APPENDIX A
PREVIOUS ENVIRONMENTAL REPORTS

Phase I Environmental Site Assessment Report

East Harlem Multi Service Center
413 East 120th Street
New York, NY 10035



Prepared by
ALC Environmental
39 West 29th Street
New York, NY 10001

Prepared for
Philip Habib & Associates
102 Madison Avenue
11th Floor, New York, NY 10016

June 28, 2022
Project # 22-400-1074

TABLE OF CONTENTS

1.0 General Information....1

2.0 Executive Summary....2
2.1 Subject Property Description....2
2.2 Data Gaps....2
2.3 Environmental Report Summary....2
2.4 Recommendations....5

3.0 Introduction....6
3.1 Purpose....6
3.2 Scope of Work....6
3.3 Significant Assumptions....6
3.4 Limitations and Exceptions....7
3.5 Deviations....7
3.6 Special Terms and Conditions....7
3.7 Reliance....7

4.0 User-Provided Information....8
4.1 Activity/Use Limitations....8
4.2 Specialized Knowledge....8
4.3 Valuation Reduction for Environmental Issues....8
4.4 Owner, Subject Property Manager, and Occupant Information....8
4.5 Reason For Performing Phase I ESA....8

5.0 Subject Property Description....9
5.1 Location and Legal Description....9
5.2 Subject Property and Surrounding Area Description....9
5.3 Current Use of Subject Property....9
5.4 Description of Structures and Other Improvements....9
5.5 Adjoining Property Information....10

6.0 Site Reconnaissance....11
6.1 Methodology and Limiting Conditions....11
6.2 General Subject Property Setting....11
6.3 Site Visit Findings....11
6.3.1 Hazardous Substances....12
6.3.2 Petroleum Products....12
6.3.3 Underground Storage Tanks (USTs)....12
6.3.4 Aboveground Storage Tanks (ASTs)....12
6.3.5 Strong, Pungent, or Noxious Odors....13

TABLE OF CONTENTS

6.3.6 Standing Surface Water and Pools or Sumps Containing Liquids Likely to be Hazardous Substances or Petroleum Products 13
6.3.7 Drums, Totes, and Intermediate Bulk Containers 14
6.3.8 Hazardous Substance and Petroleum Product Containers Not in Connection With Identified Uses 14
6.3.9 Unidentified Substance Containers 14
6.3.10 PCB-Containing Items 14
6.3.11 Stains or Corrosion on Floors, Walls, or Ceilings 14
6.3.12 Drains and Sumps 14
6.3.13 Pits, Ponds, or Lagoons 15
6.3.14 Solid Waste 15
6.3.15 Stained Soil or Pavement 15
6.3.16 Stressed Vegetation 15
6.3.17 Wells 15

7.0 Records Review 16
7.1 Standard Environmental Record Resources 16
7.2 Additional Environmental Record Resources 31
7.3 Physical Setting 31
7.3.1 Topography 31
7.3.2 Surface Water Bodies 31
7.3.3 Geology and Hydrology 31
7.4 Historical Use 32
7.4.1 Historical Summary 32
7.4.2 City Directories 35
7.4.6 Previous Environmental Reports 36
7.4.7 Building Department Records 36
7.4.8 Title Records 36
7.4.9 Other Historical Records 36
7.5 Environmental Liens and Activity/Use Limitations 36
7.6 Vapor Encroachment Evaluation 36

8.0 Interviews 38

9.0 Non-Scope Considerations 39
Asbestos-Containing Building Materials 39
Lead-Based Paint 39
Radon 40
Wetlands 40
Microbial Conditions (Mold) 40
Lead in Drinking Water 40

TABLE OF CONTENTS

10.0 Findings and Opinions..... 41

11.0 Conclusions..... 43

12.0 Recommendations..... 44

13.0 References..... 45

TABLE OF CONTENTS

Appendices

Appendix A: Figures....46
Appendix B: Photographs....52
Appendix C: Historical Research....81
Appendix D: Regulatory Records....251
Appendix E: Regulatory File Review....1697
Appendix F: Vapor Encroachment Evaluation....1699
Appendix G: Qualifications....1701
Appendix H: Additional Documentation....1704

1.0 GENERAL INFORMATION

Project Information:
Beacon Harlem RFP (pha #2189)
Project Number:
22-400-1074

Consultant Information:
ALC Environmental
39 West 29th Street
New York, NY 10001
Phone: (212) 675-5544
E-mail Address: colin.eckhardt@alcenvironmental.com
Inspection Date: May 18, 2022
Report Date: 06/24/2022

Site Information:
East Harlem Multi Service Center
413 East 120th Street
New York, NY 10035
County: New York
Latitude, Longitude: 40.798616, -73.932644
Site Access Contact: Karuna Mehta

Client Information:
Philip Habib & Associates
John McNally
102 Madison Avenue
11th Floor, New York, NY 10016

Site Assessor

Colin Eckhardt
Asst. Project Manager

Senior Reviewer

Sanchita Mallick
Asst. Director, EHS

Certification:

I declare that, to the best of my professional knowledge and belief, I meet the definition of Environmental Professional as defined in 40 CFR Part 312. I have the specific qualifications based on education, training, and experience to assess a property of the nature, history, and setting of the subject property. I have developed and performed the all appropriate inquiries in conformance with the standards and practices set forth in 40 CFR Part 312.

Sanchita Mallick - Asst. Director, EHS

2.0 EXECUTIVE SUMMARY

2.1 Subject Property Description

ALC Environmental performed a Phase I Environmental Site Assessment (Phase I ESA) of the East Harlem Multi Service Center located at 413 East 120th Street New York, New York, NY 10035 (subject property). The purpose of the Phase I ESA is to identify recognized environmental conditions (RECs) in accordance with ASTM Standard E1527-21.
ALC Environmental (ALC) was contracted by Philip Habib & Associates, the Client, to conduct a Phase I Environmental Site Assessment (ESA) of the property located at 413 East 120th Street, New York NY 10035. The Subject Property consists of a two and six-story educational facility totaling approximately 0.8-acres in size. The Subject Property is identified by the New York City (NYC) Department of Finance as Block 1808 and Lot 8. The subject Property is located to the north of East 120th Street, between 1st Avenue to the west and Detective Robert A. Cordon Way to the east.

The objective of this assessment was to evaluate past and current environmental conditions at the Subject Property and to identify potential areas of environmental concern or recognized environmental conditions that could affect the environmental integrity of the property. This Phase I ESA was performed in general conformance with the scope and limitations of the ASTM International Practice E1527-21.
On May 18, 2022, ALC's Assessor, Colin Eckhardt conducted a site reconnaissance at the Subject Property. The information included in this report was gathered from state and municipal offices and officials, site interviews, the environmental database search, and site inspection. The Subject Property is located in the NYC Borough of the New York. The general vicinity of the property consists of multi-family apartment buildings and a mixed commercial building. The current adjoining properties do not appear to pose an environmental risk to the Subject Property.

2.2 Data Gaps

No deviations from the recommended scope of ASTM Standard E 1527-21 were performed as part of this Phase I ESA with the exception of any additions noted in Detailed Scope of Services.

2.3 Environmental Report Summary

The Consultant identified the following recognized environmental conditions (RECs) associated with the Subject Property:

- ALC observed a tank vault in the basement of the subject building. The tank vault reportedly contains two, active 10,000-gallon No. 2 fuel oil tanks. The tank vault is inaccessible allowing no visual evaluation of the tanks.

The following historical environmental condition (HREC) was identified during this Phase I ESA:

- The adjacent property to the west is listed in the NY Spills database. The incident was reported on June 29, 2015 (Spill No. 1503447). As per the database, this spill was associated with discovery of contaminated soil during geotechnical work during the redevelopment of the property. Prior to 1940, the site has been utilized for residential purposes. A gasoline service station (five, 550-gallon underground gasoline storage tanks), operated at this site from at least 1939 to 1954. On April 29, 2015, per NYC Office of Environmental Remediation (OER) requirements, soil, groundwater, and soil vapor samples were collected for chemical analysis. Soil analytics showed elevated semi volatile organic compounds (SVOCs) and metals, with almost all of the contaminated soil found within the first 2 feet of soil. Groundwater sample results displayed elevated concentrations of metals such as magnesium and manganese and SVOCs were also detected. Soil vapor samples showed elevated readings that including benzene,

tetrachloroethene, and vinyl chloride. Remedial activities were conducted in June 2015. The Remedial Action Work Plan included excavation of two feet of soil across site and eight feet of soil in the area of the former gas station in southwestern portion of property. Other remedial activities included a composite cover system placed over the site to prevent exposure, a sub-slab depressurization system (SSDS), and a vapor barrier was placed. Approximately 3,600 tons of typical historic fill and 150 tons of petroleum-impacted soil were excavated, five historic 550-gallon USTs and four additional USTs were removed. The five known historic underground storage tanks (USTs) were removed and only the concrete base of the tanks were found. However, four other USTs were found during excavation and removed. Soils in those areas were excavated down to groundwater and organic release compound (ORC) injected prior to backfilling with recycled concrete aggregate (RCA). According to the database, soil samples analyzed in 2017 were clean, while groundwater samples were contaminated. The consultants confirmed in 2018 that all subsurface activities, including installation of the vapor barrier and active SSDS, have been completed at the site. On 11/28/18, one two-inch diameter permanent groundwater monitoring well was installed in the area of the former UST to evaluate the results of ORC application. In 2019, groundwater analysis displayed concentrations below groundwater standards and well within attenuation ranges. The spill case was closed by the New York State Department of Environmental Conservation (NYSDEC) on July 29, 2019. This western adjacent property is currently improved with a 10-story mixed use commercial and residential building constructed circa 2020.

In addition, the following noteworthy conditions, which include *de minimis* conditions, were identified:

- The Subject Property is listed in the following environmental databases: NY AST, ICIS, US AIRS, FINDS, and ECHO.
- Suspect asbestos-containing materials in the form of roofing materials, sheetrock, and joint compound, vinyl floor tiles, ceiling plaster, may be were observed to be present at the subject building. The materials appeared in good to fair condition.
- Localized flaking paint was observed on the ceiling throughout the fifth floor classrooms and hallway. Corrective action is warranted.
- Evidence of water intrusion was observed in the basement of the subject building. The bottom foot along the hallway wall displayed signs of water damage from either leak or flooding events. Evidence of water intrusion was also observed on the ceiling of rooms 501, 502, 503, 504, and 510 and on the ceiling of the 5th floor hallway. Evidence of visible microbial growth was observed in the vicinity of the basement staircase impacting the walls, maintenance supplies, and storage wood pallets. Corrective action is warranted.

Vapor Encroachment Conditions (VECs) that could not be ruled out were identified for the Subject Property or surroundings sites within the distances specified by ASTM E2600-10. The EDR Vapor Encroachment Screen report is included in Appendix F.
No additional conditions were observed at the site that could potentially present a significant environmental concern or recognized environmental condition.

Based on a review of background data, regulatory agency records, aerial photographs, and observations made during the site reconnaissance, the following conclusions are presented regarding the Subject Property. The scope of this study did not include subsurface exploration, sampling or analytical laboratory testing.

- The Subject Property is not identified as being evaluated by the State of New York or federal government for remedial action under SEMS or any other environmental regulations. However, the Subject Property is listed in the following environmental databases: NY AST, ICIS, US AIRS, FINDS, and ECHO.
- There were four hundred and nineteen (419) sites listed on the regulatory database search within a 1-mile radius of the Subject Property. Based on available information, estimated flow direction of groundwater, and the nature of the database listings, it is unlikely that the Subject Property has been impacted by unauthorized releases of hazardous materials at this time, though it is impossible to entirely rule out the potential for contamination.

- Based on the lack of records pertaining to any recent tank tightness testing completed at the Subject Property, the two onsite, active, 10,000-gallon fuel oil tanks are considered RECs.
- Based on the estimated age of the subject building, asbestos containing materials and lead-based paint are anticipated to be present at the subject building.

ALC performed a Phase I Environmental Site Assessment in conformance with the scope and limitations of ASTM Practice E1527-21 of the property located at 413 East 120th Street. This assessment has revealed evidence of one recognized environmental condition (REC) in connection with the Subject Property.

Report Section		No Further Action	REC	HREC	CREC	Issue / Further Investigation	Comments
5.3	**Current Use of Subject Property**	X					
5.5	**Adjoining Property Information**	X					
6.3.1	**Hazardous Substances**	X					
6.3.2	**Petroleum Products**	X					
6.3.3	**Underground Storage Tanks (USTs)**	X					
6.3.4	**Aboveground Storage Tanks (ASTs)**		X				See Section 6.3.4 for further comments.
6.3.5	**Strong, Pungent, or Noxious Odors**	X					
6.3.6	**Standing Surface Water and Pools or Sumps Containing Liquids Likely to be Hazardous Substances or Petroleum Products**	X					
6.3.7	**Drums, Totes, and Intermediate Bulk Containers**	X					
6.3.8	**Hazardous Substance and Petroleum Product Containers Not in Connection With Identified Uses**	X					
6.3.9	**Unidentified Substance Containers**	X					
6.3.10	**PCB-Containing Items**	X					
6.3.11	**Stains or Corrosion on Floors, Walls, or Ceilings**	X					
6.3.12	**Drains and Sumps**	X					
6.3.13	**Pits, Ponds, or Lagoons**					X	See Section 6.3.13 for further comments.
6.3.14	**Solid Waste**	X					
6.3.15	**Stained Soil or Pavement**	X					

Report Section		No Further Action	REC	HREC	CREC	Issue / Further Investigation	Comments
6.3.16	**Stressed Vegetation**	X					
6.3.17	**Wells**	X					
7.1	**Standard Environmental Record Resources**			X			See Section 7.1 for further comments.
7.4.1	**Historical Summary**	X					
7.4.6	**Previous Environmental Reports**	X					

2.4 Recommendations

Based on a review of background data, regulatory agency records, aerial photographs, and observations made during the site reconnaissance, the following recommendations are presented regarding the Subject Property. The scope of this study did not include subsurface exploration, sampling or analytical laboratory testing.

- ALC recommends a tightness test be conducted on the tank system (tanks and the pipe system) to assess the integrity of the onsite tank.
- Suspect asbestos-containing materials in the form of roofing materials, sheetrock, joint compound, vinyl floor tiles, and ceiling plaster, were observed to be present at the subject building. The materials appeared to be in good to fair condition. Prior to any repair or renovation work that will affect the referenced materials, asbestos testing should be conducted. If determined to contain asbestos, the referenced materials should be abated by a certified asbestos abatement contractor prior to commencement of the renovation work, as per all applicable local, state, and federal regulations.
- Regarding the localized flaking paint observed ceiling throughout the fifth-floor classrooms and hallway, all areas of the subject building exhibiting damaged paint should be repaired by a Repair Renovation and Painting (RRP) certified worker.
- In regards to the evidence of water intrusion on the 5th floor ceiling and basement plaster walls, the sources of the water intrusion should be investigated and permanently repaired to prevent further water damage and the proliferation of mold growth.

ALC has no additional recommendations for further study at the Subject Property at this time, other than the recommendations provided above.

3.0 INTRODUCTION

ALC Environmental performed a Phase I Environmental Site Assessment (Phase I ESA) of the East Harlem Multi Service Center located at 413 East 120th Street in New York 10035, New York County, NY (subject property).

3.1 Purpose

The purpose of this Phase I ESA is to investigate and identify recognized environmental conditions (RECs), controlled recognized environmental conditions (CRECs), and historical environmental conditions (HRECs) associated with the subject property and/or surrounding properties.

ASTM Standard Practice E1527-21 defines **REC**s as: (1) the presence of hazardous substances or petroleum products in, on, or at the subject property due to a release to the environment; (2) the likely presence of hazardous substances or petroleum products in, on, or at the subject property due to a release or likely release to the environment; or (3) the presence of hazardous substances or petroleum products in, on, or at the subject property under conditions that pose a material threat of a future release to the environment. A de minimis condition is not a REC. De minimis conditions relate to a release that generally do not present a threat to human health or the environment and that generally would not be the subject of an enforcement action if brought to the attention of appropriate governmental agencies.
ASTM Standard Practice E1527-21 defines **CREC**s as: REC affecting the subject property that has been addressed to the satisfaction of the applicable regulatory authority or authorities with hazardous substances or petroleum products allowed to remain in place subject to implementation of required controls.

ASTM Standard Practice E1527-21 defines **HREC**s as: a previous release of hazardous substances or petroleum products affecting the subject property that has been addressed to the satisfaction of the applicable regulatory authority or authorities and meeting unrestricted use criteria established by the applicable regulatory authority or authorities without subjecting the subject property to any controls (for example, activity and use limitations or other property use limitations). A HREC is not a REC.

3.2 Scope of Work

The Phase I ESA conducted at the subject property was in general accordance with ASTM Standard E 1527-21 and included the following:

- A site reconnaissance and visual survey of properties proximate to the subject property,
- Review of records and interviews with regulatory officials and representatives regarding current and former operations at the subject property,
- A review of historical resources, such as: property records, topographic maps, fire insurance maps, city directories, and aerial photographs,
- Review of previous environmental site assessments, if made available,
- Review of State and Federal environmental database information, and
- Evaluation of information and preparation of the report provided herein.

Typically, a Phase I ESA does not include sampling or testing of air, soil, groundwater, surface water, or building materials. These activities would be carried out under separate cover, if necessary.

3.3 Significant Assumptions

There is a possibility that even with the proper application of these methodologies, conditions may exist that could not be identified within the scope of the assessment or which were not reasonably identifiable from the available information. ALC Environmental believes that the information obtained from the record review and the

interviews concerning the subject property is reliable. However, ALC Environmental cannot and does not warrant or guarantee that the information provided by these other sources is accurate or complete. The methodologies of this assessment are not intended to produce all inclusive or comprehensive results, but rather to provide Philip Habib & Associates with information relating to the subject property.

This study is intended to reduce, but not eliminate, uncertainty regarding the potential for recognized environmental conditions in connection with the Subject Property, within reasonable limits of time and cost. It is assumed that the user has provided ALC Environmental with any specialized knowledge or experience that is material to recognized environmental conditions in connection with the property, including the reason why the property may have a significantly lower purchase price than comparable properties, if applicable. In general, groundwater flow direction has been determined based on topography in the vicinity of the Subject Property, i.e. the assumption that shallow groundwater flow will follow topography, or on other available resources. No site-specific field measurements of groundwater flow direction (e.g. installation of groundwater monitoring wells) have been performed.
Based on this interpretation, ALC Environmental has reviewed regulatory agency information for sites that are located in a presumed up-gradient direction, which based on proximity and knowledge of potential contaminant fate and transport, may present a potential to impact the Subject Property.

3.4 Limitations and Exceptions

This assessment meets the requirements of the ASTM Standard E1527-21. The following limitations should be noted:

- Access Limitations: The site assessor was unable to observe the occupied classrooms or offices of the building on the subject property at the request of the current occupants.
- Results of this investigation are valid as of the dates on which the investigation was performed;
- A visual inspection for the identification of suspect asbestos containing materials, lead-based paint, and mold growth was performed only in readily accessible areas of the subject building. No samples were collected as part of this assessment; and
- The report has been prepared in accordance with generally accepted environmental methodologies referred to in ASTM E1527-21, and contains all of the limitations inherent in these methodologies. No other warranties, expressed or implied, are made as to the professional services provided under the terms of our contract and included in this report.

3.5 Deviations

No deviations from the recommended scope of ASTM Standard E 1527-21 were performed as part of this Phase I ESA with the exception of any additions noted in Detailed Scope of Services.

3.6 Special Terms and Conditions

There are no special terms and conditions for this assessment. ALC's standard terms and conditions are described in Appendix H.

3.7 Reliance

This Phase I ESA report ("the Report") has been prepared for the benefit of and addressed to Philip Habib & Associates and such other persons as may be designated by Philip Habib & Associates, and their respective successors and assigns, employees and affiliates, and counsel and consultants. The report speaks only as of its date in the absence of a specific written update of the Report.

4.0 USER-PROVIDED INFORMATION

The following information is based upon information provided by the client. The type of information provided can include title records, environmental liens, specialized knowledge, reasons for performing the Phase I ESA, and prior environmental reports.

4.1 Activity/Use Limitations

The client did not make ALC Environmental aware of known Activity and Use Limitations (AUL) associated with the subject property.

4.2 Specialized Knowledge

The user of this ESA report is not aware of any activity and use limitations (AULs), such as engineering controls, land use restrictions or institutional controls that are in place at the Subject Property and/or have been filed or recorded in a registry under local, tribal, state, or federal law.

4.3 Valuation Reduction for Environmental Issues

No property valuation reduction relating to environmental concerns was reported by the Client.

4.4 Owner, Subject Property Manager, and Occupant Information

During the site reconnaissance, ALC Environmental was accompanied by Mr. George Gandia, the building's Porter. Mr. Gandia reported that the basement had been impacted by occasional floods and water intrusions. Mr. Gandia was not aware of any other areas of concern.
Additionally, a standard environmental questionnaire was completed by Nilsa Orama, the East Harlem Multi-Service Center Director and and Paul Delgado the East Harlem Multi- Service Center Director Facility Manager, both of whom have associated with the property for over twenty years.

Based on a review of the environmental questionnaire, prior to 1940, the subject property and western adjacent property were originally one lot, and were split into Lot 8 (the Subject Property) and Lot 10 (currently Acacia Gardens) for the purposes of redevelopment. Prior to 1940, Lot 10 had been utilized for residential, commercial, stone yard, lumber yard, school and a gasoline station. From 1941-1980, the site has been utilized for residential, commercial, school and a gasoline station. The subject property has been utilized as an HRA Multi Service Center with parking facility since 1981. It was reported that a Phase II report from Lot 10 was published in May 2015, and stated that the sub-surface soil was impacted by elevated metals and SVOCs. Soil vapor investigation detected several gasoline and chlorinated solvent related compounds.

4.5 Reason For Performing Phase I ESA

No property valuation reduction relating to environmental concerns was reported by the Client.

5.0 SUBJECT PROPERTY DESCRIPTION

This section discusses the site location and description, site vicinity characteristics, description of structures, roads, and other improvements, physical setting, and current uses of the site and adjacent sites.

5.1 Location and Legal Description

A unit of land located in the State of New York, within New York County, and known as 413 East 120th Street, New York, NY 10035. The Subject Property is identified by the NYC Department of Finance as Block 1808 and Lot 8. The site location is shown in Appendix A.

5.2 Subject Property and Surrounding Area Description

The subject property consists of a 0.8-acre irregular-shaped parcel of land. The ground surface at the subject property slopes towards the east.
The subject property is zoned R7X, Residential District. The general vicinity of the property consists of multi-family residential buildings and mixed-use residential and commercial buildings. No heavy manufacturing or industrial land usage was observed in immediate proximity to the Subject Property.

5.3 Current Use of Subject Property

The Subject Property is improved with one, partial 2 and 6-story building and paved parking areas. The subject building is currently being used as an educational facility.

5.4 Description of Structures and Other Improvements

The Subject Property is improved with a two and six-story educational building with a basement, located on an irregular shaped parcel of land that is approximately 0.80-acres in size. The property features an asphalt-paved parking area on the northern portion of the lot. The parking lot is accessible via a driveway located on the eastern portion of the lot.
The subject building is approximately 23,400 square feet and contains a total of 5 staircases, and a basement level. The interior spaces consisted of mechanical and storage rooms in the basement, medical offices, kitchens, and general office space on the ground floor, classrooms and an auditorium on the second floor, and classroom and office space on the third, fourth, and fifth floor. Primary access/egress into the building is via an entrance fronting East 120th Street. The subject building is served by a traction elevator.
As per the Sanborn maps reviewed, the subject building was constructed in 1923. The structural improvements consist of a concrete foundation with masonry facades and a flat asphalt roof. The interior finishes of the classrooms and offices units consist of plaster and sheetrock walls and ceilings, linoleum tile flooring, and ceramic tiles in the bathrooms. The common areas consist of plaster walls and ceilings, linoleum floor tiles, and concrete stairs. The basement consists of cinder block walls, ceiling sheetrock panels, and concrete flooring.

Cooling for the classrooms and offices is provided by four (4) central heating, ventilation, and air conditioning (HVAC) systems observed in the basement of the Subject Property. Heat is generated by a natural gas-fired boiler and distributed to the interior of the building via standing cast iron radiators. Electricity is provided by Consolidated Edison. Domestic water is supplied by the municipal authority and overseen by the Department of Environmental Protection (DEP). Sanitary sewer services are tied into the municipal sewer system. No water wells or septic systems were observed on or in the immediate vicinity of the Subject Property.

5.5 Adjoining Property Information

During the onsite reconnaissance, observations were made of the adjoining properties. These observations were made to identify recognized environmental conditions with the potential for impacting the Subject Property. The following is a list of adjoining properties and a summary of the observations made:

Adjoining Property Information			
Direction From Subject Property	**Name/Description**	**Address**	**Topography**
North	Two, 16-story multi-family residential buildings, part of Wagner Houses Development	2360 and 2370 1st Avenue	The topography of the parcel to the north is cross-gradient, and at a similar elevation as the Subject Property.
East	A 16-story multi-family residential building, part of Wagner Houses Development	435 East 120th Street	The topography of the parcel to the east is down-gradient, and at a lower elevation than the Subject Property.
South	A total of twelve, 3-6 story multi-family residential buildings	410-430 East 120th Street	The topography of the parcel to the south is cross-gradient, and at a similar elevation as the Subject Property.
South	East 120th Street	Public thoroughfare	N/A
West	A 10-story mixed commercial and residential use building known as Acacia Gardens	401-411 East 120th Street	The topography of the parcel to the west is up-gradient and at a slightly higher elevation than the Subject Property.

6.0 SITE RECONNAISSANCE

The site reconnaissance was conducted on May 18, 2022 by Colin Eckhardt, Assistant Project Manager with ALC Environmental, accompanied by George Gandia, the Porter of the Subject Property's building. Weather conditions at the time of the site reconnaissance were clear. Photographs of pertinent features identified during the site reconnaissance are included in the Photograph Appendix B.

6.1 Methodology and Limiting Conditions

This Phase I ESA was performed in general conformance with the scope and limitations of American International (ASTM) Practice E1527-21. The site reconnaissance consisted of observing the boundaries of the subject property and systematically traversing the subject property to provide an overlapping field of view, wherever possible. The site reconnaissance consisted of walking the subject property perimeter, exterior areas, common areas, mechanical areas, maintenance areas, and vacant classrooms of the subject property. Building interiors were entered. Inaccessible areas of the subject property were not observed, such as beneath vehicles and occupied classrooms. The adjoining properties were visually observed from curbside, but were not entered. The inability to inspect these areas does not represent a significant data gap.

6.2 General Subject Property Setting

The subject Property is located on the U.S.G.S Central Park, NY 7.5' Quadrangle topographic map. The general site topographic gradient within a 1,000 foot radius of the Subject Property is in the eastern direction. Topographic conditions of the site vicinity are shown in the Appendix X. The Subject Property is approximately 9 feet above mean sea level. The nearest body of water is the Harlem River, located approximately 900 feet to the east of the Subject Property.

6.3 Site Visit Findings

Condition, Feature or Operation Observed or Identified?	Yes	No
Hazardous Substances		X
Petroleum Products		X
Underground Storage Tanks (USTs)		X
Aboveground Storage Tanks (ASTs)	X	
Strong, Pungent, or Noxious Odors		X
Standing Surface Water and Pools or Sumps Containing Liquids Likely to be Hazardous Substances or Petroleum Products		X
Drums, Totes, and Intermediate Bulk Containers		X
Hazardous Substance and Petroleum Product Containers Not in Connection With Identified Uses		X
Unidentified Substance Containers		X
PCB-Containing Items		X
Stains or Corrosion on Floors, Walls, or Ceilings		X
Drains and Sumps	X	

Condition, Feature or Operation Observed or Identified?	Yes	No
Pits, Ponds, or Lagoons		X
Solid Waste		X
Stained Soil or Pavement		X
Stressed Vegetation		X
Wells		X
Other		X

6.3.1 Hazardous Substances

ALC Environmental found evidence of oil based paint, paint thinner, wood finishing, construction enamel, bleach and other various cleaning products located in storage in the basement during the inspection of the Subject Property. The materials were stored on a metal shelf and were held in 1-5 gallon metal and plastic containers.

ASSOCIATED PHOTOGRAPHS



Paint storage in subject basement

6.3.2 Petroleum Products

No petroleum products were observed on the subject property during the site reconnaissance.

6.3.3 Underground Storage Tanks (USTs)

No obvious evidence of underground storage tanks (USTs) was identified on the subject property during the site reconnaissance.

6.3.4 Aboveground Storage Tanks (ASTs)

ALC observed a tank vault in the basement of the subject building. The tank vault reportedly contains two, active 10,000-gallon No. 2 fuel oil tanks. The tank vault is inaccessible allowing no visual evaluation of the tanks.
The Subject Property was listed in the NY AST in regards to the two, active, 10,000-gallon No. 2 fuel oil AST's in the vault identified during the site reconnaissance. The tanks were reportedly installed in January 1, 1980.

The referenced tanks were registered with the NYSDEC under PBS No. 2-604478 and expire March 31, 2025. There are no reported releases associated with this site. No fuel odors or oil staining were noted during the site visit. The associated vent pipe and fuel oil fill port were observed on the southeastern façade of the subject building, fronting East 120th Street. No evidence of spillage or oil staining was observed in the immediate vicinity of the fill port.

Per NYSDEC regulations pertaining to petroleum bulk storage (6 NYCRR Part 613), fuel oil tanks that are encased in concrete and do not contain originally installed weep holes must undergo tank tightness testing at least once every 3 years. ALC did not locate any records pertaining to any tank tightness testing conducted at the Subject Property. Based on the lack of records pertaining to any recent tank tightness testing completed at the Subject Property, the two onsite, active, 10,000-gallon fuel oil tanks are considered a REC.

ASTs			
Capacity (gals.)	**Contents**	**Construction Materials**	**Comments**
10,000	No. 2 fuel oil	Steel/Carbon Steel/Iron	Tank #1 is vaulted in the basement allowing for no visual inspection.
10,000	No. 2 fuel oil	Steel/Carbon Steel/Iron	Tank #2 is vaulted in the basement allowing for no visual inspection.

ASSOCIATED PHOTOGRAPHS



Refueling pipes on southern facade of the subject building



Subject basement AST vault

6.3.5 Strong, Pungent, or Noxious Odors

No strong, pungent, or noxious odors were observed on the subject property during the site reconnaissance.

6.3.6 Standing Surface Water and Pools or Sumps Containing Liquids Likely to be Hazardous Substances or Petroleum Products

No standing surface water and pools or sumps containing liquids likely to be hazardous substances or petroleum products were observed on the subject property during the site reconnaissance.

6.3.7 Drums, Totes, and Intermediate Bulk Containers

No drums, totes, or intermediate bulk containers were observed on the subject property during the site reconnaissance.

6.3.8 Hazardous Substance and Petroleum Product Containers Not in Connection With Identified Uses

No hazardous substance and petroleum product containers not in connection with identified uses were observed on the subject property during the site reconnaissance.

6.3.9 Unidentified Substance Containers

No unidentified substance container were observed on the subject property during the site reconnaissance.

6.3.10 PCB-Containing Items

No equipment likely to contain PCBs was observed in the subject building during the site reconnaissance.

6.3.11 Stains or Corrosion on Floors, Walls, or Ceilings

No interior staining or corrosion was observed in the subject building during the site reconnaissance.

6.3.12 Drains and Sumps

Discharge features, including multiple floor drains that discharge to the municipal sewer systems were observed in the basement and in the kitchens on the first floor of the subject property during the site reconnaissance. Additionally, a sump pit was observed in the basement.

ASSOCIATED PHOTOGRAPHS



Subject basement sump pit

6.3.13 Pits, Ponds, or Lagoons

No pits, ponds or lagoons were observed on the subject property during the site reconnaissance.

6.3.14 Solid Waste

Solid waste generated at the subject property is stored in the parking lot north of the subject building, and is regularly collected by the NYC Department of Sanitation. No Areas of concern were identified.
There was no evidence that the Subject Property may have been used for solid waste dumping or landfilling.

6.3.15 Stained Soil or Pavement

No stained soil or pavement was observed on the subject property during the site reconnaissance.

6.3.16 Stressed Vegetation

No stressed vegetation (from something other than insufficient water) was observed on the subject property during the site reconnaissance.

6.3.17 Wells

No wells were observed on the subject property during the site reconnaissance.

7.0 RECORDS REVIEW

The purpose of the records review is to obtain and review records that will help identify RECs in connection with the subject property.

7.1 Standard Environmental Record Resources

ALC Environmental contracted Environmental Data Resources, Inc. (EDR) to conduct a search of Federal and State databases containing known and suspected sites of environmental contamination. The number of listed sites identified within the approximate minimum search distance (AMSD) from the Federal and State environmental records database listings specified in ASTM Standard E 1527-21 are summarized in the following table. Detailed information for sites identified within the AMSDs is provided below, along with an opinion about the significance of the listing to the analysis of recognized environmental conditions in connection with the subject property. Copies of the EDR research data and a description of the databases are included in Appendix D of this report.

The subject property was listed in the following databases searched by EDR:

- FINDS
- ECHO
- ICIS
- AST
- RCRA NONGEN / NLR
- NY MANIFEST
- NJ MANIFEST
- US AIRS

Map Findings Summary								
Database	Subject Property	Adjacent Property	Search Distance (Miles)	< 1/8	1/8 - 1/4	1/4 - 1/2	1/2 - 1	Comments
NPL	No	No	1	0	0	0	0	No REC's identified.
SEMS	No	No	0.5	0	0	0	NR	No REC's identified.
CORRACTS	No	No	1	0	0	0	0	No REC's identified.
RCRA-TSDF	No	No	0.5	0	0	0	NR	No REC's identified.
RCRA-LQG	No	No	0.25	4	11	NR	NR	Based on a combination of factors such as information reviewed, topographic relations, distances, no impacts to the Subject Property are anticipated from the listed sites.
RCRA-SQG	No	No	0.25	1	2	NR	NR	Based on a combination of factors such as information reviewed, topographic relations, distances, no impacts to the Subject Property are anticipated from the listed sites.

Database	Subject Property	Adjacent Property	Search Distance (Miles)	< 1/8	1/8 - 1/4	1/4 - 1/2	1/2 - 1	Comments
RCRA-VSQG	No	No	0.25	3	2	NR	NR	Based on a combination of factors such as information reviewed, topographic relations, distances, no impacts to the Subject Property are anticipated from the listed sites.
FUDS	No	No	1	0	0	0	1	Based on a combination of factors such as information reviewed, topographic relations, distances, and regulatory closure, no impacts to the Subject Property are anticipated from the listed site.
US BROWNFIELDS	No	Yes	0.5	1	0	0	NR	See table below for adjacent site's listing.
ICIS	1	Yes	TP	NR	NR	NR	NR	See table below for additional information.
FINDS	3	No	TP	NR	NR	NR	NR	See table below for additional information.
EDR Hist Auto	No	No	0.125	1	NR	NR	NR	Based on a combination of factors such as information reviewed, topographic relations, distances, and regulatory closure, no impacts to the Subject Property are anticipated from the listed site.
US AIRS	1	No	TP	NR	NR	NR	NR	See table below for additional information.
RCRA NonGen / NLR	1	Yes	0.25	49	94	NR	NR	See table below for further details.
EDR Hist Cleaner	No	No	0.125	1	NR	NR	NR	Based on a combination of factors such as information reviewed, topographic relations, distances, and lack of spill case listing, no impacts to the Subject Property are anticipated from the listed site.
ECHO	2	No	TP	NR	NR	NR	NR	See table below for additional information.

Database	Subject Property	Adjacent Property	Search Distance (Miles)	< 1/8	1/8 - 1/4	1/4 - 1/2	1/2 - 1	Comments
NY MANIFEST	1	Yes	0.25	58	136	NR	NR	See table below for further details.
NY SWRCY	No	No	0.5	0	0	1	NR	Based on a combination of factors such as information reviewed, topographic relations, distances, and regulatory closure, no impacts to the Subject Property are anticipated from the listed site.
NY DRYCLEANERS	No	No	0.25	0	4	NR	NR	Based on a combination of factors such as information reviewed, topographic relations, distances, and lack of spill case listing, no impacts to the Subject Property are anticipated from the listed sites.
NY CBS AST	No	No	0.25	0	1	NR	NR	Based on a combination of factors such as information reviewed, topographic relations, distances, and regulatory closure, no impacts to the Subject Property are anticipated from the listed site.
NY SPILLS	No	Yes	0.125	42	NR	NR	NR	See tables below for adjacent sites' listings. Based on a combination of information reviewed, regulatory closure of the spill, actions taken in regards to the spill, and the further redevelopment of the lot, no impacts are anticipated from the remaining listed sites.
NY LTANKS	No	Yes	0.5	2	13	21	NR	See table below for further adjacent site's listing. Based on a combination of information reviewed, regulatory closure of the spill, no impacts to the Subject

Database	Subject Property	Adjacent Property	Search Distance (Miles)	< 1/8	1/8 - 1/4	1/4 - 1/2	1/2 - 1	Comments
								Property are anticipated from this sites.
NY VCP	No	Yes	0.5	1	1	4	NR	See table below for adjacent site's listing. No further action is warranted for the remaining sites.
NY HSWDS	No	No	0.5	0	1	0	NR	Based on a combination of factors such as information reviewed, topographic relations, and distances, no impacts to the Subject Property are anticipated from the listed site.
NJ MANIFEST	1	No	0.25	18	27	NR	NR	Based on a combination of factors such as information reviewed, topographic relations, and distances, no impacts to the Subject Property are anticipated from the listed sites.
NY AST	1	No	0.25	6	35	NR	NR	Based on a combination of factors such as information reviewed, topographic relations, distances, and regulatory closure, no impacts to the Subject Property are anticipated from the listed sites.
NY UST	No	Yes	0.25	3	7	NR	NR	Based on a combination of factors such as information reviewed, topographic relations, distances, and regulatory closure, no impacts to the Subject Property are anticipated from the listed sites.
NY E DESIGNATION	No	No	0.125	7	NR	NR	NR	Based on a combination of factors such as information reviewed, topographic relations, distances, and regulatory closure, no impacts to the Subject Property are

Database	Subject Property	Adjacent Property	Search Distance (Miles)	< 1/8	1/8 - 1/4	1/4 - 1/2	1/2 - 1	Comments
								anticipated from the listed sites.
NY SHWS	No	No	1	0	1	0	3	Based on a combination of factors such as information reviewed, topographic relations, distances, and regulatory closure, no impacts to the Subject Property are anticipated from the listed sites.
NY BROWNFIELDS	No	Yes	0.5	0	0	3	NR	See table below for adjacent site's listing. No further action is warranted for the remaining sites.
NY CBS	No	No	0.25	0	1	NR	NR	Based on a combination of factors such as information reviewed, topographic relations, distances, and regulatory closure, no impacts to the Subject Property are anticipated from the listed site.
PA MANIFEST	No	No	0.25	0	1	NR	NR	Based on a combination of factors such as information reviewed, topographic relations, distances, and regulatory closure, no impacts to the Subject Property are anticipated from the listed site.
EDR MGP	No	No	1	0	0	2	1	Based on a combination of factors such as information reviewed, topographic relations, distances, and regulatory closure, no impacts to the Subject Property are anticipated from the listed sites.

Subject Property	
Site Name:	CON EDISON SERVICE BOX 19827
Databases:	FINDS, ECHO
Address:	413 E 120TH ST

Comments:	The FINDS database is typically a pointer towards additional listings and by itself do not necessarily indicate waste handling, releases, or regulatory concerns. The listing references the RCRA Info, which tracks the events and activities related to facilities that generate, transport and treat, store, or dispose of hazardous waste. There are no reported violations or releases associated with the Subject Property. No further action or investigation is warranted. According to the Detailed Finding Report from the EPA's ECHO database, there are no violations identified with this site. No further action or investigation is warranted.

Site Name:	LA CLINICA DEL BARRIO (NYCHHC)
Databases:	FINDS, ICIS
Address:	413 EAST 120 STREET
Comments:	The FINDS database is typically a pointer towards additional listings and by itself do not necessarily indicate waste handling, releases, or regulatory concerns. The listing references the RCRA Info, which tracks the events and activities related to facilities that generate, transport and treat, store, or dispose of hazardous waste. There are no reported violations or releases associated with the Subject Property. No further action or investigation is warranted. The Subject Property is listed in the ICIS database under the AIR program with Facility ID 110030901843. As per the database, the Subject Property received a Notice of Violation (NOV) under the Administrative-Informal category. The enforcement action, described as CAA (Clean Air Act), was withdrawn. Records obtained from the US EPA Envirofacts database confirms the information provided by the regulatory database. It was not reported if compliance was achieved with this site.

Site Name:	EAST HARLEM MULTI SERVICE CENTER
Databases:	AST
Address:	413 EAST 120TH STREET
Comments:	Comments: The subject property is listed in the AST database with two, active 10,000-gallon No. 2 fuel oil tanks. The tanks are permitted under the NYSDEC PBS No. 2-604478 (expiration date: March 31, 2025) and were reportedly installed on January 1, 1980. As per the environmental database, the tank bottoms rest on soil, allowing no visual inspection. There are no reported releases associated with the referenced tank. During the site visit, ALC observed a concrete tank vault in the basement of the subject building. The tank vault reportedly contains two, active 10,000-gallon No. 2 fuel oil tanks. The tank vault was inaccessible allowing no visual evaluation of the tanks. No fuel odors or evidence of staining were noted in the basement during the site visit. ALC identified the fill ports and vent pipes associated with the ASTs on the southeastern exterior of the building. No significant staining or signs of a release were identified around the fill ports and vent pipes. Per NYSDEC regulations pertaining to petroleum bulk storage (6 NYCRR Part 613), fuel oil tanks that are encased in concrete and do not contain originally installed weep holes must undergo tank tightness testing at least once every 3 years. No weep holes were observed on the bottom of the tank vault. ALC did not locate any records pertaining to any tank tightness testing conducted at the Subject Property. The tank vault was inaccessible during the site visit, hence, ALC was not able to conduct a thorough visual evaluation of the condition of the tanks and the floor beneath the tanks. Based on the lack of thorough visual evaluation of the tank condition, as well as the lack of records pertaining to any recent tank tightness testing completed at the Subject Property, the onsite 10,000-gallon fuel oil tanks are considered a REC.

Site Name:	CON EDISON SERVICE BOX 19827
Databases:	NJ MANIFEST, NY MANIFEST, RCRA NonGen / NLR
Address:	413 E 120TH ST
Comments:	The Subject Property was listed in the NJ Manifest database with an EPA ID of NYP004235198. The listing pertains to a total of 2000-pounds of lead wastes (waste code D008) transported from this location for offsite disposal in 2011. There are no reported violations. Based on the lack of reported violations, no further action or investigation is warranted in regards to this listing. The Subject Property is listed in the RCRA-NonGen (Non-Generator) database. This listing is associated with Consolidated Edison (the utility company) with the ID: NYP004235198. There are no reported violations associated with the Subject Property. Additionally, at the present time, RCRA-NonGen facilities do not generate any hazardous waste. As such, no further action or investigation is warranted in regards to this listing.

Site Name:	413 E 120TH ST BUILDING
Databases:	US AIRS (AFS)
Address:	413 E 120TH ST
Comments:	Aerometric Information Retrieval System (AIRS) is a computer-based repository of information regarding airborne pollution in the United States and various World Health Organization (WHO) member countries. AIRS contains all air quality, emissions, compliance, and enforcement information that the Office of Air Quality Planning and Standards (OAQPS) and state agencies need to carry out their respective programs for improving and maintaining air quality. The Subject Property is listed on the US AIRS database with Facility ID 110043325407. There are no reported violations associated with the Subject Property. As such, no further action or investigation is warranted in regards to this listing.

Site Name:	413 E 120TH ST BUILDING
Databases:	FINDS, ECHO
Address:	413 E 120TH ST
Comments:	The FINDS database is typically a pointer towards additional listings and by itself do not necessarily indicate waste handling, releases, or regulatory concerns. The listing references the RCRA Info, which tracks the events and activities related to facilities that generate, transport and treat, store, or dispose of hazardous waste. There are no reported violations or releases associated with the Subject Property. No further action or investigation is warranted. According to the Detailed Finding Report from the EPA's ECHO database, there are no violations identified with this site. No further action or investigation is warranted.

Adjoining and Nearby Properties	
Site Name:	CON EDISON SERVICE BOX: 19830
Databases:	NY MANIFEST, RCRA NonGen / NLR
Address:	453 E 120TH ST
Distance (Feet):	0
Direction:	SSE
Elevation:	Higher
Comments:	The adjacent property to the south-southwest is listed on the NY Manifest database. The listing is associated with Consolidated Edison activities and pertain to lead waste (waste code D008) that was removed from the site in 2013. Based on the lack of reported violations, no further action or investigation is warranted. The adjacent property to the south-southwest is listed in the RCRA-NonGen

Comments:	(Non-Generator) database. This listing is associated with Consolidated Edison (the utility company) with Facility ID NYP004294690. There are no reported violations associated with the Subject Property. Additionally, at the present time, RCRA-NonGen facilities do not generate any hazardous waste. As such, no further action or investigation is warranted in regards to this listing.

Site Name:	401 EAST 120TH STREET
Databases:	VCP
Address:	401 EAST 120TH STREET
Distance (Feet):	0
Direction:	West
Elevation:	Higher
Comments:	See Spillcase: OER - NYC (Spill No. 1503447) for the address 401 East 120th Street for further details. The search did not identify any additional VCP sites adjacent to the Subject Property.

Site Name:	OER - NYC
Databases:	SPILLS
Address:	401 EAST 120TH ST
Distance (Feet):	0
Direction:	West
Elevation:	Higher
Comments:	The adjacent property to the west is listed in the NY Spills database. The incident was reported on June 29, 2015 (Spill No. 1503447). As per the database, this spill was associated with discovery of contaminated soil during geotechnical work during the redevelopment of the property. Prior to 1940, the site has been utilized for residential purposes. A gasoline service station (five, 550-gallon underground gasoline storage tanks), operated at this site from at least 1939 to 1954. On April 29, 2015, per NYC Office of Environmental Remediation (OER) requirements, soil, groundwater, and soil vapor samples were collected for chemical analysis. Soil analytics showed elevated SVOCs and metals, with almost all of the contaminated soil found within the first 2 feet of soil. Groundwater sample results displayed elevated concentrations of metals such as magnesium and manganese and SVOCs were also detected. Soil vapor samples showed elevated readings that including benzene, tetrachloroethene, and vinyl chloride. Remedial activities were conducted in June 2015. The Remedial Action Work Plan included excavation of two feet of soil across site and eight feet of soil in the area of the former gas station in southwestern portion of property. Other remedial activities include a composite cover system placed over site to prevent exposure, an SSDS, and a vapor barrier was placed. Approximately 3,600 tons of typical historic fill and 150 tons of petroleum-impacted soil were excavated, five historic 550-gallon USTs and four additional USTs were removed. The five known historic USTs were removed and only the concrete base of the tanks were found. However, four other USTs were found during excavation and removed. Soils in those areas were excavated down to groundwater and ORC injected prior to backfilling with RCA. According to the database, soil samples analyzed in 2017 were clean, while groundwater samples were contaminated. The consultants confirmed in 2018 that all subsurface activities, including installation of the vapor barrier and active SSDS, have been completed at the site. On 11/28/18, one two-inch diameter permanent groundwater monitoring well was installed in the area of the former UST to evaluate the results of ORC application. In 2019, groundwater analysis displayed concentrations below groundwater standards and well within attenuation ranges. The spill case was closed by the NYSDEC on July 29, 2019. This western adjacent property is currently improved with a 10-story mixed use

Comments:	commercial and residential building constructed circa 2020. Based on the information reviewed, regulatory closure of the spill, remedial actions taken in regards to the spill, and the fact that site has been redevelopment, the spill case listing is considered a HREC and no further investigation is warranted at this time.

Site Name:	401 EAST 120TH STREET
Databases:	NY BROWNFIELDS
Address:	401 EAST 120TH STREET
Distance (Feet):	0
Direction:	West
Elevation:	Higher
Comments:	See Spillcase: OER - NYC (Spill No. 1503447) for the address 401 East 120th Street for further details. The search did not identify any additional NY Brownfields sites adjacent to the Subject Property.

Site Name:	ACACIA GARDENS
Databases:	RCRA NonGen / NLR
Address:	401-411 E 120TH ST
Distance (Feet):	0
Direction:	West
Elevation:	Higher
Comments:	This listing is associated with Consolidated Edison (the utility company) Vault: 2027. There are no reported violations associated with the Subject Property. Additionally, at the present time, RCRA-NonGen facilities do not generate any hazardous waste. As such, no further action or investigation is warranted in regards to this listing. The search did not identify any additional RCRA NonGen / NLR sites adjacent to the Subject Property.

Site Name:	ACACIA GARDENS HOUSING
Databases:	NY MANIFEST
Address:	401-411 E 120TH ST
Distance (Feet):	0
Direction:	West
Elevation:	Higher
Comments:	The adjacent property to the west was listed in the NY Manifest database with an EPA ID of NYR000227421. The listing pertains to a total of 55680-pounds of lead wastes (waste code D008) were transported from this location for offsite disposal in 2016. There are no reported violations. Based on the lack of reported violations, no further action or investigation is warranted in regards to this listing. The search did not identify any additional NY MANIFEST sites adjacent to the Subject Property.

Site Name:	ACACIA GARDENS HDFC
Databases:	US BROWNFIELDS
Address:	401 EAST 120TH STREET
Distance (Feet):	0
Direction:	West
Elevation:	Higher

Comments:	See Spillcase: OER - NYC (Spill No. 1503447) for the address 401 East 120th Street for further details. The search did not identify any additional US Brownfields sites adjacent to the Subject Property.

Site Name:	MANHOLE 53875
Databases:	SPILLS
Address:	1ST AVE/120TH ST
Distance (Feet):	35
Direction:	West
Elevation:	Higher
Comments:	The property to the west is listed in the NY Spills database. The incident was reported on March 8, 2000 (Spill No. 9913838). As per the database, this spill was associated with 5-gallons of unknown oil and 150-gallons of water in the subject structure. Oil and water were removed via tanker under <50.PPM , and was double washed with bio-genesis solution. The manhole was then rinsed by a flush truck. The spill case was closed by the NYSDEC on November 16, 2004. Based on the information reviewed and regulatory closure, no impacts to the Subject Property are anticipated from this site.

Site Name:	VS2027 VAULT
Databases:	SPILLS
Address:	1RST AVE AND EAST 120ST
Distance (Feet):	35
Direction:	West
Elevation:	Higher
Comments:	The property to the west is listed in the NY Spills database. The incident was reported on April 16, 2010 (Spill No. 1000204). As per the database, this spill was associated with a transformer bushing leak. The unit was replaced, contained and cleaned up by Con Edison. 9-gallons of unknown oil were spilled on 500-gallons of water and contained to a vault area. The spill case was closed by the NYSDEC on May 21, 2010. Based on the information reviewed and regulatory closure, no impacts to the Subject Property are anticipated from this site.

Site Name:	HYDRAULIC OIL FROM VEHICLE 60787
Databases:	SPILLS
Address:	120 STREET & 1 AVENUE
Distance (Feet):	35
Direction:	West
Elevation:	Higher
Comments:	The property to the west is listed in the NY Spills database. The incident was reported on July 4, 2006 (Spill No. 0603703). As per the database, this spill was associated with equipment failure, which allowed 1-pint of hydraulic oil to spill onto the land and enter the sewer. The spill case was closed by the NYSDEC on August 18, 2006. Based on the information reviewed and regulatory closure, no impacts to the Subject Property are anticipated from this site.

Site Name:	MANHOLE 53880
Databases:	SPILLS
Address:	1ST AVE/E120TH ST
Distance (Feet):	35
Direction:	West
Elevation:	Higher

Comments:	The property to the west is listed in the NY Spills database. The incident was reported on March 8, 2000 (Spill No. 9913836). As per the database, this spill was associated with 2-gallons of unknown oil and 150-gallons of water in the subject structure. Oil and water were removed via tanker under <50.PPM , and was double washed with bio-genesis solution. The manhole was then rinsed by a flush truck. The spill case was closed by the NYSDEC on November 16, 2004. Based on the information reviewed and regulatory closure, no impacts to the Subject Property are anticipated from this site.

Site Name:	MANHOLE 53864
Databases:	SPILLS
Address:	E 120TH ST / 1ST AVE
Distance (Feet):	35
Direction:	West
Elevation:	Higher
Comments:	The property to the west is listed in the NY Spills database. The incident was reported on April 21, 1999 (Spill No. 9900785). As per the database, this spill was associated with 3-gallons of unknown oil and 150-gallons of water in the subject structure and was contained in the manhole. The spill case was closed by the NYSDEC on June 11, 2002. Based on the information reviewed and regulatory closure, no impacts to the Subject Property are anticipated from this site.

Site Name:	IS 45M- NYSCA
Databases:	SPILLS
Address:	2351 1ST AVE
Distance (Feet):	64
Direction:	NNW
Elevation:	Lower
Comments:	The property to the north-northwest is listed in the NY Spills database. The incident was reported on July 15, 2009 (Spill No. 0904431). As per the database, this spill was associated with 19-gallons of #2 fuel oil was discovered from a temporary boiler installed behind the school on the property. and 150-gallons of water in the subject structure and was contained in the manhole. The spill case was closed by the NYSDEC on February 28, 2011. Based on the information reviewed and regulatory closure, no impacts to the Subject Property are anticipated from this site.

Site Name:	INTERMIDATE SCHOOL 45
Databases:	SPILLS
Address:	2351 FIRST AVENUE
Distance (Feet):	64
Direction:	NNW
Elevation:	Lower
Comments:	The property to the north-northwest is listed in the NY Spills database. The incident was reported on October 19, 2007 (Spill No. 0707934). As per the database, this spill was associated with equipment failure, which allowed an unknown amount of either # 4 or # 6 fuel oil to contaminate the soil along the fill line that goes to the building. The spill case was closed by the NYSDEC on March 20, 2009. Based on the information reviewed and regulatory closure, no impacts to the Subject Property are anticipated from this site.

Site Name:	SPILL NUMBER 0100396
Databases:	SPILLS
Address:	406 EAST 120TH ST
Distance (Feet):	95
Direction:	Southwest
Elevation:	Higher
Comments:	The property to the southwest is listed in the NY Spills database. The incident was reported on April 11, 2001 (Spill No. 0100396). As per the database, this spill was associated with a private dwelling, which allowed 15-gallons of unknown petroleum spill onto the sidewalk. It is unreported if the spill impacted the sewer. The spill case was closed by the NYSDEC on June 16, 2003. Based on the information reviewed and regulatory closure, no impacts to the Subject Property are anticipated from this site.

Site Name:	M AND M GROCERY
Databases:	SPILLS
Address:	2337 1ST AVE
Distance (Feet):	131
Direction:	West
Elevation:	Higher
Comments:	The property to the west is listed in the NY Spills database. The incident was reported on August 4, 2006 (Spill No. 0605241). As per the database, this spill was associated with an unreported amount of sulfuric acid. It is unreported where or what was impacted by the spill. The spill case was closed by the NYSDEC on August 10, 2006. Based on the information reviewed and regulatory closure, no impacts to the Subject Property are anticipated from this site.

Site Name:	2365 FIRST AVENUE
Databases:	SPILLS
Address:	2365 FIRST AVENUE
Distance (Feet):	172
Direction:	NNW
Elevation:	Lower
Comments:	The property to the north-northwest is listed in the NY Spills database. The incident was reported on November 24, 1993 (Spill No. 9310338). As per the database, this spill was associated with a passenger vehicle which allowed 50-gallons of #4 fuel oil to spill. The spill case was closed by the NYSDEC on November 24, 1993 . Based on the information reviewed and regulatory closure, no impacts to the Subject Property are anticipated from this site.

Site Name:	GASETERIA
Databases:	NY SPILLS
Address:	2326 1ST AVENUE
Distance (Feet):	174
Direction:	Southwest
Elevation:	Higher
Comments:	The property to the southwest is listed in the NY Spills database. The incident was reported on February 13, 2002 (Spill No. 0230041). As per the database, this spill was associated with two 4000-gallon active gasoline USTs installed in 1980, one 4000-gallon diesel UST , and one 4000-gallon UST converted to nonregulated use, one 1000 -gallon temporarily out-of-service diesel UST, and one 550-gallon closed inplace used oil UST. Five soil borings were made in advacment of the site assessment and six samples were taken for analaysis. Total VOCs reduced from baseline 1603 ug/l in 2002 to 304 ug/L

Comments:	in 2012. Residual soil and ground water contamination is expected to continue to attenuate naturally. The spill case was closed by the NYSDEC on August 16, 2012. Based on the information reviewed and regulatory closure, no impacts to the Subject Property are anticipated from this site.

Site Name:	COMMERCIAL
Databases:	SPILLS
Address:	2329 FIRST AVE
Distance (Feet):	224
Direction:	WSW
Elevation:	Higher
Comments:	The property to the west-southwest is listed in the NY Spills database. The incident was reported on April 19, 2018 (Spill No. 1800705). As per the database, this spill was associated with a 4-story residential building, where an building employee discovered oil on the basement floor and one 275-gallon AST existed on site. Two 4-inch wells were established to gauge water contamination weekly. The spill case was closed by the NYSDEC on April 19, 2019. Based on the information reviewed and regulatory closure, no impacts to the Subject Property are anticipated from this site.

Site Name:	VAULT VS2112
Databases:	SPILLS
Address:	EAST 12O ST AT EAST PLEASANT AVE
Distance (Feet):	276
Direction:	Southeast
Elevation:	Higher
Comments:	The property to the west-southwest is listed in the NY Spills database. The incident was reported on September 17, 2005 (Spill No. 0507315). As per the database, this spill was associated with a crew was in the process of cutting a shunt on site. 1-pint of unknown oil was spilled on top of 1-pint of water. The spill case was closed by the NYSDEC on January 11, 2006. Based on the information reviewed and regulatory closure, no impacts to the Subject Property are anticipated from this site.

Site Name:	EAST 120TH ST/PLEASANT AV
Databases:	SPILLS
Address:	EAST 120TH ST/PLEASANT AV
Distance (Feet):	276
Direction:	Southeast
Elevation:	Higher
Comments:	The property to the southwest is listed in the NY Spills database. The incident was reported on September 25, 1998 (Spill No. 9807786). As per the database, this spill was associated with eight-gallons of unknown oil was found mixed with 400-gallons of water. The spill was contained with mo impact to waterways or sewers. 1000-gallons of water were removed by a tanker. The spill case was closed by the NYSDEC on November 5, 2003. Based on the information reviewed and regulatory closure, no impacts to the Subject Property are anticipated from this site.

Site Name:	SIDEWALK / STREET
Databases:	SPILLS
Address:	371 PLEASANT AVE
Distance (Feet):	293
Direction:	SSE
Elevation:	Higher

Comments:	The property to the south-southeast is listed in the NY Spills database. The incident was reported on January 19, 2007 (Spill No. 0611647). As per the database, this spill was associated with equipment failure, which a hose on a tank truck ruptured and allowed 15-gallons of #2 fuel oil to spill on the edge of the sidewalk and the street. The spill case was closed by the NYSDEC on January 22, 2007. Based on the information reviewed and regulatory closure, no impacts to the Subject Property are anticipated from this site.

Site Name:	MANHOLE # 53850
Databases:	SPILLS
Address:	EAST 119 ST & 1 AVE
Distance (Feet):	296
Direction:	Southwest
Elevation:	Higher
Comments:	The property to the southwest is listed in the NY Spills database. The incident was reported on November 2, 2005 (Spill No. 0507315). As per the database, this spill was associated with a dielectric fluid which dripped into the concrete structure via open cable ends. 1-pint of dielectric fluid was spilled. The spill case was closed by the NYSDEC on December 16, 2005. Based on the information reviewed and regulatory closure, no impacts to the Subject Property are anticipated from this site.

Site Name:	Wagner Houses
Databases:	NY SPILLS
Address:	2360 First Avenue
Distance (Feet):	444
Direction:	North
Elevation:	Higher
Comments:	The adjacent property to the north is listed in the NY Spills database. The incident was reported on April 30, 2010 (Spill No. 1001185). As per the database, this spill was associated with equipment failure, where a resident mistook steam from repairs on an underground steam line as vapors. The spill case was closed by the NYSDEC on April 30, 2010. Based on the information reviewed and regulatory closure, no impacts to the Subject Property are anticipated from this site.

Site Name:	Wagner Houses
Databases:	NY LTANKS
Address:	2360 First Avenue
Distance (Feet):	444
Direction:	North
Elevation:	Higher
Comments:	The adjacent property to the north is listed in the NY Leaks database. The incident was reported on June 25, 1990 (Spill No. 9003394). As per the database, this spill was associated with test tank failure. Six monitoring wells were established, three around the tanks and three elsewhere on the site. These wells were installed as part of an investigation for spill #8907784. The spill case was closed by the NYSDEC on January 26, 2006. Based on the information reviewed and regulatory closure, no impacts to the Subject Property are anticipated from this site.

Site Name:	Wagner Houses
Databases:	NY UST
Address:	2360 First Avenue
Distance (Feet):	444
Direction:	North
Elevation:	Higher
Comments:	The adjacent property to the north was listed in regards to two in service, 29,000-gallon USTs. One contains No. 2 fuel oil the other contains waste oil/used oil. The tanks was reportedly installed in October 1, 1991 and were last tested on March 29, 2021. The site was also listed in regards to a 35,000-gallon No. 2 fuel oil UST, installed December 1, 1975 and last tested March 3, 2021. The site was also listed in regards to two closed/removed 33,000-gallon USTs that contained No. 2 fuel. They were installed May 1, 1958 and closed November 1, 1990. The referenced tank were registered with the NYSDEC under PBS No. 2-475084. There are no reported releases associated with this site. Based on the information reviewed, no impacts to the Subject Property are anticipated from this site.

Site Name:	Wagner Houses
Databases:	NY SPILLS
Address:	2360 First Avenue
Distance (Feet):	444
Direction:	North
Elevation:	Higher
Comments:	The adjacent property to the north is listed in the NY Spills database. The incident was reported on November 30, 1990 (Spill No. 9009488). As per the database, a manhole cover gasket leaked and was contained in the tank vault. The spill case was closed by the NYSDEC on July 6, 1993. Based on the information reviewed and regulatory closure, no impacts to the Subject Property are anticipated from this site.

Site Name:	Wagner Houses
Databases:	NY SPILLS
Address:	2360 First Avenue
Distance (Feet):	444
Direction:	North
Elevation:	Higher
Comments:	The adjacent property to the north is listed in the NY Spills database. The incident was reported on May 18, 2000 (Spill No. 0002092). As per the database, this spill was associated with human error, where a an oil truck driver attempted to disconnect a line that was still charged, resulting in 2-gallons of #2 fuel oil spilling onto the ground. The spill case was closed by the NYSDEC on May 19, 2000. Based on the information reviewed and regulatory closure, no impacts to the Subject Property are anticipated from this site.

Site Name:	Wagner Houses
Databases:	NY SPILLS
Address:	2360 First Avenue
Distance (Feet):	444
Direction:	North
Elevation:	Higher
Comments:	The adjacent property to the north is listed in the NY Spills database. The incident was reported on November 6, 1989 (Spill No. 8907784). As per the database, this spill was associated with equipment failure, where two 33,000-gallon tanks installed in

Comments:	1951, began leaking. The two tanks were removed in 1991 and replaced. The spill was closed in 2009, however additional seepage was observed. 11 soil borings were advanced and 1 monitoring well was installed. Elevated SVOCs were detected in the soil borings. The spill case was closed by the NYSDEC on June 15, 2022 according to the New York State Department Environmental Conservation's Spill Incidents Database. Based on the information reviewed and regulatory closure, no impacts to the Subject Property are anticipated from this site.

7.2 Additional Environmental Record Resources

ALC reviewed online records maintained by the NYSDEC for information concerning the Subject Property.
NYC Department of Buildings (DOB) records were reviewed to determine whether there were any violations or other conditions that would pose an environmental risk to the Subject Property.
The following pertinent records for 413 East 120th Street were located:

- A Certificate of Occupancy issued in 2003. According to the document, the building was used as medical offices, general office space, classroom space, and a daycare.
- Two fuel oil burner applications submitted in 1988 and 1989.

7.3 Physical Setting

General site settings including topography, surface water bodies, geology and hydrology are detailed in the following sections.

7.3.1 Topography

Based on a review of the 2019 USGS topographic map for the subject property area, groundwater is inferred to flow to the east toward the Harlem River.

7.3.2 Surface Water Bodies

The nearest surface water in the vicinity of the subject property is the Harlem River located approximately 0.2-miles to the east of the subject property. No surface water is located on the subject property.

7.3.3 Geology and Hydrology

The soils under and in the vicinity of the site are classified by the U.S. Department of Agriculture (USDA) New York City Soil and Water Conservation District as Urban Land. The Soil Surface Textures consist of silt loam, loamy sand, sandy loam and fine sandy loam. The majority of the surface is covered by asphalt, concrete, buildings, or other impervious surfaces. Soils and foundation materials are highly variable. Urban structures and works cover so much of this land type that identification of the soils is not practical. Most areas have been smoothed and the original soil material has been disturbed, filled over, or otherwise destroyed prior to construction.

The Subject Property area is located within the Atlantic Coastal Plain physiographic province. Its topography is level to gently rolling, being interrupted only in localities by isolated hills, which arise abruptly from the surrounding plain. The average elevation of the Coastal Plain province is less than 900 meters and extends approximately 50 to 100 kilometers inland from the Ocean. The Coastal Plain province is characterized by many rivers, marsh and swampland and consists of sedimentary rock and unlithified sediments.

The principal aquifer system in this region consists of the North Atlantic Coastal Plain aquifer system, consisting of the Magothy and Lloyd aquifer. This aquifer primary consists of sand and gravel, with clay separating the two aquifers. The Magothy aquifer provides most of the water in the western half of Long Island. While groundwater in the vicinity of the Subject Property typically flows in an eastern direction, local variations are possible due to intervening subsurface structures that could alter groundwater flow patterns. Groundwater at the Subject Property is not used as a source of drinking water.

The Subject Property is approximately 9 feet above mean sea level. Water generally flows toward the east from the subject property due to the eastward down-gradient. No on-site water wells or springs were observed during the subject property reconnaissance. No settling ponds, lagoons, surface impoundments, wetlands or natural catch basins were observed at the subject property during this investigation.

7.4 Historical Use

The objective of reviewing historical resources is to develop a history of the previous uses of the subject property and surrounding area, in order to help identify the likelihood of past uses which might have led to RECs in connection with the subject property.

7.4.1 Historical Summary

Historical information identifying the past use of the subject property was obtained from a variety of sources as detailed in Appendix E of this report and included: Aerial Photographs, Sanborn Maps, and Topographic Maps.

Historical Summary			
Period	**Source**	**Subject Property Uses**	**Adjoining Property Uses**
1896	Sanborn Maps, Topographic Maps	The property was improved with multiple residential buildings ranging from single-story to 3-story.	North: Improved with multiple 2 to 3-story residential buildings and a stone yard. East: Improved with two 5-story residential buildings with storefronts. South: Improved with multiple 2 to 3-story residential buildings. West: Improved with a 2-story residential building and a commercial lot identified as a stone yard.
1897-1911	Sanborn Maps, Topographic Maps	The northern portion of the subject property is improved with three, 4-story dwellings, a coal yard, a single-story office and residential building, and a storage shed. A lumber yard, two 3-story dwellings are depicted on the southwestern portion of the subject property. The southeastern portion of the subject lot is improved with four 3-story dwellings, a single-story residential building, and a store.	North: Improved with multiple 2 to 6-story residential buildings. East: No major changes. South: No major changes. West: Improved with a 3-story residential building and a 5-story residential building.
1912-1922	Sanborn Maps, Topographic Maps	Sanborn map lacks sufficient documentation to make conclusions.	Sanborn map lacks sufficient documentation to make conclusions.

Period	Source	Subject Property Uses	Adjoining Property Uses
1923-1939	Sanborn Maps, Topographic Maps, Aerial Photographs	The property was improved with a partial 2 and 5-story school building labeled as Public School No. 80. According Sanborn Maps, the subject school building was constructed in 1923. Two 3-story dwellings are depicted on the southwestern portion of the lot.	North: Improved with multiple 2 to 6-story dwellings, an auto wrecking yard, and a single-story poultry market. East: No major changes. South: No major changes. West: No major changes.
1940-1951	Sanborn Maps, Topographic Maps, Aerial Photographs	No major changes.	North: No major changes. East: No major changes. South: No major changes. West: No major changes.
1952-1968	Sanborn Maps, Topographic Maps, Aerial Photographs	No major changes except the dwellings located on the southwestern corner of the property were razed and a 2-story structure labeled as lockers has been added to the southwestern corner of the subject building	North: The previous buildings were demolished and the lot is now improved with multiple 16-story residential buildings as observed during the site visit. East: The previous buildings were demolished and the lot is improved with a 16-story residential buildings as observed during the site visit. South: No major changes except the building at 414 East 120th Street appears to have been demolished. West: The former residential buildings appear to have been demolished. The northern portion of the lot is unimproved and the southern portion of the lot is improved with a 2-story Gym constructed in 1954.
1969-1979	Sanborn Maps, Topographic Maps, Aerial Photographs	No major changes.	North: No major changes. East: No major changes. South: No major changes except the former dwelling at 416 East 120th Street had been demolished. West: No major changes.
1980-1991	Sanborn Maps, Topographic Maps, Aerial Photographs	No major changes.	North: No major changes. East: No major changes. South: No major changes. West: No major changes.
1992-2001	Sanborn Maps, Topographic Maps, Aerial Photographs	No major changes.	North: No major changes. East: No major changes. South: No major changes except the unimproved lots at 414-416 East 120th Street are used for auto repairing operations. West: No major changes.
2002-2005	Sanborn Maps, Topographic Maps, Aerial Photographs	No major changes.	North: No major changes. East: No major changes. South: South: No major changes except lots 414-416 East 120th Street

Period	Source	Subject Property Uses	Adjoining Property Uses
			are vacant and no longer used for auto repairing operations. West: No major changes.
2006-2013	Topographic Maps, Aerial Photographs	No major changes.	North: No major changes. East: No major changes. South: No major changes except 414 and 416 East 120th Street lots are improved with 6-story residential buildings as observed during the site visit. West: No major changes.
2014-Present	Topographic Maps, Aerial Photographs	No major changes.	North: No major changes. East: No major changes. South: The vacant lot at 414 East 120th Street was improved with a 5 & 6-story residential building West: The extensions from the Subject Property appear to have been demolished. The lot was improved with a 10-story mixed residential and commercial building and a parking garage.

Subject Property: As per the historical Sanborn maps reviewed, the southern portion of the subject property was used for lumber storage from at least 1911to 1922. The northern portion of the subject lot was used as coal yard from 1911 to 1922. Historically, lumber was treated with chemicals such creosote (an insecticide, sporicide, miticide and fungicide that penetrates deeply into pressure-treated wood for a long time) and chromated copper arsenate. These chemicals have the potential to leech out and contaminate the subsurface media. The existing subject school building was constructed in 1923. As such, impacts associated with the historical lumber storage were likely addressed during the site redevelopment activities and are not a concern.

Southern Adjacent Properties: As per the historical Sanborn maps reviewed, the southern adjacent properties, known as 414 and 416 East 120th Street, were used for auto-repairing operations from 1992 to 2001. The historic Sanborn maps from dated 2003 to 2005 did not identify any auto-repairing operations at these lots. Typical environmental hazards associated with automobile maintenance activities include the generation of hazardous wastes in the form of spent oils, solvents and auto fluids. As per the municipal records reviewed, 414 and 416 East 120 Street lots were improved with current 6-story residential buildings in 2006 and 2008 respectively. There are no reported releases or known contamination associated with this site. Additionally, any potential impact to environmental media would have been addressed during the site redevelopment activities. As such, no further action or investigation is recommended regarding the former uses of these southerly adjacent sites.

Nearby Properties: As per the historical Sanborn maps reviewed, the nearby property to the west, known as 401 East 120th Street was used as a gas fueling station from 1939-1953. It was reported that five (5) UST's were buried on site. Further details regarding this site can be found in section 7.1.

7.4.2 City Directories

Date(s)	Property Comments	Surrounding Area Comments
1931 - 1988	Subject Property: 413 East 120th Street	Public educational facility
1988 - 1993	Subject Property: Renovated into Harlem Family Service Center and Educational Institution	Institution/Community Service Facility
1993 - 1999	Subject Property: Added a Healthcare Center	Institution/Community Service Facility
1999 - 2004	Subject Property: No major changes	Institution/Community Service Facility/Healthcare Facility
2004 - 2006	Subject Property: Added school BARRIO EL	Educational Facility/Community Service Facility/Healthcare Facility
2006 - 2009	Subject Property: Converted to Village Academy Charter School	Educational Facility/Community Service Facility/Healthcare Facility
2009 - 2014	Subject Property: Added EL BARRIOS OPERATION FIGHT BACK and LA CASA NUESTRA H D F C	Educational Facility/Community Service Facility/Healthcare Facility
2014 - 2017	Subject Property: No major changes	Educational Facility/Community Service Center
2017 - Present	Subject Property: Added 100 HISPANIC WOMEN INC and INSTITUTE FOR THE PUERTO RICAN HISPA	Educational Facility/Community Service Facility/Healthcare Facility
1920-1967	Northern Adjoining Properties: 409-435 East 121st Street	Address not listed
1968 - Present	Northern Adjoining Property: 2360 and 2370 1st Avenue	Residential
1920 - 1968	Eastern Adjoining Property: 434 East 121st Street	Address not listed
1920 - 1967	Eastern Adjoining Property: 433 East 120th Street	Residential
1968 - Present	Eastern Adjoining Property: 435 East 120th Street	Residential
1920 - Present	Southern Adjoining Property: 410-414 East 120th Street	Residential
1920 - 1927	Southern Adjoining Property: 416 East 120th Street	Commercial Barber Shop
1927 - Present	Southern Adjoining Property: 416 East 120th Street	Residential
1920 - 1931	Southern Adjoining Property: 418 East 120th Street	Commercial
1931 - Present	Southern Adjoining Property: 418 East 120th Street	Commercial/Residential
1920 - Present	Southern Adjoining Property: 420-427 East 120th Street	Residential
1920 - 1927	Southern Adjoining Property: 428 East 120th Street	Commercial butcher shop
1927 - Present	Southern Adjoining Property: 428 East 120th Street	Residential
1920 - Present	Southern Adjoining Property: 429 East 120th Street	Commercial

Date(s)	Property Comments	Surrounding Area Comments
1920 - 1927	Southern Adjoining Property: 430 East 120th Street	Commercial
1927 - Present	Southern Adjoining Property: 430 East 120th Street	Residential
1920 - 1931	Southern Adjoining Property: 432 East 120th Street	Residential/Commercial brewing company
1931 - Present	Southern Adjoining Property: 432 East 120th Street	Residential
1920 - Present	Western Adjoining Property: 411 East 120th Street	Residential
1920 - Present	Western Adjoining Property: 408 East 121st Street	Address not listed

7.4.6 Previous Environmental Reports

No previous environmental reports were identified or made available by the client/user during the Phase I ESA.

7.4.7 Building Department Records

NYC Department of Buildings (DOB) records were reviewed to determine whether there were any violations or other conditions that would pose an environmental risk to the Subject Property. The following pertinent records were located:

- A Certificate of Occupancy issued in 2003. According to the document, the building was used as medical offices, general office space, classroom space, and a daycare.
- Two fuel oil burner applications submitted in 1988 and 1989.

See Appendix H for further detail.

7.4.8 Title Records

Records from City of New York Department of Finance were reviewed for evidence of title records. No records were found regarding the subject property.

7.4.9 Other Historical Records

ALC reviewed online records maintained by the NYSDEC for information concerning the Subject Property. Records pertaining to the onsite fuel oil tank were located, however, the records reviewed did not identify any information pertaining to the Subject Property on the state databases related to spill incidents or site remediation.

7.5 Environmental Liens and Activity/Use Limitations

The Client did not report the existence of any environmental liens or use limitations for the Subject Property.

7.6 Vapor Encroachment Evaluation

No VECs that could not be ruled out were identified for the Subject Property or surroundings sites within the above specified distances. A VEC is defined by ASTM E2600-10 as "the presence or likely presence of chemicals of concern (COC) vapors in the sub-surface of the target property caused by the release of vapors from

contaminated soil or groundwater either on, or near the target property". The EDR Vapor Encroachment Screen report is included in Appendix H. No further action or investigation is warranted.

Standard Environmental Records	Chemicals of Concern (miles)	Petroleum Hydrocarbon Chemicals of Concern (miles)
Federal NPL	0.333	0.1
Federal CERCLIS	0.333	0.1
Federal RCRA CORRACTS facilities list	0.333	0.1
Federal RCRA TSD facilities list	0.333	0.1
Federal RCRA generators list	Target property only	Target property only
Federal institutional controls / engineering controls registries	0.333	0.1
Federal ERNS list	Target property only	Target property only
State and tribal - equivalent NPL	Target property only	Target property only
State and tribal - equivalent CERCLIS	0.333	0.1
State and tribal landfill / solid waste disposal	0.333	0.1
State and tribal leaking storage tank lists	0.333	0.1
State and tribal registered storage tank lists	Target property only	Target property only
State and tribal institutional control / engineering control registries	0.333	0.1
State and tribal voluntary cleanup sites	0.333	0.1
State and tribal Brownfield sites	0.333	0.1

*Each category may include several separate databases, each having a different search distance. For each category, the table reports the maximum search distance applied.

Up-gradient	Cross-Gradient	Down-Gradient
1/3 mile for chemicals of concern sources	- 100 feet for chemicals of concern sources/petroleum hydrocarbon Light Non-Aqueous Phase Liquid (LNAPL) sources plus plume width consideration.	100 feet for chemicals of concern sources/petroleum hydrocarbon LNAPL sources.

*Each category may include several separate databases, each having a different search distance. For each category, the table reports the maximum search distance applied.

8.0 INTERVIEWS

A Freedom of Information Act (FOIL) request for information associated with the Subject Property was submitted to the NYSDEC. They can be found in Appendix H.
During the site reconnaissance, ALC Environmental was accompanied by Mr. George Gandia, the building's Porter. Mr. Gandia reported that the basement had been impacted by occasional floods and water intrusions. Mr. Gandia was not aware of any other areas of concern.

9.0 NON-SCOPE CONSIDERATIONS

The following ASTM Non-Scope considerations were evaluated during this ESA.

Asbestos-Containing Building Materials

Since the subject building was built prior to 1979, there is a possibility that the original construction materials contained asbestos. According to the EPA and included in the publication EPA560/5-85-025 "Guidance for Controlling Asbestos Containing Materials (ACM) in Buildings", asbestos containing materials are found in three forms: (1) Sprayed or troweled on ceilings and walls and structural steel; (2) in insulation around hot and cold piping, ducts, boilers, and tanks; and (3) in a non-friable state in products such as ceiling and floor tiles, wallboards and outside materials such as shingles and roofing materials. In general, ACM in a friable state (the first two categories) is of greatest concern because they are able to release asbestos fibers with only minimal disturbance.

Asbestos is the name for a group of naturally occurring silicate minerals that can be separated into fibers. The fibers are strong, durable, and resistant to heat and fire. They are also long, thin and flexible, so they can even be woven into cloth. Because of these qualities, asbestos has been used in thousands of consumer, industrial, maritime, automotive, scientific and building products. During the 20th century, some 30 million tons of asbestos have been used in industrial sites, homes, schools, shipyards and commercial buildings in the United States. Common ACMs include pipe-covering, insulating cement, insulating block, refactory and boiler insulation materials, transite board, fireproofing spray, joint compound, vinyl floor tile, ceiling tile, mastics, roofing products, and duct insulation for HVAC applications. Inhalation of asbestos fibers can result in deleterious health effects.

This inspection was conducted solely to identify suspect ACM in accessible areas of the Subject Property. Additional asbestos containing materials/quantities may be present in concealed areas of the building, or areas not visually inspected during this assessment. Any suspect asbestos containing materials encountered during future construction activities should be tested or assumed to be ACM and treated as such.

- Suspect asbestos-containing materials in the form of roofing materials, sheetrock, joint compound, vinyl floor tiles, and ceiling plaster, were observed to be present at the subject building. The materials appeared to be in good to fair condition. Prior to any repair or renovation work that will affect the referenced materials, asbestos testing should be conducted. If determined to contain asbestos, the referenced materials should be abated by a certified asbestos abatement contractor prior to commencement of the renovation work, as per all applicable local, state, and federal regulations.

Lead-Based Paint

Based on the estimated age of the subject building, it is possible that lead-based paint was used during its construction or maintenance. All painted surfaces at the Subject Property are presumed to contain LBP unless the surfaces were previously tested and confirmed to be lead-free. The scope of this study did not include any LBP surveys or analytical testing. Should LBP be present at the building, lead abatement should be conducted prior to any demolition or remodeling activities. All abatement work should be conducted in accordance with applicable Federal, State and Local Regulations.

The objective of the lead-based paint visual inspection was to identify any surfaces that contain potential lead-based paint hazards such as flaking or peeling paint.

- Localized flaking paint was observed on the ceiling throughout the fifth floor classrooms and hallway. Corrective action is warranted.

Radon

Radon is a colorless, odorless gas produced by the radioactive decay of certain elements. The most common sources of radon are igneous and metamorphic rocks containing uranium (such as pitchblende), granite, shale, or phosphate, as well as soils or sediments derived from these parent materials. Radon may also be found in soils contaminated with certain industrial wastes (such as uranium or phosphate mine tailings) or in earth-derived building products which include industrial wastes that contain phosphate slag. In areas where the potential for radon accumulation is high, special ventilation systems may offset potential health hazards.
Review of the EPA Map of Radon Zones places the Subject Property in Zone 3, where average predicted radon levels are less than 2.0 pCi/L (picocuries/liter). The USEPA recommended action level is 4.0 pCi/L. Based on the low predicted radon levels, adverse environmental impacts related to radon gas migration are not anticipated at the Subject Property.

Wetlands

Review of the National Wetlands Inventory published by USGS indicated that there are no recognized wetlands on or in the immediate vicinity of the Subject Property, however the subject property falls in the FEMA Flood Zone AE (EL 13), identified as 3604970091F effective September 5, 2001. This is a Zone without base flood elevation and is considered a Special Flood Hazard Area. More information can be found on the map in Appendix A.

Microbial Conditions (Mold)

Evidence of water intrusion was observed in the basement of the subject building. The bottom foot along the hallway wall displayed signs of water damage from either leak or flooding events. Evidence of water intrusion was also observed on the ceiling of rooms 501, 502, 503, 504, and 510, on the ceiling of the 5th floor hallway, and in the roof staircase.
Evidence of visible microbial growth was observed in the vicinity of the basement staircase impacting the walls, maintenance supplies, and storage wood pallets. Corrective action is warranted.

Lead in Drinking Water

The scope of this study did not include water testing for the identification of lead. However, the Subject Property is supplied with public water which is routinely monitored by the NYCDEP.

10.0 FINDINGS AND OPINIONS

The Consultant identified the following recognized environmental conditions (RECs) associated with the Subject Property:

- ALC observed a tank vault in the basement of the subject building. The tank vault reportedly contains two, active 10,000-gallon No. 2 fuel oil tanks. The tank vault is inaccessible allowing no visual evaluation of the tanks.

The following historical environmental condition (HREC) was identified during this Phase I ESA:

- The adjacent property to the west is listed in the NY Spills database. The incident was reported on June 29, 2015 (Spill No. 1503447). As per the database, this spill was associated with discovery of contaminated soil during geotechnical work during the redevelopment of the property. Prior to 1940, the site has been utilized for residential purposes. A gasoline service station (five, 550-gallon underground gasoline storage tanks), operated at this site from at least 1939 to 1954. On April 29, 2015, per NYC Office of Environmental Remediation (OER) requirements, soil, groundwater, and soil vapor samples were collected for chemical analysis. Soil analytics showed elevated SVOCs and metals, with almost all of the contaminated soil found within the first 2 feet of soil. Groundwater sample results displayed elevated concentrations of metals such as magnesium and manganese and SVOCs were also detected. Soil vapor samples showed elevated readings that including benzene, tetrachloroethene, and vinyl chloride. Remedial activities were conducted in June 2015. The Remedial Action Work Plan included excavation of two feet of soil across site and eight feet of soil in the area of the former gas station in southwestern portion of property. Other remedial activities include a composite cover system placed over site to prevent exposure, an SSDS, and a vapor barrier was placed. Approximately 3,600 tons of typical historic fill and 150 tons of petroleum-impacted soil were excavated, five historic 550-gallon USTs and four additional USTs were removed. The five known historic USTs were removed and only the concrete base of the tanks were found. However, four other USTs were found during excavation and removed. Soils in those areas were excavated down to groundwater and ORC injected prior to backfilling with RCA. According to the database, soil samples analyzed in 2017 were clean, while groundwater samples were contaminated. The consultants confirmed in 2018 that all subsurface activities, including installation of the vapor barrier and active SSDS, have been completed at the site. On 11/28/18, one two-inch diameter permanent groundwater monitoring well was installed in the area of the former UST to evaluate the results of ORC application. In 2019, groundwater analysis displayed concentrations below groundwater standards and well within attenuation ranges. The spill case was closed by the NYSDEC on July 29, 2019. This western adjacent property is currently improved with a 10-story mixed use commercial and residential building constructed circa 2020.

In addition, the following noteworthy conditions, which include *de minimis* conditions, were identified:

- The Subject Property is listed in the following environmental databases: NY AST, ICIS, US AIRS, FINDS, and ECHO.
- Suspect asbestos-containing materials in the form of roofing materials, sheetrock, and joint compound, vinyl floor tiles, ceiling plaster, may be were observed to be present at the subject building. The materials appeared in good to fair condition.
- Localized flaking paint was observed on the ceiling throughout the fifth floor classrooms and hallway. Corrective action is warranted.
- Evidence of water intrusion was observed in the basement of the subject building. The bottom foot along the hallway wall displayed signs of water damage from either leak or flooding events. Evidence of water intrusion was also observed on the ceiling of rooms 501, 502, 503, 504, and 510 and on the ceiling of the 5th floor hallway. Evidence of visible microbial growth was observed in the vicinity of the basement staircase impacting the walls, maintenance supplies, and storage wood pallets. Corrective action is warranted.

- No Vapor Encroachment Conditions (VECs) that could not be ruled out were identified for the Subject Property or surroundings sites within the distances specified by ASTM E2600-10. The EDR Vapor Encroachment Screen report is included in Appendix F.

No additional conditions were observed at the site that could potentially present a significant environmental concern or recognized environmental condition.

11.0 CONCLUSIONS

Based on a review of background data, regulatory agency records, aerial photographs, and observations made during the site reconnaissance, the following conclusions are presented regarding the Subject Property. The scope of this study did not include subsurface exploration, sampling or analytical laboratory testing.

- The Subject Property is not identified as being evaluated by the State of New York or federal government for remedial action under SEMS or any other environmental regulations. However, the Subject Property is listed in the following environmental databases: NY AST, ICIS, US AIRS, FINDS, and ECHO.
- There were four hundred and nineteen (419) sites listed on the regulatory database search within a 1-mile radius of the Subject Property. Based on available information, estimated flow direction of groundwater, and the nature of the database listings, it is unlikely that the Subject Property has been impacted by unauthorized releases of hazardous materials at this time, though it is impossible to entirely rule out the potential for contamination.
- Based on the lack of records pertaining to any recent tank tightness testing completed at the Subject Property, the two onsite, active, 10,000-gallon fuel oil tanks are considered RECs.
- Based on the estimated age of the subject building, asbestos containing materials and lead-based paint are anticipated to be present at the subject building.

ALC performed a Phase I Environmental Site Assessment in conformance with the scope and limitations of ASTM Practice E1527-21 of the property located at 413 East 120th Street. This assessment has revealed evidence of one recognized environmental condition (REC) in connection with the Subject Property.

12.0 RECOMMENDATIONS

Based on a review of background data, regulatory agency records, aerial photographs, and observations made during the site reconnaissance, the following recommendations are presented regarding the Subject Property. The scope of this study did not include subsurface exploration, sampling or analytical laboratory testing.

- ALC recommends a tightness test be conducted on the tank system (tanks and the pipe system) to assess the integrity of the onsite tank.
- Suspect asbestos-containing materials in the form of roofing materials, sheetrock, joint compound, vinyl floor tiles, and ceiling plaster, were observed to be present at the subject building. The materials appeared to be in good to fair condition. Prior to any repair or renovation work that will affect the referenced materials, asbestos testing should be conducted. If determined to contain asbestos, the referenced materials should be abated by a certified asbestos abatement contractor prior to commencement of the renovation work, as per all applicable local, state, and federal regulations.
- Regarding the localized flaking paint observed ceiling throughout the fifth-floor classrooms and hallway, all areas of the subject building exhibiting damaged paint should be repaired by a Repair Renovation and Painting (RRP) certified worker.
- In regards to the evidence of water intrusion on the 5th floor ceiling and basement plaster walls, the sources of the water intrusion should be investigated and permanently repaired to prevent further water damage and the proliferation of mold growth.

ALC has no additional recommendations for further study at the Subject Property at this time, other than the recommendations provided above.

13.0 REFERENCES

National Wetlands Inventory

USEPA Map of Radon Zones.

NYC Oasis

Department of Buildings

NYSDEC Environmental Site Database Search

NYC Department of Finance


NYS Searchable Property Environmental E-Database (SPEED)

References		
Source Reviewed	**Date(s)**	**Source Details**
EDR Aerial Photo Decade Package (Inquiry Number 6978245.8S) Ship Date: May 16th, 2022	1924, 1941, 1944, 1951, 1954, 1961, 1966, 1974, 1976, 1984, 1991, 1995, 2006, 2009, 2013, 2017	EDR, 6 Armstrong Road, Shelton, CT 06484, (800) 352-0050.
EDR City Directory Abstract (Inquiry Number 6978245.5S) Ship Date: May 13th, 2022	1920, 1923, 1927, 1931, 1934, 1938, 1942, 1947, 1950, 1956, 1958, 1963, 1968, 1973, 1978, 1983, 1988, 1993, 1994, 1996, 1998, 1999, 2000, 2004, 2006, 2009, 2014, 2017	EDR, 6 Armstrong Road, Shelton, CT 06484, (800) 352-0050.
EDR Historical Topo Map (Inquiry Number 6978245.4S) Ship Date: May 12th, 2022	1897, 1898, 1900, 1947, 1956, 1966, 1979, 1997, 2013, 2016, 2019	EDR, 6 Armstrong Road, Shelton, CT 06484, (800) 352-0050.
EDR Sanborn Map Search/Print (Inquiry Number 6978245.3S) Ship Date: May 12th, 2022	1896, 1911, 1922, 1928, 1939, 1951, 1968, 1969, 1979, 1980, 1982, 1986, 1989, 1991, 1992, 1993, 1994, 1995, 1996, 2001, 2002, 2003, 2004, 2005	EDR, 6 Armstrong Road, Shelton, CT 06484, (800) 352-0050.
EDR Radius Map Report (Inquiry Number 6978245.2S) Ship Date: May 13th, 2022		EDR, 6 Armstrong Road, Shelton, CT 06484, (800) 352-0050.

Appendix A:

Figures

Image Provided By ALC Environmental Inc.

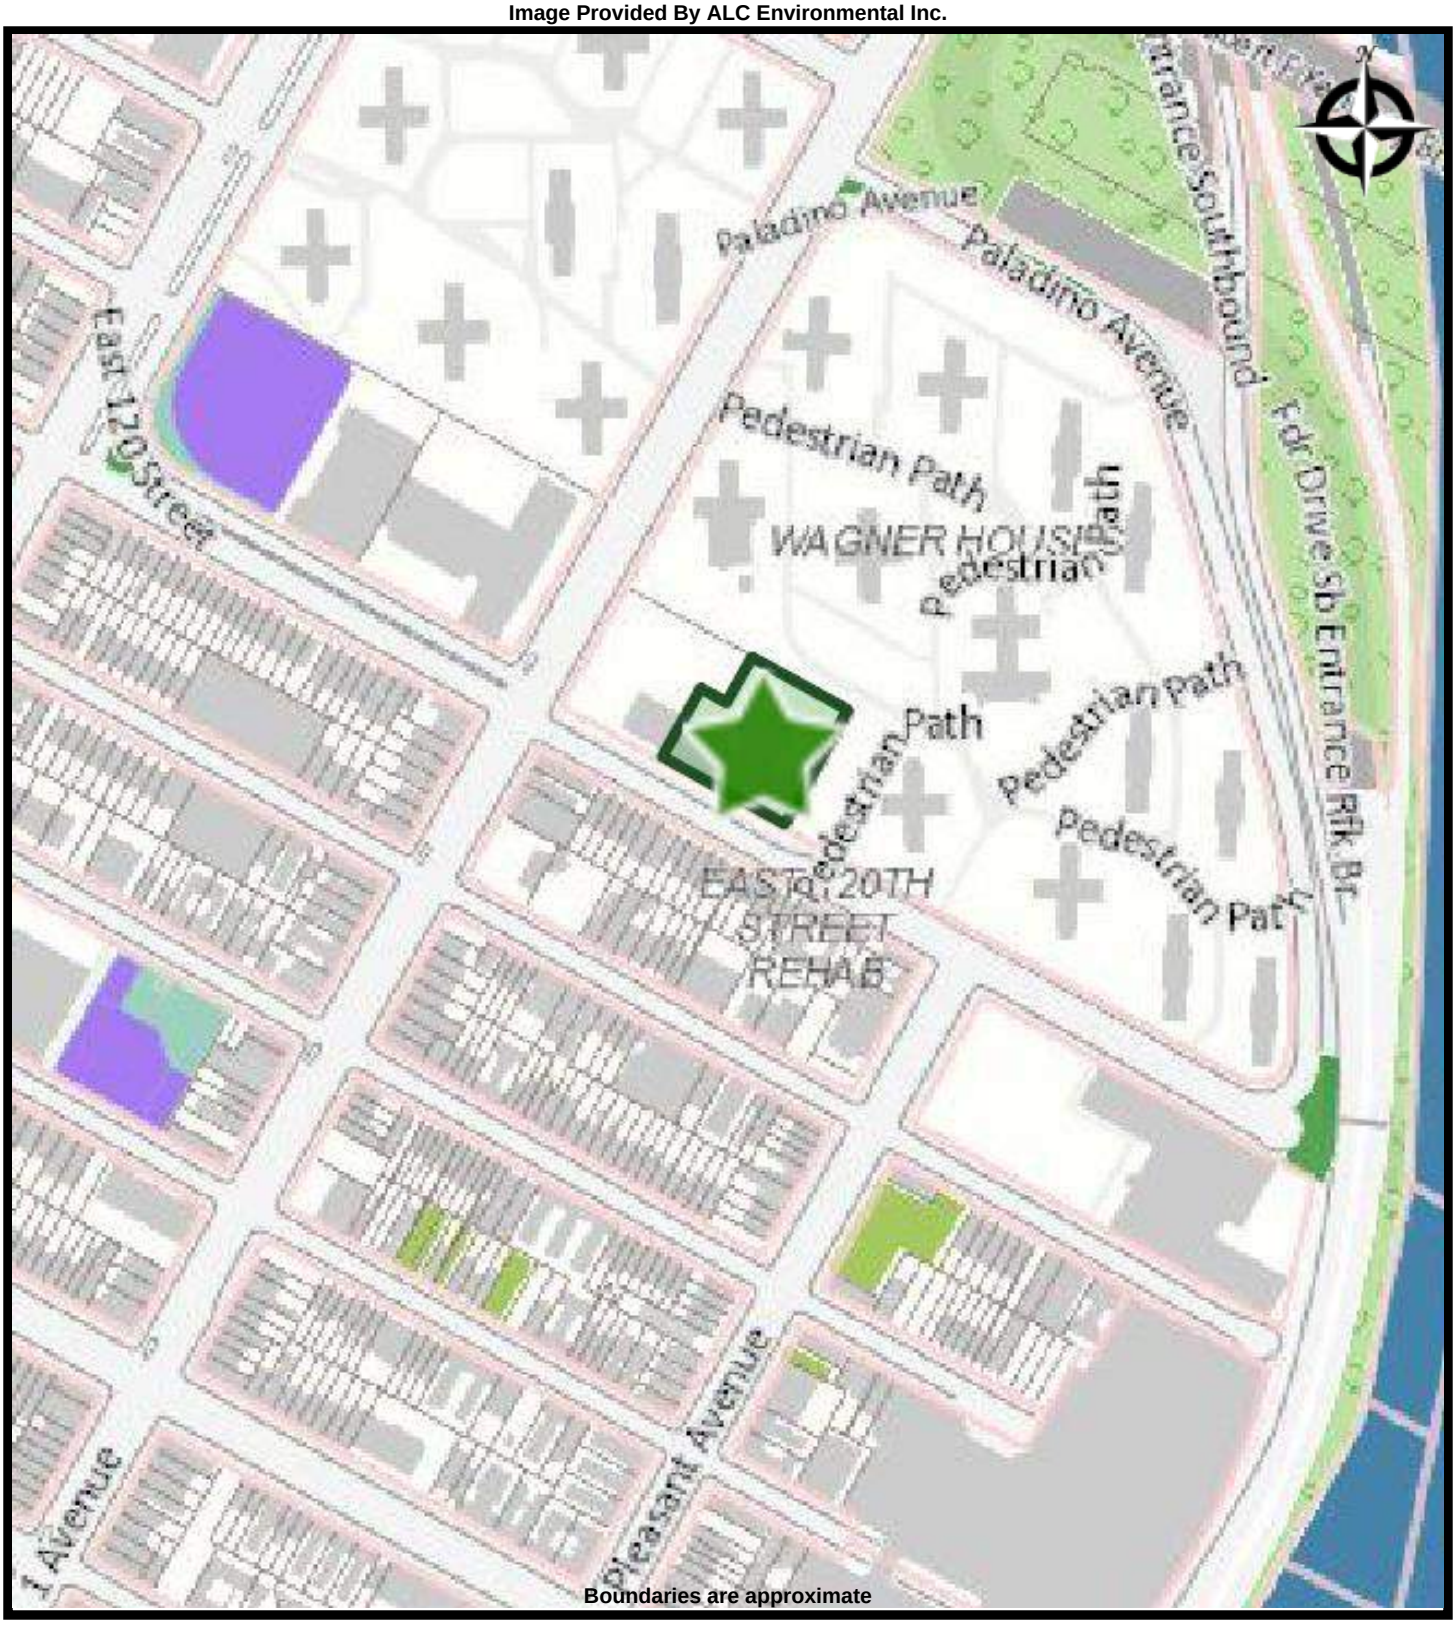


Boundaries are approximate

ALC ENVIRONMENTAL
CONSULTING | MANAGEMENT | TRAINING

OASIS MAP_SUBJECT PROPERTY
BEACON HARLEM RFP (PHA #2189)
413 East 120th Street
New York, New York 10035

PREPARED FOR: Philip Habib & Associates
PROJ. MGR: **DATE: 6/14/2022**
DRAWN BY: Joshua Medeiros **PROJ. #: 22-400-1074**

Image Provided By ALC Environmental Inc.

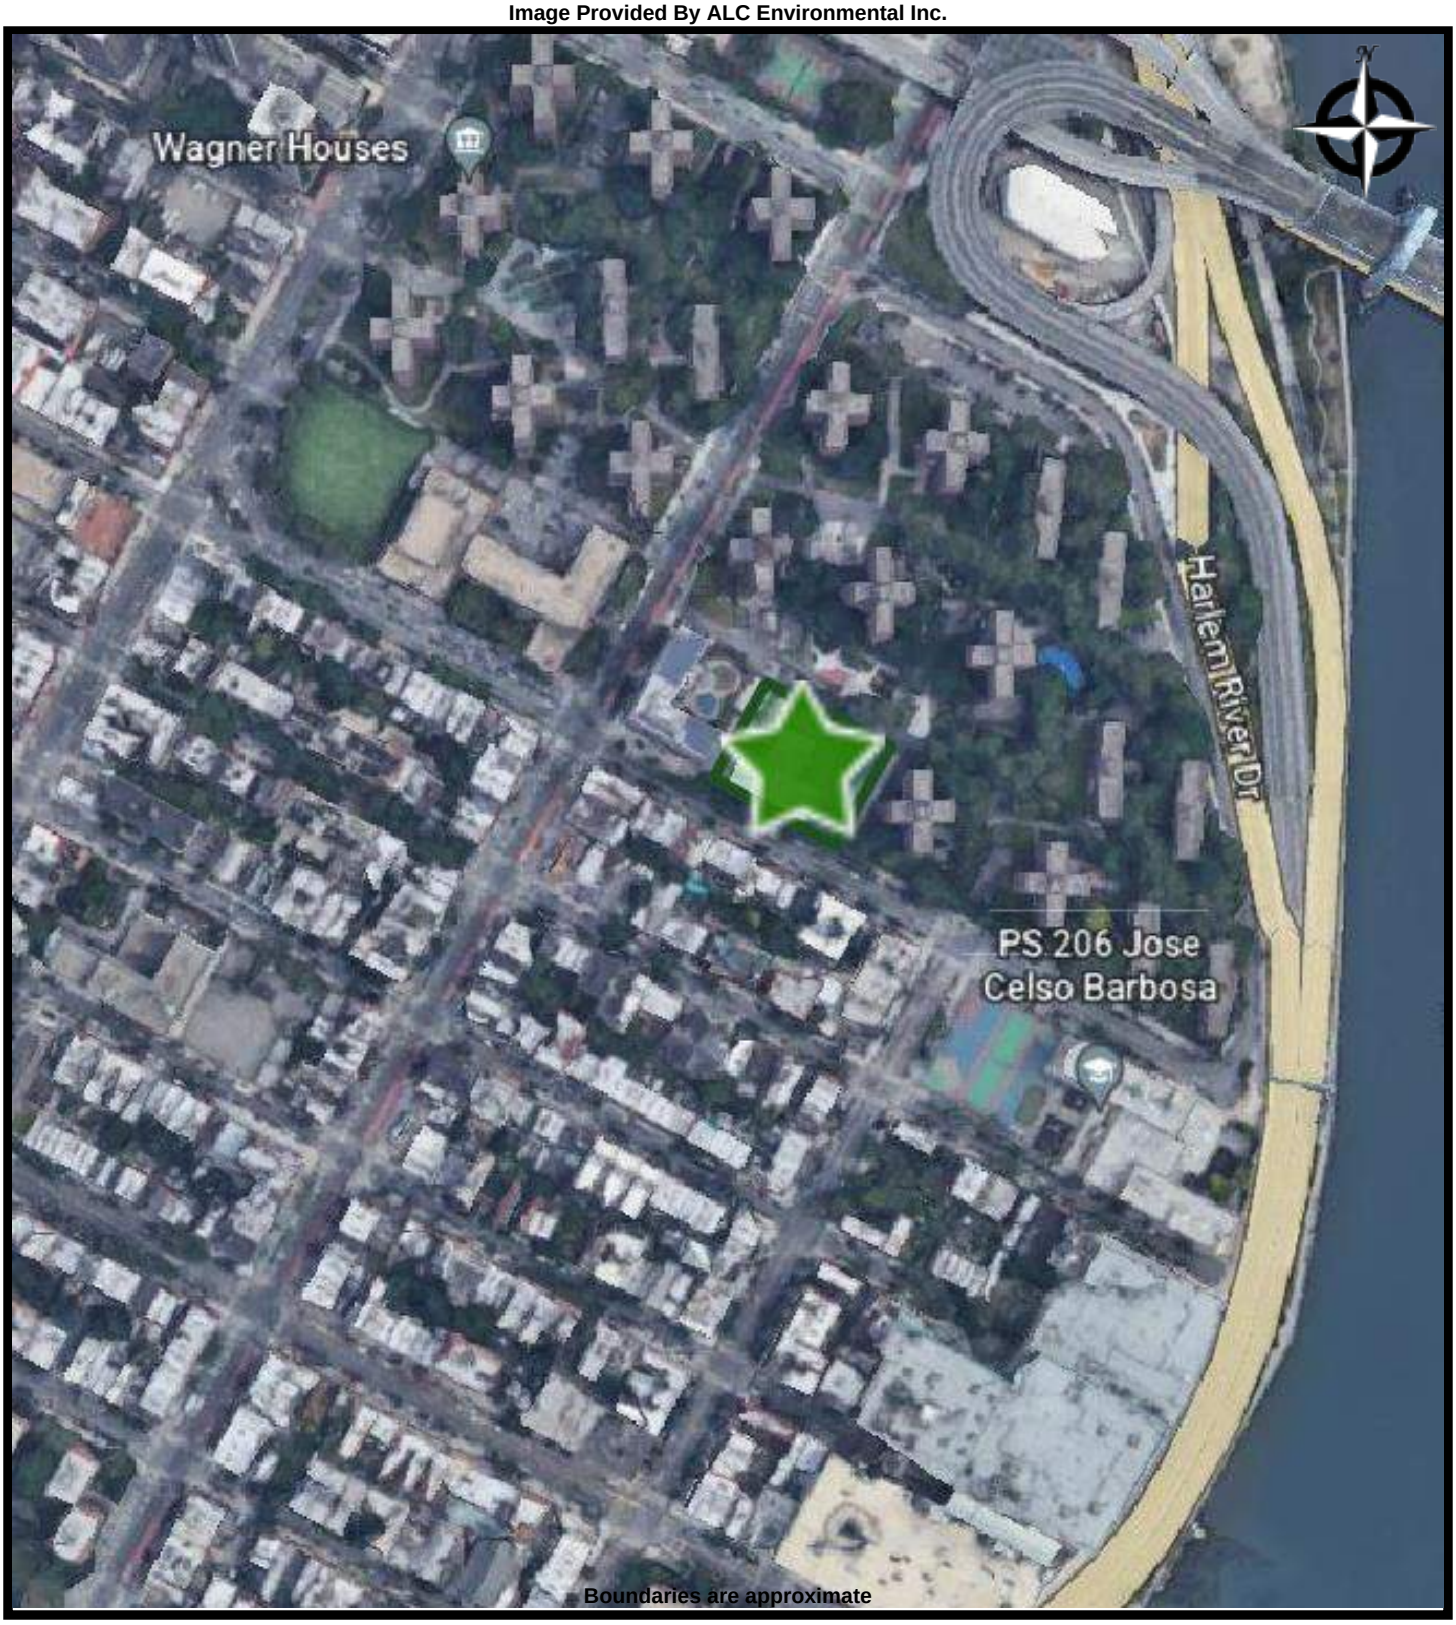


ALC ENVIRONMENTAL
CONSULTING | MANAGEMENT | TRAINING

GOOGLE EARTH_SUBJECT PROPERTY
BEACON HARLEM RFP (PHA #2189)
413 East 120th Street
New York, New York 10035

PREPARED FOR: Philip Habib & Associates
PROJ. MGR: **DATE: 6/14/2022**
DRAWN BY: Joshua Medeiros **PROJ. #: 22-400-1074**

Image Provided By ALC Environmental Inc.

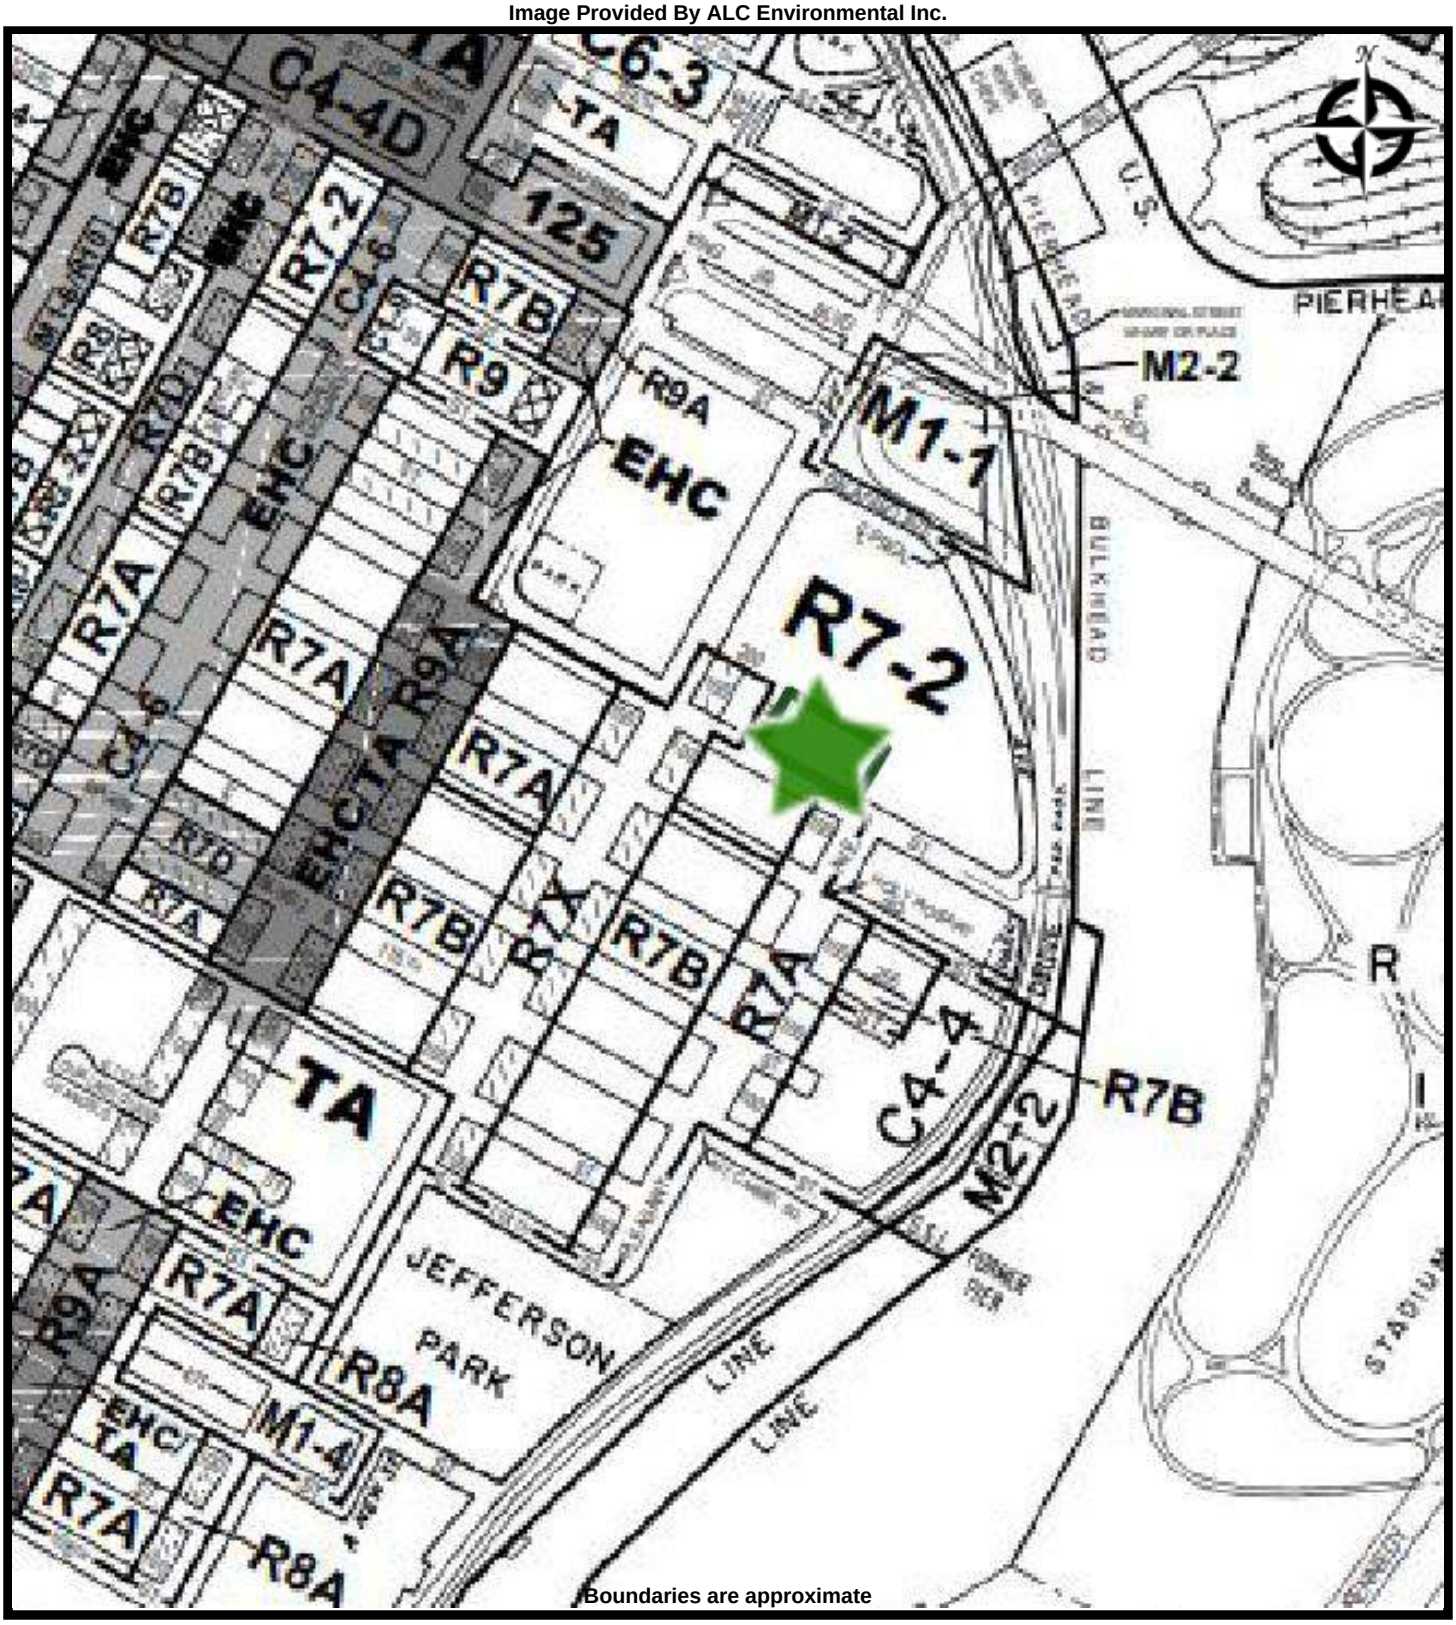


ALC ENVIRONMENTAL
CONSULTING | MANAGEMENT | TRAINING

ZONING_SUBJECT PROPERTY
BEACON HARLEM RFP (PHA #2189)
413 East 120th Street
New York, New York 10035

PREPARED FOR: Philip Habib & Associates
PROJ. MGR: **DATE: 6/14/2022**
DRAWN BY: Joshua Medeiros **PROJ. #: 22-400-1074**

Image Provided By ALC Environmental Inc.

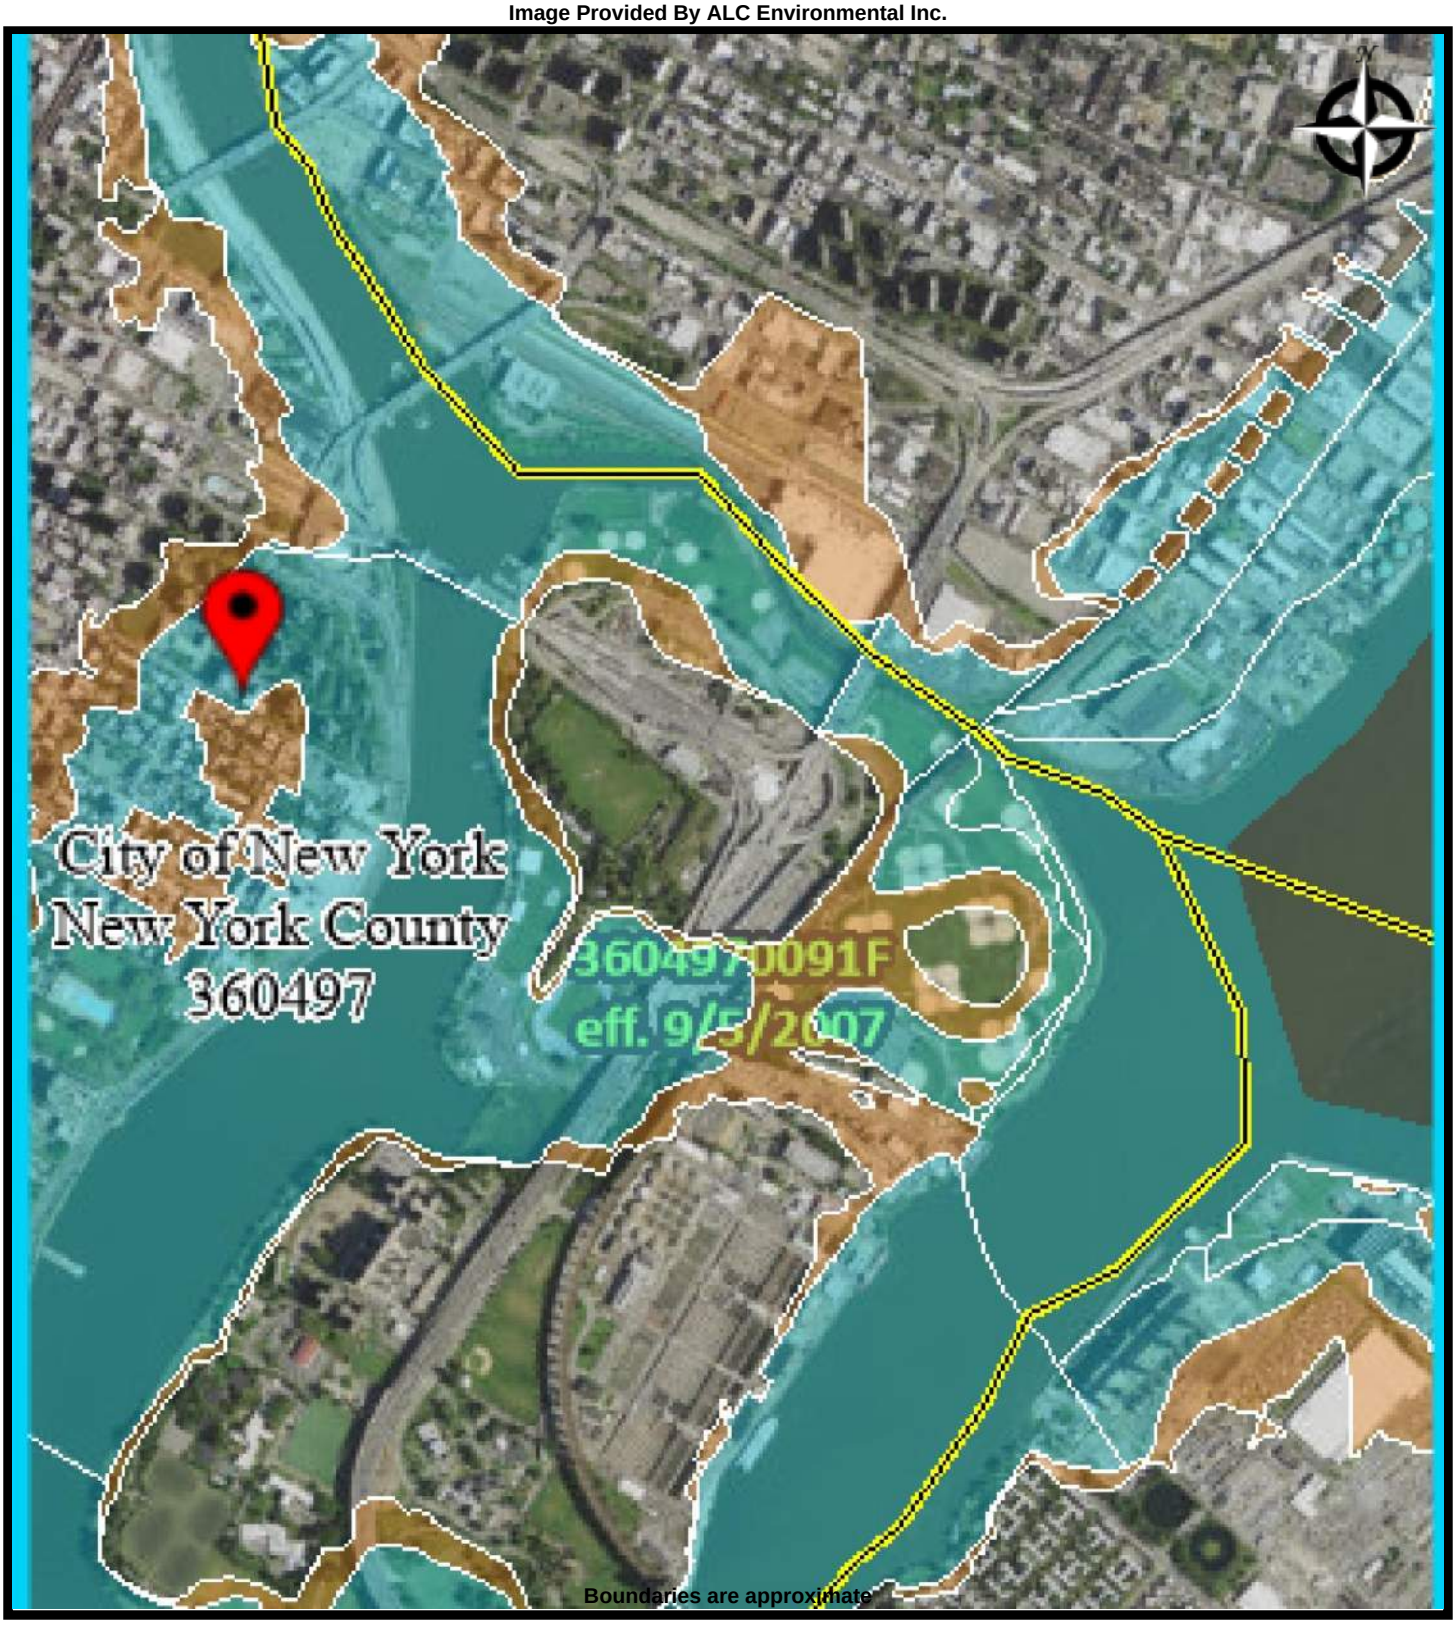


ALC ENVIRONMENTAL
CONSULTING | MANAGEMENT | TRAINING

WATER ZONE_SUBJECT PROPERTY
BEACON HARLEM RFP (PHA #2189)
413 East 120th Street
New York, New York 10035

PREPARED FOR: Philip Habib & Associates
PROJ. MGR: **DATE: 6/14/2022**
DRAWN BY: Joshua Medeiros **PROJ. #: 22-400-1074**

Image Provided By ESRI Street Map

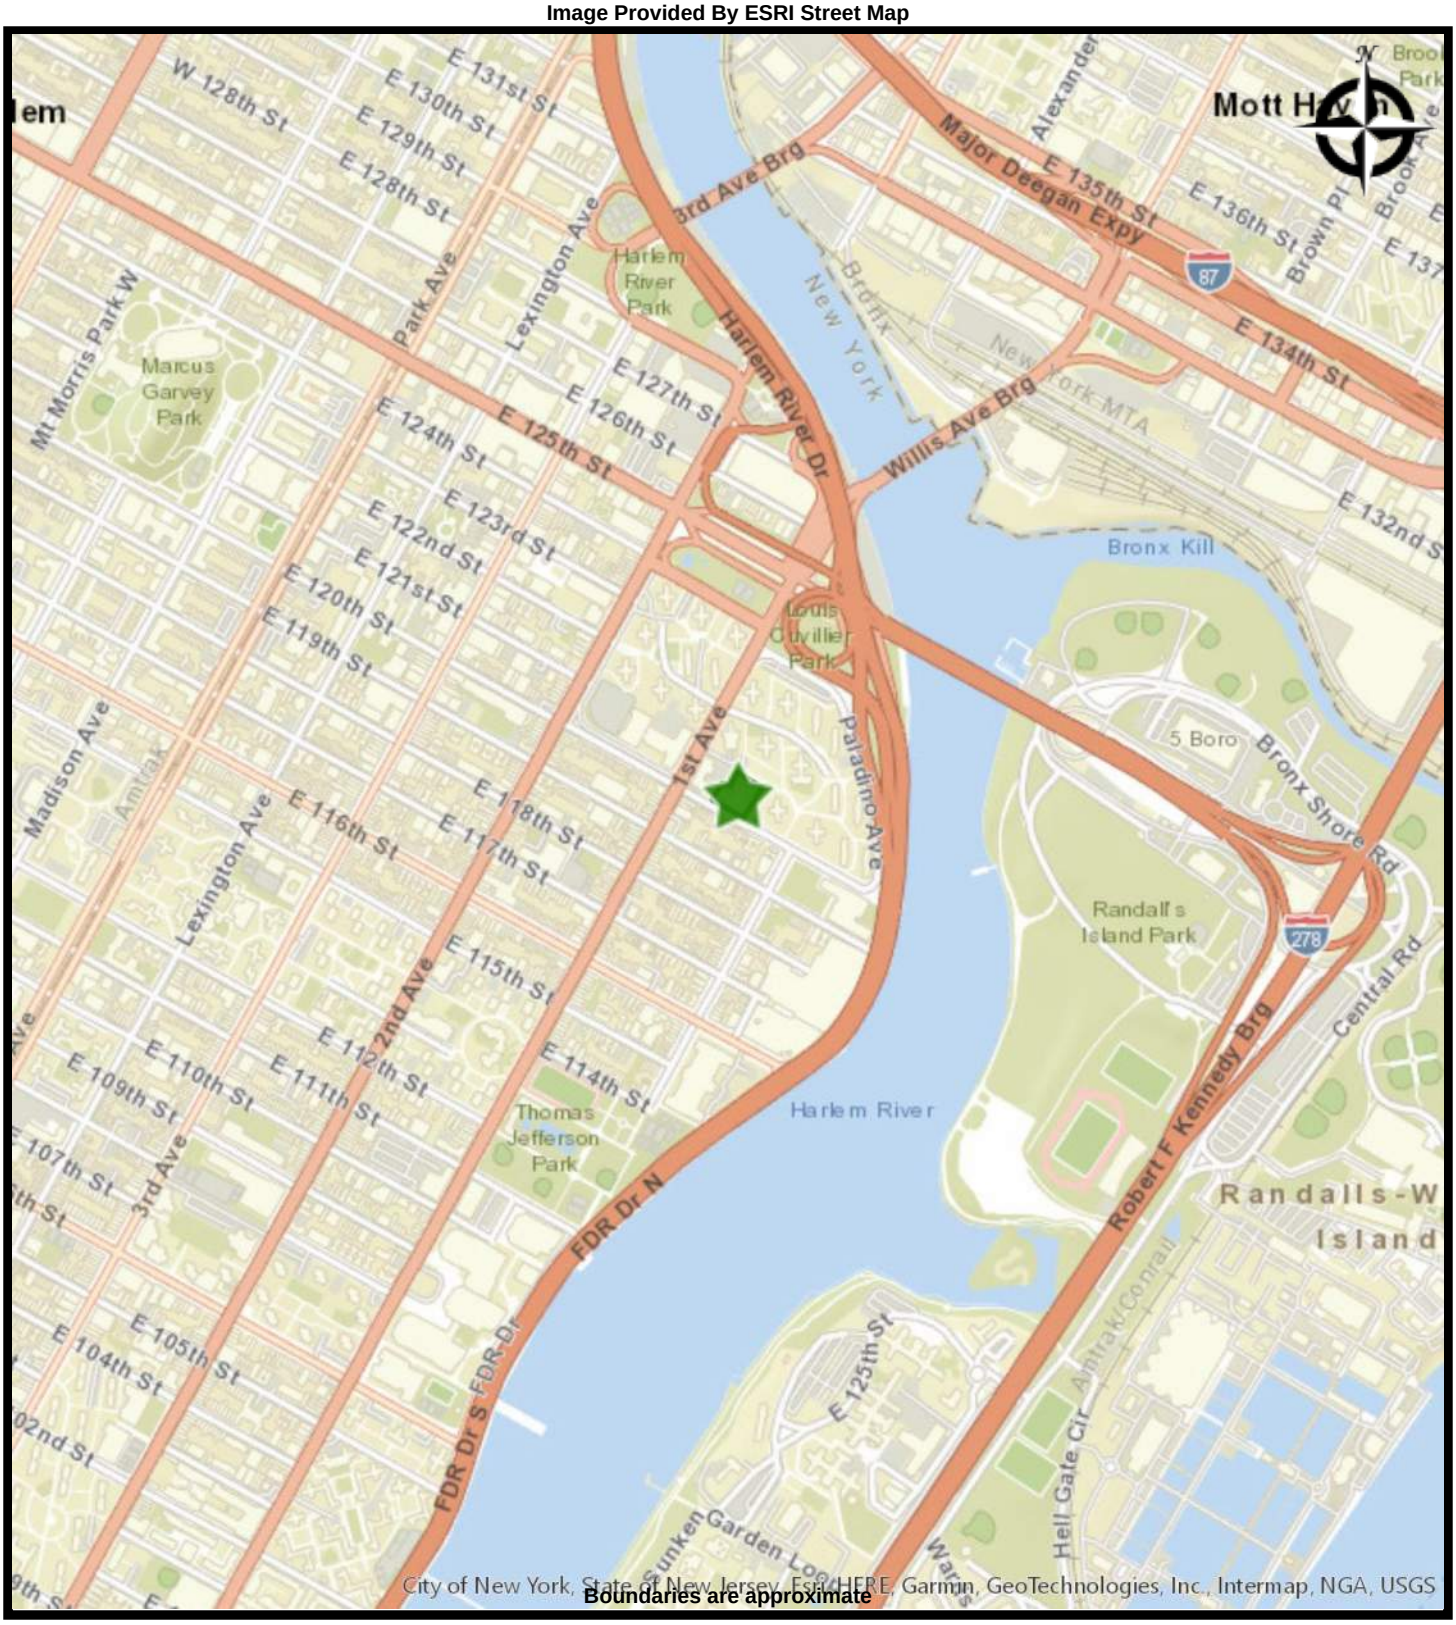

Boundaries are approximate

ALC ENVIRONMENTAL
CONSULTING | MANAGEMENT | TRAINING

STREET MAP SUBJECT PROPERTY
BEACON HARLEM RFP (PHA #2189)
413 East 120th Street
New York, New York 10035

PREPARED FOR: Philip Habib & Associates
PROJ. MGR: **DATE: 6/14/2022**
DRAWN BY: Joshua Medeiros **PROJ. #: 22-400-1074**

Appendix B:

Photographs



1 : South facade of subject building (1)



2 : Adjacent property west



3 : Adjacent property west




4 : Adjacent parking garage west



5 : Adjacent property east



6 : Adjacent property north

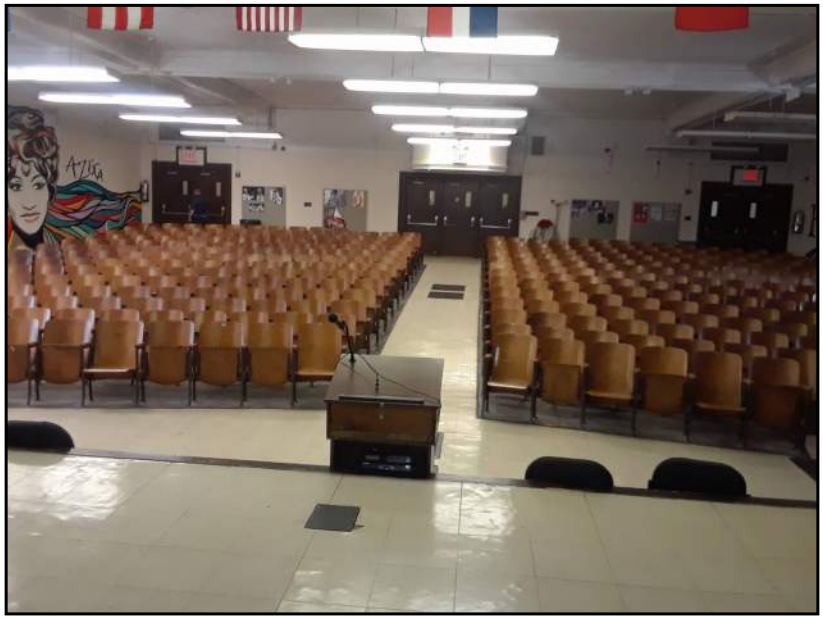

7 : Auditorium (1)



8 : Adjacent properties to the south (1)




9 : Adjacent properties to the south (2)



10 : Adjacent properties to the southwest



11 : Elevator room located on the roof of the subject building

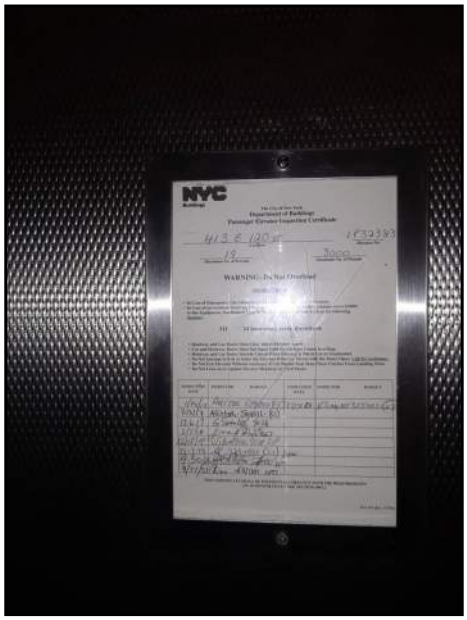

12 : Elevator inspection



13 : Entrance to subject roof




14 : Fire alarm fuse box in subject basement



15 : Fire department water pipe in front of subject building



16 : Fire pump machine in subject basement

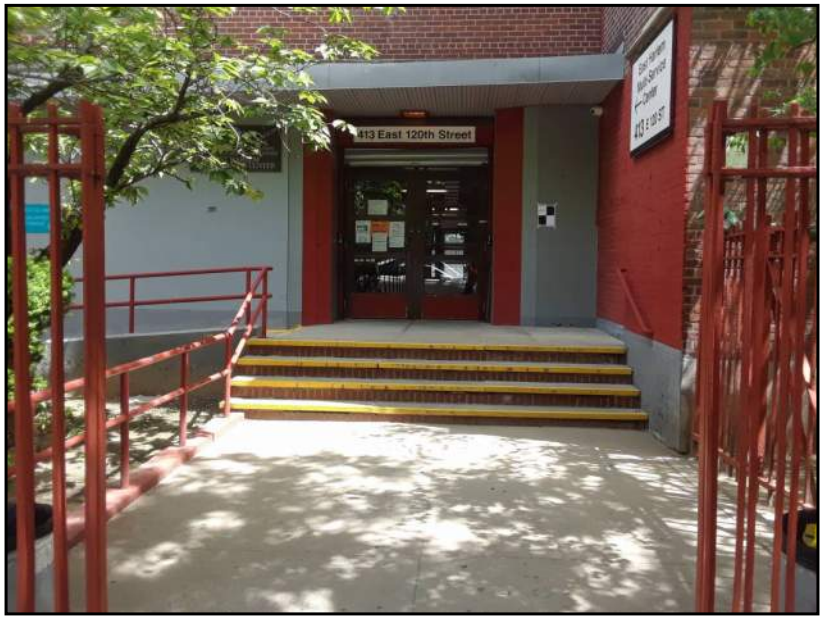

17 : Subject building secondary entrance



18 : Fuel oil meters



19 : Refueling pipes on southern facade of the subject building



20 : Fuel oil sign



21 : Subject basement fusebox



22 : Water intrusion observed in basement of the subject building



23 : HVAC system in subject basement



24 : Hydrocumulator in subject basement (2)



25 : Hydrocumulator in subject basement



26 : North facade of subject building (1)



27 : North facade of subject building (2)



28 : North facade of subject building (3)



29 : Northeast corner of subject building



30 : Oil room in subject basement



31 : Paint storage in subject basement



32 : Subject property asphalt parking north



33 : Roof of subject building




34 : Salt storage in subject basement



35 : Second kitchen



36 : South facade of subject building (2)

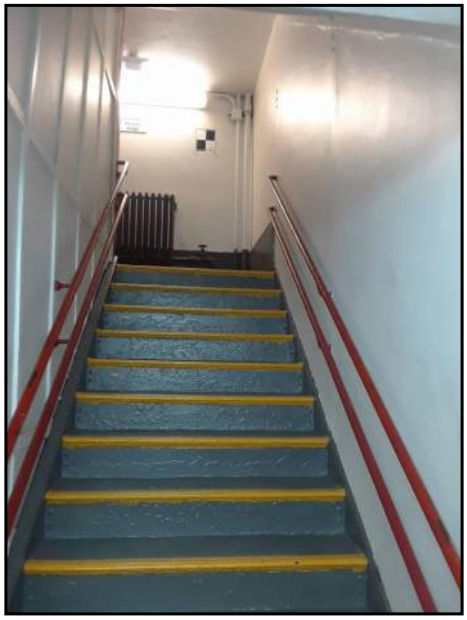

37 : Typical Staircase



38 : Auditorium Staircase



39 : Standpipe front



40 : Subject building main entrance



41 : Subject parking lot entrance



42 : Visible microbial growth observed in subject basement by maintenance supply




43 : Subject basement water heaters



44 : Water intrusion in stairway to roof



45 : Western facade of subject building

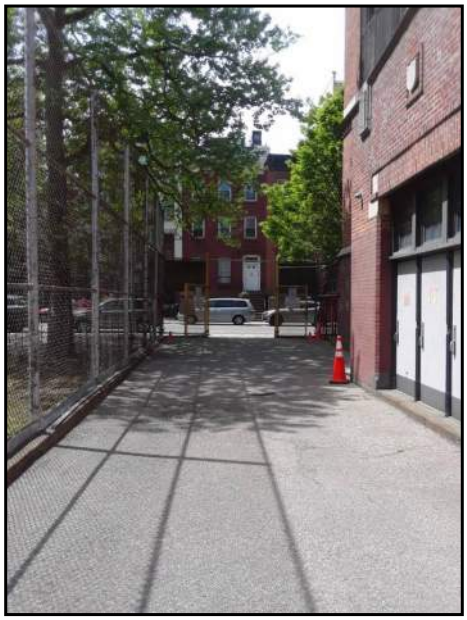

46 : Subject property asphalt parking east



47 : Standard classroom




48 : Subject property radiator



49 : Subject property typical hallway



50 : Subject property typical bathroom

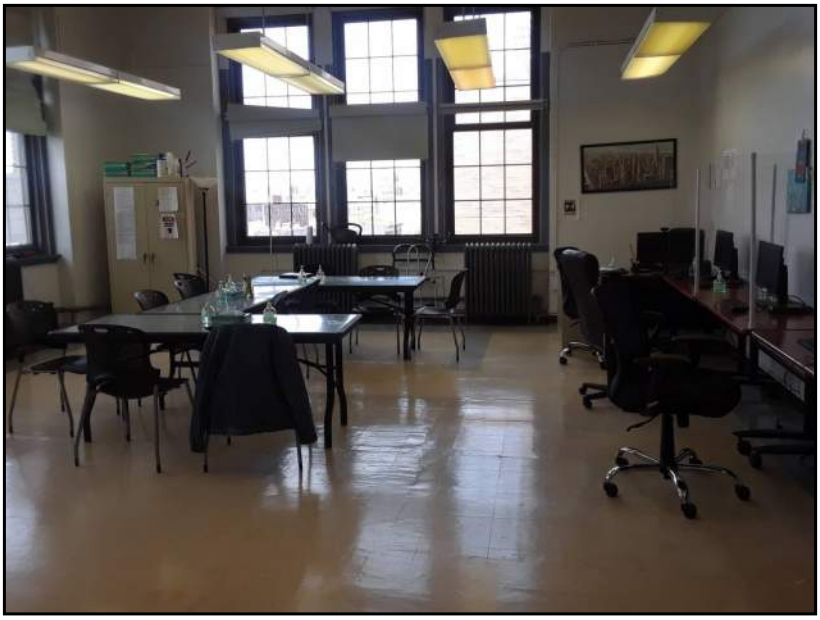

51 : Subject property typical classroom



52 : Water intrusion observed on 5th floor ceiling of the subject property



53 : Subject basement boiler



54 : Subject basement AST vault



55 : Subject basement sump pit



56 : Subject property water fountain

Appendix C:

Historical Research

Beacon Harlem School
413 East 120th Street
New York, NY 10035

Inquiry Number: 6978245.5
May 13, 2022

The EDR-City Directory Abstract

Environmental Data Resources Inc

6 Armstrong Road
Shelton, CT 06484
800.352.0050
www.edrnet.com

TABLE OF CONTENTS

SECTION

Executive Summary

Findings

City Directory Images

Thank you for your business.
Please contact EDR at 1-800-352-0050
with any questions or comments.

Disclaimer - Copyright and Trademark Notice

This Report contains certain information obtained from a variety of public and other sources reasonably available to Environmental Data Resources, Inc. It cannot be concluded from this Report that coverage information for the target and surrounding properties does not exist from other sources. **NO WARRANTY EXPRESSED OR IMPLIED, IS MADE WHATSOEVER IN CONNECTION WITH THIS REPORT. ENVIRONMENTAL DATA RESOURCES, INC. SPECIFICALLY DISCLAIMS THE MAKING OF ANY SUCH WARRANTIES, INCLUDING WITHOUT LIMITATION, MERCHANTABILITY OR FITNESS FOR A PARTICULAR USE OR PURPOSE. ALL RISK IS ASSUMED BY THE USER. IN NO EVENT SHALL ENVIRONMENTAL DATA RESOURCES, INC. BE LIABLE TO ANYONE, WHETHER ARISING OUT OF ERRORS OR OMISSIONS, NEGLIGENCE, ACCIDENT OR ANY OTHER CAUSE, FOR ANY LOSS OR DAMAGE, INCLUDING, WITHOUT LIMITATION, SPECIAL, INCIDENTAL, CONSEQUENTIAL, OR EXEMPLARY DAMAGES. ANY LIABILITY ON THE PART OF ENVIRONMENTAL DATA RESOURCES, INC. IS STRICTLY LIMITED TO A REFUND OF THE AMOUNT PAID FOR THIS REPORT.** Purchaser accepts this Report "AS IS". Any analyses, estimates, ratings, environmental risk levels or risk codes provided in this Report are provided for illustrative purposes only, and are not intended to provide, nor should they be interpreted as providing any facts regarding, or prediction orforecast of, any environmental risk for any property. Only a Phase I Environmental Site Assessment performed by an environmental professional can provide information regarding the environmental risk for any property. Additionally, the information provided in this Report is not to be construed as legal advice.

Copyright 2020 by Environmental Data Resources, Inc. All rights reserved. Reproduction in any media or format, in whole or in part, of any report or map of Environmental Data Resources, Inc. or its affiliates is prohibited without prior written permission.

EDR and its logos (including Sanborn and Sanborn Map) are trademarks of Environmental Data Resources, Inc. or its affiliates. All other trademarks used herein are the property of their respective owners.

EXECUTIVE SUMMARY

DESCRIPTION

Environmental Data Resources, Inc.'s (EDR) City Directory Abstract is a screening tool designed to assist environmental professionals in evaluating potential liability on a target property resulting from past activities. EDR's City Directory Abstract includes a search and abstract of available city directory data. For each address, the directory lists the name of the corresponding occupant at five year intervals.

Business directories including city, cross reference and telephone directories were reviewed, if available, at approximately five year intervals for the years spanning 1920 through 2017. This report compiles information gathered in this review by geocoding the latitude and longitude of properties identified and gathering information about properties within 200 feet of the target property.

A summary of the information obtained is provided in the text of this report.

RECORD SOURCES

EDR's Digital Archive combines historical directory listings from sources such as Cole Information and Dun & Bradstreet. These standard sources of property information complement and enhance each other to provide a more comprehensive report.

EDR is licensed to reproduce certain City Directory works by the copyright holders of those works. The purchaser of this EDR City Directory Report may include it in report(s) delivered to a customer. Reproduction of City Directories without permission of the publisher or licensed vendor may be a violation of copyright.



RESEARCH SUMMARY

The following research sources were consulted in the preparation of this report. An "X" indicates where information was identified in the source and provided in this report.

Year	Source	TP	Adjoining	Text Abstract	Source Image
2017	Cole Information Services	X	X	X	-
2014	Cole Information Services	X	X	X	-
2009	Cole Information Services	X	X	X	-
2006	Hill-Donnelly Information Services	-	X	X	-
	Hill-Donnelly Information Services	X	X	X	-
2004	Cole Information Services	X	X	X	-
2000	Cole Information Services	-	X	X	-
	Cole Information Services	X	X	X	-
1999	Cole Information Services	X	X	X	-
1998	NYNEX Telephone	-	X	X	-

EXECUTIVE SUMMARY

Year	Source	TP	Adjoining	Text Abstract	Source Image
1998	NYNEX Telephone	X	X	X	-
1996	NYNEX	-	-	-	-
1994	Cole Information Services	X	X	X	-
1993	NYNEX Telephone	-	X	X	-
	NYNEX Telephone	X	X	X	-
1988	NYNEX Telephone	-	X	X	-
	NYNEX Telephone	X	X	X	-
1983	New York Telephone	-	X	X	-
1978	New York Telephone	-	X	X	-
1973	New York Telephone	-	X	X	-
1968	New York Telephone	-	X	X	-
1963	New York Telephone	-	X	X	-
1958	New York Telephone	-	X	X	-
1956	New York Telephone	-	X	X	-
1950	New York Telephone	-	X	X	-
1947	New York Telephone	-	X	X	-
1942	New York Telephone	-	X	X	-
1938	New York Telephone	-	X	X	-
1934	R. L. Polk & Co.	-	X	X	-
1931	Manhattan and Bronx Directory Publishing Company Residential Directory	-	X	X	-
	Manhattan and Bronx Directory Publishing Company Residential Directory	X	X	X	-
1927	New York Telephone	-	X	X	-
1923	R. L. Polk & Co.	-	X	X	-
1920	R. L. Polk & Co.	-	X	X	-

FINDINGS

TARGET PROPERTY INFORMATION

ADDRESS

413 East 120th Street
New York, NY 10035

FINDINGS DETAIL

Target Property research detail.

E 120 ST

413 E 120 ST

Year	*Uses*	*Source*
1998	E H C C I HOME CARE SVCES CORP	NYNEX Telephone
	EAST HARLEM COUNCIL FOR COMMUNITY IMPROVEMENT INC	NYNEX Telephone
	EL BARRIO S OPERATION FIGHT BACK	NYNEX Telephone
	HELLGATE MANAGEMENT CORP	NYNEX Telephone
	LATINO INITIATIVE	NYNEX Telephone
1993	E H C C I HOME CARE SVCES CORP	NYNEX Telephone
	EAST HARLEM COUNCIL FOR COMMUNITY IMPROVEMENT INC	NYNEX Telephone
	EAST HARLEM COUNCIL FOR HUMAN SVCES FAMILY DAY CARE PROGRAM	NYNEX Telephone
	EL BARRIO S OPERATION FIGHT BACK	NYNEX Telephone
	HELLGATE MANAGEMENT CO	NYNEX Telephone
	HELLGATE MANAGEMENT CORP	NYNEX Telephone
	LATINO INITIATIVE	NYNEX Telephone
	NEW YORK BILINGUAL INSTITUTE	NYNEX Telephone
1988	HARLEM FAMILY SVCE CENTER	NYNEX Telephone
	HELLEGATE MANAGEMENT CORP	NYNEX Telephone
	HELLGATE MANAGMNT CORP	NYNEX Telephone
	HOME CARE SERVICES CORP	NYNEX Telephone
	NEW YORK BILINGUAL INSTITUTE	NYNEX Telephone
1931	ANDRINUOLO ANGELO	Manhattan and Bronx Directory Publishing Company Residential Directory

FINDINGS

E 120TH

413 E 120TH

Year	Uses	Source
1931	Andrinuolo Angelo	Manhattan and Bronx Directory Publishing Company Residential Directory

E 120TH ST

413 E 120TH ST

Year	Uses	Source
2017	100 HISPANIC WOMEN INC	Cole Information Services
	EAST HARLEM COUNCIL FOR COMMUNITY IM	Cole Information Services
	EHCCI	Cole Information Services
	EHCCI INC	Cole Information Services
	EL BARRIOS OPERATION FIGHT BACK	Cole Information Services
	HEALTHY FAMILY	Cole Information Services
	INSTITUTE FOR THE PUERTO RICAN HISPA	Cole Information Services
	OPERATION FIGHT BACK	Cole Information Services
	STATE OF NEW YORK	Cole Information Services
	VILLAGE ACADEMIES	Cole Information Services
2014	CITY OF NEW YORK	Cole Information Services
	EAST HARLEM COUNCIL FOR COMMUNITY IM	Cole Information Services
	EHCCI	Cole Information Services
	EHCCI IMP INCORPORATED	Cole Information Services
	EL BARRIOS OPERATION FIGHT BACK	Cole Information Services
	HEALTHY FAMILY	Cole Information Services
	OPERATION FIGHT BACK	Cole Information Services
	STATE OF NEW YORK	Cole Information Services
	VILLAGE ACADEMIES	Cole Information Services
2009	CITY OF NEW YORK	Cole Information Services
	EAST HARLEM COUNCIL FOR COMMUNITY IM	Cole Information Services
	EAST HARLEM VILLAGE ACADEMY	Cole Information Services
	EHCCI IMP INC	Cole Information Services
	EL BARRIOS OPERATION FIGHT BACK	Cole Information Services

FINDINGS

Year	Uses	Source
2009	LA CASA NUESTRA H D F C	Cole Information Services
	LA CLINICA DEL BARRIO	Cole Information Services
	LA ROSA DEVELOPMENT CORP	Cole Information Services
	NEW YORK BILINGUAL INSTITUTE	Cole Information Services
2006	East Harlem Council Imprvmnt	Hill-Donnelly Information Services
	Ehcci Home Care Svc Corp	Hill-Donnelly Information Services
	Multi Unit Address	Hill-Donnelly Information Services
	New York City Family Health	Hill-Donnelly Information Services
	Number 3 Ehcci Imp Inc 2 p	Hill-Donnelly Information Services
	Number 3 Hellgate Management Corp	Hill-Donnelly Information Services
	Number 3 Manhattan Boro Development Svc	Hill-Donnelly Information Services
	Number 403 El Barrios Operation Fight	Hill-Donnelly Information Services
	Village Academy Charter School	Hill-Donnelly Information Services
2004	BARRIO EL	Cole Information Services
	BORINQUEN RESTORATON	Cole Information Services
	EAST HARLEM COUNCIL FOR CMNTY	Cole Information Services
	EHCCY INC	Cole Information Services
	EL BARRIOS OPRTN FIGHT BACK	Cole Information Services
	FAMILY & CHILDRENS SERVICES	Cole Information Services
	H LER	Cole Information Services
	JOSE SAN	Cole Information Services
	L LAROSA	Cole Information Services
	LATINO INITIATIVE	Cole Information Services
	METRO FAM HEALTH CTR	Cole Information Services
	NUESTRA LACASA	Cole Information Services
	RESTORATION BORINQUEN	Cole Information Services
	RESTORATION FALCON	Cole Information Services
	VILLAGE ACADEMY CHARTER SCHOOL	Cole Information Services
2000	E H C C HM CR SVCS	Cole Information Services
	E H C C HM CR SVCS	Cole Information Services
	E HRLM CNCL COMM	Cole Information Services
	EL BRRS OPRN FGHT	Cole Information Services

FINDINGS

Year	Uses	Source
2000	HELLGATE MGMT CORP	Cole Information Services
	HELLGATE MPMT CORP	Cole Information Services
	LATINO INITIATIVE	Cole Information Services
	N Y HEALTH & HSPTLS	Cole Information Services
	N Y STT MNHTTN BR	Cole Information Services
	NY BILINGUAL INST	Cole Information Services
1999	EAST HARLEM COUNCIL FOR COMMUNITY IMPROVEMENT INCORPORATED	Cole Information Services
	EL BARRIOS OPERATION FIGHT BACK	Cole Information Services
	HELLGATE MANAGEMENT CORPORATION	Cole Information Services
	LATINO INITIATIVE	Cole Information Services
	METROPOLITAN HOSPITAL CENTER	Cole Information Services
	N Y STAT OF MANHATTAN BORO DEVLPMNTL SERVICE ORGANIZA	Cole Information Services
	NEW YORK BILINGUAL INSTITUTE	Cole Information Services
1994	E H C C I HOME CARE SVCES CORP	Cole Information Services
	EAST HARLEM COUNCIL FOR COMMUNITY IMPROVEMENT INC	Cole Information Services
	EAST HARLEM COUNCIL FOR HUMAN SVCES FAMILY DAY CARE PROGRAM	Cole Information Services
	EL BARRIO'S OPERATION FIGHT BACK	Cole Information Services
	HELLGATE MANAGEMENT CORP	Cole Information Services
	LATINO INITIATIVE	Cole Information Services
	NEW YORK BILINGUAL INSTITUTE	Cole Information Services
	NYS MANHATTAN BORO DEVELOPMENTAL-RESIDENTIAL UNITS-EAST HARLEM DAY TREATMENT PROGRAM	Cole Information Services

FINDINGS

ADJOINING PROPERTY DETAIL

The following Adjoining Property addresses were researched for this report. Detailed findings are provided for each address.

1ST

2351 1ST

Year	Uses	Source
1920	Koehler Bros Wm & Philip confrs	R. L. Polk & Co.

1ST AV H DO

2331 1ST AV H DO

Year	Uses	Source
1934	Lionetti Jos Francis gro	R. L. Polk & Co.

2333 1ST AV H DO

Year	Uses	Source
1923	Silberstein Morris shoes	R. L. Polk & Co.
	Feirstein Rubin tailor	R. L. Polk & Co.
1920	Silverstein Morris shoe mkr	R. L. Polk & Co.
	Feirstein Rubin tailor	R. L. Polk & Co.
	Feis Alf L Standard Embroidery Mfg Co h Hotel Bonta	R. L. Polk & Co.

2335 1ST AV H DO

Year	Uses	Source
1934	Clemente Vincent Jennie prod	R. L. Polk & Co.
1923	Guida Anthony elec contr	R. L. Polk & Co.
1920	Hop Lee laundry	R. L. Polk & Co.

2337 1ST AV H DO

Year	Uses	Source
1923	DeSale Anthony shoes	R. L. Polk & Co.

2345 1ST AV H DO

Year	Uses	Source
1920	Petillo Gennero meats	R. L. Polk & Co.

FINDINGS

Year	Uses	Source
1920	Bostelmann Chas sal	R. L. Polk & Co.

2347 1ST AV H DO

Year	Uses	Source
1934	Spadacinl John Anna produce	R. L. Polk & Co.
	Valusio Michl Alice barber	R. L. Polk & Co.
1923	Bruno Jno baker	R. L. Polk & Co.
	Anthony Annunziato barber	R. L. Polk & Co.
1920	Russo Dominick fruits	R. L. Polk & Co.

2349 1ST AV H DO

Year	Uses	Source
1923	Lubansky Louis hdw	R. L. Polk & Co.
1920	Gerber Abr cloaks	R. L. Polk & Co.

2353 1ST AV H DO

Year	Uses	Source
1934	Gregorio Frank Christina gro	R. L. Polk & Co.
1923	Gregory Frank gro	R. L. Polk & Co.

2355 1ST AV H DO

Year	Uses	Source
1934	Rescigno Emilo Rose baker	R. L. Polk & Co.
1923	Resclgno Emilio baker	R. L. Polk & Co.
1920	Resigno Emilio baker	R. L. Polk & Co.

2359 1ST AV H DO

Year	Uses	Source
1923	Di Dometo Luigi meats	R. L. Polk & Co.

1ST AV H1509

2357 1ST AV H1509

Year	Uses	Source
1934	Shear Harry Lenore gro	R. L. Polk & Co.

FINDINGS

1ST AV P DO

2359 1ST AV P DO

Year	Uses	Source
1934	Di Donata Louis meats	R. L. Polk & Co.

1ST AVE

2324 1ST AVE

Year	Uses	Source
2006	No Current Listing	Hill-Donnelly Information Services
	Star 24 Hour Locksmith	Hill-Donnelly Information Services
	Star 24 Hour Locksmith	Hill-Donnelly Information Services
1927	RUSSO RALPH RL EST	New York Telephone
	Russo Ralph rl est	New York Telephone
1923	Russo Ralph real est	R. L. Polk & Co.
1920	Ryan Frank L plmbr	R. L. Polk & Co.

2326 1ST AVE

Year	Uses	Source
2017	KARAM JOT CONSTRUCTION CORP	Cole Information Services
	UPTOWN SERVICE STATION INC	Cole Information Services
	MANHATTAN TOOL REPAIR	Cole Information Services
2014	MANHATTAN TOOL REPAIR	Cole Information Services
	UPTOWN SERVICE STATION INCORPORATED	Cole Information Services
2006	No Current Listing	Hill-Donnelly Information Services
2004	OCCUPANT UNKNOWN	Cole Information Services
1999	BARRIO AUTO REPR	Cole Information Services
1994	BARRIO AUTO REPR-TOLL-FREE	Cole Information Services
	BARRIO AUTO REPR	Cole Information Services
1993	EAGLE AUTO CENTER	NYNEX Telephone

2331 1ST AVE

Year	Uses	Source
2017	NED FORBES	Cole Information Services

FINDINGS

Year	Uses	Source
2017	MATTHEW SAMUELSON	Cole Information Services
	MATTHEW SAVOURY	Cole Information Services
	NEW XIANG DRAGON OF MANHATTAN RESTAU	Cole Information Services
	ABRAM WESAA	Cole Information Services
	RAYMOND LONG	Cole Information Services
	TAKASHI HAMAMURA	Cole Information Services
	MICHELE LAUFIK	Cole Information Services
	NATALIE BRIDGES	Cole Information Services
	DIMITRI MUGIANIS	Cole Information Services
	KALEENA BUCHHOLZ	Cole Information Services
2014	TRACY SUGARS	Cole Information Services
	MOHAMED ELIBRAHIMI	Cole Information Services
	TAKASHI HAMAMURA	Cole Information Services
	NATALIE BRIDGES	Cole Information Services
	NEW XIANG DRAGON OF MANHATTAN RESTUR	Cole Information Services
	ELEUTERIO NUNEZ	Cole Information Services
	RAYMOND LONG	Cole Information Services
	GEORGE NWANKWO	Cole Information Services
	JILL GUADALUPE	Cole Information Services
2009	MOURAD RIDI	Cole Information Services
	PIALI MUKHERJEE	Cole Information Services
	NABIL AICHOUNI	Cole Information Services
	DRAGON XIANG	Cole Information Services
	TAKASHI HAMAMURA	Cole Information Services
2006	Abreu Jose v	Hill-Donnelly Information Services
	Edghill Dave vv	Hill-Donnelly Information Services
	h Hamamura T v	Hill-Donnelly Information Services
	Xiang Dragon 2 R	Hill-Donnelly Information Services
2004	YVERTHA ARECIUS	Cole Information Services
	DORIS QUATTARA	Cole Information Services
	JOSE CARRILLO	Cole Information Services

FINDINGS

Year	Uses	Source
2004	JULIO ILLESCAS	Cole Information Services
	IRVING POLANCO	Cole Information Services
	JOSE ABREU	Cole Information Services
	NABIL AICHOUNI	Cole Information Services
	XIANG DRAGON	Cole Information Services
	MONICA ALBERTINI	Cole Information Services
	JEAN CONDON	Cole Information Services
	TIMOTHY KUBULENSO	Cole Information Services
	HENRY MENDOZA	Cole Information Services
	CARLOS ORTIZ	Cole Information Services
	T HAMAMURA	Cole Information Services
	HAYDAR HASSAN	Cole Information Services
	ZAKARIA AFILAL	Cole Information Services
	D RAMIRO	Cole Information Services
	MASSE LO	Cole Information Services
	MIRIAM RODRIGUEZ	Cole Information Services
	SHANI SHAKUR	Cole Information Services
	HECTOR PLAZA	Cole Information Services
2000	DAMON ADAMS	Cole Information Services
	NABIL AICHOUNI	Cole Information Services
	ARIF ALGHAZEER	Cole Information Services
	JOSE CARRILLO	Cole Information Services
	MICHAEL HOWARD	Cole Information Services
	HENRY A MENDOZA	Cole Information Services
	ESTHER QUINDES	Cole Information Services
	FOOD KING CHINESE	Cole Information Services
1999	FOOD KING CHINESE RESTAURAN	Cole Information Services
1998	FOOD KING CHINESE RESTAUANT	NYNEX Telephone
1994	FOOD KING CHINESE RESTAURANT	Cole Information Services
	MENA, DAISY	Cole Information Services
	WASHINGTON, FELICIA A	Cole Information Services
	MESSANA, STEPHEN	Cole Information Services

FINDINGS

Year	*Uses*	*Source*
1994	ABDULLAH, SABREE	Cole Information Services
	DIENG, ALIOUNE GARANG	Cole Information Services
	TOMLIN, J	Cole Information Services
1983	L & A Liquors Inc	New York Telephone
	L & A LIQUORS INC	New York Telephone
1978	NAZARIO H	New York Telephone
	PIZZOLLA M	New York Telephone
	TORRES PABLO	New York Telephone
	TWIN LIQUOR & WINE	New York Telephone
1973	CARMIKE BAKE SHOP INC	New York Telephone
	FRANCISCO JUIAN	New York Telephone
	PIZZOLLA MATTHEW	New York Telephone
	TORRES PABLO	New York Telephone
1968	CARMIKE BAKE SHOP INC	New York Telephone
	LATERSA THERESA MRS	New York Telephone
	PIZZOLIA MATTHEW	New York Telephone
	ZACCARELLO L	New York Telephone
1963	BONFIGLIO MARY	New York Telephone
	GRECO CARMINE	New York Telephone
	LATERZA MATTHEW	New York Telephone
	LATERZA THERESA MIS	New York Telephone
	NAPOLITANO VENCENAL MRS	New York Telephone
	PG BAKERIES INC	New York Telephone
	PIZZOLLA MATTHEW	New York Telephone
1958	DARCO ANIELLO FISH	New York Telephone
	LTERZA THERESA MRS	New York Telephone
	POCCIA ANGELO	New York Telephone
1956	D ARCO ANIELLO FISH	New York Telephone
	MORAN LILLIAN M MRS	New York Telephone
	NICOSIA SALVATORE	New York Telephone
	VITALE BENJ	New York Telephone
1950	LONETTI ROSE	New York Telephone

FINDINGS

Year	Uses	Source
1950	MAFFIA VINCENT G	New York Telephone
	MIANO FRANK GROCRS	New York Telephone
	PARISI SALVATORE	New York Telephone
1947	MIANO FRANK GROCRS	New York Telephone
1942	DE LEO LILY MRS	New York Telephone
	PICCINI JAS GROCR	New York Telephone
1931	MOLLICO DOMENICK	Manhattan and Bronx Directory Publishing Company Residential Directory
	MOLLICO ROSE	Manhattan and Bronx Directory Publishing Company Residential Directory
	MOSCATELLI GARMELIA	Manhattan and Bronx Directory Publishing Company Residential Directory
	NICASTRI GAETANO	Manhattan and Bronx Directory Publishing Company Residential Directory
	NICASTRI ROSE	Manhattan and Bronx Directory Publishing Company Residential Directory
	ESPOSITO RAFFALE	Manhattan and Bronx Directory Publishing Company Residential Directory
	Esposito Raffale	Manhattan and Bronx Directory Publishing Company Residential Directory
	Mollico Domenick	Manhattan and Bronx Directory Publishing Company Residential Directory
	Mollico Rose	Manhattan and Bronx Directory Publishing Company Residential Directory
	Moscatelli Garmelia	Manhattan and Bronx Directory Publishing Company Residential Directory
	Nicastri Gaetano	Manhattan and Bronx Directory Publishing Company Residential Directory
	Nicastri Rose	Manhattan and Bronx Directory Publishing Company Residential Directory
1927	LEONETTI JOS GRCR	New York Telephone
	Leonetti Jos grcr	New York Telephone
1923	Shear Harry gro	R. L. Polk & Co.
1920	Crocco Louis lab	R. L. Polk & Co.
	Lapardo Aingelo	R. L. Polk & Co.
	Shear Harry gro	R. L. Polk & Co.
	Tofano Jno	R. L. Polk & Co.

FINDINGS

2333 1ST AVE

Year	*Uses*	*Source*
2017	JESSICA GESUALDI	Cole Information Services
	WILFREDO BONET	Cole Information Services
	FATIMA GOMEC	Cole Information Services
	MYRA MARTINEZ	Cole Information Services
	CRISTIAN GALLARDO	Cole Information Services
	ANGELICA DELACRUZ	Cole Information Services
	NICHOLAS DADZIE	Cole Information Services
	GEORGINA PRENTICE	Cole Information Services
	EDMUND KUN	Cole Information Services
2014	JORGE MARTINEZ	Cole Information Services
	JILLKERRY WARD	Cole Information Services
	CONSTANCE BARATA	Cole Information Services
	EDMUND KUN	Cole Information Services
	CARMEN ORTIZ	Cole Information Services
	DEBORAH TOUZIE	Cole Information Services
	JESSICA GESUALDI	Cole Information Services
	CRISTIAN GALLARDO	Cole Information Services
	GEORGINA PRENTICE	Cole Information Services
	MICHAEL KUNTZ	Cole Information Services
	JUANDY PAREDES	Cole Information Services
	SONIA COLON	Cole Information Services
2009	DOMINIC WASHINGTON	Cole Information Services
	B FRATICELLI	Cole Information Services
	JORGE MARTINEZ	Cole Information Services
	MIGUEL FRITZ	Cole Information Services
	ROSSANA FERNANDEZ	Cole Information Services
	TOYA SUMMERS	Cole Information Services
2006	h Fernandez Rossana	Hill-Donnelly Information Services
	Fritz Miguel l	Hill-Donnelly Information Services
	h Martnez Jorge v	Hill-Donnelly Information Services
	Medina Restaurant i R	Hill-Donnelly Information Services

FINDINGS

Year	Uses	Source
2006	Prentice Georgina I	Hill-Donnelly Information Services
2004	AMADOU SALL	Cole Information Services
	PATRICK KNIGHT	Cole Information Services
	ZSUZSA DEBROCI	Cole Information Services
	MIKE COLTER	Cole Information Services
	MARIA ALMONTE	Cole Information Services
	MIGUEL LIZARDI	Cole Information Services
	CURRIES FISH N CHIPS	Cole Information Services
	RONISHA VANNOY	Cole Information Services
	SIGNE GRANT	Cole Information Services
	CRISTIAN GALLARDO	Cole Information Services
	GEORGE GUZMAN	Cole Information Services
	GEORGINA PRENTICE	Cole Information Services
	JORGE MARTINEZ	Cole Information Services
	SAUL ALBA	Cole Information Services
	BETH LESEN	Cole Information Services
2000	YOLAINE CASTILLO	Cole Information Services
	MAYRA FEREZ	Cole Information Services
	ROSSANA FERNANDEZ	Cole Information Services
	JAKASIA GAUTHIER	Cole Information Services
	4 K HAYES	Cole Information Services
	V LOPEZ	Cole Information Services
	MARIA Z MACHADO	Cole Information Services
	DIMITRI MAIER	Cole Information Services
	JORGE MARTINEZ	Cole Information Services
	JUAN MORALES	Cole Information Services
	MIGUEL ZAPATA	Cole Information Services
	C & C MINI GROCERY	Cole Information Services
1998	CEAMO PARTY SPLY & STATIONARY	NYNEX Telephone
1994	HARRELL, GENEVA	Cole Information Services
	BERMUDEZ, CARLOS	Cole Information Services
	BRYANT, JAMES	Cole Information Services

FINDINGS

Year	Uses	Source
1994	AVILES, BRANDON	Cole Information Services
	CRUZ, JOSE	Cole Information Services
	OBEID, HIZAM	Cole Information Services
	VELAZQUEZ, GEORGE	Cole Information Services
	ASTACIO, MICHAEL	Cole Information Services
1983	RICAN ENITERPRISES	New York Telephone
	Rican Eniterprises	New York Telephone
1978	MORA M D MRS	New York Telephone
	RAMOS ANTHONY	New York Telephone
1973	ALEXS CANDY STORE	New York Telephone
	DIAZ MARIO	New York Telephone
	RIVERA JOSE	New York Telephone
1968	BELLINI ANTONIO	New York Telephone
1963	GABRIELE EDDIE	New York Telephone
	MARTINO THOS J	New York Telephone
	NARDELLI COSIMO	New York Telephone
1958	AVITABILE DOMENICK	New York Telephone
	D AGOSTINO FRANK & SONS CONFCTRY	New York Telephone
	GABRIELE EDDIE	New York Telephone
	MARTINO THOS J	New York Telephone
	PANICCIA DOMENICO	New York Telephone
	PERRUZZA DANIL I	New York Telephone
1956	AVITABILE DOMENICK	New York Telephone
	D AGOSTINO FRANK CONFCTRY	New York Telephone
	MARTINO THOS J	New York Telephone
1950	AVITABILE DOMENICK	New York Telephone
	CATINO R STATNRY	New York Telephone
1947	FIORE E STATNRY	New York Telephone
1942	FIORE E STATNRY	New York Telephone
1938	FIORE E STATNRY	New York Telephone
1934	Ciccimarra Angelo Angelina meat	R. L. Polk & Co.
	Gentile Jos Concetta coffee	R. L. Polk & Co.

FINDINGS

Year	Uses	Source
1931	CIANFARANI VINCENT	Manhattan and Bronx Directory Publishing Company Residential Directory
	MARASCO ANTONIO	Manhattan and Bronx Directory Publishing Company Residential Directory
	PERMA MARIA	Manhattan and Bronx Directory Publishing Company Residential Directory
	Cianfarani Vincent	Manhattan and Bronx Directory Publishing Company Residential Directory
	Marasco Antonio	Manhattan and Bronx Directory Publishing Company Residential Directory
	Perma Maria	Manhattan and Bronx Directory Publishing Company Residential Directory
1927	FEIRSTEIN DORA MRS R	New York Telephone
	GABRIELE ROBT R	New York Telephone
	GENTILE JOS TEA COFFEE	New York Telephone
	MARASCO ANTONIO PLASTRER	New York Telephone
	Feirstein Dora Mrs r	New York Telephone
	Gabriele Robt r	New York Telephone
	Gentile Jos tea coffee	New York Telephone
	Marasco Antonio plastrer	New York Telephone
	Perna Merie Mrs r	New York Telephone
	PERNA MERIE MRS R	New York Telephone
1920	Cavalieri Geo J DeRose & Cavalleri	R. L. Polk & Co.
	Cavalieri Geo J DeRose & Cavalieri	R. L. Polk & Co.
	Marasco Antonio brklyr	R. L. Polk & Co.

2335 1ST AVE

Year	Uses	Source
2017	JOSE VALDEZ	Cole Information Services
	NIGEL ATKINSON	Cole Information Services
	A LOCKSMITH SERVICE	Cole Information Services
	ALVARO GONZALEZ	Cole Information Services
	CAROLINE GIBBS	Cole Information Services
	CECILE PALACIOS	Cole Information Services
	MAYARA FERRAZ	Cole Information Services
	KELLY MCCARTHY	Cole Information Services

FINDINGS

Year	Uses	Source
2017	JOSE RIOS	Cole Information Services
	CELINA PINEDA	Cole Information Services
	GALAYE NDIAYE	Cole Information Services
	DANIEL JOHNSON	Cole Information Services
2014	R & E DELI GROCERY CORP	Cole Information Services
	ERIT JUAREZ	Cole Information Services
	CHANELLE SHIPLEY	Cole Information Services
	MARIO ILLESCAS	Cole Information Services
	SUNDY LEAKE	Cole Information Services
	GALAYE NDIAYE	Cole Information Services
	CELINA PINEDA	Cole Information Services
	NANCY PRADO	Cole Information Services
	JOSE RIOS	Cole Information Services
	CAROLINE GIBBS	Cole Information Services
	ALVARO GONZALEZ	Cole Information Services
	WENDY CURTIS	Cole Information Services
	MILTON RUIZ	Cole Information Services
2009	TATIANA RODRIGUEZ	Cole Information Services
	WALDINA GUITY	Cole Information Services
	2335 R & C DELI GROCERY INC	Cole Information Services
	RANDY NOAK	Cole Information Services
	MARGARITA GONZALEZ	Cole Information Services
	MINERVA VELASQUEZ	Cole Information Services
	FLOR EILETS	Cole Information Services
	CELINA PINEDA	Cole Information Services
	GALAYE NDIAYE	Cole Information Services
	RITA ILLESCAS	Cole Information Services
	SUNDY LEAKE	Cole Information Services
	THERESA WRIGHT	Cole Information Services
	JACK YEARIAN	Cole Information Services
2006	Multi Unit Address	Hill-Donnelly Information Services
	A C Grocery & Deli	Hill-Donnelly Information Services

FINDINGS

Year	Uses	Source
2006	Brothers Atm 2 F	Hill-Donnelly Information Services
	h Carrillo Jose l	Hill-Donnelly Information Services
	Number 2 A Blets Flor De Mana l	Hill-Donnelly Information Services
	Garcia Gerardo 7 os	Hill-Donnelly Information Services
	Illescas Rita	Hill-Donnelly Information Services
	Juarez Ent v	Hill-Donnelly Information Services
	Leake Sundy	Hill-Donnelly Information Services
	h Pineda Celina v o	Hill-Donnelly Information Services
	Number 2 C h Vitanzo Janet	Hill-Donnelly Information Services
	Number 2 B Yearian Jack l os	Hill-Donnelly Information Services
2004	BETHANY PAGLIOLO	Cole Information Services
	ROBERT SANCHEZ	Cole Information Services
	AMANDA KAY	Cole Information Services
	JASON GULVAS	Cole Information Services
	LORRAINE OREGO	Cole Information Services
	AL GROCERY CORP	Cole Information Services
	INGER COLLIES	Cole Information Services
	ERIT JUAREZ	Cole Information Services
	ISMAEL GARCIA	Cole Information Services
	DIAL ABDOU	Cole Information Services
	SUNDY LEAKE	Cole Information Services
	KATRINA JOHNSON	Cole Information Services
	CELINA PINEDA	Cole Information Services
	RAUL ARRIAGA	Cole Information Services
2000	MAMADOU BADIANE	Cole Information Services
	BENITO CARDENAS	Cole Information Services
	EUGENE DIAZ	Cole Information Services
	JOSE A HERNANDEZ	Cole Information Services
	MASSE LO	Cole Information Services
	KENNETH MEDLEY	Cole Information Services
	OSCAR PADILLA	Cole Information Services
	MARIA PADILLO	Cole Information Services

FINDINGS

Year	Uses	Source
2000	CELINA PINEDA	Cole Information Services
	MIGUEL RAMIREZ	Cole Information Services
	SHANIQUA VARNER	Cole Information Services
	JANET VITANZO	Cole Information Services
1994	RODRIGUEZ, JESSE & RAFAEL	Cole Information Services
	DIAO, OUSSEYNOU	Cole Information Services
	BLACKWOOD, BRIGETTE	Cole Information Services
	SULLIVAN, P	Cole Information Services
	WILLIAMS, W	Cole Information Services
	JONES, LA-RENDA	Cole Information Services
	CARDENAS, BENITO	Cole Information Services
	HEYWARD, ROSE	Cole Information Services
	MARTIN, AHYANNA	Cole Information Services
	KING, HOWARD	Cole Information Services
1973	BELLINI JOHN	New York Telephone
	BOTTA ANTONIO	New York Telephone
	CRUZ JOSE RAYMOND	New York Telephone
	MASSARO ANGELO	New York Telephone
	QUALITY CANERS	New York Telephone
	TORTORA SANTOLO	New York Telephone
	WILLIAMS RAFAEL	New York Telephone
1968	BELLICOSE MARIO	New York Telephone
	CAMARDA MADELINE M	New York Telephone
	LEE HOP	New York Telephone
	MASSARO ANGELO	New York Telephone
	PAGLIARULO PHILIP	New York Telephone
	QUALITY CLEANRS	New York Telephone
	TALARICO DOMINICK	New York Telephone
1963	BELLICOSE MARIO	New York Telephone
	CAMARDA MADELINE M	New York Telephone
	LEE HOP	New York Telephone
	OLIVIERI MARY MRS	New York Telephone

FINDINGS

Year	Uses	Source
1963	QUALITY CLEANERS	New York Telephone
1958	BARBARISI MANUEL C	New York Telephone
	FASUNARO MARGARET MRS	New York Telephone
	IAQUINTO JOS	New York Telephone
	LEE HOP	New York Telephone
	MASSA LAWRENCE	New York Telephone
	OLIVIERI ANN D MRS	New York Telephone
	OLIVIERI MARY MRS	New York Telephone
	SARCINELLA ANDREW	New York Telephone
1956	BARBARISI JAS V	New York Telephone
	BARBARISI MANUEL C	New York Telephone
	BARBARISI JAS V	New York Telephone
	BARBARISI MANUEL C	New York Telephone
	FASANARO MARGARET MRS	New York Telephone
	IAQUINTO JOS	New York Telephone
	MASSA LAWRENCE	New York Telephone
	OLIVIERI MARY MRS	New York Telephone
	QUALITY CLEANERS	New York Telephone
	RUOCCO CARMINE	New York Telephone
	SARCINELLA ANDREW	New York Telephone
1950	DI BENEDETTO CARMINE	New York Telephone
	FASANARO MARGARET MRS	New York Telephone
	IAQUINTO JOS	New York Telephone
	MASSA LAWRENCE	New York Telephone
	OLIVIERI MARY MRS	New York Telephone
	SARCHINELLA ANDREW	New York Telephone
1947	DI BENEDETTO CARMINE	New York Telephone
	IAQUINO JOS	New York Telephone
	MASSA LAWRENCE	New York Telephone
	SARCINELLA ANDREW	New York Telephone
	VALENTI MARGARET C MRS	New York Telephone
1931	COPPOLA CATH	Manhattan and Bronx Directory Publishing Company Residential Directory

FINDINGS

Year	Uses	Source
1931	COPPOLA EUGENE	Manhattan and Bronx Directory Publishing Company Residential Directory
	COPPOLA GUISEPPE	Manhattan and Bronx Directory Publishing Company Residential Directory
	DI CARLO FANNIE	Manhattan and Bronx Directory Publishing Company Residential Directory
	DI CARLO JOS	Manhattan and Bronx Directory Publishing Company Residential Directory
	FALIVENE ALPHONSE	Manhattan and Bronx Directory Publishing Company Residential Directory
	SUPPOLA ANGELO	Manhattan and Bronx Directory Publishing Company Residential Directory
	Coppola Cath	Manhattan and Bronx Directory Publishing Company Residential Directory
	Coppola Eugene	Manhattan and Bronx Directory Publishing Company Residential Directory
	Coppola Guiseppe	Manhattan and Bronx Directory Publishing Company Residential Directory
	Di Carlo Fannie	Manhattan and Bronx Directory Publishing Company Residential Directory
	Di Carlo Jos	Manhattan and Bronx Directory Publishing Company Residential Directory
	Falivene Alphonse	Manhattan and Bronx Directory Publishing Company Residential Directory
	Suppola Angelo	Manhattan and Bronx Directory Publishing Company Residential Directory
1923	Guida Luigi real est	R. L. Polk & Co.
1920	Bourbonus Jno	R. L. Polk & Co.
	Drugan Jno J	R. L. Polk & Co.
	McKenzie Jas carrier PO	R. L. Polk & Co.
	Murphy & Sons Jas V Frank W & Jas J Murphy undertakers	R. L. Polk & Co.

2337 1ST AVE

Year	Uses	Source
2017	ALWAYS AFFECTIVE AVAILABLE EMERGENCY	Cole Information Services
	770 CLEANING CONTRACTORS CORP	Cole Information Services
	EMERGENCY ANYTIME LOCKSMITH	Cole Information Services
	SHANAE ANDERSON	Cole Information Services

FINDINGS

Year	Uses	Source
2017	ANY 24 HOUR ALL DAY EMERG LOCKSMITH	Cole Information Services
	ANY 24 HOUR ALL DAY EMERG TOWING	Cole Information Services
	ALFREDO MARTINEZ	Cole Information Services
	LOCKSMITH NY	Cole Information Services
2014	ANY TWENTY FOUR HOUR ALL DAY EMERGEN	Cole Information Services
	HARLEM FAMILY RESTAURANT	Cole Information Services
	770 CLEANING CONTRACTORS CORP	Cole Information Services
	ALFREDO MARTINEZ	Cole Information Services
	JR KNIGHT	Cole Information Services
	ERIC SHRIEVES	Cole Information Services
	CASENDRA THOMAS	Cole Information Services
	ALTAVIESE WILEY	Cole Information Services
	MARLA MROWKA	Cole Information Services
	YILDIRIM YARKER	Cole Information Services
2009	ALFREDO MARTINEZ	Cole Information Services
	MNS	Cole Information Services
	M NS DELI	Cole Information Services
	HISAM INC	Cole Information Services
2006	h Martinez Alfredo	Hill-Donnelly Information Services
	Hisam Inc	Hill-Donnelly Information Services
	Deli Express I R	Hill-Donnelly Information Services
	Any 24 HR All Day Emerg Tow ing	Hill-Donnelly Information Services
	24 Hour 7 Day Emrgncy Tow ing	Hill-Donnelly Information Services
2004	MUAMED AWADTH	Cole Information Services
	DELI EXPRESS	Cole Information Services
	ABSAM MUSAID	Cole Information Services
	SALEH SAYED	Cole Information Services
	ALFREDO MARTINEZ	Cole Information Services
	EDEL AHMAD	Cole Information Services
	AHMED NADIM	Cole Information Services
2000	ISMAEL GARCIA	Cole Information Services

FINDINGS

Year	Uses	Source
2000	VICENTE CHAVEZ	Cole Information Services
1998	AAA 24 HOURS	NYNEX Telephone
	A A EMERGENCY LOCKSMITH	NYNEX Telephone
1994	CARDONA, MARIA	Cole Information Services
	JONES, JACK	Cole Information Services
1988	CARDONA LEYLA	NYNEX Telephone
1983	PAGAN ROLANDO	New York Telephone
	CARDONA LEYLA	New York Telephone
	Pagan Rolando	New York Telephone
	Cardona Leyla	New York Telephone
1978	RIVERA ANA	New York Telephone
	ABRUSCI FRANK	New York Telephone
1973	RIOS A MIGUEL	New York Telephone
1968	ABRUSCL FRANK	New York Telephone
1963	DANISE LOUISE MRS	New York Telephone
	BUFFARDI NICHOLAS	New York Telephone
	ANTONICELLI FILOMIENA MRS	New York Telephone
	AOLSANTONI VINCENZO	New York Telephone
1958	ALOISANTONI VINCENZO	New York Telephone
	BUFFARDL NICHOLAS	New York Telephone
	DANISE LOUISE MRS	New York Telephone
1956	ALOISANTONI VINCENZO	New York Telephone
	BUCK CHAS	New York Telephone
	DANISE LOUISE MRS	New York Telephone
1950	ALOISANTONI VINCENZO	New York Telephone
1938	CAUTERO ANNITA PASTRIES	New York Telephone
	IDEAL PASTRY SHOP	New York Telephone
	MURRAY MORRIS & CO INC GLASS	New York Telephone
	ROSEN NATHAN PLMBNG HEATING	New York Telephone
1934	Antonio Vincenzina baker	R. L. Polk & Co.
1931	CAPLOUGH EMIL	Manhattan and Bronx Directory Publishing Company Residential Directory
	FORTUNATO GRACE	Manhattan and Bronx Directory Publishing Company Residential Directory

FINDINGS

Year	Uses	Source
1931	Caplough Emil	Manhattan and Bronx Directory Publishing Company Residential Directory
	Fortunato Grace	Manhattan and Bronx Directory Publishing Company Residential Directory
1920	DeNro Glovanni	R. L. Polk & Co.

2339 1ST AVE

Year	Uses	Source
2017	HEALTH FOOD GOURMET DELI	Cole Information Services
2014	HEALTH FOOD GOURMET DELI	Cole Information Services
1983	De Roma Pastry Inc restrnt D	New York Telephone
	Deroma Pastry Inc	New York Telephone
	DEROMA PASTRY INC RESTRNT D	New York Telephone
	DEROMA PASTRY INC	New York Telephone
1978	DE ROMA PASTRY INC RESTRNT	New York Telephone
	DEROMA PASTRY INC	New York Telephone
1973	DEROMA PASTRY INC	New York Telephone
1968	DE ROMA PASTRY INC RESTRNT	New York Telephone
1963	IDEAL PASTRY SHOP	New York Telephone
1958	IDEAL PASTRY SHOP	New York Telephone
1956	IDEAL PASTRY SHOP	New York Telephone
1950	LOUIS PHOTO STUDIO	New York Telephone
	IDEAL PASTRY SHOP	New York Telephone
1947	IDEAL PASTRY SHOP	New York Telephone
1942	IDEAL PASTRY SHOP	New York Telephone
1934	Derscheidt Philip Selma gro	R. L. Polk & Co.
1927	DERSCHEWITZ P GROCER	New York Telephone
	Derschew itz P grocer	New York Telephone
1920	Derschew itz Philip gro	R. L. Polk & Co.
	Anzalone Alphonso mach	R. L. Polk & Co.

2341 1ST AVE

Year	Uses	Source
1920	Scocozza Vincenzo undertaker	R. L. Polk & Co.

FINDINGS

2343 1ST AVE

Year	Uses	Source
1931	LONARDO ANGELO	Manhattan and Bronx Directory Publishing Company Residential Directory
	Lonardo Angelo	Manhattan and Bronx Directory Publishing Company Residential Directory

2345 1ST AVE

Year	Uses	Source
1968	HLBOKY FRANK	New York Telephone
1950	COMO PATSY SVCE STA	New York Telephone
1947	COMO PATSY SVCE STA	New York Telephone
1942	COMNO PATSY SVCE STA	New York Telephone
1938	MAJOR SALES CORP GAS	New York Telephone
1934	Petillo Gennaro Filomena meats	R. L. Polk & Co.
1923	Fagleise Giusppe meats	R. L. Polk & Co.
	Petillo Gennaro meat mkt	R. L. Polk & Co.

2347 1ST AVE

Year	Uses	Source
1934	Valusio Albert barber	R. L. Polk & Co.
1931	FINCK ELSIE	Manhattan and Bronx Directory Publishing Company Residential Directory
	FINCK WM	Manhattan and Bronx Directory Publishing Company Residential Directory
	FINCK WM JR	Manhattan and Bronx Directory Publishing Company Residential Directory
	PRATO ALBERT	Manhattan and Bronx Directory Publishing Company Residential Directory
	PRATO CARMELA	Manhattan and Bronx Directory Publishing Company Residential Directory
	Finck Elsie	Manhattan and Bronx Directory Publishing Company Residential Directory
	Finck Wm	Manhattan and Bronx Directory Publishing Company Residential Directory
	Finck Wm Jr	Manhattan and Bronx Directory Publishing Company Residential Directory
	Prato Albert	Manhattan and Bronx Directory Publishing Company Residential Directory
	Prato Carmela	Manhattan and Bronx Directory Publishing Company Residential Directory

FINDINGS

Year	Uses	Source
1927	Fink Elsie A r	New York Telephone
	Morgan Robt L r	New York Telephone
	FINK ELSIE A R	New York Telephone
	MORGAN ROBT L R	New York Telephone
1923	Nelson Arthur elect hlpr Chas E Henderson	R. L. Polk & Co.
1920	Annunziato Anthony barber	R. L. Polk & Co.
	Fox L E clk	R. L. Polk & Co.
	Higgins Philip J blksmith	R. L. Polk & Co.
	Morgan Robt L dep sheriff	R. L. Polk & Co.
	Morgan Robt M v p Albert C Field Inc h Pelham NY	R. L. Polk & Co.
	Morgan Thos J carrier PO	R. L. Polk & Co.

2349 1ST AVE

Year	Uses	Source
1956	DRANE ANTOINETTE MRS	New York Telephone
1950	SONNESSO JEAN MRS	New York Telephone
1942	HANZLIK FRANK QUILT SHOP	New York Telephone
	LUBANSKY L	New York Telephone
1938	LUBANSKY L	New York Telephone
1934	Lubansky Louis Beatrice hdw	R. L. Polk & Co.
1931	WEIGHT JOHN	Manhattan and Bronx Directory Publishing Company Residential Directory
	VACCARO JOHN	Manhattan and Bronx Directory Publishing Company Residential Directory
	PERRATTO RAFFAELE	Manhattan and Bronx Directory Publishing Company Residential Directory
	BUONOCORE MICHL	Manhattan and Bronx Directory Publishing Company Residential Directory
	D AMICO ANTONIO	Manhattan and Bronx Directory Publishing Company Residential Directory
	Buonocore Michl	Manhattan and Bronx Directory Publishing Company Residential Directory
	DAmico Antonio	Manhattan and Bronx Directory Publishing Company Residential Directory
	Perratto Raffaele	Manhattan and Bronx Directory Publishing Company Residential Directory

FINDINGS

Year	Uses	Source
1931	Vaccaro John	Manhattan and Bronx Directory Publishing Company Residential Directory
	Weight John	Manhattan and Bronx Directory Publishing Company Residential Directory
1927	Lubansky L r	New York Telephone
	Squillante A r	New York Telephone
	Lozzetti R photography	New York Telephone
	LUBANSKY L R	New York Telephone
	SQUILLANTE A R	New York Telephone
1920	Klink Leonard	R. L. Polk & Co.
	Liberman Bennett	R. L. Polk & Co.
	Lubansky Louis hdw	R. L. Polk & Co.
	Pinto Chas barber	R. L. Polk & Co.
	Walzer Fred	R. L. Polk & Co.

2351 1ST AVE

Year	Uses	Source
2017	LEADERSHIP VILLAGE ACADEMY	Cole Information Services
	HARLEM DNA LEARNING CTR	Cole Information Services
	COALITION SCHOOL FOR SOCIAL CHANGE	Cole Information Services
	VILLAGE ACADEMY LEADERSHIP CHARTER S	Cole Information Services
	SCAN NEW YORK	Cole Information Services
	VILLAGE ACADEMIES	Cole Information Services
2014	VILLAGE ACADEMIES	Cole Information Services
	LEADERSHIP VILLAGE ACADEMY	Cole Information Services
	REIDER STEVEN	Cole Information Services
	VILLAGE ACADEMY LEADERSHIP CHARTER S	Cole Information Services
	HARLEM DNA LEARNING CENTER	Cole Information Services
	CITY OF NEW YORK	Cole Information Services
	COALITION SCHOOL FOR SOCIAL CHANGE	Cole Information Services
2009	NEW YORK CITY BOARD EDUCATN	Cole Information Services
	SCIENCE & HUMANITIES SCHOOLS	Cole Information Services
	JUNIOR HIGH SCHOOL 45	Cole Information Services

FINDINGS

Year	Uses	Source
2009	URBAN PEACE ACADEMY HIGH SCHOOL	Cole Information Services
	LIBERTY PARTNERSHIP PROGRAM	Cole Information Services
	BETH JACOB ELEMENTARY SCHOOL	Cole Information Services
	EAST HARLEM COUNCIL FOR COMMUN	Cole Information Services
2006	Ehcci Beacon Ctr	Hill-Donnelly Information Services
	Elfaro Beacon Community Ctr	Hill-Donnelly Information Services
	Junior High School 45 3 G	Hill-Donnelly Information Services
	Liberty Partnership Program	Hill-Donnelly Information Services
	Mccullough Edward	Hill-Donnelly Information Services
	Rafael Cordero Bilingual Sch I	Hill-Donnelly Information Services
	Urban Peace Academy	Hill-Donnelly Information Services
2004	JHS 45 CO	Cole Information Services
	LIBERTY PARTNERSHIP PROGRAM	Cole Information Services
	EL FARO BEACON COMMUNITY CTR	Cole Information Services
2000	N Y CITY EDUCATION	Cole Information Services
	N Y CITY EDUCATION	Cole Information Services
	N Y CITY EDUCATION	Cole Information Services
	N Y CITY EDUCATION	Cole Information Services
	N Y CITY EDUCATION	Cole Information Services
	BEACON COMM CTR	Cole Information Services
	ELFARO BCN COMM	Cole Information Services
	GIENNON WILLIAM	Cole Information Services
	LIBERTY PRTNRSHP	Cole Information Services
1999	GLENNON WILLIAM	Cole Information Services
	ELFARO BEACON COMMUNITY CENTER	Cole Information Services
	N Y CITY OF EDUCATION	Cole Information Services
	BEACON COMMUNITY CENTER J H S 45	Cole Information Services
	LIBERTY PARTNERSHIP PROGRAM	Cole Information Services
	N Y CITY OF EDUCATION	Cole Information Services
1998	ELFARO BEACON COMMUNITY CTR	NYNEX Telephone
	GLENNON WILLIAM	NYNEX Telephone
1994	SAN GIORGIO JOSEPH	Cole Information Services

FINDINGS

Year	Uses	Source
1994	ELFARO BEACON COMMUNITY CTR	Cole Information Services
	NYC EDUCATION-COMMUNITY SCHOOL BOARDS-DISTRICT 4-JUNIOR HIGH SCHOOLS-JHS 45	Cole Information Services
	NYC EDUCATION-CITY BOARD OF-HIGH SCHOOLS DIVISION OF-URBAN PEACE ACADEMY	Cole Information Services
	BEACON COMMUNITY CENTER J H S 45	Cole Information Services
1993	SCALES DONALD	NYNEX Telephone
	SCALES DONALD E	NYNEX Telephone
	SCALES DONALD E	NYNEX Telephone
	SCALES DONALD E	NYNEX Telephone
1983	Blush Arthur P	New York Telephone
	BLUSH ARTHUR P	New York Telephone
1978	BAXLEY A	New York Telephone
	N Y CITY OF	New York Telephone
1973	EDUCATI0N	New York Telephone
1968	CURRICULUM RESEARCH BUREAU OF	New York Telephone
1963	JENKINS CLARENCE E	New York Telephone
	SCHOOLS- NO 45	New York Telephone
1956	PERA CHAS A	New York Telephone
	TAGLIAFERRO GAETANO	New York Telephone
1950	M & J DE FLNO NOVLTY CONTRS	New York Telephone
	TAGLIAFERRO GAETANO	New York Telephone
1947	MARTUCCI ALBERT HNDBGS	New York Telephone
1938	D & S ROSENMAN BUTCHER FIXT CO	New York Telephone
	STREAMLINE CHALLENGER REFRIGERATR CO	New York Telephone
1931	Koehler Francis J	Manhattan and Bronx Directory Publishing Company Residential Directory
	Koehler Madeline	Manhattan and Bronx Directory Publishing Company Residential Directory
	DAVIS EMMA	Manhattan and Bronx Directory Publishing Company Residential Directory
	DAVIS FRANK	Manhattan and Bronx Directory Publishing Company Residential Directory

FINDINGS

Year	Uses	Source
1931	KOEHLER FRANCIS J	Manhattan and Bronx Directory Publishing Company Residential Directory
	KOEHLER MADELINE	Manhattan and Bronx Directory Publishing Company Residential Directory
	Davis Emma	Manhattan and Bronx Directory Publishing Company Residential Directory
	Davis Frank	Manhattan and Bronx Directory Publishing Company Residential Directory
1927	Koehler Philip Mrs r	New York Telephone
	KOEHLER PHILIP MRS R	New York Telephone
1923	Badalati Jno gro	R. L. Polk & Co.
	Koehler Bros Wm & Philip confr	R. L. Polk & Co.
1920	Fehr Philip	R. L. Polk & Co.
	Koehler Francis	R. L. Polk & Co.
	Koehler Wm Koehler Bros	R. L. Polk & Co.
	Vienot Hy pntr Dept P C	R. L. Polk & Co.

2353 1ST AVE

Year	Uses	Source
1956	GOLIA ANTHONY L	New York Telephone
	GREGORY DOMINCK D	New York Telephone
	MESSINEO S GROCRY	New York Telephone
1950	GREGORY DOMINICK D	New York Telephone
	PREMIER RANGE & REFRIGERATR SVCE I	New York Telephone
	QUINN WM J	New York Telephone
1947	LAURELLS FURN TRANSPTN	New York Telephone
	MASSIMO UMBERTO	New York Telephone
	PREMIER RANGE & REFRIGERATR SVCE	New York Telephone
1942	CUPOLA A STATNRY	New York Telephone
1931	Iasillo Jos	Manhattan and Bronx Directory Publishing Company Residential Directory
	GOLIA ANTHONY	Manhattan and Bronx Directory Publishing Company Residential Directory
	GOLIA LOUIS	Manhattan and Bronx Directory Publishing Company Residential Directory
	GREGORIA FRANCESCO	Manhattan and Bronx Directory Publishing Company Residential Directory

FINDINGS

Year	Uses	Source
1931	IASILLO JOS	Manhattan and Bronx Directory Publishing Company Residential Directory
	MARZULLO JOHN	Manhattan and Bronx Directory Publishing Company Residential Directory
	Marzullo John	Manhattan and Bronx Directory Publishing Company Residential Directory
	Golia Anthony	Manhattan and Bronx Directory Publishing Company Residential Directory
	Golia Louis	Manhattan and Bronx Directory Publishing Company Residential Directory
	Gregoria Francesco	Manhattan and Bronx Directory Publishing Company Residential Directory
1927	Iasilli Jos r	New York Telephone
	Petraglia Jos L r	New York Telephone
	IASILLI JOS R	New York Telephone
	PETRAGLIA JOS L R	New York Telephone
1920	Homburger Lena w id Max	R. L. Polk & Co.
	Pizzella Alberto Cleopatra Mfg Co	R. L. Polk & Co.
	Pizzella Luisa Cleopatra Mfg Co	R. L. Polk & Co.
	Sand C Martin	R. L. Polk & Co.
	Schleyer Frank clk	R. L. Polk & Co.
	Tanzer Maurice A Mrs	R. L. Polk & Co.
	Tanzer Rosebud	R. L. Polk & Co.

2355 1ST AVE

Year	Uses	Source
1956	SIERRA RICHD	New York Telephone
1950	RESCIGNO FRANK PET SHP	New York Telephone
	PAOLINO ANGELO	New York Telephone
1934	Rescigno Victor baker	R. L. Polk & Co.
1931	RESCIGNO ALFONSO	Manhattan and Bronx Directory Publishing Company Residential Directory
	Rescigno Alfonso	Manhattan and Bronx Directory Publishing Company Residential Directory
1920	Pastore Achille barber	R. L. Polk & Co.
	Bourbonus Chas restr	R. L. Polk & Co.
	Rusciano Pasquale lab	R. L. Polk & Co.

FINDINGS

2357 1ST AVE

Year	*Uses*	*Source*
1950	RIZZO PASQUALE	New York Telephone
	GREICO JOS	New York Telephone
	PAPAPIETRO FRANK GROCRS	New York Telephone
1947	RIZZO PASQUALE	New York Telephone
	SHEAR HARRY GROCR	New York Telephone
1942	SHEAR HARRY GROCI	New York Telephone
1938	SHEAR HARRY GICR	New York Telephone
1931	CAVALLO ALFONSO	Manhattan and Bronx Directory Publishing Company Residential Directory
	RIZZO PASQUALE	Manhattan and Bronx Directory Publishing Company Residential Directory
	RIZZO ROSIE	Manhattan and Bronx Directory Publishing Company Residential Directory
	RUSSO GENNARO	Manhattan and Bronx Directory Publishing Company Residential Directory
	Cavallo Alfonso	Manhattan and Bronx Directory Publishing Company Residential Directory
	Rizzo Pasquale	Manhattan and Bronx Directory Publishing Company Residential Directory
	Rizzo Rosie	Manhattan and Bronx Directory Publishing Company Residential Directory
	Russo Gennaro	Manhattan and Bronx Directory Publishing Company Residential Directory
1927	Shear Harry grocer	New York Telephone
	Stabile Rosario r	New York Telephone
	Serpone Marie Miss r	New York Telephone
	SERPONE MARIE MISS R	New York Telephone
	SHEAR HARRY GROCER	New York Telephone
	STABILE ROSARIO R	New York Telephone
1923	Cirolli Andrew cafe	R. L. Polk & Co.
1920	Ferdinando Annibale Indianola Phonograph Co	R. L. Polk & Co.
	Indianola Phonograph Co RTN Annihale Ferdmando & Giuseppe	R. L. Polk & Co.
	Iulo Giuseppe Indianola Phonogrph Co	R. L. Polk & Co.

FINDINGS

2359 1ST AVE

Year	*Uses*	*Source*
1988	ALVAREZ CARMEN	NYNEX Telephone
1956	BAUER ALPHONSUS	New York Telephone
1950	CAMPOREALE ANTHONY	New York Telephone
1947	CAMPOREALE ANTHONY	New York Telephone
1931	LANZETTA PHIL	Manhattan and Bronx Directory Publishing Company Residential Directory
	Lanzetta Phil	Manhattan and Bronx Directory Publishing Company Residential Directory
1920	DAlessio J Mrs midwife	R. L. Polk & Co.
	DeLessio Jennie	R. L. Polk & Co.

E 120 ST

352 E 120 ST

Year	*Uses*	*Source*
1931	EICHNER NATALIE TCHR P S	Manhattan and Bronx Directory Publishing Company Residential Directory
	EICHNER JACOB	Manhattan and Bronx Directory Publishing Company Residential Directory
	CUMO CHAS	Manhattan and Bronx Directory Publishing Company Residential Directory
1927	EICHNER NATHALIE R	New York Telephone
	ELLISON JACOB R	New York Telephone
	EICHNER JACOB J R	New York Telephone

354 E 120 ST

Year	*Uses*	*Source*
1950	SKY PRESS PRNTNG	New York Telephone
1947	A & A CITY TRUCKING	New York Telephone
1931	POWERS MAURICE G FOREMAN	Manhattan and Bronx Directory Publishing Company Residential Directory

400 E 120 ST

Year	*Uses*	*Source*
1983	CALIZ BENITA	New York Telephone
	TORRES J	New York Telephone
1978	ROUNDTREE R	New York Telephone

FINDINGS

Year	Uses	Source
1978	SCARANO PHILIP	New York Telephone
	SCOCOZZA FANNIE MRS	New York Telephone
	TOMPKINS ANNA MRS	New York Telephone
1973	CISNEROS JOS RFG HEATG	New York Telephone
	PONCE CARMEN	New York Telephone
	ROUNDTREE R	New York Telephone
	SCARANO PHILIP	New York Telephone
	SCOCOZZA FANNIE MRS	New York Telephone
	TOMPKINS ANNA MRS	New York Telephone
	ZARRELLA ANIELLO	New York Telephone
1968	CISNEROS JOS RFG HEATG	New York Telephone
	HERNANDEZ FELICITA MRS	New York Telephone
	MARGIES LUNCHNET	New York Telephone
	SCARANO PHILIP %	New York Telephone
	SCOCOZZA FANNIE MRS	New York Telephone
1963	CESTARO WM F	New York Telephone
	CISNEROS JOS RFG HEATG	New York Telephone
	CORONATO GIUSEPPE	New York Telephone
	DELUCA ORLANDO	New York Telephone
	SCARANO PHILIP	New York Telephone
	SCOCOZZA FANNIE MRS	New York Telephone
	VACCARO A STATNRY	New York Telephone
	VACCARO THELMA MRS	New York Telephone
	YACOAN MICHL F	New York Telephone
1958	CISIIEROS JOS RFG HEATG	New York Telephone
	CORONATO GIUSEPPE	New York Telephone
	DE LUCA GENNARO	New York Telephone
	IACCARINO ANIELLO	New York Telephone
	LETTIERI GENARO	New York Telephone
	MORELLI ROSE MRS	New York Telephone
	SCARANO PHILIP	New York Telephone
	SCOCOZZA EMILY	New York Telephone

FINDINGS

Year	Uses	Source
1958	VACCARO THELMA MRS	New York Telephone
	YACONO MICHL F	New York Telephone
1956	CORONATO GIUSEPPE	New York Telephone
	HEDLUND OKIE	New York Telephone
	IACCARINO ANTHONY	New York Telephone
	MORELLI ROSE MRS	New York Telephone
	SCARANO PHILIP	New York Telephone
	VACCARO ANTHONY STATNRY	New York Telephone
	VACCARO THELMA MRS	New York Telephone
	WOLFF CHAS PLMBR	New York Telephone
	YACONO MICHL F	New York Telephone
1950	BOCHICCHIO DOMENIC N	New York Telephone
	CORONATO GIUSEPPE	New York Telephone
	MORELLI ROSE MRS	New York Telephone
	SCARANO PHILIP	New York Telephone
	VACCARO ANTHONY STATNRY	New York Telephone
1947	IACCRARINO ROSE MRS	New York Telephone
	SCARANO PHILIP	New York Telephone
	VACCARO ANTHONY STATNRY	New York Telephone
1942	DEMEO N STATNRY	New York Telephone
	IACCARINO ROSE MRS	New York Telephone
1938	LIUZZI PATK	New York Telephone
1931	BOOS JOHN	Manhattan and Bronx Directory Publishing Company Residential Directory
	CASTELLETA DONATO	Manhattan and Bronx Directory Publishing Company Residential Directory
	DE LEO JOS	Manhattan and Bronx Directory Publishing Company Residential Directory
	DE LEO LILLY	Manhattan and Bronx Directory Publishing Company Residential Directory
	HENDRICKSON ERNEST LAB	Manhattan and Bronx Directory Publishing Company Residential Directory
	STILL ANNA	Manhattan and Bronx Directory Publishing Company Residential Directory
	STILL GEO	Manhattan and Bronx Directory Publishing Company Residential Directory

FINDINGS

402 E 120 ST

Year	Uses	Source
1998	E & R PIZZA PLUS MANHATTAN	NYNEX Telephone
	E & R PIZZA PLUS	NYNEX Telephone

403 E 120 ST

Year	Uses	Source
1963	SABATINO NICHOLAS MRS	New York Telephone

405 E 120 ST

Year	Uses	Source
1950	DI DONATU A J	New York Telephone
1931	LORENTO JOS	Manhattan and Bronx Directory Publishing Company Residential Directory
	FORRISI JEAN	Manhattan and Bronx Directory Publishing Company Residential Directory
	FORRISI FRANK	Manhattan and Bronx Directory Publishing Company Residential Directory
1927	MEEKER J FRANK R	New York Telephone

406 E 120 ST

Year	Uses	Source
1978	FERRARO GUS	New York Telephone
	POLLICE G	New York Telephone
	SANTIAGO RENEE	New York Telephone
1973	POLLICE G	New York Telephone
	ABATE GENNARO	New York Telephone
	FERRARO GUS	New York Telephone
	LOMBARDI JOS	New York Telephone
	MINUCCI SINGILFREDO	New York Telephone
1968	ABATE GENNARO	New York Telephone
	FRANCO ENZO	New York Telephone
	LOMBARDI JOS	New York Telephone
	MINUCCI SINGILFREDO	New York Telephone
1963	FATA MARGARET	New York Telephone
	IAVARONE SALVATORE	New York Telephone
1958	FERRARO FRANK	New York Telephone

Year	Uses	Source
1956	FERRARO FRANK	New York Telephone
1950	FERRARO FRANK	New York Telephone
	NAPOLITANO EMILY ROSE	New York Telephone
1947	FERRARO FRANK	New York Telephone
1931	DE MAIO ANTHONY	Manhattan and Bronx Directory Publishing Company Residential Directory
	DE MAIO FERDINAND	Manhattan and Bronx Directory Publishing Company Residential Directory

407 E 120 ST

Year	Uses	Source
1950	CARRANO FLORENCE R MRS	New York Telephone
	ESPOSITO LAURA	New York Telephone
1931	ESPOSITO LAURA	Manhattan and Bronx Directory Publishing Company Residential Directory
	HOLZINGER ERNA	Manhattan and Bronx Directory Publishing Company Residential Directory
	HACKETT MARY	Manhattan and Bronx Directory Publishing Company Residential Directory
	HACKETT JOHN F	Manhattan and Bronx Directory Publishing Company Residential Directory
1927	HOLZINGER SAML R	New York Telephone

408 E 120 ST

Year	Uses	Source
1988	HERNANDEZ N	NYNEX Telephone
	RIVERA SOCORRO	NYNEX Telephone
1978	TORRES BASILIO	New York Telephone
	ZARRELLA LIVIO	New York Telephone
1973	ZARRELLA LIVIO	New York Telephone
1968	ZARRELLA ANIELLO	New York Telephone
1963	ROBERTAZZI MICHL J	New York Telephone
1958	FATA LOUIS	New York Telephone
	CORTESE ANTHONY	New York Telephone
	IANNUCZI ROCACO	New York Telephone
1956	SCOCOZZA EMILY	New York Telephone
	IANNUZZI ROCCO	New York Telephone

Year	Uses	Source
1956	FATA LOUIS	New York Telephone
1950	FATA LOUIS	New York Telephone
	FATA GREGORY G	New York Telephone
	CORTESE ANTHONY	New York Telephone
1947	FATA LOUIS	New York Telephone
1942	FATA LOUIS	New York Telephone
1938	FATA LOUIS	New York Telephone
1931	PIEGORI GREGORI	Manhattan and Bronx Directory Publishing Company Residential Directory
	PALISCASTRO JOS	Manhattan and Bronx Directory Publishing Company Residential Directory
	FATA ROSE	Manhattan and Bronx Directory Publishing Company Residential Directory
	ACQUINO SADIE	Manhattan and Bronx Directory Publishing Company Residential Directory
	ACQUINO MICHL	Manhattan and Bronx Directory Publishing Company Residential Directory

409 E 120 ST

Year	Uses	Source
1950	ROMANELLI JOHN L	New York Telephone
	MILANO C	New York Telephone
1947	SPARACO CONCETTA	New York Telephone
	ROMANELLI JOHN L	New York Telephone
	MILANO C	New York Telephone
1931	STABILE NATALE	Manhattan and Bronx Directory Publishing Company Residential Directory
1927	CUSEO ANTHONY R	New York Telephone
	D AMATO PATSY R	New York Telephone

410 E 120 ST

Year	Uses	Source
1988	FARRELL JOHN	NYNEX Telephone
	GIANNUZZI NICHOLAS	NYNEX Telephone
1983	GIANNUZZI NICHOLAS	New York Telephone
1978	GIANNUZZI NICHOLAS	New York Telephone
	HANSEN JOHN	New York Telephone

FINDINGS

Year	Uses	Source
1973	LEO ALBERT J	New York Telephone
	GIANNUZI NICHOLAS	New York Telephone
1968	POTA LUIGINA	New York Telephone
	GIANNUZZI NICHOLAS	New York Telephone
	LEO ALBERT J	New York Telephone
1963	GIANNUZZI NICHOLAS	New York Telephone
	PALMISANO THOS J	New York Telephone
	PERNA SABATO	New York Telephone
	QUINN WM J SR	New York Telephone
1958	MAGLLON TABBIE	New York Telephone
	SALVIOLO ROSE	New York Telephone
	GIANNUZZI NICHOLAS	New York Telephone
1956	GIANNUZZI NICHOLAS	New York Telephone
	MAGLIO TOBBIO	New York Telephone
1950	GLANNIZZI NICHOLAS	New York Telephone
	MAGLIO TOBBIO	New York Telephone
	SALVIOLO ROSE	New York Telephone
1947	SALVIOLO ROSE	New York Telephone
1931	GIANNUZZI NICHOLAS	Manhattan and Bronx Directory Publishing Company Residential Directory
	VIOLA SANTO	Manhattan and Bronx Directory Publishing Company Residential Directory
1927	KUNSCH MARI MRS R	New York Telephone

411 E 120 ST

Year	Uses	Source
1947	HOLLAND CELIA MRS	New York Telephone
1927	PASCALE V R	New York Telephone

412 E 120 ST

Year	Uses	Source
1988	BERNSTEIN PAULA DR	NYNEX Telephone
	FRANCE WM N	NYNEX Telephone
	HORNICK EDWARD	NYNEX Telephone
1983	JAQUINTO JOHN G	New York Telephone

FINDINGS

Year	Uses	Source
1978	ALBERTO GIOVANNL	New York Telephone
	CHIARULLI ANGELO	New York Telephone
	JAQUINTO JOHN G	New York Telephone
1973	ALBERO GIOVANNI	New York Telephone
	CHIARULLI ANGELO	New York Telephone
	DILORIO PIETRO	New York Telephone
	JAQUINTO JOHN G	New York Telephone
1968	ALBERO GLOVANNI	New York Telephone
	CHIARULLI ANGELO	New York Telephone
	JANUINTO JOHN G	New York Telephone
1963	ANGELO VITO A	New York Telephone
	JAQUINTO JOHN G	New York Telephone
	PICCIANO FREDK J	New York Telephone
1958	FRANCO G	New York Telephone
	JAQUINTO JOHN G	New York Telephone
	U E	New York Telephone
1956	STONA MICHL V	New York Telephone
	FRANCO G	New York Telephone
	SCARPATI JOS	New York Telephone
	DENSFRIEND ALBERT	New York Telephone
	ANTHONY DON	New York Telephone
1950	SCARPATI JOS	New York Telephone
	DENSFRIEND ALBERT	New York Telephone
	BOSCAINO E L	New York Telephone
	ANTHONY DON	New York Telephone
1931	PRAINO JOHN	Manhattan and Bronx Directory Publishing Company Residential Directory
	DELLA PIETRA FELIX	Manhattan and Bronx Directory Publishing Company Residential Directory
	CANERO NETTI	Manhattan and Bronx Directory Publishing Company Residential Directory
	CANCRO JAS	Manhattan and Bronx Directory Publishing Company Residential Directory

FINDINGS

414 E 120 ST

Year	Uses	Source
1938	DE MERO A STATNRY	New York Telephone
1931	PORTER KATHLEEN HOSP HLPR	Manhattan and Bronx Directory Publishing Company Residential Directory
	PALAMBO PHIL	Manhattan and Bronx Directory Publishing Company Residential Directory
	DOLAN VINCENT	Manhattan and Bronx Directory Publishing Company Residential Directory
	DOLAN THERESA	Manhattan and Bronx Directory Publishing Company Residential Directory
1927	DI GENNARO J STATNRY	New York Telephone

415 E 120 ST

Year	Uses	Source
1988	PROJECT EXPRESS	NYNEX Telephone
1983	SAHN PHIL ASSOC INC	New York Telephone
1947	DENTAL CLINICS	New York Telephone
1938	NY CITY OF CONTINUIED	New York Telephone
1931	SANTO LUCIA A	Manhattan and Bronx Directory Publishing Company Residential Directory

416 E 120 ST

Year	Uses	Source
1973	MARTINEZ JUSTINO	New York Telephone
	RIOS HILDA	New York Telephone
1968	TROCHE GREGORIO	New York Telephone
	MONTERO EULOGIO	New York Telephone
	HERNANDEZ IRMA MRS	New York Telephone
	ALONGI ANN MRS	New York Telephone
1963	ALONGI ANN MRS	New York Telephone
	CUEVAS GUILLERMO	New York Telephone
	CUEVAS TERESA MRS	New York Telephone
	DI GEORGIO NANCY	New York Telephone
	GIBOYEAUX ELIGIO	New York Telephone
	HERNANDEZ ADOLFO M	New York Telephone
	HERNANDEZ IRMA MRS	New York Telephone

FINDINGS

Year	Uses	Source
1963	HOLLAND CELIA MRS	New York Telephone
	SMITH PATRICIA	New York Telephone
1958	TLUSTACNOWSKA SOPHIE	New York Telephone
	SMITH KENNETH C	New York Telephone
	HOLLAND CELLA MRS	New York Telephone
	HATCH WM J	New York Telephone
	GIBOYEAUX ELGIO	New York Telephone
	DI GEORGIO NANCY	New York Telephone
	BERTUNA CARMELO	New York Telephone
	ALONGI ANN MRS	New York Telephone
1956	TLUSTACHOWSKA SOPHIE	New York Telephone
	HOLLAND CELIA MRS	New York Telephone
	ALONGI ANN MRS	New York Telephone
	BERTUNA CARMELO	New York Telephone
	BOGDEN ALEXNDR	New York Telephone
	CARABELLESE CARMELLA MRS	New York Telephone
	HATCH WM J	New York Telephone
	HAWKENBERRY VIRGIL	New York Telephone
1950	TLUSTACHOWSKA SOPHIE	New York Telephone
	ALONGI ANN MRS	New York Telephone
	CUZZANITI TONY	New York Telephone
	HOLLAND CELIA MRS	New York Telephone
	MODUGNO MARK A	New York Telephone
1947	FALIVENE VINCENT UNDTKR	New York Telephone
	TLUSTACHOWSKA SOPNIE	New York Telephone
1942	HOLLAND CELIA MRS	New York Telephone
1931	GINNETTA JOHN	Manhattan and Bronx Directory Publishing Company Residential Directory
	GROSSI VITO	Manhattan and Bronx Directory Publishing Company Residential Directory
	KIN EDW	Manhattan and Bronx Directory Publishing Company Residential Directory
	LURIE BARNET	Manhattan and Bronx Directory Publishing Company Residential Directory

Year	Uses	Source
1931	TIMMS BENJ	Manhattan and Bronx Directory Publishing Company Residential Directory
1927	ROMANO ANTHONY R	New York Telephone
	STEINHARDT J R	New York Telephone
	WESTERMAN NATHAN R	New York Telephone

418 E 120 ST

Year	Uses	Source
1983	SOTO RAFAEL	New York Telephone
	VOLK ROSE T MRS	New York Telephone
1978	JONES JULIUS	New York Telephone
	SCANDALIATO K	New York Telephone
	VOLK ROSE T MRS	New York Telephone
1973	VOLK ROSE T MRS	New York Telephone
1968	MAURO NICHOLAS J	New York Telephone
	VOLK ROSE T 74-5910	New York Telephone
1963	MAURO NICHOLAS J	New York Telephone
	VOLK ROSE T MRS	New York Telephone
1958	MAURO MARLANNE R	New York Telephone
	VOLK ROSE T MRS	New York Telephone
1956	VOLK ROSE T MRS	New York Telephone
1950	CONIGLIO GRACE	New York Telephone
1947	CONIGLIO GRACE	New York Telephone
1931	COMO CHRISTOPHER PLASTERER	Manhattan and Bronx Directory Publishing Company Residential Directory
	CONFORTI CATTELLO	Manhattan and Bronx Directory Publishing Company Residential Directory
	DI PASQUALE MICHL	Manhattan and Bronx Directory Publishing Company Residential Directory
	LANZETTA ALEXANDRO	Manhattan and Bronx Directory Publishing Company Residential Directory

419 E 120 ST

Year	Uses	Source
1931	CIOFFI JOHN	Manhattan and Bronx Directory Publishing Company Residential Directory
	CIOFFI JOS	Manhattan and Bronx Directory Publishing Company Residential Directory

FINDINGS

420 E 120 ST

Year	*Uses*	*Source*
1988	ORLICKY JOHN A	NYNEX Telephone
	COTTO A	NYNEX Telephone
1983	ORLICKY JOHN A	New York Telephone
1978	ORLICKY JOHN A	New York Telephone
1973	ORLICKY JOHN A	New York Telephone
	CARRANO P J DR	New York Telephone
1968	ORLICKY JOHN A	New York Telephone
	CARRANO P J DR	New York Telephone
1963	ORLICKY JOHN A	New York Telephone
	CARRANO P J DR	New York Telephone
1958	ORLICKY JOHN A	New York Telephone
	CARRANO P J DR	New York Telephone
1956	ORLICKY JOHN A	New York Telephone
	CARRANO P J DR	New York Telephone
1950	CARRANO P J DR	New York Telephone
1947	CARRANO P J DR	New York Telephone
1942	CARRANO P J DR	New York Telephone
1938	CARRANO P J DR	New York Telephone
1931	MANCO LUCY	Manhattan and Bronx Directory Publishing Company Residential Directory
	MAURO NICH	Manhattan and Bronx Directory Publishing Company Residential Directory
	SUGLIA JOHN	Manhattan and Bronx Directory Publishing Company Residential Directory
	MANCO JAS	Manhattan and Bronx Directory Publishing Company Residential Directory
	LONGO FRANK SALESMAN	Manhattan and Bronx Directory Publishing Company Residential Directory
	GIANPATASO JOS	Manhattan and Bronx Directory Publishing Company Residential Directory
	CASSANO CARMELA	Manhattan and Bronx Directory Publishing Company Residential Directory
	CARRANO PASQUA	Manhattan and Bronx Directory Publishing Company Residential Directory
	ANPRIANBLO ANNA	Manhattan and Bronx Directory Publishing Company Residential Directory

FINDINGS

Year	Uses	Source
1927	CARRANO I DOMINIC R	New York Telephone

421 E 120 ST

Year	Uses	Source
1958	LUONGO MILDRD	New York Telephone
1931	DEPALO ANTHONY	Manhattan and Bronx Directory Publishing Company Residential Directory

422 E 120 ST

Year	Uses	Source
1988	MC KEEVER CRAIG	NYNEX Telephone
	SACHS DONALD M	NYNEX Telephone
	BISHOP MICHAEL JACKSON	NYNEX Telephone
	CHILDERS JASON	NYNEX Telephone
1983	GONZALEZ U	New York Telephone
	GRECO MIKE	New York Telephone
	GRECO MIKE MR	New York Telephone
1978	GRECO MIKE MR	New York Telephone
	GRECO MIKE	New York Telephone
	RAO DOMINICO	New York Telephone
1973	GRECO MIKE	New York Telephone
	MENDEZ ASIA	New York Telephone
	RUGGIERI A	New York Telephone
1968	PINARD C	New York Telephone
	RUGGIERI A	New York Telephone
1963	IPPOLITO ANGELO	New York Telephone
	RUGGIERI A	New York Telephone
1958	CLEMENTE MARC	New York Telephone
	IPPOLITO ANGELO	New York Telephone
1956	CAPPIELLO ADOLPH	New York Telephone
	IPPOLITO ANGELO	New York Telephone
1950	IPPOLITO ANGELO	New York Telephone
1947	ANDRIUOLO ANGELO F	New York Telephone
	ANTRIO ANGELO F	New York Telephone

Year	Uses	Source
1947	BURRASCANO CHAS	New York Telephone
1931	JONIL CRISPO	Manhattan and Bronx Directory Publishing Company Residential Directory
	MERCALDI JOHN	Manhattan and Bronx Directory Publishing Company Residential Directory
	PUCCIO SAML	Manhattan and Bronx Directory Publishing Company Residential Directory
1927	MAURO JOHN R	New York Telephone

423 E 120 ST

Year	Uses	Source
1963	KRIDL MANFRED	New York Telephone

424 E 120 ST

Year	Uses	Source
1978	BROWN E	New York Telephone
	BRANNON A	New York Telephone
1973	BRANNON A	New York Telephone
	BAXTER C	New York Telephone
1968	JONES MAJOR	New York Telephone
	JONES GRACE B MRS	New York Telephone
	BRANNON A	New York Telephone
	ADAMS JAS B	New York Telephone
1958	BRESCIA ANTHONY	New York Telephone
	LUONGO M V	New York Telephone
	STEROS GUS	New York Telephone
1956	BRESCIA ANTHONY	New York Telephone
	MASSIMINO MARY	New York Telephone
1950	LANZETTA MARIE	New York Telephone
	MASSIMINO MARY	New York Telephone
1947	LANZETTA MARIE	New York Telephone
	MASSIMINO JOS	New York Telephone
1942	MASSIMINO JOS	New York Telephone
1931	LANZETTA JOS	Manhattan and Bronx Directory Publishing Company Residential Directory

FINDINGS

Year	Uses	Source
1931	MASSININO DORA	Manhattan and Bronx Directory Publishing Company Residential Directory
1927	LANZETTA NICHOLAS R	New York Telephone
	MASSIMINO GUISEPPE R	New York Telephone

426 E 120 ST

Year	Uses	Source
1942	SALIERNO LOUIS	New York Telephone
1927	DI CUIA JOHN R	New York Telephone
	DI CUIA RINALDO R	New York Telephone

427 E 120 ST

Year	Uses	Source
1973	MACAGNA A K UNDERTAKER	New York Telephone

428 E 120 ST

Year	Uses	Source
1988	STRIBLING M	NYNEX Telephone
	CIRILLO FRANK	NYNEX Telephone
1983	AVELLO JENNIE MRS	New York Telephone
	CIRILLO FRANK	New York Telephone
1978	AVELLO JENNIE MRS	New York Telephone
	CIRILLO FRANK	New York Telephone
	OLIVEIRA J B	New York Telephone
1973	AVELLO JENNIE MRS	New York Telephone
	CIRILLO FRANK	New York Telephone
1968	AVELLO JENNIE MRS	New York Telephone
	CIRILLO FRANK	New York Telephone
1963	AVELLO JENNIE MRS	New York Telephone
	CIRILLO ANTHONY	New York Telephone
	CIRILLO FRANK	New York Telephone
1958	CIRILLO ANTHONY	New York Telephone
	CIRILLO FRANK	New York Telephone
1956	CIRILLO FRANK	New York Telephone
	SANDOMENICO MILDRED	New York Telephone

Year	Uses	Source
1950	CIRILLO FRANK	New York Telephone
	SANDOMENICO MILDRED	New York Telephone
1947	CIRILLO FRANK	New York Telephone
1942	BIBBO A	New York Telephone
	BIBBO CANIO MD	New York Telephone
1938	BIBBO A	New York Telephone
	BIBBO CANIO MD	New York Telephone
1931	ANDRINOLO MILLIE	Manhattan and Bronx Directory Publishing Company Residential Directory
	ANDRINUOLO JOS	Manhattan and Bronx Directory Publishing Company Residential Directory
	BIBBIO SEVERIO	Manhattan and Bronx Directory Publishing Company Residential Directory
	BIBBO ANTONIO	Manhattan and Bronx Directory Publishing Company Residential Directory
	BIBBO ROSE	Manhattan and Bronx Directory Publishing Company Residential Directory
	CHUCHINNELLI UMBERTO	Manhattan and Bronx Directory Publishing Company Residential Directory
1927	BIBBO A R	New York Telephone

430 E 120 ST

Year	Uses	Source
1983	RODRIQUEZ ROBERT	New York Telephone
1978	BALSAMO ENRICO	New York Telephone
1973	RIGBY IVANY MRS	New York Telephone
	PEREIRA ARNALDO	New York Telephone
	BALSAMO ENRICO	New York Telephone
1968	POLLICE GRACE	New York Telephone
	BALSAMO ENRICO H	New York Telephone
	BALSAMO MICHELE	New York Telephone
	D AGOSTINO DOMENIC	New York Telephone
	FERRARO GUS	New York Telephone
1963	D AGOSTINO DOMENIC	New York Telephone
	COPPOLA ESTELLE T MRS	New York Telephone
	BALSAMO MICHELE	New York Telephone

FINDINGS

Year	Uses	Source
1963	BALSAMO ENRICO H	New York Telephone
1958	ACEVEDO CARMEN MRS	New York Telephone
	BALSAMO ENRICO H	New York Telephone
	BALSAMO MICHELE	New York Telephone
	CHIARULLI ANGELO	New York Telephone
	COPPOLA ESTELLE T MRS	New York Telephone
	DE PIPPO ALFRED	New York Telephone
	MAHER KATHLEEN M	New York Telephone
	SMEDIRA VINCENT	New York Telephone
1956	CUOMO PAUL A	New York Telephone
	DE PIPPO ALFRED	New York Telephone
	RICHARDS ANDREW	New York Telephone
1950	MAIO ANTHONY	New York Telephone
1942	GALLO S	New York Telephone
1938	GALLO S	New York Telephone
1931	BRACCO JOS	Manhattan and Bronx Directory Publishing Company Residential Directory
	BRUNO DOMENICK	Manhattan and Bronx Directory Publishing Company Residential Directory
	GALLO FRED	Manhattan and Bronx Directory Publishing Company Residential Directory
	GALLO MARY A TCHR P S	Manhattan and Bronx Directory Publishing Company Residential Directory
	ZICCOLA TONY	Manhattan and Bronx Directory Publishing Company Residential Directory
1927	GALLO S	New York Telephone

431 E 120 ST

Year	Uses	Source
1978	ALLEN PETER	New York Telephone
1963	COLLINS JOHN D	New York Telephone
	MEDICI MARIE THERESA	New York Telephone
1950	FORMATO P A	New York Telephone

FINDINGS

432 E 120 ST

Year	*Uses*	*Source*
1993	NY FOUNDLING HOSPITAL	NYNEX Telephone
1988	PAYTON E	NYNEX Telephone
	RAMOS J	NYNEX Telephone
	RODRIGUEZ N	NYNEX Telephone
	FERNEKEES JEANNE	NYNEX Telephone
	MYERS C	NYNEX Telephone
	BRUNO C	NYNEX Telephone
1983	ARROYO EMILIO	New York Telephone
	BORRILLO EMMA V MRS	New York Telephone
	MARQUEZ NORMA	New York Telephone
1978	BAEZ JOSE	New York Telephone
	BORRILLO EMMA V MRS	New York Telephone
1973	COUMOUTSOS CHRISTINA	New York Telephone
	DELA ROSA MOSES	New York Telephone
1968	GALLO S	New York Telephone
	COUMBOURIS CHRISTINA	New York Telephone
	BORTILLO EMMA V MRS	New York Telephone
1963	PUCO STEVE	New York Telephone
	PADULA VINCENT A	New York Telephone
	GALLO S	New York Telephone
	COHN MORTIMER	New York Telephone
	BORRIELLO EMMA V MRS	New York Telephone
1958	VICONTE VICTOR	New York Telephone
	VERDEROSA MICHL	New York Telephone
	RICHARDS ANDREW	New York Telephone
	GALLO S	New York Telephone
	COUMOUTSOS HELEN MRS	New York Telephone
	COHN MORTIMER	New York Telephone
1956	VERDEROSA MICHL	New York Telephone
	GALLO S	New York Telephone
	COTILLO T MRS	New York Telephone

FINDINGS

Year	Uses	Source
1956	CIRILLO DOMINICK	New York Telephone
1950	CIRILLO DOMINICK	New York Telephone
	GALLO S	New York Telephone
	VERDEROSA MICHL	New York Telephone
1947	GALLO S	New York Telephone
	VERDEROSA MICHL	New York Telephone
1931	D AGOSTINO JAS	Manhattan and Bronx Directory Publishing Company Residential Directory
	SESSA CAROLINE	Manhattan and Bronx Directory Publishing Company Residential Directory
	STASOLIO NICOLA	Manhattan and Bronx Directory Publishing Company Residential Directory
	TURNER JOSEPHINE	Manhattan and Bronx Directory Publishing Company Residential Directory
	VISAGGIO JULIA	Manhattan and Bronx Directory Publishing Company Residential Directory
	VISAGGIO PROSPER	Manhattan and Bronx Directory Publishing Company Residential Directory

433 E 120 ST

Year	Uses	Source
1968	KEENE WOODROW M	New York Telephone
1950	TISCIONE ROSE T MRS	New York Telephone
	SCOTTI MARCELLO	New York Telephone
1931	TURNESE ROSE	Manhattan and Bronx Directory Publishing Company Residential Directory
	TURNESE NICHOLAS	Manhattan and Bronx Directory Publishing Company Residential Directory
	SPROVERI PIETRO	Manhattan and Bronx Directory Publishing Company Residential Directory
	SCHROB PHIL	Manhattan and Bronx Directory Publishing Company Residential Directory
	PECORINO PAUL	Manhattan and Bronx Directory Publishing Company Residential Directory
	PECORINO JOS	Manhattan and Bronx Directory Publishing Company Residential Directory
	GARDEN CHAS	Manhattan and Bronx Directory Publishing Company Residential Directory
	CORTESE ANTHONY	Manhattan and Bronx Directory Publishing Company Residential Directory

Year	Uses	Source
1931	AMATUCCI SABATELLO	Manhattan and Bronx Directory Publishing Company Residential Directory
1927	FORRESTER FLORENCE J MRS R	New York Telephone

434 E 120 ST

Year	Uses	Source
1973	BARBERI ROBERT O LWYR	New York Telephone
1931	AMATUCCI RAFFAELE	Manhattan and Bronx Directory Publishing Company Residential Directory

435 E 120 ST

Year	Uses	Source
1978	N Y CITY OF	New York Telephone
1958	ALEMAN ANNA	New York Telephone
1950	VSAGGIO MICHL A	New York Telephone
	AMATURO ALFONSO	New York Telephone
	LACUSH HARRY	New York Telephone
	OTTAVIO A AUTO REPRS	New York Telephone
1947	LACUSH HARRY	New York Telephone
	OTTAVIN A AUTO REPRS	New York Telephone
1942	OTTAVIO A AUTO REPRS	New York Telephone
1938	OTTAVIO A	New York Telephone
1931	GOHRMAN CHAS	Manhattan and Bronx Directory Publishing Company Residential Directory
	GOHRMAN KATIE	Manhattan and Bronx Directory Publishing Company Residential Directory
	HAHN ADAM	Manhattan and Bronx Directory Publishing Company Residential Directory
	HANG FREDK	Manhattan and Bronx Directory Publishing Company Residential Directory
	LEAYCROFT CHAS	Manhattan and Bronx Directory Publishing Company Residential Directory
	NARDONI ALBERTO	Manhattan and Bronx Directory Publishing Company Residential Directory
	RHODES FOSTER	Manhattan and Bronx Directory Publishing Company Residential Directory
	SAGESE ALFONSO	Manhattan and Bronx Directory Publishing Company Residential Directory
1927	COCCORESE MENOTTI R	New York Telephone

FINDINGS

436 E 120 ST

Year	Uses	Source
1988	DE LA VEGA DENNIS	NYNEX Telephone
1973	NIEVES GEORGE	New York Telephone
1968	JAQUINTO FRANK S	New York Telephone
1963	JAQUINTO FRANK S ATTY	New York Telephone
	GIUSEFFI ANTHONY J	New York Telephone
1958	GIUNEFFI ANTHONY J	New York Telephone
	JAQUINTO FRANK S ATTY	New York Telephone
1956	JAQUINTO FRANK S	New York Telephone
1947	JAQUINTO FRANK S ATTY	New York Telephone
1942	JAQUINTO F S	New York Telephone
1931	BOSCAINO ANGELINA	Manhattan and Bronx Directory Publishing Company Residential Directory
	IAQUINDO FRANK	Manhattan and Bronx Directory Publishing Company Residential Directory

437 E 120 ST

Year	Uses	Source
1950	PALADINO CONTRACTG CO	New York Telephone
	JACKSON CONST CORP	New York Telephone
	PALADINO BROS HOLDING CORP RL EST	New York Telephone
1947	JACKSON CONST CORP	New York Telephone
	PALADINO CONTRACTG CO	New York Telephone
1942	JACKSON CONST CORP	New York Telephone
	PALADINO CONTRACTG CO	New York Telephone
	THE ONE HUNDRED TWENTIETH ST GARAGE	New York Telephone
1938	EAST 120ST GARAGE	New York Telephone
	JACKSON CONST CORP	New York Telephone
	PALADINO CONTRACTG CO	New York Telephone
1931	COCCHIARO SALVATORE	Manhattan and Bronx Directory Publishing Company Residential Directory
1927	PALADINO CONTRACTING CO	New York Telephone
	PALADINO MOTOR TRUCKING CO	New York Telephone
	WENDMAR GARAGE INC	New York Telephone

FINDINGS

438 E 120 ST

Year	*Uses*	*Source*
1988	CRUZ CARMEN	NYNEX Telephone
	ENGELBRECHT J	NYNEX Telephone
	JENKINS BARBARA	NYNEX Telephone
	LANGSTON H	NYNEX Telephone
	LEE CREALOR	NYNEX Telephone
	MALDONADO P	NYNEX Telephone
	MARQUEZ RAFAEL	NYNEX Telephone
	MARTIN ETTA	NYNEX Telephone
	PINK AGNES	NYNEX Telephone
	RENTAS M	NYNEX Telephone
	RIGBY IVANY MRS	NYNEX Telephone
	RIVERA JUAN	NYNEX Telephone
	RODRIGUEZ JAIMIE	NYNEX Telephone
	RODRIQUEZ ROBERT	NYNEX Telephone
	SANTIAGO I	NYNEX Telephone
	VALENTIN PETRONILA	NYNEX Telephone
1983	DELGADO LOURDES	New York Telephone
	ENGELBRECHT J	New York Telephone
	GRAHAM MARILYN	New York Telephone
	LEE CREALOR	New York Telephone
	LUCAS MAXWELL	New York Telephone
	MARQUEZ RAFAEL	New York Telephone
	PETTEWAY JAMES	New York Telephone
	PINK AGNES	New York Telephone
	PORTIS LUCINDA	New York Telephone
	RIGBY IVANY MRS	New York Telephone
	RODRIGUEZ JAMISIE	New York Telephone
	SANTIAGO I	New York Telephone
1978	CASTILLO EVELYN	New York Telephone
	ELF J	New York Telephone
	GONZALEZ CONSUELO	New York Telephone

FINDINGS

Year	*Uses*	*Source*
1978	LIEBA JUAN	New York Telephone
	ORTIZ M	New York Telephone
	OWENS CARMEN	New York Telephone
	PORTIS LUCINDA	New York Telephone
	RIGBY IVANY MRS	New York Telephone
	RODRIQUEZ ROBERT	New York Telephone
	SANTANA HAYDEE	New York Telephone
	SMITH W F	New York Telephone
1973	BAEZ YUONNE	New York Telephone
	ENGELBRECHT J	New York Telephone
	GRAHAM A B	New York Telephone
	LENNON SALLIE	New York Telephone
	MARTIN ETTA	New York Telephone
	MELENDEZ AGUSTIN	New York Telephone
	NEGRON FELIX	New York Telephone
	SERRANO PETER	New York Telephone
	SOSA LUIS	New York Telephone
	YOUNG C	New York Telephone
1963	CARBONE MICHL R	New York Telephone
	CASTRO VICTOR F	New York Telephone
	CHIARULLI ANGELO	New York Telephone
	FERRARO GUS	New York Telephone
	JACOBS PAUL E	New York Telephone
	LOVEJOY LEROY	New York Telephone
	NARDOZZI LOUIS J	New York Telephone
	POLLICE GRACE	New York Telephone
	RAMMOL KATHERINE M	New York Telephone
	RICHARDSON MINNIE MRS	New York Telephone
	SMEDRIG VICENT	New York Telephone
	WILSON HENRIETTA MRS	New York Telephone
1958	MONETTI JOS	New York Telephone
	NARDOZZI LOUIS J	New York Telephone

FINDINGS

Year	Uses	Source
1958	ROBBINS EDH V MRS	New York Telephone
	RODRIGUEZ ESTHER P MRS	New York Telephone
	ROSADO CARMEN B	New York Telephone
	STAITI DOMINICK	New York Telephone
	TORRES IDA C MRS	New York Telephone
	ANZILONE JOS P	New York Telephone
	CAPPITELLA JOS A	New York Telephone
	CARBONE MICHI R	New York Telephone
	CASTRO VICTOR F	New York Telephone
	IANNUCZI AUGUST	New York Telephone
	IERFINO ANTHONY	New York Telephone
	MARTINO LOUIS	New York Telephone
	MCNAIR GENEVA MRS	New York Telephone
1956	ANZALONE JOS P	New York Telephone
	CAPPITELIA JOS A	New York Telephone
	CARBONE MICHF R	New York Telephone
	CASTRO VICTOR F	New York Telephone
	CHIARULLI ANGELO	New York Telephone
	IANNUZZI AUGUST	New York Telephone
	IERFINO ANTHONY	New York Telephone
	KAZAKS CARL A	New York Telephone
	LESLEY RENEE MRS	New York Telephone
	MANFREDI JOHN	New York Telephone
	MCNAIR GENEVA MRS	New York Telephone
	MIRRA RALPH F	New York Telephone
	MONETTI JOS	New York Telephone
	NARDOZZI LOUIS J	New York Telephone
	PALMICANO THOS J	New York Telephone
	PREZIOSO ANN	New York Telephone
	RAMMOL KATHERINE	New York Telephone
	ROBBINS EDITH V MRS	New York Telephone
	ROSADO CARMEN B	New York Telephone

FINDINGS

Year	Uses	Source
1956	SMEDIRA VINCENT	New York Telephone
	STAIR DOMINICK	New York Telephone
	VILLANO ANTHONY	New York Telephone
1950	CAPPITELLA JOS A	New York Telephone
	FELICE GEO	New York Telephone
	IANNOZZI AUGUST	New York Telephone
	I ERFINO ANTHONY	New York Telephone
	MANFREDI JOHN	New York Telephone
	MAR MAYA	New York Telephone
	MIRRA RALPH F	New York Telephone
	MONETTI JOS	New York Telephone
	PALMISANO THOS J	New York Telephone
	PIPOLO ANTOINETTE M	New York Telephone
	PREZIOSO MARIE LUCY	New York Telephone
	RAMMOL KATHERINE	New York Telephone
	ROBBINS EDITH V MRS	New York Telephone
	SMEDIRA VINCENT	New York Telephone
1947	CANCELLIERI JOS	New York Telephone
	IANNUZZL AUGUST	New York Telephone
	MANFREDI JOHN	New York Telephone
	MIRRA RALPH F	New York Telephone
	ROBBINS DOROTHY I	New York Telephone
	ROBBINS EDITH V MRS	New York Telephone
1942	LA VALLE LINDA	New York Telephone
	VIOLA STELLA MRS	New York Telephone
1931	BRENNER SIMON	Manhattan and Bronx Directory Publishing Company Residential Directory
	CACCIAFORE TESSIE	Manhattan and Bronx Directory Publishing Company Residential Directory
	CAFFTELLA ANTONIO	Manhattan and Bronx Directory Publishing Company Residential Directory
	CASCIATORE JAS	Manhattan and Bronx Directory Publishing Company Residential Directory
	COPRA VINCENT	Manhattan and Bronx Directory Publishing Company Residential Directory

FINDINGS

Year	Uses	Source
1931	CUSCIO ANTONIO	Manhattan and Bronx Directory Publishing Company Residential Directory
	CUSCIO MOLLY	Manhattan and Bronx Directory Publishing Company Residential Directory
	DEMICOLA WM	Manhattan and Bronx Directory Publishing Company Residential Directory
	DESINO GAETANO	Manhattan and Bronx Directory Publishing Company Residential Directory
	DOMANICK FRANK	Manhattan and Bronx Directory Publishing Company Residential Directory
	EVANS ARTH	Manhattan and Bronx Directory Publishing Company Residential Directory
	FISONE MARGT	Manhattan and Bronx Directory Publishing Company Residential Directory
	FRANCIS JOS	Manhattan and Bronx Directory Publishing Company Residential Directory
	FRISONE CHAS	Manhattan and Bronx Directory Publishing Company Residential Directory
	KURUTZ DANL	Manhattan and Bronx Directory Publishing Company Residential Directory
	LEO LOUISE	Manhattan and Bronx Directory Publishing Company Residential Directory
	LEO ROBT	Manhattan and Bronx Directory Publishing Company Residential Directory
	MAGARELLO VINCENT	Manhattan and Bronx Directory Publishing Company Residential Directory
	MINETTI JOS	Manhattan and Bronx Directory Publishing Company Residential Directory
	MORRIS FANNIE	Manhattan and Bronx Directory Publishing Company Residential Directory
	MORRIS NATHAN	Manhattan and Bronx Directory Publishing Company Residential Directory
	PATELLO FRANK G	Manhattan and Bronx Directory Publishing Company Residential Directory
	PENNSI ANTONIO	Manhattan and Bronx Directory Publishing Company Residential Directory
	SALERNO SALVATORE	Manhattan and Bronx Directory Publishing Company Residential Directory

440 E 120 ST

Year	Uses	Source
1931	DOZZIER LOUISE	Manhattan and Bronx Directory Publishing Company Residential Directory
	BUCKLEY DENNIS	Manhattan and Bronx Directory Publishing Company Residential Directory

FINDINGS

441 E 120 ST

Year	Uses	Source
1931	RICHARK MICHL	Manhattan and Bronx Directory Publishing Company Residential Directory

E 120TH

350 E 120TH

Year	Uses	Source
1931	Lepore Anthony	Manhattan and Bronx Directory Publishing Company Residential Directory
1920	Esposito Enrico	R. L. Polk & Co.

352 E 120TH

Year	Uses	Source
1931	Cumo Chas	Manhattan and Bronx Directory Publishing Company Residential Directory
	Eichner Jacob	Manhattan and Bronx Directory Publishing Company Residential Directory
	Eichner Natalie tchr P S	Manhattan and Bronx Directory Publishing Company Residential Directory
1927	Eichner Jacob J r	New York Telephone
	Eichner Nathalie r	New York Telephone
	Ellison Jacob r	New York Telephone
1923	Mahel David c/o Gophir Realty Co	R. L. Polk & Co.
	Elm Drug Co Inc NY	R. L. Polk & Co.
	Ellison Jacob c/o Elm Drug Co Inc	R. L. Polk & Co.
	Renchie Healty Co Inc N Y	R. L. Polk & Co.
1920	Eichner Jacob J sec	R. L. Polk & Co.
	Eichner Nathalie tchr PS	R. L. Polk & Co.

354 E 120TH

Year	Uses	Source
1934	Carillo Vito uphol	R. L. Polk & Co.
1931	Pow ers Maurice G foreman	Manhattan and Bronx Directory Publishing Company Residential Directory
1920	Pow ers Maurice G asst foremn B Pres	R. L. Polk & Co.
	Miele Pasquale	R. L. Polk & Co.
	Busnick Tile Co RTN Vincent De Lazzero	R. L. Polk & Co.

FINDINGS

366 E 120TH

Year	Uses	Source
1923	Worth Jacob candy	R. L. Polk & Co.

392 E 120TH

Year	Uses	Source
1923	Propp David Coal	R. L. Polk & Co.
1920	Propp David coal	R. L. Polk & Co.

400 E 120TH

Year	Uses	Source
1934	Boos Rose Mrs confr	R. L. Polk & Co.
	Albino Marie dry gds	R. L. Polk & Co.
1931	Castelleta Donato	Manhattan and Bronx Directory Publishing Company Residential Directory
	De Leo Jos	Manhattan and Bronx Directory Publishing Company Residential Directory
	De Leo Lilly	Manhattan and Bronx Directory Publishing Company Residential Directory
	Hendrickson Ernest lab	Manhattan and Bronx Directory Publishing Company Residential Directory
	Still Anna	Manhattan and Bronx Directory Publishing Company Residential Directory
	Still Geo	Manhattan and Bronx Directory Publishing Company Residential Directory
	Boos John	Manhattan and Bronx Directory Publishing Company Residential Directory
1923	Angiulo Lucre gro	R. L. Polk & Co.
1920	Scotello Chas	R. L. Polk & Co.
	Scocozza Vincenzo undertaker	R. L. Polk & Co.
	Morano Ralph meats	R. L. Polk & Co.
	Mazone Frank	R. L. Polk & Co.
	Malzone Jos J lab	R. L. Polk & Co.
	Dickinson Hugh elev opr	R. L. Polk & Co.

401 E 120TH

Year	Uses	Source
1931	Colucci Chas	Manhattan and Bronx Directory Publishing Company Residential Directory

FINDINGS

404 E 120TH

Year	Uses	Source
1923	Casaburi Vincent shoemkr	R. L. Polk & Co.
	Carlane Michl ice	R. L. Polk & Co.

405 E 120TH

Year	Uses	Source
1931	Forrisi Frank	Manhattan and Bronx Directory Publishing Company Residential Directory
	Forrisi Jean	Manhattan and Bronx Directory Publishing Company Residential Directory
	Lorento Jos	Manhattan and Bronx Directory Publishing Company Residential Directory
1927	Meeker J Frank r	New York Telephone
1920	Meeker Dayton B	R. L. Polk & Co.
	Meeker F G	R. L. Polk & Co.
	Meeker Jos P slsmn	R. L. Polk & Co.
	Meeker J Frank	R. L. Polk & Co.
	Meeker Larry W slsmn Douglas Gibbons & Co Inc r Danbury Conn	R. L. Polk & Co.
	Meeker Raymond	R. L. Polk & Co.

406 E 120TH

Year	Uses	Source
1931	De Maio Ferdinand	Manhattan and Bronx Directory Publishing Company Residential Directory
	De Maio Anthony	Manhattan and Bronx Directory Publishing Company Residential Directory

407 E 120TH

Year	Uses	Source
1931	Holzinger Erna	Manhattan and Bronx Directory Publishing Company Residential Directory
	Hackett Mary	Manhattan and Bronx Directory Publishing Company Residential Directory
	Hackett John F	Manhattan and Bronx Directory Publishing Company Residential Directory
	Esposito Laura	Manhattan and Bronx Directory Publishing Company Residential Directory
1927	Holzinger Saml r	New York Telephone

FINDINGS

408 E 120TH

Year	Uses	Source
1931	Acquino Michl	Manhattan and Bronx Directory Publishing Company Residential Directory
	Paliscastro Jos	Manhattan and Bronx Directory Publishing Company Residential Directory
	Fata Rose	Manhattan and Bronx Directory Publishing Company Residential Directory
	Acquino Sadie	Manhattan and Bronx Directory Publishing Company Residential Directory
	Piegori Gregori	Manhattan and Bronx Directory Publishing Company Residential Directory
1920	Desio Albert barber	R. L. Polk & Co.
	Harlet Edw C clk	R. L. Polk & Co.
	Harlet Richd L printer	R. L. Polk & Co.
	Reilly Emily	R. L. Polk & Co.
	Johnson Chas clk	R. L. Polk & Co.

409 E 120TH

Year	Uses	Source
1931	Stabile Natale	Manhattan and Bronx Directory Publishing Company Residential Directory
1927	DAmato Patsy r	New York Telephone
	Cuseo Anthony r	New York Telephone
1920	Schraidt Albert W clk U S Customs	R. L. Polk & Co.
	Reilly Jno J	R. L. Polk & Co.
	OConnor Kath tchr PS	R. L. Polk & Co.
	Kenny Kath	R. L. Polk & Co.
	Schulitz Mefer	R. L. Polk & Co.

410 E 120TH

Year	Uses	Source
1931	Viola Santo	Manhattan and Bronx Directory Publishing Company Residential Directory
	Giannuzzi Nicholas	Manhattan and Bronx Directory Publishing Company Residential Directory
1927	Kunsch Mari Mrs r	New York Telephone
1920	VonWieding Louisa	R. L. Polk & Co.

FINDINGS

411 E 120TH

Year	Uses	Source
1927	Pascale V r	New York Telephone
1920	Giumetti Virgilio	R. L. Polk & Co.

412 E 120TH

Year	Uses	Source
1931	Cancro Jas	Manhattan and Bronx Directory Publishing Company Residential Directory
	Canero Netti	Manhattan and Bronx Directory Publishing Company Residential Directory
	Praino John	Manhattan and Bronx Directory Publishing Company Residential Directory
	Della Pietra Felix	Manhattan and Bronx Directory Publishing Company Residential Directory
1920	Androvelt Hilliard	R. L. Polk & Co.

414 E 120TH

Year	Uses	Source
1931	Porter Kathleen hosp hlpr	Manhattan and Bronx Directory Publishing Company Residential Directory
	Palambo Phil	Manhattan and Bronx Directory Publishing Company Residential Directory
	Dolan Vincent	Manhattan and Bronx Directory Publishing Company Residential Directory
	Dolan Theresa	Manhattan and Bronx Directory Publishing Company Residential Directory
1927	Di Gennaro J statnry	New York Telephone
1920	Iorio Jas J tailor	R. L. Polk & Co.

415 E 120TH

Year	Uses	Source
1934	New York Principals Assn Committee on Health Dorothy Bedersee chairmn	R. L. Polk & Co.
1931	Santo Lucia A	Manhattan and Bronx Directory Publishing Company Residential Directory
1920	Myers Margt L lab ast Bd Health	R. L. Polk & Co.

416 E 120TH

Year	Uses	Source
1934	Adinolfi Pat Filamina pdlr	R. L. Polk & Co.

FINDINGS

Year	Uses	Source
1931	Timms Benj	Manhattan and Bronx Directory Publishing Company Residential Directory
	Lurie Barnet	Manhattan and Bronx Directory Publishing Company Residential Directory
	Kin Edw	Manhattan and Bronx Directory Publishing Company Residential Directory
	Grossi Vito	Manhattan and Bronx Directory Publishing Company Residential Directory
	Ginnetta John	Manhattan and Bronx Directory Publishing Company Residential Directory
1927	Westerman Nathan r	New York Telephone
	Steinhardt J r	New York Telephone
	Romano Anthony r	New York Telephone
1920	Tanenbaum Max carp	R. L. Polk & Co.
	Steinhardt Jno J	R. L. Polk & Co.
	McGowan J E clk PO	R. L. Polk & Co.
	Lurrie Barnard	R. L. Polk & Co.
	Kim Edw	R. L. Polk & Co.
	Henry Christopher J police	R. L. Polk & Co.
	Westerman Nathan barber	R. L. Polk & Co.

418 E 120TH

Year	Uses	Source
1931	Lanzetta Alexandro	Manhattan and Bronx Directory Publishing Company Residential Directory
	Di Pasquale Michl	Manhattan and Bronx Directory Publishing Company Residential Directory
	Conforti Cattello	Manhattan and Bronx Directory Publishing Company Residential Directory
	Como Christopher plasterer	Manhattan and Bronx Directory Publishing Company Residential Directory
1920	Seiver Sadie	R. L. Polk & Co.
	Dorenz Chas	R. L. Polk & Co.
	Lewis Isidor agt Fidelity & Casualty Co	R. L. Polk & Co.
	Lewis Isidor br mgr United Cigar Stores Co Bkn	R. L. Polk & Co.
	Rex Bodo	R. L. Polk & Co.

FINDINGS

419 E 120TH

Year	Uses	Source
1931	Cioffi John	Manhattan and Bronx Directory Publishing Company Residential Directory
	Cioffi Jos	Manhattan and Bronx Directory Publishing Company Residential Directory

420 E 120TH

Year	Uses	Source
1931	Longo Frank salesman	Manhattan and Bronx Directory Publishing Company Residential Directory
	Gianpataso Jos	Manhattan and Bronx Directory Publishing Company Residential Directory
	Cassano Carmela	Manhattan and Bronx Directory Publishing Company Residential Directory
	Carrano Pasqua	Manhattan and Bronx Directory Publishing Company Residential Directory
	Anprianblo Anna	Manhattan and Bronx Directory Publishing Company Residential Directory
	Manco Jas	Manhattan and Bronx Directory Publishing Company Residential Directory
	Manco Lucy	Manhattan and Bronx Directory Publishing Company Residential Directory
	Mauro Nich	Manhattan and Bronx Directory Publishing Company Residential Directory
	Suglia John	Manhattan and Bronx Directory Publishing Company Residential Directory
1927	Carrano I Dominic r	New York Telephone
1923	Derx Edw A H	R. L. Polk & Co.
1920	Diepold Conrad J Litho	R. L. Polk & Co.
	Bassman Jos G mgr	R. L. Polk & Co.
	Brech Albert A	R. L. Polk & Co.
	Brech Albert J mfrs agt	R. L. Polk & Co.
	Derx Jesse W slsmn	R. L. Polk & Co.
	Derx Edw clk	R. L. Polk & Co.

421 E 120TH

Year	Uses	Source
1931	Depalo Anthony	Manhattan and Bronx Directory Publishing Company Residential Directory

FINDINGS

422 E 120TH

Year	Uses	Source
1931	Jonil Crispo	Manhattan and Bronx Directory Publishing Company Residential Directory
	Mercaldi John	Manhattan and Bronx Directory Publishing Company Residential Directory
	Puccio Saml	Manhattan and Bronx Directory Publishing Company Residential Directory
1927	Mauro John r	New York Telephone
1920	Henry Thos J lab	R. L. Polk & Co.
	Hordt Geo	R. L. Polk & Co.
	Muller Wm T	R. L. Polk & Co.
	Antonacchio Danl gro	R. L. Polk & Co.

423 E 120TH

Year	Uses	Source
1920	Sheldon Jos	R. L. Polk & Co.
	Sunderland Florence tchr PS	R. L. Polk & Co.
	Hughes Jno driver	R. L. Polk & Co.

424 E 120TH

Year	Uses	Source
1931	Massinino Dora	Manhattan and Bronx Directory Publishing Company Residential Directory
	Lanzetta Jos	Manhattan and Bronx Directory Publishing Company Residential Directory
1927	Massimino Guiseppe r	New York Telephone
	Lanzetta Nicholas r	New York Telephone
1920	Annatucci Raphael lab	R. L. Polk & Co.

425 E 120TH

Year	Uses	Source
1920	Conte Jno Gubelli & Conte	R. L. Polk & Co.
	Fink Wm clk	R. L. Polk & Co.
	Fink Albert A clk	R. L. Polk & Co.

426 E 120TH

Year	Uses	Source
1927	Di Cuia John r	New York Telephone

FINDINGS

Year	Uses	Source
1927	Di Cuia Rinaldo r	New York Telephone

427 E 120TH

Year	Uses	Source
1920	Sullivan Augusta Clnr P D	R. L. Polk & Co.
	DeNobriga Jno	R. L. Polk & Co.
	Cypher Harold	R. L. Polk & Co.
	Cypher Vera C clk PO h Tarrytow n N Y	R. L. Polk & Co.

428 E 120TH

Year	Uses	Source
1934	Bibbo Canio Amelia phys	R. L. Polk & Co.
1931	Bibbo Rose	Manhattan and Bronx Directory Publishing Company Residential Directory
	Chuchinnelli Umberto	Manhattan and Bronx Directory Publishing Company Residential Directory
	Bibbo Antonio	Manhattan and Bronx Directory Publishing Company Residential Directory
	Bibbio Severio	Manhattan and Bronx Directory Publishing Company Residential Directory
	Andrinolo Millie	Manhattan and Bronx Directory Publishing Company Residential Directory
	Andrinuolo Jos	Manhattan and Bronx Directory Publishing Company Residential Directory
1927	Bibbo A r	New York Telephone
1920	Pellegrino Salvator meats	R. L. Polk & Co.

429 E 120TH

Year	Uses	Source
1920	Haupt Wm A pres sec Fanda Haupt Co Inc h Bronxville	R. L. Polk & Co.
	Haupt Wm pres Electron Contracting & Supply Co	R. L. Polk & Co.
	Haupt Harry Kimpton Haupt & Co h White Plains NY	R. L. Polk & Co.
	Haupt Geo A	R. L. Polk & Co.

FINDINGS

430 E 120TH

Year	Uses	Source
1931	Ziccola Tony	Manhattan and Bronx Directory Publishing Company Residential Directory
	Gallo Mary A tchr P S	Manhattan and Bronx Directory Publishing Company Residential Directory
	Gallo Fred	Manhattan and Bronx Directory Publishing Company Residential Directory
	Bruno Domenick	Manhattan and Bronx Directory Publishing Company Residential Directory
	Bracco Jos	Manhattan and Bronx Directory Publishing Company Residential Directory
1927	Gallo S	New York Telephone
1920	Gallo Camille F bkpr Irving Natl Bank	R. L. Polk & Co.
	Galbo Thos blksmith	R. L. Polk & Co.
	DeLuige Domenico	R. L. Polk & Co.
	Gallo Max lab	R. L. Polk & Co.

431 E 120TH

Year	Uses	Source
1920	Carter Wm J	R. L. Polk & Co.

432 E 120TH

Year	Uses	Source
1931	DAgostino Jas	Manhattan and Bronx Directory Publishing Company Residential Directory
	Sessa Caroline	Manhattan and Bronx Directory Publishing Company Residential Directory
	Stasolio Nicola	Manhattan and Bronx Directory Publishing Company Residential Directory
	Turner Josephine	Manhattan and Bronx Directory Publishing Company Residential Directory
	Visaggio Julia	Manhattan and Bronx Directory Publishing Company Residential Directory
	Visaggio Prosper	Manhattan and Bronx Directory Publishing Company Residential Directory
1920	Fischer Fred C mgr Jno Eichler Brew ing Co h Haw thorne NY	R. L. Polk & Co.
	Fischer Fred slsmn	R. L. Polk & Co.
	Fischer Fred G clk NY CRR h Tarrytow n NY	R. L. Polk & Co.
	Heenan Eliz w id Patk	R. L. Polk & Co.

FINDINGS

433 E 120TH

Year	Uses	Source
1931	Turnese Rose	Manhattan and Bronx Directory Publishing Company Residential Directory
	Turnese Nicholas	Manhattan and Bronx Directory Publishing Company Residential Directory
	Sproveri Pietro	Manhattan and Bronx Directory Publishing Company Residential Directory
	Schrob Phil	Manhattan and Bronx Directory Publishing Company Residential Directory
	Pecorino Paul	Manhattan and Bronx Directory Publishing Company Residential Directory
	Pecorino Jos	Manhattan and Bronx Directory Publishing Company Residential Directory
	Garden Chas	Manhattan and Bronx Directory Publishing Company Residential Directory
	Cortese Anthony	Manhattan and Bronx Directory Publishing Company Residential Directory
	Amatucci Sabatello	Manhattan and Bronx Directory Publishing Company Residential Directory
1927	Forrester Florence J Mrs r	New York Telephone
1920	Canale Thos	R. L. Polk & Co.
	Canale Wm printer I C W	R. L. Polk & Co.

434 E 120TH

Year	Uses	Source
1931	Amatucci Raffaele	Manhattan and Bronx Directory Publishing Company Residential Directory
1920	Annatucci Antonio	R. L. Polk & Co.

435 E 120TH

Year	Uses	Source
1931	Sagese Alfonso	Manhattan and Bronx Directory Publishing Company Residential Directory
	Gohrman Chas	Manhattan and Bronx Directory Publishing Company Residential Directory
	Gohrman Katie	Manhattan and Bronx Directory Publishing Company Residential Directory
	Hahn Adam	Manhattan and Bronx Directory Publishing Company Residential Directory
	Hang Fredk	Manhattan and Bronx Directory Publishing Company Residential Directory

FINDINGS

Year	Uses	Source
1931	Leaycroft Chas	Manhattan and Bronx Directory Publishing Company Residential Directory
	Nardoni Alberto	Manhattan and Bronx Directory Publishing Company Residential Directory
	Rhodes Foster	Manhattan and Bronx Directory Publishing Company Residential Directory
1927	Coccorese Menotti r	New York Telephone
1923	Scoreso Tony c/o Nat Casket Co	R. L. Polk & Co.
1920	Gibney Bernard	R. L. Polk & Co.
	Haug Fredk	R. L. Polk & Co.
	Leaycraft Wm piano tchr	R. L. Polk & Co.
	OConnor Margt A	R. L. Polk & Co.
	OConnor Mary	R. L. Polk & Co.
	Quigley E M	R. L. Polk & Co.
	Scorese Jerry	R. L. Polk & Co.
	Scorese Jos	R. L. Polk & Co.
	Scorese Tony	R. L. Polk & Co.

436 E 120TH

Year	Uses	Source
1931	Boscaino Angelina	Manhattan and Bronx Directory Publishing Company Residential Directory
	Iaquindo Frank	Manhattan and Bronx Directory Publishing Company Residential Directory

437 E 120TH

Year	Uses	Source
1934	DAmelio Wm bkpr Paladino Contracting Co	R. L. Polk & Co.
	Paladino Contracting Co Inc NY Anthony Paladino pres Jas Paladino sec Frank Paladino treas	R. L. Polk & Co.
	Paladino Frank treas Paladino Contracting Co	R. L. Polk & Co.
	Paladino Jas sec Paladino Contracting Co	R. L. Polk & Co.
	Wendmar Garage Inc Y Saml Margolis pres Bertha Margolis sec treas	R. L. Polk & Co.
1931	Cocchiaro Salvatore	Manhattan and Bronx Directory Publishing Company Residential Directory
1927	Paladino Motor Trucking Co	New York Telephone

Year	Uses	Source
1927	Wendmar Garage Inc	New York Telephone
	Paladino Contracting Co	New York Telephone
1923	Garbarino & Fasolo garage	R. L. Polk & Co.
	Garbarsky Barry Raymond Hosiery & Underw ear Co h Pa	R. L. Polk & Co.
	Garboriano A & Bro garage	R. L. Polk & Co.
	Paladino Contracting Co N Y	R. L. Polk & Co.
	Paladino Motor Trucking Co Inc N Y	R. L. Polk & Co.

438 E 120TH

Year	Uses	Source
1934	Cohen Max meat cotr	R. L. Polk & Co.
1931	Cafftella Antonio	Manhattan and Bronx Directory Publishing Company Residential Directory
	Casciatore Jas	Manhattan and Bronx Directory Publishing Company Residential Directory
	Copra Vincent	Manhattan and Bronx Directory Publishing Company Residential Directory
	Cuscio Antonio	Manhattan and Bronx Directory Publishing Company Residential Directory
	Cuscio Molly	Manhattan and Bronx Directory Publishing Company Residential Directory
	Demicola Wm	Manhattan and Bronx Directory Publishing Company Residential Directory
	Desino Gaetano	Manhattan and Bronx Directory Publishing Company Residential Directory
	Domanick Frank	Manhattan and Bronx Directory Publishing Company Residential Directory
	Evans Arth	Manhattan and Bronx Directory Publishing Company Residential Directory
	Fisone Margt	Manhattan and Bronx Directory Publishing Company Residential Directory
	Francis Jos	Manhattan and Bronx Directory Publishing Company Residential Directory
	Frisone Chas	Manhattan and Bronx Directory Publishing Company Residential Directory
	Kurutz Danl	Manhattan and Bronx Directory Publishing Company Residential Directory
	Leo Louise	Manhattan and Bronx Directory Publishing Company Residential Directory
	Leo Robt	Manhattan and Bronx Directory Publishing Company Residential Directory

Year	Uses	Source
1931	Magarello Vincent	Manhattan and Bronx Directory Publishing Company Residential Directory
	Minetti Jos	Manhattan and Bronx Directory Publishing Company Residential Directory
	Morris Fannie	Manhattan and Bronx Directory Publishing Company Residential Directory
	Morris Nathan	Manhattan and Bronx Directory Publishing Company Residential Directory
	Patello Frank G	Manhattan and Bronx Directory Publishing Company Residential Directory
	Pennsi Antonio	Manhattan and Bronx Directory Publishing Company Residential Directory
	Salerno Salvatore	Manhattan and Bronx Directory Publishing Company Residential Directory
	Cacciafore Tessie	Manhattan and Bronx Directory Publishing Company Residential Directory
	Brenner Simon	Manhattan and Bronx Directory Publishing Company Residential Directory
1920	Alpers Geo adv agt	R. L. Polk & Co.
	Bartoletti Antonio tailor Marine & Florie	R. L. Polk & Co.
	Boschetti Filippo cook	R. L. Polk & Co.
	Boschges Edw H clk Centl Tube Co h Paterson NJ	R. L. Polk & Co.
	Iasillo Jos lab	R. L. Polk & Co.

439 E 120TH

Year	Uses	Source
1920	McGowan Patk watchmn Kuhu Loeb Bldg	R. L. Polk & Co.
	Koegel Edw d	R. L. Polk & Co.

440 E 120TH

Year	Uses	Source
1931	Buckley Dennis	Manhattan and Bronx Directory Publishing Company Residential Directory
	Dozzier Louise	Manhattan and Bronx Directory Publishing Company Residential Directory

441 E 120TH

Year	Uses	Source
1931	Richark Michl	Manhattan and Bronx Directory Publishing Company Residential Directory

Year	Uses	Source
1920	Ginmetti E	R. L. Polk & Co.
	Dedona Fredk eng	R. L. Polk & Co.
	Sabastiano Frencesco barber	R. L. Polk & Co.

E 120TH H DO

414 E 120TH H DO

Year	Uses	Source
1934	Pecorino Jos Jennie stationer	R. L. Polk & Co.

433 E 120TH H DO

Year	Uses	Source
1923	Stapleton Sadie nurse	R. L. Polk & Co.

E 120TH ST

400 E 120TH ST

Year	Uses	Source
2017	JESUS MARTINEZ	Cole Information Services
	CRYSTAL CAMACHO	Cole Information Services
	TAKISHA GRIFFIN	Cole Information Services
	LOCKSMITH NY	Cole Information Services
	ERICA MARCIAL	Cole Information Services
	SANDRA LOPEZ	Cole Information Services
	ROSANNA GARCIA	Cole Information Services
	LAMONT SARGEANT	Cole Information Services
2014	HECTOR DIAZ	Cole Information Services
	JESUS MARTINEZ	Cole Information Services
	GERALD MCNEILL	Cole Information Services
	JOHN BROUNSKY	Cole Information Services
	TAKISHA GRIFFIN	Cole Information Services
	RAYMOND GARCIA	Cole Information Services
2009	KEVIN MCFADDEN	Cole Information Services
	TOWANDA WATSON	Cole Information Services
	VIRGINIA MARTINEZ	Cole Information Services

FINDINGS

Year	Uses	Source
2009	MIGNANE MBODJI	Cole Information Services
2006	Martinez Virginia	Hill-Donnelly Information Services
	h Mcneill Gerald A o	Hill-Donnelly Information Services
	Mcfadden Kevin	Hill-Donnelly Information Services
2004	ANNIE GEORGE	Cole Information Services
	SHAQUANNA GRIFFIN	Cole Information Services
	WALTER CLARK	Cole Information Services
2000	BERNARDINO PENA	Cole Information Services
	RAMON MERCADO	Cole Information Services
	ANNIE GEORGE	Cole Information Services
	R FERNANDEZ	Cole Information Services
	EDWIN M PIMENTEL	Cole Information Services
	BERNARDINO PENA	Cole Information Services
	RAMON MERCADO	Cole Information Services
	ANNIE GEORGE	Cole Information Services
	R FERNANDEZ	Cole Information Services
	EDWIN M PIMENTEL	Cole Information Services
1994	MCFADDEN, MELISSA	Cole Information Services
	MERCADO, RAMON, JR	Cole Information Services
	PENA, BERNARDINO	Cole Information Services
	FORD, JAMES H	Cole Information Services

402 E 120TH ST

Year	Uses	Source
2006	24 HourA Day Tow ing is	Hill-Donnelly Information Services
	24 Hour A Day Locksmith	Hill-Donnelly Information Services
2000	E & R PIZZA PLUS	Cole Information Services
	E & R PIZZA PLUS	Cole Information Services
1994	E & R PIZZA PLUS	Cole Information Services

406 E 120TH ST

Year	Uses	Source
2017	WAYNE HUIE	Cole Information Services
	YESENIA TERAL	Cole Information Services

FINDINGS

Year	Uses	Source
2017	CARMEN GONZALEZ	Cole Information Services
2014	CARMEN GONZALEZ	Cole Information Services
	YUNGBUM HAHN	Cole Information Services
	YESENIA TERAL	Cole Information Services
	DANIELLE BENJAMIN	Cole Information Services
2009	YUNGBUM HAHN	Cole Information Services
	H2 ARCHITECTS PC	Cole Information Services
2006	h Hahn Y	Hill-Donnelly Information Services
	Hann Yungbum	Hill-Donnelly Information Services
2004	H2 ARCHITECTS	Cole Information Services
	YUNGBUM HAHN	Cole Information Services
	SUHITA DHARMA	Cole Information Services
2000	ANTHONY BEALE	Cole Information Services
	REVEREND S DHARMA	Cole Information Services
	CHEN WANG	Cole Information Services
	YUNGBUM HAHN	Cole Information Services
	CHEN WANG	Cole Information Services
	ANTHONY BEALE	Cole Information Services
	REVEREND S DHARMA	Cole Information Services
	Y HAHN	Cole Information Services
	Y HAHN	Cole Information Services
	YUNGBUM HAHN	Cole Information Services
1994	MENDEZ, LUCINDA	Cole Information Services

408 E 120TH ST

Year	Uses	Source
2006	h Santiago F 7 o	Hill-Donnelly Information Services
	Beniquez Johnny	Hill-Donnelly Information Services
2004	FLORENTINO SANTIAGO	Cole Information Services
2000	DAVID ESCOBAR	Cole Information Services
	E HERNANDEZ	Cole Information Services
	DAVID ESCOBAR	Cole Information Services
	E HERNANDEZ	Cole Information Services

FINDINGS

410 E 120TH ST

Year	Uses	Source
2017	MARIA DURSTEINBERG	Cole Information Services
	LENORA MOORE	Cole Information Services
2014	LENORA MOORE	Cole Information Services
	PAUL DURSTENBERG	Cole Information Services
2009	PAUL DURSTENBERG	Cole Information Services
	DIANA ARBOLEDA	Cole Information Services
2006	No Current Listing	Hill-Donnelly Information Services
2004	PAUL DURSTENBERG	Cole Information Services
	FREDERICK DUSTENBERG	Cole Information Services

412 E 120TH ST

Year	Uses	Source
2017	WRIGHT LITTLEJOHN	Cole Information Services
2009	ALAN ALVAREZ	Cole Information Services
	RUTH JOHNSON	Cole Information Services
	WILLIAM FRANCE	Cole Information Services
2006	h France William N A7	Hill-Donnelly Information Services
	HJohnson JE A	Hill-Donnelly Information Services
2004	JOHN JOHNSON	Cole Information Services
2000	WILLIAM N FRANCE	Cole Information Services
	RUTH JOHNSON	Cole Information Services
	WILLIAM N FRANCE	Cole Information Services
	RUTH JOHNSON	Cole Information Services
1994	HORNICK, EDWARD	Cole Information Services
	FRANCE, WM N	Cole Information Services

414 E 120TH ST

Year	Uses	Source
2017	CBGS	Cole Information Services
	BENJAMIN SCHUTTLER	Cole Information Services
	ELIZABETH FERNANDES	Cole Information Services
	CLAIRE DEMING	Cole Information Services
	JOELLE TANGUY	Cole Information Services

FINDINGS

Year	Uses	Source
2017	SUSAN CHYOU	Cole Information Services
	STEVEN OTT	Cole Information Services
	MATTHEW REILEY	Cole Information Services
2014	CBGS	Cole Information Services
	KELLY RICHARDSON	Cole Information Services
	MONIQUE BRYANT	Cole Information Services
	MILTON GUEST	Cole Information Services
	LAUREN HEZEKIAL	Cole Information Services
	LUNA KOLVENBACH	Cole Information Services
	HELENE BIANDUDI	Cole Information Services
	ELIZABETH FERNANDES	Cole Information Services
	SERDAR ELMALI	Cole Information Services
	GILBERT CORDOVA	Cole Information Services
	JORGE ORTEGA	Cole Information Services
	MATTHEW REILEY	Cole Information Services
2009	JEFFREY CARLSON	Cole Information Services
	ANAIS NEVE	Cole Information Services
	COLENE MCNINCH	Cole Information Services
	JULIE VANLOAN	Cole Information Services

416 E 120TH ST

Year	Uses	Source
2017	CARLA BURHANS	Cole Information Services
	ALI OZEL	Cole Information Services
	416 120 LLC	Cole Information Services
	SARAH GLASSER	Cole Information Services

418 E 120TH ST

Year	Uses	Source
2017	KARINA OGANDO	Cole Information Services
	MARGARITA GARCIA	Cole Information Services
	GEOFF HOLLINDEN	Cole Information Services
2014	YUMI KUROSAWA	Cole Information Services
	GEOFFREY HOLLINDEN	Cole Information Services

FINDINGS

Year	Uses	Source
2014	MARGARITA GARCIA	Cole Information Services
2009	MARGARITA GARCIA	Cole Information Services
	FRANCO ARANDA	Cole Information Services
	KIMBERLY WOODCOX	Cole Information Services
2006	h Garcia Margarita	Hill-Donnelly Information Services
2004	HONORIO FERNANDEZ	Cole Information Services
1994	MORCILIO, MAGGY	Cole Information Services

420 E 120TH ST

Year	Uses	Source
2014	PAMELA DIKENNYA	Cole Information Services
	AVRAHAM ALGARISI	Cole Information Services
	PAOLA ROSA	Cole Information Services
2009	KAREN AYOUB	Cole Information Services
	CORRINE KIRSCH	Cole Information Services
2006	Jackson James	Hill-Donnelly Information Services
	h Sendyk Benjamin v	Hill-Donnelly Information Services
2004	ELEAZAR SANTIAGO	Cole Information Services
	HERCULANO DUVALE	Cole Information Services
	MARIS CURY	Cole Information Services
	KAREN AYOUB	Cole Information Services
2000	HERCULANO DUVALE	Cole Information Services
	RUDY RODRIGUEZ	Cole Information Services
	BENJAMIN SENDYK	Cole Information Services
	HERCULANO DUVALE	Cole Information Services
	RUDY RODRIGUEZ	Cole Information Services
	BENJAMIN SENDYK	Cole Information Services
1994	COTTO, A	Cole Information Services
	DUVALE, HERCULANO	Cole Information Services
	MONTALVO, LUIS	Cole Information Services

422 E 120TH ST

Year	Uses	Source
2017	JAY MANKOFF	Cole Information Services

FINDINGS

Year	Uses	Source
2017	CHARLES HU	Cole Information Services
2014	LISA FAIBISH	Cole Information Services
	CHRISTINE KUNTZ	Cole Information Services
	MEGAN TURCO	Cole Information Services
2009	CURTIS SPINDLER	Cole Information Services
	CHRISTINE KUNTZ	Cole Information Services
2006	h Spindler Curtis	Hill-Donnelly Information Services
2004	CATALINA LLANO	Cole Information Services
	CURTIS SPINDLER	Cole Information Services
	JESSENIA DUPREY	Cole Information Services
	EBONY HOWARD	Cole Information Services
	LISA KRONTHAL	Cole Information Services
2000	LINDA DAGMALM	Cole Information Services
	CURTIS SPINDLER	Cole Information Services
	CURTIS SPINDLER	Cole Information Services
	LINDA DAGMALM	Cole Information Services
1994	STROM, SUSANNE	Cole Information Services
	DIONGUE, ABDOU	Cole Information Services
	SEYE, ABDOU	Cole Information Services

424 E 120TH ST

Year	Uses	Source
2017	BETH SCHLEIFER	Cole Information Services
	HEATHER CONRAD	Cole Information Services
	ANA SAPIENZA	Cole Information Services
	LAURA SAPIENZA	Cole Information Services
2014	GEORGE SEWELL	Cole Information Services
	PENNY WHITWORTH	Cole Information Services
	MARCUS WOLF	Cole Information Services
2009	PENNY WHITWORTH	Cole Information Services
	OLUFOLA ADEPETU	Cole Information Services
	GEORGE SEWELL	Cole Information Services
2006	Whitw orth P	Hill-Donnelly Information Services

FINDINGS

Year	Uses	Source
2004	RICHARD PLOESSL	Cole Information Services
	ROSARIO MARTIN	Cole Information Services
	BRUCE MONTIGNEY	Cole Information Services
	LESLEY KOENIG	Cole Information Services
2000	BRUCE MONTIGNEY	Cole Information Services
	BRUCE MONTIGNEY	Cole Information Services

426 E 120TH ST

Year	Uses	Source
2017	HAMED SAFAKAMAL	Cole Information Services
2014	EDITH DELERME	Cole Information Services
2006	h Delerme E A	Hill-Donnelly Information Services
	H Rodriguez Robert A 7 a	Hill-Donnelly Information Services
2000	ROBERT RODRIGUEZ	Cole Information Services
	ROBERT RODRIGUEZ	Cole Information Services
1994	RODRIGUEZ, ROBERT J	Cole Information Services

428 E 120TH ST

Year	Uses	Source
2017	JUAN MARTINEZ	Cole Information Services
	NELSON ERAZO	Cole Information Services
2014	NELSON ERAZO	Cole Information Services
	JUAN MARTINEZ	Cole Information Services
2009	ERAZO NELSON	Cole Information Services
	JUAN MARTINEZ	Cole Information Services
	NELSON ERAZO	Cole Information Services
2006	h Martinez Juan C	Hill-Donnelly Information Services
2004	NELSON ERAZO	Cole Information Services
	JUAN MARTINEZ	Cole Information Services
2000	JUAN C MARTINEZ	Cole Information Services
	JUAN C MARTINEZ	Cole Information Services
1994	TIEDE, LYNN	Cole Information Services

FINDINGS

430 E 120TH ST

Year	Uses	Source
2017	CONNIE WINK	Cole Information Services
2014	KEVIN ARTIS	Cole Information Services
2006	No Current Listing	Hill-Donnelly Information Services
2004	WILLIAM ARTIS	Cole Information Services

432 E 120TH ST

Year	Uses	Source
2017	PATRICIA GOUGH	Cole Information Services
	MARIANO CINAT	Cole Information Services
	EYAL LENBERG	Cole Information Services
	SHIRA BARLEZ	Cole Information Services
	SERON FULLER	Cole Information Services
2014	BRIAN RICHARDSON	Cole Information Services
	PATRICIA GOUGH	Cole Information Services
	TEDDY ROSARIO	Cole Information Services
2009	TIMOTHY EDDY	Cole Information Services
	HARRY CASTRO	Cole Information Services
	JAYSON ELLIOT	Cole Information Services
	PATRICIA GOUGH	Cole Information Services
	TEDDY ROSARIO	Cole Information Services
	ISADAN REALTY INC	Cole Information Services
2006	h Castro Harry	Hill-Donnelly Information Services
	h Eddy Timothy R Al	Hill-Donnelly Information Services
2004	TIMOTHY EDDY	Cole Information Services
	REBECCA EYSTER	Cole Information Services
	HARRY CASTRO	Cole Information Services
	JAYSON ELLIOT	Cole Information Services
	PATRICIA GOUGH	Cole Information Services
2000	APARTMENTS	Cole Information Services
	ISABEL Q EDDY	Cole Information Services
	ISABEL Q EDDY	Cole Information Services
	2W TIMOTHY R EDDY	Cole Information Services

FINDINGS

Year	Uses	Source
2000	APARTMENTS	Cole Information Services
	HARRY CASTRO	Cole Information Services
	HARRY CASTRO	Cole Information Services
	2W TIMOTHY R EDDY	Cole Information Services
1994	BIRD-FORTEZA, W	Cole Information Services
	EDDY, TIMOTHY R	Cole Information Services

434 E 120TH ST

Year	Uses	Source
2017	ALBERT BROADUS	Cole Information Services
2014	ROBBY JOLY	Cole Information Services
2009	FRANCISO DAUM	Cole Information Services
	JIM NINE	Cole Information Services
	BARBARA ESQUIVEL	Cole Information Services
2006	Nine Jim	Hill-Donnelly Information Services
	h Daum Franciso	Hill-Donnelly Information Services
2004	RICHARD DUDASH	Cole Information Services
	FRANCISO DAUM	Cole Information Services

435 E 120TH ST

Year	Uses	Source
2017	S C A NN Y VOLUNTEER PROGRAM	Cole Information Services
2014	CITY OF NEW YORK	Cole Information Services
2009	NEW YORK CITY OF HOUSING AUTHORITY	Cole Information Services
	WAGNER COMMUNITY CENTER	Cole Information Services
2006	Wagner Houses Community Ctr	Hill-Donnelly Information Services
2004	OCCUPANT UNKNOWN	Cole Information Services
	NEW YORK CITY OF HSNG ATHRTY	Cole Information Services
2000	N Y CITY HOUSING	Cole Information Services
	N Y CITY HOUSING	Cole Information Services
1999	N Y CITY OF HOUSING AUTHORITY	Cole Information Services
1994	NYC HOUSING AUTHORITY-PROJECTS-WAGNER HOUSES COMMUNITY CENTER	Cole Information Services

FINDINGS

436 E 120TH ST

Year	Uses	Source
2017	HAYNALEM JIMENEZ	Cole Information Services
	ORLANDO CAMEJO	Cole Information Services
2014	OCCUPANT UNKNOWN	Cole Information Services
2006	No Current Listing	Hill-Donnelly Information Services
1994	VILLALA, JULIO	Cole Information Services

438 E 120TH ST

Year	Uses	Source
2017	MONICA ACEVEDO	Cole Information Services
	TRIBOROUGH PRESERVATION LLC	Cole Information Services
	CHINNEL COOK	Cole Information Services
	CARMEN DELAOZ	Cole Information Services
	SHANEL GONZALEZ	Cole Information Services
	LUCINDA LANTIGUA	Cole Information Services
	STEVEN MALDONADO	Cole Information Services
	STEVEN FELICIANO	Cole Information Services
	EMILIO COLON	Cole Information Services
	LILLIAN HERNANDEZ	Cole Information Services
	LUTHER ISLER	Cole Information Services
	AGNES PINK	Cole Information Services
	CHARLES PINK	Cole Information Services
	JOSUE CINE	Cole Information Services
	MARIETOU DIARRA	Cole Information Services
	KENNETH HASSELL	Cole Information Services
	RAFAEL MARQUEZ	Cole Information Services
	ALICIA MELINDEZ	Cole Information Services
	JORGE OZUNA	Cole Information Services
	CARMELO RAMIREZ	Cole Information Services
	R SANTIAGO	Cole Information Services
	ELIZABETH ARCHER	Cole Information Services
	RASHAUN BENTLEY	Cole Information Services
	MARTA GELPI	Cole Information Services

FINDINGS

Year	Uses	Source
2017	DHARIANLLY TAVAREZ	Cole Information Services
	CHARLOTTE BANJOURA	Cole Information Services
	MARIO GUERRERO	Cole Information Services
	ALVA REYES	Cole Information Services
	JUANA GIRON	Cole Information Services
	SHIRLEY MODEST	Cole Information Services
	YENISA ALMONTE	Cole Information Services
	LUTRELL WILDER	Cole Information Services
	LORRAINE FERMIN	Cole Information Services
	JUNIOR HIDALGO	Cole Information Services
	MALAYSIA JONES	Cole Information Services
	ROBERT MCGILL	Cole Information Services
	C C APARTMENT MGMT LLC	Cole Information Services
	ADAMA TRAORE	Cole Information Services
2014	MARIA COLON	Cole Information Services
	LILLIAN HERNANDEZ	Cole Information Services
	LUTHER ISLER	Cole Information Services
	ERICA ROBINSON	Cole Information Services
	ELIZABETH ARCHER	Cole Information Services
	JOSUE CINE	Cole Information Services
	RAFAEL MARQUEZ	Cole Information Services
	CARMELO RAMIREZ	Cole Information Services
	CHARLOTTE BANJOURA	Cole Information Services
	RASHAUN BENTLEY	Cole Information Services
	JOSE JIMENEZ	Cole Information Services
	MATTHEW PINK	Cole Information Services
	COURTNEY ASHFORD	Cole Information Services
	MARIO GUERRERO	Cole Information Services
	YENISA ALMONTE	Cole Information Services
	ETTA LUCAS	Cole Information Services
	SHIRLEY MODEST	Cole Information Services
	LUTRELL WILDER	Cole Information Services

FINDINGS

Year	*Uses*	*Source*
2014	MONICA ACEVEDO	Cole Information Services
	GRIFELI BALONE	Cole Information Services
	JUDY BETANCES	Cole Information Services
	LORRAINE FERMIN	Cole Information Services
	HENRY MITCHELL	Cole Information Services
	ADAMA TRAORE	Cole Information Services
	CHIVAS BURTON	Cole Information Services
	CARMEN DELAOZ	Cole Information Services
	SHANEL GONZALEZ	Cole Information Services
	SHAMEEKA JONES	Cole Information Services
	LUCINDA LANTIGUA	Cole Information Services
	STEVEN MALDONADO	Cole Information Services
	ROSEANN BLAKE	Cole Information Services
	STEVEN FELICIANO	Cole Information Services
2009	AGNES PINK	Cole Information Services
	ERICA ROBINSON	Cole Information Services
	EMILIO COLON	Cole Information Services
	AMIR WILLIAMS	Cole Information Services
	MARIA LOPEZ	Cole Information Services
	ELIZABETH ARCHER	Cole Information Services
	RAFAEL MARQUEZ	Cole Information Services
	ELOIS WILDER	Cole Information Services
	JOSUE CINE	Cole Information Services
	ALMAMY TRAORE	Cole Information Services
	MARTA GELPI	Cole Information Services
	CHARLOTTE BANJOURA	Cole Information Services
	GILBERT CRUZ	Cole Information Services
	JOSE JIMENEZ	Cole Information Services
	JUDY DETANCES	Cole Information Services
	ESMERALDA HERNANDEZ	Cole Information Services
	JENNIE REYES	Cole Information Services
	FRANK LIND	Cole Information Services

FINDINGS

Year	Uses	Source
2009	DEYANIRA VASQUEZ	Cole Information Services
	GRISELI BALLONA	Cole Information Services
	SINCERE BARRETT	Cole Information Services
	CARMEN DELAOZ	Cole Information Services
	ALFONSA CARTAYA	Cole Information Services
	LUCINDA LANTIGUA	Cole Information Services
	JOSE LUCIANO	Cole Information Services
	LATOMMYE HEMINGWAY	Cole Information Services
	ANA SORIANO	Cole Information Services
2006	Number 2 A h Hernandez S A7	Hill-Donnelly Information Services
	Number 4 C lsler Y	Hill-Donnelly Information Services
	Jimenez Magnolia A 7 os	Hill-Donnelly Information Services
	Number SC h Langston H Al	Hill-Donnelly Information Services
	Number 5 F h Lantigua Lucinda	Hill-Donnelly Information Services
	Number 6D h Lee Creolor Al	Hill-Donnelly Information Services
	Number 5 G h Luciano Marisol	Hill-Donnelly Information Services
	h Marquez Rafael A	Hill-Donnelly Information Services
	Number 6 E h Martin Latommyette	Hill-Donnelly Information Services
	Number 3 G h Perez Belinda	Hill-Donnelly Information Services
	Number 2 C h Pink Agnes A7	Hill-Donnelly Information Services
	Number 6 F h Ramirez Diana A7	Hill-Donnelly Information Services
	Number 2 B h Rigby Ivany Mrs A	Hill-Donnelly Information Services
	Number 5 B h Rodriguez Maria	Hill-Donnelly Information Services
	Rodriguez Nelly o	Hill-Donnelly Information Services
	Touseul B	Hill-Donnelly Information Services
	Number 4 A h Traore Almamy	Hill-Donnelly Information Services
	Number 5 C h Wilder Elois Al	Hill-Donnelly Information Services
	Multi Unit Address	Hill-Donnelly Information Services
	Acevedo Michelle	Hill-Donnelly Information Services
	De Laoz Carmen	Hill-Donnelly Information Services
	Number 4 E h Delvalle Domingo A7	Hill-Donnelly Information Services
2004	DOMINGO DELVALLE	Cole Information Services

FINDINGS

Year	*Uses*	*Source*
2004	AGNES PINK	Cole Information Services
	RAFAEL MARQUEZ	Cole Information Services
	LATOMMYETTE MARTIN	Cole Information Services
	ELOIS WILDER	Cole Information Services
	MICHELLE ACEVEDO	Cole Information Services
	JOSUE CINE	Cole Information Services
	ALMAMY TRAORE	Cole Information Services
	BELINDA PEREZ	Cole Information Services
	CHARLOTTE BANJOURA	Cole Information Services
	DIANA RAMIREZ	Cole Information Services
	LYDIA LOPEZ	Cole Information Services
	JOSEFA CABEZUDO	Cole Information Services
	MARIA DELAOZ	Cole Information Services
	BABB ALLISON	Cole Information Services
	LUCINDA LANTIGUA	Cole Information Services
	MARIO PAULINO	Cole Information Services
	CREALOR LEE	Cole Information Services
	HARRIETT LANGSTON	Cole Information Services
	MIGUEL RODRIGUEZ	Cole Information Services
	YOLANDA ISLER	Cole Information Services
	IVANY RIGBY	Cole Information Services
	S & R DEVELOPERS	Cole Information Services
2000	APARTMENTS	Cole Information Services
	3D JOSEFA CABEZUDO	Cole Information Services
	YANICK CINE	Cole Information Services
	ALLISON ESPRIT	Cole Information Services
	MARIA FORTUNE	Cole Information Services
	MARIA GUZHNAY	Cole Information Services
	4C YOLANDA ISLER	Cole Information Services
	5C H LANGSTON	Cole Information Services
	LUCINDA LANTIGUA	Cole Information Services
	CREALOR LEE	Cole Information Services

FINDINGS

Year	Uses	Source
2000	RAFAEL MARQUEZ	Cole Information Services
	LATOMMYETTE MARTIN	Cole Information Services
	2C AGNES PINK	Cole Information Services
	D DIANA RAMIREZ	Cole Information Services
	IVANY RIGBY	Cole Information Services
	MIGUEL RODRIGUEZ	Cole Information Services
	ALMAMY TRAORE	Cole Information Services
	FLERIDA VALENZUELA	Cole Information Services
	5C H LANGSTON	Cole Information Services
	LUCINDA LANTIGUA	Cole Information Services
	CREALOR LEE	Cole Information Services
	RAFAEL MARQUEZ	Cole Information Services
	LATOMMYETTE MARTIN	Cole Information Services
	2C AGNES PINK	Cole Information Services
	D DIANA RAMIREZ	Cole Information Services
	IVANY RIGBY	Cole Information Services
	MIGUEL RODRIGUEZ	Cole Information Services
	ALMAMY TRAORE	Cole Information Services
	FLERIDA VALENZUELA	Cole Information Services
	S ELOIS WILDER	Cole Information Services
	S ELOIS WILDER	Cole Information Services
	APARTMENTS	Cole Information Services
	3D JOSEFA CABEZUDO	Cole Information Services
	YANICK CINE	Cole Information Services
	ALLISON ESPRIT	Cole Information Services
	MARIA FORTUNA	Cole Information Services
	MARIA GUZHNAY	Cole Information Services
	4C YOLANDA ISLER	Cole Information Services
1994	CRUZ, JOSE	Cole Information Services
	PINK, AGNES	Cole Information Services
	LANGSTON, H	Cole Information Services
	LEE, CREALOR	Cole Information Services

FINDINGS

Year	Uses	Source
1994	MARQUEZ, RAFAEL	Cole Information Services
	LOPEZ, LYDIA	Cole Information Services
	RICHARDSON, V	Cole Information Services
	CRUZ, CARMEN	Cole Information Services
	CEPEDA, M	Cole Information Services
	GUZHNAY, MARIA	Cole Information Services
	CABEZUDO, JOSEFA	Cole Information Services
	RIGBY, IVANY	Cole Information Services
	MARTIN, LA'TOMMYETTE	Cole Information Services
	RODRIGUEZ, JAIMIE	Cole Information Services
	RODRIQUEZ, ESTHER	Cole Information Services
	LANTIGUA, LUCINDA	Cole Information Services
	TRAORE, ALMAMY	Cole Information Services
	RODRIGUEZ, MIGUEL	Cole Information Services

441 E 120TH ST

Year	Uses	Source
2017	VAUGHN LOCKSMITH	Cole Information Services

FINDINGS

ADJOINING PROPERTY: ADDRESSES NOT IDENTIFIED IN RESEARCH SOURCE

The following Adjoining Property addresses were researched for this report, and the addresses were not identified in research source.

Address Researched	Address Not Identified in Research Source
2324 1ST AVE	2017, 2014, 2009, 2004, 2000, 1999, 1998, 1996, 1994, 1993, 1988, 1983, 1978, 1973, 1968, 1963, 1958, 1956, 1950, 1947, 1942, 1938, 1934, 1931
2326 1ST AVE	2017, 2014, 2009, 2004, 2000, 1999, 1998, 1996, 1994, 1988, 1983, 1978, 1973, 1968, 1963, 1958, 1956, 1950, 1947, 1942, 1938, 1934, 1931, 1927, 1923, 1920
2326 1ST AVE	2009, 2006, 2000, 1998, 1996, 1993, 1988, 1983, 1978, 1973, 1968, 1963, 1958, 1956, 1950, 1947, 1942, 1938, 1934, 1931, 1927, 1923, 1920
2331 1ST AV H DO	2017, 2014, 2009, 2006, 2004, 2000, 1999, 1998, 1996, 1994, 1993, 1988, 1983, 1978, 1973, 1968, 1963, 1958, 1956, 1950, 1947, 1942, 1938, 1931, 1927, 1923, 1920
2331 1ST AVE	2017, 2014, 2009, 2004, 1999, 1996, 1994, 1993, 1988, 1938, 1934
2331 1ST AVE	2006, 2000, 1998, 1996, 1993, 1988, 1983, 1978, 1973, 1968, 1963, 1958, 1956, 1950, 1947, 1942, 1938, 1934, 1931, 1927, 1923, 1920
2333 1ST AV H DO	2017, 2014, 2009, 2006, 2004, 2000, 1999, 1998, 1996, 1994, 1993, 1988, 1983, 1978, 1973, 1968, 1963, 1958, 1956, 1950, 1947, 1942, 1938, 1934, 1931, 1927
2333 1ST AVE	2017, 2014, 2009, 2004, 1999, 1996, 1994, 1993, 1988, 1923
2333 1ST AVE	2017, 2014, 2009, 2006, 2004, 2000, 1999, 1998, 1996, 1994, 1993, 1988, 1983, 1978, 1973, 1968, 1963, 1958, 1956, 1950, 1947, 1942, 1938, 1934, 1931, 1923, 1920
2333 1ST AVE	2006, 2000, 1999, 1998, 1996, 1993, 1988, 1983, 1978, 1973, 1968, 1963, 1958, 1956, 1950, 1947, 1942, 1938, 1934, 1931, 1927, 1923, 1920
2335 1ST AV H DO	2017, 2014, 2009, 2006, 2004, 2000, 1999, 1998, 1996, 1994, 1993, 1988, 1983, 1978, 1973, 1968, 1963, 1958, 1956, 1950, 1947, 1942, 1938, 1931, 1927
2335 1ST AVE	2017, 2014, 2009, 2004, 1999, 1998, 1996, 1994, 1993, 1988, 1983, 1978, 1942, 1938, 1934, 1927
2335 1ST AVE	2006, 2000, 1999, 1998, 1996, 1993, 1988, 1983, 1978, 1973, 1968, 1963, 1958, 1956, 1950, 1947, 1942, 1938, 1934, 1931, 1927, 1923, 1920
2337 1ST AV H DO	2017, 2014, 2009, 2006, 2004, 2000, 1999, 1998, 1996, 1994, 1993, 1988, 1983, 1978, 1973, 1968, 1963, 1958, 1956, 1950, 1947, 1942, 1938, 1934, 1931, 1927, 1920
2337 1ST AVE	2017, 2014, 2009, 2004, 1999, 1996, 1994, 1993, 1947, 1942, 1927, 1923
2337 1ST AVE	2006, 2000, 1999, 1998, 1996, 1993, 1988, 1983, 1978, 1973, 1968, 1963, 1958, 1956, 1950, 1947, 1942, 1938, 1934, 1931, 1927, 1923, 1920
2339 1ST AVE	2009, 2006, 2004, 2000, 1999, 1998, 1996, 1994, 1993, 1988, 1983, 1978, 1973, 1968, 1963, 1958, 1956, 1950, 1947, 1942, 1938, 1934, 1931, 1927, 1923, 1920
2339 1ST AVE	2017, 2014, 2009, 2006, 2004, 2000, 1999, 1998, 1996, 1994, 1993, 1988, 1938, 1931, 1923
2341 1ST AVE	2017, 2014, 2009, 2006, 2004, 2000, 1999, 1998, 1996, 1994, 1993, 1988, 1983, 1978, 1973, 1968, 1963, 1958, 1956, 1950, 1947, 1942, 1938, 1934, 1931, 1927, 1923

FINDINGS

Address Researched	Address Not Identified in Research Source
2343 1ST AVE	2017, 2014, 2009, 2006, 2004, 2000, 1999, 1998, 1996, 1994, 1993, 1988, 1983, 1978, 1973, 1968, 1963, 1958, 1956, 1950, 1947, 1942, 1938, 1934, 1927, 1923, 1920
2345 1ST AV H DO	2017, 2014, 2009, 2006, 2004, 2000, 1999, 1998, 1996, 1994, 1993, 1988, 1983, 1978, 1973, 1968, 1963, 1958, 1956, 1950, 1947, 1942, 1938, 1934, 1931, 1927, 1923
2345 1ST AVE	2017, 2014, 2009, 2006, 2004, 2000, 1999, 1998, 1996, 1994, 1993, 1988, 1983, 1978, 1973, 1963, 1958, 1956, 1931, 1927, 1920
2347 1ST AV H DO	2017, 2014, 2009, 2006, 2004, 2000, 1999, 1998, 1996, 1994, 1993, 1988, 1983, 1978, 1973, 1968, 1963, 1958, 1956, 1950, 1947, 1942, 1938, 1931, 1927
2347 1ST AVE	2017, 2014, 2009, 2006, 2004, 2000, 1999, 1998, 1996, 1994, 1993, 1988, 1983, 1978, 1973, 1968, 1963, 1958, 1956, 1950, 1947, 1942, 1938
2349 1ST AV H DO	2017, 2014, 2009, 2006, 2004, 2000, 1999, 1998, 1996, 1994, 1993, 1988, 1983, 1978, 1973, 1968, 1963, 1958, 1956, 1950, 1947, 1942, 1938, 1934, 1931, 1927
2349 1ST AVE	2017, 2014, 2009, 2006, 2004, 2000, 1999, 1998, 1996, 1994, 1993, 1988, 1983, 1978, 1973, 1968, 1963, 1958, 1947, 1923
2351 1ST	2017, 2014, 2009, 2006, 2004, 2000, 1999, 1998, 1996, 1994, 1993, 1988, 1983, 1978, 1973, 1968, 1963, 1958, 1956, 1950, 1947, 1942, 1938, 1934, 1931, 1927, 1923
2351 1ST AVE	2017, 2014, 2009, 2004, 1999, 1996, 1994, 1988, 1958, 1942, 1934
2351 1ST AVE	2006, 2000, 1998, 1996, 1993, 1988, 1983, 1978, 1973, 1968, 1963, 1958, 1956, 1950, 1947, 1942, 1938, 1934, 1931, 1927, 1923, 1920
2353 1ST AV H DO	2017, 2014, 2009, 2006, 2004, 2000, 1999, 1998, 1996, 1994, 1993, 1988, 1983, 1978, 1973, 1968, 1963, 1958, 1956, 1950, 1947, 1942, 1938, 1931, 1927, 1920
2353 1ST AVE	2017, 2014, 2009, 2006, 2004, 2000, 1999, 1998, 1996, 1994, 1993, 1988, 1983, 1978, 1973, 1968, 1963, 1958, 1938, 1934, 1923
2355 1ST AV H DO	2017, 2014, 2009, 2006, 2004, 2000, 1999, 1998, 1996, 1994, 1993, 1988, 1983, 1978, 1973, 1968, 1963, 1958, 1956, 1950, 1947, 1942, 1938, 1931, 1927
2355 1ST AVE	2017, 2014, 2009, 2006, 2004, 2000, 1999, 1998, 1996, 1994, 1993, 1988, 1983, 1978, 1973, 1968, 1963, 1958, 1947, 1942, 1938, 1927, 1923
2357 1ST AV H1509	2017, 2014, 2009, 2006, 2004, 2000, 1999, 1998, 1996, 1994, 1993, 1988, 1983, 1978, 1973, 1968, 1963, 1958, 1956, 1950, 1947, 1942, 1938, 1931, 1927, 1923, 1920
2357 1ST AVE	2017, 2014, 2009, 2006, 2004, 2000, 1999, 1998, 1996, 1994, 1993, 1988, 1983, 1978, 1973, 1968, 1963, 1958, 1956, 1934
2359 1ST AV H DO	2017, 2014, 2009, 2006, 2004, 2000, 1999, 1998, 1996, 1994, 1993, 1988, 1983, 1978, 1973, 1968, 1963, 1958, 1956, 1950, 1947, 1942, 1938, 1934, 1931, 1927, 1920
2359 1ST AV P DO	2017, 2014, 2009, 2006, 2004, 2000, 1999, 1998, 1996, 1994, 1993, 1988, 1983, 1978, 1973, 1968, 1963, 1958, 1956, 1950, 1947, 1942, 1938, 1931, 1927, 1923, 1920
2359 1ST AVE	2017, 2014, 2009, 2006, 2004, 2000, 1999, 1998, 1996, 1994, 1993, 1983, 1978, 1973, 1968, 1963, 1958, 1942, 1938, 1934, 1927, 1923
350 E 120TH	2017, 2014, 2009, 2006, 2004, 2000, 1999, 1998, 1996, 1994, 1993, 1988, 1983, 1978, 1973, 1968, 1963, 1958, 1956, 1950, 1947, 1942, 1938, 1934, 1927, 1923
352 E 120 ST	2017, 2014, 2009, 2006, 2004, 2000, 1999, 1998, 1996, 1994, 1993, 1988, 1983, 1978, 1973, 1968, 1963, 1958, 1956, 1950, 1947, 1942, 1938, 1934, 1923, 1920

FINDINGS

Address Researched	Address Not Identified in Research Source
352 E 120TH	2017, 2014, 2009, 2006, 2004, 2000, 1999, 1998, 1996, 1994, 1993, 1988, 1983, 1978, 1973, 1968, 1963, 1958, 1956, 1950, 1947, 1942, 1938, 1934
354 E 120 ST	2017, 2014, 2009, 2006, 2004, 2000, 1999, 1998, 1996, 1994, 1993, 1988, 1983, 1978, 1973, 1968, 1963, 1958, 1956, 1942, 1938, 1934, 1927, 1923, 1920
354 E 120TH	2017, 2014, 2009, 2006, 2004, 2000, 1999, 1998, 1996, 1994, 1993, 1988, 1983, 1978, 1973, 1968, 1963, 1958, 1956, 1950, 1947, 1942, 1938, 1927, 1923
366 E 120TH	2017, 2014, 2009, 2006, 2004, 2000, 1999, 1998, 1996, 1994, 1993, 1988, 1983, 1978, 1973, 1968, 1963, 1958, 1956, 1950, 1947, 1942, 1938, 1934, 1931, 1927, 1920
392 E 120TH	2017, 2014, 2009, 2006, 2004, 2000, 1999, 1998, 1996, 1994, 1993, 1988, 1983, 1978, 1973, 1968, 1963, 1958, 1956, 1950, 1947, 1942, 1938, 1934, 1931, 1927
400 E 120 ST	2017, 2014, 2009, 2006, 2004, 2000, 1999, 1998, 1996, 1994, 1993, 1988, 1934, 1927, 1923, 1920
400 E 120TH	2017, 2014, 2009, 2006, 2004, 2000, 1999, 1998, 1996, 1994, 1993, 1988, 1983, 1978, 1973, 1968, 1963, 1958, 1956, 1950, 1947, 1942, 1938, 1927
400 E 120TH ST	2017, 2014, 2009, 2004, 1999, 1998, 1996, 1994, 1993, 1988, 1983, 1978, 1973, 1968, 1963, 1958, 1956, 1950, 1947, 1942, 1938, 1934, 1931, 1927, 1923, 1920
400 E 120TH ST	2006, 2000, 1999, 1998, 1996, 1993, 1988, 1983, 1978, 1973, 1968, 1963, 1958, 1956, 1950, 1947, 1942, 1938, 1934, 1931, 1927, 1923, 1920
401 E 120TH	2017, 2014, 2009, 2006, 2004, 2000, 1999, 1998, 1996, 1994, 1993, 1988, 1983, 1978, 1973, 1968, 1963, 1958, 1956, 1950, 1947, 1942, 1938, 1934, 1927, 1923, 1920
402 E 120 ST	2017, 2014, 2009, 2006, 2004, 2000, 1999, 1996, 1994, 1993, 1988, 1983, 1978, 1973, 1968, 1963, 1958, 1956, 1950, 1947, 1942, 1938, 1934, 1931, 1927, 1923, 1920
402 E 120TH ST	2017, 2014, 2009, 2004, 1999, 1998, 1996, 1994, 1993, 1988, 1983, 1978, 1973, 1968, 1963, 1958, 1956, 1950, 1947, 1942, 1938, 1934, 1931, 1927, 1923, 1920
402 E 120TH ST	2017, 2014, 2009, 2006, 2004, 2000, 1999, 1998, 1996, 1993, 1988, 1983, 1978, 1973, 1968, 1963, 1958, 1956, 1950, 1947, 1942, 1938, 1934, 1931, 1927, 1923, 1920
403 E 120 ST	2017, 2014, 2009, 2006, 2004, 2000, 1999, 1998, 1996, 1994, 1993, 1988, 1983, 1978, 1973, 1968, 1958, 1956, 1950, 1947, 1942, 1938, 1934, 1931, 1927, 1923, 1920
404 E 120TH	2017, 2014, 2009, 2006, 2004, 2000, 1999, 1998, 1996, 1994, 1993, 1988, 1983, 1978, 1973, 1968, 1963, 1958, 1956, 1950, 1947, 1942, 1938, 1934, 1931, 1927, 1920
405 E 120 ST	2017, 2014, 2009, 2006, 2004, 2000, 1999, 1998, 1996, 1994, 1993, 1988, 1983, 1978, 1973, 1968, 1963, 1958, 1956, 1947, 1942, 1938, 1934, 1923, 1920
405 E 120TH	2017, 2014, 2009, 2006, 2004, 2000, 1999, 1998, 1996, 1994, 1993, 1988, 1983, 1978, 1973, 1968, 1963, 1958, 1956, 1950, 1947, 1942, 1938, 1934, 1923
406 E 120 ST	2017, 2014, 2009, 2006, 2004, 2000, 1999, 1998, 1996, 1994, 1993, 1988, 1983, 1942, 1938, 1934, 1927, 1923, 1920
406 E 120TH	2017, 2014, 2009, 2006, 2004, 2000, 1999, 1998, 1996, 1994, 1993, 1988, 1983, 1978, 1973, 1968, 1963, 1958, 1956, 1950, 1947, 1942, 1938, 1934, 1927, 1923, 1920
406 E 120TH ST	2017, 2014, 2009, 2004, 1999, 1998, 1996, 1994, 1993, 1988, 1983, 1978, 1973, 1968, 1963, 1958, 1956, 1950, 1947, 1942, 1938, 1934, 1931, 1927, 1923, 1920

FINDINGS

Address Researched	Address Not Identified in Research Source
406 E 120TH ST	2006, 2000, 1999, 1998, 1996, 1993, 1988, 1983, 1978, 1973, 1968, 1963, 1958, 1956, 1950, 1947, 1942, 1938, 1934, 1931, 1927, 1923, 1920
407 E 120 ST	2017, 2014, 2009, 2006, 2004, 2000, 1999, 1998, 1996, 1994, 1993, 1988, 1983, 1978, 1973, 1968, 1963, 1958, 1956, 1947, 1942, 1938, 1934, 1923, 1920
407 E 120TH	2017, 2014, 2009, 2006, 2004, 2000, 1999, 1998, 1996, 1994, 1993, 1988, 1983, 1978, 1973, 1968, 1963, 1958, 1956, 1950, 1947, 1942, 1938, 1934, 1923, 1920
408 E 120 ST	2017, 2014, 2009, 2006, 2004, 2000, 1999, 1998, 1996, 1994, 1993, 1983, 1934, 1927, 1923, 1920
408 E 120TH	2017, 2014, 2009, 2006, 2004, 2000, 1999, 1998, 1996, 1994, 1993, 1988, 1983, 1978, 1973, 1968, 1963, 1958, 1956, 1950, 1947, 1942, 1938, 1934, 1927, 1923
408 E 120TH ST	2017, 2014, 2009, 2004, 1999, 1998, 1996, 1994, 1993, 1988, 1983, 1978, 1973, 1968, 1963, 1958, 1956, 1950, 1947, 1942, 1938, 1934, 1931, 1927, 1923, 1920
408 E 120TH ST	2017, 2014, 2009, 2006, 2000, 1999, 1998, 1996, 1994, 1993, 1988, 1983, 1978, 1973, 1968, 1963, 1958, 1956, 1950, 1947, 1942, 1938, 1934, 1931, 1927, 1923, 1920
409 E 120 ST	2017, 2014, 2009, 2006, 2004, 2000, 1999, 1998, 1996, 1994, 1993, 1988, 1983, 1978, 1973, 1968, 1963, 1958, 1956, 1942, 1938, 1934, 1923, 1920
409 E 120TH	2017, 2014, 2009, 2006, 2004, 2000, 1999, 1998, 1996, 1994, 1993, 1988, 1983, 1978, 1973, 1968, 1963, 1958, 1956, 1950, 1947, 1942, 1938, 1934, 1923
410 E 120 ST	2017, 2014, 2009, 2006, 2004, 2000, 1999, 1998, 1996, 1994, 1993, 1942, 1938, 1934, 1923, 1920
410 E 120TH	2017, 2014, 2009, 2006, 2004, 2000, 1999, 1998, 1996, 1994, 1993, 1988, 1983, 1978, 1973, 1968, 1963, 1958, 1956, 1950, 1947, 1942, 1938, 1934, 1923
410 E 120TH ST	2017, 2014, 2009, 2004, 2000, 1999, 1998, 1996, 1994, 1993, 1988, 1983, 1978, 1973, 1968, 1963, 1958, 1956, 1950, 1947, 1942, 1938, 1934, 1931, 1927, 1923, 1920
410 E 120TH ST	2006, 2000, 1999, 1998, 1996, 1994, 1993, 1988, 1983, 1978, 1973, 1968, 1963, 1958, 1956, 1950, 1947, 1942, 1938, 1934, 1931, 1927, 1923, 1920
411 E 120 ST	2017, 2014, 2009, 2006, 2004, 2000, 1999, 1998, 1996, 1994, 1993, 1988, 1983, 1978, 1973, 1968, 1963, 1958, 1956, 1950, 1942, 1938, 1934, 1931, 1923, 1920
411 E 120TH	2017, 2014, 2009, 2006, 2004, 2000, 1999, 1998, 1996, 1994, 1993, 1988, 1983, 1978, 1973, 1968, 1963, 1958, 1956, 1950, 1947, 1942, 1938, 1934, 1931, 1923
412 E 120 ST	2017, 2014, 2009, 2006, 2004, 2000, 1999, 1998, 1996, 1994, 1993, 1947, 1942, 1938, 1934, 1927, 1923, 1920
412 E 120TH	2017, 2014, 2009, 2006, 2004, 2000, 1999, 1998, 1996, 1994, 1993, 1988, 1983, 1978, 1973, 1968, 1963, 1958, 1956, 1950, 1947, 1942, 1938, 1934, 1927, 1923
412 E 120TH ST	2017, 2014, 2009, 2004, 1999, 1998, 1996, 1994, 1993, 1988, 1983, 1978, 1973, 1968, 1963, 1958, 1956, 1950, 1947, 1942, 1938, 1934, 1931, 1927, 1923, 1920
412 E 120TH ST	2014, 2006, 2000, 1999, 1998, 1996, 1993, 1988, 1983, 1978, 1973, 1968, 1963, 1958, 1956, 1950, 1947, 1942, 1938, 1934, 1931, 1927, 1923, 1920
414 E 120 ST	2017, 2014, 2009, 2006, 2004, 2000, 1999, 1998, 1996, 1994, 1993, 1988, 1983, 1978, 1973, 1968, 1963, 1958, 1956, 1950, 1947, 1942, 1934, 1923, 1920
414 E 120TH	2017, 2014, 2009, 2006, 2004, 2000, 1999, 1998, 1996, 1994, 1993, 1988, 1983, 1978, 1973, 1968, 1963, 1958, 1956, 1950, 1947, 1942, 1938, 1934, 1923

FINDINGS

Address Researched	Address Not Identified in Research Source
414 E 120TH H DO	2017, 2014, 2009, 2006, 2004, 2000, 1999, 1998, 1996, 1994, 1993, 1988, 1983, 1978, 1973, 1968, 1963, 1958, 1956, 1950, 1947, 1942, 1938, 1931, 1927, 1923, 1920
414 E 120TH ST	2006, 2004, 2000, 1999, 1998, 1996, 1994, 1993, 1988, 1983, 1978, 1973, 1968, 1963, 1958, 1956, 1950, 1947, 1942, 1938, 1934, 1931, 1927, 1923, 1920
415 E 120 ST	2017, 2014, 2009, 2006, 2004, 2000, 1999, 1998, 1996, 1994, 1993, 1978, 1973, 1968, 1963, 1958, 1956, 1950, 1942, 1934, 1927, 1923, 1920
415 E 120TH	2017, 2014, 2009, 2006, 2004, 2000, 1999, 1998, 1996, 1994, 1993, 1988, 1983, 1978, 1973, 1968, 1963, 1958, 1956, 1950, 1947, 1942, 1938, 1927, 1923
416 E 120 ST	2017, 2014, 2009, 2006, 2004, 2000, 1999, 1998, 1996, 1994, 1993, 1988, 1983, 1978, 1938, 1934, 1923, 1920
416 E 120TH	2017, 2014, 2009, 2006, 2004, 2000, 1999, 1998, 1996, 1994, 1993, 1988, 1983, 1978, 1973, 1968, 1963, 1958, 1956, 1950, 1947, 1942, 1938, 1923
416 E 120TH ST	2014, 2009, 2006, 2004, 2000, 1999, 1998, 1996, 1994, 1993, 1988, 1983, 1978, 1973, 1968, 1963, 1958, 1956, 1950, 1947, 1942, 1938, 1934, 1931, 1927, 1923, 1920
418 E 120 ST	2017, 2014, 2009, 2006, 2004, 2000, 1999, 1998, 1996, 1994, 1993, 1988, 1942, 1938, 1934, 1927, 1923, 1920
418 E 120TH	2017, 2014, 2009, 2006, 2004, 2000, 1999, 1998, 1996, 1994, 1993, 1988, 1983, 1978, 1973, 1968, 1963, 1958, 1956, 1950, 1947, 1942, 1938, 1934, 1927, 1923
418 E 120TH ST	2017, 2014, 2009, 2004, 2000, 1999, 1998, 1996, 1994, 1993, 1988, 1983, 1978, 1973, 1968, 1963, 1958, 1956, 1950, 1947, 1942, 1938, 1934, 1931, 1927, 1923, 1920
418 E 120TH ST	2006, 2000, 1999, 1998, 1996, 1993, 1988, 1983, 1978, 1973, 1968, 1963, 1958, 1956, 1950, 1947, 1942, 1938, 1934, 1931, 1927, 1923, 1920
419 E 120 ST	2017, 2014, 2009, 2006, 2004, 2000, 1999, 1998, 1996, 1994, 1993, 1988, 1983, 1978, 1973, 1968, 1963, 1958, 1956, 1950, 1947, 1942, 1938, 1934, 1927, 1923, 1920
419 E 120TH	2017, 2014, 2009, 2006, 2004, 2000, 1999, 1998, 1996, 1994, 1993, 1988, 1983, 1978, 1973, 1968, 1963, 1958, 1956, 1950, 1947, 1942, 1938, 1934, 1927, 1923, 1920
420 E 120 ST	2017, 2014, 2009, 2006, 2004, 2000, 1999, 1998, 1996, 1994, 1993, 1934, 1923, 1920
420 E 120TH	2017, 2014, 2009, 2006, 2004, 2000, 1999, 1998, 1996, 1994, 1993, 1988, 1983, 1978, 1973, 1968, 1963, 1958, 1956, 1950, 1947, 1942, 1938, 1934
420 E 120TH ST	2017, 2014, 2009, 2004, 1999, 1998, 1996, 1994, 1993, 1988, 1983, 1978, 1973, 1968, 1963, 1958, 1956, 1950, 1947, 1942, 1938, 1934, 1931, 1927, 1923, 1920
420 E 120TH ST	2017, 2006, 2000, 1999, 1998, 1996, 1993, 1988, 1983, 1978, 1973, 1968, 1963, 1958, 1956, 1950, 1947, 1942, 1938, 1934, 1931, 1927, 1923, 1920
421 E 120 ST	2017, 2014, 2009, 2006, 2004, 2000, 1999, 1998, 1996, 1994, 1993, 1988, 1983, 1978, 1973, 1968, 1963, 1956, 1950, 1947, 1942, 1938, 1934, 1927, 1923, 1920
421 E 120TH	2017, 2014, 2009, 2006, 2004, 2000, 1999, 1998, 1996, 1994, 1993, 1988, 1983, 1978, 1973, 1968, 1963, 1958, 1956, 1950, 1947, 1942, 1938, 1934, 1927, 1923, 1920
422 E 120 ST	2017, 2014, 2009, 2006, 2004, 2000, 1999, 1998, 1996, 1994, 1993, 1942, 1938, 1934, 1923, 1920

FINDINGS

Address Researched	Address Not Identified in Research Source
422 E 120TH	2017, 2014, 2009, 2006, 2004, 2000, 1999, 1998, 1996, 1994, 1993, 1988, 1983, 1978, 1973, 1968, 1963, 1958, 1956, 1950, 1947, 1942, 1938, 1934, 1923
422 E 120TH ST	2017, 2014, 2009, 2004, 1999, 1998, 1996, 1994, 1993, 1988, 1983, 1978, 1973, 1968, 1963, 1958, 1956, 1950, 1947, 1942, 1938, 1934, 1931, 1927, 1923, 1920
422 E 120TH ST	2006, 2000, 1999, 1998, 1996, 1993, 1988, 1983, 1978, 1973, 1968, 1963, 1958, 1956, 1950, 1947, 1942, 1938, 1934, 1931, 1927, 1923, 1920
423 E 120 ST	2017, 2014, 2009, 2006, 2004, 2000, 1999, 1998, 1996, 1994, 1993, 1988, 1983, 1978, 1973, 1968, 1958, 1956, 1950, 1947, 1942, 1938, 1934, 1931, 1927, 1923, 1920
423 E 120TH	2017, 2014, 2009, 2006, 2004, 2000, 1999, 1998, 1996, 1994, 1993, 1988, 1983, 1978, 1973, 1968, 1963, 1958, 1956, 1950, 1947, 1942, 1938, 1934, 1931, 1927, 1923
424 E 120 ST	2017, 2014, 2009, 2006, 2004, 2000, 1999, 1998, 1996, 1994, 1993, 1988, 1983, 1963, 1938, 1934, 1923, 1920
424 E 120TH	2017, 2014, 2009, 2006, 2004, 2000, 1999, 1998, 1996, 1994, 1993, 1988, 1983, 1978, 1973, 1968, 1963, 1958, 1956, 1950, 1947, 1942, 1938, 1934, 1923
424 E 120TH ST	2017, 2014, 2009, 2004, 1999, 1998, 1996, 1994, 1993, 1988, 1983, 1978, 1973, 1968, 1963, 1958, 1956, 1950, 1947, 1942, 1938, 1934, 1931, 1927, 1923, 1920
424 E 120TH ST	2006, 2000, 1999, 1998, 1996, 1994, 1993, 1988, 1983, 1978, 1973, 1968, 1963, 1958, 1956, 1950, 1947, 1942, 1938, 1934, 1931, 1927, 1923, 1920
425 E 120TH	2017, 2014, 2009, 2006, 2004, 2000, 1999, 1998, 1996, 1994, 1993, 1988, 1983, 1978, 1973, 1968, 1963, 1958, 1956, 1950, 1947, 1942, 1938, 1934, 1931, 1927, 1923
426 E 120 ST	2017, 2014, 2009, 2006, 2004, 2000, 1999, 1998, 1996, 1994, 1993, 1988, 1983, 1978, 1973, 1968, 1963, 1958, 1956, 1950, 1947, 1938, 1934, 1931, 1923, 1920
426 E 120TH	2017, 2014, 2009, 2006, 2004, 2000, 1999, 1998, 1996, 1994, 1993, 1988, 1983, 1978, 1973, 1968, 1963, 1958, 1956, 1950, 1947, 1942, 1938, 1934, 1931, 1923, 1920
426 E 120TH ST	2017, 2014, 2009, 2004, 1999, 1998, 1996, 1994, 1993, 1988, 1983, 1978, 1973, 1968, 1963, 1958, 1956, 1950, 1947, 1942, 1938, 1934, 1931, 1927, 1923, 1920
426 E 120TH ST	2009, 2006, 2004, 2000, 1999, 1998, 1996, 1993, 1988, 1983, 1978, 1973, 1968, 1963, 1958, 1956, 1950, 1947, 1942, 1938, 1934, 1931, 1927, 1923, 1920
427 E 120 ST	2017, 2014, 2009, 2006, 2004, 2000, 1999, 1998, 1996, 1994, 1993, 1988, 1983, 1978, 1968, 1963, 1958, 1956, 1950, 1947, 1942, 1938, 1934, 1931, 1927, 1923, 1920
427 E 120TH	2017, 2014, 2009, 2006, 2004, 2000, 1999, 1998, 1996, 1994, 1993, 1988, 1983, 1978, 1973, 1968, 1963, 1958, 1956, 1950, 1947, 1942, 1938, 1934, 1931, 1927, 1923
428 E 120 ST	2017, 2014, 2009, 2006, 2004, 2000, 1999, 1998, 1996, 1994, 1993, 1934, 1923, 1920
428 E 120TH	2017, 2014, 2009, 2006, 2004, 2000, 1999, 1998, 1996, 1994, 1993, 1988, 1983, 1978, 1973, 1968, 1963, 1958, 1956, 1950, 1947, 1942, 1938, 1923
428 E 120TH ST	2017, 2014, 2009, 2004, 1999, 1998, 1996, 1994, 1993, 1988, 1983, 1978, 1973, 1968, 1963, 1958, 1956, 1950, 1947, 1942, 1938, 1934, 1931, 1927, 1923, 1920
428 E 120TH ST	2006, 2000, 1999, 1998, 1996, 1993, 1988, 1983, 1978, 1973, 1968, 1963, 1958, 1956, 1950, 1947, 1942, 1938, 1934, 1931, 1927, 1923, 1920

FINDINGS

Address Researched	Address Not Identified in Research Source
429 E 120TH	2017, 2014, 2009, 2006, 2004, 2000, 1999, 1998, 1996, 1994, 1993, 1988, 1983, 1978, 1973, 1968, 1963, 1958, 1956, 1950, 1947, 1942, 1938, 1934, 1931, 1927, 1923
430 E 120 ST	2017, 2014, 2009, 2006, 2004, 2000, 1999, 1998, 1996, 1994, 1993, 1988, 1947, 1934, 1923, 1920
430 E 120TH	2017, 2014, 2009, 2006, 2004, 2000, 1999, 1998, 1996, 1994, 1993, 1988, 1983, 1978, 1973, 1968, 1963, 1958, 1956, 1950, 1947, 1942, 1938, 1934, 1923
430 E 120TH ST	2017, 2014, 2009, 2004, 2000, 1999, 1998, 1996, 1994, 1993, 1988, 1983, 1978, 1973, 1968, 1963, 1958, 1956, 1950, 1947, 1942, 1938, 1934, 1931, 1927, 1923, 1920
430 E 120TH ST	2009, 2006, 2000, 1999, 1998, 1996, 1994, 1993, 1988, 1983, 1978, 1973, 1968, 1963, 1958, 1956, 1950, 1947, 1942, 1938, 1934, 1931, 1927, 1923, 1920
431 E 120 ST	2017, 2014, 2009, 2006, 2004, 2000, 1999, 1998, 1996, 1994, 1993, 1988, 1983, 1973, 1968, 1958, 1956, 1947, 1942, 1938, 1934, 1931, 1927, 1923, 1920
431 E 120TH	2017, 2014, 2009, 2006, 2004, 2000, 1999, 1998, 1996, 1994, 1993, 1988, 1983, 1978, 1973, 1968, 1963, 1958, 1956, 1950, 1947, 1942, 1938, 1934, 1931, 1927, 1923
432 E 120 ST	2017, 2014, 2009, 2006, 2004, 2000, 1999, 1998, 1996, 1994, 1942, 1938, 1934, 1927, 1923, 1920
432 E 120TH	2017, 2014, 2009, 2006, 2004, 2000, 1999, 1998, 1996, 1994, 1993, 1988, 1983, 1978, 1973, 1968, 1963, 1958, 1956, 1950, 1947, 1942, 1938, 1934, 1927, 1923
432 E 120TH ST	2017, 2014, 2009, 2004, 1999, 1998, 1996, 1994, 1993, 1988, 1983, 1978, 1973, 1968, 1963, 1958, 1956, 1950, 1947, 1942, 1938, 1934, 1931, 1927, 1923, 1920
432 E 120TH ST	2006, 2000, 1999, 1998, 1996, 1993, 1988, 1983, 1978, 1973, 1968, 1963, 1958, 1956, 1950, 1947, 1942, 1938, 1934, 1931, 1927, 1923, 1920
433 E 120 ST	2017, 2014, 2009, 2006, 2004, 2000, 1999, 1998, 1996, 1994, 1993, 1988, 1983, 1978, 1973, 1963, 1958, 1956, 1947, 1942, 1938, 1934, 1923, 1920
433 E 120TH	2017, 2014, 2009, 2006, 2004, 2000, 1999, 1998, 1996, 1994, 1993, 1988, 1983, 1978, 1973, 1968, 1963, 1958, 1956, 1950, 1947, 1942, 1938, 1934, 1923
433 E 120TH H DO	2017, 2014, 2009, 2006, 2004, 2000, 1999, 1998, 1996, 1994, 1993, 1988, 1983, 1978, 1973, 1968, 1963, 1958, 1956, 1950, 1947, 1942, 1938, 1934, 1931, 1927, 1920
434 E 120 ST	2017, 2014, 2009, 2006, 2004, 2000, 1999, 1998, 1996, 1994, 1993, 1988, 1983, 1978, 1968, 1963, 1958, 1956, 1950, 1947, 1942, 1938, 1934, 1927, 1923, 1920
434 E 120TH	2017, 2014, 2009, 2006, 2004, 2000, 1999, 1998, 1996, 1994, 1993, 1988, 1983, 1978, 1973, 1968, 1963, 1958, 1956, 1950, 1947, 1942, 1938, 1934, 1927, 1923
434 E 120TH ST	2017, 2014, 2009, 2004, 2000, 1999, 1998, 1996, 1994, 1993, 1988, 1983, 1978, 1973, 1968, 1963, 1958, 1956, 1950, 1947, 1942, 1938, 1934, 1931, 1927, 1923, 1920
434 E 120TH ST	2006, 2000, 1999, 1998, 1996, 1994, 1993, 1988, 1983, 1978, 1973, 1968, 1963, 1958, 1956, 1950, 1947, 1942, 1938, 1934, 1931, 1927, 1923, 1920
435 E 120 ST	2017, 2014, 2009, 2006, 2004, 2000, 1999, 1998, 1996, 1994, 1993, 1988, 1983, 1973, 1968, 1963, 1956, 1934, 1923, 1920
435 E 120TH	2017, 2014, 2009, 2006, 2004, 2000, 1999, 1998, 1996, 1994, 1993, 1988, 1983, 1978, 1973, 1968, 1963, 1958, 1956, 1950, 1947, 1942, 1938, 1934
435 E 120TH ST	2017, 2014, 2009, 2004, 1999, 1998, 1996, 1994, 1993, 1988, 1983, 1978, 1973, 1968, 1963, 1958, 1956, 1950, 1947, 1942, 1938, 1934, 1931, 1927, 1923, 1920

FINDINGS

Address Researched	Address Not Identified in Research Source
435 E 120TH ST	2006, 2000, 1998, 1996, 1993, 1988, 1983, 1978, 1973, 1968, 1963, 1958, 1956, 1950, 1947, 1942, 1938, 1934, 1931, 1927, 1923, 1920
436 E 120 ST	2017, 2014, 2009, 2006, 2004, 2000, 1999, 1998, 1996, 1994, 1993, 1983, 1978, 1950, 1938, 1934, 1927, 1923, 1920
436 E 120TH	2017, 2014, 2009, 2006, 2004, 2000, 1999, 1998, 1996, 1994, 1993, 1988, 1983, 1978, 1973, 1968, 1963, 1958, 1956, 1950, 1947, 1942, 1938, 1934, 1927, 1923, 1920
436 E 120TH ST	2017, 2014, 2009, 2004, 2000, 1999, 1998, 1996, 1994, 1993, 1988, 1983, 1978, 1973, 1968, 1963, 1958, 1956, 1950, 1947, 1942, 1938, 1934, 1931, 1927, 1923, 1920
436 E 120TH ST	2009, 2006, 2004, 2000, 1999, 1998, 1996, 1993, 1988, 1983, 1978, 1973, 1968, 1963, 1958, 1956, 1950, 1947, 1942, 1938, 1934, 1931, 1927, 1923, 1920
437 E 120 ST	2017, 2014, 2009, 2006, 2004, 2000, 1999, 1998, 1996, 1994, 1993, 1988, 1983, 1978, 1973, 1968, 1963, 1958, 1956, 1934, 1923, 1920
437 E 120TH	2017, 2014, 2009, 2006, 2004, 2000, 1999, 1998, 1996, 1994, 1993, 1988, 1983, 1978, 1973, 1968, 1963, 1958, 1956, 1950, 1947, 1942, 1938, 1920
438 E 120 ST	2017, 2014, 2009, 2006, 2004, 2000, 1999, 1998, 1996, 1994, 1993, 1968, 1938, 1934, 1927, 1923, 1920
438 E 120TH	2017, 2014, 2009, 2006, 2004, 2000, 1999, 1998, 1996, 1994, 1993, 1988, 1983, 1978, 1973, 1968, 1963, 1958, 1956, 1950, 1947, 1942, 1938, 1927, 1923
438 E 120TH ST	2017, 2014, 2009, 2004, 1999, 1998, 1996, 1994, 1993, 1988, 1983, 1978, 1973, 1968, 1963, 1958, 1956, 1950, 1947, 1942, 1938, 1934, 1931, 1927, 1923, 1920
438 E 120TH ST	2006, 2000, 1999, 1998, 1996, 1993, 1988, 1983, 1978, 1973, 1968, 1963, 1958, 1956, 1950, 1947, 1942, 1938, 1934, 1931, 1927, 1923, 1920
439 E 120TH	2017, 2014, 2009, 2006, 2004, 2000, 1999, 1998, 1996, 1994, 1993, 1988, 1983, 1978, 1973, 1968, 1963, 1958, 1956, 1950, 1947, 1942, 1938, 1934, 1931, 1927, 1923
440 E 120 ST	2017, 2014, 2009, 2006, 2004, 2000, 1999, 1998, 1996, 1994, 1993, 1988, 1983, 1978, 1973, 1968, 1963, 1958, 1956, 1950, 1947, 1942, 1938, 1934, 1927, 1923, 1920
440 E 120TH	2017, 2014, 2009, 2006, 2004, 2000, 1999, 1998, 1996, 1994, 1993, 1988, 1983, 1978, 1973, 1968, 1963, 1958, 1956, 1950, 1947, 1942, 1938, 1934, 1927, 1923, 1920
441 E 120 ST	2017, 2014, 2009, 2006, 2004, 2000, 1999, 1998, 1996, 1994, 1993, 1988, 1983, 1978, 1973, 1968, 1963, 1958, 1956, 1950, 1947, 1942, 1938, 1934, 1927, 1923, 1920
441 E 120TH	2017, 2014, 2009, 2006, 2004, 2000, 1999, 1998, 1996, 1994, 1993, 1988, 1983, 1978, 1973, 1968, 1963, 1958, 1956, 1950, 1947, 1942, 1938, 1934, 1927, 1923
441 E 120TH ST	2014, 2009, 2006, 2004, 2000, 1999, 1998, 1996, 1994, 1993, 1988, 1983, 1978, 1973, 1968, 1963, 1958, 1956, 1950, 1947, 1942, 1938, 1934, 1931, 1927, 1923, 1920

TARGET PROPERTY: ADDRESS NOT IDENTIFIED IN RESEARCH SOURCE

The following Target Property addresses were researched for this report, and the addresses were not identified in the research source.

Address Researched	Address Not Identified in Research Source
413 East 120th Street	1996, 1983, 1978, 1973, 1968, 1963, 1958, 1956, 1950, 1947, 1942, 1938, 1934, 1927, 1923, 1920



This report includes information from the following map sheet(s).

0 Miles 0.25 0.5 1 1.5

NW N NE
W E
SW S SE

TP, Harlem, 1897, 15-minute

SITE NAME: Beacon Harlem School
ADDRESS: 413 East 120th Street
New York, NY 10035
CLIENT: ALC Environmental Inc.

N

Beacon Harlem School
413 East 120th Street
New York, NY 10035

Inquiry Number: 6978245.4
May 12, 2022

EDR Historical Topo Map Report

with QuadMatch™

6 Armstrong Road, 4th floor
Shelton, CT 06484
Toll Free: 800.352.0050
www.edrnet.com

EDR Historical Topo Map Report

05/12/22

Site Name:

Beacon Harlem School
413 East 120th Street
New York, NY 10035
EDR Inquiry # 6978245.4

Client Name:

ALC Environmental Inc.
115 W. 30th Street
New York, NY 10001
Contact: Colin Eckhardt

EDR Topographic Map Library has been searched by EDR and maps covering the target property location as provided by ALC Environmental Inc. were identified for the years listed below. EDR's Historical Topo Map Report is designed to assist professionals in evaluating potential liability on a target property resulting from past activities. EDRs Historical Topo Map Report includes a search of a collection of public and private color historical topographic maps, dating back to the late 1800s.

Search Results:

P.O.# NA

Project: NA

Coordinates:

Latitude:	40.798616 40° 47' 55" North
Longitude:	-73.932644 -73° 55' 58" West
UTM Zone:	Zone 18 North
UTM X Meters:	590039.71
UTM Y Meters:	4516949.94
Elevation:	9.00' above sea level

Maps Provided:

2019	1900
2016	1898
2013	1897
1997	
1979	
1966	
1956	
1947	

Disclaimer - Copyright and Trademark Notice

This Report contains certain information obtained from a variety of public and other sources reasonably available to Environmental Data Resources, Inc. It cannot be concluded from this Report that coverage information for the target and surrounding properties does not exist from other sources. NO WARRANTY EXPRESSED OR IMPLIED, IS MADE WHATSOEVER IN CONNECTION WITH THIS REPORT. ENVIRONMENTAL DATA RESOURCES, INC. SPECIFICALLY DISCLAIMS THE MAKING OF ANY SUCH WARRANTIES, INCLUDING WITHOUT LIMITATION, MERCHANTABILITY OR FITNESS FOR A PARTICULAR USE OR PURPOSE. ALL RISK IS ASSUMED BY THE USER. IN NO EVENT SHALL ENVIRONMENTAL DATA RESOURCES, INC. BE LIABLE TO ANYONE, WHETHER ARISING OUT OF ERRORS OR OMISSIONS, NEGLIGENCE, ACCIDENT OR ANY OTHER CAUSE, FOR ANY LOSS OF DAMAGE, INCLUDING, WITHOUT LIMITATION, SPECIAL, INCIDENTAL, CONSEQUENTIAL, OR EXEMPLARY DAMAGES. ANY LIABILITY ON THE PART OF ENVIRONMENTAL DATA RESOURCES, INC. IS STRICTLY LIMITED TO A REFUND OF THE AMOUNT PAID FOR THIS REPORT. Purchaser accepts this Report "AS IS". Any analyses, estimates, ratings, environmental risk levels or risk codes provided in this Report are provided for illustrative purposes only, and are not intended to provide, nor should they be interpreted as providing any facts regarding, or prediction or forecast of, any environmental risk for any property. Only a Phase I Environmental Site Assessment performed by an environmental professional can provide information regarding the environmental risk for any property. Additionally, the information provided in this Report is not to be construed as legal advice.

Copyright 2022 by Environmental Data Resources, Inc. All rights reserved. Reproduction in any media or format, in whole or in part, of any report or map of Environmental Data Resources, Inc., or its affiliates, is prohibited without prior written permission.

EDR and its logos (including Sanborn and Sanborn Map) are trademarks of Environmental Data Resources, Inc. or its affiliates. All other trademarks used herein are the property of their respective owners.

Topo Sheet Key

This EDR Topo Map Report is based upon the following USGS topographic map sheets.

2019 Source Sheets



Central Park
2019
7.5-minute, 24000

2016 Source Sheets



Central Park
2016
7.5-minute, 24000

2013 Source Sheets



Central Park
2013
7.5-minute, 24000

1997 Source Sheets



Central Park
1997
7.5-minute, 24000
Aerial Photo Revised 1997

Topo Sheet Key

This EDR Topo Map Report is based upon the following USGS topographic map sheets.

1979 Source Sheets




Central Park
1979
7.5-minute, 24000
Aerial Photo Revised 1977

1966 Source Sheets



Central Park
1966
7.5-minute, 24000
Aerial Photo Revised 1966

1956 Source Sheets

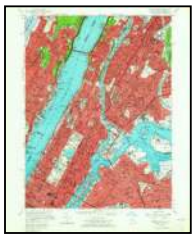

Central Park
1956
7.5-minute, 24000

1947 Source Sheets



Central Park
1947
7.5-minute, 24000
Aerial Photo Revised 1941

Topo Sheet Key

This EDR Topo Map Report is based upon the following USGS topographic map sheets.

1900 Source Sheets



Harlem
1900
15-minute, 62500

1898 Source Sheets



Harlem
1898
15-minute, 62500


1897 Source Sheets



Harlem
1897
15-minute, 62500

Historical Topo Map

2019

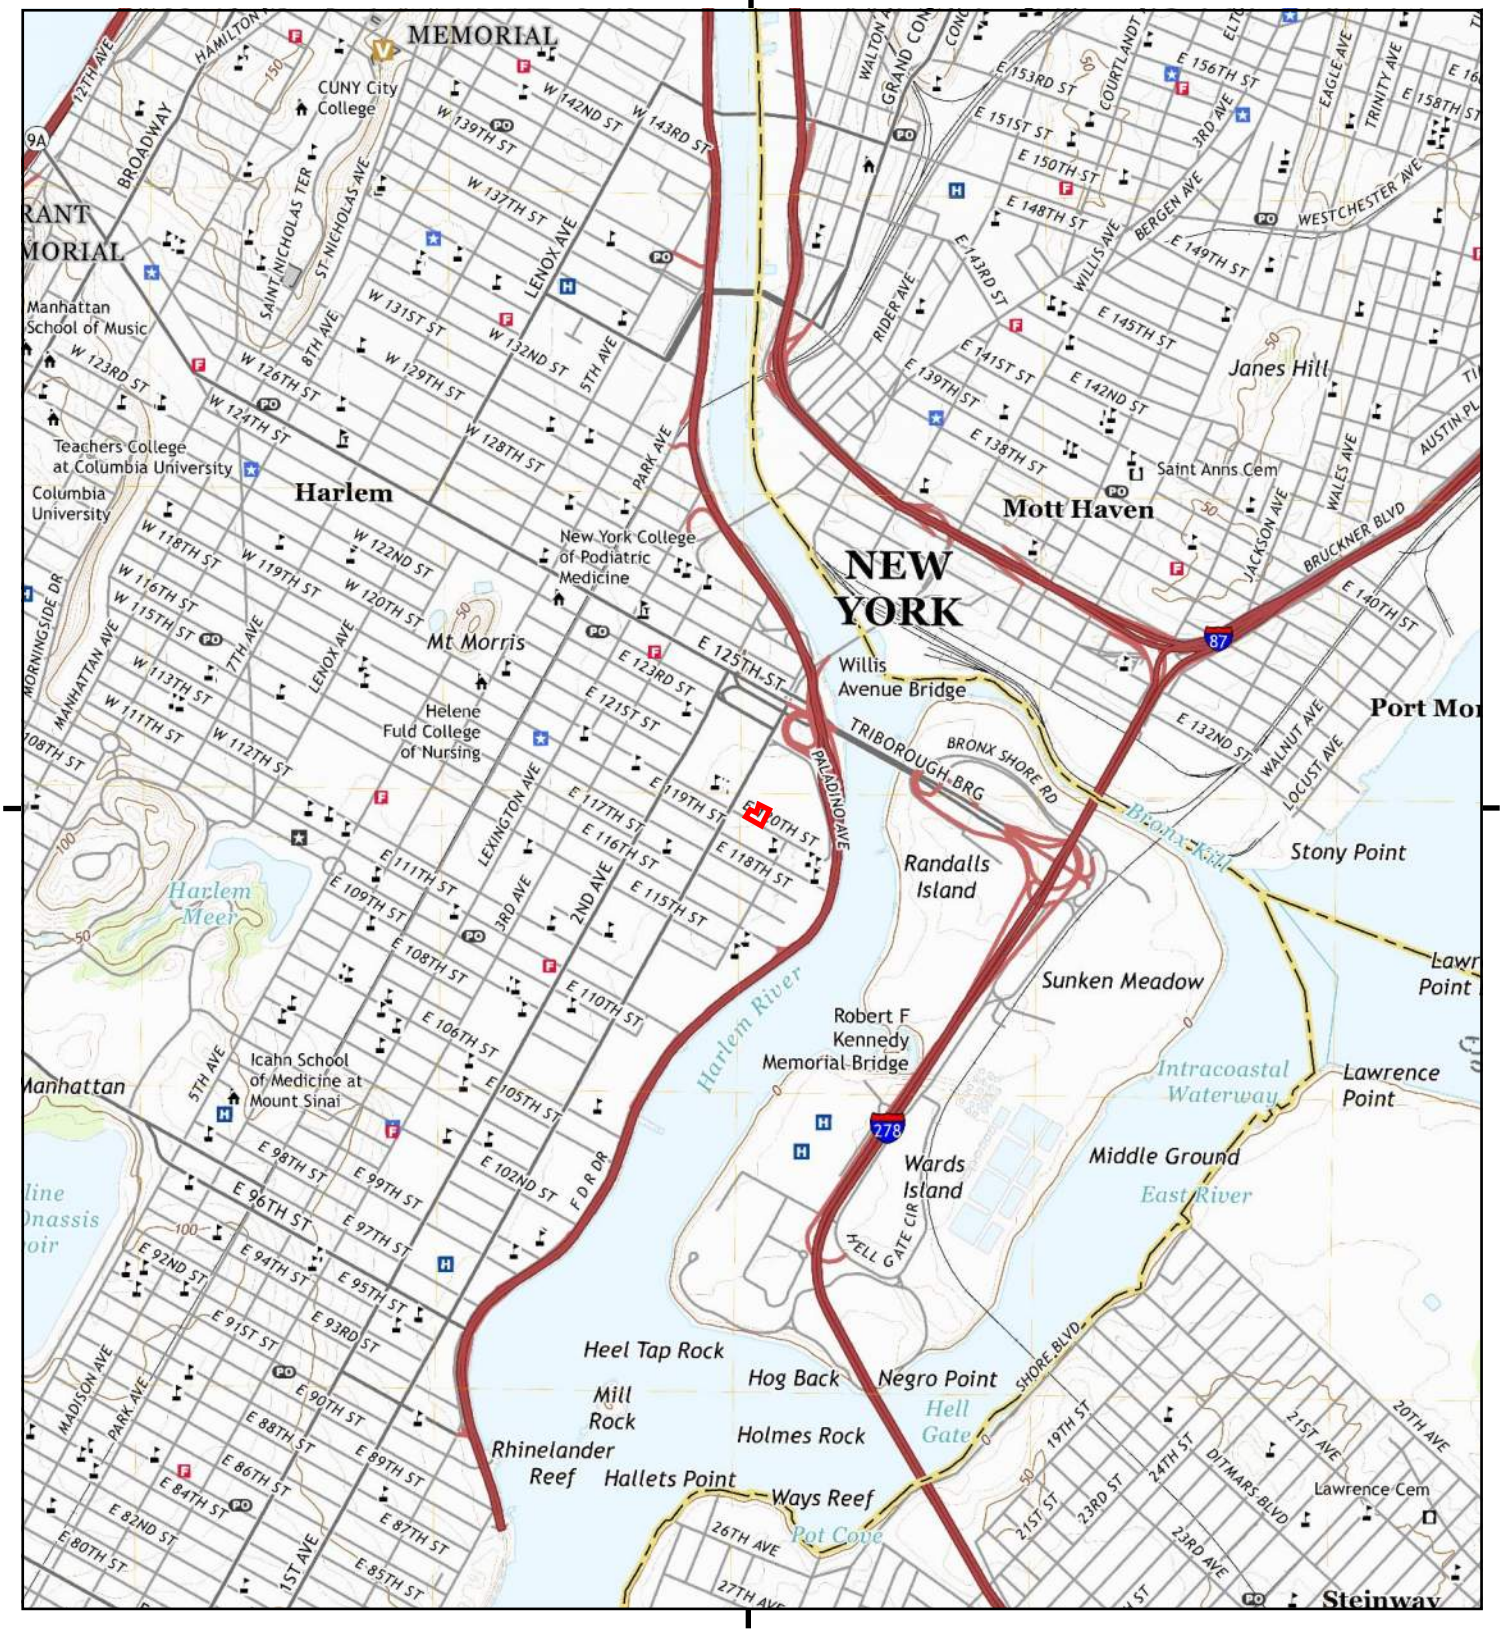

This report includes information from the following map sheet(s).

0 Miles 0.25 0.5 1 1.5

NW N NE
W E
SW S SE

TP, Central Park, 2019, 7.5-minute

SITE NAME: Beacon Harlem School
ADDRESS: 413 East 120th Street
New York, NY 10035
CLIENT: ALC Environmental Inc.

N

Historical Topo Map

2016



This report includes information from the following map sheet(s).

0 Miles 0.25 0.5 1 1.5

NW N NE
W E
SW S SE


TP, Central Park, 2016, 7.5-minute

SITE NAME: Beacon Harlem School
ADDRESS: 413 East 120th Street
New York, NY 10035
CLIENT: ALC Environmental Inc.

N

Historical Topo Map

2013

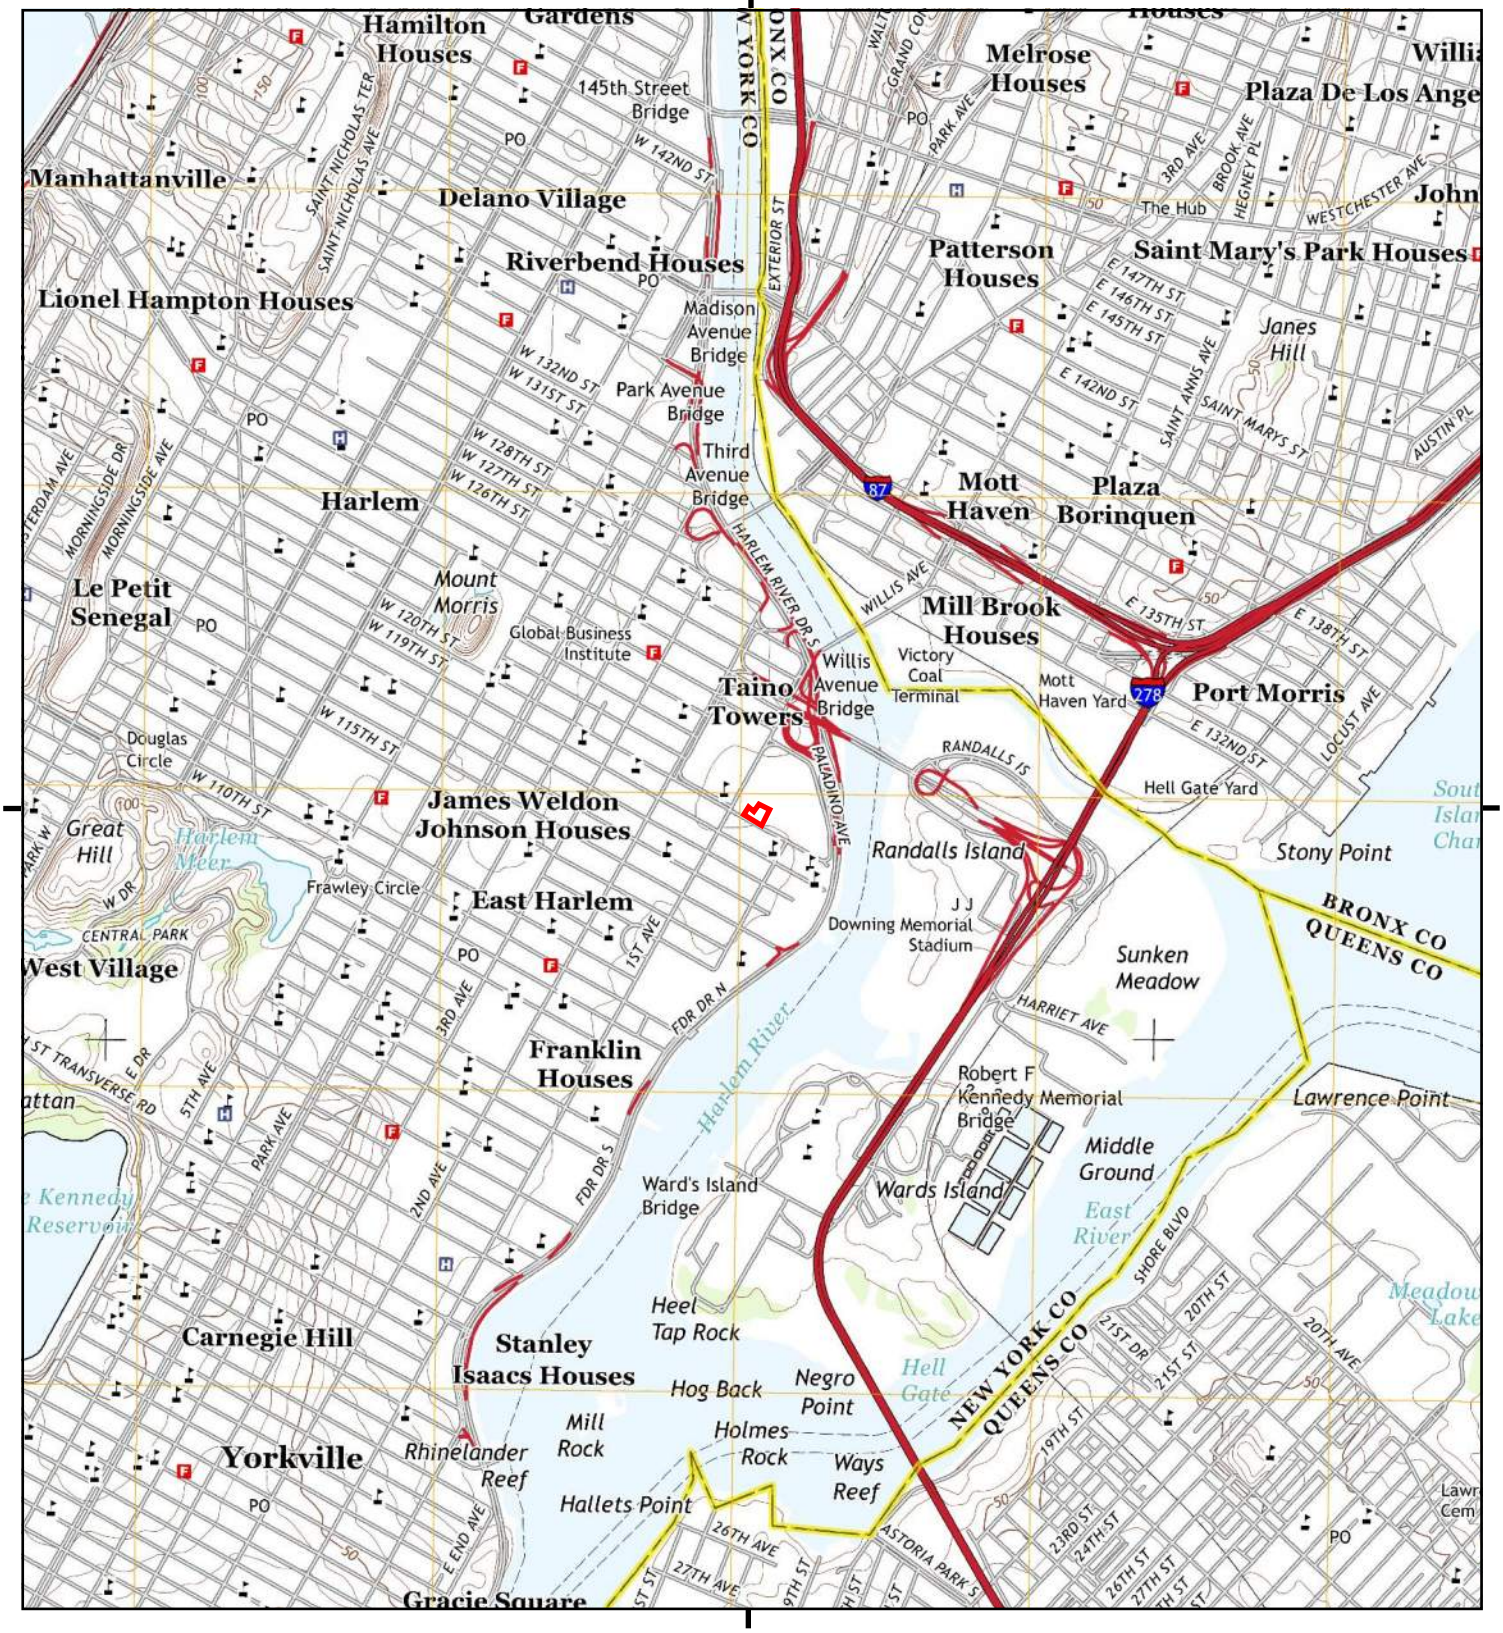


This report includes information from the following map sheet(s).

0 Miles 0.25 0.5 1 1.5

NW N NE
W E
SW S SE

TP, Central Park, 2013, 7.5-minute

SITE NAME: Beacon Harlem School
ADDRESS: 413 East 120th Street
New York, NY 10035
CLIENT: ALC Environmental Inc.

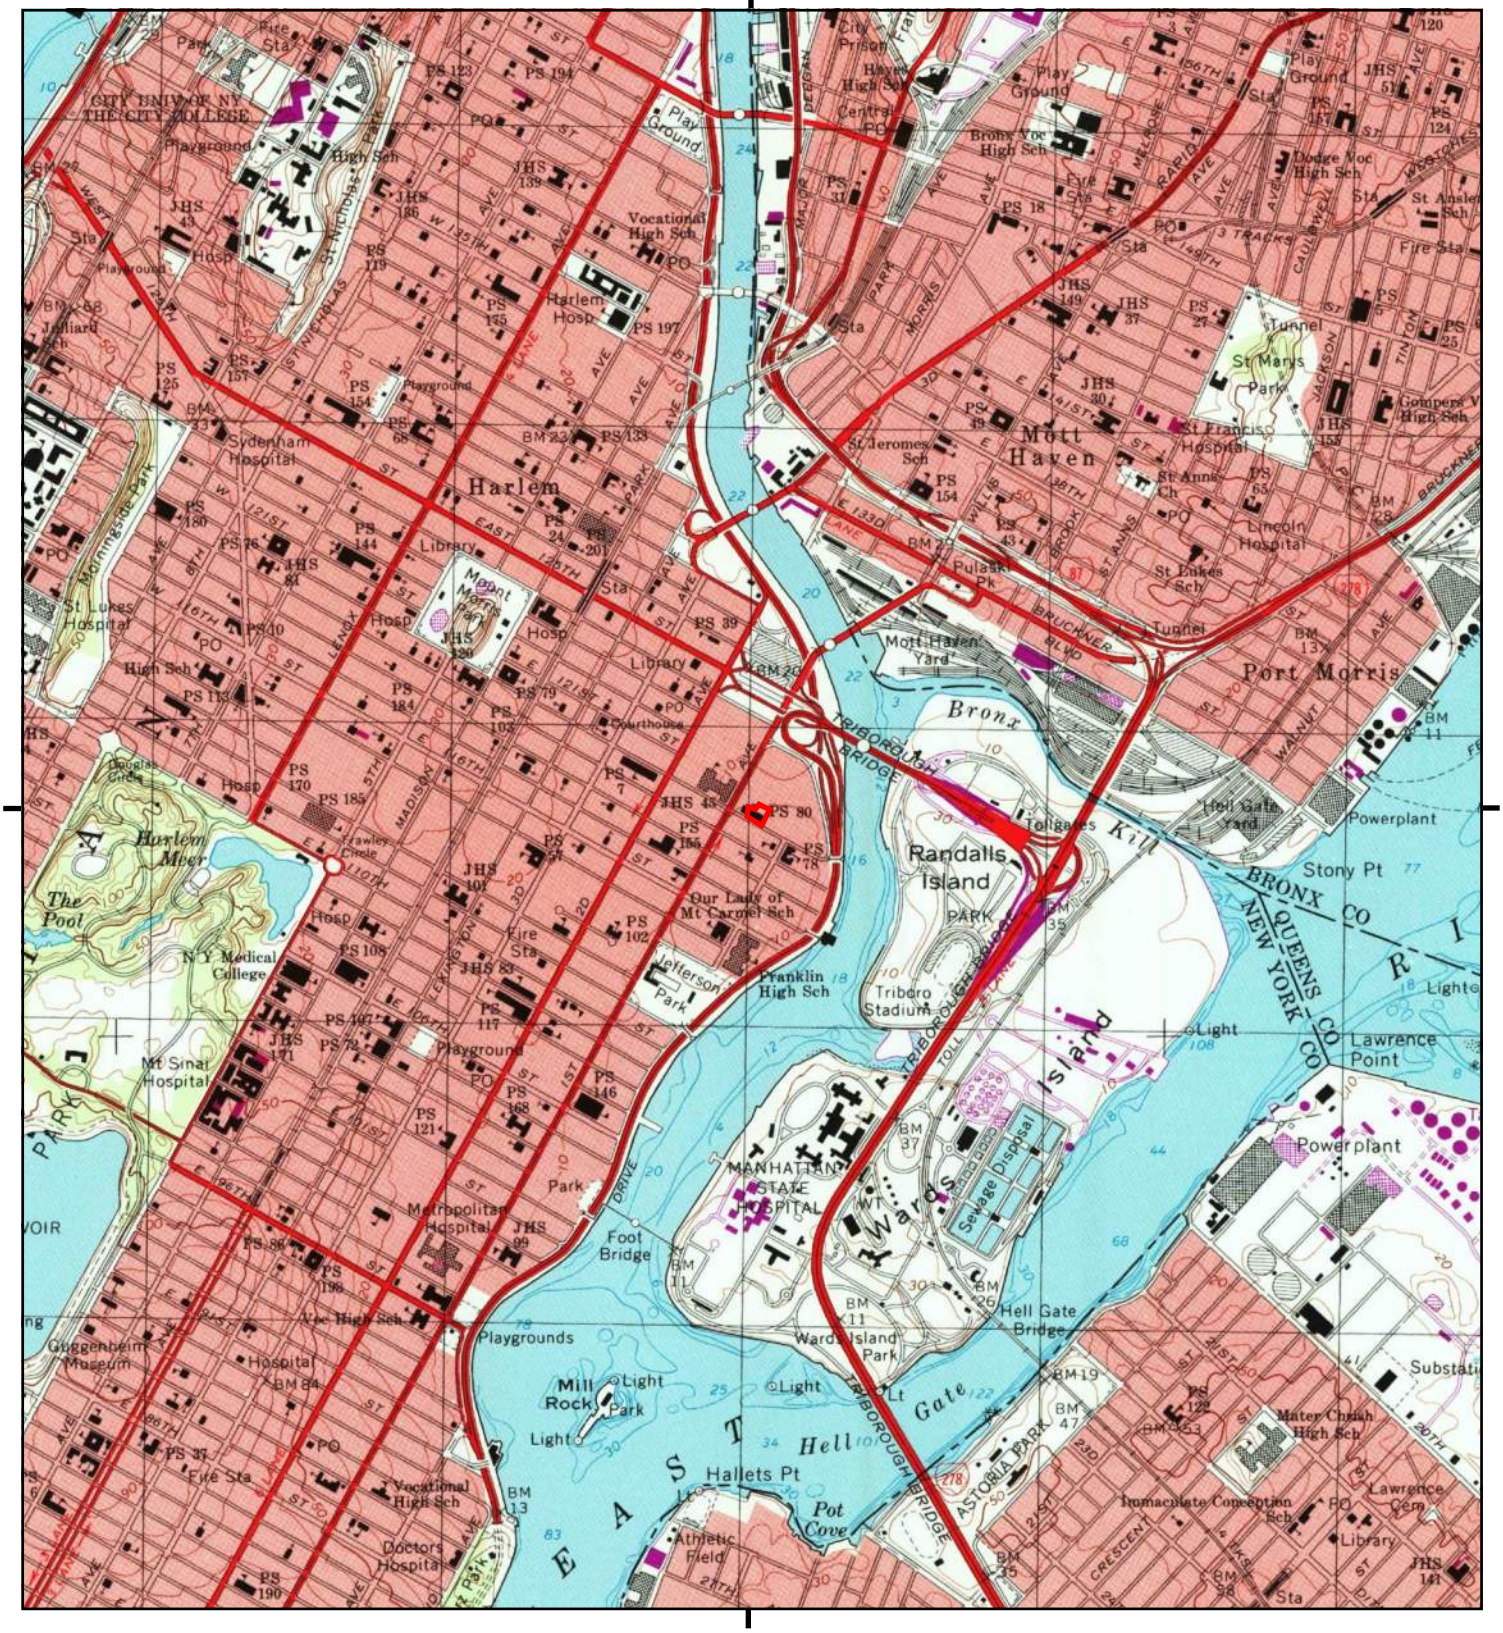

This report includes information from the following map sheet(s).

0 Miles 0.25 0.5 1 1.5

NW N NE
W E
SW S SE


TP, Central Park, 1997, 7.5-minute

SITE NAME: Beacon Harlem School
ADDRESS: 413 East 120th Street
New York, NY 10035
CLIENT: ALC Environmental Inc.

N

Historical Topo Map

1979

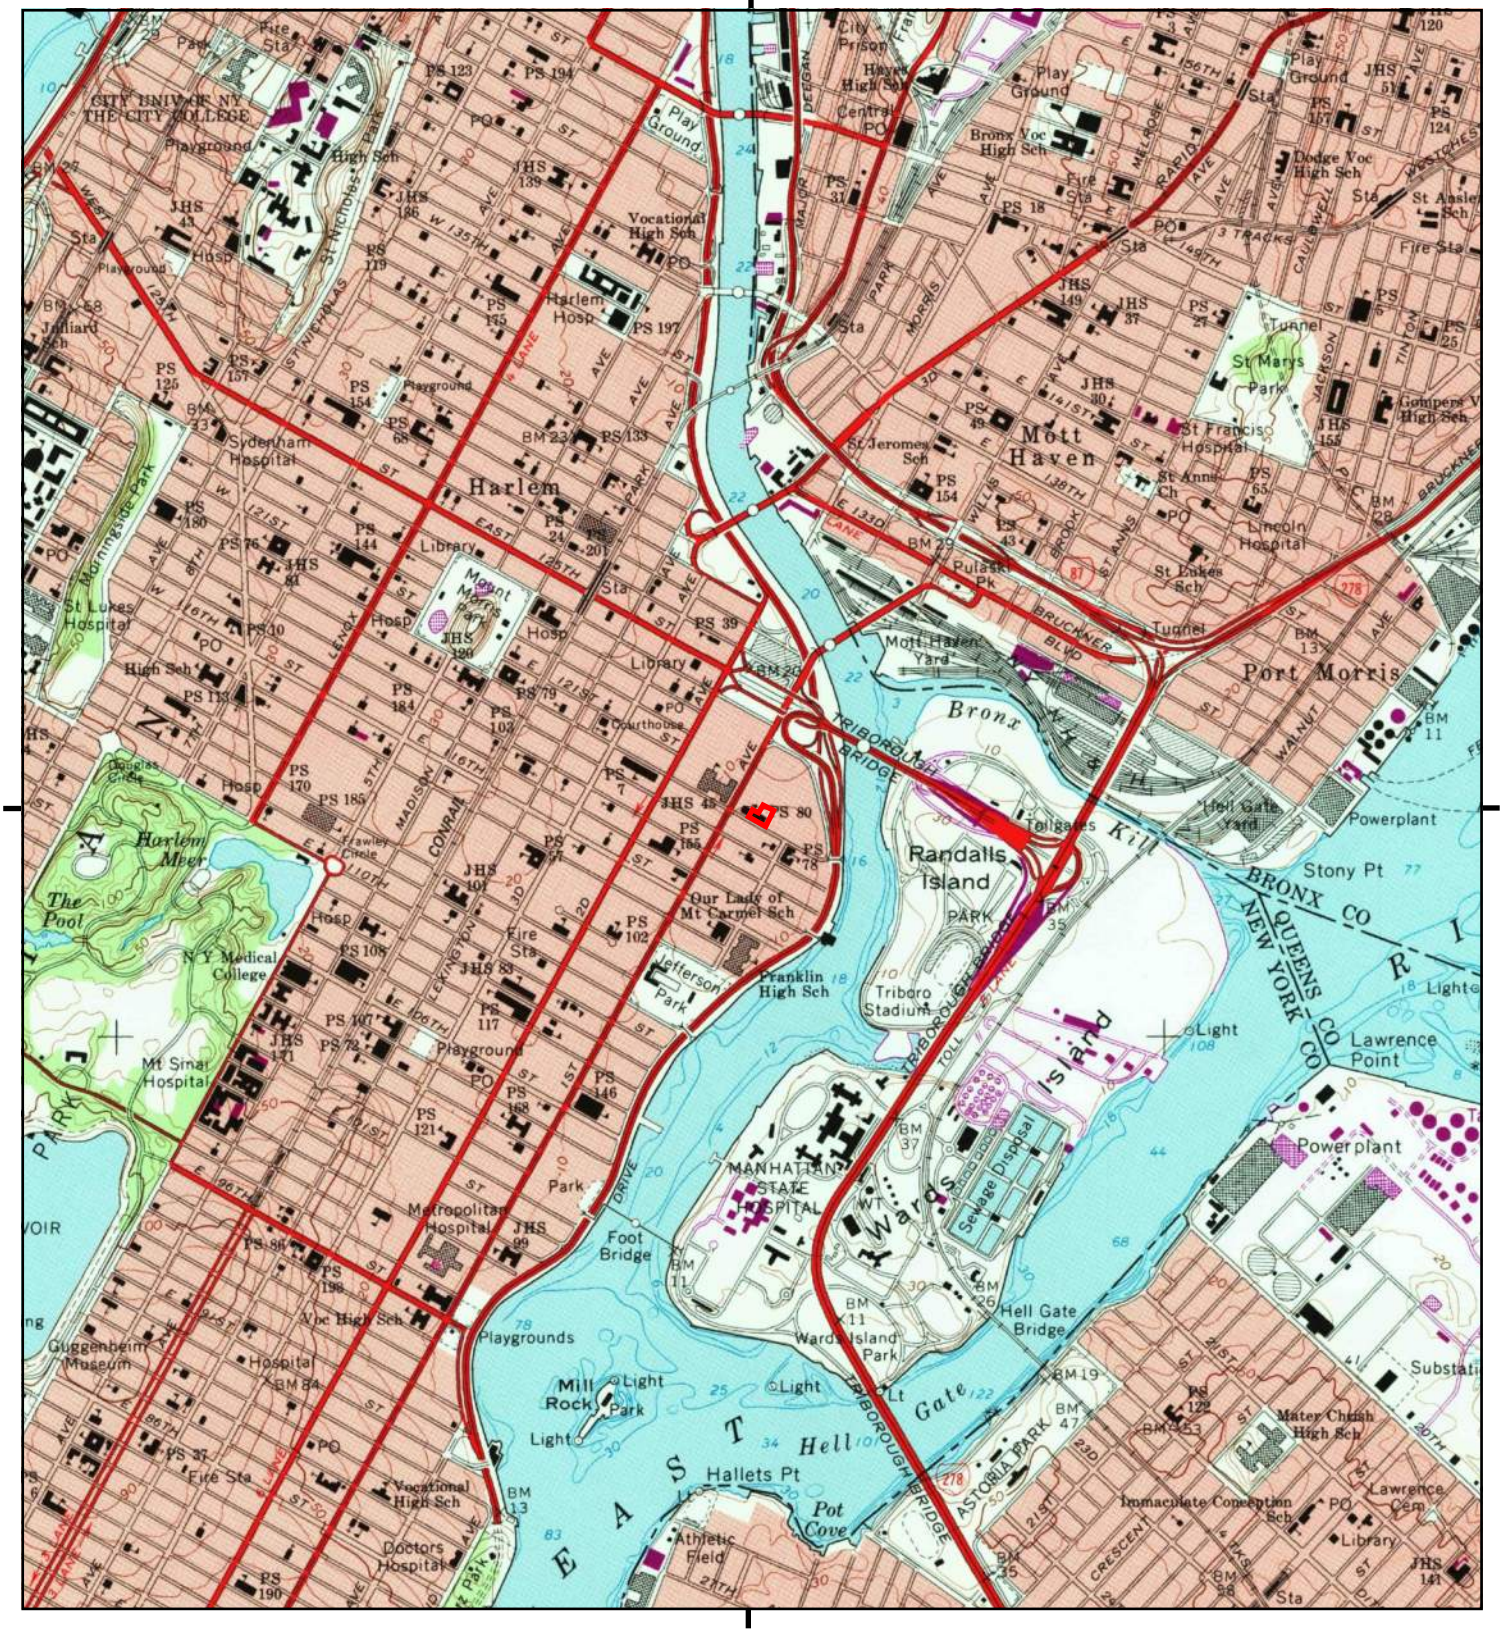

This report includes information from the following map sheet(s).


0 Miles 0.25 0.5 1 1.5

NW N NE
W E
SW S SE

TP, Central Park, 1979, 7.5-minute

SITE NAME: Beacon Harlem School
ADDRESS: 413 East 120th Street
New York, NY 10035
CLIENT: ALC Environmental Inc.

N

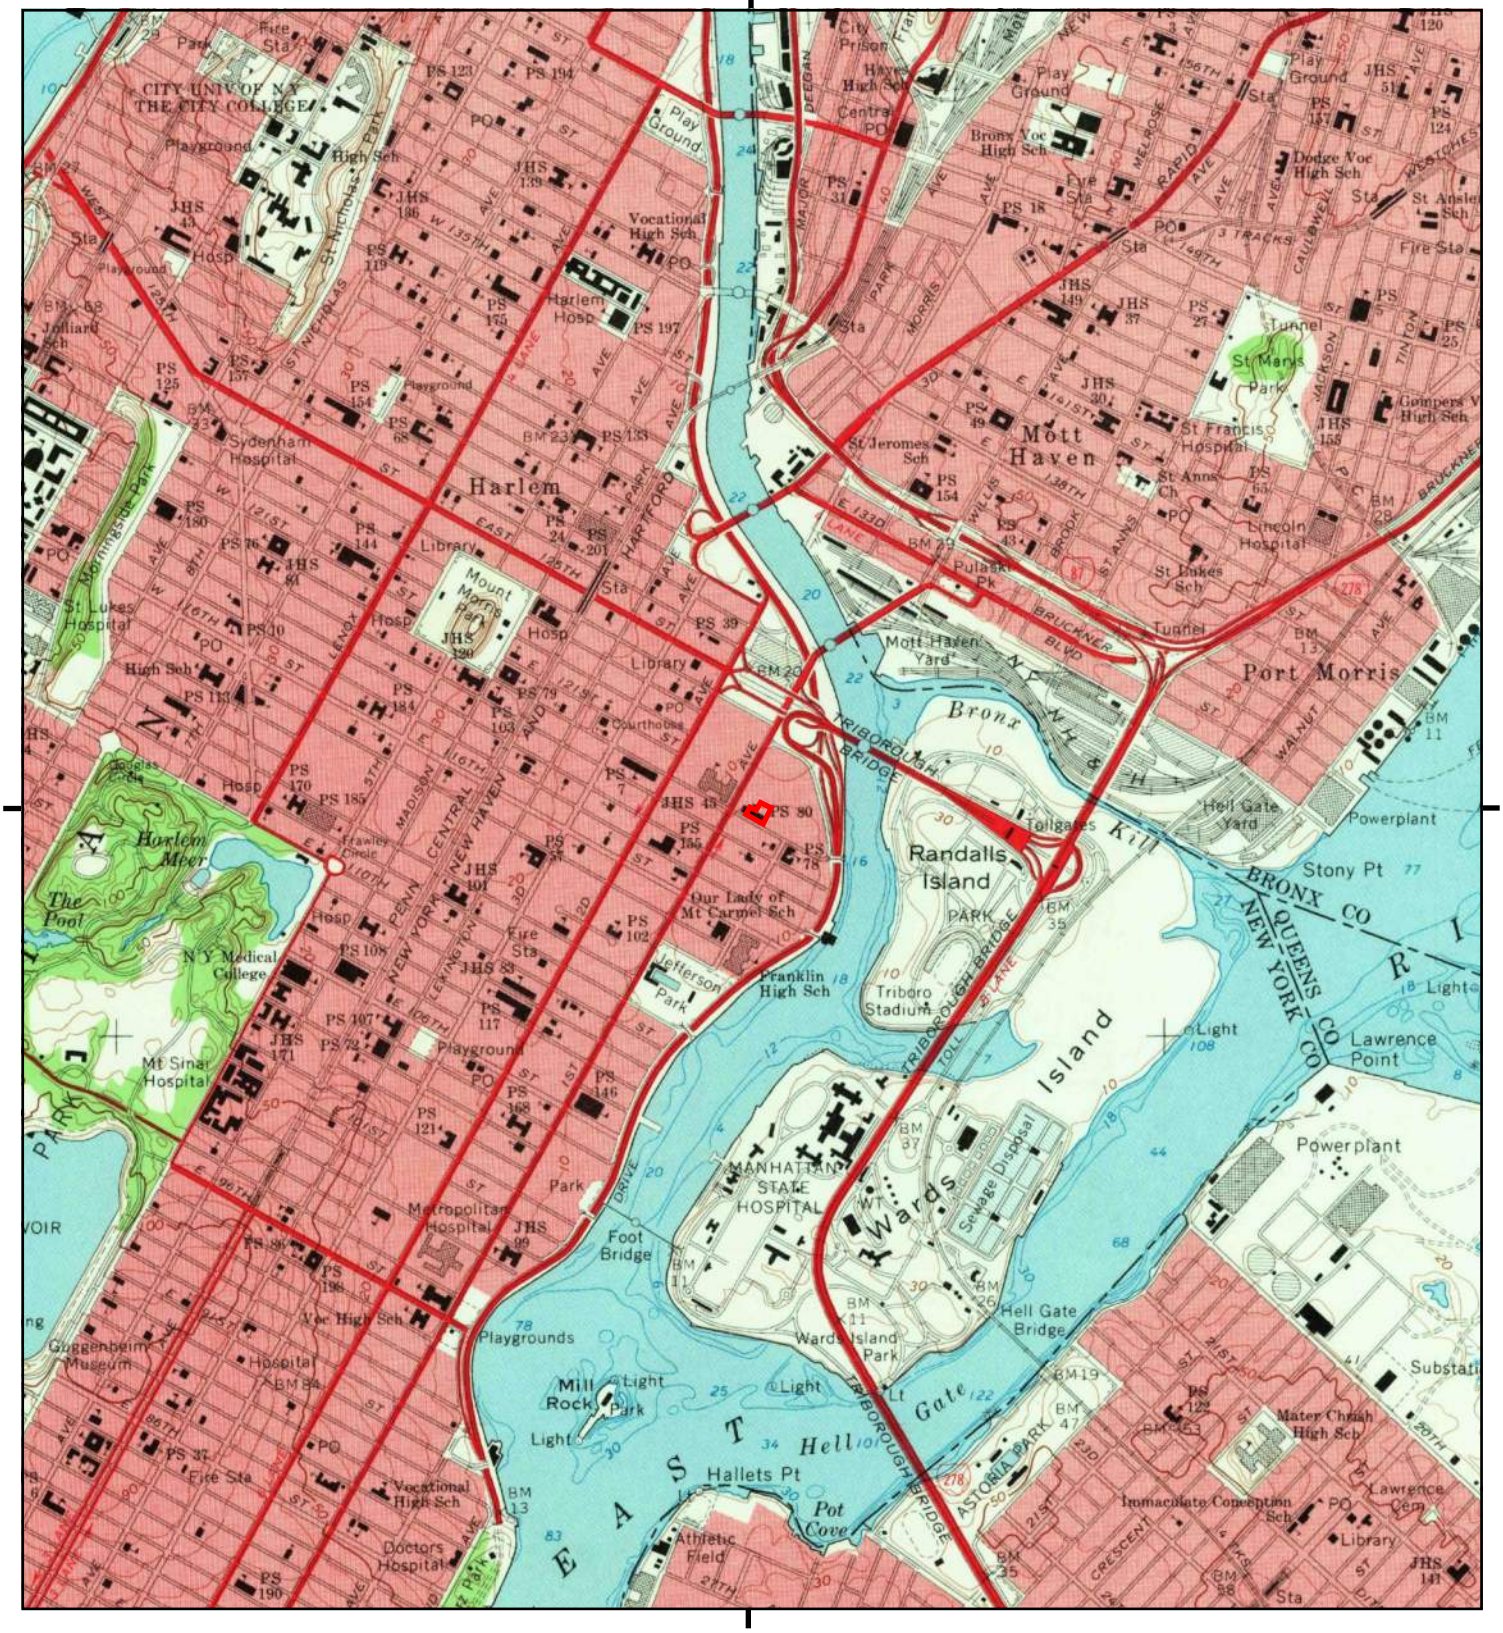

This report includes information from the following map sheet(s).


0 Miles 0.25 0.5 1 1.5

NW N NE
W E
SW S SE

TP, Central Park, 1966, 7.5-minute

SITE NAME: Beacon Harlem School
ADDRESS: 413 East 120th Street
New York, NY 10035
CLIENT: ALC Environmental Inc.

N

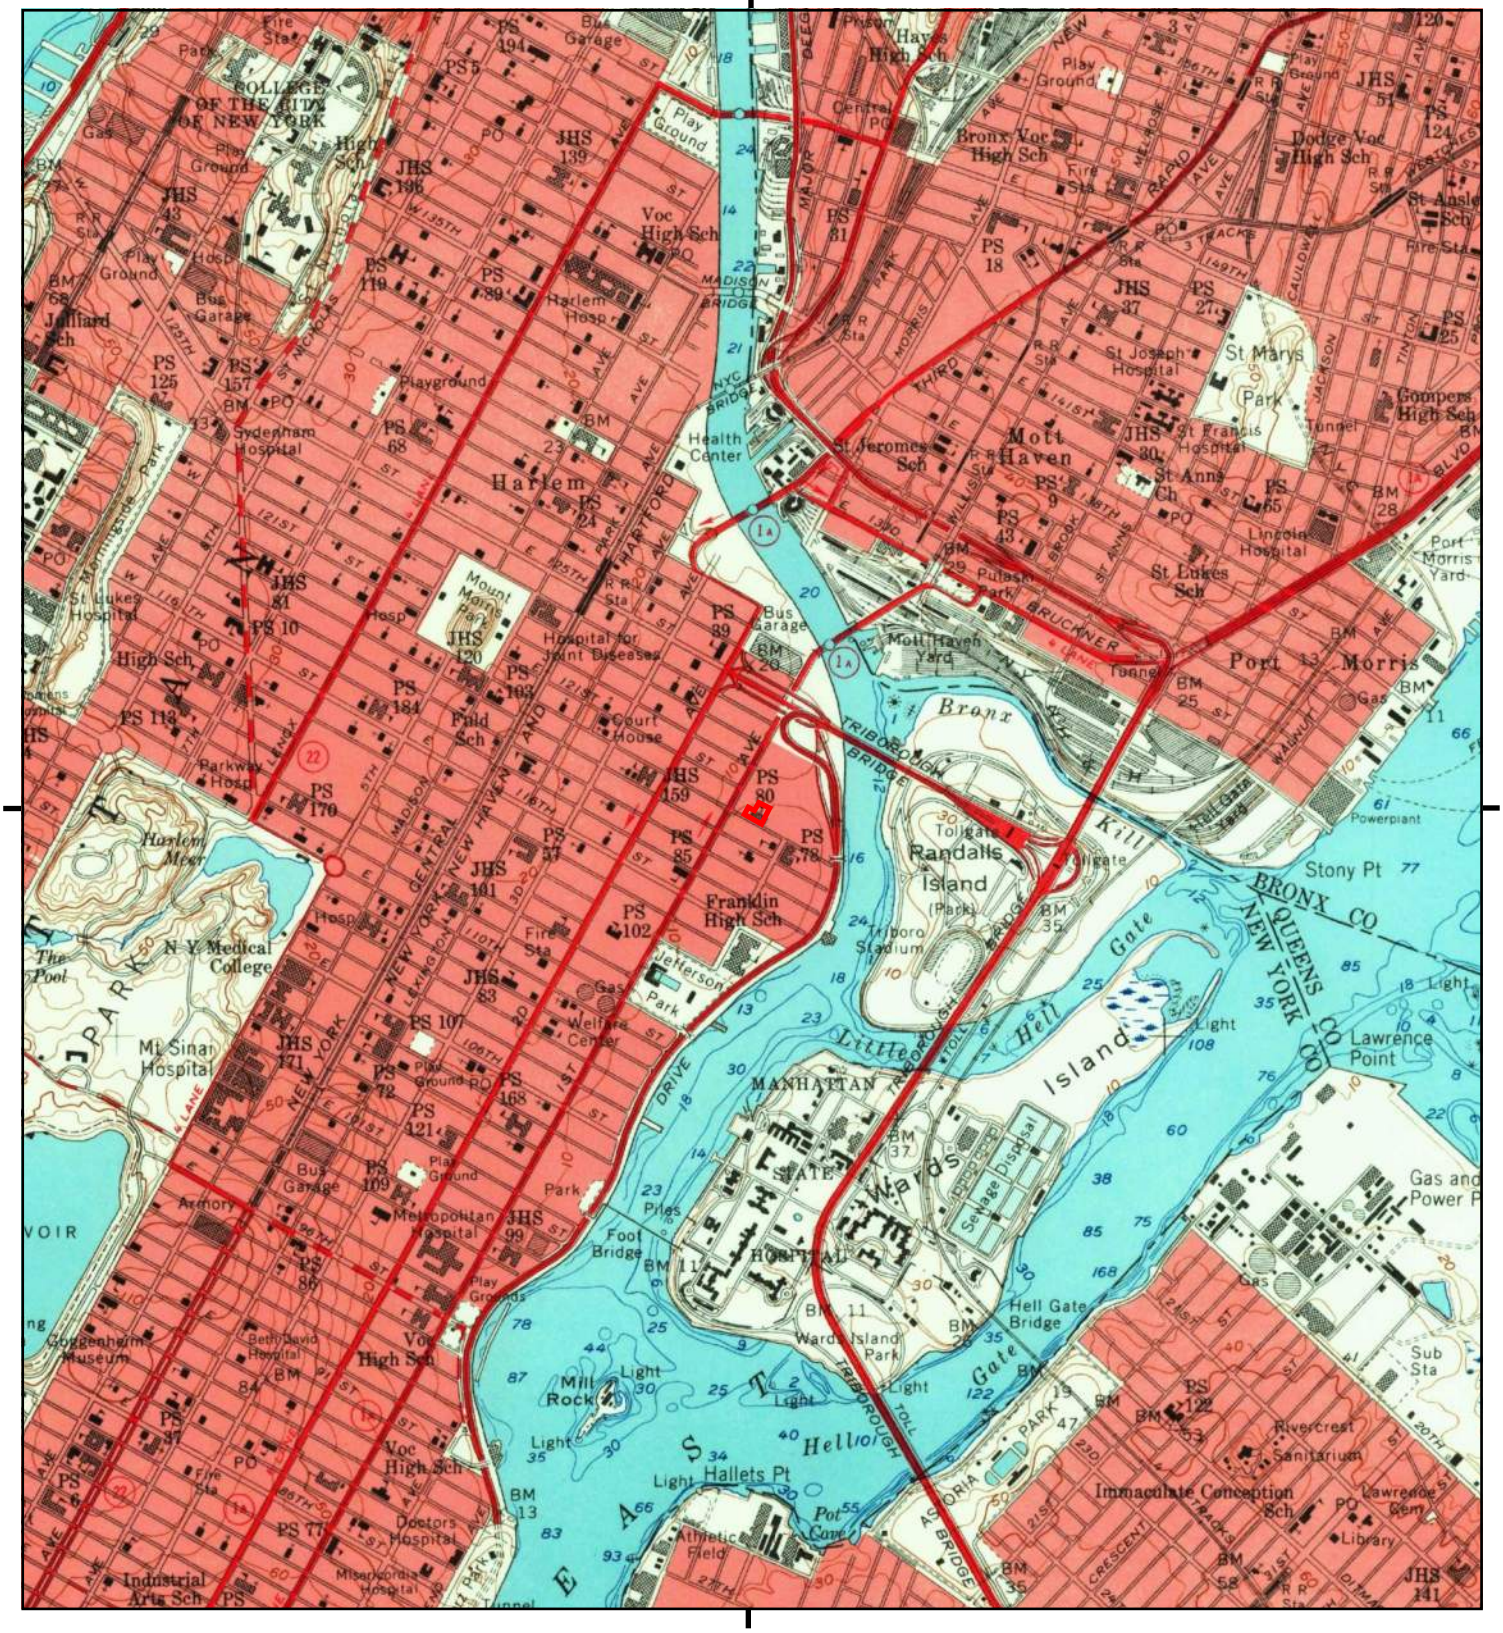

This report includes information from the following map sheet(s).

0 Miles 0.25 0.5 1 1.5

NW N NE
W E
SW S SE

TP, Central Park, 1956, 7.5-minute

SITE NAME: Beacon Harlem School
ADDRESS: 413 East 120th Street
New York, NY 10035
CLIENT: ALC Environmental Inc.

N



This report includes information from the following map sheet(s).


0 Miles 0.25 0.5 1 1.5

NW N NE
W E
SW S SE

TP, Central Park, 1947, 7.5-minute

SITE NAME: Beacon Harlem School
ADDRESS: 413 East 120th Street
New York, NY 10035
CLIENT: ALC Environmental Inc.

N

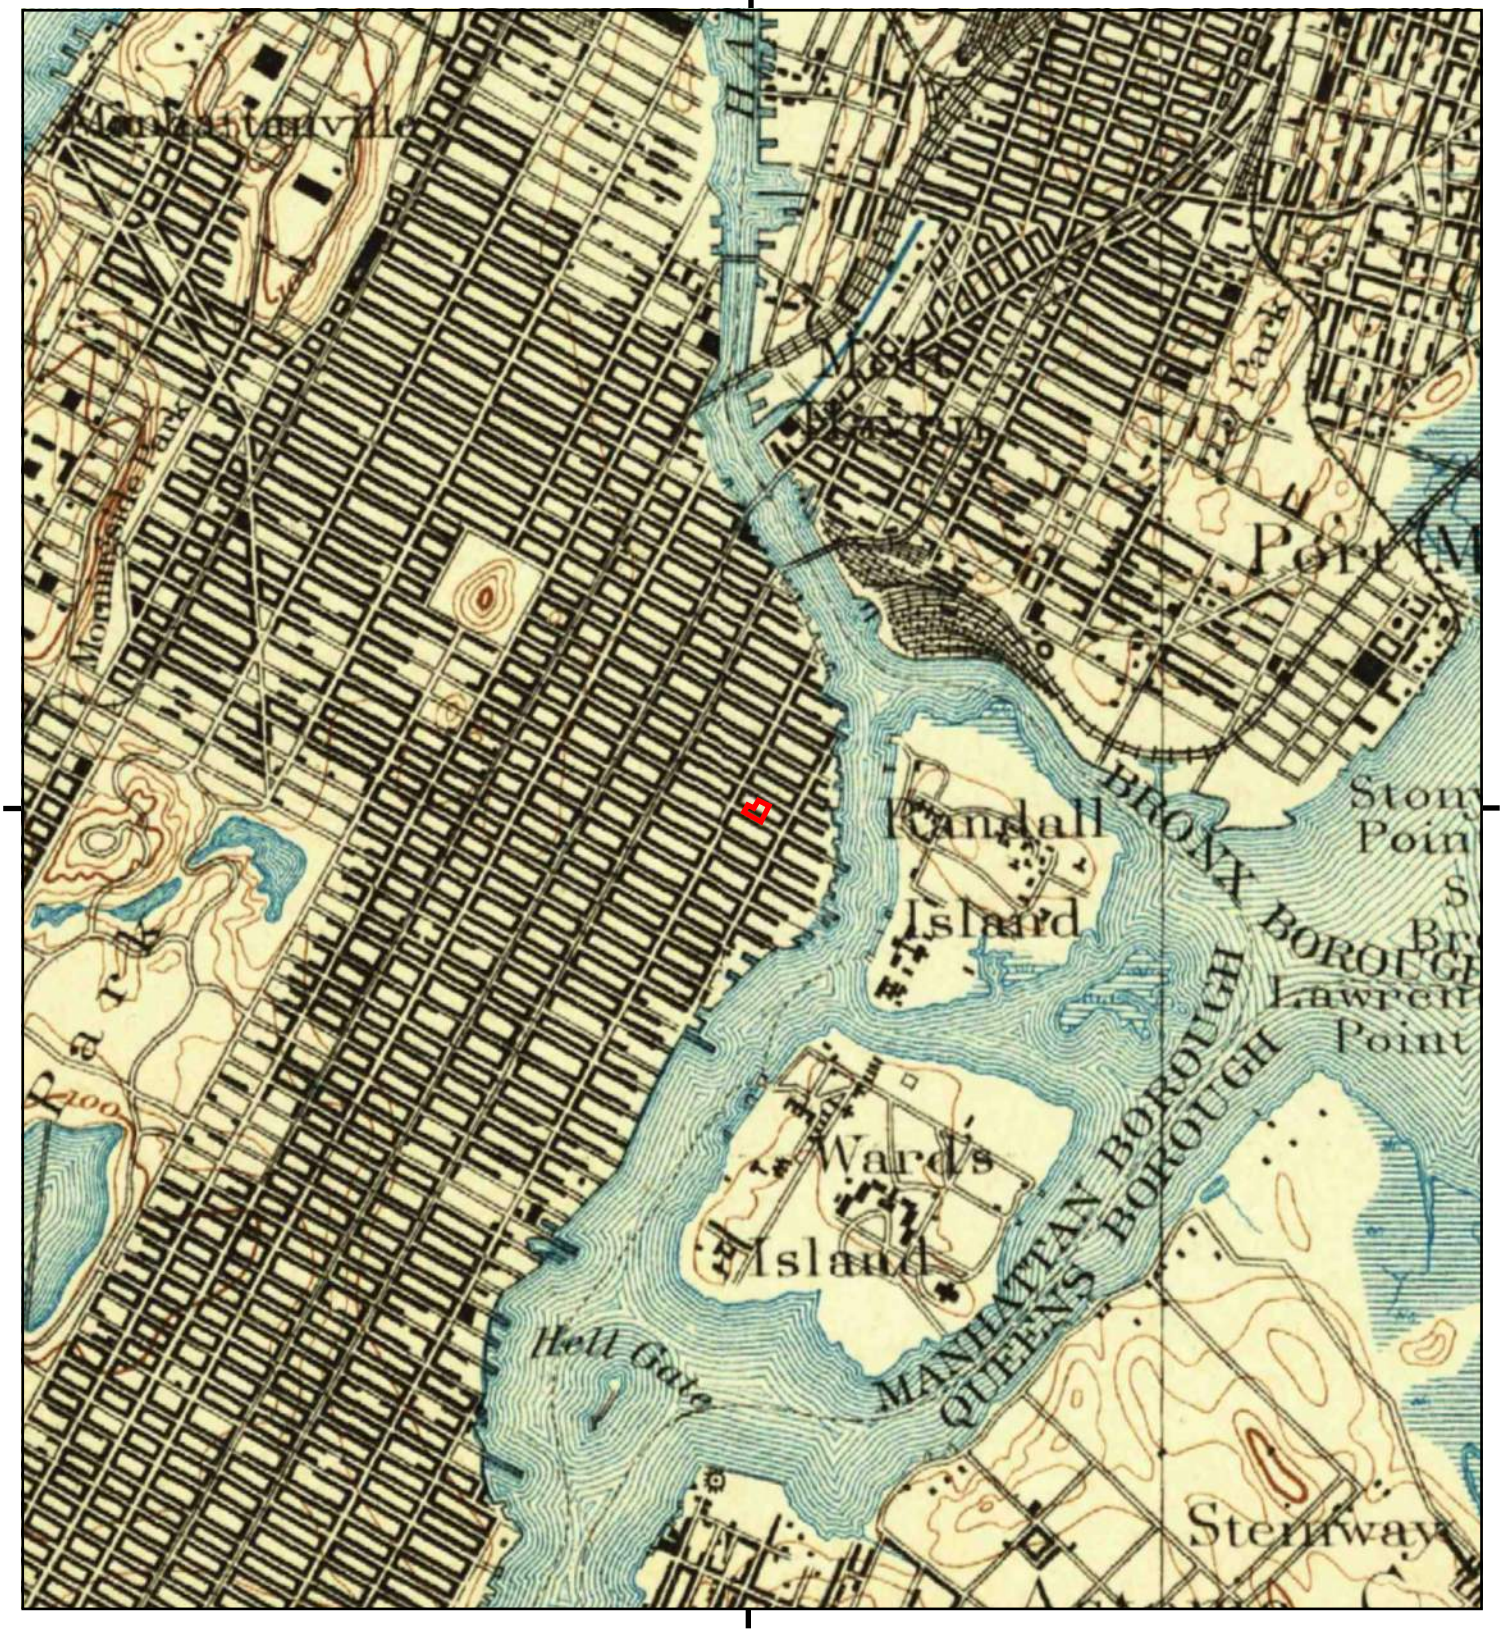

This report includes information from the following map sheet(s).


0 Miles 0.25 0.5 1 1.5

NW N NE
W E
SW S SE

TP, Harlem, 1900, 15-minute

SITE NAME: Beacon Harlem School
ADDRESS: 413 East 120th Street
New York, NY 10035
CLIENT: ALC Environmental Inc.

N

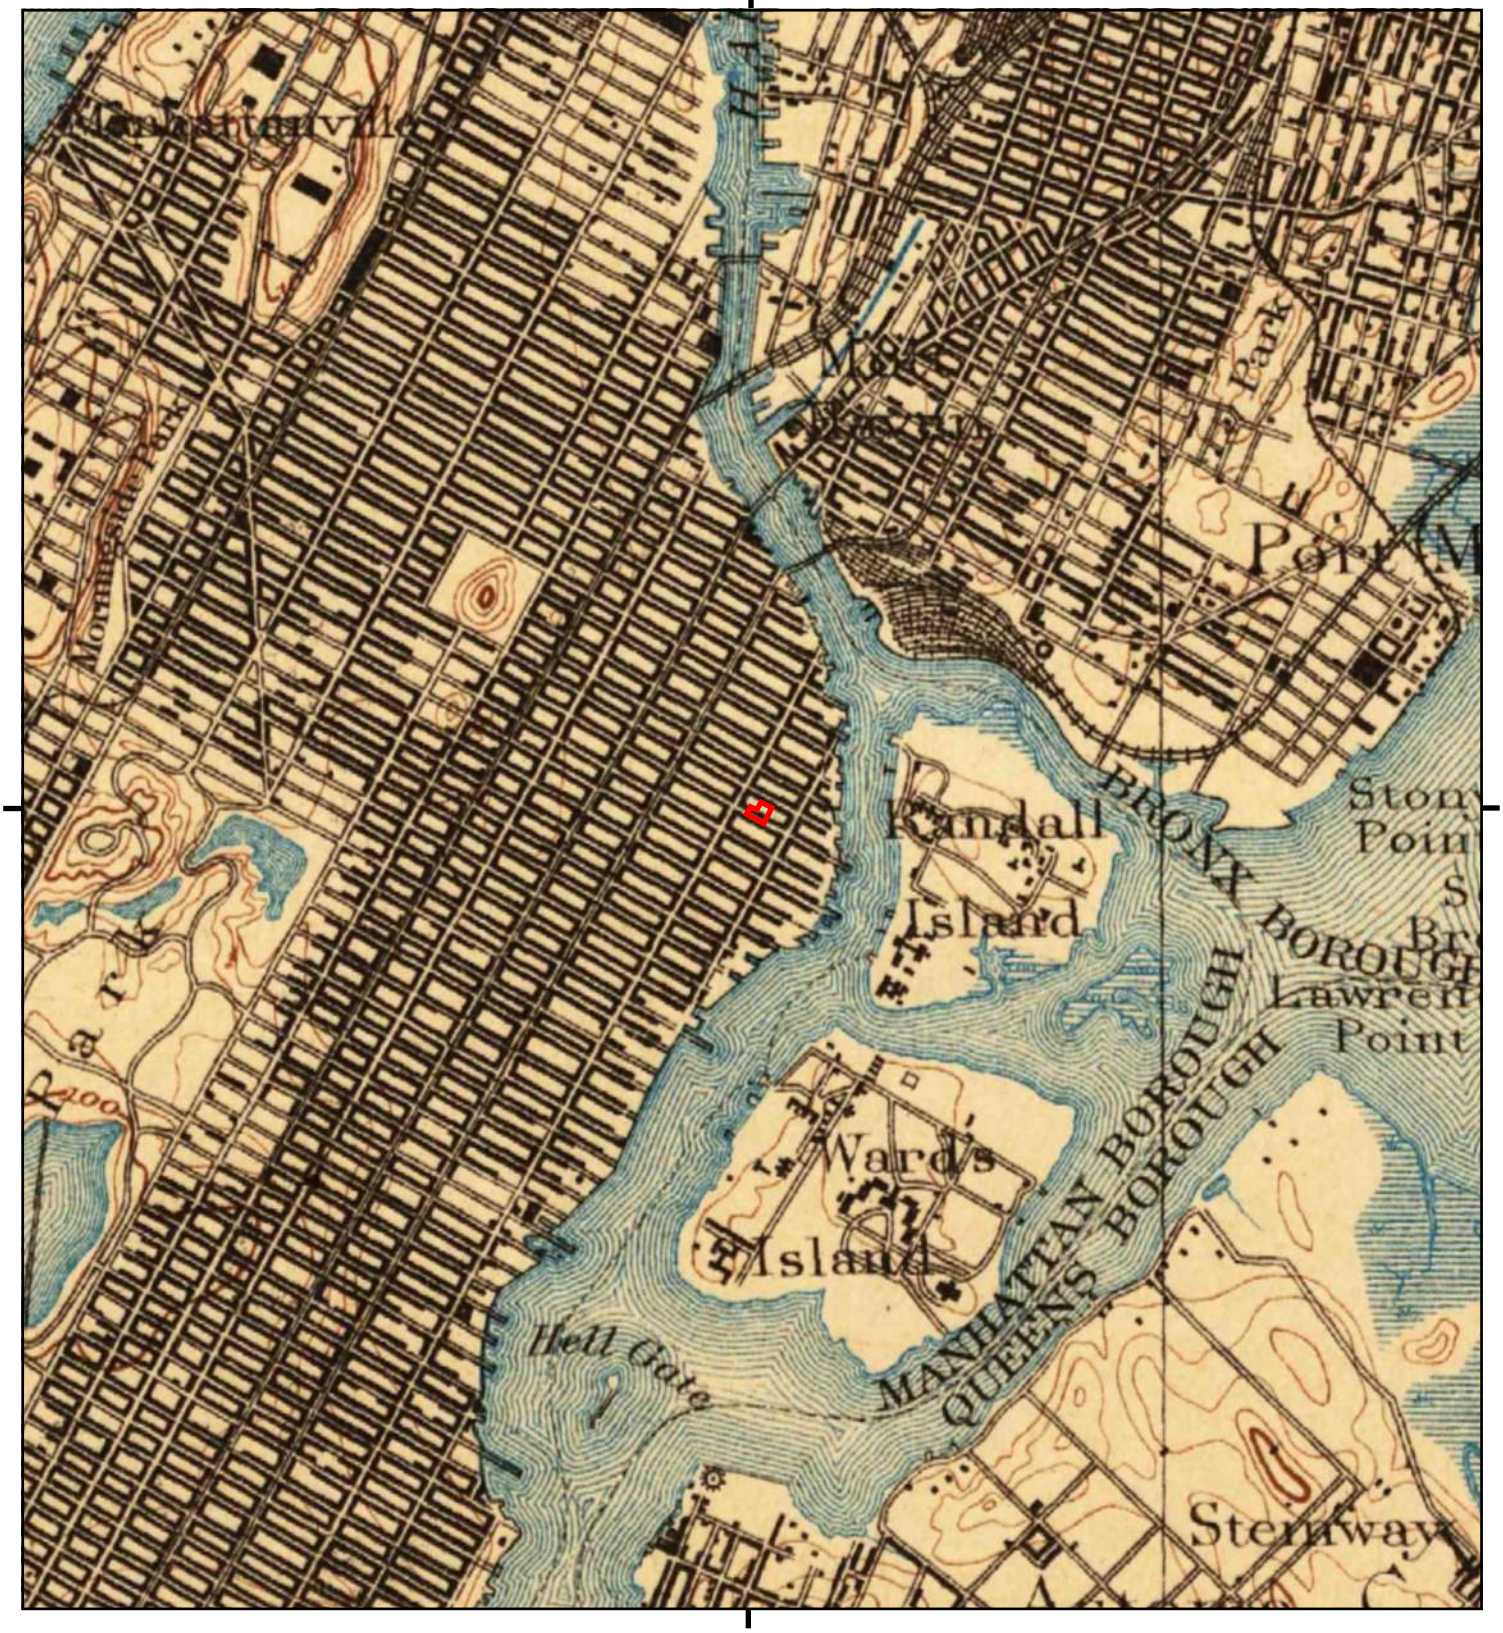

This report includes information from the following map sheet(s).


0 Miles 0.25 0.5 1 1.5

NW N NE
W E
SW S SE

TP, Harlem, 1898, 15-minute

SITE NAME: Beacon Harlem School
ADDRESS: 413 East 120th Street
New York, NY 10035
CLIENT: ALC Environmental Inc.

N

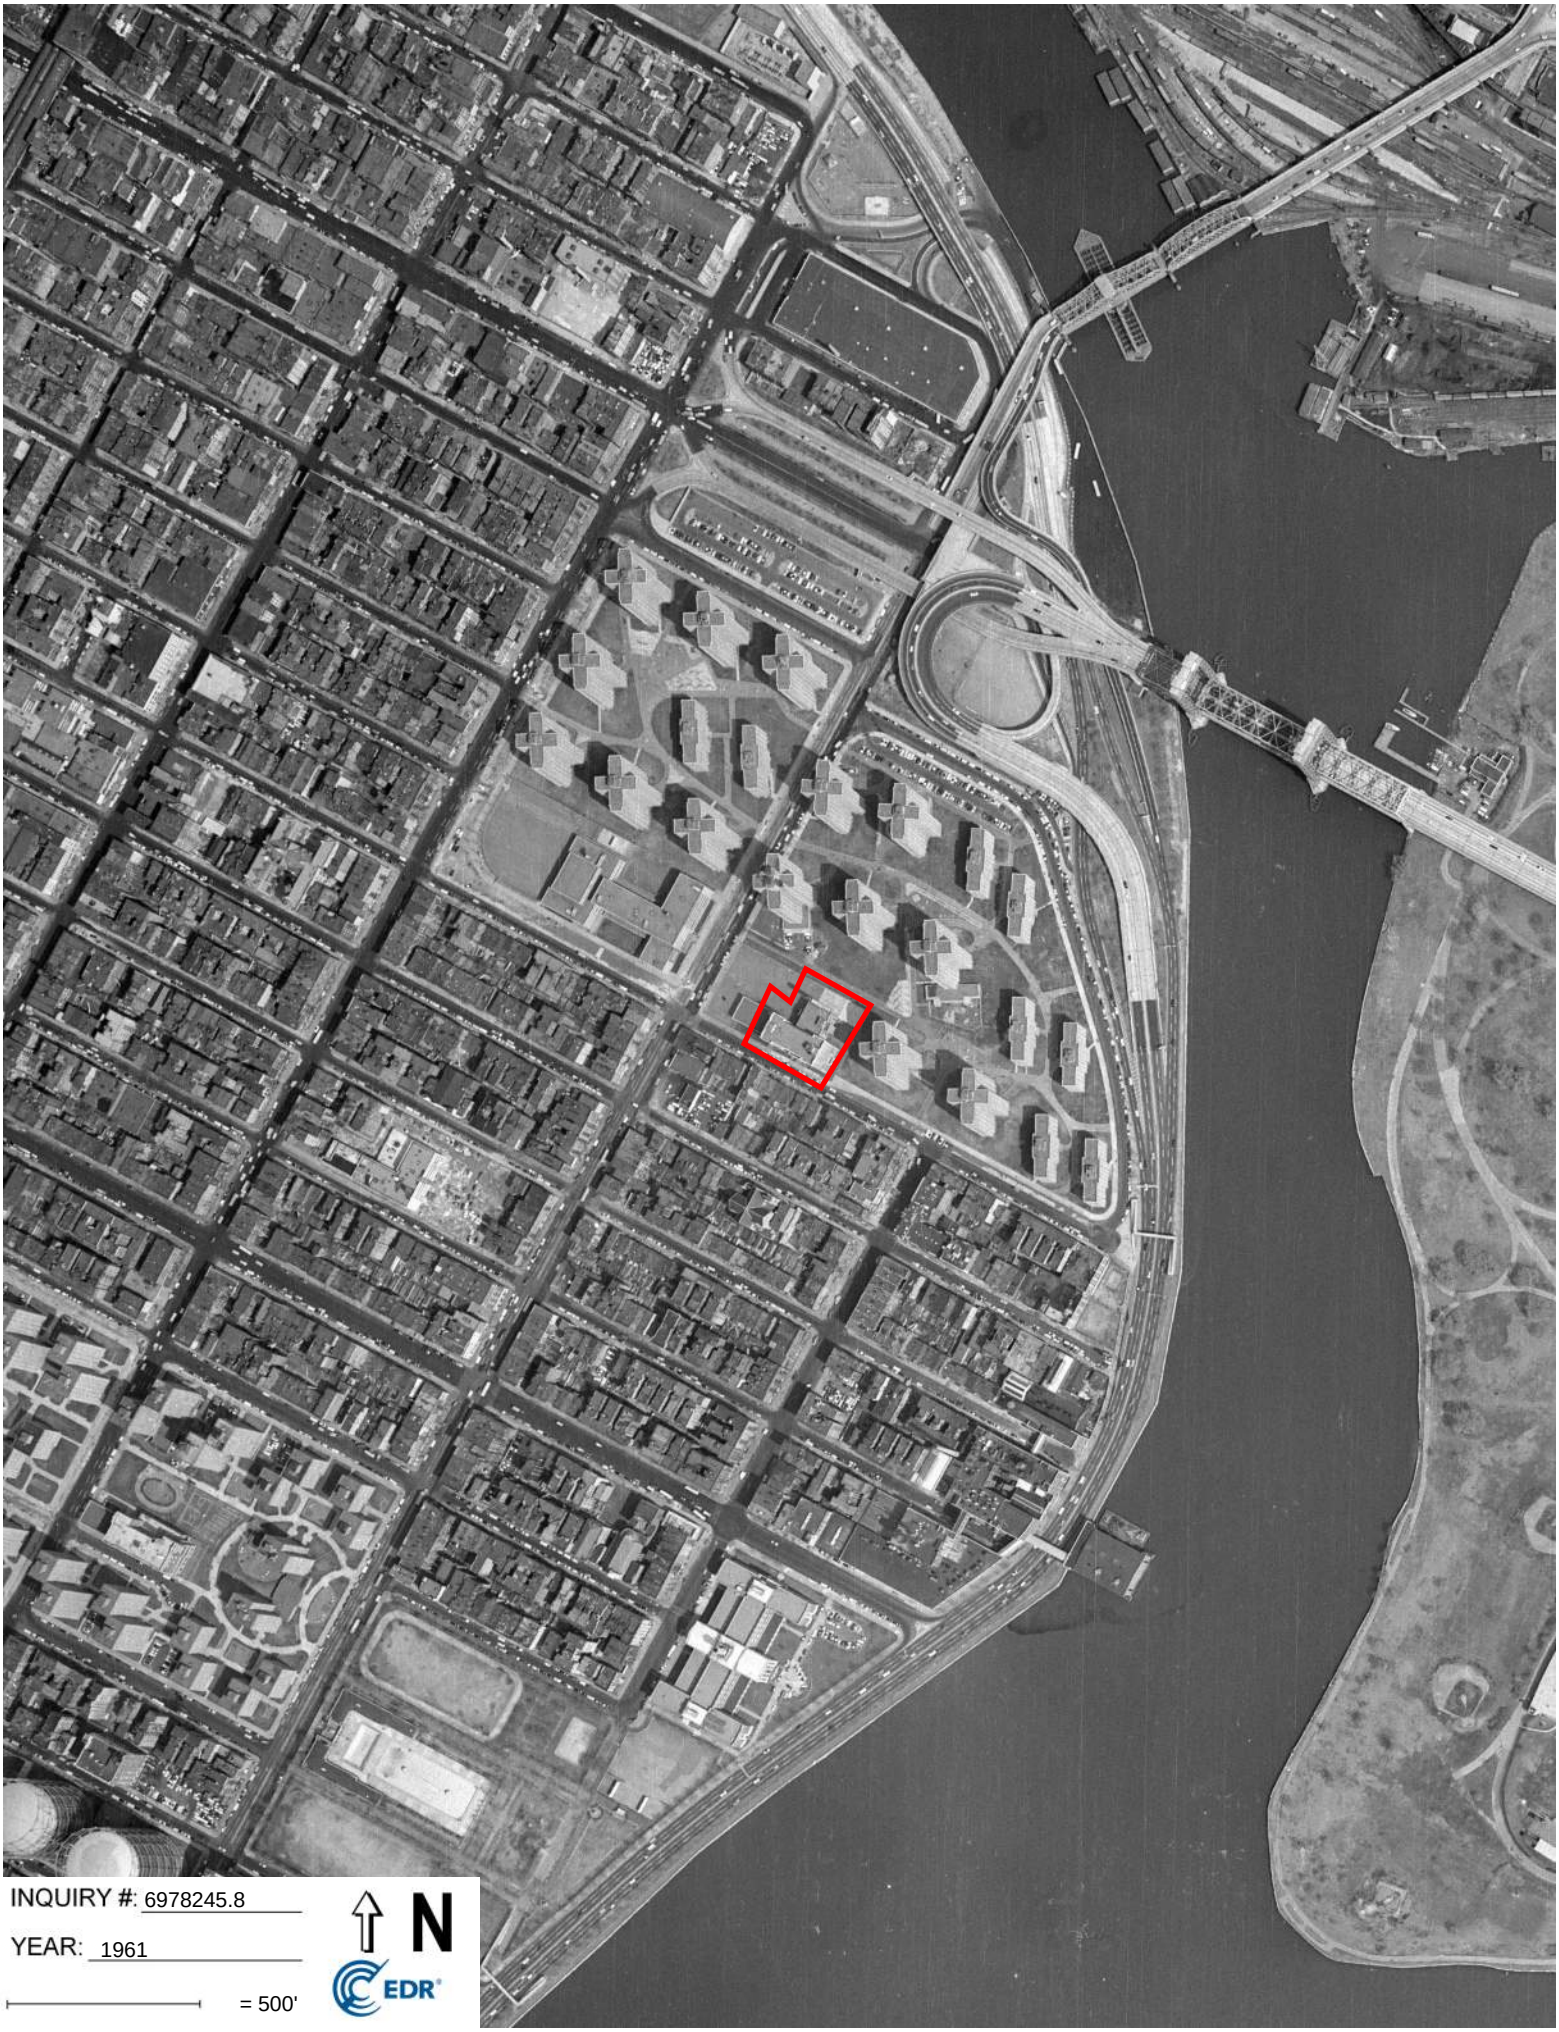
INQUIRY #: 6978245.8
YEAR: 1961
= 500'
N
EDR



INQUIRY #: 6978245.8


YEAR: 1954

= 500'

N

EDR


INQUIRY #: 6978245.8
YEAR: 1951
= 500'
N
EDR

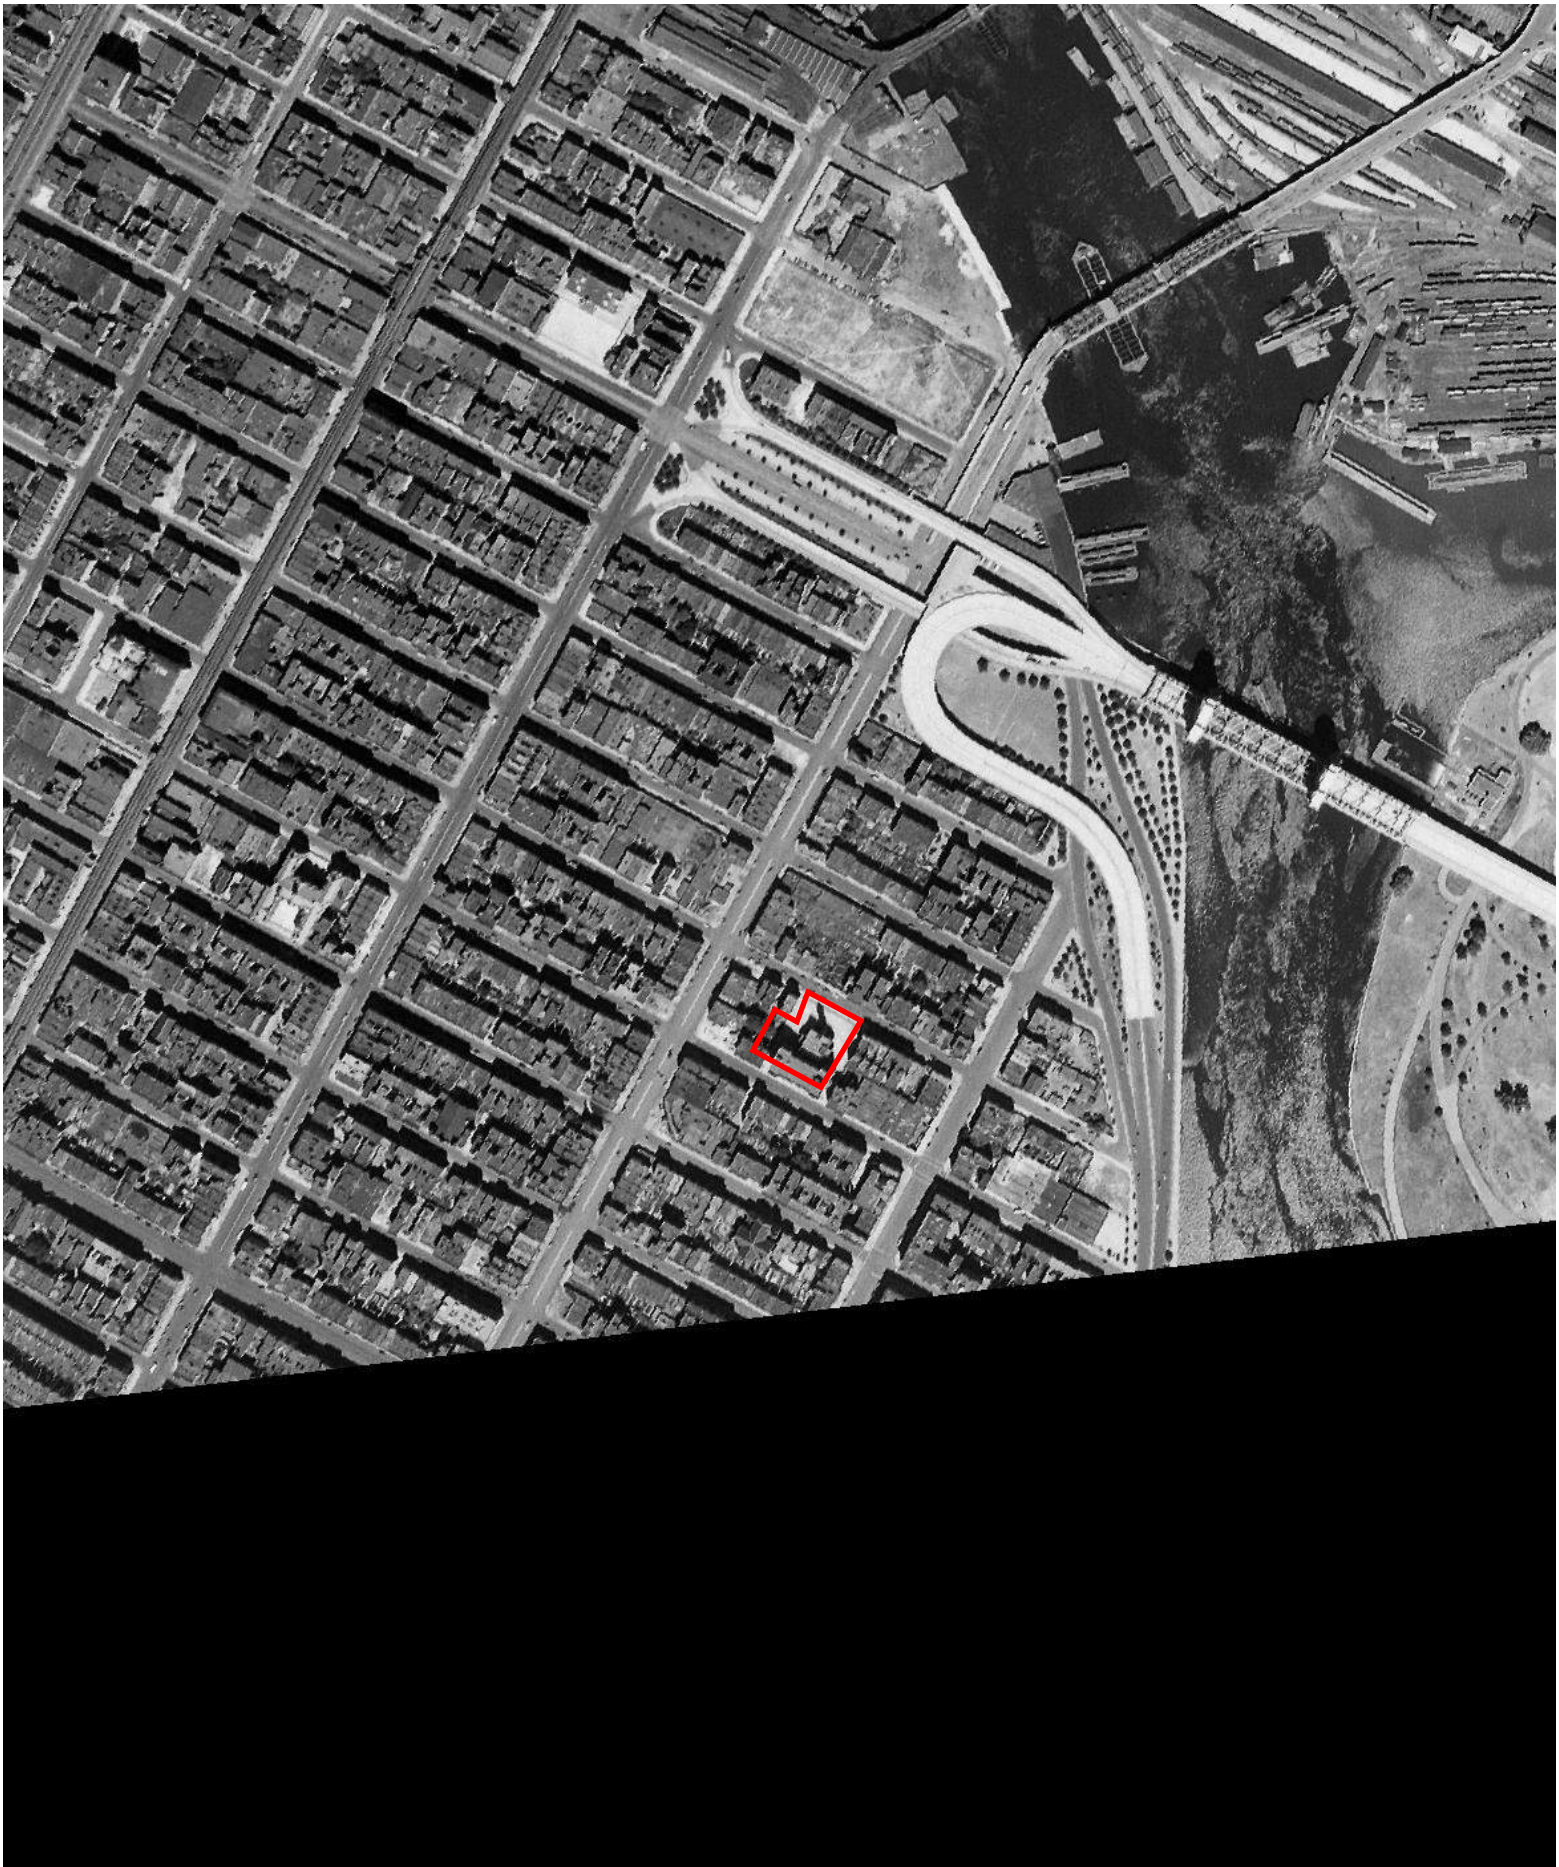

INQUIRY #: 6978245.8

YEAR: 1944

= 500'

N

EDR



INQUIRY #: 6978245.8

YEAR: 1941

= 500'

N

EDR



INQUIRY #: 6978245.8

YEAR: 1924

= 500'

N

EDR

Beacon Harlem School

413 East 120th Street

New York, NY 10035

Inquiry Number: 6978245.8

May 16, 2022

The EDR Aerial Photo Decade Package

6 Armstrong Road, 4th floor
Shelton, CT 06484
Toll Free: 800.352.0050
www.edrnet.com

EDR Aerial Photo Decade Package

05/16/22

Site Name:

Beacon Harlem School
413 East 120th Street
New York, NY 10035
EDR Inquiry # 6978245.8

Client Name:

ALC Environmental Inc.
115 W. 30th Street
New York, NY 10001
Contact: Colin Eckhardt

Environmental Data Resources, Inc. (EDR) Aerial Photo Decade Package is a screening tool designed to assist environmental professionals in evaluating potential liability on a target property resulting from past activities. EDR's professional researchers provide digitally reproduced historical aerial photographs, and when available, provide one photo per decade.

Search Results:

Year	Scale	Details	Source
2017	1"=500'	Flight Year: 2017	USDA/NAIP
2013	1"=500'	Flight Year: 2013	USDA/NAIP
2009	1"=500'	Flight Year: 2009	USDA/NAIP
2006	1"=500'	Flight Year: 2006	USDA/NAIP
1995	1"=500'	Acquisition Date: March 13, 1995	USGS/DOQQ
1991	1"=500'	Flight Date: March 09, 1991	NAPP
1984	1"=500'	Flight Date: March 26, 1984	USDA
1976	1"=500'	Flight Date: October 29, 1976	USGS
1974	1"=500'	Flight Date: September 15, 1974	NOAA
1966	1"=500'	Flight Date: February 23, 1966	USGS
1961	1"=500'	Flight Date: April 12, 1961	EDR Proprietary Aerial Viewpoint
1954	1"=500'	Flight Date: January 04, 1954	USGS
1951	1"=500'	Flight Date: April 21, 1951	EDR Proprietary Aerial Viewpoint
1944	1"=500'	Flight Date: January 01, 1944	FirstSearch
1941	1"=500'	Flight Date: January 01, 1941	FirstSearch
1924	1"=500'	Flight Date: July 01, 1924	FAIR


When delivered electronically by EDR, the aerial photo images included with this report are for ONE TIME USE ONLY. Further reproduction of these aerial photo images is prohibited without permission from EDR. For more information contact your EDR Account Executive.


Disclaimer - Copyright and Trademark Notice


This Report contains certain information obtained from a variety of public and other sources reasonably available to Environmental Data Resources, Inc. It cannot be concluded from this Report that coverage information for the target and surrounding properties does not exist from other sources. NO WARRANTY EXPRESSED OR IMPLIED, IS MADE WHATSOEVER IN CONNECTION WITH THIS REPORT. ENVIRONMENTAL DATA RESOURCES, INC. SPECIFICALLY DISCLAIMS THE MAKING OF ANY SUCH WARRANTIES, INCLUDING WITHOUT LIMITATION, MERCHANTABILITY OR FITNESS FOR A PARTICULAR USE OR PURPOSE. ALL RISK IS ASSUMED BY THE USER. IN NO EVENT SHALL ENVIRONMENTAL DATA RESOURCES, INC. BE LIABLE TO ANYONE, WHETHER ARISING OUT OF ERRORS OR OMISSIONS, NEGLIGENCE, ACCIDENT OR ANY OTHER CAUSE, FOR ANY LOSS OF DAMAGE, INCLUDING, WITHOUT LIMITATION, SPECIAL, INCIDENTAL, CONSEQUENTIAL, OR EXEMPLARY DAMAGES. ANY LIABILITY ON THE PART OF ENVIRONMENTAL DATA RESOURCES, INC. IS STRICTLY LIMITED TO A REFUND OF THE AMOUNT PAID FOR THIS REPORT. Purchaser accepts this Report "AS IS". Any analyses, estimates, ratings, environmental risk levels or risk codes provided in this Report are provided for illustrative purposes only, and are not intended to provide, nor should they be interpreted as providing any facts regarding, or prediction or forecast of, any environmental risk for any property. Only a Phase I Environmental Site Assessment performed by an environmental professional can provide information regarding the environmental risk for any property. Additionally, the information provided in this Report is not to be construed as legal advice.


Copyright 2022 by Environmental Data Resources, Inc. All rights reserved. Reproduction in any media or format, in whole or in part, of any report or map of Environmental Data Resources, Inc., or its affiliates, is prohibited without prior written permission.

EDR and its logos (including Sanborn and Sanborn Map) are trademarks of Environmental Data Resources, Inc. or its affiliates. All other trademarks used herein are the property of their respective owners.

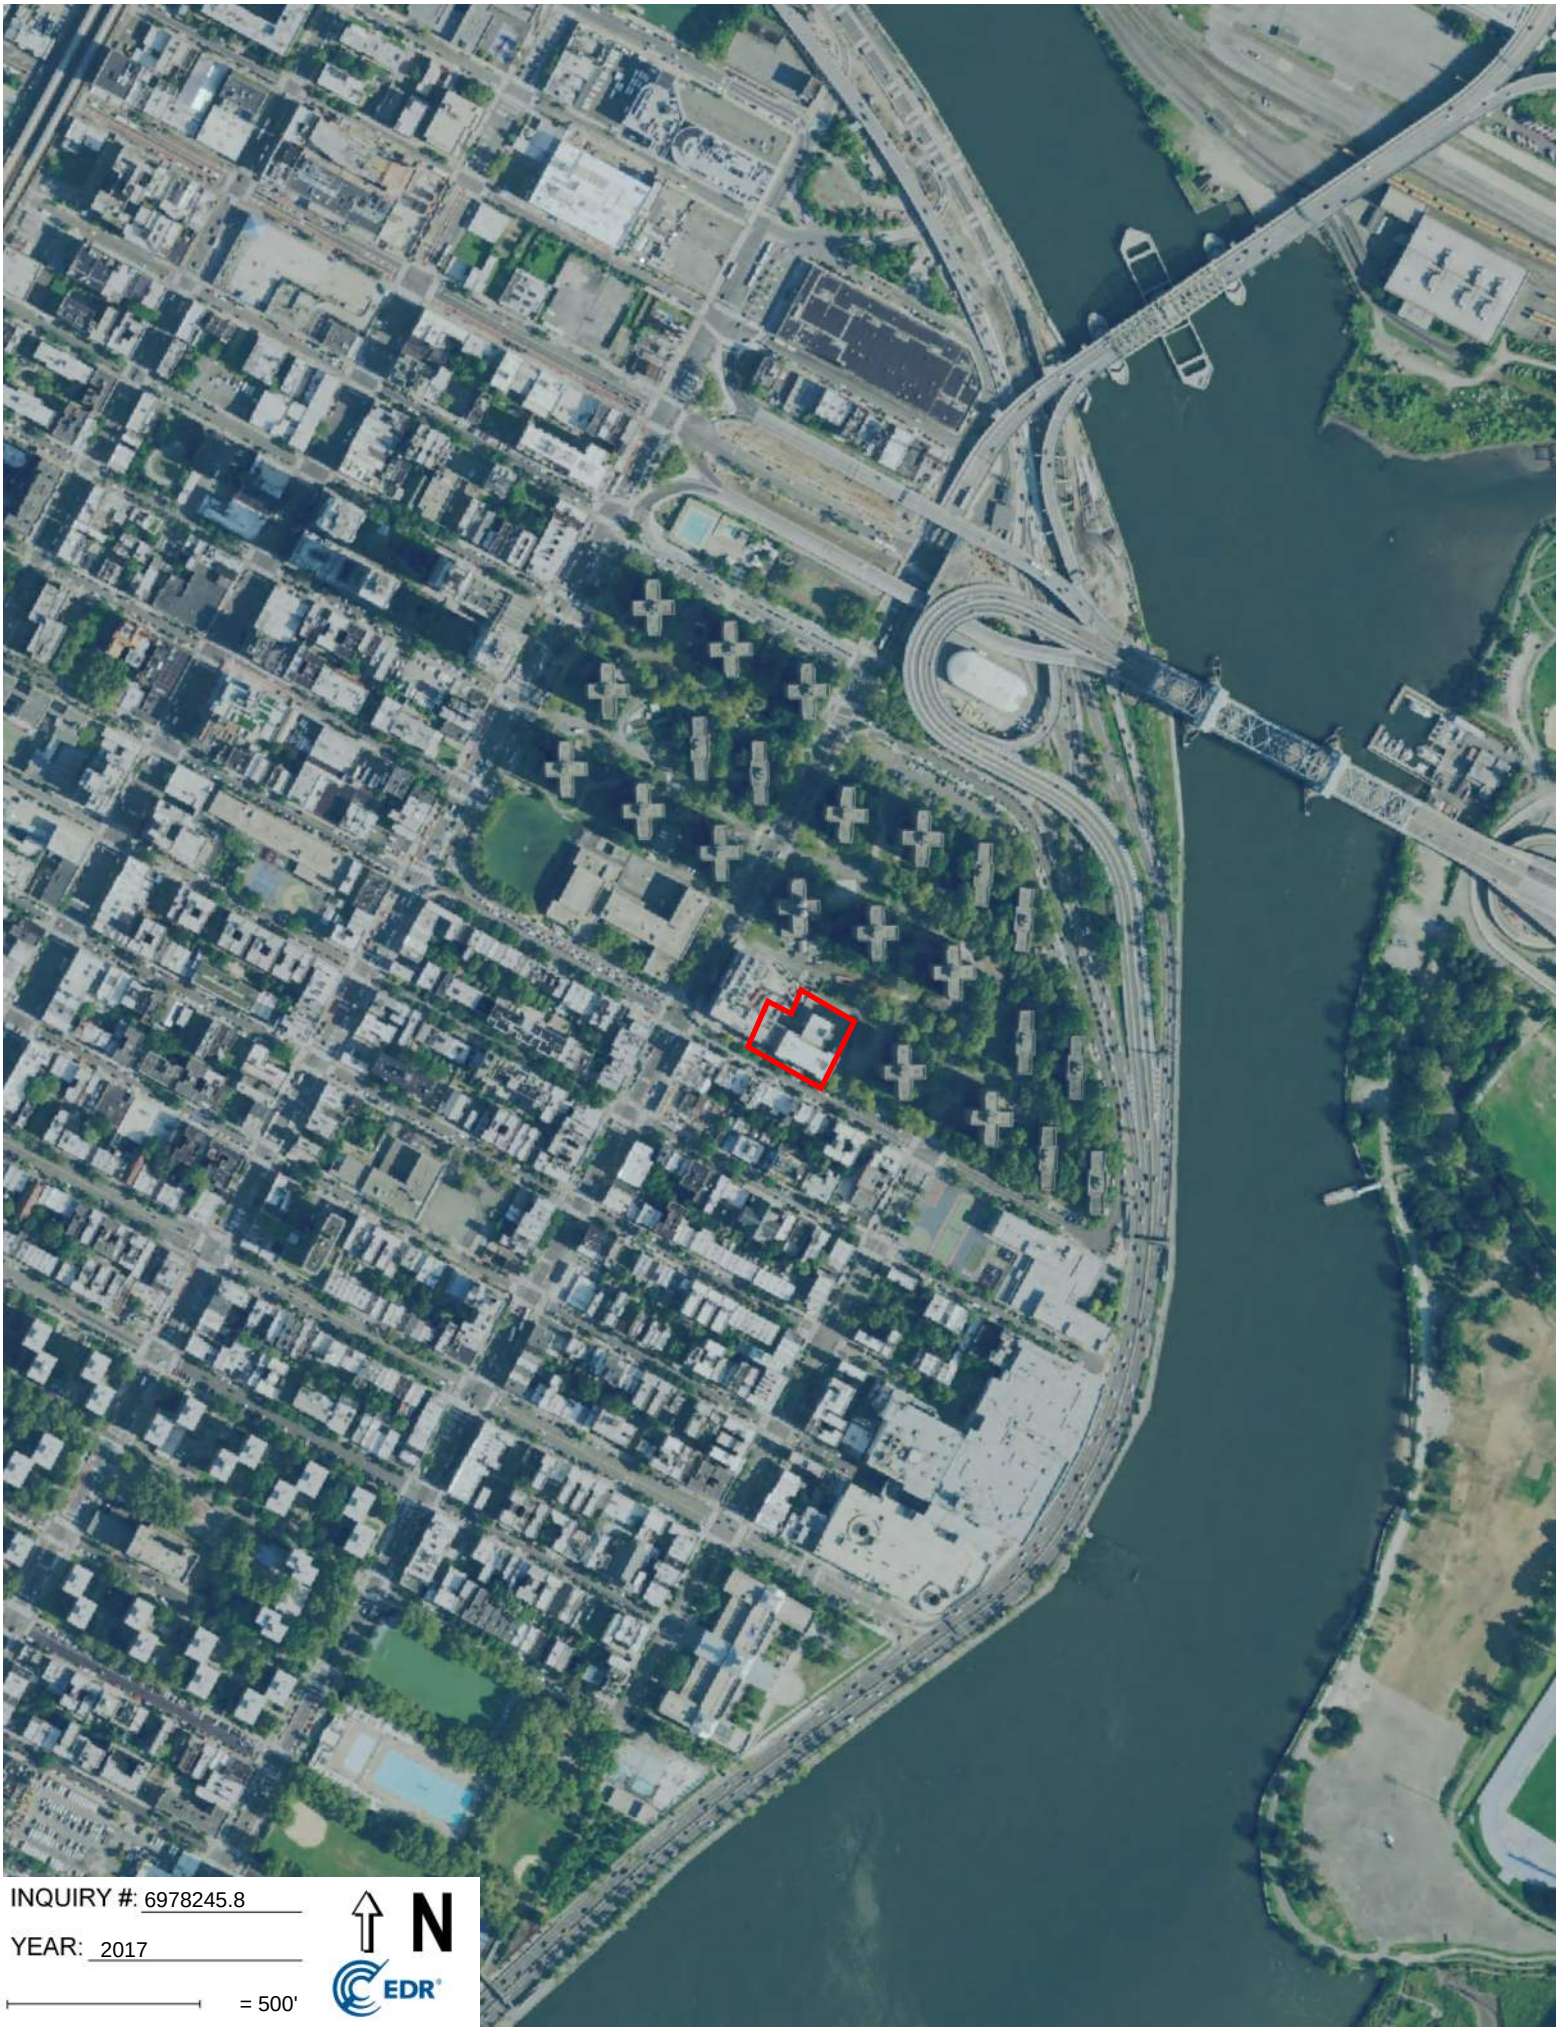
INQUIRY #: 6978245.8
YEAR: 2017
= 500'
N
EDR

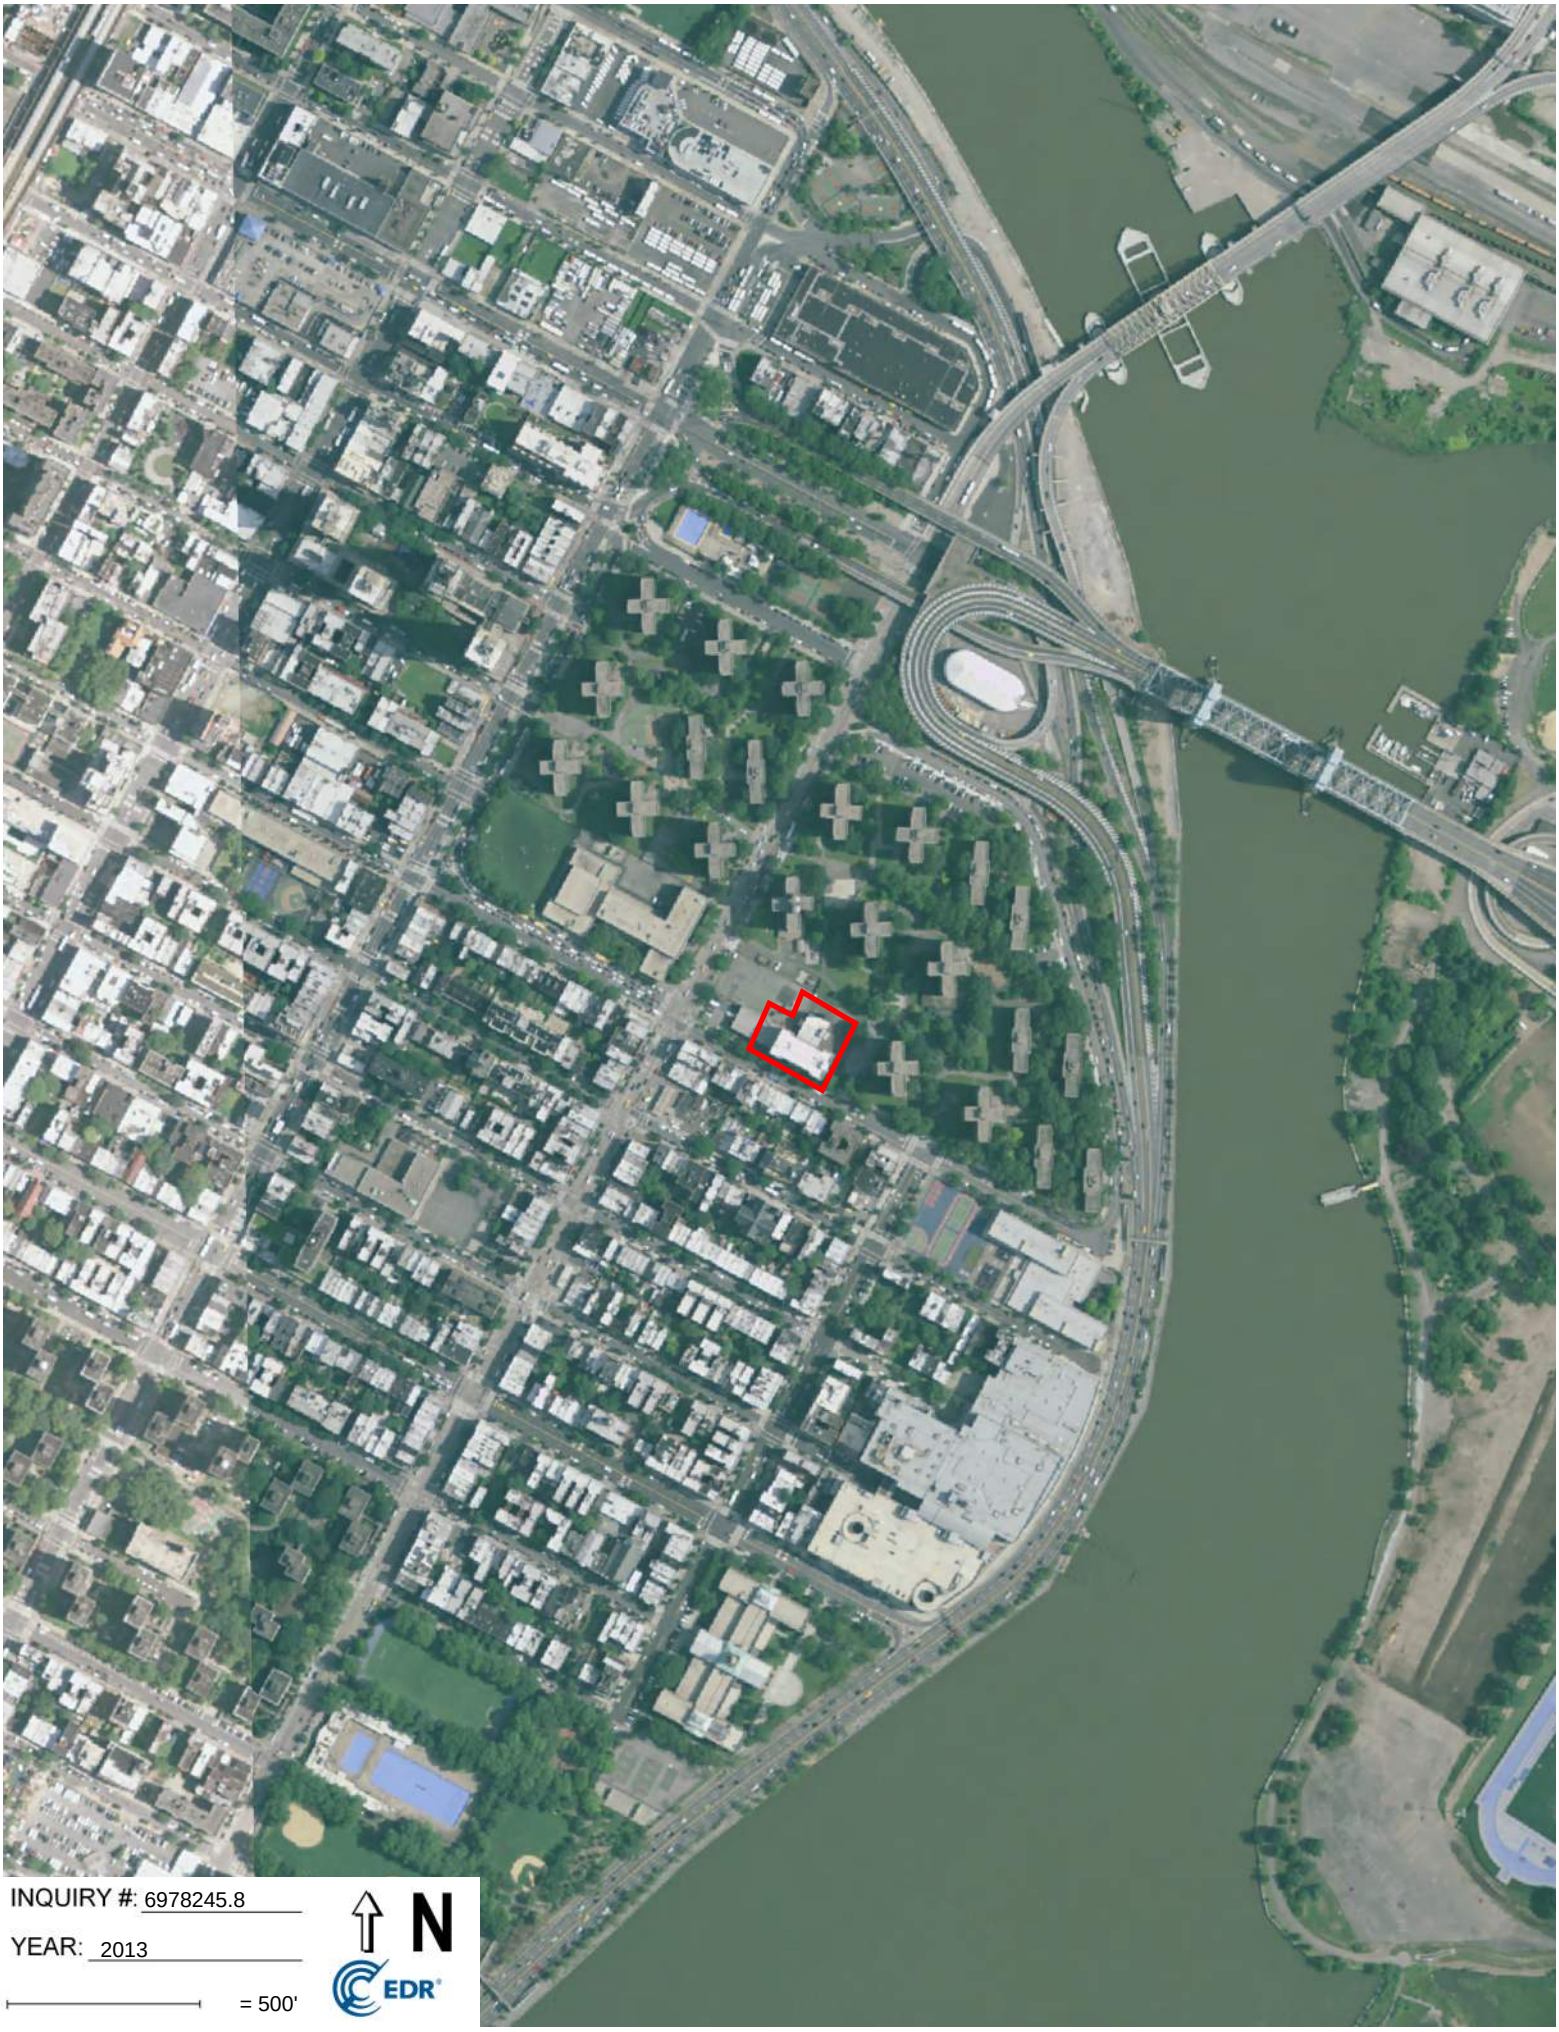
INQUIRY #: 6978245.8
YEAR: 2013
= 500'
N
EDR

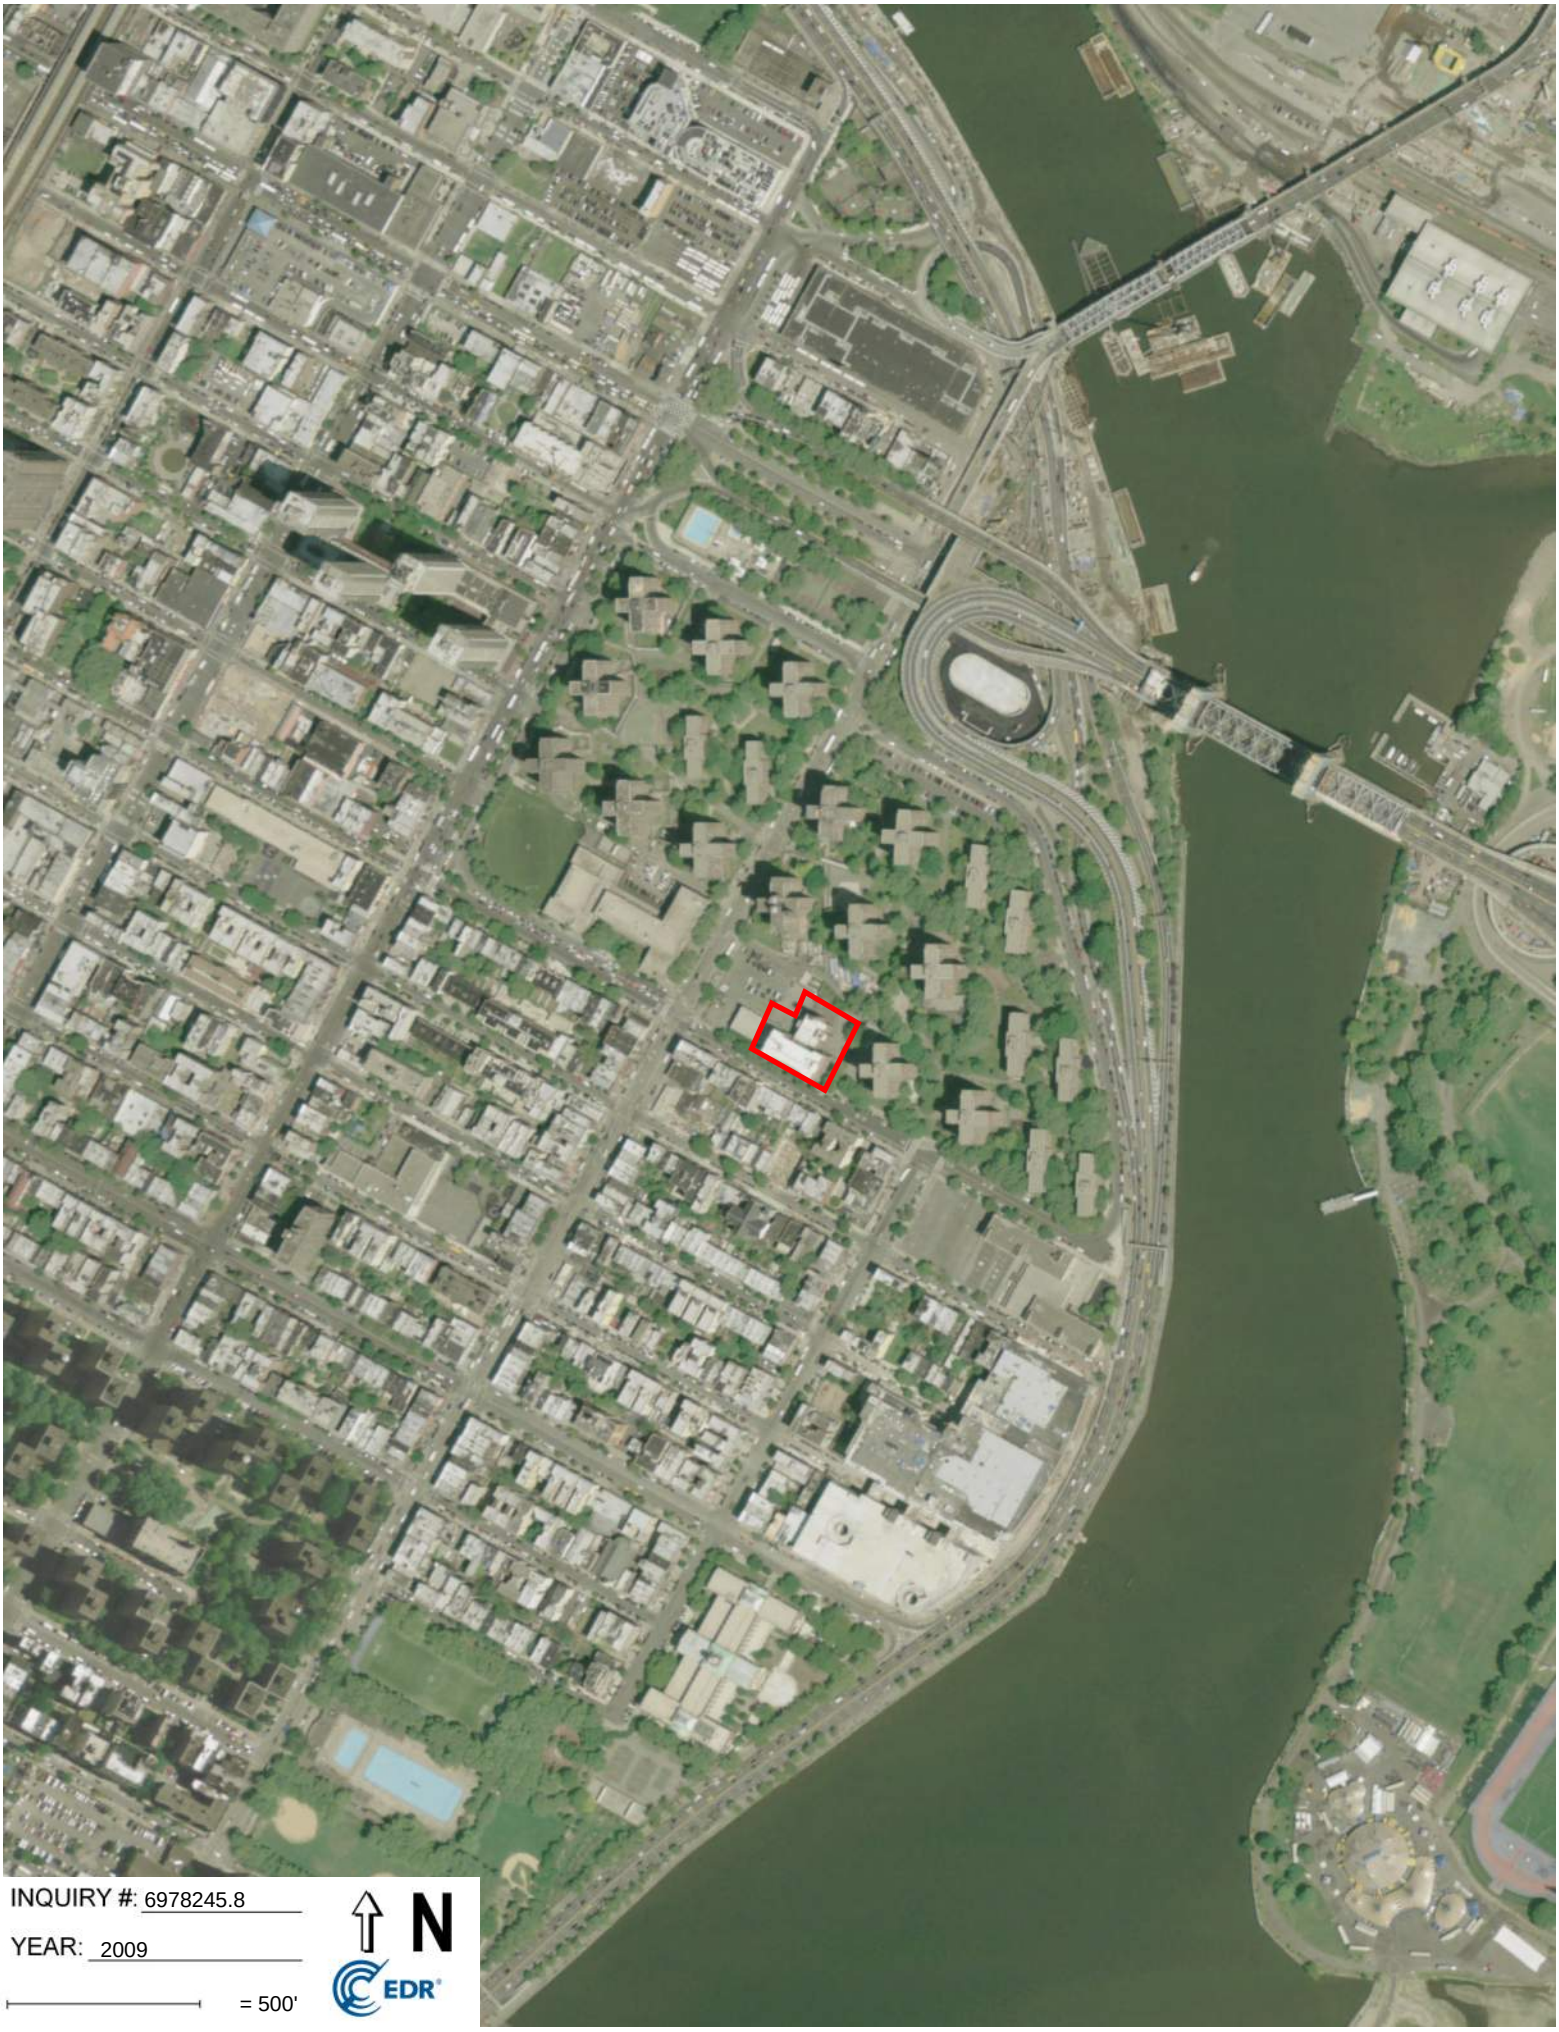
INQUIRY #: 6978245.8
YEAR: 2009
= 500'
N
EDR

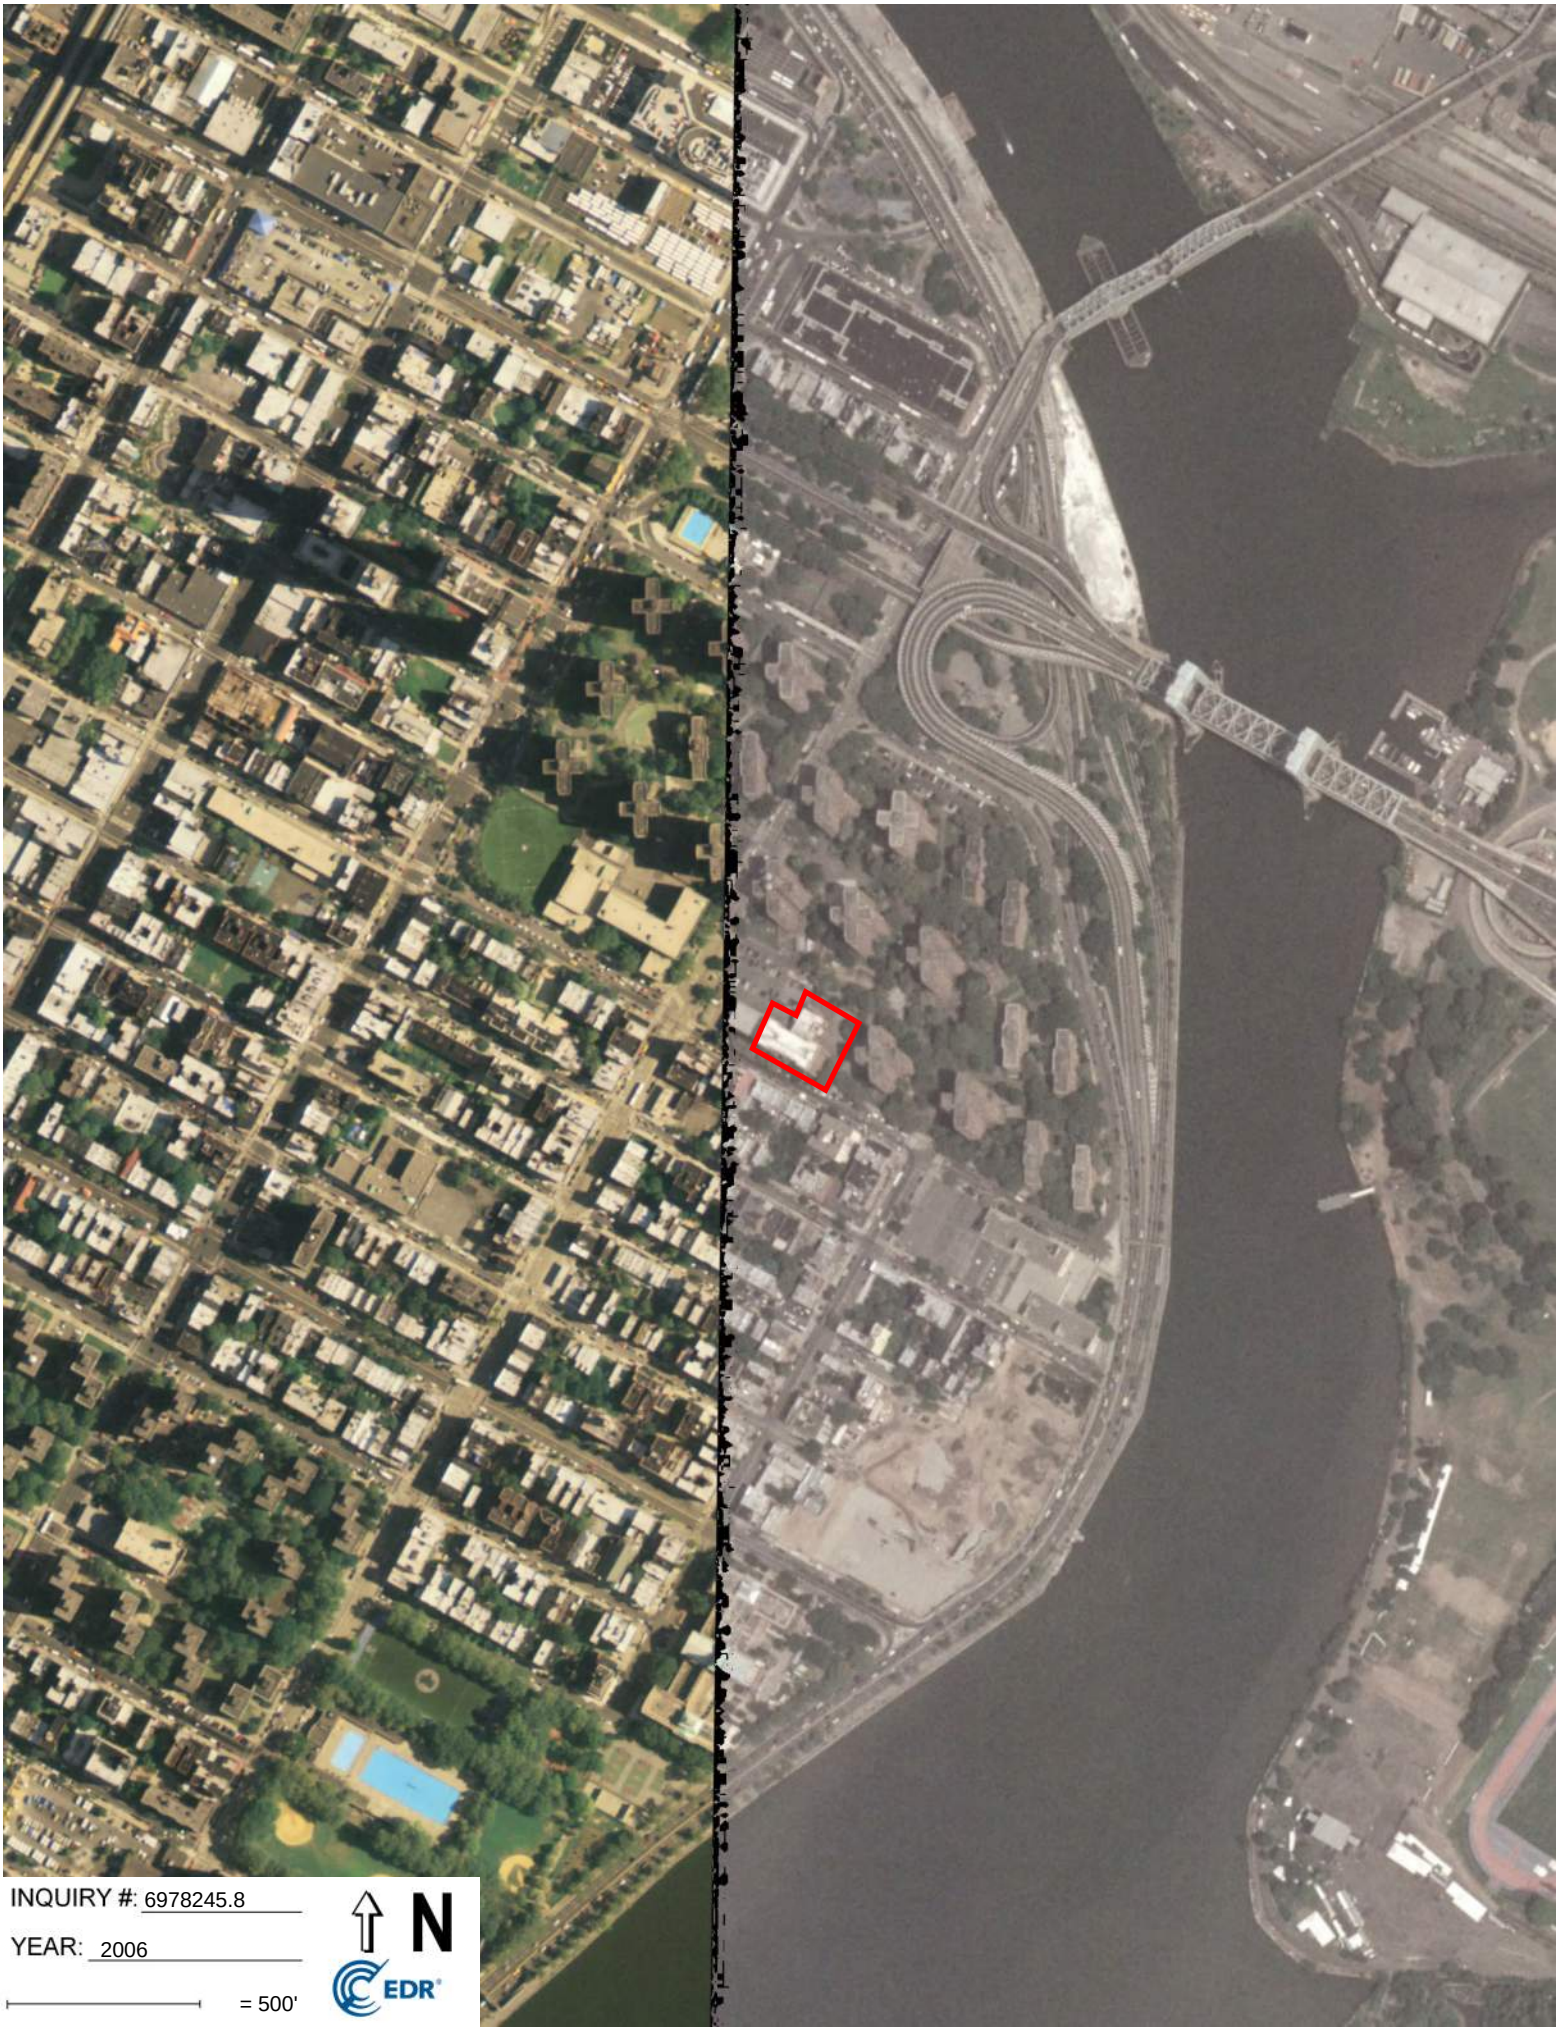


INQUIRY #: 6978245.8

YEAR: 2006


= 500'

N

EDR

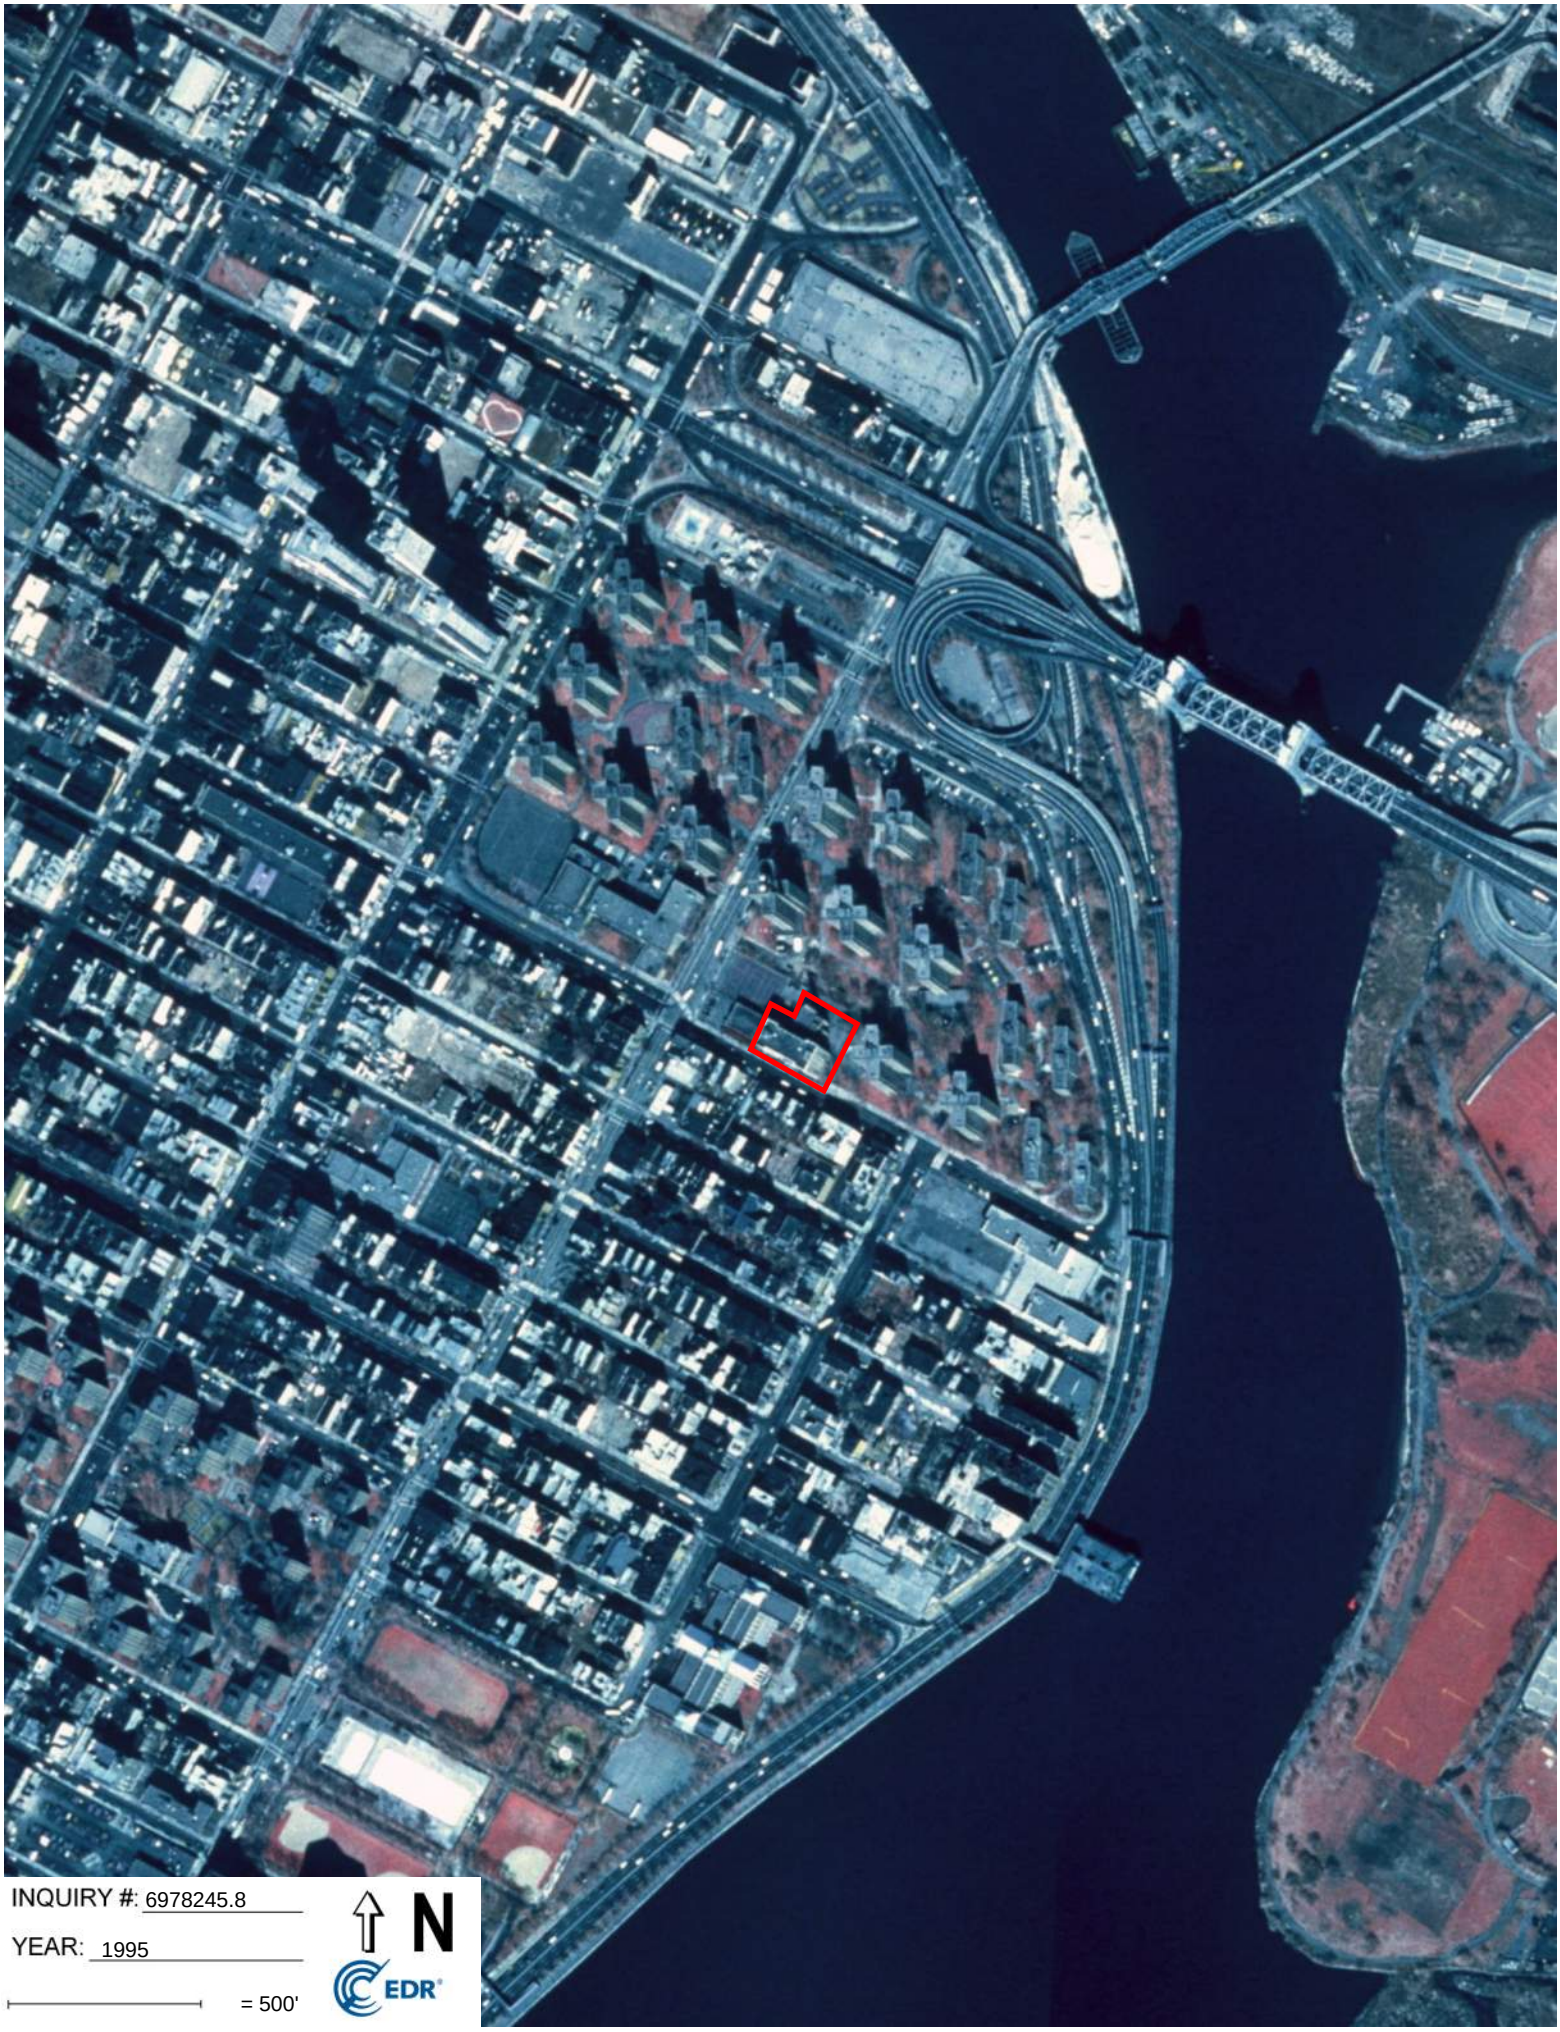
INQUIRY #: 6978245.8
YEAR: 1995
= 500'
N
EDR


INQUIRY #: 6978245.8
YEAR: 1991
= 500'
N
EDR

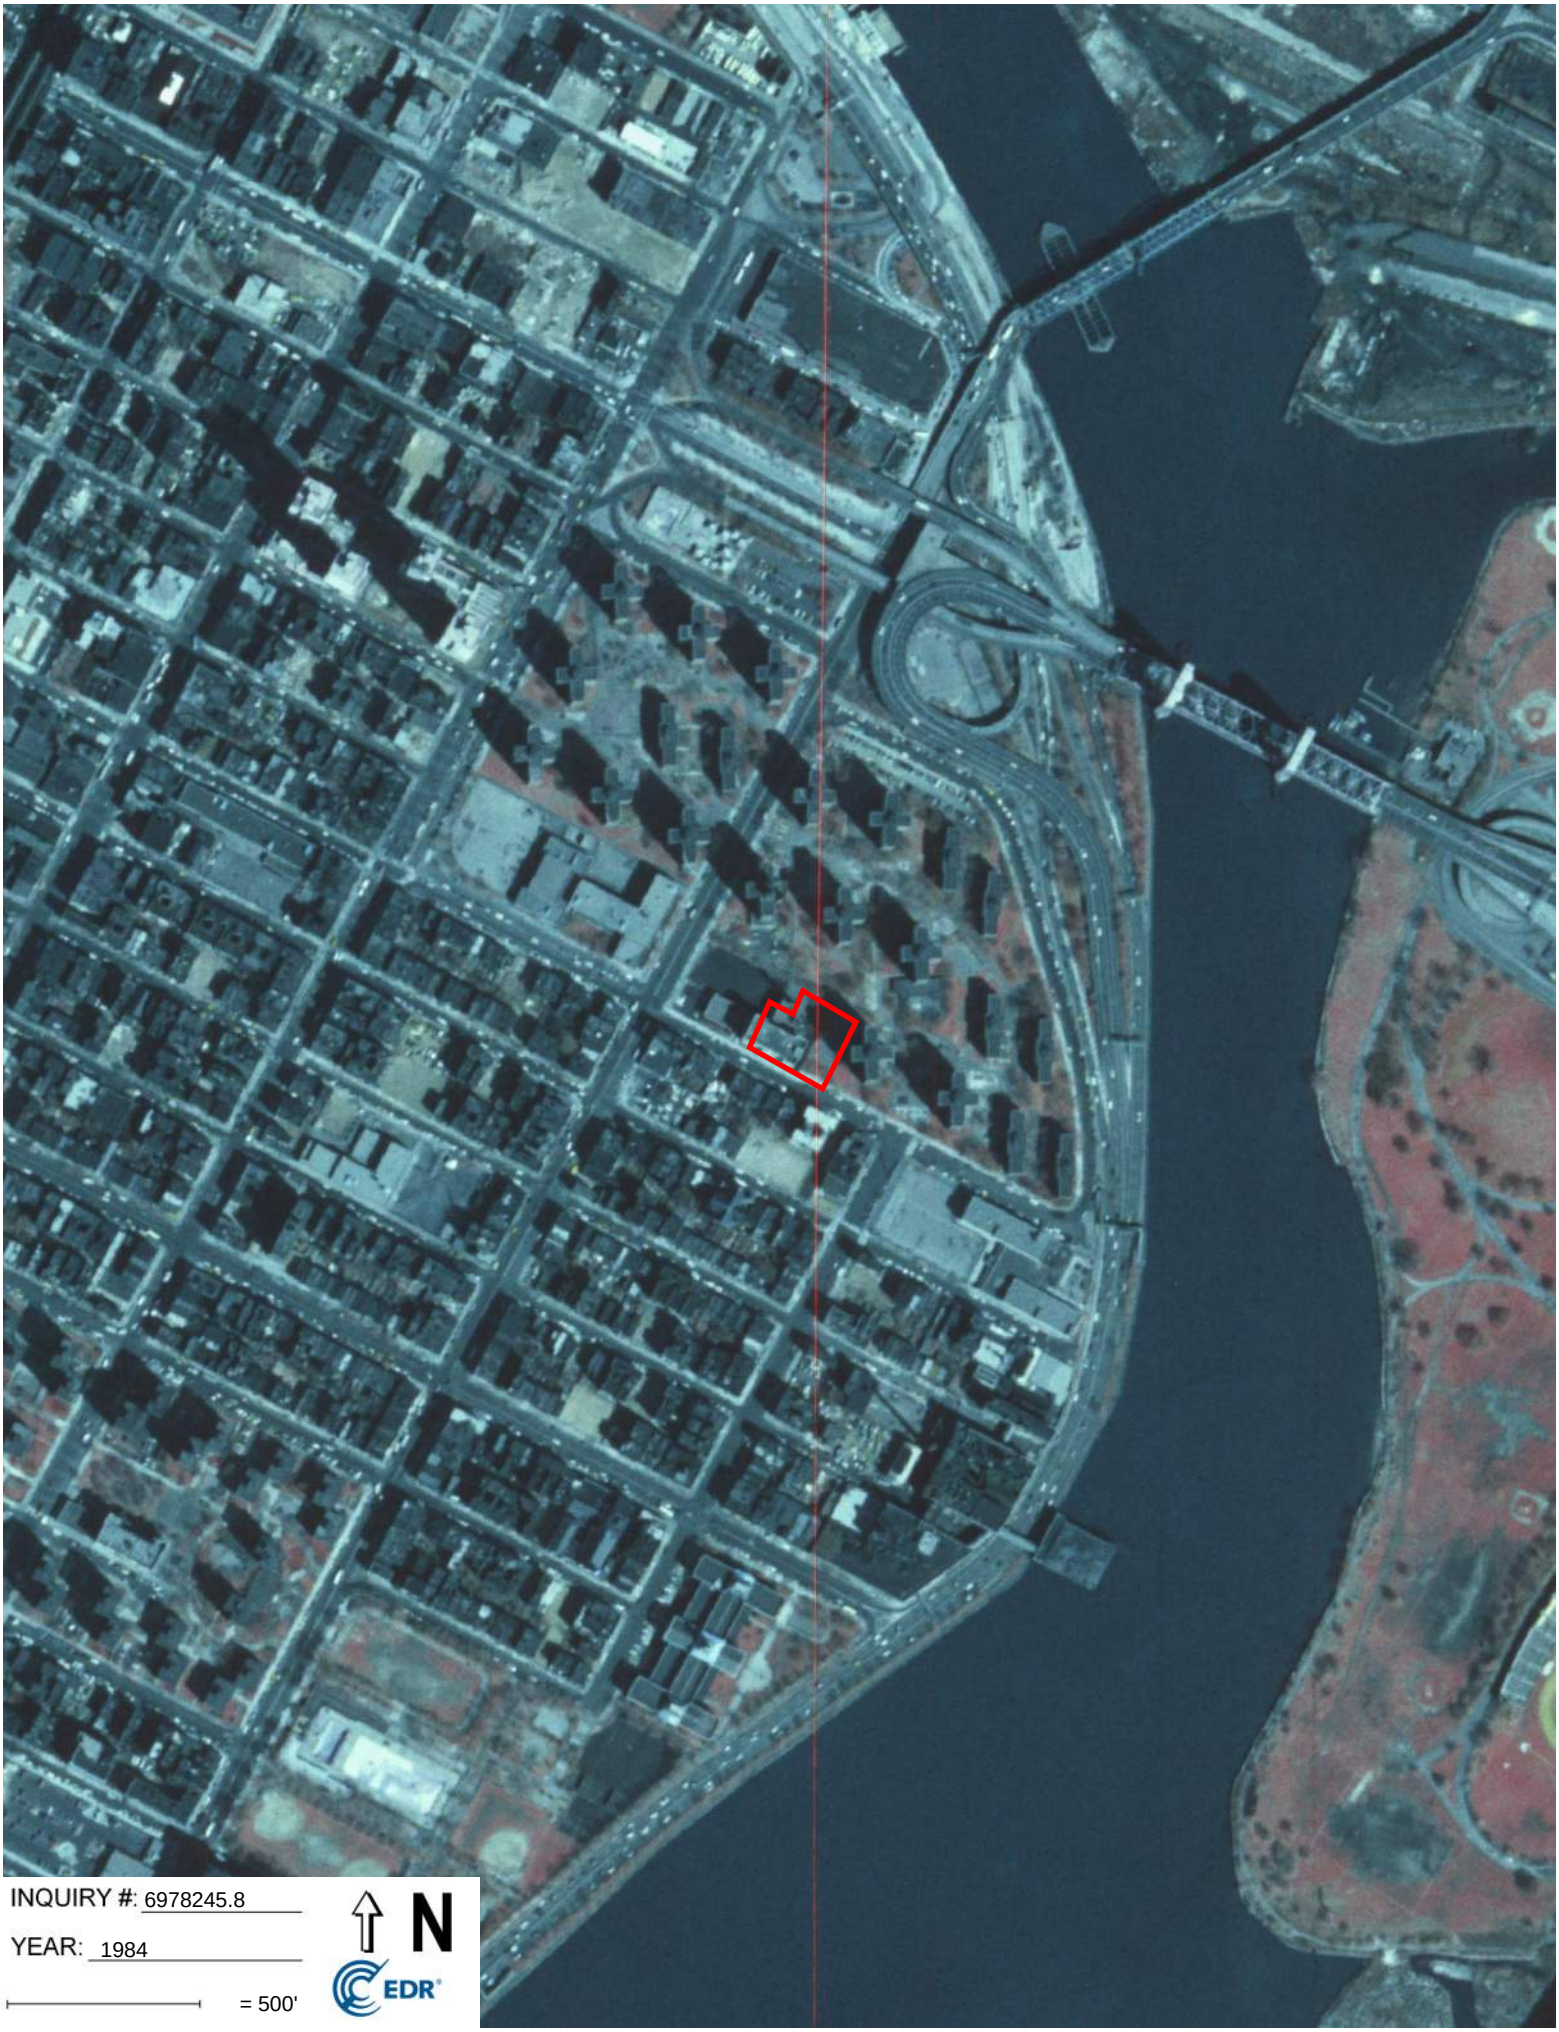
INQUIRY #: 6978245.8
YEAR: 1984
= 500'
N
EDR



INQUIRY #: 6978245.8

YEAR: 1976


= 500'

N

EDR


INQUIRY #: 6978245.8
YEAR: 1974
= 500'
N
EDR


INQUIRY #: 6978245.8
YEAR: 1966
= 500'
N
EDR

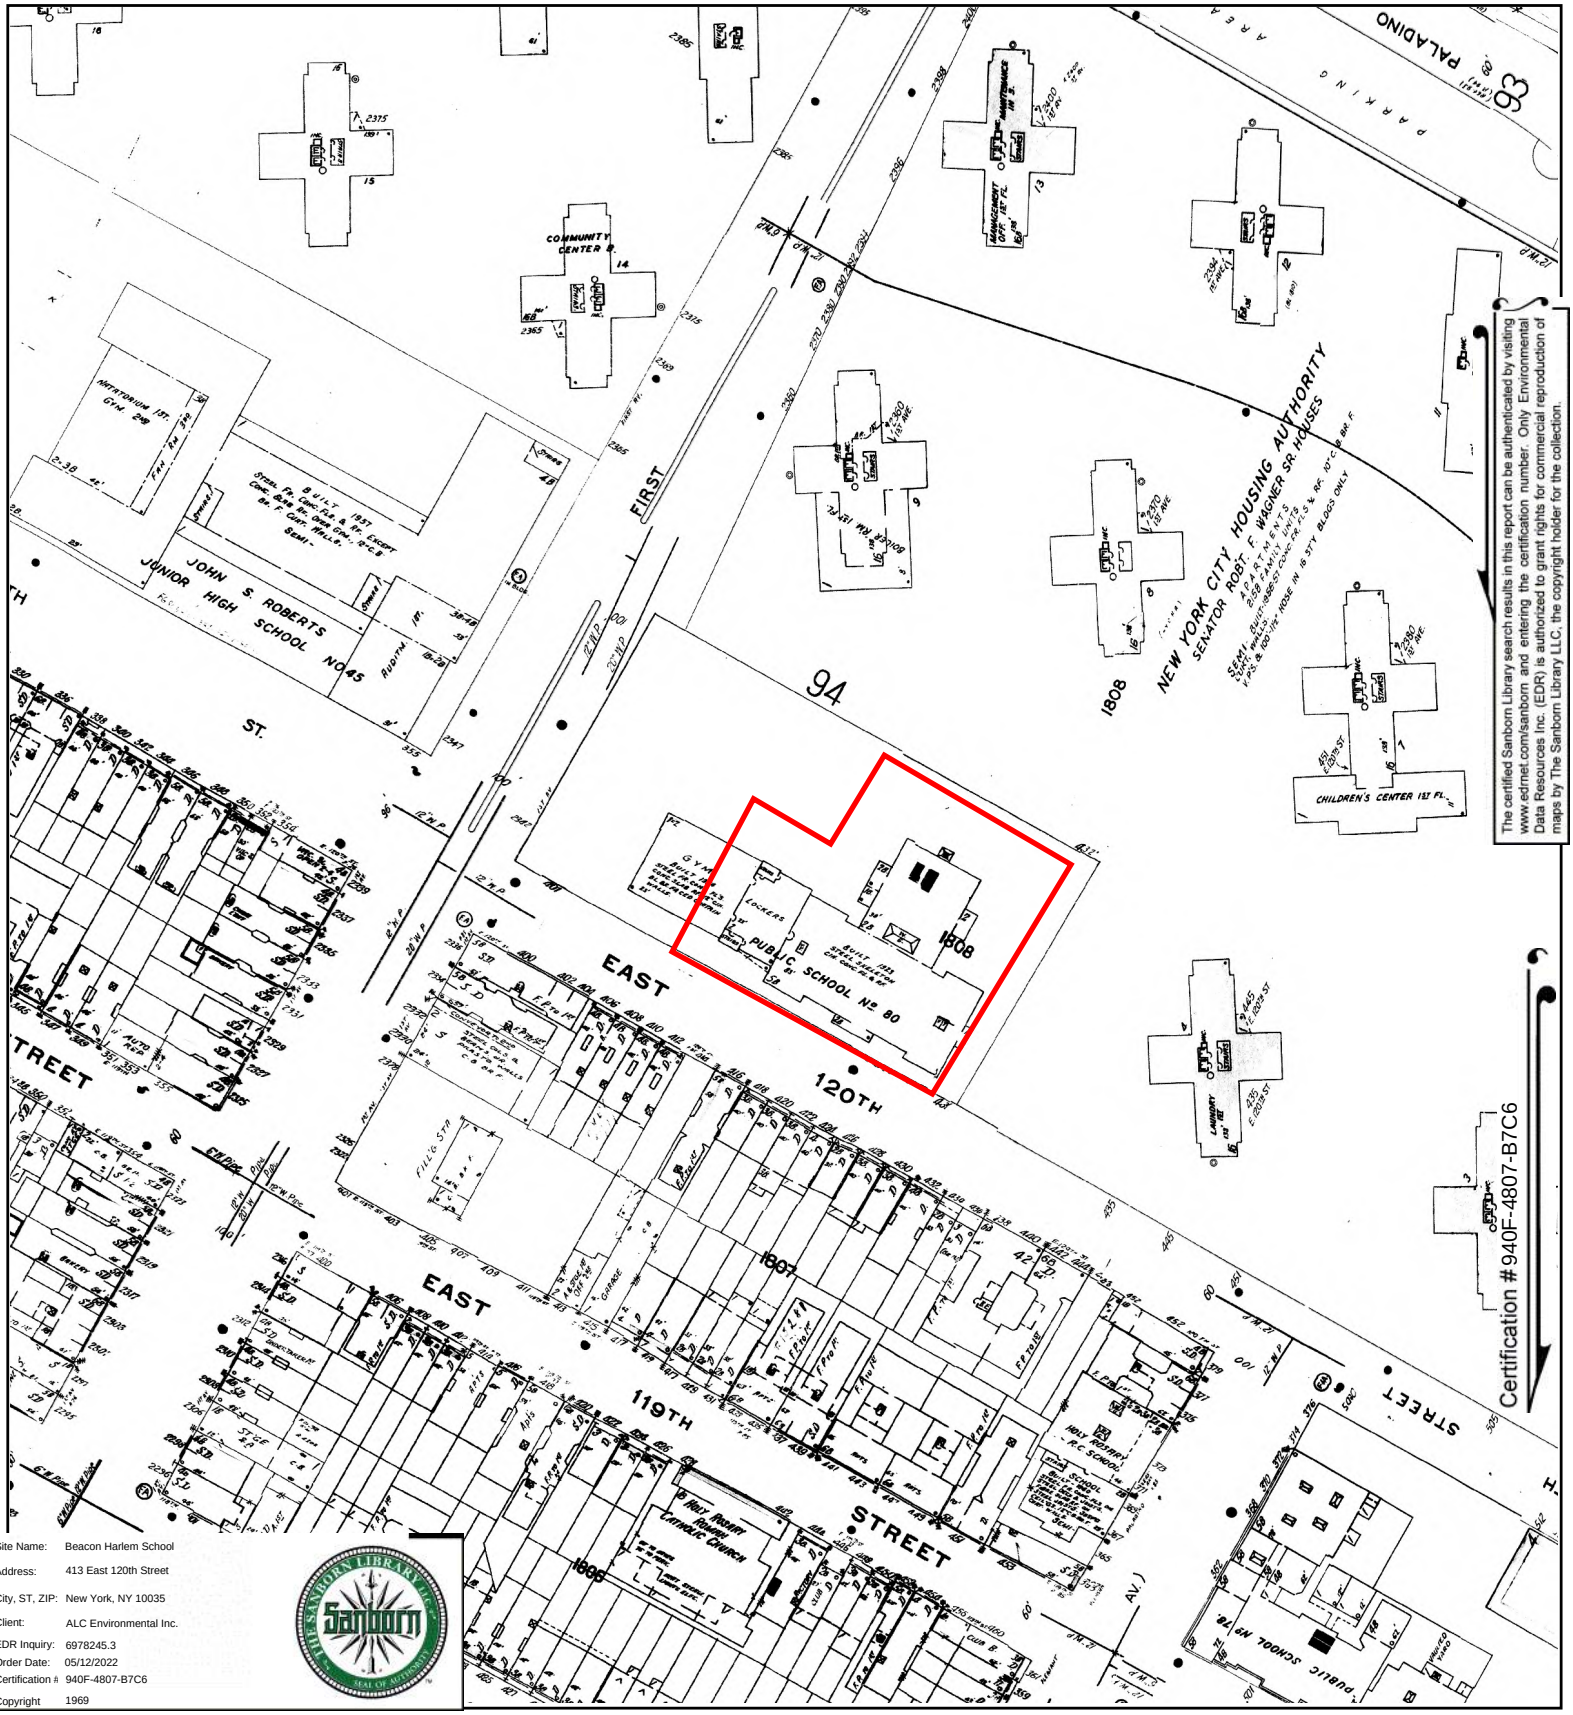


The certified Sanborn Library search results in this report can be authenticated by visiting www.edrnet.com/sanborn and entering the certification number. Only Environmental Data Resources Inc. (EDR) is authorized to grant rights for commercial reproduction of maps by The Sanborn Library LLC, the copyright holder for the collection.

Site Name:	Beacon Harlem School
Address:	413 East 120th Street
City, ST, ZIP:	New York, NY 10035
Client:	ALC Environmental Inc.
EDR Inquiry:	6978245.3
Order Date:	05/12/2022
Certification #	940F-4807-B7C6
Copyright	1969


This Certified Sanborn Map combines the following sheets.
Outlined areas indicate map sheets within the collection.

0 Feet 150 300 600



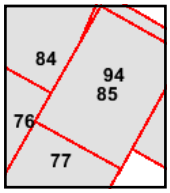

Volume 8N, Sheet 77
Volume 8N, Sheet 85
Volume 8N, Sheet 76
Volume 8N, Sheet 94
Volume 8N, Sheet 84

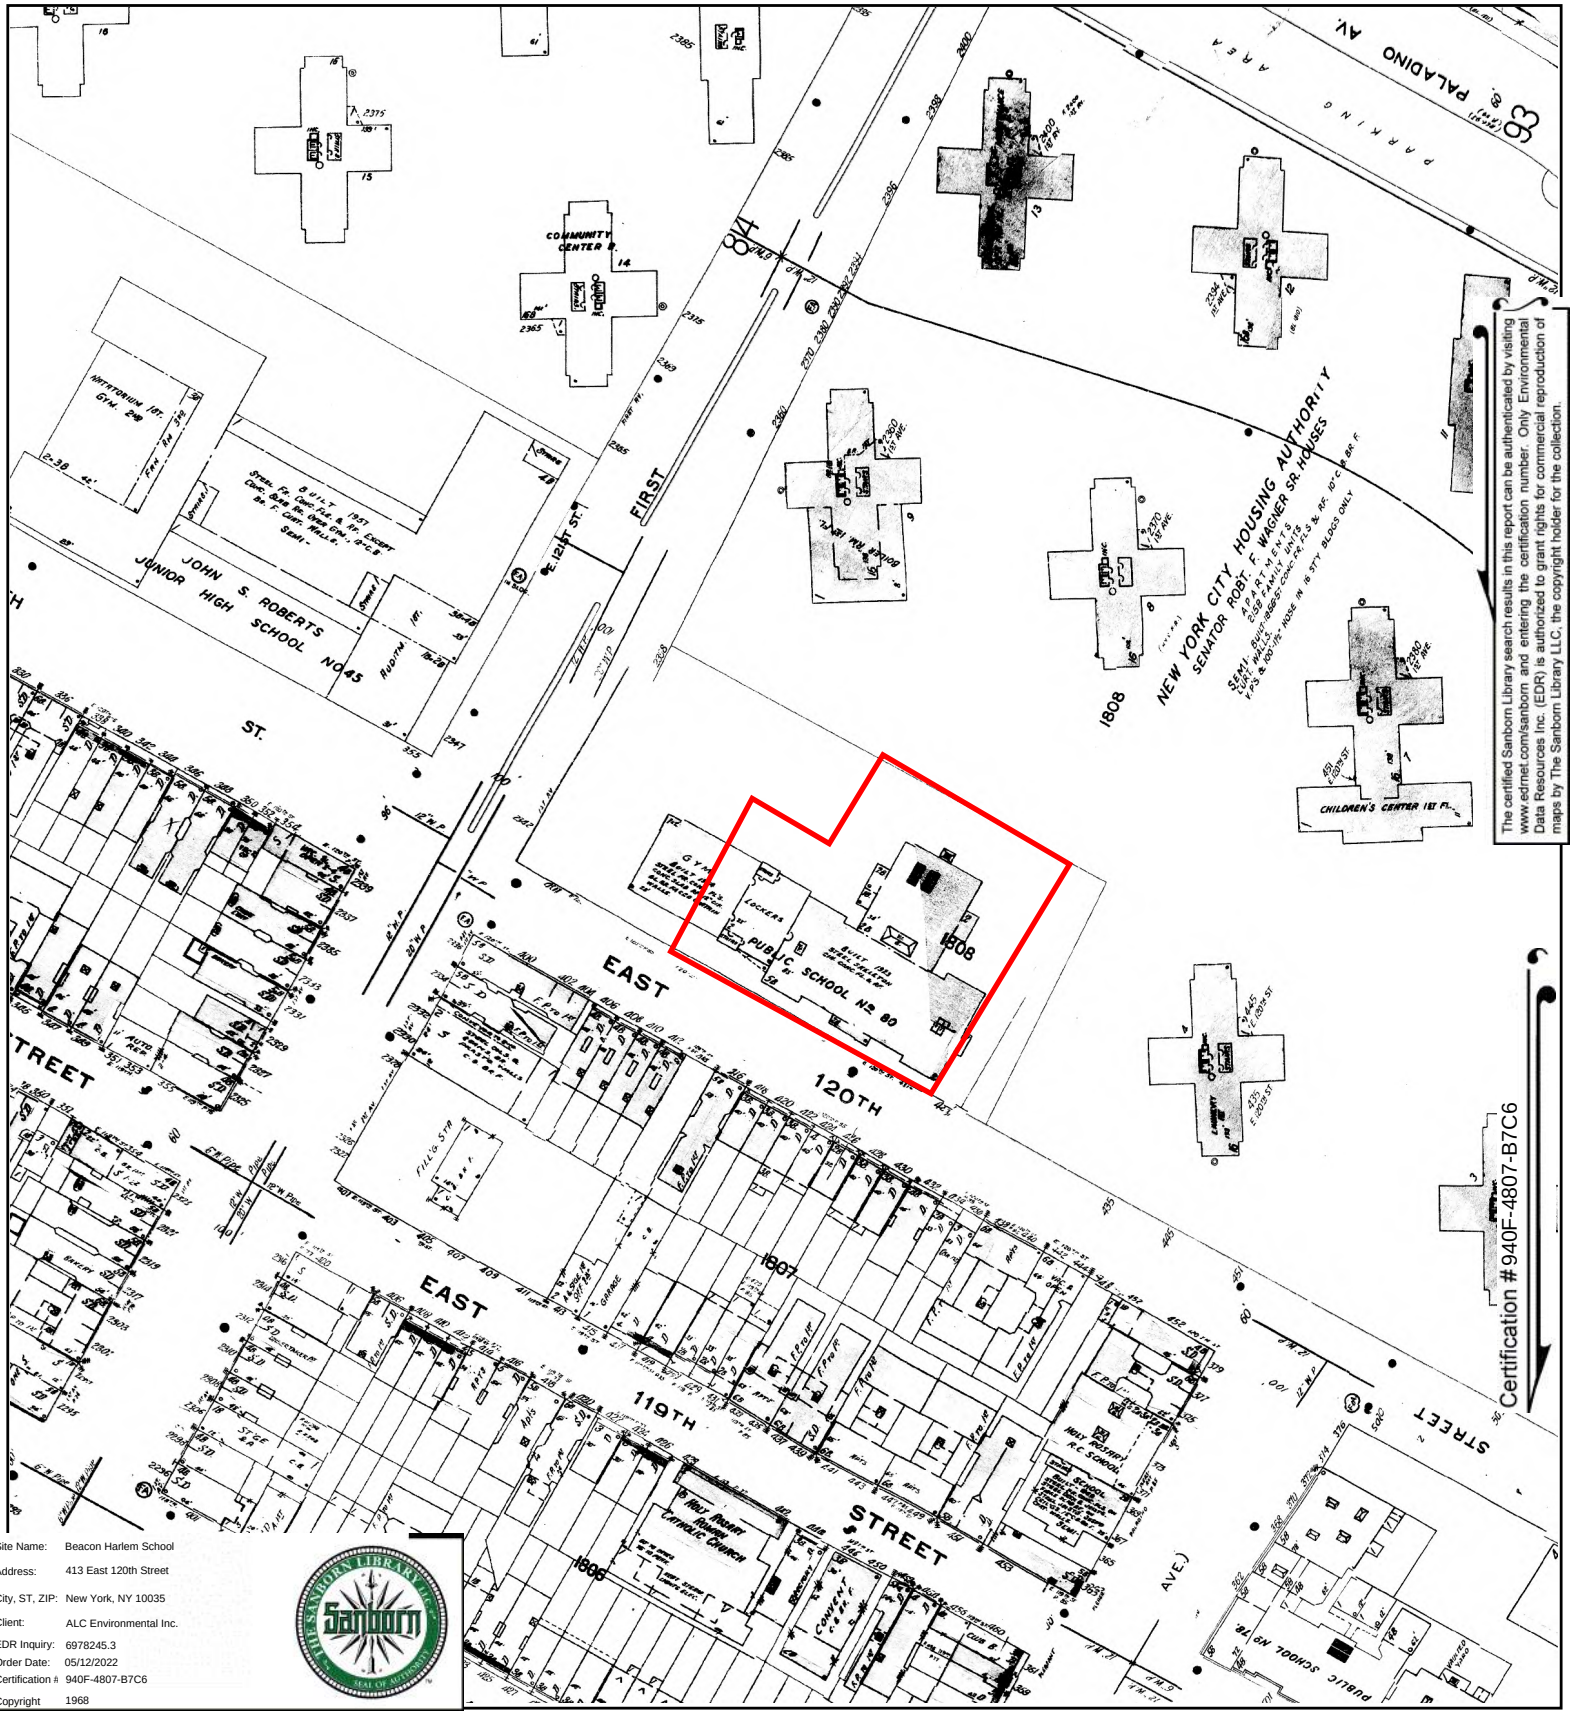


The certified Sanborn Library search results in this report can be authenticated by visiting www.edrnet.com/sanborn and entering the certification number. Only Environmental Data Resources Inc. (EDR) is authorized to grant rights for commercial reproduction of maps by The Sanborn Library LLC, the copyright holder for the collection.

Site Name:	Beacon Harlem School
Address:	413 East 120th Street
City, ST, ZIP:	New York, NY 10035
Client:	ALC Environmental Inc.
EDR Inquiry:	6978245.3
Order Date:	05/12/2022
Certification #	940F-4807-B7C6
Copyright	1968

This Certified Sanborn Map combines the following sheets.
Outlined areas indicate map sheets within the collection.


0 Feet 150 300 600



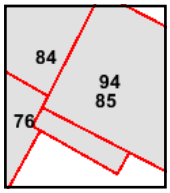

Volume 8N, Sheet 94
Volume 8N, Sheet 85
Volume 8N, Sheet 84
Volume 8N, Sheet 76

N

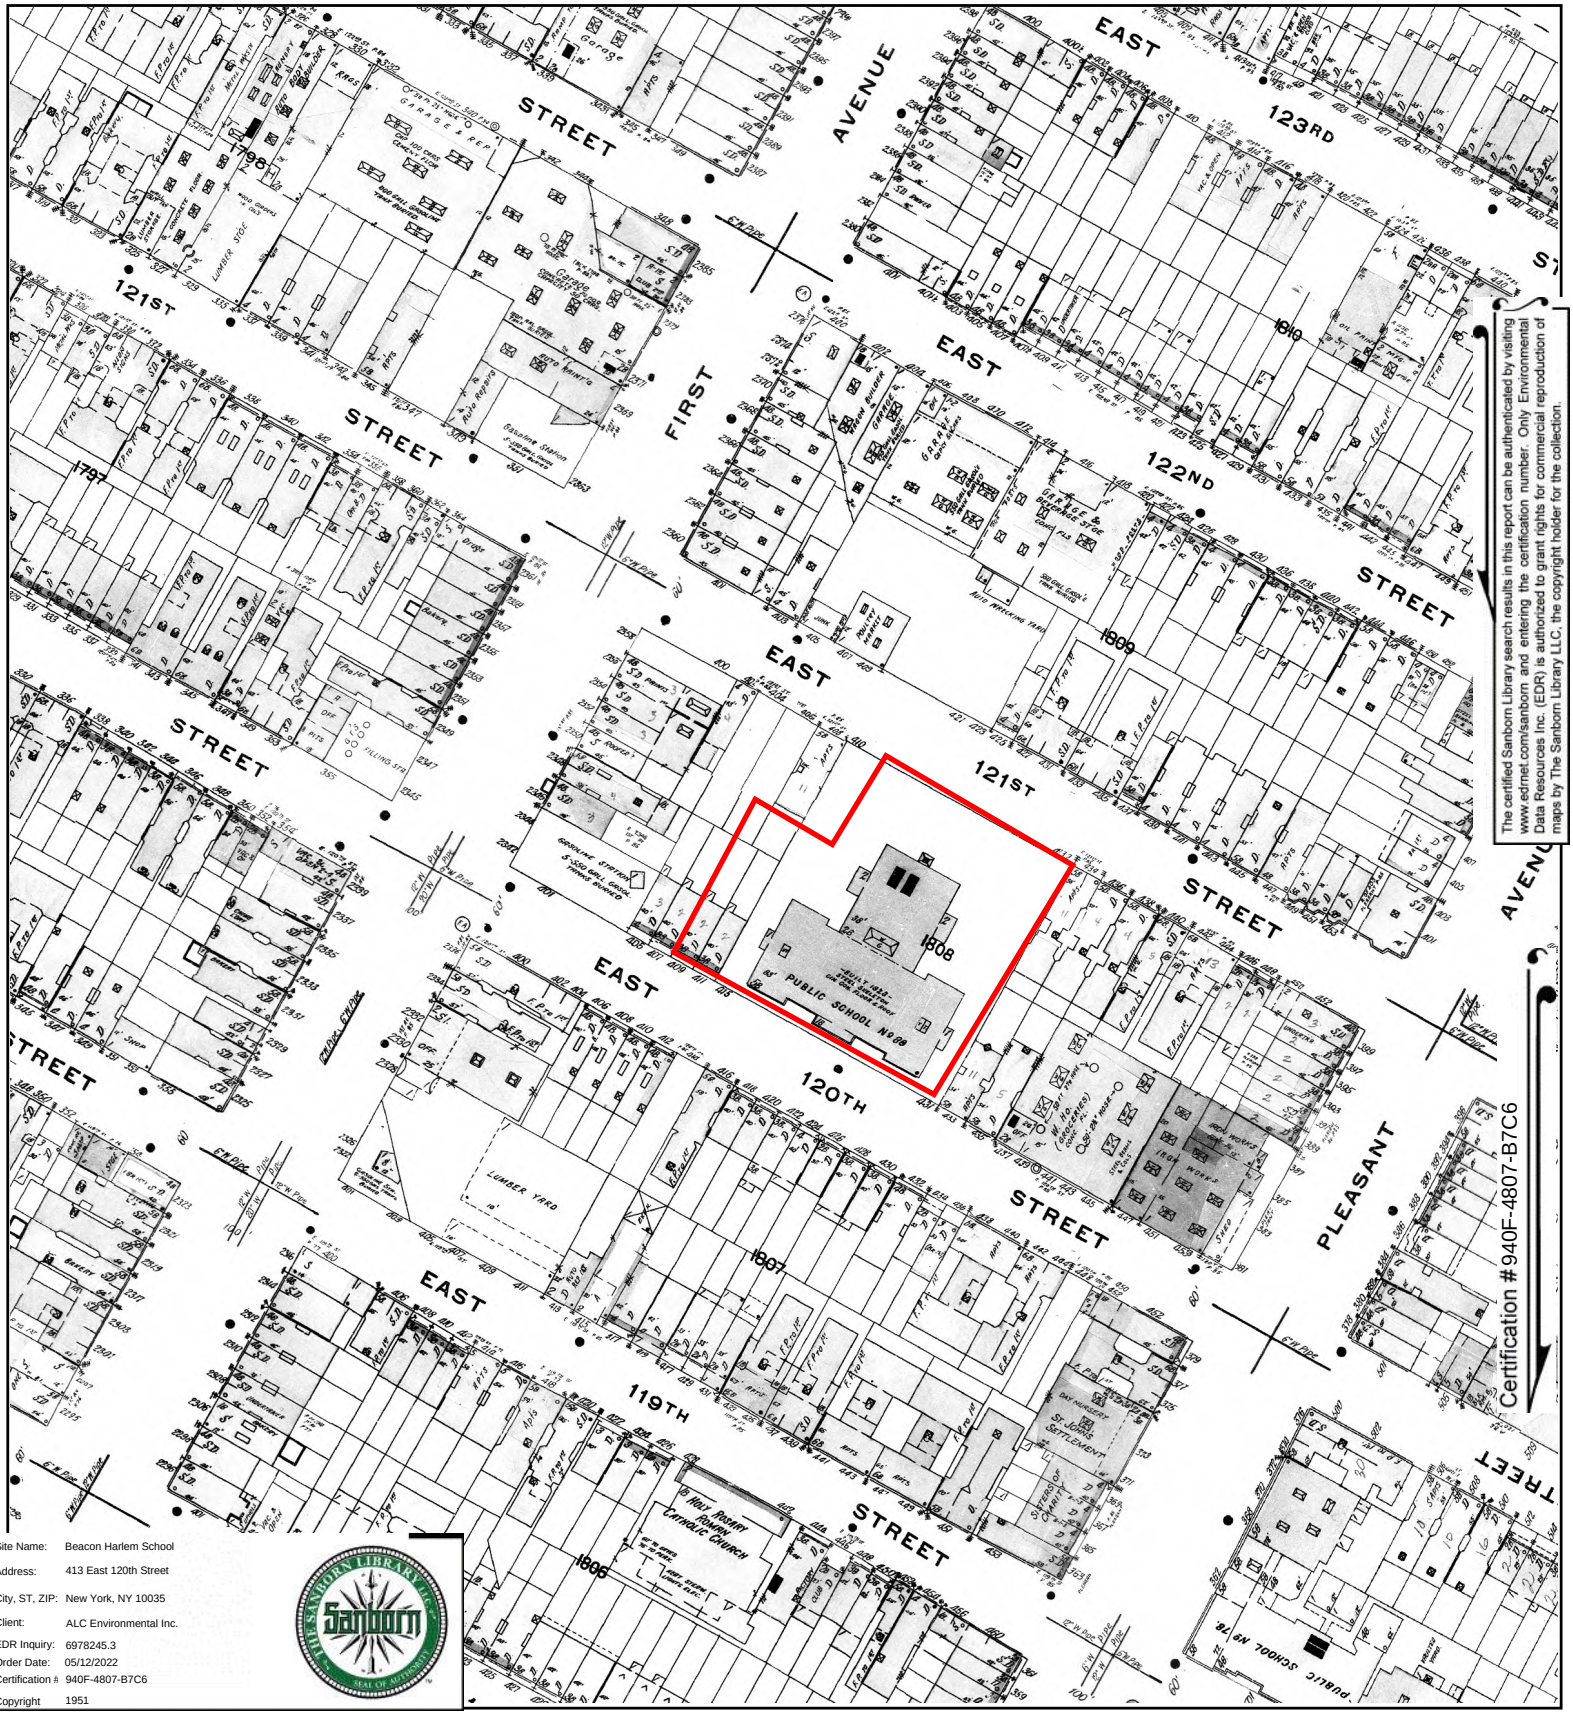



The certified Sanborn Library search results in this report can be authenticated by visiting www.edrnet.com/sanborn and entering the certification number. Only Environmental Data Resources Inc. (EDR) is authorized to grant rights for commercial reproduction of maps by The Sanborn Library LLC, the copyright holder for the collection.

Site Name:	Beacon Harlem School
Address:	413 East 120th Street
City, ST, ZIP:	New York, NY 10035
Client:	ALC Environmental Inc.
EDR Inquiry:	6978245.3
Order Date:	05/12/2022
Certification #	940F-4807-B7C6
Copyright	1951

This Certified Sanborn Map combines the following sheets.
Outlined areas indicate map sheets within the collection.


0 Feet 150 300 600

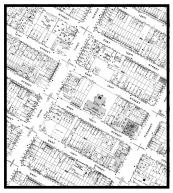

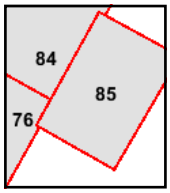

Volume 8N, Sheet 85
Volume 8N, Sheet 84
Volume 8N, Sheet 76

N

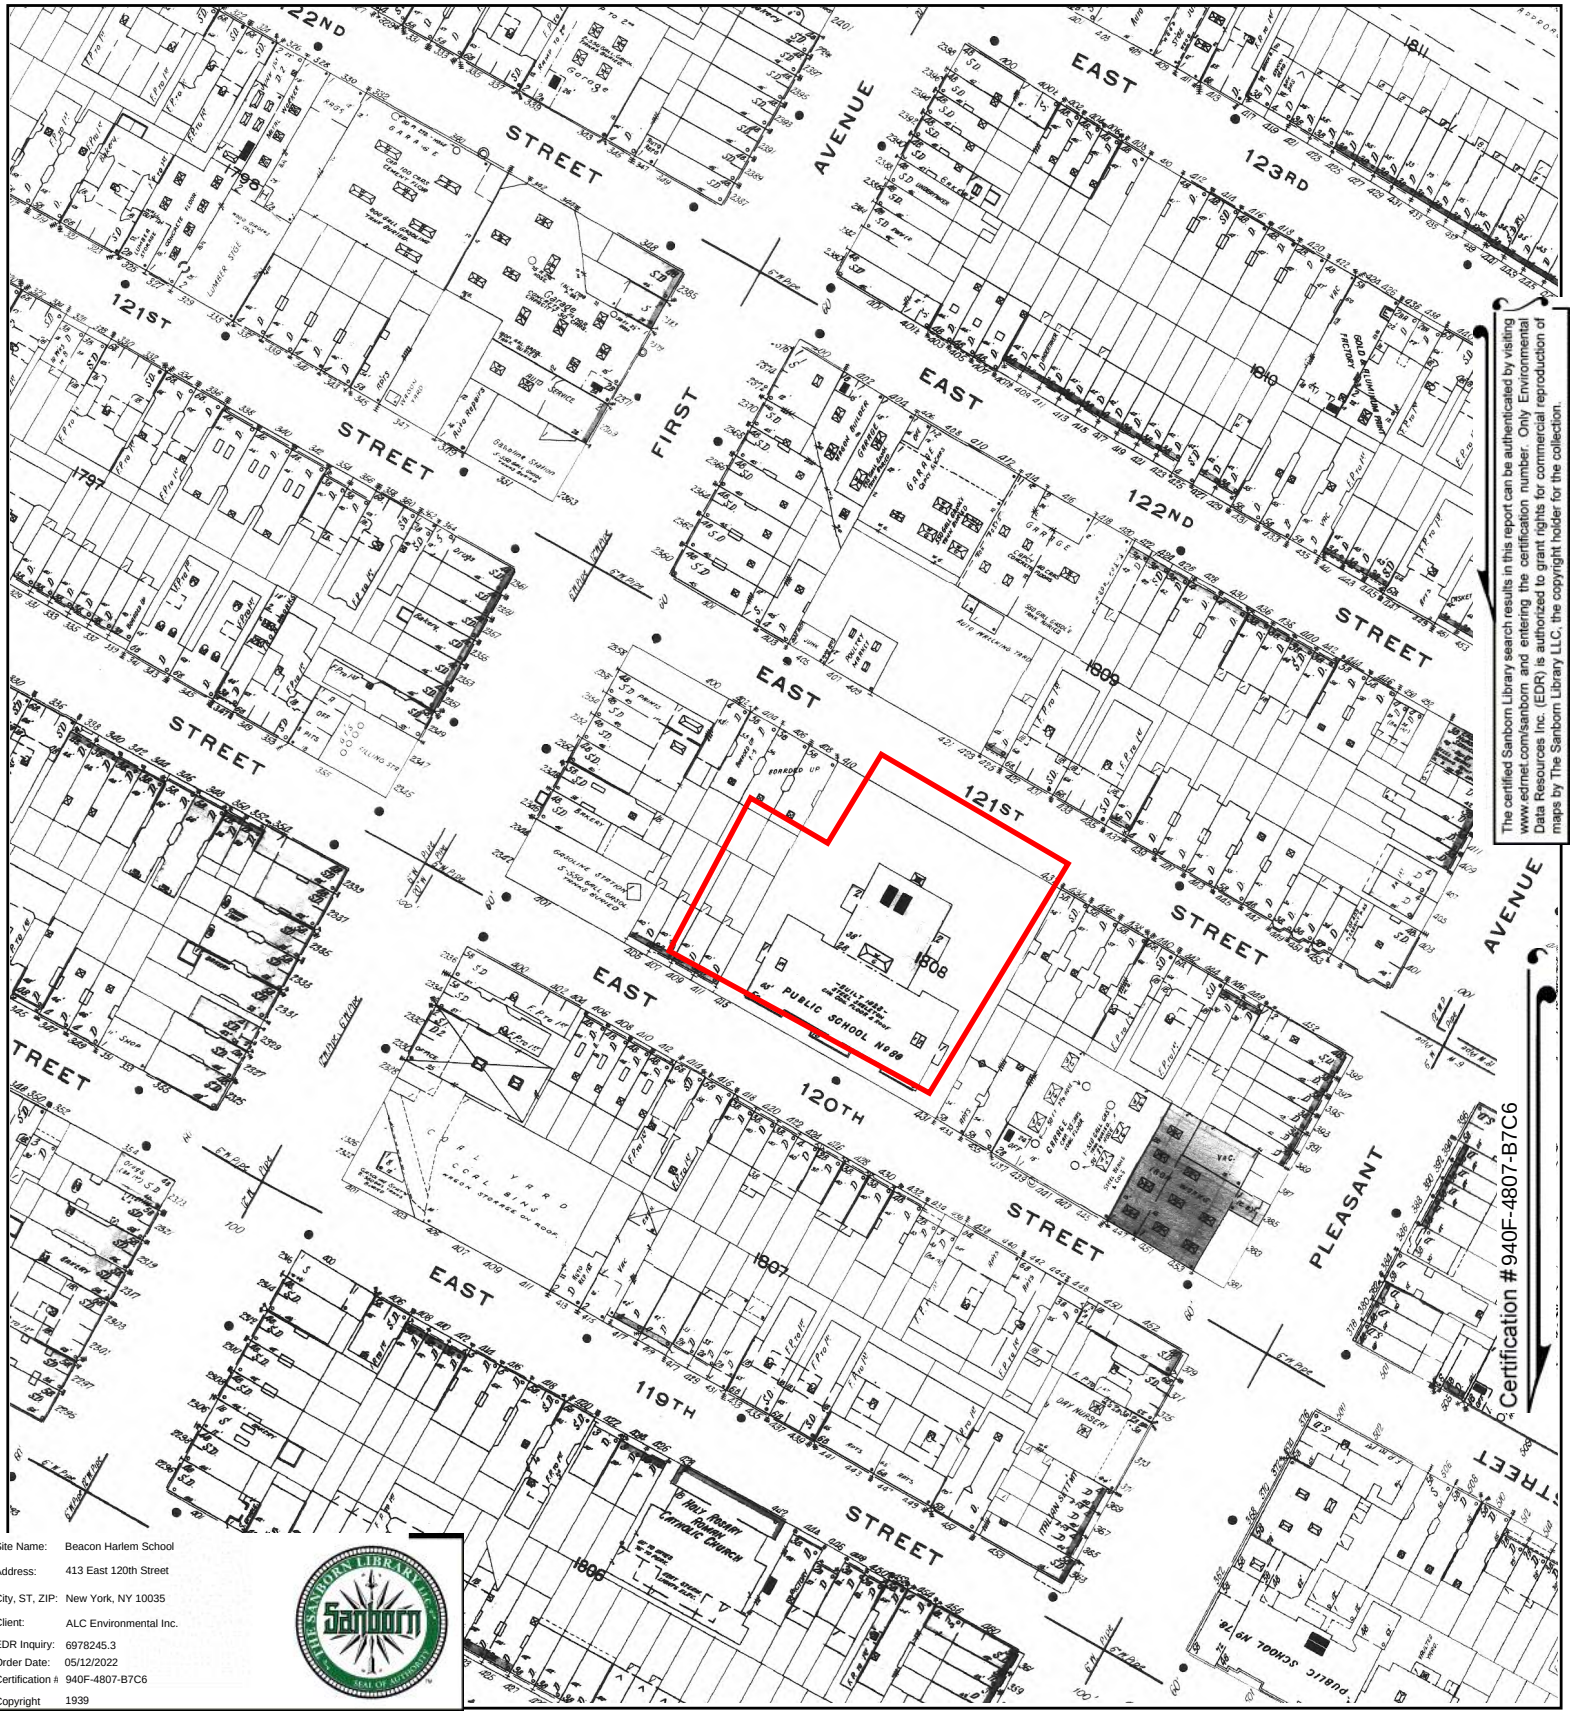



The certified Sanborn Library search results in this report can be authenticated by visiting www.edrnet.com/sanborn and entering the certification number. Only Environmental Data Resources Inc. (EDR) is authorized to grant rights for commercial reproduction of maps by The Sanborn Library LLC, the copyright holder for the collection.

Site Name:	Beacon Harlem School
Address:	413 East 120th Street
City, ST, ZIP:	New York, NY 10035
Client:	ALC Environmental Inc.
EDR Inquiry:	6978245.3
Order Date:	05/12/2022
Certification #	940F-4807-B7C6
Copyright	1939

This Certified Sanborn Map combines the following sheets.
Outlined areas indicate map sheets within the collection.


0 Feet 150 300 600

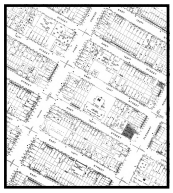

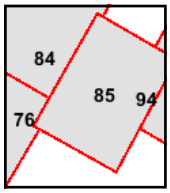

Volume 8N, Sheet 85
Volume 8N, Sheet 84
Volume 8N, Sheet 76
Volume 8N, Sheet 94

N

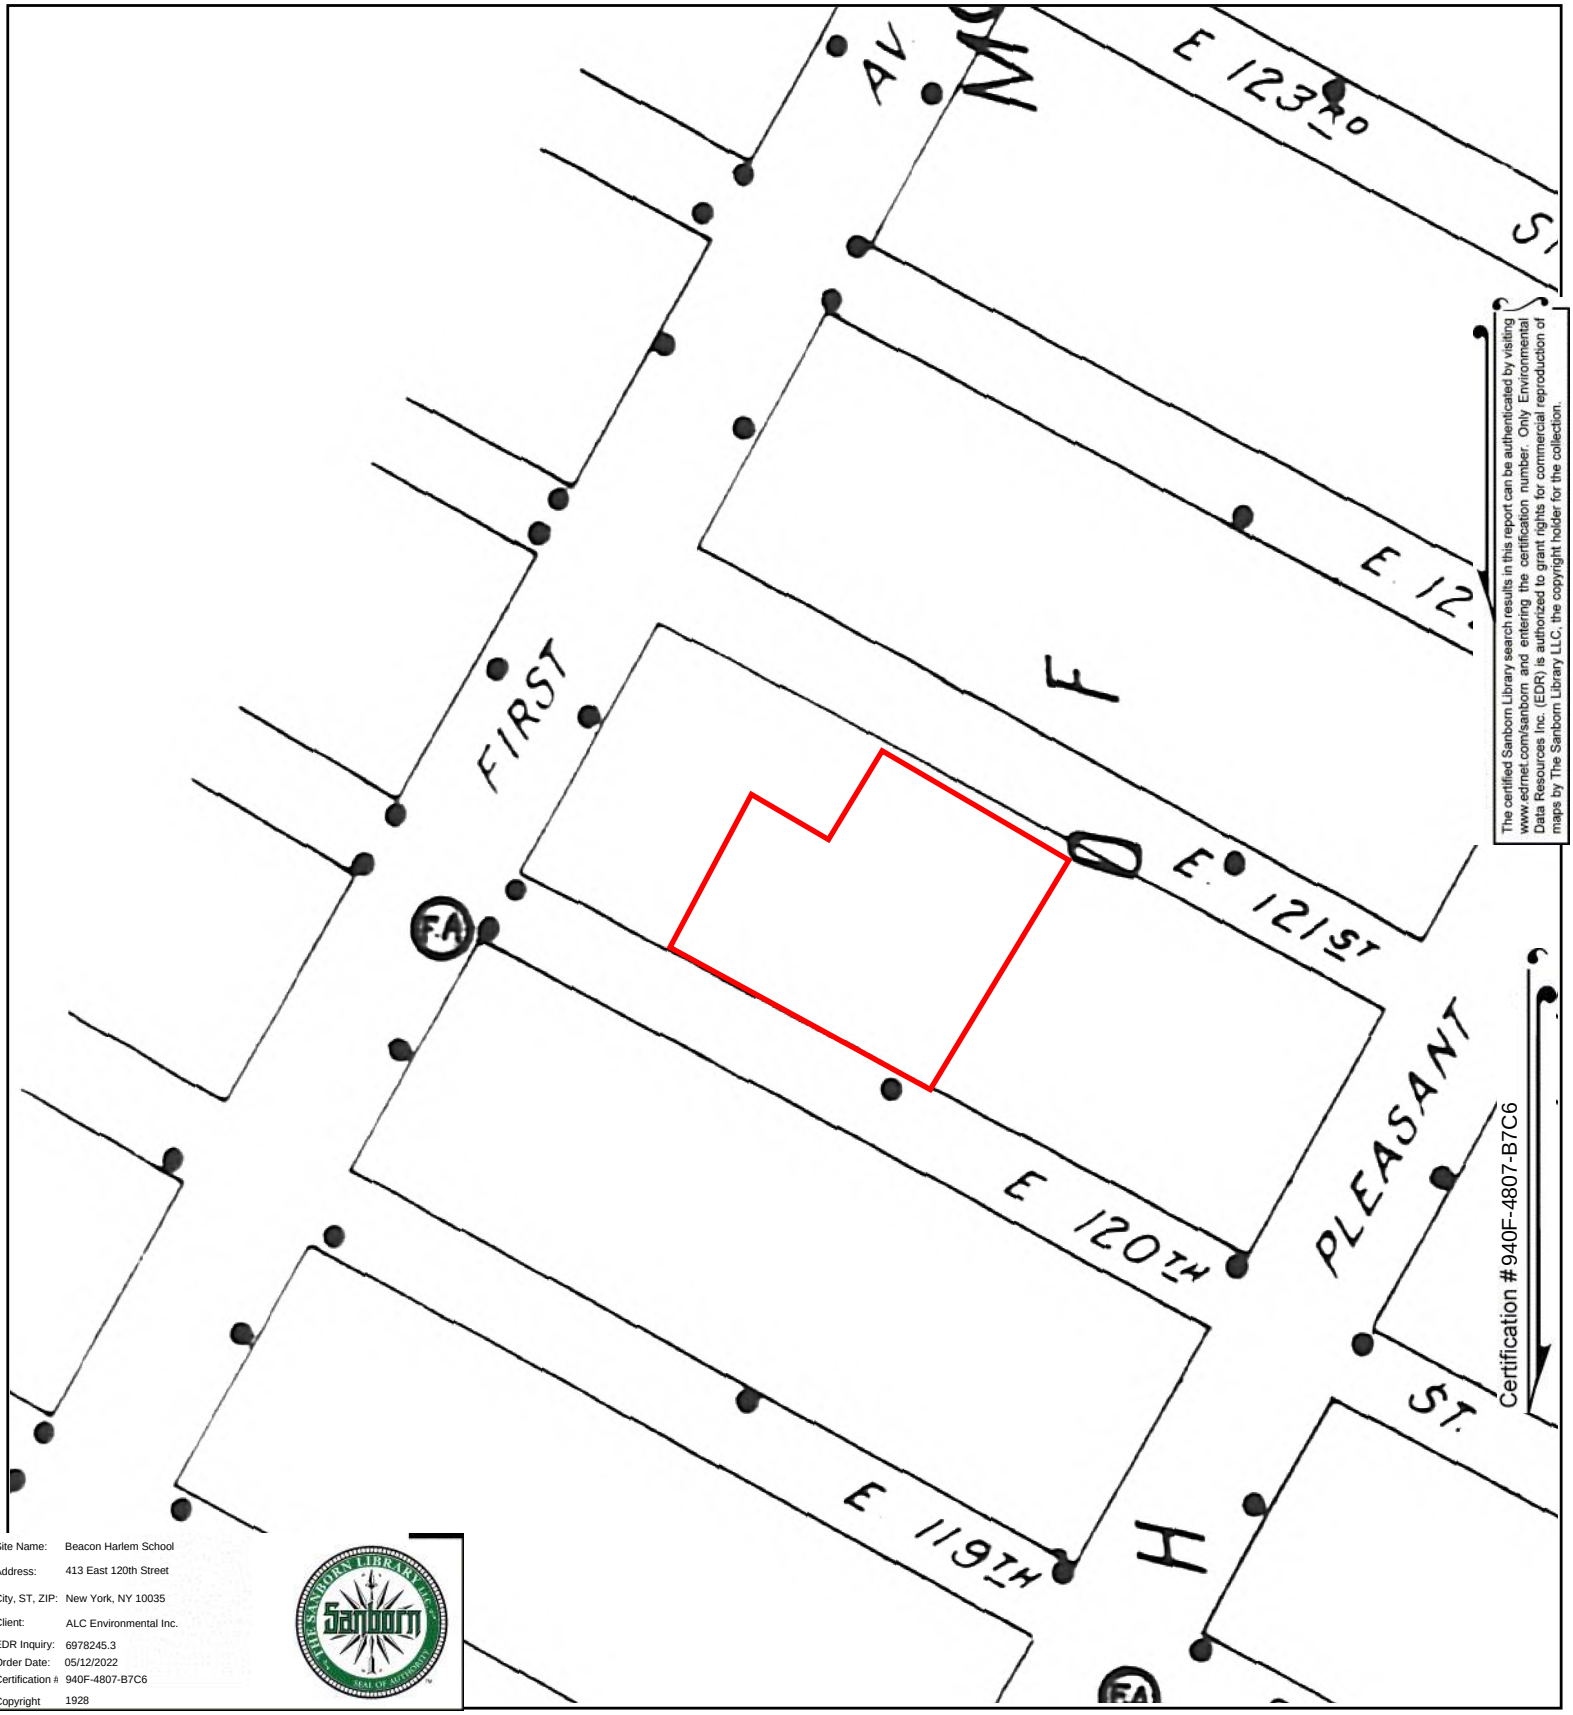


The certified Sanborn Library search results in this report can be authenticated by visiting www.edrnet.com/sanborn and entering the certification number. Only Environmental Data Resources Inc. (EDR) is authorized to grant rights for commercial reproduction of maps by The Sanborn Library LLC, the copyright holder for the collection.


Certification #940F-4807-B7C6

Site Name: Beacon Harlem School
Address: 413 East 120th Street
City, ST, ZIP: New York, NY 10035
Client: ALC Environmental Inc.
EDR Inquiry: 6978245.3
Order Date: 05/12/2022
Certification #: 940F-4807-B7C6
Copyright: 1928


This Certified Sanborn Map combines the following sheets.
Outlined areas indicate map sheets within the collection.

0 Feet 150 300 600

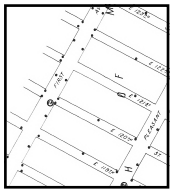

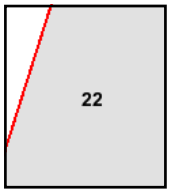


Volume Pier Maps, Sheet 22

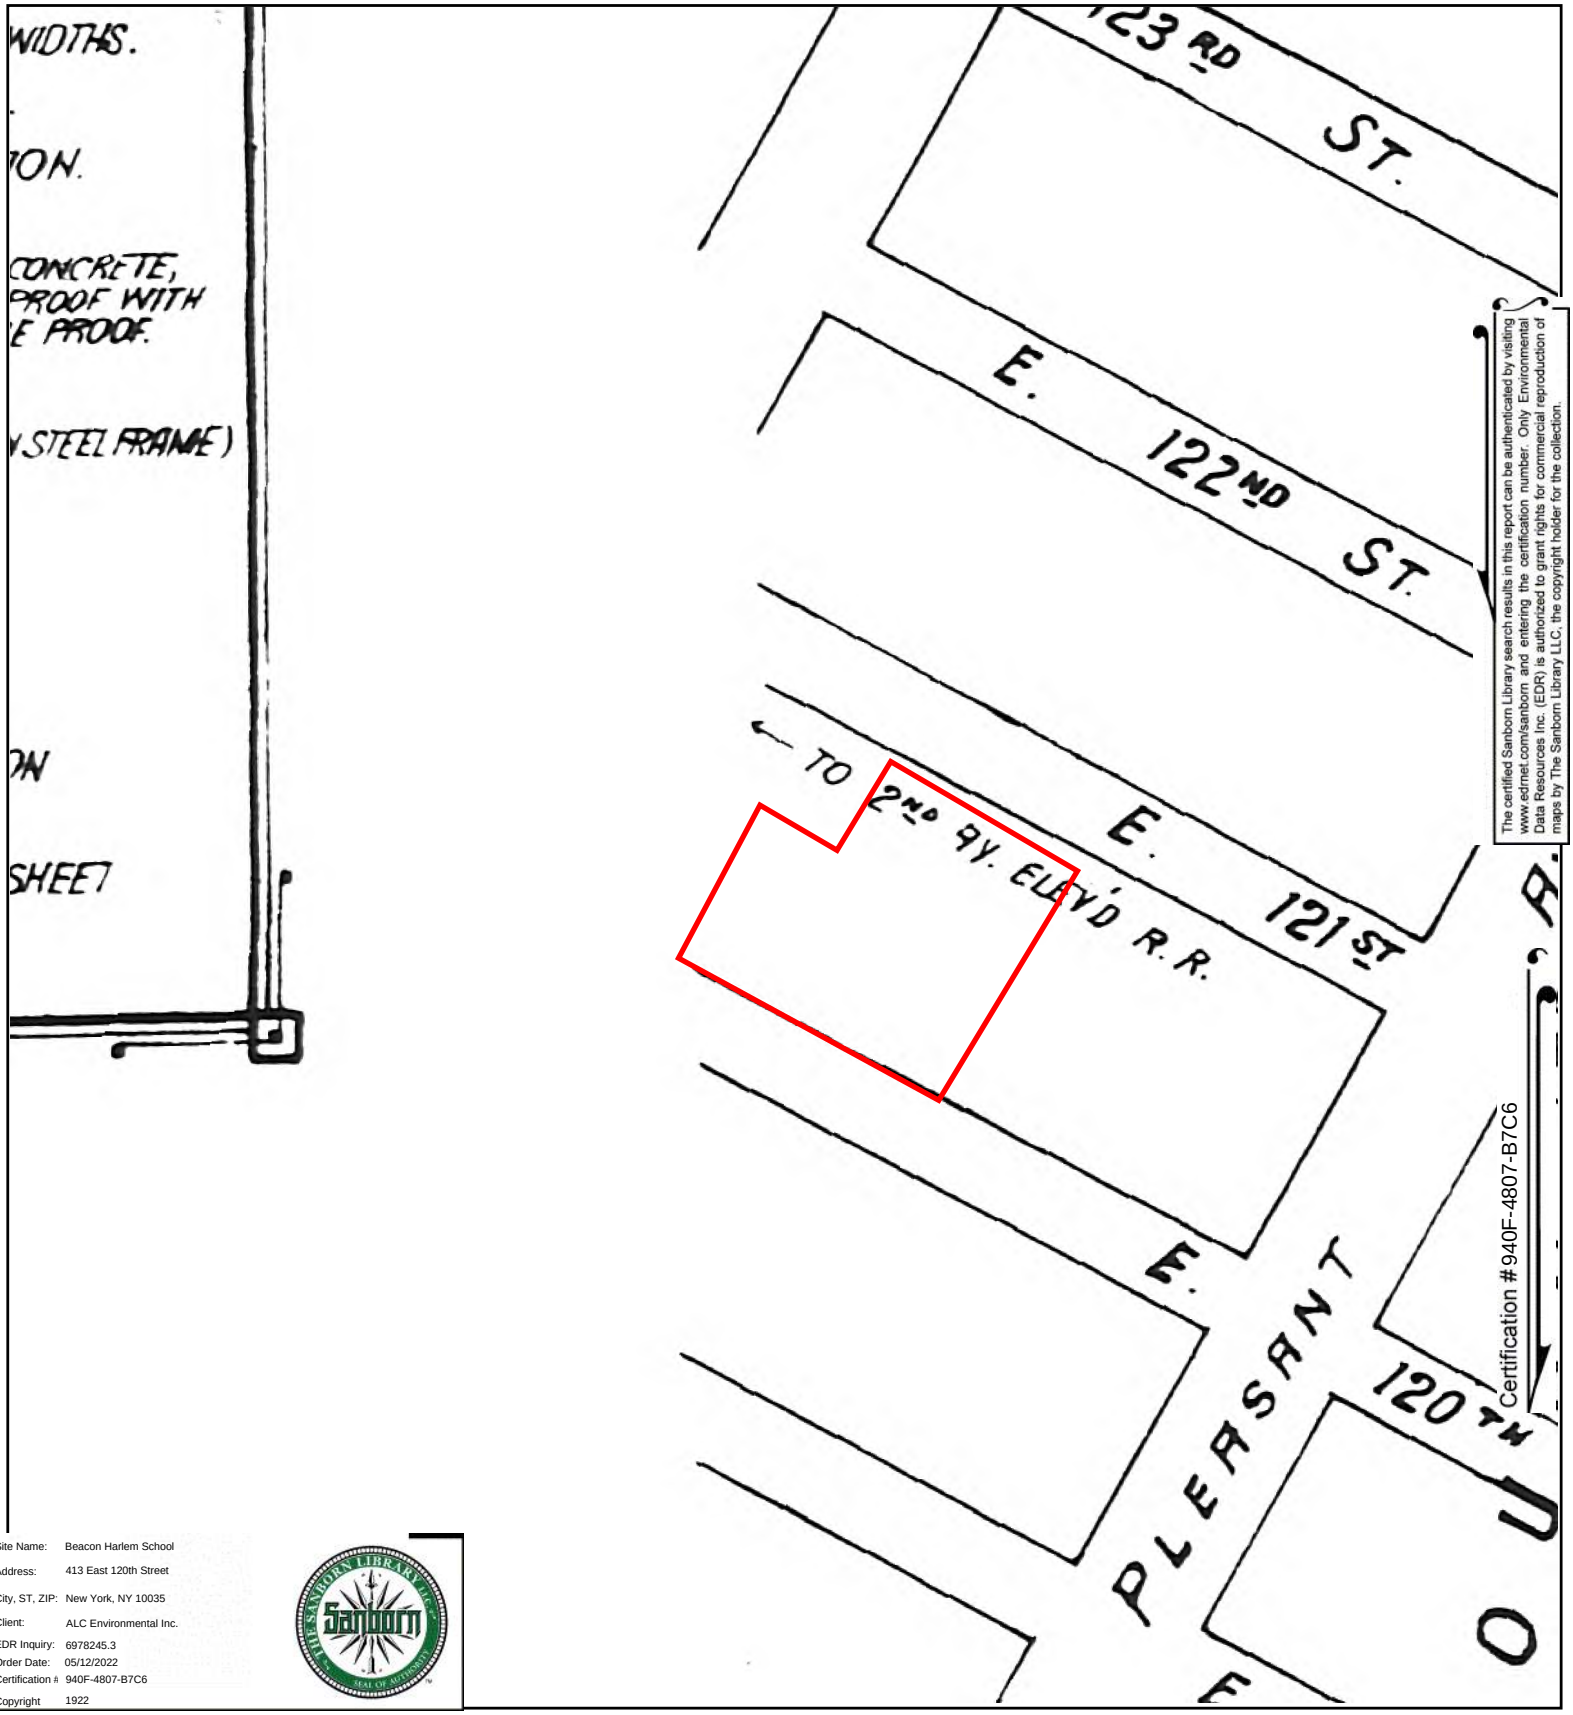


The certified Sanborn Library search results in this report can be authenticated by visiting www.edrnet.com/sanborn and entering the certification number. Only Environmental Data Resources Inc. (EDR) is authorized to grant rights for commercial reproduction of maps by The Sanborn Library LLC, the copyright holder for the collection.

Site Name:	Beacon Harlem School
Address:	413 East 120th Street
City, ST, ZIP:	New York, NY 10035
Client:	ALC Environmental Inc.
EDR Inquiry:	6978245.3
Order Date:	05/12/2022
Certification #:	940F-4807-B7C6
Copyright	1922

This Certified Sanborn Map combines the following sheets.
Outlined areas indicate map sheets within the collection.

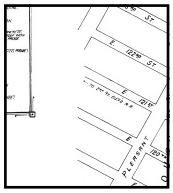


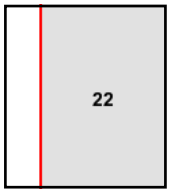

Volume Pier Maps, Sheet 22

0 Feet 150 300 600

N

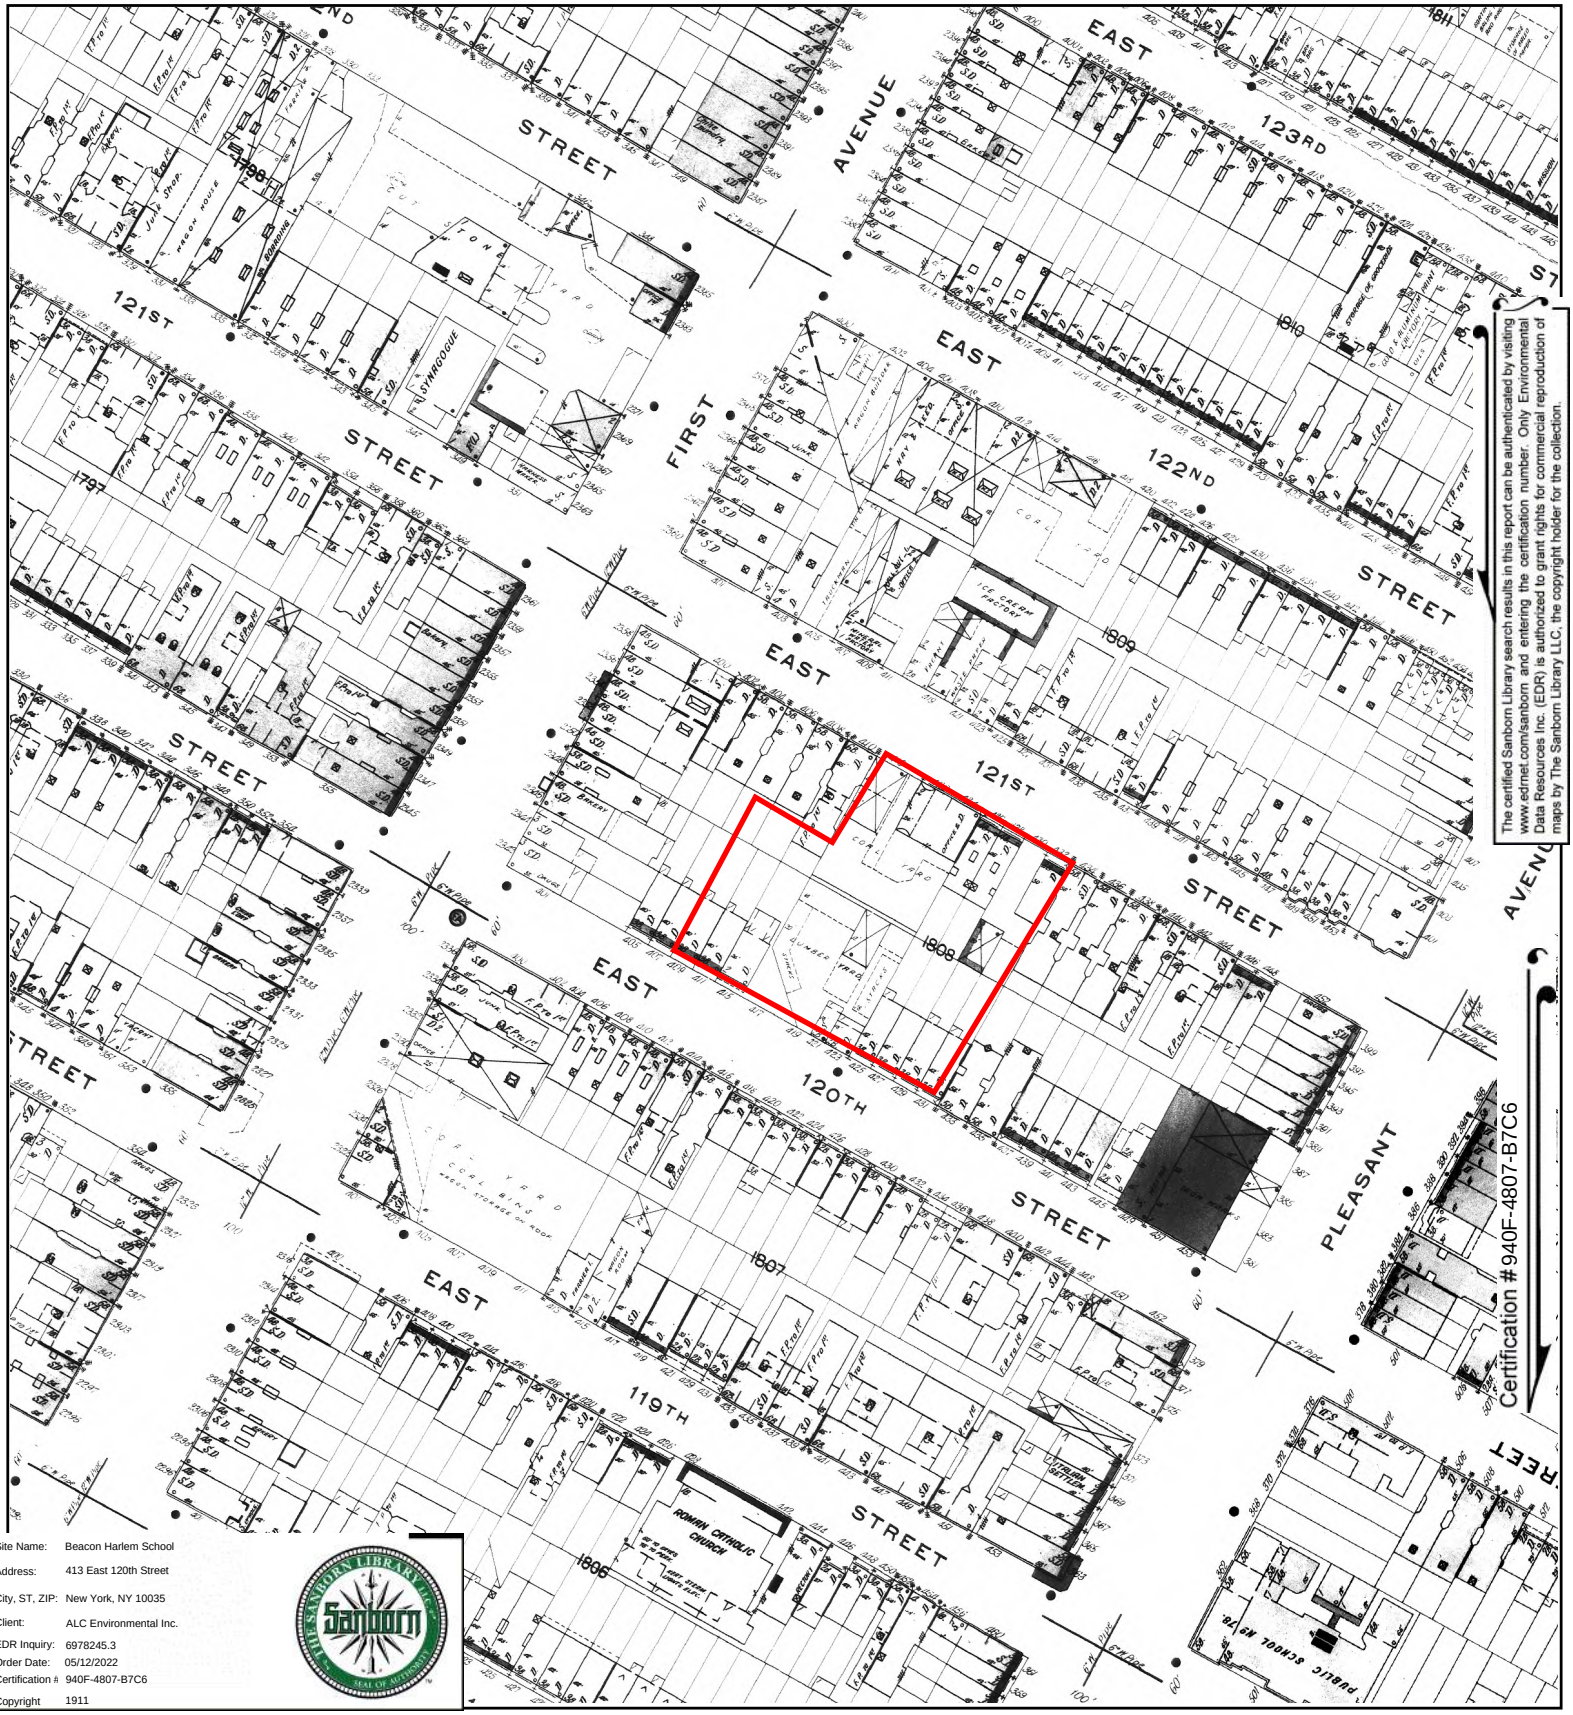



The certified Sanborn Library search results in this report can be authenticated by visiting www.edrnet.com/sanborn and entering the certification number. Only Environmental Data Resources Inc. (EDR) is authorized to grant rights for commercial reproduction of maps by The Sanborn Library LLC, the copyright holder for the collection.

Site Name:	Beacon Harlem School
Address:	413 East 120th Street
City, ST, ZIP:	New York, NY 10035
Client:	ALC Environmental Inc.
EDR Inquiry:	6978245.3
Order Date:	05/12/2022
Certification #	940F-4807-B7C6
Copyright	1911

This Certified Sanborn Map combines the following sheets.
Outlined areas indicate map sheets within the collection.


0 Feet 150 300 600

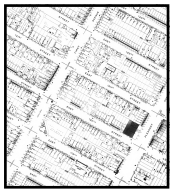

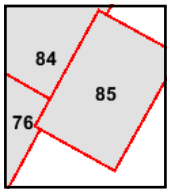

Volume 8N, Sheet 85
Volume 8N, Sheet 84
Volume 8N, Sheet 76

N

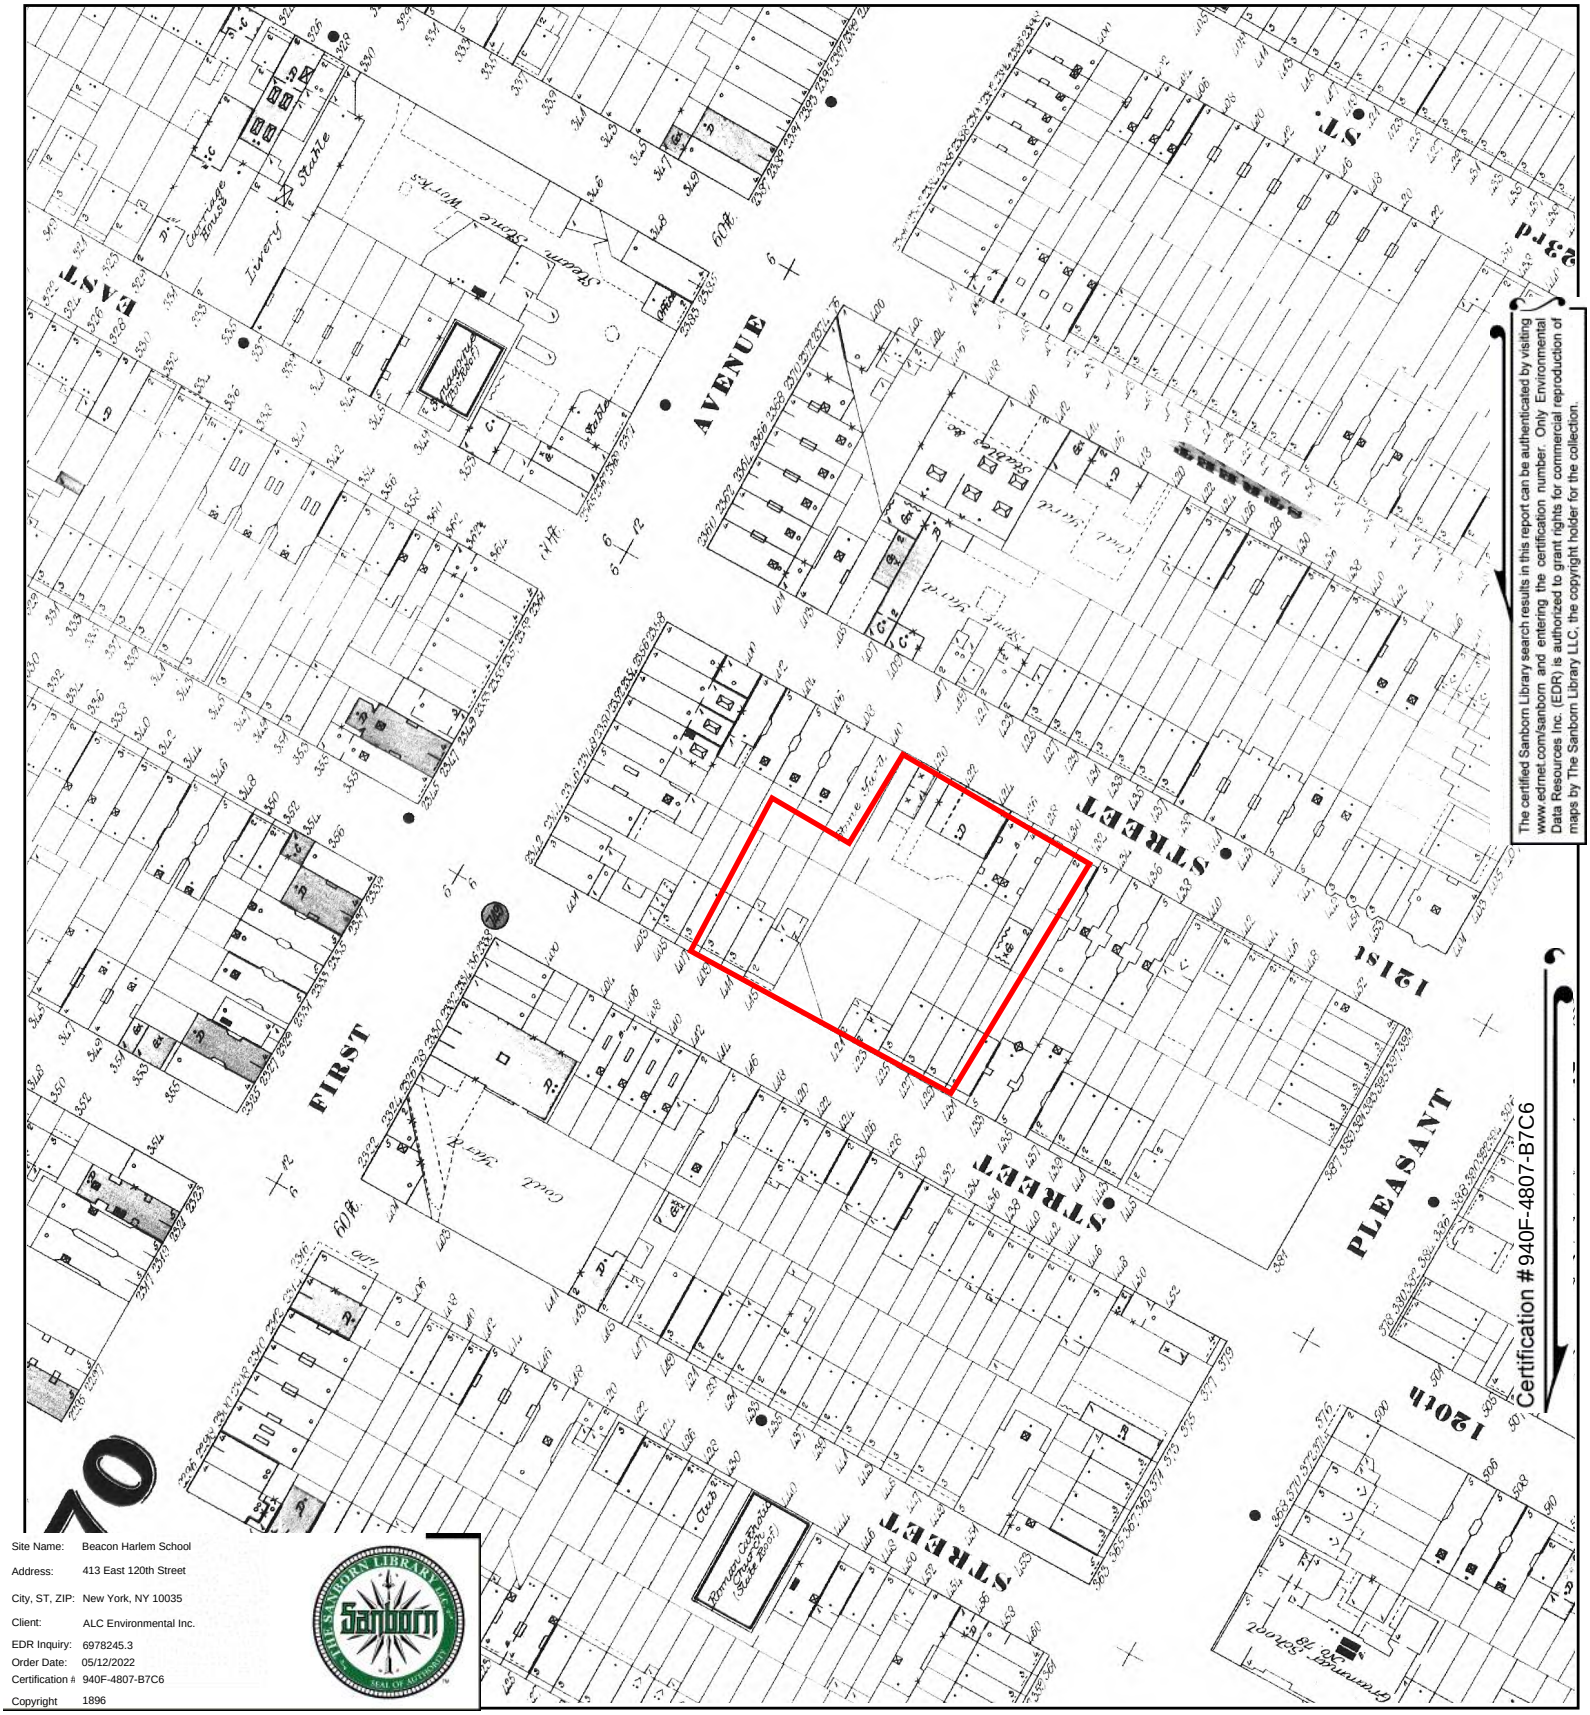



The certified Sanborn Library search results in this report can be authenticated by visiting www.edrnet.com/sanborn and entering the certification number. Only Environmental Data Resources Inc. (EDR) is authorized to grant rights for commercial reproduction of maps by The Sanborn Library LLC, the copyright holder for the collection.

Site Name:	Beacon Harlem School
Address:	413 East 120th Street
City, ST, ZIP:	New York, NY 10035
Client:	ALC Environmental Inc.
EDR Inquiry:	6978245.3
Order Date:	05/12/2022
Certification #	940F-4807-B7C6
Copyright	1896

This Certified Sanborn Map combines the following sheets.
Outlined areas indicate map sheets within the collection.

0 Feet 150 300 600

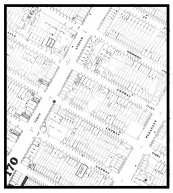

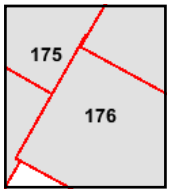

Volume 8N, Sheet 176
Volume 8N, Sheet 176
Volume 8N, Sheet 175
Volume 8N, Sheet 175

N

Beacon Harlem School
413 East 120th Street
New York, NY 10035

Inquiry Number: 6978245.3
May 12, 2022

Certified Sanborn® Map Report

6 Armstrong Road, 4th floor
Shelton, CT 06484
Toll Free: 800.352.0050
www.edrnet.com

Certified Sanborn® Map Report

05/12/22

Site Name:

Beacon Harlem School
413 East 120th Street
New York, NY 10035
EDR Inquiry # 6978245.3

Client Name:

ALC Environmental Inc.
115 W. 30th Street
New York, NY 10001
Contact: Colin Eckhardt

The Sanborn Library has been searched by EDR and maps covering the target property location as provided by ALC Environmental Inc. were identified for the years listed below. The Sanborn Library is the largest, most complete collection of fire insurance maps. The collection includes maps from Sanborn, Bromley, Perris & Browne, Hopkins, Barlow, and others. Only Environmental Data Resources Inc. (EDR) is authorized to grant rights for commercial reproduction of maps by the Sanborn Library LLC, the copyright holder for the collection. Results can be authenticated by visiting www.edrnet.com/sanborn.

The Sanborn Library is continually enhanced with newly identified map archives. This report accesses all maps in the collection as of the day this report was generated.

Certified Sanborn Results:

Certification # 940F-4807-B7C6

PO # NA

Project NA

Maps Provided:

2005	1993	1969
2004	1992	1968
2003	1991	1951
2002	1989	1939
2001	1986	1928
1996	1982	1922
1995	1980	1911
1994	1979	1896

Sanborn® Library search results

Certification #: 940F-4807-B7C6

The Sanborn Library includes more than 1.2 million fire insurance maps from Sanborn, Bromley, Perris & Browne, Hopkins, Barlow and others which track historical property usage in approximately 12,000 American cities and towns. Collections searched:

- ☑ Library of Congress
- ☑ University Publications of America
- ☑ EDR Private Collection

The Sanborn Library LLC Since 1866™

Limited Permission To Make Copies

ALC Environmental Inc. (the client) is permitted to make up to FIVE photocopies of this Sanborn Map transmittal and each fire insurance map accompanying this report solely for the limited use of its customer. No one other than the client is authorized to make copies. Upon request made directly to an EDR Account Executive, the client may be permitted to make a limited number of additional photocopies. This permission is conditioned upon compliance by the client, its customer and their agents with EDR's copyright policy; a copy of which is available upon request.

Disclaimer - Copyright and Trademark Notice

This Report contains certain information obtained from a variety of public and other sources reasonably available to Environmental Data Resources, Inc. It cannot be concluded from this Report that coverage information for the target and surrounding properties does not exist from other sources. NO WARRANTY EXPRESSED OR IMPLIED, IS MADE WHATSOEVER IN CONNECTION WITH THIS REPORT. ENVIRONMENTAL DATA RESOURCES, INC. SPECIFICALLY DISCLAIMS THE MAKING OF ANY SUCH WARRANTIES, INCLUDING WITHOUT LIMITATION, MERCHANTABILITY OR FITNESS FOR A PARTICULAR USE OR PURPOSE. ALL RISK IS ASSUMED BY THE USER. IN NO EVENT SHALL ENVIRONMENTAL DATA RESOURCES, INC. BE LIABLE TO ANYONE, WHETHER ARISING OUT OF ERRORS OR OMISSIONS, NEGLIGENCE, ACCIDENT OR ANY OTHER CAUSE, FOR ANY LOSS OF DAMAGE, INCLUDING, WITHOUT LIMITATION, SPECIAL, INCIDENTAL, CONSEQUENTIAL, OR EXEMPLARY DAMAGES. ANY LIABILITY ON THE PART OF ENVIRONMENTAL DATA RESOURCES, INC. IS STRICTLY LIMITED TO A REFUND OF THE AMOUNT PAID FOR THIS REPORT. Purchaser accepts this Report "AS IS". Any analyses, estimates, ratings, environmental risk levels or risk codes provided in this Report are provided for illustrative purposes only, and are not intended to provide, nor should they be interpreted as providing any facts regarding, or prediction or forecast of, any environmental risk for any property. Only a Phase I Environmental Site Assessment performed by an environmental professional can provide information regarding the environmental risk for any property. Additionally, the information provided in this Report is not to be construed as legal advice.


Copyright 2022 by Environmental Data Resources, Inc. All rights reserved. Reproduction in any media or format, in whole or in part, of any report or map of Environmental Data Resources, Inc., or its affiliates, is prohibited without prior written permission.

EDR and its logos (including Sanborn and Sanborn Map) are trademarks of Environmental Data Resources, Inc. or its affiliates. All other trademarks used herein are the property of their respective owners.


Sanborn Sheet Key

This Certified Sanborn Map Report is based upon the following Sanborn Fire Insurance map sheets.


2005 Source Sheets

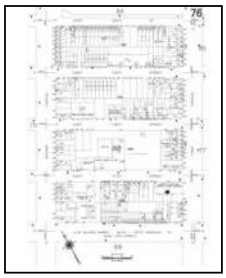


Volume 8N, Sheet 76
2005-2006

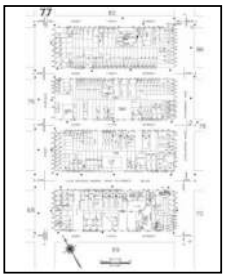


Volume 8N, Sheet 77
2005-2006

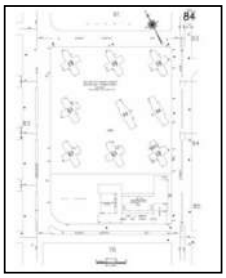

Volume 8N, Sheet 84
2005-2006

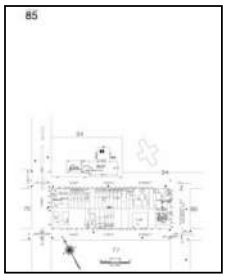


Volume 8N, Sheet 85
2005-2006

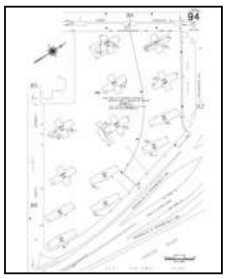


Volume 8N, Sheet 94
2005-2006


2004 Source Sheets

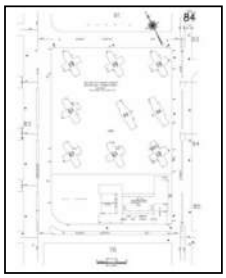


Volume 8N, Sheet 84
2004

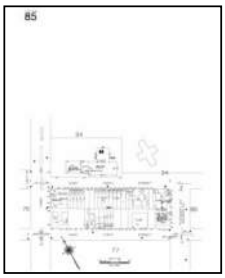


Volume 8N, Sheet 85
2004

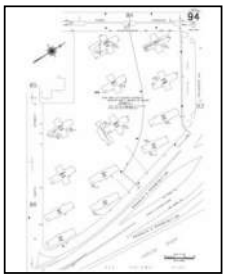

Volume 8N, Sheet 94
2004

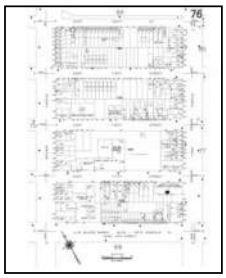

Volume 8N, Sheet 76
2004

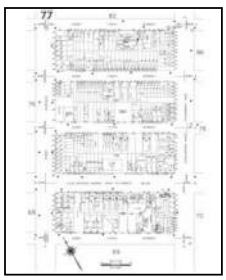


Volume 8N, Sheet 77
2004


Sanborn Sheet Key

This Certified Sanborn Map Report is based upon the following Sanborn Fire Insurance map sheets.


2003 Source Sheets

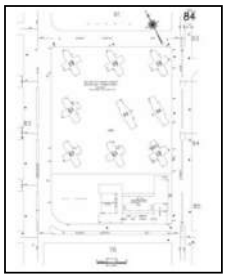


Volume 8N, Sheet 84
2003

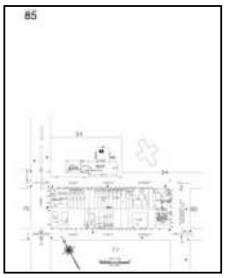


Volume 8N, Sheet 85
2003

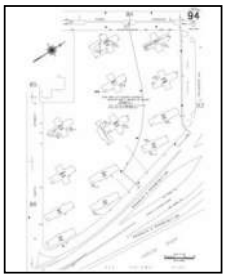

Volume 8N, Sheet 94
2003

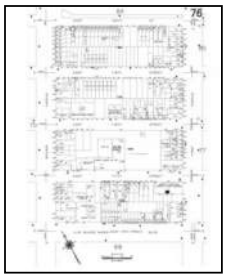


Volume 8N, Sheet 76
2003

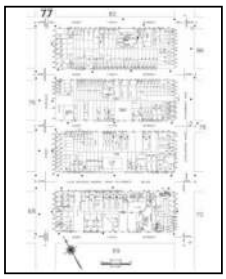


Volume 8N, Sheet 77
2003


2002 Source Sheets

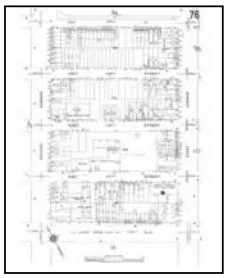


Volume 8N, Sheet 76
2002

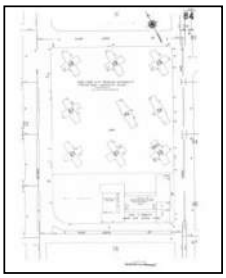

Volume 8N, Sheet 84
2002

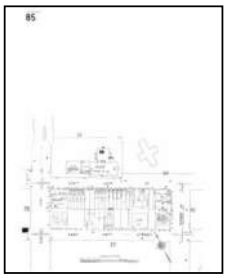


Volume 8N, Sheet 85
2002

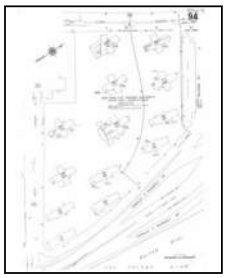


Volume 8N, Sheet 94
2002


2001 Source Sheets

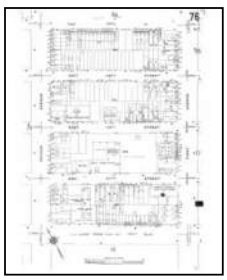


Volume 8N, Sheet 76
2001

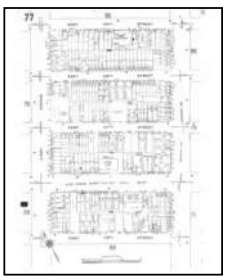

Volume 8N, Sheet 77
2001

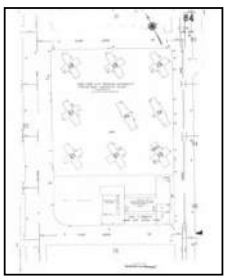

Volume 8N, Sheet 84
2001

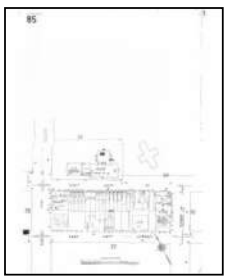

Volume 8N, Sheet 85
2001

Sanborn Sheet Key


This Certified Sanborn Map Report is based upon the following Sanborn Fire Insurance map sheets.

2001 Source Sheets




Volume 8N, Sheet 94
2001

1996 Source Sheets

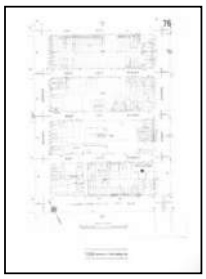

Volume 8N, Sheet 76
1996

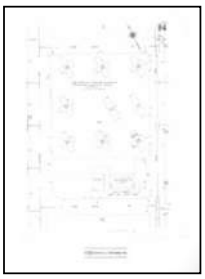

Volume 8N, Sheet 84
1996




Volume 8N, Sheet 85
1996



Volume 8N, Sheet 94
1996


1995 Source Sheets

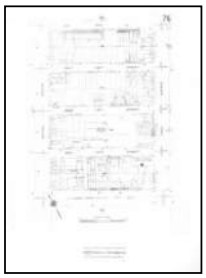

Volume 8N, Sheet 76
1995



Volume 8N, Sheet 77
1995

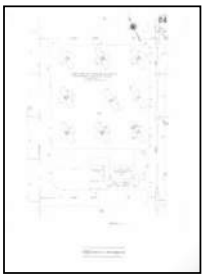

Volume 8N, Sheet 84
1995




Volume 8N, Sheet 85
1995



Volume 8N, Sheet 94
1995

1994 Source Sheets

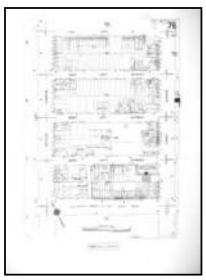

Volume 8N, Sheet 76
1994



Volume 8N, Sheet 84
1994



Volume 8N, Sheet 85
1994



Volume 8N, Sheet 94
1994


Sanborn Sheet Key


This Certified Sanborn Map Report is based upon the following Sanborn Fire Insurance map sheets.

1993 Source Sheets



Volume 8N, Sheet 76
1993


Volume 8N, Sheet 94
1993

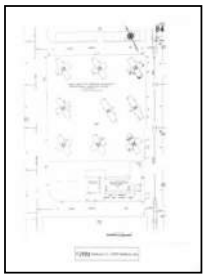

Volume 8N, Sheet 84
1993

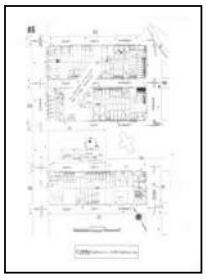

Volume 8N, Sheet 85
1993

1992 Source Sheets

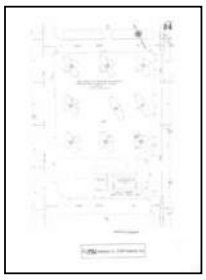

Volume 8N, Sheet 84
1992


Volume 8N, Sheet 94
1992

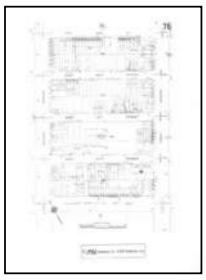
Volume 8N, Sheet 76
1992

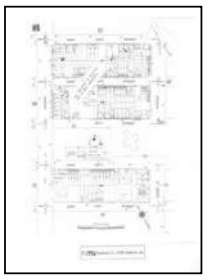
Volume 8N, Sheet 85
1992

1991 Source Sheets

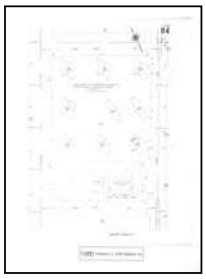

Volume 8N, Sheet 84
1991



Volume 8N, Sheet 85
1991



Volume 8N, Sheet 76
1991



Volume 8N, Sheet 94
1991

1989 Source Sheets

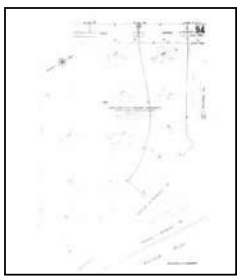
Volume 8N, Sheet 94
1989

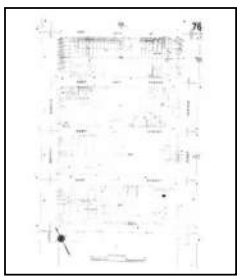
Volume 8N, Sheet 76
1989

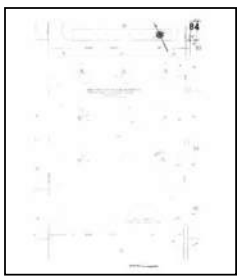

Volume 8N, Sheet 84
1989

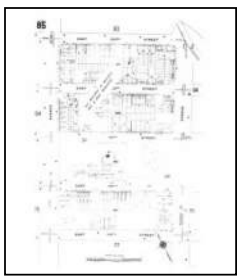

Volume 8N, Sheet 85
1989


Sanborn Sheet Key


This Certified Sanborn Map Report is based upon the following Sanborn Fire Insurance map sheets.


1986 Source Sheets

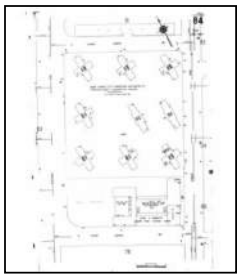
Volume 8N, Sheet 84
1986

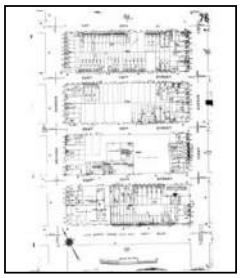

Volume 8N, Sheet 76
1986

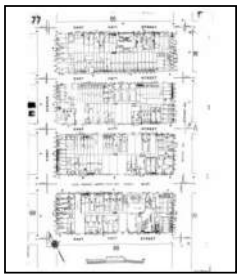

Volume 8N, Sheet 77
1986

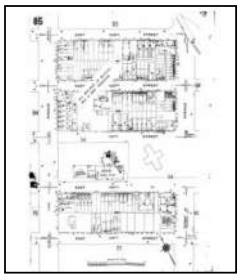

Volume 8N, Sheet 85
1986

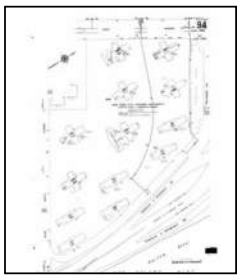

Volume 8N, Sheet 94
1986

1982 Source Sheets

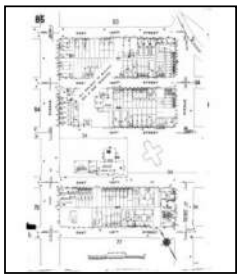

Volume 8N, Sheet 85
1982

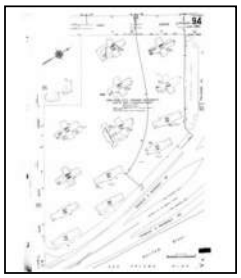

Volume 8N, Sheet 94
1982

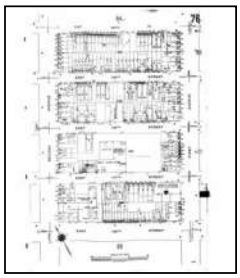

Volume 8N, Sheet 76
1982

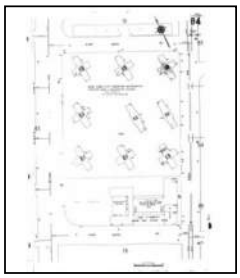
Volume 8N, Sheet 84
1982

1980 Source Sheets

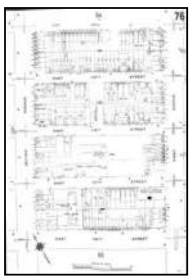
Volume 8N, Sheet 76
1980

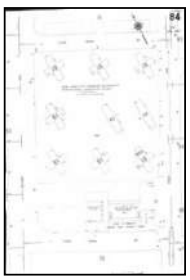
Volume 8N, Sheet 84
1980

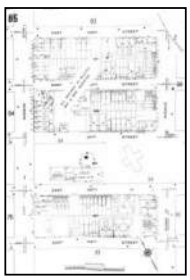

Volume 8N, Sheet 85
1980


Volume 8N, Sheet 94
1980


Sanborn Sheet Key

This Certified Sanborn Map Report is based upon the following Sanborn Fire Insurance map sheets.


1979 Source Sheets

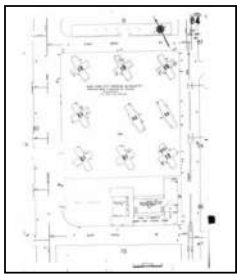


Volume 8N, Sheet 84
1979

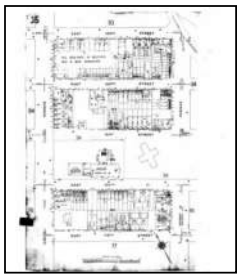


Volume 8N, Sheet 85
1979

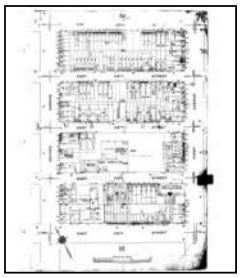

Volume 8N, Sheet 76
1979

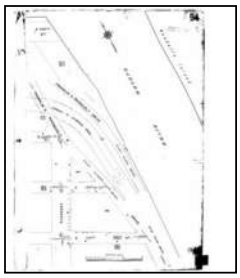


Volume 8N, Sheet 94
1979

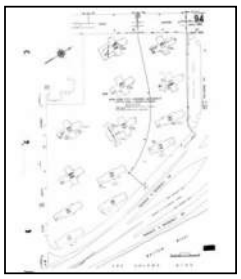


Volume 8N, Sheet 94
1979


1969 Source Sheets

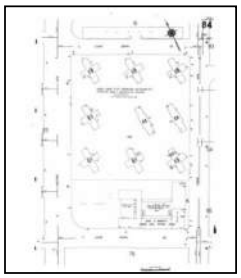


Volume 8N, Sheet 84
1969

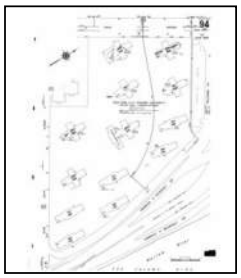


Volume 8N, Sheet 94
1969

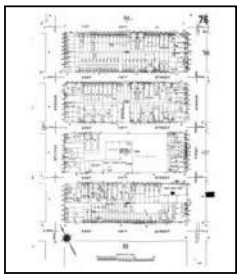

Volume 8N, Sheet 76
1969

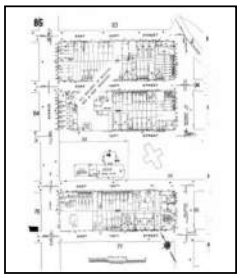

Volume 8N, Sheet 85
1969

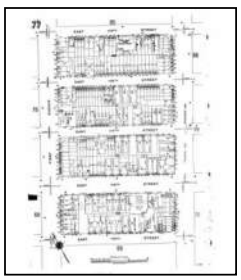



Volume 8N, Sheet 77
1969


Sanborn Sheet Key


This Certified Sanborn Map Report is based upon the following Sanborn Fire Insurance map sheets.

1968 Source Sheets

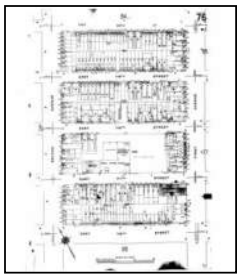

Volume 8N, Sheet 76
1968

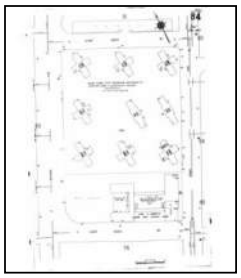

Volume 8N, Sheet 84
1968

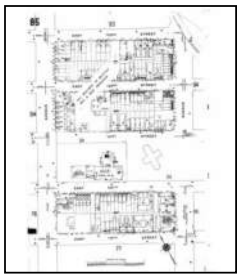

Volume 8N, Sheet 85
1968

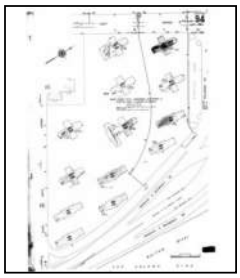
Volume 8N, Sheet 94
1968

1951 Source Sheets

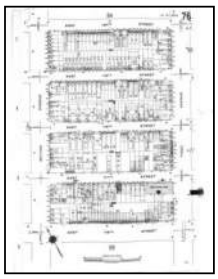

Volume 8N, Sheet 76
1951

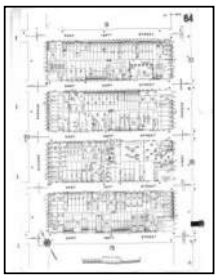
Volume 8N, Sheet 84
1951

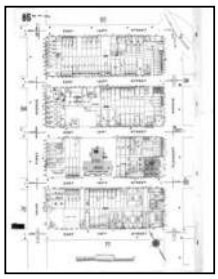

Volume 8N, Sheet 85
1951

1939 Source Sheets


Volume 8N, Sheet 94
1939

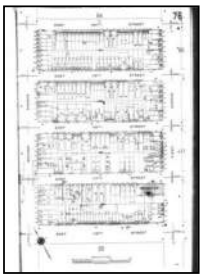
Volume 8N, Sheet 76
1939


Volume 8N, Sheet 84
1939

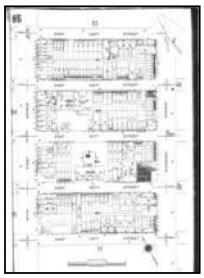
Volume 8N, Sheet 85
1939

1928 Source Sheets


Volume Pier Maps, Sheet 22
1928

Sanborn Sheet Key


This Certified Sanborn Map Report is based upon the following Sanborn Fire Insurance map sheets.

1922 Source Sheets




Volume Pier Maps, Sheet 22
1922


1911 Source Sheets

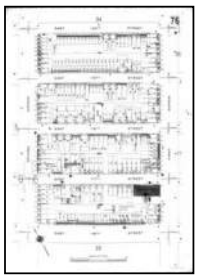

Volume 8N, Sheet 76
1911

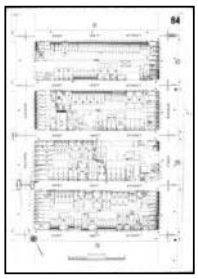


Volume 8N, Sheet 84
1911

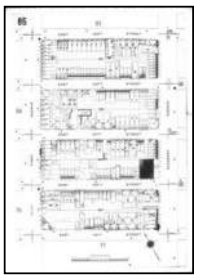


Volume 8N, Sheet 85
1911


1896 Source Sheets

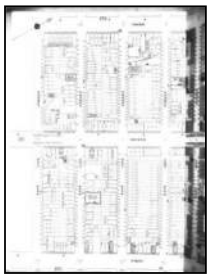

Volume 8N, Sheet 175
1896

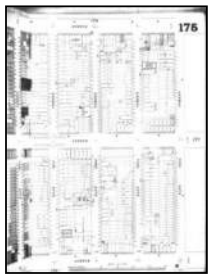


Volume 8N, Sheet 175
1896

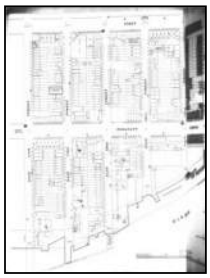

Volume 8N, Sheet 176
1896



Volume 8N, Sheet 176
1896

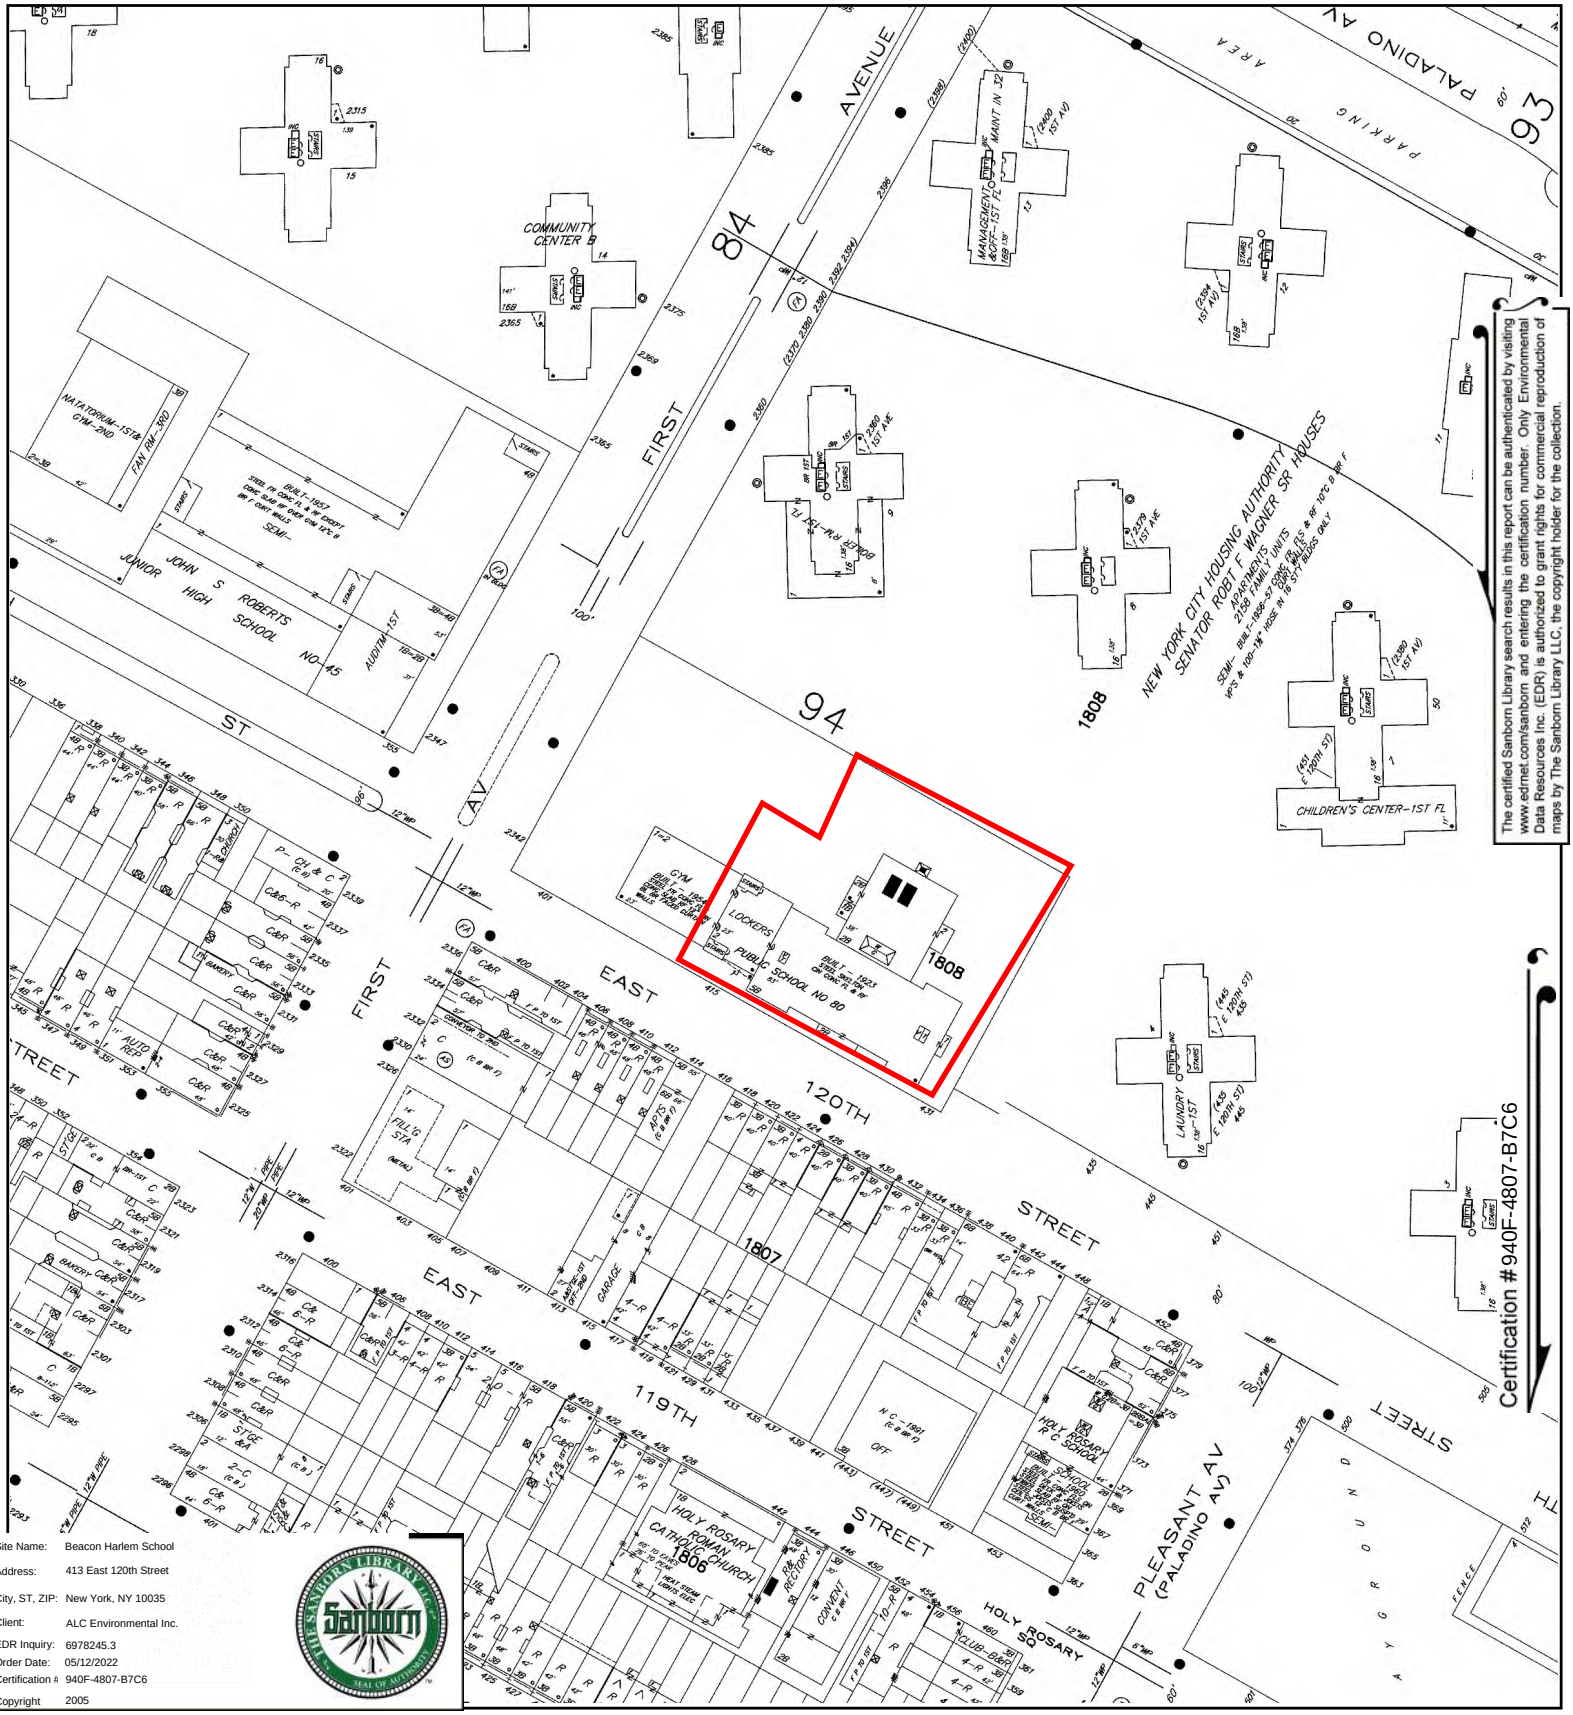


Site Name:	Beacon Harlem School
Address:	413 East 120th Street
City, ST, ZIP:	New York, NY 10035
Client:	ALC Environmental Inc.
EDR Inquiry:	6978245.3
Order Date:	05/12/2022
Certification #	940F-4807-B7C6
Copyright	2005

The certified Sanborn Library search results in this report can be authenticated by visiting www.edrnet.com/sanborn and entering the certification number. Only Environmental Data Resources Inc. (EDR) is authorized to grant rights for commercial reproduction of maps by The Sanborn Library LLC, the copyright holder for the collection.

This Certified Sanborn Map combines the following sheets.
Outlined areas indicate map sheets within the collection.


0 Feet 150 300 600



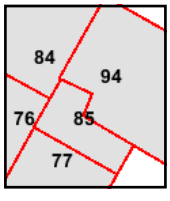

Volume 8N, Sheet 94
Volume 8N, Sheet 85
Volume 8N, Sheet 84
Volume 8N, Sheet 77
Volume 8N, Sheet 76

N

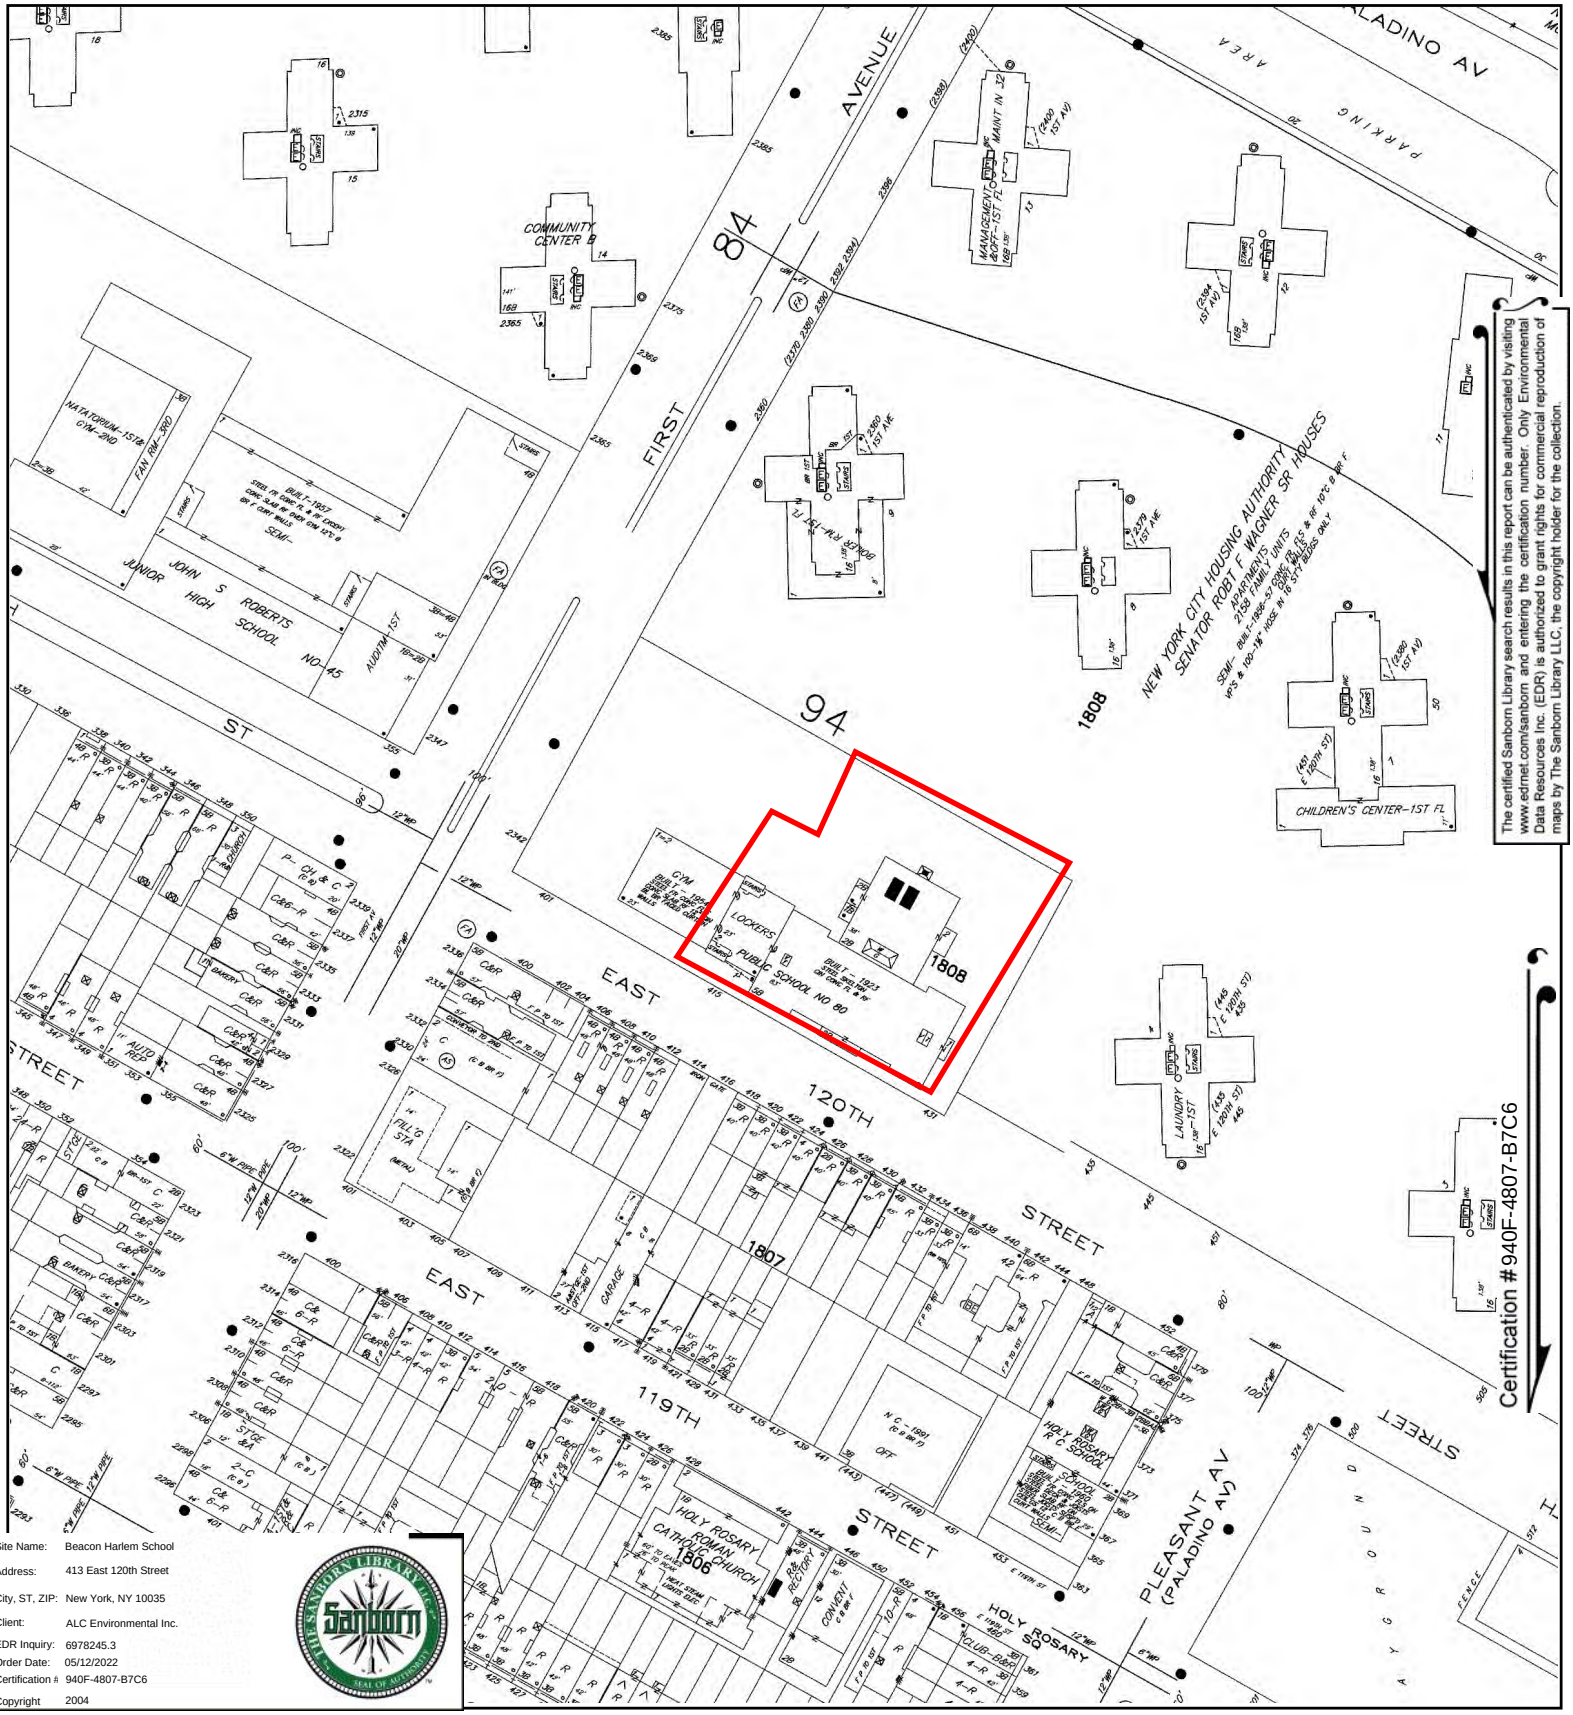


The certified Sanborn Library search results in this report can be authenticated by visiting www.edrnet.com/sanborn and entering the certification number. Only Environmental Data Resources Inc. (EDR) is authorized to grant rights for commercial reproduction of maps by The Sanborn Library LLC, the copyright holder for the collection.


Certification #940F-4807-B7C6

Site Name:	Beacon Harlem School
Address:	413 East 120th Street
City, ST, ZIP:	New York, NY 10035
Client:	ALC Environmental Inc.
EDR Inquiry:	6978245.3
Order Date:	05/12/2022
Certification #:	940F-4807-B7C6
Copyright	2004

This Certified Sanborn Map combines the following sheets.
Outlined areas indicate map sheets within the collection.


0 Feet 150 300 600

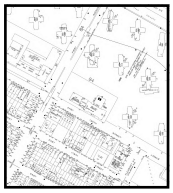

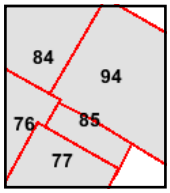

Volume 8N, Sheet 77
Volume 8N, Sheet 76
Volume 8N, Sheet 94
Volume 8N, Sheet 85
Volume 8N, Sheet 84

N

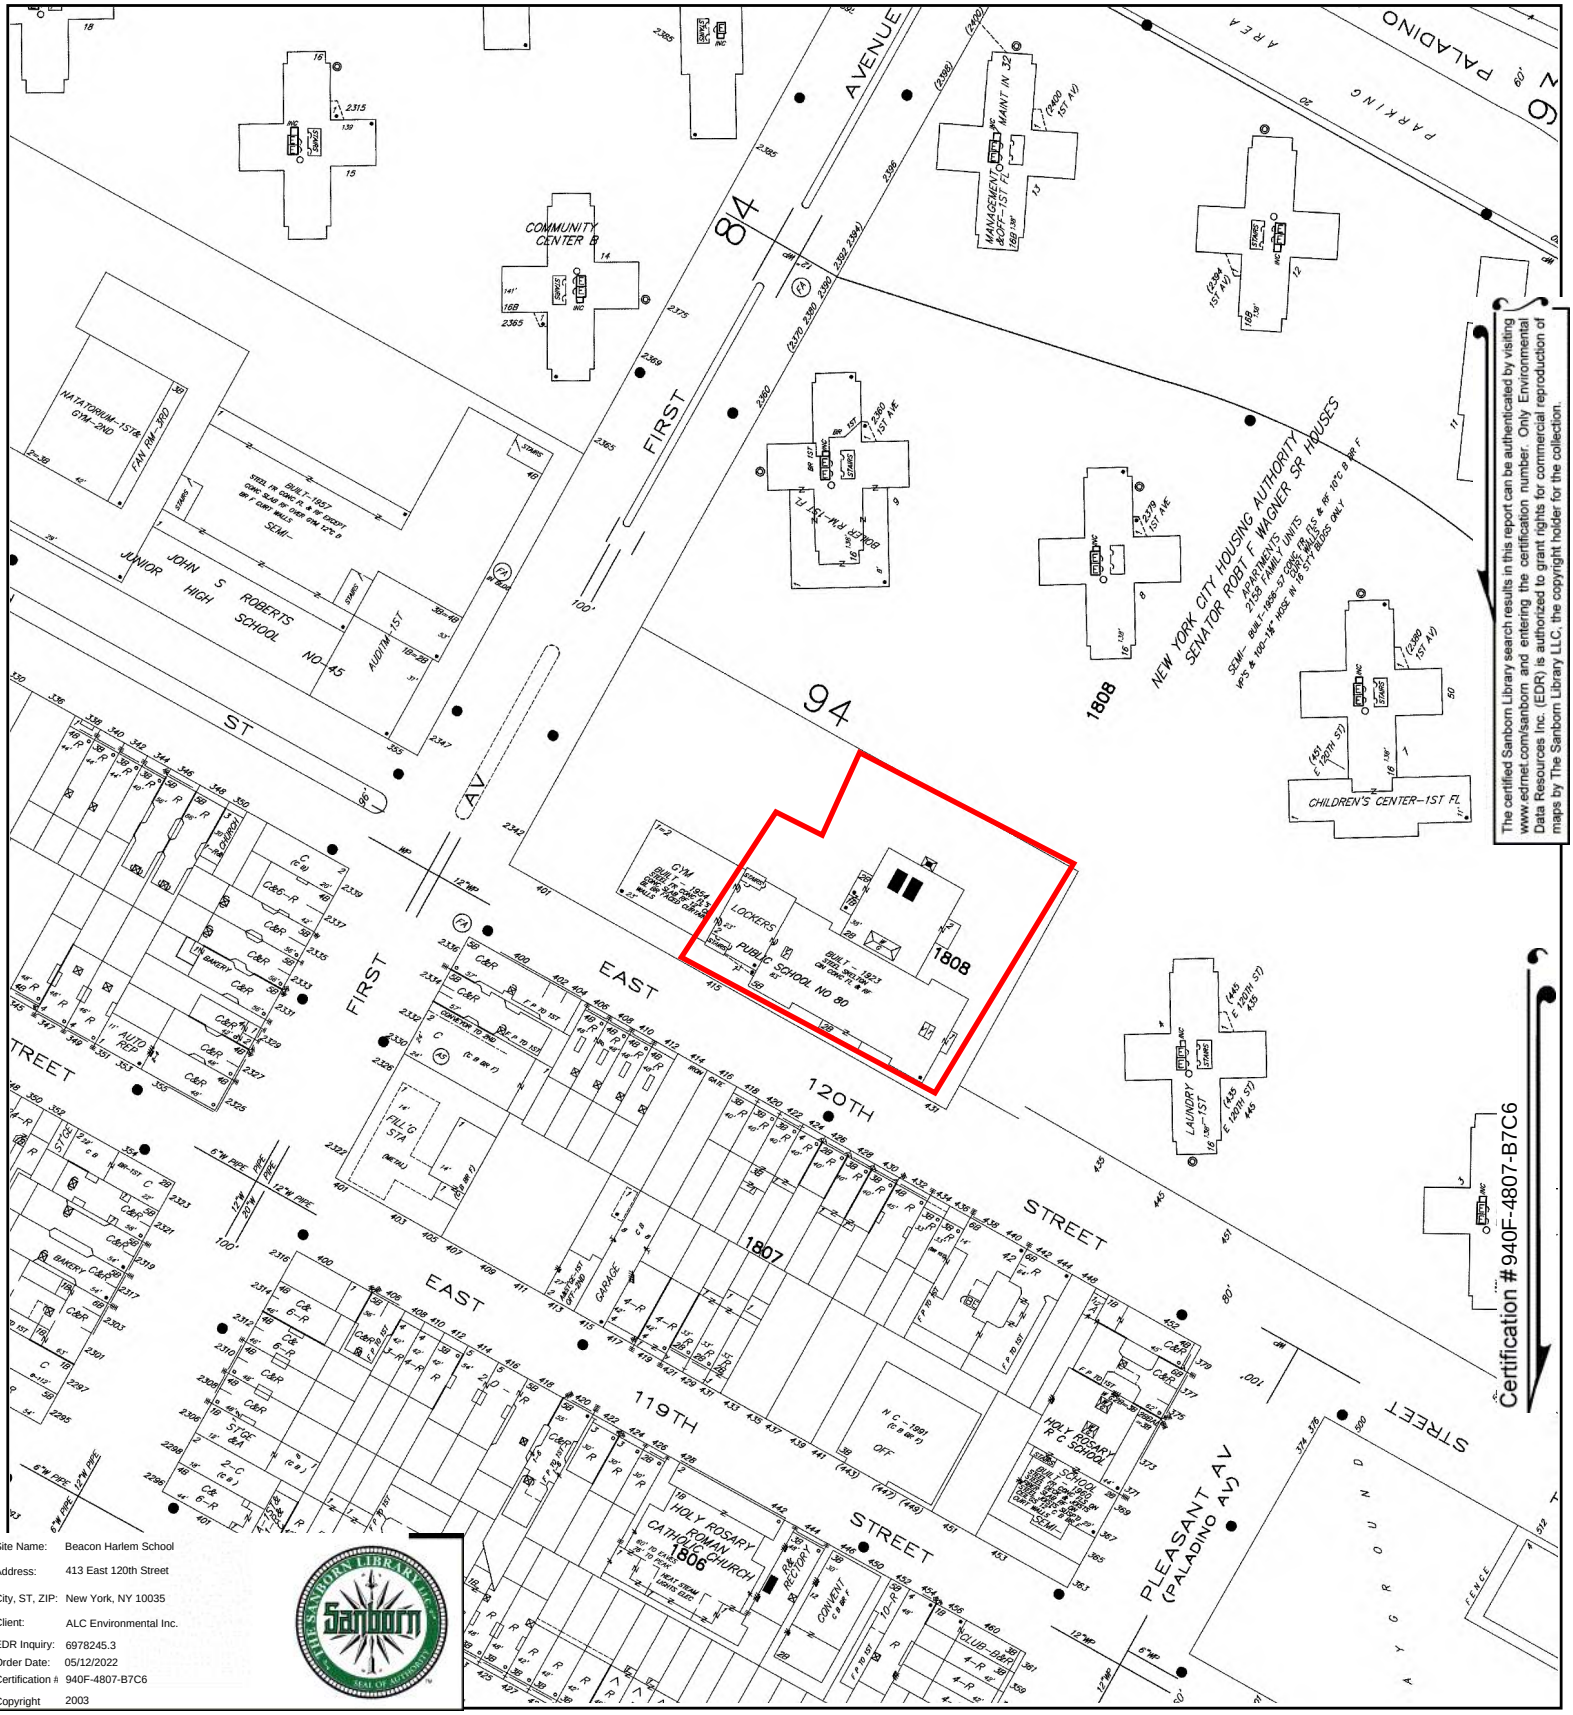


The certified Sanborn Library search results in this report can be authenticated by visiting www.edrnet.com/sanborn and entering the certification number. Only Environmental Data Resources Inc. (EDR) is authorized to grant rights for commercial reproduction of maps by The Sanborn Library LLC, the copyright holder for the collection.

Site Name:	Beacon Harlem School
Address:	413 East 120th Street
City, ST, ZIP:	New York, NY 10035
Client:	ALC Environmental Inc.
EDR Inquiry:	6978245.3
Order Date:	05/12/2022
Certification #:	940F-4807-B7C6
Copyright	2003


This Certified Sanborn Map combines the following sheets.
Outlined areas indicate map sheets within the collection.

0 Feet 150 300 600



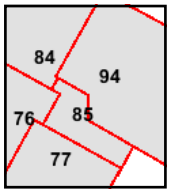

Volume 8N, Sheet 77
Volume 8N, Sheet 76
Volume 8N, Sheet 94
Volume 8N, Sheet 85
Volume 8N, Sheet 84

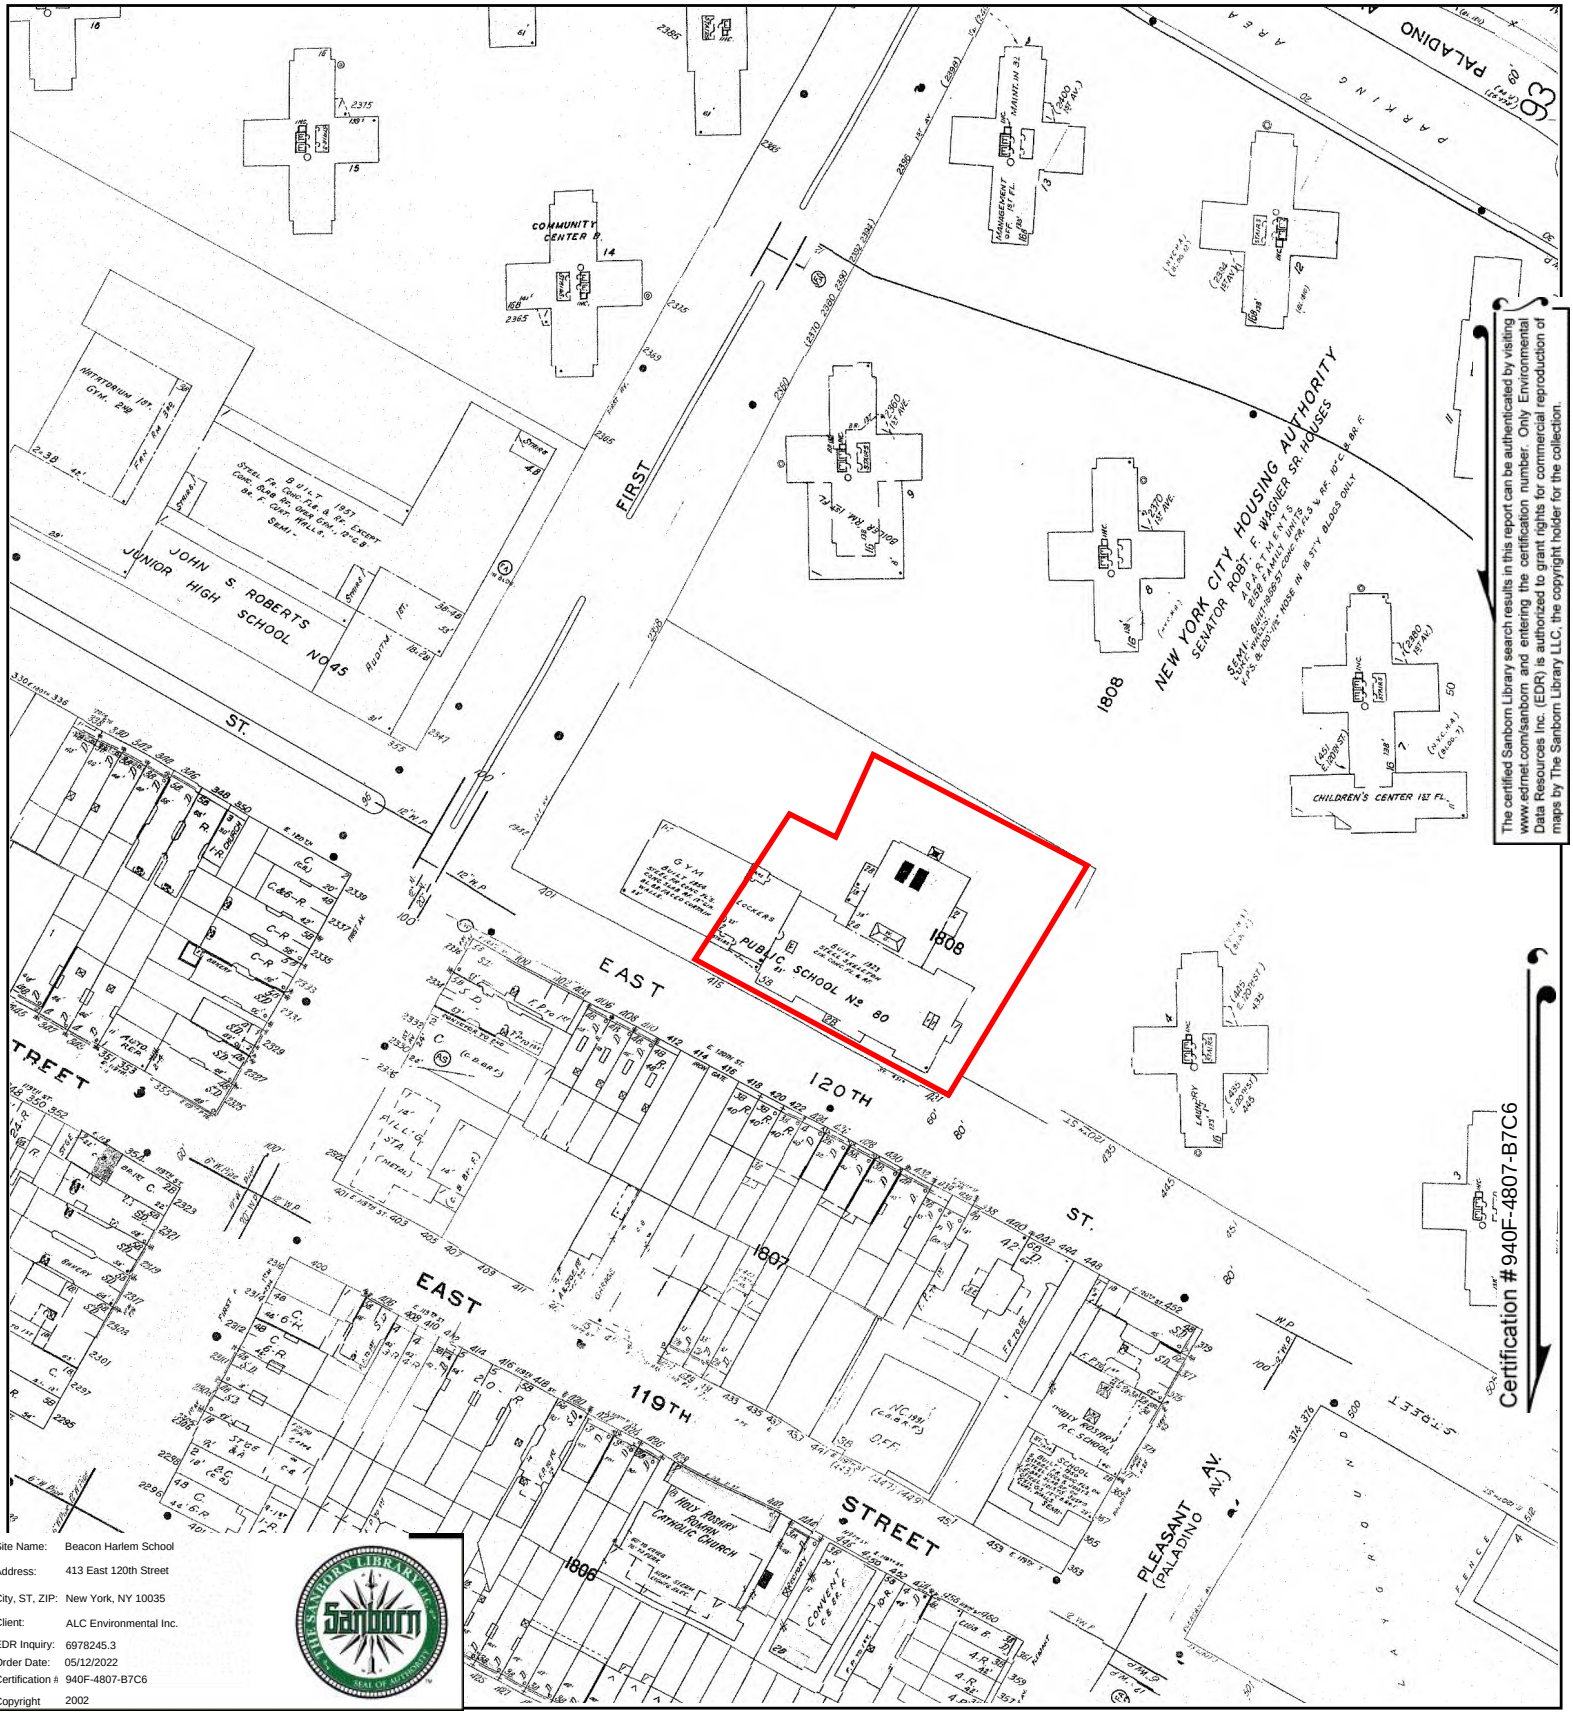


The certified Sanborn Library search results in this report can be authenticated by visiting www.edrnet.com/sanborn and entering the certification number. Only Environmental Data Resources Inc. (EDR) is authorized to grant rights for commercial reproduction of maps by The Sanborn Library LLC, the copyright holder for the collection.

Site Name:	Beacon Harlem School
Address:	413 East 120th Street
City, ST, ZIP:	New York, NY 10035
Client:	ALC Environmental Inc.
EDR Inquiry:	6978245.3
Order Date:	05/12/2022
Certification #	940F-4807-B7C6
Copyright	2002

This Certified Sanborn Map combines the following sheets.
Outlined areas indicate map sheets within the collection.


0 Feet 150 300 600



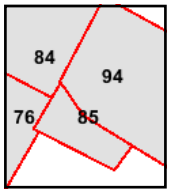

Volume 8N, Sheet 94
Volume 8N, Sheet 85
Volume 8N, Sheet 84
Volume 8N, Sheet 76

N

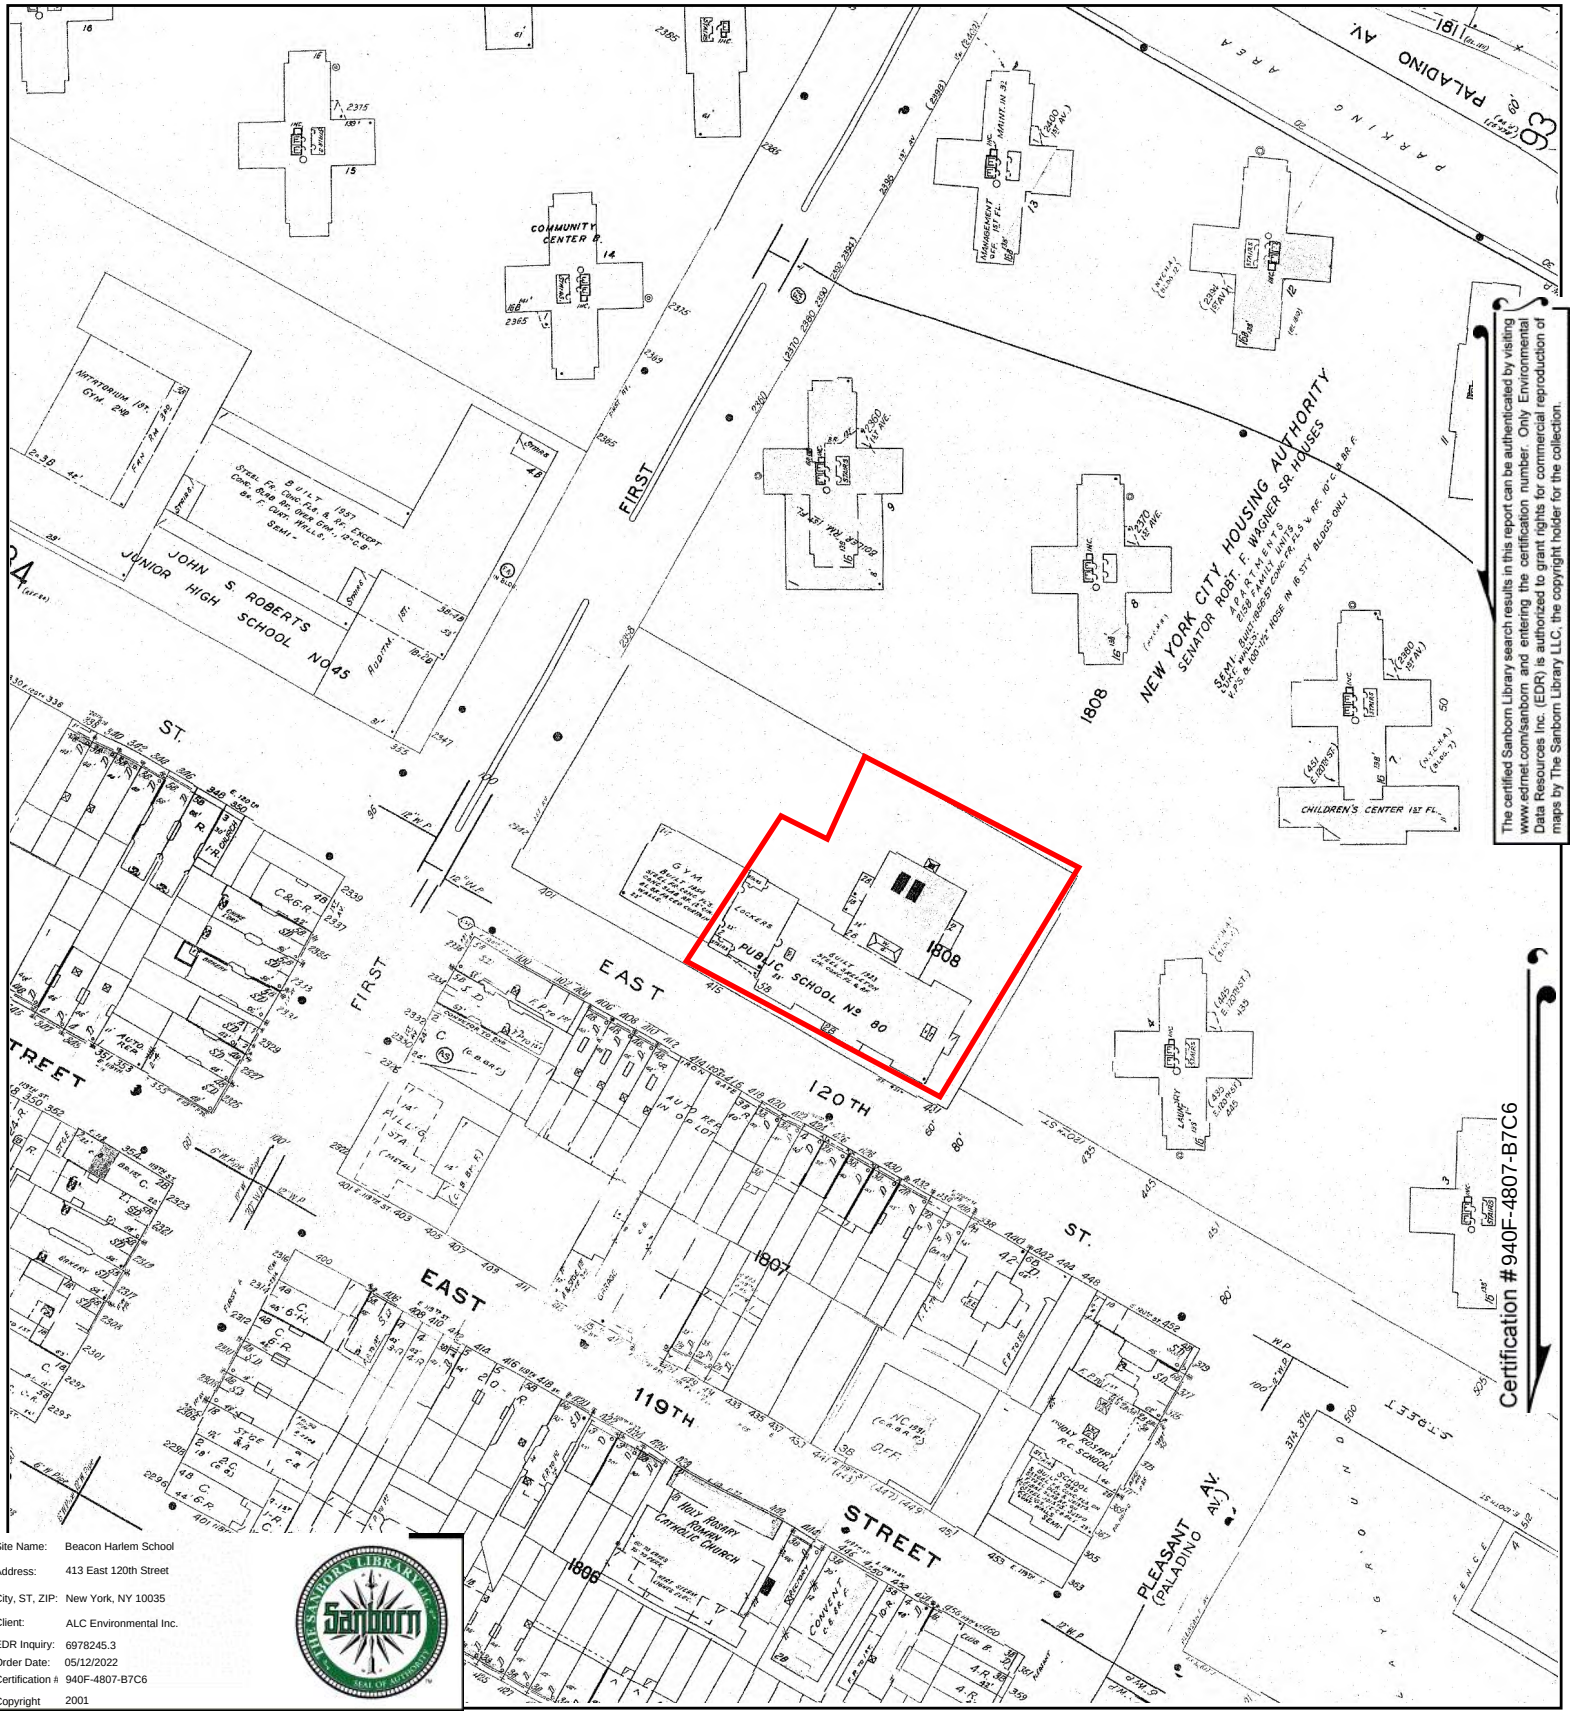


The certified Sanborn Library search results in this report can be authenticated by visiting www.edrnet.com/sanborn and entering the certification number. Only Environmental Data Resources Inc. (EDR) is authorized to grant rights for commercial reproduction of maps by The Sanborn Library LLC, the copyright holder for the collection.

Site Name:	Beacon Harlem School
Address:	413 East 120th Street
City, ST, ZIP:	New York, NY 10035
Client:	ALC Environmental Inc.
EDR Inquiry:	6978245.3
Order Date:	05/12/2022
Certification #	940F-4807-B7C6
Copyright	2001

This Certified Sanborn Map combines the following sheets.
Outlined areas indicate map sheets within the collection.


0 Feet 150 300 600



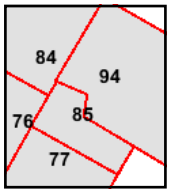

Volume 8N, Sheet 94
Volume 8N, Sheet 85
Volume 8N, Sheet 84
Volume 8N, Sheet 77
Volume 8N, Sheet 76

N

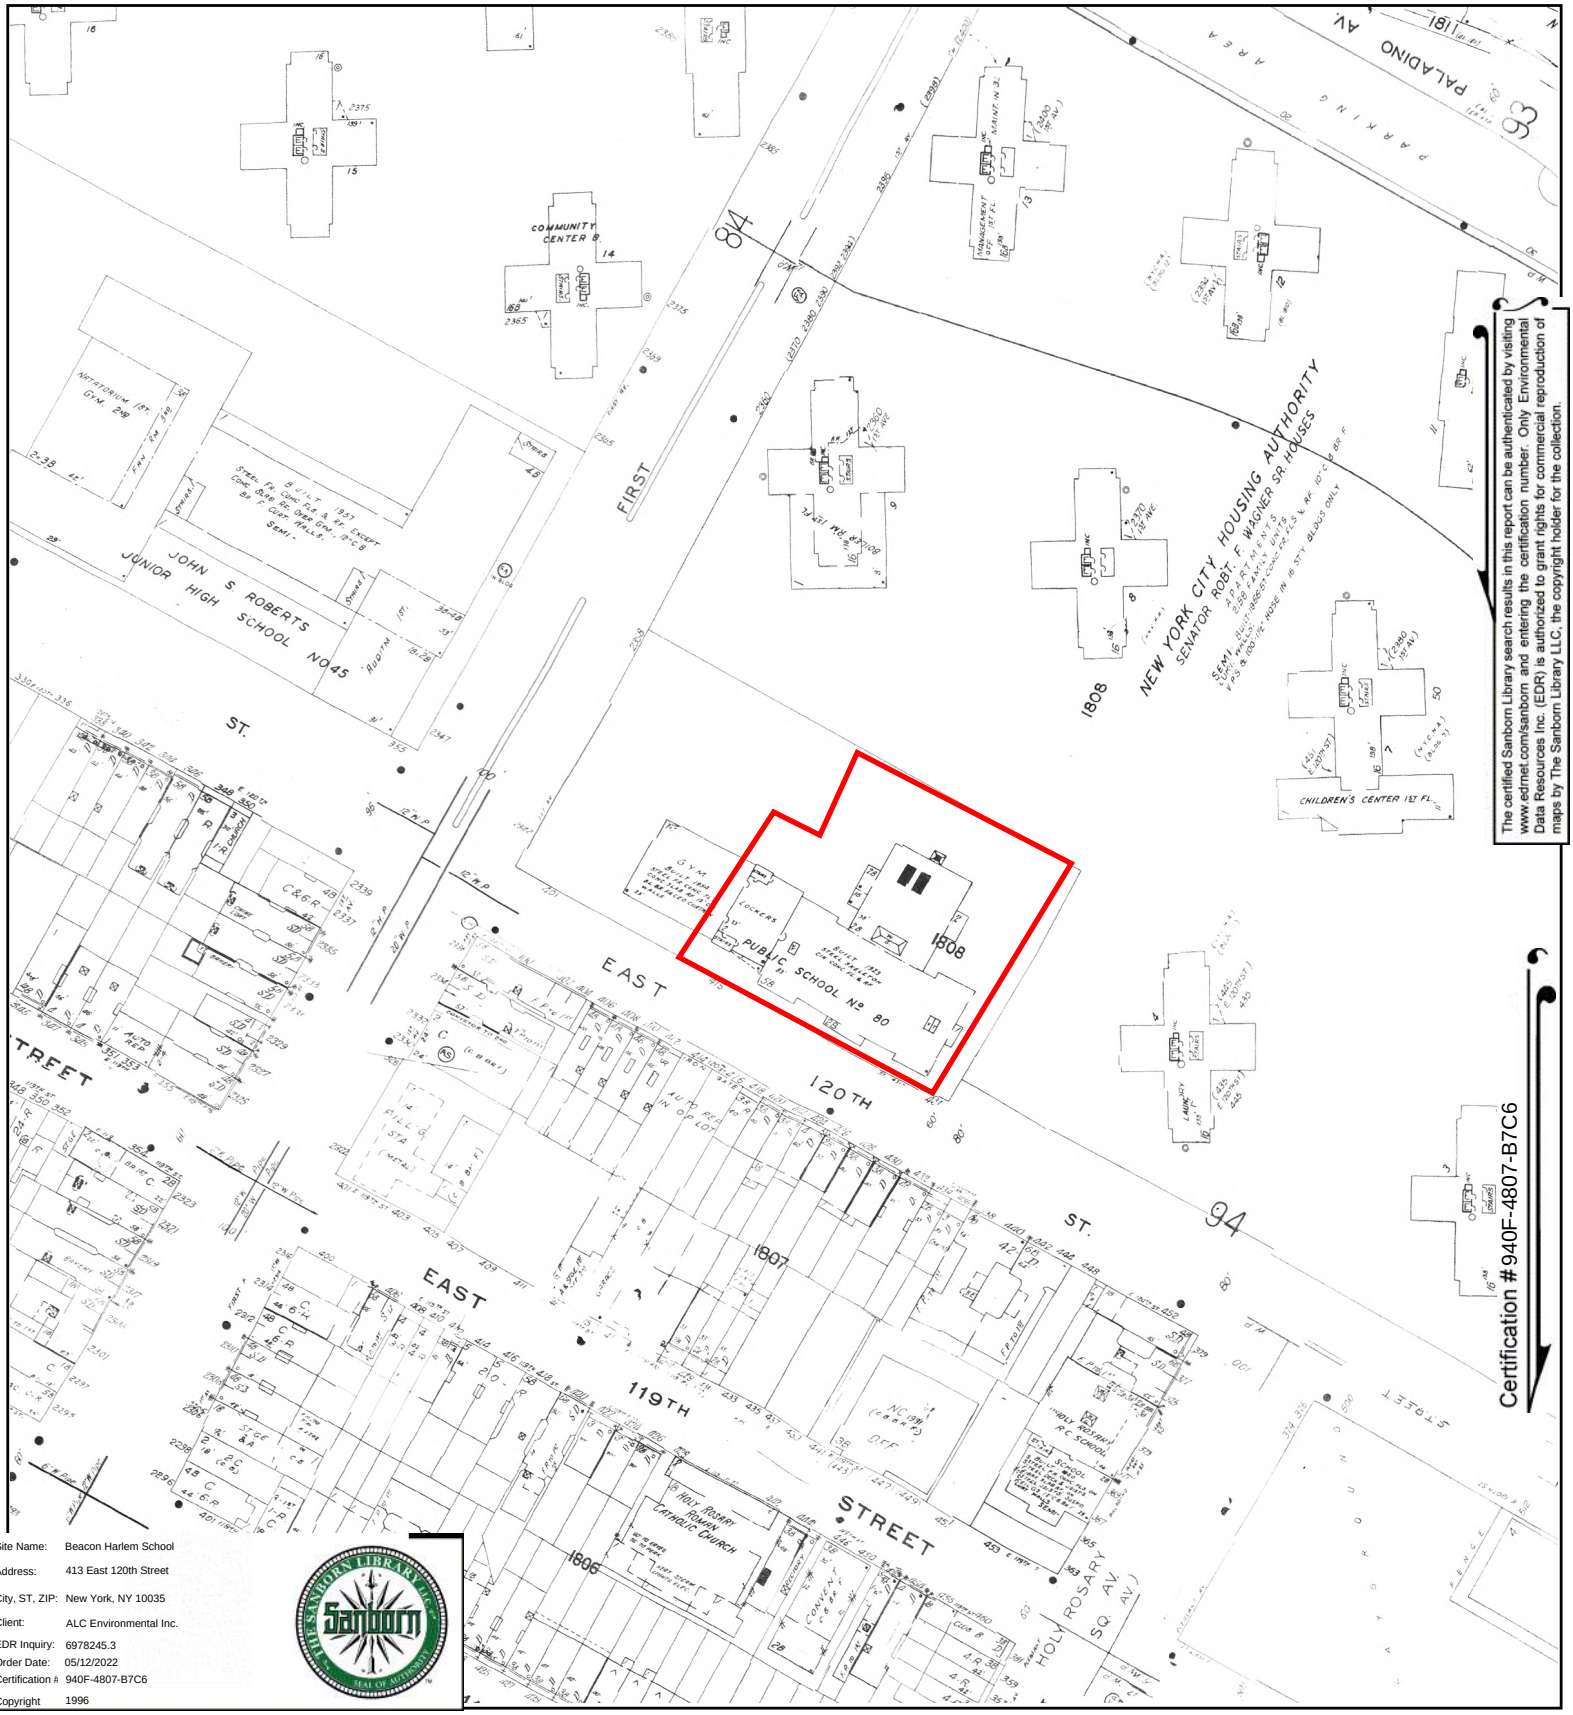


The certified Sanborn Library search results in this report can be authenticated by visiting www.edrnet.com/sanborn and entering the certification number. Only Environmental Data Resources Inc. (EDR) is authorized to grant rights for commercial reproduction of maps by The Sanborn Library LLC, the copyright holder for the collection.

Site Name:	Beacon Harlem School
Address:	413 East 120th Street
City, ST, ZIP:	New York, NY 10035
Client:	ALC Environmental Inc.
EDR Inquiry:	6978245.3
Order Date:	05/12/2022
Certification #	940F-4807-B7C6
Copyright	1996

This Certified Sanborn Map combines the following sheets.
Outlined areas indicate map sheets within the collection.


0 Feet 150 300 600



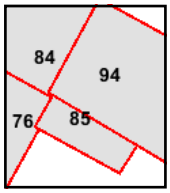

Volume 8N, Sheet 94
Volume 8N, Sheet 85
Volume 8N, Sheet 84
Volume 8N, Sheet 76

N

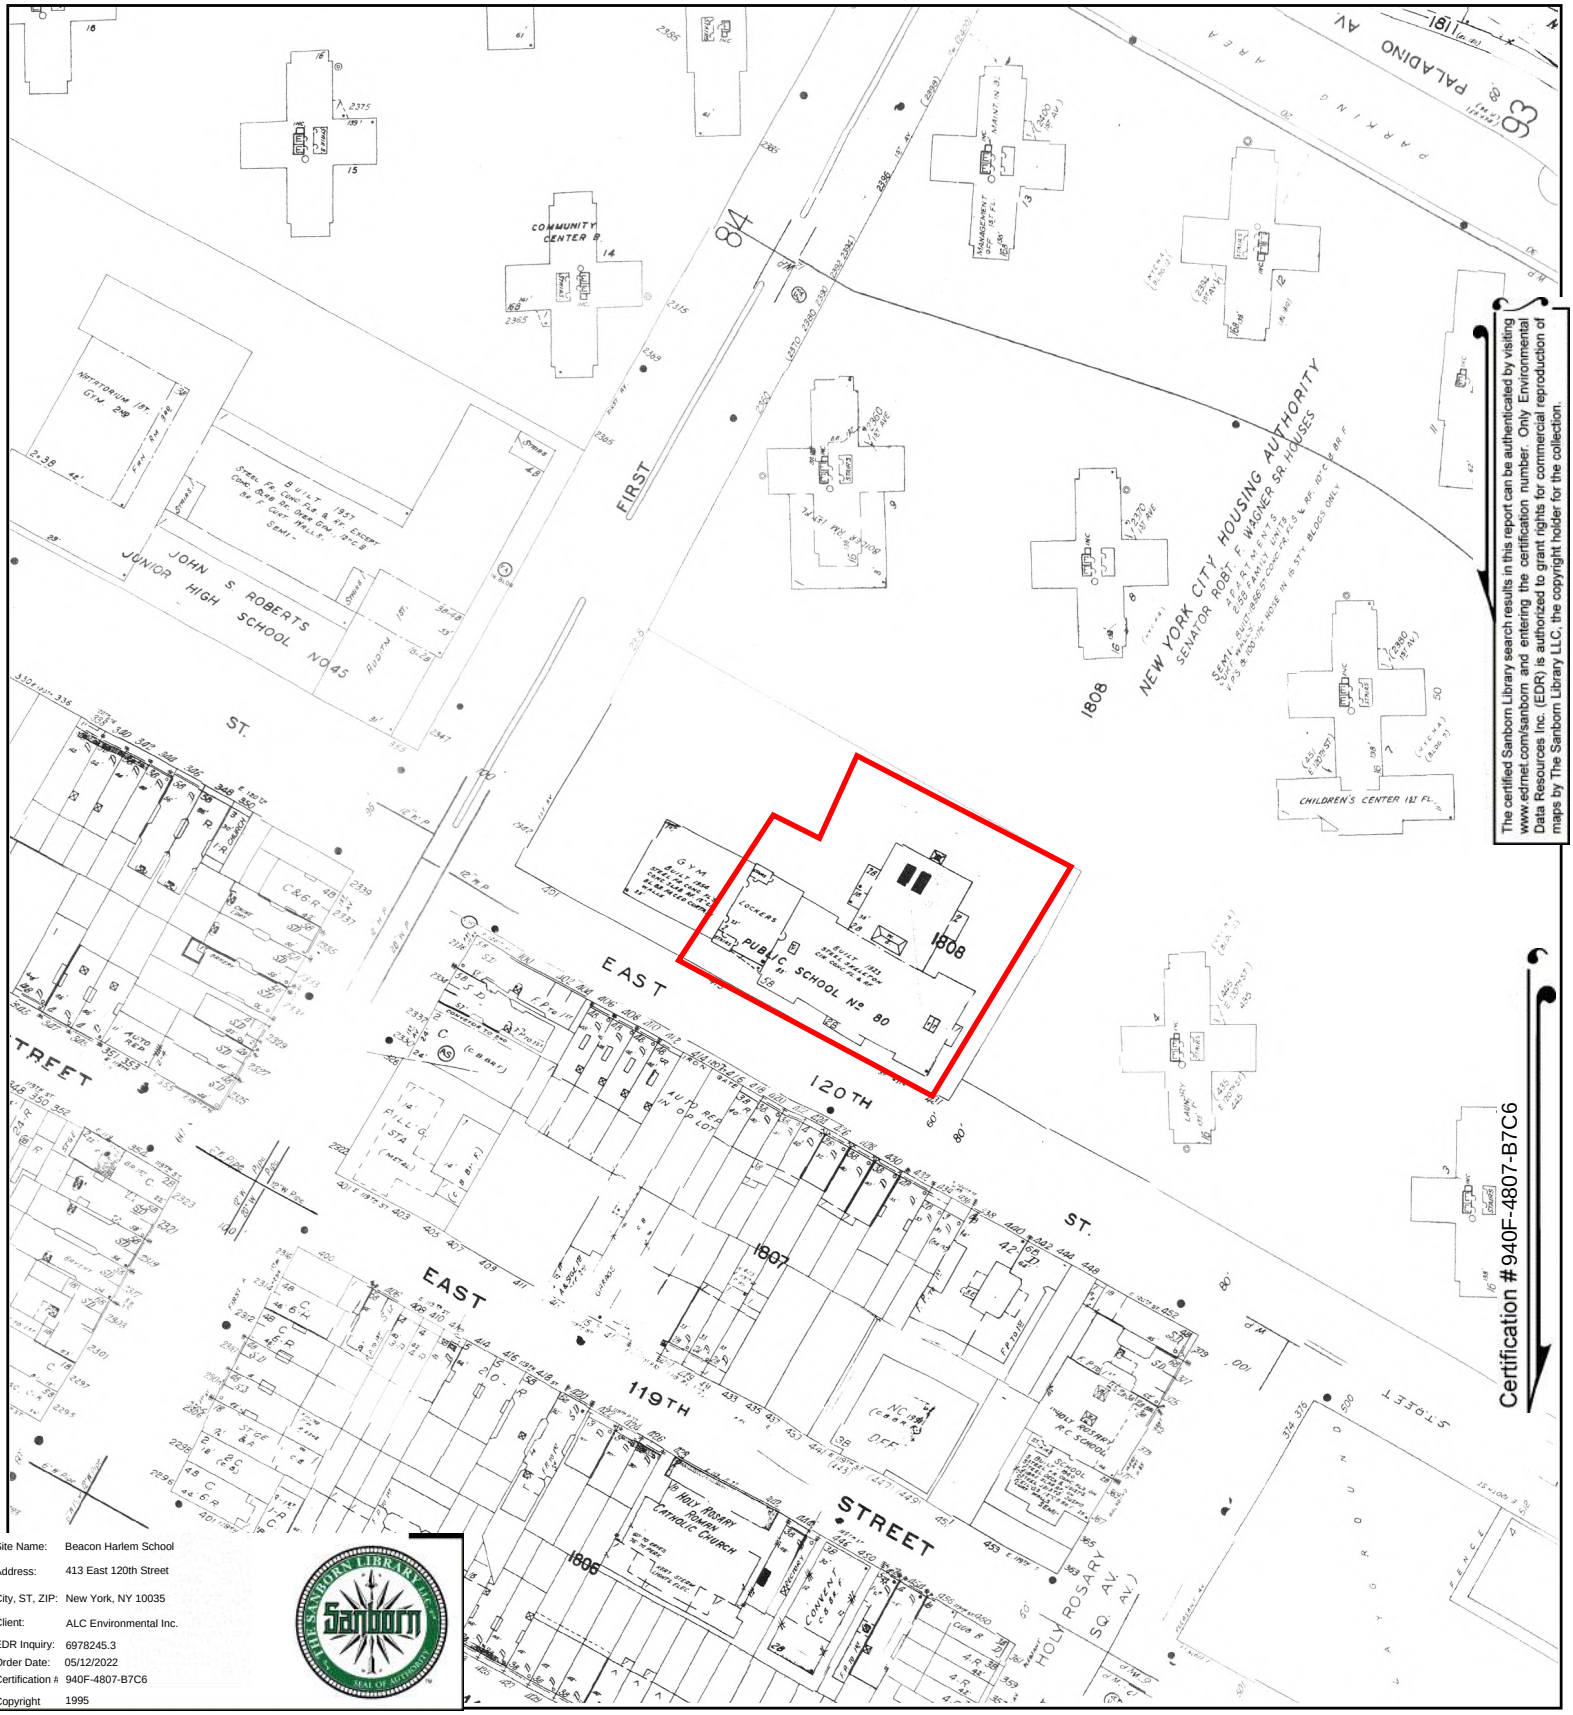


Site Name:	Beacon Harlem School
Address:	413 East 120th Street
City, ST, ZIP:	New York, NY 10035
Client:	ALC Environmental Inc.
EDR Inquiry:	6978245.3
Order Date:	05/12/2022
Certification #	940F-4807-B7C6
Copyright	1995

This Certified Sanborn Map combines the following sheets.
Outlined areas indicate map sheets within the collection.


0 Feet 150 300 600



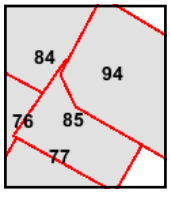

Volume 8N, Sheet 94
Volume 8N, Sheet 85
Volume 8N, Sheet 84
Volume 8N, Sheet 77
Volume 8N, Sheet 76

N

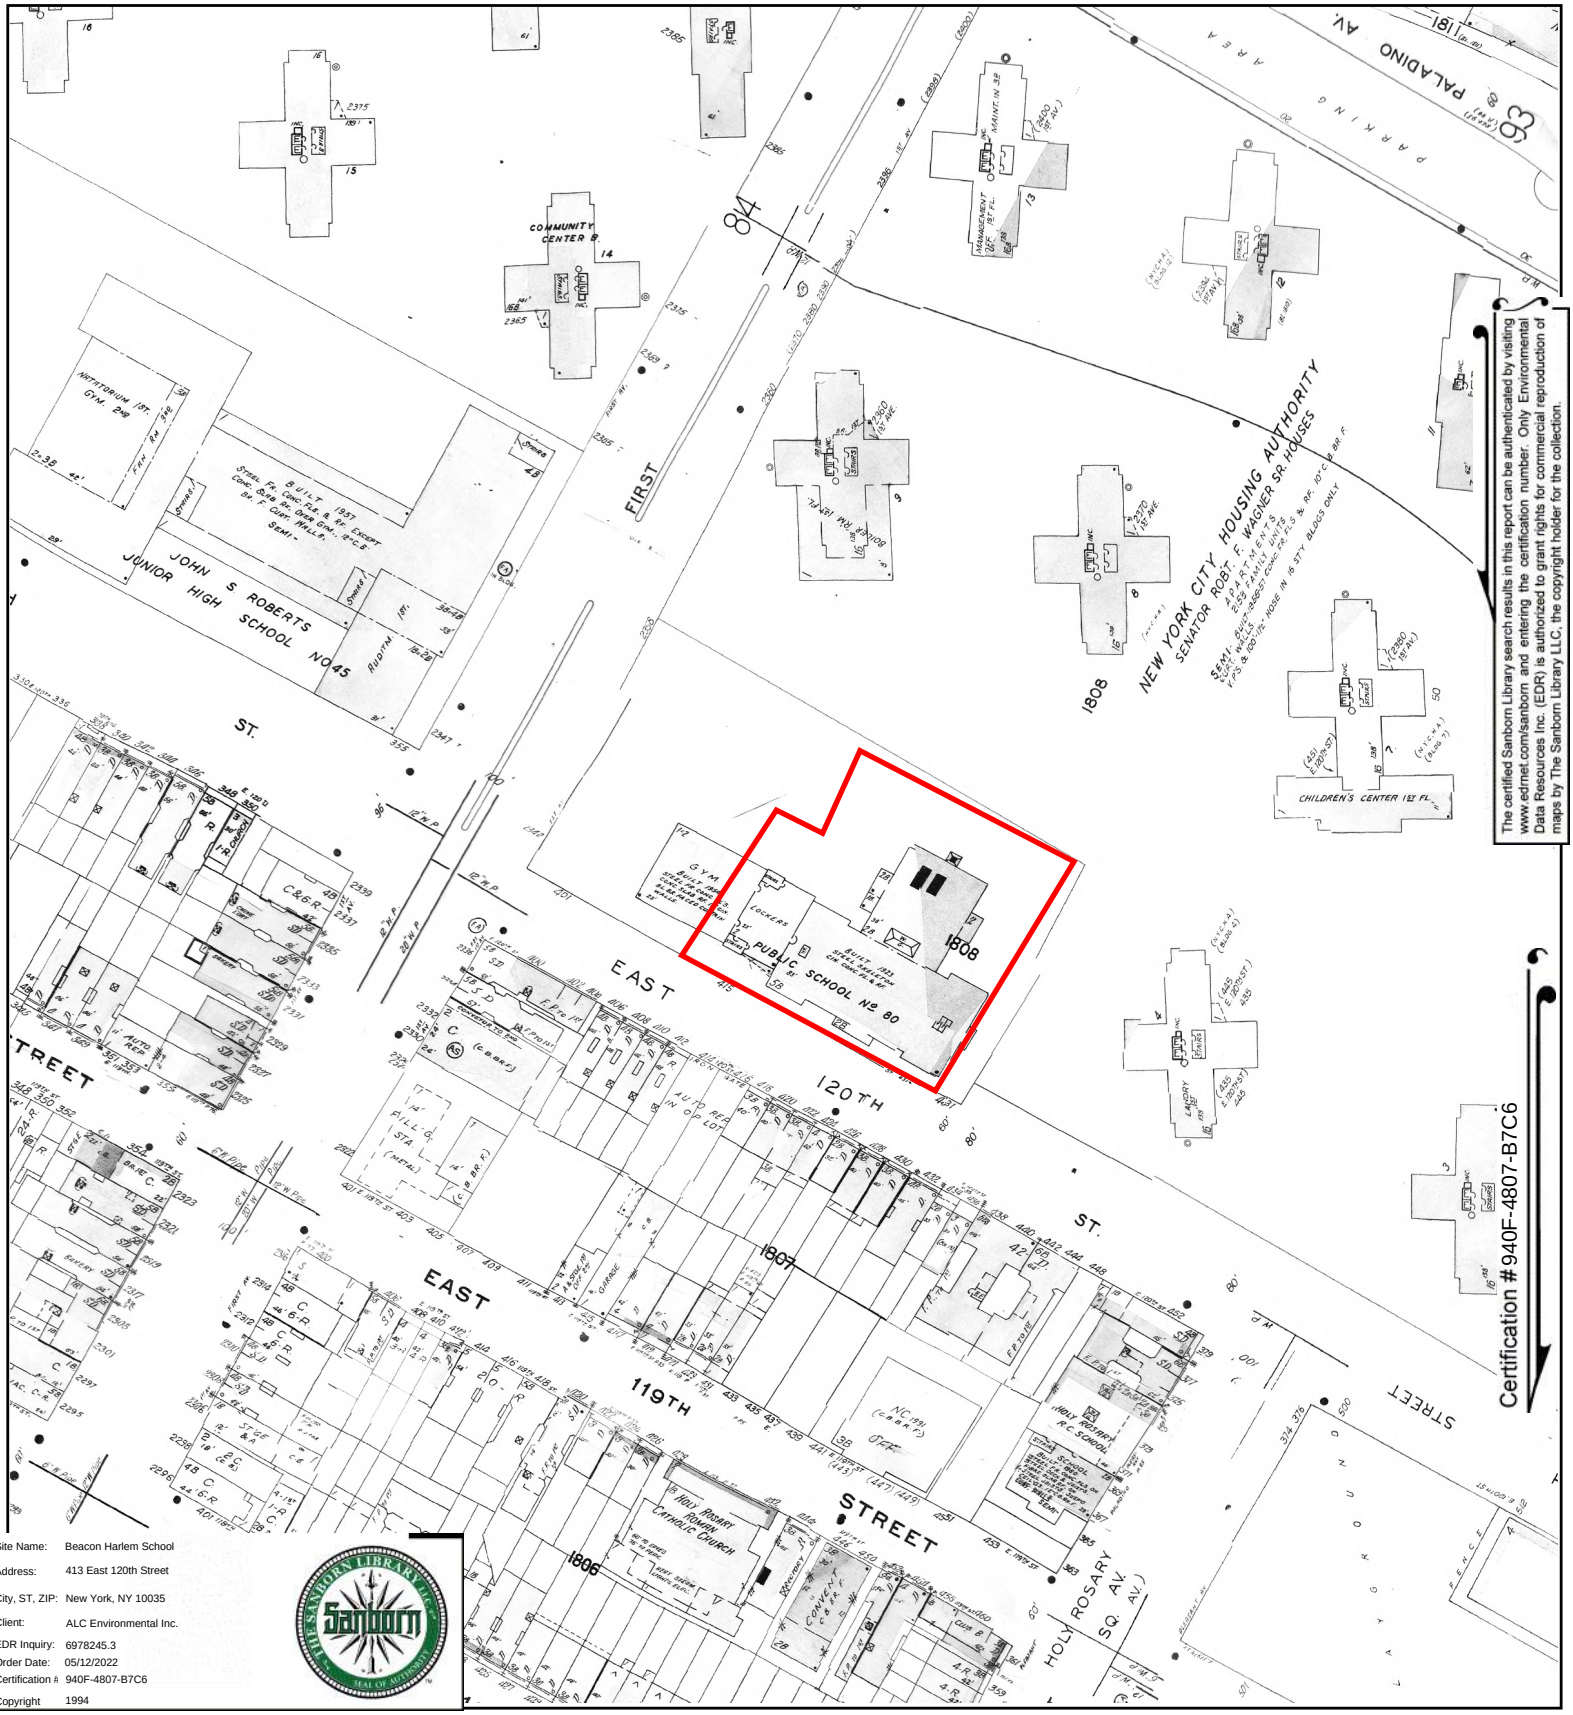

The certified Sanborn Library search results in this report can be authenticated by visiting www.edrnet.com/sanborn and entering the certification number. Only Environmental Data Resources Inc. (EDR) is authorized to grant rights for commercial reproduction of maps by The Sanborn Library LLC, the copyright holder for the collection.


Certification #940F-4807-B7C6

Site Name:	Beacon Harlem School
Address:	413 East 120th Street
City, ST, ZIP:	New York, NY 10035
Client:	ALC Environmental Inc.
EDR Inquiry:	6978245.3
Order Date:	05/12/2022
Certification #	940F-4807-B7C6
Copyright	1994

This Certified Sanborn Map combines the following sheets.
Outlined areas indicate map sheets within the collection.


0 Feet 150 300 600



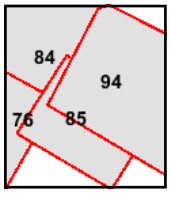

Volume 8N, Sheet 94
Volume 8N, Sheet 85
Volume 8N, Sheet 84
Volume 8N, Sheet 76

N

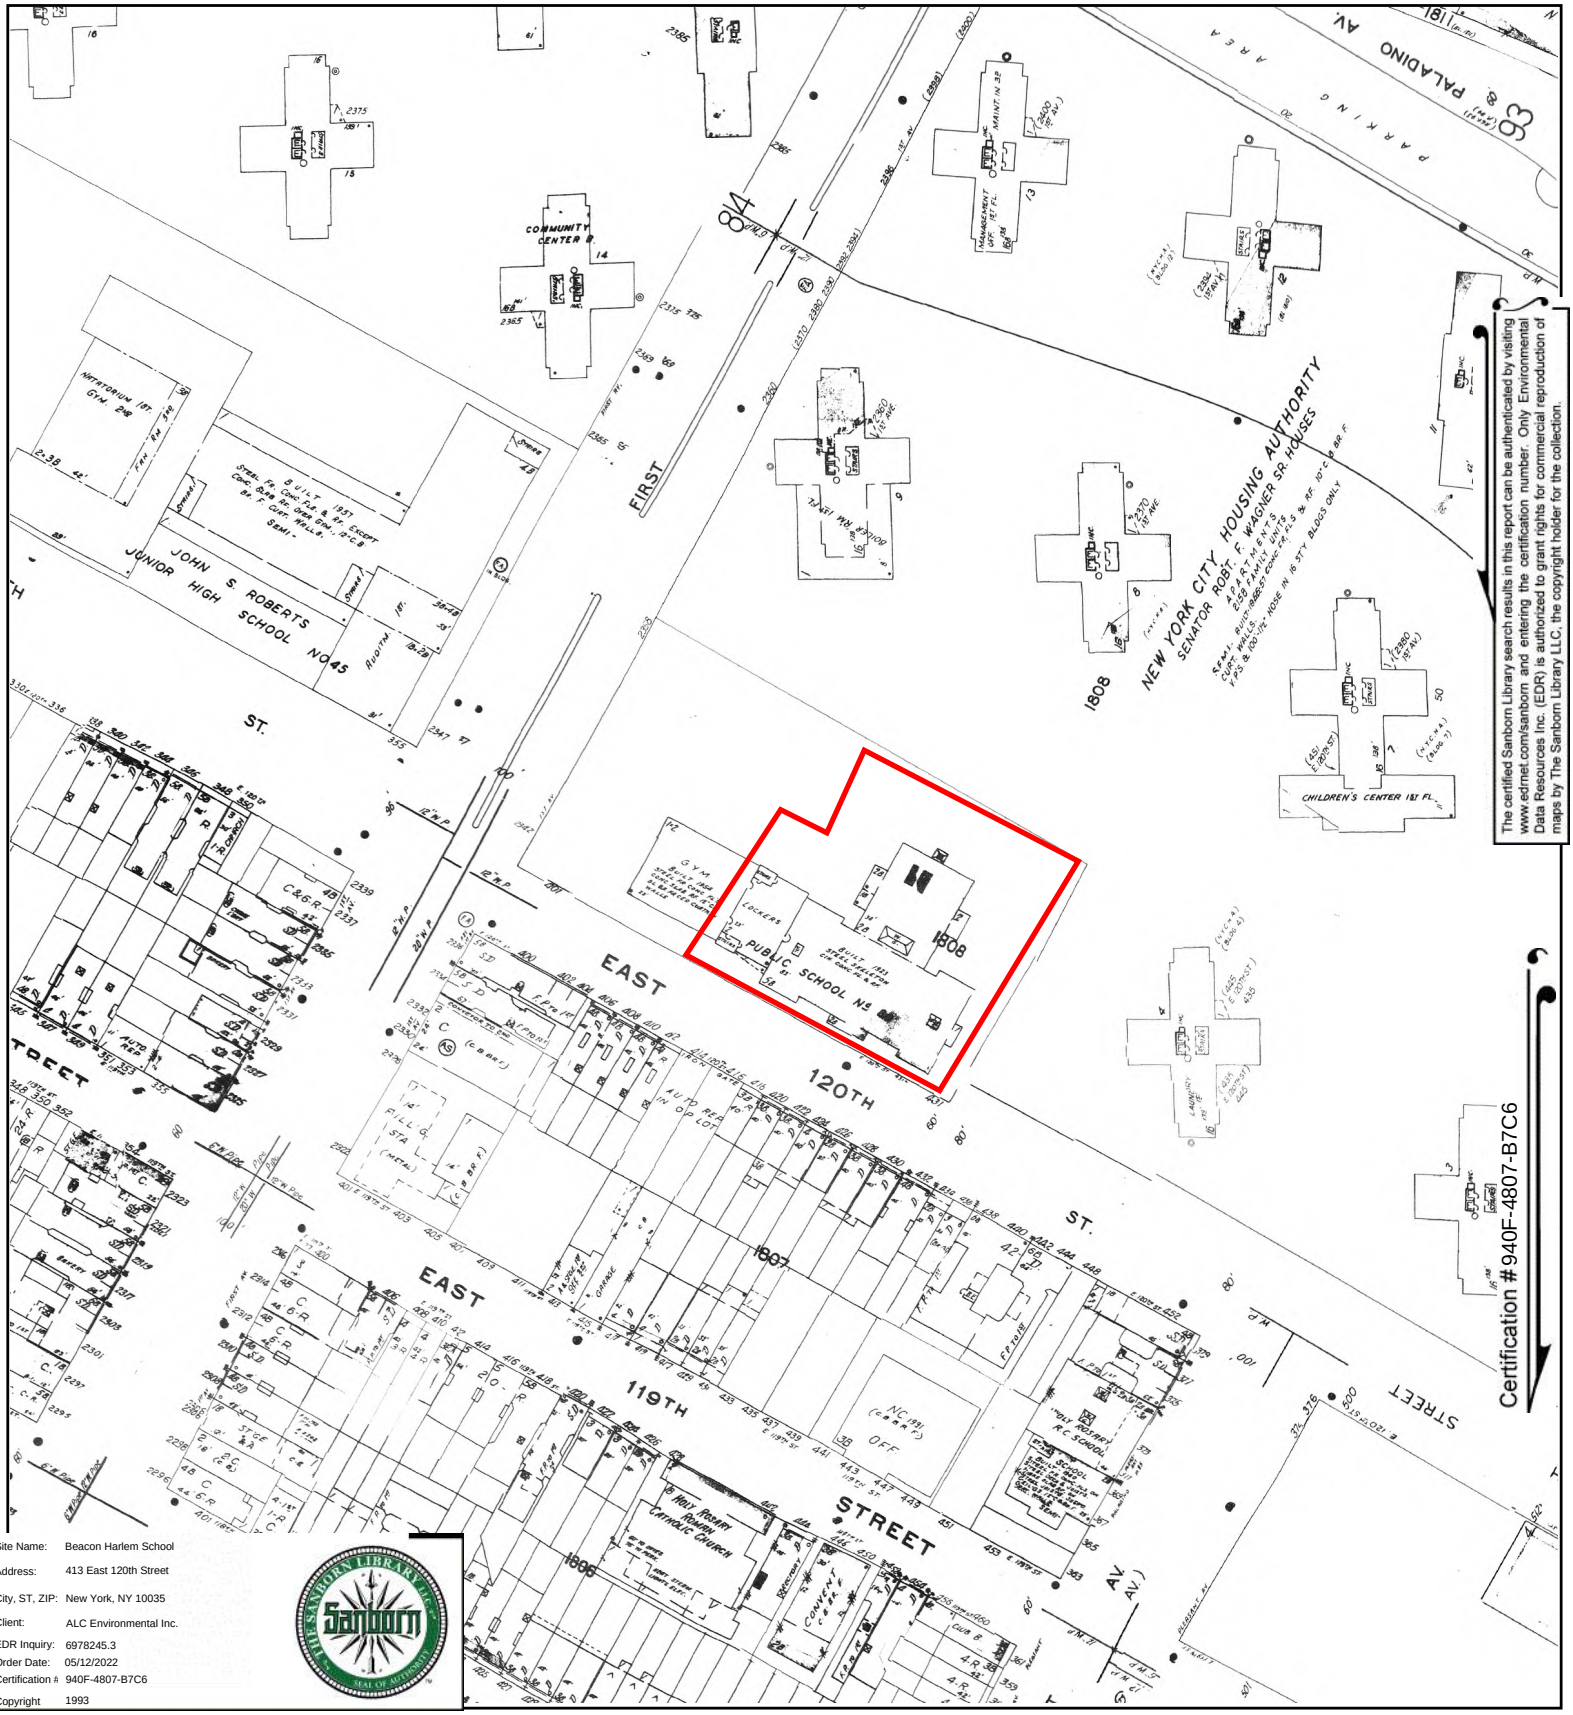


The certified Sanborn Library search results in this report can be authenticated by visiting www.edrnet.com/sanborn and entering the certification number. Only Environmental Data Resources Inc. (EDR) is authorized to grant rights for commercial reproduction of maps by The Sanborn Library LLC, the copyright holder for the collection.

Site Name:	Beacon Harlem School
Address:	413 East 120th Street
City, ST, ZIP:	New York, NY 10035
Client:	ALC Environmental Inc.
EDR Inquiry:	6978245.3
Order Date:	05/12/2022
Certification #	940F-4807-B7C6
Copyright	1993

This Certified Sanborn Map combines the following sheets.
Outlined areas indicate map sheets within the collection.


0 Feet 150 300 600



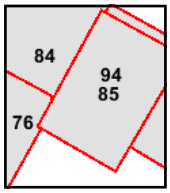

Volume 8N, Sheet 85
Volume 8N, Sheet 84
Volume 8N, Sheet 94
Volume 8N, Sheet 76

N

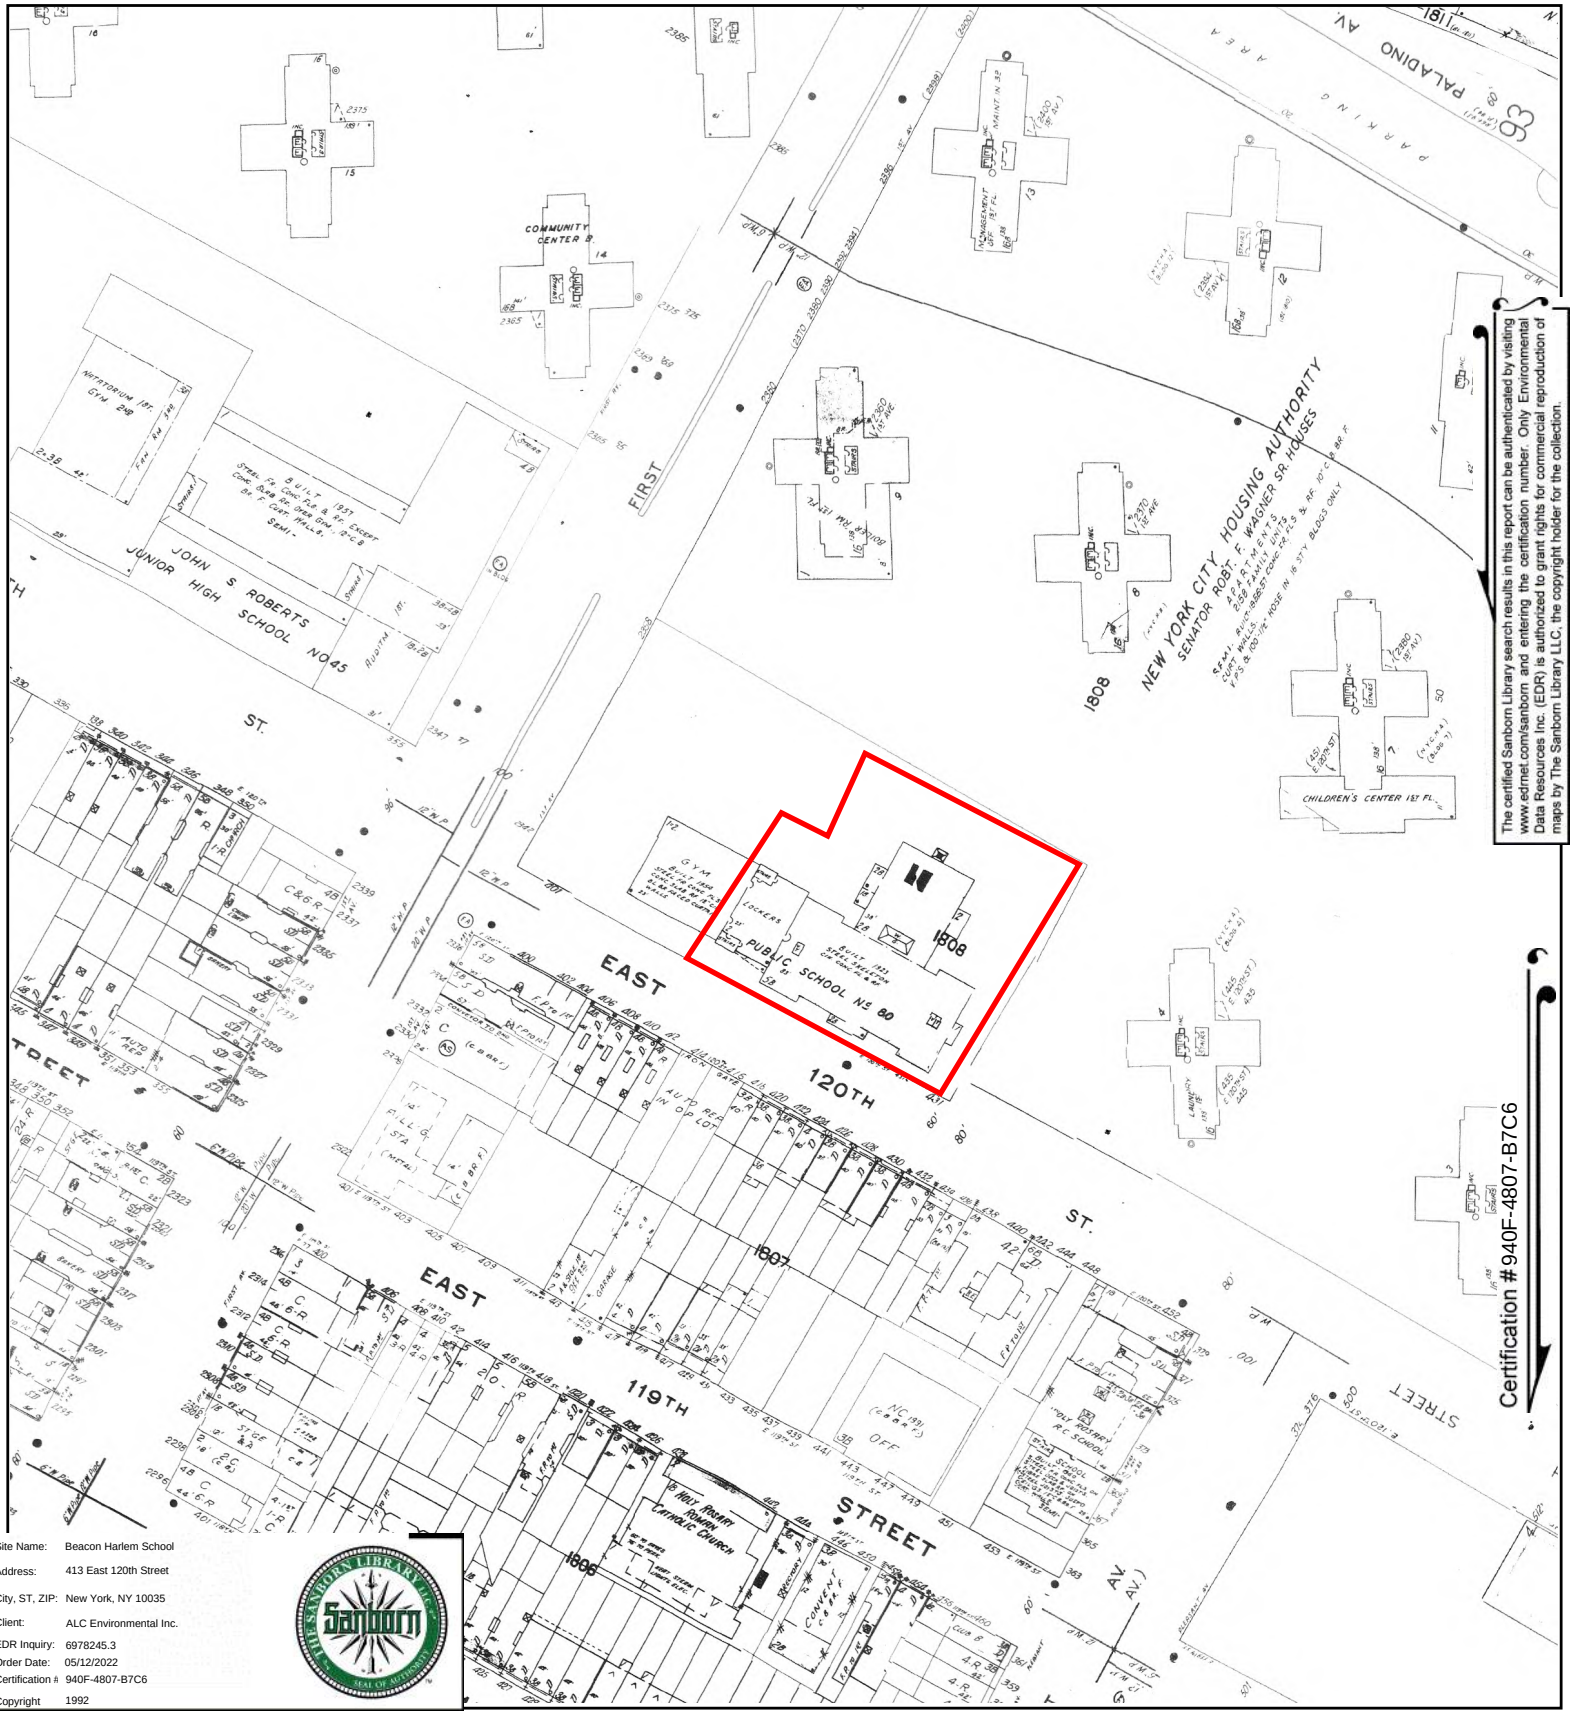


Site Name: Beacon Harlem School
Address: 413 East 120th Street
City, ST, ZIP: New York, NY 10035
Client: ALC Environmental Inc.
EDR Inquiry: 6978245.3
Order Date: 05/12/2022
Certification #: 940F-4807-B7C6
Copyright: 1992

This Certified Sanborn Map combines the following sheets.
Outlined areas indicate map sheets within the collection.


0 Feet 150 300 600



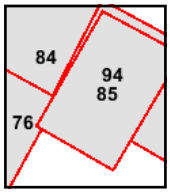

Volume 8N, Sheet 85
Volume 8N, Sheet 76
Volume 8N, Sheet 94
Volume 8N, Sheet 84

N

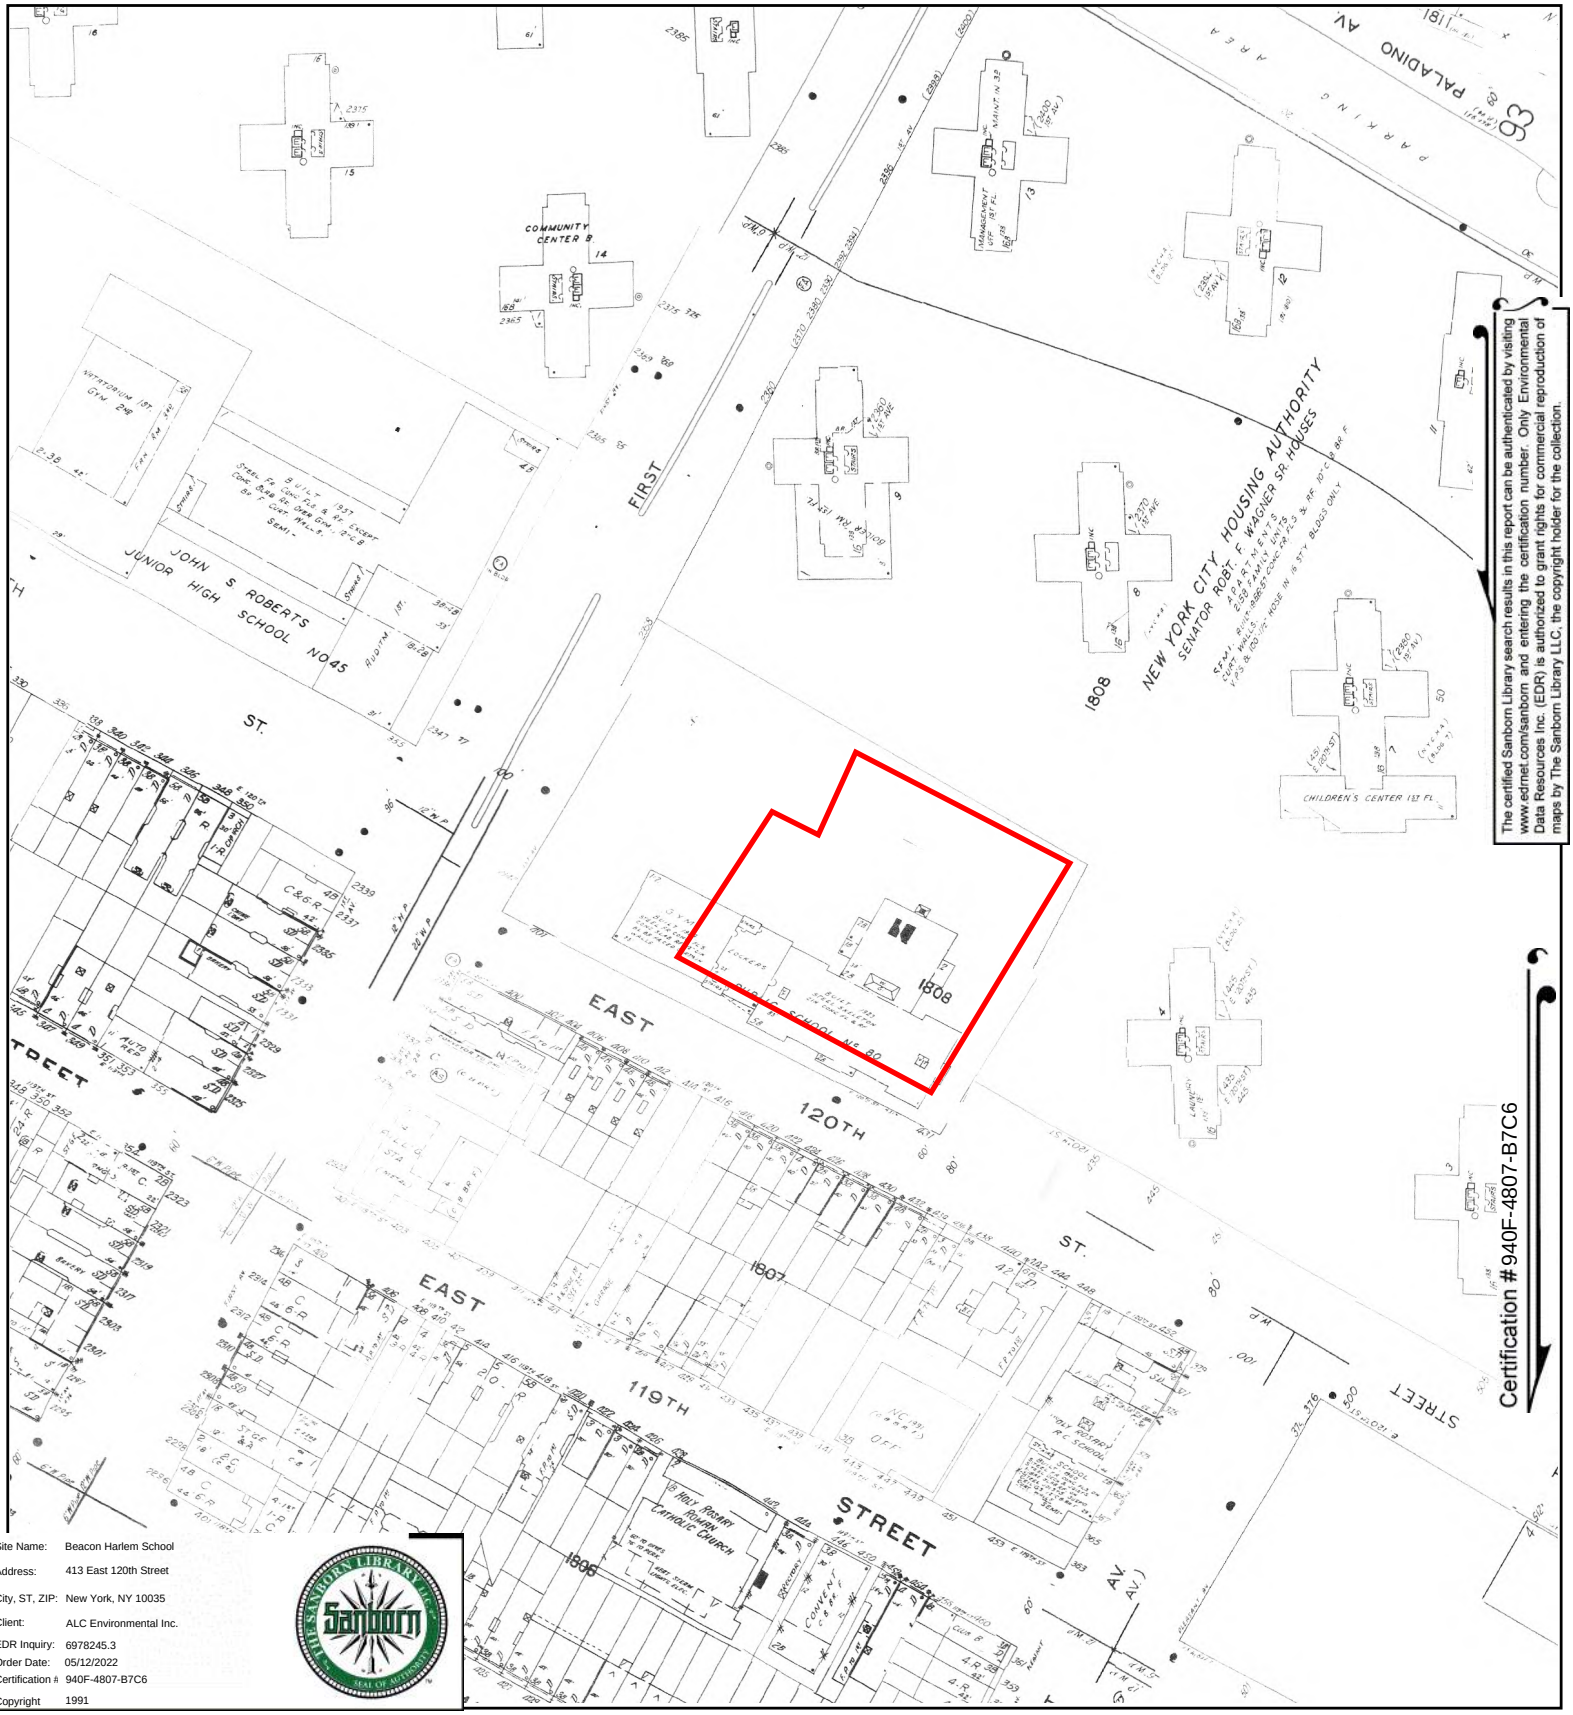


The certified Sanborn Library search results in this report can be authenticated by visiting www.edrnet.com/sanborn and entering the certification number. Only Environmental Data Resources Inc. (EDR) is authorized to grant rights for commercial reproduction of maps by The Sanborn Library LLC, the copyright holder for the collection.

Site Name:	Beacon Harlem School
Address:	413 East 120th Street
City, ST, ZIP:	New York, NY 10035
Client:	ALC Environmental Inc.
EDR Inquiry:	6978245.3
Order Date:	05/12/2022
Certification #	940F-4807-B7C6
Copyright	1991

This Certified Sanborn Map combines the following sheets.
Outlined areas indicate map sheets within the collection.




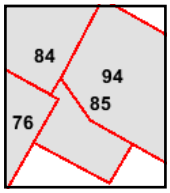

Volume 8N, Sheet 94
Volume 8N, Sheet 76
Volume 8N, Sheet 85
Volume 8N, Sheet 84

0 Feet 150 300 600

N

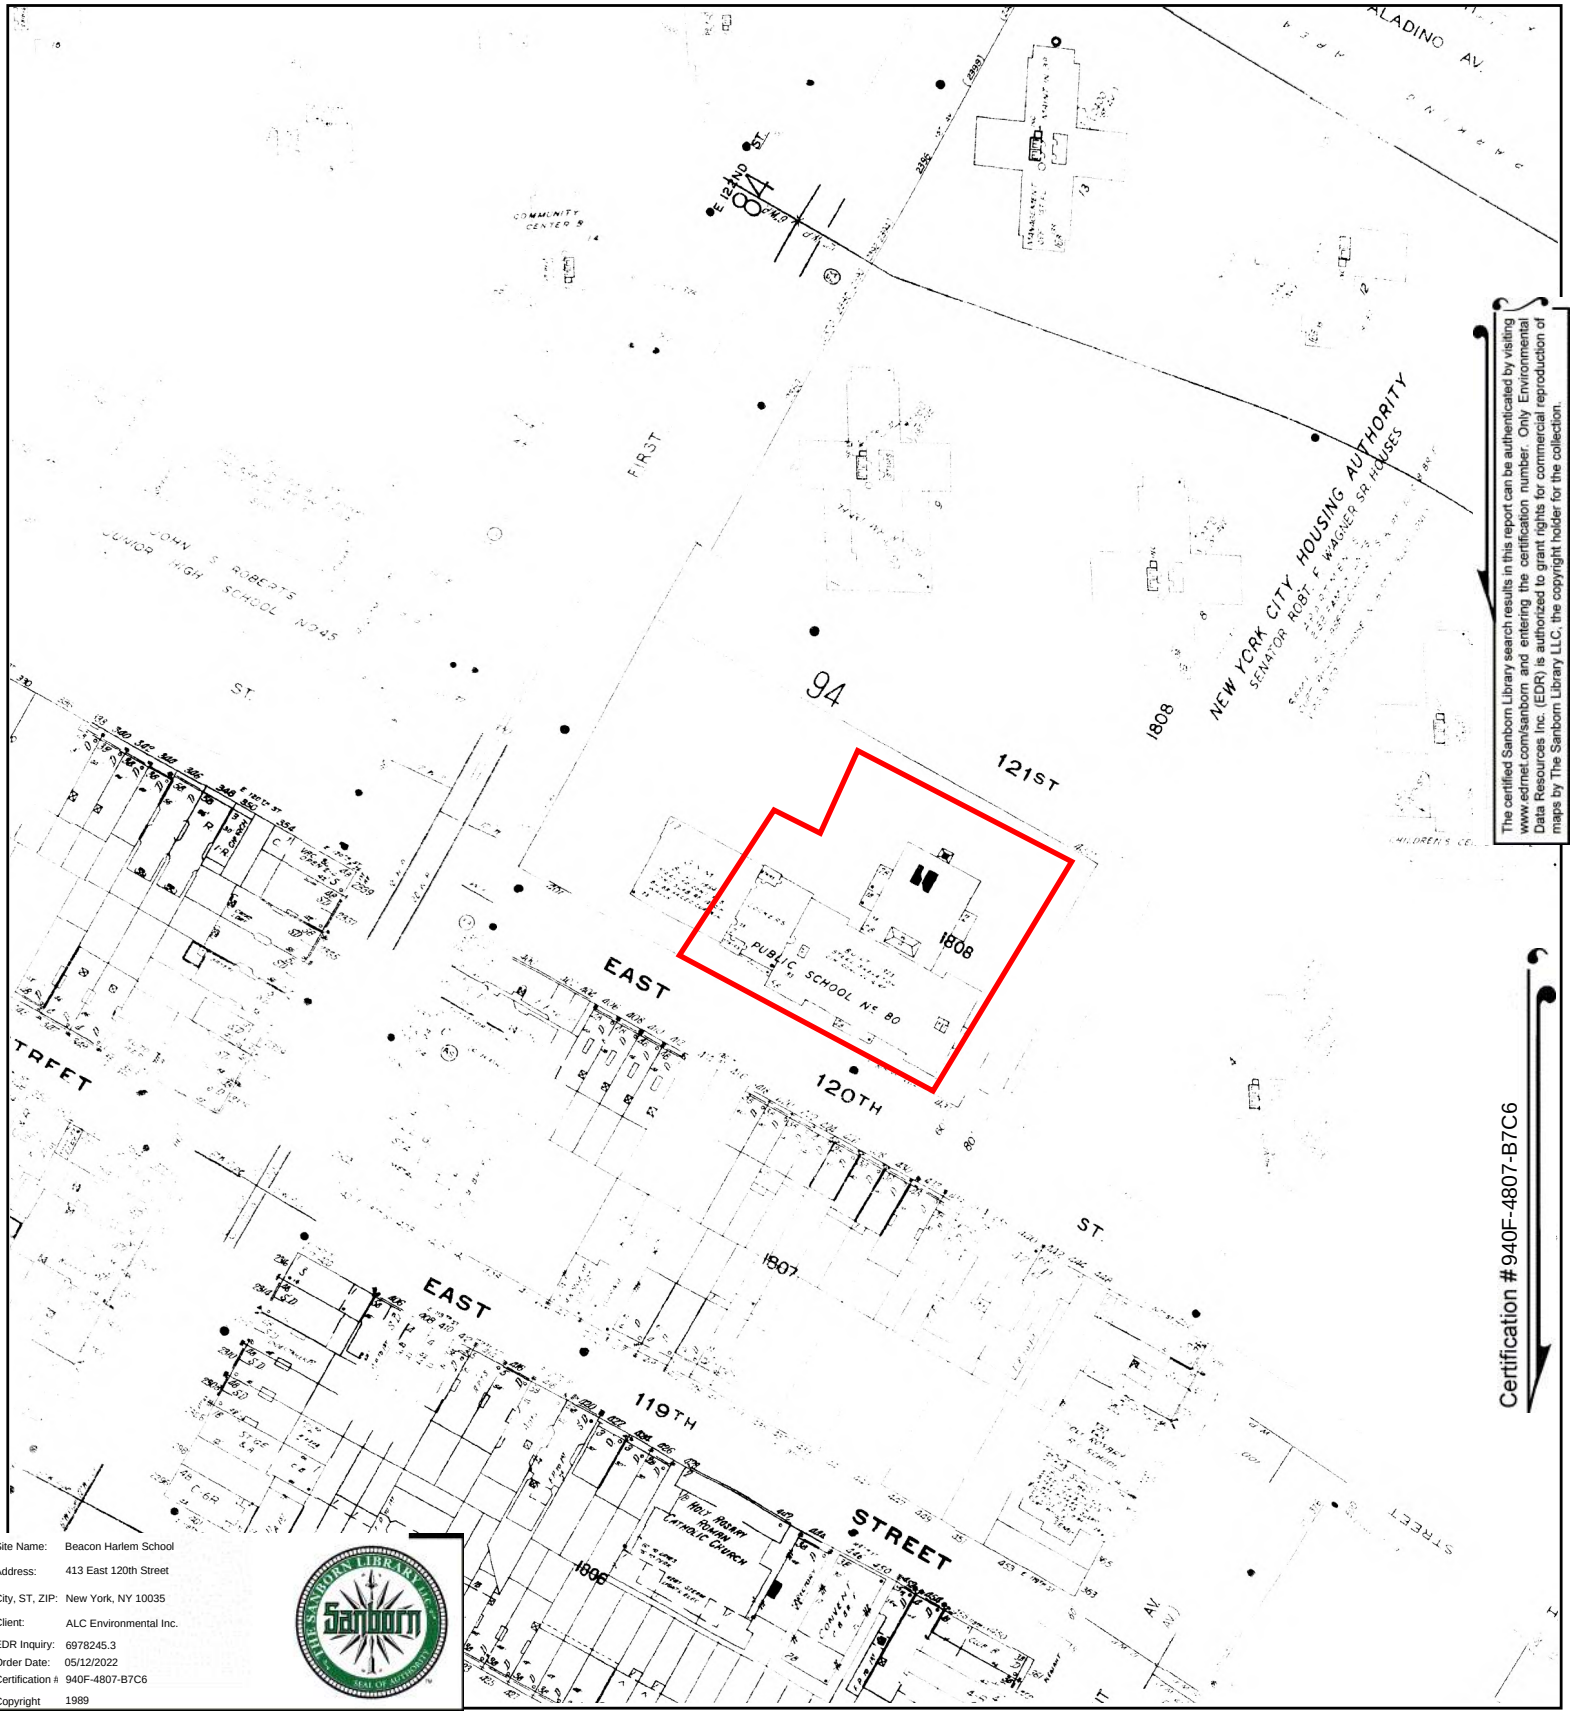


The certified Sanborn Library search results in this report can be authenticated by visiting www.edrnet.com/sanborn and entering the certification number. Only Environmental Data Resources Inc. (EDR) is authorized to grant rights for commercial reproduction of maps by The Sanborn Library LLC, the copyright holder for the collection.

Certification #940F-4807-B7C6

Site Name:	Beacon Harlem School
Address:	413 East 120th Street
City, ST, ZIP:	New York, NY 10035
Client:	ALC Environmental Inc.
EDR Inquiry:	6978245.3
Order Date:	05/12/2022
Certification #:	940F-4807-B7C6
Copyright	1989

This Certified Sanborn Map combines the following sheets.
Outlined areas indicate map sheets within the collection.




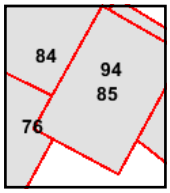

Volume 8N, Sheet 85
Volume 8N, Sheet 84
Volume 8N, Sheet 76
Volume 8N, Sheet 94

0 Feet 150 300 600

N

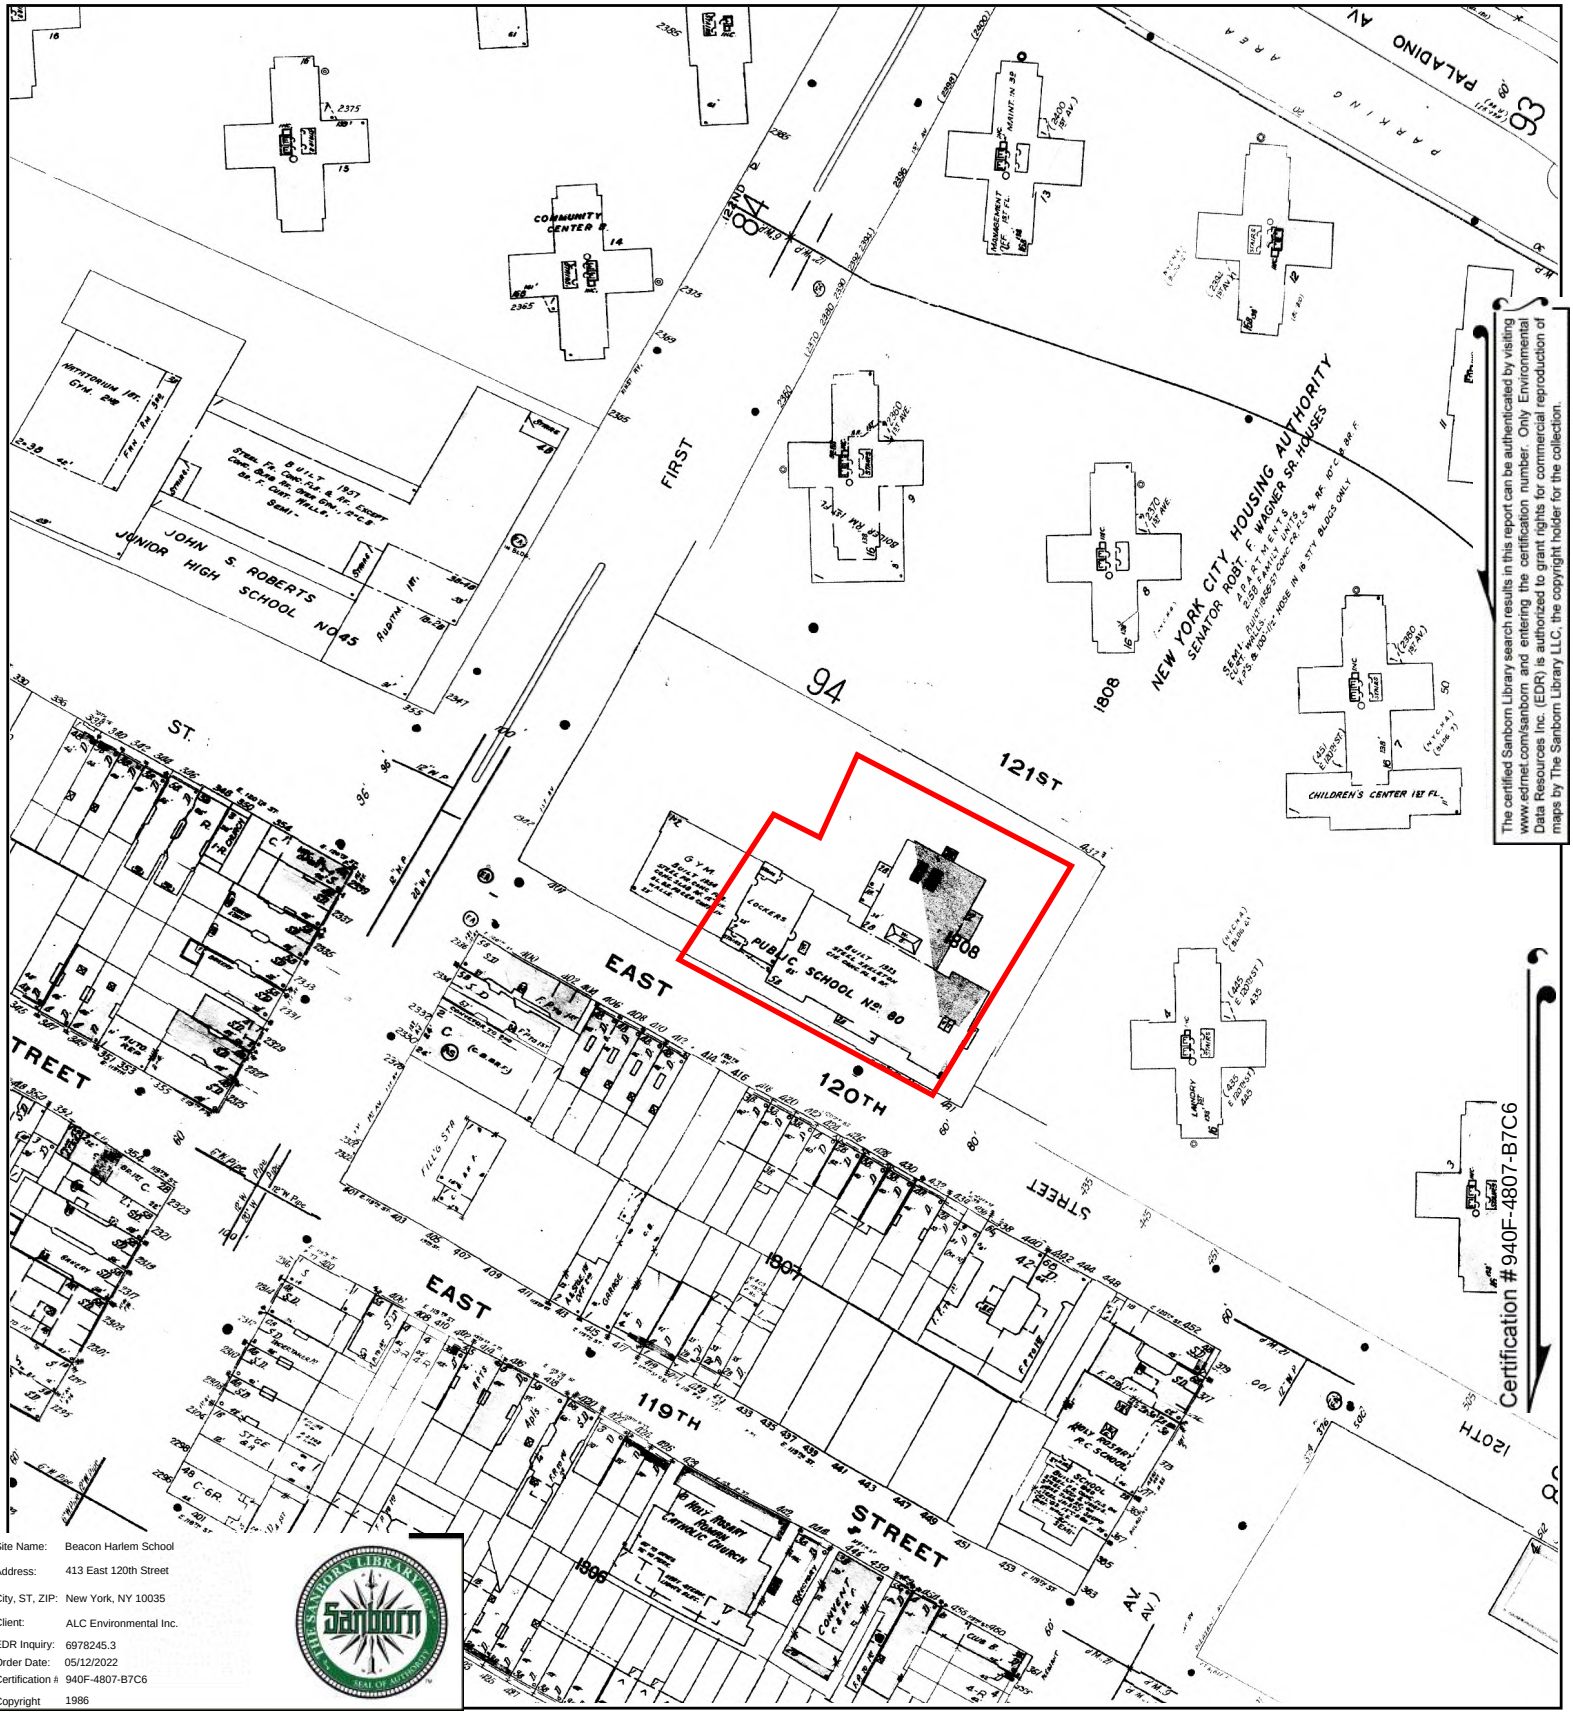


The certified Sanborn Library search results in this report can be authenticated by visiting www.edrnet.com/sanborn and entering the certification number. Only Environmental Data Resources Inc. (EDR) is authorized to grant rights for commercial reproduction of maps by The Sanborn Library LLC, the copyright holder for the collection.

Site Name:	Beacon Harlem School
Address:	413 East 120th Street
City, ST, ZIP:	New York, NY 10035
Client:	ALC Environmental Inc.
EDR Inquiry:	6978245.3
Order Date:	05/12/2022
Certification #	940F-4807-B7C6
Copyright	1986

This Certified Sanborn Map combines the following sheets.
Outlined areas indicate map sheets within the collection.


0 Feet 150 300 600



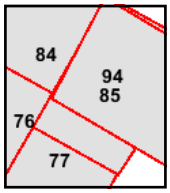

Volume 8N, Sheet 94
Volume 8N, Sheet 85
Volume 8N, Sheet 77
Volume 8N, Sheet 76
Volume 8N, Sheet 84

N

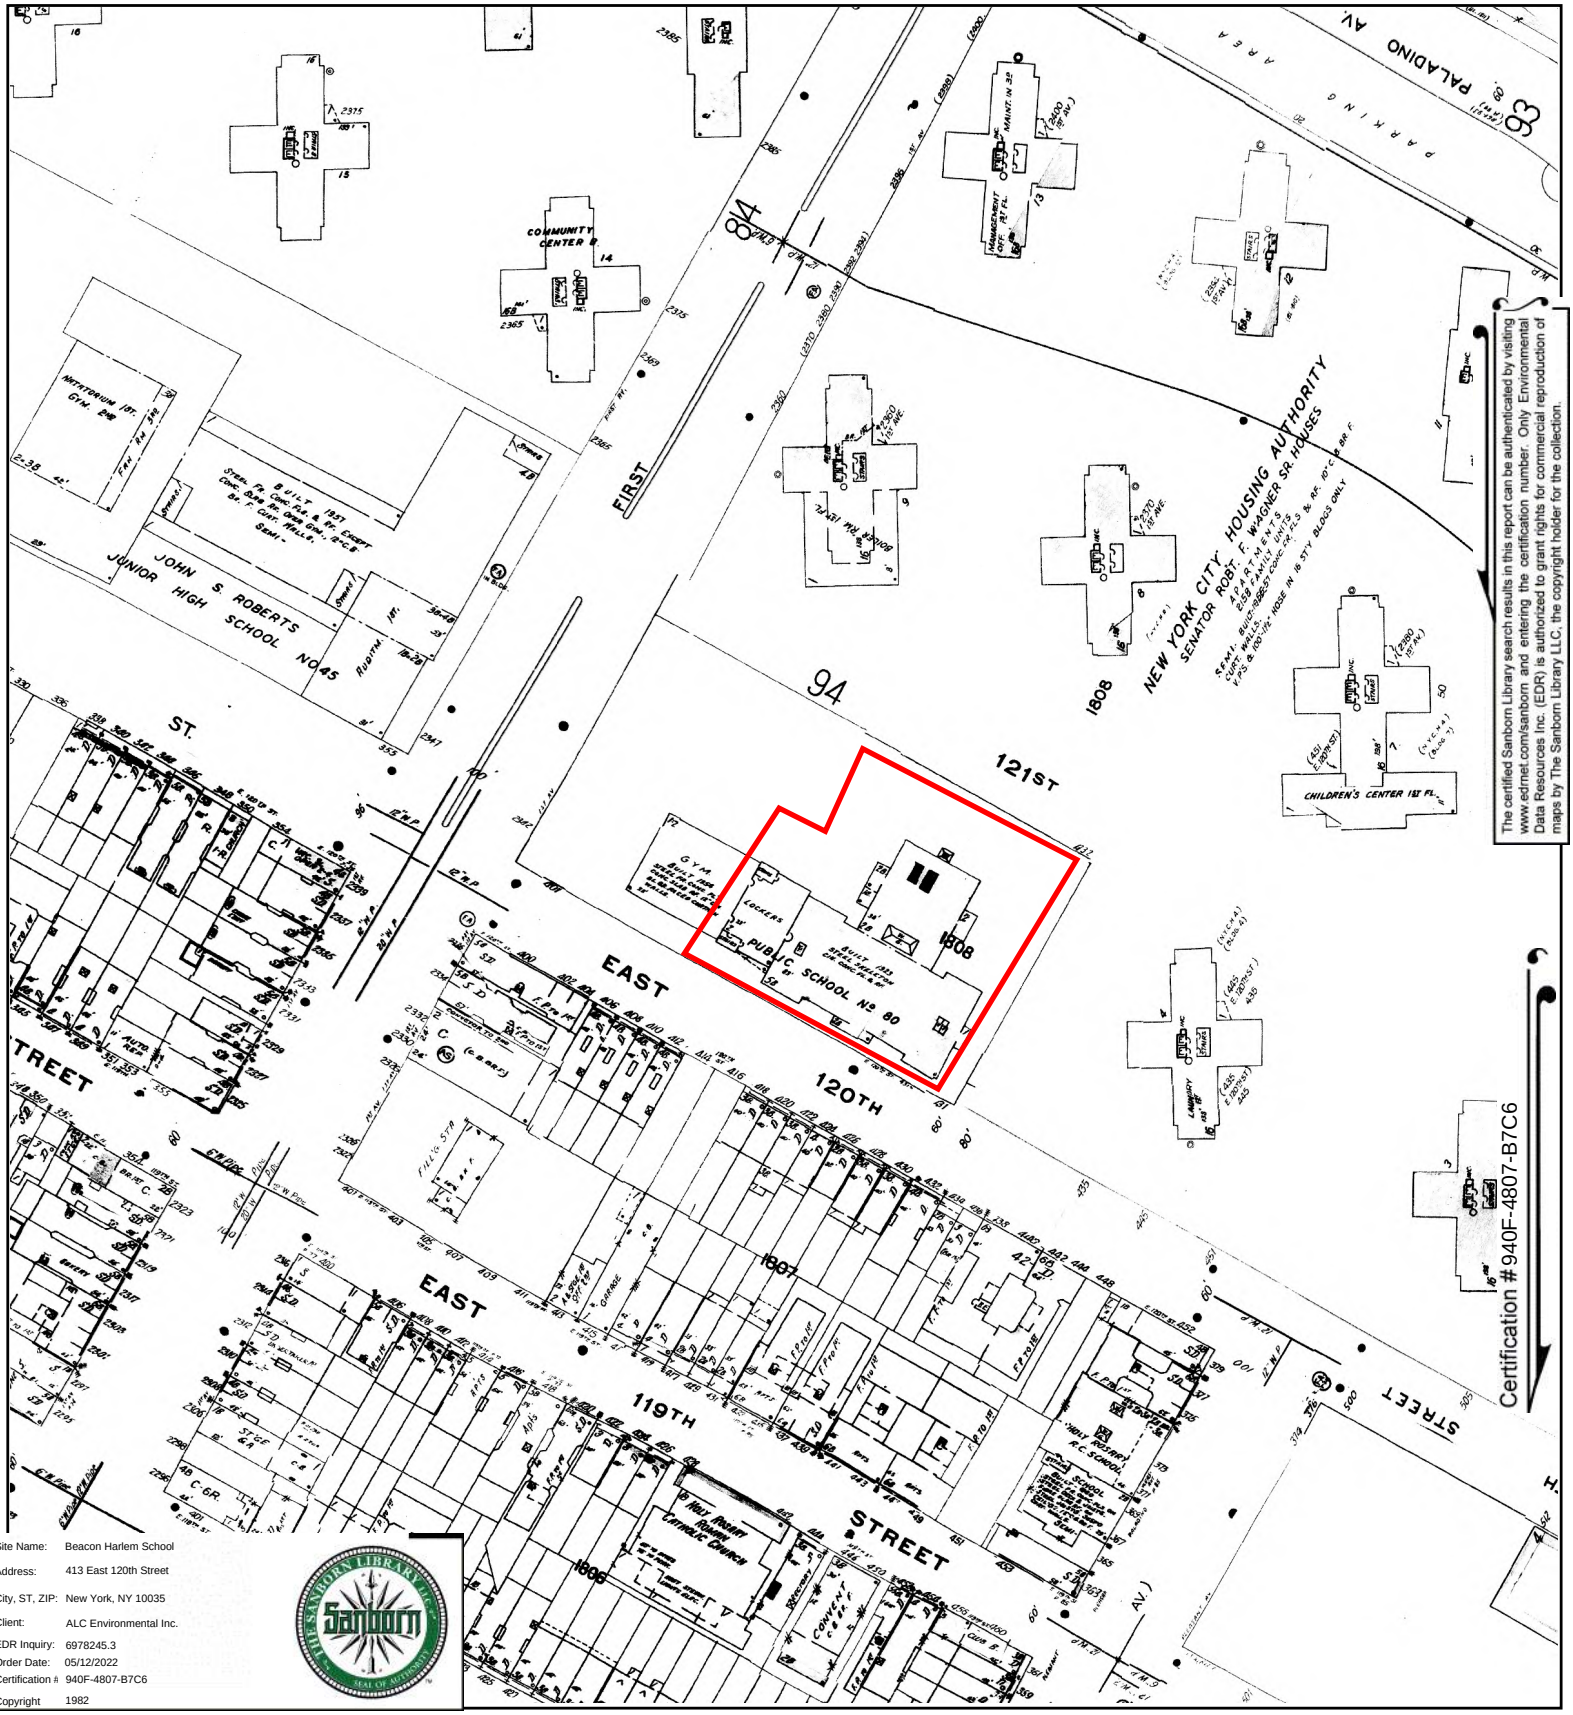

The certified Sanborn Library search results in this report can be authenticated by visiting www.edrnet.com/sanborn and entering the certification number. Only Environmental Data Resources Inc. (EDR) is authorized to grant rights for commercial reproduction of maps by The Sanborn Library LLC, the copyright holder for the collection.


Certification #940F-4807-B7C6

Site Name:	Beacon Harlem School
Address:	413 East 120th Street
City, ST, ZIP:	New York, NY 10035
Client:	ALC Environmental Inc.
EDR Inquiry:	6978245.3
Order Date:	05/12/2022
Certification #	940F-4807-B7C6
Copyright	1982

This Certified Sanborn Map combines the following sheets.
Outlined areas indicate map sheets within the collection.


0 Feet 150 300 600



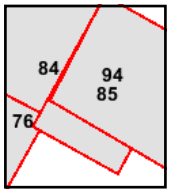

Volume 8N, Sheet 84
Volume 8N, Sheet 76
Volume 8N, Sheet 94
Volume 8N, Sheet 85

N

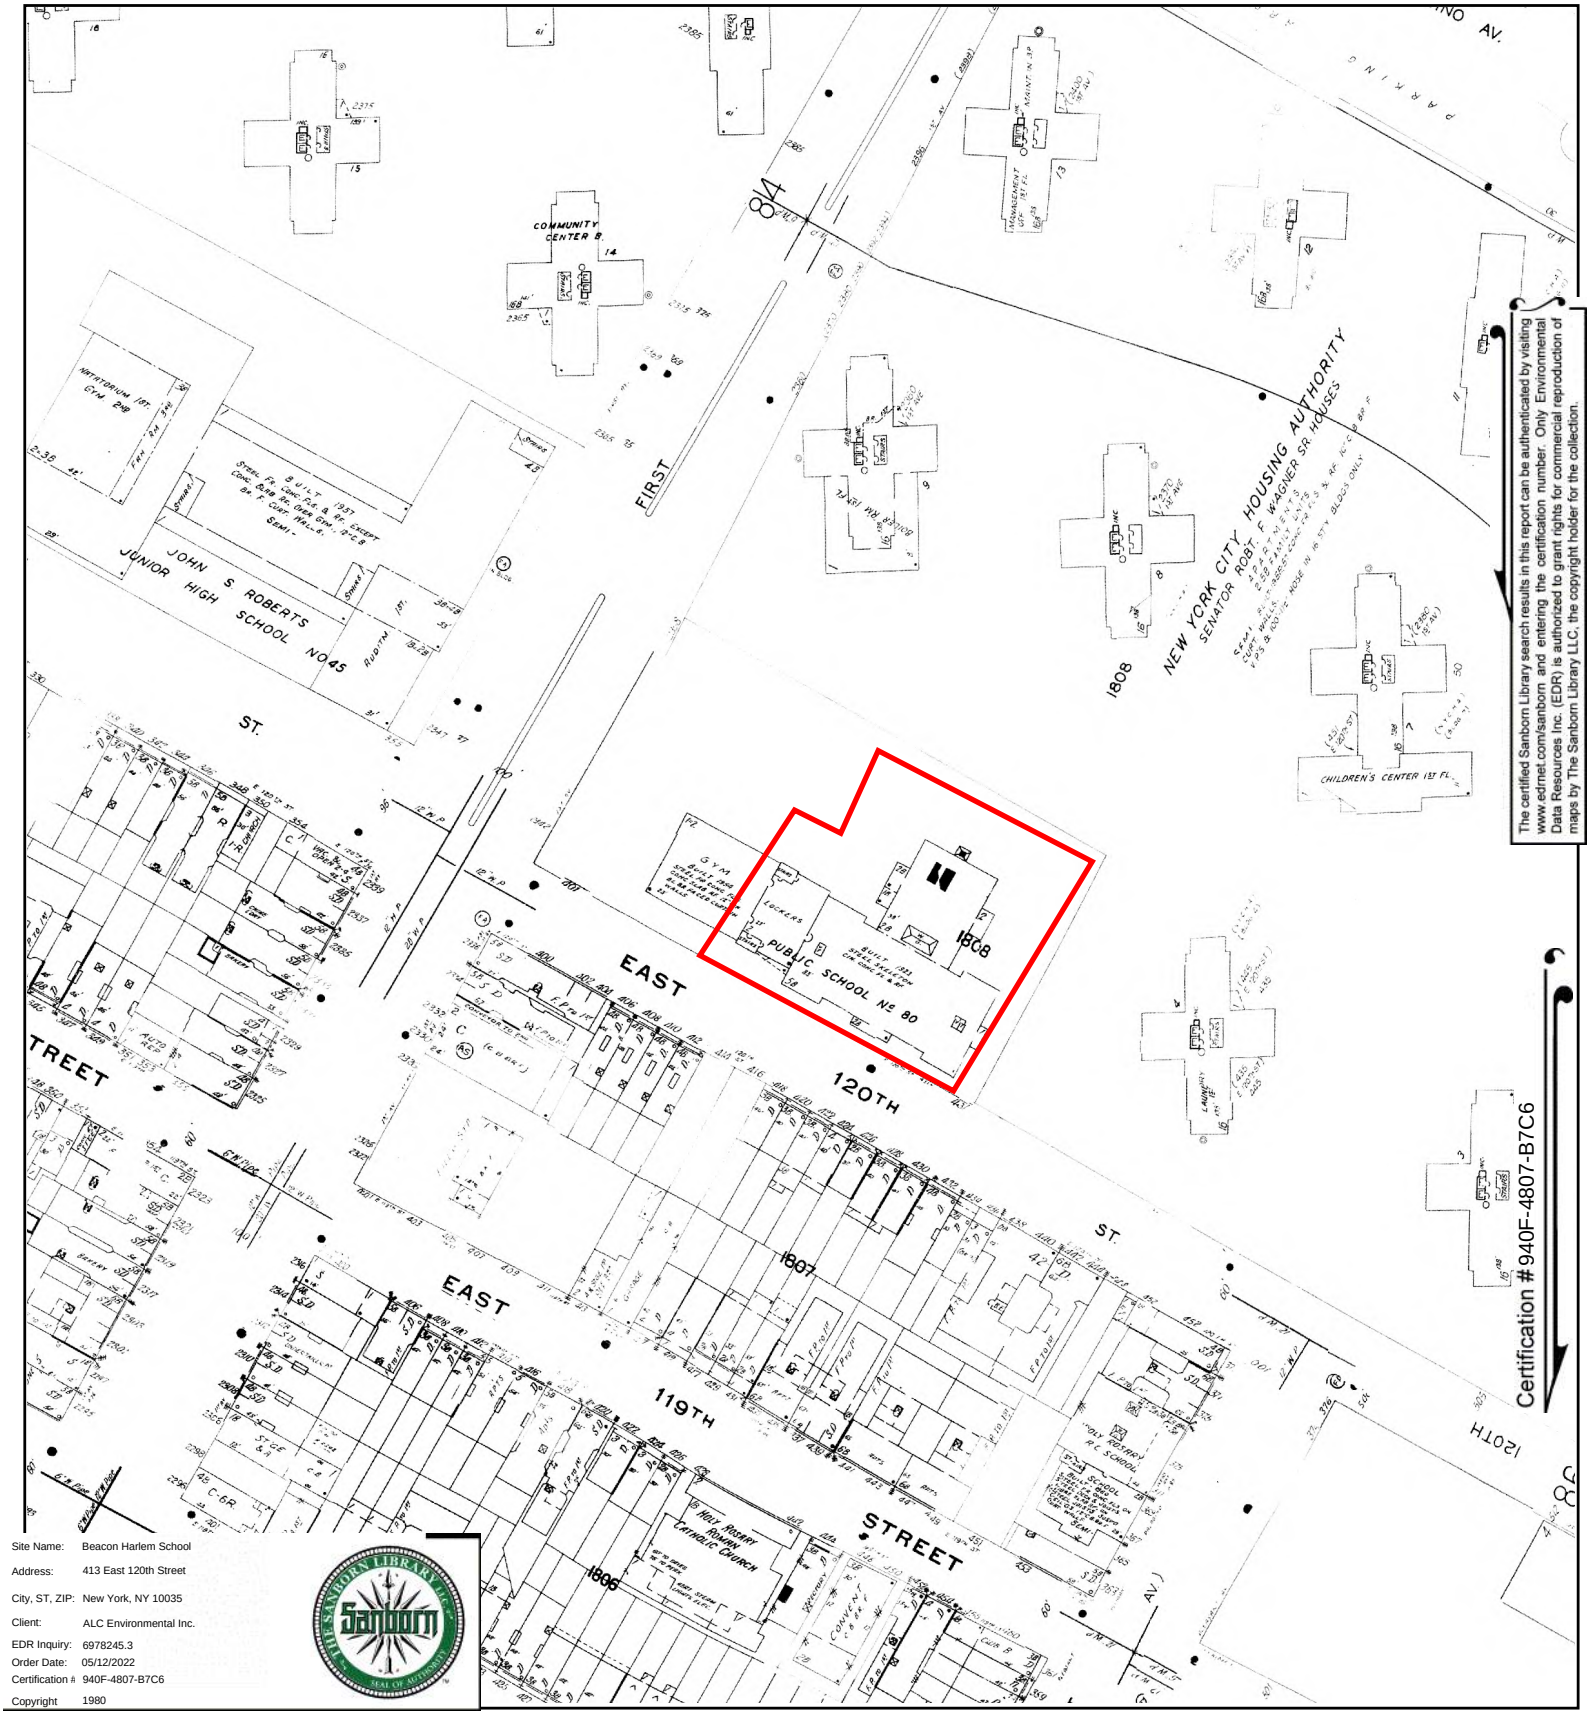

The certified Sanborn Library search results in this report can be authenticated by visiting www.edrnet.com/sanborn and entering the certification number. Only Environmental Data Resources Inc. (EDR) is authorized to grant rights for commercial reproduction of maps by The Sanborn Library LLC, the copyright holder for the collection.


Certification #940F-4807-B7C6

Site Name:	Beacon Harlem School
Address:	413 East 120th Street
City, ST, ZIP:	New York, NY 10035
Client:	ALC Environmental Inc.
EDR Inquiry:	6978245.3
Order Date:	05/12/2022
Certification #	940F-4807-B7C6
Copyright	1980

This Certified Sanborn Map combines the following sheets.
Outlined areas indicate map sheets within the collection.


0 Feet 150 300 600



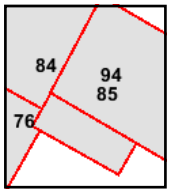

Volume 8N, Sheet 94
Volume 8N, Sheet 85
Volume 8N, Sheet 84
Volume 8N, Sheet 76

N

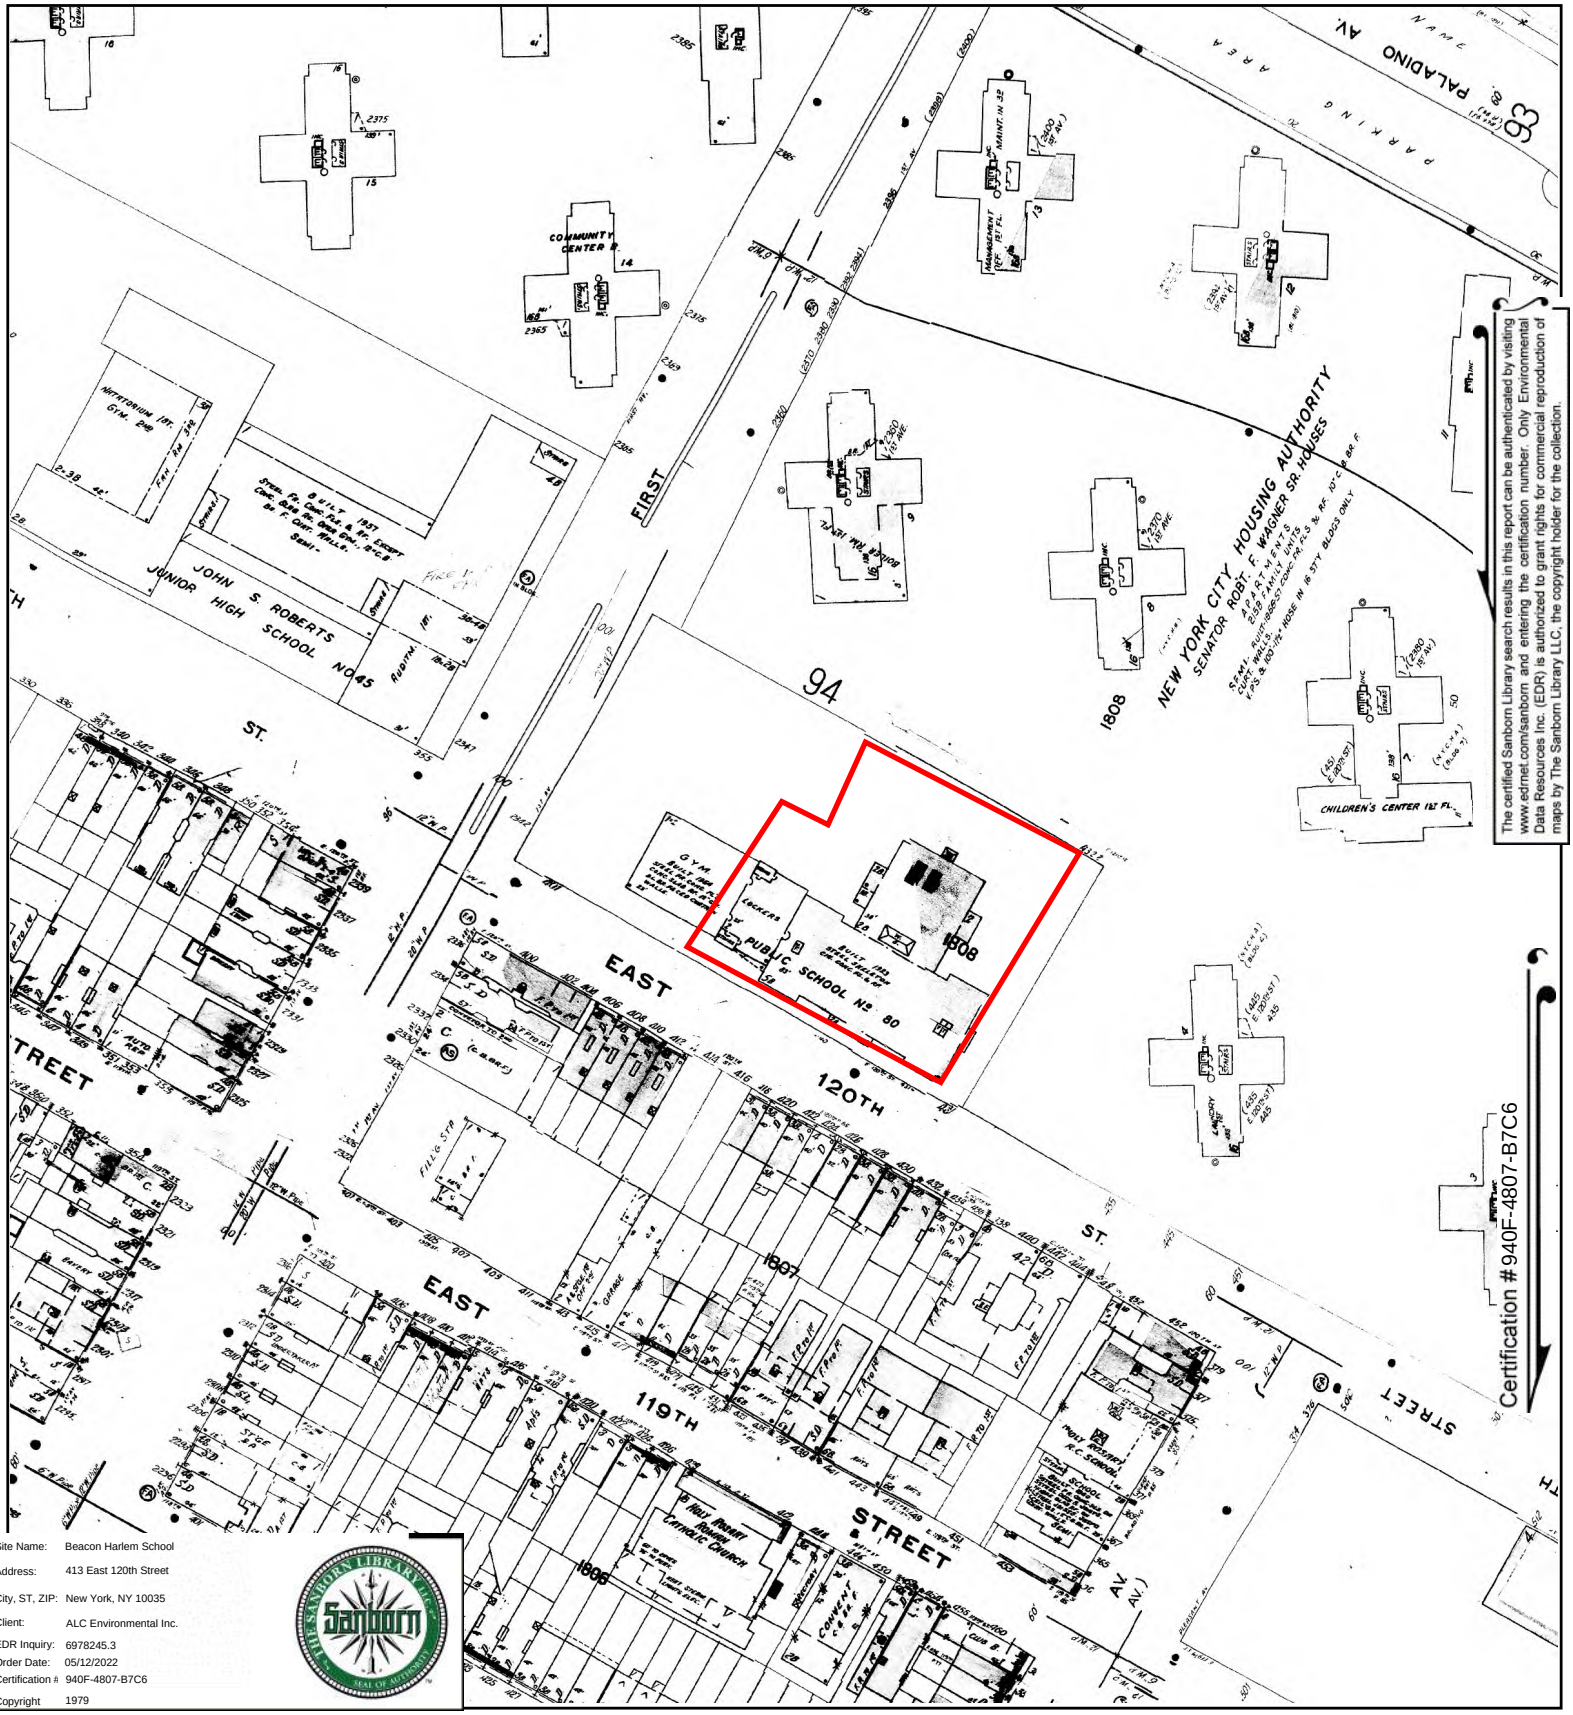


The certified Sanborn Library search results in this report can be authenticated by visiting www.edrnet.com/sanborn and entering the certification number. Only Environmental Data Resources Inc. (EDR) is authorized to grant rights for commercial reproduction of maps by The Sanborn Library LLC, the copyright holder for the collection.

Site Name:	Beacon Harlem School
Address:	413 East 120th Street
City, ST, ZIP:	New York, NY 10035
Client:	ALC Environmental Inc.
EDR Inquiry:	6978245.3
Order Date:	05/12/2022
Certification #	940F-4807-B7C6
Copyright	1979

This Certified Sanborn Map combines the following sheets.
Outlined areas indicate map sheets within the collection.

0 Feet 150 300 600



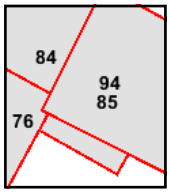

Volume 8N, Sheet 94
Volume 8N, Sheet 94
Volume 8N, Sheet 76
Volume 8N, Sheet 85
Volume 8N, Sheet 84

N

Appendix D:

Regulatory Records

Beacon Harlem School
413 East 120th Street
New York, NY 10035

Inquiry Number: 6978245.2s
May 13, 2022

The EDR Radius Map™ Report with GeoCheck®

6 Armstrong Road, 4th floor
Shelton, CT 06484
Toll Free: 800.352.0050
www.edrnet.com

TABLE OF CONTENTS

SECTION	PAGE
Executive Summary	ES1
Overview Map	2
Detail Map	3
Map Findings Summary	4
Map Findings	8
Orphan Summary	1156
Government Records Searched/Data Currency Tracking	GR-1

GEOCHECK ADDENDUM

Physical Setting Source Addendum	A-1
Physical Setting Source Summary	A-2
Physical Setting Source Map	A-8
Physical Setting Source Map Findings	A-9
Physical Setting Source Records Searched	PSGR-1

Thank you for your business.
Please contact EDR at 1-800-352-0050
with any questions or comments.

Disclaimer - Copyright and Trademark Notice

This Report contains certain information obtained from a variety of public and other sources reasonably available to Environmental Data Resources, Inc. It cannot be concluded from this Report that coverage information for the target and surrounding properties does not exist from other sources. **NO WARRANTY EXPRESSED OR IMPLIED, IS MADE WHATSOEVER IN CONNECTION WITH THIS REPORT. ENVIRONMENTAL DATA RESOURCES, INC. SPECIFICALLY DISCLAIMS THE MAKING OF ANY SUCH WARRANTIES, INCLUDING WITHOUT LIMITATION, MERCHANTABILITY OR FITNESS FOR A PARTICULAR USE OR PURPOSE. ALL RISK IS ASSUMED BY THE USER. IN NO EVENT SHALL ENVIRONMENTAL DATA RESOURCES, INC. BE LIABLE TO ANYONE, WHETHER ARISING OUT OF ERRORS OR OMISSIONS, NEGLIGENCE, ACCIDENT OR ANY OTHER CAUSE, FOR ANY LOSS OF DAMAGE, INCLUDING, WITHOUT LIMITATION, SPECIAL, INCIDENTAL, CONSEQUENTIAL, OR EXEMPLARY DAMAGES. ANY LIABILITY ON THE PART OF ENVIRONMENTAL DATA RESOURCES, INC. IS STRICTLY LIMITED TO A REFUND OF THE AMOUNT PAID FOR THIS REPORT.** Purchaser accepts this Report "AS IS". Any analyses, estimates, ratings, environmental risk levels or risk codes provided in this Report are provided for illustrative purposes only, and are not intended to provide, nor should they be interpreted as providing any facts regarding, or prediction or forecast of, any environmental risk for any property. Only a Phase I Environmental Site Assessment performed by an environmental professional can provide information regarding the environmental risk for any property. Additionally, the information provided in this Report is not to be construed as legal advice.

Copyright 2020 by Environmental Data Resources, Inc. All rights reserved. Reproduction in any media or format, in whole or in part, of any report or map of Environmental Data Resources, Inc., or its affiliates, is prohibited without prior written permission.

EDR and its logos (including Sanborn and Sanborn Map) are trademarks of Environmental Data Resources, Inc. or its affiliates. All other trademarks used herein are the property of their respective owners.

EXECUTIVE SUMMARY

A search of available environmental records was conducted by Environmental Data Resources, Inc (EDR). The report was designed to assist parties seeking to meet the search requirements of EPA's Standards and Practices for All Appropriate Inquiries (40 CFR Part 312), the ASTM Standard Practice for Environmental Site Assessments (E1527-21), the ASTM Standard Practice for Environmental Site Assessments for Forestland or Rural Property (E 2247-16), the ASTM Standard Practice for Limited Environmental Due Diligence: Transaction Screen Process (E 1528-14) or custom requirements developed for the evaluation of environmental risk associated with a parcel of real estate.

TARGET PROPERTY INFORMATION

ADDRESS

413 EAST 120TH STREET
NEW YORK, NY 10035

COORDINATES

Latitude (North):	40.7986160 - 40ˆ 47' 55.01''
Longitude (West):	73.9326440 - 73ˆ 55' 57.51''
Universal Tranverse Mercator:	Zone 18
UTM X (Meters):	590042.1
UTM Y (Meters):	4516738.5
Elevation:	9 ft. above sea level

USGS TOPOGRAPHIC MAP ASSOCIATED WITH TARGET PROPERTY

Target Property Map:	14115942 CENTRAL PARK, NY
Version Date:	2019

AERIAL PHOTOGRAPHY IN THIS REPORT

Portions of Photo from:	20150729, 20150522
Source:	USDA

MAPPED SITES SUMMARY

Target Property Address:
413 EAST 120TH STREET
NEW YORK, NY 10035

Click on Map ID to see full detail.

MAP ID	SITE NAME	ADDRESS	DATABASE ACRONYMS	RELATIVE ELEVATION	DIST (ft. & mi.) DIRECTION
A1	CON EDISON SERVICE B	413 E 120TH ST	FINDS, ECHO		TP
A2	LA CLINICA DEL BARRI	413 EAST 120 STREET	ICIS, FINDS		TP
A3	EAST HARLEM MULTI SE	413 EAST 120TH STREE	NY AST		TP
A4	CON EDISON SERVICE B	413 E 120TH ST	RCRA NonGen / NLR, NJ MANIFEST, NY MANIFEST		TP
A5	413 E 120TH ST BUILD	413 E 120TH ST	US AIRS		TP
A6	413 E 120TH ST BUILD	413 E 120TH ST	FINDS, ECHO		TP
A7	CON EDISON SERVICE B	453 E 120TH ST	RCRA NonGen / NLR, NY MANIFEST	Higher	1 ft.
A8	401 EAST 120TH STREE	401 EAST 120TH STREE	NY VCP	Higher	1 ft.
A9	OER - NYC	401 EAST 120TH ST	NY Spills	Higher	1 ft.
A10	401 EAST 120TH STREE	401 EAST 120TH STREE	NY BROWNFIELDS	Higher	1 ft.
A11	ACACIA GARDENS	401-411 E 120TH ST	RCRA NonGen / NLR	Higher	1 ft.
A12	ACACIA GARDENS HOUSI	401-411 E 120TH ST	NY MANIFEST	Higher	1 ft.
A13	ACACIA GARDENS HDFC	401 EAST 120TH STREE	US BROWNFIELDS	Higher	1 ft.
A14	MANHOLE 53875	1ST AVE/120TH ST	NY Spills	Higher	35, 0.007, West
A15	VS2027 VAULT	1RST AVE AND EAST 12	NY Spills	Higher	35, 0.007, West
A16	HYDRAULIC OIL FROM V	120 STREET & 1 AVENU	NY Spills	Higher	35, 0.007, West
A17	MANHOLE 53880	1ST AVE/E120TH ST	NY Spills	Higher	35, 0.007, West
A18	MANHOLE 53864	E 120TH ST / 1ST AVE	NY Spills	Higher	35, 0.007, West
A19	CON EDISON VAULT: 20	1ST AVE & E 120TH ST	RCRA NonGen / NLR	Higher	45, 0.009, West
A20	IS 45M- NYSCA	2351 1ST AVE	NY Spills	Lower	64, 0.012, NNW
A21	NYC DEPT OF EDUCATIO	2351 1ST AVE	NY MANIFEST	Lower	64, 0.012, NNW
A22	IS 45M SCHOOL	2351 1ST AVE	RCRA-LQG	Lower	64, 0.012, NNW
A23	JUNIOR HIGH SCHOOL 4	2351 FIRST AVENUE	NY AST	Lower	64, 0.012, NNW
A24	INTERMIDATE SCHOOL 4	2351 FIRST AVENUE	NY Spills	Lower	64, 0.012, NNW
A25	CON EDISON SERVICE B	404 E 120TH ST OPPOS	RCRA NonGen / NLR, NY MANIFEST	Higher	79, 0.015, SW
A26	SPILL NUMBER 0100396	406 EAST 120TH ST	NY Spills	Higher	95, 0.018, SW
A27	CON EDISON SERVICE B	408 E 120TH ST OPPOS	RCRA NonGen / NLR, NY MANIFEST	Higher	96, 0.018, SW
A28	CON EDISON SERVICE B	414 E 120TH ST	RCRA NonGen / NLR, NY MANIFEST	Higher	96, 0.018, SSW
A29	CON EDISON SERVICE B	2334 1ST AVE	RCRA NonGen / NLR, NY MANIFEST	Higher	98, 0.019, WSW
B30	M AND M GROCERY	2337 1ST AVE	NY Spills	Higher	131, 0.025, West
B31	LOT 48,TAXBLOCK 1807	2330 1 AVENUE	NY E DESIGNATION	Higher	136, 0.026, WSW
C32	EAST 120TH STREET -	438 EAST 120TH STREE	NY AST	Higher	158, 0.030, SSE
D33	CON EDISON	2365 1ST AVE	NJ MANIFEST	Lower	172, 0.033, NNW
D34	2365 FIRST AVENUE	2365 FIRST AVENUE	NY Spills	Lower	172, 0.033, NNW
D35	CON EDISON	2365 1ST AVE	RCRA NonGen / NLR	Lower	172, 0.033, NNW
B36	BP UPTOWN	2326 FIRST AVENUE	NY AST	Higher	175, 0.033, WSW
B37	UPTOWN SERVICE STATI	2326 1ST AVE	EDR Hist Auto	Higher	175, 0.033, WSW
B38	GASETERIA	2326 1ST AVENUE	NY Spills	Higher	175, 0.033, WSW
B39	BP UPTOWN	2326 FIRST AVENUE	NY UST	Higher	175, 0.033, WSW

MAPPED SITES SUMMARY

Target Property Address:
413 EAST 120TH STREET
NEW YORK, NY 10035

Click on Map ID to see full detail.

MAP ID	SITE NAME	ADDRESS	DATABASE ACRONYMS	RELATIVE ELEVATION	DIST (ft. & mi.) DIRECTION
B40	GASETERIA	2326 1ST AVE	RCRA NonGen / NLR, US AIRS, FINDS, ECHO	Higher	175, 0.033, WSW
B41	TONYS CLEANERS	2333 1ST AVE	EDR Hist Cleaner	Higher	180, 0.034, WSW
D42	CON EDISON SERVICE B	2367 1ST AVE	RCRA NonGen / NLR, NY MANIFEST	Lower	192, 0.036, North
E43	LOT 5,TAXBLOCK 1807	EAST 119 STREET	NY E DESIGNATION	Higher	214, 0.041, SSW
B44	COMMERCIAL	2329 FIRST AVE	NY Spills	Higher	224, 0.042, WSW
B45	LOT 1,TAXBLOCK 1807	2322 1 AVENUE	NY E DESIGNATION	Higher	238, 0.045, SW
B46	CON EDISON SERVICE B	401 E 119TH ST	RCRA NonGen / NLR, NY MANIFEST	Higher	245, 0.046, SW
B47	CON EDISON SERVICE B	344 E 120TH ST	RCRA NonGen / NLR, NY MANIFEST	Higher	261, 0.049, West
D48	CON EDISON SERVICE B	2375 1ST AVE	RCRA NonGen / NLR, NY MANIFEST	Higher	265, 0.050, North
C49	VAULT VS2112	EAST 12O ST AT EAST	NY Spills	Higher	276, 0.052, SE
C50	EAST 120TH ST/PLEASA	EAST 120TH ST/PLEASA	NY Spills	Higher	276, 0.052, SE
B51	MENDEZ SARAH	342 E 120TH ST	RCRA NonGen / NLR, FINDS, ECHO	Higher	279, 0.053, West
B52	CON EDISON SERVICE B	349 E 119TH ST	RCRA NonGen / NLR, NY MANIFEST	Higher	291, 0.055, WSW
C53	SIDEWALK / STREET	371 PLEASANT AVE	NY Spills	Higher	293, 0.055, SSE
C54	HOLY ROSARY SCHOOL	371 PLEASANT AVE	NY UST, NY AST	Higher	293, 0.055, SSE
B55	CON EDISON	305 E 119TH ST & 1ST	RCRA NonGen / NLR, FINDS, ECHO	Higher	293, 0.055, WSW
B56	CON EDISON MANHOLE 5	E 119 ST & 1 AVE	RCRA NonGen / NLR	Higher	296, 0.056, SW
B57	MANHOLE # 53850	EAST 119 ST & 1 AVE	NY Spills	Higher	296, 0.056, SW
B58	CON EDISON	E 119TH ST & 1ST AVE	RCRA NonGen / NLR	Higher	296, 0.056, SW
B59	CON EDISON	W 119 ST & 1ST AVE	RCRA NonGen / NLR	Higher	296, 0.056, SW
B60	CONSOLIDATED EDISON	E 119 ST & 1 AVE	NY MANIFEST	Higher	296, 0.056, SW
C61	CON EDISON	E 120TH ST & PLEASAN	RCRA NonGen / NLR, NJ MANIFEST, NY MANIFEST	Higher	310, 0.059, SE
C62	ROADWAY	120TH ST AND PLEASAN	NY Spills	Higher	310, 0.059, SE
D63	CON EDISON	2385 1ST AVE AND 120	NY MANIFEST	Higher	343, 0.065, North
D64	NYCHA - WAGNER	2385 1ST AVE	RCRA-SQG, FINDS, ECHO, NY MANIFEST, NJ MANIFEST	Higher	343, 0.065, North
D65	CON EDISON - MANHOLE	2385 1ST AVENUE	RCRA-LQG, NY MANIFEST, NJ MANIFEST	Higher	343, 0.065, North
E66	CON EDISON	414 E 119TH ST E OF	RCRA NonGen / NLR, NJ MANIFEST, NY MANIFEST	Higher	344, 0.065, SSW
E67	RESIDENTIAL	420 EAST 119TH STREE	NY Spills	Higher	361, 0.068, SSW
E68	420 E. 119TH STREET	420 E. 119TH STREET	NY Spills	Higher	361, 0.068, SSW
C69	PS 37M RIVER EAST EL	508 E 120TH ST	RCRA-VSQG	Higher	362, 0.069, SE
C70	PS 206M JOSE CELSO B	508 E 120TH ST	RCRA-VSQG	Higher	362, 0.069, SE
E71	CON EDISON SERVICE B	424 E 119TH ST	RCRA NonGen / NLR, NY MANIFEST	Higher	362, 0.069, SSW
E72	LITTLE SISTERS HOUSE	426 EAST 119TH STREE	NY Spills	Higher	362, 0.069, SSW
E73	LITTLE SISTERS ASSUM	426 EAST 119TH STREE	NY Spills	Higher	362, 0.069, SSW
C74	PROJECT GREEN HOPE	448 EAST 119TH ST	NY Spills	Higher	367, 0.070, South
C75	HOLY ROSARY CHURCH	444 EAST 119TH ST	NY Spills	Higher	371, 0.070, South
C76	CON EDISON SERVICE B	444 E 119TH ST	RCRA NonGen / NLR, NY MANIFEST	Higher	371, 0.070, South
F77	CON EDISON	2321 1ST AVE	RCRA NonGen / NLR, NJ MANIFEST, NY MANIFEST	Higher	374, 0.071, WSW
F78	CONSOLIDATED EDISON	2321 FIRST AVE	NY MANIFEST	Higher	374, 0.071, WSW

MAPPED SITES SUMMARY

Target Property Address:
413 EAST 120TH STREET
NEW YORK, NY 10035

Click on Map ID to see full detail.

MAP ID	SITE NAME	ADDRESS	DATABASE ACRONYMS	RELATIVE ELEVATION	DIST (ft. & mi.) DIRECTION
E79	RESIDENCE	2312 FIRST AVE	NY Spills	Higher	385, 0.073, SW
E80	APARTMENT BUILDING	2312 FIRST AVE	NY Spills	Higher	385, 0.073, SW
F81	CON EDISON SERVICE B	2319 1ST AVE	RCRA NonGen / NLR, NY MANIFEST	Higher	398, 0.075, WSW
G82	ROADWAY SURFACE	EAST 120TH STREET BW	NY Spills	Higher	401, 0.076, WNW
F83	CON EDISON SERVICE B	352 E 119TH ST	RCRA NonGen / NLR, NY MANIFEST	Higher	410, 0.078, WSW
F84	348 EAST 119 STREET	348 EAST 119TH STREE	NY AST	Higher	418, 0.079, WSW
G85	CON EDISON	333 E 119 ST	NY MANIFEST	Higher	426, 0.081, West
H86	CON EDISON	E 119TH ST & PLEASAN	RCRA NonGen / NLR, NY MANIFEST	Higher	428, 0.081, SSE
H87	CON EDISON	E 119TH ST & PLEASAN	RCRA NonGen / NLR, NY MANIFEST	Higher	428, 0.081, SSE
H88	211707; E 119 STREET	E 119 STREET AND PLE	NY Spills	Higher	428, 0.081, SSE
H89	CON EDISON - MANHOLE	119 ST & PLEASENT AV	NY MANIFEST	Higher	428, 0.081, SSE
H90	CON EDISON - SERVICE	E 119 ST AND PLEASAN	NJ MANIFEST	Higher	428, 0.081, SSE
H91	CON EDISON - SERVICE	E 119 ST AND PLEASAN	RCRA-LQG, NY MANIFEST	Higher	428, 0.081, SSE
H92	CON EDISON	PLEASANT AVE & E 119	RCRA NonGen / NLR, NJ MANIFEST, NY MANIFEST	Higher	428, 0.081, SSE
H93	MANHOLE 42875	119TH ST AND PLEASAN	NY Spills	Higher	428, 0.081, SSE
F94	CON EDISON	346 E 119TH ST	RCRA NonGen / NLR	Higher	435, 0.082, WSW
F95	CON EDISON	346 E 119TH ST	NY MANIFEST	Higher	435, 0.082, WSW
F96	CON EDISON	346 E 119TH ST	NJ MANIFEST	Higher	435, 0.082, WSW
F97	VACANT LOT	346 E. 119TH ST	NY Spills	Higher	435, 0.082, WSW
I98	WAGNER -NYCHA	2360 1ST AVENUE	NY Spills	Higher	444, 0.084, North
I99	WAGNER -NYCHA	2360 1ST AVENUE	NY Spills	Higher	444, 0.084, North
I100	APT BLDG	2360 1ST AVE	NY Spills	Higher	444, 0.084, North
I101	NYCHA WAGNER HOUSES	2360 1ST AVE	NY MANIFEST	Higher	444, 0.084, North
I102	WAGNER HOUSES	2360 FIRST AVENUE	NY Spills	Higher	444, 0.084, North
I103	WAGNER HOUSES	2360 FIRST AVENUE	NY LTANKS, NY UST	Higher	444, 0.084, North
I104	NYCHA - WAGNER HOUSE	2360 1ST AVE	RCRA NonGen / NLR, FINDS, ECHO	Higher	444, 0.084, North
F105	AUTOMOTIVE GARAGE	344 E 119TH STREET	NY Spills	Higher	444, 0.084, WSW
F106	CON EDISON SERVICE B	2303 1ST AVE	RCRA NonGen / NLR, NY MANIFEST	Higher	452, 0.086, SW
H107	CON EDISON SERVICE B	355-357 PLEASANT AVE	RCRA NonGen / NLR, NY MANIFEST	Higher	454, 0.086, SSE
I108	CON EDISON SERVICE B	2368 1ST AVE	RCRA NonGen / NLR, NY MANIFEST	Higher	468, 0.089, North
F109	CON EDISON SERVICE B	2298 1ST AVE	RCRA NonGen / NLR, NY MANIFEST	Higher	487, 0.092, SW
J110	411 EAST 118 LLC	411 EAST 118TH STREE	NY AST	Higher	488, 0.092, SSW
J111	435 E. 118TH ST	435 E. 118TH ST	NY Spills	Higher	490, 0.093, South
F112	CON EDISON	336 E 119TH ST	NJ MANIFEST	Higher	494, 0.094, WSW
F113	CON EDISON	336 E 119TH ST	RCRA NonGen / NLR, FINDS, ECHO	Higher	494, 0.094, WSW
K114	CON EDISON	FO 441 E 118TH ST	NY MANIFEST	Higher	497, 0.094, South
G115	CONSOLIDATED EDISON	318 E 120 ST	NY MANIFEST	Higher	501, 0.095, WNW
L116	CON EDISON	334 E 119 ST	NY MANIFEST	Higher	503, 0.095, West
J117	CON EDISON SERVICE B	415 E 118TH ST	RCRA NonGen / NLR, NY MANIFEST	Higher	504, 0.095, SSW

MAPPED SITES SUMMARY

Target Property Address:
413 EAST 120TH STREET
NEW YORK, NY 10035

Click on Map ID to see full detail.

MAP ID	SITE NAME	ADDRESS	DATABASE ACRONYMS	RELATIVE ELEVATION	DIST (ft. & mi.) DIRECTION
F118	CON EDISON SERVICE B	347 E 118TH ST	RCRA NonGen / NLR, FINDS, ECHO, NY MANIFEST	Higher	514, 0.097, WSW
F119	CON EDISON SERVICE B	347 E 118TH ST	NJ MANIFEST	Higher	514, 0.097, WSW
G120	CONSOLIDATED EDISON	316 EAST 120 STREET	NY MANIFEST	Higher	520, 0.098, WNW
I121	CON EDISON - MANHOLE	2399 1ST AVE	NY MANIFEST	Higher	528, 0.100, North
I122	CON EDISON - MANHOLE	2399 1ST AVE	RCRA-LQG	Higher	528, 0.100, North
G123	CON EDISON	321 E 119TH ST & 2ND	NY MANIFEST	Higher	542, 0.103, West
F124	CON EDISON	E 118TH ST & 1ST AVE	RCRA NonGen / NLR, NJ MANIFEST, NY MANIFEST	Higher	552, 0.105, SW
F125	CON EDISON	E 118TH ST & 1ST AVE	RCRA NonGen / NLR, NJ MANIFEST, NY MANIFEST	Higher	552, 0.105, SW
F126	MANHOLE 53842	EAST 118 TH ST/1ST A	NY Spills	Higher	553, 0.105, SW
F127	CON EDISON SERVICE B	339 E 118TH ST	RCRA NonGen / NLR, NJ MANIFEST, NY MANIFEST	Higher	562, 0.106, WSW
G128	CON EDISON	310 E 120 ST	NY MANIFEST	Higher	577, 0.109, WNW
G129	LITTLE SISITERS OF A	310 EAST 120TH STREE	NY Spills	Higher	577, 0.109, WNW
F130	CON EDISON SERVICE B	338-340 E 118TH ST &	RCRA NonGen / NLR, NJ MANIFEST, NY MANIFEST	Higher	588, 0.111, SW
F131	LOT 48,TAXBLOCK 1711	2290 1 AVENUE	NY E DESIGNATION	Higher	594, 0.112, SW
L132	333 EAST 118TH ST	333 EAST 118TH ST	NY LTANKS	Higher	597, 0.113, WSW
J133	CON EDISON VAULT SUB	430 E 118TH ST	RCRA NonGen / NLR, NY MANIFEST	Higher	604, 0.114, SSW
F134	CON EDISON SERVICE B	2293 1ST AVE	RCRA NonGen / NLR, NY MANIFEST	Higher	606, 0.115, SW
J135	LOT 47,TAXBLOCK 1711	2292 1 AVENUE	NY E DESIGNATION	Higher	612, 0.116, SW
K136	CON EDISON SERVICE B	440 E 118TH ST	RCRA NonGen / NLR, NY MANIFEST	Higher	625, 0.118, South
H137	508 EAST 119TH ST	508 EAST 119TH ST	NY Spills	Higher	631, 0.120, SSE
J138	LOT 46,TAXBLOCK 1711	2294 1 AVENUE	NY E DESIGNATION	Higher	631, 0.120, SW
M139	CON EDISON SERVICE B	2289 1ST AVE	RCRA NonGen / NLR, FINDS, ECHO, NY MANIFEST	Higher	633, 0.120, SW
I140	CON EDISON SERVICE B	2417 1ST AVE FRONT O	RCRA NonGen / NLR, FINDS, ECHO, NY MANIFEST	Higher	634, 0.120, NNE
I141	CON EDISON SERVICE B	2417-2419 1ST AVE &	RCRA NonGen / NLR, NY MANIFEST	Higher	634, 0.120, NNE
H142	CON EDISON MANHOLE:	E 118TH ST & PLEASAN	NJ MANIFEST	Higher	634, 0.120, South
L143	CON EDISON	311 E 119TH ST & 2ND	NY MANIFEST	Higher	635, 0.120, West
J144	2288 1ST AVENUE	2288 1ST AVENUE	NY Spills	Higher	650, 0.123, SW
J145	LOT 148,TAXBLOCK 171	2288 1 AVENUE	NY E DESIGNATION	Higher	650, 0.123, SW
I146	PALLADINO STORE HOUS	PALLADINO & FIRST AV	RCRA-VSQG, NY MANIFEST	Higher	654, 0.124, NNE
I147	MAN HOLE	FIRST AVE AND PALADI	NY Spills	Higher	654, 0.124, NNE
I148	CON EDISON	1ST AVE & PALADINO A	RCRA NonGen / NLR	Higher	654, 0.124, NNE
I149	CON EDISON MANHOLE 5	1ST AVE & PALADINO A	RCRA NonGen / NLR, NJ MANIFEST	Higher	654, 0.124, NNE
I150	MANHOLE 53890	FIRST AVE & PALLADIN	NY Spills	Higher	654, 0.124, NNE
I151	CONSOLIDATED EDISON	1ST AVE & PALADINO A	NY MANIFEST	Higher	654, 0.124, NNE
I152	MANHOLE VERIZON 6595	1ST AVE AND PALADINO	NY Spills	Higher	654, 0.124, NNE
I153	CONSOLIDATED EDISON	1ST AVE & PALADINO A	NY MANIFEST	Higher	654, 0.124, NNE
I154	CON EDISON MANHOLE 5	PALADINO AVE & 1ST A	RCRA NonGen / NLR, NJ MANIFEST, NY MANIFEST	Higher	658, 0.125, NNE
N155	307 E 119 ST	307 EAST 119TH STREE	NY AST	Higher	670, 0.127, West
I156	CON EDISON - VAULT V	10 PALADINO AVE	NY MANIFEST	Higher	672, 0.127, NNE

MAPPED SITES SUMMARY

Target Property Address:
413 EAST 120TH STREET
NEW YORK, NY 10035

Click on Map ID to see full detail.

MAP ID	SITE NAME	ADDRESS	DATABASE ACRONYMS	RELATIVE ELEVATION	DIST (ft. & mi.) DIRECTION
I157	CON EDISON - VAULT V	10 PALADINO AVE	RCRA-LQG	Higher	672, 0.127, NNE
I158	CON EDISON	2396 1ST AVE	NY MANIFEST	Higher	674, 0.128, NNE
O159	P.S. 112 (TANDEM M20	535 EAST 119TH STREE	NY AST	Higher	682, 0.129, SE
O160	PUBLIC SCHOOL 112M	535 E 119TH ST	RCRA-LQG, NY MANIFEST	Higher	682, 0.129, SE
L161	CON EDISON	310 E 119 ST	NY MANIFEST	Higher	686, 0.130, West
M162	CON EDISON SERVICE B	2283 1ST AVE	RCRA NonGen / NLR, NY MANIFEST	Higher	708, 0.134, SW
M163	2283 FIRST AVE	2283 FIRST AVENUE	NY AST	Higher	708, 0.134, SW
P164	CON EDISON SERVICE B	2348-2350 2ND AVE &	RCRA NonGen / NLR, NY MANIFEST	Higher	709, 0.134, NW
N165	CON EDISON SERVICE B	2328 - 2330 2ND AVE	RCRA NonGen / NLR, NY MANIFEST	Higher	718, 0.136, WNW
M166	EASTSIDE REALTY PART	2281 FIRST AVENUE	NY AST	Higher	731, 0.138, SW
N167	CON EDISON SERVICE B	2322-2324 2ND AVE FR	RCRA NonGen / NLR, NY MANIFEST	Higher	742, 0.141, West
N168	CON EDISON SERVICE B	2322-2324 2ND AVE FR	NJ MANIFEST	Higher	742, 0.141, West
O169	CON EDISON - MANHOLE	520 E 119TH ST	NY MANIFEST	Higher	750, 0.142, SSE
O170	CON EDISON - MANHOLE	520 E 119TH ST	RCRA-LQG	Higher	750, 0.142, SSE
O171	ROSEHILL	520 EAST 119 ST	NY AST	Higher	750, 0.142, SSE
Q172	CON EDISON	427 E 117TH ST	NY MANIFEST	Higher	751, 0.142, SSW
Q173	CON EDISON SERVICE B	427 E 117TH ST	RCRA NonGen / NLR	Higher	751, 0.142, SSW
Q174	CON EDISON	427-429 E 117TH ST &	NY MANIFEST	Higher	751, 0.142, SSW
M175	CON EDISON SERVICE B	407 E 117TH ST	RCRA NonGen / NLR, NY MANIFEST	Higher	751, 0.142, SSW
Q176	CON EDISON SERVICE B	455 E 117TH ST	RCRA NonGen / NLR, NY MANIFEST	Higher	762, 0.144, South
Q177	COLINA REAL ESTATE	455 E 117TH ST	NY LTANKS	Higher	762, 0.144, South
M178	SHELL SERVICE STATIO	2276 1ST AVENUE	NY UST, NY AST	Higher	767, 0.145, SW
M179	2276 FIRST AVEUNE	2276 FIRST AVE	NY MANIFEST	Higher	767, 0.145, SW
M180	2276 1ST AVENUE	2276 1ST AVENUE	NY LTANKS	Higher	767, 0.145, SW
M181	2276 FIRST AVEUNE	2276 FIRST AVE	RCRA NonGen / NLR	Higher	767, 0.145, SW
M182	CON EDISON	F/O 2276 1 AV	NY MANIFEST	Higher	767, 0.145, SW
R183	CON EDISON - MANHOLE	E 124TH ST & 1ST AVE	NY MANIFEST	Higher	772, 0.146, NNE
R184	CON EDISON VAULT: 69	E 124TH ST & 1ST AVE	RCRA NonGen / NLR, NY MANIFEST	Higher	772, 0.146, NNE
R185	CON EDISON SERVICE B	1ST AVE & 124 ST N S	RCRA NonGen / NLR, NY MANIFEST	Higher	772, 0.146, NNE
O186	CON EDISON	E 120TH ST & PALADIN	RCRA NonGen / NLR	Lower	773, 0.146, SE
O187	CON EDISON - VAULT V	PALADINO AVE & E 120	NY MANIFEST	Lower	773, 0.146, SE
P188	CON EDISON	2353 2ND AVE & 121ST	RCRA NonGen / NLR, FINDS, ECHO	Higher	784, 0.148, NW
P189	CONSOLIDATED EDISON	W 121 ST & 2 AVE	NY MANIFEST	Higher	785, 0.149, NW
P190	CON EDISON - SERVICE	W 121 ST & 2 AVE	RCRA-LQG, NJ MANIFEST	Higher	785, 0.149, NW
N191	APARTMENT BLDG - TTF	120TH ST & SECOND AV	NY LTANKS	Higher	786, 0.149, WNW
S192	EAST RIVER PLAZA	506-508 E 118TH ST	RCRA-VSQG	Higher	789, 0.149, SSE
O193	CRP 524 EAST 119TH S	524 EAST 119TH STREE	NY AST	Higher	795, 0.151, SE
O194	APT BLDG	526 E 119TH ST	NY LTANKS	Higher	799, 0.151, SE
O195	CON EDISON SERVICE B	526 E 119TH ST OPPOS	RCRA NonGen / NLR, NY MANIFEST	Higher	799, 0.151, SE

MAPPED SITES SUMMARY

Target Property Address:
413 EAST 120TH STREET
NEW YORK, NY 10035

Click on Map ID to see full detail.

MAP ID	SITE NAME	ADDRESS	DATABASE ACRONYMS	RELATIVE ELEVATION	DIST (ft. & mi.) DIRECTION
S196	EAST RIVER PLAZA	527 E 118TH ST	RCRA-LQG, FINDS, ECHO, NY MANIFEST, NJ MANIFEST	Higher	807, 0.153, SSE
O197	CON EDISON - SERVICE	528 E 119 ST	RCRA-LQG, NY MANIFEST	Higher	811, 0.154, SE
O198	CON EDISON	528 E 119TH ST E OF	RCRA NonGen / NLR, NY MANIFEST	Higher	811, 0.154, SE
O199	CON EDISON SERVICE B	528 E 119TH ST	RCRA NonGen / NLR, NY MANIFEST	Higher	811, 0.154, SE
N200	300-302 EAST 119TH S	300 EAST 119TH STREE	NY AST	Higher	811, 0.154, West
T201	CON EDISON MANHOLE:	321 PLEASANT AVE FRO	RCRA NonGen / NLR, FINDS, ECHO, NY MANIFEST	Higher	813, 0.154, South
M202	CON EDISON - VAULT 3	E 117 ST & 1 AVE	NY MANIFEST	Higher	815, 0.154, SW
M203	CON EDISON MANHOLE:	E 1ST AVE & 117TH ST	RCRA NonGen / NLR, NY MANIFEST	Higher	815, 0.154, SW
M204	CON EDISON	E 117TH ST & 1ST AVE	RCRA NonGen / NLR, NJ MANIFEST, NY MANIFEST	Higher	815, 0.154, SW
M205	CON EDISON - MANHOLE	E 117TH ST & 1ST AVE	NY MANIFEST	Higher	815, 0.154, SW
M206	NEW YORK TELEPHONE	E 117 & 1ST	RCRA NonGen / NLR, NY MANIFEST	Higher	815, 0.154, SW
M207	CON EDISON SERVICE B	E 117 ST & 1ST AVE	RCRA NonGen / NLR, NY MANIFEST	Higher	815, 0.154, SW
M208	NYNEX	117 ST & 1 AVE	NY MANIFEST	Higher	815, 0.154, SW
M209	CON EDISON	E 117TH ST & 1ST AVE	RCRA NonGen / NLR	Higher	815, 0.154, SW
M210	CON EDISON MANHOLE 0	E 117TH ST &1ST AVE	RCRA NonGen / NLR, NJ MANIFEST, NY MANIFEST	Higher	817, 0.155, SW
M211	CON EDISON SERVICE B	E 117TH ST & 1ST AVE	RCRA NonGen / NLR, NY MANIFEST	Higher	817, 0.155, SW
S212	545 EAST 118TH ST/MA	545 EAST 118TH STREE	NY LTANKS	Higher	819, 0.155, SSE
S213	EAST RIVER PLAZA	545 EAST 118TH STREE	NY UST, NY AST	Higher	819, 0.155, SSE
N214	CON EDISON	2314 2ND AVE	NY MANIFEST	Higher	824, 0.156, West
M215	CON EDISON SERVICE B	335 E 117TH ST	RCRA NonGen / NLR, FINDS, ECHO, NY MANIFEST	Higher	825, 0.156, WSW
N216	CON EDISON MANHOLE 5	E 119TH ST & 2ND AVE	RCRA NonGen / NLR, NY MANIFEST	Higher	830, 0.157, West
N217	CON EDISON	119 ST & 2 AVE	NY MANIFEST	Higher	837, 0.159, West
N218	NYCDEP	119TH ST & 2ND AVE	RCRA NonGen / NLR, NY MANIFEST	Higher	837, 0.159, West
U219	CON EDISON SERVICE B	325 E 117TH ST	RCRA NonGen / NLR, NY MANIFEST	Higher	840, 0.159, WSW
M220	CON EDISON	374 E 117TH ST	NY MANIFEST	Higher	842, 0.159, SW
M221	CON EDISON	374 E 117TH ST	RCRA NonGen / NLR, FINDS, ECHO	Higher	842, 0.159, SW
M222	CON EDISON	374 E 117TH ST	NJ MANIFEST	Higher	842, 0.159, SW
N223	CON EDISON	2323 2 AV	NY MANIFEST	Higher	842, 0.159, West
U224	P.S. 155 - MANHATTAN	319 EAST 117TH STREE	NY AST	Higher	850, 0.161, WSW
U225	NYC DEPT OF EDUCATIO	319 E 117TH ST	RCRA-SQG, FINDS, ECHO, NY MANIFEST	Higher	850, 0.161, WSW
P226	CON EDISON SERVICE B	2347 2ND AVE	RCRA NonGen / NLR, NY MANIFEST	Higher	850, 0.161, WNW
U227	CON EDISON	311 E 117 ST	NY MANIFEST	Higher	864, 0.164, WSW
V228	CON EDISON SERVICE B	402 E 117TH ST E OF	RCRA NonGen / NLR, NY MANIFEST	Higher	866, 0.164, SW
V229	CON EDISON SERVICE B	402 E 117TH ST E OF	NJ MANIFEST	Higher	866, 0.164, SW
P230	2353 SECOND AVE	2353 SECOND AVENUE	NY AST	Higher	871, 0.165, WNW
P231	CON EDISON SERVICE B	2353 2ND AVE	RCRA NonGen / NLR, NY MANIFEST	Higher	871, 0.165, WNW
T232	CON EDISON	E 117TH ST & PLEASAN	NY MANIFEST	Higher	871, 0.165, South
T233	CON EDISON	E 117TH ST & PLEASAN	RCRA NonGen / NLR	Higher	871, 0.165, South
T234	CON EDISON	E 117TH ST & PLEASAN	RCRA NonGen / NLR	Higher	871, 0.165, South

MAPPED SITES SUMMARY

Target Property Address:
413 EAST 120TH STREET
NEW YORK, NY 10035

Click on Map ID to see full detail.

MAP ID	SITE NAME	ADDRESS	DATABASE ACRONYMS	RELATIVE ELEVATION	DIST (ft. & mi.) DIRECTION
T235	CON EDISON TRANSFORM	E 117TH ST & PLEASAN	RCRA NonGen / NLR, FINDS	Higher	871, 0.165, South
W236	2371 2ND AVENUE LLC	2371 SECOND AVENUE	NY AST	Higher	873, 0.165, NW
Q237	CON EDISON SERVICE B	416 E 117TH ST	RCRA NonGen / NLR, NY MANIFEST	Higher	882, 0.167, SSW
Q238	CON EDISON SERVICE B	428 E 117TH ST	RCRA NonGen / NLR, NY MANIFEST	Higher	882, 0.167, SSW
Q239	PLEASANT EAST	428 EAST 117TH STREE	NY AST	Higher	882, 0.167, SSW
U240	CONSOLIDATED EDISON	303 - E 117TH ST	NY MANIFEST	Higher	883, 0.167, WSW
Q241	CON EDISON SERVICE B	422 E 117TH ST	RCRA NonGen / NLR, NY MANIFEST	Higher	883, 0.167, SSW
S242	COSTCO # 1062	517 E 117TH ST	PA MANIFEST	Higher	885, 0.168, South
S243	COSTCO WHOLESALE #10	517 E 117TH ST	RCRA-LQG, NY MANIFEST	Higher	885, 0.168, South
S244	TARGET STORE T2380	517 E 117TH ST	RCRA-SQG	Higher	885, 0.168, South
P245	CON EDISON SERVICE B	251 E 121ST ST	RCRA NonGen / NLR, NY MANIFEST	Higher	887, 0.168, NW
Q246	PLEASANT EAST APARTM	446 EAST 117TH STREE	NY AST	Higher	890, 0.169, SSW
T247	452 E 117 ST	452 E 117TH STREET	NY AST	Higher	890, 0.169, South
N248	BEST FRIEND CLEANERS	2327 SECOND AVE	RCRA NonGen / NLR, NY MANIFEST	Higher	890, 0.169, WNW
S249	EAST RIVER PLAZA/TIA	525 E 117TH ST	NY MANIFEST	Higher	891, 0.169, South
X250	WAGNER	124TH STREET BET. 1S	NY CBS, NY CBS AST	Higher	903, 0.171, NNW
N251	2321 2ND AVE	2321 2ND AVE	NY AST	Higher	903, 0.171, West
O252	CON EDISON SERVICE B	544 E 119TH ST OPPOS	RCRA NonGen / NLR, NY MANIFEST	Lower	909, 0.172, SE
X253	MAYTAG LAUNDRY & DRY	2390 2ND AVE	RCRA NonGen / NLR, FINDS, ECHO, NY MANIFEST	Higher	912, 0.173, NNW
S254	CON EDISON SERVICE B	511 E 117TH ST E OF	NJ MANIFEST	Higher	913, 0.173, South
S255	CON EDISON SERVICE B	511 E 117TH ST E OF	RCRA NonGen / NLR	Higher	913, 0.173, South
O256	CON EDISON	548 E 119TH ST OPP	NY MANIFEST	Lower	914, 0.173, SE
S257	EAST RIVER PLAZA	524-534 EAST 117TH S	NY UST, NY AST	Higher	921, 0.174, South
N258	CON EDISON	2315 2ND AVE N OF E	RCRA NonGen / NLR, NJ MANIFEST, NY MANIFEST	Higher	922, 0.175, West
W259	CON EDISON	2385 2ND AVE	RCRA NonGen / NLR, NJ MANIFEST, NY MANIFEST	Higher	924, 0.175, NW
Y260	NYCDEP	123RD ST & 2ND AVE	RCRA NonGen / NLR, NY MANIFEST	Higher	932, 0.177, NNW
V261	CON EDISON SERVICE B	2268 1ST AVE N OF E	RCRA NonGen / NLR, NJ MANIFEST, NY MANIFEST	Higher	932, 0.177, SW
U262	CON EDISON	334 E 117TH ST	NY MANIFEST	Higher	933, 0.177, SW
U263	CON EDISON SERVICE B	334 E 117TH ST FRONT	RCRA NonGen / NLR, NY MANIFEST	Higher	933, 0.177, SW
U264	CON EDISON SERVICE B	334 E 117TH ST	RCRA NonGen / NLR	Higher	933, 0.177, SW
Z265	PECORA GROUP DEVELOP	246 EAST 120TH ST	NY AST	Higher	936, 0.177, WNW
Z266	CON EDISON	246 E 120 ST	NY MANIFEST	Higher	936, 0.177, WNW
U267	CON EDISON SERVICE B	332 E 117TH ST FRONT	RCRA NonGen / NLR, FINDS, ECHO, NY MANIFEST	Higher	941, 0.178, SW
AA268	CON EDISON	2311 2ND AVE N OF E	RCRA NonGen / NLR, NJ MANIFEST, NY MANIFEST	Higher	942, 0.178, West
W269	CON EDISON SERVICE B	2389 2ND AVE	RCRA NonGen / NLR, NY MANIFEST	Higher	948, 0.180, NNW
AA270	CON EDISON SERVICE B	2ND AVE & 118TH ST	RCRA NonGen / NLR, NY MANIFEST	Higher	961, 0.182, West
Y271	CON EDISON SERVICE B	2393 2ND AVE	RCRA NonGen / NLR, NY MANIFEST	Higher	964, 0.183, NNW
Y272	CON EDISON	2395 2ND AVE	NJ MANIFEST	Higher	966, 0.183, NNW
Y273	CON EDISON	2395 2ND AVE	RCRA NonGen / NLR	Higher	966, 0.183, NNW

MAPPED SITES SUMMARY

Target Property Address:
413 EAST 120TH STREET
NEW YORK, NY 10035

Click on Map ID to see full detail.

MAP ID	SITE NAME	ADDRESS	DATABASE ACRONYMS	RELATIVE ELEVATION	DIST (ft. & mi.) DIRECTION
Y274	CON EDISON	2395 2ND AVE	NY MANIFEST	Higher	966, 0.183, NNW
AB275	CON EDISON	2292 2 AV	NY E DESIGNATION, NY MANIFEST	Higher	967, 0.183, WSW
V276	SAN JUAN CLEANERS	2264 1ST AVE	RCRA-VSQG, NY DRYCLEANERS, NY MANIFEST	Higher	972, 0.184, SW
Y277	CON EDISON	2391 2ND AVE	RCRA NonGen / NLR	Higher	976, 0.185, NNW
Y278	CON EDISON	2391 2ND AVE	RCRA NonGen / NLR	Higher	976, 0.185, NNW
Y279	CON EDISON	2391 2ND AVE	NJ MANIFEST	Higher	976, 0.185, NNW
Y280	CON EDISON	2391 2ND AVE	NY MANIFEST	Higher	976, 0.185, NNW
Y281	CON EDISON	2391 2ND AVE	NJ MANIFEST	Higher	976, 0.185, NNW
Y282	CON EDISON	2391 2ND AVE	NY MANIFEST	Higher	976, 0.185, NNW
Z283	DANIEL MOLONEY DBA M	241 EAST 120TH STREE	NY AST	Higher	981, 0.186, WNW
W284	CON EDISON SERVICE B	246 E 122ND ST OPPOS	RCRA NonGen / NLR, NY MANIFEST	Higher	988, 0.187, NW
U285	322 EAST 117 STREET	322 EAST 117 STREET	NY AST	Higher	988, 0.187, WSW
X286	KIEWIT CONSTRUCTORS	2600 SECOND AVENUE	NY AST	Higher	992, 0.188, NNW
X287	NYCDOT - WILLIS AVEN	2602 2ND AVE	RCRA-LQG, FINDS, ECHO	Higher	993, 0.188, NNW
S288	EAST RIVER PLAZA	527 EAST 117TH STREE	NY LTANKS	Higher	994, 0.188, SSE
V289	CON EDISON SERVICE B	2265 1ST AVE	RCRA NonGen / NLR, NJ MANIFEST, NY MANIFEST	Higher	996, 0.189, SW
T290	CON EDISON	508 E 117TH ST FRONT	RCRA NonGen / NLR, NJ MANIFEST, NY MANIFEST	Higher	1000, 0.189, South
AB291	CON EDISON	2288 2 AV	NY MANIFEST	Higher	1002, 0.190, WSW
Z292	BROADFORD EAST	239 EAST 120TH STREE	NY AST	Higher	1006, 0.191, WNW
U293	316 EAST 117 STREET	316 EAST 117 STREET	NY AST	Higher	1015, 0.192, WSW
T294	451 RESCUE LLC	451-455 EAST 116TH S	NY AST	Higher	1026, 0.194, South
Y295	CON EDISON SERVICE B	244 E 123RD ST	RCRA NonGen / NLR	Higher	1033, 0.196, NNW
Y296	CON EDISON	244 E 123RD ST	NY MANIFEST	Higher	1033, 0.196, NNW
Z297	SOBRO HARLEM H.D.F.C	240 E 119 STREET	NY AST	Higher	1033, 0.196, West
AC298	CON EDISON SERVICE B	347 E 116TH ST FRONT	RCRA NonGen / NLR, NY MANIFEST	Higher	1060, 0.201, SW
X299	CON EDISON VAULT: 19	2ND AVE & 124TH ST	RCRA NonGen / NLR, FINDS	Higher	1062, 0.201, NNW
X300	CON EDISON SERVICE B	2ND AVE & E 124TH ST	RCRA NonGen / NLR, FINDS, ECHO, NY MANIFEST	Higher	1062, 0.201, NNW
X301	CON EDISON SERVICE B	2433 2ND AVE & 124TH	RCRA NonGen / NLR, FINDS, ECHO, NY MANIFEST	Higher	1062, 0.201, NNW
AB302	CORSI HOUSES (JEFFER	306 EAST 117TH STREE	NY UST	Higher	1067, 0.202, WSW
AB303	CON EDISON	306 E 117 ST	NY MANIFEST	Higher	1067, 0.202, WSW
AB304	CORSI HOUSES (JEFFER	306 EAST 117TH STREE	NY LTANKS	Higher	1067, 0.202, WSW
Y305	CON EDISON	249 E 123RD ST	NY MANIFEST	Higher	1071, 0.203, NNW
Y306	CON EDISON	249 E 123RD ST	NJ MANIFEST	Higher	1071, 0.203, NNW
Y307	CON EDISON	249 E 123RD ST	RCRA NonGen / NLR, FINDS, ECHO	Higher	1071, 0.203, NNW
AB308	SHAN/CARNEGIE HOTEL	2291 SECOND AVE.	NY DRYCLEANERS	Higher	1083, 0.205, West
X309	CONSOLIDATED EDISON	E 124TH ST & 2ND AVE	NY MANIFEST	Higher	1087, 0.206, NNW
X310	CON EDISON	E 124TH ST & 2ND AVE	RCRA NonGen / NLR	Higher	1095, 0.207, NNW
AC311	CON EDISON SERVICE B	333 E 116TH ST	RCRA NonGen / NLR, NY MANIFEST	Higher	1099, 0.208, SW
AC312	CON EDISON SERVICE B	333 E 116TH ST FRONT	RCRA NonGen / NLR, NY MANIFEST	Higher	1099, 0.208, SW

MAPPED SITES SUMMARY

Target Property Address:
413 EAST 120TH STREET
NEW YORK, NY 10035

Click on Map ID to see full detail.

MAP ID	SITE NAME	ADDRESS	DATABASE ACRONYMS	RELATIVE ELEVATION	DIST (ft. & mi.) DIRECTION
AC313	CON EDISON	333 E 116 ST	NY MANIFEST	Higher	1099, 0.208, SW
V314	CONSOLIDATED EDISON	E 116TH ST & 1ST AVE	NY MANIFEST	Higher	1099, 0.208, SW
V315	CON EDISON - MANHOLE	E 116 ST AND 1 AVE	RCRA-LQG	Higher	1099, 0.208, SW
V316	CONSOLIDATED EDISON	E 116 ST AND 1 AVE	NY MANIFEST	Higher	1099, 0.208, SW
W317	CON EDISON	FO 237-239 E 122ND S	NY MANIFEST	Higher	1103, 0.209, NW
AD318	CON EDISON SERVICE B	501 E 116TH ST	RCRA NonGen / NLR, NY MANIFEST	Higher	1110, 0.210, South
AB319	CON EDISON	2287 2 AV	NY MANIFEST	Higher	1121, 0.212, West
AD320	MMJ LEGACY LLC	503 E 116 STREET	NY AST	Higher	1124, 0.213, South
Y321	CON EDISON	247 E 123RD ST	NJ MANIFEST	Higher	1126, 0.213, NNW
Y322	CON EDISON	247 E 123RD ST	NY MANIFEST	Higher	1126, 0.213, NNW
Y323	CON EDISON	247 E 123RD ST	NY MANIFEST	Higher	1126, 0.213, NNW
Y324	CON EDISON	247 E 123RD ST	RCRA NonGen / NLR, FINDS, ECHO	Higher	1126, 0.213, NNW
AB325	CON EDISON	2274 2ND AVE	NY MANIFEST	Higher	1127, 0.213, WSW
W326	CON EDISON SERVICE B	230 E 122ND ST	RCRA NonGen / NLR, NY MANIFEST	Higher	1129, 0.214, NW
AB327	CON EDISON - SERVICE	E 117 ST AND 2 AVE	NJ MANIFEST	Higher	1131, 0.214, WSW
AB328	CON EDISON	117TH ST & 2ND AVE	NY MANIFEST	Higher	1131, 0.214, WSW
AB329	CON EDISON - SERVICE	E 117 ST AND 2 AVE	RCRA-LQG, NY MANIFEST	Higher	1131, 0.214, WSW
AB330	NYCDEP	117 ST & 2ND AVE	NY MANIFEST	Higher	1131, 0.214, WSW
AB331	CON EDISON	E 117TH ST & 2ND AVE	RCRA NonGen / NLR	Higher	1131, 0.214, WSW
AB332	CON EDISON SERVICE B	73RD ST & 1ST AVE SW	RCRA NonGen / NLR, NY MANIFEST	Higher	1132, 0.214, WSW
AB333	CON EDISON - MANHOLE	2279 2ND AVE	NY MANIFEST	Higher	1139, 0.216, WSW
AD334	VACANT	505-509 EAST 116TH S	NY LTANKS, NY UST	Higher	1141, 0.216, South
AD335	CON EDISON SERVICE B	E 116 ST & PLEASANT	RCRA NonGen / NLR, NY MANIFEST	Higher	1142, 0.216, South
AC336	CON EDISON	319 E 116TH ST	NY MANIFEST	Higher	1144, 0.217, WSW
AE337	CON EDISON SERVICE B	402 E 116TH ST	RCRA NonGen / NLR, NY MANIFEST	Higher	1148, 0.217, SSW
338	CON EDISON SERVICE B	2417 2ND AVE OPPOSIT	RCRA NonGen / NLR, NJ MANIFEST, NY MANIFEST	Higher	1150, 0.218, NNW
Y339	CON EDISON SERVICE B	2413 2ND AVE	RCRA NonGen / NLR, FINDS, ECHO, NY MANIFEST	Higher	1150, 0.218, NNW
AF340	ODYSSEY HOUSE OF NEW	219 E 121ST ST	RCRA NonGen / NLR, FINDS, ECHO, NY MANIFEST	Higher	1160, 0.220, NW
AF341	ODYSSEY HOUSE	219 E. 121ST STREET	NY HSWDS	Higher	1160, 0.220, NW
AD342	OUR LADY OF MT CARME	448 EAST 116 ST	NY UST	Higher	1161, 0.220, SSW
AD343	LADY OF MOUNT CARMEL	448 EAST 116TH STREE	NY LTANKS	Higher	1161, 0.220, SSW
AB344	TWINS CLEANERS	2283 2ND AVE	RCRA NonGen / NLR, FINDS, ECHO, NY DRYCLEANERS, NY...	Higher	1162, 0.220, WSW
AB345	2283 SECOND AVENUE S	2283 SECOND AVENUE	NY SHWS	Higher	1162, 0.220, WSW
AD346	CON EDISON VAULT: 25	500 E 116TH ST FRONT	RCRA NonGen / NLR, NY MANIFEST	Higher	1164, 0.220, South
AE347	416 EAST 116 STREET	416 EAST 116 STREET	NY AST	Higher	1165, 0.221, SSW
AG348	432 EAST 116TH STREE	432 EAST 116TH STREE	NY UST	Higher	1166, 0.221, SSW
AG349	HOUSING PROJECT DIVI	432 E 116TH ST	NY LTANKS	Higher	1166, 0.221, SSW
AH350	CON EDISON	315 E 116TH ST	NY MANIFEST	Higher	1173, 0.222, WSW
AH351	CON EDISON	315 E 116TH ST	RCRA NonGen / NLR, NJ MANIFEST, NY MANIFEST	Higher	1173, 0.222, WSW

MAPPED SITES SUMMARY

Target Property Address:
413 EAST 120TH STREET
NEW YORK, NY 10035

Click on Map ID to see full detail.

MAP ID	SITE NAME	ADDRESS	DATABASE ACRONYMS	RELATIVE ELEVATION	DIST (ft. & mi.) DIRECTION
AH352	CON EDISON	2270 2ND AVE	NY MANIFEST	Higher	1178, 0.223, WSW
AH353	CON EDISON - SERVICE	2270 SECOND AVENUE N	RCRA-LQG, NY MANIFEST, NJ MANIFEST	Higher	1178, 0.223, WSW
AF354	CON EDISON	225 E 122ND ST E OF	RCRA NonGen / NLR, NJ MANIFEST, NY MANIFEST	Higher	1182, 0.224, NW
AI355	CYPRESS AVE ACORN	222-234 EAST 119TH S	NY AST	Higher	1195, 0.226, West
AI356	UNKNOWN	222 EAST 119TH ST	NY LTANKS	Higher	1195, 0.226, West
357	230 EAST 123RD ST/MA	230 EAST 123RD STREE	NY LTANKS	Higher	1196, 0.227, NW
AC358	CONSOLIDATED EDISON	342 EAST 116TH STREE	NY MANIFEST	Higher	1197, 0.227, SW
AC359	CON EDISON SERVICE B	342 E 116TH ST	RCRA NonGen / NLR, NY MANIFEST	Higher	1197, 0.227, SW
AB360	247-249 EAST 117TH S	247 EAST 117TH STREE	NY VCP	Higher	1201, 0.227, West
AC361	CON EDISON SERVICE B	338 E 116TH ST	RCRA NonGen / NLR, NY MANIFEST	Higher	1206, 0.228, SW
AC362	CON EDISON	336-338 E 116 ST & 2	NY MANIFEST	Higher	1211, 0.229, SW
AB363	NEW SYMPHONY/JC 117T	245 EAST 117TH STREE	NY DRYCLEANERS	Higher	1217, 0.230, West
AC364	CON EDISON	332 E 116TH ST	RCRA NonGen / NLR, NY MANIFEST	Higher	1219, 0.231, SW
AH365	CON EDISON	303 E 116TH ST	NY MANIFEST	Higher	1220, 0.231, WSW
AJ366	CON EDISON	2273 2ND AVE	NY MANIFEST	Higher	1226, 0.232, WSW
AC367	CON EDISON MANHOLE 1	326 E 116 ST	RCRA NonGen / NLR, NY MANIFEST	Higher	1229, 0.233, SW
AH368	CON EDISON	2264 2 AV	NY MANIFEST	Higher	1242, 0.235, WSW
AC369	CON EDISON	322 E 116 ST	NY MANIFEST	Higher	1247, 0.236, SW
AK370	G A P AUTO REPAIR	511 E 116TH ST	RCRA NonGen / NLR, US AIRS, NY MANIFEST	Higher	1248, 0.236, South
AC371	CON EDISON	318 E 116 ST	NY MANIFEST	Higher	1255, 0.238, SW
AF372	CON EDISON SERVICE B	213 E 122 ST E OF 3R	NJ MANIFEST	Higher	1260, 0.239, NW
AF373	CON EDISON SERVICE B	213 E 122 ST E OF 3R	RCRA NonGen / NLR, NY MANIFEST	Higher	1260, 0.239, NW
AF374	CON EDISON SERVICE B	213 E 122ND ST FRONT	RCRA NonGen / NLR	Higher	1260, 0.239, NW
AF375	CON EDISON	213 E 122ND ST FRONT	NY MANIFEST	Higher	1260, 0.239, NW
AH376	EAST 116TH LLC	312 EAST 116TH ST.	NY AST	Higher	1276, 0.242, WSW
AL377	CON EDISON MANHOLE:	213 E 120TH ST E OF	NJ MANIFEST	Higher	1278, 0.242, WNW
AL378	CON EDISON MANHOLE:	213 E 120TH ST E OF	RCRA NonGen / NLR, FINDS, ECHO, NY MANIFEST	Higher	1278, 0.242, WNW
AI379	MET-PACA II ASSOCIAT	212 EAST 119TH STREE	NY AST	Higher	1282, 0.243, West
AF380	RESIDENCE	212 EAST 122ND STREE	NY LTANKS	Higher	1283, 0.243, NW
AF381	EAST 122 REALTY LLC.	212 EAST 122ND STREE	NY AST	Higher	1283, 0.243, NW
AD382	291 PLEASANT AVE	291 PLEASANT AVENUE	NY AST	Higher	1285, 0.243, South
AJ383	231 E 117 LLC	231 EAST 117TH STREE	NY AST	Higher	1287, 0.244, West
AH384	310 E 116 ST ASSOCIA	310 E 116 ST	NY AST	Higher	1291, 0.245, WSW
385	2451 FIRST AVE LLC	2451 1ST AVE	RCRA NonGen / NLR	Higher	1298, 0.246, NNE
AM386	CON EDISON SERVICE B	343 E 115TH ST	RCRA NonGen / NLR, FINDS, ECHO, NJ MANIFEST, NY...	Higher	1302, 0.247, SW
AM387	CON EDISON SERVICE B	343 E 115TH ST	RCRA NonGen / NLR, NY MANIFEST	Higher	1302, 0.247, SW
AJ388	244 EAST 117TH LLC	244 EAST 117TH STREE	NY AST	Higher	1311, 0.248, WSW
AJ389	CON EDISON SERVICE B	2265 2ND AVE	RCRA NonGen / NLR, NY MANIFEST	Higher	1311, 0.248, WSW
AK390	CON EDISON - EAST 11	EAST 114TH - EAST 11	EDR MGP	Higher	1361, 0.258, South

MAPPED SITES SUMMARY

Target Property Address:
413 EAST 120TH STREET
NEW YORK, NY 10035

Click on Map ID to see full detail.

MAP ID	SITE NAME	ADDRESS	DATABASE ACRONYMS	RELATIVE ELEVATION	DIST (ft. & mi.) DIRECTION
AL391	2211 THIRD AVENUE	2211 3RD AVENUE	NY VCP	Higher	1429, 0.271, WNW
392	AMOCO	255 EAST 125TH STREE	NY LTANKS	Higher	1467, 0.278, NNW
393	CON EDISON SERVICE B	2253 3RD AVE	NY LTANKS, NY UST, RCRA NonGen / NLR, FINDS, ECHO,...	Higher	1518, 0.287, NW
AN394	126TH ST DEPOT -NYCT	2460 SECOND AVENUE	NY LTANKS, NY Spills	Higher	1548, 0.293, North
AN395	126TH STREET DEPOT	2460 SECOND AVE	NY LTANKS	Higher	1548, 0.293, North
396	ENGINE CO. 35/LADD.	2232 3RD AVENUE	NY LTANKS	Higher	1551, 0.294, NW
397	413 EAST 114TH STREE	413 EAST 114TH STREE	NY LTANKS	Higher	1579, 0.299, SSW
AO398	THE EAST DRIVE H.D.F	205 EAST 124TH STREE	NY LTANKS	Higher	1587, 0.301, NNW
399	JACOB'S RESIDENCE	203 EAST 117TH ST	NY LTANKS	Higher	1593, 0.302, West
AO400	212 EAST 125TH STREE	212 EAST 125TH STREE	NY VCP	Higher	1658, 0.314, NNW
401	201 EAST 116TH ST	201 EAST 116TH ST	NY LTANKS	Higher	1790, 0.339, West
402	STREET CRIMES UNIT	RANDALLS ISLAND	NY LTANKS	Higher	1796, 0.340, East
AP403	NYCDOS EAST HARLEM M	EAST 127TH AND 2ND A	NY SWRCY	Higher	1818, 0.344, North
404	PARCEL B WEST	201 EAST 125TH STREE	NY BROWNFIELDS	Higher	1839, 0.348, NNW
405	159 EAST 118TH STREE	159 EAST 118TH STREE	NY VCP	Higher	1857, 0.352, WNW
406	RANDALLS ISLAND	RANDALLS ISLAND	NY LTANKS	Lower	1875, 0.355, SE
AP407	OTERO, 128TH & 2ND	2ND AVE / 128TH ST	NY LTANKS	Higher	2011, 0.381, North
408	2021 LEXINGTON AVENU	2021 LEXINGTON AVENU	NY LTANKS	Higher	2016, 0.382, NW
AQ409	CHURCH	232 EAST 113TH STREE	NY LTANKS	Higher	2181, 0.413, WSW
410	146 EAST 126TH STREE	149 EAST 125 STREET	NY VCP	Higher	2216, 0.420, NNW
AQ411	CONVENT	226 EAST 113TH STREE	NY LTANKS	Higher	2256, 0.427, WSW
412	STORE FRONT	124 EAST 124TH ST.	NY LTANKS	Higher	2279, 0.432, NW
413	CLOSED-LACKOF RECENT	158 E 115TH ST	NY LTANKS	Higher	2380, 0.451, West
414	APARTMENT BUILDING	123 E. 116TH STREET	NY LTANKS	Higher	2408, 0.456, West
415	400 EAST 111TH STREE	400 EAST 111TH STREE	NY BROWNFIELDS	Lower	2450, 0.464, SSW
AR416	MANHATTAN PSYCIATRIC	WARDS ISLAND	NY LTANKS, NY Spills	Higher	2510, 0.475, ESE
AR417	MANHATTAN PSYCH CENT	WARDS ISLAND COMPLEX	NY LTANKS, NY Spills	Higher	2510, 0.475, ESE
418	100 E. 124TH ST	100 E. 124TH ST	NY LTANKS	Higher	2540, 0.481, NW
419	CON EDISON - EAST 11	EAST 110TH - EAST 11	EDR MGP	Higher	2552, 0.483, SW
420	CON EDISON SERVICE B	1700 PARK AVE	NY BROWNFIELDS, RCRA NonGen / NLR, NY E...	Higher	2627, 0.498, WNW
421	CON EDISON - EAST 10	108TH ST. WEST OF FI	EDR MGP	Higher	3314, 0.628, SSW
422	VISTA 1	2401 THIRD AVENUE	NY SHWS	Lower	3499, 0.663, North
423	BRONX CITY HSPTL ANN		FUDS	Higher	3992, 0.756, SSE
424	RIDER AVENUE GAS STA	250 EAST 138TH STREE	NY SHWS	Higher	4691, 0.888, NNE
425	2568 PARK	2568 PARK AVENUE	NY SHWS	Higher	5195, 0.984, NNE

EXECUTIVE SUMMARY

TARGET PROPERTY SEARCH RESULTS

The target property was identified in the following records. For more information on this property see page 8 of the attached EDR Radius Map report:

Site	Database(s)	EPA ID
CON EDISON SERVICE B 413 E 120TH ST NEW YORK, NY 10029	FINDS Registry ID:: 110043661365 ECHO Registry ID: 110043661365	N/A
LA CLINICA DEL BARRI 413 EAST 120 STREET NEW YORK, NY 10035	ICIS FRS ID:: 110030901843 FINDS Registry ID:: 110030901843	N/A
EAST HARLEM MULTI SE 413 EAST 120TH STREE NEW YORK, NY 10035	NY AST Database: AST, Date of Government Version: 12/16/2021 Facility Id: 2-604478	N/A
CON EDISON SERVICE B 413 E 120TH ST NEW YORK, NY 10029	RCRA NonGen / NLR EPA ID:: NYP004235198 NJ MANIFEST EPA Id: NYP004235198 NY MANIFEST EPA ID: NYP004235198	NYP004235198
413 E 120TH ST BUILD 413 E 120TH ST NEW YORK, NY 10035	US AIRS Database: US AIRS MINOR, Date of Government Version: 10/12/2016 EPA plant ID:: 110043205778	N/A
413 E 120TH ST BUILD 413 E 120TH ST NEW YORK, NY 10035	FINDS Registry ID:: 110043325407 ECHO Registry ID: 110043325407	N/A

EXECUTIVE SUMMARY

DATABASES WITH NO MAPPED SITES

No mapped sites were found in EDR's search of available ("reasonably ascertainable ") government records either on the target property or within the search radius around the target property for the following databases:

STANDARD ENVIRONMENTAL RECORDS

Lists of Federal NPL (Superfund) sites

NPL ---------- National Priority List
Proposed NPL ---------- Proposed National Priority List Sites
NPL LIENS ---------- Federal Superfund Liens

Lists of Federal Delisted NPL sites

Delisted NPL ---------- National Priority List Deletions

Lists of Federal sites subject to CERCLA removals and CERCLA orders

FEDERAL FACILITY ---------- Federal Facility Site Information listing
SEMS ---------- Superfund Enterprise Management System

Lists of Federal CERCLA sites with NFRAP

SEMS-ARCHIVE ---------- Superfund Enterprise Management System Archive

Lists of Federal RCRA facilities undergoing Corrective Action

CORRACTS ---------- Corrective Action Report

Lists of Federal RCRA TSD facilities

RCRA-TSDF ---------- RCRA - Treatment, Storage and Disposal

Federal institutional controls / engineering controls registries

LUCIS ---------- Land Use Control Information System
US ENG CONTROLS ---------- Engineering Controls Sites List
US INST CONTROLS ---------- Institutional Controls Sites List

Federal ERNS list

ERNS ---------- Emergency Response Notification System

Lists of state and tribal landfills and solid waste disposal facilities

NY SWF/LF ---------- Facility Register

Lists of state and tribal leaking storage tanks

INDIAN LUST ---------- Leaking Underground Storage Tanks on Indian Land
NY HIST LTANKS ---------- Listing of Leaking Storage Tanks

EXECUTIVE SUMMARY

Lists of state and tribal registered storage tanks

FEMA UST ---- Underground Storage Tank Listing
NY CBS UST ---- Chemical Bulk Storage Database
NY MOSF UST ---- Major Oil Storage Facilities Database
NY MOSF ---- Major Oil Storage Facility Site Listing
NY MOSF AST ---- Major Oil Storage Facilities Database
INDIAN UST ---- Underground Storage Tanks on Indian Land
NY TANKS ---- Storage Tank Faciliy Listing

State and tribal institutional control / engineering control registries

NY RES DECL ---- Restrictive Declarations Listing
NY ENG CONTROLS ---- Registry of Engineering Controls
NY INST CONTROL ---- Registry of Institutional Controls

Lists of state and tribal voluntary cleanup sites

INDIAN VCP ---- Voluntary Cleanup Priority Listing

Lists of state and tribal brownfield sites

NY ERP ---- Environmental Restoration Program Listing

ADDITIONAL ENVIRONMENTAL RECORDS

Local Lists of Landfill / Solid Waste Disposal Sites

NY SWTIRE ---- Registered Waste Tire Storage & Facility List
INDIAN ODI ---- Report on the Status of Open Dumps on Indian Lands
DEBRIS REGION 9 ---- Torres Martinez Reservation Illegal Dump Site Locations
ODI ---- Open Dump Inventory
IHS OPEN DUMPS ---- Open Dumps on Indian Land

Local Lists of Hazardous waste / Contaminated Sites

US HIST CDL ---- Delisted National Clandestine Laboratory Register
NY DEL SHWS ---- Delisted Registry Sites
US CDL ---- National Clandestine Laboratory Register
NY PFAS ---- PFAS Contamination Site Location Listing

Local Lists of Registered Storage Tanks

NY HIST UST ---- Historical Petroleum Bulk Storage Database
NY HIST AST ---- Historical Petroleum Bulk Storage Database

Local Land Records

NY LIENS ---- Spill Liens Information
LIENS 2 ---- CERCLA Lien Information

Records of Emergency Release Reports

HMIRS ---- Hazardous Materials Information Reporting System

NY Hist Spills ---- SPILLS Database
NY SPILLS 90 ---- SPILLS 90 data from FirstSearch
NY SPILLS 80 ---- SPILLS 80 data from FirstSearch

Other Ascertainable Records

DOD ---- Department of Defense Sites
SCRD DRYCLEANERS ---- State Coalition for Remediation of Drycleaners Listing
US FIN ASSUR ---- Financial Assurance Information
EPA WATCH LIST ---- EPA WATCH LIST
2020 COR ACTION ---- 2020 Corrective Action Program List
TSCA ---- Toxic Substances Control Act
TRIS ---- Toxic Chemical Release Inventory System
SSTS ---- Section 7 Tracking Systems
ROD ---- Records Of Decision
RMP ---- Risk Management Plans
RAATS ---- RCRA Administrative Action Tracking System
PRP ---- Potentially Responsible Parties
PADS ---- PCB Activity Database System
FTTS ---- FIFRA/ TSCA Tracking System - FIFRA (Federal Insecticide, Fungicide, & Rodenticide Act)/TSCA (Toxic Substances Control Act)
MLTS ---- Material Licensing Tracking System
COAL ASH DOE ---- Steam-Electric Plant Operation Data
COAL ASH EPA ---- Coal Combustion Residues Surface Impoundments List
PCB TRANSFORMER ---- PCB Transformer Registration Database
RADINFO ---- Radiation Information Database
HIST FTTS ---- FIFRA/TSCA Tracking System Administrative Case Listing
DOT OPS ---- Incident and Accident Data
CONSENT ---- Superfund (CERCLA) Consent Decrees
INDIAN RESERV ---- Indian Reservations
FUSRAP ---- Formerly Utilized Sites Remedial Action Program
UMTRA ---- Uranium Mill Tailings Sites
LEAD SMELTERS ---- Lead Smelter Sites
US MINES ---- Mines Master Index File
ABANDONED MINES ---- Abandoned Mines
UXO ---- Unexploded Ordnance Sites
DOCKET HWC ---- Hazardous Waste Compliance Docket Listing
FUELS PROGRAM ---- EPA Fuels Program Registered Listing
NY AIRS ---- Air Emissions Data
NY COAL ASH ---- Coal Ash Disposal Site Listing
NY Financial Assurance ---- Financial Assurance Information Listing
NY SPDES ---- State Pollutant Discharge Elimination System
NY VAPOR REOPENED ---- Vapor Intrusion Legacy Site List
NY UIC ---- Underground Injection Control Wells
NY COOLING TOWERS ---- Registered Cooling Towers
NY LEAD ---- Lead-based Paint Testing Results
MINES MRDS ---- Mineral Resources Data System

EDR RECOVERED GOVERNMENT ARCHIVES

Exclusive Recovered Govt. Archives

NY RGA HWS ---- Recovered Government Archive State Hazardous Waste Facilities List
NY RGA LF ---- Recovered Government Archive Solid Waste Facilities List

EXECUTIVE SUMMARY

SURROUNDING SITES: SEARCH RESULTS

Surrounding sites were identified in the following databases.

Elevations have been determined from the USGS Digital Elevation Model and should be evaluated on a relative (not an absolute) basis. Relative elevation information between sites of close proximity should be field verified. Sites with an elevation equal to or higher than the target property have been differentiated below from sites with an elevation lower than the target property.
Page numbers and map identification numbers refer to the EDR Radius Map report where detailed data on individual sites can be reviewed.

Sites listed in ***bold italics*** are in multiple databases.

Unmappable (orphan) sites are not considered in the foregoing analysis.

STANDARD ENVIRONMENTAL RECORDS

Lists of Federal RCRA generators

RCRA-LQG: RCRAInfo is EPA's comprehensive information system, providing access to data supporting the Resource Conservation and Recovery Act (RCRA) of 1976 and the Hazardous and Solid Waste Amendments (HSWA) of 1984. The database includes selective information on sites which generate, transport, store, treat and/or dispose of hazardous waste as defined by the Resource Conservation and Recovery Act (RCRA). Large quantity generators (LQGs) generate over 1,000 kilograms (kg) of hazardous waste, or over 1 kg of acutely hazardous waste per month.

A review of the RCRA-LQG list, as provided by EDR, and dated 02/28/2022 has revealed that there are 15 RCRA-LQG sites within approximately 0.25 miles of the target property.

Equal/Higher Elevation	Address	Direction / Distance	Map ID	Page
CON EDISON - MANHOLE EPA ID:: NYP004153417	***2385 1ST AVENUE***	***N 0 - 1/8 (0.065 mi.)***	***D65***	***167***
CON EDISON - SERVICE EPA ID:: NYP004188165	***E 119 ST AND PLEASAN***	***SSE 0 - 1/8 (0.081 mi.)***	***H91***	***227***
CON EDISON - MANHOLE EPA ID:: NYP004956660	2399 1ST AVE	N 0 - 1/8 (0.100 mi.)	I122	300
CON EDISON - VAULT V EPA ID:: NYP005117621	10 PALADINO AVE	NNE 1/8 - 1/4 (0.127 mi.)	I157	382
PUBLIC SCHOOL 112M EPA ID:: NYR000180422	***535 E 119TH ST***	***SE 1/8 - 1/4 (0.129 mi.)***	***O160***	***390***
CON EDISON - MANHOLE EPA ID:: NYP005131784	520 E 119TH ST	SSE 1/8 - 1/4 (0.142 mi.)	O170	418
CON EDISON - SERVICE EPA ID:: NYP004188553	***W 121 ST & 2 AVE***	***NW 1/8 - 1/4 (0.149 mi.)***	***P190***	***468***
EAST RIVER PLAZA EPA ID:: NYR000050260	***527 E 118TH ST***	***SSE 1/8 - 1/4 (0.153 mi.)***	***S196***	***484***
CON EDISON - SERVICE EPA ID:: NYP004307252	***528 E 119 ST***	***SE 1/8 - 1/4 (0.154 mi.)***	***O197***	***506***
COSTCO WHOLESALE #10 EPA ID:: NYR000167205	***517 E 117TH ST***	***S 1/8 - 1/4 (0.168 mi.)***	***S243***	***652***
NYCDOT - WILLIS AVEN	***2602 2ND AVE***	***NNW 1/8 - 1/4 (0.188 mi.)***	***X287***	***809***

EPA ID:: NY0000262477				
CON EDISON - MANHOLE EPA ID:: NYP004191946	E 116 ST AND 1 AVE	SW 1/8 - 1/4 (0.208 mi.)	V315	891
CON EDISON - SERVICE EPA ID:: NYP004190815	***E 117 ST AND 2 AVE***	***WSW 1/8 - 1/4 (0.214 mi.)***	***AB329***	***919***
CON EDISON - SERVICE EPA ID:: NYP004165791	***2270 SECOND AVENUE N***	***WSW 1/8 - 1/4 (0.223 mi.)***	***AH353***	***988***

Lower Elevation	Address	Direction / Distance	Map ID	Page
IS 45M SCHOOL EPA ID:: NYR000214577	2351 1ST AVE	NNW 0 - 1/8 (0.012 mi.)	A22	54

RCRA-SQG: RCRAInfo is EPA's comprehensive information system, providing access to data supporting the Resource Conservation and Recovery Act (RCRA) of 1976 and the Hazardous and Solid Waste Amendments (HSWA) of 1984. The database includes selective information on sites which generate, transport, store, treat and/or dispose of hazardous waste as defined by the Resource Conservation and Recovery Act (RCRA). Small quantity generators (SQGs) generate between 100 kg and 1,000 kg of hazardous waste per month.

A review of the RCRA-SQG list, as provided by EDR, and dated 02/28/2022 has revealed that there are 3 RCRA-SQG sites within approximately 0.25 miles of the target property.

Equal/Higher Elevation	Address	Direction / Distance	Map ID	Page
NYCHA - WAGNER EPA ID:: NYR000053116	***2385 1ST AVE***	***N 0 - 1/8 (0.065 mi.)***	***D64***	***159***
NYC DEPT OF EDUCATIO EPA ID:: NYR000059014	***319 E 117TH ST***	***WSW 1/8 - 1/4 (0.161 mi.)***	***U225***	***599***
TARGET STORE T2380 EPA ID:: NYR000176495	517 E 117TH ST	S 1/8 - 1/4 (0.168 mi.)	S244	664

RCRA-VSQG: RCRAInfo is EPA's comprehensive information system, providing access to data supporting the Resource Conservation and Recovery Act (RCRA) of 1976 and the Hazardous and Solid Waste Amendments (HSWA) of 1984. The database includes selective information on sites which generate, transport, store, treat and/or dispose of hazardous waste as defined by the Resource Conservation and Recovery Act (RCRA). Very small quantity generators (VSQGs) generate less than 100 kg of hazardous waste, or less than 1 kg of acutely hazardous waste per month.

A review of the RCRA-VSQG list, as provided by EDR, and dated 02/28/2022 has revealed that there are 5 RCRA-VSQG sites within approximately 0.25 miles of the target property.

Equal/Higher Elevation	Address	Direction / Distance	Map ID	Page
PS 37M RIVER EAST EL EPA ID:: NYN008023574	508 E 120TH ST	SE 0 - 1/8 (0.069 mi.)	C69	180
PS 206M JOSE CELSO B EPA ID:: NYN008023566	508 E 120TH ST	SE 0 - 1/8 (0.069 mi.)	C70	182
PALLADINO STORE HOUS EPA ID:: NYR000172817	***PALLADINO & FIRST AV***	***NNE 0 - 1/8 (0.124 mi.)***	***I146***	***358***
EAST RIVER PLAZA	506-508 E 118TH ST	SSE 1/8 - 1/4 (0.149 mi.)	S192	473

EPA ID:: NYR000120139

SAN JUAN CLEANERS	***2264 1ST AVE***	***SW 1/8 - 1/4 (0.184 mi.)***	***V276***	***764***

EPA ID:: NYD986948503

Lists of state- and tribal hazardous waste facilities

NY SHWS: The State Hazardous Waste Sites records are the states' equivalent to CERCLIS. These sites may or may not already be listed on the federal CERCLIS list. Priority sites planned for cleanup using state funds (state equivalent of Superfund) are identified along with sites where cleanup will be paid for by potentially responsible parties. The data come from the Department of Environmental Conservation's Inactive Hazardous waste Disposal Sites in New York State.

A review of the NY SHWS list, as provided by EDR, and dated 02/08/2022 has revealed that there are 4 NY SHWS sites within approximately 1 mile of the target property.

Equal/Higher Elevation	Address	Direction / Distance	Map ID	Page
2283 SECOND AVENUE S Site Code: 579484	2283 SECOND AVENUE	WSW 1/8 - 1/4 (0.220 mi.)	AB345	969
RIDER AVENUE GAS STA Site Code: 437424	250 EAST 138TH STREE	NNE 1/2 - 1 (0.888 mi.)	424	1153
2568 PARK Site Code: 437190	2568 PARK AVENUE	NNE 1/2 - 1 (0.984 mi.)	425	1154

Lower Elevation	Address	Direction / Distance	Map ID	Page
VISTA 1 Site Code: 437428	2401 THIRD AVENUE	N 1/2 - 1 (0.663 mi.)	422	1151

Lists of state and tribal leaking storage tanks

NY LTANKS: Leaking Storage Tank Incident Reports. These records contain an inventory of reported leaking storage tank incidents reported from 4/1/86 through the most recent update. They can be either leaking underground storage tanks or leaking aboveground storage tanks. The causes of the incidents are tank test failures, tank failures or tank overfills

A review of the NY LTANKS list, as provided by EDR, and dated 03/15/2022 has revealed that there are 36 NY LTANKS sites within approximately 0.5 miles of the target property.

Equal/Higher Elevation	Address	Direction / Distance	Map ID	Page
WAGNER HOUSES Spill Number/Closed Date: 9003394 / 2006-01-26 Site ID: 137292 Spill Date: 1990-06-25	***2360 FIRST AVENUE***	***N 0 - 1/8 (0.084 mi.)***	***I103***	***252***
333 EAST 118TH ST Spill Number/Closed Date: 0100130 / 2006-04-10 Site ID: 202683 Spill Date: 2001-01-29	333 EAST 118TH ST	WSW 0 - 1/8 (0.113 mi.)	L132	328
COLINA REAL ESTATE	455 E 117TH ST	S 1/8 - 1/4 (0.144 mi.)	Q177	435

Spill Number/Closed Date: 9301431 / 1993-05-24 Site ID: 85096 Spill Date: 1993-04-29				
2276 1ST AVENUE Spill Number/Closed Date: 9312095 / 1994-01-25 Site ID: 260938 Spill Date: 1993-01-13	2276 1ST AVENUE	SW 1/8 - 1/4 (0.145 mi.)	M180	446
APARTMENT BLDG - TTF Spill Number/Closed Date: 9808968 / 2014-11-28 Site ID: 203097 Spill Date: 1998-10-19	120TH ST & SECOND AV	WNW 1/8 - 1/4 (0.149 mi.)	N191	472
APT BLDG Spill Number/Closed Date: 9812176 / 1999-02-01 Site ID: 135211 Spill Date: 1998-12-31	526 E 119TH ST	SE 1/8 - 1/4 (0.151 mi.)	O194	479
545 EAST 118TH ST/MA Spill Number/Closed Date: 9012286 / 2005-12-28 Site ID: 77229 Spill Date: 1991-02-26	545 EAST 118TH STREE	SSE 1/8 - 1/4 (0.155 mi.)	S212	551
EAST RIVER PLAZA Spill Number/Closed Date: 0600454 / 2006-04-13 Site ID: 362444 Spill Date: 2006-04-12	527 EAST 117TH STREE	SSE 1/8 - 1/4 (0.188 mi.)	S288	826
CORSI HOUSES (JEFFER Spill Number/Closed Date: 9500828 / 2014-06-20 Site ID: 116004 Spill Date: 1995-04-20	306 EAST 117TH STREE	WSW 1/8 - 1/4 (0.202 mi.)	AB304	870
VACANT Spill Number/Closed Date: 9210913 / 1992-12-21 Site ID: 65705 Spill Date: 1992-12-21	***505-509 EAST 116TH S***	***S 1/8 - 1/4 (0.216 mi.)***	***AD334***	***930***
LADY OF MOUNT CARMEL Spill Number/Closed Date: 0407940 / 2007-06-06 Site ID: 332517 Spill Date: 2004-10-18	448 EAST 116TH STREE	SSW 1/8 - 1/4 (0.220 mi.)	AD343	962
HOUSING PROJECT DIVI Spill Number/Closed Date: 0103081 / 2006-04-12 Site ID: 255050 Spill Date: 2001-06-20	432 E 116TH ST	SSW 1/8 - 1/4 (0.221 mi.)	AG349	978
UNKNOWN Spill Number/Closed Date: 0008608 / 2007-06-11 Site ID: 236346 Spill Date: 2000-10-24	222 EAST 119TH ST	W 1/8 - 1/4 (0.226 mi.)	AI356	1000
230 EAST 123RD ST/MA Spill Number/Closed Date: 8905085 / 1994-11-15 Site ID: 167812 Spill Date: 1989-08-22	230 EAST 123RD STREE	NW 1/8 - 1/4 (0.227 mi.)	357	1002
RESIDENCE Spill Number/Closed Date: 0000067 / 2008-03-17 Site ID: 148719 Spill Date: 2000-04-03	212 EAST 122ND STREE	NW 1/8 - 1/4 (0.243 mi.)	AF380	1052
AMOCO	255 EAST 125TH STREE	NNW 1/4 - 1/2 (0.278 mi.)	392	1081

Spill Number/Closed Date: 8809618 / 2004-03-25
Site ID: 245905
Spill Date: 1989-03-14

CON EDISON SERVICE B	***2253 3RD AVE***	***NW 1/4 - 1/2 (0.287 mi.)***	***393***	***1082***

Spill Number/Closed Date: 0514031 / 2006-12-19
Spill Number/Closed Date: 0000962 / 2003-11-17
Spill Number/Closed Date: 0000963 / 2015-04-13
Site ID: 360637
Site ID: 255360
Site ID: 255361
Spill Date: 2006-03-08
Spill Date: 2000-04-21
Spill Date: 2000-04-22

126TH ST DEPOT -NYCT	***2460 SECOND AVENUE***	***N 1/4 - 1/2 (0.293 mi.)***	***AN394***	***1096***

Spill Number/Closed Date: 9007322 / 2005-06-30
Spill Number/Closed Date: 9912782 / 2004-05-04
Site ID: 174481
Site ID: 174484
Spill Date: 1990-10-03
Spill Date: 2000-02-09

126TH STREET DEPOT	2460 SECOND AVE	N 1/4 - 1/2 (0.293 mi.)	AN395	1104

Spill Number/Closed Date: 9709477 / 2004-04-12
Site ID: 174482
Spill Date: 1997-11-14

ENGINE CO. 35/LADD.	2232 3RD AVENUE	NW 1/4 - 1/2 (0.294 mi.)	396	1105

Spill Number/Closed Date: 9801567 / 2005-05-09
Site ID: 250400
Spill Date: 1998-05-06

413 EAST 114TH STREE	413 EAST 114TH STREE	SSW 1/4 - 1/2 (0.299 mi.)	397	1107

Spill Number/Closed Date: 9415975 / 1995-03-11
Site ID: 291861
Spill Date: 1995-03-10

THE EAST DRIVE H.D.F	205 EAST 124TH STREE	NNW 1/4 - 1/2 (0.301 mi.)	AO398	1108

Spill Number/Closed Date: 9802381 / 2004-11-26
Site ID: 202489
Spill Date: 1998-05-22

JACOB'S RESIDENCE	203 EAST 117TH ST	W 1/4 - 1/2 (0.302 mi.)	399	1109

Spill Number/Closed Date: 0203815 / 2005-10-21
Site ID: 223427
Spill Date: 2002-07-11

201 EAST 116TH ST	201 EAST 116TH ST	W 1/4 - 1/2 (0.339 mi.)	401	1112

Spill Number/Closed Date: 0108081 / 2001-11-08
Site ID: 317668
Spill Date: 2001-11-08

STREET CRIMES UNIT	RANDALLS ISLAND	E 1/4 - 1/2 (0.340 mi.)	402	1113

Spill Number/Closed Date: 9209310 / 2003-03-07
Site ID: 86326
Spill Date: 1992-11-10

OTERO, 128TH & 2ND	2ND AVE / 128TH ST	N 1/4 - 1/2 (0.381 mi.)	AP407	1121

Spill Number/Closed Date: 8600789 / 1986-05-01
Site ID: 317883

Spill Date: 1986-05-01

2021 LEXINGTON AVENU — 2021 LEXINGTON AVENU — NW 1/4 - 1/2 (0.382 mi.) — 408 — 1122
Spill Number/Closed Date: 9410094 / 2003-12-30
Site ID: 202136
Spill Date: 1994-10-27

CHURCH — 232 EAST 113TH STREE — WSW 1/4 - 1/2 (0.413 mi.) — AQ409 — 1124
Spill Number/Closed Date: 0601542 / 2006-08-11
Site ID: 363804
Spill Date: 2006-05-11

CONVENT — 226 EAST 113TH STREE — WSW 1/4 - 1/2 (0.427 mi.) — AQ411 — 1126
Spill Number/Closed Date: 0802029 / 2020-01-06
Site ID: 398096
Spill Date: 2008-05-21

STORE FRONT — 124 EAST 124TH ST. — NW 1/4 - 1/2 (0.432 mi.) — 412 — 1128
Spill Number/Closed Date: 0508613 / 2006-08-03
Site ID: 354231
Spill Date: 2005-10-18

CLOSED-LACKOF RECENT — 158 E 115TH ST — W 1/4 - 1/2 (0.451 mi.) — 413 — 1130
Spill Number/Closed Date: 8805777 / 2003-03-05
Site ID: 149548
Spill Date: 1988-10-06

APARTMENT BUILDING — 123 E. 116TH STREET — W 1/4 - 1/2 (0.456 mi.) — 414 — 1131
Spill Number/Closed Date: 0310572 / 2004-03-05
Site ID: 124172
Spill Date: 2003-12-12

MANHATTAN PSYCIATRIC — ***WARDS ISLAND*** — ***ESE 1/4 - 1/2 (0.475 mi.)*** — ***AR416*** — ***1134***
Spill Number/Closed Date: 9815305 / 2000-06-13
Spill Number/Closed Date: 9815306 / 2001-09-20
Spill Number/Closed Date: 9815304 / 2007-01-12
Site ID: 294893
Site ID: 294894
Site ID: 294892
Spill Date: 1999-03-23

MANHATTAN PSYCH CENT — ***WARDS ISLAND COMPLEX*** — ***ESE 1/4 - 1/2 (0.475 mi.)*** — ***AR417*** — ***1139***
Spill Number/Closed Date: 9809579 / 2000-06-13
Site ID: 313153
Spill Date: 1998-10-30

100 E. 124TH ST — 100 E. 124TH ST — NW 1/4 - 1/2 (0.481 mi.) — 418 — 1144
Spill Number/Closed Date: 9514542 / 1997-01-28
Site ID: 238245
Spill Date: 1996-02-13

Lower Elevation	Address	Direction / Distance	Map ID	Page
RANDALLS ISLAND	RANDALLS ISLAND	SE 1/4 - 1/2 (0.355 mi.)	406	1120

Spill Number/Closed Date: 9207904 / 1995-07-12
Site ID: 86325
Spill Date: 1992-10-08

EXECUTIVE SUMMARY

Lists of state and tribal registered storage tanks

NY UST: The Underground Storage Tank database contains registered USTs. USTs are regulated under Subtitle I of the Resource Conservation and Recovery Act (RCRA). The data come from the Department of Environmental Conservation's Petroleum Bulk Storage (PBS) Database

A review of the NY UST list, as provided by EDR, has revealed that there are 10 NY UST sites within approximately 0.25 miles of the target property.

Equal/Higher Elevation	Address	Direction / Distance	Map ID	Page
BP UPTOWN Database: UST, Date of Government Version: 12/16/2021	2326 FIRST AVENUE	WSW 0 - 1/8 (0.033 mi.)	B39	92
HOLY ROSARY SCHOOL Database: UST, Date of Government Version: 12/16/2021	***371 PLEASANT AVE***	***SSE 0 - 1/8 (0.055 mi.)***	***C54***	***136***
WAGNER HOUSES Database: UST, Date of Government Version: 12/16/2021	***2360 FIRST AVENUE***	***N 0 - 1/8 (0.084 mi.)***	***I103***	***252***
SHELL SERVICE STATIO Database: UST, Date of Government Version: 12/16/2021	***2276 1ST AVENUE***	***SW 1/8 - 1/4 (0.145 mi.)***	***M178***	***436***
EAST RIVER PLAZA Database: UST, Date of Government Version: 12/16/2021	***545 EAST 118TH STREE***	***SSE 1/8 - 1/4 (0.155 mi.)***	***S213***	***553***
EAST RIVER PLAZA Database: UST, Date of Government Version: 12/16/2021	***524-534 EAST 117TH S***	***S 1/8 - 1/4 (0.174 mi.)***	***S257***	***703***
CORSI HOUSES (JEFFER Database: UST, Date of Government Version: 12/16/2021	306 EAST 117TH STREE	WSW 1/8 - 1/4 (0.202 mi.)	AB302	866
VACANT Database: UST, Date of Government Version: 12/16/2021	***505-509 EAST 116TH S***	***S 1/8 - 1/4 (0.216 mi.)***	***AD334***	***930***
OUR LADY OF MT CARME Database: UST, Date of Government Version: 12/16/2021	448 EAST 116 ST	SSW 1/8 - 1/4 (0.220 mi.)	AD342	960
432 EAST 116TH STREE Database: UST, Date of Government Version: 12/16/2021	432 EAST 116TH STREE	SSW 1/8 - 1/4 (0.221 mi.)	AG348	976

NY CBS: These facilities store regulated hazardous substances in aboveground tanks with capacities of 185 gallons or greater, and/or in underground tanks of any size

A review of the NY CBS list, as provided by EDR, and dated 12/16/2021 has revealed that there is 1 NY CBS site within approximately 0.25 miles of the target property.

Equal/Higher Elevation	Address	Direction / Distance	Map ID	Page
WAGNER Facility Status: Inactive CBS Number: 2-000145	***124TH STREET BET. 1S***	***NNW 1/8 - 1/4 (0.171 mi.)***	***X250***	***686***

EXECUTIVE SUMMARY

NY AST: The Aboveground Storage Tank database contains registered ASTs. The data come from the Department of Environmental Conservation's Petroleum Bulk Storage (PBS) Database.

A review of the NY AST list, as provided by EDR, has revealed that there are 41 NY AST sites within approximately 0.25 miles of the target property.

Equal/Higher Elevation	Address	Direction / Distance	Map ID	Page
EAST 120TH STREET -	438 EAST 120TH STREE	SSE 0 - 1/8 (0.030 mi.)	C32	80
Database: AST, Date of Government Version: 12/16/2021 Facility Id: 2-602440				
BP UPTOWN	2326 FIRST AVENUE	WSW 0 - 1/8 (0.033 mi.)	B36	87
Database: AST, Date of Government Version: 12/16/2021 Facility Id: 2-191574				
HOLY ROSARY SCHOOL	***371 PLEASANT AVE***	***SSE 0 - 1/8 (0.055 mi.)***	***C54***	***136***
Database: AST, Date of Government Version: 12/16/2021 Facility Id: 2-207764				
348 EAST 119 STREET	348 EAST 119TH STREE	WSW 0 - 1/8 (0.079 mi.)	F84	213
Database: AST, Date of Government Version: 12/16/2021 Facility Id: 2-606812				
411 EAST 118 LLC	411 EAST 118TH STREE	SSW 0 - 1/8 (0.092 mi.)	J110	277
Database: AST, Date of Government Version: 12/16/2021 Facility Id: 2-602960				
307 E 119 ST	307 EAST 119TH STREE	W 1/8 - 1/4 (0.127 mi.)	N155	379
Database: AST, Date of Government Version: 12/16/2021 Facility Id: 2-608727				
P.S. 112 (TANDEM M20	535 EAST 119TH STREE	SE 1/8 - 1/4 (0.129 mi.)	O159	386
Database: AST, Date of Government Version: 12/16/2021 Facility Id: 2-353809				
2283 FIRST AVE	2283 FIRST AVENUE	SW 1/8 - 1/4 (0.134 mi.)	M163	400
Database: AST, Date of Government Version: 12/16/2021 Facility Id: 2-216895				
EASTSIDE REALTY PART	2281 FIRST AVENUE	SW 1/8 - 1/4 (0.138 mi.)	M166	410
Database: AST, Date of Government Version: 12/16/2021 Facility Id: 2-608285				
ROSEHILL	520 EAST 119 ST	SSE 1/8 - 1/4 (0.142 mi.)	O171	420
Database: AST, Date of Government Version: 12/16/2021 Facility Id: 2-266493				
SHELL SERVICE STATIO	***2276 1ST AVENUE***	***SW 1/8 - 1/4 (0.145 mi.)***	***M178***	***436***
Database: AST, Date of Government Version: 12/16/2021 Facility Id: 2-237930				
CRP 524 EAST 119TH S	524 EAST 119TH STREE	SE 1/8 - 1/4 (0.151 mi.)	O193	477
Database: AST, Date of Government Version: 12/16/2021 Facility Id: 2-606613				
300-302 EAST 119TH S	300 EAST 119TH STREE	W 1/8 - 1/4 (0.154 mi.)	N200	517
Database: AST, Date of Government Version: 12/16/2021 Facility Id: 2-471410				
EAST RIVER PLAZA	***545 EAST 118TH STREE***	***SSE 1/8 - 1/4 (0.155 mi.)***	***S213***	***553***
Database: AST, Date of Government Version: 12/16/2021 Facility Id: 2-603321				
P.S. 155 - MANHATTAN	319 EAST 117TH STREE	WSW 1/8 - 1/4 (0.161 mi.)	U224	596
Database: AST, Date of Government Version: 12/16/2021				

Facility Id: 2-354104

2353 SECOND AVE — 2353 SECOND AVENUE — WNW 1/8 - 1/4 (0.165 mi.) — P230 — 615
Database: AST, Date of Government Version: 12/16/2021
Facility Id: 2-601000

2371 2ND AVENUE LLC — 2371 SECOND AVENUE — NW 1/8 - 1/4 (0.165 mi.) — W236 — 631
Database: AST, Date of Government Version: 12/16/2021
Facility Id: 2-601674

PLEASANT EAST — 428 EAST 117TH STREE — SSW 1/8 - 1/4 (0.167 mi.) — Q239 — 641
Database: AST, Date of Government Version: 12/16/2021
Facility Id: 2-295205

PLEASANT EAST APARTM — 446 EAST 117TH STREE — SSW 1/8 - 1/4 (0.169 mi.) — Q246 — 676
Database: AST, Date of Government Version: 12/16/2021
Facility Id: 2-295183

452 E 117 ST — 452 E 117TH STREET — S 1/8 - 1/4 (0.169 mi.) — T247 — 678
Database: AST, Date of Government Version: 12/16/2021
Facility Id: 2-608852

2321 2ND AVE — 2321 2ND AVE — W 1/8 - 1/4 (0.171 mi.) — N251 — 687
Database: AST, Date of Government Version: 12/16/2021
Facility Id: 2-607666

EAST RIVER PLAZA — 524-534 EAST 117TH S — S 1/8 - 1/4 (0.174 mi.) — S257 — 703
Database: AST, Date of Government Version: 12/16/2021
Facility Id: 2-609365

PECORA GROUP DEVELOP — 246 EAST 120TH ST — WNW 1/8 - 1/4 (0.177 mi.) — Z265 — 734
Database: AST, Date of Government Version: 12/16/2021
Facility Id: 2-611443

DANIEL MOLONEY DBA M — 241 EAST 120TH STREE — WNW 1/8 - 1/4 (0.186 mi.) — Z283 — 792
Database: AST, Date of Government Version: 12/16/2021
Facility Id: 2-608913

322 EAST 117 STREET — 322 EAST 117 STREET — WSW 1/8 - 1/4 (0.187 mi.) — U285 — 798
Database: AST, Date of Government Version: 12/16/2021
Facility Id: 2-218057

KIEWIT CONSTRUCTORS — 2600 SECOND AVENUE — NNW 1/8 - 1/4 (0.188 mi.) — X286 — 801
Database: AST, Date of Government Version: 12/16/2021
Facility Id: 2-611482

BROADFORD EAST — 239 EAST 120TH STREE — WNW 1/8 - 1/4 (0.191 mi.) — Z292 — 838
Database: AST, Date of Government Version: 12/16/2021
Facility Id: 2-608912

316 EAST 117 STREET — 316 EAST 117 STREET — WSW 1/8 - 1/4 (0.192 mi.) — U293 — 840
Database: AST, Date of Government Version: 12/16/2021
Facility Id: 2-218065

451 RESCUE LLC — 451-455 EAST 116TH S — S 1/8 - 1/4 (0.194 mi.) — T294 — 843
Database: AST, Date of Government Version: 12/16/2021
Facility Id: 2-603534

SOBRO HARLEM H.D.F.C — 240 E 119 STREET — W 1/8 - 1/4 (0.196 mi.) — Z297 — 849
Database: AST, Date of Government Version: 12/16/2021
Facility Id: 2-612712

MMJ LEGACY LLC — 503 E 116 STREET — S 1/8 - 1/4 (0.213 mi.) — AD320 — 902
Database: AST, Date of Government Version: 12/16/2021
Facility Id: 2-090875

416 EAST 116 STREET — 416 EAST 116 STREET — SSW 1/8 - 1/4 (0.221 mi.) — AE347 — 974
Database: AST, Date of Government Version: 12/16/2021

Facility Id: 2-601026

CYPRESS AVE ACORN — 222-234 EAST 119TH S — W 1/8 - 1/4 (0.226 mi.) — AI355 — 998
Database: AST, Date of Government Version: 12/16/2021
Facility Id: 2-295191

EAST 116TH LLC — 312 EAST 116TH ST. — WSW 1/8 - 1/4 (0.242 mi.) — AH376 — 1042
Database: AST, Date of Government Version: 12/16/2021
Facility Id: 2-609520

MET-PACA II ASSOCIAT — 212 EAST 119TH STREE — W 1/8 - 1/4 (0.243 mi.) — AI379 — 1049
Database: AST, Date of Government Version: 12/16/2021
Facility Id: 2-114537

EAST 122 REALTY LLC. — 212 EAST 122ND STREE — NW 1/8 - 1/4 (0.243 mi.) — AF381 — 1053
Database: AST, Date of Government Version: 12/16/2021
Facility Id: 2-608503

291 PLEASANT AVE — 291 PLEASANT AVENUE — S 1/8 - 1/4 (0.243 mi.) — AD382 — 1055
Database: AST, Date of Government Version: 12/16/2021
Facility Id: 2-482579

231 E 117 LLC — 231 EAST 117TH STREE — W 1/8 - 1/4 (0.244 mi.) — AJ383 — 1058
Database: AST, Date of Government Version: 12/16/2021
Facility Id: 2-604607

310 E 116 ST ASSOCIA — 310 E 116 ST — WSW 1/8 - 1/4 (0.245 mi.) — AH384 — 1060
Database: AST, Date of Government Version: 12/16/2021
Facility Id: 2-145599

244 EAST 117TH LLC — 244 EAST 117TH STREE — WSW 1/8 - 1/4 (0.248 mi.) — AJ388 — 1074
Database: AST, Date of Government Version: 12/16/2021
Facility Id: 2-604648

Lower Elevation	Address	Direction / Distance	Map ID	Page
JUNIOR HIGH SCHOOL 4	2351 FIRST AVENUE	NNW 0 - 1/8 (0.012 mi.)	A23	58
Database: AST, Date of Government Version: 12/16/2021				
Facility Id: 2-353884				

NY CBS AST: Chemical Bulk Storage Database. Registration data collected as required by 6 NYCRR Part 596. It includes facilities storing hazardous substances listed in 6 NYCRR Part 597, in aboveground tanks with capacities of 185 gallons or greater, and/or in underground tanks of any size. Includes facilities registered (and closed) since effective date of CBS regulations (July 15, 1988) through the date request is processed.

A review of the NY CBS AST list, as provided by EDR, and dated 01/01/2002 has revealed that there is 1 NY CBS AST site within approximately 0.25 miles of the target property.

Equal/Higher Elevation	Address	Direction / Distance	Map ID	Page
WAGNER	***124TH STREET BET. 1S***	***NNW 1/8 - 1/4 (0.171 mi.)***	***X250***	***686***
Facility Status: 1				
Facility Status: 1				
CBS Number: 2-000145				

EXECUTIVE SUMMARY

Lists of state and tribal voluntary cleanup sites

NY VCP: Voluntary Cleanup Agreements. The voluntary remedial program uses private monies to get contaminated sites remediated to levels allowing for the sites' productive use. The program covers virtually any kind of site and contamination.

A review of the NY VCP list, as provided by EDR, has revealed that there are 6 NY VCP sites within approximately 0.5 miles of the target property.

Equal/Higher Elevation	Address	Direction / Distance	Map ID	Page
401 EAST 120TH STREE Database: VCP NYC, Date of Government Version: 12/06/2021	401 EAST 120TH STREE	0 - 1/8 (0.000 mi.)	A8	22
247-249 EAST 117TH S Database: VCP NYC, Date of Government Version: 12/06/2021	247 EAST 117TH STREE	W 1/8 - 1/4 (0.227 mi.)	AB360	1008
2211 THIRD AVENUE Database: VCP NYC, Date of Government Version: 12/06/2021	2211 3RD AVENUE	WNW 1/4 - 1/2 (0.271 mi.)	AL391	1080
212 EAST 125TH STREE Database: VCP NYC, Date of Government Version: 12/06/2021	212 EAST 125TH STREE	NNW 1/4 - 1/2 (0.314 mi.)	AO400	1111
159 EAST 118TH STREE Database: VCP NYC, Date of Government Version: 12/06/2021	159 EAST 118TH STREE	WNW 1/4 - 1/2 (0.352 mi.)	405	1120
146 EAST 126TH STREE Database: VCP NYC, Date of Government Version: 12/06/2021	149 EAST 125 STREET	NNW 1/4 - 1/2 (0.420 mi.)	410	1125

Lists of state and tribal brownfield sites

NY BROWNFIELDS: Brownfields Site List

A review of the NY BROWNFIELDS list, as provided by EDR, and dated 02/08/2022 has revealed that there are 4 NY BROWNFIELDS sites within approximately 0.5 miles of the target property.

Equal/Higher Elevation	Address	Direction / Distance	Map ID	Page
401 EAST 120TH STREE Site Code: 523120	401 EAST 120TH STREE	0 - 1/8 (0.000 mi.)	A10	29
PARCEL B WEST Site Code: 564509	201 EAST 125TH STREE	NNW 1/4 - 1/2 (0.348 mi.)	404	1115
CON EDISON SERVICE B Site Code: 612217	***1700 PARK AVE***	***WNW 1/4 - 1/2 (0.498 mi.)***	***420***	***1145***

Lower Elevation	Address	Direction / Distance	Map ID	Page
400 EAST 111TH STREE Site Code: 359263	400 EAST 111TH STREE	SSW 1/4 - 1/2 (0.464 mi.)	415	1132

ADDITIONAL ENVIRONMENTAL RECORDS

Local Brownfield lists

US BROWNFIELDS: The EPA's listing of Brownfields properties from the Cleanups in My Community program, which provides information on Brownfields properties for which information is reported back to EPA, as well as areas served by Brownfields grant programs.

A review of the US BROWNFIELDS list, as provided by EDR, and dated 02/23/2022 has revealed that there is 1 US BROWNFIELDS site within approximately 0.5 miles of the target property.

Equal/Higher Elevation	Address	Direction / Distance	Map ID	Page
ACACIA GARDENS HDFC ACRES property ID: 240315 Cleanup Completion Date: -	401 EAST 120TH STREE	0 - 1/8 (0.000 mi.)	A13	35

Local Lists of Landfill / Solid Waste Disposal Sites

Registered Recycling Facility List from the Department of Environmental Conservation.

A review of the NY SWRCY list, as provided by EDR, and dated 12/21/2021 has revealed that there is 1 NY SWRCY site within approximately 0.5 miles of the target property.

Equal/Higher Elevation	Address	Direction / Distance	Map ID	Page
NYCDOS EAST HARLEM M	EAST 127TH AND 2ND A	N 1/4 - 1/2 (0.344 mi.)	AP403	1114

Records of Emergency Release Reports

NY Spills: Data collected on spills reported to NYSDEC. is required by one or more of the following: Article 12 of the Navigation Law, 6 NYCRR Section 613.8 (from PBS regs), or 6 NYCRR Section 595.2 (from CBS regs). It includes spills active as of April 1, 1986, as well as spills occurring since this date.

A review of the NY Spills list, as provided by EDR, and dated 03/15/2022 has revealed that there are 43 NY Spills sites within approximately 0.125 miles of the target property.

Equal/Higher Elevation	Address	Direction / Distance	Map ID	Page
OER - NYC Spill Number/Closed Date: 1503447 / 2019-07-29 Site ID: 509749 Spill Date: 2015-06-29	401 EAST 120TH ST	0 - 1/8 (0.000 mi.)	A9	22
MANHOLE 53875 Spill Number/Closed Date: 9913838 / 2004-11-16 Site ID: 138342 Spill Date: 2000-03-08	1ST AVE/120TH ST	W 0 - 1/8 (0.007 mi.)	A14	38
VS2027 VAULT Spill Number/Closed Date: 1000204 / 2010-05-21 Site ID: 431365	1RST AVE AND EAST 12	W 0 - 1/8 (0.007 mi.)	A15	39

Spill Date: 2010-04-06				
HYDRAULIC OIL FROM V Spill Number/Closed Date: 0603703 / 2006-08-15 Site ID: 366467 Spill Date: 2006-07-04	120 STREET & 1 AVENU	W 0 - 1/8 (0.007 mi.)	A16	40
MANHOLE 53880 Spill Number/Closed Date: 9913836 / 2004-11-16 Site ID: 144015 Spill Date: 2000-03-08	1ST AVE/E120TH ST	W 0 - 1/8 (0.007 mi.)	A17	41
MANHOLE 53864 Spill Number/Closed Date: 9900785 / 2002-06-11 Site ID: 76888 Spill Date: 1999-04-21	E 120TH ST / 1ST AVE	W 0 - 1/8 (0.007 mi.)	A18	42
SPILL NUMBER 0100396 Spill Number/Closed Date: 0100396 / 2003-06-16 Site ID: 74500 Spill Date: 2001-04-11	406 EAST 120TH ST	SW 0 - 1/8 (0.018 mi.)	A26	67
M AND M GROCERY Spill Number/Closed Date: 0605241 / 2006-08-10 Site ID: 368372 Spill Date: 2006-08-04	2337 1ST AVE	W 0 - 1/8 (0.025 mi.)	B30	79
GASETERIA Spill Number/Closed Date: 0230041 / 2012-08-16 Spill Number/Closed Date: 0111249 / 2002-03-11 Site ID: 191824 Site ID: 191823 Spill Date: 2002-02-13 Spill Date: 2002-02-26	2326 1ST AVENUE	WSW 0 - 1/8 (0.033 mi.)	B38	89
COMMERCIAL Spill Number/Closed Date: 1800705 / 2019-04-25 Site ID: 569223 Spill Date: 2018-04-19	2329 FIRST AVE	WSW 0 - 1/8 (0.042 mi.)	B44	110
VAULT VS2112 Spill Number/Closed Date: 0507315 / 2006-01-11 Site ID: 352708 Spill Date: 2002-09-15	EAST 12O ST AT EAST	SE 0 - 1/8 (0.052 mi.)	C49	125
EAST 120TH ST/PLEASA Spill Number/Closed Date: 9807786 / 2003-11-05 Site ID: 293942 Spill Date: 1998-09-25	EAST 120TH ST/PLEASA	SE 0 - 1/8 (0.052 mi.)	C50	126
SIDEWALK / STREET Spill Number/Closed Date: 0611647 / 2007-01-22 Site ID: 376328 Spill Date: 2007-01-19	371 PLEASANT AVE	SSE 0 - 1/8 (0.055 mi.)	C53	135
MANHOLE # 53850 Spill Number/Closed Date: 0509270 / 2005-12-16 Site ID: 355022 Spill Date: 2005-11-02	EAST 119 ST & 1 AVE	SW 0 - 1/8 (0.056 mi.)	B57	146
ROADWAY Spill Number/Closed Date: 1400719 / 2014-04-22 Site ID: 493964	120TH ST AND PLEASAN	SE 0 - 1/8 (0.059 mi.)	C62	157

Spill Date: 2014-04-21				
RESIDENTIAL Spill Number/Closed Date: 1011591 / 2011-02-22 Site ID: 445476 Spill Date: 2011-02-19	420 EAST 119TH STREE	SSW 0 - 1/8 (0.068 mi.)	E67	177
420 E. 119TH STREET Spill Number/Closed Date: 9413711 / 1995-01-14 Site ID: 183751 Spill Date: 1995-01-14	420 E. 119TH STREET	SSW 0 - 1/8 (0.068 mi.)	E68	179
LITTLE SISTERS HOUSE Spill Number/Closed Date: 8910601 / 2001-11-06 Site ID: 276621 Spill Date: 1990-02-06	426 EAST 119TH STREE	SSW 0 - 1/8 (0.069 mi.)	E72	189
LITTLE SISTERS ASSUM Spill Number/Closed Date: 9710576 / 1998-01-08 Site ID: 276622 Spill Date: 1997-12-15	426 EAST 119TH STREE	SSW 0 - 1/8 (0.069 mi.)	E73	190
PROJECT GREEN HOPE Spill Number/Closed Date: 0502340 / 2005-05-31 Site ID: 346682 Spill Date: 2005-05-27	448 EAST 119TH ST	S 0 - 1/8 (0.070 mi.)	C74	191
HOLY ROSARY CHURCH Spill Number/Closed Date: 0809380 / 2008-11-21 Site ID: 406837 Spill Date: 2008-11-19	444 EAST 119TH ST	S 0 - 1/8 (0.070 mi.)	C75	192
RESIDENCE Spill Number/Closed Date: 0202072 / 2003-10-07 Site ID: 197657 Spill Date: 2002-05-24	2312 FIRST AVE	SW 0 - 1/8 (0.073 mi.)	E79	203
APARTMENT BUILDING Spill Number/Closed Date: 0307164 / 2003-10-17 Site ID: 315049 Spill Date: 2003-10-07	2312 FIRST AVE	SW 0 - 1/8 (0.073 mi.)	E80	204
ROADWAY SURFACE Spill Number/Closed Date: 1004567 / 2010-07-23 Site ID: 437846 Spill Date: 2010-07-22	EAST 120TH STREET BW	WNW 0 - 1/8 (0.076 mi.)	G82	209
211707; E 119 STREET Spill Number/Closed Date: 0814215 / 2010-07-08 Site ID: 432700 Spill Date: 2008-06-05	E 119 STREET AND PLE	SSE 0 - 1/8 (0.081 mi.)	H88	224
MANHOLE 42875 Spill Number/Closed Date: 1700934 / 2017-05-16 Site ID: 547958 Spill Date: 2017-04-29	119TH ST AND PLEASAN	SSE 0 - 1/8 (0.081 mi.)	H93	236
VACANT LOT Spill Number/Closed Date: 0708201 / 2008-09-22 Site ID: 389051 Spill Date: 2007-10-26	346 E. 119TH ST	WSW 0 - 1/8 (0.082 mi.)	F97	242
WAGNER -NYCHA	2360 1ST AVENUE	N 0 - 1/8 (0.084 mi.)	I98	244

Spill Number/Closed Date: 9009488 / 1993-07-06 Site ID: 324141 Spill Date: 1990-11-30				
WAGNER -NYCHA Spill Number/Closed Date: 8907784 / Not Reported Site ID: 96112 Spill Date: 1989-11-06	2360 1ST AVENUE	N 0 - 1/8 (0.084 mi.)	I99	246
APT BLDG Spill Number/Closed Date: 0002092 / 2000-05-19 Spill Number/Closed Date: 0811336 / 2009-01-14 Site ID: 325203 Site ID: 408911 Spill Date: 2000-05-18 Spill Date: 2009-01-14	2360 1ST AVE	N 0 - 1/8 (0.084 mi.)	I100	248
WAGNER HOUSES Spill Number/Closed Date: 1001185 / 2010-04-30 Site ID: 434216 Spill Date: 2010-02-28	2360 FIRST AVENUE	N 0 - 1/8 (0.084 mi.)	I102	251
AUTOMOTIVE GARAGE Spill Number/Closed Date: 0000073 / 2000-04-07 Site ID: 203039 Spill Date: 2000-03-30	344 E 119TH STREET	WSW 0 - 1/8 (0.084 mi.)	F105	262
435 E. 118TH ST Spill Number/Closed Date: 9413105 / 1995-01-01 Site ID: 302227 Spill Date: 1994-12-31	435 E. 118TH ST	S 0 - 1/8 (0.093 mi.)	J111	280
MANHOLE 53842 Spill Number/Closed Date: 0007704 / 2004-06-30 Site ID: 135858 Spill Date: 2000-09-30	EAST 118 TH ST/1ST A	SW 0 - 1/8 (0.105 mi.)	F126	314
LITTLE SISITERS OF A Spill Number/Closed Date: 0609454 / 2016-06-23 Site ID: 373700 Spill Date: 2006-11-16	310 EAST 120TH STREE	WNW 0 - 1/8 (0.109 mi.)	G129	321
508 EAST 119TH ST Spill Number/Closed Date: 9606032 / 1996-08-09 Site ID: 121017 Spill Date: 1996-08-09	508 EAST 119TH ST	SSE 0 - 1/8 (0.120 mi.)	H137	340
2288 1ST AVENUE Spill Number/Closed Date: 9312083 / 1994-01-20 Site ID: 298443 Spill Date: 1994-01-13	2288 1ST AVENUE	SW 0 - 1/8 (0.123 mi.)	J144	356
MAN HOLE Spill Number/Closed Date: 1505305 / 2016-07-22 Site ID: 512662 Spill Date: 2015-08-17	FIRST AVE AND PALADI	NNE 0 - 1/8 (0.124 mi.)	I147	362
MANHOLE 53890 Spill Number/Closed Date: 0411614 / 2008-01-10 Site ID: 336856 Spill Date: 2005-01-29	FIRST AVE & PALLADIN	NNE 0 - 1/8 (0.124 mi.)	I150	369
MANHOLE VERIZON 6595	1ST AVE AND PALADINO	NNE 0 - 1/8 (0.124 mi.)	I152	372

Spill Number/Closed Date: 1012469 / 2011-04-14
Site ID: 446404
Spill Date: 2011-03-15

Lower Elevation	Address	Direction / Distance	Map ID	Page
IS 45M- NYSCA Spill Number/Closed Date: 0904431 / 2011-02-28 Site ID: 416587 Spill Date: 2009-07-15	2351 1ST AVE	NNW 0 - 1/8 (0.012 mi.)	A20	47
INTERMIDATE SCHOOL 4 Spill Number/Closed Date: 0707934 / 2009-03-20 Site ID: 388740 Spill Date: 2007-10-19	2351 FIRST AVENUE	NNW 0 - 1/8 (0.012 mi.)	A24	60
2365 FIRST AVENUE Spill Number/Closed Date: 9310338 / 1993-11-24 Site ID: 182091 Spill Date: 1993-11-24	2365 FIRST AVENUE	NNW 0 - 1/8 (0.033 mi.)	D34	83

Other Ascertainable Records

RCRA NonGen / NLR: RCRAInfo is EPA's comprehensive information system, providing access to data supporting the Resource Conservation and Recovery Act (RCRA) of 1976 and the Hazardous and Solid Waste Amendments (HSWA) of 1984. The database includes selective information on sites which generate, transport, store, treat and/or dispose of hazardous waste as defined by the Resource Conservation and Recovery Act (RCRA). Non-Generators do not presently generate hazardous waste.

A review of the RCRA NonGen / NLR list, as provided by EDR, and dated 02/28/2022 has revealed that there are 145 RCRA NonGen / NLR sites within approximately 0.25 miles of the target property.

Equal/Higher Elevation	Address	Direction / Distance	Map ID	Page
CON EDISON SERVICE B EPA ID:: NYP004294690	***453 E 120TH ST***	***0 - 1/8 (0.000 mi.)***	***A7***	***18***
ACACIA GARDENS EPA ID:: NYR000227421	401-411 E 120TH ST	0 - 1/8 (0.000 mi.)	A11	30
CON EDISON VAULT: 20 EPA ID:: NYP004567137	1ST AVE & E 120TH ST	W 0 - 1/8 (0.009 mi.)	A19	44
CON EDISON SERVICE B EPA ID:: NYP004294633	***404 E 120TH ST OPPOS***	***SW 0 - 1/8 (0.015 mi.)***	***A25***	***63***
CON EDISON SERVICE B EPA ID:: NYP004294641	***408 E 120TH ST OPPOS***	***SW 0 - 1/8 (0.018 mi.)***	***A27***	***68***
CON EDISON SERVICE B EPA ID:: NYP004294674	***414 E 120TH ST***	***SSW 0 - 1/8 (0.018 mi.)***	***A28***	***71***
CON EDISON SERVICE B EPA ID:: NYP004294617	***2334 1ST AVE***	***WSW 0 - 1/8 (0.019 mi.)***	***A29***	***75***
GASETERIA EPA ID:: NYU005001086	***2326 1ST AVE***	***WSW 0 - 1/8 (0.033 mi.)***	***B40***	***101***
CON EDISON SERVICE B	***401 E 119TH ST***	***SW 0 - 1/8 (0.046 mi.)***	***B46***	***114***

EPA ID:: NYP004295127				
CON EDISON SERVICE B EPA ID:: NYP004294740	***344 E 120TH ST***	***W 0 - 1/8 (0.049 mi.)***	***B47***	***117***
CON EDISON SERVICE B EPA ID:: NYP004294971	***2375 1ST AVE***	***N 0 - 1/8 (0.050 mi.)***	***D48***	***121***
MENDEZ SARAH EPA ID:: NYR000017251	***342 E 120TH ST***	***W 0 - 1/8 (0.053 mi.)***	***B51***	***128***
CON EDISON SERVICE B EPA ID:: NYP004294732	***349 E 119TH ST***	***WSW 0 - 1/8 (0.055 mi.)***	***B52***	***132***
CON EDISON EPA ID:: NYP004769444	***305 E 119TH ST & 1ST***	***WSW 0 - 1/8 (0.055 mi.)***	***B55***	***140***
CON EDISON MANHOLE 5 EPA ID:: NYP004137634	E 119 ST & 1 AVE	SW 0 - 1/8 (0.056 mi.)	B56	143
CON EDISON EPA ID:: NYP004182226	E 119TH ST & 1ST AVE	SW 0 - 1/8 (0.056 mi.)	B58	147
CON EDISON EPA ID:: NYP004171302	W 119 ST & 1ST AVE	SW 0 - 1/8 (0.056 mi.)	B59	149
CON EDISON EPA ID:: NYP004182234	***E 120TH ST & PLEASAN***	***SE 0 - 1/8 (0.059 mi.)***	***C61***	***152***
CON EDISON EPA ID:: NYP004206753	***414 E 119TH ST E OF***	***SSW 0 - 1/8 (0.065 mi.)***	***E66***	***173***
CON EDISON SERVICE B EPA ID:: NYP004295457	***424 E 119TH ST***	***SSW 0 - 1/8 (0.069 mi.)***	***E71***	***185***
CON EDISON SERVICE B EPA ID:: NYP004295085	***444 E 119TH ST***	***S 0 - 1/8 (0.070 mi.)***	***C76***	***194***
CON EDISON EPA ID:: NYP004165825	***2321 1ST AVE***	***WSW 0 - 1/8 (0.071 mi.)***	***F77***	***197***
CON EDISON SERVICE B EPA ID:: NYP004295036	***2319 1ST AVE***	***WSW 0 - 1/8 (0.075 mi.)***	***F81***	***205***
CON EDISON SERVICE B EPA ID:: NYP004294716	***352 E 119TH ST***	***WSW 0 - 1/8 (0.078 mi.)***	***F83***	***210***
CON EDISON EPA ID:: NYP004192720	***E 119TH ST & PLEASAN***	***SSE 0 - 1/8 (0.081 mi.)***	***H86***	***217***
CON EDISON EPA ID:: NYP004160776	***E 119TH ST & PLEASAN***	***SSE 0 - 1/8 (0.081 mi.)***	***H87***	***221***
CON EDISON EPA ID:: NYP004188231	***PLEASANT AVE & E 119***	***SSE 0 - 1/8 (0.081 mi.)***	***H92***	***231***
CON EDISON EPA ID:: NYP004799714	346 E 119TH ST	WSW 0 - 1/8 (0.082 mi.)	F94	237
NYCHA - WAGNER HOUSE EPA ID:: NYR000099572	***2360 1ST AVE***	***N 0 - 1/8 (0.084 mi.)***	***I104***	***258***
CON EDISON SERVICE B EPA ID:: NYP004295028	***2303 1ST AVE***	***SW 0 - 1/8 (0.086 mi.)***	***F106***	***263***
CON EDISON SERVICE B EPA ID:: NYP004413449	***355-357 PLEASANT AVE***	***SSE 0 - 1/8 (0.086 mi.)***	***H107***	***266***
CON EDISON SERVICE B	***2368 1ST AVE***	***N 0 - 1/8 (0.089 mi.)***	***I108***	***270***

EPA ID:: NYP004294963				
CON EDISON SERVICE B EPA ID:: NYP004295143	***2298 1ST AVE***	***SW 0 - 1/8 (0.092 mi.)***	***F109***	***274***
CON EDISON EPA ID:: NYP004799706	***336 E 119TH ST***	***WSW 0 - 1/8 (0.094 mi.)***	***F113***	***282***
CON EDISON SERVICE B EPA ID:: NYP004295044	***415 E 118TH ST***	***SSW 0 - 1/8 (0.095 mi.)***	***J117***	***289***
CON EDISON SERVICE B EPA ID:: NYP004273645	***347 E 118TH ST***	***WSW 0 - 1/8 (0.097 mi.)***	***F118***	***293***
CON EDISON EPA ID:: NYP004182200	***E 118TH ST & 1ST AVE***	***SW 0 - 1/8 (0.105 mi.)***	***F124***	***304***
CON EDISON EPA ID:: NYP004188157	***E 118TH ST & 1ST AVE***	***SW 0 - 1/8 (0.105 mi.)***	***F125***	***309***
CON EDISON SERVICE B EPA ID:: NYP004245767	***339 E 118TH ST***	***WSW 0 - 1/8 (0.106 mi.)***	***F127***	***315***
CON EDISON SERVICE B EPA ID:: NYP004221826	***338-340 E 118TH ST &***	***SW 0 - 1/8 (0.111 mi.)***	***F130***	***322***
CON EDISON VAULT SUB EPA ID:: NYP004477949	***430 E 118TH ST***	***SSW 0 - 1/8 (0.114 mi.)***	***J133***	***329***
CON EDISON SERVICE B EPA ID:: NYP004295010	***2293 1ST AVE***	***SW 0 - 1/8 (0.115 mi.)***	***F134***	***332***
CON EDISON SERVICE B EPA ID:: NYP004295077	***440 E 118TH ST***	***S 0 - 1/8 (0.118 mi.)***	***K136***	***337***
CON EDISON SERVICE B EPA ID:: NYP004295002	***2289 1ST AVE***	***SW 0 - 1/8 (0.120 mi.)***	***M139***	***342***
CON EDISON SERVICE B EPA ID:: NYP004316295	***2417 1ST AVE FRONT O***	***NNE 0 - 1/8 (0.120 mi.)***	***I140***	***346***
CON EDISON SERVICE B EPA ID:: NYP004421368	***2417-2419 1ST AVE &***	***NNE 0 - 1/8 (0.120 mi.)***	***I141***	***350***
CON EDISON EPA ID:: NYP004163739	1ST AVE & PALADINO A	NNE 0 - 1/8 (0.124 mi.)	I148	363
CON EDISON MANHOLE 5 EPA ID:: NYP004220836	***1ST AVE & PALADINO A***	***NNE 0 - 1/8 (0.124 mi.)***	***I149***	***366***
CON EDISON MANHOLE 5 EPA ID:: NYP004222840	***PALADINO AVE & 1ST A***	***NNE 0 - 1/8 (0.125 mi.)***	***I154***	***374***
CON EDISON SERVICE B EPA ID:: NYP004294724	***2283 1ST AVE***	***SW 1/8 - 1/4 (0.134 mi.)***	***M162***	***397***
CON EDISON SERVICE B EPA ID:: NYP004420329	***2348-2350 2ND AVE &***	***NW 1/8 - 1/4 (0.134 mi.)***	***P164***	***402***
CON EDISON SERVICE B EPA ID:: NYP004246817	***2328 - 2330 2ND AVE***	***WNW 1/8 - 1/4 (0.136 mi.)***	***N165***	***406***
CON EDISON SERVICE B EPA ID:: NYP004246791	***2322-2324 2ND AVE FR***	***W 1/8 - 1/4 (0.141 mi.)***	***N167***	***412***
CON EDISON SERVICE B EPA ID:: NYP004518692	427 E 117TH ST	SSW 1/8 - 1/4 (0.142 mi.)	Q173	424
CON EDISON SERVICE B	***407 E 117TH ST***	***SSW 1/8 - 1/4 (0.142 mi.)***	***M175***	***428***

EPA ID:: NYP004294708				
CON EDISON SERVICE B EPA ID:: NYP004454310	***455 E 117TH ST***	***S 1/8 - 1/4 (0.144 mi.)***	***Q176***	***431***
2276 FIRST AVEUNE EPA ID:: NYU005000567	2276 FIRST AVE	SW 1/8 - 1/4 (0.145 mi.)	M181	447
CON EDISON VAULT: 69 EPA ID:: NYP004392999	***E 124TH ST & 1ST AVE***	***NNE 1/8 - 1/4 (0.146 mi.)***	***R184***	***453***
CON EDISON SERVICE B EPA ID:: NYP004297651	***1ST AVE & 124 ST N S***	***NNE 1/8 - 1/4 (0.146 mi.)***	***R185***	***457***
CON EDISON EPA ID:: NYP004778247	***2353 2ND AVE & 121ST***	***NW 1/8 - 1/4 (0.148 mi.)***	***P188***	***464***
CON EDISON SERVICE B EPA ID:: NYP004295093	***526 E 119TH ST OPPOS***	***SE 1/8 - 1/4 (0.151 mi.)***	***O195***	***480***
CON EDISON EPA ID:: NYP004200499	***528 E 119TH ST E OF***	***SE 1/8 - 1/4 (0.154 mi.)***	***O198***	***510***
CON EDISON SERVICE B EPA ID:: NYP004295069	***528 E 119TH ST***	***SE 1/8 - 1/4 (0.154 mi.)***	***O199***	***514***
CON EDISON MANHOLE: EPA ID:: NYP004307104	***321 PLEASANT AVE FRO***	***S 1/8 - 1/4 (0.154 mi.)***	***T201***	***519***
CON EDISON MANHOLE: EPA ID:: NYP004455655	***E 1ST AVE & 117TH ST***	***SW 1/8 - 1/4 (0.154 mi.)***	***M203***	***524***
CON EDISON EPA ID:: NYP004182176	***E 117TH ST & 1ST AVE***	***SW 1/8 - 1/4 (0.154 mi.)***	***M204***	***528***
NEW YORK TELEPHONE EPA ID:: NYP000908566	***E 117 & 1ST***	***SW 1/8 - 1/4 (0.154 mi.)***	***M206***	***533***
CON EDISON SERVICE B EPA ID:: NYP004296422	***E 117 ST & 1ST AVE***	***SW 1/8 - 1/4 (0.154 mi.)***	***M207***	***536***
CON EDISON EPA ID:: NYP004182218	E 117TH ST & 1ST AVE	SW 1/8 - 1/4 (0.154 mi.)	M209	541
CON EDISON MANHOLE 0 EPA ID:: NYP004238719	***E 117TH ST &1ST AVE***	***SW 1/8 - 1/4 (0.155 mi.)***	***M210***	***543***
CON EDISON SERVICE B EPA ID:: NYP004249593	***E 117TH ST & 1ST AVE***	***SW 1/8 - 1/4 (0.155 mi.)***	***M211***	***548***
CON EDISON SERVICE B EPA ID:: NYP004295101	***335 E 117TH ST***	***WSW 1/8 - 1/4 (0.156 mi.)***	***M215***	***573***
CON EDISON MANHOLE 5 EPA ID:: NYP004246833	***E 119TH ST & 2ND AVE***	***W 1/8 - 1/4 (0.157 mi.)***	***N216***	***577***
NYCDEP EPA ID:: NYP003663713	***119TH ST & 2ND AVE***	***W 1/8 - 1/4 (0.159 mi.)***	***N218***	***583***
CON EDISON SERVICE B EPA ID:: NYP004295119	***325 E 117TH ST***	***WSW 1/8 - 1/4 (0.159 mi.)***	***U219***	***586***
CON EDISON EPA ID:: NYP004742987	***374 E 117TH ST***	***SW 1/8 - 1/4 (0.159 mi.)***	***M221***	***591***
CON EDISON SERVICE B EPA ID:: NYP004418745	***2347 2ND AVE***	***WNW 1/8 - 1/4 (0.161 mi.)***	***P226***	***605***
CON EDISON SERVICE B	***402 E 117TH ST E OF***	***SW 1/8 - 1/4 (0.164 mi.)***	***V228***	***610***

EPA ID:: NYP004262903				
CON EDISON SERVICE B EPA ID:: NYP004299012	***2353 2ND AVE***	***WNW 1/8 - 1/4 (0.165 mi.)***	***P231***	***617***
CON EDISON EPA ID:: NYP004188181	E 117TH ST & PLEASAN	S 1/8 - 1/4 (0.165 mi.)	T233	624
CON EDISON EPA ID:: NYP004188223	E 117TH ST & PLEASAN	S 1/8 - 1/4 (0.165 mi.)	T234	626
CON EDISON TRANSFORM EPA ID:: NYP004535191	***E 117TH ST & PLEASAN***	***S 1/8 - 1/4 (0.165 mi.)***	***T235***	***628***
CON EDISON SERVICE B EPA ID:: NYP004436127	***416 E 117TH ST***	***SSW 1/8 - 1/4 (0.167 mi.)***	***Q237***	***633***
CON EDISON SERVICE B EPA ID:: NYP004436093	***428 E 117TH ST***	***SSW 1/8 - 1/4 (0.167 mi.)***	***Q238***	***637***
CON EDISON SERVICE B EPA ID:: NYP004436150	***422 E 117TH ST***	***SSW 1/8 - 1/4 (0.167 mi.)***	***Q241***	***644***
CON EDISON SERVICE B EPA ID:: NYP004299004	***251 E 121ST ST***	***NW 1/8 - 1/4 (0.168 mi.)***	***P245***	***672***
BEST FRIEND CLEANERS EPA ID:: NYD986928257	***2327 SECOND AVE***	***WNW 1/8 - 1/4 (0.169 mi.)***	***N248***	***680***
MAYTAG LAUNDRY & DRY EPA ID:: NYD982716656	***2390 2ND AVE***	***NNW 1/8 - 1/4 (0.173 mi.)***	***X253***	***693***
CON EDISON SERVICE B EPA ID:: NYP004279071	511 E 117TH ST E OF	S 1/8 - 1/4 (0.173 mi.)	S255	699
CON EDISON EPA ID:: NYP004203436	***2315 2ND AVE N OF E***	***W 1/8 - 1/4 (0.175 mi.)***	***N258***	***708***
CON EDISON EPA ID:: NYP004168233	***2385 2ND AVE***	***NW 1/8 - 1/4 (0.175 mi.)***	***W259***	***713***
NYCDEP EPA ID:: NYP003662830	***123RD ST & 2ND AVE***	***NNW 1/8 - 1/4 (0.177 mi.)***	***Y260***	***719***
CON EDISON SERVICE B EPA ID:: NYP004238727	***2268 1ST AVE N OF E***	***SW 1/8 - 1/4 (0.177 mi.)***	***V261***	***722***
CON EDISON SERVICE B EPA ID:: NYP004457529	***334 E 117TH ST FRONT***	***SW 1/8 - 1/4 (0.177 mi.)***	***U263***	***728***
CON EDISON SERVICE B EPA ID:: NYP004295135	334 E 117TH ST	SW 1/8 - 1/4 (0.177 mi.)	U264	732
CON EDISON SERVICE B EPA ID:: NYP004307922	***332 E 117TH ST FRONT***	***SW 1/8 - 1/4 (0.178 mi.)***	***U267***	***738***
CON EDISON EPA ID:: NYP004203451	***2311 2ND AVE N OF E***	***W 1/8 - 1/4 (0.178 mi.)***	***AA268***	***742***
CON EDISON SERVICE B EPA ID:: NYP004298287	***2389 2ND AVE***	***NNW 1/8 - 1/4 (0.180 mi.)***	***W269***	***747***
CON EDISON SERVICE B EPA ID:: NYP004296885	***2ND AVE & 118TH ST***	***W 1/8 - 1/4 (0.182 mi.)***	***AA270***	***750***
CON EDISON SERVICE B EPA ID:: NYP004298279	***2393 2ND AVE***	***NNW 1/8 - 1/4 (0.183 mi.)***	***Y271***	***754***
CON EDISON	2395 2ND AVE	NNW 1/8 - 1/4 (0.183 mi.)	Y273	759

EPA ID:: NYP004772851				
CON EDISON EPA ID:: NYP004772844	2391 2ND AVE	NNW 1/8 - 1/4 (0.185 mi.)	Y277	782
CON EDISON EPA ID:: NYP004773644	2391 2ND AVE	NNW 1/8 - 1/4 (0.185 mi.)	Y278	784
CON EDISON SERVICE B EPA ID:: NYP004420402	***246 E 122ND ST OPPOS***	***NW 1/8 - 1/4 (0.187 mi.)***	***W284***	***795***
CON EDISON SERVICE B EPA ID:: NYP004239271	***2265 1ST AVE***	***SW 1/8 - 1/4 (0.189 mi.)***	***V289***	***827***
CON EDISON EPA ID:: NYP004172524	***508 E 117TH ST FRONT***	***S 1/8 - 1/4 (0.189 mi.)***	***T290***	***832***
CON EDISON SERVICE B EPA ID:: NYP004547154	244 E 123RD ST	NNW 1/8 - 1/4 (0.196 mi.)	Y295	845
CON EDISON SERVICE B EPA ID:: NYP004417341	***347 E 116TH ST FRONT***	***SW 1/8 - 1/4 (0.201 mi.)***	***AC298***	***851***
CON EDISON VAULT: 19 EPA ID:: NYP004559605	***2ND AVE & 124TH ST***	***NNW 1/8 - 1/4 (0.201 mi.)***	***X299***	***855***
CON EDISON SERVICE B EPA ID:: NYP004305066	***2ND AVE & E 124TH ST***	***NNW 1/8 - 1/4 (0.201 mi.)***	***X300***	***858***
CON EDISON SERVICE B EPA ID:: NYP004422077	***2433 2ND AVE & 124TH***	***NNW 1/8 - 1/4 (0.201 mi.)***	***X301***	***862***
CON EDISON EPA ID:: NYP004738449	***249 E 123RD ST***	***NNW 1/8 - 1/4 (0.203 mi.)***	***Y307***	***874***
CON EDISON EPA ID:: NYP004188272	E 124TH ST & 2ND AVE	NNW 1/8 - 1/4 (0.207 mi.)	X310	879
CON EDISON SERVICE B EPA ID:: NYP004354502	***333 E 116TH ST***	***SW 1/8 - 1/4 (0.208 mi.)***	***AC311***	***881***
CON EDISON SERVICE B EPA ID:: NYP004420196	***333 E 116TH ST FRONT***	***SW 1/8 - 1/4 (0.208 mi.)***	***AC312***	***885***
CON EDISON SERVICE B EPA ID:: NYP004294385	***501 E 116TH ST***	***S 1/8 - 1/4 (0.210 mi.)***	***AD318***	***897***
CON EDISON EPA ID:: NYP004765921	***247 E 123RD ST***	***NNW 1/8 - 1/4 (0.213 mi.)***	***Y324***	***908***
CON EDISON SERVICE B EPA ID:: NYP004297602	***230 E 122ND ST***	***NW 1/8 - 1/4 (0.214 mi.)***	***W326***	***912***
CON EDISON EPA ID:: NYP004188140	E 117TH ST & 2ND AVE	WSW 1/8 - 1/4 (0.214 mi.)	AB331	924
CON EDISON SERVICE B EPA ID:: NYP004250395	***73RD ST & 1ST AVE SW***	***WSW 1/8 - 1/4 (0.214 mi.)***	***AB332***	***926***
CON EDISON SERVICE B EPA ID:: NYP004249981	***E 116 ST & PLEASANT***	***S 1/8 - 1/4 (0.216 mi.)***	***AD335***	***936***
CON EDISON SERVICE B EPA ID:: NYP004294344	***402 E 116TH ST***	***SSW 1/8 - 1/4 (0.217 mi.)***	***AE337***	***941***
CON EDISON SERVICE B EPA ID:: NYP004221651	***2417 2ND AVE OPPOSIT***	***NNW 1/8 - 1/4 (0.218 mi.)***	***338***	***945***
CON EDISON SERVICE B	***2413 2ND AVE***	***NNW 1/8 - 1/4 (0.218 mi.)***	***Y339***	***950***

EPA ID:: NYP004305090				
ODYSSEY HOUSE OF NEW EPA ID:: NY0000201152	***219 E 121ST ST***	***NW 1/8 - 1/4 (0.220 mi.)***	***AF340***	***954***
TWINS CLEANERS EPA ID:: NYD981562333	***2283 2ND AVE***	***WSW 1/8 - 1/4 (0.220 mi.)***	***AB344***	***964***
CON EDISON VAULT: 25 EPA ID:: NYP004378584	***500 E 116TH ST FRONT***	***S 1/8 - 1/4 (0.220 mi.)***	***AD346***	***970***
CON EDISON EPA ID:: NYP004166971	***315 E 116TH ST***	***WSW 1/8 - 1/4 (0.222 mi.)***	***AH351***	***981***
CON EDISON EPA ID:: NYP004209555	***225 E 122ND ST E OF***	***NW 1/8 - 1/4 (0.224 mi.)***	***AF354***	***993***
CON EDISON SERVICE B EPA ID:: NYP004429304	***342 E 116TH ST***	***SW 1/8 - 1/4 (0.227 mi.)***	***AC359***	***1004***
CON EDISON SERVICE B EPA ID:: NYP004429320	***338 E 116TH ST***	***SW 1/8 - 1/4 (0.228 mi.)***	***AC361***	***1008***
CON EDISON EPA ID:: NYP004159141	***332 E 116TH ST***	***SW 1/8 - 1/4 (0.231 mi.)***	***AC364***	***1014***
CON EDISON MANHOLE 1 EPA ID:: NYP004148052	***326 E 116 ST***	***SW 1/8 - 1/4 (0.233 mi.)***	***AC367***	***1020***
G A P AUTO REPAIR EPA ID:: NY0000973669	***511 E 116TH ST***	***S 1/8 - 1/4 (0.236 mi.)***	***AK370***	***1027***
CON EDISON SERVICE B EPA ID:: NYP004246700	***213 E 122 ST E OF 3R***	***NW 1/8 - 1/4 (0.239 mi.)***	***AF373***	***1034***
CON EDISON SERVICE B EPA ID:: NYP004491247	213 E 122ND ST FRONT	NW 1/8 - 1/4 (0.239 mi.)	AF374	1038
CON EDISON MANHOLE: EPA ID:: NYP004270757	***213 E 120TH ST E OF***	***WNW 1/8 - 1/4 (0.242 mi.)***	***AL378***	***1045***
2451 FIRST AVE LLC EPA ID:: NYR000241984	2451 1ST AVE	NNE 1/8 - 1/4 (0.246 mi.)	385	1062
CON EDISON SERVICE B EPA ID:: NYP004165098	***343 E 115TH ST***	***SW 1/8 - 1/4 (0.247 mi.)***	***AM386***	***1065***
CON EDISON SERVICE B EPA ID:: NYP004294583	***343 E 115TH ST***	***SW 1/8 - 1/4 (0.247 mi.)***	***AM387***	***1071***
CON EDISON SERVICE B EPA ID:: NYP004418604	***2265 2ND AVE***	***WSW 1/8 - 1/4 (0.248 mi.)***	***AJ389***	***1076***

Lower Elevation	**Address**	**Direction / Distance**	**Map ID**	**Page**
CON EDISON EPA ID:: NYP004838506	2365 1ST AVE	NNW 0 - 1/8 (0.033 mi.)	D35	84
CON EDISON SERVICE B EPA ID:: NYP004294955	***2367 1ST AVE***	***N 0 - 1/8 (0.036 mi.)***	***D42***	***106***
CON EDISON EPA ID:: NYP004171310	E 120TH ST & PALADIN	SE 1/8 - 1/4 (0.146 mi.)	O186	461
CON EDISON SERVICE B EPA ID:: NYP004295051	***544 E 119TH ST OPPOS***	***SE 1/8 - 1/4 (0.172 mi.)***	***O252***	***690***

FUDS: The Listing includes locations of Formerly Used Defense Sites Properties where the US Army Corps Of Engineers is actively working or will take necessary cleanup actions.

A review of the FUDS list, as provided by EDR, and dated 12/01/2021 has revealed that there is 1 FUDS site within approximately 1 mile of the target property.

Equal/Higher Elevation	Address	Direction / Distance	Map ID	Page
BRONX CITY HSPTL ANN		SSE 1/2 - 1 (0.756 mi.)	423	1153

NY DRYCLEANERS: A listing of all registered drycleaning facilities.

A review of the NY DRYCLEANERS list, as provided by EDR, and dated 12/10/2021 has revealed that there are 4 NY DRYCLEANERS sites within approximately 0.25 miles of the target property.

Equal/Higher Elevation	Address	Direction / Distance	Map ID	Page
SAN JUAN CLEANERS Facility Id: 2-6203-00058	***2264 1ST AVE***	***SW 1/8 - 1/4 (0.184 mi.)***	***V276***	***764***
SHAN/CARNEGIE HOTEL Facility Id: 2-6203-00159	2291 SECOND AVE.	W 1/8 - 1/4 (0.205 mi.)	AB308	877
TWINS CLEANERS Facility Id: 2-6203-00144	***2283 2ND AVE***	***WSW 1/8 - 1/4 (0.220 mi.)***	***AB344***	***964***
NEW SYMPHONY/JC 117T Facility Id: 2-6203-00174	245 EAST 117TH STREE	W 1/8 - 1/4 (0.230 mi.)	AB363	1013

NY E DESIGNATION: Lots designation with an ?E? on the Zoning Maps of the City of New York for potential hazardous material contamination, air and/or noise quality impacts.

A review of the NY E DESIGNATION list, as provided by EDR, and dated 12/13/2021 has revealed that there are 7 NY E DESIGNATION sites within approximately 0.125 miles of the target property.

Equal/Higher Elevation	Address	Direction / Distance	Map ID	Page
LOT 48,TAXBLOCK 1807	2330 1 AVENUE	WSW 0 - 1/8 (0.026 mi.)	B31	80
LOT 5,TAXBLOCK 1807	EAST 119 STREET	SSW 0 - 1/8 (0.041 mi.)	E43	110
LOT 1,TAXBLOCK 1807	2322 1 AVENUE	SW 0 - 1/8 (0.045 mi.)	B45	113
LOT 48,TAXBLOCK 1711	2290 1 AVENUE	SW 0 - 1/8 (0.112 mi.)	F131	327
LOT 47,TAXBLOCK 1711	2292 1 AVENUE	SW 0 - 1/8 (0.116 mi.)	J135	336
LOT 46,TAXBLOCK 1711	2294 1 AVENUE	SW 0 - 1/8 (0.120 mi.)	J138	341
LOT 148,TAXBLOCK 171	2288 1 AVENUE	SW 0 - 1/8 (0.123 mi.)	J145	357

NY HSWDS: The List includes any known or suspected hazardous substance waste disposal sites. Also included are sites delisted from the Registry of Inactive Hazardous Waste Disposal Sites and non-registry sites that U.S. EPA Preliminary Assessment (PA) reports or Site Investigation (SI) reports were prepared. Hazardous Substance Waste Disposal Sites are eligible to be Superfund sites now that the New York State Superfund has been refinanced and changed. This means that the study inventory has served its purpose and will no longer be maintained as a separate entity The latest version of the study is frozen in time. The sites on the study will not automatically be made superfund sites, rather each site will be further evaluated for listing in the registry. So overtime they will be added to the registry or not.

A review of the NY HSWDS list, as provided by EDR, and dated 01/01/2003 has revealed that there is 1

NY HSWDS site within approximately 0.5 miles of the target property.

Equal/Higher Elevation	Address	Direction / Distance	Map ID	Page
ODYSSEY HOUSE	219 E. 121ST STREET	NW 1/8 - 1/4 (0.220 mi.)	AF341	958

NY MANIFEST: Manifest is a document that lists and tracks hazardous waste from the generator through transporters to a TSD facility.

A review of the NY MANIFEST list, as provided by EDR, and dated 01/01/2019 has revealed that there are 196 NY MANIFEST sites within approximately 0.25 miles of the target property.

Equal/Higher Elevation	Address	Direction / Distance	Map ID	Page
CON EDISON SERVICE B EPA ID: NYP004294690	***453 E 120TH ST***	***0 - 1/8 (0.000 mi.)***	***A7***	***18***
ACACIA GARDENS HOUSI EPA ID: NYR000227421	401-411 E 120TH ST	0 - 1/8 (0.000 mi.)	A12	34
CON EDISON SERVICE B EPA ID: NYP004294633	***404 E 120TH ST OPPOS***	***SW 0 - 1/8 (0.015 mi.)***	***A25***	***63***
CON EDISON SERVICE B EPA ID: NYP004294641	***408 E 120TH ST OPPOS***	***SW 0 - 1/8 (0.018 mi.)***	***A27***	***68***
CON EDISON SERVICE B EPA ID: NYP004294674	***414 E 120TH ST***	***SSW 0 - 1/8 (0.018 mi.)***	***A28***	***71***
CON EDISON SERVICE B EPA ID: NYP004294617	***2334 1ST AVE***	***WSW 0 - 1/8 (0.019 mi.)***	***A29***	***75***
CON EDISON SERVICE B EPA ID: NYP004295127	***401 E 119TH ST***	***SW 0 - 1/8 (0.046 mi.)***	***B46***	***114***
CON EDISON SERVICE B EPA ID: NYP004294740	***344 E 120TH ST***	***W 0 - 1/8 (0.049 mi.)***	***B47***	***117***
CON EDISON SERVICE B EPA ID: NYP004294971	***2375 1ST AVE***	***N 0 - 1/8 (0.050 mi.)***	***D48***	***121***
CON EDISON SERVICE B EPA ID: NYP004294732	***349 E 119TH ST***	***WSW 0 - 1/8 (0.055 mi.)***	***B52***	***132***
CONSOLIDATED EDISON EPA ID: NYP004137634	E 119 ST & 1 AVE	SW 0 - 1/8 (0.056 mi.)	B60	151
CON EDISON EPA ID: NYP004182234	***E 120TH ST & PLEASAN***	***SE 0 - 1/8 (0.059 mi.)***	***C61***	***152***
CON EDISON EPA ID: NYP004498465	2385 1ST AVE AND 120	N 0 - 1/8 (0.065 mi.)	D63	158
NYCHA - WAGNER EPA ID: NYR000053116	***2385 1ST AVE***	***N 0 - 1/8 (0.065 mi.)***	***D64***	***159***
CON EDISON - MANHOLE EPA ID: NYP004153417	***2385 1ST AVENUE***	***N 0 - 1/8 (0.065 mi.)***	***D65***	***167***
CON EDISON EPA ID: NYP004206753	***414 E 119TH ST E OF***	***SSW 0 - 1/8 (0.065 mi.)***	***E66***	***173***
CON EDISON SERVICE B EPA ID: NYP004295457	***424 E 119TH ST***	***SSW 0 - 1/8 (0.069 mi.)***	***E71***	***185***
CON EDISON SERVICE B	***444 E 119TH ST***	***S 0 - 1/8 (0.070 mi.)***	***C76***	***194***

EPA ID: NYP004295085				
CON EDISON	***2321 1ST AVE***	***WSW 0 - 1/8 (0.071 mi.)***	***F77***	***197***
EPA ID: NYP004165825				
CONSOLIDATED EDISON	2321 FIRST AVE	WSW 0 - 1/8 (0.071 mi.)	F78	201
EPA ID: NYP004125825				
CON EDISON SERVICE B	***2319 1ST AVE***	***WSW 0 - 1/8 (0.075 mi.)***	***F81***	***205***
EPA ID: NYP004295036				
CON EDISON SERVICE B	***352 E 119TH ST***	***WSW 0 - 1/8 (0.078 mi.)***	***F83***	***210***
EPA ID: NYP004294716				
CON EDISON	333 E 119 ST	W 0 - 1/8 (0.081 mi.)	G85	215
EPA ID: NYP004653036				
CON EDISON	***E 119TH ST & PLEASAN***	***SSE 0 - 1/8 (0.081 mi.)***	***H86***	***217***
EPA ID: NYP004192720				
CON EDISON	***E 119TH ST & PLEASAN***	***SSE 0 - 1/8 (0.081 mi.)***	***H87***	***221***
EPA ID: NYP004160776				
CON EDISON - MANHOLE	119 ST & PLEASENT AV	SSE 0 - 1/8 (0.081 mi.)	H89	225
EPA ID: NYP004991137				
CON EDISON - SERVICE	***E 119 ST AND PLEASAN***	***SSE 0 - 1/8 (0.081 mi.)***	***H91***	***227***
EPA ID: NYP004188165				
CON EDISON	***PLEASANT AVE & E 119***	***SSE 0 - 1/8 (0.081 mi.)***	***H92***	***231***
EPA ID: NYP004188231				
CON EDISON	346 E 119TH ST	WSW 0 - 1/8 (0.082 mi.)	F95	240
EPA ID: NYP004799714				
NYCHA WAGNER HOUSES	2360 1ST AVE	N 0 - 1/8 (0.084 mi.)	I101	250
EPA ID: NYR000099572				
CON EDISON SERVICE B	***2303 1ST AVE***	***SW 0 - 1/8 (0.086 mi.)***	***F106***	***263***
EPA ID: NYP004295028				
CON EDISON SERVICE B	***355-357 PLEASANT AVE***	***SSE 0 - 1/8 (0.086 mi.)***	***H107***	***266***
EPA ID: NYP004413449				
CON EDISON SERVICE B	***2368 1ST AVE***	***N 0 - 1/8 (0.089 mi.)***	***I108***	***270***
EPA ID: NYP004294963				
CON EDISON SERVICE B	***2298 1ST AVE***	***SW 0 - 1/8 (0.092 mi.)***	***F109***	***274***
EPA ID: NYP004295143				
CON EDISON	FO 441 E 118TH ST	S 0 - 1/8 (0.094 mi.)	K114	284
EPA ID: NYP004680641				
CONSOLIDATED EDISON	318 E 120 ST	WNW 0 - 1/8 (0.095 mi.)	G115	286
EPA ID: NYP004237396				
CON EDISON	334 E 119 ST	W 0 - 1/8 (0.095 mi.)	L116	287
EPA ID: NYP004652962				
CON EDISON SERVICE B	***415 E 118TH ST***	***SSW 0 - 1/8 (0.095 mi.)***	***J117***	***289***
EPA ID: NYP004295044				
CON EDISON SERVICE B	***347 E 118TH ST***	***WSW 0 - 1/8 (0.097 mi.)***	***F118***	***293***
EPA ID: NYP004273645				
CONSOLIDATED EDISON	316 EAST 120 STREET	WNW 0 - 1/8 (0.098 mi.)	G120	298
EPA ID: NYP004180188				
CON EDISON - MANHOLE	2399 1ST AVE	N 0 - 1/8 (0.100 mi.)	I121	299

EPA ID: NYP004956660				
CON EDISON EPA ID: NYP004770368	321 E 119TH ST & 2ND	W 0 - 1/8 (0.103 mi.)	G123	303
CON EDISON EPA ID: NYP004182200	***E 118TH ST & 1ST AVE***	***SW 0 - 1/8 (0.105 mi.)***	***F124***	***304***
CON EDISON EPA ID: NYP004188157	***E 118TH ST & 1ST AVE***	***SW 0 - 1/8 (0.105 mi.)***	***F125***	***309***
CON EDISON SERVICE B EPA ID: NYP004245767	***339 E 118TH ST***	***WSW 0 - 1/8 (0.106 mi.)***	***F127***	***315***
CON EDISON EPA ID: NYP004647517	310 E 120 ST	WNW 0 - 1/8 (0.109 mi.)	G128	320
CON EDISON SERVICE B EPA ID: NYP004221826	***338-340 E 118TH ST &***	***SW 0 - 1/8 (0.111 mi.)***	***F130***	***322***
CON EDISON VAULT SUB EPA ID: NYP004477949	***430 E 118TH ST***	***SSW 0 - 1/8 (0.114 mi.)***	***J133***	***329***
CON EDISON SERVICE B EPA ID: NYP004295010	***2293 1ST AVE***	***SW 0 - 1/8 (0.115 mi.)***	***F134***	***332***
CON EDISON SERVICE B EPA ID: NYP004295077	***440 E 118TH ST***	***S 0 - 1/8 (0.118 mi.)***	***K136***	***337***
CON EDISON SERVICE B EPA ID: NYP004295002	***2289 1ST AVE***	***SW 0 - 1/8 (0.120 mi.)***	***M139***	***342***
CON EDISON SERVICE B EPA ID: NYP004316295	***2417 1ST AVE FRONT O***	***NNE 0 - 1/8 (0.120 mi.)***	***I140***	***346***
CON EDISON SERVICE B EPA ID: NYP004421368	***2417-2419 1ST AVE &***	***NNE 0 - 1/8 (0.120 mi.)***	***I141***	***350***
CON EDISON EPA ID: NYP004770350	311 E 119TH ST & 2ND	W 0 - 1/8 (0.120 mi.)	L143	355
PALLADINO STORE HOUS EPA ID: NYR000172817	***PALLADINO & FIRST AV***	***NNE 0 - 1/8 (0.124 mi.)***	***I146***	***358***
CONSOLIDATED EDISON EPA ID: NYP004220836	1ST AVE & PALADINO A	NNE 0 - 1/8 (0.124 mi.)	I151	370
CONSOLIDATED EDISON EPA ID: NYP004163739	1ST AVE & PALADINO A	NNE 0 - 1/8 (0.124 mi.)	I153	373
CON EDISON MANHOLE 5 EPA ID: NYP004222840	***PALADINO AVE & 1ST A***	***NNE 0 - 1/8 (0.125 mi.)***	***I154***	***374***
CON EDISON - VAULT V EPA ID: NYP005117621	10 PALADINO AVE	NNE 1/8 - 1/4 (0.127 mi.)	I156	381
CON EDISON EPA ID: NYP004671814	2396 1ST AVE	NNE 1/8 - 1/4 (0.128 mi.)	I158	385
PUBLIC SCHOOL 112M EPA ID: NYR000180422	***535 E 119TH ST***	***SE 1/8 - 1/4 (0.129 mi.)***	***O160***	***390***
CON EDISON EPA ID: NYP004652970	310 E 119 ST	W 1/8 - 1/4 (0.130 mi.)	L161	395
CON EDISON SERVICE B EPA ID: NYP004294724	***2283 1ST AVE***	***SW 1/8 - 1/4 (0.134 mi.)***	***M162***	***397***
CON EDISON SERVICE B	***2348-2350 2ND AVE &***	***NW 1/8 - 1/4 (0.134 mi.)***	***P164***	***402***

EPA ID: NYP004420329				
CON EDISON SERVICE B EPA ID: NYP004246817	***2328 - 2330 2ND AVE***	***WNW 1/8 - 1/4 (0.136 mi.)***	***N165***	***406***
CON EDISON SERVICE B EPA ID: NYP004246791	***2322-2324 2ND AVE FR***	***W 1/8 - 1/4 (0.141 mi.)***	***N167***	***412***
CON EDISON - MANHOLE EPA ID: NYP005131784	520 E 119TH ST	SSE 1/8 - 1/4 (0.142 mi.)	O169	417
CON EDISON EPA ID: NYP004518692	427 E 117TH ST	SSW 1/8 - 1/4 (0.142 mi.)	Q172	422
CON EDISON EPA ID: NYP004668455	427-429 E 117TH ST &	SSW 1/8 - 1/4 (0.142 mi.)	Q174	426
CON EDISON SERVICE B EPA ID: NYP004294708	***407 E 117TH ST***	***SSW 1/8 - 1/4 (0.142 mi.)***	***M175***	***428***
CON EDISON SERVICE B EPA ID: NYP004454310	***455 E 117TH ST***	***S 1/8 - 1/4 (0.144 mi.)***	***Q176***	***431***
2276 FIRST AVEUNE EPA ID: NYU005000567	2276 FIRST AVE	SW 1/8 - 1/4 (0.145 mi.)	M179	444
CON EDISON EPA ID: NYP004637674	F/O 2276 1 AV	SW 1/8 - 1/4 (0.145 mi.)	M182	451
CON EDISON - MANHOLE EPA ID: NYP004956702	E 124TH ST & 1ST AVE	NNE 1/8 - 1/4 (0.146 mi.)	R183	453
CON EDISON VAULT: 69 EPA ID: NYP004392999	***E 124TH ST & 1ST AVE***	***NNE 1/8 - 1/4 (0.146 mi.)***	***R184***	***453***
CON EDISON SERVICE B EPA ID: NYP004297651	***1ST AVE & 124 ST N S***	***NNE 1/8 - 1/4 (0.146 mi.)***	***R185***	***457***
CONSOLIDATED EDISON EPA ID: NYP004188553	W 121 ST & 2 AVE	NW 1/8 - 1/4 (0.149 mi.)	P189	466
CON EDISON SERVICE B EPA ID: NYP004295093	***526 E 119TH ST OPPOS***	***SE 1/8 - 1/4 (0.151 mi.)***	***O195***	***480***
EAST RIVER PLAZA EPA ID: NYR000050260	***527 E 118TH ST***	***SSE 1/8 - 1/4 (0.153 mi.)***	***S196***	***484***
CON EDISON - SERVICE EPA ID: NYP004307252	***528 E 119 ST***	***SE 1/8 - 1/4 (0.154 mi.)***	***O197***	***506***
CON EDISON EPA ID: NYP004200499	***528 E 119TH ST E OF***	***SE 1/8 - 1/4 (0.154 mi.)***	***O198***	***510***
CON EDISON SERVICE B EPA ID: NYP004295069	***528 E 119TH ST***	***SE 1/8 - 1/4 (0.154 mi.)***	***O199***	***514***
CON EDISON MANHOLE: EPA ID: NYP004307104	***321 PLEASANT AVE FRO***	***S 1/8 - 1/4 (0.154 mi.)***	***T201***	***519***
CON EDISON - VAULT 3 EPA ID: NYP005011036	E 117 ST & 1 AVE	SW 1/8 - 1/4 (0.154 mi.)	M202	524
CON EDISON MANHOLE: EPA ID: NYP004455655	***E 1ST AVE & 117TH ST***	***SW 1/8 - 1/4 (0.154 mi.)***	***M203***	***524***
CON EDISON EPA ID: NYP004182176	***E 117TH ST & 1ST AVE***	***SW 1/8 - 1/4 (0.154 mi.)***	***M204***	***528***
CON EDISON - MANHOLE	E 117TH ST & 1ST AVE	SW 1/8 - 1/4 (0.154 mi.)	M205	533

EPA ID: NYP004182218				
NEW YORK TELEPHONE EPA ID: NYP000908566	***E 117 & 1ST***	***SW 1/8 - 1/4 (0.154 mi.)***	***M206***	***533***
CON EDISON SERVICE B EPA ID: NYP004296422	***E 117 ST & 1ST AVE***	***SW 1/8 - 1/4 (0.154 mi.)***	***M207***	***536***
NYNEX EPA ID: NYP000932806	117 ST & 1 AVE	SW 1/8 - 1/4 (0.154 mi.)	M208	540
CON EDISON MANHOLE 0 EPA ID: NYP004238719	***E 117TH ST &1ST AVE***	***SW 1/8 - 1/4 (0.155 mi.)***	***M210***	***543***
CON EDISON SERVICE B EPA ID: NYP004249593	***E 117TH ST & 1ST AVE***	***SW 1/8 - 1/4 (0.155 mi.)***	***M211***	***548***
CON EDISON EPA ID: NYP004647533	2314 2ND AVE	W 1/8 - 1/4 (0.156 mi.)	N214	572
CON EDISON SERVICE B EPA ID: NYP004295101	***335 E 117TH ST***	***WSW 1/8 - 1/4 (0.156 mi.)***	***M215***	***573***
CON EDISON MANHOLE 5 EPA ID: NYP004246833	***E 119TH ST & 2ND AVE***	***W 1/8 - 1/4 (0.157 mi.)***	***N216***	***577***
CON EDISON EPA ID: NYP004621595	119 ST & 2 AVE	W 1/8 - 1/4 (0.159 mi.)	N217	581
NYCDEP EPA ID: NYP003663713	***119TH ST & 2ND AVE***	***W 1/8 - 1/4 (0.159 mi.)***	***N218***	***583***
CON EDISON SERVICE B EPA ID: NYP004295119	***325 E 117TH ST***	***WSW 1/8 - 1/4 (0.159 mi.)***	***U219***	***586***
CON EDISON EPA ID: NYP004742987	374 E 117TH ST	SW 1/8 - 1/4 (0.159 mi.)	M220	590
CON EDISON EPA ID: NYP004647558	2323 2 AV	W 1/8 - 1/4 (0.159 mi.)	N223	595
NYC DEPT OF EDUCATIO EPA ID: NYR000059014	***319 E 117TH ST***	***WSW 1/8 - 1/4 (0.161 mi.)***	***U225***	***599***
CON EDISON SERVICE B EPA ID: NYP004418745	***2347 2ND AVE***	***WNW 1/8 - 1/4 (0.161 mi.)***	***P226***	***605***
CON EDISON EPA ID: NYP004651287	311 E 117 ST	WSW 1/8 - 1/4 (0.164 mi.)	U227	609
CON EDISON SERVICE B EPA ID: NYP004262903	***402 E 117TH ST E OF***	***SW 1/8 - 1/4 (0.164 mi.)***	***V228***	***610***
CON EDISON SERVICE B EPA ID: NYP004299012 EPA ID: NYP004778247	***2353 2ND AVE***	***WNW 1/8 - 1/4 (0.165 mi.)***	***P231***	***617***
CON EDISON EPA ID: NYP004535191	E 117TH ST & PLEASAN	S 1/8 - 1/4 (0.165 mi.)	T232	622
CON EDISON SERVICE B EPA ID: NYP004436127	***416 E 117TH ST***	***SSW 1/8 - 1/4 (0.167 mi.)***	***Q237***	***633***
CON EDISON SERVICE B EPA ID: NYP004436093	***428 E 117TH ST***	***SSW 1/8 - 1/4 (0.167 mi.)***	***Q238***	***637***
CONSOLIDATED EDISON EPA ID: NYP004188148	303 - E 117TH ST	WSW 1/8 - 1/4 (0.167 mi.)	U240	643
CON EDISON SERVICE B	***422 E 117TH ST***	***SSW 1/8 - 1/4 (0.167 mi.)***	***Q241***	***644***

EPA ID: NYP004436150				
COSTCO WHOLESALE #10 EPA ID: NYR000167205 EPA ID: NYR000176495	***517 E 117TH ST***	***S 1/8 - 1/4 (0.168 mi.)***	***S243***	***652***
CON EDISON SERVICE B EPA ID: NYP004299004	***251 E 121ST ST***	***NW 1/8 - 1/4 (0.168 mi.)***	***P245***	***672***
BEST FRIEND CLEANERS EPA ID: NYD986928257	***2327 SECOND AVE***	***WNW 1/8 - 1/4 (0.169 mi.)***	***N248***	***680***
EAST RIVER PLAZA/TIA EPA ID: NYP000957142	525 E 117TH ST	S 1/8 - 1/4 (0.169 mi.)	S249	685
MAYTAG LAUNDRY & DRY EPA ID: NYD982716656	***2390 2ND AVE***	***NNW 1/8 - 1/4 (0.173 mi.)***	***X253***	***693***
CON EDISON EPA ID: NYP004203436	***2315 2ND AVE N OF E***	***W 1/8 - 1/4 (0.175 mi.)***	***N258***	***708***
CON EDISON EPA ID: NYP004168233	***2385 2ND AVE***	***NW 1/8 - 1/4 (0.175 mi.)***	***W259***	***713***
NYCDEP EPA ID: NYP003662830	***123RD ST & 2ND AVE***	***NNW 1/8 - 1/4 (0.177 mi.)***	***Y260***	***719***
CON EDISON SERVICE B EPA ID: NYP004238727	***2268 1ST AVE N OF E***	***SW 1/8 - 1/4 (0.177 mi.)***	***V261***	***722***
CON EDISON EPA ID: NYP004295135	334 E 117TH ST	SW 1/8 - 1/4 (0.177 mi.)	U262	727
CON EDISON SERVICE B EPA ID: NYP004457529	***334 E 117TH ST FRONT***	***SW 1/8 - 1/4 (0.177 mi.)***	***U263***	***728***
CON EDISON EPA ID: NYP004647509	246 E 120 ST	WNW 1/8 - 1/4 (0.177 mi.)	Z266	736
CON EDISON SERVICE B EPA ID: NYP004307922	***332 E 117TH ST FRONT***	***SW 1/8 - 1/4 (0.178 mi.)***	***U267***	***738***
CON EDISON EPA ID: NYP004203451	***2311 2ND AVE N OF E***	***W 1/8 - 1/4 (0.178 mi.)***	***AA268***	***742***
CON EDISON SERVICE B EPA ID: NYP004298287	***2389 2ND AVE***	***NNW 1/8 - 1/4 (0.180 mi.)***	***W269***	***747***
CON EDISON SERVICE B EPA ID: NYP004296885	***2ND AVE & 118TH ST***	***W 1/8 - 1/4 (0.182 mi.)***	***AA270***	***750***
CON EDISON SERVICE B EPA ID: NYP004298279	***2393 2ND AVE***	***NNW 1/8 - 1/4 (0.183 mi.)***	***Y271***	***754***
CON EDISON EPA ID: NYP004772851	2395 2ND AVE	NNW 1/8 - 1/4 (0.183 mi.)	Y274	761
CON EDISON EPA ID: NYP004651238	***2292 2 AV***	***WSW 1/8 - 1/4 (0.183 mi.)***	***AB275***	***763***
SAN JUAN CLEANERS EPA ID: NYD986948503	***2264 1ST AVE***	***SW 1/8 - 1/4 (0.184 mi.)***	***V276***	***764***
CON EDISON EPA ID: NYP004772844	2391 2ND AVE	NNW 1/8 - 1/4 (0.185 mi.)	Y280	788
CON EDISON EPA ID: NYP004773644	2391 2ND AVE	NNW 1/8 - 1/4 (0.185 mi.)	Y282	791
CON EDISON SERVICE B	***246 E 122ND ST OPPOS***	***NW 1/8 - 1/4 (0.187 mi.)***	***W284***	***795***

EPA ID: NYP004420402				
CON EDISON SERVICE B EPA ID: NYP004239271	***2265 1ST AVE***	***SW 1/8 - 1/4 (0.189 mi.)***	***V289***	***827***
CON EDISON EPA ID: NYP004172524	***508 E 117TH ST FRONT***	***S 1/8 - 1/4 (0.189 mi.)***	***T290***	***832***
CON EDISON EPA ID: NYP004651220	2288 2 AV	WSW 1/8 - 1/4 (0.190 mi.)	AB291	837
CON EDISON EPA ID: NYP004547154	244 E 123RD ST	NNW 1/8 - 1/4 (0.196 mi.)	Y296	848
CON EDISON SERVICE B EPA ID: NYP004417341	***347 E 116TH ST FRONT***	***SW 1/8 - 1/4 (0.201 mi.)***	***AC298***	***851***
CON EDISON SERVICE B EPA ID: NYP004305066	***2ND AVE & E 124TH ST***	***NNW 1/8 - 1/4 (0.201 mi.)***	***X300***	***858***
CON EDISON SERVICE B EPA ID: NYP004422077	***2433 2ND AVE & 124TH***	***NNW 1/8 - 1/4 (0.201 mi.)***	***X301***	***862***
CON EDISON EPA ID: NYP004651295	306 E 117 ST	WSW 1/8 - 1/4 (0.202 mi.)	AB303	869
CON EDISON EPA ID: NYP004738449	249 E 123RD ST	NNW 1/8 - 1/4 (0.203 mi.)	Y305	872
CONSOLIDATED EDISON EPA ID: NYP004150959	E 124TH ST & 2ND AVE	NNW 1/8 - 1/4 (0.206 mi.)	X309	878
CON EDISON SERVICE B EPA ID: NYP004354502	***333 E 116TH ST***	***SW 1/8 - 1/4 (0.208 mi.)***	***AC311***	***881***
CON EDISON SERVICE B EPA ID: NYP004420196	***333 E 116TH ST FRONT***	***SW 1/8 - 1/4 (0.208 mi.)***	***AC312***	***885***
CON EDISON EPA ID: NYP004435996	333 E 116 ST	SW 1/8 - 1/4 (0.208 mi.)	AC313	889
CONSOLIDATED EDISON EPA ID: NYP004055008	E 116TH ST & 1ST AVE	SW 1/8 - 1/4 (0.208 mi.)	V314	890
CONSOLIDATED EDISON EPA ID: NYP004191946	E 116 ST AND 1 AVE	SW 1/8 - 1/4 (0.208 mi.)	V316	894
CON EDISON EPA ID: NYP004297289	FO 237-239 E 122ND S	NW 1/8 - 1/4 (0.209 mi.)	W317	895
CON EDISON SERVICE B EPA ID: NYP004294385	***501 E 116TH ST***	***S 1/8 - 1/4 (0.210 mi.)***	***AD318***	***897***
CON EDISON EPA ID: NYP004686978	2287 2 AV	W 1/8 - 1/4 (0.212 mi.)	AB319	900
CON EDISON EPA ID: NYP004421525	247 E 123RD ST	NNW 1/8 - 1/4 (0.213 mi.)	Y322	905
CON EDISON EPA ID: NYP004765921	247 E 123RD ST	NNW 1/8 - 1/4 (0.213 mi.)	Y323	907
CON EDISON EPA ID: NYP004656831	2274 2ND AVE	WSW 1/8 - 1/4 (0.213 mi.)	AB325	911
CON EDISON SERVICE B EPA ID: NYP004297602	***230 E 122ND ST***	***NW 1/8 - 1/4 (0.214 mi.)***	***W326***	***912***
CON EDISON	117TH ST & 2ND AVE	WSW 1/8 - 1/4 (0.214 mi.)	AB328	917

EPA ID: NYP004689360				
CON EDISON - SERVICE EPA ID: NYP004190815	***E 117 ST AND 2 AVE***	***WSW 1/8 - 1/4 (0.214 mi.)***	***AB329***	***919***
NYCDEP EPA ID: NYP010000958	117 ST & 2ND AVE	WSW 1/8 - 1/4 (0.214 mi.)	AB330	923
CON EDISON SERVICE B EPA ID: NYP004250395	***73RD ST & 1ST AVE SW***	***WSW 1/8 - 1/4 (0.214 mi.)***	***AB332***	***926***
CON EDISON - MANHOLE EPA ID: NYP005221742	2279 2ND AVE	WSW 1/8 - 1/4 (0.216 mi.)	AB333	930
CON EDISON SERVICE B EPA ID: NYP004249981	***E 116 ST & PLEASANT***	***S 1/8 - 1/4 (0.216 mi.)***	***AD335***	***936***
CON EDISON EPA ID: NYP004646055	319 E 116TH ST	WSW 1/8 - 1/4 (0.217 mi.)	AC336	940
CON EDISON SERVICE B EPA ID: NYP004294344	***402 E 116TH ST***	***SSW 1/8 - 1/4 (0.217 mi.)***	***AE337***	***941***
CON EDISON SERVICE B EPA ID: NYP004221651	***2417 2ND AVE OPPOSIT***	***NNW 1/8 - 1/4 (0.218 mi.)***	***338***	***945***
CON EDISON SERVICE B EPA ID: NYP004305090	***2413 2ND AVE***	***NNW 1/8 - 1/4 (0.218 mi.)***	***Y339***	***950***
ODYSSEY HOUSE OF NEW EPA ID: NY0000201152	***219 E 121ST ST***	***NW 1/8 - 1/4 (0.220 mi.)***	***AF340***	***954***
TWINS CLEANERS EPA ID: NYD981562333	***2283 2ND AVE***	***WSW 1/8 - 1/4 (0.220 mi.)***	***AB344***	***964***
CON EDISON VAULT: 25 EPA ID: NYP004378584	***500 E 116TH ST FRONT***	***S 1/8 - 1/4 (0.220 mi.)***	***AD346***	***970***
CON EDISON EPA ID: NYP004646048	315 E 116TH ST	WSW 1/8 - 1/4 (0.222 mi.)	AH350	980
CON EDISON EPA ID: NYP004166971	***315 E 116TH ST***	***WSW 1/8 - 1/4 (0.222 mi.)***	***AH351***	***981***
CON EDISON EPA ID: NYP004656864	2270 2ND AVE	WSW 1/8 - 1/4 (0.223 mi.)	AH352	986
CON EDISON - SERVICE EPA ID: NYP004165791	***2270 SECOND AVENUE N***	***WSW 1/8 - 1/4 (0.223 mi.)***	***AH353***	***988***
CON EDISON EPA ID: NYP004209555	***225 E 122ND ST E OF***	***NW 1/8 - 1/4 (0.224 mi.)***	***AF354***	***993***
CONSOLIDATED EDISON EPA ID: NYP004251740	342 EAST 116TH STREE	SW 1/8 - 1/4 (0.227 mi.)	AC358	1003
CON EDISON SERVICE B EPA ID: NYP004429304	***342 E 116TH ST***	***SW 1/8 - 1/4 (0.227 mi.)***	***AC359***	***1004***
CON EDISON SERVICE B EPA ID: NYP004429320	***338 E 116TH ST***	***SW 1/8 - 1/4 (0.228 mi.)***	***AC361***	***1008***
CON EDISON EPA ID: NYP004591152	336-338 E 116 ST & 2	SW 1/8 - 1/4 (0.229 mi.)	AC362	1012
CON EDISON EPA ID: NYP004159141	***332 E 116TH ST***	***SW 1/8 - 1/4 (0.231 mi.)***	***AC364***	***1014***
CON EDISON	303 E 116TH ST	WSW 1/8 - 1/4 (0.231 mi.)	AH365	1017

EPA ID: NYP004646022				
CON EDISON EPA ID: NYP004648606	2273 2ND AVE	WSW 1/8 - 1/4 (0.232 mi.)	AJ366	1019
CON EDISON MANHOLE 1 EPA ID: NYP004148052	***326 E 116 ST***	***SW 1/8 - 1/4 (0.233 mi.)***	***AC367***	***1020***
CON EDISON EPA ID: NYP004656948	2264 2 AV	WSW 1/8 - 1/4 (0.235 mi.)	AH368	1024
CON EDISON EPA ID: NYP004646162	322 E 116 ST	SW 1/8 - 1/4 (0.236 mi.)	AC369	1026
G A P AUTO REPAIR EPA ID: NY0000973669	***511 E 116TH ST***	***S 1/8 - 1/4 (0.236 mi.)***	***AK370***	***1027***
CON EDISON EPA ID: NYP004646154	318 E 116 ST	SW 1/8 - 1/4 (0.238 mi.)	AC371	1032
CON EDISON SERVICE B EPA ID: NYP004246700	***213 E 122 ST E OF 3R***	***NW 1/8 - 1/4 (0.239 mi.)***	***AF373***	***1034***
CON EDISON EPA ID: NYP004491247	213 E 122ND ST FRONT	NW 1/8 - 1/4 (0.239 mi.)	AF375	1041
CON EDISON MANHOLE: EPA ID: NYP004270757	***213 E 120TH ST E OF***	***WNW 1/8 - 1/4 (0.242 mi.)***	***AL378***	***1045***
CON EDISON SERVICE B EPA ID: NYP004165098	***343 E 115TH ST***	***SW 1/8 - 1/4 (0.247 mi.)***	***AM386***	***1065***
CON EDISON SERVICE B EPA ID: NYP004294583	***343 E 115TH ST***	***SW 1/8 - 1/4 (0.247 mi.)***	***AM387***	***1071***
CON EDISON SERVICE B EPA ID: NYP004418604	***2265 2ND AVE***	***WSW 1/8 - 1/4 (0.248 mi.)***	***AJ389***	***1076***

Lower Elevation	**Address**	**Direction / Distance**	**Map ID**	**Page**
NYC DEPT OF EDUCATIO EPA ID: NYR000214577	2351 1ST AVE	NNW 0 - 1/8 (0.012 mi.)	A21	53
CON EDISON SERVICE B EPA ID: NYP004294955	***2367 1ST AVE***	***N 0 - 1/8 (0.036 mi.)***	***D42***	***106***
CON EDISON - VAULT V EPA ID: NYP004971949	PALADINO AVE & E 120	SE 1/8 - 1/4 (0.146 mi.)	O187	463
CON EDISON SERVICE B EPA ID: NYP004295051	***544 E 119TH ST OPPOS***	***SE 1/8 - 1/4 (0.172 mi.)***	***O252***	***690***
CON EDISON EPA ID: NYP004649109	548 E 119TH ST OPP	SE 1/8 - 1/4 (0.173 mi.)	O256	701

PA MANIFEST: Hazardous waste manifest information.

A review of the PA MANIFEST list, as provided by EDR, and dated 06/30/2018 has revealed that there is 1 PA MANIFEST site within approximately 0.25 miles of the target property.

Equal/Higher Elevation	**Address**	**Direction / Distance**	**Map ID**	**Page**
COSTCO # 1062 Generator EPA Id: NYR000167205	517 E 117TH ST	S 1/8 - 1/4 (0.168 mi.)	S242	648

NJ MANIFEST: Hazardous waste manifest information.

A review of the NJ MANIFEST list, as provided by EDR, and dated 12/31/2018 has revealed that there are 45 NJ MANIFEST sites within approximately 0.25 miles of the target property.

Equal/Higher Elevation	Address	Direction / Distance	Map ID	Page
CON EDISON EPA Id: NYP004182234	***E 120TH ST & PLEASAN***	***SE 0 - 1/8 (0.059 mi.)***	***C61***	***152***
NYCHA - WAGNER EPA Id: NYR000053116	***2385 1ST AVE***	***N 0 - 1/8 (0.065 mi.)***	***D64***	***159***
CON EDISON - MANHOLE EPA Id: NYP004153417	***2385 1ST AVENUE***	***N 0 - 1/8 (0.065 mi.)***	***D65***	***167***
CON EDISON EPA Id: NYP004206753	***414 E 119TH ST E OF***	***SSW 0 - 1/8 (0.065 mi.)***	***E66***	***173***
CON EDISON EPA Id: NYP004165825	***2321 1ST AVE***	***WSW 0 - 1/8 (0.071 mi.)***	***F77***	***197***
CON EDISON - SERVICE EPA Id: NYP004188165	E 119 ST AND PLEASAN	SSE 0 - 1/8 (0.081 mi.)	H90	226
CON EDISON EPA Id: NYP004188231	***PLEASANT AVE & E 119***	***SSE 0 - 1/8 (0.081 mi.)***	***H92***	***231***
CON EDISON EPA Id: NYP004799714	346 E 119TH ST	WSW 0 - 1/8 (0.082 mi.)	F96	241
CON EDISON EPA Id: NYP004799706	336 E 119TH ST	WSW 0 - 1/8 (0.094 mi.)	F112	281
CON EDISON SERVICE B EPA Id: NYP004273645	347 E 118TH ST	WSW 0 - 1/8 (0.097 mi.)	F119	297
CON EDISON EPA Id: NYP004182200	***E 118TH ST & 1ST AVE***	***SW 0 - 1/8 (0.105 mi.)***	***F124***	***304***
CON EDISON EPA Id: NYP004188157	***E 118TH ST & 1ST AVE***	***SW 0 - 1/8 (0.105 mi.)***	***F125***	***309***
CON EDISON SERVICE B EPA Id: NYP004245767	***339 E 118TH ST***	***WSW 0 - 1/8 (0.106 mi.)***	***F127***	***315***
CON EDISON SERVICE B EPA Id: NYP004221826	***338-340 E 118TH ST &***	***SW 0 - 1/8 (0.111 mi.)***	***F130***	***322***
CON EDISON MANHOLE: EPA Id: NYP004275293	E 118TH ST & PLEASAN	S 0 - 1/8 (0.120 mi.)	H142	353
CON EDISON MANHOLE 5 EPA Id: NYP004220836	***1ST AVE & PALADINO A***	***NNE 0 - 1/8 (0.124 mi.)***	***I149***	***366***
CON EDISON MANHOLE 5 EPA Id: NYP004222840	***PALADINO AVE & 1ST A***	***NNE 0 - 1/8 (0.125 mi.)***	***I154***	***374***
CON EDISON SERVICE B EPA Id: NYP004246791	2322-2324 2ND AVE FR	W 1/8 - 1/4 (0.141 mi.)	N168	416
CON EDISON - SERVICE EPA Id: NYP004188553	***W 121 ST & 2 AVE***	***NW 1/8 - 1/4 (0.149 mi.)***	***P190***	***468***
EAST RIVER PLAZA EPA Id: NYR000050260	***527 E 118TH ST***	***SSE 1/8 - 1/4 (0.153 mi.)***	***S196***	***484***
CON EDISON EPA Id: NYP004182176	***E 117TH ST & 1ST AVE***	***SW 1/8 - 1/4 (0.154 mi.)***	***M204***	***528***
CON EDISON MANHOLE 0	***E 117TH ST &1ST AVE***	***SW 1/8 - 1/4 (0.155 mi.)***	***M210***	***543***

EPA Id: NYP004238719				
CON EDISON EPA Id: NYP004742987	374 E 117TH ST	SW 1/8 - 1/4 (0.159 mi.)	M222	594
CON EDISON SERVICE B EPA Id: NYP004262903	402 E 117TH ST E OF	SW 1/8 - 1/4 (0.164 mi.)	V229	614
CON EDISON SERVICE B EPA Id: NYP004279071	511 E 117TH ST E OF	S 1/8 - 1/4 (0.173 mi.)	S254	698
CON EDISON EPA Id: NYP004203436	***2315 2ND AVE N OF E***	***W 1/8 - 1/4 (0.175 mi.)***	***N258***	***708***
CON EDISON EPA Id: NYP004168233	***2385 2ND AVE***	***NW 1/8 - 1/4 (0.175 mi.)***	***W259***	***713***
CON EDISON SERVICE B EPA Id: NYP004238727	***2268 1ST AVE N OF E***	***SW 1/8 - 1/4 (0.177 mi.)***	***V261***	***722***
CON EDISON EPA Id: NYP004203451	***2311 2ND AVE N OF E***	***W 1/8 - 1/4 (0.178 mi.)***	***AA268***	***742***
CON EDISON EPA Id: NYP004772851	2395 2ND AVE	NNW 1/8 - 1/4 (0.183 mi.)	Y272	758
CON EDISON EPA Id: NYP004772844	2391 2ND AVE	NNW 1/8 - 1/4 (0.185 mi.)	Y279	786
CON EDISON EPA Id: NYP004773644	2391 2ND AVE	NNW 1/8 - 1/4 (0.185 mi.)	Y281	789
CON EDISON SERVICE B EPA Id: NYP004239271	***2265 1ST AVE***	***SW 1/8 - 1/4 (0.189 mi.)***	***V289***	***827***
CON EDISON EPA Id: NYP004172524	***508 E 117TH ST FRONT***	***S 1/8 - 1/4 (0.189 mi.)***	***T290***	***832***
CON EDISON EPA Id: NYP004738449	249 E 123RD ST	NNW 1/8 - 1/4 (0.203 mi.)	Y306	873
CON EDISON EPA Id: NYP004765921	247 E 123RD ST	NNW 1/8 - 1/4 (0.213 mi.)	Y321	904
CON EDISON - SERVICE EPA Id: NYP004190815	E 117 ST AND 2 AVE	WSW 1/8 - 1/4 (0.214 mi.)	AB327	916
CON EDISON SERVICE B EPA Id: NYP004221651	***2417 2ND AVE OPPOSIT***	***NNW 1/8 - 1/4 (0.218 mi.)***	***338***	***945***
CON EDISON EPA Id: NYP004166971	***315 E 116TH ST***	***WSW 1/8 - 1/4 (0.222 mi.)***	***AH351***	***981***
CON EDISON - SERVICE EPA Id: NYP004165791	***2270 SECOND AVENUE N***	***WSW 1/8 - 1/4 (0.223 mi.)***	***AH353***	***988***
CON EDISON EPA Id: NYP004209555	***225 E 122ND ST E OF***	***NW 1/8 - 1/4 (0.224 mi.)***	***AF354***	***993***
CON EDISON SERVICE B EPA Id: NYP004246700	213 E 122 ST E OF 3R	NW 1/8 - 1/4 (0.239 mi.)	AF372	1033
CON EDISON MANHOLE: EPA Id: NYP004270757	213 E 120TH ST E OF	WNW 1/8 - 1/4 (0.242 mi.)	AL377	1044
CON EDISON SERVICE B EPA Id: NYP004165098	***343 E 115TH ST***	***SW 1/8 - 1/4 (0.247 mi.)***	***AM386***	***1065***

Lower Elevation	**Address**	**Direction / Distance**	**Map ID**	**Page**
CON EDISON	2365 1ST AVE	NNW 0 - 1/8 (0.033 mi.)	D33	82

EXECUTIVE SUMMARY

EPA Id: NYP004838506

EDR HIGH RISK HISTORICAL RECORDS

EDR Exclusive Records

EDR MGP: The EDR Proprietary Manufactured Gas Plant Database includes records of coal gas plants (manufactured gas plants) compiled by EDR's researchers. Manufactured gas sites were used in the United States from the 1800's to 1950's to produce a gas that could be distributed and used as fuel. These plants used whale oil, rosin, coal, or a mixture of coal, oil, and water that also produced a significant amount of waste. Many of the byproducts of the gas production, such as coal tar (oily waste containing volatile and non-volatile chemicals), sludges, oils and other compounds are potentially hazardous to human health and the environment. The byproduct from this process was frequently disposed of directly at the plant site and can remain or spread slowly, serving as a continuous source of soil and groundwater contamination.

A review of the EDR MGP list, as provided by EDR, has revealed that there are 3 EDR MGP sites within approximately 1 mile of the target property.

Equal/Higher Elevation	Address	Direction / Distance	Map ID	Page
CON EDISON - EAST 11	EAST 114TH - EAST 11	S 1/4 - 1/2 (0.258 mi.)	AK390	1080
CON EDISON - EAST 11	EAST 110TH - EAST 11	SW 1/4 - 1/2 (0.483 mi.)	419	1145
CON EDISON - EAST 10	108TH ST. WEST OF FI	SSW 1/2 - 1 (0.628 mi.)	421	1151

EDR Hist Auto: EDR has searched selected national collections of business directories and has collected listings of potential gas station/filling station/service station sites that were available to EDR researchers. EDR's review was limited to those categories of sources that might, in EDR's opinion, include gas station/filling station/service station establishments. The categories reviewed included, but were not limited to gas, gas station, gasoline station, filling station, auto, automobile repair, auto service station, service station, etc. This database falls within a category of information EDR classifies as "High Risk Historical Records", or HRHR. EDR's HRHR effort presents unique and sometimes proprietary data about past sites and operations that typically create environmental concerns, but may not show up in current government records searches.

A review of the EDR Hist Auto list, as provided by EDR, has revealed that there is 1 EDR Hist Auto site within approximately 0.125 miles of the target property.

Equal/Higher Elevation	Address	Direction / Distance	Map ID	Page
UPTOWN SERVICE STATI	2326 1ST AVE	WSW 0 - 1/8 (0.033 mi.)	B37	89

EDR Hist Cleaner: EDR has searched selected national collections of business directories and has collected listings of potential dry cleaner sites that were available to EDR researchers. EDR's review was limited to those categories of sources that might, in EDR's opinion, include dry cleaning establishments. The categories reviewed included, but were not limited to dry cleaners, cleaners, laundry, laundromat, cleaning/laundry, wash & dry etc. This database falls within a category of information EDR classifies as "High Risk Historical Records", or HRHR. EDR's HRHR effort presents unique and sometimes proprietary data about past sites and operations that typically create environmental concerns, but may not show up in current government records searches.

A review of the EDR Hist Cleaner list, as provided by EDR, has revealed that there is 1 EDR Hist

EXECUTIVE SUMMARY

Cleaner site within approximately 0.125 miles of the target property.


Equal/Higher Elevation	Address	Direction / Distance	Map ID	Page
TONYS CLEANERS	2333 1ST AVE	WSW 0 - 1/8 (0.034 mi.)	B41	106

EXECUTIVE SUMMARY

Due to poor or inadequate address information, the following sites were not mapped. Count: 14 records.

Site Name	Database(s)
CE - E. 138TH ST. - BRONX WORKS	NY SHWS
CE - E. 108TH ST. STATION	NY SHWS
CE - E. 111TH ST. WORKS	NY SHWS
CE - E. 11TH ST. MGP	NY SHWS
CE - E. 99TH ST. WORKS	NY SHWS
WARDS ISLAND WPCP INTERIM PLAN	NY SHWS
PLEASANT AVENUE PLUME TRACKDOWN	NY SHWS
SOUNDVIEW PARK	NY SWF/LF
MARITIME CADET TRAINING GROUNDS	NY SWF/LF
SOUNDVIEW AVE	NY SWF/LF
NYC PARKS	NY LTANKS
CONED, MANHATTAN COKING	NY HSWDS
CE - E. 111TH ST. WORKS	NY VCP
CE - E. 115TH ST. MGP	NY VCP


OVERVIEW MAP - 6978245.2S

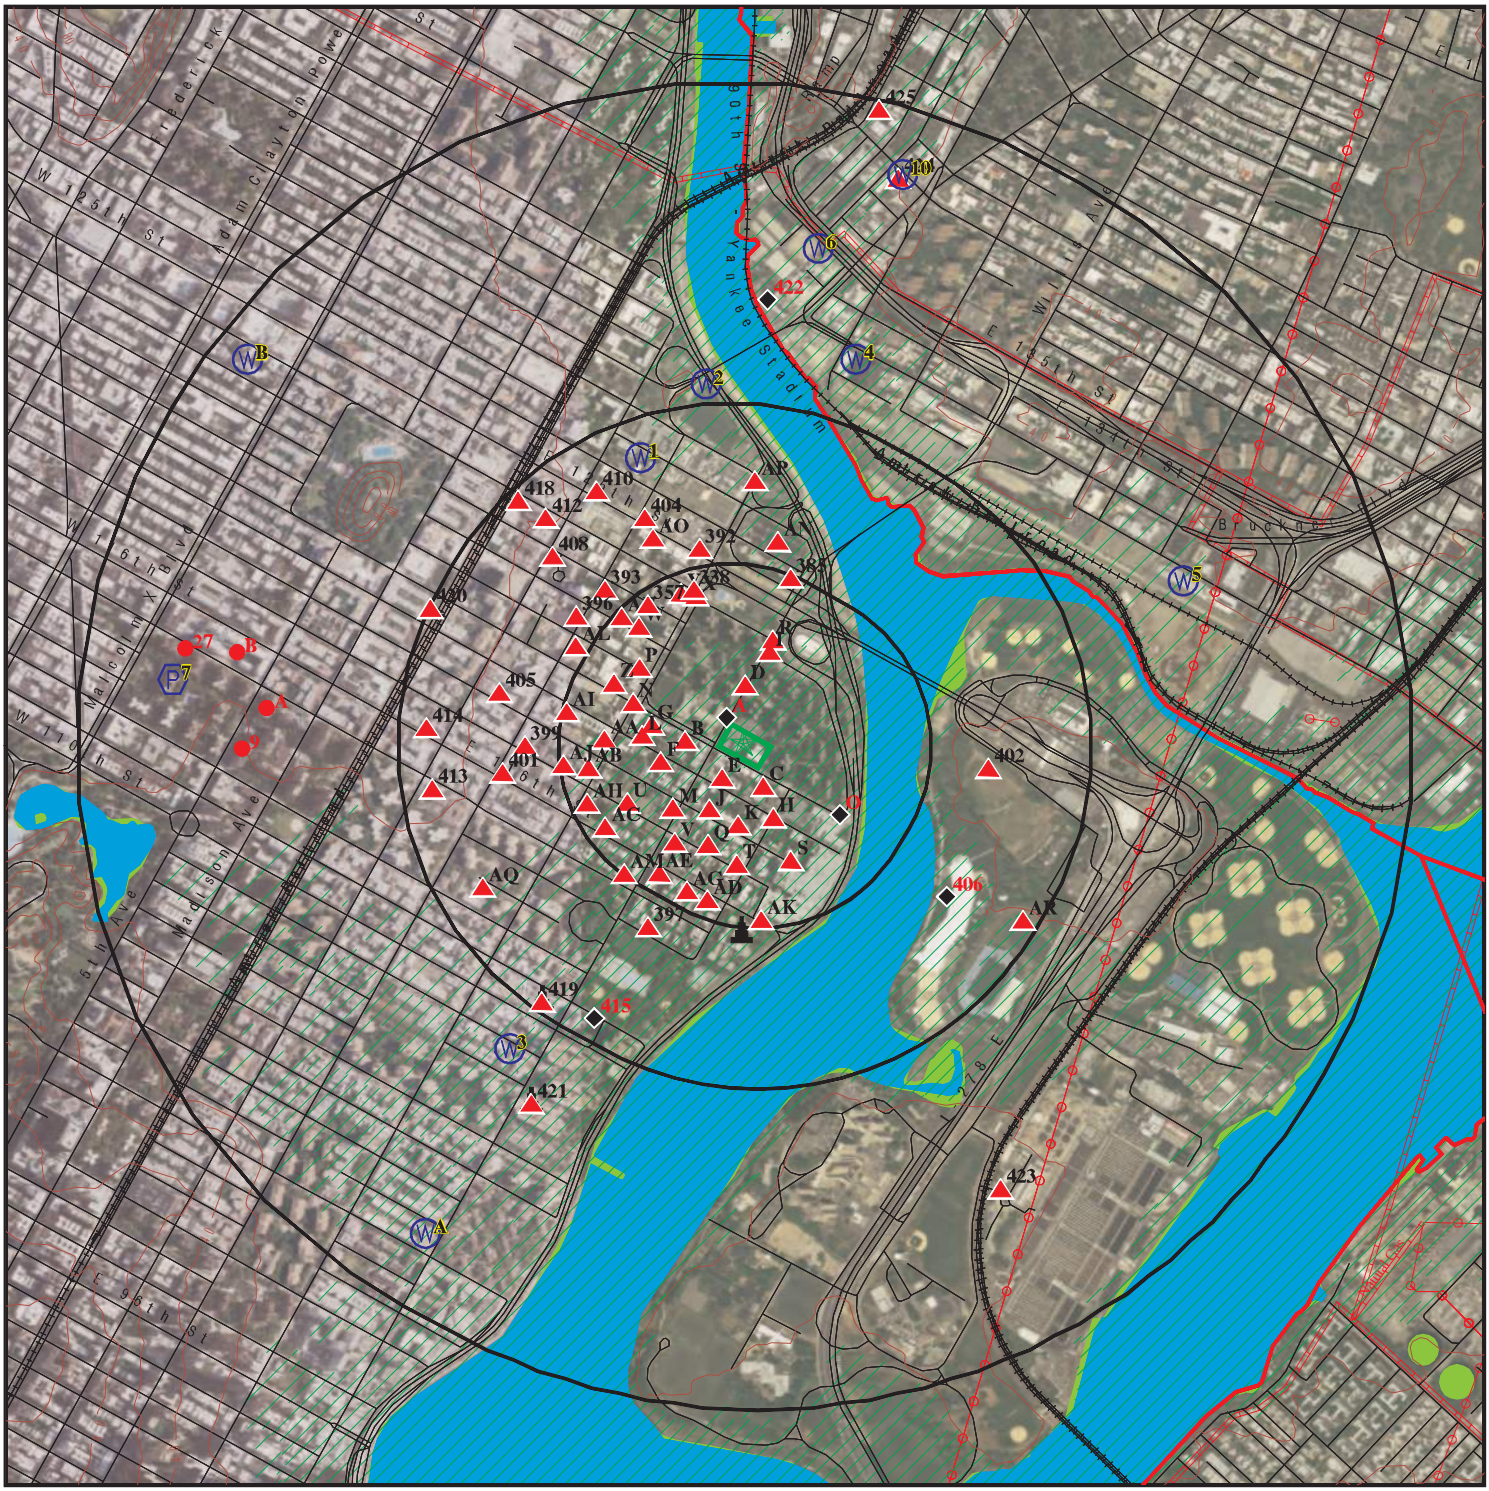

SITE NAME:	Beacon Harlem School	CLIENT:	ALC Environmental Inc.
ADDRESS:	413 East 120th Street New York NY 10035	CONTACT:	Colin Eckhardt
		INQUIRY #:	6978245.2s
LAT/LONG:	40.798616 / 73.932644	DATE:	May 13, 2022 9:30 am

Copyright © 2022 EDR, Inc. © 2015 TomTom Rel. 2015.

DETAIL MAP - 6978245.2S

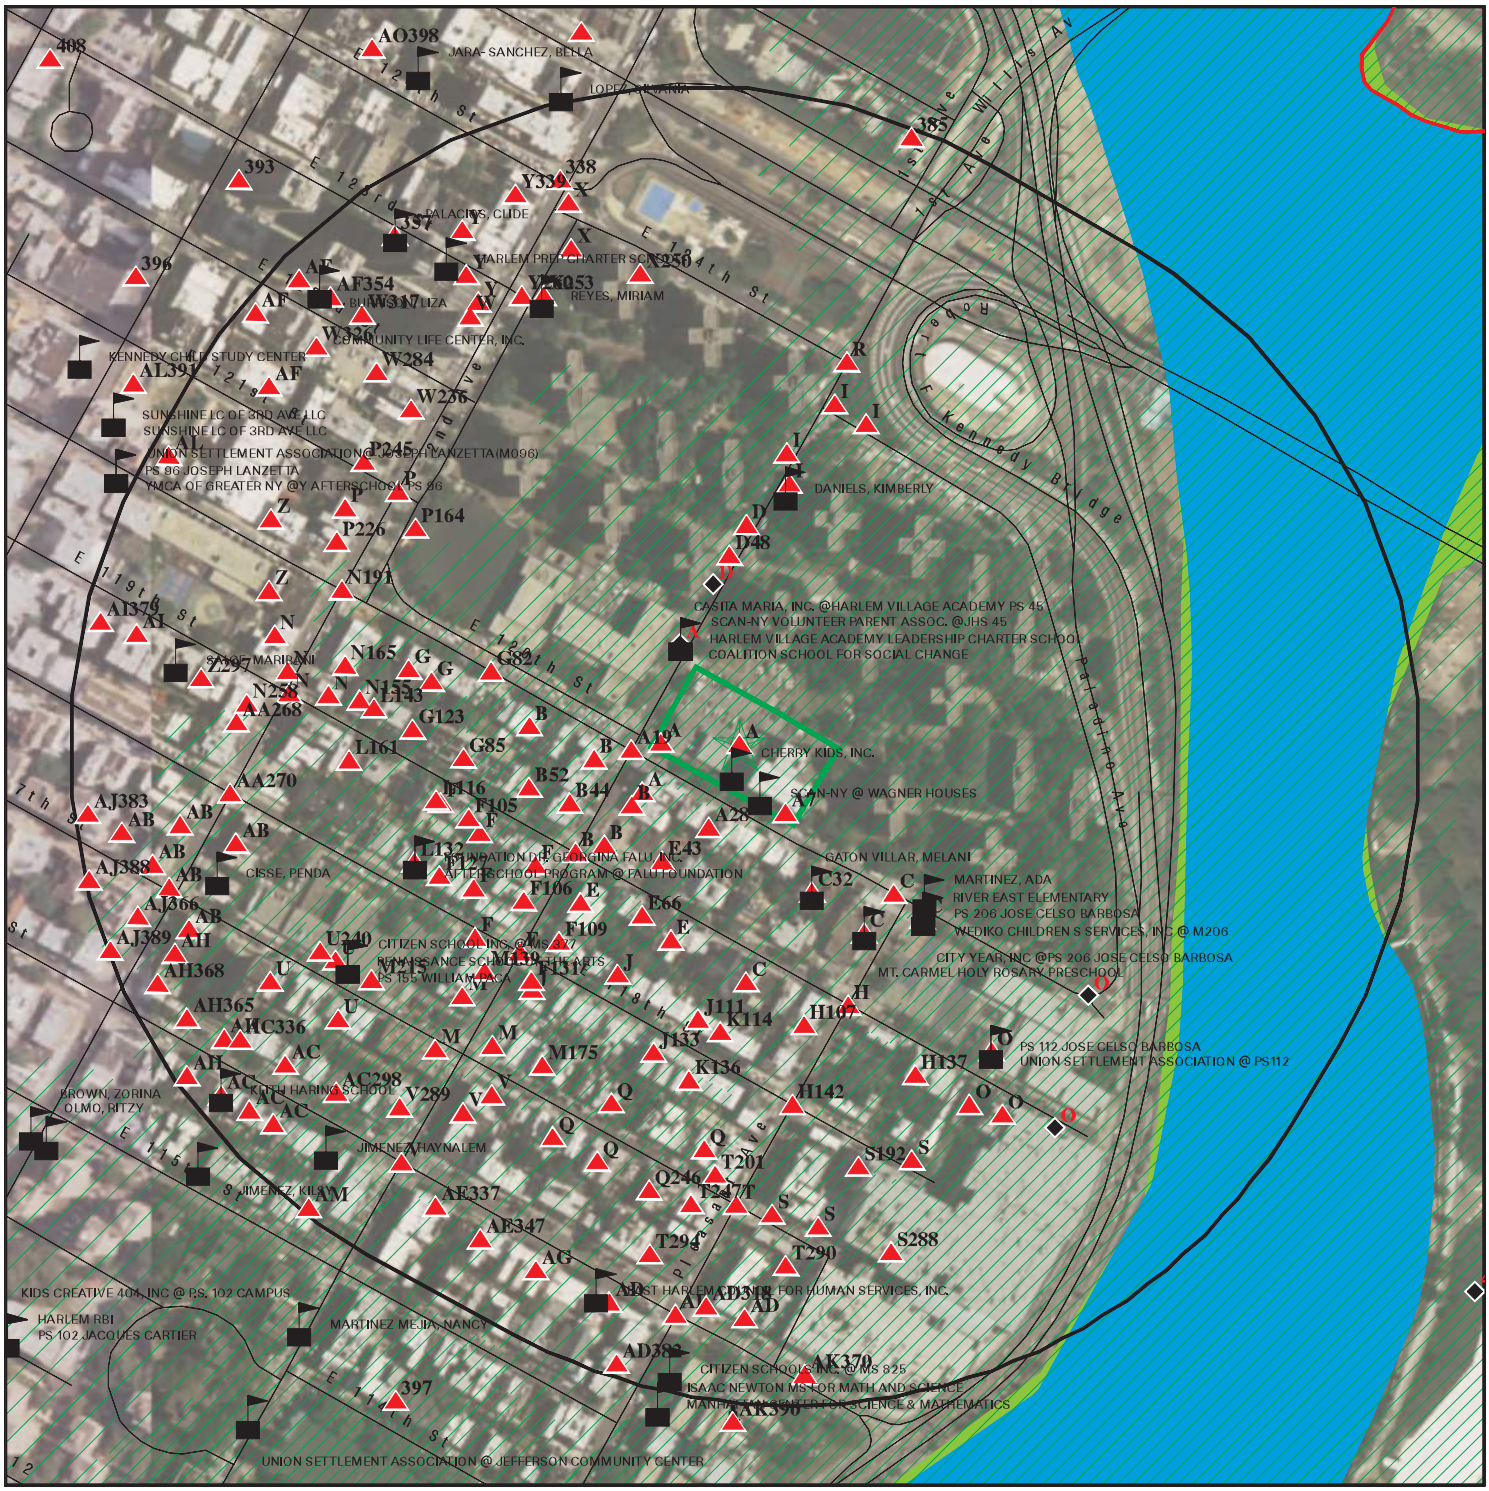

0 1/16 1/8 1/4 Miles

- Target Property
- Sites at elevations higher than or equal to the target property
- Sites at elevations lower than the target property
- Manufactured Gas Plants
- Sensitive Receptors
- National Priority List Sites
- Dept. Defense Sites
- Indian Reservations BIA
- County Boundary
- Special Flood Hazard Area (1%)
- 0.2% Annual Chance Flood Hazard
- National Wetland Inventory
- State Wetlands

This report includes Interactive Map Layers to display and/or hide map information. The legend includes only those icons for the default map view.

SITE NAME:	Beacon Harlem School	CLIENT:	ALC Environmental Inc.
ADDRESS:	413 East 120th Street New York NY 10035	CONTACT:	Colin Eckhardt
		INQUIRY #:	6978245.2s
LAT/LONG:	40.798616 / 73.932644	DATE:	May 13, 2022 9:31 am

Copyright © 2022 EDR, Inc. © 2015 TomTom Rel. 2015.

MAP FINDINGS SUMMARY

Database	Search Distance (Miles)	Target Property	< 1/8	1/8 - 1/4	1/4 - 1/2	1/2 - 1	> 1	Total Plotted
STANDARD ENVIRONMENTAL RECORDS								
Lists of Federal NPL (Superfund) sites								
NPL	1.000		0	0	0	0	NR	0
Proposed NPL	1.000		0	0	0	0	NR	0
NPL LIENS	1.000		0	0	0	0	NR	0
Lists of Federal Delisted NPL sites								
Delisted NPL	1.000		0	0	0	0	NR	0
Lists of Federal sites subject to CERCLA removals and CERCLA orders								
FEDERAL FACILITY	0.500		0	0	0	NR	NR	0
SEMS	0.500		0	0	0	NR	NR	0
Lists of Federal CERCLA sites with NFRAP								
SEMS-ARCHIVE	0.500		0	0	0	NR	NR	0
Lists of Federal RCRA facilities undergoing Corrective Action								
CORRACTS	1.000		0	0	0	0	NR	0
Lists of Federal RCRA TSD facilities								
RCRA-TSDF	0.500		0	0	0	NR	NR	0
Lists of Federal RCRA generators								
RCRA-LQG	0.250		4	11	NR	NR	NR	15
RCRA-SQG	0.250		1	2	NR	NR	NR	3
RCRA-VSQG	0.250		3	2	NR	NR	NR	5
Federal institutional controls / engineering controls registries								
LUCIS	0.500		0	0	0	NR	NR	0
US ENG CONTROLS	0.500		0	0	0	NR	NR	0
US INST CONTROLS	0.500		0	0	0	NR	NR	0
Federal ERNS list								
ERNS	TP		NR	NR	NR	NR	NR	0
Lists of state- and tribal hazardous waste facilities								
NY SHWS	1.000		0	1	0	3	NR	4
Lists of state and tribal landfills and solid waste disposal facilities								
NY SWF/LF	0.500		0	0	0	NR	NR	0
Lists of state and tribal leaking storage tanks								
INDIAN LUST	0.500		0	0	0	NR	NR	0

MAP FINDINGS SUMMARY

Database	Search Distance (Miles)	Target Property	< 1/8	1/8 - 1/4	1/4 - 1/2	1/2 - 1	> 1	Total Plotted
NY LTANKS	0.500		2	13	21	NR	NR	36
NY HIST LTANKS	0.500		0	0	0	NR	NR	0
Lists of state and tribal registered storage tanks								
FEMA UST	0.250		0	0	NR	NR	NR	0
NY UST	0.250		3	7	NR	NR	NR	10
NY CBS UST	0.250		0	0	NR	NR	NR	0
NY MOSF UST	0.500		0	0	0	NR	NR	0
NY MOSF	0.500		0	0	0	NR	NR	0
NY CBS	0.250		0	1	NR	NR	NR	1
NY AST	0.250	1	6	35	NR	NR	NR	42
NY CBS AST	0.250		0	1	NR	NR	NR	1
NY MOSF AST	0.500		0	0	0	NR	NR	0
INDIAN UST	0.250		0	0	NR	NR	NR	0
NY TANKS	0.250		0	0	NR	NR	NR	0
State and tribal institutional control / engineering control registries								
NY RES DECL	0.125		0	NR	NR	NR	NR	0
NY ENG CONTROLS	0.500		0	0	0	NR	NR	0
NY INST CONTROL	0.500		0	0	0	NR	NR	0
Lists of state and tribal voluntary cleanup sites								
NY VCP	0.500		1	1	4	NR	NR	6
INDIAN VCP	0.500		0	0	0	NR	NR	0
Lists of state and tribal brownfield sites								
NY BROWNFIELDS	0.500		1	0	3	NR	NR	4
NY ERP	0.500		0	0	0	NR	NR	0
ADDITIONAL ENVIRONMENTAL RECORDS								
Local Brownfield lists								
US BROWNFIELDS	0.500		1	0	0	NR	NR	1
Local Lists of Landfill / Solid Waste Disposal Sites								
NY SWRCY	0.500		0	0	1	NR	NR	1
NY SWTIRE	0.500		0	0	0	NR	NR	0
INDIAN ODI	0.500		0	0	0	NR	NR	0
DEBRIS REGION 9	0.500		0	0	0	NR	NR	0
ODI	0.500		0	0	0	NR	NR	0
IHS OPEN DUMPS	0.500		0	0	0	NR	NR	0
Local Lists of Hazardous waste / Contaminated Sites								
US HIST CDL	TP		NR	NR	NR	NR	NR	0
NY DEL SHWS	1.000		0	0	0	0	NR	0
US CDL	TP		NR	NR	NR	NR	NR	0
NY PFAS	0.500		0	0	0	NR	NR	0

MAP FINDINGS SUMMARY

Database	Search Distance (Miles)	Target Property	< 1/8	1/8 - 1/4	1/4 - 1/2	1/2 - 1	> 1	Total Plotted
Local Lists of Registered Storage Tanks								
NY HIST UST	0.250		0	0	NR	NR	NR	0
NY HIST AST	TP		NR	NR	NR	NR	NR	0
Local Land Records								
NY LIENS	TP		NR	NR	NR	NR	NR	0
LIENS 2	TP		NR	NR	NR	NR	NR	0
Records of Emergency Release Reports								
HMIRS	TP		NR	NR	NR	NR	NR	0
NY Spills	0.125		43	NR	NR	NR	NR	43
NY Hist Spills	0.125		0	NR	NR	NR	NR	0
NY SPILLS 90	0.125		0	NR	NR	NR	NR	0
NY SPILLS 80	0.125		0	NR	NR	NR	NR	0
Other Ascertainable Records								
RCRA NonGen / NLR	0.250	1	51	94	NR	NR	NR	146
FUDS	1.000		0	0	0	1	NR	1
DOD	1.000		0	0	0	0	NR	0
SCRD DRYCLEANERS	0.500		0	0	0	NR	NR	0
US FIN ASSUR	TP		NR	NR	NR	NR	NR	0
EPA WATCH LIST	TP		NR	NR	NR	NR	NR	0
2020 COR ACTION	0.250		0	0	NR	NR	NR	0
TSCA	TP		NR	NR	NR	NR	NR	0
TRIS	TP		NR	NR	NR	NR	NR	0
SSTS	TP		NR	NR	NR	NR	NR	0
ROD	1.000		0	0	0	0	NR	0
RMP	TP		NR	NR	NR	NR	NR	0
RAATS	TP		NR	NR	NR	NR	NR	0
PRP	TP		NR	NR	NR	NR	NR	0
PADS	TP		NR	NR	NR	NR	NR	0
ICIS	TP	1	NR	NR	NR	NR	NR	1
FTTS	TP		NR	NR	NR	NR	NR	0
MLTS	TP		NR	NR	NR	NR	NR	0
COAL ASH DOE	TP		NR	NR	NR	NR	NR	0
COAL ASH EPA	0.500		0	0	0	NR	NR	0
PCB TRANSFORMER	TP		NR	NR	NR	NR	NR	0
RADINFO	TP		NR	NR	NR	NR	NR	0
HIST FTTS	TP		NR	NR	NR	NR	NR	0
DOT OPS	TP		NR	NR	NR	NR	NR	0
CONSENT	1.000		0	0	0	0	NR	0
INDIAN RESERV	1.000		0	0	0	0	NR	0
FUSRAP	1.000		0	0	0	0	NR	0
UMTRA	0.500		0	0	0	NR	NR	0
LEAD SMELTERS	TP		NR	NR	NR	NR	NR	0
US AIRS	TP	1	NR	NR	NR	NR	NR	1
US MINES	0.250		0	0	NR	NR	NR	0
ABANDONED MINES	0.250		0	0	NR	NR	NR	0
FINDS	TP	3	NR	NR	NR	NR	NR	3
UXO	1.000		0	0	0	0	NR	0

MAP FINDINGS SUMMARY

Database	Search Distance (Miles)	Target Property	< 1/8	1/8 - 1/4	1/4 - 1/2	1/2 - 1	> 1	Total Plotted
DOCKET HWC	TP		NR	NR	NR	NR	NR	0
ECHO	TP	2	NR	NR	NR	NR	NR	2
FUELS PROGRAM	0.250		0	0	NR	NR	NR	0
NY AIRS	TP		NR	NR	NR	NR	NR	0
NY COAL ASH	0.500		0	0	0	NR	NR	0
NY DRYCLEANERS	0.250		0	4	NR	NR	NR	4
NY E DESIGNATION	0.125		7	NR	NR	NR	NR	7
NY Financial Assurance	TP		NR	NR	NR	NR	NR	0
NY HSWDS	0.500		0	1	0	NR	NR	1
NY MANIFEST	0.250	1	60	136	NR	NR	NR	197
PA MANIFEST	0.250		0	1	NR	NR	NR	1
NJ MANIFEST	0.250	1	18	27	NR	NR	NR	46
NY SPDES	TP		NR	NR	NR	NR	NR	0
NY VAPOR REOPENED	0.500		0	0	0	NR	NR	0
NY UIC	TP		NR	NR	NR	NR	NR	0
NY COOLING TOWERS	TP		NR	NR	NR	NR	NR	0
NY LEAD	TP		NR	NR	NR	NR	NR	0
MINES MRDS	TP		NR	NR	NR	NR	NR	0
EDR HIGH RISK HISTORICAL RECORDS								
EDR Exclusive Records								
EDR MGP	1.000		0	0	2	1	NR	3
EDR Hist Auto	0.125		1	NR	NR	NR	NR	1
EDR Hist Cleaner	0.125		1	NR	NR	NR	NR	1
EDR RECOVERED GOVERNMENT ARCHIVES								
Exclusive Recovered Govt. Archives								
NY RGA HWS	TP		NR	NR	NR	NR	NR	0
NY RGA LF	TP		NR	NR	NR	NR	NR	0
- Totals --		11	203	337	31	5	0	587

NOTES:

TP = Target Property

NR = Not Requested at this Search Distance

Sites may be listed in more than one database

A1 **CON EDISON SERVICE BOX 19827** **FINDS** **1014810920**
Target **413 E 120TH ST** **ECHO** **N/A**
Property **NEW YORK, NY 10029**

Site 1 of 29 in cluster A

Actual:
9 ft.

FINDS:
Registry ID: 110043661365

Click Here:

Environmental Interest/Information System:
RCRAInfo is a national information system that supports the Resource Conservation and Recovery Act (RCRA) program through the tracking of events and activities related to facilities that generate, transport, and treat, store, or dispose of hazardous waste. RCRAInfo allows RCRA program staff to track the notification, permit, compliance, and corrective action activities required under RCRA.

Click this hyperlink while viewing on your computer to access additional FINDS: detail in the EDR Site Report.

ECHO:

Envid:	1014810920
Registry ID:	110043661365
DFR URL:	http://echo.epa.gov/detailed-facility-report?fid=110043661365
Name:	CON EDISON SERVICE BOX 19827
Address:	413 E 120TH ST
City,State,Zip:	NEW YORK, NY 10029

A2 **LA CLINICA DEL BARRIO (NYCHHC)** **ICIS** **1010346144**
Target **413 EAST 120 STREET** **FINDS** **N/A**
Property **NEW YORK, NY 10035**

Site 2 of 29 in cluster A

Actual:
9 ft.

ICIS:

Enforcement Action ID:	02-2007-0828
FRS ID:	110030901843
Action Name:	Metropolitan Hospital Center
Facility Name:	LA CLINICA DEL BARRIO (NYCHHC)
Facility Address:	413 EAST 120 STREET NEW YORK, NY 10035
Enforcement Action Type:	RCRA 3008A AO For Comp And/Or Penalty
Facility County:	NEW YORK
Program System Acronym:	ICIS
Enforcement Action Forum Desc:	Administrative - Formal
EA Type Code:	3008A
Facility SIC Code:	8062
Federal Facility ID:	Not reported
Latitude in Decimal Degrees:	40.798454
Longitude in Decimal Degrees:	-73.933238
Permit Type Desc:	Not reported
Program System Acronym:	600023308
Facility NAICS Code:	622110
Tribal Land Code:	Not reported

Facility Name:	LA CLINICA DEL BARRIO (NYCHHC)
Address:	413 EAST 120 STREET
Tribal Indicator:	N

LA CLINICA DEL BARRIO (NYCHHC) (Continued) **1010346144**

Fed Facility: Not reported
NAIC Code: Not reported
SIC Code: 8062

FINDS:
Registry ID: 110030901843

Click Here:

Environmental Interest/Information System:
ICIS (Integrated Compliance Information System) is the Integrated Compliance Information System and provides a database that, when complete, will contain integrated Enforcement and Compliance information across most of EPA's programs. The vision for ICIS is to replace EPA's independent databases that contain Enforcement data with a single repository for that information. Currently, ICIS contains all Federal Administrative and Judicial enforcement actions. This information is maintained in ICIS by EPA in the Regional offices and it Headquarters. A future release of ICIS will replace the Permit Compliance System (PCS) which supports the NPDES and will integrate that information with Federal actions already in the system. ICIS also has the capability to track other activities occurring in the Region that support Compliance and Enforcement programs. These include; Incident Tracking, Compliance Assistance, and Compliance Monitoring.

Click this hyperlink while viewing on your computer to access additional FINDS: detail in the EDR Site Report.

A3 **EAST HARLEM MULTI SERVICE CENTER** **NY AST** **A100159820**
Target **413 EAST 120TH STREET** **N/A**
Property **NEW YORK, NY 10035**

Site 3 of 29 in cluster A

Actual:
9 ft.

AST:
Name: EAST HARLEM MULTI SERVICE CENTER
Address: 413 EAST 120TH STREET
City,State,Zip: NEW YORK, NY 10035
Region: STATE
DEC Region: 2
Site Status: Active
Facility Id: 2-604478
Program Type: PBS
UTM X: 590041.22897
UTM Y: 4516919.00213
Expiration Date: 03/31/2025
Site Type: Other

Affiliation Records:
Site Id: 26350
Affiliation Type: Mail Contact
Company Name: EAST HARLEM MULTI SERVICE CENTER
Contact Type: Not reported
Contact Name: PAUL DELGADO
Address1: 413 EAST 120TH STREET
Address2: Not reported
City: NEW YORK
State: NY
Zip Code: 10035-3602

EAST HARLEM MULTI SERVICE CENTER (Continued) **A100159820**

Country Code:	001
Phone:	(212) 410-7707 5229
EMail:	PDELGADO@PROMESA.ORG
Fax Number:	Not reported
Modified By:	JSMACRI
Date Last Modified:	2020-09-15

Site Id:	26350
Affiliation Type:	Facility Operator
Company Name:	EAST HARLEM MULT SERVICE
Contact Type:	Not reported
Contact Name:	PAUL DELGADO
Address1:	Not reported
Address2:	Not reported
City:	Not reported
State:	NN
Zip Code:	Not reported
Country Code:	001
Phone:	(212) 410-7707
EMail:	Not reported
Fax Number:	Not reported
Modified By:	KXTANG
Date Last Modified:	2005-03-03

Site Id:	26350
Affiliation Type:	Emergency Contact
Company Name:	CITY OF NEW YORK HUMAN RESOURCES
Contact Type:	Not reported
Contact Name:	PAUL DELGADO
Address1:	Not reported
Address2:	Not reported
City:	Not reported
State:	NN
Zip Code:	Not reported
Country Code:	999
Phone:	(212) 410-7707 5229
EMail:	Not reported
Fax Number:	Not reported
Modified By:	JSMACRI
Date Last Modified:	2020-09-15

Site Id:	26350
Affiliation Type:	Facility Owner
Company Name:	CITY OF NEW YORK HUMAN RESOURCES ADMINISTRATION
Contact Type:	FACILITY MANAGER
Contact Name:	PAUL DELGADO
Address1:	375 PEARL STREET, 24TH FLOOR
Address2:	P.O. BOX 24B36
City:	NEW YORK
State:	NY
Zip Code:	10038
Country Code:	001
Phone:	(929) 252-2813
EMail:	Not reported
Fax Number:	Not reported
Modified By:	JSMACRI
Date Last Modified:	2020-09-15

EAST HARLEM MULTI SERVICE CENTER (Continued) **A100159820**

Tank Info:

Tank Number:	001
Tank Id:	57946
Material Code:	0001
Common Name of Substance:	#2 Fuel Oil (On-Site Consumption)

Equipment Records:

G03 - Tank Secondary Containment - Vault (w/o access)
H00 - Tank Leak Detection - None
K01 - Spill Prevention - Catch Basin
L09 - Piping Leak Detection - Exempt Suction Piping
B00 - Tank External Protection - None
E02 - Piping Secondary Containment - Vault (with Access)
F00 - Pipe External Protection - None
J02 - Dispenser - Suction Dispenser
A00 - Tank Internal Protection - None
D01 - Pipe Type - Steel/Carbon Steel/Iron
C01 - Pipe Location - Aboveground
I04 - Overfill - Product Level Gauge (A/G)

Tank Location:	Aboveground - contact with soil.... Tank bottom rests on soil, allowing no visual inspection.
Tank Type:	Steel/Carbon Steel/Iron
Tank Status:	In Service
Pipe Model:	Not reported
Install Date:	01/01/1980
Capacity Gallons:	10000
Tightness Test Method:	NN
Date Test:	Not reported
Next Test Date:	Not reported
Date Tank Closed:	Not reported
Register:	True
Modified By:	JSMACRI
Last Modified:	09/15/2020
Material Name:	#2 fuel oil (on-site consumption)

Tank Number:	002
Tank Id:	57947
Material Code:	0001
Common Name of Substance:	#2 Fuel Oil (On-Site Consumption)

Equipment Records:

C01 - Pipe Location - Aboveground
I04 - Overfill - Product Level Gauge (A/G)
J02 - Dispenser - Suction Dispenser
B00 - Tank External Protection - None
E02 - Piping Secondary Containment - Vault (with Access)
F00 - Pipe External Protection - None
G03 - Tank Secondary Containment - Vault (w/o access)
H00 - Tank Leak Detection - None
K01 - Spill Prevention - Catch Basin
L09 - Piping Leak Detection - Exempt Suction Piping
A00 - Tank Internal Protection - None
D01 - Pipe Type - Steel/Carbon Steel/Iron

Tank Location:	Aboveground - contact with soil.... Tank bottom rests on soil,

EAST HARLEM MULTI SERVICE CENTER (Continued) **A100159820**

	allowing no visual inspection.
Tank Type:	Steel/Carbon Steel/Iron
Tank Status:	In Service
Pipe Model:	Not reported
Install Date:	01/01/1980
Capacity Gallons:	10000
Tightness Test Method:	NN
Date Test:	Not reported
Next Test Date:	Not reported
Date Tank Closed:	Not reported
Register:	True
Modified By:	JSMACRI
Last Modified:	09/15/2020
Material Name:	#2 fuel oil (on-site consumption)

A4 **CON EDISON SERVICE BOX 19827** **RCRA NonGen / NLR** **1014919357**
Target **413 E 120TH ST** **NJ MANIFEST** **NYP004235198**
Property **NEW YORK, NY 10029** **NY MANIFEST**

Site 4 of 29 in cluster A

Actual:
9 ft.

RCRA NonGen / NLR:

Date Form Received by Agency:	20110608
Handler Name:	CON EDISON SERVICE BOX 19827
Handler Address:	413 E 120TH ST
Handler City,State,Zip:	NEW YORK, NY 10029
EPA ID:	NYP004235198
Contact Name:	APRIL JACKSON
Contact Address:	Not reported
Contact City,State,Zip:	Not reported
Contact Telephone:	212-427-5488
Contact Fax:	Not reported
Contact Email:	Not reported
Contact Title:	ADMINISTRATIVE ASSISTANT L1-2
EPA Region:	02
Land Type:	Private
Federal Waste Generator Description:	Not a generator, verified
Non-Notifier:	Not reported
Biennial Report Cycle:	Not reported
Accessibility:	Not reported
Active Site Indicator:	Not reported
State District Owner:	NY
State District:	NYSDEC R2
Mailing Address:	IRVING PLAZA RM 828
Mailing City,State,Zip:	NEW YORK, NY 10003
Owner Name:	Not reported
Owner Type:	Not reported
Operator Name:	Not reported
Operator Type:	Not reported
Short-Term Generator Activity:	No
Importer Activity:	No
Mixed Waste Generator:	No
Transporter Activity:	No
Transfer Facility Activity:	No
Recycler Activity with Storage:	No
Small Quantity On-Site Burner Exemption:	No
Smelting Melting and Refining Furnace Exemption:	No
Underground Injection Control:	No

CON EDISON SERVICE BOX 19827 (Continued) **1014919357**

Off-Site Waste Receipt:	No
Universal Waste Indicator:	No
Universal Waste Destination Facility:	No
Federal Universal Waste:	No
Active Site Fed-Reg Treatment Storage and Disposal Facility:	Not reported
Active Site Converter Treatment storage and Disposal Facility:	Not reported
Active Site State-Reg Treatment Storage and Disposal Facility:	Not reported
Active Site State-Reg Handler:	---
Federal Facility Indicator:	Not reported
Hazardous Secondary Material Indicator:	NN
Sub-Part K Indicator:	Not reported
Commercial TSD Indicator:	No
Treatment Storage and Disposal Type:	Not reported
2018 GPRA Permit Baseline:	Not on the Baseline
2018 GPRA Renewals Baseline:	Not on the Baseline
Permit Renewals Workload Universe:	Not reported
Permit Workload Universe:	Not reported
Permit Progress Universe:	Not reported
Post-Closure Workload Universe:	Not reported
Closure Workload Universe:	Not reported
202 GPRA Corrective Action Baseline:	No
Corrective Action Workload Universe:	No
Subject to Corrective Action Universe:	No
Non-TSDFs Where RCRA CA has Been Imposed Universe:	No
TSDFs Potentially Subject to CA Under 3004 (u)/(v) Universe:	No
TSDFs Only Subject to CA under Discretionary Auth Universe:	No
Corrective Action Priority Ranking:	No NCAPS ranking
Environmental Control Indicator:	No
Institutional Control Indicator:	No
Human Exposure Controls Indicator:	N/A
Groundwater Controls Indicator:	N/A
Operating TSDF Universe:	Not reported
Full Enforcement Universe:	Not reported
Significant Non-Complier Universe:	No
Unaddressed Significant Non-Complier Universe:	No
Addressed Significant Non-Complier Universe:	No
Significant Non-Complier With a Compliance Schedule Universe:	No
Financial Assurance Required:	Not reported
Handler Date of Last Change:	20111026
Recognized Trader-Importer:	No
Recognized Trader-Exporter:	No
Importer of Spent Lead Acid Batteries:	No
Exporter of Spent Lead Acid Batteries:	No
Recycler Activity Without Storage:	Not reported
Manifest Broker:	Not reported
Sub-Part P Indicator:	No

Historic Generators:

Receive Date:	20110509
Handler Name:	CON EDISON SERVICE BOX 19827
Federal Waste Generator Description:	Conditionally Exempt Small Quantity Generator
State District Owner:	NY
Large Quantity Handler of Universal Waste:	No
Recognized Trader Importer:	No
Recognized Trader Exporter:	No
Spent Lead Acid Battery Importer:	No

CON EDISON SERVICE BOX 19827 (Continued) **1014919357**

Spent Lead Acid Battery Exporter: No
Current Record: No
Non Storage Recycler Activity: Not reported
Electronic Manifest Broker: Not reported

Receive Date: 20110608
Handler Name: CON EDISON SERVICE BOX 19827
Federal Waste Generator Description: Not a generator, verified
State District Owner: NY
Large Quantity Handler of Universal Waste: No
Recognized Trader Importer: No
Recognized Trader Exporter: No
Spent Lead Acid Battery Importer: No
Spent Lead Acid Battery Exporter: No
Current Record: Yes
Non Storage Recycler Activity: Not reported
Electronic Manifest Broker: Not reported

List of NAICS Codes and Descriptions:
NAICS Codes: No NAICS Codes Found

Facility Has Received Notices of Violations:
Violations: No Violations Found

Evaluation Action Summary:
Evaluations: No Evaluations Found

NJ MANIFEST:
EPA Id: NYP004235198
Mail Address: IRVING PLAZA RM 828
Mail City/State/Zip: NEW YORK, NY 10003
Facility Phone: Not reported
Emergency Phone: Not reported
Contact: APRIL JACKSON
Comments: Not reported
SIC Code: Not reported
County: NY061
Municipal: Not reported
Previous EPA Id: Not reported
Gen Flag: Not reported
Trans Flag: Not reported
TSDF Flag: Not reported
Name Change: Not reported
Date Change: Not reported

Manifest:
Manifest Number: 007019216JJK
EPA ID: NYP004235198
Date Shipped: 5/9/2011
TSDF EPA ID: NJD002200046
Transporter EPA ID: NJ0000027193
Transporter 2 EPA ID: Not reported
Transporter 3 EPA ID: Not reported
Transporter 4 EPA ID: Not reported
Transporter 5 EPA ID: Not reported

CON EDISON SERVICE BOX 19827 (Continued) **1014919357**

Transporter 6 EPA ID:	Not reported
Transporter 7 EPA ID:	Not reported
Transporter 8 EPA ID:	Not reported
Transporter 9 EPA ID:	Not reported
Transporter 10 EPA ID:	Not reported
Date Trans1 Transported Waste:	Not reported
Date Trans2 Transported Waste:	Not reported
Date Trans3 Transported Waste:	Not reported
Date Trans4 Transported Waste:	Not reported
Date Trans5 Transported Waste:	Not reported
Date Trans6 Transported Waste:	Not reported
Date Trans7 Transported Waste:	Not reported
Date Trans8 Transported Waste:	Not reported
Date Trans9 Transported Waste:	Not reported
Date Trans10 Transported Waste:	Not reported
Date TSDF Received Waste:	Not reported
TSDF EPA Facility Name:	Not reported
QTY Units:	Not reported
Transporter SEQ ID:	Not reported
Transporter-1 Date:	Not reported
Waste SEQ ID:	Not reported
Waste Type Code 2:	Not reported
Waste Type Code 3:	Not reported
Waste Type Code 4:	Not reported
Waste Type Code 5:	Not reported
Waste Type Code 6:	Not reported
Date Accepted:	Not reported
Manifest Discrepancy Type:	Not reported
Data Entry Number:	Not reported
Was Load Rejected:	NEW YORK, NY 10003
Reason Load Was Rejected:	Not reported

Waste:

Manifest Year:	Not reported
Waste Code:	D008
Hand Code:	H111
Quantity:	2,000.00 Pounds

NY MANIFEST:

Name:	CONSOLIDATED EDISON
Address:	413 E 120TH ST
City,State,Zip:	NEW YORK, NY 10029
Country:	USA
EPA ID:	NYP004235198
Facility Status:	Not reported
Location Address 1:	OPP. 422 E 120 E/O 1ST AVE
Code:	BP
Location Address 2:	Not reported
Total Tanks:	Not reported
Location City:	NEW YORK
Location State:	NY
Location Zip:	10001
Location Zip 4:	Not reported

CON EDISON SERVICE BOX 19827 (Continued) **1014919357**

NY MANIFEST:

EPAID:	NYP004235198
Mailing Name:	CONSOLIDATED EDISON
Mailing Contact:	TOM TEELING
Mailing Address 1:	4 IRVING PLACE RM 828
Mailing Address 2:	Not reported
Mailing City:	NEW YORK
Mailing State:	NY
Mailing Zip:	10003
Mailing Zip 4:	Not reported
Mailing Country:	USA
Mailing Phone:	2124603770

NY MANIFEST:

Document ID:	Not reported
Manifest Status:	Not reported
seq:	Not reported
Year:	2018
Trans1 State ID:	NJ0000027193
Trans2 State ID:	Not reported
Generator Ship Date:	05/09/2011
Trans1 Recv Date:	05/09/2011
Trans2 Recv Date:	Not reported
TSD Site Recv Date:	05/09/2011
Part A Recv Date:	Not reported
Part B Recv Date:	Not reported
Generator EPA ID:	NYP004235198
Trans1 EPA ID:	Not reported
Trans2 EPA ID:	Not reported
TSDF ID 1:	NJD002200046
TSDF ID 2:	Not reported
Manifest Tracking Number:	007019216JJK
Import Indicator:	N
Export Indicator:	N
Discr Quantity Indicator:	N
Discr Type Indicator:	N
Discr Residue Indicator:	N
Discr Partial Reject Indicator:	N
Discr Full Reject Indicator:	N
Manifest Ref Number:	Not reported
Alt Facility RCRA ID:	Not reported
Alt Facility Sign Date:	Not reported
MGMT Method Type Code:	H111
Waste Code:	Not reported
Waste Code:	Not reported
Waste Code:	Not reported
Waste Code:	Not reported
Waste Code:	Not reported
Waste Code:	Not reported
Quantity:	2000
Units:	P - Pounds
Number of Containers:	1
Container Type:	TT - Cargo tank, tank trucks
Handling Method:	T Chemical, physical, or biological treatment.
Specific Gravity:	1
Waste Code:	D008

CON EDISON SERVICE BOX 19827 (Continued) **1014919357**

Waste Code 1_2: Not reported
Waste Code 1_3: Not reported
Waste Code 1_4: Not reported
Waste Code 1_5: Not reported
Waste Code 1_6: Not reported

A5 **413 E 120TH ST BUILDING** **US AIRS** **1014812865**
Target **413 E 120TH ST** **N/A**
Property **NEW YORK, NY 10035**

Site 5 of 29 in cluster A

Actual: **9 ft.**

US AIRS MINOR:
Envid: 1014812865
Region Code: 02
Programmatic ID: AIR NY0000002620300122
Facility Registry ID: 110043325407
D and B Number: Not reported
Primary SIC Code: 6513
NAICS Code: 531110
Default Air Classification Code: MIN
Facility Type of Ownership Code: CTG
Air CMS Category Code: Not reported
HPV Status: Not reported

US AIRS MINOR:
Region Code: 02
Programmatic ID: AIR NY0000002620300122
Facility Registry ID: 110043325407
Air Operating Status Code: OPR
Default Air Classification Code: MIN
Air Program: State Implementation Plan for National Primary and Secondary Ambient Air Quality Standards
Activity Date: 2011-01-11 00:00:00
Activity Status Date: Not reported
Activity Group: Compliance Monitoring
Activity Type: Inspection/Evaluation
Activity Status: Not reported

A6 **413 E 120TH ST BUILDING** **FINDS** **1016126991**
Target **413 E 120TH ST** **ECHO** **N/A**
Property **NEW YORK, NY 10035**

Site 6 of 29 in cluster A

Actual: **9 ft.**

FINDS:
Registry ID: 110043325407

Click Here:

Environmental Interest/Information System:
AFS (Aerometric Information Retrieval System (AIRS) Facility Subsystem) replaces the former Compliance Data System (CDS), the National Emission Data System (NEDS), and the Storage and Retrieval of Aerometric Data (SAROAD). AIRS is the national repository for information concerning airborne pollution in the United States. AFS is

413 E 120TH ST BUILDING (Continued) **1016126991**

used to track emissions and compliance data from industrial plants.
AFS data are utilized by states to prepare State Implementation Plans to comply with regulatory programs and by EPA as an input for the estimation of total national emissions. AFS is undergoing a major redesign to support facility operating permits required under Title V of the Clean Air Act.
FIS (New York - Facility Information System) is New York's Department of Environmental Conservation (DEC) information system for tracking environmental facility information found across the State.
AIR MINOR

Click this hyperlink while viewing on your computer to access additional FINDS: detail in the EDR Site Report.

ECHO:

Envid:	1016126991
Registry ID:	110043325407
DFR URL:	http://echo.epa.gov/detailed-facility-report?fid=110043325407
Name:	413 E 120TH ST BUILDING
Address:	413 E 120TH ST
City,State,Zip:	NEW YORK, NY 10035

A7 **CON EDISON SERVICE BOX: 19830** **RCRA NonGen / NLR** **1016450444**
453 E 120TH ST **NY MANIFEST** **NYP004294690**
< 1/8 **NEW YORK, NY 10029**
1 ft.

Site 7 of 29 in cluster A

Relative: **Higher**
Actual: **10 ft.**

RCRA NonGen / NLR:

Date Form Received by Agency:	20130420
Handler Name:	CON EDISON SERVICE BOX: 19830
Handler Address:	453 E 120TH ST
Handler City,State,Zip:	NEW YORK, NY 10029
EPA ID:	NYP004294690
Contact Name:	JUAN RODRIGUEZ
Contact Address:	Not reported
Contact City,State,Zip:	Not reported
Contact Telephone:	347-865-5931
Contact Fax:	Not reported
Contact Email:	Not reported
Contact Title:	OPERATING SUPERVISOR
EPA Region:	02
Land Type:	Private
Federal Waste Generator Description:	Not a generator, verified
Non-Notifier:	Not reported
Biennial Report Cycle:	Not reported
Accessibility:	Not reported
Active Site Indicator:	Not reported
State District Owner:	NY
State District:	NYSDEC R2
Mailing Address:	Not reported
Mailing City,State,Zip:	NEW YORK, NY 10003
Owner Name:	Not reported
Owner Type:	Not reported
Operator Name:	Not reported
Operator Type:	Not reported
Short-Term Generator Activity:	No
Importer Activity:	No

CON EDISON SERVICE BOX: 19830 (Continued) **1016450444**

Mixed Waste Generator:	No
Transporter Activity:	No
Transfer Facility Activity:	No
Recycler Activity with Storage:	No
Small Quantity On-Site Burner Exemption:	No
Smelting Melting and Refining Furnace Exemption:	No
Underground Injection Control:	No
Off-Site Waste Receipt:	No
Universal Waste Indicator:	No
Universal Waste Destination Facility:	No
Federal Universal Waste:	No
Active Site Fed-Reg Treatment Storage and Disposal Facility:	Not reported
Active Site Converter Treatment storage and Disposal Facility:	Not reported
Active Site State-Reg Treatment Storage and Disposal Facility:	Not reported
Active Site State-Reg Handler:	---
Federal Facility Indicator:	Not reported
Hazardous Secondary Material Indicator:	NN
Sub-Part K Indicator:	Not reported
Commercial TSD Indicator:	No
Treatment Storage and Disposal Type:	Not reported
2018 GPRA Permit Baseline:	Not on the Baseline
2018 GPRA Renewals Baseline:	Not on the Baseline
Permit Renewals Workload Universe:	Not reported
Permit Workload Universe:	Not reported
Permit Progress Universe:	Not reported
Post-Closure Workload Universe:	Not reported
Closure Workload Universe:	Not reported
202 GPRA Corrective Action Baseline:	No
Corrective Action Workload Universe:	No
Subject to Corrective Action Universe:	No
Non-TSDFs Where RCRA CA has Been Imposed Universe:	No
TSDFs Potentially Subject to CA Under 3004 (u)/(v) Universe:	No
TSDFs Only Subject to CA under Discretionary Auth Universe:	No
Corrective Action Priority Ranking:	No NCAPS ranking
Environmental Control Indicator:	No
Institutional Control Indicator:	No
Human Exposure Controls Indicator:	N/A
Groundwater Controls Indicator:	N/A
Operating TSDF Universe:	Not reported
Full Enforcement Universe:	Not reported
Significant Non-Complier Universe:	No
Unaddressed Significant Non-Complier Universe:	No
Addressed Significant Non-Complier Universe:	No
Significant Non-Complier With a Compliance Schedule Universe:	No
Financial Assurance Required:	Not reported
Handler Date of Last Change:	20130910
Recognized Trader-Importer:	No
Recognized Trader-Exporter:	No
Importer of Spent Lead Acid Batteries:	No
Exporter of Spent Lead Acid Batteries:	No
Recycler Activity Without Storage:	Not reported
Manifest Broker:	Not reported
Sub-Part P Indicator:	No

Historic Generators:

Receive Date:	20130320

CON EDISON SERVICE BOX: 19830 (Continued) **1016450444**

Handler Name: CON EDISON SERVICE BOX: 19830
Federal Waste Generator Description: Conditionally Exempt Small Quantity Generator
State District Owner: NY
Large Quantity Handler of Universal Waste: No
Recognized Trader Importer: No
Recognized Trader Exporter: No
Spent Lead Acid Battery Importer: No
Spent Lead Acid Battery Exporter: No
Current Record: No
Non Storage Recycler Activity: Not reported
Electronic Manifest Broker: Not reported

Receive Date: 20130420
Handler Name: CON EDISON SERVICE BOX: 19830
Federal Waste Generator Description: Not a generator, verified
State District Owner: NY
Large Quantity Handler of Universal Waste: No
Recognized Trader Importer: No
Recognized Trader Exporter: No
Spent Lead Acid Battery Importer: No
Spent Lead Acid Battery Exporter: No
Current Record: Yes
Non Storage Recycler Activity: Not reported
Electronic Manifest Broker: Not reported

List of NAICS Codes and Descriptions:
NAICS Codes: No NAICS Codes Found

Facility Has Received Notices of Violations:
Violations: No Violations Found

Evaluation Action Summary:
Evaluations: No Evaluations Found

NY MANIFEST:
Name: CON EDISON
Address: 453 E 120TH ST
City,State,Zip: NEW YORK, NY 10029
Country: USA
EPA ID: NYP004294690
Facility Status: Not reported
Location Address 1: 453 E 120 ST
Code: BP
Location Address 2: SERVICE BOX # 19830
Total Tanks: Not reported
Location City: NEW YORK
Location State: NY
Location Zip: 10029
Location Zip 4: Not reported

NY MANIFEST:
EPAID: NYP004294690
Mailing Name: CON EDISON
Mailing Contact: TOM TEELING
Mailing Address 1: 4 IRVING PLACE 15TH FLOOR

CON EDISON SERVICE BOX: 19830 (Continued) **1016450444**

Mailing Address 2: Not reported
Mailing City: NEW YORK
Mailing State: NY
Mailing Zip: 10003
Mailing Zip 4: Not reported
Mailing Country: USA
Mailing Phone: 2124603770

NY MANIFEST:
Document ID: Not reported
Manifest Status: Not reported
seq: Not reported
Year: 2018
Trans1 State ID: NJ0000027193
Trans2 State ID: Not reported
Generator Ship Date: 03/20/2013
Trans1 Recv Date: 03/20/2013
Trans2 Recv Date: Not reported
TSD Site Recv Date: 03/21/2013
Part A Recv Date: Not reported
Part B Recv Date: Not reported
Generator EPA ID: NYP004294690
Trans1 EPA ID: Not reported
Trans2 EPA ID: Not reported
TSDF ID 1: NJD002200046
TSDF ID 2: Not reported
Manifest Tracking Number: 010841453JJK
Import Indicator: N
Export Indicator: N
Discr Quantity Indicator: N
Discr Type Indicator: N
Discr Residue Indicator: N
Discr Partial Reject Indicator: N
Discr Full Reject Indicator: N
Manifest Ref Number: Not reported
Alt Facility RCRA ID: Not reported
Alt Facility Sign Date: Not reported
MGMT Method Type Code: H110
Waste Code: Not reported
Waste Code: Not reported
Waste Code: Not reported
Waste Code: Not reported
Waste Code: Not reported
Waste Code: Not reported
Quantity: 500
Units: P - Pounds
Number of Containers: 1
Container Type: TT - Cargo tank, tank trucks
Handling Method: T Chemical, physical, or biological treatment.
Specific Gravity: 1
Waste Code: D008
Waste Code 1_2: Not reported
Waste Code 1_3: Not reported
Waste Code 1_4: Not reported
Waste Code 1_5: Not reported
Waste Code 1_6: Not reported

A8 **401 EAST 120TH STREET** **NY VCP** **S118943518**
401 EAST 120TH STREET **N/A**
< 1/8 **NEW YORK CITY, NY**
1 ft.

Site 8 of 29 in cluster A

Relative: VCP NYC:
Higher

Project ID:	15TMP0590M,15CVCP130M,15CVCP130M
Name:	401 EAST 120TH STREET
Address:	401 EAST 120TH STREET
City,State,Zip:	NEW YORK CITY, NY
Borough:	Manhattan
BBL:	1.0180800081017999E+19
OER Program:	VCP (Enrolled)
Phase:	Site Management
Latitude:	40.798511
Longitude:	-73.933326
Postcode:	11
Community Board:	8
Council District:	192
Census Tract:	1089835
BIN:	1018087501
NTA:	East Harlem North

Actual:
9 ft.

A9 **OER - NYC** **NY Spills** **S117974979**
401 EAST 120TH ST **N/A**
< 1/8 **MANHATTAN, NY**
1 ft.

Site 9 of 29 in cluster A

Relative: SPILLS:
Higher

Name:	OER - NYC
Address:	401 EAST 120TH ST
City,State,Zip:	MANHATTAN, NY
Spill Number/Closed Date:	1503447 / 2019-07-29
Facility ID:	1503447
Facility Type:	ER
DER Facility ID:	464363
Site ID:	509749
DEC Region:	2
Spill Cause:	Unknown
Spill Class:	C5
SWIS:	3101
Spill Date:	2015-06-29
Investigator:	PXLAKHAN
Referred To:	Not reported
Reported to Dept:	2015-06-29
CID:	Not reported
Water Affected:	Not reported
Spill Source:	Unknown
Spill Notifier:	Other
Cleanup Ceased:	Not reported
Cleanup Meets Std:	False
Last Inspection:	Not reported
Recommended Penalty:	False
UST Trust:	False
Remediation Phase:	0
Date Entered In Computer:	2015-06-29
Spill Record Last Update:	2019-07-29
Spiller Name:	JAMES CRESSY

Actual:
9 ft.

OER - NYC (Continued) **S117974979**

Spiller Company: NYC
Spiller Address: 401 EAST 120TH ST
Spiller Company: 999
Contact Name: JAMES CRESSY
DEC Memo: "6/29/15-Zhune called James 631-616-4000. Could not get him. Left a message. Jim Cressy- 631-365-6118 Cell 631-616-4000 Ext. 101 7/3/15-Zhune spoke to Jim. He said they are working with NYCOER. the site is a previous gas station. They did a subsurface investigation. They found tanks, soil and groundwater contamination. they are planning to remove the tanks, submit the remedial work plan and remediate the site. The Phase I, Phase II and Remedial Work plan will be send to the DEC. 7/7/15-Jim sent the following email. Please find the requested subsurface investigations completed by us to date. Said investigations were conducted under the auspices of the Mayor s office of Environmental Remediation (OER). In addition, as discussed please see the OER contact cc d on this email. Please let me know if you have any questions or comments. Spill is assigned to R. Piper. 12/23/2015: Rashad Spill reassigned from Piper to Omar as per DeMeo. 12/24/2015: Rashad 401 East 120th Street has alternate addresses of 2340-2350 1 Avenue and 401-431 East 120 Street. No additional spill reports found, PBS#2-604478 was found for 413 East 120th Street, there are two 10,000 gallon #2fuel oil ASTs. 2 documents were found in D2. 12/29/2015: Rashad One of the documents is a Health and Safety Plan which outlines precautions that will be taken while working on site. Review of Phase 2 investigation report is as follows: The current site is used as school/offices/multi-uses and contains 1-story, 2-story, and one 5 story buildings. The proposed future use of site will consist of one 179-unit mixed use building which will be 12-story tall and intended mainly for residential use with mixed commercial uses on first floor. Plans do not include any basement, all parking will be on first floor. The proposed redevelopment will require demolition of the one 1-story building with a footprint of 4,482 sqft, and one 2-story building with a footprint of 2,635 sqft. No soil excavation is required for site redevelopment. Past uses of site include lumber yard, coal yard, school, gasoline station, institutional, and commercial uses. Possible areas of concerns include former gas station on southwest corner, potential presence of fuel oil USTs to the west of existing building, and potential presence of historic fill material. It was determined that in the Phase 2 report that the historic operation of gasoline filing station and the historic fill has resulted in elevated metals and SVOCs, in the immediately vicinity of the former gasoline station, the subsurface soil exhibited toxicity characteristics of hazardous material Five USTs have been identified on the southwest corner of the site. Soil vapor investigation detected several gasoline and chlorinated solvents related compounds, it is expected that SSDS and vapor barrier system will be required for the proposed site redevelopment On April 29, 2015 performed the following tasks per NYC OER requirements: 4 additional soil borings to collect 8 samples, 2 additional temporary gw monitoring wells and collected 3 samples, installation of 2 additional soil vapor probes and collect 2 sample for chemical analysis. Soil analytics show elevated SVOCs highest being 11,000ppb benzo-b-fluoranthene as well as metals, highest being 667ppm Barium and 466ppm Lead, 130ppb 4,4DDD was also found. Almost all of the contaminated soil was found within the first 2 feet of soil. Groundwater samples have elevated concentrations of metals such as magnesium-69ppb and manganese-5.11ppb. SVOCs were also detected,

OER - NYC (Continued) **S117974979**

the highest was .32ppb benzo(b)fluoranthene. Soil vapor samples also show elevated readings that include benzene-14.1ug/m3, tetrachloroethene-4.26ug/m3, and vinyl chloride-1.4ug/m3. The report recommends the following: Accordingly, it is recommended that the Remedial Action Work Plan (RAWP) be prepared to direct any future remedial actions for the Site. At a minimum, the RAWP will include the following: Removal of the USTs that were closed-in-place for off-site disposal. 28, Removal of 0-2 feet historic fill and installation of a 2-foot clean fill layer on the portion where the proposed building will be erected. Installation of a concrete slab. Installation of a sub-slab depressurization system (SSDS). Installation of a vapor barrier system. A long term groundwater monitoring program. A soil management plan for any impacted soil generated during site redevelopment. 1/6/2016: Rashad Sent email to Jim: Spill#1503447 for 401 East 120th Street, New York 10035 has been reassigned to me. I have reviewed the Phase 2 report submitted in May 2015 and I have a few questions. The report I reviewed only has analytical results for borings SB7-SB10 and groundwater samples from GW4-GW6, would you be able to send me the initial Phase 2 report containing the other sample results? Also has the RAWP been prepared yet? Jim sent email: Good morning Omar, The RAWP has been prepared and is available via the link below. It has been approved by OER and I believe the DEC s approval is pending. In addition, the link to the completed RIR is below. Further, OER s decision document is attached. Please let us know if you have any questions or comments. The link led to 2 documents and the email contained a document, these documents have been uploaded to D2. Remedial investigation report collected 16 soil samples, 5 groundwater samples, and 3 vapor probes. Depth to groundwater is 6-8 feet, groundwater flows west to east and depth to bedrock is unknown but greater than 15 feet. Soil samples have slew of contaminants such as metals, svocs, and limited number of VOCs. The VOCs above standards are found in SB-1 aceton-130ug/L found 6-8feet in soil near former gas station as well as 390ug/L xylene found at 6-8feet in soil near former gas station. There are also metal and svoc contaminants above standards in ground water, the VOCs above standards in groundwater are isopropylbenzene at 100 ppb, n-butylbenzene at 27ppb, n-propylbenzene-160ppb, and sec-butylbenezene-52ppb. The Remedial Action Work Plan outlines plan to excavate 2 feet of soil across site and 8 feet of soil in former gas station area in southwestern portion of property. Other remedial activities include a composite cover system will be placed over site to prevent exposure, an SSDS, and a vapor barrier will be placed. Removal of 5 550 USTs from southwestern portion of site as well as collection of end point samples. As per Jeff I will be sending out Report Receipt Review Letter approving RAWP with inclusion of groundwater grab sample. Letter will be uploaded to D2. As per Vought no review of vapor mitigation plans is needed as NYCDOH reportedly performs the review as part of the OER VCP program. Email sent to adgarcia@promesa.org with cc to Cider Environmental, Shaminder, and Shana from OER: After reviewing the submitted Remedial Action Work Plan, the Department has approved the Plan pending inclusion of a groundwater grab sample upon excavation of UST location. Please see attached review letter and contact me if you have any questions. 5/13/2016: Rashad Received email from Shaminder stating that OER has approved the revised RAWP and construction will begin soon. 6/10/2016: Rashad Received email from Shaminder: As you already know that this Site is in City VC program. Yesterday, we conducted a

OER - NYC (Continued) **S117974979**

Pre-construction meeting with them. Work is expected to begin soon (two to three weeks). I will keep you in loop and get you daily reports. When our field person visit this site, we will get you inspection report for your file. Approved RAWP includes: 1.Establishment of Site Specific (Track 4) Soil Cleanup Objectives (SCOs). 2.Excavation and removal of soil/fill exceeding Site Specific (Track 4) SCOs. The entire footprint of the Site will be excavated to a depth of approximately 2 feet below grade. The southwestern portion of property, where the former gasoline station was located, will be excavated to the depth of 8 feet below grade for UST removal. Approximately 3,600 tons of typical historic fill and 150 tons of petroleum-impacted soil will be disposed at an appropriately licensed or permitted facility. 3.Excavation and removal of hazardous waste. 4.Removal and registration of five known 550-gallon USTs from the southwestern portion of the Site. Removal of other unknown USTs that are encountered during soil/fill removal actions. 5.Collection and analysis of end-point samples to determine the performance of the remedy with respect to attainment of Site Specific Track 4 SCOs. 6.NYSDEC will review the closure documentation for Spill No. 1503447 following tanks removal and associated contaminated soil removal per NYSDEC requirements which includes collection of a groundwater grab sample upon excavation of UST location at the southwestern portion of the Site. 7.Placement of demarcation layer in areas used for parking. 8.Installation of a vapor barrier system consisting of vapor barrier beneath the building slab to mitigate soil vapor migration into the building. 9.Installation of a active sub-slab depressurization system (SSDS). 10.Recording of a Declaration of Covenants and Restrictions. 6/14/2016: Rashad Sent email to Shaminder: Jeff said that we need a copy of the NYCDOH review letter for the active SSDS, if it is available now, or once it is produced. Thanks. 6/17/2016: Rashad Received email from Shaminder: Rashad: This Site is enrolled in City VCP. A pre-construction meeting was held on June 17th. Construction is expected to begin next week. A copy of Decision Document is attached. Remedy includes: " Track 4 Cleanup; " Excavation: The entire footprint of the Site will be excavated to a depth of approximately 2 feet below grade. The southwestern portion of property, where the former gasoline station was located, will be excavated to the depth of 8 feet below grade for UST removal. Approximately 3,600 tons of typical historic fill and 150 tons of petroleum-impacted soil will be disposed at an appropriately licensed or permitted facility. " Collection and analysis of end-point samples " ORC application per NYSDEC requirements; " NYSDEC will review the closure documentation for Spill No. 1503447 following tanks removal and associated contaminated soil removal per NYSDEC requirements; " Construction of an engineered composite cover; " Installation of an active sub-slab depressurization system (SSDS) Decision document was attached to email which outlines remedy already summarized by above email. It has been uploaded to D2. 6/23/2016: Rashad Shaminder will be supplying us with DOH approval letter. 1/13/2017 Austin This spill report is being transferred from Rashad Omar to Pratik Lakhani end. 02/16/17 - Lakhani OER Project #15CVCP130M Following email was sent to OER PM Sarah Pong: Sarah, I guess we have another site together! This spill case was reassigned to me, as Rashad is no longer with the DEC. I was reviewing the reports and conversations between Rashad and OER, and I was wondering if there are any updates on the site? I understand that an active SSDS is planned to be installed at the site, has NYCDOH reviewed and provided commentary on the SSDS? If so,

OER - NYC (Continued) **S117974979**

could you please send the review letter to me? In terms of the five (5) known USTs at the site, have they been removed along with any contaminated soils? Furthermore, have remediation plans been made to address groundwater contamination in that area? Please let me know, as I would like to close the spill case as soon as possible. Thank you. OER Pong replied. The site is currently in construction with the next remedial phase to be the installation of the SSDS some time this month (February). The five (5) known historic USTs have been previously removed and only the concrete base of the tanks were found. However, four (4) other USTs were found during excavation and removed. Soils in those areas were excavated down to groundwater and ORC injected prior to backfilling with RCA. Daily reports can be found in the following link: https://www.dropbox.com/sh/42vopwsrl8ur8za/AADPj5TyLIiANcQG1bdnQrkDa?dl=0 02/22/17 - Lakhani Sent the following email to OER Pong: I hope you re doing well. I was looking at the Tank Endpoint Groundwater Sample Lab data in the dropbox and I see that contamination in the groundwater sample, GW-EP, is above standards. Is this groundwater sample related to the four (4) new USTs that were found during excavation? Could you please clarify where these soil and groundwater samples were taken from? Also, was groundwater direction determined? I understand from the RAWP that it was assumed to be in the eastern direction. Thank you for informing me on the remediation activities. Will the groundwater be often monitored after the ORC was injected to check whether the little contamination that remains is attenuating? Please keep me updated and let me know when the active SSDS is planned to be installed. Thank you! 02/24/17 - Lakhani OER Pong sent me the following email: The groundwater grab sample was required by Rashad in the area of the UST excavation for the spill and the soil samples were collected as endpoints (one within tank area, one outside tank area). I believe temporary wells were installed during the RI so groundwater flow was not determined. The ORC was injected by the consultant of their own accord and was not a requirement of OER or Rashad so there is no requirement for monitoring the groundwater. If you require groundwater to be monitored or can provide direction for remediation of the spill, please let us know and we will relay it to the team. Following email was sent to NYSDOH Nathan Walz: I hope this email finds you in good health. I have a spill case for the property at 401 East 120th Street in Manhattan, referred to as the Site here forth. The Site has soil vapor concerns, which had driven the consultant to develop plans to install an active SSDS at the site along with a vapor barrier. Maximum PCE concentrations at the Site are 4.26 ug/m3 which falls within the no further action to & reduce exposures range on the DOH matrix. Other VOCs exceeded mean indoor concentration values as well (see attached detailed site plan). The current Site is used as a school/offices/multi-uses and contains 1-story, 2-story, and one (1) 5-story buildings. The proposed future use of the site will consist of one (1) 179-unit mixed use building which will be 12-stories tall and intended mainly for residential use with mixed commercial uses on the first floor. Plans do not include a basement and all parking will be on the first floor. Areas of concern include a former gas station on the southwest corner where nine (9) USTs were discovered. It was here where the subsurface soil exhibited toxicity characteristics of hazardous material. The soil vapor investigation on the Site detected several gasoline and chlorinated solvents related compounds as per the RAWP. From these findings, it was

OER - NYC (Continued) **S117974979**

expected that an SSDS and vapor barrier system will be required for the proposed site redevelopment. I wanted to run this site past you to determine whether the proposal to install an SSDS is acceptable and to receive any further guidance on the matter. NYCDOH has reviewed and understood their plans for the installation. I ve also attached an abridged version of the report for you to review. I appreciate the help! 02/27/17 - Lakhani Nathan responded with the following email: ...I believe that it is a proactive building approach to include an SSDS during the construction/redevelopment process. My only comment is that it would be in the property owner/participant s best interest to have the SSDS pressure differential test results provided the Department's prior to submittal of the FER in the case that modifications are necessary. OER Chawla reassured that OER usually go to a site for pressure testing and only then approves the final report. 04/20/17 - Lakhani On 03/13/17, DEC Lakhani emailed OER Pong notifying her that the groundwater should be monitored to show the effectiveness of the ORC injection. Testing can be done ever quarter. On 08/31/16, a previously abandoned and unknown 550-gallon fuel oil UST was found to the east of the previously removed gasoline USTs. Endpoint and groundwater sampling was completed in the vicinity of the USTs encased in concrete. A groundwater samples and endpoint samples from the tank west wall and tank area were extracted. Results are as follows: 1,2,4-trimethylbenzene 66 ug/L(GW-EP), 1,3,5-trimethlybenzene 38 ug/L(GW-EP), benzene 1.9 ug/L(GW-EP), xylene 37.5 ug/L(GW-EP). 06/14/17 - Lakhani OER Shaminder emailed to inform that two (2) groundwater monitoring wells will be installed after construction completion. OER requested DEC's assistance with selecting well locations. Furthermore, he also informed that the SSDS will be pressure tested when building construction is complete. DEC Lakhani responded requiring the determination of groundwater flow in order to assist with well placement. OER Pong's update is as follows: Current status of site: - most of the soil removal complete and superstructure is up 3-stories - 50 x70 NE portion of site remains to be excavated which will likely occur next week - The last part of the SSDS and vapor barrier will be installed in that area after major construction (currently equipment staging) around October/November. - Took 6 confirmation samples at bottom of development excavation depth. No detection of PCBs or VOCs. Metals and SVOCs exceeded RRSCO with barium above PGW and Track 4 Site-Specific SCOs (max 2,000ppm). Tank/spill - tanks were removed in August 2016 and area over excavated as much as possible (limited by walls to north and east and sidewalk to south and west) and down to groundwater. - ORC injected/applied directly to groundwater to speed degradation of compounds - No tank bottom endpoint sample collected since in groundwater so groundwater grab sample collected and tested. - Grab groundwater sample had metals, VOCs and SVOCs in exceedance of GQS. - Two tank sidewall endpoint taken. West sidewall sample had metal exceedance above UUSCO. No SVOCs or VOCs detected above MDL in sidewall samples. - Area was backfilled with RCA and building slab has been poured over it. - Planning on installing groundwater wells (2-3?) after major construction complete SSDS - installed portion of SSDS in March 2017 - Design incorporates sampling test points and will perform pressure test after construction complete File Review: Project Status Report (Cider Environmental, 05/26/17) - In August 2016, three (3) 1500 gallon (former gasoline) and (1) 550 gallon #2 fuel oil USTs were removed from the southwester corner of the site

OER - NYC (Continued) **S117974979**

(former gasoline station). Over-excavation was performed to remove the impacted soil and was approx. 85'x50'x8'. Due to the presence of the surrounding structures, only two (2) confirmatory soil samples and one (1) groundwater samples were collected. Soil samples were relatively clean, while the groundwater sample was contaminated. The entire footprint of the site was excavated to a depth of 2'bg, except the southwestern portion of the property, where excavation was performed to groundwater (8'bg) for UST removal. A total of six (6) endpoint samples were collected, all of which were returned with VOCs below standards. Some SVOCs, namely PAHs, were above standards. Cider supervised the installation of an active SSDS. The system consisted of a network of horizontal pipe set in the middle of a gas permeable layer immediately beneath the building slab and vapor barrier system. Due to the presence of heavy construction equipment, the eastern portion of the SSDS will be installed at a later date. The vapor barrier has also been installed except for the eastern portion for the same reasons as the SSDS. An engineered composite cover system was installed at the site. The system consisted of a 6 thick concrete building slab with a 12 clean granular sub-base beneath all building areas. 09/18/17 - Lakhani OER Sarah Pong emails to inform that according to the consultant, the wells to determine groundwater flow will be installed after the heavy machinery is no longer on-site which is sometime in November. A well will be installed downgradient of the ORC injection area to also determine effectiveness at that time. 03/28/18 - Lakhani OER Pong contacted James at Cider confirmed that the downgradient groundwater wells still have not been installed due to the onsite construction activities. The updated timeline to install the well is 1-3 months. OER Pong attached the SSDS layout. A portion of the vapor barrier and SSDS piping is still left to be installed. 06/15/18 - Lakhani As per the May 2018 monthly report, SSDS pipe was installed in the parking-garage portion of the building. 10/31/18 - Lakhani The consultant confirmed that all subsurface activities, including installation of the vapor barrier and active SSDS, have been completed at the site. Once the roof is finished, the SSDS fans will be installed and sub-slab vacuum reading collected. At this time, the consultant is proposing three (3) groundwater wells around the former UST/open spill area and collect a round of samples. 11/01/18 - Lakhani Spoke to OER Shaminder and Sarah Pong, and suggested that rather than installing three wells, MW-1 can be installed and be monitored over 1-2 quarters to determine whether if the contamination is attenuating. 11/08/18 - Lakhani OER Pong shared the updated Groundwater Monitoring Plan which includes installing one (1) permanent well in the vicinity of the former USTs and collected two (2) quarterly samples for analysis and review. THERE ARE NO OTHER FEASIBLE WELL LOCATIONS ON THE PROPERTY BESIDES THE SOUTHWEST CORNER OF THE PROPERTY. 12/20/18 - Lakhani Ground Monitoring Report (Cider, 12/12/18) - On 11/28/18, one (1) 2 diameter permanent groundwater monitoring well was installed in the area of the former UST to evaluate the results of ORC application. Sample results are as follow: no VOCs were detected. 07/25/19 - Lakhani OER Sarah Pong submitted the 2nd Quarter of Groundwater Monitoring. Concentrations are below groundwater standards and are well within attenuation ranges. The SSDS has also been pressure tested. Pressure test data has been forwarded to NYSDOH for review. 07/29/19 - Lakhani NYSDOH reviewed the RAR and the SMP for the site and has no further comments. Spill is closed."

Remarks: "geo probe confirm loss. OER is also involved with project"

OER - NYC (Continued) **S117974979**

All Materials:

Site ID:	509749
Operable Unit ID:	1259029
Operable Unit:	01
Material ID:	2262265
Material Code:	0001A
Material Name:	#2 fuel oil
Case No.:	Not reported
Material FA:	Petroleum
Quantity:	Not reported
Units:	Not reported
Recovered:	Not reported
Oxygenate:	Not reported

A10 **401 EAST 120TH STREET** **NY BROWNFIELDS** **S118628312**
401 EAST 120TH STREET **N/A**
< 1/8 **NEW YORK, NY 10035**
1 ft.

Site 10 of 29 in cluster A

Relative: **Higher**
Actual: **9 ft.**

BROWNFIELDS:

Name:	401 EAST 120TH STREET
Address:	401 EAST 120TH STREET
City,State,Zip:	NEW YORK, NY 10035
Program:	BCP
Site Code:	523120
Acres:	0.800
HW Code:	C231100
SWIS:	3101
Town:	New York City
Record Added Date:	02/26/2016
Record Updated Date:	03/30/2016
Update By:	SXDEWES
Site Description:	"Location: The Site is located in an urban area in the East Harlem section in the borough of Manhattan, New York. The Site is bounded by 15-story apartment buildings to the north; East 120th Street followed by numerous commercial retail, offices, institutional, and residential buildings to the south; commercial buildings on Lot 8 followed by a 15-story apartment building to the east; and 1st Avenue followed by John S. Roberts Junior High School to the west. Site Features: Currently, the Site is used as a school, offices, and multi-uses and contains an approximately 4,480-square foot, one 1-story building. The remainder of the Site consists of an asphalt-paved parking lot. Current Zoning and Land Use: The current zoning designation is R7-2 residential use. The surrounding parcels are currently used as residential, retail, office, and institutional buildings. Past Use of the Site: Prior to 1940, the Site has been utilized for residential, commercial, stone yard (1896), lumber yard (1911), coal yard (1911), school (1923) and gasoline station (1938). From 1941 to 1980, the Site has been utilized for residential, commercial, school, and gasoline station. From 1981 to present, the Site has been utilized for institutional and commercial uses. Site Geology and Hydrogeology: Elevation of the property ranges from 8 to 10 feet and depth to groundwater ranges from 6 to 8 feet. Groundwater flow is generally from West to East. Depth to bedrock is unknown but greater than 15 feet. The stratigraphy of the Site, from the surface

401 EAST 120TH STREET (Continued) **S118628312**

	down, consists of 2-5 feet of urban fill material underlain by at least 10 feet of well drained, medium to fine brown sand with some gravel."
Env Problem:	"Information submitted with the BCP application regarding the environmental condition at the site are currently under review and will be revised as additional information becomes available."
Health Problem:	"Information submitted with the BCP application regarding the conditions at the site are currently under review and will be revised as additional information becomes available."
Dump:	Not reported
Structure:	Not reported
Lagoon:	Not reported
Landfill:	Not reported
Pond:	Not reported
Disp Start:	Not reported
Disp Term:	Not reported
Lat/Long:	Not reported
Dell:	Not reported
Record Add:	Not reported
Record Upd:	Not reported
Updated By:	Not reported
Own Op:	Not reported
Sub Type:	Not reported
Owner Name:	Not reported
Owner Company:	Not reported
Owner Address:	Not reported
Owner Addr2:	Not reported
Owner City,St,Zip:	Not reported
Owner Country:	Not reported
HW Code:	Not reported
Waste Type:	Not reported
Waste Quantity:	Not reported
Waste Code:	Not reported
Crossref ID:	Not reported
Cross Ref Type Code:	Not reported
Cross Ref Type:	Not reported
Record Added Date:	Not reported
Record Updated:	Not reported
Updated By:	Not reported

A11 **ACACIA GARDENS** **RCRA NonGen / NLR** **1019326128**
401-411 E 120TH ST **NYR000227421**
< 1/8 **NEW YORK, NY 10035**
1 ft.

Site 11 of 29 in cluster A

Relative: RCRA NonGen / NLR:
Higher

Date Form Received by Agency:		20170418
Handler Name:	ACACIA GARDENS	
Handler Address:		401-411 E 120TH ST
Handler City,State,Zip:		NEW YORK, NY 10035
EPA ID:		NYR000227421
Contact Name:		JOSE DIAZ
Contact Address:		E 175TH ST
Contact City,State,Zip:		BRONX, NY 10457
Contact Telephone:		917-881-1576
Contact Fax:		347-649-3290
Contact Email:		JOSDIAZ@PROMESA.ORG

Actual:
9 ft.

ACACIA GARDENS (Continued) **1019326128**

Contact Title:	SENIOR CONSTRUCTION MANAGER
EPA Region:	02
Land Type:	Private
Federal Waste Generator Description:	Not a generator, verified
Non-Notifier:	Not reported
Biennial Report Cycle:	Not reported
Accessibility:	Not reported
Active Site Indicator:	Not reported
State District Owner:	NY
State District:	NYSDEC R2
Mailing Address:	E 120TH ST
Mailing City,State,Zip:	NEW YORK, NY 10035
Owner Name:	ACACIA GARDENS HOUSING DEVELOPMENT LLC
Owner Type:	Private
Operator Name:	ACACIA GARDENS AFFORDABLE LLC
Operator Type:	Private
Short-Term Generator Activity:	No
Importer Activity:	No
Mixed Waste Generator:	No
Transporter Activity:	No
Transfer Facility Activity:	No
Recycler Activity with Storage:	No
Small Quantity On-Site Burner Exemption:	No
Smelting Melting and Refining Furnace Exemption:	No
Underground Injection Control:	No
Off-Site Waste Receipt:	No
Universal Waste Indicator:	No
Universal Waste Destination Facility:	No
Federal Universal Waste:	No
Active Site Fed-Reg Treatment Storage and Disposal Facility:	Not reported
Active Site Converter Treatment storage and Disposal Facility:	Not reported
Active Site State-Reg Treatment Storage and Disposal Facility:	Not reported
Active Site State-Reg Handler:	---
Federal Facility Indicator:	Not reported
Hazardous Secondary Material Indicator:	NN
Sub-Part K Indicator:	Not reported
Commercial TSD Indicator:	No
Treatment Storage and Disposal Type:	Not reported
2018 GPRA Permit Baseline:	Not on the Baseline
2018 GPRA Renewals Baseline:	Not on the Baseline
Permit Renewals Workload Universe:	Not reported
Permit Workload Universe:	Not reported
Permit Progress Universe:	Not reported
Post-Closure Workload Universe:	Not reported
Closure Workload Universe:	Not reported
202 GPRA Corrective Action Baseline:	No
Corrective Action Workload Universe:	No
Subject to Corrective Action Universe:	No
Non-TSDFs Where RCRA CA has Been Imposed Universe:	No
TSDFs Potentially Subject to CA Under 3004 (u)/(v) Universe:	No
TSDFs Only Subject to CA under Discretionary Auth Universe:	No
Corrective Action Priority Ranking:	No NCAPS ranking
Environmental Control Indicator:	No
Institutional Control Indicator:	No
Human Exposure Controls Indicator:	N/A
Groundwater Controls Indicator:	N/A
Operating TSDF Universe:	Not reported

ACACIA GARDENS (Continued) **1019326128**

Full Enforcement Universe:	Not reported
Significant Non-Complier Universe:	No
Unaddressed Significant Non-Complier Universe:	No
Addressed Significant Non-Complier Universe:	No
Significant Non-Complier With a Compliance Schedule Universe:	No
Financial Assurance Required:	Not reported
Handler Date of Last Change:	20170524
Recognized Trader-Importer:	No
Recognized Trader-Exporter:	No
Importer of Spent Lead Acid Batteries:	No
Exporter of Spent Lead Acid Batteries:	No
Recycler Activity Without Storage:	Not reported
Manifest Broker:	Not reported
Sub-Part P Indicator:	No

Hazardous Waste Summary:

Waste Code:	D008
Waste Description:	LEAD

Handler - Owner Operator:

Owner/Operator Indicator:	Owner
Owner/Operator Name:	ACACIA GARDENS HOUSING DEVELOPMENT LLC
Legal Status:	Private
Date Became Current:	20160411
Date Ended Current:	Not reported
Owner/Operator Address:	300 E 175TH ST
Owner/Operator City,State,Zip:	BRONX, NY 10457
Owner/Operator Telephone:	917-881-1576
Owner/Operator Telephone Ext:	Not reported
Owner/Operator Fax:	Not reported
Owner/Operator Email:	Not reported

Owner/Operator Indicator:	Operator
Owner/Operator Name:	ACACIA GARDENS AFFORDABLE LLC
Legal Status:	Private
Date Became Current:	20160411
Date Ended Current:	Not reported
Owner/Operator Address:	Not reported
Owner/Operator City,State,Zip:	Not reported
Owner/Operator Telephone:	Not reported
Owner/Operator Telephone Ext:	Not reported
Owner/Operator Fax:	Not reported
Owner/Operator Email:	Not reported

Owner/Operator Indicator:	Owner
Owner/Operator Name:	ACACIA GARDENS HOUSING DEVELOPMENT LLC
Legal Status:	Private
Date Became Current:	20160411
Date Ended Current:	Not reported
Owner/Operator Address:	300 E 175TH ST
Owner/Operator City,State,Zip:	BRONX, NY 10457
Owner/Operator Telephone:	917-881-1576
Owner/Operator Telephone Ext:	Not reported
Owner/Operator Fax:	Not reported
Owner/Operator Email:	Not reported

ACACIA GARDENS (Continued) **1019326128**

Owner/Operator Indicator:	Operator
Owner/Operator Name:	ACACIA GARDENS AFFORDABLE LLC
Legal Status:	Private
Date Became Current:	20160411
Date Ended Current:	Not reported
Owner/Operator Address:	Not reported
Owner/Operator City,State,Zip:	Not reported
Owner/Operator Telephone:	Not reported
Owner/Operator Telephone Ext:	Not reported
Owner/Operator Fax:	Not reported
Owner/Operator Email:	Not reported

Historic Generators:

Receive Date:	20170418
Handler Name: ACACIA GARDENS	
Federal Waste Generator Description:	Not a generator, verified
State District Owner:	NY
Large Quantity Handler of Universal Waste:	No
Recognized Trader Importer:	No
Recognized Trader Exporter:	No
Spent Lead Acid Battery Importer:	No
Spent Lead Acid Battery Exporter:	No
Current Record:	Yes
Non Storage Recycler Activity:	Not reported
Electronic Manifest Broker:	Not reported

Receive Date:	20160623
Handler Name: ACACIA GARDENS	
Federal Waste Generator Description:	Large Quantity Generator
State District Owner:	NY
Large Quantity Handler of Universal Waste:	No
Recognized Trader Importer:	No
Recognized Trader Exporter:	No
Spent Lead Acid Battery Importer:	No
Spent Lead Acid Battery Exporter:	No
Current Record:	No
Non Storage Recycler Activity:	Not reported
Electronic Manifest Broker:	Not reported

List of NAICS Codes and Descriptions:

NAICS Code:	624120
NAICS Description:	SERVICES FOR THE ELDERLY AND PERSONS WITH DISABILITIES
NAICS Code:	624190
NAICS Description:	OTHER INDIVIDUAL AND FAMILY SERVICES

Facility Has Received Notices of Violations:

Violations:	No Violations Found

Evaluation Action Summary:

Evaluations:	No Evaluations Found

A12 **ACACIA GARDENS HOUSING** **NY MANIFEST** **S118708644**
401-411 E 120TH ST **N/A**
< 1/8 **NEW YORK, NY 10035**
1 ft.

Site 12 of 29 in cluster A

Relative:
Higher

Actual:
9 ft.

NY MANIFEST:

Name:	ACACIA GARDENS HOUSING
Address:	401-411 E 120TH ST
City,State,Zip:	NEW YORK, NY 10035
Country:	USA
EPA ID:	NYR000227421
Facility Status:	Not reported
Location Address 1:	401 EAST 120TH STREET
Code:	BP
Location Address 2:	Not reported
Total Tanks:	Not reported
Location City:	NEW YORK
Location State:	NY
Location Zip:	10035
Location Zip 4:	Not reported

NY MANIFEST:

EPAID:	NYR000227421
Mailing Name:	ACACIA GARDENS HOUSING
Mailing Contact:	ACACIA GARDENS HOUSING DEVELOPMENT
Mailing Address 1:	200 EAST 175TH ST
Mailing Address 2:	Not reported
Mailing City:	BRONX
Mailing State:	NY
Mailing Zip:	10457
Mailing Zip 4:	Not reported
Mailing Country:	USA
Mailing Phone:	Not reported

NY MANIFEST:

Document ID:	Not reported
Manifest Status:	Not reported
seq:	Not reported
Year:	2018
Trans1 State ID:	NJR000029967
Trans2 State ID:	Not reported
Generator Ship Date:	09/02/2016
Trans1 Recv Date:	09/02/2016
Trans2 Recv Date:	Not reported
TSD Site Recv Date:	09/02/2016
Part A Recv Date:	Not reported
Part B Recv Date:	Not reported
Generator EPA ID:	NYR000227421
Trans1 EPA ID:	Not reported
Trans2 EPA ID:	Not reported
TSDF ID 1:	PAD085690592
TSDF ID 2:	Not reported
Manifest Tracking Number:	015758324JJK
Import Indicator:	N
Export Indicator:	N
Discr Quantity Indicator:	N
Discr Type Indicator:	N
Discr Residue Indicator:	N

ACACIA GARDENS HOUSING (Continued) **S118708644**

Discr Partial Reject Indicator:	N
Discr Full Reject Indicator:	N
Manifest Ref Number:	Not reported
Alt Facility RCRA ID:	Not reported
Alt Facility Sign Date:	Not reported
MGMT Method Type Code:	H110
Waste Code:	Not reported
Waste Code:	Not reported
Waste Code:	Not reported
Waste Code:	Not reported
Waste Code:	Not reported
Waste Code:	Not reported
Quantity:	55680
Units:	P - Pounds
Number of Containers:	1
Container Type:	DT - Dump trucks
Handling Method:	T Chemical, physical, or biological treatment.
Specific Gravity:	1
Waste Code:	D008
Waste Code 1_2:	Not reported
Waste Code 1_3:	Not reported
Waste Code 1_4:	Not reported
Waste Code 1_5:	Not reported
Waste Code 1_6:	Not reported

A13 **ACACIA GARDENS HDFC** **US BROWNFIELDS** **1026006546**
401 EAST 120TH STREET **N/A**
< 1/8 **NEW YORK, NY 10035**
1 ft.

Site 13 of 29 in cluster A

Relative: **Higher**
Actual: **9 ft.**

US BROWNFIELDS:

Name:	ACACIA GARDENS HDFC
Address:	401 EAST 120TH STREET
City,State,Zip:	NEW YORK, NY 10035
Recipient Name:	City of New York
Grant Type:	BCRLF
Property Number:	Block 1808, Lot 10
Parcel size:	0.8
Latitude:	40.7985605
Longitude:	-73.9334347
HCM Label:	-
Map Scale:	-
Point of Reference:	-
Highlights:	-
Datum:	-
Acres Property ID:	240315
IC Data Access:	-
Start Date:	-
Redev Completition Date:	-
Completed Date:	-
Acres Cleaned Up:	-
Cleanup Funding:	-
Cleanup Funding Source:	-
Assessment Funding:	-
Assessment Funding Source:	-
Redevelopment Funding:	-

ACACIA GARDENS HDFC (Continued) **1026006546**

Redev. Funding Source:	-
Redev. Funding Entity Name:	-
Redevelopment Start Date:	-
Assessment Funding Entity:	-
Cleanup Funding Entity:	-
Grant Type:	Hazardous
Accomplishment Type:	-
Accomplishment Count:	-
Cooperative Agreement Number:	96287213
Start Date:	-
Ownership Entity:	-
Completion Date:	-
Current Owner:	-
Did Owner Change:	-
Cleanup Required:	-
Video Available:	-
Photo Available:	-
Institutional Controls Required:	-
IC Category Proprietary Controls:	-
IC Cat. Info. Devices:	-
IC Cat. Gov. Controls:	-
IC Cat. Enforcement Permit Tools:	-
IC in place date:	-
IC in place:	-
State/tribal program date:	-
State/tribal program ID:	-
State/tribal NFA date:	-
Air cleaned:	-
Asbestos found:	-
Asbestos cleaned:	-
Controled substance found:	-
Controled substance cleaned:	-
Drinking water affected:	-
Drinking water cleaned:	-
Groundwater affected:	-
Groundwater cleaned:	-
Lead contaminant found:	-
Lead cleaned up:	-
No media affected:	-
Unknown media affected:	-
Other cleaned up:	-
Other metals found:	-
Other metals cleaned:	-
Other contaminants found:	-
Other contams found description:	-
PAHs found:	-
PAHs cleaned up:	-
PCBs found:	-
PCBs cleaned up:	-
Petro products found:	-
Petro products cleaned:	-
Sediments found:	-
Sediments cleaned:	-
Soil affected:	-
Soil cleaned up:	-
Surface water cleaned:	-
VOCs found:	-

ACACIA GARDENS HDFC (Continued) **1026006546**

VOCs cleaned:	-
Cleanup other description:	-
Num. of cleanup and re-dev. jobs:	-
Past use greenspace acreage:	-
Past use residential acreage:	-
Surface Water:	-
Past use commercial acreage:	-
Past use industrial acreage:	-
Future use greenspace acreage:	-
Future use residential acreage:	-
Future use commercial acreage:	-
Future use industrial acreage:	-
Superfund Fed. landowner flag:	-
Arsenic cleaned up:	-
Cadmium cleaned up:	-
Chromium cleaned up:	-
Copper cleaned up:	-
Iron cleaned up:	-
mercury cleaned up:	-
Nickel Cleaned Up:	-
No clean up:	-
Pesticides cleaned up:	-
Selenium cleaned up:	-
SVOCs cleaned up:	-
Unknown clean up:	-
Arsenic contaminant found:	-
Cadmium contaminant found:	-
Chromium contaminant found:	-
Copper contaminant found:	-
Iron contaminant found:	-
Mercury contaminant found:	-
Nickel contaminant found:	-
No contaminant found:	-
Pesticides contaminant found:	-
Selenium contaminant found:	-
SVOCs contaminant found:	-
Unknown contaminant found:	-
Future Use: Multistory	-
Media affected Bluiding Material:	-
Media affected indoor air:	-
Building material media cleaned up:	-
Indoor air media cleaned up:	-
Unknown media cleaned up:	-
Past Use: Multistory	-
Property Description:	-
Below Poverty Number:	14678
Below Poverty Percent:	39.16
Meidan Income:	12374
Meidan Income Number:	24668
Meidan Income Percent:	65.81
Vacant Housing Number:	1317
Vacant Housing Percent:	9.05
Unemployed Number:	2022
Unemployed Percent:	5.39

A14
West
< 1/8
0.007 mi.
35 ft.

MANHOLE 53875
1ST AVE/120TH ST
MANHOLE, NY

Site 14 of 29 in cluster A

NY Spills **S104510612**
N/A

Relative:
Higher

Actual:
9 ft.

SPILLS:

Name:	MANHOLE 53875
Address:	1ST AVE/120TH ST
City,State,Zip:	MANHATTAN, NY
Spill Number/Closed Date:	9913838 / 2004-11-16
Facility ID:	9913838
Facility Type:	ER
DER Facility ID:	118293
Site ID:	138342
DEC Region:	2
Spill Cause:	Unknown
Spill Class:	C4
SWIS:	3101
Spill Date:	2000-03-08
Investigator:	JHOCONNE
Referred To:	Not reported
Reported to Dept:	2000-03-08
CID:	371
Water Affected:	Not reported
Spill Source:	Unknown
Spill Notifier:	Affected Persons
Cleanup Ceased:	Not reported
Cleanup Meets Std:	False
Last Inspection:	Not reported
Recommended Penalty:	False
UST Trust:	False
Remediation Phase:	0
Date Entered In Computer:	2000-03-08
Spill Record Last Update:	2004-11-16
Spiller Name:	Not reported
Spiller Company:	UNKNOWN
Spiller Address:	Not reported
Spiller Company:	999
Contact Name:	Not reported
DEC Memo:	"Prior to Sept, 2004 data translation this spill Lead_DEC Field was O'CONNELL e2mis no. 130304: 08-MAR-2000 09:15 MH.53867 E/S 1 AVE 209' N/O EAST 120 ST -- SPILL UNKNOWN OIL J. Rivera 16937, UGNo, while on location to splice feeder 3M58, found spill approx 5 gal unknown oil and 150 gal water in structure. No visual movement of liquids. No apparent impact to sewers or waterways. No smoke or fire. No visible cracks. Sump, sump pump and sewer connection not verified. Conduit plate not available to determine sewer connection. PILC oil filled cable in structure. ID sample taken by Rivera, tag # 10526 hung. Cleanup pending sample results. 03/09/00 , 10:15 AM CORRECT MANHOLE NUMBER IS #53875 AND LOCATION , E/S 1 AVE 209' N/O EAST 120 ST,WHERE THE SAMPLE WAS TAKEN FROM. INCIDENT # 130304 , E/S 1 AVE 209' N/O EAST 120 ST , MH.53867 , 1.PPM DATE AND TIME THE CLEANUP COMPLETED : 03/09/00 , 13:00. CLEANUP PROCEDURE : OIL AND WATER REMOVED VIA TANKER UNDER <50.PPM , WAS THEN DOUBLE WASHED WITH BIO-GENESIS SOLUTION (SLIX) , MANHOLE WAS THEN RINSED BY FLUSH TRUCK. QUANTITY REMOVED FROM SITE AND TYPE OF CONTAINER'S USED : THREE PLASTIC BAG'S NON-HAZARDOUS WASTE (PPE& ABSORBENT PAD'S,TARP,RAG'S). TRANSPORTATION TO EAST 110 ST YARD (MANHATTAN) PLACED IN A UNDER <50.PPM

MANHOLE 53875 (Continued) **S104510612**

ACCUMULATION DRUM AT INDUSTRIAL WASTE TEMP AREA. ASTORIA CORPORATE TRANSPORTATION TANKER UNDER <50.PPM ACCUMULATION 1,400 GALLON'S OIL AND WATER MIXTURE. SPILL TAG REMOVED UPON COMPLETION."

Remarks: "found 5 gals on 150 gals water -- sample taken - clean up pending results -- con ed 130304."

All Materials:

Site ID:	138342
Operable Unit ID:	1092215
Operable Unit:	01
Material ID:	292125
Material Code:	0066A
Material Name:	unknown petroleum
Case No.:	Not reported
Material FA:	Petroleum
Quantity:	5.00
Units:	G
Recovered:	.00
Oxygenate:	Not reported

A15 **VS2027 VAULT** **NY Spills** **S110307758**
West **1RST AVE AND EAST 120ST** **N/A**
< 1/8 **NEWYORK, NY**
0.007 mi.
35 ft. **Site 15 of 29 in cluster A**

Relative: **Higher**

Actual: **9 ft.**

SPILLS:

Name:	VS2027 VAULT
Address:	1RST AVE AND EAST 120ST
City,State,Zip:	NEWYORK, NY
Spill Number/Closed Date:	1000204 / 2010-05-21
Facility ID:	1000204
Facility Type:	ER
DER Facility ID:	380335
Site ID:	431365
DEC Region:	2
Spill Cause:	Unknown
Spill Class:	C5
SWIS:	3101
Spill Date:	2010-04-06
Investigator:	RWAUSTIN
Referred To:	Not reported
Reported to Dept:	2010-04-06
CID:	Not reported
Water Affected:	Not reported
Spill Source:	Commercial/Industrial
Spill Notifier:	Other
Cleanup Ceased:	Not reported
Cleanup Meets Std:	False
Last Inspection:	Not reported
Recommended Penalty:	False
UST Trust:	False
Remediation Phase:	0
Date Entered In Computer:	2010-04-06
Spill Record Last Update:	2010-05-21
Spiller Name:	Not reported
Spiller Company:	CON ED

VS2027 VAULT (Continued) **S110307758**

Spiller Address:	Not reported
Spiller Company:	999
Contact Name:	ERT
DEC Memo:	"5/21/10 - Austin - Transformer bushing leak, unit replaced - Contained and cleaned up by Con Edison - see eDocs for further info - spill closed - end"
Remarks:	"nine gals. unknown oil on 500gals. water/spill and water contained to vault area"

All Materials:

Site ID:	431365
Operable Unit ID:	1182817
Operable Unit:	01
Material ID:	2177021
Material Code:	0066A
Material Name:	unknown petroleum
Case No.:	Not reported
Material FA:	Petroleum
Quantity:	9.00
Units:	G
Recovered:	Not reported
Oxygenate:	Not reported

A16 **HYDRAULIC OIL FROM VEHICLE 60787** **NY Spills** **S108058107**
West **120 STREET & 1 AVENUE** **N/A**
< 1/8 **MANHATTAN, NY**
0.007 mi.
35 ft. **Site 16 of 29 in cluster A**

Relative:
Higher

Actual:
9 ft.

SPILLS:

Name:	HYDRAULIC OIL FROM VEHICLE 60787
Address:	120 STREET & 1 AVENUE
City,State,Zip:	MANHATTAN, NY
Spill Number/Closed Date:	0603703 / 2006-08-15
Facility ID:	0603703
Facility Type:	ER
DER Facility ID:	316529
Site ID:	366467
DEC Region:	2
Spill Cause:	Equipment Failure
Spill Class:	D4
SWIS:	3101
Spill Date:	2006-07-04
Investigator:	GDBREEN
Referred To:	Not reported
Reported to Dept:	2006-07-04
CID:	64
Water Affected:	Not reported
Spill Source:	Passenger Vehicle
Spill Notifier:	Responsible Party
Cleanup Ceased:	Not reported
Cleanup Meets Std:	False
Last Inspection:	Not reported
Recommended Penalty:	False
UST Trust:	False
Remediation Phase:	0
Date Entered In Computer:	2006-07-05

HYDRAULIC OIL FROM VEHICLE 60787 (Continued) **S108058107**

Spill Record Last Update:	2006-08-30
Spiller Name:	ERT DESK
Spiller Company:	CON EDISON
Spiller Address:	120 ST / 1ST AVE
Spiller Company:	999
Contact Name:	ERT DESK
DEC Memo:	"08/15/06 - See e-docs for Con Ed report detailing cleanup and closure. 200955. see eDocs."
Remarks:	"CON-ED VEHICLE # 60787. 1 PINT INTO THE SEWER AND LAND. COULD BE LAYING IN CATCH BASIN. 200955"

All Materials:

Site ID:	366467
Operable Unit ID:	1124409
Operable Unit:	01
Material ID:	2113910
Material Code:	0010
Material Name:	hydraulic oil
Case No.:	Not reported
Material FA:	Petroleum
Quantity:	.00
Units:	G
Recovered:	.00
Oxygenate:	Not reported

A17 **MANHOLE 53880** **NY Spills** **S104510611**
West **1ST AVE/E120TH ST** **N/A**
< 1/8 **MANHATTAN, NY**
0.007 mi.
35 ft. **Site 17 of 29 in cluster A**

Relative: **Higher**

Actual: **9 ft.**

SPILLS:

Name:	MANHOLE 53880
Address:	1ST AVE/E120TH ST
City,State,Zip:	MANHATTAN, NY
Spill Number/Closed Date:	9913836 / 2004-11-16
Facility ID:	9913836
Facility Type:	ER
DER Facility ID:	122773
Site ID:	144015
DEC Region:	2
Spill Cause:	Unknown
Spill Class:	C4
SWIS:	3101
Spill Date:	2000-03-08
Investigator:	JHOCONNE
Referred To:	Not reported
Reported to Dept:	2000-03-08
CID:	371
Water Affected:	Not reported
Spill Source:	Unknown
Spill Notifier:	Affected Persons
Cleanup Ceased:	Not reported
Cleanup Meets Std:	False
Last Inspection:	Not reported
Recommended Penalty:	False
UST Trust:	False

MANHOLE 53880 (Continued) **S104510611**

Remediation Phase:	0
Date Entered In Computer:	2000-03-08
Spill Record Last Update:	2004-11-16
Spiller Name:	Not reported
Spiller Company:	UNKNOWN
Spiller Address:	Not reported
Spiller Company:	999
Contact Name:	Not reported
DEC Memo:	"Prior to Sept, 2004 data translation this spill Lead_DEC Field was O'CONNELL e2mis no. 130303: 08-MAR-2000 09:15 -- E/S 1AV 503' N/O E.120ST L.Morales#74700 splicer underground reports spill approx 2-gallons unknown oil mixed with 150-gallons water in MH-53880....No visual movement of fluid....no smoke or fire.....unable to verify sump....unable to verify sewer connection due to no conduit plate available.... ID sample taken by L.Morales....Sign# 17693 placed.....Underground crew on location to splice fdr-3m58 LAB RESULTS Lab Seq#00-02172 Aroclor None PCB 1.00 ppm 3/8/00 03/09/00, 10:30 AM CORRECT MANHOLE NUMBER IS # 53873 AND LOCATION - E/S 1 AVE 250' N/O EAST 120 ST, WHERE SAMPLE WAS TAKEN FROM. INCIDENT # 130303 , E/S 1 AVE 250' N/O EAST 120 ST , MH.53873 , <1.PPM DATE AND TIME THE CLEANUP COMPLETED : 03/09/00 , 13:30. CLEANUP PROCEDURE : OIL AND WATER REMOVED VIA TANKER UNDER <50.PPM , WAS THEN DOUBLE WASHED WITH BIO-GENESIS SOLUTION (SLIX) , MANHOLE WAS THEN RINSED BY FLUSH TRUCK. QUANTITY REMOVED FROM SITE AND TYPE OF CONTAINER'S USED : FOUR PLASTIC BAG'S NON-HAZARDOUS WASTE- (PPE & ABSORBENTPAD'S,TARP) TRANSPORTATION TO 110 ST YARD (MANHATTAN) PLACED IN A UNDER <50.PPM ACCUMULATION DRUM AT INDUSTRIAL WASTE TEMP AREA. ASTORIA CORPORATE TRANSPORTATION TANKER UNDER <50.PPM ACCUMULATION 575 GALLON'S OIL AND WATER MIXTURE. SPILL TAG REMOVED UPON COMPLETION."
Remarks:	"found 2 gals on 150 gals water -- sample taken - clean up pending results -- con ed 130303."

All Materials:

Site ID:	144015
Operable Unit ID:	1092213
Operable Unit:	01
Material ID:	292123
Material Code:	0066A
Material Name:	unknown petroleum
Case No.:	Not reported
Material FA:	Petroleum
Quantity:	2.00
Units:	G
Recovered:	.00
Oxygenate:	Not reported

A18 **MANHOLE 53864** **NY Spills** **S103936467**
West **E 120TH ST / 1ST AVE** **N/A**
< 1/8 **MANHATTAN, NY**
0.007 mi.
35 ft. **Site 18 of 29 in cluster A**

Relative: SPILLS:
Higher

Name:	MANHOLE 53864
Address:	E 120TH ST / 1ST AVE
City,State,Zip:	MANHATTAN, NY
Spill Number/Closed Date:	9900785 / 2002-06-11

Actual:
9 ft.

MANHOLE 53864 (Continued) **S103936467**

Facility ID:	9900785
Facility Type:	ER
DER Facility ID:	71802
Site ID:	76888
DEC Region:	2
Spill Cause:	Unknown
Spill Class:	C4
SWIS:	3101
Spill Date:	1999-04-21
Investigator:	JHOCONNE
Referred To:	Not reported
Reported to Dept:	1999-04-21
CID:	382
Water Affected:	Not reported
Spill Source:	Unknown
Spill Notifier:	Other
Cleanup Ceased:	Not reported
Cleanup Meets Std:	False
Last Inspection:	Not reported
Recommended Penalty:	False
UST Trust:	False
Remediation Phase:	0
Date Entered In Computer:	1999-04-21
Spill Record Last Update:	2002-06-11
Spiller Name:	Not reported
Spiller Company:	UNKNOWN
Spiller Address:	Not reported
Spiller Company:	999
Contact Name:	BILL MURPHY
DEC Memo:	"Prior to Sept, 2004 data translation this spill Lead_DEC Field was O'CONNELL CON ED E2MIS NOTES 5-04-99 Found approx. 3 gals. of unknown oil on approx. 150 gals of water. in MH#53864 oil contained to MH. No sewers or waterways affected. Cracks and sump, or sewer connection unknown. Aroclor #1254, PCB count <1.0ppm Cleanup started on 4-22-99 16,220 gals. removed via 5 tankers. Additional 18,000 removed via 7 tankera NYCDEP notified there is water leak in area, job pending water main repair. 4-28-99 DEP notifies R. O'Neil water main has been repaired. 4-29-99 3500 gals. water via tanker. Water level went down 2-ft and immediately rose when pumping stopped. DEP will be notified that problem has not been corrected. Update E-mail: Cleanup Completion information: This is the latest update I have relating to 120th and 1 Ave spill report. Attached to this e-mail is the CHEMLIMS report of the sampling done on 03/30/00. The water quality for all of the test that were run met all the DEPs requirements to discharge to a public sewer. Specifically, relating to the oil spill originally reported, the oil and grease results were non-detect. The manhole is consider clean and the spill can be closed internally. -----Original Message----- From: O'Neill, Robert Sent: Thursday, April 20, 2000 9:52 AM To: Ramon, Richard; Fenner, Wendell Cc: Torres, Carlos D.; DeStefano, Joseph; Cioffi, Steve Subject: RE: By Joseph DeStefano 00-03053 Rich This job has changed direction somewhat in the last month. In order to complete the feeder work prior to the summer load period, new conduit has been diverted around the structure. The plan is still to rectify the water problem in this hole. On of the structural engineers would like to get a look at the hole with the water down. In the past, I have been able to get the water down prior to pumping 10,000 gallons. Can we pump less than 10,000 gal without a

MANHOLE 53864 (Continued) **S103936467**

hassle. This would permit the engineers to evaluate the hole. Robert O'Neill OGS Manhattan Services 212-427-5473 -----Original Message----- From: Ramon, Richard Sent: Thursday, April 20, 2000 9:46 AM To: Fenner, Wendell; O'Neill, Robert Subject: FW: By Joseph DeStefano 00-03053 Sampling results were sent to Sophia Rabich on April 12 - I spoke to her today and she hadn't gotten to it yet. I'll call her next week to remind her if necessary. I soon as I get approval from Pravin Patel, I send to Quantity group. We'll probably have to meet with the quantity group as we have for the previous >10,000 gpd discharges. Description: MH #53864 TOP ANALYZED: SAMPLE TYPE: WATER Test Test Description Result Units Description Result Units ----------- ------- ----- ----------- ------ ----- Cadmium <0.005 mg/L Chromium <0.005 mg/L Copper 0.02 mg/L Lead <0.005 mg/L AROCLOR 1016 <0.065 ug/L Manganese AROCLOR 1221 <0.065 ug/L Mercury <0.001 mg/L AROCLOR 1232 <0.065 ug/L Molybdenum AROCLOR 1242 <0.065 ug/L Nickel <0.01 mg/L AROCLOR 1248 <0.065 ug/L Silver AROCLOR 1254 <0.065 ug/L Vanadium AROCLOR 1260 <0.065 ug/L Zinc 0.07 mg/L Cyanide <0.02 mg/L Fluoride TRPH <0.4 mg/L Analyzed by: EcoTest Laboratories, Inc. ELAP# 10320 Flash Point >100 deg C Cadmium <0.005 mg/L Chromium <0.005 mg/L Copper 0.01 mg/L Lead <0.005 mg/L AROCLOR 1016 <0.065 ug/L Manganese AROCLOR 1221 <0.065 ug/L Mercury <0.001 mg/L AROCLOR 1232 <0.065 ug/L Molybdenum AROCLOR 1242 <0.065 ug/L Nickel <0.01 mg/L AROCLOR 1248 <0.065 ug/L Silver AROCLOR 1254 <0.065 ug/L Vanadium AROCLOR 1260 <0.065 ug/L Zinc 0.06 mg/L Cyanide <0.02 mg/L TRPH <0.4 mg/L Analyzed by: EcoTest Laboratories, Inc. ELAP# 10320 ANALYTE RESULTS UNITS ------- ------- ----- Flash Point >100 deg C "

Remarks: "3 GAL OF OIL FOUND ON 150 GAL OF WATER. CONTAINED IN THE MANHOLE. SAMPLE WAS TAKEN AND CLEAN UP PENDING LAB RESULTS. CON ED 124-356."

All Materials:

Site ID:	76888
Operable Unit ID:	1079542
Operable Unit:	01
Material ID:	307904
Material Code:	0066A
Material Name:	unknown petroleum
Case No.:	Not reported
Material FA:	Petroleum
Quantity:	3.00
Units:	G
Recovered:	.00
Oxygenate:	Not reported

A19 **CON EDISON VAULT: 2027** **RCRA NonGen / NLR** **1017778764**
West **1ST AVE & E 120TH ST** **NYP004567137**
< 1/8 **NEW YORK, NY 10035**
0.009 mi.
45 ft. **Site 19 of 29 in cluster A**

Relative: **Higher**
Actual: **9 ft.**

RCRA NonGen / NLR:

Date Form Received by Agency:		20140717
Handler Name:	CON EDISON VAULT: 2027	
Handler Address:		1ST AVE & E 120TH ST
Handler City,State,Zip:		NEW YORK, NY 10035
EPA ID:		NYP004567137
Contact Name:		THOMAS TEELING
Contact Address:		Not reported

CON EDISON VAULT: 2027 (Continued) **1017778764**

Contact City,State,Zip:	Not reported
Contact Telephone:	212-460-3770
Contact Fax:	Not reported
Contact Email:	Not reported
Contact Title:	SENIOR SCIENTIST
EPA Region:	02
Land Type:	Private
Federal Waste Generator Description:	Not a generator, verified
Non-Notifier:	Not reported
Biennial Report Cycle:	Not reported
Accessibility:	Not reported
Active Site Indicator:	Not reported
State District Owner:	NY
State District:	NYSDEC R2
Mailing Address:	IRVING PL, 15TH FL NE
Mailing City,State,Zip:	NEW YORK, NY 10003
Owner Name:	Not reported
Owner Type:	Not reported
Operator Name:	Not reported
Operator Type:	Not reported
Short-Term Generator Activity:	No
Importer Activity:	No
Mixed Waste Generator:	No
Transporter Activity:	No
Transfer Facility Activity:	No
Recycler Activity with Storage:	No
Small Quantity On-Site Burner Exemption:	No
Smelting Melting and Refining Furnace Exemption:	No
Underground Injection Control:	No
Off-Site Waste Receipt:	No
Universal Waste Indicator:	No
Universal Waste Destination Facility:	No
Federal Universal Waste:	No
Active Site Fed-Reg Treatment Storage and Disposal Facility:	Not reported
Active Site Converter Treatment storage and Disposal Facility:	Not reported
Active Site State-Reg Treatment Storage and Disposal Facility:	Not reported
Active Site State-Reg Handler:	---
Federal Facility Indicator:	Not reported
Hazardous Secondary Material Indicator:	NN
Sub-Part K Indicator:	Not reported
Commercial TSD Indicator:	No
Treatment Storage and Disposal Type:	Not reported
2018 GPRA Permit Baseline:	Not on the Baseline
2018 GPRA Renewals Baseline:	Not on the Baseline
Permit Renewals Workload Universe:	Not reported
Permit Workload Universe:	Not reported
Permit Progress Universe:	Not reported
Post-Closure Workload Universe:	Not reported
Closure Workload Universe:	Not reported
202 GPRA Corrective Action Baseline:	No
Corrective Action Workload Universe:	No
Subject to Corrective Action Universe:	No
Non-TSDFs Where RCRA CA has Been Imposed Universe:	No
TSDFs Potentially Subject to CA Under 3004 (u)/(v) Universe:	No
TSDFs Only Subject to CA under Discretionary Auth Universe:	No
Corrective Action Priority Ranking:	No NCAPS ranking
Environmental Control Indicator:	No

CON EDISON VAULT: 2027 (Continued) **1017778764**

Institutional Control Indicator:	No
Human Exposure Controls Indicator:	N/A
Groundwater Controls Indicator:	N/A
Operating TSDF Universe:	Not reported
Full Enforcement Universe:	Not reported
Significant Non-Complier Universe:	No
Unaddressed Significant Non-Complier Universe:	No
Addressed Significant Non-Complier Universe:	No
Significant Non-Complier With a Compliance Schedule Universe:	No
Financial Assurance Required:	Not reported
Handler Date of Last Change:	20150211
Recognized Trader-Importer:	No
Recognized Trader-Exporter:	No
Importer of Spent Lead Acid Batteries:	No
Exporter of Spent Lead Acid Batteries:	No
Recycler Activity Without Storage:	Not reported
Manifest Broker:	Not reported
Sub-Part P Indicator:	No

Historic Generators:

Receive Date:	20140617
Handler Name: CON EDISON	
Federal Waste Generator Description:	Small Quantity Generator
State District Owner:	NY
Large Quantity Handler of Universal Waste:	No
Recognized Trader Importer:	No
Recognized Trader Exporter:	No
Spent Lead Acid Battery Importer:	No
Spent Lead Acid Battery Exporter:	No
Current Record:	No
Non Storage Recycler Activity:	Not reported
Electronic Manifest Broker:	Not reported

Receive Date:	20140617
Handler Name: CON EDISON	
Federal Waste Generator Description:	Not a generator, verified
State District Owner:	NY
Large Quantity Handler of Universal Waste:	No
Recognized Trader Importer:	No
Recognized Trader Exporter:	No
Spent Lead Acid Battery Importer:	No
Spent Lead Acid Battery Exporter:	No
Current Record:	No
Non Storage Recycler Activity:	Not reported
Electronic Manifest Broker:	Not reported

Receive Date:	20140717
Handler Name: CON EDISON VAULT: 2027	
Federal Waste Generator Description:	Not a generator, verified
State District Owner:	NY
Large Quantity Handler of Universal Waste:	No
Recognized Trader Importer:	No
Recognized Trader Exporter:	No
Spent Lead Acid Battery Importer:	No
Spent Lead Acid Battery Exporter:	No
Current Record:	Yes

CON EDISON VAULT: 2027 (Continued) **1017778764**

Non Storage Recycler Activity: Not reported
Electronic Manifest Broker: Not reported

List of NAICS Codes and Descriptions:
NAICS Codes: No NAICS Codes Found

Facility Has Received Notices of Violations:
Violations: No Violations Found

Evaluation Action Summary:
Evaluations: No Evaluations Found

A20 **IS 45M- NYSCA** **NY Spills** **S110306795**
NNW **2351 1ST AVE** **N/A**
< 1/8 **NEW YORK, NY**
0.012 mi.
64 ft. **Site 20 of 29 in cluster A**

Relative: **Lower**
Actual: **8 ft.**

SPILLS:

Name:	IS 45M- NYSCA
Address:	2351 1ST AVE
City,State,Zip:	NEW YORK, NY
Spill Number/Closed Date:	0904431 / 2011-02-28
Facility ID:	0904431
Facility Type:	ER
DER Facility ID:	338287
Site ID:	416587
DEC Region:	2
Spill Cause:	Unknown
Spill Class:	Not reported
SWIS:	3101
Spill Date:	2009-07-15
Investigator:	hrpatel
Referred To:	Not reported
Reported to Dept:	2009-07-15
CID:	Not reported
Water Affected:	Not reported
Spill Source:	Commercial/Industrial
Spill Notifier:	Local Agency
Cleanup Ceased:	Not reported
Cleanup Meets Std:	False
Last Inspection:	Not reported
Recommended Penalty:	False
UST Trust:	False
Remediation Phase:	0
Date Entered In Computer:	2009-07-15
Spill Record Last Update:	2011-02-28
Spiller Name:	DREW PARDIS AND MICAHEL TUMULTY
Spiller Company:	UNKNOWN
Spiller Address:	2351 FIRST AVE
Spiller Company:	999
Contact Name:	DREW PARDIS AND MICAHEL TUMULTY
DEC Memo:	"07/15/09-Vought-Primary off-hours responder. Called and spoke to Mike Timulty (SCA (718) 752-5036). Site is a school (IS 45M) that is changing boilers and as such has installed a temporary boiler and

IS 45M- NYSCA (Continued) **S110306795**

tempoarary 275-gallon AST in center courtyard. Shoring be installed for new boiler and during installation oil was observed where shoring comes in contact with building wall. Groundwater at 8'bg. SCA performed site visit and observed oil on the soil directly under temporary boiler which was immediately adjacent to seep. Contractor for SCA will meet with SCA tomorrow to begin soil excavation and collection of endpoint samples. School is currently closed for summer and will reopen in fall so no vapor issues to date. Work will take approximately one week. Contractor to perform work will be BG National. CSL sent to: DEC requires CSL with one month due date and: 1)collection of endpoint samples 2)cc to NYSCA Timulty(Fax:646654-1861). Vought sent CSL to: Mr. Drew Pardus NYSCA 30-30 Thompson Avenue Long Island City, NY 11101-3045 Fax: (718)472-8500 07/20/09-Vought-DEC Austin requested update. Vought called Pardus and left message to return call with status update. 07/27/08-Vought-Received call from and spoke to SCA Pardus (cell 646-577-8280) and area was stabilized and LIRO Engineering working for SCA who are developing plan for investigation of soils. No sheen on groundwater but there is water present as of this morning. STV still onsite. LIRO contracted Fenley and Nicol to clean oil under boilers and collect water in pit. Possible contamination under boiler and between boiler and pit. Further excavation and or soil borings will be proposed. No samples have been collected to date. Spill underground in boiler room. Vought stressed importance of completing remedial action prior to children returning to school (late August or early Sept) in order to avoid air monitoring and possible health impacts. 08/05/09-Vought-Unscheduled office visit to DEC by Pardus to deliver workplan for further investigation prepared by (STV Timulty). Temporary tank currently in use with secondary containment. Boiler being replaced in school and new boiler had to be brought in via excavation through building foundation. During excavation of entranceway for new boiler soil contamination was discovered (oil was observed seeping into excavation adjacent to foundation wall). No oil seepage into school boiler room through foundation wall. F&N recovered impacted groundwater and free product via vacuum truck from excavation. Proposal for installation of eight soil borings with collection of highest PID and deepest dry soil samples. Vought noted that if free product encountered in borings then DEC will require well installation at same locations. If free product encountered then product recovery will only occurr after school hours (along with well installation). Boiler room sump was checked and showed no impact from spill. Boiler replacement will not be completed until October and as such excavation will remain open adjacent to school when school is in session. As such Vought required that excavation be covered during school hours to ensure no vapors migrating from excavation to school windows above. Voughht also required that member of NYCDOH Environmental Health (Bernie Orlan's group) be notified of work and Vought to CC Orlan and Pardus on approval letter for workplan. As per the workplan , It is STV's opinion that the leakage of fuel oi from the temporary boiler unit is the source of the oil discovered on the groundwater in the nearby shored pit . ...an eight foot diameter puddle of fuel oil was observed under the end of the temporary boiler. Inside the boiler control shed (located on the south side of the temporary boiler), the floor beneath the fuel oil piping was covered with oil. These spills cleaned by Fenley and Nicol. Proposal also includes collection of groundwater samples from eight boring locations and submission of a Remedial Investigation Report. Vought

IS 45M- NYSCA (Continued) **S110306795**

sent Work plan approval letter to: Lee Gutterman NYC SCA 30-30 Thompson Avenue Long Island City, NY 11101 Fax:(718)472-8500 Ph:(718)752-5026 with cc to Pardus and NYCDOE Orlan and additional requirement that excavation be covered with plastic during school hours and that well installation and recovery efforts (if any) be restricted to non-school hours. 9/30/09- File review by Intern E.M Ibeh, The file being reviewed is Subsurface Investigation Report and Remediation Plan, prepared by STV for New York City School Construction Authority (NYCSCA) at 2351 First Avenue, NY 10035. SP# 0904431. On 7/15/09, STV was alerted to fuel oil release in an excavation outside the boiler room of the site and after consultation with the NYCSA, the spill hotline was called and a spill number assigned to the case. STV inspected the site the next day (7/16) with representatives from SCA, LiRo (the provider of an on-site temporary boiler system) and Bay Boiler (LiRo subcontractor and operator of the temporary boiler system). A shored excavation pit was located adjacent to the school building that was created to allow the installation of new boiler equipment in the boiler room located in the school basement; and at the time of inspection, oil sheen was observed seeping through the sheeting on groundwater near the bottom of the pit. The temporary boiler, located 12ft south of the excavation, operates on #2 fuel oil and is connected to an adjacent 8000gallon AST. No evidence of release from AST or the lines entering into the temporary boiler. An 8ft diameter puddle of fuel oil was observed beneath the southern end of temporary boiler and inside the boiler control shed, oil was found beneath the piping. STV opined that leakage of fuel oil from temporary boiler unit is the source of the oil discovered on the groundwater in the pit. The Bay Boiler rep reported that due to sudden startups or changes in wiring, the fuel pump operated in a way that resulted in excessive pressure resulting in the blowout of a diaphragm in a pressure sensor. Oil was released to the floor and leaked through floor openings to the asphalt pavement below. He said the diaphragm and sensor switch were replaced. After discovery of the spill, measures were taken: -Groundwater from pit was temporarily pumped into pails till a vac truck arrived to remove them for disposal. -Bay Boiler performed repairs to the temporary boiler piping and controls and no further releases were observed. Boiler inspection increased to daily. -Cleanup activities were performed on 7/16 by F&N for LiRo and the pooled oil and all saturated debris were cleaned up and Speedi-Dry and sorbent pads were used to cleanup the oil. A berm was placed underneath the temporary boiler unit as a precaution against piping failure. Regional groundwater flow direction is generally to the east, towards the East River and local groundwater flow is south southeast. 11 soil borings (SB100-110) were taken onsite to vertically and horizontally delineate the oil release. Borings were advanced to depths between 10-16ft bgs and groundwater was encountered 8-9 ft bgs. All samples were screened with a PID for odors. No samples were collected from SB108 and SB109 since SB110 was advanced further west and served as the soil delineation boring. Duplicate samples were collected and samples were shipped to be analyzed for STARS VOCs and STARS SVOCs. Groundwater samples were collected from temporary well points at 6 of the 11 soil borings but they were not collected from SB105, 106,107,108 or 109 due to the presence of separate-phase petroleum. They were sent to be analyzed for STARS VOCs and STARS SVOCs. Upon discovery of free product in some of the soil borings, 4 of them were converted into recovery

IS 45M- NYSCA (Continued) **S110306795**

wells and product recovery activities initiated and the wells were installed at SB105, 106,107&109. SB109 was converted into a well because it contained FP and was located far from the spill area. As of 9/9, 5 rounds of well gauging and product recovery have been conducted on recovery wells RW105, 106,107& 109 and product was collected and contained. A significant reduction in product recovery was observed in RW105 and RW106 continues to yield the highest quantity of product per pumping event. On 8/28/09, STV oversaw the application of ~120lbs of ORC into the pit. ORC was allowed to mix with the shallow layer of groundwater in the pit to facilitate the biodegradation of any residual petroleum impacts. Soil Boring Results Sb100 (8-9'bg)- MTBE ND, Benzene ND, T 0.23J, E ND, Mixed Xylenes ND, Naphthalene ND, Benzo(a) anthracene 3200ppb, benzo(b)fluoroanthene 4200ppb, Benzo(k)fluoroanthene 1700ppb. Sb101A(2-3'bg)- MTBE ND, Benzene ND, T 0.33J, E ND, Mixed Xylenes ND, Naphthalene ND, Benzo(a)pyrene 160J; Sb102 (8-9'bg)- MTBE ND, Benzene ND, T 0.37J, E ND, Mixed Xylenes ND, Naphthalene ND, Benzo(a) anthracene 2700ppb, benzo(b)fluoroanthene 2800ppb; Sb103A (1-2'bg)- MTBE ND, Benzene ND, T 0.26J, E ND, Mixed Xylenes ND, Naphthalene ND; Sb104A-16ft- MTBE ND, Benzene ND, T 0.25J, E ND, Mixed Xylenes ND, Naphthalene ND, Benzo(a) pyrene 81J; SB105 (5-6'bg)- MTBE ND, Benzene ND, T 0.13J, E ND, Mixed Xylenes ND, Naphthalene ND, Benzo(a) anthracene 230J, benzo(b)fluoroanthene 300J; SB106A (3-4'bg)- MTBE ND, Benzene ND, T 0.53J, E ND, X ND, Naphthalene ND, Benzo(a) anthracene 670ppb, benzo(b)fluoroanthene 770ppb, Benzo(k) fluoroanthene 270J. SB107A (1-2'bg)- MTBE ND, Benzene ND, T 0.51J, E ND, Mixed Xylenes ND: SB107B (7-8'bg)- MTBE ND, Benzene ND, T ND, E 150J, m+p Xylenes 790ppb, o Xylene 1300ppb, 1,3,5 trimethyl benzene 5100ppb,Acenaphthene 2500ppb, Phenanthrene 5900ppb, Benzo(a) anthracene 550ppb, benzo(b)fluoroanthene 550ppb; SB108 & SB109- NS SB110 (8-9'bg)- All VOCs ND, Benzo(a) anthracene 1000ppb, benzo(b)fluoroanthene 1000ppb, Fluoroanthene 2200ppb. Groundwater Results SB100- MTBE ND, Benzene ND, T ND, E 0.17J, Mixed X 0.77J, Acenaphthene ND, Phenanthrene 0.97J. SB101- MTBE/BTEX ND, SVOCs ND. SB102- MTBE/BTEX ND, SVOCs ND. SB103- MTBE ND, Benzene ND, T 0.63ppb, E 0.45J, Mixed X 0.77J, Naphthalene 5.7ppb, Acenaphthene 1.1J, Phenanthrene 3.7J, Anthracene 0.39J. SB104- MTBE/BTEX ND, m+p X 0.37J, o X ND, All SVOCs ND. SB105, 106, 107, 108 7 109-NS SB110- MTBE/BTEX ND, SVOCs ND 08/31/09-Vought-Received call from and spoke to Drew Pardus who wished to provide update. Eight borings installed with few additonal borings and four monitoring and recovery wells installed and product being recovered via pneumatic pump. Measurements of product and water levels prior to recovery. Two recovery events in first week and recovery amounts being used to determine recovery frequencies. For first recovery 40 gallons of free product found after allowed to settle in pump. Groundwater flow possibly to East and product is being retained by the wall of the school. Vought discussed need for groundwater flow direction. Surface spill was cleaned but temp boiler cannot be moved as they are in service. Once they are removed then soil removal will occur. As of last week boiler should be completed in October. STA's IEH group has contacted Orlan with respect to site. Investigation report with RAP will be submmitted and groundwater samples in excavation pit were below TOGS and ORC was placed into the excavation by 9/30. 11/16/09-Vought-Received message from NYSCA Pardus requesting review of Subsurface Investigation Report and RAP. Vought reviewed Subsurface Investigation and RAP received from NYSCA Lee Gutterman

IS 45M- NYSCA (Continued) **S110306795**

(Ph:718-472-8502 fax:718-472-8500) and prepared by Michael Timulty (Ph:212-777-4400 Fax:646-654-1861). Site is a four story school building with basement. On 7/15/09, fuel oil was noted in excavation located outside boiler room of site. Temporary boiler located south of excavation that is connected to temp 8000-gallon AST. An approximately eight foot diamater puddle of fuel oil was observed beneath the southern end of the temporary boiler . Oil was found in on floor beneath piping to boiler. Oil was released to the floor and leaked through floor openings to the asphalt pavement below. Fenley and Nicol cleaned spill on concrete but temp boiler cannot be removed as was servicing building. Eleven soil borings were performed and free product events are ongoing. Groundwater at 8-9'bg. Free product was discovered in four soil borings and they were converted to monitoring wells. (RW105(1.24'), RW106(1.58'). RW107(.04') and RW109(0')). Soil analyticals show 2090ppb xylene(SB107) and 5100ppb 1,3,5 trimethylbenzene(SB107). All other soil analyticals show ND for VOCs. Groundwater samples not collected from RW105, RW106. RW107 and RW109 as these wells contained free product. Groundwater samples collected from wells with no free product show non-detect concentrations for fuel oil constituents. To date approximately 140 gallons of free product have been recovered by periodically pumping the recovery wells. Five rounds of recovery were performed Report recommends continuation of VEFR on wells with product until no sheen remains or until temporary boiler is removed and subsequent excavation of impacted soil is performed. Excavation proposed to occur to 2 feet below groundwater table or until evidence of petroleum impacts are no longer observed . Soil and groundwater endpoint samples will be collected Contractor to submit a Excavation and Shoring Plan to the school as well as a Dewatering Plan. DEP permits will be obtained for treated discharge. Vought called IEH and spoke with Anne Charlap (acharlap@nycsca.org Ph:718-752-5384) and DEC's approval of plan pending inclusion of 1)installation of well in excavation and subsequent sampling and 2)PID monitoring 3)excavation during non school hours. Vought sent letter to above address with this requirement. 12/16/09-Vought-Received letter from NYSCA Gutterman dated 12/8/09. SCA respectfully requests that the installation of two monitoring wells and two quarters of groundwater sampling would only be required if soil endpoint samples.... ...or groundwater samples.... exceed TOGS and or TAGM. Vought sent reply approving of endpoint sample collection prior to well installation provided that excavation below groundwater as per RAP was performed and soil sidewall AND bottom groundwater samples are collected. Letter with cc to DOE Orlan. 4/27/10-Vought-Received call from NYSCA Lee Gutterman and he insurance company is looking to submit alternative RAP (other than soil excavation) and would like to discuss possibility of remedial alternative. Gutterman requested conference call with Vought and insurance rep from Chartis Insurance (Tanya Crawford). Vought agreed to call and Gutterman to send email to Vought with conference call time. 4/30/10-Vought-No email received from Gutterman to date. Vought received call from Gutterman and teleconference today with herself, DEC Vought and Tanya Crawford, Chartis Insurance, Claims Analyst (Ph:201-631-7158). Conference call with DEC Vought, NYSCA Gutterman, STV Timulty, Chartis (Larry Daniels and Tanya Crawford). Chartis proposed excavation of VOC contaminated soil only (as opposed to original proposal for excavation at all areas with free product on groundwater). Vought agreed to excavation to VOC contaminated soil only (to remove source) however since

IS 45M- NYSCA (Continued) **S110306795**

product has migrated on water table away from source then a down-gradient well will be installed. However if they elect to excavated entire area above free product then no down gradient delineation required as excavation will enable VEFR of water table. Tumulty indicated that 800 gallons of product-water mix recovered to date with reduction in recovery amounts (max product thickness is 6). Timulty also indicated that product was observed seeping into adjacent boiler room however the seepage was cleaned and wall repainted and no further seepage to date. 6/11/10-Vought-Spill transferred from DEC Vought to DEC Patel as per DEC Austin and Vought transfer to Section A. 07/02/10-Hiralkumar Patel. alternate addresses: 2345-2363 1st Ave, 339-355 East 120th Street 07/08/10-Hiralkumar Patel. 10:03 AM:- received message from Mr. Pardus. 08/06/10-Hiralkumar Patel. 3:27 PM:- left message for Mr. Pardus inquiring updates. 4:11 PM:- received call from Mr. Pardus. he mentioned that temporary tank and boiler were removed and excavation started early July, 2010. they found free product on water which was pumped out. soil was excavated 2 ft below water table. Mr. Pardus mentioned that based on results of previous borings, they installed sheeting in clean area. so three side of excavation is sheeting and fourth side is building foundation wall. all soils between sheetings and foundation wall were removed, so no endpoint sidewall samples collected. they collected endpoint bottom groundwater samples. will wait for results before backfilling excavation. Mr. Pardus mentioned that report will be submitted by end of Oct., 2010.
08/18/10-Hiralkumar Patel. 10:09 AM:- received email from Mr. Pardus with results of groundwater samples collected at the bottom of excavation. he mentioned that remediation area was divided in three cells (1, 2 and 3) as excavation was adjacent to building foundation wall. all soil within cells has been excavated to a depth of 2 ft below groundwater table. collected groundwater sample from each cell as endpoint bottom sample. no contamination found in groundwater sample from Cell 1 and Cell 2, but found very minor VOC contamination in Cell 3 (max. O-Xylene: 24 ppb). due to some VOC contamination, additional groundwater removal has been performed in Cell 3 and another post-remediation groundwater sample was collected today. Mr. Pardus requested approval for backfilling the excavation based on results of endpoint groundwater samples. he mentioned that ORC will be applied prior to backfilling. he also requested that no permanent well should be installed in excavation (as mentioned in DEC letter dated 12/16/09). 1:11 PM:- received call from Mr. Pardus. based on results of groundwater samples and all soils in three cells have been removed to 2 ft below water table, approved Mr. Pardus's request to backfill the excavation. also approved his request not to install a permanent well in exavation. asked him to submit a complete report.
02/03/11-Hiralkumar Patel. 12:34 PM:- spoke with Mr. Pardus regarding report. he mentioned that SCA is currently reviewing the closure report and once he gets comments, he will submit the report. 12:40 PM:- sent email to Mr. Pardus and asked to submit report by end of 02/28/11. 02/28/11-Hiralkumar Patel. received remedial action report from SCA. based on submitted information, case closed."

Remarks: "Temp boiler was set up behind the school some oil was discovered. The oil may be coming from the temp boiler on site. Clean up will start tomorrow."

All Materials:
Site ID: 416587
Operable Unit ID: 1172889

IS 45M- NYSCA (Continued) **S110306795**

Operable Unit:	01
Material ID:	2164770
Material Code:	0001A
Material Name:	#2 fuel oil
Case No.:	Not reported
Material FA:	Petroleum
Quantity:	19.00
Units:	G
Recovered:	Not reported
Oxygenate:	Not reported

A21 **NYC DEPT OF EDUCATION - I S 45M SCHOOL** **NY MANIFEST** **S117742262**
NNW **2351 1ST AVE** **N/A**
< 1/8 **NEW YORK, NY 10035**
0.012 mi.
64 ft. **Site 21 of 29 in cluster A**

Relative:
Lower

Actual:
8 ft.

NY MANIFEST:

Name:	NYC DEPT OF EDUCATION - I S 45M SCHOOL
Address:	2351 1ST AVE
City,State,Zip:	NEW YORK, NY 10035
Country:	USA
EPA ID:	NYR000214577
Facility Status:	Not reported
Location Address 1:	2351 1ST AVENUE
Code:	BP
Location Address 2:	Not reported
Total Tanks:	Not reported
Location City:	MANHATTAN
Location State:	NY
Location Zip:	10035
Location Zip 4:	Not reported

NY MANIFEST:

EPAID:	NYR000214577
Mailing Name:	NYC DEPT OF EDUCATION - I S 45M SCHOOL
Mailing Contact:	AL LEMPERT
Mailing Address 1:	44-36 VERNON BLVD
Mailing Address 2:	Not reported
Mailing City:	LONG ISLAND CITY
Mailing State:	NY
Mailing Zip:	11101
Mailing Zip 4:	Not reported
Mailing Country:	USA
Mailing Phone:	7183495649

NY MANIFEST:

Document ID:	Not reported
Manifest Status:	Not reported
seq:	Not reported
Year:	2018
Trans1 State ID:	NJD080631369
Trans2 State ID:	NJD054126164
Generator Ship Date:	08/01/2015
Trans1 Recv Date:	08/01/2015
Trans2 Recv Date:	08/11/2015
TSD Site Recv Date:	08/12/2015

NYC DEPT OF EDUCATION - I S 45M SCHOOL (Continued) **S117742262**

Part A Recv Date:	Not reported
Part B Recv Date:	Not reported
Generator EPA ID:	NYR000214577
Trans1 EPA ID:	Not reported
Trans2 EPA ID:	Not reported
TSDF ID 1:	MAC300017498
TSDF ID 2:	Not reported
Manifest Tracking Number:	000789091VES
Import Indicator:	N
Export Indicator:	N
Discr Quantity Indicator:	Y
Discr Type Indicator:	N
Discr Residue Indicator:	N
Discr Partial Reject Indicator:	N
Discr Full Reject Indicator:	N
Manifest Ref Number:	Not reported
Alt Facility RCRA ID:	Not reported
Alt Facility Sign Date:	Not reported
MGMT Method Type Code:	H039
Waste Code:	Not reported
Waste Code:	Not reported
Waste Code:	Not reported
Waste Code:	Not reported
Waste Code:	Not reported
Waste Code:	Not reported
Quantity:	879
Units:	K - Kilograms (2.2 pounds)
Number of Containers:	3
Container Type:	DM - Metal drums, barrels
Handling Method:	R Material recovery of more than 75 percent of the total material.
Specific Gravity:	1
Waste Code:	Not reported
Waste Code 1_2:	Not reported
Waste Code 1_3:	B004
Waste Code 1_4:	Not reported
Waste Code 1_5:	Not reported
Waste Code 1_6:	Not reported

A22 **IS 45M SCHOOL** **RCRA-LQG** **1016974997**
NNW **2351 1ST AVE** **NYR000214577**
< 1/8 **NEW YORK, NY 10035**
0.012 mi.
64 ft. **Site 22 of 29 in cluster A**

Relative: RCRA-LQG:
Lower

Date Form Received by Agency:		20160223
Handler Name:	IS 45M SCHOOL	
Handler Address:		2351 1ST AVE
Handler City,State,Zip:		NEW YORK, NY 10035
EPA ID:		NYR000214577
Contact Name:		ALEXANDER LEMPERT
Contact Address:		THOMSON AVENUE
Contact City,State,Zip:		LONG ISLAND CITY, NY 11101
Contact Telephone:		718-472-8501
Contact Fax:		518-402-9767
Contact Email:		ALEMPERT@NYCSCA.ORG
Contact Title:		SCA IEH SR. DIRECTOR

Actual:
8 ft.

IS 45M SCHOOL (Continued) **1016974997**

EPA Region:	02
Land Type:	Municipal
Federal Waste Generator Description:	Large Quantity Generator
Non-Notifier:	Not reported
Biennial Report Cycle:	2015
Accessibility:	Not reported
Active Site Indicator:	Handler Activities
State District Owner:	NY
State District:	NYSDEC R2
Mailing Address:	30-30 THOMSON AVE
Mailing City,State,Zip:	LONG ISLAND CITY, NY 11101
Owner Name:	NYC DEPARTMENT OF EDUCATION
Owner Type:	Municipal
Operator Name:	NYC DEPARTMENT OF EDUCATION
Operator Type:	Municipal
Short-Term Generator Activity:	No
Importer Activity:	No
Mixed Waste Generator:	No
Transporter Activity:	No
Transfer Facility Activity:	No
Recycler Activity with Storage:	No
Small Quantity On-Site Burner Exemption:	No
Smelting Melting and Refining Furnace Exemption:	No
Underground Injection Control:	No
Off-Site Waste Receipt:	No
Universal Waste Indicator:	No
Universal Waste Destination Facility:	No
Federal Universal Waste:	No
Active Site Fed-Reg Treatment Storage and Disposal Facility:	Not reported
Active Site Converter Treatment storage and Disposal Facility:	Not reported
Active Site State-Reg Treatment Storage and Disposal Facility:	Not reported
Active Site State-Reg Handler:	---
Federal Facility Indicator:	Not reported
Hazardous Secondary Material Indicator:	NN
Sub-Part K Indicator:	Not reported
Commercial TSD Indicator:	No
Treatment Storage and Disposal Type:	Not reported
2018 GPRA Permit Baseline:	Not on the Baseline
2018 GPRA Renewals Baseline:	Not on the Baseline
Permit Renewals Workload Universe:	Not reported
Permit Workload Universe:	Not reported
Permit Progress Universe:	Not reported
Post-Closure Workload Universe:	Not reported
Closure Workload Universe:	Not reported
202 GPRA Corrective Action Baseline:	No
Corrective Action Workload Universe:	No
Subject to Corrective Action Universe:	No
Non-TSDFs Where RCRA CA has Been Imposed Universe:	No
TSDFs Potentially Subject to CA Under 3004 (u)/(v) Universe:	No
TSDFs Only Subject to CA under Discretionary Auth Universe:	No
Corrective Action Priority Ranking:	No NCAPS ranking
Environmental Control Indicator:	No
Institutional Control Indicator:	No
Human Exposure Controls Indicator:	N/A
Groundwater Controls Indicator:	N/A
Operating TSDF Universe:	Not reported
Full Enforcement Universe:	Not reported

IS 45M SCHOOL (Continued) **1016974997**

Significant Non-Complier Universe:	No
Unaddressed Significant Non-Complier Universe:	No
Addressed Significant Non-Complier Universe:	No
Significant Non-Complier With a Compliance Schedule Universe:	No
Financial Assurance Required:	Not reported
Handler Date of Last Change:	20161107
Recognized Trader-Importer:	No
Recognized Trader-Exporter:	No
Importer of Spent Lead Acid Batteries:	No
Exporter of Spent Lead Acid Batteries:	No
Recycler Activity Without Storage:	Not reported
Manifest Broker:	Not reported
Sub-Part P Indicator:	No

Biennial: List of Years
Year: 2015

Click Here for Biennial Reporting System Data:

Handler - Owner Operator:

Owner/Operator Indicator:	Owner
Owner/Operator Name:	NYC DEPARTMENT OF EDUCATION
Legal Status:	Municipal
Date Became Current:	19000101
Date Ended Current:	Not reported
Owner/Operator Address:	44-36 VERNON BLVD
Owner/Operator City,State,Zip:	LONG ISLAND CITY, NY 11101
Owner/Operator Telephone:	Not reported
Owner/Operator Telephone Ext:	Not reported
Owner/Operator Fax:	Not reported
Owner/Operator Email:	Not reported

Owner/Operator Indicator:	Operator
Owner/Operator Name:	NYC DEPARTMENT OF EDUCATION
Legal Status:	Municipal
Date Became Current:	19000101
Date Ended Current:	Not reported
Owner/Operator Address:	44-36 VERNON BLVD
Owner/Operator City,State,Zip:	LONG ISLAND CITY, NY 11101
Owner/Operator Telephone:	Not reported
Owner/Operator Telephone Ext:	Not reported
Owner/Operator Fax:	Not reported
Owner/Operator Email:	Not reported

Owner/Operator Indicator:	Owner
Owner/Operator Name:	NYC DEPT OF EDUCATION
Legal Status:	Municipal
Date Became Current:	19590903
Date Ended Current:	Not reported
Owner/Operator Address:	30-30 THOMSON AVE
Owner/Operator City,State,Zip:	LONG ISLAND CITY, NY 11101
Owner/Operator Telephone:	718-742-8501
Owner/Operator Telephone Ext:	Not reported
Owner/Operator Fax:	Not reported
Owner/Operator Email:	Not reported

IS 45M SCHOOL (Continued) **1016974997**

Owner/Operator Indicator:	Operator
Owner/Operator Name:	NYC DEPT OF SCHOOL FACILITIES
Legal Status:	Municipal
Date Became Current:	19590903
Date Ended Current:	Not reported
Owner/Operator Address:	Not reported
Owner/Operator City,State,Zip:	Not reported
Owner/Operator Telephone:	Not reported
Owner/Operator Telephone Ext:	Not reported
Owner/Operator Fax:	Not reported
Owner/Operator Email:	Not reported

Historic Generators:

Receive Date:	20160223
Handler Name: IS 45M SCHOOL	
Federal Waste Generator Description:	Large Quantity Generator
State District Owner:	NY
Large Quantity Handler of Universal Waste:	No
Recognized Trader Importer:	No
Recognized Trader Exporter:	No
Spent Lead Acid Battery Importer:	No
Spent Lead Acid Battery Exporter:	No
Current Record:	Yes
Non Storage Recycler Activity:	Not reported
Electronic Manifest Broker:	Not reported

Receive Date:	20141021
Handler Name: NYC DEPT OF EDUCATION - I S 45M	
Federal Waste Generator Description:	Small Quantity Generator
State District Owner:	NY
Large Quantity Handler of Universal Waste:	No
Recognized Trader Importer:	No
Recognized Trader Exporter:	No
Spent Lead Acid Battery Importer:	No
Spent Lead Acid Battery Exporter:	No
Current Record:	No
Non Storage Recycler Activity:	Not reported
Electronic Manifest Broker:	Not reported

List of NAICS Codes and Descriptions:

NAICS Code:	61111
NAICS Description:	ELEMENTARY AND SECONDARY SCHOOLS

NAICS Code:	611110
NAICS Description:	ELEMENTARY AND SECONDARY SCHOOLS

Facility Has Received Notices of Violations:

Violations:	No Violations Found

Evaluation Action Summary:

Evaluations:	No Evaluations Found

A23 **JUNIOR HIGH SCHOOL 45 - MANHATTAN** **NY AST** **U003394158**
NNW **2351 FIRST AVENUE** **N/A**
< 1/8 **NEW YORK, NY 10035**
0.012 mi.
64 ft. **Site 23 of 29 in cluster A**

Relative:
Lower

Actual:
8 ft.

AST:

Name:	JUNIOR HIGH SCHOOL 45 - MANHATTAN
Address:	2351 FIRST AVENUE
City,State,Zip:	NEW YORK, NY 10035
Region:	STATE
DEC Region:	2
Site Status:	Unregulated/Closed
Facility Id:	2-353884
Program Type:	PBS
UTM X:	589981.85395
UTM Y:	4516942.68642
Expiration Date:	N/A
Site Type:	School

Affiliation Records:

Site Id:	17574
Affiliation Type:	Mail Contact
Company Name:	NYC SCHOOL CONSTRUCTION AUTHORITY
Contact Type:	Not reported
Contact Name:	JOSEP BOVA
Address1:	PROJECT MANAGEMENT
Address2:	30-30 THOMPSON AVENUE
City:	LONG ISLAND CITY
State:	NY
Zip Code:	11101
Country Code:	001
Phone:	(718) 472-8306
EMail:	JBOVA@NYCSCA.ORG
Fax Number:	Not reported
Modified By:	NRLOMBAR
Date Last Modified:	2010-09-27

Site Id:	17574
Affiliation Type:	Facility Owner
Company Name:	NEW YORK CITY DEPARTMENT OF EDUCATION
Contact Type:	Not reported
Contact Name:	Not reported
Address1:	44-36 VERNON BOULEVARD
Address2:	Not reported
City:	LONG ISLAND CITY
State:	NY
Zip Code:	11101
Country Code:	001
Phone:	(718) 349-5738
EMail:	Not reported
Fax Number:	Not reported
Modified By:	HDDUPIGN
Date Last Modified:	2016-04-04

Site Id:	17574
Affiliation Type:	Emergency Contact
Company Name:	NEW YORK CITY DEPARTMENT OF EDUCATION
Contact Type:	Not reported
Contact Name:	SCHOOL SAFETY

JUNIOR HIGH SCHOOL 45 - MANHATTAN (Continued) **U003394158**

Address1:	Not reported
Address2:	Not reported
City:	Not reported
State:	NN
Zip Code:	Not reported
Country Code:	999
Phone:	(718) 935-3300
EMail:	Not reported
Fax Number:	Not reported
Modified By:	GDBREEN
Date Last Modified:	2014-09-10

Site Id:	17574
Affiliation Type:	Facility Operator
Company Name:	JUNIOR HIGH SCHOOL 45 - MANHATTAN
Contact Type:	Not reported
Contact Name:	PLANT OPERATIONS
Address1:	Not reported
Address2:	Not reported
City:	Not reported
State:	NN
Zip Code:	Not reported
Country Code:	001
Phone:	(718) 349-5400
EMail:	Not reported
Fax Number:	Not reported
Modified By:	dxliving
Date Last Modified:	2008-06-04

Tank Info:

Tank Number:	001
Tank Id:	34366
Material Code:	0002
Common Name of Substance:	#4 Fuel Oil (On-Site Consumption)

Equipment Records:

	D01 - Pipe Type - Steel/Carbon Steel/Iron
	F01 - Pipe External Protection - Painted/Asphalt Coating
	A00 - Tank Internal Protection - None
	B01 - Tank External Protection - Painted/Asphalt Coating
	J02 - Dispenser - Suction Dispenser
	L00 - Piping Leak Detection - None
	G02 - Tank Secondary Containment - Vault (w/access)
	E00 - Piping Secondary Containment - None
	H00 - Tank Leak Detection - None
	I04 - Overfill - Product Level Gauge (A/G)
	C01 - Pipe Location - Aboveground
Tank Location:	Aboveground - on saddles, legs, racks, etc.... Tank bottom is elevated above grade or tank pad, allowing visual inspection.
Tank Type:	Steel/Carbon Steel/Iron
Tank Status:	Closed - Removed
Pipe Model:	Not reported
Install Date:	01/01/1958
Capacity Gallons:	7500
Tightness Test Method:	NN

JUNIOR HIGH SCHOOL 45 - MANHATTAN (Continued) **U003394158**

Date Test:	Not reported
Next Test Date:	Not reported
Date Tank Closed:	12/29/2008
Register:	True
Modified By:	NRLOMBAR
Last Modified:	04/14/2017
Material Name:	#4 fuel oil (on-site consumption)
Tank Number:	002
Tank Id:	34367
Material Code:	0003
Common Name of Substance:	#6 Fuel Oil (On-Site Consumption)

Equipment Records:

G02 - Tank Secondary Containment - Vault (w/access)
J02 - Dispenser - Suction Dispenser
L00 - Piping Leak Detection - None
C01 - Pipe Location - Aboveground
I04 - Overfill - Product Level Gauge (A/G)
E00 - Piping Secondary Containment - None
H00 - Tank Leak Detection - None
A00 - Tank Internal Protection - None
B01 - Tank External Protection - Painted/Asphalt Coating
D01 - Pipe Type - Steel/Carbon Steel/Iron
F01 - Pipe External Protection - Painted/Asphalt Coating

Tank Location:	Aboveground - on saddles, legs, racks, etc.... Tank bottom is elevated above grade or tank pad, allowing visual inspection.
Tank Type:	Steel/Carbon Steel/Iron
Tank Status:	Closed - Removed
Pipe Model:	Not reported
Install Date:	01/01/1958
Capacity Gallons:	15000
Tightness Test Method:	NN
Date Test:	Not reported
Next Test Date:	Not reported
Date Tank Closed:	12/29/2008
Register:	True
Modified By:	NRLOMBAR
Last Modified:	04/14/2017
Material Name:	#6 fuel oil (on-site consumption)

A24 **INTERMIDATE SCHOOL 45** **NY Spills** **S108955894**
NNW **2351 FIRST AVENUE** **N/A**
< 1/8 **NEW YORK, NY 10035**
0.012 mi.
64 ft. **Site 24 of 29 in cluster A**

Relative: **Lower**
Actual: **8 ft.**

SPILLS:

Name:	INTERMIDATE SCHOOL 45
Address:	2351 FIRST AVENUE
City,State,Zip:	NEW YORK, NY 10035
Spill Number/Closed Date:	0707934 / 2009-03-20
Facility ID:	0707934
Facility Type:	ER
DER Facility ID:	17546
Site ID:	388740

INTERMIDATE SCHOOL 45 (Continued) **S108955894**

DEC Region:	2
Spill Cause:	Equipment Failure
Spill Class:	C3
SWIS:	3101
Spill Date:	2007-10-19
Investigator:	SFRAHMAN
Referred To:	Not reported
Reported to Dept:	2007-10-19
CID:	404
Water Affected:	Not reported
Spill Source:	Institutional, Educational, Gov., Other
Spill Notifier:	Other
Cleanup Ceased:	Not reported
Cleanup Meets Std:	False
Last Inspection:	Not reported
Recommended Penalty:	False
UST Trust:	Not reported
Remediation Phase:	0
Date Entered In Computer:	2007-10-19
Spill Record Last Update:	2009-03-20
Spiller Name:	RICHARD WETHERBEE
Spiller Company:	INTERMIDATE SCHOOL 45
Spiller Address:	2351 FIRST AVE
Spiller Company:	001
Contact Name:	RICHARD WETHERBEE
DEC Memo:	"10/22/07 Soil contamination around fill port.I left two messeges for Richard Wetherbee.(SR) Richard Wetherbee returned my call.He works for Whitman Group.Whitman Group working as a consultant for the School Authority.The heating system for the school is planned to be upgraded.As part of decommissioning of the tanks and systems, ten soil borings were installed on the sidewalk and along the fill line outside of the tank room.Borings came back contaminated.GW was collected from the heaviest contaminated soil borings.Detailed investigation report and remediation work plan will be sent to DEC.There is no odor/smell or any open excavation at the site right now.(SR) 05/12/08 Rec'd report from STV Inc.Subsurface investigation was performed to assess the condition of the two existing 15,000-7,500 gallon ASTs and investigate the potential for a release of petroleum product to the soils in the vicinity of underground remote fill lines.STV visually inspected the ASTs.There was no evidence of significant deterioration or of a release from the ASTs, STV noted.No cracks in the floor or walls and there was no evidence of leaks,such as staining, identified in the vaults.A total of 12 soil borings were advanced with 14 soil samples and one duplicate sample collected for laboratory analysis.Soil samples were field screened with PID for vocs.Water table was encountered in all borings at approx 10' bgs.One GW sample was taken from the soil boring SB-4.VOCs in the soil samples are very close to NYSDEC RSCOs.SVOCs detected marginally above RSCOs or SCOs are attributed to the urban fill material encountered in all soil borings.Results of SB-4 indicate the petroleum most closely resembles degraded fuel oil or lube oil.SB-8 had the highest PID readings,1696 ppm in the field, but is located more than 25 feet away from the remote fill lines.GW sample revealed no concentrations of VOCs or SVOCs exceeding NYS DEC TOGS.Elevated PID readings in SB-8 may be associated with the two gasoline service stations(from Sanborn Map) that existed on site prior to the construction of the school.STV also conducted Indoor Air

INTERMIDATE SCHOOL 45 (Continued) **S108955894**

Quality and Sub-Slab Vapor Investigation in response to the detection of VOCs in soil samples.STV reported that the result of the Indoor Air Quality and Sub-Slab Vapor Investigation indicate that the sub-slab vapor intrusion is not occurring at the site. STV recommended for additional investigation that include three soil borings(two in the grassed area adjacent to the school building,one in the sidewalk)and three ground water samples to assess ground water quality.(sr) 03/20/09 Rec'd closure report.Supplemental Subsurface Investigation was performed on July 19, 2008.Three soil samples and three ground water samples were taken at depth of 12-15 ft bgs.No VOCs were detected in soil samples above TAGM.SVOCs detected in soil samples are not indicative of a release from the AST or the underground remote fill lines.STV concluded that the SVOCs are attributed to urban fill material that is present from 6 inches below grade to the water table.One ground water,closest to the street and underground utilities, ground water was found to have one SVOC and seven VOCs detected above NYSDEC TOGS.At all other locations, GW was not found above TOGS.VOCs in one ground water are slightly above TOGS, are localized and likely attributed to a past historic release.STV also conducted an Indoor Air Quality and Sub Slab Vapor Investigation from December 21 to 23, 2007, concentrations were below or equal to the observed corresponding indoor air quality and the out door ambient concentrations. NFA required.Case closed.(sr)"

Remarks: "it is an unknown amount spilled of either # 4 or # 6 fuel oil; found it in the soil along the fill line that goes to the building; the spill has not yet been cleaned up but they are still working on the soil samples than they will excavate soil at later date"

All TTF:

Facility ID:	0707934
Spill Number:	0707934
Spill Tank Test:	1815664
Site ID:	388740
Tank Number:	Not reported
Tank Size:	0
Material:	0002
EPA UST:	Not reported
UST:	True
Cause:	99
Source:	01
Test Method:	00
Test Method 2:	Unknown
Leak Rate:	.00
Gross Fail:	Not reported
Modified By:	Watchdog
Last Modified Date:	Not reported

All Materials:

Site ID:	388740
Operable Unit ID:	1145896
Operable Unit:	01
Material ID:	2136238
Material Code:	0003A
Material Name:	#6 fuel oil
Case No.:	Not reported
Material FA:	Petroleum
Quantity:	.00

INTERMIDATE SCHOOL 45 (Continued) **S108955894**

Units:	G
Recovered:	.00
Oxygenate:	Not reported
Site ID:	388740
Operable Unit ID:	1145896
Operable Unit:	01
Material ID:	2136239
Material Code:	0002A
Material Name:	#4 fuel oil
Case No.:	Not reported
Material FA:	Petroleum
Quantity:	.00
Units:	G
Recovered:	.00
Oxygenate:	Not reported

A25 **CON EDISON SERVICE BOX: 19825** **RCRA NonGen / NLR** **1016450438**
SW **404 E 120TH ST OPPOSITE** **NY MANIFEST** **NYP004294633**
< 1/8 **NEW YORK, NY 10029**
0.015 mi.
79 ft. **Site 25 of 29 in cluster A**

Relative:
Higher

Actual:
9 ft.

RCRA NonGen / NLR:

Date Form Received by Agency:		20130420
Handler Name:	CON EDISON SERVICE BOX:	19825
Handler Address:		404 E 120TH ST OPPOSITE
Handler City,State,Zip:		NEW YORK, NY 10029
EPA ID:		NYP004294633
Contact Name:		JUAN RODRIGUEZ
Contact Address:		Not reported
Contact City,State,Zip:		Not reported
Contact Telephone:		347-865-5931
Contact Fax:		Not reported
Contact Email:		Not reported
Contact Title:		OPERATING SUPERVISOR
EPA Region:		02
Land Type:		Private
Federal Waste Generator Description:		Not a generator, verified
Non-Notifier:		Not reported
Biennial Report Cycle:		Not reported
Accessibility:		Not reported
Active Site Indicator:		Not reported
State District Owner:		NY
State District:		NYSDEC R2
Mailing Address:		Not reported
Mailing City,State,Zip:		NEW YORK, NY 10003
Owner Name:		Not reported
Owner Type:		Not reported
Operator Name:		Not reported
Operator Type:		Not reported
Short-Term Generator Activity:		No
Importer Activity:		No
Mixed Waste Generator:		No
Transporter Activity:		No
Transfer Facility Activity:		No
Recycler Activity with Storage:		No

CON EDISON SERVICE BOX: 19825 (Continued) **1016450438**

Small Quantity On-Site Burner Exemption:	No
Smelting Melting and Refining Furnace Exemption:	No
Underground Injection Control:	No
Off-Site Waste Receipt:	No
Universal Waste Indicator:	No
Universal Waste Destination Facility:	No
Federal Universal Waste:	No
Active Site Fed-Reg Treatment Storage and Disposal Facility:	Not reported
Active Site Converter Treatment storage and Disposal Facility:	Not reported
Active Site State-Reg Treatment Storage and Disposal Facility:	Not reported
Active Site State-Reg Handler:	---
Federal Facility Indicator:	Not reported
Hazardous Secondary Material Indicator:	NN
Sub-Part K Indicator:	Not reported
Commercial TSD Indicator:	No
Treatment Storage and Disposal Type:	Not reported
2018 GPRA Permit Baseline:	Not on the Baseline
2018 GPRA Renewals Baseline:	Not on the Baseline
Permit Renewals Workload Universe:	Not reported
Permit Workload Universe:	Not reported
Permit Progress Universe:	Not reported
Post-Closure Workload Universe:	Not reported
Closure Workload Universe:	Not reported
202 GPRA Corrective Action Baseline:	No
Corrective Action Workload Universe:	No
Subject to Corrective Action Universe:	No
Non-TSDFs Where RCRA CA has Been Imposed Universe:	No
TSDFs Potentially Subject to CA Under 3004 (u)/(v) Universe:	No
TSDFs Only Subject to CA under Discretionary Auth Universe:	No
Corrective Action Priority Ranking:	No NCAPS ranking
Environmental Control Indicator:	No
Institutional Control Indicator:	No
Human Exposure Controls Indicator:	N/A
Groundwater Controls Indicator:	N/A
Operating TSDF Universe:	Not reported
Full Enforcement Universe:	Not reported
Significant Non-Complier Universe:	No
Unaddressed Significant Non-Complier Universe:	No
Addressed Significant Non-Complier Universe:	No
Significant Non-Complier With a Compliance Schedule Universe:	No
Financial Assurance Required:	Not reported
Handler Date of Last Change:	20130910
Recognized Trader-Importer:	No
Recognized Trader-Exporter:	No
Importer of Spent Lead Acid Batteries:	No
Exporter of Spent Lead Acid Batteries:	No
Recycler Activity Without Storage:	Not reported
Manifest Broker:	Not reported
Sub-Part P Indicator:	No

Historic Generators:

Receive Date:	20130320
Handler Name: CON EDISON SERVICE BOX:	19825
Federal Waste Generator Description:	Conditionally Exempt Small Quantity Generator
State District Owner:	NY
Large Quantity Handler of Universal Waste:	No

CON EDISON SERVICE BOX: 19825 (Continued) **1016450438**

Recognized Trader Importer: No
Recognized Trader Exporter: No
Spent Lead Acid Battery Importer: No
Spent Lead Acid Battery Exporter: No
Current Record: No
Non Storage Recycler Activity: Not reported
Electronic Manifest Broker: Not reported

Receive Date: 20130420
Handler Name: CON EDISON SERVICE BOX: 19825
Federal Waste Generator Description: Not a generator, verified
State District Owner: NY
Large Quantity Handler of Universal Waste: No
Recognized Trader Importer: No
Recognized Trader Exporter: No
Spent Lead Acid Battery Importer: No
Spent Lead Acid Battery Exporter: No
Current Record: Yes
Non Storage Recycler Activity: Not reported
Electronic Manifest Broker: Not reported

List of NAICS Codes and Descriptions:
NAICS Codes: No NAICS Codes Found

Facility Has Received Notices of Violations:
Violations: No Violations Found

Evaluation Action Summary:
Evaluations: No Evaluations Found

NY MANIFEST:
Name: CON EDISON
Address: 404 E 120TH ST OPPOSITE
City,State,Zip: NEW YORK, NY 10029
Country: USA
EPA ID: NYP004294633
Facility Status: Not reported
Location Address 1: OPP 404 E 120 ST
Code: BP
Location Address 2: SERVICE BOX # 19825
Total Tanks: Not reported
Location City: NEW YORK
Location State: NY
Location Zip: 10029
Location Zip 4: Not reported

NY MANIFEST:
EPAID: NYP004294633
Mailing Name: CON EDISON
Mailing Contact: TOM TEELING
Mailing Address 1: 4 IRVING PLACE 15TH FLOOR
Mailing Address 2: Not reported
Mailing City: NEW YORK
Mailing State: NY
Mailing Zip: 10003

CON EDISON SERVICE BOX: 19825 (Continued) **1016450438**

Mailing Zip 4:	Not reported
Mailing Country:	USA
Mailing Phone:	2124603770

NY MANIFEST:

Document ID:	Not reported
Manifest Status:	Not reported
seq:	Not reported
Year:	2018
Trans1 State ID:	NJ0000027193
Trans2 State ID:	Not reported
Generator Ship Date:	03/20/2013
Trans1 Recv Date:	03/20/2013
Trans2 Recv Date:	Not reported
TSD Site Recv Date:	03/21/2013
Part A Recv Date:	Not reported
Part B Recv Date:	Not reported
Generator EPA ID:	NYP004294633
Trans1 EPA ID:	Not reported
Trans2 EPA ID:	Not reported
TSDF ID 1:	NJD002200046
TSDF ID 2:	Not reported
Manifest Tracking Number:	010841450JJK
Import Indicator:	N
Export Indicator:	N
Discr Quantity Indicator:	N
Discr Type Indicator:	N
Discr Residue Indicator:	N
Discr Partial Reject Indicator:	N
Discr Full Reject Indicator:	N
Manifest Ref Number:	Not reported
Alt Facility RCRA ID:	Not reported
Alt Facility Sign Date:	Not reported
MGMT Method Type Code:	H110
Waste Code:	Not reported
Waste Code:	Not reported
Waste Code:	Not reported
Waste Code:	Not reported
Waste Code:	Not reported
Waste Code:	Not reported
Quantity:	500
Units:	P - Pounds
Number of Containers:	1
Container Type:	TT - Cargo tank, tank trucks
Handling Method:	T Chemical, physical, or biological treatment.
Specific Gravity:	1
Waste Code:	D008
Waste Code 1_2:	Not reported
Waste Code 1_3:	Not reported
Waste Code 1_4:	Not reported
Waste Code 1_5:	Not reported
Waste Code 1_6:	Not reported

A26 **SPILL NUMBER 0100396** **NY Spills** **S105055553**
SW **406 EAST 120TH ST** **N/A**
< 1/8 **MANHATTAN, NY**
0.018 mi.
95 ft. **Site 26 of 29 in cluster A**

Relative:
Higher

Actual:
9 ft.

SPILLS:

Name:	SPILL NUMBER 0100396
Address:	406 EAST 120TH ST
City,State,Zip:	MANHATTAN, NY
Spill Number/Closed Date:	0100396 / 2003-06-16
Facility ID:	0100396
Facility Type:	ER
DER Facility ID:	69895
Site ID:	74500
DEC Region:	2
Spill Cause:	Unknown
Spill Class:	C4
SWIS:	3101
Spill Date:	2001-04-11
Investigator:	SMSANGES
Referred To:	Not reported
Reported to Dept:	2001-04-11
CID:	270
Water Affected:	Not reported
Spill Source:	Private Dwelling
Spill Notifier:	Local Agency
Cleanup Ceased:	Not reported
Cleanup Meets Std:	False
Last Inspection:	Not reported
Recommended Penalty:	False
UST Trust:	False
Remediation Phase:	0
Date Entered In Computer:	2001-04-11
Spill Record Last Update:	2003-06-16
Spiller Name:	Not reported
Spiller Company:	UNKNOWN
Spiller Address:	Not reported
Spiller Company:	999
Contact Name:	DISP 451
DEC Memo:	"Prior to Sept, 2004 data translation this spill Lead_DEC Field was SANGESLAND "
Remarks:	"oil spilled onto sidewalk"

All Materials:

Site ID:	74500
Operable Unit ID:	838948
Operable Unit:	01
Material ID:	536108
Material Code:	0066A
Material Name:	unknown petroleum
Case No.:	Not reported
Material FA:	Petroleum
Quantity:	15.00
Units:	G
Recovered:	.00
Oxygenate:	Not reported

A27 **CON EDISON SERVICE BOX: 19831** **RCRA NonGen / NLR** **1016450439**
SW **408 E 120TH ST OPPOSITE** **NY MANIFEST** **NYP004294641**
< 1/8 **NEW YORK, NY 10029**
0.018 mi.
96 ft. **Site 27 of 29 in cluster A**

Relative: **Higher**
Actual: **10 ft.**

RCRA NonGen / NLR:

Date Form Received by Agency:		20130420
Handler Name:	CON EDISON SERVICE BOX:	19831
Handler Address:		408 E 120TH ST OPPOSITE
Handler City,State,Zip:		NEW YORK, NY 10029
EPA ID:		NYP004294641
Contact Name:		JUAN RODRIGUEZ
Contact Address:		Not reported
Contact City,State,Zip:		Not reported
Contact Telephone:		347-865-5931
Contact Fax:		Not reported
Contact Email:		Not reported
Contact Title:		OPERATING SUPERVISOR
EPA Region:		02
Land Type:		Private
Federal Waste Generator Description:		Not a generator, verified
Non-Notifier:		Not reported
Biennial Report Cycle:		Not reported
Accessibility:		Not reported
Active Site Indicator:		Not reported
State District Owner:		NY
State District:		NYSDEC R2
Mailing Address:		Not reported
Mailing City,State,Zip:		NEW YORK, NY 10003
Owner Name:		Not reported
Owner Type:		Not reported
Operator Name:		Not reported
Operator Type:		Not reported
Short-Term Generator Activity:		No
Importer Activity:		No
Mixed Waste Generator:		No
Transporter Activity:		No
Transfer Facility Activity:		No
Recycler Activity with Storage:		No
Small Quantity On-Site Burner Exemption:		No
Smelting Melting and Refining Furnace Exemption:		No
Underground Injection Control:		No
Off-Site Waste Receipt:		No
Universal Waste Indicator:		No
Universal Waste Destination Facility:		No
Federal Universal Waste:		No
Active Site Fed-Reg Treatment Storage and Disposal Facility:		Not reported
Active Site Converter Treatment storage and Disposal Facility:		Not reported
Active Site State-Reg Treatment Storage and Disposal Facility:		Not reported
Active Site State-Reg Handler:		---
Federal Facility Indicator:		Not reported
Hazardous Secondary Material Indicator:		NN
Sub-Part K Indicator:		Not reported
Commercial TSD Indicator:		No
Treatment Storage and Disposal Type:		Not reported
2018 GPRA Permit Baseline:		Not on the Baseline
2018 GPRA Renewals Baseline:		Not on the Baseline
Permit Renewals Workload Universe:		Not reported

CON EDISON SERVICE BOX: 19831 (Continued) **1016450439**

Permit Workload Universe:	Not reported
Permit Progress Universe:	Not reported
Post-Closure Workload Universe:	Not reported
Closure Workload Universe:	Not reported
202 GPRA Corrective Action Baseline:	No
Corrective Action Workload Universe:	No
Subject to Corrective Action Universe:	No
Non-TSDFs Where RCRA CA has Been Imposed Universe:	No
TSDFs Potentially Subject to CA Under 3004 (u)/(v) Universe:	No
TSDFs Only Subject to CA under Discretionary Auth Universe:	No
Corrective Action Priority Ranking:	No NCAPS ranking
Environmental Control Indicator:	No
Institutional Control Indicator:	No
Human Exposure Controls Indicator:	N/A
Groundwater Controls Indicator:	N/A
Operating TSDF Universe:	Not reported
Full Enforcement Universe:	Not reported
Significant Non-Complier Universe:	No
Unaddressed Significant Non-Complier Universe:	No
Addressed Significant Non-Complier Universe:	No
Significant Non-Complier With a Compliance Schedule Universe:	No
Financial Assurance Required:	Not reported
Handler Date of Last Change:	20130910
Recognized Trader-Importer:	No
Recognized Trader-Exporter:	No
Importer of Spent Lead Acid Batteries:	No
Exporter of Spent Lead Acid Batteries:	No
Recycler Activity Without Storage:	Not reported
Manifest Broker:	Not reported
Sub-Part P Indicator:	No

Historic Generators:

Receive Date:	20130320
Handler Name: CON EDISON SERVICE BOX:	19831
Federal Waste Generator Description:	Conditionally Exempt Small Quantity Generator
State District Owner:	NY
Large Quantity Handler of Universal Waste:	No
Recognized Trader Importer:	No
Recognized Trader Exporter:	No
Spent Lead Acid Battery Importer:	No
Spent Lead Acid Battery Exporter:	No
Current Record:	No
Non Storage Recycler Activity:	Not reported
Electronic Manifest Broker:	Not reported

Receive Date:	20130420
Handler Name: CON EDISON SERVICE BOX:	19831
Federal Waste Generator Description:	Not a generator, verified
State District Owner:	NY
Large Quantity Handler of Universal Waste:	No
Recognized Trader Importer:	No
Recognized Trader Exporter:	No
Spent Lead Acid Battery Importer:	No
Spent Lead Acid Battery Exporter:	No
Current Record:	Yes
Non Storage Recycler Activity:	Not reported

CON EDISON SERVICE BOX: 19831 (Continued) **1016450439**

Electronic Manifest Broker: Not reported

List of NAICS Codes and Descriptions:
NAICS Codes: No NAICS Codes Found

Facility Has Received Notices of Violations:
Violations: No Violations Found

Evaluation Action Summary:
Evaluations: No Evaluations Found

NY MANIFEST:

Name:	CON EDISON
Address:	408 E 120TH ST OPPOSITE
City,State,Zip:	NEW YORK, NY 10029
Country:	USA
EPA ID:	NYP004294641
Facility Status:	Not reported
Location Address 1:	408 E 120 ST
Code:	BP
Location Address 2:	SERVICE BOX # 19831
Total Tanks:	Not reported
Location City:	NEW YORK
Location State:	NY
Location Zip:	10029
Location Zip 4:	Not reported

NY MANIFEST:

EPAID:	NYP004294641
Mailing Name:	CON EDISON
Mailing Contact:	TOM TEELING
Mailing Address 1:	4 IRVING PLACE 15TH FLOOR
Mailing Address 2:	Not reported
Mailing City:	NEW YORK
Mailing State:	NY
Mailing Zip:	10003
Mailing Zip 4:	Not reported
Mailing Country:	USA
Mailing Phone:	2124603770

NY MANIFEST:

Document ID:	Not reported
Manifest Status:	Not reported
seq:	Not reported
Year:	2018
Trans1 State ID:	NJ0000027193
Trans2 State ID:	Not reported
Generator Ship Date:	03/20/2013
Trans1 Recv Date:	03/20/2013
Trans2 Recv Date:	Not reported
TSD Site Recv Date:	03/21/2013
Part A Recv Date:	Not reported
Part B Recv Date:	Not reported
Generator EPA ID:	NYP004294641

CON EDISON SERVICE BOX: 19831 (Continued) **1016450439**

Trans1 EPA ID:	Not reported
Trans2 EPA ID:	Not reported
TSDF ID 1:	NJD002200046
TSDF ID 2:	Not reported
Manifest Tracking Number:	010841451JJK
Import Indicator:	N
Export Indicator:	N
Discr Quantity Indicator:	N
Discr Type Indicator:	N
Discr Residue Indicator:	N
Discr Partial Reject Indicator:	N
Discr Full Reject Indicator:	N
Manifest Ref Number:	Not reported
Alt Facility RCRA ID:	Not reported
Alt Facility Sign Date:	Not reported
MGMT Method Type Code:	H110
Waste Code:	Not reported
Waste Code:	Not reported
Waste Code:	Not reported
Waste Code:	Not reported
Waste Code:	Not reported
Waste Code:	Not reported
Quantity:	500
Units:	P - Pounds
Number of Containers:	1
Container Type:	TT - Cargo tank, tank trucks
Handling Method:	T Chemical, physical, or biological treatment.
Specific Gravity:	1
Waste Code:	D008
Waste Code 1_2:	Not reported
Waste Code 1_3:	Not reported
Waste Code 1_4:	Not reported
Waste Code 1_5:	Not reported
Waste Code 1_6:	Not reported

A28 **CON EDISON SERVICE BOX: 19832** **RCRA NonGen / NLR** **1016450442**
SSW **414 E 120TH ST** **NY MANIFEST** **NYP004294674**
< 1/8 **NEW YORK, NY 10029**
0.018 mi.
96 ft. **Site 28 of 29 in cluster A**

Relative: **Higher**
Actual: **10 ft.**

RCRA NonGen / NLR:

Date Form Received by Agency:		20130420
Handler Name:	CON EDISON SERVICE BOX:	19832
Handler Address:		414 E 120TH ST
Handler City,State,Zip:		NEW YORK, NY 10029
EPA ID:		NYP004294674
Contact Name:		JUAN RODRIGUEZ
Contact Address:		Not reported
Contact City,State,Zip:		Not reported
Contact Telephone:		347-865-5931
Contact Fax:		Not reported
Contact Email:		Not reported
Contact Title:		OPERATING SUPERVISOR
EPA Region:		02
Land Type:		Private
Federal Waste Generator Description:		Not a generator, verified

CON EDISON SERVICE BOX: 19832 (Continued) **1016450442**

Non-Notifier:	Not reported
Biennial Report Cycle:	Not reported
Accessibility:	Not reported
Active Site Indicator:	Not reported
State District Owner:	NY
State District:	NYSDEC R2
Mailing Address:	Not reported
Mailing City,State,Zip:	NEW YORK, NY 10003
Owner Name:	Not reported
Owner Type:	Not reported
Operator Name:	Not reported
Operator Type:	Not reported
Short-Term Generator Activity:	No
Importer Activity:	No
Mixed Waste Generator:	No
Transporter Activity:	No
Transfer Facility Activity:	No
Recycler Activity with Storage:	No
Small Quantity On-Site Burner Exemption:	No
Smelting Melting and Refining Furnace Exemption:	No
Underground Injection Control:	No
Off-Site Waste Receipt:	No
Universal Waste Indicator:	No
Universal Waste Destination Facility:	No
Federal Universal Waste:	No
Active Site Fed-Reg Treatment Storage and Disposal Facility:	Not reported
Active Site Converter Treatment storage and Disposal Facility:	Not reported
Active Site State-Reg Treatment Storage and Disposal Facility:	Not reported
Active Site State-Reg Handler:	---
Federal Facility Indicator:	Not reported
Hazardous Secondary Material Indicator:	NN
Sub-Part K Indicator:	Not reported
Commercial TSD Indicator:	No
Treatment Storage and Disposal Type:	Not reported
2018 GPRA Permit Baseline:	Not on the Baseline
2018 GPRA Renewals Baseline:	Not on the Baseline
Permit Renewals Workload Universe:	Not reported
Permit Workload Universe:	Not reported
Permit Progress Universe:	Not reported
Post-Closure Workload Universe:	Not reported
Closure Workload Universe:	Not reported
202 GPRA Corrective Action Baseline:	No
Corrective Action Workload Universe:	No
Subject to Corrective Action Universe:	No
Non-TSDFs Where RCRA CA has Been Imposed Universe:	No
TSDFs Potentially Subject to CA Under 3004 (u)/(v) Universe:	No
TSDFs Only Subject to CA under Discretionary Auth Universe:	No
Corrective Action Priority Ranking:	No NCAPS ranking
Environmental Control Indicator:	No
Institutional Control Indicator:	No
Human Exposure Controls Indicator:	N/A
Groundwater Controls Indicator:	N/A
Operating TSDF Universe:	Not reported
Full Enforcement Universe:	Not reported
Significant Non-Complier Universe:	No
Unaddressed Significant Non-Complier Universe:	No
Addressed Significant Non-Complier Universe:	No

CON EDISON SERVICE BOX: 19832 (Continued) **1016450442**

Significant Non-Complier With a Compliance Schedule Universe:	No
Financial Assurance Required:	Not reported
Handler Date of Last Change:	20130910
Recognized Trader-Importer:	No
Recognized Trader-Exporter:	No
Importer of Spent Lead Acid Batteries:	No
Exporter of Spent Lead Acid Batteries:	No
Recycler Activity Without Storage:	Not reported
Manifest Broker:	Not reported
Sub-Part P Indicator:	No

Historic Generators:

Receive Date:	20130320
Handler Name: CON EDISON SERVICE BOX:	19832
Federal Waste Generator Description:	Conditionally Exempt Small Quantity Generator
State District Owner:	NY
Large Quantity Handler of Universal Waste:	No
Recognized Trader Importer:	No
Recognized Trader Exporter:	No
Spent Lead Acid Battery Importer:	No
Spent Lead Acid Battery Exporter:	No
Current Record:	No
Non Storage Recycler Activity:	Not reported
Electronic Manifest Broker:	Not reported

Receive Date:	20130420
Handler Name: CON EDISON SERVICE BOX:	19832
Federal Waste Generator Description:	Not a generator, verified
State District Owner:	NY
Large Quantity Handler of Universal Waste:	No
Recognized Trader Importer:	No
Recognized Trader Exporter:	No
Spent Lead Acid Battery Importer:	No
Spent Lead Acid Battery Exporter:	No
Current Record:	Yes
Non Storage Recycler Activity:	Not reported
Electronic Manifest Broker:	Not reported

List of NAICS Codes and Descriptions:

NAICS Codes:	No NAICS Codes Found

Facility Has Received Notices of Violations:

Violations:	No Violations Found

Evaluation Action Summary:

Evaluations:	No Evaluations Found

NY MANIFEST:

Name:	CON EDISON
Address:	414 E 120TH ST
City,State,Zip:	NEW YORK, NY 10029
Country:	USA
EPA ID:	NYP004294674

CON EDISON SERVICE BOX: 19832 (Continued) **1016450442**

Facility Status:	Not reported
Location Address 1:	414 E 120 ST
Code:	BP
Location Address 2:	SERVICE BOX # 19832
Total Tanks:	Not reported
Location City:	NEW YORK
Location State:	NY
Location Zip:	10029
Location Zip 4:	Not reported

NY MANIFEST:

EPAID:	NYP004294674
Mailing Name:	CON EDISON
Mailing Contact:	TOM TEELING
Mailing Address 1:	4 IRVING PLACE 15TH FLOOR
Mailing Address 2:	Not reported
Mailing City:	NEW YORK
Mailing State:	NY
Mailing Zip:	10003
Mailing Zip 4:	Not reported
Mailing Country:	USA
Mailing Phone:	2124603770

NY MANIFEST:

Document ID:	Not reported
Manifest Status:	Not reported
seq:	Not reported
Year:	2018
Trans1 State ID:	NJ0000027193
Trans2 State ID:	Not reported
Generator Ship Date:	03/20/2013
Trans1 Recv Date:	03/20/2013
Trans2 Recv Date:	Not reported
TSD Site Recv Date:	03/21/2013
Part A Recv Date:	Not reported
Part B Recv Date:	Not reported
Generator EPA ID:	NYP004294674
Trans1 EPA ID:	Not reported
Trans2 EPA ID:	Not reported
TSDF ID 1:	NJD002200046
TSDF ID 2:	Not reported
Manifest Tracking Number:	010841452JJK
Import Indicator:	N
Export Indicator:	N
Discr Quantity Indicator:	N
Discr Type Indicator:	N
Discr Residue Indicator:	N
Discr Partial Reject Indicator:	N
Discr Full Reject Indicator:	N
Manifest Ref Number:	Not reported
Alt Facility RCRA ID:	Not reported
Alt Facility Sign Date:	Not reported
MGMT Method Type Code:	H110
Waste Code:	Not reported
Waste Code:	Not reported
Waste Code:	Not reported
Waste Code:	Not reported

CON EDISON SERVICE BOX: 19832 (Continued) **1016450442**

Waste Code:	Not reported
Waste Code:	Not reported
Quantity:	600
Units:	P - Pounds
Number of Containers:	1
Container Type:	TT - Cargo tank, tank trucks
Handling Method:	T Chemical, physical, or biological treatment.
Specific Gravity:	1
Waste Code:	D008
Waste Code 1_2:	Not reported
Waste Code 1_3:	Not reported
Waste Code 1_4:	Not reported
Waste Code 1_5:	Not reported
Waste Code 1_6:	Not reported

A29 **CON EDISON SERVICE BOX: 53857** **RCRA NonGen / NLR** **1016450436**
WSW **2334 1ST AVE** **NY MANIFEST** **NYP004294617**
< 1/8 **NEW YORK, NY 10029**
0.019 mi.
98 ft. **Site 29 of 29 in cluster A**

Relative: **Higher**

Actual: **9 ft.**

RCRA NonGen / NLR:

Date Form Received by Agency:		20130420
Handler Name:	CON EDISON SERVICE BOX:	53857
Handler Address:		2334 1ST AVE
Handler City,State,Zip:		NEW YORK, NY 10029
EPA ID:		NYP004294617
Contact Name:		JUAN RODRIGUEZ
Contact Address:		Not reported
Contact City,State,Zip:		Not reported
Contact Telephone:		347-865-5931
Contact Fax:		Not reported
Contact Email:		Not reported
Contact Title:		OPERATING SUPERVISOR
EPA Region:		02
Land Type:		Private
Federal Waste Generator Description:		Not a generator, verified
Non-Notifier:		Not reported
Biennial Report Cycle:		Not reported
Accessibility:		Not reported
Active Site Indicator:		Not reported
State District Owner:		NY
State District:		NYSDEC R2
Mailing Address:		Not reported
Mailing City,State,Zip:		NEW YORK, NY 10003
Owner Name:		Not reported
Owner Type:		Not reported
Operator Name:		Not reported
Operator Type:		Not reported
Short-Term Generator Activity:		No
Importer Activity:		No
Mixed Waste Generator:		No
Transporter Activity:		No
Transfer Facility Activity:		No
Recycler Activity with Storage:		No
Small Quantity On-Site Burner Exemption:		No
Smelting Melting and Refining Furnace Exemption:		No

CON EDISON SERVICE BOX: 53857 (Continued) **1016450436**

Underground Injection Control:	No
Off-Site Waste Receipt:	No
Universal Waste Indicator:	No
Universal Waste Destination Facility:	No
Federal Universal Waste:	No
Active Site Fed-Reg Treatment Storage and Disposal Facility:	Not reported
Active Site Converter Treatment storage and Disposal Facility:	Not reported
Active Site State-Reg Treatment Storage and Disposal Facility:	Not reported
Active Site State-Reg Handler:	---
Federal Facility Indicator:	Not reported
Hazardous Secondary Material Indicator:	NN
Sub-Part K Indicator:	Not reported
Commercial TSD Indicator:	No
Treatment Storage and Disposal Type:	Not reported
2018 GPRA Permit Baseline:	Not on the Baseline
2018 GPRA Renewals Baseline:	Not on the Baseline
Permit Renewals Workload Universe:	Not reported
Permit Workload Universe:	Not reported
Permit Progress Universe:	Not reported
Post-Closure Workload Universe:	Not reported
Closure Workload Universe:	Not reported
202 GPRA Corrective Action Baseline:	No
Corrective Action Workload Universe:	No
Subject to Corrective Action Universe:	No
Non-TSDFs Where RCRA CA has Been Imposed Universe:	No
TSDFs Potentially Subject to CA Under 3004 (u)/(v) Universe:	No
TSDFs Only Subject to CA under Discretionary Auth Universe:	No
Corrective Action Priority Ranking:	No NCAPS ranking
Environmental Control Indicator:	No
Institutional Control Indicator:	No
Human Exposure Controls Indicator:	N/A
Groundwater Controls Indicator:	N/A
Operating TSDF Universe:	Not reported
Full Enforcement Universe:	Not reported
Significant Non-Complier Universe:	No
Unaddressed Significant Non-Complier Universe:	No
Addressed Significant Non-Complier Universe:	No
Significant Non-Complier With a Compliance Schedule Universe:	No
Financial Assurance Required:	Not reported
Handler Date of Last Change:	20130910
Recognized Trader-Importer:	No
Recognized Trader-Exporter:	No
Importer of Spent Lead Acid Batteries:	No
Exporter of Spent Lead Acid Batteries:	No
Recycler Activity Without Storage:	Not reported
Manifest Broker:	Not reported
Sub-Part P Indicator:	No

Historic Generators:

Receive Date:	20130320
Handler Name:	CON EDISON SERVICE BOX: 53857
Federal Waste Generator Description:	Conditionally Exempt Small Quantity Generator
State District Owner:	NY
Large Quantity Handler of Universal Waste:	No
Recognized Trader Importer:	No
Recognized Trader Exporter:	No

CON EDISON SERVICE BOX: 53857 (Continued) **1016450436**

Spent Lead Acid Battery Importer: No
Spent Lead Acid Battery Exporter: No
Current Record: No
Non Storage Recycler Activity: Not reported
Electronic Manifest Broker: Not reported

Receive Date: 20130420
Handler Name: CON EDISON SERVICE BOX: 53857
Federal Waste Generator Description: Not a generator, verified
State District Owner: NY
Large Quantity Handler of Universal Waste: No
Recognized Trader Importer: No
Recognized Trader Exporter: No
Spent Lead Acid Battery Importer: No
Spent Lead Acid Battery Exporter: No
Current Record: Yes
Non Storage Recycler Activity: Not reported
Electronic Manifest Broker: Not reported

List of NAICS Codes and Descriptions:
NAICS Codes: No NAICS Codes Found

Facility Has Received Notices of Violations:
Violations: No Violations Found

Evaluation Action Summary:
Evaluations: No Evaluations Found

NY MANIFEST:
Name: CON EDISON
Address: 2334 1ST AVE
City,State,Zip: NEW YORK, NY 10029
Country: USA
EPA ID: NYP004294617
Facility Status: Not reported
Location Address 1: 2334 1 ST AVE
Code: BP
Location Address 2: SERVICE BOX # 53857
Total Tanks: Not reported
Location City: NEW YORK
Location State: NY
Location Zip: 10029
Location Zip 4: Not reported

NY MANIFEST:
EPAID: NYP004294617
Mailing Name: CON EDISON
Mailing Contact: TOM TEELING
Mailing Address 1: 4 IRVING PLACE 15TH FLOOR
Mailing Address 2: Not reported
Mailing City: NEW YORK
Mailing State: NY
Mailing Zip: 10003
Mailing Zip 4: Not reported
Mailing Country: USA

CON EDISON SERVICE BOX: 53857 (Continued) **1016450436**

Mailing Phone: 2124603770

NY MANIFEST:

Document ID:	Not reported
Manifest Status:	Not reported
seq:	Not reported
Year:	2018
Trans1 State ID:	NJ0000027193
Trans2 State ID:	Not reported
Generator Ship Date:	03/20/2013
Trans1 Recv Date:	03/20/2013
Trans2 Recv Date:	Not reported
TSD Site Recv Date:	03/21/2013
Part A Recv Date:	Not reported
Part B Recv Date:	Not reported
Generator EPA ID:	NYP004294617
Trans1 EPA ID:	Not reported
Trans2 EPA ID:	Not reported
TSDF ID 1:	NJD002200046
TSDF ID 2:	Not reported
Manifest Tracking Number:	010841449JJK
Import Indicator:	N
Export Indicator:	N
Discr Quantity Indicator:	N
Discr Type Indicator:	N
Discr Residue Indicator:	N
Discr Partial Reject Indicator:	N
Discr Full Reject Indicator:	N
Manifest Ref Number:	Not reported
Alt Facility RCRA ID:	Not reported
Alt Facility Sign Date:	Not reported
MGMT Method Type Code:	H110
Waste Code:	Not reported
Waste Code:	Not reported
Waste Code:	Not reported
Waste Code:	Not reported
Waste Code:	Not reported
Waste Code:	Not reported
Quantity:	700
Units:	P - Pounds
Number of Containers:	1
Container Type:	TT - Cargo tank, tank trucks
Handling Method:	T Chemical, physical, or biological treatment.
Specific Gravity:	1
Waste Code:	D008
Waste Code 1_2:	Not reported
Waste Code 1_3:	Not reported
Waste Code 1_4:	Not reported
Waste Code 1_5:	Not reported
Waste Code 1_6:	Not reported

B30 **M AND M GROCERY** **NY Spills** **S108129699**
West **2337 1ST AVE** **N/A**
< 1/8 **MANHATTAN, NY**
0.025 mi.
131 ft. **Site 1 of 20 in cluster B**

Relative:
Higher

Actual:
9 ft.

SPILLS:

Name:	M AND M GROCERY
Address:	2337 1ST AVE
City,State,Zip:	MANHATTAN, NY
Spill Number/Closed Date:	0605241 / 2006-08-10
Facility ID:	0605241
Facility Type:	ER
DER Facility ID:	318301
Site ID:	368372
DEC Region:	2
Spill Cause:	Unknown
Spill Class:	C5
SWIS:	3101
Spill Date:	2006-08-04
Investigator:	SFRAHMAN
Referred To:	Not reported
Reported to Dept:	2006-08-04
CID:	409
Water Affected:	Not reported
Spill Source:	Unknown
Spill Notifier:	Fire Department
Cleanup Ceased:	Not reported
Cleanup Meets Std:	False
Last Inspection:	Not reported
Recommended Penalty:	False
UST Trust:	False
Remediation Phase:	0
Date Entered In Computer:	2006-08-04
Spill Record Last Update:	2006-08-10
Spiller Name:	UNKNOWN
Spiller Company:	Unknown
Spiller Address:	UNKNOWN
Spiller Company:	999
Contact Name:	DISPATCHER 210
DEC Memo:	"08/10/06 Rahman- I called the FDNY and told them to notify DEP Hazmat. NFA required."
Remarks:	"CLEAN UP NOT IN PROCESS."

All Materials:

Site ID:	368372
Operable Unit ID:	1126251
Operable Unit:	01
Material ID:	2115778
Material Code:	0039A
Material Name:	sulfuric acid
Case No.:	07664939
Material FA:	Hazardous Material
Quantity:	Not reported
Units:	G
Recovered:	.00
Oxygenate:	Not reported

B31 **LOT 48,TAXBLOCK 1807** **NY E DESIGNATION** **S113453190**
WSW **2330 1 AVENUE** **N/A**
< 1/8 **NEW YORK (County), NY**
0.026 mi.
136 ft. **Site 2 of 20 in cluster B**

Relative: **Higher**
Actual: **9 ft.**

E DESIGNATION:

Name:	LOT 48,TAXBLOCK 1807
Address:	2330 1 AVENUE
City,State,Zip:	NY
Tax Lot(s):	48
Tax Block:	1807
Borough Code:	Not reported
E-No:	E-114
Effective Date:	6/24/2003
Satisfaction Date:	Not reported
Ceqr Number:	03DCP025Y
Ulurp Number:	030234(A)ZMM
Zoning Map No:	6b
Description:	Underground Gasoline Storage Tanks* Testing Protocol.
Lot Remediation Date:	Not reported

C32 **EAST 120TH STREET - REHABS (WAGNER HOUSES)** **NY AST** **U004078472**
SSE **438 EAST 120TH STREET** **N/A**
< 1/8 **NEW YORK, NY 10035**
0.030 mi.
158 ft. **Site 1 of 12 in cluster C**

Relative: **Higher**
Actual: **10 ft.**

AST:

Name:	EAST 120TH STREET - REHABS (WAGNER HOUSES)
Address:	438 EAST 120TH STREET
City,State,Zip:	NEW YORK, NY 10035
Region:	STATE
DEC Region:	2
Site Status:	Unregulated/Closed
Facility Id:	2-602440
Program Type:	PBS
UTM X:	590097.31178
UTM Y:	4516860.31051
Expiration Date:	N/A
Site Type:	Apartment Building/Office Building

Affiliation Records:

Site Id:	24397
Affiliation Type:	Facility Operator
Company Name:	EAST 120TH STREET - REHABS (WAGNER HOUSES)
Contact Type:	Not reported
Contact Name:	FUEL OIL REMEDIATION
Address1:	Not reported
Address2:	Not reported
City:	Not reported
State:	NN
Zip Code:	Not reported
Country Code:	001
Phone:	(212) 348-3248
EMail:	Not reported
Fax Number:	Not reported
Modified By:	NTFREEMA
Date Last Modified:	2015-12-01

EAST 120TH STREET - REHABS (WAGNER HOUSES) (Continued) **U004078472**

Site Id:	24397
Affiliation Type:	Emergency Contact
Company Name:	TRIBOROUGH PRESERVATION
Contact Type:	Not reported
Contact Name:	N/A
Address1:	Not reported
Address2:	Not reported
City:	Not reported
State:	NN
Zip Code:	Not reported
Country Code:	999
Phone:	N/A
EMail:	Not reported
Fax Number:	Not reported
Modified By:	NTFREEMA
Date Last Modified:	2015-12-01

Site Id:	24397
Affiliation Type:	Facility Owner
Company Name:	TRIBOROUGH PRESERVATION
Contact Type:	MANAGING MEMBER
Contact Name:	DONALD CAPOCCIA
Address1:	1865 PALMER AVENUE SUITE 203
Address2:	Not reported
City:	LARCHMONT
State:	NY
Zip Code:	10538
Country Code:	001
Phone:	(914) 833-3000
EMail:	Not reported
Fax Number:	Not reported
Modified By:	NTFREEMA
Date Last Modified:	2015-12-01

Site Id:	24397
Affiliation Type:	Mail Contact
Company Name:	TRIBOROUGH PRESERVATION
Contact Type:	Not reported
Contact Name:	BRAD RICHARDS
Address1:	1865 PALMER AVENUE
Address2:	SUITE 203
City:	LARCHMONT
State:	NY
Zip Code:	10538
Country Code:	001
Phone:	(917) 453-9147
EMail:	Not reported
Fax Number:	Not reported
Modified By:	NTFREEMA
Date Last Modified:	2015-12-01

Tank Info:

Tank Number:	1
Tank Id:	50112
Material Code:	0001
Common Name of Substance:	#2 Fuel Oil (On-Site Consumption)

EAST 120TH STREET - REHABS (WAGNER HOUSES) (Continued) **U004078472**

Equipment Records:

I04 - Overfill - Product Level Gauge (A/G)
L00 - Piping Leak Detection - None
E00 - Piping Secondary Containment - None
G03 - Tank Secondary Containment - Vault (w/o access)
H00 - Tank Leak Detection - None
I02 - Overfill - High Level Alarm
K00 - Spill Prevention - None
D01 - Pipe Type - Steel/Carbon Steel/Iron
F01 - Pipe External Protection - Painted/Asphalt Coating
A00 - Tank Internal Protection - None
B01 - Tank External Protection - Painted/Asphalt Coating
J02 - Dispenser - Suction Dispenser
C03 - Pipe Location - Aboveground/Underground Combination

Tank Location:	Aboveground in subterranean vault with access for inspections..... Tank in subterranean vault but accessible for inspection.
Tank Type:	Steel/Carbon Steel/Iron
Tank Status:	Closed - Removed
Pipe Model:	E
Install Date:	04/01/1969
Capacity Gallons:	3000
Tightness Test Method:	NN
Date Test:	Not reported
Next Test Date:	Not reported
Date Tank Closed:	09/22/2015
Register:	True
Modified By:	NTFREEMA
Last Modified:	04/14/2017
Material Name:	#2 fuel oil (on-site consumption)

D33 **CON EDISON** **NJ MANIFEST** **S120676689**
NNW **2365 1ST AVE** **N/A**
< 1/8 **NEW YORK, NY 10035**
0.033 mi.
172 ft. **Site 1 of 8 in cluster D**

Relative: **Lower**
Actual: **8 ft.**

NJ MANIFEST:

EPA Id:	NYP004838506
Mail Address:	IRVING PL 15TH FL NE
Mail City/State/Zip:	NEW YORK, NY 10003
Facility Phone:	Not reported
Emergency Phone:	Not reported
Contact:	THOMAS TEELING
Comments:	Not reported
SIC Code:	Not reported
County:	NY061
Municipal:	Not reported
Previous EPA Id:	Not reported
Gen Flag:	Not reported
Trans Flag:	Not reported
TSDF Flag:	Not reported
Name Change:	Not reported
Date Change:	Not reported

Manifest:

Manifest Number:	002613209GBF
EPA ID:	NYP004838506
Date Shipped:	9/15/2015

CON EDISON (Continued) **S120676689**

TSDF EPA ID:	NJD991291105
Transporter EPA ID:	NJD003812047
Transporter 2 EPA ID:	Not reported
Transporter 3 EPA ID:	Not reported
Transporter 4 EPA ID:	Not reported
Transporter 5 EPA ID:	Not reported
Transporter 6 EPA ID:	Not reported
Transporter 7 EPA ID:	Not reported
Transporter 8 EPA ID:	Not reported
Transporter 9 EPA ID:	Not reported
Transporter 10 EPA ID:	Not reported
Date Trans1 Transported Waste:	Not reported
Date Trans2 Transported Waste:	Not reported
Date Trans3 Transported Waste:	Not reported
Date Trans4 Transported Waste:	Not reported
Date Trans5 Transported Waste:	Not reported
Date Trans6 Transported Waste:	Not reported
Date Trans7 Transported Waste:	Not reported
Date Trans8 Transported Waste:	Not reported
Date Trans9 Transported Waste:	Not reported
Date Trans10 Transported Waste:	Not reported
Date TSDF Received Waste:	Not reported
TSDF EPA Facility Name:	Not reported
QTY Units:	Not reported
Transporter SEQ ID:	Not reported
Transporter-1 Date:	Not reported
Waste SEQ ID:	Not reported
Waste Type Code 2:	Not reported
Waste Type Code 3:	Not reported
Waste Type Code 4:	Not reported
Waste Type Code 5:	Not reported
Waste Type Code 6:	Not reported
Date Accepted:	Not reported
Manifest Discrepancy Type:	Not reported
Data Entry Number:	Not reported
Was Load Rejected:	NEW YORK, NY 10003
Reason Load Was Rejected:	Not reported

D34 **2365 FIRST AVENUE** **NY Spills** **S103560485**
NNW **2365 FIRST AVENUE** **N/A**
< 1/8 **MANHATTAN, NY**
0.033 mi.
172 ft. **Site 2 of 8 in cluster D**

Relative: **Lower**
Actual: **8 ft.**

SPILLS:

Name:	2365 FIRST AVENUE
Address:	2365 FIRST AVENUE
City,State,Zip:	MANHATTAN, NY
Spill Number/Closed Date:	9310338 / 1993-11-24
Facility ID:	9310338
Facility Type:	ER
DER Facility ID:	152672
Site ID:	182091
DEC Region:	2
Spill Cause:	Other
Spill Class:	C3

2365 FIRST AVENUE (Continued) **S103560485**

SWIS:	3101
Spill Date:	1993-11-24
Investigator:	KSTANG
Referred To:	Not reported
Reported to Dept:	1993-11-24
CID:	Not reported
Water Affected:	Not reported
Spill Source:	Passenger Vehicle
Spill Notifier:	Citizen
Cleanup Ceased:	1993-11-24
Cleanup Meets Std:	True
Last Inspection:	Not reported
Recommended Penalty:	False
UST Trust:	False
Remediation Phase:	0
Date Entered In Computer:	1993-11-26
Spill Record Last Update:	2004-09-30
Spiller Name:	Not reported
Spiller Company:	CLASIC FUEL OIL
Spiller Address:	9 WYTHE AVENUE
Spiller Company:	001
Contact Name:	Not reported
DEC Memo:	"Prior to Sept, 2004 data translation this spill Lead_DEC Field was TANG "
Remarks:	"FD IS THERE - ALSO POLICE WERE CALLED. CLASIC FUEL IS CLEANING UP. CALLED MR. JOHN SHKRELI @ THE SPILL SITE, AND HE CONFIRMED THE SPILL CLEAN UP."

All Materials:

Site ID:	182091
Operable Unit ID:	989210
Operable Unit:	01
Material ID:	392956
Material Code:	0002A
Material Name:	#4 fuel oil
Case No.:	Not reported
Material FA:	Petroleum
Quantity:	50.00
Units:	G
Recovered:	.00
Oxygenate:	Not reported

D35 **CON EDISON** **RCRA NonGen / NLR** **1019907807**
NNW **2365 1ST AVE** **NYP004838506**
< 1/8 **NEW YORK, NY 10035**
0.033 mi.
172 ft. **Site 3 of 8 in cluster D**

Relative: **Lower**
Actual: **8 ft.**

RCRA NonGen / NLR:

Date Form Received by Agency:		20150915
Handler Name:	CON EDISON	
Handler Address:		2365 1ST AVE
Handler City,State,Zip:		NEW YORK, NY 10035
EPA ID:		NYP004838506
Contact Name:		THOMAS TEELING
Contact Address:		Not reported
Contact City,State,Zip:		Not reported

CON EDISON (Continued) **1019907807**

Contact Telephone:	212-460-3770
Contact Fax:	Not reported
Contact Email:	Not reported
Contact Title:	Not reported
EPA Region:	02
Land Type:	Private
Federal Waste Generator Description:	Not a generator, verified
Non-Notifier:	Not reported
Biennial Report Cycle:	Not reported
Accessibility:	Not reported
Active Site Indicator:	Not reported
State District Owner:	NY
State District:	NYSDEC R2
Mailing Address:	IRVING PL 15TH FL NE
Mailing City,State,Zip:	NEW YORK, NY 10003
Owner Name:	Not reported
Owner Type:	Not reported
Operator Name:	Not reported
Operator Type:	Not reported
Short-Term Generator Activity:	No
Importer Activity:	No
Mixed Waste Generator:	No
Transporter Activity:	No
Transfer Facility Activity:	No
Recycler Activity with Storage:	No
Small Quantity On-Site Burner Exemption:	No
Smelting Melting and Refining Furnace Exemption:	No
Underground Injection Control:	No
Off-Site Waste Receipt:	No
Universal Waste Indicator:	No
Universal Waste Destination Facility:	No
Federal Universal Waste:	No
Active Site Fed-Reg Treatment Storage and Disposal Facility:	Not reported
Active Site Converter Treatment storage and Disposal Facility:	Not reported
Active Site State-Reg Treatment Storage and Disposal Facility:	Not reported
Active Site State-Reg Handler:	---
Federal Facility Indicator:	Not reported
Hazardous Secondary Material Indicator:	NN
Sub-Part K Indicator:	Not reported
Commercial TSD Indicator:	No
Treatment Storage and Disposal Type:	Not reported
2018 GPRA Permit Baseline:	Not on the Baseline
2018 GPRA Renewals Baseline:	Not on the Baseline
Permit Renewals Workload Universe:	Not reported
Permit Workload Universe:	Not reported
Permit Progress Universe:	Not reported
Post-Closure Workload Universe:	Not reported
Closure Workload Universe:	Not reported
202 GPRA Corrective Action Baseline:	No
Corrective Action Workload Universe:	No
Subject to Corrective Action Universe:	No
Non-TSDFs Where RCRA CA has Been Imposed Universe:	No
TSDFs Potentially Subject to CA Under 3004 (u)/(v) Universe:	No
TSDFs Only Subject to CA under Discretionary Auth Universe:	No
Corrective Action Priority Ranking:	No NCAPS ranking
Environmental Control Indicator:	No
Institutional Control Indicator:	No

CON EDISON (Continued) **1019907807**

Human Exposure Controls Indicator:	N/A
Groundwater Controls Indicator:	N/A
Operating TSDF Universe:	Not reported
Full Enforcement Universe:	Not reported
Significant Non-Complier Universe:	No
Unaddressed Significant Non-Complier Universe:	No
Addressed Significant Non-Complier Universe:	No
Significant Non-Complier With a Compliance Schedule Universe:	No
Financial Assurance Required:	Not reported
Handler Date of Last Change:	20160909
Recognized Trader-Importer:	No
Recognized Trader-Exporter:	No
Importer of Spent Lead Acid Batteries:	No
Exporter of Spent Lead Acid Batteries:	No
Recycler Activity Without Storage:	Not reported
Manifest Broker:	Not reported
Sub-Part P Indicator:	No

Historic Generators:

Receive Date:	20150915
Handler Name: CON EDISON	
Federal Waste Generator Description:	Small Quantity Generator
State District Owner:	NY
Large Quantity Handler of Universal Waste:	No
Recognized Trader Importer:	No
Recognized Trader Exporter:	No
Spent Lead Acid Battery Importer:	No
Spent Lead Acid Battery Exporter:	No
Current Record:	No
Non Storage Recycler Activity:	Not reported
Electronic Manifest Broker:	Not reported

Receive Date:	20150915
Handler Name: CON EDISON	
Federal Waste Generator Description:	Not a generator, verified
State District Owner:	NY
Large Quantity Handler of Universal Waste:	No
Recognized Trader Importer:	No
Recognized Trader Exporter:	No
Spent Lead Acid Battery Importer:	No
Spent Lead Acid Battery Exporter:	No
Current Record:	Yes
Non Storage Recycler Activity:	Not reported
Electronic Manifest Broker:	Not reported

List of NAICS Codes and Descriptions:

NAICS Codes:	No NAICS Codes Found

Facility Has Received Notices of Violations:

Violations:	No Violations Found

Evaluation Action Summary:

Evaluations:	No Evaluations Found

B36 **BP UPTOWN** **NY AST** **A100166462**
WSW **2326 FIRST AVENUE** **N/A**
< 1/8 **NEW YORK, NY 10035**
0.033 mi.
175 ft. **Site 3 of 20 in cluster B**

Relative:
Higher

Actual:
10 ft.

AST:

Name:	BP UPTOWN
Address:	2326 FIRST AVENUE
City,State,Zip:	NEW YORK, NY 10035
Region:	STATE
DEC Region:	2
Site Status:	Active
Facility Id:	2-191574
Program Type:	PBS
UTM X:	589970.99171
UTM Y:	4516883.04003
Expiration Date:	07/16/2023
Site Type:	Retail Gasoline Sales

Affiliation Records:

Site Id:	5978
Affiliation Type:	Facility Operator
Company Name:	BP UPTOWN
Contact Type:	Not reported
Contact Name:	LAKHWINDER SINGH
Address1:	Not reported
Address2:	Not reported
City:	Not reported
State:	NN
Zip Code:	Not reported
Country Code:	001
Phone:	(212) 860-1100
EMail:	Not reported
Fax Number:	Not reported
Modified By:	AYLAGATI
Date Last Modified:	2016-11-16

Site Id:	5978
Affiliation Type:	Emergency Contact
Company Name:	MALU PROPERTIES INC
Contact Type:	Not reported
Contact Name:	ELMOUBARACK DABO
Address1:	Not reported
Address2:	Not reported
City:	Not reported
State:	NN
Zip Code:	Not reported
Country Code:	999
Phone:	(917) 588-0248
EMail:	Not reported
Fax Number:	Not reported
Modified By:	ACDANIEL
Date Last Modified:	2021-03-25

Site Id:	5978
Affiliation Type:	Facility Owner
Company Name:	MALU PROPERTIES INC
Contact Type:	IT MANAGER
Contact Name:	ELMOUBARACK DABO

BP UPTOWN (Continued) **A100166462**

Address1:	275 MADISON AVE, 37TH FL
Address2:	Not reported
City:	NEW YORK
State:	NY
Zip Code:	10016
Country Code:	001
Phone:	(646) 612-7350
EMail:	Not reported
Fax Number:	Not reported
Modified By:	ACDANIEL
Date Last Modified:	2021-03-25

Site Id:	5978
Affiliation Type:	Mail Contact
Company Name:	MALU PROPERTIES INC.
Contact Type:	Not reported
Contact Name:	ELMOUBARACK DABO
Address1:	275 MADISON AVE. 37TH FL.
Address2:	Not reported
City:	NEW YORK
State:	NY
Zip Code:	10016
Country Code:	001
Phone:	(646) 612-7324
EMail:	EDABO@LARGAVISTA.COM
Fax Number:	Not reported
Modified By:	ACDANIEL
Date Last Modified:	2021-03-25

Tank Info:

Tank Number:	007
Tank Id:	58267
Material Code:	0022
Common Name of Substance:	Waste Oil/Used Oil

Equipment Records:

	D00 - Pipe Type - No Piping
	A00 - Tank Internal Protection - None
	B00 - Tank External Protection - None
	C00 - Pipe Location - No Piping
	F00 - Pipe External Protection - None
	G00 - Tank Secondary Containment - None
	H00 - Tank Leak Detection - None
	I00 - Overfill - None
Tank Location:	Aboveground - contact with soil.... Tank bottom rests on soil, allowing no visual inspection.
Tank Type:	Steel/Carbon Steel/Iron
Tank Status:	Closed - Removed
Pipe Model:	Not reported
Install Date:	Not reported
Capacity Gallons:	275
Tightness Test Method:	NN
Date Test:	Not reported
Next Test Date:	Not reported
Date Tank Closed:	01/02/2008

BP UPTOWN (Continued) **A100166462**

Register:	True
Modified By:	msbaptis
Last Modified:	04/14/2017
Material Name:	waste oil/used oil

B37 **UPTOWN SERVICE STATION CORP** **EDR Hist Auto** **1020938457**
WSW **2326 1ST AVE** **N/A**
< 1/8 **NEW YORK, NY 10035**
0.033 mi.
175 ft. **Site 4 of 20 in cluster B**

Relative: EDR Hist Auto
Higher

Actual:
10 ft.

Year:	Name:	Type:
1969	MONTELEONE BROS INC	Gasoline Service Stations
1970	MONTELEONE BROS INC	Gasoline Service Stations
2008	UPTOWN SERVICE STATION CORP	Gasoline Service Stations
2009	UPTOWN SERVICE STATION CORP	Gasoline Service Stations
2010	UPTOWN SERVICE STATION CORP	Gasoline Service Stations
2011	UPTOWN SERVICE STATION CORP	Gasoline Service Stations
2012	UPTOWN SERVICE STATION CORP	Gasoline Service Stations
2013	UPTOWN SERVICE STATION CORP	Gasoline Service Stations
2014	UPTOWN SERVICE STATION CORP	Gasoline Service Stations

B38 **GASETERIA** **NY Spills** **S106001413**
WSW **2326 1ST AVENUE** **N/A**
< 1/8 **MANHATTAN, NY**
0.033 mi.
175 ft. **Site 5 of 20 in cluster B**

Relative: SPILLS:
Higher

Actual:
10 ft.

Name:	GASETERIA
Address:	2326 1ST AVENUE
City,State,Zip:	MANHATTAN, NY
Spill Number/Closed Date:	0230041 / 2012-08-16
Facility ID:	0230041
Facility Type:	ER
DER Facility ID:	159982
Site ID:	191824
DEC Region:	2
Spill Cause:	Unknown
Spill Class:	C3
SWIS:	3101
Spill Date:	2002-02-13
Investigator:	AAOBLIGA
Referred To:	NFA
Reported to Dept:	2002-02-13
CID:	Not reported
Water Affected:	Not reported
Spill Source:	Gasoline Station or other PBS Facility
Spill Notifier:	Other
Cleanup Ceased:	Not reported
Cleanup Meets Std:	False
Last Inspection:	Not reported
Recommended Penalty:	False
UST Trust:	True

GASETERIA (Continued) **S106001413**

Remediation Phase:	0
Date Entered In Computer:	2002-09-27
Spill Record Last Update:	2012-08-17
Spiller Name:	ROBERTO
Spiller Company:	GASETERIA
Spiller Address:	364 MASPETH AVENUE
Spiller Company:	001
Contact Name:	ROBERTO
DEC Memo:	"Prior to Sept, 2004 data translation this spill Lead_DEC Field was VOUGHT 9/19/05 - Obligado - File transferred from Vought to Obligado 12/5/05 - Obligado - Review Baseline Assessment Report, Delta, 10/2/02.At time of assessment site was an active Gaseteria Service station. PBS reports 2 4000 gallon active gasoline USTs installed in 1980, 1 4000 gallon diesel UST , and 1 4000 gallon UST converted to nonregulated use, 1 1000 temporarily out-of-service diesel UST, 1 550 gallon closed inplace used oil UST. Sensitiver receptors, one Federal Public Supply Well 0.75 mile west of site. Harlem river 1500 ft east of site. Closes school is PS80 located 250 ft north of the site. Adjacent residences with basements to north and east. 5 soil borings advanced as part of assessment, and 6 soil samples collected. Soil borings advanced to between 20 and 25 ft bgs. No soil VOC or SVOC impacts. Ground water located at 10 ft bgs. Likely flow to southeast towards harlem river. Soil is fine to coarse grained sandy silt with some gravel and rock fragments to 25 ft bgs. Notable Ground Water results in ppb (12/02): SB1 - 15.4 benzene, 546 MTBE, 18 BTEX SB2 - 364 MTBE, ND BTEX SB4 - 22.5 benzene, 15.1 toluene, 90.4 ethylbenzene, 90.2 xylenes, 208 MTBE, 218 BTEX, 1633 VOCs SB5 - 1.1 benzene, 693 MTBE, 12 BTEX, (RCRA Metals) 238 Arsenic, 12,600 barium, 1260 Chromium, 3110 Lead. 10-15-10 - Obligado - I reviewed an investigation workplan. The plan proposes to install 5 monitoring wells at the site. I sent an approval letter for the plan. A report is due within 90 days. 3/29/11 - Obligado - I reviewed an RIR submitted 2/14/11. 5 borings and 4 2 inch diameter wells were installed. Soil impacts were detected in one boring, SB5 at 8-10 ft with 36 ppm Total VOCs in soil. A well could not be installed in this location due to refusal and the location of the canopy. Low level ground water impacts were detected. Maximum contaminant concentration was 50 ug/L MTBE in MW-02. The report recommends monitoring and sampling of the site. I sent an email to Steve Muller cc to Marcello Porcelli requiring installation of well in vicinity of SB-5. I required a workplan within 15 days. 11/3/11 - Obligado - I emailed Steve Muller to inquire about the work plan. He emailed me back that he thought he had sent it to me but actually he didn't. He attached the work plan, which includes one proposed monitoring well installation adjacent to SB5 as I requested. I sent an approval letter via email for the plan. 8/16/12 - Obligado - I reviewed Remedial Investigation Report for the installation of MW5 in the sidewalk adjacent ot SB5. Soil in boring MW5 all below CP51 soil cleanup objectives. Ground water had 46 ug/L total BTEX during the initial samplin event. The report recommends no fruther action. I also reviewed the 1st Quarter 2012 report. MW 5 was sampled again and BTEX was 49ug/L, including 16 ug/L benzene, 26 ug/L ethylbenzene. Other VOC exceedences included 130 ug/L npropylbenzene, 41 isopropylbenzene, 12 MTBE, 16 sec-butylbenzene, 13 napthalene. All othe wells at or close to ground water standards. Spill case was presented to the Spill Closure Panel for discussion. Spill Closure Panel Discussion Site: 2316 1st Ave, Manhattan, Spill No. 0012876

GASETERIA (Continued) **S106001413**

Date: 8/16/12 Attendees: Hassan Hussein, Raphael Ketani, June Feng, Joseph O'Connell, Andre Obligado, Jennifer Kann DER Section C Staff met to discuss a closure request for 2316 1st Ave, Manhattan, Spill No. 0012876. After internal discussion, the request for spill closure approved based on the following: 1) Exceedences of CP51 soil clean-up guidance in only one boring, with 4 compounds slightly over the CP51 unrestricted levels. 2) Soil in vicinity of MW5 consists of clay, making in-situ remediation difficult. Excavation is not feasible due to location beneath canopy and ajacent to dispenser. 3) Low levels of ground water contamination in only one well, MW5 with the following exceedences: 16 ug/L benzene, 26 ug/L ethylbenzene, 130 ug/L npropylbenzene, 41 isopropylbenzene, 12 MTBE, 16 sec-butylbenzene, 13 napthalene. All other wells meet or just slightly above ground water standards. 4)Total VOCs reduced from baseline 1603 ug/l in 2002 to 304 ug/L in 2012. Residual soil and ground water contamination is expected to continue to attenuate naturally. "

Remarks: "Contaminated groundwater found. Data reported to DEC by Delta despite knowledge by Gaseteria since 8/5/2002."

All Materials:

Site ID:	191824
Operable Unit ID:	864451
Operable Unit:	01
Material ID:	509682
Material Code:	0009
Material Name:	gasoline
Case No.:	Not reported
Material FA:	Petroleum
Quantity:	.00
Units:	G
Recovered:	.00
Oxygenate:	Not reported

Name:	GASETERIA
Address:	2326 1ST AVENUE
City,State,Zip:	MANHATTAN, NY
Spill Number/Closed Date:	0111249 / 2002-03-11
Facility ID:	0111249
Facility Type:	ER
DER Facility ID:	159982
Site ID:	191823
DEC Region:	2
Spill Cause:	Human Error
Spill Class:	C3
SWIS:	3101
Spill Date:	2002-02-26
Investigator:	MXTIPPLE
Referred To:	Not reported
Reported to Dept:	2002-02-26
CID:	266
Water Affected:	Not reported
Spill Source:	Gasoline Station or other PBS Facility
Spill Notifier:	Local Agency
Cleanup Ceased:	Not reported
Cleanup Meets Std:	False
Last Inspection:	Not reported
Recommended Penalty:	False

GASETERIA (Continued) **S106001413**

UST Trust:	False
Remediation Phase:	0
Date Entered In Computer:	2002-02-26
Spill Record Last Update:	2003-09-18
Spiller Name:	Not reported
Spiller Company:	GASETERIA
Spiller Address:	Not reported
Spiller Company:	999
Contact Name:	Not reported
DEC Memo:	"Prior to Sept, 2004 data translation this spill Lead_DEC Field was TIPPLE 03/11/2002 SPILL CLEANED BY FDNY/ ROADWAY SPILL, SMALL AMT IN DRAIN"
Remarks:	"FIRE DEPARTMENT ON SCENE. THEY THINK THE SPILL IS COMING FROM THE GROUND. NO SEWERS OR STORM DRAINS INVOLVED. REQUSTING DEC RESPONSE. FIREFIGHTER MUSSORFITI FROM FDNY HAZ-MAT CALLED AT 2300. A CUSTOMER DROVE OFF WITH THE NOZZLE STILL IN THE FILL. 20 GALLONS ONTO THE GROUND. GASOLINE DID GO INTO SOME TYPE OF DRAIN. FIRE DEPARTMENT IS CLEANING IT UP. FIRE DEPARTMENT SAYS THEY DON'T NEED A RESPONSE UNLESS WE WANT TO GO. FIREFIGHTER MUSSORIFIT CALLED BACK AT 2327. THEY CLEANED UP 80 GALLONS OF GASOLINE. THEY'RE LEAVING THE SCENE NOW."

All Materials:

Site ID:	191823
Operable Unit ID:	849782
Operable Unit:	01
Material ID:	528838
Material Code:	0009
Material Name:	gasoline
Case No.:	Not reported
Material FA:	Petroleum
Quantity:	80.00
Units:	G
Recovered:	80.00
Oxygenate:	Not reported

B39 **BP UPTOWN** **NY UST** **U004062088**
WSW **2326 FIRST AVENUE** **N/A**
< 1/8 **NEW YORK, NY 10035**
0.033 mi.
175 ft. **Site 6 of 20 in cluster B**

Relative: **Higher**
Actual: **10 ft.**

UST:

Name:	BP UPTOWN
Address:	2326 FIRST AVENUE
City,State,Zip:	NEW YORK, NY 10035
Id/Status:	2-191574 / Active
Program Type:	PBS
Region:	STATE
DEC Region:	2
Expiration Date:	07/16/2023
UTM X:	589970.99171
UTM Y:	4516883.04003
Site Type:	Retail Gasoline Sales

Affiliation Records:

Site Id:	5978
Affiliation Type:	Facility Operator

BP UPTOWN (Continued) **U004062088**

Company Name:	BP UPTOWN
Contact Type:	Not reported
Contact Name:	LAKHWINDER SINGH
Address1:	Not reported
Address2:	Not reported
City:	Not reported
State:	NN
Zip Code:	Not reported
Country Code:	001
Phone:	(212) 860-1100
EMail:	Not reported
Fax Number:	Not reported
Modified By:	AYLAGATI
Date Last Modified:	2016-11-16

Site Id:	5978
Affiliation Type:	Emergency Contact
Company Name:	MALU PROPERTIES INC
Contact Type:	Not reported
Contact Name:	ELMOUBARACK DABO
Address1:	Not reported
Address2:	Not reported
City:	Not reported
State:	NN
Zip Code:	Not reported
Country Code:	999
Phone:	(917) 588-0248
EMail:	Not reported
Fax Number:	Not reported
Modified By:	ACDANIEL
Date Last Modified:	2021-03-25

Site Id:	5978
Affiliation Type:	Facility Owner
Company Name:	MALU PROPERTIES INC
Contact Type:	IT MANAGER
Contact Name:	ELMOUBARACK DABO
Address1:	275 MADISON AVE, 37TH FL
Address2:	Not reported
City:	NEW YORK
State:	NY
Zip Code:	10016
Country Code:	001
Phone:	(646) 612-7350
EMail:	Not reported
Fax Number:	Not reported
Modified By:	ACDANIEL
Date Last Modified:	2021-03-25

Site Id:	5978
Affiliation Type:	Mail Contact
Company Name:	MALU PROPERTIES INC.
Contact Type:	Not reported
Contact Name:	ELMOUBARACK DABO
Address1:	275 MADISON AVE. 37TH FL.
Address2:	Not reported
City:	NEW YORK

BP UPTOWN (Continued) **U004062088**

State:	NY
Zip Code:	10016
Country Code:	001
Phone:	(646) 612-7324
EMail:	EDABO@LARGAVISTA.COM
Fax Number:	Not reported
Modified By:	ACDANIEL
Date Last Modified:	2021-03-25

Tank Info:

Tank Number:	001
Tank ID:	7576
Tank Status:	In Service
Material Name:	In Service
Capacity Gallons:	4000
Install Date:	12/01/1980
Date Tank Closed:	Not reported
Registered:	True
Tank Location:	Underground
Tank Type:	Steel/carbon steel
Material Code:	0008
Common Name of Substance:	Diesel
Tightness Test Method:	21
Date Test:	01/07/2014
Next Test Date:	Not reported
Pipe Model:	Not reported
Modified By:	TLYE
Last Modified:	04/23/2018

Equipment Records:

B08 - Tank External Protection - Retrofitted Impressed Current
L01 - Piping Leak Detection - Interstitial - Electronic Monitoring
F04 - Pipe External Protection - Fiberglass
G00 - Tank Secondary Containment - None
C02 - Pipe Location - Underground/On-ground
K01 - Spill Prevention - Catch Basin
I02 - Overfill - High Level Alarm
A01 - Tank Internal Protection - Epoxy Liner
D06 - Pipe Type - Fiberglass Reinforced Plastic (FRP)
L07 - Piping Leak Detection - Pressurized Piping Leak Detector
J01 - Dispenser - Pressurized Dispenser
E04 - Piping Secondary Containment - Double walled UG
H01 - Tank Leak Detection - Interstitial - Electronic Monitoring
I03 - Overfill - Automatic Shut-Off
B01 - Tank External Protection - Painted/Asphalt Coating
H05 - Tank Leak Detection - In-Tank System (ATG)

Tank Number:	002
Tank ID:	7577
Tank Status:	In Service
Material Name:	In Service
Capacity Gallons:	4000
Install Date:	12/01/1980
Date Tank Closed:	Not reported

BP UPTOWN (Continued) **U004062088**

Registered: True
Tank Location: Underground
Tank Type: Steel/carbon steel
Material Code: 2712
Common Name of Substance: Gasoline/Ethanol

Tightness Test Method: 21
Date Test: 01/06/2014
Next Test Date: Not reported
Pipe Model: Not reported
Modified By: TLYE
Last Modified: 04/23/2018

Equipment Records:

L07 - Piping Leak Detection - Pressurized Piping Leak Detector
A01 - Tank Internal Protection - Epoxy Liner
D06 - Pipe Type - Fiberglass Reinforced Plastic (FRP)
I02 - Overfill - High Level Alarm
K01 - Spill Prevention - Catch Basin
B01 - Tank External Protection - Painted/Asphalt Coating
H01 - Tank Leak Detection - Interstitial - Electronic Monitoring
I03 - Overfill - Automatic Shut-Off
E04 - Piping Secondary Containment - Double walled UG
J01 - Dispenser - Pressurized Dispenser
C02 - Pipe Location - Underground/On-ground
F04 - Pipe External Protection - Fiberglass
G00 - Tank Secondary Containment - None
L01 - Piping Leak Detection - Interstitial - Electronic Monitoring
B08 - Tank External Protection - Retrofitted Impressed Current
H05 - Tank Leak Detection - In-Tank System (ATG)

Tank Number: 003
Tank ID: 7578
Tank Status: In Service
Material Name: In Service
Capacity Gallons: 4000
Install Date: 12/01/1980
Date Tank Closed: Not reported
Registered: True
Tank Location: Underground
Tank Type: Steel/carbon steel
Material Code: 2712
Common Name of Substance: Gasoline/Ethanol

Tightness Test Method: 21
Date Test: 01/06/2014
Next Test Date: Not reported
Pipe Model: Not reported
Modified By: TLYE
Last Modified: 04/23/2018

Equipment Records:

A01 - Tank Internal Protection - Epoxy Liner
D06 - Pipe Type - Fiberglass Reinforced Plastic (FRP)
I02 - Overfill - High Level Alarm
K01 - Spill Prevention - Catch Basin
C02 - Pipe Location - Underground/On-ground

BP UPTOWN (Continued) **U004062088**

F04 - Pipe External Protection - Fiberglass
G00 - Tank Secondary Containment - None
L01 - Piping Leak Detection - Interstitial - Electronic Monitoring
B01 - Tank External Protection - Painted/Asphalt Coating
H01 - Tank Leak Detection - Interstitial - Electronic Monitoring
I03 - Overfill - Automatic Shut-Off
L07 - Piping Leak Detection - Pressurized Piping Leak Detector
B08 - Tank External Protection - Retrofitted Impressed Current
E04 - Piping Secondary Containment - Double walled UG
J01 - Dispenser - Pressurized Dispenser
H05 - Tank Leak Detection - In-Tank System (ATG)

Tank Number:	004
Tank ID:	224878
Tank Status:	In Service
Material Name:	In Service
Capacity Gallons:	12000
Install Date:	06/10/2008
Date Tank Closed:	Not reported
Registered:	True
Tank Location:	Underground
Tank Type:	Equivalent technology
Material Code:	2712
Common Name of Substance:	Gasoline/Ethanol
Tightness Test Method:	21
Date Test:	01/06/2014
Next Test Date:	Not reported
Pipe Model:	D
Modified By:	TLYE
Last Modified:	06/06/2018

Equipment Records:

G04 - Tank Secondary Containment - Double-Walled (Underground)
C02 - Pipe Location - Underground/On-ground
F04 - Pipe External Protection - Fiberglass
L01 - Piping Leak Detection - Interstitial - Electronic Monitoring
B04 - Tank External Protection - Fiberglass
D06 - Pipe Type - Fiberglass Reinforced Plastic (FRP)
I02 - Overfill - High Level Alarm
K01 - Spill Prevention - Catch Basin
H01 - Tank Leak Detection - Interstitial - Electronic Monitoring
I03 - Overfill - Automatic Shut-Off
A03 - Tank Internal Protection - Fiberglass Liner (FRP)
L07 - Piping Leak Detection - Pressurized Piping Leak Detector
E04 - Piping Secondary Containment - Double walled UG
J01 - Dispenser - Pressurized Dispenser
H05 - Tank Leak Detection - In-Tank System (ATG)

Tank Number:	005
Tank ID:	7580
Tank Status:	Closed - In Place
Material Name:	Closed - In Place
Capacity Gallons:	1000
Install Date:	Not reported
Date Tank Closed:	08/13/2008

BP UPTOWN (Continued) **U004062088**

Registered: True
Tank Location: Underground
Tank Type: Steel/carbon steel
Material Code: 0008
Common Name of Substance: Diesel

Tightness Test Method: 03
Date Test: 01/01/1995
Next Test Date: Not reported
Pipe Model: Not reported
Modified By: msbaptis
Last Modified: 04/14/2017

Equipment Records:

H99 - Tank Leak Detection - Other
C02 - Pipe Location - Underground/On-ground
F03 - Pipe External Protection - Original Impressed Current
K01 - Spill Prevention - Catch Basin
A00 - Tank Internal Protection - None
B01 - Tank External Protection - Painted/Asphalt Coating
B03 - Tank External Protection - Original Impressed Current
G99 - Tank Secondary Containment - Other
I03 - Overfill - Automatic Shut-Off
D02 - Pipe Type - Galvanized Steel
J01 - Dispenser - Pressurized Dispenser

Tank Number: 006
Tank ID: 53034
Tank Status: Closed - In Place
Material Name: Closed - In Place
Capacity Gallons: 550
Install Date: Not reported
Date Tank Closed: 08/01/1996
Registered: True
Tank Location: Underground
Tank Type: Steel/carbon steel
Material Code: 0022
Common Name of Substance: Waste Oil/Used Oil

Tightness Test Method: NN
Date Test: Not reported
Next Test Date: Not reported
Pipe Model: Not reported
Modified By: TRANSLAT
Last Modified: 04/14/2017

Equipment Records:

H00 - Tank Leak Detection - None
I00 - Overfill - None
C02 - Pipe Location - Underground/On-ground
G00 - Tank Secondary Containment - None
A00 - Tank Internal Protection - None
B01 - Tank External Protection - Painted/Asphalt Coating
J00 - Dispenser - None
D02 - Pipe Type - Galvanized Steel
F00 - Pipe External Protection - None

BP UPTOWN (Continued) **U004062088**

Tank Number:	008
Tank ID:	64153
Tank Status:	Closed - Removed
Material Name:	Closed - Removed
Capacity Gallons:	550
Install Date:	12/01/1980
Date Tank Closed:	09/18/2012
Registered:	True
Tank Location:	Underground
Tank Type:	Steel/carbon steel
Material Code:	0001
Common Name of Substance:	#2 Fuel Oil (On-Site Consumption)
Tightness Test Method:	NN
Date Test:	Not reported
Next Test Date:	Not reported
Pipe Model:	Not reported
Modified By:	NRLOMBAR
Last Modified:	04/14/2017

Equipment Records:

I00 - Overfill - None
G00 - Tank Secondary Containment - None
B08 - Tank External Protection - Retrofitted Impressed Current
D00 - Pipe Type - No Piping
A00 - Tank Internal Protection - None
B01 - Tank External Protection - Painted/Asphalt Coating
F00 - Pipe External Protection - None
C00 - Pipe Location - No Piping
H99 - Tank Leak Detection - Other

Tank Number:	1
Tank ID:	66435
Tank Status:	Tank Converted to Non-Regulated Use
Material Name:	Tank Converted to Non-Regulated Use
Capacity Gallons:	12000
Install Date:	09/01/2003
Date Tank Closed:	Not reported
Registered:	True
Tank Location:	Underground
Tank Type:	Equivalent technology
Material Code:	0009
Common Name of Substance:	Gasoline
Tightness Test Method:	NN
Date Test:	Not reported
Next Test Date:	Not reported
Pipe Model:	Not reported
Modified By:	msbaptis
Last Modified:	04/14/2017

Equipment Records:

H05 - Tank Leak Detection - In-Tank System (ATG)
G04 - Tank Secondary Containment - Double-Walled (Underground)
A03 - Tank Internal Protection - Fiberglass Liner (FRP)
I04 - Overfill - Product Level Gauge (A/G)
C02 - Pipe Location - Underground/On-ground

BP UPTOWN (Continued) **U004062088**

F04 - Pipe External Protection - Fiberglass
B04 - Tank External Protection - Fiberglass
D06 - Pipe Type - Fiberglass Reinforced Plastic (FRP)
I02 - Overfill - High Level Alarm
H01 - Tank Leak Detection - Interstitial - Electronic Monitoring
J01 - Dispenser - Pressurized Dispenser

Tank Number: 2
Tank ID: 66436
Tank Status: Tank Converted to Non-Regulated Use
Material Name: Tank Converted to Non-Regulated Use
Capacity Gallons: 12000
Install Date: 09/01/2003
Date Tank Closed: Not reported
Registered: True
Tank Location: Underground
Tank Type: Equivalent technology
Material Code: 0009
Common Name of Substance: Gasoline

Tightness Test Method: NN
Date Test: Not reported
Next Test Date: Not reported
Pipe Model: Not reported
Modified By: msbaptis
Last Modified: 04/14/2017

Equipment Records:

D06 - Pipe Type - Fiberglass Reinforced Plastic (FRP)
I02 - Overfill - High Level Alarm
B04 - Tank External Protection - Fiberglass
F04 - Pipe External Protection - Fiberglass
C02 - Pipe Location - Underground/On-ground
I04 - Overfill - Product Level Gauge (A/G)
A03 - Tank Internal Protection - Fiberglass Liner (FRP)
H01 - Tank Leak Detection - Interstitial - Electronic Monitoring
J01 - Dispenser - Pressurized Dispenser
H05 - Tank Leak Detection - In-Tank System (ATG)
G04 - Tank Secondary Containment - Double-Walled (Underground)

Tank Number: 3
Tank ID: 66437
Tank Status: Tank Converted to Non-Regulated Use
Material Name: Tank Converted to Non-Regulated Use
Capacity Gallons: 12000
Install Date: 09/01/2003
Date Tank Closed: Not reported
Registered: True
Tank Location: Underground
Tank Type: Equivalent technology
Material Code: 0009
Common Name of Substance: Gasoline

Tightness Test Method: NN
Date Test: Not reported
Next Test Date: Not reported

BP UPTOWN (Continued) **U004062088**

Pipe Model: Not reported
Modified By: msbaptis
Last Modified: 04/14/2017

Equipment Records:

D06 - Pipe Type - Fiberglass Reinforced Plastic (FRP)
I02 - Overfill - High Level Alarm
B04 - Tank External Protection - Fiberglass
F04 - Pipe External Protection - Fiberglass
C02 - Pipe Location - Underground/On-ground
I04 - Overfill - Product Level Gauge (A/G)
A03 - Tank Internal Protection - Fiberglass Liner (FRP)
J01 - Dispenser - Pressurized Dispenser
H01 - Tank Leak Detection - Interstitial - Electronic Monitoring
H05 - Tank Leak Detection - In-Tank System (ATG)
G04 - Tank Secondary Containment - Double-Walled (Underground)

Tank Number: OO4
Tank ID: 7579
Tank Status: Tank Converted to Non-Regulated Use
Material Name: Tank Converted to Non-Regulated Use
Capacity Gallons: 4000
Install Date: 12/01/1980
Date Tank Closed: 08/01/1996
Registered: True
Tank Location: Underground
Tank Type: Steel/carbon steel
Material Code: 0009
Common Name of Substance: Gasoline

Tightness Test Method: 21
Date Test: 05/22/2000
Next Test Date: Not reported
Pipe Model: Not reported
Modified By: NRLOMBAR
Last Modified: 04/14/2017

Equipment Records:

B08 - Tank External Protection - Retrofitted Impressed Current
C02 - Pipe Location - Underground/On-ground
K01 - Spill Prevention - Catch Basin
F08 - Pipe External Protection - Retrofitted Impressed Current
J01 - Dispenser - Pressurized Dispenser
D02 - Pipe Type - Galvanized Steel
I03 - Overfill - Automatic Shut-Off
G99 - Tank Secondary Containment - Other
A00 - Tank Internal Protection - None
B01 - Tank External Protection - Painted/Asphalt Coating
H99 - Tank Leak Detection - Other

B40 **GASETERIA** **RCRA NonGen / NLR** **1001482966**
WSW **2326 1ST AVE** **US AIRS** **NYU005001086**
< 1/8 **NEW YORK, NY 10035** **FINDS**
0.033 mi. **ECHO**
175 ft. **Site 7 of 20 in cluster B**

Relative: **Higher**
Actual: **10 ft.**

RCRA NonGen / NLR:

Date Form Received by Agency:		20070101
Handler Name:	GASETERIA	
Handler Address:		2326 1ST AVE
Handler City,State,Zip:		NEW YORK, NY 10035
EPA ID:		NYU005001086
Contact Name:		Not reported
Contact Address:		MASPETH AVE
Contact City,State,Zip:		BROOKLYN, NY 11211
Contact Telephone:		Not reported
Contact Fax:		Not reported
Contact Email:		Not reported
Contact Title:		Not reported
EPA Region:		02
Land Type:		Private
Federal Waste Generator Description:		Not a generator, verified
Non-Notifier:		Not reported
Biennial Report Cycle:		Not reported
Accessibility:		Not reported
Active Site Indicator:		Not reported
State District Owner:		NY
State District:		NYSDEC R2
Mailing Address:		MASPETH AVE
Mailing City,State,Zip:		BROOKLYN, NY 11211
Owner Name:		NON REGULATED
Owner Type:		Private
Operator Name:		NON REGULATED
Operator Type:		Private
Short-Term Generator Activity:		No
Importer Activity:		No
Mixed Waste Generator:		No
Transporter Activity:		No
Transfer Facility Activity:		No
Recycler Activity with Storage:		No
Small Quantity On-Site Burner Exemption:		No
Smelting Melting and Refining Furnace Exemption:		No
Underground Injection Control:		No
Off-Site Waste Receipt:		No
Universal Waste Indicator:		No
Universal Waste Destination Facility:		No
Federal Universal Waste:		No
Active Site Fed-Reg Treatment Storage and Disposal Facility:		Not reported
Active Site Converter Treatment storage and Disposal Facility:		Not reported
Active Site State-Reg Treatment Storage and Disposal Facility:		Not reported
Active Site State-Reg Handler:		---
Federal Facility Indicator:		Not reported
Hazardous Secondary Material Indicator:		N
Sub-Part K Indicator:		Not reported
Commercial TSD Indicator:		No
Treatment Storage and Disposal Type:		Not reported
2018 GPRA Permit Baseline:		Not on the Baseline
2018 GPRA Renewals Baseline:		Not on the Baseline
Permit Renewals Workload Universe:		Not reported

GASETERIA (Continued) **1001482966**

Permit Workload Universe:	Not reported
Permit Progress Universe:	Not reported
Post-Closure Workload Universe:	Not reported
Closure Workload Universe:	Not reported
202 GPRA Corrective Action Baseline:	No
Corrective Action Workload Universe:	No
Subject to Corrective Action Universe:	No
Non-TSDFs Where RCRA CA has Been Imposed Universe:	No
TSDFs Potentially Subject to CA Under 3004 (u)/(v) Universe:	No
TSDFs Only Subject to CA under Discretionary Auth Universe:	No
Corrective Action Priority Ranking:	No NCAPS ranking
Environmental Control Indicator:	No
Institutional Control Indicator:	No
Human Exposure Controls Indicator:	N/A
Groundwater Controls Indicator:	N/A
Operating TSDF Universe:	Not reported
Full Enforcement Universe:	Not reported
Significant Non-Complier Universe:	No
Unaddressed Significant Non-Complier Universe:	No
Addressed Significant Non-Complier Universe:	No
Significant Non-Complier With a Compliance Schedule Universe:	No
Financial Assurance Required:	Not reported
Handler Date of Last Change:	20150414
Recognized Trader-Importer:	No
Recognized Trader-Exporter:	No
Importer of Spent Lead Acid Batteries:	No
Exporter of Spent Lead Acid Batteries:	No
Recycler Activity Without Storage:	No
Manifest Broker:	No
Sub-Part P Indicator:	No

Handler - Owner Operator:

Owner/Operator Indicator:	Owner
Owner/Operator Name:	NON REGULATED
Legal Status:	Private
Date Became Current:	Not reported
Date Ended Current:	Not reported
Owner/Operator Address:	NOT REQUIRED
Owner/Operator City,State,Zip:	NOT REQUIRED, NY 99999
Owner/Operator Telephone:	718-555-1212
Owner/Operator Telephone Ext:	Not reported
Owner/Operator Fax:	Not reported
Owner/Operator Email:	Not reported

Owner/Operator Indicator:	Operator
Owner/Operator Name:	NON REGULATED
Legal Status:	Private
Date Became Current:	Not reported
Date Ended Current:	Not reported
Owner/Operator Address:	NOT REQUIRED
Owner/Operator City,State,Zip:	NOT REQUIRED, NY 99999
Owner/Operator Telephone:	718-555-1212
Owner/Operator Telephone Ext:	Not reported
Owner/Operator Fax:	Not reported
Owner/Operator Email:	Not reported

GASETERIA (Continued) **1001482966**

Owner/Operator Indicator: Owner
Owner/Operator Name: NON REGULATED
Legal Status: Private
Date Became Current: Not reported
Date Ended Current: Not reported
Owner/Operator Address: NOT REQUIRED
Owner/Operator City,State,Zip: NOT REQUIRED, NY 99999
Owner/Operator Telephone: 718-555-1212
Owner/Operator Telephone Ext: Not reported
Owner/Operator Fax: Not reported
Owner/Operator Email: Not reported

Historic Generators:

Receive Date: 19990301
Handler Name: GASETERIA
Federal Waste Generator Description: Conditionally Exempt Small Quantity Generator
State District Owner: NY
Large Quantity Handler of Universal Waste: No
Recognized Trader Importer: No
Recognized Trader Exporter: No
Spent Lead Acid Battery Importer: No
Spent Lead Acid Battery Exporter: No
Current Record: No
Non Storage Recycler Activity: Not reported
Electronic Manifest Broker: Not reported

Receive Date: 20060101
Handler Name: GASETERIA
Federal Waste Generator Description: Not a generator, verified
State District Owner: NY
Large Quantity Handler of Universal Waste: No
Recognized Trader Importer: No
Recognized Trader Exporter: No
Spent Lead Acid Battery Importer: No
Spent Lead Acid Battery Exporter: No
Current Record: No
Non Storage Recycler Activity: Not reported
Electronic Manifest Broker: Not reported

Receive Date: 20070101
Handler Name: GASETERIA
Federal Waste Generator Description: Not a generator, verified
State District Owner: NY
Large Quantity Handler of Universal Waste: No
Recognized Trader Importer: No
Recognized Trader Exporter: No
Spent Lead Acid Battery Importer: No
Spent Lead Acid Battery Exporter: No
Current Record: Yes
Non Storage Recycler Activity: Not reported
Electronic Manifest Broker: Not reported

List of NAICS Codes and Descriptions:
NAICS Codes: No NAICS Codes Found

GASETERIA (Continued) **1001482966**

Facility Has Received Notices of Violation:
- Found Violation: No
- Agency Which Determined Violation: Not reported
- Violation Short Description: Not reported
- Date Violation was Determined: Not reported
- Actual Return to Compliance Date: Not reported
- Return to Compliance Qualifier: Not reported
- Violation Responsible Agency: Not reported
- Scheduled Compliance Date: Not reported
- Enforcement Identifier: Not reported
- Date of Enforcement Action: Not reported
- Enforcement Responsible Agency: Not reported
- Enforcement Docket Number: Not reported
- Enforcement Attorney: Not reported
- Corrective Action Component: Not reported
- Appeal Initiated Date: Not reported
- Appeal Resolution Date: Not reported
- Disposition Status Date: Not reported
- Disposition Status: Not reported
- Disposition Status Description: Not reported
- Consent/Final Order Sequence Number: Not reported
- Consent/Final Order Respondent Name: Not reported
- Consent/Final Order Lead Agency: Not reported
- Enforcement Type: Not reported
- Enforcement Responsible Person: Not reported
- Enforcement Responsible Sub-Organization: Not reported
- SEP Sequence Number: Not reported
- SEP Expenditure Amount: Not reported
- SEP Scheduled Completion Date: Not reported
- SEP Actual Date: Not reported
- SEP Defaulted Date: Not reported
- SEP Type: Not reported
- SEP Type Description: Not reported
- Proposed Amount: Not reported
- Final Monetary Amount: Not reported
- Paid Amount: Not reported
- Final Count: Not reported
- Final Amount: Not reported

Evaluation Action Summary:
- Evaluation Date: 19981208
- Evaluation Responsible Agency: EPA
- Found Violation: No
- Evaluation Type Description: COMPLIANCE EVALUATION INSPECTION ON-SITE
- Evaluation Responsible Person Identifier: R2STP
- Evaluation Responsible Sub-Organization: RCB
- Actual Return to Compliance Date: Not reported
- Scheduled Compliance Date: Not reported
- Date of Request: Not reported
- Date Response Received: Not reported
- Request Agency: Not reported
- Former Citation: Not reported

US AIRS MINOR:
- Envid: 1001482966

GASETERIA (Continued) **1001482966**

Region Code: 02
Programmatic ID: AIR NY0000002620300016
Facility Registry ID: 110004568708
D and B Number: Not reported
Primary SIC Code: 5541
NAICS Code: 999999
Default Air Classification Code: MIN
Facility Type of Ownership Code: POF
Air CMS Category Code: Not reported
HPV Status: Not reported

US AIRS MINOR:
Region Code: 02
Programmatic ID: AIR NY0000002620300016
Facility Registry ID: 110004568708
Air Operating Status Code: OPR
Default Air Classification Code: MIN
Air Program: State Implementation Plan for National Primary and Secondary Ambient Air Quality Standards
Activity Date: 1989-01-01 00:00:00
Activity Status Date: Not reported
Activity Group: Compliance Monitoring
Activity Type: Inspection/Evaluation
Activity Status: Not reported

FINDS:
Registry ID: 110004568708

Click Here:

Environmental Interest/Information System:
AFS (Aerometric Information Retrieval System (AIRS) Facility Subsystem) replaces the former Compliance Data System (CDS), the National Emission Data System (NEDS), and the Storage and Retrieval of Aerometric Data (SAROAD). AIRS is the national repository for information concerning airborne pollution in the United States. AFS is used to track emissions and compliance data from industrial plants. AFS data are utilized by states to prepare State Implementation Plans to comply with regulatory programs and by EPA as an input for the estimation of total national emissions. AFS is undergoing a major redesign to support facility operating permits required under Title V of the Clean Air Act.
RCRAInfo is a national information system that supports the Resource Conservation and Recovery Act (RCRA) program through the tracking of events and activities related to facilities that generate, transport, and treat, store, or dispose of hazardous waste. RCRAInfo allows RCRA program staff to track the notification, permit, compliance, and corrective action activities required under RCRA.
FIS (New York - Facility Information System) is New York's Department of Environmental Conservation (DEC) information system for tracking environmental facility information found across the State.
AIR MINOR

Click this hyperlink while viewing on your computer to access additional FINDS: detail in the EDR Site Report.

ECHO:
Envid: 1001482966

GASETERIA (Continued) **1001482966**

Registry ID:	110004568708
DFR URL:	http://echo.epa.gov/detailed-facility-report?fid=110004568708
Name:	BP AMOCO
Address:	2326 1ST AVE
City,State,Zip:	NEW YORK, NY 10035

B41 **TONYS CLEANERS** **EDR Hist Cleaner** **1018883330**
WSW **2333 1ST AVE** **N/A**
< 1/8 **NEW YORK, NY 10035**
0.034 mi.
180 ft. **Site 8 of 20 in cluster B**

Relative: EDR Hist Cleaner
Higher

Actual: **9 ft.**

Year:	Name:	Type:
1996	TONYS CLEANERS	Garment Pressing And Cleaners' Agents
1997	TONYS CLEANERS	Garment Pressing And Cleaners' Agents

D42 **CON EDISON SERVICE BOX: 53870** **RCRA NonGen / NLR** **1016450470**
North **2367 1ST AVE** **NY MANIFEST** **NYP004294955**
< 1/8 **NEW YORK, NY 10029**
0.036 mi.
192 ft. **Site 4 of 8 in cluster D**

Relative: RCRA NonGen / NLR:
Lower

Actual: **8 ft.**

Date Form Received by Agency:		20130420
Handler Name:	CON EDISON SERVICE BOX:	53870
Handler Address:		2367 1ST AVE
Handler City,State,Zip:		NEW YORK, NY 10029
EPA ID:		NYP004294955
Contact Name:		JUAN RODRIGUEZ
Contact Address:		Not reported
Contact City,State,Zip:		Not reported
Contact Telephone:		347-865-5931
Contact Fax:		Not reported
Contact Email:		Not reported
Contact Title:		OPERATING SUPERVISOR
EPA Region:		02
Land Type:		Private
Federal Waste Generator Description:		Not a generator, verified
Non-Notifier:		Not reported
Biennial Report Cycle:		Not reported
Accessibility:		Not reported
Active Site Indicator:		Not reported
State District Owner:		NY
State District:		NYSDEC R2
Mailing Address:		Not reported
Mailing City,State,Zip:		NEW YORK, NY 10003
Owner Name:		Not reported
Owner Type:		Not reported
Operator Name:		Not reported
Operator Type:		Not reported
Short-Term Generator Activity:		No
Importer Activity:		No
Mixed Waste Generator:		No
Transporter Activity:		No

CON EDISON SERVICE BOX: 53870 (Continued) **1016450470**

Transfer Facility Activity:	No
Recycler Activity with Storage:	No
Small Quantity On-Site Burner Exemption:	No
Smelting Melting and Refining Furnace Exemption:	No
Underground Injection Control:	No
Off-Site Waste Receipt:	No
Universal Waste Indicator:	No
Universal Waste Destination Facility:	No
Federal Universal Waste:	No
Active Site Fed-Reg Treatment Storage and Disposal Facility:	Not reported
Active Site Converter Treatment storage and Disposal Facility:	Not reported
Active Site State-Reg Treatment Storage and Disposal Facility:	Not reported
Active Site State-Reg Handler:	---
Federal Facility Indicator:	Not reported
Hazardous Secondary Material Indicator:	NN
Sub-Part K Indicator:	Not reported
Commercial TSD Indicator:	No
Treatment Storage and Disposal Type:	Not reported
2018 GPRA Permit Baseline:	Not on the Baseline
2018 GPRA Renewals Baseline:	Not on the Baseline
Permit Renewals Workload Universe:	Not reported
Permit Workload Universe:	Not reported
Permit Progress Universe:	Not reported
Post-Closure Workload Universe:	Not reported
Closure Workload Universe:	Not reported
202 GPRA Corrective Action Baseline:	No
Corrective Action Workload Universe:	No
Subject to Corrective Action Universe:	No
Non-TSDFs Where RCRA CA has Been Imposed Universe:	No
TSDFs Potentially Subject to CA Under 3004 (u)/(v) Universe:	No
TSDFs Only Subject to CA under Discretionary Auth Universe:	No
Corrective Action Priority Ranking:	No NCAPS ranking
Environmental Control Indicator:	No
Institutional Control Indicator:	No
Human Exposure Controls Indicator:	N/A
Groundwater Controls Indicator:	N/A
Operating TSDF Universe:	Not reported
Full Enforcement Universe:	Not reported
Significant Non-Complier Universe:	No
Unaddressed Significant Non-Complier Universe:	No
Addressed Significant Non-Complier Universe:	No
Significant Non-Complier With a Compliance Schedule Universe:	No
Financial Assurance Required:	Not reported
Handler Date of Last Change:	20130910
Recognized Trader-Importer:	No
Recognized Trader-Exporter:	No
Importer of Spent Lead Acid Batteries:	No
Exporter of Spent Lead Acid Batteries:	No
Recycler Activity Without Storage:	Not reported
Manifest Broker:	Not reported
Sub-Part P Indicator:	No

Historic Generators:

Receive Date:	20130320
Handler Name:	CON EDISON SERVICE BOX: 53870
Federal Waste Generator Description:	Conditionally Exempt Small Quantity Generator

CON EDISON SERVICE BOX: 53870 (Continued) **1016450470**

State District Owner:	NY
Large Quantity Handler of Universal Waste:	No
Recognized Trader Importer:	No
Recognized Trader Exporter:	No
Spent Lead Acid Battery Importer:	No
Spent Lead Acid Battery Exporter:	No
Current Record:	No
Non Storage Recycler Activity:	Not reported
Electronic Manifest Broker:	Not reported

Receive Date:	20130420
Handler Name: CON EDISON SERVICE BOX:	53870
Federal Waste Generator Description:	Not a generator, verified
State District Owner:	NY
Large Quantity Handler of Universal Waste:	No
Recognized Trader Importer:	No
Recognized Trader Exporter:	No
Spent Lead Acid Battery Importer:	No
Spent Lead Acid Battery Exporter:	No
Current Record:	Yes
Non Storage Recycler Activity:	Not reported
Electronic Manifest Broker:	Not reported

List of NAICS Codes and Descriptions:

NAICS Codes:	No NAICS Codes Found

Facility Has Received Notices of Violations:

Violations:	No Violations Found

Evaluation Action Summary:

Evaluations:	No Evaluations Found

NY MANIFEST:

Name:	CON EDISON
Address:	2367 1ST AVE
City,State,Zip:	NEW YORK, NY 10029
Country:	USA
EPA ID:	NYP004294955
Facility Status:	Not reported
Location Address 1:	2367 1 ST AVE
Code:	BP
Location Address 2:	SERVICE BOX # 53870
Total Tanks:	Not reported
Location City:	NEW YORK
Location State:	NY
Location Zip:	10029
Location Zip 4:	Not reported

NY MANIFEST:

EPAID:	NYP004294955
Mailing Name:	CON EDISON
Mailing Contact:	TOM TEELING
Mailing Address 1:	4 IRVING PLACE 15TH FLOOR
Mailing Address 2:	Not reported
Mailing City:	NEW YORK

CON EDISON SERVICE BOX: 53870 (Continued) **1016450470**

Mailing State:	NY
Mailing Zip:	10003
Mailing Zip 4:	Not reported
Mailing Country:	USA
Mailing Phone:	2124603770

NY MANIFEST:

Document ID:	Not reported
Manifest Status:	Not reported
seq:	Not reported
Year:	2018
Trans1 State ID:	NJ0000027193
Trans2 State ID:	Not reported
Generator Ship Date:	03/21/2013
Trans1 Recv Date:	03/21/2013
Trans2 Recv Date:	Not reported
TSD Site Recv Date:	03/21/2013
Part A Recv Date:	Not reported
Part B Recv Date:	Not reported
Generator EPA ID:	NYP004294955
Trans1 EPA ID:	Not reported
Trans2 EPA ID:	Not reported
TSDF ID 1:	NJD002200046
TSDF ID 2:	Not reported
Manifest Tracking Number:	010841441JJK
Import Indicator:	N
Export Indicator:	N
Discr Quantity Indicator:	N
Discr Type Indicator:	N
Discr Residue Indicator:	N
Discr Partial Reject Indicator:	N
Discr Full Reject Indicator:	N
Manifest Ref Number:	Not reported
Alt Facility RCRA ID:	Not reported
Alt Facility Sign Date:	Not reported
MGMT Method Type Code:	H110
Waste Code:	Not reported
Waste Code:	Not reported
Waste Code:	Not reported
Waste Code:	Not reported
Waste Code:	Not reported
Waste Code:	Not reported
Quantity:	1000
Units:	P - Pounds
Number of Containers:	1
Container Type:	TT - Cargo tank, tank trucks
Handling Method:	T Chemical, physical, or biological treatment.
Specific Gravity:	1
Waste Code:	D008
Waste Code 1_2:	Not reported
Waste Code 1_3:	Not reported
Waste Code 1_4:	Not reported
Waste Code 1_5:	Not reported
Waste Code 1_6:	Not reported

E43 **LOT 5,TAXBLOCK 1807** **NY E DESIGNATION** **S113453200**
SSW **EAST 119 STREET** **N/A**
< 1/8 **NEW YORK (County), NY 10035**
0.041 mi.
214 ft. **Site 1 of 9 in cluster E**

Relative: **Higher**
Actual: **11 ft.**

E DESIGNATION:

Name:	LOT 5,TAXBLOCK 1807
Address:	EAST 119 STREET
City,State,Zip:	NY 10035
Tax Lot(s):	5
Tax Block:	1807
Borough Code:	MN
E-No:	E-114
Effective Date:	6/24/2003
Satisfaction Date:	Not reported
Ceqr Number:	03DCP025Y
Ulurp Number:	030234(A)ZMM
Zoning Map No:	6b
Description:	Underground Gasoline Storage Tanks* Testing Protocol.
Lot Remediation Date:	Not reported

B44 **COMMERCIAL** **NY Spills** **S121985212**
WSW **2329 FIRST AVE** **N/A**
< 1/8 **MANHATTAN, NY**
0.042 mi.
224 ft. **Site 9 of 20 in cluster B**

Relative: **Higher**
Actual: **9 ft.**

SPILLS:

Name:	COMMERCIAL
Address:	2329 FIRST AVE
City,State,Zip:	MANHATTAN, NY
Spill Number/Closed Date:	1800705 / 2019-04-25
Facility ID:	1800705
Facility Type:	ER
DER Facility ID:	522521
Site ID:	569223
DEC Region:	2
Spill Cause:	Human Error
Spill Class:	Not reported
SWIS:	3101
Spill Date:	2018-04-19
Investigator:	HRPATEL
Referred To:	Not reported
Reported to Dept:	2018-04-20
CID:	Not reported
Water Affected:	Not reported
Spill Source:	Commercial/Industrial
Spill Notifier:	Other
Cleanup Ceased:	Not reported
Cleanup Meets Std:	False
Last Inspection:	Not reported
Recommended Penalty:	False
UST Trust:	False
Remediation Phase:	0
Date Entered In Computer:	2018-04-20
Spill Record Last Update:	2019-04-25
Spiller Name:	Not reported
Spiller Company:	OIL COMPANY

COMMERCIAL (Continued) **S121985212**

Spiller Address: Not reported
Spiller Company: 999
Contact Name: JOSE MARTINEZ
DEC Memo: "04/20/18-Hiralkumar Patel. 12:00 PM:- visited site. site has four story building with a basement. the first floor is occupied by a window blind store and the upper three floors are residential units. currently, the residential units are vacant and under renovation. the eastern half section of basement (towards 1st Ave) is being used by the window blind business and multiple items are stored in that section. met Jose Martinez, store owner. he mentioned that his employee noted oil on basement floor this morning. no petroleum odors were noted inside the store. free phase petroleum product was observed in eastern section of the basement impacting stored items. could not inspect tank location due to pool of oil on floor. Jose mentioned that the site has one tank located in southeast corner of the basement. Jose has filed claim with his insurance company regarding oil impacted items in the basement. during cleanup, Jose will take inventory of damaged items. the fill port is located by the curb in front of the building entrance and the vent line is located just outside the building entrance. no signs of overfill noted from the vent line. 12:35 PM:- spoke with Annabelle Santiago, portfolio manager. she mentioned that Approved Oil delivers oil to the building and oil company will be on-site for inspection/cleanup. Eric Sutphen from Approved Oil arrived to the site. he confirmed that the site has one (1) 275 gal AST and last oil delivery was on 04/03/18. building management retained Riteway Tank Maintenance to conduct required cleanup. contaminated items from the basement will be stored in drums/plastic bags on concrete platform in backyard. 2329 First Avenue LLC. **property owner** c/o 9300 Realty Management, Inc. 740 Broadway, 2nd Floor New York, NY 10003 Attn.: Annabelle Santiago Portfolio Manager Ph. (212) 228-9300 Ext. 201 (646) 408-4785 (C) Fax (212) 529-7603 email: asantiago@9300realty.com 1:29 PM:- sent email to Ms. Santiago. based on field observations, asked Ms. Santiago to immediately: - secure remote fill port to prevent any oil deliveries to the faulty tank system until the tank system is tested tight - remove free phase product and spill impacted materials from basement - install ventilation system in the basement email copied to Eric. 3:14 PM:- received call from Eric. crew from Riteway Tank has installed ventilation system in the basement with exhaust hose through basement access door in backyard. contaminated materials have been stored on plastic in backyard. Eric mentioned that the tank was found 1/4 full. 6:50 PM:- received call from Paul from Riteway. they removed remaining oil from the tank and oil from the basement floor. they recovered total of approx. 200 gal of oil. ventilation system has been installed in the basement. the ventilation system will be turned off at the end of the day due to site safety and Jose will turn on the system tomorrow morning. basement access has been sealed to prevent odors in first floor lobby or the store.
04/24/18-Hiralkumar Patel. 10:58 AM:- spoke with Paul. he mentioned that Riteway crew responded yesterday and remove all speedie dry. today, tenant will bag his damaged items and move other stored items on shelves. Riteway crew will be on-site tomorrow to power wash floor. scheduled a site inspection at 9 AM on 04/27/18. asked Paul to bring PID meter and sampling tools/jars as soil borings may be needed based on observations during site visit. 04/26/18-Hiralkumar Patel. 11:30 AM:- visited site and met Paul and Jose. petroleum odors were noted at basement entrance hatch on First Ave sidewalk. these odors

COMMERCIAL (Continued) **S121985212**

could be result of possibly trapped oil beneath storage shelves in basement. currently ventilation fan pulls air from near the boiler room entrance in middle of basement. asked Paul to extend ventilation exhaust hose and bring ventilation fan towards eastern part of basement where most of spilled material was pooled and went under storage shelves. noted oily absorbent pads, which were placed today morning, on water on floor around the 275 gal AST. Paul also mentioned that the vent line got separated (in area right beneath the ceiling before it cross the slab to outside), due to heavy corrosion, when crew tried to disconnect the vent line from tank top. based on field observations, asked Paul to 1) move the tank for further cleanup, 2) investigate for possible contamination beneath the floor around tank location, 3) investigate areas under storage shelves via removing bottom shelf. no borings are needed in other visible part of spill inspected areas, but borings may be needed underneath shelf locations after further inspection. 11:49 AM:- left message for Ms. Santiago. 04/30/18-Hiralkumar Patel. 9;47 AM:- spoke with Paul. he mentioned that Jose will remove his items stored on bottom shelves in basement and Riteway crew will be on-site tomorrow for further inspection under shelves. 05/07/18-Hiralkumar Patel. 10:24 AM:- received call from Paul. they have removed shelves and conducted further cleanup. total of three soil probes were installed: two inside and one outside the tank storage area. soil samples were taken at 2 ft depth. samples will be screened at Riteway office as crew did not bring PID. Paul mentioned that contamination will be delineated if PID screening shows any detection of petroleum odors, otherwise samples collected today will be submitted to lab for analysis. Paul mentioned that water was noted in boreholes. 10:28 AM:- received pics from Paul. one of the pic shows a pit in room in front part of basement along the 1st Ave. 10:41 AM:- spoke with Paul and inquired him about any impact to pit in floor. he mentioned that no impact was noted in the pit. scheduled a site inspection at 9 AM tomorrow. 05/08/18-Hiralkumar Patel. 9:00 AM:- visited site and met Paul. no petroleum odors were noted in first floor or basement. Paul mentioned that the venting system in basement was removed yesterday. checked the pit (which could be a sump pit) in front part of basement, approx. 15 ft NW of the tank location. found water in the pit, but no signs of oil (sheen/product/odor) were noted on water. inspected tank location area. Riteway crew installed three boreholes along southern foundation wall. found water right beneath the cement floor in all three boreholes. free phase product was noted in all three boreholes. based on field observations, no excavation (as water right beneath the basement floor) or further cleanup is required in basement, except area where the 275 tank is located. asked Paul to install at least two (2) 4-inch diameter recovery wells in basement floor: one well should be adjacent to existing tank location where heavy impact was noted on water, and another well just outside the tank location area. asked Paul to extend wells couple of feet above basement floor to prevent flooding. 1:28 PM:- sent letter to Ms. Santiago requiring implementation of remedial measures via installation of minimum of two 4-in. wells and weekly monitoring/product recovery. asked her to submit weekly records. letter emailed to Ms. Santiago and Paul. 09/28/18-Hiralkumar Patel. 2:13 PM:- sent email to Ms. Santiago and asked her to submit required documents by the end of 10/05/18 to avoid enforcement. email copied to Paul. 04/09/19-Hiralkumar Patel. 8:42 AM:- received email from Paul including weekly well gauging record. two (2) 4-in wells were gauged weekly on 05/16/18, 05/29/18,

COMMERCIAL (Continued) **S121985212**

Remarks:	06/04/18, 06/19/18, 06/25/18 and 07/02/18. no product was noted in wells except slight staining on pads during monitoring on 06/19/18. 04/10/19-Hiralkumar Patel. 9:42 AM:- spoke with Paul and scheduled a site inspection on 04/12/19 to gauge existing wells. 04/12/19-Hiralkumar Patel. 1:45 PM:- visited site and inspected wells in basement. two monitoring wells are located in basement floor. no signs (visual/olfactory) of spill noted on water in wells. no odors noted in basement. 1:54 PM:- received call from Paul. informed him about field observations. asked him if any groundwater samples collected for dissolved contamination. he will call back with updates. 04/25/19-Hiralkumar Patel. received email from David Chan (at 12:49 PM on 04/24/19) from Riteway including result of two groundwater samples collected on 01/10/19. some VOC contamination (165 ppb total BTEX) was noted in one sample. case closed based on review of all available information. 9:13 AM:- sent spill closure letter to Ms. Santiago. letter emailed to Ms. Santiago and Paul." "the spill was over concrete floor. a company came to fill the tank and they over fill and spill.The caller call the owner to send somebody to clean that up but he did not get a response yet. He would like to speak with DEC for guidance.The caller said that the basement have 4 rooms 3 of them are with oil on the floor ."

All Materials:

Site ID:	569223
Operable Unit ID:	1317083
Operable Unit:	01
Material ID:	2324885
Material Code:	0001A
Material Name:	#2 fuel oil
Case No.:	Not reported
Material FA:	Petroleum
Quantity:	Not reported
Units:	Not reported
Recovered:	Not reported
Oxygenate:	Not reported

B45 **LOT 1,TAXBLOCK 1807** **NY E DESIGNATION** **S113452855**
SW **2322 1 AVENUE** **N/A**
< 1/8 **NEW YORK (County), NY**
0.045 mi.
238 ft. **Site 10 of 20 in cluster B**

Relative: **Higher**
Actual: **10 ft.**

E DESIGNATION:

Name:	LOT 1,TAXBLOCK 1807
Address:	2322 1 AVENUE
City,State,Zip:	NY
Tax Lot(s):	1
Tax Block:	1807
Borough Code:	Not reported
E-No:	E-114
Effective Date:	6/24/2003
Satisfaction Date:	Not reported
Ceqr Number:	03DCP025Y
Ulurp Number:	030234(A)ZMM
Zoning Map No:	6b
Description:	Underground Gasoline Storage Tanks* Testing Protocol.

LOT 1,TAXBLOCK 1807 (Continued) **S113452855**

Lot Remediation Date: Not reported

B46 **CON EDISON SERVICE BOX: 19655** **RCRA NonGen / NLR** **1016450487**
SW **401 E 119TH ST** **NY MANIFEST** **NYP004295127**
< 1/8 **NEW YORK, NY 10029**
0.046 mi.
245 ft. **Site 11 of 20 in cluster B**

Relative: **Higher**
Actual: **10 ft.**

RCRA NonGen / NLR:

Date Form Received by Agency:	20130421
Handler Name:	CON EDISON SERVICE BOX: 19655
Handler Address:	401 E 119TH ST
Handler City,State,Zip:	NEW YORK, NY 10029
EPA ID:	NYP004295127
Contact Name:	JUAN RODRIGUEZ
Contact Address:	Not reported
Contact City,State,Zip:	Not reported
Contact Telephone:	347-865-5931
Contact Fax:	Not reported
Contact Email:	Not reported
Contact Title:	OPERATING SUPERVISOR
EPA Region:	02
Land Type:	Private
Federal Waste Generator Description:	Not a generator, verified
Non-Notifier:	Not reported
Biennial Report Cycle:	Not reported
Accessibility:	Not reported
Active Site Indicator:	Not reported
State District Owner:	NY
State District:	NYSDEC R2
Mailing Address:	Not reported
Mailing City,State,Zip:	NEW YORK, NY 10003
Owner Name:	Not reported
Owner Type:	Not reported
Operator Name:	Not reported
Operator Type:	Not reported
Short-Term Generator Activity:	No
Importer Activity:	No
Mixed Waste Generator:	No
Transporter Activity:	No
Transfer Facility Activity:	No
Recycler Activity with Storage:	No
Small Quantity On-Site Burner Exemption:	No
Smelting Melting and Refining Furnace Exemption:	No
Underground Injection Control:	No
Off-Site Waste Receipt:	No
Universal Waste Indicator:	No
Universal Waste Destination Facility:	No
Federal Universal Waste:	No
Active Site Fed-Reg Treatment Storage and Disposal Facility:	Not reported
Active Site Converter Treatment storage and Disposal Facility:	Not reported
Active Site State-Reg Treatment Storage and Disposal Facility:	Not reported
Active Site State-Reg Handler:	---
Federal Facility Indicator:	Not reported
Hazardous Secondary Material Indicator:	NN
Sub-Part K Indicator:	Not reported
Commercial TSD Indicator:	No
Treatment Storage and Disposal Type:	Not reported

CON EDISON SERVICE BOX: 19655 (Continued) **1016450487**

2018 GPRA Permit Baseline:	Not on the Baseline
2018 GPRA Renewals Baseline:	Not on the Baseline
Permit Renewals Workload Universe:	Not reported
Permit Workload Universe:	Not reported
Permit Progress Universe:	Not reported
Post-Closure Workload Universe:	Not reported
Closure Workload Universe:	Not reported
202 GPRA Corrective Action Baseline:	No
Corrective Action Workload Universe:	No
Subject to Corrective Action Universe:	No
Non-TSDFs Where RCRA CA has Been Imposed Universe:	No
TSDFs Potentially Subject to CA Under 3004 (u)/(v) Universe:	No
TSDFs Only Subject to CA under Discretionary Auth Universe:	No
Corrective Action Priority Ranking:	No NCAPS ranking
Environmental Control Indicator:	No
Institutional Control Indicator:	No
Human Exposure Controls Indicator:	N/A
Groundwater Controls Indicator:	N/A
Operating TSDF Universe:	Not reported
Full Enforcement Universe:	Not reported
Significant Non-Complier Universe:	No
Unaddressed Significant Non-Complier Universe:	No
Addressed Significant Non-Complier Universe:	No
Significant Non-Complier With a Compliance Schedule Universe:	No
Financial Assurance Required:	Not reported
Handler Date of Last Change:	20130910
Recognized Trader-Importer:	No
Recognized Trader-Exporter:	No
Importer of Spent Lead Acid Batteries:	No
Exporter of Spent Lead Acid Batteries:	No
Recycler Activity Without Storage:	Not reported
Manifest Broker:	Not reported
Sub-Part P Indicator:	No

Historic Generators:

Receive Date:	20130321
Handler Name: CON EDISON SERVICE BOX:	19655
Federal Waste Generator Description:	Conditionally Exempt Small Quantity Generator
State District Owner:	NY
Large Quantity Handler of Universal Waste:	No
Recognized Trader Importer:	No
Recognized Trader Exporter:	No
Spent Lead Acid Battery Importer:	No
Spent Lead Acid Battery Exporter:	No
Current Record:	No
Non Storage Recycler Activity:	Not reported
Electronic Manifest Broker:	Not reported

Receive Date:	20130421
Handler Name: CON EDISON SERVICE BOX:	19655
Federal Waste Generator Description:	Not a generator, verified
State District Owner:	NY
Large Quantity Handler of Universal Waste:	No
Recognized Trader Importer:	No
Recognized Trader Exporter:	No
Spent Lead Acid Battery Importer:	No

CON EDISON SERVICE BOX: 19655 (Continued) **1016450487**

Spent Lead Acid Battery Exporter:	No
Current Record:	Yes
Non Storage Recycler Activity:	Not reported
Electronic Manifest Broker:	Not reported

List of NAICS Codes and Descriptions:

NAICS Codes:	No NAICS Codes Found

Facility Has Received Notices of Violations:

Violations:	No Violations Found

Evaluation Action Summary:

Evaluations:	No Evaluations Found

NY MANIFEST:

Name:	CON EDISON
Address:	401 E 119TH ST
City,State,Zip:	NEW YORK, NY 10029
Country:	USA
EPA ID:	NYP004295127
Facility Status:	Not reported
Location Address 1:	401 E 119TH ST
Code:	BP
Location Address 2:	SERV BOX 19655
Total Tanks:	Not reported
Location City:	NEW YORK
Location State:	NY
Location Zip:	10029
Location Zip 4:	Not reported

NY MANIFEST:

EPAID:	NYP004295127
Mailing Name:	CON EDISON
Mailing Contact:	CON EDISON
Mailing Address 1:	4 IRVING PL 15TH FL
Mailing Address 2:	Not reported
Mailing City:	NEW YORK
Mailing State:	NY
Mailing Zip:	10003
Mailing Zip 4:	Not reported
Mailing Country:	USA
Mailing Phone:	2124603770

NY MANIFEST:

Document ID:	Not reported
Manifest Status:	Not reported
seq:	Not reported
Year:	2018
Trans1 State ID:	NJ0000027193
Trans2 State ID:	Not reported
Generator Ship Date:	03/21/2013
Trans1 Recv Date:	03/21/2013
Trans2 Recv Date:	Not reported
TSD Site Recv Date:	03/22/2013

CON EDISON SERVICE BOX: 19655 (Continued) **1016450487**

Part A Recv Date:	Not reported
Part B Recv Date:	Not reported
Generator EPA ID:	NYP004295127
Trans1 EPA ID:	Not reported
Trans2 EPA ID:	Not reported
TSDF ID 1:	NJD002200046
TSDF ID 2:	Not reported
Manifest Tracking Number:	010841446JJK
Import Indicator:	N
Export Indicator:	N
Discr Quantity Indicator:	N
Discr Type Indicator:	N
Discr Residue Indicator:	N
Discr Partial Reject Indicator:	N
Discr Full Reject Indicator:	N
Manifest Ref Number:	Not reported
Alt Facility RCRA ID:	Not reported
Alt Facility Sign Date:	Not reported
MGMT Method Type Code:	H110
Waste Code:	Not reported
Waste Code:	Not reported
Waste Code:	Not reported
Waste Code:	Not reported
Waste Code:	Not reported
Waste Code:	Not reported
Quantity:	500
Units:	P - Pounds
Number of Containers:	1
Container Type:	TT - Cargo tank, tank trucks
Handling Method:	T Chemical, physical, or biological treatment.
Specific Gravity:	1
Waste Code:	D008
Waste Code 1_2:	Not reported
Waste Code 1_3:	Not reported
Waste Code 1_4:	Not reported
Waste Code 1_5:	Not reported
Waste Code 1_6:	Not reported

B47
West
< 1/8
0.049 mi.
261 ft.

CON EDISON SERVICE BOX: 19823
344 E 120TH ST
NEW YORK, NY 10029

Site 12 of 20 in cluster B

RCRA NonGen / NLR **1016450449**
NY MANIFEST **NYP004294740**

Relative:
Higher

Actual:
9 ft.

RCRA NonGen / NLR:

Date Form Received by Agency:	20130420
Handler Name:	CON EDISON SERVICE BOX: 19823
Handler Address:	344 E 120TH ST
Handler City,State,Zip:	NEW YORK, NY 10029
EPA ID:	NYP004294740
Contact Name:	JUAN RODRIGUEZ
Contact Address:	Not reported
Contact City,State,Zip:	Not reported
Contact Telephone:	347-865-5931
Contact Fax:	Not reported
Contact Email:	Not reported
Contact Title:	OPERATING SUPERVISOR

CON EDISON SERVICE BOX: 19823 (Continued) **1016450449**

EPA Region:	02
Land Type:	Private
Federal Waste Generator Description:	Not a generator, verified
Non-Notifier:	Not reported
Biennial Report Cycle:	Not reported
Accessibility:	Not reported
Active Site Indicator:	Not reported
State District Owner:	NY
State District:	NYSDEC R2
Mailing Address:	Not reported
Mailing City,State,Zip:	NEW YORK, NY 10003
Owner Name:	Not reported
Owner Type:	Not reported
Operator Name:	Not reported
Operator Type:	Not reported
Short-Term Generator Activity:	No
Importer Activity:	No
Mixed Waste Generator:	No
Transporter Activity:	No
Transfer Facility Activity:	No
Recycler Activity with Storage:	No
Small Quantity On-Site Burner Exemption:	No
Smelting Melting and Refining Furnace Exemption:	No
Underground Injection Control:	No
Off-Site Waste Receipt:	No
Universal Waste Indicator:	No
Universal Waste Destination Facility:	No
Federal Universal Waste:	No
Active Site Fed-Reg Treatment Storage and Disposal Facility:	Not reported
Active Site Converter Treatment storage and Disposal Facility:	Not reported
Active Site State-Reg Treatment Storage and Disposal Facility:	Not reported
Active Site State-Reg Handler:	---
Federal Facility Indicator:	Not reported
Hazardous Secondary Material Indicator:	NN
Sub-Part K Indicator:	Not reported
Commercial TSD Indicator:	No
Treatment Storage and Disposal Type:	Not reported
2018 GPRA Permit Baseline:	Not on the Baseline
2018 GPRA Renewals Baseline:	Not on the Baseline
Permit Renewals Workload Universe:	Not reported
Permit Workload Universe:	Not reported
Permit Progress Universe:	Not reported
Post-Closure Workload Universe:	Not reported
Closure Workload Universe:	Not reported
202 GPRA Corrective Action Baseline:	No
Corrective Action Workload Universe:	No
Subject to Corrective Action Universe:	No
Non-TSDFs Where RCRA CA has Been Imposed Universe:	No
TSDFs Potentially Subject to CA Under 3004 (u)/(v) Universe:	No
TSDFs Only Subject to CA under Discretionary Auth Universe:	No
Corrective Action Priority Ranking:	No NCAPS ranking
Environmental Control Indicator:	No
Institutional Control Indicator:	No
Human Exposure Controls Indicator:	N/A
Groundwater Controls Indicator:	N/A
Operating TSDF Universe:	Not reported
Full Enforcement Universe:	Not reported

CON EDISON SERVICE BOX: 19823 (Continued) **1016450449**

Significant Non-Complier Universe:	No
Unaddressed Significant Non-Complier Universe:	No
Addressed Significant Non-Complier Universe:	No
Significant Non-Complier With a Compliance Schedule Universe:	No
Financial Assurance Required:	Not reported
Handler Date of Last Change:	20130910
Recognized Trader-Importer:	No
Recognized Trader-Exporter:	No
Importer of Spent Lead Acid Batteries:	No
Exporter of Spent Lead Acid Batteries:	No
Recycler Activity Without Storage:	Not reported
Manifest Broker:	Not reported
Sub-Part P Indicator:	No

Historic Generators:

Receive Date:	20130320
Handler Name: CON EDISON SERVICE BOX:	19823
Federal Waste Generator Description:	Conditionally Exempt Small Quantity Generator
State District Owner:	NY
Large Quantity Handler of Universal Waste:	No
Recognized Trader Importer:	No
Recognized Trader Exporter:	No
Spent Lead Acid Battery Importer:	No
Spent Lead Acid Battery Exporter:	No
Current Record:	No
Non Storage Recycler Activity:	Not reported
Electronic Manifest Broker:	Not reported

Receive Date:	20130420
Handler Name: CON EDISON SERVICE BOX:	19823
Federal Waste Generator Description:	Not a generator, verified
State District Owner:	NY
Large Quantity Handler of Universal Waste:	No
Recognized Trader Importer:	No
Recognized Trader Exporter:	No
Spent Lead Acid Battery Importer:	No
Spent Lead Acid Battery Exporter:	No
Current Record:	Yes
Non Storage Recycler Activity:	Not reported
Electronic Manifest Broker:	Not reported

List of NAICS Codes and Descriptions:

NAICS Codes:	No NAICS Codes Found

Facility Has Received Notices of Violations:

Violations:	No Violations Found

Evaluation Action Summary:

Evaluations:	No Evaluations Found

NY MANIFEST:

Name:	CON EDISON
Address:	344 E 120TH ST

CON EDISON SERVICE BOX: 19823 (Continued) **1016450449**

City,State,Zip:	NEW YORK, NY 10029
Country:	USA
EPA ID:	NYP004294740
Facility Status:	Not reported
Location Address 1:	344 E 120TH ST
Code:	BP
Location Address 2:	SERV BOX 19823
Total Tanks:	Not reported
Location City:	NEW YORK
Location State:	NY
Location Zip:	10029
Location Zip 4:	Not reported

NY MANIFEST:

EPAID:	NYP004294740
Mailing Name:	CON EDISON
Mailing Contact:	CON EDISON
Mailing Address 1:	4 IRVING PL 15TH FL
Mailing Address 2:	Not reported
Mailing City:	NEW YORK
Mailing State:	NY
Mailing Zip:	10003
Mailing Zip 4:	Not reported
Mailing Country:	USA
Mailing Phone:	2124603770

NY MANIFEST:

Document ID:	Not reported
Manifest Status:	Not reported
seq:	Not reported
Year:	2018
Trans1 State ID:	NJ0000027193
Trans2 State ID:	Not reported
Generator Ship Date:	03/20/2013
Trans1 Recv Date:	03/20/2013
Trans2 Recv Date:	Not reported
TSD Site Recv Date:	03/20/2013
Part A Recv Date:	Not reported
Part B Recv Date:	Not reported
Generator EPA ID:	NYP004294740
Trans1 EPA ID:	Not reported
Trans2 EPA ID:	Not reported
TSDF ID 1:	NJD002200046
TSDF ID 2:	Not reported
Manifest Tracking Number:	010708101JJK
Import Indicator:	N
Export Indicator:	N
Discr Quantity Indicator:	N
Discr Type Indicator:	N
Discr Residue Indicator:	N
Discr Partial Reject Indicator:	N
Discr Full Reject Indicator:	N
Manifest Ref Number:	Not reported
Alt Facility RCRA ID:	Not reported
Alt Facility Sign Date:	Not reported
MGMT Method Type Code:	H110
Waste Code:	Not reported

CON EDISON SERVICE BOX: 19823 (Continued) **1016450449**

Waste Code:	Not reported
Waste Code:	Not reported
Waste Code:	Not reported
Waste Code:	Not reported
Waste Code:	Not reported
Quantity:	500
Units:	P - Pounds
Number of Containers:	1
Container Type:	TT - Cargo tank, tank trucks
Handling Method:	T Chemical, physical, or biological treatment.
Specific Gravity:	1
Waste Code:	D008
Waste Code 1_2:	Not reported
Waste Code 1_3:	Not reported
Waste Code 1_4:	Not reported
Waste Code 1_5:	Not reported
Waste Code 1_6:	Not reported

D48 **CON EDISON SERVICE BOX: 53871** **RCRA NonGen / NLR** **1016450472**
North **2375 1ST AVE** **NY MANIFEST** **NYP004294971**
< 1/8 **NEW YORK, NY 10029**
0.050 mi.
265 ft. **Site 5 of 8 in cluster D**

Relative: **Higher**

Actual: **9 ft.**

RCRA NonGen / NLR:

Date Form Received by Agency:		20130421
Handler Name:	CON EDISON SERVICE BOX:	53871
Handler Address:		2375 1ST AVE
Handler City,State,Zip:		NEW YORK, NY 10029
EPA ID:		NYP004294971
Contact Name:		JUAN RODRIGUEZ
Contact Address:		Not reported
Contact City,State,Zip:		Not reported
Contact Telephone:		347-865-5931
Contact Fax:		Not reported
Contact Email:		Not reported
Contact Title:		OPERATING SUPERVISOR
EPA Region:		02
Land Type:		Private
Federal Waste Generator Description:		Not a generator, verified
Non-Notifier:		Not reported
Biennial Report Cycle:		Not reported
Accessibility:		Not reported
Active Site Indicator:		Not reported
State District Owner:		NY
State District:		NYSDEC R2
Mailing Address:		Not reported
Mailing City,State,Zip:		NEW YORK, NY 10003
Owner Name:		Not reported
Owner Type:		Not reported
Operator Name:		Not reported
Operator Type:		Not reported
Short-Term Generator Activity:		No
Importer Activity:		No
Mixed Waste Generator:		No
Transporter Activity:		No
Transfer Facility Activity:		No

CON EDISON SERVICE BOX: 53871 (Continued) **1016450472**

Recycler Activity with Storage:	No
Small Quantity On-Site Burner Exemption:	No
Smelting Melting and Refining Furnace Exemption:	No
Underground Injection Control:	No
Off-Site Waste Receipt:	No
Universal Waste Indicator:	No
Universal Waste Destination Facility:	No
Federal Universal Waste:	No
Active Site Fed-Reg Treatment Storage and Disposal Facility:	Not reported
Active Site Converter Treatment storage and Disposal Facility:	Not reported
Active Site State-Reg Treatment Storage and Disposal Facility:	Not reported
Active Site State-Reg Handler:	---
Federal Facility Indicator:	Not reported
Hazardous Secondary Material Indicator:	NN
Sub-Part K Indicator:	Not reported
Commercial TSD Indicator:	No
Treatment Storage and Disposal Type:	Not reported
2018 GPRA Permit Baseline:	Not on the Baseline
2018 GPRA Renewals Baseline:	Not on the Baseline
Permit Renewals Workload Universe:	Not reported
Permit Workload Universe:	Not reported
Permit Progress Universe:	Not reported
Post-Closure Workload Universe:	Not reported
Closure Workload Universe:	Not reported
202 GPRA Corrective Action Baseline:	No
Corrective Action Workload Universe:	No
Subject to Corrective Action Universe:	No
Non-TSDFs Where RCRA CA has Been Imposed Universe:	No
TSDFs Potentially Subject to CA Under 3004 (u)/(v) Universe:	No
TSDFs Only Subject to CA under Discretionary Auth Universe:	No
Corrective Action Priority Ranking:	No NCAPS ranking
Environmental Control Indicator:	No
Institutional Control Indicator:	No
Human Exposure Controls Indicator:	N/A
Groundwater Controls Indicator:	N/A
Operating TSDF Universe:	Not reported
Full Enforcement Universe:	Not reported
Significant Non-Complier Universe:	No
Unaddressed Significant Non-Complier Universe:	No
Addressed Significant Non-Complier Universe:	No
Significant Non-Complier With a Compliance Schedule Universe:	No
Financial Assurance Required:	Not reported
Handler Date of Last Change:	20130910
Recognized Trader-Importer:	No
Recognized Trader-Exporter:	No
Importer of Spent Lead Acid Batteries:	No
Exporter of Spent Lead Acid Batteries:	No
Recycler Activity Without Storage:	Not reported
Manifest Broker:	Not reported
Sub-Part P Indicator:	No

Historic Generators:

Receive Date:	20130321
Handler Name: CON EDISON SERVICE BOX:	53871
Federal Waste Generator Description:	Conditionally Exempt Small Quantity Generator
State District Owner:	NY

CON EDISON SERVICE BOX: 53871 (Continued) **1016450472**

Large Quantity Handler of Universal Waste:	No
Recognized Trader Importer:	No
Recognized Trader Exporter:	No
Spent Lead Acid Battery Importer:	No
Spent Lead Acid Battery Exporter:	No
Current Record:	No
Non Storage Recycler Activity:	Not reported
Electronic Manifest Broker:	Not reported

Receive Date:	20130421
Handler Name: CON EDISON SERVICE BOX:	53871
Federal Waste Generator Description:	Not a generator, verified
State District Owner:	NY
Large Quantity Handler of Universal Waste:	No
Recognized Trader Importer:	No
Recognized Trader Exporter:	No
Spent Lead Acid Battery Importer:	No
Spent Lead Acid Battery Exporter:	No
Current Record:	Yes
Non Storage Recycler Activity:	Not reported
Electronic Manifest Broker:	Not reported

List of NAICS Codes and Descriptions:

NAICS Codes:	No NAICS Codes Found

Facility Has Received Notices of Violations:

Violations:	No Violations Found

Evaluation Action Summary:

Evaluations:	No Evaluations Found

NY MANIFEST:

Name:	CON EDISON
Address:	2375 1ST AVE
City,State,Zip:	NEW YORK, NY 10029
Country:	USA
EPA ID:	NYP004294971
Facility Status:	Not reported
Location Address 1:	2375 1 ST AVE
Code:	BP
Location Address 2:	SERVICE BOX # 53871
Total Tanks:	Not reported
Location City:	NEW YORK
Location State:	NY
Location Zip:	10029
Location Zip 4:	Not reported

NY MANIFEST:

EPAID:	NYP004294971
Mailing Name:	CON EDISON
Mailing Contact:	TOM TEELING
Mailing Address 1:	4 IRVING PLACE 15TH FLOOR
Mailing Address 2:	Not reported
Mailing City:	NEW YORK
Mailing State:	NY

CON EDISON SERVICE BOX: 53871 (Continued) **1016450472**

Mailing Zip:	10003
Mailing Zip 4:	Not reported
Mailing Country:	USA
Mailing Phone:	2124603770

NY MANIFEST:

Document ID:	Not reported
Manifest Status:	Not reported
seq:	Not reported
Year:	2018
Trans1 State ID:	NJ0000027193
Trans2 State ID:	Not reported
Generator Ship Date:	03/21/2013
Trans1 Recv Date:	03/21/2013
Trans2 Recv Date:	Not reported
TSD Site Recv Date:	03/21/2013
Part A Recv Date:	Not reported
Part B Recv Date:	Not reported
Generator EPA ID:	NYP004294971
Trans1 EPA ID:	Not reported
Trans2 EPA ID:	Not reported
TSDF ID 1:	NJD002200046
TSDF ID 2:	Not reported
Manifest Tracking Number:	010841443JJK
Import Indicator:	N
Export Indicator:	N
Discr Quantity Indicator:	N
Discr Type Indicator:	N
Discr Residue Indicator:	N
Discr Partial Reject Indicator:	N
Discr Full Reject Indicator:	N
Manifest Ref Number:	Not reported
Alt Facility RCRA ID:	Not reported
Alt Facility Sign Date:	Not reported
MGMT Method Type Code:	H110
Waste Code:	Not reported
Waste Code:	Not reported
Waste Code:	Not reported
Waste Code:	Not reported
Waste Code:	Not reported
Waste Code:	Not reported
Quantity:	1000
Units:	P - Pounds
Number of Containers:	1
Container Type:	TT - Cargo tank, tank trucks
Handling Method:	T Chemical, physical, or biological treatment.
Specific Gravity:	1
Waste Code:	D008
Waste Code 1_2:	Not reported
Waste Code 1_3:	Not reported
Waste Code 1_4:	Not reported
Waste Code 1_5:	Not reported
Waste Code 1_6:	Not reported

C49 **VAULT VS2112** **NY Spills** **S107408995**
SE **EAST 12O ST AT EAST PLEASANT AVE** **N/A**
< 1/8 **MANHATTAN, NY**
0.052 mi.
276 ft. **Site 2 of 12 in cluster C**

Relative: **Higher**

Actual: **10 ft.**

SPILLS:

Name:	VAULT VS2112
Address:	EAST 12O ST AT EAST PLEASANT AVE
City,State,Zip:	MANHATTAN, NY
Spill Number/Closed Date:	0507315 / 2006-01-11
Facility ID:	0507315
Facility Type:	ER
DER Facility ID:	300009
Site ID:	352708
DEC Region:	2
Spill Cause:	Unknown
Spill Class:	C4
SWIS:	3101
Spill Date:	2002-09-15
Investigator:	GDBREEN
Referred To:	Not reported
Reported to Dept:	2005-09-17
CID:	27
Water Affected:	Not reported
Spill Source:	Unknown
Spill Notifier:	Other
Cleanup Ceased:	Not reported
Cleanup Meets Std:	False
Last Inspection:	Not reported
Recommended Penalty:	False
UST Trust:	False
Remediation Phase:	0
Date Entered In Computer:	2005-09-19
Spill Record Last Update:	2006-01-11
Spiller Name:	Not reported
Spiller Company:	UNKNOWN
Spiller Address:	Not reported
Spiller Company:	999
Contact Name:	Not reported
DEC Memo:	"161067. Sept. 15, 2005. @ 15:00 UG, Supv. R. Castro 88889. Discovered 1 pint of unknown oil on top of a small amount of water(1-pint) in VS 2112. Located at E 120. St bet. Pleasant & Palladlio Av. Crew was in the process of cutting a shunt. Acct. 12018. No smoke/fire involved. No sewer/waterways affected. No injuries related to the spill. Weather conditions did not contribute to the spill. No private property affected. No standing water. No sewer connection. No concrete sump. No sump pump running. Two samples taken 1-pcb and 1 oil id. Environmental tag # 48486 Chain of custody #EE 03853. On sidewalk. Logger: T. Haynes 82326 9/15 @ 22:10. Lab Sequence Number: 05-09701-001. Analysis indicates the presence of a substance similar to a dielectric fluid. 9/16 @ 02:00. Lab Sequence Number: 05-09698-001. TOTAL PCB 2 ppm. Logger R Pagano # 48703 09-17-05. This spill is being changed to a regular spill due lack of crews. Clean-up is set up for Monday the 19th. T. Haynes. CIG: T. Enright notified @ 13:32"
Remarks:	"1 pint unk oil in a vault. No to the 5 question. ConEd will be doing the cleanup. 161067."

VAULT VS2112 (Continued) **S107408995**

All Materials:

Site ID:	352708
Operable Unit ID:	1110185
Operable Unit:	01
Material ID:	2100202
Material Code:	0066A
Material Name:	unknown petroleum
Case No.:	Not reported
Material FA:	Petroleum
Quantity:	1.00
Units:	G
Recovered:	.00
Oxygenate:	Not reported

C50 **EAST 120TH ST/PLEASANT AV** **NY Spills** **S103481768**
SE **EAST 120TH ST/PLEASANT AV** **N/A**
< 1/8 **MANHATTAN, NY**
0.052 mi.
276 ft. **Site 3 of 12 in cluster C**

Relative: **Higher**
Actual: **10 ft.**

SPILLS:

Name:	EAST 120TH ST/PLEASANT AV
Address:	EAST 120TH ST/PLEASANT AV
City,State,Zip:	MANHATTAN, NY
Spill Number/Closed Date:	9807786 / 2003-11-05
Facility ID:	9807786
Facility Type:	ER
DER Facility ID:	237869
Site ID:	293942
DEC Region:	2
Spill Cause:	Unknown
Spill Class:	C3
SWIS:	3101
Spill Date:	1998-09-25
Investigator:	CAENGELH
Referred To:	Not reported
Reported to Dept:	1998-09-25
CID:	382
Water Affected:	Not reported
Spill Source:	Unknown
Spill Notifier:	Other
Cleanup Ceased:	Not reported
Cleanup Meets Std:	False
Last Inspection:	Not reported
Recommended Penalty:	False
UST Trust:	False
Remediation Phase:	0
Date Entered In Computer:	1998-09-25
Spill Record Last Update:	2003-11-12
Spiller Name:	Not reported
Spiller Company:	UNKNOWN
Spiller Address:	Not reported
Spiller Company:	999
Contact Name:	RICHARD ROACH
DEC Memo:	"Prior to Sept, 2004 data translation this spill Lead_DEC Field was ENGELHARDT/BREEN E2MIS 120046 SEPT. 25, 1998 12:53 HRS. L. PINTO

EAST 120TH ST/PLEASANT AV (Continued) **S103481768**

#48962 F.O.D. OPERATOR REPORTS HE FOUND APPROX. 8 GALLONS OF AN UNKNOWN OIL MIXED WITH APPROX. 400 GALLONS OF WATER IN VS-2112 @ N/S E.120 ST 347' E/E/C PLEASANT AVE WHILE WORKING ON FDR.# 2M24..... THE SPILL IS CONTAINED AND NO IMPACT TO WATERWAYS OR SEWERS..... A SAMPLE WAS TAKEN AND TAG# 17252 WAS INSTALLED..... CLEANUP IS PENDING CREW & EQUIPMENT & I&A ADVISED..... LOGGER IS T. RUSSO# 45348 @ MCC #9 DESK..... 09/25/98 13:40 HRS R. ROACH C.I.G. NOTIFIED BY T. RUSSO..... 9/25/98 14:45 After investigation it is determined the substance is not oil. Additional sample taken for identification cleanup pending lab resultes. Supervisor on location R.Mockler #77412. 9/25/98 15:26 hrs. Roace C.I.G. Reports that the N.Y.S.D.E.C. Would like a crew to be at this location so they can make an inspection at 17:00 hrs.. 09/25/98 19:15 R.SMITH(MGR I&A SOUTH) REPORTS PETER HOFFMAN(MGR I&A NORTH) & R.SZYLIN(PLANNER I&A NORTH) MET WITH GEORGE BREEN, ENVIRONMENTAL ENG 1, SPILL MGMT PROGRAMS, NYSDEC. HIS PHONE NUMBER IS 718-482-4933 EXT 7111. MR BREEN WAS SATISFIED WITH HIS FINDINGS. WE DEMONSTRATED THAT THERE WAS NOT ANY OIL OR A SHEEN. MR. BREEN REQUESTED THAT WE FORWARD THE LAB Environmental Detailed Incident Report RESULTS FROM THE SAMPLE AND THE FINGER PRINT ANALYSIS TO HIS OFFICE. LOGGER PGM 10/02/98 On 9/25/98 at 17:30 I&A crew and P.Hofman, R.Szylin, V.Mannino met George Breen from DEC and and agreed with the assement that there was no visible oil spill at this location. On 9/26/98 lab results indicate <1 PPM and an Aroclor of 1260. On 10/01/98 I recieved lab results that state Analysis indicates the sample is similar to dielectric fluid . Based on these results the water will be tankered and structure flushed. 10/05/98 On 10/02/98, 18:00 hrs. I&A crew cleaned structure using bio-gen 760. One thousand gallons of water removed by Astoria tanker. All solid debris removed by I&A flush truck. Spill tag #17252 removed job completed. Crew F.Joseph, 05658, and H.Dean, 10682 Supervisor, J.McNeil, 43961 "

Remarks: "FOUND SPILL IN A VAULT SAMPLE WILL BE TAKEN"

All Materials:

Site ID:	293942
Operable Unit ID:	1068978
Operable Unit:	01
Material ID:	315339
Material Code:	0064A
Material Name:	unknown material
Case No.:	Not reported
Material FA:	Other
Quantity:	8.00
Units:	G
Recovered:	.00
Oxygenate:	Not reported

B51 **MENDEZ SARAH** **RCRA NonGen / NLR** **1001080018**
West **342 E 120TH ST** **FINDS** **NYR000017251**
< 1/8 **NEW YORK, NY 10035** **ECHO**
0.053 mi.
279 ft. **Site 13 of 20 in cluster B**

Relative: **Higher**
Actual: **9 ft.**

RCRA NonGen / NLR:

Date Form Received by Agency:		20070101
Handler Name:	MENDEZ SARAH	
Handler Address:		342 E 120TH ST
Handler City,State,Zip:		NEW YORK, NY 10035
EPA ID:		NYR000017251
Contact Name:		Not reported
Contact Address:		5TH AVE
Contact City,State,Zip:		BROOKLYN, NY 11215
Contact Telephone:		Not reported
Contact Fax:		Not reported
Contact Email:		Not reported
Contact Title:		Not reported
EPA Region:		02
Land Type:		Not reported
Federal Waste Generator Description:		Not a generator, verified
Non-Notifier:		Not reported
Biennial Report Cycle:		Not reported
Accessibility:		Not reported
Active Site Indicator:		Not reported
State District Owner:		NY
State District:		NYSDEC R2
Mailing Address:		5TH AVE
Mailing City,State,Zip:		BROOKLYN, NY 11215
Owner Name:		ELSIE VELEZ
Owner Type:		Private
Operator Name:		ELSIE VELEZ
Operator Type:		Private
Short-Term Generator Activity:		No
Importer Activity:		No
Mixed Waste Generator:		No
Transporter Activity:		No
Transfer Facility Activity:		No
Recycler Activity with Storage:		No
Small Quantity On-Site Burner Exemption:		No
Smelting Melting and Refining Furnace Exemption:		No
Underground Injection Control:		No
Off-Site Waste Receipt:		No
Universal Waste Indicator:		No
Universal Waste Destination Facility:		No
Federal Universal Waste:		No
Active Site Fed-Reg Treatment Storage and Disposal Facility:		Not reported
Active Site Converter Treatment storage and Disposal Facility:		Not reported
Active Site State-Reg Treatment Storage and Disposal Facility:		Not reported
Active Site State-Reg Handler:		---
Federal Facility Indicator:		Not reported
Hazardous Secondary Material Indicator:		N
Sub-Part K Indicator:		Not reported
Commercial TSD Indicator:		No
Treatment Storage and Disposal Type:		Not reported
2018 GPRA Permit Baseline:		Not on the Baseline
2018 GPRA Renewals Baseline:		Not on the Baseline
Permit Renewals Workload Universe:		Not reported

MENDEZ SARAH (Continued) **1001080018**

Permit Workload Universe:	Not reported
Permit Progress Universe:	Not reported
Post-Closure Workload Universe:	Not reported
Closure Workload Universe:	Not reported
202 GPRA Corrective Action Baseline:	No
Corrective Action Workload Universe:	No
Subject to Corrective Action Universe:	No
Non-TSDFs Where RCRA CA has Been Imposed Universe:	No
TSDFs Potentially Subject to CA Under 3004 (u)/(v) Universe:	No
TSDFs Only Subject to CA under Discretionary Auth Universe:	No
Corrective Action Priority Ranking:	No NCAPS ranking
Environmental Control Indicator:	No
Institutional Control Indicator:	No
Human Exposure Controls Indicator:	N/A
Groundwater Controls Indicator:	N/A
Operating TSDF Universe:	Not reported
Full Enforcement Universe:	Not reported
Significant Non-Complier Universe:	No
Unaddressed Significant Non-Complier Universe:	No
Addressed Significant Non-Complier Universe:	No
Significant Non-Complier With a Compliance Schedule Universe:	No
Financial Assurance Required:	Not reported
Handler Date of Last Change:	20150414
Recognized Trader-Importer:	No
Recognized Trader-Exporter:	No
Importer of Spent Lead Acid Batteries:	No
Exporter of Spent Lead Acid Batteries:	No
Recycler Activity Without Storage:	No
Manifest Broker:	No
Sub-Part P Indicator:	No

Hazardous Waste Summary:

Waste Code:	D000
Waste Description:	Not Defined
Waste Code:	D008
Waste Description:	LEAD

Handler - Owner Operator:

Owner/Operator Indicator:	Operator
Owner/Operator Name:	ELSIE VELEZ
Legal Status:	Private
Date Became Current:	Not reported
Date Ended Current:	Not reported
Owner/Operator Address:	460 PARK AVE
Owner/Operator City,State,Zip:	NEW YORK, NY 10022
Owner/Operator Telephone:	212-486-1700
Owner/Operator Telephone Ext:	Not reported
Owner/Operator Fax:	Not reported
Owner/Operator Email:	Not reported
Owner/Operator Indicator:	Owner
Owner/Operator Name:	ELSIE VELEZ
Legal Status:	Private
Date Became Current:	Not reported

MENDEZ SARAH (Continued) **1001080018**

Date Ended Current:	Not reported
Owner/Operator Address:	460 PARK AVE
Owner/Operator City,State,Zip:	NEW YORK, NY 10022
Owner/Operator Telephone:	212-486-1700
Owner/Operator Telephone Ext:	Not reported
Owner/Operator Fax:	Not reported
Owner/Operator Email:	Not reported
Owner/Operator Indicator:	Owner
Owner/Operator Name:	ELSIE VELEZ
Legal Status:	Private
Date Became Current:	Not reported
Date Ended Current:	Not reported
Owner/Operator Address:	460 PARK AVE
Owner/Operator City,State,Zip:	NEW YORK, NY 10022
Owner/Operator Telephone:	212-486-1700
Owner/Operator Telephone Ext:	Not reported
Owner/Operator Fax:	Not reported
Owner/Operator Email:	Not reported

Historic Generators:

Receive Date:	19990708
Handler Name: MENDEZ SARAH	
Federal Waste Generator Description:	Not a generator, verified
State District Owner:	NY
Large Quantity Handler of Universal Waste:	No
Recognized Trader Importer:	No
Recognized Trader Exporter:	No
Spent Lead Acid Battery Importer:	No
Spent Lead Acid Battery Exporter:	No
Current Record:	No
Non Storage Recycler Activity:	Not reported
Electronic Manifest Broker:	Not reported
Receive Date:	20060101
Handler Name: MENDEZ SARAH	
Federal Waste Generator Description:	Not a generator, verified
State District Owner:	NY
Large Quantity Handler of Universal Waste:	No
Recognized Trader Importer:	No
Recognized Trader Exporter:	No
Spent Lead Acid Battery Importer:	No
Spent Lead Acid Battery Exporter:	No
Current Record:	No
Non Storage Recycler Activity:	Not reported
Electronic Manifest Broker:	Not reported
Receive Date:	20070101
Handler Name: MENDEZ SARAH	
Federal Waste Generator Description:	Not a generator, verified
State District Owner:	NY
Large Quantity Handler of Universal Waste:	No
Recognized Trader Importer:	No
Recognized Trader Exporter:	No
Spent Lead Acid Battery Importer:	No
Spent Lead Acid Battery Exporter:	No
Current Record:	Yes

MENDEZ SARAH (Continued) **1001080018**

Non Storage Recycler Activity: Not reported
Electronic Manifest Broker: Not reported

Receive Date: 19951205
Handler Name: MENDEZ SARAH
Federal Waste Generator Description: Small Quantity Generator
State District Owner: NY
Large Quantity Handler of Universal Waste: No
Recognized Trader Importer: No
Recognized Trader Exporter: No
Spent Lead Acid Battery Importer: No
Spent Lead Acid Battery Exporter: No
Current Record: No
Non Storage Recycler Activity: Not reported
Electronic Manifest Broker: Not reported

List of NAICS Codes and Descriptions:
NAICS Codes: No NAICS Codes Found

Facility Has Received Notices of Violations:
Violations: No Violations Found

Evaluation Action Summary:
Evaluations: No Evaluations Found

FINDS:
Registry ID: 110004520830

Click Here:

Environmental Interest/Information System:
RCRAInfo is a national information system that supports the Resource Conservation and Recovery Act (RCRA) program through the tracking of events and activities related to facilities that generate, transport, and treat, store, or dispose of hazardous waste. RCRAInfo allows RCRA program staff to track the notification, permit, compliance, and corrective action activities required under RCRA.

Click this hyperlink while viewing on your computer to access additional FINDS: detail in the EDR Site Report.

ECHO:
Envid: 1001080018
Registry ID: 110004520830
DFR URL: http://echo.epa.gov/detailed-facility-report?fid=110004520830
Name: MENDEZ SARAH
Address: 342 E 120TH ST
City,State,Zip: NEW YORK, NY 10035

B52 **CON EDISON SERVICE BOX: 19645** **RCRA NonGen / NLR** **1016450448**
WSW **349 E 119TH ST** **NY MANIFEST** **NYP004294732**
< 1/8 **NEW YORK, NY 10029**
0.055 mi.
291 ft. **Site 14 of 20 in cluster B**

Relative: **Higher**

Actual: **9 ft.**

RCRA NonGen / NLR:

Date Form Received by Agency:		20130420
Handler Name:	CON EDISON SERVICE BOX:	19645
Handler Address:		349 E 119TH ST
Handler City,State,Zip:		NEW YORK, NY 10029
EPA ID:		NYP004294732
Contact Name:		JUAN RODRIGUEZ
Contact Address:		Not reported
Contact City,State,Zip:		Not reported
Contact Telephone:		347-865-5931
Contact Fax:		Not reported
Contact Email:		Not reported
Contact Title:		OPERATING SUPERVISOR
EPA Region:		02
Land Type:		Private
Federal Waste Generator Description:		Not a generator, verified
Non-Notifier:		Not reported
Biennial Report Cycle:		Not reported
Accessibility:		Not reported
Active Site Indicator:		Not reported
State District Owner:		NY
State District:		NYSDEC R2
Mailing Address:		Not reported
Mailing City,State,Zip:		NEW YORK, NY 10003
Owner Name:		Not reported
Owner Type:		Not reported
Operator Name:		Not reported
Operator Type:		Not reported
Short-Term Generator Activity:		No
Importer Activity:		No
Mixed Waste Generator:		No
Transporter Activity:		No
Transfer Facility Activity:		No
Recycler Activity with Storage:		No
Small Quantity On-Site Burner Exemption:		No
Smelting Melting and Refining Furnace Exemption:		No
Underground Injection Control:		No
Off-Site Waste Receipt:		No
Universal Waste Indicator:		No
Universal Waste Destination Facility:		No
Federal Universal Waste:		No
Active Site Fed-Reg Treatment Storage and Disposal Facility:		Not reported
Active Site Converter Treatment storage and Disposal Facility:		Not reported
Active Site State-Reg Treatment Storage and Disposal Facility:		Not reported
Active Site State-Reg Handler:		---
Federal Facility Indicator:		Not reported
Hazardous Secondary Material Indicator:		NN
Sub-Part K Indicator:		Not reported
Commercial TSD Indicator:		No
Treatment Storage and Disposal Type:		Not reported
2018 GPRA Permit Baseline:		Not on the Baseline
2018 GPRA Renewals Baseline:		Not on the Baseline
Permit Renewals Workload Universe:		Not reported

CON EDISON SERVICE BOX: 19645 (Continued) **1016450448**

Permit Workload Universe:	Not reported
Permit Progress Universe:	Not reported
Post-Closure Workload Universe:	Not reported
Closure Workload Universe:	Not reported
202 GPRA Corrective Action Baseline:	No
Corrective Action Workload Universe:	No
Subject to Corrective Action Universe:	No
Non-TSDFs Where RCRA CA has Been Imposed Universe:	No
TSDFs Potentially Subject to CA Under 3004 (u)/(v) Universe:	No
TSDFs Only Subject to CA under Discretionary Auth Universe:	No
Corrective Action Priority Ranking:	No NCAPS ranking
Environmental Control Indicator:	No
Institutional Control Indicator:	No
Human Exposure Controls Indicator:	N/A
Groundwater Controls Indicator:	N/A
Operating TSDF Universe:	Not reported
Full Enforcement Universe:	Not reported
Significant Non-Complier Universe:	No
Unaddressed Significant Non-Complier Universe:	No
Addressed Significant Non-Complier Universe:	No
Significant Non-Complier With a Compliance Schedule Universe:	No
Financial Assurance Required:	Not reported
Handler Date of Last Change:	20130910
Recognized Trader-Importer:	No
Recognized Trader-Exporter:	No
Importer of Spent Lead Acid Batteries:	No
Exporter of Spent Lead Acid Batteries:	No
Recycler Activity Without Storage:	Not reported
Manifest Broker:	Not reported
Sub-Part P Indicator:	No

Historic Generators:

Receive Date:	20130320
Handler Name: CON EDISON SERVICE BOX:	19645
Federal Waste Generator Description:	Conditionally Exempt Small Quantity Generator
State District Owner:	NY
Large Quantity Handler of Universal Waste:	No
Recognized Trader Importer:	No
Recognized Trader Exporter:	No
Spent Lead Acid Battery Importer:	No
Spent Lead Acid Battery Exporter:	No
Current Record:	No
Non Storage Recycler Activity:	Not reported
Electronic Manifest Broker:	Not reported

Receive Date:	20130420
Handler Name: CON EDISON SERVICE BOX:	19645
Federal Waste Generator Description:	Not a generator, verified
State District Owner:	NY
Large Quantity Handler of Universal Waste:	No
Recognized Trader Importer:	No
Recognized Trader Exporter:	No
Spent Lead Acid Battery Importer:	No
Spent Lead Acid Battery Exporter:	No
Current Record:	Yes
Non Storage Recycler Activity:	Not reported

CON EDISON SERVICE BOX: 19645 (Continued) **1016450448**

Electronic Manifest Broker: Not reported

List of NAICS Codes and Descriptions:
NAICS Codes: No NAICS Codes Found

Facility Has Received Notices of Violations:
Violations: No Violations Found

Evaluation Action Summary:
Evaluations: No Evaluations Found

NY MANIFEST:
Name: CON EDISON
Address: 349 E 119TH ST
City,State,Zip: NEW YORK, NY 10029
Country: USA
EPA ID: NYP004294732
Facility Status: Not reported
Location Address 1: 349 E 119TH ST
Code: BP
Location Address 2: SERV BOX 19645
Total Tanks: Not reported
Location City: NEW YORK
Location State: NY
Location Zip: 10029
Location Zip 4: Not reported

NY MANIFEST:
EPAID: NYP004294732
Mailing Name: CON EDISON
Mailing Contact: CON EDISON
Mailing Address 1: 4 IRVING PL 15TH FL
Mailing Address 2: Not reported
Mailing City: NEW YORK
Mailing State: NY
Mailing Zip: 10003
Mailing Zip 4: Not reported
Mailing Country: USA
Mailing Phone: 2124603770

NY MANIFEST:
Document ID: Not reported
Manifest Status: Not reported
seq: Not reported
Year: 2018
Trans1 State ID: NJ0000027193
Trans2 State ID: Not reported
Generator Ship Date: 03/20/2013
Trans1 Recv Date: 03/20/2013
Trans2 Recv Date: Not reported
TSD Site Recv Date: 03/22/2013
Part A Recv Date: Not reported
Part B Recv Date: Not reported
Generator EPA ID: NYP004294732

CON EDISON SERVICE BOX: 19645 (Continued) **1016450448**

Trans1 EPA ID:	Not reported
Trans2 EPA ID:	Not reported
TSDF ID 1:	NJD002200046
TSDF ID 2:	Not reported
Manifest Tracking Number:	010708099JJK
Import Indicator:	N
Export Indicator:	N
Discr Quantity Indicator:	N
Discr Type Indicator:	N
Discr Residue Indicator:	N
Discr Partial Reject Indicator:	N
Discr Full Reject Indicator:	N
Manifest Ref Number:	Not reported
Alt Facility RCRA ID:	Not reported
Alt Facility Sign Date:	Not reported
MGMT Method Type Code:	H110
Waste Code:	Not reported
Waste Code:	Not reported
Waste Code:	Not reported
Waste Code:	Not reported
Waste Code:	Not reported
Waste Code:	Not reported
Quantity:	250
Units:	P - Pounds
Number of Containers:	1
Container Type:	TT - Cargo tank, tank trucks
Handling Method:	T Chemical, physical, or biological treatment.
Specific Gravity:	1
Waste Code:	D008
Waste Code 1_2:	Not reported
Waste Code 1_3:	Not reported
Waste Code 1_4:	Not reported
Waste Code 1_5:	Not reported
Waste Code 1_6:	Not reported

C53 **SIDEWALK / STREET** **NY Spills** **S108465443**
SSE **371 PLEASANT AVE** **N/A**
< 1/8 **NEW YORK, NY**
0.055 mi.
293 ft. **Site 4 of 12 in cluster C**

Relative: **Higher**

Actual: **10 ft.**

SPILLS:

Name:	SIDEWALK / STREET
Address:	371 PLEASANT AVE
City,State,Zip:	NEW YORK, NY
Spill Number/Closed Date:	0611647 / 2007-01-22
Facility ID:	0611647
Facility Type:	ER
DER Facility ID:	325918
Site ID:	376328
DEC Region:	2
Spill Cause:	Equipment Failure
Spill Class:	C4
SWIS:	3101
Spill Date:	2007-01-19
Investigator:	SMSANGES
Referred To:	Not reported

SIDEWALK / STREET (Continued) **S108465443**

Reported to Dept:	2007-01-19
CID:	410
Water Affected:	Not reported
Spill Source:	Tank Truck
Spill Notifier:	Responsible Party
Cleanup Ceased:	Not reported
Cleanup Meets Std:	False
Last Inspection:	Not reported
Recommended Penalty:	Not reported
UST Trust:	Not reported
Remediation Phase:	0
Date Entered In Computer:	2007-01-19
Spill Record Last Update:	2007-01-22
Spiller Name:	ESTON CLEAR
Spiller Company:	SIDEWALK / STREET
Spiller Address:	371 PLEASANT AVE
Spiller Company:	001
Contact Name:	ESTON CLEAR
DEC Memo:	"T&S rep cleaned the site. They say it's all cleaned up"
Remarks:	"DURING DELIVERY, HOSE BLEW ON TANK TRUCK: CAUSING SPILL ON EDGE OF SIDEWALK AND STREET"

All Materials:

Site ID:	376328
Operable Unit ID:	1133913
Operable Unit:	01
Material ID:	2123742
Material Code:	0001A
Material Name:	#2 fuel oil
Case No.:	Not reported
Material FA:	Petroleum
Quantity:	15.00
Units:	G
Recovered:	.00
Oxygenate:	Not reported

C54 **HOLY ROSARY SCHOOL** **NY UST U003074444**
SSE **371 PLEASANT AVE** **NY AST N/A**
< 1/8 **NY, NY 10035**
0.055 mi.
293 ft. **Site 5 of 12 in cluster C**

Relative:
Higher

Actual:
10 ft.

UST:

Name:	HOLY ROSARY SCHOOL
Address:	371 PLEASANT AVE
City,State,Zip:	NY, NY 10035
Id/Status:	2-207764 / Unregulated/Closed
Program Type:	PBS
Region:	STATE
DEC Region:	2
Expiration Date:	N/A
UTM X:	590165.22307
UTM Y:	4516823.01667
Site Type:	Unknown

Affiliation Records:

Site Id:	7390
Affiliation Type:	Facility Owner

HOLY ROSARY SCHOOL (Continued) **U003074444**

Company Name:	HOLY ROSARY SCHOOL
Contact Type:	Not reported
Contact Name:	Not reported
Address1:	444 E 119 ST
Address2:	Not reported
City:	NY
State:	NY
Zip Code:	10035
Country Code:	001
Phone:	(212) 534-0740
EMail:	Not reported
Fax Number:	Not reported
Modified By:	TRANSLAT
Date Last Modified:	2004-03-04

Site Id:	7390
Affiliation Type:	Mail Contact
Company Name:	HOLY ROSARY SCHOOL
Contact Type:	Not reported
Contact Name:	Not reported
Address1:	444 E 119 ST
Address2:	Not reported
City:	NY
State:	NY
Zip Code:	10035
Country Code:	001
Phone:	(212) 534-0740
EMail:	Not reported
Fax Number:	Not reported
Modified By:	TRANSLAT
Date Last Modified:	2004-03-04

Site Id:	7390
Affiliation Type:	Facility Operator
Company Name:	HOLY ROSARY SCHOOL
Contact Type:	Not reported
Contact Name:	HOLY ROSARY SCHOOL
Address1:	Not reported
Address2:	Not reported
City:	Not reported
State:	NN
Zip Code:	Not reported
Country Code:	001
Phone:	(212) 876-7555
EMail:	Not reported
Fax Number:	Not reported
Modified By:	TRANSLAT
Date Last Modified:	2004-03-04

Site Id:	7390
Affiliation Type:	Emergency Contact
Company Name:	HOLY ROSARY SCHOOL
Contact Type:	Not reported
Contact Name:	HOLY ROSARY SCHOOL
Address1:	Not reported
Address2:	Not reported
City:	Not reported

HOLY ROSARY SCHOOL (Continued) **U003074444**

State:	NN
Zip Code:	Not reported
Country Code:	001
Phone:	(212) 876-7555
EMail:	Not reported
Fax Number:	Not reported
Modified By:	TRANSLAT
Date Last Modified:	2004-03-04

Tank Info:

Tank Number:	001
Tank ID:	9638
Tank Status:	Closed - In Place
Material Name:	Closed - In Place
Capacity Gallons:	4000
Install Date:	09/01/1950
Date Tank Closed:	07/01/1990
Registered:	True
Tank Location:	Underground
Tank Type:	Steel/carbon steel
Material Code:	0001
Common Name of Substance:	#2 Fuel Oil (On-Site Consumption)
Tightness Test Method:	NN
Date Test:	Not reported
Next Test Date:	Not reported
Pipe Model:	Not reported
Modified By:	TRANSLAT
Last Modified:	04/14/2017

Equipment Records:

B00 - Tank External Protection - None
C00 - Pipe Location - No Piping
F00 - Pipe External Protection - None
G00 - Tank Secondary Containment - None
J02 - Dispenser - Suction Dispenser
D00 - Pipe Type - No Piping
A01 - Tank Internal Protection - Epoxy Liner
H00 - Tank Leak Detection - None
I00 - Overfill - None

AST:

Name:	HOLY ROSARY SCHOOL
Address:	371 PLEASANT AVE
City,State,Zip:	NY, NY 10035
Region:	STATE
DEC Region:	2
Site Status:	Unregulated/Closed
Facility Id:	2-207764
Program Type:	PBS
UTM X:	590165.22307
UTM Y:	4516823.01667
Expiration Date:	N/A
Site Type:	Unknown

Affiliation Records:

HOLY ROSARY SCHOOL (Continued) **U003074444**

Site Id:	7390
Affiliation Type:	Facility Owner
Company Name:	HOLY ROSARY SCHOOL
Contact Type:	Not reported
Contact Name:	Not reported
Address1:	444 E 119 ST
Address2:	Not reported
City:	NY
State:	NY
Zip Code:	10035
Country Code:	001
Phone:	(212) 534-0740
EMail:	Not reported
Fax Number:	Not reported
Modified By:	TRANSLAT
Date Last Modified:	2004-03-04

Site Id:	7390
Affiliation Type:	Mail Contact
Company Name:	HOLY ROSARY SCHOOL
Contact Type:	Not reported
Contact Name:	Not reported
Address1:	444 E 119 ST
Address2:	Not reported
City:	NY
State:	NY
Zip Code:	10035
Country Code:	001
Phone:	(212) 534-0740
EMail:	Not reported
Fax Number:	Not reported
Modified By:	TRANSLAT
Date Last Modified:	2004-03-04

Site Id:	7390
Affiliation Type:	Facility Operator
Company Name:	HOLY ROSARY SCHOOL
Contact Type:	Not reported
Contact Name:	HOLY ROSARY SCHOOL
Address1:	Not reported
Address2:	Not reported
City:	Not reported
State:	NN
Zip Code:	Not reported
Country Code:	001
Phone:	(212) 876-7555
EMail:	Not reported
Fax Number:	Not reported
Modified By:	TRANSLAT
Date Last Modified:	2004-03-04

Site Id:	7390
Affiliation Type:	Emergency Contact
Company Name:	HOLY ROSARY SCHOOL
Contact Type:	Not reported
Contact Name:	HOLY ROSARY SCHOOL
Address1:	Not reported

HOLY ROSARY SCHOOL (Continued) **U003074444**

Address2:	Not reported
City:	Not reported
State:	NN
Zip Code:	Not reported
Country Code:	001
Phone:	(212) 876-7555
EMail:	Not reported
Fax Number:	Not reported
Modified By:	TRANSLAT
Date Last Modified:	2004-03-04

Tank Info:

Tank Number:	002
Tank Id:	43611
Material Code:	0001
Common Name of Substance:	#2 Fuel Oil (On-Site Consumption)

Equipment Records:

	I05 - Overfill - Vent Whistle
	C01 - Pipe Location - Aboveground
	A01 - Tank Internal Protection - Epoxy Liner
	G03 - Tank Secondary Containment - Vault (w/o access)
	H00 - Tank Leak Detection - None
	B00 - Tank External Protection - None
	F00 - Pipe External Protection - None
	J02 - Dispenser - Suction Dispenser
	D01 - Pipe Type - Steel/Carbon Steel/Iron
Tank Location:	Aboveground - on saddles, legs, racks, etc.... Tank bottom is elevated above grade or tank pad, allowing visual inspection.
Tank Type:	Steel/Carbon Steel/Iron
Tank Status:	Tank Converted to Non-Regulated Use
Pipe Model:	Not reported
Install Date:	07/01/1990
Capacity Gallons:	1080
Tightness Test Method:	NN
Date Test:	Not reported
Next Test Date:	Not reported
Date Tank Closed:	08/01/1996
Register:	True
Modified By:	TRANSLAT
Last Modified:	04/14/2017
Material Name:	#2 fuel oil (on-site consumption)

B55 **CON EDISON** **RCRA NonGen / NLR** **1019902082**
WSW **305 E 119TH ST & 1ST AVE** **FINDS** **NYP004769444**
< 1/8 **NEW YORK, NY 10035** **ECHO**
0.055 mi.
293 ft. **Site 15 of 20 in cluster B**

Relative: **Higher**
Actual: **10 ft.**

RCRA NonGen / NLR:

Date Form Received by Agency:		20150416
Handler Name:	CON EDISON	
Handler Address:		305 E 119TH ST & 1ST AVE
Handler City,State,Zip:		NEW YORK, NY 10035
EPA ID:		NYP004769444
Contact Name:		THOMAS TEELING

CON EDISON (Continued) **1019902082**

Contact Address:	Not reported
Contact City,State,Zip:	Not reported
Contact Telephone:	212-460-3770
Contact Fax:	Not reported
Contact Email:	Not reported
Contact Title:	Not reported
EPA Region:	02
Land Type:	Private
Federal Waste Generator Description:	Not a generator, verified
Non-Notifier:	Not reported
Biennial Report Cycle:	Not reported
Accessibility:	Not reported
Active Site Indicator:	Not reported
State District Owner:	NY
State District:	NYSDEC R2
Mailing Address:	IRVING PL 15TH FL NE
Mailing City,State,Zip:	NEW YORK, NY 10003
Owner Name:	Not reported
Owner Type:	Not reported
Operator Name:	Not reported
Operator Type:	Not reported
Short-Term Generator Activity:	No
Importer Activity:	No
Mixed Waste Generator:	No
Transporter Activity:	No
Transfer Facility Activity:	No
Recycler Activity with Storage:	No
Small Quantity On-Site Burner Exemption:	No
Smelting Melting and Refining Furnace Exemption:	No
Underground Injection Control:	No
Off-Site Waste Receipt:	No
Universal Waste Indicator:	No
Universal Waste Destination Facility:	No
Federal Universal Waste:	No
Active Site Fed-Reg Treatment Storage and Disposal Facility:	Not reported
Active Site Converter Treatment storage and Disposal Facility:	Not reported
Active Site State-Reg Treatment Storage and Disposal Facility:	Not reported
Active Site State-Reg Handler:	---
Federal Facility Indicator:	Not reported
Hazardous Secondary Material Indicator:	NN
Sub-Part K Indicator:	Not reported
Commercial TSD Indicator:	No
Treatment Storage and Disposal Type:	Not reported
2018 GPRA Permit Baseline:	Not on the Baseline
2018 GPRA Renewals Baseline:	Not on the Baseline
Permit Renewals Workload Universe:	Not reported
Permit Workload Universe:	Not reported
Permit Progress Universe:	Not reported
Post-Closure Workload Universe:	Not reported
Closure Workload Universe:	Not reported
202 GPRA Corrective Action Baseline:	No
Corrective Action Workload Universe:	No
Subject to Corrective Action Universe:	No
Non-TSDFs Where RCRA CA has Been Imposed Universe:	No
TSDFs Potentially Subject to CA Under 3004 (u)/(v) Universe:	No
TSDFs Only Subject to CA under Discretionary Auth Universe:	No
Corrective Action Priority Ranking:	No NCAPS ranking

CON EDISON (Continued) **1019902082**

Environmental Control Indicator:	No
Institutional Control Indicator:	No
Human Exposure Controls Indicator:	N/A
Groundwater Controls Indicator:	N/A
Operating TSDF Universe:	Not reported
Full Enforcement Universe:	Not reported
Significant Non-Complier Universe:	No
Unaddressed Significant Non-Complier Universe:	No
Addressed Significant Non-Complier Universe:	No
Significant Non-Complier With a Compliance Schedule Universe:	No
Financial Assurance Required:	Not reported
Handler Date of Last Change:	20160909
Recognized Trader-Importer:	No
Recognized Trader-Exporter:	No
Importer of Spent Lead Acid Batteries:	No
Exporter of Spent Lead Acid Batteries:	No
Recycler Activity Without Storage:	Not reported
Manifest Broker:	Not reported
Sub-Part P Indicator:	No

Historic Generators:

Receive Date:	20150416
Handler Name: CON EDISON	
Federal Waste Generator Description:	Small Quantity Generator
State District Owner:	NY
Large Quantity Handler of Universal Waste:	No
Recognized Trader Importer:	No
Recognized Trader Exporter:	No
Spent Lead Acid Battery Importer:	No
Spent Lead Acid Battery Exporter:	No
Current Record:	No
Non Storage Recycler Activity:	Not reported
Electronic Manifest Broker:	Not reported

Receive Date:	20150416
Handler Name: CON EDISON	
Federal Waste Generator Description:	Not a generator, verified
State District Owner:	NY
Large Quantity Handler of Universal Waste:	No
Recognized Trader Importer:	No
Recognized Trader Exporter:	No
Spent Lead Acid Battery Importer:	No
Spent Lead Acid Battery Exporter:	No
Current Record:	Yes
Non Storage Recycler Activity:	Not reported
Electronic Manifest Broker:	Not reported

List of NAICS Codes and Descriptions:

NAICS Codes:	No NAICS Codes Found

Facility Has Received Notices of Violations:

Violations:	No Violations Found

Evaluation Action Summary:

CON EDISON (Continued) **1019902082**

Evaluations: No Evaluations Found

FINDS:
Registry ID: 110069669362

Click Here:

Environmental Interest/Information System:
RCRAInfo is a national information system that supports the Resource Conservation and Recovery Act (RCRA) program through the tracking of events and activities related to facilities that generate, transport, and treat, store, or dispose of hazardous waste. RCRAInfo allows RCRA program staff to track the notification, permit, compliance, and corrective action activities required under RCRA.

Click this hyperlink while viewing on your computer to access additional FINDS: detail in the EDR Site Report.

ECHO:

Envid:	1019902082
Registry ID:	110069669362
DFR URL:	http://echo.epa.gov/detailed-facility-report?fid=110069669362
Name:	CON EDISON
Address:	305 E 119TH ST & 1ST AVE
City,State,Zip:	NEW YORK, NY 10035

B56 **CON EDISON MANHOLE 53850** **RCRA NonGen / NLR** **1009218101**
SW **E 119 ST & 1 AVE** **NYP004137634**
< 1/8 **NEW YORK, NY 10001**
0.056 mi.
296 ft. **Site 16 of 20 in cluster B**

Relative:
Higher

Actual:
10 ft.

RCRA NonGen / NLR:

Date Form Received by Agency:	20051112
Handler Name:	CON EDISON MANHOLE 53850
Handler Address:	E 119 ST & 1 AVE
Handler City,State,Zip:	NEW YORK, NY 10001
EPA ID:	NYP004137634
Contact Name:	PAUL WALSH
Contact Address:	4 IRVING PL, RM 828
Contact City,State,Zip:	NEW YORK, NY 10003
Contact Telephone:	212-580-8383
Contact Fax:	Not reported
Contact Email:	Not reported
Contact Title:	Not reported
EPA Region:	02
Land Type:	Not reported
Federal Waste Generator Description:	Not a generator, verified
Non-Notifier:	Not reported
Biennial Report Cycle:	Not reported
Accessibility:	Not reported
Active Site Indicator:	Not reported
State District Owner:	NY
State District:	NYSDEC R2
Mailing Address:	4 IRVING PL, RM 828
Mailing City,State,Zip:	NEW YORK, NY 10003
Owner Name:	Not reported

CON EDISON MANHOLE 53850 (Continued) **1009218101**

Owner Type:	Not reported
Operator Name:	Not reported
Operator Type:	Not reported
Short-Term Generator Activity:	No
Importer Activity:	No
Mixed Waste Generator:	No
Transporter Activity:	No
Transfer Facility Activity:	No
Recycler Activity with Storage:	No
Small Quantity On-Site Burner Exemption:	No
Smelting Melting and Refining Furnace Exemption:	No
Underground Injection Control:	No
Off-Site Waste Receipt:	No
Universal Waste Indicator:	No
Universal Waste Destination Facility:	No
Federal Universal Waste:	No
Active Site Fed-Reg Treatment Storage and Disposal Facility:	Not reported
Active Site Converter Treatment storage and Disposal Facility:	Not reported
Active Site State-Reg Treatment Storage and Disposal Facility:	Not reported
Active Site State-Reg Handler:	---
Federal Facility Indicator:	Not reported
Hazardous Secondary Material Indicator:	NN
Sub-Part K Indicator:	Not reported
Commercial TSD Indicator:	No
Treatment Storage and Disposal Type:	Not reported
2018 GPRA Permit Baseline:	Not on the Baseline
2018 GPRA Renewals Baseline:	Not on the Baseline
Permit Renewals Workload Universe:	Not reported
Permit Workload Universe:	Not reported
Permit Progress Universe:	Not reported
Post-Closure Workload Universe:	Not reported
Closure Workload Universe:	Not reported
202 GPRA Corrective Action Baseline:	No
Corrective Action Workload Universe:	No
Subject to Corrective Action Universe:	No
Non-TSDFs Where RCRA CA has Been Imposed Universe:	No
TSDFs Potentially Subject to CA Under 3004 (u)/(v) Universe:	No
TSDFs Only Subject to CA under Discretionary Auth Universe:	No
Corrective Action Priority Ranking:	No NCAPS ranking
Environmental Control Indicator:	No
Institutional Control Indicator:	No
Human Exposure Controls Indicator:	N/A
Groundwater Controls Indicator:	N/A
Operating TSDF Universe:	Not reported
Full Enforcement Universe:	Not reported
Significant Non-Complier Universe:	No
Unaddressed Significant Non-Complier Universe:	No
Addressed Significant Non-Complier Universe:	No
Significant Non-Complier With a Compliance Schedule Universe:	No
Financial Assurance Required:	Not reported
Handler Date of Last Change:	20150414
Recognized Trader-Importer:	No
Recognized Trader-Exporter:	No
Importer of Spent Lead Acid Batteries:	No
Exporter of Spent Lead Acid Batteries:	No
Recycler Activity Without Storage:	Not reported
Manifest Broker:	Not reported

CON EDISON MANHOLE 53850 (Continued) **1009218101**

Sub-Part P Indicator: No

Historic Generators:

Receive Date:	20051110
Handler Name: CON EDISON	
Federal Waste Generator Description:	Not reported
State District Owner:	Not reported
Large Quantity Handler of Universal Waste:	No
Recognized Trader Importer:	No
Recognized Trader Exporter:	No
Spent Lead Acid Battery Importer:	No
Spent Lead Acid Battery Exporter:	No
Current Record:	No
Non Storage Recycler Activity:	Not reported
Electronic Manifest Broker:	Not reported

Receive Date:	20051111
Handler Name: CON EDISON	
Federal Waste Generator Description:	Not a generator, verified
State District Owner:	Not reported
Large Quantity Handler of Universal Waste:	No
Recognized Trader Importer:	No
Recognized Trader Exporter:	No
Spent Lead Acid Battery Importer:	No
Spent Lead Acid Battery Exporter:	No
Current Record:	No
Non Storage Recycler Activity:	Not reported
Electronic Manifest Broker:	Not reported

Receive Date:	20051112
Handler Name: CON EDISON MANHOLE 53850	
Federal Waste Generator Description:	Not a generator, verified
State District Owner:	NY
Large Quantity Handler of Universal Waste:	No
Recognized Trader Importer:	No
Recognized Trader Exporter:	No
Spent Lead Acid Battery Importer:	No
Spent Lead Acid Battery Exporter:	No
Current Record:	Yes
Non Storage Recycler Activity:	Not reported
Electronic Manifest Broker:	Not reported

List of NAICS Codes and Descriptions:
NAICS Codes: No NAICS Codes Found

Facility Has Received Notices of Violations:
Violations: No Violations Found

Evaluation Action Summary:
Evaluations: No Evaluations Found

B57 **MANHOLE # 53850** **NY Spills** **S107416604**
SW **EAST 119 ST & 1 AVE** **N/A**
< 1/8 **MANHOLE, NY**
0.056 mi.
296 ft. **Site 17 of 20 in cluster B**

Relative: **Higher**

Actual: **10 ft.**

SPILLS:

Name:	MANHOLE # 53850
Address:	EAST 119 ST & 1 AVE
City,State,Zip:	MANHATTAN, NY
Spill Number/Closed Date:	0509270 / 2005-12-16
Facility ID:	0509270
Facility Type:	ER
DER Facility ID:	305022
Site ID:	355022
DEC Region:	2
Spill Cause:	Equipment Failure
Spill Class:	C4
SWIS:	3101
Spill Date:	2005-11-02
Investigator:	GDBREEN
Referred To:	Not reported
Reported to Dept:	2005-11-02
CID:	444
Water Affected:	Not reported
Spill Source:	Institutional, Educational, Gov., Other
Spill Notifier:	Responsible Party
Cleanup Ceased:	Not reported
Cleanup Meets Std:	False
Last Inspection:	Not reported
Recommended Penalty:	False
UST Trust:	False
Remediation Phase:	0
Date Entered In Computer:	2005-11-02
Spill Record Last Update:	2005-12-16
Spiller Name:	ERTS
Spiller Company:	CON EDISON
Spiller Address:	EAST 119TH/1ST AVE
Spiller Company:	999
Contact Name:	ERTS
DEC Memo:	"161765. 11/2 @ 11:50 Valenzuale # 92468, Flush Supervisor reported to me at 11:43 that Spaulding # 25079, Operator found at 1!:40 at S/W/C E 119 ST & FIRST AV in M-53859 approx (1) pint of Dielectric fluid that dripped into the concrete structure from (4) open cable ends. He was there to Flush and Clean the structure. No sewer/waterway affected, no private property affected, no fire/smoke involved, no injuiries and weather did not contribute. The source and the cause of the spill is Open cable ends. Environmental tag # 00598 was hung. (1) sample for PCB wiill be taken. Chain of custody # EE 04193. #9 will have to respond to the stucture to seal the Open Ends before the cleanup can commence. Logger R Pagano # 48703 Thursday, November 03, 2005 1:03 AM. Lab Sequence Number: 05-11582-001. 117 ppm. Closed. 12-16-05. see eDocs. GB"
Remarks:	"NO TO 5 QUESTIONS; OPEN ENEDE CABLE, SAMPLE TAKEN, CON ED # 161765"

All Materials:

Site ID:	355022
Operable Unit ID:	1112396
Operable Unit:	01
Material ID:	2102442

MANHOLE # 53850 (Continued) **S107416604**

Material Code:	0541A
Material Name:	dielectric fluid
Case No.:	Not reported
Material FA:	Petroleum
Quantity:	.00
Units:	G
Recovered:	.00
Oxygenate:	Not reported

B58 **CON EDISON** **RCRA NonGen / NLR** **1014396042**
SW **E 119TH ST & 1ST AVE** **NYP004182226**
< 1/8 **NEW YORK, NY 10035**
0.056 mi.
296 ft. **Site 18 of 20 in cluster B**

Relative: **Higher**
Actual: **10 ft.**

RCRA NonGen / NLR:

Date Form Received by Agency:		20160601
Handler Name:	CON EDISON	
Handler Address:		E 119TH ST & 1ST AVE
Handler City,State,Zip:		NEW YORK, NY 10035
EPA ID:		NYP004182226
Contact Name:		STEVEN MARTIS
Contact Address:		Not reported
Contact City,State,Zip:		Not reported
Contact Telephone:		917-416-5423
Contact Fax:		Not reported
Contact Email:		Not reported
Contact Title:		Not reported
EPA Region:		02
Land Type:		Private
Federal Waste Generator Description:		Not a generator, verified
Non-Notifier:		Not reported
Biennial Report Cycle:		Not reported
Accessibility:		Not reported
Active Site Indicator:		Not reported
State District Owner:		NY
State District:		NYSDEC R2
Mailing Address:		4 IRVING PL, RM 828
Mailing City,State,Zip:		NEW YORK, NY 10003
Owner Name:		Not reported
Owner Type:		Not reported
Operator Name:		Not reported
Operator Type:		Not reported
Short-Term Generator Activity:		No
Importer Activity:		No
Mixed Waste Generator:		No
Transporter Activity:		No
Transfer Facility Activity:		No
Recycler Activity with Storage:		No
Small Quantity On-Site Burner Exemption:		No
Smelting Melting and Refining Furnace Exemption:		No
Underground Injection Control:		No
Off-Site Waste Receipt:		No
Universal Waste Indicator:		No
Universal Waste Destination Facility:		No
Federal Universal Waste:		No
Active Site Fed-Reg Treatment Storage and Disposal Facility:		Not reported

CON EDISON (Continued) **1014396042**

Active Site Converter Treatment storage and Disposal Facility:	Not reported
Active Site State-Reg Treatment Storage and Disposal Facility:	Not reported
Active Site State-Reg Handler:	---
Federal Facility Indicator:	Not reported
Hazardous Secondary Material Indicator:	NN
Sub-Part K Indicator:	Not reported
Commercial TSD Indicator:	No
Treatment Storage and Disposal Type:	Not reported
2018 GPRA Permit Baseline:	Not on the Baseline
2018 GPRA Renewals Baseline:	Not on the Baseline
Permit Renewals Workload Universe:	Not reported
Permit Workload Universe:	Not reported
Permit Progress Universe:	Not reported
Post-Closure Workload Universe:	Not reported
Closure Workload Universe:	Not reported
202 GPRA Corrective Action Baseline:	No
Corrective Action Workload Universe:	No
Subject to Corrective Action Universe:	No
Non-TSDFs Where RCRA CA has Been Imposed Universe:	No
TSDFs Potentially Subject to CA Under 3004 (u)/(v) Universe:	No
TSDFs Only Subject to CA under Discretionary Auth Universe:	No
Corrective Action Priority Ranking:	No NCAPS ranking
Environmental Control Indicator:	No
Institutional Control Indicator:	No
Human Exposure Controls Indicator:	N/A
Groundwater Controls Indicator:	N/A
Operating TSDF Universe:	Not reported
Full Enforcement Universe:	Not reported
Significant Non-Complier Universe:	No
Unaddressed Significant Non-Complier Universe:	No
Addressed Significant Non-Complier Universe:	No
Significant Non-Complier With a Compliance Schedule Universe:	No
Financial Assurance Required:	Not reported
Handler Date of Last Change:	20160929
Recognized Trader-Importer:	No
Recognized Trader-Exporter:	No
Importer of Spent Lead Acid Batteries:	No
Exporter of Spent Lead Acid Batteries:	No
Recycler Activity Without Storage:	Not reported
Manifest Broker:	Not reported
Sub-Part P Indicator:	No

Historic Generators:

Receive Date:	20090625
Handler Name: CON EDISON	
Federal Waste Generator Description:	Conditionally Exempt Small Quantity Generator
State District Owner:	NY
Large Quantity Handler of Universal Waste:	No
Recognized Trader Importer:	No
Recognized Trader Exporter:	No
Spent Lead Acid Battery Importer:	No
Spent Lead Acid Battery Exporter:	No
Current Record:	No
Non Storage Recycler Activity:	Not reported
Electronic Manifest Broker:	Not reported

CON EDISON (Continued) **1014396042**

Receive Date: 20160601
Handler Name: CON EDISON
Federal Waste Generator Description: Not a generator, verified
State District Owner: NY
Large Quantity Handler of Universal Waste: No
Recognized Trader Importer: No
Recognized Trader Exporter: No
Spent Lead Acid Battery Importer: No
Spent Lead Acid Battery Exporter: No
Current Record: Yes
Non Storage Recycler Activity: Not reported
Electronic Manifest Broker: Not reported

List of NAICS Codes and Descriptions:
NAICS Codes: No NAICS Codes Found

Facility Has Received Notices of Violations:
Violations: No Violations Found

Evaluation Action Summary:
Evaluations: No Evaluations Found

B59 **CON EDISON** **RCRA NonGen / NLR** **1014395665**
SW **W 119 ST & 1ST AVE** **NYP004171302**
< 1/8 **NEW YORK, NY 10035**
0.056 mi.
296 ft. **Site 19 of 20 in cluster B**

Relative: **Higher**
Actual: **10 ft.**

RCRA NonGen / NLR:
Date Form Received by Agency: 20160601
Handler Name: CON EDISON
Handler Address: W 119 ST & 1ST AVE
Handler City,State,Zip: NEW YORK, NY 10035
EPA ID: NYP004171302
Contact Name: NEIL SKOW
Contact Address: Not reported
Contact City,State,Zip: Not reported
Contact Telephone: 718-204-4249
Contact Fax: Not reported
Contact Email: Not reported
Contact Title: Not reported
EPA Region: 02
Land Type: Private
Federal Waste Generator Description: Not a generator, verified
Non-Notifier: Not reported
Biennial Report Cycle: Not reported
Accessibility: Not reported
Active Site Indicator: Not reported
State District Owner: NY
State District: NYSDEC R2
Mailing Address: 4 IRVING PL, RM 828
Mailing City,State,Zip: NEW YORK, NY 10003
Owner Name: Not reported
Owner Type: Not reported
Operator Name: Not reported

CON EDISON (Continued) **1014395665**

Operator Type:	Not reported
Short-Term Generator Activity:	No
Importer Activity:	No
Mixed Waste Generator:	No
Transporter Activity:	No
Transfer Facility Activity:	No
Recycler Activity with Storage:	No
Small Quantity On-Site Burner Exemption:	No
Smelting Melting and Refining Furnace Exemption:	No
Underground Injection Control:	No
Off-Site Waste Receipt:	No
Universal Waste Indicator:	No
Universal Waste Destination Facility:	No
Federal Universal Waste:	No
Active Site Fed-Reg Treatment Storage and Disposal Facility:	Not reported
Active Site Converter Treatment storage and Disposal Facility:	Not reported
Active Site State-Reg Treatment Storage and Disposal Facility:	Not reported
Active Site State-Reg Handler:	---
Federal Facility Indicator:	Not reported
Hazardous Secondary Material Indicator:	NN
Sub-Part K Indicator:	Not reported
Commercial TSD Indicator:	No
Treatment Storage and Disposal Type:	Not reported
2018 GPRA Permit Baseline:	Not on the Baseline
2018 GPRA Renewals Baseline:	Not on the Baseline
Permit Renewals Workload Universe:	Not reported
Permit Workload Universe:	Not reported
Permit Progress Universe:	Not reported
Post-Closure Workload Universe:	Not reported
Closure Workload Universe:	Not reported
202 GPRA Corrective Action Baseline:	No
Corrective Action Workload Universe:	No
Subject to Corrective Action Universe:	No
Non-TSDFs Where RCRA CA has Been Imposed Universe:	No
TSDFs Potentially Subject to CA Under 3004 (u)/(v) Universe:	No
TSDFs Only Subject to CA under Discretionary Auth Universe:	No
Corrective Action Priority Ranking:	No NCAPS ranking
Environmental Control Indicator:	No
Institutional Control Indicator:	No
Human Exposure Controls Indicator:	N/A
Groundwater Controls Indicator:	N/A
Operating TSDF Universe:	Not reported
Full Enforcement Universe:	Not reported
Significant Non-Complier Universe:	No
Unaddressed Significant Non-Complier Universe:	No
Addressed Significant Non-Complier Universe:	No
Significant Non-Complier With a Compliance Schedule Universe:	No
Financial Assurance Required:	Not reported
Handler Date of Last Change:	20160929
Recognized Trader-Importer:	No
Recognized Trader-Exporter:	No
Importer of Spent Lead Acid Batteries:	No
Exporter of Spent Lead Acid Batteries:	No
Recycler Activity Without Storage:	Not reported
Manifest Broker:	Not reported
Sub-Part P Indicator:	No

CON EDISON (Continued) **1014395665**

Historic Generators:

Receive Date:	20090608
Handler Name: CON EDISON	
Federal Waste Generator Description:	Conditionally Exempt Small Quantity Generator
State District Owner:	NY
Large Quantity Handler of Universal Waste:	No
Recognized Trader Importer:	No
Recognized Trader Exporter:	No
Spent Lead Acid Battery Importer:	No
Spent Lead Acid Battery Exporter:	No
Current Record:	No
Non Storage Recycler Activity:	Not reported
Electronic Manifest Broker:	Not reported

Receive Date:	20160601
Handler Name: CON EDISON	
Federal Waste Generator Description:	Not a generator, verified
State District Owner:	NY
Large Quantity Handler of Universal Waste:	No
Recognized Trader Importer:	No
Recognized Trader Exporter:	No
Spent Lead Acid Battery Importer:	No
Spent Lead Acid Battery Exporter:	No
Current Record:	Yes
Non Storage Recycler Activity:	Not reported
Electronic Manifest Broker:	Not reported

List of NAICS Codes and Descriptions:

NAICS Codes:	No NAICS Codes Found

Facility Has Received Notices of Violations:

Violations:	No Violations Found

Evaluation Action Summary:

Evaluations:	No Evaluations Found

B60 **CONSOLIDATED EDISON** **NY MANIFEST** **S119072754**
SW **E 119 ST & 1 AVE** **N/A**
< 1/8 **NEW YORK, NY 10001**
0.056 mi.
296 ft. **Site 20 of 20 in cluster B**

Relative:
Higher

Actual:
10 ft.

NY MANIFEST:

Name:	CONSOLIDATED EDISON
Address:	E 119 ST & 1 AVE
City,State,Zip:	NEW YORK, NY 10001
Country:	USA
EPA ID:	NYP004137634
Facility Status:	Not reported
Location Address 1:	E 119 ST & 1ST AVE
Code:	BP
Location Address 2:	Not reported
Total Tanks:	Not reported
Location City:	NEW YORK
Location State:	NY

CONSOLIDATED EDISON (Continued) **S119072754**

Location Zip: 10010
Location Zip 4: Not reported

NY MANIFEST:
EPAID: NYP004137634
Mailing Name: CONSOLIDATED EDISON
Mailing Contact: CONSOLIDATED EDISON
Mailing Address 1: 4 IRVING PLACE RM 828
Mailing Address 2: Not reported
Mailing City: NEW YORK
Mailing State: NY
Mailing Zip: 10003
Mailing Zip 4: Not reported
Mailing Country: USA
Mailing Phone: 2124602808

C61 **CON EDISON** **RCRA NonGen / NLR** **1014396043**
SE **E 120TH ST & PLEASANT AVE** **NJ MANIFEST** **NYP004182234**
< 1/8 **NEW YORK, NY 10035** **NY MANIFEST**
0.059 mi.
310 ft. **Site 6 of 12 in cluster C**

Relative: **Higher**
Actual: **10 ft.**

RCRA NonGen / NLR:
Date Form Received by Agency: 20160601
Handler Name: CON EDISON
Handler Address: E 120TH ST & PLEASANT AVE
Handler City,State,Zip: NEW YORK, NY 10035
EPA ID: NYP004182234
Contact Name: STEVEN MARTIS
Contact Address: Not reported
Contact City,State,Zip: Not reported
Contact Telephone: 917-416-5423
Contact Fax: Not reported
Contact Email: Not reported
Contact Title: Not reported
EPA Region: 02
Land Type: Private
Federal Waste Generator Description: Not a generator, verified
Non-Notifier: Not reported
Biennial Report Cycle: Not reported
Accessibility: Not reported
Active Site Indicator: Not reported
State District Owner: NY
State District: NYSDEC R2
Mailing Address: 4 IRVING PL, RM 828
Mailing City,State,Zip: NEW YORK, NY 10003
Owner Name: Not reported
Owner Type: Not reported
Operator Name: Not reported
Operator Type: Not reported
Short-Term Generator Activity: No
Importer Activity: No
Mixed Waste Generator: No
Transporter Activity: No
Transfer Facility Activity: No
Recycler Activity with Storage: No
Small Quantity On-Site Burner Exemption: No

CON EDISON (Continued) **1014396043**

Smelting Melting and Refining Furnace Exemption:	No
Underground Injection Control:	No
Off-Site Waste Receipt:	No
Universal Waste Indicator:	No
Universal Waste Destination Facility:	No
Federal Universal Waste:	No
Active Site Fed-Reg Treatment Storage and Disposal Facility:	Not reported
Active Site Converter Treatment storage and Disposal Facility:	Not reported
Active Site State-Reg Treatment Storage and Disposal Facility:	Not reported
Active Site State-Reg Handler:	---
Federal Facility Indicator:	Not reported
Hazardous Secondary Material Indicator:	NN
Sub-Part K Indicator:	Not reported
Commercial TSD Indicator:	No
Treatment Storage and Disposal Type:	Not reported
2018 GPRA Permit Baseline:	Not on the Baseline
2018 GPRA Renewals Baseline:	Not on the Baseline
Permit Renewals Workload Universe:	Not reported
Permit Workload Universe:	Not reported
Permit Progress Universe:	Not reported
Post-Closure Workload Universe:	Not reported
Closure Workload Universe:	Not reported
202 GPRA Corrective Action Baseline:	No
Corrective Action Workload Universe:	No
Subject to Corrective Action Universe:	No
Non-TSDFs Where RCRA CA has Been Imposed Universe:	No
TSDFs Potentially Subject to CA Under 3004 (u)/(v) Universe:	No
TSDFs Only Subject to CA under Discretionary Auth Universe:	No
Corrective Action Priority Ranking:	No NCAPS ranking
Environmental Control Indicator:	No
Institutional Control Indicator:	No
Human Exposure Controls Indicator:	N/A
Groundwater Controls Indicator:	N/A
Operating TSDF Universe:	Not reported
Full Enforcement Universe:	Not reported
Significant Non-Complier Universe:	No
Unaddressed Significant Non-Complier Universe:	No
Addressed Significant Non-Complier Universe:	No
Significant Non-Complier With a Compliance Schedule Universe:	No
Financial Assurance Required:	Not reported
Handler Date of Last Change:	20160928
Recognized Trader-Importer:	No
Recognized Trader-Exporter:	No
Importer of Spent Lead Acid Batteries:	No
Exporter of Spent Lead Acid Batteries:	No
Recycler Activity Without Storage:	Not reported
Manifest Broker:	Not reported
Sub-Part P Indicator:	No

Historic Generators:

Receive Date:	20090625
Handler Name: CON EDISON	
Federal Waste Generator Description:	Conditionally Exempt Small Quantity Generator
State District Owner:	NY
Large Quantity Handler of Universal Waste:	No
Recognized Trader Importer:	No

CON EDISON (Continued) **1014396043**

Recognized Trader Exporter:	No
Spent Lead Acid Battery Importer:	No
Spent Lead Acid Battery Exporter:	No
Current Record:	No
Non Storage Recycler Activity:	Not reported
Electronic Manifest Broker:	Not reported
Receive Date:	20160601
Handler Name: CON EDISON	
Federal Waste Generator Description:	Not a generator, verified
State District Owner:	NY
Large Quantity Handler of Universal Waste:	No
Recognized Trader Importer:	No
Recognized Trader Exporter:	No
Spent Lead Acid Battery Importer:	No
Spent Lead Acid Battery Exporter:	No
Current Record:	Yes
Non Storage Recycler Activity:	Not reported
Electronic Manifest Broker:	Not reported

List of NAICS Codes and Descriptions:
NAICS Codes: No NAICS Codes Found

Facility Has Received Notices of Violations:
Violations: No Violations Found

Evaluation Action Summary:
Evaluations: No Evaluations Found

NJ MANIFEST:

EPA Id:	NYP004182234
Mail Address:	4 IRVING PL, RM 828
Mail City/State/Zip:	NEW YORK, NY 10003
Facility Phone:	Not reported
Emergency Phone:	Not reported
Contact:	STEVEN MARTIS
Comments:	Not reported
SIC Code:	Not reported
County:	NY061
Municipal:	Not reported
Previous EPA Id:	Not reported
Gen Flag:	Not reported
Trans Flag:	Not reported
TSDF Flag:	Not reported
Name Change:	Not reported
Date Change:	Not reported

Manifest:

Manifest Number:	001084122GBF
EPA ID:	NYP004182234
Date Shipped:	06/29/2009
TSDF EPA ID:	NJD002200046
Transporter EPA ID:	NJ0000027193
Transporter 2 EPA ID:	Not reported
Transporter 3 EPA ID:	Not reported

CON EDISON (Continued) **1014396043**

Transporter 4 EPA ID:	Not reported
Transporter 5 EPA ID:	Not reported
Transporter 6 EPA ID:	Not reported
Transporter 7 EPA ID:	Not reported
Transporter 8 EPA ID:	Not reported
Transporter 9 EPA ID:	Not reported
Transporter 10 EPA ID:	Not reported
Date Trans1 Transported Waste:	06/29/2009
Date Trans2 Transported Waste:	Not reported
Date Trans3 Transported Waste:	Not reported
Date Trans4 Transported Waste:	Not reported
Date Trans5 Transported Waste:	Not reported
Date Trans6 Transported Waste:	Not reported
Date Trans7 Transported Waste:	Not reported
Date Trans8 Transported Waste:	Not reported
Date Trans9 Transported Waste:	Not reported
Date Trans10 Transported Waste:	Not reported
Date TSDF Received Waste:	06/29/2009
TSDF EPA Facility Name:	Not reported
QTY Units:	Not reported
Transporter SEQ ID:	Not reported
Transporter-1 Date:	Not reported
Waste SEQ ID:	Not reported
Waste Type Code 2:	Not reported
Waste Type Code 3:	Not reported
Waste Type Code 4:	Not reported
Waste Type Code 5:	Not reported
Waste Type Code 6:	Not reported
Date Accepted:	Not reported
Manifest Discrepancy Type:	Not reported
Data Entry Number:	Not reported
Was Load Rejected:	NEW YORK, NY 10003
Reason Load Was Rejected:	Not reported

Waste:

Manifest Year:	Not reported
Waste Code:	D008
Hand Code:	H111
Quantity:	1000 P

NY MANIFEST:

Name:	CONED
Address:	E 120TH ST & PLEASANT AVE
City,State,Zip:	NEW YORK, NY 10035
Country:	USA
EPA ID:	NYP004182234
Facility Status:	Not reported
Location Address 1:	512 E 120TH ST
Code:	BP
Location Address 2:	Not reported
Total Tanks:	Not reported
Location City:	NEW YORK
Location State:	NY
Location Zip:	10001

CON EDISON (Continued) **1014396043**

Location Zip 4: Not reported

NY MANIFEST:
EPAID: NYP004182234
Mailing Name: CONED
Mailing Contact: CONED
Mailing Address 1: 4 IRVING ST
Mailing Address 2: ROOM 818
Mailing City: NEW YORK
Mailing State: NY
Mailing Zip: 10003
Mailing Zip 4: Not reported
Mailing Country: USA
Mailing Phone: Not reported

NY MANIFEST:
Document ID: Not reported
Manifest Status: Not reported
seq: Not reported
Year: 2018
Trans1 State ID: NJ0000027193
Trans2 State ID: Not reported
Generator Ship Date: 06/29/2009
Trans1 Recv Date: 06/29/2009
Trans2 Recv Date: Not reported
TSD Site Recv Date: 06/29/2009
Part A Recv Date: Not reported
Part B Recv Date: Not reported
Generator EPA ID: NYP004182234
Trans1 EPA ID: Not reported
Trans2 EPA ID: Not reported
TSDF ID 1: NJD002200046
TSDF ID 2: Not reported
Manifest Tracking Number: 001084122GBF
Import Indicator: N
Export Indicator: N
Discr Quantity Indicator: N
Discr Type Indicator: N
Discr Residue Indicator: N
Discr Partial Reject Indicator: N
Discr Full Reject Indicator: N
Manifest Ref Number: Not reported
Alt Facility RCRA ID: Not reported
Alt Facility Sign Date: Not reported
MGMT Method Type Code: H111
Waste Code: Not reported
Waste Code: Not reported
Waste Code: Not reported
Waste Code: Not reported
Waste Code: Not reported
Waste Code: Not reported
Quantity: 1000
Units: P - Pounds
Number of Containers: 1
Container Type: TT - Cargo tank, tank trucks
Handling Method: T Chemical, physical, or biological treatment.
Specific Gravity: 1

CON EDISON (Continued) **1014396043**

Waste Code:	D008
Waste Code 1_2:	Not reported
Waste Code 1_3:	Not reported
Waste Code 1_4:	Not reported
Waste Code 1_5:	Not reported
Waste Code 1_6:	Not reported

C62 **ROADWAY** **NY Spills** **S116554690**
SE **120TH ST AND PLEASANT AVE** **N/A**
< 1/8 **MANHATTAN, NY**
0.059 mi.
310 ft. **Site 7 of 12 in cluster C**

Relative:
Higher

Actual:
10 ft.

SPILLS:

Name:	ROADWAY
Address:	120TH ST AND PLEASANT AVE
City,State,Zip:	MANHATTAN, NY
Spill Number/Closed Date:	1400719 / 2014-04-22
Facility ID:	1400719
Facility Type:	ER
DER Facility ID:	448898
Site ID:	493964
DEC Region:	2
Spill Cause:	Other
Spill Class:	Not reported
SWIS:	3101
Spill Date:	2014-04-21
Investigator:	HRPATEL
Referred To:	Not reported
Reported to Dept:	2014-04-21
CID:	Not reported
Water Affected:	Not reported
Spill Source:	Passenger Vehicle
Spill Notifier:	Other
Cleanup Ceased:	Not reported
Cleanup Meets Std:	False
Last Inspection:	Not reported
Recommended Penalty:	False
UST Trust:	False
Remediation Phase:	0
Date Entered In Computer:	2014-04-21
Spill Record Last Update:	2014-04-22
Spiller Name:	Not reported
Spiller Company:	JENNITA JONES-BRADLEY
Spiller Address:	Not reported
Spiller Company:	999
Contact Name:	FF CHAMBERS
DEC Memo:	""
Remarks:	"Caller advised tank punctured and 2 gal of gas spilled onto the roadway. No resources affected. Clean up is in process."

All Materials:

Site ID:	493964
Operable Unit ID:	1243501
Operable Unit:	01
Material ID:	2244176
Material Code:	0009

ROADWAY (Continued) **S116554690**

Material Name:	gasoline
Case No.:	Not reported
Material FA:	Petroleum
Quantity:	2.00
Units:	G
Recovered:	Not reported
Oxygenate:	Not reported

D63 **CON EDISON** **NY MANIFEST** **S117736342**
North **2385 1ST AVE AND 120 ST.** **N/A**
< 1/8 **NEW YORK, NY 10035**
0.065 mi.
343 ft. **Site 6 of 8 in cluster D**

Relative:
Higher

Actual:
9 ft.

NY MANIFEST:

Name:	CON EDISON
Address:	2385 1ST AVE AND 120 ST.
City,State,Zip:	NEW YORK, NY 10035
Country:	USA
EPA ID:	NYP004498465
Facility Status:	Not reported
Location Address 1:	2385 1ST AVE AND 120 ST.
Code:	BP
Location Address 2:	Not reported
Total Tanks:	Not reported
Location City:	NEW YORK
Location State:	NY
Location Zip:	10035
Location Zip 4:	Not reported

NY MANIFEST:

EPAID:	NYP004498465
Mailing Name:	CON EDISON
Mailing Contact:	CON EDISON
Mailing Address 1:	4 IRIVING PL
Mailing Address 2:	15TH FL
Mailing City:	NEW YORK
Mailing State:	NY
Mailing Zip:	10003
Mailing Zip 4:	Not reported
Mailing Country:	USA
Mailing Phone:	Not reported

NY MANIFEST:

Document ID:	Not reported
Manifest Status:	Not reported
seq:	Not reported
Year:	2018
Trans1 State ID:	NJD003812047
Trans2 State ID:	Not reported
Generator Ship Date:	04/11/2014
Trans1 Recv Date:	04/11/2014
Trans2 Recv Date:	Not reported
TSD Site Recv Date:	04/17/2014
Part A Recv Date:	Not reported
Part B Recv Date:	Not reported
Generator EPA ID:	NYP004498465

CON EDISON (Continued) **S117736342**

Trans1 EPA ID:	Not reported
Trans2 EPA ID:	Not reported
TSDF ID 1:	NJD991291105
TSDF ID 2:	Not reported
Manifest Tracking Number:	002358635GBF
Import Indicator:	N
Export Indicator:	N
Discr Quantity Indicator:	N
Discr Type Indicator:	N
Discr Residue Indicator:	N
Discr Partial Reject Indicator:	N
Discr Full Reject Indicator:	N
Manifest Ref Number:	Not reported
Alt Facility RCRA ID:	Not reported
Alt Facility Sign Date:	Not reported
MGMT Method Type Code:	H110
Waste Code:	Not reported
Waste Code:	Not reported
Waste Code:	Not reported
Waste Code:	Not reported
Waste Code:	Not reported
Waste Code:	Not reported
Quantity:	3000
Units:	P - Pounds
Number of Containers:	1
Container Type:	TT - Cargo tank, tank trucks
Handling Method:	T Chemical, physical, or biological treatment.
Specific Gravity:	1
Waste Code:	D008
Waste Code 1_2:	Not reported
Waste Code 1_3:	Not reported
Waste Code 1_4:	Not reported
Waste Code 1_5:	Not reported
Waste Code 1_6:	Not reported

D64 **NYCHA - WAGNER** **RCRA-SQG** **1001224095**
North **2385 1ST AVE** **FINDS** **NYR000053116**
< 1/8 **NEW YORK, NY 10035** **ECHO**
0.065 mi. **NY MANIFEST**
343 ft. **Site 7 of 8 in cluster D** **NJ MANIFEST**

Relative: **Higher**
Actual: **9 ft.**

RCRA-SQG:

Date Form Received by Agency:		20070101
Handler Name:	NYCHA - WAGNER	
Handler Address:		2385 1ST AVE
Handler City,State,Zip:		NEW YORK, NY 10035
EPA ID:		NYR000053116
Contact Name:		FRANK OCELLO
Contact Address:		BROADWAY
Contact City,State,Zip:		NEW YORK, NY 10007
Contact Telephone:		212-306-3229
Contact Fax:		Not reported
Contact Email:		Not reported
Contact Title:		Not reported
EPA Region:		02
Land Type:		Municipal
Federal Waste Generator Description:		Small Quantity Generator

NYCHA - WAGNER (Continued) **1001224095**

Non-Notifier:	Not reported
Biennial Report Cycle:	Not reported
Accessibility:	Not reported
Active Site Indicator:	Handler Activities
State District Owner:	NY
State District:	NYSDEC R2
Mailing Address:	BROADWAY
Mailing City,State,Zip:	NEW YORK, NY 10007
Owner Name:	NYCHA
Owner Type:	Municipal
Operator Name:	NYCHA
Operator Type:	Municipal
Short-Term Generator Activity:	No
Importer Activity:	No
Mixed Waste Generator:	No
Transporter Activity:	No
Transfer Facility Activity:	No
Recycler Activity with Storage:	No
Small Quantity On-Site Burner Exemption:	No
Smelting Melting and Refining Furnace Exemption:	No
Underground Injection Control:	No
Off-Site Waste Receipt:	No
Universal Waste Indicator:	No
Universal Waste Destination Facility:	No
Federal Universal Waste:	No
Active Site Fed-Reg Treatment Storage and Disposal Facility:	Not reported
Active Site Converter Treatment storage and Disposal Facility:	Not reported
Active Site State-Reg Treatment Storage and Disposal Facility:	Not reported
Active Site State-Reg Handler:	---
Federal Facility Indicator:	Not reported
Hazardous Secondary Material Indicator:	NN
Sub-Part K Indicator:	Not reported
Commercial TSD Indicator:	No
Treatment Storage and Disposal Type:	Not reported
2018 GPRA Permit Baseline:	Not on the Baseline
2018 GPRA Renewals Baseline:	Not on the Baseline
Permit Renewals Workload Universe:	Not reported
Permit Workload Universe:	Not reported
Permit Progress Universe:	Not reported
Post-Closure Workload Universe:	Not reported
Closure Workload Universe:	Not reported
202 GPRA Corrective Action Baseline:	No
Corrective Action Workload Universe:	No
Subject to Corrective Action Universe:	No
Non-TSDFs Where RCRA CA has Been Imposed Universe:	No
TSDFs Potentially Subject to CA Under 3004 (u)/(v) Universe:	No
TSDFs Only Subject to CA under Discretionary Auth Universe:	No
Corrective Action Priority Ranking:	No NCAPS ranking
Environmental Control Indicator:	No
Institutional Control Indicator:	No
Human Exposure Controls Indicator:	N/A
Groundwater Controls Indicator:	N/A
Operating TSDF Universe:	Not reported
Full Enforcement Universe:	Not reported
Significant Non-Complier Universe:	No
Unaddressed Significant Non-Complier Universe:	No
Addressed Significant Non-Complier Universe:	No

NYCHA - WAGNER (Continued) **1001224095**

Significant Non-Complier With a Compliance Schedule Universe:	No
Financial Assurance Required:	Not reported
Handler Date of Last Change:	20150414
Recognized Trader-Importer:	No
Recognized Trader-Exporter:	No
Importer of Spent Lead Acid Batteries:	No
Exporter of Spent Lead Acid Batteries:	No
Recycler Activity Without Storage:	Not reported
Manifest Broker:	Not reported
Sub-Part P Indicator:	No

Hazardous Waste Summary:

Waste Code:	U240
Waste Description:	2,4-D, SALTS & ESTERS (OR) ACETIC ACID, (2,4-DICHLOROPHENOXY)-, SALTS & ESTERS (OR) DICHLOROPHENOXYACETIC ACID 2,4-D

Handler - Owner Operator:

Owner/Operator Indicator:	Operator
Owner/Operator Name:	NYCHA
Legal Status:	Municipal
Date Became Current:	Not reported
Date Ended Current:	Not reported
Owner/Operator Address:	250 BROADWAY 16TH FLOOR
Owner/Operator City,State,Zip:	NEW YORK, NY 10007
Owner/Operator Telephone:	212-306-3229
Owner/Operator Telephone Ext:	Not reported
Owner/Operator Fax:	Not reported
Owner/Operator Email:	Not reported

Owner/Operator Indicator:	Owner
Owner/Operator Name:	NYCHA
Legal Status:	Municipal
Date Became Current:	Not reported
Date Ended Current:	Not reported
Owner/Operator Address:	250 BROADWAY 16TH FLOOR
Owner/Operator City,State,Zip:	NEW YORK, NY 10007
Owner/Operator Telephone:	212-306-3229
Owner/Operator Telephone Ext:	Not reported
Owner/Operator Fax:	Not reported
Owner/Operator Email:	Not reported

Owner/Operator Indicator:	Owner
Owner/Operator Name:	NYCHA
Legal Status:	Municipal
Date Became Current:	Not reported
Date Ended Current:	Not reported
Owner/Operator Address:	250 BROADWAY 16TH FLOOR
Owner/Operator City,State,Zip:	NEW YORK, NY 10007
Owner/Operator Telephone:	212-306-3229
Owner/Operator Telephone Ext:	Not reported
Owner/Operator Fax:	Not reported
Owner/Operator Email:	Not reported

Historic Generators:

Receive Date:	20060101

NYCHA - WAGNER (Continued) **1001224095**

Handler Name: NYCHA - WAGNER
Federal Waste Generator Description: Large Quantity Generator
State District Owner: NY
Large Quantity Handler of Universal Waste: No
Recognized Trader Importer: No
Recognized Trader Exporter: No
Spent Lead Acid Battery Importer: No
Spent Lead Acid Battery Exporter: No
Current Record: No
Non Storage Recycler Activity: Not reported
Electronic Manifest Broker: Not reported

Receive Date: 20070101
Handler Name: NYCHA - WAGNER
Federal Waste Generator Description: Small Quantity Generator
State District Owner: NY
Large Quantity Handler of Universal Waste: No
Recognized Trader Importer: No
Recognized Trader Exporter: No
Spent Lead Acid Battery Importer: No
Spent Lead Acid Battery Exporter: No
Current Record: Yes
Non Storage Recycler Activity: Not reported
Electronic Manifest Broker: Not reported

Receive Date: 19980402
Handler Name: NYCHA - WAGNER
Federal Waste Generator Description: Small Quantity Generator
State District Owner: NY
Large Quantity Handler of Universal Waste: No
Recognized Trader Importer: No
Recognized Trader Exporter: No
Spent Lead Acid Battery Importer: No
Spent Lead Acid Battery Exporter: No
Current Record: No
Non Storage Recycler Activity: Not reported
Electronic Manifest Broker: Not reported

List of NAICS Codes and Descriptions:
NAICS Codes: No NAICS Codes Found

Facility Has Received Notices of Violations:
Violations: No Violations Found

Evaluation Action Summary:
Evaluations: No Evaluations Found

FINDS:
Registry ID: 110004541979

Click Here:

Environmental Interest/Information System:
RCRAInfo is a national information system that supports the Resource Conservation and Recovery Act (RCRA) program through the tracking of

NYCHA - WAGNER (Continued) **1001224095**

events and activities related to facilities that generate, transport, and treat, store, or dispose of hazardous waste. RCRAInfo allows RCRA program staff to track the notification, permit, compliance, and corrective action activities required under RCRA.

Click this hyperlink while viewing on your computer to access additional FINDS: detail in the EDR Site Report.

ECHO:

Envid:	1001224095
Registry ID:	110004541979
DFR URL:	http://echo.epa.gov/detailed-facility-report?fid=110004541979
Name:	NYCHA - WAGNER
Address:	2385 1ST AVE
City,State,Zip:	NEW YORK, NY 10035

NY MANIFEST:

Name:	NYC HOUSING AUTHORITY - WAGNER HOUSES
Address:	2385 1ST AVE
City,State,Zip:	NEW YORK, NY 10035
Country:	USA
EPA ID:	NYR000053116
Facility Status:	Not reported
Location Address 1:	2385 1ST AVE
Code:	BP
Location Address 2:	Not reported
Total Tanks:	Not reported
Location City:	NEW YORK
Location State:	NY
Location Zip:	10029
Location Zip 4:	Not reported

NY MANIFEST:

EPAID:	NYR000053116
Mailing Name:	NYC HOUSING AUTHORITY - WAGNER HOUSES
Mailing Contact:	P VALEZ
Mailing Address 1:	250 BROADWAY
Mailing Address 2:	Not reported
Mailing City:	NEW YORK
Mailing State:	NY
Mailing Zip:	10007
Mailing Zip 4:	Not reported
Mailing Country:	USA
Mailing Phone:	2123063142

NJ MANIFEST:

EPA Id:	NYR000053116
Mail Address:	250 BROADWAY
Mail City/State/Zip:	NEW YORK 10007
Facility Phone:	2123063142
Emergency Phone:	Not reported
Contact:	R VELEZ
Comments:	Not reported
SIC Code:	Not reported
County:	00
Municipal:	00

NYCHA - WAGNER (Continued) **1001224095**

Previous EPA Id:	Not reported
Gen Flag:	X
Trans Flag:	Not reported
TSDF Flag:	Not reported
Name Change:	Not reported
Date Change:	Not reported

Manifest:

Manifest Number:	NJA5241586
EPA ID:	NYR000053116
Date Shipped:	12/14/2005
TSDF EPA ID:	NJD002200046
Transporter EPA ID:	NJ0000027193
Transporter 2 EPA ID:	Not reported
Transporter 3 EPA ID:	Not reported
Transporter 4 EPA ID:	Not reported
Transporter 5 EPA ID:	Not reported
Transporter 6 EPA ID:	Not reported
Transporter 7 EPA ID:	Not reported
Transporter 8 EPA ID:	Not reported
Transporter 9 EPA ID:	Not reported
Transporter 10 EPA ID:	Not reported
Date Trans1 Transported Waste:	12/14/2005
Date Trans2 Transported Waste:	Not reported
Date Trans3 Transported Waste:	Not reported
Date Trans4 Transported Waste:	Not reported
Date Trans5 Transported Waste:	Not reported
Date Trans6 Transported Waste:	Not reported
Date Trans7 Transported Waste:	Not reported
Date Trans8 Transported Waste:	Not reported
Date Trans9 Transported Waste:	Not reported
Date Trans10 Transported Waste:	Not reported
Date TSDF Received Waste:	12/14/2005
TSDF EPA Facility Name:	Not reported
QTY Units:	Not reported
Transporter SEQ ID:	Not reported
Transporter-1 Date:	Not reported
Waste SEQ ID:	Not reported
Waste Type Code 2:	Not reported
Waste Type Code 3:	Not reported
Waste Type Code 4:	Not reported
Waste Type Code 5:	Not reported
Waste Type Code 6:	Not reported
Date Accepted:	Not reported
Manifest Discrepancy Type:	Not reported
Data Entry Number:	01240621
Was Load Rejected:	NEW YORK 10007
Reason Load Was Rejected:	Not reported

Manifest Number:	NJA5241588
EPA ID:	NYR000053116
Date Shipped:	12/13/2005
TSDF EPA ID:	NJD002200046
Transporter EPA ID:	NJ0000027193
Transporter 2 EPA ID:	Not reported
Transporter 3 EPA ID:	Not reported
Transporter 4 EPA ID:	Not reported
Transporter 5 EPA ID:	Not reported

NYCHA - WAGNER (Continued) **1001224095**

Transporter 6 EPA ID:	Not reported
Transporter 7 EPA ID:	Not reported
Transporter 8 EPA ID:	Not reported
Transporter 9 EPA ID:	Not reported
Transporter 10 EPA ID:	Not reported
Date Trans1 Transported Waste:	12/13/2005
Date Trans2 Transported Waste:	Not reported
Date Trans3 Transported Waste:	Not reported
Date Trans4 Transported Waste:	Not reported
Date Trans5 Transported Waste:	Not reported
Date Trans6 Transported Waste:	Not reported
Date Trans7 Transported Waste:	Not reported
Date Trans8 Transported Waste:	Not reported
Date Trans9 Transported Waste:	Not reported
Date Trans10 Transported Waste:	Not reported
Date TSDF Received Waste:	12/13/2005
TSDF EPA Facility Name:	Not reported
QTY Units:	Not reported
Transporter SEQ ID:	Not reported
Transporter-1 Date:	Not reported
Waste SEQ ID:	Not reported
Waste Type Code 2:	Not reported
Waste Type Code 3:	Not reported
Waste Type Code 4:	Not reported
Waste Type Code 5:	Not reported
Waste Type Code 6:	Not reported
Date Accepted:	Not reported
Manifest Discrepancy Type:	Not reported
Data Entry Number:	01240621
Was Load Rejected:	NEW YORK 10007
Reason Load Was Rejected:	Not reported

Manifest Number:	NJA5241602
EPA ID:	NYR000053116
Date Shipped:	12/15/2005
TSDF EPA ID:	NJD002200046
Transporter EPA ID:	NJ0000027193
Transporter 2 EPA ID:	Not reported
Transporter 3 EPA ID:	Not reported
Transporter 4 EPA ID:	Not reported
Transporter 5 EPA ID:	Not reported
Transporter 6 EPA ID:	Not reported
Transporter 7 EPA ID:	Not reported
Transporter 8 EPA ID:	Not reported
Transporter 9 EPA ID:	Not reported
Transporter 10 EPA ID:	Not reported
Date Trans1 Transported Waste:	12/15/2005
Date Trans2 Transported Waste:	Not reported
Date Trans3 Transported Waste:	Not reported
Date Trans4 Transported Waste:	Not reported
Date Trans5 Transported Waste:	Not reported
Date Trans6 Transported Waste:	Not reported
Date Trans7 Transported Waste:	Not reported
Date Trans8 Transported Waste:	Not reported
Date Trans9 Transported Waste:	Not reported
Date Trans10 Transported Waste:	Not reported
Date TSDF Received Waste:	12/19/2005

NYCHA - WAGNER (Continued) **1001224095**

TSDF EPA Facility Name:	Not reported
QTY Units:	Not reported
Transporter SEQ ID:	Not reported
Transporter-1 Date:	Not reported
Waste SEQ ID:	Not reported
Waste Type Code 2:	Not reported
Waste Type Code 3:	Not reported
Waste Type Code 4:	Not reported
Waste Type Code 5:	Not reported
Waste Type Code 6:	Not reported
Date Accepted:	Not reported
Manifest Discrepancy Type:	Not reported
Data Entry Number:	02030621
Was Load Rejected:	NEW YORK 10007
Reason Load Was Rejected:	Not reported

Manifest Number:	NJA5241587
EPA ID:	NYR000053116
Date Shipped:	12/14/2005
TSDF EPA ID:	NJD002200046
Transporter EPA ID:	NJ0000027193
Transporter 2 EPA ID:	Not reported
Transporter 3 EPA ID:	Not reported
Transporter 4 EPA ID:	Not reported
Transporter 5 EPA ID:	Not reported
Transporter 6 EPA ID:	Not reported
Transporter 7 EPA ID:	Not reported
Transporter 8 EPA ID:	Not reported
Transporter 9 EPA ID:	Not reported
Transporter 10 EPA ID:	Not reported
Date Trans1 Transported Waste:	12/14/2005
Date Trans2 Transported Waste:	Not reported
Date Trans3 Transported Waste:	Not reported
Date Trans4 Transported Waste:	Not reported
Date Trans5 Transported Waste:	Not reported
Date Trans6 Transported Waste:	Not reported
Date Trans7 Transported Waste:	Not reported
Date Trans8 Transported Waste:	Not reported
Date Trans9 Transported Waste:	Not reported
Date Trans10 Transported Waste:	Not reported
Date TSDF Received Waste:	12/15/2005
TSDF EPA Facility Name:	Not reported
QTY Units:	Not reported
Transporter SEQ ID:	Not reported
Transporter-1 Date:	Not reported
Waste SEQ ID:	Not reported
Waste Type Code 2:	Not reported
Waste Type Code 3:	Not reported
Waste Type Code 4:	Not reported
Waste Type Code 5:	Not reported
Waste Type Code 6:	Not reported
Date Accepted:	Not reported
Manifest Discrepancy Type:	Not reported
Data Entry Number:	01240621
Was Load Rejected:	NEW YORK 10007
Reason Load Was Rejected:	Not reported

NYCHA - WAGNER (Continued) **1001224095**

Manifest Number:	NJA5241601
EPA ID:	NYR000053116
Date Shipped:	12/15/2005
TSDF EPA ID:	NJD002200046
Transporter EPA ID:	NJ0000027193
Transporter 2 EPA ID:	Not reported
Transporter 3 EPA ID:	Not reported
Transporter 4 EPA ID:	Not reported
Transporter 5 EPA ID:	Not reported
Transporter 6 EPA ID:	Not reported
Transporter 7 EPA ID:	Not reported
Transporter 8 EPA ID:	Not reported
Transporter 9 EPA ID:	Not reported
Transporter 10 EPA ID:	Not reported
Date Trans1 Transported Waste:	12/15/2005
Date Trans2 Transported Waste:	Not reported
Date Trans3 Transported Waste:	Not reported
Date Trans4 Transported Waste:	Not reported
Date Trans5 Transported Waste:	Not reported
Date Trans6 Transported Waste:	Not reported
Date Trans7 Transported Waste:	Not reported
Date Trans8 Transported Waste:	Not reported
Date Trans9 Transported Waste:	Not reported
Date Trans10 Transported Waste:	Not reported
Date TSDF Received Waste:	12/15/2005
TSDF EPA Facility Name:	Not reported
QTY Units:	Not reported
Transporter SEQ ID:	Not reported
Transporter-1 Date:	Not reported
Waste SEQ ID:	Not reported
Waste Type Code 2:	Not reported
Waste Type Code 3:	Not reported
Waste Type Code 4:	Not reported
Waste Type Code 5:	Not reported
Waste Type Code 6:	Not reported
Date Accepted:	Not reported
Manifest Discrepancy Type:	Not reported
Data Entry Number:	02030621
Was Load Rejected:	NEW YORK 10007
Reason Load Was Rejected:	Not reported

D65 **CON EDISON - MANHOLE 57430** **RCRA-LQG** **1012184906**
North **2385 1ST AVENUE** **NY MANIFEST** **NYP004153417**
< 1/8 **NEW YORK, NY 10001** **NJ MANIFEST**
0.065 mi.
343 ft. **Site 8 of 8 in cluster D**

Relative: RCRA-LQG:
Higher

Date Form Received by Agency:	20080221
Handler Name:	CON EDISON - MANHOLE 57430
Handler Address:	2385 1ST AVENUE
Handler City,State,Zip:	NEW YORK, NY 10001
EPA ID:	NYP004153417
Contact Name:	FRANKLIN MURRAY
Contact Address:	Not reported
Contact City,State,Zip:	Not reported

Actual:
9 ft.

CON EDISON - MANHOLE 57430 (Continued) **1012184906**

Contact Telephone:	212-460-2808
Contact Fax:	Not reported
Contact Email:	MURRAYFR@CONED.COM
Contact Title:	Not reported
EPA Region:	02
Land Type:	Private
Federal Waste Generator Description:	Large Quantity Generator
Non-Notifier:	Not reported
Biennial Report Cycle:	2007
Accessibility:	Not reported
Active Site Indicator:	Handler Activities
State District Owner:	Not reported
State District:	Not reported
Mailing Address:	4 IRVING PLACE
Mailing City,State,Zip:	NEW YORK, NY 10003
Owner Name:	CONSOLIDATED EDISON COMPANY OF NY, INC.
Owner Type:	Private
Operator Name:	CONSOLIDATED EDISON COMPANY OF NY, INC.
Operator Type:	Private
Short-Term Generator Activity:	No
Importer Activity:	No
Mixed Waste Generator:	No
Transporter Activity:	No
Transfer Facility Activity:	No
Recycler Activity with Storage:	No
Small Quantity On-Site Burner Exemption:	No
Smelting Melting and Refining Furnace Exemption:	No
Underground Injection Control:	No
Off-Site Waste Receipt:	No
Universal Waste Indicator:	No
Universal Waste Destination Facility:	No
Federal Universal Waste:	No
Active Site Fed-Reg Treatment Storage and Disposal Facility:	Not reported
Active Site Converter Treatment storage and Disposal Facility:	Not reported
Active Site State-Reg Treatment Storage and Disposal Facility:	Not reported
Active Site State-Reg Handler:	---
Federal Facility Indicator:	Not reported
Hazardous Secondary Material Indicator:	NN
Sub-Part K Indicator:	Not reported
Commercial TSD Indicator:	No
Treatment Storage and Disposal Type:	Not reported
2018 GPRA Permit Baseline:	Not on the Baseline
2018 GPRA Renewals Baseline:	Not on the Baseline
Permit Renewals Workload Universe:	Not reported
Permit Workload Universe:	Not reported
Permit Progress Universe:	Not reported
Post-Closure Workload Universe:	Not reported
Closure Workload Universe:	Not reported
202 GPRA Corrective Action Baseline:	No
Corrective Action Workload Universe:	No
Subject to Corrective Action Universe:	No
Non-TSDFs Where RCRA CA has Been Imposed Universe:	No
TSDFs Potentially Subject to CA Under 3004 (u)/(v) Universe:	No
TSDFs Only Subject to CA under Discretionary Auth Universe:	No
Corrective Action Priority Ranking:	No NCAPS ranking
Environmental Control Indicator:	No
Institutional Control Indicator:	No

CON EDISON - MANHOLE 57430 (Continued) **1012184906**

Human Exposure Controls Indicator:	N/A
Groundwater Controls Indicator:	N/A
Operating TSDF Universe:	Not reported
Full Enforcement Universe:	Not reported
Significant Non-Complier Universe:	No
Unaddressed Significant Non-Complier Universe:	No
Addressed Significant Non-Complier Universe:	No
Significant Non-Complier With a Compliance Schedule Universe:	No
Financial Assurance Required:	Not reported
Handler Date of Last Change:	20150414
Recognized Trader-Importer:	No
Recognized Trader-Exporter:	No
Importer of Spent Lead Acid Batteries:	No
Exporter of Spent Lead Acid Batteries:	No
Recycler Activity Without Storage:	Not reported
Manifest Broker:	Not reported
Sub-Part P Indicator:	No

Biennial: List of Years
Year: 2007

Click Here for Biennial Reporting System Data:

Hazardous Waste Summary:
Waste Code: D008
Waste Description: LEAD

Handler - Owner Operator:

Owner/Operator Indicator:	Operator
Owner/Operator Name:	CONSOLIDATED EDISON COMPANY OF NY, INC.
Legal Status:	Private
Date Became Current:	20070830
Date Ended Current:	Not reported
Owner/Operator Address:	4 IRVING PLACE
Owner/Operator City,State,Zip:	NEW YORK, NY 10003
Owner/Operator Telephone:	Not reported
Owner/Operator Telephone Ext:	Not reported
Owner/Operator Fax:	Not reported
Owner/Operator Email:	Not reported

Owner/Operator Indicator:	Owner
Owner/Operator Name:	CONSOLIDATED EDISON COMPANY OF NY, INC.
Legal Status:	Private
Date Became Current:	20070830
Date Ended Current:	Not reported
Owner/Operator Address:	4 IRVING PLACE
Owner/Operator City,State,Zip:	NEW YORK, NY 10003
Owner/Operator Telephone:	Not reported
Owner/Operator Telephone Ext:	Not reported
Owner/Operator Fax:	Not reported
Owner/Operator Email:	Not reported

Historic Generators:
Receive Date: 20080221
Handler Name: CON EDISON - MANHOLE 57430

CON EDISON - MANHOLE 57430 (Continued) **1012184906**

Federal Waste Generator Description:	Large Quantity Generator
State District Owner:	Not reported
Large Quantity Handler of Universal Waste:	No
Recognized Trader Importer:	No
Recognized Trader Exporter:	No
Spent Lead Acid Battery Importer:	No
Spent Lead Acid Battery Exporter:	No
Current Record:	Yes
Non Storage Recycler Activity:	Not reported
Electronic Manifest Broker:	Not reported

List of NAICS Codes and Descriptions:

NAICS Code:	221122
NAICS Description:	ELECTRIC POWER DISTRIBUTION

Facility Has Received Notices of Violations:

Violations:	No Violations Found

Evaluation Action Summary:

Evaluations:	No Evaluations Found

NY MANIFEST:

Name:	CONSOLIDATED EDISON
Address:	2385 1ST AVENUE
City,State,Zip:	NEW YORK, NY 10001
Country:	USA
EPA ID:	NYP004153417
Facility Status:	Not reported
Location Address 1:	2385 1ST AVENUE
Code:	BP
Location Address 2:	Not reported
Total Tanks:	Not reported
Location City:	NEW YORK
Location State:	NY
Location Zip:	10001
Location Zip 4:	Not reported

NY MANIFEST:

EPAID:	NYP004153417
Mailing Name:	consolidated edison
Mailing Contact:	franklyn murray
Mailing Address 1:	4 irving pl rm 828
Mailing Address 2:	Not reported
Mailing City:	new york
Mailing State:	NY
Mailing Zip:	10003
Mailing Zip 4:	Not reported
Mailing Country:	USA
Mailing Phone:	7182044090

NY MANIFEST:

Document ID:	Not reported
Manifest Status:	Not reported
seq:	Not reported

CON EDISON - MANHOLE 57430 (Continued) **1012184906**

Year:	2018
Trans1 State ID:	NYD006982359
Trans2 State ID:	Not reported
Generator Ship Date:	09/06/2007
Trans1 Recv Date:	09/06/2007
Trans2 Recv Date:	Not reported
TSD Site Recv Date:	09/11/2007
Part A Recv Date:	Not reported
Part B Recv Date:	Not reported
Generator EPA ID:	NYP004153417
Trans1 EPA ID:	Not reported
Trans2 EPA ID:	Not reported
TSDF ID 1:	NYD077444263
TSDF ID 2:	Not reported
Manifest Tracking Number:	001451313FLE
Import Indicator:	N
Export Indicator:	N
Discr Quantity Indicator:	N
Discr Type Indicator:	N
Discr Residue Indicator:	N
Discr Partial Reject Indicator:	N
Discr Full Reject Indicator:	N
Manifest Ref Number:	Not reported
Alt Facility RCRA ID:	Not reported
Alt Facility Sign Date:	Not reported
MGMT Method Type Code:	H141
Waste Code:	Not reported
Waste Code:	Not reported
Waste Code:	Not reported
Waste Code:	Not reported
Waste Code:	Not reported
Waste Code:	Not reported
Quantity:	50
Units:	P - Pounds
Number of Containers:	1
Container Type:	DM - Metal drums, barrels
Handling Method:	L Landfill.
Specific Gravity:	1
Waste Code:	D008
Waste Code 1_2:	Not reported
Waste Code 1_3:	Not reported
Waste Code 1_4:	Not reported
Waste Code 1_5:	Not reported
Waste Code 1_6:	Not reported

NJ MANIFEST:

EPA Id:	NYP004153417
Mail Address:	4 IRVING PLACE
Mail City/State/Zip:	NEW YORK, NY 10003
Facility Phone:	Not reported
Emergency Phone:	Not reported
Contact:	FRANKLIN MURRAY
Comments:	Not reported
SIC Code:	Not reported
County:	NY061
Municipal:	Not reported

CON EDISON - MANHOLE 57430 (Continued) **1012184906**

Previous EPA Id:	Not reported
Gen Flag:	Not reported
Trans Flag:	Not reported
TSDF Flag:	Not reported
Name Change:	Not reported
Date Change:	Not reported

Manifest:

Manifest Number:	000328305FLE
EPA ID:	NYP004153417
Date Shipped:	08/30/2007
TSDF EPA ID:	NJD002200046
Transporter EPA ID:	NYD006982359
Transporter 2 EPA ID:	NJ0000027193
Transporter 3 EPA ID:	Not reported
Transporter 4 EPA ID:	Not reported
Transporter 5 EPA ID:	Not reported
Transporter 6 EPA ID:	Not reported
Transporter 7 EPA ID:	Not reported
Transporter 8 EPA ID:	Not reported
Transporter 9 EPA ID:	Not reported
Transporter 10 EPA ID:	Not reported
Date Trans1 Transported Waste:	08/30/2007
Date Trans2 Transported Waste:	08/31/2007
Date Trans3 Transported Waste:	Not reported
Date Trans4 Transported Waste:	Not reported
Date Trans5 Transported Waste:	Not reported
Date Trans6 Transported Waste:	Not reported
Date Trans7 Transported Waste:	Not reported
Date Trans8 Transported Waste:	Not reported
Date Trans9 Transported Waste:	Not reported
Date Trans10 Transported Waste:	Not reported
Date TSDF Received Waste:	09/04/2007
TSDF EPA Facility Name:	Not reported
QTY Units:	Not reported
Transporter SEQ ID:	Not reported
Transporter-1 Date:	Not reported
Waste SEQ ID:	Not reported
Waste Type Code 2:	Not reported
Waste Type Code 3:	Not reported
Waste Type Code 4:	Not reported
Waste Type Code 5:	Not reported
Waste Type Code 6:	Not reported
Date Accepted:	Not reported
Manifest Discrepancy Type:	Not reported
Data Entry Number:	Not reported
Was Load Rejected:	NEW YORK, NY 10003
Reason Load Was Rejected:	Not reported

E66 **CON EDISON** **RCRA NonGen / NLR** **1014398323**
SSW **414 E 119TH ST E OF 1ST AVE** **NJ MANIFEST** **NYP004206753**
< 1/8 **NEW YORK, NY 10035** **NY MANIFEST**
0.065 mi.
344 ft. **Site 2 of 9 in cluster E**

Relative: **Higher**
Actual: **11 ft.**

RCRA NonGen / NLR:

Date Form Received by Agency:		20200413
Handler Name:	CON EDISON	
Handler Address:		414 E 119TH ST E OF 1ST AVE
Handler City,State,Zip:		NEW YORK, NY 10035
EPA ID:		NYP004206753
Contact Name:		Not reported
Contact Address:		Not reported
Contact City,State,Zip:		Not reported
Contact Telephone:		Not reported
Contact Fax:		Not reported
Contact Email:		Not reported
Contact Title:		Not reported
EPA Region:		02
Land Type:		Private
Federal Waste Generator Description:		Not a generator, verified
Non-Notifier:		Not reported
Biennial Report Cycle:		Not reported
Accessibility:		Not reported
Active Site Indicator:		Not reported
State District Owner:		NY
State District:		NYSDEC R2
Mailing Address:		Not reported
Mailing City,State,Zip:		Not reported
Owner Name:		Not reported
Owner Type:		Not reported
Operator Name:		Not reported
Operator Type:		Not reported
Short-Term Generator Activity:		No
Importer Activity:		No
Mixed Waste Generator:		No
Transporter Activity:		No
Transfer Facility Activity:		No
Recycler Activity with Storage:		No
Small Quantity On-Site Burner Exemption:		No
Smelting Melting and Refining Furnace Exemption:		No
Underground Injection Control:		No
Off-Site Waste Receipt:		No
Universal Waste Indicator:		No
Universal Waste Destination Facility:		No
Federal Universal Waste:		No
Active Site Fed-Reg Treatment Storage and Disposal Facility:		Not reported
Active Site Converter Treatment storage and Disposal Facility:		Not reported
Active Site State-Reg Treatment Storage and Disposal Facility:		Not reported
Active Site State-Reg Handler:		---
Federal Facility Indicator:		Not reported
Hazardous Secondary Material Indicator:		N
Sub-Part K Indicator:		Not reported
Commercial TSD Indicator:		No
Treatment Storage and Disposal Type:		Not reported
2018 GPRA Permit Baseline:		Not on the Baseline
2018 GPRA Renewals Baseline:		Not on the Baseline
Permit Renewals Workload Universe:		Not reported

CON EDISON (Continued) **1014398323**

Permit Workload Universe:	Not reported
Permit Progress Universe:	Not reported
Post-Closure Workload Universe:	Not reported
Closure Workload Universe:	Not reported
202 GPRA Corrective Action Baseline:	No
Corrective Action Workload Universe:	No
Subject to Corrective Action Universe:	No
Non-TSDFs Where RCRA CA has Been Imposed Universe:	No
TSDFs Potentially Subject to CA Under 3004 (u)/(v) Universe:	No
TSDFs Only Subject to CA under Discretionary Auth Universe:	No
Corrective Action Priority Ranking:	No NCAPS ranking
Environmental Control Indicator:	No
Institutional Control Indicator:	No
Human Exposure Controls Indicator:	N/A
Groundwater Controls Indicator:	N/A
Operating TSDF Universe:	Not reported
Full Enforcement Universe:	Not reported
Significant Non-Complier Universe:	No
Unaddressed Significant Non-Complier Universe:	No
Addressed Significant Non-Complier Universe:	No
Significant Non-Complier With a Compliance Schedule Universe:	No
Financial Assurance Required:	Not reported
Handler Date of Last Change:	20200413
Recognized Trader-Importer:	No
Recognized Trader-Exporter:	No
Importer of Spent Lead Acid Batteries:	No
Exporter of Spent Lead Acid Batteries:	No
Recycler Activity Without Storage:	No
Manifest Broker:	No
Sub-Part P Indicator:	No

Historic Generators:

Receive Date:	20100518
Handler Name: CON EDISON	
Federal Waste Generator Description:	Not a generator, verified
State District Owner:	NY
Large Quantity Handler of Universal Waste:	No
Recognized Trader Importer:	No
Recognized Trader Exporter:	No
Spent Lead Acid Battery Importer:	No
Spent Lead Acid Battery Exporter:	No
Current Record:	No
Non Storage Recycler Activity:	Not reported
Electronic Manifest Broker:	Not reported

Receive Date:	20200413
Handler Name: CON EDISON	
Federal Waste Generator Description:	Not a generator, verified
State District Owner:	NY
Large Quantity Handler of Universal Waste:	No
Recognized Trader Importer:	No
Recognized Trader Exporter:	No
Spent Lead Acid Battery Importer:	No
Spent Lead Acid Battery Exporter:	No
Current Record:	Yes
Non Storage Recycler Activity:	No

CON EDISON (Continued) **1014398323**

Electronic Manifest Broker: No

List of NAICS Codes and Descriptions:
NAICS Codes: No NAICS Codes Found

Facility Has Received Notices of Violations:
Violations: No Violations Found

Evaluation Action Summary:
Evaluations: No Evaluations Found

NJ MANIFEST:

EPA Id:	NYP004206753
Mail Address:	4 IRVING PL, RM 828
Mail City/State/Zip:	NEW YORK, NY 10003
Facility Phone:	Not reported
Emergency Phone:	Not reported
Contact:	DENNIS MICHAELIDES
Comments:	Not reported
SIC Code:	Not reported
County:	NY061
Municipal:	Not reported
Previous EPA Id:	Not reported
Gen Flag:	Not reported
Trans Flag:	Not reported
TSDF Flag:	Not reported
Name Change:	Not reported
Date Change:	Not reported

Manifest:

Manifest Number:	001085286GBF
EPA ID:	NYP004206753
Date Shipped:	05/18/2010
TSDF EPA ID:	NJD002200046
Transporter EPA ID:	NJ0000027193
Transporter 2 EPA ID:	Not reported
Transporter 3 EPA ID:	Not reported
Transporter 4 EPA ID:	Not reported
Transporter 5 EPA ID:	Not reported
Transporter 6 EPA ID:	Not reported
Transporter 7 EPA ID:	Not reported
Transporter 8 EPA ID:	Not reported
Transporter 9 EPA ID:	Not reported
Transporter 10 EPA ID:	Not reported
Date Trans1 Transported Waste:	05/18/2010
Date Trans2 Transported Waste:	Not reported
Date Trans3 Transported Waste:	Not reported
Date Trans4 Transported Waste:	Not reported
Date Trans5 Transported Waste:	Not reported
Date Trans6 Transported Waste:	Not reported
Date Trans7 Transported Waste:	Not reported
Date Trans8 Transported Waste:	Not reported
Date Trans9 Transported Waste:	Not reported
Date Trans10 Transported Waste:	Not reported
Date TSDF Received Waste:	05/18/2010

CON EDISON (Continued) **1014398323**

TSDF EPA Facility Name:	Not reported
QTY Units:	Not reported
Transporter SEQ ID:	Not reported
Transporter-1 Date:	Not reported
Waste SEQ ID:	Not reported
Waste Type Code 2:	Not reported
Waste Type Code 3:	Not reported
Waste Type Code 4:	Not reported
Waste Type Code 5:	Not reported
Waste Type Code 6:	Not reported
Date Accepted:	Not reported
Manifest Discrepancy Type:	Not reported
Data Entry Number:	Not reported
Was Load Rejected:	NEW YORK, NY 10003
Reason Load Was Rejected:	Not reported

Waste:

Manifest Year:	Not reported
Waste Code:	D008
Hand Code:	H111
Quantity:	1500 P

NY MANIFEST:

Name:	CONSOLIDATED EDISON
Address:	414 E 119TH ST E OF 1ST AVE
City,State,Zip:	NEW YORK, NY 10035
Country:	USA
EPA ID:	NYP004206753
Facility Status:	Not reported
Location Address 1:	414 E 119TH & 1ST AVE
Code:	BP
Location Address 2:	Not reported
Total Tanks:	Not reported
Location City:	NEW YORK
Location State:	NY
Location Zip:	Not reported
Location Zip 4:	Not reported

NY MANIFEST:

EPAID:	NYP004206753
Mailing Name:	CONSOLIDATED EDISON
Mailing Contact:	THOMAS TEELING
Mailing Address 1:	4 IRVING PL RM 828
Mailing Address 2:	Not reported
Mailing City:	NEW YORK
Mailing State:	NY
Mailing Zip:	10003
Mailing Zip 4:	Not reported
Mailing Country:	USA
Mailing Phone:	2124603770

NY MANIFEST:

Document ID:	Not reported
Manifest Status:	Not reported

CON EDISON (Continued) **1014398323**

seq:	Not reported
Year:	2018
Trans1 State ID:	NJ0000027193
Trans2 State ID:	Not reported
Generator Ship Date:	05/18/2010
Trans1 Recv Date:	05/18/2010
Trans2 Recv Date:	Not reported
TSD Site Recv Date:	05/18/2010
Part A Recv Date:	Not reported
Part B Recv Date:	Not reported
Generator EPA ID:	NYP004206753
Trans1 EPA ID:	Not reported
Trans2 EPA ID:	Not reported
TSDF ID 1:	NJD002200046
TSDF ID 2:	Not reported
Manifest Tracking Number:	001085286GBF
Import Indicator:	N
Export Indicator:	N
Discr Quantity Indicator:	N
Discr Type Indicator:	N
Discr Residue Indicator:	N
Discr Partial Reject Indicator:	N
Discr Full Reject Indicator:	N
Manifest Ref Number:	Not reported
Alt Facility RCRA ID:	Not reported
Alt Facility Sign Date:	Not reported
MGMT Method Type Code:	H111
Waste Code:	Not reported
Waste Code:	Not reported
Waste Code:	Not reported
Waste Code:	Not reported
Waste Code:	Not reported
Waste Code:	Not reported
Quantity:	1500
Units:	P - Pounds
Number of Containers:	1
Container Type:	TT - Cargo tank, tank trucks
Handling Method:	T Chemical, physical, or biological treatment.
Specific Gravity:	1
Waste Code:	D008
Waste Code 1_2:	Not reported
Waste Code 1_3:	Not reported
Waste Code 1_4:	Not reported
Waste Code 1_5:	Not reported
Waste Code 1_6:	Not reported

E67 **RESIDENTIAL** **NY Spills** **S110752284**
SSW **420 EAST 119TH STREET** **N/A**
< 1/8 **MANHATTAN, NY 10095**
0.068 mi.
361 ft. **Site 3 of 9 in cluster E**

Relative: **Higher**
Actual: **11 ft.**

SPILLS:

Name:	RESIDENTIAL
Address:	420 EAST 119TH STREET
City,State,Zip:	MANHATTAN, NY 10095
Spill Number/Closed Date:	1011591 / 2011-02-22

RESIDENTIAL (Continued) **S110752284**

Facility ID:	1011591
Facility Type:	ER
DER Facility ID:	400312
Site ID:	445476
DEC Region:	2
Spill Cause:	Human Error
Spill Class:	C4
SWIS:	3101
Spill Date:	2011-02-19
Investigator:	SFRAHMAN
Referred To:	Not reported
Reported to Dept:	2011-02-19
CID:	Not reported
Water Affected:	Not reported
Spill Source:	Private Dwelling
Spill Notifier:	Local Agency
Cleanup Ceased:	Not reported
Cleanup Meets Std:	False
Last Inspection:	Not reported
Recommended Penalty:	False
UST Trust:	False
Remediation Phase:	0
Date Entered In Computer:	2011-02-19
Spill Record Last Update:	2011-02-22
Spiller Name:	MIKE TAYLOR
Spiller Company:	TARRANTINO FUEL OIL COMPANY
Spiller Address:	Not reported
Spiller Company:	999
Contact Name:	SAMER HANNA
DEC Memo:	"Spoke with Sameer Hannah at DEP.He responded to the site and confirmed that the spill was cleaned up.Case closed."
Remarks:	"1706 THE CALLER ADVISED DISPATCH THE SPILL WAS DUE TO AN OVER FILL. THE CLEAN UP HAS BEEN CONDUCTED. NO WATER OR SOIL IMPACTED."

All Materials:

Site ID:	445476
Operable Unit ID:	1195861
Operable Unit:	01
Material ID:	2191946
Material Code:	0001A
Material Name:	#2 fuel oil
Case No.:	Not reported
Material FA:	Petroleum
Quantity:	10.00
Units:	G
Recovered:	Not reported
Oxygenate:	Not reported

E68 **420 E. 119TH STREET** **NY Spills** **S104495905**
SSW **420 E. 119TH STREET** **N/A**
< 1/8 **MANHATTAN, NY**
0.068 mi.
361 ft. **Site 4 of 9 in cluster E**

Relative:
Higher

Actual:
11 ft.

SPILLS:

Name:	420 E. 119TH STREET
Address:	420 E. 119TH STREET
City,State,Zip:	MANHATTAN, NY
Spill Number/Closed Date:	9413711 / 1995-01-14
Facility ID:	9413711
Facility Type:	ER
DER Facility ID:	153797
Site ID:	183751
DEC Region:	2
Spill Cause:	Unknown
Spill Class:	C3
SWIS:	3101
Spill Date:	1995-01-14
Investigator:	SIGONA
Referred To:	Not reported
Reported to Dept:	1994-01-14
CID:	Not reported
Water Affected:	Not reported
Spill Source:	Unknown
Spill Notifier:	Local Agency
Cleanup Ceased:	1995-01-14
Cleanup Meets Std:	True
Last Inspection:	Not reported
Recommended Penalty:	False
UST Trust:	False
Remediation Phase:	0
Date Entered In Computer:	1995-03-22
Spill Record Last Update:	2004-09-30
Spiller Name:	Not reported
Spiller Company:	COOPER OIL CO
Spiller Address:	Not reported
Spiller Company:	001
Contact Name:	Not reported
DEC Memo:	""
Remarks:	"SOMETHING SPILLED ON LAND. DEC SIGONA WENT TO LOCATION., FOUND A SMALL AMOUNT OF SPEEDY DRY AROUND FILL PIPE. MAINTENANCE MAN SAID OIL CO. DROPPED SPEEDY DRY AND OIL.ALONG CURB. WILL SWEEP & DISPOSE."

All Materials:

Site ID:	183751
Operable Unit ID:	1007286
Operable Unit:	01
Material ID:	372452
Material Code:	0001A
Material Name:	#2 fuel oil
Case No.:	Not reported
Material FA:	Petroleum
Quantity:	1.00
Units:	G
Recovered:	.00
Oxygenate:	Not reported

C69 **PS 37M RIVER EAST ELEMENTARY** **RCRA-VSQG** **1014472872**
SE **508 E 120TH ST** **NYN008023574**
< 1/8 **NEW YORK, NY 10035**
0.069 mi.
362 ft. **Site 8 of 12 in cluster C**

Relative: **Higher**
Actual: **10 ft.**

RCRA-VSQG:

Date Form Received by Agency:	20110205
Handler Name:	PS 37M RIVER EAST ELEMENTARY
Handler Address:	508 E 120TH ST
Handler City,State,Zip:	NEW YORK, NY 10035
EPA ID:	NYN008023574
Contact Name:	Not reported
Contact Address:	E 120TH ST
Contact City,State,Zip:	NEW YORK, NY 10035
Contact Telephone:	212-348-2208
Contact Fax:	Not reported
Contact Email:	Not reported
Contact Title:	Not reported
EPA Region:	02
Land Type:	Municipal
Federal Waste Generator Description:	Conditionally Exempt Small Quantity Generator
Non-Notifier:	Not reported
Biennial Report Cycle:	Not reported
Accessibility:	Not reported
Active Site Indicator:	Handler Activities
State District Owner:	NY
State District:	NYSDEC R2
Mailing Address:	E 120TH ST
Mailing City,State,Zip:	NEW YORK, NY 10035
Owner Name:	Not reported
Owner Type:	Not reported
Operator Name:	Not reported
Operator Type:	Not reported
Short-Term Generator Activity:	No
Importer Activity:	No
Mixed Waste Generator:	No
Transporter Activity:	No
Transfer Facility Activity:	No
Recycler Activity with Storage:	No
Small Quantity On-Site Burner Exemption:	No
Smelting Melting and Refining Furnace Exemption:	No
Underground Injection Control:	No
Off-Site Waste Receipt:	No
Universal Waste Indicator:	No
Universal Waste Destination Facility:	No
Federal Universal Waste:	No
Active Site Fed-Reg Treatment Storage and Disposal Facility:	Not reported
Active Site Converter Treatment storage and Disposal Facility:	Not reported
Active Site State-Reg Treatment Storage and Disposal Facility:	Not reported
Active Site State-Reg Handler:	---
Federal Facility Indicator:	Not reported
Hazardous Secondary Material Indicator:	NN
Sub-Part K Indicator:	Not reported
Commercial TSD Indicator:	No
Treatment Storage and Disposal Type:	Not reported
2018 GPRA Permit Baseline:	Not on the Baseline
2018 GPRA Renewals Baseline:	Not on the Baseline
Permit Renewals Workload Universe:	Not reported

PS 37M RIVER EAST ELEMENTARY (Continued) **1014472872**

Permit Workload Universe:	Not reported
Permit Progress Universe:	Not reported
Post-Closure Workload Universe:	Not reported
Closure Workload Universe:	Not reported
202 GPRA Corrective Action Baseline:	No
Corrective Action Workload Universe:	No
Subject to Corrective Action Universe:	No
Non-TSDFs Where RCRA CA has Been Imposed Universe:	No
TSDFs Potentially Subject to CA Under 3004 (u)/(v) Universe:	No
TSDFs Only Subject to CA under Discretionary Auth Universe:	No
Corrective Action Priority Ranking:	No NCAPS ranking
Environmental Control Indicator:	No
Institutional Control Indicator:	No
Human Exposure Controls Indicator:	N/A
Groundwater Controls Indicator:	N/A
Operating TSDF Universe:	Not reported
Full Enforcement Universe:	Not reported
Significant Non-Complier Universe:	No
Unaddressed Significant Non-Complier Universe:	No
Addressed Significant Non-Complier Universe:	No
Significant Non-Complier With a Compliance Schedule Universe:	No
Financial Assurance Required:	Not reported
Handler Date of Last Change:	20150414
Recognized Trader-Importer:	No
Recognized Trader-Exporter:	No
Importer of Spent Lead Acid Batteries:	No
Exporter of Spent Lead Acid Batteries:	No
Recycler Activity Without Storage:	Not reported
Manifest Broker:	Not reported
Sub-Part P Indicator:	No

Historic Generators:

Receive Date:	20110205
Handler Name:	PS 37M RIVER EAST ELEMENTARY
Federal Waste Generator Description:	Conditionally Exempt Small Quantity Generator
State District Owner:	NY
Large Quantity Handler of Universal Waste:	No
Recognized Trader Importer:	No
Recognized Trader Exporter:	No
Spent Lead Acid Battery Importer:	No
Spent Lead Acid Battery Exporter:	No
Current Record:	Yes
Non Storage Recycler Activity:	Not reported
Electronic Manifest Broker:	Not reported

List of NAICS Codes and Descriptions:

NAICS Codes:	No NAICS Codes Found

Facility Has Received Notices of Violation:

Found Violation:	No
Agency Which Determined Violation:	Not reported
Violation Short Description:	Not reported
Date Violation was Determined:	Not reported
Actual Return to Compliance Date:	Not reported
Return to Compliance Qualifier:	Not reported

PS 37M RIVER EAST ELEMENTARY (Continued) **1014472872**

Violation Responsible Agency:	Not reported
Scheduled Compliance Date:	Not reported
Enforcement Identifier:	Not reported
Date of Enforcement Action:	Not reported
Enforcement Responsible Agency:	Not reported
Enforcement Docket Number:	Not reported
Enforcement Attorney:	Not reported
Corrective Action Component:	Not reported
Appeal Initiated Date:	Not reported
Appeal Resolution Date:	Not reported
Disposition Status Date:	Not reported
Disposition Status:	Not reported
Disposition Status Description:	Not reported
Consent/Final Order Sequence Number:	Not reported
Consent/Final Order Respondent Name:	Not reported
Consent/Final Order Lead Agency:	Not reported
Enforcement Type:	Not reported
Enforcement Responsible Person:	Not reported
Enforcement Responsible Sub-Organization:	Not reported
SEP Sequence Number:	Not reported
SEP Expenditure Amount:	Not reported
SEP Scheduled Completion Date:	Not reported
SEP Actual Date:	Not reported
SEP Defaulted Date:	Not reported
SEP Type:	Not reported
SEP Type Description:	Not reported
Proposed Amount:	Not reported
Final Monetary Amount:	Not reported
Paid Amount:	Not reported
Final Count:	Not reported
Final Amount:	Not reported

Evaluation Action Summary:

Evaluation Date:	20110205
Evaluation Responsible Agency:	EPA
Found Violation:	No
Evaluation Type Description:	COMPLIANCE EVALUATION INSPECTION ON-SITE
Evaluation Responsible Person Identifier:	R2JWG
Evaluation Responsible Sub-Organization:	RCB
Actual Return to Compliance Date:	Not reported
Scheduled Compliance Date:	Not reported
Date of Request:	Not reported
Date Response Received:	Not reported
Request Agency:	Not reported
Former Citation:	Not reported

C70 **PS 206M JOSE CELSO BARBOSA** **RCRA-VSQG** **1014472871**
SE **508 E 120TH ST** **NYN008023566**
< 1/8 **NEW YORK, NY 10035**
0.069 mi.
362 ft. **Site 9 of 12 in cluster C**

Relative: RCRA-VSQG:
Higher

Date Form Received by Agency:	20110205
Handler Name:	PS 206M JOSE CELSO BARBOSA
Handler Address:	508 E 120TH ST

Actual:
10 ft.

PS 206M JOSE CELSO BARBOSA (Continued) **1014472871**

Handler City,State,Zip:	NEW YORK, NY 10035
EPA ID:	NYN008023566
Contact Name:	Not reported
Contact Address:	E 120TH ST
Contact City,State,Zip:	NEW YORK, NY 10035
Contact Telephone:	212-860-5809
Contact Fax:	Not reported
Contact Email:	Not reported
Contact Title:	Not reported
EPA Region:	02
Land Type:	Municipal
Federal Waste Generator Description:	Conditionally Exempt Small Quantity Generator
Non-Notifier:	Not reported
Biennial Report Cycle:	Not reported
Accessibility:	Not reported
Active Site Indicator:	Handler Activities
State District Owner:	NY
State District:	NYSDEC R2
Mailing Address:	E 120TH ST
Mailing City,State,Zip:	NEW YORK, NY 10035
Owner Name:	Not reported
Owner Type:	Not reported
Operator Name:	Not reported
Operator Type:	Not reported
Short-Term Generator Activity:	No
Importer Activity:	No
Mixed Waste Generator:	No
Transporter Activity:	No
Transfer Facility Activity:	No
Recycler Activity with Storage:	No
Small Quantity On-Site Burner Exemption:	No
Smelting Melting and Refining Furnace Exemption:	No
Underground Injection Control:	No
Off-Site Waste Receipt:	No
Universal Waste Indicator:	No
Universal Waste Destination Facility:	No
Federal Universal Waste:	No
Active Site Fed-Reg Treatment Storage and Disposal Facility:	Not reported
Active Site Converter Treatment storage and Disposal Facility:	Not reported
Active Site State-Reg Treatment Storage and Disposal Facility:	Not reported
Active Site State-Reg Handler:	---
Federal Facility Indicator:	Not reported
Hazardous Secondary Material Indicator:	NN
Sub-Part K Indicator:	Not reported
Commercial TSD Indicator:	No
Treatment Storage and Disposal Type:	Not reported
2018 GPRA Permit Baseline:	Not on the Baseline
2018 GPRA Renewals Baseline:	Not on the Baseline
Permit Renewals Workload Universe:	Not reported
Permit Workload Universe:	Not reported
Permit Progress Universe:	Not reported
Post-Closure Workload Universe:	Not reported
Closure Workload Universe:	Not reported
202 GPRA Corrective Action Baseline:	No
Corrective Action Workload Universe:	No
Subject to Corrective Action Universe:	No
Non-TSDFs Where RCRA CA has Been Imposed Universe:	No

PS 206M JOSE CELSO BARBOSA (Continued) **1014472871**

TSDFs Potentially Subject to CA Under 3004 (u)/(v) Universe:	No
TSDFs Only Subject to CA under Discretionary Auth Universe:	No
Corrective Action Priority Ranking:	No NCAPS ranking
Environmental Control Indicator:	No
Institutional Control Indicator:	No
Human Exposure Controls Indicator:	N/A
Groundwater Controls Indicator:	N/A
Operating TSDF Universe:	Not reported
Full Enforcement Universe:	Not reported
Significant Non-Complier Universe:	No
Unaddressed Significant Non-Complier Universe:	No
Addressed Significant Non-Complier Universe:	No
Significant Non-Complier With a Compliance Schedule Universe:	No
Financial Assurance Required:	Not reported
Handler Date of Last Change:	20150414
Recognized Trader-Importer:	No
Recognized Trader-Exporter:	No
Importer of Spent Lead Acid Batteries:	No
Exporter of Spent Lead Acid Batteries:	No
Recycler Activity Without Storage:	Not reported
Manifest Broker:	Not reported
Sub-Part P Indicator:	No

Historic Generators:

Receive Date:	20110205
Handler Name: PS 206M JOSE CELSO BARBOSA	
Federal Waste Generator Description:	Conditionally Exempt Small Quantity Generator
State District Owner:	NY
Large Quantity Handler of Universal Waste:	No
Recognized Trader Importer:	No
Recognized Trader Exporter:	No
Spent Lead Acid Battery Importer:	No
Spent Lead Acid Battery Exporter:	No
Current Record:	Yes
Non Storage Recycler Activity:	Not reported
Electronic Manifest Broker:	Not reported

List of NAICS Codes and Descriptions:

NAICS Codes:	No NAICS Codes Found

Facility Has Received Notices of Violation:

Found Violation:	No
Agency Which Determined Violation:	Not reported
Violation Short Description:	Not reported
Date Violation was Determined:	Not reported
Actual Return to Compliance Date:	Not reported
Return to Compliance Qualifier:	Not reported
Violation Responsible Agency:	Not reported
Scheduled Compliance Date:	Not reported
Enforcement Identifier:	Not reported
Date of Enforcement Action:	Not reported
Enforcement Responsible Agency:	Not reported
Enforcement Docket Number:	Not reported
Enforcement Attorney:	Not reported
Corrective Action Component:	Not reported

PS 206M JOSE CELSO BARBOSA (Continued) **1014472871**

Appeal Initiated Date:	Not reported
Appeal Resolution Date:	Not reported
Disposition Status Date:	Not reported
Disposition Status:	Not reported
Disposition Status Description:	Not reported
Consent/Final Order Sequence Number:	Not reported
Consent/Final Order Respondent Name:	Not reported
Consent/Final Order Lead Agency:	Not reported
Enforcement Type:	Not reported
Enforcement Responsible Person:	Not reported
Enforcement Responsible Sub-Organization:	Not reported
SEP Sequence Number:	Not reported
SEP Expenditure Amount:	Not reported
SEP Scheduled Completion Date:	Not reported
SEP Actual Date:	Not reported
SEP Defaulted Date:	Not reported
SEP Type:	Not reported
SEP Type Description:	Not reported
Proposed Amount:	Not reported
Final Monetary Amount:	Not reported
Paid Amount:	Not reported
Final Count:	Not reported
Final Amount:	Not reported

Evaluation Action Summary:

Evaluation Date:	20110205
Evaluation Responsible Agency:	EPA
Found Violation:	No
Evaluation Type Description:	COMPLIANCE EVALUATION INSPECTION ON-SITE
Evaluation Responsible Person Identifier:	R2JWG
Evaluation Responsible Sub-Organization:	RCB
Actual Return to Compliance Date:	Not reported
Scheduled Compliance Date:	Not reported
Date of Request:	Not reported
Date Response Received:	Not reported
Request Agency:	Not reported
Former Citation:	Not reported

E71 **CON EDISON SERVICE BOX: 19665** **RCRA NonGen / NLR** **1016450520**
SSW **424 E 119TH ST** **NY MANIFEST** **NYP004295457**
< 1/8 **NEW YORK, NY 10029**
0.069 mi.
362 ft. **Site 5 of 9 in cluster E**

Relative: **Higher**
Actual: **11 ft.**

RCRA NonGen / NLR:

Date Form Received by Agency:	20130422
Handler Name:	CON EDISON SERVICE BOX: 19665
Handler Address:	424 E 119TH ST
Handler City,State,Zip:	NEW YORK, NY 10029
EPA ID:	NYP004295457
Contact Name:	JUAN RODRIGUEZ
Contact Address:	Not reported
Contact City,State,Zip:	Not reported
Contact Telephone:	347-865-5931
Contact Fax:	Not reported
Contact Email:	Not reported

CON EDISON SERVICE BOX: 19665 (Continued) **1016450520**

Contact Title:	OPERATING SUPERVISOR
EPA Region:	02
Land Type:	Private
Federal Waste Generator Description:	Not a generator, verified
Non-Notifier:	Not reported
Biennial Report Cycle:	Not reported
Accessibility:	Not reported
Active Site Indicator:	Not reported
State District Owner:	NY
State District:	NYSDEC R2
Mailing Address:	Not reported
Mailing City,State,Zip:	NEW YORK, NY 10003
Owner Name:	Not reported
Owner Type:	Not reported
Operator Name:	Not reported
Operator Type:	Not reported
Short-Term Generator Activity:	No
Importer Activity:	No
Mixed Waste Generator:	No
Transporter Activity:	No
Transfer Facility Activity:	No
Recycler Activity with Storage:	No
Small Quantity On-Site Burner Exemption:	No
Smelting Melting and Refining Furnace Exemption:	No
Underground Injection Control:	No
Off-Site Waste Receipt:	No
Universal Waste Indicator:	No
Universal Waste Destination Facility:	No
Federal Universal Waste:	No
Active Site Fed-Reg Treatment Storage and Disposal Facility:	Not reported
Active Site Converter Treatment storage and Disposal Facility:	Not reported
Active Site State-Reg Treatment Storage and Disposal Facility:	Not reported
Active Site State-Reg Handler:	---
Federal Facility Indicator:	Not reported
Hazardous Secondary Material Indicator:	NN
Sub-Part K Indicator:	Not reported
Commercial TSD Indicator:	No
Treatment Storage and Disposal Type:	Not reported
2018 GPRA Permit Baseline:	Not on the Baseline
2018 GPRA Renewals Baseline:	Not on the Baseline
Permit Renewals Workload Universe:	Not reported
Permit Workload Universe:	Not reported
Permit Progress Universe:	Not reported
Post-Closure Workload Universe:	Not reported
Closure Workload Universe:	Not reported
202 GPRA Corrective Action Baseline:	No
Corrective Action Workload Universe:	No
Subject to Corrective Action Universe:	No
Non-TSDFs Where RCRA CA has Been Imposed Universe:	No
TSDFs Potentially Subject to CA Under 3004 (u)/(v) Universe:	No
TSDFs Only Subject to CA under Discretionary Auth Universe:	No
Corrective Action Priority Ranking:	No NCAPS ranking
Environmental Control Indicator:	No
Institutional Control Indicator:	No
Human Exposure Controls Indicator:	N/A
Groundwater Controls Indicator:	N/A
Operating TSDF Universe:	Not reported

CON EDISON SERVICE BOX: 19665 (Continued) **1016450520**

Full Enforcement Universe:	Not reported
Significant Non-Complier Universe:	No
Unaddressed Significant Non-Complier Universe:	No
Addressed Significant Non-Complier Universe:	No
Significant Non-Complier With a Compliance Schedule Universe:	No
Financial Assurance Required:	Not reported
Handler Date of Last Change:	20130910
Recognized Trader-Importer:	No
Recognized Trader-Exporter:	No
Importer of Spent Lead Acid Batteries:	No
Exporter of Spent Lead Acid Batteries:	No
Recycler Activity Without Storage:	Not reported
Manifest Broker:	Not reported
Sub-Part P Indicator:	No

Historic Generators:

Receive Date:	20130322
Handler Name: CON EDISON SERVICE BOX:	19665
Federal Waste Generator Description:	Conditionally Exempt Small Quantity Generator
State District Owner:	NY
Large Quantity Handler of Universal Waste:	No
Recognized Trader Importer:	No
Recognized Trader Exporter:	No
Spent Lead Acid Battery Importer:	No
Spent Lead Acid Battery Exporter:	No
Current Record:	No
Non Storage Recycler Activity:	Not reported
Electronic Manifest Broker:	Not reported

Receive Date:	20130422
Handler Name: CON EDISON SERVICE BOX:	19665
Federal Waste Generator Description:	Not a generator, verified
State District Owner:	NY
Large Quantity Handler of Universal Waste:	No
Recognized Trader Importer:	No
Recognized Trader Exporter:	No
Spent Lead Acid Battery Importer:	No
Spent Lead Acid Battery Exporter:	No
Current Record:	Yes
Non Storage Recycler Activity:	Not reported
Electronic Manifest Broker:	Not reported

List of NAICS Codes and Descriptions:
NAICS Codes: No NAICS Codes Found

Facility Has Received Notices of Violations:
Violations: No Violations Found

Evaluation Action Summary:
Evaluations: No Evaluations Found

NY MANIFEST:
Name: CON EDISON

CON EDISON SERVICE BOX: 19665 (Continued) **1016450520**

Address:	424 E 119TH ST
City,State,Zip:	NEW YORK, NY 10029
Country:	USA
EPA ID:	NYP004295457
Facility Status:	Not reported
Location Address 1:	424 E 119TH ST
Code:	BP
Location Address 2:	SERV BOX 19665
Total Tanks:	Not reported
Location City:	NEW YORK
Location State:	NY
Location Zip:	10029
Location Zip 4:	Not reported

NY MANIFEST:

EPAID:	NYP004295457
Mailing Name:	CON EDISON
Mailing Contact:	CON EDISON
Mailing Address 1:	4 IRVING PL 15TH FL
Mailing Address 2:	Not reported
Mailing City:	NEW YORK
Mailing State:	NY
Mailing Zip:	10003
Mailing Zip 4:	Not reported
Mailing Country:	USA
Mailing Phone:	2124603770

NY MANIFEST:

Document ID:	Not reported
Manifest Status:	Not reported
seq:	Not reported
Year:	2018
Trans1 State ID:	NJ0000027193
Trans2 State ID:	Not reported
Generator Ship Date:	03/22/2013
Trans1 Recv Date:	03/22/2013
Trans2 Recv Date:	Not reported
TSD Site Recv Date:	03/22/2013
Part A Recv Date:	Not reported
Part B Recv Date:	Not reported
Generator EPA ID:	NYP004295457
Trans1 EPA ID:	Not reported
Trans2 EPA ID:	Not reported
TSDF ID 1:	NJD002200046
TSDF ID 2:	Not reported
Manifest Tracking Number:	010708398JJK
Import Indicator:	N
Export Indicator:	N
Discr Quantity Indicator:	N
Discr Type Indicator:	N
Discr Residue Indicator:	N
Discr Partial Reject Indicator:	N
Discr Full Reject Indicator:	N
Manifest Ref Number:	Not reported
Alt Facility RCRA ID:	Not reported
Alt Facility Sign Date:	Not reported
MGMT Method Type Code:	H110

CON EDISON SERVICE BOX: 19665 (Continued) **1016450520**

Waste Code:	Not reported
Waste Code:	Not reported
Waste Code:	Not reported
Waste Code:	Not reported
Waste Code:	Not reported
Waste Code:	Not reported
Quantity:	500
Units:	P - Pounds
Number of Containers:	1
Container Type:	TT - Cargo tank, tank trucks
Handling Method:	T Chemical, physical, or biological treatment.
Specific Gravity:	1
Waste Code:	D008
Waste Code 1_2:	Not reported
Waste Code 1_3:	Not reported
Waste Code 1_4:	Not reported
Waste Code 1_5:	Not reported
Waste Code 1_6:	Not reported

E72 **LITTLE SISTERS HOUSE** **NY Spills** **S104495216**
SSW **426 EAST 119TH STREET** **N/A**
< 1/8 **NEW YORK CITY, NY**
0.069 mi.
362 ft. **Site 6 of 9 in cluster E**

Relative:
Higher

Actual:
11 ft.

SPILLS:

Name:	LITTLE SISTERS HOUSE
Address:	426 EAST 119TH STREET
City,State,Zip:	NEW YORK CITY, NY
Spill Number/Closed Date:	8910601 / 2001-11-06
Facility ID:	8910601
Facility Type:	ER
DER Facility ID:	281366
Site ID:	276621
DEC Region:	2
Spill Cause:	Other
Spill Class:	D4
SWIS:	3101
Spill Date:	1990-02-06
Investigator:	TOMASELLO
Referred To:	Not reported
Reported to Dept:	1990-02-06
CID:	Not reported
Water Affected:	Not reported
Spill Source:	Unknown
Spill Notifier:	Affected Persons
Cleanup Ceased:	2001-11-06
Cleanup Meets Std:	True
Last Inspection:	Not reported
Recommended Penalty:	False
UST Trust:	False
Remediation Phase:	0
Date Entered In Computer:	1990-02-07
Spill Record Last Update:	2001-11-06
Spiller Name:	Not reported
Spiller Company:	UNKNOWN
Spiller Address:	Not reported

LITTLE SISTERS HOUSE (Continued) **S104495216**

Spiller Company: 001
Contact Name: Not reported
DEC Memo: ""
Remarks: "(3) CARTONS & A COUPLE OF BLACK BAGS FULL OF MEDICAL WASTE LEFT BY DOOR TO THE LITTLE SISTERS OF ASSUMPTION FAMILY HEALTH SERVICE, DEPT OF SANITATION NOTIFIED, DEC WAITING FOR CALL BACK."

All Materials:
Site ID: 276621
Operable Unit ID: 937485
Operable Unit: 01
Material ID: 440169
Material Code: 0053A
Material Name: medical waste
Case No.: Not reported
Material FA: Other
Quantity: -1.00
Units: L
Recovered: .00
Oxygenate: Not reported

E73 **LITTLE SISTERS ASSUMPTION** **NY Spills** **S102961950**
SSW **426 EAST 119TH STREET** **N/A**
< 1/8 **NEW YORK, NY**
0.069 mi.
362 ft. **Site 7 of 9 in cluster E**

Relative: **Higher**
Actual: **11 ft.**

SPILLS:
Name: LITTLE SISTERS ASSUMPTION
Address: 426 EAST 119TH STREET
City,State,Zip: NEW YORK, NY
Spill Number/Closed Date: 9710576 / 1998-01-08
Facility ID: 9710576
Facility Type: ER
DER Facility ID: 224902
Site ID: 276622
DEC Region: 2
Spill Cause: Equipment Failure
Spill Class: C4
SWIS: 3101
Spill Date: 1997-12-15
Investigator: SIGONA
Referred To: Not reported
Reported to Dept: 1997-12-16
CID: 204
Water Affected: Not reported
Spill Source: Private Dwelling
Spill Notifier: Affected Persons
Cleanup Ceased: Not reported
Cleanup Meets Std: False
Last Inspection: Not reported
Recommended Penalty: False
UST Trust: False
Remediation Phase: 0
Date Entered In Computer: 1997-12-16
Spill Record Last Update: 1998-01-16
Spiller Name: Not reported

LITTLE SISTERS ASSUMPTION (Continued) **S102961950**

Spiller Company:	Not reported
Spiller Address:	424 EAST 119TH STREET
Spiller Company:	001
Contact Name:	SISTER JUDY GARSON
DEC Memo:	""
Remarks:	"CALLER HAS A PETROLEUM SMELL IN IN BASEMENT - WORKERS WERE IN ROAD DIGGING IN NOVEMBER AND THE SMELL STARTED AROUND THAT TIME "

All Materials:

Site ID:	276622
Operable Unit ID:	1056933
Operable Unit:	01
Material ID:	566594
Material Code:	0001A
Material Name:	#2 fuel oil
Case No.:	Not reported
Material FA:	Petroleum
Quantity:	.00
Units:	G
Recovered:	.00
Oxygenate:	Not reported

C74 **PROJECT GREEN HOPE** **NY Spills** **S106968233**
South **448 EAST 119TH ST** **N/A**
< 1/8 **MANHATTAN, NY**
0.070 mi.
367 ft. **Site 10 of 12 in cluster C**

Relative:
Higher

Actual:
11 ft.

SPILLS:

Name:	PROJECT GREEN HOPE
Address:	448 EAST 119TH ST
City,State,Zip:	MANHATTAN, NY
Spill Number/Closed Date:	0502340 / 2005-05-31
Facility ID:	0502340
Facility Type:	ER
DER Facility ID:	292941
Site ID:	346682
DEC Region:	2
Spill Cause:	Equipment Failure
Spill Class:	C4
SWIS:	3101
Spill Date:	2005-05-27
Investigator:	MXTIPPLE
Referred To:	Not reported
Reported to Dept:	2005-05-27
CID:	409
Water Affected:	Not reported
Spill Source:	Private Dwelling
Spill Notifier:	Local Agency
Cleanup Ceased:	Not reported
Cleanup Meets Std:	False
Last Inspection:	Not reported
Recommended Penalty:	False
UST Trust:	False
Remediation Phase:	0
Date Entered In Computer:	2005-05-27
Spill Record Last Update:	2007-06-28

PROJECT GREEN HOPE (Continued) **S106968233**

Spiller Name:	ESTEON CLARE
Spiller Company:	PROJECT GREEN HOPE
Spiller Address:	448 EAST 119 STREET
Spiller Company:	001
Contact Name:	ESTEON CLARE
DEC Memo:	"5/31/05 mt updating// T&S conducted unsatisfactory cleanup//Castle oil went out and completed the cleanup// nfa"
Remarks:	"CLEAN UP IN PROCESS. THE VA WA STILL GOING AND DIDNT STOP."

All Materials:

Site ID:	346682
Operable Unit ID:	1104442
Operable Unit:	01
Material ID:	584653
Material Code:	0001A
Material Name:	#2 fuel oil
Case No.:	Not reported
Material FA:	Petroleum
Quantity:	5.00
Units:	G
Recovered:	.00
Oxygenate:	Not reported

C75 **HOLY ROSARY CHURCH** **NY Spills** **S109373840**
South **444 EAST 119TH ST** **N/A**
< 1/8 **MANHATTAN, NY**
0.070 mi.
371 ft. **Site 11 of 12 in cluster C**

Relative: **Higher**

Actual: **11 ft.**

SPILLS:

Name:	HOLY ROSARY CHURCH
Address:	444 EAST 119TH ST
City,State,Zip:	MANHATTAN, NY
Spill Number/Closed Date:	0809380 / 2008-11-21
Facility ID:	0809380
Facility Type:	ER
DER Facility ID:	356093
Site ID:	406837
DEC Region:	2
Spill Cause:	Equipment Failure
Spill Class:	B2
SWIS:	3101
Spill Date:	2008-11-19
Investigator:	jbvought
Referred To:	Not reported
Reported to Dept:	2008-11-19
CID:	Not reported
Water Affected:	Not reported
Spill Source:	Institutional, Educational, Gov., Other
Spill Notifier:	Other
Cleanup Ceased:	Not reported
Cleanup Meets Std:	False
Last Inspection:	Not reported
Recommended Penalty:	False
UST Trust:	False
Remediation Phase:	0
Date Entered In Computer:	2008-11-19

HOLY ROSARY CHURCH (Continued) **S109373840**

Spill Record Last Update:	2008-11-24
Spiller Name:	GEORGE GRANIER
Spiller Company:	HOLY ROSARY
Spiller Address:	444 EAST 119TH ST
Spiller Company:	999
Contact Name:	JOE OSTROWSKI
DEC Memo:	"11/19/08-Vought-Daytime runner. Vought performed site visit and Petroleum Tank Cleaners on-site. Danny Mason (JR Mason Residential and Commerical Contracting 914-393-5392 cell:347-723-5591) also onsite. Spill caused by contractor onsite removing fill pipe in basement to two (275-gallon) manifolded #2 Fuel oil ASTs but not removing fill port. Approximately 150-gallons of #2 fuel oil was emptied into basement with concrete floor and #2 fuel oil also entered sump. Delivery by Castle Oil and PTC hired by Archdiocese. Speedy dry also put on floor but puddles of product still present morning after delivery (delivery was last evening) -suggesting lack of infiltration through concrete. JR Mason John Ryan (914-393-5392) also arrived onsite and would convey DEC requirments to Bram Hillegers (Archdiosece). Vought called PTC Joe Ostrowski for update on condition of concrete floor. Vought received call from Hilleger and explained below requirements and also required him to call 311 due to impact to sump. Note that sump was turned off during spill as liquid oil level above sump level and floor. Vought received callback from PTC Ostrowski that concrete was in good shape. Vought sent CSL to: Bram Hillegers Archdiocese of New York Bishop Fearns Building 201 Seminary Avenue, 2nd Floor Yonkers, NY 10704-1852 Fax: 914-376-0610 11/21/08-Vought-Received email from Hilleger that no cracks were present in concrete and that PTC completed cleanup. Pictures showed conrete floor in good condition and no remaining oil. Spill closed by Vought. 11/24/08-Vought-NFA sent to above address."
Remarks:	"CALLER STATES THAT THE FILL LINE WAS DISCONNECTED TO THE TANKS IN THE BASEMENT AND ABOUT 150 GALLONS OF PRODUCT SPILLED TO THE CONCRETE FLOOR IN THE BASEMENT. CLEAN UP IS PENDING."

All Materials:

Site ID:	406837
Operable Unit ID:	1163407
Operable Unit:	01
Material ID:	2154721
Material Code:	0001A
Material Name:	#2 fuel oil
Case No.:	Not reported
Material FA:	Petroleum
Quantity:	150.00
Units:	G
Recovered:	.00
Oxygenate:	Not reported

C76 **CON EDISON SERVICE BOX: 19667** **RCRA NonGen / NLR** **1016450483**
South **444 E 119TH ST** **NY MANIFEST** **NYP004295085**
< 1/8 **NEW YORK, NY 10029**
0.070 mi.
371 ft. **Site 12 of 12 in cluster C**

Relative: **Higher**
Actual: **11 ft.**

RCRA NonGen / NLR:

Date Form Received by Agency:		20130421
Handler Name:	CON EDISON SERVICE BOX:	19667
Handler Address:		444 E 119TH ST
Handler City,State,Zip:		NEW YORK, NY 10029
EPA ID:		NYP004295085
Contact Name:		JUAN RODRIGUEZ
Contact Address:		Not reported
Contact City,State,Zip:		Not reported
Contact Telephone:		347-865-5931
Contact Fax:		Not reported
Contact Email:		Not reported
Contact Title:		OPERATING SUPERVISOR
EPA Region:		02
Land Type:		Private
Federal Waste Generator Description:		Not a generator, verified
Non-Notifier:		Not reported
Biennial Report Cycle:		Not reported
Accessibility:		Not reported
Active Site Indicator:		Not reported
State District Owner:		NY
State District:		NYSDEC R2
Mailing Address:		Not reported
Mailing City,State,Zip:		NEW YORK, NY 10003
Owner Name:		Not reported
Owner Type:		Not reported
Operator Name:		Not reported
Operator Type:		Not reported
Short-Term Generator Activity:		No
Importer Activity:		No
Mixed Waste Generator:		No
Transporter Activity:		No
Transfer Facility Activity:		No
Recycler Activity with Storage:		No
Small Quantity On-Site Burner Exemption:		No
Smelting Melting and Refining Furnace Exemption:		No
Underground Injection Control:		No
Off-Site Waste Receipt:		No
Universal Waste Indicator:		No
Universal Waste Destination Facility:		No
Federal Universal Waste:		No
Active Site Fed-Reg Treatment Storage and Disposal Facility:		Not reported
Active Site Converter Treatment storage and Disposal Facility:		Not reported
Active Site State-Reg Treatment Storage and Disposal Facility:		Not reported
Active Site State-Reg Handler:		---
Federal Facility Indicator:		Not reported
Hazardous Secondary Material Indicator:		NN
Sub-Part K Indicator:		Not reported
Commercial TSD Indicator:		No
Treatment Storage and Disposal Type:		Not reported
2018 GPRA Permit Baseline:		Not on the Baseline
2018 GPRA Renewals Baseline:		Not on the Baseline
Permit Renewals Workload Universe:		Not reported

CON EDISON SERVICE BOX: 19667 (Continued) **1016450483**

Permit Workload Universe:	Not reported
Permit Progress Universe:	Not reported
Post-Closure Workload Universe:	Not reported
Closure Workload Universe:	Not reported
202 GPRA Corrective Action Baseline:	No
Corrective Action Workload Universe:	No
Subject to Corrective Action Universe:	No
Non-TSDFs Where RCRA CA has Been Imposed Universe:	No
TSDFs Potentially Subject to CA Under 3004 (u)/(v) Universe:	No
TSDFs Only Subject to CA under Discretionary Auth Universe:	No
Corrective Action Priority Ranking:	No NCAPS ranking
Environmental Control Indicator:	No
Institutional Control Indicator:	No
Human Exposure Controls Indicator:	N/A
Groundwater Controls Indicator:	N/A
Operating TSDF Universe:	Not reported
Full Enforcement Universe:	Not reported
Significant Non-Complier Universe:	No
Unaddressed Significant Non-Complier Universe:	No
Addressed Significant Non-Complier Universe:	No
Significant Non-Complier With a Compliance Schedule Universe:	No
Financial Assurance Required:	Not reported
Handler Date of Last Change:	20130910
Recognized Trader-Importer:	No
Recognized Trader-Exporter:	No
Importer of Spent Lead Acid Batteries:	No
Exporter of Spent Lead Acid Batteries:	No
Recycler Activity Without Storage:	Not reported
Manifest Broker:	Not reported
Sub-Part P Indicator:	No

Historic Generators:

Receive Date:	20130321
Handler Name: CON EDISON SERVICE BOX:	19667
Federal Waste Generator Description:	Conditionally Exempt Small Quantity Generator
State District Owner:	NY
Large Quantity Handler of Universal Waste:	No
Recognized Trader Importer:	No
Recognized Trader Exporter:	No
Spent Lead Acid Battery Importer:	No
Spent Lead Acid Battery Exporter:	No
Current Record:	No
Non Storage Recycler Activity:	Not reported
Electronic Manifest Broker:	Not reported

Receive Date:	20130421
Handler Name: CON EDISON SERVICE BOX:	19667
Federal Waste Generator Description:	Not a generator, verified
State District Owner:	NY
Large Quantity Handler of Universal Waste:	No
Recognized Trader Importer:	No
Recognized Trader Exporter:	No
Spent Lead Acid Battery Importer:	No
Spent Lead Acid Battery Exporter:	No
Current Record:	Yes
Non Storage Recycler Activity:	Not reported

CON EDISON SERVICE BOX: 19667 (Continued) **1016450483**

Electronic Manifest Broker: Not reported

List of NAICS Codes and Descriptions:
NAICS Codes: No NAICS Codes Found

Facility Has Received Notices of Violations:
Violations: No Violations Found

Evaluation Action Summary:
Evaluations: No Evaluations Found

NY MANIFEST:
Name: CON EDISON
Address: 444 E 119TH ST
City,State,Zip: NEW YORK, NY 10029
Country: USA
EPA ID: NYP004295085
Facility Status: Not reported
Location Address 1: 444 E 119TH ST
Code: BP
Location Address 2: SERV BOX 19667
Total Tanks: Not reported
Location City: NEW YORK
Location State: NY
Location Zip: 10029
Location Zip 4: Not reported

NY MANIFEST:
EPAID: NYP004295085
Mailing Name: CON EDISON
Mailing Contact: CON EDISON
Mailing Address 1: 4 IRVING PL 15TH FL
Mailing Address 2: Not reported
Mailing City: NEW YORK
Mailing State: NY
Mailing Zip: 10003
Mailing Zip 4: Not reported
Mailing Country: USA
Mailing Phone: 2124603770

NY MANIFEST:
Document ID: Not reported
Manifest Status: Not reported
seq: Not reported
Year: 2018
Trans1 State ID: NJ0000027193
Trans2 State ID: Not reported
Generator Ship Date: 03/21/2013
Trans1 Recv Date: 03/21/2013
Trans2 Recv Date: Not reported
TSD Site Recv Date: 03/22/2013
Part A Recv Date: Not reported
Part B Recv Date: Not reported
Generator EPA ID: NYP004295085

CON EDISON SERVICE BOX: 19667 (Continued) **1016450483**

Trans1 EPA ID:	Not reported
Trans2 EPA ID:	Not reported
TSDF ID 1:	NJD002200046
TSDF ID 2:	Not reported
Manifest Tracking Number:	010841440JJK
Import Indicator:	N
Export Indicator:	N
Discr Quantity Indicator:	N
Discr Type Indicator:	N
Discr Residue Indicator:	N
Discr Partial Reject Indicator:	N
Discr Full Reject Indicator:	N
Manifest Ref Number:	Not reported
Alt Facility RCRA ID:	Not reported
Alt Facility Sign Date:	Not reported
MGMT Method Type Code:	H110
Waste Code:	Not reported
Waste Code:	Not reported
Waste Code:	Not reported
Waste Code:	Not reported
Waste Code:	Not reported
Waste Code:	Not reported
Quantity:	500
Units:	P - Pounds
Number of Containers:	1
Container Type:	TT - Cargo tank, tank trucks
Handling Method:	T Chemical, physical, or biological treatment.
Specific Gravity:	1
Waste Code:	D008
Waste Code 1_2:	Not reported
Waste Code 1_3:	Not reported
Waste Code 1_4:	Not reported
Waste Code 1_5:	Not reported
Waste Code 1_6:	Not reported

F77 **CON EDISON** **RCRA NonGen / NLR** **1012185748**
WSW **2321 1ST AVE** **NJ MANIFEST** **NYP004165825**
< 1/8 **NEW YORK, NY 10035** **NY MANIFEST**
0.071 mi.
374 ft. **Site 1 of 23 in cluster F**

Relative: **Higher**
Actual: **10 ft.**

RCRA NonGen / NLR:

Date Form Received by Agency:		20160601
Handler Name:	CON EDISON	
Handler Address:		2321 1ST AVE
Handler City,State,Zip:		NEW YORK, NY 10035
EPA ID:		NYP004165825
Contact Name:		NEIL SKOW
Contact Address:		Not reported
Contact City,State,Zip:		Not reported
Contact Telephone:		718-204-4249
Contact Fax:		Not reported
Contact Email:		Not reported
Contact Title:		Not reported
EPA Region:		02
Land Type:		Private
Federal Waste Generator Description:		Not a generator, verified

CON EDISON (Continued) **1012185748**

Non-Notifier:	Not reported
Biennial Report Cycle:	Not reported
Accessibility:	Not reported
Active Site Indicator:	Not reported
State District Owner:	NY
State District:	NYSDEC R2
Mailing Address:	4 IRVING PL, RM 828
Mailing City,State,Zip:	NEW YORK, NY 10003
Owner Name:	Not reported
Owner Type:	Not reported
Operator Name:	Not reported
Operator Type:	Not reported
Short-Term Generator Activity:	No
Importer Activity:	No
Mixed Waste Generator:	No
Transporter Activity:	No
Transfer Facility Activity:	No
Recycler Activity with Storage:	No
Small Quantity On-Site Burner Exemption:	No
Smelting Melting and Refining Furnace Exemption:	No
Underground Injection Control:	No
Off-Site Waste Receipt:	No
Universal Waste Indicator:	No
Universal Waste Destination Facility:	No
Federal Universal Waste:	No
Active Site Fed-Reg Treatment Storage and Disposal Facility:	Not reported
Active Site Converter Treatment storage and Disposal Facility:	Not reported
Active Site State-Reg Treatment Storage and Disposal Facility:	Not reported
Active Site State-Reg Handler:	---
Federal Facility Indicator:	Not reported
Hazardous Secondary Material Indicator:	NN
Sub-Part K Indicator:	Not reported
Commercial TSD Indicator:	No
Treatment Storage and Disposal Type:	Not reported
2018 GPRA Permit Baseline:	Not on the Baseline
2018 GPRA Renewals Baseline:	Not on the Baseline
Permit Renewals Workload Universe:	Not reported
Permit Workload Universe:	Not reported
Permit Progress Universe:	Not reported
Post-Closure Workload Universe:	Not reported
Closure Workload Universe:	Not reported
202 GPRA Corrective Action Baseline:	No
Corrective Action Workload Universe:	No
Subject to Corrective Action Universe:	No
Non-TSDFs Where RCRA CA has Been Imposed Universe:	No
TSDFs Potentially Subject to CA Under 3004 (u)/(v) Universe:	No
TSDFs Only Subject to CA under Discretionary Auth Universe:	No
Corrective Action Priority Ranking:	No NCAPS ranking
Environmental Control Indicator:	No
Institutional Control Indicator:	No
Human Exposure Controls Indicator:	N/A
Groundwater Controls Indicator:	N/A
Operating TSDF Universe:	Not reported
Full Enforcement Universe:	Not reported
Significant Non-Complier Universe:	No
Unaddressed Significant Non-Complier Universe:	No
Addressed Significant Non-Complier Universe:	No

CON EDISON (Continued) **1012185748**

Significant Non-Complier With a Compliance Schedule Universe: No
Financial Assurance Required: Not reported
Handler Date of Last Change: 20161003
Recognized Trader-Importer: No
Recognized Trader-Exporter: No
Importer of Spent Lead Acid Batteries: No
Exporter of Spent Lead Acid Batteries: No
Recycler Activity Without Storage: Not reported
Manifest Broker: Not reported
Sub-Part P Indicator: No

Historic Generators:
Receive Date: 20090403
Handler Name: CON EDISON
Federal Waste Generator Description: Conditionally Exempt Small Quantity Generator
State District Owner: Not reported
Large Quantity Handler of Universal Waste: No
Recognized Trader Importer: No
Recognized Trader Exporter: No
Spent Lead Acid Battery Importer: No
Spent Lead Acid Battery Exporter: No
Current Record: No
Non Storage Recycler Activity: Not reported
Electronic Manifest Broker: Not reported

Receive Date: 20160601
Handler Name: CON EDISON
Federal Waste Generator Description: Not a generator, verified
State District Owner: NY
Large Quantity Handler of Universal Waste: No
Recognized Trader Importer: No
Recognized Trader Exporter: No
Spent Lead Acid Battery Importer: No
Spent Lead Acid Battery Exporter: No
Current Record: Yes
Non Storage Recycler Activity: Not reported
Electronic Manifest Broker: Not reported

List of NAICS Codes and Descriptions:
NAICS Codes: No NAICS Codes Found

Facility Has Received Notices of Violations:
Violations: No Violations Found

Evaluation Action Summary:
Evaluations: No Evaluations Found

NJ MANIFEST:
EPA Id: NYP004165825
Mail Address: 4 IRVING PL, RM 828
Mail City/State/Zip: NEW YORK, NY 10003
Facility Phone: Not reported
Emergency Phone: Not reported

CON EDISON (Continued) **1012185748**

Contact:	NEIL SKOW
Comments:	Not reported
SIC Code:	Not reported
County:	NY061
Municipal:	Not reported
Previous EPA Id:	Not reported
Gen Flag:	Not reported
Trans Flag:	Not reported
TSDF Flag:	Not reported
Name Change:	Not reported
Date Change:	Not reported

Manifest:

Manifest Number:	001028216JJK
EPA ID:	NYP004165825
Date Shipped:	04/03/2009
TSDF EPA ID:	NJD002200046
Transporter EPA ID:	NJ0000027193
Transporter 2 EPA ID:	Not reported
Transporter 3 EPA ID:	Not reported
Transporter 4 EPA ID:	Not reported
Transporter 5 EPA ID:	Not reported
Transporter 6 EPA ID:	Not reported
Transporter 7 EPA ID:	Not reported
Transporter 8 EPA ID:	Not reported
Transporter 9 EPA ID:	Not reported
Transporter 10 EPA ID:	Not reported
Date Trans1 Transported Waste:	04/03/2009
Date Trans2 Transported Waste:	Not reported
Date Trans3 Transported Waste:	Not reported
Date Trans4 Transported Waste:	Not reported
Date Trans5 Transported Waste:	Not reported
Date Trans6 Transported Waste:	Not reported
Date Trans7 Transported Waste:	Not reported
Date Trans8 Transported Waste:	Not reported
Date Trans9 Transported Waste:	Not reported
Date Trans10 Transported Waste:	Not reported
Date TSDF Received Waste:	04/03/2009
TSDF EPA Facility Name:	Not reported
QTY Units:	Not reported
Transporter SEQ ID:	Not reported
Transporter-1 Date:	Not reported
Waste SEQ ID:	Not reported
Waste Type Code 2:	Not reported
Waste Type Code 3:	Not reported
Waste Type Code 4:	Not reported
Waste Type Code 5:	Not reported
Waste Type Code 6:	Not reported
Date Accepted:	Not reported
Manifest Discrepancy Type:	Not reported
Data Entry Number:	Not reported
Was Load Rejected:	NEW YORK, NY 10003
Reason Load Was Rejected:	Not reported

Waste:

Manifest Year:	Not reported
Waste Code:	D008
Hand Code:	H111

CON EDISON (Continued) **1012185748**

Quantity: 425 P

NY MANIFEST:
Name: CONSOLIDATED EDISON
Address: 2321 1ST AVE
City,State,Zip: NEW YORK, NY 10035
Country: USA
EPA ID: NYP004165825
Facility Status: Not reported
Location Address 1: 2321 FIRST AVE
Code: BP
Location Address 2: Not reported
Total Tanks: Not reported
Location City: NEW YORK
Location State: NY
Location Zip: 10020
Location Zip 4: Not reported

NY MANIFEST:
EPAID: NYP004165825
Mailing Name: CONSOLIDATED EDISON
Mailing Contact: CONSOLIDATED EDISON
Mailing Address 1: 4 IRVING PLACE RM 828
Mailing Address 2: Not reported
Mailing City: NEW YORK
Mailing State: NY
Mailing Zip: 10003
Mailing Zip 4: Not reported
Mailing Country: USA
Mailing Phone: 2124602808

F78 **CONSOLIDATED EDISON** **NY MANIFEST** **S109584052**
WSW **2321 FIRST AVE** **N/A**
< 1/8 **NEW YORK, NY**
0.071 mi.
374 ft. **Site 2 of 23 in cluster F**

Relative:
Higher

Actual:
10 ft.

NY MANIFEST:
Name: CONSOLIDATED EDISON
Address: 2321 FIRST AVE
City,State,Zip: NEW YORK, NY
Country: USA
EPA ID: NYP004125825
Facility Status: Not reported
Location Address 1: 2321 FIRST AVE
Code: BP
Location Address 2: Not reported
Total Tanks: Not reported
Location City: NEW YORK
Location State: NY
Location Zip: Not reported
Location Zip 4: Not reported

NY MANIFEST:

CONSOLIDATED EDISON (Continued) **S109584052**

EPAID:	NYP004125825
Mailing Name:	CONSOLIDATED EDISON
Mailing Contact:	FRANKLYN MURRAY
Mailing Address 1:	4 IRVING PL RM 828
Mailing Address 2:	Not reported
Mailing City:	NEW YORK
Mailing State:	NY
Mailing Zip:	10003
Mailing Zip 4:	Not reported
Mailing Country:	USA
Mailing Phone:	2124602808

NY MANIFEST:

Document ID:	Not reported
Manifest Status:	Not reported
seq:	Not reported
Year:	2018
Trans1 State ID:	NJ0000027193
Trans2 State ID:	Not reported
Generator Ship Date:	04/03/2009
Trans1 Recv Date:	04/03/2009
Trans2 Recv Date:	Not reported
TSD Site Recv Date:	04/03/2009
Part A Recv Date:	Not reported
Part B Recv Date:	Not reported
Generator EPA ID:	NYP004125825
Trans1 EPA ID:	Not reported
Trans2 EPA ID:	Not reported
TSDF ID 1:	NJD002200046
TSDF ID 2:	Not reported
Manifest Tracking Number:	001028216JJK
Import Indicator:	N
Export Indicator:	N
Discr Quantity Indicator:	N
Discr Type Indicator:	N
Discr Residue Indicator:	N
Discr Partial Reject Indicator:	N
Discr Full Reject Indicator:	N
Manifest Ref Number:	Not reported
Alt Facility RCRA ID:	Not reported
Alt Facility Sign Date:	Not reported
MGMT Method Type Code:	H111
Waste Code:	Not reported
Waste Code:	Not reported
Waste Code:	Not reported
Waste Code:	Not reported
Waste Code:	Not reported
Waste Code:	Not reported
Quantity:	425
Units:	P - Pounds
Number of Containers:	1
Container Type:	TT - Cargo tank, tank trucks
Handling Method:	T Chemical, physical, or biological treatment.
Specific Gravity:	1
Waste Code:	D008
Waste Code 1_2:	Not reported
Waste Code 1_3:	Not reported

CONSOLIDATED EDISON (Continued) **S109584052**

Waste Code 1_4: Not reported
Waste Code 1_5: Not reported
Waste Code 1_6: Not reported

E79 **RESIDENCE** **NY Spills** **S106003983**
SW **2312 FIRST AVE** **N/A**
< 1/8 **MANHATTAN, NY**
0.073 mi.
385 ft. **Site 8 of 9 in cluster E**

Relative:
Higher

Actual:
11 ft.

SPILLS:

Name:	RESIDENCE
Address:	2312 FIRST AVE
City,State,Zip:	MANHATTAN, NY
Spill Number/Closed Date:	0202072 / 2003-10-07
Facility ID:	0202072
Facility Type:	ER
DER Facility ID:	164479
Site ID:	197657
DEC Region:	2
Spill Cause:	Abandoned Drums
Spill Class:	C3
SWIS:	3101
Spill Date:	2002-05-24
Investigator:	SMSANGES
Referred To:	Not reported
Reported to Dept:	2002-05-28
CID:	398
Water Affected:	Not reported
Spill Source:	Private Dwelling
Spill Notifier:	Other
Cleanup Ceased:	Not reported
Cleanup Meets Std:	False
Last Inspection:	Not reported
Recommended Penalty:	False
UST Trust:	False
Remediation Phase:	0
Date Entered In Computer:	2002-05-28
Spill Record Last Update:	2003-10-08
Spiller Name:	Not reported
Spiller Company:	RESIDENCE
Spiller Address:	Not reported
Spiller Company:	999
Contact Name:	ELSA FRANCIS
DEC Memo:	"Prior to Sept, 2004 data translation this spill Lead_DEC Field was SANGESLAND 10/7/03 SEE SPILL # 03-07164"
Remarks:	"caller had very little information. no contact number at residence. drums were discovered in basement and appears to be leaking into soil."

All Materials:

Site ID:	197657
Operable Unit ID:	852948
Operable Unit:	01
Material ID:	555507
Material Code:	0066A
Material Name:	unknown petroleum

RESIDENCE (Continued) **S106003983**

Case No.:	Not reported
Material FA:	Petroleum
Quantity:	.00
Units:	G
Recovered:	.00
Oxygenate:	Not reported

E80 **APARTMENT BUILDING** **NY Spills** **S106018809**
SW **2312 FIRST AVE** **N/A**
< 1/8 **MANHATTAN, NY**
0.073 mi.
385 ft. **Site 9 of 9 in cluster E**

Relative: **Higher**
Actual: **11 ft.**

SPILLS:

Name:	APARTMENT BUILDING
Address:	2312 FIRST AVE
City,State,Zip:	MANHATTAN, NY
Spill Number/Closed Date:	0307164 / 2003-10-17
Facility ID:	0307164
Facility Type:	ER
DER Facility ID:	253993
Site ID:	315049
DEC Region:	2
Spill Cause:	Unknown
Spill Class:	C3
SWIS:	3101
Spill Date:	2003-10-07
Investigator:	MXTIPPLE
Referred To:	Not reported
Reported to Dept:	2003-10-07
CID:	390
Water Affected:	Not reported
Spill Source:	Unknown
Spill Notifier:	Affected Persons
Cleanup Ceased:	Not reported
Cleanup Meets Std:	True
Last Inspection:	Not reported
Recommended Penalty:	False
UST Trust:	False
Remediation Phase:	0
Date Entered In Computer:	2003-10-07
Spill Record Last Update:	2006-01-26
Spiller Name:	Not reported
Spiller Company:	PATSYS RESTAURANT
Spiller Address:	1ST AV
Spiller Company:	001
Contact Name:	JOHN BREKRIDGE
DEC Memo:	"Prior to Sept, 2004 data translation this spill Lead_DEC Field was TIPPLE sEE SPILL #02-02072 10/7/03 TIPPLE CONDUCTED A SITE VISIT, A SMALL AMOUNT OF OIL WAS SPILLED DURING A DELIVERY AND RAN DOWN THE STAIRS BELOW THE STEEL SIDEWALK DOORS NEAR THE TANK. THE STAIRS HAD BEEN CLEANED, BUT THERE WAS ABOUT A BAG OF OIL CONTAMINATED SAND REMAINING ON THE FLOOR NEAR THE 2 MANIFOLDED 275 GAL TANKS. THE OWNER JOHN WILL SEND A PHOTO ONCE THE AREA IS CLEANED. 10/17/03 PHOTOS SUBMITTED REVEAL AREA OF IMPACT CLEANED/ NFA"
Remarks:	"caller reportin odor of fuel in air - very bad"

APARTMENT BUILDING (Continued) **S106018809**

All Materials:

Site ID:	315049
Operable Unit ID:	875912
Operable Unit:	01
Material ID:	500729
Material Code:	0066A
Material Name:	unknown petroleum
Case No.:	Not reported
Material FA:	Petroleum
Quantity:	.00
Units:	G
Recovered:	.00
Oxygenate:	Not reported

F81 **CON EDISON SERVICE BOX: 53845** **RCRA NonGen / NLR** **1016450478**
WSW **2319 1ST AVE** **NY MANIFEST** **NYP004295036**
< 1/8 **NEW YORK, NY 10029**
0.075 mi.
398 ft. **Site 3 of 23 in cluster F**

Relative: **Higher**
Actual: **10 ft.**

RCRA NonGen / NLR:

Date Form Received by Agency:		20130421
Handler Name:	CON EDISON SERVICE BOX:	53845
Handler Address:		2319 1ST AVE
Handler City,State,Zip:		NEW YORK, NY 10029
EPA ID:		NYP004295036
Contact Name:		JUAN RODRIGUEZ
Contact Address:		Not reported
Contact City,State,Zip:		Not reported
Contact Telephone:		347-865-5931
Contact Fax:		Not reported
Contact Email:		Not reported
Contact Title:		OPERATING SUPERVISOR
EPA Region:		02
Land Type:		Private
Federal Waste Generator Description:		Not a generator, verified
Non-Notifier:		Not reported
Biennial Report Cycle:		Not reported
Accessibility:		Not reported
Active Site Indicator:		Not reported
State District Owner:		NY
State District:		NYSDEC R2
Mailing Address:		Not reported
Mailing City,State,Zip:		NEW YORK, NY 10003
Owner Name:		Not reported
Owner Type:		Not reported
Operator Name:		Not reported
Operator Type:		Not reported
Short-Term Generator Activity:		No
Importer Activity:		No
Mixed Waste Generator:		No
Transporter Activity:		No
Transfer Facility Activity:		No
Recycler Activity with Storage:		No
Small Quantity On-Site Burner Exemption:		No
Smelting Melting and Refining Furnace Exemption:		No

CON EDISON SERVICE BOX: 53845 (Continued) **1016450478**

Underground Injection Control:	No
Off-Site Waste Receipt:	No
Universal Waste Indicator:	No
Universal Waste Destination Facility:	No
Federal Universal Waste:	No
Active Site Fed-Reg Treatment Storage and Disposal Facility:	Not reported
Active Site Converter Treatment storage and Disposal Facility:	Not reported
Active Site State-Reg Treatment Storage and Disposal Facility:	Not reported
Active Site State-Reg Handler:	---
Federal Facility Indicator:	Not reported
Hazardous Secondary Material Indicator:	NN
Sub-Part K Indicator:	Not reported
Commercial TSD Indicator:	No
Treatment Storage and Disposal Type:	Not reported
2018 GPRA Permit Baseline:	Not on the Baseline
2018 GPRA Renewals Baseline:	Not on the Baseline
Permit Renewals Workload Universe:	Not reported
Permit Workload Universe:	Not reported
Permit Progress Universe:	Not reported
Post-Closure Workload Universe:	Not reported
Closure Workload Universe:	Not reported
202 GPRA Corrective Action Baseline:	No
Corrective Action Workload Universe:	No
Subject to Corrective Action Universe:	No
Non-TSDFs Where RCRA CA has Been Imposed Universe:	No
TSDFs Potentially Subject to CA Under 3004 (u)/(v) Universe:	No
TSDFs Only Subject to CA under Discretionary Auth Universe:	No
Corrective Action Priority Ranking:	No NCAPS ranking
Environmental Control Indicator:	No
Institutional Control Indicator:	No
Human Exposure Controls Indicator:	N/A
Groundwater Controls Indicator:	N/A
Operating TSDF Universe:	Not reported
Full Enforcement Universe:	Not reported
Significant Non-Complier Universe:	No
Unaddressed Significant Non-Complier Universe:	No
Addressed Significant Non-Complier Universe:	No
Significant Non-Complier With a Compliance Schedule Universe:	No
Financial Assurance Required:	Not reported
Handler Date of Last Change:	20130910
Recognized Trader-Importer:	No
Recognized Trader-Exporter:	No
Importer of Spent Lead Acid Batteries:	No
Exporter of Spent Lead Acid Batteries:	No
Recycler Activity Without Storage:	Not reported
Manifest Broker:	Not reported
Sub-Part P Indicator:	No

Historic Generators:

Receive Date:	20130321
Handler Name: CON EDISON SERVICE BOX:	53845
Federal Waste Generator Description:	Conditionally Exempt Small Quantity Generator
State District Owner:	NY
Large Quantity Handler of Universal Waste:	No
Recognized Trader Importer:	No
Recognized Trader Exporter:	No

CON EDISON SERVICE BOX: 53845 (Continued) **1016450478**

Spent Lead Acid Battery Importer:	No
Spent Lead Acid Battery Exporter:	No
Current Record:	No
Non Storage Recycler Activity:	Not reported
Electronic Manifest Broker:	Not reported

Receive Date:	20130421
Handler Name: CON EDISON SERVICE BOX:	53845
Federal Waste Generator Description:	Not a generator, verified
State District Owner:	NY
Large Quantity Handler of Universal Waste:	No
Recognized Trader Importer:	No
Recognized Trader Exporter:	No
Spent Lead Acid Battery Importer:	No
Spent Lead Acid Battery Exporter:	No
Current Record:	Yes
Non Storage Recycler Activity:	Not reported
Electronic Manifest Broker:	Not reported

List of NAICS Codes and Descriptions:

NAICS Codes:	No NAICS Codes Found

Facility Has Received Notices of Violations:

Violations:	No Violations Found

Evaluation Action Summary:

Evaluations:	No Evaluations Found

NY MANIFEST:

Name:	CON EDISON
Address:	2319 1ST AVE
City,State,Zip:	NEW YORK, NY 10029
Country:	USA
EPA ID:	NYP004295036
Facility Status:	Not reported
Location Address 1:	2319 IST AVE
Code:	BP
Location Address 2:	SERV BOX 53845
Total Tanks:	Not reported
Location City:	NEW YORK
Location State:	NY
Location Zip:	10029
Location Zip 4:	Not reported

NY MANIFEST:

EPAID:	NYP004295036
Mailing Name:	CON EDISON
Mailing Contact:	TOM TEELING
Mailing Address 1:	4 IRVING PLACE - 15TH FLOOR
Mailing Address 2:	Not reported
Mailing City:	NEW YORK
Mailing State:	NY
Mailing Zip:	10003
Mailing Zip 4:	Not reported
Mailing Country:	USA

CON EDISON SERVICE BOX: 53845 (Continued) **1016450478**

Mailing Phone: 2124603770

NY MANIFEST:

Document ID:	Not reported
Manifest Status:	Not reported
seq:	Not reported
Year:	2018
Trans1 State ID:	NJ0000027193
Trans2 State ID:	Not reported
Generator Ship Date:	03/21/2013
Trans1 Recv Date:	03/21/2013
Trans2 Recv Date:	Not reported
TSD Site Recv Date:	03/22/2013
Part A Recv Date:	Not reported
Part B Recv Date:	Not reported
Generator EPA ID:	NYP004295036
Trans1 EPA ID:	Not reported
Trans2 EPA ID:	Not reported
TSDF ID 1:	NJD002200046
TSDF ID 2:	Not reported
Manifest Tracking Number:	010708092JJK
Import Indicator:	N
Export Indicator:	N
Discr Quantity Indicator:	N
Discr Type Indicator:	N
Discr Residue Indicator:	N
Discr Partial Reject Indicator:	N
Discr Full Reject Indicator:	N
Manifest Ref Number:	Not reported
Alt Facility RCRA ID:	Not reported
Alt Facility Sign Date:	Not reported
MGMT Method Type Code:	H110
Waste Code:	Not reported
Waste Code:	Not reported
Waste Code:	Not reported
Waste Code:	Not reported
Waste Code:	Not reported
Waste Code:	Not reported
Quantity:	500
Units:	P - Pounds
Number of Containers:	1
Container Type:	TT - Cargo tank, tank trucks
Handling Method:	T Chemical, physical, or biological treatment.
Specific Gravity:	1
Waste Code:	D008
Waste Code 1_2:	Not reported
Waste Code 1_3:	Not reported
Waste Code 1_4:	Not reported
Waste Code 1_5:	Not reported
Waste Code 1_6:	Not reported

G82 **ROADWAY SURFACE** **NY Spills** **S110489973**
WNW **EAST 120TH STREET BW 1ST AND 2ND AVE** **N/A**
< 1/8 **MANHATTAN, NY**
0.076 mi.
401 ft. **Site 1 of 7 in cluster G**

Relative:
Higher

Actual:
10 ft.

SPILLS:

Name:	ROADWAY SURFACE
Address:	EAST 120TH STREET BW 1ST AND 2ND AVE
City,State,Zip:	MANHATTAN, NY
Spill Number/Closed Date:	1004567 / 2010-07-23
Facility ID:	1004567
Facility Type:	ER
DER Facility ID:	392817
Site ID:	437846
DEC Region:	2
Spill Cause:	Unknown
Spill Class:	E4
SWIS:	3101
Spill Date:	2010-07-22
Investigator:	RMPIPER
Referred To:	Not reported
Reported to Dept:	2010-07-22
CID:	Not reported
Water Affected:	Not reported
Spill Source:	Unknown
Spill Notifier:	Other
Cleanup Ceased:	Not reported
Cleanup Meets Std:	False
Last Inspection:	Not reported
Recommended Penalty:	False
UST Trust:	False
Remediation Phase:	0
Date Entered In Computer:	2010-07-22
Spill Record Last Update:	2010-07-23
Spiller Name:	Not reported
Spiller Company:	Unknown Vehicle
Spiller Address:	Not reported
Spiller Company:	001
Contact Name:	NYC DEP HAZMAT
DEC Memo:	"DEC Piper spoke with DEP Wilson. Transmission fluid was pooled at curbside and a few cars drove through it. Sanitation called to sand area. Small spill to roadway. No sewers affected. Closed."
Remarks:	"SPILL TO ROADWAY, CLEANUP PENDING."

All Materials:

Site ID:	437846
Operable Unit ID:	1188509
Operable Unit:	01
Material ID:	2183441
Material Code:	0021
Material Name:	transmission fluid
Case No.:	Not reported
Material FA:	Petroleum
Quantity:	2.00
Units:	G
Recovered:	Not reported
Oxygenate:	Not reported

F83 **CON EDISON SERVICE BOX: 19653** **RCRA NonGen / NLR** **1016450446**
WSW **352 E 119TH ST** **NY MANIFEST** **NYP004294716**
< 1/8 **NEW YORK, NY 10029**
0.078 mi.
410 ft. **Site 4 of 23 in cluster F**

Relative: **Higher**
Actual: **10 ft.**

RCRA NonGen / NLR:

Date Form Received by Agency:		20130420
Handler Name:	CON EDISON SERVICE BOX:	19653
Handler Address:		352 E 119TH ST
Handler City,State,Zip:		NEW YORK, NY 10029
EPA ID:		NYP004294716
Contact Name:		JUAN RODRIGUEZ
Contact Address:		Not reported
Contact City,State,Zip:		Not reported
Contact Telephone:		347-865-5931
Contact Fax:		Not reported
Contact Email:		Not reported
Contact Title:		OPERATING SUPERVISOR
EPA Region:		02
Land Type:		Private
Federal Waste Generator Description:		Not a generator, verified
Non-Notifier:		Not reported
Biennial Report Cycle:		Not reported
Accessibility:		Not reported
Active Site Indicator:		Not reported
State District Owner:		NY
State District:		NYSDEC R2
Mailing Address:		Not reported
Mailing City,State,Zip:		NEW YORK, NY 10003
Owner Name:		Not reported
Owner Type:		Not reported
Operator Name:		Not reported
Operator Type:		Not reported
Short-Term Generator Activity:		No
Importer Activity:		No
Mixed Waste Generator:		No
Transporter Activity:		No
Transfer Facility Activity:		No
Recycler Activity with Storage:		No
Small Quantity On-Site Burner Exemption:		No
Smelting Melting and Refining Furnace Exemption:		No
Underground Injection Control:		No
Off-Site Waste Receipt:		No
Universal Waste Indicator:		No
Universal Waste Destination Facility:		No
Federal Universal Waste:		No
Active Site Fed-Reg Treatment Storage and Disposal Facility:		Not reported
Active Site Converter Treatment storage and Disposal Facility:		Not reported
Active Site State-Reg Treatment Storage and Disposal Facility:		Not reported
Active Site State-Reg Handler:		---
Federal Facility Indicator:		Not reported
Hazardous Secondary Material Indicator:		NN
Sub-Part K Indicator:		Not reported
Commercial TSD Indicator:		No
Treatment Storage and Disposal Type:		Not reported
2018 GPRA Permit Baseline:		Not on the Baseline
2018 GPRA Renewals Baseline:		Not on the Baseline
Permit Renewals Workload Universe:		Not reported

CON EDISON SERVICE BOX: 19653 (Continued) **1016450446**

Permit Workload Universe:	Not reported
Permit Progress Universe:	Not reported
Post-Closure Workload Universe:	Not reported
Closure Workload Universe:	Not reported
202 GPRA Corrective Action Baseline:	No
Corrective Action Workload Universe:	No
Subject to Corrective Action Universe:	No
Non-TSDFs Where RCRA CA has Been Imposed Universe:	No
TSDFs Potentially Subject to CA Under 3004 (u)/(v) Universe:	No
TSDFs Only Subject to CA under Discretionary Auth Universe:	No
Corrective Action Priority Ranking:	No NCAPS ranking
Environmental Control Indicator:	No
Institutional Control Indicator:	No
Human Exposure Controls Indicator:	N/A
Groundwater Controls Indicator:	N/A
Operating TSDF Universe:	Not reported
Full Enforcement Universe:	Not reported
Significant Non-Complier Universe:	No
Unaddressed Significant Non-Complier Universe:	No
Addressed Significant Non-Complier Universe:	No
Significant Non-Complier With a Compliance Schedule Universe:	No
Financial Assurance Required:	Not reported
Handler Date of Last Change:	20130910
Recognized Trader-Importer:	No
Recognized Trader-Exporter:	No
Importer of Spent Lead Acid Batteries:	No
Exporter of Spent Lead Acid Batteries:	No
Recycler Activity Without Storage:	Not reported
Manifest Broker:	Not reported
Sub-Part P Indicator:	No

Historic Generators:

Receive Date:	20130320
Handler Name: CON EDISON SERVICE BOX:	19653
Federal Waste Generator Description:	Conditionally Exempt Small Quantity Generator
State District Owner:	NY
Large Quantity Handler of Universal Waste:	No
Recognized Trader Importer:	No
Recognized Trader Exporter:	No
Spent Lead Acid Battery Importer:	No
Spent Lead Acid Battery Exporter:	No
Current Record:	No
Non Storage Recycler Activity:	Not reported
Electronic Manifest Broker:	Not reported

Receive Date:	20130420
Handler Name: CON EDISON SERVICE BOX:	19653
Federal Waste Generator Description:	Not a generator, verified
State District Owner:	NY
Large Quantity Handler of Universal Waste:	No
Recognized Trader Importer:	No
Recognized Trader Exporter:	No
Spent Lead Acid Battery Importer:	No
Spent Lead Acid Battery Exporter:	No
Current Record:	Yes
Non Storage Recycler Activity:	Not reported

CON EDISON SERVICE BOX: 19653 (Continued) **1016450446**

Electronic Manifest Broker: Not reported

List of NAICS Codes and Descriptions:
NAICS Codes: No NAICS Codes Found

Facility Has Received Notices of Violations:
Violations: No Violations Found

Evaluation Action Summary:
Evaluations: No Evaluations Found

NY MANIFEST:
Name: CON EDISON
Address: 352 E 119TH ST
City,State,Zip: NEW YORK, NY 10029
Country: USA
EPA ID: NYP004294716
Facility Status: Not reported
Location Address 1: 352 E 119TH ST
Code: BP
Location Address 2: SERV BOX 19653
Total Tanks: Not reported
Location City: NEW YORK
Location State: NY
Location Zip: 10029
Location Zip 4: Not reported

NY MANIFEST:
EPAID: NYP004294716
Mailing Name: CON EDISON
Mailing Contact: CON EDISON
Mailing Address 1: 4 IRVING PL 15TH FL
Mailing Address 2: Not reported
Mailing City: NEW YORK
Mailing State: NY
Mailing Zip: 10003
Mailing Zip 4: Not reported
Mailing Country: USA
Mailing Phone: 2124603770

NY MANIFEST:
Document ID: Not reported
Manifest Status: Not reported
seq: Not reported
Year: 2018
Trans1 State ID: NJ0000027193
Trans2 State ID: Not reported
Generator Ship Date: 03/20/2013
Trans1 Recv Date: 03/20/2013
Trans2 Recv Date: Not reported
TSD Site Recv Date: 03/22/2013
Part A Recv Date: Not reported
Part B Recv Date: Not reported
Generator EPA ID: NYP004294716

CON EDISON SERVICE BOX: 19653 (Continued) **1016450446**

Trans1 EPA ID:	Not reported
Trans2 EPA ID:	Not reported
TSDF ID 1:	NJD002200046
TSDF ID 2:	Not reported
Manifest Tracking Number:	010708103JJK
Import Indicator:	N
Export Indicator:	N
Discr Quantity Indicator:	N
Discr Type Indicator:	N
Discr Residue Indicator:	N
Discr Partial Reject Indicator:	N
Discr Full Reject Indicator:	N
Manifest Ref Number:	Not reported
Alt Facility RCRA ID:	Not reported
Alt Facility Sign Date:	Not reported
MGMT Method Type Code:	H110
Waste Code:	Not reported
Waste Code:	Not reported
Waste Code:	Not reported
Waste Code:	Not reported
Waste Code:	Not reported
Waste Code:	Not reported
Quantity:	250
Units:	P - Pounds
Number of Containers:	1
Container Type:	TT - Cargo tank, tank trucks
Handling Method:	T Chemical, physical, or biological treatment.
Specific Gravity:	1
Waste Code:	D008
Waste Code 1_2:	Not reported
Waste Code 1_3:	Not reported
Waste Code 1_4:	Not reported
Waste Code 1_5:	Not reported
Waste Code 1_6:	Not reported

F84 **348 EAST 119 STREET** **NY AST** **A100183389**
WSW **348 EAST 119TH STREET** **N/A**
< 1/8 **NEW YORK, NY 10035**
0.079 mi.
418 ft. **Site 5 of 23 in cluster F**

Relative:
Higher

Actual:
10 ft.

AST:

Name:	348 EAST 119 STREET
Address:	348 EAST 119TH STREET
City,State,Zip:	NEW YORK, NY 10035
Region:	STATE
DEC Region:	2
Site Status:	Unregulated/Closed
Facility Id:	2-606812
Program Type:	PBS
UTM X:	589822.01956
UTM Y:	4516923.09164
Expiration Date:	N/A
Site Type:	Apartment Building/Office Building

Affiliation Records:

Site Id:	28667

348 EAST 119 STREET (Continued) **A100183389**

Affiliation Type:	Facility Operator
Company Name:	348 EAST 119 STREET
Contact Type:	Not reported
Contact Name:	ASST. COMMISSIONER/DAMP
Address1:	Not reported
Address2:	Not reported
City:	Not reported
State:	NN
Zip Code:	Not reported
Country Code:	001
Phone:	(212) 863-7301
EMail:	Not reported
Fax Number:	Not reported
Modified By:	TRANSLAT
Date Last Modified:	2004-03-04

Site Id:	28667
Affiliation Type:	Emergency Contact
Company Name:	Not reported
Contact Type:	Not reported
Contact Name:	213/215 MOTT ST. H.D.F.C.
Address1:	Not reported
Address2:	Not reported
City:	Not reported
State:	NN
Zip Code:	Not reported
Country Code:	999
Phone:	(646) 613-0908
EMail:	Not reported
Fax Number:	Not reported
Modified By:	NRLOMBAR
Date Last Modified:	2008-03-04

Site Id:	28667
Affiliation Type:	Mail Contact
Company Name:	NYC/HPD/DAMP
Contact Type:	Not reported
Contact Name:	ASST. COMMISSIONER/DAMP
Address1:	100 GOLD STREET
Address2:	#7Z5
City:	NEW YORK
State:	NY
Zip Code:	10038
Country Code:	001
Phone:	(212) 863-7301
EMail:	Not reported
Fax Number:	Not reported
Modified By:	MSBAPTIS
Date Last Modified:	2014-05-01

Site Id:	28667
Affiliation Type:	Facility Owner
Company Name:	NYC/HPD/DAMP
Contact Type:	Not reported
Contact Name:	Not reported
Address1:	100 GOLD ST., #7Z5
Address2:	Not reported

348 EAST 119 STREET (Continued) **A100183389**

City:	NEW YORK
State:	NY
Zip Code:	10038
Country Code:	001
Phone:	(212) 863-7301
EMail:	Not reported
Fax Number:	Not reported
Modified By:	NRLOMBAR
Date Last Modified:	2014-07-16

Tank Info:

Tank Number:	001
Tank Id:	61902
Material Code:	0009
Common Name of Substance:	Gasoline

Equipment Records:

G00 - Tank Secondary Containment - None
J02 - Dispenser - Suction Dispenser
C03 - Pipe Location - Aboveground/Underground Combination
H00 - Tank Leak Detection - None
F00 - Pipe External Protection - None
D01 - Pipe Type - Steel/Carbon Steel/Iron
A00 - Tank Internal Protection - None
B01 - Tank External Protection - Painted/Asphalt Coating
I05 - Overfill - Vent Whistle

Tank Location:	Aboveground - contact with soil.... Tank bottom rests on soil, allowing no visual inspection.
Tank Type:	Steel/Carbon Steel/Iron
Tank Status:	Closed - Removed
Pipe Model:	Not reported
Install Date:	Not reported
Capacity Gallons:	1500
Tightness Test Method:	NN
Date Test:	Not reported
Next Test Date:	Not reported
Date Tank Closed:	01/23/2002
Register:	True
Modified By:	CGFREEDM
Last Modified:	04/14/2017
Material Name:	gasoline

G85 **CON EDISON** **NY MANIFEST** **S117317836**
West **333 E 119 ST** **N/A**
< 1/8 **NEW YORK, NY 10035**
0.081 mi.
426 ft. **Site 2 of 7 in cluster G**

Relative: **Higher**
Actual: **10 ft.**

NY MANIFEST:

Name:	CON EDISON
Address:	333 E 119 ST
City,State,Zip:	NEW YORK, NY 10035
Country:	USA
EPA ID:	NYP004653036
Facility Status:	Not reported
Location Address 1:	333 E 119 ST

CON EDISON (Continued) **S117317836**

Code:	BP
Location Address 2:	MH19643
Total Tanks:	Not reported
Location City:	NEW YORK
Location State:	NY
Location Zip:	10035
Location Zip 4:	Not reported

NY MANIFEST:

EPAID:	NYP004653036
Mailing Name:	CON EDISON
Mailing Contact:	CON EDISON
Mailing Address 1:	4 IRVING PL
Mailing Address 2:	15TH FL
Mailing City:	NEW YORK
Mailing State:	NY
Mailing Zip:	10003
Mailing Zip 4:	Not reported
Mailing Country:	USA
Mailing Phone:	Not reported

NY MANIFEST:

Document ID:	Not reported
Manifest Status:	Not reported
seq:	Not reported
Year:	2018
Trans1 State ID:	NJD003812047
Trans2 State ID:	Not reported
Generator Ship Date:	09/10/2014
Trans1 Recv Date:	09/10/2014
Trans2 Recv Date:	Not reported
TSD Site Recv Date:	09/16/2014
Part A Recv Date:	Not reported
Part B Recv Date:	Not reported
Generator EPA ID:	NYP004653036
Trans1 EPA ID:	Not reported
Trans2 EPA ID:	Not reported
TSDF ID 1:	NJD991291105
TSDF ID 2:	Not reported
Manifest Tracking Number:	002609355GBF
Import Indicator:	N
Export Indicator:	N
Discr Quantity Indicator:	N
Discr Type Indicator:	N
Discr Residue Indicator:	N
Discr Partial Reject Indicator:	N
Discr Full Reject Indicator:	N
Manifest Ref Number:	Not reported
Alt Facility RCRA ID:	Not reported
Alt Facility Sign Date:	Not reported
MGMT Method Type Code:	H110
Waste Code:	Not reported
Waste Code:	Not reported
Waste Code:	Not reported
Waste Code:	Not reported
Waste Code:	Not reported
Waste Code:	Not reported

CON EDISON (Continued) **S117317836**

Quantity:	2000
Units:	P - Pounds
Number of Containers:	1
Container Type:	TT - Cargo tank, tank trucks
Handling Method:	T Chemical, physical, or biological treatment.
Specific Gravity:	1
Waste Code:	D008
Waste Code 1_2:	Not reported
Waste Code 1_3:	Not reported
Waste Code 1_4:	Not reported
Waste Code 1_5:	Not reported
Waste Code 1_6:	Not reported

H86 **CON EDISON** **RCRA NonGen / NLR** **1014396956**
SSE **E 119TH ST & PLEASANT AVE** **NY MANIFEST** **NYP004192720**
< 1/8 **NEW YORK, NY 10023**
0.081 mi.
428 ft. **Site 1 of 11 in cluster H**

Relative: **Higher**
Actual: **11 ft.**

RCRA NonGen / NLR:

Date Form Received by Agency:		20160601
Handler Name:	CON EDISON	
Handler Address:		E 119TH ST & PLEASANT AVE
Handler City,State,Zip:		NEW YORK, NY 10023
EPA ID:		NYP004192720
Contact Name:		PATRICK HANLEY
Contact Address:		Not reported
Contact City,State,Zip:		Not reported
Contact Telephone:		347-203-1475
Contact Fax:		Not reported
Contact Email:		Not reported
Contact Title:		Not reported
EPA Region:		02
Land Type:		Private
Federal Waste Generator Description:		Not a generator, verified
Non-Notifier:		Not reported
Biennial Report Cycle:		Not reported
Accessibility:		Not reported
Active Site Indicator:		Not reported
State District Owner:		NY
State District:		NYSDEC R2
Mailing Address:		4 IRVING PL, RM 828
Mailing City,State,Zip:		NEW YORK, NY 10003
Owner Name:		Not reported
Owner Type:		Not reported
Operator Name:		Not reported
Operator Type:		Not reported
Short-Term Generator Activity:		No
Importer Activity:		No
Mixed Waste Generator:		No
Transporter Activity:		No
Transfer Facility Activity:		No
Recycler Activity with Storage:		No
Small Quantity On-Site Burner Exemption:		No
Smelting Melting and Refining Furnace Exemption:		No
Underground Injection Control:		No
Off-Site Waste Receipt:		No

CON EDISON (Continued) **1014396956**

Universal Waste Indicator:	No
Universal Waste Destination Facility:	No
Federal Universal Waste:	No
Active Site Fed-Reg Treatment Storage and Disposal Facility:	Not reported
Active Site Converter Treatment storage and Disposal Facility:	Not reported
Active Site State-Reg Treatment Storage and Disposal Facility:	Not reported
Active Site State-Reg Handler:	---
Federal Facility Indicator:	Not reported
Hazardous Secondary Material Indicator:	NN
Sub-Part K Indicator:	Not reported
Commercial TSD Indicator:	No
Treatment Storage and Disposal Type:	Not reported
2018 GPRA Permit Baseline:	Not on the Baseline
2018 GPRA Renewals Baseline:	Not on the Baseline
Permit Renewals Workload Universe:	Not reported
Permit Workload Universe:	Not reported
Permit Progress Universe:	Not reported
Post-Closure Workload Universe:	Not reported
Closure Workload Universe:	Not reported
202 GPRA Corrective Action Baseline:	No
Corrective Action Workload Universe:	No
Subject to Corrective Action Universe:	No
Non-TSDFs Where RCRA CA has Been Imposed Universe:	No
TSDFs Potentially Subject to CA Under 3004 (u)/(v) Universe:	No
TSDFs Only Subject to CA under Discretionary Auth Universe:	No
Corrective Action Priority Ranking:	No NCAPS ranking
Environmental Control Indicator:	No
Institutional Control Indicator:	No
Human Exposure Controls Indicator:	N/A
Groundwater Controls Indicator:	N/A
Operating TSDF Universe:	Not reported
Full Enforcement Universe:	Not reported
Significant Non-Complier Universe:	No
Unaddressed Significant Non-Complier Universe:	No
Addressed Significant Non-Complier Universe:	No
Significant Non-Complier With a Compliance Schedule Universe:	No
Financial Assurance Required:	Not reported
Handler Date of Last Change:	20160816
Recognized Trader-Importer:	No
Recognized Trader-Exporter:	No
Importer of Spent Lead Acid Batteries:	No
Exporter of Spent Lead Acid Batteries:	No
Recycler Activity Without Storage:	Not reported
Manifest Broker:	Not reported
Sub-Part P Indicator:	No

Historic Generators:

Receive Date:	20090828
Handler Name: CON EDISON	
Federal Waste Generator Description:	Conditionally Exempt Small Quantity Generator
State District Owner:	NY
Large Quantity Handler of Universal Waste:	No
Recognized Trader Importer:	No
Recognized Trader Exporter:	No
Spent Lead Acid Battery Importer:	No
Spent Lead Acid Battery Exporter:	No

CON EDISON (Continued) **1014396956**

Current Record:	No
Non Storage Recycler Activity:	Not reported
Electronic Manifest Broker:	Not reported
Receive Date:	20160601
Handler Name: CON EDISON	
Federal Waste Generator Description:	Not a generator, verified
State District Owner:	NY
Large Quantity Handler of Universal Waste:	No
Recognized Trader Importer:	No
Recognized Trader Exporter:	No
Spent Lead Acid Battery Importer:	No
Spent Lead Acid Battery Exporter:	No
Current Record:	Yes
Non Storage Recycler Activity:	Not reported
Electronic Manifest Broker:	Not reported

List of NAICS Codes and Descriptions:
NAICS Codes: No NAICS Codes Found

Facility Has Received Notices of Violations:
Violations: No Violations Found

Evaluation Action Summary:
Evaluations: No Evaluations Found

NY MANIFEST:

Name:	CONSOLIDATED EDISON
Address:	E 119TH ST & PLEASANT AVE
City,State,Zip:	NEW YORK, NY 10023
Country:	USA
EPA ID:	NYP004192720
Facility Status:	Not reported
Location Address 1:	E 119 ST & PLEASANT AVE
Code:	BP
Location Address 2:	Not reported
Total Tanks:	Not reported
Location City:	NEW YORK
Location State:	NY
Location Zip:	10020
Location Zip 4:	Not reported

NY MANIFEST:

EPAID:	NYP004192720
Mailing Name:	CONSOLIDATED EDISON
Mailing Contact:	CONSOLIDATED EDISON
Mailing Address 1:	4 IRVING PLACE RM 828
Mailing Address 2:	Not reported
Mailing City:	NEW YORK
Mailing State:	NY
Mailing Zip:	10003
Mailing Zip 4:	Not reported
Mailing Country:	USA
Mailing Phone:	2124602808

CON EDISON (Continued) **1014396956**

NY MANIFEST:

Document ID:	Not reported
Manifest Status:	Not reported
seq:	Not reported
Year:	2018
Trans1 State ID:	NYD006982359
Trans2 State ID:	Not reported
Generator Ship Date:	08/28/2009
Trans1 Recv Date:	08/28/2009
Trans2 Recv Date:	Not reported
TSD Site Recv Date:	09/01/2009
Part A Recv Date:	Not reported
Part B Recv Date:	Not reported
Generator EPA ID:	NYP004192720
Trans1 EPA ID:	Not reported
Trans2 EPA ID:	Not reported
TSDF ID 1:	NYD077444263
TSDF ID 2:	Not reported
Manifest Tracking Number:	001432866FLE
Import Indicator:	N
Export Indicator:	N
Discr Quantity Indicator:	N
Discr Type Indicator:	N
Discr Residue Indicator:	N
Discr Partial Reject Indicator:	N
Discr Full Reject Indicator:	N
Manifest Ref Number:	Not reported
Alt Facility RCRA ID:	Not reported
Alt Facility Sign Date:	Not reported
MGMT Method Type Code:	H141
Waste Code:	Not reported
Waste Code:	Not reported
Waste Code:	Not reported
Waste Code:	Not reported
Waste Code:	Not reported
Waste Code:	Not reported
Quantity:	90
Units:	K - Kilograms (2.2 pounds)
Number of Containers:	2
Container Type:	DM - Metal drums, barrels
Handling Method:	B Incineration, heat recovery, burning.
Specific Gravity:	1
Waste Code:	D008
Waste Code 1_2:	B007
Waste Code 1_3:	B002
Waste Code 1_4:	Not reported
Waste Code 1_5:	Not reported
Waste Code 1_6:	Not reported

H87 **CON EDISON** **RCRA NonGen / NLR** **1012185274**
SSE **E 119TH ST & PLEASANT AVE** **NY MANIFEST** **NYP004160776**
< 1/8 **NEW YORK, NY 10027**
0.081 mi.
428 ft. **Site 2 of 11 in cluster H**

Relative: **Higher**
Actual: **11 ft.**

RCRA NonGen / NLR:

Date Form Received by Agency:		20160601
Handler Name:	CON EDISON	
Handler Address:		E 119TH ST & PLEASANT AVE
Handler City,State,Zip:		NEW YORK, NY 10027
EPA ID:		NYP004160776
Contact Name:		ANTHONY BUDA
Contact Address:		Not reported
Contact City,State,Zip:		Not reported
Contact Telephone:		917-440-1809
Contact Fax:		Not reported
Contact Email:		Not reported
Contact Title:		Not reported
EPA Region:		02
Land Type:		Private
Federal Waste Generator Description:		Not a generator, verified
Non-Notifier:		Not reported
Biennial Report Cycle:		Not reported
Accessibility:		Not reported
Active Site Indicator:		Not reported
State District Owner:		NY
State District:		NYSDEC R2
Mailing Address:		4 IRVING PL, RM 828
Mailing City,State,Zip:		NEW YORK, NY 10003
Owner Name:		Not reported
Owner Type:		Not reported
Operator Name:		Not reported
Operator Type:		Not reported
Short-Term Generator Activity:		No
Importer Activity:		No
Mixed Waste Generator:		No
Transporter Activity:		No
Transfer Facility Activity:		No
Recycler Activity with Storage:		No
Small Quantity On-Site Burner Exemption:		No
Smelting Melting and Refining Furnace Exemption:		No
Underground Injection Control:		No
Off-Site Waste Receipt:		No
Universal Waste Indicator:		No
Universal Waste Destination Facility:		No
Federal Universal Waste:		No
Active Site Fed-Reg Treatment Storage and Disposal Facility:		Not reported
Active Site Converter Treatment storage and Disposal Facility:		Not reported
Active Site State-Reg Treatment Storage and Disposal Facility:		Not reported
Active Site State-Reg Handler:		---
Federal Facility Indicator:		Not reported
Hazardous Secondary Material Indicator:		NN
Sub-Part K Indicator:		Not reported
Commercial TSD Indicator:		No
Treatment Storage and Disposal Type:		Not reported
2018 GPRA Permit Baseline:		Not on the Baseline
2018 GPRA Renewals Baseline:		Not on the Baseline
Permit Renewals Workload Universe:		Not reported

CON EDISON (Continued) **1012185274**

Permit Workload Universe:	Not reported
Permit Progress Universe:	Not reported
Post-Closure Workload Universe:	Not reported
Closure Workload Universe:	Not reported
202 GPRA Corrective Action Baseline:	No
Corrective Action Workload Universe:	No
Subject to Corrective Action Universe:	No
Non-TSDFs Where RCRA CA has Been Imposed Universe:	No
TSDFs Potentially Subject to CA Under 3004 (u)/(v) Universe:	No
TSDFs Only Subject to CA under Discretionary Auth Universe:	No
Corrective Action Priority Ranking:	No NCAPS ranking
Environmental Control Indicator:	No
Institutional Control Indicator:	No
Human Exposure Controls Indicator:	N/A
Groundwater Controls Indicator:	N/A
Operating TSDF Universe:	Not reported
Full Enforcement Universe:	Not reported
Significant Non-Complier Universe:	No
Unaddressed Significant Non-Complier Universe:	No
Addressed Significant Non-Complier Universe:	No
Significant Non-Complier With a Compliance Schedule Universe:	No
Financial Assurance Required:	Not reported
Handler Date of Last Change:	20160830
Recognized Trader-Importer:	No
Recognized Trader-Exporter:	No
Importer of Spent Lead Acid Batteries:	No
Exporter of Spent Lead Acid Batteries:	No
Recycler Activity Without Storage:	Not reported
Manifest Broker:	Not reported
Sub-Part P Indicator:	No

Historic Generators:

Receive Date:	20080828
Handler Name: CON EDISON	
Federal Waste Generator Description:	Conditionally Exempt Small Quantity Generator
State District Owner:	Not reported
Large Quantity Handler of Universal Waste:	No
Recognized Trader Importer:	No
Recognized Trader Exporter:	No
Spent Lead Acid Battery Importer:	No
Spent Lead Acid Battery Exporter:	No
Current Record:	No
Non Storage Recycler Activity:	Not reported
Electronic Manifest Broker:	Not reported

Receive Date:	20160601
Handler Name: CON EDISON	
Federal Waste Generator Description:	Not a generator, verified
State District Owner:	NY
Large Quantity Handler of Universal Waste:	No
Recognized Trader Importer:	No
Recognized Trader Exporter:	No
Spent Lead Acid Battery Importer:	No
Spent Lead Acid Battery Exporter:	No
Current Record:	Yes
Non Storage Recycler Activity:	Not reported

CON EDISON (Continued) **1012185274**

Electronic Manifest Broker: Not reported

List of NAICS Codes and Descriptions:
NAICS Codes: No NAICS Codes Found

Facility Has Received Notices of Violations:
Violations: No Violations Found

Evaluation Action Summary:
Evaluations: No Evaluations Found

NY MANIFEST:
Name: CONSOLIDATED EDISON
Address: E 119TH ST & PLEASANT AVE
City,State,Zip: NEW YORK, NY 10027
Country: USA
EPA ID: NYP004160776
Facility Status: Not reported
Location Address 1: PLEASANT AVE & 199TH ST
Code: BP
Location Address 2: MH42875
Total Tanks: Not reported
Location City: NEW YORK
Location State: NY
Location Zip: Not reported
Location Zip 4: Not reported

NY MANIFEST:
EPAID: NYP004160776
Mailing Name: CONSOLIDATED EDISON
Mailing Contact: FRANKLYN MURRAY
Mailing Address 1: 4 IRVING PL RM 828
Mailing Address 2: Not reported
Mailing City: NEW HAVEN
Mailing State: NY
Mailing Zip: 10003
Mailing Zip 4: Not reported
Mailing Country: USA
Mailing Phone: 2124602808

NY MANIFEST:
Document ID: Not reported
Manifest Status: Not reported
seq: Not reported
Year: 2018
Trans1 State ID: NYD006982359
Trans2 State ID: Not reported
Generator Ship Date: 08/28/2008
Trans1 Recv Date: 08/28/2008
Trans2 Recv Date: Not reported
TSD Site Recv Date: 09/02/2008
Part A Recv Date: Not reported
Part B Recv Date: Not reported
Generator EPA ID: NYP004160776

CON EDISON (Continued) **1012185274**

Trans1 EPA ID:	Not reported
Trans2 EPA ID:	Not reported
TSDF ID 1:	NYD077444263
TSDF ID 2:	Not reported
Manifest Tracking Number:	001432911FLE
Import Indicator:	N
Export Indicator:	N
Discr Quantity Indicator:	N
Discr Type Indicator:	N
Discr Residue Indicator:	N
Discr Partial Reject Indicator:	N
Discr Full Reject Indicator:	N
Manifest Ref Number:	Not reported
Alt Facility RCRA ID:	Not reported
Alt Facility Sign Date:	Not reported
MGMT Method Type Code:	H141
Waste Code:	Not reported
Waste Code:	Not reported
Waste Code:	Not reported
Waste Code:	Not reported
Waste Code:	Not reported
Waste Code:	Not reported
Quantity:	90
Units:	K - Kilograms (2.2 pounds)
Number of Containers:	1
Container Type:	DM - Metal drums, barrels
Handling Method:	L Landfill.
Specific Gravity:	1
Waste Code:	D008
Waste Code 1_2:	B007
Waste Code 1_3:	Not reported
Waste Code 1_4:	Not reported
Waste Code 1_5:	Not reported
Waste Code 1_6:	Not reported

H88 **211707; E 119 STREET AND PLEASANT AVENUE** **NY Spills** **S110306322**
SSE **E 119 STREET AND PLEASANT AVENUE** **N/A**
< 1/8 **NEW YORK, NY**
0.081 mi.
428 ft. **Site 3 of 11 in cluster H**

Relative: **Higher**
Actual: **11 ft.**

SPILLS:

Name:	211707; E 119 STREET AND PLEASANT AVENUE
Address:	E 119 STREET AND PLEASANT AVENUE
City,State,Zip:	NEW YORK, NY
Spill Number/Closed Date:	0814215 / 2010-07-08
Facility ID:	0814215
Facility Type:	ER
DER Facility ID:	386496
Site ID:	432700
DEC Region:	2
Spill Cause:	Unknown
Spill Class:	D4
SWIS:	3101
Spill Date:	2008-06-05
Investigator:	dmpokrzy
Referred To:	Not reported

211707; E 119 STREET AND PLEASANT AVENUE (Continued) **S110306322**

Reported to Dept:	2008-12-31
CID:	Not reported
Water Affected:	Not reported
Spill Source:	Commercial/Industrial
Spill Notifier:	Responsible Party
Cleanup Ceased:	Not reported
Cleanup Meets Std:	False
Last Inspection:	Not reported
Recommended Penalty:	Not reported
UST Trust:	Not reported
Remediation Phase:	0
Date Entered In Computer:	2010-04-16
Spill Record Last Update:	2010-07-08
Spiller Name:	ERT DESK
Spiller Company:	CON EDISON
Spiller Address:	5030 BROADWAY
Spiller Company:	001
Contact Name:	ERT DESK
DEC Memo:	"07/08/2010 See eDocs for Con Ed report detailing cleanup and closure DMP"
Remarks:	""

All Materials:

Site ID:	432700
Operable Unit ID:	1183761
Operable Unit:	01
Material ID:	2177949
Material Code:	0066A
Material Name:	unknown petroleum
Case No.:	Not reported
Material FA:	Petroleum
Quantity:	2.00
Units:	G
Recovered:	Not reported
Oxygenate:	Not reported

H89 **CON EDISON - MANHOLE 42875** **NY MANIFEST** **S120959091**
SSE **119 ST & PLEASANT AVE** **N/A**
< 1/8 **NEW YORK, NY 10019**
0.081 mi.
428 ft. **Site 4 of 11 in cluster H**

Relative: **Higher**
Actual: **11 ft.**

NY MANIFEST:

Name:	CON EDISON - MANHOLE 42875
Address:	119 ST & PLEASANT AVE
City,State,Zip:	NEW YORK, NY 10019
Country:	USA
EPA ID:	NYP004991137
Facility Status:	Not reported
Location Address 1:	119 ST & PLEASANT AVE
Code:	BP
Location Address 2:	Not reported
Total Tanks:	Not reported
Location City:	NEW YORK
Location State:	NY
Location Zip:	10019
Location Zip 4:	Not reported

CON EDISON - MANHOLE 42875 (Continued) **S120959091**

NY MANIFEST:

EPAID:	NYP004991137
Mailing Name:	CON EDISON - MANHOLE 42875
Mailing Contact:	CON EDISON
Mailing Address 1:	4 IRVING PL 15TH FL NE
Mailing Address 2:	Not reported
Mailing City:	NEW YORK
Mailing State:	NY
Mailing Zip:	10003
Mailing Zip 4:	Not reported
Mailing Country:	USA
Mailing Phone:	Not reported

H90 **CON EDISON - SERVICE BOX 19683** **NJ MANIFEST** **S120665736**
SSE **E 119 ST AND PLEASANT AVE** **N/A**
< 1/8 **NEW YORK, NY 10035**
0.081 mi.
428 ft. **Site 5 of 11 in cluster H**

Relative:
Higher

Actual:
11 ft.

NJ MANIFEST:

EPA Id:	NYP004188165
Mail Address:	4 IRVING PLACE
Mail City/State/Zip:	NEW YORK, NY 10003
Facility Phone:	Not reported
Emergency Phone:	Not reported
Contact:	FRANKLYN MURRAY
Comments:	Not reported
SIC Code:	Not reported
County:	NY061
Municipal:	Not reported
Previous EPA Id:	Not reported
Gen Flag:	Not reported
Trans Flag:	Not reported
TSDF Flag:	Not reported
Name Change:	Not reported
Date Change:	Not reported

Manifest:

Manifest Number:	000961726GBF
EPA ID:	NYP004188165
Date Shipped:	08/04/2009
TSDF EPA ID:	NJD002200046
Transporter EPA ID:	NJ0000027193
Transporter 2 EPA ID:	Not reported
Transporter 3 EPA ID:	Not reported
Transporter 4 EPA ID:	Not reported
Transporter 5 EPA ID:	Not reported
Transporter 6 EPA ID:	Not reported
Transporter 7 EPA ID:	Not reported
Transporter 8 EPA ID:	Not reported
Transporter 9 EPA ID:	Not reported
Transporter 10 EPA ID:	Not reported
Date Trans1 Transported Waste:	08/04/2009
Date Trans2 Transported Waste:	Not reported
Date Trans3 Transported Waste:	Not reported
Date Trans4 Transported Waste:	Not reported
Date Trans5 Transported Waste:	Not reported

CON EDISON - SERVICE BOX 19683 (Continued) **S120665736**

Date Trans6 Transported Waste:	Not reported
Date Trans7 Transported Waste:	Not reported
Date Trans8 Transported Waste:	Not reported
Date Trans9 Transported Waste:	Not reported
Date Trans10 Transported Waste:	Not reported
Date TSDF Received Waste:	08/10/2009
TSDF EPA Facility Name:	Not reported
QTY Units:	Not reported
Transporter SEQ ID:	Not reported
Transporter-1 Date:	Not reported
Waste SEQ ID:	Not reported
Waste Type Code 2:	Not reported
Waste Type Code 3:	Not reported
Waste Type Code 4:	Not reported
Waste Type Code 5:	Not reported
Waste Type Code 6:	Not reported
Date Accepted:	Not reported
Manifest Discrepancy Type:	Not reported
Data Entry Number:	Not reported
Was Load Rejected:	NEW YORK, NY 10003
Reason Load Was Rejected:	Not reported

Waste:

Manifest Year:	Not reported
Waste Code:	D008
Hand Code:	H111
Quantity:	2500 P

H91 **CON EDISON - SERVICE BOX 19683** **RCRA-LQG 1014396504**
SSE **E 119 ST AND PLEASANT AVE** **NY MANIFEST NYP004188165**
< 1/8 **NEW YORK, NY 10035**
0.081 mi.
428 ft. **Site 6 of 11 in cluster H**

Relative: **Higher**
Actual: **11 ft.**

RCRA-LQG:

Date Form Received by Agency:	20100323
Handler Name:	CON EDISON - SERVICE BOX 19683
Handler Address:	E 119 ST AND PLEASANT AVE
Handler City,State,Zip:	NEW YORK, NY 10035
EPA ID:	NYP004188165
Contact Name:	FRANKLYN MURRAY
Contact Address:	Not reported
Contact City,State,Zip:	Not reported
Contact Telephone:	212-460-2808
Contact Fax:	Not reported
Contact Email:	MURRAYFR@CONED.COM
Contact Title:	Not reported
EPA Region:	02
Land Type:	Private
Federal Waste Generator Description:	Large Quantity Generator
Non-Notifier:	Not reported
Biennial Report Cycle:	2009
Accessibility:	Not reported
Active Site Indicator:	Handler Activities
State District Owner:	Not reported

CON EDISON - SERVICE BOX 19683 (Continued) **1014396504**

State District:	Not reported
Mailing Address:	4 IRVING PLACE
Mailing City,State,Zip:	NEW YORK, NY 10003
Owner Name:	CONSOLIDATED EDISON COMPANY OF NY, INC.
Owner Type:	Private
Operator Name:	CONSOLIDATED EDISON COMPANY OF NY, INC.
Operator Type:	Private
Short-Term Generator Activity:	No
Importer Activity:	No
Mixed Waste Generator:	No
Transporter Activity:	No
Transfer Facility Activity:	No
Recycler Activity with Storage:	No
Small Quantity On-Site Burner Exemption:	No
Smelting Melting and Refining Furnace Exemption:	No
Underground Injection Control:	No
Off-Site Waste Receipt:	No
Universal Waste Indicator:	No
Universal Waste Destination Facility:	No
Federal Universal Waste:	No
Active Site Fed-Reg Treatment Storage and Disposal Facility:	Not reported
Active Site Converter Treatment storage and Disposal Facility:	Not reported
Active Site State-Reg Treatment Storage and Disposal Facility:	Not reported
Active Site State-Reg Handler:	---
Federal Facility Indicator:	Not reported
Hazardous Secondary Material Indicator:	NN
Sub-Part K Indicator:	Not reported
Commercial TSD Indicator:	No
Treatment Storage and Disposal Type:	Not reported
2018 GPRA Permit Baseline:	Not on the Baseline
2018 GPRA Renewals Baseline:	Not on the Baseline
Permit Renewals Workload Universe:	Not reported
Permit Workload Universe:	Not reported
Permit Progress Universe:	Not reported
Post-Closure Workload Universe:	Not reported
Closure Workload Universe:	Not reported
202 GPRA Corrective Action Baseline:	No
Corrective Action Workload Universe:	No
Subject to Corrective Action Universe:	No
Non-TSDFs Where RCRA CA has Been Imposed Universe:	No
TSDFs Potentially Subject to CA Under 3004 (u)/(v) Universe:	No
TSDFs Only Subject to CA under Discretionary Auth Universe:	No
Corrective Action Priority Ranking:	No NCAPS ranking
Environmental Control Indicator:	No
Institutional Control Indicator:	No
Human Exposure Controls Indicator:	N/A
Groundwater Controls Indicator:	N/A
Operating TSDF Universe:	Not reported
Full Enforcement Universe:	Not reported
Significant Non-Complier Universe:	No
Unaddressed Significant Non-Complier Universe:	No
Addressed Significant Non-Complier Universe:	No
Significant Non-Complier With a Compliance Schedule Universe:	No
Financial Assurance Required:	Not reported
Handler Date of Last Change:	20150414
Recognized Trader-Importer:	No
Recognized Trader-Exporter:	No

CON EDISON - SERVICE BOX 19683 (Continued) **1014396504**

Importer of Spent Lead Acid Batteries: No
Exporter of Spent Lead Acid Batteries: No
Recycler Activity Without Storage: Not reported
Manifest Broker: Not reported
Sub-Part P Indicator: No

Biennial: List of Years
Year: 2009

Click Here for Biennial Reporting System Data:

Hazardous Waste Summary:
Waste Code: D008
Waste Description: LEAD

Handler - Owner Operator:
Owner/Operator Indicator: Operator
Owner/Operator Name: CONSOLIDATED EDISON COMPANY OF NY, INC.
Legal Status: Private
Date Became Current: 20090729
Date Ended Current: Not reported
Owner/Operator Address: 4 IRVING PLACE
Owner/Operator City,State,Zip: NEW YORK, NY 10003
Owner/Operator Telephone: Not reported
Owner/Operator Telephone Ext: Not reported
Owner/Operator Fax: Not reported
Owner/Operator Email: Not reported

Owner/Operator Indicator: Owner
Owner/Operator Name: CONSOLIDATED EDISON COMPANY OF NY, INC.
Legal Status: Private
Date Became Current: 20090729
Date Ended Current: Not reported
Owner/Operator Address: 4 IRVING PLACE
Owner/Operator City,State,Zip: NEW YORK, NY 10003
Owner/Operator Telephone: Not reported
Owner/Operator Telephone Ext: Not reported
Owner/Operator Fax: Not reported
Owner/Operator Email: Not reported

Historic Generators:
Receive Date: 20100323
Handler Name: CON EDISON - SERVICE BOX 19683
Federal Waste Generator Description: Large Quantity Generator
State District Owner: Not reported
Large Quantity Handler of Universal Waste: No
Recognized Trader Importer: No
Recognized Trader Exporter: No
Spent Lead Acid Battery Importer: No
Spent Lead Acid Battery Exporter: No
Current Record: Yes
Non Storage Recycler Activity: Not reported
Electronic Manifest Broker: Not reported

Receive Date: 20090729

CON EDISON - SERVICE BOX 19683 (Continued) **1014396504**

Handler Name: CON EDISON
Federal Waste Generator Description: Conditionally Exempt Small Quantity Generator
State District Owner: NY
Large Quantity Handler of Universal Waste: No
Recognized Trader Importer: No
Recognized Trader Exporter: No
Spent Lead Acid Battery Importer: No
Spent Lead Acid Battery Exporter: No
Current Record: No
Non Storage Recycler Activity: Not reported
Electronic Manifest Broker: Not reported

List of NAICS Codes and Descriptions:
NAICS Code: 221122
NAICS Description: ELECTRIC POWER DISTRIBUTION

Facility Has Received Notices of Violations:
Violations: No Violations Found

Evaluation Action Summary:
Evaluations: No Evaluations Found

NY MANIFEST:
Name: CONSOLIDATED EDISON
Address: E 119TH ST & PLEASANT AVE
City,State,Zip: NEW YORK, NY 10035
Country: USA
EPA ID: NYP004188165
Facility Status: Not reported
Location Address 1: E 119 ST AND PLEASANT AVE
Code: BP
Location Address 2: Not reported
Total Tanks: Not reported
Location City: NEW YORK
Location State: NY
Location Zip: 10035
Location Zip 4: Not reported

NY MANIFEST:
EPAID: NYP004188165
Mailing Name: CONSOLIDATED EDISON
Mailing Contact: FRANKLYN MURRAY
Mailing Address 1: 4 IRVING PLACE RM 828
Mailing Address 2: Not reported
Mailing City: NEW YORK
Mailing State: NY
Mailing Zip: 10003
Mailing Zip 4: Not reported
Mailing Country: USA
Mailing Phone: 2124602808

NY MANIFEST:
Document ID: Not reported
Manifest Status: Not reported

CON EDISON - SERVICE BOX 19683 (Continued) **1014396504**

seq:	Not reported
Year:	2018
Trans1 State ID:	NJ0000027193
Trans2 State ID:	Not reported
Generator Ship Date:	08/04/2009
Trans1 Recv Date:	08/04/2009
Trans2 Recv Date:	Not reported
TSD Site Recv Date:	08/10/2009
Part A Recv Date:	Not reported
Part B Recv Date:	Not reported
Generator EPA ID:	NYP004188165
Trans1 EPA ID:	Not reported
Trans2 EPA ID:	Not reported
TSDF ID 1:	NJD002200046
TSDF ID 2:	Not reported
Manifest Tracking Number:	000961726GBF
Import Indicator:	N
Export Indicator:	N
Discr Quantity Indicator:	N
Discr Type Indicator:	N
Discr Residue Indicator:	N
Discr Partial Reject Indicator:	N
Discr Full Reject Indicator:	N
Manifest Ref Number:	Not reported
Alt Facility RCRA ID:	Not reported
Alt Facility Sign Date:	Not reported
MGMT Method Type Code:	H111
Waste Code:	Not reported
Waste Code:	Not reported
Waste Code:	Not reported
Waste Code:	Not reported
Waste Code:	Not reported
Waste Code:	Not reported
Quantity:	2500
Units:	P - Pounds
Number of Containers:	1
Container Type:	TT - Cargo tank, tank trucks
Handling Method:	T Chemical, physical, or biological treatment.
Specific Gravity:	1
Waste Code:	D008
Waste Code 1_2:	Not reported
Waste Code 1_3:	Not reported
Waste Code 1_4:	Not reported
Waste Code 1_5:	Not reported
Waste Code 1_6:	Not reported

H92 **CON EDISON** **RCRA NonGen / NLR** **1014396511**
SSE **PLEASANT AVE & E 119TH ST** **NJ MANIFEST** **NYP004188231**
< 1/8 **NEW YORK, NY 10035** **NY MANIFEST**
0.081 mi.
428 ft. **Site 7 of 11 in cluster H**

Relative: RCRA NonGen / NLR:
Higher
Date Form Received by Agency: 20160601
Actual: Handler Name: CON EDISON
11 ft. Handler Address: PLEASANT AVE & E 119TH ST
Handler City,State,Zip: NEW YORK, NY 10035

CON EDISON (Continued) **1014396511**

EPA ID:	NYP004188231
Contact Name:	DENNIS MICHAELIDES
Contact Address:	Not reported
Contact City,State,Zip:	Not reported
Contact Telephone:	718-204-4297
Contact Fax:	Not reported
Contact Email:	Not reported
Contact Title:	Not reported
EPA Region:	02
Land Type:	Private
Federal Waste Generator Description:	Not a generator, verified
Non-Notifier:	Not reported
Biennial Report Cycle:	Not reported
Accessibility:	Not reported
Active Site Indicator:	Not reported
State District Owner:	NY
State District:	NYSDEC R2
Mailing Address:	4 IRVING PL, RM 828
Mailing City,State,Zip:	NEW YORK, NY 10003
Owner Name:	Not reported
Owner Type:	Not reported
Operator Name:	Not reported
Operator Type:	Not reported
Short-Term Generator Activity:	No
Importer Activity:	No
Mixed Waste Generator:	No
Transporter Activity:	No
Transfer Facility Activity:	No
Recycler Activity with Storage:	No
Small Quantity On-Site Burner Exemption:	No
Smelting Melting and Refining Furnace Exemption:	No
Underground Injection Control:	No
Off-Site Waste Receipt:	No
Universal Waste Indicator:	No
Universal Waste Destination Facility:	No
Federal Universal Waste:	No
Active Site Fed-Reg Treatment Storage and Disposal Facility:	Not reported
Active Site Converter Treatment storage and Disposal Facility:	Not reported
Active Site State-Reg Treatment Storage and Disposal Facility:	Not reported
Active Site State-Reg Handler:	---
Federal Facility Indicator:	Not reported
Hazardous Secondary Material Indicator:	NN
Sub-Part K Indicator:	Not reported
Commercial TSD Indicator:	No
Treatment Storage and Disposal Type:	Not reported
2018 GPRA Permit Baseline:	Not on the Baseline
2018 GPRA Renewals Baseline:	Not on the Baseline
Permit Renewals Workload Universe:	Not reported
Permit Workload Universe:	Not reported
Permit Progress Universe:	Not reported
Post-Closure Workload Universe:	Not reported
Closure Workload Universe:	Not reported
202 GPRA Corrective Action Baseline:	No
Corrective Action Workload Universe:	No
Subject to Corrective Action Universe:	No
Non-TSDFs Where RCRA CA has Been Imposed Universe:	No
TSDFs Potentially Subject to CA Under 3004 (u)/(v) Universe:	No

CON EDISON (Continued) **1014396511**

TSDFs Only Subject to CA under Discretionary Auth Universe:	No
Corrective Action Priority Ranking:	No NCAPS ranking
Environmental Control Indicator:	No
Institutional Control Indicator:	No
Human Exposure Controls Indicator:	N/A
Groundwater Controls Indicator:	N/A
Operating TSDF Universe:	Not reported
Full Enforcement Universe:	Not reported
Significant Non-Complier Universe:	No
Unaddressed Significant Non-Complier Universe:	No
Addressed Significant Non-Complier Universe:	No
Significant Non-Complier With a Compliance Schedule Universe:	No
Financial Assurance Required:	Not reported
Handler Date of Last Change:	20160929
Recognized Trader-Importer:	No
Recognized Trader-Exporter:	No
Importer of Spent Lead Acid Batteries:	No
Exporter of Spent Lead Acid Batteries:	No
Recycler Activity Without Storage:	Not reported
Manifest Broker:	Not reported
Sub-Part P Indicator:	No

Historic Generators:

Receive Date:	20090729
Handler Name: CON EDISON	
Federal Waste Generator Description:	Conditionally Exempt Small Quantity Generator
State District Owner:	NY
Large Quantity Handler of Universal Waste:	No
Recognized Trader Importer:	No
Recognized Trader Exporter:	No
Spent Lead Acid Battery Importer:	No
Spent Lead Acid Battery Exporter:	No
Current Record:	No
Non Storage Recycler Activity:	Not reported
Electronic Manifest Broker:	Not reported

Receive Date:	20160601
Handler Name: CON EDISON	
Federal Waste Generator Description:	Not a generator, verified
State District Owner:	NY
Large Quantity Handler of Universal Waste:	No
Recognized Trader Importer:	No
Recognized Trader Exporter:	No
Spent Lead Acid Battery Importer:	No
Spent Lead Acid Battery Exporter:	No
Current Record:	Yes
Non Storage Recycler Activity:	Not reported
Electronic Manifest Broker:	Not reported

List of NAICS Codes and Descriptions:

NAICS Codes:	No NAICS Codes Found

Facility Has Received Notices of Violations:

Violations:	No Violations Found

CON EDISON (Continued) **1014396511**

Evaluation Action Summary:
Evaluations: No Evaluations Found

NJ MANIFEST:

EPA Id:	NYP004188231
Mail Address:	4 IRVING PL, RM 828
Mail City/State/Zip:	NEW YORK, NY 10003
Facility Phone:	Not reported
Emergency Phone:	Not reported
Contact:	DENNIS MICHAELIDES
Comments:	Not reported
SIC Code:	Not reported
County:	NY061
Municipal:	Not reported
Previous EPA Id:	Not reported
Gen Flag:	Not reported
Trans Flag:	Not reported
TSDF Flag:	Not reported
Name Change:	Not reported
Date Change:	Not reported

Manifest:

Manifest Number:	001084039GBF
EPA ID:	NYP004188231
Date Shipped:	07/29/2009
TSDF EPA ID:	NJD002200046
Transporter EPA ID:	NJ0000027193
Transporter 2 EPA ID:	Not reported
Transporter 3 EPA ID:	Not reported
Transporter 4 EPA ID:	Not reported
Transporter 5 EPA ID:	Not reported
Transporter 6 EPA ID:	Not reported
Transporter 7 EPA ID:	Not reported
Transporter 8 EPA ID:	Not reported
Transporter 9 EPA ID:	Not reported
Transporter 10 EPA ID:	Not reported
Date Trans1 Transported Waste:	07/29/2009
Date Trans2 Transported Waste:	Not reported
Date Trans3 Transported Waste:	Not reported
Date Trans4 Transported Waste:	Not reported
Date Trans5 Transported Waste:	Not reported
Date Trans6 Transported Waste:	Not reported
Date Trans7 Transported Waste:	Not reported
Date Trans8 Transported Waste:	Not reported
Date Trans9 Transported Waste:	Not reported
Date Trans10 Transported Waste:	Not reported
Date TSDF Received Waste:	07/30/2009
TSDF EPA Facility Name:	Not reported
QTY Units:	Not reported
Transporter SEQ ID:	Not reported
Transporter-1 Date:	Not reported
Waste SEQ ID:	Not reported
Waste Type Code 2:	Not reported
Waste Type Code 3:	Not reported
Waste Type Code 4:	Not reported
Waste Type Code 5:	Not reported

CON EDISON (Continued) **1014396511**

Waste Type Code 6: Not reported
Date Accepted: Not reported
Manifest Discrepancy Type: Not reported
Data Entry Number: Not reported
Was Load Rejected: NEW YORK, NY 10003
Reason Load Was Rejected: Not reported

Waste:
Manifest Year: Not reported
Waste Code: D008
Hand Code: H111
Quantity: 2000 P

NY MANIFEST:
Name: CONSOLIDATED EDISON
Address: PLEASANT AVE & E 119TH ST
City,State,Zip: NEW YORK, NY 10035
Country: USA
EPA ID: NYP004188231
Facility Status: Not reported
Location Address 1: PLEASANT AVE & EAST 119th ST
Code: BP
Location Address 2: Not reported
Total Tanks: Not reported
Location City: NEW YORK
Location State: NY
Location Zip: 10020
Location Zip 4: Not reported

NY MANIFEST:
EPAID: NYP004188231
Mailing Name: CONSOLIDATED EDISON
Mailing Contact: CONSOLIDATED EDISON
Mailing Address 1: 4 IRVING PLACE RM 828
Mailing Address 2: Not reported
Mailing City: NEW YORK
Mailing State: NY
Mailing Zip: 10003
Mailing Zip 4: Not reported
Mailing Country: USA
Mailing Phone: 2124602808

NY MANIFEST:
Document ID: Not reported
Manifest Status: Not reported
seq: Not reported
Year: 2018
Trans1 State ID: NJ0000027193
Trans2 State ID: Not reported
Generator Ship Date: 07/29/2009
Trans1 Recv Date: 07/29/2009
Trans2 Recv Date: Not reported
TSD Site Recv Date: 07/30/2009
Part A Recv Date: Not reported

CON EDISON (Continued) **1014396511**

Part B Recv Date:	Not reported
Generator EPA ID:	NYP004188231
Trans1 EPA ID:	Not reported
Trans2 EPA ID:	Not reported
TSDF ID 1:	NJD002200046
TSDF ID 2:	Not reported
Manifest Tracking Number:	001084039GBF
Import Indicator:	N
Export Indicator:	N
Discr Quantity Indicator:	N
Discr Type Indicator:	N
Discr Residue Indicator:	N
Discr Partial Reject Indicator:	N
Discr Full Reject Indicator:	N
Manifest Ref Number:	Not reported
Alt Facility RCRA ID:	Not reported
Alt Facility Sign Date:	Not reported
MGMT Method Type Code:	H111
Waste Code:	Not reported
Waste Code:	Not reported
Waste Code:	Not reported
Waste Code:	Not reported
Waste Code:	Not reported
Waste Code:	Not reported
Quantity:	2000
Units:	P - Pounds
Number of Containers:	1
Container Type:	TT - Cargo tank, tank trucks
Handling Method:	T Chemical, physical, or biological treatment.
Specific Gravity:	1
Waste Code:	D008
Waste Code 1_2:	Not reported
Waste Code 1_3:	Not reported
Waste Code 1_4:	Not reported
Waste Code 1_5:	Not reported
Waste Code 1_6:	Not reported

H93 **MANHOLE 42875** **NY Spills** **S120702382**
SSE **119TH ST AND PLEASANT AVE** **N/A**
< 1/8 **MANHATTAN, NY**
0.081 mi.
428 ft. **Site 8 of 11 in cluster H**

Relative: **Higher**
Actual: **11 ft.**

SPILLS:

Name:	MANHOLE 42875
Address:	119TH ST AND PLEASANT AVE
City,State,Zip:	MANHATTAN, NY
Spill Number/Closed Date:	1700934 / 2017-05-16
Facility ID:	1700934
Facility Type:	ER
DER Facility ID:	501630
Site ID:	547958
DEC Region:	2
Spill Cause:	Unknown
Spill Class:	E4
SWIS:	3101
Spill Date:	2017-04-29

MANHOLE 42875 (Continued) **S120702382**

Investigator:	RWAUSTIN
Referred To:	Not reported
Reported to Dept:	2017-04-29
CID:	Not reported
Water Affected:	Not reported
Spill Source:	Commercial/Industrial
Spill Notifier:	Other
Cleanup Ceased:	Not reported
Cleanup Meets Std:	False
Last Inspection:	Not reported
Recommended Penalty:	False
UST Trust:	False
Remediation Phase:	0
Date Entered In Computer:	2017-04-29
Spill Record Last Update:	2017-05-16
Spiller Name:	Not reported
Spiller Company:	CON ED
Spiller Address:	Not reported
Spiller Company:	999
Contact Name:	BLAICH
DEC Memo:	"spill # 257123 5/1/17-On 4/29/17-Zhune spoke to ERT-Christ Muggio. Christ said they found 1500 gallons of water in the structure. There is no oil. They believe it's tidal water enter the structure. They collected a sample and found less than 1 ppm of PCBs. They are pumping now to see what they found. 5/16/16 - Austin - Sample results came back as insufficient to show any oil in the water, and PCB results were <1ppm - Con Ed contained and cleaned up the water in the vault - See document files for further information - Spill closed - end"
Remarks:	"large in flow of water mixed with oil into the structure, contained to the structure at this time 1,500 gal in structure"

All Materials:

Site ID:	547958
Operable Unit ID:	1296114
Operable Unit:	01
Material ID:	2302103
Material Code:	0066A
Material Name:	unknown petroleum
Case No.:	Not reported
Material FA:	Petroleum
Quantity:	Not reported
Units:	Not reported
Recovered:	Not reported
Oxygenate:	Not reported

F94 **CON EDISON** **RCRA NonGen / NLR** **1019904578**
WSW **346 E 119TH ST** **NYP004799714**
< 1/8 **NEW YORK, NY 10035**
0.082 mi.
435 ft. **Site 6 of 23 in cluster F**

Relative: RCRA NonGen / NLR:
Higher

Actual: Date Form Received by Agency:		20150626
10 ft. Handler Name:	CON EDISON	
Handler Address:		346 E 119TH ST
Handler City,State,Zip:		NEW YORK, NY 10035

CON EDISON (Continued) **1019904578**

EPA ID:	NYP004799714
Contact Name:	THOMAS TEELING
Contact Address:	Not reported
Contact City,State,Zip:	Not reported
Contact Telephone:	212-460-3770
Contact Fax:	Not reported
Contact Email:	Not reported
Contact Title:	Not reported
EPA Region:	02
Land Type:	Private
Federal Waste Generator Description:	Not a generator, verified
Non-Notifier:	Not reported
Biennial Report Cycle:	Not reported
Accessibility:	Not reported
Active Site Indicator:	Not reported
State District Owner:	NY
State District:	NYSDEC R2
Mailing Address:	IRVING PL 15TH FL NE
Mailing City,State,Zip:	NEW YORK, NY 10003
Owner Name:	Not reported
Owner Type:	Not reported
Operator Name:	Not reported
Operator Type:	Not reported
Short-Term Generator Activity:	No
Importer Activity:	No
Mixed Waste Generator:	No
Transporter Activity:	No
Transfer Facility Activity:	No
Recycler Activity with Storage:	No
Small Quantity On-Site Burner Exemption:	No
Smelting Melting and Refining Furnace Exemption:	No
Underground Injection Control:	No
Off-Site Waste Receipt:	No
Universal Waste Indicator:	No
Universal Waste Destination Facility:	No
Federal Universal Waste:	No
Active Site Fed-Reg Treatment Storage and Disposal Facility:	Not reported
Active Site Converter Treatment storage and Disposal Facility:	Not reported
Active Site State-Reg Treatment Storage and Disposal Facility:	Not reported
Active Site State-Reg Handler:	---
Federal Facility Indicator:	Not reported
Hazardous Secondary Material Indicator:	NN
Sub-Part K Indicator:	Not reported
Commercial TSD Indicator:	No
Treatment Storage and Disposal Type:	Not reported
2018 GPRA Permit Baseline:	Not on the Baseline
2018 GPRA Renewals Baseline:	Not on the Baseline
Permit Renewals Workload Universe:	Not reported
Permit Workload Universe:	Not reported
Permit Progress Universe:	Not reported
Post-Closure Workload Universe:	Not reported
Closure Workload Universe:	Not reported
202 GPRA Corrective Action Baseline:	No
Corrective Action Workload Universe:	No
Subject to Corrective Action Universe:	No
Non-TSDFs Where RCRA CA has Been Imposed Universe:	No
TSDFs Potentially Subject to CA Under 3004 (u)/(v) Universe:	No

CON EDISON (Continued) **1019904578**

TSDFs Only Subject to CA under Discretionary Auth Universe:	No
Corrective Action Priority Ranking:	No NCAPS ranking
Environmental Control Indicator:	No
Institutional Control Indicator:	No
Human Exposure Controls Indicator:	N/A
Groundwater Controls Indicator:	N/A
Operating TSDF Universe:	Not reported
Full Enforcement Universe:	Not reported
Significant Non-Complier Universe:	No
Unaddressed Significant Non-Complier Universe:	No
Addressed Significant Non-Complier Universe:	No
Significant Non-Complier With a Compliance Schedule Universe:	No
Financial Assurance Required:	Not reported
Handler Date of Last Change:	20160909
Recognized Trader-Importer:	No
Recognized Trader-Exporter:	No
Importer of Spent Lead Acid Batteries:	No
Exporter of Spent Lead Acid Batteries:	No
Recycler Activity Without Storage:	Not reported
Manifest Broker:	Not reported
Sub-Part P Indicator:	No

Historic Generators:

Receive Date:	20150626
Handler Name: CON EDISON	
Federal Waste Generator Description:	Small Quantity Generator
State District Owner:	NY
Large Quantity Handler of Universal Waste:	No
Recognized Trader Importer:	No
Recognized Trader Exporter:	No
Spent Lead Acid Battery Importer:	No
Spent Lead Acid Battery Exporter:	No
Current Record:	No
Non Storage Recycler Activity:	Not reported
Electronic Manifest Broker:	Not reported

Receive Date:	20150626
Handler Name: CON EDISON	
Federal Waste Generator Description:	Not a generator, verified
State District Owner:	NY
Large Quantity Handler of Universal Waste:	No
Recognized Trader Importer:	No
Recognized Trader Exporter:	No
Spent Lead Acid Battery Importer:	No
Spent Lead Acid Battery Exporter:	No
Current Record:	Yes
Non Storage Recycler Activity:	Not reported
Electronic Manifest Broker:	Not reported

List of NAICS Codes and Descriptions:

NAICS Codes:	No NAICS Codes Found

Facility Has Received Notices of Violations:

Violations:	No Violations Found

CON EDISON (Continued) **1019904578**

Evaluation Action Summary:
Evaluations: No Evaluations Found

F95 **CON EDISON** **NY MANIFEST** **S118257270**
WSW **346 E 119TH ST** **N/A**
< 1/8 **NEW YORK, NY 10035**
0.082 mi.
435 ft. **Site 7 of 23 in cluster F**

Relative:
Higher

Actual:
10 ft.

NY MANIFEST:

Name:	CON EDISON
Address:	346 E 119TH ST
City,State,Zip:	NEW YORK, NY 10035
Country:	USA
EPA ID:	NYP004799714
Facility Status:	Not reported
Location Address 1:	346 E 119TH ST
Code:	BP
Location Address 2:	SB 19652
Total Tanks:	Not reported
Location City:	NEW YORK
Location State:	NY
Location Zip:	Not reported
Location Zip 4:	Not reported

NY MANIFEST:

EPAID:	NYP004799714
Mailing Name:	CON EDISON
Mailing Contact:	DENNIS HUACON
Mailing Address 1:	4 IRVING PL 15TH FL
Mailing Address 2:	Not reported
Mailing City:	NEW YORK
Mailing State:	NY
Mailing Zip:	10003
Mailing Zip 4:	Not reported
Mailing Country:	USA
Mailing Phone:	2124603770

NY MANIFEST:

Document ID:	Not reported
Manifest Status:	Not reported
seq:	Not reported
Year:	2018
Trans1 State ID:	NJD003812047
Trans2 State ID:	Not reported
Generator Ship Date:	06/26/2015
Trans1 Recv Date:	06/26/2015
Trans2 Recv Date:	Not reported
TSD Site Recv Date:	07/02/2015
Part A Recv Date:	Not reported
Part B Recv Date:	Not reported
Generator EPA ID:	NYP004799714
Trans1 EPA ID:	Not reported
Trans2 EPA ID:	Not reported
TSDF ID 1:	NJD991291105
TSDF ID 2:	Not reported

CON EDISON (Continued) **S118257270**

Manifest Tracking Number:	002614512GBF
Import Indicator:	N
Export Indicator:	N
Discr Quantity Indicator:	N
Discr Type Indicator:	N
Discr Residue Indicator:	N
Discr Partial Reject Indicator:	N
Discr Full Reject Indicator:	N
Manifest Ref Number:	Not reported
Alt Facility RCRA ID:	Not reported
Alt Facility Sign Date:	Not reported
MGMT Method Type Code:	H110
Waste Code:	Not reported
Waste Code:	Not reported
Waste Code:	Not reported
Waste Code:	Not reported
Waste Code:	Not reported
Waste Code:	Not reported
Quantity:	500
Units:	P - Pounds
Number of Containers:	1
Container Type:	TT - Cargo tank, tank trucks
Handling Method:	T Chemical, physical, or biological treatment.
Specific Gravity:	1
Waste Code:	D008
Waste Code 1_2:	Not reported
Waste Code 1_3:	Not reported
Waste Code 1_4:	Not reported
Waste Code 1_5:	Not reported
Waste Code 1_6:	Not reported

F96 **CON EDISON** **NJ MANIFEST** **S120673251**
WSW **346 E 119TH ST** **N/A**
< 1/8 **NEW YORK, NY 10035**
0.082 mi.
435 ft. **Site 8 of 23 in cluster F**

Relative: **Higher**
Actual: **10 ft.**

NJ MANIFEST:

EPA Id:	NYP004799714
Mail Address:	IRVING PL 15TH FL NE
Mail City/State/Zip:	NEW YORK, NY 10003
Facility Phone:	Not reported
Emergency Phone:	Not reported
Contact:	THOMAS TEELING
Comments:	Not reported
SIC Code:	Not reported
County:	NY061
Municipal:	Not reported
Previous EPA Id:	Not reported
Gen Flag:	Not reported
Trans Flag:	Not reported
TSDF Flag:	Not reported
Name Change:	Not reported
Date Change:	Not reported

Manifest:

Manifest Number:	002614512GBF

CON EDISON (Continued) **S120673251**

EPA ID:	NYP004799714
Date Shipped:	6/26/2015
TSDF EPA ID:	NJD991291105
Transporter EPA ID:	NJD003812047
Transporter 2 EPA ID:	Not reported
Transporter 3 EPA ID:	Not reported
Transporter 4 EPA ID:	Not reported
Transporter 5 EPA ID:	Not reported
Transporter 6 EPA ID:	Not reported
Transporter 7 EPA ID:	Not reported
Transporter 8 EPA ID:	Not reported
Transporter 9 EPA ID:	Not reported
Transporter 10 EPA ID:	Not reported
Date Trans1 Transported Waste:	Not reported
Date Trans2 Transported Waste:	Not reported
Date Trans3 Transported Waste:	Not reported
Date Trans4 Transported Waste:	Not reported
Date Trans5 Transported Waste:	Not reported
Date Trans6 Transported Waste:	Not reported
Date Trans7 Transported Waste:	Not reported
Date Trans8 Transported Waste:	Not reported
Date Trans9 Transported Waste:	Not reported
Date Trans10 Transported Waste:	Not reported
Date TSDF Received Waste:	Not reported
TSDF EPA Facility Name:	Not reported
QTY Units:	Not reported
Transporter SEQ ID:	Not reported
Transporter-1 Date:	Not reported
Waste SEQ ID:	Not reported
Waste Type Code 2:	Not reported
Waste Type Code 3:	Not reported
Waste Type Code 4:	Not reported
Waste Type Code 5:	Not reported
Waste Type Code 6:	Not reported
Date Accepted:	Not reported
Manifest Discrepancy Type:	Not reported
Data Entry Number:	Not reported
Was Load Rejected:	NEW YORK, NY 10003
Reason Load Was Rejected:	Not reported

F97 **VACANT LOT** **NY Spills** **S108956124**
WSW **346 E. 119TH ST** **N/A**
< 1/8 **MANHATTAN, NY**
0.082 mi.
435 ft. **Site 9 of 23 in cluster F**

Relative:
Higher

Actual:
10 ft.

SPILLS:

Name:	VACANT LOT
Address:	346 E. 119TH ST
City,State,Zip:	MANHATTAN, NY
Spill Number/Closed Date:	0708201 / 2008-09-22
Facility ID:	0708201
Facility Type:	ER
DER Facility ID:	338607
Site ID:	389051
DEC Region:	2

VACANT LOT (Continued) **S108956124**

Spill Cause:	Other
Spill Class:	C4
SWIS:	3101
Spill Date:	2007-10-26
Investigator:	rvketani
Referred To:	Not reported
Reported to Dept:	2007-10-26
CID:	444
Water Affected:	Not reported
Spill Source:	Commercial/Industrial
Spill Notifier:	Other
Cleanup Ceased:	Not reported
Cleanup Meets Std:	False
Last Inspection:	Not reported
Recommended Penalty:	False
UST Trust:	Not reported
Remediation Phase:	0
Date Entered In Computer:	2007-10-26
Spill Record Last Update:	2009-07-10
Spiller Name:	RUTH ANN RICHERT
Spiller Company:	VACANT LOT
Spiller Address:	346 EAST 119TH
Spiller Company:	999
Contact Name:	RUTH ANN RICHERT
DEC Memo:	"Sangesland left a voice message with Martin Wodka at Team Enviro asking for the name and mailing address for the property owner.... Need to send CSL Ask Mr. Wodka first what work has already been done on the site. Maybe they have already defined the problem and they can move directly to remediation? 10/26/07 - Raphael Ketani. I spoke to Ruthann Richert, the managing partner of the owners, 346 East 119 Street, LLC. She said her company's office is at 36 West 120 Street, apt #1, NY, 10027. She said her phone number is (646) 240-4626 and her cell is (917) 902-2641. She said that dark soil was found while digging. Soil samples were taken and sent off to the lab for analysis today. She said the digging will continue as soon as Martin Wodka of Team Environmental (845) 692-8124 gets the lined roll-off containers. She added that groundwater is about 13 feet below grade and they plan to go down about 12 feet. Right now, they are encountering rubble consisting of bricks and concrete. I told her that I will be sending out a Contaminated Soil Letter as part of our routine communication. She said that is fine. The letter went out today. 11/28/07 - Raphael Ketani. I spoke to Ms. Richert. She said that they have removed 250 tons of contaminated soil so far. She added that more contaminated soil will be removed as soon as the underpinning is done. I asked her whether the groundwater will be sampled. She said that RND Services will sample the groundwater. I told her that DEC needs copies of all of the manifests and the groundwater analyticals. She said that she will send me the copies. The site is located between First and Second avenues. 1/9/08 - Raphael Ketani. I tried to contact Ms. Richert (646) 240-4626 regarding the digging and soil and groundwater sampling at the site. However, I could only leave a message. 1/16/08 - Raphael Ketani. Bob Heyman of R&D Services (845) 348-6355 called me back. He said that progress is being made on the site. It is 25' by 61', essentially the dimensions of a brownstone building. He said his company is just handling the contaminated soil and water removal, nothing else. He said that they sent about 160 tons of soil to Carteret, NJ already and may have a little more in the elevator shaft

VACANT LOT (Continued) **S108956124**

area (they have to go 8' below the water table). Groundwater is at 13' below grade. He has already collected two truck loads of water. He said he will take a sample of the groundwater when all of the construction is finished and conditions are settled. I told him to collect another load of groundwater when everything is settled. Then, I said, wait for the water to return and take a groundwater sample. He said he will do this. I asked him whether he can get all of the contaminated soil. He said No as there are structural issues with the foundations of the buildings on either side. I told him to send DEC a letter to that effect and include it in the closure report. He said he will and that pictures and everything will be included in the closure report. 4/9/08 - Raphael Ketani. I spoke to Mr. Heyman. He said that things are at a standstill. They took some more soil out and a couple of loads of water. He said the water looks clean. However, no further work can take place at the site because they have water intrusion problems in the area where the elevator pit is supposed to go. The owners have been through 3 contractors already and nothing is moving. Unless they can get the water out of the area, construction can't take place. Mr. Heyman said that he will send me a spreadsheet with the loads of water collection and soil collection listed. Mr. Heyman sent me a FAX with a list of the vac truck load pickups and the contaminated soil load pickups. 9/22/08 - Raphael Ketani. Today I received the April 2008 Site Assessment Report (SAR). Two composite soil samples were taken. One sample was completely non-detect and the other had some naphthalene, but it was well below TAGM. Groundwater was not collected as they said it was really from precipitation and runoff. They will install a plastic vapor barrier and a vapor recovery system. Based upon the information in the SAR and the fact that they were installing the vapor recovery system, and that they will put in a vapor barrier, I am closing the spill case."

Remarks: "DIGGING AND CAME UPON CONTAMINATED SOIL"

All Materials:

Site ID:	389051
Operable Unit ID:	1146202
Operable Unit:	01
Material ID:	2136567
Material Code:	0066A
Material Name:	unknown petroleum
Case No.:	Not reported
Material FA:	Petroleum
Quantity:	.00
Units:	G
Recovered:	.00
Oxygenate:	Not reported

I98 **WAGNER -NYCHA** **NY Spills** **S121986352**
North **2360 1ST AVENUE** **N/A**
< 1/8 **NEW YORK CITY, NY**
0.084 mi.
444 ft. **Site 1 of 24 in cluster I**

Relative:
Higher

Actual:
10 ft.

SPILLS:

Name:	WAGNER -NYCHA
Address:	2360 1ST AVENUE
City,State,Zip:	NEW YORK CITY, NY
Spill Number/Closed Date:	9009488 / 1993-07-06

WAGNER -NYCHA (Continued) **S121986352**

Facility ID:	9009488
Facility Type:	ER
DER Facility ID:	117462
Site ID:	324141
DEC Region:	2
Spill Cause:	Equipment Failure
Spill Class:	C3
SWIS:	3101
Spill Date:	1990-11-30
Investigator:	HEALY
Referred To:	Not reported
Reported to Dept:	1990-11-30
CID:	Not reported
Water Affected:	Not reported
Spill Source:	Institutional, Educational, Gov., Other
Spill Notifier:	Responsible Party
Cleanup Ceased:	1993-07-06
Cleanup Meets Std:	True
Last Inspection:	Not reported
Recommended Penalty:	False
UST Trust:	False
Remediation Phase:	0
Date Entered In Computer:	1990-12-11
Spill Record Last Update:	2006-01-26
Spiller Name:	Not reported
Spiller Company:	NYCHA
Spiller Address:	250 BROADWAY
Spiller Company:	001
Contact Name:	Not reported
DEC Memo:	""
Remarks:	"MANHOLE COVER GASKET LEAK,CONTAINED IN TANK VAULT, TO BE CLEANED UP BYPROJECT PERSONNEL."

All TTF:

Facility ID:	9009488
Spill Number:	9009488
Spill Tank Test:	1537971
Site ID:	324141
Tank Number:	Not reported
Tank Size:	0
Material:	0002
EPA UST:	Not reported
UST:	Not reported
Cause:	Not reported
Source:	Not reported
Test Method:	00
Test Method 2:	Unknown
Leak Rate:	.00
Gross Fail:	Not reported
Modified By:	Spills
Last Modified Date:	Not reported

All Materials:

Site ID:	324141
Operable Unit ID:	949923
Operable Unit:	01
Material ID:	429701

WAGNER -NYCHA (Continued) **S121986352**

Material Code:	0002A
Material Name:	#4 fuel oil
Case No.:	Not reported
Material FA:	Petroleum
Quantity:	10.00
Units:	G
Recovered:	.00
Oxygenate:	Not reported

I99 **WAGNER -NYCHA** **NY Spills** **S121986278**
North **2360 1ST AVENUE** **N/A**
< 1/8 **NEW YORK CITY, NY**
0.084 mi.
444 ft. **Site 2 of 24 in cluster I**

Relative: **Higher**

Actual: **10 ft.**

SPILLS:

Name:	WAGNER -NYCHA
Address:	2360 1ST AVENUE
City,State,Zip:	NEW YORK CITY, NY
Spill Number/Closed Date:	8907784 / Not Reported
Facility ID:	8907784
Facility Type:	ER
DER Facility ID:	117462
Site ID:	96112
DEC Region:	2
Spill Cause:	Equipment Failure
Spill Class:	C3
SWIS:	3101
Spill Date:	1989-11-06
Investigator:	AAOBLIGA
Referred To:	NYCHA TO CHECK SEEPAGE 5/2015
Reported to Dept:	1989-11-06
CID:	Not reported
Water Affected:	Not reported
Spill Source:	Institutional, Educational, Gov., Other
Spill Notifier:	Responsible Party
Cleanup Ceased:	Not reported
Cleanup Meets Std:	False
Last Inspection:	Not reported
Recommended Penalty:	False
UST Trust:	False
Remediation Phase:	1
Date Entered In Computer:	1989-11-13
Spill Record Last Update:	2021-08-30
Spiller Name:	Not reported
Spiller Company:	NYC HOUSING AUTHORITY
Spiller Address:	250 BROADWAY
Spiller Company:	001
Contact Name:	Not reported
DEC Memo:	"02/01/06: This spill transferred from J.Kolleeny to S.Kraszewski. This site is currently served by two 29K tanks installed in 1991 and one 35K tank installed in 1975. As a result of this spill, two previous 33K tanks installed in 1958 were removed in 1991. Two monitoring wells were installed in the vicinity of the new tanks to monitoring for any GW contamination linked to the seepage in the boiler room. For several years, no product was reported and oil seepage through the boiler room wall ceased. No documents on file for

WAGNER -NYCHA (Continued) **S121986278**

this spill since 1993. Need an update from NYCHA. - SK 03/22/06: This spill transferred to K.Tang - SK 01/15/09: Spill transferred to J.Kann. new spill called in by NYCHA after oil was observed seeping through the walls of the facilty by a PBS inspector (Falvey). Spill 0811336 was closed and consolidated with this spill. Immediate follow-up will be required by NYCHA to determine if seepage is weathered oil from this historic spill, or if it is a new problem. 1/15/09 - J.Kann - spoke with NYCHA's Ralph Trocchio. Indicated to him that he will need to determine if the oil seeping is weathered or new. If it is new, NYCHA will need to tightness test the tanks immediately, and put together a work plan. If it is weathered, the site should be moved up in schedule D and a work plan submitted this year. 4/28/15: J.Kann - spoke with NYCHA's Yelena Tkach and requested information on a well on the corner of 1st ave and 120th Street. The well was not NYCHA's, it is on another property. NYCHA checked the boiler room. Minor seepage was noted; it is not clear how old it is. They will clean it and check it in a month. 06/05/17: J.Kann - GSIP for investigation at this site was approved in an email 5/31/17. Contractor must provide sampling location diagram prior to work starting. SIR due 12/31/17. Spill reassigned to Andre Obligado. 10/1/18 - Obligado - 11 soil borings were advanced. 1 monitoring well was installed. 0.4 ft of LNAPL was detected in newly installed MW-3. Elevated SVOCs were detected in Sb4 and Sb9. The report concludes that soil and groundwater at the site has been impacted by petroleum, likely #2 fuel oil. Additional delineation is warranted. I sent a letter to Yelena requiring additional delineation work plan within 60 days. 8/30/21 - Obligado - I reviewed the Delienation Work plan which proposes to install 4 additional monitoring wells to delineate the extent of the contamination. I sent Ryan McPherson email approval of the work plan. I also requested this site be added to the monitoring schedule with semiannual reporting."

Remarks: "SUSPECT LEAKING UNDERGROUND FUEL LINE, 3 TANKS IN PLACE-TO DISCONTINUE USE OF TANKS 1 AND 2."

All TTF:

Facility ID:	8907784
Spill Number:	8907784
Spill Tank Test:	1536368
Site ID:	96112
Tank Number:	Not reported
Tank Size:	0
Material:	0002
EPA UST:	Not reported
UST:	Not reported
Cause:	Not reported
Source:	Not reported
Test Method:	00
Test Method 2:	Unknown
Leak Rate:	.00
Gross Fail:	Not reported
Modified By:	Spills
Last Modified Date:	Not reported

All Materials:

Site ID:	96112
Operable Unit ID:	932725
Operable Unit:	01

WAGNER -NYCHA (Continued) **S121986278**

Material ID:	444565
Material Code:	0002A
Material Name:	#4 fuel oil
Case No.:	Not reported
Material FA:	Petroleum
Quantity:	.00
Units:	Not reported
Recovered:	.00
Oxygenate:	Not reported

I100 **APT BLDG** **NY Spills** **S104652891**
North **2360 1ST AVE** **N/A**
< 1/8 **MANHATTAN, NY**
0.084 mi.
444 ft. **Site 3 of 24 in cluster I**

Relative: **Higher**
Actual: **10 ft.**

SPILLS:

Name:	WANGNER HOUSES
Address:	2360 1ST AVE
City,State,Zip:	MANHATTAN, NY
Spill Number/Closed Date:	0002092 / 2000-05-19
Facility ID:	0002092
Facility Type:	ER
DER Facility ID:	261970
Site ID:	325203
DEC Region:	2
Spill Cause:	Human Error
Spill Class:	C4
SWIS:	3101
Spill Date:	2000-05-18
Investigator:	JMKRIMGO
Referred To:	Not reported
Reported to Dept:	2000-05-18
CID:	398
Water Affected:	Not reported
Spill Source:	Commercial Vehicle
Spill Notifier:	Responsible Party
Cleanup Ceased:	Not reported
Cleanup Meets Std:	False
Last Inspection:	Not reported
Recommended Penalty:	False
UST Trust:	False
Remediation Phase:	0
Date Entered In Computer:	2000-05-18
Spill Record Last Update:	2000-05-19
Spiller Name:	Not reported
Spiller Company:	NYC HOUSING AUTHORITY
Spiller Address:	123 WILLIAM ST
Spiller Company:	001
Contact Name:	EDWARD MALONE
DEC Memo:	"Prior to Sept, 2004 data translation this spill Lead_DEC Field was KRIMGOLD "
Remarks:	"OIL TRUCK DUMPING INTO TANK. WHEN DRIVER WENT TO DISCONNECT LINE WAS STILL CHARGED SPILLING ONTO THE GROUND. CLEAN UP IN PROCESS. NO CALL BACK REQUESTED."

All Materials:

APT BLDG (Continued) **S104652891**

Site ID:	325203
Operable Unit ID:	823680
Operable Unit:	01
Material ID:	550469
Material Code:	0001A
Material Name:	#2 fuel oil
Case No.:	Not reported
Material FA:	Petroleum
Quantity:	2.00
Units:	G
Recovered:	.00
Oxygenate:	Not reported

Name:	APT BLDG
Address:	2360 1ST AVE
City,State,Zip:	MANHATTAN, NY
Spill Number/Closed Date:	0811336 / 2009-01-14
Facility ID:	0811336
Facility Type:	ER
DER Facility ID:	261970
Site ID:	408911
DEC Region:	2
Spill Cause:	Other
Spill Class:	C4
SWIS:	3101
Spill Date:	2009-01-14
Investigator:	smsanges
Referred To:	Not reported
Reported to Dept:	2009-01-14
CID:	Not reported
Water Affected:	Not reported
Spill Source:	Private Dwelling
Spill Notifier:	Other
Cleanup Ceased:	Not reported
Cleanup Meets Std:	False
Last Inspection:	Not reported
Recommended Penalty:	Not reported
UST Trust:	False
Remediation Phase:	0
Date Entered In Computer:	2009-01-14
Spill Record Last Update:	2009-01-14
Spiller Name:	FRANK ANOA
Spiller Company:	APT BLDG
Spiller Address:	2360 1ST AVE
Spiller Company:	999
Contact Name:	FRANK ANOA
DEC Memo:	"Cross ref to long term remediation case #8907784 This case was called in today because NYSDEC Rep Brian Falvey was doing a PBS inspection and saw the oil coming through the boiler room wall. He did not know that there was an existing case for this site and asked Housing Authority to call it in."
Remarks:	"CALLER STATES THAT THERE IS FUEL SEEPING THROUGH THE WALL IN THE BOILER ROOM. CALLER STATES THAT THIS HAS BEEN GOING ON SINCE 1989 FROM A TANK REPLACEMENT."

All Materials:

Site ID:	408911

APT BLDG (Continued) **S104652891**

Operable Unit ID:	1165417
Operable Unit:	01
Material ID:	2156824
Material Code:	0003A
Material Name:	#6 fuel oil
Case No.:	Not reported
Material FA:	Petroleum
Quantity:	Not reported
Units:	G
Recovered:	Not reported
Oxygenate:	Not reported

I101 **NYCHA WAGNER HOUSES** **NY MANIFEST** **S121968914**
North **2360 1ST AVE** **N/A**
< 1/8 **NEW YORK, NY 10035**
0.084 mi.
444 ft. **Site 4 of 24 in cluster I**

Relative:
Higher

Actual:
10 ft.

NY MANIFEST:

Name:	NYCHA WAGNER HOUSES
Address:	2360 1ST AVE
City,State,Zip:	NEW YORK, NY 10035
Country:	USA
EPA ID:	NYR000099572
Facility Status:	Not reported
Location Address 1:	2396 1ST AVENUE
Code:	BP
Location Address 2:	Not reported
Total Tanks:	Not reported
Location City:	NEW YORK
Location State:	NY
Location Zip:	10035
Location Zip 4:	Not reported

NY MANIFEST:

EPAID:	NYR000099572
Mailing Name:	NYCHA WAGNER HOUSES
Mailing Contact:	B ABREU
Mailing Address 1:	2396 1ST AVENUE
Mailing Address 2:	Not reported
Mailing City:	NEW YORK
Mailing State:	NY
Mailing Zip:	10035
Mailing Zip 4:	Not reported
Mailing Country:	USA
Mailing Phone:	2125345359

I102 **WAGNER HOUSES** **NY Spills** **S121981817**
North **2360 FIRST AVENUE** **N/A**
< 1/8 **MANHATTAN, NY**
0.084 mi.
444 ft. **Site 5 of 24 in cluster I**

Relative: **Higher**

Actual: **10 ft.**

SPILLS:

Name:	WAGNER HOUSES
Address:	2360 FIRST AVENUE
City,State,Zip:	MANHATTAN, NY
Spill Number/Closed Date:	1001185 / 2010-04-30
Facility ID:	1001185
Facility Type:	ER
DER Facility ID:	389102
Site ID:	434216
DEC Region:	2
Spill Cause:	Equipment Failure
Spill Class:	C4
SWIS:	3101
Spill Date:	2010-02-28
Investigator:	RVKETANI
Referred To:	Not reported
Reported to Dept:	2010-04-30
CID:	Not reported
Water Affected:	Not reported
Spill Source:	Institutional, Educational, Gov., Other
Spill Notifier:	Citizen
Cleanup Ceased:	Not reported
Cleanup Meets Std:	False
Last Inspection:	Not reported
Recommended Penalty:	Not reported
UST Trust:	Not reported
Remediation Phase:	0
Date Entered In Computer:	2010-04-30
Spill Record Last Update:	2010-04-30
Spiller Name:	ralph troccio
Spiller Company:	wagner houses
Spiller Address:	2360 first aveneu
Spiller Company:	999
Contact Name:	MARK JUSINO
DEC Memo:	"4/30/10 - Raphael Ketani. An unknown vapor was reported as seeping through the walls by Mark Jusino (646) 409-5462 and affecting the breathing of the community. Mr. Jusino told the NRC that the incident originally occurred on 2/28/10 at 1700 hours. The NRC reported the incident today at 1400 hours. The location of the incident is the Wagner Houses at 2360 First Avenue, Manhattan. I investigated the incident and looked for other spills in the database with the same address. Spill #0811336 was called into the DEC as a result of an inspection by staff from the PBS Unit who noticed oil seeping through the boiler room wall. The notes in the case file state that the oil had been seeping through the wall since a tank was removed in 1989. This spill case was subsequently closed and referenced back to spill #8907784. This spill was opened on 11/6/89 and involved the release of oil from two tanks at the site. The case is still open and Jennifer Kann of DER Region 2, PBS Unit, is the case manager. Next, I tried to contact Mr. Jusino, but I could only leave a message. I contacted Ralph Troccio of the maintenance staff (718) 707-5725. I told him that DEC had a vapor complaint from a resident. I asked him whether there was oil seeping into the boiler room or the tank room,

WAGNER HOUSES (Continued) **S121981817**

or outside. He said that there wasn't and that, right now, there is a steam main repair project going on. He said that there is excavation taking place on both sides of First Avenue in order to repair an underground steam line. The steam main has been leaking for awhile. He said that he had walked around the building and didn't see anything else that could possibly be affecting the residents. I thanked him for his efforts and ended the conversation. As there is no evidence of any other source of vapors in the area, I have determined that there is no threat to the public or the environment. Therefore, I am closing the spill case."

Remarks: ""

All Materials:

Site ID:	434216
Operable Unit ID:	1185060
Operable Unit:	01
Material ID:	2179348
Material Code:	0064A
Material Name:	unknown material
Case No.:	Not reported
Material FA:	Other
Quantity:	Not reported
Units:	Not reported
Recovered:	Not reported
Oxygenate:	Not reported

I103 **WAGNER HOUSES** **NY LTANKS** **U000418237**
North **2360 FIRST AVENUE** **NY UST** **N/A**
< 1/8 **NEW YORK, NY 10035**
0.084 mi.
444 ft. **Site 6 of 24 in cluster I**

Relative:
Higher

Actual:
10 ft.

LTANKS:

Name:	WAGNER -NYCHA
Address:	2360 1ST AVENUE
City,State,Zip:	NEW YORK CITY, NY
Spill Number/Closed Date:	9003394 / 2006-01-26
Facility ID:	9003394
Site ID:	137292
Spill Date:	1990-06-25
Spill Cause:	Tank Test Failure
Spill Source:	Institutional, Educational, Gov., Other
Spill Class:	C3
Cleanup Ceased:	Not reported
SWIS:	3101
Investigator:	SWKRASZE
Referred To:	Not reported
Reported to Dept:	1990-06-25
CID:	Not reported
Water Affected:	Not reported
Spill Notifier:	Tank Tester
Last Inspection:	Not reported
Recommended Penalty:	False
Meets Standard:	False
UST Involvement:	False
Remediation Phase:	0
Date Entered In Computer:	1990-06-27

WAGNER HOUSES (Continued) **U000418237**

Spill Record Last Update:	2006-01-26
Spiller Name:	Not reported
Spiller Company:	NYCHA
Spiller Address:	Not reported
Spiller County:	001
Spiller Contact:	Not reported
Spiller Phone:	Not reported
Spiller Extention:	Not reported
DEC Region:	2
DER Facility ID:	117462
DEC Memo:	"01/26/06: This spill transferred from J.Kolleeny to S.Kraszewski. A 35K tank suffered a gross leak in 1990 but was never repaired or taken out of service for repair. Six monitoring wells were already established; three around the tanks and three elsewhere on the site. These wells were installed as part of an investigation for spill #8907784, product seepage into the basement. Since a site investigation has placed MWs around the tanks and at least one follow-up investigation with soil borings has been performed at this site it follows that this spill can be closed to consolidate with open spill #8907784. - SK "
Remarks:	"35K TANK FAILED HORNER EZY CHECK WITH A GROSS LEAK, WILL PUMP & INTERNALLY INSPECT TANK THEN TEST LINES."

All TTF:

Facility ID:	9003394
Spill Number:	9003394
Spill Tank Test:	1537231
Site ID:	137292
Tank Number:	003
Tank Size:	0
Material:	0002
EPA UST:	Not reported
UST:	Not reported
Cause:	Not reported
Source:	Not reported
Test Method:	00
Test Method 2:	Unknown
Leak Rate:	.00
Gross Fail:	Not reported
Modified By:	Spills
Last Modified Date:	Not reported

All Materials:

Site ID:	137292
Operable Unit ID:	943527
Operable Unit:	01
Material ID:	438088
Material Code:	0002A
Material Name:	#4 fuel oil
Case No.:	Not reported
Material FA:	Petroleum
Quantity:	-1.00
Units:	Not reported
Recovered:	.00
Oxygenate:	Not reported

WAGNER HOUSES (Continued) **U000418237**

UST:

Name:	WAGNER HOUSES
Address:	2360 FIRST AVENUE
City,State,Zip:	NEW YORK, NY 10035
Id/Status:	2-475084 / Active
Program Type:	PBS
Region:	STATE
DEC Region:	2
Expiration Date:	03/28/2024
UTM X:	590056.73297
UTM Y:	4517039.42995
Site Type:	Apartment Building/Office Building

Affiliation Records:

Site Id:	20970
Affiliation Type:	Mail Contact
Company Name:	NYC HOUSING AUTHORITY
Contact Type:	Not reported
Contact Name:	FUEL OIL REMEDIATION COORDINATOR
Address1:	23-02 49TH AVENUE
Address2:	TECH SERVS DEPT - 5TH FLOOR
City:	LONG ISLAND CITY
State:	NY
Zip Code:	11101
Country Code:	001
Phone:	(718) 707-5725
EMail:	RYAN.MCPHERSON@NYCHA.NYC.GOV
Fax Number:	Not reported
Modified By:	LXZIELIN
Date Last Modified:	2020-05-01

Site Id:	20970
Affiliation Type:	Emergency Contact
Company Name:	NEW YORK CITY HOUSING AUTHORITY
Contact Type:	Not reported
Contact Name:	EMERGENCY SERVICES DEPARTMENT
Address1:	Not reported
Address2:	Not reported
City:	Not reported
State:	NN
Zip Code:	Not reported
Country Code:	999
Phone:	(718) 707-5900
EMail:	Not reported
Fax Number:	Not reported
Modified By:	NRLOMBAR
Date Last Modified:	2014-01-30

Site Id:	20970
Affiliation Type:	Facility Owner
Company Name:	NEW YORK CITY HOUSING AUTHORITY
Contact Type:	FUEL OIL REMEDIATION COORDINATOR
Contact Name:	YELENA TKACH
Address1:	23-02 49TH AVENUE
Address2:	Not reported
City:	LONG ISLAND CITY
State:	NY

WAGNER HOUSES (Continued) **U000418237**

Zip Code:	11101
Country Code:	001
Phone:	(718) 707-5806
EMail:	Not reported
Fax Number:	Not reported
Modified By:	JSMACRI
Date Last Modified:	2019-02-28

Site Id:	20970
Affiliation Type:	Facility Operator
Company Name:	WAGNER HOUSES
Contact Type:	Not reported
Contact Name:	YELENA TKACH
Address1:	Not reported
Address2:	Not reported
City:	Not reported
State:	NN
Zip Code:	Not reported
Country Code:	001
Phone:	(718) 707-5725
EMail:	Not reported
Fax Number:	Not reported
Modified By:	LXZIELIN
Date Last Modified:	2017-06-01

Tank Info:

Tank Number:	1
Tank ID:	44036
Tank Status:	In Service
Material Name:	In Service
Capacity Gallons:	29000
Install Date:	10/01/1991
Date Tank Closed:	Not reported
Registered:	True
Tank Location:	Underground
Tank Type:	Fiberglass coated steel
Material Code:	0001
Common Name of Substance:	#2 Fuel Oil (On-Site Consumption)

Tightness Test Method:	33
Date Test:	03/09/2021
Next Test Date:	Not reported
Pipe Model:	A
Modified By:	LABATIST
Last Modified:	03/30/2021

Equipment Records:

C02 - Pipe Location - Underground/On-ground
F06 - Pipe External Protection - Wrapped
J02 - Dispenser - Suction Dispenser
F02 - Pipe External Protection - Original Sacrificial Anode
B04 - Tank External Protection - Fiberglass
E00 - Piping Secondary Containment - None
I02 - Overfill - High Level Alarm
K01 - Spill Prevention - Catch Basin
L09 - Piping Leak Detection - Exempt Suction Piping

WAGNER HOUSES (Continued) **U000418237**

A00 - Tank Internal Protection - None
D01 - Pipe Type - Steel/Carbon Steel/Iron
H01 - Tank Leak Detection - Interstitial - Electronic Monitoring
G04 - Tank Secondary Containment - Double-Walled (Underground)

Tank Number: 2
Tank ID: 44037
Tank Status: In Service
Material Name: In Service
Capacity Gallons: 29000
Install Date: 10/01/1991
Date Tank Closed: Not reported
Registered: True
Tank Location: Underground
Tank Type: Fiberglass coated steel
Material Code: 0022
Common Name of Substance: Waste Oil/Used Oil

Tightness Test Method: 33
Date Test: 03/09/2021
Next Test Date: Not reported
Pipe Model: A
Modified By: LABATIST
Last Modified: 03/30/2021

Equipment Records:

B04 - Tank External Protection - Fiberglass
E00 - Piping Secondary Containment - None
I02 - Overfill - High Level Alarm
K01 - Spill Prevention - Catch Basin
L09 - Piping Leak Detection - Exempt Suction Piping
C02 - Pipe Location - Underground/On-ground
F06 - Pipe External Protection - Wrapped
J02 - Dispenser - Suction Dispenser
F02 - Pipe External Protection - Original Sacrificial Anode
A00 - Tank Internal Protection - None
D01 - Pipe Type - Steel/Carbon Steel/Iron
H01 - Tank Leak Detection - Interstitial - Electronic Monitoring
G04 - Tank Secondary Containment - Double-Walled (Underground)

Tank Number: 3
Tank ID: 37740
Tank Status: In Service
Material Name: In Service
Capacity Gallons: 35000
Install Date: 12/01/1975
Date Tank Closed: Not reported
Registered: True
Tank Location: Underground
Tank Type: Steel/carbon steel
Material Code: 0001
Common Name of Substance: #2 Fuel Oil (On-Site Consumption)

Tightness Test Method: 33
Date Test: 03/03/2021
Next Test Date: 03/03/2022

WAGNER HOUSES (Continued) **U000418237**

Pipe Model: Not reported
Modified By: LABATIST
Last Modified: 03/30/2021

Equipment Records:

B00 - Tank External Protection - None
F00 - Pipe External Protection - None
A00 - Tank Internal Protection - None
D01 - Pipe Type - Steel/Carbon Steel/Iron
K00 - Spill Prevention - None
E00 - Piping Secondary Containment - None
H00 - Tank Leak Detection - None
C02 - Pipe Location - Underground/On-ground
G00 - Tank Secondary Containment - None
J02 - Dispenser - Suction Dispenser
L00 - Piping Leak Detection - None
I04 - Overfill - Product Level Gauge (A/G)

Tank Number: OLD 1
Tank ID: 37738
Tank Status: Closed - Removed
Material Name: Closed - Removed
Capacity Gallons: 33000
Install Date: 05/01/1958
Date Tank Closed: 11/01/1990
Registered: True
Tank Location: Underground
Tank Type: Steel/carbon steel
Material Code: 0001
Common Name of Substance: #2 Fuel Oil (On-Site Consumption)

Tightness Test Method: NN
Date Test: Not reported
Next Test Date: Not reported
Pipe Model: Not reported
Modified By: TRANSLAT
Last Modified: 04/14/2017

Equipment Records:

B00 - Tank External Protection - None
C00 - Pipe Location - No Piping
F06 - Pipe External Protection - Wrapped
G00 - Tank Secondary Containment - None
J02 - Dispenser - Suction Dispenser
H00 - Tank Leak Detection - None
I04 - Overfill - Product Level Gauge (A/G)
A00 - Tank Internal Protection - None
D01 - Pipe Type - Steel/Carbon Steel/Iron

Tank Number: OLD 2
Tank ID: 37739
Tank Status: Closed - Removed
Material Name: Closed - Removed
Capacity Gallons: 33000
Install Date: 05/01/1958
Date Tank Closed: 11/01/1990

WAGNER HOUSES (Continued) **U000418237**

Registered:	True
Tank Location:	Underground
Tank Type:	Steel/carbon steel
Material Code:	0001
Common Name of Substance:	#2 Fuel Oil (On-Site Consumption)
Tightness Test Method:	NN
Date Test:	Not reported
Next Test Date:	Not reported
Pipe Model:	Not reported
Modified By:	TRANSLAT
Last Modified:	04/14/2017

Equipment Records:

B00 - Tank External Protection - None
C00 - Pipe Location - No Piping
H00 - Tank Leak Detection - None
F06 - Pipe External Protection - Wrapped
G00 - Tank Secondary Containment - None
J02 - Dispenser - Suction Dispenser
I04 - Overfill - Product Level Gauge (A/G)
A00 - Tank Internal Protection - None
D01 - Pipe Type - Steel/Carbon Steel/Iron

I104 **NYCHA - WAGNER HOUSES** **RCRA NonGen / NLR** **1004762699**
North **2360 1ST AVE** **FINDS** **NYR000099572**
< 1/8 **NEW YORK, NY 10035** **ECHO**
0.084 mi.
444 ft. **Site 7 of 24 in cluster I**

Relative: **Higher**

Actual: **10 ft.**

RCRA NonGen / NLR:

Date Form Received by Agency:		20070101
Handler Name:	NYCHA - WAGNER HOUSES	
Handler Address:		2360 1ST AVE
Handler City,State,Zip:		NEW YORK, NY 10035
EPA ID:		NYR000099572
Contact Name:		ANTHONY SOLOMITA
Contact Address:		49TH AVE
Contact City,State,Zip:		LONG ISLAND CITY, NY 11101-4528
Contact Telephone:		718-707-5731
Contact Fax:		Not reported
Contact Email:		Not reported
Contact Title:		Not reported
EPA Region:		02
Land Type:		Municipal
Federal Waste Generator Description:		Not a generator, verified
Non-Notifier:		Not reported
Biennial Report Cycle:		Not reported
Accessibility:		Not reported
Active Site Indicator:		Not reported
State District Owner:		NY
State District:		NYSDEC R2
Mailing Address:		49TH AVE
Mailing City,State,Zip:		LONG ISLAND CITY, NY 11101-4528
Owner Name:		NYCHA
Owner Type:		Municipal
Operator Name:		NYCHA
Operator Type:		Municipal

NYCHA - WAGNER HOUSES (Continued) **1004762699**

Short-Term Generator Activity:	No
Importer Activity:	No
Mixed Waste Generator:	No
Transporter Activity:	No
Transfer Facility Activity:	No
Recycler Activity with Storage:	No
Small Quantity On-Site Burner Exemption:	No
Smelting Melting and Refining Furnace Exemption:	No
Underground Injection Control:	No
Off-Site Waste Receipt:	No
Universal Waste Indicator:	No
Universal Waste Destination Facility:	No
Federal Universal Waste:	No
Active Site Fed-Reg Treatment Storage and Disposal Facility:	Not reported
Active Site Converter Treatment storage and Disposal Facility:	Not reported
Active Site State-Reg Treatment Storage and Disposal Facility:	Not reported
Active Site State-Reg Handler:	---
Federal Facility Indicator:	Not reported
Hazardous Secondary Material Indicator:	N
Sub-Part K Indicator:	Not reported
Commercial TSD Indicator:	No
Treatment Storage and Disposal Type:	Not reported
2018 GPRA Permit Baseline:	Not on the Baseline
2018 GPRA Renewals Baseline:	Not on the Baseline
Permit Renewals Workload Universe:	Not reported
Permit Workload Universe:	Not reported
Permit Progress Universe:	Not reported
Post-Closure Workload Universe:	Not reported
Closure Workload Universe:	Not reported
202 GPRA Corrective Action Baseline:	No
Corrective Action Workload Universe:	No
Subject to Corrective Action Universe:	No
Non-TSDFs Where RCRA CA has Been Imposed Universe:	No
TSDFs Potentially Subject to CA Under 3004 (u)/(v) Universe:	No
TSDFs Only Subject to CA under Discretionary Auth Universe:	No
Corrective Action Priority Ranking:	No NCAPS ranking
Environmental Control Indicator:	No
Institutional Control Indicator:	No
Human Exposure Controls Indicator:	N/A
Groundwater Controls Indicator:	N/A
Operating TSDF Universe:	Not reported
Full Enforcement Universe:	Not reported
Significant Non-Complier Universe:	No
Unaddressed Significant Non-Complier Universe:	No
Addressed Significant Non-Complier Universe:	No
Significant Non-Complier With a Compliance Schedule Universe:	No
Financial Assurance Required:	Not reported
Handler Date of Last Change:	20150414
Recognized Trader-Importer:	No
Recognized Trader-Exporter:	No
Importer of Spent Lead Acid Batteries:	No
Exporter of Spent Lead Acid Batteries:	No
Recycler Activity Without Storage:	No
Manifest Broker:	No
Sub-Part P Indicator:	No

NYCHA - WAGNER HOUSES (Continued) **1004762699**

Hazardous Waste Summary:
Waste Code: D001
Waste Description: IGNITABLE WASTE

Handler - Owner Operator:

Owner/Operator Indicator:	Operator
Owner/Operator Name:	NYCHA
Legal Status:	Municipal
Date Became Current:	20010101
Date Ended Current:	Not reported
Owner/Operator Address:	23-02 49TH AVE
Owner/Operator City,State,Zip:	LONG ISLAND CITY, NY 11101-4528
Owner/Operator Telephone:	718-707-5731
Owner/Operator Telephone Ext:	Not reported
Owner/Operator Fax:	Not reported
Owner/Operator Email:	Not reported

Owner/Operator Indicator:	Owner
Owner/Operator Name:	NYCHA
Legal Status:	Municipal
Date Became Current:	Not reported
Date Ended Current:	Not reported
Owner/Operator Address:	23-02 49TH AVE
Owner/Operator City,State,Zip:	LONG ISLAND CITY, NY 11101-4528
Owner/Operator Telephone:	718-707-5731
Owner/Operator Telephone Ext:	Not reported
Owner/Operator Fax:	Not reported
Owner/Operator Email:	Not reported

Owner/Operator Indicator:	Owner
Owner/Operator Name:	NYCHA
Legal Status:	Municipal
Date Became Current:	20010101
Date Ended Current:	Not reported
Owner/Operator Address:	23-02 49TH AVE
Owner/Operator City,State,Zip:	LONG ISLAND CITY, NY 11101-4528
Owner/Operator Telephone:	718-707-5731
Owner/Operator Telephone Ext:	Not reported
Owner/Operator Fax:	Not reported
Owner/Operator Email:	Not reported

Historic Generators:

Receive Date:	20060101
Handler Name: NYCHA - WAGNER HOUSES	
Federal Waste Generator Description:	Not a generator, verified
State District Owner:	NY
Large Quantity Handler of Universal Waste:	No
Recognized Trader Importer:	No
Recognized Trader Exporter:	No
Spent Lead Acid Battery Importer:	No
Spent Lead Acid Battery Exporter:	No
Current Record:	No
Non Storage Recycler Activity:	Not reported
Electronic Manifest Broker:	Not reported

Receive Date:	20070101

NYCHA - WAGNER HOUSES (Continued) **1004762699**

Handler Name: NYCHA - WAGNER HOUSES
Federal Waste Generator Description: Not a generator, verified
State District Owner: NY
Large Quantity Handler of Universal Waste: No
Recognized Trader Importer: No
Recognized Trader Exporter: No
Spent Lead Acid Battery Importer: No
Spent Lead Acid Battery Exporter: No
Current Record: Yes
Non Storage Recycler Activity: Not reported
Electronic Manifest Broker: Not reported

Receive Date: 20010727
Handler Name: NYCHA - WAGNER HOUSES
Federal Waste Generator Description: Small Quantity Generator
State District Owner: NY
Large Quantity Handler of Universal Waste: No
Recognized Trader Importer: No
Recognized Trader Exporter: No
Spent Lead Acid Battery Importer: No
Spent Lead Acid Battery Exporter: No
Current Record: No
Non Storage Recycler Activity: Not reported
Electronic Manifest Broker: Not reported

List of NAICS Codes and Descriptions:
NAICS Codes: No NAICS Codes Found

Facility Has Received Notices of Violations:
Violations: No Violations Found

Evaluation Action Summary:
Evaluations: No Evaluations Found

FINDS:
Registry ID: 110012267803

Click Here:

Environmental Interest/Information System:
RCRAInfo is a national information system that supports the Resource Conservation and Recovery Act (RCRA) program through the tracking of events and activities related to facilities that generate, transport, and treat, store, or dispose of hazardous waste. RCRAInfo allows RCRA program staff to track the notification, permit, compliance, and corrective action activities required under RCRA.

Click this hyperlink while viewing on your computer to access additional FINDS: detail in the EDR Site Report.

ECHO:
Envid: 1004762699
Registry ID: 110012267803
DFR URL: http://echo.epa.gov/detailed-facility-report?fid=110012267803
Name: NYCHA - WAGNER HOUSES

NYCHA - WAGNER HOUSES (Continued) **1004762699**

Address: 2360 1ST AVE
City,State,Zip: NEW YORK, NY 10035

F105 **AUTOMOTIVE GARAGE** **NY Spills** **S104651502**
WSW **344 E 119TH STREET** **N/A**
< 1/8 **MANHATTAN, NY**
0.084 mi.
444 ft. **Site 10 of 23 in cluster F**

Relative:
Higher

Actual:
10 ft.

SPILLS:

Name:	AUTOMOTIVE GARAGE
Address:	344 E 119TH STREET
City,State,Zip:	MANHATTAN, NY
Spill Number/Closed Date:	0000073 / 2000-04-07
Facility ID:	0000073
Facility Type:	ER
DER Facility ID:	168873
Site ID:	203039
DEC Region:	2
Spill Cause:	Deliberate
Spill Class:	C4
SWIS:	3101
Spill Date:	2000-03-30
Investigator:	MXTIPPLE
Referred To:	Not reported
Reported to Dept:	2000-04-03
CID:	389
Water Affected:	Not reported
Spill Source:	Gasoline Station or other PBS Facility
Spill Notifier:	Citizen
Cleanup Ceased:	Not reported
Cleanup Meets Std:	False
Last Inspection:	Not reported
Recommended Penalty:	False
UST Trust:	False
Remediation Phase:	0
Date Entered In Computer:	2000-04-03
Spill Record Last Update:	2000-04-19
Spiller Name:	CALLER
Spiller Company:	AUTOMOTIVE GARAGE
Spiller Address:	344 E 119TH STREET
Spiller Company:	001
Contact Name:	CALLER
DEC Memo:	"Prior to Sept, 2004 data translation this spill Lead_DEC Field was TIPPLE THERE ARE PEOPLE WORKING ON AUTOS IN THE STREET CLEANING BOTH THE INTERIOR AND EXTERIOR OF AUTOMOBILES. THERE ARE NO OBVIOUS PUDDLES OF OIL ON THE GROUND. THERE IS RESIDUAL STAINING ON THE ROADWAY AS WELL AS THE CURBS FROM OIL. "
Remarks:	"spill of motor oil from a garage that changes oil for buses caller states that the people there are spilling the oil into the ground and side walks no clean up was done and no callback was necessary"

All Materials:

Site ID:	203039
Operable Unit ID:	821810
Operable Unit:	01
Material ID:	288343
Material Code:	0015

AUTOMOTIVE GARAGE (Continued) **S104651502**

Material Name:	motor oil
Case No.:	Not reported
Material FA:	Petroleum
Quantity:	.00
Units:	G
Recovered:	.00
Oxygenate:	Not reported

F106 **CON EDISON SERVICE BOX: 53844** **RCRA NonGen / NLR** **1016450477**
SW **2303 1ST AVE** **NY MANIFEST** **NYP004295028**
< 1/8 **NEW YORK, NY 10029**
0.086 mi.
452 ft. **Site 11 of 23 in cluster F**

Relative: **Higher**

Actual: **11 ft.**

RCRA NonGen / NLR:

Date Form Received by Agency:		20130421
Handler Name:	CON EDISON SERVICE BOX:	53844
Handler Address:		2303 1ST AVE
Handler City,State,Zip:		NEW YORK, NY 10029
EPA ID:		NYP004295028
Contact Name:		JUAN RODRIGUEZ
Contact Address:		Not reported
Contact City,State,Zip:		Not reported
Contact Telephone:		347-865-5931
Contact Fax:		Not reported
Contact Email:		Not reported
Contact Title:		OPERATING SUPERVISOR
EPA Region:		02
Land Type:		Private
Federal Waste Generator Description:		Not a generator, verified
Non-Notifier:		Not reported
Biennial Report Cycle:		Not reported
Accessibility:		Not reported
Active Site Indicator:		Not reported
State District Owner:		NY
State District:		NYSDEC R2
Mailing Address:		Not reported
Mailing City,State,Zip:		NEW YORK, NY 10003
Owner Name:		Not reported
Owner Type:		Not reported
Operator Name:		Not reported
Operator Type:		Not reported
Short-Term Generator Activity:		No
Importer Activity:		No
Mixed Waste Generator:		No
Transporter Activity:		No
Transfer Facility Activity:		No
Recycler Activity with Storage:		No
Small Quantity On-Site Burner Exemption:		No
Smelting Melting and Refining Furnace Exemption:		No
Underground Injection Control:		No
Off-Site Waste Receipt:		No
Universal Waste Indicator:		No
Universal Waste Destination Facility:		No
Federal Universal Waste:		No
Active Site Fed-Reg Treatment Storage and Disposal Facility:		Not reported
Active Site Converter Treatment storage and Disposal Facility:		Not reported

CON EDISON SERVICE BOX: 53844 (Continued) **1016450477**

Active Site State-Reg Treatment Storage and Disposal Facility:	Not reported
Active Site State-Reg Handler:	---
Federal Facility Indicator:	Not reported
Hazardous Secondary Material Indicator:	NN
Sub-Part K Indicator:	Not reported
Commercial TSD Indicator:	No
Treatment Storage and Disposal Type:	Not reported
2018 GPRA Permit Baseline:	Not on the Baseline
2018 GPRA Renewals Baseline:	Not on the Baseline
Permit Renewals Workload Universe:	Not reported
Permit Workload Universe:	Not reported
Permit Progress Universe:	Not reported
Post-Closure Workload Universe:	Not reported
Closure Workload Universe:	Not reported
202 GPRA Corrective Action Baseline:	No
Corrective Action Workload Universe:	No
Subject to Corrective Action Universe:	No
Non-TSDFs Where RCRA CA has Been Imposed Universe:	No
TSDFs Potentially Subject to CA Under 3004 (u)/(v) Universe:	No
TSDFs Only Subject to CA under Discretionary Auth Universe:	No
Corrective Action Priority Ranking:	No NCAPS ranking
Environmental Control Indicator:	No
Institutional Control Indicator:	No
Human Exposure Controls Indicator:	N/A
Groundwater Controls Indicator:	N/A
Operating TSDF Universe:	Not reported
Full Enforcement Universe:	Not reported
Significant Non-Complier Universe:	No
Unaddressed Significant Non-Complier Universe:	No
Addressed Significant Non-Complier Universe:	No
Significant Non-Complier With a Compliance Schedule Universe:	No
Financial Assurance Required:	Not reported
Handler Date of Last Change:	20130910
Recognized Trader-Importer:	No
Recognized Trader-Exporter:	No
Importer of Spent Lead Acid Batteries:	No
Exporter of Spent Lead Acid Batteries:	No
Recycler Activity Without Storage:	Not reported
Manifest Broker:	Not reported
Sub-Part P Indicator:	No

Historic Generators:

Receive Date:	20130321
Handler Name: CON EDISON SERVICE BOX:	53844
Federal Waste Generator Description:	Conditionally Exempt Small Quantity Generator
State District Owner:	NY
Large Quantity Handler of Universal Waste:	No
Recognized Trader Importer:	No
Recognized Trader Exporter:	No
Spent Lead Acid Battery Importer:	No
Spent Lead Acid Battery Exporter:	No
Current Record:	No
Non Storage Recycler Activity:	Not reported
Electronic Manifest Broker:	Not reported

Receive Date:	20130421

CON EDISON SERVICE BOX: 53844 (Continued) **1016450477**

Handler Name: CON EDISON SERVICE BOX: 53844
Federal Waste Generator Description: Not a generator, verified
State District Owner: NY
Large Quantity Handler of Universal Waste: No
Recognized Trader Importer: No
Recognized Trader Exporter: No
Spent Lead Acid Battery Importer: No
Spent Lead Acid Battery Exporter: No
Current Record: Yes
Non Storage Recycler Activity: Not reported
Electronic Manifest Broker: Not reported

List of NAICS Codes and Descriptions:
NAICS Codes: No NAICS Codes Found

Facility Has Received Notices of Violations:
Violations: No Violations Found

Evaluation Action Summary:
Evaluations: No Evaluations Found

NY MANIFEST:
Name: CON EDISON
Address: 2303 1ST AVE
City,State,Zip: NEW YORK, NY 10029
Country: USA
EPA ID: NYP004295028
Facility Status: Not reported
Location Address 1: 2303 1ST AVE
Code: BP
Location Address 2: SERV BOX 53844
Total Tanks: Not reported
Location City: NEW YORK
Location State: NY
Location Zip: 10029
Location Zip 4: Not reported

NY MANIFEST:
EPAID: NYP004295028
Mailing Name: CON EDISON
Mailing Contact: CON EDISON
Mailing Address 1: 4 IRVING PL 15TH FL
Mailing Address 2: Not reported
Mailing City: NEW YORK
Mailing State: NY
Mailing Zip: 10003
Mailing Zip 4: Not reported
Mailing Country: USA
Mailing Phone: 2124603770

NY MANIFEST:
Document ID: Not reported
Manifest Status: Not reported
seq: Not reported

CON EDISON SERVICE BOX: 53844 (Continued) **1016450477**

Year:	2018
Trans1 State ID:	NJ0000027193
Trans2 State ID:	Not reported
Generator Ship Date:	03/21/2013
Trans1 Recv Date:	03/21/2013
Trans2 Recv Date:	Not reported
TSD Site Recv Date:	03/22/2013
Part A Recv Date:	Not reported
Part B Recv Date:	Not reported
Generator EPA ID:	NYP004295028
Trans1 EPA ID:	Not reported
Trans2 EPA ID:	Not reported
TSDF ID 1:	NJD002200046
TSDF ID 2:	Not reported
Manifest Tracking Number:	010708091JJK
Import Indicator:	N
Export Indicator:	N
Discr Quantity Indicator:	N
Discr Type Indicator:	N
Discr Residue Indicator:	N
Discr Partial Reject Indicator:	N
Discr Full Reject Indicator:	N
Manifest Ref Number:	Not reported
Alt Facility RCRA ID:	Not reported
Alt Facility Sign Date:	Not reported
MGMT Method Type Code:	H110
Waste Code:	Not reported
Waste Code:	Not reported
Waste Code:	Not reported
Waste Code:	Not reported
Waste Code:	Not reported
Waste Code:	Not reported
Quantity:	500
Units:	P - Pounds
Number of Containers:	1
Container Type:	TT - Cargo tank, tank trucks
Handling Method:	T Chemical, physical, or biological treatment.
Specific Gravity:	1
Waste Code:	D008
Waste Code 1_2:	Not reported
Waste Code 1_3:	Not reported
Waste Code 1_4:	Not reported
Waste Code 1_5:	Not reported
Waste Code 1_6:	Not reported

H107 **CON EDISON SERVICE BOX: 42870** **RCRA NonGen / NLR** **1016967746**
SSE **355-357 PLEASANT AVE & 118TH ST** **NY MANIFEST** **NYP004413449**
< 1/8 **NEW YORK, NY 10035**
0.086 mi.
454 ft. **Site 9 of 11 in cluster H**

Relative: **Higher**
Actual: **11 ft.**

RCRA NonGen / NLR:

Date Form Received by Agency:	20140206
Handler Name:	CON EDISON SERVICE BOX: 42870
Handler Address:	355-357 PLEASANT AVE & 118TH ST
Handler City,State,Zip:	NEW YORK, NY 10035
EPA ID:	NYP004413449

CON EDISON SERVICE BOX: 42870 (Continued) **1016967746**

Contact Name:	THOMAS TEELING
Contact Address:	Not reported
Contact City,State,Zip:	Not reported
Contact Telephone:	212-460-3770
Contact Fax:	Not reported
Contact Email:	Not reported
Contact Title:	SENIOR SCIENTIST
EPA Region:	02
Land Type:	Private
Federal Waste Generator Description:	Not a generator, verified
Non-Notifier:	Not reported
Biennial Report Cycle:	Not reported
Accessibility:	Not reported
Active Site Indicator:	Not reported
State District Owner:	NY
State District:	NYSDEC R2
Mailing Address:	IRVING PL, 15TH FL NE
Mailing City,State,Zip:	NEW YORK, NY 10003
Owner Name:	Not reported
Owner Type:	Not reported
Operator Name:	Not reported
Operator Type:	Not reported
Short-Term Generator Activity:	No
Importer Activity:	No
Mixed Waste Generator:	No
Transporter Activity:	No
Transfer Facility Activity:	No
Recycler Activity with Storage:	No
Small Quantity On-Site Burner Exemption:	No
Smelting Melting and Refining Furnace Exemption:	No
Underground Injection Control:	No
Off-Site Waste Receipt:	No
Universal Waste Indicator:	No
Universal Waste Destination Facility:	No
Federal Universal Waste:	No
Active Site Fed-Reg Treatment Storage and Disposal Facility:	Not reported
Active Site Converter Treatment storage and Disposal Facility:	Not reported
Active Site State-Reg Treatment Storage and Disposal Facility:	Not reported
Active Site State-Reg Handler:	---
Federal Facility Indicator:	Not reported
Hazardous Secondary Material Indicator:	NN
Sub-Part K Indicator:	Not reported
Commercial TSD Indicator:	No
Treatment Storage and Disposal Type:	Not reported
2018 GPRA Permit Baseline:	Not on the Baseline
2018 GPRA Renewals Baseline:	Not on the Baseline
Permit Renewals Workload Universe:	Not reported
Permit Workload Universe:	Not reported
Permit Progress Universe:	Not reported
Post-Closure Workload Universe:	Not reported
Closure Workload Universe:	Not reported
202 GPRA Corrective Action Baseline:	No
Corrective Action Workload Universe:	No
Subject to Corrective Action Universe:	No
Non-TSDFs Where RCRA CA has Been Imposed Universe:	No
TSDFs Potentially Subject to CA Under 3004 (u)/(v) Universe:	No
TSDFs Only Subject to CA under Discretionary Auth Universe:	No

CON EDISON SERVICE BOX: 42870 (Continued) **1016967746**

Corrective Action Priority Ranking:	No NCAPS ranking
Environmental Control Indicator:	No
Institutional Control Indicator:	No
Human Exposure Controls Indicator:	N/A
Groundwater Controls Indicator:	N/A
Operating TSDF Universe:	Not reported
Full Enforcement Universe:	Not reported
Significant Non-Complier Universe:	No
Unaddressed Significant Non-Complier Universe:	No
Addressed Significant Non-Complier Universe:	No
Significant Non-Complier With a Compliance Schedule Universe:	No
Financial Assurance Required:	Not reported
Handler Date of Last Change:	20141014
Recognized Trader-Importer:	No
Recognized Trader-Exporter:	No
Importer of Spent Lead Acid Batteries:	No
Exporter of Spent Lead Acid Batteries:	No
Recycler Activity Without Storage:	Not reported
Manifest Broker:	Not reported
Sub-Part P Indicator:	No

Historic Generators:

Receive Date:	20140106
Handler Name: CON EDISON SERVICE BOX:	42870
Federal Waste Generator Description:	Conditionally Exempt Small Quantity Generator
State District Owner:	NY
Large Quantity Handler of Universal Waste:	No
Recognized Trader Importer:	No
Recognized Trader Exporter:	No
Spent Lead Acid Battery Importer:	No
Spent Lead Acid Battery Exporter:	No
Current Record:	No
Non Storage Recycler Activity:	Not reported
Electronic Manifest Broker:	Not reported

Receive Date:	20140206
Handler Name: CON EDISON SERVICE BOX:	42870
Federal Waste Generator Description:	Not a generator, verified
State District Owner:	NY
Large Quantity Handler of Universal Waste:	No
Recognized Trader Importer:	No
Recognized Trader Exporter:	No
Spent Lead Acid Battery Importer:	No
Spent Lead Acid Battery Exporter:	No
Current Record:	Yes
Non Storage Recycler Activity:	Not reported
Electronic Manifest Broker:	Not reported

List of NAICS Codes and Descriptions:

NAICS Codes:	No NAICS Codes Found

Facility Has Received Notices of Violations:

Violations:	No Violations Found

CON EDISON SERVICE BOX: 42870 (Continued) **1016967746**

Evaluation Action Summary:
Evaluations: No Evaluations Found

NY MANIFEST:

Name:	CON EDISON
Address:	355-357 PLEASANT AVE & 118TH S
City,State,Zip:	NEW YORK, NY 10035
Country:	USA
EPA ID:	NYP004413449
Facility Status:	Not reported
Location Address 1:	335-357 PLEASANT AVE & 118TH ST
Code:	BP
Location Address 2:	SB42870
Total Tanks:	Not reported
Location City:	NEW YORK
Location State:	NY
Location Zip:	10035
Location Zip 4:	Not reported

NY MANIFEST:

EPAID:	NYP004413449
Mailing Name:	CON EDISON
Mailing Contact:	CON EDISON
Mailing Address 1:	4 IRVING PLACE
Mailing Address 2:	15TH FL
Mailing City:	NEW YORK
Mailing State:	NY
Mailing Zip:	10003
Mailing Zip 4:	Not reported
Mailing Country:	USA
Mailing Phone:	Not reported

NY MANIFEST:

Document ID:	Not reported
Manifest Status:	Not reported
seq:	Not reported
Year:	2018
Trans1 State ID:	NJD003812047
Trans2 State ID:	Not reported
Generator Ship Date:	01/06/2014
Trans1 Recv Date:	01/06/2014
Trans2 Recv Date:	Not reported
TSD Site Recv Date:	01/10/2014
Part A Recv Date:	Not reported
Part B Recv Date:	Not reported
Generator EPA ID:	NYP004413449
Trans1 EPA ID:	Not reported
Trans2 EPA ID:	Not reported
TSDF ID 1:	NJD991291105
TSDF ID 2:	Not reported
Manifest Tracking Number:	002328618GBF
Import Indicator:	N
Export Indicator:	N
Discr Quantity Indicator:	N
Discr Type Indicator:	N

CON EDISON SERVICE BOX: 42870 (Continued) **1016967746**

Discr Residue Indicator:	N
Discr Partial Reject Indicator:	N
Discr Full Reject Indicator:	N
Manifest Ref Number:	Not reported
Alt Facility RCRA ID:	Not reported
Alt Facility Sign Date:	Not reported
MGMT Method Type Code:	H110
Waste Code:	Not reported
Waste Code:	Not reported
Waste Code:	Not reported
Waste Code:	Not reported
Waste Code:	Not reported
Waste Code:	Not reported
Quantity:	2000
Units:	P - Pounds
Number of Containers:	1
Container Type:	TT - Cargo tank, tank trucks
Handling Method:	T Chemical, physical, or biological treatment.
Specific Gravity:	1
Waste Code:	D008
Waste Code 1_2:	Not reported
Waste Code 1_3:	Not reported
Waste Code 1_4:	Not reported
Waste Code 1_5:	Not reported
Waste Code 1_6:	Not reported

I108 **CON EDISON SERVICE BOX: 53874** **RCRA NonGen / NLR** **1016450471**
North **2368 1ST AVE** **NY MANIFEST** **NYP004294963**
< 1/8 **NEW YORK, NY 10029**
0.089 mi.
468 ft. **Site 8 of 24 in cluster I**

Relative: **Higher**
Actual: **10 ft.**

RCRA NonGen / NLR:

Date Form Received by Agency:		20130420
Handler Name:	CON EDISON SERVICE BOX:	53874
Handler Address:		2368 1ST AVE
Handler City,State,Zip:		NEW YORK, NY 10029
EPA ID:		NYP004294963
Contact Name:		JUAN RODRIGUEZ
Contact Address:		Not reported
Contact City,State,Zip:		Not reported
Contact Telephone:		347-865-5931
Contact Fax:		Not reported
Contact Email:		Not reported
Contact Title:		OPERATING SUPERVISOR
EPA Region:		02
Land Type:		Private
Federal Waste Generator Description:		Not a generator, verified
Non-Notifier:		Not reported
Biennial Report Cycle:		Not reported
Accessibility:		Not reported
Active Site Indicator:		Not reported
State District Owner:		NY
State District:		NYSDEC R2
Mailing Address:		Not reported
Mailing City,State,Zip:		NEW YORK, NY 10003
Owner Name:		Not reported

CON EDISON SERVICE BOX: 53874 (Continued) **1016450471**

Owner Type:	Not reported
Operator Name:	Not reported
Operator Type:	Not reported
Short-Term Generator Activity:	No
Importer Activity:	No
Mixed Waste Generator:	No
Transporter Activity:	No
Transfer Facility Activity:	No
Recycler Activity with Storage:	No
Small Quantity On-Site Burner Exemption:	No
Smelting Melting and Refining Furnace Exemption:	No
Underground Injection Control:	No
Off-Site Waste Receipt:	No
Universal Waste Indicator:	No
Universal Waste Destination Facility:	No
Federal Universal Waste:	No
Active Site Fed-Reg Treatment Storage and Disposal Facility:	Not reported
Active Site Converter Treatment storage and Disposal Facility:	Not reported
Active Site State-Reg Treatment Storage and Disposal Facility:	Not reported
Active Site State-Reg Handler:	---
Federal Facility Indicator:	Not reported
Hazardous Secondary Material Indicator:	NN
Sub-Part K Indicator:	Not reported
Commercial TSD Indicator:	No
Treatment Storage and Disposal Type:	Not reported
2018 GPRA Permit Baseline:	Not on the Baseline
2018 GPRA Renewals Baseline:	Not on the Baseline
Permit Renewals Workload Universe:	Not reported
Permit Workload Universe:	Not reported
Permit Progress Universe:	Not reported
Post-Closure Workload Universe:	Not reported
Closure Workload Universe:	Not reported
202 GPRA Corrective Action Baseline:	No
Corrective Action Workload Universe:	No
Subject to Corrective Action Universe:	No
Non-TSDFs Where RCRA CA has Been Imposed Universe:	No
TSDFs Potentially Subject to CA Under 3004 (u)/(v) Universe:	No
TSDFs Only Subject to CA under Discretionary Auth Universe:	No
Corrective Action Priority Ranking:	No NCAPS ranking
Environmental Control Indicator:	No
Institutional Control Indicator:	No
Human Exposure Controls Indicator:	N/A
Groundwater Controls Indicator:	N/A
Operating TSDF Universe:	Not reported
Full Enforcement Universe:	Not reported
Significant Non-Complier Universe:	No
Unaddressed Significant Non-Complier Universe:	No
Addressed Significant Non-Complier Universe:	No
Significant Non-Complier With a Compliance Schedule Universe:	No
Financial Assurance Required:	Not reported
Handler Date of Last Change:	20130910
Recognized Trader-Importer:	No
Recognized Trader-Exporter:	No
Importer of Spent Lead Acid Batteries:	No
Exporter of Spent Lead Acid Batteries:	No
Recycler Activity Without Storage:	Not reported
Manifest Broker:	Not reported

CON EDISON SERVICE BOX: 53874 (Continued) **1016450471**

Sub-Part P Indicator: No

Historic Generators:

Receive Date:	20130320
Handler Name: CON EDISON SERVICE BOX:	53874
Federal Waste Generator Description:	Conditionally Exempt Small Quantity Generator
State District Owner:	NY
Large Quantity Handler of Universal Waste:	No
Recognized Trader Importer:	No
Recognized Trader Exporter:	No
Spent Lead Acid Battery Importer:	No
Spent Lead Acid Battery Exporter:	No
Current Record:	No
Non Storage Recycler Activity:	Not reported
Electronic Manifest Broker:	Not reported

Receive Date:	20130420
Handler Name: CON EDISON SERVICE BOX:	53874
Federal Waste Generator Description:	Not a generator, verified
State District Owner:	NY
Large Quantity Handler of Universal Waste:	No
Recognized Trader Importer:	No
Recognized Trader Exporter:	No
Spent Lead Acid Battery Importer:	No
Spent Lead Acid Battery Exporter:	No
Current Record:	Yes
Non Storage Recycler Activity:	Not reported
Electronic Manifest Broker:	Not reported

List of NAICS Codes and Descriptions:

NAICS Codes: No NAICS Codes Found

Facility Has Received Notices of Violations:

Violations: No Violations Found

Evaluation Action Summary:

Evaluations: No Evaluations Found

NY MANIFEST:

Name:	CON EDISON
Address:	2368 1ST AVE
City,State,Zip:	NEW YORK, NY 10029
Country:	USA
EPA ID:	NYP004294963
Facility Status:	Not reported
Location Address 1:	2398 1 ST AVE
Code:	BP
Location Address 2:	SERVICE BOX # 53874
Total Tanks:	Not reported
Location City:	NEW YORK
Location State:	NY
Location Zip:	10029
Location Zip 4:	Not reported

CON EDISON SERVICE BOX: 53874 (Continued) **1016450471**

NY MANIFEST:

EPAID:	NYP004294963
Mailing Name:	CON EDISON
Mailing Contact:	TOM TEELING
Mailing Address 1:	4 IRVING PLACE 15TH FLOOR
Mailing Address 2:	Not reported
Mailing City:	NEW YORK
Mailing State:	NY
Mailing Zip:	10003
Mailing Zip 4:	Not reported
Mailing Country:	USA
Mailing Phone:	2124603770

NY MANIFEST:

Document ID:	Not reported
Manifest Status:	Not reported
seq:	Not reported
Year:	2018
Trans1 State ID:	NJ0000027193
Trans2 State ID:	Not reported
Generator Ship Date:	03/21/2013
Trans1 Recv Date:	03/21/2013
Trans2 Recv Date:	Not reported
TSD Site Recv Date:	03/21/2013
Part A Recv Date:	Not reported
Part B Recv Date:	Not reported
Generator EPA ID:	NYP004294963
Trans1 EPA ID:	Not reported
Trans2 EPA ID:	Not reported
TSDF ID 1:	NJD002200046
TSDF ID 2:	Not reported
Manifest Tracking Number:	010841442JJK
Import Indicator:	N
Export Indicator:	N
Discr Quantity Indicator:	N
Discr Type Indicator:	N
Discr Residue Indicator:	N
Discr Partial Reject Indicator:	N
Discr Full Reject Indicator:	N
Manifest Ref Number:	Not reported
Alt Facility RCRA ID:	Not reported
Alt Facility Sign Date:	Not reported
MGMT Method Type Code:	H110
Waste Code:	Not reported
Waste Code:	Not reported
Waste Code:	Not reported
Waste Code:	Not reported
Waste Code:	Not reported
Waste Code:	Not reported
Quantity:	1000
Units:	P - Pounds
Number of Containers:	1
Container Type:	TT - Cargo tank, tank trucks
Handling Method:	T Chemical, physical, or biological treatment.
Specific Gravity:	1
Waste Code:	D008

CON EDISON SERVICE BOX: 53874 (Continued) **1016450471**

Waste Code 1_2:	Not reported
Waste Code 1_3:	Not reported
Waste Code 1_4:	Not reported
Waste Code 1_5:	Not reported
Waste Code 1_6:	Not reported

F109 **CON EDISON SERVICE BOX: 53847** **RCRA NonGen / NLR** **1016450489**
SW **2298 1ST AVE** **NY MANIFEST** **NYP004295143**
< 1/8 **NEW YORK, NY 10029**
0.092 mi.
487 ft. **Site 12 of 23 in cluster F**

Relative: **Higher**

Actual: **11 ft.**

RCRA NonGen / NLR:

Date Form Received by Agency:		20130421
Handler Name:	CON EDISON SERVICE BOX:	53847
Handler Address:		2298 1ST AVE
Handler City,State,Zip:		NEW YORK, NY 10029
EPA ID:		NYP004295143
Contact Name:		JUAN RODRIGUEZ
Contact Address:		Not reported
Contact City,State,Zip:		Not reported
Contact Telephone:		347-865-5931
Contact Fax:		Not reported
Contact Email:		Not reported
Contact Title:		OPERATING SUPERVISOR
EPA Region:		02
Land Type:		Private
Federal Waste Generator Description:		Not a generator, verified
Non-Notifier:		Not reported
Biennial Report Cycle:		Not reported
Accessibility:		Not reported
Active Site Indicator:		Not reported
State District Owner:		NY
State District:		NYSDEC R2
Mailing Address:		Not reported
Mailing City,State,Zip:		NEW YORK, NY 10003
Owner Name:		Not reported
Owner Type:		Not reported
Operator Name:		Not reported
Operator Type:		Not reported
Short-Term Generator Activity:		No
Importer Activity:		No
Mixed Waste Generator:		No
Transporter Activity:		No
Transfer Facility Activity:		No
Recycler Activity with Storage:		No
Small Quantity On-Site Burner Exemption:		No
Smelting Melting and Refining Furnace Exemption:		No
Underground Injection Control:		No
Off-Site Waste Receipt:		No
Universal Waste Indicator:		No
Universal Waste Destination Facility:		No
Federal Universal Waste:		No
Active Site Fed-Reg Treatment Storage and Disposal Facility:		Not reported
Active Site Converter Treatment storage and Disposal Facility:		Not reported
Active Site State-Reg Treatment Storage and Disposal Facility:		Not reported
Active Site State-Reg Handler:		---

CON EDISON SERVICE BOX: 53847 (Continued) **1016450489**

Federal Facility Indicator:	Not reported
Hazardous Secondary Material Indicator:	NN
Sub-Part K Indicator:	Not reported
Commercial TSD Indicator:	No
Treatment Storage and Disposal Type:	Not reported
2018 GPRA Permit Baseline:	Not on the Baseline
2018 GPRA Renewals Baseline:	Not on the Baseline
Permit Renewals Workload Universe:	Not reported
Permit Workload Universe:	Not reported
Permit Progress Universe:	Not reported
Post-Closure Workload Universe:	Not reported
Closure Workload Universe:	Not reported
202 GPRA Corrective Action Baseline:	No
Corrective Action Workload Universe:	No
Subject to Corrective Action Universe:	No
Non-TSDFs Where RCRA CA has Been Imposed Universe:	No
TSDFs Potentially Subject to CA Under 3004 (u)/(v) Universe:	No
TSDFs Only Subject to CA under Discretionary Auth Universe:	No
Corrective Action Priority Ranking:	No NCAPS ranking
Environmental Control Indicator:	No
Institutional Control Indicator:	No
Human Exposure Controls Indicator:	N/A
Groundwater Controls Indicator:	N/A
Operating TSDF Universe:	Not reported
Full Enforcement Universe:	Not reported
Significant Non-Complier Universe:	No
Unaddressed Significant Non-Complier Universe:	No
Addressed Significant Non-Complier Universe:	No
Significant Non-Complier With a Compliance Schedule Universe:	No
Financial Assurance Required:	Not reported
Handler Date of Last Change:	20130910
Recognized Trader-Importer:	No
Recognized Trader-Exporter:	No
Importer of Spent Lead Acid Batteries:	No
Exporter of Spent Lead Acid Batteries:	No
Recycler Activity Without Storage:	Not reported
Manifest Broker:	Not reported
Sub-Part P Indicator:	No

Historic Generators:

Receive Date:	20130321
Handler Name: CON EDISON SERVICE BOX:	53847
Federal Waste Generator Description:	Conditionally Exempt Small Quantity Generator
State District Owner:	NY
Large Quantity Handler of Universal Waste:	No
Recognized Trader Importer:	No
Recognized Trader Exporter:	No
Spent Lead Acid Battery Importer:	No
Spent Lead Acid Battery Exporter:	No
Current Record:	No
Non Storage Recycler Activity:	Not reported
Electronic Manifest Broker:	Not reported

Receive Date:	20130421
Handler Name: CON EDISON SERVICE BOX:	53847
Federal Waste Generator Description:	Not a generator, verified

CON EDISON SERVICE BOX: 53847 (Continued) **1016450489**

State District Owner:	NY
Large Quantity Handler of Universal Waste:	No
Recognized Trader Importer:	No
Recognized Trader Exporter:	No
Spent Lead Acid Battery Importer:	No
Spent Lead Acid Battery Exporter:	No
Current Record:	Yes
Non Storage Recycler Activity:	Not reported
Electronic Manifest Broker:	Not reported

List of NAICS Codes and Descriptions:

NAICS Codes:	No NAICS Codes Found

Facility Has Received Notices of Violations:

Violations:	No Violations Found

Evaluation Action Summary:

Evaluations:	No Evaluations Found

NY MANIFEST:

Name:	CON EDISON
Address:	2298 1ST AVE
City,State,Zip:	NEW YORK, NY 10029
Country:	USA
EPA ID:	NYP004295143
Facility Status:	Not reported
Location Address 1:	2298 1ST AVE
Code:	BP
Location Address 2:	SERV BOX 53847
Total Tanks:	Not reported
Location City:	NEW YORK
Location State:	NY
Location Zip:	10029
Location Zip 4:	Not reported

NY MANIFEST:

EPAID:	NYP004295143
Mailing Name:	CON EDISON
Mailing Contact:	CON EDISON
Mailing Address 1:	4 IRVING PL 15TH FL
Mailing Address 2:	Not reported
Mailing City:	NEW YORK
Mailing State:	NY
Mailing Zip:	10003
Mailing Zip 4:	Not reported
Mailing Country:	USA
Mailing Phone:	2124603770

NY MANIFEST:

Document ID:	Not reported
Manifest Status:	Not reported
seq:	Not reported
Year:	2018
Trans1 State ID:	NJ0000027193

CON EDISON SERVICE BOX: 53847 (Continued) **1016450489**

Trans2 State ID:	Not reported
Generator Ship Date:	03/21/2013
Trans1 Recv Date:	03/21/2013
Trans2 Recv Date:	Not reported
TSD Site Recv Date:	03/22/2013
Part A Recv Date:	Not reported
Part B Recv Date:	Not reported
Generator EPA ID:	NYP004295143
Trans1 EPA ID:	Not reported
Trans2 EPA ID:	Not reported
TSDF ID 1:	NJD002200046
TSDF ID 2:	Not reported
Manifest Tracking Number:	010708096JJK
Import Indicator:	N
Export Indicator:	N
Discr Quantity Indicator:	N
Discr Type Indicator:	N
Discr Residue Indicator:	N
Discr Partial Reject Indicator:	N
Discr Full Reject Indicator:	N
Manifest Ref Number:	Not reported
Alt Facility RCRA ID:	Not reported
Alt Facility Sign Date:	Not reported
MGMT Method Type Code:	H110
Waste Code:	Not reported
Waste Code:	Not reported
Waste Code:	Not reported
Waste Code:	Not reported
Waste Code:	Not reported
Waste Code:	Not reported
Quantity:	500
Units:	P - Pounds
Number of Containers:	1
Container Type:	TT - Cargo tank, tank trucks
Handling Method:	T Chemical, physical, or biological treatment.
Specific Gravity:	1
Waste Code:	D008
Waste Code 1_2:	Not reported
Waste Code 1_3:	Not reported
Waste Code 1_4:	Not reported
Waste Code 1_5:	Not reported
Waste Code 1_6:	Not reported

J110 **411 EAST 118 LLC** **NY AST** **U003396927**
SSW **411 EAST 118TH STREET** **N/A**
< 1/8 **NEW YORK, NY 10035**
0.092 mi.
488 ft. **Site 1 of 8 in cluster J**

Relative: **Higher**
Actual: **12 ft.**

AST:

Name:	411 EAST 118 LLC
Address:	411 EAST 118TH STREET
City,State,Zip:	NEW YORK, NY 10035
Region:	STATE
DEC Region:	2
Site Status:	Active
Facility Id:	2-602960

411 EAST 118 LLC (Continued) **U003396927**

Program Type:	PBS
UTM X:	589952.44284
UTM Y:	4516781.24338
Expiration Date:	12/16/2026
Site Type:	Apartment Building/Office Building

Affiliation Records:

Site Id:	24915
Affiliation Type:	Emergency Contact
Company Name:	411 EAST 118 LLC
Contact Type:	Not reported
Contact Name:	GEORGE ZAYAS
Address1:	Not reported
Address2:	Not reported
City:	Not reported
State:	NN
Zip Code:	Not reported
Country Code:	999
Phone:	(917) 662-0085
EMail:	Not reported
Fax Number:	Not reported
Modified By:	JSMACRI
Date Last Modified:	2021-11-24

Site Id:	24915
Affiliation Type:	Facility Operator
Company Name:	4411 EAST 118 LLC
Contact Type:	Not reported
Contact Name:	LUCRECIA ALMANZAR
Address1:	Not reported
Address2:	Not reported
City:	Not reported
State:	NN
Zip Code:	Not reported
Country Code:	001
Phone:	(212) 613-1700
EMail:	Not reported
Fax Number:	Not reported
Modified By:	JSMACRI
Date Last Modified:	2021-11-24

Site Id:	24915
Affiliation Type:	Facility Owner
Company Name:	411 EAST 118 LLC
Contact Type:	DIRECTOR OF MGMT
Contact Name:	LUCRECIA ALMANZAR
Address1:	107-129 EAST 126TH STREET
Address2:	Not reported
City:	NEW YORK
State:	NY
Zip Code:	10035
Country Code:	001
Phone:	(212) 996-0200
EMail:	LALMANZAR@MANHATTANNORTH.COM
Fax Number:	Not reported
Modified By:	JSMACRI
Date Last Modified:	2021-11-24

411 EAST 118 LLC (Continued) **U003396927**

Site Id:	24915
Affiliation Type:	Mail Contact
Company Name:	411 EAST 118 LLC
Contact Type:	DIRECTOR OF MGMT
Contact Name:	LUCRECIA ALMANZAR
Address1:	107-129 EAST 126TH STREET
Address2:	Not reported
City:	NEW YORK
State:	NY
Zip Code:	10035
Country Code:	001
Phone:	(212) 996-0200
EMail:	LALMANZAR@MANHATTANNORTH.COM
Fax Number:	Not reported
Modified By:	JSMACRI
Date Last Modified:	2021-11-24

Tank Info:

Tank Number:	001
Tank Id:	52281
Material Code:	0001
Common Name of Substance:	#2 Fuel Oil (On-Site Consumption)

Equipment Records:

	I05 - Overfill - Vent Whistle
	B05 - Tank External Protection - Jacketed
	K00 - Spill Prevention - None
	A00 - Tank Internal Protection - None
	D01 - Pipe Type - Steel/Carbon Steel/Iron
	G00 - Tank Secondary Containment - None
	J02 - Dispenser - Suction Dispenser
	F00 - Pipe External Protection - None
	L09 - Piping Leak Detection - Exempt Suction Piping
	C01 - Pipe Location - Aboveground
	H99 - Tank Leak Detection - Other
	E00 - Piping Secondary Containment - None
Tank Location:	Aboveground - contact with soil.... Tank bottom rests on soil, allowing no visual inspection.
Tank Type:	Steel/Carbon Steel/Iron
Tank Status:	In Service
Pipe Model:	Not reported
Install Date:	12/22/1993
Capacity Gallons:	2000
Tightness Test Method:	-
Date Test:	Not reported
Next Test Date:	Not reported
Date Tank Closed:	Not reported
Register:	True
Modified By:	JSMACRI
Last Modified:	11/24/2021
Material Name:	#2 fuel oil (on-site consumption)

J111 **435 E. 118TH ST** **NY Spills** **S104495888**
South **435 E. 118TH ST** **N/A**
< 1/8 **MANHATTAN, NY**
0.093 mi.
490 ft. **Site 2 of 8 in cluster J**

Relative:
Higher

Actual:
11 ft.

SPILLS:

Name:	435 E. 118TH ST
Address:	435 E. 118TH ST
City,State,Zip:	MANHATTAN, NY
Spill Number/Closed Date:	9413105 / 1995-01-01
Facility ID:	9413105
Facility Type:	ER
DER Facility ID:	244185
Site ID:	302227
DEC Region:	2
Spill Cause:	Human Error
Spill Class:	Not reported
SWIS:	3101
Spill Date:	1994-12-31
Investigator:	O'DOWD
Referred To:	Not reported
Reported to Dept:	1994-12-31
CID:	Not reported
Water Affected:	Not reported
Spill Source:	Private Dwelling
Spill Notifier:	Responsible Party
Cleanup Ceased:	1995-01-01
Cleanup Meets Std:	True
Last Inspection:	Not reported
Recommended Penalty:	False
UST Trust:	False
Remediation Phase:	0
Date Entered In Computer:	1995-01-31
Spill Record Last Update:	2004-09-30
Spiller Name:	Not reported
Spiller Company:	PETRO ASTORIA
Spiller Address:	36-16 19TH AVE
Spiller Company:	001
Contact Name:	Not reported
DEC Memo:	"Prior to Sept, 2004 data translation this spill Lead_DEC Field was O;DOWD "
Remarks:	"CLEANED UP FROM CEMENT WITH SPEEDY DRY. ACCIDENTAL BY DELIVERY MAN"

All Materials:

Site ID:	302227
Operable Unit ID:	1006723
Operable Unit:	01
Material ID:	375384
Material Code:	0001A
Material Name:	#2 fuel oil
Case No.:	Not reported
Material FA:	Petroleum
Quantity:	1.00
Units:	G
Recovered:	1.00
Oxygenate:	Not reported

F112
WSW
< 1/8
0.094 mi.
494 ft.

CON EDISON
336 E 119TH ST
NEW YORK, NY 10035

Site 13 of 23 in cluster F

NJ MANIFEST **S120673250**
N/A

Relative:
Higher

Actual:
10 ft.

NJ MANIFEST:

EPA Id:	NYP004799706
Mail Address:	IRVING PL 15TH FL NE
Mail City/State/Zip:	NEW YORK, NY 10003
Facility Phone:	Not reported
Emergency Phone:	Not reported
Contact:	THOMAS TEELING
Comments:	Not reported
SIC Code:	Not reported
County:	NY061
Municipal:	Not reported
Previous EPA Id:	Not reported
Gen Flag:	Not reported
Trans Flag:	Not reported
TSDF Flag:	Not reported
Name Change:	Not reported
Date Change:	Not reported

Manifest:

Manifest Number:	002614513GBF
EPA ID:	NYP004799706
Date Shipped:	6/26/2015
TSDF EPA ID:	NJD991291105
Transporter EPA ID:	NJD003812047
Transporter 2 EPA ID:	Not reported
Transporter 3 EPA ID:	Not reported
Transporter 4 EPA ID:	Not reported
Transporter 5 EPA ID:	Not reported
Transporter 6 EPA ID:	Not reported
Transporter 7 EPA ID:	Not reported
Transporter 8 EPA ID:	Not reported
Transporter 9 EPA ID:	Not reported
Transporter 10 EPA ID:	Not reported
Date Trans1 Transported Waste:	Not reported
Date Trans2 Transported Waste:	Not reported
Date Trans3 Transported Waste:	Not reported
Date Trans4 Transported Waste:	Not reported
Date Trans5 Transported Waste:	Not reported
Date Trans6 Transported Waste:	Not reported
Date Trans7 Transported Waste:	Not reported
Date Trans8 Transported Waste:	Not reported
Date Trans9 Transported Waste:	Not reported
Date Trans10 Transported Waste:	Not reported
Date TSDF Received Waste:	Not reported
TSDF EPA Facility Name:	Not reported
QTY Units:	Not reported
Transporter SEQ ID:	Not reported
Transporter-1 Date:	Not reported
Waste SEQ ID:	Not reported
Waste Type Code 2:	Not reported
Waste Type Code 3:	Not reported
Waste Type Code 4:	Not reported
Waste Type Code 5:	Not reported
Waste Type Code 6:	Not reported

CON EDISON (Continued) **S120673250**

Date Accepted:	Not reported
Manifest Discrepancy Type:	Not reported
Data Entry Number:	Not reported
Was Load Rejected:	NEW YORK, NY 10003
Reason Load Was Rejected:	Not reported

F113 **CON EDISON** **RCRA NonGen / NLR** **1019904577**
WSW **336 E 119TH ST** **FINDS** **NYP004799706**
< 1/8 **NEW YORK, NY 10035** **ECHO**
0.094 mi.
494 ft. **Site 14 of 23 in cluster F**

Relative: **Higher**
Actual: **10 ft.**

RCRA NonGen / NLR:

Date Form Received by Agency:		20150626
Handler Name:	CON EDISON	
Handler Address:		336 E 119TH ST
Handler City,State,Zip:		NEW YORK, NY 10035
EPA ID:		NYP004799706
Contact Name:		THOMAS TEELING
Contact Address:		Not reported
Contact City,State,Zip:		Not reported
Contact Telephone:		212-460-3770
Contact Fax:		Not reported
Contact Email:		Not reported
Contact Title:		Not reported
EPA Region:		02
Land Type:		Private
Federal Waste Generator Description:		Not a generator, verified
Non-Notifier:		Not reported
Biennial Report Cycle:		Not reported
Accessibility:		Not reported
Active Site Indicator:		Not reported
State District Owner:		NY
State District:		NYSDEC R2
Mailing Address:		IRVING PL 15TH FL NE
Mailing City,State,Zip:		NEW YORK, NY 10003
Owner Name:		Not reported
Owner Type:		Not reported
Operator Name:		Not reported
Operator Type:		Not reported
Short-Term Generator Activity:		No
Importer Activity:		No
Mixed Waste Generator:		No
Transporter Activity:		No
Transfer Facility Activity:		No
Recycler Activity with Storage:		No
Small Quantity On-Site Burner Exemption:		No
Smelting Melting and Refining Furnace Exemption:		No
Underground Injection Control:		No
Off-Site Waste Receipt:		No
Universal Waste Indicator:		No
Universal Waste Destination Facility:		No
Federal Universal Waste:		No
Active Site Fed-Reg Treatment Storage and Disposal Facility:		Not reported
Active Site Converter Treatment storage and Disposal Facility:		Not reported
Active Site State-Reg Treatment Storage and Disposal Facility:		Not reported

CON EDISON (Continued) **1019904577**

Active Site State-Reg Handler:	---
Federal Facility Indicator:	Not reported
Hazardous Secondary Material Indicator:	NN
Sub-Part K Indicator:	Not reported
Commercial TSD Indicator:	No
Treatment Storage and Disposal Type:	Not reported
2018 GPRA Permit Baseline:	Not on the Baseline
2018 GPRA Renewals Baseline:	Not on the Baseline
Permit Renewals Workload Universe:	Not reported
Permit Workload Universe:	Not reported
Permit Progress Universe:	Not reported
Post-Closure Workload Universe:	Not reported
Closure Workload Universe:	Not reported
202 GPRA Corrective Action Baseline:	No
Corrective Action Workload Universe:	No
Subject to Corrective Action Universe:	No
Non-TSDFs Where RCRA CA has Been Imposed Universe:	No
TSDFs Potentially Subject to CA Under 3004 (u)/(v) Universe:	No
TSDFs Only Subject to CA under Discretionary Auth Universe:	No
Corrective Action Priority Ranking:	No NCAPS ranking
Environmental Control Indicator:	No
Institutional Control Indicator:	No
Human Exposure Controls Indicator:	N/A
Groundwater Controls Indicator:	N/A
Operating TSDF Universe:	Not reported
Full Enforcement Universe:	Not reported
Significant Non-Complier Universe:	No
Unaddressed Significant Non-Complier Universe:	No
Addressed Significant Non-Complier Universe:	No
Significant Non-Complier With a Compliance Schedule Universe:	No
Financial Assurance Required:	Not reported
Handler Date of Last Change:	20160909
Recognized Trader-Importer:	No
Recognized Trader-Exporter:	No
Importer of Spent Lead Acid Batteries:	No
Exporter of Spent Lead Acid Batteries:	No
Recycler Activity Without Storage:	Not reported
Manifest Broker:	Not reported
Sub-Part P Indicator:	No

Historic Generators:

Receive Date:	20150626
Handler Name: CON EDISON	
Federal Waste Generator Description:	Small Quantity Generator
State District Owner:	NY
Large Quantity Handler of Universal Waste:	No
Recognized Trader Importer:	No
Recognized Trader Exporter:	No
Spent Lead Acid Battery Importer:	No
Spent Lead Acid Battery Exporter:	No
Current Record:	No
Non Storage Recycler Activity:	Not reported
Electronic Manifest Broker:	Not reported

Receive Date:	20150626
Handler Name: CON EDISON	

CON EDISON (Continued) **1019904577**

Federal Waste Generator Description:	Not a generator, verified
State District Owner:	NY
Large Quantity Handler of Universal Waste:	No
Recognized Trader Importer:	No
Recognized Trader Exporter:	No
Spent Lead Acid Battery Importer:	No
Spent Lead Acid Battery Exporter:	No
Current Record:	Yes
Non Storage Recycler Activity:	Not reported
Electronic Manifest Broker:	Not reported

List of NAICS Codes and Descriptions:
NAICS Codes: No NAICS Codes Found

Facility Has Received Notices of Violations:
Violations: No Violations Found

Evaluation Action Summary:
Evaluations: No Evaluations Found

FINDS:
Registry ID: 110069642408

Click Here:

Environmental Interest/Information System:
RCRAInfo is a national information system that supports the Resource Conservation and Recovery Act (RCRA) program through the tracking of events and activities related to facilities that generate, transport, and treat, store, or dispose of hazardous waste. RCRAInfo allows RCRA program staff to track the notification, permit, compliance, and corrective action activities required under RCRA.

Click this hyperlink while viewing on your computer to access additional FINDS: detail in the EDR Site Report.

ECHO:

Envid:	1019904577
Registry ID:	110069642408
DFR URL:	http://echo.epa.gov/detailed-facility-report?fid=110069642408
Name:	CON EDISON
Address:	336 E 119TH ST
City,State,Zip:	NEW YORK, NY 10035

K114 **CON EDISON** **NY MANIFEST** **S117535718**
South **FO 441 E 118TH ST** **N/A**
< 1/8 **NEW YORK, NY 10029**
0.094 mi.
497 ft. **Site 1 of 2 in cluster K**

Relative:
Higher

Actual:
11 ft.

NY MANIFEST:

Name:	CON EDISON
Address:	FO 441 E 118TH ST
City,State,Zip:	NEW YORK, NY 10029
Country:	USA
EPA ID:	NYP004680641

CON EDISON (Continued) **S117535718**

Facility Status:	Not reported
Location Address 1:	FO 441 E 118TH ST
Code:	BP
Location Address 2:	SB 19498
Total Tanks:	Not reported
Location City:	NEW YORK
Location State:	NY
Location Zip:	10029
Location Zip 4:	Not reported

NY MANIFEST:

EPAID:	NYP004680641
Mailing Name:	CON EDISON
Mailing Contact:	TOM TEELING
Mailing Address 1:	4 IRVING PL 15TH FL
Mailing Address 2:	Not reported
Mailing City:	NEW YORK
Mailing State:	NY
Mailing Zip:	10003
Mailing Zip 4:	Not reported
Mailing Country:	USA
Mailing Phone:	2124603770

NY MANIFEST:

Document ID:	Not reported
Manifest Status:	Not reported
seq:	Not reported
Year:	2018
Trans1 State ID:	NJ0000027193
Trans2 State ID:	Not reported
Generator Ship Date:	10/20/2014
Trans1 Recv Date:	10/20/2014
Trans2 Recv Date:	Not reported
TSD Site Recv Date:	10/27/2014
Part A Recv Date:	Not reported
Part B Recv Date:	Not reported
Generator EPA ID:	NYP004680641
Trans1 EPA ID:	Not reported
Trans2 EPA ID:	Not reported
TSDF ID 1:	NJD002200046
TSDF ID 2:	Not reported
Manifest Tracking Number:	013244235JJK
Import Indicator:	N
Export Indicator:	N
Discr Quantity Indicator:	N
Discr Type Indicator:	N
Discr Residue Indicator:	N
Discr Partial Reject Indicator:	N
Discr Full Reject Indicator:	N
Manifest Ref Number:	Not reported
Alt Facility RCRA ID:	Not reported
Alt Facility Sign Date:	Not reported
MGMT Method Type Code:	H110
Waste Code:	Not reported
Waste Code:	Not reported
Waste Code:	Not reported
Waste Code:	Not reported

CON EDISON (Continued) **S117535718**

Waste Code:	Not reported
Waste Code:	Not reported
Quantity:	1000
Units:	P - Pounds
Number of Containers:	1
Container Type:	TT - Cargo tank, tank trucks
Handling Method:	T Chemical, physical, or biological treatment.
Specific Gravity:	1
Waste Code:	D008
Waste Code 1_2:	Not reported
Waste Code 1_3:	Not reported
Waste Code 1_4:	Not reported
Waste Code 1_5:	Not reported
Waste Code 1_6:	Not reported

G115 **CONSOLIDATED EDISON** **NY MANIFEST** **S111158119**
WNW **318 E 120 ST** **N/A**
< 1/8 **NEW YORK, NY 10001**
0.095 mi.
501 ft. **Site 3 of 7 in cluster G**

Relative:
Higher

Actual:
11 ft.

NY MANIFEST:

Name:	CONSOLIDATED EDISON
Address:	318 E 120 ST
City,State,Zip:	NEW YORK, NY 10001
Country:	USA
EPA ID:	NYP004237396
Facility Status:	Not reported
Location Address 1:	318 E 120 ST
Code:	BP
Location Address 2:	Not reported
Total Tanks:	Not reported
Location City:	NEW YORK
Location State:	NY
Location Zip:	10001
Location Zip 4:	Not reported

NY MANIFEST:

EPAID:	NYP004237396
Mailing Name:	CONSOLIDATED EDISON
Mailing Contact:	TOM TEELING
Mailing Address 1:	4 IRVING PLACE RM 828
Mailing Address 2:	Not reported
Mailing City:	NEW YORK
Mailing State:	NY
Mailing Zip:	10003
Mailing Zip 4:	Not reported
Mailing Country:	USA
Mailing Phone:	2124603770

NY MANIFEST:

Document ID:	Not reported
Manifest Status:	Not reported
seq:	Not reported
Year:	2018
Trans1 State ID:	NJ0000027193
Trans2 State ID:	Not reported

CONSOLIDATED EDISON (Continued) **S111158119**

Generator Ship Date:	06/21/2011
Trans1 Recv Date:	06/21/2011
Trans2 Recv Date:	Not reported
TSD Site Recv Date:	06/27/2011
Part A Recv Date:	Not reported
Part B Recv Date:	Not reported
Generator EPA ID:	NYP004237396
Trans1 EPA ID:	Not reported
Trans2 EPA ID:	Not reported
TSDF ID 1:	NJD002200046
TSDF ID 2:	Not reported
Manifest Tracking Number:	007019413JJK
Import Indicator:	N
Export Indicator:	N
Discr Quantity Indicator:	N
Discr Type Indicator:	N
Discr Residue Indicator:	N
Discr Partial Reject Indicator:	N
Discr Full Reject Indicator:	N
Manifest Ref Number:	Not reported
Alt Facility RCRA ID:	Not reported
Alt Facility Sign Date:	Not reported
MGMT Method Type Code:	H111
Waste Code:	Not reported
Waste Code:	Not reported
Waste Code:	Not reported
Waste Code:	Not reported
Waste Code:	Not reported
Waste Code:	Not reported
Quantity:	500
Units:	P - Pounds
Number of Containers:	1
Container Type:	TT - Cargo tank, tank trucks
Handling Method:	T Chemical, physical, or biological treatment.
Specific Gravity:	1
Waste Code:	D008
Waste Code 1_2:	Not reported
Waste Code 1_3:	Not reported
Waste Code 1_4:	Not reported
Waste Code 1_5:	Not reported
Waste Code 1_6:	Not reported

L116 **CON EDISON** **NY MANIFEST** **S117317830**
West **334 E 119 ST** **N/A**
< 1/8 **NEW YORK, NY 10035**
0.095 mi.
503 ft. **Site 1 of 4 in cluster L**

Relative: NY MANIFEST:
Higher

Name:	CON EDISON
Address:	334 E 119 ST
City,State,Zip:	NEW YORK, NY 10035
Country:	USA
EPA ID:	NYP004652962
Facility Status:	Not reported
Location Address 1:	334 E 119 ST
Code:	BP

Actual:
11 ft.

CON EDISON (Continued) **S117317830**

Location Address 2:	SB19651
Total Tanks:	Not reported
Location City:	NEW YORK
Location State:	NY
Location Zip:	10035
Location Zip 4:	Not reported

NY MANIFEST:

EPAID:	NYP004652962
Mailing Name:	CON EDISON
Mailing Contact:	CON EDISON
Mailing Address 1:	4 IRVING PL
Mailing Address 2:	15TH FL
Mailing City:	NEW YORK
Mailing State:	NY
Mailing Zip:	10003
Mailing Zip 4:	Not reported
Mailing Country:	USA
Mailing Phone:	Not reported

NY MANIFEST:

Document ID:	Not reported
Manifest Status:	Not reported
seq:	Not reported
Year:	2018
Trans1 State ID:	NJD003812047
Trans2 State ID:	Not reported
Generator Ship Date:	09/10/2014
Trans1 Recv Date:	09/10/2014
Trans2 Recv Date:	Not reported
TSD Site Recv Date:	09/16/2014
Part A Recv Date:	Not reported
Part B Recv Date:	Not reported
Generator EPA ID:	NYP004652962
Trans1 EPA ID:	Not reported
Trans2 EPA ID:	Not reported
TSDF ID 1:	NJD991291105
TSDF ID 2:	Not reported
Manifest Tracking Number:	002609354GBF
Import Indicator:	N
Export Indicator:	N
Discr Quantity Indicator:	N
Discr Type Indicator:	N
Discr Residue Indicator:	N
Discr Partial Reject Indicator:	N
Discr Full Reject Indicator:	N
Manifest Ref Number:	Not reported
Alt Facility RCRA ID:	Not reported
Alt Facility Sign Date:	Not reported
MGMT Method Type Code:	H110
Waste Code:	Not reported
Waste Code:	Not reported
Waste Code:	Not reported
Waste Code:	Not reported
Waste Code:	Not reported
Waste Code:	Not reported
Quantity:	1000

CON EDISON (Continued) **S117317830**

Units:	P - Pounds
Number of Containers:	1
Container Type:	TT - Cargo tank, tank trucks
Handling Method:	T Chemical, physical, or biological treatment.
Specific Gravity:	1
Waste Code:	D008
Waste Code 1_2:	Not reported
Waste Code 1_3:	Not reported
Waste Code 1_4:	Not reported
Waste Code 1_5:	Not reported
Waste Code 1_6:	Not reported

J117 **CON EDISON SERVICE BOX: 19495** **RCRA NonGen / NLR** **1016450479**
SSW **415 E 118TH ST** **NY MANIFEST** **NYP004295044**
< 1/8 **NEW YORK, NY 10029**
0.095 mi.
504 ft. **Site 3 of 8 in cluster J**

Relative: **Higher**

Actual: **12 ft.**

RCRA NonGen / NLR:

Date Form Received by Agency:		20130421
Handler Name:	CON EDISON SERVICE BOX:	19495
Handler Address:		415 E 118TH ST
Handler City,State,Zip:		NEW YORK, NY 10029
EPA ID:		NYP004295044
Contact Name:		JUAN RODRIGUEZ
Contact Address:		Not reported
Contact City,State,Zip:		Not reported
Contact Telephone:		347-865-5931
Contact Fax:		Not reported
Contact Email:		Not reported
Contact Title:		OPERATING SUPERVISOR
EPA Region:		02
Land Type:		Private
Federal Waste Generator Description:		Not a generator, verified
Non-Notifier:		Not reported
Biennial Report Cycle:		Not reported
Accessibility:		Not reported
Active Site Indicator:		Not reported
State District Owner:		NY
State District:		NYSDEC R2
Mailing Address:		Not reported
Mailing City,State,Zip:		NEW YORK, NY 10003
Owner Name:		Not reported
Owner Type:		Not reported
Operator Name:		Not reported
Operator Type:		Not reported
Short-Term Generator Activity:		No
Importer Activity:		No
Mixed Waste Generator:		No
Transporter Activity:		No
Transfer Facility Activity:		No
Recycler Activity with Storage:		No
Small Quantity On-Site Burner Exemption:		No
Smelting Melting and Refining Furnace Exemption:		No
Underground Injection Control:		No
Off-Site Waste Receipt:		No
Universal Waste Indicator:		No

CON EDISON SERVICE BOX: 19495 (Continued) **1016450479**

Universal Waste Destination Facility:	No
Federal Universal Waste:	No
Active Site Fed-Reg Treatment Storage and Disposal Facility:	Not reported
Active Site Converter Treatment storage and Disposal Facility:	Not reported
Active Site State-Reg Treatment Storage and Disposal Facility:	Not reported
Active Site State-Reg Handler:	---
Federal Facility Indicator:	Not reported
Hazardous Secondary Material Indicator:	NN
Sub-Part K Indicator:	Not reported
Commercial TSD Indicator:	No
Treatment Storage and Disposal Type:	Not reported
2018 GPRA Permit Baseline:	Not on the Baseline
2018 GPRA Renewals Baseline:	Not on the Baseline
Permit Renewals Workload Universe:	Not reported
Permit Workload Universe:	Not reported
Permit Progress Universe:	Not reported
Post-Closure Workload Universe:	Not reported
Closure Workload Universe:	Not reported
202 GPRA Corrective Action Baseline:	No
Corrective Action Workload Universe:	No
Subject to Corrective Action Universe:	No
Non-TSDFs Where RCRA CA has Been Imposed Universe:	No
TSDFs Potentially Subject to CA Under 3004 (u)/(v) Universe:	No
TSDFs Only Subject to CA under Discretionary Auth Universe:	No
Corrective Action Priority Ranking:	No NCAPS ranking
Environmental Control Indicator:	No
Institutional Control Indicator:	No
Human Exposure Controls Indicator:	N/A
Groundwater Controls Indicator:	N/A
Operating TSDF Universe:	Not reported
Full Enforcement Universe:	Not reported
Significant Non-Complier Universe:	No
Unaddressed Significant Non-Complier Universe:	No
Addressed Significant Non-Complier Universe:	No
Significant Non-Complier With a Compliance Schedule Universe:	No
Financial Assurance Required:	Not reported
Handler Date of Last Change:	20130910
Recognized Trader-Importer:	No
Recognized Trader-Exporter:	No
Importer of Spent Lead Acid Batteries:	No
Exporter of Spent Lead Acid Batteries:	No
Recycler Activity Without Storage:	Not reported
Manifest Broker:	Not reported
Sub-Part P Indicator:	No

Historic Generators:

Receive Date:	20130321
Handler Name: CON EDISON SERVICE BOX:	19495
Federal Waste Generator Description:	Conditionally Exempt Small Quantity Generator
State District Owner:	NY
Large Quantity Handler of Universal Waste:	No
Recognized Trader Importer:	No
Recognized Trader Exporter:	No
Spent Lead Acid Battery Importer:	No
Spent Lead Acid Battery Exporter:	No
Current Record:	No

CON EDISON SERVICE BOX: 19495 (Continued) **1016450479**

Non Storage Recycler Activity: Not reported
Electronic Manifest Broker: Not reported

Receive Date: 20130421
Handler Name: CON EDISON SERVICE BOX: 19495
Federal Waste Generator Description: Not a generator, verified
State District Owner: NY
Large Quantity Handler of Universal Waste: No
Recognized Trader Importer: No
Recognized Trader Exporter: No
Spent Lead Acid Battery Importer: No
Spent Lead Acid Battery Exporter: No
Current Record: Yes
Non Storage Recycler Activity: Not reported
Electronic Manifest Broker: Not reported

List of NAICS Codes and Descriptions:
NAICS Codes: No NAICS Codes Found

Facility Has Received Notices of Violations:
Violations: No Violations Found

Evaluation Action Summary:
Evaluations: No Evaluations Found

NY MANIFEST:
Name: CON EDISON
Address: 415 E 118TH ST
City,State,Zip: NEW YORK, NY 10029
Country: USA
EPA ID: NYP004295044
Facility Status: Not reported
Location Address 1: 415 E 118TH ST
Code: BP
Location Address 2: SERV BOX 19495
Total Tanks: Not reported
Location City: NEW YORK
Location State: NY
Location Zip: 10029
Location Zip 4: Not reported

NY MANIFEST:
EPAID: NYP004295044
Mailing Name: CON EDISON
Mailing Contact: CON EDISON
Mailing Address 1: 4 IRVING PL 15TH FL
Mailing Address 2: Not reported
Mailing City: NEW YORK
Mailing State: NY
Mailing Zip: 10003
Mailing Zip 4: Not reported
Mailing Country: USA
Mailing Phone: 2124603770

CON EDISON SERVICE BOX: 19495 (Continued) **1016450479**

NY MANIFEST:

Document ID:	Not reported
Manifest Status:	Not reported
seq:	Not reported
Year:	2018
Trans1 State ID:	NJ0000027193
Trans2 State ID:	Not reported
Generator Ship Date:	03/21/2013
Trans1 Recv Date:	03/21/2013
Trans2 Recv Date:	Not reported
TSD Site Recv Date:	03/22/2013
Part A Recv Date:	Not reported
Part B Recv Date:	Not reported
Generator EPA ID:	NYP004295044
Trans1 EPA ID:	Not reported
Trans2 EPA ID:	Not reported
TSDF ID 1:	NJD002200046
TSDF ID 2:	Not reported
Manifest Tracking Number:	010708094JJK
Import Indicator:	N
Export Indicator:	N
Discr Quantity Indicator:	N
Discr Type Indicator:	N
Discr Residue Indicator:	N
Discr Partial Reject Indicator:	N
Discr Full Reject Indicator:	N
Manifest Ref Number:	Not reported
Alt Facility RCRA ID:	Not reported
Alt Facility Sign Date:	Not reported
MGMT Method Type Code:	H110
Waste Code:	Not reported
Waste Code:	Not reported
Waste Code:	Not reported
Waste Code:	Not reported
Waste Code:	Not reported
Waste Code:	Not reported
Quantity:	500
Units:	P - Pounds
Number of Containers:	1
Container Type:	TT - Cargo tank, tank trucks
Handling Method:	T Chemical, physical, or biological treatment.
Specific Gravity:	1
Waste Code:	D008
Waste Code 1_2:	Not reported
Waste Code 1_3:	Not reported
Waste Code 1_4:	Not reported
Waste Code 1_5:	Not reported
Waste Code 1_6:	Not reported

F118 **CON EDISON SERVICE BOX: 19486** **RCRA NonGen / NLR** **1016148741**
WSW **347 E 118TH ST** **FINDS** **NYP004273645**
< 1/8 **NEW YORK, NY 10035** **ECHO**
0.097 mi. **NY MANIFEST**
514 ft. **Site 15 of 23 in cluster F**

Relative: **Higher**
Actual: **11 ft.**

RCRA NonGen / NLR:

Date Form Received by Agency:		20170728
Handler Name:	CON EDISON SERVICE BOX:	19486
Handler Address:		347 E 118TH ST
Handler City,State,Zip:		NEW YORK, NY 10035
EPA ID:		NYP004273645
Contact Name:		JUAN RODRIGUEZ
Contact Address:		Not reported
Contact City,State,Zip:		Not reported
Contact Telephone:		347-865-5931
Contact Fax:		Not reported
Contact Email:		Not reported
Contact Title:		OPERATING SUPERVISOR
EPA Region:		02
Land Type:		Private
Federal Waste Generator Description:		Not a generator, verified
Non-Notifier:		Not reported
Biennial Report Cycle:		Not reported
Accessibility:		Not reported
Active Site Indicator:		Not reported
State District Owner:		NY
State District:		NYSDEC R2
Mailing Address:		IRVING PL, RM 828
Mailing City,State,Zip:		NEW YORK, NY 10003
Owner Name:		Not reported
Owner Type:		Not reported
Operator Name:		Not reported
Operator Type:		Not reported
Short-Term Generator Activity:		No
Importer Activity:		No
Mixed Waste Generator:		No
Transporter Activity:		No
Transfer Facility Activity:		No
Recycler Activity with Storage:		No
Small Quantity On-Site Burner Exemption:		No
Smelting Melting and Refining Furnace Exemption:		No
Underground Injection Control:		No
Off-Site Waste Receipt:		No
Universal Waste Indicator:		No
Universal Waste Destination Facility:		No
Federal Universal Waste:		No
Active Site Fed-Reg Treatment Storage and Disposal Facility:		Not reported
Active Site Converter Treatment storage and Disposal Facility:		Not reported
Active Site State-Reg Treatment Storage and Disposal Facility:		Not reported
Active Site State-Reg Handler:		---
Federal Facility Indicator:		Not reported
Hazardous Secondary Material Indicator:		NN
Sub-Part K Indicator:		Not reported
Commercial TSD Indicator:		No
Treatment Storage and Disposal Type:		Not reported
2018 GPRA Permit Baseline:		Not on the Baseline
2018 GPRA Renewals Baseline:		Not on the Baseline
Permit Renewals Workload Universe:		Not reported

CON EDISON SERVICE BOX: 19486 (Continued) **1016148741**

Permit Workload Universe:	Not reported
Permit Progress Universe:	Not reported
Post-Closure Workload Universe:	Not reported
Closure Workload Universe:	Not reported
202 GPRA Corrective Action Baseline:	No
Corrective Action Workload Universe:	No
Subject to Corrective Action Universe:	No
Non-TSDFs Where RCRA CA has Been Imposed Universe:	No
TSDFs Potentially Subject to CA Under 3004 (u)/(v) Universe:	No
TSDFs Only Subject to CA under Discretionary Auth Universe:	No
Corrective Action Priority Ranking:	No NCAPS ranking
Environmental Control Indicator:	No
Institutional Control Indicator:	No
Human Exposure Controls Indicator:	N/A
Groundwater Controls Indicator:	N/A
Operating TSDF Universe:	Not reported
Full Enforcement Universe:	Not reported
Significant Non-Complier Universe:	No
Unaddressed Significant Non-Complier Universe:	No
Addressed Significant Non-Complier Universe:	No
Significant Non-Complier With a Compliance Schedule Universe:	No
Financial Assurance Required:	Not reported
Handler Date of Last Change:	20171106
Recognized Trader-Importer:	No
Recognized Trader-Exporter:	No
Importer of Spent Lead Acid Batteries:	No
Exporter of Spent Lead Acid Batteries:	No
Recycler Activity Without Storage:	No
Manifest Broker:	No
Sub-Part P Indicator:	No

Historic Generators:

Receive Date:	20121012
Handler Name: CON EDISON SERVICE BOX:	19486
Federal Waste Generator Description:	Conditionally Exempt Small Quantity Generator
State District Owner:	NY
Large Quantity Handler of Universal Waste:	No
Recognized Trader Importer:	No
Recognized Trader Exporter:	No
Spent Lead Acid Battery Importer:	No
Spent Lead Acid Battery Exporter:	No
Current Record:	No
Non Storage Recycler Activity:	Not reported
Electronic Manifest Broker:	Not reported

Receive Date:	20170728
Handler Name: CON EDISON SERVICE BOX:	19486
Federal Waste Generator Description:	Not a generator, verified
State District Owner:	NY
Large Quantity Handler of Universal Waste:	No
Recognized Trader Importer:	No
Recognized Trader Exporter:	No
Spent Lead Acid Battery Importer:	No
Spent Lead Acid Battery Exporter:	No
Current Record:	Yes
Non Storage Recycler Activity:	No

CON EDISON SERVICE BOX: 19486 (Continued) **1016148741**

Electronic Manifest Broker: No

List of NAICS Codes and Descriptions:
NAICS Codes: No NAICS Codes Found

Facility Has Received Notices of Violations:
Violations: No Violations Found

Evaluation Action Summary:
Evaluations: No Evaluations Found

FINDS:
Registry ID: 110055454841

Click Here:

Environmental Interest/Information System:
RCRAInfo is a national information system that supports the Resource Conservation and Recovery Act (RCRA) program through the tracking of events and activities related to facilities that generate, transport, and treat, store, or dispose of hazardous waste. RCRAInfo allows RCRA program staff to track the notification, permit, compliance, and corrective action activities required under RCRA.

Click this hyperlink while viewing on your computer to access additional FINDS: detail in the EDR Site Report.

ECHO:
Envid: 1016148741
Registry ID: 110055454841
DFR URL: http://echo.epa.gov/detailed-facility-report?fid=110055454841
Name: CON EDISON SERVICE BOX: 19486
Address: 347 E 118TH ST
City,State,Zip: NEW YORK, NY 10035

NY MANIFEST:
Name: CON EDISON
Address: 347 E 118TH ST
City,State,Zip: NEW YORK, NY 10035
Country: USA
EPA ID: NYP004273645
Facility Status: Not reported
Location Address 1: 347 E 118 ST
Code: BP
Location Address 2: SERV BOX 19486
Total Tanks: Not reported
Location City: NEW YORK
Location State: NY
Location Zip: 10035
Location Zip 4: Not reported

NY MANIFEST:
EPAID: NYP004273645
Mailing Name: CON EDISON
Mailing Contact: TOM TEELING

CON EDISON SERVICE BOX: 19486 (Continued) **1016148741**

Mailing Address 1:	4 IRVING PLACE - 15TH FLOOR
Mailing Address 2:	Not reported
Mailing City:	NEW YORK
Mailing State:	NY
Mailing Zip:	10003
Mailing Zip 4:	Not reported
Mailing Country:	USA
Mailing Phone:	2124603770

NY MANIFEST:

Document ID:	Not reported
Manifest Status:	Not reported
seq:	Not reported
Year:	2018
Trans1 State ID:	NJ0000027193
Trans2 State ID:	Not reported
Generator Ship Date:	10/12/2012
Trans1 Recv Date:	10/12/2012
Trans2 Recv Date:	Not reported
TSD Site Recv Date:	10/12/2012
Part A Recv Date:	Not reported
Part B Recv Date:	Not reported
Generator EPA ID:	NYP004273645
Trans1 EPA ID:	Not reported
Trans2 EPA ID:	Not reported
TSDF ID 1:	NJD002200046
TSDF ID 2:	Not reported
Manifest Tracking Number:	010456617JJK
Import Indicator:	N
Export Indicator:	N
Discr Quantity Indicator:	N
Discr Type Indicator:	N
Discr Residue Indicator:	N
Discr Partial Reject Indicator:	N
Discr Full Reject Indicator:	N
Manifest Ref Number:	Not reported
Alt Facility RCRA ID:	Not reported
Alt Facility Sign Date:	Not reported
MGMT Method Type Code:	H111
Waste Code:	Not reported
Waste Code:	Not reported
Waste Code:	Not reported
Waste Code:	Not reported
Waste Code:	Not reported
Waste Code:	Not reported
Quantity:	250
Units:	P - Pounds
Number of Containers:	1
Container Type:	TT - Cargo tank, tank trucks
Handling Method:	T Chemical, physical, or biological treatment.
Specific Gravity:	1
Waste Code:	D008
Waste Code 1_2:	Not reported
Waste Code 1_3:	Not reported
Waste Code 1_4:	Not reported
Waste Code 1_5:	Not reported
Waste Code 1_6:	Not reported

F119 **CON EDISON SERVICE BOX: 19486** **NJ MANIFEST** **S117986698**
WSW **347 E 118TH ST** **N/A**
< 1/8 **NEW YORK, NY 10035**
0.097 mi.
514 ft. **Site 16 of 23 in cluster F**

Relative:
Higher

Actual:
11 ft.

NJ MANIFEST:

EPA Id:	NYP004273645
Mail Address:	IRVING PL, RM 828
Mail City/State/Zip:	NEW YORK, NY 10003
Facility Phone:	Not reported
Emergency Phone:	Not reported
Contact:	JUAN RODRIGUEZ
Comments:	Not reported
SIC Code:	Not reported
County:	NY061
Municipal:	Not reported
Previous EPA Id:	Not reported
Gen Flag:	Not reported
Trans Flag:	Not reported
TSDF Flag:	Not reported
Name Change:	Not reported
Date Change:	Not reported

Manifest:

Manifest Number:	010456617JJK
EPA ID:	NYP004273645
Date Shipped:	10/12/2012
TSDF EPA ID:	NJD002200046
Transporter EPA ID:	NJ0000027193
Transporter 2 EPA ID:	Not reported
Transporter 3 EPA ID:	Not reported
Transporter 4 EPA ID:	Not reported
Transporter 5 EPA ID:	Not reported
Transporter 6 EPA ID:	Not reported
Transporter 7 EPA ID:	Not reported
Transporter 8 EPA ID:	Not reported
Transporter 9 EPA ID:	Not reported
Transporter 10 EPA ID:	Not reported
Date Trans1 Transported Waste:	Not reported
Date Trans2 Transported Waste:	Not reported
Date Trans3 Transported Waste:	Not reported
Date Trans4 Transported Waste:	Not reported
Date Trans5 Transported Waste:	Not reported
Date Trans6 Transported Waste:	Not reported
Date Trans7 Transported Waste:	Not reported
Date Trans8 Transported Waste:	Not reported
Date Trans9 Transported Waste:	Not reported
Date Trans10 Transported Waste:	Not reported
Date TSDF Received Waste:	Not reported
TSDF EPA Facility Name:	Not reported
QTY Units:	Not reported
Transporter SEQ ID:	Not reported
Transporter-1 Date:	Not reported
Waste SEQ ID:	Not reported
Waste Type Code 2:	Not reported
Waste Type Code 3:	Not reported
Waste Type Code 4:	Not reported
Waste Type Code 5:	Not reported
Waste Type Code 6:	Not reported

CON EDISON SERVICE BOX: 19486 (Continued) **S117986698**

Date Accepted:	Not reported
Manifest Discrepancy Type:	Not reported
Data Entry Number:	Not reported
Was Load Rejected:	NEW YORK, NY 10003
Reason Load Was Rejected:	Not reported

Waste:

Manifest Year:	Not reported
Waste Code:	D008
Hand Code:	Not reported
Quantity:	250.00 Pounds

G120 **CONSOLIDATED EDISON** **NY MANIFEST** **S109825461**
WNW **316 EAST 120 STREET** **N/A**
< 1/8 **MANHATTAN, NY 10020**
0.098 mi.
520 ft. **Site 4 of 7 in cluster G**

Relative:
Higher

Actual:
11 ft.

NY MANIFEST:

Name:	CONSOLIDATED EDISON
Address:	316 EAST 120 STREET
City,State,Zip:	MANHATTAN, NY 10020
Country:	USA
EPA ID:	NYP004180188
Facility Status:	Not reported
Location Address 1:	316 EAST 120 STREET
Code:	BP
Location Address 2:	Not reported
Total Tanks:	Not reported
Location City:	MANHATTAN
Location State:	NY
Location Zip:	10020
Location Zip 4:	Not reported

NY MANIFEST:

EPAID:	NYP004180188
Mailing Name:	CONSOLIDATED EDISON
Mailing Contact:	FRANKLYN MURRAY
Mailing Address 1:	4 IRVING PLACE RM 828
Mailing Address 2:	Not reported
Mailing City:	NEW YORK
Mailing State:	NY
Mailing Zip:	10003
Mailing Zip 4:	Not reported
Mailing Country:	USA
Mailing Phone:	2124602808

NY MANIFEST:

Document ID:	Not reported
Manifest Status:	Not reported
seq:	Not reported
Year:	2018
Trans1 State ID:	NJ0000027193
Trans2 State ID:	Not reported
Generator Ship Date:	06/23/2009

CONSOLIDATED EDISON (Continued) **S109825461**

Trans1 Recv Date:	06/23/2009
Trans2 Recv Date:	Not reported
TSD Site Recv Date:	06/23/2009
Part A Recv Date:	Not reported
Part B Recv Date:	Not reported
Generator EPA ID:	NYP004180188
Trans1 EPA ID:	Not reported
Trans2 EPA ID:	Not reported
TSDF ID 1:	NJD002200046
TSDF ID 2:	Not reported
Manifest Tracking Number:	000961223GBF
Import Indicator:	N
Export Indicator:	N
Discr Quantity Indicator:	N
Discr Type Indicator:	N
Discr Residue Indicator:	N
Discr Partial Reject Indicator:	N
Discr Full Reject Indicator:	N
Manifest Ref Number:	Not reported
Alt Facility RCRA ID:	Not reported
Alt Facility Sign Date:	Not reported
MGMT Method Type Code:	H111
Waste Code:	Not reported
Waste Code:	Not reported
Waste Code:	Not reported
Waste Code:	Not reported
Waste Code:	Not reported
Waste Code:	Not reported
Quantity:	1000
Units:	P - Pounds
Number of Containers:	1
Container Type:	TT - Cargo tank, tank trucks
Handling Method:	T Chemical, physical, or biological treatment.
Specific Gravity:	1
Waste Code:	D008
Waste Code 1_2:	Not reported
Waste Code 1_3:	Not reported
Waste Code 1_4:	Not reported
Waste Code 1_5:	Not reported
Waste Code 1_6:	Not reported

I121 **CON EDISON - MANHOLE M53885** **NY MANIFEST** **S121967446**
North **2399 1ST AVE** **N/A**
< 1/8 **NEW YORK, NY 10035**
0.100 mi.
528 ft. **Site 9 of 24 in cluster I**

Relative:
Higher

Actual:
10 ft.

NY MANIFEST:

Name:	CON EDISON - MANHOLE M53885
Address:	2399 1ST AVE
City,State,Zip:	NEW YORK, NY 10035
Country:	USA
EPA ID:	NYP004956660
Facility Status:	Not reported
Location Address 1:	2399 1ST AVE
Code:	BP
Location Address 2:	Not reported

CON EDISON - MANHOLE M53885 (Continued) **S121967446**

Total Tanks: Not reported
Location City: NEW YORK
Location State: NY
Location Zip: 10035
Location Zip 4: Not reported

NY MANIFEST:
EPAID: NYP004956660
Mailing Name: CON EDISON - MANHOLE M53885
Mailing Contact: CON EDISON
Mailing Address 1: 4 IRVING PL 15TH FL NE
Mailing Address 2: Not reported
Mailing City: NEW YORK
Mailing State: NY
Mailing Zip: 10003
Mailing Zip 4: Not reported
Mailing Country: USA
Mailing Phone: Not reported

I122 **CON EDISON - MANHOLE M53885** **RCRA-LQG** **1024890526**
North **2399 1ST AVE** **NYP004956660**
< 1/8 **NEW YORK, NY 10035**
0.100 mi.
528 ft. **Site 10 of 24 in cluster I**

Relative:
Higher

Actual:
10 ft.

RCRA-LQG:
Date Form Received by Agency: 20180410
Handler Name: CON EDISON - MANHOLE M53885
Handler Address: 2399 1ST AVE
Handler City,State,Zip: NEW YORK, NY 10035
EPA ID: NYP004956660
Contact Name: ALYSSA SOTTO
Contact Address: IRVING PLACE, 15TH FL NE
Contact City,State,Zip: NEW YORK, NY 10003
Contact Telephone: 212-460-2757
Contact Fax: Not reported
Contact Email: SOTTOA@CONED.COM
Contact Title: ASSOCIATE SCIENTIST
EPA Region: 02
Land Type: Private
Federal Waste Generator Description: Large Quantity Generator
Non-Notifier: Not reported
Biennial Report Cycle: 2017
Accessibility: Not reported
Active Site Indicator: Handler Activities
State District Owner: NY
State District: NYSDEC R2
Mailing Address: IRVING PLACE, 15TH FL NE
Mailing City,State,Zip: NEW YORK, NY 10003
Owner Name: CONSOLIDATED EDISON COMPANY OF NY, INC.
Owner Type: Private
Operator Name: CONSOLIDATED EDISON COMPANY OF NY, INC.
Operator Type: Private
Short-Term Generator Activity: No
Importer Activity: No
Mixed Waste Generator: No
Transporter Activity: No

CON EDISON - MANHOLE M53885 (Continued) **1024890526**

Transfer Facility Activity:	No
Recycler Activity with Storage:	No
Small Quantity On-Site Burner Exemption:	No
Smelting Melting and Refining Furnace Exemption:	No
Underground Injection Control:	No
Off-Site Waste Receipt:	No
Universal Waste Indicator:	No
Universal Waste Destination Facility:	No
Federal Universal Waste:	No
Active Site Fed-Reg Treatment Storage and Disposal Facility:	Not reported
Active Site Converter Treatment storage and Disposal Facility:	Not reported
Active Site State-Reg Treatment Storage and Disposal Facility:	Not reported
Active Site State-Reg Handler:	---
Federal Facility Indicator:	Not reported
Hazardous Secondary Material Indicator:	NN
Sub-Part K Indicator:	Not reported
Commercial TSD Indicator:	No
Treatment Storage and Disposal Type:	Not reported
2018 GPRA Permit Baseline:	Not on the Baseline
2018 GPRA Renewals Baseline:	Not on the Baseline
Permit Renewals Workload Universe:	Not reported
Permit Workload Universe:	Not reported
Permit Progress Universe:	Not reported
Post-Closure Workload Universe:	Not reported
Closure Workload Universe:	Not reported
202 GPRA Corrective Action Baseline:	No
Corrective Action Workload Universe:	No
Subject to Corrective Action Universe:	No
Non-TSDFs Where RCRA CA has Been Imposed Universe:	No
TSDFs Potentially Subject to CA Under 3004 (u)/(v) Universe:	No
TSDFs Only Subject to CA under Discretionary Auth Universe:	No
Corrective Action Priority Ranking:	No NCAPS ranking
Environmental Control Indicator:	No
Institutional Control Indicator:	No
Human Exposure Controls Indicator:	N/A
Groundwater Controls Indicator:	N/A
Operating TSDF Universe:	Not reported
Full Enforcement Universe:	Not reported
Significant Non-Complier Universe:	No
Unaddressed Significant Non-Complier Universe:	No
Addressed Significant Non-Complier Universe:	No
Significant Non-Complier With a Compliance Schedule Universe:	No
Financial Assurance Required:	Not reported
Handler Date of Last Change:	20181106
Recognized Trader-Importer:	No
Recognized Trader-Exporter:	No
Importer of Spent Lead Acid Batteries:	No
Exporter of Spent Lead Acid Batteries:	No
Recycler Activity Without Storage:	No
Manifest Broker:	No
Sub-Part P Indicator:	No

Biennial: List of Years
Year: 2017

Click Here for Biennial Reporting System Data:

CON EDISON - MANHOLE M53885 (Continued) **1024890526**

Hazardous Waste Summary:
- Waste Code: D008
- Waste Description: LEAD

Handler - Owner Operator:
- Owner/Operator Indicator: Owner
- Owner/Operator Name: CONSOLIDATED EDISON COMPANY OF NY, INC.
- Legal Status: Private
- Date Became Current: 20160723
- Date Ended Current: Not reported
- Owner/Operator Address: 4 IRVING PLACE
- Owner/Operator City,State,Zip: NEW YORK, NY 10003
- Owner/Operator Telephone: 212-460-2757
- Owner/Operator Telephone Ext: Not reported
- Owner/Operator Fax: Not reported
- Owner/Operator Email: Not reported

- Owner/Operator Indicator: Operator
- Owner/Operator Name: CONSOLIDATED EDISON COMPANY OF NY, INC.
- Legal Status: Private
- Date Became Current: 20160723
- Date Ended Current: Not reported
- Owner/Operator Address: 4 IRVING PLACE
- Owner/Operator City,State,Zip: NEW YORK, NY 10003
- Owner/Operator Telephone: 212-460-2757
- Owner/Operator Telephone Ext: Not reported
- Owner/Operator Fax: Not reported
- Owner/Operator Email: Not reported

Historic Generators:
- Receive Date: 20180410
- Handler Name: CON EDISON - MANHOLE M53885
- Federal Waste Generator Description: Large Quantity Generator
- State District Owner: NY
- Large Quantity Handler of Universal Waste: No
- Recognized Trader Importer: No
- Recognized Trader Exporter: No
- Spent Lead Acid Battery Importer: No
- Spent Lead Acid Battery Exporter: No
- Current Record: Yes
- Non Storage Recycler Activity: No
- Electronic Manifest Broker: No

List of NAICS Codes and Descriptions:
- NAICS Code: 221122
- NAICS Description: ELECTRIC POWER DISTRIBUTION

Facility Has Received Notices of Violations:
- Violations: No Violations Found

Evaluation Action Summary:
- Evaluations: No Evaluations Found

G123 **CON EDISON** **NY MANIFEST** **S118089432**
West **321 E 119TH ST & 2ND AVE** **N/A**
< 1/8 **NEW YORK, NY 10035**
0.103 mi.
542 ft. **Site 5 of 7 in cluster G**

Relative:
Higher

Actual:
11 ft.

NY MANIFEST:

Name:	CON EDISON
Address:	321 E 119TH ST & 2ND AVE
City,State,Zip:	NEW YORK, NY 10035
Country:	USA
EPA ID:	NYP004770368
Facility Status:	Not reported
Location Address 1:	321 E 119TH ST
Code:	BP
Location Address 2:	SB 19641
Total Tanks:	Not reported
Location City:	NEW YORK
Location State:	NY
Location Zip:	10035
Location Zip 4:	Not reported

NY MANIFEST:

EPAID:	NYP004770368
Mailing Name:	CON EDISON
Mailing Contact:	DENNIS HUACON
Mailing Address 1:	4 IRVING PL 15TH FL
Mailing Address 2:	Not reported
Mailing City:	NEW YORK
Mailing State:	NY
Mailing Zip:	10003
Mailing Zip 4:	Not reported
Mailing Country:	USA
Mailing Phone:	2124603770

NY MANIFEST:

Document ID:	Not reported
Manifest Status:	Not reported
seq:	Not reported
Year:	2018
Trans1 State ID:	NJD003812047
Trans2 State ID:	Not reported
Generator Ship Date:	04/17/2015
Trans1 Recv Date:	04/17/2015
Trans2 Recv Date:	Not reported
TSD Site Recv Date:	04/22/2015
Part A Recv Date:	Not reported
Part B Recv Date:	Not reported
Generator EPA ID:	NYP004770368
Trans1 EPA ID:	Not reported
Trans2 EPA ID:	Not reported
TSDF ID 1:	NJD991291105
TSDF ID 2:	Not reported
Manifest Tracking Number:	002611766GBF
Import Indicator:	N
Export Indicator:	N
Discr Quantity Indicator:	N
Discr Type Indicator:	N
Discr Residue Indicator:	N

CON EDISON (Continued) **S118089432**

Discr Partial Reject Indicator:	N
Discr Full Reject Indicator:	N
Manifest Ref Number:	Not reported
Alt Facility RCRA ID:	Not reported
Alt Facility Sign Date:	Not reported
MGMT Method Type Code:	H110
Waste Code:	Not reported
Waste Code:	Not reported
Waste Code:	Not reported
Waste Code:	Not reported
Waste Code:	Not reported
Waste Code:	Not reported
Quantity:	500
Units:	P - Pounds
Number of Containers:	1
Container Type:	TT - Cargo tank, tank trucks
Handling Method:	T Chemical, physical, or biological treatment.
Specific Gravity:	1
Waste Code:	D008
Waste Code 1_2:	Not reported
Waste Code 1_3:	Not reported
Waste Code 1_4:	Not reported
Waste Code 1_5:	Not reported
Waste Code 1_6:	Not reported

F124 **CON EDISON** **RCRA NonGen / NLR** **1014396040**
SW **E 118TH ST & 1ST AVE** **NJ MANIFEST** **NYP004182200**
< 1/8 **NEW YORK, NY 10035** **NY MANIFEST**
0.105 mi.
552 ft. **Site 17 of 23 in cluster F**

Relative: **Higher**
Actual: **12 ft.**

RCRA NonGen / NLR:

Date Form Received by Agency:		20160601
Handler Name:	CON EDISON	
Handler Address:		E 118TH ST & 1ST AVE
Handler City,State,Zip:		NEW YORK, NY 10035
EPA ID:		NYP004182200
Contact Name:		STEVEN MARTIS
Contact Address:		Not reported
Contact City,State,Zip:		Not reported
Contact Telephone:		917-416-5423
Contact Fax:		Not reported
Contact Email:		Not reported
Contact Title:		Not reported
EPA Region:		02
Land Type:		Private
Federal Waste Generator Description:		Not a generator, verified
Non-Notifier:		Not reported
Biennial Report Cycle:		Not reported
Accessibility:		Not reported
Active Site Indicator:		Not reported
State District Owner:		NY
State District:		NYSDEC R2
Mailing Address:		4 IRVING PL, RM 828
Mailing City,State,Zip:		NEW YORK, NY 10003
Owner Name:		Not reported
Owner Type:		Not reported

CON EDISON (Continued) **1014396040**

Operator Name:	Not reported
Operator Type:	Not reported
Short-Term Generator Activity:	No
Importer Activity:	No
Mixed Waste Generator:	No
Transporter Activity:	No
Transfer Facility Activity:	No
Recycler Activity with Storage:	No
Small Quantity On-Site Burner Exemption:	No
Smelting Melting and Refining Furnace Exemption:	No
Underground Injection Control:	No
Off-Site Waste Receipt:	No
Universal Waste Indicator:	No
Universal Waste Destination Facility:	No
Federal Universal Waste:	No
Active Site Fed-Reg Treatment Storage and Disposal Facility:	Not reported
Active Site Converter Treatment storage and Disposal Facility:	Not reported
Active Site State-Reg Treatment Storage and Disposal Facility:	Not reported
Active Site State-Reg Handler:	---
Federal Facility Indicator:	Not reported
Hazardous Secondary Material Indicator:	NN
Sub-Part K Indicator:	Not reported
Commercial TSD Indicator:	No
Treatment Storage and Disposal Type:	Not reported
2018 GPRA Permit Baseline:	Not on the Baseline
2018 GPRA Renewals Baseline:	Not on the Baseline
Permit Renewals Workload Universe:	Not reported
Permit Workload Universe:	Not reported
Permit Progress Universe:	Not reported
Post-Closure Workload Universe:	Not reported
Closure Workload Universe:	Not reported
202 GPRA Corrective Action Baseline:	No
Corrective Action Workload Universe:	No
Subject to Corrective Action Universe:	No
Non-TSDFs Where RCRA CA has Been Imposed Universe:	No
TSDFs Potentially Subject to CA Under 3004 (u)/(v) Universe:	No
TSDFs Only Subject to CA under Discretionary Auth Universe:	No
Corrective Action Priority Ranking:	No NCAPS ranking
Environmental Control Indicator:	No
Institutional Control Indicator:	No
Human Exposure Controls Indicator:	N/A
Groundwater Controls Indicator:	N/A
Operating TSDF Universe:	Not reported
Full Enforcement Universe:	Not reported
Significant Non-Complier Universe:	No
Unaddressed Significant Non-Complier Universe:	No
Addressed Significant Non-Complier Universe:	No
Significant Non-Complier With a Compliance Schedule Universe:	No
Financial Assurance Required:	Not reported
Handler Date of Last Change:	20160929
Recognized Trader-Importer:	No
Recognized Trader-Exporter:	No
Importer of Spent Lead Acid Batteries:	No
Exporter of Spent Lead Acid Batteries:	No
Recycler Activity Without Storage:	Not reported
Manifest Broker:	Not reported
Sub-Part P Indicator:	No

CON EDISON (Continued) **1014396040**

Historic Generators:

Receive Date:	20090625
Handler Name: CON EDISON	
Federal Waste Generator Description:	Conditionally Exempt Small Quantity Generator
State District Owner:	NY
Large Quantity Handler of Universal Waste:	No
Recognized Trader Importer:	No
Recognized Trader Exporter:	No
Spent Lead Acid Battery Importer:	No
Spent Lead Acid Battery Exporter:	No
Current Record:	No
Non Storage Recycler Activity:	Not reported
Electronic Manifest Broker:	Not reported

Receive Date:	20160601
Handler Name: CON EDISON	
Federal Waste Generator Description:	Not a generator, verified
State District Owner:	NY
Large Quantity Handler of Universal Waste:	No
Recognized Trader Importer:	No
Recognized Trader Exporter:	No
Spent Lead Acid Battery Importer:	No
Spent Lead Acid Battery Exporter:	No
Current Record:	Yes
Non Storage Recycler Activity:	Not reported
Electronic Manifest Broker:	Not reported

List of NAICS Codes and Descriptions:

NAICS Codes:	No NAICS Codes Found

Facility Has Received Notices of Violations:

Violations:	No Violations Found

Evaluation Action Summary:

Evaluations:	No Evaluations Found

NJ MANIFEST:

EPA Id:	NYP004182200
Mail Address:	4 IRVING PL, RM 828
Mail City/State/Zip:	NEW YORK, NY 10003
Facility Phone:	Not reported
Emergency Phone:	Not reported
Contact:	STEVEN MARTIS
Comments:	Not reported
SIC Code:	Not reported
County:	NY061
Municipal:	Not reported
Previous EPA Id:	Not reported
Gen Flag:	Not reported
Trans Flag:	Not reported
TSDF Flag:	Not reported
Name Change:	Not reported
Date Change:	Not reported

CON EDISON (Continued) **1014396040**

Manifest:

Manifest Number:	001084091GBF
EPA ID:	NYP004182200
Date Shipped:	06/29/2009
TSDF EPA ID:	NJD002200046
Transporter EPA ID:	NJ0000027193
Transporter 2 EPA ID:	Not reported
Transporter 3 EPA ID:	Not reported
Transporter 4 EPA ID:	Not reported
Transporter 5 EPA ID:	Not reported
Transporter 6 EPA ID:	Not reported
Transporter 7 EPA ID:	Not reported
Transporter 8 EPA ID:	Not reported
Transporter 9 EPA ID:	Not reported
Transporter 10 EPA ID:	Not reported
Date Trans1 Transported Waste:	06/29/2009
Date Trans2 Transported Waste:	Not reported
Date Trans3 Transported Waste:	Not reported
Date Trans4 Transported Waste:	Not reported
Date Trans5 Transported Waste:	Not reported
Date Trans6 Transported Waste:	Not reported
Date Trans7 Transported Waste:	Not reported
Date Trans8 Transported Waste:	Not reported
Date Trans9 Transported Waste:	Not reported
Date Trans10 Transported Waste:	Not reported
Date TSDF Received Waste:	06/29/2009
TSDF EPA Facility Name:	Not reported
QTY Units:	Not reported
Transporter SEQ ID:	Not reported
Transporter-1 Date:	Not reported
Waste SEQ ID:	Not reported
Waste Type Code 2:	Not reported
Waste Type Code 3:	Not reported
Waste Type Code 4:	Not reported
Waste Type Code 5:	Not reported
Waste Type Code 6:	Not reported
Date Accepted:	Not reported
Manifest Discrepancy Type:	Not reported
Data Entry Number:	Not reported
Was Load Rejected:	NEW YORK, NY 10003
Reason Load Was Rejected:	Not reported

Waste:

Manifest Year:	Not reported
Waste Code:	D008
Hand Code:	H111
Quantity:	150 P

NY MANIFEST:

Name:	CONED
Address:	E 118TH ST & 1ST AVE
City,State,Zip:	NEW YORK, NY 10035
Country:	USA
EPA ID:	NYP004182200

CON EDISON (Continued) **1014396040**

Facility Status:	Not reported
Location Address 1:	349 E 118TH ST
Code:	BP
Location Address 2:	Not reported
Total Tanks:	Not reported
Location City:	NEW YORK
Location State:	NY
Location Zip:	10001
Location Zip 4:	Not reported

NY MANIFEST:

EPAID:	NYP004182200
Mailing Name:	CONED
Mailing Contact:	CONED
Mailing Address 1:	4 IRVING ST
Mailing Address 2:	ROOM 818
Mailing City:	NEW YORK
Mailing State:	NY
Mailing Zip:	10003
Mailing Zip 4:	Not reported
Mailing Country:	USA
Mailing Phone:	Not reported

NY MANIFEST:

Document ID:	Not reported
Manifest Status:	Not reported
seq:	Not reported
Year:	2018
Trans1 State ID:	NJ0000027193
Trans2 State ID:	Not reported
Generator Ship Date:	06/29/2009
Trans1 Recv Date:	06/29/2009
Trans2 Recv Date:	Not reported
TSD Site Recv Date:	06/29/2009
Part A Recv Date:	Not reported
Part B Recv Date:	Not reported
Generator EPA ID:	NYP004182200
Trans1 EPA ID:	Not reported
Trans2 EPA ID:	Not reported
TSDF ID 1:	NJD002200046
TSDF ID 2:	Not reported
Manifest Tracking Number:	001084091GBF
Import Indicator:	N
Export Indicator:	N
Discr Quantity Indicator:	N
Discr Type Indicator:	N
Discr Residue Indicator:	N
Discr Partial Reject Indicator:	N
Discr Full Reject Indicator:	N
Manifest Ref Number:	Not reported
Alt Facility RCRA ID:	Not reported
Alt Facility Sign Date:	Not reported
MGMT Method Type Code:	H111
Waste Code:	Not reported
Waste Code:	Not reported
Waste Code:	Not reported
Waste Code:	Not reported

CON EDISON (Continued) **1014396040**

Waste Code:	Not reported
Waste Code:	Not reported
Quantity:	150
Units:	P - Pounds
Number of Containers:	1
Container Type:	TT - Cargo tank, tank trucks
Handling Method:	T Chemical, physical, or biological treatment.
Specific Gravity:	1
Waste Code:	D008
Waste Code 1_2:	Not reported
Waste Code 1_3:	Not reported
Waste Code 1_4:	Not reported
Waste Code 1_5:	Not reported
Waste Code 1_6:	Not reported

F125 **CON EDISON** **RCRA NonGen / NLR** **1014396503**
SW **E 118TH ST & 1ST AVE** **NJ MANIFEST** **NYP004188157**
< 1/8 **NEW YORK, NY 10035** **NY MANIFEST**
0.105 mi.
552 ft. **Site 18 of 23 in cluster F**

Relative: **Higher**

Actual: **12 ft.**

RCRA NonGen / NLR:

Date Form Received by Agency:		20160601
Handler Name:	CON EDISON	
Handler Address:		E 118TH ST & 1ST AVE
Handler City,State,Zip:		NEW YORK, NY 10035
EPA ID:		NYP004188157
Contact Name:		DENNIS MICHAELIDES
Contact Address:		Not reported
Contact City,State,Zip:		Not reported
Contact Telephone:		718-204-4297
Contact Fax:		Not reported
Contact Email:		Not reported
Contact Title:		Not reported
EPA Region:		02
Land Type:		Private
Federal Waste Generator Description:		Not a generator, verified
Non-Notifier:		Not reported
Biennial Report Cycle:		Not reported
Accessibility:		Not reported
Active Site Indicator:		Not reported
State District Owner:		NY
State District:		NYSDEC R2
Mailing Address:		4 IRVING PL, RM 828
Mailing City,State,Zip:		NEW YORK, NY 10003
Owner Name:		Not reported
Owner Type:		Not reported
Operator Name:		Not reported
Operator Type:		Not reported
Short-Term Generator Activity:		No
Importer Activity:		No
Mixed Waste Generator:		No
Transporter Activity:		No
Transfer Facility Activity:		No
Recycler Activity with Storage:		No
Small Quantity On-Site Burner Exemption:		No
Smelting Melting and Refining Furnace Exemption:		No

CON EDISON (Continued) **1014396503**

Underground Injection Control:	No
Off-Site Waste Receipt:	No
Universal Waste Indicator:	No
Universal Waste Destination Facility:	No
Federal Universal Waste:	No
Active Site Fed-Reg Treatment Storage and Disposal Facility:	Not reported
Active Site Converter Treatment storage and Disposal Facility:	Not reported
Active Site State-Reg Treatment Storage and Disposal Facility:	Not reported
Active Site State-Reg Handler:	---
Federal Facility Indicator:	Not reported
Hazardous Secondary Material Indicator:	NN
Sub-Part K Indicator:	Not reported
Commercial TSD Indicator:	No
Treatment Storage and Disposal Type:	Not reported
2018 GPRA Permit Baseline:	Not on the Baseline
2018 GPRA Renewals Baseline:	Not on the Baseline
Permit Renewals Workload Universe:	Not reported
Permit Workload Universe:	Not reported
Permit Progress Universe:	Not reported
Post-Closure Workload Universe:	Not reported
Closure Workload Universe:	Not reported
202 GPRA Corrective Action Baseline:	No
Corrective Action Workload Universe:	No
Subject to Corrective Action Universe:	No
Non-TSDFs Where RCRA CA has Been Imposed Universe:	No
TSDFs Potentially Subject to CA Under 3004 (u)/(v) Universe:	No
TSDFs Only Subject to CA under Discretionary Auth Universe:	No
Corrective Action Priority Ranking:	No NCAPS ranking
Environmental Control Indicator:	No
Institutional Control Indicator:	No
Human Exposure Controls Indicator:	N/A
Groundwater Controls Indicator:	N/A
Operating TSDF Universe:	Not reported
Full Enforcement Universe:	Not reported
Significant Non-Complier Universe:	No
Unaddressed Significant Non-Complier Universe:	No
Addressed Significant Non-Complier Universe:	No
Significant Non-Complier With a Compliance Schedule Universe:	No
Financial Assurance Required:	Not reported
Handler Date of Last Change:	20160929
Recognized Trader-Importer:	No
Recognized Trader-Exporter:	No
Importer of Spent Lead Acid Batteries:	No
Exporter of Spent Lead Acid Batteries:	No
Recycler Activity Without Storage:	Not reported
Manifest Broker:	Not reported
Sub-Part P Indicator:	No

Historic Generators:

Receive Date:	20090729
Handler Name: CON EDISON	
Federal Waste Generator Description:	Conditionally Exempt Small Quantity Generator
State District Owner:	NY
Large Quantity Handler of Universal Waste:	No
Recognized Trader Importer:	No
Recognized Trader Exporter:	No

CON EDISON (Continued) **1014396503**

Spent Lead Acid Battery Importer: No
Spent Lead Acid Battery Exporter: No
Current Record: No
Non Storage Recycler Activity: Not reported
Electronic Manifest Broker: Not reported

Receive Date: 20160601
Handler Name: CON EDISON
Federal Waste Generator Description: Not a generator, verified
State District Owner: NY
Large Quantity Handler of Universal Waste: No
Recognized Trader Importer: No
Recognized Trader Exporter: No
Spent Lead Acid Battery Importer: No
Spent Lead Acid Battery Exporter: No
Current Record: Yes
Non Storage Recycler Activity: Not reported
Electronic Manifest Broker: Not reported

List of NAICS Codes and Descriptions:
NAICS Codes: No NAICS Codes Found

Facility Has Received Notices of Violations:
Violations: No Violations Found

Evaluation Action Summary:
Evaluations: No Evaluations Found

NJ MANIFEST:
EPA Id: NYP004188157
Mail Address: 4 IRVING PL, RM 828
Mail City/State/Zip: NEW YORK, NY 10003
Facility Phone: Not reported
Emergency Phone: Not reported
Contact: DENNIS MICHAELIDES
Comments: Not reported
SIC Code: Not reported
County: NY061
Municipal: Not reported
Previous EPA Id: Not reported
Gen Flag: Not reported
Trans Flag: Not reported
TSDF Flag: Not reported
Name Change: Not reported
Date Change: Not reported

Manifest:
Manifest Number: 001084446GBF
EPA ID: NYP004188157
Date Shipped: 07/31/2009
TSDF EPA ID: NJD002200046
Transporter EPA ID: NJ0000027193
Transporter 2 EPA ID: Not reported
Transporter 3 EPA ID: Not reported
Transporter 4 EPA ID: Not reported

CON EDISON (Continued) **1014396503**

Transporter 5 EPA ID:	Not reported
Transporter 6 EPA ID:	Not reported
Transporter 7 EPA ID:	Not reported
Transporter 8 EPA ID:	Not reported
Transporter 9 EPA ID:	Not reported
Transporter 10 EPA ID:	Not reported
Date Trans1 Transported Waste:	07/31/2009
Date Trans2 Transported Waste:	Not reported
Date Trans3 Transported Waste:	Not reported
Date Trans4 Transported Waste:	Not reported
Date Trans5 Transported Waste:	Not reported
Date Trans6 Transported Waste:	Not reported
Date Trans7 Transported Waste:	Not reported
Date Trans8 Transported Waste:	Not reported
Date Trans9 Transported Waste:	Not reported
Date Trans10 Transported Waste:	Not reported
Date TSDF Received Waste:	08/03/2009
TSDF EPA Facility Name:	Not reported
QTY Units:	Not reported
Transporter SEQ ID:	Not reported
Transporter-1 Date:	Not reported
Waste SEQ ID:	Not reported
Waste Type Code 2:	Not reported
Waste Type Code 3:	Not reported
Waste Type Code 4:	Not reported
Waste Type Code 5:	Not reported
Waste Type Code 6:	Not reported
Date Accepted:	Not reported
Manifest Discrepancy Type:	Not reported
Data Entry Number:	Not reported
Was Load Rejected:	NEW YORK, NY 10003
Reason Load Was Rejected:	Not reported

Waste:

Manifest Year:	Not reported
Waste Code:	D008
Hand Code:	H111
Quantity:	1000 P

NY MANIFEST:

Name:	CONSOLIDATED EDISON
Address:	E 118TH ST & 1ST AVE
City,State,Zip:	NEW YORK, NY 10035
Country:	USA
EPA ID:	NYP004188157
Facility Status:	Not reported
Location Address 1:	E 118TH ST (BTW 1ST AVE & 2ND AVE)
Code:	BP
Location Address 2:	Not reported
Total Tanks:	Not reported
Location City:	NEW YORK
Location State:	NY
Location Zip:	10003
Location Zip 4:	Not reported

CON EDISON (Continued) **1014396503**

NY MANIFEST:

EPAID:	NYP004188157
Mailing Name:	CONSOLIDATED EDISON
Mailing Contact:	CONSOLIDATED EDISON
Mailing Address 1:	4 IRVING PL RM 828
Mailing Address 2:	Not reported
Mailing City:	NEW YORK
Mailing State:	NY
Mailing Zip:	10003
Mailing Zip 4:	Not reported
Mailing Country:	USA
Mailing Phone:	2124602808

NY MANIFEST:

Document ID:	Not reported
Manifest Status:	Not reported
seq:	Not reported
Year:	2018
Trans1 State ID:	NJ0000027193
Trans2 State ID:	Not reported
Generator Ship Date:	07/31/2009
Trans1 Recv Date:	07/31/2009
Trans2 Recv Date:	Not reported
TSD Site Recv Date:	08/03/2009
Part A Recv Date:	Not reported
Part B Recv Date:	Not reported
Generator EPA ID:	NYP004188157
Trans1 EPA ID:	Not reported
Trans2 EPA ID:	Not reported
TSDF ID 1:	NJD002200046
TSDF ID 2:	Not reported
Manifest Tracking Number:	001084446GBF
Import Indicator:	N
Export Indicator:	N
Discr Quantity Indicator:	N
Discr Type Indicator:	N
Discr Residue Indicator:	N
Discr Partial Reject Indicator:	N
Discr Full Reject Indicator:	N
Manifest Ref Number:	Not reported
Alt Facility RCRA ID:	Not reported
Alt Facility Sign Date:	Not reported
MGMT Method Type Code:	H111
Waste Code:	Not reported
Waste Code:	Not reported
Waste Code:	Not reported
Waste Code:	Not reported
Waste Code:	Not reported
Waste Code:	Not reported
Quantity:	1000
Units:	P - Pounds
Number of Containers:	1
Container Type:	TT - Cargo tank, tank trucks
Handling Method:	T Chemical, physical, or biological treatment.
Specific Gravity:	1
Waste Code:	D008

CON EDISON (Continued) **1014396503**

Waste Code 1_2:	Not reported
Waste Code 1_3:	Not reported
Waste Code 1_4:	Not reported
Waste Code 1_5:	Not reported
Waste Code 1_6:	Not reported

F126 **MANHOLE 53842** **NY Spills** **S104790130**
SW **EAST 118 TH ST/1ST AVE** **N/A**
< 1/8 **MANHATTAN, NY**
0.105 mi.
553 ft. **Site 19 of 23 in cluster F**

Relative:
Higher

Actual:
12 ft.

SPILLS:

Name:	MANHOLE 53842
Address:	EAST 118 TH ST/1ST AVE
City,State,Zip:	MANHATTAN, NY
Spill Number/Closed Date:	0007704 / 2004-06-30
Facility ID:	0007704
Facility Type:	ER
DER Facility ID:	116639
Site ID:	135858
DEC Region:	2
Spill Cause:	Unknown
Spill Class:	C4
SWIS:	3101
Spill Date:	2000-09-30
Investigator:	JHOCONNE
Referred To:	Not reported
Reported to Dept:	2000-09-30
CID:	397
Water Affected:	Not reported
Spill Source:	Unknown
Spill Notifier:	Affected Persons
Cleanup Ceased:	Not reported
Cleanup Meets Std:	False
Last Inspection:	Not reported
Recommended Penalty:	False
UST Trust:	False
Remediation Phase:	0
Date Entered In Computer:	2000-09-30
Spill Record Last Update:	2004-06-30
Spiller Name:	UNKNOWN
Spiller Company:	Unknown
Spiller Address:	UNKNOWN
Spiller Company:	999
Contact Name:	CALLER
DEC Memo:	"Prior to Sept, 2004 data translation this spill Lead_DEC Field was O'CONNELL e2mis no. 133698: 1 gallon of unknown liquid mixed with water. He estimates a 1000 gallons of water in the manhole. As per conduit plate 50-K-3 it shows a sewer connection to the manhole. date: 9-30-00 Time: 23:00 Cleanup Info: DOUBLE WASH FLOORS AND WALLS WITH SLIXX Spill Source: UNSEALED CABLE ENDS Leak Abatement Proc: SEAL ALL ENDS"
Remarks:	"discovered 1 gallon of unk oil on top of 1000 gallons of water con ed 133698"

All Materials:

MANHOLE 53842 (Continued) **S104790130**

Site ID:	135858
Operable Unit ID:	828441
Operable Unit:	01
Material ID:	545232
Material Code:	0066A
Material Name:	unknown petroleum
Case No.:	Not reported
Material FA:	Petroleum
Quantity:	1.00
Units:	G
Recovered:	.00
Oxygenate:	Not reported

F127 **CON EDISON SERVICE BOX 19490** **RCRA NonGen / NLR** **1014926791**
WSW **339 E 118TH ST** **NJ MANIFEST** **NYP004245767**
< 1/8 **NEW YORK, NY 10035** **NY MANIFEST**
0.106 mi.
562 ft. **Site 20 of 23 in cluster F**

Relative: **Higher**
Actual: **11 ft.**

RCRA NonGen / NLR:

Date Form Received by Agency:	20120120
Handler Name:	CON EDISON SERVICE BOX 19490
Handler Address:	339 E 118TH ST
Handler City,State,Zip:	NEW YORK, NY 10035
EPA ID:	NYP004245767
Contact Name:	BENJAMIN BAMONTE
Contact Address:	Not reported
Contact City,State,Zip:	Not reported
Contact Telephone:	212-894-9549
Contact Fax:	Not reported
Contact Email:	Not reported
Contact Title:	OPERATING SUPERVISOR
EPA Region:	02
Land Type:	Private
Federal Waste Generator Description:	Not a generator, verified
Non-Notifier:	Not reported
Biennial Report Cycle:	Not reported
Accessibility:	Not reported
Active Site Indicator:	Not reported
State District Owner:	NY
State District:	NYSDEC R2
Mailing Address:	4 IRVING PL, RM 828
Mailing City,State,Zip:	NEW YORK, NY 10003
Owner Name:	Not reported
Owner Type:	Not reported
Operator Name:	Not reported
Operator Type:	Not reported
Short-Term Generator Activity:	No
Importer Activity:	No
Mixed Waste Generator:	No
Transporter Activity:	No
Transfer Facility Activity:	No
Recycler Activity with Storage:	No
Small Quantity On-Site Burner Exemption:	No
Smelting Melting and Refining Furnace Exemption:	No
Underground Injection Control:	No
Off-Site Waste Receipt:	No

CON EDISON SERVICE BOX 19490 (Continued) **1014926791**

Universal Waste Indicator:	No
Universal Waste Destination Facility:	No
Federal Universal Waste:	No
Active Site Fed-Reg Treatment Storage and Disposal Facility:	Not reported
Active Site Converter Treatment storage and Disposal Facility:	Not reported
Active Site State-Reg Treatment Storage and Disposal Facility:	Not reported
Active Site State-Reg Handler:	---
Federal Facility Indicator:	Not reported
Hazardous Secondary Material Indicator:	NN
Sub-Part K Indicator:	Not reported
Commercial TSD Indicator:	No
Treatment Storage and Disposal Type:	Not reported
2018 GPRA Permit Baseline:	Not on the Baseline
2018 GPRA Renewals Baseline:	Not on the Baseline
Permit Renewals Workload Universe:	Not reported
Permit Workload Universe:	Not reported
Permit Progress Universe:	Not reported
Post-Closure Workload Universe:	Not reported
Closure Workload Universe:	Not reported
202 GPRA Corrective Action Baseline:	No
Corrective Action Workload Universe:	No
Subject to Corrective Action Universe:	No
Non-TSDFs Where RCRA CA has Been Imposed Universe:	No
TSDFs Potentially Subject to CA Under 3004 (u)/(v) Universe:	No
TSDFs Only Subject to CA under Discretionary Auth Universe:	No
Corrective Action Priority Ranking:	No NCAPS ranking
Environmental Control Indicator:	No
Institutional Control Indicator:	No
Human Exposure Controls Indicator:	N/A
Groundwater Controls Indicator:	N/A
Operating TSDF Universe:	Not reported
Full Enforcement Universe:	Not reported
Significant Non-Complier Universe:	No
Unaddressed Significant Non-Complier Universe:	No
Addressed Significant Non-Complier Universe:	No
Significant Non-Complier With a Compliance Schedule Universe:	No
Financial Assurance Required:	Not reported
Handler Date of Last Change:	20120302
Recognized Trader-Importer:	No
Recognized Trader-Exporter:	No
Importer of Spent Lead Acid Batteries:	No
Exporter of Spent Lead Acid Batteries:	No
Recycler Activity Without Storage:	Not reported
Manifest Broker:	Not reported
Sub-Part P Indicator:	No

Historic Generators:

Receive Date:	20111221
Handler Name:	CON EDISON SERVICE BOX 19490
Federal Waste Generator Description:	Conditionally Exempt Small Quantity Generator
State District Owner:	NY
Large Quantity Handler of Universal Waste:	No
Recognized Trader Importer:	No
Recognized Trader Exporter:	No
Spent Lead Acid Battery Importer:	No
Spent Lead Acid Battery Exporter:	No

CON EDISON SERVICE BOX 19490 (Continued) **1014926791**

Current Record: No
Non Storage Recycler Activity: Not reported
Electronic Manifest Broker: Not reported

Receive Date: 20120120
Handler Name: CON EDISON SERVICE BOX 19490
Federal Waste Generator Description: Not a generator, verified
State District Owner: NY
Large Quantity Handler of Universal Waste: No
Recognized Trader Importer: No
Recognized Trader Exporter: No
Spent Lead Acid Battery Importer: No
Spent Lead Acid Battery Exporter: No
Current Record: Yes
Non Storage Recycler Activity: Not reported
Electronic Manifest Broker: Not reported

List of NAICS Codes and Descriptions:
NAICS Codes: No NAICS Codes Found

Facility Has Received Notices of Violations:
Violations: No Violations Found

Evaluation Action Summary:
Evaluations: No Evaluations Found

NJ MANIFEST:
EPA Id: NYP004245767
Mail Address: 4 IRVING PL, RM 828
Mail City/State/Zip: NEW YORK, NY 10003
Facility Phone: Not reported
Emergency Phone: Not reported
Contact: BENJAMIN BAMONTE
Comments: Not reported
SIC Code: Not reported
County: NY061
Municipal: Not reported
Previous EPA Id: Not reported
Gen Flag: Not reported
Trans Flag: Not reported
TSDF Flag: Not reported
Name Change: Not reported
Date Change: Not reported

Manifest:
Manifest Number: 009204527JJK
EPA ID: NYP004245767
Date Shipped: 12/21/2011
TSDF EPA ID: NJD002200046
Transporter EPA ID: NJ0000027193
Transporter 2 EPA ID: Not reported
Transporter 3 EPA ID: Not reported
Transporter 4 EPA ID: Not reported
Transporter 5 EPA ID: Not reported
Transporter 6 EPA ID: Not reported

CON EDISON SERVICE BOX 19490 (Continued) **1014926791**

Transporter 7 EPA ID:	Not reported
Transporter 8 EPA ID:	Not reported
Transporter 9 EPA ID:	Not reported
Transporter 10 EPA ID:	Not reported
Date Trans1 Transported Waste:	Not reported
Date Trans2 Transported Waste:	Not reported
Date Trans3 Transported Waste:	Not reported
Date Trans4 Transported Waste:	Not reported
Date Trans5 Transported Waste:	Not reported
Date Trans6 Transported Waste:	Not reported
Date Trans7 Transported Waste:	Not reported
Date Trans8 Transported Waste:	Not reported
Date Trans9 Transported Waste:	Not reported
Date Trans10 Transported Waste:	Not reported
Date TSDF Received Waste:	Not reported
TSDF EPA Facility Name:	Not reported
QTY Units:	Not reported
Transporter SEQ ID:	Not reported
Transporter-1 Date:	Not reported
Waste SEQ ID:	Not reported
Waste Type Code 2:	Not reported
Waste Type Code 3:	Not reported
Waste Type Code 4:	Not reported
Waste Type Code 5:	Not reported
Waste Type Code 6:	Not reported
Date Accepted:	Not reported
Manifest Discrepancy Type:	Not reported
Data Entry Number:	Not reported
Was Load Rejected:	NEW YORK, NY 10003
Reason Load Was Rejected:	Not reported

Waste:

Manifest Year:	Not reported
Waste Code:	D008
Hand Code:	H111
Quantity:	250.00 Pounds

NY MANIFEST:

Name:	CONSOLIDATED EDISON - SERV BOX 19490
Address:	339 E 118TH ST
City,State,Zip:	NEW YORK, NY 10035
Country:	USA
EPA ID:	NYP004245767
Facility Status:	Not reported
Location Address 1:	OPP 339 EAST 118TH ST
Code:	BP
Location Address 2:	Not reported
Total Tanks:	Not reported
Location City:	NEW YORK
Location State:	NY
Location Zip:	10035
Location Zip 4:	Not reported

NY MANIFEST:

EPAID:	NYP004245767

CON EDISON SERVICE BOX 19490 (Continued) **1014926791**

Mailing Name:	CONSOLIDATED EDISON - SERV BOX 19490
Mailing Contact:	TOM TEELING
Mailing Address 1:	4 IRVING PLACE - 15TH FLOOR
Mailing Address 2:	Not reported
Mailing City:	NEW YORK
Mailing State:	NY
Mailing Zip:	10003
Mailing Zip 4:	Not reported
Mailing Country:	USA
Mailing Phone:	2124603770

NY MANIFEST:

Document ID:	Not reported
Manifest Status:	Not reported
seq:	Not reported
Year:	2018
Trans1 State ID:	NJ0000027193
Trans2 State ID:	Not reported
Generator Ship Date:	12/21/2011
Trans1 Recv Date:	12/21/2011
Trans2 Recv Date:	Not reported
TSD Site Recv Date:	12/22/2011
Part A Recv Date:	Not reported
Part B Recv Date:	Not reported
Generator EPA ID:	NYP004245767
Trans1 EPA ID:	Not reported
Trans2 EPA ID:	Not reported
TSDF ID 1:	NJD002200046
TSDF ID 2:	Not reported
Manifest Tracking Number:	009204527JJK
Import Indicator:	N
Export Indicator:	N
Discr Quantity Indicator:	N
Discr Type Indicator:	N
Discr Residue Indicator:	N
Discr Partial Reject Indicator:	N
Discr Full Reject Indicator:	N
Manifest Ref Number:	Not reported
Alt Facility RCRA ID:	Not reported
Alt Facility Sign Date:	Not reported
MGMT Method Type Code:	H111
Waste Code:	Not reported
Waste Code:	Not reported
Waste Code:	Not reported
Waste Code:	Not reported
Waste Code:	Not reported
Waste Code:	Not reported
Quantity:	250
Units:	P - Pounds
Number of Containers:	1
Container Type:	TT - Cargo tank, tank trucks
Handling Method:	T Chemical, physical, or biological treatment.
Specific Gravity:	1
Waste Code:	D008
Waste Code 1_2:	Not reported
Waste Code 1_3:	Not reported
Waste Code 1_4:	Not reported

CON EDISON SERVICE BOX 19490 (Continued) **1014926791**

Waste Code 1_5: Not reported
Waste Code 1_6: Not reported

G128 **CON EDISON** **NY MANIFEST** **S117317338**
WNW **310 E 120 ST** **N/A**
< 1/8 **NEW YORK, NY 10035**
0.109 mi.
577 ft. **Site 6 of 7 in cluster G**

Relative:
Higher

Actual:
11 ft.

NY MANIFEST:
Name: CON EDISON
Address: 310 E 120 ST
City,State,Zip: NEW YORK, NY 10035
Country: USA
EPA ID: NYP004647517
Facility Status: Not reported
Location Address 1: 310 E 120 ST
Code: BP
Location Address 2: SB1919
Total Tanks: Not reported
Location City: NEW YORK
Location State: NY
Location Zip: 10035
Location Zip 4: Not reported

NY MANIFEST:
EPAID: NYP004647517
Mailing Name: CON EDISON
Mailing Contact: CON EDISON
Mailing Address 1: 4 IRVING PL
Mailing Address 2: 15TH FL
Mailing City: NEW YORK
Mailing State: NY
Mailing Zip: 10003
Mailing Zip 4: Not reported
Mailing Country: USA
Mailing Phone: Not reported

NY MANIFEST:
Document ID: Not reported
Manifest Status: Not reported
seq: Not reported
Year: 2018
Trans1 State ID: NJD003812047
Trans2 State ID: Not reported
Generator Ship Date: 09/03/2014
Trans1 Recv Date: 09/03/2014
Trans2 Recv Date: Not reported
TSD Site Recv Date: 09/08/2014
Part A Recv Date: Not reported
Part B Recv Date: Not reported
Generator EPA ID: NYP004647517
Trans1 EPA ID: Not reported
Trans2 EPA ID: Not reported
TSDF ID 1: NJD991291105
TSDF ID 2: Not reported
Manifest Tracking Number: 002563346GBF

CON EDISON (Continued) **S117317338**

Import Indicator:	N
Export Indicator:	N
Discr Quantity Indicator:	N
Discr Type Indicator:	N
Discr Residue Indicator:	N
Discr Partial Reject Indicator:	N
Discr Full Reject Indicator:	N
Manifest Ref Number:	Not reported
Alt Facility RCRA ID:	Not reported
Alt Facility Sign Date:	Not reported
MGMT Method Type Code:	H110
Waste Code:	Not reported
Waste Code:	Not reported
Waste Code:	Not reported
Waste Code:	Not reported
Waste Code:	Not reported
Waste Code:	Not reported
Quantity:	500
Units:	P - Pounds
Number of Containers:	1
Container Type:	TT - Cargo tank, tank trucks
Handling Method:	T Chemical, physical, or biological treatment.
Specific Gravity:	1
Waste Code:	D008
Waste Code 1_2:	Not reported
Waste Code 1_3:	Not reported
Waste Code 1_4:	Not reported
Waste Code 1_5:	Not reported
Waste Code 1_6:	Not reported

G129 **LITTLE SISITERS OF ASSUMP** **NY Spills** **S108296079**
WNW **310 EAST 120TH STREET** **N/A**
< 1/8 **NEW YORK, NY**
0.109 mi.
577 ft. **Site 7 of 7 in cluster G**

Relative:
Higher

Actual:
11 ft.

SPILLS:

Name:	LITTLE SISITERS OF ASSUMP
Address:	310 EAST 120TH STREET
City,State,Zip:	NEW YORK, NY
Spill Number/Closed Date:	0609454 / 2016-06-23
Facility ID:	0609454
Facility Type:	ER
DER Facility ID:	323436
Site ID:	373700
DEC Region:	2
Spill Cause:	Equipment Failure
Spill Class:	C4
SWIS:	3101
Spill Date:	2006-11-16
Investigator:	rmpiper
Referred To:	Not reported
Reported to Dept:	2006-11-16
CID:	444
Water Affected:	Not reported
Spill Source:	Institutional, Educational, Gov., Other
Spill Notifier:	Other

LITTLE SISITERS OF ASSUMP (Continued) **S108296079**

Cleanup Ceased:	Not reported
Cleanup Meets Std:	False
Last Inspection:	Not reported
Recommended Penalty:	False
UST Trust:	False
Remediation Phase:	0
Date Entered In Computer:	2006-11-16
Spill Record Last Update:	2016-06-23
Spiller Name:	SISTER JANET
Spiller Company:	LITTLE SISITERS OF ASSUMP
Spiller Address:	310 EAST 120 TH STREET
Spiller Company:	001
Contact Name:	SISTER JANET
DEC Memo:	"This case will be managed by Ryan Piper (payback for Vought covering something for Piper earlier this week) Sangesland spoke to Sister Janet. She says Petro did some work on the oil fill line (trying to extend the line???) and discovered a hole in the line. The hole is underground and Petro gave Sister Janet the name & number for ABC Tank. Sangesland spoke to Donna at ABC Tank. They will send a rep out to look at the job on 11/17. If they take the job, they will follow up with Piper on what work they will do. 1/25/07- DEC Piper left message w. Sister Janet requesting callback and info. 2/23/2016- info req sent to Little Sisters of Assumption Church 310 East 120th St New York, NY 10035 Sister Annette- 917-696-5447. 6/23/16- DEC Piper received closure documentation. Based on work to date, this spill is closed. documents in DEC Docs. "
Remarks:	"A NEW BURNER WAS PUT IN AND THEIR IS A MALFUNCTION ON PIPE WHISTLE DID NOT GO OFF:"

All Materials:

Site ID:	373700
Operable Unit ID:	1131400
Operable Unit:	01
Material ID:	2121100
Material Code:	0001A
Material Name:	#2 fuel oil
Case No.:	Not reported
Material FA:	Petroleum
Quantity:	.00
Units:	G
Recovered:	.00
Oxygenate:	Not reported

F130 **CON EDISON SERVICE BOX 19490** **RCRA NonGen / NLR** **1014918566**
SW **338-340 E 118TH ST & 2ND AVE** **NJ MANIFEST** **NYP004221826**
< 1/8 **NEW YORK, NY 10035** **NY MANIFEST**
0.111 mi.
588 ft. **Site 21 of 23 in cluster F**

Relative: RCRA NonGen / NLR:
Higher

Date Form Received by Agency:	20110113
Handler Name:	CON EDISON SERVICE BOX 19490
Handler Address:	338-340 E 118TH ST & 2ND AVE
Handler City,State,Zip:	NEW YORK, NY 10035
EPA ID:	NYP004221826
Contact Name:	JOSE MONTALVO
Contact Address:	Not reported

Actual:
11 ft.

CON EDISON SERVICE BOX 19490 (Continued) **1014918566**

Contact City,State,Zip:	Not reported
Contact Telephone:	212-427-1331
Contact Fax:	Not reported
Contact Email:	Not reported
Contact Title:	OPERATING SUPERVISOR
EPA Region:	02
Land Type:	Private
Federal Waste Generator Description:	Not a generator, verified
Non-Notifier:	Not reported
Biennial Report Cycle:	Not reported
Accessibility:	Not reported
Active Site Indicator:	Not reported
State District Owner:	NY
State District:	NYSDEC R2
Mailing Address:	IRVING PL RM 828
Mailing City,State,Zip:	NEW YORK, NY 10003
Owner Name:	Not reported
Owner Type:	Not reported
Operator Name:	Not reported
Operator Type:	Not reported
Short-Term Generator Activity:	No
Importer Activity:	No
Mixed Waste Generator:	No
Transporter Activity:	No
Transfer Facility Activity:	No
Recycler Activity with Storage:	No
Small Quantity On-Site Burner Exemption:	No
Smelting Melting and Refining Furnace Exemption:	No
Underground Injection Control:	No
Off-Site Waste Receipt:	No
Universal Waste Indicator:	No
Universal Waste Destination Facility:	No
Federal Universal Waste:	No
Active Site Fed-Reg Treatment Storage and Disposal Facility:	Not reported
Active Site Converter Treatment storage and Disposal Facility:	Not reported
Active Site State-Reg Treatment Storage and Disposal Facility:	Not reported
Active Site State-Reg Handler:	---
Federal Facility Indicator:	Not reported
Hazardous Secondary Material Indicator:	NN
Sub-Part K Indicator:	Not reported
Commercial TSD Indicator:	No
Treatment Storage and Disposal Type:	Not reported
2018 GPRA Permit Baseline:	Not on the Baseline
2018 GPRA Renewals Baseline:	Not on the Baseline
Permit Renewals Workload Universe:	Not reported
Permit Workload Universe:	Not reported
Permit Progress Universe:	Not reported
Post-Closure Workload Universe:	Not reported
Closure Workload Universe:	Not reported
202 GPRA Corrective Action Baseline:	No
Corrective Action Workload Universe:	No
Subject to Corrective Action Universe:	No
Non-TSDFs Where RCRA CA has Been Imposed Universe:	No
TSDFs Potentially Subject to CA Under 3004 (u)/(v) Universe:	No
TSDFs Only Subject to CA under Discretionary Auth Universe:	No
Corrective Action Priority Ranking:	No NCAPS ranking
Environmental Control Indicator:	No

CON EDISON SERVICE BOX 19490 (Continued) **1014918566**

Institutional Control Indicator:	No
Human Exposure Controls Indicator:	N/A
Groundwater Controls Indicator:	N/A
Operating TSDF Universe:	Not reported
Full Enforcement Universe:	Not reported
Significant Non-Complier Universe:	No
Unaddressed Significant Non-Complier Universe:	No
Addressed Significant Non-Complier Universe:	No
Significant Non-Complier With a Compliance Schedule Universe:	No
Financial Assurance Required:	Not reported
Handler Date of Last Change:	20110701
Recognized Trader-Importer:	No
Recognized Trader-Exporter:	No
Importer of Spent Lead Acid Batteries:	No
Exporter of Spent Lead Acid Batteries:	No
Recycler Activity Without Storage:	Not reported
Manifest Broker:	Not reported
Sub-Part P Indicator:	No

Historic Generators:

Receive Date:	20101214
Handler Name:	CON EDISON SERVICE BOX 19490
Federal Waste Generator Description:	Conditionally Exempt Small Quantity Generator
State District Owner:	NY
Large Quantity Handler of Universal Waste:	No
Recognized Trader Importer:	No
Recognized Trader Exporter:	No
Spent Lead Acid Battery Importer:	No
Spent Lead Acid Battery Exporter:	No
Current Record:	No
Non Storage Recycler Activity:	Not reported
Electronic Manifest Broker:	Not reported

Receive Date:	20110113
Handler Name:	CON EDISON SERVICE BOX 19490
Federal Waste Generator Description:	Not a generator, verified
State District Owner:	NY
Large Quantity Handler of Universal Waste:	No
Recognized Trader Importer:	No
Recognized Trader Exporter:	No
Spent Lead Acid Battery Importer:	No
Spent Lead Acid Battery Exporter:	No
Current Record:	Yes
Non Storage Recycler Activity:	Not reported
Electronic Manifest Broker:	Not reported

List of NAICS Codes and Descriptions:

NAICS Codes:	No NAICS Codes Found

Facility Has Received Notices of Violations:

Violations:	No Violations Found

Evaluation Action Summary:

Evaluations:	No Evaluations Found

CON EDISON SERVICE BOX 19490 (Continued) **1014918566**

NJ MANIFEST:

EPA Id:	NYP004221826
Mail Address:	IRVING PL RM 828
Mail City/State/Zip:	NEW YORK, NY 10003
Facility Phone:	Not reported
Emergency Phone:	Not reported
Contact:	JOSE MONTALVO
Comments:	Not reported
SIC Code:	Not reported
County:	NY061
Municipal:	Not reported
Previous EPA Id:	Not reported
Gen Flag:	Not reported
Trans Flag:	Not reported
TSDF Flag:	Not reported
Name Change:	Not reported
Date Change:	Not reported

Manifest:

Manifest Number:	001057983GBF
EPA ID:	NYP004221826
Date Shipped:	12/14/2010
TSDF EPA ID:	NJD002200046
Transporter EPA ID:	NJ0000027193
Transporter 2 EPA ID:	Not reported
Transporter 3 EPA ID:	Not reported
Transporter 4 EPA ID:	Not reported
Transporter 5 EPA ID:	Not reported
Transporter 6 EPA ID:	Not reported
Transporter 7 EPA ID:	Not reported
Transporter 8 EPA ID:	Not reported
Transporter 9 EPA ID:	Not reported
Transporter 10 EPA ID:	Not reported
Date Trans1 Transported Waste:	12/14/2010
Date Trans2 Transported Waste:	Not reported
Date Trans3 Transported Waste:	Not reported
Date Trans4 Transported Waste:	Not reported
Date Trans5 Transported Waste:	Not reported
Date Trans6 Transported Waste:	Not reported
Date Trans7 Transported Waste:	Not reported
Date Trans8 Transported Waste:	Not reported
Date Trans9 Transported Waste:	Not reported
Date Trans10 Transported Waste:	Not reported
Date TSDF Received Waste:	12/15/2010
TSDF EPA Facility Name:	Not reported
QTY Units:	Not reported
Transporter SEQ ID:	Not reported
Transporter-1 Date:	Not reported
Waste SEQ ID:	Not reported
Waste Type Code 2:	Not reported
Waste Type Code 3:	Not reported
Waste Type Code 4:	Not reported
Waste Type Code 5:	Not reported
Waste Type Code 6:	Not reported
Date Accepted:	Not reported
Manifest Discrepancy Type:	Not reported
Data Entry Number:	Not reported

CON EDISON SERVICE BOX 19490 (Continued) **1014918566**

Was Load Rejected: NEW YORK, NY 10003
Reason Load Was Rejected: Not reported

Waste:
Manifest Year: Not reported
Waste Code: D008
Hand Code: H111
Quantity: 1000 P

NY MANIFEST:
Name: CONSOLIDATED EDISON
Address: 338-340 E 118TH ST & 2ND AVE
City,State,Zip: NEW YORK, NY 10035
Country: USA
EPA ID: NYP004221826
Facility Status: Not reported
Location Address 1: 338-340 EAST 118th ST & 2nd AVE
Code: BP
Location Address 2: Not reported
Total Tanks: Not reported
Location City: NEW YORK
Location State: NY
Location Zip: 10035
Location Zip 4: Not reported

NY MANIFEST:
EPAID: NYP004221826
Mailing Name: CONSOLIDATED EDISON
Mailing Contact: TOM TEELING
Mailing Address 1: 4 IRVING PLACE RM 828
Mailing Address 2: Not reported
Mailing City: NEW YORK
Mailing State: NY
Mailing Zip: 10003
Mailing Zip 4: Not reported
Mailing Country: USA
Mailing Phone: 2124603770

NY MANIFEST:
Document ID: Not reported
Manifest Status: Not reported
seq: Not reported
Year: 2018
Trans1 State ID: NJ0000027193
Trans2 State ID: Not reported
Generator Ship Date: 12/14/2010
Trans1 Recv Date: 12/14/2010
Trans2 Recv Date: Not reported
TSD Site Recv Date: 12/15/2010
Part A Recv Date: Not reported
Part B Recv Date: Not reported
Generator EPA ID: NYP004221826
Trans1 EPA ID: Not reported
Trans2 EPA ID: Not reported

CON EDISON SERVICE BOX 19490 (Continued) **1014918566**

TSDF ID 1:	NJD002200046
TSDF ID 2:	Not reported
Manifest Tracking Number:	001057983GBF
Import Indicator:	N
Export Indicator:	N
Discr Quantity Indicator:	N
Discr Type Indicator:	N
Discr Residue Indicator:	N
Discr Partial Reject Indicator:	N
Discr Full Reject Indicator:	N
Manifest Ref Number:	Not reported
Alt Facility RCRA ID:	Not reported
Alt Facility Sign Date:	Not reported
MGMT Method Type Code:	H111
Waste Code:	Not reported
Waste Code:	Not reported
Waste Code:	Not reported
Waste Code:	Not reported
Waste Code:	Not reported
Waste Code:	Not reported
Quantity:	1000
Units:	P - Pounds
Number of Containers:	1
Container Type:	TT - Cargo tank, tank trucks
Handling Method:	T Chemical, physical, or biological treatment.
Specific Gravity:	1
Waste Code:	D008
Waste Code 1_2:	Not reported
Waste Code 1_3:	Not reported
Waste Code 1_4:	Not reported
Waste Code 1_5:	Not reported
Waste Code 1_6:	Not reported

F131 **LOT 48,TAXBLOCK 1711** **NY E DESIGNATION** **S113453188**
SW **2290 1 AVENUE** **N/A**
< 1/8 **NEW YORK (County), NY**
0.112 mi.
594 ft. **Site 22 of 23 in cluster F**

Relative:
Higher

Actual:
12 ft.

E DESIGNATION:

Name:	LOT 48,TAXBLOCK 1711
Address:	2290 1 AVENUE
City,State,Zip:	NY
Tax Lot(s):	48
Tax Block:	1711
Borough Code:	Not reported
E-No:	E-114
Effective Date:	6/24/2003
Satisfaction Date:	Not reported
Ceqr Number:	03DCP025Y
Ulurp Number:	030234(A)ZMM
Zoning Map No:	6b
Description:	Underground Gasoline Storage Tanks* Testing Protocol.
Lot Remediation Date:	Not reported

L132 **333 EAST 118TH ST** **NY LTANKS** **S104950703**
WSW **333 EAST 118TH ST** **N/A**
< 1/8 **NEW YORK, NY**
0.113 mi.
597 ft. **Site 2 of 4 in cluster L**

Relative: **Higher**

Actual: **11 ft.**

LTANKS:

Name:	333 EAST 118TH ST
Address:	333 EAST 118TH ST
City,State,Zip:	NEW YORK, NY
Spill Number/Closed Date:	0100130 / 2006-04-10
Facility ID:	0100130
Site ID:	202683
Spill Date:	2001-01-29
Spill Cause:	Tank Overfill
Spill Source:	Private Dwelling
Spill Class:	C3
Cleanup Ceased:	Not reported
SWIS:	3101
Investigator:	LJALDEN
Referred To:	Not reported
Reported to Dept:	2001-04-04
CID:	211
Water Affected:	Not reported
Spill Notifier:	Other
Last Inspection:	Not reported
Recommended Penalty:	False
Meets Standard:	False
UST Involvement:	False
Remediation Phase:	0
Date Entered In Computer:	2001-04-04
Spill Record Last Update:	2006-04-10
Spiller Name:	Not reported
Spiller Company:	Not reported
Spiller Address:	333 EAST 118TH ST
Spiller County:	001
Spiller Contact:	Not reported
Spiller Phone:	Not reported
Spiller Extention:	Not reported
DEC Region:	2
DER Facility ID:	168593
DEC Memo:	"Prior to Sept, 2004 data translation this spill Lead_DEC Field was TIPPLE 7/21/03 tipple sent request for documentation 11/28/05 - L. Alden - Sent latest owner letter requesting information. Dr. Georgina Falu, 333 E. 118th St., NY, NY 10035. 1/05/06 - L. Alden - Dr. Falu called, and reported that the spill had been cleaned up before she bought the building and that she has had no problems. I asked if she could get anything documenting the cleanup from the former owner. She will see what she can find and get back to me. In the absence of any documentation, this spill can still probably be closed. 4/10/06 - L. Alden - Close spill."
Remarks:	"CALLER STATES SOMEONE FROM BLDG WAS TO BE WATCHING FROM BASEMENT DURING DELIVERY TO LET DRIVER KNOW WHEN TO STOP FUELING - SUBJECT APPARENTLY LEFT BASEMENT AREA LEADING TO TANK OVERFILL - SPILL CLEANED UP"

All Materials:

Site ID:	202683
Operable Unit ID:	838682
Operable Unit:	01

333 EAST 118TH ST (Continued) **S104950703**

Material ID:	539405
Material Code:	0001A
Material Name:	#2 fuel oil
Case No.:	Not reported
Material FA:	Petroleum
Quantity:	.00
Units:	G
Recovered:	.00
Oxygenate:	Not reported

J133 **CON EDISON VAULT SUBMERSIBLE: 5025** **RCRA NonGen / NLR** **1016973986**
SSW **430 E 118TH ST** **NY MANIFEST** **NYP004477949**
< 1/8 **NEW YORK, NY 10035**
0.114 mi.
604 ft. **Site 4 of 8 in cluster J**

Relative: **Higher**

Actual: **12 ft.**

RCRA NonGen / NLR:

Date Form Received by Agency:	20140425
Handler Name:	CON EDISON VAULT SUBMERSIBLE: 5025
Handler Address:	430 E 118TH ST
Handler City,State,Zip:	NEW YORK, NY 10035
EPA ID:	NYP004477949
Contact Name:	THOMAS TEELING
Contact Address:	Not reported
Contact City,State,Zip:	Not reported
Contact Telephone:	212-460-3770
Contact Fax:	Not reported
Contact Email:	Not reported
Contact Title:	SENIOR SCIENTIST
EPA Region:	02
Land Type:	Private
Federal Waste Generator Description:	Not a generator, verified
Non-Notifier:	Not reported
Biennial Report Cycle:	Not reported
Accessibility:	Not reported
Active Site Indicator:	Not reported
State District Owner:	NY
State District:	NYSDEC R2
Mailing Address:	IRVING PL, 15TH FL NE
Mailing City,State,Zip:	NEW YORK, NY 10003
Owner Name:	Not reported
Owner Type:	Not reported
Operator Name:	Not reported
Operator Type:	Not reported
Short-Term Generator Activity:	No
Importer Activity:	No
Mixed Waste Generator:	No
Transporter Activity:	No
Transfer Facility Activity:	No
Recycler Activity with Storage:	No
Small Quantity On-Site Burner Exemption:	No
Smelting Melting and Refining Furnace Exemption:	No
Underground Injection Control:	No
Off-Site Waste Receipt:	No
Universal Waste Indicator:	No
Universal Waste Destination Facility:	No
Federal Universal Waste:	No

CON EDISON VAULT SUBMERSIBLE: 5025 (Continued) **1016973986**

Active Site Fed-Reg Treatment Storage and Disposal Facility:	Not reported
Active Site Converter Treatment storage and Disposal Facility:	Not reported
Active Site State-Reg Treatment Storage and Disposal Facility:	Not reported
Active Site State-Reg Handler:	---
Federal Facility Indicator:	Not reported
Hazardous Secondary Material Indicator:	NN
Sub-Part K Indicator:	Not reported
Commercial TSD Indicator:	No
Treatment Storage and Disposal Type:	Not reported
2018 GPRA Permit Baseline:	Not on the Baseline
2018 GPRA Renewals Baseline:	Not on the Baseline
Permit Renewals Workload Universe:	Not reported
Permit Workload Universe:	Not reported
Permit Progress Universe:	Not reported
Post-Closure Workload Universe:	Not reported
Closure Workload Universe:	Not reported
202 GPRA Corrective Action Baseline:	No
Corrective Action Workload Universe:	No
Subject to Corrective Action Universe:	No
Non-TSDFs Where RCRA CA has Been Imposed Universe:	No
TSDFs Potentially Subject to CA Under 3004 (u)/(v) Universe:	No
TSDFs Only Subject to CA under Discretionary Auth Universe:	No
Corrective Action Priority Ranking:	No NCAPS ranking
Environmental Control Indicator:	No
Institutional Control Indicator:	No
Human Exposure Controls Indicator:	N/A
Groundwater Controls Indicator:	N/A
Operating TSDF Universe:	Not reported
Full Enforcement Universe:	Not reported
Significant Non-Complier Universe:	No
Unaddressed Significant Non-Complier Universe:	No
Addressed Significant Non-Complier Universe:	No
Significant Non-Complier With a Compliance Schedule Universe:	No
Financial Assurance Required:	Not reported
Handler Date of Last Change:	20141014
Recognized Trader-Importer:	No
Recognized Trader-Exporter:	No
Importer of Spent Lead Acid Batteries:	No
Exporter of Spent Lead Acid Batteries:	No
Recycler Activity Without Storage:	Not reported
Manifest Broker:	Not reported
Sub-Part P Indicator:	No

Historic Generators:

Receive Date:	20140325
Handler Name:	CON EDISON VAULT SUBMERSIBLE: 5025
Federal Waste Generator Description:	Conditionally Exempt Small Quantity Generator
State District Owner:	NY
Large Quantity Handler of Universal Waste:	No
Recognized Trader Importer:	No
Recognized Trader Exporter:	No
Spent Lead Acid Battery Importer:	No
Spent Lead Acid Battery Exporter:	No
Current Record:	No
Non Storage Recycler Activity:	Not reported
Electronic Manifest Broker:	Not reported

CON EDISON VAULT SUBMERSIBLE: 5025 (Continued) **1016973986**

Receive Date: 20140425
Handler Name: CON EDISON VAULT SUBMERSIBLE: 5025
Federal Waste Generator Description: Not a generator, verified
State District Owner: NY
Large Quantity Handler of Universal Waste: No
Recognized Trader Importer: No
Recognized Trader Exporter: No
Spent Lead Acid Battery Importer: No
Spent Lead Acid Battery Exporter: No
Current Record: Yes
Non Storage Recycler Activity: Not reported
Electronic Manifest Broker: Not reported

List of NAICS Codes and Descriptions:
NAICS Codes: No NAICS Codes Found

Facility Has Received Notices of Violations:
Violations: No Violations Found

Evaluation Action Summary:
Evaluations: No Evaluations Found

NY MANIFEST:
Name: CON ED
Address: 430 E 118TH ST
City,State,Zip: NEW YORK, NY 10035
Country: USA
EPA ID: NYP004477949
Facility Status: Not reported
Location Address 1: FO 430 EAST 118TH ST
Code: BP
Location Address 2: VS 5025
Total Tanks: Not reported
Location City: NEW YORK
Location State: NY
Location Zip: 10035
Location Zip 4: Not reported

NY MANIFEST:
EPAID: NYP004477949
Mailing Name: CON ED
Mailing Contact: TOM TEELING
Mailing Address 1: 4 IRVING PLACE - 15TH FLOOR
Mailing Address 2: Not reported
Mailing City: NEW YORK
Mailing State: NY
Mailing Zip: 10003
Mailing Zip 4: Not reported
Mailing Country: USA
Mailing Phone: 2124603770

NY MANIFEST:
Document ID: Not reported
Manifest Status: Not reported

CON EDISON VAULT SUBMERSIBLE: 5025 (Continued) **1016973986**

seq:	Not reported
Year:	2018
Trans1 State ID:	NJD003812047
Trans2 State ID:	Not reported
Generator Ship Date:	03/25/2014
Trans1 Recv Date:	03/25/2014
Trans2 Recv Date:	Not reported
TSD Site Recv Date:	03/28/2014
Part A Recv Date:	Not reported
Part B Recv Date:	Not reported
Generator EPA ID:	NYP004477949
Trans1 EPA ID:	Not reported
Trans2 EPA ID:	Not reported
TSDF ID 1:	NJD991291105
TSDF ID 2:	Not reported
Manifest Tracking Number:	002360845GBF
Import Indicator:	N
Export Indicator:	N
Discr Quantity Indicator:	N
Discr Type Indicator:	N
Discr Residue Indicator:	N
Discr Partial Reject Indicator:	N
Discr Full Reject Indicator:	N
Manifest Ref Number:	Not reported
Alt Facility RCRA ID:	Not reported
Alt Facility Sign Date:	Not reported
MGMT Method Type Code:	H110
Waste Code:	Not reported
Waste Code:	Not reported
Waste Code:	Not reported
Waste Code:	Not reported
Waste Code:	Not reported
Waste Code:	Not reported
Quantity:	1000
Units:	P - Pounds
Number of Containers:	1
Container Type:	TT - Cargo tank, tank trucks
Handling Method:	T Chemical, physical, or biological treatment.
Specific Gravity:	1
Waste Code:	D008
Waste Code 1_2:	Not reported
Waste Code 1_3:	Not reported
Waste Code 1_4:	Not reported
Waste Code 1_5:	Not reported
Waste Code 1_6:	Not reported

F134 **CON EDISON SERVICE BOX: 53838** **RCRA NonGen / NLR** **1016450476**
SW **2293 1ST AVE** **NY MANIFEST** **NYP004295010**
< 1/8 **NEW YORK, NY 10029**
0.115 mi.
606 ft. **Site 23 of 23 in cluster F**

Relative: RCRA NonGen / NLR:
Higher

Date Form Received by Agency:		20130421
Actual: Handler Name:	CON EDISON SERVICE BOX:	53838
12 ft. Handler Address:		2293 1ST AVE
Handler City,State,Zip:		NEW YORK, NY 10029

CON EDISON SERVICE BOX: 53838 (Continued) **1016450476**

EPA ID:	NYP004295010
Contact Name:	JUAN RODRIGUEZ
Contact Address:	Not reported
Contact City,State,Zip:	Not reported
Contact Telephone:	347-865-5931
Contact Fax:	Not reported
Contact Email:	Not reported
Contact Title:	OPERATING SUPERVISOR
EPA Region:	02
Land Type:	Private
Federal Waste Generator Description:	Not a generator, verified
Non-Notifier:	Not reported
Biennial Report Cycle:	Not reported
Accessibility:	Not reported
Active Site Indicator:	Not reported
State District Owner:	NY
State District:	NYSDEC R2
Mailing Address:	Not reported
Mailing City,State,Zip:	NEW YORK, NY 10003
Owner Name:	Not reported
Owner Type:	Not reported
Operator Name:	Not reported
Operator Type:	Not reported
Short-Term Generator Activity:	No
Importer Activity:	No
Mixed Waste Generator:	No
Transporter Activity:	No
Transfer Facility Activity:	No
Recycler Activity with Storage:	No
Small Quantity On-Site Burner Exemption:	No
Smelting Melting and Refining Furnace Exemption:	No
Underground Injection Control:	No
Off-Site Waste Receipt:	No
Universal Waste Indicator:	No
Universal Waste Destination Facility:	No
Federal Universal Waste:	No
Active Site Fed-Reg Treatment Storage and Disposal Facility:	Not reported
Active Site Converter Treatment storage and Disposal Facility:	Not reported
Active Site State-Reg Treatment Storage and Disposal Facility:	Not reported
Active Site State-Reg Handler:	---
Federal Facility Indicator:	Not reported
Hazardous Secondary Material Indicator:	NN
Sub-Part K Indicator:	Not reported
Commercial TSD Indicator:	No
Treatment Storage and Disposal Type:	Not reported
2018 GPRA Permit Baseline:	Not on the Baseline
2018 GPRA Renewals Baseline:	Not on the Baseline
Permit Renewals Workload Universe:	Not reported
Permit Workload Universe:	Not reported
Permit Progress Universe:	Not reported
Post-Closure Workload Universe:	Not reported
Closure Workload Universe:	Not reported
202 GPRA Corrective Action Baseline:	No
Corrective Action Workload Universe:	No
Subject to Corrective Action Universe:	No
Non-TSDFs Where RCRA CA has Been Imposed Universe:	No
TSDFs Potentially Subject to CA Under 3004 (u)/(v) Universe:	No

CON EDISON SERVICE BOX: 53838 (Continued) **1016450476**

TSDFs Only Subject to CA under Discretionary Auth Universe:	No
Corrective Action Priority Ranking:	No NCAPS ranking
Environmental Control Indicator:	No
Institutional Control Indicator:	No
Human Exposure Controls Indicator:	N/A
Groundwater Controls Indicator:	N/A
Operating TSDF Universe:	Not reported
Full Enforcement Universe:	Not reported
Significant Non-Complier Universe:	No
Unaddressed Significant Non-Complier Universe:	No
Addressed Significant Non-Complier Universe:	No
Significant Non-Complier With a Compliance Schedule Universe:	No
Financial Assurance Required:	Not reported
Handler Date of Last Change:	20130910
Recognized Trader-Importer:	No
Recognized Trader-Exporter:	No
Importer of Spent Lead Acid Batteries:	No
Exporter of Spent Lead Acid Batteries:	No
Recycler Activity Without Storage:	Not reported
Manifest Broker:	Not reported
Sub-Part P Indicator:	No

Historic Generators:

Receive Date:	20130321
Handler Name: CON EDISON SERVICE BOX:	53838
Federal Waste Generator Description:	Conditionally Exempt Small Quantity Generator
State District Owner:	NY
Large Quantity Handler of Universal Waste:	No
Recognized Trader Importer:	No
Recognized Trader Exporter:	No
Spent Lead Acid Battery Importer:	No
Spent Lead Acid Battery Exporter:	No
Current Record:	No
Non Storage Recycler Activity:	Not reported
Electronic Manifest Broker:	Not reported

Receive Date:	20130421
Handler Name: CON EDISON SERVICE BOX:	53838
Federal Waste Generator Description:	Not a generator, verified
State District Owner:	NY
Large Quantity Handler of Universal Waste:	No
Recognized Trader Importer:	No
Recognized Trader Exporter:	No
Spent Lead Acid Battery Importer:	No
Spent Lead Acid Battery Exporter:	No
Current Record:	Yes
Non Storage Recycler Activity:	Not reported
Electronic Manifest Broker:	Not reported

List of NAICS Codes and Descriptions:

NAICS Codes:	No NAICS Codes Found

Facility Has Received Notices of Violations:

Violations:	No Violations Found

CON EDISON SERVICE BOX: 53838 (Continued) **1016450476**

Evaluation Action Summary:
Evaluations: No Evaluations Found

NY MANIFEST:
Name: CON EDISON
Address: 2293 1ST AVE
City,State,Zip: NEW YORK, NY 10029
Country: USA
EPA ID: NYP004295010
Facility Status: Not reported
Location Address 1: 2293 1ST AVE
Code: BP
Location Address 2: SERV BOX 53838
Total Tanks: Not reported
Location City: NEW YORK
Location State: NY
Location Zip: 10029
Location Zip 4: Not reported

NY MANIFEST:
EPAID: NYP004295010
Mailing Name: CON EDISON
Mailing Contact: CON EDISON
Mailing Address 1: 4 IRVING PL 15TH FL
Mailing Address 2: Not reported
Mailing City: NEW YORK
Mailing State: NY
Mailing Zip: 10003
Mailing Zip 4: Not reported
Mailing Country: USA
Mailing Phone: 2124603770

NY MANIFEST:
Document ID: Not reported
Manifest Status: Not reported
seq: Not reported
Year: 2018
Trans1 State ID: NJ0000027193
Trans2 State ID: Not reported
Generator Ship Date: 03/21/2013
Trans1 Recv Date: 03/21/2013
Trans2 Recv Date: Not reported
TSD Site Recv Date: 03/22/2013
Part A Recv Date: Not reported
Part B Recv Date: Not reported
Generator EPA ID: NYP004295010
Trans1 EPA ID: Not reported
Trans2 EPA ID: Not reported
TSDF ID 1: NJD002200046
TSDF ID 2: Not reported
Manifest Tracking Number: 010708090JJK
Import Indicator: N
Export Indicator: N
Discr Quantity Indicator: N
Discr Type Indicator: N

CON EDISON SERVICE BOX: 53838 (Continued) **1016450476**

Discr Residue Indicator:	N
Discr Partial Reject Indicator:	N
Discr Full Reject Indicator:	N
Manifest Ref Number:	Not reported
Alt Facility RCRA ID:	Not reported
Alt Facility Sign Date:	Not reported
MGMT Method Type Code:	H110
Waste Code:	Not reported
Waste Code:	Not reported
Waste Code:	Not reported
Waste Code:	Not reported
Waste Code:	Not reported
Waste Code:	Not reported
Quantity:	500
Units:	P - Pounds
Number of Containers:	1
Container Type:	TT - Cargo tank, tank trucks
Handling Method:	T Chemical, physical, or biological treatment.
Specific Gravity:	1
Waste Code:	D008
Waste Code 1_2:	Not reported
Waste Code 1_3:	Not reported
Waste Code 1_4:	Not reported
Waste Code 1_5:	Not reported
Waste Code 1_6:	Not reported

J135 **LOT 47,TAXBLOCK 1711** **NY E DESIGNATION** **S113453184**
SW **2292 1 AVENUE** **N/A**
< 1/8 **NEW YORK (County), NY 10035**
0.116 mi.
612 ft. **Site 5 of 8 in cluster J**

Relative:
Higher

Actual:
12 ft.

E DESIGNATION:

Name:	LOT 47,TAXBLOCK 1711
Address:	2292 1 AVENUE
City,State,Zip:	NY 10035
Tax Lot(s):	47
Tax Block:	1711
Borough Code:	MN
E-No:	E-114
Effective Date:	6/24/2003
Satisfaction Date:	Not reported
Ceqr Number:	03DCP025Y
Ulurp Number:	030234(A)ZMM
Zoning Map No:	6b
Description:	Underground Gasoline Storage Tanks* Testing Protocol.
Lot Remediation Date:	Not reported

K136 **CON EDISON SERVICE BOX: 19504** **RCRA NonGen / NLR** **1016450482**
South **440 E 118TH ST** **NY MANIFEST** **NYP004295077**
< 1/8 **NEW YORK, NY 10029**
0.118 mi.
625 ft. **Site 2 of 2 in cluster K**

Relative: **Higher**

Actual: **11 ft.**

RCRA NonGen / NLR:

Date Form Received by Agency:		20130421
Handler Name:	CON EDISON SERVICE BOX:	19504
Handler Address:		440 E 118TH ST
Handler City,State,Zip:		NEW YORK, NY 10029
EPA ID:		NYP004295077
Contact Name:		JUAN RODRIGUEZ
Contact Address:		Not reported
Contact City,State,Zip:		Not reported
Contact Telephone:		347-865-5931
Contact Fax:		Not reported
Contact Email:		Not reported
Contact Title:		OPERATING SUPERVISOR
EPA Region:		02
Land Type:		Private
Federal Waste Generator Description:		Not a generator, verified
Non-Notifier:		Not reported
Biennial Report Cycle:		Not reported
Accessibility:		Not reported
Active Site Indicator:		Not reported
State District Owner:		NY
State District:		NYSDEC R2
Mailing Address:		Not reported
Mailing City,State,Zip:		NEW YORK, NY 10003
Owner Name:		Not reported
Owner Type:		Not reported
Operator Name:		Not reported
Operator Type:		Not reported
Short-Term Generator Activity:		No
Importer Activity:		No
Mixed Waste Generator:		No
Transporter Activity:		No
Transfer Facility Activity:		No
Recycler Activity with Storage:		No
Small Quantity On-Site Burner Exemption:		No
Smelting Melting and Refining Furnace Exemption:		No
Underground Injection Control:		No
Off-Site Waste Receipt:		No
Universal Waste Indicator:		No
Universal Waste Destination Facility:		No
Federal Universal Waste:		No
Active Site Fed-Reg Treatment Storage and Disposal Facility:		Not reported
Active Site Converter Treatment storage and Disposal Facility:		Not reported
Active Site State-Reg Treatment Storage and Disposal Facility:		Not reported
Active Site State-Reg Handler:		---
Federal Facility Indicator:		Not reported
Hazardous Secondary Material Indicator:		NN
Sub-Part K Indicator:		Not reported
Commercial TSD Indicator:		No
Treatment Storage and Disposal Type:		Not reported
2018 GPRA Permit Baseline:		Not on the Baseline
2018 GPRA Renewals Baseline:		Not on the Baseline
Permit Renewals Workload Universe:		Not reported

CON EDISON SERVICE BOX: 19504 (Continued) **1016450482**

Permit Workload Universe:	Not reported
Permit Progress Universe:	Not reported
Post-Closure Workload Universe:	Not reported
Closure Workload Universe:	Not reported
202 GPRA Corrective Action Baseline:	No
Corrective Action Workload Universe:	No
Subject to Corrective Action Universe:	No
Non-TSDFs Where RCRA CA has Been Imposed Universe:	No
TSDFs Potentially Subject to CA Under 3004 (u)/(v) Universe:	No
TSDFs Only Subject to CA under Discretionary Auth Universe:	No
Corrective Action Priority Ranking:	No NCAPS ranking
Environmental Control Indicator:	No
Institutional Control Indicator:	No
Human Exposure Controls Indicator:	N/A
Groundwater Controls Indicator:	N/A
Operating TSDF Universe:	Not reported
Full Enforcement Universe:	Not reported
Significant Non-Complier Universe:	No
Unaddressed Significant Non-Complier Universe:	No
Addressed Significant Non-Complier Universe:	No
Significant Non-Complier With a Compliance Schedule Universe:	No
Financial Assurance Required:	Not reported
Handler Date of Last Change:	20130910
Recognized Trader-Importer:	No
Recognized Trader-Exporter:	No
Importer of Spent Lead Acid Batteries:	No
Exporter of Spent Lead Acid Batteries:	No
Recycler Activity Without Storage:	Not reported
Manifest Broker:	Not reported
Sub-Part P Indicator:	No

Historic Generators:

Receive Date:	20130321
Handler Name: CON EDISON SERVICE BOX:	19504
Federal Waste Generator Description:	Conditionally Exempt Small Quantity Generator
State District Owner:	NY
Large Quantity Handler of Universal Waste:	No
Recognized Trader Importer:	No
Recognized Trader Exporter:	No
Spent Lead Acid Battery Importer:	No
Spent Lead Acid Battery Exporter:	No
Current Record:	No
Non Storage Recycler Activity:	Not reported
Electronic Manifest Broker:	Not reported

Receive Date:	20130421
Handler Name: CON EDISON SERVICE BOX:	19504
Federal Waste Generator Description:	Not a generator, verified
State District Owner:	NY
Large Quantity Handler of Universal Waste:	No
Recognized Trader Importer:	No
Recognized Trader Exporter:	No
Spent Lead Acid Battery Importer:	No
Spent Lead Acid Battery Exporter:	No
Current Record:	Yes
Non Storage Recycler Activity:	Not reported

CON EDISON SERVICE BOX: 19504 (Continued) **1016450482**

Electronic Manifest Broker: Not reported

List of NAICS Codes and Descriptions:
NAICS Codes: No NAICS Codes Found

Facility Has Received Notices of Violations:
Violations: No Violations Found

Evaluation Action Summary:
Evaluations: No Evaluations Found

NY MANIFEST:
Name: CON EDISON
Address: 440 E 118TH ST
City,State,Zip: NEW YORK, NY 10029
Country: USA
EPA ID: NYP004295077
Facility Status: Not reported
Location Address 1: 440 E 118TH ST
Code: BP
Location Address 2: SERV BOX 19504
Total Tanks: Not reported
Location City: NEW YORK
Location State: NY
Location Zip: 10029
Location Zip 4: Not reported

NY MANIFEST:
EPAID: NYP004295077
Mailing Name: CON EDISON
Mailing Contact: CON EDISON
Mailing Address 1: 4 IRVING PL 15TH FL
Mailing Address 2: Not reported
Mailing City: NEW YORK
Mailing State: NY
Mailing Zip: 10003
Mailing Zip 4: Not reported
Mailing Country: USA
Mailing Phone: 2124603770

NY MANIFEST:
Document ID: Not reported
Manifest Status: Not reported
seq: Not reported
Year: 2018
Trans1 State ID: NJ0000027193
Trans2 State ID: Not reported
Generator Ship Date: 03/21/2013
Trans1 Recv Date: 03/21/2013
Trans2 Recv Date: Not reported
TSD Site Recv Date: 03/22/2013
Part A Recv Date: Not reported
Part B Recv Date: Not reported
Generator EPA ID: NYP004295077

CON EDISON SERVICE BOX: 19504 (Continued) **1016450482**

Trans1 EPA ID:	Not reported
Trans2 EPA ID:	Not reported
TSDF ID 1:	NJD002200046
TSDF ID 2:	Not reported
Manifest Tracking Number:	010841439JJK
Import Indicator:	N
Export Indicator:	N
Discr Quantity Indicator:	N
Discr Type Indicator:	N
Discr Residue Indicator:	N
Discr Partial Reject Indicator:	N
Discr Full Reject Indicator:	N
Manifest Ref Number:	Not reported
Alt Facility RCRA ID:	Not reported
Alt Facility Sign Date:	Not reported
MGMT Method Type Code:	H110
Waste Code:	Not reported
Waste Code:	Not reported
Waste Code:	Not reported
Waste Code:	Not reported
Waste Code:	Not reported
Waste Code:	Not reported
Quantity:	2000
Units:	P - Pounds
Number of Containers:	1
Container Type:	TT - Cargo tank, tank trucks
Handling Method:	T Chemical, physical, or biological treatment.
Specific Gravity:	1
Waste Code:	D008
Waste Code 1_2:	Not reported
Waste Code 1_3:	Not reported
Waste Code 1_4:	Not reported
Waste Code 1_5:	Not reported
Waste Code 1_6:	Not reported

H137 **508 EAST 119TH ST** **NY Spills** **S104502090**
SSE **508 EAST 119TH ST** **N/A**
< 1/8 **MANHATTAN, NY**
0.120 mi.
631 ft. **Site 10 of 11 in cluster H**

Relative: **Higher**

Actual: **10 ft.**

SPILLS:

Name:	508 EAST 119TH ST
Address:	508 EAST 119TH ST
City,State,Zip:	MANHATTAN, NY
Spill Number/Closed Date:	9606032 / 1996-08-09
Facility ID:	9606032
Facility Type:	ER
DER Facility ID:	105036
Site ID:	121017
DEC Region:	2
Spill Cause:	Equipment Failure
Spill Class:	C4
SWIS:	3101
Spill Date:	1996-08-09
Investigator:	LUCE
Referred To:	Not reported

508 EAST 119TH ST (Continued) **S104502090**

Reported to Dept:	1996-08-09
CID:	311
Water Affected:	Not reported
Spill Source:	Commercial Vehicle
Spill Notifier:	Fire Department
Cleanup Ceased:	Not reported
Cleanup Meets Std:	False
Last Inspection:	Not reported
Recommended Penalty:	False
UST Trust:	False
Remediation Phase:	0
Date Entered In Computer:	1996-08-09
Spill Record Last Update:	1996-08-28
Spiller Name:	Not reported
Spiller Company:	COASTAL FUEL
Spiller Address:	31-70 COLLEGE POINT BLVD
Spiller Company:	001
Contact Name:	MR YANK
DEC Memo:	""
Remarks:	"caller states fuel truck started leaking at the site. no address or city given for coastal ***** UPDATE ON ADDRESS *****contractor being called to contain- milro cleanup "

All Materials:

Site ID:	121017
Operable Unit ID:	1033550
Operable Unit:	01
Material ID:	348772
Material Code:	0001A
Material Name:	#2 fuel oil
Case No.:	Not reported
Material FA:	Petroleum
Quantity:	100.00
Units:	G
Recovered:	.00
Oxygenate:	Not reported

J138 **LOT 46,TAXBLOCK 1711** **NY E DESIGNATION** **S113453179**
SW **2294 1 AVENUE** **N/A**
< 1/8 **NEW YORK (County), NY**
0.120 mi.
631 ft. **Site 6 of 8 in cluster J**

Relative:
Higher

Actual:
12 ft.

E DESIGNATION:

Name:	LOT 46,TAXBLOCK 1711
Address:	2294 1 AVENUE
City,State,Zip:	NY
Tax Lot(s):	46
Tax Block:	1711
Borough Code:	Not reported
E-No:	E-114
Effective Date:	6/24/2003
Satisfaction Date:	Not reported
Ceqr Number:	03DCP025Y
Ulurp Number:	030234(A)ZMM
Zoning Map No:	6b

LOT 46,TAXBLOCK 1711 (Continued) **S113453179**

Description: Underground Gasoline Storage Tanks* Testing Protocol.
Lot Remediation Date: Not reported

M139 **CON EDISON SERVICE BOX: 53837** **RCRA NonGen / NLR** **1016450475**
SW **2289 1ST AVE** **FINDS** **NYP004295002**
< 1/8 **NEW YORK, NY 10029** **ECHO**
0.120 mi. **NY MANIFEST**
633 ft. **Site 1 of 24 in cluster M**

Relative: **Higher**
Actual: **12 ft.**

RCRA NonGen / NLR:

Date Form Received by Agency:		20130421
Handler Name:	CON EDISON SERVICE BOX:	53837
Handler Address:		2289 1ST AVE
Handler City,State,Zip:		NEW YORK, NY 10029
EPA ID:		NYP004295002
Contact Name:		JUAN RODRIGUEZ
Contact Address:		Not reported
Contact City,State,Zip:		Not reported
Contact Telephone:		347-865-5931
Contact Fax:		Not reported
Contact Email:		Not reported
Contact Title:		OPERATING SUPERVISOR
EPA Region:		02
Land Type:		Private
Federal Waste Generator Description:		Not a generator, verified
Non-Notifier:		Not reported
Biennial Report Cycle:		Not reported
Accessibility:		Not reported
Active Site Indicator:		Not reported
State District Owner:		NY
State District:		NYSDEC R2
Mailing Address:		Not reported
Mailing City,State,Zip:		NEW YORK, NY 10003
Owner Name:		Not reported
Owner Type:		Not reported
Operator Name:		Not reported
Operator Type:		Not reported
Short-Term Generator Activity:		No
Importer Activity:		No
Mixed Waste Generator:		No
Transporter Activity:		No
Transfer Facility Activity:		No
Recycler Activity with Storage:		No
Small Quantity On-Site Burner Exemption:		No
Smelting Melting and Refining Furnace Exemption:		No
Underground Injection Control:		No
Off-Site Waste Receipt:		No
Universal Waste Indicator:		No
Universal Waste Destination Facility:		No
Federal Universal Waste:		No
Active Site Fed-Reg Treatment Storage and Disposal Facility:		Not reported
Active Site Converter Treatment storage and Disposal Facility:		Not reported
Active Site State-Reg Treatment Storage and Disposal Facility:		Not reported
Active Site State-Reg Handler:		---
Federal Facility Indicator:		Not reported
Hazardous Secondary Material Indicator:		NN
Sub-Part K Indicator:		Not reported
Commercial TSD Indicator:		No

CON EDISON SERVICE BOX: 53837 (Continued) **1016450475**

Treatment Storage and Disposal Type:	Not reported
2018 GPRA Permit Baseline:	Not on the Baseline
2018 GPRA Renewals Baseline:	Not on the Baseline
Permit Renewals Workload Universe:	Not reported
Permit Workload Universe:	Not reported
Permit Progress Universe:	Not reported
Post-Closure Workload Universe:	Not reported
Closure Workload Universe:	Not reported
202 GPRA Corrective Action Baseline:	No
Corrective Action Workload Universe:	No
Subject to Corrective Action Universe:	No
Non-TSDFs Where RCRA CA has Been Imposed Universe:	No
TSDFs Potentially Subject to CA Under 3004 (u)/(v) Universe:	No
TSDFs Only Subject to CA under Discretionary Auth Universe:	No
Corrective Action Priority Ranking:	No NCAPS ranking
Environmental Control Indicator:	No
Institutional Control Indicator:	No
Human Exposure Controls Indicator:	N/A
Groundwater Controls Indicator:	N/A
Operating TSDF Universe:	Not reported
Full Enforcement Universe:	Not reported
Significant Non-Complier Universe:	No
Unaddressed Significant Non-Complier Universe:	No
Addressed Significant Non-Complier Universe:	No
Significant Non-Complier With a Compliance Schedule Universe:	No
Financial Assurance Required:	Not reported
Handler Date of Last Change:	20130910
Recognized Trader-Importer:	No
Recognized Trader-Exporter:	No
Importer of Spent Lead Acid Batteries:	No
Exporter of Spent Lead Acid Batteries:	No
Recycler Activity Without Storage:	Not reported
Manifest Broker:	Not reported
Sub-Part P Indicator:	No

Historic Generators:

Receive Date:	20130321
Handler Name: CON EDISON SERVICE BOX:	53837
Federal Waste Generator Description:	Conditionally Exempt Small Quantity Generator
State District Owner:	NY
Large Quantity Handler of Universal Waste:	No
Recognized Trader Importer:	No
Recognized Trader Exporter:	No
Spent Lead Acid Battery Importer:	No
Spent Lead Acid Battery Exporter:	No
Current Record:	No
Non Storage Recycler Activity:	Not reported
Electronic Manifest Broker:	Not reported

Receive Date:	20130421
Handler Name: CON EDISON SERVICE BOX:	53837
Federal Waste Generator Description:	Not a generator, verified
State District Owner:	NY
Large Quantity Handler of Universal Waste:	No
Recognized Trader Importer:	No
Recognized Trader Exporter:	No

CON EDISON SERVICE BOX: 53837 (Continued) **1016450475**

Spent Lead Acid Battery Importer: No
Spent Lead Acid Battery Exporter: No
Current Record: Yes
Non Storage Recycler Activity: Not reported
Electronic Manifest Broker: Not reported

List of NAICS Codes and Descriptions:
NAICS Codes: No NAICS Codes Found

Facility Has Received Notices of Violations:
Violations: No Violations Found

Evaluation Action Summary:
Evaluations: No Evaluations Found

FINDS:
Registry ID: 110056328479

Click Here:

Environmental Interest/Information System:
RCRAInfo is a national information system that supports the Resource Conservation and Recovery Act (RCRA) program through the tracking of events and activities related to facilities that generate, transport, and treat, store, or dispose of hazardous waste. RCRAInfo allows RCRA program staff to track the notification, permit, compliance, and corrective action activities required under RCRA.

Click this hyperlink while viewing on your computer to access additional FINDS: detail in the EDR Site Report.

ECHO:
Envid: 1016450475
Registry ID: 110056328479
DFR URL: http://echo.epa.gov/detailed-facility-report?fid=110056328479
Name: CON EDISON SERVICE BOX: 53837
Address: 2289 1ST AVE
City,State,Zip: NEW YORK, NY 10029

NY MANIFEST:
Name: CON EDISON
Address: 2289 1ST AVE
City,State,Zip: NEW YORK, NY 10029
Country: USA
EPA ID: NYP004295002
Facility Status: Not reported
Location Address 1: 2289 1ST AVE
Code: BP
Location Address 2: SERV BOX 53837
Total Tanks: Not reported
Location City: NEW YORK
Location State: NY
Location Zip: 10029
Location Zip 4: Not reported

CON EDISON SERVICE BOX: 53837 (Continued) **1016450475**

NY MANIFEST:

EPAID:	NYP004295002
Mailing Name:	CON EDISON
Mailing Contact:	CON EDISON
Mailing Address 1:	4 IRVING PL 15TH FL
Mailing Address 2:	Not reported
Mailing City:	NEW YORK
Mailing State:	NY
Mailing Zip:	10003
Mailing Zip 4:	Not reported
Mailing Country:	USA
Mailing Phone:	2124603770

NY MANIFEST:

Document ID:	Not reported
Manifest Status:	Not reported
seq:	Not reported
Year:	2018
Trans1 State ID:	NJ0000027193
Trans2 State ID:	Not reported
Generator Ship Date:	03/21/2013
Trans1 Recv Date:	03/21/2013
Trans2 Recv Date:	Not reported
TSD Site Recv Date:	03/22/2013
Part A Recv Date:	Not reported
Part B Recv Date:	Not reported
Generator EPA ID:	NYP004295002
Trans1 EPA ID:	Not reported
Trans2 EPA ID:	Not reported
TSDF ID 1:	NJD002200046
TSDF ID 2:	Not reported
Manifest Tracking Number:	010708089JJK
Import Indicator:	N
Export Indicator:	N
Discr Quantity Indicator:	N
Discr Type Indicator:	N
Discr Residue Indicator:	N
Discr Partial Reject Indicator:	N
Discr Full Reject Indicator:	N
Manifest Ref Number:	Not reported
Alt Facility RCRA ID:	Not reported
Alt Facility Sign Date:	Not reported
MGMT Method Type Code:	H110
Waste Code:	Not reported
Waste Code:	Not reported
Waste Code:	Not reported
Waste Code:	Not reported
Waste Code:	Not reported
Waste Code:	Not reported
Quantity:	500
Units:	P - Pounds
Number of Containers:	1
Container Type:	TT - Cargo tank, tank trucks
Handling Method:	T Chemical, physical, or biological treatment.
Specific Gravity:	1
Waste Code:	D008

CON EDISON SERVICE BOX: 53837 (Continued) **1016450475**

Waste Code 1_2:	Not reported
Waste Code 1_3:	Not reported
Waste Code 1_4:	Not reported
Waste Code 1_5:	Not reported
Waste Code 1_6:	Not reported

I140 **CON EDISON SERVICE BOX: 53889** **RCRA NonGen / NLR** **1016677947**
NNE **2417 1ST AVE FRONT OF** **FINDS** **NYP004316295**
< 1/8 **NEW YORK, NY 10035** **ECHO**
0.120 mi. **NY MANIFEST**
634 ft. **Site 11 of 24 in cluster I**

Relative:
Higher

Actual:
11 ft.

RCRA NonGen / NLR:

Date Form Received by Agency:		20130624
Handler Name:	CON EDISON SERVICE BOX:	53889
Handler Address:		2417 1ST AVE FRONT OF
Handler City,State,Zip:		NEW YORK, NY 10035
EPA ID:		NYP004316295
Contact Name:		RICARDO CARTY
Contact Address:		Not reported
Contact City,State,Zip:		Not reported
Contact Telephone:		646-772-3407
Contact Fax:		Not reported
Contact Email:		Not reported
Contact Title:		OPERATING SUPERVISOR
EPA Region:		02
Land Type:		Private
Federal Waste Generator Description:		Not a generator, verified
Non-Notifier:		Not reported
Biennial Report Cycle:		Not reported
Accessibility:		Not reported
Active Site Indicator:		Not reported
State District Owner:		NY
State District:		NYSDEC R2
Mailing Address:		VING PL, RM 828
Mailing City,State,Zip:		NEW YORK, NY 10003
Owner Name:		Not reported
Owner Type:		Not reported
Operator Name:		Not reported
Operator Type:		Not reported
Short-Term Generator Activity:		No
Importer Activity:		No
Mixed Waste Generator:		No
Transporter Activity:		No
Transfer Facility Activity:		No
Recycler Activity with Storage:		No
Small Quantity On-Site Burner Exemption:		No
Smelting Melting and Refining Furnace Exemption:		No
Underground Injection Control:		No
Off-Site Waste Receipt:		No
Universal Waste Indicator:		No
Universal Waste Destination Facility:		No
Federal Universal Waste:		No
Active Site Fed-Reg Treatment Storage and Disposal Facility:		Not reported
Active Site Converter Treatment storage and Disposal Facility:		Not reported
Active Site State-Reg Treatment Storage and Disposal Facility:		Not reported
Active Site State-Reg Handler:		---

CON EDISON SERVICE BOX: 53889 (Continued) **1016677947**

Federal Facility Indicator:	Not reported
Hazardous Secondary Material Indicator:	NN
Sub-Part K Indicator:	Not reported
Commercial TSD Indicator:	No
Treatment Storage and Disposal Type:	Not reported
2018 GPRA Permit Baseline:	Not on the Baseline
2018 GPRA Renewals Baseline:	Not on the Baseline
Permit Renewals Workload Universe:	Not reported
Permit Workload Universe:	Not reported
Permit Progress Universe:	Not reported
Post-Closure Workload Universe:	Not reported
Closure Workload Universe:	Not reported
202 GPRA Corrective Action Baseline:	No
Corrective Action Workload Universe:	No
Subject to Corrective Action Universe:	No
Non-TSDFs Where RCRA CA has Been Imposed Universe:	No
TSDFs Potentially Subject to CA Under 3004 (u)/(v) Universe:	No
TSDFs Only Subject to CA under Discretionary Auth Universe:	No
Corrective Action Priority Ranking:	No NCAPS ranking
Environmental Control Indicator:	No
Institutional Control Indicator:	No
Human Exposure Controls Indicator:	N/A
Groundwater Controls Indicator:	N/A
Operating TSDF Universe:	Not reported
Full Enforcement Universe:	Not reported
Significant Non-Complier Universe:	No
Unaddressed Significant Non-Complier Universe:	No
Addressed Significant Non-Complier Universe:	No
Significant Non-Complier With a Compliance Schedule Universe:	No
Financial Assurance Required:	Not reported
Handler Date of Last Change:	20140402
Recognized Trader-Importer:	No
Recognized Trader-Exporter:	No
Importer of Spent Lead Acid Batteries:	No
Exporter of Spent Lead Acid Batteries:	No
Recycler Activity Without Storage:	Not reported
Manifest Broker:	Not reported
Sub-Part P Indicator:	No

Historic Generators:

Receive Date:	20130524
Handler Name: CON EDISON SERVICE BOX:	53889
Federal Waste Generator Description:	Conditionally Exempt Small Quantity Generator
State District Owner:	NY
Large Quantity Handler of Universal Waste:	No
Recognized Trader Importer:	No
Recognized Trader Exporter:	No
Spent Lead Acid Battery Importer:	No
Spent Lead Acid Battery Exporter:	No
Current Record:	No
Non Storage Recycler Activity:	Not reported
Electronic Manifest Broker:	Not reported

Receive Date:	20130624
Handler Name: CON EDISON SERVICE BOX:	53889
Federal Waste Generator Description:	Not a generator, verified

CON EDISON SERVICE BOX: 53889 (Continued) **1016677947**

State District Owner:	NY
Large Quantity Handler of Universal Waste:	No
Recognized Trader Importer:	No
Recognized Trader Exporter:	No
Spent Lead Acid Battery Importer:	No
Spent Lead Acid Battery Exporter:	No
Current Record:	Yes
Non Storage Recycler Activity:	Not reported
Electronic Manifest Broker:	Not reported

List of NAICS Codes and Descriptions:
NAICS Codes: No NAICS Codes Found

Facility Has Received Notices of Violations:
Violations: No Violations Found

Evaluation Action Summary:
Evaluations: No Evaluations Found

FINDS:
Registry ID: 110058873349

Click Here:

Environmental Interest/Information System:
RCRAInfo is a national information system that supports the Resource Conservation and Recovery Act (RCRA) program through the tracking of events and activities related to facilities that generate, transport, and treat, store, or dispose of hazardous waste. RCRAInfo allows RCRA program staff to track the notification, permit, compliance, and corrective action activities required under RCRA.

Click this hyperlink while viewing on your computer to access additional FINDS: detail in the EDR Site Report.

ECHO:

Envid:	1016677947
Registry ID:	110058873349
DFR URL:	http://echo.epa.gov/detailed-facility-report?fid=110058873349
Name:	CON EDISON SERVICE BOX: 53889
Address:	2417-2419 1ST AVE & PALADINO AVE
City,State,Zip:	NEW YORK, NY 10035

NY MANIFEST:

Name:	CON EDISON
Address:	2417 1ST AVE FRONT OF
City,State,Zip:	NEW YORK, NY 10035
Country:	USA
EPA ID:	NYP004316295
Facility Status:	Not reported
Location Address 1:	FO 2417 1 AVE
Code:	BP
Location Address 2:	Not reported
Total Tanks:	Not reported
Location City:	NEW YORK

CON EDISON SERVICE BOX: 53889 (Continued) **1016677947**

Location State:	NY
Location Zip:	10035
Location Zip 4:	Not reported

NY MANIFEST:

EPAID:	NYP004316295
Mailing Name:	CON EDISON
Mailing Contact:	CON EDISON
Mailing Address 1:	4 IRVING PLACE 15TH FLOOR
Mailing Address 2:	Not reported
Mailing City:	NEW YORK
Mailing State:	NY
Mailing Zip:	10003
Mailing Zip 4:	Not reported
Mailing Country:	USA
Mailing Phone:	2124603770

NY MANIFEST:

Document ID:	Not reported
Manifest Status:	Not reported
seq:	Not reported
Year:	2018
Trans1 State ID:	NJ0000027193
Trans2 State ID:	Not reported
Generator Ship Date:	05/24/2013
Trans1 Recv Date:	05/24/2013
Trans2 Recv Date:	Not reported
TSD Site Recv Date:	05/28/2013
Part A Recv Date:	Not reported
Part B Recv Date:	Not reported
Generator EPA ID:	NYP004316295
Trans1 EPA ID:	Not reported
Trans2 EPA ID:	Not reported
TSDF ID 1:	NJD002200046
TSDF ID 2:	Not reported
Manifest Tracking Number:	010917805JJK
Import Indicator:	N
Export Indicator:	N
Discr Quantity Indicator:	N
Discr Type Indicator:	N
Discr Residue Indicator:	N
Discr Partial Reject Indicator:	N
Discr Full Reject Indicator:	N
Manifest Ref Number:	Not reported
Alt Facility RCRA ID:	Not reported
Alt Facility Sign Date:	Not reported
MGMT Method Type Code:	H110
Waste Code:	Not reported
Waste Code:	Not reported
Waste Code:	Not reported
Waste Code:	Not reported
Waste Code:	Not reported
Waste Code:	Not reported
Quantity:	1000
Units:	P - Pounds
Number of Containers:	1
Container Type:	TT - Cargo tank, tank trucks

CON EDISON SERVICE BOX: 53889 (Continued) **1016677947**

Handling Method:	T Chemical, physical, or biological treatment.
Specific Gravity:	1
Waste Code:	D008
Waste Code 1_2:	Not reported
Waste Code 1_3:	Not reported
Waste Code 1_4:	Not reported
Waste Code 1_5:	Not reported
Waste Code 1_6:	Not reported

I141 **CON EDISON SERVICE BOX: 53889** **RCRA NonGen / NLR** **1016968522**
NNE **2417-2419 1ST AVE & PALADINO AVE** **NY MANIFEST** **NYP004421368**
< 1/8 **NEW YORK, NY 10035**
0.120 mi.
634 ft. **Site 12 of 24 in cluster I**

Relative: **Higher**

Actual: **11 ft.**

RCRA NonGen / NLR:

Date Form Received by Agency:	20140217
Handler Name:	CON EDISON SERVICE BOX: 53889
Handler Address:	2417-2419 1ST AVE & PALADINO AVE
Handler City,State,Zip:	NEW YORK, NY 10035
EPA ID:	NYP004421368
Contact Name:	THOMAS TEELING
Contact Address:	Not reported
Contact City,State,Zip:	Not reported
Contact Telephone:	212-460-3770
Contact Fax:	Not reported
Contact Email:	Not reported
Contact Title:	SENIOR SCIENTIST
EPA Region:	02
Land Type:	Private
Federal Waste Generator Description:	Not a generator, verified
Non-Notifier:	Not reported
Biennial Report Cycle:	Not reported
Accessibility:	Not reported
Active Site Indicator:	Not reported
State District Owner:	NY
State District:	NYSDEC R2
Mailing Address:	IRVING PL, 15TH FL NE
Mailing City,State,Zip:	NEW YORK, NY 10003
Owner Name:	Not reported
Owner Type:	Not reported
Operator Name:	Not reported
Operator Type:	Not reported
Short-Term Generator Activity:	No
Importer Activity:	No
Mixed Waste Generator:	No
Transporter Activity:	No
Transfer Facility Activity:	No
Recycler Activity with Storage:	No
Small Quantity On-Site Burner Exemption:	No
Smelting Melting and Refining Furnace Exemption:	No
Underground Injection Control:	No
Off-Site Waste Receipt:	No
Universal Waste Indicator:	No
Universal Waste Destination Facility:	No
Federal Universal Waste:	No
Active Site Fed-Reg Treatment Storage and Disposal Facility:	Not reported

CON EDISON SERVICE BOX: 53889 (Continued) **1016968522**

Active Site Converter Treatment storage and Disposal Facility:	Not reported
Active Site State-Reg Treatment Storage and Disposal Facility:	Not reported
Active Site State-Reg Handler:	---
Federal Facility Indicator:	Not reported
Hazardous Secondary Material Indicator:	NN
Sub-Part K Indicator:	Not reported
Commercial TSD Indicator:	No
Treatment Storage and Disposal Type:	Not reported
2018 GPRA Permit Baseline:	Not on the Baseline
2018 GPRA Renewals Baseline:	Not on the Baseline
Permit Renewals Workload Universe:	Not reported
Permit Workload Universe:	Not reported
Permit Progress Universe:	Not reported
Post-Closure Workload Universe:	Not reported
Closure Workload Universe:	Not reported
202 GPRA Corrective Action Baseline:	No
Corrective Action Workload Universe:	No
Subject to Corrective Action Universe:	No
Non-TSDFs Where RCRA CA has Been Imposed Universe:	No
TSDFs Potentially Subject to CA Under 3004 (u)/(v) Universe:	No
TSDFs Only Subject to CA under Discretionary Auth Universe:	No
Corrective Action Priority Ranking:	No NCAPS ranking
Environmental Control Indicator:	No
Institutional Control Indicator:	No
Human Exposure Controls Indicator:	N/A
Groundwater Controls Indicator:	N/A
Operating TSDF Universe:	Not reported
Full Enforcement Universe:	Not reported
Significant Non-Complier Universe:	No
Unaddressed Significant Non-Complier Universe:	No
Addressed Significant Non-Complier Universe:	No
Significant Non-Complier With a Compliance Schedule Universe:	No
Financial Assurance Required:	Not reported
Handler Date of Last Change:	20141014
Recognized Trader-Importer:	No
Recognized Trader-Exporter:	No
Importer of Spent Lead Acid Batteries:	No
Exporter of Spent Lead Acid Batteries:	No
Recycler Activity Without Storage:	Not reported
Manifest Broker:	Not reported
Sub-Part P Indicator:	No

Historic Generators:

Receive Date:	20140117
Handler Name: CON EDISON SERVICE BOX:	53889
Federal Waste Generator Description:	Conditionally Exempt Small Quantity Generator
State District Owner:	NY
Large Quantity Handler of Universal Waste:	No
Recognized Trader Importer:	No
Recognized Trader Exporter:	No
Spent Lead Acid Battery Importer:	No
Spent Lead Acid Battery Exporter:	No
Current Record:	No
Non Storage Recycler Activity:	Not reported
Electronic Manifest Broker:	Not reported

CON EDISON SERVICE BOX: 53889 (Continued) **1016968522**

Receive Date:	20140217
Handler Name: CON EDISON SERVICE BOX:	53889
Federal Waste Generator Description:	Not a generator, verified
State District Owner:	NY
Large Quantity Handler of Universal Waste:	No
Recognized Trader Importer:	No
Recognized Trader Exporter:	No
Spent Lead Acid Battery Importer:	No
Spent Lead Acid Battery Exporter:	No
Current Record:	Yes
Non Storage Recycler Activity:	Not reported
Electronic Manifest Broker:	Not reported

List of NAICS Codes and Descriptions:

NAICS Codes:	No NAICS Codes Found

Facility Has Received Notices of Violations:

Violations:	No Violations Found

Evaluation Action Summary:

Evaluations:	No Evaluations Found

NY MANIFEST:

Name:	CON EDISON
Address:	2417-2419 1ST AVE & PALADINO A
City,State,Zip:	NEW YORK, NY 10035
Country:	USA
EPA ID:	NYP004421368
Facility Status:	Not reported
Location Address 1:	F/O 2417 2419 1ST AVE
Code:	BP
Location Address 2:	Not reported
Total Tanks:	Not reported
Location City:	NEW YORK
Location State:	NY
Location Zip:	10035
Location Zip 4:	Not reported

NY MANIFEST:

EPAID:	NYP004421368
Mailing Name:	CON EDISON
Mailing Contact:	CON EDISON
Mailing Address 1:	4 IRVING PLACE
Mailing Address 2:	15TH FL
Mailing City:	NEW YORK
Mailing State:	NY
Mailing Zip:	10003
Mailing Zip 4:	Not reported
Mailing Country:	USA
Mailing Phone:	Not reported

NY MANIFEST:

Document ID:	Not reported
Manifest Status:	Not reported

CON EDISON SERVICE BOX: 53889 (Continued) **1016968522**

seq:	Not reported
Year:	2018
Trans1 State ID:	NJD003812047
Trans2 State ID:	Not reported
Generator Ship Date:	01/17/2014
Trans1 Recv Date:	01/17/2014
Trans2 Recv Date:	Not reported
TSD Site Recv Date:	01/21/2014
Part A Recv Date:	Not reported
Part B Recv Date:	Not reported
Generator EPA ID:	NYP004421368
Trans1 EPA ID:	Not reported
Trans2 EPA ID:	Not reported
TSDF ID 1:	NJD991291105
TSDF ID 2:	Not reported
Manifest Tracking Number:	002329231GBF
Import Indicator:	N
Export Indicator:	N
Discr Quantity Indicator:	N
Discr Type Indicator:	N
Discr Residue Indicator:	N
Discr Partial Reject Indicator:	N
Discr Full Reject Indicator:	N
Manifest Ref Number:	Not reported
Alt Facility RCRA ID:	Not reported
Alt Facility Sign Date:	Not reported
MGMT Method Type Code:	H110
Waste Code:	Not reported
Waste Code:	Not reported
Waste Code:	Not reported
Waste Code:	Not reported
Waste Code:	Not reported
Waste Code:	Not reported
Quantity:	300
Units:	P - Pounds
Number of Containers:	1
Container Type:	TT - Cargo tank, tank trucks
Handling Method:	T Chemical, physical, or biological treatment.
Specific Gravity:	1
Waste Code:	D008
Waste Code 1_2:	Not reported
Waste Code 1_3:	Not reported
Waste Code 1_4:	Not reported
Waste Code 1_5:	Not reported
Waste Code 1_6:	Not reported

H142 **CON EDISON MANHOLE: 42862** **NJ MANIFEST** **S117986827**
South **E 118TH ST & PLEASANT AVE SW** **N/A**
< 1/8 **NEW YORK, NY 10035**
0.120 mi.
634 ft. **Site 11 of 11 in cluster H**

Relative: NJ MANIFEST:
Higher

EPA Id:	NYP004275293
Mail Address:	IRVING PL, RM 828
Mail City/State/Zip:	NEW YORK, NY 10003
Facility Phone:	Not reported

Actual:
11 ft.

CON EDISON MANHOLE: 42862 (Continued) **S117986827**

Emergency Phone:	Not reported
Contact:	JUAN RODRIGUEZ
Comments:	Not reported
SIC Code:	Not reported
County:	NY061
Municipal:	Not reported
Previous EPA Id:	Not reported
Gen Flag:	Not reported
Trans Flag:	Not reported
TSDF Flag:	Not reported
Name Change:	Not reported
Date Change:	Not reported

Manifest:

Manifest Number:	010408517JJK
EPA ID:	NYP004275293
Date Shipped:	10/22/2012
TSDF EPA ID:	NJD002200046
Transporter EPA ID:	NJ0000027193
Transporter 2 EPA ID:	Not reported
Transporter 3 EPA ID:	Not reported
Transporter 4 EPA ID:	Not reported
Transporter 5 EPA ID:	Not reported
Transporter 6 EPA ID:	Not reported
Transporter 7 EPA ID:	Not reported
Transporter 8 EPA ID:	Not reported
Transporter 9 EPA ID:	Not reported
Transporter 10 EPA ID:	Not reported
Date Trans1 Transported Waste:	Not reported
Date Trans2 Transported Waste:	Not reported
Date Trans3 Transported Waste:	Not reported
Date Trans4 Transported Waste:	Not reported
Date Trans5 Transported Waste:	Not reported
Date Trans6 Transported Waste:	Not reported
Date Trans7 Transported Waste:	Not reported
Date Trans8 Transported Waste:	Not reported
Date Trans9 Transported Waste:	Not reported
Date Trans10 Transported Waste:	Not reported
Date TSDF Received Waste:	Not reported
TSDF EPA Facility Name:	Not reported
QTY Units:	Not reported
Transporter SEQ ID:	Not reported
Transporter-1 Date:	Not reported
Waste SEQ ID:	Not reported
Waste Type Code 2:	Not reported
Waste Type Code 3:	Not reported
Waste Type Code 4:	Not reported
Waste Type Code 5:	Not reported
Waste Type Code 6:	Not reported
Date Accepted:	Not reported
Manifest Discrepancy Type:	Not reported
Data Entry Number:	Not reported
Was Load Rejected:	NEW YORK, NY 10003
Reason Load Was Rejected:	Not reported

Waste:

Manifest Year:	Not reported
Waste Code:	D008

CON EDISON MANHOLE: 42862 (Continued) **S117986827**

Hand Code: Not reported
Quantity: 3,000.00 Pounds

L143 **CON EDISON** **NY MANIFEST** **S118089431**
West **311 E 119TH ST & 2ND AVE** **N/A**
< 1/8 **NEW YORK, NY 10035**
0.120 mi.
635 ft. **Site 3 of 4 in cluster L**

Relative:
Higher

Actual:
12 ft.

NY MANIFEST:
Name: CON EDISON
Address: 311 E 119TH ST & 2ND AVE
City,State,Zip: NEW YORK, NY 10035
Country: USA
EPA ID: NYP004770350
Facility Status: Not reported
Location Address 1: 311 E 119TH ST
Code: BP
Location Address 2: SB 19640
Total Tanks: Not reported
Location City: NEW YORK
Location State: NY
Location Zip: 10035
Location Zip 4: Not reported

NY MANIFEST:
EPAID: NYP004770350
Mailing Name: CON EDISON
Mailing Contact: DENNIS HUACON
Mailing Address 1: 4 IRVING PL 15TH FL
Mailing Address 2: Not reported
Mailing City: NEW YORK
Mailing State: NY
Mailing Zip: 10003
Mailing Zip 4: Not reported
Mailing Country: USA
Mailing Phone: 2124603770

NY MANIFEST:
Document ID: Not reported
Manifest Status: Not reported
seq: Not reported
Year: 2018
Trans1 State ID: NJD003812047
Trans2 State ID: Not reported
Generator Ship Date: 04/17/2015
Trans1 Recv Date: 04/17/2015
Trans2 Recv Date: Not reported
TSD Site Recv Date: 04/22/2015
Part A Recv Date: Not reported
Part B Recv Date: Not reported
Generator EPA ID: NYP004770350
Trans1 EPA ID: Not reported
Trans2 EPA ID: Not reported
TSDF ID 1: NJD991291105

CON EDISON (Continued) **S118089431**

TSDF ID 2:	Not reported
Manifest Tracking Number:	002611328GBF
Import Indicator:	N
Export Indicator:	N
Discr Quantity Indicator:	N
Discr Type Indicator:	N
Discr Residue Indicator:	N
Discr Partial Reject Indicator:	N
Discr Full Reject Indicator:	N
Manifest Ref Number:	Not reported
Alt Facility RCRA ID:	Not reported
Alt Facility Sign Date:	Not reported
MGMT Method Type Code:	H110
Waste Code:	Not reported
Waste Code:	Not reported
Waste Code:	Not reported
Waste Code:	Not reported
Waste Code:	Not reported
Waste Code:	Not reported
Quantity:	500
Units:	P - Pounds
Number of Containers:	1
Container Type:	TT - Cargo tank, tank trucks
Handling Method:	T Chemical, physical, or biological treatment.
Specific Gravity:	1
Waste Code:	D008
Waste Code 1_2:	Not reported
Waste Code 1_3:	Not reported
Waste Code 1_4:	Not reported
Waste Code 1_5:	Not reported
Waste Code 1_6:	Not reported

J144 **2288 1ST AVENUE** **NY Spills** **S102672318**
SW **2288 1ST AVENUE** **N/A**
< 1/8 **MANHATTAN, NY**
0.123 mi.
650 ft. **Site 7 of 8 in cluster J**

Relative: **Higher**

Actual: **12 ft.**

SPILLS:

Name:	2288 1ST AVENUE
Address:	2288 1ST AVENUE
City,State,Zip:	MANHATTAN, NY
Spill Number/Closed Date:	9312083 / 1994-01-20
Facility ID:	9312083
Facility Type:	ER
DER Facility ID:	241454
Site ID:	298443
DEC Region:	2
Spill Cause:	Unknown
Spill Class:	B3
SWIS:	3101
Spill Date:	1994-01-13
Investigator:	MCTIBBE
Referred To:	Not reported
Reported to Dept:	1994-01-13
CID:	Not reported
Water Affected:	Not reported

2288 1ST AVENUE (Continued) **S102672318**

Spill Source:	Gasoline Station or other PBS Facility
Spill Notifier:	Local Agency
Cleanup Ceased:	1994-01-20
Cleanup Meets Std:	True
Last Inspection:	Not reported
Recommended Penalty:	False
UST Trust:	False
Remediation Phase:	0
Date Entered In Computer:	1994-01-14
Spill Record Last Update:	1994-02-01
Spiller Name:	Not reported
Spiller Company:	SUSPECT GAS STA.
Spiller Address:	Not reported
Spiller Company:	001
Contact Name:	Not reported
DEC Memo:	"Prior to Sept, 2004 data translation this spill Lead_DEC Field was TIBBE "
Remarks:	"FD AT SCENE & NYC DEP TO RESPOND. TANK OVERFILL BY ITC. GASOLINE IN STATION DRAIN MEG VACCED OUT DRAINS."

All Materials:

Site ID:	298443
Operable Unit ID:	990706
Operable Unit:	01
Material ID:	391083
Material Code:	0009
Material Name:	gasoline
Case No.:	Not reported
Material FA:	Petroleum
Quantity:	-1.00
Units:	Not reported
Recovered:	.00
Oxygenate:	Not reported

J145 **LOT 148,TAXBLOCK 1711** **NY E DESIGNATION** **S113452931**
SW **2288 1 AVENUE** **N/A**
< 1/8 **NEW YORK (County), NY 10035**
0.123 mi.
650 ft. **Site 8 of 8 in cluster J**

Relative:
Higher

Actual:
12 ft.

E DESIGNATION:

Name:	LOT 148,TAXBLOCK 1711
Address:	2288 1 AVENUE
City,State,Zip:	NY 10035
Tax Lot(s):	148
Tax Block:	1711
Borough Code:	MN
E-No:	E-114
Effective Date:	6/24/2003
Satisfaction Date:	Not reported
Ceqr Number:	03DCP025Y
Ulurp Number:	030234(A)ZMM
Zoning Map No:	6b
Description:	Underground Gasoline Storage Tanks* Testing Protocol.
Lot Remediation Date:	Not reported

I146 **PALLADINO STORE HOUSE** **RCRA-VSQG** **1014399232**
NNE **PALLADINO & FIRST AVE** **NY MANIFEST** **NYR000172817**
< 1/8 **NEW YORK, NY 10035**
0.124 mi.
654 ft. **Site 13 of 24 in cluster I**

Relative: **Higher**
Actual: **11 ft.**

RCRA-VSQG:

Date Form Received by Agency:		20170525
Handler Name:	PALLADINO STORE HOUSE	
Handler Address:		PALLADINO & FIRST AVE
Handler City,State,Zip:		NEW YORK, NY 10035
EPA ID:		NYR000172817
Contact Name:		BOGDAN SZCZUREK
Contact Address:		BRIDGEWATER ST
Contact City,State,Zip:		BROOKLYN, NY 11222
Contact Telephone:		718-599-3718
Contact Fax:		Not reported
Contact Email:		RMCBOB1@VERIZON.NET
Contact Title:		Not reported
EPA Region:		02
Land Type:		Municipal
Federal Waste Generator Description:		Conditionally Exempt Small Quantity Generator
Non-Notifier:		Not reported
Biennial Report Cycle:		Not reported
Accessibility:		Not reported
Active Site Indicator:		Handler Activities
State District Owner:		NY
State District:		NYSDEC R2
Mailing Address:		BRIDGEWATER ST
Mailing City,State,Zip:		BROOKLYN, NY 11222
Owner Name:		NYC DEPT OF PARKS & RECREATION
Owner Type:		Municipal
Operator Name:		REGIONAL MANAGEMENT & CONSULTING INC
Operator Type:		Municipal
Short-Term Generator Activity:		No
Importer Activity:		No
Mixed Waste Generator:		No
Transporter Activity:		No
Transfer Facility Activity:		No
Recycler Activity with Storage:		No
Small Quantity On-Site Burner Exemption:		No
Smelting Melting and Refining Furnace Exemption:		No
Underground Injection Control:		No
Off-Site Waste Receipt:		No
Universal Waste Indicator:		No
Universal Waste Destination Facility:		No
Federal Universal Waste:		No
Active Site Fed-Reg Treatment Storage and Disposal Facility:		Not reported
Active Site Converter Treatment storage and Disposal Facility:		Not reported
Active Site State-Reg Treatment Storage and Disposal Facility:		Not reported
Active Site State-Reg Handler:		---
Federal Facility Indicator:		Not reported
Hazardous Secondary Material Indicator:		NN
Sub-Part K Indicator:		Not reported
Commercial TSD Indicator:		No
Treatment Storage and Disposal Type:		Not reported
2018 GPRA Permit Baseline:		Not on the Baseline
2018 GPRA Renewals Baseline:		Not on the Baseline
Permit Renewals Workload Universe:		Not reported

PALLADINO STORE HOUSE (Continued) **1014399232**

Permit Workload Universe:	Not reported
Permit Progress Universe:	Not reported
Post-Closure Workload Universe:	Not reported
Closure Workload Universe:	Not reported
202 GPRA Corrective Action Baseline:	No
Corrective Action Workload Universe:	No
Subject to Corrective Action Universe:	No
Non-TSDFs Where RCRA CA has Been Imposed Universe:	No
TSDFs Potentially Subject to CA Under 3004 (u)/(v) Universe:	No
TSDFs Only Subject to CA under Discretionary Auth Universe:	No
Corrective Action Priority Ranking:	No NCAPS ranking
Environmental Control Indicator:	No
Institutional Control Indicator:	No
Human Exposure Controls Indicator:	N/A
Groundwater Controls Indicator:	N/A
Operating TSDF Universe:	Not reported
Full Enforcement Universe:	Not reported
Significant Non-Complier Universe:	No
Unaddressed Significant Non-Complier Universe:	No
Addressed Significant Non-Complier Universe:	No
Significant Non-Complier With a Compliance Schedule Universe:	No
Financial Assurance Required:	Not reported
Handler Date of Last Change:	20170831
Recognized Trader-Importer:	No
Recognized Trader-Exporter:	No
Importer of Spent Lead Acid Batteries:	No
Exporter of Spent Lead Acid Batteries:	No
Recycler Activity Without Storage:	Not reported
Manifest Broker:	Not reported
Sub-Part P Indicator:	No

Hazardous Waste Summary:

Waste Code:	D008
Waste Description:	LEAD

Handler - Owner Operator:

Owner/Operator Indicator:	Owner
Owner/Operator Name:	NYC DEPT OF PARKS & RECREATION
Legal Status:	Municipal
Date Became Current:	19990402
Date Ended Current:	Not reported
Owner/Operator Address:	OLMSTED CENTER - CORONA PARK
Owner/Operator City,State,Zip:	FLUSHING, NY 11368
Owner/Operator Telephone:	Not reported
Owner/Operator Telephone Ext:	Not reported
Owner/Operator Fax:	Not reported
Owner/Operator Email:	Not reported

Owner/Operator Indicator:	Operator
Owner/Operator Name:	REGIONAL MANAGEMENT & CONSULTING INC
Legal Status:	Municipal
Date Became Current:	20100208
Date Ended Current:	Not reported
Owner/Operator Address:	Not reported
Owner/Operator City,State,Zip:	Not reported

PALLADINO STORE HOUSE (Continued) **1014399232**

Owner/Operator Telephone:	Not reported
Owner/Operator Telephone Ext:	Not reported
Owner/Operator Fax:	Not reported
Owner/Operator Email:	Not reported
Owner/Operator Indicator:	Owner
Owner/Operator Name:	NYC DEPT OF PARKS & RECREATION
Legal Status:	Municipal
Date Became Current:	19990402
Date Ended Current:	Not reported
Owner/Operator Address:	OLMSTED CENTER - CORONA PARK
Owner/Operator City,State,Zip:	FLUSHING, NY 11368
Owner/Operator Telephone:	Not reported
Owner/Operator Telephone Ext:	Not reported
Owner/Operator Fax:	Not reported
Owner/Operator Email:	Not reported
Owner/Operator Indicator:	Operator
Owner/Operator Name:	REGIONAL MANAGEMENT & CONSULTING INC
Legal Status:	Municipal
Date Became Current:	20100208
Date Ended Current:	Not reported
Owner/Operator Address:	Not reported
Owner/Operator City,State,Zip:	Not reported
Owner/Operator Telephone:	Not reported
Owner/Operator Telephone Ext:	Not reported
Owner/Operator Fax:	Not reported
Owner/Operator Email:	Not reported

Historic Generators:

Receive Date:	20170525
Handler Name: PALLADINO STORE HOUSE	
Federal Waste Generator Description:	Conditionally Exempt Small Quantity Generator
State District Owner:	NY
Large Quantity Handler of Universal Waste:	No
Recognized Trader Importer:	No
Recognized Trader Exporter:	No
Spent Lead Acid Battery Importer:	No
Spent Lead Acid Battery Exporter:	No
Current Record:	Yes
Non Storage Recycler Activity:	Not reported
Electronic Manifest Broker:	Not reported
Receive Date:	20100211
Handler Name: PALLADINO STORE HOUSE	
Federal Waste Generator Description:	Conditionally Exempt Small Quantity Generator
State District Owner:	NY
Large Quantity Handler of Universal Waste:	No
Recognized Trader Importer:	No
Recognized Trader Exporter:	No
Spent Lead Acid Battery Importer:	No
Spent Lead Acid Battery Exporter:	No
Current Record:	No
Non Storage Recycler Activity:	Not reported
Electronic Manifest Broker:	Not reported

PALLADINO STORE HOUSE (Continued) **1014399232**

List of NAICS Codes and Descriptions:
NAICS Code: 23599
NAICS Description: ALL OTHER SPECIAL TRADE CONTRACTORS

Facility Has Received Notices of Violations:
Violations: No Violations Found

Evaluation Action Summary:
Evaluations: No Evaluations Found

NY MANIFEST:
Name: NYC PARKS & REC -PALLADINO STORE HOUSE
Address: PALLADINO & FIRST AVE
City,State,Zip: NEW YORK, NY 10035
Country: USA
EPA ID: NYR000172817
Facility Status: Not reported
Location Address 1: PALLADINO & FIRST AVE
Code: BP
Location Address 2: Not reported
Total Tanks: Not reported
Location City: NEW YORK
Location State: NY
Location Zip: 10035
Location Zip 4: Not reported

NY MANIFEST:
EPAID: NYR000172817
Mailing Name: NYC PARKS & REC -PALLADINO STORE HOUSE
Mailing Contact: PALLADINO STORE HOUSE
Mailing Address 1: OLMSTEAD CENTER CORONA PARK
Mailing Address 2: RM 24A
Mailing City: FLUSHING
Mailing State: NY
Mailing Zip: 11368
Mailing Zip 4: Not reported
Mailing Country: USA
Mailing Phone: 7187606761

NY MANIFEST:
Document ID: Not reported
Manifest Status: Not reported
seq: Not reported
Year: 2018
Trans1 State ID: NYR00081570
Trans2 State ID: NYD049178296
Generator Ship Date: 02/19/2010
Trans1 Recv Date: 02/19/2010
Trans2 Recv Date: 02/19/2010
TSD Site Recv Date: 05/26/2010
Part A Recv Date: Not reported
Part B Recv Date: Not reported
Generator EPA ID: NYR000172817
Trans1 EPA ID: Not reported

PALLADINO STORE HOUSE (Continued) **1014399232**

Trans2 EPA ID:	Not reported
TSDF ID 1:	OHD083377010
TSDF ID 2:	Not reported
Manifest Tracking Number:	000078459JJK
Import Indicator:	N
Export Indicator:	Y
Discr Quantity Indicator:	N
Discr Type Indicator:	N
Discr Residue Indicator:	N
Discr Partial Reject Indicator:	N
Discr Full Reject Indicator:	N
Manifest Ref Number:	Not reported
Alt Facility RCRA ID:	Not reported
Alt Facility Sign Date:	Not reported
MGMT Method Type Code:	H141
Waste Code:	Not reported
Waste Code:	Not reported
Waste Code:	Not reported
Waste Code:	Not reported
Waste Code:	Not reported
Waste Code:	Not reported
Quantity:	2200
Units:	P - Pounds
Number of Containers:	5
Container Type:	DM - Metal drums, barrels
Handling Method:	R Material recovery of more than 75 percent of the total material.
Specific Gravity:	1
Waste Code:	D008
Waste Code 1_2:	Not reported
Waste Code 1_3:	Not reported
Waste Code 1_4:	Not reported
Waste Code 1_5:	Not reported
Waste Code 1_6:	Not reported

I147 **MAN HOLE** **NY Spills** **S118260580**
NNE **FIRST AVE AND PALADINO AVE** **N/A**
< 1/8 **NEW YORK, NY**
0.124 mi.
654 ft. **Site 14 of 24 in cluster I**

Relative: **Higher**

Actual: **11 ft.**

SPILLS:

Name:	MAN HOLE
Address:	FIRST AVE AND PALADINO AVE
City,State,Zip:	NEW YORK, NY
Spill Number/Closed Date:	1505305 / 2016-07-22
Facility ID:	1505305
Facility Type:	ER
DER Facility ID:	467213
Site ID:	512662
DEC Region:	2
Spill Cause:	Unknown
Spill Class:	D4
SWIS:	3101
Spill Date:	2015-08-17
Investigator:	RMPIPER
Referred To:	Not reported
Reported to Dept:	2015-08-17

MAN HOLE (Continued) **S118260580**

CID:	Not reported
Water Affected:	Not reported
Spill Source:	Unknown
Spill Notifier:	Other
Cleanup Ceased:	Not reported
Cleanup Meets Std:	False
Last Inspection:	Not reported
Recommended Penalty:	False
UST Trust:	False
Remediation Phase:	0
Date Entered In Computer:	2015-08-17
Spill Record Last Update:	2016-07-22
Spiller Name:	Not reported
Spiller Company:	UNKNOWN
Spiller Address:	Not reported
Spiller Company:	999
Contact Name:	TOM BOSSHARD
DEC Memo:	"left message for Verizon. DEC Pipe spoke with Tom Brossard. Spill will be cleaned when id comes back. Small amount but need SOP. DEC Piper spoke with Tom Brossard of Verizon. Verizon pumped manhole and product has not reoccurred. Unknown source. Spill closed."
Remarks:	"water oil mix in man hole"

All Materials:

Site ID:	512662
Operable Unit ID:	1261915
Operable Unit:	01
Material ID:	2265397
Material Code:	0066A
Material Name:	unknown petroleum
Case No.:	Not reported
Material FA:	Petroleum
Quantity:	Not reported
Units:	G
Recovered:	Not reported
Oxygenate:	Not reported

I148 **CON EDISON** **RCRA NonGen / NLR** **1012185565**
NNE **1ST AVE & PALADINO AVE** **NYP004163739**
< 1/8 **NEW YORK, NY 10014**
0.124 mi.
654 ft. **Site 15 of 24 in cluster I**

Relative: **Higher**

Actual: **11 ft.**

RCRA NonGen / NLR:

Date Form Received by Agency:		20160601
Handler Name:	CON EDISON	
Handler Address:		1ST AVE & PALADINO AVE
Handler City,State,Zip:		NEW YORK, NY 10014
EPA ID:		NYP004163739
Contact Name:		DENNIS MICHAELIDES
Contact Address:		Not reported
Contact City,State,Zip:		Not reported
Contact Telephone:		718-204-4297
Contact Fax:		Not reported
Contact Email:		Not reported
Contact Title:		Not reported
EPA Region:		02

CON EDISON (Continued) **1012185565**

Land Type:	Private
Federal Waste Generator Description:	Not a generator, verified
Non-Notifier:	Not reported
Biennial Report Cycle:	Not reported
Accessibility:	Not reported
Active Site Indicator:	Not reported
State District Owner:	NY
State District:	NYSDEC R2
Mailing Address:	4 IRVING PL, RM 828
Mailing City,State,Zip:	NEW YORK, NY 10003
Owner Name:	Not reported
Owner Type:	Not reported
Operator Name:	Not reported
Operator Type:	Not reported
Short-Term Generator Activity:	No
Importer Activity:	No
Mixed Waste Generator:	No
Transporter Activity:	No
Transfer Facility Activity:	No
Recycler Activity with Storage:	No
Small Quantity On-Site Burner Exemption:	No
Smelting Melting and Refining Furnace Exemption:	No
Underground Injection Control:	No
Off-Site Waste Receipt:	No
Universal Waste Indicator:	No
Universal Waste Destination Facility:	No
Federal Universal Waste:	No
Active Site Fed-Reg Treatment Storage and Disposal Facility:	Not reported
Active Site Converter Treatment storage and Disposal Facility:	Not reported
Active Site State-Reg Treatment Storage and Disposal Facility:	Not reported
Active Site State-Reg Handler:	---
Federal Facility Indicator:	Not reported
Hazardous Secondary Material Indicator:	NN
Sub-Part K Indicator:	Not reported
Commercial TSD Indicator:	No
Treatment Storage and Disposal Type:	Not reported
2018 GPRA Permit Baseline:	Not on the Baseline
2018 GPRA Renewals Baseline:	Not on the Baseline
Permit Renewals Workload Universe:	Not reported
Permit Workload Universe:	Not reported
Permit Progress Universe:	Not reported
Post-Closure Workload Universe:	Not reported
Closure Workload Universe:	Not reported
202 GPRA Corrective Action Baseline:	No
Corrective Action Workload Universe:	No
Subject to Corrective Action Universe:	No
Non-TSDFs Where RCRA CA has Been Imposed Universe:	No
TSDFs Potentially Subject to CA Under 3004 (u)/(v) Universe:	No
TSDFs Only Subject to CA under Discretionary Auth Universe:	No
Corrective Action Priority Ranking:	No NCAPS ranking
Environmental Control Indicator:	No
Institutional Control Indicator:	No
Human Exposure Controls Indicator:	N/A
Groundwater Controls Indicator:	N/A
Operating TSDF Universe:	Not reported
Full Enforcement Universe:	Not reported
Significant Non-Complier Universe:	No

CON EDISON (Continued) **1012185565**

Unaddressed Significant Non-Complier Universe:	No
Addressed Significant Non-Complier Universe:	No
Significant Non-Complier With a Compliance Schedule Universe:	No
Financial Assurance Required:	Not reported
Handler Date of Last Change:	20160726
Recognized Trader-Importer:	No
Recognized Trader-Exporter:	No
Importer of Spent Lead Acid Batteries:	No
Exporter of Spent Lead Acid Batteries:	No
Recycler Activity Without Storage:	Not reported
Manifest Broker:	Not reported
Sub-Part P Indicator:	No

Historic Generators:

Receive Date:	20090209
Handler Name: CON EDISON	
Federal Waste Generator Description:	Conditionally Exempt Small Quantity Generator
State District Owner:	Not reported
Large Quantity Handler of Universal Waste:	No
Recognized Trader Importer:	No
Recognized Trader Exporter:	No
Spent Lead Acid Battery Importer:	No
Spent Lead Acid Battery Exporter:	No
Current Record:	No
Non Storage Recycler Activity:	Not reported
Electronic Manifest Broker:	Not reported

Receive Date:	20160601
Handler Name: CON EDISON	
Federal Waste Generator Description:	Not a generator, verified
State District Owner:	NY
Large Quantity Handler of Universal Waste:	No
Recognized Trader Importer:	No
Recognized Trader Exporter:	No
Spent Lead Acid Battery Importer:	No
Spent Lead Acid Battery Exporter:	No
Current Record:	Yes
Non Storage Recycler Activity:	Not reported
Electronic Manifest Broker:	Not reported

List of NAICS Codes and Descriptions:

NAICS Codes:	No NAICS Codes Found

Facility Has Received Notices of Violations:

Violations:	No Violations Found

Evaluation Action Summary:

Evaluations:	No Evaluations Found

I149 **CON EDISON MANHOLE 53890** **RCRA NonGen / NLR** **1014918469**
NNE **1ST AVE & PALADINO AVE E** **NJ MANIFEST** **NYP004220836**
< 1/8 **NEW YORK, NY 10032**
0.124 mi.
654 ft. **Site 16 of 24 in cluster I**

Relative:
Higher

Actual:
11 ft.

RCRA NonGen / NLR:

Date Form Received by Agency:	20111229
Handler Name:	CON EDISON MANHOLE 53890
Handler Address:	1ST AVE & PALADINO AVE E
Handler City,State,Zip:	NEW YORK, NY 10032
EPA ID:	NYP004220836
Contact Name:	JOSE MONTALVO
Contact Address:	Not reported
Contact City,State,Zip:	Not reported
Contact Telephone:	212-427-1331
Contact Fax:	Not reported
Contact Email:	Not reported
Contact Title:	OPERATING SUPERVISOR
EPA Region:	02
Land Type:	Private
Federal Waste Generator Description:	Not a generator, verified
Non-Notifier:	Not reported
Biennial Report Cycle:	Not reported
Accessibility:	Not reported
Active Site Indicator:	Not reported
State District Owner:	NY
State District:	NYSDEC R2
Mailing Address:	IRVING PL RM 828
Mailing City,State,Zip:	NEW YORK, NY 10003
Owner Name:	Not reported
Owner Type:	Not reported
Operator Name:	Not reported
Operator Type:	Not reported
Short-Term Generator Activity:	No
Importer Activity:	No
Mixed Waste Generator:	No
Transporter Activity:	No
Transfer Facility Activity:	No
Recycler Activity with Storage:	No
Small Quantity On-Site Burner Exemption:	No
Smelting Melting and Refining Furnace Exemption:	No
Underground Injection Control:	No
Off-Site Waste Receipt:	No
Universal Waste Indicator:	No
Universal Waste Destination Facility:	No
Federal Universal Waste:	No
Active Site Fed-Reg Treatment Storage and Disposal Facility:	Not reported
Active Site Converter Treatment storage and Disposal Facility:	Not reported
Active Site State-Reg Treatment Storage and Disposal Facility:	Not reported
Active Site State-Reg Handler:	---
Federal Facility Indicator:	Not reported
Hazardous Secondary Material Indicator:	NN
Sub-Part K Indicator:	Not reported
Commercial TSD Indicator:	No
Treatment Storage and Disposal Type:	Not reported
2018 GPRA Permit Baseline:	Not on the Baseline
2018 GPRA Renewals Baseline:	Not on the Baseline
Permit Renewals Workload Universe:	Not reported

CON EDISON MANHOLE 53890 (Continued) **1014918469**

Permit Workload Universe:	Not reported
Permit Progress Universe:	Not reported
Post-Closure Workload Universe:	Not reported
Closure Workload Universe:	Not reported
202 GPRA Corrective Action Baseline:	No
Corrective Action Workload Universe:	No
Subject to Corrective Action Universe:	No
Non-TSDFs Where RCRA CA has Been Imposed Universe:	No
TSDFs Potentially Subject to CA Under 3004 (u)/(v) Universe:	No
TSDFs Only Subject to CA under Discretionary Auth Universe:	No
Corrective Action Priority Ranking:	No NCAPS ranking
Environmental Control Indicator:	No
Institutional Control Indicator:	No
Human Exposure Controls Indicator:	N/A
Groundwater Controls Indicator:	N/A
Operating TSDF Universe:	Not reported
Full Enforcement Universe:	Not reported
Significant Non-Complier Universe:	No
Unaddressed Significant Non-Complier Universe:	No
Addressed Significant Non-Complier Universe:	No
Significant Non-Complier With a Compliance Schedule Universe:	No
Financial Assurance Required:	Not reported
Handler Date of Last Change:	20110701
Recognized Trader-Importer:	No
Recognized Trader-Exporter:	No
Importer of Spent Lead Acid Batteries:	No
Exporter of Spent Lead Acid Batteries:	No
Recycler Activity Without Storage:	Not reported
Manifest Broker:	Not reported
Sub-Part P Indicator:	No

Historic Generators:

Receive Date:	20101129
Handler Name:	CON EDISON MANHOLE 53890
Federal Waste Generator Description:	Conditionally Exempt Small Quantity Generator
State District Owner:	NY
Large Quantity Handler of Universal Waste:	No
Recognized Trader Importer:	No
Recognized Trader Exporter:	No
Spent Lead Acid Battery Importer:	No
Spent Lead Acid Battery Exporter:	No
Current Record:	No
Non Storage Recycler Activity:	Not reported
Electronic Manifest Broker:	Not reported

Receive Date:	20111229
Handler Name:	CON EDISON MANHOLE 53890
Federal Waste Generator Description:	Not a generator, verified
State District Owner:	NY
Large Quantity Handler of Universal Waste:	No
Recognized Trader Importer:	No
Recognized Trader Exporter:	No
Spent Lead Acid Battery Importer:	No
Spent Lead Acid Battery Exporter:	No
Current Record:	Yes
Non Storage Recycler Activity:	Not reported

CON EDISON MANHOLE 53890 (Continued) **1014918469**

Electronic Manifest Broker: Not reported

List of NAICS Codes and Descriptions:
NAICS Codes: No NAICS Codes Found

Facility Has Received Notices of Violations:
Violations: No Violations Found

Evaluation Action Summary:
Evaluations: No Evaluations Found

NJ MANIFEST:

EPA Id:	NYP004220836
Mail Address:	IRVING PL RM 828
Mail City/State/Zip:	NEW YORK, NY 10003
Facility Phone:	Not reported
Emergency Phone:	Not reported
Contact:	JOSE MONTALVO
Comments:	Not reported
SIC Code:	Not reported
County:	NY061
Municipal:	Not reported
Previous EPA Id:	Not reported
Gen Flag:	Not reported
Trans Flag:	Not reported
TSDF Flag:	Not reported
Name Change:	Not reported
Date Change:	Not reported

Manifest:

Manifest Number:	001057882GBF
EPA ID:	NYP004220836
Date Shipped:	11/29/2010
TSDF EPA ID:	NJD002200046
Transporter EPA ID:	NJ0000027193
Transporter 2 EPA ID:	Not reported
Transporter 3 EPA ID:	Not reported
Transporter 4 EPA ID:	Not reported
Transporter 5 EPA ID:	Not reported
Transporter 6 EPA ID:	Not reported
Transporter 7 EPA ID:	Not reported
Transporter 8 EPA ID:	Not reported
Transporter 9 EPA ID:	Not reported
Transporter 10 EPA ID:	Not reported
Date Trans1 Transported Waste:	11/29/2010
Date Trans2 Transported Waste:	Not reported
Date Trans3 Transported Waste:	Not reported
Date Trans4 Transported Waste:	Not reported
Date Trans5 Transported Waste:	Not reported
Date Trans6 Transported Waste:	Not reported
Date Trans7 Transported Waste:	Not reported
Date Trans8 Transported Waste:	Not reported
Date Trans9 Transported Waste:	Not reported
Date Trans10 Transported Waste:	Not reported
Date TSDF Received Waste:	11/30/2010

CON EDISON MANHOLE 53890 (Continued) **1014918469**

TSDF EPA Facility Name:	Not reported
QTY Units:	Not reported
Transporter SEQ ID:	Not reported
Transporter-1 Date:	Not reported
Waste SEQ ID:	Not reported
Waste Type Code 2:	Not reported
Waste Type Code 3:	Not reported
Waste Type Code 4:	Not reported
Waste Type Code 5:	Not reported
Waste Type Code 6:	Not reported
Date Accepted:	Not reported
Manifest Discrepancy Type:	Not reported
Data Entry Number:	Not reported
Was Load Rejected:	NEW YORK, NY 10003
Reason Load Was Rejected:	Not reported

Waste:

Manifest Year:	Not reported
Waste Code:	D008
Hand Code:	H111
Quantity:	3000 P

I150 **MANHOLE 53890** **NY Spills** **S106737120**
NNE **FIRST AVE & PALLADINO AVE** **N/A**
< 1/8 **MANHATTAN, NY**
0.124 mi.
654 ft. **Site 17 of 24 in cluster I**

Relative: **Higher**

Actual: **11 ft.**

SPILLS:

Name:	MANHOLE 53890
Address:	FIRST AVE & PALLADINO AVE
City,State,Zip:	MANHATTAN, NY
Spill Number/Closed Date:	0411614 / 2008-01-10
Facility ID:	0411614
Facility Type:	ER
DER Facility ID:	272199
Site ID:	336856
DEC Region:	2
Spill Cause:	Unknown
Spill Class:	C4
SWIS:	3101
Spill Date:	2005-01-29
Investigator:	JHOCONNE
Referred To:	Not reported
Reported to Dept:	2005-01-29
CID:	41
Water Affected:	Not reported
Spill Source:	Unknown
Spill Notifier:	Affected Persons
Cleanup Ceased:	Not reported
Cleanup Meets Std:	False
Last Inspection:	Not reported
Recommended Penalty:	False
UST Trust:	False
Remediation Phase:	0

MANHOLE 53890 (Continued) **S106737120**

Date Entered In Computer:	2005-01-31
Spill Record Last Update:	2008-01-10
Spiller Name:	Not reported
Spiller Company:	UNKNOWN
Spiller Address:	Not reported
Spiller Company:	999
Contact Name:	ERT DESK
DEC Memo:	"01/10/08 - See eDocs for Con Ed report detailing cleanup and closure. e2mis no. 157012: On 1/29/05 at 18:49 G. Williams # 78618 field operator called to report that at 18:40 he discovered 3 gallons of an unknow oil & 4 gallons of water mixed with dirt in manhole-53890. This structure is located at E/S 1 Ave 97' S/O Paladino Ave. He was there to ID a feeder & working on Acct # F3242. He will take a sample for PCB & ID with a chain of custody # CC-19986. A tag was # 45098. There was no sewers or waterway affected. 1/29/05 22:48 Received lab results, Lab Sequence Number: 05-00787-001 Analysis indicates the presence of a cable oil. 1/30/05 00:21 Received lab results, Lab Sequence Number: 05-00786-001 Total PCB <1 PPM Update: 02/07/05 @ 19:25 hrs D.Brown 18841 U.G Dept reports that final clean up is complete @19:15 hrs 3 barrels solids removed and vactor truck flushed and power washed. Slix was used and washed twice. Tag 45098 has been removed"
Remarks:	"4 GALLONS WATER - CONTAINED TO MANHOLE - NO TO 5 QUESTIONS - REF 157012"

All Materials:

Site ID:	336856
Operable Unit ID:	1098857
Operable Unit:	01
Material ID:	579062
Material Code:	0066A
Material Name:	unknown petroleum
Case No.:	Not reported
Material FA:	Petroleum
Quantity:	3.00
Units:	G
Recovered:	.00
Oxygenate:	Not reported

I151 **CONSOLIDATED EDISON - MH 53890** **NY MANIFEST** **S117564424**
NNE **1ST AVE & PALADINO AVE E** **N/A**
< 1/8 **NEW YORK, NY 10032**
0.124 mi.
654 ft. **Site 18 of 24 in cluster I**

Relative:
Higher

Actual:
11 ft.

NY MANIFEST:

Name:	CONSOLIDATED EDISON - MH 53890
Address:	1ST AVE & PALADINO AVE E
City,State,Zip:	NEW YORK, NY 10032
Country:	USA
EPA ID:	NYP004220836
Facility Status:	Not reported
Location Address 1:	E/S 1ST AVE. 97' S/N/C PALADIN
Code:	BP
Location Address 2:	O AVE.
Total Tanks:	Not reported
Location City:	NEW YORK

CONSOLIDATED EDISON - MH 53890 (Continued) **S117564424**

Location State:	NY
Location Zip:	10032
Location Zip 4:	Not reported

NY MANIFEST:

EPAID:	NYP004220836
Mailing Name:	CONSOLIDATED EDISON - MH 53890
Mailing Contact:	TOM TEELING
Mailing Address 1:	4 IRVING PLACE RM 828
Mailing Address 2:	Not reported
Mailing City:	NEW YORK
Mailing State:	NY
Mailing Zip:	10003
Mailing Zip 4:	Not reported
Mailing Country:	USA
Mailing Phone:	2124603770

NY MANIFEST:

Document ID:	Not reported
Manifest Status:	Not reported
seq:	Not reported
Year:	2018
Trans1 State ID:	NJ0000027193
Trans2 State ID:	Not reported
Generator Ship Date:	11/29/2010
Trans1 Recv Date:	11/29/2010
Trans2 Recv Date:	Not reported
TSD Site Recv Date:	11/30/2010
Part A Recv Date:	Not reported
Part B Recv Date:	Not reported
Generator EPA ID:	NYP004220836
Trans1 EPA ID:	Not reported
Trans2 EPA ID:	Not reported
TSDF ID 1:	NJD002200046
TSDF ID 2:	Not reported
Manifest Tracking Number:	001057882GBF
Import Indicator:	N
Export Indicator:	N
Discr Quantity Indicator:	N
Discr Type Indicator:	N
Discr Residue Indicator:	N
Discr Partial Reject Indicator:	N
Discr Full Reject Indicator:	N
Manifest Ref Number:	Not reported
Alt Facility RCRA ID:	Not reported
Alt Facility Sign Date:	Not reported
MGMT Method Type Code:	H111
Waste Code:	Not reported
Waste Code:	Not reported
Waste Code:	Not reported
Waste Code:	Not reported
Waste Code:	Not reported
Waste Code:	Not reported
Quantity:	3000
Units:	P - Pounds
Number of Containers:	1
Container Type:	TT - Cargo tank, tank trucks

CONSOLIDATED EDISON - MH 53890 (Continued) **S117564424**

Handling Method:	T Chemical, physical, or biological treatment.
Specific Gravity:	1
Waste Code:	D008
Waste Code 1_2:	Not reported
Waste Code 1_3:	Not reported
Waste Code 1_4:	Not reported
Waste Code 1_5:	Not reported
Waste Code 1_6:	Not reported

I152 **MANHOLE VERIZON 65952** **NY Spills** **S110769041**
NNE **1ST AVE AND PALADINO AVE** **N/A**
< 1/8 **MANHATTAN, NY**
0.124 mi.
654 ft. **Site 19 of 24 in cluster I**

Relative:
Higher

Actual:
11 ft.

SPILLS:

Name:	MANHOLE VERIZON 65952
Address:	1ST AVE AND PALADINO AVE
City,State,Zip:	MANHATTAN, NY
Spill Number/Closed Date:	1012469 / 2011-04-14
Facility ID:	1012469
Facility Type:	ER
DER Facility ID:	401237
Site ID:	446404
DEC Region:	2
Spill Cause:	Unknown
Spill Class:	Not reported
SWIS:	3101
Spill Date:	2011-03-15
Investigator:	smsanges
Referred To:	Not reported
Reported to Dept:	2011-03-15
CID:	Not reported
Water Affected:	Not reported
Spill Source:	Commercial/Industrial
Spill Notifier:	Other
Cleanup Ceased:	Not reported
Cleanup Meets Std:	False
Last Inspection:	Not reported
Recommended Penalty:	False
UST Trust:	False
Remediation Phase:	0
Date Entered In Computer:	2011-03-15
Spill Record Last Update:	2011-04-14
Spiller Name:	TOM BOSSHARD
Spiller Company:	MANHOLE VERIZON 65952
Spiller Address:	1ST AVE AND PALADINO AVE
Spiller Company:	999
Contact Name:	TOM BOSSHARD
DEC Memo:	"Minor sheen in manhole puddle. Cleanup complete"
Remarks:	"unk oil found in manhole, investigation and clean up pending"

All Materials:

Site ID:	446404
Operable Unit ID:	1196756
Operable Unit:	01
Material ID:	2193078

MANHOLE VERIZON 65952 (Continued) **S110769041**

Material Code:	0066A
Material Name:	unknown petroleum
Case No.:	Not reported
Material FA:	Petroleum
Quantity:	Not reported
Units:	Not reported
Recovered:	Not reported
Oxygenate:	Not reported

I153 **CONSOLIDATED EDISON MH53890** **NY MANIFEST** **S117564313**
NNE **1ST AVE & PALADINO AVE** **N/A**
< 1/8 **NEW YORK, NY 10014**
0.124 mi.
654 ft. **Site 20 of 24 in cluster I**

Relative:
Higher

Actual:
11 ft.

NY MANIFEST:

Name:	CONSOLIDATED EDISON MH53890
Address:	1ST AVE & PALADINO AVE
City,State,Zip:	NEW YORK, NY 10014
Country:	USA
EPA ID:	NYP004163739
Facility Status:	Not reported
Location Address 1:	MH53890 1ST AVE & PALADINO AVE
Code:	BP
Location Address 2:	Not reported
Total Tanks:	Not reported
Location City:	NEW YORK
Location State:	NY
Location Zip:	Not reported
Location Zip 4:	Not reported

NY MANIFEST:

EPAID:	NYP004163739
Mailing Name:	CONSOLIDATED EDISON MH53890
Mailing Contact:	CONSOLIDATED EDISON
Mailing Address 1:	4 IRVING PL RM 828
Mailing Address 2:	Not reported
Mailing City:	NEW YORK
Mailing State:	NY
Mailing Zip:	10003
Mailing Zip 4:	Not reported
Mailing Country:	USA
Mailing Phone:	2124602808

NY MANIFEST:

Document ID:	Not reported
Manifest Status:	Not reported
seq:	Not reported
Year:	2018
Trans1 State ID:	NYD006982359
Trans2 State ID:	Not reported
Generator Ship Date:	02/09/2009
Trans1 Recv Date:	02/09/2009
Trans2 Recv Date:	Not reported
TSD Site Recv Date:	02/10/2009
Part A Recv Date:	Not reported
Part B Recv Date:	Not reported

CONSOLIDATED EDISON MH53890 (Continued) **S117564313**

Generator EPA ID:	NYP004163739
Trans1 EPA ID:	Not reported
Trans2 EPA ID:	Not reported
TSDF ID 1:	NYD077444263
TSDF ID 2:	Not reported
Manifest Tracking Number:	001432894FLE
Import Indicator:	N
Export Indicator:	N
Discr Quantity Indicator:	N
Discr Type Indicator:	N
Discr Residue Indicator:	N
Discr Partial Reject Indicator:	N
Discr Full Reject Indicator:	N
Manifest Ref Number:	Not reported
Alt Facility RCRA ID:	Not reported
Alt Facility Sign Date:	Not reported
MGMT Method Type Code:	H141
Waste Code:	Not reported
Waste Code:	Not reported
Waste Code:	Not reported
Waste Code:	Not reported
Waste Code:	Not reported
Waste Code:	Not reported
Quantity:	100
Units:	K - Kilograms (2.2 pounds)
Number of Containers:	2
Container Type:	DM - Metal drums, barrels
Handling Method:	L Landfill.
Specific Gravity:	1
Waste Code:	B007
Waste Code 1_2:	D008
Waste Code 1_3:	Not reported
Waste Code 1_4:	Not reported
Waste Code 1_5:	Not reported
Waste Code 1_6:	Not reported

I154 **CON EDISON MANHOLE 53890** **RCRA NonGen / NLR** **1014918668**
NNE **PALADINO AVE & 1ST AVE SE COR** **NJ MANIFEST** **NYP004222840**
< 1/8 **NEW YORK, NY 10035** **NY MANIFEST**
0.125 mi.
658 ft. **Site 21 of 24 in cluster I**

Relative: **Higher**
Actual: **11 ft.**

RCRA NonGen / NLR:

Date Form Received by Agency:	20110201
Handler Name:	CON EDISON MANHOLE 53890
Handler Address:	PALADINO AVE & 1ST AVE SE COR
Handler City,State,Zip:	NEW YORK, NY 10035
EPA ID:	NYP004222840
Contact Name:	JUAN RODRIGUEZ
Contact Address:	Not reported
Contact City,State,Zip:	Not reported
Contact Telephone:	347-865-5931
Contact Fax:	Not reported
Contact Email:	Not reported
Contact Title:	OPERATING SUPERVISOR
EPA Region:	02
Land Type:	Private

CON EDISON MANHOLE 53890 (Continued) **1014918668**

Federal Waste Generator Description:	Not a generator, verified
Non-Notifier:	Not reported
Biennial Report Cycle:	Not reported
Accessibility:	Not reported
Active Site Indicator:	Not reported
State District Owner:	NY
State District:	NYSDEC R2
Mailing Address:	IRVING PL RM 828
Mailing City,State,Zip:	NEW YORK, NY 10003
Owner Name:	Not reported
Owner Type:	Not reported
Operator Name:	Not reported
Operator Type:	Not reported
Short-Term Generator Activity:	No
Importer Activity:	No
Mixed Waste Generator:	No
Transporter Activity:	No
Transfer Facility Activity:	No
Recycler Activity with Storage:	No
Small Quantity On-Site Burner Exemption:	No
Smelting Melting and Refining Furnace Exemption:	No
Underground Injection Control:	No
Off-Site Waste Receipt:	No
Universal Waste Indicator:	No
Universal Waste Destination Facility:	No
Federal Universal Waste:	No
Active Site Fed-Reg Treatment Storage and Disposal Facility:	Not reported
Active Site Converter Treatment storage and Disposal Facility:	Not reported
Active Site State-Reg Treatment Storage and Disposal Facility:	Not reported
Active Site State-Reg Handler:	---
Federal Facility Indicator:	Not reported
Hazardous Secondary Material Indicator:	NN
Sub-Part K Indicator:	Not reported
Commercial TSD Indicator:	No
Treatment Storage and Disposal Type:	Not reported
2018 GPRA Permit Baseline:	Not on the Baseline
2018 GPRA Renewals Baseline:	Not on the Baseline
Permit Renewals Workload Universe:	Not reported
Permit Workload Universe:	Not reported
Permit Progress Universe:	Not reported
Post-Closure Workload Universe:	Not reported
Closure Workload Universe:	Not reported
202 GPRA Corrective Action Baseline:	No
Corrective Action Workload Universe:	No
Subject to Corrective Action Universe:	No
Non-TSDFs Where RCRA CA has Been Imposed Universe:	No
TSDFs Potentially Subject to CA Under 3004 (u)/(v) Universe:	No
TSDFs Only Subject to CA under Discretionary Auth Universe:	No
Corrective Action Priority Ranking:	No NCAPS ranking
Environmental Control Indicator:	No
Institutional Control Indicator:	No
Human Exposure Controls Indicator:	N/A
Groundwater Controls Indicator:	N/A
Operating TSDF Universe:	Not reported
Full Enforcement Universe:	Not reported
Significant Non-Complier Universe:	No
Unaddressed Significant Non-Complier Universe:	No

CON EDISON MANHOLE 53890 (Continued) **1014918668**

Addressed Significant Non-Complier Universe:	No
Significant Non-Complier With a Compliance Schedule Universe:	No
Financial Assurance Required:	Not reported
Handler Date of Last Change:	20110701
Recognized Trader-Importer:	No
Recognized Trader-Exporter:	No
Importer of Spent Lead Acid Batteries:	No
Exporter of Spent Lead Acid Batteries:	No
Recycler Activity Without Storage:	Not reported
Manifest Broker:	Not reported
Sub-Part P Indicator:	No

Historic Generators:

Receive Date:	20110102
Handler Name:	CON EDISON MANHOLE 53890
Federal Waste Generator Description:	Conditionally Exempt Small Quantity Generator
State District Owner:	NY
Large Quantity Handler of Universal Waste:	No
Recognized Trader Importer:	No
Recognized Trader Exporter:	No
Spent Lead Acid Battery Importer:	No
Spent Lead Acid Battery Exporter:	No
Current Record:	No
Non Storage Recycler Activity:	Not reported
Electronic Manifest Broker:	Not reported

Receive Date:	20110201
Handler Name:	CON EDISON MANHOLE 53890
Federal Waste Generator Description:	Not a generator, verified
State District Owner:	NY
Large Quantity Handler of Universal Waste:	No
Recognized Trader Importer:	No
Recognized Trader Exporter:	No
Spent Lead Acid Battery Importer:	No
Spent Lead Acid Battery Exporter:	No
Current Record:	Yes
Non Storage Recycler Activity:	Not reported
Electronic Manifest Broker:	Not reported

List of NAICS Codes and Descriptions:

NAICS Codes:	No NAICS Codes Found

Facility Has Received Notices of Violations:

Violations:	No Violations Found

Evaluation Action Summary:

Evaluations:	No Evaluations Found

NJ MANIFEST:

EPA Id:	NYP004222840
Mail Address:	IRVING PL RM 828
Mail City/State/Zip:	NEW YORK, NY 10003
Facility Phone:	Not reported

CON EDISON MANHOLE 53890 (Continued) **1014918668**

Emergency Phone:	Not reported
Contact:	JUAN RODRIGUEZ
Comments:	Not reported
SIC Code:	Not reported
County:	NY061
Municipal:	Not reported
Previous EPA Id:	Not reported
Gen Flag:	Not reported
Trans Flag:	Not reported
TSDF Flag:	Not reported
Name Change:	Not reported
Date Change:	Not reported

Manifest:

Manifest Number:	007655605JJK
EPA ID:	NYP004222840
Date Shipped:	1/2/2011
TSDF EPA ID:	NJD002200046
Transporter EPA ID:	NJ0000027193
Transporter 2 EPA ID:	Not reported
Transporter 3 EPA ID:	Not reported
Transporter 4 EPA ID:	Not reported
Transporter 5 EPA ID:	Not reported
Transporter 6 EPA ID:	Not reported
Transporter 7 EPA ID:	Not reported
Transporter 8 EPA ID:	Not reported
Transporter 9 EPA ID:	Not reported
Transporter 10 EPA ID:	Not reported
Date Trans1 Transported Waste:	Not reported
Date Trans2 Transported Waste:	Not reported
Date Trans3 Transported Waste:	Not reported
Date Trans4 Transported Waste:	Not reported
Date Trans5 Transported Waste:	Not reported
Date Trans6 Transported Waste:	Not reported
Date Trans7 Transported Waste:	Not reported
Date Trans8 Transported Waste:	Not reported
Date Trans9 Transported Waste:	Not reported
Date Trans10 Transported Waste:	Not reported
Date TSDF Received Waste:	Not reported
TSDF EPA Facility Name:	Not reported
QTY Units:	Not reported
Transporter SEQ ID:	Not reported
Transporter-1 Date:	Not reported
Waste SEQ ID:	Not reported
Waste Type Code 2:	Not reported
Waste Type Code 3:	Not reported
Waste Type Code 4:	Not reported
Waste Type Code 5:	Not reported
Waste Type Code 6:	Not reported
Date Accepted:	Not reported
Manifest Discrepancy Type:	Not reported
Data Entry Number:	Not reported
Was Load Rejected:	NEW YORK, NY 10003
Reason Load Was Rejected:	Not reported

Waste:

Manifest Year:	Not reported
Waste Code:	D008

CON EDISON MANHOLE 53890 (Continued) **1014918668**

Hand Code: H111
Quantity: 1,000.00 Pounds

NY MANIFEST:
Name: CONSOLIDATED EDISON - MH 53890
Address: PALADINO AVE & 1ST AVE SE COR
City,State,Zip: NEW YORK, NY 10035
Country: USA
EPA ID: NYP004222840
Facility Status: Not reported
Location Address 1: S/E/C PALADINO AVE & 1st AVE
Code: BP
Location Address 2: Not reported
Total Tanks: Not reported
Location City: NEW YORK
Location State: NY
Location Zip: 10035
Location Zip 4: Not reported

NY MANIFEST:
EPAID: NYP004222840
Mailing Name: CONSOLIDATED EDISON - MH 53890
Mailing Contact: TOM TEELING
Mailing Address 1: 4 IRVING PLACE RM 828
Mailing Address 2: Not reported
Mailing City: NEW YORK
Mailing State: NY
Mailing Zip: 10003
Mailing Zip 4: Not reported
Mailing Country: USA
Mailing Phone: 2124603770

NY MANIFEST:
Document ID: Not reported
Manifest Status: Not reported
seq: Not reported
Year: 2018
Trans1 State ID: NJ0000027193
Trans2 State ID: Not reported
Generator Ship Date: 01/02/2011
Trans1 Recv Date: 01/02/2011
Trans2 Recv Date: Not reported
TSD Site Recv Date: 01/04/2011
Part A Recv Date: Not reported
Part B Recv Date: Not reported
Generator EPA ID: NYP004222840
Trans1 EPA ID: Not reported
Trans2 EPA ID: Not reported
TSDF ID 1: NJD002200046
TSDF ID 2: Not reported
Manifest Tracking Number: 007655605JJK
Import Indicator: N
Export Indicator: N
Discr Quantity Indicator: N

CON EDISON MANHOLE 53890 (Continued) **1014918668**

Discr Type Indicator:	N
Discr Residue Indicator:	N
Discr Partial Reject Indicator:	N
Discr Full Reject Indicator:	N
Manifest Ref Number:	Not reported
Alt Facility RCRA ID:	Not reported
Alt Facility Sign Date:	Not reported
MGMT Method Type Code:	H111
Waste Code:	Not reported
Waste Code:	Not reported
Waste Code:	Not reported
Waste Code:	Not reported
Waste Code:	Not reported
Waste Code:	Not reported
Quantity:	1000
Units:	P - Pounds
Number of Containers:	1
Container Type:	TT - Cargo tank, tank trucks
Handling Method:	T Chemical, physical, or biological treatment.
Specific Gravity:	1
Waste Code:	D008
Waste Code 1_2:	Not reported
Waste Code 1_3:	Not reported
Waste Code 1_4:	Not reported
Waste Code 1_5:	Not reported
Waste Code 1_6:	Not reported

N155 **307 E 119 ST** **NY AST** **U004045376**
West **307 EAST 119TH STREET** **N/A**
1/8-1/4 **NEW YORK, NY 10035**
0.127 mi.
670 ft. **Site 1 of 14 in cluster N**

Relative:
Higher

Actual:
12 ft.

AST:

Name:	307 E 119 ST
Address:	307 EAST 119TH STREET
City,State,Zip:	NEW YORK, NY 10035
Region:	STATE
DEC Region:	2
Site Status:	Unregulated/Closed
Facility Id:	2-608727
Program Type:	PBS
UTM X:	589772.69795
UTM Y:	4516970.34711
Expiration Date:	N/A
Site Type:	Apartment Building/Office Building

Affiliation Records:

Site Id:	30579
Affiliation Type:	Facility Owner
Company Name:	2305 2ND CORP
Contact Type:	Not reported
Contact Name:	Not reported
Address1:	2305 2ND AVE
Address2:	Not reported
City:	NEW YORK
State:	NY

307 E 119 ST (Continued) **U004045376**

Zip Code:	10035
Country Code:	001
Phone:	(212) 831-7710
EMail:	Not reported
Fax Number:	Not reported
Modified By:	TRANSLAT
Date Last Modified:	2004-03-04

Site Id:	30579
Affiliation Type:	Mail Contact
Company Name:	JENNY AGEL
Contact Type:	Not reported
Contact Name:	Not reported
Address1:	2305 2ND CORP
Address2:	2305 SECOND AVENUE
City:	NEW YORK
State:	NY
Zip Code:	10035
Country Code:	001
Phone:	(212) 831-7710
EMail:	Not reported
Fax Number:	Not reported
Modified By:	TRANSLAT
Date Last Modified:	2004-03-04

Site Id:	30579
Affiliation Type:	Facility Operator
Company Name:	307 E 119 ST
Contact Type:	Not reported
Contact Name:	JENNY AGEL
Address1:	Not reported
Address2:	Not reported
City:	Not reported
State:	NN
Zip Code:	Not reported
Country Code:	001
Phone:	(212) 831-7710
EMail:	Not reported
Fax Number:	Not reported
Modified By:	TRANSLAT
Date Last Modified:	2004-03-04

Site Id:	30579
Affiliation Type:	Emergency Contact
Company Name:	2305 2ND CORP
Contact Type:	Not reported
Contact Name:	JENNY AGEL
Address1:	Not reported
Address2:	Not reported
City:	Not reported
State:	NN
Zip Code:	Not reported
Country Code:	001
Phone:	(212) 831-7710
EMail:	Not reported
Fax Number:	Not reported
Modified By:	TRANSLAT

307 E 119 ST (Continued) **U004045376**

Date Last Modified: 2004-03-04

Tank Info:

Tank Number: 001
Tank Id: 65571
Material Code: 0000
Common Name of Substance: Empty

Equipment Records:

I00 - Overfill - None
A00 - Tank Internal Protection - None
D01 - Pipe Type - Steel/Carbon Steel/Iron
B00 - Tank External Protection - None
F00 - Pipe External Protection - None
C02 - Pipe Location - Underground/On-ground
G00 - Tank Secondary Containment - None
H00 - Tank Leak Detection - None

Tank Location: Aboveground - contact with soil.... Tank bottom rests on soil, allowing no visual inspection.
Tank Type: Steel/Carbon Steel/Iron
Tank Status: Closed - In Place
Pipe Model: Not reported
Install Date: Not reported
Capacity Gallons: 2000
Tightness Test Method: NN
Date Test: Not reported
Next Test Date: Not reported
Date Tank Closed: Not reported
Register: True
Modified By: TRANSLAT
Last Modified: 04/14/2017
Material Name: empty

I156 **CON EDISON - VAULT VS2269** **NY MANIFEST** **S121968437**
NNE **10 PALADINO AVE** **N/A**
1/8-1/4 **NEW YORK, NY 10035**
0.127 mi.
672 ft. **Site 22 of 24 in cluster I**

Relative:
Higher

Actual:
10 ft.

NY MANIFEST:
Name: CON EDISON - VAULT VS2269
Address: 10 PALADINO AVE
City,State,Zip: NEW YORK, NY 10035
Country: USA
EPA ID: NYP005117621
Facility Status: Not reported
Location Address 1: 10 PALADINO AVE
Code: BP
Location Address 2: Not reported
Total Tanks: Not reported
Location City: NEW YORK
Location State: NY
Location Zip: 10035
Location Zip 4: Not reported

NY MANIFEST:

CON EDISON - VAULT VS2269 (Continued) **S121968437**

EPAID:	NYP005117621
Mailing Name:	CON EDISON - VAULT VS2269
Mailing Contact:	CON EDISON
Mailing Address 1:	4 IRVING PL
Mailing Address 2:	Not reported
Mailing City:	NEW YORK
Mailing State:	NY
Mailing Zip:	10003
Mailing Zip 4:	Not reported
Mailing Country:	USA
Mailing Phone:	Not reported

I157 **CON EDISON - VAULT VS2269** **RCRA-LQG** **1024891507**
NNE **10 PALADINO AVE** **NYP005117621**
1/8-1/4 **NEW YORK, NY 10035**
0.127 mi.
672 ft. **Site 23 of 24 in cluster I**

Relative: RCRA-LQG:
Higher

Date Form Received by Agency:	20180410
Handler Name:	CON EDISON - VAULT VS2269
Handler Address:	10 PALADINO AVE
Handler City,State,Zip:	NEW YORK, NY 10035
EPA ID:	NYP005117621
Contact Name:	ALYSSA SOTTO
Contact Address:	IRVING PLACE, 15TH FL NE
Contact City,State,Zip:	NEW YORK, NY 10003
Contact Telephone:	212-460-2757
Contact Fax:	Not reported
Contact Email:	SOTTOA@CONED.COM
Contact Title:	ASSOCIATE SCIENTIST
EPA Region:	02
Land Type:	Private
Federal Waste Generator Description:	Large Quantity Generator
Non-Notifier:	Not reported
Biennial Report Cycle:	2017
Accessibility:	Not reported
Active Site Indicator:	Handler Activities
State District Owner:	NY
State District:	NYSDEC R2
Mailing Address:	IRVING PLACE, 15TH FL NE
Mailing City,State,Zip:	NEW YORK, NY 10003
Owner Name:	CONSOLIDATED EDISON COMPANY OF NY, INC.
Owner Type:	Private
Operator Name:	CONSOLIDATED EDISON COMPANY OF NY, INC.
Operator Type:	Private
Short-Term Generator Activity:	No
Importer Activity:	No
Mixed Waste Generator:	No
Transporter Activity:	No
Transfer Facility Activity:	No
Recycler Activity with Storage:	No
Small Quantity On-Site Burner Exemption:	No
Smelting Melting and Refining Furnace Exemption:	No
Underground Injection Control:	No
Off-Site Waste Receipt:	No
Universal Waste Indicator:	No

Actual:
10 ft.

CON EDISON - VAULT VS2269 (Continued) **1024891507**

Universal Waste Destination Facility:	No
Federal Universal Waste:	No
Active Site Fed-Reg Treatment Storage and Disposal Facility:	Not reported
Active Site Converter Treatment storage and Disposal Facility:	Not reported
Active Site State-Reg Treatment Storage and Disposal Facility:	Not reported
Active Site State-Reg Handler:	---
Federal Facility Indicator:	Not reported
Hazardous Secondary Material Indicator:	NN
Sub-Part K Indicator:	Not reported
Commercial TSD Indicator:	No
Treatment Storage and Disposal Type:	Not reported
2018 GPRA Permit Baseline:	Not on the Baseline
2018 GPRA Renewals Baseline:	Not on the Baseline
Permit Renewals Workload Universe:	Not reported
Permit Workload Universe:	Not reported
Permit Progress Universe:	Not reported
Post-Closure Workload Universe:	Not reported
Closure Workload Universe:	Not reported
202 GPRA Corrective Action Baseline:	No
Corrective Action Workload Universe:	No
Subject to Corrective Action Universe:	No
Non-TSDFs Where RCRA CA has Been Imposed Universe:	No
TSDFs Potentially Subject to CA Under 3004 (u)/(v) Universe:	No
TSDFs Only Subject to CA under Discretionary Auth Universe:	No
Corrective Action Priority Ranking:	No NCAPS ranking
Environmental Control Indicator:	No
Institutional Control Indicator:	No
Human Exposure Controls Indicator:	N/A
Groundwater Controls Indicator:	N/A
Operating TSDF Universe:	Not reported
Full Enforcement Universe:	Not reported
Significant Non-Complier Universe:	No
Unaddressed Significant Non-Complier Universe:	No
Addressed Significant Non-Complier Universe:	No
Significant Non-Complier With a Compliance Schedule Universe:	No
Financial Assurance Required:	Not reported
Handler Date of Last Change:	20181106
Recognized Trader-Importer:	No
Recognized Trader-Exporter:	No
Importer of Spent Lead Acid Batteries:	No
Exporter of Spent Lead Acid Batteries:	No
Recycler Activity Without Storage:	No
Manifest Broker:	No
Sub-Part P Indicator:	No

Biennial: List of Years
Year: 2017

Click Here for Biennial Reporting System Data:

Hazardous Waste Summary:
Waste Code: D008
Waste Description: LEAD

Handler - Owner Operator:
Owner/Operator Indicator: Owner

CON EDISON - VAULT VS2269 (Continued) **1024891507**

Owner/Operator Name:	CONSOLIDATED EDISON COMPANY OF NY, INC.
Legal Status:	Private
Date Became Current:	20170727
Date Ended Current:	Not reported
Owner/Operator Address:	4 IRVING PLACE
Owner/Operator City,State,Zip:	NEW YORK, NY 10003
Owner/Operator Telephone:	212-460-2757
Owner/Operator Telephone Ext:	Not reported
Owner/Operator Fax:	Not reported
Owner/Operator Email:	Not reported

Owner/Operator Indicator:	Operator
Owner/Operator Name:	CONSOLIDATED EDISON COMPANY OF NY, INC.
Legal Status:	Private
Date Became Current:	20170727
Date Ended Current:	Not reported
Owner/Operator Address:	4 IRVING PLACE
Owner/Operator City,State,Zip:	NEW YORK, NY 10003
Owner/Operator Telephone:	212-460-2757
Owner/Operator Telephone Ext:	Not reported
Owner/Operator Fax:	Not reported
Owner/Operator Email:	Not reported

Historic Generators:

Receive Date:	20180410
Handler Name: CON EDISON - VAULT VS2269	
Federal Waste Generator Description:	Large Quantity Generator
State District Owner:	NY
Large Quantity Handler of Universal Waste:	No
Recognized Trader Importer:	No
Recognized Trader Exporter:	No
Spent Lead Acid Battery Importer:	No
Spent Lead Acid Battery Exporter:	No
Current Record:	Yes
Non Storage Recycler Activity:	No
Electronic Manifest Broker:	No

List of NAICS Codes and Descriptions:

NAICS Code:	221122
NAICS Description:	ELECTRIC POWER DISTRIBUTION

Facility Has Received Notices of Violations:

Violations:	No Violations Found

Evaluation Action Summary:

Evaluations:	No Evaluations Found

I158 **CON EDISON** **NY MANIFEST** **S121967235**
NNE **2396 1ST AVE** **N/A**
1/8-1/4 **NEW YORK, NY 10035**
0.128 mi.
674 ft. **Site 24 of 24 in cluster I**

Relative:
Higher

Actual:
11 ft.

NY MANIFEST:

Name:	CON EDISON
Address:	2396 1ST AVE
City,State,Zip:	NEW YORK, NY 10035
Country:	USA
EPA ID:	NYP004671814
Facility Status:	Not reported
Location Address 1:	2396 1ST AVE
Code:	BP
Location Address 2:	SB 53882
Total Tanks:	Not reported
Location City:	NEW YORK
Location State:	NY
Location Zip:	10035
Location Zip 4:	Not reported

NY MANIFEST:

EPAID:	NYP004671814
Mailing Name:	CON EDISON
Mailing Contact:	CON EDISON
Mailing Address 1:	4 IRVING PL 15TH FL
Mailing Address 2:	Not reported
Mailing City:	NEW YORK
Mailing State:	NY
Mailing Zip:	10003
Mailing Zip 4:	Not reported
Mailing Country:	USA
Mailing Phone:	2124603770

NY MANIFEST:

Document ID:	Not reported
Manifest Status:	Not reported
seq:	Not reported
Year:	2018
Trans1 State ID:	NJD003812047
Trans2 State ID:	Not reported
Generator Ship Date:	10/03/2014
Trans1 Recv Date:	10/03/2014
Trans2 Recv Date:	Not reported
TSD Site Recv Date:	10/06/2014
Part A Recv Date:	Not reported
Part B Recv Date:	Not reported
Generator EPA ID:	NYP004671814
Trans1 EPA ID:	Not reported
Trans2 EPA ID:	Not reported
TSDF ID 1:	NJD991291105
TSDF ID 2:	Not reported
Manifest Tracking Number:	002609688GBF
Import Indicator:	N
Export Indicator:	N
Discr Quantity Indicator:	N
Discr Type Indicator:	N
Discr Residue Indicator:	N

CON EDISON (Continued) **S121967235**

Discr Partial Reject Indicator:	N
Discr Full Reject Indicator:	N
Manifest Ref Number:	Not reported
Alt Facility RCRA ID:	Not reported
Alt Facility Sign Date:	Not reported
MGMT Method Type Code:	H110
Waste Code:	Not reported
Waste Code:	Not reported
Waste Code:	Not reported
Waste Code:	Not reported
Waste Code:	Not reported
Waste Code:	Not reported
Quantity:	500
Units:	P - Pounds
Number of Containers:	1
Container Type:	TT - Cargo tank, tank trucks
Handling Method:	T Chemical, physical, or biological treatment.
Specific Gravity:	1
Waste Code:	D008
Waste Code 1_2:	Not reported
Waste Code 1_3:	Not reported
Waste Code 1_4:	Not reported
Waste Code 1_5:	Not reported
Waste Code 1_6:	Not reported

O159 **P.S. 112 (TANDEM M206) - MANHATTAN M112** **NY AST** **U003394184**
SE **535 EAST 119TH STREET** **N/A**
1/8-1/4 **NEW YORK, NY 10035**
0.129 mi.
682 ft. **Site 1 of 15 in cluster O**

Relative: **Higher**
Actual: **9 ft.**

AST:

Name:	P.S. 112 (TANDEM M206) - MANHATTAN M112
Address:	535 EAST 119TH STREET
City,State,Zip:	NEW YORK, NY 10035
Region:	STATE
DEC Region:	2
Site Status:	Active
Facility Id:	2-353809
Program Type:	PBS
UTM X:	590227.37615
UTM Y:	4516724.52646
Expiration Date:	06/28/2023
Site Type:	School

Affiliation Records:

Site Id:	17567
Affiliation Type:	Emergency Contact
Company Name:	NEW YORK CITY DEPARTMENT OF EDUCATION
Contact Type:	Not reported
Contact Name:	KEN MAHADEO
Address1:	Not reported
Address2:	Not reported
City:	Not reported
State:	NN
Zip Code:	Not reported
Country Code:	999

P.S. 112 (TANDEM M206) - MANHATTAN M112 (Continued) **U003394184**

Phone:	(646) 210-7918
EMail:	Not reported
Fax Number:	Not reported
Modified By:	KXLIU
Date Last Modified:	2021-05-05

Site Id:	17567
Affiliation Type:	Mail Contact
Company Name:	NEW YORK CITY DEPARTMENT OF EDUCATION
Contact Type:	MANAGER, FUEL DIVISION
Contact Name:	JOSEPH YOUNGESE
Address1:	44-36 VERNON BOULEVARD
Address2:	Not reported
City:	LONG ISLAND CITY
State:	NY
Zip Code:	11101
Country Code:	001
Phone:	(718) 349-5779
EMail:	JYOUNGHESE@SCHOOLS.NYC.GOV
Fax Number:	Not reported
Modified By:	JSMACRI
Date Last Modified:	2021-01-19

Site Id:	17567
Affiliation Type:	Facility Owner
Company Name:	NEW YORK CITY DEPARTMENT OF EDUCATION
Contact Type:	MANAGER, FUEL DIVISION
Contact Name:	YOGESHWAR NARINE
Address1:	44-36 VERNON BOULEVARD
Address2:	Not reported
City:	LONG ISLAND CITY
State:	NY
Zip Code:	11101
Country Code:	001
Phone:	(718) 610-0118
EMail:	YNARINE@SCHOOLS.NYC.GOV
Fax Number:	Not reported
Modified By:	JSMACRI
Date Last Modified:	2020-02-20

Site Id:	17567
Affiliation Type:	Facility Operator
Company Name:	P.S. 112 (TANDEM M206) - MANHATTAN M112
Contact Type:	Not reported
Contact Name:	NESTOR LOBO
Address1:	Not reported
Address2:	Not reported
City:	Not reported
State:	NN
Zip Code:	Not reported
Country Code:	001
Phone:	(212) 348-0575
EMail:	Not reported
Fax Number:	Not reported
Modified By:	JSMACRI
Date Last Modified:	2019-08-22

P.S. 112 (TANDEM M206) - MANHATTAN M112 (Continued) **U003394184**

Tank Info:

Tank Number:	0001
Tank Id:	34418
Material Code:	0003
Common Name of Substance:	#6 Fuel Oil (On-Site Consumption)

Equipment Records:

G02 - Tank Secondary Containment - Vault (w/access)
L00 - Piping Leak Detection - None
C01 - Pipe Location - Aboveground
I04 - Overfill - Product Level Gauge (A/G)
J02 - Dispenser - Suction Dispenser
A00 - Tank Internal Protection - None
B01 - Tank External Protection - Painted/Asphalt Coating
D01 - Pipe Type - Steel/Carbon Steel/Iron
F01 - Pipe External Protection - Painted/Asphalt Coating
K00 - Spill Prevention - None
E00 - Piping Secondary Containment - None
H00 - Tank Leak Detection - None
I02 - Overfill - High Level Alarm

Tank Location:	Aboveground - on saddles, legs, racks, etc.... Tank bottom is elevated above grade or tank pad, allowing visual inspection.
Tank Type:	Steel/Carbon Steel/Iron
Tank Status:	Closed - Removed
Pipe Model:	Not reported
Install Date:	02/02/1967
Capacity Gallons:	10000
Tightness Test Method:	NN
Date Test:	Not reported
Next Test Date:	Not reported
Date Tank Closed:	06/19/2015
Register:	True
Modified By:	LNROSARI
Last Modified:	04/14/2017
Material Name:	#2 fuel oil (on-site consumption)

Tank Number:	0002
Tank Id:	34419
Material Code:	0003
Common Name of Substance:	#6 Fuel Oil (On-Site Consumption)

Equipment Records:

G02 - Tank Secondary Containment - Vault (w/access)
C01 - Pipe Location - Aboveground
I04 - Overfill - Product Level Gauge (A/G)
L00 - Piping Leak Detection - None
J02 - Dispenser - Suction Dispenser
E00 - Piping Secondary Containment - None
H00 - Tank Leak Detection - None
I02 - Overfill - High Level Alarm
A00 - Tank Internal Protection - None
B01 - Tank External Protection - Painted/Asphalt Coating
D01 - Pipe Type - Steel/Carbon Steel/Iron
F01 - Pipe External Protection - Painted/Asphalt Coating

P.S. 112 (TANDEM M206) - MANHATTAN M112 (Continued) **U003394184**

K00 - Spill Prevention - None
Tank Location: Aboveground - on saddles, legs, racks, etc.... Tank bottom is elevated above grade or tank pad, allowing visual inspection.
Tank Type: Steel/Carbon Steel/Iron
Tank Status: Closed - Removed
Pipe Model: Not reported
Install Date: 02/02/1967
Capacity Gallons: 10000
Tightness Test Method: NN
Date Test: Not reported
Next Test Date: Not reported
Date Tank Closed: 06/19/2015
Register: True
Modified By: LNROSARI
Last Modified: 04/14/2017
Material Name: #2 fuel oil (on-site consumption)

Tank Number: 0003
Tank Id: 252627

Equipment Records:

A00 - Tank Internal Protection - None
B01 - Tank External Protection - Painted/Asphalt Coating
D01 - Pipe Type - Steel/Carbon Steel/Iron
F01 - Pipe External Protection - Painted/Asphalt Coating
L00 - Piping Leak Detection - None
C01 - Pipe Location - Aboveground
I04 - Overfill - Product Level Gauge (A/G)
G12 - Tank Secondary Containment - Double-Walled (AG only)
J02 - Dispenser - Suction Dispenser
H02 - Tank Leak Detection - Interstitial - Manual Monitoring
E00 - Piping Secondary Containment - None
K01 - Spill Prevention - Catch Basin
I05 - Overfill - Vent Whistle
Tank Location: Aboveground - on saddles, legs, racks, etc.... Tank bottom is elevated above grade or tank pad, allowing visual inspection.
Tank Type: Steel/Carbon Steel/Iron
Tank Status: In Service
Pipe Model: Not reported
Install Date: 11/09/2012
Capacity Gallons: 4000
Tightness Test Method: NN
Date Test: Not reported
Next Test Date: Not reported
Date Tank Closed: Not reported
Register: True
Modified By: JSMACRI
Last Modified: 08/22/2019
Material Name: #2 fuel oil (on-site consumption)

O160 **PUBLIC SCHOOL 112M** **RCRA-LQG** **1014399952**
SE **535 E 119TH ST** **NY MANIFEST** **NYR000180422**
1/8-1/4 **NEW YORK, NY 10035**
0.129 mi.
682 ft. **Site 2 of 15 in cluster O**

Relative: **Higher**
Actual: **9 ft.**

RCRA-LQG:

Date Form Received by Agency:		20120217
Handler Name:	PUBLIC SCHOOL 112M	
Handler Address:		535 E 119TH ST
Handler City,State,Zip:		NEW YORK, NY 10035
EPA ID:		NYR000180422
Contact Name:		ALEXANDER LEMPERT
Contact Address:		THOMSON AVE
Contact City,State,Zip:		LONG ISLAND CITY, NY 11101
Contact Telephone:		718-472-8501
Contact Fax:		Not reported
Contact Email:		ALEMPERT@NYCSCA.ORG
Contact Title:		SCA IEH DIRECTOR
EPA Region:		02
Land Type:		Municipal
Federal Waste Generator Description:		Large Quantity Generator
Non-Notifier:		Not reported
Biennial Report Cycle:		2011
Accessibility:		Not reported
Active Site Indicator:		Handler Activities
State District Owner:		NY
State District:		NYSDEC R2
Mailing Address:		THOMSON AVE
Mailing City,State,Zip:		LONG ISLAND CITY, NY 11101
Owner Name:		NYC DEPT OF ED
Owner Type:		Municipal
Operator Name:		NYC DEPT OF ED
Operator Type:		Municipal
Short-Term Generator Activity:		No
Importer Activity:		No
Mixed Waste Generator:		No
Transporter Activity:		No
Transfer Facility Activity:		No
Recycler Activity with Storage:		No
Small Quantity On-Site Burner Exemption:		No
Smelting Melting and Refining Furnace Exemption:		No
Underground Injection Control:		No
Off-Site Waste Receipt:		No
Universal Waste Indicator:		No
Universal Waste Destination Facility:		No
Federal Universal Waste:		No
Active Site Fed-Reg Treatment Storage and Disposal Facility:		Not reported
Active Site Converter Treatment storage and Disposal Facility:		Not reported
Active Site State-Reg Treatment Storage and Disposal Facility:		Not reported
Active Site State-Reg Handler:		---
Federal Facility Indicator:		Not reported
Hazardous Secondary Material Indicator:		NN
Sub-Part K Indicator:		Not reported
Commercial TSD Indicator:		No
Treatment Storage and Disposal Type:		Not reported
2018 GPRA Permit Baseline:		Not on the Baseline
2018 GPRA Renewals Baseline:		Not on the Baseline
Permit Renewals Workload Universe:		Not reported

PUBLIC SCHOOL 112M (Continued) **1014399952**

Permit Workload Universe:	Not reported
Permit Progress Universe:	Not reported
Post-Closure Workload Universe:	Not reported
Closure Workload Universe:	Not reported
202 GPRA Corrective Action Baseline:	No
Corrective Action Workload Universe:	No
Subject to Corrective Action Universe:	No
Non-TSDFs Where RCRA CA has Been Imposed Universe:	No
TSDFs Potentially Subject to CA Under 3004 (u)/(v) Universe:	No
TSDFs Only Subject to CA under Discretionary Auth Universe:	No
Corrective Action Priority Ranking:	No NCAPS ranking
Environmental Control Indicator:	No
Institutional Control Indicator:	No
Human Exposure Controls Indicator:	N/A
Groundwater Controls Indicator:	N/A
Operating TSDF Universe:	Not reported
Full Enforcement Universe:	Not reported
Significant Non-Complier Universe:	No
Unaddressed Significant Non-Complier Universe:	No
Addressed Significant Non-Complier Universe:	No
Significant Non-Complier With a Compliance Schedule Universe:	No
Financial Assurance Required:	Not reported
Handler Date of Last Change:	20150414
Recognized Trader-Importer:	No
Recognized Trader-Exporter:	No
Importer of Spent Lead Acid Batteries:	No
Exporter of Spent Lead Acid Batteries:	No
Recycler Activity Without Storage:	Not reported
Manifest Broker:	Not reported
Sub-Part P Indicator:	No

Biennial: List of Years

Year: 2011

Click Here for Biennial Reporting System Data:

Handler - Owner Operator:

Owner/Operator Indicator:	Owner
Owner/Operator Name:	NEW YORK CITY DEPT OF EDUCATION
Legal Status:	Municipal
Date Became Current:	19750415
Date Ended Current:	Not reported
Owner/Operator Address:	30-30 THOMSON AVE
Owner/Operator City,State,Zip:	LONG ISLAND CITY, NY 11101
Owner/Operator Telephone:	718-472-8501
Owner/Operator Telephone Ext:	Not reported
Owner/Operator Fax:	Not reported
Owner/Operator Email:	Not reported

Owner/Operator Indicator:	Owner
Owner/Operator Name:	NYC DEPT OF ED
Legal Status:	Municipal
Date Became Current:	19680101
Date Ended Current:	Not reported
Owner/Operator Address:	44-36 VERNON BLVD
Owner/Operator City,State,Zip:	LONG ISLAND CITY, NY 11101

PUBLIC SCHOOL 112M (Continued) **1014399952**

Owner/Operator Telephone: Not reported
Owner/Operator Telephone Ext: Not reported
Owner/Operator Fax: Not reported
Owner/Operator Email: Not reported

Owner/Operator Indicator: Operator
Owner/Operator Name: NEW YORK CITY DEPT OF SCHOOL FACILITIES
Legal Status: Municipal
Date Became Current: 19750415
Date Ended Current: Not reported
Owner/Operator Address: Not reported
Owner/Operator City,State,Zip: Not reported
Owner/Operator Telephone: Not reported
Owner/Operator Telephone Ext: Not reported
Owner/Operator Fax: Not reported
Owner/Operator Email: Not reported

Owner/Operator Indicator: Operator
Owner/Operator Name: NYC DEPT OF ED
Legal Status: Municipal
Date Became Current: 19680101
Date Ended Current: Not reported
Owner/Operator Address: Not reported
Owner/Operator City,State,Zip: Not reported
Owner/Operator Telephone: Not reported
Owner/Operator Telephone Ext: Not reported
Owner/Operator Fax: Not reported
Owner/Operator Email: Not reported

Historic Generators:
Receive Date: 20120217
Handler Name: PUBLIC SCHOOL 112M
Federal Waste Generator Description: Large Quantity Generator
State District Owner: NY
Large Quantity Handler of Universal Waste: No
Recognized Trader Importer: No
Recognized Trader Exporter: No
Spent Lead Acid Battery Importer: No
Spent Lead Acid Battery Exporter: No
Current Record: Yes
Non Storage Recycler Activity: Not reported
Electronic Manifest Broker: Not reported

Receive Date: 20110209
Handler Name: NYC DEPT OF ED - PUBLIC SCHOOL M112
Federal Waste Generator Description: Small Quantity Generator
State District Owner: NY
Large Quantity Handler of Universal Waste: No
Recognized Trader Importer: No
Recognized Trader Exporter: No
Spent Lead Acid Battery Importer: No
Spent Lead Acid Battery Exporter: No
Current Record: No
Non Storage Recycler Activity: Not reported
Electronic Manifest Broker: Not reported

PUBLIC SCHOOL 112M (Continued) **1014399952**

List of NAICS Codes and Descriptions:
NAICS Code: 61111
NAICS Description: ELEMENTARY AND SECONDARY SCHOOLS

Facility Has Received Notices of Violation:
Found Violation: No
Agency Which Determined Violation: Not reported
Violation Short Description: Not reported
Date Violation was Determined: Not reported
Actual Return to Compliance Date: Not reported
Return to Compliance Qualifier: Not reported
Violation Responsible Agency: Not reported
Scheduled Compliance Date: Not reported
Enforcement Identifier: Not reported
Date of Enforcement Action: Not reported
Enforcement Responsible Agency: Not reported
Enforcement Docket Number: Not reported
Enforcement Attorney: Not reported
Corrective Action Component: Not reported
Appeal Initiated Date: Not reported
Appeal Resolution Date: Not reported
Disposition Status Date: Not reported
Disposition Status: Not reported
Disposition Status Description: Not reported
Consent/Final Order Sequence Number: Not reported
Consent/Final Order Respondent Name: Not reported
Consent/Final Order Lead Agency: Not reported
Enforcement Type: Not reported
Enforcement Responsible Person: Not reported
Enforcement Responsible Sub-Organization: Not reported
SEP Sequence Number: Not reported
SEP Expenditure Amount: Not reported
SEP Scheduled Completion Date: Not reported
SEP Actual Date: Not reported
SEP Defaulted Date: Not reported
SEP Type: Not reported
SEP Type Description: Not reported
Proposed Amount: Not reported
Final Monetary Amount: Not reported
Paid Amount: Not reported
Final Count: Not reported
Final Amount: Not reported

Evaluation Action Summary:
Evaluation Date: 20110205
Evaluation Responsible Agency: EPA
Found Violation: No
Evaluation Type Description: COMPLIANCE EVALUATION INSPECTION ON-SITE
Evaluation Responsible Person Identifier: R2JWG
Evaluation Responsible Sub-Organization: RCB
Actual Return to Compliance Date: Not reported
Scheduled Compliance Date: Not reported
Date of Request: Not reported
Date Response Received: Not reported
Request Agency: Not reported
Former Citation: Not reported

PUBLIC SCHOOL 112M (Continued) **1014399952**

NY MANIFEST:

Name:	NYC DEPT OF ED - PUBLIC SCHOOL M112
Address:	535 E 119TH ST
City,State,Zip:	NEW YORK, NY 10035
Country:	USA
EPA ID:	NYR000180422
Facility Status:	Not reported
Location Address 1:	535 EAST 119TH STREET
Code:	BP
Location Address 2:	Not reported
Total Tanks:	Not reported
Location City:	NEW YORK
Location State:	NY
Location Zip:	10035
Location Zip 4:	Not reported

NY MANIFEST:

EPAID:	NYR000180422
Mailing Name:	NYC DEPT OF ED - PUBLIC SCHOOL M112
Mailing Contact:	NYC SCHOOL CONSTRUCTION AUTHORITY
Mailing Address 1:	30-30 THOMSON AVENUE
Mailing Address 2:	Not reported
Mailing City:	LONG ISLAND CITY
Mailing State:	NY
Mailing Zip:	11101
Mailing Zip 4:	Not reported
Mailing Country:	USA
Mailing Phone:	7184728501

NY MANIFEST:

Document ID:	Not reported
Manifest Status:	Not reported
seq:	Not reported
Year:	2018
Trans1 State ID:	NYD986938645
Trans2 State ID:	Not reported
Generator Ship Date:	11/14/2011
Trans1 Recv Date:	11/14/2011
Trans2 Recv Date:	Not reported
TSD Site Recv Date:	12/01/2011
Part A Recv Date:	Not reported
Part B Recv Date:	Not reported
Generator EPA ID:	NYR000180422
Trans1 EPA ID:	Not reported
Trans2 EPA ID:	Not reported
TSDF ID 1:	NYD049836679
TSDF ID 2:	Not reported
Manifest Tracking Number:	001593978GBF
Import Indicator:	N
Export Indicator:	N
Discr Quantity Indicator:	N
Discr Type Indicator:	N
Discr Residue Indicator:	N
Discr Partial Reject Indicator:	N
Discr Full Reject Indicator:	N
Manifest Ref Number:	Not reported
Alt Facility RCRA ID:	Not reported

PUBLIC SCHOOL 112M (Continued) **1014399952**

Alt Facility Sign Date:	Not reported
MGMT Method Type Code:	H132
Waste Code:	Not reported
Waste Code:	Not reported
Waste Code:	Not reported
Waste Code:	Not reported
Waste Code:	Not reported
Waste Code:	Not reported
Quantity:	50
Units:	K - Kilograms (2.2 pounds)
Number of Containers:	1
Container Type:	DM - Metal drums, barrels
Handling Method:	L Landfill.
Specific Gravity:	1
Waste Code:	B007
Waste Code 1_2:	Not reported
Waste Code 1_3:	Not reported
Waste Code 1_4:	Not reported
Waste Code 1_5:	Not reported
Waste Code 1_6:	Not reported

L161 **CON EDISON** **NY MANIFEST** **S117317831**
West **310 E 119 ST** **N/A**
1/8-1/4 **NEW YORK, NY 10035**
0.130 mi.
686 ft. **Site 4 of 4 in cluster L**

Relative:
Higher

Actual:
12 ft.

NY MANIFEST:

Name:	CON EDISON
Address:	310 E 119 ST
City,State,Zip:	NEW YORK, NY 10035
Country:	USA
EPA ID:	NYP004652970
Facility Status:	Not reported
Location Address 1:	310 E 119 ST
Code:	BP
Location Address 2:	SB19647
Total Tanks:	Not reported
Location City:	NEW YORK
Location State:	NY
Location Zip:	10035
Location Zip 4:	Not reported

NY MANIFEST:

EPAID:	NYP004652970
Mailing Name:	CON EDISON
Mailing Contact:	CON EDISON
Mailing Address 1:	4 IRVING PL
Mailing Address 2:	15TH FL
Mailing City:	NEW YORK
Mailing State:	NY
Mailing Zip:	10003
Mailing Zip 4:	Not reported
Mailing Country:	USA
Mailing Phone:	Not reported

CON EDISON (Continued) **S117317831**

NY MANIFEST:

Document ID:	Not reported
Manifest Status:	Not reported
seq:	Not reported
Year:	2018
Trans1 State ID:	NJD003812047
Trans2 State ID:	Not reported
Generator Ship Date:	09/10/2014
Trans1 Recv Date:	09/10/2014
Trans2 Recv Date:	Not reported
TSD Site Recv Date:	09/16/2014
Part A Recv Date:	Not reported
Part B Recv Date:	Not reported
Generator EPA ID:	NYP004652970
Trans1 EPA ID:	Not reported
Trans2 EPA ID:	Not reported
TSDF ID 1:	NJD991291105
TSDF ID 2:	Not reported
Manifest Tracking Number:	002609475GBF
Import Indicator:	N
Export Indicator:	N
Discr Quantity Indicator:	N
Discr Type Indicator:	N
Discr Residue Indicator:	N
Discr Partial Reject Indicator:	N
Discr Full Reject Indicator:	N
Manifest Ref Number:	Not reported
Alt Facility RCRA ID:	Not reported
Alt Facility Sign Date:	Not reported
MGMT Method Type Code:	H110
Waste Code:	Not reported
Waste Code:	Not reported
Waste Code:	Not reported
Waste Code:	Not reported
Waste Code:	Not reported
Waste Code:	Not reported
Quantity:	1500
Units:	P - Pounds
Number of Containers:	1
Container Type:	TT - Cargo tank, tank trucks
Handling Method:	T Chemical, physical, or biological treatment.
Specific Gravity:	1
Waste Code:	D008
Waste Code 1_2:	Not reported
Waste Code 1_3:	Not reported
Waste Code 1_4:	Not reported
Waste Code 1_5:	Not reported
Waste Code 1_6:	Not reported

M162 **CON EDISON SERVICE BOX: 53836** **RCRA NonGen / NLR** **1016450447**
SW **2283 1ST AVE** **NY MANIFEST** **NYP004294724**
1/8-1/4 **NEW YORK, NY 10029**
0.134 mi.
708 ft. **Site 2 of 24 in cluster M**

Relative: **Higher**

Actual: **12 ft.**

RCRA NonGen / NLR:

Date Form Received by Agency:		20130420
Handler Name:	CON EDISON SERVICE BOX:	53836
Handler Address:		2283 1ST AVE
Handler City,State,Zip:		NEW YORK, NY 10029
EPA ID:		NYP004294724
Contact Name:		JUAN RODRIGUEZ
Contact Address:		Not reported
Contact City,State,Zip:		Not reported
Contact Telephone:		347-865-5931
Contact Fax:		Not reported
Contact Email:		Not reported
Contact Title:		OPERATING SUPERVISOR
EPA Region:		02
Land Type:		Private
Federal Waste Generator Description:		Not a generator, verified
Non-Notifier:		Not reported
Biennial Report Cycle:		Not reported
Accessibility:		Not reported
Active Site Indicator:		Not reported
State District Owner:		NY
State District:		NYSDEC R2
Mailing Address:		Not reported
Mailing City,State,Zip:		NEW YORK, NY 10003
Owner Name:		Not reported
Owner Type:		Not reported
Operator Name:		Not reported
Operator Type:		Not reported
Short-Term Generator Activity:		No
Importer Activity:		No
Mixed Waste Generator:		No
Transporter Activity:		No
Transfer Facility Activity:		No
Recycler Activity with Storage:		No
Small Quantity On-Site Burner Exemption:		No
Smelting Melting and Refining Furnace Exemption:		No
Underground Injection Control:		No
Off-Site Waste Receipt:		No
Universal Waste Indicator:		No
Universal Waste Destination Facility:		No
Federal Universal Waste:		No
Active Site Fed-Reg Treatment Storage and Disposal Facility:		Not reported
Active Site Converter Treatment storage and Disposal Facility:		Not reported
Active Site State-Reg Treatment Storage and Disposal Facility:		Not reported
Active Site State-Reg Handler:		---
Federal Facility Indicator:		Not reported
Hazardous Secondary Material Indicator:		NN
Sub-Part K Indicator:		Not reported
Commercial TSD Indicator:		No
Treatment Storage and Disposal Type:		Not reported
2018 GPRA Permit Baseline:		Not on the Baseline
2018 GPRA Renewals Baseline:		Not on the Baseline
Permit Renewals Workload Universe:		Not reported

CON EDISON SERVICE BOX: 53836 (Continued) **1016450447**

Permit Workload Universe:	Not reported
Permit Progress Universe:	Not reported
Post-Closure Workload Universe:	Not reported
Closure Workload Universe:	Not reported
202 GPRA Corrective Action Baseline:	No
Corrective Action Workload Universe:	No
Subject to Corrective Action Universe:	No
Non-TSDFs Where RCRA CA has Been Imposed Universe:	No
TSDFs Potentially Subject to CA Under 3004 (u)/(v) Universe:	No
TSDFs Only Subject to CA under Discretionary Auth Universe:	No
Corrective Action Priority Ranking:	No NCAPS ranking
Environmental Control Indicator:	No
Institutional Control Indicator:	No
Human Exposure Controls Indicator:	N/A
Groundwater Controls Indicator:	N/A
Operating TSDF Universe:	Not reported
Full Enforcement Universe:	Not reported
Significant Non-Complier Universe:	No
Unaddressed Significant Non-Complier Universe:	No
Addressed Significant Non-Complier Universe:	No
Significant Non-Complier With a Compliance Schedule Universe:	No
Financial Assurance Required:	Not reported
Handler Date of Last Change:	20130910
Recognized Trader-Importer:	No
Recognized Trader-Exporter:	No
Importer of Spent Lead Acid Batteries:	No
Exporter of Spent Lead Acid Batteries:	No
Recycler Activity Without Storage:	Not reported
Manifest Broker:	Not reported
Sub-Part P Indicator:	No

Historic Generators:

Receive Date:	20130320
Handler Name: CON EDISON SERVICE BOX:	53836
Federal Waste Generator Description:	Conditionally Exempt Small Quantity Generator
State District Owner:	NY
Large Quantity Handler of Universal Waste:	No
Recognized Trader Importer:	No
Recognized Trader Exporter:	No
Spent Lead Acid Battery Importer:	No
Spent Lead Acid Battery Exporter:	No
Current Record:	No
Non Storage Recycler Activity:	Not reported
Electronic Manifest Broker:	Not reported

Receive Date:	20130420
Handler Name: CON EDISON SERVICE BOX:	53836
Federal Waste Generator Description:	Not a generator, verified
State District Owner:	NY
Large Quantity Handler of Universal Waste:	No
Recognized Trader Importer:	No
Recognized Trader Exporter:	No
Spent Lead Acid Battery Importer:	No
Spent Lead Acid Battery Exporter:	No
Current Record:	Yes
Non Storage Recycler Activity:	Not reported

CON EDISON SERVICE BOX: 53836 (Continued) **1016450447**

Electronic Manifest Broker: Not reported

List of NAICS Codes and Descriptions:
NAICS Codes: No NAICS Codes Found

Facility Has Received Notices of Violations:
Violations: No Violations Found

Evaluation Action Summary:
Evaluations: No Evaluations Found

NY MANIFEST:
Name: CON EDISON
Address: 2283 1ST AVE
City,State,Zip: NEW YORK, NY 10029
Country: USA
EPA ID: NYP004294724
Facility Status: Not reported
Location Address 1: 2283 1ST AVE
Code: BP
Location Address 2: SERV BOX 53836
Total Tanks: Not reported
Location City: NEW YORK
Location State: NY
Location Zip: 10029
Location Zip 4: Not reported

NY MANIFEST:
EPAID: NYP004294724
Mailing Name: CON EDISON
Mailing Contact: CON EDISON
Mailing Address 1: 4 IRVING PL 15TH FL
Mailing Address 2: Not reported
Mailing City: NEW YORK
Mailing State: NY
Mailing Zip: 10003
Mailing Zip 4: Not reported
Mailing Country: USA
Mailing Phone: 2124603770

NY MANIFEST:
Document ID: Not reported
Manifest Status: Not reported
seq: Not reported
Year: 2018
Trans1 State ID: NJ0000027193
Trans2 State ID: Not reported
Generator Ship Date: 03/20/2013
Trans1 Recv Date: 03/20/2013
Trans2 Recv Date: Not reported
TSD Site Recv Date: 03/20/2013
Part A Recv Date: Not reported
Part B Recv Date: Not reported
Generator EPA ID: NYP004294724

CON EDISON SERVICE BOX: 53836 (Continued) **1016450447**

Trans1 EPA ID:	Not reported
Trans2 EPA ID:	Not reported
TSDF ID 1:	NJD002200046
TSDF ID 2:	Not reported
Manifest Tracking Number:	010708100JJK
Import Indicator:	N
Export Indicator:	N
Discr Quantity Indicator:	N
Discr Type Indicator:	N
Discr Residue Indicator:	N
Discr Partial Reject Indicator:	N
Discr Full Reject Indicator:	N
Manifest Ref Number:	Not reported
Alt Facility RCRA ID:	Not reported
Alt Facility Sign Date:	Not reported
MGMT Method Type Code:	H110
Waste Code:	Not reported
Waste Code:	Not reported
Waste Code:	Not reported
Waste Code:	Not reported
Waste Code:	Not reported
Waste Code:	Not reported
Quantity:	500
Units:	P - Pounds
Number of Containers:	1
Container Type:	TT - Cargo tank, tank trucks
Handling Method:	T Chemical, physical, or biological treatment.
Specific Gravity:	1
Waste Code:	D008
Waste Code 1_2:	Not reported
Waste Code 1_3:	Not reported
Waste Code 1_4:	Not reported
Waste Code 1_5:	Not reported
Waste Code 1_6:	Not reported

M163 **2283 FIRST AVE** **NY AST** **U003391851**
SW **2283 FIRST AVENUE** **N/A**
1/8-1/4 **NEW YORK, NY 10035**
0.134 mi.
708 ft. **Site 3 of 24 in cluster M**

Relative:
Higher

Actual:
12 ft.

AST:

Name:	2283 FIRST AVE
Address:	2283 FIRST AVENUE
City,State,Zip:	NEW YORK, NY 10035
Region:	STATE
DEC Region:	2
Site Status:	Unregulated/Closed
Facility Id:	2-216895
Program Type:	PBS
UTM X:	589853.27950
UTM Y:	4516772.42175
Expiration Date:	N/A
Site Type:	Unknown

Affiliation Records:

Site Id:	8179

2283 FIRST AVE (Continued) **U003391851**

Affiliation Type:	Facility Owner
Company Name:	WALBO REALTY CORP
Contact Type:	Not reported
Contact Name:	Not reported
Address1:	372 EAST 117 ST
Address2:	Not reported
City:	MANHATTAN
State:	NY
Zip Code:	10035
Country Code:	001
Phone:	(212) 348-2476
EMail:	Not reported
Fax Number:	Not reported
Modified By:	TRANSLAT
Date Last Modified:	2004-03-04

Site Id:	8179
Affiliation Type:	Mail Contact
Company Name:	WALBO REALTY CORP
Contact Type:	Not reported
Contact Name:	Not reported
Address1:	372 EAST 117 ST
Address2:	Not reported
City:	MANHATTAN
State:	NY
Zip Code:	10035
Country Code:	001
Phone:	(212) 348-2476
EMail:	Not reported
Fax Number:	Not reported
Modified By:	TRANSLAT
Date Last Modified:	2004-03-04

Site Id:	8179
Affiliation Type:	Facility Operator
Company Name:	2283 FIRST AVE
Contact Type:	Not reported
Contact Name:	ROBERT GOULE
Address1:	Not reported
Address2:	Not reported
City:	Not reported
State:	NN
Zip Code:	Not reported
Country Code:	001
Phone:	(212) 348-2476
EMail:	Not reported
Fax Number:	Not reported
Modified By:	TRANSLAT
Date Last Modified:	2004-03-04

Site Id:	8179
Affiliation Type:	Emergency Contact
Company Name:	WALBO REALTY CORP
Contact Type:	Not reported
Contact Name:	EILEEN RASULO
Address1:	Not reported
Address2:	Not reported

2283 FIRST AVE (Continued) **U003391851**

City:	Not reported
State:	NN
Zip Code:	Not reported
Country Code:	001
Phone:	(212) 364-8331
EMail:	Not reported
Fax Number:	Not reported
Modified By:	TRANSLAT
Date Last Modified:	2004-03-04

Tank Info:

Tank Number:	001
Tank Id:	22428
Material Code:	0001
Common Name of Substance:	#2 Fuel Oil (On-Site Consumption)

Equipment Records:

	I04 - Overfill - Product Level Gauge (A/G)
	J02 - Dispenser - Suction Dispenser
	A00 - Tank Internal Protection - None
	D01 - Pipe Type - Steel/Carbon Steel/Iron
	B00 - Tank External Protection - None
	C00 - Pipe Location - No Piping
	F00 - Pipe External Protection - None
	G03 - Tank Secondary Containment - Vault (w/o access)
	H00 - Tank Leak Detection - None
	L09 - Piping Leak Detection - Exempt Suction Piping
Tank Location:	Aboveground - on saddles, legs, racks, etc.... Tank bottom is elevated above grade or tank pad, allowing visual inspection.
Tank Type:	Steel/Carbon Steel/Iron
Tank Status:	Closed - Removed
Pipe Model:	Not reported
Install Date:	Not reported
Capacity Gallons:	1500
Tightness Test Method:	-
Date Test:	Not reported
Next Test Date:	Not reported
Date Tank Closed:	07/17/2020
Register:	True
Modified By:	MXLAY
Last Modified:	10/20/2020
Material Name:	#2 fuel oil (on-site consumption)

P164 **CON EDISON SERVICE BOX: 55074** **RCRA NonGen / NLR** **1016968421**
NW **2348-2350 2ND AVE & 120TH ST** **NY MANIFEST** **NYP004420329**
1/8-1/4 **NEW YORK, NY 10035**
0.134 mi.
709 ft. **Site 1 of 8 in cluster P**

Relative: **Higher**
Actual: **12 ft.**

RCRA NonGen / NLR:

Date Form Received by Agency:	20140216
Handler Name:	CON EDISON SERVICE BOX: 55074
Handler Address:	2348-2350 2ND AVE & 120TH ST
Handler City,State,Zip:	NEW YORK, NY 10035
EPA ID:	NYP004420329
Contact Name:	THOMAS TEELING

CON EDISON SERVICE BOX: 55074 (Continued) **1016968421**

Contact Address:	Not reported
Contact City,State,Zip:	Not reported
Contact Telephone:	212-460-3770
Contact Fax:	Not reported
Contact Email:	Not reported
Contact Title:	SENIOR SCIENTIST
EPA Region:	02
Land Type:	Private
Federal Waste Generator Description:	Not a generator, verified
Non-Notifier:	Not reported
Biennial Report Cycle:	Not reported
Accessibility:	Not reported
Active Site Indicator:	Not reported
State District Owner:	NY
State District:	NYSDEC R2
Mailing Address:	IRVING PL, 15TH FL NE
Mailing City,State,Zip:	NEW YORK, NY 10003
Owner Name:	Not reported
Owner Type:	Not reported
Operator Name:	Not reported
Operator Type:	Not reported
Short-Term Generator Activity:	No
Importer Activity:	No
Mixed Waste Generator:	No
Transporter Activity:	No
Transfer Facility Activity:	No
Recycler Activity with Storage:	No
Small Quantity On-Site Burner Exemption:	No
Smelting Melting and Refining Furnace Exemption:	No
Underground Injection Control:	No
Off-Site Waste Receipt:	No
Universal Waste Indicator:	No
Universal Waste Destination Facility:	No
Federal Universal Waste:	No
Active Site Fed-Reg Treatment Storage and Disposal Facility:	Not reported
Active Site Converter Treatment storage and Disposal Facility:	Not reported
Active Site State-Reg Treatment Storage and Disposal Facility:	Not reported
Active Site State-Reg Handler:	---
Federal Facility Indicator:	Not reported
Hazardous Secondary Material Indicator:	NN
Sub-Part K Indicator:	Not reported
Commercial TSD Indicator:	No
Treatment Storage and Disposal Type:	Not reported
2018 GPRA Permit Baseline:	Not on the Baseline
2018 GPRA Renewals Baseline:	Not on the Baseline
Permit Renewals Workload Universe:	Not reported
Permit Workload Universe:	Not reported
Permit Progress Universe:	Not reported
Post-Closure Workload Universe:	Not reported
Closure Workload Universe:	Not reported
202 GPRA Corrective Action Baseline:	No
Corrective Action Workload Universe:	No
Subject to Corrective Action Universe:	No
Non-TSDFs Where RCRA CA has Been Imposed Universe:	No
TSDFs Potentially Subject to CA Under 3004 (u)/(v) Universe:	No
TSDFs Only Subject to CA under Discretionary Auth Universe:	No
Corrective Action Priority Ranking:	No NCAPS ranking

CON EDISON SERVICE BOX: 55074 (Continued) **1016968421**

Environmental Control Indicator:	No
Institutional Control Indicator:	No
Human Exposure Controls Indicator:	N/A
Groundwater Controls Indicator:	N/A
Operating TSDF Universe:	Not reported
Full Enforcement Universe:	Not reported
Significant Non-Complier Universe:	No
Unaddressed Significant Non-Complier Universe:	No
Addressed Significant Non-Complier Universe:	No
Significant Non-Complier With a Compliance Schedule Universe:	No
Financial Assurance Required:	Not reported
Handler Date of Last Change:	20141014
Recognized Trader-Importer:	No
Recognized Trader-Exporter:	No
Importer of Spent Lead Acid Batteries:	No
Exporter of Spent Lead Acid Batteries:	No
Recycler Activity Without Storage:	Not reported
Manifest Broker:	Not reported
Sub-Part P Indicator:	No

Historic Generators:

Receive Date:	20140116
Handler Name: CON EDISON SERVICE BOX:	55074
Federal Waste Generator Description:	Conditionally Exempt Small Quantity Generator
State District Owner:	NY
Large Quantity Handler of Universal Waste:	No
Recognized Trader Importer:	No
Recognized Trader Exporter:	No
Spent Lead Acid Battery Importer:	No
Spent Lead Acid Battery Exporter:	No
Current Record:	No
Non Storage Recycler Activity:	Not reported
Electronic Manifest Broker:	Not reported

Receive Date:	20140216
Handler Name: CON EDISON SERVICE BOX:	55074
Federal Waste Generator Description:	Not a generator, verified
State District Owner:	NY
Large Quantity Handler of Universal Waste:	No
Recognized Trader Importer:	No
Recognized Trader Exporter:	No
Spent Lead Acid Battery Importer:	No
Spent Lead Acid Battery Exporter:	No
Current Record:	Yes
Non Storage Recycler Activity:	Not reported
Electronic Manifest Broker:	Not reported

List of NAICS Codes and Descriptions:

NAICS Codes:	No NAICS Codes Found

Facility Has Received Notices of Violations:

Violations:	No Violations Found

Evaluation Action Summary:

CON EDISON SERVICE BOX: 55074 (Continued) **1016968421**

Evaluations: No Evaluations Found

NY MANIFEST:

Name:	CON EDISON
Address:	2348-2350 2ND AVE & 120TH ST
City,State,Zip:	NEW YORK, NY 10035
Country:	USA
EPA ID:	NYP004420329
Facility Status:	Not reported
Location Address 1:	F/O 2348 2ND AVE
Code:	BP
Location Address 2:	SB55074
Total Tanks:	Not reported
Location City:	NEW YORK
Location State:	NY
Location Zip:	10035
Location Zip 4:	Not reported

NY MANIFEST:

EPAID:	NYP004420329
Mailing Name:	CON EDISON
Mailing Contact:	CON EDISON
Mailing Address 1:	4 IRVING PLACE
Mailing Address 2:	15TH FL
Mailing City:	NEW YORK
Mailing State:	NY
Mailing Zip:	10003
Mailing Zip 4:	Not reported
Mailing Country:	USA
Mailing Phone:	Not reported

NY MANIFEST:

Document ID:	Not reported
Manifest Status:	Not reported
seq:	Not reported
Year:	2018
Trans1 State ID:	NJD003812047
Trans2 State ID:	Not reported
Generator Ship Date:	01/16/2014
Trans1 Recv Date:	01/16/2014
Trans2 Recv Date:	Not reported
TSD Site Recv Date:	01/17/2014
Part A Recv Date:	Not reported
Part B Recv Date:	Not reported
Generator EPA ID:	NYP004420329
Trans1 EPA ID:	Not reported
Trans2 EPA ID:	Not reported
TSDF ID 1:	NJD991291105
TSDF ID 2:	Not reported
Manifest Tracking Number:	002329259GBF
Import Indicator:	N
Export Indicator:	N
Discr Quantity Indicator:	N
Discr Type Indicator:	N
Discr Residue Indicator:	N
Discr Partial Reject Indicator:	N

CON EDISON SERVICE BOX: 55074 (Continued) **1016968421**

Discr Full Reject Indicator:	N
Manifest Ref Number:	Not reported
Alt Facility RCRA ID:	Not reported
Alt Facility Sign Date:	Not reported
MGMT Method Type Code:	H110
Waste Code:	Not reported
Waste Code:	Not reported
Waste Code:	Not reported
Waste Code:	Not reported
Waste Code:	Not reported
Waste Code:	Not reported
Quantity:	300
Units:	P - Pounds
Number of Containers:	1
Container Type:	TT - Cargo tank, tank trucks
Handling Method:	T Chemical, physical, or biological treatment.
Specific Gravity:	1
Waste Code:	D008
Waste Code 1_2:	Not reported
Waste Code 1_3:	Not reported
Waste Code 1_4:	Not reported
Waste Code 1_5:	Not reported
Waste Code 1_6:	Not reported

N165 **CON EDISON SERVICE BOX 55064** **RCRA NonGen / NLR** **1015746688**
WNW **2328 - 2330 2ND AVE & E 119TH ST FRONT OF** **NY MANIFEST** **NYP004246817**
1/8-1/4 **NEW YORK, NY 10035**
0.136 mi.
718 ft. **Site 2 of 14 in cluster N**

Relative: **Higher**

Actual: **12 ft.**

RCRA NonGen / NLR:

Date Form Received by Agency:	20120222
Handler Name:	CON EDISON SERVICE BOX 55064
Handler Address:	2328 - 2330 2ND AVE & E 119TH ST FRONT OF
Handler City,State,Zip:	NEW YORK, NY 10035
EPA ID:	NYP004246817
Contact Name:	JOSE MONTALVO
Contact Address:	Not reported
Contact City,State,Zip:	Not reported
Contact Telephone:	212-427-1331
Contact Fax:	Not reported
Contact Email:	Not reported
Contact Title:	OPERATING SUPERVISOR
EPA Region:	02
Land Type:	Private
Federal Waste Generator Description:	Not a generator, verified
Non-Notifier:	Not reported
Biennial Report Cycle:	Not reported
Accessibility:	Not reported
Active Site Indicator:	Not reported
State District Owner:	NY
State District:	NYSDEC R2
Mailing Address:	4 IRVING PL, RM 828
Mailing City,State,Zip:	NEW YORK, NY 10003
Owner Name:	Not reported
Owner Type:	Not reported
Operator Name:	Not reported

CON EDISON SERVICE BOX 55064 (Continued) **1015746688**

Operator Type:	Not reported
Short-Term Generator Activity:	No
Importer Activity:	No
Mixed Waste Generator:	No
Transporter Activity:	No
Transfer Facility Activity:	No
Recycler Activity with Storage:	No
Small Quantity On-Site Burner Exemption:	No
Smelting Melting and Refining Furnace Exemption:	No
Underground Injection Control:	No
Off-Site Waste Receipt:	No
Universal Waste Indicator:	No
Universal Waste Destination Facility:	No
Federal Universal Waste:	No
Active Site Fed-Reg Treatment Storage and Disposal Facility:	Not reported
Active Site Converter Treatment storage and Disposal Facility:	Not reported
Active Site State-Reg Treatment Storage and Disposal Facility:	Not reported
Active Site State-Reg Handler:	---
Federal Facility Indicator:	Not reported
Hazardous Secondary Material Indicator:	NN
Sub-Part K Indicator:	Not reported
Commercial TSD Indicator:	No
Treatment Storage and Disposal Type:	Not reported
2018 GPRA Permit Baseline:	Not on the Baseline
2018 GPRA Renewals Baseline:	Not on the Baseline
Permit Renewals Workload Universe:	Not reported
Permit Workload Universe:	Not reported
Permit Progress Universe:	Not reported
Post-Closure Workload Universe:	Not reported
Closure Workload Universe:	Not reported
202 GPRA Corrective Action Baseline:	No
Corrective Action Workload Universe:	No
Subject to Corrective Action Universe:	No
Non-TSDFs Where RCRA CA has Been Imposed Universe:	No
TSDFs Potentially Subject to CA Under 3004 (u)/(v) Universe:	No
TSDFs Only Subject to CA under Discretionary Auth Universe:	No
Corrective Action Priority Ranking:	No NCAPS ranking
Environmental Control Indicator:	No
Institutional Control Indicator:	No
Human Exposure Controls Indicator:	N/A
Groundwater Controls Indicator:	N/A
Operating TSDF Universe:	Not reported
Full Enforcement Universe:	Not reported
Significant Non-Complier Universe:	No
Unaddressed Significant Non-Complier Universe:	No
Addressed Significant Non-Complier Universe:	No
Significant Non-Complier With a Compliance Schedule Universe:	No
Financial Assurance Required:	Not reported
Handler Date of Last Change:	20120712
Recognized Trader-Importer:	No
Recognized Trader-Exporter:	No
Importer of Spent Lead Acid Batteries:	No
Exporter of Spent Lead Acid Batteries:	No
Recycler Activity Without Storage:	Not reported
Manifest Broker:	Not reported
Sub-Part P Indicator:	No

CON EDISON SERVICE BOX 55064 (Continued) **1015746688**

Historic Generators:

Receive Date:	20120123
Handler Name:	CON EDISON SERVICE BOX 55064
Federal Waste Generator Description:	Conditionally Exempt Small Quantity Generator
State District Owner:	NY
Large Quantity Handler of Universal Waste:	No
Recognized Trader Importer:	No
Recognized Trader Exporter:	No
Spent Lead Acid Battery Importer:	No
Spent Lead Acid Battery Exporter:	No
Current Record:	No
Non Storage Recycler Activity:	Not reported
Electronic Manifest Broker:	Not reported

Receive Date:	20120222
Handler Name:	CON EDISON SERVICE BOX 55064
Federal Waste Generator Description:	Not a generator, verified
State District Owner:	NY
Large Quantity Handler of Universal Waste:	No
Recognized Trader Importer:	No
Recognized Trader Exporter:	No
Spent Lead Acid Battery Importer:	No
Spent Lead Acid Battery Exporter:	No
Current Record:	Yes
Non Storage Recycler Activity:	Not reported
Electronic Manifest Broker:	Not reported

List of NAICS Codes and Descriptions:

NAICS Codes:	No NAICS Codes Found

Facility Has Received Notices of Violations:

Violations:	No Violations Found

Evaluation Action Summary:

Evaluations:	No Evaluations Found

NY MANIFEST:

Name:	CONSOLIDATED EDISON
Address:	2328 - 2330 2ND AVE & E 119TH
City,State,Zip:	NEW YORK, NY 10035
Country:	USA
EPA ID:	NYP004246817
Facility Status:	Not reported
Location Address 1:	F/O 2328-2330 2ND AVE & 119 ST
Code:	BP
Location Address 2:	Not reported
Total Tanks:	Not reported
Location City:	NEW YORK
Location State:	NY
Location Zip:	10035
Location Zip 4:	Not reported

NY MANIFEST:

EPAID:	NYP004246817

CON EDISON SERVICE BOX 55064 (Continued) **1015746688**

Mailing Name:	CONSOLIDATED EDISON
Mailing Contact:	CONSOLIDATED EDISON
Mailing Address 1:	4 IRVING PLACE 15TH FL
Mailing Address 2:	Not reported
Mailing City:	NEW YORK
Mailing State:	NY
Mailing Zip:	10003
Mailing Zip 4:	Not reported
Mailing Country:	USA
Mailing Phone:	2124603770

NY MANIFEST:

Document ID:	Not reported
Manifest Status:	Not reported
seq:	Not reported
Year:	2018
Trans1 State ID:	NJ0000027193
Trans2 State ID:	Not reported
Generator Ship Date:	01/23/2012
Trans1 Recv Date:	01/23/2012
Trans2 Recv Date:	Not reported
TSD Site Recv Date:	01/23/2012
Part A Recv Date:	Not reported
Part B Recv Date:	Not reported
Generator EPA ID:	NYP004246817
Trans1 EPA ID:	Not reported
Trans2 EPA ID:	Not reported
TSDF ID 1:	NJD002200046
TSDF ID 2:	Not reported
Manifest Tracking Number:	003634233JJK
Import Indicator:	N
Export Indicator:	N
Discr Quantity Indicator:	N
Discr Type Indicator:	N
Discr Residue Indicator:	N
Discr Partial Reject Indicator:	N
Discr Full Reject Indicator:	N
Manifest Ref Number:	Not reported
Alt Facility RCRA ID:	Not reported
Alt Facility Sign Date:	Not reported
MGMT Method Type Code:	H111
Waste Code:	Not reported
Waste Code:	Not reported
Waste Code:	Not reported
Waste Code:	Not reported
Waste Code:	Not reported
Waste Code:	Not reported
Quantity:	1000
Units:	P - Pounds
Number of Containers:	1
Container Type:	TT - Cargo tank, tank trucks
Handling Method:	T Chemical, physical, or biological treatment.
Specific Gravity:	1
Waste Code:	D008
Waste Code 1_2:	Not reported
Waste Code 1_3:	Not reported
Waste Code 1_4:	Not reported

CON EDISON SERVICE BOX 55064 (Continued) **1015746688**

Waste Code 1_5: Not reported
Waste Code 1_6: Not reported

M166 **EASTSIDE REALTY PARTNERS, LLC** **NY AST** **A100291842**
SW **2281 FIRST AVENUE** **N/A**
1/8-1/4 **NEW YORK, NY 10035**
0.138 mi.
731 ft. **Site 4 of 24 in cluster M**

Relative:
Higher

Actual:
12 ft.

AST:
Name: EASTSIDE REALTY PARTNERS, LLC
Address: 2281 FIRST AVENUE
City,State,Zip: NEW YORK, NY 10035
Region: STATE
DEC Region: 2
Site Status: Unregulated/Closed
Facility Id: 2-608285
Program Type: PBS
UTM X: 589857.44605
UTM Y: 4516757.20678
Expiration Date: N/A
Site Type: Apartment Building/Office Building

Affiliation Records:
Site Id: 30137
Affiliation Type: Mail Contact
Company Name: EASTSIDE REALTY PARTNERS, LLC
Contact Type: Not reported
Contact Name: DANIEL
Address1: 2312 FIRST AVE
Address2: Not reported
City: NEW YORK
State: NY
Zip Code: 10035
Country Code: 001
Phone: (917) 370-7539
EMail: DAOHEB@GMAIL.COM
Fax Number: Not reported
Modified By: DMPOKRZY
Date Last Modified: 2016-07-19

Site Id: 30137
Affiliation Type: Emergency Contact
Company Name: EASTSIDE REALTY PARTNERS, LLC
Contact Type: Not reported
Contact Name: ALFRED OHEBSHALOM
Address1: Not reported
Address2: Not reported
City: Not reported
State: NN
Zip Code: Not reported
Country Code: 999
Phone: (917) 971-4392
EMail: Not reported
Fax Number: Not reported
Modified By: DMPOKRZY
Date Last Modified: 2016-07-19

EASTSIDE REALTY PARTNERS, LLC (Continued) **A100291842**

Site Id:	30137
Affiliation Type:	Facility Operator
Company Name:	EASTSIDE REALTY PARTNERS, LLC
Contact Type:	Not reported
Contact Name:	NA
Address1:	Not reported
Address2:	Not reported
City:	Not reported
State:	NN
Zip Code:	Not reported
Country Code:	001
Phone:	Not reported
EMail:	Not reported
Fax Number:	Not reported
Modified By:	DMPOKRZY
Date Last Modified:	2016-07-19

Site Id:	30137
Affiliation Type:	Facility Owner
Company Name:	EASTSIDE REALTY PARTNERS, LLC
Contact Type:	PARTNER
Contact Name:	ALFRED OHEBSHALOM
Address1:	115 EAST 87 STREET
Address2:	Not reported
City:	NEW YORK
State:	NY
Zip Code:	10028
Country Code:	001
Phone:	(917) 370-7539
EMail:	Not reported
Fax Number:	Not reported
Modified By:	DMPOKRZY
Date Last Modified:	2016-07-19

Tank Info:

Tank Number:	1
Tank Id:	64992
Material Code:	0001
Common Name of Substance:	#2 Fuel Oil (On-Site Consumption)

Equipment Records:

C01 - Pipe Location - Aboveground
F00 - Pipe External Protection - None
A00 - Tank Internal Protection - None
B01 - Tank External Protection - Painted/Asphalt Coating
D01 - Pipe Type - Steel/Carbon Steel/Iron
I01 - Overfill - Float Vent Valve
K00 - Spill Prevention - None
E00 - Piping Secondary Containment - None
G03 - Tank Secondary Containment - Vault (w/o access)
H00 - Tank Leak Detection - None
L09 - Piping Leak Detection - Exempt Suction Piping
J02 - Dispenser - Suction Dispenser

Tank Location: Aboveground - contact with soil.... Tank bottom rests on soil, allowing no visual inspection.

EASTSIDE REALTY PARTNERS, LLC (Continued) **A100291842**

Tank Type:	Steel/Carbon Steel/Iron
Tank Status:	Closed - Removed
Pipe Model:	Not reported
Install Date:	11/20/1998
Capacity Gallons:	2000
Tightness Test Method:	-
Date Test:	Not reported
Next Test Date:	Not reported
Date Tank Closed:	04/21/2016
Register:	True
Modified By:	JAAVERSA
Last Modified:	04/14/2017
Material Name:	#2 fuel oil (on-site consumption)

N167 **CON EDISON SERVICE BOX 55063** **RCRA NonGen / NLR** **1015746686**
West **2322-2324 2ND AVE FRONT OF** **NY MANIFEST** **NYP004246791**
1/8-1/4 **NEW YORK, NY 10035**
0.141 mi.
742 ft. **Site 3 of 14 in cluster N**

Relative: **Higher**
Actual: **13 ft.**

RCRA NonGen / NLR:

Date Form Received by Agency:	20120222
Handler Name:	CON EDISON SERVICE BOX 55063
Handler Address:	2322-2324 2ND AVE FRONT OF
Handler City,State,Zip:	NEW YORK, NY 10035
EPA ID:	NYP004246791
Contact Name:	JOSE MONTALVO
Contact Address:	Not reported
Contact City,State,Zip:	Not reported
Contact Telephone:	212-427-1331
Contact Fax:	Not reported
Contact Email:	Not reported
Contact Title:	OPERATING SUPERVISOR
EPA Region:	02
Land Type:	Private
Federal Waste Generator Description:	Not a generator, verified
Non-Notifier:	Not reported
Biennial Report Cycle:	Not reported
Accessibility:	Not reported
Active Site Indicator:	Not reported
State District Owner:	NY
State District:	NYSDEC R2
Mailing Address:	4 IRVING PL, RM 828
Mailing City,State,Zip:	NEW YORK, NY 10003
Owner Name:	Not reported
Owner Type:	Not reported
Operator Name:	Not reported
Operator Type:	Not reported
Short-Term Generator Activity:	No
Importer Activity:	No
Mixed Waste Generator:	No
Transporter Activity:	No
Transfer Facility Activity:	No
Recycler Activity with Storage:	No
Small Quantity On-Site Burner Exemption:	No
Smelting Melting and Refining Furnace Exemption:	No
Underground Injection Control:	No
Off-Site Waste Receipt:	No

CON EDISON SERVICE BOX 55063 (Continued) **1015746686**

Universal Waste Indicator:	No
Universal Waste Destination Facility:	No
Federal Universal Waste:	No
Active Site Fed-Reg Treatment Storage and Disposal Facility:	Not reported
Active Site Converter Treatment storage and Disposal Facility:	Not reported
Active Site State-Reg Treatment Storage and Disposal Facility:	Not reported
Active Site State-Reg Handler:	---
Federal Facility Indicator:	Not reported
Hazardous Secondary Material Indicator:	NN
Sub-Part K Indicator:	Not reported
Commercial TSD Indicator:	No
Treatment Storage and Disposal Type:	Not reported
2018 GPRA Permit Baseline:	Not on the Baseline
2018 GPRA Renewals Baseline:	Not on the Baseline
Permit Renewals Workload Universe:	Not reported
Permit Workload Universe:	Not reported
Permit Progress Universe:	Not reported
Post-Closure Workload Universe:	Not reported
Closure Workload Universe:	Not reported
202 GPRA Corrective Action Baseline:	No
Corrective Action Workload Universe:	No
Subject to Corrective Action Universe:	No
Non-TSDFs Where RCRA CA has Been Imposed Universe:	No
TSDFs Potentially Subject to CA Under 3004 (u)/(v) Universe:	No
TSDFs Only Subject to CA under Discretionary Auth Universe:	No
Corrective Action Priority Ranking:	No NCAPS ranking
Environmental Control Indicator:	No
Institutional Control Indicator:	No
Human Exposure Controls Indicator:	N/A
Groundwater Controls Indicator:	N/A
Operating TSDF Universe:	Not reported
Full Enforcement Universe:	Not reported
Significant Non-Complier Universe:	No
Unaddressed Significant Non-Complier Universe:	No
Addressed Significant Non-Complier Universe:	No
Significant Non-Complier With a Compliance Schedule Universe:	No
Financial Assurance Required:	Not reported
Handler Date of Last Change:	20120712
Recognized Trader-Importer:	No
Recognized Trader-Exporter:	No
Importer of Spent Lead Acid Batteries:	No
Exporter of Spent Lead Acid Batteries:	No
Recycler Activity Without Storage:	Not reported
Manifest Broker:	Not reported
Sub-Part P Indicator:	No

Historic Generators:

Receive Date:	20120123
Handler Name:	CON EDISON SERVICE BOX 55063
Federal Waste Generator Description:	Conditionally Exempt Small Quantity Generator
State District Owner:	NY
Large Quantity Handler of Universal Waste:	No
Recognized Trader Importer:	No
Recognized Trader Exporter:	No
Spent Lead Acid Battery Importer:	No
Spent Lead Acid Battery Exporter:	No

CON EDISON SERVICE BOX 55063 (Continued) **1015746686**

Current Record: No
Non Storage Recycler Activity: Not reported
Electronic Manifest Broker: Not reported

Receive Date: 20120222
Handler Name: CON EDISON SERVICE BOX 55063
Federal Waste Generator Description: Not a generator, verified
State District Owner: NY
Large Quantity Handler of Universal Waste: No
Recognized Trader Importer: No
Recognized Trader Exporter: No
Spent Lead Acid Battery Importer: No
Spent Lead Acid Battery Exporter: No
Current Record: Yes
Non Storage Recycler Activity: Not reported
Electronic Manifest Broker: Not reported

List of NAICS Codes and Descriptions:
NAICS Codes: No NAICS Codes Found

Facility Has Received Notices of Violations:
Violations: No Violations Found

Evaluation Action Summary:
Evaluations: No Evaluations Found

NY MANIFEST:
Name: CONSOLIDATED EDISON
Address: 2322-2324 2ND AVE FRONT OF
City,State,Zip: NEW YORK, NY 10035
Country: USA
EPA ID: NYP004246791
Facility Status: Not reported
Location Address 1: F/O 2322- 2324 2ND AVE.
Code: BP
Location Address 2: Not reported
Total Tanks: Not reported
Location City: NEW YORK
Location State: NY
Location Zip: 10035
Location Zip 4: Not reported

NY MANIFEST:
EPAID: NYP004246791
Mailing Name: CONSOLIDATED EDISON
Mailing Contact: CONSOLIDATED EDISON
Mailing Address 1: 4 IRVING PLACE 15TH FL
Mailing Address 2: Not reported
Mailing City: NEW YORK
Mailing State: NY
Mailing Zip: 10003
Mailing Zip 4: Not reported
Mailing Country: USA
Mailing Phone: 2124603770

CON EDISON SERVICE BOX 55063 (Continued) **1015746686**

NY MANIFEST:

Document ID:	Not reported
Manifest Status:	Not reported
seq:	Not reported
Year:	2018
Trans1 State ID:	NJ0000027193
Trans2 State ID:	Not reported
Generator Ship Date:	01/23/2012
Trans1 Recv Date:	01/23/2012
Trans2 Recv Date:	Not reported
TSD Site Recv Date:	01/23/2012
Part A Recv Date:	Not reported
Part B Recv Date:	Not reported
Generator EPA ID:	NYP004246791
Trans1 EPA ID:	Not reported
Trans2 EPA ID:	Not reported
TSDF ID 1:	NJD002200046
TSDF ID 2:	Not reported
Manifest Tracking Number:	003634232JJK
Import Indicator:	N
Export Indicator:	N
Discr Quantity Indicator:	N
Discr Type Indicator:	N
Discr Residue Indicator:	N
Discr Partial Reject Indicator:	N
Discr Full Reject Indicator:	N
Manifest Ref Number:	Not reported
Alt Facility RCRA ID:	Not reported
Alt Facility Sign Date:	Not reported
MGMT Method Type Code:	H111
Waste Code:	Not reported
Waste Code:	Not reported
Waste Code:	Not reported
Waste Code:	Not reported
Waste Code:	Not reported
Waste Code:	Not reported
Quantity:	3000
Units:	P - Pounds
Number of Containers:	1
Container Type:	TT - Cargo tank, tank trucks
Handling Method:	T Chemical, physical, or biological treatment.
Specific Gravity:	1
Waste Code:	D008
Waste Code 1_2:	Not reported
Waste Code 1_3:	Not reported
Waste Code 1_4:	Not reported
Waste Code 1_5:	Not reported
Waste Code 1_6:	Not reported

N168
West
1/8-1/4
0.141 mi.
742 ft.

CON EDISON SERVICE BOX 55063
2322-2324 2ND AVE FRONT OF
NEW YORK, NY 10035

Site 4 of 14 in cluster N

NJ MANIFEST | **S117985014** | **N/A**

Relative:
Higher

Actual:
13 ft.

NJ MANIFEST:

EPA Id:	NYP004246791
Mail Address:	4 IRVING PL, RM 828
Mail City/State/Zip:	NEW YORK, NY 10003
Facility Phone:	Not reported
Emergency Phone:	Not reported
Contact:	JOSE MONTALVO
Comments:	Not reported
SIC Code:	Not reported
County:	NY061
Municipal:	Not reported
Previous EPA Id:	Not reported
Gen Flag:	Not reported
Trans Flag:	Not reported
TSDF Flag:	Not reported
Name Change:	Not reported
Date Change:	Not reported

Manifest:

Manifest Number:	003634232JJK
EPA ID:	NYP004246791
Date Shipped:	1/23/2012
TSDF EPA ID:	NJD002200046
Transporter EPA ID:	NJ0000027193
Transporter 2 EPA ID:	Not reported
Transporter 3 EPA ID:	Not reported
Transporter 4 EPA ID:	Not reported
Transporter 5 EPA ID:	Not reported
Transporter 6 EPA ID:	Not reported
Transporter 7 EPA ID:	Not reported
Transporter 8 EPA ID:	Not reported
Transporter 9 EPA ID:	Not reported
Transporter 10 EPA ID:	Not reported
Date Trans1 Transported Waste:	Not reported
Date Trans2 Transported Waste:	Not reported
Date Trans3 Transported Waste:	Not reported
Date Trans4 Transported Waste:	Not reported
Date Trans5 Transported Waste:	Not reported
Date Trans6 Transported Waste:	Not reported
Date Trans7 Transported Waste:	Not reported
Date Trans8 Transported Waste:	Not reported
Date Trans9 Transported Waste:	Not reported
Date Trans10 Transported Waste:	Not reported
Date TSDF Received Waste:	Not reported
TSDF EPA Facility Name:	Not reported
QTY Units:	Not reported
Transporter SEQ ID:	Not reported
Transporter-1 Date:	Not reported
Waste SEQ ID:	Not reported
Waste Type Code 2:	Not reported
Waste Type Code 3:	Not reported
Waste Type Code 4:	Not reported
Waste Type Code 5:	Not reported
Waste Type Code 6:	Not reported

CON EDISON SERVICE BOX 55063 (Continued) **S117985014**

Date Accepted: Not reported
Manifest Discrepancy Type: Not reported
Data Entry Number: Not reported
Was Load Rejected: NEW YORK, NY 10003
Reason Load Was Rejected: Not reported

Waste:
Manifest Year: Not reported
Waste Code: D008
Hand Code: Not reported
Quantity: 3,000.00 Pounds

O169 **CON EDISON - MANHOLE M49673** **NY MANIFEST** **S121968585**
SSE **520 E 119TH ST** **N/A**
1/8-1/4 **NEW YORK, NY 10035**
0.142 mi.
750 ft. **Site 3 of 15 in cluster O**

Relative: **Higher**
Actual: **9 ft.**

NY MANIFEST:
Name: CON EDISON - MANHOLE M49673
Address: 520 E 119TH ST
City,State,Zip: NEW YORK, NY 10035
Country: USA
EPA ID: NYP005131784
Facility Status: Not reported
Location Address 1: 520 E 119TH ST
Code: BP
Location Address 2: Not reported
Total Tanks: Not reported
Location City: NEW YORK
Location State: NY
Location Zip: 10035
Location Zip 4: Not reported

NY MANIFEST:
EPAID: NYP005131784
Mailing Name: CON EDISON - MANHOLE M49673
Mailing Contact: CON EDISON
Mailing Address 1: 4 IRVING PL
Mailing Address 2: Not reported
Mailing City: NEW YORK
Mailing State: NY
Mailing Zip: 10003
Mailing Zip 4: Not reported
Mailing Country: USA
Mailing Phone: Not reported

O170 **CON EDISON - MANHOLE M49673** **RCRA-LQG** **1024891654**
SSE **520 E 119TH ST** **NYP005131784**
1/8-1/4 **NEW YORK, NY 10035**
0.142 mi.
750 ft. **Site 4 of 15 in cluster O**

Relative: **Higher**

Actual: **9 ft.**

RCRA-LQG:

Date Form Received by Agency:	20180410
Handler Name:	CON EDISON - MANHOLE M49673
Handler Address:	520 E 119TH ST
Handler City,State,Zip:	NEW YORK, NY 10035
EPA ID:	NYP005131784
Contact Name:	ALYSSA SOTTO
Contact Address:	IRVING PLACE, 15TH FL NE
Contact City,State,Zip:	NEW YORK, NY 10003
Contact Telephone:	212-460-2757
Contact Fax:	Not reported
Contact Email:	SOTTOA@CONED.COM
Contact Title:	ASSOCIATE SCIENTIST
EPA Region:	02
Land Type:	Private
Federal Waste Generator Description:	Large Quantity Generator
Non-Notifier:	Not reported
Biennial Report Cycle:	2017
Accessibility:	Not reported
Active Site Indicator:	Handler Activities
State District Owner:	NY
State District:	NYSDEC R2
Mailing Address:	IRVING PLACE, 15TH FL NE
Mailing City,State,Zip:	NEW YORK, NY 10003
Owner Name:	CONSOLIDATED EDISON COMPANY OF NY, INC.
Owner Type:	Private
Operator Name:	CONSOLIDATED EDISON COMPANY OF NY, INC.
Operator Type:	Private
Short-Term Generator Activity:	No
Importer Activity:	No
Mixed Waste Generator:	No
Transporter Activity:	No
Transfer Facility Activity:	No
Recycler Activity with Storage:	No
Small Quantity On-Site Burner Exemption:	No
Smelting Melting and Refining Furnace Exemption:	No
Underground Injection Control:	No
Off-Site Waste Receipt:	No
Universal Waste Indicator:	No
Universal Waste Destination Facility:	No
Federal Universal Waste:	No
Active Site Fed-Reg Treatment Storage and Disposal Facility:	Not reported
Active Site Converter Treatment storage and Disposal Facility:	Not reported
Active Site State-Reg Treatment Storage and Disposal Facility:	Not reported
Active Site State-Reg Handler:	---
Federal Facility Indicator:	Not reported
Hazardous Secondary Material Indicator:	NN
Sub-Part K Indicator:	Not reported
Commercial TSD Indicator:	No
Treatment Storage and Disposal Type:	Not reported
2018 GPRA Permit Baseline:	Not on the Baseline
2018 GPRA Renewals Baseline:	Not on the Baseline
Permit Renewals Workload Universe:	Not reported

CON EDISON - MANHOLE M49673 (Continued) **1024891654**

Permit Workload Universe:	Not reported
Permit Progress Universe:	Not reported
Post-Closure Workload Universe:	Not reported
Closure Workload Universe:	Not reported
202 GPRA Corrective Action Baseline:	No
Corrective Action Workload Universe:	No
Subject to Corrective Action Universe:	No
Non-TSDFs Where RCRA CA has Been Imposed Universe:	No
TSDFs Potentially Subject to CA Under 3004 (u)/(v) Universe:	No
TSDFs Only Subject to CA under Discretionary Auth Universe:	No
Corrective Action Priority Ranking:	No NCAPS ranking
Environmental Control Indicator:	No
Institutional Control Indicator:	No
Human Exposure Controls Indicator:	N/A
Groundwater Controls Indicator:	N/A
Operating TSDF Universe:	Not reported
Full Enforcement Universe:	Not reported
Significant Non-Complier Universe:	No
Unaddressed Significant Non-Complier Universe:	No
Addressed Significant Non-Complier Universe:	No
Significant Non-Complier With a Compliance Schedule Universe:	No
Financial Assurance Required:	Not reported
Handler Date of Last Change:	20181106
Recognized Trader-Importer:	No
Recognized Trader-Exporter:	No
Importer of Spent Lead Acid Batteries:	No
Exporter of Spent Lead Acid Batteries:	No
Recycler Activity Without Storage:	No
Manifest Broker:	No
Sub-Part P Indicator:	No

Biennial: List of Years

Year:	2017

Click Here for Biennial Reporting System Data:

Handler - Owner Operator:

Owner/Operator Indicator:	Owner
Owner/Operator Name:	CONSOLIDATED EDISON COMPANY OF NY, INC.
Legal Status:	Private
Date Became Current:	20170826
Date Ended Current:	Not reported
Owner/Operator Address:	4 IRVING PLACE
Owner/Operator City,State,Zip:	NEW YORK, NY 10003
Owner/Operator Telephone:	212-460-2757
Owner/Operator Telephone Ext:	Not reported
Owner/Operator Fax:	Not reported
Owner/Operator Email:	Not reported

Owner/Operator Indicator:	Operator
Owner/Operator Name:	CONSOLIDATED EDISON COMPANY OF NY, INC.
Legal Status:	Private
Date Became Current:	20170826
Date Ended Current:	Not reported
Owner/Operator Address:	4 IRVING PLACE
Owner/Operator City,State,Zip:	NEW YORK, NY 10003

CON EDISON - MANHOLE M49673 (Continued) **1024891654**

Owner/Operator Telephone: 212-460-2757
Owner/Operator Telephone Ext: Not reported
Owner/Operator Fax: Not reported
Owner/Operator Email: Not reported

Historic Generators:
Receive Date: 20180410
Handler Name: CON EDISON - MANHOLE M49673
Federal Waste Generator Description: Large Quantity Generator
State District Owner: NY
Large Quantity Handler of Universal Waste: No
Recognized Trader Importer: No
Recognized Trader Exporter: No
Spent Lead Acid Battery Importer: No
Spent Lead Acid Battery Exporter: No
Current Record: Yes
Non Storage Recycler Activity: No
Electronic Manifest Broker: No

List of NAICS Codes and Descriptions:
NAICS Code: 221122
NAICS Description: ELECTRIC POWER DISTRIBUTION

Facility Has Received Notices of Violations:
Violations: No Violations Found

Evaluation Action Summary:
Evaluations: No Evaluations Found

O171 **ROSEHILL** **NY AST** **1006304529**
SSE **520 EAST 119 ST** **N/A**
1/8-1/4 **NEW YORK, NY 10035**
0.142 mi.
750 ft. **Site 5 of 15 in cluster O**

Relative:
Higher

Actual:
9 ft.

AST:
Name: ROSEHILL
Address: 520 EAST 119 ST
City,State,Zip: NEW YORK, NY 10035
Region: STATE
DEC Region: 2
Site Status: Unregulated/Closed
Facility Id: 2-266493
Program Type: PBS
UTM X: 590205.38745
UTM Y: 4516711.45014
Expiration Date: N/A
Site Type: Other

Affiliation Records:
Site Id: 11018
Affiliation Type: Mail Contact
Company Name: ROSEHILL MGT CORP
Contact Type: Not reported
Contact Name: DENNIS SCHAFFER

ROSEHILL (Continued) **1006304529**

Address1:	523 EAST 73RD STREET
Address2:	Not reported
City:	NEW YORK
State:	NY
Zip Code:	10021
Country Code:	001
Phone:	(212) 772-2137
EMail:	Not reported
Fax Number:	Not reported
Modified By:	KXTANG
Date Last Modified:	2006-09-07

Site Id:	11018
Affiliation Type:	Facility Operator
Company Name:	ROSEHILL
Contact Type:	Not reported
Contact Name:	DENNIS
Address1:	Not reported
Address2:	Not reported
City:	Not reported
State:	NN
Zip Code:	Not reported
Country Code:	001
Phone:	Not reported
EMail:	Not reported
Fax Number:	Not reported
Modified By:	msbaptis
Date Last Modified:	2006-09-06

Site Id:	11018
Affiliation Type:	Emergency Contact
Company Name:	ROSEHILL MGT.
Contact Type:	Not reported
Contact Name:	DENNIS SCHAFFER
Address1:	Not reported
Address2:	Not reported
City:	Not reported
State:	NN
Zip Code:	Not reported
Country Code:	999
Phone:	(212) 772-2137
EMail:	Not reported
Fax Number:	Not reported
Modified By:	msbaptis
Date Last Modified:	2006-09-06

Site Id:	11018
Affiliation Type:	Facility Owner
Company Name:	ROSEHILL MANAGEMENT CORP.
Contact Type:	ACCT
Contact Name:	DENNIS SCHAFFER
Address1:	523 EAST 73 STREET
Address2:	Not reported
City:	NEW YORK
State:	NY
Zip Code:	10021
Country Code:	001

ROSEHILL (Continued) **1006304529**

Phone:	(212) 772-2137
EMail:	Not reported
Fax Number:	Not reported
Modified By:	KXTANG
Date Last Modified:	2006-09-07

Tank Info:

Tank Number:	001
Tank Id:	18183
Material Code:	0001
Common Name of Substance:	#2 Fuel Oil (On-Site Consumption)

Equipment Records:

	I04 - Overfill - Product Level Gauge (A/G)
	J00 - Dispenser - None
	A00 - Tank Internal Protection - None
	D01 - Pipe Type - Steel/Carbon Steel/Iron
	H00 - Tank Leak Detection - None
	B00 - Tank External Protection - None
	C00 - Pipe Location - No Piping
	F00 - Pipe External Protection - None
	G00 - Tank Secondary Containment - None
Tank Location:	Aboveground - contact with soil.... Tank bottom rests on soil, allowing no visual inspection.
Tank Type:	Steel/Carbon Steel/Iron
Tank Status:	Closed - Removed
Pipe Model:	Not reported
Install Date:	Not reported
Capacity Gallons:	1500
Tightness Test Method:	NN
Date Test:	Not reported
Next Test Date:	Not reported
Date Tank Closed:	03/01/2003
Register:	True
Modified By:	KXTANG
Last Modified:	04/14/2017
Material Name:	#2 fuel oil (on-site consumption)

Q172 **CON EDISON** **NY MANIFEST** **S117059688**
SSW **427 E 117TH ST** **N/A**
1/8-1/4 **NEW YORK, NY 10035**
0.142 mi.
751 ft. **Site 1 of 10 in cluster Q**

Relative:
Higher

Actual:
12 ft.

NY MANIFEST:

Name:	CON EDISON
Address:	427 E 117TH ST
City,State,Zip:	NEW YORK, NY 10035
Country:	USA
EPA ID:	NYP004518692
Facility Status:	Not reported
Location Address 1:	427 E 117 ST
Code:	BP
Location Address 2:	SB19343
Total Tanks:	Not reported
Location City:	NEW YORK

CON EDISON (Continued) **S117059688**

Location State: NY
Location Zip: 10035
Location Zip 4: Not reported

NY MANIFEST:
EPAID: NYP004518692
Mailing Name: CON EDISON
Mailing Contact: CON EDISON
Mailing Address 1: 4 IRVING PL
Mailing Address 2: 15TH FL
Mailing City: NEW YORK
Mailing State: NY
Mailing Zip: 10003
Mailing Zip 4: Not reported
Mailing Country: USA
Mailing Phone: Not reported

NY MANIFEST:
Document ID: Not reported
Manifest Status: Not reported
seq: Not reported
Year: 2018
Trans1 State ID: NJ0000027193
Trans2 State ID: Not reported
Generator Ship Date: 05/01/2014
Trans1 Recv Date: 05/01/2014
Trans2 Recv Date: Not reported
TSD Site Recv Date: 05/01/2014
Part A Recv Date: Not reported
Part B Recv Date: Not reported
Generator EPA ID: NYP004518692
Trans1 EPA ID: Not reported
Trans2 EPA ID: Not reported
TSDF ID 1: NJD002200046
TSDF ID 2: Not reported
Manifest Tracking Number: 011697698JJK
Import Indicator: N
Export Indicator: N
Discr Quantity Indicator: N
Discr Type Indicator: N
Discr Residue Indicator: N
Discr Partial Reject Indicator: N
Discr Full Reject Indicator: N
Manifest Ref Number: Not reported
Alt Facility RCRA ID: Not reported
Alt Facility Sign Date: Not reported
MGMT Method Type Code: H110
Waste Code: Not reported
Waste Code: Not reported
Waste Code: Not reported
Waste Code: Not reported
Waste Code: Not reported
Waste Code: Not reported
Quantity: 1500
Units: P - Pounds
Number of Containers: 1
Container Type: TT - Cargo tank, tank trucks

CON EDISON (Continued) **S117059688**

Handling Method:	T Chemical, physical, or biological treatment.
Specific Gravity:	1
Waste Code:	D008
Waste Code 1_2:	Not reported
Waste Code 1_3:	Not reported
Waste Code 1_4:	Not reported
Waste Code 1_5:	Not reported
Waste Code 1_6:	Not reported

Q173 **CON EDISON SERVICE BOX: 19343** **RCRA NonGen / NLR** **1017774070**
SSW **427 E 117TH ST** **NYP004518692**
1/8-1/4 **NEW YORK, NY 10035**
0.142 mi.
751 ft. **Site 2 of 10 in cluster Q**

Relative: RCRA NonGen / NLR:
Higher

Actual: Date Form Received by Agency: 20140601
12 ft. Handler Name: CON EDISON SERVICE BOX: 19343
Handler Address: 427 E 117TH ST
Handler City,State,Zip: NEW YORK, NY 10035
EPA ID: NYP004518692
Contact Name: THOMAS TEELING
Contact Address: Not reported
Contact City,State,Zip: Not reported
Contact Telephone: 212-460-3770
Contact Fax: Not reported
Contact Email: Not reported
Contact Title: SENIOR SCIENTIST
EPA Region: 02
Land Type: Private
Federal Waste Generator Description: Not a generator, verified
Non-Notifier: Not reported
Biennial Report Cycle: Not reported
Accessibility: Not reported
Active Site Indicator: Not reported
State District Owner: NY
State District: NYSDEC R2
Mailing Address: IRVING PL, 15TH FL NE
Mailing City,State,Zip: NEW YORK, NY 10003
Owner Name: Not reported
Owner Type: Not reported
Operator Name: Not reported
Operator Type: Not reported
Short-Term Generator Activity: No
Importer Activity: No
Mixed Waste Generator: No
Transporter Activity: No
Transfer Facility Activity: No
Recycler Activity with Storage: No
Small Quantity On-Site Burner Exemption: No
Smelting Melting and Refining Furnace Exemption: No
Underground Injection Control: No
Off-Site Waste Receipt: No
Universal Waste Indicator: No
Universal Waste Destination Facility: No
Federal Universal Waste: No
Active Site Fed-Reg Treatment Storage and Disposal Facility: Not reported

CON EDISON SERVICE BOX: 19343 (Continued) **1017774070**

Active Site Converter Treatment storage and Disposal Facility:	Not reported
Active Site State-Reg Treatment Storage and Disposal Facility:	Not reported
Active Site State-Reg Handler:	---
Federal Facility Indicator:	Not reported
Hazardous Secondary Material Indicator:	NN
Sub-Part K Indicator:	Not reported
Commercial TSD Indicator:	No
Treatment Storage and Disposal Type:	Not reported
2018 GPRA Permit Baseline:	Not on the Baseline
2018 GPRA Renewals Baseline:	Not on the Baseline
Permit Renewals Workload Universe:	Not reported
Permit Workload Universe:	Not reported
Permit Progress Universe:	Not reported
Post-Closure Workload Universe:	Not reported
Closure Workload Universe:	Not reported
202 GPRA Corrective Action Baseline:	No
Corrective Action Workload Universe:	No
Subject to Corrective Action Universe:	No
Non-TSDFs Where RCRA CA has Been Imposed Universe:	No
TSDFs Potentially Subject to CA Under 3004 (u)/(v) Universe:	No
TSDFs Only Subject to CA under Discretionary Auth Universe:	No
Corrective Action Priority Ranking:	No NCAPS ranking
Environmental Control Indicator:	No
Institutional Control Indicator:	No
Human Exposure Controls Indicator:	N/A
Groundwater Controls Indicator:	N/A
Operating TSDF Universe:	Not reported
Full Enforcement Universe:	Not reported
Significant Non-Complier Universe:	No
Unaddressed Significant Non-Complier Universe:	No
Addressed Significant Non-Complier Universe:	No
Significant Non-Complier With a Compliance Schedule Universe:	No
Financial Assurance Required:	Not reported
Handler Date of Last Change:	20150211
Recognized Trader-Importer:	No
Recognized Trader-Exporter:	No
Importer of Spent Lead Acid Batteries:	No
Exporter of Spent Lead Acid Batteries:	No
Recycler Activity Without Storage:	Not reported
Manifest Broker:	Not reported
Sub-Part P Indicator:	No

Historic Generators:

Receive Date:	20140501
Handler Name: CON EDISON	
Federal Waste Generator Description:	Small Quantity Generator
State District Owner:	NY
Large Quantity Handler of Universal Waste:	No
Recognized Trader Importer:	No
Recognized Trader Exporter:	No
Spent Lead Acid Battery Importer:	No
Spent Lead Acid Battery Exporter:	No
Current Record:	No
Non Storage Recycler Activity:	Not reported
Electronic Manifest Broker:	Not reported

CON EDISON SERVICE BOX: 19343 (Continued) **1017774070**

Receive Date:	20140501
Handler Name: CON EDISON	
Federal Waste Generator Description:	Not a generator, verified
State District Owner:	NY
Large Quantity Handler of Universal Waste:	No
Recognized Trader Importer:	No
Recognized Trader Exporter:	No
Spent Lead Acid Battery Importer:	No
Spent Lead Acid Battery Exporter:	No
Current Record:	No
Non Storage Recycler Activity:	Not reported
Electronic Manifest Broker:	Not reported

Receive Date:	20140601
Handler Name: CON EDISON SERVICE BOX:	19343
Federal Waste Generator Description:	Not a generator, verified
State District Owner:	NY
Large Quantity Handler of Universal Waste:	No
Recognized Trader Importer:	No
Recognized Trader Exporter:	No
Spent Lead Acid Battery Importer:	No
Spent Lead Acid Battery Exporter:	No
Current Record:	Yes
Non Storage Recycler Activity:	Not reported
Electronic Manifest Broker:	Not reported

List of NAICS Codes and Descriptions:
NAICS Codes: No NAICS Codes Found

Facility Has Received Notices of Violations:
Violations: No Violations Found

Evaluation Action Summary:
Evaluations: No Evaluations Found

Q174 **CON EDISON** **NY MANIFEST** **S117319174**
SSW **427-429 E 117TH ST & 1ST AVE** **N/A**
1/8-1/4 **NEW YORK, NY 10035**
0.142 mi.
751 ft. **Site 3 of 10 in cluster Q**

Relative:
Higher

Actual:
12 ft.

NY MANIFEST:

Name:	CON EDISON
Address:	427-429 E 117TH ST & 1ST AVE
City,State,Zip:	NEW YORK, NY 10035
Country:	USA
EPA ID:	NYP004668455
Facility Status:	Not reported
Location Address 1:	427-429 E 117TH ST & 1ST AVE
Code:	BP
Location Address 2:	SB 19343
Total Tanks:	Not reported
Location City:	NEW YORK
Location State:	NY
Location Zip:	10035

CON EDISON (Continued) **S117319174**

Location Zip 4: Not reported

NY MANIFEST:
EPAID: NYP004668455
Mailing Name: CON EDISON
Mailing Contact: CON EDISON
Mailing Address 1: 4 IRVING PL 15TH FL
Mailing Address 2: Not reported
Mailing City: NEW YORK
Mailing State: NY
Mailing Zip: 10003
Mailing Zip 4: Not reported
Mailing Country: USA
Mailing Phone: 2124603770

NY MANIFEST:
Document ID: Not reported
Manifest Status: Not reported
seq: Not reported
Year: 2018
Trans1 State ID: NJ0000027193
Trans2 State ID: Not reported
Generator Ship Date: 09/29/2014
Trans1 Recv Date: 09/29/2014
Trans2 Recv Date: Not reported
TSD Site Recv Date: 09/30/2014
Part A Recv Date: Not reported
Part B Recv Date: Not reported
Generator EPA ID: NYP004668455
Trans1 EPA ID: Not reported
Trans2 EPA ID: Not reported
TSDF ID 1: NJD002200046
TSDF ID 2: Not reported
Manifest Tracking Number: 013254155JJK
Import Indicator: N
Export Indicator: N
Discr Quantity Indicator: N
Discr Type Indicator: N
Discr Residue Indicator: N
Discr Partial Reject Indicator: N
Discr Full Reject Indicator: N
Manifest Ref Number: Not reported
Alt Facility RCRA ID: Not reported
Alt Facility Sign Date: Not reported
MGMT Method Type Code: H110
Waste Code: Not reported
Waste Code: Not reported
Waste Code: Not reported
Waste Code: Not reported
Waste Code: Not reported
Waste Code: Not reported
Quantity: 1000
Units: P - Pounds
Number of Containers: 1
Container Type: TT - Cargo tank, tank trucks
Handling Method: T Chemical, physical, or biological treatment.
Specific Gravity: 1

CON EDISON (Continued) **S117319174**

Waste Code:	D008
Waste Code 1_2:	Not reported
Waste Code 1_3:	Not reported
Waste Code 1_4:	Not reported
Waste Code 1_5:	Not reported
Waste Code 1_6:	Not reported

M175 **CON EDISON SERVICE BOX: 19341** **RCRA NonGen / NLR** **1016450445**
SSW **407 E 117TH ST** **NY MANIFEST** **NYP004294708**
1/8-1/4 **NEW YORK, NY 10029**
0.142 mi.
751 ft. **Site 5 of 24 in cluster M**

Relative: **Higher**
Actual: **12 ft.**

RCRA NonGen / NLR:

Date Form Received by Agency:		20130420
Handler Name:	CON EDISON SERVICE BOX:	19341
Handler Address:		407 E 117TH ST
Handler City,State,Zip:		NEW YORK, NY 10029
EPA ID:		NYP004294708
Contact Name:		JUAN RODRIGUEZ
Contact Address:		Not reported
Contact City,State,Zip:		Not reported
Contact Telephone:		347-865-5931
Contact Fax:		Not reported
Contact Email:		Not reported
Contact Title:		OPERATING SUPERVISOR
EPA Region:		02
Land Type:		Private
Federal Waste Generator Description:		Not a generator, verified
Non-Notifier:		Not reported
Biennial Report Cycle:		Not reported
Accessibility:		Not reported
Active Site Indicator:		Not reported
State District Owner:		NY
State District:		NYSDEC R2
Mailing Address:		Not reported
Mailing City,State,Zip:		NEW YORK, NY 10003
Owner Name:		Not reported
Owner Type:		Not reported
Operator Name:		Not reported
Operator Type:		Not reported
Short-Term Generator Activity:		No
Importer Activity:		No
Mixed Waste Generator:		No
Transporter Activity:		No
Transfer Facility Activity:		No
Recycler Activity with Storage:		No
Small Quantity On-Site Burner Exemption:		No
Smelting Melting and Refining Furnace Exemption:		No
Underground Injection Control:		No
Off-Site Waste Receipt:		No
Universal Waste Indicator:		No
Universal Waste Destination Facility:		No
Federal Universal Waste:		No
Active Site Fed-Reg Treatment Storage and Disposal Facility:		Not reported
Active Site Converter Treatment storage and Disposal Facility:		Not reported
Active Site State-Reg Treatment Storage and Disposal Facility:		Not reported

CON EDISON SERVICE BOX: 19341 (Continued) **1016450445**

Active Site State-Reg Handler:	---
Federal Facility Indicator:	Not reported
Hazardous Secondary Material Indicator:	NN
Sub-Part K Indicator:	Not reported
Commercial TSD Indicator:	No
Treatment Storage and Disposal Type:	Not reported
2018 GPRA Permit Baseline:	Not on the Baseline
2018 GPRA Renewals Baseline:	Not on the Baseline
Permit Renewals Workload Universe:	Not reported
Permit Workload Universe:	Not reported
Permit Progress Universe:	Not reported
Post-Closure Workload Universe:	Not reported
Closure Workload Universe:	Not reported
202 GPRA Corrective Action Baseline:	No
Corrective Action Workload Universe:	No
Subject to Corrective Action Universe:	No
Non-TSDFs Where RCRA CA has Been Imposed Universe:	No
TSDFs Potentially Subject to CA Under 3004 (u)/(v) Universe:	No
TSDFs Only Subject to CA under Discretionary Auth Universe:	No
Corrective Action Priority Ranking:	No NCAPS ranking
Environmental Control Indicator:	No
Institutional Control Indicator:	No
Human Exposure Controls Indicator:	N/A
Groundwater Controls Indicator:	N/A
Operating TSDF Universe:	Not reported
Full Enforcement Universe:	Not reported
Significant Non-Complier Universe:	No
Unaddressed Significant Non-Complier Universe:	No
Addressed Significant Non-Complier Universe:	No
Significant Non-Complier With a Compliance Schedule Universe:	No
Financial Assurance Required:	Not reported
Handler Date of Last Change:	20130910
Recognized Trader-Importer:	No
Recognized Trader-Exporter:	No
Importer of Spent Lead Acid Batteries:	No
Exporter of Spent Lead Acid Batteries:	No
Recycler Activity Without Storage:	Not reported
Manifest Broker:	Not reported
Sub-Part P Indicator:	No

Historic Generators:

Receive Date:	20130320
Handler Name: CON EDISON SERVICE BOX:	19341
Federal Waste Generator Description:	Conditionally Exempt Small Quantity Generator
State District Owner:	NY
Large Quantity Handler of Universal Waste:	No
Recognized Trader Importer:	No
Recognized Trader Exporter:	No
Spent Lead Acid Battery Importer:	No
Spent Lead Acid Battery Exporter:	No
Current Record:	No
Non Storage Recycler Activity:	Not reported
Electronic Manifest Broker:	Not reported

Receive Date:	20130420
Handler Name: CON EDISON SERVICE BOX:	19341

CON EDISON SERVICE BOX: 19341 (Continued) **1016450445**

Federal Waste Generator Description:	Not a generator, verified
State District Owner:	NY
Large Quantity Handler of Universal Waste:	No
Recognized Trader Importer:	No
Recognized Trader Exporter:	No
Spent Lead Acid Battery Importer:	No
Spent Lead Acid Battery Exporter:	No
Current Record:	Yes
Non Storage Recycler Activity:	Not reported
Electronic Manifest Broker:	Not reported

List of NAICS Codes and Descriptions:

NAICS Codes:	No NAICS Codes Found

Facility Has Received Notices of Violations:

Violations:	No Violations Found

Evaluation Action Summary:

Evaluations:	No Evaluations Found

NY MANIFEST:

Name:	CON EDISON
Address:	407 E 117TH ST
City,State,Zip:	NEW YORK, NY 10029
Country:	USA
EPA ID:	NYP004294708
Facility Status:	Not reported
Location Address 1:	407 E 117 ST
Code:	BP
Location Address 2:	SERVICE BOX # 19341
Total Tanks:	Not reported
Location City:	NEW YORK
Location State:	NY
Location Zip:	10029
Location Zip 4:	Not reported

NY MANIFEST:

EPAID:	NYP004294708
Mailing Name:	CON EDISON
Mailing Contact:	TOM TEELING
Mailing Address 1:	4 IRVING PLACE 15TH FLOOR
Mailing Address 2:	Not reported
Mailing City:	NEW YORK
Mailing State:	NY
Mailing Zip:	10003
Mailing Zip 4:	Not reported
Mailing Country:	USA
Mailing Phone:	2124603770

NY MANIFEST:

Document ID:	Not reported
Manifest Status:	Not reported
seq:	Not reported
Year:	2018

CON EDISON SERVICE BOX: 19341 (Continued) **1016450445**

Trans1 State ID:	NJ0000027193
Trans2 State ID:	Not reported
Generator Ship Date:	03/20/2013
Trans1 Recv Date:	03/20/2013
Trans2 Recv Date:	Not reported
TSD Site Recv Date:	03/20/2013
Part A Recv Date:	Not reported
Part B Recv Date:	Not reported
Generator EPA ID:	NYP004294708
Trans1 EPA ID:	Not reported
Trans2 EPA ID:	Not reported
TSDF ID 1:	NJD002200046
TSDF ID 2:	Not reported
Manifest Tracking Number:	010708102JJK
Import Indicator:	N
Export Indicator:	N
Discr Quantity Indicator:	N
Discr Type Indicator:	N
Discr Residue Indicator:	N
Discr Partial Reject Indicator:	N
Discr Full Reject Indicator:	N
Manifest Ref Number:	Not reported
Alt Facility RCRA ID:	Not reported
Alt Facility Sign Date:	Not reported
MGMT Method Type Code:	H110
Waste Code:	Not reported
Waste Code:	Not reported
Waste Code:	Not reported
Waste Code:	Not reported
Waste Code:	Not reported
Waste Code:	Not reported
Quantity:	500
Units:	P - Pounds
Number of Containers:	1
Container Type:	TT - Cargo tank, tank trucks
Handling Method:	T Chemical, physical, or biological treatment.
Specific Gravity:	1
Waste Code:	D008
Waste Code 1_2:	Not reported
Waste Code 1_3:	Not reported
Waste Code 1_4:	Not reported
Waste Code 1_5:	Not reported
Waste Code 1_6:	Not reported

Q176 **CON EDISON SERVICE BOX: 19346** **RCRA NonGen / NLR** **1016971688**
South **455 E 117TH ST** **NY MANIFEST** **NYP004454310**
1/8-1/4 **NEW YORK, NY 10035**
0.144 mi.
762 ft. **Site 4 of 10 in cluster Q**

Relative: RCRA NonGen / NLR:
Higher

Date Form Received by Agency:	20140327
Handler Name:	CON EDISON SERVICE BOX: 19346
Handler Address:	455 E 117TH ST
Handler City,State,Zip:	NEW YORK, NY 10035
EPA ID:	NYP004454310
Contact Name:	THOMAS TEELING

Actual:
11 ft.

CON EDISON SERVICE BOX: 19346 (Continued) **1016971688**

Contact Address:	Not reported
Contact City,State,Zip:	Not reported
Contact Telephone:	212-460-3770
Contact Fax:	Not reported
Contact Email:	Not reported
Contact Title:	SENIOR SCIENTIST
EPA Region:	02
Land Type:	Private
Federal Waste Generator Description:	Not a generator, verified
Non-Notifier:	Not reported
Biennial Report Cycle:	Not reported
Accessibility:	Not reported
Active Site Indicator:	Not reported
State District Owner:	NY
State District:	NYSDEC R2
Mailing Address:	IRVING PL, 15TH FL NE
Mailing City,State,Zip:	NEW YORK, NY 10003
Owner Name:	Not reported
Owner Type:	Not reported
Operator Name:	Not reported
Operator Type:	Not reported
Short-Term Generator Activity:	No
Importer Activity:	No
Mixed Waste Generator:	No
Transporter Activity:	No
Transfer Facility Activity:	No
Recycler Activity with Storage:	No
Small Quantity On-Site Burner Exemption:	No
Smelting Melting and Refining Furnace Exemption:	No
Underground Injection Control:	No
Off-Site Waste Receipt:	No
Universal Waste Indicator:	No
Universal Waste Destination Facility:	No
Federal Universal Waste:	No
Active Site Fed-Reg Treatment Storage and Disposal Facility:	Not reported
Active Site Converter Treatment storage and Disposal Facility:	Not reported
Active Site State-Reg Treatment Storage and Disposal Facility:	Not reported
Active Site State-Reg Handler:	---
Federal Facility Indicator:	Not reported
Hazardous Secondary Material Indicator:	NN
Sub-Part K Indicator:	Not reported
Commercial TSD Indicator:	No
Treatment Storage and Disposal Type:	Not reported
2018 GPRA Permit Baseline:	Not on the Baseline
2018 GPRA Renewals Baseline:	Not on the Baseline
Permit Renewals Workload Universe:	Not reported
Permit Workload Universe:	Not reported
Permit Progress Universe:	Not reported
Post-Closure Workload Universe:	Not reported
Closure Workload Universe:	Not reported
202 GPRA Corrective Action Baseline:	No
Corrective Action Workload Universe:	No
Subject to Corrective Action Universe:	No
Non-TSDFs Where RCRA CA has Been Imposed Universe:	No
TSDFs Potentially Subject to CA Under 3004 (u)/(v) Universe:	No
TSDFs Only Subject to CA under Discretionary Auth Universe:	No
Corrective Action Priority Ranking:	No NCAPS ranking

CON EDISON SERVICE BOX: 19346 (Continued) **1016971688**

Environmental Control Indicator:	No
Institutional Control Indicator:	No
Human Exposure Controls Indicator:	N/A
Groundwater Controls Indicator:	N/A
Operating TSDF Universe:	Not reported
Full Enforcement Universe:	Not reported
Significant Non-Complier Universe:	No
Unaddressed Significant Non-Complier Universe:	No
Addressed Significant Non-Complier Universe:	No
Significant Non-Complier With a Compliance Schedule Universe:	No
Financial Assurance Required:	Not reported
Handler Date of Last Change:	20141014
Recognized Trader-Importer:	No
Recognized Trader-Exporter:	No
Importer of Spent Lead Acid Batteries:	No
Exporter of Spent Lead Acid Batteries:	No
Recycler Activity Without Storage:	Not reported
Manifest Broker:	Not reported
Sub-Part P Indicator:	No

Historic Generators:

Receive Date:	20140227
Handler Name: CON EDISON SERVICE BOX:	19346
Federal Waste Generator Description:	Conditionally Exempt Small Quantity Generator
State District Owner:	NY
Large Quantity Handler of Universal Waste:	No
Recognized Trader Importer:	No
Recognized Trader Exporter:	No
Spent Lead Acid Battery Importer:	No
Spent Lead Acid Battery Exporter:	No
Current Record:	No
Non Storage Recycler Activity:	Not reported
Electronic Manifest Broker:	Not reported

Receive Date:	20140327
Handler Name: CON EDISON SERVICE BOX:	19346
Federal Waste Generator Description:	Not a generator, verified
State District Owner:	NY
Large Quantity Handler of Universal Waste:	No
Recognized Trader Importer:	No
Recognized Trader Exporter:	No
Spent Lead Acid Battery Importer:	No
Spent Lead Acid Battery Exporter:	No
Current Record:	Yes
Non Storage Recycler Activity:	Not reported
Electronic Manifest Broker:	Not reported

List of NAICS Codes and Descriptions:

NAICS Codes:	No NAICS Codes Found

Facility Has Received Notices of Violations:

Violations:	No Violations Found

Evaluation Action Summary:

CON EDISON SERVICE BOX: 19346 (Continued) **1016971688**

Evaluations: No Evaluations Found

NY MANIFEST:

Name:	CON EDISON
Address:	455 E 117TH ST
City,State,Zip:	NEW YORK, NY 10035
Country:	USA
EPA ID:	NYP004454310
Facility Status:	Not reported
Location Address 1:	F/O 435 E 117 ST
Code:	BP
Location Address 2:	SB19346
Total Tanks:	Not reported
Location City:	NEW YORK
Location State:	NY
Location Zip:	10035
Location Zip 4:	Not reported

NY MANIFEST:

EPAID:	NYP004454310
Mailing Name:	CON EDISON
Mailing Contact:	CON EDISION
Mailing Address 1:	4 IRVING PL
Mailing Address 2:	15TH FL
Mailing City:	NEW YORK
Mailing State:	NY
Mailing Zip:	10003
Mailing Zip 4:	Not reported
Mailing Country:	USA
Mailing Phone:	Not reported

NY MANIFEST:

Document ID:	Not reported
Manifest Status:	Not reported
seq:	Not reported
Year:	2018
Trans1 State ID:	NJD003812047
Trans2 State ID:	Not reported
Generator Ship Date:	02/27/2014
Trans1 Recv Date:	02/27/2014
Trans2 Recv Date:	Not reported
TSD Site Recv Date:	02/28/2014
Part A Recv Date:	Not reported
Part B Recv Date:	Not reported
Generator EPA ID:	NYP004454310
Trans1 EPA ID:	Not reported
Trans2 EPA ID:	Not reported
TSDF ID 1:	NJD991291105
TSDF ID 2:	Not reported
Manifest Tracking Number:	002330286GBF
Import Indicator:	N
Export Indicator:	N
Discr Quantity Indicator:	N
Discr Type Indicator:	N
Discr Residue Indicator:	N
Discr Partial Reject Indicator:	N

CON EDISON SERVICE BOX: 19346 (Continued) **1016971688**

Discr Full Reject Indicator:	N
Manifest Ref Number:	Not reported
Alt Facility RCRA ID:	Not reported
Alt Facility Sign Date:	Not reported
MGMT Method Type Code:	H110
Waste Code:	Not reported
Waste Code:	Not reported
Waste Code:	Not reported
Waste Code:	Not reported
Waste Code:	Not reported
Waste Code:	Not reported
Quantity:	500
Units:	P - Pounds
Number of Containers:	1
Container Type:	TT - Cargo tank, tank trucks
Handling Method:	T Chemical, physical, or biological treatment.
Specific Gravity:	1
Waste Code:	D008
Waste Code 1_2:	Not reported
Waste Code 1_3:	Not reported
Waste Code 1_4:	Not reported
Waste Code 1_5:	Not reported
Waste Code 1_6:	Not reported

Q177 **COLINA REAL ESTATE** **NY LTANKS** **S102672162**
South **455 E 117TH ST** **N/A**
1/8-1/4 **NEW YORK, NY**
0.144 mi.
762 ft. **Site 5 of 10 in cluster Q**

Relative: **Higher**
Actual: **11 ft.**

LTANKS:

Name:	COLINA REAL ESTATE
Address:	455 E 117TH ST
City,State,Zip:	NEW YORK, NY
Spill Number/Closed Date:	9301431 / 1993-05-24
Facility ID:	9301431
Site ID:	85096
Spill Date:	1993-04-29
Spill Cause:	Tank Overfill
Spill Source:	Commercial/Industrial
Spill Class:	D4
Cleanup Ceased:	1993-05-24
SWIS:	3101
Investigator:	MCTIBBE
Referred To:	Not reported
Reported to Dept:	1993-04-29
CID:	Not reported
Water Affected:	Not reported
Spill Notifier:	Fire Department
Last Inspection:	Not reported
Recommended Penalty:	False
Meets Standard:	True
UST Involvement:	False
Remediation Phase:	0
Date Entered In Computer:	1993-05-27
Spill Record Last Update:	2004-09-13
Spiller Name:	Not reported

COLINA REAL ESTATE (Continued) **S102672162**

Spiller Company:	UNK
Spiller Address:	Not reported
Spiller County:	999
Spiller Contact:	Not reported
Spiller Phone:	Not reported
Spiller Extention:	Not reported
DEC Region:	2
DER Facility ID:	78212
DEC Memo:	"Prior to Sept, 2004 data translation this spill Lead_DEC Field was TIBBE "
Remarks:	"TANK IN BASEMANT NYC FD PUMPING OUT. HANDLED BY NYC FD."

All Materials:

Site ID:	85096
Operable Unit ID:	980033
Operable Unit:	01
Material ID:	398616
Material Code:	0001A
Material Name:	#2 fuel oil
Case No.:	Not reported
Material FA:	Petroleum
Quantity:	80.00
Units:	G
Recovered:	.00
Oxygenate:	Not reported

M178 **SHELL SERVICE STATION** **NY UST U004061829**
SW **2276 1ST AVENUE** **NY AST N/A**
1/8-1/4 **NEW YORK, NY 10035**
0.145 mi.
767 ft. **Site 6 of 24 in cluster M**

Relative: **Higher**

Actual: **12 ft.**

UST:

Name:	SHELL SERVICE STATION
Address:	2276 1ST AVENUE
City,State,Zip:	NEW YORK, NY 10035
Id/Status:	2-237930 / Active
Program Type:	PBS
Region:	STATE
DEC Region:	2
Expiration Date:	07/20/2022
UTM X:	589890.07282
UTM Y:	4516745.93978
Site Type:	Retail Gasoline Sales

Affiliation Records:

Site Id:	8890
Affiliation Type:	Mail Contact
Company Name:	2276 FIRST AVE CORP.
Contact Type:	Not reported
Contact Name:	CARY WOLF
Address1:	100 JERICHO QUADRANGLE
Address2:	SUITE 209
City:	JERICHO
State:	NY
Zip Code:	11753
Country Code:	001
Phone:	(516) 997-9300

SHELL SERVICE STATION (Continued) **U004061829**

EMail:	CWOLF@BWPETROLEUM.COM
Fax Number:	Not reported
Modified By:	MFLEONAR
Date Last Modified:	2017-08-15

Site Id:	8890
Affiliation Type:	Emergency Contact
Company Name:	2276 FIRST AVENUE CORP
Contact Type:	Not reported
Contact Name:	CARY WOLF
Address1:	Not reported
Address2:	Not reported
City:	Not reported
State:	NN
Zip Code:	Not reported
Country Code:	999
Phone:	(516) 997-9300
EMail:	Not reported
Fax Number:	Not reported
Modified By:	MFLEONAR
Date Last Modified:	2017-08-15

Site Id:	8890
Affiliation Type:	Facility Owner
Company Name:	2276 FIRST AVENUE CORP
Contact Type:	PRESIDENT
Contact Name:	CARY WOLF
Address1:	100 JERICHO QUADRANGLE SUITE 209
Address2:	Not reported
City:	JERICHO
State:	NY
Zip Code:	11753
Country Code:	001
Phone:	(516) 997-9300
EMail:	Not reported
Fax Number:	Not reported
Modified By:	MFLEONAR
Date Last Modified:	2017-08-15

Site Id:	8890
Affiliation Type:	Facility Operator
Company Name:	SHELL SERVICE STATION
Contact Type:	Not reported
Contact Name:	ARSHAD HUSSAIN
Address1:	Not reported
Address2:	Not reported
City:	Not reported
State:	NN
Zip Code:	Not reported
Country Code:	001
Phone:	(212) 289-4668
EMail:	Not reported
Fax Number:	Not reported
Modified By:	LXZIELIN
Date Last Modified:	2016-12-21

SHELL SERVICE STATION (Continued) **U004061829**

Tank Info:

Tank Number:	001
Tank ID:	17340
Tank Status:	Closed - Removed
Material Name:	Closed - Removed
Capacity Gallons:	4000
Install Date:	12/01/1986
Date Tank Closed:	07/01/2017
Registered:	True
Tank Location:	Underground
Tank Type:	Fiberglass coated steel
Material Code:	2712
Common Name of Substance:	Gasoline/Ethanol
Tightness Test Method:	21
Date Test:	12/19/2005
Next Test Date:	Not reported
Pipe Model:	Not reported
Modified By:	LXZIELIN
Last Modified:	02/13/2018

Equipment Records:

L07 - Piping Leak Detection - Pressurized Piping Leak Detector
G04 - Tank Secondary Containment - Double-Walled (Underground)
K01 - Spill Prevention - Catch Basin
D06 - Pipe Type - Fiberglass Reinforced Plastic (FRP)
I02 - Overfill - High Level Alarm
B04 - Tank External Protection - Fiberglass
J02 - Dispenser - Suction Dispenser
L01 - Piping Leak Detection - Interstitial - Electronic Monitoring
F04 - Pipe External Protection - Fiberglass
C02 - Pipe Location - Underground/On-ground
I03 - Overfill - Automatic Shut-Off
H01 - Tank Leak Detection - Interstitial - Electronic Monitoring
E04 - Piping Secondary Containment - Double walled UG
A03 - Tank Internal Protection - Fiberglass Liner (FRP)

Tank Number:	002
Tank ID:	17341
Tank Status:	Closed - Removed
Material Name:	Closed - Removed
Capacity Gallons:	4000
Install Date:	12/01/1986
Date Tank Closed:	07/01/2017
Registered:	True
Tank Location:	Underground
Tank Type:	Fiberglass coated steel
Material Code:	2712
Common Name of Substance:	Gasoline/Ethanol
Tightness Test Method:	21
Date Test:	12/19/2005
Next Test Date:	Not reported
Pipe Model:	Not reported
Modified By:	LXZIELIN

SHELL SERVICE STATION (Continued) **U004061829**

Last Modified: 02/13/2018

Equipment Records:

L07 - Piping Leak Detection - Pressurized Piping Leak Detector
G04 - Tank Secondary Containment - Double-Walled (Underground)
L01 - Piping Leak Detection - Interstitial - Electronic Monitoring
C02 - Pipe Location - Underground/On-ground
I02 - Overfill - High Level Alarm
K01 - Spill Prevention - Catch Basin
B04 - Tank External Protection - Fiberglass
D06 - Pipe Type - Fiberglass Reinforced Plastic (FRP)
F04 - Pipe External Protection - Fiberglass
J01 - Dispenser - Pressurized Dispenser
H01 - Tank Leak Detection - Interstitial - Electronic Monitoring
I03 - Overfill - Automatic Shut-Off
E04 - Piping Secondary Containment - Double walled UG
A03 - Tank Internal Protection - Fiberglass Liner (FRP)

Tank Number: 003
Tank ID: 17342
Tank Status: Closed - Removed
Material Name: Closed - Removed
Capacity Gallons: 4000
Install Date: 12/01/1986
Date Tank Closed: 07/01/2017
Registered: True
Tank Location: Underground
Tank Type: Fiberglass coated steel
Material Code: 2712
Common Name of Substance: Gasoline/Ethanol

Tightness Test Method: 21
Date Test: 12/19/2005
Next Test Date: Not reported
Pipe Model: Not reported
Modified By: LXZIELIN
Last Modified: 02/13/2018

Equipment Records:

L07 - Piping Leak Detection - Pressurized Piping Leak Detector
G04 - Tank Secondary Containment - Double-Walled (Underground)
K01 - Spill Prevention - Catch Basin
D06 - Pipe Type - Fiberglass Reinforced Plastic (FRP)
I02 - Overfill - High Level Alarm
L01 - Piping Leak Detection - Interstitial - Electronic Monitoring
F04 - Pipe External Protection - Fiberglass
C02 - Pipe Location - Underground/On-ground
I03 - Overfill - Automatic Shut-Off
H01 - Tank Leak Detection - Interstitial - Electronic Monitoring
J01 - Dispenser - Pressurized Dispenser
E04 - Piping Secondary Containment - Double walled UG
B00 - Tank External Protection - None
A03 - Tank Internal Protection - Fiberglass Liner (FRP)

Tank Number: 004
Tank ID: 17343

SHELL SERVICE STATION (Continued) **U004061829**

Tank Status:	Closed - Removed
Material Name:	Closed - Removed
Capacity Gallons:	4000
Install Date:	12/01/1986
Date Tank Closed:	07/01/2017
Registered:	True
Tank Location:	Underground
Tank Type:	Fiberglass coated steel
Material Code:	2712
Common Name of Substance:	Gasoline/Ethanol
Tightness Test Method:	21
Date Test:	12/19/2005
Next Test Date:	Not reported
Pipe Model:	Not reported
Modified By:	LXZIELIN
Last Modified:	02/13/2018

Equipment Records:

L07 - Piping Leak Detection - Pressurized Piping Leak Detector
G04 - Tank Secondary Containment - Double-Walled (Underground)
K01 - Spill Prevention - Catch Basin
I02 - Overfill - High Level Alarm
D06 - Pipe Type - Fiberglass Reinforced Plastic (FRP)
L01 - Piping Leak Detection - Interstitial - Electronic Monitoring
F04 - Pipe External Protection - Fiberglass
J02 - Dispenser - Suction Dispenser
C02 - Pipe Location - Underground/On-ground
H01 - Tank Leak Detection - Interstitial - Electronic Monitoring
I03 - Overfill - Automatic Shut-Off
B00 - Tank External Protection - None
E04 - Piping Secondary Containment - Double walled UG
A03 - Tank Internal Protection - Fiberglass Liner (FRP)

Tank Number:	006
Tank ID:	275031
Tank Status:	In Service
Material Name:	In Service
Capacity Gallons:	10000
Install Date:	07/19/2017
Date Tank Closed:	Not reported
Registered:	True
Tank Location:	Underground
Tank Type:	Equivalent technology
Tightness Test Method:	-
Date Test:	Not reported
Next Test Date:	Not reported
Pipe Model:	Not reported
Modified By:	LABATIST
Last Modified:	09/13/2021

Equipment Records:

L07 - Piping Leak Detection - Pressurized Piping Leak Detector
G04 - Tank Secondary Containment - Double-Walled (Underground)
I02 - Overfill - High Level Alarm
K01 - Spill Prevention - Catch Basin
B04 - Tank External Protection - Fiberglass

SHELL SERVICE STATION (Continued) **U004061829**

D06 - Pipe Type - Fiberglass Reinforced Plastic (FRP)
C02 - Pipe Location - Underground/On-ground
F04 - Pipe External Protection - Fiberglass
L99 - Piping Leak Detection - Other
H01 - Tank Leak Detection - Interstitial - Electronic Monitoring
I03 - Overfill - Automatic Shut-Off
A00 - Tank Internal Protection - None
J01 - Dispenser - Pressurized Dispenser
E04 - Piping Secondary Containment - Double walled UG

Tank Number:	007
Tank ID:	275032
Tank Status:	In Service
Material Name:	In Service
Capacity Gallons:	6000
Install Date:	07/19/2017
Date Tank Closed:	Not reported
Registered:	True
Tank Location:	Underground
Tank Type:	Equivalent technology
Tightness Test Method:	-
Date Test:	Not reported
Next Test Date:	Not reported
Pipe Model:	Not reported
Modified By:	LABATIST
Last Modified:	09/13/2021

Equipment Records:

L07 - Piping Leak Detection - Pressurized Piping Leak Detector
G04 - Tank Secondary Containment - Double-Walled (Underground)
F04 - Pipe External Protection - Fiberglass
K01 - Spill Prevention - Catch Basin
D06 - Pipe Type - Fiberglass Reinforced Plastic (FRP)
I02 - Overfill - High Level Alarm
B04 - Tank External Protection - Fiberglass
C02 - Pipe Location - Underground/On-ground
J01 - Dispenser - Pressurized Dispenser
E04 - Piping Secondary Containment - Double walled UG
L99 - Piping Leak Detection - Other
H01 - Tank Leak Detection - Interstitial - Electronic Monitoring
I03 - Overfill - Automatic Shut-Off
A00 - Tank Internal Protection - None

Tank Number:	008
Tank ID:	275033
Tank Status:	In Service
Material Name:	In Service
Capacity Gallons:	4000
Install Date:	07/19/2017
Date Tank Closed:	Not reported
Registered:	True
Tank Location:	Underground
Tank Type:	Equivalent technology
Tightness Test Method:	-
Date Test:	Not reported
Next Test Date:	Not reported

SHELL SERVICE STATION (Continued) **U004061829**

Pipe Model: Not reported
Modified By: LABATIST
Last Modified: 09/13/2021

Equipment Records:

L07 - Piping Leak Detection - Pressurized Piping Leak Detector
G04 - Tank Secondary Containment - Double-Walled (Underground)
K01 - Spill Prevention - Catch Basin
I02 - Overfill - High Level Alarm
B04 - Tank External Protection - Fiberglass
D06 - Pipe Type - Fiberglass Reinforced Plastic (FRP)
F04 - Pipe External Protection - Fiberglass
C02 - Pipe Location - Underground/On-ground
L99 - Piping Leak Detection - Other
H01 - Tank Leak Detection - Interstitial - Electronic Monitoring
I03 - Overfill - Automatic Shut-Off
A00 - Tank Internal Protection - None
J01 - Dispenser - Pressurized Dispenser
E04 - Piping Secondary Containment - Double walled UG

AST:

Name: SHELL SERVICE STATION
Address: 2276 1ST AVENUE
City,State,Zip: NEW YORK, NY 10035
Region: STATE
DEC Region: 2
Site Status: Active
Facility Id: 2-237930
Program Type: PBS
UTM X: 589890.07282
UTM Y: 4516745.93978
Expiration Date: 07/20/2022
Site Type: Retail Gasoline Sales

Affiliation Records:

Site Id: 8890
Affiliation Type: Mail Contact
Company Name: 2276 FIRST AVE CORP.
Contact Type: Not reported
Contact Name: CARY WOLF
Address1: 100 JERICHO QUADRANGLE
Address2: SUITE 209
City: JERICHO
State: NY
Zip Code: 11753
Country Code: 001
Phone: (516) 997-9300
EMail: CWOLF@BWPETROLEUM.COM
Fax Number: Not reported
Modified By: MFLEONAR
Date Last Modified: 2017-08-15

Site Id: 8890
Affiliation Type: Emergency Contact
Company Name: 2276 FIRST AVENUE CORP
Contact Type: Not reported
Contact Name: CARY WOLF
Address1: Not reported

SHELL SERVICE STATION (Continued) **U004061829**

Address2:	Not reported
City:	Not reported
State:	NN
Zip Code:	Not reported
Country Code:	999
Phone:	(516) 997-9300
EMail:	Not reported
Fax Number:	Not reported
Modified By:	MFLEONAR
Date Last Modified:	2017-08-15

Site Id:	8890
Affiliation Type:	Facility Owner
Company Name:	2276 FIRST AVENUE CORP
Contact Type:	PRESIDENT
Contact Name:	CARY WOLF
Address1:	100 JERICHO QUADRANGLE SUITE 209
Address2:	Not reported
City:	JERICHO
State:	NY
Zip Code:	11753
Country Code:	001
Phone:	(516) 997-9300
EMail:	Not reported
Fax Number:	Not reported
Modified By:	MFLEONAR
Date Last Modified:	2017-08-15

Site Id:	8890
Affiliation Type:	Facility Operator
Company Name:	SHELL SERVICE STATION
Contact Type:	Not reported
Contact Name:	ARSHAD HUSSAIN
Address1:	Not reported
Address2:	Not reported
City:	Not reported
State:	NN
Zip Code:	Not reported
Country Code:	001
Phone:	(212) 289-4668
EMail:	Not reported
Fax Number:	Not reported
Modified By:	LXZIELIN
Date Last Modified:	2016-12-21

Tank Info:

Tank Number:	005
Tank Id:	53881
Material Code:	0022
Common Name of Substance:	Waste Oil/Used Oil

Equipment Records:

H06 - Tank Leak Detection - Impervious Barrier/Concrete Pad (A/G)
L00 - Piping Leak Detection - None
D00 - Pipe Type - No Piping

SHELL SERVICE STATION (Continued) **U004061829**

G01 - Tank Secondary Containment - Diking (Aboveground)
K01 - Spill Prevention - Catch Basin
E00 - Piping Secondary Containment - None
B01 - Tank External Protection - Painted/Asphalt Coating
A00 - Tank Internal Protection - None
C00 - Pipe Location - No Piping
F00 - Pipe External Protection - None
I04 - Overfill - Product Level Gauge (A/G)
J00 - Dispenser - None

Tank Location:	Aboveground - on saddles, legs, racks, etc.... Tank bottom is elevated above grade or tank pad, allowing visual inspection.
Tank Type:	Steel/Carbon Steel/Iron
Tank Status:	In Service
Pipe Model:	Not reported
Install Date:	12/01/1986
Capacity Gallons:	275
Tightness Test Method:	-
Date Test:	Not reported
Next Test Date:	Not reported
Date Tank Closed:	Not reported
Register:	True
Modified By:	LXZIELIN
Last Modified:	02/13/2018
Material Name:	waste oil/used oil

M179 **2276 FIRST AVEUNE** **NY MANIFEST** **S121133108**
SW **2276 FIRST AVE** **N/A**
1/8-1/4 **NEW YORK, NY 10035**
0.145 mi.
767 ft. **Site 7 of 24 in cluster M**

Relative: **Higher**
Actual: **12 ft.**

NY MANIFEST:

Name:	2276 FIRST AVEUNE
Address:	2276 FIRST AVE
City,State,Zip:	NEW YORK, NY 10035
Country:	USA
EPA ID:	NYU005000567
Facility Status:	Not reported
Location Address 1:	2276 FIRST AVE
Code:	BP
Location Address 2:	Not reported
Total Tanks:	Not reported
Location City:	NEW YORK
Location State:	NY
Location Zip:	10035
Location Zip 4:	Not reported

NY MANIFEST:

EPAID:	NYU005000567
Mailing Name:	2276 FIRST AVEUNE
Mailing Contact:	2276 FIRST AVEUNE
Mailing Address 1:	2276 FIRST AVE
Mailing Address 2:	Not reported
Mailing City:	NEW YORK
Mailing State:	NY
Mailing Zip:	10035
Mailing Zip 4:	Not reported
Mailing Country:	USA

2276 FIRST AVEUNE (Continued) **S121133108**

Mailing Phone:	Not reported

NY MANIFEST:

Document ID:	Not reported
Manifest Status:	Not reported
seq:	Not reported
Year:	2018
Trans1 State ID:	NYR000191726
Trans2 State ID:	PAD982661381
Generator Ship Date:	08/29/2017
Trans1 Recv Date:	08/29/2017
Trans2 Recv Date:	09/07/2017
TSD Site Recv Date:	09/11/2017
Part A Recv Date:	Not reported
Part B Recv Date:	Not reported
Generator EPA ID:	NYU005000567
Trans1 EPA ID:	Not reported
Trans2 EPA ID:	Not reported
TSDF ID 1:	RID040098352
TSDF ID 2:	Not reported
Manifest Tracking Number:	009994905FLE
Import Indicator:	N
Export Indicator:	N
Discr Quantity Indicator:	N
Discr Type Indicator:	N
Discr Residue Indicator:	N
Discr Partial Reject Indicator:	N
Discr Full Reject Indicator:	N
Manifest Ref Number:	Not reported
Alt Facility RCRA ID:	Not reported
Alt Facility Sign Date:	Not reported
MGMT Method Type Code:	H141
Waste Code:	Not reported
Waste Code:	Not reported
Waste Code:	Not reported
Waste Code:	Not reported
Waste Code:	Not reported
Waste Code:	Not reported
Quantity:	215
Units:	P - Pounds
Number of Containers:	1
Container Type:	DM - Metal drums, barrels
Handling Method:	B Incineration, heat recovery, burning.
Specific Gravity:	1
Waste Code:	D001
Waste Code 1_2:	D018
Waste Code 1_3:	Not reported
Waste Code 1_4:	Not reported
Waste Code 1_5:	Not reported
Waste Code 1_6:	Not reported

M180 **2276 1ST AVENUE** **NY LTANKS** **S102672319**
SW **2276 1ST AVENUE** **N/A**
1/8-1/4 **MANHATTAN, NY**
0.145 mi.
767 ft. **Site 8 of 24 in cluster M**

Relative:
Higher

Actual:
12 ft.

LTANKS:

Name:	2276 1ST AVENUE
Address:	2276 1ST AVENUE
City,State,Zip:	MANHATTAN, NY
Spill Number/Closed Date:	9312095 / 1994-01-25
Facility ID:	9312095
Site ID:	260938
Spill Date:	1993-01-13
Spill Cause:	Tank Overfill
Spill Source:	Tank Truck
Spill Class:	C3
Cleanup Ceased:	1994-01-25
SWIS:	3101
Investigator:	O'DOWD
Referred To:	Not reported
Reported to Dept:	1994-01-13
CID:	Not reported
Water Affected:	Not reported
Spill Notifier:	Other
Last Inspection:	Not reported
Recommended Penalty:	False
Meets Standard:	True
UST Involvement:	False
Remediation Phase:	0
Date Entered In Computer:	1994-01-14
Spill Record Last Update:	1994-01-25
Spiller Name:	Not reported
Spiller Company:	IS. TRANSPORTATION
Spiller Address:	Not reported
Spiller County:	001
Spiller Contact:	Not reported
Spiller Phone:	Not reported
Spiller Extention:	Not reported
DEC Region:	2
DER Facility ID:	213104
DEC Memo:	""
Remarks:	"CAME OUT STOCK LINE - WAS FLUSHED TO SEWER - WILL TRY TO VAC OUT - FD ON SCENE WITH NYC DEP."

All Materials:

Site ID:	260938
Operable Unit ID:	990718
Operable Unit:	01
Material ID:	554042
Material Code:	0009
Material Name:	gasoline
Case No.:	Not reported
Material FA:	Petroleum
Quantity:	-10.00
Units:	G
Recovered:	.00
Oxygenate:	Not reported

M181 **2276 FIRST AVEUNE** **RCRA NonGen / NLR** **1001090495**
SW **2276 FIRST AVE** **NYU005000567**
1/8-1/4 **NEW YORK, NY 10035**
0.145 mi.
767 ft. **Site 9 of 24 in cluster M**

Relative: **Higher**
Actual: **12 ft.**

RCRA NonGen / NLR:

Date Form Received by Agency:		20070101
Handler Name:	2276 FIRST AVEUNE	
Handler Address:		2276 FIRST AVE
Handler City,State,Zip:		NEW YORK, NY 10035
EPA ID:		NYU005000567
Contact Name:		ULISES VASQUEZ
Contact Address:		JERICHO TNPK
Contact City,State,Zip:		JERICHO, NY 11753
Contact Telephone:		212-534-4881
Contact Fax:		Not reported
Contact Email:		Not reported
Contact Title:		Not reported
EPA Region:		02
Land Type:		Not reported
Federal Waste Generator Description:		Not a generator, verified
Non-Notifier:		Not reported
Biennial Report Cycle:		Not reported
Accessibility:		Not reported
Active Site Indicator:		Not reported
State District Owner:		NY
State District:		NYSDEC R2
Mailing Address:		JERICHO TNPK
Mailing City,State,Zip:		JERICHO, NY 11753
Owner Name:		BILL WOLF PETROLEUM CORP
Owner Type:		Private
Operator Name:		BILL WOLF PETROLEUM CORP
Operator Type:		Private
Short-Term Generator Activity:		No
Importer Activity:		No
Mixed Waste Generator:		No
Transporter Activity:		No
Transfer Facility Activity:		No
Recycler Activity with Storage:		No
Small Quantity On-Site Burner Exemption:		No
Smelting Melting and Refining Furnace Exemption:		No
Underground Injection Control:		No
Off-Site Waste Receipt:		No
Universal Waste Indicator:		No
Universal Waste Destination Facility:		No
Federal Universal Waste:		No
Active Site Fed-Reg Treatment Storage and Disposal Facility:		Not reported
Active Site Converter Treatment storage and Disposal Facility:		Not reported
Active Site State-Reg Treatment Storage and Disposal Facility:		Not reported
Active Site State-Reg Handler:		---
Federal Facility Indicator:		Not reported
Hazardous Secondary Material Indicator:		N
Sub-Part K Indicator:		Not reported
Commercial TSD Indicator:		No
Treatment Storage and Disposal Type:		Not reported
2018 GPRA Permit Baseline:		Not on the Baseline
2018 GPRA Renewals Baseline:		Not on the Baseline
Permit Renewals Workload Universe:		Not reported

2276 FIRST AVEUNE (Continued) **1001090495**

Permit Workload Universe:	Not reported
Permit Progress Universe:	Not reported
Post-Closure Workload Universe:	Not reported
Closure Workload Universe:	Not reported
202 GPRA Corrective Action Baseline:	No
Corrective Action Workload Universe:	No
Subject to Corrective Action Universe:	No
Non-TSDFs Where RCRA CA has Been Imposed Universe:	No
TSDFs Potentially Subject to CA Under 3004 (u)/(v) Universe:	No
TSDFs Only Subject to CA under Discretionary Auth Universe:	No
Corrective Action Priority Ranking:	No NCAPS ranking
Environmental Control Indicator:	No
Institutional Control Indicator:	No
Human Exposure Controls Indicator:	N/A
Groundwater Controls Indicator:	N/A
Operating TSDF Universe:	Not reported
Full Enforcement Universe:	Not reported
Significant Non-Complier Universe:	No
Unaddressed Significant Non-Complier Universe:	No
Addressed Significant Non-Complier Universe:	No
Significant Non-Complier With a Compliance Schedule Universe:	No
Financial Assurance Required:	Not reported
Handler Date of Last Change:	20150414
Recognized Trader-Importer:	No
Recognized Trader-Exporter:	No
Importer of Spent Lead Acid Batteries:	No
Exporter of Spent Lead Acid Batteries:	No
Recycler Activity Without Storage:	No
Manifest Broker:	No
Sub-Part P Indicator:	No

Hazardous Waste Summary:

Waste Code:	NONE
Waste Description:	Not Defined

Handler - Owner Operator:

Owner/Operator Indicator:	Owner
Owner/Operator Name:	BILL WOLF PETROLEUM CORP
Legal Status:	Private
Date Became Current:	Not reported
Date Ended Current:	Not reported
Owner/Operator Address:	55JERICHO TNPK
Owner/Operator City,State,Zip:	JERICHO, NY 11753
Owner/Operator Telephone:	516-997-9300
Owner/Operator Telephone Ext:	Not reported
Owner/Operator Fax:	Not reported
Owner/Operator Email:	Not reported

Owner/Operator Indicator:	Owner
Owner/Operator Name:	ROUTE 109 SERVICE STATION INC
Legal Status:	Private
Date Became Current:	Not reported
Date Ended Current:	Not reported
Owner/Operator Address:	55 JERICHO TNPK
Owner/Operator City,State,Zip:	JERICHO, NY 11753

2276 FIRST AVEUNE (Continued) **1001090495**

Owner/Operator Telephone: 516-997-9300
Owner/Operator Telephone Ext: Not reported
Owner/Operator Fax: Not reported
Owner/Operator Email: Not reported

Owner/Operator Indicator: Operator
Owner/Operator Name: BILL WOLF PETROLEUM CORP
Legal Status: Private
Date Became Current: Not reported
Date Ended Current: Not reported
Owner/Operator Address: 55JERICHO TNPK
Owner/Operator City,State,Zip: JERICHO, NY 11753
Owner/Operator Telephone: 516-997-9300
Owner/Operator Telephone Ext: Not reported
Owner/Operator Fax: Not reported
Owner/Operator Email: Not reported

Owner/Operator Indicator: Operator
Owner/Operator Name: ROUTE 109 SERVICE STATION INC
Legal Status: Private
Date Became Current: Not reported
Date Ended Current: Not reported
Owner/Operator Address: 55 JERICHO TNPK
Owner/Operator City,State,Zip: JERICHO, NY 11753
Owner/Operator Telephone: 516-997-9300
Owner/Operator Telephone Ext: Not reported
Owner/Operator Fax: Not reported
Owner/Operator Email: Not reported

Owner/Operator Indicator: Owner
Owner/Operator Name: BILL WOLF PETROLEUM CORP
Legal Status: Private
Date Became Current: Not reported
Date Ended Current: Not reported
Owner/Operator Address: 55JERICHO TNPK
Owner/Operator City,State,Zip: JERICHO, NY 11753
Owner/Operator Telephone: 516-997-9300
Owner/Operator Telephone Ext: Not reported
Owner/Operator Fax: Not reported
Owner/Operator Email: Not reported

Historic Generators:
Receive Date: 20060101
Handler Name: 2276 FIRST AVEUNE
Federal Waste Generator Description: Not a generator, verified
State District Owner: NY
Large Quantity Handler of Universal Waste: No
Recognized Trader Importer: No
Recognized Trader Exporter: No
Spent Lead Acid Battery Importer: No
Spent Lead Acid Battery Exporter: No
Current Record: No
Non Storage Recycler Activity: Not reported
Electronic Manifest Broker: Not reported

Receive Date: 20070101
Handler Name: 2276 FIRST AVEUNE

2276 FIRST AVEUNE (Continued) **1001090495**

Federal Waste Generator Description: Not a generator, verified
State District Owner: NY
Large Quantity Handler of Universal Waste: No
Recognized Trader Importer: No
Recognized Trader Exporter: No
Spent Lead Acid Battery Importer: No
Spent Lead Acid Battery Exporter: No
Current Record: Yes
Non Storage Recycler Activity: Not reported
Electronic Manifest Broker: Not reported

Receive Date: 19960311
Handler Name: 2276 FIRST AVEUNE
Federal Waste Generator Description: Not a generator, verified
State District Owner: NY
Large Quantity Handler of Universal Waste: No
Recognized Trader Importer: No
Recognized Trader Exporter: No
Spent Lead Acid Battery Importer: No
Spent Lead Acid Battery Exporter: No
Current Record: No
Non Storage Recycler Activity: Not reported
Electronic Manifest Broker: Not reported

List of NAICS Codes and Descriptions:
NAICS Codes: No NAICS Codes Found

Facility Has Received Notices of Violation:
Found Violation: No
Agency Which Determined Violation: Not reported
Violation Short Description: Not reported
Date Violation was Determined: Not reported
Actual Return to Compliance Date: Not reported
Return to Compliance Qualifier: Not reported
Violation Responsible Agency: Not reported
Scheduled Compliance Date: Not reported
Enforcement Identifier: Not reported
Date of Enforcement Action: Not reported
Enforcement Responsible Agency: Not reported
Enforcement Docket Number: Not reported
Enforcement Attorney: Not reported
Corrective Action Component: Not reported
Appeal Initiated Date: Not reported
Appeal Resolution Date: Not reported
Disposition Status Date: Not reported
Disposition Status: Not reported
Disposition Status Description: Not reported
Consent/Final Order Sequence Number: Not reported
Consent/Final Order Respondent Name: Not reported
Consent/Final Order Lead Agency: Not reported
Enforcement Type: Not reported
Enforcement Responsible Person: Not reported
Enforcement Responsible Sub-Organization: Not reported
SEP Sequence Number: Not reported
SEP Expenditure Amount: Not reported
SEP Scheduled Completion Date: Not reported

2276 FIRST AVEUNE (Continued) **1001090495**

SEP Actual Date:	Not reported
SEP Defaulted Date:	Not reported
SEP Type:	Not reported
SEP Type Description:	Not reported
Proposed Amount:	Not reported
Final Monetary Amount:	Not reported
Paid Amount:	Not reported
Final Count:	Not reported
Final Amount:	Not reported

Evaluation Action Summary:

Evaluation Date:	19960305
Evaluation Responsible Agency:	EPA
Found Violation:	No
Evaluation Type Description:	COMPLIANCE EVALUATION INSPECTION ON-SITE
Evaluation Responsible Person Identifier:	R2STP
Evaluation Responsible Sub-Organization:	RCB
Actual Return to Compliance Date:	Not reported
Scheduled Compliance Date:	Not reported
Date of Request:	Not reported
Date Response Received:	Not reported
Request Agency:	Not reported
Former Citation:	Not reported

M182 **CON EDISON** **NY MANIFEST** **S117316496**
SW **F/O 2276 1 AV** **N/A**
1/8-1/4 **NEW YORK, NY 10035**
0.145 mi.
767 ft. **Site 10 of 24 in cluster M**

Relative:
Higher

Actual:
12 ft.

NY MANIFEST:

Name:	CON EDISON
Address:	F/O 2276 1 AV
City,State,Zip:	NEW YORK, NY 10035
Country:	USA
EPA ID:	NYP004637674
Facility Status:	Not reported
Location Address 1:	F/O 2276 1 AV
Code:	BP
Location Address 2:	SB 53839
Total Tanks:	Not reported
Location City:	NEW YORK
Location State:	NY
Location Zip:	10035
Location Zip 4:	Not reported

NY MANIFEST:

EPAID:	NYP004637674
Mailing Name:	CON EDISON
Mailing Contact:	CON EDISON
Mailing Address 1:	4 IRVING PL
Mailing Address 2:	15TH FL
Mailing City:	NEW YORK
Mailing State:	NY
Mailing Zip:	10003
Mailing Zip 4:	Not reported
Mailing Country:	USA

CON EDISON (Continued) **S117316496**

Mailing Phone: Not reported

NY MANIFEST:

Document ID:	Not reported
Manifest Status:	Not reported
seq:	Not reported
Year:	2018
Trans1 State ID:	NJD003812047
Trans2 State ID:	Not reported
Generator Ship Date:	08/25/2014
Trans1 Recv Date:	08/25/2014
Trans2 Recv Date:	Not reported
TSD Site Recv Date:	08/26/2014
Part A Recv Date:	Not reported
Part B Recv Date:	Not reported
Generator EPA ID:	NYP004637674
Trans1 EPA ID:	Not reported
Trans2 EPA ID:	Not reported
TSDF ID 1:	NJD991291105
TSDF ID 2:	Not reported
Manifest Tracking Number:	002609134GBF
Import Indicator:	N
Export Indicator:	N
Discr Quantity Indicator:	N
Discr Type Indicator:	N
Discr Residue Indicator:	N
Discr Partial Reject Indicator:	N
Discr Full Reject Indicator:	N
Manifest Ref Number:	Not reported
Alt Facility RCRA ID:	Not reported
Alt Facility Sign Date:	Not reported
MGMT Method Type Code:	H110
Waste Code:	Not reported
Waste Code:	Not reported
Waste Code:	Not reported
Waste Code:	Not reported
Waste Code:	Not reported
Waste Code:	Not reported
Quantity:	1000
Units:	P - Pounds
Number of Containers:	1
Container Type:	TT - Cargo tank, tank trucks
Handling Method:	T Chemical, physical, or biological treatment.
Specific Gravity:	1
Waste Code:	D008
Waste Code 1_2:	Not reported
Waste Code 1_3:	Not reported
Waste Code 1_4:	Not reported
Waste Code 1_5:	Not reported
Waste Code 1_6:	Not reported

R183 **CON EDISON - MANHOLE M53898** **NY MANIFEST** **S120958689**
NNE **E 124TH ST & 1ST AVE** **N/A**
1/8-1/4 **NEW YORK, NY 10035**
0.146 mi.
772 ft. **Site 1 of 3 in cluster R**

Relative: **Higher**
Actual: **11 ft.**

NY MANIFEST:

Name:	CON EDISON - MANHOLE M53898
Address:	E 124TH ST & 1ST AVE
City,State,Zip:	NEW YORK, NY 10035
Country:	USA
EPA ID:	NYP004956702
Facility Status:	Not reported
Location Address 1:	E 124TH ST & 1ST AVE
Code:	BP
Location Address 2:	Not reported
Total Tanks:	Not reported
Location City:	NEW YORK
Location State:	NY
Location Zip:	10035
Location Zip 4:	Not reported

NY MANIFEST:

EPAID:	NYP004956702
Mailing Name:	CON EDISON - MANHOLE M53898
Mailing Contact:	CON EDISON
Mailing Address 1:	4 IRVING PL 15TH FL NE
Mailing Address 2:	Not reported
Mailing City:	NEW YORK
Mailing State:	NY
Mailing Zip:	10003
Mailing Zip 4:	Not reported
Mailing Country:	USA
Mailing Phone:	Not reported

R184 **CON EDISON VAULT: 6987** **RCRA NonGen / NLR** **1016966450**
NNE **E 124TH ST & 1ST AVE** **NY MANIFEST** **NYP004392999**
1/8-1/4 **NEW YORK, NY 10035**
0.146 mi.
772 ft. **Site 2 of 3 in cluster R**

Relative: **Higher**
Actual: **11 ft.**

RCRA NonGen / NLR:

Date Form Received by Agency:		20131218
Handler Name:	CON EDISON VAULT: 6987	
Handler Address:		E 124TH ST & 1ST AVE
Handler City,State,Zip:		NEW YORK, NY 10035
EPA ID:		NYP004392999
Contact Name:		THOMAS TEELING
Contact Address:		Not reported
Contact City,State,Zip:		Not reported
Contact Telephone:		212-460-3770
Contact Fax:		Not reported
Contact Email:		Not reported
Contact Title:		SENIOR SCIENTIST
EPA Region:		02
Land Type:		Private
Federal Waste Generator Description:		Not a generator, verified
Non-Notifier:		Not reported
Biennial Report Cycle:		Not reported

CON EDISON VAULT: 6987 (Continued) **1016966450**

Accessibility:	Not reported
Active Site Indicator:	Not reported
State District Owner:	NY
State District:	NYSDEC R2
Mailing Address:	IRVING PL, 15TH FL NE
Mailing City,State,Zip:	NEW YORK, NY 10003
Owner Name:	Not reported
Owner Type:	Not reported
Operator Name:	Not reported
Operator Type:	Not reported
Short-Term Generator Activity:	No
Importer Activity:	No
Mixed Waste Generator:	No
Transporter Activity:	No
Transfer Facility Activity:	No
Recycler Activity with Storage:	No
Small Quantity On-Site Burner Exemption:	No
Smelting Melting and Refining Furnace Exemption:	No
Underground Injection Control:	No
Off-Site Waste Receipt:	No
Universal Waste Indicator:	No
Universal Waste Destination Facility:	No
Federal Universal Waste:	No
Active Site Fed-Reg Treatment Storage and Disposal Facility:	Not reported
Active Site Converter Treatment storage and Disposal Facility:	Not reported
Active Site State-Reg Treatment Storage and Disposal Facility:	Not reported
Active Site State-Reg Handler:	---
Federal Facility Indicator:	Not reported
Hazardous Secondary Material Indicator:	NN
Sub-Part K Indicator:	Not reported
Commercial TSD Indicator:	No
Treatment Storage and Disposal Type:	Not reported
2018 GPRA Permit Baseline:	Not on the Baseline
2018 GPRA Renewals Baseline:	Not on the Baseline
Permit Renewals Workload Universe:	Not reported
Permit Workload Universe:	Not reported
Permit Progress Universe:	Not reported
Post-Closure Workload Universe:	Not reported
Closure Workload Universe:	Not reported
202 GPRA Corrective Action Baseline:	No
Corrective Action Workload Universe:	No
Subject to Corrective Action Universe:	No
Non-TSDFs Where RCRA CA has Been Imposed Universe:	No
TSDFs Potentially Subject to CA Under 3004 (u)/(v) Universe:	No
TSDFs Only Subject to CA under Discretionary Auth Universe:	No
Corrective Action Priority Ranking:	No NCAPS ranking
Environmental Control Indicator:	No
Institutional Control Indicator:	No
Human Exposure Controls Indicator:	N/A
Groundwater Controls Indicator:	N/A
Operating TSDF Universe:	Not reported
Full Enforcement Universe:	Not reported
Significant Non-Complier Universe:	No
Unaddressed Significant Non-Complier Universe:	No
Addressed Significant Non-Complier Universe:	No
Significant Non-Complier With a Compliance Schedule Universe:	No
Financial Assurance Required:	Not reported

CON EDISON VAULT: 6987 (Continued) **1016966450**

Handler Date of Last Change:	20140701
Recognized Trader-Importer:	No
Recognized Trader-Exporter:	No
Importer of Spent Lead Acid Batteries:	No
Exporter of Spent Lead Acid Batteries:	No
Recycler Activity Without Storage:	Not reported
Manifest Broker:	Not reported
Sub-Part P Indicator:	No

Historic Generators:

Receive Date:	20131118
Handler Name: CON EDISON VAULT: 6987	
Federal Waste Generator Description:	Conditionally Exempt Small Quantity Generator
State District Owner:	NY
Large Quantity Handler of Universal Waste:	No
Recognized Trader Importer:	No
Recognized Trader Exporter:	No
Spent Lead Acid Battery Importer:	No
Spent Lead Acid Battery Exporter:	No
Current Record:	No
Non Storage Recycler Activity:	Not reported
Electronic Manifest Broker:	Not reported

Receive Date:	20131218
Handler Name: CON EDISON VAULT: 6987	
Federal Waste Generator Description:	Not a generator, verified
State District Owner:	NY
Large Quantity Handler of Universal Waste:	No
Recognized Trader Importer:	No
Recognized Trader Exporter:	No
Spent Lead Acid Battery Importer:	No
Spent Lead Acid Battery Exporter:	No
Current Record:	Yes
Non Storage Recycler Activity:	Not reported
Electronic Manifest Broker:	Not reported

List of NAICS Codes and Descriptions:

NAICS Codes:	No NAICS Codes Found

Facility Has Received Notices of Violations:

Violations:	No Violations Found

Evaluation Action Summary:

Evaluations:	No Evaluations Found

NY MANIFEST:

Name:	CON EDISON
Address:	E 124TH ST & 1ST AVE
City,State,Zip:	NEW YORK, NY 10035
Country:	USA
EPA ID:	NYP004392999
Facility Status:	Not reported
Location Address 1:	E 124TH ST & 1ST AVE

CON EDISON VAULT: 6987 (Continued) **1016966450**

Code: BP
Location Address 2: SB6987
Total Tanks: Not reported
Location City: NEW YORK
Location State: NY
Location Zip: 10035
Location Zip 4: Not reported

NY MANIFEST:
EPAID: NYP004392999
Mailing Name: CON EDISON
Mailing Contact: CON EDISON
Mailing Address 1: 4 IRVING PLACE
Mailing Address 2: 15TH FL
Mailing City: NEW YORK
Mailing State: NY
Mailing Zip: 10003
Mailing Zip 4: Not reported
Mailing Country: USA
Mailing Phone: Not reported

NY MANIFEST:
Document ID: Not reported
Manifest Status: Not reported
seq: Not reported
Year: 2018
Trans1 State ID: NJD003812047
Trans2 State ID: Not reported
Generator Ship Date: 11/18/2013
Trans1 Recv Date: 11/18/2013
Trans2 Recv Date: Not reported
TSD Site Recv Date: 11/19/2013
Part A Recv Date: Not reported
Part B Recv Date: Not reported
Generator EPA ID: NYP004392999
Trans1 EPA ID: Not reported
Trans2 EPA ID: Not reported
TSDF ID 1: NJD991291105
TSDF ID 2: Not reported
Manifest Tracking Number: 002086654GBF
Import Indicator: N
Export Indicator: N
Discr Quantity Indicator: N
Discr Type Indicator: N
Discr Residue Indicator: N
Discr Partial Reject Indicator: N
Discr Full Reject Indicator: N
Manifest Ref Number: Not reported
Alt Facility RCRA ID: Not reported
Alt Facility Sign Date: Not reported
MGMT Method Type Code: H110
Waste Code: Not reported
Waste Code: Not reported
Waste Code: Not reported
Waste Code: Not reported
Waste Code: Not reported
Waste Code: Not reported

CON EDISON VAULT: 6987 (Continued) **1016966450**

Quantity:	400
Units:	P - Pounds
Number of Containers:	1
Container Type:	TT - Cargo tank, tank trucks
Handling Method:	T Chemical, physical, or biological treatment.
Specific Gravity:	1
Waste Code:	D008
Waste Code 1_2:	Not reported
Waste Code 1_3:	Not reported
Waste Code 1_4:	Not reported
Waste Code 1_5:	Not reported
Waste Code 1_6:	Not reported

R185 **CON EDISON SERVICE BOX: 53894** **RCRA NonGen / NLR** **1016450738**
NNE **1ST AVE & 124 ST N SIDE** **NY MANIFEST** **NYP004297651**
1/8-1/4 **NEW YORK, NY 10035**
0.146 mi.
772 ft. **Site 3 of 3 in cluster R**

Relative: **Higher**
Actual: **11 ft.**

RCRA NonGen / NLR:

Date Form Received by Agency:		20130501
Handler Name:	CON EDISON SERVICE BOX:	53894
Handler Address:		1ST AVE & 124 ST N SIDE
Handler City,State,Zip:		NEW YORK, NY 10035
EPA ID:		NYP004297651
Contact Name:		RICARDO CARTY
Contact Address:		Not reported
Contact City,State,Zip:		Not reported
Contact Telephone:		646-772-3407
Contact Fax:		Not reported
Contact Email:		Not reported
Contact Title:		OPERATING SUPERVISOR
EPA Region:		02
Land Type:		Private
Federal Waste Generator Description:		Not a generator, verified
Non-Notifier:		Not reported
Biennial Report Cycle:		Not reported
Accessibility:		Not reported
Active Site Indicator:		Not reported
State District Owner:		NY
State District:		NYSDEC R2
Mailing Address:		Not reported
Mailing City,State,Zip:		NEW YORK, NY 10003
Owner Name:		Not reported
Owner Type:		Not reported
Operator Name:		Not reported
Operator Type:		Not reported
Short-Term Generator Activity:		No
Importer Activity:		No
Mixed Waste Generator:		No
Transporter Activity:		No
Transfer Facility Activity:		No
Recycler Activity with Storage:		No
Small Quantity On-Site Burner Exemption:		No
Smelting Melting and Refining Furnace Exemption:		No
Underground Injection Control:		No
Off-Site Waste Receipt:		No

CON EDISON SERVICE BOX: 53894 (Continued) **1016450738**

Universal Waste Indicator:	No
Universal Waste Destination Facility:	No
Federal Universal Waste:	No
Active Site Fed-Reg Treatment Storage and Disposal Facility:	Not reported
Active Site Converter Treatment storage and Disposal Facility:	Not reported
Active Site State-Reg Treatment Storage and Disposal Facility:	Not reported
Active Site State-Reg Handler:	---
Federal Facility Indicator:	Not reported
Hazardous Secondary Material Indicator:	NN
Sub-Part K Indicator:	Not reported
Commercial TSD Indicator:	No
Treatment Storage and Disposal Type:	Not reported
2018 GPRA Permit Baseline:	Not on the Baseline
2018 GPRA Renewals Baseline:	Not on the Baseline
Permit Renewals Workload Universe:	Not reported
Permit Workload Universe:	Not reported
Permit Progress Universe:	Not reported
Post-Closure Workload Universe:	Not reported
Closure Workload Universe:	Not reported
202 GPRA Corrective Action Baseline:	No
Corrective Action Workload Universe:	No
Subject to Corrective Action Universe:	No
Non-TSDFs Where RCRA CA has Been Imposed Universe:	No
TSDFs Potentially Subject to CA Under 3004 (u)/(v) Universe:	No
TSDFs Only Subject to CA under Discretionary Auth Universe:	No
Corrective Action Priority Ranking:	No NCAPS ranking
Environmental Control Indicator:	No
Institutional Control Indicator:	No
Human Exposure Controls Indicator:	N/A
Groundwater Controls Indicator:	N/A
Operating TSDF Universe:	Not reported
Full Enforcement Universe:	Not reported
Significant Non-Complier Universe:	No
Unaddressed Significant Non-Complier Universe:	No
Addressed Significant Non-Complier Universe:	No
Significant Non-Complier With a Compliance Schedule Universe:	No
Financial Assurance Required:	Not reported
Handler Date of Last Change:	20130910
Recognized Trader-Importer:	No
Recognized Trader-Exporter:	No
Importer of Spent Lead Acid Batteries:	No
Exporter of Spent Lead Acid Batteries:	No
Recycler Activity Without Storage:	Not reported
Manifest Broker:	Not reported
Sub-Part P Indicator:	No

Historic Generators:

Receive Date:	20130401
Handler Name: CON EDISON SERVICE BOX:	53894
Federal Waste Generator Description:	Conditionally Exempt Small Quantity Generator
State District Owner:	NY
Large Quantity Handler of Universal Waste:	No
Recognized Trader Importer:	No
Recognized Trader Exporter:	No
Spent Lead Acid Battery Importer:	No
Spent Lead Acid Battery Exporter:	No

CON EDISON SERVICE BOX: 53894 (Continued) **1016450738**

Current Record:	No
Non Storage Recycler Activity:	Not reported
Electronic Manifest Broker:	Not reported
Receive Date:	20130501
Handler Name: CON EDISON SERVICE BOX:	53894
Federal Waste Generator Description:	Not a generator, verified
State District Owner:	NY
Large Quantity Handler of Universal Waste:	No
Recognized Trader Importer:	No
Recognized Trader Exporter:	No
Spent Lead Acid Battery Importer:	No
Spent Lead Acid Battery Exporter:	No
Current Record:	Yes
Non Storage Recycler Activity:	Not reported
Electronic Manifest Broker:	Not reported

List of NAICS Codes and Descriptions:

NAICS Codes:	No NAICS Codes Found

Facility Has Received Notices of Violations:

Violations:	No Violations Found

Evaluation Action Summary:

Evaluations:	No Evaluations Found

NY MANIFEST:

Name:	CON EDISON
Address:	1ST AVE & 124 ST N SIDE
City,State,Zip:	NEW YORK, NY 10035
Country:	USA
EPA ID:	NYP004297651
Facility Status:	Not reported
Location Address 1:	W/S 1ST AVE 107’ N/O E 124TH ST
Code:	BP
Location Address 2:	SERV BOX 53894
Total Tanks:	Not reported
Location City:	NEW YORK
Location State:	NY
Location Zip:	10035
Location Zip 4:	Not reported

NY MANIFEST:

EPAID:	NYP004297651
Mailing Name:	CON EDISON
Mailing Contact:	TOM TEELING
Mailing Address 1:	4 IRVING PLACE - 15TH FLOOR
Mailing Address 2:	Not reported
Mailing City:	NEW YORK
Mailing State:	NY
Mailing Zip:	10003
Mailing Zip 4:	Not reported
Mailing Country:	USA
Mailing Phone:	2124603770

CON EDISON SERVICE BOX: 53894 (Continued) **1016450738**

NY MANIFEST:

Document ID:	Not reported
Manifest Status:	Not reported
seq:	Not reported
Year:	2018
Trans1 State ID:	NJ0000027193
Trans2 State ID:	Not reported
Generator Ship Date:	04/01/2013
Trans1 Recv Date:	04/01/2013
Trans2 Recv Date:	Not reported
TSD Site Recv Date:	04/04/2013
Part A Recv Date:	Not reported
Part B Recv Date:	Not reported
Generator EPA ID:	NYP004297651
Trans1 EPA ID:	Not reported
Trans2 EPA ID:	Not reported
TSDF ID 1:	NJD002200046
TSDF ID 2:	Not reported
Manifest Tracking Number:	010708340JJK
Import Indicator:	N
Export Indicator:	N
Discr Quantity Indicator:	N
Discr Type Indicator:	N
Discr Residue Indicator:	N
Discr Partial Reject Indicator:	N
Discr Full Reject Indicator:	N
Manifest Ref Number:	Not reported
Alt Facility RCRA ID:	Not reported
Alt Facility Sign Date:	Not reported
MGMT Method Type Code:	H110
Waste Code:	Not reported
Waste Code:	Not reported
Waste Code:	Not reported
Waste Code:	Not reported
Waste Code:	Not reported
Waste Code:	Not reported
Quantity:	200
Units:	P - Pounds
Number of Containers:	1
Container Type:	TT - Cargo tank, tank trucks
Handling Method:	T Chemical, physical, or biological treatment.
Specific Gravity:	1
Waste Code:	D008
Waste Code 1_2:	Not reported
Waste Code 1_3:	Not reported
Waste Code 1_4:	Not reported
Waste Code 1_5:	Not reported
Waste Code 1_6:	Not reported

O186 **CON EDISON** **RCRA NonGen / NLR** **1014395666**
SE **E 120TH ST & PALADINO AVE** **NYP004171310**
1/8-1/4 **NEW YORK, NY 10035**
0.146 mi.
773 ft. **Site 6 of 15 in cluster O**

Relative: **Lower**
Actual: **7 ft.**

RCRA NonGen / NLR:

Date Form Received by Agency:		20160601
Handler Name:	CON EDISON	
Handler Address:		E 120TH ST & PALADINO AVE
Handler City,State,Zip:		NEW YORK, NY 10035
EPA ID:		NYP004171310
Contact Name:		NEIL SKOW
Contact Address:		Not reported
Contact City,State,Zip:		Not reported
Contact Telephone:		718-204-4249
Contact Fax:		Not reported
Contact Email:		Not reported
Contact Title:		Not reported
EPA Region:		02
Land Type:		Private
Federal Waste Generator Description:		Not a generator, verified
Non-Notifier:		Not reported
Biennial Report Cycle:		Not reported
Accessibility:		Not reported
Active Site Indicator:		Not reported
State District Owner:		NY
State District:		NYSDEC R2
Mailing Address:		4 IRVING PL, RM 828
Mailing City,State,Zip:		NEW YORK, NY 10003
Owner Name:		Not reported
Owner Type:		Not reported
Operator Name:		Not reported
Operator Type:		Not reported
Short-Term Generator Activity:		No
Importer Activity:		No
Mixed Waste Generator:		No
Transporter Activity:		No
Transfer Facility Activity:		No
Recycler Activity with Storage:		No
Small Quantity On-Site Burner Exemption:		No
Smelting Melting and Refining Furnace Exemption:		No
Underground Injection Control:		No
Off-Site Waste Receipt:		No
Universal Waste Indicator:		No
Universal Waste Destination Facility:		No
Federal Universal Waste:		No
Active Site Fed-Reg Treatment Storage and Disposal Facility:		Not reported
Active Site Converter Treatment storage and Disposal Facility:		Not reported
Active Site State-Reg Treatment Storage and Disposal Facility:		Not reported
Active Site State-Reg Handler:		---
Federal Facility Indicator:		Not reported
Hazardous Secondary Material Indicator:		NN
Sub-Part K Indicator:		Not reported
Commercial TSD Indicator:		No
Treatment Storage and Disposal Type:		Not reported
2018 GPRA Permit Baseline:		Not on the Baseline
2018 GPRA Renewals Baseline:		Not on the Baseline
Permit Renewals Workload Universe:		Not reported

CON EDISON (Continued) **1014395666**

Permit Workload Universe:	Not reported
Permit Progress Universe:	Not reported
Post-Closure Workload Universe:	Not reported
Closure Workload Universe:	Not reported
202 GPRA Corrective Action Baseline:	No
Corrective Action Workload Universe:	No
Subject to Corrective Action Universe:	No
Non-TSDFs Where RCRA CA has Been Imposed Universe:	No
TSDFs Potentially Subject to CA Under 3004 (u)/(v) Universe:	No
TSDFs Only Subject to CA under Discretionary Auth Universe:	No
Corrective Action Priority Ranking:	No NCAPS ranking
Environmental Control Indicator:	No
Institutional Control Indicator:	No
Human Exposure Controls Indicator:	N/A
Groundwater Controls Indicator:	N/A
Operating TSDF Universe:	Not reported
Full Enforcement Universe:	Not reported
Significant Non-Complier Universe:	No
Unaddressed Significant Non-Complier Universe:	No
Addressed Significant Non-Complier Universe:	No
Significant Non-Complier With a Compliance Schedule Universe:	No
Financial Assurance Required:	Not reported
Handler Date of Last Change:	20160928
Recognized Trader-Importer:	No
Recognized Trader-Exporter:	No
Importer of Spent Lead Acid Batteries:	No
Exporter of Spent Lead Acid Batteries:	No
Recycler Activity Without Storage:	Not reported
Manifest Broker:	Not reported
Sub-Part P Indicator:	No

Historic Generators:

Receive Date:	20090608
Handler Name: CON EDISON	
Federal Waste Generator Description:	Conditionally Exempt Small Quantity Generator
State District Owner:	NY
Large Quantity Handler of Universal Waste:	No
Recognized Trader Importer:	No
Recognized Trader Exporter:	No
Spent Lead Acid Battery Importer:	No
Spent Lead Acid Battery Exporter:	No
Current Record:	No
Non Storage Recycler Activity:	Not reported
Electronic Manifest Broker:	Not reported

Receive Date:	20160601
Handler Name: CON EDISON	
Federal Waste Generator Description:	Not a generator, verified
State District Owner:	NY
Large Quantity Handler of Universal Waste:	No
Recognized Trader Importer:	No
Recognized Trader Exporter:	No
Spent Lead Acid Battery Importer:	No
Spent Lead Acid Battery Exporter:	No
Current Record:	Yes
Non Storage Recycler Activity:	Not reported

CON EDISON (Continued) **1014395666**

Electronic Manifest Broker: Not reported

List of NAICS Codes and Descriptions:
NAICS Codes: No NAICS Codes Found

Facility Has Received Notices of Violations:
Violations: No Violations Found

Evaluation Action Summary:
Evaluations: No Evaluations Found

O187 **CON EDISON - VAULT V8234** **NY MANIFEST** **S120958876**
SE **PALADINO AVE & E 120TH ST** **N/A**
1/8-1/4 **NEW YORK, NY 10035**
0.146 mi.
773 ft. **Site 7 of 15 in cluster O**

Relative:
Lower

Actual:
7 ft.

NY MANIFEST:

Name:	CON EDISON - VAULT V8234
Address:	PALADINO AVE & E 120TH ST
City,State,Zip:	NEW YORK, NY 10035
Country:	USA
EPA ID:	NYP004971949
Facility Status:	Not reported
Location Address 1:	PALADINO AVE & E 120TH ST
Code:	BP
Location Address 2:	Not reported
Total Tanks:	Not reported
Location City:	NEW YORK
Location State:	NY
Location Zip:	10035
Location Zip 4:	Not reported

NY MANIFEST:

EPAID:	NYP004971949
Mailing Name:	CON EDISON - VAULT V8234
Mailing Contact:	CON EDISON
Mailing Address 1:	4 IRVING PL 15TH FL NE
Mailing Address 2:	Not reported
Mailing City:	NEW YORK
Mailing State:	NY
Mailing Zip:	10003
Mailing Zip 4:	Not reported
Mailing Country:	USA
Mailing Phone:	Not reported

P188 **CON EDISON** **RCRA NonGen / NLR** **1019902822**
NW **2353 2ND AVE & 121ST ST** **FINDS** **NYP004778247**
1/8-1/4 **NEW YORK, NY 10035** **ECHO**
0.148 mi.
784 ft. **Site 2 of 8 in cluster P**

Relative: **Higher**
Actual: **12 ft.**

RCRA NonGen / NLR:

Date Form Received by Agency:		20150504
Handler Name:	CON EDISON	
Handler Address:		2353 2ND AVE & 121ST ST
Handler City,State,Zip:		NEW YORK, NY 10035
EPA ID:		NYP004778247
Contact Name:		THOMAS TEELING
Contact Address:		Not reported
Contact City,State,Zip:		Not reported
Contact Telephone:		212-460-3770
Contact Fax:		Not reported
Contact Email:		Not reported
Contact Title:		Not reported
EPA Region:		02
Land Type:		Private
Federal Waste Generator Description:		Not a generator, verified
Non-Notifier:		Not reported
Biennial Report Cycle:		Not reported
Accessibility:		Not reported
Active Site Indicator:		Not reported
State District Owner:		NY
State District:		NYSDEC R2
Mailing Address:		IRVING PL 15TH FL NE
Mailing City,State,Zip:		NEW YORK, NY 10003
Owner Name:		Not reported
Owner Type:		Not reported
Operator Name:		Not reported
Operator Type:		Not reported
Short-Term Generator Activity:		No
Importer Activity:		No
Mixed Waste Generator:		No
Transporter Activity:		No
Transfer Facility Activity:		No
Recycler Activity with Storage:		No
Small Quantity On-Site Burner Exemption:		No
Smelting Melting and Refining Furnace Exemption:		No
Underground Injection Control:		No
Off-Site Waste Receipt:		No
Universal Waste Indicator:		No
Universal Waste Destination Facility:		No
Federal Universal Waste:		No
Active Site Fed-Reg Treatment Storage and Disposal Facility:		Not reported
Active Site Converter Treatment storage and Disposal Facility:		Not reported
Active Site State-Reg Treatment Storage and Disposal Facility:		Not reported
Active Site State-Reg Handler:		---
Federal Facility Indicator:		Not reported
Hazardous Secondary Material Indicator:		NN
Sub-Part K Indicator:		Not reported
Commercial TSD Indicator:		No
Treatment Storage and Disposal Type:		Not reported
2018 GPRA Permit Baseline:		Not on the Baseline
2018 GPRA Renewals Baseline:		Not on the Baseline
Permit Renewals Workload Universe:		Not reported

CON EDISON (Continued) **1019902822**

Permit Workload Universe:	Not reported
Permit Progress Universe:	Not reported
Post-Closure Workload Universe:	Not reported
Closure Workload Universe:	Not reported
202 GPRA Corrective Action Baseline:	No
Corrective Action Workload Universe:	No
Subject to Corrective Action Universe:	No
Non-TSDFs Where RCRA CA has Been Imposed Universe:	No
TSDFs Potentially Subject to CA Under 3004 (u)/(v) Universe:	No
TSDFs Only Subject to CA under Discretionary Auth Universe:	No
Corrective Action Priority Ranking:	No NCAPS ranking
Environmental Control Indicator:	No
Institutional Control Indicator:	No
Human Exposure Controls Indicator:	N/A
Groundwater Controls Indicator:	N/A
Operating TSDF Universe:	Not reported
Full Enforcement Universe:	Not reported
Significant Non-Complier Universe:	No
Unaddressed Significant Non-Complier Universe:	No
Addressed Significant Non-Complier Universe:	No
Significant Non-Complier With a Compliance Schedule Universe:	No
Financial Assurance Required:	Not reported
Handler Date of Last Change:	20160909
Recognized Trader-Importer:	No
Recognized Trader-Exporter:	No
Importer of Spent Lead Acid Batteries:	No
Exporter of Spent Lead Acid Batteries:	No
Recycler Activity Without Storage:	Not reported
Manifest Broker:	Not reported
Sub-Part P Indicator:	No

Historic Generators:

Receive Date:	20150504
Handler Name: CON EDISON	
Federal Waste Generator Description:	Small Quantity Generator
State District Owner:	NY
Large Quantity Handler of Universal Waste:	No
Recognized Trader Importer:	No
Recognized Trader Exporter:	No
Spent Lead Acid Battery Importer:	No
Spent Lead Acid Battery Exporter:	No
Current Record:	No
Non Storage Recycler Activity:	Not reported
Electronic Manifest Broker:	Not reported

Receive Date:	20150504
Handler Name: CON EDISON	
Federal Waste Generator Description:	Not a generator, verified
State District Owner:	NY
Large Quantity Handler of Universal Waste:	No
Recognized Trader Importer:	No
Recognized Trader Exporter:	No
Spent Lead Acid Battery Importer:	No
Spent Lead Acid Battery Exporter:	No
Current Record:	Yes
Non Storage Recycler Activity:	Not reported

CON EDISON (Continued) **1019902822**

Electronic Manifest Broker: Not reported

List of NAICS Codes and Descriptions:
NAICS Codes: No NAICS Codes Found

Facility Has Received Notices of Violations:
Violations: No Violations Found

Evaluation Action Summary:
Evaluations: No Evaluations Found

FINDS:
Registry ID: 110069697322

Click Here:

Environmental Interest/Information System:
RCRAInfo is a national information system that supports the Resource Conservation and Recovery Act (RCRA) program through the tracking of events and activities related to facilities that generate, transport, and treat, store, or dispose of hazardous waste. RCRAInfo allows RCRA program staff to track the notification, permit, compliance, and corrective action activities required under RCRA.

Click this hyperlink while viewing on your computer to access additional FINDS: detail in the EDR Site Report.

ECHO:

Envid:	1019902822
Registry ID:	110069697322
DFR URL:	http://echo.epa.gov/detailed-facility-report?fid=110069697322
Name:	CON EDISON
Address:	2353 2ND AVE & 121ST ST
City,State,Zip:	NEW YORK, NY 10035

P189 **CONSOLIDATED EDISON** **NY MANIFEST** **S117564348**
NW **W 121 ST & 2 AVE** **N/A**
1/8-1/4 **NEW YORK, NY 10035**
0.149 mi.
785 ft. **Site 3 of 8 in cluster P**

Relative:
Higher

Actual:
12 ft.

NY MANIFEST:

Name:	CONSOLIDATED EDISON
Address:	W 121 ST & 2 AVE
City,State,Zip:	NEW YORK, NY 10035
Country:	USA
EPA ID:	NYP004188553
Facility Status:	Not reported
Location Address 1:	W 121 ST & 2 AVE
Code:	BP
Location Address 2:	Not reported
Total Tanks:	Not reported
Location City:	NEW YORK
Location State:	NY
Location Zip:	10035
Location Zip 4:	Not reported

CONSOLIDATED EDISON (Continued) **S117564348**

NY MANIFEST:

EPAID:	NYP004188553
Mailing Name:	CONSOLIDATED EDISON
Mailing Contact:	CONSOLIDATED EDISON
Mailing Address 1:	4 IRVING PLACE RM 828
Mailing Address 2:	Not reported
Mailing City:	NEW YORK
Mailing State:	NY
Mailing Zip:	10003
Mailing Zip 4:	Not reported
Mailing Country:	USA
Mailing Phone:	2124602808

NY MANIFEST:

Document ID:	Not reported
Manifest Status:	Not reported
seq:	Not reported
Year:	2018
Trans1 State ID:	NJ0000027193
Trans2 State ID:	Not reported
Generator Ship Date:	08/07/2009
Trans1 Recv Date:	08/07/2009
Trans2 Recv Date:	Not reported
TSD Site Recv Date:	08/07/2009
Part A Recv Date:	Not reported
Part B Recv Date:	Not reported
Generator EPA ID:	NYP004188553
Trans1 EPA ID:	Not reported
Trans2 EPA ID:	Not reported
TSDF ID 1:	NJD002200046
TSDF ID 2:	Not reported
Manifest Tracking Number:	000961705GBF
Import Indicator:	N
Export Indicator:	N
Discr Quantity Indicator:	N
Discr Type Indicator:	N
Discr Residue Indicator:	N
Discr Partial Reject Indicator:	N
Discr Full Reject Indicator:	N
Manifest Ref Number:	Not reported
Alt Facility RCRA ID:	Not reported
Alt Facility Sign Date:	Not reported
MGMT Method Type Code:	H111
Waste Code:	Not reported
Waste Code:	Not reported
Waste Code:	Not reported
Waste Code:	Not reported
Waste Code:	Not reported
Waste Code:	Not reported
Quantity:	4500
Units:	P - Pounds
Number of Containers:	1
Container Type:	TT - Cargo tank, tank trucks
Handling Method:	T Chemical, physical, or biological treatment.
Specific Gravity:	1
Waste Code:	D008

CONSOLIDATED EDISON (Continued) **S117564348**

Waste Code 1_2:	Not reported
Waste Code 1_3:	Not reported
Waste Code 1_4:	Not reported
Waste Code 1_5:	Not reported
Waste Code 1_6:	Not reported

P190 **CON EDISON - SERVICE BOX 55074** **RCRA-LQG 1014396543**
NW **W 121 ST & 2 AVE** **NJ MANIFEST NYP004188553**
1/8-1/4 **NEW YORK, NY 10035**
0.149 mi.
785 ft. **Site 4 of 8 in cluster P**

Relative: **Higher**
Actual: **12 ft.**

RCRA-LQG:

Date Form Received by Agency:	20100323
Handler Name:	CON EDISON - SERVICE BOX 55074
Handler Address:	W 121 ST & 2 AVE
Handler City,State,Zip:	NEW YORK, NY 10035
EPA ID:	NYP004188553
Contact Name:	FRANKLYN MURRAY
Contact Address:	Not reported
Contact City,State,Zip:	Not reported
Contact Telephone:	212-460-2808
Contact Fax:	Not reported
Contact Email:	MURRAYFR@CONED.COM
Contact Title:	Not reported
EPA Region:	02
Land Type:	Private
Federal Waste Generator Description:	Large Quantity Generator
Non-Notifier:	Not reported
Biennial Report Cycle:	2009
Accessibility:	Not reported
Active Site Indicator:	Handler Activities
State District Owner:	Not reported
State District:	Not reported
Mailing Address:	4 IRVING PLACE
Mailing City,State,Zip:	NEW YORK, NY 10003
Owner Name:	CONSOLIDATED EDISON COMPANY OF NY, INC.
Owner Type:	Private
Operator Name:	CONSOLIDATED EDISON COMPANY OF NY, INC.
Operator Type:	Private
Short-Term Generator Activity:	No
Importer Activity:	No
Mixed Waste Generator:	No
Transporter Activity:	No
Transfer Facility Activity:	No
Recycler Activity with Storage:	No
Small Quantity On-Site Burner Exemption:	No
Smelting Melting and Refining Furnace Exemption:	No
Underground Injection Control:	No
Off-Site Waste Receipt:	No
Universal Waste Indicator:	No
Universal Waste Destination Facility:	No
Federal Universal Waste:	No
Active Site Fed-Reg Treatment Storage and Disposal Facility:	Not reported
Active Site Converter Treatment storage and Disposal Facility:	Not reported
Active Site State-Reg Treatment Storage and Disposal Facility:	Not reported
Active Site State-Reg Handler:	---

CON EDISON - SERVICE BOX 55074 (Continued) **1014396543**

Federal Facility Indicator:	Not reported
Hazardous Secondary Material Indicator:	NN
Sub-Part K Indicator:	Not reported
Commercial TSD Indicator:	No
Treatment Storage and Disposal Type:	Not reported
2018 GPRA Permit Baseline:	Not on the Baseline
2018 GPRA Renewals Baseline:	Not on the Baseline
Permit Renewals Workload Universe:	Not reported
Permit Workload Universe:	Not reported
Permit Progress Universe:	Not reported
Post-Closure Workload Universe:	Not reported
Closure Workload Universe:	Not reported
202 GPRA Corrective Action Baseline:	No
Corrective Action Workload Universe:	No
Subject to Corrective Action Universe:	No
Non-TSDFs Where RCRA CA has Been Imposed Universe:	No
TSDFs Potentially Subject to CA Under 3004 (u)/(v) Universe:	No
TSDFs Only Subject to CA under Discretionary Auth Universe:	No
Corrective Action Priority Ranking:	No NCAPS ranking
Environmental Control Indicator:	No
Institutional Control Indicator:	No
Human Exposure Controls Indicator:	N/A
Groundwater Controls Indicator:	N/A
Operating TSDF Universe:	Not reported
Full Enforcement Universe:	Not reported
Significant Non-Complier Universe:	No
Unaddressed Significant Non-Complier Universe:	No
Addressed Significant Non-Complier Universe:	No
Significant Non-Complier With a Compliance Schedule Universe:	No
Financial Assurance Required:	Not reported
Handler Date of Last Change:	20150414
Recognized Trader-Importer:	No
Recognized Trader-Exporter:	No
Importer of Spent Lead Acid Batteries:	No
Exporter of Spent Lead Acid Batteries:	No
Recycler Activity Without Storage:	Not reported
Manifest Broker:	Not reported
Sub-Part P Indicator:	No

Biennial: List of Years
Year: 2009

Click Here for Biennial Reporting System Data:

Hazardous Waste Summary:
Waste Code: D008
Waste Description: LEAD

Handler - Owner Operator:

Owner/Operator Indicator:	Operator
Owner/Operator Name:	CONSOLIDATED EDISON COMPANY OF NY, INC.
Legal Status:	Private
Date Became Current:	20090729
Date Ended Current:	Not reported
Owner/Operator Address:	4 IRVING PLACE
Owner/Operator City,State,Zip:	NEW YORK, NY 10003

CON EDISON - SERVICE BOX 55074 (Continued) **1014396543**

Owner/Operator Telephone: Not reported
Owner/Operator Telephone Ext: Not reported
Owner/Operator Fax: Not reported
Owner/Operator Email: Not reported

Owner/Operator Indicator: Owner
Owner/Operator Name: CONSOLIDATED EDISON COMPANY OF NY, INC.
Legal Status: Private
Date Became Current: 20090729
Date Ended Current: Not reported
Owner/Operator Address: 4 IRVING PLACE
Owner/Operator City,State,Zip: NEW YORK, NY 10003
Owner/Operator Telephone: Not reported
Owner/Operator Telephone Ext: Not reported
Owner/Operator Fax: Not reported
Owner/Operator Email: Not reported

Historic Generators:
Receive Date: 20100323
Handler Name: CON EDISON - SERVICE BOX 55074
Federal Waste Generator Description: Large Quantity Generator
State District Owner: Not reported
Large Quantity Handler of Universal Waste: No
Recognized Trader Importer: No
Recognized Trader Exporter: No
Spent Lead Acid Battery Importer: No
Spent Lead Acid Battery Exporter: No
Current Record: Yes
Non Storage Recycler Activity: Not reported
Electronic Manifest Broker: Not reported

Receive Date: 20090729
Handler Name: CON EDISON
Federal Waste Generator Description: Conditionally Exempt Small Quantity Generator
State District Owner: NY
Large Quantity Handler of Universal Waste: No
Recognized Trader Importer: No
Recognized Trader Exporter: No
Spent Lead Acid Battery Importer: No
Spent Lead Acid Battery Exporter: No
Current Record: No
Non Storage Recycler Activity: Not reported
Electronic Manifest Broker: Not reported

List of NAICS Codes and Descriptions:
NAICS Code: 221122
NAICS Description: ELECTRIC POWER DISTRIBUTION

Facility Has Received Notices of Violations:
Violations: No Violations Found

Evaluation Action Summary:
Evaluations: No Evaluations Found

CON EDISON - SERVICE BOX 55074 (Continued) **1014396543**

NJ MANIFEST:

EPA Id:	NYP004188553
Mail Address:	4 IRVING PL, RM 828
Mail City/State/Zip:	NEW YORK, NY 10003
Facility Phone:	Not reported
Emergency Phone:	Not reported
Contact:	DENNIS MICHAELIDES
Comments:	Not reported
SIC Code:	Not reported
County:	NY061
Municipal:	Not reported
Previous EPA Id:	Not reported
Gen Flag:	Not reported
Trans Flag:	Not reported
TSDF Flag:	Not reported
Name Change:	Not reported
Date Change:	Not reported

Manifest:

Manifest Number:	000961705GBF
EPA ID:	NYP004188553
Date Shipped:	08/07/2009
TSDF EPA ID:	NJD002200046
Transporter EPA ID:	NJ0000027193
Transporter 2 EPA ID:	Not reported
Transporter 3 EPA ID:	Not reported
Transporter 4 EPA ID:	Not reported
Transporter 5 EPA ID:	Not reported
Transporter 6 EPA ID:	Not reported
Transporter 7 EPA ID:	Not reported
Transporter 8 EPA ID:	Not reported
Transporter 9 EPA ID:	Not reported
Transporter 10 EPA ID:	Not reported
Date Trans1 Transported Waste:	08/07/2009
Date Trans2 Transported Waste:	Not reported
Date Trans3 Transported Waste:	Not reported
Date Trans4 Transported Waste:	Not reported
Date Trans5 Transported Waste:	Not reported
Date Trans6 Transported Waste:	Not reported
Date Trans7 Transported Waste:	Not reported
Date Trans8 Transported Waste:	Not reported
Date Trans9 Transported Waste:	Not reported
Date Trans10 Transported Waste:	Not reported
Date TSDF Received Waste:	08/07/2009
TSDF EPA Facility Name:	Not reported
QTY Units:	Not reported
Transporter SEQ ID:	Not reported
Transporter-1 Date:	Not reported
Waste SEQ ID:	Not reported
Waste Type Code 2:	Not reported
Waste Type Code 3:	Not reported
Waste Type Code 4:	Not reported
Waste Type Code 5:	Not reported
Waste Type Code 6:	Not reported
Date Accepted:	Not reported
Manifest Discrepancy Type:	Not reported
Data Entry Number:	Not reported

CON EDISON - SERVICE BOX 55074 (Continued) **1014396543**

Was Load Rejected: NEW YORK, NY 10003
Reason Load Was Rejected: Not reported

Waste:
Manifest Year: Not reported
Waste Code: D008
Hand Code: H111
Quantity: 4500 P

N191 **APARTMENT BLDG - TTF** **NY LTANKS** **S103558037**
WNW **120TH ST & SECOND AVE** **N/A**
1/8-1/4 **NEW YORK, NY**
0.149 mi.
786 ft. **Site 5 of 14 in cluster N**

Relative: **Higher**
Actual: **12 ft.**

LTANKS:
Name: APARTMENT BLDG - TTF
Address: 120TH ST & SECOND AVE
City,State,Zip: NEW YORK, NY
Spill Number/Closed Date: 9808968 / 2014-11-28
Facility ID: 9808968
Site ID: 203097
Spill Date: 1998-10-19
Spill Cause: Tank Test Failure
Spill Source: Commercial/Industrial
Spill Class: B3
Cleanup Ceased: Not reported
SWIS: 3101
Investigator: TJDEMEO
Referred To: Not reported
Reported to Dept: 1998-10-19
CID: 371
Water Affected: Not reported
Spill Notifier: Tank Tester
Last Inspection: Not reported
Recommended Penalty: False
Meets Standard: False
UST Involvement: False
Remediation Phase: 0
Date Entered In Computer: 1998-10-19
Spill Record Last Update: 2014-11-28
Spiller Name: Not reported
Spiller Company: HOWARD - BLDG MGR
Spiller Address: Not reported
Spiller County: 001
Spiller Contact: HOWARD LEAPORE
Spiller Phone: (212) 744-9707
Spiller Extention: Not reported
DEC Region: 2
DER Facility ID: 168925
DEC Memo: "Prior to Sept, 2004 data translation this spill Lead_DEC Field was AUSTIN 5/18/04 - AUSTIN - TRANSFERRED FROM TOMASELLO FOR REASSIGNMENT - END 7/27/05 - Transferred for closure review to M Johnson. 6/15/06 Transferred for closure review to T Knizek. 08/13/12 - LZ As Randy Austin requested, the spill has been reassigned to Tim DeMeo 11/28/14

APARTMENT BLDG - TTF (Continued) **S103558037**

TJD File review. No specific address provided. No historical information available. Spill administratively closed."
Remarks: "TANK WONT HOLD PRODUCT TO TEST IT - AUTOMATIC FAIL."

All TTF:
Facility ID: 9808968
Spill Number: 9808968
Spill Tank Test: 1546417
Site ID: 203097
Tank Number: 1
Tank Size: 2000
Material: 0001
EPA UST: Not reported
UST: Not reported
Cause: Not reported
Source: Not reported
Test Method: 03
Test Method 2: Horner EZ Check I or II
Leak Rate: .00
Gross Fail: Not reported
Modified By: Spills
Last Modified Date: Not reported

All Materials:
Site ID: 203097
Operable Unit ID: 1070153
Operable Unit: 01
Material ID: 316439
Material Code: 0001A
Material Name: #2 fuel oil
Case No.: Not reported
Material FA: Petroleum
Quantity: .00
Units: G
Recovered: .00
Oxygenate: Not reported

S192 **EAST RIVER PLAZA** **RCRA-VSQG** **1007112697**
SSE **506-508 E 118TH ST** **NYR000120139**
1/8-1/4 **NEW YORK, NY 10035**
0.149 mi.
789 ft. **Site 1 of 12 in cluster S**

Relative: **Higher**
Actual: **10 ft.**

RCRA-VSQG:
Date Form Received by Agency: 20070101
Handler Name: EAST RIVER PLAZA
Handler Address: 506-508 E 118TH ST
Handler City,State,Zip: NEW YORK, NY 10035
EPA ID: NYR000120139
Contact Name: DAVID BLUMENFELD
Contact Address: JERICHO TNPK
Contact City,State,Zip: SYOSSET, NY 11791-4498
Contact Telephone: 516-921-0800
Contact Fax: Not reported
Contact Email: Not reported
Contact Title: Not reported
EPA Region: 02

EAST RIVER PLAZA (Continued) **1007112697**

Land Type:	Private
Federal Waste Generator Description:	Conditionally Exempt Small Quantity Generator
Non-Notifier:	Not reported
Biennial Report Cycle:	Not reported
Accessibility:	Not reported
Active Site Indicator:	Handler Activities
State District Owner:	NY
State District:	NYSDEC R2
Mailing Address:	JERICHO TNPK
Mailing City,State,Zip:	SYOSSET, NY 11791-4498
Owner Name:	TIAGO HOLDINGS LLC - C/O BDG
Owner Type:	Private
Operator Name:	EAST RIVER PLAZA
Operator Type:	Private
Short-Term Generator Activity:	No
Importer Activity:	No
Mixed Waste Generator:	No
Transporter Activity:	No
Transfer Facility Activity:	No
Recycler Activity with Storage:	No
Small Quantity On-Site Burner Exemption:	No
Smelting Melting and Refining Furnace Exemption:	No
Underground Injection Control:	No
Off-Site Waste Receipt:	No
Universal Waste Indicator:	No
Universal Waste Destination Facility:	No
Federal Universal Waste:	No
Active Site Fed-Reg Treatment Storage and Disposal Facility:	Not reported
Active Site Converter Treatment storage and Disposal Facility:	Not reported
Active Site State-Reg Treatment Storage and Disposal Facility:	Not reported
Active Site State-Reg Handler:	---
Federal Facility Indicator:	Not reported
Hazardous Secondary Material Indicator:	NN
Sub-Part K Indicator:	Not reported
Commercial TSD Indicator:	No
Treatment Storage and Disposal Type:	Not reported
2018 GPRA Permit Baseline:	Not on the Baseline
2018 GPRA Renewals Baseline:	Not on the Baseline
Permit Renewals Workload Universe:	Not reported
Permit Workload Universe:	Not reported
Permit Progress Universe:	Not reported
Post-Closure Workload Universe:	Not reported
Closure Workload Universe:	Not reported
202 GPRA Corrective Action Baseline:	No
Corrective Action Workload Universe:	No
Subject to Corrective Action Universe:	No
Non-TSDFs Where RCRA CA has Been Imposed Universe:	No
TSDFs Potentially Subject to CA Under 3004 (u)/(v) Universe:	No
TSDFs Only Subject to CA under Discretionary Auth Universe:	No
Corrective Action Priority Ranking:	No NCAPS ranking
Environmental Control Indicator:	No
Institutional Control Indicator:	No
Human Exposure Controls Indicator:	N/A
Groundwater Controls Indicator:	N/A
Operating TSDF Universe:	Not reported
Full Enforcement Universe:	Not reported
Significant Non-Complier Universe:	No

EAST RIVER PLAZA (Continued) **1007112697**

Unaddressed Significant Non-Complier Universe:	No
Addressed Significant Non-Complier Universe:	No
Significant Non-Complier With a Compliance Schedule Universe:	No
Financial Assurance Required:	Not reported
Handler Date of Last Change:	20150414
Recognized Trader-Importer:	No
Recognized Trader-Exporter:	No
Importer of Spent Lead Acid Batteries:	No
Exporter of Spent Lead Acid Batteries:	No
Recycler Activity Without Storage:	Not reported
Manifest Broker:	Not reported
Sub-Part P Indicator:	No

Hazardous Waste Summary:

Waste Code:	D001
Waste Description:	IGNITABLE WASTE
Waste Code:	F002
Waste Description:	THE FOLLOWING SPENT HALOGENATED SOLVENTS: TETRACHLOROETHYLENE, METHYLENE CHLORIDE, TRICHLOROETHYLENE, 1,1,1-TRICHLOROETHANE, CHLOROBENZENE, 1,1,2-TRICHLORO-1,2,2-TRIFLUOROETHANE, ORTHO-DICHLOROBENZENE, TRICHLOROFLUOROMETHANE, AND 1,1,2, TRICHLOROETHANE; ALL SPENT SOLVENT MIXTURES/BLENDS CONTAINING, BEFORE USE, A TOTAL OF TEN PERCENT OR MORE (BY VOLUME) OF ONE OR MORE OF THE ABOVE HALOGENATED SOLVENTS OR THOSE SOLVENTS LISTED IN F001, F004, AND F005; AND STILL BOTTOMS FROM THE RECOVERY OF THESE SPENT SOLVENTS AND SPENT SOLVENT MIXTURES.

Handler - Owner Operator:

Owner/Operator Indicator:	Owner
Owner/Operator Name:	TIAGO HOLDINGS LLC - C/O BDG
Legal Status:	Private
Date Became Current:	19801231
Date Ended Current:	Not reported
Owner/Operator Address:	6800 JERICHO TNPK
Owner/Operator City,State,Zip:	SYOSSET, NY 11791-4498
Owner/Operator Telephone:	516-921-0800
Owner/Operator Telephone Ext:	Not reported
Owner/Operator Fax:	Not reported
Owner/Operator Email:	Not reported
Owner/Operator Indicator:	Operator
Owner/Operator Name:	EAST RIVER PLAZA
Legal Status:	Private
Date Became Current:	19801231
Date Ended Current:	Not reported
Owner/Operator Address:	506-508 E 118TH ST
Owner/Operator City,State,Zip:	NEW YORK, NY 10035
Owner/Operator Telephone:	516-921-0800
Owner/Operator Telephone Ext:	Not reported
Owner/Operator Fax:	Not reported
Owner/Operator Email:	Not reported
Owner/Operator Indicator:	Operator
Owner/Operator Name:	EAST RIVER PLAZA

EAST RIVER PLAZA (Continued) **1007112697**

Legal Status:	Private
Date Became Current:	19801231
Date Ended Current:	Not reported
Owner/Operator Address:	506-508 E 118TH ST
Owner/Operator City,State,Zip:	NEW YORK, NY 10035
Owner/Operator Telephone:	516-921-0800
Owner/Operator Telephone Ext:	Not reported
Owner/Operator Fax:	Not reported
Owner/Operator Email:	Not reported
Owner/Operator Indicator:	Owner
Owner/Operator Name:	TIAGO HOLDINGS LLC - C/O BDG
Legal Status:	Private
Date Became Current:	19801231
Date Ended Current:	Not reported
Owner/Operator Address:	6800 JERICHO TNPK
Owner/Operator City,State,Zip:	SYOSSET, NY 11791-4498
Owner/Operator Telephone:	516-921-0800
Owner/Operator Telephone Ext:	Not reported
Owner/Operator Fax:	Not reported
Owner/Operator Email:	Not reported

Historic Generators:

Receive Date:	20060101
Handler Name: EAST RIVER PLAZA	
Federal Waste Generator Description:	Conditionally Exempt Small Quantity Generator
State District Owner:	NY
Large Quantity Handler of Universal Waste:	No
Recognized Trader Importer:	No
Recognized Trader Exporter:	No
Spent Lead Acid Battery Importer:	No
Spent Lead Acid Battery Exporter:	No
Current Record:	No
Non Storage Recycler Activity:	Not reported
Electronic Manifest Broker:	Not reported
Receive Date:	20070101
Handler Name: EAST RIVER PLAZA	
Federal Waste Generator Description:	Conditionally Exempt Small Quantity Generator
State District Owner:	NY
Large Quantity Handler of Universal Waste:	No
Recognized Trader Importer:	No
Recognized Trader Exporter:	No
Spent Lead Acid Battery Importer:	No
Spent Lead Acid Battery Exporter:	No
Current Record:	Yes
Non Storage Recycler Activity:	Not reported
Electronic Manifest Broker:	Not reported
Receive Date:	20031105
Handler Name: EAST RIVER PLAZA	
Federal Waste Generator Description:	Conditionally Exempt Small Quantity Generator
State District Owner:	NY
Large Quantity Handler of Universal Waste:	No
Recognized Trader Importer:	No
Recognized Trader Exporter:	No
Spent Lead Acid Battery Importer:	No

EAST RIVER PLAZA (Continued) **1007112697**

Spent Lead Acid Battery Exporter: No
Current Record: No
Non Storage Recycler Activity: Not reported
Electronic Manifest Broker: Not reported

List of NAICS Codes and Descriptions:
NAICS Code: 53119
NAICS Description: LESSORS OF OTHER REAL ESTATE PROPERTY

Facility Has Received Notices of Violations:
Violations: No Violations Found

Evaluation Action Summary:
Evaluations: No Evaluations Found

O193 **CRP 524 EAST 119TH STREET LLC** **NY AST** **A100183215**
SE **524 EAST 119TH STREET** **N/A**
1/8-1/4 **NEW YORK, NY 10035**
0.151 mi.
795 ft. **Site 8 of 15 in cluster O**

Relative:
Higher

Actual:
9 ft.

AST:
Name: CRP 524 EAST 119TH STREET LLC
Address: 524 EAST 119TH STREET
City,State,Zip: NEW YORK, NY 10035
Region: STATE
DEC Region: 2
Site Status: Active
Facility Id: 2-606613
Program Type: PBS
UTM X: 590219.95329
UTM Y: 4516704.79262
Expiration Date: 09/13/2023
Site Type: Apartment Building/Office Building

Affiliation Records:
Site Id: 28472
Affiliation Type: Facility Operator
Company Name: CRP 524 EAST 119TH STREET LLC
Contact Type: Not reported
Contact Name: VICTOR ZAPATA
Address1: Not reported
Address2: Not reported
City: Not reported
State: NN
Zip Code: Not reported
Country Code: 001
Phone: (646) 823-0818
EMail: Not reported
Fax Number: Not reported
Modified By: ACDANIEL
Date Last Modified: 2018-07-03

Site Id: 28472
Affiliation Type: Emergency Contact
Company Name: CRP 524 EAST 119TH STREET LLC

CRP 524 EAST 119TH STREET LLC (Continued) **A100183215**

Contact Type:	Not reported
Contact Name:	MIGUEL RIVERA
Address1:	Not reported
Address2:	Not reported
City:	Not reported
State:	NN
Zip Code:	Not reported
Country Code:	999
Phone:	(646) 795-7849
EMail:	Not reported
Fax Number:	Not reported
Modified By:	CGFREEDM
Date Last Modified:	2014-05-20

Site Id:	28472
Affiliation Type:	Facility Owner
Company Name:	CRP 524 EAST 119TH STREET LLC
Contact Type:	DIR. OF OPERATIONS
Contact Name:	RICHARD BARTOLOMEO
Address1:	1841 BROADWAY, SUITE 914
Address2:	Not reported
City:	NY
State:	NY
Zip Code:	10023
Country Code:	001
Phone:	(646) 545-6700
EMail:	Not reported
Fax Number:	Not reported
Modified By:	ACDANIEL
Date Last Modified:	2018-07-03

Site Id:	28472
Affiliation Type:	Mail Contact
Company Name:	LIBERTY PLACE PROPERTY MANAGEMENT
Contact Type:	Not reported
Contact Name:	RICHARD BARTOLOMEO
Address1:	1841 BROADWAY
Address2:	SUITE 914
City:	NEW YORK
State:	NY
Zip Code:	10023
Country Code:	001
Phone:	(646) 545-6700
EMail:	RBARTOLOMEO@LIBERTYPLACEPM.COM
Fax Number:	Not reported
Modified By:	ACDANIEL
Date Last Modified:	2018-07-03

Tank Info:

Tank Number:	001
Tank Id:	61669
Material Code:	0001
Common Name of Substance:	#2 Fuel Oil (On-Site Consumption)

Equipment Records:

CRP 524 EAST 119TH STREET LLC (Continued) **A100183215**

I05 - Overfill - Vent Whistle
C01 - Pipe Location - Aboveground
H00 - Tank Leak Detection - None
L09 - Piping Leak Detection - Exempt Suction Piping
E00 - Piping Secondary Containment - None
B00 - Tank External Protection - None
F00 - Pipe External Protection - None
G00 - Tank Secondary Containment - None
J02 - Dispenser - Suction Dispenser
K00 - Spill Prevention - None
A00 - Tank Internal Protection - None
D01 - Pipe Type - Steel/Carbon Steel/Iron

Tank Location:	Aboveground - contact with soil.... Tank bottom rests on soil, allowing no visual inspection.
Tank Type:	Steel/Carbon Steel/Iron
Tank Status:	In Service
Pipe Model:	Not reported
Install Date:	09/22/2005
Capacity Gallons:	5000
Tightness Test Method:	NN
Date Test:	Not reported
Next Test Date:	Not reported
Date Tank Closed:	Not reported
Register:	True
Modified By:	ACDANIEL
Last Modified:	07/03/2018
Material Name:	#2 fuel oil (on-site consumption)

O194 **APT BLDG** **NY LTANKS** **S103559014**
SE **526 E 119TH ST** **N/A**
1/8-1/4 **MANHATTAN, NY**
0.151 mi.
799 ft. **Site 9 of 15 in cluster O**

Relative: **Higher**
Actual: **9 ft.**

LTANKS:

Name:	APT BLDG
Address:	526 E 119TH ST
City,State,Zip:	MANHATTAN, NY
Spill Number/Closed Date:	9812176 / 1999-02-01
Facility ID:	9812176
Site ID:	135211
Spill Date:	1998-12-31
Spill Cause:	Tank Overfill
Spill Source:	Private Dwelling
Spill Class:	B3
Cleanup Ceased:	Not reported
SWIS:	3101
Investigator:	MMMULQUE
Referred To:	Not reported
Reported to Dept:	1998-12-31
CID:	252
Water Affected:	Not reported
Spill Notifier:	Citizen
Last Inspection:	1998-12-31
Recommended Penalty:	False
Meets Standard:	False
UST Involvement:	False
Remediation Phase:	0

APT BLDG (Continued) **S103559014**

Date Entered In Computer:	1998-12-31
Spill Record Last Update:	1999-03-25
Spiller Name:	JOHN FAYE
Spiller Company:	PACIFIC PETROLEUM TRANSP.
Spiller Address:	288 COOPER STREET
Spiller County:	001
Spiller Contact:	GALIB MAMUDOSKI
Spiller Phone:	(212) 289-6714
Spiller Extention:	Not reported
DEC Region:	2
DER Facility ID:	116089
DEC Memo:	"Prior to Sept, 2004 data translation this spill Lead_DEC Field was MULQUEEN DRIVER FOR PACIFIC NOTIFIED APARTMENT OF SUPER THAT HE WAS GOING TO MAKE DELIVERY. NEPHEW OF SUPER TOLD DRIVER THAT THEY DIDN'T NEED OIL - HAD DELIVERY COUPLE OF WEEKS AGO. DRIVER HOOKED UP AND DELIVERED ANYHOW. DROPPED 700 GALLONS OF FUEL AND OVERFILLED TANK. OIL CAME OUT OF VENT PIPE, COVERED SIDEWALK, RAN DOWN E. 119 EASTWARD FOR APPROXIMATELY 100 FEET. DRIVER PUT SPEEDI DRY DOWN ON SIDEWALK AND LEFT. LARGE POOL OF OIL AT CURBLINE. CHECKED INSIDE OF BUILDING AND OBSERVED THAT OIL HAD BEEN DISCHARGED OUT OF 5K AST FROM THE MANWAY GASKET. PACIFIC SENT TWO MAN CREW (SANTO), AND SPEEDI DRY TO CLEAN UP SPILL. RESPONSE DID INITIAL CLEANUP. WILL NEED TO STEAM CLEAN SIDEWALK, WALL OF BUILDING, AND STREET TO REMOVE REMAINING OIL. CALLED 1/4/99 AND LEFT MESSAGE FOR OWNER. TANK NOT REGISTERED. GAVE TANK REGISTRATION FORMS TO BUILDING OWNER - GALIB. MR. MARTELL SAID OIL IS ON STREET. SAID ITS GALLONS PUDDLES ON STREET. HEADED TO SEWER. FAXED TO DEP."
Remarks:	"CALLER STATES SPEEDI DRY PUT IN PLACE BUT DID NOT CLEAN UP SPILL THAT HAS GONE INTO THE STREET."

All Materials:

Site ID:	135211
Operable Unit ID:	1069432
Operable Unit:	01
Material ID:	312458
Material Code:	0002A
Material Name:	#4 fuel oil
Case No.:	Not reported
Material FA:	Petroleum
Quantity:	75.00
Units:	G
Recovered:	75.00
Oxygenate:	Not reported

O195 **CON EDISON SERVICE BOX: 19675** **RCRA NonGen / NLR** **1016450484**
SE **526 E 119TH ST OPPOSITE** **NY MANIFEST** **NYP004295093**
1/8-1/4 **NEW YORK, NY 10029**
0.151 mi.
799 ft. **Site 10 of 15 in cluster O**

Relative: **Higher**
Actual: **9 ft.**

RCRA NonGen / NLR:

Date Form Received by Agency:	20130421
Handler Name:	CON EDISON SERVICE BOX: 19675
Handler Address:	526 E 119TH ST OPPOSITE
Handler City,State,Zip:	NEW YORK, NY 10029
EPA ID:	NYP004295093
Contact Name:	JUAN RODRIGUEZ

CON EDISON SERVICE BOX: 19675 (Continued) **1016450484**

Contact Address:	Not reported
Contact City,State,Zip:	Not reported
Contact Telephone:	347-865-5931
Contact Fax:	Not reported
Contact Email:	Not reported
Contact Title:	OPERATING SUPERVISOR
EPA Region:	02
Land Type:	Private
Federal Waste Generator Description:	Not a generator, verified
Non-Notifier:	Not reported
Biennial Report Cycle:	Not reported
Accessibility:	Not reported
Active Site Indicator:	Not reported
State District Owner:	NY
State District:	NYSDEC R2
Mailing Address:	Not reported
Mailing City,State,Zip:	NEW YORK, NY 10003
Owner Name:	Not reported
Owner Type:	Not reported
Operator Name:	Not reported
Operator Type:	Not reported
Short-Term Generator Activity:	No
Importer Activity:	No
Mixed Waste Generator:	No
Transporter Activity:	No
Transfer Facility Activity:	No
Recycler Activity with Storage:	No
Small Quantity On-Site Burner Exemption:	No
Smelting Melting and Refining Furnace Exemption:	No
Underground Injection Control:	No
Off-Site Waste Receipt:	No
Universal Waste Indicator:	No
Universal Waste Destination Facility:	No
Federal Universal Waste:	No
Active Site Fed-Reg Treatment Storage and Disposal Facility:	Not reported
Active Site Converter Treatment storage and Disposal Facility:	Not reported
Active Site State-Reg Treatment Storage and Disposal Facility:	Not reported
Active Site State-Reg Handler:	---
Federal Facility Indicator:	Not reported
Hazardous Secondary Material Indicator:	NN
Sub-Part K Indicator:	Not reported
Commercial TSD Indicator:	No
Treatment Storage and Disposal Type:	Not reported
2018 GPRA Permit Baseline:	Not on the Baseline
2018 GPRA Renewals Baseline:	Not on the Baseline
Permit Renewals Workload Universe:	Not reported
Permit Workload Universe:	Not reported
Permit Progress Universe:	Not reported
Post-Closure Workload Universe:	Not reported
Closure Workload Universe:	Not reported
202 GPRA Corrective Action Baseline:	No
Corrective Action Workload Universe:	No
Subject to Corrective Action Universe:	No
Non-TSDFs Where RCRA CA has Been Imposed Universe:	No
TSDFs Potentially Subject to CA Under 3004 (u)/(v) Universe:	No
TSDFs Only Subject to CA under Discretionary Auth Universe:	No
Corrective Action Priority Ranking:	No NCAPS ranking

CON EDISON SERVICE BOX: 19675 (Continued) **1016450484**

Environmental Control Indicator:	No
Institutional Control Indicator:	No
Human Exposure Controls Indicator:	N/A
Groundwater Controls Indicator:	N/A
Operating TSDF Universe:	Not reported
Full Enforcement Universe:	Not reported
Significant Non-Complier Universe:	No
Unaddressed Significant Non-Complier Universe:	No
Addressed Significant Non-Complier Universe:	No
Significant Non-Complier With a Compliance Schedule Universe:	No
Financial Assurance Required:	Not reported
Handler Date of Last Change:	20130910
Recognized Trader-Importer:	No
Recognized Trader-Exporter:	No
Importer of Spent Lead Acid Batteries:	No
Exporter of Spent Lead Acid Batteries:	No
Recycler Activity Without Storage:	Not reported
Manifest Broker:	Not reported
Sub-Part P Indicator:	No

Historic Generators:

Receive Date:	20130321
Handler Name: CON EDISON SERVICE BOX:	19675
Federal Waste Generator Description:	Conditionally Exempt Small Quantity Generator
State District Owner:	NY
Large Quantity Handler of Universal Waste:	No
Recognized Trader Importer:	No
Recognized Trader Exporter:	No
Spent Lead Acid Battery Importer:	No
Spent Lead Acid Battery Exporter:	No
Current Record:	No
Non Storage Recycler Activity:	Not reported
Electronic Manifest Broker:	Not reported

Receive Date:	20130421
Handler Name: CON EDISON SERVICE BOX:	19675
Federal Waste Generator Description:	Not a generator, verified
State District Owner:	NY
Large Quantity Handler of Universal Waste:	No
Recognized Trader Importer:	No
Recognized Trader Exporter:	No
Spent Lead Acid Battery Importer:	No
Spent Lead Acid Battery Exporter:	No
Current Record:	Yes
Non Storage Recycler Activity:	Not reported
Electronic Manifest Broker:	Not reported

List of NAICS Codes and Descriptions:

NAICS Codes:	No NAICS Codes Found

Facility Has Received Notices of Violations:

Violations:	No Violations Found

Evaluation Action Summary:

CON EDISON SERVICE BOX: 19675 (Continued) **1016450484**

Evaluations: No Evaluations Found

NY MANIFEST:

Name:	CON EDISON
Address:	526 E 119TH ST OPPOSITE
City,State,Zip:	NEW YORK, NY 10029
Country:	USA
EPA ID:	NYP004295093
Facility Status:	Not reported
Location Address 1:	OPP 526 E 119TH ST
Code:	BP
Location Address 2:	SERV BOX 19675
Total Tanks:	Not reported
Location City:	NEW YORK
Location State:	NY
Location Zip:	10029
Location Zip 4:	Not reported

NY MANIFEST:

EPAID:	NYP004295093
Mailing Name:	CON EDISON
Mailing Contact:	CON EDISON
Mailing Address 1:	4 IRVING PL 15TH FL
Mailing Address 2:	Not reported
Mailing City:	NEW YORK
Mailing State:	NY
Mailing Zip:	10003
Mailing Zip 4:	Not reported
Mailing Country:	USA
Mailing Phone:	2124603770

NY MANIFEST:

Document ID:	Not reported
Manifest Status:	Not reported
seq:	Not reported
Year:	2018
Trans1 State ID:	NJ0000027193
Trans2 State ID:	Not reported
Generator Ship Date:	03/21/2013
Trans1 Recv Date:	03/21/2013
Trans2 Recv Date:	Not reported
TSD Site Recv Date:	03/22/2013
Part A Recv Date:	Not reported
Part B Recv Date:	Not reported
Generator EPA ID:	NYP004295093
Trans1 EPA ID:	Not reported
Trans2 EPA ID:	Not reported
TSDF ID 1:	NJD002200046
TSDF ID 2:	Not reported
Manifest Tracking Number:	010708093JJK
Import Indicator:	N
Export Indicator:	N
Discr Quantity Indicator:	N
Discr Type Indicator:	N
Discr Residue Indicator:	N
Discr Partial Reject Indicator:	N

CON EDISON SERVICE BOX: 19675 (Continued) **1016450484**

Discr Full Reject Indicator:	N
Manifest Ref Number:	Not reported
Alt Facility RCRA ID:	Not reported
Alt Facility Sign Date:	Not reported
MGMT Method Type Code:	H110
Waste Code:	Not reported
Waste Code:	Not reported
Waste Code:	Not reported
Waste Code:	Not reported
Waste Code:	Not reported
Waste Code:	Not reported
Quantity:	500
Units:	P - Pounds
Number of Containers:	1
Container Type:	TT - Cargo tank, tank trucks
Handling Method:	T Chemical, physical, or biological treatment.
Specific Gravity:	1
Waste Code:	D008
Waste Code 1_2:	Not reported
Waste Code 1_3:	Not reported
Waste Code 1_4:	Not reported
Waste Code 1_5:	Not reported
Waste Code 1_6:	Not reported

S196 **EAST RIVER PLAZA** **RCRA-LQG** **1001223810**
SSE **527 E 118TH ST** **FINDS** **NYR000050260**
1/8-1/4 **NEW YORK, NY 10035** **ECHO**
0.153 mi. **NY MANIFEST**
807 ft. **Site 2 of 12 in cluster S** **NJ MANIFEST**

Relative: **Higher**
Actual: **10 ft.**

RCRA-LQG:

Date Form Received by Agency:		20070101
Handler Name:	EAST RIVER PLAZA	
Handler Address:		527 E 118TH ST
Handler City,State,Zip:		NEW YORK, NY 10035
EPA ID:		NYR000050260
Contact Name:		PETER MYKYTYN
Contact Address:		ROBBINS LANE
Contact City,State,Zip:		SYOSSET, NY 11791
Contact Telephone:		516-921-0800
Contact Fax:		Not reported
Contact Email:		Not reported
Contact Title:		Not reported
EPA Region:		02
Land Type:		Private
Federal Waste Generator Description:		Large Quantity Generator
Non-Notifier:		Not reported
Biennial Report Cycle:		Not reported
Accessibility:		Not reported
Active Site Indicator:		Handler Activities
State District Owner:		NY
State District:		NYSDEC R2
Mailing Address:		ROBBINS LANE
Mailing City,State,Zip:		SYOSSET, NY 11791
Owner Name:		BLUMFELD DEVELOPMENT GROUP
Owner Type:		Private
Operator Name:		EAST RIVER PLAZA

EAST RIVER PLAZA (Continued) **1001223810**

Operator Type:	Private
Short-Term Generator Activity:	No
Importer Activity:	No
Mixed Waste Generator:	No
Transporter Activity:	No
Transfer Facility Activity:	No
Recycler Activity with Storage:	No
Small Quantity On-Site Burner Exemption:	No
Smelting Melting and Refining Furnace Exemption:	No
Underground Injection Control:	No
Off-Site Waste Receipt:	No
Universal Waste Indicator:	No
Universal Waste Destination Facility:	No
Federal Universal Waste:	No
Active Site Fed-Reg Treatment Storage and Disposal Facility:	Not reported
Active Site Converter Treatment storage and Disposal Facility:	Not reported
Active Site State-Reg Treatment Storage and Disposal Facility:	Not reported
Active Site State-Reg Handler:	---
Federal Facility Indicator:	Not reported
Hazardous Secondary Material Indicator:	NN
Sub-Part K Indicator:	Not reported
Commercial TSD Indicator:	No
Treatment Storage and Disposal Type:	Not reported
2018 GPRA Permit Baseline:	Not on the Baseline
2018 GPRA Renewals Baseline:	Not on the Baseline
Permit Renewals Workload Universe:	Not reported
Permit Workload Universe:	Not reported
Permit Progress Universe:	Not reported
Post-Closure Workload Universe:	Not reported
Closure Workload Universe:	Not reported
202 GPRA Corrective Action Baseline:	No
Corrective Action Workload Universe:	No
Subject to Corrective Action Universe:	No
Non-TSDFs Where RCRA CA has Been Imposed Universe:	No
TSDFs Potentially Subject to CA Under 3004 (u)/(v) Universe:	No
TSDFs Only Subject to CA under Discretionary Auth Universe:	No
Corrective Action Priority Ranking:	No NCAPS ranking
Environmental Control Indicator:	No
Institutional Control Indicator:	No
Human Exposure Controls Indicator:	N/A
Groundwater Controls Indicator:	N/A
Operating TSDF Universe:	Not reported
Full Enforcement Universe:	Not reported
Significant Non-Complier Universe:	No
Unaddressed Significant Non-Complier Universe:	No
Addressed Significant Non-Complier Universe:	No
Significant Non-Complier With a Compliance Schedule Universe:	No
Financial Assurance Required:	Not reported
Handler Date of Last Change:	20150414
Recognized Trader-Importer:	No
Recognized Trader-Exporter:	No
Importer of Spent Lead Acid Batteries:	No
Exporter of Spent Lead Acid Batteries:	No
Recycler Activity Without Storage:	Not reported
Manifest Broker:	Not reported
Sub-Part P Indicator:	No

EAST RIVER PLAZA (Continued) **1001223810**

Hazardous Waste Summary:
Waste Code: D000
Waste Description: Not Defined

Waste Code: D008
Waste Description: LEAD

Waste Code: D018
Waste Description: BENZENE

Handler - Owner Operator:
Owner/Operator Indicator: Owner
Owner/Operator Name: TIAGO HOLDINGS LLC
Legal Status: Private
Date Became Current: 19960813
Date Ended Current: Not reported
Owner/Operator Address: 300 ROBBINS LANE
Owner/Operator City,State,Zip: SYOSSET, NY 11791
Owner/Operator Telephone: 516-921-0800
Owner/Operator Telephone Ext: Not reported
Owner/Operator Fax: Not reported
Owner/Operator Email: Not reported

Owner/Operator Indicator: Owner
Owner/Operator Name: BLUMFELD DEVELOPMENT GROUP
Legal Status: Private
Date Became Current: Not reported
Date Ended Current: Not reported
Owner/Operator Address: 6800 JERICHO TNPK
Owner/Operator City,State,Zip: SYOSSET, NY 11791
Owner/Operator Telephone: 516-921-0800
Owner/Operator Telephone Ext: Not reported
Owner/Operator Fax: Not reported
Owner/Operator Email: Not reported

Owner/Operator Indicator: Operator
Owner/Operator Name: EAST RIVER PLAZA
Legal Status: Private
Date Became Current: 19960813
Date Ended Current: Not reported
Owner/Operator Address: 527 E 118TH ST
Owner/Operator City,State,Zip: NEW YORK, NY 10035
Owner/Operator Telephone: 516-921-0800
Owner/Operator Telephone Ext: Not reported
Owner/Operator Fax: Not reported
Owner/Operator Email: Not reported

Owner/Operator Indicator: Operator
Owner/Operator Name: EAST RIVER PLAZA
Legal Status: Private
Date Became Current: 19960813
Date Ended Current: Not reported
Owner/Operator Address: 527 E 118TH ST
Owner/Operator City,State,Zip: NEW YORK, NY 10035
Owner/Operator Telephone: 516-921-0800
Owner/Operator Telephone Ext: Not reported

EAST RIVER PLAZA (Continued) **1001223810**

Owner/Operator Fax: Not reported
Owner/Operator Email: Not reported

Owner/Operator Indicator: Owner
Owner/Operator Name: BLUMFELD DEVELOPMENT GROUP
Legal Status: Private
Date Became Current: Not reported
Date Ended Current: Not reported
Owner/Operator Address: 6800 JERICHO TNPK
Owner/Operator City,State,Zip: SYOSSET, NY 11791
Owner/Operator Telephone: 516-921-0800
Owner/Operator Telephone Ext: Not reported
Owner/Operator Fax: Not reported
Owner/Operator Email: Not reported

Historic Generators:
Receive Date: 19990714
Handler Name: BLUMENFELD DEVELOPMENT GROUP
Federal Waste Generator Description: Small Quantity Generator
State District Owner: NY
Large Quantity Handler of Universal Waste: No
Recognized Trader Importer: No
Recognized Trader Exporter: No
Spent Lead Acid Battery Importer: No
Spent Lead Acid Battery Exporter: No
Current Record: No
Non Storage Recycler Activity: Not reported
Electronic Manifest Broker: Not reported

Receive Date: 20060101
Handler Name: EAST RIVER PLAZA
Federal Waste Generator Description: Large Quantity Generator
State District Owner: NY
Large Quantity Handler of Universal Waste: No
Recognized Trader Importer: No
Recognized Trader Exporter: No
Spent Lead Acid Battery Importer: No
Spent Lead Acid Battery Exporter: No
Current Record: No
Non Storage Recycler Activity: Not reported
Electronic Manifest Broker: Not reported

Receive Date: 20070101
Handler Name: EAST RIVER PLAZA
Federal Waste Generator Description: Large Quantity Generator
State District Owner: NY
Large Quantity Handler of Universal Waste: No
Recognized Trader Importer: No
Recognized Trader Exporter: No
Spent Lead Acid Battery Importer: No
Spent Lead Acid Battery Exporter: No
Current Record: Yes
Non Storage Recycler Activity: Not reported
Electronic Manifest Broker: Not reported

Receive Date: 19980211
Handler Name: BLUMENFELD DEVELOPMENT GROUP

EAST RIVER PLAZA (Continued) **1001223810**

Federal Waste Generator Description: Large Quantity Generator
State District Owner: NY
Large Quantity Handler of Universal Waste: No
Recognized Trader Importer: No
Recognized Trader Exporter: No
Spent Lead Acid Battery Importer: No
Spent Lead Acid Battery Exporter: No
Current Record: No
Non Storage Recycler Activity: Not reported
Electronic Manifest Broker: Not reported

Receive Date: 20050920
Handler Name: EAST RIVER PLAZA
Federal Waste Generator Description: Large Quantity Generator
State District Owner: NY
Large Quantity Handler of Universal Waste: No
Recognized Trader Importer: No
Recognized Trader Exporter: No
Spent Lead Acid Battery Importer: No
Spent Lead Acid Battery Exporter: No
Current Record: No
Non Storage Recycler Activity: Not reported
Electronic Manifest Broker: Not reported

List of NAICS Codes and Descriptions:
NAICS Code: 53119
NAICS Description: LESSORS OF OTHER REAL ESTATE PROPERTY

Facility Has Received Notices of Violation:
Found Violation: No
Agency Which Determined Violation: Not reported
Violation Short Description: Not reported
Date Violation was Determined: Not reported
Actual Return to Compliance Date: Not reported
Return to Compliance Qualifier: Not reported
Violation Responsible Agency: Not reported
Scheduled Compliance Date: Not reported
Enforcement Identifier: Not reported
Date of Enforcement Action: Not reported
Enforcement Responsible Agency: Not reported
Enforcement Docket Number: Not reported
Enforcement Attorney: Not reported
Corrective Action Component: Not reported
Appeal Initiated Date: Not reported
Appeal Resolution Date: Not reported
Disposition Status Date: Not reported
Disposition Status: Not reported
Disposition Status Description: Not reported
Consent/Final Order Sequence Number: Not reported
Consent/Final Order Respondent Name: Not reported
Consent/Final Order Lead Agency: Not reported
Enforcement Type: Not reported
Enforcement Responsible Person: Not reported
Enforcement Responsible Sub-Organization: Not reported
SEP Sequence Number: Not reported
SEP Expenditure Amount: Not reported

EAST RIVER PLAZA (Continued) **1001223810**

SEP Scheduled Completion Date:	Not reported
SEP Actual Date:	Not reported
SEP Defaulted Date:	Not reported
SEP Type:	Not reported
SEP Type Description:	Not reported
Proposed Amount:	Not reported
Final Monetary Amount:	Not reported
Paid Amount:	Not reported
Final Count:	Not reported
Final Amount:	Not reported

Evaluation Action Summary:

Evaluation Date:	20070329
Evaluation Responsible Agency:	EPA
Found Violation:	No
Evaluation Type Description:	COMPLIANCE EVALUATION INSPECTION ON-SITE
Evaluation Responsible Person Identifier:	R2OSK
Evaluation Responsible Sub-Organization:	RCB
Actual Return to Compliance Date:	Not reported
Scheduled Compliance Date:	Not reported
Date of Request:	Not reported
Date Response Received:	Not reported
Request Agency:	Not reported
Former Citation:	Not reported

FINDS:
Registry ID: 110004540300

Click Here:

Environmental Interest/Information System:
RCRAInfo is a national information system that supports the Resource Conservation and Recovery Act (RCRA) program through the tracking of events and activities related to facilities that generate, transport, and treat, store, or dispose of hazardous waste. RCRAInfo allows RCRA program staff to track the notification, permit, compliance, and corrective action activities required under RCRA.

Click this hyperlink while viewing on your computer to access additional FINDS: detail in the EDR Site Report.

ECHO:

Envid:	1001223810
Registry ID:	110004540300
DFR URL:	http://echo.epa.gov/detailed-facility-report?fid=110004540300
Name:	EAST RIVER PLAZA
Address:	527 E 118TH ST
City,State,Zip:	NEW YORK, NY 10035

NY MANIFEST:

Name:	BLUMENFELD DEVELOPMENT GROUP
Address:	527 E 118TH ST
City,State,Zip:	NEW YORK, NY 10035
Country:	USA
EPA ID:	NYR000050260
Facility Status:	Not reported

EAST RIVER PLAZA (Continued) **1001223810**

Location Address 1:	527 E 118TH ST
Code:	BP
Location Address 2:	Not reported
Total Tanks:	Not reported
Location City:	NEW YORK
Location State:	NY
Location Zip:	10035
Location Zip 4:	Not reported

NY MANIFEST:

EPAID:	NYR000050260
Mailing Name:	BLUMENFELD DEVELOPMENT GROUP
Mailing Contact:	WILLIAM PATTISON
Mailing Address 1:	300 ROBBINS LANE
Mailing Address 2:	Not reported
Mailing City:	SYOSSET
Mailing State:	NY
Mailing Zip:	11791
Mailing Zip 4:	4498
Mailing Country:	USA
Mailing Phone:	5169210800

NY MANIFEST:

Document ID:	Not reported
Manifest Status:	Not reported
seq:	Not reported
Year:	2018
Trans1 State ID:	NJR000029967
Trans2 State ID:	Not reported
Generator Ship Date:	09/22/2006
Trans1 Recv Date:	09/22/2006
Trans2 Recv Date:	Not reported
TSD Site Recv Date:	09/22/2006
Part A Recv Date:	Not reported
Part B Recv Date:	Not reported
Generator EPA ID:	NYR000050260
Trans1 EPA ID:	Not reported
Trans2 EPA ID:	Not reported
TSDF ID 1:	NJD991291105
TSDF ID 2:	Not reported
Manifest Tracking Number:	000476750JJK
Import Indicator:	N
Export Indicator:	N
Discr Quantity Indicator:	N
Discr Type Indicator:	N
Discr Residue Indicator:	N
Discr Partial Reject Indicator:	N
Discr Full Reject Indicator:	N
Manifest Ref Number:	Not reported
Alt Facility RCRA ID:	Not reported
Alt Facility Sign Date:	Not reported
MGMT Method Type Code:	H111
Waste Code:	Not reported
Waste Code:	Not reported
Waste Code:	Not reported
Waste Code:	Not reported
Waste Code:	Not reported

EAST RIVER PLAZA (Continued) **1001223810**

Waste Code:	Not reported
Quantity:	20
Units:	Y - Cubic yards* (.85 tons)
Number of Containers:	1
Container Type:	DT - Dump trucks
Handling Method:	T Chemical, physical, or biological treatment.
Specific Gravity:	1
Waste Code:	D008
Waste Code 1_2:	Not reported
Waste Code 1_3:	Not reported
Waste Code 1_4:	Not reported
Waste Code 1_5:	Not reported
Waste Code 1_6:	Not reported

NJ MANIFEST:

EPA Id:	NYR000050260
Mail Address:	300 ROBBINS LANE
Mail City/State/Zip:	SYOSSET 11791
Facility Phone:	7188890700
Emergency Phone:	Not reported
Contact:	MARC SPENCER
Comments:	Not reported
SIC Code:	Not reported
County:	00
Municipal:	00
Previous EPA Id:	Not reported
Gen Flag:	X
Trans Flag:	Not reported
TSDF Flag:	Not reported
Name Change:	Not reported
Date Change:	Not reported

Manifest:

Manifest Number:	NJA5270997
EPA ID:	NYR000050260
Date Shipped:	12/29/2005
TSDF EPA ID:	NJD991291105
Transporter EPA ID:	NJR000029967
Transporter 2 EPA ID:	Not reported
Transporter 3 EPA ID:	Not reported
Transporter 4 EPA ID:	Not reported
Transporter 5 EPA ID:	Not reported
Transporter 6 EPA ID:	Not reported
Transporter 7 EPA ID:	Not reported
Transporter 8 EPA ID:	Not reported
Transporter 9 EPA ID:	Not reported
Transporter 10 EPA ID:	Not reported
Date Trans1 Transported Waste:	12/29/2005
Date Trans2 Transported Waste:	Not reported
Date Trans3 Transported Waste:	Not reported
Date Trans4 Transported Waste:	Not reported
Date Trans5 Transported Waste:	Not reported
Date Trans6 Transported Waste:	Not reported
Date Trans7 Transported Waste:	Not reported
Date Trans8 Transported Waste:	Not reported
Date Trans9 Transported Waste:	Not reported

EAST RIVER PLAZA (Continued) **1001223810**

Date Trans10 Transported Waste:	Not reported
Date TSDF Received Waste:	12/29/2005
TSDF EPA Facility Name:	Not reported
QTY Units:	Not reported
Transporter SEQ ID:	Not reported
Transporter-1 Date:	Not reported
Waste SEQ ID:	Not reported
Waste Type Code 2:	Not reported
Waste Type Code 3:	Not reported
Waste Type Code 4:	Not reported
Waste Type Code 5:	Not reported
Waste Type Code 6:	Not reported
Date Accepted:	Not reported
Manifest Discrepancy Type:	Not reported
Data Entry Number:	02240625
Was Load Rejected:	SYOSSET 11791
Reason Load Was Rejected:	Not reported

Manifest Number:	NJA5271032
EPA ID:	NYR000050260
Date Shipped:	12/29/2005
TSDF EPA ID:	NJD991291105
Transporter EPA ID:	NJR000029967
Transporter 2 EPA ID:	Not reported
Transporter 3 EPA ID:	Not reported
Transporter 4 EPA ID:	Not reported
Transporter 5 EPA ID:	Not reported
Transporter 6 EPA ID:	Not reported
Transporter 7 EPA ID:	Not reported
Transporter 8 EPA ID:	Not reported
Transporter 9 EPA ID:	Not reported
Transporter 10 EPA ID:	Not reported
Date Trans1 Transported Waste:	12/29/2005
Date Trans2 Transported Waste:	Not reported
Date Trans3 Transported Waste:	Not reported
Date Trans4 Transported Waste:	Not reported
Date Trans5 Transported Waste:	Not reported
Date Trans6 Transported Waste:	Not reported
Date Trans7 Transported Waste:	Not reported
Date Trans8 Transported Waste:	Not reported
Date Trans9 Transported Waste:	Not reported
Date Trans10 Transported Waste:	Not reported
Date TSDF Received Waste:	12/29/2005
TSDF EPA Facility Name:	Not reported
QTY Units:	Not reported
Transporter SEQ ID:	Not reported
Transporter-1 Date:	Not reported
Waste SEQ ID:	Not reported
Waste Type Code 2:	Not reported
Waste Type Code 3:	Not reported
Waste Type Code 4:	Not reported
Waste Type Code 5:	Not reported
Waste Type Code 6:	Not reported
Date Accepted:	Not reported
Manifest Discrepancy Type:	Not reported
Data Entry Number:	02240625
Was Load Rejected:	SYOSSET 11791

EAST RIVER PLAZA (Continued) **1001223810**

Reason Load Was Rejected:	Not reported
Manifest Number:	NJA5314853
EPA ID:	NYR000050260
Date Shipped:	08/03/2006
TSDF EPA ID:	NJD991291105
Transporter EPA ID:	NJR000029967
Transporter 2 EPA ID:	Not reported
Transporter 3 EPA ID:	Not reported
Transporter 4 EPA ID:	Not reported
Transporter 5 EPA ID:	Not reported
Transporter 6 EPA ID:	Not reported
Transporter 7 EPA ID:	Not reported
Transporter 8 EPA ID:	Not reported
Transporter 9 EPA ID:	Not reported
Transporter 10 EPA ID:	Not reported
Date Trans1 Transported Waste:	08/03/2006
Date Trans2 Transported Waste:	Not reported
Date Trans3 Transported Waste:	Not reported
Date Trans4 Transported Waste:	Not reported
Date Trans5 Transported Waste:	Not reported
Date Trans6 Transported Waste:	Not reported
Date Trans7 Transported Waste:	Not reported
Date Trans8 Transported Waste:	Not reported
Date Trans9 Transported Waste:	Not reported
Date Trans10 Transported Waste:	Not reported
Date TSDF Received Waste:	08/03/2006
TSDF EPA Facility Name:	Not reported
QTY Units:	Not reported
Transporter SEQ ID:	Not reported
Transporter-1 Date:	Not reported
Waste SEQ ID:	Not reported
Waste Type Code 2:	Not reported
Waste Type Code 3:	Not reported
Waste Type Code 4:	Not reported
Waste Type Code 5:	Not reported
Waste Type Code 6:	Not reported
Date Accepted:	Not reported
Manifest Discrepancy Type:	Not reported
Data Entry Number:	08290625
Was Load Rejected:	SYOSSET 11791
Reason Load Was Rejected:	Not reported
Manifest Number:	NJA5271039
EPA ID:	NYR000050260
Date Shipped:	12/27/2005
TSDF EPA ID:	NJD991291105
Transporter EPA ID:	NJR000029967
Transporter 2 EPA ID:	Not reported
Transporter 3 EPA ID:	Not reported
Transporter 4 EPA ID:	Not reported
Transporter 5 EPA ID:	Not reported
Transporter 6 EPA ID:	Not reported
Transporter 7 EPA ID:	Not reported
Transporter 8 EPA ID:	Not reported
Transporter 9 EPA ID:	Not reported
Transporter 10 EPA ID:	Not reported

EAST RIVER PLAZA (Continued) **1001223810**

Date Trans1 Transported Waste:	12/27/2005
Date Trans2 Transported Waste:	Not reported
Date Trans3 Transported Waste:	Not reported
Date Trans4 Transported Waste:	Not reported
Date Trans5 Transported Waste:	Not reported
Date Trans6 Transported Waste:	Not reported
Date Trans7 Transported Waste:	Not reported
Date Trans8 Transported Waste:	Not reported
Date Trans9 Transported Waste:	Not reported
Date Trans10 Transported Waste:	Not reported
Date TSDF Received Waste:	12/27/2005
TSDF EPA Facility Name:	Not reported
QTY Units:	Not reported
Transporter SEQ ID:	Not reported
Transporter-1 Date:	Not reported
Waste SEQ ID:	Not reported
Waste Type Code 2:	Not reported
Waste Type Code 3:	Not reported
Waste Type Code 4:	Not reported
Waste Type Code 5:	Not reported
Waste Type Code 6:	Not reported
Date Accepted:	Not reported
Manifest Discrepancy Type:	Not reported
Data Entry Number:	02240625
Was Load Rejected:	SYOSSET 11791
Reason Load Was Rejected:	Not reported
Manifest Number:	NJA5271043
EPA ID:	NYR000050260
Date Shipped:	12/22/2005
TSDF EPA ID:	NJD991291105
Transporter EPA ID:	NJR000029967
Transporter 2 EPA ID:	Not reported
Transporter 3 EPA ID:	Not reported
Transporter 4 EPA ID:	Not reported
Transporter 5 EPA ID:	Not reported
Transporter 6 EPA ID:	Not reported
Transporter 7 EPA ID:	Not reported
Transporter 8 EPA ID:	Not reported
Transporter 9 EPA ID:	Not reported
Transporter 10 EPA ID:	Not reported
Date Trans1 Transported Waste:	12/22/2005
Date Trans2 Transported Waste:	Not reported
Date Trans3 Transported Waste:	Not reported
Date Trans4 Transported Waste:	Not reported
Date Trans5 Transported Waste:	Not reported
Date Trans6 Transported Waste:	Not reported
Date Trans7 Transported Waste:	Not reported
Date Trans8 Transported Waste:	Not reported
Date Trans9 Transported Waste:	Not reported
Date Trans10 Transported Waste:	Not reported
Date TSDF Received Waste:	12/22/2005
TSDF EPA Facility Name:	Not reported
QTY Units:	Not reported
Transporter SEQ ID:	Not reported
Transporter-1 Date:	Not reported
Waste SEQ ID:	Not reported

EAST RIVER PLAZA (Continued) **1001223810**

Waste Type Code 2:	Not reported
Waste Type Code 3:	Not reported
Waste Type Code 4:	Not reported
Waste Type Code 5:	Not reported
Waste Type Code 6:	Not reported
Date Accepted:	Not reported
Manifest Discrepancy Type:	Not reported
Data Entry Number:	02240625
Was Load Rejected:	SYOSSET 11791
Reason Load Was Rejected:	Not reported

Manifest Number:	NJA5270904
EPA ID:	NYR000050260
Date Shipped:	01/03/2006
TSDF EPA ID:	NJD991291105
Transporter EPA ID:	NJR000029967
Transporter 2 EPA ID:	Not reported
Transporter 3 EPA ID:	Not reported
Transporter 4 EPA ID:	Not reported
Transporter 5 EPA ID:	Not reported
Transporter 6 EPA ID:	Not reported
Transporter 7 EPA ID:	Not reported
Transporter 8 EPA ID:	Not reported
Transporter 9 EPA ID:	Not reported
Transporter 10 EPA ID:	Not reported
Date Trans1 Transported Waste:	01/03/2006
Date Trans2 Transported Waste:	Not reported
Date Trans3 Transported Waste:	Not reported
Date Trans4 Transported Waste:	Not reported
Date Trans5 Transported Waste:	Not reported
Date Trans6 Transported Waste:	Not reported
Date Trans7 Transported Waste:	Not reported
Date Trans8 Transported Waste:	Not reported
Date Trans9 Transported Waste:	Not reported
Date Trans10 Transported Waste:	Not reported
Date TSDF Received Waste:	01/03/2006
TSDF EPA Facility Name:	Not reported
QTY Units:	Not reported
Transporter SEQ ID:	Not reported
Transporter-1 Date:	Not reported
Waste SEQ ID:	Not reported
Waste Type Code 2:	Not reported
Waste Type Code 3:	Not reported
Waste Type Code 4:	Not reported
Waste Type Code 5:	Not reported
Waste Type Code 6:	Not reported
Date Accepted:	Not reported
Manifest Discrepancy Type:	Not reported
Data Entry Number:	03010622
Was Load Rejected:	SYOSSET 11791
Reason Load Was Rejected:	Not reported

Manifest Number:	NJA5270945
EPA ID:	NYR000050260
Date Shipped:	01/03/2006
TSDF EPA ID:	NJD991291105
Transporter EPA ID:	NJR000029967

EAST RIVER PLAZA (Continued) **1001223810**

Transporter 2 EPA ID:	Not reported
Transporter 3 EPA ID:	Not reported
Transporter 4 EPA ID:	Not reported
Transporter 5 EPA ID:	Not reported
Transporter 6 EPA ID:	Not reported
Transporter 7 EPA ID:	Not reported
Transporter 8 EPA ID:	Not reported
Transporter 9 EPA ID:	Not reported
Transporter 10 EPA ID:	Not reported
Date Trans1 Transported Waste:	01/03/2006
Date Trans2 Transported Waste:	Not reported
Date Trans3 Transported Waste:	Not reported
Date Trans4 Transported Waste:	Not reported
Date Trans5 Transported Waste:	Not reported
Date Trans6 Transported Waste:	Not reported
Date Trans7 Transported Waste:	Not reported
Date Trans8 Transported Waste:	Not reported
Date Trans9 Transported Waste:	Not reported
Date Trans10 Transported Waste:	Not reported
Date TSDF Received Waste:	01/03/2006
TSDF EPA Facility Name:	Not reported
QTY Units:	Not reported
Transporter SEQ ID:	Not reported
Transporter-1 Date:	Not reported
Waste SEQ ID:	Not reported
Waste Type Code 2:	Not reported
Waste Type Code 3:	Not reported
Waste Type Code 4:	Not reported
Waste Type Code 5:	Not reported
Waste Type Code 6:	Not reported
Date Accepted:	Not reported
Manifest Discrepancy Type:	Not reported
Data Entry Number:	03010622
Was Load Rejected:	SYOSSET 11791
Reason Load Was Rejected:	Not reported

Manifest Number:	NJA5271029
EPA ID:	NYR000050260
Date Shipped:	12/28/2005
TSDF EPA ID:	NJD991291105
Transporter EPA ID:	NJR000029967
Transporter 2 EPA ID:	Not reported
Transporter 3 EPA ID:	Not reported
Transporter 4 EPA ID:	Not reported
Transporter 5 EPA ID:	Not reported
Transporter 6 EPA ID:	Not reported
Transporter 7 EPA ID:	Not reported
Transporter 8 EPA ID:	Not reported
Transporter 9 EPA ID:	Not reported
Transporter 10 EPA ID:	Not reported
Date Trans1 Transported Waste:	12/28/2005
Date Trans2 Transported Waste:	Not reported
Date Trans3 Transported Waste:	Not reported
Date Trans4 Transported Waste:	Not reported
Date Trans5 Transported Waste:	Not reported
Date Trans6 Transported Waste:	Not reported
Date Trans7 Transported Waste:	Not reported

EAST RIVER PLAZA (Continued) **1001223810**

Date Trans8 Transported Waste:	Not reported
Date Trans9 Transported Waste:	Not reported
Date Trans10 Transported Waste:	Not reported
Date TSDF Received Waste:	12/28/2005
TSDF EPA Facility Name:	Not reported
QTY Units:	Not reported
Transporter SEQ ID:	Not reported
Transporter-1 Date:	Not reported
Waste SEQ ID:	Not reported
Waste Type Code 2:	Not reported
Waste Type Code 3:	Not reported
Waste Type Code 4:	Not reported
Waste Type Code 5:	Not reported
Waste Type Code 6:	Not reported
Date Accepted:	Not reported
Manifest Discrepancy Type:	Not reported
Data Entry Number:	02240625
Was Load Rejected:	SYOSSET 11791
Reason Load Was Rejected:	Not reported

Manifest Number:	NJA5304131
EPA ID:	NYR000050260
Date Shipped:	01/06/2006
TSDF EPA ID:	NJD991291105
Transporter EPA ID:	NJR000029967
Transporter 2 EPA ID:	Not reported
Transporter 3 EPA ID:	Not reported
Transporter 4 EPA ID:	Not reported
Transporter 5 EPA ID:	Not reported
Transporter 6 EPA ID:	Not reported
Transporter 7 EPA ID:	Not reported
Transporter 8 EPA ID:	Not reported
Transporter 9 EPA ID:	Not reported
Transporter 10 EPA ID:	Not reported
Date Trans1 Transported Waste:	01/06/2006
Date Trans2 Transported Waste:	Not reported
Date Trans3 Transported Waste:	Not reported
Date Trans4 Transported Waste:	Not reported
Date Trans5 Transported Waste:	Not reported
Date Trans6 Transported Waste:	Not reported
Date Trans7 Transported Waste:	Not reported
Date Trans8 Transported Waste:	Not reported
Date Trans9 Transported Waste:	Not reported
Date Trans10 Transported Waste:	Not reported
Date TSDF Received Waste:	01/06/2006
TSDF EPA Facility Name:	Not reported
QTY Units:	Not reported
Transporter SEQ ID:	Not reported
Transporter-1 Date:	Not reported
Waste SEQ ID:	Not reported
Waste Type Code 2:	Not reported
Waste Type Code 3:	Not reported
Waste Type Code 4:	Not reported
Waste Type Code 5:	Not reported
Waste Type Code 6:	Not reported
Date Accepted:	Not reported
Manifest Discrepancy Type:	Not reported

EAST RIVER PLAZA (Continued) **1001223810**

Data Entry Number:	03010622
Was Load Rejected:	SYOSSET 11791
Reason Load Was Rejected:	Not reported
Manifest Number:	NJA5304286
EPA ID:	NYR000050260
Date Shipped:	02/06/2006
TSDF EPA ID:	NJD991291105
Transporter EPA ID:	NJR000029967
Transporter 2 EPA ID:	Not reported
Transporter 3 EPA ID:	Not reported
Transporter 4 EPA ID:	Not reported
Transporter 5 EPA ID:	Not reported
Transporter 6 EPA ID:	Not reported
Transporter 7 EPA ID:	Not reported
Transporter 8 EPA ID:	Not reported
Transporter 9 EPA ID:	Not reported
Transporter 10 EPA ID:	Not reported
Date Trans1 Transported Waste:	02/06/2006
Date Trans2 Transported Waste:	Not reported
Date Trans3 Transported Waste:	Not reported
Date Trans4 Transported Waste:	Not reported
Date Trans5 Transported Waste:	Not reported
Date Trans6 Transported Waste:	Not reported
Date Trans7 Transported Waste:	Not reported
Date Trans8 Transported Waste:	Not reported
Date Trans9 Transported Waste:	Not reported
Date Trans10 Transported Waste:	Not reported
Date TSDF Received Waste:	02/06/2006
TSDF EPA Facility Name:	Not reported
QTY Units:	Not reported
Transporter SEQ ID:	Not reported
Transporter-1 Date:	Not reported
Waste SEQ ID:	Not reported
Waste Type Code 2:	Not reported
Waste Type Code 3:	Not reported
Waste Type Code 4:	Not reported
Waste Type Code 5:	Not reported
Waste Type Code 6:	Not reported
Date Accepted:	Not reported
Manifest Discrepancy Type:	Not reported
Data Entry Number:	04100621
Was Load Rejected:	SYOSSET 11791
Reason Load Was Rejected:	Not reported
Manifest Number:	NJA5318339
EPA ID:	NYR000050260
Date Shipped:	04/24/2006
TSDF EPA ID:	NJD991291105
Transporter EPA ID:	NJR000029967
Transporter 2 EPA ID:	Not reported
Transporter 3 EPA ID:	Not reported
Transporter 4 EPA ID:	Not reported
Transporter 5 EPA ID:	Not reported
Transporter 6 EPA ID:	Not reported
Transporter 7 EPA ID:	Not reported
Transporter 8 EPA ID:	Not reported

EAST RIVER PLAZA (Continued) **1001223810**

Transporter 9 EPA ID:	Not reported
Transporter 10 EPA ID:	Not reported
Date Trans1 Transported Waste:	04/24/2006
Date Trans2 Transported Waste:	Not reported
Date Trans3 Transported Waste:	Not reported
Date Trans4 Transported Waste:	Not reported
Date Trans5 Transported Waste:	Not reported
Date Trans6 Transported Waste:	Not reported
Date Trans7 Transported Waste:	Not reported
Date Trans8 Transported Waste:	Not reported
Date Trans9 Transported Waste:	Not reported
Date Trans10 Transported Waste:	Not reported
Date TSDF Received Waste:	04/24/2006
TSDF EPA Facility Name:	Not reported
QTY Units:	Not reported
Transporter SEQ ID:	Not reported
Transporter-1 Date:	Not reported
Waste SEQ ID:	Not reported
Waste Type Code 2:	Not reported
Waste Type Code 3:	Not reported
Waste Type Code 4:	Not reported
Waste Type Code 5:	Not reported
Waste Type Code 6:	Not reported
Date Accepted:	Not reported
Manifest Discrepancy Type:	Not reported
Data Entry Number:	06140625
Was Load Rejected:	SYOSSET 11791
Reason Load Was Rejected:	Not reported

Manifest Number:	NJA5318603
EPA ID:	NYR000050260
Date Shipped:	06/15/2006
TSDF EPA ID:	NJD991291105
Transporter EPA ID:	NJ0000363820
Transporter 2 EPA ID:	Not reported
Transporter 3 EPA ID:	Not reported
Transporter 4 EPA ID:	Not reported
Transporter 5 EPA ID:	Not reported
Transporter 6 EPA ID:	Not reported
Transporter 7 EPA ID:	Not reported
Transporter 8 EPA ID:	Not reported
Transporter 9 EPA ID:	Not reported
Transporter 10 EPA ID:	Not reported
Date Trans1 Transported Waste:	06/15/2006
Date Trans2 Transported Waste:	Not reported
Date Trans3 Transported Waste:	Not reported
Date Trans4 Transported Waste:	Not reported
Date Trans5 Transported Waste:	Not reported
Date Trans6 Transported Waste:	Not reported
Date Trans7 Transported Waste:	Not reported
Date Trans8 Transported Waste:	Not reported
Date Trans9 Transported Waste:	Not reported
Date Trans10 Transported Waste:	Not reported
Date TSDF Received Waste:	06/15/2006
TSDF EPA Facility Name:	Not reported
QTY Units:	Not reported
Transporter SEQ ID:	Not reported

EAST RIVER PLAZA (Continued) **1001223810**

Transporter-1 Date:	Not reported
Waste SEQ ID:	Not reported
Waste Type Code 2:	Not reported
Waste Type Code 3:	Not reported
Waste Type Code 4:	Not reported
Waste Type Code 5:	Not reported
Waste Type Code 6:	Not reported
Date Accepted:	Not reported
Manifest Discrepancy Type:	Not reported
Data Entry Number:	08040621
Was Load Rejected:	SYOSSET 11791
Reason Load Was Rejected:	Not reported

Manifest Number:	NJA5314840
EPA ID:	NYR000050260
Date Shipped:	08/03/2006
TSDF EPA ID:	NJD991291105
Transporter EPA ID:	NJR000029967
Transporter 2 EPA ID:	Not reported
Transporter 3 EPA ID:	Not reported
Transporter 4 EPA ID:	Not reported
Transporter 5 EPA ID:	Not reported
Transporter 6 EPA ID:	Not reported
Transporter 7 EPA ID:	Not reported
Transporter 8 EPA ID:	Not reported
Transporter 9 EPA ID:	Not reported
Transporter 10 EPA ID:	Not reported
Date Trans1 Transported Waste:	08/03/2006
Date Trans2 Transported Waste:	Not reported
Date Trans3 Transported Waste:	Not reported
Date Trans4 Transported Waste:	Not reported
Date Trans5 Transported Waste:	Not reported
Date Trans6 Transported Waste:	Not reported
Date Trans7 Transported Waste:	Not reported
Date Trans8 Transported Waste:	Not reported
Date Trans9 Transported Waste:	Not reported
Date Trans10 Transported Waste:	Not reported
Date TSDF Received Waste:	08/03/2006
TSDF EPA Facility Name:	Not reported
QTY Units:	Not reported
Transporter SEQ ID:	Not reported
Transporter-1 Date:	Not reported
Waste SEQ ID:	Not reported
Waste Type Code 2:	Not reported
Waste Type Code 3:	Not reported
Waste Type Code 4:	Not reported
Waste Type Code 5:	Not reported
Waste Type Code 6:	Not reported
Date Accepted:	Not reported
Manifest Discrepancy Type:	Not reported
Data Entry Number:	08290625
Was Load Rejected:	SYOSSET 11791
Reason Load Was Rejected:	Not reported

Manifest Number:	NJA5270940
EPA ID:	NYR000050260
Date Shipped:	01/03/2006

EAST RIVER PLAZA (Continued) **1001223810**

TSDF EPA ID:	NJD991291105
Transporter EPA ID:	NJR000029967
Transporter 2 EPA ID:	Not reported
Transporter 3 EPA ID:	Not reported
Transporter 4 EPA ID:	Not reported
Transporter 5 EPA ID:	Not reported
Transporter 6 EPA ID:	Not reported
Transporter 7 EPA ID:	Not reported
Transporter 8 EPA ID:	Not reported
Transporter 9 EPA ID:	Not reported
Transporter 10 EPA ID:	Not reported
Date Trans1 Transported Waste:	01/03/2006
Date Trans2 Transported Waste:	Not reported
Date Trans3 Transported Waste:	Not reported
Date Trans4 Transported Waste:	Not reported
Date Trans5 Transported Waste:	Not reported
Date Trans6 Transported Waste:	Not reported
Date Trans7 Transported Waste:	Not reported
Date Trans8 Transported Waste:	Not reported
Date Trans9 Transported Waste:	Not reported
Date Trans10 Transported Waste:	Not reported
Date TSDF Received Waste:	01/03/2006
TSDF EPA Facility Name:	Not reported
QTY Units:	Not reported
Transporter SEQ ID:	Not reported
Transporter-1 Date:	Not reported
Waste SEQ ID:	Not reported
Waste Type Code 2:	Not reported
Waste Type Code 3:	Not reported
Waste Type Code 4:	Not reported
Waste Type Code 5:	Not reported
Waste Type Code 6:	Not reported
Date Accepted:	Not reported
Manifest Discrepancy Type:	Not reported
Data Entry Number:	03010622
Was Load Rejected:	SYOSSET 11791
Reason Load Was Rejected:	Not reported

Manifest Number:	NJA5270936
EPA ID:	NYR000050260
Date Shipped:	01/04/2006
TSDF EPA ID:	NJD991291105
Transporter EPA ID:	NJR000029967
Transporter 2 EPA ID:	Not reported
Transporter 3 EPA ID:	Not reported
Transporter 4 EPA ID:	Not reported
Transporter 5 EPA ID:	Not reported
Transporter 6 EPA ID:	Not reported
Transporter 7 EPA ID:	Not reported
Transporter 8 EPA ID:	Not reported
Transporter 9 EPA ID:	Not reported
Transporter 10 EPA ID:	Not reported
Date Trans1 Transported Waste:	01/04/2006
Date Trans2 Transported Waste:	Not reported
Date Trans3 Transported Waste:	Not reported
Date Trans4 Transported Waste:	Not reported
Date Trans5 Transported Waste:	Not reported

EAST RIVER PLAZA (Continued) **1001223810**

Date Trans6 Transported Waste:	Not reported
Date Trans7 Transported Waste:	Not reported
Date Trans8 Transported Waste:	Not reported
Date Trans9 Transported Waste:	Not reported
Date Trans10 Transported Waste:	Not reported
Date TSDF Received Waste:	01/04/2006
TSDF EPA Facility Name:	Not reported
QTY Units:	Not reported
Transporter SEQ ID:	Not reported
Transporter-1 Date:	Not reported
Waste SEQ ID:	Not reported
Waste Type Code 2:	Not reported
Waste Type Code 3:	Not reported
Waste Type Code 4:	Not reported
Waste Type Code 5:	Not reported
Waste Type Code 6:	Not reported
Date Accepted:	Not reported
Manifest Discrepancy Type:	Not reported
Data Entry Number:	03010622
Was Load Rejected:	SYOSSET 11791
Reason Load Was Rejected:	Not reported

Manifest Number:	NJA5270931
EPA ID:	NYR000050260
Date Shipped:	01/05/2006
TSDF EPA ID:	NJD991291105
Transporter EPA ID:	NJR000029967
Transporter 2 EPA ID:	Not reported
Transporter 3 EPA ID:	Not reported
Transporter 4 EPA ID:	Not reported
Transporter 5 EPA ID:	Not reported
Transporter 6 EPA ID:	Not reported
Transporter 7 EPA ID:	Not reported
Transporter 8 EPA ID:	Not reported
Transporter 9 EPA ID:	Not reported
Transporter 10 EPA ID:	Not reported
Date Trans1 Transported Waste:	01/05/2006
Date Trans2 Transported Waste:	Not reported
Date Trans3 Transported Waste:	Not reported
Date Trans4 Transported Waste:	Not reported
Date Trans5 Transported Waste:	Not reported
Date Trans6 Transported Waste:	Not reported
Date Trans7 Transported Waste:	Not reported
Date Trans8 Transported Waste:	Not reported
Date Trans9 Transported Waste:	Not reported
Date Trans10 Transported Waste:	Not reported
Date TSDF Received Waste:	01/05/2006
TSDF EPA Facility Name:	Not reported
QTY Units:	Not reported
Transporter SEQ ID:	Not reported
Transporter-1 Date:	Not reported
Waste SEQ ID:	Not reported
Waste Type Code 2:	Not reported
Waste Type Code 3:	Not reported
Waste Type Code 4:	Not reported
Waste Type Code 5:	Not reported
Waste Type Code 6:	Not reported

EAST RIVER PLAZA (Continued) **1001223810**

Date Accepted:	Not reported
Manifest Discrepancy Type:	Not reported
Data Entry Number:	03010625
Was Load Rejected:	SYOSSET 11791
Reason Load Was Rejected:	Not reported
Manifest Number:	NJA5304113
EPA ID:	NYR000050260
Date Shipped:	01/10/2006
TSDF EPA ID:	NJD991291105
Transporter EPA ID:	NJR000029967
Transporter 2 EPA ID:	Not reported
Transporter 3 EPA ID:	Not reported
Transporter 4 EPA ID:	Not reported
Transporter 5 EPA ID:	Not reported
Transporter 6 EPA ID:	Not reported
Transporter 7 EPA ID:	Not reported
Transporter 8 EPA ID:	Not reported
Transporter 9 EPA ID:	Not reported
Transporter 10 EPA ID:	Not reported
Date Trans1 Transported Waste:	01/10/2006
Date Trans2 Transported Waste:	Not reported
Date Trans3 Transported Waste:	Not reported
Date Trans4 Transported Waste:	Not reported
Date Trans5 Transported Waste:	Not reported
Date Trans6 Transported Waste:	Not reported
Date Trans7 Transported Waste:	Not reported
Date Trans8 Transported Waste:	Not reported
Date Trans9 Transported Waste:	Not reported
Date Trans10 Transported Waste:	Not reported
Date TSDF Received Waste:	01/10/2006
TSDF EPA Facility Name:	Not reported
QTY Units:	Not reported
Transporter SEQ ID:	Not reported
Transporter-1 Date:	Not reported
Waste SEQ ID:	Not reported
Waste Type Code 2:	Not reported
Waste Type Code 3:	Not reported
Waste Type Code 4:	Not reported
Waste Type Code 5:	Not reported
Waste Type Code 6:	Not reported
Date Accepted:	Not reported
Manifest Discrepancy Type:	Not reported
Data Entry Number:	03010622
Was Load Rejected:	SYOSSET 11791
Reason Load Was Rejected:	Not reported
Manifest Number:	NJA5304222
EPA ID:	NYR000050260
Date Shipped:	01/26/2006
TSDF EPA ID:	NJD991291105
Transporter EPA ID:	NJR000029967
Transporter 2 EPA ID:	Not reported
Transporter 3 EPA ID:	Not reported
Transporter 4 EPA ID:	Not reported
Transporter 5 EPA ID:	Not reported
Transporter 6 EPA ID:	Not reported

EAST RIVER PLAZA (Continued) **1001223810**

Transporter 7 EPA ID:	Not reported
Transporter 8 EPA ID:	Not reported
Transporter 9 EPA ID:	Not reported
Transporter 10 EPA ID:	Not reported
Date Trans1 Transported Waste:	01/26/2006
Date Trans2 Transported Waste:	Not reported
Date Trans3 Transported Waste:	Not reported
Date Trans4 Transported Waste:	Not reported
Date Trans5 Transported Waste:	Not reported
Date Trans6 Transported Waste:	Not reported
Date Trans7 Transported Waste:	Not reported
Date Trans8 Transported Waste:	Not reported
Date Trans9 Transported Waste:	Not reported
Date Trans10 Transported Waste:	Not reported
Date TSDF Received Waste:	01/26/2006
TSDF EPA Facility Name:	Not reported
QTY Units:	Not reported
Transporter SEQ ID:	Not reported
Transporter-1 Date:	Not reported
Waste SEQ ID:	Not reported
Waste Type Code 2:	Not reported
Waste Type Code 3:	Not reported
Waste Type Code 4:	Not reported
Waste Type Code 5:	Not reported
Waste Type Code 6:	Not reported
Date Accepted:	Not reported
Manifest Discrepancy Type:	Not reported
Data Entry Number:	03220621
Was Load Rejected:	SYOSSET 11791
Reason Load Was Rejected:	Not reported

Manifest Number:	NJA5304224
EPA ID:	NYR000050260
Date Shipped:	01/26/2006
TSDF EPA ID:	NJD991291105
Transporter EPA ID:	NJR000029967
Transporter 2 EPA ID:	Not reported
Transporter 3 EPA ID:	Not reported
Transporter 4 EPA ID:	Not reported
Transporter 5 EPA ID:	Not reported
Transporter 6 EPA ID:	Not reported
Transporter 7 EPA ID:	Not reported
Transporter 8 EPA ID:	Not reported
Transporter 9 EPA ID:	Not reported
Transporter 10 EPA ID:	Not reported
Date Trans1 Transported Waste:	01/26/2006
Date Trans2 Transported Waste:	Not reported
Date Trans3 Transported Waste:	Not reported
Date Trans4 Transported Waste:	Not reported
Date Trans5 Transported Waste:	Not reported
Date Trans6 Transported Waste:	Not reported
Date Trans7 Transported Waste:	Not reported
Date Trans8 Transported Waste:	Not reported
Date Trans9 Transported Waste:	Not reported
Date Trans10 Transported Waste:	Not reported
Date TSDF Received Waste:	01/26/2006
TSDF EPA Facility Name:	Not reported

EAST RIVER PLAZA (Continued) **1001223810**

QTY Units:	Not reported
Transporter SEQ ID:	Not reported
Transporter-1 Date:	Not reported
Waste SEQ ID:	Not reported
Waste Type Code 2:	Not reported
Waste Type Code 3:	Not reported
Waste Type Code 4:	Not reported
Waste Type Code 5:	Not reported
Waste Type Code 6:	Not reported
Date Accepted:	Not reported
Manifest Discrepancy Type:	Not reported
Data Entry Number:	03220621
Was Load Rejected:	SYOSSET 11791
Reason Load Was Rejected:	Not reported

Manifest Number:	NJA5318299
EPA ID:	NYR000050260
Date Shipped:	04/18/2006
TSDF EPA ID:	NJD991291105
Transporter EPA ID:	NJR000029967
Transporter 2 EPA ID:	Not reported
Transporter 3 EPA ID:	Not reported
Transporter 4 EPA ID:	Not reported
Transporter 5 EPA ID:	Not reported
Transporter 6 EPA ID:	Not reported
Transporter 7 EPA ID:	Not reported
Transporter 8 EPA ID:	Not reported
Transporter 9 EPA ID:	Not reported
Transporter 10 EPA ID:	Not reported
Date Trans1 Transported Waste:	04/18/2006
Date Trans2 Transported Waste:	Not reported
Date Trans3 Transported Waste:	Not reported
Date Trans4 Transported Waste:	Not reported
Date Trans5 Transported Waste:	Not reported
Date Trans6 Transported Waste:	Not reported
Date Trans7 Transported Waste:	Not reported
Date Trans8 Transported Waste:	Not reported
Date Trans9 Transported Waste:	Not reported
Date Trans10 Transported Waste:	Not reported
Date TSDF Received Waste:	04/18/2006
TSDF EPA Facility Name:	Not reported
QTY Units:	Not reported
Transporter SEQ ID:	Not reported
Transporter-1 Date:	Not reported
Waste SEQ ID:	Not reported
Waste Type Code 2:	Not reported
Waste Type Code 3:	Not reported
Waste Type Code 4:	Not reported
Waste Type Code 5:	Not reported
Waste Type Code 6:	Not reported
Date Accepted:	Not reported
Manifest Discrepancy Type:	Not reported
Data Entry Number:	06160625
Was Load Rejected:	SYOSSET 11791
Reason Load Was Rejected:	Not reported

O197 **CON EDISON - SERVICE BOX 19682** **RCRA-LQG** **1016451629**
SE **528 E 119 ST** **NY MANIFEST** **NYP004307252**
1/8-1/4 **NEW YORK, NY 10035**
0.154 mi.
811 ft. **Site 11 of 15 in cluster O**

Relative: **Higher**

Actual: **9 ft.**

RCRA-LQG:

Date Form Received by Agency:	20140327
Handler Name:	CON EDISON - SERVICE BOX 19682
Handler Address:	528 E 119 ST
Handler City,State,Zip:	NEW YORK, NY 10035
EPA ID:	NYP004307252
Contact Name:	DENNIS HUACON
Contact Address:	IRVING PLACE, 15TH FL NE
Contact City,State,Zip:	NEW YORK, NY 10003
Contact Telephone:	212-460-2757
Contact Fax:	401-765-1500
Contact Email:	HUACOND@CONED.COM
Contact Title:	ASSOCIATE SCIENTIST
EPA Region:	02
Land Type:	Private
Federal Waste Generator Description:	Large Quantity Generator
Non-Notifier:	Not reported
Biennial Report Cycle:	2013
Accessibility:	Not reported
Active Site Indicator:	Handler Activities
State District Owner:	NY
State District:	NYSDEC R2
Mailing Address:	IRVING PLACE, 15TH FL NE
Mailing City,State,Zip:	NEW YORK, NY 10003
Owner Name:	CONSOLIDATED EDISON COMPANY OF NY, INC.
Owner Type:	Private
Operator Name:	CONSOLIDATED EDISON COMPANY OF NY, INC.
Operator Type:	Private
Short-Term Generator Activity:	No
Importer Activity:	No
Mixed Waste Generator:	No
Transporter Activity:	No
Transfer Facility Activity:	No
Recycler Activity with Storage:	No
Small Quantity On-Site Burner Exemption:	No
Smelting Melting and Refining Furnace Exemption:	No
Underground Injection Control:	No
Off-Site Waste Receipt:	No
Universal Waste Indicator:	No
Universal Waste Destination Facility:	No
Federal Universal Waste:	No
Active Site Fed-Reg Treatment Storage and Disposal Facility:	Not reported
Active Site Converter Treatment storage and Disposal Facility:	Not reported
Active Site State-Reg Treatment Storage and Disposal Facility:	Not reported
Active Site State-Reg Handler:	---
Federal Facility Indicator:	Not reported
Hazardous Secondary Material Indicator:	NN
Sub-Part K Indicator:	Not reported
Commercial TSD Indicator:	No
Treatment Storage and Disposal Type:	Not reported
2018 GPRA Permit Baseline:	Not on the Baseline
2018 GPRA Renewals Baseline:	Not on the Baseline
Permit Renewals Workload Universe:	Not reported

CON EDISON - SERVICE BOX 19682 (Continued) **1016451629**

Permit Workload Universe:	Not reported
Permit Progress Universe:	Not reported
Post-Closure Workload Universe:	Not reported
Closure Workload Universe:	Not reported
202 GPRA Corrective Action Baseline:	No
Corrective Action Workload Universe:	No
Subject to Corrective Action Universe:	No
Non-TSDFs Where RCRA CA has Been Imposed Universe:	No
TSDFs Potentially Subject to CA Under 3004 (u)/(v) Universe:	No
TSDFs Only Subject to CA under Discretionary Auth Universe:	No
Corrective Action Priority Ranking:	No NCAPS ranking
Environmental Control Indicator:	No
Institutional Control Indicator:	No
Human Exposure Controls Indicator:	N/A
Groundwater Controls Indicator:	N/A
Operating TSDF Universe:	Not reported
Full Enforcement Universe:	Not reported
Significant Non-Complier Universe:	No
Unaddressed Significant Non-Complier Universe:	No
Addressed Significant Non-Complier Universe:	No
Significant Non-Complier With a Compliance Schedule Universe:	No
Financial Assurance Required:	Not reported
Handler Date of Last Change:	20150414
Recognized Trader-Importer:	No
Recognized Trader-Exporter:	No
Importer of Spent Lead Acid Batteries:	No
Exporter of Spent Lead Acid Batteries:	No
Recycler Activity Without Storage:	Not reported
Manifest Broker:	Not reported
Sub-Part P Indicator:	No

Biennial: List of Years
Year: 2013

Click Here for Biennial Reporting System Data:

Hazardous Waste Summary:
Waste Code: D008
Waste Description: LEAD

Handler - Owner Operator:

Owner/Operator Indicator:	Operator
Owner/Operator Name:	CONSOLIDATED EDISON COMPANY OF NY, INC.
Legal Status:	Private
Date Became Current:	20130506
Date Ended Current:	Not reported
Owner/Operator Address:	4 IRVING PLACE
Owner/Operator City,State,Zip:	NEW YORK, NY 10003
Owner/Operator Telephone:	Not reported
Owner/Operator Telephone Ext:	Not reported
Owner/Operator Fax:	Not reported
Owner/Operator Email:	Not reported

Owner/Operator Indicator:	Owner
Owner/Operator Name:	CONSOLIDATED EDISON COMPANY OF NY, INC.
Legal Status:	Private

CON EDISON - SERVICE BOX 19682 (Continued) **1016451629**

Date Became Current: 20130506
Date Ended Current: Not reported
Owner/Operator Address: 4 IRVING PLACE
Owner/Operator City,State,Zip: NEW YORK, NY 10003
Owner/Operator Telephone: Not reported
Owner/Operator Telephone Ext: Not reported
Owner/Operator Fax: Not reported
Owner/Operator Email: Not reported

Historic Generators:
Receive Date: 20140327
Handler Name: CON EDISON - SERVICE BOX 19682
Federal Waste Generator Description: Large Quantity Generator
State District Owner: NY
Large Quantity Handler of Universal Waste: No
Recognized Trader Importer: No
Recognized Trader Exporter: No
Spent Lead Acid Battery Importer: No
Spent Lead Acid Battery Exporter: No
Current Record: Yes
Non Storage Recycler Activity: Not reported
Electronic Manifest Broker: Not reported

Receive Date: 20130506
Handler Name: CON EDISON SERVICE BOX: 19682
Federal Waste Generator Description: Conditionally Exempt Small Quantity Generator
State District Owner: NY
Large Quantity Handler of Universal Waste: No
Recognized Trader Importer: No
Recognized Trader Exporter: No
Spent Lead Acid Battery Importer: No
Spent Lead Acid Battery Exporter: No
Current Record: No
Non Storage Recycler Activity: Not reported
Electronic Manifest Broker: Not reported

List of NAICS Codes and Descriptions:
NAICS Code: 221122
NAICS Description: ELECTRIC POWER DISTRIBUTION

Facility Has Received Notices of Violations:
Violations: No Violations Found

Evaluation Action Summary:
Evaluations: No Evaluations Found

NY MANIFEST:
Name: CON EDISON
Address: 528 E 119TH ST FRONT OF
City,State,Zip: NEW YORK, NY 10035
Country: USA
EPA ID: NYP004307252
Facility Status: Not reported
Location Address 1: 528 E 119 ST

CON EDISON - SERVICE BOX 19682 (Continued) **1016451629**

Code:	BP
Location Address 2:	Not reported
Total Tanks:	Not reported
Location City:	NEW YORK
Location State:	NY
Location Zip:	10035
Location Zip 4:	Not reported

NY MANIFEST:

EPAID:	NYP004307252
Mailing Name:	CON EDISON
Mailing Contact:	CON EDISON
Mailing Address 1:	4 IRVING PLACE 15TH FLOOR
Mailing Address 2:	Not reported
Mailing City:	NEW YORK
Mailing State:	NY
Mailing Zip:	10003
Mailing Zip 4:	Not reported
Mailing Country:	USA
Mailing Phone:	2124603770

NY MANIFEST:

Document ID:	Not reported
Manifest Status:	Not reported
seq:	Not reported
Year:	2018
Trans1 State ID:	NJ0000027193
Trans2 State ID:	Not reported
Generator Ship Date:	05/06/2013
Trans1 Recv Date:	05/06/2013
Trans2 Recv Date:	Not reported
TSD Site Recv Date:	05/09/2013
Part A Recv Date:	Not reported
Part B Recv Date:	Not reported
Generator EPA ID:	NYP004307252
Trans1 EPA ID:	Not reported
Trans2 EPA ID:	Not reported
TSDF ID 1:	NJD002200046
TSDF ID 2:	Not reported
Manifest Tracking Number:	010707914JJK
Import Indicator:	N
Export Indicator:	N
Discr Quantity Indicator:	N
Discr Type Indicator:	N
Discr Residue Indicator:	N
Discr Partial Reject Indicator:	N
Discr Full Reject Indicator:	N
Manifest Ref Number:	Not reported
Alt Facility RCRA ID:	Not reported
Alt Facility Sign Date:	Not reported
MGMT Method Type Code:	H110
Waste Code:	Not reported
Waste Code:	Not reported
Waste Code:	Not reported
Waste Code:	Not reported
Waste Code:	Not reported
Waste Code:	Not reported

CON EDISON - SERVICE BOX 19682 (Continued) **1016451629**

Quantity:	3500
Units:	P - Pounds
Number of Containers:	1
Container Type:	TT - Cargo tank, tank trucks
Handling Method:	T Chemical, physical, or biological treatment.
Specific Gravity:	1
Waste Code:	D008
Waste Code 1_2:	Not reported
Waste Code 1_3:	Not reported
Waste Code 1_4:	Not reported
Waste Code 1_5:	Not reported
Waste Code 1_6:	Not reported

O198 **CON EDISON** **RCRA NonGen / NLR** **1014397716**
SE **528 E 119TH ST E OF PLEASANT AVE** **NY MANIFEST** **NYP004200499**
1/8-1/4 **NEW YORK, NY 10029**
0.154 mi.
811 ft. **Site 12 of 15 in cluster O**

Relative: **Higher**
Actual: **9 ft.**

RCRA NonGen / NLR:

Date Form Received by Agency:	20160601
Handler Name:	CON EDISON
Handler Address:	528 E 119TH ST E OF PLEASANT AVE
Handler City,State,Zip:	NEW YORK, NY 10029
EPA ID:	NYP004200499
Contact Name:	DANIEL PONTECORVO
Contact Address:	Not reported
Contact City,State,Zip:	Not reported
Contact Telephone:	347-203-2573
Contact Fax:	Not reported
Contact Email:	Not reported
Contact Title:	Not reported
EPA Region:	02
Land Type:	Private
Federal Waste Generator Description:	Not a generator, verified
Non-Notifier:	Not reported
Biennial Report Cycle:	Not reported
Accessibility:	Not reported
Active Site Indicator:	Not reported
State District Owner:	NY
State District:	NYSDEC R2
Mailing Address:	4 IRVING PL, RM 828
Mailing City,State,Zip:	NEW YORK, NY 10003
Owner Name:	Not reported
Owner Type:	Not reported
Operator Name:	Not reported
Operator Type:	Not reported
Short-Term Generator Activity:	No
Importer Activity:	No
Mixed Waste Generator:	No
Transporter Activity:	No
Transfer Facility Activity:	No
Recycler Activity with Storage:	No
Small Quantity On-Site Burner Exemption:	No
Smelting Melting and Refining Furnace Exemption:	No
Underground Injection Control:	No
Off-Site Waste Receipt:	No

CON EDISON (Continued) **1014397716**

Universal Waste Indicator:	No
Universal Waste Destination Facility:	No
Federal Universal Waste:	No
Active Site Fed-Reg Treatment Storage and Disposal Facility:	Not reported
Active Site Converter Treatment storage and Disposal Facility:	Not reported
Active Site State-Reg Treatment Storage and Disposal Facility:	Not reported
Active Site State-Reg Handler:	---
Federal Facility Indicator:	Not reported
Hazardous Secondary Material Indicator:	NN
Sub-Part K Indicator:	Not reported
Commercial TSD Indicator:	No
Treatment Storage and Disposal Type:	Not reported
2018 GPRA Permit Baseline:	Not on the Baseline
2018 GPRA Renewals Baseline:	Not on the Baseline
Permit Renewals Workload Universe:	Not reported
Permit Workload Universe:	Not reported
Permit Progress Universe:	Not reported
Post-Closure Workload Universe:	Not reported
Closure Workload Universe:	Not reported
202 GPRA Corrective Action Baseline:	No
Corrective Action Workload Universe:	No
Subject to Corrective Action Universe:	No
Non-TSDFs Where RCRA CA has Been Imposed Universe:	No
TSDFs Potentially Subject to CA Under 3004 (u)/(v) Universe:	No
TSDFs Only Subject to CA under Discretionary Auth Universe:	No
Corrective Action Priority Ranking:	No NCAPS ranking
Environmental Control Indicator:	No
Institutional Control Indicator:	No
Human Exposure Controls Indicator:	N/A
Groundwater Controls Indicator:	N/A
Operating TSDF Universe:	Not reported
Full Enforcement Universe:	Not reported
Significant Non-Complier Universe:	No
Unaddressed Significant Non-Complier Universe:	No
Addressed Significant Non-Complier Universe:	No
Significant Non-Complier With a Compliance Schedule Universe:	No
Financial Assurance Required:	Not reported
Handler Date of Last Change:	20160913
Recognized Trader-Importer:	No
Recognized Trader-Exporter:	No
Importer of Spent Lead Acid Batteries:	No
Exporter of Spent Lead Acid Batteries:	No
Recycler Activity Without Storage:	Not reported
Manifest Broker:	Not reported
Sub-Part P Indicator:	No

Historic Generators:

Receive Date:	20091222
Handler Name: CON EDISON	
Federal Waste Generator Description:	Conditionally Exempt Small Quantity Generator
State District Owner:	NY
Large Quantity Handler of Universal Waste:	No
Recognized Trader Importer:	No
Recognized Trader Exporter:	No
Spent Lead Acid Battery Importer:	No
Spent Lead Acid Battery Exporter:	No

CON EDISON (Continued) **1014397716**

Current Record:	No
Non Storage Recycler Activity:	Not reported
Electronic Manifest Broker:	Not reported
Receive Date:	20160601
Handler Name: CON EDISON	
Federal Waste Generator Description:	Not a generator, verified
State District Owner:	NY
Large Quantity Handler of Universal Waste:	No
Recognized Trader Importer:	No
Recognized Trader Exporter:	No
Spent Lead Acid Battery Importer:	No
Spent Lead Acid Battery Exporter:	No
Current Record:	Yes
Non Storage Recycler Activity:	Not reported
Electronic Manifest Broker:	Not reported

List of NAICS Codes and Descriptions:
NAICS Codes: No NAICS Codes Found

Facility Has Received Notices of Violations:
Violations: No Violations Found

Evaluation Action Summary:
Evaluations: No Evaluations Found

NY MANIFEST:

Name:	CONSOLIDATED EDISON
Address:	528 E 119TH ST E OF PLEASANT A
City,State,Zip:	NEW YORK, NY 10029
Country:	USA
EPA ID:	NYP004200499
Facility Status:	Not reported
Location Address 1:	FRONT OF 528 EAST 119 & PLEASANT AVE
Code:	BP
Location Address 2:	Not reported
Total Tanks:	Not reported
Location City:	MANHATTAN
Location State:	NY
Location Zip:	10020
Location Zip 4:	Not reported

NY MANIFEST:

EPAID:	NYP004200499
Mailing Name:	CONSOLIDATED EDISON
Mailing Contact:	FRANKLYN MURRAY
Mailing Address 1:	4 IRVING PLACE RM 828
Mailing Address 2:	Not reported
Mailing City:	NEW YORK
Mailing State:	NY
Mailing Zip:	10003
Mailing Zip 4:	Not reported
Mailing Country:	USA
Mailing Phone:	2124602808

CON EDISON (Continued) **1014397716**

NY MANIFEST:

Document ID:	Not reported
Manifest Status:	Not reported
seq:	Not reported
Year:	2018
Trans1 State ID:	NJ0000027193
Trans2 State ID:	Not reported
Generator Ship Date:	12/22/2009
Trans1 Recv Date:	12/22/2009
Trans2 Recv Date:	Not reported
TSD Site Recv Date:	12/23/2009
Part A Recv Date:	Not reported
Part B Recv Date:	Not reported
Generator EPA ID:	NYP004200499
Trans1 EPA ID:	Not reported
Trans2 EPA ID:	Not reported
TSDF ID 1:	NJD002200046
TSDF ID 2:	Not reported
Manifest Tracking Number:	001028415JJK
Import Indicator:	N
Export Indicator:	N
Discr Quantity Indicator:	N
Discr Type Indicator:	N
Discr Residue Indicator:	N
Discr Partial Reject Indicator:	N
Discr Full Reject Indicator:	N
Manifest Ref Number:	Not reported
Alt Facility RCRA ID:	Not reported
Alt Facility Sign Date:	Not reported
MGMT Method Type Code:	H111
Waste Code:	Not reported
Waste Code:	Not reported
Waste Code:	Not reported
Waste Code:	Not reported
Waste Code:	Not reported
Waste Code:	Not reported
Quantity:	1000
Units:	P - Pounds
Number of Containers:	1
Container Type:	TT - Cargo tank, tank trucks
Handling Method:	T Chemical, physical, or biological treatment.
Specific Gravity:	1
Waste Code:	D008
Waste Code 1_2:	Not reported
Waste Code 1_3:	Not reported
Waste Code 1_4:	Not reported
Waste Code 1_5:	Not reported
Waste Code 1_6:	Not reported

O199 **CON EDISON SERVICE BOX: 19682** **RCRA NonGen / NLR** **1016450481**
SE **528 E 119TH ST** **NY MANIFEST** **NYP004295069**
1/8-1/4 **NEW YORK, NY 10029**
0.154 mi.
811 ft. **Site 13 of 15 in cluster O**

Relative: **Higher**

Actual: **9 ft.**

RCRA NonGen / NLR:

Date Form Received by Agency:		20130421
Handler Name:	CON EDISON SERVICE BOX:	19682
Handler Address:		528 E 119TH ST
Handler City,State,Zip:		NEW YORK, NY 10029
EPA ID:		NYP004295069
Contact Name:		JUAN RODRIGUEZ
Contact Address:		Not reported
Contact City,State,Zip:		Not reported
Contact Telephone:		347-865-5931
Contact Fax:		Not reported
Contact Email:		Not reported
Contact Title:		OPERATING SUPERVISOR
EPA Region:		02
Land Type:		Private
Federal Waste Generator Description:		Not a generator, verified
Non-Notifier:		Not reported
Biennial Report Cycle:		Not reported
Accessibility:		Not reported
Active Site Indicator:		Not reported
State District Owner:		NY
State District:		NYSDEC R2
Mailing Address:		Not reported
Mailing City,State,Zip:		NEW YORK, NY 10003
Owner Name:		Not reported
Owner Type:		Not reported
Operator Name:		Not reported
Operator Type:		Not reported
Short-Term Generator Activity:		No
Importer Activity:		No
Mixed Waste Generator:		No
Transporter Activity:		No
Transfer Facility Activity:		No
Recycler Activity with Storage:		No
Small Quantity On-Site Burner Exemption:		No
Smelting Melting and Refining Furnace Exemption:		No
Underground Injection Control:		No
Off-Site Waste Receipt:		No
Universal Waste Indicator:		No
Universal Waste Destination Facility:		No
Federal Universal Waste:		No
Active Site Fed-Reg Treatment Storage and Disposal Facility:		Not reported
Active Site Converter Treatment storage and Disposal Facility:		Not reported
Active Site State-Reg Treatment Storage and Disposal Facility:		Not reported
Active Site State-Reg Handler:		---
Federal Facility Indicator:		Not reported
Hazardous Secondary Material Indicator:		NN
Sub-Part K Indicator:		Not reported
Commercial TSD Indicator:		No
Treatment Storage and Disposal Type:		Not reported
2018 GPRA Permit Baseline:		Not on the Baseline
2018 GPRA Renewals Baseline:		Not on the Baseline
Permit Renewals Workload Universe:		Not reported

CON EDISON SERVICE BOX: 19682 (Continued) **1016450481**

Permit Workload Universe:	Not reported
Permit Progress Universe:	Not reported
Post-Closure Workload Universe:	Not reported
Closure Workload Universe:	Not reported
202 GPRA Corrective Action Baseline:	No
Corrective Action Workload Universe:	No
Subject to Corrective Action Universe:	No
Non-TSDFs Where RCRA CA has Been Imposed Universe:	No
TSDFs Potentially Subject to CA Under 3004 (u)/(v) Universe:	No
TSDFs Only Subject to CA under Discretionary Auth Universe:	No
Corrective Action Priority Ranking:	No NCAPS ranking
Environmental Control Indicator:	No
Institutional Control Indicator:	No
Human Exposure Controls Indicator:	N/A
Groundwater Controls Indicator:	N/A
Operating TSDF Universe:	Not reported
Full Enforcement Universe:	Not reported
Significant Non-Complier Universe:	No
Unaddressed Significant Non-Complier Universe:	No
Addressed Significant Non-Complier Universe:	No
Significant Non-Complier With a Compliance Schedule Universe:	No
Financial Assurance Required:	Not reported
Handler Date of Last Change:	20130910
Recognized Trader-Importer:	No
Recognized Trader-Exporter:	No
Importer of Spent Lead Acid Batteries:	No
Exporter of Spent Lead Acid Batteries:	No
Recycler Activity Without Storage:	Not reported
Manifest Broker:	Not reported
Sub-Part P Indicator:	No

Historic Generators:

Receive Date:	20130321
Handler Name: CON EDISON SERVICE BOX:	19682
Federal Waste Generator Description:	Conditionally Exempt Small Quantity Generator
State District Owner:	NY
Large Quantity Handler of Universal Waste:	No
Recognized Trader Importer:	No
Recognized Trader Exporter:	No
Spent Lead Acid Battery Importer:	No
Spent Lead Acid Battery Exporter:	No
Current Record:	No
Non Storage Recycler Activity:	Not reported
Electronic Manifest Broker:	Not reported

Receive Date:	20130421
Handler Name: CON EDISON SERVICE BOX:	19682
Federal Waste Generator Description:	Not a generator, verified
State District Owner:	NY
Large Quantity Handler of Universal Waste:	No
Recognized Trader Importer:	No
Recognized Trader Exporter:	No
Spent Lead Acid Battery Importer:	No
Spent Lead Acid Battery Exporter:	No
Current Record:	Yes
Non Storage Recycler Activity:	Not reported

CON EDISON SERVICE BOX: 19682 (Continued) **1016450481**

Electronic Manifest Broker: Not reported

List of NAICS Codes and Descriptions:
NAICS Codes: No NAICS Codes Found

Facility Has Received Notices of Violations:
Violations: No Violations Found

Evaluation Action Summary:
Evaluations: No Evaluations Found

NY MANIFEST:
Name: CON EDISON
Address: 528 E 119TH ST
City,State,Zip: NEW YORK, NY 10029
Country: USA
EPA ID: NYP004295069
Facility Status: Not reported
Location Address 1: 528 E 119TH ST
Code: BP
Location Address 2: SERV BOX 19682
Total Tanks: Not reported
Location City: NEW YORK
Location State: NY
Location Zip: 10029
Location Zip 4: Not reported

NY MANIFEST:
EPAID: NYP004295069
Mailing Name: CON EDISON
Mailing Contact: CON EDISON
Mailing Address 1: 4 IRVING PL 15TH FL
Mailing Address 2: Not reported
Mailing City: NEW YORK
Mailing State: NY
Mailing Zip: 10003
Mailing Zip 4: Not reported
Mailing Country: USA
Mailing Phone: 2124603770

NY MANIFEST:
Document ID: Not reported
Manifest Status: Not reported
seq: Not reported
Year: 2018
Trans1 State ID: NJ0000027193
Trans2 State ID: Not reported
Generator Ship Date: 03/21/2013
Trans1 Recv Date: 03/21/2013
Trans2 Recv Date: Not reported
TSD Site Recv Date: 03/22/2013
Part A Recv Date: Not reported
Part B Recv Date: Not reported
Generator EPA ID: NYP004295069

CON EDISON SERVICE BOX: 19682 (Continued) **1016450481**

Trans1 EPA ID:	Not reported
Trans2 EPA ID:	Not reported
TSDF ID 1:	NJD002200046
TSDF ID 2:	Not reported
Manifest Tracking Number:	010841437JJK
Import Indicator:	N
Export Indicator:	N
Discr Quantity Indicator:	N
Discr Type Indicator:	N
Discr Residue Indicator:	N
Discr Partial Reject Indicator:	N
Discr Full Reject Indicator:	N
Manifest Ref Number:	Not reported
Alt Facility RCRA ID:	Not reported
Alt Facility Sign Date:	Not reported
MGMT Method Type Code:	H110
Waste Code:	Not reported
Waste Code:	Not reported
Waste Code:	Not reported
Waste Code:	Not reported
Waste Code:	Not reported
Waste Code:	Not reported
Quantity:	2000
Units:	P - Pounds
Number of Containers:	1
Container Type:	TT - Cargo tank, tank trucks
Handling Method:	T Chemical, physical, or biological treatment.
Specific Gravity:	1
Waste Code:	D008
Waste Code 1_2:	Not reported
Waste Code 1_3:	Not reported
Waste Code 1_4:	Not reported
Waste Code 1_5:	Not reported
Waste Code 1_6:	Not reported

N200 **300-302 EAST 119TH STREET HDFC** **NY AST** **U003395053**
West **300 EAST 119TH STREET** **N/A**
1/8-1/4 **NEW YORK, NY 10035**
0.154 mi.
811 ft. **Site 6 of 14 in cluster N**

Relative:
Higher

Actual:
13 ft.

AST:

Name:	300-302 EAST 119TH STREET HDFC
Address:	300 EAST 119TH STREET
City,State,Zip:	NEW YORK, NY 10035
Region:	STATE
DEC Region:	2
Site Status:	Active
Facility Id:	2-471410
Program Type:	PBS
UTM X:	589740.86697
UTM Y:	4516962.33815
Expiration Date:	02/25/2023
Site Type:	Apartment Building/Office Building

Affiliation Records:

Site Id:	20688

300-302 EAST 119TH STREET HDFC (Continued) **U003395053**

Affiliation Type:	Facility Operator
Company Name:	300-302 EAST 119TH STREET HDFC
Contact Type:	Not reported
Contact Name:	RAMON DE LOS SANTOS
Address1:	Not reported
Address2:	Not reported
City:	Not reported
State:	NN
Zip Code:	Not reported
Country Code:	001
Phone:	(212) 987-7459
EMail:	Not reported
Fax Number:	Not reported
Modified By:	kakyer
Date Last Modified:	2008-03-04

Site Id:	20688
Affiliation Type:	Emergency Contact
Company Name:	300-302 EAST 119 STREET HDFC
Contact Type:	Not reported
Contact Name:	MARC KATZ
Address1:	Not reported
Address2:	Not reported
City:	Not reported
State:	NN
Zip Code:	Not reported
Country Code:	999
Phone:	(212) 262-1700
EMail:	Not reported
Fax Number:	Not reported
Modified By:	ACDANIEL
Date Last Modified:	2019-04-18

Site Id:	20688
Affiliation Type:	Mail Contact
Company Name:	300-302 EAST 119 STREET HDFC
Contact Type:	MANAGER
Contact Name:	MARC KATZ
Address1:	P.O. BOX 190633
Address2:	Not reported
City:	BROOKLYN
State:	NY
Zip Code:	11219
Country Code:	001
Phone:	(212) 262-1700
EMail:	ELL9HDFC@VERIZON.NET
Fax Number:	Not reported
Modified By:	ACDANIEL
Date Last Modified:	2019-04-18

Site Id:	20688
Affiliation Type:	Facility Owner
Company Name:	300-302 EAST 119 STREET HDFC
Contact Type:	MANAGER
Contact Name:	MARC KATZ
Address1:	P.O. BOX 190633
Address2:	Not reported

300-302 EAST 119TH STREET HDFC (Continued) **U003395053**

City:	BROOKLYN
State:	NY
Zip Code:	11219
Country Code:	001
Phone:	(212) 262-1700
EMail:	ELL9HDFC@VERIZON.NET
Fax Number:	Not reported
Modified By:	ACDANIEL
Date Last Modified:	2019-04-18

Tank Info:

Tank Number:	001
Tank Id:	37412
Material Code:	0001
Common Name of Substance:	#2 Fuel Oil (On-Site Consumption)

Equipment Records:

F00 - Pipe External Protection - None
A00 - Tank Internal Protection - None
D01 - Pipe Type - Steel/Carbon Steel/Iron
K00 - Spill Prevention - None
G00 - Tank Secondary Containment - None
J02 - Dispenser - Suction Dispenser
C01 - Pipe Location - Aboveground
B99 - Tank External Protection - Other
E00 - Piping Secondary Containment - None
H00 - Tank Leak Detection - None
L09 - Piping Leak Detection - Exempt Suction Piping
I05 - Overfill - Vent Whistle

Tank Location:	Aboveground - contact with soil.... Tank bottom rests on soil, allowing no visual inspection.
Tank Type:	Steel/Carbon Steel/Iron
Tank Status:	In Service
Pipe Model:	Not reported
Install Date:	01/01/1994
Capacity Gallons:	5000
Tightness Test Method:	NN
Date Test:	Not reported
Next Test Date:	Not reported
Date Tank Closed:	Not reported
Register:	True
Modified By:	KAKYER
Last Modified:	04/14/2017
Material Name:	#2 fuel oil (on-site consumption)

T201 **CON EDISON MANHOLE: 42858** **RCRA NonGen / NLR** **1016451614**
South **321 PLEASANT AVE FRONT OF** **FINDS** **NYP004307104**
1/8-1/4 **NEW YORK, NY 10035** **ECHO**
0.154 mi. **NY MANIFEST**
813 ft. **Site 1 of 8 in cluster T**

Relative: **Higher**
Actual: **11 ft.**

RCRA NonGen / NLR:

Date Form Received by Agency:	20190503
Handler Name:	CON EDISON MANHOLE: 42858
Handler Address:	321 PLEASANT AVE FRONT OF
Handler City,State,Zip:	NEW YORK, NY 10035

CON EDISON MANHOLE: 42858 (Continued) **1016451614**

EPA ID:	NYP004307104
Contact Name:	Not reported
Contact Address:	Not reported
Contact City,State,Zip:	Not reported
Contact Telephone:	Not reported
Contact Fax:	Not reported
Contact Email:	Not reported
Contact Title:	Not reported
EPA Region:	02
Land Type:	Private
Federal Waste Generator Description:	Not a generator, verified
Non-Notifier:	Not reported
Biennial Report Cycle:	Not reported
Accessibility:	Not reported
Active Site Indicator:	Not reported
State District Owner:	NY
State District:	NYSDEC R2
Mailing Address:	Not reported
Mailing City,State,Zip:	Not reported
Owner Name:	Not reported
Owner Type:	Not reported
Operator Name:	Not reported
Operator Type:	Not reported
Short-Term Generator Activity:	No
Importer Activity:	No
Mixed Waste Generator:	No
Transporter Activity:	No
Transfer Facility Activity:	No
Recycler Activity with Storage:	No
Small Quantity On-Site Burner Exemption:	No
Smelting Melting and Refining Furnace Exemption:	No
Underground Injection Control:	No
Off-Site Waste Receipt:	No
Universal Waste Indicator:	No
Universal Waste Destination Facility:	No
Federal Universal Waste:	No
Active Site Fed-Reg Treatment Storage and Disposal Facility:	Not reported
Active Site Converter Treatment storage and Disposal Facility:	Not reported
Active Site State-Reg Treatment Storage and Disposal Facility:	Not reported
Active Site State-Reg Handler:	---
Federal Facility Indicator:	Not reported
Hazardous Secondary Material Indicator:	NN
Sub-Part K Indicator:	Not reported
Commercial TSD Indicator:	No
Treatment Storage and Disposal Type:	Not reported
2018 GPRA Permit Baseline:	Not on the Baseline
2018 GPRA Renewals Baseline:	Not on the Baseline
Permit Renewals Workload Universe:	Not reported
Permit Workload Universe:	Not reported
Permit Progress Universe:	Not reported
Post-Closure Workload Universe:	Not reported
Closure Workload Universe:	Not reported
202 GPRA Corrective Action Baseline:	No
Corrective Action Workload Universe:	No
Subject to Corrective Action Universe:	No
Non-TSDFs Where RCRA CA has Been Imposed Universe:	No
TSDFs Potentially Subject to CA Under 3004 (u)/(v) Universe:	No

CON EDISON MANHOLE: 42858 (Continued) **1016451614**

TSDFs Only Subject to CA under Discretionary Auth Universe:	No
Corrective Action Priority Ranking:	No NCAPS ranking
Environmental Control Indicator:	No
Institutional Control Indicator:	No
Human Exposure Controls Indicator:	N/A
Groundwater Controls Indicator:	N/A
Operating TSDF Universe:	Not reported
Full Enforcement Universe:	Not reported
Significant Non-Complier Universe:	No
Unaddressed Significant Non-Complier Universe:	No
Addressed Significant Non-Complier Universe:	No
Significant Non-Complier With a Compliance Schedule Universe:	No
Financial Assurance Required:	Not reported
Handler Date of Last Change:	20190503
Recognized Trader-Importer:	No
Recognized Trader-Exporter:	No
Importer of Spent Lead Acid Batteries:	No
Exporter of Spent Lead Acid Batteries:	No
Recycler Activity Without Storage:	Not reported
Manifest Broker:	Not reported
Sub-Part P Indicator:	No

Historic Generators:

Receive Date:	20130505
Handler Name: CON EDISON MANHOLE: 42858	
Federal Waste Generator Description:	Conditionally Exempt Small Quantity Generator
State District Owner:	NY
Large Quantity Handler of Universal Waste:	No
Recognized Trader Importer:	No
Recognized Trader Exporter:	No
Spent Lead Acid Battery Importer:	No
Spent Lead Acid Battery Exporter:	No
Current Record:	No
Non Storage Recycler Activity:	Not reported
Electronic Manifest Broker:	Not reported

Receive Date:	20190503
Handler Name: CON EDISON MANHOLE: 42858	
Federal Waste Generator Description:	Not a generator, verified
State District Owner:	NY
Large Quantity Handler of Universal Waste:	No
Recognized Trader Importer:	No
Recognized Trader Exporter:	No
Spent Lead Acid Battery Importer:	No
Spent Lead Acid Battery Exporter:	No
Current Record:	Yes
Non Storage Recycler Activity:	No
Electronic Manifest Broker:	No

List of NAICS Codes and Descriptions:

NAICS Codes:	No NAICS Codes Found

Facility Has Received Notices of Violations:

Violations:	No Violations Found

CON EDISON MANHOLE: 42858 (Continued) **1016451614**

Evaluation Action Summary:
Evaluations: No Evaluations Found

FINDS:
Registry ID: 110056327880

Click Here:

Environmental Interest/Information System:
RCRAInfo is a national information system that supports the Resource Conservation and Recovery Act (RCRA) program through the tracking of events and activities related to facilities that generate, transport, and treat, store, or dispose of hazardous waste. RCRAInfo allows RCRA program staff to track the notification, permit, compliance, and corrective action activities required under RCRA.

Click this hyperlink while viewing on your computer to access additional FINDS: detail in the EDR Site Report.

ECHO:

Envid:	1016451614
Registry ID:	110056327880
DFR URL:	http://echo.epa.gov/detailed-facility-report?fid=110056327880
Name:	CON EDISON MANHOLE: 42858
Address:	321 PLEASANT AVE FRONT OF
City,State,Zip:	NEW YORK, NY 10035

NY MANIFEST:

Name:	CON EDISON
Address:	321 PLEASANT AVE FRONT OF
City,State,Zip:	NEW YORK, NY 10035
Country:	USA
EPA ID:	NYP004307104
Facility Status:	Not reported
Location Address 1:	FO 321 PLEASANT AVE
Code:	BP
Location Address 2:	MH # 42858
Total Tanks:	Not reported
Location City:	NEW YORK
Location State:	NY
Location Zip:	10035
Location Zip 4:	Not reported

NY MANIFEST:

EPAID:	NYP004307104
Mailing Name:	CON EDISON
Mailing Contact:	CON EDISON
Mailing Address 1:	4 IRVING PLACE 15TH FLOOR
Mailing Address 2:	Not reported
Mailing City:	NEW YORK
Mailing State:	NY
Mailing Zip:	10003
Mailing Zip 4:	Not reported
Mailing Country:	USA
Mailing Phone:	2124603770

CON EDISON MANHOLE: 42858 (Continued) **1016451614**

NY MANIFEST:

Document ID:	Not reported
Manifest Status:	Not reported
seq:	Not reported
Year:	2018
Trans1 State ID:	NJ0000027193
Trans2 State ID:	Not reported
Generator Ship Date:	05/05/2013
Trans1 Recv Date:	05/05/2013
Trans2 Recv Date:	Not reported
TSD Site Recv Date:	05/08/2013
Part A Recv Date:	Not reported
Part B Recv Date:	Not reported
Generator EPA ID:	NYP004307104
Trans1 EPA ID:	Not reported
Trans2 EPA ID:	Not reported
TSDF ID 1:	NJD002200046
TSDF ID 2:	Not reported
Manifest Tracking Number:	010707915JJK
Import Indicator:	N
Export Indicator:	N
Discr Quantity Indicator:	N
Discr Type Indicator:	N
Discr Residue Indicator:	N
Discr Partial Reject Indicator:	N
Discr Full Reject Indicator:	N
Manifest Ref Number:	Not reported
Alt Facility RCRA ID:	Not reported
Alt Facility Sign Date:	Not reported
MGMT Method Type Code:	H110
Waste Code:	Not reported
Waste Code:	Not reported
Waste Code:	Not reported
Waste Code:	Not reported
Waste Code:	Not reported
Waste Code:	Not reported
Quantity:	2000
Units:	P - Pounds
Number of Containers:	1
Container Type:	TT - Cargo tank, tank trucks
Handling Method:	T Chemical, physical, or biological treatment.
Specific Gravity:	1
Waste Code:	D008
Waste Code 1_2:	Not reported
Waste Code 1_3:	Not reported
Waste Code 1_4:	Not reported
Waste Code 1_5:	Not reported
Waste Code 1_6:	Not reported

M202 **CON EDISON - VAULT 3610** **NY MANIFEST** **S120959288**
SW **E 117 ST & 1 AVE** **N/A**
1/8-1/4 **NEW YORK, NY 10035**
0.154 mi.
815 ft. **Site 11 of 24 in cluster M**

Relative:
Higher

Actual:
12 ft.

NY MANIFEST:

Name:	CON EDISON - VAULT 3610
Address:	E 117 ST & 1 AVE
City,State,Zip:	NEW YORK, NY 10035
Country:	USA
EPA ID:	NYP005011036
Facility Status:	Not reported
Location Address 1:	E 117 ST & 1 AVE
Code:	BP
Location Address 2:	Not reported
Total Tanks:	Not reported
Location City:	NEW YORK
Location State:	NY
Location Zip:	10035
Location Zip 4:	Not reported

NY MANIFEST:

EPAID:	NYP005011036
Mailing Name:	CON EDISON - VAULT 3610
Mailing Contact:	CON EDISON
Mailing Address 1:	4 IRVING PL 15TH FL NE
Mailing Address 2:	Not reported
Mailing City:	NEW YORK
Mailing State:	NY
Mailing Zip:	10003
Mailing Zip 4:	Not reported
Mailing Country:	USA
Mailing Phone:	Not reported

M203 **CON EDISON MANHOLE: 53833** **RCRA NonGen / NLR** **1016971815**
SW **E 1ST AVE & 117TH ST E SIDE** **NY MANIFEST** **NYP004455655**
1/8-1/4 **NEW YORK, NY 10035**
0.154 mi.
815 ft. **Site 12 of 24 in cluster M**

Relative:
Higher

Actual:
12 ft.

RCRA NonGen / NLR:

Date Form Received by Agency:	20140328
Handler Name:	CON EDISON MANHOLE: 53833
Handler Address:	E 1ST AVE & 117TH ST E SIDE
Handler City,State,Zip:	NEW YORK, NY 10035
EPA ID:	NYP004455655
Contact Name:	THOMAS TEELING
Contact Address:	Not reported
Contact City,State,Zip:	Not reported
Contact Telephone:	212-460-3770
Contact Fax:	Not reported
Contact Email:	Not reported
Contact Title:	SENIOR SCIENTIST
EPA Region:	02
Land Type:	Private
Federal Waste Generator Description:	Not a generator, verified
Non-Notifier:	Not reported
Biennial Report Cycle:	Not reported

CON EDISON MANHOLE: 53833 (Continued) **1016971815**

Accessibility:	Not reported
Active Site Indicator:	Not reported
State District Owner:	NY
State District:	NYSDEC R2
Mailing Address:	IRVING PL, 15TH FL NE
Mailing City,State,Zip:	NEW YORK, NY 10003
Owner Name:	Not reported
Owner Type:	Not reported
Operator Name:	Not reported
Operator Type:	Not reported
Short-Term Generator Activity:	No
Importer Activity:	No
Mixed Waste Generator:	No
Transporter Activity:	No
Transfer Facility Activity:	No
Recycler Activity with Storage:	No
Small Quantity On-Site Burner Exemption:	No
Smelting Melting and Refining Furnace Exemption:	No
Underground Injection Control:	No
Off-Site Waste Receipt:	No
Universal Waste Indicator:	No
Universal Waste Destination Facility:	No
Federal Universal Waste:	No
Active Site Fed-Reg Treatment Storage and Disposal Facility:	Not reported
Active Site Converter Treatment storage and Disposal Facility:	Not reported
Active Site State-Reg Treatment Storage and Disposal Facility:	Not reported
Active Site State-Reg Handler:	---
Federal Facility Indicator:	Not reported
Hazardous Secondary Material Indicator:	NN
Sub-Part K Indicator:	Not reported
Commercial TSD Indicator:	No
Treatment Storage and Disposal Type:	Not reported
2018 GPRA Permit Baseline:	Not on the Baseline
2018 GPRA Renewals Baseline:	Not on the Baseline
Permit Renewals Workload Universe:	Not reported
Permit Workload Universe:	Not reported
Permit Progress Universe:	Not reported
Post-Closure Workload Universe:	Not reported
Closure Workload Universe:	Not reported
202 GPRA Corrective Action Baseline:	No
Corrective Action Workload Universe:	No
Subject to Corrective Action Universe:	No
Non-TSDFs Where RCRA CA has Been Imposed Universe:	No
TSDFs Potentially Subject to CA Under 3004 (u)/(v) Universe:	No
TSDFs Only Subject to CA under Discretionary Auth Universe:	No
Corrective Action Priority Ranking:	No NCAPS ranking
Environmental Control Indicator:	No
Institutional Control Indicator:	No
Human Exposure Controls Indicator:	N/A
Groundwater Controls Indicator:	N/A
Operating TSDF Universe:	Not reported
Full Enforcement Universe:	Not reported
Significant Non-Complier Universe:	No
Unaddressed Significant Non-Complier Universe:	No
Addressed Significant Non-Complier Universe:	No
Significant Non-Complier With a Compliance Schedule Universe:	No
Financial Assurance Required:	Not reported

CON EDISON MANHOLE: 53833 (Continued) **1016971815**

Handler Date of Last Change:	20141014
Recognized Trader-Importer:	No
Recognized Trader-Exporter:	No
Importer of Spent Lead Acid Batteries:	No
Exporter of Spent Lead Acid Batteries:	No
Recycler Activity Without Storage:	Not reported
Manifest Broker:	Not reported
Sub-Part P Indicator:	No

Historic Generators:

Receive Date:	20140228
Handler Name:	CON EDISON MANHOLE: 53833
Federal Waste Generator Description:	Conditionally Exempt Small Quantity Generator
State District Owner:	NY
Large Quantity Handler of Universal Waste:	No
Recognized Trader Importer:	No
Recognized Trader Exporter:	No
Spent Lead Acid Battery Importer:	No
Spent Lead Acid Battery Exporter:	No
Current Record:	No
Non Storage Recycler Activity:	Not reported
Electronic Manifest Broker:	Not reported

Receive Date:	20140328
Handler Name:	CON EDISON MANHOLE: 53833
Federal Waste Generator Description:	Not a generator, verified
State District Owner:	NY
Large Quantity Handler of Universal Waste:	No
Recognized Trader Importer:	No
Recognized Trader Exporter:	No
Spent Lead Acid Battery Importer:	No
Spent Lead Acid Battery Exporter:	No
Current Record:	Yes
Non Storage Recycler Activity:	Not reported
Electronic Manifest Broker:	Not reported

List of NAICS Codes and Descriptions:

NAICS Codes:	No NAICS Codes Found

Facility Has Received Notices of Violations:

Violations:	No Violations Found

Evaluation Action Summary:

Evaluations:	No Evaluations Found

NY MANIFEST:

Name:	CON EDISON
Address:	E 1ST AVE & 117TH ST E SIDE
City,State,Zip:	NEW YORK, NY 10035
Country:	USA
EPA ID:	NYP004455655
Facility Status:	Not reported
Location Address 1:	E FIRST AVE ES 117TH ST

CON EDISON MANHOLE: 53833 (Continued) **1016971815**

Code:	BP
Location Address 2:	Not reported
Total Tanks:	Not reported
Location City:	NEW YORK
Location State:	NY
Location Zip:	10035
Location Zip 4:	Not reported

NY MANIFEST:

EPAID:	NYP004455655
Mailing Name:	CON EDISON
Mailing Contact:	CON EDISION
Mailing Address 1:	4 IRVING PL
Mailing Address 2:	15TH FL
Mailing City:	NEW YORK
Mailing State:	NY
Mailing Zip:	10003
Mailing Zip 4:	Not reported
Mailing Country:	USA
Mailing Phone:	Not reported

NY MANIFEST:

Document ID:	Not reported
Manifest Status:	Not reported
seq:	Not reported
Year:	2018
Trans1 State ID:	NJ0000027193
Trans2 State ID:	Not reported
Generator Ship Date:	02/28/2014
Trans1 Recv Date:	02/28/2014
Trans2 Recv Date:	Not reported
TSD Site Recv Date:	03/03/2014
Part A Recv Date:	Not reported
Part B Recv Date:	Not reported
Generator EPA ID:	NYP004455655
Trans1 EPA ID:	Not reported
Trans2 EPA ID:	Not reported
TSDF ID 1:	NJD002200046
TSDF ID 2:	Not reported
Manifest Tracking Number:	011697622JJK
Import Indicator:	N
Export Indicator:	N
Discr Quantity Indicator:	N
Discr Type Indicator:	N
Discr Residue Indicator:	N
Discr Partial Reject Indicator:	N
Discr Full Reject Indicator:	N
Manifest Ref Number:	Not reported
Alt Facility RCRA ID:	Not reported
Alt Facility Sign Date:	Not reported
MGMT Method Type Code:	H110
Waste Code:	Not reported
Waste Code:	Not reported
Waste Code:	Not reported
Waste Code:	Not reported
Waste Code:	Not reported
Waste Code:	Not reported

CON EDISON MANHOLE: 53833 (Continued) **1016971815**

Quantity:	4000
Units:	P - Pounds
Number of Containers:	1
Container Type:	TT - Cargo tank, tank trucks
Handling Method:	T Chemical, physical, or biological treatment.
Specific Gravity:	1
Waste Code:	D008
Waste Code 1_2:	Not reported
Waste Code 1_3:	Not reported
Waste Code 1_4:	Not reported
Waste Code 1_5:	Not reported
Waste Code 1_6:	Not reported

M204 **CON EDISON** **RCRA NonGen / NLR** **1014396037**
SW **E 117TH ST & 1ST AVE** **NJ MANIFEST** **NYP004182176**
1/8-1/4 **NEW YORK, NY 10035** **NY MANIFEST**
0.154 mi.
815 ft. **Site 13 of 24 in cluster M**

Relative: **Higher**
Actual: **12 ft.**

RCRA NonGen / NLR:

Date Form Received by Agency:		20160601
Handler Name:	CON EDISON	
Handler Address:		E 117TH ST & 1ST AVE
Handler City,State,Zip:		NEW YORK, NY 10035
EPA ID:		NYP004182176
Contact Name:		STEVEN MARTIS
Contact Address:		Not reported
Contact City,State,Zip:		Not reported
Contact Telephone:		917-416-5423
Contact Fax:		Not reported
Contact Email:		Not reported
Contact Title:		Not reported
EPA Region:		02
Land Type:		Private
Federal Waste Generator Description:		Not a generator, verified
Non-Notifier:		Not reported
Biennial Report Cycle:		Not reported
Accessibility:		Not reported
Active Site Indicator:		Not reported
State District Owner:		NY
State District:		NYSDEC R2
Mailing Address:		4 IRVING PL, RM 828
Mailing City,State,Zip:		NEW YORK, NY 10003
Owner Name:		Not reported
Owner Type:		Not reported
Operator Name:		Not reported
Operator Type:		Not reported
Short-Term Generator Activity:		No
Importer Activity:		No
Mixed Waste Generator:		No
Transporter Activity:		No
Transfer Facility Activity:		No
Recycler Activity with Storage:		No
Small Quantity On-Site Burner Exemption:		No
Smelting Melting and Refining Furnace Exemption:		No
Underground Injection Control:		No
Off-Site Waste Receipt:		No

CON EDISON (Continued) **1014396037**

Universal Waste Indicator:	No
Universal Waste Destination Facility:	No
Federal Universal Waste:	No
Active Site Fed-Reg Treatment Storage and Disposal Facility:	Not reported
Active Site Converter Treatment storage and Disposal Facility:	Not reported
Active Site State-Reg Treatment Storage and Disposal Facility:	Not reported
Active Site State-Reg Handler:	---
Federal Facility Indicator:	Not reported
Hazardous Secondary Material Indicator:	NN
Sub-Part K Indicator:	Not reported
Commercial TSD Indicator:	No
Treatment Storage and Disposal Type:	Not reported
2018 GPRA Permit Baseline:	Not on the Baseline
2018 GPRA Renewals Baseline:	Not on the Baseline
Permit Renewals Workload Universe:	Not reported
Permit Workload Universe:	Not reported
Permit Progress Universe:	Not reported
Post-Closure Workload Universe:	Not reported
Closure Workload Universe:	Not reported
202 GPRA Corrective Action Baseline:	No
Corrective Action Workload Universe:	No
Subject to Corrective Action Universe:	No
Non-TSDFs Where RCRA CA has Been Imposed Universe:	No
TSDFs Potentially Subject to CA Under 3004 (u)/(v) Universe:	No
TSDFs Only Subject to CA under Discretionary Auth Universe:	No
Corrective Action Priority Ranking:	No NCAPS ranking
Environmental Control Indicator:	No
Institutional Control Indicator:	No
Human Exposure Controls Indicator:	N/A
Groundwater Controls Indicator:	N/A
Operating TSDF Universe:	Not reported
Full Enforcement Universe:	Not reported
Significant Non-Complier Universe:	No
Unaddressed Significant Non-Complier Universe:	No
Addressed Significant Non-Complier Universe:	No
Significant Non-Complier With a Compliance Schedule Universe:	No
Financial Assurance Required:	Not reported
Handler Date of Last Change:	20160929
Recognized Trader-Importer:	No
Recognized Trader-Exporter:	No
Importer of Spent Lead Acid Batteries:	No
Exporter of Spent Lead Acid Batteries:	No
Recycler Activity Without Storage:	Not reported
Manifest Broker:	Not reported
Sub-Part P Indicator:	No

Historic Generators:

Receive Date:	20090625
Handler Name: CON EDISON	
Federal Waste Generator Description:	Conditionally Exempt Small Quantity Generator
State District Owner:	NY
Large Quantity Handler of Universal Waste:	No
Recognized Trader Importer:	No
Recognized Trader Exporter:	No
Spent Lead Acid Battery Importer:	No
Spent Lead Acid Battery Exporter:	No

CON EDISON (Continued) **1014396037**

Current Record: No
Non Storage Recycler Activity: Not reported
Electronic Manifest Broker: Not reported

Receive Date: 20160601
Handler Name: CON EDISON
Federal Waste Generator Description: Not a generator, verified
State District Owner: NY
Large Quantity Handler of Universal Waste: No
Recognized Trader Importer: No
Recognized Trader Exporter: No
Spent Lead Acid Battery Importer: No
Spent Lead Acid Battery Exporter: No
Current Record: Yes
Non Storage Recycler Activity: Not reported
Electronic Manifest Broker: Not reported

List of NAICS Codes and Descriptions:
NAICS Codes: No NAICS Codes Found

Facility Has Received Notices of Violations:
Violations: No Violations Found

Evaluation Action Summary:
Evaluations: No Evaluations Found

NJ MANIFEST:
EPA Id: NYP004182176
Mail Address: 4 IRVING PL, RM 828
Mail City/State/Zip: NEW YORK, NY 10003
Facility Phone: Not reported
Emergency Phone: Not reported
Contact: STEVEN MARTIS
Comments: Not reported
SIC Code: Not reported
County: NY061
Municipal: Not reported
Previous EPA Id: Not reported
Gen Flag: Not reported
Trans Flag: Not reported
TSDF Flag: Not reported
Name Change: Not reported
Date Change: Not reported

Manifest:
Manifest Number: 001084092GBF
EPA ID: NYP004182176
Date Shipped: 06/29/2009
TSDF EPA ID: NJD002200046
Transporter EPA ID: NJ0000027193
Transporter 2 EPA ID: Not reported
Transporter 3 EPA ID: Not reported
Transporter 4 EPA ID: Not reported
Transporter 5 EPA ID: Not reported
Transporter 6 EPA ID: Not reported

CON EDISON (Continued) **1014396037**

Transporter 7 EPA ID:	Not reported
Transporter 8 EPA ID:	Not reported
Transporter 9 EPA ID:	Not reported
Transporter 10 EPA ID:	Not reported
Date Trans1 Transported Waste:	06/29/2009
Date Trans2 Transported Waste:	Not reported
Date Trans3 Transported Waste:	Not reported
Date Trans4 Transported Waste:	Not reported
Date Trans5 Transported Waste:	Not reported
Date Trans6 Transported Waste:	Not reported
Date Trans7 Transported Waste:	Not reported
Date Trans8 Transported Waste:	Not reported
Date Trans9 Transported Waste:	Not reported
Date Trans10 Transported Waste:	Not reported
Date TSDF Received Waste:	06/29/2009
TSDF EPA Facility Name:	Not reported
QTY Units:	Not reported
Transporter SEQ ID:	Not reported
Transporter-1 Date:	Not reported
Waste SEQ ID:	Not reported
Waste Type Code 2:	Not reported
Waste Type Code 3:	Not reported
Waste Type Code 4:	Not reported
Waste Type Code 5:	Not reported
Waste Type Code 6:	Not reported
Date Accepted:	Not reported
Manifest Discrepancy Type:	Not reported
Data Entry Number:	Not reported
Was Load Rejected:	NEW YORK, NY 10003
Reason Load Was Rejected:	Not reported

Waste:

Manifest Year:	Not reported
Waste Code:	D008
Hand Code:	H111
Quantity:	500 P

NY MANIFEST:

Name:	CONED
Address:	E 117TH ST & 1ST AVE
City,State,Zip:	NEW YORK, NY 10035
Country:	USA
EPA ID:	NYP004182176
Facility Status:	Not reported
Location Address 1:	322 E 117TH ST
Code:	BP
Location Address 2:	Not reported
Total Tanks:	Not reported
Location City:	NEW YORK
Location State:	NY
Location Zip:	10001
Location Zip 4:	Not reported

NY MANIFEST:

EPAID:	NYP004182176

CON EDISON (Continued) **1014396037**

Mailing Name:	CONED
Mailing Contact:	CONED
Mailing Address 1:	4 IRVING ST
Mailing Address 2:	ROOM 818
Mailing City:	NEW YORK
Mailing State:	NY
Mailing Zip:	10003
Mailing Zip 4:	Not reported
Mailing Country:	USA
Mailing Phone:	Not reported

NY MANIFEST:

Document ID:	Not reported
Manifest Status:	Not reported
seq:	Not reported
Year:	2018
Trans1 State ID:	NJ0000027193
Trans2 State ID:	Not reported
Generator Ship Date:	06/29/2009
Trans1 Recv Date:	06/29/2009
Trans2 Recv Date:	Not reported
TSD Site Recv Date:	06/29/2009
Part A Recv Date:	Not reported
Part B Recv Date:	Not reported
Generator EPA ID:	NYP004182176
Trans1 EPA ID:	Not reported
Trans2 EPA ID:	Not reported
TSDF ID 1:	NJD002200046
TSDF ID 2:	Not reported
Manifest Tracking Number:	001084092GBF
Import Indicator:	N
Export Indicator:	N
Discr Quantity Indicator:	N
Discr Type Indicator:	N
Discr Residue Indicator:	N
Discr Partial Reject Indicator:	N
Discr Full Reject Indicator:	N
Manifest Ref Number:	Not reported
Alt Facility RCRA ID:	Not reported
Alt Facility Sign Date:	Not reported
MGMT Method Type Code:	H111
Waste Code:	Not reported
Waste Code:	Not reported
Waste Code:	Not reported
Waste Code:	Not reported
Waste Code:	Not reported
Waste Code:	Not reported
Quantity:	500
Units:	P - Pounds
Number of Containers:	1
Container Type:	TT - Cargo tank, tank trucks
Handling Method:	T Chemical, physical, or biological treatment.
Specific Gravity:	1
Waste Code:	D008
Waste Code 1_2:	Not reported
Waste Code 1_3:	Not reported
Waste Code 1_4:	Not reported

CON EDISON (Continued) **1014396037**

Waste Code 1_5: Not reported
Waste Code 1_6: Not reported

M205 **CON EDISON - MANHOLE 19335** **NY MANIFEST** **S120957763**
SW **E 117TH ST & 1ST AVE** **N/A**
1/8-1/4 **NEW YORK, NY 10035**
0.154 mi.
815 ft. **Site 14 of 24 in cluster M**

Relative:
Higher

Actual:
12 ft.

NY MANIFEST:
Name: CON EDISON - MANHOLE 19335
Address: E 117TH ST & 1ST AVE
City,State,Zip: NEW YORK, NY 10035
Country: USA
EPA ID: NYP004182218
Facility Status: Not reported
Location Address 1: E 117TH ST & 1ST AVE
Code: BP
Location Address 2: Not reported
Total Tanks: Not reported
Location City: NEW YORK
Location State: NY
Location Zip: 10035
Location Zip 4: Not reported

NY MANIFEST:
EPAID: NYP004182218
Mailing Name: CON EDISON - MANHOLE 19335
Mailing Contact: THERESA BURKARD
Mailing Address 1: 4 IRVING PL 15TH FL NE
Mailing Address 2: Not reported
Mailing City: NEW YORK
Mailing State: NY
Mailing Zip: 10003
Mailing Zip 4: Not reported
Mailing Country: USA
Mailing Phone: 2124602262

M206 **NEW YORK TELEPHONE** **RCRA NonGen / NLR** **1007205071**
SW **E 117 & 1ST** **NY MANIFEST** **NYP000908566**
1/8-1/4 **NEW YORK, NY 10036**
0.154 mi.
815 ft. **Site 15 of 24 in cluster M**

Relative:
Higher

Actual:
12 ft.

RCRA NonGen / NLR:
Date Form Received by Agency: 19940327
Handler Name: NEW YORK TELEPHONE
Handler Address: E 117 & 1ST
Handler City,State,Zip: NEW YORK, NY 10036-0000
EPA ID: NYP000908566
Contact Name: JOHN QUATRALE
Contact Address: 1095 VENUE OF THE AMERICAS
Contact City,State,Zip: NEW YORK, NY 10036-0000
Contact Telephone: 212-395-2436 x9999
Contact Fax: Not reported

NEW YORK TELEPHONE (Continued) **1007205071**

Contact Email:	Not reported
Contact Title:	Not reported
EPA Region:	02
Land Type:	Not reported
Federal Waste Generator Description:	Not a generator, verified
Non-Notifier:	Not reported
Biennial Report Cycle:	Not reported
Accessibility:	Not reported
Active Site Indicator:	Not reported
State District Owner:	NY
State District:	NYSDEC R2
Mailing Address:	1095 VENUE OF THE AMERICAS
Mailing City,State,Zip:	NEW YORK, NY 10036-0000
Owner Name:	Not reported
Owner Type:	Not reported
Operator Name:	Not reported
Operator Type:	Not reported
Short-Term Generator Activity:	No
Importer Activity:	No
Mixed Waste Generator:	No
Transporter Activity:	No
Transfer Facility Activity:	No
Recycler Activity with Storage:	No
Small Quantity On-Site Burner Exemption:	No
Smelting Melting and Refining Furnace Exemption:	No
Underground Injection Control:	No
Off-Site Waste Receipt:	No
Universal Waste Indicator:	No
Universal Waste Destination Facility:	No
Federal Universal Waste:	No
Active Site Fed-Reg Treatment Storage and Disposal Facility:	Not reported
Active Site Converter Treatment storage and Disposal Facility:	Not reported
Active Site State-Reg Treatment Storage and Disposal Facility:	Not reported
Active Site State-Reg Handler:	---
Federal Facility Indicator:	Not reported
Hazardous Secondary Material Indicator:	N
Sub-Part K Indicator:	Not reported
Commercial TSD Indicator:	No
Treatment Storage and Disposal Type:	Not reported
2018 GPRA Permit Baseline:	Not on the Baseline
2018 GPRA Renewals Baseline:	Not on the Baseline
Permit Renewals Workload Universe:	Not reported
Permit Workload Universe:	Not reported
Permit Progress Universe:	Not reported
Post-Closure Workload Universe:	Not reported
Closure Workload Universe:	Not reported
202 GPRA Corrective Action Baseline:	No
Corrective Action Workload Universe:	No
Subject to Corrective Action Universe:	No
Non-TSDFs Where RCRA CA has Been Imposed Universe:	No
TSDFs Potentially Subject to CA Under 3004 (u)/(v) Universe:	No
TSDFs Only Subject to CA under Discretionary Auth Universe:	No
Corrective Action Priority Ranking:	No NCAPS ranking
Environmental Control Indicator:	No
Institutional Control Indicator:	No
Human Exposure Controls Indicator:	N/A
Groundwater Controls Indicator:	N/A

NEW YORK TELEPHONE (Continued) **1007205071**

Operating TSDF Universe:	Not reported
Full Enforcement Universe:	Not reported
Significant Non-Complier Universe:	No
Unaddressed Significant Non-Complier Universe:	No
Addressed Significant Non-Complier Universe:	No
Significant Non-Complier With a Compliance Schedule Universe:	No
Financial Assurance Required:	Not reported
Handler Date of Last Change:	20150414
Recognized Trader-Importer:	No
Recognized Trader-Exporter:	No
Importer of Spent Lead Acid Batteries:	No
Exporter of Spent Lead Acid Batteries:	No
Recycler Activity Without Storage:	No
Manifest Broker:	No
Sub-Part P Indicator:	No

Historic Generators:

Receive Date:	19940326
Handler Name: NEW YORK TELEPHONE	
Federal Waste Generator Description:	Not a generator, verified
State District Owner:	NY
Large Quantity Handler of Universal Waste:	No
Recognized Trader Importer:	No
Recognized Trader Exporter:	No
Spent Lead Acid Battery Importer:	No
Spent Lead Acid Battery Exporter:	No
Current Record:	No
Non Storage Recycler Activity:	Not reported
Electronic Manifest Broker:	Not reported

Receive Date:	19940327
Handler Name: NEW YORK TELEPHONE	
Federal Waste Generator Description:	Not a generator, verified
State District Owner:	NY
Large Quantity Handler of Universal Waste:	No
Recognized Trader Importer:	No
Recognized Trader Exporter:	No
Spent Lead Acid Battery Importer:	No
Spent Lead Acid Battery Exporter:	No
Current Record:	Yes
Non Storage Recycler Activity:	Not reported
Electronic Manifest Broker:	Not reported

Receive Date:	19940325
Handler Name: NEW YORK TELEPHONE	
Federal Waste Generator Description:	Large Quantity Generator
State District Owner:	NY
Large Quantity Handler of Universal Waste:	No
Recognized Trader Importer:	No
Recognized Trader Exporter:	No
Spent Lead Acid Battery Importer:	No
Spent Lead Acid Battery Exporter:	No
Current Record:	No
Non Storage Recycler Activity:	Not reported
Electronic Manifest Broker:	Not reported

NEW YORK TELEPHONE (Continued) **1007205071**

List of NAICS Codes and Descriptions:
NAICS Code: 5133
NAICS Description: TELECOMMUNICATIONS

NAICS Code: 51331
NAICS Description: WIRED TELECOMMUNICATIONS CARRIERS

Facility Has Received Notices of Violations:
Violations: No Violations Found

Evaluation Action Summary:
Evaluations: No Evaluations Found

NY MANIFEST:
Name: NYNEX
Address: E 117 & 1ST
City,State,Zip: NEW YORK, NY 10036-0000
Country: USA
EPA ID: NYP000908566
Facility Status: Not reported
Location Address 1: E 117TH ST & 1ST AVE
Code: BP
Location Address 2: Not reported
Total Tanks: Not reported
Location City: NEW YORK
Location State: NY
Location Zip: 10035
Location Zip 4: Not reported

NY MANIFEST:
EPAID: NYP000908566
Mailing Name: NYNEX
Mailing Contact: T MAGAZENO
Mailing Address 1: 1095 AVE OF AMER
Mailing Address 2: Not reported
Mailing City: NEW YORK
Mailing State: NY
Mailing Zip: 10036
Mailing Zip 4: Not reported
Mailing Country: USA
Mailing Phone: 2123956040

M207 **CON EDISON SERVICE BOX: 19349** **RCRA NonGen / NLR** **1016450618**
SW **E 117 ST & 1ST AVE** **NY MANIFEST** **NYP004296422**
1/8-1/4 **NEW YORK, NY 10035**
0.154 mi.
815 ft. **Site 16 of 24 in cluster M**

Relative: **Higher**
Actual: **12 ft.**

RCRA NonGen / NLR:
Date Form Received by Agency: 20130427
Handler Name: CON EDISON SERVICE BOX: 19349
Handler Address: E 117 ST & 1ST AVE
Handler City,State,Zip: NEW YORK, NY 10035
EPA ID: NYP004296422

CON EDISON SERVICE BOX: 19349 (Continued) **1016450618**

Contact Name:	JOSE MONTALVO
Contact Address:	Not reported
Contact City,State,Zip:	Not reported
Contact Telephone:	212-427-1331
Contact Fax:	Not reported
Contact Email:	Not reported
Contact Title:	OPERATING SUPERVISOR
EPA Region:	02
Land Type:	Private
Federal Waste Generator Description:	Not a generator, verified
Non-Notifier:	Not reported
Biennial Report Cycle:	Not reported
Accessibility:	Not reported
Active Site Indicator:	Not reported
State District Owner:	NY
State District:	NYSDEC R2
Mailing Address:	Not reported
Mailing City,State,Zip:	NEW YORK, NY 10003
Owner Name:	Not reported
Owner Type:	Not reported
Operator Name:	Not reported
Operator Type:	Not reported
Short-Term Generator Activity:	No
Importer Activity:	No
Mixed Waste Generator:	No
Transporter Activity:	No
Transfer Facility Activity:	No
Recycler Activity with Storage:	No
Small Quantity On-Site Burner Exemption:	No
Smelting Melting and Refining Furnace Exemption:	No
Underground Injection Control:	No
Off-Site Waste Receipt:	No
Universal Waste Indicator:	No
Universal Waste Destination Facility:	No
Federal Universal Waste:	No
Active Site Fed-Reg Treatment Storage and Disposal Facility:	Not reported
Active Site Converter Treatment storage and Disposal Facility:	Not reported
Active Site State-Reg Treatment Storage and Disposal Facility:	Not reported
Active Site State-Reg Handler:	---
Federal Facility Indicator:	Not reported
Hazardous Secondary Material Indicator:	NN
Sub-Part K Indicator:	Not reported
Commercial TSD Indicator:	No
Treatment Storage and Disposal Type:	Not reported
2018 GPRA Permit Baseline:	Not on the Baseline
2018 GPRA Renewals Baseline:	Not on the Baseline
Permit Renewals Workload Universe:	Not reported
Permit Workload Universe:	Not reported
Permit Progress Universe:	Not reported
Post-Closure Workload Universe:	Not reported
Closure Workload Universe:	Not reported
202 GPRA Corrective Action Baseline:	No
Corrective Action Workload Universe:	No
Subject to Corrective Action Universe:	No
Non-TSDFs Where RCRA CA has Been Imposed Universe:	No
TSDFs Potentially Subject to CA Under 3004 (u)/(v) Universe:	No
TSDFs Only Subject to CA under Discretionary Auth Universe:	No

CON EDISON SERVICE BOX: 19349 (Continued) **1016450618**

Corrective Action Priority Ranking:	No NCAPS ranking
Environmental Control Indicator:	No
Institutional Control Indicator:	No
Human Exposure Controls Indicator:	N/A
Groundwater Controls Indicator:	N/A
Operating TSDF Universe:	Not reported
Full Enforcement Universe:	Not reported
Significant Non-Complier Universe:	No
Unaddressed Significant Non-Complier Universe:	No
Addressed Significant Non-Complier Universe:	No
Significant Non-Complier With a Compliance Schedule Universe:	No
Financial Assurance Required:	Not reported
Handler Date of Last Change:	20130910
Recognized Trader-Importer:	No
Recognized Trader-Exporter:	No
Importer of Spent Lead Acid Batteries:	No
Exporter of Spent Lead Acid Batteries:	No
Recycler Activity Without Storage:	Not reported
Manifest Broker:	Not reported
Sub-Part P Indicator:	No

Historic Generators:

Receive Date:	20130327
Handler Name: CON EDISON SERVICE BOX:	19349
Federal Waste Generator Description:	Conditionally Exempt Small Quantity Generator
State District Owner:	NY
Large Quantity Handler of Universal Waste:	No
Recognized Trader Importer:	No
Recognized Trader Exporter:	No
Spent Lead Acid Battery Importer:	No
Spent Lead Acid Battery Exporter:	No
Current Record:	No
Non Storage Recycler Activity:	Not reported
Electronic Manifest Broker:	Not reported

Receive Date:	20130427
Handler Name: CON EDISON SERVICE BOX:	19349
Federal Waste Generator Description:	Not a generator, verified
State District Owner:	NY
Large Quantity Handler of Universal Waste:	No
Recognized Trader Importer:	No
Recognized Trader Exporter:	No
Spent Lead Acid Battery Importer:	No
Spent Lead Acid Battery Exporter:	No
Current Record:	Yes
Non Storage Recycler Activity:	Not reported
Electronic Manifest Broker:	Not reported

List of NAICS Codes and Descriptions:

NAICS Codes:	No NAICS Codes Found

Facility Has Received Notices of Violations:

Violations:	No Violations Found

CON EDISON SERVICE BOX: 19349 (Continued) **1016450618**

Evaluation Action Summary:
Evaluations: No Evaluations Found

NY MANIFEST:

Name:	CON EDISON
Address:	E 117 ST & 1ST AVE
City,State,Zip:	NEW YORK, NY 10035
Country:	USA
EPA ID:	NYP004296422
Facility Status:	Not reported
Location Address 1:	F OF 422 E 117TH ST & 1ST AVE
Code:	BP
Location Address 2:	SERV BOX 19349
Total Tanks:	Not reported
Location City:	NEW YORK
Location State:	NY
Location Zip:	10035
Location Zip 4:	Not reported

NY MANIFEST:

EPAID:	NYP004296422
Mailing Name:	CON EDISON
Mailing Contact:	CON EDISON
Mailing Address 1:	4 IRVING PL 15TH FL
Mailing Address 2:	Not reported
Mailing City:	NEW YORK
Mailing State:	NY
Mailing Zip:	10003
Mailing Zip 4:	Not reported
Mailing Country:	USA
Mailing Phone:	2124603770

NY MANIFEST:

Document ID:	Not reported
Manifest Status:	Not reported
seq:	Not reported
Year:	2018
Trans1 State ID:	NJ0000027193
Trans2 State ID:	Not reported
Generator Ship Date:	03/27/2013
Trans1 Recv Date:	03/27/2013
Trans2 Recv Date:	Not reported
TSD Site Recv Date:	03/27/2013
Part A Recv Date:	Not reported
Part B Recv Date:	Not reported
Generator EPA ID:	NYP004296422
Trans1 EPA ID:	Not reported
Trans2 EPA ID:	Not reported
TSDF ID 1:	NJD002200046
TSDF ID 2:	Not reported
Manifest Tracking Number:	010708488JJK
Import Indicator:	N
Export Indicator:	N
Discr Quantity Indicator:	N
Discr Type Indicator:	N

CON EDISON SERVICE BOX: 19349 (Continued) **1016450618**

Discr Residue Indicator:	N
Discr Partial Reject Indicator:	N
Discr Full Reject Indicator:	N
Manifest Ref Number:	Not reported
Alt Facility RCRA ID:	Not reported
Alt Facility Sign Date:	Not reported
MGMT Method Type Code:	H110
Waste Code:	Not reported
Waste Code:	Not reported
Waste Code:	Not reported
Waste Code:	Not reported
Waste Code:	Not reported
Waste Code:	Not reported
Quantity:	1000
Units:	P - Pounds
Number of Containers:	1
Container Type:	TT - Cargo tank, tank trucks
Handling Method:	T Chemical, physical, or biological treatment.
Specific Gravity:	1
Waste Code:	D008
Waste Code 1_2:	Not reported
Waste Code 1_3:	Not reported
Waste Code 1_4:	Not reported
Waste Code 1_5:	Not reported
Waste Code 1_6:	Not reported

M208 **NYNEX** **NY MANIFEST** **1009234578**
SW **117 ST & 1 AVE** **N/A**
1/8-1/4 **NEW YORK, NY**
0.154 mi.
815 ft. **Site 17 of 24 in cluster M**

Relative:
Higher

Actual:
12 ft.

NY MANIFEST:

Name:	NYNEX
Address:	117 ST & 1 AVE
City,State,Zip:	NEW YORK, NY
Country:	USA
EPA ID:	NYP000932806
Facility Status:	Not reported
Location Address 1:	117 ST & 1 AVE
Code:	BP
Location Address 2:	Not reported
Total Tanks:	Not reported
Location City:	NEW YORK
Location State:	NY
Location Zip:	Not reported
Location Zip 4:	Not reported

NY MANIFEST:

EPAID:	NYP000932806
Mailing Name:	NYNEX
Mailing Contact:	V. ORCHIER
Mailing Address 1:	221 E 37TH ST
Mailing Address 2:	Not reported
Mailing City:	NEW YORK
Mailing State:	NY
Mailing Zip:	10016

NYNEX (Continued) **1009234578**

Mailing Zip 4: Not reported
Mailing Country: USA
Mailing Phone: 2123387126

M209 **CON EDISON** **RCRA NonGen / NLR** **1014396041**
SW **E 117TH ST & 1ST AVE** **NYP004182218**
1/8-1/4 **NEW YORK, NY 10035**
0.154 mi.
815 ft. **Site 18 of 24 in cluster M**

Relative: **Higher**
Actual: **12 ft.**

RCRA NonGen / NLR:

Date Form Received by Agency:		20160601
Handler Name:	CON EDISON	
Handler Address:		E 117TH ST & 1ST AVE
Handler City,State,Zip:		NEW YORK, NY 10035
EPA ID:		NYP004182218
Contact Name:		STEVEN MARTIS
Contact Address:		Not reported
Contact City,State,Zip:		Not reported
Contact Telephone:		917-416-5423
Contact Fax:		Not reported
Contact Email:		Not reported
Contact Title:		Not reported
EPA Region:		02
Land Type:		Private
Federal Waste Generator Description:		Not a generator, verified
Non-Notifier:		Not reported
Biennial Report Cycle:		Not reported
Accessibility:		Not reported
Active Site Indicator:		Not reported
State District Owner:		NY
State District:		NYSDEC R2
Mailing Address:		4 IRVING PL, RM 828
Mailing City,State,Zip:		NEW YORK, NY 10003
Owner Name:		Not reported
Owner Type:		Not reported
Operator Name:		Not reported
Operator Type:		Not reported
Short-Term Generator Activity:		No
Importer Activity:		No
Mixed Waste Generator:		No
Transporter Activity:		No
Transfer Facility Activity:		No
Recycler Activity with Storage:		No
Small Quantity On-Site Burner Exemption:		No
Smelting Melting and Refining Furnace Exemption:		No
Underground Injection Control:		No
Off-Site Waste Receipt:		No
Universal Waste Indicator:		No
Universal Waste Destination Facility:		No
Federal Universal Waste:		No
Active Site Fed-Reg Treatment Storage and Disposal Facility:		Not reported
Active Site Converter Treatment storage and Disposal Facility:		Not reported
Active Site State-Reg Treatment Storage and Disposal Facility:		Not reported
Active Site State-Reg Handler:		---
Federal Facility Indicator:		Not reported
Hazardous Secondary Material Indicator:		NN

CON EDISON (Continued) **1014396041**

Sub-Part K Indicator:	Not reported
Commercial TSD Indicator:	No
Treatment Storage and Disposal Type:	Not reported
2018 GPRA Permit Baseline:	Not on the Baseline
2018 GPRA Renewals Baseline:	Not on the Baseline
Permit Renewals Workload Universe:	Not reported
Permit Workload Universe:	Not reported
Permit Progress Universe:	Not reported
Post-Closure Workload Universe:	Not reported
Closure Workload Universe:	Not reported
202 GPRA Corrective Action Baseline:	No
Corrective Action Workload Universe:	No
Subject to Corrective Action Universe:	No
Non-TSDFs Where RCRA CA has Been Imposed Universe:	No
TSDFs Potentially Subject to CA Under 3004 (u)/(v) Universe:	No
TSDFs Only Subject to CA under Discretionary Auth Universe:	No
Corrective Action Priority Ranking:	No NCAPS ranking
Environmental Control Indicator:	No
Institutional Control Indicator:	No
Human Exposure Controls Indicator:	N/A
Groundwater Controls Indicator:	N/A
Operating TSDF Universe:	Not reported
Full Enforcement Universe:	Not reported
Significant Non-Complier Universe:	No
Unaddressed Significant Non-Complier Universe:	No
Addressed Significant Non-Complier Universe:	No
Significant Non-Complier With a Compliance Schedule Universe:	No
Financial Assurance Required:	Not reported
Handler Date of Last Change:	20160929
Recognized Trader-Importer:	No
Recognized Trader-Exporter:	No
Importer of Spent Lead Acid Batteries:	No
Exporter of Spent Lead Acid Batteries:	No
Recycler Activity Without Storage:	Not reported
Manifest Broker:	Not reported
Sub-Part P Indicator:	No

Historic Generators:

Receive Date:	20090625
Handler Name: CON EDISON	
Federal Waste Generator Description:	Conditionally Exempt Small Quantity Generator
State District Owner:	NY
Large Quantity Handler of Universal Waste:	No
Recognized Trader Importer:	No
Recognized Trader Exporter:	No
Spent Lead Acid Battery Importer:	No
Spent Lead Acid Battery Exporter:	No
Current Record:	No
Non Storage Recycler Activity:	Not reported
Electronic Manifest Broker:	Not reported

Receive Date:	20160601
Handler Name: CON EDISON	
Federal Waste Generator Description:	Not a generator, verified
State District Owner:	NY
Large Quantity Handler of Universal Waste:	No

CON EDISON (Continued) **1014396041**

Recognized Trader Importer: No
Recognized Trader Exporter: No
Spent Lead Acid Battery Importer: No
Spent Lead Acid Battery Exporter: No
Current Record: Yes
Non Storage Recycler Activity: Not reported
Electronic Manifest Broker: Not reported

List of NAICS Codes and Descriptions:
NAICS Codes: No NAICS Codes Found

Facility Has Received Notices of Violations:
Violations: No Violations Found

Evaluation Action Summary:
Evaluations: No Evaluations Found

M210 **CON EDISON MANHOLE 00089** **RCRA NonGen / NLR** **1014926147**
SW **E 117TH ST &1ST AVE SW COR** **NJ MANIFEST** **NYP004238719**
1/8-1/4 **NEW YORK, NY 10035** **NY MANIFEST**
0.155 mi.
817 ft. **Site 19 of 24 in cluster M**

Relative:
Higher

Actual:
12 ft.

RCRA NonGen / NLR:
Date Form Received by Agency: 20110820
Handler Name: CON EDISON MANHOLE 00089
Handler Address: E 117TH ST &1ST AVE SW COR
Handler City,State,Zip: NEW YORK, NY 10035
EPA ID: NYP004238719
Contact Name: MEGAN KUDLACK
Contact Address: Not reported
Contact City,State,Zip: Not reported
Contact Telephone: 212-427-1277
Contact Fax: Not reported
Contact Email: Not reported
Contact Title: ADMINISTRATIVE ASSISTANT L1-2
EPA Region: 02
Land Type: Private
Federal Waste Generator Description: Not a generator, verified
Non-Notifier: Not reported
Biennial Report Cycle: Not reported
Accessibility: Not reported
Active Site Indicator: Not reported
State District Owner: NY
State District: NYSDEC R2
Mailing Address: 4 IRVING PL, RM 828
Mailing City,State,Zip: NEW YORK, NY 10003
Owner Name: Not reported
Owner Type: Not reported
Operator Name: Not reported
Operator Type: Not reported
Short-Term Generator Activity: No
Importer Activity: No
Mixed Waste Generator: No
Transporter Activity: No

CON EDISON MANHOLE 00089 (Continued) **1014926147**

Transfer Facility Activity:	No
Recycler Activity with Storage:	No
Small Quantity On-Site Burner Exemption:	No
Smelting Melting and Refining Furnace Exemption:	No
Underground Injection Control:	No
Off-Site Waste Receipt:	No
Universal Waste Indicator:	No
Universal Waste Destination Facility:	No
Federal Universal Waste:	No
Active Site Fed-Reg Treatment Storage and Disposal Facility:	Not reported
Active Site Converter Treatment storage and Disposal Facility:	Not reported
Active Site State-Reg Treatment Storage and Disposal Facility:	Not reported
Active Site State-Reg Handler:	---
Federal Facility Indicator:	Not reported
Hazardous Secondary Material Indicator:	NN
Sub-Part K Indicator:	Not reported
Commercial TSD Indicator:	No
Treatment Storage and Disposal Type:	Not reported
2018 GPRA Permit Baseline:	Not on the Baseline
2018 GPRA Renewals Baseline:	Not on the Baseline
Permit Renewals Workload Universe:	Not reported
Permit Workload Universe:	Not reported
Permit Progress Universe:	Not reported
Post-Closure Workload Universe:	Not reported
Closure Workload Universe:	Not reported
202 GPRA Corrective Action Baseline:	No
Corrective Action Workload Universe:	No
Subject to Corrective Action Universe:	No
Non-TSDFs Where RCRA CA has Been Imposed Universe:	No
TSDFs Potentially Subject to CA Under 3004 (u)/(v) Universe:	No
TSDFs Only Subject to CA under Discretionary Auth Universe:	No
Corrective Action Priority Ranking:	No NCAPS ranking
Environmental Control Indicator:	No
Institutional Control Indicator:	No
Human Exposure Controls Indicator:	N/A
Groundwater Controls Indicator:	N/A
Operating TSDF Universe:	Not reported
Full Enforcement Universe:	Not reported
Significant Non-Complier Universe:	No
Unaddressed Significant Non-Complier Universe:	No
Addressed Significant Non-Complier Universe:	No
Significant Non-Complier With a Compliance Schedule Universe:	No
Financial Assurance Required:	Not reported
Handler Date of Last Change:	20111206
Recognized Trader-Importer:	No
Recognized Trader-Exporter:	No
Importer of Spent Lead Acid Batteries:	No
Exporter of Spent Lead Acid Batteries:	No
Recycler Activity Without Storage:	Not reported
Manifest Broker:	Not reported
Sub-Part P Indicator:	No

Historic Generators:

Receive Date:	20110721
Handler Name:	CON EDISON MANHOLE 00089
Federal Waste Generator Description:	Conditionally Exempt Small Quantity Generator

CON EDISON MANHOLE 00089 (Continued) **1014926147**

State District Owner: NY
Large Quantity Handler of Universal Waste: No
Recognized Trader Importer: No
Recognized Trader Exporter: No
Spent Lead Acid Battery Importer: No
Spent Lead Acid Battery Exporter: No
Current Record: No
Non Storage Recycler Activity: Not reported
Electronic Manifest Broker: Not reported

Receive Date: 20110820
Handler Name: CON EDISON MANHOLE 00089
Federal Waste Generator Description: Not a generator, verified
State District Owner: NY
Large Quantity Handler of Universal Waste: No
Recognized Trader Importer: No
Recognized Trader Exporter: No
Spent Lead Acid Battery Importer: No
Spent Lead Acid Battery Exporter: No
Current Record: Yes
Non Storage Recycler Activity: Not reported
Electronic Manifest Broker: Not reported

List of NAICS Codes and Descriptions:
NAICS Codes: No NAICS Codes Found

Facility Has Received Notices of Violations:
Violations: No Violations Found

Evaluation Action Summary:
Evaluations: No Evaluations Found

NJ MANIFEST:
EPA Id: NYP004238719
Mail Address: 4 IRVING PL, RM 828
Mail City/State/Zip: NEW YORK, NY 10003
Facility Phone: Not reported
Emergency Phone: Not reported
Contact: MEGAN KUDLACK
Comments: Not reported
SIC Code: Not reported
County: NY061
Municipal: Not reported
Previous EPA Id: Not reported
Gen Flag: Not reported
Trans Flag: Not reported
TSDF Flag: Not reported
Name Change: Not reported
Date Change: Not reported

Manifest:
Manifest Number: 007019461JJK
EPA ID: NYP004238719
Date Shipped: 7/21/2011
TSDF EPA ID: NJD002200046

CON EDISON MANHOLE 00089 (Continued) **1014926147**

Transporter EPA ID:	NJ0000027193
Transporter 2 EPA ID:	Not reported
Transporter 3 EPA ID:	Not reported
Transporter 4 EPA ID:	Not reported
Transporter 5 EPA ID:	Not reported
Transporter 6 EPA ID:	Not reported
Transporter 7 EPA ID:	Not reported
Transporter 8 EPA ID:	Not reported
Transporter 9 EPA ID:	Not reported
Transporter 10 EPA ID:	Not reported
Date Trans1 Transported Waste:	Not reported
Date Trans2 Transported Waste:	Not reported
Date Trans3 Transported Waste:	Not reported
Date Trans4 Transported Waste:	Not reported
Date Trans5 Transported Waste:	Not reported
Date Trans6 Transported Waste:	Not reported
Date Trans7 Transported Waste:	Not reported
Date Trans8 Transported Waste:	Not reported
Date Trans9 Transported Waste:	Not reported
Date Trans10 Transported Waste:	Not reported
Date TSDF Received Waste:	Not reported
TSDF EPA Facility Name:	Not reported
QTY Units:	Not reported
Transporter SEQ ID:	Not reported
Transporter-1 Date:	Not reported
Waste SEQ ID:	Not reported
Waste Type Code 2:	Not reported
Waste Type Code 3:	Not reported
Waste Type Code 4:	Not reported
Waste Type Code 5:	Not reported
Waste Type Code 6:	Not reported
Date Accepted:	Not reported
Manifest Discrepancy Type:	Not reported
Data Entry Number:	Not reported
Was Load Rejected:	NEW YORK, NY 10003
Reason Load Was Rejected:	Not reported

Waste:

Manifest Year:	Not reported
Waste Code:	D008
Hand Code:	H111
Quantity:	2,000.00 Pounds

NY MANIFEST:

Name:	CONSOLIDATED EDISON - MH 89
Address:	E 117TH ST &1ST AVE SW COR
City,State,Zip:	NEW YORK, NY 10035
Country:	USA
EPA ID:	NYP004238719
Facility Status:	Not reported
Location Address 1:	S/W/C 1ST AVE & E 117TH ST
Code:	BP
Location Address 2:	Not reported
Total Tanks:	Not reported

CON EDISON MANHOLE 00089 (Continued) **1014926147**

Location City:	NEW YORK
Location State:	NY
Location Zip:	10035
Location Zip 4:	Not reported

NY MANIFEST:

EPAID:	NYP004238719
Mailing Name:	CONSOLIDATED EDISON - MH 89
Mailing Contact:	TOM TEELING
Mailing Address 1:	4 IRVING PLACE RM 828
Mailing Address 2:	Not reported
Mailing City:	NEW YORK
Mailing State:	NY
Mailing Zip:	10003
Mailing Zip 4:	Not reported
Mailing Country:	USA
Mailing Phone:	2124603770

NY MANIFEST:

Document ID:	Not reported
Manifest Status:	Not reported
seq:	Not reported
Year:	2018
Trans1 State ID:	NJ0000027193
Trans2 State ID:	Not reported
Generator Ship Date:	07/21/2011
Trans1 Recv Date:	07/21/2011
Trans2 Recv Date:	Not reported
TSD Site Recv Date:	07/21/2011
Part A Recv Date:	Not reported
Part B Recv Date:	Not reported
Generator EPA ID:	NYP004238719
Trans1 EPA ID:	Not reported
Trans2 EPA ID:	Not reported
TSDF ID 1:	NJD002200046
TSDF ID 2:	Not reported
Manifest Tracking Number:	007019461JJK
Import Indicator:	N
Export Indicator:	N
Discr Quantity Indicator:	N
Discr Type Indicator:	N
Discr Residue Indicator:	N
Discr Partial Reject Indicator:	N
Discr Full Reject Indicator:	N
Manifest Ref Number:	Not reported
Alt Facility RCRA ID:	Not reported
Alt Facility Sign Date:	Not reported
MGMT Method Type Code:	H111
Waste Code:	Not reported
Waste Code:	Not reported
Waste Code:	Not reported
Waste Code:	Not reported
Waste Code:	Not reported
Waste Code:	Not reported
Quantity:	2000
Units:	P - Pounds
Number of Containers:	1

CON EDISON MANHOLE 00089 (Continued) **1014926147**

Container Type:	TT - Cargo tank, tank trucks
Handling Method:	T Chemical, physical, or biological treatment.
Specific Gravity:	1
Waste Code:	D008
Waste Code 1_2:	Not reported
Waste Code 1_3:	Not reported
Waste Code 1_4:	Not reported
Waste Code 1_5:	Not reported
Waste Code 1_6:	Not reported

M211 **CON EDISON SERVICE BOX 53834** **RCRA NonGen / NLR** **1015746958**
SW **E 117TH ST & 1ST AVE NW COR** **NY MANIFEST** **NYP004249593**
1/8-1/4 **NEW YORK, NY 10035**
0.155 mi.
817 ft. **Site 20 of 24 in cluster M**

Relative: **Higher**
Actual: **12 ft.**

RCRA NonGen / NLR:

Date Form Received by Agency:	20120412
Handler Name:	CON EDISON SERVICE BOX 53834
Handler Address:	E 117TH ST & 1ST AVE NW COR
Handler City,State,Zip:	NEW YORK, NY 10035
EPA ID:	NYP004249593
Contact Name:	JUAN RODRIGUEZ
Contact Address:	Not reported
Contact City,State,Zip:	Not reported
Contact Telephone:	347-865-5931
Contact Fax:	Not reported
Contact Email:	Not reported
Contact Title:	OPERATING SUPERVISOR
EPA Region:	02
Land Type:	Private
Federal Waste Generator Description:	Not a generator, verified
Non-Notifier:	Not reported
Biennial Report Cycle:	Not reported
Accessibility:	Not reported
Active Site Indicator:	Not reported
State District Owner:	NY
State District:	NYSDEC R2
Mailing Address:	4 IRVING PL, RM 828
Mailing City,State,Zip:	NEW YORK, NY 10003
Owner Name:	Not reported
Owner Type:	Not reported
Operator Name:	Not reported
Operator Type:	Not reported
Short-Term Generator Activity:	No
Importer Activity:	No
Mixed Waste Generator:	No
Transporter Activity:	No
Transfer Facility Activity:	No
Recycler Activity with Storage:	No
Small Quantity On-Site Burner Exemption:	No
Smelting Melting and Refining Furnace Exemption:	No
Underground Injection Control:	No
Off-Site Waste Receipt:	No
Universal Waste Indicator:	No
Universal Waste Destination Facility:	No
Federal Universal Waste:	No

CON EDISON SERVICE BOX 53834 (Continued) **1015746958**

Active Site Fed-Reg Treatment Storage and Disposal Facility:	Not reported
Active Site Converter Treatment storage and Disposal Facility:	Not reported
Active Site State-Reg Treatment Storage and Disposal Facility:	Not reported
Active Site State-Reg Handler:	---
Federal Facility Indicator:	Not reported
Hazardous Secondary Material Indicator:	NN
Sub-Part K Indicator:	Not reported
Commercial TSD Indicator:	No
Treatment Storage and Disposal Type:	Not reported
2018 GPRA Permit Baseline:	Not on the Baseline
2018 GPRA Renewals Baseline:	Not on the Baseline
Permit Renewals Workload Universe:	Not reported
Permit Workload Universe:	Not reported
Permit Progress Universe:	Not reported
Post-Closure Workload Universe:	Not reported
Closure Workload Universe:	Not reported
202 GPRA Corrective Action Baseline:	No
Corrective Action Workload Universe:	No
Subject to Corrective Action Universe:	No
Non-TSDFs Where RCRA CA has Been Imposed Universe:	No
TSDFs Potentially Subject to CA Under 3004 (u)/(v) Universe:	No
TSDFs Only Subject to CA under Discretionary Auth Universe:	No
Corrective Action Priority Ranking:	No NCAPS ranking
Environmental Control Indicator:	No
Institutional Control Indicator:	No
Human Exposure Controls Indicator:	N/A
Groundwater Controls Indicator:	N/A
Operating TSDF Universe:	Not reported
Full Enforcement Universe:	Not reported
Significant Non-Complier Universe:	No
Unaddressed Significant Non-Complier Universe:	No
Addressed Significant Non-Complier Universe:	No
Significant Non-Complier With a Compliance Schedule Universe:	No
Financial Assurance Required:	Not reported
Handler Date of Last Change:	20120712
Recognized Trader-Importer:	No
Recognized Trader-Exporter:	No
Importer of Spent Lead Acid Batteries:	No
Exporter of Spent Lead Acid Batteries:	No
Recycler Activity Without Storage:	Not reported
Manifest Broker:	Not reported
Sub-Part P Indicator:	No

Historic Generators:

Receive Date:	20120313
Handler Name:	CON EDISON SERVICE BOX 53834
Federal Waste Generator Description:	Conditionally Exempt Small Quantity Generator
State District Owner:	NY
Large Quantity Handler of Universal Waste:	No
Recognized Trader Importer:	No
Recognized Trader Exporter:	No
Spent Lead Acid Battery Importer:	No
Spent Lead Acid Battery Exporter:	No
Current Record:	No
Non Storage Recycler Activity:	Not reported
Electronic Manifest Broker:	Not reported

CON EDISON SERVICE BOX 53834 (Continued) **1015746958**

Receive Date:	20120412
Handler Name:	CON EDISON SERVICE BOX 53834
Federal Waste Generator Description:	Not a generator, verified
State District Owner:	NY
Large Quantity Handler of Universal Waste:	No
Recognized Trader Importer:	No
Recognized Trader Exporter:	No
Spent Lead Acid Battery Importer:	No
Spent Lead Acid Battery Exporter:	No
Current Record:	Yes
Non Storage Recycler Activity:	Not reported
Electronic Manifest Broker:	Not reported

List of NAICS Codes and Descriptions:

NAICS Codes:	No NAICS Codes Found

Facility Has Received Notices of Violations:

Violations:	No Violations Found

Evaluation Action Summary:

Evaluations:	No Evaluations Found

NY MANIFEST:

Name:	CONSOLIDATED EDISON
Address:	E 117TH ST & 1ST AVE NW COR
City,State,Zip:	NEW YORK, NY 10035
Country:	USA
EPA ID:	NYP004249593
Facility Status:	Not reported
Location Address 1:	N/WC E- 117 ST 1ST AVE
Code:	BP
Location Address 2:	Not reported
Total Tanks:	Not reported
Location City:	NEW YORK
Location State:	NY
Location Zip:	10035
Location Zip 4:	Not reported

NY MANIFEST:

EPAID:	NYP004249593
Mailing Name:	CONSOLIDATED EDISON
Mailing Contact:	TOM TEELING
Mailing Address 1:	4 IRVING PLACE 15TH FLOOR
Mailing Address 2:	Not reported
Mailing City:	NEW YORK
Mailing State:	NY
Mailing Zip:	10003
Mailing Zip 4:	Not reported
Mailing Country:	USA
Mailing Phone:	2124603770

NY MANIFEST:

Document ID:	Not reported
Manifest Status:	Not reported

CON EDISON SERVICE BOX 53834 (Continued) **1015746958**

seq:	Not reported
Year:	2018
Trans1 State ID:	NJ0000027193
Trans2 State ID:	Not reported
Generator Ship Date:	03/13/2012
Trans1 Recv Date:	03/13/2012
Trans2 Recv Date:	Not reported
TSD Site Recv Date:	03/14/2012
Part A Recv Date:	Not reported
Part B Recv Date:	Not reported
Generator EPA ID:	NYP004249593
Trans1 EPA ID:	Not reported
Trans2 EPA ID:	Not reported
TSDF ID 1:	NJD002200046
TSDF ID 2:	Not reported
Manifest Tracking Number:	009203773JJK
Import Indicator:	N
Export Indicator:	N
Discr Quantity Indicator:	N
Discr Type Indicator:	N
Discr Residue Indicator:	N
Discr Partial Reject Indicator:	N
Discr Full Reject Indicator:	N
Manifest Ref Number:	Not reported
Alt Facility RCRA ID:	Not reported
Alt Facility Sign Date:	Not reported
MGMT Method Type Code:	H111
Waste Code:	Not reported
Waste Code:	Not reported
Waste Code:	Not reported
Waste Code:	Not reported
Waste Code:	Not reported
Waste Code:	Not reported
Quantity:	500
Units:	P - Pounds
Number of Containers:	1
Container Type:	TT - Cargo tank, tank trucks
Handling Method:	T Chemical, physical, or biological treatment.
Specific Gravity:	1
Waste Code:	D003
Waste Code 1_2:	Not reported
Waste Code 1_3:	Not reported
Waste Code 1_4:	Not reported
Waste Code 1_5:	Not reported
Waste Code 1_6:	Not reported

S212 **545 EAST 118TH ST/MANH** **NY LTANKS** **S104275645**
SSE **545 EAST 118TH STREET** **N/A**
1/8-1/4 **NEW YORK CITY, NY**
0.155 mi.
819 ft. **Site 3 of 12 in cluster S**

Relative: LTANKS:
Higher

Name:	545 EAST 118TH ST/MANH
Address:	545 EAST 118TH STREET
City,State,Zip:	NEW YORK CITY, NY
Spill Number/Closed Date:	9012286 / 2005-12-28

Actual:
10 ft.

545 EAST 118TH ST/MANH (Continued) **S104275645**

Facility ID:	9012286
Site ID:	77229
Spill Date:	1991-02-26
Spill Cause:	Tank Failure
Spill Source:	Commercial/Industrial
Spill Class:	C3
Cleanup Ceased:	Not reported
SWIS:	3101
Investigator:	rmpiper
Referred To:	Not reported
Reported to Dept:	1991-02-26
CID:	Not reported
Water Affected:	Not reported
Spill Notifier:	DEC
Last Inspection:	Not reported
Recommended Penalty:	False
Meets Standard:	False
UST Involvement:	False
Remediation Phase:	0
Date Entered In Computer:	1991-03-01
Spill Record Last Update:	2006-01-09
Spiller Name:	Not reported
Spiller Company:	Not reported
Spiller Address:	Not reported
Spiller County:	001
Spiller Contact:	Not reported
Spiller Phone:	Not reported
Spiller Extention:	Not reported
DEC Region:	2
DER Facility ID:	72092
DEC Memo:	"Prior to Sept, 2004 data translation this spill Lead_DEC Field was SAWYER 1/25/00 SPOKE TO ANDY RUTKO OF AKRF 212-340-9815. 5 BIG OIL TANKS BEING PUMPED OUT - WATER AND HEAVY OIL MIXTURE. TANKS WILL BE REMOVED WHEN BLDG IS DEMOLISHED IN THE SPRING. ONE-55O GALLON GASOLINE TANK, OUTSIDE THE BUILDING IN THE COURTYARD, WAS PREVIOUSLY FILLED WITH SAND, WILL ALSO BE REMOVED. A WELL WAS PUT IN 3 FEET FROM EAST BOUNDARY OF PROPERTY AT LOCATION OF GASOLINE TANK- NEAR FDR DR. - FOUND CONTAMINATION. SMM. 7/15/03 -AUSTIN - REASSIGNED TO SAWYER, UPON RECEIPT OF 7/14/03 TANK REMOVAL REPORT FROM FPM GROUP 12/28/05- DEC Piper spoke w/ Stephanie Davis of FRP Group. As per our conversation, the site has been accepted into the BCP on aor around Oct 27, 2005. As per DEC Shaminder, the spill should be closed. BCP #C231045"
Remarks:	"POSSIBLE ABANDONED SITE,APPEARED TO BE LEAKING,TANK MAY BE UNCOVERED."

All Materials:

Site ID:	77229
Operable Unit ID:	952053
Operable Unit:	01
Material ID:	428788
Material Code:	0066A
Material Name:	unknown petroleum
Case No.:	Not reported
Material FA:	Petroleum
Quantity:	-1.00
Units:	L
Recovered:	.00

545 EAST 118TH ST/MANH (Continued) **S104275645**

Oxygenate: Not reported

S213 **EAST RIVER PLAZA** **NY UST** **U003749732**
SSE **545 EAST 118TH STREET** **NY AST** **N/A**
1/8-1/4 **NEW YORK, NY 10035**
0.155 mi.
819 ft. **Site 4 of 12 in cluster S**

Relative:
Higher

Actual:
10 ft.

UST:
Name: EAST RIVER PLAZA
Address: 545 EAST 118TH STREET
City,State,Zip: NEW YORK, NY 10035
Id/Status: 2-604708 / Unregulated/Closed
Program Type: PBS
Region: STATE
DEC Region: 2
Expiration Date: N/A
UTM X: 590133.57532
UTM Y: 4516679.15037
Site Type: Manufacturing (Other than Chemical)/Processing

Affiliation Records:
Site Id: 26579
Affiliation Type: Facility Owner
Company Name: TIAGO HOLDINGS LLC % BLUMENFELD DEVELOPMT GRP LTD
Contact Type: Not reported
Contact Name: Not reported
Address1: 6800 JERICHO TURNPIKE
Address2: Not reported
City: SYOSSET
State: NY
Zip Code: 11791
Country Code: 001
Phone: (516) 981-0800
EMail: Not reported
Fax Number: Not reported
Modified By: TRANSLAT
Date Last Modified: 2004-03-04

Site Id: 26579
Affiliation Type: Mail Contact
Company Name: TIAGO HOLDINGS, LLC
Contact Type: Not reported
Contact Name: DAVID BLUMENFELD
Address1: % BLUMENFELD DEVELOPMENT GROUP, LTD.
Address2: 6800 JERICHO TURNPIKE
City: SYOSSET
State: NY
Zip Code: 11791
Country Code: 001
Phone: (516) 981-0800
EMail: Not reported
Fax Number: Not reported
Modified By: TRANSLAT
Date Last Modified: 2004-03-04

Site Id: 26579

EAST RIVER PLAZA (Continued) **U003749732**

Affiliation Type:	Emergency Contact
Company Name:	TIAGO HOLDINGS LLC % BLUMENFELD DEVELOPMT GRP LTD
Contact Type:	Not reported
Contact Name:	DAVID BLUMENFELD
Address1:	Not reported
Address2:	Not reported
City:	Not reported
State:	NN
Zip Code:	Not reported
Country Code:	001
Phone:	(516) 981-0800
EMail:	Not reported
Fax Number:	Not reported
Modified By:	TRANSLAT
Date Last Modified:	2004-03-04

Site Id:	26579
Affiliation Type:	Facility Operator
Company Name:	EAST RIVER PLAZA
Contact Type:	Not reported
Contact Name:	TIAGO HOLDINGS, LLC
Address1:	Not reported
Address2:	Not reported
City:	Not reported
State:	NN
Zip Code:	Not reported
Country Code:	001
Phone:	(516) 921-0800
EMail:	Not reported
Fax Number:	Not reported
Modified By:	NRLOMBAR
Date Last Modified:	2004-08-10

Tank Info:

Tank Number:	01
Tank ID:	163219
Tank Status:	Closed - Removed
Material Name:	Closed - Removed
Capacity Gallons:	5000
Install Date:	Not reported
Date Tank Closed:	01/01/1998
Registered:	True
Tank Location:	Underground
Tank Type:	Steel/carbon steel
Material Code:	2642
Common Name of Substance:	Used Oil (Heating, On-Site Consumption)

Tightness Test Method:	NN
Date Test:	Not reported
Next Test Date:	Not reported
Pipe Model:	Not reported
Modified By:	TRANSLAT
Last Modified:	04/14/2017

Equipment Records:

G03 - Tank Secondary Containment - Vault (w/o access)

EAST RIVER PLAZA (Continued) **U003749732**

H00 - Tank Leak Detection - None
I00 - Overfill - None
F00 - Pipe External Protection - None
B00 - Tank External Protection - None
D01 - Pipe Type - Steel/Carbon Steel/Iron
A00 - Tank Internal Protection - None
J02 - Dispenser - Suction Dispenser
C02 - Pipe Location - Underground/On-ground

Tank Number:	01
Tank ID:	15800
Tank Status:	Closed - Removed
Material Name:	Closed - Removed
Capacity Gallons:	5000
Install Date:	Not reported
Date Tank Closed:	01/01/1998
Registered:	True
Tank Location:	Underground
Tank Type:	Steel/carbon steel
Material Code:	2642
Common Name of Substance:	Used Oil (Heating, On-Site Consumption)
Tightness Test Method:	NN
Date Test:	Not reported
Next Test Date:	Not reported
Pipe Model:	Not reported
Modified By:	TRANSLAT
Last Modified:	04/14/2017

Equipment Records:

J02 - Dispenser - Suction Dispenser
C02 - Pipe Location - Underground/On-ground
A00 - Tank Internal Protection - None
D01 - Pipe Type - Steel/Carbon Steel/Iron
F00 - Pipe External Protection - None
B00 - Tank External Protection - None
G03 - Tank Secondary Containment - Vault (w/o access)
H00 - Tank Leak Detection - None
I00 - Overfill - None

Tank Number:	01-A
Tank ID:	163240
Tank Status:	Closed - Removed
Material Name:	Closed - Removed
Capacity Gallons:	12000
Install Date:	01/01/1924
Date Tank Closed:	05/16/2003
Registered:	True
Tank Location:	Underground
Tank Type:	Steel/carbon steel
Material Code:	0003
Common Name of Substance:	#6 Fuel Oil (On-Site Consumption)
Tightness Test Method:	NN
Date Test:	Not reported
Next Test Date:	Not reported

EAST RIVER PLAZA (Continued) **U003749732**

Pipe Model: Not reported
Modified By: TRANSLAT
Last Modified: 04/14/2017

Equipment Records:

C01 - Pipe Location - Aboveground
H00 - Tank Leak Detection - None
I00 - Overfill - None
B00 - Tank External Protection - None
F00 - Pipe External Protection - None
A00 - Tank Internal Protection - None
D01 - Pipe Type - Steel/Carbon Steel/Iron
G00 - Tank Secondary Containment - None
J02 - Dispenser - Suction Dispenser

Tank Number: 02
Tank ID: 163709
Tank Status: Closed - Removed
Material Name: Closed - Removed
Capacity Gallons: 5000
Install Date: Not reported
Date Tank Closed: 01/01/1998
Registered: True
Tank Location: Underground
Tank Type: Steel/carbon steel
Material Code: 2642
Common Name of Substance: Used Oil (Heating, On-Site Consumption)

Tightness Test Method: NN
Date Test: Not reported
Next Test Date: Not reported
Pipe Model: Not reported
Modified By: TRANSLAT
Last Modified: 04/14/2017

Equipment Records:

J02 - Dispenser - Suction Dispenser
C02 - Pipe Location - Underground/On-ground
A00 - Tank Internal Protection - None
D01 - Pipe Type - Steel/Carbon Steel/Iron
B00 - Tank External Protection - None
F00 - Pipe External Protection - None
G03 - Tank Secondary Containment - Vault (w/o access)
H00 - Tank Leak Detection - None
I00 - Overfill - None

Tank Number: 02
Tank ID: 17227
Tank Status: Closed - Removed
Material Name: Closed - Removed
Capacity Gallons: 5000
Install Date: Not reported
Date Tank Closed: 01/01/1998
Registered: True
Tank Location: Underground
Tank Type: Steel/carbon steel

EAST RIVER PLAZA (Continued) **U003749732**

Material Code: 2642
Common Name of Substance: Used Oil (Heating, On-Site Consumption)

Tightness Test Method: NN
Date Test: Not reported
Next Test Date: Not reported
Pipe Model: Not reported
Modified By: TRANSLAT
Last Modified: 04/14/2017

Equipment Records:

B00 - Tank External Protection - None
F00 - Pipe External Protection - None
C02 - Pipe Location - Underground/On-ground
J02 - Dispenser - Suction Dispenser
G03 - Tank Secondary Containment - Vault (w/o access)
H00 - Tank Leak Detection - None
I00 - Overfill - None
A00 - Tank Internal Protection - None
D01 - Pipe Type - Steel/Carbon Steel/Iron

Tank Number: 02-A
Tank ID: 163011
Tank Status: Closed - Removed
Material Name: Closed - Removed
Capacity Gallons: 12000
Install Date: 01/01/1924
Date Tank Closed: 05/16/2003
Registered: True
Tank Location: Underground
Tank Type: Steel/carbon steel
Material Code: 0003
Common Name of Substance: #6 Fuel Oil (On-Site Consumption)

Tightness Test Method: NN
Date Test: Not reported
Next Test Date: Not reported
Pipe Model: Not reported
Modified By: TRANSLAT
Last Modified: 04/14/2017

Equipment Records:

C01 - Pipe Location - Aboveground
B00 - Tank External Protection - None
F00 - Pipe External Protection - None
H00 - Tank Leak Detection - None
I00 - Overfill - None
G00 - Tank Secondary Containment - None
J02 - Dispenser - Suction Dispenser
A00 - Tank Internal Protection - None
D01 - Pipe Type - Steel/Carbon Steel/Iron

Tank Number: 03
Tank ID: 58702
Tank Status: Closed - Removed
Material Name: Closed - Removed

EAST RIVER PLAZA (Continued) **U003749732**

Capacity Gallons:	12000
Install Date:	01/01/1924
Date Tank Closed:	05/16/2003
Registered:	True
Tank Location:	Underground
Tank Type:	Steel/carbon steel
Material Code:	0003
Common Name of Substance:	#6 Fuel Oil (On-Site Consumption)
Tightness Test Method:	NN
Date Test:	Not reported
Next Test Date:	Not reported
Pipe Model:	Not reported
Modified By:	TRANSLAT
Last Modified:	04/14/2017

Equipment Records:

C01 - Pipe Location - Aboveground
H00 - Tank Leak Detection - None
I00 - Overfill - None
B00 - Tank External Protection - None
F00 - Pipe External Protection - None
A00 - Tank Internal Protection - None
D01 - Pipe Type - Steel/Carbon Steel/Iron
G00 - Tank Secondary Containment - None
J02 - Dispenser - Suction Dispenser

Tank Number:	04
Tank ID:	58703
Tank Status:	Closed - Removed
Material Name:	Closed - Removed
Capacity Gallons:	16000
Install Date:	01/01/1937
Date Tank Closed:	05/16/2003
Registered:	True
Tank Location:	Underground
Tank Type:	Steel/carbon steel
Material Code:	0003
Common Name of Substance:	#6 Fuel Oil (On-Site Consumption)
Tightness Test Method:	NN
Date Test:	Not reported
Next Test Date:	Not reported
Pipe Model:	Not reported
Modified By:	TRANSLAT
Last Modified:	04/14/2017

Equipment Records:

H00 - Tank Leak Detection - None
I00 - Overfill - None
C01 - Pipe Location - Aboveground
F00 - Pipe External Protection - None
B00 - Tank External Protection - None
D01 - Pipe Type - Steel/Carbon Steel/Iron
A00 - Tank Internal Protection - None
G00 - Tank Secondary Containment - None
J02 - Dispenser - Suction Dispenser

EAST RIVER PLAZA (Continued) **U003749732**

Tank Number: 05
Tank ID: 58704
Tank Status: Closed - Removed
Material Name: Closed - Removed
Capacity Gallons: 16000
Install Date: 01/01/1937
Date Tank Closed: 05/16/2003
Registered: True
Tank Location: Underground
Tank Type: Steel/carbon steel
Material Code: 0003
Common Name of Substance: #6 Fuel Oil (On-Site Consumption)

Tightness Test Method: NN
Date Test: Not reported
Next Test Date: Not reported
Pipe Model: Not reported
Modified By: TRANSLAT
Last Modified: 04/14/2017

Equipment Records:

A00 - Tank Internal Protection - None
D01 - Pipe Type - Steel/Carbon Steel/Iron
C01 - Pipe Location - Aboveground
G00 - Tank Secondary Containment - None
J02 - Dispenser - Suction Dispenser
B00 - Tank External Protection - None
F00 - Pipe External Protection - None
H00 - Tank Leak Detection - None
I00 - Overfill - None

Tank Number: 06
Tank ID: 58829
Tank Status: Tank Converted to Non-Regulated Use
Material Name: Tank Converted to Non-Regulated Use
Capacity Gallons: 550
Install Date: Not reported
Date Tank Closed: 02/27/2003
Registered: True
Tank Location: Underground
Tank Type: Steel/carbon steel
Material Code: 9999
Common Name of Substance: Other

Tightness Test Method: NN
Date Test: Not reported
Next Test Date: Not reported
Pipe Model: Not reported
Modified By: TRANSLAT
Last Modified: 04/14/2017

Equipment Records:

G00 - Tank Secondary Containment - None
J02 - Dispenser - Suction Dispenser
C02 - Pipe Location - Underground/On-ground
D01 - Pipe Type - Steel/Carbon Steel/Iron
A00 - Tank Internal Protection - None

EAST RIVER PLAZA (Continued) **U003749732**

F00 - Pipe External Protection - None
B00 - Tank External Protection - None
H00 - Tank Leak Detection - None
I00 - Overfill - None

Tank Number: 06
Tank ID: 58705
Tank Status: Closed - Removed
Material Name: Closed - Removed
Capacity Gallons: 550
Install Date: Not reported
Date Tank Closed: 06/12/2003
Registered: True
Tank Location: Underground
Tank Type: Steel/carbon steel
Material Code: 9999
Common Name of Substance: Other

Tightness Test Method: NN
Date Test: Not reported
Next Test Date: Not reported
Pipe Model: Not reported
Modified By: TRANSLAT
Last Modified: 04/14/2017

Equipment Records:

A00 - Tank Internal Protection - None
D01 - Pipe Type - Steel/Carbon Steel/Iron
B00 - Tank External Protection - None
F00 - Pipe External Protection - None
H00 - Tank Leak Detection - None
I00 - Overfill - None
C02 - Pipe Location - Underground/On-ground
G00 - Tank Secondary Containment - None
J02 - Dispenser - Suction Dispenser

Affiliation Records:

Site Id: 25241
Affiliation Type: Facility Owner
Company Name: TIAGO HOLDINGS, LLD % BLUMENFELD DEVEL. GRP LTD
Contact Type: Not reported
Contact Name: Not reported
Address1: 6800 JERICHO TURNPIKE
Address2: Not reported
City: SYOSSET
State: NY
Zip Code: 11791
Country Code: 001
Phone: (516) 981-0800
EMail: Not reported
Fax Number: Not reported
Modified By: TRANSLAT
Date Last Modified: 2004-03-04

Site Id: 25241
Affiliation Type: Mail Contact

EAST RIVER PLAZA (Continued) **U003749732**

Company Name:	TIAGO HOLDINGS LLC % BLUMENFELD DEVEL. GRP. LTD.
Contact Type:	Not reported
Contact Name:	DAVID BLUMENFELD
Address1:	6800 JERICHO TURNPIKE
Address2:	Not reported
City:	SYOSSET
State:	NY
Zip Code:	11791
Country Code:	001
Phone:	(516) 981-0800
EMail:	Not reported
Fax Number:	Not reported
Modified By:	TRANSLAT
Date Last Modified:	2004-03-04

Site Id:	25241
Affiliation Type:	Facility Operator
Company Name:	EAST RIVER PLAZA
Contact Type:	Not reported
Contact Name:	TIAGO HOLDINGS, LLC
Address1:	Not reported
Address2:	Not reported
City:	Not reported
State:	NN
Zip Code:	Not reported
Country Code:	001
Phone:	(516) 921-0800
EMail:	Not reported
Fax Number:	Not reported
Modified By:	NRLOMBAR
Date Last Modified:	2004-08-10

Site Id:	25241
Affiliation Type:	Emergency Contact
Company Name:	TIAGO HOLDINGS, LLD % BLUMENFELD DEVEL. GRP LTD
Contact Type:	Not reported
Contact Name:	DAVID BLUMENFELD
Address1:	Not reported
Address2:	Not reported
City:	Not reported
State:	NN
Zip Code:	Not reported
Country Code:	001
Phone:	(516) 921-0800
EMail:	Not reported
Fax Number:	Not reported
Modified By:	TRANSLAT
Date Last Modified:	2004-03-04

Tank Info:

Tank Number:	01
Tank ID:	163219
Tank Status:	Closed - Removed
Material Name:	Closed - Removed
Capacity Gallons:	5000
Install Date:	Not reported

EAST RIVER PLAZA (Continued) **U003749732**

Date Tank Closed: 01/01/1998
Registered: True
Tank Location: Underground
Tank Type: Steel/carbon steel
Material Code: 2642
Common Name of Substance: Used Oil (Heating, On-Site Consumption)

Tightness Test Method: NN
Date Test: Not reported
Next Test Date: Not reported
Pipe Model: Not reported
Modified By: TRANSLAT
Last Modified: 04/14/2017

Equipment Records:

G03 - Tank Secondary Containment - Vault (w/o access)
H00 - Tank Leak Detection - None
I00 - Overfill - None
F00 - Pipe External Protection - None
B00 - Tank External Protection - None
D01 - Pipe Type - Steel/Carbon Steel/Iron
A00 - Tank Internal Protection - None
J02 - Dispenser - Suction Dispenser
C02 - Pipe Location - Underground/On-ground

Tank Number: 01
Tank ID: 15800
Tank Status: Closed - Removed
Material Name: Closed - Removed
Capacity Gallons: 5000
Install Date: Not reported
Date Tank Closed: 01/01/1998
Registered: True
Tank Location: Underground
Tank Type: Steel/carbon steel
Material Code: 2642
Common Name of Substance: Used Oil (Heating, On-Site Consumption)

Tightness Test Method: NN
Date Test: Not reported
Next Test Date: Not reported
Pipe Model: Not reported
Modified By: TRANSLAT
Last Modified: 04/14/2017

Equipment Records:

J02 - Dispenser - Suction Dispenser
C02 - Pipe Location - Underground/On-ground
A00 - Tank Internal Protection - None
D01 - Pipe Type - Steel/Carbon Steel/Iron
F00 - Pipe External Protection - None
B00 - Tank External Protection - None
G03 - Tank Secondary Containment - Vault (w/o access)
H00 - Tank Leak Detection - None
I00 - Overfill - None

EAST RIVER PLAZA (Continued) **U003749732**

Tank Number: 01-A
Tank ID: 163240
Tank Status: Closed - Removed
Material Name: Closed - Removed
Capacity Gallons: 12000
Install Date: 01/01/1924
Date Tank Closed: 05/16/2003
Registered: True
Tank Location: Underground
Tank Type: Steel/carbon steel
Material Code: 0003
Common Name of Substance: #6 Fuel Oil (On-Site Consumption)

Tightness Test Method: NN
Date Test: Not reported
Next Test Date: Not reported
Pipe Model: Not reported
Modified By: TRANSLAT
Last Modified: 04/14/2017

Equipment Records:

C01 - Pipe Location - Aboveground
H00 - Tank Leak Detection - None
I00 - Overfill - None
B00 - Tank External Protection - None
F00 - Pipe External Protection - None
A00 - Tank Internal Protection - None
D01 - Pipe Type - Steel/Carbon Steel/Iron
G00 - Tank Secondary Containment - None
J02 - Dispenser - Suction Dispenser

Tank Number: 02
Tank ID: 163709
Tank Status: Closed - Removed
Material Name: Closed - Removed
Capacity Gallons: 5000
Install Date: Not reported
Date Tank Closed: 01/01/1998
Registered: True
Tank Location: Underground
Tank Type: Steel/carbon steel
Material Code: 2642
Common Name of Substance: Used Oil (Heating, On-Site Consumption)

Tightness Test Method: NN
Date Test: Not reported
Next Test Date: Not reported
Pipe Model: Not reported
Modified By: TRANSLAT
Last Modified: 04/14/2017

Equipment Records:

J02 - Dispenser - Suction Dispenser
C02 - Pipe Location - Underground/On-ground
A00 - Tank Internal Protection - None
D01 - Pipe Type - Steel/Carbon Steel/Iron
B00 - Tank External Protection - None

EAST RIVER PLAZA (Continued) **U003749732**

F00 - Pipe External Protection - None
G03 - Tank Secondary Containment - Vault (w/o access)
H00 - Tank Leak Detection - None
I00 - Overfill - None

Tank Number: 02
Tank ID: 17227
Tank Status: Closed - Removed
Material Name: Closed - Removed
Capacity Gallons: 5000
Install Date: Not reported
Date Tank Closed: 01/01/1998
Registered: True
Tank Location: Underground
Tank Type: Steel/carbon steel
Material Code: 2642
Common Name of Substance: Used Oil (Heating, On-Site Consumption)

Tightness Test Method: NN
Date Test: Not reported
Next Test Date: Not reported
Pipe Model: Not reported
Modified By: TRANSLAT
Last Modified: 04/14/2017

Equipment Records:

B00 - Tank External Protection - None
F00 - Pipe External Protection - None
C02 - Pipe Location - Underground/On-ground
J02 - Dispenser - Suction Dispenser
G03 - Tank Secondary Containment - Vault (w/o access)
H00 - Tank Leak Detection - None
I00 - Overfill - None
A00 - Tank Internal Protection - None
D01 - Pipe Type - Steel/Carbon Steel/Iron

Tank Number: 02-A
Tank ID: 163011
Tank Status: Closed - Removed
Material Name: Closed - Removed
Capacity Gallons: 12000
Install Date: 01/01/1924
Date Tank Closed: 05/16/2003
Registered: True
Tank Location: Underground
Tank Type: Steel/carbon steel
Material Code: 0003
Common Name of Substance: #6 Fuel Oil (On-Site Consumption)

Tightness Test Method: NN
Date Test: Not reported
Next Test Date: Not reported
Pipe Model: Not reported
Modified By: TRANSLAT
Last Modified: 04/14/2017

EAST RIVER PLAZA (Continued) **U003749732**

Equipment Records:

C01 - Pipe Location - Aboveground
B00 - Tank External Protection - None
F00 - Pipe External Protection - None
H00 - Tank Leak Detection - None
I00 - Overfill - None
G00 - Tank Secondary Containment - None
J02 - Dispenser - Suction Dispenser
A00 - Tank Internal Protection - None
D01 - Pipe Type - Steel/Carbon Steel/Iron

Tank Number: 03
Tank ID: 58702
Tank Status: Closed - Removed
Material Name: Closed - Removed
Capacity Gallons: 12000
Install Date: 01/01/1924
Date Tank Closed: 05/16/2003
Registered: True
Tank Location: Underground
Tank Type: Steel/carbon steel
Material Code: 0003
Common Name of Substance: #6 Fuel Oil (On-Site Consumption)

Tightness Test Method: NN
Date Test: Not reported
Next Test Date: Not reported
Pipe Model: Not reported
Modified By: TRANSLAT
Last Modified: 04/14/2017

Equipment Records:

C01 - Pipe Location - Aboveground
H00 - Tank Leak Detection - None
I00 - Overfill - None
B00 - Tank External Protection - None
F00 - Pipe External Protection - None
A00 - Tank Internal Protection - None
D01 - Pipe Type - Steel/Carbon Steel/Iron
G00 - Tank Secondary Containment - None
J02 - Dispenser - Suction Dispenser

Tank Number: 04
Tank ID: 58703
Tank Status: Closed - Removed
Material Name: Closed - Removed
Capacity Gallons: 16000
Install Date: 01/01/1937
Date Tank Closed: 05/16/2003
Registered: True
Tank Location: Underground
Tank Type: Steel/carbon steel
Material Code: 0003
Common Name of Substance: #6 Fuel Oil (On-Site Consumption)

EAST RIVER PLAZA (Continued) **U003749732**

Tightness Test Method: NN
Date Test: Not reported
Next Test Date: Not reported
Pipe Model: Not reported
Modified By: TRANSLAT
Last Modified: 04/14/2017

Equipment Records:

H00 - Tank Leak Detection - None
I00 - Overfill - None
C01 - Pipe Location - Aboveground
F00 - Pipe External Protection - None
B00 - Tank External Protection - None
D01 - Pipe Type - Steel/Carbon Steel/Iron
A00 - Tank Internal Protection - None
G00 - Tank Secondary Containment - None
J02 - Dispenser - Suction Dispenser

Tank Number: 05
Tank ID: 58704
Tank Status: Closed - Removed
Material Name: Closed - Removed
Capacity Gallons: 16000
Install Date: 01/01/1937
Date Tank Closed: 05/16/2003
Registered: True
Tank Location: Underground
Tank Type: Steel/carbon steel
Material Code: 0003
Common Name of Substance: #6 Fuel Oil (On-Site Consumption)

Tightness Test Method: NN
Date Test: Not reported
Next Test Date: Not reported
Pipe Model: Not reported
Modified By: TRANSLAT
Last Modified: 04/14/2017

Equipment Records:

A00 - Tank Internal Protection - None
D01 - Pipe Type - Steel/Carbon Steel/Iron
C01 - Pipe Location - Aboveground
G00 - Tank Secondary Containment - None
J02 - Dispenser - Suction Dispenser
B00 - Tank External Protection - None
F00 - Pipe External Protection - None
H00 - Tank Leak Detection - None
I00 - Overfill - None

Tank Number: 06
Tank ID: 58829
Tank Status: Tank Converted to Non-Regulated Use
Material Name: Tank Converted to Non-Regulated Use
Capacity Gallons: 550
Install Date: Not reported
Date Tank Closed: 02/27/2003

EAST RIVER PLAZA (Continued) **U003749732**

Registered: True
Tank Location: Underground
Tank Type: Steel/carbon steel
Material Code: 9999
Common Name of Substance: Other

Tightness Test Method: NN
Date Test: Not reported
Next Test Date: Not reported
Pipe Model: Not reported
Modified By: TRANSLAT
Last Modified: 04/14/2017

Equipment Records:

G00 - Tank Secondary Containment - None
J02 - Dispenser - Suction Dispenser
C02 - Pipe Location - Underground/On-ground
D01 - Pipe Type - Steel/Carbon Steel/Iron
A00 - Tank Internal Protection - None
F00 - Pipe External Protection - None
B00 - Tank External Protection - None
H00 - Tank Leak Detection - None
I00 - Overfill - None

Tank Number: 06
Tank ID: 58705
Tank Status: Closed - Removed
Material Name: Closed - Removed
Capacity Gallons: 550
Install Date: Not reported
Date Tank Closed: 06/12/2003
Registered: True
Tank Location: Underground
Tank Type: Steel/carbon steel
Material Code: 9999
Common Name of Substance: Other

Tightness Test Method: NN
Date Test: Not reported
Next Test Date: Not reported
Pipe Model: Not reported
Modified By: TRANSLAT
Last Modified: 04/14/2017

Equipment Records:

A00 - Tank Internal Protection - None
D01 - Pipe Type - Steel/Carbon Steel/Iron
B00 - Tank External Protection - None
F00 - Pipe External Protection - None
H00 - Tank Leak Detection - None
I00 - Overfill - None
C02 - Pipe Location - Underground/On-ground
G00 - Tank Secondary Containment - None
J02 - Dispenser - Suction Dispenser

AST:
Name: EAST RIVER PLAZA

EAST RIVER PLAZA (Continued) **U003749732**

Address: 545 EAST 118TH STREET
City,State,Zip: NEW YORK, NY 10035
Region: STATE
DEC Region: 2
Site Status: Inactive
Facility Id: 2-603321
Program Type: PBS
UTM X: 590203.71238
UTM Y: 4516669.60809
Expiration Date: N/A
Site Type: Manufacturing (Other than Chemical)/Processing

Affiliation Records:

Site Id: 25241
Affiliation Type: Facility Owner
Company Name: TIAGO HOLDINGS, LLD % BLUMENFELD DEVEL. GRP LTD
Contact Type: Not reported
Contact Name: Not reported
Address1: 6800 JERICHO TURNPIKE
Address2: Not reported
City: SYOSSET
State: NY
Zip Code: 11791
Country Code: 001
Phone: (516) 981-0800
EMail: Not reported
Fax Number: Not reported
Modified By: TRANSLAT
Date Last Modified: 2004-03-04

Site Id: 25241
Affiliation Type: Mail Contact
Company Name: TIAGO HOLDINGS LLC % BLUMENFELD DEVEL. GRP. LTD.
Contact Type: Not reported
Contact Name: DAVID BLUMENFELD
Address1: 6800 JERICHO TURNPIKE
Address2: Not reported
City: SYOSSET
State: NY
Zip Code: 11791
Country Code: 001
Phone: (516) 981-0800
EMail: Not reported
Fax Number: Not reported
Modified By: TRANSLAT
Date Last Modified: 2004-03-04

Site Id: 25241
Affiliation Type: Facility Operator
Company Name: EAST RIVER PLAZA
Contact Type: Not reported
Contact Name: TIAGO HOLDINGS, LLC
Address1: Not reported
Address2: Not reported
City: Not reported
State: NN
Zip Code: Not reported
Country Code: 001

EAST RIVER PLAZA (Continued) **U003749732**

Phone:	(516) 921-0800
EMail:	Not reported
Fax Number:	Not reported
Modified By:	NRLOMBAR
Date Last Modified:	2004-08-10
Site Id:	25241
Affiliation Type:	Emergency Contact
Company Name:	TIAGO HOLDINGS, LLD % BLUMENFELD DEVEL. GRP LTD
Contact Type:	Not reported
Contact Name:	DAVID BLUMENFELD
Address1:	Not reported
Address2:	Not reported
City:	Not reported
State:	NN
Zip Code:	Not reported
Country Code:	001
Phone:	(516) 921-0800
EMail:	Not reported
Fax Number:	Not reported
Modified By:	TRANSLAT
Date Last Modified:	2004-03-04

Tank Info:

Tank Number:	01-A
Tank Id:	163679
Material Code:	0003
Common Name of Substance:	#6 Fuel Oil (On-Site Consumption)

Equipment Records:

	G00 - Tank Secondary Containment - None
	J02 - Dispenser - Suction Dispenser
	C01 - Pipe Location - Aboveground
	A00 - Tank Internal Protection - None
	D01 - Pipe Type - Steel/Carbon Steel/Iron
	F00 - Pipe External Protection - None
	B00 - Tank External Protection - None
	H00 - Tank Leak Detection - None
	I00 - Overfill - None
Tank Location:	Aboveground in subterranean vault with access for inspections.....
	Tank in subterranean vault but accessible for inspection.
Tank Type:	Steel/Carbon Steel/Iron
Tank Status:	Closed - Removed
Pipe Model:	Not reported
Install Date:	01/01/1924
Capacity Gallons:	12000
Tightness Test Method:	NN
Date Test:	Not reported
Next Test Date:	Not reported
Date Tank Closed:	05/16/2003
Register:	True
Modified By:	TRANSLAT
Last Modified:	04/14/2017
Material Name:	#6 fuel oil (on-site consumption)

EAST RIVER PLAZA (Continued) **U003749732**

Tank Number: 02-A
Tank Id: 163721
Material Code: 0003
Common Name of Substance: #6 Fuel Oil (On-Site Consumption)

Equipment Records:
G00 - Tank Secondary Containment - None
J02 - Dispenser - Suction Dispenser
C01 - Pipe Location - Aboveground
A00 - Tank Internal Protection - None
D01 - Pipe Type - Steel/Carbon Steel/Iron
B00 - Tank External Protection - None
F00 - Pipe External Protection - None
H00 - Tank Leak Detection - None
I00 - Overfill - None

Tank Location: Aboveground in subterranean vault with access for inspections.....
Tank in subterranean vault but accessible for inspection.
Tank Type: Steel/Carbon Steel/Iron
Tank Status: Closed - Removed
Pipe Model: Not reported
Install Date: 01/01/1924
Capacity Gallons: 12000
Tightness Test Method: NN
Date Test: Not reported
Next Test Date: Not reported
Date Tank Closed: 05/16/2003
Register: True
Modified By: TRANSLAT
Last Modified: 04/14/2017
Material Name: #6 fuel oil (on-site consumption)

Tank Number: 03
Tank Id: 58826
Material Code: 0003
Common Name of Substance: #6 Fuel Oil (On-Site Consumption)

Equipment Records:
J02 - Dispenser - Suction Dispenser
G00 - Tank Secondary Containment - None
C01 - Pipe Location - Aboveground
D01 - Pipe Type - Steel/Carbon Steel/Iron
A00 - Tank Internal Protection - None
B00 - Tank External Protection - None
F00 - Pipe External Protection - None
I00 - Overfill - None
H00 - Tank Leak Detection - None

Tank Location: Aboveground in subterranean vault with access for inspections.....
Tank in subterranean vault but accessible for inspection.
Tank Type: Steel/Carbon Steel/Iron
Tank Status: Closed - Removed
Pipe Model: Not reported
Install Date: 01/01/1924
Capacity Gallons: 12000
Tightness Test Method: NN
Date Test: Not reported

EAST RIVER PLAZA (Continued) **U003749732**

Next Test Date:	Not reported
Date Tank Closed:	05/16/2003
Register:	True
Modified By:	TRANSLAT
Last Modified:	04/14/2017
Material Name:	#6 fuel oil (on-site consumption)
Tank Number:	04
Tank Id:	58827
Material Code:	0003
Common Name of Substance:	#6 Fuel Oil (On-Site Consumption)

Equipment Records:

G00 - Tank Secondary Containment - None
J02 - Dispenser - Suction Dispenser
C01 - Pipe Location - Aboveground
A00 - Tank Internal Protection - None
D01 - Pipe Type - Steel/Carbon Steel/Iron
B00 - Tank External Protection - None
F00 - Pipe External Protection - None
H00 - Tank Leak Detection - None
I00 - Overfill - None

Tank Location:	Aboveground in subterranean vault with access for inspections..... Tank in subterranean vault but accessible for inspection.
Tank Type:	Steel/Carbon Steel/Iron
Tank Status:	Closed - Removed
Pipe Model:	Not reported
Install Date:	01/01/1937
Capacity Gallons:	16000
Tightness Test Method:	NN
Date Test:	Not reported
Next Test Date:	Not reported
Date Tank Closed:	05/16/2003
Register:	True
Modified By:	TRANSLAT
Last Modified:	04/14/2017
Material Name:	#6 fuel oil (on-site consumption)
Tank Number:	05
Tank Id:	58828
Material Code:	0003
Common Name of Substance:	#6 Fuel Oil (On-Site Consumption)

Equipment Records:

G00 - Tank Secondary Containment - None
J02 - Dispenser - Suction Dispenser
C01 - Pipe Location - Aboveground
A00 - Tank Internal Protection - None
D01 - Pipe Type - Steel/Carbon Steel/Iron
B00 - Tank External Protection - None
F00 - Pipe External Protection - None
H00 - Tank Leak Detection - None
I00 - Overfill - None

Tank Location:	Aboveground in subterranean vault with access for inspections.....

EAST RIVER PLAZA (Continued) **U003749732**

Tank in subterranean vault but accessible for inspection.

Tank Type:	Steel/Carbon Steel/Iron
Tank Status:	Closed - Removed
Pipe Model:	Not reported
Install Date:	01/01/1937
Capacity Gallons:	16000
Tightness Test Method:	NN
Date Test:	Not reported
Next Test Date:	Not reported
Date Tank Closed:	05/16/2003
Register:	True
Modified By:	TRANSLAT
Last Modified:	04/14/2017
Material Name:	#6 fuel oil (on-site consumption)

N214 **CON EDISON** **NY MANIFEST** **S117317339**
West **2314 2ND AVE** **N/A**
1/8-1/4 **NEW YORK, NY 10035**
0.156 mi.
824 ft. **Site 7 of 14 in cluster N**

Relative:
Higher

Actual:
13 ft.

NY MANIFEST:

Name:	CON EDISON
Address:	2314 2ND AVE
City,State,Zip:	NEW YORK, NY 10035
Country:	USA
EPA ID:	NYP004647533
Facility Status:	Not reported
Location Address 1:	2314 2ND AVE
Code:	BP
Location Address 2:	SB 55054
Total Tanks:	Not reported
Location City:	NEW YORK
Location State:	NY
Location Zip:	10035
Location Zip 4:	Not reported

NY MANIFEST:

EPAID:	NYP004647533
Mailing Name:	CON EDISON
Mailing Contact:	CON EDISON
Mailing Address 1:	4 IRVING PL 15TH FL
Mailing Address 2:	Not reported
Mailing City:	NEW YORK
Mailing State:	NY
Mailing Zip:	10003
Mailing Zip 4:	Not reported
Mailing Country:	USA
Mailing Phone:	2124603770

NY MANIFEST:

Document ID:	Not reported
Manifest Status:	Not reported
seq:	Not reported
Year:	2018
Trans1 State ID:	NJD003812047
Trans2 State ID:	Not reported
Generator Ship Date:	09/04/2014

CON EDISON (Continued) **S117317339**

Trans1 Recv Date:	09/04/2014
Trans2 Recv Date:	Not reported
TSD Site Recv Date:	09/08/2014
Part A Recv Date:	Not reported
Part B Recv Date:	Not reported
Generator EPA ID:	NYP004647533
Trans1 EPA ID:	Not reported
Trans2 EPA ID:	Not reported
TSDF ID 1:	NJD991291105
TSDF ID 2:	Not reported
Manifest Tracking Number:	002503348GBF
Import Indicator:	N
Export Indicator:	N
Discr Quantity Indicator:	N
Discr Type Indicator:	N
Discr Residue Indicator:	N
Discr Partial Reject Indicator:	N
Discr Full Reject Indicator:	N
Manifest Ref Number:	Not reported
Alt Facility RCRA ID:	Not reported
Alt Facility Sign Date:	Not reported
MGMT Method Type Code:	H110
Waste Code:	Not reported
Waste Code:	Not reported
Waste Code:	Not reported
Waste Code:	Not reported
Waste Code:	Not reported
Waste Code:	Not reported
Quantity:	500
Units:	P - Pounds
Number of Containers:	1
Container Type:	TT - Cargo tank, tank trucks
Handling Method:	T Chemical, physical, or biological treatment.
Specific Gravity:	1
Waste Code:	D008
Waste Code 1_2:	Not reported
Waste Code 1_3:	Not reported
Waste Code 1_4:	Not reported
Waste Code 1_5:	Not reported
Waste Code 1_6:	Not reported

M215 **CON EDISON SERVICE BOX: 19330** **RCRA NonGen / NLR** **1016450485**
WSW **335 E 117TH ST** **FINDS** **NYP004295101**
1/8-1/4 **NEW YORK, NY 10029** **ECHO**
0.156 mi. **NY MANIFEST**
825 ft. **Site 21 of 24 in cluster M**

Relative: **Higher**
Actual: **12 ft.**

RCRA NonGen / NLR:

Date Form Received by Agency:	20130421
Handler Name:	CON EDISON SERVICE BOX: 19330
Handler Address:	335 E 117TH ST
Handler City,State,Zip:	NEW YORK, NY 10029
EPA ID:	NYP004295101
Contact Name:	JUAN RODRIGUEZ
Contact Address:	Not reported
Contact City,State,Zip:	Not reported
Contact Telephone:	347-865-5931

CON EDISON SERVICE BOX: 19330 (Continued) **1016450485**

Contact Fax:	Not reported
Contact Email:	Not reported
Contact Title:	OPERATING SUPERVISOR
EPA Region:	02
Land Type:	Private
Federal Waste Generator Description:	Not a generator, verified
Non-Notifier:	Not reported
Biennial Report Cycle:	Not reported
Accessibility:	Not reported
Active Site Indicator:	Not reported
State District Owner:	NY
State District:	NYSDEC R2
Mailing Address:	Not reported
Mailing City,State,Zip:	NEW YORK, NY 10003
Owner Name:	Not reported
Owner Type:	Not reported
Operator Name:	Not reported
Operator Type:	Not reported
Short-Term Generator Activity:	No
Importer Activity:	No
Mixed Waste Generator:	No
Transporter Activity:	No
Transfer Facility Activity:	No
Recycler Activity with Storage:	No
Small Quantity On-Site Burner Exemption:	No
Smelting Melting and Refining Furnace Exemption:	No
Underground Injection Control:	No
Off-Site Waste Receipt:	No
Universal Waste Indicator:	No
Universal Waste Destination Facility:	No
Federal Universal Waste:	No
Active Site Fed-Reg Treatment Storage and Disposal Facility:	Not reported
Active Site Converter Treatment storage and Disposal Facility:	Not reported
Active Site State-Reg Treatment Storage and Disposal Facility:	Not reported
Active Site State-Reg Handler:	---
Federal Facility Indicator:	Not reported
Hazardous Secondary Material Indicator:	NN
Sub-Part K Indicator:	Not reported
Commercial TSD Indicator:	No
Treatment Storage and Disposal Type:	Not reported
2018 GPRA Permit Baseline:	Not on the Baseline
2018 GPRA Renewals Baseline:	Not on the Baseline
Permit Renewals Workload Universe:	Not reported
Permit Workload Universe:	Not reported
Permit Progress Universe:	Not reported
Post-Closure Workload Universe:	Not reported
Closure Workload Universe:	Not reported
202 GPRA Corrective Action Baseline:	No
Corrective Action Workload Universe:	No
Subject to Corrective Action Universe:	No
Non-TSDFs Where RCRA CA has Been Imposed Universe:	No
TSDFs Potentially Subject to CA Under 3004 (u)/(v) Universe:	No
TSDFs Only Subject to CA under Discretionary Auth Universe:	No
Corrective Action Priority Ranking:	No NCAPS ranking
Environmental Control Indicator:	No
Institutional Control Indicator:	No
Human Exposure Controls Indicator:	N/A

CON EDISON SERVICE BOX: 19330 (Continued) **1016450485**

Groundwater Controls Indicator:	N/A
Operating TSDF Universe:	Not reported
Full Enforcement Universe:	Not reported
Significant Non-Complier Universe:	No
Unaddressed Significant Non-Complier Universe:	No
Addressed Significant Non-Complier Universe:	No
Significant Non-Complier With a Compliance Schedule Universe:	No
Financial Assurance Required:	Not reported
Handler Date of Last Change:	20130910
Recognized Trader-Importer:	No
Recognized Trader-Exporter:	No
Importer of Spent Lead Acid Batteries:	No
Exporter of Spent Lead Acid Batteries:	No
Recycler Activity Without Storage:	Not reported
Manifest Broker:	Not reported
Sub-Part P Indicator:	No

Historic Generators:

Receive Date:	20130321
Handler Name: CON EDISON SERVICE BOX:	19330
Federal Waste Generator Description:	Conditionally Exempt Small Quantity Generator
State District Owner:	NY
Large Quantity Handler of Universal Waste:	No
Recognized Trader Importer:	No
Recognized Trader Exporter:	No
Spent Lead Acid Battery Importer:	No
Spent Lead Acid Battery Exporter:	No
Current Record:	No
Non Storage Recycler Activity:	Not reported
Electronic Manifest Broker:	Not reported

Receive Date:	20130421
Handler Name: CON EDISON SERVICE BOX:	19330
Federal Waste Generator Description:	Not a generator, verified
State District Owner:	NY
Large Quantity Handler of Universal Waste:	No
Recognized Trader Importer:	No
Recognized Trader Exporter:	No
Spent Lead Acid Battery Importer:	No
Spent Lead Acid Battery Exporter:	No
Current Record:	Yes
Non Storage Recycler Activity:	Not reported
Electronic Manifest Broker:	Not reported

List of NAICS Codes and Descriptions:

NAICS Codes:	No NAICS Codes Found

Facility Has Received Notices of Violations:

Violations:	No Violations Found

Evaluation Action Summary:

Evaluations:	No Evaluations Found

CON EDISON SERVICE BOX: 19330 (Continued) **1016450485**

FINDS:
Registry ID: 110056328488

Click Here:

Environmental Interest/Information System:
RCRAInfo is a national information system that supports the Resource Conservation and Recovery Act (RCRA) program through the tracking of events and activities related to facilities that generate, transport, and treat, store, or dispose of hazardous waste. RCRAInfo allows RCRA program staff to track the notification, permit, compliance, and corrective action activities required under RCRA.

Click this hyperlink while viewing on your computer to access additional FINDS: detail in the EDR Site Report.

ECHO:

Envid:	1016450485
Registry ID:	110056328488
DFR URL:	http://echo.epa.gov/detailed-facility-report?fid=110056328488
Name:	CON EDISON SERVICE BOX: 19330
Address:	335 E 117TH ST
City,State,Zip:	NEW YORK, NY 10029

NY MANIFEST:

Name:	CON EDISON
Address:	335 E 117TH ST
City,State,Zip:	NEW YORK, NY 10029
Country:	USA
EPA ID:	NYP004295101
Facility Status:	Not reported
Location Address 1:	335 E 117TH ST
Code:	BP
Location Address 2:	SERV BOX 19330
Total Tanks:	Not reported
Location City:	NEW YORK
Location State:	NY
Location Zip:	10029
Location Zip 4:	Not reported

NY MANIFEST:

EPAID:	NYP004295101
Mailing Name:	CON EDISON
Mailing Contact:	CON EDISON
Mailing Address 1:	4 IRVING PL 15TH FL
Mailing Address 2:	Not reported
Mailing City:	NEW YORK
Mailing State:	NY
Mailing Zip:	10003
Mailing Zip 4:	Not reported
Mailing Country:	USA
Mailing Phone:	2124603770

NY MANIFEST:

Document ID:	Not reported
Manifest Status:	Not reported
seq:	Not reported

CON EDISON SERVICE BOX: 19330 (Continued) **1016450485**

Year:	2018
Trans1 State ID:	NJ0000027193
Trans2 State ID:	Not reported
Generator Ship Date:	03/21/2013
Trans1 Recv Date:	03/21/2013
Trans2 Recv Date:	Not reported
TSD Site Recv Date:	03/22/2013
Part A Recv Date:	Not reported
Part B Recv Date:	Not reported
Generator EPA ID:	NYP004295101
Trans1 EPA ID:	Not reported
Trans2 EPA ID:	Not reported
TSDF ID 1:	NJD002200046
TSDF ID 2:	Not reported
Manifest Tracking Number:	010708095JJK
Import Indicator:	N
Export Indicator:	N
Discr Quantity Indicator:	N
Discr Type Indicator:	N
Discr Residue Indicator:	N
Discr Partial Reject Indicator:	N
Discr Full Reject Indicator:	N
Manifest Ref Number:	Not reported
Alt Facility RCRA ID:	Not reported
Alt Facility Sign Date:	Not reported
MGMT Method Type Code:	H110
Waste Code:	Not reported
Waste Code:	Not reported
Waste Code:	Not reported
Waste Code:	Not reported
Waste Code:	Not reported
Waste Code:	Not reported
Quantity:	500
Units:	P - Pounds
Number of Containers:	1
Container Type:	TT - Cargo tank, tank trucks
Handling Method:	T Chemical, physical, or biological treatment.
Specific Gravity:	1
Waste Code:	D008
Waste Code 1_2:	Not reported
Waste Code 1_3:	Not reported
Waste Code 1_4:	Not reported
Waste Code 1_5:	Not reported
Waste Code 1_6:	Not reported

N216 **CON EDISON MANHOLE 55062** **RCRA NonGen / NLR** **1015746690**
West **E 119TH ST & 2ND AVE NE COR** **NY MANIFEST** **NYP004246833**
1/8-1/4 **NEW YORK, NY 10035**
0.157 mi.
830 ft. **Site 8 of 14 in cluster N**

Relative: RCRA NonGen / NLR:
Higher

Date Form Received by Agency:	20120222
Handler Name:	CON EDISON MANHOLE 55062
Handler Address:	E 119TH ST & 2ND AVE NE COR
Handler City,State,Zip:	NEW YORK, NY 10035
EPA ID:	NYP004246833

Actual:
13 ft.

CON EDISON MANHOLE 55062 (Continued) **1015746690**

Contact Name:	JOSE MONTALVO
Contact Address:	Not reported
Contact City,State,Zip:	Not reported
Contact Telephone:	212-427-1331
Contact Fax:	Not reported
Contact Email:	Not reported
Contact Title:	OPERATING SUPERVISOR
EPA Region:	02
Land Type:	Private
Federal Waste Generator Description:	Not a generator, verified
Non-Notifier:	Not reported
Biennial Report Cycle:	Not reported
Accessibility:	Not reported
Active Site Indicator:	Not reported
State District Owner:	NY
State District:	NYSDEC R2
Mailing Address:	4 IRVING PL, RM 828
Mailing City,State,Zip:	NEW YORK, NY 10003
Owner Name:	Not reported
Owner Type:	Not reported
Operator Name:	Not reported
Operator Type:	Not reported
Short-Term Generator Activity:	No
Importer Activity:	No
Mixed Waste Generator:	No
Transporter Activity:	No
Transfer Facility Activity:	No
Recycler Activity with Storage:	No
Small Quantity On-Site Burner Exemption:	No
Smelting Melting and Refining Furnace Exemption:	No
Underground Injection Control:	No
Off-Site Waste Receipt:	No
Universal Waste Indicator:	No
Universal Waste Destination Facility:	No
Federal Universal Waste:	No
Active Site Fed-Reg Treatment Storage and Disposal Facility:	Not reported
Active Site Converter Treatment storage and Disposal Facility:	Not reported
Active Site State-Reg Treatment Storage and Disposal Facility:	Not reported
Active Site State-Reg Handler:	---
Federal Facility Indicator:	Not reported
Hazardous Secondary Material Indicator:	NN
Sub-Part K Indicator:	Not reported
Commercial TSD Indicator:	No
Treatment Storage and Disposal Type:	Not reported
2018 GPRA Permit Baseline:	Not on the Baseline
2018 GPRA Renewals Baseline:	Not on the Baseline
Permit Renewals Workload Universe:	Not reported
Permit Workload Universe:	Not reported
Permit Progress Universe:	Not reported
Post-Closure Workload Universe:	Not reported
Closure Workload Universe:	Not reported
202 GPRA Corrective Action Baseline:	No
Corrective Action Workload Universe:	No
Subject to Corrective Action Universe:	No
Non-TSDFs Where RCRA CA has Been Imposed Universe:	No
TSDFs Potentially Subject to CA Under 3004 (u)/(v) Universe:	No
TSDFs Only Subject to CA under Discretionary Auth Universe:	No

CON EDISON MANHOLE 55062 (Continued) **1015746690**

Corrective Action Priority Ranking:	No NCAPS ranking
Environmental Control Indicator:	No
Institutional Control Indicator:	No
Human Exposure Controls Indicator:	N/A
Groundwater Controls Indicator:	N/A
Operating TSDF Universe:	Not reported
Full Enforcement Universe:	Not reported
Significant Non-Complier Universe:	No
Unaddressed Significant Non-Complier Universe:	No
Addressed Significant Non-Complier Universe:	No
Significant Non-Complier With a Compliance Schedule Universe:	No
Financial Assurance Required:	Not reported
Handler Date of Last Change:	20120712
Recognized Trader-Importer:	No
Recognized Trader-Exporter:	No
Importer of Spent Lead Acid Batteries:	No
Exporter of Spent Lead Acid Batteries:	No
Recycler Activity Without Storage:	Not reported
Manifest Broker:	Not reported
Sub-Part P Indicator:	No

Historic Generators:

Receive Date:	20120123
Handler Name: CON EDISON MANHOLE 55062	
Federal Waste Generator Description:	Conditionally Exempt Small Quantity Generator
State District Owner:	NY
Large Quantity Handler of Universal Waste:	No
Recognized Trader Importer:	No
Recognized Trader Exporter:	No
Spent Lead Acid Battery Importer:	No
Spent Lead Acid Battery Exporter:	No
Current Record:	No
Non Storage Recycler Activity:	Not reported
Electronic Manifest Broker:	Not reported

Receive Date:	20120222
Handler Name: CON EDISON MANHOLE 55062	
Federal Waste Generator Description:	Not a generator, verified
State District Owner:	NY
Large Quantity Handler of Universal Waste:	No
Recognized Trader Importer:	No
Recognized Trader Exporter:	No
Spent Lead Acid Battery Importer:	No
Spent Lead Acid Battery Exporter:	No
Current Record:	Yes
Non Storage Recycler Activity:	Not reported
Electronic Manifest Broker:	Not reported

List of NAICS Codes and Descriptions:

NAICS Codes:	No NAICS Codes Found

Facility Has Received Notices of Violations:

Violations:	No Violations Found

CON EDISON MANHOLE 55062 (Continued) **1015746690**

Evaluation Action Summary:
Evaluations: No Evaluations Found

NY MANIFEST:

Name:	CONSOLIDATED EDISON
Address:	E 119TH ST & 2ND AVE NE COR
City,State,Zip:	NEW YORK, NY 10035
Country:	USA
EPA ID:	NYP004246833
Facility Status:	Not reported
Location Address 1:	N/E/C 119 ST & 2ND AVE
Code:	BP
Location Address 2:	Not reported
Total Tanks:	Not reported
Location City:	NEW YORK
Location State:	NY
Location Zip:	10035
Location Zip 4:	Not reported

NY MANIFEST:

EPAID:	NYP004246833
Mailing Name:	CONSOLIDATED EDISON
Mailing Contact:	CONSOLIDATED EDISON
Mailing Address 1:	4 IRVING PLACE 15TH FL
Mailing Address 2:	Not reported
Mailing City:	NEW YORK
Mailing State:	NY
Mailing Zip:	10003
Mailing Zip 4:	Not reported
Mailing Country:	USA
Mailing Phone:	2124603770

NY MANIFEST:

Document ID:	Not reported
Manifest Status:	Not reported
seq:	Not reported
Year:	2018
Trans1 State ID:	NJ0000027193
Trans2 State ID:	Not reported
Generator Ship Date:	01/23/2012
Trans1 Recv Date:	01/23/2012
Trans2 Recv Date:	Not reported
TSD Site Recv Date:	01/23/2012
Part A Recv Date:	Not reported
Part B Recv Date:	Not reported
Generator EPA ID:	NYP004246833
Trans1 EPA ID:	Not reported
Trans2 EPA ID:	Not reported
TSDF ID 1:	NJD002200046
TSDF ID 2:	Not reported
Manifest Tracking Number:	003634234JJK
Import Indicator:	N
Export Indicator:	N
Discr Quantity Indicator:	N
Discr Type Indicator:	N

CON EDISON MANHOLE 55062 (Continued) **1015746690**

Discr Residue Indicator:	N
Discr Partial Reject Indicator:	N
Discr Full Reject Indicator:	N
Manifest Ref Number:	Not reported
Alt Facility RCRA ID:	Not reported
Alt Facility Sign Date:	Not reported
MGMT Method Type Code:	H111
Waste Code:	Not reported
Waste Code:	Not reported
Waste Code:	Not reported
Waste Code:	Not reported
Waste Code:	Not reported
Waste Code:	Not reported
Quantity:	1000
Units:	P - Pounds
Number of Containers:	1
Container Type:	TT - Cargo tank, tank trucks
Handling Method:	T Chemical, physical, or biological treatment.
Specific Gravity:	1
Waste Code:	D008
Waste Code 1_2:	Not reported
Waste Code 1_3:	Not reported
Waste Code 1_4:	Not reported
Waste Code 1_5:	Not reported
Waste Code 1_6:	Not reported

N217 **CON EDISON** **NY MANIFEST** **S117315043**
West **119 ST & 2 AVE** **N/A**
1/8-1/4 **NEW YORK, NY 10035**
0.159 mi.
837 ft. **Site 9 of 14 in cluster N**

Relative: **Higher**

Actual: **13 ft.**

NY MANIFEST:

Name:	CON EDISON
Address:	119 ST & 2 AVE
City,State,Zip:	NEW YORK, NY 10035
Country:	USA
EPA ID:	NYP004621595
Facility Status:	Not reported
Location Address 1:	119 ST & 2 AVE
Code:	BP
Location Address 2:	SB 19652
Total Tanks:	Not reported
Location City:	NEW YORK
Location State:	NY
Location Zip:	10035
Location Zip 4:	Not reported

NY MANIFEST:

EPAID:	NYP004621595
Mailing Name:	CON EDISON
Mailing Contact:	TOM TEELING
Mailing Address 1:	4 IRVING PLACE 15TH FLOOR
Mailing Address 2:	Not reported
Mailing City:	NEW YORK
Mailing State:	NY
Mailing Zip:	10003

CON EDISON (Continued) **S117315043**

Mailing Zip 4:	Not reported
Mailing Country:	USA
Mailing Phone:	Not reported

NY MANIFEST:

Document ID:	Not reported
Manifest Status:	Not reported
seq:	Not reported
Year:	2018
Trans1 State ID:	NJ0000027193
Trans2 State ID:	Not reported
Generator Ship Date:	08/07/2014
Trans1 Recv Date:	08/07/2014
Trans2 Recv Date:	Not reported
TSD Site Recv Date:	08/08/2014
Part A Recv Date:	Not reported
Part B Recv Date:	Not reported
Generator EPA ID:	NYP004621595
Trans1 EPA ID:	Not reported
Trans2 EPA ID:	Not reported
TSDF ID 1:	NJD002200046
TSDF ID 2:	Not reported
Manifest Tracking Number:	013254027JJK
Import Indicator:	N
Export Indicator:	N
Discr Quantity Indicator:	N
Discr Type Indicator:	N
Discr Residue Indicator:	N
Discr Partial Reject Indicator:	N
Discr Full Reject Indicator:	N
Manifest Ref Number:	Not reported
Alt Facility RCRA ID:	Not reported
Alt Facility Sign Date:	Not reported
MGMT Method Type Code:	H110
Waste Code:	Not reported
Waste Code:	Not reported
Waste Code:	Not reported
Waste Code:	Not reported
Waste Code:	Not reported
Waste Code:	Not reported
Quantity:	1000
Units:	P - Pounds
Number of Containers:	1
Container Type:	TT - Cargo tank, tank trucks
Handling Method:	T Chemical, physical, or biological treatment.
Specific Gravity:	1
Waste Code:	D008
Waste Code 1_2:	Not reported
Waste Code 1_3:	Not reported
Waste Code 1_4:	Not reported
Waste Code 1_5:	Not reported
Waste Code 1_6:	Not reported

N218 **NYCDEP** **RCRA NonGen / NLR** **1014395472**
West **119TH ST & 2ND AVE** **NY MANIFEST** **NYP003663713**
1/8-1/4 **NEW YORK, NY 10035**
0.159 mi.
837 ft. **Site 10 of 14 in cluster N**

Relative: **Higher**
Actual: **13 ft.**

RCRA NonGen / NLR:

Date Form Received by Agency:		20071101
Handler Name:	NYCDEP	
Handler Address:		119TH ST & 2ND AVE
Handler City,State,Zip:		NEW YORK, NY 10035
EPA ID:		NYP003663713
Contact Name:		JOANNE NURSE
Contact Address:		JUNCTION BLVD
Contact City,State,Zip:		FLUSHING, NY 11373
Contact Telephone:		718-595-4675
Contact Fax:		Not reported
Contact Email:		Not reported
Contact Title:		PAA
EPA Region:		02
Land Type:		Not reported
Federal Waste Generator Description:		Not reported
Non-Notifier:		Not reported
Biennial Report Cycle:		Not reported
Accessibility:		Not reported
Active Site Indicator:		Not reported
State District Owner:		NY
State District:		NYSDEC R2
Mailing Address:		JUNCTION BLVD
Mailing City,State,Zip:		FLUSHING, NY 11373
Owner Name:		Not reported
Owner Type:		Not reported
Operator Name:		Not reported
Operator Type:		Not reported
Short-Term Generator Activity:		Yes
Importer Activity:		No
Mixed Waste Generator:		No
Transporter Activity:		No
Transfer Facility Activity:		No
Recycler Activity with Storage:		No
Small Quantity On-Site Burner Exemption:		No
Smelting Melting and Refining Furnace Exemption:		No
Underground Injection Control:		No
Off-Site Waste Receipt:		No
Universal Waste Indicator:		No
Universal Waste Destination Facility:		No
Federal Universal Waste:		No
Active Site Fed-Reg Treatment Storage and Disposal Facility:		Not reported
Active Site Converter Treatment storage and Disposal Facility:		Not reported
Active Site State-Reg Treatment Storage and Disposal Facility:		Not reported
Active Site State-Reg Handler:		---
Federal Facility Indicator:		Not reported
Hazardous Secondary Material Indicator:		N
Sub-Part K Indicator:		Not reported
Commercial TSD Indicator:		No
Treatment Storage and Disposal Type:		Not reported
2018 GPRA Permit Baseline:		Not on the Baseline
2018 GPRA Renewals Baseline:		Not on the Baseline
Permit Renewals Workload Universe:		Not reported

NYCDEP (Continued) **1014395472**

Permit Workload Universe:	Not reported
Permit Progress Universe:	Not reported
Post-Closure Workload Universe:	Not reported
Closure Workload Universe:	Not reported
202 GPRA Corrective Action Baseline:	No
Corrective Action Workload Universe:	No
Subject to Corrective Action Universe:	No
Non-TSDFs Where RCRA CA has Been Imposed Universe:	No
TSDFs Potentially Subject to CA Under 3004 (u)/(v) Universe:	No
TSDFs Only Subject to CA under Discretionary Auth Universe:	No
Corrective Action Priority Ranking:	No NCAPS ranking
Environmental Control Indicator:	No
Institutional Control Indicator:	No
Human Exposure Controls Indicator:	N/A
Groundwater Controls Indicator:	N/A
Operating TSDF Universe:	Not reported
Full Enforcement Universe:	Not reported
Significant Non-Complier Universe:	No
Unaddressed Significant Non-Complier Universe:	No
Addressed Significant Non-Complier Universe:	No
Significant Non-Complier With a Compliance Schedule Universe:	No
Financial Assurance Required:	Not reported
Handler Date of Last Change:	20211028
Recognized Trader-Importer:	No
Recognized Trader-Exporter:	No
Importer of Spent Lead Acid Batteries:	No
Exporter of Spent Lead Acid Batteries:	No
Recycler Activity Without Storage:	No
Manifest Broker:	No
Sub-Part P Indicator:	No

Historic Generators:

Receive Date:	20071101
Handler Name: NYCDEP	
Federal Waste Generator Description:	Not reported
State District Owner:	NY
Large Quantity Handler of Universal Waste:	No
Recognized Trader Importer:	Not reported
Recognized Trader Exporter:	Not reported
Spent Lead Acid Battery Importer:	Not reported
Spent Lead Acid Battery Exporter:	Not reported
Current Record:	Yes
Non Storage Recycler Activity:	No
Electronic Manifest Broker:	No

List of NAICS Codes and Descriptions:

NAICS Codes:	No NAICS Codes Found

Facility Has Received Notices of Violations:

Violations:	No Violations Found

Evaluation Action Summary:

Evaluations:	No Evaluations Found

NYCDEP (Continued) **1014395472**

NY MANIFEST:

Name:	NYCDEP
Address:	119TH ST & 2ND AVE
City,State,Zip:	NEW YORK, NY 10035
Country:	USA
EPA ID:	NYP003663713
Facility Status:	Not reported
Location Address 1:	119th st & second ave
Code:	BP
Location Address 2:	Not reported
Total Tanks:	Not reported
Location City:	new york
Location State:	NY
Location Zip:	10001
Location Zip 4:	Not reported

NY MANIFEST:

EPAID:	NYP003663713
Mailing Name:	nycdep
Mailing Contact:	NYC DEP
Mailing Address 1:	NYC DEP
Mailing Address 2:	96 05 HORACE HARDING BLVD
Mailing City:	CORONA
Mailing State:	NY
Mailing Zip:	11368
Mailing Zip 4:	Not reported
Mailing Country:	USA
Mailing Phone:	9178622432

NY MANIFEST:

Document ID:	Not reported
Manifest Status:	Not reported
seq:	Not reported
Year:	2018
Trans1 State ID:	NYR000065169
Trans2 State ID:	NJD054126164
Generator Ship Date:	10/09/2007
Trans1 Recv Date:	10/09/2007
Trans2 Recv Date:	10/11/2007
TSD Site Recv Date:	11/06/2007
Part A Recv Date:	Not reported
Part B Recv Date:	Not reported
Generator EPA ID:	NYP003663713
Trans1 EPA ID:	Not reported
Trans2 EPA ID:	Not reported
TSDF ID 1:	OHD066060609
TSDF ID 2:	Not reported
Manifest Tracking Number:	003109676JJK
Import Indicator:	N
Export Indicator:	N
Discr Quantity Indicator:	N
Discr Type Indicator:	N
Discr Residue Indicator:	N
Discr Partial Reject Indicator:	N
Discr Full Reject Indicator:	N
Manifest Ref Number:	Not reported
Alt Facility RCRA ID:	Not reported

NYCDEP (Continued) **1014395472**

Alt Facility Sign Date:	Not reported
MGMT Method Type Code:	H141
Waste Code:	Not reported
Waste Code:	Not reported
Waste Code:	Not reported
Waste Code:	Not reported
Waste Code:	Not reported
Waste Code:	Not reported
Quantity:	50
Units:	P - Pounds
Number of Containers:	1
Container Type:	DM - Metal drums, barrels
Handling Method:	R Material recovery of more than 75 percent of the total material.
Specific Gravity:	1
Waste Code:	D002
Waste Code 1_2:	Not reported
Waste Code 1_3:	Not reported
Waste Code 1_4:	Not reported
Waste Code 1_5:	Not reported
Waste Code 1_6:	Not reported

U219 **CON EDISON SERVICE BOX: 19329** **RCRA NonGen / NLR** **1016450486**
WSW **325 E 117TH ST** **NY MANIFEST** **NYP004295119**
1/8-1/4 **NEW YORK, NY 10029**
0.159 mi.
840 ft. **Site 1 of 11 in cluster U**

Relative: **Higher**

Actual: **12 ft.**

RCRA NonGen / NLR:

Date Form Received by Agency:	20130421
Handler Name:	CON EDISON SERVICE BOX: 19329
Handler Address:	325 E 117TH ST
Handler City,State,Zip:	NEW YORK, NY 10029
EPA ID:	NYP004295119
Contact Name:	JUAN RODRIGUEZ
Contact Address:	Not reported
Contact City,State,Zip:	Not reported
Contact Telephone:	347-865-5931
Contact Fax:	Not reported
Contact Email:	Not reported
Contact Title:	OPERATING SUPERVISOR
EPA Region:	02
Land Type:	Private
Federal Waste Generator Description:	Not a generator, verified
Non-Notifier:	Not reported
Biennial Report Cycle:	Not reported
Accessibility:	Not reported
Active Site Indicator:	Not reported
State District Owner:	NY
State District:	NYSDEC R2
Mailing Address:	Not reported
Mailing City,State,Zip:	NEW YORK, NY 10003
Owner Name:	Not reported
Owner Type:	Not reported
Operator Name:	Not reported
Operator Type:	Not reported
Short-Term Generator Activity:	No
Importer Activity:	No

CON EDISON SERVICE BOX: 19329 (Continued) **1016450486**

Mixed Waste Generator:	No
Transporter Activity:	No
Transfer Facility Activity:	No
Recycler Activity with Storage:	No
Small Quantity On-Site Burner Exemption:	No
Smelting Melting and Refining Furnace Exemption:	No
Underground Injection Control:	No
Off-Site Waste Receipt:	No
Universal Waste Indicator:	No
Universal Waste Destination Facility:	No
Federal Universal Waste:	No
Active Site Fed-Reg Treatment Storage and Disposal Facility:	Not reported
Active Site Converter Treatment storage and Disposal Facility:	Not reported
Active Site State-Reg Treatment Storage and Disposal Facility:	Not reported
Active Site State-Reg Handler:	---
Federal Facility Indicator:	Not reported
Hazardous Secondary Material Indicator:	NN
Sub-Part K Indicator:	Not reported
Commercial TSD Indicator:	No
Treatment Storage and Disposal Type:	Not reported
2018 GPRA Permit Baseline:	Not on the Baseline
2018 GPRA Renewals Baseline:	Not on the Baseline
Permit Renewals Workload Universe:	Not reported
Permit Workload Universe:	Not reported
Permit Progress Universe:	Not reported
Post-Closure Workload Universe:	Not reported
Closure Workload Universe:	Not reported
202 GPRA Corrective Action Baseline:	No
Corrective Action Workload Universe:	No
Subject to Corrective Action Universe:	No
Non-TSDFs Where RCRA CA has Been Imposed Universe:	No
TSDFs Potentially Subject to CA Under 3004 (u)/(v) Universe:	No
TSDFs Only Subject to CA under Discretionary Auth Universe:	No
Corrective Action Priority Ranking:	No NCAPS ranking
Environmental Control Indicator:	No
Institutional Control Indicator:	No
Human Exposure Controls Indicator:	N/A
Groundwater Controls Indicator:	N/A
Operating TSDF Universe:	Not reported
Full Enforcement Universe:	Not reported
Significant Non-Complier Universe:	No
Unaddressed Significant Non-Complier Universe:	No
Addressed Significant Non-Complier Universe:	No
Significant Non-Complier With a Compliance Schedule Universe:	No
Financial Assurance Required:	Not reported
Handler Date of Last Change:	20130910
Recognized Trader-Importer:	No
Recognized Trader-Exporter:	No
Importer of Spent Lead Acid Batteries:	No
Exporter of Spent Lead Acid Batteries:	No
Recycler Activity Without Storage:	Not reported
Manifest Broker:	Not reported
Sub-Part P Indicator:	No

Historic Generators:
Receive Date: 20130321

CON EDISON SERVICE BOX: 19329 (Continued) **1016450486**

Handler Name: CON EDISON SERVICE BOX: 19329
Federal Waste Generator Description: Conditionally Exempt Small Quantity Generator
State District Owner: NY
Large Quantity Handler of Universal Waste: No
Recognized Trader Importer: No
Recognized Trader Exporter: No
Spent Lead Acid Battery Importer: No
Spent Lead Acid Battery Exporter: No
Current Record: No
Non Storage Recycler Activity: Not reported
Electronic Manifest Broker: Not reported

Receive Date: 20130421
Handler Name: CON EDISON SERVICE BOX: 19329
Federal Waste Generator Description: Not a generator, verified
State District Owner: NY
Large Quantity Handler of Universal Waste: No
Recognized Trader Importer: No
Recognized Trader Exporter: No
Spent Lead Acid Battery Importer: No
Spent Lead Acid Battery Exporter: No
Current Record: Yes
Non Storage Recycler Activity: Not reported
Electronic Manifest Broker: Not reported

List of NAICS Codes and Descriptions:
NAICS Codes: No NAICS Codes Found

Facility Has Received Notices of Violations:
Violations: No Violations Found

Evaluation Action Summary:
Evaluations: No Evaluations Found

NY MANIFEST:
Name: CON EDISON
Address: 325 E 117TH ST
City,State,Zip: NEW YORK, NY 10029
Country: USA
EPA ID: NYP004295119
Facility Status: Not reported
Location Address 1: 325 E 117TH ST
Code: BP
Location Address 2: SERV BOX 19329
Total Tanks: Not reported
Location City: NEW YORK
Location State: NY
Location Zip: 10029
Location Zip 4: Not reported

NY MANIFEST:
EPAID: NYP004295119
Mailing Name: CON EDISON
Mailing Contact: CON EDISON
Mailing Address 1: 4 IRVING PL 15TH FL

CON EDISON SERVICE BOX: 19329 (Continued) **1016450486**

Mailing Address 2:	Not reported
Mailing City:	NEW YORK
Mailing State:	NY
Mailing Zip:	10003
Mailing Zip 4:	Not reported
Mailing Country:	USA
Mailing Phone:	2124603770

NY MANIFEST:

Document ID:	Not reported
Manifest Status:	Not reported
seq:	Not reported
Year:	2018
Trans1 State ID:	NJ0000027193
Trans2 State ID:	Not reported
Generator Ship Date:	03/21/2013
Trans1 Recv Date:	03/21/2013
Trans2 Recv Date:	Not reported
TSD Site Recv Date:	03/22/2013
Part A Recv Date:	Not reported
Part B Recv Date:	Not reported
Generator EPA ID:	NYP004295119
Trans1 EPA ID:	Not reported
Trans2 EPA ID:	Not reported
TSDF ID 1:	NJD002200046
TSDF ID 2:	Not reported
Manifest Tracking Number:	010708097JJK
Import Indicator:	N
Export Indicator:	N
Discr Quantity Indicator:	N
Discr Type Indicator:	N
Discr Residue Indicator:	N
Discr Partial Reject Indicator:	N
Discr Full Reject Indicator:	N
Manifest Ref Number:	Not reported
Alt Facility RCRA ID:	Not reported
Alt Facility Sign Date:	Not reported
MGMT Method Type Code:	H110
Waste Code:	Not reported
Waste Code:	Not reported
Waste Code:	Not reported
Waste Code:	Not reported
Waste Code:	Not reported
Waste Code:	Not reported
Quantity:	500
Units:	P - Pounds
Number of Containers:	1
Container Type:	TT - Cargo tank, tank trucks
Handling Method:	T Chemical, physical, or biological treatment.
Specific Gravity:	1
Waste Code:	D008
Waste Code 1_2:	Not reported
Waste Code 1_3:	Not reported
Waste Code 1_4:	Not reported
Waste Code 1_5:	Not reported
Waste Code 1_6:	Not reported

M220 **CON EDISON** **NY MANIFEST** **S121967281**
SW **374 E 117TH ST** **N/A**
1/8-1/4 **NEW YORK, NY 10029**
0.159 mi.
842 ft. **Site 22 of 24 in cluster M**

Relative:
Higher

Actual:
12 ft.

NY MANIFEST:

Name:	CON EDISON
Address:	374 E 117TH ST
City,State,Zip:	NEW YORK, NY 10029
Country:	USA
EPA ID:	NYP004742987
Facility Status:	Not reported
Location Address 1:	334 E 117TH ST
Code:	BP
Location Address 2:	SB 19337
Total Tanks:	Not reported
Location City:	NEW YORK
Location State:	NY
Location Zip:	10029
Location Zip 4:	Not reported

NY MANIFEST:

EPAID:	NYP004742987
Mailing Name:	CON EDISON
Mailing Contact:	TOM TEELING
Mailing Address 1:	4 IRVING PLACE - 15TH FLOOR
Mailing Address 2:	Not reported
Mailing City:	NEW YORK
Mailing State:	NY
Mailing Zip:	10003
Mailing Zip 4:	Not reported
Mailing Country:	USA
Mailing Phone:	Not reported

NY MANIFEST:

Document ID:	Not reported
Manifest Status:	Not reported
seq:	Not reported
Year:	2018
Trans1 State ID:	NJ0000027193
Trans2 State ID:	Not reported
Generator Ship Date:	03/04/2015
Trans1 Recv Date:	03/04/2015
Trans2 Recv Date:	Not reported
TSD Site Recv Date:	03/06/2015
Part A Recv Date:	Not reported
Part B Recv Date:	Not reported
Generator EPA ID:	NYP004742987
Trans1 EPA ID:	Not reported
Trans2 EPA ID:	Not reported
TSDF ID 1:	NJD002200046
TSDF ID 2:	Not reported
Manifest Tracking Number:	014088872JJK
Import Indicator:	N
Export Indicator:	N
Discr Quantity Indicator:	N
Discr Type Indicator:	N
Discr Residue Indicator:	N

CON EDISON (Continued) **S121967281**

Discr Partial Reject Indicator:	N
Discr Full Reject Indicator:	N
Manifest Ref Number:	Not reported
Alt Facility RCRA ID:	Not reported
Alt Facility Sign Date:	Not reported
MGMT Method Type Code:	H110
Waste Code:	Not reported
Waste Code:	Not reported
Waste Code:	Not reported
Waste Code:	Not reported
Waste Code:	Not reported
Waste Code:	Not reported
Quantity:	600
Units:	P - Pounds
Number of Containers:	1
Container Type:	TT - Cargo tank, tank trucks
Handling Method:	T Chemical, physical, or biological treatment.
Specific Gravity:	1
Waste Code:	D008
Waste Code 1_2:	Not reported
Waste Code 1_3:	Not reported
Waste Code 1_4:	Not reported
Waste Code 1_5:	Not reported
Waste Code 1_6:	Not reported

M221 **CON EDISON** **RCRA NonGen / NLR** **1018279476**
SW **374 E 117TH ST** **FINDS** **NYP004742987**
1/8-1/4 **NEW YORK, NY 10029** **ECHO**
0.159 mi.
842 ft. **Site 23 of 24 in cluster M**

Relative: **Higher**
Actual: **12 ft.**

RCRA NonGen / NLR:

Date Form Received by Agency:		20150304
Handler Name:	CON EDISON	
Handler Address:		374 E 117TH ST
Handler City,State,Zip:		NEW YORK, NY 10029
EPA ID:		NYP004742987
Contact Name:		THOMAS TEELING
Contact Address:		Not reported
Contact City,State,Zip:		Not reported
Contact Telephone:		212-460-3770
Contact Fax:		Not reported
Contact Email:		Not reported
Contact Title:		Not reported
EPA Region:		02
Land Type:		Private
Federal Waste Generator Description:		Not a generator, verified
Non-Notifier:		Not reported
Biennial Report Cycle:		Not reported
Accessibility:		Not reported
Active Site Indicator:		Not reported
State District Owner:		NY
State District:		NYSDEC R2
Mailing Address:		IRVING PL, 15TH FL NE
Mailing City,State,Zip:		NEW YORK, NY 10003
Owner Name:		Not reported
Owner Type:		Not reported

CON EDISON (Continued) **1018279476**

Operator Name:	Not reported
Operator Type:	Not reported
Short-Term Generator Activity:	No
Importer Activity:	No
Mixed Waste Generator:	No
Transporter Activity:	No
Transfer Facility Activity:	No
Recycler Activity with Storage:	No
Small Quantity On-Site Burner Exemption:	No
Smelting Melting and Refining Furnace Exemption:	No
Underground Injection Control:	No
Off-Site Waste Receipt:	No
Universal Waste Indicator:	No
Universal Waste Destination Facility:	No
Federal Universal Waste:	No
Active Site Fed-Reg Treatment Storage and Disposal Facility:	Not reported
Active Site Converter Treatment storage and Disposal Facility:	Not reported
Active Site State-Reg Treatment Storage and Disposal Facility:	Not reported
Active Site State-Reg Handler:	---
Federal Facility Indicator:	Not reported
Hazardous Secondary Material Indicator:	NN
Sub-Part K Indicator:	Not reported
Commercial TSD Indicator:	No
Treatment Storage and Disposal Type:	Not reported
2018 GPRA Permit Baseline:	Not on the Baseline
2018 GPRA Renewals Baseline:	Not on the Baseline
Permit Renewals Workload Universe:	Not reported
Permit Workload Universe:	Not reported
Permit Progress Universe:	Not reported
Post-Closure Workload Universe:	Not reported
Closure Workload Universe:	Not reported
202 GPRA Corrective Action Baseline:	No
Corrective Action Workload Universe:	No
Subject to Corrective Action Universe:	No
Non-TSDFs Where RCRA CA has Been Imposed Universe:	No
TSDFs Potentially Subject to CA Under 3004 (u)/(v) Universe:	No
TSDFs Only Subject to CA under Discretionary Auth Universe:	No
Corrective Action Priority Ranking:	No NCAPS ranking
Environmental Control Indicator:	No
Institutional Control Indicator:	No
Human Exposure Controls Indicator:	N/A
Groundwater Controls Indicator:	N/A
Operating TSDF Universe:	Not reported
Full Enforcement Universe:	Not reported
Significant Non-Complier Universe:	No
Unaddressed Significant Non-Complier Universe:	No
Addressed Significant Non-Complier Universe:	No
Significant Non-Complier With a Compliance Schedule Universe:	No
Financial Assurance Required:	Not reported
Handler Date of Last Change:	20160502
Recognized Trader-Importer:	No
Recognized Trader-Exporter:	No
Importer of Spent Lead Acid Batteries:	No
Exporter of Spent Lead Acid Batteries:	No
Recycler Activity Without Storage:	Not reported
Manifest Broker:	Not reported
Sub-Part P Indicator:	No

CON EDISON (Continued) **1018279476**

Historic Generators:
Receive Date: 20150304
Handler Name: CON EDISON
Federal Waste Generator Description: Small Quantity Generator
State District Owner: NY
Large Quantity Handler of Universal Waste: No
Recognized Trader Importer: No
Recognized Trader Exporter: No
Spent Lead Acid Battery Importer: No
Spent Lead Acid Battery Exporter: No
Current Record: No
Non Storage Recycler Activity: Not reported
Electronic Manifest Broker: Not reported

Receive Date: 20150304
Handler Name: CON EDISON
Federal Waste Generator Description: Not a generator, verified
State District Owner: NY
Large Quantity Handler of Universal Waste: No
Recognized Trader Importer: No
Recognized Trader Exporter: No
Spent Lead Acid Battery Importer: No
Spent Lead Acid Battery Exporter: No
Current Record: Yes
Non Storage Recycler Activity: Not reported
Electronic Manifest Broker: Not reported

List of NAICS Codes and Descriptions:
NAICS Codes: No NAICS Codes Found

Facility Has Received Notices of Violations:
Violations: No Violations Found

Evaluation Action Summary:
Evaluations: No Evaluations Found

FINDS:
Registry ID: 110067691233

Click Here:

Environmental Interest/Information System:
RCRAInfo is a national information system that supports the Resource Conservation and Recovery Act (RCRA) program through the tracking of events and activities related to facilities that generate, transport, and treat, store, or dispose of hazardous waste. RCRAInfo allows RCRA program staff to track the notification, permit, compliance, and corrective action activities required under RCRA.

Click this hyperlink while viewing on your computer to access additional FINDS: detail in the EDR Site Report.

ECHO:
Envid: 1018279476
Registry ID: 110067691233

CON EDISON (Continued) **1018279476**

DFR URL: http://echo.epa.gov/detailed-facility-report?fid=110067691233
Name: CON EDISON
Address: 374 E 117TH ST
City,State,Zip: NEW YORK, NY 10029

M222 **CON EDISON** **NJ MANIFEST** **S120668290**
SW **374 E 117TH ST** **N/A**
1/8-1/4 **NEW YORK, NY 10029**
0.159 mi.
842 ft. **Site 24 of 24 in cluster M**

Relative: **Higher**
Actual: **12 ft.**

NJ MANIFEST:

EPA Id:	NYP004742987
Mail Address:	IRVING PL, 15TH FL NE
Mail City/State/Zip:	NEW YORK, NY 10003
Facility Phone:	Not reported
Emergency Phone:	Not reported
Contact:	THOMAS TEELING
Comments:	Not reported
SIC Code:	Not reported
County:	NY061
Municipal:	Not reported
Previous EPA Id:	Not reported
Gen Flag:	Not reported
Trans Flag:	Not reported
TSDF Flag:	Not reported
Name Change:	Not reported
Date Change:	Not reported

Manifest:

Manifest Number:	014088872JJK
EPA ID:	NYP004742987
Date Shipped:	3/4/2015
TSDF EPA ID:	NJD002200046
Transporter EPA ID:	NJ0000027193
Transporter 2 EPA ID:	Not reported
Transporter 3 EPA ID:	Not reported
Transporter 4 EPA ID:	Not reported
Transporter 5 EPA ID:	Not reported
Transporter 6 EPA ID:	Not reported
Transporter 7 EPA ID:	Not reported
Transporter 8 EPA ID:	Not reported
Transporter 9 EPA ID:	Not reported
Transporter 10 EPA ID:	Not reported
Date Trans1 Transported Waste:	Not reported
Date Trans2 Transported Waste:	Not reported
Date Trans3 Transported Waste:	Not reported
Date Trans4 Transported Waste:	Not reported
Date Trans5 Transported Waste:	Not reported
Date Trans6 Transported Waste:	Not reported
Date Trans7 Transported Waste:	Not reported
Date Trans8 Transported Waste:	Not reported
Date Trans9 Transported Waste:	Not reported
Date Trans10 Transported Waste:	Not reported
Date TSDF Received Waste:	Not reported
TSDF EPA Facility Name:	Not reported
QTY Units:	Not reported
Transporter SEQ ID:	Not reported

CON EDISON (Continued) **S120668290**

Transporter-1 Date:	Not reported
Waste SEQ ID:	Not reported
Waste Type Code 2:	Not reported
Waste Type Code 3:	Not reported
Waste Type Code 4:	Not reported
Waste Type Code 5:	Not reported
Waste Type Code 6:	Not reported
Date Accepted:	Not reported
Manifest Discrepancy Type:	Not reported
Data Entry Number:	Not reported
Was Load Rejected:	NEW YORK, NY 10003
Reason Load Was Rejected:	Not reported

N223 **CON EDISON** **NY MANIFEST** **S117317340**
West **2323 2 AV** **N/A**
1/8-1/4 **NEW YORK, NY 10035**
0.159 mi.
842 ft. **Site 11 of 14 in cluster N**

Relative:
Higher

Actual:
13 ft.

NY MANIFEST:

Name:	CON EDISON
Address:	2323 2 AV
City,State,Zip:	NEW YORK, NY 10035
Country:	USA
EPA ID:	NYP004647558
Facility Status:	Not reported
Location Address 1:	2323 2 AV
Code:	BP
Location Address 2:	SB55057
Total Tanks:	Not reported
Location City:	NEW YORK
Location State:	NY
Location Zip:	10035
Location Zip 4:	Not reported

NY MANIFEST:

EPAID:	NYP004647558
Mailing Name:	CON EDISON
Mailing Contact:	CON EDISON
Mailing Address 1:	4 IRVING PL
Mailing Address 2:	15TH FL
Mailing City:	NEW YORK
Mailing State:	NY
Mailing Zip:	10003
Mailing Zip 4:	Not reported
Mailing Country:	USA
Mailing Phone:	Not reported

NY MANIFEST:

Document ID:	Not reported
Manifest Status:	Not reported
seq:	Not reported
Year:	2018
Trans1 State ID:	NJD003812047
Trans2 State ID:	Not reported
Generator Ship Date:	09/15/2014

CON EDISON (Continued) **S117317340**

Trans1 Recv Date:	09/15/2014
Trans2 Recv Date:	Not reported
TSD Site Recv Date:	09/18/2014
Part A Recv Date:	Not reported
Part B Recv Date:	Not reported
Generator EPA ID:	NYP004647558
Trans1 EPA ID:	Not reported
Trans2 EPA ID:	Not reported
TSDF ID 1:	NJD991291105
TSDF ID 2:	Not reported
Manifest Tracking Number:	002563970GBF
Import Indicator:	N
Export Indicator:	N
Discr Quantity Indicator:	N
Discr Type Indicator:	N
Discr Residue Indicator:	N
Discr Partial Reject Indicator:	N
Discr Full Reject Indicator:	N
Manifest Ref Number:	Not reported
Alt Facility RCRA ID:	Not reported
Alt Facility Sign Date:	Not reported
MGMT Method Type Code:	H110
Waste Code:	Not reported
Waste Code:	Not reported
Waste Code:	Not reported
Waste Code:	Not reported
Waste Code:	Not reported
Waste Code:	Not reported
Quantity:	1000
Units:	P - Pounds
Number of Containers:	1
Container Type:	TT - Cargo tank, tank trucks
Handling Method:	T Chemical, physical, or biological treatment.
Specific Gravity:	1
Waste Code:	D008
Waste Code 1_2:	Not reported
Waste Code 1_3:	Not reported
Waste Code 1_4:	Not reported
Waste Code 1_5:	Not reported
Waste Code 1_6:	Not reported

U224 **P.S. 155 - MANHATTAN M155** **NY AST** **U003394205**
WSW **319 EAST 117TH STREET** **N/A**
1/8-1/4 **NEW YORK, NY 10035**
0.161 mi.
850 ft. **Site 2 of 11 in cluster U**

Relative:
Higher

Actual:
12 ft.

AST:

Name:	P.S. 155 - MANHATTAN M155
Address:	319 EAST 117TH STREET
City,State,Zip:	NEW YORK, NY 10035
Region:	STATE
DEC Region:	2
Site Status:	Active
Facility Id:	2-354104
Program Type:	PBS
UTM X:	589733.50994

P.S. 155 - MANHATTAN M155 (Continued) **U003394205**

UTM Y: 4516809.51968
Expiration Date: 06/28/2023
Site Type: School

Affiliation Records:

Site Id: 17594
Affiliation Type: Mail Contact
Company Name: NEW YORK CITY DEPARTMENT OF EDUCATION
Contact Type: Not reported
Contact Name: JOSEPH YOUNGHESE
Address1: FIELD OPERATIONS - FUEL DIVISION
Address2: 44-36 VERNON BOULEVARD
City: LONG ISLAND CITY
State: NY
Zip Code: 11101
Country Code: 001
Phone: (718) 349-5779
EMail: JYOUNGHESE@SCHOOLS.NYC.GOV
Fax Number: Not reported
Modified By: JSMACRI
Date Last Modified: 2021-01-25

Site Id: 17594
Affiliation Type: Facility Owner
Company Name: NEW YORK CITY DEPARTMENT OF EDUCATION
Contact Type: MANAGER, FUEL DIVISION
Contact Name: JOSEPH YOUNGHESE
Address1: 44-36 VERNON BOULEVARD
Address2: Not reported
City: LONG ISLAND CITY
State: NY
Zip Code: 11101
Country Code: 001
Phone: (718) 349-5751
EMail: JYOUNGHESE@SCHOOLS.NYC.GOV
Fax Number: Not reported
Modified By: DAFRANCI
Date Last Modified: 2020-12-17

Site Id: 17594
Affiliation Type: Emergency Contact
Company Name: NEW YORK CITY DEPARTMENT OF EDUCATION
Contact Type: Not reported
Contact Name: KEN MAHADEO
Address1: Not reported
Address2: Not reported
City: Not reported
State: NN
Zip Code: Not reported
Country Code: 999
Phone: (646) 210-7918
EMail: Not reported
Fax Number: Not reported
Modified By: KXLIU
Date Last Modified: 2021-05-05

Site Id: 17594
Affiliation Type: Facility Operator

P.S. 155 - MANHATTAN M155 (Continued) **U003394205**

Company Name:	P.S. 155 - MANHATTAN M155
Contact Type:	Not reported
Contact Name:	CARLOS THOMAS
Address1:	Not reported
Address2:	Not reported
City:	Not reported
State:	NN
Zip Code:	Not reported
Country Code:	001
Phone:	(212) 360-0130
EMail:	Not reported
Fax Number:	Not reported
Modified By:	DAFRANCI
Date Last Modified:	2020-10-23

Tank Info:

Tank Number:	001
Tank Id:	34460
Material Code:	0003
Common Name of Substance:	#6 Fuel Oil (On-Site Consumption)

Equipment Records:

	G02 - Tank Secondary Containment - Vault (w/access)
	I04 - Overfill - Product Level Gauge (A/G)
	H06 - Tank Leak Detection - Impervious Barrier/Concrete Pad (A/G)
	L00 - Piping Leak Detection - None
	C03 - Pipe Location - Aboveground/Underground Combination
	J02 - Dispenser - Suction Dispenser
	E00 - Piping Secondary Containment - None
	A00 - Tank Internal Protection - None
	B01 - Tank External Protection - Painted/Asphalt Coating
	D01 - Pipe Type - Steel/Carbon Steel/Iron
	F01 - Pipe External Protection - Painted/Asphalt Coating
	K00 - Spill Prevention - None
Tank Location:	Aboveground - on saddles, legs, racks, etc.... Tank bottom is elevated above grade or tank pad, allowing visual inspection.
Tank Type:	Steel/Carbon Steel/Iron
Tank Status:	In Service
Pipe Model:	Not reported
Install Date:	02/02/1961
Capacity Gallons:	7500
Tightness Test Method:	-
Date Test:	Not reported
Next Test Date:	Not reported
Date Tank Closed:	Not reported
Register:	True
Modified By:	MFLEONAR
Last Modified:	02/23/2018
Material Name:	#4 fuel oil (on-site consumption)

Tank Number:	002
Tank Id:	34461
Material Code:	0003
Common Name of Substance:	#6 Fuel Oil (On-Site Consumption)

P.S. 155 - MANHATTAN M155 (Continued) **U003394205**

Equipment Records:

	G02 - Tank Secondary Containment - Vault (w/access)
	I04 - Overfill - Product Level Gauge (A/G)
	H06 - Tank Leak Detection - Impervious Barrier/Concrete Pad (A/G)
	L00 - Piping Leak Detection - None
	C03 - Pipe Location - Aboveground/Underground Combination
	J02 - Dispenser - Suction Dispenser
	E00 - Piping Secondary Containment - None
	A00 - Tank Internal Protection - None
	B01 - Tank External Protection - Painted/Asphalt Coating
	D01 - Pipe Type - Steel/Carbon Steel/Iron
	F01 - Pipe External Protection - Painted/Asphalt Coating
	K00 - Spill Prevention - None
Tank Location:	Aboveground - on saddles, legs, racks, etc.... Tank bottom is elevated above grade or tank pad, allowing visual inspection.
Tank Type:	Steel/Carbon Steel/Iron
Tank Status:	In Service
Pipe Model:	Not reported
Install Date:	02/02/1961
Capacity Gallons:	7500
Tightness Test Method:	-
Date Test:	Not reported
Next Test Date:	Not reported
Date Tank Closed:	Not reported
Register:	True
Modified By:	DAFRANCI
Last Modified:	10/23/2020
Material Name:	#4 fuel oil (on-site consumption)

U225 **NYC DEPT OF EDUCATION - PS 155M** **RCRA-SQG** **1001229341**
WSW **319 E 117TH ST** **FINDS** **NYR000059014**
1/8-1/4 **NEW YORK, NY 10035** **ECHO**
0.161 mi. **NY MANIFEST**
850 ft. **Site 3 of 11 in cluster U**

Relative: Higher
Actual: 12 ft.

RCRA-SQG:

Date Form Received by Agency:	20130617
Handler Name:	NYC DEPT OF EDUCATION - PS 155M
Handler Address:	319 E 117TH ST
Handler City,State,Zip:	NEW YORK, NY 10035
EPA ID:	NYR000059014
Contact Name:	ALEXANDER LEMPERT
Contact Address:	THOMSON AVE
Contact City,State,Zip:	LONG ISLAND CITY, NY 11101
Contact Telephone:	718-472-8501
Contact Fax:	718-472-8500
Contact Email:	ALEMPERT@NYCSCA.ORG
Contact Title:	DIRECTOR
EPA Region:	02
Land Type:	Municipal
Federal Waste Generator Description:	Small Quantity Generator
Non-Notifier:	Not reported
Biennial Report Cycle:	Not reported
Accessibility:	Not reported
Active Site Indicator:	Handler Activities
State District Owner:	NY
State District:	NYSDEC R2

NYC DEPT OF EDUCATION - PS 155M (Continued) **1001229341**

Mailing Address:	THOMSON AVE
Mailing City,State,Zip:	LONG ISLAND CITY, NY 11101
Owner Name:	NYC DEPT OF EDUCATION
Owner Type:	Municipal
Operator Name:	NYC DEPT OF SCHOOL FACILITIES
Operator Type:	Municipal
Short-Term Generator Activity:	No
Importer Activity:	No
Mixed Waste Generator:	No
Transporter Activity:	No
Transfer Facility Activity:	No
Recycler Activity with Storage:	No
Small Quantity On-Site Burner Exemption:	No
Smelting Melting and Refining Furnace Exemption:	No
Underground Injection Control:	No
Off-Site Waste Receipt:	No
Universal Waste Indicator:	No
Universal Waste Destination Facility:	No
Federal Universal Waste:	No
Active Site Fed-Reg Treatment Storage and Disposal Facility:	Not reported
Active Site Converter Treatment storage and Disposal Facility:	Not reported
Active Site State-Reg Treatment Storage and Disposal Facility:	Not reported
Active Site State-Reg Handler:	---
Federal Facility Indicator:	Not reported
Hazardous Secondary Material Indicator:	NN
Sub-Part K Indicator:	Not reported
Commercial TSD Indicator:	No
Treatment Storage and Disposal Type:	Not reported
2018 GPRA Permit Baseline:	Not on the Baseline
2018 GPRA Renewals Baseline:	Not on the Baseline
Permit Renewals Workload Universe:	Not reported
Permit Workload Universe:	Not reported
Permit Progress Universe:	Not reported
Post-Closure Workload Universe:	Not reported
Closure Workload Universe:	Not reported
202 GPRA Corrective Action Baseline:	No
Corrective Action Workload Universe:	No
Subject to Corrective Action Universe:	No
Non-TSDFs Where RCRA CA has Been Imposed Universe:	No
TSDFs Potentially Subject to CA Under 3004 (u)/(v) Universe:	No
TSDFs Only Subject to CA under Discretionary Auth Universe:	No
Corrective Action Priority Ranking:	No NCAPS ranking
Environmental Control Indicator:	No
Institutional Control Indicator:	No
Human Exposure Controls Indicator:	N/A
Groundwater Controls Indicator:	N/A
Operating TSDF Universe:	Not reported
Full Enforcement Universe:	Not reported
Significant Non-Complier Universe:	No
Unaddressed Significant Non-Complier Universe:	No
Addressed Significant Non-Complier Universe:	No
Significant Non-Complier With a Compliance Schedule Universe:	No
Financial Assurance Required:	Not reported
Handler Date of Last Change:	20131121
Recognized Trader-Importer:	No
Recognized Trader-Exporter:	No
Importer of Spent Lead Acid Batteries:	No

NYC DEPT OF EDUCATION - PS 155M (Continued) **1001229341**

Exporter of Spent Lead Acid Batteries:	No
Recycler Activity Without Storage:	Not reported
Manifest Broker:	Not reported
Sub-Part P Indicator:	No

Hazardous Waste Summary:

Waste Code:	D000
Waste Description:	Not Defined
Waste Code:	D001
Waste Description:	IGNITABLE WASTE
Waste Code:	D002
Waste Description:	CORROSIVE WASTE
Waste Code:	D003
Waste Description:	REACTIVE WASTE
Waste Code:	D008
Waste Description:	LEAD

Handler - Owner Operator:

Owner/Operator Indicator:	Owner
Owner/Operator Name:	NYC BOARD OF EDUCATION
Legal Status:	Municipal
Date Became Current:	Not reported
Date Ended Current:	Not reported
Owner/Operator Address:	28-11 QUEENS PLZ N
Owner/Operator City,State,Zip:	LONG ISLAND CITY, NY 11101
Owner/Operator Telephone:	718-391-6832
Owner/Operator Telephone Ext:	Not reported
Owner/Operator Fax:	Not reported
Owner/Operator Email:	Not reported
Owner/Operator Indicator:	Owner
Owner/Operator Name:	NYC BOARD OF EDUCATION
Legal Status:	Municipal
Date Became Current:	Not reported
Date Ended Current:	Not reported
Owner/Operator Address:	28-11 QUEENS PLZ N
Owner/Operator City,State,Zip:	LONG ISLAND CITY, NY 11101
Owner/Operator Telephone:	718-391-6832
Owner/Operator Telephone Ext:	Not reported
Owner/Operator Fax:	Not reported
Owner/Operator Email:	Not reported
Owner/Operator Indicator:	Operator
Owner/Operator Name:	NYC DEPT OF SCHOOL FACILITIES
Legal Status:	Municipal
Date Became Current:	19650417
Date Ended Current:	Not reported
Owner/Operator Address:	Not reported
Owner/Operator City,State,Zip:	Not reported
Owner/Operator Telephone:	Not reported
Owner/Operator Telephone Ext:	Not reported

NYC DEPT OF EDUCATION - PS 155M (Continued) **1001229341**

Owner/Operator Fax: Not reported
Owner/Operator Email: Not reported

Owner/Operator Indicator: Operator
Owner/Operator Name: NYC BOARD OF EDUCATION
Legal Status: Municipal
Date Became Current: Not reported
Date Ended Current: Not reported
Owner/Operator Address: 28-11 QUEENS PLZ N
Owner/Operator City,State,Zip: LONG ISLAND CITY, NY 11101
Owner/Operator Telephone: 718-391-6832
Owner/Operator Telephone Ext: Not reported
Owner/Operator Fax: Not reported
Owner/Operator Email: Not reported

Owner/Operator Indicator: Owner
Owner/Operator Name: NYC DEPT OF EDUCATION
Legal Status: Municipal
Date Became Current: 19650417
Date Ended Current: Not reported
Owner/Operator Address: 30-30 THOMSON AVE
Owner/Operator City,State,Zip: LONG ISLAND CITY, NY 11101
Owner/Operator Telephone: 718-472-8501
Owner/Operator Telephone Ext: Not reported
Owner/Operator Fax: Not reported
Owner/Operator Email: Not reported

Historic Generators:

Receive Date: 20060101
Handler Name: NYC BD OF ED - PUBLIC SCHOOL 155
Federal Waste Generator Description: Not a generator, verified
State District Owner: NY
Large Quantity Handler of Universal Waste: No
Recognized Trader Importer: No
Recognized Trader Exporter: No
Spent Lead Acid Battery Importer: No
Spent Lead Acid Battery Exporter: No
Current Record: No
Non Storage Recycler Activity: Not reported
Electronic Manifest Broker: Not reported

Receive Date: 20070101
Handler Name: NYC BD OF ED - PUBLIC SCHOOL 155
Federal Waste Generator Description: Not a generator, verified
State District Owner: NY
Large Quantity Handler of Universal Waste: No
Recognized Trader Importer: No
Recognized Trader Exporter: No
Spent Lead Acid Battery Importer: No
Spent Lead Acid Battery Exporter: No
Current Record: No
Non Storage Recycler Activity: Not reported
Electronic Manifest Broker: Not reported

Receive Date: 19980810
Handler Name: NYC BD OF ED - PUBLIC SCHOOL 155
Federal Waste Generator Description: Small Quantity Generator

NYC DEPT OF EDUCATION - PS 155M (Continued) **1001229341**

State District Owner: NY
Large Quantity Handler of Universal Waste: No
Recognized Trader Importer: No
Recognized Trader Exporter: No
Spent Lead Acid Battery Importer: No
Spent Lead Acid Battery Exporter: No
Current Record: No
Non Storage Recycler Activity: Not reported
Electronic Manifest Broker: Not reported

Receive Date: 20130617
Handler Name: NYC DEPT OF EDUCATION - PS 155M
Federal Waste Generator Description: Small Quantity Generator
State District Owner: NY
Large Quantity Handler of Universal Waste: No
Recognized Trader Importer: No
Recognized Trader Exporter: No
Spent Lead Acid Battery Importer: No
Spent Lead Acid Battery Exporter: No
Current Record: Yes
Non Storage Recycler Activity: Not reported
Electronic Manifest Broker: Not reported

List of NAICS Codes and Descriptions:
NAICS Code: 61111
NAICS Description: ELEMENTARY AND SECONDARY SCHOOLS

Facility Has Received Notices of Violations:
Violations: No Violations Found

Evaluation Action Summary:
Evaluations: No Evaluations Found

FINDS:
Registry ID: 110004545715

Click Here:

Environmental Interest/Information System:
RCRAInfo is a national information system that supports the Resource Conservation and Recovery Act (RCRA) program through the tracking of events and activities related to facilities that generate, transport, and treat, store, or dispose of hazardous waste. RCRAInfo allows RCRA program staff to track the notification, permit, compliance, and corrective action activities required under RCRA.

Click this hyperlink while viewing on your computer to access additional FINDS: detail in the EDR Site Report.

ECHO:
Envid: 1001229341
Registry ID: 110004545715
DFR URL: http://echo.epa.gov/detailed-facility-report?fid=110004545715
Name: NYC DEPT OF EDUCATION - PS 155M
Address: 319 E 117TH ST

NYC DEPT OF EDUCATION - PS 155M (Continued) **1001229341**

City,State,Zip: NEW YORK, NY 10035

NY MANIFEST:

Name:	PUBLIC SCHOOL 155-M
Address:	319 E 117TH ST
City,State,Zip:	NEW YORK, NY 10035
Country:	USA
EPA ID:	NYR000059014
Facility Status:	Not reported
Location Address 1:	319 EAST 117TH STREET
Code:	BP
Location Address 2:	Not reported
Total Tanks:	Not reported
Location City:	NEW YORK
Location State:	NY
Location Zip:	10035
Location Zip 4:	Not reported

NY MANIFEST:

EPAID:	NYR000059014
Mailing Name:	PUBLIC SCHOOL 155-M
Mailing Contact:	LUIS MARTINEZ
Mailing Address 1:	44-36 VERNON BLVD
Mailing Address 2:	Not reported
Mailing City:	LONG ISLAND CITY
Mailing State:	NY
Mailing Zip:	11101
Mailing Zip 4:	7006
Mailing Country:	USA
Mailing Phone:	7183613807

NY MANIFEST:

Document ID:	Not reported
Manifest Status:	Not reported
seq:	Not reported
Year:	2018
Trans1 State ID:	NJR986628162
Trans2 State ID:	Not reported
Generator Ship Date:	08/12/2015
Trans1 Recv Date:	08/12/2015
Trans2 Recv Date:	Not reported
TSD Site Recv Date:	08/12/2015
Part A Recv Date:	Not reported
Part B Recv Date:	Not reported
Generator EPA ID:	NYR000059014
Trans1 EPA ID:	Not reported
Trans2 EPA ID:	Not reported
TSDF ID 1:	NJD991291105
TSDF ID 2:	Not reported
Manifest Tracking Number:	008274862FLE
Import Indicator:	N
Export Indicator:	N
Discr Quantity Indicator:	N
Discr Type Indicator:	N
Discr Residue Indicator:	N
Discr Partial Reject Indicator:	N
Discr Full Reject Indicator:	N

NYC DEPT OF EDUCATION - PS 155M (Continued) **1001229341**

Manifest Ref Number:	Not reported
Alt Facility RCRA ID:	Not reported
Alt Facility Sign Date:	Not reported
MGMT Method Type Code:	H110
Waste Code:	Not reported
Waste Code:	Not reported
Waste Code:	Not reported
Waste Code:	Not reported
Waste Code:	Not reported
Waste Code:	Not reported
Quantity:	60
Units:	P - Pounds
Number of Containers:	1
Container Type:	DM - Metal drums, barrels
Handling Method:	T Chemical, physical, or biological treatment.
Specific Gravity:	1
Waste Code:	D008
Waste Code 1_2:	Not reported
Waste Code 1_3:	Not reported
Waste Code 1_4:	Not reported
Waste Code 1_5:	Not reported
Waste Code 1_6:	Not reported

P226 **CON EDISON SERVICE BOX: 55069** **RCRA NonGen / NLR** **1016968264**
WNW **2347 2ND AVE** **NY MANIFEST** **NYP004418745**
1/8-1/4 **NEW YORK, NY 10035**
0.161 mi.
850 ft. **Site 5 of 8 in cluster P**

Relative: **Higher**

Actual: **13 ft.**

RCRA NonGen / NLR:

Date Form Received by Agency:	20140214
Handler Name:	CON EDISON SERVICE BOX: 55069
Handler Address:	2347 2ND AVE
Handler City,State,Zip:	NEW YORK, NY 10035
EPA ID:	NYP004418745
Contact Name:	THOMAS TEELING
Contact Address:	Not reported
Contact City,State,Zip:	Not reported
Contact Telephone:	212-460-3770
Contact Fax:	Not reported
Contact Email:	Not reported
Contact Title:	SENIOR SCIENTIST
EPA Region:	02
Land Type:	Private
Federal Waste Generator Description:	Not a generator, verified
Non-Notifier:	Not reported
Biennial Report Cycle:	Not reported
Accessibility:	Not reported
Active Site Indicator:	Not reported
State District Owner:	NY
State District:	NYSDEC R2
Mailing Address:	IRVING PL, 15TH FL NE
Mailing City,State,Zip:	NEW YORK, NY 10003
Owner Name:	Not reported
Owner Type:	Not reported
Operator Name:	Not reported
Operator Type:	Not reported

CON EDISON SERVICE BOX: 55069 (Continued) **1016968264**

Short-Term Generator Activity:	No
Importer Activity:	No
Mixed Waste Generator:	No
Transporter Activity:	No
Transfer Facility Activity:	No
Recycler Activity with Storage:	No
Small Quantity On-Site Burner Exemption:	No
Smelting Melting and Refining Furnace Exemption:	No
Underground Injection Control:	No
Off-Site Waste Receipt:	No
Universal Waste Indicator:	No
Universal Waste Destination Facility:	No
Federal Universal Waste:	No
Active Site Fed-Reg Treatment Storage and Disposal Facility:	Not reported
Active Site Converter Treatment storage and Disposal Facility:	Not reported
Active Site State-Reg Treatment Storage and Disposal Facility:	Not reported
Active Site State-Reg Handler:	---
Federal Facility Indicator:	Not reported
Hazardous Secondary Material Indicator:	NN
Sub-Part K Indicator:	Not reported
Commercial TSD Indicator:	No
Treatment Storage and Disposal Type:	Not reported
2018 GPRA Permit Baseline:	Not on the Baseline
2018 GPRA Renewals Baseline:	Not on the Baseline
Permit Renewals Workload Universe:	Not reported
Permit Workload Universe:	Not reported
Permit Progress Universe:	Not reported
Post-Closure Workload Universe:	Not reported
Closure Workload Universe:	Not reported
202 GPRA Corrective Action Baseline:	No
Corrective Action Workload Universe:	No
Subject to Corrective Action Universe:	No
Non-TSDFs Where RCRA CA has Been Imposed Universe:	No
TSDFs Potentially Subject to CA Under 3004 (u)/(v) Universe:	No
TSDFs Only Subject to CA under Discretionary Auth Universe:	No
Corrective Action Priority Ranking:	No NCAPS ranking
Environmental Control Indicator:	No
Institutional Control Indicator:	No
Human Exposure Controls Indicator:	N/A
Groundwater Controls Indicator:	N/A
Operating TSDF Universe:	Not reported
Full Enforcement Universe:	Not reported
Significant Non-Complier Universe:	No
Unaddressed Significant Non-Complier Universe:	No
Addressed Significant Non-Complier Universe:	No
Significant Non-Complier With a Compliance Schedule Universe:	No
Financial Assurance Required:	Not reported
Handler Date of Last Change:	20141014
Recognized Trader-Importer:	No
Recognized Trader-Exporter:	No
Importer of Spent Lead Acid Batteries:	No
Exporter of Spent Lead Acid Batteries:	No
Recycler Activity Without Storage:	Not reported
Manifest Broker:	Not reported
Sub-Part P Indicator:	No

CON EDISON SERVICE BOX: 55069 (Continued) **1016968264**

Historic Generators:

Receive Date:		20140114
Handler Name:	CON EDISON SERVICE BOX:	55069
Federal Waste Generator Description:		Conditionally Exempt Small Quantity Generator
State District Owner:		NY
Large Quantity Handler of Universal Waste:		No
Recognized Trader Importer:		No
Recognized Trader Exporter:		No
Spent Lead Acid Battery Importer:		No
Spent Lead Acid Battery Exporter:		No
Current Record:		No
Non Storage Recycler Activity:		Not reported
Electronic Manifest Broker:		Not reported

Receive Date:		20140214
Handler Name:	CON EDISON SERVICE BOX:	55069
Federal Waste Generator Description:		Not a generator, verified
State District Owner:		NY
Large Quantity Handler of Universal Waste:		No
Recognized Trader Importer:		No
Recognized Trader Exporter:		No
Spent Lead Acid Battery Importer:		No
Spent Lead Acid Battery Exporter:		No
Current Record:		Yes
Non Storage Recycler Activity:		Not reported
Electronic Manifest Broker:		Not reported

List of NAICS Codes and Descriptions:

NAICS Codes:	No NAICS Codes Found

Facility Has Received Notices of Violations:

Violations:	No Violations Found

Evaluation Action Summary:

Evaluations:	No Evaluations Found

NY MANIFEST:

Name:	CON EDISON
Address:	2347 2ND AVE
City,State,Zip:	NEW YORK, NY 10035
Country:	USA
EPA ID:	NYP004418745
Facility Status:	Not reported
Location Address 1:	F/O 2347 2ND AVE
Code:	BP
Location Address 2:	SB55069
Total Tanks:	Not reported
Location City:	NEW YORK
Location State:	NY
Location Zip:	10035
Location Zip 4:	Not reported

NY MANIFEST:

EPAID:	NYP004418745

CON EDISON SERVICE BOX: 55069 (Continued) **1016968264**

Mailing Name:	CON EDISON
Mailing Contact:	CON EDISON
Mailing Address 1:	4 IRVING PLACE
Mailing Address 2:	15TH FL
Mailing City:	NEW YORK
Mailing State:	NY
Mailing Zip:	10003
Mailing Zip 4:	Not reported
Mailing Country:	USA
Mailing Phone:	Not reported

NY MANIFEST:

Document ID:	Not reported
Manifest Status:	Not reported
seq:	Not reported
Year:	2018
Trans1 State ID:	NJD003812047
Trans2 State ID:	Not reported
Generator Ship Date:	01/14/2014
Trans1 Recv Date:	01/14/2014
Trans2 Recv Date:	Not reported
TSD Site Recv Date:	01/15/2014
Part A Recv Date:	Not reported
Part B Recv Date:	Not reported
Generator EPA ID:	NYP004418745
Trans1 EPA ID:	Not reported
Trans2 EPA ID:	Not reported
TSDF ID 1:	NJD991291105
TSDF ID 2:	Not reported
Manifest Tracking Number:	002330008GBF
Import Indicator:	N
Export Indicator:	N
Discr Quantity Indicator:	N
Discr Type Indicator:	N
Discr Residue Indicator:	N
Discr Partial Reject Indicator:	N
Discr Full Reject Indicator:	N
Manifest Ref Number:	Not reported
Alt Facility RCRA ID:	Not reported
Alt Facility Sign Date:	Not reported
MGMT Method Type Code:	H110
Waste Code:	Not reported
Waste Code:	Not reported
Waste Code:	Not reported
Waste Code:	Not reported
Waste Code:	Not reported
Waste Code:	Not reported
Quantity:	500
Units:	P - Pounds
Number of Containers:	1
Container Type:	TT - Cargo tank, tank trucks
Handling Method:	T Chemical, physical, or biological treatment.
Specific Gravity:	1
Waste Code:	D008
Waste Code 1_2:	Not reported
Waste Code 1_3:	Not reported
Waste Code 1_4:	Not reported

CON EDISON SERVICE BOX: 55069 (Continued) **1016968264**

Waste Code 1_5: Not reported
Waste Code 1_6: Not reported

U227 **CON EDISON** **NY MANIFEST** **S117317678**
WSW **311 E 117 ST** **N/A**
1/8-1/4 **NEW YORK, NY 10035**
0.164 mi.
864 ft. **Site 4 of 11 in cluster U**

Relative:
Higher

Actual:
12 ft.

NY MANIFEST:
Name: CON EDISON
Address: 311 E 117 ST
City,State,Zip: NEW YORK, NY 10035
Country: USA
EPA ID: NYP004651287
Facility Status: Not reported
Location Address 1: 311 E 117 ST
Code: BP
Location Address 2: Not reported
Total Tanks: Not reported
Location City: NEW YORK
Location State: NY
Location Zip: 10035
Location Zip 4: Not reported

NY MANIFEST:
EPAID: NYP004651287
Mailing Name: CON EDISON
Mailing Contact: CON EDISON
Mailing Address 1: 4 IRVING PL
Mailing Address 2: 15TH FL
Mailing City: NEW YORK
Mailing State: NY
Mailing Zip: 10003
Mailing Zip 4: Not reported
Mailing Country: USA
Mailing Phone: Not reported

NY MANIFEST:
Document ID: Not reported
Manifest Status: Not reported
seq: Not reported
Year: 2018
Trans1 State ID: NJD003812047
Trans2 State ID: Not reported
Generator Ship Date: 09/22/2014
Trans1 Recv Date: 09/22/2014
Trans2 Recv Date: Not reported
TSD Site Recv Date: 09/25/2014
Part A Recv Date: Not reported
Part B Recv Date: Not reported
Generator EPA ID: NYP004651287
Trans1 EPA ID: Not reported
Trans2 EPA ID: Not reported
TSDF ID 1: NJD991291105
TSDF ID 2: Not reported
Manifest Tracking Number: 002609614GBF

CON EDISON (Continued) **S117317678**

Import Indicator:	N
Export Indicator:	N
Discr Quantity Indicator:	N
Discr Type Indicator:	N
Discr Residue Indicator:	N
Discr Partial Reject Indicator:	N
Discr Full Reject Indicator:	N
Manifest Ref Number:	Not reported
Alt Facility RCRA ID:	Not reported
Alt Facility Sign Date:	Not reported
MGMT Method Type Code:	H110
Waste Code:	Not reported
Waste Code:	Not reported
Waste Code:	Not reported
Waste Code:	Not reported
Waste Code:	Not reported
Waste Code:	Not reported
Quantity:	4000
Units:	P - Pounds
Number of Containers:	1
Container Type:	TT - Cargo tank, tank trucks
Handling Method:	T Chemical, physical, or biological treatment.
Specific Gravity:	1
Waste Code:	D008
Waste Code 1_2:	Not reported
Waste Code 1_3:	Not reported
Waste Code 1_4:	Not reported
Waste Code 1_5:	Not reported
Waste Code 1_6:	Not reported

V228 **CON EDISON SERVICE BOX: 19347** **RCRA NonGen / NLR** **1016143510**
SW **402 E 117TH ST E OF 1ST AVE FRONT OF** **NY MANIFEST** **NYP004262903**
1/8-1/4 **NEW YORK, NY 10029**
0.164 mi.
866 ft. **Site 1 of 8 in cluster V**

Relative: **Higher**

Actual: **12 ft.**

RCRA NonGen / NLR:

Date Form Received by Agency:		20170728
Handler Name:	CON EDISON SERVICE BOX:	19347
Handler Address:		402 E 117TH ST E OF 1ST AVE FRONT OF
Handler City,State,Zip:		NEW YORK, NY 10029
EPA ID:		NYP004262903
Contact Name:		JOSE MONTALVO
Contact Address:		Not reported
Contact City,State,Zip:		Not reported
Contact Telephone:		212-427-1331
Contact Fax:		Not reported
Contact Email:		Not reported
Contact Title:		OPERATING SUPERVISOR
EPA Region:		02
Land Type:		Private
Federal Waste Generator Description:		Not a generator, verified
Non-Notifier:		Not reported
Biennial Report Cycle:		Not reported
Accessibility:		Not reported
Active Site Indicator:		Not reported
State District Owner:		NY

CON EDISON SERVICE BOX: 19347 (Continued) **1016143510**

State District:	NYSDEC R2
Mailing Address:	IRVING PL, RM 828
Mailing City,State,Zip:	NEW YORK, NY 10003
Owner Name:	Not reported
Owner Type:	Not reported
Operator Name:	Not reported
Operator Type:	Not reported
Short-Term Generator Activity:	No
Importer Activity:	No
Mixed Waste Generator:	No
Transporter Activity:	No
Transfer Facility Activity:	No
Recycler Activity with Storage:	No
Small Quantity On-Site Burner Exemption:	No
Smelting Melting and Refining Furnace Exemption:	No
Underground Injection Control:	No
Off-Site Waste Receipt:	No
Universal Waste Indicator:	No
Universal Waste Destination Facility:	No
Federal Universal Waste:	No
Active Site Fed-Reg Treatment Storage and Disposal Facility:	Not reported
Active Site Converter Treatment storage and Disposal Facility:	Not reported
Active Site State-Reg Treatment Storage and Disposal Facility:	Not reported
Active Site State-Reg Handler:	---
Federal Facility Indicator:	Not reported
Hazardous Secondary Material Indicator:	NN
Sub-Part K Indicator:	Not reported
Commercial TSD Indicator:	No
Treatment Storage and Disposal Type:	Not reported
2018 GPRA Permit Baseline:	Not on the Baseline
2018 GPRA Renewals Baseline:	Not on the Baseline
Permit Renewals Workload Universe:	Not reported
Permit Workload Universe:	Not reported
Permit Progress Universe:	Not reported
Post-Closure Workload Universe:	Not reported
Closure Workload Universe:	Not reported
202 GPRA Corrective Action Baseline:	No
Corrective Action Workload Universe:	No
Subject to Corrective Action Universe:	No
Non-TSDFs Where RCRA CA has Been Imposed Universe:	No
TSDFs Potentially Subject to CA Under 3004 (u)/(v) Universe:	No
TSDFs Only Subject to CA under Discretionary Auth Universe:	No
Corrective Action Priority Ranking:	No NCAPS ranking
Environmental Control Indicator:	No
Institutional Control Indicator:	No
Human Exposure Controls Indicator:	N/A
Groundwater Controls Indicator:	N/A
Operating TSDF Universe:	Not reported
Full Enforcement Universe:	Not reported
Significant Non-Complier Universe:	No
Unaddressed Significant Non-Complier Universe:	No
Addressed Significant Non-Complier Universe:	No
Significant Non-Complier With a Compliance Schedule Universe:	No
Financial Assurance Required:	Not reported
Handler Date of Last Change:	20170921
Recognized Trader-Importer:	No
Recognized Trader-Exporter:	No

CON EDISON SERVICE BOX: 19347 (Continued) **1016143510**

Importer of Spent Lead Acid Batteries: No
Exporter of Spent Lead Acid Batteries: No
Recycler Activity Without Storage: Not reported
Manifest Broker: Not reported
Sub-Part P Indicator: No

Historic Generators:

Receive Date: 20120814
Handler Name: CON EDISON SERVICE BOX: 19347
Federal Waste Generator Description: Conditionally Exempt Small Quantity Generator
State District Owner: NY
Large Quantity Handler of Universal Waste: No
Recognized Trader Importer: No
Recognized Trader Exporter: No
Spent Lead Acid Battery Importer: No
Spent Lead Acid Battery Exporter: No
Current Record: No
Non Storage Recycler Activity: Not reported
Electronic Manifest Broker: Not reported

Receive Date: 20170728
Handler Name: CON EDISON SERVICE BOX: 19347
Federal Waste Generator Description: Not a generator, verified
State District Owner: NY
Large Quantity Handler of Universal Waste: No
Recognized Trader Importer: No
Recognized Trader Exporter: No
Spent Lead Acid Battery Importer: No
Spent Lead Acid Battery Exporter: No
Current Record: Yes
Non Storage Recycler Activity: Not reported
Electronic Manifest Broker: Not reported

List of NAICS Codes and Descriptions:
NAICS Codes: No NAICS Codes Found

Facility Has Received Notices of Violations:
Violations: No Violations Found

Evaluation Action Summary:
Evaluations: No Evaluations Found

NY MANIFEST:
Name: CON EDISON
Address: 402 E 117TH ST E OF 1ST AVE FR
City,State,Zip: NEW YORK, NY 10029
Country: USA
EPA ID: NYP004262903
Facility Status: Not reported
Location Address 1: FO 402 E 117TH ST EO 1ST AVE
Code: BP
Location Address 2: SERV BOX 19347
Total Tanks: Not reported

CON EDISON SERVICE BOX: 19347 (Continued) **1016143510**

Location City:	NEW YORK
Location State:	NY
Location Zip:	10029
Location Zip 4:	Not reported

NY MANIFEST:

EPAID:	NYP004262903
Mailing Name:	CON EDISON
Mailing Contact:	TOM TEELING
Mailing Address 1:	4 IRVING PLACE - 15TH FLOOR
Mailing Address 2:	Not reported
Mailing City:	NEW YORK
Mailing State:	NY
Mailing Zip:	10003
Mailing Zip 4:	Not reported
Mailing Country:	USA
Mailing Phone:	2124603770

NY MANIFEST:

Document ID:	Not reported
Manifest Status:	Not reported
seq:	Not reported
Year:	2018
Trans1 State ID:	NJ0000027193
Trans2 State ID:	Not reported
Generator Ship Date:	08/14/2012
Trans1 Recv Date:	08/14/2012
Trans2 Recv Date:	Not reported
TSD Site Recv Date:	08/15/2012
Part A Recv Date:	Not reported
Part B Recv Date:	Not reported
Generator EPA ID:	NYP004262903
Trans1 EPA ID:	Not reported
Trans2 EPA ID:	Not reported
TSDF ID 1:	NJD002200046
TSDF ID 2:	Not reported
Manifest Tracking Number:	010464264JJK
Import Indicator:	N
Export Indicator:	N
Discr Quantity Indicator:	N
Discr Type Indicator:	N
Discr Residue Indicator:	N
Discr Partial Reject Indicator:	N
Discr Full Reject Indicator:	N
Manifest Ref Number:	Not reported
Alt Facility RCRA ID:	Not reported
Alt Facility Sign Date:	Not reported
MGMT Method Type Code:	H111
Waste Code:	Not reported
Waste Code:	Not reported
Waste Code:	Not reported
Waste Code:	Not reported
Waste Code:	Not reported
Waste Code:	Not reported
Quantity:	1000
Units:	P - Pounds
Number of Containers:	1

CON EDISON SERVICE BOX: 19347 (Continued) **1016143510**

Container Type:	TT - Cargo tank, tank trucks
Handling Method:	T Chemical, physical, or biological treatment.
Specific Gravity:	1
Waste Code:	D008
Waste Code 1_2:	Not reported
Waste Code 1_3:	Not reported
Waste Code 1_4:	Not reported
Waste Code 1_5:	Not reported
Waste Code 1_6:	Not reported

V229 **CON EDISON SERVICE BOX: 19347** **NJ MANIFEST** **S117985770**
SW **402 E 117TH ST E OF 1ST AVE FRONT OF** **N/A**
1/8-1/4 **NEW YORK, NY 10029**
0.164 mi.
866 ft. **Site 2 of 8 in cluster V**

Relative: **Higher**
Actual: **12 ft.**

NJ MANIFEST:

EPA Id:	NYP004262903
Mail Address:	IRVING PL, RM 828
Mail City/State/Zip:	NEW YORK, NY 10003
Facility Phone:	Not reported
Emergency Phone:	Not reported
Contact:	JOSE MONTALVO
Comments:	Not reported
SIC Code:	Not reported
County:	NY061
Municipal:	Not reported
Previous EPA Id:	Not reported
Gen Flag:	Not reported
Trans Flag:	Not reported
TSDF Flag:	Not reported
Name Change:	Not reported
Date Change:	Not reported

Manifest:

Manifest Number:	010464264JJK
EPA ID:	NYP004262903
Date Shipped:	8/14/2012
TSDF EPA ID:	NJD002200046
Transporter EPA ID:	NJ0000027193
Transporter 2 EPA ID:	Not reported
Transporter 3 EPA ID:	Not reported
Transporter 4 EPA ID:	Not reported
Transporter 5 EPA ID:	Not reported
Transporter 6 EPA ID:	Not reported
Transporter 7 EPA ID:	Not reported
Transporter 8 EPA ID:	Not reported
Transporter 9 EPA ID:	Not reported
Transporter 10 EPA ID:	Not reported
Date Trans1 Transported Waste:	Not reported
Date Trans2 Transported Waste:	Not reported
Date Trans3 Transported Waste:	Not reported
Date Trans4 Transported Waste:	Not reported
Date Trans5 Transported Waste:	Not reported
Date Trans6 Transported Waste:	Not reported
Date Trans7 Transported Waste:	Not reported
Date Trans8 Transported Waste:	Not reported

CON EDISON SERVICE BOX: 19347 (Continued) **S117985770**

Date Trans9 Transported Waste:	Not reported
Date Trans10 Transported Waste:	Not reported
Date TSDF Received Waste:	Not reported
TSDF EPA Facility Name:	Not reported
QTY Units:	Not reported
Transporter SEQ ID:	Not reported
Transporter-1 Date:	Not reported
Waste SEQ ID:	Not reported
Waste Type Code 2:	Not reported
Waste Type Code 3:	Not reported
Waste Type Code 4:	Not reported
Waste Type Code 5:	Not reported
Waste Type Code 6:	Not reported
Date Accepted:	Not reported
Manifest Discrepancy Type:	Not reported
Data Entry Number:	Not reported
Was Load Rejected:	NEW YORK, NY 10003
Reason Load Was Rejected:	Not reported

Waste:

Manifest Year:	Not reported
Waste Code:	D008
Hand Code:	Not reported
Quantity:	1,000.00 Pounds

P230 **2353 SECOND AVE** **NY AST** **A100175199**
WNW **2353 SECOND AVENUE** **N/A**
1/8-1/4 **NEW YORK, NY 10035**
0.165 mi.
871 ft. **Site 6 of 8 in cluster P**

Relative:
Higher

Actual:
13 ft.

AST:

Name:	2353 SECOND AVE
Address:	2353 SECOND AVENUE
City,State,Zip:	NEW YORK, NY 10035
Region:	STATE
DEC Region:	2
Site Status:	Active
Facility Id:	2-601000
Program Type:	PBS
UTM X:	589773.38102
UTM Y:	4517105.92335
Expiration Date:	10/20/2017
Site Type:	Apartment Building/Office Building

Affiliation Records:

Site Id:	22970
Affiliation Type:	Facility Operator
Company Name:	2353 SECOND AVE
Contact Type:	Not reported
Contact Name:	VICTOR HERNANDEZ
Address1:	Not reported
Address2:	Not reported
City:	Not reported
State:	NN
Zip Code:	Not reported

2353 SECOND AVE (Continued) **A100175199**

Country Code:	001
Phone:	(212) 863-6251
EMail:	Not reported
Fax Number:	Not reported
Modified By:	MSBAPTIS
Date Last Modified:	2012-12-04
Site Id:	22970
Affiliation Type:	Facility Owner
Company Name:	NYC/HPD/DAMP
Contact Type:	DIR
Contact Name:	DEREK PARSONS
Address1:	100 GOLD STREET, #7-L2
Address2:	Not reported
City:	NEW YORK
State:	NY
Zip Code:	10038
Country Code:	001
Phone:	(212) 863-7305
EMail:	Not reported
Fax Number:	Not reported
Modified By:	MSBAPTIS
Date Last Modified:	2012-12-04
Site Id:	22970
Affiliation Type:	Mail Contact
Company Name:	NYC/HPD/DAMP
Contact Type:	Not reported
Contact Name:	ASST. COMMISSIONER/DAMP
Address1:	100 GOLD STREET, #9-Y3
Address2:	Not reported
City:	NEW YORK
State:	NY
Zip Code:	10038
Country Code:	001
Phone:	(212) 863-8590
EMail:	ALEXANDJ@HPD.NYC.GOV
Fax Number:	Not reported
Modified By:	MSBAPTIS
Date Last Modified:	2012-12-04
Site Id:	22970
Affiliation Type:	Emergency Contact
Company Name:	NYC/HPD/DAMP
Contact Type:	Not reported
Contact Name:	DEREK PARSONS
Address1:	Not reported
Address2:	Not reported
City:	Not reported
State:	NN
Zip Code:	Not reported
Country Code:	999
Phone:	(917) 559-4337
EMail:	Not reported
Fax Number:	Not reported
Modified By:	DMPOKRZY
Date Last Modified:	2017-11-13

2353 SECOND AVE (Continued) **A100175199**

Tank Info:

Tank Number:	1
Tank Id:	44698
Material Code:	0001
Common Name of Substance:	#2 Fuel Oil (On-Site Consumption)

Equipment Records:

I05 - Overfill - Vent Whistle
C03 - Pipe Location - Aboveground/Underground Combination
G00 - Tank Secondary Containment - None
J02 - Dispenser - Suction Dispenser
A00 - Tank Internal Protection - None
B01 - Tank External Protection - Painted/Asphalt Coating
D01 - Pipe Type - Steel/Carbon Steel/Iron
F01 - Pipe External Protection - Painted/Asphalt Coating
K00 - Spill Prevention - None
E00 - Piping Secondary Containment - None
H00 - Tank Leak Detection - None
L00 - Piping Leak Detection - None

Tank Location:	Aboveground - contact with soil.... Tank bottom rests on soil, allowing no visual inspection.
Tank Type:	Steel/Carbon Steel/Iron
Tank Status:	In Service
Pipe Model:	Not reported
Install Date:	08/12/1993
Capacity Gallons:	1500
Tightness Test Method:	NN
Date Test:	Not reported
Next Test Date:	Not reported
Date Tank Closed:	Not reported
Register:	True
Modified By:	MSBAPTIS
Last Modified:	04/14/2017
Material Name:	#2 fuel oil (on-site consumption)

P231 **CON EDISON SERVICE BOX: 55071** **RCRA NonGen / NLR** **1016450871**
WNW **2353 2ND AVE** **NY MANIFEST** **NYP004299012**
1/8-1/4 **NEW YORK, NY 10035**
0.165 mi.
871 ft. **Site 7 of 8 in cluster P**

Relative: **Higher**
Actual: **13 ft.**

RCRA NonGen / NLR:

Date Form Received by Agency:		20130504
Handler Name:	CON EDISON SERVICE BOX:	55071
Handler Address:		2353 2ND AVE
Handler City,State,Zip:		NEW YORK, NY 10035
EPA ID:		NYP004299012
Contact Name:		BENJAMIN BAMONTE
Contact Address:		Not reported
Contact City,State,Zip:		Not reported
Contact Telephone:		212-894-9549
Contact Fax:		Not reported
Contact Email:		Not reported
Contact Title:		OPERATING SUPERVISOR
EPA Region:		02
Land Type:		Private

CON EDISON SERVICE BOX: 55071 (Continued) **1016450871**

Federal Waste Generator Description:	Not a generator, verified
Non-Notifier:	Not reported
Biennial Report Cycle:	Not reported
Accessibility:	Not reported
Active Site Indicator:	Not reported
State District Owner:	NY
State District:	NYSDEC R2
Mailing Address:	Not reported
Mailing City,State,Zip:	NEW YORK, NY 10003
Owner Name:	Not reported
Owner Type:	Not reported
Operator Name:	Not reported
Operator Type:	Not reported
Short-Term Generator Activity:	No
Importer Activity:	No
Mixed Waste Generator:	No
Transporter Activity:	No
Transfer Facility Activity:	No
Recycler Activity with Storage:	No
Small Quantity On-Site Burner Exemption:	No
Smelting Melting and Refining Furnace Exemption:	No
Underground Injection Control:	No
Off-Site Waste Receipt:	No
Universal Waste Indicator:	No
Universal Waste Destination Facility:	No
Federal Universal Waste:	No
Active Site Fed-Reg Treatment Storage and Disposal Facility:	Not reported
Active Site Converter Treatment storage and Disposal Facility:	Not reported
Active Site State-Reg Treatment Storage and Disposal Facility:	Not reported
Active Site State-Reg Handler:	---
Federal Facility Indicator:	Not reported
Hazardous Secondary Material Indicator:	NN
Sub-Part K Indicator:	Not reported
Commercial TSD Indicator:	No
Treatment Storage and Disposal Type:	Not reported
2018 GPRA Permit Baseline:	Not on the Baseline
2018 GPRA Renewals Baseline:	Not on the Baseline
Permit Renewals Workload Universe:	Not reported
Permit Workload Universe:	Not reported
Permit Progress Universe:	Not reported
Post-Closure Workload Universe:	Not reported
Closure Workload Universe:	Not reported
202 GPRA Corrective Action Baseline:	No
Corrective Action Workload Universe:	No
Subject to Corrective Action Universe:	No
Non-TSDFs Where RCRA CA has Been Imposed Universe:	No
TSDFs Potentially Subject to CA Under 3004 (u)/(v) Universe:	No
TSDFs Only Subject to CA under Discretionary Auth Universe:	No
Corrective Action Priority Ranking:	No NCAPS ranking
Environmental Control Indicator:	No
Institutional Control Indicator:	No
Human Exposure Controls Indicator:	N/A
Groundwater Controls Indicator:	N/A
Operating TSDF Universe:	Not reported
Full Enforcement Universe:	Not reported
Significant Non-Complier Universe:	No
Unaddressed Significant Non-Complier Universe:	No

CON EDISON SERVICE BOX: 55071 (Continued) **1016450871**

Addressed Significant Non-Complier Universe:	No
Significant Non-Complier With a Compliance Schedule Universe:	No
Financial Assurance Required:	Not reported
Handler Date of Last Change:	20130910
Recognized Trader-Importer:	No
Recognized Trader-Exporter:	No
Importer of Spent Lead Acid Batteries:	No
Exporter of Spent Lead Acid Batteries:	No
Recycler Activity Without Storage:	Not reported
Manifest Broker:	Not reported
Sub-Part P Indicator:	No

Historic Generators:

Receive Date:	20130404
Handler Name: CON EDISON SERVICE BOX:	55071
Federal Waste Generator Description:	Conditionally Exempt Small Quantity Generator
State District Owner:	NY
Large Quantity Handler of Universal Waste:	No
Recognized Trader Importer:	No
Recognized Trader Exporter:	No
Spent Lead Acid Battery Importer:	No
Spent Lead Acid Battery Exporter:	No
Current Record:	No
Non Storage Recycler Activity:	Not reported
Electronic Manifest Broker:	Not reported

Receive Date:	20130504
Handler Name: CON EDISON SERVICE BOX:	55071
Federal Waste Generator Description:	Not a generator, verified
State District Owner:	NY
Large Quantity Handler of Universal Waste:	No
Recognized Trader Importer:	No
Recognized Trader Exporter:	No
Spent Lead Acid Battery Importer:	No
Spent Lead Acid Battery Exporter:	No
Current Record:	Yes
Non Storage Recycler Activity:	Not reported
Electronic Manifest Broker:	Not reported

List of NAICS Codes and Descriptions:

NAICS Codes:	No NAICS Codes Found

Facility Has Received Notices of Violations:

Violations:	No Violations Found

Evaluation Action Summary:

Evaluations:	No Evaluations Found

NY MANIFEST:

Name:	CON EDISON
Address:	2353 2ND AVE
City,State,Zip:	NEW YORK, NY 10035
Country:	USA

CON EDISON SERVICE BOX: 55071 (Continued) **1016450871**

EPA ID:	NYP004299012
Facility Status:	Not reported
Location Address 1:	FO 77TH W 119TH ST
Code:	BP
Location Address 2:	SERV BOX 19573
Total Tanks:	Not reported
Location City:	NEW YORK
Location State:	NY
Location Zip:	10035
Location Zip 4:	Not reported

NY MANIFEST:

EPAID:	NYP004299012
Mailing Name:	CON EDISON
Mailing Contact:	TOM TEELING
Mailing Address 1:	4 IRVING PLACE - 15TH FLOOR
Mailing Address 2:	Not reported
Mailing City:	NEW YORK
Mailing State:	NY
Mailing Zip:	10003
Mailing Zip 4:	Not reported
Mailing Country:	USA
Mailing Phone:	2124603770

NY MANIFEST:

Document ID:	Not reported
Manifest Status:	Not reported
seq:	Not reported
Year:	2018
Trans1 State ID:	NJ0000027193
Trans2 State ID:	Not reported
Generator Ship Date:	04/04/2013
Trans1 Recv Date:	04/04/2013
Trans2 Recv Date:	Not reported
TSD Site Recv Date:	04/09/2013
Part A Recv Date:	Not reported
Part B Recv Date:	Not reported
Generator EPA ID:	NYP004299012
Trans1 EPA ID:	Not reported
Trans2 EPA ID:	Not reported
TSDF ID 1:	NJD002200046
TSDF ID 2:	Not reported
Manifest Tracking Number:	010707694JJK
Import Indicator:	N
Export Indicator:	N
Discr Quantity Indicator:	N
Discr Type Indicator:	N
Discr Residue Indicator:	N
Discr Partial Reject Indicator:	N
Discr Full Reject Indicator:	N
Manifest Ref Number:	Not reported
Alt Facility RCRA ID:	Not reported
Alt Facility Sign Date:	Not reported
MGMT Method Type Code:	H110
Waste Code:	Not reported
Waste Code:	Not reported
Waste Code:	Not reported

CON EDISON SERVICE BOX: 55071 (Continued) **1016450871**

Waste Code:	Not reported
Waste Code:	Not reported
Waste Code:	Not reported
Quantity:	200
Units:	P - Pounds
Number of Containers:	1
Container Type:	TT - Cargo tank, tank trucks
Handling Method:	T Chemical, physical, or biological treatment.
Specific Gravity:	1
Waste Code:	D008
Waste Code 1_2:	Not reported
Waste Code 1_3:	Not reported
Waste Code 1_4:	Not reported
Waste Code 1_5:	Not reported
Waste Code 1_6:	Not reported

Name:	CON EDISON
Address:	2353 2ND AVE & 121ST ST
City,State,Zip:	NEW YORK, NY 10035
Country:	USA
EPA ID:	NYP004778247
Facility Status:	Not reported
Location Address 1:	2353 2ND AVE & E 121ST ST
Code:	BP
Location Address 2:	SB 55071
Total Tanks:	Not reported
Location City:	NEW YORK
Location State:	NY
Location Zip:	Not reported
Location Zip 4:	Not reported

NY MANIFEST:

EPAID:	NYP004778247
Mailing Name:	CON EDISON
Mailing Contact:	DENNIS HUACON
Mailing Address 1:	4 IRVING PL 15TH FL
Mailing Address 2:	Not reported
Mailing City:	NEW YORK
Mailing State:	NY
Mailing Zip:	10003
Mailing Zip 4:	Not reported
Mailing Country:	USA
Mailing Phone:	2124603770

NY MANIFEST:

Document ID:	Not reported
Manifest Status:	Not reported
seq:	Not reported
Year:	2018
Trans1 State ID:	NJD003812047
Trans2 State ID:	NJD003812047
Generator Ship Date:	05/04/2015
Trans1 Recv Date:	05/04/2015
Trans2 Recv Date:	05/07/2015
TSD Site Recv Date:	05/07/2015
Part A Recv Date:	Not reported

CON EDISON SERVICE BOX: 55071 (Continued) **1016450871**

Part B Recv Date:	Not reported
Generator EPA ID:	NYP004778247
Trans1 EPA ID:	Not reported
Trans2 EPA ID:	Not reported
TSDF ID 1:	NJD991291105
TSDF ID 2:	Not reported
Manifest Tracking Number:	002611902GBF
Import Indicator:	N
Export Indicator:	N
Discr Quantity Indicator:	N
Discr Type Indicator:	N
Discr Residue Indicator:	N
Discr Partial Reject Indicator:	N
Discr Full Reject Indicator:	N
Manifest Ref Number:	Not reported
Alt Facility RCRA ID:	Not reported
Alt Facility Sign Date:	Not reported
MGMT Method Type Code:	H110
Waste Code:	Not reported
Waste Code:	Not reported
Waste Code:	Not reported
Waste Code:	Not reported
Waste Code:	Not reported
Waste Code:	Not reported
Quantity:	500
Units:	P - Pounds
Number of Containers:	1
Container Type:	TT - Cargo tank, tank trucks
Handling Method:	T Chemical, physical, or biological treatment.
Specific Gravity:	1
Waste Code:	D008
Waste Code 1_2:	Not reported
Waste Code 1_3:	Not reported
Waste Code 1_4:	Not reported
Waste Code 1_5:	Not reported
Waste Code 1_6:	Not reported

Click this hyperlink while viewing on your computer to access
-1 additional NY MANIFEST: record(s) in the EDR Site Report.

T232 **CON EDISON** **NY MANIFEST** **S117736574**
South **E 117TH ST & PLEASANT AVE** **N/A**
1/8-1/4 **NEW YORK, NY 10035**
0.165 mi.
871 ft. **Site 2 of 8 in cluster T**

Relative: NY MANIFEST:
Higher

Actual: Name:	CON EDISON
10 ft. Address:	E 117TH ST & PLEASANT AVE
City,State,Zip:	NEW YORK, NY 10035
Country:	USA
EPA ID:	NYP004535191
Facility Status:	Not reported
Location Address 1:	EAST 117TH SPLEASANT AVE.
Code:	BP
Location Address 2:	Not reported
Total Tanks:	Not reported

CON EDISON (Continued) **S117736574**

Location City:	NEW YORK
Location State:	NY
Location Zip:	10035
Location Zip 4:	Not reported

NY MANIFEST:

EPAID:	NYP004535191
Mailing Name:	CON EDISON
Mailing Contact:	TOM TEELING
Mailing Address 1:	4 IRVING PLACE 15TH FLOOR
Mailing Address 2:	Not reported
Mailing City:	NEW YORK
Mailing State:	NY
Mailing Zip:	10003
Mailing Zip 4:	Not reported
Mailing Country:	USA
Mailing Phone:	Not reported

NY MANIFEST:

Document ID:	Not reported
Manifest Status:	Not reported
seq:	Not reported
Year:	2018
Trans1 State ID:	NJD003812047
Trans2 State ID:	Not reported
Generator Ship Date:	05/18/2014
Trans1 Recv Date:	05/18/2014
Trans2 Recv Date:	Not reported
TSD Site Recv Date:	05/19/2014
Part A Recv Date:	Not reported
Part B Recv Date:	Not reported
Generator EPA ID:	NYP004535191
Trans1 EPA ID:	Not reported
Trans2 EPA ID:	Not reported
TSDF ID 1:	NJD991291105
TSDF ID 2:	Not reported
Manifest Tracking Number:	002422006GBF
Import Indicator:	N
Export Indicator:	N
Discr Quantity Indicator:	N
Discr Type Indicator:	N
Discr Residue Indicator:	N
Discr Partial Reject Indicator:	N
Discr Full Reject Indicator:	N
Manifest Ref Number:	Not reported
Alt Facility RCRA ID:	Not reported
Alt Facility Sign Date:	Not reported
MGMT Method Type Code:	H110
Waste Code:	Not reported
Waste Code:	Not reported
Waste Code:	Not reported
Waste Code:	Not reported
Waste Code:	Not reported
Waste Code:	Not reported
Quantity:	5000
Units:	P - Pounds
Number of Containers:	1

CON EDISON (Continued) **S117736574**

Container Type:	TT - Cargo tank, tank trucks
Handling Method:	T Chemical, physical, or biological treatment.
Specific Gravity:	1
Waste Code:	D008
Waste Code 1_2:	Not reported
Waste Code 1_3:	Not reported
Waste Code 1_4:	Not reported
Waste Code 1_5:	Not reported
Waste Code 1_6:	Not reported

T233 **CON EDISON** **RCRA NonGen / NLR** **1014396506**
South **E 117TH ST & PLEASANT AVE** **NYP004188181**
1/8-1/4 **NEW YORK, NY 10035**
0.165 mi.
871 ft. **Site 3 of 8 in cluster T**

Relative: **Higher**
Actual: **10 ft.**

RCRA NonGen / NLR:

Date Form Received by Agency:		20160601
Handler Name:	CON EDISON	
Handler Address:		E 117TH ST & PLEASANT AVE
Handler City,State,Zip:		NEW YORK, NY 10035
EPA ID:		NYP004188181
Contact Name:		DENNIS MICHAELIDES
Contact Address:		Not reported
Contact City,State,Zip:		Not reported
Contact Telephone:		718-204-4297
Contact Fax:		Not reported
Contact Email:		Not reported
Contact Title:		Not reported
EPA Region:		02
Land Type:		Private
Federal Waste Generator Description:		Not a generator, verified
Non-Notifier:		Not reported
Biennial Report Cycle:		Not reported
Accessibility:		Not reported
Active Site Indicator:		Not reported
State District Owner:		NY
State District:		NYSDEC R2
Mailing Address:		4 IRVING PL, RM 828
Mailing City,State,Zip:		NEW YORK, NY 10003
Owner Name:		Not reported
Owner Type:		Not reported
Operator Name:		Not reported
Operator Type:		Not reported
Short-Term Generator Activity:		No
Importer Activity:		No
Mixed Waste Generator:		No
Transporter Activity:		No
Transfer Facility Activity:		No
Recycler Activity with Storage:		No
Small Quantity On-Site Burner Exemption:		No
Smelting Melting and Refining Furnace Exemption:		No
Underground Injection Control:		No
Off-Site Waste Receipt:		No
Universal Waste Indicator:		No
Universal Waste Destination Facility:		No
Federal Universal Waste:		No

CON EDISON (Continued) **1014396506**

Active Site Fed-Reg Treatment Storage and Disposal Facility:	Not reported
Active Site Converter Treatment storage and Disposal Facility:	Not reported
Active Site State-Reg Treatment Storage and Disposal Facility:	Not reported
Active Site State-Reg Handler:	---
Federal Facility Indicator:	Not reported
Hazardous Secondary Material Indicator:	NN
Sub-Part K Indicator:	Not reported
Commercial TSD Indicator:	No
Treatment Storage and Disposal Type:	Not reported
2018 GPRA Permit Baseline:	Not on the Baseline
2018 GPRA Renewals Baseline:	Not on the Baseline
Permit Renewals Workload Universe:	Not reported
Permit Workload Universe:	Not reported
Permit Progress Universe:	Not reported
Post-Closure Workload Universe:	Not reported
Closure Workload Universe:	Not reported
202 GPRA Corrective Action Baseline:	No
Corrective Action Workload Universe:	No
Subject to Corrective Action Universe:	No
Non-TSDFs Where RCRA CA has Been Imposed Universe:	No
TSDFs Potentially Subject to CA Under 3004 (u)/(v) Universe:	No
TSDFs Only Subject to CA under Discretionary Auth Universe:	No
Corrective Action Priority Ranking:	No NCAPS ranking
Environmental Control Indicator:	No
Institutional Control Indicator:	No
Human Exposure Controls Indicator:	N/A
Groundwater Controls Indicator:	N/A
Operating TSDF Universe:	Not reported
Full Enforcement Universe:	Not reported
Significant Non-Complier Universe:	No
Unaddressed Significant Non-Complier Universe:	No
Addressed Significant Non-Complier Universe:	No
Significant Non-Complier With a Compliance Schedule Universe:	No
Financial Assurance Required:	Not reported
Handler Date of Last Change:	20160928
Recognized Trader-Importer:	No
Recognized Trader-Exporter:	No
Importer of Spent Lead Acid Batteries:	No
Exporter of Spent Lead Acid Batteries:	No
Recycler Activity Without Storage:	Not reported
Manifest Broker:	Not reported
Sub-Part P Indicator:	No

Historic Generators:

Receive Date:	20090729
Handler Name: CON EDISON	
Federal Waste Generator Description:	Conditionally Exempt Small Quantity Generator
State District Owner:	NY
Large Quantity Handler of Universal Waste:	No
Recognized Trader Importer:	No
Recognized Trader Exporter:	No
Spent Lead Acid Battery Importer:	No
Spent Lead Acid Battery Exporter:	No
Current Record:	No
Non Storage Recycler Activity:	Not reported
Electronic Manifest Broker:	Not reported

CON EDISON (Continued) **1014396506**

Receive Date:	20160601
Handler Name: CON EDISON	
Federal Waste Generator Description:	Not a generator, verified
State District Owner:	NY
Large Quantity Handler of Universal Waste:	No
Recognized Trader Importer:	No
Recognized Trader Exporter:	No
Spent Lead Acid Battery Importer:	No
Spent Lead Acid Battery Exporter:	No
Current Record:	Yes
Non Storage Recycler Activity:	Not reported
Electronic Manifest Broker:	Not reported

List of NAICS Codes and Descriptions:
NAICS Codes: No NAICS Codes Found

Facility Has Received Notices of Violations:
Violations: No Violations Found

Evaluation Action Summary:
Evaluations: No Evaluations Found

T234 **CON EDISON** **RCRA NonGen / NLR** **1014396510**
South **E 117TH ST & PLEASANT AVE** **NYP004188223**
1/8-1/4 **NEW YORK, NY 10035**
0.165 mi.
871 ft. **Site 4 of 8 in cluster T**

Relative: **Higher**
Actual: **10 ft.**

RCRA NonGen / NLR:

Date Form Received by Agency:	20160601
Handler Name: CON EDISON	
Handler Address:	E 117TH ST & PLEASANT AVE
Handler City,State,Zip:	NEW YORK, NY 10035
EPA ID:	NYP004188223
Contact Name:	DENNIS MICHAELIDES
Contact Address:	Not reported
Contact City,State,Zip:	Not reported
Contact Telephone:	718-204-4297
Contact Fax:	Not reported
Contact Email:	Not reported
Contact Title:	Not reported
EPA Region:	02
Land Type:	Private
Federal Waste Generator Description:	Not a generator, verified
Non-Notifier:	Not reported
Biennial Report Cycle:	Not reported
Accessibility:	Not reported
Active Site Indicator:	Not reported
State District Owner:	NY
State District:	NYSDEC R2
Mailing Address:	4 IRVING PL, RM 828
Mailing City,State,Zip:	NEW YORK, NY 10003
Owner Name:	Not reported
Owner Type:	Not reported
Operator Name:	Not reported

CON EDISON (Continued) **1014396510**

Operator Type:	Not reported
Short-Term Generator Activity:	No
Importer Activity:	No
Mixed Waste Generator:	No
Transporter Activity:	No
Transfer Facility Activity:	No
Recycler Activity with Storage:	No
Small Quantity On-Site Burner Exemption:	No
Smelting Melting and Refining Furnace Exemption:	No
Underground Injection Control:	No
Off-Site Waste Receipt:	No
Universal Waste Indicator:	No
Universal Waste Destination Facility:	No
Federal Universal Waste:	No
Active Site Fed-Reg Treatment Storage and Disposal Facility:	Not reported
Active Site Converter Treatment storage and Disposal Facility:	Not reported
Active Site State-Reg Treatment Storage and Disposal Facility:	Not reported
Active Site State-Reg Handler:	---
Federal Facility Indicator:	Not reported
Hazardous Secondary Material Indicator:	NN
Sub-Part K Indicator:	Not reported
Commercial TSD Indicator:	No
Treatment Storage and Disposal Type:	Not reported
2018 GPRA Permit Baseline:	Not on the Baseline
2018 GPRA Renewals Baseline:	Not on the Baseline
Permit Renewals Workload Universe:	Not reported
Permit Workload Universe:	Not reported
Permit Progress Universe:	Not reported
Post-Closure Workload Universe:	Not reported
Closure Workload Universe:	Not reported
202 GPRA Corrective Action Baseline:	No
Corrective Action Workload Universe:	No
Subject to Corrective Action Universe:	No
Non-TSDFs Where RCRA CA has Been Imposed Universe:	No
TSDFs Potentially Subject to CA Under 3004 (u)/(v) Universe:	No
TSDFs Only Subject to CA under Discretionary Auth Universe:	No
Corrective Action Priority Ranking:	No NCAPS ranking
Environmental Control Indicator:	No
Institutional Control Indicator:	No
Human Exposure Controls Indicator:	N/A
Groundwater Controls Indicator:	N/A
Operating TSDF Universe:	Not reported
Full Enforcement Universe:	Not reported
Significant Non-Complier Universe:	No
Unaddressed Significant Non-Complier Universe:	No
Addressed Significant Non-Complier Universe:	No
Significant Non-Complier With a Compliance Schedule Universe:	No
Financial Assurance Required:	Not reported
Handler Date of Last Change:	20160928
Recognized Trader-Importer:	No
Recognized Trader-Exporter:	No
Importer of Spent Lead Acid Batteries:	No
Exporter of Spent Lead Acid Batteries:	No
Recycler Activity Without Storage:	Not reported
Manifest Broker:	Not reported
Sub-Part P Indicator:	No

CON EDISON (Continued) **1014396510**

Historic Generators:
Receive Date: 20090729
Handler Name: CON EDISON
Federal Waste Generator Description: Conditionally Exempt Small Quantity Generator
State District Owner: NY
Large Quantity Handler of Universal Waste: No
Recognized Trader Importer: No
Recognized Trader Exporter: No
Spent Lead Acid Battery Importer: No
Spent Lead Acid Battery Exporter: No
Current Record: No
Non Storage Recycler Activity: Not reported
Electronic Manifest Broker: Not reported

Receive Date: 20160601
Handler Name: CON EDISON
Federal Waste Generator Description: Not a generator, verified
State District Owner: NY
Large Quantity Handler of Universal Waste: No
Recognized Trader Importer: No
Recognized Trader Exporter: No
Spent Lead Acid Battery Importer: No
Spent Lead Acid Battery Exporter: No
Current Record: Yes
Non Storage Recycler Activity: Not reported
Electronic Manifest Broker: Not reported

List of NAICS Codes and Descriptions:
NAICS Codes: No NAICS Codes Found

Facility Has Received Notices of Violations:
Violations: No Violations Found

Evaluation Action Summary:
Evaluations: No Evaluations Found

T235 **CON EDISON TRANSFORMER MANHOLE: 1727** **RCRA NonGen / NLR** **1017775676**
South **E 117TH ST & PLEASANT AVE** **FINDS** **NYP004535191**
1/8-1/4 **NEW YORK, NY 10035**
0.165 mi.
871 ft. **Site 5 of 8 in cluster T**

Relative: **Higher**
Actual: **10 ft.**

RCRA NonGen / NLR:
Date Form Received by Agency: 20140618
Handler Name: CON EDISON TRANSFORMER MANHOLE: 1727
Handler Address: E 117TH ST & PLEASANT AVE
Handler City,State,Zip: NEW YORK, NY 10035
EPA ID: NYP004535191
Contact Name: THOMAS TEELING
Contact Address: Not reported
Contact City,State,Zip: Not reported
Contact Telephone: 212-460-3770
Contact Fax: Not reported
Contact Email: Not reported
Contact Title: SENIOR SCIENTIST

CON EDISON TRANSFORMER MANHOLE: 1727 (Continued) **1017775676**

EPA Region:	02
Land Type:	Private
Federal Waste Generator Description:	Not a generator, verified
Non-Notifier:	Not reported
Biennial Report Cycle:	Not reported
Accessibility:	Not reported
Active Site Indicator:	Not reported
State District Owner:	NY
State District:	NYSDEC R2
Mailing Address:	IRVING PL, 15TH FL NE
Mailing City,State,Zip:	NEW YORK, NY 10003
Owner Name:	Not reported
Owner Type:	Not reported
Operator Name:	Not reported
Operator Type:	Not reported
Short-Term Generator Activity:	No
Importer Activity:	No
Mixed Waste Generator:	No
Transporter Activity:	No
Transfer Facility Activity:	No
Recycler Activity with Storage:	No
Small Quantity On-Site Burner Exemption:	No
Smelting Melting and Refining Furnace Exemption:	No
Underground Injection Control:	No
Off-Site Waste Receipt:	No
Universal Waste Indicator:	No
Universal Waste Destination Facility:	No
Federal Universal Waste:	No
Active Site Fed-Reg Treatment Storage and Disposal Facility:	Not reported
Active Site Converter Treatment storage and Disposal Facility:	Not reported
Active Site State-Reg Treatment Storage and Disposal Facility:	Not reported
Active Site State-Reg Handler:	---
Federal Facility Indicator:	Not reported
Hazardous Secondary Material Indicator:	NN
Sub-Part K Indicator:	Not reported
Commercial TSD Indicator:	No
Treatment Storage and Disposal Type:	Not reported
2018 GPRA Permit Baseline:	Not on the Baseline
2018 GPRA Renewals Baseline:	Not on the Baseline
Permit Renewals Workload Universe:	Not reported
Permit Workload Universe:	Not reported
Permit Progress Universe:	Not reported
Post-Closure Workload Universe:	Not reported
Closure Workload Universe:	Not reported
202 GPRA Corrective Action Baseline:	No
Corrective Action Workload Universe:	No
Subject to Corrective Action Universe:	No
Non-TSDFs Where RCRA CA has Been Imposed Universe:	No
TSDFs Potentially Subject to CA Under 3004 (u)/(v) Universe:	No
TSDFs Only Subject to CA under Discretionary Auth Universe:	No
Corrective Action Priority Ranking:	No NCAPS ranking
Environmental Control Indicator:	No
Institutional Control Indicator:	No
Human Exposure Controls Indicator:	N/A
Groundwater Controls Indicator:	N/A
Operating TSDF Universe:	Not reported
Full Enforcement Universe:	Not reported

CON EDISON TRANSFORMER MANHOLE: 1727 (Continued) **1017775676**

Significant Non-Complier Universe:	No
Unaddressed Significant Non-Complier Universe:	No
Addressed Significant Non-Complier Universe:	No
Significant Non-Complier With a Compliance Schedule Universe:	No
Financial Assurance Required:	Not reported
Handler Date of Last Change:	20150211
Recognized Trader-Importer:	No
Recognized Trader-Exporter:	No
Importer of Spent Lead Acid Batteries:	No
Exporter of Spent Lead Acid Batteries:	No
Recycler Activity Without Storage:	Not reported
Manifest Broker:	Not reported
Sub-Part P Indicator:	No

Historic Generators:

Receive Date:	20140518
Handler Name: CON EDISON	
Federal Waste Generator Description:	Large Quantity Generator
State District Owner:	NY
Large Quantity Handler of Universal Waste:	No
Recognized Trader Importer:	No
Recognized Trader Exporter:	No
Spent Lead Acid Battery Importer:	No
Spent Lead Acid Battery Exporter:	No
Current Record:	No
Non Storage Recycler Activity:	Not reported
Electronic Manifest Broker:	Not reported

Receive Date:	20140518
Handler Name: CON EDISON	
Federal Waste Generator Description:	Not a generator, verified
State District Owner:	NY
Large Quantity Handler of Universal Waste:	No
Recognized Trader Importer:	No
Recognized Trader Exporter:	No
Spent Lead Acid Battery Importer:	No
Spent Lead Acid Battery Exporter:	No
Current Record:	No
Non Storage Recycler Activity:	Not reported
Electronic Manifest Broker:	Not reported

Receive Date:	20140618
Handler Name: CON EDISON TRANSFORMER MANHOLE: 1727	
Federal Waste Generator Description:	Not a generator, verified
State District Owner:	NY
Large Quantity Handler of Universal Waste:	No
Recognized Trader Importer:	No
Recognized Trader Exporter:	No
Spent Lead Acid Battery Importer:	No
Spent Lead Acid Battery Exporter:	No
Current Record:	Yes
Non Storage Recycler Activity:	Not reported
Electronic Manifest Broker:	Not reported

List of NAICS Codes and Descriptions:

CON EDISON TRANSFORMER MANHOLE: 1727 (Continued) **1017775676**

NAICS Codes: No NAICS Codes Found

Facility Has Received Notices of Violations:
Violations: No Violations Found

Evaluation Action Summary:
Evaluations: No Evaluations Found

FINDS:
Registry ID: 110063786069

Click Here:

Environmental Interest/Information System:
RCRAInfo is a national information system that supports the Resource Conservation and Recovery Act (RCRA) program through the tracking of events and activities related to facilities that generate, transport, and treat, store, or dispose of hazardous waste. RCRAInfo allows RCRA program staff to track the notification, permit, compliance, and corrective action activities required under RCRA.

Click this hyperlink while viewing on your computer to access additional FINDS: detail in the EDR Site Report.

W236 **2371 2ND AVENUE LLC** **NY AST** **A100168986**
NW **2371 SECOND AVENUE** **N/A**
1/8-1/4 **NEW YORK, NY 10035**
0.165 mi.
873 ft. **Site 1 of 6 in cluster W**

Relative:
Higher

Actual:
13 ft.

AST:

Name:	2371 2ND AVENUE LLC
Address:	2371 SECOND AVENUE
City,State,Zip:	NEW YORK, NY 10035
Region:	STATE
DEC Region:	2
Site Status:	Active
Facility Id:	2-601674
Program Type:	PBS
UTM X:	589812.88998
UTM Y:	4517177.81458
Expiration Date:	12/16/2021
Site Type:	Apartment Building/Office Building

Affiliation Records:

Site Id:	23636
Affiliation Type:	Facility Operator
Company Name:	2371 2ND AVENUE LLC
Contact Type:	Not reported
Contact Name:	ROBINSON
Address1:	Not reported
Address2:	Not reported
City:	Not reported
State:	NN
Zip Code:	Not reported
Country Code:	001
Phone:	(212) 613-1700

2371 2ND AVENUE LLC (Continued) **A100168986**

EMail:	Not reported
Fax Number:	Not reported
Modified By:	MFLEONAR
Date Last Modified:	2017-12-11

Site Id:	23636
Affiliation Type:	Emergency Contact
Company Name:	2371 2ND AVENUE LLC
Contact Type:	Not reported
Contact Name:	ROBINSON
Address1:	Not reported
Address2:	Not reported
City:	Not reported
State:	NN
Zip Code:	Not reported
Country Code:	999
Phone:	(917) 416-3859
EMail:	Not reported
Fax Number:	Not reported
Modified By:	MFLEONAR
Date Last Modified:	2017-12-11

Site Id:	23636
Affiliation Type:	Facility Owner
Company Name:	2371 2ND AVE LLC
Contact Type:	MANAGER
Contact Name:	YEHUDA RUZOHORSKY
Address1:	P.O. BOX 967
Address2:	Not reported
City:	NEW YORK
State:	NY
Zip Code:	10272
Country Code:	001
Phone:	(212) 613-1700
EMail:	SHIRA@ARCHROCKGROUP.COM
Fax Number:	Not reported
Modified By:	ACDANIEL
Date Last Modified:	2018-04-04

Site Id:	23636
Affiliation Type:	Mail Contact
Company Name:	2371 2ND AVE LLC
Contact Type:	MANAGER
Contact Name:	YEHUDA RUZOHORSKY
Address1:	P.O. BOX 967
Address2:	Not reported
City:	NEW YORK
State:	NY
Zip Code:	10272
Country Code:	001
Phone:	(212) 613-1700
EMail:	SHIRA@ARCHROCKGROUP.COM
Fax Number:	Not reported
Modified By:	ACDANIEL
Date Last Modified:	2018-04-04

2371 2ND AVENUE LLC (Continued) **A100168986**

Tank Info:

Tank Number:	001
Tank Id:	47458
Material Code:	0001
Common Name of Substance:	#2 Fuel Oil (On-Site Consumption)

Equipment Records:

	L09 - Piping Leak Detection - Exempt Suction Piping
	A00 - Tank Internal Protection - None
	D01 - Pipe Type - Steel/Carbon Steel/Iron
	G00 - Tank Secondary Containment - None
	J02 - Dispenser - Suction Dispenser
	F00 - Pipe External Protection - None
	B05 - Tank External Protection - Jacketed
	H99 - Tank Leak Detection - Other
	C01 - Pipe Location - Aboveground
	I04 - Overfill - Product Level Gauge (A/G)
Tank Location:	Aboveground - contact with soil.... Tank bottom rests on soil, allowing no visual inspection.
Tank Type:	Steel/Carbon Steel/Iron
Tank Status:	In Service
Pipe Model:	Not reported
Install Date:	05/09/1968
Capacity Gallons:	1500
Tightness Test Method:	-
Date Test:	Not reported
Next Test Date:	Not reported
Date Tank Closed:	Not reported
Register:	True
Modified By:	MFLEONAR
Last Modified:	12/11/2017
Material Name:	#2 fuel oil (on-site consumption)

Q237 **CON EDISON SERVICE BOX: 19348** **RCRA NonGen / NLR** **1016969920**
SSW **416 E 117TH ST** **NY MANIFEST** **NYP004436127**
1/8-1/4 **NEW YORK, NY 10035**
0.167 mi.
882 ft. **Site 6 of 10 in cluster Q**

Relative: **Higher**
Actual: **11 ft.**

RCRA NonGen / NLR:

Date Form Received by Agency:		20140306
Handler Name:	CON EDISON SERVICE BOX:	19348
Handler Address:		416 E 117TH ST
Handler City,State,Zip:		NEW YORK, NY 10035
EPA ID:		NYP004436127
Contact Name:		THOMAS TEELING
Contact Address:		Not reported
Contact City,State,Zip:		Not reported
Contact Telephone:		212-460-3770
Contact Fax:		Not reported
Contact Email:		Not reported
Contact Title:		SENIOR SCIENTIST
EPA Region:		02
Land Type:		Private
Federal Waste Generator Description:		Not a generator, verified
Non-Notifier:		Not reported

CON EDISON SERVICE BOX: 19348 (Continued) **1016969920**

Biennial Report Cycle:	Not reported
Accessibility:	Not reported
Active Site Indicator:	Not reported
State District Owner:	NY
State District:	NYSDEC R2
Mailing Address:	IRVING PL, 15TH FL NE
Mailing City,State,Zip:	NEW YORK, NY 10003
Owner Name:	Not reported
Owner Type:	Not reported
Operator Name:	Not reported
Operator Type:	Not reported
Short-Term Generator Activity:	No
Importer Activity:	No
Mixed Waste Generator:	No
Transporter Activity:	No
Transfer Facility Activity:	No
Recycler Activity with Storage:	No
Small Quantity On-Site Burner Exemption:	No
Smelting Melting and Refining Furnace Exemption:	No
Underground Injection Control:	No
Off-Site Waste Receipt:	No
Universal Waste Indicator:	No
Universal Waste Destination Facility:	No
Federal Universal Waste:	No
Active Site Fed-Reg Treatment Storage and Disposal Facility:	Not reported
Active Site Converter Treatment storage and Disposal Facility:	Not reported
Active Site State-Reg Treatment Storage and Disposal Facility:	Not reported
Active Site State-Reg Handler:	---
Federal Facility Indicator:	Not reported
Hazardous Secondary Material Indicator:	NN
Sub-Part K Indicator:	Not reported
Commercial TSD Indicator:	No
Treatment Storage and Disposal Type:	Not reported
2018 GPRA Permit Baseline:	Not on the Baseline
2018 GPRA Renewals Baseline:	Not on the Baseline
Permit Renewals Workload Universe:	Not reported
Permit Workload Universe:	Not reported
Permit Progress Universe:	Not reported
Post-Closure Workload Universe:	Not reported
Closure Workload Universe:	Not reported
202 GPRA Corrective Action Baseline:	No
Corrective Action Workload Universe:	No
Subject to Corrective Action Universe:	No
Non-TSDFs Where RCRA CA has Been Imposed Universe:	No
TSDFs Potentially Subject to CA Under 3004 (u)/(v) Universe:	No
TSDFs Only Subject to CA under Discretionary Auth Universe:	No
Corrective Action Priority Ranking:	No NCAPS ranking
Environmental Control Indicator:	No
Institutional Control Indicator:	No
Human Exposure Controls Indicator:	N/A
Groundwater Controls Indicator:	N/A
Operating TSDF Universe:	Not reported
Full Enforcement Universe:	Not reported
Significant Non-Complier Universe:	No
Unaddressed Significant Non-Complier Universe:	No
Addressed Significant Non-Complier Universe:	No
Significant Non-Complier With a Compliance Schedule Universe:	No

CON EDISON SERVICE BOX: 19348 (Continued) **1016969920**

Financial Assurance Required:	Not reported
Handler Date of Last Change:	20141014
Recognized Trader-Importer:	No
Recognized Trader-Exporter:	No
Importer of Spent Lead Acid Batteries:	No
Exporter of Spent Lead Acid Batteries:	No
Recycler Activity Without Storage:	Not reported
Manifest Broker:	Not reported
Sub-Part P Indicator:	No

Historic Generators:

Receive Date:	20140206
Handler Name: CON EDISON SERVICE BOX:	19348
Federal Waste Generator Description:	Conditionally Exempt Small Quantity Generator
State District Owner:	NY
Large Quantity Handler of Universal Waste:	No
Recognized Trader Importer:	No
Recognized Trader Exporter:	No
Spent Lead Acid Battery Importer:	No
Spent Lead Acid Battery Exporter:	No
Current Record:	No
Non Storage Recycler Activity:	Not reported
Electronic Manifest Broker:	Not reported

Receive Date:	20140306
Handler Name: CON EDISON SERVICE BOX:	19348
Federal Waste Generator Description:	Not a generator, verified
State District Owner:	NY
Large Quantity Handler of Universal Waste:	No
Recognized Trader Importer:	No
Recognized Trader Exporter:	No
Spent Lead Acid Battery Importer:	No
Spent Lead Acid Battery Exporter:	No
Current Record:	Yes
Non Storage Recycler Activity:	Not reported
Electronic Manifest Broker:	Not reported

List of NAICS Codes and Descriptions:

NAICS Codes:	No NAICS Codes Found

Facility Has Received Notices of Violations:

Violations:	No Violations Found

Evaluation Action Summary:

Evaluations:	No Evaluations Found

NY MANIFEST:

Name:	CON ED
Address:	416 E 117TH ST
City,State,Zip:	NEW YORK, NY 10035
Country:	USA
EPA ID:	NYP004436127
Facility Status:	Not reported

CON EDISON SERVICE BOX: 19348 (Continued) **1016969920**

Location Address 1:	416 E 117 ST
Code:	BP
Location Address 2:	SB 19348
Total Tanks:	Not reported
Location City:	NEW YORK
Location State:	NY
Location Zip:	10035
Location Zip 4:	Not reported

NY MANIFEST:

EPAID:	NYP004436127
Mailing Name:	CON ED
Mailing Contact:	TOM TEELING
Mailing Address 1:	4 IRVING PLACE - 15TH FLOOR
Mailing Address 2:	Not reported
Mailing City:	NEW YORK
Mailing State:	NY
Mailing Zip:	10003
Mailing Zip 4:	Not reported
Mailing Country:	USA
Mailing Phone:	2124603770

NY MANIFEST:

Document ID:	Not reported
Manifest Status:	Not reported
seq:	Not reported
Year:	2018
Trans1 State ID:	NJD003812047
Trans2 State ID:	Not reported
Generator Ship Date:	02/06/2014
Trans1 Recv Date:	02/06/2014
Trans2 Recv Date:	Not reported
TSD Site Recv Date:	02/06/2014
Part A Recv Date:	Not reported
Part B Recv Date:	Not reported
Generator EPA ID:	NYP004436127
Trans1 EPA ID:	Not reported
Trans2 EPA ID:	Not reported
TSDF ID 1:	NJD991291105
TSDF ID 2:	Not reported
Manifest Tracking Number:	002329822GBF
Import Indicator:	N
Export Indicator:	N
Discr Quantity Indicator:	N
Discr Type Indicator:	N
Discr Residue Indicator:	N
Discr Partial Reject Indicator:	N
Discr Full Reject Indicator:	N
Manifest Ref Number:	Not reported
Alt Facility RCRA ID:	Not reported
Alt Facility Sign Date:	Not reported
MGMT Method Type Code:	H110
Waste Code:	Not reported
Waste Code:	Not reported
Waste Code:	Not reported
Waste Code:	Not reported
Waste Code:	Not reported

CON EDISON SERVICE BOX: 19348 (Continued) **1016969920**

Waste Code:	Not reported
Quantity:	500
Units:	P - Pounds
Number of Containers:	1
Container Type:	TT - Cargo tank, tank trucks
Handling Method:	T Chemical, physical, or biological treatment.
Specific Gravity:	1
Waste Code:	D008
Waste Code 1_2:	Not reported
Waste Code 1_3:	Not reported
Waste Code 1_4:	Not reported
Waste Code 1_5:	Not reported
Waste Code 1_6:	Not reported

Q238 **CON EDISON SERVICE BOX: 19350** **RCRA NonGen / NLR** **1016969917**
SSW **428 E 117TH ST** **NY MANIFEST** **NYP004436093**
1/8-1/4 **NEW YORK, NY 10035**
0.167 mi.
882 ft. **Site 7 of 10 in cluster Q**

Relative: **Higher**

Actual: **11 ft.**

RCRA NonGen / NLR:

Date Form Received by Agency:		20140306
Handler Name:	CON EDISON SERVICE BOX:	19350
Handler Address:		428 E 117TH ST
Handler City,State,Zip:		NEW YORK, NY 10035
EPA ID:		NYP004436093
Contact Name:		THOMAS TEELING
Contact Address:		Not reported
Contact City,State,Zip:		Not reported
Contact Telephone:		212-460-3770
Contact Fax:		Not reported
Contact Email:		Not reported
Contact Title:		SENIOR SCIENTIST
EPA Region:		02
Land Type:		Private
Federal Waste Generator Description:		Not a generator, verified
Non-Notifier:		Not reported
Biennial Report Cycle:		Not reported
Accessibility:		Not reported
Active Site Indicator:		Not reported
State District Owner:		NY
State District:		NYSDEC R2
Mailing Address:		IRVING PL, 15TH FL NE
Mailing City,State,Zip:		NEW YORK, NY 10003
Owner Name:		Not reported
Owner Type:		Not reported
Operator Name:		Not reported
Operator Type:		Not reported
Short-Term Generator Activity:		No
Importer Activity:		No
Mixed Waste Generator:		No
Transporter Activity:		No
Transfer Facility Activity:		No
Recycler Activity with Storage:		No
Small Quantity On-Site Burner Exemption:		No
Smelting Melting and Refining Furnace Exemption:		No
Underground Injection Control:		No

CON EDISON SERVICE BOX: 19350 (Continued) **1016969917**

Off-Site Waste Receipt:	No
Universal Waste Indicator:	No
Universal Waste Destination Facility:	No
Federal Universal Waste:	No
Active Site Fed-Reg Treatment Storage and Disposal Facility:	Not reported
Active Site Converter Treatment storage and Disposal Facility:	Not reported
Active Site State-Reg Treatment Storage and Disposal Facility:	Not reported
Active Site State-Reg Handler:	---
Federal Facility Indicator:	Not reported
Hazardous Secondary Material Indicator:	NN
Sub-Part K Indicator:	Not reported
Commercial TSD Indicator:	No
Treatment Storage and Disposal Type:	Not reported
2018 GPRA Permit Baseline:	Not on the Baseline
2018 GPRA Renewals Baseline:	Not on the Baseline
Permit Renewals Workload Universe:	Not reported
Permit Workload Universe:	Not reported
Permit Progress Universe:	Not reported
Post-Closure Workload Universe:	Not reported
Closure Workload Universe:	Not reported
202 GPRA Corrective Action Baseline:	No
Corrective Action Workload Universe:	No
Subject to Corrective Action Universe:	No
Non-TSDFs Where RCRA CA has Been Imposed Universe:	No
TSDFs Potentially Subject to CA Under 3004 (u)/(v) Universe:	No
TSDFs Only Subject to CA under Discretionary Auth Universe:	No
Corrective Action Priority Ranking:	No NCAPS ranking
Environmental Control Indicator:	No
Institutional Control Indicator:	No
Human Exposure Controls Indicator:	N/A
Groundwater Controls Indicator:	N/A
Operating TSDF Universe:	Not reported
Full Enforcement Universe:	Not reported
Significant Non-Complier Universe:	No
Unaddressed Significant Non-Complier Universe:	No
Addressed Significant Non-Complier Universe:	No
Significant Non-Complier With a Compliance Schedule Universe:	No
Financial Assurance Required:	Not reported
Handler Date of Last Change:	20141014
Recognized Trader-Importer:	No
Recognized Trader-Exporter:	No
Importer of Spent Lead Acid Batteries:	No
Exporter of Spent Lead Acid Batteries:	No
Recycler Activity Without Storage:	Not reported
Manifest Broker:	Not reported
Sub-Part P Indicator:	No

Historic Generators:

Receive Date:	20140206
Handler Name: CON EDISON SERVICE BOX:	19350
Federal Waste Generator Description:	Conditionally Exempt Small Quantity Generator
State District Owner:	NY
Large Quantity Handler of Universal Waste:	No
Recognized Trader Importer:	No
Recognized Trader Exporter:	No
Spent Lead Acid Battery Importer:	No

CON EDISON SERVICE BOX: 19350 (Continued) **1016969917**

Spent Lead Acid Battery Exporter: No
Current Record: No
Non Storage Recycler Activity: Not reported
Electronic Manifest Broker: Not reported

Receive Date: 20140306
Handler Name: CON EDISON SERVICE BOX: 19350
Federal Waste Generator Description: Not a generator, verified
State District Owner: NY
Large Quantity Handler of Universal Waste: No
Recognized Trader Importer: No
Recognized Trader Exporter: No
Spent Lead Acid Battery Importer: No
Spent Lead Acid Battery Exporter: No
Current Record: Yes
Non Storage Recycler Activity: Not reported
Electronic Manifest Broker: Not reported

List of NAICS Codes and Descriptions:
NAICS Codes: No NAICS Codes Found

Facility Has Received Notices of Violations:
Violations: No Violations Found

Evaluation Action Summary:
Evaluations: No Evaluations Found

NY MANIFEST:
Name: CON ED
Address: 428 E 117TH ST
City,State,Zip: NEW YORK, NY 10035
Country: USA
EPA ID: NYP004436093
Facility Status: Not reported
Location Address 1: 428 E 117 ST
Code: BP
Location Address 2: MH 19350
Total Tanks: Not reported
Location City: NEW YORK
Location State: NY
Location Zip: 10035
Location Zip 4: Not reported

NY MANIFEST:
EPAID: NYP004436093
Mailing Name: CON ED
Mailing Contact: TOM TEELING
Mailing Address 1: 4 IRVING PLACE - 15TH FLOOR
Mailing Address 2: Not reported
Mailing City: NEW YORK
Mailing State: NY
Mailing Zip: 10003
Mailing Zip 4: Not reported
Mailing Country: USA
Mailing Phone: 2124603770

CON EDISON SERVICE BOX: 19350 (Continued) **1016969917**

NY MANIFEST:

Document ID:	Not reported
Manifest Status:	Not reported
seq:	Not reported
Year:	2018
Trans1 State ID:	NJD003812047
Trans2 State ID:	Not reported
Generator Ship Date:	02/06/2014
Trans1 Recv Date:	02/06/2014
Trans2 Recv Date:	Not reported
TSD Site Recv Date:	02/06/2014
Part A Recv Date:	Not reported
Part B Recv Date:	Not reported
Generator EPA ID:	NYP004436093
Trans1 EPA ID:	Not reported
Trans2 EPA ID:	Not reported
TSDF ID 1:	NJD991291105
TSDF ID 2:	Not reported
Manifest Tracking Number:	002329821GBF
Import Indicator:	N
Export Indicator:	N
Discr Quantity Indicator:	N
Discr Type Indicator:	N
Discr Residue Indicator:	N
Discr Partial Reject Indicator:	N
Discr Full Reject Indicator:	N
Manifest Ref Number:	Not reported
Alt Facility RCRA ID:	Not reported
Alt Facility Sign Date:	Not reported
MGMT Method Type Code:	H110
Waste Code:	Not reported
Waste Code:	Not reported
Waste Code:	Not reported
Waste Code:	Not reported
Waste Code:	Not reported
Waste Code:	Not reported
Quantity:	500
Units:	P - Pounds
Number of Containers:	1
Container Type:	TT - Cargo tank, tank trucks
Handling Method:	T Chemical, physical, or biological treatment.
Specific Gravity:	1
Waste Code:	D008
Waste Code 1_2:	Not reported
Waste Code 1_3:	Not reported
Waste Code 1_4:	Not reported
Waste Code 1_5:	Not reported
Waste Code 1_6:	Not reported

Q239 **PLEASANT EAST** **NY AST** **U003387520**
SSW **428 EAST 117TH STREET** **N/A**
1/8-1/4 **NEW YORK, NY 10035**
0.167 mi.
882 ft. **Site 8 of 10 in cluster Q**

Relative:
Higher

Actual:
11 ft.

AST:

Name:	PLEASANT EAST
Address:	428 EAST 117TH STREET
City,State,Zip:	NEW YORK, NY 10035
Region:	STATE
DEC Region:	2
Site Status:	Unregulated/Closed
Facility Id:	2-295205
Program Type:	PBS
UTM X:	589943.83495
UTM Y:	4516671.65359
Expiration Date:	N/A
Site Type:	Apartment Building/Office Building

Affiliation Records:

Site Id:	13541
Affiliation Type:	Facility Operator
Company Name:	PLEASANT EAST
Contact Type:	Not reported
Contact Name:	MELVIN GARCIA
Address1:	Not reported
Address2:	Not reported
City:	Not reported
State:	NN
Zip Code:	Not reported
Country Code:	001
Phone:	(718) 246-8080
EMail:	Not reported
Fax Number:	Not reported
Modified By:	NTFREEMA
Date Last Modified:	2015-02-03

Site Id:	13541
Affiliation Type:	Mail Contact
Company Name:	MHANY MGMT INC
Contact Type:	Not reported
Contact Name:	MELVIN GARCIA
Address1:	2-4 NEVINS ST
Address2:	Not reported
City:	BROOKLYN
State:	NY
Zip Code:	11217
Country Code:	001
Phone:	(718) 246-8080
EMail:	ISPELIOTIS@MUTUALHOUSINGNY.ORG
Fax Number:	Not reported
Modified By:	NTFREEMA
Date Last Modified:	2015-02-03

Site Id:	13541
Affiliation Type:	Emergency Contact
Company Name:	MHANY 2004 HDFC
Contact Type:	Not reported
Contact Name:	MELVIN GARCIA

PLEASANT EAST (Continued) **U003387520**

Address1:	Not reported
Address2:	Not reported
City:	Not reported
State:	NN
Zip Code:	Not reported
Country Code:	999
Phone:	(718) 855-1923
EMail:	Not reported
Fax Number:	Not reported
Modified By:	NTFREEMA
Date Last Modified:	2015-02-03

Site Id:	13541
Affiliation Type:	Facility Owner
Company Name:	MHANY 2004 HDFC
Contact Type:	EXECUTIVE DIRECTOR
Contact Name:	ISMENE SPELIOTIS
Address1:	2-4 NEVINS ST
Address2:	Not reported
City:	BROOKLYN
State:	NY
Zip Code:	11217
Country Code:	001
Phone:	(718) 246-8080
EMail:	Not reported
Fax Number:	Not reported
Modified By:	NTFREEMA
Date Last Modified:	2015-02-03

Tank Info:

Tank Number:	001
Tank Id:	12070
Material Code:	0001
Common Name of Substance:	#2 Fuel Oil (On-Site Consumption)

Equipment Records:

	B99 - Tank External Protection - Other
	A99 - Tank Internal Protection - Other
	C01 - Pipe Location - Aboveground
	D01 - Pipe Type - Steel/Carbon Steel/Iron
	G99 - Tank Secondary Containment - Other
	I03 - Overfill - Automatic Shut-Off
	F99 - Pipe External Protection - Other
	H05 - Tank Leak Detection - In-Tank System (ATG)
Tank Location:	Aboveground - on saddles, legs, racks, etc.... Tank bottom is elevated above grade or tank pad, allowing visual inspection.
Tank Type:	Stainless Steel Alloy
Tank Status:	Closed - Removed
Pipe Model:	Not reported
Install Date:	01/01/1986
Capacity Gallons:	4000
Tightness Test Method:	-
Date Test:	Not reported
Next Test Date:	Not reported
Date Tank Closed:	03/10/2016

PLEASANT EAST (Continued) **U003387520**

Register:	True
Modified By:	DAFRANCI
Last Modified:	11/08/2019
Material Name:	#2 fuel oil (on-site consumption)

U240 **CONSOLIDATED EDISON** **NY MANIFEST** **S110045809**
WSW **303 - E 117TH ST** **N/A**
1/8-1/4 **NEW YORK, NY**
0.167 mi.
883 ft. **Site 5 of 11 in cluster U**

Relative:
Higher

Actual:
12 ft.

NY MANIFEST:

Name:	CONSOLIDATED EDISON
Address:	303 - E 117TH ST
City,State,Zip:	NEW YORK, NY
Country:	USA
EPA ID:	NYP004188148
Facility Status:	Not reported
Location Address 1:	303 - E 117TH ST
Code:	BP
Location Address 2:	Not reported
Total Tanks:	Not reported
Location City:	NEW YORK
Location State:	NY
Location Zip:	Not reported
Location Zip 4:	Not reported

NY MANIFEST:

EPAID:	NYP004188148
Mailing Name:	CONSOLIDATED EDISON
Mailing Contact:	CONSOLIDATED EDISON
Mailing Address 1:	4 IRVING PL RM 828
Mailing Address 2:	Not reported
Mailing City:	NEW YORK
Mailing State:	NY
Mailing Zip:	10003
Mailing Zip 4:	Not reported
Mailing Country:	USA
Mailing Phone:	2124602808

NY MANIFEST:

Document ID:	Not reported
Manifest Status:	Not reported
seq:	Not reported
Year:	2018
Trans1 State ID:	NJ0000027193
Trans2 State ID:	Not reported
Generator Ship Date:	08/03/2009
Trans1 Recv Date:	08/03/2009
Trans2 Recv Date:	Not reported
TSD Site Recv Date:	08/03/2009
Part A Recv Date:	Not reported
Part B Recv Date:	Not reported
Generator EPA ID:	NYP004188148
Trans1 EPA ID:	Not reported
Trans2 EPA ID:	Not reported
TSDF ID 1:	NJD002200046
TSDF ID 2:	Not reported

CONSOLIDATED EDISON (Continued) **S110045809**

Manifest Tracking Number:	000961724GBF
Import Indicator:	N
Export Indicator:	N
Discr Quantity Indicator:	N
Discr Type Indicator:	N
Discr Residue Indicator:	N
Discr Partial Reject Indicator:	N
Discr Full Reject Indicator:	N
Manifest Ref Number:	Not reported
Alt Facility RCRA ID:	Not reported
Alt Facility Sign Date:	Not reported
MGMT Method Type Code:	H111
Waste Code:	Not reported
Waste Code:	Not reported
Waste Code:	Not reported
Waste Code:	Not reported
Waste Code:	Not reported
Waste Code:	Not reported
Quantity:	500
Units:	P - Pounds
Number of Containers:	1
Container Type:	TT - Cargo tank, tank trucks
Handling Method:	T Chemical, physical, or biological treatment.
Specific Gravity:	1
Waste Code:	D008
Waste Code 1_2:	Not reported
Waste Code 1_3:	Not reported
Waste Code 1_4:	Not reported
Waste Code 1_5:	Not reported
Waste Code 1_6:	Not reported

Q241 **CON EDISON SERVICE BOX: 19349** **RCRA NonGen / NLR** **1016969923**
SSW **422 E 117TH ST** **NY MANIFEST** **NYP004436150**
1/8-1/4 **NEW YORK, NY 10035**
0.167 mi.
883 ft. **Site 9 of 10 in cluster Q**

Relative: RCRA NonGen / NLR:
Higher

Date Form Received by Agency:		20140306
Actual: Handler Name:	CON EDISON SERVICE BOX:	19349
11 ft. Handler Address:		422 E 117TH ST
Handler City,State,Zip:		NEW YORK, NY 10035
EPA ID:		NYP004436150
Contact Name:		THOMAS TEELING
Contact Address:		Not reported
Contact City,State,Zip:		Not reported
Contact Telephone:		212-460-3770
Contact Fax:		Not reported
Contact Email:		Not reported
Contact Title:		SENIOR SCIENTIST
EPA Region:		02
Land Type:		Private
Federal Waste Generator Description:		Not a generator, verified
Non-Notifier:		Not reported
Biennial Report Cycle:		Not reported
Accessibility:		Not reported
Active Site Indicator:		Not reported

CON EDISON SERVICE BOX: 19349 (Continued) **1016969923**

State District Owner:	NY
State District:	NYSDEC R2
Mailing Address:	IRVING PL, 15TH FL NE
Mailing City,State,Zip:	NEW YORK, NY 10003
Owner Name:	Not reported
Owner Type:	Not reported
Operator Name:	Not reported
Operator Type:	Not reported
Short-Term Generator Activity:	No
Importer Activity:	No
Mixed Waste Generator:	No
Transporter Activity:	No
Transfer Facility Activity:	No
Recycler Activity with Storage:	No
Small Quantity On-Site Burner Exemption:	No
Smelting Melting and Refining Furnace Exemption:	No
Underground Injection Control:	No
Off-Site Waste Receipt:	No
Universal Waste Indicator:	No
Universal Waste Destination Facility:	No
Federal Universal Waste:	No
Active Site Fed-Reg Treatment Storage and Disposal Facility:	Not reported
Active Site Converter Treatment storage and Disposal Facility:	Not reported
Active Site State-Reg Treatment Storage and Disposal Facility:	Not reported
Active Site State-Reg Handler:	---
Federal Facility Indicator:	Not reported
Hazardous Secondary Material Indicator:	NN
Sub-Part K Indicator:	Not reported
Commercial TSD Indicator:	No
Treatment Storage and Disposal Type:	Not reported
2018 GPRA Permit Baseline:	Not on the Baseline
2018 GPRA Renewals Baseline:	Not on the Baseline
Permit Renewals Workload Universe:	Not reported
Permit Workload Universe:	Not reported
Permit Progress Universe:	Not reported
Post-Closure Workload Universe:	Not reported
Closure Workload Universe:	Not reported
202 GPRA Corrective Action Baseline:	No
Corrective Action Workload Universe:	No
Subject to Corrective Action Universe:	No
Non-TSDFs Where RCRA CA has Been Imposed Universe:	No
TSDFs Potentially Subject to CA Under 3004 (u)/(v) Universe:	No
TSDFs Only Subject to CA under Discretionary Auth Universe:	No
Corrective Action Priority Ranking:	No NCAPS ranking
Environmental Control Indicator:	No
Institutional Control Indicator:	No
Human Exposure Controls Indicator:	N/A
Groundwater Controls Indicator:	N/A
Operating TSDF Universe:	Not reported
Full Enforcement Universe:	Not reported
Significant Non-Complier Universe:	No
Unaddressed Significant Non-Complier Universe:	No
Addressed Significant Non-Complier Universe:	No
Significant Non-Complier With a Compliance Schedule Universe:	No
Financial Assurance Required:	Not reported
Handler Date of Last Change:	20141014
Recognized Trader-Importer:	No

CON EDISON SERVICE BOX: 19349 (Continued) **1016969923**

Recognized Trader-Exporter:	No
Importer of Spent Lead Acid Batteries:	No
Exporter of Spent Lead Acid Batteries:	No
Recycler Activity Without Storage:	Not reported
Manifest Broker:	Not reported
Sub-Part P Indicator:	No

Historic Generators:

Receive Date:	20140206
Handler Name: CON EDISON SERVICE BOX:	19349
Federal Waste Generator Description:	Conditionally Exempt Small Quantity Generator
State District Owner:	NY
Large Quantity Handler of Universal Waste:	No
Recognized Trader Importer:	No
Recognized Trader Exporter:	No
Spent Lead Acid Battery Importer:	No
Spent Lead Acid Battery Exporter:	No
Current Record:	No
Non Storage Recycler Activity:	Not reported
Electronic Manifest Broker:	Not reported

Receive Date:	20140306
Handler Name: CON EDISON SERVICE BOX:	19349
Federal Waste Generator Description:	Not a generator, verified
State District Owner:	NY
Large Quantity Handler of Universal Waste:	No
Recognized Trader Importer:	No
Recognized Trader Exporter:	No
Spent Lead Acid Battery Importer:	No
Spent Lead Acid Battery Exporter:	No
Current Record:	Yes
Non Storage Recycler Activity:	Not reported
Electronic Manifest Broker:	Not reported

List of NAICS Codes and Descriptions:

NAICS Codes:	No NAICS Codes Found

Facility Has Received Notices of Violations:

Violations:	No Violations Found

Evaluation Action Summary:

Evaluations:	No Evaluations Found

NY MANIFEST:

Name:	CON ED
Address:	422 E 117TH ST
City,State,Zip:	NEW YORK, NY 10035
Country:	USA
EPA ID:	NYP004436150
Facility Status:	Not reported
Location Address 1:	422 E 117 ST
Code:	BP
Location Address 2:	SB 19349

CON EDISON SERVICE BOX: 19349 (Continued) **1016969923**

Total Tanks:	Not reported
Location City:	NEW YORK
Location State:	NY
Location Zip:	10035
Location Zip 4:	Not reported

NY MANIFEST:

EPAID:	NYP004436150
Mailing Name:	CON ED
Mailing Contact:	TOM TEELING
Mailing Address 1:	4 IRVING PLACE - 15TH FLOOR
Mailing Address 2:	Not reported
Mailing City:	NEW YORK
Mailing State:	NY
Mailing Zip:	10003
Mailing Zip 4:	Not reported
Mailing Country:	USA
Mailing Phone:	2124603770

NY MANIFEST:

Document ID:	Not reported
Manifest Status:	Not reported
seq:	Not reported
Year:	2018
Trans1 State ID:	NJD003812047
Trans2 State ID:	Not reported
Generator Ship Date:	02/06/2014
Trans1 Recv Date:	02/06/2014
Trans2 Recv Date:	Not reported
TSD Site Recv Date:	02/06/2014
Part A Recv Date:	Not reported
Part B Recv Date:	Not reported
Generator EPA ID:	NYP004436150
Trans1 EPA ID:	Not reported
Trans2 EPA ID:	Not reported
TSDF ID 1:	NJD991291105
TSDF ID 2:	Not reported
Manifest Tracking Number:	002329823GBF
Import Indicator:	N
Export Indicator:	N
Discr Quantity Indicator:	N
Discr Type Indicator:	N
Discr Residue Indicator:	N
Discr Partial Reject Indicator:	N
Discr Full Reject Indicator:	N
Manifest Ref Number:	Not reported
Alt Facility RCRA ID:	Not reported
Alt Facility Sign Date:	Not reported
MGMT Method Type Code:	H110
Waste Code:	Not reported
Waste Code:	Not reported
Waste Code:	Not reported
Waste Code:	Not reported
Waste Code:	Not reported
Waste Code:	Not reported
Quantity:	400
Units:	P - Pounds

CON EDISON SERVICE BOX: 19349 (Continued) **1016969923**

Number of Containers:	1
Container Type:	TT - Cargo tank, tank trucks
Handling Method:	T Chemical, physical, or biological treatment.
Specific Gravity:	1
Waste Code:	D008
Waste Code 1_2:	Not reported
Waste Code 1_3:	Not reported
Waste Code 1_4:	Not reported
Waste Code 1_5:	Not reported
Waste Code 1_6:	Not reported

S242 **COSTCO # 1062** **PA MANIFEST** **S118889190**
South **517 E 117TH ST** **N/A**
1/8-1/4 **NY, NY 10035**
0.168 mi.
885 ft. **Site 5 of 12 in cluster S**

Relative: **Higher**

Actual: **10 ft.**

Manifest Details:

Year:	2015
Manifest Number:	008496096FLE
Manifest Type:	TSD Copy
Generator EPA Id:	NYR000167205
Generator Date:	05/28/2015
Mailing Address:	Not reported
Mailing City,St,Zip:	Not reported
Contact Name:	Not reported
Contact Phone:	Not reported
TSD EPA Id:	Not reported
TSD Date:	Not reported
TSD Facility Name:	Republic Environmental Systems (Pennsylvania) LLC
TSD Facility Address:	2869 Sandstone Dr
TSD Facility City:	Hatfield
TSD Facility State:	PA
Facility Telephone:	Not reported
Page Number:	1
Line Number:	1
Waste Number:	D001
Container Number:	2
Container Type:	Fiber or plastic boxes, cartons, cases
Waste Quantity:	33
Unit:	Pounds
Handling Code:	Not reported
TSP EPA Id:	PAD085690592
Date TSP Sig:	Not reported

Year:	2015
Manifest Number:	007379977FLE
Manifest Type:	TSD Copy
Generator EPA Id:	NYR000167205
Generator Date:	03/26/2015
Mailing Address:	Not reported
Mailing City,St,Zip:	Not reported
Contact Name:	Not reported
Contact Phone:	Not reported
TSD EPA Id:	Not reported
TSD Date:	Not reported
TSD Facility Name:	Republic Environmental Systems (Pennsylvania) LLC

COSTCO # 1062 (Continued) **S118889190**

TSD Facility Address:	2869 Sandstone Dr
TSD Facility City:	Hatfield
TSD Facility State:	PA
Facility Telephone:	Not reported
Page Number:	1
Line Number:	1
Waste Number:	D001
Container Number:	1
Container Type:	Fiber or plastic boxes, cartons, cases
Waste Quantity:	23
Unit:	Pounds
Handling Code:	Not reported
TSP EPA Id:	PAD085690592
Date TSP Sig:	Not reported

Year:	2015
Manifest Number:	007379977FLE
Manifest Type:	TSD Copy
Generator EPA Id:	NYR000167205
Generator Date:	03/26/2015
Mailing Address:	Not reported
Mailing City,St,Zip:	Not reported
Contact Name:	Not reported
Contact Phone:	Not reported
TSD EPA Id:	Not reported
TSD Date:	Not reported
TSD Facility Name:	Republic Environmental Systems (Pennsylvania) LLC
TSD Facility Address:	2869 Sandstone Dr
TSD Facility City:	Hatfield
TSD Facility State:	PA
Facility Telephone:	Not reported
Page Number:	1
Line Number:	2
Waste Number:	D009
Container Number:	1
Container Type:	Fiber or plastic boxes, cartons, cases
Waste Quantity:	23
Unit:	Pounds
Handling Code:	Not reported
TSP EPA Id:	PAD085690592
Date TSP Sig:	Not reported

Year:	2015
Manifest Number:	007379977FLE
Manifest Type:	TSD Copy
Generator EPA Id:	NYR000167205
Generator Date:	03/26/2015
Mailing Address:	Not reported
Mailing City,St,Zip:	Not reported
Contact Name:	Not reported
Contact Phone:	Not reported
TSD EPA Id:	Not reported
TSD Date:	Not reported
TSD Facility Name:	Republic Environmental Systems (Pennsylvania) LLC
TSD Facility Address:	2869 Sandstone Dr
TSD Facility City:	Hatfield
TSD Facility State:	PA

COSTCO # 1062 (Continued) **S118889190**

Facility Telephone:	Not reported
Page Number:	1
Line Number:	3
Waste Number:	P001
Container Number:	1
Container Type:	Fiber or plastic boxes, cartons, cases
Waste Quantity:	1
Unit:	Pounds
Handling Code:	Not reported
TSP EPA Id:	PAD085690592
Date TSP Sig:	Not reported
Year:	2015
Manifest Number:	007395104FLE
Manifest Type:	TSD Copy
Generator EPA Id:	NYR000167205
Generator Date:	01/26/2015
Mailing Address:	Not reported
Mailing City,St,Zip:	Not reported
Contact Name:	Not reported
Contact Phone:	Not reported
TSD EPA Id:	Not reported
TSD Date:	Not reported
TSD Facility Name:	Republic Environmental Systems (Pennsylvania) LLC
TSD Facility Address:	2869 Sandstone Dr
TSD Facility City:	Hatfield
TSD Facility State:	PA
Facility Telephone:	Not reported
Page Number:	1
Line Number:	2
Waste Number:	D009
Container Number:	2
Container Type:	Fiber or plastic boxes, cartons, cases
Waste Quantity:	15
Unit:	Pounds
Handling Code:	Not reported
TSP EPA Id:	PAD085690592
Date TSP Sig:	Not reported
Year:	2015
Manifest Number:	007395104FLE
Manifest Type:	TSD Copy
Generator EPA Id:	NYR000167205
Generator Date:	01/26/2015
Mailing Address:	Not reported
Mailing City,St,Zip:	Not reported
Contact Name:	Not reported
Contact Phone:	Not reported
TSD EPA Id:	Not reported
TSD Date:	Not reported
TSD Facility Name:	Republic Environmental Systems (Pennsylvania) LLC
TSD Facility Address:	2869 Sandstone Dr
TSD Facility City:	Hatfield
TSD Facility State:	PA
Facility Telephone:	Not reported
Page Number:	1
Line Number:	3

COSTCO # 1062 (Continued) **S118889190**

Waste Number:	P001
Container Number:	1
Container Type:	Fiber or plastic boxes, cartons, cases
Waste Quantity:	1
Unit:	Pounds
Handling Code:	Not reported
TSP EPA Id:	PAD085690592
Date TSP Sig:	Not reported
Year:	2015
Manifest Number:	007395104FLE
Manifest Type:	TSD Copy
Generator EPA Id:	NYR000167205
Generator Date:	01/26/2015
Mailing Address:	Not reported
Mailing City,St,Zip:	Not reported
Contact Name:	Not reported
Contact Phone:	Not reported
TSD EPA Id:	Not reported
TSD Date:	Not reported
TSD Facility Name:	Republic Environmental Systems (Pennsylvania) LLC
TSD Facility Address:	2869 Sandstone Dr
TSD Facility City:	Hatfield
TSD Facility State:	PA
Facility Telephone:	Not reported
Page Number:	1
Line Number:	1
Waste Number:	D009
Container Number:	1
Container Type:	Wooden boxes, cartons, cases
Waste Quantity:	75
Unit:	Pounds
Handling Code:	Not reported
TSP EPA Id:	PAD085690592
Date TSP Sig:	Not reported
Year:	2015
Manifest Number:	007395104FLE
Manifest Type:	TSD Copy
Generator EPA Id:	NYR000167205
Generator Date:	01/26/2015
Mailing Address:	Not reported
Mailing City,St,Zip:	Not reported
Contact Name:	Not reported
Contact Phone:	Not reported
TSD EPA Id:	Not reported
TSD Date:	Not reported
TSD Facility Name:	Republic Environmental Systems (Pennsylvania) LLC
TSD Facility Address:	2869 Sandstone Dr
TSD Facility City:	Hatfield
TSD Facility State:	PA
Facility Telephone:	Not reported
Page Number:	1
Line Number:	4
Waste Number:	D001
Container Number:	2
Container Type:	Burlap, cloth, paper or plastic bags

COSTCO # 1062 (Continued) **S118889190**

Waste Quantity:	13
Unit:	Pounds
Handling Code:	Not reported
TSP EPA Id:	PAD085690592
Date TSP Sig:	Not reported
Year:	2015
Manifest Number:	008496096FLE
Manifest Type:	TSD Copy
Generator EPA Id:	NYR000167205
Generator Date:	05/28/2015
Mailing Address:	Not reported
Mailing City,St,Zip:	Not reported
Contact Name:	Not reported
Contact Phone:	Not reported
TSD EPA Id:	Not reported
TSD Date:	Not reported
TSD Facility Name:	Republic Environmental Systems (Pennsylvania) LLC
TSD Facility Address:	2869 Sandstone Dr
TSD Facility City:	Hatfield
TSD Facility State:	PA
Facility Telephone:	Not reported
Page Number:	1
Line Number:	2
Waste Number:	P001
Container Number:	1
Container Type:	Fiber or plastic boxes, cartons, cases
Waste Quantity:	1
Unit:	Pounds
Handling Code:	Not reported
TSP EPA Id:	PAD085690592
Date TSP Sig:	Not reported

S243 **COSTCO WHOLESALE #1062** **RCRA-LQG** **1012186858**
South **517 E 117TH ST** **NY MANIFEST** **NYR000167205**
1/8-1/4 **NEW YORK, NY 10035**
0.168 mi.
885 ft. **Site 6 of 12 in cluster S**

Relative: RCRA-LQG:
Higher

Date Form Received by Agency:		20200226
Handler Name:	COSTCO WHOLESALE #1062	
Handler Address:		517 E 117TH ST
Handler City,State,Zip:		NEW YORK, NY 10035
EPA ID:		NYR000167205
Contact Name:		SHARON SAKNIT
Contact Address:		LAKE DR
Contact City,State,Zip:		ISSAQUAH, WA 98027
Contact Telephone:		425-416-2334
Contact Fax:		425-427-7150
Contact Email:		SSAKNIT@COSTCO.COM
Contact Title:		DIRECTOR, GLOBAL SUSTAINABILITY & COMPLIANCE
EPA Region:		02
Land Type:		Private
Federal Waste Generator Description:		Large Quantity Generator
Non-Notifier:		Not reported
Biennial Report Cycle:		2019
Accessibility:		Not reported

Actual:
10 ft.

COSTCO WHOLESALE #1062 (Continued) **1012186858**

Active Site Indicator:	Handler Activities
State District Owner:	NY
State District:	NYSDEC R2
Mailing Address:	GREY HAWK CT STE 200
Mailing City,State,Zip:	CARLSBAD, CA 92010
Owner Name:	COSTCO WHOLESALE CORPORATION
Owner Type:	Private
Operator Name:	COSTCO WHOLESALE CORPORATION
Operator Type:	Private
Short-Term Generator Activity:	No
Importer Activity:	No
Mixed Waste Generator:	No
Transporter Activity:	No
Transfer Facility Activity:	No
Recycler Activity with Storage:	No
Small Quantity On-Site Burner Exemption:	No
Smelting Melting and Refining Furnace Exemption:	No
Underground Injection Control:	No
Off-Site Waste Receipt:	No
Universal Waste Indicator:	No
Universal Waste Destination Facility:	No
Federal Universal Waste:	No
Active Site Fed-Reg Treatment Storage and Disposal Facility:	Not reported
Active Site Converter Treatment storage and Disposal Facility:	Not reported
Active Site State-Reg Treatment Storage and Disposal Facility:	Not reported
Active Site State-Reg Handler:	---
Federal Facility Indicator:	Not reported
Hazardous Secondary Material Indicator:	N
Sub-Part K Indicator:	Not reported
Commercial TSD Indicator:	No
Treatment Storage and Disposal Type:	Not reported
2018 GPRA Permit Baseline:	Not on the Baseline
2018 GPRA Renewals Baseline:	Not on the Baseline
Permit Renewals Workload Universe:	Not reported
Permit Workload Universe:	Not reported
Permit Progress Universe:	Not reported
Post-Closure Workload Universe:	Not reported
Closure Workload Universe:	Not reported
202 GPRA Corrective Action Baseline:	No
Corrective Action Workload Universe:	No
Subject to Corrective Action Universe:	No
Non-TSDFs Where RCRA CA has Been Imposed Universe:	No
TSDFs Potentially Subject to CA Under 3004 (u)/(v) Universe:	No
TSDFs Only Subject to CA under Discretionary Auth Universe:	No
Corrective Action Priority Ranking:	No NCAPS ranking
Environmental Control Indicator:	No
Institutional Control Indicator:	No
Human Exposure Controls Indicator:	N/A
Groundwater Controls Indicator:	N/A
Operating TSDF Universe:	Not reported
Full Enforcement Universe:	Not reported
Significant Non-Complier Universe:	No
Unaddressed Significant Non-Complier Universe:	No
Addressed Significant Non-Complier Universe:	No
Significant Non-Complier With a Compliance Schedule Universe:	No
Financial Assurance Required:	Not reported
Handler Date of Last Change:	20211230

COSTCO WHOLESALE #1062 (Continued) **1012186858**

Recognized Trader-Importer:	No
Recognized Trader-Exporter:	No
Importer of Spent Lead Acid Batteries:	No
Exporter of Spent Lead Acid Batteries:	No
Recycler Activity Without Storage:	No
Manifest Broker:	No
Sub-Part P Indicator:	No

Biennial: List of Years
Year: 2019

Click Here for Biennial Reporting System Data:
Year: 2017

Click Here for Biennial Reporting System Data:
Year: 2013

Click Here for Biennial Reporting System Data:

Hazardous Waste Summary:

Waste Code:	D001
Waste Description:	IGNITABLE WASTE
Waste Code:	D002
Waste Description:	CORROSIVE WASTE
Waste Code:	D003
Waste Description:	REACTIVE WASTE
Waste Code:	D006
Waste Description:	CADMIUM
Waste Code:	D007
Waste Description:	CHROMIUM
Waste Code:	D008
Waste Description:	LEAD
Waste Code:	D009
Waste Description:	MERCURY
Waste Code:	D010
Waste Description:	SELENIUM
Waste Code:	D011
Waste Description:	SILVER
Waste Code:	D016
Waste Description:	2,4-D (2,4-DICHLOROPHENOXYACETIC ACID)
Waste Code:	D018
Waste Description:	BENZENE
Waste Code:	D024
Waste Description:	M-CRESOL

COSTCO WHOLESALE #1062 (Continued) **1012186858**

Waste Code: D026
Waste Description: CRESOL

Waste Code: D035
Waste Description: METHYL ETHYL KETONE

Waste Code: F003
Waste Description: THE FOLLOWING SPENT NONHALOGENATED SOLVENTS: XYLENE, ACETONE, ETHYL ACETATE, ETHYL BENZENE, ETHYL ETHER, METHYL ISOBUTYL KETONE, N-BUTYL ALCOHOL, CYCLOHEXANONE, AND METHANOL; ALL SPENT SOLVENT MIXTURES/BLENDS CONTAINING, BEFORE USE, ONLY THE ABOVE SPENT NONHALOGENATED SOLVENTS; AND ALL SPENT SOLVENT MIXTURES/BLENDS CONTAINING, BEFORE USE, ONE OR MORE OF THE ABOVE NONHALOGENATED SOLVENTS, AND A TOTAL OF TEN PERCENT OR MORE (BY VOLUME) OF ONE OR MORE OF THOSE SOLVENTS LISTED IN F001, F002, F004, AND F005; AND STILL BOTTOMS FROM THE RECOVERY OF THESE SPENT SOLVENTS AND SPENT SOLVENT MIXTURES.

Waste Code: P001
Waste Description: 2H-1-BENZOPYRAN-2-ONE, 4-HYDROXY-3-(3-OXO-1-PHENYLBUTYL)-, & SALTS, WHEN PRESENT AT CONCENTRATIONS GREATER THAN 0.3% (OR) WARFARIN, & SALTS, WHEN PRESENT AT CONCENTRATIONS GREATER THAN 0.3%

Waste Code: P075
Waste Description: NICOTINE, & SALTS (OR) PYRIDINE, 3-(1-METHYL-2-PYRROLIDINYL)-,(S)-, & SALTS

Waste Code: U034
Waste Description: ACETALDEHYDE, TRICHLORO- (OR) CHLORAL

Waste Code: U057
Waste Description: CYCLOHEXANONE (I)

Waste Code: U279
Waste Description: U279

Handler - Owner Operator:

Owner/Operator Indicator:	Owner
Owner/Operator Name:	COSTCO WHOLESALE CORP
Legal Status:	Private
Date Became Current:	20091112
Date Ended Current:	Not reported
Owner/Operator Address:	999 LAKE DR
Owner/Operator City,State,Zip:	ISSAQUAH, WA 98027
Owner/Operator Telephone:	Not reported
Owner/Operator Telephone Ext:	Not reported
Owner/Operator Fax:	Not reported
Owner/Operator Email:	Not reported

Owner/Operator Indicator:	Operator
Owner/Operator Name:	COSTCO WHOLESALE CORPORATION
Legal Status:	Private
Date Became Current:	20091112
Date Ended Current:	Not reported
Owner/Operator Address:	999 LAKE DR
Owner/Operator City,State,Zip:	ISSAQUAH, WA 98027
Owner/Operator Telephone:	425-313-8100

COSTCO WHOLESALE #1062 (Continued) **1012186858**

Owner/Operator Telephone Ext: Not reported
Owner/Operator Fax: Not reported
Owner/Operator Email: Not reported

Owner/Operator Indicator: Owner
Owner/Operator Name: COSTCO WHOLESALE CORPORATION
Legal Status: Private
Date Became Current: 20091112
Date Ended Current: Not reported
Owner/Operator Address: 999 LAKE DRIVE
Owner/Operator City,State,Zip: ISSAQUAH, WA 98027
Owner/Operator Telephone: 425-313-8100
Owner/Operator Telephone Ext: Not reported
Owner/Operator Fax: Not reported
Owner/Operator Email: Not reported

Owner/Operator Indicator: Owner
Owner/Operator Name: COSTCO WHOLESALE CORPORATION
Legal Status: Private
Date Became Current: 20091112
Date Ended Current: Not reported
Owner/Operator Address: 999 LAKE DR
Owner/Operator City,State,Zip: ISSAQUAH, WA 98027
Owner/Operator Telephone: 425-313-8100
Owner/Operator Telephone Ext: Not reported
Owner/Operator Fax: Not reported
Owner/Operator Email: Not reported

Owner/Operator Indicator: Operator
Owner/Operator Name: ROB COOPE
Legal Status: Private
Date Became Current: 20090805
Date Ended Current: Not reported
Owner/Operator Address: Not reported
Owner/Operator City,State,Zip: Not reported
Owner/Operator Telephone: Not reported
Owner/Operator Telephone Ext: Not reported
Owner/Operator Fax: Not reported
Owner/Operator Email: Not reported

Owner/Operator Indicator: Operator
Owner/Operator Name: COSTCO WHOLESALE CORPORATION
Legal Status: Private
Date Became Current: 20091112
Date Ended Current: Not reported
Owner/Operator Address: 999 LAKE DRIVE
Owner/Operator City,State,Zip: ISSAQUAH, WA 98027
Owner/Operator Telephone: Not reported
Owner/Operator Telephone Ext: Not reported
Owner/Operator Fax: Not reported
Owner/Operator Email: Not reported

Owner/Operator Indicator: Operator
Owner/Operator Name: COSTCO WHOLESALE CORP
Legal Status: Private
Date Became Current: 20091112
Date Ended Current: Not reported

COSTCO WHOLESALE #1062 (Continued) **1012186858**

Owner/Operator Address:	999 LAKE DR
Owner/Operator City,State,Zip:	ISSAQUAH, WA 98027
Owner/Operator Telephone:	425-313-8100
Owner/Operator Telephone Ext:	Not reported
Owner/Operator Fax:	Not reported
Owner/Operator Email:	Not reported
Owner/Operator Indicator:	Operator
Owner/Operator Name:	ROB COOPE
Legal Status:	Private
Date Became Current:	20090805
Date Ended Current:	Not reported
Owner/Operator Address:	Not reported
Owner/Operator City,State,Zip:	Not reported
Owner/Operator Telephone:	Not reported
Owner/Operator Telephone Ext:	Not reported
Owner/Operator Fax:	Not reported
Owner/Operator Email:	Not reported
Owner/Operator Indicator:	Owner
Owner/Operator Name:	COSTCO WHOLESALE CORPORATE
Legal Status:	Private
Date Became Current:	20091112
Date Ended Current:	Not reported
Owner/Operator Address:	999 LAKE DR
Owner/Operator City,State,Zip:	ISSAQUAH, WA 98027
Owner/Operator Telephone:	425-313-8100
Owner/Operator Telephone Ext:	Not reported
Owner/Operator Fax:	Not reported
Owner/Operator Email:	Not reported
Owner/Operator Indicator:	Operator
Owner/Operator Name:	COSTCO WHOLESALE CORP
Legal Status:	Private
Date Became Current:	20091112
Date Ended Current:	Not reported
Owner/Operator Address:	999 LAKE DR
Owner/Operator City,State,Zip:	ISSAQUAH, WA 98027
Owner/Operator Telephone:	425-313-6674
Owner/Operator Telephone Ext:	Not reported
Owner/Operator Fax:	Not reported
Owner/Operator Email:	RTHOMPSON@COSTCO.COM
Owner/Operator Indicator:	Owner
Owner/Operator Name:	COSTCO WHOLESALE CORPORATE
Legal Status:	Private
Date Became Current:	20080901
Date Ended Current:	Not reported
Owner/Operator Address:	999 LAKE DR
Owner/Operator City,State,Zip:	ISSAQUAH, WA 98027
Owner/Operator Telephone:	Not reported
Owner/Operator Telephone Ext:	Not reported
Owner/Operator Fax:	Not reported
Owner/Operator Email:	Not reported
Owner/Operator Indicator:	Owner
Owner/Operator Name:	COSTCO WHOLESALE CORP

COSTCO WHOLESALE #1062 (Continued) **1012186858**

Legal Status:	Private
Date Became Current:	20091112
Date Ended Current:	Not reported
Owner/Operator Address:	999 LAKE DR
Owner/Operator City,State,Zip:	ISSAQUAH, WA 98027
Owner/Operator Telephone:	425-313-8113
Owner/Operator Telephone Ext:	Not reported
Owner/Operator Fax:	Not reported
Owner/Operator Email:	RTHOMPSON@COSTCO.COM

Historic Generators:

Receive Date:	20140311
Handler Name:	COSTCO WHOLESALE #1062
Federal Waste Generator Description:	Large Quantity Generator
State District Owner:	NY
Large Quantity Handler of Universal Waste:	No
Recognized Trader Importer:	No
Recognized Trader Exporter:	No
Spent Lead Acid Battery Importer:	No
Spent Lead Acid Battery Exporter:	No
Current Record:	No
Non Storage Recycler Activity:	Not reported
Electronic Manifest Broker:	Not reported

Receive Date:	20180131
Handler Name:	COSTCO WHOLESALE #1062
Federal Waste Generator Description:	Large Quantity Generator
State District Owner:	NY
Large Quantity Handler of Universal Waste:	No
Recognized Trader Importer:	No
Recognized Trader Exporter:	No
Spent Lead Acid Battery Importer:	No
Spent Lead Acid Battery Exporter:	No
Current Record:	No
Non Storage Recycler Activity:	No
Electronic Manifest Broker:	No

Receive Date:	20200226
Handler Name:	COSTCO WHOLESALE #1062
Federal Waste Generator Description:	Large Quantity Generator
State District Owner:	NY
Large Quantity Handler of Universal Waste:	No
Recognized Trader Importer:	No
Recognized Trader Exporter:	No
Spent Lead Acid Battery Importer:	No
Spent Lead Acid Battery Exporter:	No
Current Record:	Yes
Non Storage Recycler Activity:	No
Electronic Manifest Broker:	No

Receive Date:	20090813
Handler Name:	COSTCO WHOLESALE #1062
Federal Waste Generator Description:	Conditionally Exempt Small Quantity Generator
State District Owner:	NY
Large Quantity Handler of Universal Waste:	No
Recognized Trader Importer:	No
Recognized Trader Exporter:	No

COSTCO WHOLESALE #1062 (Continued) **1012186858**

Spent Lead Acid Battery Importer: No
Spent Lead Acid Battery Exporter: No
Current Record: No
Non Storage Recycler Activity: Not reported
Electronic Manifest Broker: Not reported

Receive Date: 20130917
Handler Name: COSTCO WHOLESALE #1062
Federal Waste Generator Description: Large Quantity Generator
State District Owner: NY
Large Quantity Handler of Universal Waste: No
Recognized Trader Importer: No
Recognized Trader Exporter: No
Spent Lead Acid Battery Importer: No
Spent Lead Acid Battery Exporter: No
Current Record: No
Non Storage Recycler Activity: Not reported
Electronic Manifest Broker: Not reported

Receive Date: 20171016
Handler Name: COSTCO WHOLESALE #1062
Federal Waste Generator Description: Small Quantity Generator
State District Owner: NY
Large Quantity Handler of Universal Waste: No
Recognized Trader Importer: No
Recognized Trader Exporter: No
Spent Lead Acid Battery Importer: No
Spent Lead Acid Battery Exporter: No
Current Record: No
Non Storage Recycler Activity: No
Electronic Manifest Broker: No

List of NAICS Codes and Descriptions:
NAICS Code: 445291
NAICS Description: BAKED GOODS RETAILERS

NAICS Code: 44611
NAICS Description: PHARMACIES AND DRUG STORES

NAICS Code: 446110
NAICS Description: PHARMACIES AND DRUG STORES

NAICS Code: 452311
NAICS Description: WAREHOUSE CLUBS AND SUPERCENTERS

NAICS Code: 45291
NAICS Description: WAREHOUSE CLUBS AND SUPERCENTERS

NAICS Code: 812922
NAICS Description: ONE-HOUR PHOTOFINISHING

Facility Has Received Notices of Violation:
Found Violation: Yes
Agency Which Determined Violation: State
Violation Short Description: TSD IS-Preparedness and Prevention
Date Violation was Determined: 20170214

COSTCO WHOLESALE #1062 (Continued) **1012186858**

Actual Return to Compliance Date: 20170412
Return to Compliance Qualifier: Documented
Violation Responsible Agency: State
Scheduled Compliance Date: Not reported
Enforcement Identifier: 001
Date of Enforcement Action: 20170321
Enforcement Responsible Agency: State
Enforcement Docket Number: Not reported
Enforcement Attorney: Not reported
Corrective Action Component: No
Appeal Initiated Date: Not reported
Appeal Resolution Date: Not reported
Disposition Status Date: Not reported
Disposition Status: Not reported
Disposition Status Description: Not reported
Consent/Final Order Sequence Number: Not reported
Consent/Final Order Respondent Name: Not reported
Consent/Final Order Lead Agency: Not reported
Enforcement Type: WRITTEN INFORMAL
Enforcement Responsible Person: NYCMK
Enforcement Responsible Sub-Organization: R2
SEP Sequence Number: Not reported
SEP Expenditure Amount: Not reported
SEP Scheduled Completion Date: Not reported
SEP Actual Date: Not reported
SEP Defaulted Date: Not reported
SEP Type: Not reported
SEP Type Description: Not reported
Proposed Amount: Not reported
Final Monetary Amount: Not reported
Paid Amount: Not reported
Final Count: Not reported
Final Amount: Not reported

Found Violation: Yes
Agency Which Determined Violation: State
Violation Short Description: State Statute or Regulation
Date Violation was Determined: 20170214
Actual Return to Compliance Date: 20170412
Return to Compliance Qualifier: Documented
Violation Responsible Agency: State
Scheduled Compliance Date: Not reported
Enforcement Identifier: 001
Date of Enforcement Action: 20170321
Enforcement Responsible Agency: State
Enforcement Docket Number: Not reported
Enforcement Attorney: Not reported
Corrective Action Component: No
Appeal Initiated Date: Not reported
Appeal Resolution Date: Not reported
Disposition Status Date: Not reported
Disposition Status: Not reported
Disposition Status Description: Not reported
Consent/Final Order Sequence Number: Not reported
Consent/Final Order Respondent Name: Not reported
Consent/Final Order Lead Agency: Not reported
Enforcement Type: WRITTEN INFORMAL

COSTCO WHOLESALE #1062 (Continued) **1012186858**

Enforcement Responsible Person: NYCMK
Enforcement Responsible Sub-Organization: R2
SEP Sequence Number: Not reported
SEP Expenditure Amount: Not reported
SEP Scheduled Completion Date: Not reported
SEP Actual Date: Not reported
SEP Defaulted Date: Not reported
SEP Type: Not reported
SEP Type Description: Not reported
Proposed Amount: Not reported
Final Monetary Amount: Not reported
Paid Amount: Not reported
Final Count: Not reported
Final Amount: Not reported

Evaluation Action Summary:
Evaluation Date: 20170214
Evaluation Responsible Agency: State
Found Violation: Yes
Evaluation Type Description: COMPLIANCE EVALUATION INSPECTION ON-SITE
Evaluation Responsible Person Identifier: NYCMK
Evaluation Responsible Sub-Organization: R2
Actual Return to Compliance Date: 20170412
Scheduled Compliance Date: Not reported
Date of Request: Not reported
Date Response Received: Not reported
Request Agency: Not reported
Former Citation: Not reported

Evaluation Date: 20170214
Evaluation Responsible Agency: State
Found Violation: Yes
Evaluation Type Description: COMPLIANCE EVALUATION INSPECTION ON-SITE
Evaluation Responsible Person Identifier: NYCMK
Evaluation Responsible Sub-Organization: R2
Actual Return to Compliance Date: 20170412
Scheduled Compliance Date: Not reported
Date of Request: Not reported
Date Response Received: Not reported
Request Agency: Not reported
Former Citation: Not reported

NY MANIFEST:
Name: COSTCO WHOLESALE #1062
Address: 517 E 117TH ST
City,State,Zip: NEW YORK, NY 10035
Country: USA
EPA ID: NYR000167205
Facility Status: Not reported
Location Address 1: 517 E 117TH ST
Code: BP
Location Address 2: Not reported
Total Tanks: Not reported
Location City: NEW YORK
Location State: NY

COSTCO WHOLESALE #1062 (Continued) **1012186858**

Location Zip: 10035
Location Zip 4: Not reported

NY MANIFEST:
EPAID: NYR000167205
Mailing Name: COSTCO WHOLESALE #1062
Mailing Contact: COSTCO WHOLESALE #1062
Mailing Address 1: 517 E 117TH ST
Mailing Address 2: Not reported
Mailing City: NEW YORK
Mailing State: NY
Mailing Zip: 10003
Mailing Zip 4: Not reported
Mailing Country: USA
Mailing Phone: Not reported

NY MANIFEST:
Document ID: Not reported
Manifest Status: Not reported
seq: Not reported
Year: 2018
Trans1 State ID: CTD983872698
Trans2 State ID: NJR000063677
Generator Ship Date: 12/04/2012
Trans1 Recv Date: 12/04/2012
Trans2 Recv Date: 12/10/2012
TSD Site Recv Date: 12/14/2012
Part A Recv Date: Not reported
Part B Recv Date: Not reported
Generator EPA ID: NYR000167205
Trans1 EPA ID: Not reported
Trans2 EPA ID: Not reported
TSDF ID 1: INR000110197
TSDF ID 2: Not reported
Manifest Tracking Number: 005194224FLE
Import Indicator: N
Export Indicator: N
Discr Quantity Indicator: N
Discr Type Indicator: N
Discr Residue Indicator: N
Discr Partial Reject Indicator: N
Discr Full Reject Indicator: N
Manifest Ref Number: Not reported
Alt Facility RCRA ID: Not reported
Alt Facility Sign Date: Not reported
MGMT Method Type Code: H141
Waste Code: Not reported
Waste Code: Not reported
Waste Code: Not reported
Waste Code: Not reported
Waste Code: Not reported
Waste Code: Not reported
Quantity: 2
Units: P - Pounds
Number of Containers: 1
Container Type: CF - Fiber or plastic boxes, cartons
Handling Method: L Landfill.

COSTCO WHOLESALE #1062 (Continued) **1012186858**

Specific Gravity:	1
Waste Code:	P075
Waste Code 1_2:	P001
Waste Code 1_3:	Not reported
Waste Code 1_4:	Not reported
Waste Code 1_5:	Not reported
Waste Code 1_6:	Not reported

Name:	TARGET STORE #2380
Address:	517 E 117TH ST STE 201
City,State,Zip:	NEW YORK, NY 10035-4410
Country:	USA
EPA ID:	NYR000176495
Facility Status:	Not reported
Location Address 1:	517 EAST 117TH STREET
Code:	BP
Location Address 2:	SUITE 201
Total Tanks:	Not reported
Location City:	NEW YORK
Location State:	NY
Location Zip:	10035
Location Zip 4:	4410

NY MANIFEST:

EPAID:	NYR000176495
Mailing Name:	TARGET STORE #2380
Mailing Contact:	MARIA CUELLAR
Mailing Address 1:	P O BOX 111
Mailing Address 2:	Not reported
Mailing City:	MINNEAPOLIS
Mailing State:	MN
Mailing Zip:	55440
Mailing Zip 4:	Not reported
Mailing Country:	USA
Mailing Phone:	2128350860

NY MANIFEST:

Document ID:	Not reported
Manifest Status:	Not reported
seq:	Not reported
Year:	2018
Trans1 State ID:	MAD039322250
Trans2 State ID:	ALD067138891
Generator Ship Date:	12/30/2013
Trans1 Recv Date:	12/30/2013
Trans2 Recv Date:	01/02/2014
TSD Site Recv Date:	01/11/2014
Part A Recv Date:	Not reported
Part B Recv Date:	Not reported
Generator EPA ID:	NYR000176495
Trans1 EPA ID:	Not reported
Trans2 EPA ID:	Not reported
TSDF ID 1:	NCD000648451
TSDF ID 2:	Not reported
Manifest Tracking Number:	006534340FLE
Import Indicator:	N

COSTCO WHOLESALE #1062 (Continued) **1012186858**

Export Indicator:	N
Discr Quantity Indicator:	N
Discr Type Indicator:	N
Discr Residue Indicator:	N
Discr Partial Reject Indicator:	N
Discr Full Reject Indicator:	N
Manifest Ref Number:	Not reported
Alt Facility RCRA ID:	Not reported
Alt Facility Sign Date:	Not reported
MGMT Method Type Code:	H141
Waste Code:	Not reported
Waste Code:	Not reported
Waste Code:	Not reported
Waste Code:	Not reported
Waste Code:	Not reported
Waste Code:	Not reported
Quantity:	9
Units:	P - Pounds
Number of Containers:	1
Container Type:	CF - Fiber or plastic boxes, cartons
Handling Method:	R Material recovery of more than 75 percent of the total material.
Specific Gravity:	1
Waste Code:	D009
Waste Code 1_2:	Not reported
Waste Code 1_3:	Not reported
Waste Code 1_4:	Not reported
Waste Code 1_5:	Not reported
Waste Code 1_6:	Not reported

Click this hyperlink while viewing on your computer to access
-1 additional NY MANIFEST: record(s) in the EDR Site Report.

S244 **TARGET STORE T2380** **RCRA-SQG** **1014399560**
South **517 E 117TH ST** **NYR000176495**
1/8-1/4 **NEW YORK, NY 10035**
0.168 mi.
885 ft. **Site 7 of 12 in cluster S**

Relative: RCRA-SQG:
Higher

Date Form Received by Agency:		20200605
Actual: Handler Name:	TARGET STORE T2380	
10 ft. Handler Address:		517 E 117TH ST
Handler City,State,Zip:		NEW YORK, NY 10035-4410
EPA ID:		NYR000176495
Contact Name:		STEVE MUSSER
Contact Address:		PO BOX 111
Contact City,State,Zip:		MINNEAPOLIS, MN 55440
Contact Telephone:		800-587-2228
Contact Fax:		Not reported
Contact Email:		POC@TARGET.COM
Contact Title:		SR COMPLIANCE DIRECTOR
EPA Region:		02
Land Type:		Private
Federal Waste Generator Description:		Small Quantity Generator
Non-Notifier:		Not reported
Biennial Report Cycle:		Not reported
Accessibility:		Not reported

TARGET STORE T2380 (Continued) **1014399560**

Active Site Indicator:	Handler Activities
State District Owner:	NY
State District:	NYSDEC R2
Mailing Address:	PO BOX 111
Mailing City,State,Zip:	MINNEAPOLIS, MN 55440
Owner Name:	TARGET CORPORATION
Owner Type:	Private
Operator Name:	TARGET CORPORATION
Operator Type:	Private
Short-Term Generator Activity:	No
Importer Activity:	No
Mixed Waste Generator:	No
Transporter Activity:	No
Transfer Facility Activity:	No
Recycler Activity with Storage:	No
Small Quantity On-Site Burner Exemption:	No
Smelting Melting and Refining Furnace Exemption:	No
Underground Injection Control:	No
Off-Site Waste Receipt:	No
Universal Waste Indicator:	No
Universal Waste Destination Facility:	No
Federal Universal Waste:	No
Active Site Fed-Reg Treatment Storage and Disposal Facility:	Not reported
Active Site Converter Treatment storage and Disposal Facility:	Not reported
Active Site State-Reg Treatment Storage and Disposal Facility:	Not reported
Active Site State-Reg Handler:	---
Federal Facility Indicator:	Not reported
Hazardous Secondary Material Indicator:	N
Sub-Part K Indicator:	Not reported
Commercial TSD Indicator:	No
Treatment Storage and Disposal Type:	Not reported
2018 GPRA Permit Baseline:	Not on the Baseline
2018 GPRA Renewals Baseline:	Not on the Baseline
Permit Renewals Workload Universe:	Not reported
Permit Workload Universe:	Not reported
Permit Progress Universe:	Not reported
Post-Closure Workload Universe:	Not reported
Closure Workload Universe:	Not reported
202 GPRA Corrective Action Baseline:	No
Corrective Action Workload Universe:	No
Subject to Corrective Action Universe:	No
Non-TSDFs Where RCRA CA has Been Imposed Universe:	No
TSDFs Potentially Subject to CA Under 3004 (u)/(v) Universe:	No
TSDFs Only Subject to CA under Discretionary Auth Universe:	No
Corrective Action Priority Ranking:	No NCAPS ranking
Environmental Control Indicator:	No
Institutional Control Indicator:	No
Human Exposure Controls Indicator:	N/A
Groundwater Controls Indicator:	N/A
Operating TSDF Universe:	Not reported
Full Enforcement Universe:	Not reported
Significant Non-Complier Universe:	No
Unaddressed Significant Non-Complier Universe:	No
Addressed Significant Non-Complier Universe:	No
Significant Non-Complier With a Compliance Schedule Universe:	No
Financial Assurance Required:	Not reported
Handler Date of Last Change:	20200622

TARGET STORE T2380 (Continued) **1014399560**

Recognized Trader-Importer:	No
Recognized Trader-Exporter:	No
Importer of Spent Lead Acid Batteries:	No
Exporter of Spent Lead Acid Batteries:	No
Recycler Activity Without Storage:	No
Manifest Broker:	No
Sub-Part P Indicator:	No

Biennial: List of Years
Year: 2015

Click Here for Biennial Reporting System Data:
Year: 2013

Click Here for Biennial Reporting System Data:

Hazardous Waste Summary:

Waste Code:	D001
Waste Description:	IGNITABLE WASTE
Waste Code:	D002
Waste Description:	CORROSIVE WASTE
Waste Code:	D004
Waste Description:	ARSENIC
Waste Code:	D005
Waste Description:	BARIUM
Waste Code:	D006
Waste Description:	CADMIUM
Waste Code:	D007
Waste Description:	CHROMIUM
Waste Code:	D008
Waste Description:	LEAD
Waste Code:	D009
Waste Description:	MERCURY
Waste Code:	D010
Waste Description:	SELENIUM
Waste Code:	D011
Waste Description:	SILVER
Waste Code:	D016
Waste Description:	2,4-D (2,4-DICHLOROPHENOXYACETIC ACID)
Waste Code:	D018
Waste Description:	BENZENE
Waste Code:	D024
Waste Description:	M-CRESOL

TARGET STORE T2380 (Continued) **1014399560**

Waste Code: D026
Waste Description: CRESOL

Waste Code: D027
Waste Description: 1,4-DICHLOROBENZENE

Waste Code: D028
Waste Description: 1,2-DICHLOROETHANE

Waste Code: D035
Waste Description: METHYL ETHYL KETONE

Waste Code: D039
Waste Description: TETRACHLOROETHYLENE

Waste Code: P001
Waste Description: 2H-1-BENZOPYRAN-2-ONE, 4-HYDROXY-3-(3-OXO-1-PHENYLBUTYL)-, & SALTS, WHEN PRESENT AT CONCENTRATIONS GREATER THAN 0.3% (OR) WARFARIN, & SALTS, WHEN PRESENT AT CONCENTRATIONS GREATER THAN 0.3%

Waste Code: P042
Waste Description: 1,2-BENZENEDIOL, 4-[1-HYDROXY-2-(METHYLAMINO)ETHYL]-, (R)- (OR) EPINEPHRINE

Waste Code: P046
Waste Description: ALPHA,ALPHA-DIMETHYLPHENETHYLAMINE (OR) BENZENEETHANAMINE, ALPHA, ALPHA-DIMETHYL-

Waste Code: P075
Waste Description: NICOTINE, & SALTS (OR) PYRIDINE, 3-(1-METHYL-2-PYRROLIDINYL)-,(S)-, & SALTS

Waste Code: P081
Waste Description: 1,2,3-PROPANETRIOL, TRINITRATE (R) (OR) NITROGLYCERINE (R)

Waste Code: U002
Waste Description: 2-PROPANONE (I) (OR) ACETONE (I)

Waste Code: U034
Waste Description: ACETALDEHYDE, TRICHLORO- (OR) CHLORAL

Waste Code: U035
Waste Description: BENZENEBUTANOIC ACID, 4-[BIS(2-CHLOROETHYL)AMINO]- (OR) CHLORAMBUCIL

Waste Code: U044
Waste Description: CHLOROFORM (OR) METHANE, TRICHLORO-

Waste Code: U058
Waste Description: 2H-1,3,2-OXAZAPHOSPHORIN-2-AMINE, N,N-BIS(2-CHLOROETHYL)TETRAHYDRO-, 2-OXIDE (OR) CYCLOPHOSPHAMIDE

Waste Code: U072
Waste Description: BENZENE, 1,4-DICHLORO- (OR) P-DICHLOROBENZENE

Waste Code: U122
Waste Description: FORMALDEHYDE

TARGET STORE T2380 (Continued) **1014399560**

Waste Code: U129
Waste Description: CYCLOHEXANE, 1,2,3,4,5,6-HEXACHLORO-, (1ALPHA, 2ALPHA, 3BETA, 4ALPHA, 5ALPHA, 6BETA)- (OR) LINDANE

Waste Code: U134
Waste Description: HYDROFLUORIC ACID (C,T) (OR) HYDROGEN FLUORIDE (C,T)

Waste Code: U150
Waste Description: L-PHENYLALANINE, 4-[BIS(2-CHLOROETHYL)AMINO]- (OR) MELPHALAN

Waste Code: U154
Waste Description: METHANOL (I) (OR) METHYL ALCOHOL (I)

Waste Code: U188
Waste Description: PHENOL

Waste Code: U200
Waste Description: RESERPINE (OR) YOHIMBAN-16-CARBOXYLIC ACID, 11,17-DIMETHOXY-18-[(3,4,5-TRIMETHOXYBENZOYL)OXY]-, METHYL ESTER, (3BETA, 16BETA, 17ALPHA, 18BETA, 20ALPHA)-

Waste Code: U279
Waste Description: U279

Handler - Owner Operator:
Owner/Operator Indicator: Owner
Owner/Operator Name: TARGET CORP
Legal Status: Private
Date Became Current: 20100712
Date Ended Current: Not reported
Owner/Operator Address: PO BOX 111
Owner/Operator City,State,Zip: MINNEAPOLIS, MN 55440-0111
Owner/Operator Telephone: 800-587-2228
Owner/Operator Telephone Ext: Not reported
Owner/Operator Fax: Not reported
Owner/Operator Email: Not reported

Owner/Operator Indicator: Owner
Owner/Operator Name: TARGET CORPORATION
Legal Status: Private
Date Became Current: 20100721
Date Ended Current: Not reported
Owner/Operator Address: PO BOX 111
Owner/Operator City,State,Zip: MINNEAPOLIS, MN 55440
Owner/Operator Telephone: 800-587-2228
Owner/Operator Telephone Ext: Not reported
Owner/Operator Fax: Not reported
Owner/Operator Email: Not reported

Owner/Operator Indicator: Operator
Owner/Operator Name: TARGET CORPORATION
Legal Status: Private
Date Became Current: 20100721
Date Ended Current: Not reported
Owner/Operator Address: PO BOX 111
Owner/Operator City,State,Zip: MINNEAPOLIS, MN 55440
Owner/Operator Telephone: Not reported

TARGET STORE T2380 (Continued) **1014399560**

Owner/Operator Telephone Ext:	Not reported
Owner/Operator Fax:	Not reported
Owner/Operator Email:	Not reported
Owner/Operator Indicator:	Operator
Owner/Operator Name:	TARGET CORPORATION
Legal Status:	Private
Date Became Current:	20100721
Date Ended Current:	Not reported
Owner/Operator Address:	PO BOX 111
Owner/Operator City,State,Zip:	MINNEAPOLIS, MN 55440
Owner/Operator Telephone:	800-587-2228
Owner/Operator Telephone Ext:	Not reported
Owner/Operator Fax:	Not reported
Owner/Operator Email:	POC@TARGET.COM
Owner/Operator Indicator:	Owner
Owner/Operator Name:	TARGET CORPORATION
Legal Status:	Private
Date Became Current:	20100725
Date Ended Current:	Not reported
Owner/Operator Address:	PO BOX 111
Owner/Operator City,State,Zip:	MINNEAPOLIS, MN 55440-0111
Owner/Operator Telephone:	800-587-2228
Owner/Operator Telephone Ext:	Not reported
Owner/Operator Fax:	Not reported
Owner/Operator Email:	Not reported
Owner/Operator Indicator:	Operator
Owner/Operator Name:	TARGET CORPORATION
Legal Status:	Private
Date Became Current:	20100725
Date Ended Current:	Not reported
Owner/Operator Address:	PO BOX 111
Owner/Operator City,State,Zip:	MINNEAPOLIS, MN 55440
Owner/Operator Telephone:	Not reported
Owner/Operator Telephone Ext:	Not reported
Owner/Operator Fax:	Not reported
Owner/Operator Email:	Not reported
Owner/Operator Indicator:	Operator
Owner/Operator Name:	TARGET CORP
Legal Status:	Private
Date Became Current:	20100712
Date Ended Current:	Not reported
Owner/Operator Address:	PO BOX 111
Owner/Operator City,State,Zip:	MINNEAPOLIS, MN 55440
Owner/Operator Telephone:	800-587-2228
Owner/Operator Telephone Ext:	Not reported
Owner/Operator Fax:	Not reported
Owner/Operator Email:	Not reported
Owner/Operator Indicator:	Owner
Owner/Operator Name:	TARGET CORPORATION
Legal Status:	Private
Date Became Current:	20100721
Date Ended Current:	Not reported

TARGET STORE T2380 (Continued) **1014399560**

Owner/Operator Address:	PO BOX 111
Owner/Operator City,State,Zip:	MINNEAPOLIS, MN 55440
Owner/Operator Telephone:	800-587-2228
Owner/Operator Telephone Ext:	Not reported
Owner/Operator Fax:	Not reported
Owner/Operator Email:	POC@TARGET.COM
Owner/Operator Indicator:	Owner
Owner/Operator Name:	TARGET CORPORATION
Legal Status:	Private
Date Became Current:	20100725
Date Ended Current:	Not reported
Owner/Operator Address:	PO BOX 111
Owner/Operator City,State,Zip:	MINNEAPOLIS, MN 55440
Owner/Operator Telephone:	800-587-2228
Owner/Operator Telephone Ext:	Not reported
Owner/Operator Fax:	Not reported
Owner/Operator Email:	Not reported
Owner/Operator Indicator:	Operator
Owner/Operator Name:	TARGET CORPORATION
Legal Status:	Private
Date Became Current:	20100725
Date Ended Current:	Not reported
Owner/Operator Address:	Not reported
Owner/Operator City,State,Zip:	Not reported
Owner/Operator Telephone:	Not reported
Owner/Operator Telephone Ext:	Not reported
Owner/Operator Fax:	Not reported
Owner/Operator Email:	Not reported

Historic Generators:

Receive Date:	20140305
Handler Name: TARGET STORE T2380	
Federal Waste Generator Description:	Large Quantity Generator
State District Owner:	NY
Large Quantity Handler of Universal Waste:	No
Recognized Trader Importer:	No
Recognized Trader Exporter:	No
Spent Lead Acid Battery Importer:	No
Spent Lead Acid Battery Exporter:	No
Current Record:	No
Non Storage Recycler Activity:	Not reported
Electronic Manifest Broker:	Not reported
Receive Date:	20160219
Handler Name: TARGET STORE T2380	
Federal Waste Generator Description:	Large Quantity Generator
State District Owner:	NY
Large Quantity Handler of Universal Waste:	No
Recognized Trader Importer:	No
Recognized Trader Exporter:	No
Spent Lead Acid Battery Importer:	No
Spent Lead Acid Battery Exporter:	No
Current Record:	No
Non Storage Recycler Activity:	Not reported
Electronic Manifest Broker:	Not reported

TARGET STORE T2380 (Continued) **1014399560**

Receive Date: 20100624
Handler Name: TARGET STORE #2380
Federal Waste Generator Description: Conditionally Exempt Small Quantity Generator
State District Owner: NY
Large Quantity Handler of Universal Waste: No
Recognized Trader Importer: No
Recognized Trader Exporter: No
Spent Lead Acid Battery Importer: No
Spent Lead Acid Battery Exporter: No
Current Record: No
Non Storage Recycler Activity: Not reported
Electronic Manifest Broker: Not reported

Receive Date: 20120222
Handler Name: TARGET STORE #T2380
Federal Waste Generator Description: Small Quantity Generator
State District Owner: NY
Large Quantity Handler of Universal Waste: No
Recognized Trader Importer: No
Recognized Trader Exporter: No
Spent Lead Acid Battery Importer: No
Spent Lead Acid Battery Exporter: No
Current Record: No
Non Storage Recycler Activity: Not reported
Electronic Manifest Broker: Not reported

Receive Date: 20200605
Handler Name: TARGET STORE T2380
Federal Waste Generator Description: Small Quantity Generator
State District Owner: NY
Large Quantity Handler of Universal Waste: No
Recognized Trader Importer: No
Recognized Trader Exporter: No
Spent Lead Acid Battery Importer: No
Spent Lead Acid Battery Exporter: No
Current Record: Yes
Non Storage Recycler Activity: No
Electronic Manifest Broker: No

List of NAICS Codes and Descriptions:
NAICS Code: 452112
NAICS Description: DISCOUNT DEPARTMENT STORES

NAICS Code: 452210
NAICS Description: DEPARTMENT STORES

Facility Has Received Notices of Violation:
Found Violation: No
Agency Which Determined Violation: Not reported
Violation Short Description: Not reported
Date Violation was Determined: Not reported
Actual Return to Compliance Date: Not reported
Return to Compliance Qualifier: Not reported
Violation Responsible Agency: Not reported
Scheduled Compliance Date: Not reported
Enforcement Identifier: Not reported

TARGET STORE T2380 (Continued) **1014399560**

Date of Enforcement Action:	Not reported
Enforcement Responsible Agency:	Not reported
Enforcement Docket Number:	Not reported
Enforcement Attorney:	Not reported
Corrective Action Component:	Not reported
Appeal Initiated Date:	Not reported
Appeal Resolution Date:	Not reported
Disposition Status Date:	Not reported
Disposition Status:	Not reported
Disposition Status Description:	Not reported
Consent/Final Order Sequence Number:	Not reported
Consent/Final Order Respondent Name:	Not reported
Consent/Final Order Lead Agency:	Not reported
Enforcement Type:	Not reported
Enforcement Responsible Person:	Not reported
Enforcement Responsible Sub-Organization:	Not reported
SEP Sequence Number:	Not reported
SEP Expenditure Amount:	Not reported
SEP Scheduled Completion Date:	Not reported
SEP Actual Date:	Not reported
SEP Defaulted Date:	Not reported
SEP Type:	Not reported
SEP Type Description:	Not reported
Proposed Amount:	Not reported
Final Monetary Amount:	Not reported
Paid Amount:	Not reported
Final Count:	Not reported
Final Amount:	Not reported

Evaluation Action Summary:

Evaluation Date:	20170330
Evaluation Responsible Agency:	EPA
Found Violation:	No
Evaluation Type Description:	COMPLIANCE EVALUATION INSPECTION ON-SITE
Evaluation Responsible Person Identifier:	R2STP
Evaluation Responsible Sub-Organization:	RCB
Actual Return to Compliance Date:	Not reported
Scheduled Compliance Date:	Not reported
Date of Request:	Not reported
Date Response Received:	Not reported
Request Agency:	Not reported
Former Citation:	Not reported

P245 **CON EDISON SERVICE BOX: 19972** **RCRA NonGen / NLR** **1016450870**
NW **251 E 121ST ST** **NY MANIFEST** **NYP004299004**
1/8-1/4 **NEW YORK, NY 10035**
0.168 mi.
887 ft. **Site 8 of 8 in cluster P**

Relative:
Higher

Actual:
13 ft.

RCRA NonGen / NLR:

Date Form Received by Agency:	20130504
Handler Name:	CON EDISON SERVICE BOX: 19972
Handler Address:	251 E 121ST ST
Handler City,State,Zip:	NEW YORK, NY 10035
EPA ID:	NYP004299004
Contact Name:	BENJAMIN BAMONTE

CON EDISON SERVICE BOX: 19972 (Continued) **1016450870**

Contact Address:	Not reported
Contact City,State,Zip:	Not reported
Contact Telephone:	212-894-9549
Contact Fax:	Not reported
Contact Email:	Not reported
Contact Title:	OPERATING SUPERVISOR
EPA Region:	02
Land Type:	Private
Federal Waste Generator Description:	Not a generator, verified
Non-Notifier:	Not reported
Biennial Report Cycle:	Not reported
Accessibility:	Not reported
Active Site Indicator:	Not reported
State District Owner:	NY
State District:	NYSDEC R2
Mailing Address:	Not reported
Mailing City,State,Zip:	NEW YORK, NY 10003
Owner Name:	Not reported
Owner Type:	Not reported
Operator Name:	Not reported
Operator Type:	Not reported
Short-Term Generator Activity:	No
Importer Activity:	No
Mixed Waste Generator:	No
Transporter Activity:	No
Transfer Facility Activity:	No
Recycler Activity with Storage:	No
Small Quantity On-Site Burner Exemption:	No
Smelting Melting and Refining Furnace Exemption:	No
Underground Injection Control:	No
Off-Site Waste Receipt:	No
Universal Waste Indicator:	No
Universal Waste Destination Facility:	No
Federal Universal Waste:	No
Active Site Fed-Reg Treatment Storage and Disposal Facility:	Not reported
Active Site Converter Treatment storage and Disposal Facility:	Not reported
Active Site State-Reg Treatment Storage and Disposal Facility:	Not reported
Active Site State-Reg Handler:	---
Federal Facility Indicator:	Not reported
Hazardous Secondary Material Indicator:	NN
Sub-Part K Indicator:	Not reported
Commercial TSD Indicator:	No
Treatment Storage and Disposal Type:	Not reported
2018 GPRA Permit Baseline:	Not on the Baseline
2018 GPRA Renewals Baseline:	Not on the Baseline
Permit Renewals Workload Universe:	Not reported
Permit Workload Universe:	Not reported
Permit Progress Universe:	Not reported
Post-Closure Workload Universe:	Not reported
Closure Workload Universe:	Not reported
202 GPRA Corrective Action Baseline:	No
Corrective Action Workload Universe:	No
Subject to Corrective Action Universe:	No
Non-TSDFs Where RCRA CA has Been Imposed Universe:	No
TSDFs Potentially Subject to CA Under 3004 (u)/(v) Universe:	No
TSDFs Only Subject to CA under Discretionary Auth Universe:	No
Corrective Action Priority Ranking:	No NCAPS ranking

CON EDISON SERVICE BOX: 19972 (Continued) **1016450870**

Environmental Control Indicator:	No
Institutional Control Indicator:	No
Human Exposure Controls Indicator:	N/A
Groundwater Controls Indicator:	N/A
Operating TSDF Universe:	Not reported
Full Enforcement Universe:	Not reported
Significant Non-Complier Universe:	No
Unaddressed Significant Non-Complier Universe:	No
Addressed Significant Non-Complier Universe:	No
Significant Non-Complier With a Compliance Schedule Universe:	No
Financial Assurance Required:	Not reported
Handler Date of Last Change:	20130910
Recognized Trader-Importer:	No
Recognized Trader-Exporter:	No
Importer of Spent Lead Acid Batteries:	No
Exporter of Spent Lead Acid Batteries:	No
Recycler Activity Without Storage:	Not reported
Manifest Broker:	Not reported
Sub-Part P Indicator:	No

Historic Generators:

Receive Date:	20130404
Handler Name: CON EDISON SERVICE BOX:	19972
Federal Waste Generator Description:	Conditionally Exempt Small Quantity Generator
State District Owner:	NY
Large Quantity Handler of Universal Waste:	No
Recognized Trader Importer:	No
Recognized Trader Exporter:	No
Spent Lead Acid Battery Importer:	No
Spent Lead Acid Battery Exporter:	No
Current Record:	No
Non Storage Recycler Activity:	Not reported
Electronic Manifest Broker:	Not reported

Receive Date:	20130504
Handler Name: CON EDISON SERVICE BOX:	19972
Federal Waste Generator Description:	Not a generator, verified
State District Owner:	NY
Large Quantity Handler of Universal Waste:	No
Recognized Trader Importer:	No
Recognized Trader Exporter:	No
Spent Lead Acid Battery Importer:	No
Spent Lead Acid Battery Exporter:	No
Current Record:	Yes
Non Storage Recycler Activity:	Not reported
Electronic Manifest Broker:	Not reported

List of NAICS Codes and Descriptions:

NAICS Codes:	No NAICS Codes Found

Facility Has Received Notices of Violations:

Violations:	No Violations Found

Evaluation Action Summary:

CON EDISON SERVICE BOX: 19972 (Continued) **1016450870**

Evaluations: No Evaluations Found

NY MANIFEST:

Name:	CON EDISON
Address:	251 E 121ST ST
City,State,Zip:	NEW YORK, NY 10035
Country:	USA
EPA ID:	NYP004299004
Facility Status:	Not reported
Location Address 1:	251 EAST 121ST ST
Code:	BP
Location Address 2:	SERV BOX 19972
Total Tanks:	Not reported
Location City:	NEW YORK
Location State:	NY
Location Zip:	10035
Location Zip 4:	Not reported

NY MANIFEST:

EPAID:	NYP004299004
Mailing Name:	CON EDISON
Mailing Contact:	TOM TEELING
Mailing Address 1:	4 IRVING PLACE - 15TH FLOOR
Mailing Address 2:	Not reported
Mailing City:	NEW YORK
Mailing State:	NY
Mailing Zip:	10003
Mailing Zip 4:	Not reported
Mailing Country:	USA
Mailing Phone:	2124603770

NY MANIFEST:

Document ID:	Not reported
Manifest Status:	Not reported
seq:	Not reported
Year:	2018
Trans1 State ID:	NJ0000027193
Trans2 State ID:	Not reported
Generator Ship Date:	04/04/2013
Trans1 Recv Date:	04/04/2013
Trans2 Recv Date:	Not reported
TSD Site Recv Date:	04/09/2013
Part A Recv Date:	Not reported
Part B Recv Date:	Not reported
Generator EPA ID:	NYP004299004
Trans1 EPA ID:	Not reported
Trans2 EPA ID:	Not reported
TSDF ID 1:	NJD002200046
TSDF ID 2:	Not reported
Manifest Tracking Number:	010707693JJK
Import Indicator:	N
Export Indicator:	N
Discr Quantity Indicator:	N
Discr Type Indicator:	N
Discr Residue Indicator:	N
Discr Partial Reject Indicator:	N

CON EDISON SERVICE BOX: 19972 (Continued) **1016450870**

Discr Full Reject Indicator:	N
Manifest Ref Number:	Not reported
Alt Facility RCRA ID:	Not reported
Alt Facility Sign Date:	Not reported
MGMT Method Type Code:	H110
Waste Code:	Not reported
Waste Code:	Not reported
Waste Code:	Not reported
Waste Code:	Not reported
Waste Code:	Not reported
Waste Code:	Not reported
Quantity:	200
Units:	P - Pounds
Number of Containers:	1
Container Type:	TT - Cargo tank, tank trucks
Handling Method:	T Chemical, physical, or biological treatment.
Specific Gravity:	1
Waste Code:	D008
Waste Code 1_2:	Not reported
Waste Code 1_3:	Not reported
Waste Code 1_4:	Not reported
Waste Code 1_5:	Not reported
Waste Code 1_6:	Not reported

Q246 **PLEASANT EAST APARTMENTS** **NY AST** **U003387518**
SSW **446 EAST 117TH STREET** **N/A**
1/8-1/4 **NEW YORK, NY 10035**
0.169 mi.
890 ft. **Site 10 of 10 in cluster Q**

Relative:
Higher

Actual:
11 ft.

AST:

Name:	PLEASANT EAST APARTMENTS
Address:	446 EAST 117TH STREET
City,State,Zip:	NEW YORK, NY 10035
Region:	STATE
DEC Region:	2
Site Status:	Unregulated/Closed
Facility Id:	2-295183
Program Type:	PBS
UTM X:	589984.98977
UTM Y:	4516649.23686
Expiration Date:	N/A
Site Type:	Apartment Building/Office Building

Affiliation Records:

Site Id:	13539
Affiliation Type:	Mail Contact
Company Name:	MHANY MGMT INC
Contact Type:	Not reported
Contact Name:	MELVIN GARCIA
Address1:	2-4 NEVINS ST
Address2:	Not reported
City:	BROOKLYN
State:	NY
Zip Code:	11217
Country Code:	001
Phone:	(718) 246-8080

PLEASANT EAST APARTMENTS (Continued) **U003387518**

EMail:	ISPELIOTIS@MUTUALHOUSINGNY.ORG
Fax Number:	Not reported
Modified By:	NTFREEMA
Date Last Modified:	2015-02-03

Site Id:	13539
Affiliation Type:	Facility Operator
Company Name:	PLEASANT EAST APARTMENTS
Contact Type:	Not reported
Contact Name:	MELVIN GARCIA
Address1:	Not reported
Address2:	Not reported
City:	Not reported
State:	NN
Zip Code:	Not reported
Country Code:	001
Phone:	(718) 855-1923
EMail:	Not reported
Fax Number:	Not reported
Modified By:	NTFREEMA
Date Last Modified:	2015-02-03

Site Id:	13539
Affiliation Type:	Emergency Contact
Company Name:	MHANY 2004 HDFC
Contact Type:	Not reported
Contact Name:	MELVIN GARCIA
Address1:	Not reported
Address2:	Not reported
City:	Not reported
State:	NN
Zip Code:	Not reported
Country Code:	999
Phone:	(718) 855-1923
EMail:	Not reported
Fax Number:	Not reported
Modified By:	NTFREEMA
Date Last Modified:	2015-02-03

Site Id:	13539
Affiliation Type:	Facility Owner
Company Name:	MHANY 2004 HDFC
Contact Type:	EXECUTIVE DIRECTOR
Contact Name:	ISMENE SPELIOTIS
Address1:	2-4 NEVINS ST
Address2:	Not reported
City:	BROOKLYN
State:	NY
Zip Code:	11217
Country Code:	001
Phone:	(718) 246-8080
EMail:	Not reported
Fax Number:	Not reported
Modified By:	NTFREEMA
Date Last Modified:	2015-02-03

PLEASANT EAST APARTMENTS (Continued) **U003387518**

Tank Info:

Tank Number:	001
Tank Id:	12068
Material Code:	0001
Common Name of Substance:	#2 Fuel Oil (On-Site Consumption)

Equipment Records:

	A99 - Tank Internal Protection - Other
	C01 - Pipe Location - Aboveground
	B04 - Tank External Protection - Fiberglass
	D01 - Pipe Type - Steel/Carbon Steel/Iron
	G99 - Tank Secondary Containment - Other
	I03 - Overfill - Automatic Shut-Off
	F99 - Pipe External Protection - Other
	H05 - Tank Leak Detection - In-Tank System (ATG)
Tank Location:	Aboveground - on saddles, legs, racks, etc.... Tank bottom is elevated above grade or tank pad, allowing visual inspection.
Tank Type:	Stainless Steel Alloy
Tank Status:	Closed - Removed
Pipe Model:	Not reported
Install Date:	01/01/1986
Capacity Gallons:	4000
Tightness Test Method:	-
Date Test:	Not reported
Next Test Date:	Not reported
Date Tank Closed:	10/21/2016
Register:	True
Modified By:	MXLAY
Last Modified:	08/26/2021
Material Name:	#2 fuel oil (on-site consumption)

T247 **452 E 117 ST** **NY AST** **A100292390**
South **452 E 117TH STREET** **N/A**
1/8-1/4 **NEW YORK, NY 10035**
0.169 mi.
890 ft. **Site 6 of 8 in cluster T**

Relative: **Higher**

Actual: **11 ft.**

AST:

Name:	452 E 117 ST
Address:	452 E 117TH STREET
City,State,Zip:	NEW YORK, NY 10035
Region:	STATE
DEC Region:	2
Site Status:	Active
Facility Id:	2-608852
Program Type:	PBS
UTM X:	590013.17518
UTM Y:	4516635.23045
Expiration Date:	04/01/2021
Site Type:	Apartment Building/Office Building

Affiliation Records:

Site Id:	30701
Affiliation Type:	Mail Contact
Company Name:	DMB PROPERTIES INC
Contact Type:	Not reported

452 E 117 ST (Continued) **A100292390**

Contact Name:	SERGIO SPODEK
Address1:	1695 LEXINGTON AVE
Address2:	Not reported
City:	NEW YORK
State:	NY
Zip Code:	10029
Country Code:	001
Phone:	(212) 348-5337
EMail:	SERGIO@DMBPROPERTIES.COM
Fax Number:	Not reported
Modified By:	DMPOKRZY
Date Last Modified:	2016-11-01

Site Id:	30701
Affiliation Type:	Facility Operator
Company Name:	452 E 117 ST
Contact Type:	Not reported
Contact Name:	DMB PROPERTIES INC
Address1:	Not reported
Address2:	Not reported
City:	Not reported
State:	NN
Zip Code:	Not reported
Country Code:	001
Phone:	(212) 348-5337
EMail:	Not reported
Fax Number:	Not reported
Modified By:	DMPOKRZY
Date Last Modified:	2016-11-01

Site Id:	30701
Affiliation Type:	Emergency Contact
Company Name:	A.L.F. PLEASANT LLC
Contact Type:	Not reported
Contact Name:	SERGIO SPODEK
Address1:	Not reported
Address2:	Not reported
City:	Not reported
State:	NN
Zip Code:	Not reported
Country Code:	999
Phone:	(646) 645-5166
EMail:	Not reported
Fax Number:	Not reported
Modified By:	DMPOKRZY
Date Last Modified:	2016-11-01

Site Id:	30701
Affiliation Type:	Facility Owner
Company Name:	A.L.F. PLEASANT LLC
Contact Type:	MANAGING AGENT
Contact Name:	SERGIO SPODEK
Address1:	1695 LEXINGTON AVE
Address2:	Not reported
City:	NEW YORK
State:	NY
Zip Code:	10029

452 E 117 ST (Continued) **A100292390**

Country Code:	001
Phone:	(212) 348-5337
EMail:	Not reported
Fax Number:	Not reported
Modified By:	DMPOKRZY
Date Last Modified:	2016-11-01

Tank Info:

Tank Number:	1
Tank Id:	65877
Material Code:	0001
Common Name of Substance:	#2 Fuel Oil (On-Site Consumption)

Equipment Records:

I05 - Overfill - Vent Whistle
G00 - Tank Secondary Containment - None
L00 - Piping Leak Detection - None
C01 - Pipe Location - Aboveground
I04 - Overfill - Product Level Gauge (A/G)
J00 - Dispenser - None
E00 - Piping Secondary Containment - None
H00 - Tank Leak Detection - None
A00 - Tank Internal Protection - None
B01 - Tank External Protection - Painted/Asphalt Coating
D01 - Pipe Type - Steel/Carbon Steel/Iron
K00 - Spill Prevention - None
F00 - Pipe External Protection - None

Tank Location:	Aboveground - contact with impervious barrier... Tank bottom rests on impervious barrier, allowing visual indication of leaks.
Tank Type:	Steel/Carbon Steel/Iron
Tank Status:	In Service
Pipe Model:	Not reported
Install Date:	01/01/1990
Capacity Gallons:	1500
Tightness Test Method:	NN
Date Test:	Not reported
Next Test Date:	Not reported
Date Tank Closed:	Not reported
Register:	True
Modified By:	DMPOKRZY
Last Modified:	04/14/2017
Material Name:	#2 fuel oil (on-site consumption)

N248 **BEST FRIEND CLEANERS** **RCRA NonGen / NLR** **1004757321**
WNW **2327 SECOND AVE** **NY MANIFEST** **NYD986928257**
1/8-1/4 **NEW YORK, NY 10035**
0.169 mi.
890 ft. **Site 12 of 14 in cluster N**

Relative: **Higher**

Actual: **14 ft.**

RCRA NonGen / NLR:

Date Form Received by Agency:		20070101
Handler Name:	BEST FRIEND CLEANERS	
Handler Address:		2327 SECOND AVE
Handler City,State,Zip:		NEW YORK, NY 10035
EPA ID:		NYD986928257
Contact Name:		KAN CHU

BEST FRIEND CLEANERS (Continued) **1004757321**

Contact Address:	SECOND AVE
Contact City,State,Zip:	NEW YORK, NY 10035
Contact Telephone:	212-534-6407
Contact Fax:	Not reported
Contact Email:	Not reported
Contact Title:	Not reported
EPA Region:	02
Land Type:	Not reported
Federal Waste Generator Description:	Not a generator, verified
Non-Notifier:	Not reported
Biennial Report Cycle:	Not reported
Accessibility:	Not reported
Active Site Indicator:	Not reported
State District Owner:	NY
State District:	NYSDEC R2
Mailing Address:	SECOND AVE
Mailing City,State,Zip:	NEW YORK, NY 10035
Owner Name:	KAN AH CHU
Owner Type:	Private
Operator Name:	KAN AH CHU
Operator Type:	Private
Short-Term Generator Activity:	No
Importer Activity:	No
Mixed Waste Generator:	No
Transporter Activity:	No
Transfer Facility Activity:	No
Recycler Activity with Storage:	No
Small Quantity On-Site Burner Exemption:	No
Smelting Melting and Refining Furnace Exemption:	No
Underground Injection Control:	No
Off-Site Waste Receipt:	No
Universal Waste Indicator:	No
Universal Waste Destination Facility:	No
Federal Universal Waste:	No
Active Site Fed-Reg Treatment Storage and Disposal Facility:	Not reported
Active Site Converter Treatment storage and Disposal Facility:	Not reported
Active Site State-Reg Treatment Storage and Disposal Facility:	Not reported
Active Site State-Reg Handler:	---
Federal Facility Indicator:	Not reported
Hazardous Secondary Material Indicator:	N
Sub-Part K Indicator:	Not reported
Commercial TSD Indicator:	No
Treatment Storage and Disposal Type:	Not reported
2018 GPRA Permit Baseline:	Not on the Baseline
2018 GPRA Renewals Baseline:	Not on the Baseline
Permit Renewals Workload Universe:	Not reported
Permit Workload Universe:	Not reported
Permit Progress Universe:	Not reported
Post-Closure Workload Universe:	Not reported
Closure Workload Universe:	Not reported
202 GPRA Corrective Action Baseline:	No
Corrective Action Workload Universe:	No
Subject to Corrective Action Universe:	No
Non-TSDFs Where RCRA CA has Been Imposed Universe:	No
TSDFs Potentially Subject to CA Under 3004 (u)/(v) Universe:	No
TSDFs Only Subject to CA under Discretionary Auth Universe:	No
Corrective Action Priority Ranking:	No NCAPS ranking

BEST FRIEND CLEANERS (Continued) **1004757321**

Environmental Control Indicator:	No
Institutional Control Indicator:	No
Human Exposure Controls Indicator:	N/A
Groundwater Controls Indicator:	N/A
Operating TSDF Universe:	Not reported
Full Enforcement Universe:	Not reported
Significant Non-Complier Universe:	No
Unaddressed Significant Non-Complier Universe:	No
Addressed Significant Non-Complier Universe:	No
Significant Non-Complier With a Compliance Schedule Universe:	No
Financial Assurance Required:	Not reported
Handler Date of Last Change:	20150414
Recognized Trader-Importer:	No
Recognized Trader-Exporter:	No
Importer of Spent Lead Acid Batteries:	No
Exporter of Spent Lead Acid Batteries:	No
Recycler Activity Without Storage:	No
Manifest Broker:	No
Sub-Part P Indicator:	No

Hazardous Waste Summary:

Waste Code:	D000
Waste Description:	Not Defined
Waste Code:	D002
Waste Description:	CORROSIVE WASTE
Waste Code:	F002
Waste Description:	THE FOLLOWING SPENT HALOGENATED SOLVENTS: TETRACHLOROETHYLENE, METHYLENE CHLORIDE, TRICHLOROETHYLENE, 1,1,1-TRICHLOROETHANE, CHLOROBENZENE, 1,1,2-TRICHLORO-1,2,2-TRIFLUOROETHANE, ORTHO-DICHLOROBENZENE, TRICHLOROFLUOROMETHANE, AND 1,1,2, TRICHLOROETHANE; ALL SPENT SOLVENT MIXTURES/BLENDS CONTAINING, BEFORE USE, A TOTAL OF TEN PERCENT OR MORE (BY VOLUME) OF ONE OR MORE OF THE ABOVE HALOGENATED SOLVENTS OR THOSE SOLVENTS LISTED IN F001, F004, AND F005; AND STILL BOTTOMS FROM THE RECOVERY OF THESE SPENT SOLVENTS AND SPENT SOLVENT MIXTURES.

Handler - Owner Operator:

Owner/Operator Indicator:	Owner
Owner/Operator Name:	KAN AH CHU
Legal Status:	Private
Date Became Current:	Not reported
Date Ended Current:	Not reported
Owner/Operator Address:	2327 2ND AVE
Owner/Operator City,State,Zip:	NEW YORK, NY 10035
Owner/Operator Telephone:	212-534-6407
Owner/Operator Telephone Ext:	Not reported
Owner/Operator Fax:	Not reported
Owner/Operator Email:	Not reported
Owner/Operator Indicator:	Owner
Owner/Operator Name:	KAN AH CHU
Legal Status:	Private
Date Became Current:	Not reported

BEST FRIEND CLEANERS (Continued) **1004757321**

Date Ended Current:	Not reported
Owner/Operator Address:	2327 2ND AVE
Owner/Operator City,State,Zip:	NEW YORK, NY 10035
Owner/Operator Telephone:	212-534-6407
Owner/Operator Telephone Ext:	Not reported
Owner/Operator Fax:	Not reported
Owner/Operator Email:	Not reported
Owner/Operator Indicator:	Operator
Owner/Operator Name:	KAN AH CHU
Legal Status:	Private
Date Became Current:	Not reported
Date Ended Current:	Not reported
Owner/Operator Address:	2327 2ND AVE
Owner/Operator City,State,Zip:	NEW YORK, NY 10035
Owner/Operator Telephone:	212-534-6407
Owner/Operator Telephone Ext:	Not reported
Owner/Operator Fax:	Not reported
Owner/Operator Email:	Not reported

Historic Generators:

Receive Date:	20060101
Handler Name: BEST FRIEND CLEANERS	
Federal Waste Generator Description:	Not a generator, verified
State District Owner:	NY
Large Quantity Handler of Universal Waste:	No
Recognized Trader Importer:	No
Recognized Trader Exporter:	No
Spent Lead Acid Battery Importer:	No
Spent Lead Acid Battery Exporter:	No
Current Record:	No
Non Storage Recycler Activity:	Not reported
Electronic Manifest Broker:	Not reported
Receive Date:	20070101
Handler Name: BEST FRIEND CLEANERS	
Federal Waste Generator Description:	Not a generator, verified
State District Owner:	NY
Large Quantity Handler of Universal Waste:	No
Recognized Trader Importer:	No
Recognized Trader Exporter:	No
Spent Lead Acid Battery Importer:	No
Spent Lead Acid Battery Exporter:	No
Current Record:	Yes
Non Storage Recycler Activity:	Not reported
Electronic Manifest Broker:	Not reported
Receive Date:	19940228
Handler Name: BEST FRIEND CLEANERS	
Federal Waste Generator Description:	Conditionally Exempt Small Quantity Generator
State District Owner:	NY
Large Quantity Handler of Universal Waste:	No
Recognized Trader Importer:	No
Recognized Trader Exporter:	No
Spent Lead Acid Battery Importer:	No
Spent Lead Acid Battery Exporter:	No
Current Record:	No

BEST FRIEND CLEANERS (Continued) **1004757321**

Non Storage Recycler Activity: Not reported
Electronic Manifest Broker: Not reported

List of NAICS Codes and Descriptions:
NAICS Codes: No NAICS Codes Found

Facility Has Received Notices of Violations:
Violations: No Violations Found

Evaluation Action Summary:
Evaluations: No Evaluations Found

NY MANIFEST:
Name: NEW APPLE CLEANERS
Address: 2327 SECOND AVE
City,State,Zip: NEW YORK, NY 10035
Country: USA
EPA ID: NYD986928257
Facility Status: Not reported
Location Address 1: 2327 SECOND AVENUE
Code: BP
Location Address 2: Not reported
Total Tanks: Not reported
Location City: NEW YORK
Location State: NY
Location Zip: 10035
Location Zip 4: Not reported

NY MANIFEST:
EPAID: NYD986928257
Mailing Name: NEW APPLE CLEANERS
Mailing Contact: NEW APPLE CLEANERS
Mailing Address 1: 2327 SECOND AVENUE
Mailing Address 2: Not reported
Mailing City: NEW YORK
Mailing State: NY
Mailing Zip: 10035
Mailing Zip 4: Not reported
Mailing Country: USA
Mailing Phone: 2123606509

NY MANIFEST:
Document ID: Not reported
Manifest Status: Not reported
seq: Not reported
Year: 2018
Trans1 State ID: NYD064748304
Trans2 State ID: NJD080631369
Generator Ship Date: 11/20/2013
Trans1 Recv Date: 11/20/2013
Trans2 Recv Date: 11/25/2013
TSD Site Recv Date: 11/27/2013
Part A Recv Date: Not reported
Part B Recv Date: Not reported

BEST FRIEND CLEANERS (Continued) **1004757321**

Generator EPA ID:	NYD986928257
Trans1 EPA ID:	Not reported
Trans2 EPA ID:	Not reported
TSDF ID 1:	NJD980536593
TSDF ID 2:	Not reported
Manifest Tracking Number:	008760163JJK
Import Indicator:	N
Export Indicator:	N
Discr Quantity Indicator:	N
Discr Type Indicator:	N
Discr Residue Indicator:	N
Discr Partial Reject Indicator:	N
Discr Full Reject Indicator:	N
Manifest Ref Number:	Not reported
Alt Facility RCRA ID:	Not reported
Alt Facility Sign Date:	Not reported
MGMT Method Type Code:	H141
Waste Code:	Not reported
Waste Code:	Not reported
Waste Code:	Not reported
Waste Code:	Not reported
Waste Code:	Not reported
Waste Code:	Not reported
Quantity:	935
Units:	P - Pounds
Number of Containers:	2
Container Type:	DM - Metal drums, barrels
Handling Method:	B Incineration, heat recovery, burning.
Specific Gravity:	1
Waste Code:	F002
Waste Code 1_2:	Not reported
Waste Code 1_3:	Not reported
Waste Code 1_4:	Not reported
Waste Code 1_5:	Not reported
Waste Code 1_6:	Not reported

S249 **EAST RIVER PLAZA/TIAGO HOLDINGS LLC** **NY MANIFEST** **1009235109**
South **525 E 117TH ST** **N/A**
1/8-1/4 **NEW YORK, NY 10035**
0.169 mi.
891 ft. **Site 8 of 12 in cluster S**

Relative: NY MANIFEST:
Higher

Actual:
10 ft.

Name:	EAST RIVER PLAZA/TIAGO HOLDINGS LLC
Address:	525 E 117TH ST
City,State,Zip:	NEW YORK, NY 10035
Country:	USA
EPA ID:	NYP000957142
Facility Status:	Not reported
Location Address 1:	525 E 117TH ST
Code:	BP
Location Address 2:	Not reported
Total Tanks:	Not reported
Location City:	NEW YORK
Location State:	NY
Location Zip:	10035
Location Zip 4:	Not reported

EAST RIVER PLAZA/TIAGO HOLDINGS LLC (Continued) **1009235109**

NY MANIFEST:

EPAID:	NYP000957142
Mailing Name:	EAST RIVER PLAZA/TIAGO HOLDINGS LLC
Mailing Contact:	N/S
Mailing Address 1:	300 ROBBINS LANE
Mailing Address 2:	Not reported
Mailing City:	SYOSSET
Mailing State:	NY
Mailing Zip:	11791
Mailing Zip 4:	Not reported
Mailing Country:	USA
Mailing Phone:	5169210800

X250 **WAGNER** **NY CBS** **S102639147**
NNW **124TH STREET BET. 1ST & 2ND AVE.** **NY CBS AST** **N/A**
1/8-1/4 **MANHATTAN, NY 10035**
0.171 mi.
903 ft. **Site 1 of 9 in cluster X**

Relative:
Higher

Actual:
12 ft.

CBS:

Name:	WAGNER
Address:	124TH STREET BET. 1ST & 2ND AVE.
City,State,Zip:	MANHATTAN, NY 10035
CBS Number:	2-000145
Program Type:	CBS
Facility Status:	Inactive
Expiration Date:	Not reported
Dec Region:	2
UTMX:	589975.29310
UTMY:	4517323.29101

CBS AST:

CBS Number:	2-000145
ICS Number:	2-700521
PBS Number:	Not reported
MOSF Number:	Not reported
SPDES Number:	Not reported
Facility Status:	IN SERVICE
Facility Type:	F
Telephone:	(212) 534-4238
Facility Town:	NEW YORK CITY
Region:	STATE
Expiration Date:	12/08/2001
Total Capacity of All Active Tanks(gal):	550
Operator:	DAVE WEEKS
Emergency Contact:	JON MAZZA
Emergency Phone:	(718) 383-6363
Owner Name:	N.Y.C. DEPT. OF PARKS & RECREATION
Owner Address:	16 W 61 ST.
Owner City,St,Zip:	MANHATTAN, NY 10023
Owner Telephone:	(212) 397-3100
Owner Type:	Local Government
Owner Sub Type:	Not reported
Mail Name:	N.Y.C. DEPT. OF PARKS & RECREATION
Mail Contact Addr:	16 W 61 ST.
Mail Contact Addr2:	Not reported

WAGNER (Continued) **S102639147**

Mail Contact Contact:	JON MAZZA-MANH BORO OFFICE
Mail Contact City,St,Zip:	MANHATTAN, NY 10023
Mail Phone:	(212) 397-3100
Tank Id:	001
CAS Number:	7782505
Federal ID:	Not reported
Tank Status:	In Service
Install Date:	00/00
Tank Closed:	Not reported
Capacity (Gal):	550
Chemical:	Chlorine
Tank Location:	Indoors, Aboveground
Tank Type:	Fiberglass reinforced plastic [FRP]
Total Tanks:	1
Tank Secret:	False
Tank Secondary Containment:	None
Tank Error Status:	No Missing Data
Date Entered:	07/19/1989
Certified Date:	11/05/1999
Substance:	Single Hazardous Substance on DEC List
Internal Protection:	None
External Protection:	None
Pipe Location:	Aboveground
Pipe Type:	Double Walled Fiberglass
Pipe Internal:	None
Pipe External:	Painted/Asphalt Coating
Pipe Flag:	Painted/Asphalt Coating
Leak Detection:	None
Overfill Protection:	None
Haz Percent:	14
Last Test:	Not reported
Due Date:	Not reported
SWIS Code:	6201
Lat/Long:	Not reported
Is Updated:	False
Renew Date:	09/29/93
Is It There:	False
Delinquent:	False
Date Expired:	12/08/91
Owner Mark:	1
Certificate Needs to be Printed:	False
Fiscal Amt for Registration Fee Correct:	True
Renewal Has Been Printed for Facility:	True
Pre-Printed Renewal App Last Printed:	09/06/2001

N251 **2321 2ND AVE** **NY AST** **A100291860**
West **2321 2ND AVE** **N/A**
1/8-1/4 **NEW YORK, NY 10035**
0.171 mi.
903 ft. **Site 13 of 14 in cluster N**

Relative: AST:
Higher

Name:	2321 2ND AVE
Address:	2321 2ND AVE
City,State,Zip:	NEW YORK, NY 10035
Region:	STATE
DEC Region:	2

Actual:
14 ft.

2321 2ND AVE (Continued) **A100291860**

Site Status: Unregulated/Closed
Facility Id: 2-607666
Program Type: PBS
UTM X: 589724.23681
UTM Y: 4516992.29451
Expiration Date: N/A
Site Type: Apartment Building/Office Building

Affiliation Records:

Site Id: 29518
Affiliation Type: Facility Operator
Company Name: 2321 2ND AVE
Contact Type: Not reported
Contact Name: ASST. COMMISSIONER/DAMP
Address1: Not reported
Address2: Not reported
City: Not reported
State: NN
Zip Code: Not reported
Country Code: 001
Phone: (212) 863-7301
EMail: Not reported
Fax Number: Not reported
Modified By: TRANSLAT
Date Last Modified: 2004-03-04

Site Id: 29518
Affiliation Type: Mail Contact
Company Name: NYC/HPD/DAMP
Contact Type: Not reported
Contact Name: ASST. COMMISSIONER/DAMP
Address1: 100 GOLD ST
Address2: #7Z5
City: NEW YORK
State: NY
Zip Code: 10038
Country Code: 001
Phone: (212) 863-7301
EMail: Not reported
Fax Number: Not reported
Modified By: TRANSLAT
Date Last Modified: 2004-03-04

Site Id: 29518
Affiliation Type: Facility Owner
Company Name: NYC/HPD/DAMP
Contact Type: Not reported
Contact Name: Not reported
Address1: 100 GOLD ST #7Z5
Address2: Not reported
City: NEW YORK
State: NY
Zip Code: 10038
Country Code: 001
Phone: (212) 863-7301
EMail: Not reported
Fax Number: Not reported
Modified By: DAFRANCI

2321 2ND AVE (Continued) **A100291860**

Date Last Modified: 2016-09-23

Site Id: 29518
Affiliation Type: Emergency Contact
Company Name: Not reported
Contact Type: Not reported
Contact Name: 213/215 MOTT ST. H.D.F.C.
Address1: Not reported
Address2: Not reported
City: Not reported
State: NN
Zip Code: Not reported
Country Code: 999
Phone: (646) 613-0908
EMail: Not reported
Fax Number: Not reported
Modified By: NRLOMBAR
Date Last Modified: 2008-03-04

Tank Info:

Tank Number: 001
Tank Id: 63349
Material Code: 0009
Common Name of Substance: Gasoline

Equipment Records:

I05 - Overfill - Vent Whistle
F00 - Pipe External Protection - None
H00 - Tank Leak Detection - None
G00 - Tank Secondary Containment - None
J02 - Dispenser - Suction Dispenser
C03 - Pipe Location - Aboveground/Underground Combination
A00 - Tank Internal Protection - None
B01 - Tank External Protection - Painted/Asphalt Coating
D01 - Pipe Type - Steel/Carbon Steel/Iron

Tank Location: Aboveground - contact with soil.... Tank bottom rests on soil, allowing no visual inspection.
Tank Type: Steel/Carbon Steel/Iron
Tank Status: Closed - Removed
Pipe Model: Not reported
Install Date: Not reported
Capacity Gallons: 1500
Tightness Test Method: NN
Date Test: Not reported
Next Test Date: Not reported
Date Tank Closed: 08/01/2002
Register: True
Modified By: CGFREEDM
Last Modified: 04/14/2017
Material Name: gasoline

O252 **CON EDISON SERVICE BOX: 19683** **RCRA NonGen / NLR** **1016450480**
SE **544 E 119TH ST OPPOSITE** **NY MANIFEST** **NYP004295051**
1/8-1/4 **NEW YORK, NY 10029**
0.172 mi.
909 ft. **Site 14 of 15 in cluster O**

Relative: **Lower**
Actual: **8 ft.**

RCRA NonGen / NLR:

Date Form Received by Agency:		20130421
Handler Name:	CON EDISON SERVICE BOX:	19683
Handler Address:		544 E 119TH ST OPPOSITE
Handler City,State,Zip:		NEW YORK, NY 10029
EPA ID:		NYP004295051
Contact Name:		JUAN RODRIGUEZ
Contact Address:		Not reported
Contact City,State,Zip:		Not reported
Contact Telephone:		347-865-5931
Contact Fax:		Not reported
Contact Email:		Not reported
Contact Title:		OPERATING SUPERVISOR
EPA Region:		02
Land Type:		Private
Federal Waste Generator Description:		Not a generator, verified
Non-Notifier:		Not reported
Biennial Report Cycle:		Not reported
Accessibility:		Not reported
Active Site Indicator:		Not reported
State District Owner:		NY
State District:		NYSDEC R2
Mailing Address:		Not reported
Mailing City,State,Zip:		NEW YORK, NY 10003
Owner Name:		Not reported
Owner Type:		Not reported
Operator Name:		Not reported
Operator Type:		Not reported
Short-Term Generator Activity:		No
Importer Activity:		No
Mixed Waste Generator:		No
Transporter Activity:		No
Transfer Facility Activity:		No
Recycler Activity with Storage:		No
Small Quantity On-Site Burner Exemption:		No
Smelting Melting and Refining Furnace Exemption:		No
Underground Injection Control:		No
Off-Site Waste Receipt:		No
Universal Waste Indicator:		No
Universal Waste Destination Facility:		No
Federal Universal Waste:		No
Active Site Fed-Reg Treatment Storage and Disposal Facility:		Not reported
Active Site Converter Treatment storage and Disposal Facility:		Not reported
Active Site State-Reg Treatment Storage and Disposal Facility:		Not reported
Active Site State-Reg Handler:		---
Federal Facility Indicator:		Not reported
Hazardous Secondary Material Indicator:		NN
Sub-Part K Indicator:		Not reported
Commercial TSD Indicator:		No
Treatment Storage and Disposal Type:		Not reported
2018 GPRA Permit Baseline:		Not on the Baseline
2018 GPRA Renewals Baseline:		Not on the Baseline
Permit Renewals Workload Universe:		Not reported

CON EDISON SERVICE BOX: 19683 (Continued) **1016450480**

Permit Workload Universe:	Not reported
Permit Progress Universe:	Not reported
Post-Closure Workload Universe:	Not reported
Closure Workload Universe:	Not reported
202 GPRA Corrective Action Baseline:	No
Corrective Action Workload Universe:	No
Subject to Corrective Action Universe:	No
Non-TSDFs Where RCRA CA has Been Imposed Universe:	No
TSDFs Potentially Subject to CA Under 3004 (u)/(v) Universe:	No
TSDFs Only Subject to CA under Discretionary Auth Universe:	No
Corrective Action Priority Ranking:	No NCAPS ranking
Environmental Control Indicator:	No
Institutional Control Indicator:	No
Human Exposure Controls Indicator:	N/A
Groundwater Controls Indicator:	N/A
Operating TSDF Universe:	Not reported
Full Enforcement Universe:	Not reported
Significant Non-Complier Universe:	No
Unaddressed Significant Non-Complier Universe:	No
Addressed Significant Non-Complier Universe:	No
Significant Non-Complier With a Compliance Schedule Universe:	No
Financial Assurance Required:	Not reported
Handler Date of Last Change:	20130910
Recognized Trader-Importer:	No
Recognized Trader-Exporter:	No
Importer of Spent Lead Acid Batteries:	No
Exporter of Spent Lead Acid Batteries:	No
Recycler Activity Without Storage:	Not reported
Manifest Broker:	Not reported
Sub-Part P Indicator:	No

Historic Generators:

Receive Date:	20130321
Handler Name: CON EDISON SERVICE BOX:	19683
Federal Waste Generator Description:	Conditionally Exempt Small Quantity Generator
State District Owner:	NY
Large Quantity Handler of Universal Waste:	No
Recognized Trader Importer:	No
Recognized Trader Exporter:	No
Spent Lead Acid Battery Importer:	No
Spent Lead Acid Battery Exporter:	No
Current Record:	No
Non Storage Recycler Activity:	Not reported
Electronic Manifest Broker:	Not reported

Receive Date:	20130421
Handler Name: CON EDISON SERVICE BOX:	19683
Federal Waste Generator Description:	Not a generator, verified
State District Owner:	NY
Large Quantity Handler of Universal Waste:	No
Recognized Trader Importer:	No
Recognized Trader Exporter:	No
Spent Lead Acid Battery Importer:	No
Spent Lead Acid Battery Exporter:	No
Current Record:	Yes
Non Storage Recycler Activity:	Not reported

CON EDISON SERVICE BOX: 19683 (Continued) **1016450480**

Electronic Manifest Broker: Not reported

List of NAICS Codes and Descriptions:
NAICS Codes: No NAICS Codes Found

Facility Has Received Notices of Violations:
Violations: No Violations Found

Evaluation Action Summary:
Evaluations: No Evaluations Found

NY MANIFEST:
Name: CON EDISON
Address: 544 E 119TH ST OPPOSITE
City,State,Zip: NEW YORK, NY 10029
Country: USA
EPA ID: NYP004295051
Facility Status: Not reported
Location Address 1: OPP 544 E 119TH ST
Code: BP
Location Address 2: SERV BOX 19683
Total Tanks: Not reported
Location City: NEW YORK
Location State: NY
Location Zip: 10029
Location Zip 4: Not reported

NY MANIFEST:
EPAID: NYP004295051
Mailing Name: CON EDISON
Mailing Contact: CON EDISON
Mailing Address 1: 4 IRVING PL 15TH FL
Mailing Address 2: Not reported
Mailing City: NEW YORK
Mailing State: NY
Mailing Zip: 10003
Mailing Zip 4: Not reported
Mailing Country: USA
Mailing Phone: 2124603770

NY MANIFEST:
Document ID: Not reported
Manifest Status: Not reported
seq: Not reported
Year: 2018
Trans1 State ID: NJ0000027193
Trans2 State ID: Not reported
Generator Ship Date: 03/21/2013
Trans1 Recv Date: 03/21/2013
Trans2 Recv Date: Not reported
TSD Site Recv Date: 03/22/2013
Part A Recv Date: Not reported
Part B Recv Date: Not reported
Generator EPA ID: NYP004295051

CON EDISON SERVICE BOX: 19683 (Continued) **1016450480**

Trans1 EPA ID:	Not reported
Trans2 EPA ID:	Not reported
TSDF ID 1:	NJD002200046
TSDF ID 2:	Not reported
Manifest Tracking Number:	010841436JJK
Import Indicator:	N
Export Indicator:	N
Discr Quantity Indicator:	N
Discr Type Indicator:	N
Discr Residue Indicator:	N
Discr Partial Reject Indicator:	N
Discr Full Reject Indicator:	N
Manifest Ref Number:	Not reported
Alt Facility RCRA ID:	Not reported
Alt Facility Sign Date:	Not reported
MGMT Method Type Code:	H110
Waste Code:	Not reported
Waste Code:	Not reported
Waste Code:	Not reported
Waste Code:	Not reported
Waste Code:	Not reported
Waste Code:	Not reported
Quantity:	500
Units:	P - Pounds
Number of Containers:	1
Container Type:	TT - Cargo tank, tank trucks
Handling Method:	T Chemical, physical, or biological treatment.
Specific Gravity:	1
Waste Code:	D008
Waste Code 1_2:	Not reported
Waste Code 1_3:	Not reported
Waste Code 1_4:	Not reported
Waste Code 1_5:	Not reported
Waste Code 1_6:	Not reported

X253 **MAYTAG LAUNDRY & DRY CLEAN** **RCRA NonGen / NLR** **1000395568**
NNW **2390 2ND AVE** **FINDS** **NYD982716656**
1/8-1/4 **NEW YORK, NY 10010** **ECHO**
0.173 mi. **NY MANIFEST**
912 ft. **Site 2 of 9 in cluster X**

Relative: **Higher**
Actual: **12 ft.**

RCRA NonGen / NLR:

Date Form Received by Agency:	20070101
Handler Name:	MAYTAG LAUNDRY & DRY CLEAN
Handler Address:	2390 2ND AVE
Handler City,State,Zip:	NEW YORK, NY 10010
EPA ID:	NYD982716656
Contact Name:	Not reported
Contact Address:	2ND AVE
Contact City,State,Zip:	NEW YORK, NY 10010
Contact Telephone:	Not reported
Contact Fax:	Not reported
Contact Email:	Not reported
Contact Title:	Not reported
EPA Region:	02
Land Type:	Not reported
Federal Waste Generator Description:	Not a generator, verified

MAYTAG LAUNDRY & DRY CLEAN (Continued) **1000395568**

Non-Notifier:	Not reported
Biennial Report Cycle:	Not reported
Accessibility:	Not reported
Active Site Indicator:	Not reported
State District Owner:	NY
State District:	NYSDEC R2
Mailing Address:	2ND AVE
Mailing City,State,Zip:	NEW YORK, NY 10010
Owner Name:	JOHN FELZ
Owner Type:	Private
Operator Name:	JOHN FELZ
Operator Type:	Private
Short-Term Generator Activity:	No
Importer Activity:	No
Mixed Waste Generator:	No
Transporter Activity:	No
Transfer Facility Activity:	No
Recycler Activity with Storage:	No
Small Quantity On-Site Burner Exemption:	No
Smelting Melting and Refining Furnace Exemption:	No
Underground Injection Control:	No
Off-Site Waste Receipt:	No
Universal Waste Indicator:	No
Universal Waste Destination Facility:	No
Federal Universal Waste:	No
Active Site Fed-Reg Treatment Storage and Disposal Facility:	Not reported
Active Site Converter Treatment storage and Disposal Facility:	Not reported
Active Site State-Reg Treatment Storage and Disposal Facility:	Not reported
Active Site State-Reg Handler:	---
Federal Facility Indicator:	Not reported
Hazardous Secondary Material Indicator:	N
Sub-Part K Indicator:	Not reported
Commercial TSD Indicator:	No
Treatment Storage and Disposal Type:	Not reported
2018 GPRA Permit Baseline:	Not on the Baseline
2018 GPRA Renewals Baseline:	Not on the Baseline
Permit Renewals Workload Universe:	Not reported
Permit Workload Universe:	Not reported
Permit Progress Universe:	Not reported
Post-Closure Workload Universe:	Not reported
Closure Workload Universe:	Not reported
202 GPRA Corrective Action Baseline:	No
Corrective Action Workload Universe:	No
Subject to Corrective Action Universe:	No
Non-TSDFs Where RCRA CA has Been Imposed Universe:	No
TSDFs Potentially Subject to CA Under 3004 (u)/(v) Universe:	No
TSDFs Only Subject to CA under Discretionary Auth Universe:	No
Corrective Action Priority Ranking:	No NCAPS ranking
Environmental Control Indicator:	No
Institutional Control Indicator:	No
Human Exposure Controls Indicator:	N/A
Groundwater Controls Indicator:	N/A
Operating TSDF Universe:	Not reported
Full Enforcement Universe:	Not reported
Significant Non-Complier Universe:	No
Unaddressed Significant Non-Complier Universe:	No
Addressed Significant Non-Complier Universe:	No

MAYTAG LAUNDRY & DRY CLEAN (Continued) **1000395568**

Significant Non-Complier With a Compliance Schedule Universe:	No
Financial Assurance Required:	Not reported
Handler Date of Last Change:	20150414
Recognized Trader-Importer:	No
Recognized Trader-Exporter:	No
Importer of Spent Lead Acid Batteries:	No
Exporter of Spent Lead Acid Batteries:	No
Recycler Activity Without Storage:	No
Manifest Broker:	No
Sub-Part P Indicator:	No

Hazardous Waste Summary:

Waste Code:	D000
Waste Description:	Not Defined
Waste Code:	F002
Waste Description:	THE FOLLOWING SPENT HALOGENATED SOLVENTS: TETRACHLOROETHYLENE, METHYLENE CHLORIDE, TRICHLOROETHYLENE, 1,1,1-TRICHLOROETHANE, CHLOROBENZENE, 1,1,2-TRICHLORO-1,2,2-TRIFLUOROETHANE, ORTHO-DICHLOROBENZENE, TRICHLOROFLUOROMETHANE, AND 1,1,2, TRICHLOROETHANE; ALL SPENT SOLVENT MIXTURES/BLENDS CONTAINING, BEFORE USE, A TOTAL OF TEN PERCENT OR MORE (BY VOLUME) OF ONE OR MORE OF THE ABOVE HALOGENATED SOLVENTS OR THOSE SOLVENTS LISTED IN F001, F004, AND F005; AND STILL BOTTOMS FROM THE RECOVERY OF THESE SPENT SOLVENTS AND SPENT SOLVENT MIXTURES.

Handler - Owner Operator:

Owner/Operator Indicator:	Owner
Owner/Operator Name:	JOHN FELZ
Legal Status:	Private
Date Became Current:	Not reported
Date Ended Current:	Not reported
Owner/Operator Address:	NOT REQUIRED
Owner/Operator City,State,Zip:	NOT REQUIRED, WY 99999
Owner/Operator Telephone:	212-555-1212
Owner/Operator Telephone Ext:	Not reported
Owner/Operator Fax:	Not reported
Owner/Operator Email:	Not reported
Owner/Operator Indicator:	Operator
Owner/Operator Name:	JOHN FELZ
Legal Status:	Private
Date Became Current:	Not reported
Date Ended Current:	Not reported
Owner/Operator Address:	NOT REQUIRED
Owner/Operator City,State,Zip:	NOT REQUIRED, WY 99999
Owner/Operator Telephone:	212-555-1212
Owner/Operator Telephone Ext:	Not reported
Owner/Operator Fax:	Not reported
Owner/Operator Email:	Not reported
Owner/Operator Indicator:	Owner
Owner/Operator Name:	JOHN FELZ
Legal Status:	Private
Date Became Current:	Not reported

MAYTAG LAUNDRY & DRY CLEAN (Continued) **1000395568**

Date Ended Current: Not reported
Owner/Operator Address: NOT REQUIRED
Owner/Operator City,State,Zip: NOT REQUIRED, WY 99999
Owner/Operator Telephone: 212-555-1212
Owner/Operator Telephone Ext: Not reported
Owner/Operator Fax: Not reported
Owner/Operator Email: Not reported

Historic Generators:

Receive Date: 19990708
Handler Name: MAYTAG LAUNDRY & DRY CLEAN
Federal Waste Generator Description: Not a generator, verified
State District Owner: NY
Large Quantity Handler of Universal Waste: No
Recognized Trader Importer: No
Recognized Trader Exporter: No
Spent Lead Acid Battery Importer: No
Spent Lead Acid Battery Exporter: No
Current Record: No
Non Storage Recycler Activity: Not reported
Electronic Manifest Broker: Not reported

Receive Date: 20060101
Handler Name: MAYTAG LAUNDRY & DRY CLEAN
Federal Waste Generator Description: Not a generator, verified
State District Owner: NY
Large Quantity Handler of Universal Waste: No
Recognized Trader Importer: No
Recognized Trader Exporter: No
Spent Lead Acid Battery Importer: No
Spent Lead Acid Battery Exporter: No
Current Record: No
Non Storage Recycler Activity: Not reported
Electronic Manifest Broker: Not reported

Receive Date: 20070101
Handler Name: MAYTAG LAUNDRY & DRY CLEAN
Federal Waste Generator Description: Not a generator, verified
State District Owner: NY
Large Quantity Handler of Universal Waste: No
Recognized Trader Importer: No
Recognized Trader Exporter: No
Spent Lead Acid Battery Importer: No
Spent Lead Acid Battery Exporter: No
Current Record: Yes
Non Storage Recycler Activity: Not reported
Electronic Manifest Broker: Not reported

Receive Date: 19881019
Handler Name: MAYTAG LAUNDRY & DRY CLEAN
Federal Waste Generator Description: Small Quantity Generator
State District Owner: NY
Large Quantity Handler of Universal Waste: No
Recognized Trader Importer: No
Recognized Trader Exporter: No
Spent Lead Acid Battery Importer: No
Spent Lead Acid Battery Exporter: No

MAYTAG LAUNDRY & DRY CLEAN (Continued) **1000395568**

Current Record: No
Non Storage Recycler Activity: Not reported
Electronic Manifest Broker: Not reported

List of NAICS Codes and Descriptions:
NAICS Codes: No NAICS Codes Found

Facility Has Received Notices of Violations:
Violations: No Violations Found

Evaluation Action Summary:
Evaluations: No Evaluations Found

FINDS:
Registry ID: 110004425444

Click Here:

Environmental Interest/Information System:
RCRAInfo is a national information system that supports the Resource Conservation and Recovery Act (RCRA) program through the tracking of events and activities related to facilities that generate, transport, and treat, store, or dispose of hazardous waste. RCRAInfo allows RCRA program staff to track the notification, permit, compliance, and corrective action activities required under RCRA.

Click this hyperlink while viewing on your computer to access additional FINDS: detail in the EDR Site Report.

ECHO:
Envid: 1000395568
Registry ID: 110004425444
DFR URL: http://echo.epa.gov/detailed-facility-report?fid=110004425444
Name: MAYTAG LAUNDRY & DRY CLEAN
Address: 2390 2ND AVE
City,State,Zip: NEW YORK, NY 10010

NY MANIFEST:
Name: MAYTAG LAUNDRY & DRY CLEAN
Address: 2390 2ND AVE
City,State,Zip: NEW YORK, NY 10010
Country: USA
EPA ID: NYD982716656
Facility Status: Not reported
Location Address 1: 2390 2ND AVENUE
Code: BP
Location Address 2: Not reported
Total Tanks: Not reported
Location City: NEW YORK
Location State: NY
Location Zip: 10010
Location Zip 4: Not reported

NY MANIFEST:
EPAID: NYD982716656

MAYTAG LAUNDRY & DRY CLEAN (Continued) **1000395568**

Mailing Name:	MAYTAG LAUNDRY & DRY CLEAN
Mailing Contact:	MR FELTZ
Mailing Address 1:	2390 2ND AVENUE
Mailing Address 2:	Not reported
Mailing City:	NEW YORK
Mailing State:	NY
Mailing Zip:	10010
Mailing Zip 4:	Not reported
Mailing Country:	USA
Mailing Phone:	2122544222

S254 **CON EDISON SERVICE BOX: 19354** **NJ MANIFEST** **S117987043**
South **511 E 117TH ST E OF PLEASANT AVE** **N/A**
1/8-1/4 **NEW YORK, NY 10035**
0.173 mi.
913 ft. **Site 9 of 12 in cluster S**

Relative: **Higher**

Actual: **10 ft.**

NJ MANIFEST:

EPA Id:	NYP004279071
Mail Address:	IRVING PL, RM 828
Mail City/State/Zip:	NEW YORK, NY 10003
Facility Phone:	Not reported
Emergency Phone:	Not reported
Contact:	JOSE MONTALVO
Comments:	Not reported
SIC Code:	Not reported
County:	NY061
Municipal:	Not reported
Previous EPA Id:	Not reported
Gen Flag:	Not reported
Trans Flag:	Not reported
TSDF Flag:	Not reported
Name Change:	Not reported
Date Change:	Not reported

Manifest:

Manifest Number:	010840166JJK
EPA ID:	NYP004279071
Date Shipped:	11/27/2012
TSDF EPA ID:	NJD002200046
Transporter EPA ID:	NJ0000027193
Transporter 2 EPA ID:	Not reported
Transporter 3 EPA ID:	Not reported
Transporter 4 EPA ID:	Not reported
Transporter 5 EPA ID:	Not reported
Transporter 6 EPA ID:	Not reported
Transporter 7 EPA ID:	Not reported
Transporter 8 EPA ID:	Not reported
Transporter 9 EPA ID:	Not reported
Transporter 10 EPA ID:	Not reported
Date Trans1 Transported Waste:	Not reported
Date Trans2 Transported Waste:	Not reported
Date Trans3 Transported Waste:	Not reported
Date Trans4 Transported Waste:	Not reported
Date Trans5 Transported Waste:	Not reported
Date Trans6 Transported Waste:	Not reported
Date Trans7 Transported Waste:	Not reported

CON EDISON SERVICE BOX: 19354 (Continued) **S117987043**

Date Trans8 Transported Waste:	Not reported
Date Trans9 Transported Waste:	Not reported
Date Trans10 Transported Waste:	Not reported
Date TSDF Received Waste:	Not reported
TSDF EPA Facility Name:	Not reported
QTY Units:	Not reported
Transporter SEQ ID:	Not reported
Transporter-1 Date:	Not reported
Waste SEQ ID:	Not reported
Waste Type Code 2:	Not reported
Waste Type Code 3:	Not reported
Waste Type Code 4:	Not reported
Waste Type Code 5:	Not reported
Waste Type Code 6:	Not reported
Date Accepted:	Not reported
Manifest Discrepancy Type:	Not reported
Data Entry Number:	Not reported
Was Load Rejected:	NEW YORK, NY 10003
Reason Load Was Rejected:	Not reported

Waste:

Manifest Year:	Not reported
Waste Code:	D008
Hand Code:	Not reported
Quantity:	500.00 Pounds

S255 **CON EDISON SERVICE BOX: 19354** **RCRA NonGen / NLR** **1016149244**
South **511 E 117TH ST E OF PLEASANT AVE** **NYP004279071**
1/8-1/4 **NEW YORK, NY 10035**
0.173 mi.
913 ft. **Site 10 of 12 in cluster S**

Relative: **Higher**

Actual: **10 ft.**

RCRA NonGen / NLR:

Date Form Received by Agency:		20170728
Handler Name:	CON EDISON SERVICE BOX:	19354
Handler Address:		511 E 117TH ST E OF PLEASANT AVE
Handler City,State,Zip:		NEW YORK, NY 10035
EPA ID:		NYP004279071
Contact Name:		JOSE MONTALVO
Contact Address:		Not reported
Contact City,State,Zip:		Not reported
Contact Telephone:		212-427-1331
Contact Fax:		Not reported
Contact Email:		Not reported
Contact Title:		OPERATING SUPERVISOR
EPA Region:		02
Land Type:		Private
Federal Waste Generator Description:		Not a generator, verified
Non-Notifier:		Not reported
Biennial Report Cycle:		Not reported
Accessibility:		Not reported
Active Site Indicator:		Not reported
State District Owner:		NY
State District:		NYSDEC R2
Mailing Address:		IRVING PL, RM 828

CON EDISON SERVICE BOX: 19354 (Continued) **1016149244**

Mailing City,State,Zip:	NEW YORK, NY 10003
Owner Name:	Not reported
Owner Type:	Not reported
Operator Name:	Not reported
Operator Type:	Not reported
Short-Term Generator Activity:	No
Importer Activity:	No
Mixed Waste Generator:	No
Transporter Activity:	No
Transfer Facility Activity:	No
Recycler Activity with Storage:	No
Small Quantity On-Site Burner Exemption:	No
Smelting Melting and Refining Furnace Exemption:	No
Underground Injection Control:	No
Off-Site Waste Receipt:	No
Universal Waste Indicator:	No
Universal Waste Destination Facility:	No
Federal Universal Waste:	No
Active Site Fed-Reg Treatment Storage and Disposal Facility:	Not reported
Active Site Converter Treatment storage and Disposal Facility:	Not reported
Active Site State-Reg Treatment Storage and Disposal Facility:	Not reported
Active Site State-Reg Handler:	---
Federal Facility Indicator:	Not reported
Hazardous Secondary Material Indicator:	NN
Sub-Part K Indicator:	Not reported
Commercial TSD Indicator:	No
Treatment Storage and Disposal Type:	Not reported
2018 GPRA Permit Baseline:	Not on the Baseline
2018 GPRA Renewals Baseline:	Not on the Baseline
Permit Renewals Workload Universe:	Not reported
Permit Workload Universe:	Not reported
Permit Progress Universe:	Not reported
Post-Closure Workload Universe:	Not reported
Closure Workload Universe:	Not reported
202 GPRA Corrective Action Baseline:	No
Corrective Action Workload Universe:	No
Subject to Corrective Action Universe:	No
Non-TSDFs Where RCRA CA has Been Imposed Universe:	No
TSDFs Potentially Subject to CA Under 3004 (u)/(v) Universe:	No
TSDFs Only Subject to CA under Discretionary Auth Universe:	No
Corrective Action Priority Ranking:	No NCAPS ranking
Environmental Control Indicator:	No
Institutional Control Indicator:	No
Human Exposure Controls Indicator:	N/A
Groundwater Controls Indicator:	N/A
Operating TSDF Universe:	Not reported
Full Enforcement Universe:	Not reported
Significant Non-Complier Universe:	No
Unaddressed Significant Non-Complier Universe:	No
Addressed Significant Non-Complier Universe:	No
Significant Non-Complier With a Compliance Schedule Universe:	No
Financial Assurance Required:	Not reported
Handler Date of Last Change:	20171127
Recognized Trader-Importer:	No
Recognized Trader-Exporter:	No
Importer of Spent Lead Acid Batteries:	No
Exporter of Spent Lead Acid Batteries:	No

CON EDISON SERVICE BOX: 19354 (Continued) **1016149244**

Recycler Activity Without Storage: No
Manifest Broker: No
Sub-Part P Indicator: No

Historic Generators:

Receive Date: 20121127
Handler Name: CON EDISON SERVICE BOX: 19354
Federal Waste Generator Description: Conditionally Exempt Small Quantity Generator
State District Owner: NY
Large Quantity Handler of Universal Waste: No
Recognized Trader Importer: No
Recognized Trader Exporter: No
Spent Lead Acid Battery Importer: No
Spent Lead Acid Battery Exporter: No
Current Record: No
Non Storage Recycler Activity: Not reported
Electronic Manifest Broker: Not reported

Receive Date: 20170728
Handler Name: CON EDISON SERVICE BOX: 19354
Federal Waste Generator Description: Not a generator, verified
State District Owner: NY
Large Quantity Handler of Universal Waste: No
Recognized Trader Importer: No
Recognized Trader Exporter: No
Spent Lead Acid Battery Importer: No
Spent Lead Acid Battery Exporter: No
Current Record: Yes
Non Storage Recycler Activity: No
Electronic Manifest Broker: No

List of NAICS Codes and Descriptions:
NAICS Codes: No NAICS Codes Found

Facility Has Received Notices of Violations:
Violations: No Violations Found

Evaluation Action Summary:
Evaluations: No Evaluations Found

O256 **CON EDISON** **NY MANIFEST** **S117317471**
SE **548 E 119TH ST OPP** **N/A**
1/8-1/4 **NEW YORK, NY 10035**
0.173 mi.
914 ft. **Site 15 of 15 in cluster O**

Relative: NY MANIFEST:
Lower
Name: CON EDISON
Actual: Address: 548 E 119TH ST OPP
8 ft. City,State,Zip: NEW YORK, NY 10035
Country: USA
EPA ID: NYP004649109
Facility Status: Not reported
Location Address 1: 548 E 119TH ST OPP

CON EDISON (Continued) **S117317471**

Code:	BP
Location Address 2:	MH 49678
Total Tanks:	Not reported
Location City:	NEW YORK
Location State:	NY
Location Zip:	10035
Location Zip 4:	Not reported

NY MANIFEST:

EPAID:	NYP004649109
Mailing Name:	CON EDISON
Mailing Contact:	CON EDISON
Mailing Address 1:	4 IRVING PL 15TH FL
Mailing Address 2:	Not reported
Mailing City:	NEW YORK
Mailing State:	NY
Mailing Zip:	10003
Mailing Zip 4:	Not reported
Mailing Country:	USA
Mailing Phone:	2124603770

NY MANIFEST:

Document ID:	Not reported
Manifest Status:	Not reported
seq:	Not reported
Year:	2018
Trans1 State ID:	NJD003812047
Trans2 State ID:	Not reported
Generator Ship Date:	09/05/2014
Trans1 Recv Date:	09/05/2014
Trans2 Recv Date:	Not reported
TSD Site Recv Date:	09/08/2014
Part A Recv Date:	Not reported
Part B Recv Date:	Not reported
Generator EPA ID:	NYP004649109
Trans1 EPA ID:	Not reported
Trans2 EPA ID:	Not reported
TSDF ID 1:	NJD991291105
TSDF ID 2:	Not reported
Manifest Tracking Number:	002563310GBF
Import Indicator:	N
Export Indicator:	N
Discr Quantity Indicator:	N
Discr Type Indicator:	N
Discr Residue Indicator:	N
Discr Partial Reject Indicator:	N
Discr Full Reject Indicator:	N
Manifest Ref Number:	Not reported
Alt Facility RCRA ID:	Not reported
Alt Facility Sign Date:	Not reported
MGMT Method Type Code:	H110
Waste Code:	Not reported
Waste Code:	Not reported
Waste Code:	Not reported
Waste Code:	Not reported
Waste Code:	Not reported
Waste Code:	Not reported

CON EDISON (Continued) **S117317471**

Quantity:	1000
Units:	P - Pounds
Number of Containers:	1
Container Type:	TT - Cargo tank, tank trucks
Handling Method:	T Chemical, physical, or biological treatment.
Specific Gravity:	1
Waste Code:	D008
Waste Code 1_2:	Not reported
Waste Code 1_3:	Not reported
Waste Code 1_4:	Not reported
Waste Code 1_5:	Not reported
Waste Code 1_6:	Not reported

S257 **EAST RIVER PLAZA** **NY UST U004046612**
South **524-534 EAST 117TH STREET** **NY AST N/A**
1/8-1/4 **NEW YORK, NY 10035**
0.174 mi.
921 ft. **Site 11 of 12 in cluster S**

Relative: **Higher**

Actual: **10 ft.**

UST:

Name:	EAST RIVER PLAZA
Address:	524-534 EAST 117TH STREET
City,State,Zip:	NEW YORK, NY 10035
Id/Status:	2-609365 / Unregulated/Closed
Program Type:	PBS
Region:	STATE
DEC Region:	2
Expiration Date:	N/A
UTM X:	590089.05958
UTM Y:	4516597.26162
Site Type:	Other

Affiliation Records:

Site Id:	31209
Affiliation Type:	Facility Owner
Company Name:	TIAGO HOLDINGS, LLC
Contact Type:	MEMBER
Contact Name:	DAVID BLUMENFELD
Address1:	300 ROBBINS LANE
Address2:	Not reported
City:	SYOSSET
State:	NY
Zip Code:	11791
Country Code:	001
Phone:	(516) 921-0800
EMail:	Not reported
Fax Number:	Not reported
Modified By:	NRLOMBAR
Date Last Modified:	2006-08-10

Site Id:	31209
Affiliation Type:	Mail Contact
Company Name:	BLUMENFELD DEVELOPMENT GROUP
Contact Type:	Not reported
Contact Name:	PETER MYKYTYN
Address1:	300 ROBBINS LANE
Address2:	Not reported

EAST RIVER PLAZA (Continued) **U004046612**

City:	SYOSSET
State:	NY
Zip Code:	11791
Country Code:	001
Phone:	(516) 921-0800
EMail:	Not reported
Fax Number:	Not reported
Modified By:	NRLOMBAR
Date Last Modified:	2004-08-10

Site Id:	31209
Affiliation Type:	Emergency Contact
Company Name:	TIAGO HOLDINGS, LLC
Contact Type:	Not reported
Contact Name:	PETER MYKYTYN
Address1:	Not reported
Address2:	Not reported
City:	Not reported
State:	NN
Zip Code:	Not reported
Country Code:	999
Phone:	(516) 921-0800
EMail:	Not reported
Fax Number:	Not reported
Modified By:	NRLOMBAR
Date Last Modified:	2004-08-10

Site Id:	31209
Affiliation Type:	Facility Operator
Company Name:	EAST RIVER PLAZA
Contact Type:	Not reported
Contact Name:	TIAGO HOLDINGS, LLC
Address1:	Not reported
Address2:	Not reported
City:	Not reported
State:	NN
Zip Code:	Not reported
Country Code:	001
Phone:	(516) 921-0800
EMail:	Not reported
Fax Number:	Not reported
Modified By:	NRLOMBAR
Date Last Modified:	2004-08-10

Tank Info:

Tank Number:	01
Tank ID:	67232
Tank Status:	Closed - Removed
Material Name:	Closed - Removed
Capacity Gallons:	550
Install Date:	Not reported
Date Tank Closed:	11/01/2003
Registered:	True
Tank Location:	Underground
Tank Type:	Steel/carbon steel
Material Code:	0009

EAST RIVER PLAZA (Continued) **U004046612**

Common Name of Substance: Gasoline

Tightness Test Method: NN
Date Test: Not reported
Next Test Date: Not reported
Pipe Model: Not reported
Modified By: NRLOMBAR
Last Modified: 04/14/2017

Equipment Records:

C02 - Pipe Location - Underground/On-ground
G00 - Tank Secondary Containment - None
J02 - Dispenser - Suction Dispenser
B00 - Tank External Protection - None
F00 - Pipe External Protection - None
H00 - Tank Leak Detection - None
I00 - Overfill - None
A00 - Tank Internal Protection - None
D01 - Pipe Type - Steel/Carbon Steel/Iron

Tank Number: 02
Tank ID: 67233
Tank Status: Closed - Removed
Material Name: Closed - Removed
Capacity Gallons: 550
Install Date: Not reported
Date Tank Closed: 11/01/2003
Registered: True
Tank Location: Underground
Tank Type: Steel/carbon steel
Material Code: 0009
Common Name of Substance: Gasoline

Tightness Test Method: NN
Date Test: Not reported
Next Test Date: Not reported
Pipe Model: Not reported
Modified By: NRLOMBAR
Last Modified: 04/14/2017

Equipment Records:

C02 - Pipe Location - Underground/On-ground
G00 - Tank Secondary Containment - None
J02 - Dispenser - Suction Dispenser
B00 - Tank External Protection - None
F00 - Pipe External Protection - None
H00 - Tank Leak Detection - None
I00 - Overfill - None
A00 - Tank Internal Protection - None
D01 - Pipe Type - Steel/Carbon Steel/Iron

AST:
Name: EAST RIVER PLAZA
Address: 524-534 EAST 117TH STREET
City,State,Zip: NEW YORK, NY 10035
Region: STATE
DEC Region: 2

EAST RIVER PLAZA (Continued) **U004046612**

Site Status: Unregulated/Closed
Facility Id: 2-609365
Program Type: PBS
UTM X: 590089.05958
UTM Y: 4516597.26162
Expiration Date: N/A
Site Type: Other

Affiliation Records:

Site Id: 31209
Affiliation Type: Facility Owner
Company Name: TIAGO HOLDINGS, LLC
Contact Type: MEMBER
Contact Name: DAVID BLUMENFELD
Address1: 300 ROBBINS LANE
Address2: Not reported
City: SYOSSET
State: NY
Zip Code: 11791
Country Code: 001
Phone: (516) 921-0800
EMail: Not reported
Fax Number: Not reported
Modified By: NRLOMBAR
Date Last Modified: 2006-08-10

Site Id: 31209
Affiliation Type: Mail Contact
Company Name: BLUMENFELD DEVELOPMENT GROUP
Contact Type: Not reported
Contact Name: PETER MYKYTYN
Address1: 300 ROBBINS LANE
Address2: Not reported
City: SYOSSET
State: NY
Zip Code: 11791
Country Code: 001
Phone: (516) 921-0800
EMail: Not reported
Fax Number: Not reported
Modified By: NRLOMBAR
Date Last Modified: 2004-08-10

Site Id: 31209
Affiliation Type: Emergency Contact
Company Name: TIAGO HOLDINGS, LLC
Contact Type: Not reported
Contact Name: PETER MYKYTYN
Address1: Not reported
Address2: Not reported
City: Not reported
State: NN
Zip Code: Not reported
Country Code: 999
Phone: (516) 921-0800
EMail: Not reported
Fax Number: Not reported
Modified By: NRLOMBAR

EAST RIVER PLAZA (Continued) **U004046612**

Date Last Modified: 2004-08-10

Site Id: 31209
Affiliation Type: Facility Operator
Company Name: EAST RIVER PLAZA
Contact Type: Not reported
Contact Name: TIAGO HOLDINGS, LLC
Address1: Not reported
Address2: Not reported
City: Not reported
State: NN
Zip Code: Not reported
Country Code: 001
Phone: (516) 921-0800
EMail: Not reported
Fax Number: Not reported
Modified By: NRLOMBAR
Date Last Modified: 2004-08-10

Tank Info:

Tank Number: 03
Tank Id: 67234
Material Code: 0001
Common Name of Substance: #2 Fuel Oil (On-Site Consumption)

Equipment Records:

B05 - Tank External Protection - Jacketed
A00 - Tank Internal Protection - None
D01 - Pipe Type - Steel/Carbon Steel/Iron
H00 - Tank Leak Detection - None
I00 - Overfill - None
F00 - Pipe External Protection - None
G00 - Tank Secondary Containment - None
C01 - Pipe Location - Aboveground

Tank Location: Aboveground - contact with soil.... Tank bottom rests on soil, allowing no visual inspection.
Tank Type: Steel/Carbon Steel/Iron
Tank Status: Closed - Removed
Pipe Model: Not reported
Install Date: Not reported
Capacity Gallons: 1000
Tightness Test Method: NN
Date Test: Not reported
Next Test Date: Not reported
Date Tank Closed: 03/01/2004
Register: True
Modified By: NRLOMBAR
Last Modified: 04/14/2017
Material Name: #2 fuel oil (on-site consumption)

Tank Number: 04
Tank Id: 67235
Material Code: 0001
Common Name of Substance: #2 Fuel Oil (On-Site Consumption)

EAST RIVER PLAZA (Continued) **U004046612**

Equipment Records:

	B00 - Tank External Protection - None
	F00 - Pipe External Protection - None
	G00 - Tank Secondary Containment - None
	C01 - Pipe Location - Aboveground
	D01 - Pipe Type - Steel/Carbon Steel/Iron
	A00 - Tank Internal Protection - None
	I00 - Overfill - None
	H00 - Tank Leak Detection - None
Tank Location:	Aboveground - contact with soil.... Tank bottom rests on soil, allowing no visual inspection.
Tank Type:	Steel/Carbon Steel/Iron
Tank Status:	Closed - Removed
Pipe Model:	Not reported
Install Date:	Not reported
Capacity Gallons:	275
Tightness Test Method:	NN
Date Test:	Not reported
Next Test Date:	Not reported
Date Tank Closed:	11/01/2003
Register:	True
Modified By:	NRLOMBAR
Last Modified:	04/14/2017
Material Name:	#2 fuel oil (on-site consumption)

N258 **CON EDISON** **RCRA NonGen / NLR** **1014397998**
West **2315 2ND AVE N OF E 118TH ST** **NJ MANIFEST** **NYP004203436**
1/8-1/4 **NEW YORK, NY 10035** **NY MANIFEST**
0.175 mi.
922 ft. **Site 14 of 14 in cluster N**

Relative: **Higher**
Actual: **14 ft.**

RCRA NonGen / NLR:

Date Form Received by Agency:		20200402
Handler Name:	CON EDISON	
Handler Address:		2315 2ND AVE N OF E 118TH ST
Handler City,State,Zip:		NEW YORK, NY 10035
EPA ID:		NYP004203436
Contact Name:		Not reported
Contact Address:		Not reported
Contact City,State,Zip:		Not reported
Contact Telephone:		Not reported
Contact Fax:		Not reported
Contact Email:		Not reported
Contact Title:		Not reported
EPA Region:		02
Land Type:		Private
Federal Waste Generator Description:		Not a generator, verified
Non-Notifier:		Not reported
Biennial Report Cycle:		Not reported
Accessibility:		Not reported
Active Site Indicator:		Not reported
State District Owner:		NY
State District:		NYSDEC R2
Mailing Address:		Not reported
Mailing City,State,Zip:		Not reported
Owner Name:		Not reported
Owner Type:		Not reported

CON EDISON (Continued) **1014397998**

Operator Name:	Not reported
Operator Type:	Not reported
Short-Term Generator Activity:	No
Importer Activity:	No
Mixed Waste Generator:	No
Transporter Activity:	No
Transfer Facility Activity:	No
Recycler Activity with Storage:	No
Small Quantity On-Site Burner Exemption:	No
Smelting Melting and Refining Furnace Exemption:	No
Underground Injection Control:	No
Off-Site Waste Receipt:	No
Universal Waste Indicator:	No
Universal Waste Destination Facility:	No
Federal Universal Waste:	No
Active Site Fed-Reg Treatment Storage and Disposal Facility:	Not reported
Active Site Converter Treatment storage and Disposal Facility:	Not reported
Active Site State-Reg Treatment Storage and Disposal Facility:	Not reported
Active Site State-Reg Handler:	---
Federal Facility Indicator:	Not reported
Hazardous Secondary Material Indicator:	N
Sub-Part K Indicator:	Not reported
Commercial TSD Indicator:	No
Treatment Storage and Disposal Type:	Not reported
2018 GPRA Permit Baseline:	Not on the Baseline
2018 GPRA Renewals Baseline:	Not on the Baseline
Permit Renewals Workload Universe:	Not reported
Permit Workload Universe:	Not reported
Permit Progress Universe:	Not reported
Post-Closure Workload Universe:	Not reported
Closure Workload Universe:	Not reported
202 GPRA Corrective Action Baseline:	No
Corrective Action Workload Universe:	No
Subject to Corrective Action Universe:	No
Non-TSDFs Where RCRA CA has Been Imposed Universe:	No
TSDFs Potentially Subject to CA Under 3004 (u)/(v) Universe:	No
TSDFs Only Subject to CA under Discretionary Auth Universe:	No
Corrective Action Priority Ranking:	No NCAPS ranking
Environmental Control Indicator:	No
Institutional Control Indicator:	No
Human Exposure Controls Indicator:	N/A
Groundwater Controls Indicator:	N/A
Operating TSDF Universe:	Not reported
Full Enforcement Universe:	Not reported
Significant Non-Complier Universe:	No
Unaddressed Significant Non-Complier Universe:	No
Addressed Significant Non-Complier Universe:	No
Significant Non-Complier With a Compliance Schedule Universe:	No
Financial Assurance Required:	Not reported
Handler Date of Last Change:	20200402
Recognized Trader-Importer:	No
Recognized Trader-Exporter:	No
Importer of Spent Lead Acid Batteries:	No
Exporter of Spent Lead Acid Batteries:	No
Recycler Activity Without Storage:	No
Manifest Broker:	No
Sub-Part P Indicator:	No

CON EDISON (Continued) **1014397998**

Historic Generators:
Receive Date: 20100301
Handler Name: CON EDISON
Federal Waste Generator Description: Not a generator, verified
State District Owner: NY
Large Quantity Handler of Universal Waste: No
Recognized Trader Importer: No
Recognized Trader Exporter: No
Spent Lead Acid Battery Importer: No
Spent Lead Acid Battery Exporter: No
Current Record: No
Non Storage Recycler Activity: Not reported
Electronic Manifest Broker: Not reported

Receive Date: 20200402
Handler Name: CON EDISON
Federal Waste Generator Description: Not a generator, verified
State District Owner: NY
Large Quantity Handler of Universal Waste: No
Recognized Trader Importer: No
Recognized Trader Exporter: No
Spent Lead Acid Battery Importer: No
Spent Lead Acid Battery Exporter: No
Current Record: Yes
Non Storage Recycler Activity: No
Electronic Manifest Broker: No

List of NAICS Codes and Descriptions:
NAICS Codes: No NAICS Codes Found

Facility Has Received Notices of Violations:
Violations: No Violations Found

Evaluation Action Summary:
Evaluations: No Evaluations Found

NJ MANIFEST:
EPA Id: NYP004203436
Mail Address: 4 IRVING PL, RM 828
Mail City/State/Zip: NEW YORK, NY 10003
Facility Phone: Not reported
Emergency Phone: Not reported
Contact: HERMAN BAKER
Comments: Not reported
SIC Code: Not reported
County: NY061
Municipal: Not reported
Previous EPA Id: Not reported
Gen Flag: Not reported
Trans Flag: Not reported
TSDF Flag: Not reported
Name Change: Not reported
Date Change: Not reported

CON EDISON (Continued) **1014397998**

Manifest:

Manifest Number:	001085309GBF
EPA ID:	NYP004203436
Date Shipped:	03/01/2010
TSDF EPA ID:	NJD002200046
Transporter EPA ID:	NJ0000027193
Transporter 2 EPA ID:	Not reported
Transporter 3 EPA ID:	Not reported
Transporter 4 EPA ID:	Not reported
Transporter 5 EPA ID:	Not reported
Transporter 6 EPA ID:	Not reported
Transporter 7 EPA ID:	Not reported
Transporter 8 EPA ID:	Not reported
Transporter 9 EPA ID:	Not reported
Transporter 10 EPA ID:	Not reported
Date Trans1 Transported Waste:	03/01/2010
Date Trans2 Transported Waste:	Not reported
Date Trans3 Transported Waste:	Not reported
Date Trans4 Transported Waste:	Not reported
Date Trans5 Transported Waste:	Not reported
Date Trans6 Transported Waste:	Not reported
Date Trans7 Transported Waste:	Not reported
Date Trans8 Transported Waste:	Not reported
Date Trans9 Transported Waste:	Not reported
Date Trans10 Transported Waste:	Not reported
Date TSDF Received Waste:	03/03/2010
TSDF EPA Facility Name:	Not reported
QTY Units:	Not reported
Transporter SEQ ID:	Not reported
Transporter-1 Date:	Not reported
Waste SEQ ID:	Not reported
Waste Type Code 2:	Not reported
Waste Type Code 3:	Not reported
Waste Type Code 4:	Not reported
Waste Type Code 5:	Not reported
Waste Type Code 6:	Not reported
Date Accepted:	Not reported
Manifest Discrepancy Type:	Not reported
Data Entry Number:	Not reported
Was Load Rejected:	NEW YORK, NY 10003
Reason Load Was Rejected:	Not reported

Waste:

Manifest Year:	Not reported
Waste Code:	D008
Hand Code:	H111
Quantity:	200 P

NY MANIFEST:

Name:	CONSOLIDATED EDISON
Address:	2315 2ND AVE N OF E 118TH ST
City,State,Zip:	NEW YORK, NY 10035
Country:	USA
EPA ID:	NYP004203436

CON EDISON (Continued) **1014397998**

Facility Status: Not reported
Location Address 1: F/O 2315 2nd AVE
Code: BP
Location Address 2: Not reported
Total Tanks: Not reported
Location City: NEW YORK
Location State: NY
Location Zip: 10002
Location Zip 4: Not reported

NY MANIFEST:
EPAID: NYP004203436
Mailing Name: CONSOLIDATED EDISON
Mailing Contact: TOM TEELING
Mailing Address 1: 4 IRVING PLACE RM 828
Mailing Address 2: Not reported
Mailing City: NEW YORK
Mailing State: NY
Mailing Zip: 10003
Mailing Zip 4: Not reported
Mailing Country: USA
Mailing Phone: 2124603770

NY MANIFEST:
Document ID: Not reported
Manifest Status: Not reported
seq: Not reported
Year: 2018
Trans1 State ID: NJ0000027193
Trans2 State ID: Not reported
Generator Ship Date: 03/01/2010
Trans1 Recv Date: 03/01/2010
Trans2 Recv Date: Not reported
TSD Site Recv Date: 03/03/2010
Part A Recv Date: Not reported
Part B Recv Date: Not reported
Generator EPA ID: NYP004203436
Trans1 EPA ID: Not reported
Trans2 EPA ID: Not reported
TSDF ID 1: NJD002200046
TSDF ID 2: Not reported
Manifest Tracking Number: 001085309GBF
Import Indicator: N
Export Indicator: N
Discr Quantity Indicator: N
Discr Type Indicator: N
Discr Residue Indicator: N
Discr Partial Reject Indicator: N
Discr Full Reject Indicator: N
Manifest Ref Number: Not reported
Alt Facility RCRA ID: Not reported
Alt Facility Sign Date: Not reported
MGMT Method Type Code: H111
Waste Code: Not reported
Waste Code: Not reported
Waste Code: Not reported
Waste Code: Not reported

CON EDISON (Continued) **1014397998**

Waste Code:	Not reported
Waste Code:	Not reported
Quantity:	200
Units:	P - Pounds
Number of Containers:	1
Container Type:	TT - Cargo tank, tank trucks
Handling Method:	T Chemical, physical, or biological treatment.
Specific Gravity:	1
Waste Code:	D008
Waste Code 1_2:	Not reported
Waste Code 1_3:	Not reported
Waste Code 1_4:	Not reported
Waste Code 1_5:	Not reported
Waste Code 1_6:	Not reported

W259 **CON EDISON** **RCRA NonGen / NLR** **1012185987**
NW **2385 2ND AVE** **NJ MANIFEST** **NYP004168233**
1/8-1/4 **NEW YORK, NY 10035** **NY MANIFEST**
0.175 mi.
924 ft. **Site 2 of 6 in cluster W**

Relative: **Higher**

Actual: **13 ft.**

RCRA NonGen / NLR:

Date Form Received by Agency:		20160601
Handler Name:	CON EDISON	
Handler Address:		2385 2ND AVE
Handler City,State,Zip:		NEW YORK, NY 10035
EPA ID:		NYP004168233
Contact Name:		THOMAS TEELING
Contact Address:		Not reported
Contact City,State,Zip:		Not reported
Contact Telephone:		212-460-3770
Contact Fax:		Not reported
Contact Email:		Not reported
Contact Title:		Not reported
EPA Region:		02
Land Type:		Private
Federal Waste Generator Description:		Not a generator, verified
Non-Notifier:		Not reported
Biennial Report Cycle:		Not reported
Accessibility:		Not reported
Active Site Indicator:		Not reported
State District Owner:		NY
State District:		NYSDEC R2
Mailing Address:		IRVING PL 15TH FL NE
Mailing City,State,Zip:		NEW YORK, NY 10003
Owner Name:		Not reported
Owner Type:		Not reported
Operator Name:		Not reported
Operator Type:		Not reported
Short-Term Generator Activity:		No
Importer Activity:		No
Mixed Waste Generator:		No
Transporter Activity:		No
Transfer Facility Activity:		No
Recycler Activity with Storage:		No
Small Quantity On-Site Burner Exemption:		No
Smelting Melting and Refining Furnace Exemption:		No

CON EDISON (Continued) **1012185987**

Underground Injection Control:	No
Off-Site Waste Receipt:	No
Universal Waste Indicator:	No
Universal Waste Destination Facility:	No
Federal Universal Waste:	No
Active Site Fed-Reg Treatment Storage and Disposal Facility:	Not reported
Active Site Converter Treatment storage and Disposal Facility:	Not reported
Active Site State-Reg Treatment Storage and Disposal Facility:	Not reported
Active Site State-Reg Handler:	---
Federal Facility Indicator:	Not reported
Hazardous Secondary Material Indicator:	NN
Sub-Part K Indicator:	Not reported
Commercial TSD Indicator:	No
Treatment Storage and Disposal Type:	Not reported
2018 GPRA Permit Baseline:	Not on the Baseline
2018 GPRA Renewals Baseline:	Not on the Baseline
Permit Renewals Workload Universe:	Not reported
Permit Workload Universe:	Not reported
Permit Progress Universe:	Not reported
Post-Closure Workload Universe:	Not reported
Closure Workload Universe:	Not reported
202 GPRA Corrective Action Baseline:	No
Corrective Action Workload Universe:	No
Subject to Corrective Action Universe:	No
Non-TSDFs Where RCRA CA has Been Imposed Universe:	No
TSDFs Potentially Subject to CA Under 3004 (u)/(v) Universe:	No
TSDFs Only Subject to CA under Discretionary Auth Universe:	No
Corrective Action Priority Ranking:	No NCAPS ranking
Environmental Control Indicator:	No
Institutional Control Indicator:	No
Human Exposure Controls Indicator:	N/A
Groundwater Controls Indicator:	N/A
Operating TSDF Universe:	Not reported
Full Enforcement Universe:	Not reported
Significant Non-Complier Universe:	No
Unaddressed Significant Non-Complier Universe:	No
Addressed Significant Non-Complier Universe:	No
Significant Non-Complier With a Compliance Schedule Universe:	No
Financial Assurance Required:	Not reported
Handler Date of Last Change:	20160927
Recognized Trader-Importer:	No
Recognized Trader-Exporter:	No
Importer of Spent Lead Acid Batteries:	No
Exporter of Spent Lead Acid Batteries:	No
Recycler Activity Without Storage:	Not reported
Manifest Broker:	Not reported
Sub-Part P Indicator:	No

Historic Generators:

Receive Date:	20161230
Handler Name: CON EDISON	
Federal Waste Generator Description:	Small Quantity Generator
State District Owner:	NY
Large Quantity Handler of Universal Waste:	No
Recognized Trader Importer:	No
Recognized Trader Exporter:	No

CON EDISON (Continued) **1012185987**

Spent Lead Acid Battery Importer: No
Spent Lead Acid Battery Exporter: No
Current Record: No
Non Storage Recycler Activity: Not reported
Electronic Manifest Broker: Not reported

Receive Date: 20161230
Handler Name: CON EDISON
Federal Waste Generator Description: Not a generator, verified
State District Owner: NY
Large Quantity Handler of Universal Waste: No
Recognized Trader Importer: No
Recognized Trader Exporter: No
Spent Lead Acid Battery Importer: No
Spent Lead Acid Battery Exporter: No
Current Record: No
Non Storage Recycler Activity: Not reported
Electronic Manifest Broker: Not reported

Receive Date: 20160601
Handler Name: CON EDISON
Federal Waste Generator Description: Not a generator, verified
State District Owner: NY
Large Quantity Handler of Universal Waste: No
Recognized Trader Importer: No
Recognized Trader Exporter: No
Spent Lead Acid Battery Importer: No
Spent Lead Acid Battery Exporter: No
Current Record: Yes
Non Storage Recycler Activity: Not reported
Electronic Manifest Broker: Not reported

List of NAICS Codes and Descriptions:
NAICS Codes: No NAICS Codes Found

Facility Has Received Notices of Violations:
Violations: No Violations Found

Evaluation Action Summary:
Evaluations: No Evaluations Found

NJ MANIFEST:
EPA Id: NYP004168233
Mail Address: IRVING PL 15TH FL NE
Mail City/State/Zip: NEW YORK, NY 10003
Facility Phone: Not reported
Emergency Phone: Not reported
Contact: THOMAS TEELING
Comments: Not reported
SIC Code: Not reported
County: NY061
Municipal: Not reported
Previous EPA Id: Not reported
Gen Flag: Not reported

CON EDISON (Continued) **1012185987**

Trans Flag: Not reported
TSDF Flag: Not reported
Name Change: Not reported
Date Change: Not reported

Manifest:
Manifest Number: 002613801GBF
EPA ID: NYP004168233
Date Shipped: 12/30/2015
TSDF EPA ID: NJD991291105
Transporter EPA ID: NJD003812047
Transporter 2 EPA ID: Not reported
Transporter 3 EPA ID: Not reported
Transporter 4 EPA ID: Not reported
Transporter 5 EPA ID: Not reported
Transporter 6 EPA ID: Not reported
Transporter 7 EPA ID: Not reported
Transporter 8 EPA ID: Not reported
Transporter 9 EPA ID: Not reported
Transporter 10 EPA ID: Not reported
Date Trans1 Transported Waste: Not reported
Date Trans2 Transported Waste: Not reported
Date Trans3 Transported Waste: Not reported
Date Trans4 Transported Waste: Not reported
Date Trans5 Transported Waste: Not reported
Date Trans6 Transported Waste: Not reported
Date Trans7 Transported Waste: Not reported
Date Trans8 Transported Waste: Not reported
Date Trans9 Transported Waste: Not reported
Date Trans10 Transported Waste: Not reported
Date TSDF Received Waste: Not reported
TSDF EPA Facility Name: Not reported
QTY Units: Not reported
Transporter SEQ ID: Not reported
Transporter-1 Date: Not reported
Waste SEQ ID: Not reported
Waste Type Code 2: Not reported
Waste Type Code 3: Not reported
Waste Type Code 4: Not reported
Waste Type Code 5: Not reported
Waste Type Code 6: Not reported
Date Accepted: Not reported
Manifest Discrepancy Type: Not reported
Data Entry Number: Not reported
Was Load Rejected: NEW YORK, NY 10003
Reason Load Was Rejected: Not reported

Manifest Number: 001031405JJK
EPA ID: NYP004168233
Date Shipped: 04/24/2009
TSDF EPA ID: NJD002200046
Transporter EPA ID: NJ0000027193
Transporter 2 EPA ID: Not reported
Transporter 3 EPA ID: Not reported
Transporter 4 EPA ID: Not reported
Transporter 5 EPA ID: Not reported
Transporter 6 EPA ID: Not reported
Transporter 7 EPA ID: Not reported

CON EDISON (Continued) **1012185987**

Transporter 8 EPA ID:	Not reported
Transporter 9 EPA ID:	Not reported
Transporter 10 EPA ID:	Not reported
Date Trans1 Transported Waste:	04/24/2009
Date Trans2 Transported Waste:	Not reported
Date Trans3 Transported Waste:	Not reported
Date Trans4 Transported Waste:	Not reported
Date Trans5 Transported Waste:	Not reported
Date Trans6 Transported Waste:	Not reported
Date Trans7 Transported Waste:	Not reported
Date Trans8 Transported Waste:	Not reported
Date Trans9 Transported Waste:	Not reported
Date Trans10 Transported Waste:	Not reported
Date TSDF Received Waste:	04/27/2009
TSDF EPA Facility Name:	Not reported
QTY Units:	Not reported
Transporter SEQ ID:	Not reported
Transporter-1 Date:	Not reported
Waste SEQ ID:	Not reported
Waste Type Code 2:	Not reported
Waste Type Code 3:	Not reported
Waste Type Code 4:	Not reported
Waste Type Code 5:	Not reported
Waste Type Code 6:	Not reported
Date Accepted:	Not reported
Manifest Discrepancy Type:	Not reported
Data Entry Number:	Not reported
Was Load Rejected:	NEW YORK, NY 10003
Reason Load Was Rejected:	Not reported

Waste:

Manifest Year:	Not reported
Waste Code:	D008
Hand Code:	H111
Quantity:	250 P

NY MANIFEST:

Name:	CONSOLIDATED EDISON
Address:	2385 2ND AVE
City,State,Zip:	NEW YORK, NY 10035
Country:	USA
EPA ID:	NYP004168233
Facility Status:	Not reported
Location Address 1:	2385 2nd AVE N OF EAST 122 ST
Code:	BP
Location Address 2:	Not reported
Total Tanks:	Not reported
Location City:	NEW YORK
Location State:	NY
Location Zip:	10001
Location Zip 4:	Not reported

NY MANIFEST:

EPAID:	NYP004168233
Mailing Name:	CONSOLIDATED EDISON

CON EDISON (Continued) **1012185987**

Mailing Contact:	FRANKLYN MURRAY
Mailing Address 1:	4 IRVING PLACE RM 828
Mailing Address 2:	Not reported
Mailing City:	NEW YORK
Mailing State:	NY
Mailing Zip:	10003
Mailing Zip 4:	Not reported
Mailing Country:	USA
Mailing Phone:	2124602808

NY MANIFEST:

Document ID:	Not reported
Manifest Status:	Not reported
seq:	Not reported
Year:	2018
Trans1 State ID:	NJ0000027193
Trans2 State ID:	Not reported
Generator Ship Date:	04/24/2009
Trans1 Recv Date:	04/24/2009
Trans2 Recv Date:	Not reported
TSD Site Recv Date:	04/27/2009
Part A Recv Date:	Not reported
Part B Recv Date:	Not reported
Generator EPA ID:	NYP004168233
Trans1 EPA ID:	Not reported
Trans2 EPA ID:	Not reported
TSDF ID 1:	NJD002200046
TSDF ID 2:	Not reported
Manifest Tracking Number:	001031405JJK
Import Indicator:	N
Export Indicator:	N
Discr Quantity Indicator:	N
Discr Type Indicator:	N
Discr Residue Indicator:	N
Discr Partial Reject Indicator:	N
Discr Full Reject Indicator:	N
Manifest Ref Number:	Not reported
Alt Facility RCRA ID:	Not reported
Alt Facility Sign Date:	Not reported
MGMT Method Type Code:	H111
Waste Code:	Not reported
Waste Code:	Not reported
Waste Code:	Not reported
Waste Code:	Not reported
Waste Code:	Not reported
Waste Code:	Not reported
Quantity:	250
Units:	P - Pounds
Number of Containers:	1
Container Type:	TT - Cargo tank, tank trucks
Handling Method:	T Chemical, physical, or biological treatment.
Specific Gravity:	1
Waste Code:	D008
Waste Code 1_2:	Not reported
Waste Code 1_3:	Not reported
Waste Code 1_4:	Not reported
Waste Code 1_5:	Not reported

CON EDISON (Continued) **1012185987**

Waste Code 1_6: Not reported

Y260 **NYCDEP** **RCRA NonGen / NLR** **1014395391**
NNW **123RD ST & 2ND AVE** **NY MANIFEST** **NYP003662830**
1/8-1/4 **NEW YORK, NY 10029**
0.177 mi.
932 ft. **Site 1 of 21 in cluster Y**

Relative: **Higher**

Actual: **13 ft.**

RCRA NonGen / NLR:

Date Form Received by Agency:		20060508
Handler Name:	NYCDEP	
Handler Address:		123RD ST & 2ND AVE
Handler City,State,Zip:		NEW YORK, NY 10029
EPA ID:		NYP003662830
Contact Name:		JOANNE NURSE
Contact Address:		JUNCTION BLVD
Contact City,State,Zip:		FLUSHING, NY 11373
Contact Telephone:		718-595-4675
Contact Fax:		Not reported
Contact Email:		Not reported
Contact Title:		PAA
EPA Region:		02
Land Type:		Not reported
Federal Waste Generator Description:		Not a generator, verified
Non-Notifier:		Not reported
Biennial Report Cycle:		Not reported
Accessibility:		Not reported
Active Site Indicator:		Not reported
State District Owner:		NY
State District:		NYSDEC R2
Mailing Address:		JUNCTION BLVD
Mailing City,State,Zip:		FLUSHING, NY 11373
Owner Name:		Not reported
Owner Type:		Not reported
Operator Name:		Not reported
Operator Type:		Not reported
Short-Term Generator Activity:		Yes
Importer Activity:		No
Mixed Waste Generator:		No
Transporter Activity:		No
Transfer Facility Activity:		No
Recycler Activity with Storage:		No
Small Quantity On-Site Burner Exemption:		No
Smelting Melting and Refining Furnace Exemption:		No
Underground Injection Control:		No
Off-Site Waste Receipt:		No
Universal Waste Indicator:		No
Universal Waste Destination Facility:		No
Federal Universal Waste:		No
Active Site Fed-Reg Treatment Storage and Disposal Facility:		Not reported
Active Site Converter Treatment storage and Disposal Facility:		Not reported
Active Site State-Reg Treatment Storage and Disposal Facility:		Not reported
Active Site State-Reg Handler:		---
Federal Facility Indicator:		Not reported
Hazardous Secondary Material Indicator:		N
Sub-Part K Indicator:		Not reported
Commercial TSD Indicator:		No

NYCDEP (Continued) **1014395391**

Treatment Storage and Disposal Type:	Not reported
2018 GPRA Permit Baseline:	Not on the Baseline
2018 GPRA Renewals Baseline:	Not on the Baseline
Permit Renewals Workload Universe:	Not reported
Permit Workload Universe:	Not reported
Permit Progress Universe:	Not reported
Post-Closure Workload Universe:	Not reported
Closure Workload Universe:	Not reported
202 GPRA Corrective Action Baseline:	No
Corrective Action Workload Universe:	No
Subject to Corrective Action Universe:	No
Non-TSDFs Where RCRA CA has Been Imposed Universe:	No
TSDFs Potentially Subject to CA Under 3004 (u)/(v) Universe:	No
TSDFs Only Subject to CA under Discretionary Auth Universe:	No
Corrective Action Priority Ranking:	No NCAPS ranking
Environmental Control Indicator:	No
Institutional Control Indicator:	No
Human Exposure Controls Indicator:	N/A
Groundwater Controls Indicator:	N/A
Operating TSDF Universe:	Not reported
Full Enforcement Universe:	Not reported
Significant Non-Complier Universe:	No
Unaddressed Significant Non-Complier Universe:	No
Addressed Significant Non-Complier Universe:	No
Significant Non-Complier With a Compliance Schedule Universe:	No
Financial Assurance Required:	Not reported
Handler Date of Last Change:	20211028
Recognized Trader-Importer:	No
Recognized Trader-Exporter:	No
Importer of Spent Lead Acid Batteries:	No
Exporter of Spent Lead Acid Batteries:	No
Recycler Activity Without Storage:	No
Manifest Broker:	No
Sub-Part P Indicator:	No

Historic Generators:

Receive Date:	20060508
Handler Name: NYCDEP	
Federal Waste Generator Description:	Not a generator, verified
State District Owner:	NY
Large Quantity Handler of Universal Waste:	No
Recognized Trader Importer:	Not reported
Recognized Trader Exporter:	Not reported
Spent Lead Acid Battery Importer:	Not reported
Spent Lead Acid Battery Exporter:	Not reported
Current Record:	Yes
Non Storage Recycler Activity:	No
Electronic Manifest Broker:	No

List of NAICS Codes and Descriptions:

NAICS Codes:	No NAICS Codes Found

Facility Has Received Notices of Violations:

Violations:	No Violations Found

NYCDEP (Continued) **1014395391**

Evaluation Action Summary:
Evaluations: No Evaluations Found

NY MANIFEST:
Name: NYCDEP
Address: 123RD ST & 2ND AVE
City,State,Zip: NEW YORK, NY 10029
Country: USA
EPA ID: NYP003662830
Facility Status: Not reported
Location Address 1: E 123 ST & 2ND AVE
Code: BP
Location Address 2: Not reported
Total Tanks: Not reported
Location City: NEW YORK
Location State: NY
Location Zip: 10005
Location Zip 4: Not reported

NY MANIFEST:
EPAID: NYP003662830
Mailing Name: NYCDEP
Mailing Contact: N/S
Mailing Address 1: 96-05 HORRACE HARDING EXP
Mailing Address 2: Not reported
Mailing City: CORONA
Mailing State: NY
Mailing Zip: 11368
Mailing Zip 4: Not reported
Mailing Country: USA
Mailing Phone: 6468797329

NY MANIFEST:
Document ID: Not reported
Manifest Status: Not reported
seq: Not reported
Year: 2018
Trans1 State ID: NYD049178296
Trans2 State ID: Not reported
Generator Ship Date: 04/28/2006
Trans1 Recv Date: 04/28/2006
Trans2 Recv Date: Not reported
TSD Site Recv Date: 05/05/2006
Part A Recv Date: Not reported
Part B Recv Date: Not reported
Generator EPA ID: NYP003662830
Trans1 EPA ID: Not reported
Trans2 EPA ID: Not reported
TSDF ID 1: OHD083377010
TSDF ID 2: Not reported
Manifest Tracking Number: NYG4455621
Import Indicator: N
Export Indicator: N
Discr Quantity Indicator: N
Discr Type Indicator: N

NYCDEP (Continued) **1014395391**

Discr Residue Indicator:	N
Discr Partial Reject Indicator:	N
Discr Full Reject Indicator:	N
Manifest Ref Number:	Not reported
Alt Facility RCRA ID:	Not reported
Alt Facility Sign Date:	Not reported
MGMT Method Type Code:	Not reported
Waste Code:	Not reported
Waste Code:	Not reported
Waste Code:	Not reported
Waste Code:	Not reported
Waste Code:	Not reported
Waste Code:	Not reported
Quantity:	400
Units:	P - Pounds
Number of Containers:	1
Container Type:	DM - Metal drums, barrels
Handling Method:	B Incineration, heat recovery, burning.
Specific Gravity:	1
Waste Code:	D017
Waste Code 1_2:	Not reported
Waste Code 1_3:	Not reported
Waste Code 1_4:	Not reported
Waste Code 1_5:	Not reported
Waste Code 1_6:	Not reported

V261 **CON EDISON SERVICE BOX 53829** **RCRA NonGen / NLR** **1014926148**
SW **2268 1ST AVE N OF E 116TH ST OPP** **NJ MANIFEST** **NYP004238727**
1/8-1/4 **NEW YORK, NY 10035** **NY MANIFEST**
0.177 mi.
932 ft. **Site 3 of 8 in cluster V**

Relative: **Higher**
Actual: **12 ft.**

RCRA NonGen / NLR:

Date Form Received by Agency:	20110820
Handler Name:	CON EDISON SERVICE BOX 53829
Handler Address:	2268 1ST AVE N OF E 116TH ST OPP
Handler City,State,Zip:	NEW YORK, NY 10035
EPA ID:	NYP004238727
Contact Name:	MEGAN KUDLACK
Contact Address:	Not reported
Contact City,State,Zip:	Not reported
Contact Telephone:	212-427-1277
Contact Fax:	Not reported
Contact Email:	Not reported
Contact Title:	ADMINISTRATIVE ASSISTANT L1-2
EPA Region:	02
Land Type:	Private
Federal Waste Generator Description:	Not a generator, verified
Non-Notifier:	Not reported
Biennial Report Cycle:	Not reported
Accessibility:	Not reported
Active Site Indicator:	Not reported
State District Owner:	NY
State District:	NYSDEC R2
Mailing Address:	4 IRVING PL, RM 828
Mailing City,State,Zip:	NEW YORK, NY 10003
Owner Name:	Not reported

CON EDISON SERVICE BOX 53829 (Continued) **1014926148**

Owner Type:	Not reported
Operator Name:	Not reported
Operator Type:	Not reported
Short-Term Generator Activity:	No
Importer Activity:	No
Mixed Waste Generator:	No
Transporter Activity:	No
Transfer Facility Activity:	No
Recycler Activity with Storage:	No
Small Quantity On-Site Burner Exemption:	No
Smelting Melting and Refining Furnace Exemption:	No
Underground Injection Control:	No
Off-Site Waste Receipt:	No
Universal Waste Indicator:	No
Universal Waste Destination Facility:	No
Federal Universal Waste:	No
Active Site Fed-Reg Treatment Storage and Disposal Facility:	Not reported
Active Site Converter Treatment storage and Disposal Facility:	Not reported
Active Site State-Reg Treatment Storage and Disposal Facility:	Not reported
Active Site State-Reg Handler:	---
Federal Facility Indicator:	Not reported
Hazardous Secondary Material Indicator:	NN
Sub-Part K Indicator:	Not reported
Commercial TSD Indicator:	No
Treatment Storage and Disposal Type:	Not reported
2018 GPRA Permit Baseline:	Not on the Baseline
2018 GPRA Renewals Baseline:	Not on the Baseline
Permit Renewals Workload Universe:	Not reported
Permit Workload Universe:	Not reported
Permit Progress Universe:	Not reported
Post-Closure Workload Universe:	Not reported
Closure Workload Universe:	Not reported
202 GPRA Corrective Action Baseline:	No
Corrective Action Workload Universe:	No
Subject to Corrective Action Universe:	No
Non-TSDFs Where RCRA CA has Been Imposed Universe:	No
TSDFs Potentially Subject to CA Under 3004 (u)/(v) Universe:	No
TSDFs Only Subject to CA under Discretionary Auth Universe:	No
Corrective Action Priority Ranking:	No NCAPS ranking
Environmental Control Indicator:	No
Institutional Control Indicator:	No
Human Exposure Controls Indicator:	N/A
Groundwater Controls Indicator:	N/A
Operating TSDF Universe:	Not reported
Full Enforcement Universe:	Not reported
Significant Non-Complier Universe:	No
Unaddressed Significant Non-Complier Universe:	No
Addressed Significant Non-Complier Universe:	No
Significant Non-Complier With a Compliance Schedule Universe:	No
Financial Assurance Required:	Not reported
Handler Date of Last Change:	20111206
Recognized Trader-Importer:	No
Recognized Trader-Exporter:	No
Importer of Spent Lead Acid Batteries:	No
Exporter of Spent Lead Acid Batteries:	No
Recycler Activity Without Storage:	Not reported
Manifest Broker:	Not reported

CON EDISON SERVICE BOX 53829 (Continued) **1014926148**

Sub-Part P Indicator: No

Historic Generators:

Receive Date:	20110721
Handler Name:	CON EDISON SERVICE BOX 53829
Federal Waste Generator Description:	Conditionally Exempt Small Quantity Generator
State District Owner:	NY
Large Quantity Handler of Universal Waste:	No
Recognized Trader Importer:	No
Recognized Trader Exporter:	No
Spent Lead Acid Battery Importer:	No
Spent Lead Acid Battery Exporter:	No
Current Record:	No
Non Storage Recycler Activity:	Not reported
Electronic Manifest Broker:	Not reported

Receive Date:	20110820
Handler Name:	CON EDISON SERVICE BOX 53829
Federal Waste Generator Description:	Not a generator, verified
State District Owner:	NY
Large Quantity Handler of Universal Waste:	No
Recognized Trader Importer:	No
Recognized Trader Exporter:	No
Spent Lead Acid Battery Importer:	No
Spent Lead Acid Battery Exporter:	No
Current Record:	Yes
Non Storage Recycler Activity:	Not reported
Electronic Manifest Broker:	Not reported

List of NAICS Codes and Descriptions:
NAICS Codes: No NAICS Codes Found

Facility Has Received Notices of Violations:
Violations: No Violations Found

Evaluation Action Summary:
Evaluations: No Evaluations Found

NJ MANIFEST:

EPA Id:	NYP004238727
Mail Address:	4 IRVING PL, RM 828
Mail City/State/Zip:	NEW YORK, NY 10003
Facility Phone:	Not reported
Emergency Phone:	Not reported
Contact:	MEGAN KUDLACK
Comments:	Not reported
SIC Code:	Not reported
County:	NY061
Municipal:	Not reported
Previous EPA Id:	Not reported
Gen Flag:	Not reported
Trans Flag:	Not reported
TSDF Flag:	Not reported

CON EDISON SERVICE BOX 53829 (Continued) **1014926148**

Name Change:	Not reported
Date Change:	Not reported

Manifest:

Manifest Number:	007019460JJK
EPA ID:	NYP004238727
Date Shipped:	7/21/2011
TSDF EPA ID:	NJD002200046
Transporter EPA ID:	NJ0000027193
Transporter 2 EPA ID:	Not reported
Transporter 3 EPA ID:	Not reported
Transporter 4 EPA ID:	Not reported
Transporter 5 EPA ID:	Not reported
Transporter 6 EPA ID:	Not reported
Transporter 7 EPA ID:	Not reported
Transporter 8 EPA ID:	Not reported
Transporter 9 EPA ID:	Not reported
Transporter 10 EPA ID:	Not reported
Date Trans1 Transported Waste:	Not reported
Date Trans2 Transported Waste:	Not reported
Date Trans3 Transported Waste:	Not reported
Date Trans4 Transported Waste:	Not reported
Date Trans5 Transported Waste:	Not reported
Date Trans6 Transported Waste:	Not reported
Date Trans7 Transported Waste:	Not reported
Date Trans8 Transported Waste:	Not reported
Date Trans9 Transported Waste:	Not reported
Date Trans10 Transported Waste:	Not reported
Date TSDF Received Waste:	Not reported
TSDF EPA Facility Name:	Not reported
QTY Units:	Not reported
Transporter SEQ ID:	Not reported
Transporter-1 Date:	Not reported
Waste SEQ ID:	Not reported
Waste Type Code 2:	Not reported
Waste Type Code 3:	Not reported
Waste Type Code 4:	Not reported
Waste Type Code 5:	Not reported
Waste Type Code 6:	Not reported
Date Accepted:	Not reported
Manifest Discrepancy Type:	Not reported
Data Entry Number:	Not reported
Was Load Rejected:	NEW YORK, NY 10003
Reason Load Was Rejected:	Not reported

Waste:

Manifest Year:	Not reported
Waste Code:	D008
Hand Code:	H111
Quantity:	500.00 Pounds

NY MANIFEST:

Name:	CONSOLIDATED EDISON - SERV BOX 53829
Address:	2268 1ST AVE N OF E 116TH ST O
City,State,Zip:	NEW YORK, NY 10035

CON EDISON SERVICE BOX 53829 (Continued) **1014926148**

Country:	USA
EPA ID:	NYP004238727
Facility Status:	Not reported
Location Address 1:	OPP 2268 1ST AVE
Code:	BP
Location Address 2:	Not reported
Total Tanks:	Not reported
Location City:	NEW YORK
Location State:	NY
Location Zip:	10035
Location Zip 4:	Not reported

NY MANIFEST:

EPAID:	NYP004238727
Mailing Name:	CONSOLIDATED EDISON - SERV BOX 53829
Mailing Contact:	TOM TEELING
Mailing Address 1:	4 IRVING PLACE RM 828
Mailing Address 2:	Not reported
Mailing City:	NEW YORK
Mailing State:	NY
Mailing Zip:	10003
Mailing Zip 4:	Not reported
Mailing Country:	USA
Mailing Phone:	2124603770

NY MANIFEST:

Document ID:	Not reported
Manifest Status:	Not reported
seq:	Not reported
Year:	2018
Trans1 State ID:	NJ0000027193
Trans2 State ID:	Not reported
Generator Ship Date:	07/21/2011
Trans1 Recv Date:	07/21/2011
Trans2 Recv Date:	Not reported
TSD Site Recv Date:	07/21/2011
Part A Recv Date:	Not reported
Part B Recv Date:	Not reported
Generator EPA ID:	NYP004238727
Trans1 EPA ID:	Not reported
Trans2 EPA ID:	Not reported
TSDF ID 1:	NJD002200046
TSDF ID 2:	Not reported
Manifest Tracking Number:	007019460JJK
Import Indicator:	N
Export Indicator:	N
Discr Quantity Indicator:	N
Discr Type Indicator:	N
Discr Residue Indicator:	N
Discr Partial Reject Indicator:	N
Discr Full Reject Indicator:	N
Manifest Ref Number:	Not reported
Alt Facility RCRA ID:	Not reported
Alt Facility Sign Date:	Not reported
MGMT Method Type Code:	H111
Waste Code:	Not reported
Waste Code:	Not reported

CON EDISON SERVICE BOX 53829 (Continued) **1014926148**

Waste Code:	Not reported
Waste Code:	Not reported
Waste Code:	Not reported
Waste Code:	Not reported
Quantity:	500
Units:	P - Pounds
Number of Containers:	1
Container Type:	TT - Cargo tank, tank trucks
Handling Method:	T Chemical, physical, or biological treatment.
Specific Gravity:	1
Waste Code:	D008
Waste Code 1_2:	Not reported
Waste Code 1_3:	Not reported
Waste Code 1_4:	Not reported
Waste Code 1_5:	Not reported
Waste Code 1_6:	Not reported

U262 **CON EDISON** **NY MANIFEST** **S121967060**
SW **334 E 117TH ST** **N/A**
1/8-1/4 **NEW YORK, NY 10029**
0.177 mi.
933 ft. **Site 6 of 11 in cluster U**

Relative:
Higher

Actual:
12 ft.

NY MANIFEST:

Name:	CON EDISON
Address:	334 E 117TH ST
City,State,Zip:	NEW YORK, NY 10029
Country:	USA
EPA ID:	NYP004295135
Facility Status:	Not reported
Location Address 1:	334 E 117TH ST
Code:	BP
Location Address 2:	SERV BOX 19337
Total Tanks:	Not reported
Location City:	NEW YORK
Location State:	NY
Location Zip:	10029
Location Zip 4:	Not reported

NY MANIFEST:

EPAID:	NYP004295135
Mailing Name:	CON EDISON
Mailing Contact:	CON EDISON
Mailing Address 1:	4 IRVING PL 15TH FL
Mailing Address 2:	Not reported
Mailing City:	NEW YORK
Mailing State:	NY
Mailing Zip:	10003
Mailing Zip 4:	Not reported
Mailing Country:	USA
Mailing Phone:	2124603770

NY MANIFEST:

Document ID:	Not reported
Manifest Status:	Not reported
seq:	Not reported
Year:	2018

CON EDISON (Continued) **S121967060**

Trans1 State ID:	NJ0000027193
Trans2 State ID:	Not reported
Generator Ship Date:	03/21/2013
Trans1 Recv Date:	03/21/2013
Trans2 Recv Date:	Not reported
TSD Site Recv Date:	03/22/2013
Part A Recv Date:	Not reported
Part B Recv Date:	Not reported
Generator EPA ID:	NYP004295135
Trans1 EPA ID:	Not reported
Trans2 EPA ID:	Not reported
TSDF ID 1:	NJD002200046
TSDF ID 2:	Not reported
Manifest Tracking Number:	010707026JJK
Import Indicator:	N
Export Indicator:	N
Discr Quantity Indicator:	N
Discr Type Indicator:	N
Discr Residue Indicator:	N
Discr Partial Reject Indicator:	N
Discr Full Reject Indicator:	N
Manifest Ref Number:	Not reported
Alt Facility RCRA ID:	Not reported
Alt Facility Sign Date:	Not reported
MGMT Method Type Code:	H110
Waste Code:	Not reported
Waste Code:	Not reported
Waste Code:	Not reported
Waste Code:	Not reported
Waste Code:	Not reported
Waste Code:	Not reported
Quantity:	500
Units:	P - Pounds
Number of Containers:	1
Container Type:	TT - Cargo tank, tank trucks
Handling Method:	T Chemical, physical, or biological treatment.
Specific Gravity:	1
Waste Code:	D008
Waste Code 1_2:	Not reported
Waste Code 1_3:	Not reported
Waste Code 1_4:	Not reported
Waste Code 1_5:	Not reported
Waste Code 1_6:	Not reported

U263 **CON EDISON SERVICE BOX: 19337** **RCRA NonGen / NLR** **1016971992**
SW **334 E 117TH ST FRONT OF** **NY MANIFEST** **NYP004457529**
1/8-1/4 **NEW YORK, NY 10035**
0.177 mi.
933 ft. **Site 7 of 11 in cluster U**

Relative: RCRA NonGen / NLR:
Higher

Date Form Received by Agency:	20140404
Handler Name:	CON EDISON SERVICE BOX: 19337
Handler Address:	334 E 117TH ST FRONT OF
Handler City,State,Zip:	NEW YORK, NY 10035
EPA ID:	NYP004457529
Contact Name:	THOMAS TEELING

Actual:
12 ft.

CON EDISON SERVICE BOX: 19337 (Continued) **1016971992**

Contact Address:	Not reported
Contact City,State,Zip:	Not reported
Contact Telephone:	212-460-3770
Contact Fax:	Not reported
Contact Email:	Not reported
Contact Title:	SENIOR SCIENTIST
EPA Region:	02
Land Type:	Private
Federal Waste Generator Description:	Not a generator, verified
Non-Notifier:	Not reported
Biennial Report Cycle:	Not reported
Accessibility:	Not reported
Active Site Indicator:	Not reported
State District Owner:	NY
State District:	NYSDEC R2
Mailing Address:	IRVING PL, 15TH FL NE
Mailing City,State,Zip:	NEW YORK, NY 10003
Owner Name:	Not reported
Owner Type:	Not reported
Operator Name:	Not reported
Operator Type:	Not reported
Short-Term Generator Activity:	No
Importer Activity:	No
Mixed Waste Generator:	No
Transporter Activity:	No
Transfer Facility Activity:	No
Recycler Activity with Storage:	No
Small Quantity On-Site Burner Exemption:	No
Smelting Melting and Refining Furnace Exemption:	No
Underground Injection Control:	No
Off-Site Waste Receipt:	No
Universal Waste Indicator:	No
Universal Waste Destination Facility:	No
Federal Universal Waste:	No
Active Site Fed-Reg Treatment Storage and Disposal Facility:	Not reported
Active Site Converter Treatment storage and Disposal Facility:	Not reported
Active Site State-Reg Treatment Storage and Disposal Facility:	Not reported
Active Site State-Reg Handler:	---
Federal Facility Indicator:	Not reported
Hazardous Secondary Material Indicator:	NN
Sub-Part K Indicator:	Not reported
Commercial TSD Indicator:	No
Treatment Storage and Disposal Type:	Not reported
2018 GPRA Permit Baseline:	Not on the Baseline
2018 GPRA Renewals Baseline:	Not on the Baseline
Permit Renewals Workload Universe:	Not reported
Permit Workload Universe:	Not reported
Permit Progress Universe:	Not reported
Post-Closure Workload Universe:	Not reported
Closure Workload Universe:	Not reported
202 GPRA Corrective Action Baseline:	No
Corrective Action Workload Universe:	No
Subject to Corrective Action Universe:	No
Non-TSDFs Where RCRA CA has Been Imposed Universe:	No
TSDFs Potentially Subject to CA Under 3004 (u)/(v) Universe:	No
TSDFs Only Subject to CA under Discretionary Auth Universe:	No
Corrective Action Priority Ranking:	No NCAPS ranking

CON EDISON SERVICE BOX: 19337 (Continued) **1016971992**

Environmental Control Indicator:	No
Institutional Control Indicator:	No
Human Exposure Controls Indicator:	N/A
Groundwater Controls Indicator:	N/A
Operating TSDF Universe:	Not reported
Full Enforcement Universe:	Not reported
Significant Non-Complier Universe:	No
Unaddressed Significant Non-Complier Universe:	No
Addressed Significant Non-Complier Universe:	No
Significant Non-Complier With a Compliance Schedule Universe:	No
Financial Assurance Required:	Not reported
Handler Date of Last Change:	20141014
Recognized Trader-Importer:	No
Recognized Trader-Exporter:	No
Importer of Spent Lead Acid Batteries:	No
Exporter of Spent Lead Acid Batteries:	No
Recycler Activity Without Storage:	Not reported
Manifest Broker:	Not reported
Sub-Part P Indicator:	No

Historic Generators:

Receive Date:	20140304
Handler Name: CON EDISON SERVICE BOX:	19337
Federal Waste Generator Description:	Conditionally Exempt Small Quantity Generator
State District Owner:	NY
Large Quantity Handler of Universal Waste:	No
Recognized Trader Importer:	No
Recognized Trader Exporter:	No
Spent Lead Acid Battery Importer:	No
Spent Lead Acid Battery Exporter:	No
Current Record:	No
Non Storage Recycler Activity:	Not reported
Electronic Manifest Broker:	Not reported

Receive Date:	20140404
Handler Name: CON EDISON SERVICE BOX:	19337
Federal Waste Generator Description:	Not a generator, verified
State District Owner:	NY
Large Quantity Handler of Universal Waste:	No
Recognized Trader Importer:	No
Recognized Trader Exporter:	No
Spent Lead Acid Battery Importer:	No
Spent Lead Acid Battery Exporter:	No
Current Record:	Yes
Non Storage Recycler Activity:	Not reported
Electronic Manifest Broker:	Not reported

List of NAICS Codes and Descriptions:

NAICS Codes:	No NAICS Codes Found

Facility Has Received Notices of Violations:

Violations:	No Violations Found

Evaluation Action Summary:

CON EDISON SERVICE BOX: 19337 (Continued) **1016971992**

Evaluations: No Evaluations Found

NY MANIFEST:

Name:	CON EDISON
Address:	334 E 117TH ST FRONT OF
City,State,Zip:	NEW YORK, NY 10035
Country:	USA
EPA ID:	NYP004457529
Facility Status:	Not reported
Location Address 1:	334 E 117 ST
Code:	BP
Location Address 2:	Not reported
Total Tanks:	Not reported
Location City:	NEW YORK
Location State:	NY
Location Zip:	10035
Location Zip 4:	Not reported

NY MANIFEST:

EPAID:	NYP004457529
Mailing Name:	CON EDISON
Mailing Contact:	CON EDISION
Mailing Address 1:	4 IRVING PL
Mailing Address 2:	15TH FL
Mailing City:	NEW YORK
Mailing State:	NY
Mailing Zip:	10003
Mailing Zip 4:	Not reported
Mailing Country:	USA
Mailing Phone:	Not reported

NY MANIFEST:

Document ID:	Not reported
Manifest Status:	Not reported
seq:	Not reported
Year:	2018
Trans1 State ID:	NJ0000027193
Trans2 State ID:	Not reported
Generator Ship Date:	03/04/2014
Trans1 Recv Date:	03/04/2014
Trans2 Recv Date:	Not reported
TSD Site Recv Date:	03/04/2014
Part A Recv Date:	Not reported
Part B Recv Date:	Not reported
Generator EPA ID:	NYP004457529
Trans1 EPA ID:	Not reported
Trans2 EPA ID:	Not reported
TSDF ID 1:	NJD002200046
TSDF ID 2:	Not reported
Manifest Tracking Number:	011697549JJK
Import Indicator:	N
Export Indicator:	N
Discr Quantity Indicator:	N
Discr Type Indicator:	N
Discr Residue Indicator:	N
Discr Partial Reject Indicator:	N

CON EDISON SERVICE BOX: 19337 (Continued) **1016971992**

Discr Full Reject Indicator:	N
Manifest Ref Number:	Not reported
Alt Facility RCRA ID:	Not reported
Alt Facility Sign Date:	Not reported
MGMT Method Type Code:	H110
Waste Code:	Not reported
Waste Code:	Not reported
Waste Code:	Not reported
Waste Code:	Not reported
Waste Code:	Not reported
Waste Code:	Not reported
Quantity:	500
Units:	P - Pounds
Number of Containers:	1
Container Type:	TT - Cargo tank, tank trucks
Handling Method:	T Chemical, physical, or biological treatment.
Specific Gravity:	1
Waste Code:	D008
Waste Code 1_2:	Not reported
Waste Code 1_3:	Not reported
Waste Code 1_4:	Not reported
Waste Code 1_5:	Not reported
Waste Code 1_6:	Not reported

U264 **CON EDISON SERVICE BOX: 19337** **RCRA NonGen / NLR** **1016450488**
SW **334 E 117TH ST** **NYP004295135**
1/8-1/4 **NEW YORK, NY 10029**
0.177 mi.
933 ft. **Site 8 of 11 in cluster U**

Relative: **Higher**
Actual: **12 ft.**

RCRA NonGen / NLR:

Date Form Received by Agency:	20130421
Handler Name:	CON EDISON SERVICE BOX: 19337
Handler Address:	334 E 117TH ST
Handler City,State,Zip:	NEW YORK, NY 10029
EPA ID:	NYP004295135
Contact Name:	JUAN RODRIGUEZ
Contact Address:	Not reported
Contact City,State,Zip:	Not reported
Contact Telephone:	347-865-5931
Contact Fax:	Not reported
Contact Email:	Not reported
Contact Title:	OPERATING SUPERVISOR
EPA Region:	02
Land Type:	Private
Federal Waste Generator Description:	Not a generator, verified
Non-Notifier:	Not reported
Biennial Report Cycle:	Not reported
Accessibility:	Not reported
Active Site Indicator:	Not reported
State District Owner:	NY
State District:	NYSDEC R2
Mailing Address:	Not reported
Mailing City,State,Zip:	NEW YORK, NY 10003
Owner Name:	Not reported
Owner Type:	Not reported
Operator Name:	Not reported

CON EDISON SERVICE BOX: 19337 (Continued) **1016450488**

Operator Type:	Not reported
Short-Term Generator Activity:	No
Importer Activity:	No
Mixed Waste Generator:	No
Transporter Activity:	No
Transfer Facility Activity:	No
Recycler Activity with Storage:	No
Small Quantity On-Site Burner Exemption:	No
Smelting Melting and Refining Furnace Exemption:	No
Underground Injection Control:	No
Off-Site Waste Receipt:	No
Universal Waste Indicator:	No
Universal Waste Destination Facility:	No
Federal Universal Waste:	No
Active Site Fed-Reg Treatment Storage and Disposal Facility:	Not reported
Active Site Converter Treatment storage and Disposal Facility:	Not reported
Active Site State-Reg Treatment Storage and Disposal Facility:	Not reported
Active Site State-Reg Handler:	---
Federal Facility Indicator:	Not reported
Hazardous Secondary Material Indicator:	NN
Sub-Part K Indicator:	Not reported
Commercial TSD Indicator:	No
Treatment Storage and Disposal Type:	Not reported
2018 GPRA Permit Baseline:	Not on the Baseline
2018 GPRA Renewals Baseline:	Not on the Baseline
Permit Renewals Workload Universe:	Not reported
Permit Workload Universe:	Not reported
Permit Progress Universe:	Not reported
Post-Closure Workload Universe:	Not reported
Closure Workload Universe:	Not reported
202 GPRA Corrective Action Baseline:	No
Corrective Action Workload Universe:	No
Subject to Corrective Action Universe:	No
Non-TSDFs Where RCRA CA has Been Imposed Universe:	No
TSDFs Potentially Subject to CA Under 3004 (u)/(v) Universe:	No
TSDFs Only Subject to CA under Discretionary Auth Universe:	No
Corrective Action Priority Ranking:	No NCAPS ranking
Environmental Control Indicator:	No
Institutional Control Indicator:	No
Human Exposure Controls Indicator:	N/A
Groundwater Controls Indicator:	N/A
Operating TSDF Universe:	Not reported
Full Enforcement Universe:	Not reported
Significant Non-Complier Universe:	No
Unaddressed Significant Non-Complier Universe:	No
Addressed Significant Non-Complier Universe:	No
Significant Non-Complier With a Compliance Schedule Universe:	No
Financial Assurance Required:	Not reported
Handler Date of Last Change:	20130910
Recognized Trader-Importer:	No
Recognized Trader-Exporter:	No
Importer of Spent Lead Acid Batteries:	No
Exporter of Spent Lead Acid Batteries:	No
Recycler Activity Without Storage:	Not reported
Manifest Broker:	Not reported
Sub-Part P Indicator:	No

CON EDISON SERVICE BOX: 19337 (Continued) **1016450488**

Historic Generators:

Receive Date:		20130321
Handler Name:	CON EDISON SERVICE BOX:	19337
Federal Waste Generator Description:		Conditionally Exempt Small Quantity Generator
State District Owner:		NY
Large Quantity Handler of Universal Waste:		No
Recognized Trader Importer:		No
Recognized Trader Exporter:		No
Spent Lead Acid Battery Importer:		No
Spent Lead Acid Battery Exporter:		No
Current Record:		No
Non Storage Recycler Activity:		Not reported
Electronic Manifest Broker:		Not reported

Receive Date:		20130421
Handler Name:	CON EDISON SERVICE BOX:	19337
Federal Waste Generator Description:		Not a generator, verified
State District Owner:		NY
Large Quantity Handler of Universal Waste:		No
Recognized Trader Importer:		No
Recognized Trader Exporter:		No
Spent Lead Acid Battery Importer:		No
Spent Lead Acid Battery Exporter:		No
Current Record:		Yes
Non Storage Recycler Activity:		Not reported
Electronic Manifest Broker:		Not reported

List of NAICS Codes and Descriptions:
NAICS Codes: No NAICS Codes Found

Facility Has Received Notices of Violations:
Violations: No Violations Found

Evaluation Action Summary:
Evaluations: No Evaluations Found

Z265 **PECORA GROUP DEVELOPMENT, LLC** **NY AST** **A100515000**
WNW **246 EAST 120TH ST** **N/A**
1/8-1/4 **NEW YORK, NY 10035**
0.177 mi.
936 ft. **Site 1 of 5 in cluster Z**

Relative:
Higher

Actual:
14 ft.

AST:

Name:	PECORA GROUP DEVELOPMENT, LLC
Address:	246 EAST 120TH ST
City,State,Zip:	NEW YORK, NY 10035
Region:	STATE
DEC Region:	2
Site Status:	Unregulated/Closed
Facility Id:	2-611443
Program Type:	PBS
UTM X:	589719.31437
UTM Y:	4517064.68626
Expiration Date:	N/A
Site Type:	Apartment Building/Office Building

PECORA GROUP DEVELOPMENT, LLC (Continued) **A100515000**

Affiliation Records:

Site Id:	441184
Affiliation Type:	Mail Contact
Company Name:	THE BRAVO REALTY GROUP LLC
Contact Type:	MEMBER
Contact Name:	FRANK PECORA
Address1:	1374 1ST AVE , SUITE 1A
Address2:	Not reported
City:	NEW YORK
State:	NY
Zip Code:	10021
Country Code:	001
Phone:	(212) 861-0303
EMail:	ADMIN@TEAMSMANAGEMENT.COM
Fax Number:	Not reported
Modified By:	MRBARROW
Date Last Modified:	2016-05-06

Site Id:	441184
Affiliation Type:	Facility Operator
Company Name:	THE BRAVO REALTY GROUP LLC
Contact Type:	Not reported
Contact Name:	FRANK PECORA
Address1:	Not reported
Address2:	Not reported
City:	Not reported
State:	NN
Zip Code:	Not reported
Country Code:	001
Phone:	(917) 880-5599
EMail:	Not reported
Fax Number:	Not reported
Modified By:	MRBARROW
Date Last Modified:	2016-05-06

Site Id:	441184
Affiliation Type:	Emergency Contact
Company Name:	THE BRAVO REALTY GROUP LLC
Contact Type:	Not reported
Contact Name:	FRANK PECORA
Address1:	Not reported
Address2:	Not reported
City:	Not reported
State:	NN
Zip Code:	Not reported
Country Code:	001
Phone:	(212) 861-0303
EMail:	Not reported
Fax Number:	Not reported
Modified By:	MSBAPTIS
Date Last Modified:	2010-10-21

Site Id:	441184
Affiliation Type:	Facility Owner
Company Name:	PECORA GROUP DEVLOPEMENT, LLC
Contact Type:	MANAGING MEMBER
Contact Name:	FRANK PECORA

PECORA GROUP DEVELOPMENT, LLC (Continued) **A100515000**

Address1:	1374 FIRST AVENUE, 2ND FLOOR
Address2:	Not reported
City:	NEW YORK
State:	NY
Zip Code:	10021
Country Code:	001
Phone:	(212) 861-0303
EMail:	Not reported
Fax Number:	Not reported
Modified By:	JSMACRI
Date Last Modified:	2021-06-02

Tank Info:

Tank Number:	002
Tank Id:	236451
Material Code:	0001
Common Name of Substance:	#2 Fuel Oil (On-Site Consumption)

Equipment Records:

H06 - Tank Leak Detection - Impervious Barrier/Concrete Pad (A/G)
G03 - Tank Secondary Containment - Vault (w/o access)
L09 - Piping Leak Detection - Exempt Suction Piping
B00 - Tank External Protection - None
F00 - Pipe External Protection - None
A00 - Tank Internal Protection - None
D01 - Pipe Type - Steel/Carbon Steel/Iron
J02 - Dispenser - Suction Dispenser
C01 - Pipe Location - Aboveground
I05 - Overfill - Vent Whistle

Tank Location:	Aboveground - contact with soil.... Tank bottom rests on soil, allowing no visual inspection.
Tank Type:	Steel/Carbon Steel/Iron
Tank Status:	Closed - Removed
Pipe Model:	Not reported
Install Date:	05/01/2006
Capacity Gallons:	3000
Tightness Test Method:	-
Date Test:	Not reported
Next Test Date:	Not reported
Date Tank Closed:	06/21/2019
Register:	True
Modified By:	JSMACRI
Last Modified:	06/02/2021
Material Name:	#2 fuel oil (on-site consumption)

Z266 **CON EDISON** **NY MANIFEST** **S117317337**
WNW **246 E 120 ST** **N/A**
1/8-1/4 **NEW YORK, NY 10035**
0.177 mi.
936 ft. **Site 2 of 5 in cluster Z**

Relative: **Higher**
Actual: **14 ft.**

NY MANIFEST:

Name:	CON EDISON
Address:	246 E 120 ST
City,State,Zip:	NEW YORK, NY 10035
Country:	USA

CON EDISON (Continued) **S117317337**

EPA ID:	NYP004647509
Facility Status:	Not reported
Location Address 1:	246 E 120 ST
Code:	BP
Location Address 2:	SB19811
Total Tanks:	Not reported
Location City:	NEW YORK
Location State:	NY
Location Zip:	10035
Location Zip 4:	Not reported

NY MANIFEST:

EPAID:	NYP004647509
Mailing Name:	CON EDISON
Mailing Contact:	CON EDISON
Mailing Address 1:	4 IRVING PL
Mailing Address 2:	15TH FL
Mailing City:	NEW YORK
Mailing State:	NY
Mailing Zip:	10003
Mailing Zip 4:	Not reported
Mailing Country:	USA
Mailing Phone:	Not reported

NY MANIFEST:

Document ID:	Not reported
Manifest Status:	Not reported
seq:	Not reported
Year:	2018
Trans1 State ID:	NJD003812047
Trans2 State ID:	Not reported
Generator Ship Date:	09/03/2014
Trans1 Recv Date:	09/03/2014
Trans2 Recv Date:	Not reported
TSD Site Recv Date:	09/08/2014
Part A Recv Date:	Not reported
Part B Recv Date:	Not reported
Generator EPA ID:	NYP004647509
Trans1 EPA ID:	Not reported
Trans2 EPA ID:	Not reported
TSDF ID 1:	NJD991291105
TSDF ID 2:	Not reported
Manifest Tracking Number:	002563347GBF
Import Indicator:	N
Export Indicator:	N
Discr Quantity Indicator:	N
Discr Type Indicator:	N
Discr Residue Indicator:	N
Discr Partial Reject Indicator:	N
Discr Full Reject Indicator:	N
Manifest Ref Number:	Not reported
Alt Facility RCRA ID:	Not reported
Alt Facility Sign Date:	Not reported
MGMT Method Type Code:	H110
Waste Code:	Not reported
Waste Code:	Not reported
Waste Code:	Not reported

CON EDISON (Continued) **S117317337**

Waste Code:	Not reported
Waste Code:	Not reported
Waste Code:	Not reported
Quantity:	500
Units:	P - Pounds
Number of Containers:	1
Container Type:	TT - Cargo tank, tank trucks
Handling Method:	T Chemical, physical, or biological treatment.
Specific Gravity:	1
Waste Code:	D008
Waste Code 1_2:	Not reported
Waste Code 1_3:	Not reported
Waste Code 1_4:	Not reported
Waste Code 1_5:	Not reported
Waste Code 1_6:	Not reported

U267 **CON EDISON SERVICE BOX: 19337** **RCRA NonGen / NLR** **1016677229**
SW **332 E 117TH ST FRONT OF** **FINDS** **NYP004307922**
1/8-1/4 **NEW YORK, NY 10035** **ECHO**
0.178 mi. **NY MANIFEST**
941 ft. **Site 9 of 11 in cluster U**

Relative: **Higher**
Actual: **12 ft.**

RCRA NonGen / NLR:

Date Form Received by Agency:		20130607
Handler Name:	CON EDISON SERVICE BOX:	19337
Handler Address:		332 E 117TH ST FRONT OF
Handler City,State,Zip:		NEW YORK, NY 10035
EPA ID:		NYP004307922
Contact Name:		RICARDO CARTY
Contact Address:		Not reported
Contact City,State,Zip:		Not reported
Contact Telephone:		646-772-3407
Contact Fax:		Not reported
Contact Email:		Not reported
Contact Title:		OPERATING SUPERVISOR
EPA Region:		02
Land Type:		Private
Federal Waste Generator Description:		Not a generator, verified
Non-Notifier:		Not reported
Biennial Report Cycle:		Not reported
Accessibility:		Not reported
Active Site Indicator:		Not reported
State District Owner:		NY
State District:		NYSDEC R2
Mailing Address:		VING PL, RM 828
Mailing City,State,Zip:		NEW YORK, NY 10003
Owner Name:		Not reported
Owner Type:		Not reported
Operator Name:		Not reported
Operator Type:		Not reported
Short-Term Generator Activity:		No
Importer Activity:		No
Mixed Waste Generator:		No
Transporter Activity:		No
Transfer Facility Activity:		No
Recycler Activity with Storage:		No
Small Quantity On-Site Burner Exemption:		No

CON EDISON SERVICE BOX: 19337 (Continued) **1016677229**

Smelting Melting and Refining Furnace Exemption:	No
Underground Injection Control:	No
Off-Site Waste Receipt:	No
Universal Waste Indicator:	No
Universal Waste Destination Facility:	No
Federal Universal Waste:	No
Active Site Fed-Reg Treatment Storage and Disposal Facility:	Not reported
Active Site Converter Treatment storage and Disposal Facility:	Not reported
Active Site State-Reg Treatment Storage and Disposal Facility:	Not reported
Active Site State-Reg Handler:	---
Federal Facility Indicator:	Not reported
Hazardous Secondary Material Indicator:	NN
Sub-Part K Indicator:	Not reported
Commercial TSD Indicator:	No
Treatment Storage and Disposal Type:	Not reported
2018 GPRA Permit Baseline:	Not on the Baseline
2018 GPRA Renewals Baseline:	Not on the Baseline
Permit Renewals Workload Universe:	Not reported
Permit Workload Universe:	Not reported
Permit Progress Universe:	Not reported
Post-Closure Workload Universe:	Not reported
Closure Workload Universe:	Not reported
202 GPRA Corrective Action Baseline:	No
Corrective Action Workload Universe:	No
Subject to Corrective Action Universe:	No
Non-TSDFs Where RCRA CA has Been Imposed Universe:	No
TSDFs Potentially Subject to CA Under 3004 (u)/(v) Universe:	No
TSDFs Only Subject to CA under Discretionary Auth Universe:	No
Corrective Action Priority Ranking:	No NCAPS ranking
Environmental Control Indicator:	No
Institutional Control Indicator:	No
Human Exposure Controls Indicator:	N/A
Groundwater Controls Indicator:	N/A
Operating TSDF Universe:	Not reported
Full Enforcement Universe:	Not reported
Significant Non-Complier Universe:	No
Unaddressed Significant Non-Complier Universe:	No
Addressed Significant Non-Complier Universe:	No
Significant Non-Complier With a Compliance Schedule Universe:	No
Financial Assurance Required:	Not reported
Handler Date of Last Change:	20140402
Recognized Trader-Importer:	No
Recognized Trader-Exporter:	No
Importer of Spent Lead Acid Batteries:	No
Exporter of Spent Lead Acid Batteries:	No
Recycler Activity Without Storage:	Not reported
Manifest Broker:	Not reported
Sub-Part P Indicator:	No

Historic Generators:

Receive Date:	20130507
Handler Name: CON EDISON SERVICE BOX:	19337
Federal Waste Generator Description:	Conditionally Exempt Small Quantity Generator
State District Owner:	NY
Large Quantity Handler of Universal Waste:	No
Recognized Trader Importer:	No

CON EDISON SERVICE BOX: 19337 (Continued) **1016677229**

Recognized Trader Exporter: No
Spent Lead Acid Battery Importer: No
Spent Lead Acid Battery Exporter: No
Current Record: No
Non Storage Recycler Activity: Not reported
Electronic Manifest Broker: Not reported

Receive Date: 20130607
Handler Name: CON EDISON SERVICE BOX: 19337
Federal Waste Generator Description: Not a generator, verified
State District Owner: NY
Large Quantity Handler of Universal Waste: No
Recognized Trader Importer: No
Recognized Trader Exporter: No
Spent Lead Acid Battery Importer: No
Spent Lead Acid Battery Exporter: No
Current Record: Yes
Non Storage Recycler Activity: Not reported
Electronic Manifest Broker: Not reported

List of NAICS Codes and Descriptions:
NAICS Codes: No NAICS Codes Found

Facility Has Received Notices of Violations:
Violations: No Violations Found

Evaluation Action Summary:
Evaluations: No Evaluations Found

FINDS:
Registry ID: 110058878754

Click Here:

Environmental Interest/Information System:
RCRAInfo is a national information system that supports the Resource Conservation and Recovery Act (RCRA) program through the tracking of events and activities related to facilities that generate, transport, and treat, store, or dispose of hazardous waste. RCRAInfo allows RCRA program staff to track the notification, permit, compliance, and corrective action activities required under RCRA.

Click this hyperlink while viewing on your computer to access additional FINDS: detail in the EDR Site Report.

ECHO:
Envid: 1016677229
Registry ID: 110058878754
DFR URL: http://echo.epa.gov/detailed-facility-report?fid=110058878754
Name: CON EDISON SERVICE BOX: 19337
Address: 332 E 117TH ST FRONT OF
City,State,Zip: NEW YORK, NY 10035

NY MANIFEST:
Name: CON EDISON

CON EDISON SERVICE BOX: 19337 (Continued) **1016677229**

Address:	332 E 117TH ST FRONT OF
City,State,Zip:	NEW YORK, NY 10035
Country:	USA
EPA ID:	NYP004307922
Facility Status:	Not reported
Location Address 1:	FO 332 E 117 ST
Code:	BP
Location Address 2:	Not reported
Total Tanks:	Not reported
Location City:	NEW YORK
Location State:	NY
Location Zip:	10035
Location Zip 4:	Not reported

NY MANIFEST:

EPAID:	NYP004307922
Mailing Name:	CON EDISON
Mailing Contact:	CON EDISON
Mailing Address 1:	4 IRVING PLACE 15TH FLOOR
Mailing Address 2:	Not reported
Mailing City:	NEW YORK
Mailing State:	NY
Mailing Zip:	10003
Mailing Zip 4:	Not reported
Mailing Country:	USA
Mailing Phone:	2124603770

NY MANIFEST:

Document ID:	Not reported
Manifest Status:	Not reported
seq:	Not reported
Year:	2018
Trans1 State ID:	NJ0000027193
Trans2 State ID:	Not reported
Generator Ship Date:	05/07/2013
Trans1 Recv Date:	05/07/2013
Trans2 Recv Date:	Not reported
TSD Site Recv Date:	05/08/2013
Part A Recv Date:	Not reported
Part B Recv Date:	Not reported
Generator EPA ID:	NYP004307922
Trans1 EPA ID:	Not reported
Trans2 EPA ID:	Not reported
TSDF ID 1:	NJD002200046
TSDF ID 2:	Not reported
Manifest Tracking Number:	010707611JJK
Import Indicator:	N
Export Indicator:	N
Discr Quantity Indicator:	N
Discr Type Indicator:	N
Discr Residue Indicator:	N
Discr Partial Reject Indicator:	N
Discr Full Reject Indicator:	N
Manifest Ref Number:	Not reported
Alt Facility RCRA ID:	Not reported
Alt Facility Sign Date:	Not reported
MGMT Method Type Code:	H110

CON EDISON SERVICE BOX: 19337 (Continued) **1016677229**

Waste Code:	Not reported
Waste Code:	Not reported
Waste Code:	Not reported
Waste Code:	Not reported
Waste Code:	Not reported
Waste Code:	Not reported
Quantity:	500
Units:	P - Pounds
Number of Containers:	1
Container Type:	TT - Cargo tank, tank trucks
Handling Method:	T Chemical, physical, or biological treatment.
Specific Gravity:	1
Waste Code:	D008
Waste Code 1_2:	Not reported
Waste Code 1_3:	Not reported
Waste Code 1_4:	Not reported
Waste Code 1_5:	Not reported
Waste Code 1_6:	Not reported

AA268 **CON EDISON** **RCRA NonGen / NLR** **1014398000**
West **2311 2ND AVE N OF E 118TH ST** **NJ MANIFEST** **NYP004203451**
1/8-1/4 **NEW YORK, NY 10035** **NY MANIFEST**
0.178 mi.
942 ft. **Site 1 of 2 in cluster AA**

Relative: **Higher**
Actual: **14 ft.**

RCRA NonGen / NLR:

Date Form Received by Agency:		20200402
Handler Name:	CON EDISON	
Handler Address:		2311 2ND AVE N OF E 118TH ST
Handler City,State,Zip:		NEW YORK, NY 10035
EPA ID:		NYP004203451
Contact Name:		Not reported
Contact Address:		Not reported
Contact City,State,Zip:		Not reported
Contact Telephone:		Not reported
Contact Fax:		Not reported
Contact Email:		Not reported
Contact Title:		Not reported
EPA Region:		02
Land Type:		Private
Federal Waste Generator Description:		Not a generator, verified
Non-Notifier:		Not reported
Biennial Report Cycle:		Not reported
Accessibility:		Not reported
Active Site Indicator:		Not reported
State District Owner:		NY
State District:		NYSDEC R2
Mailing Address:		Not reported
Mailing City,State,Zip:		Not reported
Owner Name:		Not reported
Owner Type:		Not reported
Operator Name:		Not reported
Operator Type:		Not reported
Short-Term Generator Activity:		No
Importer Activity:		No
Mixed Waste Generator:		No
Transporter Activity:		No

CON EDISON (Continued) **1014398000**

Transfer Facility Activity:	No
Recycler Activity with Storage:	No
Small Quantity On-Site Burner Exemption:	No
Smelting Melting and Refining Furnace Exemption:	No
Underground Injection Control:	No
Off-Site Waste Receipt:	No
Universal Waste Indicator:	No
Universal Waste Destination Facility:	No
Federal Universal Waste:	No
Active Site Fed-Reg Treatment Storage and Disposal Facility:	Not reported
Active Site Converter Treatment storage and Disposal Facility:	Not reported
Active Site State-Reg Treatment Storage and Disposal Facility:	Not reported
Active Site State-Reg Handler:	---
Federal Facility Indicator:	Not reported
Hazardous Secondary Material Indicator:	N
Sub-Part K Indicator:	Not reported
Commercial TSD Indicator:	No
Treatment Storage and Disposal Type:	Not reported
2018 GPRA Permit Baseline:	Not on the Baseline
2018 GPRA Renewals Baseline:	Not on the Baseline
Permit Renewals Workload Universe:	Not reported
Permit Workload Universe:	Not reported
Permit Progress Universe:	Not reported
Post-Closure Workload Universe:	Not reported
Closure Workload Universe:	Not reported
202 GPRA Corrective Action Baseline:	No
Corrective Action Workload Universe:	No
Subject to Corrective Action Universe:	No
Non-TSDFs Where RCRA CA has Been Imposed Universe:	No
TSDFs Potentially Subject to CA Under 3004 (u)/(v) Universe:	No
TSDFs Only Subject to CA under Discretionary Auth Universe:	No
Corrective Action Priority Ranking:	No NCAPS ranking
Environmental Control Indicator:	No
Institutional Control Indicator:	No
Human Exposure Controls Indicator:	N/A
Groundwater Controls Indicator:	N/A
Operating TSDF Universe:	Not reported
Full Enforcement Universe:	Not reported
Significant Non-Complier Universe:	No
Unaddressed Significant Non-Complier Universe:	No
Addressed Significant Non-Complier Universe:	No
Significant Non-Complier With a Compliance Schedule Universe:	No
Financial Assurance Required:	Not reported
Handler Date of Last Change:	20200402
Recognized Trader-Importer:	No
Recognized Trader-Exporter:	No
Importer of Spent Lead Acid Batteries:	No
Exporter of Spent Lead Acid Batteries:	No
Recycler Activity Without Storage:	No
Manifest Broker:	No
Sub-Part P Indicator:	No

Historic Generators:

Receive Date:	20100301
Handler Name: CON EDISON	
Federal Waste Generator Description:	Not a generator, verified

CON EDISON (Continued) **1014398000**

State District Owner: NY
Large Quantity Handler of Universal Waste: No
Recognized Trader Importer: No
Recognized Trader Exporter: No
Spent Lead Acid Battery Importer: No
Spent Lead Acid Battery Exporter: No
Current Record: No
Non Storage Recycler Activity: Not reported
Electronic Manifest Broker: Not reported

Receive Date: 20200402
Handler Name: CON EDISON
Federal Waste Generator Description: Not a generator, verified
State District Owner: NY
Large Quantity Handler of Universal Waste: No
Recognized Trader Importer: No
Recognized Trader Exporter: No
Spent Lead Acid Battery Importer: No
Spent Lead Acid Battery Exporter: No
Current Record: Yes
Non Storage Recycler Activity: No
Electronic Manifest Broker: No

List of NAICS Codes and Descriptions:
NAICS Codes: No NAICS Codes Found

Facility Has Received Notices of Violations:
Violations: No Violations Found

Evaluation Action Summary:
Evaluations: No Evaluations Found

NJ MANIFEST:
EPA Id: NYP004203451
Mail Address: 4 IRVING PL, RM 828
Mail City/State/Zip: NEW YORK, NY 10003
Facility Phone: Not reported
Emergency Phone: Not reported
Contact: HERMAN BAKER
Comments: Not reported
SIC Code: Not reported
County: NY061
Municipal: Not reported
Previous EPA Id: Not reported
Gen Flag: Not reported
Trans Flag: Not reported
TSDF Flag: Not reported
Name Change: Not reported
Date Change: Not reported

Manifest:
Manifest Number: 001085310GBF
EPA ID: NYP004203451
Date Shipped: 03/01/2010
TSDF EPA ID: NJD002200046

CON EDISON (Continued) **1014398000**

Transporter EPA ID:	NJ0000027193
Transporter 2 EPA ID:	Not reported
Transporter 3 EPA ID:	Not reported
Transporter 4 EPA ID:	Not reported
Transporter 5 EPA ID:	Not reported
Transporter 6 EPA ID:	Not reported
Transporter 7 EPA ID:	Not reported
Transporter 8 EPA ID:	Not reported
Transporter 9 EPA ID:	Not reported
Transporter 10 EPA ID:	Not reported
Date Trans1 Transported Waste:	03/01/2010
Date Trans2 Transported Waste:	Not reported
Date Trans3 Transported Waste:	Not reported
Date Trans4 Transported Waste:	Not reported
Date Trans5 Transported Waste:	Not reported
Date Trans6 Transported Waste:	Not reported
Date Trans7 Transported Waste:	Not reported
Date Trans8 Transported Waste:	Not reported
Date Trans9 Transported Waste:	Not reported
Date Trans10 Transported Waste:	Not reported
Date TSDF Received Waste:	03/03/2010
TSDF EPA Facility Name:	Not reported
QTY Units:	Not reported
Transporter SEQ ID:	Not reported
Transporter-1 Date:	Not reported
Waste SEQ ID:	Not reported
Waste Type Code 2:	Not reported
Waste Type Code 3:	Not reported
Waste Type Code 4:	Not reported
Waste Type Code 5:	Not reported
Waste Type Code 6:	Not reported
Date Accepted:	Not reported
Manifest Discrepancy Type:	Not reported
Data Entry Number:	Not reported
Was Load Rejected:	NEW YORK, NY 10003
Reason Load Was Rejected:	Not reported

Waste:

Manifest Year:	Not reported
Waste Code:	D008
Hand Code:	H111
Quantity:	350 P

NY MANIFEST:

Name:	CONSOLIDATED EDISON
Address:	2311 2ND AVE N OF E 118TH ST
City,State,Zip:	NEW YORK, NY 10035
Country:	USA
EPA ID:	NYP004203451
Facility Status:	Not reported
Location Address 1:	F/O 2311 2nd AVE
Code:	BP
Location Address 2:	Not reported
Total Tanks:	Not reported

CON EDISON (Continued) **1014398000**

Location City: NEW YORK
Location State: NY
Location Zip: 10002
Location Zip 4: Not reported

NY MANIFEST:
EPAID: NYP004203451
Mailing Name: CONSOLIDATED EDISON
Mailing Contact: TOM TEELING
Mailing Address 1: 4 IRVING PLACE RM 828
Mailing Address 2: Not reported
Mailing City: NEW YORK
Mailing State: NY
Mailing Zip: 10003
Mailing Zip 4: Not reported
Mailing Country: USA
Mailing Phone: 2124603770

NY MANIFEST:
Document ID: Not reported
Manifest Status: Not reported
seq: Not reported
Year: 2018
Trans1 State ID: NJ0000027193
Trans2 State ID: Not reported
Generator Ship Date: 03/01/2010
Trans1 Recv Date: 03/01/2010
Trans2 Recv Date: Not reported
TSD Site Recv Date: 03/03/2010
Part A Recv Date: Not reported
Part B Recv Date: Not reported
Generator EPA ID: NYP004203451
Trans1 EPA ID: Not reported
Trans2 EPA ID: Not reported
TSDF ID 1: NJD002200046
TSDF ID 2: Not reported
Manifest Tracking Number: 001085310GBF
Import Indicator: N
Export Indicator: N
Discr Quantity Indicator: N
Discr Type Indicator: N
Discr Residue Indicator: N
Discr Partial Reject Indicator: N
Discr Full Reject Indicator: N
Manifest Ref Number: Not reported
Alt Facility RCRA ID: Not reported
Alt Facility Sign Date: Not reported
MGMT Method Type Code: H111
Waste Code: Not reported
Waste Code: Not reported
Waste Code: Not reported
Waste Code: Not reported
Waste Code: Not reported
Waste Code: Not reported
Quantity: 350
Units: P - Pounds
Number of Containers: 1

CON EDISON (Continued) **1014398000**

Container Type:	TT - Cargo tank, tank trucks
Handling Method:	T Chemical, physical, or biological treatment.
Specific Gravity:	1
Waste Code:	D008
Waste Code 1_2:	Not reported
Waste Code 1_3:	Not reported
Waste Code 1_4:	Not reported
Waste Code 1_5:	Not reported
Waste Code 1_6:	Not reported

W269 **CON EDISON SERVICE BOX: 55084** **RCRA NonGen / NLR** **1016450800**
NNW **2389 2ND AVE** **NY MANIFEST** **NYP004298287**
1/8-1/4 **NEW YORK, NY 10029**
0.180 mi.
948 ft. **Site 3 of 6 in cluster W**

Relative: **Higher**
Actual: **13 ft.**

RCRA NonGen / NLR:

Date Form Received by Agency:	20130502
Handler Name:	CON EDISON SERVICE BOX: 55084
Handler Address:	2389 2ND AVE
Handler City,State,Zip:	NEW YORK, NY 10029
EPA ID:	NYP004298287
Contact Name:	ROBERT LINDELOF
Contact Address:	Not reported
Contact City,State,Zip:	Not reported
Contact Telephone:	917-559-3860
Contact Fax:	Not reported
Contact Email:	Not reported
Contact Title:	OPERATING SUPERVISOR
EPA Region:	02
Land Type:	Private
Federal Waste Generator Description:	Not a generator, verified
Non-Notifier:	Not reported
Biennial Report Cycle:	Not reported
Accessibility:	Not reported
Active Site Indicator:	Not reported
State District Owner:	NY
State District:	NYSDEC R2
Mailing Address:	Not reported
Mailing City,State,Zip:	NEW YORK, NY 10003
Owner Name:	Not reported
Owner Type:	Not reported
Operator Name:	Not reported
Operator Type:	Not reported
Short-Term Generator Activity:	No
Importer Activity:	No
Mixed Waste Generator:	No
Transporter Activity:	No
Transfer Facility Activity:	No
Recycler Activity with Storage:	No
Small Quantity On-Site Burner Exemption:	No
Smelting Melting and Refining Furnace Exemption:	No
Underground Injection Control:	No
Off-Site Waste Receipt:	No
Universal Waste Indicator:	No
Universal Waste Destination Facility:	No
Federal Universal Waste:	No

CON EDISON SERVICE BOX: 55084 (Continued) **1016450800**

Active Site Fed-Reg Treatment Storage and Disposal Facility:	Not reported
Active Site Converter Treatment storage and Disposal Facility:	Not reported
Active Site State-Reg Treatment Storage and Disposal Facility:	Not reported
Active Site State-Reg Handler:	---
Federal Facility Indicator:	Not reported
Hazardous Secondary Material Indicator:	NN
Sub-Part K Indicator:	Not reported
Commercial TSD Indicator:	No
Treatment Storage and Disposal Type:	Not reported
2018 GPRA Permit Baseline:	Not on the Baseline
2018 GPRA Renewals Baseline:	Not on the Baseline
Permit Renewals Workload Universe:	Not reported
Permit Workload Universe:	Not reported
Permit Progress Universe:	Not reported
Post-Closure Workload Universe:	Not reported
Closure Workload Universe:	Not reported
202 GPRA Corrective Action Baseline:	No
Corrective Action Workload Universe:	No
Subject to Corrective Action Universe:	No
Non-TSDFs Where RCRA CA has Been Imposed Universe:	No
TSDFs Potentially Subject to CA Under 3004 (u)/(v) Universe:	No
TSDFs Only Subject to CA under Discretionary Auth Universe:	No
Corrective Action Priority Ranking:	No NCAPS ranking
Environmental Control Indicator:	No
Institutional Control Indicator:	No
Human Exposure Controls Indicator:	N/A
Groundwater Controls Indicator:	N/A
Operating TSDF Universe:	Not reported
Full Enforcement Universe:	Not reported
Significant Non-Complier Universe:	No
Unaddressed Significant Non-Complier Universe:	No
Addressed Significant Non-Complier Universe:	No
Significant Non-Complier With a Compliance Schedule Universe:	No
Financial Assurance Required:	Not reported
Handler Date of Last Change:	20130910
Recognized Trader-Importer:	No
Recognized Trader-Exporter:	No
Importer of Spent Lead Acid Batteries:	No
Exporter of Spent Lead Acid Batteries:	No
Recycler Activity Without Storage:	Not reported
Manifest Broker:	Not reported
Sub-Part P Indicator:	No

Historic Generators:

Receive Date:	20130402
Handler Name: CON EDISON SERVICE BOX:	55084
Federal Waste Generator Description:	Conditionally Exempt Small Quantity Generator
State District Owner:	NY
Large Quantity Handler of Universal Waste:	No
Recognized Trader Importer:	No
Recognized Trader Exporter:	No
Spent Lead Acid Battery Importer:	No
Spent Lead Acid Battery Exporter:	No
Current Record:	No
Non Storage Recycler Activity:	Not reported
Electronic Manifest Broker:	Not reported

CON EDISON SERVICE BOX: 55084 (Continued) **1016450800**

Receive Date:	20130502
Handler Name: CON EDISON SERVICE BOX:	55084
Federal Waste Generator Description:	Not a generator, verified
State District Owner:	NY
Large Quantity Handler of Universal Waste:	No
Recognized Trader Importer:	No
Recognized Trader Exporter:	No
Spent Lead Acid Battery Importer:	No
Spent Lead Acid Battery Exporter:	No
Current Record:	Yes
Non Storage Recycler Activity:	Not reported
Electronic Manifest Broker:	Not reported

List of NAICS Codes and Descriptions:

NAICS Codes:	No NAICS Codes Found

Facility Has Received Notices of Violations:

Violations:	No Violations Found

Evaluation Action Summary:

Evaluations:	No Evaluations Found

NY MANIFEST:

Name:	CON EDISON
Address:	2389 2ND AVE
City,State,Zip:	NEW YORK, NY 10029
Country:	USA
EPA ID:	NYP004298287
Facility Status:	Not reported
Location Address 1:	2389 SECOND AVE
Code:	BP
Location Address 2:	SERV BOX 55084
Total Tanks:	Not reported
Location City:	NEW YORK
Location State:	NY
Location Zip:	10029
Location Zip 4:	Not reported

NY MANIFEST:

EPAID:	NYP004298287
Mailing Name:	CON EDISON
Mailing Contact:	TOM TEELING
Mailing Address 1:	4 IRVING PLACE - 15TH FLOOR
Mailing Address 2:	Not reported
Mailing City:	NEW YORK
Mailing State:	NY
Mailing Zip:	10003
Mailing Zip 4:	Not reported
Mailing Country:	USA
Mailing Phone:	2124603770

NY MANIFEST:

Document ID:	Not reported
Manifest Status:	Not reported

CON EDISON SERVICE BOX: 55084 (Continued) **1016450800**

seq:	Not reported
Year:	2018
Trans1 State ID:	NJ0000027193
Trans2 State ID:	Not reported
Generator Ship Date:	04/03/2013
Trans1 Recv Date:	04/03/2013
Trans2 Recv Date:	Not reported
TSD Site Recv Date:	04/03/2013
Part A Recv Date:	Not reported
Part B Recv Date:	Not reported
Generator EPA ID:	NYP004298287
Trans1 EPA ID:	Not reported
Trans2 EPA ID:	Not reported
TSDF ID 1:	NJD002200046
TSDF ID 2:	Not reported
Manifest Tracking Number:	010707656JJK
Import Indicator:	N
Export Indicator:	N
Discr Quantity Indicator:	N
Discr Type Indicator:	N
Discr Residue Indicator:	N
Discr Partial Reject Indicator:	N
Discr Full Reject Indicator:	N
Manifest Ref Number:	Not reported
Alt Facility RCRA ID:	Not reported
Alt Facility Sign Date:	Not reported
MGMT Method Type Code:	H110
Waste Code:	Not reported
Waste Code:	Not reported
Waste Code:	Not reported
Waste Code:	Not reported
Waste Code:	Not reported
Waste Code:	Not reported
Quantity:	1000
Units:	P - Pounds
Number of Containers:	1
Container Type:	TT - Cargo tank, tank trucks
Handling Method:	T Chemical, physical, or biological treatment.
Specific Gravity:	1
Waste Code:	D008
Waste Code 1_2:	Not reported
Waste Code 1_3:	Not reported
Waste Code 1_4:	Not reported
Waste Code 1_5:	Not reported
Waste Code 1_6:	Not reported

AA270 **CON EDISON SERVICE BOX: 19482** **RCRA NonGen / NLR** **1016450663**
West **2ND AVE & 118TH ST** **NY MANIFEST** **NYP004296885**
1/8-1/4 **NEW YORK, NY 10035**
0.182 mi.
961 ft. **Site 2 of 2 in cluster AA**

Relative: RCRA NonGen / NLR:
Higher

Date Form Received by Agency:	20130428
Handler Name:	CON EDISON SERVICE BOX: 19482
Handler Address:	2ND AVE & 118TH ST
Handler City,State,Zip:	NEW YORK, NY 10035

Actual:
14 ft.

CON EDISON SERVICE BOX: 19482 (Continued) **1016450663**

EPA ID:	NYP004296885
Contact Name:	JOSE MONTALVO
Contact Address:	Not reported
Contact City,State,Zip:	Not reported
Contact Telephone:	212-427-1331
Contact Fax:	Not reported
Contact Email:	Not reported
Contact Title:	OPERATING SUPERVISOR
EPA Region:	02
Land Type:	Private
Federal Waste Generator Description:	Not a generator, verified
Non-Notifier:	Not reported
Biennial Report Cycle:	Not reported
Accessibility:	Not reported
Active Site Indicator:	Not reported
State District Owner:	NY
State District:	NYSDEC R2
Mailing Address:	Not reported
Mailing City,State,Zip:	NEW YORK, NY 10003
Owner Name:	Not reported
Owner Type:	Not reported
Operator Name:	Not reported
Operator Type:	Not reported
Short-Term Generator Activity:	No
Importer Activity:	No
Mixed Waste Generator:	No
Transporter Activity:	No
Transfer Facility Activity:	No
Recycler Activity with Storage:	No
Small Quantity On-Site Burner Exemption:	No
Smelting Melting and Refining Furnace Exemption:	No
Underground Injection Control:	No
Off-Site Waste Receipt:	No
Universal Waste Indicator:	No
Universal Waste Destination Facility:	No
Federal Universal Waste:	No
Active Site Fed-Reg Treatment Storage and Disposal Facility:	Not reported
Active Site Converter Treatment storage and Disposal Facility:	Not reported
Active Site State-Reg Treatment Storage and Disposal Facility:	Not reported
Active Site State-Reg Handler:	---
Federal Facility Indicator:	Not reported
Hazardous Secondary Material Indicator:	NN
Sub-Part K Indicator:	Not reported
Commercial TSD Indicator:	No
Treatment Storage and Disposal Type:	Not reported
2018 GPRA Permit Baseline:	Not on the Baseline
2018 GPRA Renewals Baseline:	Not on the Baseline
Permit Renewals Workload Universe:	Not reported
Permit Workload Universe:	Not reported
Permit Progress Universe:	Not reported
Post-Closure Workload Universe:	Not reported
Closure Workload Universe:	Not reported
202 GPRA Corrective Action Baseline:	No
Corrective Action Workload Universe:	No
Subject to Corrective Action Universe:	No
Non-TSDFs Where RCRA CA has Been Imposed Universe:	No
TSDFs Potentially Subject to CA Under 3004 (u)/(v) Universe:	No

CON EDISON SERVICE BOX: 19482 (Continued) **1016450663**

TSDFs Only Subject to CA under Discretionary Auth Universe:	No
Corrective Action Priority Ranking:	No NCAPS ranking
Environmental Control Indicator:	No
Institutional Control Indicator:	No
Human Exposure Controls Indicator:	N/A
Groundwater Controls Indicator:	N/A
Operating TSDF Universe:	Not reported
Full Enforcement Universe:	Not reported
Significant Non-Complier Universe:	No
Unaddressed Significant Non-Complier Universe:	No
Addressed Significant Non-Complier Universe:	No
Significant Non-Complier With a Compliance Schedule Universe:	No
Financial Assurance Required:	Not reported
Handler Date of Last Change:	20130910
Recognized Trader-Importer:	No
Recognized Trader-Exporter:	No
Importer of Spent Lead Acid Batteries:	No
Exporter of Spent Lead Acid Batteries:	No
Recycler Activity Without Storage:	Not reported
Manifest Broker:	Not reported
Sub-Part P Indicator:	No

Historic Generators:

Receive Date:	20130328
Handler Name: CON EDISON SERVICE BOX:	19482
Federal Waste Generator Description:	Conditionally Exempt Small Quantity Generator
State District Owner:	NY
Large Quantity Handler of Universal Waste:	No
Recognized Trader Importer:	No
Recognized Trader Exporter:	No
Spent Lead Acid Battery Importer:	No
Spent Lead Acid Battery Exporter:	No
Current Record:	No
Non Storage Recycler Activity:	Not reported
Electronic Manifest Broker:	Not reported

Receive Date:	20130428
Handler Name: CON EDISON SERVICE BOX:	19482
Federal Waste Generator Description:	Not a generator, verified
State District Owner:	NY
Large Quantity Handler of Universal Waste:	No
Recognized Trader Importer:	No
Recognized Trader Exporter:	No
Spent Lead Acid Battery Importer:	No
Spent Lead Acid Battery Exporter:	No
Current Record:	Yes
Non Storage Recycler Activity:	Not reported
Electronic Manifest Broker:	Not reported

List of NAICS Codes and Descriptions:

NAICS Codes:	No NAICS Codes Found

Facility Has Received Notices of Violations:

Violations:	No Violations Found

CON EDISON SERVICE BOX: 19482 (Continued) **1016450663**

Evaluation Action Summary:
Evaluations: No Evaluations Found

NY MANIFEST:

Name:	CON EDISON
Address:	2ND AVE & 118TH ST
City,State,Zip:	NEW YORK, NY 10035
Country:	USA
EPA ID:	NYP004296885
Facility Status:	Not reported
Location Address 1:	F OF 303 2ND AVE & 118TH ST
Code:	BP
Location Address 2:	SERV BOX 19482
Total Tanks:	Not reported
Location City:	NEW YORK
Location State:	NY
Location Zip:	10035
Location Zip 4:	Not reported

NY MANIFEST:

EPAID:	NYP004296885
Mailing Name:	CON EDISON
Mailing Contact:	CON EDISON
Mailing Address 1:	4 IRVING PL 15TH FL
Mailing Address 2:	Not reported
Mailing City:	NEW YORK
Mailing State:	NY
Mailing Zip:	10003
Mailing Zip 4:	Not reported
Mailing Country:	USA
Mailing Phone:	2124603770

NY MANIFEST:

Document ID:	Not reported
Manifest Status:	Not reported
seq:	Not reported
Year:	2018
Trans1 State ID:	NJ0000027193
Trans2 State ID:	Not reported
Generator Ship Date:	03/28/2013
Trans1 Recv Date:	03/28/2013
Trans2 Recv Date:	Not reported
TSD Site Recv Date:	03/29/2013
Part A Recv Date:	Not reported
Part B Recv Date:	Not reported
Generator EPA ID:	NYP004296885
Trans1 EPA ID:	Not reported
Trans2 EPA ID:	Not reported
TSDF ID 1:	NJD002200046
TSDF ID 2:	Not reported
Manifest Tracking Number:	010841477JJK
Import Indicator:	N
Export Indicator:	N
Discr Quantity Indicator:	N
Discr Type Indicator:	N

CON EDISON SERVICE BOX: 19482 (Continued) **1016450663**

Discr Residue Indicator:	N
Discr Partial Reject Indicator:	N
Discr Full Reject Indicator:	N
Manifest Ref Number:	Not reported
Alt Facility RCRA ID:	Not reported
Alt Facility Sign Date:	Not reported
MGMT Method Type Code:	H110
Waste Code:	Not reported
Waste Code:	Not reported
Waste Code:	Not reported
Waste Code:	Not reported
Waste Code:	Not reported
Waste Code:	Not reported
Quantity:	500
Units:	P - Pounds
Number of Containers:	1
Container Type:	TT - Cargo tank, tank trucks
Handling Method:	T Chemical, physical, or biological treatment.
Specific Gravity:	1
Waste Code:	D008
Waste Code 1_2:	Not reported
Waste Code 1_3:	Not reported
Waste Code 1_4:	Not reported
Waste Code 1_5:	Not reported
Waste Code 1_6:	Not reported

Y271 **CON EDISON SERVICE BOX: 55085** **RCRA NonGen / NLR** **1016450799**
NNW **2393 2ND AVE** **NY MANIFEST** **NYP004298279**
1/8-1/4 **NEW YORK, NY 10029**
0.183 mi.
964 ft. **Site 2 of 21 in cluster Y**

Relative: **Higher**

Actual: **13 ft.**

RCRA NonGen / NLR:

Date Form Received by Agency:		20130502
Handler Name:	CON EDISON SERVICE BOX:	55085
Handler Address:		2393 2ND AVE
Handler City,State,Zip:		NEW YORK, NY 10029
EPA ID:		NYP004298279
Contact Name:		ROBERT LINDELOF
Contact Address:		Not reported
Contact City,State,Zip:		Not reported
Contact Telephone:		917-559-3860
Contact Fax:		Not reported
Contact Email:		Not reported
Contact Title:		OPERATING SUPERVISOR
EPA Region:		02
Land Type:		Private
Federal Waste Generator Description:		Not a generator, verified
Non-Notifier:		Not reported
Biennial Report Cycle:		Not reported
Accessibility:		Not reported
Active Site Indicator:		Not reported
State District Owner:		NY
State District:		NYSDEC R2
Mailing Address:		Not reported
Mailing City,State,Zip:		NEW YORK, NY 10003
Owner Name:		Not reported

CON EDISON SERVICE BOX: 55085 (Continued) **1016450799**

Owner Type:	Not reported
Operator Name:	Not reported
Operator Type:	Not reported
Short-Term Generator Activity:	No
Importer Activity:	No
Mixed Waste Generator:	No
Transporter Activity:	No
Transfer Facility Activity:	No
Recycler Activity with Storage:	No
Small Quantity On-Site Burner Exemption:	No
Smelting Melting and Refining Furnace Exemption:	No
Underground Injection Control:	No
Off-Site Waste Receipt:	No
Universal Waste Indicator:	No
Universal Waste Destination Facility:	No
Federal Universal Waste:	No
Active Site Fed-Reg Treatment Storage and Disposal Facility:	Not reported
Active Site Converter Treatment storage and Disposal Facility:	Not reported
Active Site State-Reg Treatment Storage and Disposal Facility:	Not reported
Active Site State-Reg Handler:	---
Federal Facility Indicator:	Not reported
Hazardous Secondary Material Indicator:	NN
Sub-Part K Indicator:	Not reported
Commercial TSD Indicator:	No
Treatment Storage and Disposal Type:	Not reported
2018 GPRA Permit Baseline:	Not on the Baseline
2018 GPRA Renewals Baseline:	Not on the Baseline
Permit Renewals Workload Universe:	Not reported
Permit Workload Universe:	Not reported
Permit Progress Universe:	Not reported
Post-Closure Workload Universe:	Not reported
Closure Workload Universe:	Not reported
202 GPRA Corrective Action Baseline:	No
Corrective Action Workload Universe:	No
Subject to Corrective Action Universe:	No
Non-TSDFs Where RCRA CA has Been Imposed Universe:	No
TSDFs Potentially Subject to CA Under 3004 (u)/(v) Universe:	No
TSDFs Only Subject to CA under Discretionary Auth Universe:	No
Corrective Action Priority Ranking:	No NCAPS ranking
Environmental Control Indicator:	No
Institutional Control Indicator:	No
Human Exposure Controls Indicator:	N/A
Groundwater Controls Indicator:	N/A
Operating TSDF Universe:	Not reported
Full Enforcement Universe:	Not reported
Significant Non-Complier Universe:	No
Unaddressed Significant Non-Complier Universe:	No
Addressed Significant Non-Complier Universe:	No
Significant Non-Complier With a Compliance Schedule Universe:	No
Financial Assurance Required:	Not reported
Handler Date of Last Change:	20130910
Recognized Trader-Importer:	No
Recognized Trader-Exporter:	No
Importer of Spent Lead Acid Batteries:	No
Exporter of Spent Lead Acid Batteries:	No
Recycler Activity Without Storage:	Not reported
Manifest Broker:	Not reported

CON EDISON SERVICE BOX: 55085 (Continued) **1016450799**

Sub-Part P Indicator: No

Historic Generators:

Receive Date:	20130402
Handler Name: CON EDISON SERVICE BOX:	55085
Federal Waste Generator Description:	Conditionally Exempt Small Quantity Generator
State District Owner:	NY
Large Quantity Handler of Universal Waste:	No
Recognized Trader Importer:	No
Recognized Trader Exporter:	No
Spent Lead Acid Battery Importer:	No
Spent Lead Acid Battery Exporter:	No
Current Record:	No
Non Storage Recycler Activity:	Not reported
Electronic Manifest Broker:	Not reported

Receive Date:	20130502
Handler Name: CON EDISON SERVICE BOX:	55085
Federal Waste Generator Description:	Not a generator, verified
State District Owner:	NY
Large Quantity Handler of Universal Waste:	No
Recognized Trader Importer:	No
Recognized Trader Exporter:	No
Spent Lead Acid Battery Importer:	No
Spent Lead Acid Battery Exporter:	No
Current Record:	Yes
Non Storage Recycler Activity:	Not reported
Electronic Manifest Broker:	Not reported

List of NAICS Codes and Descriptions:

NAICS Codes: No NAICS Codes Found

Facility Has Received Notices of Violations:

Violations: No Violations Found

Evaluation Action Summary:

Evaluations: No Evaluations Found

NY MANIFEST:

Name:	CON EDISON
Address:	2393 2ND AVE
City,State,Zip:	NEW YORK, NY 10029
Country:	USA
EPA ID:	NYP004298279
Facility Status:	Not reported
Location Address 1:	2393 SECOND AVE
Code:	BP
Location Address 2:	SERV BOX 55085
Total Tanks:	Not reported
Location City:	NEW YORK
Location State:	NY
Location Zip:	10029
Location Zip 4:	Not reported

CON EDISON SERVICE BOX: 55085 (Continued) **1016450799**

NY MANIFEST:

EPAID:	NYP004298279
Mailing Name:	CON EDISON
Mailing Contact:	TOM TEELING
Mailing Address 1:	4 IRVING PLACE - 15TH FLOOR
Mailing Address 2:	Not reported
Mailing City:	NEW YORK
Mailing State:	NY
Mailing Zip:	10003
Mailing Zip 4:	Not reported
Mailing Country:	USA
Mailing Phone:	2124603770

NY MANIFEST:

Document ID:	Not reported
Manifest Status:	Not reported
seq:	Not reported
Year:	2018
Trans1 State ID:	NJ0000027193
Trans2 State ID:	Not reported
Generator Ship Date:	04/03/2013
Trans1 Recv Date:	04/03/2013
Trans2 Recv Date:	Not reported
TSD Site Recv Date:	04/03/2013
Part A Recv Date:	Not reported
Part B Recv Date:	Not reported
Generator EPA ID:	NYP004298279
Trans1 EPA ID:	Not reported
Trans2 EPA ID:	Not reported
TSDF ID 1:	NJD002200046
TSDF ID 2:	Not reported
Manifest Tracking Number:	010707655JJK
Import Indicator:	N
Export Indicator:	N
Discr Quantity Indicator:	N
Discr Type Indicator:	N
Discr Residue Indicator:	N
Discr Partial Reject Indicator:	N
Discr Full Reject Indicator:	N
Manifest Ref Number:	Not reported
Alt Facility RCRA ID:	Not reported
Alt Facility Sign Date:	Not reported
MGMT Method Type Code:	H110
Waste Code:	Not reported
Waste Code:	Not reported
Waste Code:	Not reported
Waste Code:	Not reported
Waste Code:	Not reported
Waste Code:	Not reported
Quantity:	500
Units:	P - Pounds
Number of Containers:	1
Container Type:	TT - Cargo tank, tank trucks
Handling Method:	T Chemical, physical, or biological treatment.
Specific Gravity:	1
Waste Code:	D008

CON EDISON SERVICE BOX: 55085 (Continued) **1016450799**

Waste Code 1_2:	Not reported
Waste Code 1_3:	Not reported
Waste Code 1_4:	Not reported
Waste Code 1_5:	Not reported
Waste Code 1_6:	Not reported

Y272 **CON EDISON** **NJ MANIFEST** **S120670911**
NNW **2395 2ND AVE** **N/A**
1/8-1/4 **NEW YORK, NY 10035**
0.183 mi.
966 ft. **Site 3 of 21 in cluster Y**

Relative:
Higher

Actual:
13 ft.

NJ MANIFEST:

EPA Id:	NYP004772851
Mail Address:	IRVING PL 15TH FL NE
Mail City/State/Zip:	NEW YORK, NY 10003
Facility Phone:	Not reported
Emergency Phone:	Not reported
Contact:	THOMAS TEELING
Comments:	Not reported
SIC Code:	Not reported
County:	NY061
Municipal:	Not reported
Previous EPA Id:	Not reported
Gen Flag:	Not reported
Trans Flag:	Not reported
TSDF Flag:	Not reported
Name Change:	Not reported
Date Change:	Not reported

Manifest:

Manifest Number:	002611786GBF
EPA ID:	NYP004772851
Date Shipped:	4/22/2015
TSDF EPA ID:	NJD991291105
Transporter EPA ID:	NJD003812047
Transporter 2 EPA ID:	Not reported
Transporter 3 EPA ID:	Not reported
Transporter 4 EPA ID:	Not reported
Transporter 5 EPA ID:	Not reported
Transporter 6 EPA ID:	Not reported
Transporter 7 EPA ID:	Not reported
Transporter 8 EPA ID:	Not reported
Transporter 9 EPA ID:	Not reported
Transporter 10 EPA ID:	Not reported
Date Trans1 Transported Waste:	Not reported
Date Trans2 Transported Waste:	Not reported
Date Trans3 Transported Waste:	Not reported
Date Trans4 Transported Waste:	Not reported
Date Trans5 Transported Waste:	Not reported
Date Trans6 Transported Waste:	Not reported
Date Trans7 Transported Waste:	Not reported
Date Trans8 Transported Waste:	Not reported
Date Trans9 Transported Waste:	Not reported
Date Trans10 Transported Waste:	Not reported
Date TSDF Received Waste:	Not reported
TSDF EPA Facility Name:	Not reported

CON EDISON (Continued) **S120670911**

QTY Units:	Not reported
Transporter SEQ ID:	Not reported
Transporter-1 Date:	Not reported
Waste SEQ ID:	Not reported
Waste Type Code 2:	Not reported
Waste Type Code 3:	Not reported
Waste Type Code 4:	Not reported
Waste Type Code 5:	Not reported
Waste Type Code 6:	Not reported
Date Accepted:	Not reported
Manifest Discrepancy Type:	Not reported
Data Entry Number:	Not reported
Was Load Rejected:	NEW YORK, NY 10003
Reason Load Was Rejected:	Not reported

Y273 **CON EDISON** **RCRA NonGen / NLR** **1019902362**
NNW **2395 2ND AVE** **NYP004772851**
1/8-1/4 **NEW YORK, NY 10035**
0.183 mi.
966 ft. **Site 4 of 21 in cluster Y**

Relative: **Higher**
Actual: **13 ft.**

RCRA NonGen / NLR:

Date Form Received by Agency:		20150422
Handler Name:	CON EDISON	
Handler Address:		2395 2ND AVE
Handler City,State,Zip:		NEW YORK, NY 10035
EPA ID:		NYP004772851
Contact Name:		THOMAS TEELING
Contact Address:		Not reported
Contact City,State,Zip:		Not reported
Contact Telephone:		212-460-3770
Contact Fax:		Not reported
Contact Email:		Not reported
Contact Title:		Not reported
EPA Region:		02
Land Type:		Private
Federal Waste Generator Description:		Not a generator, verified
Non-Notifier:		Not reported
Biennial Report Cycle:		Not reported
Accessibility:		Not reported
Active Site Indicator:		Not reported
State District Owner:		NY
State District:		NYSDEC R2
Mailing Address:		IRVING PL 15TH FL NE
Mailing City,State,Zip:		NEW YORK, NY 10003
Owner Name:		Not reported
Owner Type:		Not reported
Operator Name:		Not reported
Operator Type:		Not reported
Short-Term Generator Activity:		No
Importer Activity:		No
Mixed Waste Generator:		No
Transporter Activity:		No
Transfer Facility Activity:		No
Recycler Activity with Storage:		No
Small Quantity On-Site Burner Exemption:		No

CON EDISON (Continued) **1019902362**

Smelting Melting and Refining Furnace Exemption:	No
Underground Injection Control:	No
Off-Site Waste Receipt:	No
Universal Waste Indicator:	No
Universal Waste Destination Facility:	No
Federal Universal Waste:	No
Active Site Fed-Reg Treatment Storage and Disposal Facility:	Not reported
Active Site Converter Treatment storage and Disposal Facility:	Not reported
Active Site State-Reg Treatment Storage and Disposal Facility:	Not reported
Active Site State-Reg Handler:	---
Federal Facility Indicator:	Not reported
Hazardous Secondary Material Indicator:	NN
Sub-Part K Indicator:	Not reported
Commercial TSD Indicator:	No
Treatment Storage and Disposal Type:	Not reported
2018 GPRA Permit Baseline:	Not on the Baseline
2018 GPRA Renewals Baseline:	Not on the Baseline
Permit Renewals Workload Universe:	Not reported
Permit Workload Universe:	Not reported
Permit Progress Universe:	Not reported
Post-Closure Workload Universe:	Not reported
Closure Workload Universe:	Not reported
202 GPRA Corrective Action Baseline:	No
Corrective Action Workload Universe:	No
Subject to Corrective Action Universe:	No
Non-TSDFs Where RCRA CA has Been Imposed Universe:	No
TSDFs Potentially Subject to CA Under 3004 (u)/(v) Universe:	No
TSDFs Only Subject to CA under Discretionary Auth Universe:	No
Corrective Action Priority Ranking:	No NCAPS ranking
Environmental Control Indicator:	No
Institutional Control Indicator:	No
Human Exposure Controls Indicator:	N/A
Groundwater Controls Indicator:	N/A
Operating TSDF Universe:	Not reported
Full Enforcement Universe:	Not reported
Significant Non-Complier Universe:	No
Unaddressed Significant Non-Complier Universe:	No
Addressed Significant Non-Complier Universe:	No
Significant Non-Complier With a Compliance Schedule Universe:	No
Financial Assurance Required:	Not reported
Handler Date of Last Change:	20160909
Recognized Trader-Importer:	No
Recognized Trader-Exporter:	No
Importer of Spent Lead Acid Batteries:	No
Exporter of Spent Lead Acid Batteries:	No
Recycler Activity Without Storage:	Not reported
Manifest Broker:	Not reported
Sub-Part P Indicator:	No

Historic Generators:

Receive Date:	20150422
Handler Name: CON EDISON	
Federal Waste Generator Description:	Small Quantity Generator
State District Owner:	NY
Large Quantity Handler of Universal Waste:	No
Recognized Trader Importer:	No

CON EDISON (Continued) **1019902362**

Recognized Trader Exporter:	No
Spent Lead Acid Battery Importer:	No
Spent Lead Acid Battery Exporter:	No
Current Record:	No
Non Storage Recycler Activity:	Not reported
Electronic Manifest Broker:	Not reported
Receive Date:	20150422
Handler Name: CON EDISON	
Federal Waste Generator Description:	Not a generator, verified
State District Owner:	NY
Large Quantity Handler of Universal Waste:	No
Recognized Trader Importer:	No
Recognized Trader Exporter:	No
Spent Lead Acid Battery Importer:	No
Spent Lead Acid Battery Exporter:	No
Current Record:	Yes
Non Storage Recycler Activity:	Not reported
Electronic Manifest Broker:	Not reported

List of NAICS Codes and Descriptions:
NAICS Codes: No NAICS Codes Found

Facility Has Received Notices of Violations:
Violations: No Violations Found

Evaluation Action Summary:
Evaluations: No Evaluations Found

Y274 **CON EDISON** **NY MANIFEST** **S118089678**
NNW **2395 2ND AVE** **N/A**
1/8-1/4 **NEW YORK, NY 10035**
0.183 mi.
966 ft. **Site 5 of 21 in cluster Y**

Relative:
Higher

Actual:
13 ft.

NY MANIFEST:

Name:	CON EDISON
Address:	2395 2ND AVE
City,State,Zip:	NEW YORK, NY 10035
Country:	USA
EPA ID:	NYP004772851
Facility Status:	Not reported
Location Address 1:	2395 2ND AVE
Code:	BP
Location Address 2:	SB 55085
Total Tanks:	Not reported
Location City:	NEW YORK
Location State:	NY
Location Zip:	10035
Location Zip 4:	Not reported

NY MANIFEST:

EPAID:	NYP004772851
Mailing Name:	CON EDISON
Mailing Contact:	DENNIS HUACON
Mailing Address 1:	4 IRVING PL 15TH FL

CON EDISON (Continued) **S118089678**

Mailing Address 2:	Not reported
Mailing City:	NEW YORK
Mailing State:	NY
Mailing Zip:	10003
Mailing Zip 4:	Not reported
Mailing Country:	USA
Mailing Phone:	2124603770

NY MANIFEST:

Document ID:	Not reported
Manifest Status:	Not reported
seq:	Not reported
Year:	2018
Trans1 State ID:	NJD003812047
Trans2 State ID:	NJD003812047
Generator Ship Date:	04/22/2015
Trans1 Recv Date:	04/22/2015
Trans2 Recv Date:	04/24/2015
TSD Site Recv Date:	04/24/2015
Part A Recv Date:	Not reported
Part B Recv Date:	Not reported
Generator EPA ID:	NYP004772851
Trans1 EPA ID:	Not reported
Trans2 EPA ID:	Not reported
TSDF ID 1:	NJD991291105
TSDF ID 2:	Not reported
Manifest Tracking Number:	002611786GBF
Import Indicator:	N
Export Indicator:	N
Discr Quantity Indicator:	N
Discr Type Indicator:	N
Discr Residue Indicator:	N
Discr Partial Reject Indicator:	N
Discr Full Reject Indicator:	N
Manifest Ref Number:	Not reported
Alt Facility RCRA ID:	Not reported
Alt Facility Sign Date:	Not reported
MGMT Method Type Code:	H110
Waste Code:	Not reported
Waste Code:	Not reported
Waste Code:	Not reported
Waste Code:	Not reported
Waste Code:	Not reported
Waste Code:	Not reported
Quantity:	500
Units:	P - Pounds
Number of Containers:	1
Container Type:	TT - Cargo tank, tank trucks
Handling Method:	T Chemical, physical, or biological treatment.
Specific Gravity:	1
Waste Code:	D008
Waste Code 1_2:	Not reported
Waste Code 1_3:	Not reported
Waste Code 1_4:	Not reported
Waste Code 1_5:	Not reported
Waste Code 1_6:	Not reported

AB275 **CON EDISON** **NY E DESIGNATION** **S113453211**
WSW **2292 2 AV** **NY MANIFEST** **N/A**
1/8-1/4 **NEW YORK, NY 10035**
0.183 mi.
967 ft. **Site 1 of 19 in cluster AB**

Relative:
Higher

Actual:
14 ft.

E DESIGNATION:

Name:	LOT 51,TAXBLOCK 1689
Address:	2292 2 AVENUE
City,State,Zip:	NY
Tax Lot(s):	51
Tax Block:	1689
Borough Code:	Not reported
E-No:	E-114
Effective Date:	6/24/2003
Satisfaction Date:	Not reported
Ceqr Number:	03DCP025Y
Ulurp Number:	030234(A)ZMM
Zoning Map No:	6b
Description:	Underground Gasoline Storage Tanks* Testing Protocol.
Lot Remediation Date:	Not reported

NY MANIFEST:

Name:	CON EDISON
Address:	2292 2 AV
City,State,Zip:	NEW YORK, NY 10035
Country:	USA
EPA ID:	NYP004651238
Facility Status:	Not reported
Location Address 1:	2292 2 AV
Code:	BP
Location Address 2:	SB55045
Total Tanks:	Not reported
Location City:	NEW YORK
Location State:	NY
Location Zip:	10035
Location Zip 4:	Not reported

NY MANIFEST:

EPAID:	NYP004651238
Mailing Name:	CON EDISON
Mailing Contact:	CON EDISON
Mailing Address 1:	4 IRVING PL
Mailing Address 2:	15TH FL
Mailing City:	NEW YORK
Mailing State:	NY
Mailing Zip:	10003
Mailing Zip 4:	Not reported
Mailing Country:	USA
Mailing Phone:	Not reported

NY MANIFEST:

Document ID:	Not reported
Manifest Status:	Not reported
seq:	Not reported
Year:	2018
Trans1 State ID:	NJD003812047
Trans2 State ID:	Not reported

CON EDISON (Continued) **S113453211**

Generator Ship Date:	09/08/2014
Trans1 Recv Date:	09/08/2014
Trans2 Recv Date:	Not reported
TSD Site Recv Date:	09/10/2014
Part A Recv Date:	Not reported
Part B Recv Date:	Not reported
Generator EPA ID:	NYP004651238
Trans1 EPA ID:	Not reported
Trans2 EPA ID:	Not reported
TSDF ID 1:	NJD991291105
TSDF ID 2:	Not reported
Manifest Tracking Number:	002609101GBF
Import Indicator:	N
Export Indicator:	N
Discr Quantity Indicator:	N
Discr Type Indicator:	N
Discr Residue Indicator:	N
Discr Partial Reject Indicator:	N
Discr Full Reject Indicator:	N
Manifest Ref Number:	Not reported
Alt Facility RCRA ID:	Not reported
Alt Facility Sign Date:	Not reported
MGMT Method Type Code:	H110
Waste Code:	Not reported
Waste Code:	Not reported
Waste Code:	Not reported
Waste Code:	Not reported
Waste Code:	Not reported
Waste Code:	Not reported
Quantity:	500
Units:	P - Pounds
Number of Containers:	1
Container Type:	TT - Cargo tank, tank trucks
Handling Method:	T Chemical, physical, or biological treatment.
Specific Gravity:	1
Waste Code:	D008
Waste Code 1_2:	Not reported
Waste Code 1_3:	Not reported
Waste Code 1_4:	Not reported
Waste Code 1_5:	Not reported
Waste Code 1_6:	Not reported

V276 **SAN JUAN CLEANERS** **RCRA-VSQG** **1000552451**
SW **2264 1ST AVE** **NY DRYCLEANERS** **NYD986948503**
1/8-1/4 **NEW YORK, NY 10035** **NY MANIFEST**
0.184 mi.
972 ft. **Site 4 of 8 in cluster V**

Relative: **Higher**
Actual: **12 ft.**

RCRA-VSQG:

Date Form Received by Agency:		20070101
Handler Name:	SAN JUAN CLEANERS	
Handler Address:		2264 1ST AVE
Handler City,State,Zip:		NEW YORK, NY 10035
EPA ID:		NYD986948503
Contact Name:		CARLOS GONZALEZ
Contact Address:		1ST AVE
Contact City,State,Zip:		NEW YORK, NY 10035

SAN JUAN CLEANERS (Continued) **1000552451**

Contact Telephone:	212-534-1786
Contact Fax:	Not reported
Contact Email:	Not reported
Contact Title:	Not reported
EPA Region:	02
Land Type:	Not reported
Federal Waste Generator Description:	Conditionally Exempt Small Quantity Generator
Non-Notifier:	Not reported
Biennial Report Cycle:	Not reported
Accessibility:	Not reported
Active Site Indicator:	Handler Activities
State District Owner:	NY
State District:	NYSDEC R2
Mailing Address:	1ST AVE
Mailing City,State,Zip:	NEW YORK, NY 10035
Owner Name:	CARLOS GONZALEZ
Owner Type:	Private
Operator Name:	CARLOS GONZALEZ
Operator Type:	Private
Short-Term Generator Activity:	No
Importer Activity:	No
Mixed Waste Generator:	No
Transporter Activity:	No
Transfer Facility Activity:	No
Recycler Activity with Storage:	No
Small Quantity On-Site Burner Exemption:	No
Smelting Melting and Refining Furnace Exemption:	No
Underground Injection Control:	No
Off-Site Waste Receipt:	No
Universal Waste Indicator:	No
Universal Waste Destination Facility:	No
Federal Universal Waste:	No
Active Site Fed-Reg Treatment Storage and Disposal Facility:	Not reported
Active Site Converter Treatment storage and Disposal Facility:	Not reported
Active Site State-Reg Treatment Storage and Disposal Facility:	Not reported
Active Site State-Reg Handler:	---
Federal Facility Indicator:	Not reported
Hazardous Secondary Material Indicator:	NN
Sub-Part K Indicator:	Not reported
Commercial TSD Indicator:	No
Treatment Storage and Disposal Type:	Not reported
2018 GPRA Permit Baseline:	Not on the Baseline
2018 GPRA Renewals Baseline:	Not on the Baseline
Permit Renewals Workload Universe:	Not reported
Permit Workload Universe:	Not reported
Permit Progress Universe:	Not reported
Post-Closure Workload Universe:	Not reported
Closure Workload Universe:	Not reported
202 GPRA Corrective Action Baseline:	No
Corrective Action Workload Universe:	No
Subject to Corrective Action Universe:	No
Non-TSDFs Where RCRA CA has Been Imposed Universe:	No
TSDFs Potentially Subject to CA Under 3004 (u)/(v) Universe:	No
TSDFs Only Subject to CA under Discretionary Auth Universe:	No
Corrective Action Priority Ranking:	No NCAPS ranking
Environmental Control Indicator:	No
Institutional Control Indicator:	No

SAN JUAN CLEANERS (Continued) **1000552451**

Human Exposure Controls Indicator:	N/A
Groundwater Controls Indicator:	N/A
Operating TSDF Universe:	Not reported
Full Enforcement Universe:	Not reported
Significant Non-Complier Universe:	No
Unaddressed Significant Non-Complier Universe:	No
Addressed Significant Non-Complier Universe:	No
Significant Non-Complier With a Compliance Schedule Universe:	No
Financial Assurance Required:	Not reported
Handler Date of Last Change:	20150414
Recognized Trader-Importer:	No
Recognized Trader-Exporter:	No
Importer of Spent Lead Acid Batteries:	No
Exporter of Spent Lead Acid Batteries:	No
Recycler Activity Without Storage:	Not reported
Manifest Broker:	Not reported
Sub-Part P Indicator:	No

Hazardous Waste Summary:

Waste Code:	F002
Waste Description:	THE FOLLOWING SPENT HALOGENATED SOLVENTS: TETRACHLOROETHYLENE, METHYLENE CHLORIDE, TRICHLOROETHYLENE, 1,1,1-TRICHLOROETHANE, CHLOROBENZENE, 1,1,2-TRICHLORO-1,2,2-TRIFLUOROETHANE, ORTHO-DICHLOROBENZENE, TRICHLOROFLUOROMETHANE, AND 1,1,2, TRICHLOROETHANE; ALL SPENT SOLVENT MIXTURES/BLENDS CONTAINING, BEFORE USE, A TOTAL OF TEN PERCENT OR MORE (BY VOLUME) OF ONE OR MORE OF THE ABOVE HALOGENATED SOLVENTS OR THOSE SOLVENTS LISTED IN F001, F004, AND F005; AND STILL BOTTOMS FROM THE RECOVERY OF THESE SPENT SOLVENTS AND SPENT SOLVENT MIXTURES.

Handler - Owner Operator:

Owner/Operator Indicator:	Operator
Owner/Operator Name:	CARLOS GONZALEZ
Legal Status:	Private
Date Became Current:	Not reported
Date Ended Current:	Not reported
Owner/Operator Address:	NOT REQUIRED
Owner/Operator City,State,Zip:	NOT REQUIRED, WY 99999
Owner/Operator Telephone:	212-555-1212
Owner/Operator Telephone Ext:	Not reported
Owner/Operator Fax:	Not reported
Owner/Operator Email:	Not reported

Owner/Operator Indicator:	Owner
Owner/Operator Name:	CARLOS GONZALEZ
Legal Status:	Private
Date Became Current:	Not reported
Date Ended Current:	Not reported
Owner/Operator Address:	NOT REQUIRED
Owner/Operator City,State,Zip:	NOT REQUIRED, WY 99999
Owner/Operator Telephone:	212-555-1212
Owner/Operator Telephone Ext:	Not reported
Owner/Operator Fax:	Not reported
Owner/Operator Email:	Not reported

SAN JUAN CLEANERS (Continued) **1000552451**

Owner/Operator Indicator:	Owner
Owner/Operator Name:	CARLOS GONZALEZ
Legal Status:	Private
Date Became Current:	Not reported
Date Ended Current:	Not reported
Owner/Operator Address:	NOT REQUIRED
Owner/Operator City,State,Zip:	NOT REQUIRED, WY 99999
Owner/Operator Telephone:	212-555-1212
Owner/Operator Telephone Ext:	Not reported
Owner/Operator Fax:	Not reported
Owner/Operator Email:	Not reported

Historic Generators:

Receive Date:	20060101
Handler Name: SAN JUAN CLEANERS	
Federal Waste Generator Description:	Conditionally Exempt Small Quantity Generator
State District Owner:	NY
Large Quantity Handler of Universal Waste:	No
Recognized Trader Importer:	No
Recognized Trader Exporter:	No
Spent Lead Acid Battery Importer:	No
Spent Lead Acid Battery Exporter:	No
Current Record:	No
Non Storage Recycler Activity:	Not reported
Electronic Manifest Broker:	Not reported

Receive Date:	20070101
Handler Name: SAN JUAN CLEANERS	
Federal Waste Generator Description:	Conditionally Exempt Small Quantity Generator
State District Owner:	NY
Large Quantity Handler of Universal Waste:	No
Recognized Trader Importer:	No
Recognized Trader Exporter:	No
Spent Lead Acid Battery Importer:	No
Spent Lead Acid Battery Exporter:	No
Current Record:	Yes
Non Storage Recycler Activity:	Not reported
Electronic Manifest Broker:	Not reported

Receive Date:	19910416
Handler Name: SAN JUAN CLEANERS	
Federal Waste Generator Description:	Small Quantity Generator
State District Owner:	NY
Large Quantity Handler of Universal Waste:	No
Recognized Trader Importer:	No
Recognized Trader Exporter:	No
Spent Lead Acid Battery Importer:	No
Spent Lead Acid Battery Exporter:	No
Current Record:	No
Non Storage Recycler Activity:	Not reported
Electronic Manifest Broker:	Not reported

List of NAICS Codes and Descriptions:

NAICS Codes:	No NAICS Codes Found

SAN JUAN CLEANERS (Continued) **1000552451**

Facility Has Received Notices of Violations:
Violations: No Violations Found

Evaluation Action Summary:
Evaluations: No Evaluations Found

DRYCLEANERS:

Name:	FANCY 93 CLEANERS
Address:	2264 1ST AVE
City,State,Zip:	NEW YORK, NY 10035 5004
Facility ID:	2-6203-00058
Phone Number:	2125341786
Region:	Not reported
Registration Effective Date:	2004-12-23 11:45:14
Inspection Date:	2005-06-30 13:40:00
Install Date:	Not reported
Expiration Date:	06/01/2007
Removal Date:	Not reported
Drop Shop:	Not reported
Shutdown:	Not reported
Alternate Solvent:	Perchloroethylene; CAS 127-18-4
Current Business:	Not reported

Name:	FANCY 93 CLEANERS
Address:	2264 1ST AVE
City,State,Zip:	NEW YORK, NY 10035 5004
Facility ID:	2-6203-00058
Phone Number:	2125341786
Region:	Not reported
Registration Effective Date:	2004-12-23 11:45:14
Inspection Date:	2006-06-29 11:00:00
Install Date:	Not reported
Expiration Date:	06/01/2007
Removal Date:	Not reported
Drop Shop:	Not reported
Shutdown:	Not reported
Alternate Solvent:	Perchloroethylene; CAS 127-18-4
Current Business:	Not reported

Name:	FANCY 93 CLEANERS
Address:	2264 1ST AVE
City,State,Zip:	NEW YORK, NY 10035 5004
Facility ID:	2-6203-00058
Phone Number:	2125341786
Region:	Not reported
Registration Effective Date:	2004-12-23 11:45:14
Inspection Date:	2007-05-17 11:00:00
Install Date:	Not reported
Expiration Date:	06/01/2007
Removal Date:	Not reported
Drop Shop:	Not reported
Shutdown:	Not reported
Alternate Solvent:	Perchloroethylene; CAS 127-18-4
Current Business:	Not reported

SAN JUAN CLEANERS (Continued) **1000552451**

Name:	FANCY 93 CLEANERS
Address:	2264 1ST AVE
City,State,Zip:	NEW YORK, NY 10035 5004
Facility ID:	2-6203-00058
Phone Number:	2125341786
Region:	Not reported
Registration Effective Date:	2004-12-23 11:45:14
Inspection Date:	2008-05-08 12:00:00
Install Date:	Not reported
Expiration Date:	06/01/2007
Removal Date:	Not reported
Drop Shop:	Not reported
Shutdown:	Not reported
Alternate Solvent:	Perchloroethylene; CAS 127-18-4
Current Business:	Not reported

Name:	FANCY 93 CLEANERS
Address:	2264 1ST AVE
City,State,Zip:	NEW YORK, NY 10035 5004
Facility ID:	2-6203-00058
Phone Number:	2125341786
Region:	Not reported
Registration Effective Date:	2004-12-23 11:45:14
Inspection Date:	2009-05-14 11:20:00
Install Date:	Not reported
Expiration Date:	06/01/2007
Removal Date:	Not reported
Drop Shop:	Not reported
Shutdown:	Not reported
Alternate Solvent:	Perchloroethylene; CAS 127-18-4
Current Business:	Not reported

Name:	FANCY 93 CLEANERS
Address:	2264 1ST AVE
City,State,Zip:	NEW YORK, NY 10035 5004
Facility ID:	2-6203-00058
Phone Number:	2125341786
Region:	Not reported
Registration Effective Date:	2004-12-23 11:45:14
Inspection Date:	2010-05-13 08:30:00
Install Date:	Not reported
Expiration Date:	06/01/2007
Removal Date:	Not reported
Drop Shop:	Not reported
Shutdown:	Not reported
Alternate Solvent:	Perchloroethylene; CAS 127-18-4
Current Business:	Not reported

Name:	FANCY 93 CLEANERS
Address:	2264 1ST AVE
City,State,Zip:	NEW YORK, NY 10035 5004
Facility ID:	2-6203-00058
Phone Number:	2125341786
Region:	Not reported
Registration Effective Date:	2004-12-23 11:45:14
Inspection Date:	2011-05-12 08:20:00
Install Date:	Not reported

SAN JUAN CLEANERS (Continued) **1000552451**

Expiration Date:	06/01/2007
Removal Date:	Not reported
Drop Shop:	Not reported
Shutdown:	Not reported
Alternate Solvent:	Perchloroethylene; CAS 127-18-4
Current Business:	Not reported

Name:	FANCY 93 CLEANERS
Address:	2264 1ST AVE
City,State,Zip:	NEW YORK, NY 10035 5004
Facility ID:	2-6203-00058
Phone Number:	2125341786
Region:	Not reported
Registration Effective Date:	2004-12-23 11:45:14
Inspection Date:	2012-05-17 11:00:00
Install Date:	Not reported
Expiration Date:	06/01/2007
Removal Date:	Not reported
Drop Shop:	Not reported
Shutdown:	Not reported
Alternate Solvent:	Perchloroethylene; CAS 127-18-4
Current Business:	Not reported

Name:	FANCY 93 CLEANERS
Address:	2264 1ST AVE
City,State,Zip:	NEW YORK, NY 10035 5004
Facility ID:	2-6203-00058
Phone Number:	2125341786
Region:	Not reported
Registration Effective Date:	2004-12-23 11:45:14
Inspection Date:	2013-05-23 08:20:00
Install Date:	Not reported
Expiration Date:	06/01/2007
Removal Date:	Not reported
Drop Shop:	Not reported
Shutdown:	Not reported
Alternate Solvent:	Perchloroethylene; CAS 127-18-4
Current Business:	Not reported

Name:	FANCY 93 CLEANERS
Address:	2264 1ST AVE
City,State,Zip:	NEW YORK, NY 10035 5004
Facility ID:	2-6203-00058
Phone Number:	2125341786
Region:	Not reported
Registration Effective Date:	2004-12-23 11:45:14
Inspection Date:	2014-05-15 08:00:00
Install Date:	Not reported
Expiration Date:	06/01/2007
Removal Date:	Not reported
Drop Shop:	Not reported
Shutdown:	Not reported
Alternate Solvent:	Perchloroethylene; CAS 127-18-4
Current Business:	Not reported

Name:	FANCY 93 CLEANERS
Address:	2264 1ST AVE

SAN JUAN CLEANERS (Continued) **1000552451**

City,State,Zip: NEW YORK, NY 10035 5004
Facility ID: 2-6203-00058
Phone Number: 2125341786
Region: Not reported
Registration Effective Date: 2004-12-23 11:45:14
Inspection Date: 2015-05-07 08:25:00
Install Date: Not reported
Expiration Date: 06/01/2007
Removal Date: Not reported
Drop Shop: Not reported
Shutdown: Not reported
Alternate Solvent: Perchloroethylene; CAS 127-18-4
Current Business: Not reported

Name: FANCY 93 CLEANERS
Address: 2264 1ST AVE
City,State,Zip: NEW YORK, NY 10035 5004
Facility ID: 2-6203-00058
Phone Number: 2125341786
Region: Not reported
Registration Effective Date: 2004-12-23 11:45:14
Inspection Date: 2016-05-26 08:15:00
Install Date: Not reported
Expiration Date: 06/01/2007
Removal Date: Not reported
Drop Shop: Not reported
Shutdown: Not reported
Alternate Solvent: Perchloroethylene; CAS 127-18-4
Current Business: Not reported

Name: FANCY 93 CLEANERS
Address: 2264 1ST AVE
City,State,Zip: NEW YORK, NY 10035 5004
Facility ID: 2-6203-00058
Phone Number: 2125341786
Region: Not reported
Registration Effective Date: 2004-12-23 11:45:14
Inspection Date: 2017-05-11 07:40:00
Install Date: Not reported
Expiration Date: 06/01/2007
Removal Date: Not reported
Drop Shop: Not reported
Shutdown: Not reported
Alternate Solvent: Perchloroethylene; CAS 127-18-4
Current Business: Not reported

Name: FANCY 93 CLEANERS
Address: 2264 1ST AVE
City,State,Zip: NEW YORK, NY 10035 5004
Facility ID: 2-6203-00058
Phone Number: 2125341786
Region: Not reported
Registration Effective Date: 2004-12-23 11:45:14
Inspection Date: 2018-05-10 11:20:00
Install Date: Not reported
Expiration Date: 06/01/2007
Removal Date: Not reported

SAN JUAN CLEANERS (Continued) **1000552451**

Drop Shop: Not reported
Shutdown: Not reported
Alternate Solvent: Perchloroethylene; CAS 127-18-4
Current Business: Not reported

Name: FANCY 93 CLEANERS
Address: 2264 1ST AVE
City,State,Zip: NEW YORK, NY 10035 5004
Facility ID: 2-6203-00058
Phone Number: 2125341786
Region: Not reported
Registration Effective Date: 2004-12-23 11:45:14
Inspection Date: 2019-05-02 08:00:00
Install Date: Not reported
Expiration Date: 06/01/2007
Removal Date: Not reported
Drop Shop: Not reported
Shutdown: Not reported
Alternate Solvent: Perchloroethylene; CAS 127-18-4
Current Business: Not reported

Name: FANCY 93 CLEANERS
Address: 2264 1ST AVE
City,State,Zip: NEW YORK, NY 10035 5004
Facility ID: 2-6203-00058
Phone Number: 2125341786
Region: Not reported
Registration Effective Date: 2007-06-07 15:20:28
Inspection Date: 2005-06-30 13:40:00
Install Date: Not reported
Expiration Date: 05/30/2012
Removal Date: Not reported
Drop Shop: Not reported
Shutdown: Not reported
Alternate Solvent: Perchloroethylene; CAS 127-18-4
Current Business: Not reported

Name: FANCY 93 CLEANERS
Address: 2264 1ST AVE
City,State,Zip: NEW YORK, NY 10035 5004
Facility ID: 2-6203-00058
Phone Number: 2125341786
Region: Not reported
Registration Effective Date: 2007-06-07 15:20:28
Inspection Date: 2006-06-29 11:00:00
Install Date: Not reported
Expiration Date: 05/30/2012
Removal Date: Not reported
Drop Shop: Not reported
Shutdown: Not reported
Alternate Solvent: Perchloroethylene; CAS 127-18-4
Current Business: Not reported

Name: FANCY 93 CLEANERS
Address: 2264 1ST AVE
City,State,Zip: NEW YORK, NY 10035 5004
Facility ID: 2-6203-00058

SAN JUAN CLEANERS (Continued) **1000552451**

Phone Number:	2125341786
Region:	Not reported
Registration Effective Date:	2007-06-07 15:20:28
Inspection Date:	2007-05-17 11:00:00
Install Date:	Not reported
Expiration Date:	05/30/2012
Removal Date:	Not reported
Drop Shop:	Not reported
Shutdown:	Not reported
Alternate Solvent:	Perchloroethylene; CAS 127-18-4
Current Business:	Not reported

Name:	FANCY 93 CLEANERS
Address:	2264 1ST AVE
City,State,Zip:	NEW YORK, NY 10035 5004
Facility ID:	2-6203-00058
Phone Number:	2125341786
Region:	Not reported
Registration Effective Date:	2007-06-07 15:20:28
Inspection Date:	2008-05-08 12:00:00
Install Date:	Not reported
Expiration Date:	05/30/2012
Removal Date:	Not reported
Drop Shop:	Not reported
Shutdown:	Not reported
Alternate Solvent:	Perchloroethylene; CAS 127-18-4
Current Business:	Not reported

Name:	FANCY 93 CLEANERS
Address:	2264 1ST AVE
City,State,Zip:	NEW YORK, NY 10035 5004
Facility ID:	2-6203-00058
Phone Number:	2125341786
Region:	Not reported
Registration Effective Date:	2007-06-07 15:20:28
Inspection Date:	2009-05-14 11:20:00
Install Date:	Not reported
Expiration Date:	05/30/2012
Removal Date:	Not reported
Drop Shop:	Not reported
Shutdown:	Not reported
Alternate Solvent:	Perchloroethylene; CAS 127-18-4
Current Business:	Not reported

Name:	FANCY 93 CLEANERS
Address:	2264 1ST AVE
City,State,Zip:	NEW YORK, NY 10035 5004
Facility ID:	2-6203-00058
Phone Number:	2125341786
Region:	Not reported
Registration Effective Date:	2007-06-07 15:20:28
Inspection Date:	2010-05-13 08:30:00
Install Date:	Not reported
Expiration Date:	05/30/2012
Removal Date:	Not reported
Drop Shop:	Not reported
Shutdown:	Not reported

SAN JUAN CLEANERS (Continued) **1000552451**

Alternate Solvent: Perchloroethylene; CAS 127-18-4
Current Business: Not reported

Name: FANCY 93 CLEANERS
Address: 2264 1ST AVE
City,State,Zip: NEW YORK, NY 10035 5004
Facility ID: 2-6203-00058
Phone Number: 2125341786
Region: Not reported
Registration Effective Date: 2007-06-07 15:20:28
Inspection Date: 2011-05-12 08:20:00
Install Date: Not reported
Expiration Date: 05/30/2012
Removal Date: Not reported
Drop Shop: Not reported
Shutdown: Not reported
Alternate Solvent: Perchloroethylene; CAS 127-18-4
Current Business: Not reported

Name: FANCY 93 CLEANERS
Address: 2264 1ST AVE
City,State,Zip: NEW YORK, NY 10035 5004
Facility ID: 2-6203-00058
Phone Number: 2125341786
Region: Not reported
Registration Effective Date: 2007-06-07 15:20:28
Inspection Date: 2012-05-17 11:00:00
Install Date: Not reported
Expiration Date: 05/30/2012
Removal Date: Not reported
Drop Shop: Not reported
Shutdown: Not reported
Alternate Solvent: Perchloroethylene; CAS 127-18-4
Current Business: Not reported

Name: FANCY 93 CLEANERS
Address: 2264 1ST AVE
City,State,Zip: NEW YORK, NY 10035 5004
Facility ID: 2-6203-00058
Phone Number: 2125341786
Region: Not reported
Registration Effective Date: 2007-06-07 15:20:28
Inspection Date: 2013-05-23 08:20:00
Install Date: Not reported
Expiration Date: 05/30/2012
Removal Date: Not reported
Drop Shop: Not reported
Shutdown: Not reported
Alternate Solvent: Perchloroethylene; CAS 127-18-4
Current Business: Not reported

Name: FANCY 93 CLEANERS
Address: 2264 1ST AVE
City,State,Zip: NEW YORK, NY 10035 5004
Facility ID: 2-6203-00058
Phone Number: 2125341786
Region: Not reported

SAN JUAN CLEANERS (Continued) **1000552451**

Registration Effective Date:	2007-06-07 15:20:28
Inspection Date:	2014-05-15 08:00:00
Install Date:	Not reported
Expiration Date:	05/30/2012
Removal Date:	Not reported
Drop Shop:	Not reported
Shutdown:	Not reported
Alternate Solvent:	Perchloroethylene; CAS 127-18-4
Current Business:	Not reported

Name:	FANCY 93 CLEANERS
Address:	2264 1ST AVE
City,State,Zip:	NEW YORK, NY 10035 5004
Facility ID:	2-6203-00058
Phone Number:	2125341786
Region:	Not reported
Registration Effective Date:	2007-06-07 15:20:28
Inspection Date:	2015-05-07 08:25:00
Install Date:	Not reported
Expiration Date:	05/30/2012
Removal Date:	Not reported
Drop Shop:	Not reported
Shutdown:	Not reported
Alternate Solvent:	Perchloroethylene; CAS 127-18-4
Current Business:	Not reported

Name:	FANCY 93 CLEANERS
Address:	2264 1ST AVE
City,State,Zip:	NEW YORK, NY 10035 5004
Facility ID:	2-6203-00058
Phone Number:	2125341786
Region:	Not reported
Registration Effective Date:	2007-06-07 15:20:28
Inspection Date:	2016-05-26 08:15:00
Install Date:	Not reported
Expiration Date:	05/30/2012
Removal Date:	Not reported
Drop Shop:	Not reported
Shutdown:	Not reported
Alternate Solvent:	Perchloroethylene; CAS 127-18-4
Current Business:	Not reported

Name:	FANCY 93 CLEANERS
Address:	2264 1ST AVE
City,State,Zip:	NEW YORK, NY 10035 5004
Facility ID:	2-6203-00058
Phone Number:	2125341786
Region:	Not reported
Registration Effective Date:	2007-06-07 15:20:28
Inspection Date:	2017-05-11 07:40:00
Install Date:	Not reported
Expiration Date:	05/30/2012
Removal Date:	Not reported
Drop Shop:	Not reported
Shutdown:	Not reported
Alternate Solvent:	Perchloroethylene; CAS 127-18-4
Current Business:	Not reported

SAN JUAN CLEANERS (Continued) **1000552451**

Name:	FANCY 93 CLEANERS
Address:	2264 1ST AVE
City,State,Zip:	NEW YORK, NY 10035 5004
Facility ID:	2-6203-00058
Phone Number:	2125341786
Region:	Not reported
Registration Effective Date:	2007-06-07 15:20:28
Inspection Date:	2018-05-10 11:20:00
Install Date:	Not reported
Expiration Date:	05/30/2012
Removal Date:	Not reported
Drop Shop:	Not reported
Shutdown:	Not reported
Alternate Solvent:	Perchloroethylene; CAS 127-18-4
Current Business:	Not reported

Name:	FANCY 93 CLEANERS
Address:	2264 1ST AVE
City,State,Zip:	NEW YORK, NY 10035 5004
Facility ID:	2-6203-00058
Phone Number:	2125341786
Region:	Not reported
Registration Effective Date:	2007-06-07 15:20:28
Inspection Date:	2019-05-02 08:00:00
Install Date:	Not reported
Expiration Date:	05/30/2012
Removal Date:	Not reported
Drop Shop:	Not reported
Shutdown:	Not reported
Alternate Solvent:	Perchloroethylene; CAS 127-18-4
Current Business:	Not reported

Name:	FANCY 93 CLEANERS
Address:	2264 1ST AVE
City,State,Zip:	NEW YORK, NY 10035 5004
Facility ID:	2-6203-00058
Phone Number:	2125341786
Region:	Not reported
Registration Effective Date:	2012-05-30 17:37:59
Inspection Date:	2005-06-30 13:40:00
Install Date:	Not reported
Expiration Date:	02/16/2021
Removal Date:	Not reported
Drop Shop:	Not reported
Shutdown:	Not reported
Alternate Solvent:	Perchloroethylene; CAS 127-18-4
Current Business:	Not reported

Name:	FANCY 93 CLEANERS
Address:	2264 1ST AVE
City,State,Zip:	NEW YORK, NY 10035 5004
Facility ID:	2-6203-00058
Phone Number:	2125341786
Region:	Not reported
Registration Effective Date:	2012-05-30 17:37:59
Inspection Date:	2006-06-29 11:00:00
Install Date:	Not reported

SAN JUAN CLEANERS (Continued) **1000552451**

Expiration Date: 02/16/2021
Removal Date: Not reported
Drop Shop: Not reported
Shutdown: Not reported
Alternate Solvent: Perchloroethylene; CAS 127-18-4
Current Business: Not reported

Name: FANCY 93 CLEANERS
Address: 2264 1ST AVE
City,State,Zip: NEW YORK, NY 10035 5004
Facility ID: 2-6203-00058
Phone Number: 2125341786
Region: Not reported
Registration Effective Date: 2012-05-30 17:37:59
Inspection Date: 2007-05-17 11:00:00
Install Date: Not reported
Expiration Date: 02/16/2021
Removal Date: Not reported
Drop Shop: Not reported
Shutdown: Not reported
Alternate Solvent: Perchloroethylene; CAS 127-18-4
Current Business: Not reported

Name: FANCY 93 CLEANERS
Address: 2264 1ST AVE
City,State,Zip: NEW YORK, NY 10035 5004
Facility ID: 2-6203-00058
Phone Number: 2125341786
Region: Not reported
Registration Effective Date: 2012-05-30 17:37:59
Inspection Date: 2008-05-08 12:00:00
Install Date: Not reported
Expiration Date: 02/16/2021
Removal Date: Not reported
Drop Shop: Not reported
Shutdown: Not reported
Alternate Solvent: Perchloroethylene; CAS 127-18-4
Current Business: Not reported

Name: FANCY 93 CLEANERS
Address: 2264 1ST AVE
City,State,Zip: NEW YORK, NY 10035 5004
Facility ID: 2-6203-00058
Phone Number: 2125341786
Region: Not reported
Registration Effective Date: 2012-05-30 17:37:59
Inspection Date: 2009-05-14 11:20:00
Install Date: Not reported
Expiration Date: 02/16/2021
Removal Date: Not reported
Drop Shop: Not reported
Shutdown: Not reported
Alternate Solvent: Perchloroethylene; CAS 127-18-4
Current Business: Not reported

Name: FANCY 93 CLEANERS
Address: 2264 1ST AVE

SAN JUAN CLEANERS (Continued) **1000552451**

City,State,Zip: NEW YORK, NY 10035 5004
Facility ID: 2-6203-00058
Phone Number: 2125341786
Region: Not reported
Registration Effective Date: 2012-05-30 17:37:59
Inspection Date: 2010-05-13 08:30:00
Install Date: Not reported
Expiration Date: 02/16/2021
Removal Date: Not reported
Drop Shop: Not reported
Shutdown: Not reported
Alternate Solvent: Perchloroethylene; CAS 127-18-4
Current Business: Not reported

Name: FANCY 93 CLEANERS
Address: 2264 1ST AVE
City,State,Zip: NEW YORK, NY 10035 5004
Facility ID: 2-6203-00058
Phone Number: 2125341786
Region: Not reported
Registration Effective Date: 2012-05-30 17:37:59
Inspection Date: 2011-05-12 08:20:00
Install Date: Not reported
Expiration Date: 02/16/2021
Removal Date: Not reported
Drop Shop: Not reported
Shutdown: Not reported
Alternate Solvent: Perchloroethylene; CAS 127-18-4
Current Business: Not reported

Name: FANCY 93 CLEANERS
Address: 2264 1ST AVE
City,State,Zip: NEW YORK, NY 10035 5004
Facility ID: 2-6203-00058
Phone Number: 2125341786
Region: Not reported
Registration Effective Date: 2012-05-30 17:37:59
Inspection Date: 2012-05-17 11:00:00
Install Date: Not reported
Expiration Date: 02/16/2021
Removal Date: Not reported
Drop Shop: Not reported
Shutdown: Not reported
Alternate Solvent: Perchloroethylene; CAS 127-18-4
Current Business: Not reported

Name: FANCY 93 CLEANERS
Address: 2264 1ST AVE
City,State,Zip: NEW YORK, NY 10035 5004
Facility ID: 2-6203-00058
Phone Number: 2125341786
Region: Not reported
Registration Effective Date: 2012-05-30 17:37:59
Inspection Date: 2013-05-23 08:20:00
Install Date: Not reported
Expiration Date: 02/16/2021
Removal Date: Not reported

SAN JUAN CLEANERS (Continued) **1000552451**

Drop Shop: Not reported
Shutdown: Not reported
Alternate Solvent: Perchloroethylene; CAS 127-18-4
Current Business: Not reported

Name: FANCY 93 CLEANERS
Address: 2264 1ST AVE
City,State,Zip: NEW YORK, NY 10035 5004
Facility ID: 2-6203-00058
Phone Number: 2125341786
Region: Not reported
Registration Effective Date: 2012-05-30 17:37:59
Inspection Date: 2014-05-15 08:00:00
Install Date: Not reported
Expiration Date: 02/16/2021
Removal Date: Not reported
Drop Shop: Not reported
Shutdown: Not reported
Alternate Solvent: Perchloroethylene; CAS 127-18-4
Current Business: Not reported

Name: FANCY 93 CLEANERS
Address: 2264 1ST AVE
City,State,Zip: NEW YORK, NY 10035 5004
Facility ID: 2-6203-00058
Phone Number: 2125341786
Region: Not reported
Registration Effective Date: 2012-05-30 17:37:59
Inspection Date: 2015-05-07 08:25:00
Install Date: Not reported
Expiration Date: 02/16/2021
Removal Date: Not reported
Drop Shop: Not reported
Shutdown: Not reported
Alternate Solvent: Perchloroethylene; CAS 127-18-4
Current Business: Not reported

Name: FANCY 93 CLEANERS
Address: 2264 1ST AVE
City,State,Zip: NEW YORK, NY 10035 5004
Facility ID: 2-6203-00058
Phone Number: 2125341786
Region: Not reported
Registration Effective Date: 2012-05-30 17:37:59
Inspection Date: 2016-05-26 08:15:00
Install Date: Not reported
Expiration Date: 02/16/2021
Removal Date: Not reported
Drop Shop: Not reported
Shutdown: Not reported
Alternate Solvent: Perchloroethylene; CAS 127-18-4
Current Business: Not reported

Name: FANCY 93 CLEANERS
Address: 2264 1ST AVE
City,State,Zip: NEW YORK, NY 10035 5004
Facility ID: 2-6203-00058

SAN JUAN CLEANERS (Continued) **1000552451**

Phone Number: 2125341786
Region: Not reported
Registration Effective Date: 2012-05-30 17:37:59
Inspection Date: 2017-05-11 07:40:00
Install Date: Not reported
Expiration Date: 02/16/2021
Removal Date: Not reported
Drop Shop: Not reported
Shutdown: Not reported
Alternate Solvent: Perchloroethylene; CAS 127-18-4
Current Business: Not reported

Name: FANCY 93 CLEANERS
Address: 2264 1ST AVE
City,State,Zip: NEW YORK, NY 10035 5004
Facility ID: 2-6203-00058
Phone Number: 2125341786
Region: Not reported
Registration Effective Date: 2012-05-30 17:37:59
Inspection Date: 2018-05-10 11:20:00
Install Date: Not reported
Expiration Date: 02/16/2021
Removal Date: Not reported
Drop Shop: Not reported
Shutdown: Not reported
Alternate Solvent: Perchloroethylene; CAS 127-18-4
Current Business: Not reported

Name: FANCY 93 CLEANERS
Address: 2264 1ST AVE
City,State,Zip: NEW YORK, NY 10035 5004
Facility ID: 2-6203-00058
Phone Number: 2125341786
Region: Not reported
Registration Effective Date: 2012-05-30 17:37:59
Inspection Date: 2019-05-02 08:00:00
Install Date: Not reported
Expiration Date: 02/16/2021
Removal Date: Not reported
Drop Shop: Not reported
Shutdown: Not reported
Alternate Solvent: Perchloroethylene; CAS 127-18-4
Current Business: Not reported

NY MANIFEST:
Name: SAN JUAN CLEANERS
Address: 2264 1ST AVE
City,State,Zip: NEW YORK, NY 10035
Country: USA
EPA ID: NYD986948503
Facility Status: Not reported
Location Address 1: 2264 1ST AVENUE
Code: BP
Location Address 2: Not reported
Total Tanks: Not reported
Location City: NEW YORK
Location State: NY

SAN JUAN CLEANERS (Continued) **1000552451**

Location Zip:	10035
Location Zip 4:	Not reported

NY MANIFEST:

EPAID:	NYD986948503
Mailing Name:	SAN JUAN CLEANERS
Mailing Contact:	SAN JUAN CLEANERS
Mailing Address 1:	2264 1ST AVENUE
Mailing Address 2:	Not reported
Mailing City:	NEW YORK
Mailing State:	NY
Mailing Zip:	10035
Mailing Zip 4:	Not reported
Mailing Country:	USA
Mailing Phone:	2125341786

NY MANIFEST:

Document ID:	Not reported
Manifest Status:	Not reported
seq:	Not reported
Year:	2018
Trans1 State ID:	NJD000564906
Trans2 State ID:	MIK814262374
Generator Ship Date:	12/30/2010
Trans1 Recv Date:	12/30/2010
Trans2 Recv Date:	01/07/2011
TSD Site Recv Date:	01/08/2011
Part A Recv Date:	Not reported
Part B Recv Date:	Not reported
Generator EPA ID:	NYD986948503
Trans1 EPA ID:	Not reported
Trans2 EPA ID:	Not reported
TSDF ID 1:	CDX107000000
TSDF ID 2:	Not reported
Manifest Tracking Number:	000014029TAG
Import Indicator:	N
Export Indicator:	Y
Discr Quantity Indicator:	N
Discr Type Indicator:	N
Discr Residue Indicator:	N
Discr Partial Reject Indicator:	N
Discr Full Reject Indicator:	N
Manifest Ref Number:	Not reported
Alt Facility RCRA ID:	Not reported
Alt Facility Sign Date:	Not reported
MGMT Method Type Code:	H020
Waste Code:	Not reported
Waste Code:	Not reported
Waste Code:	Not reported
Waste Code:	Not reported
Waste Code:	Not reported
Waste Code:	Not reported
Quantity:	130
Units:	P - Pounds
Number of Containers:	1
Container Type:	DM - Metal drums, barrels
Handling Method:	R Material recovery of more than 75 percent of the total material.

SAN JUAN CLEANERS (Continued) **1000552451**

Specific Gravity:	1
Waste Code:	F002
Waste Code 1_2:	D039
Waste Code 1_3:	Not reported
Waste Code 1_4:	Not reported
Waste Code 1_5:	Not reported
Waste Code 1_6:	Not reported

Y277 **CON EDISON** **RCRA NonGen / NLR** **1019902361**
NNW **2391 2ND AVE** **NYP004772844**
1/8-1/4 **NEW YORK, NY 10035**
0.185 mi.
976 ft. **Site 6 of 21 in cluster Y**

Relative: **Higher**

Actual: **13 ft.**

RCRA NonGen / NLR:

Date Form Received by Agency:		20150422
Handler Name:	CON EDISON	
Handler Address:		2391 2ND AVE
Handler City,State,Zip:		NEW YORK, NY 10035
EPA ID:		NYP004772844
Contact Name:		THOMAS TEELING
Contact Address:		Not reported
Contact City,State,Zip:		Not reported
Contact Telephone:		212-460-3770
Contact Fax:		Not reported
Contact Email:		Not reported
Contact Title:		Not reported
EPA Region:		02
Land Type:		Private
Federal Waste Generator Description:		Not a generator, verified
Non-Notifier:		Not reported
Biennial Report Cycle:		Not reported
Accessibility:		Not reported
Active Site Indicator:		Not reported
State District Owner:		NY
State District:		NYSDEC R2
Mailing Address:		IRVING PL 15TH FL NE
Mailing City,State,Zip:		NEW YORK, NY 10003
Owner Name:		Not reported
Owner Type:		Not reported
Operator Name:		Not reported
Operator Type:		Not reported
Short-Term Generator Activity:		No
Importer Activity:		No
Mixed Waste Generator:		No
Transporter Activity:		No
Transfer Facility Activity:		No
Recycler Activity with Storage:		No
Small Quantity On-Site Burner Exemption:		No
Smelting Melting and Refining Furnace Exemption:		No
Underground Injection Control:		No
Off-Site Waste Receipt:		No
Universal Waste Indicator:		No
Universal Waste Destination Facility:		No
Federal Universal Waste:		No
Active Site Fed-Reg Treatment Storage and Disposal Facility:		Not reported
Active Site Converter Treatment storage and Disposal Facility:		Not reported

CON EDISON (Continued) **1019902361**

Active Site State-Reg Treatment Storage and Disposal Facility:	Not reported
Active Site State-Reg Handler:	---
Federal Facility Indicator:	Not reported
Hazardous Secondary Material Indicator:	NN
Sub-Part K Indicator:	Not reported
Commercial TSD Indicator:	No
Treatment Storage and Disposal Type:	Not reported
2018 GPRA Permit Baseline:	Not on the Baseline
2018 GPRA Renewals Baseline:	Not on the Baseline
Permit Renewals Workload Universe:	Not reported
Permit Workload Universe:	Not reported
Permit Progress Universe:	Not reported
Post-Closure Workload Universe:	Not reported
Closure Workload Universe:	Not reported
202 GPRA Corrective Action Baseline:	No
Corrective Action Workload Universe:	No
Subject to Corrective Action Universe:	No
Non-TSDFs Where RCRA CA has Been Imposed Universe:	No
TSDFs Potentially Subject to CA Under 3004 (u)/(v) Universe:	No
TSDFs Only Subject to CA under Discretionary Auth Universe:	No
Corrective Action Priority Ranking:	No NCAPS ranking
Environmental Control Indicator:	No
Institutional Control Indicator:	No
Human Exposure Controls Indicator:	N/A
Groundwater Controls Indicator:	N/A
Operating TSDF Universe:	Not reported
Full Enforcement Universe:	Not reported
Significant Non-Complier Universe:	No
Unaddressed Significant Non-Complier Universe:	No
Addressed Significant Non-Complier Universe:	No
Significant Non-Complier With a Compliance Schedule Universe:	No
Financial Assurance Required:	Not reported
Handler Date of Last Change:	20160909
Recognized Trader-Importer:	No
Recognized Trader-Exporter:	No
Importer of Spent Lead Acid Batteries:	No
Exporter of Spent Lead Acid Batteries:	No
Recycler Activity Without Storage:	Not reported
Manifest Broker:	Not reported
Sub-Part P Indicator:	No

Historic Generators:

Receive Date:	20150422
Handler Name: CON EDISON	
Federal Waste Generator Description:	Small Quantity Generator
State District Owner:	NY
Large Quantity Handler of Universal Waste:	No
Recognized Trader Importer:	No
Recognized Trader Exporter:	No
Spent Lead Acid Battery Importer:	No
Spent Lead Acid Battery Exporter:	No
Current Record:	No
Non Storage Recycler Activity:	Not reported
Electronic Manifest Broker:	Not reported

Receive Date:	20150422

CON EDISON (Continued) **1019902361**

Handler Name: CON EDISON
Federal Waste Generator Description: Not a generator, verified
State District Owner: NY
Large Quantity Handler of Universal Waste: No
Recognized Trader Importer: No
Recognized Trader Exporter: No
Spent Lead Acid Battery Importer: No
Spent Lead Acid Battery Exporter: No
Current Record: Yes
Non Storage Recycler Activity: Not reported
Electronic Manifest Broker: Not reported

List of NAICS Codes and Descriptions:
NAICS Codes: No NAICS Codes Found

Facility Has Received Notices of Violations:
Violations: No Violations Found

Evaluation Action Summary:
Evaluations: No Evaluations Found

Y278 **CON EDISON** **RCRA NonGen / NLR** **1019902428**
NNW **2391 2ND AVE** **NYP004773644**
1/8-1/4 **NEW YORK, NY 10035**
0.185 mi.
976 ft. **Site 7 of 21 in cluster Y**

Relative: **Higher**
Actual: **13 ft.**

RCRA NonGen / NLR:
Date Form Received by Agency: 20161230
Handler Name: CON EDISON
Handler Address: 2391 2ND AVE
Handler City,State,Zip: NEW YORK, NY 10035
EPA ID: NYP004773644
Contact Name: THOMAS TEELING
Contact Address: Not reported
Contact City,State,Zip: Not reported
Contact Telephone: 212-460-3770
Contact Fax: Not reported
Contact Email: Not reported
Contact Title: Not reported
EPA Region: 02
Land Type: Private
Federal Waste Generator Description: Not a generator, verified
Non-Notifier: Not reported
Biennial Report Cycle: Not reported
Accessibility: Not reported
Active Site Indicator: Not reported
State District Owner: NY
State District: NYSDEC R2
Mailing Address: IRVING PL 15TH FL NE
Mailing City,State,Zip: NEW YORK, NY 10003
Owner Name: Not reported
Owner Type: Not reported
Operator Name: Not reported
Operator Type: Not reported

CON EDISON (Continued) **1019902428**

Short-Term Generator Activity:	No
Importer Activity:	No
Mixed Waste Generator:	No
Transporter Activity:	No
Transfer Facility Activity:	No
Recycler Activity with Storage:	No
Small Quantity On-Site Burner Exemption:	No
Smelting Melting and Refining Furnace Exemption:	No
Underground Injection Control:	No
Off-Site Waste Receipt:	No
Universal Waste Indicator:	No
Universal Waste Destination Facility:	No
Federal Universal Waste:	No
Active Site Fed-Reg Treatment Storage and Disposal Facility:	Not reported
Active Site Converter Treatment storage and Disposal Facility:	Not reported
Active Site State-Reg Treatment Storage and Disposal Facility:	Not reported
Active Site State-Reg Handler:	---
Federal Facility Indicator:	Not reported
Hazardous Secondary Material Indicator:	NN
Sub-Part K Indicator:	Not reported
Commercial TSD Indicator:	No
Treatment Storage and Disposal Type:	Not reported
2018 GPRA Permit Baseline:	Not on the Baseline
2018 GPRA Renewals Baseline:	Not on the Baseline
Permit Renewals Workload Universe:	Not reported
Permit Workload Universe:	Not reported
Permit Progress Universe:	Not reported
Post-Closure Workload Universe:	Not reported
Closure Workload Universe:	Not reported
202 GPRA Corrective Action Baseline:	No
Corrective Action Workload Universe:	No
Subject to Corrective Action Universe:	No
Non-TSDFs Where RCRA CA has Been Imposed Universe:	No
TSDFs Potentially Subject to CA Under 3004 (u)/(v) Universe:	No
TSDFs Only Subject to CA under Discretionary Auth Universe:	No
Corrective Action Priority Ranking:	No NCAPS ranking
Environmental Control Indicator:	No
Institutional Control Indicator:	No
Human Exposure Controls Indicator:	N/A
Groundwater Controls Indicator:	N/A
Operating TSDF Universe:	Not reported
Full Enforcement Universe:	Not reported
Significant Non-Complier Universe:	No
Unaddressed Significant Non-Complier Universe:	No
Addressed Significant Non-Complier Universe:	No
Significant Non-Complier With a Compliance Schedule Universe:	No
Financial Assurance Required:	Not reported
Handler Date of Last Change:	20160909
Recognized Trader-Importer:	No
Recognized Trader-Exporter:	No
Importer of Spent Lead Acid Batteries:	No
Exporter of Spent Lead Acid Batteries:	No
Recycler Activity Without Storage:	Not reported
Manifest Broker:	Not reported
Sub-Part P Indicator:	No

CON EDISON (Continued) **1019902428**

Historic Generators:
- Receive Date: 20161230
- Handler Name: CON EDISON
- Federal Waste Generator Description: Small Quantity Generator
- State District Owner: NY
- Large Quantity Handler of Universal Waste: No
- Recognized Trader Importer: No
- Recognized Trader Exporter: No
- Spent Lead Acid Battery Importer: No
- Spent Lead Acid Battery Exporter: No
- Current Record: No
- Non Storage Recycler Activity: Not reported
- Electronic Manifest Broker: Not reported

- Receive Date: 20161230
- Handler Name: CON EDISON
- Federal Waste Generator Description: Not a generator, verified
- State District Owner: NY
- Large Quantity Handler of Universal Waste: No
- Recognized Trader Importer: No
- Recognized Trader Exporter: No
- Spent Lead Acid Battery Importer: No
- Spent Lead Acid Battery Exporter: No
- Current Record: Yes
- Non Storage Recycler Activity: Not reported
- Electronic Manifest Broker: Not reported

List of NAICS Codes and Descriptions:
- NAICS Codes: No NAICS Codes Found

Facility Has Received Notices of Violations:
- Violations: No Violations Found

Evaluation Action Summary:
- Evaluations: No Evaluations Found

Y279 **CON EDISON** **NJ MANIFEST** **S120670910**
NNW **2391 2ND AVE** **N/A**
1/8-1/4 **NEW YORK, NY 10035**
0.185 mi.
976 ft. **Site 8 of 21 in cluster Y**

Relative: **Higher**

Actual: **13 ft.**

NJ MANIFEST:
- EPA Id: NYP004772844
- Mail Address: IRVING PL 15TH FL NE
- Mail City/State/Zip: NEW YORK, NY 10003
- Facility Phone: Not reported
- Emergency Phone: Not reported
- Contact: THOMAS TEELING
- Comments: Not reported
- SIC Code: Not reported
- County: NY061
- Municipal: Not reported
- Previous EPA Id: Not reported
- Gen Flag: Not reported

CON EDISON (Continued) **S120670910**

Trans Flag:	Not reported
TSDF Flag:	Not reported
Name Change:	Not reported
Date Change:	Not reported

Manifest:

Manifest Number:	002611785GBF
EPA ID:	NYP004772844
Date Shipped:	4/22/2015
TSDF EPA ID:	NJD991291105
Transporter EPA ID:	NJD003812047
Transporter 2 EPA ID:	Not reported
Transporter 3 EPA ID:	Not reported
Transporter 4 EPA ID:	Not reported
Transporter 5 EPA ID:	Not reported
Transporter 6 EPA ID:	Not reported
Transporter 7 EPA ID:	Not reported
Transporter 8 EPA ID:	Not reported
Transporter 9 EPA ID:	Not reported
Transporter 10 EPA ID:	Not reported
Date Trans1 Transported Waste:	Not reported
Date Trans2 Transported Waste:	Not reported
Date Trans3 Transported Waste:	Not reported
Date Trans4 Transported Waste:	Not reported
Date Trans5 Transported Waste:	Not reported
Date Trans6 Transported Waste:	Not reported
Date Trans7 Transported Waste:	Not reported
Date Trans8 Transported Waste:	Not reported
Date Trans9 Transported Waste:	Not reported
Date Trans10 Transported Waste:	Not reported
Date TSDF Received Waste:	Not reported
TSDF EPA Facility Name:	Not reported
QTY Units:	Not reported
Transporter SEQ ID:	Not reported
Transporter-1 Date:	Not reported
Waste SEQ ID:	Not reported
Waste Type Code 2:	Not reported
Waste Type Code 3:	Not reported
Waste Type Code 4:	Not reported
Waste Type Code 5:	Not reported
Waste Type Code 6:	Not reported
Date Accepted:	Not reported
Manifest Discrepancy Type:	Not reported
Data Entry Number:	Not reported
Was Load Rejected:	NEW YORK, NY 10003
Reason Load Was Rejected:	Not reported

Y280 **CON EDISON** **NY MANIFEST** **S118089677**
NNW **2391 2ND AVE** **N/A**
1/8-1/4 **NEW YORK, NY 10035**
0.185 mi.
976 ft. **Site 9 of 21 in cluster Y**

Relative:
Higher

Actual:
13 ft.

NY MANIFEST:

Name:	CON EDISON
Address:	2391 2ND AVE
City,State,Zip:	NEW YORK, NY 10035
Country:	USA
EPA ID:	NYP004772844
Facility Status:	Not reported
Location Address 1:	2391 2ND AVE
Code:	BP
Location Address 2:	SB 55084
Total Tanks:	Not reported
Location City:	NEW YORK
Location State:	NY
Location Zip:	10035
Location Zip 4:	Not reported

NY MANIFEST:

EPAID:	NYP004772844
Mailing Name:	CON EDISON
Mailing Contact:	DENNIS HUACON
Mailing Address 1:	4 IRVING PL 15TH FL
Mailing Address 2:	Not reported
Mailing City:	NEW YORK
Mailing State:	NY
Mailing Zip:	10003
Mailing Zip 4:	Not reported
Mailing Country:	USA
Mailing Phone:	2124603770

NY MANIFEST:

Document ID:	Not reported
Manifest Status:	Not reported
seq:	Not reported
Year:	2018
Trans1 State ID:	NJD003812047
Trans2 State ID:	NJD003812047
Generator Ship Date:	04/22/2015
Trans1 Recv Date:	04/22/2015
Trans2 Recv Date:	04/24/2015
TSD Site Recv Date:	04/24/2015
Part A Recv Date:	Not reported
Part B Recv Date:	Not reported
Generator EPA ID:	NYP004772844
Trans1 EPA ID:	Not reported
Trans2 EPA ID:	Not reported
TSDF ID 1:	NJD991291105
TSDF ID 2:	Not reported
Manifest Tracking Number:	002611785GBF
Import Indicator:	N
Export Indicator:	N
Discr Quantity Indicator:	N
Discr Type Indicator:	N
Discr Residue Indicator:	N

CON EDISON (Continued) **S118089677**

Discr Partial Reject Indicator:	N
Discr Full Reject Indicator:	N
Manifest Ref Number:	Not reported
Alt Facility RCRA ID:	Not reported
Alt Facility Sign Date:	Not reported
MGMT Method Type Code:	H110
Waste Code:	Not reported
Waste Code:	Not reported
Waste Code:	Not reported
Waste Code:	Not reported
Waste Code:	Not reported
Waste Code:	Not reported
Quantity:	500
Units:	P - Pounds
Number of Containers:	1
Container Type:	TT - Cargo tank, tank trucks
Handling Method:	T Chemical, physical, or biological treatment.
Specific Gravity:	1
Waste Code:	D008
Waste Code 1_2:	Not reported
Waste Code 1_3:	Not reported
Waste Code 1_4:	Not reported
Waste Code 1_5:	Not reported
Waste Code 1_6:	Not reported

Y281 **CON EDISON** **NJ MANIFEST** **S120670977**
NNW **2391 2ND AVE** **N/A**
1/8-1/4 **NEW YORK, NY 10035**
0.185 mi.
976 ft. **Site 10 of 21 in cluster Y**

Relative: **Higher**
Actual: **13 ft.**

NJ MANIFEST:

EPA Id:	NYP004773644
Mail Address:	IRVING PL 15TH FL NE
Mail City/State/Zip:	NEW YORK, NY 10003
Facility Phone:	Not reported
Emergency Phone:	Not reported
Contact:	THOMAS TEELING
Comments:	Not reported
SIC Code:	Not reported
County:	NY061
Municipal:	Not reported
Previous EPA Id:	Not reported
Gen Flag:	Not reported
Trans Flag:	Not reported
TSDF Flag:	Not reported
Name Change:	Not reported
Date Change:	Not reported

Manifest:

Manifest Number:	002611344GBF
EPA ID:	NYP004773644
Date Shipped:	4/23/2015
TSDF EPA ID:	NJD991291105
Transporter EPA ID:	NJD003812047
Transporter 2 EPA ID:	Not reported
Transporter 3 EPA ID:	Not reported

CON EDISON (Continued) **S120670977**

Transporter 4 EPA ID:	Not reported
Transporter 5 EPA ID:	Not reported
Transporter 6 EPA ID:	Not reported
Transporter 7 EPA ID:	Not reported
Transporter 8 EPA ID:	Not reported
Transporter 9 EPA ID:	Not reported
Transporter 10 EPA ID:	Not reported
Date Trans1 Transported Waste:	Not reported
Date Trans2 Transported Waste:	Not reported
Date Trans3 Transported Waste:	Not reported
Date Trans4 Transported Waste:	Not reported
Date Trans5 Transported Waste:	Not reported
Date Trans6 Transported Waste:	Not reported
Date Trans7 Transported Waste:	Not reported
Date Trans8 Transported Waste:	Not reported
Date Trans9 Transported Waste:	Not reported
Date Trans10 Transported Waste:	Not reported
Date TSDF Received Waste:	Not reported
TSDF EPA Facility Name:	Not reported
QTY Units:	Not reported
Transporter SEQ ID:	Not reported
Transporter-1 Date:	Not reported
Waste SEQ ID:	Not reported
Waste Type Code 2:	Not reported
Waste Type Code 3:	Not reported
Waste Type Code 4:	Not reported
Waste Type Code 5:	Not reported
Waste Type Code 6:	Not reported
Date Accepted:	Not reported
Manifest Discrepancy Type:	Not reported
Data Entry Number:	Not reported
Was Load Rejected:	NEW YORK, NY 10003
Reason Load Was Rejected:	Not reported

Manifest Number:	002613802GBF
EPA ID:	NYP004773644
Date Shipped:	12/30/2015
TSDF EPA ID:	NJD991291105
Transporter EPA ID:	NJD003812047
Transporter 2 EPA ID:	Not reported
Transporter 3 EPA ID:	Not reported
Transporter 4 EPA ID:	Not reported
Transporter 5 EPA ID:	Not reported
Transporter 6 EPA ID:	Not reported
Transporter 7 EPA ID:	Not reported
Transporter 8 EPA ID:	Not reported
Transporter 9 EPA ID:	Not reported
Transporter 10 EPA ID:	Not reported
Date Trans1 Transported Waste:	Not reported
Date Trans2 Transported Waste:	Not reported
Date Trans3 Transported Waste:	Not reported
Date Trans4 Transported Waste:	Not reported
Date Trans5 Transported Waste:	Not reported
Date Trans6 Transported Waste:	Not reported
Date Trans7 Transported Waste:	Not reported
Date Trans8 Transported Waste:	Not reported
Date Trans9 Transported Waste:	Not reported

CON EDISON (Continued) **S120670977**

Date Trans10 Transported Waste:	Not reported
Date TSDF Received Waste:	Not reported
TSDF EPA Facility Name:	Not reported
QTY Units:	Not reported
Transporter SEQ ID:	Not reported
Transporter-1 Date:	Not reported
Waste SEQ ID:	Not reported
Waste Type Code 2:	Not reported
Waste Type Code 3:	Not reported
Waste Type Code 4:	Not reported
Waste Type Code 5:	Not reported
Waste Type Code 6:	Not reported
Date Accepted:	Not reported
Manifest Discrepancy Type:	Not reported
Data Entry Number:	Not reported
Was Load Rejected:	NEW YORK, NY 10003
Reason Load Was Rejected:	Not reported

Y282 **CON EDISON** **NY MANIFEST** **S118089757**
NNW **2391 2ND AVE** **N/A**
1/8-1/4 **NEW YORK, NY 10035**
0.185 mi.
976 ft. **Site 11 of 21 in cluster Y**

Relative:
Higher

Actual:
13 ft.

NY MANIFEST:

Name:	CON EDISON
Address:	2391 2ND AVE
City,State,Zip:	NEW YORK, NY 10035
Country:	USA
EPA ID:	NYP004773644
Facility Status:	Not reported
Location Address 1:	2391 2ND AVE
Code:	BP
Location Address 2:	SB 55084
Total Tanks:	Not reported
Location City:	NEW YORK
Location State:	NY
Location Zip:	10035
Location Zip 4:	Not reported

NY MANIFEST:

EPAID:	NYP004773644
Mailing Name:	CON EDISON
Mailing Contact:	DENNIS HUACON
Mailing Address 1:	4 IRVING PL 15TH FL
Mailing Address 2:	Not reported
Mailing City:	NEW YORK
Mailing State:	NY
Mailing Zip:	10003
Mailing Zip 4:	Not reported
Mailing Country:	USA
Mailing Phone:	2124603770

NY MANIFEST:

Document ID:	Not reported
Manifest Status:	Not reported

CON EDISON (Continued) **S118089757**

seq:	Not reported
Year:	2018
Trans1 State ID:	NJD003812047
Trans2 State ID:	NJD003812047
Generator Ship Date:	04/23/2015
Trans1 Recv Date:	04/23/2015
Trans2 Recv Date:	04/24/2015
TSD Site Recv Date:	04/24/2015
Part A Recv Date:	Not reported
Part B Recv Date:	Not reported
Generator EPA ID:	NYP004773644
Trans1 EPA ID:	Not reported
Trans2 EPA ID:	Not reported
TSDF ID 1:	NJD991291105
TSDF ID 2:	Not reported
Manifest Tracking Number:	002611344GBF
Import Indicator:	N
Export Indicator:	N
Discr Quantity Indicator:	N
Discr Type Indicator:	N
Discr Residue Indicator:	N
Discr Partial Reject Indicator:	N
Discr Full Reject Indicator:	N
Manifest Ref Number:	Not reported
Alt Facility RCRA ID:	Not reported
Alt Facility Sign Date:	Not reported
MGMT Method Type Code:	H110
Waste Code:	Not reported
Waste Code:	Not reported
Waste Code:	Not reported
Waste Code:	Not reported
Waste Code:	Not reported
Waste Code:	Not reported
Quantity:	500
Units:	P - Pounds
Number of Containers:	1
Container Type:	TT - Cargo tank, tank trucks
Handling Method:	T Chemical, physical, or biological treatment.
Specific Gravity:	1
Waste Code:	D008
Waste Code 1_2:	Not reported
Waste Code 1_3:	Not reported
Waste Code 1_4:	Not reported
Waste Code 1_5:	Not reported
Waste Code 1_6:	Not reported

Z283 **DANIEL MOLONEY DBA MOLONEY ENTERPRISE** **NY AST** **A100293724**
WNW **241 EAST 120TH STREET** **N/A**
1/8-1/4 **NEW YORK, NY 10035**
0.186 mi.
981 ft. **Site 3 of 5 in cluster Z**

Relative: AST:
Higher

Name:	DANIEL MOLONEY DBA MOLONEY ENTERPRISE
Address:	241 EAST 120TH STREET
City,State,Zip:	NEW YORK, NY 10035
Region:	STATE

Actual:
14 ft.

DANIEL MOLONEY DBA MOLONEY ENTERPRISE (Continued) **A100293724**

DEC Region:	2
Site Status:	Active
Facility Id:	2-608913
Program Type:	PBS
UTM X:	589715.10920
UTM Y:	4517090.33705
Expiration Date:	04/29/2023
Site Type:	Apartment Building/Office Building

Affiliation Records:

Site Id:	30761
Affiliation Type:	Facility Owner
Company Name:	DANIEL MOLONEY
Contact Type:	PRESIDENT
Contact Name:	DANIEL MOLONEY
Address1:	229 EAST 120TH ST.
Address2:	Not reported
City:	NEW YORK
State:	NY
Zip Code:	10035
Country Code:	001
Phone:	(212) 410-3500
EMail:	Not reported
Fax Number:	Not reported
Modified By:	KAKYER
Date Last Modified:	2013-03-12

Site Id:	30761
Affiliation Type:	Mail Contact
Company Name:	MOLONEY ENTERPRISE
Contact Type:	Not reported
Contact Name:	DAVID ROSSMANN
Address1:	229 EAST 120TH STREET
Address2:	Not reported
City:	NEW YORK
State:	NY
Zip Code:	10035
Country Code:	001
Phone:	(212) 410-3500
EMail:	FINANCE@LIFEYAN.COM
Fax Number:	Not reported
Modified By:	DMPOKRZY
Date Last Modified:	2018-02-20

Site Id:	30761
Affiliation Type:	Facility Operator
Company Name:	DANIEL MOLONEY DBA MOLONEY ENTERPRISE
Contact Type:	Not reported
Contact Name:	REGINALD GROSS
Address1:	Not reported
Address2:	Not reported
City:	Not reported
State:	NN
Zip Code:	Not reported
Country Code:	001
Phone:	(212) 410-3500
EMail:	Not reported
Fax Number:	Not reported

DANIEL MOLONEY DBA MOLONEY ENTERPRISE (Continued) **A100293724**

Modified By:	TRANSLAT
Date Last Modified:	2004-03-04
Site Id:	30761
Affiliation Type:	Emergency Contact
Company Name:	DANIEL MOLONEY
Contact Type:	Not reported
Contact Name:	REGINALD GROSS
Address1:	Not reported
Address2:	Not reported
City:	Not reported
State:	NN
Zip Code:	Not reported
Country Code:	001
Phone:	(212) 410-3500
EMail:	Not reported
Fax Number:	Not reported
Modified By:	TRANSLAT
Date Last Modified:	2004-03-04

Tank Info:

Tank Number:	001
Tank Id:	65960
Material Code:	0001
Common Name of Substance:	#2 Fuel Oil (On-Site Consumption)

Equipment Records:

	G00 - Tank Secondary Containment - None
	J02 - Dispenser - Suction Dispenser
	A00 - Tank Internal Protection - None
	B01 - Tank External Protection - Painted/Asphalt Coating
	D01 - Pipe Type - Steel/Carbon Steel/Iron
	F01 - Pipe External Protection - Painted/Asphalt Coating
	C01 - Pipe Location - Aboveground
	I04 - Overfill - Product Level Gauge (A/G)
	H00 - Tank Leak Detection - None
	L09 - Piping Leak Detection - Exempt Suction Piping
Tank Location:	Aboveground - contact with soil.... Tank bottom rests on soil, allowing no visual inspection.
Tank Type:	Steel/Carbon Steel/Iron
Tank Status:	In Service
Pipe Model:	Not reported
Install Date:	10/04/1999
Capacity Gallons:	1500
Tightness Test Method:	21
Date Test:	05/25/2004
Next Test Date:	Not reported
Date Tank Closed:	Not reported
Register:	True
Modified By:	KAKYER
Last Modified:	04/14/2017
Material Name:	#2 fuel oil (on-site consumption)

W284 **CON EDISON SERVICE BOX: 20115** **RCRA NonGen / NLR** **1016968429**
NW **246 E 122ND ST OPPOSITE OF** **NY MANIFEST** **NYP004420402**
1/8-1/4 **NEW YORK, NY 10035**
0.187 mi.
988 ft. **Site 4 of 6 in cluster W**

Relative: **Higher**

Actual: **13 ft.**

RCRA NonGen / NLR:

Date Form Received by Agency:		20140216
Handler Name:	CON EDISON SERVICE BOX:	20115
Handler Address:		246 E 122ND ST OPPOSITE OF
Handler City,State,Zip:		NEW YORK, NY 10035
EPA ID:		NYP004420402
Contact Name:		THOMAS TEELING
Contact Address:		Not reported
Contact City,State,Zip:		Not reported
Contact Telephone:		212-460-3770
Contact Fax:		Not reported
Contact Email:		Not reported
Contact Title:		SENIOR SCIENTIST
EPA Region:		02
Land Type:		Private
Federal Waste Generator Description:		Not a generator, verified
Non-Notifier:		Not reported
Biennial Report Cycle:		Not reported
Accessibility:		Not reported
Active Site Indicator:		Not reported
State District Owner:		NY
State District:		NYSDEC R2
Mailing Address:		IRVING PL, 15TH FL NE
Mailing City,State,Zip:		NEW YORK, NY 10003
Owner Name:		Not reported
Owner Type:		Not reported
Operator Name:		Not reported
Operator Type:		Not reported
Short-Term Generator Activity:		No
Importer Activity:		No
Mixed Waste Generator:		No
Transporter Activity:		No
Transfer Facility Activity:		No
Recycler Activity with Storage:		No
Small Quantity On-Site Burner Exemption:		No
Smelting Melting and Refining Furnace Exemption:		No
Underground Injection Control:		No
Off-Site Waste Receipt:		No
Universal Waste Indicator:		No
Universal Waste Destination Facility:		No
Federal Universal Waste:		No
Active Site Fed-Reg Treatment Storage and Disposal Facility:		Not reported
Active Site Converter Treatment storage and Disposal Facility:		Not reported
Active Site State-Reg Treatment Storage and Disposal Facility:		Not reported
Active Site State-Reg Handler:		---
Federal Facility Indicator:		Not reported
Hazardous Secondary Material Indicator:		NN
Sub-Part K Indicator:		Not reported
Commercial TSD Indicator:		No
Treatment Storage and Disposal Type:		Not reported
2018 GPRA Permit Baseline:		Not on the Baseline
2018 GPRA Renewals Baseline:		Not on the Baseline
Permit Renewals Workload Universe:		Not reported

CON EDISON SERVICE BOX: 20115 (Continued) **1016968429**

Permit Workload Universe:	Not reported
Permit Progress Universe:	Not reported
Post-Closure Workload Universe:	Not reported
Closure Workload Universe:	Not reported
202 GPRA Corrective Action Baseline:	No
Corrective Action Workload Universe:	No
Subject to Corrective Action Universe:	No
Non-TSDFs Where RCRA CA has Been Imposed Universe:	No
TSDFs Potentially Subject to CA Under 3004 (u)/(v) Universe:	No
TSDFs Only Subject to CA under Discretionary Auth Universe:	No
Corrective Action Priority Ranking:	No NCAPS ranking
Environmental Control Indicator:	No
Institutional Control Indicator:	No
Human Exposure Controls Indicator:	N/A
Groundwater Controls Indicator:	N/A
Operating TSDF Universe:	Not reported
Full Enforcement Universe:	Not reported
Significant Non-Complier Universe:	No
Unaddressed Significant Non-Complier Universe:	No
Addressed Significant Non-Complier Universe:	No
Significant Non-Complier With a Compliance Schedule Universe:	No
Financial Assurance Required:	Not reported
Handler Date of Last Change:	20141014
Recognized Trader-Importer:	No
Recognized Trader-Exporter:	No
Importer of Spent Lead Acid Batteries:	No
Exporter of Spent Lead Acid Batteries:	No
Recycler Activity Without Storage:	Not reported
Manifest Broker:	Not reported
Sub-Part P Indicator:	No

Historic Generators:

Receive Date:	20140116
Handler Name: CON EDISON SERVICE BOX:	20115
Federal Waste Generator Description:	Conditionally Exempt Small Quantity Generator
State District Owner:	NY
Large Quantity Handler of Universal Waste:	No
Recognized Trader Importer:	No
Recognized Trader Exporter:	No
Spent Lead Acid Battery Importer:	No
Spent Lead Acid Battery Exporter:	No
Current Record:	No
Non Storage Recycler Activity:	Not reported
Electronic Manifest Broker:	Not reported

Receive Date:	20140216
Handler Name: CON EDISON SERVICE BOX:	20115
Federal Waste Generator Description:	Not a generator, verified
State District Owner:	NY
Large Quantity Handler of Universal Waste:	No
Recognized Trader Importer:	No
Recognized Trader Exporter:	No
Spent Lead Acid Battery Importer:	No
Spent Lead Acid Battery Exporter:	No
Current Record:	Yes
Non Storage Recycler Activity:	Not reported

CON EDISON SERVICE BOX: 20115 (Continued) **1016968429**

Electronic Manifest Broker: Not reported

List of NAICS Codes and Descriptions:
NAICS Codes: No NAICS Codes Found

Facility Has Received Notices of Violations:
Violations: No Violations Found

Evaluation Action Summary:
Evaluations: No Evaluations Found

NY MANIFEST:
Name: CON EDISON
Address: 246 E 122ND ST OPPOSITE OF
City,State,Zip: NEW YORK, NY 10035
Country: USA
EPA ID: NYP004420402
Facility Status: Not reported
Location Address 1: OPP 246 E 122ST
Code: BP
Location Address 2: SB20115
Total Tanks: Not reported
Location City: NEW YORK
Location State: NY
Location Zip: 10035
Location Zip 4: Not reported

NY MANIFEST:
EPAID: NYP004420402
Mailing Name: CON EDISON
Mailing Contact: CON EDISON
Mailing Address 1: 4 IRVING PLACE
Mailing Address 2: 15TH FL
Mailing City: NEW YORK
Mailing State: NY
Mailing Zip: 10003
Mailing Zip 4: Not reported
Mailing Country: USA
Mailing Phone: Not reported

NY MANIFEST:
Document ID: Not reported
Manifest Status: Not reported
seq: Not reported
Year: 2018
Trans1 State ID: NJD003812047
Trans2 State ID: Not reported
Generator Ship Date: 01/16/2014
Trans1 Recv Date: 01/16/2014
Trans2 Recv Date: Not reported
TSD Site Recv Date: 01/17/2014
Part A Recv Date: Not reported
Part B Recv Date: Not reported
Generator EPA ID: NYP004420402

CON EDISON SERVICE BOX: 20115 (Continued) **1016968429**

Trans1 EPA ID:	Not reported
Trans2 EPA ID:	Not reported
TSDF ID 1:	NJD991291105
TSDF ID 2:	Not reported
Manifest Tracking Number:	002330017GBF
Import Indicator:	N
Export Indicator:	N
Discr Quantity Indicator:	N
Discr Type Indicator:	N
Discr Residue Indicator:	N
Discr Partial Reject Indicator:	N
Discr Full Reject Indicator:	N
Manifest Ref Number:	Not reported
Alt Facility RCRA ID:	Not reported
Alt Facility Sign Date:	Not reported
MGMT Method Type Code:	H110
Waste Code:	Not reported
Waste Code:	Not reported
Waste Code:	Not reported
Waste Code:	Not reported
Waste Code:	Not reported
Waste Code:	Not reported
Quantity:	500
Units:	P - Pounds
Number of Containers:	1
Container Type:	TT - Cargo tank, tank trucks
Handling Method:	T Chemical, physical, or biological treatment.
Specific Gravity:	1
Waste Code:	D008
Waste Code 1_2:	Not reported
Waste Code 1_3:	Not reported
Waste Code 1_4:	Not reported
Waste Code 1_5:	Not reported
Waste Code 1_6:	Not reported

U285 **322 EAST 117 STREET** **NY AST** **A100166484**
WSW **322 EAST 117 STREET** **N/A**
1/8-1/4 **NEW YORK, NY 10035**
0.187 mi.
988 ft. **Site 10 of 11 in cluster U**

Relative:
Higher

Actual:
13 ft.

AST:

Name:	322 EAST 117 STREET
Address:	322 EAST 117 STREET
City,State,Zip:	NEW YORK, NY 10035
Region:	STATE
DEC Region:	2
Site Status:	Active
Facility Id:	2-218057
Program Type:	PBS
UTM X:	589736.85106
UTM Y:	4516783.28465
Expiration Date:	08/24/2022
Site Type:	Apartment Building/Office Building

Affiliation Records:

Site Id:	8285

322 EAST 117 STREET (Continued) **A100166484**

Affiliation Type:	Mail Contact
Company Name:	EAST 117 REALTY LLC
Contact Type:	Not reported
Contact Name:	YEHUDA RUZOHORSKY
Address1:	Not reported
Address2:	PO BOX 967
City:	NEW YORK
State:	NY
Zip Code:	10272
Country Code:	001
Phone:	(212) 613-1700 213
EMail:	SHIRA@ARCHROCKGROUP.COM
Fax Number:	Not reported
Modified By:	JAAVERSA
Date Last Modified:	2018-12-24

Site Id:	8285
Affiliation Type:	Facility Operator
Company Name:	322 EAST 117 STREET
Contact Type:	Not reported
Contact Name:	NONE LISTED
Address1:	Not reported
Address2:	Not reported
City:	Not reported
State:	NN
Zip Code:	Not reported
Country Code:	001
Phone:	NONE LISTED
EMail:	Not reported
Fax Number:	Not reported
Modified By:	DMMOLOUG
Date Last Modified:	2013-05-31

Site Id:	8285
Affiliation Type:	Emergency Contact
Company Name:	EAST 117 REALTY LLC
Contact Type:	Not reported
Contact Name:	YAHUDA RUZOHORSKY
Address1:	Not reported
Address2:	Not reported
City:	Not reported
State:	NN
Zip Code:	Not reported
Country Code:	999
Phone:	(516) 510-1478
EMail:	Not reported
Fax Number:	Not reported
Modified By:	JAAVERSA
Date Last Modified:	2018-12-24

Site Id:	8285
Affiliation Type:	Facility Owner
Company Name:	EAST 117 REALTY LLC
Contact Type:	HEAD OFFICER
Contact Name:	YEHUDA RUZOHORSKY
Address1:	PO BOX 967
Address2:	Not reported

322 EAST 117 STREET (Continued) **A100166484**

City:	NEW YORK
State:	NY
Zip Code:	10272
Country Code:	001
Phone:	(212) 613-1700 210
EMail:	Not reported
Fax Number:	Not reported
Modified By:	JAAVERSA
Date Last Modified:	2018-12-24

Tank Info:

Tank Number:	001
Tank Id:	23898
Material Code:	0001
Common Name of Substance:	#2 Fuel Oil (On-Site Consumption)

Equipment Records:

J02 - Dispenser - Suction Dispenser
I04 - Overfill - Product Level Gauge (A/G)
C01 - Pipe Location - Aboveground
E00 - Piping Secondary Containment - None
G03 - Tank Secondary Containment - Vault (w/o access)
H00 - Tank Leak Detection - None
F00 - Pipe External Protection - None
B00 - Tank External Protection - None
L00 - Piping Leak Detection - None
K00 - Spill Prevention - None
A00 - Tank Internal Protection - None
D01 - Pipe Type - Steel/Carbon Steel/Iron

Tank Location:	Aboveground - on saddles, legs, racks, etc.... Tank bottom is elevated above grade or tank pad, allowing visual inspection.
Tank Type:	Steel/Carbon Steel/Iron
Tank Status:	In Service
Pipe Model:	Not reported
Install Date:	05/17/1989
Capacity Gallons:	1080
Tightness Test Method:	NN
Date Test:	Not reported
Next Test Date:	Not reported
Date Tank Closed:	Not reported
Register:	True
Modified By:	JAAVERSA
Last Modified:	12/24/2018
Material Name:	#2 fuel oil (on-site consumption)

Tank Number:	001A
Tank Id:	23899
Material Code:	0001
Common Name of Substance:	#2 Fuel Oil (On-Site Consumption)

Equipment Records:

J02 - Dispenser - Suction Dispenser
I04 - Overfill - Product Level Gauge (A/G)
C01 - Pipe Location - Aboveground

322 EAST 117 STREET (Continued) **A100166484**

H00 - Tank Leak Detection - None
E00 - Piping Secondary Containment - None
B00 - Tank External Protection - None
F00 - Pipe External Protection - None
K00 - Spill Prevention - None
A00 - Tank Internal Protection - None
D01 - Pipe Type - Steel/Carbon Steel/Iron
L00 - Piping Leak Detection - None
G02 - Tank Secondary Containment - Vault (w/access)
I05 - Overfill - Vent Whistle

Tank Location:	Aboveground - contact with soil.... Tank bottom rests on soil, allowing no visual inspection.
Tank Type:	Steel/Carbon Steel/Iron
Tank Status:	In Service
Pipe Model:	Not reported
Install Date:	05/17/1989
Capacity Gallons:	3000
Tightness Test Method:	NN
Date Test:	Not reported
Next Test Date:	Not reported
Date Tank Closed:	Not reported
Register:	True
Modified By:	JAAVERSA
Last Modified:	12/24/2018
Material Name:	#2 fuel oil (on-site consumption)

X286 **KIEWIT CONSTRUCTORS INC/WEEKS MARINE INC, AJV** **NY AST** **A100354122**
NNW **2600 SECOND AVENUE** **N/A**
1/8-1/4 **NEW YORK, NY 10035**
0.188 mi.
992 ft. **Site 3 of 9 in cluster X**

Relative:
Higher

Actual:
12 ft.

AST:

Name:	KIEWIT CONSTRUCTORS INC/WEEKS MARINE INC, AJV
Address:	2600 SECOND AVENUE
City,State,Zip:	NEW YORK, NY 10035
Region:	STATE
DEC Region:	2
Site Status:	Active
Facility Id:	2-611482
Program Type:	PBS
UTM X:	590062.53160
UTM Y:	4517600.03514
Expiration Date:	12/01/2014
Site Type:	Other

Affiliation Records:

Site Id:	442851
Affiliation Type:	Facility Owner
Company Name:	KIEWIT CONSTRUCTORS INC/WEEKS MARINE INC, AJV
Contact Type:	Not reported
Contact Name:	Not reported
Address1:	2600 SECOND AVENUE
Address2:	Not reported
City:	NEW YORK
State:	NY
Zip Code:	10035
Country Code:	001

KIEWIT CONSTRUCTORS INC/WEEKS MARINE INC, AJV (Continued) **A100354122**

Phone:	(201) 571-2700
EMail:	Not reported
Fax Number:	Not reported
Modified By:	NRLOMBAR
Date Last Modified:	2011-03-08

Site Id:	442851
Affiliation Type:	Mail Contact
Company Name:	KIEWIT/WEEKS, AJV
Contact Type:	Not reported
Contact Name:	COLIN MCKERNAN
Address1:	2600 SECOND AVENUE
Address2:	Not reported
City:	NEW YORK
State:	NY
Zip Code:	10035
Country Code:	001
Phone:	(201) 571-2700
EMail:	COLIN.MCKERNAN@KIEWIT.COM
Fax Number:	Not reported
Modified By:	NRLOMBAR
Date Last Modified:	2011-02-25

Site Id:	442851
Affiliation Type:	Facility Operator
Company Name:	KIEWIT CONSTRUCTORS INC/WEEKS MARINE INC, AJV
Contact Type:	Not reported
Contact Name:	BRIAN CONNOLLY
Address1:	Not reported
Address2:	Not reported
City:	Not reported
State:	NN
Zip Code:	Not reported
Country Code:	001
Phone:	(201) 571-2700
EMail:	Not reported
Fax Number:	Not reported
Modified By:	NRLOMBAR
Date Last Modified:	2011-03-08

Site Id:	442851
Affiliation Type:	Emergency Contact
Company Name:	KIEWIT CONSTRUCTORS INC/WEEKS MARINE INC, AJV
Contact Type:	Not reported
Contact Name:	PETER POTVIN
Address1:	Not reported
Address2:	Not reported
City:	Not reported
State:	NN
Zip Code:	Not reported
Country Code:	999
Phone:	(201) 832-0912
EMail:	Not reported
Fax Number:	Not reported
Modified By:	NRLOMBAR
Date Last Modified:	2011-03-08

KIEWIT CONSTRUCTORS INC/WEEKS MARINE INC, AJV (Continued) **A100354122**

Tank Info:

Tank Number:	001
Tank Id:	237034
Material Code:	0015
Common Name of Substance:	Motor Oil

Equipment Records:

A00 - Tank Internal Protection - None
L00 - Piping Leak Detection - None
D00 - Pipe Type - No Piping
F00 - Pipe External Protection - None
B00 - Tank External Protection - None
C00 - Pipe Location - No Piping
J00 - Dispenser - None
H00 - Tank Leak Detection - None
I00 - Overfill - None
K01 - Spill Prevention - Catch Basin
E00 - Piping Secondary Containment - None
G02 - Tank Secondary Containment - Vault (w/access)

Tank Location:	Aboveground - contact with impervious barrier... Tank bottom rests on impervious barrier, allowing visual indication of leaks.
Tank Type:	Steel/Carbon Steel/Iron
Tank Status:	In Service
Pipe Model:	Not reported
Install Date:	12/01/2009
Capacity Gallons:	500
Tightness Test Method:	NN
Date Test:	Not reported
Next Test Date:	Not reported
Date Tank Closed:	Not reported
Register:	True
Modified By:	BVCAMPBE
Last Modified:	04/14/2017
Material Name:	motor oil

Tank Number:	002
Tank Id:	237035
Material Code:	0021
Common Name of Substance:	Transmission Fluid

Equipment Records:

A00 - Tank Internal Protection - None
L00 - Piping Leak Detection - None
D00 - Pipe Type - No Piping
B00 - Tank External Protection - None
C00 - Pipe Location - No Piping
F00 - Pipe External Protection - None
J00 - Dispenser - None
H00 - Tank Leak Detection - None
I00 - Overfill - None
K01 - Spill Prevention - Catch Basin
E00 - Piping Secondary Containment - None
G02 - Tank Secondary Containment - Vault (w/access)

Tank Location:	Aboveground - contact with impervious barrier... Tank bottom rests on

KIEWIT CONSTRUCTORS INC/WEEKS MARINE INC, AJV (Continued) **A100354122**

	impervious barrier, allowing visual indication of leaks.
Tank Type:	Steel/Carbon Steel/Iron
Tank Status:	In Service
Pipe Model:	Not reported
Install Date:	12/01/2009
Capacity Gallons:	500
Tightness Test Method:	NN
Date Test:	Not reported
Next Test Date:	Not reported
Date Tank Closed:	Not reported
Register:	True
Modified By:	BVCAMPBE
Last Modified:	04/14/2017
Material Name:	transmission fluid

Tank Number:	003
Tank Id:	237036
Material Code:	0010
Common Name of Substance:	Hydraulic Oil

Equipment Records:

L00 - Piping Leak Detection - None
D00 - Pipe Type - No Piping
B00 - Tank External Protection - None
C00 - Pipe Location - No Piping
F00 - Pipe External Protection - None
A00 - Tank Internal Protection - None
J00 - Dispenser - None
H00 - Tank Leak Detection - None
I00 - Overfill - None
K01 - Spill Prevention - Catch Basin
E00 - Piping Secondary Containment - None
G02 - Tank Secondary Containment - Vault (w/access)

Tank Location:	Aboveground - contact with impervious barrier... Tank bottom rests on impervious barrier, allowing visual indication of leaks.
Tank Type:	Steel/Carbon Steel/Iron
Tank Status:	In Service
Pipe Model:	Not reported
Install Date:	12/01/2009
Capacity Gallons:	500
Tightness Test Method:	NN
Date Test:	Not reported
Next Test Date:	Not reported
Date Tank Closed:	Not reported
Register:	True
Modified By:	BVCAMPBE
Last Modified:	04/14/2017
Material Name:	hydraulic oil

Tank Number:	004
Tank Id:	237037
Material Code:	0000
Common Name of Substance:	Empty

KIEWIT CONSTRUCTORS INC/WEEKS MARINE INC, AJV (Continued) **A100354122**

Equipment Records:

A00 - Tank Internal Protection - None
L00 - Piping Leak Detection - None
D00 - Pipe Type - No Piping
F00 - Pipe External Protection - None
B00 - Tank External Protection - None
C00 - Pipe Location - No Piping
J00 - Dispenser - None
H00 - Tank Leak Detection - None
I00 - Overfill - None
K01 - Spill Prevention - Catch Basin
E00 - Piping Secondary Containment - None
G02 - Tank Secondary Containment - Vault (w/access)

Tank Location:	Aboveground - contact with impervious barrier... Tank bottom rests on impervious barrier, allowing visual indication of leaks.
Tank Type:	Steel/Carbon Steel/Iron
Tank Status:	Temporarily Out of Service
Pipe Model:	Not reported
Install Date:	12/01/2009
Capacity Gallons:	500
Tightness Test Method:	NN
Date Test:	Not reported
Next Test Date:	Not reported
Date Tank Closed:	Not reported
Register:	True
Modified By:	BVCAMPBE
Last Modified:	04/14/2017
Material Name:	empty
Tank Number:	005
Tank Id:	237038
Material Code:	0000
Common Name of Substance:	Empty

Equipment Records:

A00 - Tank Internal Protection - None
D00 - Pipe Type - No Piping
L00 - Piping Leak Detection - None
B00 - Tank External Protection - None
C00 - Pipe Location - No Piping
F00 - Pipe External Protection - None
J00 - Dispenser - None
E00 - Piping Secondary Containment - None
H00 - Tank Leak Detection - None
I00 - Overfill - None
K01 - Spill Prevention - Catch Basin
G02 - Tank Secondary Containment - Vault (w/access)

Tank Location:	Aboveground - contact with impervious barrier... Tank bottom rests on impervious barrier, allowing visual indication of leaks.
Tank Type:	Steel/Carbon Steel/Iron
Tank Status:	Temporarily Out of Service
Pipe Model:	Not reported
Install Date:	12/01/2009
Capacity Gallons:	500
Tightness Test Method:	NN

KIEWIT CONSTRUCTORS INC/WEEKS MARINE INC, AJV (Continued) **A100354122**

Date Test:	Not reported
Next Test Date:	Not reported
Date Tank Closed:	Not reported
Register:	True
Modified By:	BVCAMPBE
Last Modified:	04/14/2017
Material Name:	empty

Tank Number:	006
Tank Id:	237039
Material Code:	0022
Common Name of Substance:	Waste Oil/Used Oil

Equipment Records:

D00 - Pipe Type - No Piping
L00 - Piping Leak Detection - None
B00 - Tank External Protection - None
C00 - Pipe Location - No Piping
F00 - Pipe External Protection - None
A00 - Tank Internal Protection - None
K00 - Spill Prevention - None
G09 - Tank Secondary Containment - Modified Double-Walled (Aboveground)
I04 - Overfill - Product Level Gauge (A/G)
J00 - Dispenser - None
E00 - Piping Secondary Containment - None
H00 - Tank Leak Detection - None

Tank Location:	Aboveground - contact with impervious barrier... Tank bottom rests on impervious barrier, allowing visual indication of leaks.
Tank Type:	Plastic
Tank Status:	In Service
Pipe Model:	Not reported
Install Date:	12/01/2009
Capacity Gallons:	360
Tightness Test Method:	NN
Date Test:	Not reported
Next Test Date:	Not reported
Date Tank Closed:	Not reported
Register:	True
Modified By:	BVCAMPBE
Last Modified:	04/14/2017
Material Name:	waste oil/used oil

Tank Number:	007
Tank Id:	237267
Material Code:	0008
Common Name of Substance:	Diesel

Equipment Records:

G09 - Tank Secondary Containment - Modified Double-Walled (Aboveground)
K00 - Spill Prevention - None
A00 - Tank Internal Protection - None
L00 - Piping Leak Detection - None

KIEWIT CONSTRUCTORS INC/WEEKS MARINE INC, AJV (Continued) **A100354122**

D00 - Pipe Type - No Piping
J01 - Dispenser - Pressurized Dispenser
B00 - Tank External Protection - None
C00 - Pipe Location - No Piping
F00 - Pipe External Protection - None
I04 - Overfill - Product Level Gauge (A/G)
H00 - Tank Leak Detection - None
E00 - Piping Secondary Containment - None

Tank Location:	Aboveground - contact with impervious barrier... Tank bottom rests on impervious barrier, allowing visual indication of leaks.
Tank Type:	Steel/Carbon Steel/Iron
Tank Status:	Closed - Removed
Pipe Model:	Not reported
Install Date:	12/01/2009
Capacity Gallons:	1500
Tightness Test Method:	NN
Date Test:	Not reported
Next Test Date:	Not reported
Date Tank Closed:	02/07/2011
Register:	True
Modified By:	NRLOMBAR
Last Modified:	04/14/2017
Material Name:	diesel
Tank Number:	008
Tank Id:	237268
Material Code:	0008
Common Name of Substance:	Diesel

Equipment Records:

L00 - Piping Leak Detection - None
D00 - Pipe Type - No Piping
J01 - Dispenser - Pressurized Dispenser
B00 - Tank External Protection - None
C00 - Pipe Location - No Piping
F00 - Pipe External Protection - None
G09 - Tank Secondary Containment - Modified Double-Walled (Aboveground)
K00 - Spill Prevention - None
A00 - Tank Internal Protection - None
I04 - Overfill - Product Level Gauge (A/G)
H00 - Tank Leak Detection - None
E00 - Piping Secondary Containment - None

Tank Location:	Aboveground - contact with impervious barrier... Tank bottom rests on impervious barrier, allowing visual indication of leaks.
Tank Type:	Steel/Carbon Steel/Iron
Tank Status:	Closed - Removed
Pipe Model:	Not reported
Install Date:	12/01/2009
Capacity Gallons:	1500
Tightness Test Method:	NN
Date Test:	Not reported
Next Test Date:	Not reported
Date Tank Closed:	02/07/2011
Register:	True
Modified By:	NRLOMBAR

KIEWIT CONSTRUCTORS INC/WEEKS MARINE INC, AJV (Continued) **A100354122**

Last Modified: 04/14/2017
Material Name: diesel

Tank Number: 009
Tank Id: 237269
Material Code: 0008
Common Name of Substance: Diesel

Equipment Records:

G09 - Tank Secondary Containment - Modified Double-Walled (Aboveground)
K00 - Spill Prevention - None
A00 - Tank Internal Protection - None
L00 - Piping Leak Detection - None
D00 - Pipe Type - No Piping
F00 - Pipe External Protection - None
J01 - Dispenser - Pressurized Dispenser
B00 - Tank External Protection - None
C00 - Pipe Location - No Piping
I04 - Overfill - Product Level Gauge (A/G)
H00 - Tank Leak Detection - None
E00 - Piping Secondary Containment - None

Tank Location: Aboveground - contact with impervious barrier... Tank bottom rests on impervious barrier, allowing visual indication of leaks.
Tank Type: Steel/Carbon Steel/Iron
Tank Status: Closed - Removed
Pipe Model: Not reported
Install Date: 12/01/2009
Capacity Gallons: 1500
Tightness Test Method: NN
Date Test: Not reported
Next Test Date: Not reported
Date Tank Closed: 02/24/2011
Register: True
Modified By: NRLOMBAR
Last Modified: 04/14/2017
Material Name: diesel

Tank Number: 010
Tank Id: 237270
Material Code: 0008
Common Name of Substance: Diesel

Equipment Records:

G09 - Tank Secondary Containment - Modified Double-Walled (Aboveground)
L00 - Piping Leak Detection - None
D00 - Pipe Type - No Piping
J01 - Dispenser - Pressurized Dispenser
B00 - Tank External Protection - None
C00 - Pipe Location - No Piping
F00 - Pipe External Protection - None
K00 - Spill Prevention - None
A00 - Tank Internal Protection - None

KIEWIT CONSTRUCTORS INC/WEEKS MARINE INC, AJV (Continued) **A100354122**

	I04 - Overfill - Product Level Gauge (A/G)
	H00 - Tank Leak Detection - None
	E00 - Piping Secondary Containment - None
Tank Location:	Aboveground - contact with impervious barrier... Tank bottom rests on impervious barrier, allowing visual indication of leaks.
Tank Type:	Steel/Carbon Steel/Iron
Tank Status:	In Service
Pipe Model:	Not reported
Install Date:	12/01/2009
Capacity Gallons:	500
Tightness Test Method:	NN
Date Test:	Not reported
Next Test Date:	Not reported
Date Tank Closed:	Not reported
Register:	True
Modified By:	BVCAMPBE
Last Modified:	04/14/2017
Material Name:	diesel

X287 **NYCDOT - WILLIS AVENUE BRIDGE** **RCRA-LQG** **1000890164**
NNW **2602 2ND AVE** **FINDS** **NY0000262477**
1/8-1/4 **NEW YORK, NY 10035** **ECHO**
0.188 mi.
993 ft. **Site 4 of 9 in cluster X**

Relative: **Higher**
Actual: **12 ft.**

RCRA-LQG:

Date Form Received by Agency:	20120302
Handler Name:	NYCDOT - WILLIS AVENUE BRIDGE
Handler Address:	2602 2ND AVE
Handler City,State,Zip:	NEW YORK, NY 10035
EPA ID:	NY0000262477
Contact Name:	JOSH G MAGNAS
Contact Address:	2ND AVE
Contact City,State,Zip:	MANHATTAN, NY 10035
Contact Telephone:	212-831-6959
Contact Fax:	212-831-6738
Contact Email:	JOSH.MAGNAS@WILLISBRIDGE.COM
Contact Title:	ENVIRONMENTAL INSPECTOR
EPA Region:	02
Land Type:	State
Federal Waste Generator Description:	Large Quantity Generator
Non-Notifier:	Not reported
Biennial Report Cycle:	2011
Accessibility:	Not reported
Active Site Indicator:	Handler Activities
State District Owner:	NY
State District:	NYSDEC R2
Mailing Address:	2ND AVE
Mailing City,State,Zip:	MANHATTAN, NY 10035
Owner Name:	NYC DOT
Owner Type:	State
Operator Name:	NYC DOT
Operator Type:	State
Short-Term Generator Activity:	No
Importer Activity:	No
Mixed Waste Generator:	No
Transporter Activity:	No
Transfer Facility Activity:	No

NYCDOT - WILLIS AVENUE BRIDGE (Continued) **1000890164**

Recycler Activity with Storage:	No
Small Quantity On-Site Burner Exemption:	No
Smelting Melting and Refining Furnace Exemption:	No
Underground Injection Control:	No
Off-Site Waste Receipt:	No
Universal Waste Indicator:	No
Universal Waste Destination Facility:	No
Federal Universal Waste:	No
Active Site Fed-Reg Treatment Storage and Disposal Facility:	Not reported
Active Site Converter Treatment storage and Disposal Facility:	Not reported
Active Site State-Reg Treatment Storage and Disposal Facility:	Not reported
Active Site State-Reg Handler:	---
Federal Facility Indicator:	Not reported
Hazardous Secondary Material Indicator:	NN
Sub-Part K Indicator:	Not reported
Commercial TSD Indicator:	No
Treatment Storage and Disposal Type:	Not reported
2018 GPRA Permit Baseline:	Not on the Baseline
2018 GPRA Renewals Baseline:	Not on the Baseline
Permit Renewals Workload Universe:	Not reported
Permit Workload Universe:	Not reported
Permit Progress Universe:	Not reported
Post-Closure Workload Universe:	Not reported
Closure Workload Universe:	Not reported
202 GPRA Corrective Action Baseline:	No
Corrective Action Workload Universe:	No
Subject to Corrective Action Universe:	No
Non-TSDFs Where RCRA CA has Been Imposed Universe:	No
TSDFs Potentially Subject to CA Under 3004 (u)/(v) Universe:	No
TSDFs Only Subject to CA under Discretionary Auth Universe:	No
Corrective Action Priority Ranking:	No NCAPS ranking
Environmental Control Indicator:	No
Institutional Control Indicator:	No
Human Exposure Controls Indicator:	N/A
Groundwater Controls Indicator:	N/A
Operating TSDF Universe:	Not reported
Full Enforcement Universe:	Not reported
Significant Non-Complier Universe:	No
Unaddressed Significant Non-Complier Universe:	No
Addressed Significant Non-Complier Universe:	No
Significant Non-Complier With a Compliance Schedule Universe:	No
Financial Assurance Required:	Not reported
Handler Date of Last Change:	20150414
Recognized Trader-Importer:	No
Recognized Trader-Exporter:	No
Importer of Spent Lead Acid Batteries:	No
Exporter of Spent Lead Acid Batteries:	No
Recycler Activity Without Storage:	Not reported
Manifest Broker:	Not reported
Sub-Part P Indicator:	No

Biennial: List of Years
Year: 2011

Click Here for Biennial Reporting System Data:
Year: 2009

NYCDOT - WILLIS AVENUE BRIDGE (Continued) **1000890164**

Click Here for Biennial Reporting System Data:
Year: 2003

Click Here for Biennial Reporting System Data:
Year: 2001

Click Here for Biennial Reporting System Data:

Hazardous Waste Summary:
Waste Code: D000
Waste Description: Not Defined

Waste Code: D001
Waste Description: IGNITABLE WASTE

Waste Code: D002
Waste Description: CORROSIVE WASTE

Waste Code: D005
Waste Description: BARIUM

Waste Code: D006
Waste Description: CADMIUM

Waste Code: D007
Waste Description: CHROMIUM

Waste Code: D008
Waste Description: LEAD

Handler - Owner Operator:
Owner/Operator Indicator: Owner
Owner/Operator Name: NYCDOT
Legal Status: Municipal
Date Became Current: 19801231
Date Ended Current: Not reported
Owner/Operator Address: RECTOR ST
Owner/Operator City,State,Zip: NEW YORK, NY 10006
Owner/Operator Telephone: Not reported
Owner/Operator Telephone Ext: Not reported
Owner/Operator Fax: Not reported
Owner/Operator Email: Not reported

Owner/Operator Indicator: Owner
Owner/Operator Name: NYC DEP'T OF TRANSPORTATION MOV. BRIDGES
Legal Status: Municipal
Date Became Current: 19010101
Date Ended Current: Not reported
Owner/Operator Address: 55 WATER STREET
Owner/Operator City,State,Zip: MANHATTAN, NY 10006
Owner/Operator Telephone: Not reported
Owner/Operator Telephone Ext: Not reported
Owner/Operator Fax: Not reported
Owner/Operator Email: Not reported

NYCDOT - WILLIS AVENUE BRIDGE (Continued) **1000890164**

Owner/Operator Indicator:	Operator
Owner/Operator Name:	NYC DEP'T OF TRANSPORTATION MOV. BRIDGES
Legal Status:	Municipal
Date Became Current:	19010101
Date Ended Current:	Not reported
Owner/Operator Address:	Not reported
Owner/Operator City,State,Zip:	Not reported
Owner/Operator Telephone:	Not reported
Owner/Operator Telephone Ext:	Not reported
Owner/Operator Fax:	Not reported
Owner/Operator Email:	Not reported

Owner/Operator Indicator:	Operator
Owner/Operator Name:	NYCDOT
Legal Status:	Municipal
Date Became Current:	19801231
Date Ended Current:	Not reported
Owner/Operator Address:	RECTOR ST
Owner/Operator City,State,Zip:	NEW YORK, NY 10006
Owner/Operator Telephone:	Not reported
Owner/Operator Telephone Ext:	Not reported
Owner/Operator Fax:	Not reported
Owner/Operator Email:	Not reported

Owner/Operator Indicator:	Operator
Owner/Operator Name:	NYC DOT
Legal Status:	State
Date Became Current:	20070101
Date Ended Current:	Not reported
Owner/Operator Address:	Not reported
Owner/Operator City,State,Zip:	Not reported
Owner/Operator Telephone:	Not reported
Owner/Operator Telephone Ext:	Not reported
Owner/Operator Fax:	Not reported
Owner/Operator Email:	Not reported

Owner/Operator Indicator:	Owner
Owner/Operator Name:	NYCDOT
Legal Status:	Municipal
Date Became Current:	19801231
Date Ended Current:	Not reported
Owner/Operator Address:	RECTOR ST
Owner/Operator City,State,Zip:	NEW YORK, NY 10006
Owner/Operator Telephone:	Not reported
Owner/Operator Telephone Ext:	Not reported
Owner/Operator Fax:	Not reported
Owner/Operator Email:	Not reported

Owner/Operator Indicator:	Owner
Owner/Operator Name:	NYCDOT BUREAU OF BRIDGES
Legal Status:	Municipal
Date Became Current:	Not reported
Date Ended Current:	Not reported
Owner/Operator Address:	2 RECTOR ST - 4TH FLOOR
Owner/Operator City,State,Zip:	NEW YORK, NY 10006
Owner/Operator Telephone:	212-788-1705
Owner/Operator Telephone Ext:	Not reported

NYCDOT - WILLIS AVENUE BRIDGE (Continued) **1000890164**

Owner/Operator Fax: Not reported
Owner/Operator Email: Not reported

Owner/Operator Indicator: Operator
Owner/Operator Name: NYCDOT
Legal Status: Municipal
Date Became Current: 19801231
Date Ended Current: Not reported
Owner/Operator Address: RECTOR ST
Owner/Operator City,State,Zip: NEW YORK, NY 10006
Owner/Operator Telephone: Not reported
Owner/Operator Telephone Ext: Not reported
Owner/Operator Fax: Not reported
Owner/Operator Email: Not reported

Owner/Operator Indicator: Owner
Owner/Operator Name: NYC DOT
Legal Status: State
Date Became Current: 20070101
Date Ended Current: Not reported
Owner/Operator Address: 55 WATER ST
Owner/Operator City,State,Zip: MANHATTAN, NY 10041
Owner/Operator Telephone: 212-839-4019
Owner/Operator Telephone Ext: Not reported
Owner/Operator Fax: Not reported
Owner/Operator Email: Not reported

Historic Generators:
Receive Date: 20100302
Handler Name: NYCDOT - WILLIS AVENUE BRIDGE
Federal Waste Generator Description: Large Quantity Generator
State District Owner: Not reported
Large Quantity Handler of Universal Waste: No
Recognized Trader Importer: No
Recognized Trader Exporter: No
Spent Lead Acid Battery Importer: No
Spent Lead Acid Battery Exporter: No
Current Record: No
Non Storage Recycler Activity: Not reported
Electronic Manifest Broker: Not reported

Receive Date: 20120302
Handler Name: NYCDOT - WILLIS AVENUE BRIDGE
Federal Waste Generator Description: Large Quantity Generator
State District Owner: NY
Large Quantity Handler of Universal Waste: No
Recognized Trader Importer: No
Recognized Trader Exporter: No
Spent Lead Acid Battery Importer: No
Spent Lead Acid Battery Exporter: No
Current Record: Yes
Non Storage Recycler Activity: Not reported
Electronic Manifest Broker: Not reported

Receive Date: 20060101
Handler Name: NYCDOT WILLIS AVENUE BRIDGE
Federal Waste Generator Description: Small Quantity Generator

NYCDOT - WILLIS AVENUE BRIDGE (Continued) **1000890164**

State District Owner: Not reported
Large Quantity Handler of Universal Waste: No
Recognized Trader Importer: No
Recognized Trader Exporter: No
Spent Lead Acid Battery Importer: No
Spent Lead Acid Battery Exporter: No
Current Record: No
Non Storage Recycler Activity: Not reported
Electronic Manifest Broker: Not reported

Receive Date: 20070101
Handler Name: NYCDOT WILLIS AVENUE BRIDGE
Federal Waste Generator Description: Conditionally Exempt Small Quantity Generator
State District Owner: NY
Large Quantity Handler of Universal Waste: No
Recognized Trader Importer: No
Recognized Trader Exporter: No
Spent Lead Acid Battery Importer: No
Spent Lead Acid Battery Exporter: No
Current Record: No
Non Storage Recycler Activity: Not reported
Electronic Manifest Broker: Not reported

Receive Date: 19940504
Handler Name: NYCDOT BIN 224005
Federal Waste Generator Description: Small Quantity Generator
State District Owner: NY
Large Quantity Handler of Universal Waste: No
Recognized Trader Importer: No
Recognized Trader Exporter: No
Spent Lead Acid Battery Importer: No
Spent Lead Acid Battery Exporter: No
Current Record: No
Non Storage Recycler Activity: Not reported
Electronic Manifest Broker: Not reported

Receive Date: 20020228
Handler Name: NYC DOT - DIVISION OF BRIDGES
Federal Waste Generator Description: Large Quantity Generator
State District Owner: NY
Large Quantity Handler of Universal Waste: No
Recognized Trader Importer: No
Recognized Trader Exporter: No
Spent Lead Acid Battery Importer: No
Spent Lead Acid Battery Exporter: No
Current Record: No
Non Storage Recycler Activity: Not reported
Electronic Manifest Broker: Not reported

Receive Date: 20040224
Handler Name: NYCDOT WILLIS AVENUE BRIDGE
Federal Waste Generator Description: Large Quantity Generator
State District Owner: Not reported
Large Quantity Handler of Universal Waste: No
Recognized Trader Importer: No
Recognized Trader Exporter: No
Spent Lead Acid Battery Importer: No

NYCDOT - WILLIS AVENUE BRIDGE (Continued) **1000890164**

Spent Lead Acid Battery Exporter: No
Current Record: No
Non Storage Recycler Activity: Not reported
Electronic Manifest Broker: Not reported

List of NAICS Codes and Descriptions:
NAICS Code: 23731
NAICS Description: HIGHWAY, STREET, AND BRIDGE CONSTRUCTION

NAICS Code: 48849
NAICS Description: OTHER SUPPORT ACTIVITIES FOR ROAD TRANSPORTATION

Facility Has Received Notices of Violation:
Found Violation: Yes
Agency Which Determined Violation: State
Violation Short Description: TSD IS-General Facility Standards
Date Violation was Determined: 20101029
Actual Return to Compliance Date: 20110203
Return to Compliance Qualifier: Documented
Violation Responsible Agency: State
Scheduled Compliance Date: Not reported
Enforcement Identifier: 001
Date of Enforcement Action: 20101115
Enforcement Responsible Agency: State
Enforcement Docket Number: Not reported
Enforcement Attorney: Not reported
Corrective Action Component: No
Appeal Initiated Date: Not reported
Appeal Resolution Date: Not reported
Disposition Status Date: 20110203
Disposition Status: AS
Disposition Status Description: ACTION SATISFIED (CASE CLOSED)
Consent/Final Order Sequence Number:Not reported
Consent/Final Order Respondent Name: Not reported
Consent/Final Order Lead Agency: Not reported
Enforcement Type: WRITTEN INFORMAL
Enforcement Responsible Person: NYHHN
Enforcement Responsible Sub-Organization: R2
SEP Sequence Number: Not reported
SEP Expenditure Amount: Not reported
SEP Scheduled Completion Date: Not reported
SEP Actual Date: Not reported
SEP Defaulted Date: Not reported
SEP Type: Not reported
SEP Type Description: Not reported
Proposed Amount: Not reported
Final Monetary Amount: Not reported
Paid Amount: Not reported
Final Count: Not reported
Final Amount: Not reported

Found Violation: Yes
Agency Which Determined Violation: State
Violation Short Description: Generators - Records/Reporting
Date Violation was Determined: 20101029
Actual Return to Compliance Date: 20110203

NYCDOT - WILLIS AVENUE BRIDGE (Continued) **1000890164**

Return to Compliance Qualifier: Documented
Violation Responsible Agency: State
Scheduled Compliance Date: Not reported
Enforcement Identifier: 001
Date of Enforcement Action: 20101115
Enforcement Responsible Agency: State
Enforcement Docket Number: Not reported
Enforcement Attorney: Not reported
Corrective Action Component: No
Appeal Initiated Date: Not reported
Appeal Resolution Date: Not reported
Disposition Status Date: 20110203
Disposition Status: AS
Disposition Status Description: ACTION SATISFIED (CASE CLOSED)
Consent/Final Order Sequence Number:Not reported
Consent/Final Order Respondent Name: Not reported
Consent/Final Order Lead Agency: Not reported
Enforcement Type: WRITTEN INFORMAL
Enforcement Responsible Person: NYHHN
Enforcement Responsible Sub-Organization: R2
SEP Sequence Number: Not reported
SEP Expenditure Amount: Not reported
SEP Scheduled Completion Date: Not reported
SEP Actual Date: Not reported
SEP Defaulted Date: Not reported
SEP Type: Not reported
SEP Type Description: Not reported
Proposed Amount: Not reported
Final Monetary Amount: Not reported
Paid Amount: Not reported
Final Count: Not reported
Final Amount: Not reported

Found Violation: Yes
Agency Which Determined Violation: State
Violation Short Description: LDR - General
Date Violation was Determined: 20101029
Actual Return to Compliance Date: 20110203
Return to Compliance Qualifier: Documented
Violation Responsible Agency: State
Scheduled Compliance Date: Not reported
Enforcement Identifier: 001
Date of Enforcement Action: 20101115
Enforcement Responsible Agency: State
Enforcement Docket Number: Not reported
Enforcement Attorney: Not reported
Corrective Action Component: No
Appeal Initiated Date: Not reported
Appeal Resolution Date: Not reported
Disposition Status Date: 20110203
Disposition Status: AS
Disposition Status Description: ACTION SATISFIED (CASE CLOSED)
Consent/Final Order Sequence Number:Not reported
Consent/Final Order Respondent Name: Not reported
Consent/Final Order Lead Agency: Not reported
Enforcement Type: WRITTEN INFORMAL
Enforcement Responsible Person: NYHHN

NYCDOT - WILLIS AVENUE BRIDGE (Continued) **1000890164**

Enforcement Responsible Sub-Organization:	R2
SEP Sequence Number:	Not reported
SEP Expenditure Amount:	Not reported
SEP Scheduled Completion Date:	Not reported
SEP Actual Date:	Not reported
SEP Defaulted Date:	Not reported
SEP Type:	Not reported
SEP Type Description:	Not reported
Proposed Amount:	Not reported
Final Monetary Amount:	Not reported
Paid Amount:	Not reported
Final Count:	Not reported
Final Amount:	Not reported

Found Violation:	Yes
Agency Which Determined Violation:	State
Violation Short Description:	TSD IS-General Facility Standards
Date Violation was Determined:	20101029
Actual Return to Compliance Date:	20110203
Return to Compliance Qualifier:	Documented
Violation Responsible Agency:	State
Scheduled Compliance Date:	Not reported
Enforcement Identifier:	001
Date of Enforcement Action:	20101115
Enforcement Responsible Agency:	State
Enforcement Docket Number:	Not reported
Enforcement Attorney:	Not reported
Corrective Action Component:	No
Appeal Initiated Date:	Not reported
Appeal Resolution Date:	Not reported
Disposition Status Date:	20110203
Disposition Status:	AS
Disposition Status Description:	ACTION SATISFIED (CASE CLOSED)
Consent/Final Order Sequence Number:	Not reported
Consent/Final Order Respondent Name:	Not reported
Consent/Final Order Lead Agency:	Not reported
Enforcement Type:	WRITTEN INFORMAL
Enforcement Responsible Person:	NYHHN
Enforcement Responsible Sub-Organization:	R2
SEP Sequence Number:	Not reported
SEP Expenditure Amount:	Not reported
SEP Scheduled Completion Date:	Not reported
SEP Actual Date:	Not reported
SEP Defaulted Date:	Not reported
SEP Type:	Not reported
SEP Type Description:	Not reported
Proposed Amount:	Not reported
Final Monetary Amount:	Not reported
Paid Amount:	Not reported
Final Count:	Not reported
Final Amount:	Not reported

Found Violation:	Yes
Agency Which Determined Violation:	State
Violation Short Description:	Generators - Manifest
Date Violation was Determined:	20101029
Actual Return to Compliance Date:	20110203

NYCDOT - WILLIS AVENUE BRIDGE (Continued) **1000890164**

Return to Compliance Qualifier: Documented
Violation Responsible Agency: State
Scheduled Compliance Date: Not reported
Enforcement Identifier: 001
Date of Enforcement Action: 20101115
Enforcement Responsible Agency: State
Enforcement Docket Number: Not reported
Enforcement Attorney: Not reported
Corrective Action Component: No
Appeal Initiated Date: Not reported
Appeal Resolution Date: Not reported
Disposition Status Date: 20110203
Disposition Status: AS
Disposition Status Description: ACTION SATISFIED (CASE CLOSED)
Consent/Final Order Sequence Number:Not reported
Consent/Final Order Respondent Name: Not reported
Consent/Final Order Lead Agency: Not reported
Enforcement Type: WRITTEN INFORMAL
Enforcement Responsible Person: NYHHN
Enforcement Responsible Sub-Organization: R2
SEP Sequence Number: Not reported
SEP Expenditure Amount: Not reported
SEP Scheduled Completion Date: Not reported
SEP Actual Date: Not reported
SEP Defaulted Date: Not reported
SEP Type: Not reported
SEP Type Description: Not reported
Proposed Amount: Not reported
Final Monetary Amount: Not reported
Paid Amount: Not reported
Final Count: Not reported
Final Amount: Not reported

Found Violation: Yes
Agency Which Determined Violation: State
Violation Short Description: Generators - Records/Reporting
Date Violation was Determined: 19970826
Actual Return to Compliance Date: 19971027
Return to Compliance Qualifier: Observed
Violation Responsible Agency: State
Scheduled Compliance Date: 19971001
Enforcement Identifier: 000
Date of Enforcement Action: 19970826
Enforcement Responsible Agency: State
Enforcement Docket Number: Not reported
Enforcement Attorney: NY
Corrective Action Component: No
Appeal Initiated Date: Not reported
Appeal Resolution Date: Not reported
Disposition Status Date: Not reported
Disposition Status: Not reported
Disposition Status Description: Not reported
Consent/Final Order Sequence Number:Not reported
Consent/Final Order Respondent Name: Not reported
Consent/Final Order Lead Agency: Not reported
Enforcement Type: WRITTEN INFORMAL
Enforcement Responsible Person: NYDEC

NYCDOT - WILLIS AVENUE BRIDGE (Continued) **1000890164**

Enforcement Responsible Sub-Organization: Not reported
SEP Sequence Number: Not reported
SEP Expenditure Amount: Not reported
SEP Scheduled Completion Date: Not reported
SEP Actual Date: Not reported
SEP Defaulted Date: Not reported
SEP Type: Not reported
SEP Type Description: Not reported
Proposed Amount: Not reported
Final Monetary Amount: Not reported
Paid Amount: Not reported
Final Count: Not reported
Final Amount: Not reported

Found Violation: Yes
Agency Which Determined Violation: State
Violation Short Description: TSD IS-Preparedness and Prevention
Date Violation was Determined: 20101029
Actual Return to Compliance Date: 20110203
Return to Compliance Qualifier: Documented
Violation Responsible Agency: State
Scheduled Compliance Date: Not reported
Enforcement Identifier: 001
Date of Enforcement Action: 20101115
Enforcement Responsible Agency: State
Enforcement Docket Number: Not reported
Enforcement Attorney: Not reported
Corrective Action Component: No
Appeal Initiated Date: Not reported
Appeal Resolution Date: Not reported
Disposition Status Date: 20110203
Disposition Status: AS
Disposition Status Description: ACTION SATISFIED (CASE CLOSED)
Consent/Final Order Sequence Number: Not reported
Consent/Final Order Respondent Name: Not reported
Consent/Final Order Lead Agency: Not reported
Enforcement Type: WRITTEN INFORMAL
Enforcement Responsible Person: NYHHN
Enforcement Responsible Sub-Organization: R2
SEP Sequence Number: Not reported
SEP Expenditure Amount: Not reported
SEP Scheduled Completion Date: Not reported
SEP Actual Date: Not reported
SEP Defaulted Date: Not reported
SEP Type: Not reported
SEP Type Description: Not reported
Proposed Amount: Not reported
Final Monetary Amount: Not reported
Paid Amount: Not reported
Final Count: Not reported
Final Amount: Not reported

Found Violation: Yes
Agency Which Determined Violation: State
Violation Short Description: State Statute or Regulation
Date Violation was Determined: 20101029
Actual Return to Compliance Date: 20110203

NYCDOT - WILLIS AVENUE BRIDGE (Continued) **1000890164**

Return to Compliance Qualifier: Documented
Violation Responsible Agency: State
Scheduled Compliance Date: Not reported
Enforcement Identifier: 001
Date of Enforcement Action: 20101115
Enforcement Responsible Agency: State
Enforcement Docket Number: Not reported
Enforcement Attorney: Not reported
Corrective Action Component: No
Appeal Initiated Date: Not reported
Appeal Resolution Date: Not reported
Disposition Status Date: 20110203
Disposition Status: AS
Disposition Status Description: ACTION SATISFIED (CASE CLOSED)
Consent/Final Order Sequence Number:Not reported
Consent/Final Order Respondent Name: Not reported
Consent/Final Order Lead Agency: Not reported
Enforcement Type: WRITTEN INFORMAL
Enforcement Responsible Person: NYHHN
Enforcement Responsible Sub-Organization: R2
SEP Sequence Number: Not reported
SEP Expenditure Amount: Not reported
SEP Scheduled Completion Date: Not reported
SEP Actual Date: Not reported
SEP Defaulted Date: Not reported
SEP Type: Not reported
SEP Type Description: Not reported
Proposed Amount: Not reported
Final Monetary Amount: Not reported
Paid Amount: Not reported
Final Count: Not reported
Final Amount: Not reported

Found Violation: Yes
Agency Which Determined Violation: State
Violation Short Description: State Statute or Regulation
Date Violation was Determined: 20101029
Actual Return to Compliance Date: 20110203
Return to Compliance Qualifier: Documented
Violation Responsible Agency: State
Scheduled Compliance Date: Not reported
Enforcement Identifier: 001
Date of Enforcement Action: 20101115
Enforcement Responsible Agency: State
Enforcement Docket Number: Not reported
Enforcement Attorney: Not reported
Corrective Action Component: No
Appeal Initiated Date: Not reported
Appeal Resolution Date: Not reported
Disposition Status Date: 20110203
Disposition Status: AS
Disposition Status Description: ACTION SATISFIED (CASE CLOSED)
Consent/Final Order Sequence Number:Not reported
Consent/Final Order Respondent Name: Not reported
Consent/Final Order Lead Agency: Not reported
Enforcement Type: WRITTEN INFORMAL
Enforcement Responsible Person: NYHHN

NYCDOT - WILLIS AVENUE BRIDGE (Continued) **1000890164**

Enforcement Responsible Sub-Organization: R2
SEP Sequence Number: Not reported
SEP Expenditure Amount: Not reported
SEP Scheduled Completion Date: Not reported
SEP Actual Date: Not reported
SEP Defaulted Date: Not reported
SEP Type: Not reported
SEP Type Description: Not reported
Proposed Amount: Not reported
Final Monetary Amount: Not reported
Paid Amount: Not reported
Final Count: Not reported
Final Amount: Not reported

Found Violation: Yes
Agency Which Determined Violation: State
Violation Short Description: Listing - General
Date Violation was Determined: 20101029
Actual Return to Compliance Date: 20110203
Return to Compliance Qualifier: Documented
Violation Responsible Agency: State
Scheduled Compliance Date: Not reported
Enforcement Identifier: 001
Date of Enforcement Action: 20101115
Enforcement Responsible Agency: State
Enforcement Docket Number: Not reported
Enforcement Attorney: Not reported
Corrective Action Component: No
Appeal Initiated Date: Not reported
Appeal Resolution Date: Not reported
Disposition Status Date: 20110203
Disposition Status: AS
Disposition Status Description: ACTION SATISFIED (CASE CLOSED)
Consent/Final Order Sequence Number: Not reported
Consent/Final Order Respondent Name: Not reported
Consent/Final Order Lead Agency: Not reported
Enforcement Type: WRITTEN INFORMAL
Enforcement Responsible Person: NYHHN
Enforcement Responsible Sub-Organization: R2
SEP Sequence Number: Not reported
SEP Expenditure Amount: Not reported
SEP Scheduled Completion Date: Not reported
SEP Actual Date: Not reported
SEP Defaulted Date: Not reported
SEP Type: Not reported
SEP Type Description: Not reported
Proposed Amount: Not reported
Final Monetary Amount: Not reported
Paid Amount: Not reported
Final Count: Not reported
Final Amount: Not reported

Found Violation: Yes
Agency Which Determined Violation: State
Violation Short Description: TSD IS-Contingency Plan and Emergency Procedures
Date Violation was Determined: 20101029
Actual Return to Compliance Date: 20110203

NYCDOT - WILLIS AVENUE BRIDGE (Continued) **1000890164**

Return to Compliance Qualifier: Documented
Violation Responsible Agency: State
Scheduled Compliance Date: Not reported
Enforcement Identifier: 001
Date of Enforcement Action: 20101115
Enforcement Responsible Agency: State
Enforcement Docket Number: Not reported
Enforcement Attorney: Not reported
Corrective Action Component: No
Appeal Initiated Date: Not reported
Appeal Resolution Date: Not reported
Disposition Status Date: 20110203
Disposition Status: AS
Disposition Status Description: ACTION SATISFIED (CASE CLOSED)
Consent/Final Order Sequence Number:Not reported
Consent/Final Order Respondent Name: Not reported
Consent/Final Order Lead Agency: Not reported
Enforcement Type: WRITTEN INFORMAL
Enforcement Responsible Person: NYHHN
Enforcement Responsible Sub-Organization: R2
SEP Sequence Number: Not reported
SEP Expenditure Amount: Not reported
SEP Scheduled Completion Date: Not reported
SEP Actual Date: Not reported
SEP Defaulted Date: Not reported
SEP Type: Not reported
SEP Type Description: Not reported
Proposed Amount: Not reported
Final Monetary Amount: Not reported
Paid Amount: Not reported
Final Count: Not reported
Final Amount: Not reported

Found Violation: Yes
Agency Which Determined Violation: State
Violation Short Description: TSD IS-General Facility Standards
Date Violation was Determined: 20101029
Actual Return to Compliance Date: 20110203
Return to Compliance Qualifier: Documented
Violation Responsible Agency: State
Scheduled Compliance Date: Not reported
Enforcement Identifier: 001
Date of Enforcement Action: 20101115
Enforcement Responsible Agency: State
Enforcement Docket Number: Not reported
Enforcement Attorney: Not reported
Corrective Action Component: No
Appeal Initiated Date: Not reported
Appeal Resolution Date: Not reported
Disposition Status Date: 20110203
Disposition Status: AS
Disposition Status Description: ACTION SATISFIED (CASE CLOSED)
Consent/Final Order Sequence Number:Not reported
Consent/Final Order Respondent Name: Not reported
Consent/Final Order Lead Agency: Not reported
Enforcement Type: WRITTEN INFORMAL
Enforcement Responsible Person: NYHHN

NYCDOT - WILLIS AVENUE BRIDGE (Continued) **1000890164**

Enforcement Responsible Sub-Organization: R2
SEP Sequence Number: Not reported
SEP Expenditure Amount: Not reported
SEP Scheduled Completion Date: Not reported
SEP Actual Date: Not reported
SEP Defaulted Date: Not reported
SEP Type: Not reported
SEP Type Description: Not reported
Proposed Amount: Not reported
Final Monetary Amount: Not reported
Paid Amount: Not reported
Final Count: Not reported
Final Amount: Not reported

Evaluation Action Summary:
Evaluation Date: 20101029
Evaluation Responsible Agency: State
Found Violation: Yes
Evaluation Type Description: COMPLIANCE EVALUATION INSPECTION ON-SITE
Evaluation Responsible Person Identifier: NYHHN
Evaluation Responsible Sub-Organization: R2
Actual Return to Compliance Date: 20110203
Scheduled Compliance Date: Not reported
Date of Request: Not reported
Date Response Received: Not reported
Request Agency: Not reported
Former Citation: Not reported

Evaluation Date: 20101029
Evaluation Responsible Agency: State
Found Violation: Yes
Evaluation Type Description: COMPLIANCE EVALUATION INSPECTION ON-SITE
Evaluation Responsible Person Identifier: NYHHN
Evaluation Responsible Sub-Organization: R2
Actual Return to Compliance Date: 20110203
Scheduled Compliance Date: Not reported
Date of Request: Not reported
Date Response Received: Not reported
Request Agency: Not reported
Former Citation: Not reported

Evaluation Date: 20101029
Evaluation Responsible Agency: State
Found Violation: Yes
Evaluation Type Description: COMPLIANCE EVALUATION INSPECTION ON-SITE
Evaluation Responsible Person Identifier: NYHHN
Evaluation Responsible Sub-Organization: R2
Actual Return to Compliance Date: 20110203
Scheduled Compliance Date: Not reported
Date of Request: Not reported
Date Response Received: Not reported
Request Agency: Not reported
Former Citation: Not reported

Evaluation Date: 20101029
Evaluation Responsible Agency: State
Found Violation: Yes

NYCDOT - WILLIS AVENUE BRIDGE (Continued) **1000890164**

Evaluation Type Description:	COMPLIANCE EVALUATION INSPECTION ON-SITE
Evaluation Responsible Person Identifier:	NYHHN
Evaluation Responsible Sub-Organization:	R2
Actual Return to Compliance Date:	20110203
Scheduled Compliance Date:	Not reported
Date of Request:	Not reported
Date Response Received:	Not reported
Request Agency:	Not reported
Former Citation:	Not reported

Evaluation Date:	20101029
Evaluation Responsible Agency:	State
Found Violation:	Yes
Evaluation Type Description:	COMPLIANCE EVALUATION INSPECTION ON-SITE
Evaluation Responsible Person Identifier:	NYHHN
Evaluation Responsible Sub-Organization:	R2
Actual Return to Compliance Date:	20110203
Scheduled Compliance Date:	Not reported
Date of Request:	Not reported
Date Response Received:	Not reported
Request Agency:	Not reported
Former Citation:	Not reported

Evaluation Date:	19970301
Evaluation Responsible Agency:	State
Found Violation:	Yes
Evaluation Type Description:	NON-FINANCIAL RECORD REVIEW
Evaluation Responsible Person Identifier:	Not reported
Evaluation Responsible Sub-Organization:	Not reported
Actual Return to Compliance Date:	19971027
Scheduled Compliance Date:	19971001
Date of Request:	Not reported
Date Response Received:	Not reported
Request Agency:	Not reported
Former Citation:	Not reported

Evaluation Date:	20101029
Evaluation Responsible Agency:	State
Found Violation:	Yes
Evaluation Type Description:	COMPLIANCE EVALUATION INSPECTION ON-SITE
Evaluation Responsible Person Identifier:	NYHHN
Evaluation Responsible Sub-Organization:	R2
Actual Return to Compliance Date:	20110203
Scheduled Compliance Date:	Not reported
Date of Request:	Not reported
Date Response Received:	Not reported
Request Agency:	Not reported
Former Citation:	Not reported

Evaluation Date:	20101029
Evaluation Responsible Agency:	State
Found Violation:	Yes
Evaluation Type Description:	COMPLIANCE EVALUATION INSPECTION ON-SITE
Evaluation Responsible Person Identifier:	NYHHN
Evaluation Responsible Sub-Organization:	R2
Actual Return to Compliance Date:	20110203
Scheduled Compliance Date:	Not reported

NYCDOT - WILLIS AVENUE BRIDGE (Continued) **1000890164**

Date of Request:	Not reported
Date Response Received:	Not reported
Request Agency:	Not reported
Former Citation:	Not reported
Evaluation Date:	20101029
Evaluation Responsible Agency:	State
Found Violation:	Yes
Evaluation Type Description:	COMPLIANCE EVALUATION INSPECTION ON-SITE
Evaluation Responsible Person Identifier:	NYHHN
Evaluation Responsible Sub-Organization:	R2
Actual Return to Compliance Date:	20110203
Scheduled Compliance Date:	Not reported
Date of Request:	Not reported
Date Response Received:	Not reported
Request Agency:	Not reported
Former Citation:	Not reported
Evaluation Date:	20101029
Evaluation Responsible Agency:	State
Found Violation:	Yes
Evaluation Type Description:	COMPLIANCE EVALUATION INSPECTION ON-SITE
Evaluation Responsible Person Identifier:	NYHHN
Evaluation Responsible Sub-Organization:	R2
Actual Return to Compliance Date:	20110203
Scheduled Compliance Date:	Not reported
Date of Request:	Not reported
Date Response Received:	Not reported
Request Agency:	Not reported
Former Citation:	Not reported
Evaluation Date:	20101029
Evaluation Responsible Agency:	State
Found Violation:	Yes
Evaluation Type Description:	COMPLIANCE EVALUATION INSPECTION ON-SITE
Evaluation Responsible Person Identifier:	NYHHN
Evaluation Responsible Sub-Organization:	R2
Actual Return to Compliance Date:	20110203
Scheduled Compliance Date:	Not reported
Date of Request:	Not reported
Date Response Received:	Not reported
Request Agency:	Not reported
Former Citation:	Not reported
Evaluation Date:	20101029
Evaluation Responsible Agency:	State
Found Violation:	Yes
Evaluation Type Description:	COMPLIANCE EVALUATION INSPECTION ON-SITE
Evaluation Responsible Person Identifier:	NYHHN
Evaluation Responsible Sub-Organization:	R2
Actual Return to Compliance Date:	20110203
Scheduled Compliance Date:	Not reported
Date of Request:	Not reported
Date Response Received:	Not reported
Request Agency:	Not reported
Former Citation:	Not reported

NYCDOT - WILLIS AVENUE BRIDGE (Continued) **1000890164**

FINDS:
Registry ID: 110007985699

Click Here:

Environmental Interest/Information System:
RCRAInfo is a national information system that supports the Resource Conservation and Recovery Act (RCRA) program through the tracking of events and activities related to facilities that generate, transport, and treat, store, or dispose of hazardous waste. RCRAInfo allows RCRA program staff to track the notification, permit, compliance, and corrective action activities required under RCRA.
HAZARDOUS WASTE BIENNIAL REPORTER

Click this hyperlink while viewing on your computer to access additional FINDS: detail in the EDR Site Report.

ECHO:

Envid:	1000890164
Registry ID:	110007985699
DFR URL:	http://echo.epa.gov/detailed-facility-report?fid=110007985699
Name:	NYCDOT - WILLIS AVENUE BRIDGE
Address:	2602 2ND AVE
City,State,Zip:	NEW YORK, NY 10035

S288 **EAST RIVER PLAZA** **NY LTANKS** **S107789153**
SSE **527 EAST 117TH STREET** **N/A**
1/8-1/4 **EAST HARLEM, NY**
0.188 mi.
994 ft. **Site 12 of 12 in cluster S**

Relative: **Higher**
Actual: **10 ft.**

LTANKS:

Name:	EAST RIVER PLAZA
Address:	527 EAST 117TH STREET
City,State,Zip:	EAST HARLEM, NY
Spill Number/Closed Date:	0600454 / 2006-04-13
Facility ID:	0600454
Site ID:	362444
Spill Date:	2006-04-12
Spill Cause:	Tank Failure
Spill Source:	Commercial Vehicle
Spill Class:	C4
Cleanup Ceased:	Not reported
SWIS:	3101
Investigator:	SMSANGES
Referred To:	Not reported
Reported to Dept:	2006-04-12
CID:	444
Water Affected:	Not reported
Spill Notifier:	Other
Last Inspection:	Not reported
Recommended Penalty:	False
Meets Standard:	False
UST Involvement:	False
Remediation Phase:	0
Date Entered In Computer:	2006-04-12
Spill Record Last Update:	2006-04-13
Spiller Name:	BEN CANCEMI

EAST RIVER PLAZA (Continued) **S107789153**

Spiller Company:	EAST RIVER PLAZA
Spiller Address:	527 EAST 117TH STREET
Spiller County:	001
Spiller Contact:	BEN CANCEMI
Spiller Phone:	(631) 737-6200
Spiller Extention:	OFFICE
DEC Region:	2
DER Facility ID:	312705
DEC Memo:	""
Remarks:	"SADDLE TANK ON A DUMP TRUCK RUPTURED, SPILLED TO SOIL WILL EXCAVATE THE SOIL AND PLACE ON POLLY FOR OFF SITE DUMPING"

All Materials:

Site ID:	362444
Operable Unit ID:	1120545
Operable Unit:	01
Material ID:	2110041
Material Code:	0008
Material Name:	diesel
Case No.:	Not reported
Material FA:	Petroleum
Quantity:	50.00
Units:	G
Recovered:	.00
Oxygenate:	Not reported

V289 **CON EDISON SERVICE BOX 53828** **RCRA NonGen / NLR** **1014926201**
SW **2265 1ST AVE** **NJ MANIFEST** **NYP004239271**
1/8-1/4 **NEW YORK, NY 10035** **NY MANIFEST**
0.189 mi.
996 ft. **Site 5 of 8 in cluster V**

Relative:
Higher

Actual:
12 ft.

RCRA NonGen / NLR:

Date Form Received by Agency:	20110831
Handler Name:	CON EDISON SERVICE BOX 53828
Handler Address:	2265 1ST AVE
Handler City,State,Zip:	NEW YORK, NY 10035
EPA ID:	NYP004239271
Contact Name:	STEVEN ALVARADO
Contact Address:	Not reported
Contact City,State,Zip:	Not reported
Contact Telephone:	212-427-0733
Contact Fax:	Not reported
Contact Email:	Not reported
Contact Title:	OFFICE ASSISTANT L1-2
EPA Region:	02
Land Type:	Private
Federal Waste Generator Description:	Not a generator, verified
Non-Notifier:	Not reported
Biennial Report Cycle:	Not reported
Accessibility:	Not reported
Active Site Indicator:	Not reported
State District Owner:	NY
State District:	NYSDEC R2
Mailing Address:	4 IRVING PL, RM 828
Mailing City,State,Zip:	NEW YORK, NY 10003
Owner Name:	Not reported

CON EDISON SERVICE BOX 53828 (Continued) **1014926201**

Owner Type:	Not reported
Operator Name:	Not reported
Operator Type:	Not reported
Short-Term Generator Activity:	No
Importer Activity:	No
Mixed Waste Generator:	No
Transporter Activity:	No
Transfer Facility Activity:	No
Recycler Activity with Storage:	No
Small Quantity On-Site Burner Exemption:	No
Smelting Melting and Refining Furnace Exemption:	No
Underground Injection Control:	No
Off-Site Waste Receipt:	No
Universal Waste Indicator:	No
Universal Waste Destination Facility:	No
Federal Universal Waste:	No
Active Site Fed-Reg Treatment Storage and Disposal Facility:	Not reported
Active Site Converter Treatment storage and Disposal Facility:	Not reported
Active Site State-Reg Treatment Storage and Disposal Facility:	Not reported
Active Site State-Reg Handler:	---
Federal Facility Indicator:	Not reported
Hazardous Secondary Material Indicator:	NN
Sub-Part K Indicator:	Not reported
Commercial TSD Indicator:	No
Treatment Storage and Disposal Type:	Not reported
2018 GPRA Permit Baseline:	Not on the Baseline
2018 GPRA Renewals Baseline:	Not on the Baseline
Permit Renewals Workload Universe:	Not reported
Permit Workload Universe:	Not reported
Permit Progress Universe:	Not reported
Post-Closure Workload Universe:	Not reported
Closure Workload Universe:	Not reported
202 GPRA Corrective Action Baseline:	No
Corrective Action Workload Universe:	No
Subject to Corrective Action Universe:	No
Non-TSDFs Where RCRA CA has Been Imposed Universe:	No
TSDFs Potentially Subject to CA Under 3004 (u)/(v) Universe:	No
TSDFs Only Subject to CA under Discretionary Auth Universe:	No
Corrective Action Priority Ranking:	No NCAPS ranking
Environmental Control Indicator:	No
Institutional Control Indicator:	No
Human Exposure Controls Indicator:	N/A
Groundwater Controls Indicator:	N/A
Operating TSDF Universe:	Not reported
Full Enforcement Universe:	Not reported
Significant Non-Complier Universe:	No
Unaddressed Significant Non-Complier Universe:	No
Addressed Significant Non-Complier Universe:	No
Significant Non-Complier With a Compliance Schedule Universe:	No
Financial Assurance Required:	Not reported
Handler Date of Last Change:	20111206
Recognized Trader-Importer:	No
Recognized Trader-Exporter:	No
Importer of Spent Lead Acid Batteries:	No
Exporter of Spent Lead Acid Batteries:	No
Recycler Activity Without Storage:	Not reported
Manifest Broker:	Not reported

CON EDISON SERVICE BOX 53828 (Continued) **1014926201**

Sub-Part P Indicator: No

Historic Generators:

Receive Date:	20110801
Handler Name:	CON EDISON SERVICE BOX 53828
Federal Waste Generator Description:	Conditionally Exempt Small Quantity Generator
State District Owner:	NY
Large Quantity Handler of Universal Waste:	No
Recognized Trader Importer:	No
Recognized Trader Exporter:	No
Spent Lead Acid Battery Importer:	No
Spent Lead Acid Battery Exporter:	No
Current Record:	No
Non Storage Recycler Activity:	Not reported
Electronic Manifest Broker:	Not reported

Receive Date:	20110831
Handler Name:	CON EDISON SERVICE BOX 53828
Federal Waste Generator Description:	Not a generator, verified
State District Owner:	NY
Large Quantity Handler of Universal Waste:	No
Recognized Trader Importer:	No
Recognized Trader Exporter:	No
Spent Lead Acid Battery Importer:	No
Spent Lead Acid Battery Exporter:	No
Current Record:	Yes
Non Storage Recycler Activity:	Not reported
Electronic Manifest Broker:	Not reported

List of NAICS Codes and Descriptions:

NAICS Codes:	No NAICS Codes Found

Facility Has Received Notices of Violations:

Violations:	No Violations Found

Evaluation Action Summary:

Evaluations:	No Evaluations Found

NJ MANIFEST:

EPA Id:	NYP004239271
Mail Address:	4 IRVING PL, RM 828
Mail City/State/Zip:	NEW YORK, NY 10003
Facility Phone:	Not reported
Emergency Phone:	Not reported
Contact:	STEVEN ALVARADO
Comments:	Not reported
SIC Code:	Not reported
County:	NY061
Municipal:	Not reported
Previous EPA Id:	Not reported
Gen Flag:	Not reported
Trans Flag:	Not reported
TSDF Flag:	Not reported

CON EDISON SERVICE BOX 53828 (Continued) **1014926201**

Name Change:	Not reported
Date Change:	Not reported

Manifest:

Manifest Number:	007655283JJK
EPA ID:	NYP004239271
Date Shipped:	8/1/2011
TSDF EPA ID:	NJD002200046
Transporter EPA ID:	NJ0000027193
Transporter 2 EPA ID:	Not reported
Transporter 3 EPA ID:	Not reported
Transporter 4 EPA ID:	Not reported
Transporter 5 EPA ID:	Not reported
Transporter 6 EPA ID:	Not reported
Transporter 7 EPA ID:	Not reported
Transporter 8 EPA ID:	Not reported
Transporter 9 EPA ID:	Not reported
Transporter 10 EPA ID:	Not reported
Date Trans1 Transported Waste:	Not reported
Date Trans2 Transported Waste:	Not reported
Date Trans3 Transported Waste:	Not reported
Date Trans4 Transported Waste:	Not reported
Date Trans5 Transported Waste:	Not reported
Date Trans6 Transported Waste:	Not reported
Date Trans7 Transported Waste:	Not reported
Date Trans8 Transported Waste:	Not reported
Date Trans9 Transported Waste:	Not reported
Date Trans10 Transported Waste:	Not reported
Date TSDF Received Waste:	Not reported
TSDF EPA Facility Name:	Not reported
QTY Units:	Not reported
Transporter SEQ ID:	Not reported
Transporter-1 Date:	Not reported
Waste SEQ ID:	Not reported
Waste Type Code 2:	Not reported
Waste Type Code 3:	Not reported
Waste Type Code 4:	Not reported
Waste Type Code 5:	Not reported
Waste Type Code 6:	Not reported
Date Accepted:	Not reported
Manifest Discrepancy Type:	Not reported
Data Entry Number:	Not reported
Was Load Rejected:	NEW YORK, NY 10003
Reason Load Was Rejected:	Not reported

Waste:

Manifest Year:	Not reported
Waste Code:	D008
Hand Code:	H111
Quantity:	500.00 Pounds

NY MANIFEST:

Name:	CONSOLIDATED EDISON
Address:	2265 1ST AVE
City,State,Zip:	NEW YORK, NY 10035

CON EDISON SERVICE BOX 53828 (Continued) **1014926201**

Country:	USA
EPA ID:	NYP004239271
Facility Status:	Not reported
Location Address 1:	F/O 2265 1ST AVE N/O E 116 ST
Code:	BP
Location Address 2:	Not reported
Total Tanks:	Not reported
Location City:	NEW YORK
Location State:	NY
Location Zip:	10001
Location Zip 4:	Not reported

NY MANIFEST:

EPAID:	NYP004239271
Mailing Name:	CONSOLIDATED EDISON
Mailing Contact:	DENNIS HUACON
Mailing Address 1:	4 IRVING PLACE RM 828
Mailing Address 2:	Not reported
Mailing City:	NEW YORK
Mailing State:	NY
Mailing Zip:	10003
Mailing Zip 4:	Not reported
Mailing Country:	USA
Mailing Phone:	2124602757

NY MANIFEST:

Document ID:	Not reported
Manifest Status:	Not reported
seq:	Not reported
Year:	2018
Trans1 State ID:	NJ0000027193
Trans2 State ID:	Not reported
Generator Ship Date:	08/01/2011
Trans1 Recv Date:	08/01/2011
Trans2 Recv Date:	Not reported
TSD Site Recv Date:	08/02/2011
Part A Recv Date:	Not reported
Part B Recv Date:	Not reported
Generator EPA ID:	NYP004239271
Trans1 EPA ID:	Not reported
Trans2 EPA ID:	Not reported
TSDF ID 1:	NJD002200046
TSDF ID 2:	Not reported
Manifest Tracking Number:	007655283JJK
Import Indicator:	N
Export Indicator:	N
Discr Quantity Indicator:	N
Discr Type Indicator:	N
Discr Residue Indicator:	N
Discr Partial Reject Indicator:	N
Discr Full Reject Indicator:	N
Manifest Ref Number:	Not reported
Alt Facility RCRA ID:	Not reported
Alt Facility Sign Date:	Not reported
MGMT Method Type Code:	H111
Waste Code:	Not reported
Waste Code:	Not reported

CON EDISON SERVICE BOX 53828 (Continued) **1014926201**

Waste Code:	Not reported
Waste Code:	Not reported
Waste Code:	Not reported
Waste Code:	Not reported
Quantity:	500
Units:	P - Pounds
Number of Containers:	1
Container Type:	TT - Cargo tank, tank trucks
Handling Method:	T Chemical, physical, or biological treatment.
Specific Gravity:	1
Waste Code:	D008
Waste Code 1_2:	Not reported
Waste Code 1_3:	Not reported
Waste Code 1_4:	Not reported
Waste Code 1_5:	Not reported
Waste Code 1_6:	Not reported

T290 **CON EDISON** **RCRA NonGen / NLR** **1014395786**
South **508 E 117TH ST FRONT OF** **NJ MANIFEST** **NYP004172524**
1/8-1/4 **NEW YORK, NY 10027** **NY MANIFEST**
0.189 mi.
1000 ft. **Site 7 of 8 in cluster T**

Relative: **Higher**
Actual: **10 ft.**

RCRA NonGen / NLR:

Date Form Received by Agency:		20160601
Handler Name:	CON EDISON	
Handler Address:		508 E 117TH ST FRONT OF
Handler City,State,Zip:		NEW YORK, NY 10027
EPA ID:		NYP004172524
Contact Name:		PATRICK HANLEY
Contact Address:		Not reported
Contact City,State,Zip:		Not reported
Contact Telephone:		347-203-1475
Contact Fax:		Not reported
Contact Email:		Not reported
Contact Title:		Not reported
EPA Region:		02
Land Type:		Private
Federal Waste Generator Description:		Not a generator, verified
Non-Notifier:		Not reported
Biennial Report Cycle:		Not reported
Accessibility:		Not reported
Active Site Indicator:		Not reported
State District Owner:		NY
State District:		NYSDEC R2
Mailing Address:		4 IRVING PL, RM 828
Mailing City,State,Zip:		NEW YORK, NY 10003
Owner Name:		Not reported
Owner Type:		Not reported
Operator Name:		Not reported
Operator Type:		Not reported
Short-Term Generator Activity:		No
Importer Activity:		No
Mixed Waste Generator:		No
Transporter Activity:		No
Transfer Facility Activity:		No
Recycler Activity with Storage:		No

CON EDISON (Continued) **1014395786**

Small Quantity On-Site Burner Exemption:	No
Smelting Melting and Refining Furnace Exemption:	No
Underground Injection Control:	No
Off-Site Waste Receipt:	No
Universal Waste Indicator:	No
Universal Waste Destination Facility:	No
Federal Universal Waste:	No
Active Site Fed-Reg Treatment Storage and Disposal Facility:	Not reported
Active Site Converter Treatment storage and Disposal Facility:	Not reported
Active Site State-Reg Treatment Storage and Disposal Facility:	Not reported
Active Site State-Reg Handler:	---
Federal Facility Indicator:	Not reported
Hazardous Secondary Material Indicator:	NN
Sub-Part K Indicator:	Not reported
Commercial TSD Indicator:	No
Treatment Storage and Disposal Type:	Not reported
2018 GPRA Permit Baseline:	Not on the Baseline
2018 GPRA Renewals Baseline:	Not on the Baseline
Permit Renewals Workload Universe:	Not reported
Permit Workload Universe:	Not reported
Permit Progress Universe:	Not reported
Post-Closure Workload Universe:	Not reported
Closure Workload Universe:	Not reported
202 GPRA Corrective Action Baseline:	No
Corrective Action Workload Universe:	No
Subject to Corrective Action Universe:	No
Non-TSDFs Where RCRA CA has Been Imposed Universe:	No
TSDFs Potentially Subject to CA Under 3004 (u)/(v) Universe:	No
TSDFs Only Subject to CA under Discretionary Auth Universe:	No
Corrective Action Priority Ranking:	No NCAPS ranking
Environmental Control Indicator:	No
Institutional Control Indicator:	No
Human Exposure Controls Indicator:	N/A
Groundwater Controls Indicator:	N/A
Operating TSDF Universe:	Not reported
Full Enforcement Universe:	Not reported
Significant Non-Complier Universe:	No
Unaddressed Significant Non-Complier Universe:	No
Addressed Significant Non-Complier Universe:	No
Significant Non-Complier With a Compliance Schedule Universe:	No
Financial Assurance Required:	Not reported
Handler Date of Last Change:	20160830
Recognized Trader-Importer:	No
Recognized Trader-Exporter:	No
Importer of Spent Lead Acid Batteries:	No
Exporter of Spent Lead Acid Batteries:	No
Recycler Activity Without Storage:	Not reported
Manifest Broker:	Not reported
Sub-Part P Indicator:	No

Historic Generators:

Receive Date:	20090610
Handler Name: CON EDISON	
Federal Waste Generator Description:	Conditionally Exempt Small Quantity Generator
State District Owner:	NY
Large Quantity Handler of Universal Waste:	No

CON EDISON (Continued) **1014395786**

Recognized Trader Importer: No
Recognized Trader Exporter: No
Spent Lead Acid Battery Importer: No
Spent Lead Acid Battery Exporter: No
Current Record: No
Non Storage Recycler Activity: Not reported
Electronic Manifest Broker: Not reported

Receive Date: 20160601
Handler Name: CON EDISON
Federal Waste Generator Description: Not a generator, verified
State District Owner: NY
Large Quantity Handler of Universal Waste: No
Recognized Trader Importer: No
Recognized Trader Exporter: No
Spent Lead Acid Battery Importer: No
Spent Lead Acid Battery Exporter: No
Current Record: Yes
Non Storage Recycler Activity: Not reported
Electronic Manifest Broker: Not reported

List of NAICS Codes and Descriptions:
NAICS Codes: No NAICS Codes Found

Facility Has Received Notices of Violations:
Violations: No Violations Found

Evaluation Action Summary:
Evaluations: No Evaluations Found

NJ MANIFEST:
EPA Id: NYP004172524
Mail Address: 4 IRVING PL, RM 828
Mail City/State/Zip: NEW YORK, NY 10003
Facility Phone: Not reported
Emergency Phone: Not reported
Contact: PATRICK HANLEY
Comments: Not reported
SIC Code: Not reported
County: NY061
Municipal: Not reported
Previous EPA Id: Not reported
Gen Flag: Not reported
Trans Flag: Not reported
TSDF Flag: Not reported
Name Change: Not reported
Date Change: Not reported

Manifest:
Manifest Number: 001031447JJK
EPA ID: NYP004172524
Date Shipped: 06/09/2009
TSDF EPA ID: NJD002200046
Transporter EPA ID: NJ0000027193
Transporter 2 EPA ID: Not reported

CON EDISON (Continued) **1014395786**

Transporter 3 EPA ID:	Not reported
Transporter 4 EPA ID:	Not reported
Transporter 5 EPA ID:	Not reported
Transporter 6 EPA ID:	Not reported
Transporter 7 EPA ID:	Not reported
Transporter 8 EPA ID:	Not reported
Transporter 9 EPA ID:	Not reported
Transporter 10 EPA ID:	Not reported
Date Trans1 Transported Waste:	06/09/2009
Date Trans2 Transported Waste:	Not reported
Date Trans3 Transported Waste:	Not reported
Date Trans4 Transported Waste:	Not reported
Date Trans5 Transported Waste:	Not reported
Date Trans6 Transported Waste:	Not reported
Date Trans7 Transported Waste:	Not reported
Date Trans8 Transported Waste:	Not reported
Date Trans9 Transported Waste:	Not reported
Date Trans10 Transported Waste:	Not reported
Date TSDF Received Waste:	06/11/2009
TSDF EPA Facility Name:	Not reported
QTY Units:	Not reported
Transporter SEQ ID:	Not reported
Transporter-1 Date:	Not reported
Waste SEQ ID:	Not reported
Waste Type Code 2:	Not reported
Waste Type Code 3:	Not reported
Waste Type Code 4:	Not reported
Waste Type Code 5:	Not reported
Waste Type Code 6:	Not reported
Date Accepted:	Not reported
Manifest Discrepancy Type:	Not reported
Data Entry Number:	Not reported
Was Load Rejected:	NEW YORK, NY 10003
Reason Load Was Rejected:	Not reported

Waste:

Manifest Year:	Not reported
Waste Code:	D008
Hand Code:	H111
Quantity:	25 P

NY MANIFEST:

Name:	CONSOLIDATED EDISON
Address:	508 E 117TH ST FRONT OF
City,State,Zip:	NEW YORK, NY 10027
Country:	USA
EPA ID:	NYP004172524
Facility Status:	Not reported
Location Address 1:	508 E 117 ST
Code:	BP
Location Address 2:	Not reported
Total Tanks:	Not reported
Location City:	MANHATTAN
Location State:	NY

CON EDISON (Continued) **1014395786**

Location Zip:	Not reported
Location Zip 4:	Not reported

NY MANIFEST:

EPAID:	NYP004172524
Mailing Name:	CONSOLIDATED EDISON
Mailing Contact:	FRANKLYN MURRAY
Mailing Address 1:	4 IRVING PLACE RM 828
Mailing Address 2:	Not reported
Mailing City:	NEW YORK
Mailing State:	NY
Mailing Zip:	10003
Mailing Zip 4:	Not reported
Mailing Country:	USA
Mailing Phone:	2124602808

NY MANIFEST:

Document ID:	Not reported
Manifest Status:	Not reported
seq:	Not reported
Year:	2018
Trans1 State ID:	NJ0000027193
Trans2 State ID:	Not reported
Generator Ship Date:	06/09/2009
Trans1 Recv Date:	06/09/2009
Trans2 Recv Date:	Not reported
TSD Site Recv Date:	06/11/2009
Part A Recv Date:	Not reported
Part B Recv Date:	Not reported
Generator EPA ID:	NYP004172524
Trans1 EPA ID:	Not reported
Trans2 EPA ID:	Not reported
TSDF ID 1:	NJD002200046
TSDF ID 2:	Not reported
Manifest Tracking Number:	001031447JJK
Import Indicator:	N
Export Indicator:	N
Discr Quantity Indicator:	N
Discr Type Indicator:	N
Discr Residue Indicator:	N
Discr Partial Reject Indicator:	N
Discr Full Reject Indicator:	N
Manifest Ref Number:	Not reported
Alt Facility RCRA ID:	Not reported
Alt Facility Sign Date:	Not reported
MGMT Method Type Code:	H111
Waste Code:	Not reported
Waste Code:	Not reported
Waste Code:	Not reported
Waste Code:	Not reported
Waste Code:	Not reported
Waste Code:	Not reported
Quantity:	25
Units:	P - Pounds
Number of Containers:	1
Container Type:	TT - Cargo tank, tank trucks
Handling Method:	T Chemical, physical, or biological treatment.

CON EDISON (Continued) **1014395786**

Specific Gravity:	1
Waste Code:	D008
Waste Code 1_2:	Not reported
Waste Code 1_3:	Not reported
Waste Code 1_4:	Not reported
Waste Code 1_5:	Not reported
Waste Code 1_6:	Not reported

AB291 **CON EDISON** **NY MANIFEST** **S117317673**
WSW **2288 2 AV** **N/A**
1/8-1/4 **NEW YORK, NY 10035**
0.190 mi.
1002 ft. **Site 2 of 19 in cluster AB**

Relative:
Higher

Actual:
14 ft.

NY MANIFEST:

Name:	CON EDISON
Address:	2288 2 AV
City,State,Zip:	NEW YORK, NY 10035
Country:	USA
EPA ID:	NYP004651220
Facility Status:	Not reported
Location Address 1:	2288 2 AV
Code:	BP
Location Address 2:	SB55044
Total Tanks:	Not reported
Location City:	NEW YORK
Location State:	NY
Location Zip:	10035
Location Zip 4:	Not reported

NY MANIFEST:

EPAID:	NYP004651220
Mailing Name:	CON EDISON
Mailing Contact:	CON EDISON
Mailing Address 1:	4 IRVING PL
Mailing Address 2:	15TH FL
Mailing City:	NEW YORK
Mailing State:	NY
Mailing Zip:	10003
Mailing Zip 4:	Not reported
Mailing Country:	USA
Mailing Phone:	Not reported

NY MANIFEST:

Document ID:	Not reported
Manifest Status:	Not reported
seq:	Not reported
Year:	2018
Trans1 State ID:	NJD003812047
Trans2 State ID:	Not reported
Generator Ship Date:	09/08/2014
Trans1 Recv Date:	09/08/2014
Trans2 Recv Date:	Not reported
TSD Site Recv Date:	09/10/2014
Part A Recv Date:	Not reported
Part B Recv Date:	Not reported
Generator EPA ID:	NYP004651220

CON EDISON (Continued) **S117317673**

Trans1 EPA ID:	Not reported
Trans2 EPA ID:	Not reported
TSDF ID 1:	NJD991291105
TSDF ID 2:	Not reported
Manifest Tracking Number:	002609100GBF
Import Indicator:	N
Export Indicator:	N
Discr Quantity Indicator:	N
Discr Type Indicator:	N
Discr Residue Indicator:	N
Discr Partial Reject Indicator:	N
Discr Full Reject Indicator:	N
Manifest Ref Number:	Not reported
Alt Facility RCRA ID:	Not reported
Alt Facility Sign Date:	Not reported
MGMT Method Type Code:	H110
Waste Code:	Not reported
Waste Code:	Not reported
Waste Code:	Not reported
Waste Code:	Not reported
Waste Code:	Not reported
Waste Code:	Not reported
Quantity:	500
Units:	P - Pounds
Number of Containers:	1
Container Type:	TT - Cargo tank, tank trucks
Handling Method:	T Chemical, physical, or biological treatment.
Specific Gravity:	1
Waste Code:	D008
Waste Code 1_2:	Not reported
Waste Code 1_3:	Not reported
Waste Code 1_4:	Not reported
Waste Code 1_5:	Not reported
Waste Code 1_6:	Not reported

Z292 **BROADFORD EAST** **NY AST** **A100293358**
WNW **239 EAST 120TH STREET** **N/A**
1/8-1/4 **NEW YORK, NY 10035**
0.191 mi.
1006 ft. **Site 4 of 5 in cluster Z**

Relative:
Higher

Actual:
14 ft.

AST:

Name:	BROADFORD EAST
Address:	239 EAST 120TH STREET
City,State,Zip:	NEW YORK, NY 10035
Region:	STATE
DEC Region:	2
Site Status:	Unregulated/Closed
Facility Id:	2-608912
Program Type:	PBS
UTM X:	589649.87580
UTM Y:	4517120.07050
Expiration Date:	N/A
Site Type:	Apartment Building/Office Building

Affiliation Records:

Site Id:	30760

BROADFORD EAST (Continued) **A100293358**

Affiliation Type:	Facility Owner
Company Name:	BROADFORD EAST
Contact Type:	PRESIDENT
Contact Name:	DANIEL MALONEY
Address1:	234 EAST 121ST ST.
Address2:	Not reported
City:	NEW YORK
State:	NY
Zip Code:	10035
Country Code:	001
Phone:	(212) 410-3500
EMail:	Not reported
Fax Number:	Not reported
Modified By:	dxliving
Date Last Modified:	2008-09-05

Site Id:	30760
Affiliation Type:	Mail Contact
Company Name:	BROADFORD EAST
Contact Type:	PRESIDENT
Contact Name:	DANIEL MALONEY
Address1:	234 EAST 121ST ST.
Address2:	Not reported
City:	NEW YORK
State:	NY
Zip Code:	10035
Country Code:	001
Phone:	(212) 410-3500
EMail:	Not reported
Fax Number:	Not reported
Modified By:	dxliving
Date Last Modified:	2008-09-05

Site Id:	30760
Affiliation Type:	Facility Operator
Company Name:	BROADFORD EAST
Contact Type:	Not reported
Contact Name:	DANIEL MALONEY
Address1:	Not reported
Address2:	Not reported
City:	Not reported
State:	NN
Zip Code:	Not reported
Country Code:	999
Phone:	(212) 289-8200
EMail:	Not reported
Fax Number:	Not reported
Modified By:	dxliving
Date Last Modified:	2008-09-05

Site Id:	30760
Affiliation Type:	Emergency Contact
Company Name:	BROADFORD EAST
Contact Type:	Not reported
Contact Name:	DANIEL MALONEY
Address1:	Not reported
Address2:	Not reported

BROADFORD EAST (Continued) **A100293358**

City:	Not reported
State:	NN
Zip Code:	Not reported
Country Code:	999
Phone:	(212) 289-8200
EMail:	Not reported
Fax Number:	Not reported
Modified By:	dxliving
Date Last Modified:	2008-09-05

Tank Info:

Tank Number:	001
Tank Id:	65959
Material Code:	0001
Common Name of Substance:	#2 Fuel Oil (On-Site Consumption)

Equipment Records:

C01 - Pipe Location - Aboveground
I04 - Overfill - Product Level Gauge (A/G)
H00 - Tank Leak Detection - None
L09 - Piping Leak Detection - Exempt Suction Piping
A00 - Tank Internal Protection - None
B01 - Tank External Protection - Painted/Asphalt Coating
D01 - Pipe Type - Steel/Carbon Steel/Iron
F01 - Pipe External Protection - Painted/Asphalt Coating
G00 - Tank Secondary Containment - None
J02 - Dispenser - Suction Dispenser

Tank Location:	Aboveground - contact with soil.... Tank bottom rests on soil, allowing no visual inspection.
Tank Type:	Steel/Carbon Steel/Iron
Tank Status:	Closed - Removed
Pipe Model:	Not reported
Install Date:	Not reported
Capacity Gallons:	1500
Tightness Test Method:	21
Date Test:	05/25/2004
Next Test Date:	Not reported
Date Tank Closed:	07/15/2008
Register:	True
Modified By:	dxliving
Last Modified:	04/14/2017
Material Name:	#2 fuel oil (on-site consumption)

U293 **316 EAST 117 STREET** **NY AST** **U003392148**
WSW **316 EAST 117 STREET** **N/A**
1/8-1/4 **NEW YORK, NY 10035**
0.192 mi.
1015 ft. **Site 11 of 11 in cluster U**

Relative: **Higher**

Actual: **13 ft.**

AST:

Name:	316 EAST 117 STREET
Address:	316 EAST 117 STREET
City,State,Zip:	NEW YORK, NY 10035
Region:	STATE
DEC Region:	2
Site Status:	Active

316 EAST 117 STREET (Continued) **U003392148**

Facility Id: 2-218065
Program Type: PBS
UTM X: 589722.12884
UTM Y: 4516792.22177
Expiration Date: 08/24/2022
Site Type: Apartment Building/Office Building

Affiliation Records:

Site Id: 8286
Affiliation Type: Facility Operator
Company Name: 316 EAST 117 STREET
Contact Type: Not reported
Contact Name: NONE LISTED
Address1: Not reported
Address2: Not reported
City: Not reported
State: NN
Zip Code: Not reported
Country Code: 001
Phone: NONE LISTED
EMail: Not reported
Fax Number: Not reported
Modified By: DMMOLOUG
Date Last Modified: 2013-05-31

Site Id: 8286
Affiliation Type: Emergency Contact
Company Name: EAST 117 REALTY LLC
Contact Type: Not reported
Contact Name: YEHUDA RUZOHORSKY
Address1: Not reported
Address2: Not reported
City: Not reported
State: NN
Zip Code: Not reported
Country Code: 999
Phone: (516) 510-1478
EMail: Not reported
Fax Number: Not reported
Modified By: ACDANIEL
Date Last Modified: 2018-05-04

Site Id: 8286
Affiliation Type: Facility Owner
Company Name: EAST 117 REALTY LLC
Contact Type: HEAD OFFICER
Contact Name: YEHUDA RUZOHORSKY
Address1: P.O. BOX 967
Address2: Not reported
City: NEW YORK
State: NY
Zip Code: 10272
Country Code: 001
Phone: (212) 613-1700 210
EMail: Not reported
Fax Number: Not reported
Modified By: ACDANIEL
Date Last Modified: 2018-05-04

316 EAST 117 STREET (Continued) **U003392148**

Site Id:	8286
Affiliation Type:	Mail Contact
Company Name:	EAST 117 REALTY LLC
Contact Type:	Not reported
Contact Name:	YEHUDA RUZOHORSKY
Address1:	P.O. BOX 967
Address2:	Not reported
City:	NEW YORK
State:	NY
Zip Code:	10272
Country Code:	001
Phone:	(212) 613-1700 213
EMail:	SHIRA@ARCHROCKGROUP.COM
Fax Number:	Not reported
Modified By:	ACDANIEL
Date Last Modified:	2018-05-04

Tank Info:

Tank Number:	001
Tank Id:	23900
Material Code:	0001
Common Name of Substance:	#2 Fuel Oil (On-Site Consumption)

Equipment Records:

	L00 - Piping Leak Detection - None
	I04 - Overfill - Product Level Gauge (A/G)
	C01 - Pipe Location - Aboveground
	J02 - Dispenser - Suction Dispenser
	G03 - Tank Secondary Containment - Vault (w/o access)
	H00 - Tank Leak Detection - None
	E00 - Piping Secondary Containment - None
	B00 - Tank External Protection - None
	F00 - Pipe External Protection - None
	K00 - Spill Prevention - None
	A00 - Tank Internal Protection - None
	D01 - Pipe Type - Steel/Carbon Steel/Iron
Tank Location:	Aboveground - on saddles, legs, racks, etc.... Tank bottom is elevated above grade or tank pad, allowing visual inspection.
Tank Type:	Steel/Carbon Steel/Iron
Tank Status:	In Service
Pipe Model:	Not reported
Install Date:	08/03/2003
Capacity Gallons:	1500
Tightness Test Method:	NN
Date Test:	Not reported
Next Test Date:	Not reported
Date Tank Closed:	Not reported
Register:	True
Modified By:	ACDANIEL
Last Modified:	05/04/2018
Material Name:	#2 fuel oil (on-site consumption)

T294 **451 RESCUE LLC** **NY AST** **U003397229**
South **451-455 EAST 116TH STREET** **N/A**
1/8-1/4 **NEW YORK, NY 10035**
0.194 mi.
1026 ft. **Site 8 of 8 in cluster T**

Relative:
Higher

Actual:
11 ft.

AST:

Name:	451 RESCUE LLC
Address:	451-455 EAST 116TH STREET
City,State,Zip:	NEW YORK, NY 10035
Region:	STATE
DEC Region:	2
Site Status:	Active
Facility Id:	2-603534
Program Type:	PBS
UTM X:	589909.62333
UTM Y:	4516610.08072
Expiration Date:	04/16/2023
Site Type:	Apartment Building/Office Building

Affiliation Records:

Site Id:	25450
Affiliation Type:	Mail Contact
Company Name:	451 RESCUE LLC
Contact Type:	Not reported
Contact Name:	JOEL GENDELS
Address1:	542 MAIN STREET
Address2:	SUITE 2
City:	NEW ROCHELLE
State:	NY
Zip Code:	10801
Country Code:	001
Phone:	(914) 380-8254
EMail:	CVASQUEZ@CORNELLPACE.COM
Fax Number:	Not reported
Modified By:	DMPOKRZY
Date Last Modified:	2018-03-02

Site Id:	25450
Affiliation Type:	Facility Operator
Company Name:	451 RESCUE LLC
Contact Type:	Not reported
Contact Name:	JENNIFER NAVARRO
Address1:	Not reported
Address2:	Not reported
City:	Not reported
State:	NN
Zip Code:	Not reported
Country Code:	999
Phone:	(914) 380-8254
EMail:	Not reported
Fax Number:	Not reported
Modified By:	DMPOKRZY
Date Last Modified:	2018-03-02

Site Id:	25450
Affiliation Type:	Emergency Contact
Company Name:	451 RESCUE LLC
Contact Type:	Not reported
Contact Name:	JENNIFER NAVARRO

451 RESCUE LLC (Continued) **U003397229**

Address1:	Not reported
Address2:	Not reported
City:	Not reported
State:	NN
Zip Code:	Not reported
Country Code:	999
Phone:	(914) 380-8254
EMail:	Not reported
Fax Number:	Not reported
Modified By:	DMPOKRZY
Date Last Modified:	2018-03-02

Site Id:	25450
Affiliation Type:	Facility Owner
Company Name:	451 RESCUE LLC
Contact Type:	PARTNER
Contact Name:	JOEL GENDELS
Address1:	542 MAIN ST
Address2:	Not reported
City:	NEW ROCHELLE
State:	NY
Zip Code:	10801
Country Code:	001
Phone:	(914) 380-8220
EMail:	Not reported
Fax Number:	Not reported
Modified By:	DMPOKRZY
Date Last Modified:	2018-03-02

Tank Info:

Tank Number:	1
Tank Id:	54703
Material Code:	0001
Common Name of Substance:	#2 Fuel Oil (On-Site Consumption)

Equipment Records:

	D00 - Pipe Type - No Piping
	B00 - Tank External Protection - None
	F00 - Pipe External Protection - None
	G03 - Tank Secondary Containment - Vault (w/o access)
	H00 - Tank Leak Detection - None
	A00 - Tank Internal Protection - None
	C01 - Pipe Location - Aboveground
	J00 - Dispenser - None
	I05 - Overfill - Vent Whistle
Tank Location:	Aboveground - contact with soil.... Tank bottom rests on soil, allowing no visual inspection.
Tank Type:	Steel/Carbon Steel/Iron
Tank Status:	Closed - Removed
Pipe Model:	Not reported
Install Date:	Not reported
Capacity Gallons:	4000
Tightness Test Method:	NN
Date Test:	Not reported
Next Test Date:	Not reported

451 RESCUE LLC (Continued) **U003397229**

Date Tank Closed:	10/11/2007
Register:	True
Modified By:	msbaptis
Last Modified:	04/14/2017
Material Name:	#2 fuel oil (on-site consumption)
Tank Number:	2
Tank Id:	222011
Material Code:	0002
Common Name of Substance:	#4 Fuel Oil (On-Site Consumption)

Equipment Records:

H06 - Tank Leak Detection - Impervious Barrier/Concrete Pad (A/G)
D00 - Pipe Type - No Piping
F00 - Pipe External Protection - None
K00 - Spill Prevention - None
A00 - Tank Internal Protection - None
B01 - Tank External Protection - Painted/Asphalt Coating
J02 - Dispenser - Suction Dispenser
C01 - Pipe Location - Aboveground
G02 - Tank Secondary Containment - Vault (w/access)
I05 - Overfill - Vent Whistle

Tank Location:	Aboveground - on saddles, legs, racks, etc.... Tank bottom is elevated above grade or tank pad, allowing visual inspection.
Tank Type:	Steel/Carbon Steel/Iron
Tank Status:	In Service
Pipe Model:	Not reported
Install Date:	11/21/2007
Capacity Gallons:	4000
Tightness Test Method:	NN
Date Test:	Not reported
Next Test Date:	Not reported
Date Tank Closed:	Not reported
Register:	True
Modified By:	MSBAPTIS
Last Modified:	04/14/2017
Material Name:	#4 fuel oil (on-site consumption)

Y295 **CON EDISON SERVICE BOX: 20276** **RCRA NonGen / NLR** **1017776841**
NNW **244 E 123RD ST** **NYP004547154**
1/8-1/4 **NEW YORK, NY 10035**
0.196 mi.
1033 ft. **Site 12 of 21 in cluster Y**

Relative: **Higher**
Actual: **13 ft.**

RCRA NonGen / NLR:

Date Form Received by Agency:		20140629
Handler Name:	CON EDISON SERVICE BOX:	20276
Handler Address:		244 E 123RD ST
Handler City,State,Zip:		NEW YORK, NY 10035
EPA ID:		NYP004547154
Contact Name:		THOMAS TEELING
Contact Address:		Not reported
Contact City,State,Zip:		Not reported
Contact Telephone:		212-460-3770
Contact Fax:		Not reported
Contact Email:		Not reported

CON EDISON SERVICE BOX: 20276 (Continued) **1017776841**

Contact Title:	SENIOR SCIENTIST
EPA Region:	02
Land Type:	Private
Federal Waste Generator Description:	Not a generator, verified
Non-Notifier:	Not reported
Biennial Report Cycle:	Not reported
Accessibility:	Not reported
Active Site Indicator:	Not reported
State District Owner:	NY
State District:	NYSDEC R2
Mailing Address:	IRVING PL, 15TH FL NE
Mailing City,State,Zip:	NEW YORK, NY 10003
Owner Name:	Not reported
Owner Type:	Not reported
Operator Name:	Not reported
Operator Type:	Not reported
Short-Term Generator Activity:	No
Importer Activity:	No
Mixed Waste Generator:	No
Transporter Activity:	No
Transfer Facility Activity:	No
Recycler Activity with Storage:	No
Small Quantity On-Site Burner Exemption:	No
Smelting Melting and Refining Furnace Exemption:	No
Underground Injection Control:	No
Off-Site Waste Receipt:	No
Universal Waste Indicator:	No
Universal Waste Destination Facility:	No
Federal Universal Waste:	No
Active Site Fed-Reg Treatment Storage and Disposal Facility:	Not reported
Active Site Converter Treatment storage and Disposal Facility:	Not reported
Active Site State-Reg Treatment Storage and Disposal Facility:	Not reported
Active Site State-Reg Handler:	---
Federal Facility Indicator:	Not reported
Hazardous Secondary Material Indicator:	NN
Sub-Part K Indicator:	Not reported
Commercial TSD Indicator:	No
Treatment Storage and Disposal Type:	Not reported
2018 GPRA Permit Baseline:	Not on the Baseline
2018 GPRA Renewals Baseline:	Not on the Baseline
Permit Renewals Workload Universe:	Not reported
Permit Workload Universe:	Not reported
Permit Progress Universe:	Not reported
Post-Closure Workload Universe:	Not reported
Closure Workload Universe:	Not reported
202 GPRA Corrective Action Baseline:	No
Corrective Action Workload Universe:	No
Subject to Corrective Action Universe:	No
Non-TSDFs Where RCRA CA has Been Imposed Universe:	No
TSDFs Potentially Subject to CA Under 3004 (u)/(v) Universe:	No
TSDFs Only Subject to CA under Discretionary Auth Universe:	No
Corrective Action Priority Ranking:	No NCAPS ranking
Environmental Control Indicator:	No
Institutional Control Indicator:	No
Human Exposure Controls Indicator:	N/A
Groundwater Controls Indicator:	N/A
Operating TSDF Universe:	Not reported

CON EDISON SERVICE BOX: 20276 (Continued) **1017776841**

Full Enforcement Universe:	Not reported
Significant Non-Complier Universe:	No
Unaddressed Significant Non-Complier Universe:	No
Addressed Significant Non-Complier Universe:	No
Significant Non-Complier With a Compliance Schedule Universe:	No
Financial Assurance Required:	Not reported
Handler Date of Last Change:	20150211
Recognized Trader-Importer:	No
Recognized Trader-Exporter:	No
Importer of Spent Lead Acid Batteries:	No
Exporter of Spent Lead Acid Batteries:	No
Recycler Activity Without Storage:	Not reported
Manifest Broker:	Not reported
Sub-Part P Indicator:	No

Historic Generators:

Receive Date:	20140529
Handler Name: CON EDISON	
Federal Waste Generator Description:	Small Quantity Generator
State District Owner:	NY
Large Quantity Handler of Universal Waste:	No
Recognized Trader Importer:	No
Recognized Trader Exporter:	No
Spent Lead Acid Battery Importer:	No
Spent Lead Acid Battery Exporter:	No
Current Record:	No
Non Storage Recycler Activity:	Not reported
Electronic Manifest Broker:	Not reported

Receive Date:	20140529
Handler Name: CON EDISON	
Federal Waste Generator Description:	Not a generator, verified
State District Owner:	NY
Large Quantity Handler of Universal Waste:	No
Recognized Trader Importer:	No
Recognized Trader Exporter:	No
Spent Lead Acid Battery Importer:	No
Spent Lead Acid Battery Exporter:	No
Current Record:	No
Non Storage Recycler Activity:	Not reported
Electronic Manifest Broker:	Not reported

Receive Date:	20140629
Handler Name: CON EDISON SERVICE BOX: 20276	
Federal Waste Generator Description:	Not a generator, verified
State District Owner:	NY
Large Quantity Handler of Universal Waste:	No
Recognized Trader Importer:	No
Recognized Trader Exporter:	No
Spent Lead Acid Battery Importer:	No
Spent Lead Acid Battery Exporter:	No
Current Record:	Yes
Non Storage Recycler Activity:	Not reported
Electronic Manifest Broker:	Not reported

CON EDISON SERVICE BOX: 20276 (Continued) **1017776841**

List of NAICS Codes and Descriptions:
NAICS Codes: No NAICS Codes Found

Facility Has Received Notices of Violations:
Violations: No Violations Found

Evaluation Action Summary:
Evaluations: No Evaluations Found

Y296 **CON EDISON** **NY MANIFEST** **S117062369**
NNW **244 E 123RD ST** **N/A**
1/8-1/4 **NEW YORK, NY 10035**
0.196 mi.
1033 ft. **Site 13 of 21 in cluster Y**

Relative:
Higher

Actual:
13 ft.

NY MANIFEST:

Name:	CON EDISON
Address:	244 E 123RD ST
City,State,Zip:	NEW YORK, NY 10035
Country:	USA
EPA ID:	NYP004547154
Facility Status:	Not reported
Location Address 1:	244 E 123 ST
Code:	BP
Location Address 2:	SB 20276
Total Tanks:	Not reported
Location City:	NEW YORK
Location State:	NY
Location Zip:	10035
Location Zip 4:	Not reported

NY MANIFEST:

EPAID:	NYP004547154
Mailing Name:	CON EDISON
Mailing Contact:	TOM TEELING
Mailing Address 1:	4 IRVING PLACE 15TH FLOOR
Mailing Address 2:	Not reported
Mailing City:	NEW YORK
Mailing State:	NY
Mailing Zip:	10003
Mailing Zip 4:	Not reported
Mailing Country:	USA
Mailing Phone:	Not reported

NY MANIFEST:

Document ID:	Not reported
Manifest Status:	Not reported
seq:	Not reported
Year:	2018
Trans1 State ID:	NJD003812047
Trans2 State ID:	Not reported
Generator Ship Date:	05/29/2014
Trans1 Recv Date:	05/29/2014
Trans2 Recv Date:	Not reported
TSD Site Recv Date:	06/02/2014

CON EDISON (Continued) **S117062369**

Part A Recv Date:	Not reported
Part B Recv Date:	Not reported
Generator EPA ID:	NYP004547154
Trans1 EPA ID:	Not reported
Trans2 EPA ID:	Not reported
TSDF ID 1:	NJD991291105
TSDF ID 2:	Not reported
Manifest Tracking Number:	002422585GBF
Import Indicator:	N
Export Indicator:	N
Discr Quantity Indicator:	N
Discr Type Indicator:	N
Discr Residue Indicator:	N
Discr Partial Reject Indicator:	N
Discr Full Reject Indicator:	N
Manifest Ref Number:	Not reported
Alt Facility RCRA ID:	Not reported
Alt Facility Sign Date:	Not reported
MGMT Method Type Code:	H110
Waste Code:	Not reported
Waste Code:	Not reported
Waste Code:	Not reported
Waste Code:	Not reported
Waste Code:	Not reported
Waste Code:	Not reported
Quantity:	500
Units:	P - Pounds
Number of Containers:	1
Container Type:	TT - Cargo tank, tank trucks
Handling Method:	T Chemical, physical, or biological treatment.
Specific Gravity:	1
Waste Code:	D008
Waste Code 1_2:	Not reported
Waste Code 1_3:	Not reported
Waste Code 1_4:	Not reported
Waste Code 1_5:	Not reported
Waste Code 1_6:	Not reported

Z297 **SOBRO HARLEM H.D.F.C** **NY AST** **A100433688**
West **240 E 119 STREET** **N/A**
1/8-1/4 **NEW YORK, NY 10035**
0.196 mi.
1033 ft. **Site 5 of 5 in cluster Z**

Relative:
Higher

Actual:
15 ft.

AST:

Name:	SOBRO HARLEM H.D.F.C
Address:	240 E 119 STREET
City,State,Zip:	NEW YORK, NY 10035
Region:	STATE
DEC Region:	2
Site Status:	Active
Facility Id:	2-612712
Program Type:	PBS
UTM X:	Not reported
UTM Y:	Not reported
Expiration Date:	06/22/2019
Site Type:	Apartment Building/Office Building

SOBRO HARLEM H.D.F.C (Continued) **A100433688**

Affiliation Records:

Site Id:	548953
Affiliation Type:	Mail Contact
Company Name:	SOBRO HARLEM H.D.F.C
Contact Type:	Not reported
Contact Name:	DEBORAH JOHNSON
Address1:	555 BERGEN AVENUE
Address2:	3RD FLOOR
City:	BRONX
State:	NY
Zip Code:	10453
Country Code:	001
Phone:	(347) 408-6207
EMail:	DJOHNSON@SOBRO.ORG
Fax Number:	Not reported
Modified By:	MFLEONAR
Date Last Modified:	2017-07-25

Site Id:	548953
Affiliation Type:	Facility Operator
Company Name:	SOBRO HARLEM H.D.F.C
Contact Type:	Not reported
Contact Name:	DEBORAH JOHNSON
Address1:	Not reported
Address2:	Not reported
City:	Not reported
State:	NN
Zip Code:	Not reported
Country Code:	999
Phone:	(347) 408-6207
EMail:	Not reported
Fax Number:	Not reported
Modified By:	MFLEONAR
Date Last Modified:	2017-07-25

Site Id:	548953
Affiliation Type:	Emergency Contact
Company Name:	SOBRO HARLEM H.D.F.C
Contact Type:	Not reported
Contact Name:	DEBORAH JOHNSON
Address1:	Not reported
Address2:	Not reported
City:	Not reported
State:	NN
Zip Code:	Not reported
Country Code:	999
Phone:	(347) 408-6207
EMail:	Not reported
Fax Number:	Not reported
Modified By:	MFLEONAR
Date Last Modified:	2017-07-25

Site Id:	548953
Affiliation Type:	Facility Owner
Company Name:	SOBRO HARLEM H.D.F.C
Contact Type:	VICE PRESIDENT
Contact Name:	DEBORAH JOHNSON

SOBRO HARLEM H.D.F.C (Continued) **A100433688**

Address1:	555 BERGEN AVENUE 3RD FLOOR
Address2:	Not reported
City:	BRONX
State:	NY
Zip Code:	10453
Country Code:	001
Phone:	(347) 408-6207
EMail:	DJOHNSON@SOBRO.ORG
Fax Number:	Not reported
Modified By:	MFLEONAR
Date Last Modified:	2017-07-25

Tank Info:

Tank Number:	1
Tank Id:	268443

Equipment Records:

I05 - Overfill - Vent Whistle
K00 - Spill Prevention - None
D01 - Pipe Type - Steel/Carbon Steel/Iron
A00 - Tank Internal Protection - None
B01 - Tank External Protection - Painted/Asphalt Coating
L00 - Piping Leak Detection - None
F00 - Pipe External Protection - None
J02 - Dispenser - Suction Dispenser
C03 - Pipe Location - Aboveground/Underground Combination
G00 - Tank Secondary Containment - None
E00 - Piping Secondary Containment - None
H00 - Tank Leak Detection - None

Tank Location:	Aboveground - on saddles, legs, racks, etc.... Tank bottom is elevated above grade or tank pad, allowing visual inspection.
Tank Type:	Steel/Carbon Steel/Iron
Tank Status:	In Service
Pipe Model:	Not reported
Install Date:	01/01/1989
Capacity Gallons:	3000
Tightness Test Method:	-
Date Test:	Not reported
Next Test Date:	Not reported
Date Tank Closed:	Not reported
Register:	True
Modified By:	JAAVERSA
Last Modified:	07/25/2017
Material Name:	biodiesel (heating, on-site consumption)

AC298 **CON EDISON SERVICE BOX: 19186** **RCRA NonGen / NLR** **1016968129**
SW **347 E 116TH ST FRONT OF** **NY MANIFEST** **NYP004417341**
1/8-1/4 **NEW YORK, NY 10029**
0.201 mi.
1060 ft. **Site 1 of 13 in cluster AC**

Relative: **Higher**
Actual: **12 ft.**

RCRA NonGen / NLR:

Date Form Received by Agency:	20140213
Handler Name:	CON EDISON SERVICE BOX: 19186
Handler Address:	347 E 116TH ST FRONT OF
Handler City,State,Zip:	NEW YORK, NY 10029
EPA ID:	NYP004417341

CON EDISON SERVICE BOX: 19186 (Continued) **1016968129**

Contact Name:	THOMAS TEELING
Contact Address:	Not reported
Contact City,State,Zip:	Not reported
Contact Telephone:	212-460-3770
Contact Fax:	Not reported
Contact Email:	Not reported
Contact Title:	SENIOR SCIENTIST
EPA Region:	02
Land Type:	Private
Federal Waste Generator Description:	Not a generator, verified
Non-Notifier:	Not reported
Biennial Report Cycle:	Not reported
Accessibility:	Not reported
Active Site Indicator:	Not reported
State District Owner:	NY
State District:	NYSDEC R2
Mailing Address:	IRVING PL, 15TH FL NE
Mailing City,State,Zip:	NEW YORK, NY 10003
Owner Name:	Not reported
Owner Type:	Not reported
Operator Name:	Not reported
Operator Type:	Not reported
Short-Term Generator Activity:	No
Importer Activity:	No
Mixed Waste Generator:	No
Transporter Activity:	No
Transfer Facility Activity:	No
Recycler Activity with Storage:	No
Small Quantity On-Site Burner Exemption:	No
Smelting Melting and Refining Furnace Exemption:	No
Underground Injection Control:	No
Off-Site Waste Receipt:	No
Universal Waste Indicator:	No
Universal Waste Destination Facility:	No
Federal Universal Waste:	No
Active Site Fed-Reg Treatment Storage and Disposal Facility:	Not reported
Active Site Converter Treatment storage and Disposal Facility:	Not reported
Active Site State-Reg Treatment Storage and Disposal Facility:	Not reported
Active Site State-Reg Handler:	---
Federal Facility Indicator:	Not reported
Hazardous Secondary Material Indicator:	NN
Sub-Part K Indicator:	Not reported
Commercial TSD Indicator:	No
Treatment Storage and Disposal Type:	Not reported
2018 GPRA Permit Baseline:	Not on the Baseline
2018 GPRA Renewals Baseline:	Not on the Baseline
Permit Renewals Workload Universe:	Not reported
Permit Workload Universe:	Not reported
Permit Progress Universe:	Not reported
Post-Closure Workload Universe:	Not reported
Closure Workload Universe:	Not reported
202 GPRA Corrective Action Baseline:	No
Corrective Action Workload Universe:	No
Subject to Corrective Action Universe:	No
Non-TSDFs Where RCRA CA has Been Imposed Universe:	No
TSDFs Potentially Subject to CA Under 3004 (u)/(v) Universe:	No
TSDFs Only Subject to CA under Discretionary Auth Universe:	No

CON EDISON SERVICE BOX: 19186 (Continued) **1016968129**

Corrective Action Priority Ranking:	No NCAPS ranking
Environmental Control Indicator:	No
Institutional Control Indicator:	No
Human Exposure Controls Indicator:	N/A
Groundwater Controls Indicator:	N/A
Operating TSDF Universe:	Not reported
Full Enforcement Universe:	Not reported
Significant Non-Complier Universe:	No
Unaddressed Significant Non-Complier Universe:	No
Addressed Significant Non-Complier Universe:	No
Significant Non-Complier With a Compliance Schedule Universe:	No
Financial Assurance Required:	Not reported
Handler Date of Last Change:	20141014
Recognized Trader-Importer:	No
Recognized Trader-Exporter:	No
Importer of Spent Lead Acid Batteries:	No
Exporter of Spent Lead Acid Batteries:	No
Recycler Activity Without Storage:	Not reported
Manifest Broker:	Not reported
Sub-Part P Indicator:	No

Historic Generators:

Receive Date:	20140113
Handler Name: CON EDISON SERVICE BOX:	19186
Federal Waste Generator Description:	Conditionally Exempt Small Quantity Generator
State District Owner:	NY
Large Quantity Handler of Universal Waste:	No
Recognized Trader Importer:	No
Recognized Trader Exporter:	No
Spent Lead Acid Battery Importer:	No
Spent Lead Acid Battery Exporter:	No
Current Record:	No
Non Storage Recycler Activity:	Not reported
Electronic Manifest Broker:	Not reported

Receive Date:	20140213
Handler Name: CON EDISON SERVICE BOX:	19186
Federal Waste Generator Description:	Not a generator, verified
State District Owner:	NY
Large Quantity Handler of Universal Waste:	No
Recognized Trader Importer:	No
Recognized Trader Exporter:	No
Spent Lead Acid Battery Importer:	No
Spent Lead Acid Battery Exporter:	No
Current Record:	Yes
Non Storage Recycler Activity:	Not reported
Electronic Manifest Broker:	Not reported

List of NAICS Codes and Descriptions:

NAICS Codes:	No NAICS Codes Found

Facility Has Received Notices of Violations:

Violations:	No Violations Found

CON EDISON SERVICE BOX: 19186 (Continued) **1016968129**

Evaluation Action Summary:
Evaluations: No Evaluations Found

NY MANIFEST:
Name: CON EDISON
Address: 347 E 116TH ST FRONT OF
City,State,Zip: NEW YORK, NY 10029
Country: USA
EPA ID: NYP004417341
Facility Status: Not reported
Location Address 1: 347 E 116TH ST
Code: BP
Location Address 2: SB19186
Total Tanks: Not reported
Location City: NEW YORK
Location State: NY
Location Zip: 10029
Location Zip 4: Not reported

NY MANIFEST:
EPAID: NYP004417341
Mailing Name: CON EDISON
Mailing Contact: CON EDISON
Mailing Address 1: 4 IRVING PLACE
Mailing Address 2: 15TH FL
Mailing City: NEW YORK
Mailing State: NY
Mailing Zip: 10003
Mailing Zip 4: Not reported
Mailing Country: USA
Mailing Phone: Not reported

NY MANIFEST:
Document ID: Not reported
Manifest Status: Not reported
seq: Not reported
Year: 2018
Trans1 State ID: NJD003812047
Trans2 State ID: Not reported
Generator Ship Date: 01/13/2014
Trans1 Recv Date: 01/13/2014
Trans2 Recv Date: Not reported
TSD Site Recv Date: 01/15/2014
Part A Recv Date: Not reported
Part B Recv Date: Not reported
Generator EPA ID: NYP004417341
Trans1 EPA ID: Not reported
Trans2 EPA ID: Not reported
TSDF ID 1: NJD991291105
TSDF ID 2: Not reported
Manifest Tracking Number: 002299855GBF
Import Indicator: N
Export Indicator: N
Discr Quantity Indicator: N
Discr Type Indicator: N

CON EDISON SERVICE BOX: 19186 (Continued) **1016968129**

Discr Residue Indicator:	N
Discr Partial Reject Indicator:	N
Discr Full Reject Indicator:	N
Manifest Ref Number:	Not reported
Alt Facility RCRA ID:	Not reported
Alt Facility Sign Date:	Not reported
MGMT Method Type Code:	H110
Waste Code:	Not reported
Waste Code:	Not reported
Waste Code:	Not reported
Waste Code:	Not reported
Waste Code:	Not reported
Waste Code:	Not reported
Quantity:	500
Units:	P - Pounds
Number of Containers:	1
Container Type:	TT - Cargo tank, tank trucks
Handling Method:	T Chemical, physical, or biological treatment.
Specific Gravity:	1
Waste Code:	D008
Waste Code 1_2:	Not reported
Waste Code 1_3:	Not reported
Waste Code 1_4:	Not reported
Waste Code 1_5:	Not reported
Waste Code 1_6:	Not reported

X299 **CON EDISON VAULT: 1903** **RCRA NonGen / NLR** **1017778047**
NNW **2ND AVE & 124TH ST** **FINDS** **NYP004559605**
1/8-1/4 **NEW YORK, NY 10035**
0.201 mi.
1062 ft. **Site 5 of 9 in cluster X**

Relative: **Higher**

Actual: **13 ft.**

RCRA NonGen / NLR:

Date Form Received by Agency:		20140710
Handler Name:	CON EDISON VAULT: 1903	
Handler Address:		2ND AVE & 124TH ST
Handler City,State,Zip:		NEW YORK, NY 10035
EPA ID:		NYP004559605
Contact Name:		THOMAS TEELING
Contact Address:		Not reported
Contact City,State,Zip:		Not reported
Contact Telephone:		212-460-3770
Contact Fax:		Not reported
Contact Email:		Not reported
Contact Title:		SENIOR SCIENTIST
EPA Region:		02
Land Type:		Private
Federal Waste Generator Description:		Not a generator, verified
Non-Notifier:		Not reported
Biennial Report Cycle:		Not reported
Accessibility:		Not reported
Active Site Indicator:		Not reported
State District Owner:		NY
State District:		NYSDEC R2
Mailing Address:		IRVING PL, 15TH FL NE
Mailing City,State,Zip:		NEW YORK, NY 10003
Owner Name:		Not reported

CON EDISON VAULT: 1903 (Continued) **1017778047**

Owner Type:	Not reported
Operator Name:	Not reported
Operator Type:	Not reported
Short-Term Generator Activity:	No
Importer Activity:	No
Mixed Waste Generator:	No
Transporter Activity:	No
Transfer Facility Activity:	No
Recycler Activity with Storage:	No
Small Quantity On-Site Burner Exemption:	No
Smelting Melting and Refining Furnace Exemption:	No
Underground Injection Control:	No
Off-Site Waste Receipt:	No
Universal Waste Indicator:	No
Universal Waste Destination Facility:	No
Federal Universal Waste:	No
Active Site Fed-Reg Treatment Storage and Disposal Facility:	Not reported
Active Site Converter Treatment storage and Disposal Facility:	Not reported
Active Site State-Reg Treatment Storage and Disposal Facility:	Not reported
Active Site State-Reg Handler:	---
Federal Facility Indicator:	Not reported
Hazardous Secondary Material Indicator:	NN
Sub-Part K Indicator:	Not reported
Commercial TSD Indicator:	No
Treatment Storage and Disposal Type:	Not reported
2018 GPRA Permit Baseline:	Not on the Baseline
2018 GPRA Renewals Baseline:	Not on the Baseline
Permit Renewals Workload Universe:	Not reported
Permit Workload Universe:	Not reported
Permit Progress Universe:	Not reported
Post-Closure Workload Universe:	Not reported
Closure Workload Universe:	Not reported
202 GPRA Corrective Action Baseline:	No
Corrective Action Workload Universe:	No
Subject to Corrective Action Universe:	No
Non-TSDFs Where RCRA CA has Been Imposed Universe:	No
TSDFs Potentially Subject to CA Under 3004 (u)/(v) Universe:	No
TSDFs Only Subject to CA under Discretionary Auth Universe:	No
Corrective Action Priority Ranking:	No NCAPS ranking
Environmental Control Indicator:	No
Institutional Control Indicator:	No
Human Exposure Controls Indicator:	N/A
Groundwater Controls Indicator:	N/A
Operating TSDF Universe:	Not reported
Full Enforcement Universe:	Not reported
Significant Non-Complier Universe:	No
Unaddressed Significant Non-Complier Universe:	No
Addressed Significant Non-Complier Universe:	No
Significant Non-Complier With a Compliance Schedule Universe:	No
Financial Assurance Required:	Not reported
Handler Date of Last Change:	20150211
Recognized Trader-Importer:	No
Recognized Trader-Exporter:	No
Importer of Spent Lead Acid Batteries:	No
Exporter of Spent Lead Acid Batteries:	No
Recycler Activity Without Storage:	Not reported
Manifest Broker:	Not reported

CON EDISON VAULT: 1903 (Continued) **1017778047**

Sub-Part P Indicator: No

Historic Generators:

Receive Date:	20140610
Handler Name: CON EDISON	
Federal Waste Generator Description:	Large Quantity Generator
State District Owner:	NY
Large Quantity Handler of Universal Waste:	No
Recognized Trader Importer:	No
Recognized Trader Exporter:	No
Spent Lead Acid Battery Importer:	No
Spent Lead Acid Battery Exporter:	No
Current Record:	No
Non Storage Recycler Activity:	Not reported
Electronic Manifest Broker:	Not reported

Receive Date:	20140610
Handler Name: CON EDISON	
Federal Waste Generator Description:	Not a generator, verified
State District Owner:	NY
Large Quantity Handler of Universal Waste:	No
Recognized Trader Importer:	No
Recognized Trader Exporter:	No
Spent Lead Acid Battery Importer:	No
Spent Lead Acid Battery Exporter:	No
Current Record:	No
Non Storage Recycler Activity:	Not reported
Electronic Manifest Broker:	Not reported

Receive Date:	20140710
Handler Name: CON EDISON VAULT: 1903	
Federal Waste Generator Description:	Not a generator, verified
State District Owner:	NY
Large Quantity Handler of Universal Waste:	No
Recognized Trader Importer:	No
Recognized Trader Exporter:	No
Spent Lead Acid Battery Importer:	No
Spent Lead Acid Battery Exporter:	No
Current Record:	Yes
Non Storage Recycler Activity:	Not reported
Electronic Manifest Broker:	Not reported

List of NAICS Codes and Descriptions:
NAICS Codes: No NAICS Codes Found

Facility Has Received Notices of Violations:
Violations: No Violations Found

Evaluation Action Summary:
Evaluations: No Evaluations Found

FINDS:
Registry ID: 110063829442

CON EDISON VAULT: 1903 (Continued) **1017778047**

Click Here:

Environmental Interest/Information System:
RCRAInfo is a national information system that supports the Resource Conservation and Recovery Act (RCRA) program through the tracking of events and activities related to facilities that generate, transport, and treat, store, or dispose of hazardous waste. RCRAInfo allows RCRA program staff to track the notification, permit, compliance, and corrective action activities required under RCRA.

Click this hyperlink while viewing on your computer to access additional FINDS: detail in the EDR Site Report.

X300 **CON EDISON SERVICE BOX: 55095** **RCRA NonGen / NLR** **1016451416**
NNW **2ND AVE & E 124TH ST** **FINDS** **NYP004305066**
1/8-1/4 **NEW YORK, NY 10035** **ECHO**
0.201 mi. **NY MANIFEST**
1062 ft. **Site 6 of 9 in cluster X**

Relative: Higher
Actual: 13 ft.

RCRA NonGen / NLR:

Date Form Received by Agency:	20190503
Handler Name:	CON EDISON SERVICE BOX: 55095
Handler Address:	2ND AVE & E 124TH ST
Handler City,State,Zip:	NEW YORK, NY 10035
EPA ID:	NYP004305066
Contact Name:	Not reported
Contact Address:	Not reported
Contact City,State,Zip:	Not reported
Contact Telephone:	Not reported
Contact Fax:	Not reported
Contact Email:	Not reported
Contact Title:	Not reported
EPA Region:	02
Land Type:	Private
Federal Waste Generator Description:	Not a generator, verified
Non-Notifier:	Not reported
Biennial Report Cycle:	Not reported
Accessibility:	Not reported
Active Site Indicator:	Not reported
State District Owner:	NY
State District:	NYSDEC R2
Mailing Address:	Not reported
Mailing City,State,Zip:	Not reported
Owner Name:	Not reported
Owner Type:	Not reported
Operator Name:	Not reported
Operator Type:	Not reported
Short-Term Generator Activity:	No
Importer Activity:	No
Mixed Waste Generator:	No
Transporter Activity:	No
Transfer Facility Activity:	No
Recycler Activity with Storage:	No
Small Quantity On-Site Burner Exemption:	No
Smelting Melting and Refining Furnace Exemption:	No
Underground Injection Control:	No
Off-Site Waste Receipt:	No
Universal Waste Indicator:	No

CON EDISON SERVICE BOX: 55095 (Continued) **1016451416**

Universal Waste Destination Facility:	No
Federal Universal Waste:	No
Active Site Fed-Reg Treatment Storage and Disposal Facility:	Not reported
Active Site Converter Treatment storage and Disposal Facility:	Not reported
Active Site State-Reg Treatment Storage and Disposal Facility:	Not reported
Active Site State-Reg Handler:	---
Federal Facility Indicator:	Not reported
Hazardous Secondary Material Indicator:	NN
Sub-Part K Indicator:	Not reported
Commercial TSD Indicator:	No
Treatment Storage and Disposal Type:	Not reported
2018 GPRA Permit Baseline:	Not on the Baseline
2018 GPRA Renewals Baseline:	Not on the Baseline
Permit Renewals Workload Universe:	Not reported
Permit Workload Universe:	Not reported
Permit Progress Universe:	Not reported
Post-Closure Workload Universe:	Not reported
Closure Workload Universe:	Not reported
202 GPRA Corrective Action Baseline:	No
Corrective Action Workload Universe:	No
Subject to Corrective Action Universe:	No
Non-TSDFs Where RCRA CA has Been Imposed Universe:	No
TSDFs Potentially Subject to CA Under 3004 (u)/(v) Universe:	No
TSDFs Only Subject to CA under Discretionary Auth Universe:	No
Corrective Action Priority Ranking:	No NCAPS ranking
Environmental Control Indicator:	No
Institutional Control Indicator:	No
Human Exposure Controls Indicator:	N/A
Groundwater Controls Indicator:	N/A
Operating TSDF Universe:	Not reported
Full Enforcement Universe:	Not reported
Significant Non-Complier Universe:	No
Unaddressed Significant Non-Complier Universe:	No
Addressed Significant Non-Complier Universe:	No
Significant Non-Complier With a Compliance Schedule Universe:	No
Financial Assurance Required:	Not reported
Handler Date of Last Change:	20190503
Recognized Trader-Importer:	No
Recognized Trader-Exporter:	No
Importer of Spent Lead Acid Batteries:	No
Exporter of Spent Lead Acid Batteries:	No
Recycler Activity Without Storage:	Not reported
Manifest Broker:	Not reported
Sub-Part P Indicator:	No

Historic Generators:

Receive Date:	20130426
Handler Name: CON EDISON SERVICE BOX:	55095
Federal Waste Generator Description:	Conditionally Exempt Small Quantity Generator
State District Owner:	NY
Large Quantity Handler of Universal Waste:	No
Recognized Trader Importer:	No
Recognized Trader Exporter:	No
Spent Lead Acid Battery Importer:	No
Spent Lead Acid Battery Exporter:	No
Current Record:	No

CON EDISON SERVICE BOX: 55095 (Continued) **1016451416**

Non Storage Recycler Activity: Not reported
Electronic Manifest Broker: Not reported

Receive Date: 20190503
Handler Name: CON EDISON SERVICE BOX: 55095
Federal Waste Generator Description: Not a generator, verified
State District Owner: NY
Large Quantity Handler of Universal Waste: No
Recognized Trader Importer: No
Recognized Trader Exporter: No
Spent Lead Acid Battery Importer: No
Spent Lead Acid Battery Exporter: No
Current Record: Yes
Non Storage Recycler Activity: No
Electronic Manifest Broker: No

List of NAICS Codes and Descriptions:
NAICS Codes: No NAICS Codes Found

Facility Has Received Notices of Violations:
Violations: No Violations Found

Evaluation Action Summary:
Evaluations: No Evaluations Found

FINDS:
Registry ID: 110056325766

Click Here:

Environmental Interest/Information System:
RCRAInfo is a national information system that supports the Resource Conservation and Recovery Act (RCRA) program through the tracking of events and activities related to facilities that generate, transport, and treat, store, or dispose of hazardous waste. RCRAInfo allows RCRA program staff to track the notification, permit, compliance, and corrective action activities required under RCRA.

Click this hyperlink while viewing on your computer to access additional FINDS: detail in the EDR Site Report.

ECHO:
Envid: 1016451416
Registry ID: 110056325766
DFR URL: http://echo.epa.gov/detailed-facility-report?fid=110056325766
Name: CON EDISON SERVICE BOX: 55095
Address: 2ND AVE & E 124TH ST
City,State,Zip: NEW YORK, NY 10035

NY MANIFEST:
Name: CON EDISON
Address: 2ND AVE & E 124TH ST
City,State,Zip: NEW YORK, NY 10035
Country: USA
EPA ID: NYP004305066

CON EDISON SERVICE BOX: 55095 (Continued) **1016451416**

Facility Status:	Not reported
Location Address 1:	SW COR E 124TH ST & 2ND AVE
Code:	BP
Location Address 2:	SERV BOX 55095
Total Tanks:	Not reported
Location City:	NEW YORK
Location State:	NY
Location Zip:	10035
Location Zip 4:	Not reported

NY MANIFEST:

EPAID:	NYP004305066
Mailing Name:	CON EDISON
Mailing Contact:	CON EDISON
Mailing Address 1:	4 IRVING PL 15TH FL
Mailing Address 2:	Not reported
Mailing City:	NEW YORK
Mailing State:	NY
Mailing Zip:	10003
Mailing Zip 4:	Not reported
Mailing Country:	USA
Mailing Phone:	2124603770

NY MANIFEST:

Document ID:	Not reported
Manifest Status:	Not reported
seq:	Not reported
Year:	2018
Trans1 State ID:	NJ0000027193
Trans2 State ID:	Not reported
Generator Ship Date:	04/26/2013
Trans1 Recv Date:	04/26/2013
Trans2 Recv Date:	Not reported
TSD Site Recv Date:	04/30/2013
Part A Recv Date:	Not reported
Part B Recv Date:	Not reported
Generator EPA ID:	NYP004305066
Trans1 EPA ID:	Not reported
Trans2 EPA ID:	Not reported
TSDF ID 1:	NJD002200046
TSDF ID 2:	Not reported
Manifest Tracking Number:	010845229JJK
Import Indicator:	N
Export Indicator:	N
Discr Quantity Indicator:	N
Discr Type Indicator:	N
Discr Residue Indicator:	N
Discr Partial Reject Indicator:	N
Discr Full Reject Indicator:	N
Manifest Ref Number:	Not reported
Alt Facility RCRA ID:	Not reported
Alt Facility Sign Date:	Not reported
MGMT Method Type Code:	H110
Waste Code:	Not reported
Waste Code:	Not reported
Waste Code:	Not reported
Waste Code:	Not reported

CON EDISON SERVICE BOX: 55095 (Continued) **1016451416**

Waste Code:	Not reported
Waste Code:	Not reported
Quantity:	500
Units:	P - Pounds
Number of Containers:	1
Container Type:	TT - Cargo tank, tank trucks
Handling Method:	T Chemical, physical, or biological treatment.
Specific Gravity:	1
Waste Code:	D008
Waste Code 1_2:	Not reported
Waste Code 1_3:	Not reported
Waste Code 1_4:	Not reported
Waste Code 1_5:	Not reported
Waste Code 1_6:	Not reported

X301 **CON EDISON SERVICE BOX: 55103** **RCRA NonGen / NLR** **1016968583**
NNW **2433 2ND AVE & 124TH ST** **FINDS** **NYP004422077**
1/8-1/4 **NEW YORK, NY 10035** **ECHO**
0.201 mi. **NY MANIFEST**
1062 ft. **Site 7 of 9 in cluster X**

Relative: **Higher**
Actual: **13 ft.**

RCRA NonGen / NLR:

Date Form Received by Agency:		20140218
Handler Name:	CON EDISON SERVICE BOX:	55103
Handler Address:		2433 2ND AVE & 124TH ST
Handler City,State,Zip:		NEW YORK, NY 10035
EPA ID:		NYP004422077
Contact Name:		THOMAS TEELING
Contact Address:		Not reported
Contact City,State,Zip:		Not reported
Contact Telephone:		212-460-3770
Contact Fax:		Not reported
Contact Email:		Not reported
Contact Title:		SENIOR SCIENTIST
EPA Region:		02
Land Type:		Private
Federal Waste Generator Description:		Not a generator, verified
Non-Notifier:		Not reported
Biennial Report Cycle:		Not reported
Accessibility:		Not reported
Active Site Indicator:		Not reported
State District Owner:		NY
State District:		NYSDEC R2
Mailing Address:		IRVING PL, 15TH FL NE
Mailing City,State,Zip:		NEW YORK, NY 10003
Owner Name:		Not reported
Owner Type:		Not reported
Operator Name:		Not reported
Operator Type:		Not reported
Short-Term Generator Activity:		No
Importer Activity:		No
Mixed Waste Generator:		No
Transporter Activity:		No
Transfer Facility Activity:		No
Recycler Activity with Storage:		No
Small Quantity On-Site Burner Exemption:		No
Smelting Melting and Refining Furnace Exemption:		No

CON EDISON SERVICE BOX: 55103 (Continued) **1016968583**

Underground Injection Control:	No
Off-Site Waste Receipt:	No
Universal Waste Indicator:	No
Universal Waste Destination Facility:	No
Federal Universal Waste:	No
Active Site Fed-Reg Treatment Storage and Disposal Facility:	Not reported
Active Site Converter Treatment storage and Disposal Facility:	Not reported
Active Site State-Reg Treatment Storage and Disposal Facility:	Not reported
Active Site State-Reg Handler:	---
Federal Facility Indicator:	Not reported
Hazardous Secondary Material Indicator:	NN
Sub-Part K Indicator:	Not reported
Commercial TSD Indicator:	No
Treatment Storage and Disposal Type:	Not reported
2018 GPRA Permit Baseline:	Not on the Baseline
2018 GPRA Renewals Baseline:	Not on the Baseline
Permit Renewals Workload Universe:	Not reported
Permit Workload Universe:	Not reported
Permit Progress Universe:	Not reported
Post-Closure Workload Universe:	Not reported
Closure Workload Universe:	Not reported
202 GPRA Corrective Action Baseline:	No
Corrective Action Workload Universe:	No
Subject to Corrective Action Universe:	No
Non-TSDFs Where RCRA CA has Been Imposed Universe:	No
TSDFs Potentially Subject to CA Under 3004 (u)/(v) Universe:	No
TSDFs Only Subject to CA under Discretionary Auth Universe:	No
Corrective Action Priority Ranking:	No NCAPS ranking
Environmental Control Indicator:	No
Institutional Control Indicator:	No
Human Exposure Controls Indicator:	N/A
Groundwater Controls Indicator:	N/A
Operating TSDF Universe:	Not reported
Full Enforcement Universe:	Not reported
Significant Non-Complier Universe:	No
Unaddressed Significant Non-Complier Universe:	No
Addressed Significant Non-Complier Universe:	No
Significant Non-Complier With a Compliance Schedule Universe:	No
Financial Assurance Required:	Not reported
Handler Date of Last Change:	20141014
Recognized Trader-Importer:	No
Recognized Trader-Exporter:	No
Importer of Spent Lead Acid Batteries:	No
Exporter of Spent Lead Acid Batteries:	No
Recycler Activity Without Storage:	Not reported
Manifest Broker:	Not reported
Sub-Part P Indicator:	No

Historic Generators:

Receive Date:	20140118
Handler Name:	CON EDISON SERVICE BOX: 55103
Federal Waste Generator Description:	Conditionally Exempt Small Quantity Generator
State District Owner:	NY
Large Quantity Handler of Universal Waste:	No
Recognized Trader Importer:	No
Recognized Trader Exporter:	No

CON EDISON SERVICE BOX: 55103 (Continued) **1016968583**

Spent Lead Acid Battery Importer:	No
Spent Lead Acid Battery Exporter:	No
Current Record:	No
Non Storage Recycler Activity:	Not reported
Electronic Manifest Broker:	Not reported

Receive Date:	20140218
Handler Name:	CON EDISON SERVICE BOX: 55103
Federal Waste Generator Description:	Not a generator, verified
State District Owner:	NY
Large Quantity Handler of Universal Waste:	No
Recognized Trader Importer:	No
Recognized Trader Exporter:	No
Spent Lead Acid Battery Importer:	No
Spent Lead Acid Battery Exporter:	No
Current Record:	Yes
Non Storage Recycler Activity:	Not reported
Electronic Manifest Broker:	Not reported

List of NAICS Codes and Descriptions:
NAICS Codes: No NAICS Codes Found

Facility Has Received Notices of Violations:
Violations: No Violations Found

Evaluation Action Summary:
Evaluations: No Evaluations Found

FINDS:
Registry ID: 110064109469

Click Here:

Environmental Interest/Information System:
RCRAInfo is a national information system that supports the Resource Conservation and Recovery Act (RCRA) program through the tracking of events and activities related to facilities that generate, transport, and treat, store, or dispose of hazardous waste. RCRAInfo allows RCRA program staff to track the notification, permit, compliance, and corrective action activities required under RCRA.

Click this hyperlink while viewing on your computer to access additional FINDS: detail in the EDR Site Report.

ECHO:

Envid:	1016968583
Registry ID:	110064109469
DFR URL:	http://echo.epa.gov/detailed-facility-report?fid=110064109469
Name:	CON EDISON SERVICE BOX: 55103
Address:	2433 2ND AVE & 124TH ST
City,State,Zip:	NEW YORK, NY 10035

NY MANIFEST:

Name:	CON EDISON
Address:	2433 2ND AVE & 124TH ST

CON EDISON SERVICE BOX: 55103 (Continued) **1016968583**

City,State,Zip:	NEW YORK, NY 10035
Country:	USA
EPA ID:	NYP004422077
Facility Status:	Not reported
Location Address 1:	F/O 2433 2ND AVE
Code:	BP
Location Address 2:	Not reported
Total Tanks:	Not reported
Location City:	NEW YORK
Location State:	NY
Location Zip:	10035
Location Zip 4:	Not reported

NY MANIFEST:

EPAID:	NYP004422077
Mailing Name:	CON EDISON
Mailing Contact:	CON EDISON
Mailing Address 1:	4 IRVING PLACE
Mailing Address 2:	15TH FL
Mailing City:	NEW YORK
Mailing State:	NY
Mailing Zip:	10003
Mailing Zip 4:	Not reported
Mailing Country:	USA
Mailing Phone:	Not reported

NY MANIFEST:

Document ID:	Not reported
Manifest Status:	Not reported
seq:	Not reported
Year:	2018
Trans1 State ID:	NJD003812047
Trans2 State ID:	Not reported
Generator Ship Date:	01/18/2014
Trans1 Recv Date:	01/18/2014
Trans2 Recv Date:	Not reported
TSD Site Recv Date:	01/22/2014
Part A Recv Date:	Not reported
Part B Recv Date:	Not reported
Generator EPA ID:	NYP004422077
Trans1 EPA ID:	Not reported
Trans2 EPA ID:	Not reported
TSDF ID 1:	NJD991291105
TSDF ID 2:	Not reported
Manifest Tracking Number:	002329293GBF
Import Indicator:	N
Export Indicator:	N
Discr Quantity Indicator:	N
Discr Type Indicator:	N
Discr Residue Indicator:	N
Discr Partial Reject Indicator:	N
Discr Full Reject Indicator:	N
Manifest Ref Number:	Not reported
Alt Facility RCRA ID:	Not reported
Alt Facility Sign Date:	Not reported
MGMT Method Type Code:	H110
Waste Code:	Not reported

CON EDISON SERVICE BOX: 55103 (Continued) **1016968583**

Waste Code:	Not reported
Waste Code:	Not reported
Waste Code:	Not reported
Waste Code:	Not reported
Waste Code:	Not reported
Quantity:	500
Units:	P - Pounds
Number of Containers:	1
Container Type:	TT - Cargo tank, tank trucks
Handling Method:	T Chemical, physical, or biological treatment.
Specific Gravity:	1
Waste Code:	D008
Waste Code 1_2:	Not reported
Waste Code 1_3:	Not reported
Waste Code 1_4:	Not reported
Waste Code 1_5:	Not reported
Waste Code 1_6:	Not reported

AB302 **CORSI HOUSES (JEFFERSON HOUSES)** **NY UST** **U000410785**
WSW **306 EAST 117TH STREET** **N/A**
1/8-1/4 **NEW YORK, NY 10035**
0.202 mi.
1067 ft. **Site 3 of 19 in cluster AB**

Relative:
Higher

Actual:
14 ft.

UST:

Name:	CORSI HOUSES (JEFFERSON HOUSES)
Address:	306 EAST 117TH STREET
City,State,Zip:	NEW YORK, NY 10035
Id/Status:	2-474983 / Active
Program Type:	PBS
Region:	STATE
DEC Region:	2
Expiration Date:	03/28/2024
UTM X:	589703.05324
UTM Y:	4516792.70732
Site Type:	Apartment Building/Office Building

Affiliation Records:

Site Id:	20961
Affiliation Type:	Facility Operator
Company Name:	CORSI HOUSES (JEFFERSON HOUSES)
Contact Type:	Not reported
Contact Name:	FUEL OIL REMEDIATION UNIT
Address1:	Not reported
Address2:	Not reported
City:	Not reported
State:	NN
Zip Code:	Not reported
Country Code:	001
Phone:	(718) 707-5725
EMail:	Not reported
Fax Number:	Not reported
Modified By:	NRLOMBAR
Date Last Modified:	2014-02-25

Site Id:	20961
Affiliation Type:	Mail Contact

CORSI HOUSES (JEFFERSON HOUSES) (Continued) **U000410785**

Company Name:	NYC HOUSING AUTHORITY
Contact Type:	Not reported
Contact Name:	FUEL OIL REMEDIATION COORDINATOR
Address1:	23-02 49TH AVENUE
Address2:	TECH SERVS DEPT - 5TH FLOOR
City:	LONG ISLAND CITY
State:	NY
Zip Code:	11101
Country Code:	001
Phone:	(718) 707-5725
EMail:	RYAN.MCPHERSON@NYCHA.NYC.GOV
Fax Number:	Not reported
Modified By:	LXZIELIN
Date Last Modified:	2020-05-01

Site Id:	20961
Affiliation Type:	Emergency Contact
Company Name:	NEW YORK CITY HOUSING AUTHORITY
Contact Type:	Not reported
Contact Name:	EMERGENCY SERVICES DEPARTMENT
Address1:	Not reported
Address2:	Not reported
City:	Not reported
State:	NN
Zip Code:	Not reported
Country Code:	999
Phone:	(718) 707-5900
EMail:	Not reported
Fax Number:	Not reported
Modified By:	NRLOMBAR
Date Last Modified:	2014-01-30

Site Id:	20961
Affiliation Type:	Facility Owner
Company Name:	NEW YORK CITY HOUSING AUTHORITY
Contact Type:	FUEL OIL REMEDIATION COORDINATOR
Contact Name:	YELENA TKACH
Address1:	23-02 49TH AVENUE
Address2:	Not reported
City:	LONG ISLAND CITY
State:	NY
Zip Code:	11101
Country Code:	001
Phone:	(718) 707-5806
EMail:	Not reported
Fax Number:	Not reported
Modified By:	JSMACRI
Date Last Modified:	2019-02-28

Tank Info:

Tank Number:	1
Tank ID:	58763
Tank Status:	In Service
Material Name:	In Service
Capacity Gallons:	6000
Install Date:	06/01/1999

CORSI HOUSES (JEFFERSON HOUSES) (Continued) **U000410785**

Date Tank Closed: Not reported
Registered: True
Tank Location: Underground
Tank Type: Fiberglass coated steel
Material Code: 0001
Common Name of Substance: #2 Fuel Oil (On-Site Consumption)

Tightness Test Method: NN
Date Test: Not reported
Next Test Date: Not reported
Pipe Model: E
Modified By: JSMACRI
Last Modified: 02/26/2019

Equipment Records:

L02 - Piping Leak Detection - Interstitial - Manual Monitoring
H05 - Tank Leak Detection - In-Tank System (ATG)
D11 - Pipe Type - Flexible Piping
G04 - Tank Secondary Containment - Double-Walled (Underground)
E04 - Piping Secondary Containment - Double walled UG
J02 - Dispenser - Suction Dispenser
C02 - Pipe Location - Underground/On-ground
F05 - Pipe External Protection - Jacketed
I03 - Overfill - Automatic Shut-Off
K00 - Spill Prevention - None
A00 - Tank Internal Protection - None
H01 - Tank Leak Detection - Interstitial - Electronic Monitoring
I02 - Overfill - High Level Alarm
L09 - Piping Leak Detection - Exempt Suction Piping
B04 - Tank External Protection - Fiberglass

Tank Number: OLD 1
Tank ID: 37716
Tank Status: Closed - Removed
Material Name: Closed - Removed
Capacity Gallons: 10000
Install Date: 11/01/1973
Date Tank Closed: 06/01/1999
Registered: True
Tank Location: Underground
Tank Type: Steel/carbon steel
Material Code: 0000
Common Name of Substance: Empty

Tightness Test Method: 03
Date Test: 06/01/1990
Next Test Date: Not reported
Pipe Model: Not reported
Modified By: TRANSLAT
Last Modified: 04/14/2017

Equipment Records:

B00 - Tank External Protection - None
C00 - Pipe Location - No Piping
F06 - Pipe External Protection - Wrapped
G00 - Tank Secondary Containment - None
J02 - Dispenser - Suction Dispenser

CORSI HOUSES (JEFFERSON HOUSES) (Continued) **U000410785**

I04 - Overfill - Product Level Gauge (A/G)
D01 - Pipe Type - Steel/Carbon Steel/Iron
A00 - Tank Internal Protection - None
H00 - Tank Leak Detection - None

AB303 **CON EDISON** **NY MANIFEST** **S117317679**
WSW **306 E 117 ST** **N/A**
1/8-1/4 **NEW YORK, NY 10035**
0.202 mi.
1067 ft. **Site 4 of 19 in cluster AB**

Relative:
Higher

Actual:
14 ft.

NY MANIFEST:

Name:	CON EDISON
Address:	306 E 117 ST
City,State,Zip:	NEW YORK, NY 10035
Country:	USA
EPA ID:	NYP004651295
Facility Status:	Not reported
Location Address 1:	306 E 117 ST
Code:	BP
Location Address 2:	SB19334
Total Tanks:	Not reported
Location City:	NEW YORK
Location State:	NY
Location Zip:	10035
Location Zip 4:	Not reported

NY MANIFEST:

EPAID:	NYP004651295
Mailing Name:	CON EDISON
Mailing Contact:	CON EDISON
Mailing Address 1:	4 IRVING PL
Mailing Address 2:	15TH FL
Mailing City:	NEW YORK
Mailing State:	NY
Mailing Zip:	10003
Mailing Zip 4:	Not reported
Mailing Country:	USA
Mailing Phone:	Not reported

NY MANIFEST:

Document ID:	Not reported
Manifest Status:	Not reported
seq:	Not reported
Year:	2018
Trans1 State ID:	NJD003812047
Trans2 State ID:	Not reported
Generator Ship Date:	09/08/2014
Trans1 Recv Date:	09/08/2014
Trans2 Recv Date:	Not reported
TSD Site Recv Date:	09/10/2014
Part A Recv Date:	Not reported
Part B Recv Date:	Not reported
Generator EPA ID:	NYP004651295
Trans1 EPA ID:	Not reported
Trans2 EPA ID:	Not reported
TSDF ID 1:	NJD991291105
TSDF ID 2:	Not reported

CON EDISON (Continued) **S117317679**

Manifest Tracking Number:	002609477GBF
Import Indicator:	N
Export Indicator:	N
Discr Quantity Indicator:	N
Discr Type Indicator:	N
Discr Residue Indicator:	N
Discr Partial Reject Indicator:	N
Discr Full Reject Indicator:	N
Manifest Ref Number:	Not reported
Alt Facility RCRA ID:	Not reported
Alt Facility Sign Date:	Not reported
MGMT Method Type Code:	H110
Waste Code:	Not reported
Waste Code:	Not reported
Waste Code:	Not reported
Waste Code:	Not reported
Waste Code:	Not reported
Waste Code:	Not reported
Quantity:	300
Units:	P - Pounds
Number of Containers:	1
Container Type:	TT - Cargo tank, tank trucks
Handling Method:	T Chemical, physical, or biological treatment.
Specific Gravity:	1
Waste Code:	D008
Waste Code 1_2:	Not reported
Waste Code 1_3:	Not reported
Waste Code 1_4:	Not reported
Waste Code 1_5:	Not reported
Waste Code 1_6:	Not reported

AB304 **CORSI HOUSES (JEFFERSON) -NYCHA** **NY LTANKS** **S101509052**
WSW **306 EAST 117TH STREET** **N/A**
1/8-1/4 **MANHATTAN, NY**
0.202 mi.
1067 ft. **Site 5 of 19 in cluster AB**

Relative: **Higher**
Actual: **14 ft.**

LTANKS:

Name:	CORSI HOUSES (JEFFERSON) -NYCHA
Address:	306 EAST 117TH STREET
City,State,Zip:	MANHATTAN, NY
Spill Number/Closed Date:	9500828 / 2014-06-20
Facility ID:	9500828
Site ID:	116004
Spill Date:	1995-04-20
Spill Cause:	Tank Test Failure
Spill Source:	Institutional, Educational, Gov., Other
Spill Class:	C3
Cleanup Ceased:	Not reported
SWIS:	3101
Investigator:	jkkann
Referred To:	Not reported
Reported to Dept:	1995-04-20
CID:	Not reported
Water Affected:	Not reported
Spill Notifier:	Tank Tester
Last Inspection:	Not reported

CORSI HOUSES (JEFFERSON) -NYCHA (Continued) **S101509052**

Recommended Penalty:	False
Meets Standard:	False
UST Involvement:	False
Remediation Phase:	0
Date Entered In Computer:	1995-04-24
Spill Record Last Update:	2014-06-20
Spiller Name:	Not reported
Spiller Company:	NYC HOUSING AUTHORITY
Spiller Address:	Not reported
Spiller County:	001
Spiller Contact:	Not reported
Spiller Phone:	Not reported
Spiller Extention:	Not reported
DEC Region:	2
DER Facility ID:	100981
DEC Memo:	"12/20/05: This spill transferred from J.Kolleeny to S.Kraszewski. 09/01/06: DEC Lead for this spill changed from unassigned to S. Kraszewski. - J. Kolleeny 02/09/07 - J.Kann - Spill reassigned from S.Kraszewski to J.Kann. 6/11/09: JKann - Meeting held on 5/28 with ALC Environmental and NYCHA. Investigative Work Plan submitted on June 10, 2009. 10/21/10: J.Kann - Approved work plan. Email sent. 5/8/13: J.kann- EMAIL SENT TO NYCHA ON 4/13/12, WP APPRVD 10/2010. NYCHA said site was overlooked. Due to inactivity, Stip sent on 5/6/13. 11/1/13: J.kann - SIR received on 10/31/13. 6/20/14: J.Kann - SIR reveiwed. 5 borings advanced and 3 wells installed. No SVOC or VOC exceedences of RSCOs. No product in wells and no VOCs or SVOCs above TOGS 1.1.1. NFA. Spill closed."
Remarks:	"TANK #1 - GROSS FAILURE"

All TTF:

Facility ID:	9500828
Spill Number:	9500828
Spill Tank Test:	1543755
Site ID:	116004
Tank Number:	001
Tank Size:	0
Material:	0001
EPA UST:	Not reported
UST:	Not reported
Cause:	Not reported
Source:	Not reported
Test Method:	00
Test Method 2:	Unknown
Leak Rate:	.00
Gross Fail:	Not reported
Modified By:	Spills
Last Modified Date:	Not reported

All Materials:

Site ID:	116004
Operable Unit ID:	1014949
Operable Unit:	01
Material ID:	369442
Material Code:	0001A
Material Name:	#2 fuel oil
Case No.:	Not reported
Material FA:	Petroleum

CORSI HOUSES (JEFFERSON) -NYCHA (Continued) **S101509052**

Quantity: -1.00
Units: G
Recovered: .00
Oxygenate: Not reported

Y305 **CON EDISON** **NY MANIFEST** **S117740667**
NNW **249 E 123RD ST** **N/A**
1/8-1/4 **NEW YORK, NY 10035**
0.203 mi.
1071 ft. **Site 14 of 21 in cluster Y**

Relative:
Higher

Actual:
13 ft.

NY MANIFEST:
Name: CON EDISON
Address: 249 E 123RD ST
City,State,Zip: NEW YORK, NY 10035
Country: USA
EPA ID: NYP004738449
Facility Status: Not reported
Location Address 1: F/O 249 E 123 ST
Code: BP
Location Address 2: SB20271
Total Tanks: Not reported
Location City: NEW YORK
Location State: NY
Location Zip: 10035
Location Zip 4: Not reported

NY MANIFEST:
EPAID: NYP004738449
Mailing Name: CON EDISON
Mailing Contact: CON EDISON
Mailing Address 1: 4 IRVING PL
Mailing Address 2: 15TH FL
Mailing City: NEW YORK
Mailing State: NY
Mailing Zip: 10003
Mailing Zip 4: Not reported
Mailing Country: USA
Mailing Phone: Not reported

NY MANIFEST:
Document ID: Not reported
Manifest Status: Not reported
seq: Not reported
Year: 2018
Trans1 State ID: NJ0000027193
Trans2 State ID: Not reported
Generator Ship Date: 02/25/2015
Trans1 Recv Date: 02/25/2015
Trans2 Recv Date: Not reported
TSD Site Recv Date: 02/27/2015
Part A Recv Date: Not reported
Part B Recv Date: Not reported
Generator EPA ID: NYP004738449
Trans1 EPA ID: Not reported
Trans2 EPA ID: Not reported
TSDF ID 1: NJD002200046

CON EDISON (Continued) **S117740667**

TSDF ID 2:	Not reported
Manifest Tracking Number:	014088567JJK
Import Indicator:	N
Export Indicator:	N
Discr Quantity Indicator:	N
Discr Type Indicator:	N
Discr Residue Indicator:	N
Discr Partial Reject Indicator:	N
Discr Full Reject Indicator:	N
Manifest Ref Number:	Not reported
Alt Facility RCRA ID:	Not reported
Alt Facility Sign Date:	Not reported
MGMT Method Type Code:	H110
Waste Code:	Not reported
Waste Code:	Not reported
Waste Code:	Not reported
Waste Code:	Not reported
Waste Code:	Not reported
Waste Code:	Not reported
Quantity:	1000
Units:	P - Pounds
Number of Containers:	1
Container Type:	TT - Cargo tank, tank trucks
Handling Method:	T Chemical, physical, or biological treatment.
Specific Gravity:	1
Waste Code:	D008
Waste Code 1_2:	Not reported
Waste Code 1_3:	Not reported
Waste Code 1_4:	Not reported
Waste Code 1_5:	Not reported
Waste Code 1_6:	Not reported

Y306 **CON EDISON** **NJ MANIFEST** **S120667893**
NNW **249 E 123RD ST** **N/A**
1/8-1/4 **NEW YORK, NY 10035**
0.203 mi.
1071 ft. **Site 15 of 21 in cluster Y**

Relative:
Higher

Actual:
13 ft.

NJ MANIFEST:

EPA Id:	NYP004738449
Mail Address:	IRVING PL, 15TH FL NE
Mail City/State/Zip:	NEW YORK, NY 10003
Facility Phone:	Not reported
Emergency Phone:	Not reported
Contact:	THOMAS TEELING
Comments:	Not reported
SIC Code:	Not reported
County:	NY061
Municipal:	Not reported
Previous EPA Id:	Not reported
Gen Flag:	Not reported
Trans Flag:	Not reported
TSDF Flag:	Not reported
Name Change:	Not reported
Date Change:	Not reported

Manifest:

CON EDISON (Continued) **S120667893**

Manifest Number:	014088567JJK
EPA ID:	NYP004738449
Date Shipped:	2/25/2015
TSDF EPA ID:	NJD002200046
Transporter EPA ID:	NJ0000027193
Transporter 2 EPA ID:	Not reported
Transporter 3 EPA ID:	Not reported
Transporter 4 EPA ID:	Not reported
Transporter 5 EPA ID:	Not reported
Transporter 6 EPA ID:	Not reported
Transporter 7 EPA ID:	Not reported
Transporter 8 EPA ID:	Not reported
Transporter 9 EPA ID:	Not reported
Transporter 10 EPA ID:	Not reported
Date Trans1 Transported Waste:	Not reported
Date Trans2 Transported Waste:	Not reported
Date Trans3 Transported Waste:	Not reported
Date Trans4 Transported Waste:	Not reported
Date Trans5 Transported Waste:	Not reported
Date Trans6 Transported Waste:	Not reported
Date Trans7 Transported Waste:	Not reported
Date Trans8 Transported Waste:	Not reported
Date Trans9 Transported Waste:	Not reported
Date Trans10 Transported Waste:	Not reported
Date TSDF Received Waste:	Not reported
TSDF EPA Facility Name:	Not reported
QTY Units:	Not reported
Transporter SEQ ID:	Not reported
Transporter-1 Date:	Not reported
Waste SEQ ID:	Not reported
Waste Type Code 2:	Not reported
Waste Type Code 3:	Not reported
Waste Type Code 4:	Not reported
Waste Type Code 5:	Not reported
Waste Type Code 6:	Not reported
Date Accepted:	Not reported
Manifest Discrepancy Type:	Not reported
Data Entry Number:	Not reported
Was Load Rejected:	NEW YORK, NY 10003
Reason Load Was Rejected:	Not reported

Y307 **CON EDISON** **RCRA NonGen / NLR** **1018279050**
NNW **249 E 123RD ST** **FINDS** **NYP004738449**
1/8-1/4 **NEW YORK, NY 10035** **ECHO**
0.203 mi.
1071 ft. **Site 16 of 21 in cluster Y**

Relative: **Higher**
Actual: **13 ft.**

RCRA NonGen / NLR:

Date Form Received by Agency:		20150225
Handler Name:	CON EDISON	
Handler Address:		249 E 123RD ST
Handler City,State,Zip:		NEW YORK, NY 10035
EPA ID:		NYP004738449
Contact Name:		THOMAS TEELING
Contact Address:		Not reported
Contact City,State,Zip:		Not reported

CON EDISON (Continued) **1018279050**

Contact Telephone:	212-460-3770
Contact Fax:	Not reported
Contact Email:	Not reported
Contact Title:	Not reported
EPA Region:	02
Land Type:	Private
Federal Waste Generator Description:	Not a generator, verified
Non-Notifier:	Not reported
Biennial Report Cycle:	Not reported
Accessibility:	Not reported
Active Site Indicator:	Not reported
State District Owner:	NY
State District:	NYSDEC R2
Mailing Address:	IRVING PL, 15TH FL NE
Mailing City,State,Zip:	NEW YORK, NY 10003
Owner Name:	Not reported
Owner Type:	Not reported
Operator Name:	Not reported
Operator Type:	Not reported
Short-Term Generator Activity:	No
Importer Activity:	No
Mixed Waste Generator:	No
Transporter Activity:	No
Transfer Facility Activity:	No
Recycler Activity with Storage:	No
Small Quantity On-Site Burner Exemption:	No
Smelting Melting and Refining Furnace Exemption:	No
Underground Injection Control:	No
Off-Site Waste Receipt:	No
Universal Waste Indicator:	No
Universal Waste Destination Facility:	No
Federal Universal Waste:	No
Active Site Fed-Reg Treatment Storage and Disposal Facility:	Not reported
Active Site Converter Treatment storage and Disposal Facility:	Not reported
Active Site State-Reg Treatment Storage and Disposal Facility:	Not reported
Active Site State-Reg Handler:	---
Federal Facility Indicator:	Not reported
Hazardous Secondary Material Indicator:	NN
Sub-Part K Indicator:	Not reported
Commercial TSD Indicator:	No
Treatment Storage and Disposal Type:	Not reported
2018 GPRA Permit Baseline:	Not on the Baseline
2018 GPRA Renewals Baseline:	Not on the Baseline
Permit Renewals Workload Universe:	Not reported
Permit Workload Universe:	Not reported
Permit Progress Universe:	Not reported
Post-Closure Workload Universe:	Not reported
Closure Workload Universe:	Not reported
202 GPRA Corrective Action Baseline:	No
Corrective Action Workload Universe:	No
Subject to Corrective Action Universe:	No
Non-TSDFs Where RCRA CA has Been Imposed Universe:	No
TSDFs Potentially Subject to CA Under 3004 (u)/(v) Universe:	No
TSDFs Only Subject to CA under Discretionary Auth Universe:	No
Corrective Action Priority Ranking:	No NCAPS ranking
Environmental Control Indicator:	No
Institutional Control Indicator:	No

CON EDISON (Continued) **1018279050**

Human Exposure Controls Indicator:	N/A
Groundwater Controls Indicator:	N/A
Operating TSDF Universe:	Not reported
Full Enforcement Universe:	Not reported
Significant Non-Complier Universe:	No
Unaddressed Significant Non-Complier Universe:	No
Addressed Significant Non-Complier Universe:	No
Significant Non-Complier With a Compliance Schedule Universe:	No
Financial Assurance Required:	Not reported
Handler Date of Last Change:	20160502
Recognized Trader-Importer:	No
Recognized Trader-Exporter:	No
Importer of Spent Lead Acid Batteries:	No
Exporter of Spent Lead Acid Batteries:	No
Recycler Activity Without Storage:	Not reported
Manifest Broker:	Not reported
Sub-Part P Indicator:	No

Historic Generators:

Receive Date:	20150225
Handler Name: CON EDISON	
Federal Waste Generator Description:	Small Quantity Generator
State District Owner:	NY
Large Quantity Handler of Universal Waste:	No
Recognized Trader Importer:	No
Recognized Trader Exporter:	No
Spent Lead Acid Battery Importer:	No
Spent Lead Acid Battery Exporter:	No
Current Record:	No
Non Storage Recycler Activity:	Not reported
Electronic Manifest Broker:	Not reported

Receive Date:	20150225
Handler Name: CON EDISON	
Federal Waste Generator Description:	Not a generator, verified
State District Owner:	NY
Large Quantity Handler of Universal Waste:	No
Recognized Trader Importer:	No
Recognized Trader Exporter:	No
Spent Lead Acid Battery Importer:	No
Spent Lead Acid Battery Exporter:	No
Current Record:	Yes
Non Storage Recycler Activity:	Not reported
Electronic Manifest Broker:	Not reported

List of NAICS Codes and Descriptions:

NAICS Codes:	No NAICS Codes Found

Facility Has Received Notices of Violations:

Violations:	No Violations Found

Evaluation Action Summary:

Evaluations:	No Evaluations Found

CON EDISON (Continued) **1018279050**

FINDS:
Registry ID: 110067685491

Click Here:

Environmental Interest/Information System:
RCRAInfo is a national information system that supports the Resource Conservation and Recovery Act (RCRA) program through the tracking of events and activities related to facilities that generate, transport, and treat, store, or dispose of hazardous waste. RCRAInfo allows RCRA program staff to track the notification, permit, compliance, and corrective action activities required under RCRA.

Click this hyperlink while viewing on your computer to access additional FINDS: detail in the EDR Site Report.

ECHO:

Envid:	1018279050
Registry ID:	110067685491
DFR URL:	http://echo.epa.gov/detailed-facility-report?fid=110067685491
Name:	CON EDISON
Address:	249 E 123RD ST
City,State,Zip:	NEW YORK, NY 10035

AB308 **SHAN/CARNEGIE HOTEL CLNRS** **NY DRYCLEANERS** **S110246706**
West **2291 SECOND AVE.** **N/A**
1/8-1/4 **NEW YORK, NY 10035**
0.205 mi.
1083 ft. **Site 6 of 19 in cluster AB**

Relative:
Higher

Actual:
14 ft.

DRYCLEANERS:

Name:	SHAN/CARNEGIE HOTEL CLNRS
Address:	2291 SECOND AVE.
City,State,Zip:	NEW YORK, NY 10035
Facility ID:	2-6203-00159
Phone Number:	212-534-3878
Region:	Not reported
Registration Effective Date:	8/2/2001 11:33:19:693
Inspection Date:	14SEP25
Install Date:	00/03/13
Expiration Date:	Not reported
Removal Date:	Not reported
Drop Shop:	Not reported
Shutdown:	Y
Alternate Solvent:	Not reported
Current Business:	Not reported

X309 **CONSOLIDATED EDISON** **NY MANIFEST** **S108650691**
NNW **E 124TH ST & 2ND AVE** **N/A**
1/8-1/4 **NEW YORK, NY**
0.206 mi.
1087 ft. **Site 8 of 9 in cluster X**

Relative:
Higher

Actual:
13 ft.

NY MANIFEST:

Name:	CONSOLIDATED EDISON
Address:	E 124TH ST & 2ND AVE
City,State,Zip:	NEW YORK, NY
Country:	USA
EPA ID:	NYP004150959
Facility Status:	Not reported
Location Address 1:	E 124TH ST & 2ND AVE
Code:	BP
Location Address 2:	Not reported
Total Tanks:	Not reported
Location City:	NEW YORK
Location State:	NY
Location Zip:	Not reported
Location Zip 4:	Not reported

NY MANIFEST:

EPAID:	NYP004150959
Mailing Name:	CONSOLIDATED EDISON
Mailing Contact:	FRANKLYN MURRAY
Mailing Address 1:	4 IRVING PL RM 828
Mailing Address 2:	Not reported
Mailing City:	NEW YORK
Mailing State:	NY
Mailing Zip:	10003
Mailing Zip 4:	Not reported
Mailing Country:	USA
Mailing Phone:	2124602808

NY MANIFEST:

Document ID:	Not reported
Manifest Status:	Not reported
seq:	Not reported
Year:	2018
Trans1 State ID:	NYD006982359
Trans2 State ID:	Not reported
Generator Ship Date:	06/07/2007
Trans1 Recv Date:	06/07/2007
Trans2 Recv Date:	Not reported
TSD Site Recv Date:	06/08/2007
Part A Recv Date:	Not reported
Part B Recv Date:	Not reported
Generator EPA ID:	NYP004150959
Trans1 EPA ID:	Not reported
Trans2 EPA ID:	Not reported
TSDF ID 1:	NYD077444263
TSDF ID 2:	Not reported
Manifest Tracking Number:	001450211FLE
Import Indicator:	N
Export Indicator:	N
Discr Quantity Indicator:	N
Discr Type Indicator:	N
Discr Residue Indicator:	N

CONSOLIDATED EDISON (Continued) **S108650691**

Discr Partial Reject Indicator:	N
Discr Full Reject Indicator:	N
Manifest Ref Number:	Not reported
Alt Facility RCRA ID:	Not reported
Alt Facility Sign Date:	Not reported
MGMT Method Type Code:	H141
Waste Code:	Not reported
Waste Code:	Not reported
Waste Code:	Not reported
Waste Code:	Not reported
Waste Code:	Not reported
Waste Code:	Not reported
Quantity:	60
Units:	G - Gallons (liquids only)* (8.3 pounds)
Number of Containers:	2
Container Type:	DM - Metal drums, barrels
Handling Method:	B Incineration, heat recovery, burning.
Specific Gravity:	1
Waste Code:	D018
Waste Code 1_2:	Not reported
Waste Code 1_3:	Not reported
Waste Code 1_4:	Not reported
Waste Code 1_5:	Not reported
Waste Code 1_6:	Not reported

X310 **CON EDISON** **RCRA NonGen / NLR** **1014396515**
NNW **E 124TH ST & 2ND AVE** **NYP004188272**
1/8-1/4 **NEW YORK, NY 10035**
0.207 mi.
1095 ft. **Site 9 of 9 in cluster X**

Relative: **Higher**
Actual: **13 ft.**

RCRA NonGen / NLR:

Date Form Received by Agency:		20160601
Handler Name:	CON EDISON	
Handler Address:		E 124TH ST & 2ND AVE
Handler City,State,Zip:		NEW YORK, NY 10035
EPA ID:		NYP004188272
Contact Name:		DENNIS MICHAELIDES
Contact Address:		Not reported
Contact City,State,Zip:		Not reported
Contact Telephone:		718-204-4297
Contact Fax:		Not reported
Contact Email:		Not reported
Contact Title:		Not reported
EPA Region:		02
Land Type:		Private
Federal Waste Generator Description:		Not a generator, verified
Non-Notifier:		Not reported
Biennial Report Cycle:		Not reported
Accessibility:		Not reported
Active Site Indicator:		Not reported
State District Owner:		NY
State District:		NYSDEC R2
Mailing Address:		4 IRVING PL, RM 828
Mailing City,State,Zip:		NEW YORK, NY 10003
Owner Name:		Not reported
Owner Type:		Not reported

CON EDISON (Continued) **1014396515**

Operator Name:	Not reported
Operator Type:	Not reported
Short-Term Generator Activity:	No
Importer Activity:	No
Mixed Waste Generator:	No
Transporter Activity:	No
Transfer Facility Activity:	No
Recycler Activity with Storage:	No
Small Quantity On-Site Burner Exemption:	No
Smelting Melting and Refining Furnace Exemption:	No
Underground Injection Control:	No
Off-Site Waste Receipt:	No
Universal Waste Indicator:	No
Universal Waste Destination Facility:	No
Federal Universal Waste:	No
Active Site Fed-Reg Treatment Storage and Disposal Facility:	Not reported
Active Site Converter Treatment storage and Disposal Facility:	Not reported
Active Site State-Reg Treatment Storage and Disposal Facility:	Not reported
Active Site State-Reg Handler:	---
Federal Facility Indicator:	Not reported
Hazardous Secondary Material Indicator:	NN
Sub-Part K Indicator:	Not reported
Commercial TSD Indicator:	No
Treatment Storage and Disposal Type:	Not reported
2018 GPRA Permit Baseline:	Not on the Baseline
2018 GPRA Renewals Baseline:	Not on the Baseline
Permit Renewals Workload Universe:	Not reported
Permit Workload Universe:	Not reported
Permit Progress Universe:	Not reported
Post-Closure Workload Universe:	Not reported
Closure Workload Universe:	Not reported
202 GPRA Corrective Action Baseline:	No
Corrective Action Workload Universe:	No
Subject to Corrective Action Universe:	No
Non-TSDFs Where RCRA CA has Been Imposed Universe:	No
TSDFs Potentially Subject to CA Under 3004 (u)/(v) Universe:	No
TSDFs Only Subject to CA under Discretionary Auth Universe:	No
Corrective Action Priority Ranking:	No NCAPS ranking
Environmental Control Indicator:	No
Institutional Control Indicator:	No
Human Exposure Controls Indicator:	N/A
Groundwater Controls Indicator:	N/A
Operating TSDF Universe:	Not reported
Full Enforcement Universe:	Not reported
Significant Non-Complier Universe:	No
Unaddressed Significant Non-Complier Universe:	No
Addressed Significant Non-Complier Universe:	No
Significant Non-Complier With a Compliance Schedule Universe:	No
Financial Assurance Required:	Not reported
Handler Date of Last Change:	20160927
Recognized Trader-Importer:	No
Recognized Trader-Exporter:	No
Importer of Spent Lead Acid Batteries:	No
Exporter of Spent Lead Acid Batteries:	No
Recycler Activity Without Storage:	Not reported
Manifest Broker:	Not reported
Sub-Part P Indicator:	No

CON EDISON (Continued) **1014396515**

Historic Generators:
Receive Date: 20090729
Handler Name: CON EDISON
Federal Waste Generator Description: Conditionally Exempt Small Quantity Generator
State District Owner: NY
Large Quantity Handler of Universal Waste: No
Recognized Trader Importer: No
Recognized Trader Exporter: No
Spent Lead Acid Battery Importer: No
Spent Lead Acid Battery Exporter: No
Current Record: No
Non Storage Recycler Activity: Not reported
Electronic Manifest Broker: Not reported

Receive Date: 20160601
Handler Name: CON EDISON
Federal Waste Generator Description: Not a generator, verified
State District Owner: NY
Large Quantity Handler of Universal Waste: No
Recognized Trader Importer: No
Recognized Trader Exporter: No
Spent Lead Acid Battery Importer: No
Spent Lead Acid Battery Exporter: No
Current Record: Yes
Non Storage Recycler Activity: Not reported
Electronic Manifest Broker: Not reported

List of NAICS Codes and Descriptions:
NAICS Codes: No NAICS Codes Found

Facility Has Received Notices of Violations:
Violations: No Violations Found

Evaluation Action Summary:
Evaluations: No Evaluations Found

AC311 **CON EDISON SERVICE BOX: 19185** **RCRA NonGen / NLR** **1016962431**
SW **333 E 116TH ST** **NY MANIFEST** **NYP004354502**
1/8-1/4 **NEW YORK, NY 10029**
0.208 mi.
1099 ft. **Site 2 of 13 in cluster AC**

Relative:
Higher

Actual:
12 ft.

RCRA NonGen / NLR:
Date Form Received by Agency: 20131003
Handler Name: CON EDISON SERVICE BOX: 19185
Handler Address: 333 E 116TH ST
Handler City,State,Zip: NEW YORK, NY 10029
EPA ID: NYP004354502
Contact Name: BENJAMIN BAMONTE
Contact Address: Not reported
Contact City,State,Zip: Not reported
Contact Telephone: 212-894-9549
Contact Fax: Not reported
Contact Email: Not reported
Contact Title: OPERATING SUPERVISOR

CON EDISON SERVICE BOX: 19185 (Continued) **1016962431**

EPA Region:	02
Land Type:	Private
Federal Waste Generator Description:	Not a generator, verified
Non-Notifier:	Not reported
Biennial Report Cycle:	Not reported
Accessibility:	Not reported
Active Site Indicator:	Not reported
State District Owner:	NY
State District:	NYSDEC R2
Mailing Address:	IRVING PL, RM 828
Mailing City,State,Zip:	NEW YORK, NY 10003
Owner Name:	Not reported
Owner Type:	Not reported
Operator Name:	Not reported
Operator Type:	Not reported
Short-Term Generator Activity:	No
Importer Activity:	No
Mixed Waste Generator:	No
Transporter Activity:	No
Transfer Facility Activity:	No
Recycler Activity with Storage:	No
Small Quantity On-Site Burner Exemption:	No
Smelting Melting and Refining Furnace Exemption:	No
Underground Injection Control:	No
Off-Site Waste Receipt:	No
Universal Waste Indicator:	No
Universal Waste Destination Facility:	No
Federal Universal Waste:	No
Active Site Fed-Reg Treatment Storage and Disposal Facility:	Not reported
Active Site Converter Treatment storage and Disposal Facility:	Not reported
Active Site State-Reg Treatment Storage and Disposal Facility:	Not reported
Active Site State-Reg Handler:	---
Federal Facility Indicator:	Not reported
Hazardous Secondary Material Indicator:	NN
Sub-Part K Indicator:	Not reported
Commercial TSD Indicator:	No
Treatment Storage and Disposal Type:	Not reported
2018 GPRA Permit Baseline:	Not on the Baseline
2018 GPRA Renewals Baseline:	Not on the Baseline
Permit Renewals Workload Universe:	Not reported
Permit Workload Universe:	Not reported
Permit Progress Universe:	Not reported
Post-Closure Workload Universe:	Not reported
Closure Workload Universe:	Not reported
202 GPRA Corrective Action Baseline:	No
Corrective Action Workload Universe:	No
Subject to Corrective Action Universe:	No
Non-TSDFs Where RCRA CA has Been Imposed Universe:	No
TSDFs Potentially Subject to CA Under 3004 (u)/(v) Universe:	No
TSDFs Only Subject to CA under Discretionary Auth Universe:	No
Corrective Action Priority Ranking:	No NCAPS ranking
Environmental Control Indicator:	No
Institutional Control Indicator:	No
Human Exposure Controls Indicator:	N/A
Groundwater Controls Indicator:	N/A
Operating TSDF Universe:	Not reported
Full Enforcement Universe:	Not reported

CON EDISON SERVICE BOX: 19185 (Continued) **1016962431**

Significant Non-Complier Universe:	No
Unaddressed Significant Non-Complier Universe:	No
Addressed Significant Non-Complier Universe:	No
Significant Non-Complier With a Compliance Schedule Universe:	No
Financial Assurance Required:	Not reported
Handler Date of Last Change:	20140701
Recognized Trader-Importer:	No
Recognized Trader-Exporter:	No
Importer of Spent Lead Acid Batteries:	No
Exporter of Spent Lead Acid Batteries:	No
Recycler Activity Without Storage:	Not reported
Manifest Broker:	Not reported
Sub-Part P Indicator:	No

Historic Generators:

Receive Date:	20130903
Handler Name: CON EDISON SERVICE BOX:	19185
Federal Waste Generator Description:	Conditionally Exempt Small Quantity Generator
State District Owner:	NY
Large Quantity Handler of Universal Waste:	No
Recognized Trader Importer:	No
Recognized Trader Exporter:	No
Spent Lead Acid Battery Importer:	No
Spent Lead Acid Battery Exporter:	No
Current Record:	No
Non Storage Recycler Activity:	Not reported
Electronic Manifest Broker:	Not reported

Receive Date:	20131003
Handler Name: CON EDISON SERVICE BOX:	19185
Federal Waste Generator Description:	Not a generator, verified
State District Owner:	NY
Large Quantity Handler of Universal Waste:	No
Recognized Trader Importer:	No
Recognized Trader Exporter:	No
Spent Lead Acid Battery Importer:	No
Spent Lead Acid Battery Exporter:	No
Current Record:	Yes
Non Storage Recycler Activity:	Not reported
Electronic Manifest Broker:	Not reported

List of NAICS Codes and Descriptions:

NAICS Codes:	No NAICS Codes Found

Facility Has Received Notices of Violations:

Violations:	No Violations Found

Evaluation Action Summary:

Evaluations:	No Evaluations Found

NY MANIFEST:

Name:	CON EDISON
Address:	333 E 116TH ST

CON EDISON SERVICE BOX: 19185 (Continued) **1016962431**

City,State,Zip:	NEW YORK, NY 10029
Country:	USA
EPA ID:	NYP004354502
Facility Status:	Not reported
Location Address 1:	FO 333 E 116TH ST
Code:	BP
Location Address 2:	SB 19185
Total Tanks:	Not reported
Location City:	MANHATTAN
Location State:	NY
Location Zip:	10029
Location Zip 4:	Not reported

NY MANIFEST:

EPAID:	NYP004354502
Mailing Name:	CON EDISON
Mailing Contact:	TOM TEELING
Mailing Address 1:	4 IRVING PLACE 15 FLOOR
Mailing Address 2:	Not reported
Mailing City:	NEW YORK
Mailing State:	NY
Mailing Zip:	10003
Mailing Zip 4:	Not reported
Mailing Country:	USA
Mailing Phone:	2124603770

NY MANIFEST:

Document ID:	Not reported
Manifest Status:	Not reported
seq:	Not reported
Year:	2018
Trans1 State ID:	NJD003812047
Trans2 State ID:	NJD003812047
Generator Ship Date:	09/03/2013
Trans1 Recv Date:	09/03/2013
Trans2 Recv Date:	09/04/2013
TSD Site Recv Date:	09/06/2013
Part A Recv Date:	Not reported
Part B Recv Date:	Not reported
Generator EPA ID:	NYP004354502
Trans1 EPA ID:	Not reported
Trans2 EPA ID:	Not reported
TSDF ID 1:	NJD991291105
TSDF ID 2:	Not reported
Manifest Tracking Number:	002220866GBF
Import Indicator:	N
Export Indicator:	N
Discr Quantity Indicator:	N
Discr Type Indicator:	N
Discr Residue Indicator:	N
Discr Partial Reject Indicator:	N
Discr Full Reject Indicator:	N
Manifest Ref Number:	Not reported
Alt Facility RCRA ID:	Not reported
Alt Facility Sign Date:	Not reported
MGMT Method Type Code:	H110
Waste Code:	Not reported

CON EDISON SERVICE BOX: 19185 (Continued) **1016962431**

Waste Code:	Not reported
Waste Code:	Not reported
Waste Code:	Not reported
Waste Code:	Not reported
Waste Code:	Not reported
Quantity:	500
Units:	P - Pounds
Number of Containers:	1
Container Type:	TT - Cargo tank, tank trucks
Handling Method:	T Chemical, physical, or biological treatment.
Specific Gravity:	1
Waste Code:	D008
Waste Code 1_2:	Not reported
Waste Code 1_3:	Not reported
Waste Code 1_4:	Not reported
Waste Code 1_5:	Not reported
Waste Code 1_6:	Not reported

AC312
SW
1/8-1/4
0.208 mi.
1099 ft.

CON EDISON SERVICE BOX: 19185
333 E 116TH ST FRONT OF
NEW YORK, NY 10029

Site 3 of 13 in cluster AC

RCRA NonGen / NLR **1016968408**
NY MANIFEST **NYP004420196**

Relative:
Higher

Actual:
12 ft.

RCRA NonGen / NLR:

Date Form Received by Agency:		20140216
Handler Name:	CON EDISON SERVICE BOX:	19185
Handler Address:		333 E 116TH ST FRONT OF
Handler City,State,Zip:		NEW YORK, NY 10029
EPA ID:		NYP004420196
Contact Name:		THOMAS TEELING
Contact Address:		Not reported
Contact City,State,Zip:		Not reported
Contact Telephone:		212-460-3770
Contact Fax:		Not reported
Contact Email:		Not reported
Contact Title:		SENIOR SCIENTIST
EPA Region:		02
Land Type:		Private
Federal Waste Generator Description:		Not a generator, verified
Non-Notifier:		Not reported
Biennial Report Cycle:		Not reported
Accessibility:		Not reported
Active Site Indicator:		Not reported
State District Owner:		NY
State District:		NYSDEC R2
Mailing Address:		IRVING PL, 15TH FL NE
Mailing City,State,Zip:		NEW YORK, NY 10003
Owner Name:		Not reported
Owner Type:		Not reported
Operator Name:		Not reported
Operator Type:		Not reported
Short-Term Generator Activity:		No
Importer Activity:		No
Mixed Waste Generator:		No
Transporter Activity:		No
Transfer Facility Activity:		No

CON EDISON SERVICE BOX: 19185 (Continued) **1016968408**

Recycler Activity with Storage:	No
Small Quantity On-Site Burner Exemption:	No
Smelting Melting and Refining Furnace Exemption:	No
Underground Injection Control:	No
Off-Site Waste Receipt:	No
Universal Waste Indicator:	No
Universal Waste Destination Facility:	No
Federal Universal Waste:	No
Active Site Fed-Reg Treatment Storage and Disposal Facility:	Not reported
Active Site Converter Treatment storage and Disposal Facility:	Not reported
Active Site State-Reg Treatment Storage and Disposal Facility:	Not reported
Active Site State-Reg Handler:	---
Federal Facility Indicator:	Not reported
Hazardous Secondary Material Indicator:	NN
Sub-Part K Indicator:	Not reported
Commercial TSD Indicator:	No
Treatment Storage and Disposal Type:	Not reported
2018 GPRA Permit Baseline:	Not on the Baseline
2018 GPRA Renewals Baseline:	Not on the Baseline
Permit Renewals Workload Universe:	Not reported
Permit Workload Universe:	Not reported
Permit Progress Universe:	Not reported
Post-Closure Workload Universe:	Not reported
Closure Workload Universe:	Not reported
202 GPRA Corrective Action Baseline:	No
Corrective Action Workload Universe:	No
Subject to Corrective Action Universe:	No
Non-TSDFs Where RCRA CA has Been Imposed Universe:	No
TSDFs Potentially Subject to CA Under 3004 (u)/(v) Universe:	No
TSDFs Only Subject to CA under Discretionary Auth Universe:	No
Corrective Action Priority Ranking:	No NCAPS ranking
Environmental Control Indicator:	No
Institutional Control Indicator:	No
Human Exposure Controls Indicator:	N/A
Groundwater Controls Indicator:	N/A
Operating TSDF Universe:	Not reported
Full Enforcement Universe:	Not reported
Significant Non-Complier Universe:	No
Unaddressed Significant Non-Complier Universe:	No
Addressed Significant Non-Complier Universe:	No
Significant Non-Complier With a Compliance Schedule Universe:	No
Financial Assurance Required:	Not reported
Handler Date of Last Change:	20141014
Recognized Trader-Importer:	No
Recognized Trader-Exporter:	No
Importer of Spent Lead Acid Batteries:	No
Exporter of Spent Lead Acid Batteries:	No
Recycler Activity Without Storage:	Not reported
Manifest Broker:	Not reported
Sub-Part P Indicator:	No

Historic Generators:

Receive Date:	20140116
Handler Name: CON EDISON SERVICE BOX:	19185
Federal Waste Generator Description:	Conditionally Exempt Small Quantity Generator
State District Owner:	NY

CON EDISON SERVICE BOX: 19185 (Continued) **1016968408**

Large Quantity Handler of Universal Waste:	No
Recognized Trader Importer:	No
Recognized Trader Exporter:	No
Spent Lead Acid Battery Importer:	No
Spent Lead Acid Battery Exporter:	No
Current Record:	No
Non Storage Recycler Activity:	Not reported
Electronic Manifest Broker:	Not reported

Receive Date:	20140216
Handler Name: CON EDISON SERVICE BOX:	19185
Federal Waste Generator Description:	Not a generator, verified
State District Owner:	NY
Large Quantity Handler of Universal Waste:	No
Recognized Trader Importer:	No
Recognized Trader Exporter:	No
Spent Lead Acid Battery Importer:	No
Spent Lead Acid Battery Exporter:	No
Current Record:	Yes
Non Storage Recycler Activity:	Not reported
Electronic Manifest Broker:	Not reported

List of NAICS Codes and Descriptions:
NAICS Codes: No NAICS Codes Found

Facility Has Received Notices of Violations:
Violations: No Violations Found

Evaluation Action Summary:
Evaluations: No Evaluations Found

NY MANIFEST:

Name:	CON EDISON
Address:	333 E 116TH ST FRONT OF
City,State,Zip:	NEW YORK, NY 10029
Country:	USA
EPA ID:	NYP004420196
Facility Status:	Not reported
Location Address 1:	333 E 116TH ST
Code:	BP
Location Address 2:	SB19185
Total Tanks:	Not reported
Location City:	NEW YORK
Location State:	NY
Location Zip:	10029
Location Zip 4:	Not reported

NY MANIFEST:

EPAID:	NYP004420196
Mailing Name:	CON EDISON
Mailing Contact:	CON EDISON
Mailing Address 1:	4 IRVING PLACE
Mailing Address 2:	15TH FL
Mailing City:	NEW YORK
Mailing State:	NY

CON EDISON SERVICE BOX: 19185 (Continued) **1016968408**

Mailing Zip:	10003
Mailing Zip 4:	Not reported
Mailing Country:	USA
Mailing Phone:	Not reported

NY MANIFEST:

Document ID:	Not reported
Manifest Status:	Not reported
seq:	Not reported
Year:	2018
Trans1 State ID:	NJD003812047
Trans2 State ID:	Not reported
Generator Ship Date:	01/16/2014
Trans1 Recv Date:	01/16/2014
Trans2 Recv Date:	Not reported
TSD Site Recv Date:	01/17/2014
Part A Recv Date:	Not reported
Part B Recv Date:	Not reported
Generator EPA ID:	NYP004420196
Trans1 EPA ID:	Not reported
Trans2 EPA ID:	Not reported
TSDF ID 1:	NJD991291105
TSDF ID 2:	Not reported
Manifest Tracking Number:	002330015GBF
Import Indicator:	N
Export Indicator:	N
Discr Quantity Indicator:	N
Discr Type Indicator:	N
Discr Residue Indicator:	N
Discr Partial Reject Indicator:	N
Discr Full Reject Indicator:	N
Manifest Ref Number:	Not reported
Alt Facility RCRA ID:	Not reported
Alt Facility Sign Date:	Not reported
MGMT Method Type Code:	H110
Waste Code:	Not reported
Waste Code:	Not reported
Waste Code:	Not reported
Waste Code:	Not reported
Waste Code:	Not reported
Waste Code:	Not reported
Quantity:	500
Units:	P - Pounds
Number of Containers:	1
Container Type:	TT - Cargo tank, tank trucks
Handling Method:	T Chemical, physical, or biological treatment.
Specific Gravity:	1
Waste Code:	D008
Waste Code 1_2:	Not reported
Waste Code 1_3:	Not reported
Waste Code 1_4:	Not reported
Waste Code 1_5:	Not reported
Waste Code 1_6:	Not reported

AC313 **CON EDISON** **NY MANIFEST** **S116292503**
SW **333 E 116 ST** **N/A**
1/8-1/4 **NEW YORK, NY 10029**
0.208 mi.
1099 ft. **Site 4 of 13 in cluster AC**

Relative:
Higher

Actual:
12 ft.

NY MANIFEST:

Name:	CON EDISON
Address:	333 E 116 ST
City,State,Zip:	NEW YORK, NY 10029
Country:	USA
EPA ID:	NYP004435996
Facility Status:	Not reported
Location Address 1:	333 E 116 ST
Code:	BP
Location Address 2:	SERVICE BOX # 19185
Total Tanks:	Not reported
Location City:	NEW YORK
Location State:	NY
Location Zip:	10029
Location Zip 4:	Not reported

NY MANIFEST:

EPAID:	NYP004435996
Mailing Name:	CON EDISON
Mailing Contact:	TOM TEELING
Mailing Address 1:	4 IRVING PLACE 15TH FLOOR
Mailing Address 2:	Not reported
Mailing City:	NEW YORK
Mailing State:	NY
Mailing Zip:	10003
Mailing Zip 4:	Not reported
Mailing Country:	USA
Mailing Phone:	2124603770

NY MANIFEST:

Document ID:	Not reported
Manifest Status:	Not reported
seq:	Not reported
Year:	2018
Trans1 State ID:	NJD003812047
Trans2 State ID:	Not reported
Generator Ship Date:	02/06/2014
Trans1 Recv Date:	02/06/2014
Trans2 Recv Date:	Not reported
TSD Site Recv Date:	02/07/2014
Part A Recv Date:	Not reported
Part B Recv Date:	Not reported
Generator EPA ID:	NYP004435996
Trans1 EPA ID:	Not reported
Trans2 EPA ID:	Not reported
TSDF ID 1:	NJD991291105
TSDF ID 2:	Not reported
Manifest Tracking Number:	002329382GBF
Import Indicator:	N
Export Indicator:	N
Discr Quantity Indicator:	N
Discr Type Indicator:	N
Discr Residue Indicator:	N

CON EDISON (Continued) **S116292503**

Discr Partial Reject Indicator:	N
Discr Full Reject Indicator:	N
Manifest Ref Number:	Not reported
Alt Facility RCRA ID:	Not reported
Alt Facility Sign Date:	Not reported
MGMT Method Type Code:	H110
Waste Code:	Not reported
Waste Code:	Not reported
Waste Code:	Not reported
Waste Code:	Not reported
Waste Code:	Not reported
Waste Code:	Not reported
Quantity:	200
Units:	P - Pounds
Number of Containers:	1
Container Type:	TT - Cargo tank, tank trucks
Handling Method:	T Chemical, physical, or biological treatment.
Specific Gravity:	1
Waste Code:	D008
Waste Code 1_2:	Not reported
Waste Code 1_3:	Not reported
Waste Code 1_4:	Not reported
Waste Code 1_5:	Not reported
Waste Code 1_6:	Not reported

V314 **CONSOLIDATED EDISON** **NY MANIFEST** **S128017220**
SW **E 116TH ST & 1ST AVE** **N/A**
1/8-1/4 **NEW YORK, NY 10029**
0.208 mi.
1099 ft. **Site 6 of 8 in cluster V**

Relative:
Higher

Actual:
12 ft.

NY MANIFEST:

Name:	CONSOLIDATED EDISON
Address:	E 116TH ST & 1ST AVE
City,State,Zip:	NEW YORK, NY 10029
Country:	USA
EPA ID:	NYP004055008
Facility Status:	Not reported
Location Address 1:	E 116TH ST & 1ST AVE
Code:	BP
Location Address 2:	Not reported
Total Tanks:	Not reported
Location City:	NEW YORK
Location State:	NY
Location Zip:	10029
Location Zip 4:	Not reported

NY MANIFEST:

EPAID:	NYP004055008
Mailing Name:	CONSOLIDATED EDISON
Mailing Contact:	FRANKLIN MURRAY
Mailing Address 1:	4 IRVING PLACE RM 828
Mailing Address 2:	Not reported
Mailing City:	NEW YORK
Mailing State:	NY
Mailing Zip:	10003
Mailing Zip 4:	Not reported

CONSOLIDATED EDISON (Continued) **S128017220**

Mailing Country: USA
Mailing Phone: 2124602808

V315 **CON EDISON - MANHOLE 88** **RCRA-LQG** **1014396878**
SW **E 116 ST AND 1 AVE** **NYP004191946**
1/8-1/4 **NEW YORK, NY 10029**
0.208 mi.
1099 ft. **Site 7 of 8 in cluster V**

Relative: **Higher**
Actual: **12 ft.**

RCRA-LQG:

Date Form Received by Agency:	20100323
Handler Name:	CON EDISON - MANHOLE 88
Handler Address:	E 116 ST AND 1 AVE
Handler City,State,Zip:	NEW YORK, NY 10029
EPA ID:	NYP004191946
Contact Name:	FRANKLYN MURRAY
Contact Address:	Not reported
Contact City,State,Zip:	Not reported
Contact Telephone:	212-460-2808
Contact Fax:	Not reported
Contact Email:	MURRAYFR@CONED.COM
Contact Title:	Not reported
EPA Region:	02
Land Type:	Private
Federal Waste Generator Description:	Large Quantity Generator
Non-Notifier:	Not reported
Biennial Report Cycle:	2009
Accessibility:	Not reported
Active Site Indicator:	Handler Activities
State District Owner:	Not reported
State District:	Not reported
Mailing Address:	4 IRVING PLACE
Mailing City,State,Zip:	NEW YORK, NY 10003
Owner Name:	CONSOLIDATED EDISON COMPANY OF NY, INC.
Owner Type:	Private
Operator Name:	CONSOLIDATED EDISON COMPANY OF NY, INC.
Operator Type:	Private
Short-Term Generator Activity:	No
Importer Activity:	No
Mixed Waste Generator:	No
Transporter Activity:	No
Transfer Facility Activity:	No
Recycler Activity with Storage:	No
Small Quantity On-Site Burner Exemption:	No
Smelting Melting and Refining Furnace Exemption:	No
Underground Injection Control:	No
Off-Site Waste Receipt:	No
Universal Waste Indicator:	No
Universal Waste Destination Facility:	No
Federal Universal Waste:	No
Active Site Fed-Reg Treatment Storage and Disposal Facility:	Not reported
Active Site Converter Treatment storage and Disposal Facility:	Not reported
Active Site State-Reg Treatment Storage and Disposal Facility:	Not reported
Active Site State-Reg Handler:	---
Federal Facility Indicator:	Not reported
Hazardous Secondary Material Indicator:	NN
Sub-Part K Indicator:	Not reported

CON EDISON - MANHOLE 88 (Continued) **1014396878**

Commercial TSD Indicator:	No
Treatment Storage and Disposal Type:	Not reported
2018 GPRA Permit Baseline:	Not on the Baseline
2018 GPRA Renewals Baseline:	Not on the Baseline
Permit Renewals Workload Universe:	Not reported
Permit Workload Universe:	Not reported
Permit Progress Universe:	Not reported
Post-Closure Workload Universe:	Not reported
Closure Workload Universe:	Not reported
202 GPRA Corrective Action Baseline:	No
Corrective Action Workload Universe:	No
Subject to Corrective Action Universe:	No
Non-TSDFs Where RCRA CA has Been Imposed Universe:	No
TSDFs Potentially Subject to CA Under 3004 (u)/(v) Universe:	No
TSDFs Only Subject to CA under Discretionary Auth Universe:	No
Corrective Action Priority Ranking:	No NCAPS ranking
Environmental Control Indicator:	No
Institutional Control Indicator:	No
Human Exposure Controls Indicator:	N/A
Groundwater Controls Indicator:	N/A
Operating TSDF Universe:	Not reported
Full Enforcement Universe:	Not reported
Significant Non-Complier Universe:	No
Unaddressed Significant Non-Complier Universe:	No
Addressed Significant Non-Complier Universe:	No
Significant Non-Complier With a Compliance Schedule Universe:	No
Financial Assurance Required:	Not reported
Handler Date of Last Change:	20150414
Recognized Trader-Importer:	No
Recognized Trader-Exporter:	No
Importer of Spent Lead Acid Batteries:	No
Exporter of Spent Lead Acid Batteries:	No
Recycler Activity Without Storage:	Not reported
Manifest Broker:	Not reported
Sub-Part P Indicator:	No

Biennial: List of Years
Year: 2009

Click Here for Biennial Reporting System Data:

Hazardous Waste Summary:
Waste Code: D008
Waste Description: LEAD

Handler - Owner Operator:

Owner/Operator Indicator:	Owner
Owner/Operator Name:	CONSOLIDATED EDISON COMPANY OF NY, INC.
Legal Status:	Private
Date Became Current:	20090825
Date Ended Current:	Not reported
Owner/Operator Address:	4 IRVING PLACE
Owner/Operator City,State,Zip:	NEW YORK, NY 10003
Owner/Operator Telephone:	Not reported
Owner/Operator Telephone Ext:	Not reported
Owner/Operator Fax:	Not reported

CON EDISON - MANHOLE 88 (Continued) **1014396878**

Owner/Operator Email: Not reported

Owner/Operator Indicator: Operator
Owner/Operator Name: CONSOLIDATED EDISON COMPANY OF NY, INC.
Legal Status: Private
Date Became Current: 20090825
Date Ended Current: Not reported
Owner/Operator Address: 4 IRVING PLACE
Owner/Operator City,State,Zip: NEW YORK, NY 10003
Owner/Operator Telephone: Not reported
Owner/Operator Telephone Ext: Not reported
Owner/Operator Fax: Not reported
Owner/Operator Email: Not reported

Historic Generators:
Receive Date: 20100323
Handler Name: CON EDISON - MANHOLE 88
Federal Waste Generator Description: Large Quantity Generator
State District Owner: Not reported
Large Quantity Handler of Universal Waste: No
Recognized Trader Importer: No
Recognized Trader Exporter: No
Spent Lead Acid Battery Importer: No
Spent Lead Acid Battery Exporter: No
Current Record: Yes
Non Storage Recycler Activity: Not reported
Electronic Manifest Broker: Not reported

Receive Date: 20090825
Handler Name: CON EDISON
Federal Waste Generator Description: Conditionally Exempt Small Quantity Generator
State District Owner: NY
Large Quantity Handler of Universal Waste: No
Recognized Trader Importer: No
Recognized Trader Exporter: No
Spent Lead Acid Battery Importer: No
Spent Lead Acid Battery Exporter: No
Current Record: No
Non Storage Recycler Activity: Not reported
Electronic Manifest Broker: Not reported

List of NAICS Codes and Descriptions:
NAICS Code: 221122
NAICS Description: ELECTRIC POWER DISTRIBUTION

Facility Has Received Notices of Violations:
Violations: No Violations Found

Evaluation Action Summary:
Evaluations: No Evaluations Found

V316 **CONSOLIDATED EDISON** **NY MANIFEST** **S128017229**
SW **E 116 ST AND 1 AVE** **N/A**
1/8-1/4 **NEW YORK, NY 10029**
0.208 mi.
1099 ft. **Site 8 of 8 in cluster V**

Relative:
Higher

Actual:
12 ft.

NY MANIFEST:

Name:	CONSOLIDATED EDISON
Address:	E 116 ST AND 1 AVE
City,State,Zip:	NEW YORK, NY 10029
Country:	USA
EPA ID:	NYP004191946
Facility Status:	Not reported
Location Address 1:	E 116 ST AND 1 AVE
Code:	BP
Location Address 2:	Not reported
Total Tanks:	Not reported
Location City:	NEW YORK
Location State:	NY
Location Zip:	10029
Location Zip 4:	Not reported

NY MANIFEST:

EPAID:	NYP004191946
Mailing Name:	CONSOLIDATED EDISON
Mailing Contact:	FRANKLYN MURRAY
Mailing Address 1:	4 IRVING PLACE RM 828
Mailing Address 2:	Not reported
Mailing City:	NEW YORK
Mailing State:	NY
Mailing Zip:	10003
Mailing Zip 4:	Not reported
Mailing Country:	USA
Mailing Phone:	2124602808

NY MANIFEST:

Document ID:	Not reported
Manifest Status:	Not reported
seq:	Not reported
Year:	2018
Trans1 State ID:	NJ0000027193
Trans2 State ID:	Not reported
Generator Ship Date:	08/25/2009
Trans1 Recv Date:	08/25/2009
Trans2 Recv Date:	Not reported
TSD Site Recv Date:	08/25/2009
Part A Recv Date:	Not reported
Part B Recv Date:	Not reported
Generator EPA ID:	NYP004191946
Trans1 EPA ID:	Not reported
Trans2 EPA ID:	Not reported
TSDF ID 1:	NJD002200046
TSDF ID 2:	Not reported
Manifest Tracking Number:	003532239JJK
Import Indicator:	N
Export Indicator:	N
Discr Quantity Indicator:	N
Discr Type Indicator:	N
Discr Residue Indicator:	N

CONSOLIDATED EDISON (Continued) **S128017229**

Discr Partial Reject Indicator:	N
Discr Full Reject Indicator:	N
Manifest Ref Number:	Not reported
Alt Facility RCRA ID:	Not reported
Alt Facility Sign Date:	Not reported
MGMT Method Type Code:	H111
Waste Code:	Not reported
Waste Code:	Not reported
Waste Code:	Not reported
Waste Code:	Not reported
Waste Code:	Not reported
Waste Code:	Not reported
Quantity:	11000
Units:	P - Pounds
Number of Containers:	1
Container Type:	TT - Cargo tank, tank trucks
Handling Method:	T Chemical, physical, or biological treatment.
Specific Gravity:	1
Waste Code:	D008
Waste Code 1_2:	Not reported
Waste Code 1_3:	Not reported
Waste Code 1_4:	Not reported
Waste Code 1_5:	Not reported
Waste Code 1_6:	Not reported

W317 **CON EDISON** **NY MANIFEST** **S113496001**
NW **FO 237-239 E 122ND ST AND 3RD AVE** **N/A**
1/8-1/4 **NEW YORK, NY 10035**
0.209 mi.
1103 ft. **Site 5 of 6 in cluster W**

Relative: **Higher**
Actual: **14 ft.**

NY MANIFEST:

Name:	CON EDISON
Address:	FO 237-239 E 122ND ST AND 3RD AVE
City,State,Zip:	NEW YORK, NY 10035
Country:	USA
EPA ID:	NYP004297289
Facility Status:	Not reported
Location Address 1:	FO 237-239 E 122ND ST AND 3RD AVE
Code:	BP
Location Address 2:	SERV BOX 20114
Total Tanks:	Not reported
Location City:	NEW YORK
Location State:	NY
Location Zip:	10035
Location Zip 4:	Not reported

NY MANIFEST:

EPAID:	NYP004297289
Mailing Name:	CON EDISON
Mailing Contact:	TOM TEELING
Mailing Address 1:	4 IRVING PLACE - 15TH FLOOR
Mailing Address 2:	Not reported
Mailing City:	NEW YORK
Mailing State:	NY
Mailing Zip:	10003
Mailing Zip 4:	Not reported

CON EDISON (Continued) **S113496001**

Mailing Country:	USA
Mailing Phone:	2124603770

NY MANIFEST:

Document ID:	Not reported
Manifest Status:	Not reported
seq:	Not reported
Year:	2018
Trans1 State ID:	NJ0000027193
Trans2 State ID:	Not reported
Generator Ship Date:	03/29/2013
Trans1 Recv Date:	03/29/2013
Trans2 Recv Date:	Not reported
TSD Site Recv Date:	03/29/2013
Part A Recv Date:	Not reported
Part B Recv Date:	Not reported
Generator EPA ID:	NYP004297289
Trans1 EPA ID:	Not reported
Trans2 EPA ID:	Not reported
TSDF ID 1:	NJD002200046
TSDF ID 2:	Not reported
Manifest Tracking Number:	010707501JJK
Import Indicator:	N
Export Indicator:	N
Discr Quantity Indicator:	N
Discr Type Indicator:	N
Discr Residue Indicator:	N
Discr Partial Reject Indicator:	N
Discr Full Reject Indicator:	N
Manifest Ref Number:	Not reported
Alt Facility RCRA ID:	Not reported
Alt Facility Sign Date:	Not reported
MGMT Method Type Code:	H110
Waste Code:	Not reported
Waste Code:	Not reported
Waste Code:	Not reported
Waste Code:	Not reported
Waste Code:	Not reported
Waste Code:	Not reported
Quantity:	500
Units:	P - Pounds
Number of Containers:	1
Container Type:	TT - Cargo tank, tank trucks
Handling Method:	T Chemical, physical, or biological treatment.
Specific Gravity:	1
Waste Code:	D008
Waste Code 1_2:	Not reported
Waste Code 1_3:	Not reported
Waste Code 1_4:	Not reported
Waste Code 1_5:	Not reported
Waste Code 1_6:	Not reported

AD318 **CON EDISON SERVICE BOX: 19210** **RCRA NonGen / NLR** **1016450413**
South **501 E 116TH ST** **NY MANIFEST** **NYP004294385**
1/8-1/4 **NEW YORK, NY 10029**
0.210 mi.
1110 ft. **Site 1 of 8 in cluster AD**

Relative: **Higher**
Actual: **10 ft.**

RCRA NonGen / NLR:

Date Form Received by Agency:		20130419
Handler Name:	CON EDISON SERVICE BOX:	19210
Handler Address:		501 E 116TH ST
Handler City,State,Zip:		NEW YORK, NY 10029
EPA ID:		NYP004294385
Contact Name:		JUAN RODRIGUEZ
Contact Address:		Not reported
Contact City,State,Zip:		Not reported
Contact Telephone:		347-865-5931
Contact Fax:		Not reported
Contact Email:		Not reported
Contact Title:		OPERATING SUPERVISOR
EPA Region:		02
Land Type:		Private
Federal Waste Generator Description:		Not a generator, verified
Non-Notifier:		Not reported
Biennial Report Cycle:		Not reported
Accessibility:		Not reported
Active Site Indicator:		Not reported
State District Owner:		NY
State District:		NYSDEC R2
Mailing Address:		Not reported
Mailing City,State,Zip:		NEW YORK, NY 10003
Owner Name:		Not reported
Owner Type:		Not reported
Operator Name:		Not reported
Operator Type:		Not reported
Short-Term Generator Activity:		No
Importer Activity:		No
Mixed Waste Generator:		No
Transporter Activity:		No
Transfer Facility Activity:		No
Recycler Activity with Storage:		No
Small Quantity On-Site Burner Exemption:		No
Smelting Melting and Refining Furnace Exemption:		No
Underground Injection Control:		No
Off-Site Waste Receipt:		No
Universal Waste Indicator:		No
Universal Waste Destination Facility:		No
Federal Universal Waste:		No
Active Site Fed-Reg Treatment Storage and Disposal Facility:		Not reported
Active Site Converter Treatment storage and Disposal Facility:		Not reported
Active Site State-Reg Treatment Storage and Disposal Facility:		Not reported
Active Site State-Reg Handler:		---
Federal Facility Indicator:		Not reported
Hazardous Secondary Material Indicator:		NN
Sub-Part K Indicator:		Not reported
Commercial TSD Indicator:		No
Treatment Storage and Disposal Type:		Not reported
2018 GPRA Permit Baseline:		Not on the Baseline
2018 GPRA Renewals Baseline:		Not on the Baseline
Permit Renewals Workload Universe:		Not reported

CON EDISON SERVICE BOX: 19210 (Continued) **1016450413**

Permit Workload Universe:	Not reported
Permit Progress Universe:	Not reported
Post-Closure Workload Universe:	Not reported
Closure Workload Universe:	Not reported
202 GPRA Corrective Action Baseline:	No
Corrective Action Workload Universe:	No
Subject to Corrective Action Universe:	No
Non-TSDFs Where RCRA CA has Been Imposed Universe:	No
TSDFs Potentially Subject to CA Under 3004 (u)/(v) Universe:	No
TSDFs Only Subject to CA under Discretionary Auth Universe:	No
Corrective Action Priority Ranking:	No NCAPS ranking
Environmental Control Indicator:	No
Institutional Control Indicator:	No
Human Exposure Controls Indicator:	N/A
Groundwater Controls Indicator:	N/A
Operating TSDF Universe:	Not reported
Full Enforcement Universe:	Not reported
Significant Non-Complier Universe:	No
Unaddressed Significant Non-Complier Universe:	No
Addressed Significant Non-Complier Universe:	No
Significant Non-Complier With a Compliance Schedule Universe:	No
Financial Assurance Required:	Not reported
Handler Date of Last Change:	20130910
Recognized Trader-Importer:	No
Recognized Trader-Exporter:	No
Importer of Spent Lead Acid Batteries:	No
Exporter of Spent Lead Acid Batteries:	No
Recycler Activity Without Storage:	Not reported
Manifest Broker:	Not reported
Sub-Part P Indicator:	No

Historic Generators:

Receive Date:	20130319
Handler Name: CON EDISON SERVICE BOX:	19210
Federal Waste Generator Description:	Conditionally Exempt Small Quantity Generator
State District Owner:	NY
Large Quantity Handler of Universal Waste:	No
Recognized Trader Importer:	No
Recognized Trader Exporter:	No
Spent Lead Acid Battery Importer:	No
Spent Lead Acid Battery Exporter:	No
Current Record:	No
Non Storage Recycler Activity:	Not reported
Electronic Manifest Broker:	Not reported

Receive Date:	20130419
Handler Name: CON EDISON SERVICE BOX:	19210
Federal Waste Generator Description:	Not a generator, verified
State District Owner:	NY
Large Quantity Handler of Universal Waste:	No
Recognized Trader Importer:	No
Recognized Trader Exporter:	No
Spent Lead Acid Battery Importer:	No
Spent Lead Acid Battery Exporter:	No
Current Record:	Yes
Non Storage Recycler Activity:	Not reported

CON EDISON SERVICE BOX: 19210 (Continued) **1016450413**

Electronic Manifest Broker: Not reported

List of NAICS Codes and Descriptions:
NAICS Codes: No NAICS Codes Found

Facility Has Received Notices of Violations:
Violations: No Violations Found

Evaluation Action Summary:
Evaluations: No Evaluations Found

NY MANIFEST:
Name: CON EDISON
Address: 501 E 116TH ST
City,State,Zip: NEW YORK, NY 10029
Country: USA
EPA ID: NYP004294385
Facility Status: Not reported
Location Address 1: 501 E 116 ST
Code: BP
Location Address 2: SERVICE BOX # 19210
Total Tanks: Not reported
Location City: NEW YORK
Location State: NY
Location Zip: 10029
Location Zip 4: Not reported

NY MANIFEST:
EPAID: NYP004294385
Mailing Name: CON EDISON
Mailing Contact: TOM TEELING
Mailing Address 1: 4 IRVING PLACE 15TH FLOOR
Mailing Address 2: Not reported
Mailing City: NEW YORK
Mailing State: NY
Mailing Zip: 10003
Mailing Zip 4: Not reported
Mailing Country: USA
Mailing Phone: 2124603770

NY MANIFEST:
Document ID: Not reported
Manifest Status: Not reported
seq: Not reported
Year: 2018
Trans1 State ID: NJ0000027193
Trans2 State ID: Not reported
Generator Ship Date: 03/19/2013
Trans1 Recv Date: 03/19/2013
Trans2 Recv Date: Not reported
TSD Site Recv Date: 03/19/2013
Part A Recv Date: Not reported
Part B Recv Date: Not reported
Generator EPA ID: NYP004294385

CON EDISON SERVICE BOX: 19210 (Continued) **1016450413**

Trans1 EPA ID:	Not reported
Trans2 EPA ID:	Not reported
TSDF ID 1:	NJD002200046
TSDF ID 2:	Not reported
Manifest Tracking Number:	010708106JJK
Import Indicator:	N
Export Indicator:	N
Discr Quantity Indicator:	N
Discr Type Indicator:	N
Discr Residue Indicator:	N
Discr Partial Reject Indicator:	N
Discr Full Reject Indicator:	N
Manifest Ref Number:	Not reported
Alt Facility RCRA ID:	Not reported
Alt Facility Sign Date:	Not reported
MGMT Method Type Code:	H110
Waste Code:	Not reported
Waste Code:	Not reported
Waste Code:	Not reported
Waste Code:	Not reported
Waste Code:	Not reported
Waste Code:	Not reported
Quantity:	500
Units:	P - Pounds
Number of Containers:	1
Container Type:	TT - Cargo tank, tank trucks
Handling Method:	T Chemical, physical, or biological treatment.
Specific Gravity:	1
Waste Code:	D008
Waste Code 1_2:	Not reported
Waste Code 1_3:	Not reported
Waste Code 1_4:	Not reported
Waste Code 1_5:	Not reported
Waste Code 1_6:	Not reported

AB319 **CON EDISON** **NY MANIFEST** **S117536236**
West **2287 2 AV** **N/A**
1/8-1/4 **NEW YORK, NY 10035**
0.212 mi.
1121 ft. **Site 7 of 19 in cluster AB**

Relative: **Higher**

Actual: **14 ft.**

NY MANIFEST:

Name:	CON EDISON
Address:	2287 2 AV
City,State,Zip:	NEW YORK, NY 10035
Country:	USA
EPA ID:	NYP004686978
Facility Status:	Not reported
Location Address 1:	2287 2 AV
Code:	BP
Location Address 2:	SB55037
Total Tanks:	Not reported
Location City:	NEW YORK
Location State:	NY
Location Zip:	10035
Location Zip 4:	Not reported

CON EDISON (Continued) **S117536236**

NY MANIFEST:

EPAID:	NYP004686978
Mailing Name:	CON EDISON
Mailing Contact:	CON EDISON
Mailing Address 1:	4 IRVING PL
Mailing Address 2:	15TH FL
Mailing City:	NEW YORK
Mailing State:	NY
Mailing Zip:	10003
Mailing Zip 4:	Not reported
Mailing Country:	USA
Mailing Phone:	Not reported

NY MANIFEST:

Document ID:	Not reported
Manifest Status:	Not reported
seq:	Not reported
Year:	2018
Trans1 State ID:	NJD003812047
Trans2 State ID:	Not reported
Generator Ship Date:	10/30/2014
Trans1 Recv Date:	10/30/2014
Trans2 Recv Date:	Not reported
TSD Site Recv Date:	10/31/2014
Part A Recv Date:	Not reported
Part B Recv Date:	Not reported
Generator EPA ID:	NYP004686978
Trans1 EPA ID:	Not reported
Trans2 EPA ID:	Not reported
TSDF ID 1:	NJD991291105
TSDF ID 2:	Not reported
Manifest Tracking Number:	002609584GBF
Import Indicator:	N
Export Indicator:	N
Discr Quantity Indicator:	N
Discr Type Indicator:	N
Discr Residue Indicator:	N
Discr Partial Reject Indicator:	N
Discr Full Reject Indicator:	N
Manifest Ref Number:	Not reported
Alt Facility RCRA ID:	Not reported
Alt Facility Sign Date:	Not reported
MGMT Method Type Code:	H110
Waste Code:	Not reported
Waste Code:	Not reported
Waste Code:	Not reported
Waste Code:	Not reported
Waste Code:	Not reported
Waste Code:	Not reported
Quantity:	1000
Units:	P - Pounds
Number of Containers:	1
Container Type:	TT - Cargo tank, tank trucks
Handling Method:	T Chemical, physical, or biological treatment.
Specific Gravity:	1
Waste Code:	D008

CON EDISON (Continued) **S117536236**

Waste Code 1_2: Not reported
Waste Code 1_3: Not reported
Waste Code 1_4: Not reported
Waste Code 1_5: Not reported
Waste Code 1_6: Not reported

AD320 **MMJ LEGACY LLC** **NY AST** **A100166423**
South **503 E 116 STREET** **N/A**
1/8-1/4 **NEW YORK, NY 10035**
0.213 mi.
1124 ft. **Site 2 of 8 in cluster AD**

Relative:
Higher

Actual:
10 ft.

AST:
Name: MMJ LEGACY LLC
Address: 503 E 116 STREET
City,State,Zip: NEW YORK, NY 10035
Region: STATE
DEC Region: 2
Site Status: Active
Facility Id: 2-090875
Program Type: PBS
UTM X: 590045.18729
UTM Y: 4516549.71954
Expiration Date: 07/14/2025
Site Type: Apartment Building/Office Building

Affiliation Records:
Site Id: 2243
Affiliation Type: Facility Owner
Company Name: MMJ LEGACY LLC
Contact Type: MANAGING AGENT
Contact Name: GEORGE ARYEH
Address1: 1080 MADISON AVENUE
Address2: Not reported
City: NEW YORK
State: NY
Zip Code: 10028
Country Code: 001
Phone: (917) 416-1111
EMail: Not reported
Fax Number: Not reported
Modified By: JSMACRI
Date Last Modified: 2020-12-23

Site Id: 2243
Affiliation Type: Facility Operator
Company Name: MMJ LEGACY LLC
Contact Type: Not reported
Contact Name: N/A
Address1: Not reported
Address2: Not reported
City: Not reported
State: NN
Zip Code: Not reported
Country Code: 001
Phone: (212) 369-3639
EMail: Not reported

MMJ LEGACY LLC (Continued) **A100166423**

Fax Number:	Not reported
Modified By:	JSMACRI
Date Last Modified:	2020-12-23

Site Id:	2243
Affiliation Type:	Mail Contact
Company Name:	MMJ LEGACY
Contact Type:	Not reported
Contact Name:	GEORGE ARYEH
Address1:	1080 MADISON AVENUE
Address2:	Not reported
City:	NEW YORK
State:	NY
Zip Code:	10028
Country Code:	001
Phone:	(917) 416-1111
EMail:	LOG.IT.NYC@GMAIL.COM
Fax Number:	Not reported
Modified By:	JSMACRI
Date Last Modified:	2020-12-23

Site Id:	2243
Affiliation Type:	Emergency Contact
Company Name:	MMJ LEGACY LLC
Contact Type:	Not reported
Contact Name:	N/A
Address1:	Not reported
Address2:	Not reported
City:	Not reported
State:	NN
Zip Code:	Not reported
Country Code:	999
Phone:	N/A
EMail:	Not reported
Fax Number:	Not reported
Modified By:	JSMACRI
Date Last Modified:	2020-12-23

Tank Info:

Tank Number:	001
Tank Id:	3553
Material Code:	0001
Common Name of Substance:	#2 Fuel Oil (On-Site Consumption)

Equipment Records:

E01 - Piping Secondary Containment - Diking (AG only)
K00 - Spill Prevention - None
A00 - Tank Internal Protection - None
D01 - Pipe Type - Steel/Carbon Steel/Iron
J02 - Dispenser - Suction Dispenser
I04 - Overfill - Product Level Gauge (A/G)
L09 - Piping Leak Detection - Exempt Suction Piping
G03 - Tank Secondary Containment - Vault (w/o access)
F00 - Pipe External Protection - None
H04 - Tank Leak Detection - Groundwater Well

MMJ LEGACY LLC (Continued) **A100166423**

	B00 - Tank External Protection - None
	C00 - Pipe Location - No Piping
Tank Location:	Aboveground - contact with soil.... Tank bottom rests on soil, allowing no visual inspection.
Tank Type:	Steel/Carbon Steel/Iron
Tank Status:	In Service
Pipe Model:	Not reported
Install Date:	05/22/2000
Capacity Gallons:	1500
Tightness Test Method:	NN
Date Test:	Not reported
Next Test Date:	Not reported
Date Tank Closed:	Not reported
Register:	True
Modified By:	JSMACRI
Last Modified:	12/23/2020
Material Name:	#2 fuel oil (on-site consumption)

Y321 **CON EDISON** **NJ MANIFEST** **S120670306**
NNW **247 E 123RD ST** **N/A**
1/8-1/4 **NEW YORK, NY 10035**
0.213 mi.
1126 ft. **Site 17 of 21 in cluster Y**

Relative:
Higher

Actual:
14 ft.

NJ MANIFEST:

EPA Id:	NYP004765921
Mail Address:	IRVING PL 15TH FL NE
Mail City/State/Zip:	NEW YORK, NY 10003
Facility Phone:	Not reported
Emergency Phone:	Not reported
Contact:	THOMAS TEELING
Comments:	Not reported
SIC Code:	Not reported
County:	NY061
Municipal:	Not reported
Previous EPA Id:	Not reported
Gen Flag:	Not reported
Trans Flag:	Not reported
TSDF Flag:	Not reported
Name Change:	Not reported
Date Change:	Not reported

Manifest:

Manifest Number:	002611184GBF
EPA ID:	NYP004765921
Date Shipped:	4/9/2015
TSDF EPA ID:	NJD991291105
Transporter EPA ID:	NJD003812047
Transporter 2 EPA ID:	Not reported
Transporter 3 EPA ID:	Not reported
Transporter 4 EPA ID:	Not reported
Transporter 5 EPA ID:	Not reported
Transporter 6 EPA ID:	Not reported
Transporter 7 EPA ID:	Not reported
Transporter 8 EPA ID:	Not reported
Transporter 9 EPA ID:	Not reported
Transporter 10 EPA ID:	Not reported
Date Trans1 Transported Waste:	Not reported

CON EDISON (Continued) **S120670306**

Date Trans2 Transported Waste:	Not reported
Date Trans3 Transported Waste:	Not reported
Date Trans4 Transported Waste:	Not reported
Date Trans5 Transported Waste:	Not reported
Date Trans6 Transported Waste:	Not reported
Date Trans7 Transported Waste:	Not reported
Date Trans8 Transported Waste:	Not reported
Date Trans9 Transported Waste:	Not reported
Date Trans10 Transported Waste:	Not reported
Date TSDF Received Waste:	Not reported
TSDF EPA Facility Name:	Not reported
QTY Units:	Not reported
Transporter SEQ ID:	Not reported
Transporter-1 Date:	Not reported
Waste SEQ ID:	Not reported
Waste Type Code 2:	Not reported
Waste Type Code 3:	Not reported
Waste Type Code 4:	Not reported
Waste Type Code 5:	Not reported
Waste Type Code 6:	Not reported
Date Accepted:	Not reported
Manifest Discrepancy Type:	Not reported
Data Entry Number:	Not reported
Was Load Rejected:	NEW YORK, NY 10003
Reason Load Was Rejected:	Not reported

Y322 **CON EDISON** **NY MANIFEST** **S116045686**
NNW **247 E 123RD ST** **N/A**
1/8-1/4 **NEW YORK, NY 10035**
0.213 mi.
1126 ft. **Site 18 of 21 in cluster Y**

Relative:
Higher

Actual:
14 ft.

NY MANIFEST:

Name:	CON EDISON
Address:	247 E 123RD ST
City,State,Zip:	NEW YORK, NY 10035
Country:	USA
EPA ID:	NYP004421525
Facility Status:	Not reported
Location Address 1:	247 E 123RD ST
Code:	BP
Location Address 2:	SB20271
Total Tanks:	Not reported
Location City:	NEW YORK
Location State:	NY
Location Zip:	10035
Location Zip 4:	Not reported

NY MANIFEST:

EPAID:	NYP004421525
Mailing Name:	CON EDISON
Mailing Contact:	CON EDISON
Mailing Address 1:	4 IRVING PLACE
Mailing Address 2:	15TH FL
Mailing City:	NEW YORK
Mailing State:	NY

CON EDISON (Continued) **S116045686**

Mailing Zip:	10003
Mailing Zip 4:	Not reported
Mailing Country:	USA
Mailing Phone:	Not reported

NY MANIFEST:

Document ID:	Not reported
Manifest Status:	Not reported
seq:	Not reported
Year:	2018
Trans1 State ID:	NJD003812047
Trans2 State ID:	Not reported
Generator Ship Date:	01/17/2014
Trans1 Recv Date:	01/17/2014
Trans2 Recv Date:	Not reported
TSD Site Recv Date:	01/17/2014
Part A Recv Date:	Not reported
Part B Recv Date:	Not reported
Generator EPA ID:	NYP004421525
Trans1 EPA ID:	Not reported
Trans2 EPA ID:	Not reported
TSDF ID 1:	NJD991291105
TSDF ID 2:	Not reported
Manifest Tracking Number:	002329390GBF
Import Indicator:	N
Export Indicator:	N
Discr Quantity Indicator:	N
Discr Type Indicator:	N
Discr Residue Indicator:	N
Discr Partial Reject Indicator:	N
Discr Full Reject Indicator:	N
Manifest Ref Number:	Not reported
Alt Facility RCRA ID:	Not reported
Alt Facility Sign Date:	Not reported
MGMT Method Type Code:	H110
Waste Code:	Not reported
Waste Code:	Not reported
Waste Code:	Not reported
Waste Code:	Not reported
Waste Code:	Not reported
Waste Code:	Not reported
Quantity:	500
Units:	P - Pounds
Number of Containers:	1
Container Type:	TT - Cargo tank, tank trucks
Handling Method:	T Chemical, physical, or biological treatment.
Specific Gravity:	1
Waste Code:	D008
Waste Code 1_2:	Not reported
Waste Code 1_3:	Not reported
Waste Code 1_4:	Not reported
Waste Code 1_5:	Not reported
Waste Code 1_6:	Not reported

Y323 **CON EDISON** **NY MANIFEST** **S118089007**
NNW **247 E 123RD ST** **N/A**
1/8-1/4 **NEW YORK, NY 10035**
0.213 mi.
1126 ft. **Site 19 of 21 in cluster Y**

Relative:
Higher

Actual:
14 ft.

NY MANIFEST:

Name:	CON EDISON
Address:	247 E 123RD ST
City,State,Zip:	NEW YORK, NY 10035
Country:	USA
EPA ID:	NYP004765921
Facility Status:	Not reported
Location Address 1:	247 E 123RD ST
Code:	BP
Location Address 2:	SB 20271
Total Tanks:	Not reported
Location City:	NEW YORK
Location State:	NY
Location Zip:	10035
Location Zip 4:	Not reported

NY MANIFEST:

EPAID:	NYP004765921
Mailing Name:	CON EDISON
Mailing Contact:	TOM TEELING
Mailing Address 1:	4 IRVING PLACE - 15TH FLOOR
Mailing Address 2:	Not reported
Mailing City:	NEW YORK
Mailing State:	NY
Mailing Zip:	10003
Mailing Zip 4:	Not reported
Mailing Country:	USA
Mailing Phone:	Not reported

NY MANIFEST:

Document ID:	Not reported
Manifest Status:	Not reported
seq:	Not reported
Year:	2018
Trans1 State ID:	NJD003812047
Trans2 State ID:	Not reported
Generator Ship Date:	04/09/2015
Trans1 Recv Date:	04/09/2015
Trans2 Recv Date:	Not reported
TSD Site Recv Date:	04/15/2015
Part A Recv Date:	Not reported
Part B Recv Date:	Not reported
Generator EPA ID:	NYP004765921
Trans1 EPA ID:	Not reported
Trans2 EPA ID:	Not reported
TSDF ID 1:	NJD991291105
TSDF ID 2:	Not reported
Manifest Tracking Number:	002611184GBF
Import Indicator:	N
Export Indicator:	N
Discr Quantity Indicator:	N
Discr Type Indicator:	N
Discr Residue Indicator:	N

CON EDISON (Continued) **S118089007**

Discr Partial Reject Indicator:	N
Discr Full Reject Indicator:	N
Manifest Ref Number:	Not reported
Alt Facility RCRA ID:	Not reported
Alt Facility Sign Date:	Not reported
MGMT Method Type Code:	H110
Waste Code:	Not reported
Waste Code:	Not reported
Waste Code:	Not reported
Waste Code:	Not reported
Waste Code:	Not reported
Waste Code:	Not reported
Quantity:	500
Units:	P - Pounds
Number of Containers:	1
Container Type:	TT - Cargo tank, tank trucks
Handling Method:	T Chemical, physical, or biological treatment.
Specific Gravity:	1
Waste Code:	D008
Waste Code 1_2:	Not reported
Waste Code 1_3:	Not reported
Waste Code 1_4:	Not reported
Waste Code 1_5:	Not reported
Waste Code 1_6:	Not reported

Y324 **CON EDISON** **RCRA NonGen / NLR** **1019901778**
NNW **247 E 123RD ST** **FINDS** **NYP004765921**
1/8-1/4 **NEW YORK, NY 10035** **ECHO**
0.213 mi.
1126 ft. **Site 20 of 21 in cluster Y**

Relative: **Higher**
Actual: **14 ft.**

RCRA NonGen / NLR:

Date Form Received by Agency:		20150409
Handler Name:	CON EDISON	
Handler Address:		247 E 123RD ST
Handler City,State,Zip:		NEW YORK, NY 10035
EPA ID:		NYP004765921
Contact Name:		THOMAS TEELING
Contact Address:		Not reported
Contact City,State,Zip:		Not reported
Contact Telephone:		212-460-3770
Contact Fax:		Not reported
Contact Email:		Not reported
Contact Title:		Not reported
EPA Region:		02
Land Type:		Private
Federal Waste Generator Description:		Not a generator, verified
Non-Notifier:		Not reported
Biennial Report Cycle:		Not reported
Accessibility:		Not reported
Active Site Indicator:		Not reported
State District Owner:		NY
State District:		NYSDEC R2
Mailing Address:		IRVING PL 15TH FL NE
Mailing City,State,Zip:		NEW YORK, NY 10003
Owner Name:		Not reported
Owner Type:		Not reported

CON EDISON (Continued) **1019901778**

Operator Name:	Not reported
Operator Type:	Not reported
Short-Term Generator Activity:	No
Importer Activity:	No
Mixed Waste Generator:	No
Transporter Activity:	No
Transfer Facility Activity:	No
Recycler Activity with Storage:	No
Small Quantity On-Site Burner Exemption:	No
Smelting Melting and Refining Furnace Exemption:	No
Underground Injection Control:	No
Off-Site Waste Receipt:	No
Universal Waste Indicator:	No
Universal Waste Destination Facility:	No
Federal Universal Waste:	No
Active Site Fed-Reg Treatment Storage and Disposal Facility:	Not reported
Active Site Converter Treatment storage and Disposal Facility:	Not reported
Active Site State-Reg Treatment Storage and Disposal Facility:	Not reported
Active Site State-Reg Handler:	---
Federal Facility Indicator:	Not reported
Hazardous Secondary Material Indicator:	NN
Sub-Part K Indicator:	Not reported
Commercial TSD Indicator:	No
Treatment Storage and Disposal Type:	Not reported
2018 GPRA Permit Baseline:	Not on the Baseline
2018 GPRA Renewals Baseline:	Not on the Baseline
Permit Renewals Workload Universe:	Not reported
Permit Workload Universe:	Not reported
Permit Progress Universe:	Not reported
Post-Closure Workload Universe:	Not reported
Closure Workload Universe:	Not reported
202 GPRA Corrective Action Baseline:	No
Corrective Action Workload Universe:	No
Subject to Corrective Action Universe:	No
Non-TSDFs Where RCRA CA has Been Imposed Universe:	No
TSDFs Potentially Subject to CA Under 3004 (u)/(v) Universe:	No
TSDFs Only Subject to CA under Discretionary Auth Universe:	No
Corrective Action Priority Ranking:	No NCAPS ranking
Environmental Control Indicator:	No
Institutional Control Indicator:	No
Human Exposure Controls Indicator:	N/A
Groundwater Controls Indicator:	N/A
Operating TSDF Universe:	Not reported
Full Enforcement Universe:	Not reported
Significant Non-Complier Universe:	No
Unaddressed Significant Non-Complier Universe:	No
Addressed Significant Non-Complier Universe:	No
Significant Non-Complier With a Compliance Schedule Universe:	No
Financial Assurance Required:	Not reported
Handler Date of Last Change:	20160909
Recognized Trader-Importer:	No
Recognized Trader-Exporter:	No
Importer of Spent Lead Acid Batteries:	No
Exporter of Spent Lead Acid Batteries:	No
Recycler Activity Without Storage:	Not reported
Manifest Broker:	Not reported
Sub-Part P Indicator:	No

CON EDISON (Continued) **1019901778**

Historic Generators:

Receive Date:		20150409
Handler Name:	CON EDISON	
Federal Waste Generator Description:		Small Quantity Generator
State District Owner:		NY
Large Quantity Handler of Universal Waste:		No
Recognized Trader Importer:		No
Recognized Trader Exporter:		No
Spent Lead Acid Battery Importer:		No
Spent Lead Acid Battery Exporter:		No
Current Record:		No
Non Storage Recycler Activity:		Not reported
Electronic Manifest Broker:		Not reported

Receive Date:		20150409
Handler Name:	CON EDISON	
Federal Waste Generator Description:		Not a generator, verified
State District Owner:		NY
Large Quantity Handler of Universal Waste:		No
Recognized Trader Importer:		No
Recognized Trader Exporter:		No
Spent Lead Acid Battery Importer:		No
Spent Lead Acid Battery Exporter:		No
Current Record:		Yes
Non Storage Recycler Activity:		Not reported
Electronic Manifest Broker:		Not reported

List of NAICS Codes and Descriptions:
NAICS Codes: No NAICS Codes Found

Facility Has Received Notices of Violations:
Violations: No Violations Found

Evaluation Action Summary:
Evaluations: No Evaluations Found

FINDS:
Registry ID: 110069656820

Click Here:

Environmental Interest/Information System:
RCRAInfo is a national information system that supports the Resource Conservation and Recovery Act (RCRA) program through the tracking of events and activities related to facilities that generate, transport, and treat, store, or dispose of hazardous waste. RCRAInfo allows RCRA program staff to track the notification, permit, compliance, and corrective action activities required under RCRA.

Click this hyperlink while viewing on your computer to access additional FINDS: detail in the EDR Site Report.

ECHO:
Envid: 1019901778
Registry ID: 110069656820

CON EDISON (Continued) **1019901778**

DFR URL:	http://echo.epa.gov/detailed-facility-report?fid=110069656820
Name:	CON EDISON
Address:	247 E 123RD ST
City,State,Zip:	NEW YORK, NY 10035

AB325 **CON EDISON** **NY MANIFEST** **S117318178**
WSW **2274 2ND AVE** **N/A**
1/8-1/4 **NEW YORK, NY 10003**
0.213 mi.
1127 ft. **Site 8 of 19 in cluster AB**

Relative:
Higher

Actual:
14 ft.

NY MANIFEST:

Name:	CON EDISON
Address:	2274 2ND AVE
City,State,Zip:	NEW YORK, NY 10003
Country:	USA
EPA ID:	NYP004656831
Facility Status:	Not reported
Location Address 1:	2274 2ND AVE
Code:	BP
Location Address 2:	SERVICE BOX # 55036
Total Tanks:	Not reported
Location City:	NEW YORK
Location State:	NY
Location Zip:	10003
Location Zip 4:	Not reported

NY MANIFEST:

EPAID:	NYP004656831
Mailing Name:	CON EDISON
Mailing Contact:	TOM TELLING
Mailing Address 1:	4 IRVING PLACE-15TH FLOOR
Mailing Address 2:	Not reported
Mailing City:	NEW YORK
Mailing State:	NY
Mailing Zip:	10003
Mailing Zip 4:	Not reported
Mailing Country:	USA
Mailing Phone:	2124603770

NY MANIFEST:

Document ID:	Not reported
Manifest Status:	Not reported
seq:	Not reported
Year:	2018
Trans1 State ID:	NJD003812047
Trans2 State ID:	Not reported
Generator Ship Date:	09/14/2014
Trans1 Recv Date:	09/14/2014
Trans2 Recv Date:	Not reported
TSD Site Recv Date:	09/17/2014
Part A Recv Date:	Not reported
Part B Recv Date:	Not reported
Generator EPA ID:	NYP004656831
Trans1 EPA ID:	Not reported
Trans2 EPA ID:	Not reported
TSDF ID 1:	NJD991291105
TSDF ID 2:	Not reported

CON EDISON (Continued) **S117318178**

Manifest Tracking Number:	002563968GBF
Import Indicator:	N
Export Indicator:	N
Discr Quantity Indicator:	N
Discr Type Indicator:	N
Discr Residue Indicator:	N
Discr Partial Reject Indicator:	N
Discr Full Reject Indicator:	N
Manifest Ref Number:	Not reported
Alt Facility RCRA ID:	Not reported
Alt Facility Sign Date:	Not reported
MGMT Method Type Code:	H110
Waste Code:	Not reported
Waste Code:	Not reported
Waste Code:	Not reported
Waste Code:	Not reported
Waste Code:	Not reported
Waste Code:	Not reported
Quantity:	1000
Units:	P - Pounds
Number of Containers:	1
Container Type:	TT - Cargo tank, tank trucks
Handling Method:	T Chemical, physical, or biological treatment.
Specific Gravity:	1
Waste Code:	D008
Waste Code 1_2:	Not reported
Waste Code 1_3:	Not reported
Waste Code 1_4:	Not reported
Waste Code 1_5:	Not reported
Waste Code 1_6:	Not reported

W326 **CON EDISON SERVICE BOX: 20120** **RCRA NonGen / NLR** **1016450733**
NW **230 E 122ND ST** **NY MANIFEST** **NYP004297602**
1/8-1/4 **NEW YORK, NY 10029**
0.214 mi.
1129 ft. **Site 6 of 6 in cluster W**

Relative: RCRA NonGen / NLR:
Higher

Date Form Received by Agency:		20130501
Handler Name:	CON EDISON SERVICE BOX:	20120
Handler Address:		230 E 122ND ST
Handler City,State,Zip:		NEW YORK, NY 10029
EPA ID:		NYP004297602
Contact Name:		BENJAMIN BAMONTE
Contact Address:		Not reported
Contact City,State,Zip:		Not reported
Contact Telephone:		212-894-9549
Contact Fax:		Not reported
Contact Email:		Not reported
Contact Title:		OPERATING SUPERVISOR
EPA Region:		02
Land Type:		Private
Federal Waste Generator Description:		Not a generator, verified
Non-Notifier:		Not reported
Biennial Report Cycle:		Not reported
Accessibility:		Not reported
Active Site Indicator:		Not reported

Actual:
15 ft.

CON EDISON SERVICE BOX: 20120 (Continued) **1016450733**

State District Owner:	NY
State District:	NYSDEC R2
Mailing Address:	Not reported
Mailing City,State,Zip:	NEW YORK, NY 10003
Owner Name:	Not reported
Owner Type:	Not reported
Operator Name:	Not reported
Operator Type:	Not reported
Short-Term Generator Activity:	No
Importer Activity:	No
Mixed Waste Generator:	No
Transporter Activity:	No
Transfer Facility Activity:	No
Recycler Activity with Storage:	No
Small Quantity On-Site Burner Exemption:	No
Smelting Melting and Refining Furnace Exemption:	No
Underground Injection Control:	No
Off-Site Waste Receipt:	No
Universal Waste Indicator:	No
Universal Waste Destination Facility:	No
Federal Universal Waste:	No
Active Site Fed-Reg Treatment Storage and Disposal Facility:	Not reported
Active Site Converter Treatment storage and Disposal Facility:	Not reported
Active Site State-Reg Treatment Storage and Disposal Facility:	Not reported
Active Site State-Reg Handler:	---
Federal Facility Indicator:	Not reported
Hazardous Secondary Material Indicator:	NN
Sub-Part K Indicator:	Not reported
Commercial TSD Indicator:	No
Treatment Storage and Disposal Type:	Not reported
2018 GPRA Permit Baseline:	Not on the Baseline
2018 GPRA Renewals Baseline:	Not on the Baseline
Permit Renewals Workload Universe:	Not reported
Permit Workload Universe:	Not reported
Permit Progress Universe:	Not reported
Post-Closure Workload Universe:	Not reported
Closure Workload Universe:	Not reported
202 GPRA Corrective Action Baseline:	No
Corrective Action Workload Universe:	No
Subject to Corrective Action Universe:	No
Non-TSDFs Where RCRA CA has Been Imposed Universe:	No
TSDFs Potentially Subject to CA Under 3004 (u)/(v) Universe:	No
TSDFs Only Subject to CA under Discretionary Auth Universe:	No
Corrective Action Priority Ranking:	No NCAPS ranking
Environmental Control Indicator:	No
Institutional Control Indicator:	No
Human Exposure Controls Indicator:	N/A
Groundwater Controls Indicator:	N/A
Operating TSDF Universe:	Not reported
Full Enforcement Universe:	Not reported
Significant Non-Complier Universe:	No
Unaddressed Significant Non-Complier Universe:	No
Addressed Significant Non-Complier Universe:	No
Significant Non-Complier With a Compliance Schedule Universe:	No
Financial Assurance Required:	Not reported
Handler Date of Last Change:	20130910
Recognized Trader-Importer:	No

CON EDISON SERVICE BOX: 20120 (Continued) **1016450733**

Recognized Trader-Exporter:	No
Importer of Spent Lead Acid Batteries:	No
Exporter of Spent Lead Acid Batteries:	No
Recycler Activity Without Storage:	Not reported
Manifest Broker:	Not reported
Sub-Part P Indicator:	No

Historic Generators:

Receive Date:	20130401
Handler Name: CON EDISON SERVICE BOX:	20120
Federal Waste Generator Description:	Conditionally Exempt Small Quantity Generator
State District Owner:	NY
Large Quantity Handler of Universal Waste:	No
Recognized Trader Importer:	No
Recognized Trader Exporter:	No
Spent Lead Acid Battery Importer:	No
Spent Lead Acid Battery Exporter:	No
Current Record:	No
Non Storage Recycler Activity:	Not reported
Electronic Manifest Broker:	Not reported

Receive Date:	20130501
Handler Name: CON EDISON SERVICE BOX:	20120
Federal Waste Generator Description:	Not a generator, verified
State District Owner:	NY
Large Quantity Handler of Universal Waste:	No
Recognized Trader Importer:	No
Recognized Trader Exporter:	No
Spent Lead Acid Battery Importer:	No
Spent Lead Acid Battery Exporter:	No
Current Record:	Yes
Non Storage Recycler Activity:	Not reported
Electronic Manifest Broker:	Not reported

List of NAICS Codes and Descriptions:

NAICS Codes:	No NAICS Codes Found

Facility Has Received Notices of Violations:

Violations:	No Violations Found

Evaluation Action Summary:

Evaluations:	No Evaluations Found

NY MANIFEST:

Name:	CON EDISON
Address:	230 E 122ND ST
City,State,Zip:	NEW YORK, NY 10029
Country:	USA
EPA ID:	NYP004297602
Facility Status:	Not reported
Location Address 1:	FO 230 E 122ND ST
Code:	BP
Location Address 2:	SERV BOX 20120

CON EDISON SERVICE BOX: 20120 (Continued) **1016450733**

Total Tanks:	Not reported
Location City:	NEW YORK
Location State:	NY
Location Zip:	10029
Location Zip 4:	Not reported

NY MANIFEST:

EPAID:	NYP004297602
Mailing Name:	CON EDISON
Mailing Contact:	TOM TEELING
Mailing Address 1:	4 IRVING PLACE - 15TH FLOOR
Mailing Address 2:	Not reported
Mailing City:	NEW YORK
Mailing State:	NY
Mailing Zip:	10003
Mailing Zip 4:	Not reported
Mailing Country:	USA
Mailing Phone:	2124603770

NY MANIFEST:

Document ID:	Not reported
Manifest Status:	Not reported
seq:	Not reported
Year:	2018
Trans1 State ID:	NJ0000027193
Trans2 State ID:	Not reported
Generator Ship Date:	04/01/2013
Trans1 Recv Date:	04/01/2013
Trans2 Recv Date:	Not reported
TSD Site Recv Date:	04/02/2013
Part A Recv Date:	Not reported
Part B Recv Date:	Not reported
Generator EPA ID:	NYP004297602
Trans1 EPA ID:	Not reported
Trans2 EPA ID:	Not reported
TSDF ID 1:	NJD002200046
TSDF ID 2:	Not reported
Manifest Tracking Number:	010456752JJK
Import Indicator:	N
Export Indicator:	N
Discr Quantity Indicator:	N
Discr Type Indicator:	N
Discr Residue Indicator:	N
Discr Partial Reject Indicator:	N
Discr Full Reject Indicator:	N
Manifest Ref Number:	Not reported
Alt Facility RCRA ID:	Not reported
Alt Facility Sign Date:	Not reported
MGMT Method Type Code:	H110
Waste Code:	Not reported
Waste Code:	Not reported
Waste Code:	Not reported
Waste Code:	Not reported
Waste Code:	Not reported
Waste Code:	Not reported
Quantity:	500
Units:	P - Pounds

CON EDISON SERVICE BOX: 20120 (Continued) **1016450733**

Number of Containers:	1
Container Type:	TT - Cargo tank, tank trucks
Handling Method:	T Chemical, physical, or biological treatment.
Specific Gravity:	1
Waste Code:	D008
Waste Code 1_2:	Not reported
Waste Code 1_3:	Not reported
Waste Code 1_4:	Not reported
Waste Code 1_5:	Not reported
Waste Code 1_6:	Not reported

AB327 **CON EDISON - SERVICE BOX 55045** **NJ MANIFEST** **S120665767**
WSW **E 117 ST AND 2 AVE** **N/A**
1/8-1/4 **NEW YORK, NY 10035**
0.214 mi.
1131 ft. **Site 9 of 19 in cluster AB**

Relative:
Higher

Actual:
14 ft.

NJ MANIFEST:

EPA Id:	NYP004190815
Mail Address:	4 IRVING PLACE
Mail City/State/Zip:	NEW YORK, NY 10003
Facility Phone:	Not reported
Emergency Phone:	Not reported
Contact:	FRANKLYN MURRAY
Comments:	Not reported
SIC Code:	Not reported
County:	NY061
Municipal:	Not reported
Previous EPA Id:	Not reported
Gen Flag:	Not reported
Trans Flag:	Not reported
TSDF Flag:	Not reported
Name Change:	Not reported
Date Change:	Not reported

Manifest:

Manifest Number:	001084175GBF
EPA ID:	NYP004190815
Date Shipped:	08/13/2009
TSDF EPA ID:	NJD002200046
Transporter EPA ID:	NJ0000027193
Transporter 2 EPA ID:	Not reported
Transporter 3 EPA ID:	Not reported
Transporter 4 EPA ID:	Not reported
Transporter 5 EPA ID:	Not reported
Transporter 6 EPA ID:	Not reported
Transporter 7 EPA ID:	Not reported
Transporter 8 EPA ID:	Not reported
Transporter 9 EPA ID:	Not reported
Transporter 10 EPA ID:	Not reported
Date Trans1 Transported Waste:	08/13/2009
Date Trans2 Transported Waste:	Not reported
Date Trans3 Transported Waste:	Not reported
Date Trans4 Transported Waste:	Not reported
Date Trans5 Transported Waste:	Not reported
Date Trans6 Transported Waste:	Not reported
Date Trans7 Transported Waste:	Not reported

CON EDISON - SERVICE BOX 55045 (Continued) **S120665767**

Date Trans8 Transported Waste:	Not reported
Date Trans9 Transported Waste:	Not reported
Date Trans10 Transported Waste:	Not reported
Date TSDF Received Waste:	08/14/2009
TSDF EPA Facility Name:	Not reported
QTY Units:	Not reported
Transporter SEQ ID:	Not reported
Transporter-1 Date:	Not reported
Waste SEQ ID:	Not reported
Waste Type Code 2:	Not reported
Waste Type Code 3:	Not reported
Waste Type Code 4:	Not reported
Waste Type Code 5:	Not reported
Waste Type Code 6:	Not reported
Date Accepted:	Not reported
Manifest Discrepancy Type:	Not reported
Data Entry Number:	Not reported
Was Load Rejected:	NEW YORK, NY 10003
Reason Load Was Rejected:	Not reported

Waste:

Manifest Year:	Not reported
Waste Code:	D008
Hand Code:	H111
Quantity:	2500 P

AB328 **CON EDISON** **NY MANIFEST** **S117536466**
WSW **117TH ST & 2ND AVE** **N/A**
1/8-1/4 **NEW YORK, NY 10029**
0.214 mi.
1131 ft. **Site 10 of 19 in cluster AB**

Relative:
Higher

Actual:
14 ft.

NY MANIFEST:

Name:	CON EDISON
Address:	117TH ST & 2ND AVE
City,State,Zip:	NEW YORK, NY 10029
Country:	USA
EPA ID:	NYP004689360
Facility Status:	Not reported
Location Address 1:	117TH ST & 2ND AVE
Code:	BP
Location Address 2:	SB 55037
Total Tanks:	Not reported
Location City:	NEW YORK
Location State:	NY
Location Zip:	10029
Location Zip 4:	Not reported

NY MANIFEST:

EPAID:	NYP004689360
Mailing Name:	CON EDISON
Mailing Contact:	TOM TEELING
Mailing Address 1:	4 IRVING PL 15TH FL
Mailing Address 2:	Not reported
Mailing City:	NEW YORK
Mailing State:	NY

CON EDISON (Continued) **S117536466**

Mailing Zip:	10003
Mailing Zip 4:	Not reported
Mailing Country:	USA
Mailing Phone:	2124603770

NY MANIFEST:

Document ID:	Not reported
Manifest Status:	Not reported
seq:	Not reported
Year:	2018
Trans1 State ID:	NJD003812047
Trans2 State ID:	Not reported
Generator Ship Date:	11/04/2014
Trans1 Recv Date:	11/04/2014
Trans2 Recv Date:	Not reported
TSD Site Recv Date:	11/07/2014
Part A Recv Date:	Not reported
Part B Recv Date:	Not reported
Generator EPA ID:	NYP004689360
Trans1 EPA ID:	Not reported
Trans2 EPA ID:	Not reported
TSDF ID 1:	NJD991291105
TSDF ID 2:	Not reported
Manifest Tracking Number:	002609898GBF
Import Indicator:	N
Export Indicator:	N
Discr Quantity Indicator:	N
Discr Type Indicator:	N
Discr Residue Indicator:	N
Discr Partial Reject Indicator:	N
Discr Full Reject Indicator:	N
Manifest Ref Number:	Not reported
Alt Facility RCRA ID:	Not reported
Alt Facility Sign Date:	Not reported
MGMT Method Type Code:	H110
Waste Code:	Not reported
Waste Code:	Not reported
Waste Code:	Not reported
Waste Code:	Not reported
Waste Code:	Not reported
Waste Code:	Not reported
Quantity:	1000
Units:	P - Pounds
Number of Containers:	1
Container Type:	TT - Cargo tank, tank trucks
Handling Method:	T Chemical, physical, or biological treatment.
Specific Gravity:	1
Waste Code:	D008
Waste Code 1_2:	Not reported
Waste Code 1_3:	Not reported
Waste Code 1_4:	Not reported
Waste Code 1_5:	Not reported
Waste Code 1_6:	Not reported

AB329 **CON EDISON - SERVICE BOX 55045** **RCRA-LQG** **1014396766**
WSW **E 117 ST AND 2 AVE** **NY MANIFEST** **NYP004190815**
1/8-1/4 **NEW YORK, NY 10035**
0.214 mi.
1131 ft. **Site 11 of 19 in cluster AB**

Relative: **Higher**
Actual: **14 ft.**

RCRA-LQG:

Date Form Received by Agency:	20100323
Handler Name:	CON EDISON - SERVICE BOX 55045
Handler Address:	E 117 ST AND 2 AVE
Handler City,State,Zip:	NEW YORK, NY 10035
EPA ID:	NYP004190815
Contact Name:	FRANKLYN MURRAY
Contact Address:	Not reported
Contact City,State,Zip:	Not reported
Contact Telephone:	212-460-2808
Contact Fax:	Not reported
Contact Email:	MURRAYFR@CONED.COM
Contact Title:	Not reported
EPA Region:	02
Land Type:	Private
Federal Waste Generator Description:	Large Quantity Generator
Non-Notifier:	Not reported
Biennial Report Cycle:	2009
Accessibility:	Not reported
Active Site Indicator:	Handler Activities
State District Owner:	Not reported
State District:	Not reported
Mailing Address:	4 IRVING PLACE
Mailing City,State,Zip:	NEW YORK, NY 10003
Owner Name:	CONSOLIDATED EDISON COMPANY OF NY, INC.
Owner Type:	Private
Operator Name:	CONSOLIDATED EDISON COMPANY OF NY, INC.
Operator Type:	Private
Short-Term Generator Activity:	No
Importer Activity:	No
Mixed Waste Generator:	No
Transporter Activity:	No
Transfer Facility Activity:	No
Recycler Activity with Storage:	No
Small Quantity On-Site Burner Exemption:	No
Smelting Melting and Refining Furnace Exemption:	No
Underground Injection Control:	No
Off-Site Waste Receipt:	No
Universal Waste Indicator:	No
Universal Waste Destination Facility:	No
Federal Universal Waste:	No
Active Site Fed-Reg Treatment Storage and Disposal Facility:	Not reported
Active Site Converter Treatment storage and Disposal Facility:	Not reported
Active Site State-Reg Treatment Storage and Disposal Facility:	Not reported
Active Site State-Reg Handler:	---
Federal Facility Indicator:	Not reported
Hazardous Secondary Material Indicator:	NN
Sub-Part K Indicator:	Not reported
Commercial TSD Indicator:	No
Treatment Storage and Disposal Type:	Not reported
2018 GPRA Permit Baseline:	Not on the Baseline
2018 GPRA Renewals Baseline:	Not on the Baseline
Permit Renewals Workload Universe:	Not reported

CON EDISON - SERVICE BOX 55045 (Continued) **1014396766**

Permit Workload Universe:	Not reported
Permit Progress Universe:	Not reported
Post-Closure Workload Universe:	Not reported
Closure Workload Universe:	Not reported
202 GPRA Corrective Action Baseline:	No
Corrective Action Workload Universe:	No
Subject to Corrective Action Universe:	No
Non-TSDFs Where RCRA CA has Been Imposed Universe:	No
TSDFs Potentially Subject to CA Under 3004 (u)/(v) Universe:	No
TSDFs Only Subject to CA under Discretionary Auth Universe:	No
Corrective Action Priority Ranking:	No NCAPS ranking
Environmental Control Indicator:	No
Institutional Control Indicator:	No
Human Exposure Controls Indicator:	N/A
Groundwater Controls Indicator:	N/A
Operating TSDF Universe:	Not reported
Full Enforcement Universe:	Not reported
Significant Non-Complier Universe:	No
Unaddressed Significant Non-Complier Universe:	No
Addressed Significant Non-Complier Universe:	No
Significant Non-Complier With a Compliance Schedule Universe:	No
Financial Assurance Required:	Not reported
Handler Date of Last Change:	20150414
Recognized Trader-Importer:	No
Recognized Trader-Exporter:	No
Importer of Spent Lead Acid Batteries:	No
Exporter of Spent Lead Acid Batteries:	No
Recycler Activity Without Storage:	Not reported
Manifest Broker:	Not reported
Sub-Part P Indicator:	No

Biennial: List of Years

Year:	2009

Click Here for Biennial Reporting System Data:

Hazardous Waste Summary:

Waste Code:	D008
Waste Description:	LEAD

Handler - Owner Operator:

Owner/Operator Indicator:	Owner
Owner/Operator Name:	CONSOLIDATED EDISON COMPANY OF NY, INC.
Legal Status:	Private
Date Became Current:	20090813
Date Ended Current:	Not reported
Owner/Operator Address:	4 IRVING PLACE
Owner/Operator City,State,Zip:	NEW YORK, NY 10003
Owner/Operator Telephone:	Not reported
Owner/Operator Telephone Ext:	Not reported
Owner/Operator Fax:	Not reported
Owner/Operator Email:	Not reported

Owner/Operator Indicator:	Operator
Owner/Operator Name:	CONSOLIDATED EDISON COMPANY OF NY, INC.
Legal Status:	Private

CON EDISON - SERVICE BOX 55045 (Continued) **1014396766**

Date Became Current:	20090813
Date Ended Current:	Not reported
Owner/Operator Address:	4 IRVING PLACE
Owner/Operator City,State,Zip:	NEW YORK, NY 10003
Owner/Operator Telephone:	Not reported
Owner/Operator Telephone Ext:	Not reported
Owner/Operator Fax:	Not reported
Owner/Operator Email:	Not reported

Historic Generators:

Receive Date:	20100323
Handler Name:	CON EDISON - SERVICE BOX 55045
Federal Waste Generator Description:	Large Quantity Generator
State District Owner:	Not reported
Large Quantity Handler of Universal Waste:	No
Recognized Trader Importer:	No
Recognized Trader Exporter:	No
Spent Lead Acid Battery Importer:	No
Spent Lead Acid Battery Exporter:	No
Current Record:	Yes
Non Storage Recycler Activity:	Not reported
Electronic Manifest Broker:	Not reported

Receive Date:	20090813
Handler Name:	CON EDISON
Federal Waste Generator Description:	Conditionally Exempt Small Quantity Generator
State District Owner:	NY
Large Quantity Handler of Universal Waste:	No
Recognized Trader Importer:	No
Recognized Trader Exporter:	No
Spent Lead Acid Battery Importer:	No
Spent Lead Acid Battery Exporter:	No
Current Record:	No
Non Storage Recycler Activity:	Not reported
Electronic Manifest Broker:	Not reported

List of NAICS Codes and Descriptions:

NAICS Code:	221122
NAICS Description:	ELECTRIC POWER DISTRIBUTION

Facility Has Received Notices of Violations:

Violations:	No Violations Found

Evaluation Action Summary:

Evaluations:	No Evaluations Found

NY MANIFEST:

Name:	CONSOLIDATED EDISON
Address:	E 117 ST AND 2 AVE
City,State,Zip:	NEW YORK, NY 10035
Country:	USA
EPA ID:	NYP004190815
Facility Status:	Not reported
Location Address 1:	E 117 ST AND 2 AVE

CON EDISON - SERVICE BOX 55045 (Continued) **1014396766**

Code: BP
Location Address 2: Not reported
Total Tanks: Not reported
Location City: NEW YORK
Location State: NY
Location Zip: 10035
Location Zip 4: Not reported

NY MANIFEST:
EPAID: NYP004190815
Mailing Name: CONSOLIDATED EDISON
Mailing Contact: FRANKLYN MURRAY
Mailing Address 1: 4 IRVING PLACE RM 828
Mailing Address 2: Not reported
Mailing City: NEW YORK
Mailing State: NY
Mailing Zip: 10003
Mailing Zip 4: Not reported
Mailing Country: USA
Mailing Phone: 2124602808

NY MANIFEST:
Document ID: Not reported
Manifest Status: Not reported
seq: Not reported
Year: 2018
Trans1 State ID: NJ0000027193
Trans2 State ID: Not reported
Generator Ship Date: 08/13/2009
Trans1 Recv Date: 08/13/2009
Trans2 Recv Date: Not reported
TSD Site Recv Date: 08/14/2009
Part A Recv Date: Not reported
Part B Recv Date: Not reported
Generator EPA ID: NYP004190815
Trans1 EPA ID: Not reported
Trans2 EPA ID: Not reported
TSDF ID 1: NJD002200046
TSDF ID 2: Not reported
Manifest Tracking Number: 001084175GBF
Import Indicator: N
Export Indicator: N
Discr Quantity Indicator: N
Discr Type Indicator: N
Discr Residue Indicator: N
Discr Partial Reject Indicator: N
Discr Full Reject Indicator: N
Manifest Ref Number: Not reported
Alt Facility RCRA ID: Not reported
Alt Facility Sign Date: Not reported
MGMT Method Type Code: H111
Waste Code: Not reported
Waste Code: Not reported
Waste Code: Not reported
Waste Code: Not reported
Waste Code: Not reported
Waste Code: Not reported

CON EDISON - SERVICE BOX 55045 (Continued) **1014396766**

Quantity:	2500
Units:	P - Pounds
Number of Containers:	1
Container Type:	TT - Cargo tank, tank trucks
Handling Method:	T Chemical, physical, or biological treatment.
Specific Gravity:	1
Waste Code:	D008
Waste Code 1_2:	Not reported
Waste Code 1_3:	Not reported
Waste Code 1_4:	Not reported
Waste Code 1_5:	Not reported
Waste Code 1_6:	Not reported

AB330 **NYCDEP** **NY MANIFEST** **1009244262**
WSW **117 ST & 2ND AVE** **N/A**
1/8-1/4 **NEW YORK, NY**
0.214 mi.
1131 ft. **Site 12 of 19 in cluster AB**

Relative: **Higher**

Actual: **14 ft.**

NY MANIFEST:

Name:	NYCDEP
Address:	117 ST & 2ND AVE
City,State,Zip:	NEW YORK, NY
Country:	USA
EPA ID:	NYP010000958
Facility Status:	Not reported
Location Address 1:	117 ST & 2ND AVE
Code:	BP
Location Address 2:	Not reported
Total Tanks:	Not reported
Location City:	NEW YORK
Location State:	NY
Location Zip:	Not reported
Location Zip 4:	Not reported

NY MANIFEST:

EPAID:	NYP010000958
Mailing Name:	NYCDEP
Mailing Contact:	W R HERNANDEZ
Mailing Address 1:	59-17 JUNCTION BLVD
Mailing Address 2:	Not reported
Mailing City:	FLUSHING
Mailing State:	NY
Mailing Zip:	11368
Mailing Zip 4:	Not reported
Mailing Country:	USA
Mailing Phone:	7185954661

AB331 **CON EDISON** **RCRA NonGen / NLR** **1014396502**
WSW **E 117TH ST & 2ND AVE** **NYP004188140**
1/8-1/4 **NEW YORK, NY 10035**
0.214 mi.
1131 ft. **Site 13 of 19 in cluster AB**

Relative: **Higher**
Actual: **14 ft.**

RCRA NonGen / NLR:

Date Form Received by Agency:		20160601
Handler Name:	CON EDISON	
Handler Address:		E 117TH ST & 2ND AVE
Handler City,State,Zip:		NEW YORK, NY 10035
EPA ID:		NYP004188140
Contact Name:		DENNIS MICHAELIDES
Contact Address:		Not reported
Contact City,State,Zip:		Not reported
Contact Telephone:		718-204-4297
Contact Fax:		Not reported
Contact Email:		Not reported
Contact Title:		Not reported
EPA Region:		02
Land Type:		Private
Federal Waste Generator Description:		Not a generator, verified
Non-Notifier:		Not reported
Biennial Report Cycle:		Not reported
Accessibility:		Not reported
Active Site Indicator:		Not reported
State District Owner:		NY
State District:		NYSDEC R2
Mailing Address:		4 IRVING PL, RM 828
Mailing City,State,Zip:		NEW YORK, NY 10003
Owner Name:		Not reported
Owner Type:		Not reported
Operator Name:		Not reported
Operator Type:		Not reported
Short-Term Generator Activity:		No
Importer Activity:		No
Mixed Waste Generator:		No
Transporter Activity:		No
Transfer Facility Activity:		No
Recycler Activity with Storage:		No
Small Quantity On-Site Burner Exemption:		No
Smelting Melting and Refining Furnace Exemption:		No
Underground Injection Control:		No
Off-Site Waste Receipt:		No
Universal Waste Indicator:		No
Universal Waste Destination Facility:		No
Federal Universal Waste:		No
Active Site Fed-Reg Treatment Storage and Disposal Facility:		Not reported
Active Site Converter Treatment storage and Disposal Facility:		Not reported
Active Site State-Reg Treatment Storage and Disposal Facility:		Not reported
Active Site State-Reg Handler:		---
Federal Facility Indicator:		Not reported
Hazardous Secondary Material Indicator:		NN
Sub-Part K Indicator:		Not reported
Commercial TSD Indicator:		No
Treatment Storage and Disposal Type:		Not reported
2018 GPRA Permit Baseline:		Not on the Baseline
2018 GPRA Renewals Baseline:		Not on the Baseline
Permit Renewals Workload Universe:		Not reported

CON EDISON (Continued) **1014396502**

Permit Workload Universe:	Not reported
Permit Progress Universe:	Not reported
Post-Closure Workload Universe:	Not reported
Closure Workload Universe:	Not reported
202 GPRA Corrective Action Baseline:	No
Corrective Action Workload Universe:	No
Subject to Corrective Action Universe:	No
Non-TSDFs Where RCRA CA has Been Imposed Universe:	No
TSDFs Potentially Subject to CA Under 3004 (u)/(v) Universe:	No
TSDFs Only Subject to CA under Discretionary Auth Universe:	No
Corrective Action Priority Ranking:	No NCAPS ranking
Environmental Control Indicator:	No
Institutional Control Indicator:	No
Human Exposure Controls Indicator:	N/A
Groundwater Controls Indicator:	N/A
Operating TSDF Universe:	Not reported
Full Enforcement Universe:	Not reported
Significant Non-Complier Universe:	No
Unaddressed Significant Non-Complier Universe:	No
Addressed Significant Non-Complier Universe:	No
Significant Non-Complier With a Compliance Schedule Universe:	No
Financial Assurance Required:	Not reported
Handler Date of Last Change:	20160929
Recognized Trader-Importer:	No
Recognized Trader-Exporter:	No
Importer of Spent Lead Acid Batteries:	No
Exporter of Spent Lead Acid Batteries:	No
Recycler Activity Without Storage:	Not reported
Manifest Broker:	Not reported
Sub-Part P Indicator:	No

Historic Generators:

Receive Date:	20090729
Handler Name: CON EDISON	
Federal Waste Generator Description:	Conditionally Exempt Small Quantity Generator
State District Owner:	NY
Large Quantity Handler of Universal Waste:	No
Recognized Trader Importer:	No
Recognized Trader Exporter:	No
Spent Lead Acid Battery Importer:	No
Spent Lead Acid Battery Exporter:	No
Current Record:	No
Non Storage Recycler Activity:	Not reported
Electronic Manifest Broker:	Not reported

Receive Date:	20160601
Handler Name: CON EDISON	
Federal Waste Generator Description:	Not a generator, verified
State District Owner:	NY
Large Quantity Handler of Universal Waste:	No
Recognized Trader Importer:	No
Recognized Trader Exporter:	No
Spent Lead Acid Battery Importer:	No
Spent Lead Acid Battery Exporter:	No
Current Record:	Yes
Non Storage Recycler Activity:	Not reported

CON EDISON (Continued) **1014396502**

Electronic Manifest Broker: Not reported

List of NAICS Codes and Descriptions:
NAICS Codes: No NAICS Codes Found

Facility Has Received Notices of Violations:
Violations: No Violations Found

Evaluation Action Summary:
Evaluations: No Evaluations Found

AB332 **CON EDISON SERVICE BOX: 53447** **RCRA NonGen / NLR** **1015747036**
WSW **73RD ST & 1ST AVE SW COR** **NY MANIFEST** **NYP004250395**
1/8-1/4 **NEW YORK, NY 10021**
0.214 mi.
1132 ft. **Site 14 of 19 in cluster AB**

Relative: **Higher**
Actual: **14 ft.**

RCRA NonGen / NLR:

Date Form Received by Agency:	20130317
Handler Name:	CON EDISON SERVICE BOX: 53447
Handler Address:	73RD ST & 1ST AVE SW COR
Handler City,State,Zip:	NEW YORK, NY 10021
EPA ID:	NYP004250395
Contact Name:	JOSE MONTALVO
Contact Address:	Not reported
Contact City,State,Zip:	Not reported
Contact Telephone:	212-427-1331
Contact Fax:	Not reported
Contact Email:	Not reported
Contact Title:	OPERATING SUPERVISOR
EPA Region:	02
Land Type:	Private
Federal Waste Generator Description:	Not a generator, verified
Non-Notifier:	Not reported
Biennial Report Cycle:	Not reported
Accessibility:	Not reported
Active Site Indicator:	Not reported
State District Owner:	NY
State District:	NYSDEC R2
Mailing Address:	Not reported
Mailing City,State,Zip:	NEW YORK, NY 10003
Owner Name:	Not reported
Owner Type:	Not reported
Operator Name:	Not reported
Operator Type:	Not reported
Short-Term Generator Activity:	No
Importer Activity:	No
Mixed Waste Generator:	No
Transporter Activity:	No
Transfer Facility Activity:	No
Recycler Activity with Storage:	No
Small Quantity On-Site Burner Exemption:	No
Smelting Melting and Refining Furnace Exemption:	No
Underground Injection Control:	No
Off-Site Waste Receipt:	No

CON EDISON SERVICE BOX: 53447 (Continued) **1015747036**

Universal Waste Indicator:	No
Universal Waste Destination Facility:	No
Federal Universal Waste:	No
Active Site Fed-Reg Treatment Storage and Disposal Facility:	Not reported
Active Site Converter Treatment storage and Disposal Facility:	Not reported
Active Site State-Reg Treatment Storage and Disposal Facility:	Not reported
Active Site State-Reg Handler:	---
Federal Facility Indicator:	Not reported
Hazardous Secondary Material Indicator:	NN
Sub-Part K Indicator:	Not reported
Commercial TSD Indicator:	No
Treatment Storage and Disposal Type:	Not reported
2018 GPRA Permit Baseline:	Not on the Baseline
2018 GPRA Renewals Baseline:	Not on the Baseline
Permit Renewals Workload Universe:	Not reported
Permit Workload Universe:	Not reported
Permit Progress Universe:	Not reported
Post-Closure Workload Universe:	Not reported
Closure Workload Universe:	Not reported
202 GPRA Corrective Action Baseline:	No
Corrective Action Workload Universe:	No
Subject to Corrective Action Universe:	No
Non-TSDFs Where RCRA CA has Been Imposed Universe:	No
TSDFs Potentially Subject to CA Under 3004 (u)/(v) Universe:	No
TSDFs Only Subject to CA under Discretionary Auth Universe:	No
Corrective Action Priority Ranking:	No NCAPS ranking
Environmental Control Indicator:	No
Institutional Control Indicator:	No
Human Exposure Controls Indicator:	N/A
Groundwater Controls Indicator:	N/A
Operating TSDF Universe:	Not reported
Full Enforcement Universe:	Not reported
Significant Non-Complier Universe:	No
Unaddressed Significant Non-Complier Universe:	No
Addressed Significant Non-Complier Universe:	No
Significant Non-Complier With a Compliance Schedule Universe:	No
Financial Assurance Required:	Not reported
Handler Date of Last Change:	20130910
Recognized Trader-Importer:	No
Recognized Trader-Exporter:	No
Importer of Spent Lead Acid Batteries:	No
Exporter of Spent Lead Acid Batteries:	No
Recycler Activity Without Storage:	Not reported
Manifest Broker:	Not reported
Sub-Part P Indicator:	No

Historic Generators:

Receive Date:	20130217
Handler Name: CON EDISON SERVICE BOX:	53447
Federal Waste Generator Description:	Conditionally Exempt Small Quantity Generator
State District Owner:	NY
Large Quantity Handler of Universal Waste:	No
Recognized Trader Importer:	No
Recognized Trader Exporter:	No
Spent Lead Acid Battery Importer:	No
Spent Lead Acid Battery Exporter:	No

CON EDISON SERVICE BOX: 53447 (Continued) **1015747036**

Current Record: No
Non Storage Recycler Activity: Not reported
Electronic Manifest Broker: Not reported

Receive Date: 20120426
Handler Name: CON EDISON MANHOLE 55042
Federal Waste Generator Description: Not a generator, verified
State District Owner: NY
Large Quantity Handler of Universal Waste: No
Recognized Trader Importer: No
Recognized Trader Exporter: No
Spent Lead Acid Battery Importer: No
Spent Lead Acid Battery Exporter: No
Current Record: No
Non Storage Recycler Activity: Not reported
Electronic Manifest Broker: Not reported

Receive Date: 20130317
Handler Name: CON EDISON SERVICE BOX: 53447
Federal Waste Generator Description: Not a generator, verified
State District Owner: NY
Large Quantity Handler of Universal Waste: No
Recognized Trader Importer: No
Recognized Trader Exporter: No
Spent Lead Acid Battery Importer: No
Spent Lead Acid Battery Exporter: No
Current Record: Yes
Non Storage Recycler Activity: Not reported
Electronic Manifest Broker: Not reported

List of NAICS Codes and Descriptions:
NAICS Codes: No NAICS Codes Found

Facility Has Received Notices of Violations:
Violations: No Violations Found

Evaluation Action Summary:
Evaluations: No Evaluations Found

NY MANIFEST:
Name: CON EDISON
Address: 73RD ST & 1ST AVE SW COR
City,State,Zip: NEW YORK, NY 10021
Country: USA
EPA ID: NYP004250395
Facility Status: Not reported
Location Address 1: SWC 73RD ST & 1ST AVE
Code: BP
Location Address 2: SERV BOX 53447
Total Tanks: Not reported
Location City: NEW YORK
Location State: NY
Location Zip: 10021
Location Zip 4: Not reported

CON EDISON SERVICE BOX: 53447 (Continued) **1015747036**

NY MANIFEST:

EPAID:	NYP004250395
Mailing Name:	CON EDISON
Mailing Contact:	TOM TEELING
Mailing Address 1:	4 IRVING PLACE - 15TH FLOOR
Mailing Address 2:	Not reported
Mailing City:	NEW YORK
Mailing State:	NY
Mailing Zip:	10003
Mailing Zip 4:	Not reported
Mailing Country:	USA
Mailing Phone:	2124603770

NY MANIFEST:

Document ID:	Not reported
Manifest Status:	Not reported
seq:	Not reported
Year:	2018
Trans1 State ID:	NJ0000027193
Trans2 State ID:	Not reported
Generator Ship Date:	02/17/2013
Trans1 Recv Date:	02/17/2013
Trans2 Recv Date:	Not reported
TSD Site Recv Date:	02/19/2013
Part A Recv Date:	Not reported
Part B Recv Date:	Not reported
Generator EPA ID:	NYP004250395
Trans1 EPA ID:	Not reported
Trans2 EPA ID:	Not reported
TSDF ID 1:	NJD002200046
TSDF ID 2:	Not reported
Manifest Tracking Number:	010708002JJK
Import Indicator:	N
Export Indicator:	N
Discr Quantity Indicator:	N
Discr Type Indicator:	N
Discr Residue Indicator:	N
Discr Partial Reject Indicator:	N
Discr Full Reject Indicator:	N
Manifest Ref Number:	Not reported
Alt Facility RCRA ID:	Not reported
Alt Facility Sign Date:	Not reported
MGMT Method Type Code:	H110
Waste Code:	Not reported
Waste Code:	Not reported
Waste Code:	Not reported
Waste Code:	Not reported
Waste Code:	Not reported
Waste Code:	Not reported
Quantity:	500
Units:	P - Pounds
Number of Containers:	1
Container Type:	TT - Cargo tank, tank trucks
Handling Method:	T Chemical, physical, or biological treatment.
Specific Gravity:	1
Waste Code:	D008

CON EDISON SERVICE BOX: 53447 (Continued) **1015747036**

Waste Code 1_2:	Not reported
Waste Code 1_3:	Not reported
Waste Code 1_4:	Not reported
Waste Code 1_5:	Not reported
Waste Code 1_6:	Not reported

AB333 **CON EDISON - MANHOLE M62301** **NY MANIFEST** **S123692575**
WSW **2279 2ND AVE** **N/A**
1/8-1/4 **NEW YORK, NY 10035**
0.216 mi.
1139 ft. **Site 15 of 19 in cluster AB**

Relative:
Higher

Actual:
14 ft.

NY MANIFEST:

Name:	CON EDISON - MANHOLE M62301
Address:	2279 2ND AVE
City,State,Zip:	NEW YORK, NY 10035
Country:	USA
EPA ID:	NYP005221742
Facility Status:	Not reported
Location Address 1:	2279 2ND AVE
Code:	BP
Location Address 2:	Not reported
Total Tanks:	Not reported
Location City:	NEW YORK
Location State:	NY
Location Zip:	10035
Location Zip 4:	Not reported

NY MANIFEST:

EPAID:	NYP005221742
Mailing Name:	CON EDISON - MANHOLE M62301
Mailing Contact:	ANNAMARIE MOYLAN
Mailing Address 1:	4 IRVING PLACE 15TH FL NE
Mailing Address 2:	Not reported
Mailing City:	NEW YORK
Mailing State:	NY
Mailing Zip:	10003
Mailing Zip 4:	Not reported
Mailing Country:	USA
Mailing Phone:	2124602278

AD334 **VACANT** **NY LTANKS** **U000411903**
South **505-509 EAST 116TH STREET** **NY UST** **N/A**
1/8-1/4 **NEW YORK, NY 10035**
0.216 mi.
1141 ft. **Site 3 of 8 in cluster AD**

Relative:
Higher

Actual:
10 ft.

LTANKS:

Name:	505 EAST 116TH STREET
Address:	505 EAST 116TH STREET
City,State,Zip:	MANHATTAN, NY
Spill Number/Closed Date:	9210913 / 1992-12-21
Facility ID:	9210913
Site ID:	65705
Spill Date:	1992-12-21

VACANT (Continued) **U000411903**

Spill Cause:	Tank Overfill
Spill Source:	Commercial/Industrial
Spill Class:	C3
Cleanup Ceased:	1992-12-21
SWIS:	3101
Investigator:	WILSON
Referred To:	Not reported
Reported to Dept:	1992-12-21
CID:	Not reported
Water Affected:	Not reported
Spill Notifier:	Responsible Party
Last Inspection:	Not reported
Recommended Penalty:	False
Meets Standard:	True
UST Involvement:	False
Remediation Phase:	0
Date Entered In Computer:	1992-12-22
Spill Record Last Update:	2004-09-30
Spiller Name:	Not reported
Spiller Company:	Not reported
Spiller Address:	Not reported
Spiller County:	001
Spiller Contact:	Not reported
Spiller Phone:	Not reported
Spiller Extention:	Not reported
DEC Region:	2
DER Facility ID:	63024
DEC Memo:	""
Remarks:	"CUSTOMER CALLED IN DRY BUT TANK WASN'T EMPTY COULDN'T TAKE A FILL TANKAND IF OVERFLOWED PUT DOWN DRI- OIL CO,SPILL TEAM TO CLEANUP"

All Materials:

Site ID:	65705
Operable Unit ID:	975080
Operable Unit:	01
Material ID:	557059
Material Code:	0001A
Material Name:	#2 fuel oil
Case No.:	Not reported
Material FA:	Petroleum
Quantity:	2.00
Units:	G
Recovered:	.00
Oxygenate:	Not reported

UST:

Name:	VACANT
Address:	505-509 EAST 116TH STREET
City,State,Zip:	NEW YORK, NY 10035
Id/Status:	2-600157 / Unregulated/Closed
Program Type:	PBS
Region:	STATE
DEC Region:	2
Expiration Date:	N/A
UTM X:	590012.46787
UTM Y:	4516556.04393

VACANT (Continued) **U000411903**

Site Type: Other

Affiliation Records:

Site Id: 22142
Affiliation Type: Mail Contact
Company Name: TIAGO HOLDINGS, LLC
Contact Type: Not reported
Contact Name: PETER MYKYTYN
Address1: 300 ROBBINS LANE
Address2: Not reported
City: SYOSSET
State: NY
Zip Code: 11791
Country Code: 001
Phone: (516) 921-0800
EMail: Not reported
Fax Number: Not reported
Modified By: NRLOMBAR
Date Last Modified: 2006-08-10

Site Id: 22142
Affiliation Type: Facility Operator
Company Name: VACANT
Contact Type: Not reported
Contact Name: TIAGO HOLDINGS, LLC
Address1: Not reported
Address2: Not reported
City: Not reported
State: NN
Zip Code: Not reported
Country Code: 001
Phone: (516) 921-0800
EMail: Not reported
Fax Number: Not reported
Modified By: NRLOMBAR
Date Last Modified: 2006-08-10

Site Id: 22142
Affiliation Type: Emergency Contact
Company Name: TIAGO HOLDINGS, LLC
Contact Type: Not reported
Contact Name: PETER MYKYTYN
Address1: Not reported
Address2: Not reported
City: Not reported
State: NN
Zip Code: Not reported
Country Code: 999
Phone: (718) 899-0700
EMail: Not reported
Fax Number: Not reported
Modified By: NRLOMBAR
Date Last Modified: 2006-08-10

Site Id: 22142
Affiliation Type: Facility Owner
Company Name: TIAGO HOLDINGS, LLC
Contact Type: MEMBER

VACANT (Continued) **U000411903**

Contact Name:	DAVID BLUMENFELD
Address1:	300 ROBBINS LANE
Address2:	Not reported
City:	SYOSSET
State:	NY
Zip Code:	11791
Country Code:	001
Phone:	(516) 921-0800
EMail:	Not reported
Fax Number:	Not reported
Modified By:	NRLOMBAR
Date Last Modified:	2006-08-10

Tank Info:

Tank Number:	001
Tank ID:	171273
Tank Status:	Closed - Removed
Material Name:	Closed - Removed
Capacity Gallons:	1080
Install Date:	Not reported
Date Tank Closed:	02/28/2006
Registered:	True
Tank Location:	Underground
Tank Type:	Steel/carbon steel
Material Code:	0001
Common Name of Substance:	#2 Fuel Oil (On-Site Consumption)
Tightness Test Method:	NN
Date Test:	Not reported
Next Test Date:	Not reported
Pipe Model:	Not reported
Modified By:	NRLOMBAR
Last Modified:	04/14/2017

Equipment Records:

A01 - Tank Internal Protection - Epoxy Liner
H00 - Tank Leak Detection - None
I00 - Overfill - None
C02 - Pipe Location - Underground/On-ground
G00 - Tank Secondary Containment - None
J02 - Dispenser - Suction Dispenser
B00 - Tank External Protection - None
F00 - Pipe External Protection - None
D01 - Pipe Type - Steel/Carbon Steel/Iron

Tank Number:	001-A
Tank ID:	171275
Tank Status:	Tank Converted to Non-Regulated Use
Material Name:	Tank Converted to Non-Regulated Use
Capacity Gallons:	1080
Install Date:	Not reported
Date Tank Closed:	08/01/1996
Registered:	True
Tank Location:	Underground
Tank Type:	Steel/carbon steel

VACANT (Continued) **U000411903**

Material Code: 0001
Common Name of Substance: #2 Fuel Oil (On-Site Consumption)

Tightness Test Method: NN
Date Test: Not reported
Next Test Date: Not reported
Pipe Model: Not reported
Modified By: TRANSLAT
Last Modified: 04/14/2017

Equipment Records:

H00 - Tank Leak Detection - None
I00 - Overfill - None
B00 - Tank External Protection - None
F00 - Pipe External Protection - None
C02 - Pipe Location - Underground/On-ground
G00 - Tank Secondary Containment - None
J02 - Dispenser - Suction Dispenser
A00 - Tank Internal Protection - None
D01 - Pipe Type - Steel/Carbon Steel/Iron

Tank Number: 002
Tank ID: 41381
Tank Status: Closed - Removed
Material Name: Closed - Removed
Capacity Gallons: 550
Install Date: 01/01/1944
Date Tank Closed: 02/28/2006
Registered: True
Tank Location: Underground
Tank Type: Steel/carbon steel
Material Code: 0009
Common Name of Substance: Gasoline

Tightness Test Method: NN
Date Test: Not reported
Next Test Date: Not reported
Pipe Model: Not reported
Modified By: NRLOMBAR
Last Modified: 04/14/2017

Equipment Records:

A00 - Tank Internal Protection - None
D01 - Pipe Type - Steel/Carbon Steel/Iron
B00 - Tank External Protection - None
F00 - Pipe External Protection - None
C02 - Pipe Location - Underground/On-ground
G00 - Tank Secondary Containment - None
J02 - Dispenser - Suction Dispenser
H00 - Tank Leak Detection - None
I00 - Overfill - None

Tank Number: 003
Tank ID: 41382
Tank Status: Closed - Removed
Material Name: Closed - Removed

VACANT (Continued) **U000411903**

Capacity Gallons: 550
Install Date: 01/01/1944
Date Tank Closed: 02/28/2006
Registered: True
Tank Location: Underground
Tank Type: Steel/carbon steel
Material Code: 0009
Common Name of Substance: Gasoline

Tightness Test Method: NN
Date Test: Not reported
Next Test Date: Not reported
Pipe Model: Not reported
Modified By: NRLOMBAR
Last Modified: 04/14/2017

Equipment Records:

H00 - Tank Leak Detection - None
I00 - Overfill - None
B00 - Tank External Protection - None
F00 - Pipe External Protection - None
C02 - Pipe Location - Underground/On-ground
G00 - Tank Secondary Containment - None
J02 - Dispenser - Suction Dispenser
A00 - Tank Internal Protection - None
D01 - Pipe Type - Steel/Carbon Steel/Iron

Tank Number: 004
Tank ID: 41383
Tank Status: Closed - Removed
Material Name: Closed - Removed
Capacity Gallons: 550
Install Date: 01/01/1944
Date Tank Closed: 02/28/2006
Registered: True
Tank Location: Underground
Tank Type: Steel/carbon steel
Material Code: 0009
Common Name of Substance: Gasoline

Tightness Test Method: NN
Date Test: Not reported
Next Test Date: Not reported
Pipe Model: Not reported
Modified By: NRLOMBAR
Last Modified: 04/14/2017

Equipment Records:

B00 - Tank External Protection - None
F00 - Pipe External Protection - None
H00 - Tank Leak Detection - None
I00 - Overfill - None
C02 - Pipe Location - Underground/On-ground
G00 - Tank Secondary Containment - None
J02 - Dispenser - Suction Dispenser
A00 - Tank Internal Protection - None
D01 - Pipe Type - Steel/Carbon Steel/Iron

VACANT (Continued) **U000411903**

Tank Number:	005
Tank ID:	41384
Tank Status:	Closed - Removed
Material Name:	Closed - Removed
Capacity Gallons:	550
Install Date:	07/01/1949
Date Tank Closed:	02/28/2006
Registered:	True
Tank Location:	Underground
Tank Type:	Steel/carbon steel
Material Code:	0009
Common Name of Substance:	Gasoline
Tightness Test Method:	NN
Date Test:	Not reported
Next Test Date:	Not reported
Pipe Model:	Not reported
Modified By:	NRLOMBAR
Last Modified:	04/14/2017

Equipment Records:

C02 - Pipe Location - Underground/On-ground
G00 - Tank Secondary Containment - None
J02 - Dispenser - Suction Dispenser
B00 - Tank External Protection - None
F00 - Pipe External Protection - None
A00 - Tank Internal Protection - None
D01 - Pipe Type - Steel/Carbon Steel/Iron
H00 - Tank Leak Detection - None
I00 - Overfill - None

AD335 **CON EDISON SERVICE BOX 42844** **RCRA NonGen / NLR** **1015746997**
South **E 116 ST & PLEASANT AVE SW COR** **NY MANIFEST** **NYP004249981**
1/8-1/4 **NEW YORK, NY 10029**
0.216 mi.
1142 ft. **Site 4 of 8 in cluster AD**

Relative: **Higher**
Actual: **10 ft.**

RCRA NonGen / NLR:

Date Form Received by Agency:	20120418
Handler Name:	CON EDISON SERVICE BOX 42844
Handler Address:	E 116 ST & PLEASANT AVE SW COR
Handler City,State,Zip:	NEW YORK, NY 10029
EPA ID:	NYP004249981
Contact Name:	JOSE MONTALVO
Contact Address:	Not reported
Contact City,State,Zip:	Not reported
Contact Telephone:	212-427-1331
Contact Fax:	Not reported
Contact Email:	Not reported
Contact Title:	OPERATING SUPERVISOR
EPA Region:	02
Land Type:	Private
Federal Waste Generator Description:	Not a generator, verified
Non-Notifier:	Not reported
Biennial Report Cycle:	Not reported
Accessibility:	Not reported
Active Site Indicator:	Not reported
State District Owner:	NY

CON EDISON SERVICE BOX 42844 (Continued) **1015746997**

State District:	NYSDEC R2
Mailing Address:	4 IRVING PL, RM 828
Mailing City,State,Zip:	NEW YORK, NY 10003
Owner Name:	Not reported
Owner Type:	Not reported
Operator Name:	Not reported
Operator Type:	Not reported
Short-Term Generator Activity:	No
Importer Activity:	No
Mixed Waste Generator:	No
Transporter Activity:	No
Transfer Facility Activity:	No
Recycler Activity with Storage:	No
Small Quantity On-Site Burner Exemption:	No
Smelting Melting and Refining Furnace Exemption:	No
Underground Injection Control:	No
Off-Site Waste Receipt:	No
Universal Waste Indicator:	No
Universal Waste Destination Facility:	No
Federal Universal Waste:	No
Active Site Fed-Reg Treatment Storage and Disposal Facility:	Not reported
Active Site Converter Treatment storage and Disposal Facility:	Not reported
Active Site State-Reg Treatment Storage and Disposal Facility:	Not reported
Active Site State-Reg Handler:	---
Federal Facility Indicator:	Not reported
Hazardous Secondary Material Indicator:	NN
Sub-Part K Indicator:	Not reported
Commercial TSD Indicator:	No
Treatment Storage and Disposal Type:	Not reported
2018 GPRA Permit Baseline:	Not on the Baseline
2018 GPRA Renewals Baseline:	Not on the Baseline
Permit Renewals Workload Universe:	Not reported
Permit Workload Universe:	Not reported
Permit Progress Universe:	Not reported
Post-Closure Workload Universe:	Not reported
Closure Workload Universe:	Not reported
202 GPRA Corrective Action Baseline:	No
Corrective Action Workload Universe:	No
Subject to Corrective Action Universe:	No
Non-TSDFs Where RCRA CA has Been Imposed Universe:	No
TSDFs Potentially Subject to CA Under 3004 (u)/(v) Universe:	No
TSDFs Only Subject to CA under Discretionary Auth Universe:	No
Corrective Action Priority Ranking:	No NCAPS ranking
Environmental Control Indicator:	No
Institutional Control Indicator:	No
Human Exposure Controls Indicator:	N/A
Groundwater Controls Indicator:	N/A
Operating TSDF Universe:	Not reported
Full Enforcement Universe:	Not reported
Significant Non-Complier Universe:	No
Unaddressed Significant Non-Complier Universe:	No
Addressed Significant Non-Complier Universe:	No
Significant Non-Complier With a Compliance Schedule Universe:	No
Financial Assurance Required:	Not reported
Handler Date of Last Change:	20120712
Recognized Trader-Importer:	No
Recognized Trader-Exporter:	No

CON EDISON SERVICE BOX 42844 (Continued) **1015746997**

Importer of Spent Lead Acid Batteries: No
Exporter of Spent Lead Acid Batteries: No
Recycler Activity Without Storage: Not reported
Manifest Broker: Not reported
Sub-Part P Indicator: No

Historic Generators:
Receive Date: 20120319
Handler Name: CON EDISON SERVICE BOX 42844
Federal Waste Generator Description: Conditionally Exempt Small Quantity Generator
State District Owner: NY
Large Quantity Handler of Universal Waste: No
Recognized Trader Importer: No
Recognized Trader Exporter: No
Spent Lead Acid Battery Importer: No
Spent Lead Acid Battery Exporter: No
Current Record: No
Non Storage Recycler Activity: Not reported
Electronic Manifest Broker: Not reported

Receive Date: 20120418
Handler Name: CON EDISON SERVICE BOX 42844
Federal Waste Generator Description: Not a generator, verified
State District Owner: NY
Large Quantity Handler of Universal Waste: No
Recognized Trader Importer: No
Recognized Trader Exporter: No
Spent Lead Acid Battery Importer: No
Spent Lead Acid Battery Exporter: No
Current Record: Yes
Non Storage Recycler Activity: Not reported
Electronic Manifest Broker: Not reported

List of NAICS Codes and Descriptions:
NAICS Codes: No NAICS Codes Found

Facility Has Received Notices of Violations:
Violations: No Violations Found

Evaluation Action Summary:
Evaluations: No Evaluations Found

NY MANIFEST:
Name: CONSOLIDATED EDISON - SERV BOX 42844
Address: E 116 ST & PLEASANT AVE SW COR
City,State,Zip: NEW YORK, NY 10029
Country: USA
EPA ID: NYP004249981
Facility Status: Not reported
Location Address 1: S/E/C PLEASANT AVE & E 116TH ST
Code: BP
Location Address 2: Not reported
Total Tanks: Not reported

CON EDISON SERVICE BOX 42844 (Continued) **1015746997**

Location City:	NEW YORK
Location State:	NY
Location Zip:	10029
Location Zip 4:	Not reported

NY MANIFEST:

EPAID:	NYP004249981
Mailing Name:	CONSOLIDATED EDISON - SERV BOX 42844
Mailing Contact:	TOM TEELING
Mailing Address 1:	4 IRVING PLACE - 15TH FLOOR
Mailing Address 2:	Not reported
Mailing City:	NEW YORK
Mailing State:	NY
Mailing Zip:	10003
Mailing Zip 4:	Not reported
Mailing Country:	USA
Mailing Phone:	2124603770

NY MANIFEST:

Document ID:	Not reported
Manifest Status:	Not reported
seq:	Not reported
Year:	2018
Trans1 State ID:	NJ0000027193
Trans2 State ID:	Not reported
Generator Ship Date:	03/19/2012
Trans1 Recv Date:	03/19/2012
Trans2 Recv Date:	Not reported
TSD Site Recv Date:	03/19/2012
Part A Recv Date:	Not reported
Part B Recv Date:	Not reported
Generator EPA ID:	NYP004249981
Trans1 EPA ID:	Not reported
Trans2 EPA ID:	Not reported
TSDF ID 1:	NJD002200046
TSDF ID 2:	Not reported
Manifest Tracking Number:	009204999JJK
Import Indicator:	N
Export Indicator:	N
Discr Quantity Indicator:	N
Discr Type Indicator:	N
Discr Residue Indicator:	N
Discr Partial Reject Indicator:	N
Discr Full Reject Indicator:	N
Manifest Ref Number:	Not reported
Alt Facility RCRA ID:	Not reported
Alt Facility Sign Date:	Not reported
MGMT Method Type Code:	H111
Waste Code:	Not reported
Waste Code:	Not reported
Waste Code:	Not reported
Waste Code:	Not reported
Waste Code:	Not reported
Waste Code:	Not reported
Quantity:	500
Units:	P - Pounds
Number of Containers:	1

CON EDISON SERVICE BOX 42844 (Continued) **1015746997**

Container Type:	TT - Cargo tank, tank trucks
Handling Method:	T Chemical, physical, or biological treatment.
Specific Gravity:	1
Waste Code:	D008
Waste Code 1_2:	Not reported
Waste Code 1_3:	Not reported
Waste Code 1_4:	Not reported
Waste Code 1_5:	Not reported
Waste Code 1_6:	Not reported

AC336 **CON EDISON** **NY MANIFEST** **S117317229**
WSW **319 E 116TH ST** **N/A**
1/8-1/4 **NEW YORK, NY 10029**
0.217 mi.
1144 ft. **Site 5 of 13 in cluster AC**

Relative:
Higher

Actual:
12 ft.

NY MANIFEST:

Name:	CON EDISON
Address:	319 E 116TH ST
City,State,Zip:	NEW YORK, NY 10029
Country:	USA
EPA ID:	NYP004646055
Facility Status:	Not reported
Location Address 1:	319 E 116TH ST
Code:	BP
Location Address 2:	SB 19183
Total Tanks:	Not reported
Location City:	NEW YORK
Location State:	NY
Location Zip:	10029
Location Zip 4:	Not reported

NY MANIFEST:

EPAID:	NYP004646055
Mailing Name:	CON EDISON
Mailing Contact:	CON EDISON
Mailing Address 1:	4 IRVING PL 15TH FL
Mailing Address 2:	Not reported
Mailing City:	NEW YORK
Mailing State:	NY
Mailing Zip:	10003
Mailing Zip 4:	Not reported
Mailing Country:	USA
Mailing Phone:	2124603770

NY MANIFEST:

Document ID:	Not reported
Manifest Status:	Not reported
seq:	Not reported
Year:	2018
Trans1 State ID:	NJD003812047
Trans2 State ID:	Not reported
Generator Ship Date:	09/03/2014
Trans1 Recv Date:	09/03/2014
Trans2 Recv Date:	Not reported
TSD Site Recv Date:	09/08/2014
Part A Recv Date:	Not reported

CON EDISON (Continued) **S117317229**

Part B Recv Date:	Not reported
Generator EPA ID:	NYP004646055
Trans1 EPA ID:	Not reported
Trans2 EPA ID:	Not reported
TSDF ID 1:	NJD991291105
TSDF ID 2:	Not reported
Manifest Tracking Number:	002609243GBF
Import Indicator:	N
Export Indicator:	N
Discr Quantity Indicator:	N
Discr Type Indicator:	N
Discr Residue Indicator:	N
Discr Partial Reject Indicator:	N
Discr Full Reject Indicator:	N
Manifest Ref Number:	Not reported
Alt Facility RCRA ID:	Not reported
Alt Facility Sign Date:	Not reported
MGMT Method Type Code:	H110
Waste Code:	Not reported
Waste Code:	Not reported
Waste Code:	Not reported
Waste Code:	Not reported
Waste Code:	Not reported
Waste Code:	Not reported
Quantity:	800
Units:	P - Pounds
Number of Containers:	1
Container Type:	TT - Cargo tank, tank trucks
Handling Method:	T Chemical, physical, or biological treatment.
Specific Gravity:	1
Waste Code:	D008
Waste Code 1_2:	Not reported
Waste Code 1_3:	Not reported
Waste Code 1_4:	Not reported
Waste Code 1_5:	Not reported
Waste Code 1_6:	Not reported

AE337 **CON EDISON SERVICE BOX: 19204** **RCRA NonGen / NLR** **1016450409**
SSW **402 E 116TH ST** **NY MANIFEST** **NYP004294344**
1/8-1/4 **NEW YORK, NY 10029**
0.217 mi.
1148 ft. **Site 1 of 2 in cluster AE**

Relative: **Higher**
Actual: **11 ft.**

RCRA NonGen / NLR:

Date Form Received by Agency:		20130419
Handler Name:	CON EDISON SERVICE BOX:	19204
Handler Address:		402 E 116TH ST
Handler City,State,Zip:		NEW YORK, NY 10029
EPA ID:		NYP004294344
Contact Name:		JUAN RODRIGUEZ
Contact Address:		Not reported
Contact City,State,Zip:		Not reported
Contact Telephone:		347-865-5931
Contact Fax:		Not reported
Contact Email:		Not reported
Contact Title:		OPERATING SUPERVISOR
EPA Region:		02

CON EDISON SERVICE BOX: 19204 (Continued) **1016450409**

Land Type:	Private
Federal Waste Generator Description:	Not a generator, verified
Non-Notifier:	Not reported
Biennial Report Cycle:	Not reported
Accessibility:	Not reported
Active Site Indicator:	Not reported
State District Owner:	NY
State District:	NYSDEC R2
Mailing Address:	Not reported
Mailing City,State,Zip:	NEW YORK, NY 10003
Owner Name:	Not reported
Owner Type:	Not reported
Operator Name:	Not reported
Operator Type:	Not reported
Short-Term Generator Activity:	No
Importer Activity:	No
Mixed Waste Generator:	No
Transporter Activity:	No
Transfer Facility Activity:	No
Recycler Activity with Storage:	No
Small Quantity On-Site Burner Exemption:	No
Smelting Melting and Refining Furnace Exemption:	No
Underground Injection Control:	No
Off-Site Waste Receipt:	No
Universal Waste Indicator:	No
Universal Waste Destination Facility:	No
Federal Universal Waste:	No
Active Site Fed-Reg Treatment Storage and Disposal Facility:	Not reported
Active Site Converter Treatment storage and Disposal Facility:	Not reported
Active Site State-Reg Treatment Storage and Disposal Facility:	Not reported
Active Site State-Reg Handler:	---
Federal Facility Indicator:	Not reported
Hazardous Secondary Material Indicator:	NN
Sub-Part K Indicator:	Not reported
Commercial TSD Indicator:	No
Treatment Storage and Disposal Type:	Not reported
2018 GPRA Permit Baseline:	Not on the Baseline
2018 GPRA Renewals Baseline:	Not on the Baseline
Permit Renewals Workload Universe:	Not reported
Permit Workload Universe:	Not reported
Permit Progress Universe:	Not reported
Post-Closure Workload Universe:	Not reported
Closure Workload Universe:	Not reported
202 GPRA Corrective Action Baseline:	No
Corrective Action Workload Universe:	No
Subject to Corrective Action Universe:	No
Non-TSDFs Where RCRA CA has Been Imposed Universe:	No
TSDFs Potentially Subject to CA Under 3004 (u)/(v) Universe:	No
TSDFs Only Subject to CA under Discretionary Auth Universe:	No
Corrective Action Priority Ranking:	No NCAPS ranking
Environmental Control Indicator:	No
Institutional Control Indicator:	No
Human Exposure Controls Indicator:	N/A
Groundwater Controls Indicator:	N/A
Operating TSDF Universe:	Not reported
Full Enforcement Universe:	Not reported
Significant Non-Complier Universe:	No

CON EDISON SERVICE BOX: 19204 (Continued) **1016450409**

Unaddressed Significant Non-Complier Universe:	No
Addressed Significant Non-Complier Universe:	No
Significant Non-Complier With a Compliance Schedule Universe:	No
Financial Assurance Required:	Not reported
Handler Date of Last Change:	20130910
Recognized Trader-Importer:	No
Recognized Trader-Exporter:	No
Importer of Spent Lead Acid Batteries:	No
Exporter of Spent Lead Acid Batteries:	No
Recycler Activity Without Storage:	Not reported
Manifest Broker:	Not reported
Sub-Part P Indicator:	No

Historic Generators:

Receive Date:	20130319
Handler Name: CON EDISON SERVICE BOX:	19204
Federal Waste Generator Description:	Conditionally Exempt Small Quantity Generator
State District Owner:	NY
Large Quantity Handler of Universal Waste:	No
Recognized Trader Importer:	No
Recognized Trader Exporter:	No
Spent Lead Acid Battery Importer:	No
Spent Lead Acid Battery Exporter:	No
Current Record:	No
Non Storage Recycler Activity:	Not reported
Electronic Manifest Broker:	Not reported

Receive Date:	20130419
Handler Name: CON EDISON SERVICE BOX:	19204
Federal Waste Generator Description:	Not a generator, verified
State District Owner:	NY
Large Quantity Handler of Universal Waste:	No
Recognized Trader Importer:	No
Recognized Trader Exporter:	No
Spent Lead Acid Battery Importer:	No
Spent Lead Acid Battery Exporter:	No
Current Record:	Yes
Non Storage Recycler Activity:	Not reported
Electronic Manifest Broker:	Not reported

List of NAICS Codes and Descriptions:

NAICS Codes:	No NAICS Codes Found

Facility Has Received Notices of Violations:

Violations:	No Violations Found

Evaluation Action Summary:

Evaluations:	No Evaluations Found

NY MANIFEST:

Name:	CON EDISON
Address:	402 E 116TH ST
City,State,Zip:	NEW YORK, NY 10029

CON EDISON SERVICE BOX: 19204 (Continued) **1016450409**

Country: USA
EPA ID: NYP004294344
Facility Status: Not reported
Location Address 1: 402 E 116TH ST
Code: BP
Location Address 2: SERV BOX 19204
Total Tanks: Not reported
Location City: NEW YORK
Location State: NY
Location Zip: 10029
Location Zip 4: Not reported

NY MANIFEST:
EPAID: NYP004294344
Mailing Name: CON EDISON
Mailing Contact: CON EDISON
Mailing Address 1: 4 IRVING PL 15TH FL
Mailing Address 2: Not reported
Mailing City: NEW YORK
Mailing State: NY
Mailing Zip: 10003
Mailing Zip 4: Not reported
Mailing Country: USA
Mailing Phone: 2124603770

NY MANIFEST:
Document ID: Not reported
Manifest Status: Not reported
seq: Not reported
Year: 2018
Trans1 State ID: NJ0000027193
Trans2 State ID: Not reported
Generator Ship Date: 03/19/2013
Trans1 Recv Date: 03/19/2013
Trans2 Recv Date: Not reported
TSD Site Recv Date: 03/20/2013
Part A Recv Date: Not reported
Part B Recv Date: Not reported
Generator EPA ID: NYP004294344
Trans1 EPA ID: Not reported
Trans2 EPA ID: Not reported
TSDF ID 1: NJD002200046
TSDF ID 2: Not reported
Manifest Tracking Number: 010708110JJK
Import Indicator: N
Export Indicator: N
Discr Quantity Indicator: N
Discr Type Indicator: N
Discr Residue Indicator: N
Discr Partial Reject Indicator: N
Discr Full Reject Indicator: N
Manifest Ref Number: Not reported
Alt Facility RCRA ID: Not reported
Alt Facility Sign Date: Not reported
MGMT Method Type Code: H110
Waste Code: Not reported
Waste Code: Not reported

CON EDISON SERVICE BOX: 19204 (Continued) **1016450409**

Waste Code:	Not reported
Waste Code:	Not reported
Waste Code:	Not reported
Waste Code:	Not reported
Quantity:	500
Units:	P - Pounds
Number of Containers:	1
Container Type:	TT - Cargo tank, tank trucks
Handling Method:	T Chemical, physical, or biological treatment.
Specific Gravity:	1
Waste Code:	D008
Waste Code 1_2:	Not reported
Waste Code 1_3:	Not reported
Waste Code 1_4:	Not reported
Waste Code 1_5:	Not reported
Waste Code 1_6:	Not reported

338
NNW
1/8-1/4
0.218 mi.
1150 ft.

CON EDISON SERVICE BOX 55107
2417 2ND AVE OPPOSITE
NEW YORK, NY 10035

RCRA NonGen / NLR **1014918549**
NJ MANIFEST **NYP004221651**
NY MANIFEST

Relative:
Higher

Actual:
13 ft.

RCRA NonGen / NLR:

Date Form Received by Agency:	20110109
Handler Name:	CON EDISON SERVICE BOX 55107
Handler Address:	2417 2ND AVE OPPOSITE
Handler City,State,Zip:	NEW YORK, NY 10035
EPA ID:	NYP004221651
Contact Name:	JUAN RODRIGUEZ
Contact Address:	Not reported
Contact City,State,Zip:	Not reported
Contact Telephone:	347-865-5931
Contact Fax:	Not reported
Contact Email:	Not reported
Contact Title:	OPERATING SUPERVISOR
EPA Region:	02
Land Type:	Private
Federal Waste Generator Description:	Not a generator, verified
Non-Notifier:	Not reported
Biennial Report Cycle:	Not reported
Accessibility:	Not reported
Active Site Indicator:	Not reported
State District Owner:	NY
State District:	NYSDEC R2
Mailing Address:	IRVING PL RM 828
Mailing City,State,Zip:	NEW YORK, NY 10003
Owner Name:	Not reported
Owner Type:	Not reported
Operator Name:	Not reported
Operator Type:	Not reported
Short-Term Generator Activity:	No
Importer Activity:	No
Mixed Waste Generator:	No
Transporter Activity:	No
Transfer Facility Activity:	No
Recycler Activity with Storage:	No

CON EDISON SERVICE BOX 55107 (Continued) **1014918549**

Small Quantity On-Site Burner Exemption:	No
Smelting Melting and Refining Furnace Exemption:	No
Underground Injection Control:	No
Off-Site Waste Receipt:	No
Universal Waste Indicator:	No
Universal Waste Destination Facility:	No
Federal Universal Waste:	No
Active Site Fed-Reg Treatment Storage and Disposal Facility:	Not reported
Active Site Converter Treatment storage and Disposal Facility:	Not reported
Active Site State-Reg Treatment Storage and Disposal Facility:	Not reported
Active Site State-Reg Handler:	---
Federal Facility Indicator:	Not reported
Hazardous Secondary Material Indicator:	NN
Sub-Part K Indicator:	Not reported
Commercial TSD Indicator:	No
Treatment Storage and Disposal Type:	Not reported
2018 GPRA Permit Baseline:	Not on the Baseline
2018 GPRA Renewals Baseline:	Not on the Baseline
Permit Renewals Workload Universe:	Not reported
Permit Workload Universe:	Not reported
Permit Progress Universe:	Not reported
Post-Closure Workload Universe:	Not reported
Closure Workload Universe:	Not reported
202 GPRA Corrective Action Baseline:	No
Corrective Action Workload Universe:	No
Subject to Corrective Action Universe:	No
Non-TSDFs Where RCRA CA has Been Imposed Universe:	No
TSDFs Potentially Subject to CA Under 3004 (u)/(v) Universe:	No
TSDFs Only Subject to CA under Discretionary Auth Universe:	No
Corrective Action Priority Ranking:	No NCAPS ranking
Environmental Control Indicator:	No
Institutional Control Indicator:	No
Human Exposure Controls Indicator:	N/A
Groundwater Controls Indicator:	N/A
Operating TSDF Universe:	Not reported
Full Enforcement Universe:	Not reported
Significant Non-Complier Universe:	No
Unaddressed Significant Non-Complier Universe:	No
Addressed Significant Non-Complier Universe:	No
Significant Non-Complier With a Compliance Schedule Universe:	No
Financial Assurance Required:	Not reported
Handler Date of Last Change:	20110701
Recognized Trader-Importer:	No
Recognized Trader-Exporter:	No
Importer of Spent Lead Acid Batteries:	No
Exporter of Spent Lead Acid Batteries:	No
Recycler Activity Without Storage:	Not reported
Manifest Broker:	Not reported
Sub-Part P Indicator:	No

Historic Generators:

Receive Date:	20101210
Handler Name:	CON EDISON SERVICE BOX 55107
Federal Waste Generator Description:	Conditionally Exempt Small Quantity Generator
State District Owner:	NY
Large Quantity Handler of Universal Waste:	No

CON EDISON SERVICE BOX 55107 (Continued) **1014918549**

Recognized Trader Importer:	No
Recognized Trader Exporter:	No
Spent Lead Acid Battery Importer:	No
Spent Lead Acid Battery Exporter:	No
Current Record:	No
Non Storage Recycler Activity:	Not reported
Electronic Manifest Broker:	Not reported

Receive Date:	20110109
Handler Name:	CON EDISON SERVICE BOX 55107
Federal Waste Generator Description:	Not a generator, verified
State District Owner:	NY
Large Quantity Handler of Universal Waste:	No
Recognized Trader Importer:	No
Recognized Trader Exporter:	No
Spent Lead Acid Battery Importer:	No
Spent Lead Acid Battery Exporter:	No
Current Record:	Yes
Non Storage Recycler Activity:	Not reported
Electronic Manifest Broker:	Not reported

List of NAICS Codes and Descriptions:

NAICS Codes:	No NAICS Codes Found

Facility Has Received Notices of Violations:

Violations:	No Violations Found

Evaluation Action Summary:

Evaluations:	No Evaluations Found

NJ MANIFEST:

EPA Id:	NYP004221651
Mail Address:	IRVING PL RM 828
Mail City/State/Zip:	NEW YORK, NY 10003
Facility Phone:	Not reported
Emergency Phone:	Not reported
Contact:	JUAN RODRIGUEZ
Comments:	Not reported
SIC Code:	Not reported
County:	NY061
Municipal:	Not reported
Previous EPA Id:	Not reported
Gen Flag:	Not reported
Trans Flag:	Not reported
TSDF Flag:	Not reported
Name Change:	Not reported
Date Change:	Not reported

Manifest:

Manifest Number:	001057982GBF
EPA ID:	NYP004221651
Date Shipped:	12/10/2010
TSDF EPA ID:	NJD002200046
Transporter EPA ID:	NJ0000027193
Transporter 2 EPA ID:	Not reported

CON EDISON SERVICE BOX 55107 (Continued) **1014918549**

Transporter 3 EPA ID:	Not reported
Transporter 4 EPA ID:	Not reported
Transporter 5 EPA ID:	Not reported
Transporter 6 EPA ID:	Not reported
Transporter 7 EPA ID:	Not reported
Transporter 8 EPA ID:	Not reported
Transporter 9 EPA ID:	Not reported
Transporter 10 EPA ID:	Not reported
Date Trans1 Transported Waste:	12/10/2010
Date Trans2 Transported Waste:	Not reported
Date Trans3 Transported Waste:	Not reported
Date Trans4 Transported Waste:	Not reported
Date Trans5 Transported Waste:	Not reported
Date Trans6 Transported Waste:	Not reported
Date Trans7 Transported Waste:	Not reported
Date Trans8 Transported Waste:	Not reported
Date Trans9 Transported Waste:	Not reported
Date Trans10 Transported Waste:	Not reported
Date TSDF Received Waste:	12/13/2010
TSDF EPA Facility Name:	Not reported
QTY Units:	Not reported
Transporter SEQ ID:	Not reported
Transporter-1 Date:	Not reported
Waste SEQ ID:	Not reported
Waste Type Code 2:	Not reported
Waste Type Code 3:	Not reported
Waste Type Code 4:	Not reported
Waste Type Code 5:	Not reported
Waste Type Code 6:	Not reported
Date Accepted:	Not reported
Manifest Discrepancy Type:	Not reported
Data Entry Number:	Not reported
Was Load Rejected:	NEW YORK, NY 10003
Reason Load Was Rejected:	Not reported

Waste:

Manifest Year:	Not reported
Waste Code:	D008
Hand Code:	H111
Quantity:	500 P

NY MANIFEST:

Name:	CONSOLIDATED EDISON
Address:	2417 2ND AVE OPPOSITE
City,State,Zip:	NEW YORK, NY 10035
Country:	USA
EPA ID:	NYP004221651
Facility Status:	Not reported
Location Address 1:	OPPOSITE 2417 2nd AVE
Code:	BP
Location Address 2:	Not reported
Total Tanks:	Not reported
Location City:	NEW YORK
Location State:	NY

CON EDISON SERVICE BOX 55107 (Continued) **1014918549**

Location Zip: 10035
Location Zip 4: Not reported

NY MANIFEST:
EPAID: NYP004221651
Mailing Name: CONSOLIDATED EDISON
Mailing Contact: TOM TEELING
Mailing Address 1: 4 IRVING PLACE RM 828
Mailing Address 2: Not reported
Mailing City: NEW YORK
Mailing State: NY
Mailing Zip: 10003
Mailing Zip 4: Not reported
Mailing Country: USA
Mailing Phone: 2124603770

NY MANIFEST:
Document ID: Not reported
Manifest Status: Not reported
seq: Not reported
Year: 2018
Trans1 State ID: NJ0000027193
Trans2 State ID: Not reported
Generator Ship Date: 12/10/2010
Trans1 Recv Date: 12/10/2010
Trans2 Recv Date: Not reported
TSD Site Recv Date: 12/13/2010
Part A Recv Date: Not reported
Part B Recv Date: Not reported
Generator EPA ID: NYP004221651
Trans1 EPA ID: Not reported
Trans2 EPA ID: Not reported
TSDF ID 1: NJD002200046
TSDF ID 2: Not reported
Manifest Tracking Number: 001057982GBF
Import Indicator: N
Export Indicator: N
Discr Quantity Indicator: N
Discr Type Indicator: N
Discr Residue Indicator: N
Discr Partial Reject Indicator: N
Discr Full Reject Indicator: N
Manifest Ref Number: Not reported
Alt Facility RCRA ID: Not reported
Alt Facility Sign Date: Not reported
MGMT Method Type Code: H111
Waste Code: Not reported
Waste Code: Not reported
Waste Code: Not reported
Waste Code: Not reported
Waste Code: Not reported
Waste Code: Not reported
Quantity: 500
Units: P - Pounds
Number of Containers: 1
Container Type: TT - Cargo tank, tank trucks
Handling Method: T Chemical, physical, or biological treatment.

CON EDISON SERVICE BOX 55107 (Continued) **1014918549**

Specific Gravity:	1
Waste Code:	D008
Waste Code 1_2:	Not reported
Waste Code 1_3:	Not reported
Waste Code 1_4:	Not reported
Waste Code 1_5:	Not reported
Waste Code 1_6:	Not reported

Y339 **CON EDISON SERVICE BOX: 55094** **RCRA NonGen / NLR** **1016451419**
NNW **2413 2ND AVE** **FINDS** **NYP004305090**
1/8-1/4 **NEW YORK, NY 10035** **ECHO**
0.218 mi. **NY MANIFEST**
1150 ft. **Site 21 of 21 in cluster Y**

Relative: **Higher**
Actual: **13 ft.**

RCRA NonGen / NLR:

Date Form Received by Agency:		20190503
Handler Name:	CON EDISON SERVICE BOX:	55094
Handler Address:		2413 2ND AVE
Handler City,State,Zip:		NEW YORK, NY 10035
EPA ID:		NYP004305090
Contact Name:		Not reported
Contact Address:		Not reported
Contact City,State,Zip:		Not reported
Contact Telephone:		Not reported
Contact Fax:		Not reported
Contact Email:		Not reported
Contact Title:		Not reported
EPA Region:		02
Land Type:		Private
Federal Waste Generator Description:		Not a generator, verified
Non-Notifier:		Not reported
Biennial Report Cycle:		Not reported
Accessibility:		Not reported
Active Site Indicator:		Not reported
State District Owner:		NY
State District:		NYSDEC R2
Mailing Address:		Not reported
Mailing City,State,Zip:		Not reported
Owner Name:		Not reported
Owner Type:		Not reported
Operator Name:		Not reported
Operator Type:		Not reported
Short-Term Generator Activity:		No
Importer Activity:		No
Mixed Waste Generator:		No
Transporter Activity:		No
Transfer Facility Activity:		No
Recycler Activity with Storage:		No
Small Quantity On-Site Burner Exemption:		No
Smelting Melting and Refining Furnace Exemption:		No
Underground Injection Control:		No
Off-Site Waste Receipt:		No
Universal Waste Indicator:		No
Universal Waste Destination Facility:		No
Federal Universal Waste:		No
Active Site Fed-Reg Treatment Storage and Disposal Facility:		Not reported
Active Site Converter Treatment storage and Disposal Facility:		Not reported

CON EDISON SERVICE BOX: 55094 (Continued) **1016451419**

Active Site State-Reg Treatment Storage and Disposal Facility:	Not reported
Active Site State-Reg Handler:	---
Federal Facility Indicator:	Not reported
Hazardous Secondary Material Indicator:	NN
Sub-Part K Indicator:	Not reported
Commercial TSD Indicator:	No
Treatment Storage and Disposal Type:	Not reported
2018 GPRA Permit Baseline:	Not on the Baseline
2018 GPRA Renewals Baseline:	Not on the Baseline
Permit Renewals Workload Universe:	Not reported
Permit Workload Universe:	Not reported
Permit Progress Universe:	Not reported
Post-Closure Workload Universe:	Not reported
Closure Workload Universe:	Not reported
202 GPRA Corrective Action Baseline:	No
Corrective Action Workload Universe:	No
Subject to Corrective Action Universe:	No
Non-TSDFs Where RCRA CA has Been Imposed Universe:	No
TSDFs Potentially Subject to CA Under 3004 (u)/(v) Universe:	No
TSDFs Only Subject to CA under Discretionary Auth Universe:	No
Corrective Action Priority Ranking:	No NCAPS ranking
Environmental Control Indicator:	No
Institutional Control Indicator:	No
Human Exposure Controls Indicator:	N/A
Groundwater Controls Indicator:	N/A
Operating TSDF Universe:	Not reported
Full Enforcement Universe:	Not reported
Significant Non-Complier Universe:	No
Unaddressed Significant Non-Complier Universe:	No
Addressed Significant Non-Complier Universe:	No
Significant Non-Complier With a Compliance Schedule Universe:	No
Financial Assurance Required:	Not reported
Handler Date of Last Change:	20190503
Recognized Trader-Importer:	No
Recognized Trader-Exporter:	No
Importer of Spent Lead Acid Batteries:	No
Exporter of Spent Lead Acid Batteries:	No
Recycler Activity Without Storage:	Not reported
Manifest Broker:	Not reported
Sub-Part P Indicator:	No

Historic Generators:

Receive Date:	20130426
Handler Name: CON EDISON SERVICE BOX:	55094
Federal Waste Generator Description:	Conditionally Exempt Small Quantity Generator
State District Owner:	NY
Large Quantity Handler of Universal Waste:	No
Recognized Trader Importer:	No
Recognized Trader Exporter:	No
Spent Lead Acid Battery Importer:	No
Spent Lead Acid Battery Exporter:	No
Current Record:	No
Non Storage Recycler Activity:	Not reported
Electronic Manifest Broker:	Not reported

Receive Date:	20190503

CON EDISON SERVICE BOX: 55094 (Continued) **1016451419**

Handler Name: CON EDISON SERVICE BOX: 55094
Federal Waste Generator Description: Not a generator, verified
State District Owner: NY
Large Quantity Handler of Universal Waste: No
Recognized Trader Importer: No
Recognized Trader Exporter: No
Spent Lead Acid Battery Importer: No
Spent Lead Acid Battery Exporter: No
Current Record: Yes
Non Storage Recycler Activity: No
Electronic Manifest Broker: No

List of NAICS Codes and Descriptions:
NAICS Codes: No NAICS Codes Found

Facility Has Received Notices of Violations:
Violations: No Violations Found

Evaluation Action Summary:
Evaluations: No Evaluations Found

FINDS:
Registry ID: 110056325793

Click Here:

Environmental Interest/Information System:
RCRAInfo is a national information system that supports the Resource Conservation and Recovery Act (RCRA) program through the tracking of events and activities related to facilities that generate, transport, and treat, store, or dispose of hazardous waste. RCRAInfo allows RCRA program staff to track the notification, permit, compliance, and corrective action activities required under RCRA.

Click this hyperlink while viewing on your computer to access additional FINDS: detail in the EDR Site Report.

ECHO:
Envid: 1016451419
Registry ID: 110056325793
DFR URL: http://echo.epa.gov/detailed-facility-report?fid=110056325793
Name: CON EDISON SERVICE BOX: 55094
Address: 2413 2ND AVE
City,State,Zip: NEW YORK, NY 10035

NY MANIFEST:
Name: CON EDISON
Address: 2413 2ND AVE
City,State,Zip: NEW YORK, NY 10035
Country: USA
EPA ID: NYP004305090
Facility Status: Not reported
Location Address 1: FT OF 2413 2ND AVE
Code: BP
Location Address 2: SERV BOX 55094

CON EDISON SERVICE BOX: 55094 (Continued) **1016451419**

Total Tanks:	Not reported
Location City:	NEW YORK
Location State:	NY
Location Zip:	10035
Location Zip 4:	Not reported

NY MANIFEST:

EPAID:	NYP004305090
Mailing Name:	CON EDISON
Mailing Contact:	CON EDISON
Mailing Address 1:	4 IRVING PL 15TH FL
Mailing Address 2:	Not reported
Mailing City:	NEW YORK
Mailing State:	NY
Mailing Zip:	10003
Mailing Zip 4:	Not reported
Mailing Country:	USA
Mailing Phone:	2124603770

NY MANIFEST:

Document ID:	Not reported
Manifest Status:	Not reported
seq:	Not reported
Year:	2018
Trans1 State ID:	NJ0000027193
Trans2 State ID:	Not reported
Generator Ship Date:	04/26/2013
Trans1 Recv Date:	04/26/2013
Trans2 Recv Date:	Not reported
TSD Site Recv Date:	04/30/2013
Part A Recv Date:	Not reported
Part B Recv Date:	Not reported
Generator EPA ID:	NYP004305090
Trans1 EPA ID:	Not reported
Trans2 EPA ID:	Not reported
TSDF ID 1:	NJD002200046
TSDF ID 2:	Not reported
Manifest Tracking Number:	010845228JJK
Import Indicator:	N
Export Indicator:	N
Discr Quantity Indicator:	N
Discr Type Indicator:	N
Discr Residue Indicator:	N
Discr Partial Reject Indicator:	N
Discr Full Reject Indicator:	N
Manifest Ref Number:	Not reported
Alt Facility RCRA ID:	Not reported
Alt Facility Sign Date:	Not reported
MGMT Method Type Code:	H110
Waste Code:	Not reported
Waste Code:	Not reported
Waste Code:	Not reported
Waste Code:	Not reported
Waste Code:	Not reported
Waste Code:	Not reported
Quantity:	500
Units:	P - Pounds

CON EDISON SERVICE BOX: 55094 (Continued) **1016451419**

Number of Containers:	1
Container Type:	TT - Cargo tank, tank trucks
Handling Method:	T Chemical, physical, or biological treatment.
Specific Gravity:	1
Waste Code:	D008
Waste Code 1_2:	Not reported
Waste Code 1_3:	Not reported
Waste Code 1_4:	Not reported
Waste Code 1_5:	Not reported
Waste Code 1_6:	Not reported

AF340 **ODYSSEY HOUSE OF NEW YORK** **RCRA NonGen / NLR** **1000889949**
NW **219 E 121ST ST** **FINDS** **NY0000201152**
1/8-1/4 **NEW YORK, NY 10035** **ECHO**
0.220 mi. **NY MANIFEST**
1160 ft. **Site 1 of 9 in cluster AF**

Relative: **Higher**
Actual: **15 ft.**

RCRA NonGen / NLR:

Date Form Received by Agency:	20070101
Handler Name:	ODYSSEY HOUSE OF NEW YORK
Handler Address:	219 E 121ST ST
Handler City,State,Zip:	NEW YORK, NY 10035-3018
EPA ID:	NY0000201152
Contact Name:	Not reported
Contact Address:	E 121ST ST
Contact City,State,Zip:	NEW YORK, NY 10035
Contact Telephone:	Not reported
Contact Fax:	Not reported
Contact Email:	Not reported
Contact Title:	Not reported
EPA Region:	02
Land Type:	Not reported
Federal Waste Generator Description:	Not a generator, verified
Non-Notifier:	Not reported
Biennial Report Cycle:	Not reported
Accessibility:	Not reported
Active Site Indicator:	Not reported
State District Owner:	NY
State District:	NYSDEC R2
Mailing Address:	E 121ST ST
Mailing City,State,Zip:	NEW YORK, NY 10035
Owner Name:	BENJAMIN WALKER JR
Owner Type:	Private
Operator Name:	BENJAMIN WALKER JR
Operator Type:	Private
Short-Term Generator Activity:	No
Importer Activity:	No
Mixed Waste Generator:	No
Transporter Activity:	No
Transfer Facility Activity:	No
Recycler Activity with Storage:	No
Small Quantity On-Site Burner Exemption:	No
Smelting Melting and Refining Furnace Exemption:	No
Underground Injection Control:	No
Off-Site Waste Receipt:	No
Universal Waste Indicator:	No
Universal Waste Destination Facility:	No

ODYSSEY HOUSE OF NEW YORK (Continued) **1000889949**

Federal Universal Waste:	No
Active Site Fed-Reg Treatment Storage and Disposal Facility:	Not reported
Active Site Converter Treatment storage and Disposal Facility:	Not reported
Active Site State-Reg Treatment Storage and Disposal Facility:	Not reported
Active Site State-Reg Handler:	---
Federal Facility Indicator:	Not reported
Hazardous Secondary Material Indicator:	N
Sub-Part K Indicator:	Not reported
Commercial TSD Indicator:	No
Treatment Storage and Disposal Type:	Not reported
2018 GPRA Permit Baseline:	Not on the Baseline
2018 GPRA Renewals Baseline:	Not on the Baseline
Permit Renewals Workload Universe:	Not reported
Permit Workload Universe:	Not reported
Permit Progress Universe:	Not reported
Post-Closure Workload Universe:	Not reported
Closure Workload Universe:	Not reported
202 GPRA Corrective Action Baseline:	No
Corrective Action Workload Universe:	No
Subject to Corrective Action Universe:	No
Non-TSDFs Where RCRA CA has Been Imposed Universe:	No
TSDFs Potentially Subject to CA Under 3004 (u)/(v) Universe:	No
TSDFs Only Subject to CA under Discretionary Auth Universe:	No
Corrective Action Priority Ranking:	No NCAPS ranking
Environmental Control Indicator:	No
Institutional Control Indicator:	No
Human Exposure Controls Indicator:	N/A
Groundwater Controls Indicator:	N/A
Operating TSDF Universe:	Not reported
Full Enforcement Universe:	Not reported
Significant Non-Complier Universe:	No
Unaddressed Significant Non-Complier Universe:	No
Addressed Significant Non-Complier Universe:	No
Significant Non-Complier With a Compliance Schedule Universe:	No
Financial Assurance Required:	Not reported
Handler Date of Last Change:	20150414
Recognized Trader-Importer:	No
Recognized Trader-Exporter:	No
Importer of Spent Lead Acid Batteries:	No
Exporter of Spent Lead Acid Batteries:	No
Recycler Activity Without Storage:	No
Manifest Broker:	No
Sub-Part P Indicator:	No

Hazardous Waste Summary:

Waste Code:	D008
Waste Description:	LEAD

Handler - Owner Operator:

Owner/Operator Indicator:	Operator
Owner/Operator Name:	BENJAMIN WALKER JR
Legal Status:	Private
Date Became Current:	Not reported
Date Ended Current:	Not reported
Owner/Operator Address:	219 E 121ST ST

ODYSSEY HOUSE OF NEW YORK (Continued) **1000889949**

Owner/Operator City,State,Zip: NEW YORK, NY 10035
Owner/Operator Telephone: 212-477-9439
Owner/Operator Telephone Ext: Not reported
Owner/Operator Fax: Not reported
Owner/Operator Email: Not reported

Owner/Operator Indicator: Owner
Owner/Operator Name: BENJAMIN WALKER JR
Legal Status: Private
Date Became Current: Not reported
Date Ended Current: Not reported
Owner/Operator Address: 219 E 121ST ST
Owner/Operator City,State,Zip: NEW YORK, NY 10035
Owner/Operator Telephone: 212-477-9439
Owner/Operator Telephone Ext: Not reported
Owner/Operator Fax: Not reported
Owner/Operator Email: Not reported

Owner/Operator Indicator: Owner
Owner/Operator Name: BENJAMIN WALKER JR
Legal Status: Private
Date Became Current: Not reported
Date Ended Current: Not reported
Owner/Operator Address: 219 E 121ST ST
Owner/Operator City,State,Zip: NEW YORK, NY 10035
Owner/Operator Telephone: 212-477-9439
Owner/Operator Telephone Ext: Not reported
Owner/Operator Fax: Not reported
Owner/Operator Email: Not reported

Historic Generators:
Receive Date: 19990708
Handler Name: ODYSSEY HOUSE OF NEW YORK
Federal Waste Generator Description: Not a generator, verified
State District Owner: NY
Large Quantity Handler of Universal Waste: No
Recognized Trader Importer: No
Recognized Trader Exporter: No
Spent Lead Acid Battery Importer: No
Spent Lead Acid Battery Exporter: No
Current Record: No
Non Storage Recycler Activity: Not reported
Electronic Manifest Broker: Not reported

Receive Date: 20060101
Handler Name: ODYSSEY HOUSE OF NEW YORK
Federal Waste Generator Description: Not a generator, verified
State District Owner: NY
Large Quantity Handler of Universal Waste: No
Recognized Trader Importer: No
Recognized Trader Exporter: No
Spent Lead Acid Battery Importer: No
Spent Lead Acid Battery Exporter: No
Current Record: No
Non Storage Recycler Activity: Not reported
Electronic Manifest Broker: Not reported

ODYSSEY HOUSE OF NEW YORK (Continued) **1000889949**

Receive Date: 20070101
Handler Name: ODYSSEY HOUSE OF NEW YORK
Federal Waste Generator Description: Not a generator, verified
State District Owner: NY
Large Quantity Handler of Universal Waste: No
Recognized Trader Importer: No
Recognized Trader Exporter: No
Spent Lead Acid Battery Importer: No
Spent Lead Acid Battery Exporter: No
Current Record: Yes
Non Storage Recycler Activity: Not reported
Electronic Manifest Broker: Not reported

Receive Date: 19940411
Handler Name: ODYSSEY HOUSE OF NEW YORK
Federal Waste Generator Description: Large Quantity Generator
State District Owner: NY
Large Quantity Handler of Universal Waste: No
Recognized Trader Importer: No
Recognized Trader Exporter: No
Spent Lead Acid Battery Importer: No
Spent Lead Acid Battery Exporter: No
Current Record: No
Non Storage Recycler Activity: Not reported
Electronic Manifest Broker: Not reported

List of NAICS Codes and Descriptions:
NAICS Codes: No NAICS Codes Found

Facility Has Received Notices of Violations:
Violations: No Violations Found

Evaluation Action Summary:
Evaluations: No Evaluations Found

FINDS:
Registry ID: 110004313662

Click Here:

Environmental Interest/Information System:
RCRAInfo is a national information system that supports the Resource Conservation and Recovery Act (RCRA) program through the tracking of events and activities related to facilities that generate, transport, and treat, store, or dispose of hazardous waste. RCRAInfo allows RCRA program staff to track the notification, permit, compliance, and corrective action activities required under RCRA.

Click this hyperlink while viewing on your computer to access additional FINDS: detail in the EDR Site Report.

ECHO:
Envid: 1000889949
Registry ID: 110004313662
DFR URL: http://echo.epa.gov/detailed-facility-report?fid=110004313662

ODYSSEY HOUSE OF NEW YORK (Continued) **1000889949**

Name: ODYSSEY HOUSE OF NEW YORK
Address: 219 E 121ST ST
City,State,Zip: NEW YORK, NY 10035

NY MANIFEST:
Name: ODYSSEY HOUSE OF NEW YORK
Address: 219 E 121ST ST
City,State,Zip: NEW YORK, NY 10035-3018
Country: USA
EPA ID: NY0000201152
Facility Status: Not reported
Location Address 1: 219 EAST 121ST ST
Code: BP
Location Address 2: Not reported
Total Tanks: Not reported
Location City: NEW YORK
Location State: NY
Location Zip: 10035
Location Zip 4: Not reported

NY MANIFEST:
EPAID: NY0000201152
Mailing Name: ODYSSEY HOUSE OF NEW YORK
Mailing Contact: BENJAMIN WALKER
Mailing Address 1: 219 EAST 121ST ST
Mailing Address 2: Not reported
Mailing City: NEW YORK
Mailing State: NY
Mailing Zip: 10035
Mailing Zip 4: Not reported
Mailing Country: USA
Mailing Phone: 2124779439

AF341 **ODYSSEY HOUSE** **NY HSWDS** **S108146782**
NW **219 E. 121ST STREET** **N/A**
1/8-1/4 **NEW YORK, NY 10035**
0.220 mi.
1160 ft. **Site 2 of 9 in cluster AF**

Relative:
Higher

Actual:
15 ft.

HSWDS:
Facility ID: Not reported
Region: 2
Facility Status: None
Owner Type: Puplic
Owner: Odyssey House
Owner Address: Not reported
Owner Phone: (718)263-6575
Operator Type: Puplic
Operator: Same
Operator: Same
Operator Phone: Same
EPA ID: Not reported
Registry: Not on NYS Registry of Inactive Haz Waste Disposal Sites
Registry Site ID: None
RCRA Permitted: No
Site Code: Other or Unknown
Owner City State: Not reported

ODYSSEY HOUSE (Continued) **S108146782**

Operator City State:	Not reported
Quadrange:	Manhattan
Latitude:	Unknown
Longitude:	Unknown
Acres:	0.10
Operator Date:	Unknown
Close Date:	Unknown
Completed:	Phase 1
Active:	Unknown
PCB's Disposed:	No
Pesticides Disposed:	No
Metals Disposed:	Yes
Asbestos Disposed:	No
Volatile Organic Compounds Disposed:	No
Semi Volatile Organic Compounds Disposed:	No
Analytical Info Exists for Air:	Not reported
Analytical Info Exists for Ground:	Not reported
Analytical Info Exists for Surface:	Not reported
Analytical Info Exists for Sediments:	Not reported
Analytical Info Exists for Surface:	Surface Soil
Analytical Info Exists for Substance:	Subsurface
Analytical Info Exists for Waste:	Not reported
Analytical Info Exists for Leachate:	Not reported
Analytical Info Exists for EP Toxicity:	Not reported
Analytical Info Exists for TCLP:	TCLP
Threat to Environment/Public Health:	Environmental/Public
Surface Water Contamination:	No
Surface Water Body Class:	Unknown
Groundwater Contamination:	Unknown
Groundwater Classification:	Unknown
Drinking Water Contamination:	Unknown
Drinking Water Supply is Active:	Unknown
Any Known Fish or Wildlife:	No
Hazardous Exposure:	No
Site Has Controlled Acess:	Yes
Ambient Air Contamination:	No
Direct Contact:	Yes
EPA Hazardous Ranking System Score:	Not reported
Inventory:	F
Nefrap:	Not reported
Mailing:	Not reported
Tax Map No:	Not reported
Qualify:	0
Next Action:	Not reported
Agencies:	Not reported
Air:	Not reported
Building:	Not reported
Site Desc:	Not reported
Drink:	Not reported
Eptox:	Not reported
Fish:	Not reported
Ground:	Not reported
Ground Desc:	Not reported
Hazardous Threat:	Not reported
Haz Threat Desc:	Not reported
Leachate:	Not reported
Preparer:	Not reported

ODYSSEY HOUSE (Continued) **S108146782**

Sediment:	Not reported
Soil:	Not reported
Surface:	Not reported
Status:	Not reported
Surface Soil:	Not reported
Surface:	Not reported
TCLP:	Not reported
Waste:	Not reported

AD342 **OUR LADY OF MT CARMEL CHURCH** **NY UST** **U003127693**
SSW **448 EAST 116 ST** **N/A**
1/8-1/4 **NEW YORK, NY 10029**
0.220 mi.
1161 ft. **Site 5 of 8 in cluster AD**

Relative:
Higher

Actual:
11 ft.

UST:

Name:	OUR LADY OF MT CARMEL CHURCH
Address:	448 EAST 116 ST
City,State,Zip:	NEW YORK, NY 10029
Id/Status:	2-110892 / Active
Program Type:	PBS
Region:	STATE
DEC Region:	2
Expiration Date:	07/07/2022
UTM X:	589948.17180
UTM Y:	4516564.58192
Site Type:	Religious Building (Church, Synagogue, Mosque, Temple, etc.)

Affiliation Records:

Site Id:	3420
Affiliation Type:	Facility Owner
Company Name:	OUR LADY OF MT CARMEL CHURCH
Contact Type:	PASTOR
Contact Name:	MARIAN WIERZCHOWSKI
Address1:	448 EAST 116 ST
Address2:	Not reported
City:	NEW YORK CITY
State:	NY
Zip Code:	10029
Country Code:	001
Phone:	(212) 534-0681
EMail:	Not reported
Fax Number:	Not reported
Modified By:	MRBARROW
Date Last Modified:	2018-05-03

Site Id:	3420
Affiliation Type:	Mail Contact
Company Name:	OUR LADY OF MT CARMEL CHURCH
Contact Type:	Not reported
Contact Name:	REV. MARIAN WIERZCHOWSKI
Address1:	448 EAST 116 ST
Address2:	Not reported
City:	NEW YORK CITY
State:	NY
Zip Code:	10029
Country Code:	001
Phone:	(212) 534-0681

OUR LADY OF MT CARMEL CHURCH (Continued) **U003127693**

EMail:	MOUNTCARMELSHRINE@GMAIL.COM
Fax Number:	Not reported
Modified By:	MRBARROW
Date Last Modified:	2018-05-03

Site Id:	3420
Affiliation Type:	Facility Operator
Company Name:	OUR LADY OF MT CARMEL CHURCH
Contact Type:	Not reported
Contact Name:	OUR LADY OF MT CARMEL CHURCH
Address1:	Not reported
Address2:	Not reported
City:	Not reported
State:	NN
Zip Code:	Not reported
Country Code:	001
Phone:	(212) 534-0681
EMail:	Not reported
Fax Number:	Not reported
Modified By:	TRANSLAT
Date Last Modified:	2004-03-04

Site Id:	3420
Affiliation Type:	Emergency Contact
Company Name:	OUR LADY OF MT CARMEL CHURCH
Contact Type:	Not reported
Contact Name:	MARIAN WIERZCHOWSKI
Address1:	Not reported
Address2:	Not reported
City:	Not reported
State:	NN
Zip Code:	Not reported
Country Code:	999
Phone:	(212) 534-0681
EMail:	Not reported
Fax Number:	Not reported
Modified By:	MRBARROW
Date Last Modified:	2018-05-03

Tank Info:

Tank Number:	001
Tank ID:	10116
Tank Status:	In Service
Material Name:	In Service
Capacity Gallons:	1500
Install Date:	Not reported
Date Tank Closed:	Not reported
Registered:	True
Tank Location:	Underground
Tank Type:	Steel/carbon steel
Material Code:	0001
Common Name of Substance:	#2 Fuel Oil (On-Site Consumption)

Tightness Test Method:	03
Date Test:	01/01/1989
Next Test Date:	10/11/2016

OUR LADY OF MT CARMEL CHURCH (Continued) **U003127693**

Pipe Model: Not reported
Modified By: TankSys
Last Modified: 04/27/2020

Equipment Records:

G03 - Tank Secondary Containment - Vault (w/o access)
H00 - Tank Leak Detection - None
L09 - Piping Leak Detection - Exempt Suction Piping
B00 - Tank External Protection - None
C00 - Pipe Location - No Piping
F00 - Pipe External Protection - None
A00 - Tank Internal Protection - None
D01 - Pipe Type - Steel/Carbon Steel/Iron
J02 - Dispenser - Suction Dispenser
I04 - Overfill - Product Level Gauge (A/G)

Tank Number: 002
Tank ID: 10117
Tank Status: In Service
Material Name: In Service
Capacity Gallons: 2000
Install Date: Not reported
Date Tank Closed: Not reported
Registered: True
Tank Location: Underground
Tank Type: Steel/carbon steel
Material Code: 0001
Common Name of Substance: #2 Fuel Oil (On-Site Consumption)

Tightness Test Method: 03
Date Test: 01/01/1989
Next Test Date: 10/11/2016
Pipe Model: Not reported
Modified By: TankSys
Last Modified: 04/27/2020

Equipment Records:

I04 - Overfill - Product Level Gauge (A/G)
B00 - Tank External Protection - None
C00 - Pipe Location - No Piping
F00 - Pipe External Protection - None
G03 - Tank Secondary Containment - Vault (w/o access)
H00 - Tank Leak Detection - None
J02 - Dispenser - Suction Dispenser
A00 - Tank Internal Protection - None
D01 - Pipe Type - Steel/Carbon Steel/Iron

AD343 **LADY OF MOUNT CARMEL CHUR** **NY LTANKS** **S106971370**
SSW **448 EAST 116TH STREET** **N/A**
1/8-1/4 **NEW YORK, NY**
0.220 mi.
1161 ft. **Site 6 of 8 in cluster AD**

Relative: **Higher**
Actual: **11 ft.**

LTANKS:
Name: LADY OF MOUNT CARMEL CHUR
Address: 448 EAST 116TH STREET
City,State,Zip: NEW YORK, NY
Spill Number/Closed Date: 0407940 / 2007-06-06

LADY OF MOUNT CARMEL CHUR (Continued) **S106971370**

Facility ID:	0407940
Site ID:	332517
Spill Date:	2004-10-18
Spill Cause:	Tank Failure
Spill Source:	Institutional, Educational, Gov., Other
Spill Class:	C4
Cleanup Ceased:	Not reported
SWIS:	3101
Investigator:	HRPATEL
Referred To:	Not reported
Reported to Dept:	2004-10-18
CID:	444
Water Affected:	Not reported
Spill Notifier:	Other
Last Inspection:	Not reported
Recommended Penalty:	False
Meets Standard:	False
UST Involvement:	False
Remediation Phase:	0
Date Entered In Computer:	2004-10-18
Spill Record Last Update:	2007-06-06
Spiller Name:	Not reported
Spiller Company:	LADY OF MOUNT CARMEL CHUR
Spiller Address:	448 EAST 116 TH STREET
Spiller County:	001
Spiller Contact:	Not reported
Spiller Phone:	(212) 427-5900
Spiller Extention:	Not reported
DEC Region:	2
DER Facility ID:	267698
DEC Memo:	"10/18/2004 Sangesland called RND Services. Problem with a valve joint on the top of the tank. Some leakage over the top of the tank onto the ground. RND will repair and submit closure paperwork. 04/12/06 - Hough - Next Step: Follow-up with RND Services on tank closure documentation. 10/11/06 - Austin - Reassigned from Central Office staff to Patel, for follow up and closure - end 11/14/06-Hiralkumar Patel. left message for Sharima Ryan at RND. received call from Ms. Ryan. she couldn't find record on subject site. she will check again and will call back. 11/20/06-Hiralkumar Patel. spoke with Ms. Ryan at RND. site had 2000 gal UST located at 447 E 115th Street address. spill case was report at office address. as per Ms. Ryan, they submitted proposal for further work and never heard back. spoke with Al Luongo, property owner/manager. as per Mr. Luongo, they have only one tank which is 1500 gal AST enclosed in concrete vault. Mr. Luongo believe this case doesn't belong to subject site. Al Luongo Ph. (212) 427-5900 FAX (212) 828-1922 11/20/06-Hiralkumar Patel. visited site. met Manny (212-534-0681), super at building. site has two tanks. one 1500 gal AST on legs and another 2000 gal UST in back of property at 447 E 115th Street. as per Manny, they never had any oil spill. he remember that after tank test, testing company recommended them to put concrete patch around stick line as that line was extended from ground and someone may get fall. as per Manny, no excavation was happened in 2004. Manny believes that tanks at site are registered. asked Manny to send tank registration number with last tank test result. 11/21/06-Hiralkumar Patel. searched PBS database. no PBS record. left message for Manny. received fax from Ms. Ryan containing copy of letter from RND about

LADY OF MOUNT CARMEL CHUR (Continued) **S106971370**

test result. as per letter from ATS, they did tank test in Feb. 2004 but this case was reported in Oct. 2004. during testing they found dry leak in tank system. sent out letter to Mr. Luongo requiring tank registration and tank testing, at following address. letter faxed to Mr. Luongo (FAX: 212-828-1922 & 212-534-0629). Al Luongo Our Lady of Mount Carmel Church 448 East 116th Street New York, NY 10029 Ph. (212) 534-0681 (church no.) (212) 427-5900 (management office no.) FAX (212) 534-0629 12/14/06-Hiralkumar Patel. spoke with Mr. Luongo. he will send documents soon. 06/04/07-Hiralkumar Patel. spoke with Mr. Luongo. he will send documents soon. received tank test result from Mr. Luongo. 2000 gal UST was tested on 01/24/07 and tank passed. based on available information, case closed. referred this site to PBS unit as tanks are not registered. "

Remarks: "2000 GALLON TANK: FOUND HOLES IN TANK,"

All Materials:

Site ID:	332517
Operable Unit ID:	1094750
Operable Unit:	01
Material ID:	574879
Material Code:	0001A
Material Name:	#2 fuel oil
Case No.:	Not reported
Material FA:	Petroleum
Quantity:	Not reported
Units:	G
Recovered:	.00
Oxygenate:	Not reported

AB344 **TWINS CLEANERS** **RCRA NonGen / NLR** **1000319032**
WSW **2283 2ND AVE** **FINDS** **NYD981562333**
1/8-1/4 **NEW YORK, NY 10035** **ECHO**
0.220 mi. **NY DRYCLEANERS**
1162 ft. **Site 16 of 19 in cluster AB** **NY MANIFEST**

Relative: Higher

Actual: 14 ft.

RCRA NonGen / NLR:

Date Form Received by Agency:		20070101
Handler Name:	TWINS CLEANERS	
Handler Address:		2283 2ND AVE
Handler City,State,Zip:		NEW YORK, NY 10035-4834
EPA ID:		NYD981562333
Contact Name:		Not reported
Contact Address:		2ND AVE
Contact City,State,Zip:		NEW YORK, NY 10035
Contact Telephone:		Not reported
Contact Fax:		Not reported
Contact Email:		Not reported
Contact Title:		Not reported
EPA Region:		02
Land Type:		Private
Federal Waste Generator Description:		Not a generator, verified
Non-Notifier:		Not reported
Biennial Report Cycle:		Not reported
Accessibility:		Not reported
Active Site Indicator:		Not reported
State District Owner:		NY
State District:		NYSDEC R2

TWINS CLEANERS (Continued) **1000319032**

Mailing Address:	2ND AVE
Mailing City,State,Zip:	NEW YORK, NY 10035
Owner Name:	PEDRO PIJUAN
Owner Type:	Private
Operator Name:	PEDRO PIJUAN
Operator Type:	Private
Short-Term Generator Activity:	No
Importer Activity:	No
Mixed Waste Generator:	No
Transporter Activity:	No
Transfer Facility Activity:	No
Recycler Activity with Storage:	No
Small Quantity On-Site Burner Exemption:	No
Smelting Melting and Refining Furnace Exemption:	No
Underground Injection Control:	No
Off-Site Waste Receipt:	No
Universal Waste Indicator:	No
Universal Waste Destination Facility:	No
Federal Universal Waste:	No
Active Site Fed-Reg Treatment Storage and Disposal Facility:	Not reported
Active Site Converter Treatment storage and Disposal Facility:	Not reported
Active Site State-Reg Treatment Storage and Disposal Facility:	Not reported
Active Site State-Reg Handler:	---
Federal Facility Indicator:	Not reported
Hazardous Secondary Material Indicator:	N
Sub-Part K Indicator:	Not reported
Commercial TSD Indicator:	No
Treatment Storage and Disposal Type:	Not reported
2018 GPRA Permit Baseline:	Not on the Baseline
2018 GPRA Renewals Baseline:	Not on the Baseline
Permit Renewals Workload Universe:	Not reported
Permit Workload Universe:	Not reported
Permit Progress Universe:	Not reported
Post-Closure Workload Universe:	Not reported
Closure Workload Universe:	Not reported
202 GPRA Corrective Action Baseline:	No
Corrective Action Workload Universe:	No
Subject to Corrective Action Universe:	No
Non-TSDFs Where RCRA CA has Been Imposed Universe:	No
TSDFs Potentially Subject to CA Under 3004 (u)/(v) Universe:	No
TSDFs Only Subject to CA under Discretionary Auth Universe:	No
Corrective Action Priority Ranking:	No NCAPS ranking
Environmental Control Indicator:	No
Institutional Control Indicator:	No
Human Exposure Controls Indicator:	N/A
Groundwater Controls Indicator:	N/A
Operating TSDF Universe:	Not reported
Full Enforcement Universe:	Not reported
Significant Non-Complier Universe:	No
Unaddressed Significant Non-Complier Universe:	No
Addressed Significant Non-Complier Universe:	No
Significant Non-Complier With a Compliance Schedule Universe:	No
Financial Assurance Required:	Not reported
Handler Date of Last Change:	20150414
Recognized Trader-Importer:	No
Recognized Trader-Exporter:	No
Importer of Spent Lead Acid Batteries:	No

TWINS CLEANERS (Continued) **1000319032**

Exporter of Spent Lead Acid Batteries: No
Recycler Activity Without Storage: No
Manifest Broker: No
Sub-Part P Indicator: No

Hazardous Waste Summary:
Waste Code: D000
Waste Description: Not Defined

Waste Code: F002
Waste Description: THE FOLLOWING SPENT HALOGENATED SOLVENTS: TETRACHLOROETHYLENE, METHYLENE CHLORIDE, TRICHLOROETHYLENE, 1,1,1-TRICHLOROETHANE, CHLOROBENZENE, 1,1,2-TRICHLORO-1,2,2-TRIFLUOROETHANE, ORTHO-DICHLOROBENZENE, TRICHLOROFLUOROMETHANE, AND 1,1,2, TRICHLOROETHANE; ALL SPENT SOLVENT MIXTURES/BLENDS CONTAINING, BEFORE USE, A TOTAL OF TEN PERCENT OR MORE (BY VOLUME) OF ONE OR MORE OF THE ABOVE HALOGENATED SOLVENTS OR THOSE SOLVENTS LISTED IN F001, F004, AND F005; AND STILL BOTTOMS FROM THE RECOVERY OF THESE SPENT SOLVENTS AND SPENT SOLVENT MIXTURES.

Handler - Owner Operator:
Owner/Operator Indicator: Owner
Owner/Operator Name: PEDRO PIJUAN
Legal Status: Private
Date Became Current: Not reported
Date Ended Current: Not reported
Owner/Operator Address: 2283 2ND AVE
Owner/Operator City,State,Zip: NEW YORK, NY 10035
Owner/Operator Telephone: 212-289-8430
Owner/Operator Telephone Ext: Not reported
Owner/Operator Fax: Not reported
Owner/Operator Email: Not reported

Owner/Operator Indicator: Owner
Owner/Operator Name: PEDRO PIJUAN
Legal Status: Private
Date Became Current: Not reported
Date Ended Current: Not reported
Owner/Operator Address: 2283 2ND AVE
Owner/Operator City,State,Zip: NEW YORK, NY 10035
Owner/Operator Telephone: 212-289-8430
Owner/Operator Telephone Ext: Not reported
Owner/Operator Fax: Not reported
Owner/Operator Email: Not reported

Owner/Operator Indicator: Operator
Owner/Operator Name: PEDRO PIJUAN
Legal Status: Private
Date Became Current: Not reported
Date Ended Current: Not reported
Owner/Operator Address: 2283 2ND AVE
Owner/Operator City,State,Zip: NEW YORK, NY 10035
Owner/Operator Telephone: 212-289-8430
Owner/Operator Telephone Ext: Not reported
Owner/Operator Fax: Not reported

TWINS CLEANERS (Continued) **1000319032**

Owner/Operator Email: Not reported

Historic Generators:

Receive Date: 19990708
Handler Name: TWINS CLEANERS
Federal Waste Generator Description: Not a generator, verified
State District Owner: NY
Large Quantity Handler of Universal Waste: No
Recognized Trader Importer: No
Recognized Trader Exporter: No
Spent Lead Acid Battery Importer: No
Spent Lead Acid Battery Exporter: No
Current Record: No
Non Storage Recycler Activity: Not reported
Electronic Manifest Broker: Not reported

Receive Date: 20060101
Handler Name: TWINS CLEANERS
Federal Waste Generator Description: Not a generator, verified
State District Owner: NY
Large Quantity Handler of Universal Waste: No
Recognized Trader Importer: No
Recognized Trader Exporter: No
Spent Lead Acid Battery Importer: No
Spent Lead Acid Battery Exporter: No
Current Record: No
Non Storage Recycler Activity: Not reported
Electronic Manifest Broker: Not reported

Receive Date: 20070101
Handler Name: TWINS CLEANERS
Federal Waste Generator Description: Not a generator, verified
State District Owner: NY
Large Quantity Handler of Universal Waste: No
Recognized Trader Importer: No
Recognized Trader Exporter: No
Spent Lead Acid Battery Importer: No
Spent Lead Acid Battery Exporter: No
Current Record: Yes
Non Storage Recycler Activity: Not reported
Electronic Manifest Broker: Not reported

Receive Date: 19920518
Handler Name: TWINS CLEANERS
Federal Waste Generator Description: Large Quantity Generator
State District Owner: NY
Large Quantity Handler of Universal Waste: No
Recognized Trader Importer: No
Recognized Trader Exporter: No
Spent Lead Acid Battery Importer: No
Spent Lead Acid Battery Exporter: No
Current Record: No
Non Storage Recycler Activity: Not reported
Electronic Manifest Broker: Not reported

List of NAICS Codes and Descriptions:

TWINS CLEANERS (Continued) **1000319032**

NAICS Codes: No NAICS Codes Found

Facility Has Received Notices of Violations:
Violations: No Violations Found

Evaluation Action Summary:
Evaluations: No Evaluations Found

FINDS:
Registry ID: 110004409499

Click Here:

Environmental Interest/Information System:
RCRAInfo is a national information system that supports the Resource Conservation and Recovery Act (RCRA) program through the tracking of events and activities related to facilities that generate, transport, and treat, store, or dispose of hazardous waste. RCRAInfo allows RCRA program staff to track the notification, permit, compliance, and corrective action activities required under RCRA.
FIS (New York - Facility Information System) is New York's Department of Environmental Conservation (DEC) information system for tracking environmental facility information found across the State.

Click this hyperlink while viewing on your computer to access additional FINDS: detail in the EDR Site Report.

ECHO:

Envid:	1000319032
Registry ID:	110004409499
DFR URL:	http://echo.epa.gov/detailed-facility-report?fid=110004409499
Name:	TWINS CLEANERS
Address:	2283 2ND AVE
City,State,Zip:	NEW YORK, NY 10035

DRYCLEANERS:

Name:	TWIN CLEANERS
Address:	2283 2ND AVENUE
City,State,Zip:	NEW YORK, NY 10035
Facility ID:	2-6203-00144
Phone Number:	212-987-3350
Region:	Not reported
Registration Effective Date:	N/A
Inspection Date:	03OCT20
Install Date:	Not reported
Expiration Date:	Not reported
Removal Date:	Not reported
Drop Shop:	Not reported
Shutdown:	Y
Alternate Solvent:	Not reported
Current Business:	Not reported

NY MANIFEST:

Name:	TWIN CLEANERS
Address:	2283 2ND AVE

TWINS CLEANERS (Continued) **1000319032**

City,State,Zip: NEW YORK, NY 10035-4834
Country: USA
EPA ID: NYD981562333
Facility Status: Not reported
Location Address 1: 2283 2ND AVENUE
Code: BP
Location Address 2: Not reported
Total Tanks: Not reported
Location City: NEW YORK
Location State: NY
Location Zip: 10035
Location Zip 4: Not reported

NY MANIFEST:
EPAID: NYD981562333
Mailing Name: TWIN CLEANERS
Mailing Contact: ROBERTA
Mailing Address 1: 2283 2ND AVENUE
Mailing Address 2: Not reported
Mailing City: NEW YORK
Mailing State: NY
Mailing Zip: 10035
Mailing Zip 4: Not reported
Mailing Country: USA
Mailing Phone: 2122898430

AB345 **2283 SECOND AVENUE SITE - OER** **NY SHWS** **S123159109**
WSW **2283 SECOND AVENUE** **N/A**
1/8-1/4 **NEW YORK, NY 10035**
0.220 mi.
1162 ft. **Site 17 of 19 in cluster AB**

Relative: Higher
Actual: 14 ft.

SHWS:
Name: 2283 SECOND AVENUE SITE - OER
Address: 2283 SECOND AVENUE
City,State,Zip: NEW YORK, NY 10035
Program: HW
Site Code: 579484
Classification: P
Region: 2
Acres: 0.042
HW Code: 231126
Record Add: 11/14/2018
Record Upd: 06/03/2021
Updated By: GWBURKE
Site Description: "Location: The 2283 Second Avenue p-site is located in a generally residential and commercial area in the East Harlem section of Manhattan, New York. The site is bordered by a vacant lot to the west, multiple commercial establishments to the north, including a dry cleaner, E 117th Street to the south, and 2nd Avenue to the east. The site is approximately .042 acres (1,856 square-feet) in area. Site Features: The property is improved with a single four-story, residential/commercial building. Current Zoning and Land Use: The site is currently zoned for residential and commercial use and sits within an R9A zoning district with a C2-5 commercial overlay. The commercial portion of the building is vacant according to July 2018 imagery. Past Use of the Site: The on-site building is believed to

2283 SECOND AVENUE SITE - OER (Continued) **S123159109**

	have been constructed in the early 1900 s and was used for both residential (floors 2-4) and commercial (ground floor) purposes. As recently as 2014, the commercial portion of the building operated as a retail store. Historical use includes a dry-cleaning operation which is of environmental concern. Site Geology and Hydrogeology: This information will be provided as it becomes available. "
Env Problem:	"Nature and Extent of Contamination: Potential on-site contaminants of concern include tetrachloroethene (PCE) and its degradation products warranting further investigation due to elevated concentrations detected in off-site sampling."
Health Problem:	"As information for this site becomes available, it will be reviewed by the NYSDOH to determine if site contamination presents public health exposure concerns."
Dump:	Not reported
Structure:	Not reported
Lagoon:	Not reported
Landfill:	Not reported
Pond:	Not reported
Disp Start:	Not reported
Disp Term:	Not reported
Lat/Long:	Not reported
Dell:	Not reported
Record Add:	Not reported
Record Upd:	Not reported
Updated By:	Not reported
Own Op:	Not reported
Sub Type:	Not reported
Owner Name:	Not reported
Owner Company:	Not reported
Owner Address:	Not reported
Owner Addr2:	Not reported
Owner City,St,Zip:	Not reported
Owner Country:	Not reported
HW Code:	Not reported
Waste Type:	Not reported
Waste Quantity:	Not reported
Waste Code:	Not reported
Crossref ID:	Not reported
Cross Ref Type Code:	Not reported
Cross Ref Type:	Not reported
Record Added Date:	Not reported
Record Updated:	Not reported
Updated By:	Not reported

AD346 **CON EDISON VAULT: 2537** **RCRA NonGen / NLR** **1016964958**
South **500 E 116TH ST FRONT OF** **NY MANIFEST** **NYP004378584**
1/8-1/4 **NEW YORK, NY 10029**
0.220 mi.
1164 ft. **Site 7 of 8 in cluster AD**

Relative: RCRA NonGen / NLR:
Higher

Date Form Received by Agency:		20131123
Handler Name:	CON EDISON VAULT: 2537	
Handler Address:		500 E 116TH ST FRONT OF
Handler City,State,Zip:		NEW YORK, NY 10029
EPA ID:		NYP004378584
Contact Name:		THOMAS TEELING
Contact Address:		Not reported

Actual:
10 ft.

CON EDISON VAULT: 2537 (Continued) **1016964958**

Contact City,State,Zip:	Not reported
Contact Telephone:	212-460-3770
Contact Fax:	Not reported
Contact Email:	Not reported
Contact Title:	SENIOR SCIENTIST
EPA Region:	02
Land Type:	Private
Federal Waste Generator Description:	Not a generator, verified
Non-Notifier:	Not reported
Biennial Report Cycle:	Not reported
Accessibility:	Not reported
Active Site Indicator:	Not reported
State District Owner:	NY
State District:	NYSDEC R2
Mailing Address:	IRVING PL, 15TH FL NE
Mailing City,State,Zip:	NEW YORK, NY 10003
Owner Name:	Not reported
Owner Type:	Not reported
Operator Name:	Not reported
Operator Type:	Not reported
Short-Term Generator Activity:	No
Importer Activity:	No
Mixed Waste Generator:	No
Transporter Activity:	No
Transfer Facility Activity:	No
Recycler Activity with Storage:	No
Small Quantity On-Site Burner Exemption:	No
Smelting Melting and Refining Furnace Exemption:	No
Underground Injection Control:	No
Off-Site Waste Receipt:	No
Universal Waste Indicator:	No
Universal Waste Destination Facility:	No
Federal Universal Waste:	No
Active Site Fed-Reg Treatment Storage and Disposal Facility:	Not reported
Active Site Converter Treatment storage and Disposal Facility:	Not reported
Active Site State-Reg Treatment Storage and Disposal Facility:	Not reported
Active Site State-Reg Handler:	---
Federal Facility Indicator:	Not reported
Hazardous Secondary Material Indicator:	NN
Sub-Part K Indicator:	Not reported
Commercial TSD Indicator:	No
Treatment Storage and Disposal Type:	Not reported
2018 GPRA Permit Baseline:	Not on the Baseline
2018 GPRA Renewals Baseline:	Not on the Baseline
Permit Renewals Workload Universe:	Not reported
Permit Workload Universe:	Not reported
Permit Progress Universe:	Not reported
Post-Closure Workload Universe:	Not reported
Closure Workload Universe:	Not reported
202 GPRA Corrective Action Baseline:	No
Corrective Action Workload Universe:	No
Subject to Corrective Action Universe:	No
Non-TSDFs Where RCRA CA has Been Imposed Universe:	No
TSDFs Potentially Subject to CA Under 3004 (u)/(v) Universe:	No
TSDFs Only Subject to CA under Discretionary Auth Universe:	No
Corrective Action Priority Ranking:	No NCAPS ranking
Environmental Control Indicator:	No

CON EDISON VAULT: 2537 (Continued) **1016964958**

Institutional Control Indicator:	No
Human Exposure Controls Indicator:	N/A
Groundwater Controls Indicator:	N/A
Operating TSDF Universe:	Not reported
Full Enforcement Universe:	Not reported
Significant Non-Complier Universe:	No
Unaddressed Significant Non-Complier Universe:	No
Addressed Significant Non-Complier Universe:	No
Significant Non-Complier With a Compliance Schedule Universe:	No
Financial Assurance Required:	Not reported
Handler Date of Last Change:	20140701
Recognized Trader-Importer:	No
Recognized Trader-Exporter:	No
Importer of Spent Lead Acid Batteries:	No
Exporter of Spent Lead Acid Batteries:	No
Recycler Activity Without Storage:	Not reported
Manifest Broker:	Not reported
Sub-Part P Indicator:	No

Historic Generators:

Receive Date:	20131023
Handler Name: CON EDISON VAULT: 2537	
Federal Waste Generator Description:	Conditionally Exempt Small Quantity Generator
State District Owner:	NY
Large Quantity Handler of Universal Waste:	No
Recognized Trader Importer:	No
Recognized Trader Exporter:	No
Spent Lead Acid Battery Importer:	No
Spent Lead Acid Battery Exporter:	No
Current Record:	No
Non Storage Recycler Activity:	Not reported
Electronic Manifest Broker:	Not reported

Receive Date:	20131123
Handler Name: CON EDISON VAULT: 2537	
Federal Waste Generator Description:	Not a generator, verified
State District Owner:	NY
Large Quantity Handler of Universal Waste:	No
Recognized Trader Importer:	No
Recognized Trader Exporter:	No
Spent Lead Acid Battery Importer:	No
Spent Lead Acid Battery Exporter:	No
Current Record:	Yes
Non Storage Recycler Activity:	Not reported
Electronic Manifest Broker:	Not reported

List of NAICS Codes and Descriptions:

NAICS Codes:	No NAICS Codes Found

Facility Has Received Notices of Violations:

Violations:	No Violations Found

Evaluation Action Summary:

Evaluations:	No Evaluations Found

CON EDISON VAULT: 2537 (Continued) **1016964958**

NY MANIFEST:

Name:	CON EDISON
Address:	500 E 116TH ST FRONT OF
City,State,Zip:	NEW YORK, NY 10029
Country:	USA
EPA ID:	NYP004378584
Facility Status:	Not reported
Location Address 1:	F/O 500 E 116TH ST
Code:	BP
Location Address 2:	MH2537
Total Tanks:	Not reported
Location City:	NEW YORK
Location State:	NY
Location Zip:	10029
Location Zip 4:	Not reported

NY MANIFEST:

EPAID:	NYP004378584
Mailing Name:	CON EDISON
Mailing Contact:	CON EDISON
Mailing Address 1:	4 IRVING PLACE
Mailing Address 2:	15TH FL
Mailing City:	NEW YORK
Mailing State:	NY
Mailing Zip:	10003
Mailing Zip 4:	Not reported
Mailing Country:	USA
Mailing Phone:	Not reported

NY MANIFEST:

Document ID:	Not reported
Manifest Status:	Not reported
seq:	Not reported
Year:	2018
Trans1 State ID:	NJD003812047
Trans2 State ID:	Not reported
Generator Ship Date:	10/23/2013
Trans1 Recv Date:	10/23/2013
Trans2 Recv Date:	Not reported
TSD Site Recv Date:	10/24/2013
Part A Recv Date:	Not reported
Part B Recv Date:	Not reported
Generator EPA ID:	NYP004378584
Trans1 EPA ID:	Not reported
Trans2 EPA ID:	Not reported
TSDF ID 1:	NJD991291105
TSDF ID 2:	Not reported
Manifest Tracking Number:	002236142GBF
Import Indicator:	N
Export Indicator:	N
Discr Quantity Indicator:	N
Discr Type Indicator:	N
Discr Residue Indicator:	N
Discr Partial Reject Indicator:	N
Discr Full Reject Indicator:	N
Manifest Ref Number:	Not reported
Alt Facility RCRA ID:	Not reported

CON EDISON VAULT: 2537 (Continued) **1016964958**

Alt Facility Sign Date:	Not reported
MGMT Method Type Code:	H110
Waste Code:	Not reported
Waste Code:	Not reported
Waste Code:	Not reported
Waste Code:	Not reported
Waste Code:	Not reported
Waste Code:	Not reported
Quantity:	1000
Units:	P - Pounds
Number of Containers:	1
Container Type:	TT - Cargo tank, tank trucks
Handling Method:	T Chemical, physical, or biological treatment.
Specific Gravity:	1
Waste Code:	D008
Waste Code 1_2:	Not reported
Waste Code 1_3:	Not reported
Waste Code 1_4:	Not reported
Waste Code 1_5:	Not reported
Waste Code 1_6:	Not reported

AE347 **416 EAST 116 STREET** **NY AST** **A100175211**
SSW **416 EAST 116 STREET** **N/A**
1/8-1/4 **NEW YORK, NY 10029**
0.221 mi.
1165 ft. **Site 2 of 2 in cluster AE**

Relative:
Higher

Actual:
11 ft.

AST:

Name:	416 EAST 116 STREET
Address:	416 EAST 116 STREET
City,State,Zip:	NEW YORK, NY 10029
Region:	STATE
DEC Region:	2
Site Status:	Active
Facility Id:	2-601026
Program Type:	PBS
UTM X:	589866.11723
UTM Y:	4516609.27545
Expiration Date:	10/21/2002
Site Type:	Apartment Building/Office Building

Affiliation Records:

Site Id:	22996
Affiliation Type:	Facility Operator
Company Name:	416 EAST 116 STREET
Contact Type:	Not reported
Contact Name:	ASST. COMMISSIONER/DPM
Address1:	Not reported
Address2:	Not reported
City:	Not reported
State:	NN
Zip Code:	Not reported
Country Code:	001
Phone:	(212) 863-7087
EMail:	Not reported
Fax Number:	Not reported
Modified By:	TRANSLAT

416 EAST 116 STREET (Continued) **A100175211**

Date Last Modified: 2004-03-04

Site Id: 22996
Affiliation Type: Facility Owner
Company Name: NYC/HPD/DPM
Contact Type: Not reported
Contact Name: Not reported
Address1: 100 GOLD ST #6Z1
Address2: Not reported
City: NEW YORK
State: NY
Zip Code: 10038
Country Code: 001
Phone: (212) 863-7087
EMail: Not reported
Fax Number: Not reported
Modified By: TRANSLAT
Date Last Modified: 2004-03-04

Site Id: 22996
Affiliation Type: Emergency Contact
Company Name: NYC/HPD/DPM
Contact Type: Not reported
Contact Name: ASST. COMMISSIONER/DPM
Address1: Not reported
Address2: Not reported
City: Not reported
State: NN
Zip Code: Not reported
Country Code: 999
Phone: (212) 863-7087
EMail: Not reported
Fax Number: Not reported
Modified By: EXROSSAN
Date Last Modified: 2004-08-19

Site Id: 22996
Affiliation Type: Mail Contact
Company Name: NYC/HPD/DPM
Contact Type: Not reported
Contact Name: ASST. COMMISSIONER/DPM
Address1: 100 GOLD ST #6Z1
Address2: Not reported
City: NEW YORK
State: NY
Zip Code: 10038
Country Code: 001
Phone: (212) 863-7087
EMail: Not reported
Fax Number: Not reported
Modified By: SJSTYK
Date Last Modified: 2016-06-13

Tank Info:

Tank Number: 1
Tank Id: 44724

416 EAST 116 STREET (Continued) **A100175211**

Material Code: 0001
Common Name of Substance: #2 Fuel Oil (On-Site Consumption)

Equipment Records:
J02 - Dispenser - Suction Dispenser
C03 - Pipe Location - Aboveground/Underground Combination
F00 - Pipe External Protection - None
H00 - Tank Leak Detection - None
L09 - Piping Leak Detection - Exempt Suction Piping
G03 - Tank Secondary Containment - Vault (w/o access)
A00 - Tank Internal Protection - None
B01 - Tank External Protection - Painted/Asphalt Coating
D01 - Pipe Type - Steel/Carbon Steel/Iron
I05 - Overfill - Vent Whistle

Tank Location: Aboveground - contact with soil.... Tank bottom rests on soil, allowing no visual inspection.
Tank Type: Steel/Carbon Steel/Iron
Tank Status: In Service
Pipe Model: Not reported
Install Date: Not reported
Capacity Gallons: 2000
Tightness Test Method: NN
Date Test: Not reported
Next Test Date: Not reported
Date Tank Closed: Not reported
Register: True
Modified By: TRANSLAT
Last Modified: 04/14/2017
Material Name: #2 fuel oil (on-site consumption)

AG348 **432 EAST 116TH STREET** **NY UST** **U003835910**
SSW **432 EAST 116TH STREET** **N/A**
1/8-1/4 **NEW YORK, NY 10029**
0.221 mi.
1166 ft. **Site 1 of 2 in cluster AG**

Relative:
Higher

Actual:
11 ft.

UST:
Name: 432 EAST 116TH STREET
Address: 432 EAST 116TH STREET
City,State,Zip: NEW YORK, NY 10029
Id/Status: 2-470570 / Unregulated/Closed
Program Type: PBS
Region: STATE
DEC Region: 2
Expiration Date: N/A
UTM X: 589905.17002
UTM Y: 4516629.22413
Site Type: Apartment Building/Office Building

Affiliation Records:
Site Id: 20610
Affiliation Type: Facility Operator
Company Name: 432 EAST 116TH STREET
Contact Type: Not reported
Contact Name: ASST. COMMISSIONER/DPM
Address1: Not reported
Address2: Not reported
City: Not reported

432 EAST 116TH STREET (Continued) **U003835910**

State: NN
Zip Code: Not reported
Country Code: 001
Phone: (212) 863-7087
EMail: Not reported
Fax Number: Not reported
Modified By: TRANSLAT
Date Last Modified: 2004-03-04

Site Id: 20610
Affiliation Type: Emergency Contact
Company Name: NYC/HPD/DPM
Contact Type: Not reported
Contact Name: ASST. COMMISSIONER/DPM
Address1: Not reported
Address2: Not reported
City: Not reported
State: NN
Zip Code: Not reported
Country Code: 999
Phone: (212) 863-7087
EMail: Not reported
Fax Number: Not reported
Modified By: EXROSSAN
Date Last Modified: 2004-08-19

Site Id: 20610
Affiliation Type: Facility Owner
Company Name: NYC/HPD/DPM
Contact Type: Not reported
Contact Name: Not reported
Address1: 100 GOLD ST #6Z1
Address2: Not reported
City: NEW YORK
State: NY
Zip Code: 10038
Country Code: 001
Phone: (212) 863-7087
EMail: Not reported
Fax Number: Not reported
Modified By: TRANSLAT
Date Last Modified: 2004-03-04

Site Id: 20610
Affiliation Type: Mail Contact
Company Name: NYC/HPD/DPM
Contact Type: Not reported
Contact Name: ASST. COMMISSIONER/DPM
Address1: 100 GOLD ST #6Z1
Address2: 100 GOLD ST #6Z1
City: NEW YORK
State: NY
Zip Code: 10038
Country Code: 001
Phone: (212) 863-7087
EMail: Not reported
Fax Number: Not reported

432 EAST 116TH STREET (Continued) **U003835910**

Modified By: TRANSLAT
Date Last Modified: 2004-03-04

Tank Info:

Tank Number: 001
Tank ID: 37323
Tank Status: Closed - Removed
Material Name: Closed - Removed
Capacity Gallons: 2500
Install Date: Not reported
Date Tank Closed: 03/02/2000
Registered: True
Tank Location: Underground
Tank Type: Steel/carbon steel
Material Code: 0001
Common Name of Substance: #2 Fuel Oil (On-Site Consumption)

Tightness Test Method: -
Date Test: Not reported
Next Test Date: Not reported
Pipe Model: Not reported
Modified By: LXZIELIN
Last Modified: 12/05/2017

Equipment Records:

F00 - Pipe External Protection - None
G03 - Tank Secondary Containment - Vault (w/o access)
H00 - Tank Leak Detection - None
L09 - Piping Leak Detection - Exempt Suction Piping
C03 - Pipe Location - Aboveground/Underground Combination
J02 - Dispenser - Suction Dispenser
A00 - Tank Internal Protection - None
B01 - Tank External Protection - Painted/Asphalt Coating
D01 - Pipe Type - Steel/Carbon Steel/Iron
I05 - Overfill - Vent Whistle

AG349 **HOUSING PROJECT DIVISION** **NY LTANKS** **S105055127**
SSW **432 E 116TH ST** **N/A**
1/8-1/4 **MANHATTAN, NY**
0.221 mi.
1166 ft. **Site 2 of 2 in cluster AG**

Relative:
Higher

Actual:
11 ft.

LTANKS:

Name: HOUSING PROJECT DIVISION
Address: 432 E 116TH ST
City,State,Zip: MANHATTAN, NY
Spill Number/Closed Date: 0103081 / 2006-04-12
Facility ID: 0103081
Site ID: 255050
Spill Date: 2001-06-20
Spill Cause: Tank Test Failure
Spill Source: Commercial/Industrial
Spill Class: B3
Cleanup Ceased: Not reported
SWIS: 3101
Investigator: rshough
Referred To: Not reported

HOUSING PROJECT DIVISION (Continued) **S105055127**

Reported to Dept:	2001-06-20
CID:	211
Water Affected:	Not reported
Spill Notifier:	Tank Tester
Last Inspection:	Not reported
Recommended Penalty:	False
Meets Standard:	False
UST Involvement:	False
Remediation Phase:	0
Date Entered In Computer:	2001-06-20
Spill Record Last Update:	2006-04-12
Spiller Name:	TED MAFFEI
Spiller Company:	HOUSING PROJECT DIVISION
Spiller Address:	432 E 116TH ST
Spiller County:	001
Spiller Contact:	TED MAFFEI
Spiller Phone:	(718) 361-9910
Spiller Extention:	Not reported
DEC Region:	2
DER Facility ID:	208929
DEC Memo:	"Prior to Sept, 2004 data translation this spill Lead_DEC Field was SANGESLAND 04/12/06 - Hough - PBS records indicate that facility was re-registered based upon expiration date of 03/28/04. Tank test failure was initially thought to be from equipment problem (bad well on tank). No release associated with test failure. Based upon available information this spill is being closed."
Remarks:	"bad well on top of tank"

All TTF:

Facility ID:	0103081
Spill Number:	0103081
Spill Tank Test:	1526401
Site ID:	255050
Tank Number:	1
Tank Size:	1000
Material:	0001
EPA UST:	Not reported
UST:	Not reported
Cause:	Not reported
Source:	Not reported
Test Method:	03
Test Method 2:	Horner EZ Check I or II
Leak Rate:	.00
Gross Fail:	Not reported
Modified By:	Spills
Last Modified Date:	Not reported

All Materials:

Site ID:	255050
Operable Unit ID:	841772
Operable Unit:	01
Material ID:	535176
Material Code:	0001A
Material Name:	#2 fuel oil
Case No.:	Not reported
Material FA:	Petroleum
Quantity:	.00

HOUSING PROJECT DIVISION (Continued) **S105055127**

Units:	G
Recovered:	.00
Oxygenate:	Not reported

AH350 **CON EDISON** **NY MANIFEST** **S117317228**
WSW **315 E 116TH ST** **N/A**
1/8-1/4 **NEW YORK, NY 10029**
0.222 mi.
1173 ft. **Site 1 of 8 in cluster AH**

Relative:
Higher

Actual:
13 ft.

NY MANIFEST:

Name:	CON EDISON
Address:	315 E 116TH ST
City,State,Zip:	NEW YORK, NY 10029
Country:	USA
EPA ID:	NYP004646048
Facility Status:	Not reported
Location Address 1:	315 E 116TH ST
Code:	BP
Location Address 2:	SB 19182
Total Tanks:	Not reported
Location City:	NEW YORK
Location State:	NY
Location Zip:	10029
Location Zip 4:	Not reported

NY MANIFEST:

EPAID:	NYP004646048
Mailing Name:	CON EDISON
Mailing Contact:	CON EDISON
Mailing Address 1:	4 IRVING PL 15TH FL
Mailing Address 2:	Not reported
Mailing City:	NEW YORK
Mailing State:	NY
Mailing Zip:	10003
Mailing Zip 4:	Not reported
Mailing Country:	USA
Mailing Phone:	2124603770

NY MANIFEST:

Document ID:	Not reported
Manifest Status:	Not reported
seq:	Not reported
Year:	2018
Trans1 State ID:	NJD003812047
Trans2 State ID:	Not reported
Generator Ship Date:	09/03/2014
Trans1 Recv Date:	09/03/2014
Trans2 Recv Date:	Not reported
TSD Site Recv Date:	09/08/2014
Part A Recv Date:	Not reported
Part B Recv Date:	Not reported
Generator EPA ID:	NYP004646048
Trans1 EPA ID:	Not reported
Trans2 EPA ID:	Not reported
TSDF ID 1:	NJD991291105
TSDF ID 2:	Not reported

CON EDISON (Continued) **S117317228**

Manifest Tracking Number:	002609244GBF
Import Indicator:	N
Export Indicator:	N
Discr Quantity Indicator:	N
Discr Type Indicator:	N
Discr Residue Indicator:	N
Discr Partial Reject Indicator:	N
Discr Full Reject Indicator:	N
Manifest Ref Number:	Not reported
Alt Facility RCRA ID:	Not reported
Alt Facility Sign Date:	Not reported
MGMT Method Type Code:	H110
Waste Code:	Not reported
Waste Code:	Not reported
Waste Code:	Not reported
Waste Code:	Not reported
Waste Code:	Not reported
Waste Code:	Not reported
Quantity:	800
Units:	P - Pounds
Number of Containers:	1
Container Type:	TT - Cargo tank, tank trucks
Handling Method:	T Chemical, physical, or biological treatment.
Specific Gravity:	1
Waste Code:	D008
Waste Code 1_2:	Not reported
Waste Code 1_3:	Not reported
Waste Code 1_4:	Not reported
Waste Code 1_5:	Not reported
Waste Code 1_6:	Not reported

AH351 **CON EDISON** **RCRA NonGen / NLR** **1012185862**
WSW **315 E 116TH ST** **NJ MANIFEST** **NYP004166971**
1/8-1/4 **NEW YORK, NY 10029** **NY MANIFEST**
0.222 mi.
1173 ft. **Site 2 of 8 in cluster AH**

Relative: **Higher**
Actual: **13 ft.**

RCRA NonGen / NLR:

Date Form Received by Agency:		20160601
Handler Name:	CON EDISON	
Handler Address:		315 E 116TH ST
Handler City,State,Zip:		NEW YORK, NY 10029
EPA ID:		NYP004166971
Contact Name:		ANTHONY BUDA
Contact Address:		Not reported
Contact City,State,Zip:		Not reported
Contact Telephone:		917-440-1809
Contact Fax:		Not reported
Contact Email:		Not reported
Contact Title:		Not reported
EPA Region:		02
Land Type:		Private
Federal Waste Generator Description:		Not a generator, verified
Non-Notifier:		Not reported
Biennial Report Cycle:		Not reported
Accessibility:		Not reported
Active Site Indicator:		Not reported

CON EDISON (Continued) **1012185862**

State District Owner:	NY
State District:	NYSDEC R2
Mailing Address:	4 IRVING PL, RM 828
Mailing City,State,Zip:	NEW YORK, NY 10003
Owner Name:	Not reported
Owner Type:	Not reported
Operator Name:	Not reported
Operator Type:	Not reported
Short-Term Generator Activity:	No
Importer Activity:	No
Mixed Waste Generator:	No
Transporter Activity:	No
Transfer Facility Activity:	No
Recycler Activity with Storage:	No
Small Quantity On-Site Burner Exemption:	No
Smelting Melting and Refining Furnace Exemption:	No
Underground Injection Control:	No
Off-Site Waste Receipt:	No
Universal Waste Indicator:	No
Universal Waste Destination Facility:	No
Federal Universal Waste:	No
Active Site Fed-Reg Treatment Storage and Disposal Facility:	Not reported
Active Site Converter Treatment storage and Disposal Facility:	Not reported
Active Site State-Reg Treatment Storage and Disposal Facility:	Not reported
Active Site State-Reg Handler:	---
Federal Facility Indicator:	Not reported
Hazardous Secondary Material Indicator:	NN
Sub-Part K Indicator:	Not reported
Commercial TSD Indicator:	No
Treatment Storage and Disposal Type:	Not reported
2018 GPRA Permit Baseline:	Not on the Baseline
2018 GPRA Renewals Baseline:	Not on the Baseline
Permit Renewals Workload Universe:	Not reported
Permit Workload Universe:	Not reported
Permit Progress Universe:	Not reported
Post-Closure Workload Universe:	Not reported
Closure Workload Universe:	Not reported
202 GPRA Corrective Action Baseline:	No
Corrective Action Workload Universe:	No
Subject to Corrective Action Universe:	No
Non-TSDFs Where RCRA CA has Been Imposed Universe:	No
TSDFs Potentially Subject to CA Under 3004 (u)/(v) Universe:	No
TSDFs Only Subject to CA under Discretionary Auth Universe:	No
Corrective Action Priority Ranking:	No NCAPS ranking
Environmental Control Indicator:	No
Institutional Control Indicator:	No
Human Exposure Controls Indicator:	N/A
Groundwater Controls Indicator:	N/A
Operating TSDF Universe:	Not reported
Full Enforcement Universe:	Not reported
Significant Non-Complier Universe:	No
Unaddressed Significant Non-Complier Universe:	No
Addressed Significant Non-Complier Universe:	No
Significant Non-Complier With a Compliance Schedule Universe:	No
Financial Assurance Required:	Not reported
Handler Date of Last Change:	20160913
Recognized Trader-Importer:	No

CON EDISON (Continued) **1012185862**

Recognized Trader-Exporter: No
Importer of Spent Lead Acid Batteries: No
Exporter of Spent Lead Acid Batteries: No
Recycler Activity Without Storage: Not reported
Manifest Broker: Not reported
Sub-Part P Indicator: No

Historic Generators:
Receive Date: 20090414
Handler Name: CON EDISON
Federal Waste Generator Description: Conditionally Exempt Small Quantity Generator
State District Owner: Not reported
Large Quantity Handler of Universal Waste: No
Recognized Trader Importer: No
Recognized Trader Exporter: No
Spent Lead Acid Battery Importer: No
Spent Lead Acid Battery Exporter: No
Current Record: No
Non Storage Recycler Activity: Not reported
Electronic Manifest Broker: Not reported

Receive Date: 20160601
Handler Name: CON EDISON
Federal Waste Generator Description: Not a generator, verified
State District Owner: NY
Large Quantity Handler of Universal Waste: No
Recognized Trader Importer: No
Recognized Trader Exporter: No
Spent Lead Acid Battery Importer: No
Spent Lead Acid Battery Exporter: No
Current Record: Yes
Non Storage Recycler Activity: Not reported
Electronic Manifest Broker: Not reported

List of NAICS Codes and Descriptions:
NAICS Codes: No NAICS Codes Found

Facility Has Received Notices of Violations:
Violations: No Violations Found

Evaluation Action Summary:
Evaluations: No Evaluations Found

NJ MANIFEST:
EPA Id: NYP004166971
Mail Address: 4 IRVING PL, RM 828
Mail City/State/Zip: NEW YORK, NY 10003
Facility Phone: Not reported
Emergency Phone: Not reported
Contact: ANTHONY BUDA
Comments: Not reported
SIC Code: Not reported
County: NY061

CON EDISON (Continued) **1012185862**

Municipal:	Not reported
Previous EPA Id:	Not reported
Gen Flag:	Not reported
Trans Flag:	Not reported
TSDF Flag:	Not reported
Name Change:	Not reported
Date Change:	Not reported

Manifest:

Manifest Number:	001028330JJK
EPA ID:	NYP004166971
Date Shipped:	04/14/2009
TSDF EPA ID:	NJD002200046
Transporter EPA ID:	NJ0000027193
Transporter 2 EPA ID:	Not reported
Transporter 3 EPA ID:	Not reported
Transporter 4 EPA ID:	Not reported
Transporter 5 EPA ID:	Not reported
Transporter 6 EPA ID:	Not reported
Transporter 7 EPA ID:	Not reported
Transporter 8 EPA ID:	Not reported
Transporter 9 EPA ID:	Not reported
Transporter 10 EPA ID:	Not reported
Date Trans1 Transported Waste:	04/14/2009
Date Trans2 Transported Waste:	Not reported
Date Trans3 Transported Waste:	Not reported
Date Trans4 Transported Waste:	Not reported
Date Trans5 Transported Waste:	Not reported
Date Trans6 Transported Waste:	Not reported
Date Trans7 Transported Waste:	Not reported
Date Trans8 Transported Waste:	Not reported
Date Trans9 Transported Waste:	Not reported
Date Trans10 Transported Waste:	Not reported
Date TSDF Received Waste:	04/15/2009
TSDF EPA Facility Name:	Not reported
QTY Units:	Not reported
Transporter SEQ ID:	Not reported
Transporter-1 Date:	Not reported
Waste SEQ ID:	Not reported
Waste Type Code 2:	Not reported
Waste Type Code 3:	Not reported
Waste Type Code 4:	Not reported
Waste Type Code 5:	Not reported
Waste Type Code 6:	Not reported
Date Accepted:	Not reported
Manifest Discrepancy Type:	Not reported
Data Entry Number:	Not reported
Was Load Rejected:	NEW YORK, NY 10003
Reason Load Was Rejected:	Not reported

Waste:

Manifest Year:	Not reported
Waste Code:	D008
Hand Code:	H111
Quantity:	425 P

CON EDISON (Continued) **1012185862**

NY MANIFEST:

Name:	CONSOLIDATED EDISON
Address:	315 E 116TH ST
City,State,Zip:	NEW YORK, NY 10029
Country:	USA
EPA ID:	NYP004166971
Facility Status:	Not reported
Location Address 1:	315 E 116TH ST OPPOSITE 312
Code:	BP
Location Address 2:	Not reported
Total Tanks:	Not reported
Location City:	NEW YORK
Location State:	NY
Location Zip:	Not reported
Location Zip 4:	Not reported

NY MANIFEST:

EPAID:	NYP004166971
Mailing Name:	CONSOLIDATED EDISON
Mailing Contact:	FRANKLYN MURRAY
Mailing Address 1:	4 IRVING PL RM 828
Mailing Address 2:	Not reported
Mailing City:	NEW YORK
Mailing State:	NY
Mailing Zip:	10003
Mailing Zip 4:	Not reported
Mailing Country:	USA
Mailing Phone:	2124602808

NY MANIFEST:

Document ID:	Not reported
Manifest Status:	Not reported
seq:	Not reported
Year:	2018
Trans1 State ID:	NJ0000027193
Trans2 State ID:	Not reported
Generator Ship Date:	04/14/2009
Trans1 Recv Date:	04/14/2009
Trans2 Recv Date:	Not reported
TSD Site Recv Date:	04/15/2009
Part A Recv Date:	Not reported
Part B Recv Date:	Not reported
Generator EPA ID:	NYP004166971
Trans1 EPA ID:	Not reported
Trans2 EPA ID:	Not reported
TSDF ID 1:	NJD002200046
TSDF ID 2:	Not reported
Manifest Tracking Number:	001028330JJK
Import Indicator:	N
Export Indicator:	N
Discr Quantity Indicator:	N
Discr Type Indicator:	N
Discr Residue Indicator:	N
Discr Partial Reject Indicator:	N
Discr Full Reject Indicator:	N
Manifest Ref Number:	Not reported
Alt Facility RCRA ID:	Not reported

CON EDISON (Continued) **1012185862**

Alt Facility Sign Date:	Not reported
MGMT Method Type Code:	H111
Waste Code:	Not reported
Waste Code:	Not reported
Waste Code:	Not reported
Waste Code:	Not reported
Waste Code:	Not reported
Waste Code:	Not reported
Quantity:	425
Units:	P - Pounds
Number of Containers:	1
Container Type:	TT - Cargo tank, tank trucks
Handling Method:	T Chemical, physical, or biological treatment.
Specific Gravity:	1
Waste Code:	D008
Waste Code 1_2:	Not reported
Waste Code 1_3:	Not reported
Waste Code 1_4:	Not reported
Waste Code 1_5:	Not reported
Waste Code 1_6:	Not reported

AH352 **CON EDISON** **NY MANIFEST** **S117318180**
WSW **2270 2ND AVE** **N/A**
1/8-1/4 **NEW YORK, NY 10035**
0.223 mi.
1178 ft. **Site 3 of 8 in cluster AH**

Relative:
Higher

Actual:
14 ft.

NY MANIFEST:

Name:	CON EDISON
Address:	2270 2ND AVE
City,State,Zip:	NEW YORK, NY 10035
Country:	USA
EPA ID:	NYP004656864
Facility Status:	Not reported
Location Address 1:	2270 2ND AVE
Code:	BP
Location Address 2:	SERVICE BOX # 55035
Total Tanks:	Not reported
Location City:	NEW YORK
Location State:	NY
Location Zip:	10035
Location Zip 4:	Not reported

NY MANIFEST:

EPAID:	NYP004656864
Mailing Name:	CON EDISON
Mailing Contact:	TOM TELLING
Mailing Address 1:	4 IRVING PLACE-15TH FLOOR
Mailing Address 2:	Not reported
Mailing City:	NEW YORK
Mailing State:	NY
Mailing Zip:	10003
Mailing Zip 4:	Not reported
Mailing Country:	USA
Mailing Phone:	2124603770

CON EDISON (Continued) **S117318180**

NY MANIFEST:

Document ID:	Not reported
Manifest Status:	Not reported
seq:	Not reported
Year:	2018
Trans1 State ID:	NJD003812047
Trans2 State ID:	Not reported
Generator Ship Date:	09/14/2014
Trans1 Recv Date:	09/14/2014
Trans2 Recv Date:	Not reported
TSD Site Recv Date:	09/17/2014
Part A Recv Date:	Not reported
Part B Recv Date:	Not reported
Generator EPA ID:	NYP004656864
Trans1 EPA ID:	Not reported
Trans2 EPA ID:	Not reported
TSDF ID 1:	NJD991291105
TSDF ID 2:	Not reported
Manifest Tracking Number:	002563965GBF
Import Indicator:	N
Export Indicator:	N
Discr Quantity Indicator:	N
Discr Type Indicator:	N
Discr Residue Indicator:	N
Discr Partial Reject Indicator:	N
Discr Full Reject Indicator:	N
Manifest Ref Number:	Not reported
Alt Facility RCRA ID:	Not reported
Alt Facility Sign Date:	Not reported
MGMT Method Type Code:	H110
Waste Code:	Not reported
Waste Code:	Not reported
Waste Code:	Not reported
Waste Code:	Not reported
Waste Code:	Not reported
Waste Code:	Not reported
Quantity:	1000
Units:	P - Pounds
Number of Containers:	1
Container Type:	TT - Cargo tank, tank trucks
Handling Method:	T Chemical, physical, or biological treatment.
Specific Gravity:	1
Waste Code:	D008
Waste Code 1_2:	Not reported
Waste Code 1_3:	Not reported
Waste Code 1_4:	Not reported
Waste Code 1_5:	Not reported
Waste Code 1_6:	Not reported

AH353 **CON EDISON - SERVICE BOX 55035** **RCRA-LQG** **1012185745**
WSW **2270 SECOND AVENUE NORTH OF EA** **NY MANIFEST** **NYP004165791**
1/8-1/4 **NEW YORK, NY 10035** **NJ MANIFEST**
0.223 mi.
1178 ft. **Site 4 of 8 in cluster AH**

Relative: **Higher**
Actual: **14 ft.**

RCRA-LQG:

Date Form Received by Agency:	20100323
Handler Name:	CON EDISON - SERVICE BOX 55035
Handler Address:	2270 SECOND AVENUE NORTH OF EA
Handler City,State,Zip:	NEW YORK, NY 10035
EPA ID:	NYP004165791
Contact Name:	FRANKLYN MURRAY
Contact Address:	Not reported
Contact City,State,Zip:	Not reported
Contact Telephone:	212-460-2808
Contact Fax:	Not reported
Contact Email:	MURRAYFR@CONED.COM
Contact Title:	Not reported
EPA Region:	02
Land Type:	Private
Federal Waste Generator Description:	Large Quantity Generator
Non-Notifier:	Not reported
Biennial Report Cycle:	2009
Accessibility:	Not reported
Active Site Indicator:	Handler Activities
State District Owner:	Not reported
State District:	Not reported
Mailing Address:	4 IRVING PLACE
Mailing City,State,Zip:	NEW YORK, NY 10003
Owner Name:	CONSOLIDATED EDISON COMPANY OF NY, INC.
Owner Type:	Private
Operator Name:	CONSOLIDATED EDISON COMPANY OF NY, INC.
Operator Type:	Private
Short-Term Generator Activity:	No
Importer Activity:	No
Mixed Waste Generator:	No
Transporter Activity:	No
Transfer Facility Activity:	No
Recycler Activity with Storage:	No
Small Quantity On-Site Burner Exemption:	No
Smelting Melting and Refining Furnace Exemption:	No
Underground Injection Control:	No
Off-Site Waste Receipt:	No
Universal Waste Indicator:	No
Universal Waste Destination Facility:	No
Federal Universal Waste:	No
Active Site Fed-Reg Treatment Storage and Disposal Facility:	Not reported
Active Site Converter Treatment storage and Disposal Facility:	Not reported
Active Site State-Reg Treatment Storage and Disposal Facility:	Not reported
Active Site State-Reg Handler:	---
Federal Facility Indicator:	Not reported
Hazardous Secondary Material Indicator:	NN
Sub-Part K Indicator:	Not reported
Commercial TSD Indicator:	No
Treatment Storage and Disposal Type:	Not reported
2018 GPRA Permit Baseline:	Not on the Baseline
2018 GPRA Renewals Baseline:	Not on the Baseline
Permit Renewals Workload Universe:	Not reported

CON EDISON - SERVICE BOX 55035 (Continued) **1012185745**

Permit Workload Universe:	Not reported
Permit Progress Universe:	Not reported
Post-Closure Workload Universe:	Not reported
Closure Workload Universe:	Not reported
202 GPRA Corrective Action Baseline:	No
Corrective Action Workload Universe:	No
Subject to Corrective Action Universe:	No
Non-TSDFs Where RCRA CA has Been Imposed Universe:	No
TSDFs Potentially Subject to CA Under 3004 (u)/(v) Universe:	No
TSDFs Only Subject to CA under Discretionary Auth Universe:	No
Corrective Action Priority Ranking:	No NCAPS ranking
Environmental Control Indicator:	No
Institutional Control Indicator:	No
Human Exposure Controls Indicator:	N/A
Groundwater Controls Indicator:	N/A
Operating TSDF Universe:	Not reported
Full Enforcement Universe:	Not reported
Significant Non-Complier Universe:	No
Unaddressed Significant Non-Complier Universe:	No
Addressed Significant Non-Complier Universe:	No
Significant Non-Complier With a Compliance Schedule Universe:	No
Financial Assurance Required:	Not reported
Handler Date of Last Change:	20150414
Recognized Trader-Importer:	No
Recognized Trader-Exporter:	No
Importer of Spent Lead Acid Batteries:	No
Exporter of Spent Lead Acid Batteries:	No
Recycler Activity Without Storage:	Not reported
Manifest Broker:	Not reported
Sub-Part P Indicator:	No

Biennial: List of Years

Year:	2009

Click Here for Biennial Reporting System Data:

Hazardous Waste Summary:

Waste Code:	D008
Waste Description:	LEAD

Handler - Owner Operator:

Owner/Operator Indicator:	Owner
Owner/Operator Name:	CONSOLIDATED EDISON COMPANY OF NY, INC.
Legal Status:	Private
Date Became Current:	20090403
Date Ended Current:	Not reported
Owner/Operator Address:	4 IRVING PLACE
Owner/Operator City,State,Zip:	NEW YORK, NY 10003
Owner/Operator Telephone:	Not reported
Owner/Operator Telephone Ext:	Not reported
Owner/Operator Fax:	Not reported
Owner/Operator Email:	Not reported

Owner/Operator Indicator:	Operator
Owner/Operator Name:	CONSOLIDATED EDISON COMPANY OF NY, INC.
Legal Status:	Private

CON EDISON - SERVICE BOX 55035 (Continued) **1012185745**

Date Became Current: 20090403
Date Ended Current: Not reported
Owner/Operator Address: 4 IRVING PLACE
Owner/Operator City,State,Zip: NEW YORK, NY 10003
Owner/Operator Telephone: Not reported
Owner/Operator Telephone Ext: Not reported
Owner/Operator Fax: Not reported
Owner/Operator Email: Not reported

Historic Generators:
Receive Date: 20100323
Handler Name: CON EDISON - SERVICE BOX 55035
Federal Waste Generator Description: Large Quantity Generator
State District Owner: Not reported
Large Quantity Handler of Universal Waste: No
Recognized Trader Importer: No
Recognized Trader Exporter: No
Spent Lead Acid Battery Importer: No
Spent Lead Acid Battery Exporter: No
Current Record: Yes
Non Storage Recycler Activity: Not reported
Electronic Manifest Broker: Not reported

Receive Date: 20090403
Handler Name: CON EDISON
Federal Waste Generator Description: Conditionally Exempt Small Quantity Generator
State District Owner: Not reported
Large Quantity Handler of Universal Waste: No
Recognized Trader Importer: No
Recognized Trader Exporter: No
Spent Lead Acid Battery Importer: No
Spent Lead Acid Battery Exporter: No
Current Record: No
Non Storage Recycler Activity: Not reported
Electronic Manifest Broker: Not reported

List of NAICS Codes and Descriptions:
NAICS Code: 221122
NAICS Description: ELECTRIC POWER DISTRIBUTION

Facility Has Received Notices of Violations:
Violations: No Violations Found

Evaluation Action Summary:
Evaluations: No Evaluations Found

NY MANIFEST:
Name: CONSOLIDATED EDISON
Address: 2270 SECOND AVENUE NORTH OF EA
City,State,Zip: NEW YORK, NY 10035
Country: USA
EPA ID: NYP004165791
Facility Status: Not reported
Location Address 1: 2270 SECOND AVENUE NORTH OF EA

CON EDISON - SERVICE BOX 55035 (Continued) **1012185745**

Code:	BP
Location Address 2:	ST 116 STREET
Total Tanks:	Not reported
Location City:	NEW YORK
Location State:	NY
Location Zip:	10035
Location Zip 4:	Not reported

NY MANIFEST:

EPAID:	NYP004165791
Mailing Name:	CONSOLIDATED EDISON
Mailing Contact:	CONSOLIDATED EDISON
Mailing Address 1:	4 IRVING PLACE RM 828
Mailing Address 2:	Not reported
Mailing City:	NEW YORK
Mailing State:	NY
Mailing Zip:	10003
Mailing Zip 4:	Not reported
Mailing Country:	USA
Mailing Phone:	2124602808

NY MANIFEST:

Document ID:	Not reported
Manifest Status:	Not reported
seq:	Not reported
Year:	2018
Trans1 State ID:	NJ0000027193
Trans2 State ID:	Not reported
Generator Ship Date:	04/03/2009
Trans1 Recv Date:	04/03/2009
Trans2 Recv Date:	Not reported
TSD Site Recv Date:	04/03/2009
Part A Recv Date:	Not reported
Part B Recv Date:	Not reported
Generator EPA ID:	NYP004165791
Trans1 EPA ID:	Not reported
Trans2 EPA ID:	Not reported
TSDF ID 1:	NJD002200046
TSDF ID 2:	Not reported
Manifest Tracking Number:	001028245JJK
Import Indicator:	N
Export Indicator:	N
Discr Quantity Indicator:	N
Discr Type Indicator:	N
Discr Residue Indicator:	N
Discr Partial Reject Indicator:	N
Discr Full Reject Indicator:	N
Manifest Ref Number:	Not reported
Alt Facility RCRA ID:	Not reported
Alt Facility Sign Date:	Not reported
MGMT Method Type Code:	H111
Waste Code:	Not reported
Waste Code:	Not reported
Waste Code:	Not reported
Waste Code:	Not reported
Waste Code:	Not reported
Waste Code:	Not reported

CON EDISON - SERVICE BOX 55035 (Continued) **1012185745**

Quantity:	550
Units:	G - Gallons (liquids only)* (8.3 pounds)
Number of Containers:	1
Container Type:	TT - Cargo tank, tank trucks
Handling Method:	T Chemical, physical, or biological treatment.
Specific Gravity:	1
Waste Code:	D008
Waste Code 1_2:	Not reported
Waste Code 1_3:	Not reported
Waste Code 1_4:	Not reported
Waste Code 1_5:	Not reported
Waste Code 1_6:	Not reported

NJ MANIFEST:

EPA Id:	NYP004165791
Mail Address:	4 IRVING PL, RM 828
Mail City/State/Zip:	NEW YORK, NY 10003
Facility Phone:	Not reported
Emergency Phone:	Not reported
Contact:	NEIL SKOW
Comments:	Not reported
SIC Code:	Not reported
County:	NY061
Municipal:	Not reported
Previous EPA Id:	Not reported
Gen Flag:	Not reported
Trans Flag:	Not reported
TSDF Flag:	Not reported
Name Change:	Not reported
Date Change:	Not reported

Manifest:

Manifest Number:	001028245JJK
EPA ID:	NYP004165791
Date Shipped:	04/03/2009
TSDF EPA ID:	NJD002200046
Transporter EPA ID:	NJ0000027193
Transporter 2 EPA ID:	Not reported
Transporter 3 EPA ID:	Not reported
Transporter 4 EPA ID:	Not reported
Transporter 5 EPA ID:	Not reported
Transporter 6 EPA ID:	Not reported
Transporter 7 EPA ID:	Not reported
Transporter 8 EPA ID:	Not reported
Transporter 9 EPA ID:	Not reported
Transporter 10 EPA ID:	Not reported
Date Trans1 Transported Waste:	04/03/2009
Date Trans2 Transported Waste:	Not reported
Date Trans3 Transported Waste:	Not reported
Date Trans4 Transported Waste:	Not reported
Date Trans5 Transported Waste:	Not reported
Date Trans6 Transported Waste:	Not reported
Date Trans7 Transported Waste:	Not reported
Date Trans8 Transported Waste:	Not reported
Date Trans9 Transported Waste:	Not reported
Date Trans10 Transported Waste:	Not reported

CON EDISON - SERVICE BOX 55035 (Continued) **1012185745**

Date TSDF Received Waste:	04/03/2009
TSDF EPA Facility Name:	Not reported
QTY Units:	Not reported
Transporter SEQ ID:	Not reported
Transporter-1 Date:	Not reported
Waste SEQ ID:	Not reported
Waste Type Code 2:	Not reported
Waste Type Code 3:	Not reported
Waste Type Code 4:	Not reported
Waste Type Code 5:	Not reported
Waste Type Code 6:	Not reported
Date Accepted:	Not reported
Manifest Discrepancy Type:	Not reported
Data Entry Number:	Not reported
Was Load Rejected:	NEW YORK, NY 10003
Reason Load Was Rejected:	Not reported

Waste:

Manifest Year:	Not reported
Waste Code:	D008
Hand Code:	H111
Quantity:	550 G

AF354 **CON EDISON** **RCRA NonGen / NLR** **1014398599**
NW **225 E 122ND ST E OF 3RD AVE** **NJ MANIFEST** **NYP004209555**
1/8-1/4 **NEW YORK, NY 10035** **NY MANIFEST**
0.224 mi.
1182 ft. **Site 3 of 9 in cluster AF**

Relative: **Higher**
Actual: **15 ft.**

RCRA NonGen / NLR:

Date Form Received by Agency:		20200413
Handler Name:	CON EDISON	
Handler Address:		225 E 122ND ST E OF 3RD AVE
Handler City,State,Zip:		NEW YORK, NY 10035
EPA ID:		NYP004209555
Contact Name:		Not reported
Contact Address:		Not reported
Contact City,State,Zip:		Not reported
Contact Telephone:		Not reported
Contact Fax:		Not reported
Contact Email:		Not reported
Contact Title:		Not reported
EPA Region:		02
Land Type:		Private
Federal Waste Generator Description:		Not a generator, verified
Non-Notifier:		Not reported
Biennial Report Cycle:		Not reported
Accessibility:		Not reported
Active Site Indicator:		Not reported
State District Owner:		NY
State District:		NYSDEC R2
Mailing Address:		Not reported
Mailing City,State,Zip:		Not reported
Owner Name:		Not reported
Owner Type:		Not reported

CON EDISON (Continued) **1014398599**

Operator Name:	Not reported
Operator Type:	Not reported
Short-Term Generator Activity:	No
Importer Activity:	No
Mixed Waste Generator:	No
Transporter Activity:	No
Transfer Facility Activity:	No
Recycler Activity with Storage:	No
Small Quantity On-Site Burner Exemption:	No
Smelting Melting and Refining Furnace Exemption:	No
Underground Injection Control:	No
Off-Site Waste Receipt:	No
Universal Waste Indicator:	No
Universal Waste Destination Facility:	No
Federal Universal Waste:	No
Active Site Fed-Reg Treatment Storage and Disposal Facility:	Not reported
Active Site Converter Treatment storage and Disposal Facility:	Not reported
Active Site State-Reg Treatment Storage and Disposal Facility:	Not reported
Active Site State-Reg Handler:	---
Federal Facility Indicator:	Not reported
Hazardous Secondary Material Indicator:	N
Sub-Part K Indicator:	Not reported
Commercial TSD Indicator:	No
Treatment Storage and Disposal Type:	Not reported
2018 GPRA Permit Baseline:	Not on the Baseline
2018 GPRA Renewals Baseline:	Not on the Baseline
Permit Renewals Workload Universe:	Not reported
Permit Workload Universe:	Not reported
Permit Progress Universe:	Not reported
Post-Closure Workload Universe:	Not reported
Closure Workload Universe:	Not reported
202 GPRA Corrective Action Baseline:	No
Corrective Action Workload Universe:	No
Subject to Corrective Action Universe:	No
Non-TSDFs Where RCRA CA has Been Imposed Universe:	No
TSDFs Potentially Subject to CA Under 3004 (u)/(v) Universe:	No
TSDFs Only Subject to CA under Discretionary Auth Universe:	No
Corrective Action Priority Ranking:	No NCAPS ranking
Environmental Control Indicator:	No
Institutional Control Indicator:	No
Human Exposure Controls Indicator:	N/A
Groundwater Controls Indicator:	N/A
Operating TSDF Universe:	Not reported
Full Enforcement Universe:	Not reported
Significant Non-Complier Universe:	No
Unaddressed Significant Non-Complier Universe:	No
Addressed Significant Non-Complier Universe:	No
Significant Non-Complier With a Compliance Schedule Universe:	No
Financial Assurance Required:	Not reported
Handler Date of Last Change:	20200413
Recognized Trader-Importer:	No
Recognized Trader-Exporter:	No
Importer of Spent Lead Acid Batteries:	No
Exporter of Spent Lead Acid Batteries:	No
Recycler Activity Without Storage:	No
Manifest Broker:	No
Sub-Part P Indicator:	No

CON EDISON (Continued) **1014398599**

Historic Generators:
Receive Date: 20100624
Handler Name: CON EDISON
Federal Waste Generator Description: Not a generator, verified
State District Owner: NY
Large Quantity Handler of Universal Waste: No
Recognized Trader Importer: No
Recognized Trader Exporter: No
Spent Lead Acid Battery Importer: No
Spent Lead Acid Battery Exporter: No
Current Record: No
Non Storage Recycler Activity: Not reported
Electronic Manifest Broker: Not reported

Receive Date: 20200413
Handler Name: CON EDISON
Federal Waste Generator Description: Not a generator, verified
State District Owner: NY
Large Quantity Handler of Universal Waste: No
Recognized Trader Importer: No
Recognized Trader Exporter: No
Spent Lead Acid Battery Importer: No
Spent Lead Acid Battery Exporter: No
Current Record: Yes
Non Storage Recycler Activity: No
Electronic Manifest Broker: No

List of NAICS Codes and Descriptions:
NAICS Codes: No NAICS Codes Found

Facility Has Received Notices of Violations:
Violations: No Violations Found

Evaluation Action Summary:
Evaluations: No Evaluations Found

NJ MANIFEST:
EPA Id: NYP004209555
Mail Address: 4 IRVING PL, RM 828
Mail City/State/Zip: NEW YORK, NY 10003
Facility Phone: Not reported
Emergency Phone: Not reported
Contact: ANTHONY BUDA
Comments: Not reported
SIC Code: Not reported
County: NY061
Municipal: Not reported
Previous EPA Id: Not reported
Gen Flag: Not reported
Trans Flag: Not reported
TSDF Flag: Not reported
Name Change: Not reported
Date Change: Not reported

CON EDISON (Continued) **1014398599**

Manifest:

Manifest Number:	007020837JJK
EPA ID:	NYP004209555
Date Shipped:	06/24/2010
TSDF EPA ID:	NJD002200046
Transporter EPA ID:	NJ0000027193
Transporter 2 EPA ID:	Not reported
Transporter 3 EPA ID:	Not reported
Transporter 4 EPA ID:	Not reported
Transporter 5 EPA ID:	Not reported
Transporter 6 EPA ID:	Not reported
Transporter 7 EPA ID:	Not reported
Transporter 8 EPA ID:	Not reported
Transporter 9 EPA ID:	Not reported
Transporter 10 EPA ID:	Not reported
Date Trans1 Transported Waste:	06/24/2010
Date Trans2 Transported Waste:	Not reported
Date Trans3 Transported Waste:	Not reported
Date Trans4 Transported Waste:	Not reported
Date Trans5 Transported Waste:	Not reported
Date Trans6 Transported Waste:	Not reported
Date Trans7 Transported Waste:	Not reported
Date Trans8 Transported Waste:	Not reported
Date Trans9 Transported Waste:	Not reported
Date Trans10 Transported Waste:	Not reported
Date TSDF Received Waste:	06/29/2010
TSDF EPA Facility Name:	Not reported
QTY Units:	Not reported
Transporter SEQ ID:	Not reported
Transporter-1 Date:	Not reported
Waste SEQ ID:	Not reported
Waste Type Code 2:	Not reported
Waste Type Code 3:	Not reported
Waste Type Code 4:	Not reported
Waste Type Code 5:	Not reported
Waste Type Code 6:	Not reported
Date Accepted:	Not reported
Manifest Discrepancy Type:	Not reported
Data Entry Number:	Not reported
Was Load Rejected:	NEW YORK, NY 10003
Reason Load Was Rejected:	Not reported

Waste:

Manifest Year:	Not reported
Waste Code:	D008
Hand Code:	H111
Quantity:	1000 P

NY MANIFEST:

Name:	CONSOLIDATED EDISON
Address:	225 E 122ND ST E OF 3RD AVE
City,State,Zip:	NEW YORK, NY 10035
Country:	USA
EPA ID:	NYP004209555

CON EDISON (Continued) **1014398599**

Facility Status: Not reported
Location Address 1: 225 E 122ND & 3RD AVE
Code: BP
Location Address 2: Not reported
Total Tanks: Not reported
Location City: NEW YORK
Location State: NY
Location Zip: 10003
Location Zip 4: Not reported

NY MANIFEST:
EPAID: NYP004209555
Mailing Name: CONSOLIDATED EDISON
Mailing Contact: THOMAS TEELING
Mailing Address 1: 4 IRVING PL RM 828
Mailing Address 2: Not reported
Mailing City: NEW YORK
Mailing State: NY
Mailing Zip: 10003
Mailing Zip 4: Not reported
Mailing Country: USA
Mailing Phone: 2124603770

NY MANIFEST:
Document ID: Not reported
Manifest Status: Not reported
seq: Not reported
Year: 2018
Trans1 State ID: NJ0000027193
Trans2 State ID: Not reported
Generator Ship Date: 06/24/2010
Trans1 Recv Date: 06/24/2010
Trans2 Recv Date: Not reported
TSD Site Recv Date: 06/29/2010
Part A Recv Date: Not reported
Part B Recv Date: Not reported
Generator EPA ID: NYP004209555
Trans1 EPA ID: Not reported
Trans2 EPA ID: Not reported
TSDF ID 1: NJD002200046
TSDF ID 2: Not reported
Manifest Tracking Number: 007020837JJK
Import Indicator: N
Export Indicator: N
Discr Quantity Indicator: N
Discr Type Indicator: N
Discr Residue Indicator: N
Discr Partial Reject Indicator: N
Discr Full Reject Indicator: N
Manifest Ref Number: Not reported
Alt Facility RCRA ID: Not reported
Alt Facility Sign Date: Not reported
MGMT Method Type Code: H111
Waste Code: Not reported
Waste Code: Not reported
Waste Code: Not reported
Waste Code: Not reported

CON EDISON (Continued) **1014398599**

Waste Code:	Not reported
Waste Code:	Not reported
Quantity:	1000
Units:	P - Pounds
Number of Containers:	1
Container Type:	TT - Cargo tank, tank trucks
Handling Method:	T Chemical, physical, or biological treatment.
Specific Gravity:	1
Waste Code:	D008
Waste Code 1_2:	Not reported
Waste Code 1_3:	Not reported
Waste Code 1_4:	Not reported
Waste Code 1_5:	Not reported
Waste Code 1_6:	Not reported

AI355 **CYPRESS AVE ACORN** **NY AST** **U003387519**
West **222-234 EAST 119TH STREET** **N/A**
1/8-1/4 **NEW YORK, NY 10035**
0.226 mi.
1195 ft. **Site 1 of 3 in cluster AI**

Relative:
Higher

Actual:
16 ft.

AST:

Name:	CYPRESS AVE ACORN
Address:	222-234 EAST 119TH STREET
City,State,Zip:	NEW YORK, NY 10035
Region:	STATE
DEC Region:	2
Site Status:	Unregulated/Closed
Facility Id:	2-295191
Program Type:	PBS
UTM X:	589578.85289
UTM Y:	4517054.93353
Expiration Date:	N/A
Site Type:	Apartment Building/Office Building

Affiliation Records:

Site Id:	13540
Affiliation Type:	Mail Contact
Company Name:	NORWAX ASSOCIATES INC.
Contact Type:	Not reported
Contact Name:	GREGORY RAMINEZ
Address1:	1046 MCLEAN AVE
Address2:	Not reported
City:	YONKERS
State:	NY
Zip Code:	10704
Country Code:	001
Phone:	(914) 237-0600
EMail:	Not reported
Fax Number:	Not reported
Modified By:	DXLIVING
Date Last Modified:	2007-06-08

Site Id:	13540
Affiliation Type:	Emergency Contact
Company Name:	AAF CYPRESS AVE HDFC PLEASANT EAST APTS % NORWAX A
Contact Type:	Not reported

CYPRESS AVE ACORN (Continued) **U003387519**

Contact Name:	GREGORY RAMINEZ
Address1:	Not reported
Address2:	Not reported
City:	Not reported
State:	NN
Zip Code:	Not reported
Country Code:	999
Phone:	(914) 237-0600
EMail:	Not reported
Fax Number:	Not reported
Modified By:	DXLIVING
Date Last Modified:	2007-06-08

Site Id:	13540
Affiliation Type:	Facility Operator
Company Name:	CYPRESS AVE ACORN
Contact Type:	Not reported
Contact Name:	VICTOR PEGERO
Address1:	Not reported
Address2:	Not reported
City:	Not reported
State:	NN
Zip Code:	Not reported
Country Code:	001
Phone:	(914) 237-0600
EMail:	Not reported
Fax Number:	Not reported
Modified By:	DXLIVING
Date Last Modified:	2007-06-08

Site Id:	13540
Affiliation Type:	Facility Owner
Company Name:	AAF CYPRESS AVE HDFC PLEASANT EAST APTS % NORWAX A
Contact Type:	Not reported
Contact Name:	GREGORY RAMINEZ
Address1:	1046 MCLEAN AVE
Address2:	Not reported
City:	YONKERS
State:	NY
Zip Code:	10704
Country Code:	001
Phone:	(914) 237-0600
EMail:	Not reported
Fax Number:	Not reported
Modified By:	DXLIVING
Date Last Modified:	2007-06-08

Tank Info:

Tank Number:	3
Tank Id:	12069
Material Code:	0003
Common Name of Substance:	#6 Fuel Oil (On-Site Consumption)

Equipment Records:

H04 - Tank Leak Detection - Groundwater Well

CYPRESS AVE ACORN (Continued) **U003387519**

D01 - Pipe Type - Steel/Carbon Steel/Iron
G99 - Tank Secondary Containment - Other
I03 - Overfill - Automatic Shut-Off
B99 - Tank External Protection - Other
J03 - Dispenser - Gravity
A99 - Tank Internal Protection - Other
C01 - Pipe Location - Aboveground
F99 - Pipe External Protection - Other

Tank Location:	Aboveground - contact with impervious barrier... Tank bottom rests on impervious barrier, allowing visual indication of leaks.
Tank Type:	Galvanized Steel Alloy
Tank Status:	Closed - Removed
Pipe Model:	Not reported
Install Date:	Not reported
Capacity Gallons:	5000
Tightness Test Method:	NN
Date Test:	Not reported
Next Test Date:	Not reported
Date Tank Closed:	02/01/2007
Register:	True
Modified By:	DXLIVING
Last Modified:	04/14/2017
Material Name:	#6 fuel oil (on-site consumption)

AI356 **UNKNOWN** **NY LTANKS** **S104877060**
West **222 EAST 119TH ST** **N/A**
1/8-1/4 **MANHATTAN, NY**
0.226 mi.
1195 ft. **Site 2 of 3 in cluster AI**

Relative: **Higher**
Actual: **16 ft.**

LTANKS:

Name:	UNKNOWN
Address:	222 EAST 119TH ST
City,State,Zip:	MANHATTAN, NY
Spill Number/Closed Date:	0008608 / 2007-06-11
Facility ID:	0008608
Site ID:	236346
Spill Date:	2000-10-24
Spill Cause:	Tank Test Failure
Spill Source:	Private Dwelling
Spill Class:	B3
Cleanup Ceased:	Not reported
SWIS:	3101
Investigator:	JMKRIMGO
Referred To:	Not reported
Reported to Dept:	2000-10-24
CID:	205
Water Affected:	Not reported
Spill Notifier:	Responsible Party
Last Inspection:	Not reported
Recommended Penalty:	False
Meets Standard:	True
UST Involvement:	False
Remediation Phase:	0
Date Entered In Computer:	2000-10-24
Spill Record Last Update:	2007-06-11
Spiller Name:	OWNER
Spiller Company:	222 EAST 119TH ST

UNKNOWN (Continued) **S104877060**

Spiller Address:	222 EAST 119TH ST
Spiller County:	001
Spiller Contact:	CALLER
Spiller Phone:	Not reported
Spiller Extention:	Not reported
DEC Region:	2
DER Facility ID:	194702
DEC Memo:	"Prior to Sept, 2004 data translation this spill Lead_DEC Field was SANGESLAND 1/19/2006 - Haggerty - spoke with Rene Lewis of Al Eastmond, he will send info (718-378-3000), Rene never returns calls. Spoke with Arthur Schwartz (718-246-7944) from Acorn Realty, he will have someone return my call. Spoke with property manager who has no knowledge of anything regarding the spill (tank test failure), Acorn acquired property 1 year ago. 06/11/07. J.Krimgold reviewed a report submitted by A.L. Eastmond. Tank was removed and soil samples taken. No soil contamination or other evidence of release has been found. NFA. "
Remarks:	"tank failed test."

All TTF:

Facility ID:	0008608
Spill Number:	0008608
Spill Tank Test:	1525952
Site ID:	236346
Tank Number:	1
Tank Size:	5000
Material:	0003
EPA UST:	Not reported
UST:	Not reported
Cause:	Not reported
Source:	Not reported
Test Method:	03
Test Method 2:	Horner EZ Check I or II
Leak Rate:	.00
Gross Fail:	Not reported
Modified By:	Spills
Last Modified Date:	Not reported

All Materials:

Site ID:	236346
Operable Unit ID:	829196
Operable Unit:	01
Material ID:	546114
Material Code:	0003A
Material Name:	#6 fuel oil
Case No.:	Not reported
Material FA:	Petroleum
Quantity:	.00
Units:	G
Recovered:	.00
Oxygenate:	Not reported

357
NW
1/8-1/4
0.227 mi.
1196 ft.

230 EAST 123RD ST/MANH
230 EAST 123RD STREET
NEW YORK CITY, NY

NY LTANKS **S104275544**
N/A

Relative:
Higher

Actual:
14 ft.

LTANKS:

Name:	230 EAST 123RD ST/MANH
Address:	230 EAST 123RD STREET
City,State,Zip:	NEW YORK CITY, NY
Spill Number/Closed Date:	8905085 / 1994-11-15
Facility ID:	8905085
Site ID:	167812
Spill Date:	1989-08-22
Spill Cause:	Tank Overfill
Spill Source:	Tank Truck
Spill Class:	C3
Cleanup Ceased:	1994-11-15
SWIS:	3101
Investigator:	SIGONA
Referred To:	Not reported
Reported to Dept:	1989-08-22
CID:	Not reported
Water Affected:	Not reported
Spill Notifier:	Citizen
Last Inspection:	Not reported
Recommended Penalty:	False
Meets Standard:	True
UST Involvement:	False
Remediation Phase:	0
Date Entered In Computer:	1989-09-06
Spill Record Last Update:	1994-11-15
Spiller Name:	Not reported
Spiller Company:	MYSTIC TRANSPORTERS
Spiller Address:	Not reported
Spiller County:	001
Spiller Contact:	Not reported
Spiller Phone:	Not reported
Spiller Extention:	Not reported
DEC Region:	2
DER Facility ID:	141374
DEC Memo:	""
Remarks:	"TANK OWNER HAD SUPERINTENDENT CLEAN UP SPILL WITH SPEEDY DRY, MYSTIC WILL INVESTIGATE."

All Materials:

Site ID:	167812
Operable Unit ID:	932841
Operable Unit:	01
Material ID:	445523
Material Code:	0001A
Material Name:	#2 fuel oil
Case No.:	Not reported
Material FA:	Petroleum
Quantity:	30.00
Units:	G
Recovered:	.00
Oxygenate:	Not reported

AC358 **CONSOLIDATED EDISON - SERV BOX 19195** **NY MANIFEST** **S112140413**
SW **342 EAST 116TH STREET** **N/A**
1/8-1/4 **NEW YORK, NY 10029**
0.227 mi.
1197 ft. **Site 6 of 13 in cluster AC**

Relative:
Higher

Actual:
11 ft.

NY MANIFEST:

Name:	CONSOLIDATED EDISON - SERV BOX 19195
Address:	342 EAST 116TH STREET
City,State,Zip:	NEW YORK, NY 10029
Country:	USA
EPA ID:	NYP004251740
Facility Status:	Not reported
Location Address 1:	342 EAST 116TH STREET
Code:	BP
Location Address 2:	Not reported
Total Tanks:	Not reported
Location City:	NEW YORK
Location State:	NY
Location Zip:	10029
Location Zip 4:	Not reported

NY MANIFEST:

EPAID:	NYP004251740
Mailing Name:	CONSOLIDATED EDISON - SERV BOX 19195
Mailing Contact:	TOM TEELING
Mailing Address 1:	4 IRVING PLACE - 15TH FLOOR
Mailing Address 2:	Not reported
Mailing City:	NEW YORK
Mailing State:	NY
Mailing Zip:	10003
Mailing Zip 4:	Not reported
Mailing Country:	USA
Mailing Phone:	2124603770

NY MANIFEST:

Document ID:	Not reported
Manifest Status:	Not reported
seq:	Not reported
Year:	2018
Trans1 State ID:	NJ0000027193
Trans2 State ID:	Not reported
Generator Ship Date:	04/17/2012
Trans1 Recv Date:	04/17/2012
Trans2 Recv Date:	Not reported
TSD Site Recv Date:	04/18/2012
Part A Recv Date:	Not reported
Part B Recv Date:	Not reported
Generator EPA ID:	NYP004251740
Trans1 EPA ID:	Not reported
Trans2 EPA ID:	Not reported
TSDF ID 1:	NJD002200046
TSDF ID 2:	Not reported
Manifest Tracking Number:	009204842JJK
Import Indicator:	N
Export Indicator:	N
Discr Quantity Indicator:	N
Discr Type Indicator:	N
Discr Residue Indicator:	N

CONSOLIDATED EDISON - SERV BOX 19195 (Continued) **S112140413**

Discr Partial Reject Indicator:	N
Discr Full Reject Indicator:	N
Manifest Ref Number:	Not reported
Alt Facility RCRA ID:	Not reported
Alt Facility Sign Date:	Not reported
MGMT Method Type Code:	H111
Waste Code:	Not reported
Waste Code:	Not reported
Waste Code:	Not reported
Waste Code:	Not reported
Waste Code:	Not reported
Waste Code:	Not reported
Quantity:	500
Units:	P - Pounds
Number of Containers:	1
Container Type:	TT - Cargo tank, tank trucks
Handling Method:	T Chemical, physical, or biological treatment.
Specific Gravity:	1
Waste Code:	D008
Waste Code 1_2:	Not reported
Waste Code 1_3:	Not reported
Waste Code 1_4:	Not reported
Waste Code 1_5:	Not reported
Waste Code 1_6:	Not reported

AC359 **CON EDISON SERVICE BOX: 19195** **RCRA NonGen / NLR** **1016969275**
SW **342 E 116TH ST** **NY MANIFEST** **NYP004429304**
1/8-1/4 **NEW YORK, NY 10029**
0.227 mi.
1197 ft. **Site 7 of 13 in cluster AC**

Relative: **Higher**
Actual: **11 ft.**

RCRA NonGen / NLR:

Date Form Received by Agency:	20140228
Handler Name:	CON EDISON SERVICE BOX: 19195
Handler Address:	342 E 116TH ST
Handler City,State,Zip:	NEW YORK, NY 10029
EPA ID:	NYP004429304
Contact Name:	THOMAS TEELING
Contact Address:	Not reported
Contact City,State,Zip:	Not reported
Contact Telephone:	212-460-3770
Contact Fax:	Not reported
Contact Email:	Not reported
Contact Title:	SENIOR SCIENTIST
EPA Region:	02
Land Type:	Private
Federal Waste Generator Description:	Not a generator, verified
Non-Notifier:	Not reported
Biennial Report Cycle:	Not reported
Accessibility:	Not reported
Active Site Indicator:	Not reported
State District Owner:	NY
State District:	NYSDEC R2
Mailing Address:	IRVING PL, 15TH FL NE
Mailing City,State,Zip:	NEW YORK, NY 10003
Owner Name:	Not reported
Owner Type:	Not reported

CON EDISON SERVICE BOX: 19195 (Continued) **1016969275**

Operator Name:	Not reported
Operator Type:	Not reported
Short-Term Generator Activity:	No
Importer Activity:	No
Mixed Waste Generator:	No
Transporter Activity:	No
Transfer Facility Activity:	No
Recycler Activity with Storage:	No
Small Quantity On-Site Burner Exemption:	No
Smelting Melting and Refining Furnace Exemption:	No
Underground Injection Control:	No
Off-Site Waste Receipt:	No
Universal Waste Indicator:	No
Universal Waste Destination Facility:	No
Federal Universal Waste:	No
Active Site Fed-Reg Treatment Storage and Disposal Facility:	Not reported
Active Site Converter Treatment storage and Disposal Facility:	Not reported
Active Site State-Reg Treatment Storage and Disposal Facility:	Not reported
Active Site State-Reg Handler:	---
Federal Facility Indicator:	Not reported
Hazardous Secondary Material Indicator:	NN
Sub-Part K Indicator:	Not reported
Commercial TSD Indicator:	No
Treatment Storage and Disposal Type:	Not reported
2018 GPRA Permit Baseline:	Not on the Baseline
2018 GPRA Renewals Baseline:	Not on the Baseline
Permit Renewals Workload Universe:	Not reported
Permit Workload Universe:	Not reported
Permit Progress Universe:	Not reported
Post-Closure Workload Universe:	Not reported
Closure Workload Universe:	Not reported
202 GPRA Corrective Action Baseline:	No
Corrective Action Workload Universe:	No
Subject to Corrective Action Universe:	No
Non-TSDFs Where RCRA CA has Been Imposed Universe:	No
TSDFs Potentially Subject to CA Under 3004 (u)/(v) Universe:	No
TSDFs Only Subject to CA under Discretionary Auth Universe:	No
Corrective Action Priority Ranking:	No NCAPS ranking
Environmental Control Indicator:	No
Institutional Control Indicator:	No
Human Exposure Controls Indicator:	N/A
Groundwater Controls Indicator:	N/A
Operating TSDF Universe:	Not reported
Full Enforcement Universe:	Not reported
Significant Non-Complier Universe:	No
Unaddressed Significant Non-Complier Universe:	No
Addressed Significant Non-Complier Universe:	No
Significant Non-Complier With a Compliance Schedule Universe:	No
Financial Assurance Required:	Not reported
Handler Date of Last Change:	20141014
Recognized Trader-Importer:	No
Recognized Trader-Exporter:	No
Importer of Spent Lead Acid Batteries:	No
Exporter of Spent Lead Acid Batteries:	No
Recycler Activity Without Storage:	Not reported
Manifest Broker:	Not reported
Sub-Part P Indicator:	No

CON EDISON SERVICE BOX: 19195 (Continued) **1016969275**

Historic Generators:

Receive Date:		20140129
Handler Name:	CON EDISON SERVICE BOX:	19195
Federal Waste Generator Description:		Conditionally Exempt Small Quantity Generator
State District Owner:		NY
Large Quantity Handler of Universal Waste:		No
Recognized Trader Importer:		No
Recognized Trader Exporter:		No
Spent Lead Acid Battery Importer:		No
Spent Lead Acid Battery Exporter:		No
Current Record:		No
Non Storage Recycler Activity:		Not reported
Electronic Manifest Broker:		Not reported

Receive Date:		20140228
Handler Name:	CON EDISON SERVICE BOX:	19195
Federal Waste Generator Description:		Not a generator, verified
State District Owner:		NY
Large Quantity Handler of Universal Waste:		No
Recognized Trader Importer:		No
Recognized Trader Exporter:		No
Spent Lead Acid Battery Importer:		No
Spent Lead Acid Battery Exporter:		No
Current Record:		Yes
Non Storage Recycler Activity:		Not reported
Electronic Manifest Broker:		Not reported

List of NAICS Codes and Descriptions:

NAICS Codes:	No NAICS Codes Found

Facility Has Received Notices of Violations:

Violations:	No Violations Found

Evaluation Action Summary:

Evaluations:	No Evaluations Found

NY MANIFEST:

Name:	CON EDISON
Address:	342 E 116TH ST
City,State,Zip:	NEW YORK, NY 10029
Country:	USA
EPA ID:	NYP004429304
Facility Status:	Not reported
Location Address 1:	F/O 342 EAST 116TH ST
Code:	BP
Location Address 2:	Not reported
Total Tanks:	Not reported
Location City:	NEW YORK
Location State:	NY
Location Zip:	10029
Location Zip 4:	Not reported

NY MANIFEST:

EPAID:	NYP004429304

CON EDISON SERVICE BOX: 19195 (Continued) **1016969275**

Mailing Name:	CON EDISON
Mailing Contact:	CON EDISON
Mailing Address 1:	4 IRVING PLACE
Mailing Address 2:	15TH FL
Mailing City:	NEW YORK
Mailing State:	NY
Mailing Zip:	10003
Mailing Zip 4:	Not reported
Mailing Country:	USA
Mailing Phone:	Not reported

NY MANIFEST:

Document ID:	Not reported
Manifest Status:	Not reported
seq:	Not reported
Year:	2018
Trans1 State ID:	NJ0000027193
Trans2 State ID:	Not reported
Generator Ship Date:	01/29/2014
Trans1 Recv Date:	01/29/2014
Trans2 Recv Date:	Not reported
TSD Site Recv Date:	01/30/2014
Part A Recv Date:	Not reported
Part B Recv Date:	Not reported
Generator EPA ID:	NYP004429304
Trans1 EPA ID:	Not reported
Trans2 EPA ID:	Not reported
TSDF ID 1:	NJD002200046
TSDF ID 2:	Not reported
Manifest Tracking Number:	011694049JJK
Import Indicator:	N
Export Indicator:	N
Discr Quantity Indicator:	N
Discr Type Indicator:	N
Discr Residue Indicator:	N
Discr Partial Reject Indicator:	N
Discr Full Reject Indicator:	N
Manifest Ref Number:	Not reported
Alt Facility RCRA ID:	Not reported
Alt Facility Sign Date:	Not reported
MGMT Method Type Code:	H110
Waste Code:	Not reported
Waste Code:	Not reported
Waste Code:	Not reported
Waste Code:	Not reported
Waste Code:	Not reported
Waste Code:	Not reported
Quantity:	500
Units:	P - Pounds
Number of Containers:	1
Container Type:	TT - Cargo tank, tank trucks
Handling Method:	T Chemical, physical, or biological treatment.
Specific Gravity:	1
Waste Code:	D008
Waste Code 1_2:	Not reported
Waste Code 1_3:	Not reported
Waste Code 1_4:	Not reported

CON EDISON SERVICE BOX: 19195 (Continued) **1016969275**

Waste Code 1_5: Not reported
Waste Code 1_6: Not reported

AB360 **247-249 EAST 117TH STREET** **NY VCP** **S125316946**
West **247 EAST 117TH STREET** **N/A**
1/8-1/4 **NEW YORK CITY, NY**
0.227 mi.
1201 ft. **Site 18 of 19 in cluster AB**

Relative:
Higher

Actual:
15 ft.

VCP NYC:

Project ID:	18TMP0068M,18EH-N080M,18CVCP022M
Name:	247-249 EAST 117TH STREET
Address:	247 EAST 117TH STREET
City,State,Zip:	NEW YORK CITY, NY
Borough:	Manhattan
BBL:	1016670120
OER Program:	VCP (Prospective), E/RD (Review)
Phase:	Approved Remedial Plan
Latitude:	40.798179
Longitude:	-73.938445
Postcode:	11
Community Board:	8
Council District:	188
Census Tract:	1000000
BIN:	1016670120
NTA:	East Harlem North

AC361 **CON EDISON SERVICE BOX: 19194** **RCRA NonGen / NLR** **1016969277**
SW **338 E 116TH ST** **NY MANIFEST** **NYP004429320**
1/8-1/4 **NEW YORK, NY 10029**
0.228 mi.
1206 ft. **Site 8 of 13 in cluster AC**

Relative:
Higher

Actual:
11 ft.

RCRA NonGen / NLR:

Date Form Received by Agency:		20140228
Handler Name:	CON EDISON SERVICE BOX:	19194
Handler Address:		338 E 116TH ST
Handler City,State,Zip:		NEW YORK, NY 10029
EPA ID:		NYP004429320
Contact Name:		THOMAS TEELING
Contact Address:		Not reported
Contact City,State,Zip:		Not reported
Contact Telephone:		212-460-3770
Contact Fax:		Not reported
Contact Email:		Not reported
Contact Title:		SENIOR SCIENTIST
EPA Region:		02
Land Type:		Private
Federal Waste Generator Description:		Not a generator, verified
Non-Notifier:		Not reported
Biennial Report Cycle:		Not reported
Accessibility:		Not reported
Active Site Indicator:		Not reported
State District Owner:		NY
State District:		NYSDEC R2

CON EDISON SERVICE BOX: 19194 (Continued) **1016969277**

Mailing Address:	IRVING PL, 15TH FL NE
Mailing City,State,Zip:	NEW YORK, NY 10003
Owner Name:	Not reported
Owner Type:	Not reported
Operator Name:	Not reported
Operator Type:	Not reported
Short-Term Generator Activity:	No
Importer Activity:	No
Mixed Waste Generator:	No
Transporter Activity:	No
Transfer Facility Activity:	No
Recycler Activity with Storage:	No
Small Quantity On-Site Burner Exemption:	No
Smelting Melting and Refining Furnace Exemption:	No
Underground Injection Control:	No
Off-Site Waste Receipt:	No
Universal Waste Indicator:	No
Universal Waste Destination Facility:	No
Federal Universal Waste:	No
Active Site Fed-Reg Treatment Storage and Disposal Facility:	Not reported
Active Site Converter Treatment storage and Disposal Facility:	Not reported
Active Site State-Reg Treatment Storage and Disposal Facility:	Not reported
Active Site State-Reg Handler:	---
Federal Facility Indicator:	Not reported
Hazardous Secondary Material Indicator:	NN
Sub-Part K Indicator:	Not reported
Commercial TSD Indicator:	No
Treatment Storage and Disposal Type:	Not reported
2018 GPRA Permit Baseline:	Not on the Baseline
2018 GPRA Renewals Baseline:	Not on the Baseline
Permit Renewals Workload Universe:	Not reported
Permit Workload Universe:	Not reported
Permit Progress Universe:	Not reported
Post-Closure Workload Universe:	Not reported
Closure Workload Universe:	Not reported
202 GPRA Corrective Action Baseline:	No
Corrective Action Workload Universe:	No
Subject to Corrective Action Universe:	No
Non-TSDFs Where RCRA CA has Been Imposed Universe:	No
TSDFs Potentially Subject to CA Under 3004 (u)/(v) Universe:	No
TSDFs Only Subject to CA under Discretionary Auth Universe:	No
Corrective Action Priority Ranking:	No NCAPS ranking
Environmental Control Indicator:	No
Institutional Control Indicator:	No
Human Exposure Controls Indicator:	N/A
Groundwater Controls Indicator:	N/A
Operating TSDF Universe:	Not reported
Full Enforcement Universe:	Not reported
Significant Non-Complier Universe:	No
Unaddressed Significant Non-Complier Universe:	No
Addressed Significant Non-Complier Universe:	No
Significant Non-Complier With a Compliance Schedule Universe:	No
Financial Assurance Required:	Not reported
Handler Date of Last Change:	20141014
Recognized Trader-Importer:	No
Recognized Trader-Exporter:	No
Importer of Spent Lead Acid Batteries:	No

CON EDISON SERVICE BOX: 19194 (Continued) **1016969277**

Exporter of Spent Lead Acid Batteries: No
Recycler Activity Without Storage: Not reported
Manifest Broker: Not reported
Sub-Part P Indicator: No

Historic Generators:
Receive Date: 20140129
Handler Name: CON EDISON SERVICE BOX: 19194
Federal Waste Generator Description: Conditionally Exempt Small Quantity Generator
State District Owner: NY
Large Quantity Handler of Universal Waste: No
Recognized Trader Importer: No
Recognized Trader Exporter: No
Spent Lead Acid Battery Importer: No
Spent Lead Acid Battery Exporter: No
Current Record: No
Non Storage Recycler Activity: Not reported
Electronic Manifest Broker: Not reported

Receive Date: 20140228
Handler Name: CON EDISON SERVICE BOX: 19194
Federal Waste Generator Description: Not a generator, verified
State District Owner: NY
Large Quantity Handler of Universal Waste: No
Recognized Trader Importer: No
Recognized Trader Exporter: No
Spent Lead Acid Battery Importer: No
Spent Lead Acid Battery Exporter: No
Current Record: Yes
Non Storage Recycler Activity: Not reported
Electronic Manifest Broker: Not reported

List of NAICS Codes and Descriptions:
NAICS Codes: No NAICS Codes Found

Facility Has Received Notices of Violations:
Violations: No Violations Found

Evaluation Action Summary:
Evaluations: No Evaluations Found

NY MANIFEST:
Name: CON EDISON
Address: 338 E 116TH ST
City,State,Zip: NEW YORK, NY 10029
Country: USA
EPA ID: NYP004429320
Facility Status: Not reported
Location Address 1: F/O 338 EAST 11TTH ST
Code: BP
Location Address 2: Not reported
Total Tanks: Not reported
Location City: NEW YORK

CON EDISON SERVICE BOX: 19194 (Continued) **1016969277**

Location State: NY
Location Zip: 10029
Location Zip 4: Not reported

NY MANIFEST:
EPAID: NYP004429320
Mailing Name: CON EDISON
Mailing Contact: CON EDISON
Mailing Address 1: 4 IRVING PLACE
Mailing Address 2: 15TH FL
Mailing City: NEW YORK
Mailing State: NY
Mailing Zip: 10003
Mailing Zip 4: Not reported
Mailing Country: USA
Mailing Phone: Not reported

NY MANIFEST:
Document ID: Not reported
Manifest Status: Not reported
seq: Not reported
Year: 2018
Trans1 State ID: NJ0000027193
Trans2 State ID: Not reported
Generator Ship Date: 01/29/2014
Trans1 Recv Date: 01/29/2014
Trans2 Recv Date: Not reported
TSD Site Recv Date: 01/30/2014
Part A Recv Date: Not reported
Part B Recv Date: Not reported
Generator EPA ID: NYP004429320
Trans1 EPA ID: Not reported
Trans2 EPA ID: Not reported
TSDF ID 1: NJD002200046
TSDF ID 2: Not reported
Manifest Tracking Number: 011694050JJK
Import Indicator: N
Export Indicator: N
Discr Quantity Indicator: N
Discr Type Indicator: N
Discr Residue Indicator: N
Discr Partial Reject Indicator: N
Discr Full Reject Indicator: N
Manifest Ref Number: Not reported
Alt Facility RCRA ID: Not reported
Alt Facility Sign Date: Not reported
MGMT Method Type Code: H110
Waste Code: Not reported
Waste Code: Not reported
Waste Code: Not reported
Waste Code: Not reported
Waste Code: Not reported
Waste Code: Not reported
Quantity: 500
Units: P - Pounds
Number of Containers: 1
Container Type: TT - Cargo tank, tank trucks

CON EDISON SERVICE BOX: 19194 (Continued) **1016969277**

Handling Method:	T Chemical, physical, or biological treatment.
Specific Gravity:	1
Waste Code:	D008
Waste Code 1_2:	Not reported
Waste Code 1_3:	Not reported
Waste Code 1_4:	Not reported
Waste Code 1_5:	Not reported
Waste Code 1_6:	Not reported

AC362 **CON EDISON** **NY MANIFEST** **S117066464**
SW **336-338 E 116 ST & 2 AVE** **N/A**
1/8-1/4 **NEW YORK, NY 10029**
0.229 mi.
1211 ft. **Site 9 of 13 in cluster AC**

Relative:
Higher

Actual:
11 ft.

NY MANIFEST:

Name:	CON EDISON
Address:	336-338 E 116 ST & 2 AVE
City,State,Zip:	NEW YORK, NY 10029
Country:	USA
EPA ID:	NYP004591152
Facility Status:	Not reported
Location Address 1:	336-338 E 116 ST & 2 AVE
Code:	BP
Location Address 2:	SB 19194
Total Tanks:	Not reported
Location City:	NEW YORK
Location State:	NY
Location Zip:	10029
Location Zip 4:	Not reported

NY MANIFEST:

EPAID:	NYP004591152
Mailing Name:	CON EDISON
Mailing Contact:	TOM TEELING
Mailing Address 1:	4 IRVING PLACE 15TH FLOOR
Mailing Address 2:	Not reported
Mailing City:	NEW YORK
Mailing State:	NY
Mailing Zip:	10003
Mailing Zip 4:	Not reported
Mailing Country:	USA
Mailing Phone:	Not reported

NY MANIFEST:

Document ID:	Not reported
Manifest Status:	Not reported
seq:	Not reported
Year:	2018
Trans1 State ID:	NJ0000027193
Trans2 State ID:	Not reported
Generator Ship Date:	07/09/2014
Trans1 Recv Date:	07/09/2014
Trans2 Recv Date:	Not reported
TSD Site Recv Date:	07/11/2014
Part A Recv Date:	Not reported
Part B Recv Date:	Not reported

CON EDISON (Continued) **S117066464**

Generator EPA ID:	NYP004591152
Trans1 EPA ID:	Not reported
Trans2 EPA ID:	Not reported
TSDF ID 1:	NJD002200046
TSDF ID 2:	Not reported
Manifest Tracking Number:	013254768JJK
Import Indicator:	N
Export Indicator:	N
Discr Quantity Indicator:	N
Discr Type Indicator:	N
Discr Residue Indicator:	N
Discr Partial Reject Indicator:	N
Discr Full Reject Indicator:	N
Manifest Ref Number:	Not reported
Alt Facility RCRA ID:	Not reported
Alt Facility Sign Date:	Not reported
MGMT Method Type Code:	H110
Waste Code:	Not reported
Waste Code:	Not reported
Waste Code:	Not reported
Waste Code:	Not reported
Waste Code:	Not reported
Waste Code:	Not reported
Quantity:	1000
Units:	P - Pounds
Number of Containers:	1
Container Type:	TT - Cargo tank, tank trucks
Handling Method:	T Chemical, physical, or biological treatment.
Specific Gravity:	1
Waste Code:	D008
Waste Code 1_2:	Not reported
Waste Code 1_3:	Not reported
Waste Code 1_4:	Not reported
Waste Code 1_5:	Not reported
Waste Code 1_6:	Not reported

AB363 **NEW SYMPHONY/JC 117TH STREET CLNER** **NY DRYCLEANERS** **S109527356**
West **245 EAST 117TH STREET** **N/A**
1/8-1/4 **NEW YORK, NY 10035**
0.230 mi.
1217 ft. **Site 19 of 19 in cluster AB**

Relative: **Higher**

Actual: **15 ft.**

DRYCLEANERS:

Name:	NEW SYMPHONY/JC 117TH STREET CLNER
Address:	245 EAST 117TH STREET
City,State,Zip:	NEW YORK, NY 10035
Facility ID:	2-6203-00174
Phone Number:	212-831-3592
Region:	Not reported
Registration Effective Date:	10/26/2005
Inspection Date:	07NOV20
Install Date:	04
Expiration Date:	Not reported
Removal Date:	Not reported
Drop Shop:	Not reported
Shutdown:	Not reported
Alternate Solvent:	Not reported

NEW SYMPHONY/JC 117TH STREET CLNER (Continued) **S109527356**

Current Business: Not reported

AC364 **CON EDISON** **RCRA NonGen / NLR** **1012185112**
SW **332 E 116TH ST** **NY MANIFEST** **NYP004159141**
1/8-1/4 **NEW YORK, NY 10029**
0.231 mi.
1219 ft. **Site 10 of 13 in cluster AC**

Relative: **Higher**
Actual: **12 ft.**

RCRA NonGen / NLR:

Date Form Received by Agency:		20160601
Handler Name:	CON EDISON	
Handler Address:		332 E 116TH ST
Handler City,State,Zip:		NEW YORK, NY 10029
EPA ID:		NYP004159141
Contact Name:		MICHAEL D'AGOSTINO
Contact Address:		Not reported
Contact City,State,Zip:		Not reported
Contact Telephone:		917-559-8958
Contact Fax:		Not reported
Contact Email:		Not reported
Contact Title:		Not reported
EPA Region:		02
Land Type:		Private
Federal Waste Generator Description:		Not a generator, verified
Non-Notifier:		Not reported
Biennial Report Cycle:		Not reported
Accessibility:		Not reported
Active Site Indicator:		Not reported
State District Owner:		NY
State District:		NYSDEC R2
Mailing Address:		4 IRVING PL, RM 828
Mailing City,State,Zip:		NEW YORK, NY 10003
Owner Name:		Not reported
Owner Type:		Not reported
Operator Name:		Not reported
Operator Type:		Not reported
Short-Term Generator Activity:		No
Importer Activity:		No
Mixed Waste Generator:		No
Transporter Activity:		No
Transfer Facility Activity:		No
Recycler Activity with Storage:		No
Small Quantity On-Site Burner Exemption:		No
Smelting Melting and Refining Furnace Exemption:		No
Underground Injection Control:		No
Off-Site Waste Receipt:		No
Universal Waste Indicator:		No
Universal Waste Destination Facility:		No
Federal Universal Waste:		No
Active Site Fed-Reg Treatment Storage and Disposal Facility:		Not reported
Active Site Converter Treatment storage and Disposal Facility:		Not reported
Active Site State-Reg Treatment Storage and Disposal Facility:		Not reported
Active Site State-Reg Handler:		---
Federal Facility Indicator:		Not reported
Hazardous Secondary Material Indicator:		NN
Sub-Part K Indicator:		Not reported
Commercial TSD Indicator:		No
Treatment Storage and Disposal Type:		Not reported

CON EDISON (Continued) **1012185112**

2018 GPRA Permit Baseline:	Not on the Baseline
2018 GPRA Renewals Baseline:	Not on the Baseline
Permit Renewals Workload Universe:	Not reported
Permit Workload Universe:	Not reported
Permit Progress Universe:	Not reported
Post-Closure Workload Universe:	Not reported
Closure Workload Universe:	Not reported
202 GPRA Corrective Action Baseline:	No
Corrective Action Workload Universe:	No
Subject to Corrective Action Universe:	No
Non-TSDFs Where RCRA CA has Been Imposed Universe:	No
TSDFs Potentially Subject to CA Under 3004 (u)/(v) Universe:	No
TSDFs Only Subject to CA under Discretionary Auth Universe:	No
Corrective Action Priority Ranking:	No NCAPS ranking
Environmental Control Indicator:	No
Institutional Control Indicator:	No
Human Exposure Controls Indicator:	N/A
Groundwater Controls Indicator:	N/A
Operating TSDF Universe:	Not reported
Full Enforcement Universe:	Not reported
Significant Non-Complier Universe:	No
Unaddressed Significant Non-Complier Universe:	No
Addressed Significant Non-Complier Universe:	No
Significant Non-Complier With a Compliance Schedule Universe:	No
Financial Assurance Required:	Not reported
Handler Date of Last Change:	20160913
Recognized Trader-Importer:	No
Recognized Trader-Exporter:	No
Importer of Spent Lead Acid Batteries:	No
Exporter of Spent Lead Acid Batteries:	No
Recycler Activity Without Storage:	Not reported
Manifest Broker:	Not reported
Sub-Part P Indicator:	No

Historic Generators:

Receive Date:	20080614
Handler Name: CON EDISON	
Federal Waste Generator Description:	Conditionally Exempt Small Quantity Generator
State District Owner:	Not reported
Large Quantity Handler of Universal Waste:	No
Recognized Trader Importer:	No
Recognized Trader Exporter:	No
Spent Lead Acid Battery Importer:	No
Spent Lead Acid Battery Exporter:	No
Current Record:	No
Non Storage Recycler Activity:	Not reported
Electronic Manifest Broker:	Not reported

Receive Date:	20160601
Handler Name: CON EDISON	
Federal Waste Generator Description:	Not a generator, verified
State District Owner:	NY
Large Quantity Handler of Universal Waste:	No
Recognized Trader Importer:	No
Recognized Trader Exporter:	No
Spent Lead Acid Battery Importer:	No

CON EDISON (Continued) **1012185112**

Spent Lead Acid Battery Exporter: No
Current Record: Yes
Non Storage Recycler Activity: Not reported
Electronic Manifest Broker: Not reported

List of NAICS Codes and Descriptions:
NAICS Codes: No NAICS Codes Found

Facility Has Received Notices of Violations:
Violations: No Violations Found

Evaluation Action Summary:
Evaluations: No Evaluations Found

NY MANIFEST:
Name: CONSOLIDATED EDISON
Address: 332 E 116TH ST
City,State,Zip: NEW YORK, NY 10029
Country: USA
EPA ID: NYP004159141
Facility Status: Not reported
Location Address 1: 332 EAST 116 STREET MH19193
Code: BP
Location Address 2: Not reported
Total Tanks: Not reported
Location City: NEW YORK
Location State: NY
Location Zip: Not reported
Location Zip 4: Not reported

NY MANIFEST:
EPAID: NYP004159141
Mailing Name: CONSOLIDATED EDISON
Mailing Contact: FRANKLYN MURRAY
Mailing Address 1: 4 IRVING PLACE RM 828
Mailing Address 2: Not reported
Mailing City: NEW YORK
Mailing State: NY
Mailing Zip: 10003
Mailing Zip 4: Not reported
Mailing Country: USA
Mailing Phone: 2124602808

NY MANIFEST:
Document ID: Not reported
Manifest Status: Not reported
seq: Not reported
Year: 2018
Trans1 State ID: NYD006982359
Trans2 State ID: Not reported
Generator Ship Date: 06/14/2008
Trans1 Recv Date: 06/14/2008
Trans2 Recv Date: Not reported
TSD Site Recv Date: 06/16/2008

CON EDISON (Continued) **1012185112**

Part A Recv Date:	Not reported
Part B Recv Date:	Not reported
Generator EPA ID:	NYP004159141
Trans1 EPA ID:	Not reported
Trans2 EPA ID:	Not reported
TSDF ID 1:	NYD077444263
TSDF ID 2:	Not reported
Manifest Tracking Number:	001450676FLE
Import Indicator:	N
Export Indicator:	N
Discr Quantity Indicator:	N
Discr Type Indicator:	N
Discr Residue Indicator:	N
Discr Partial Reject Indicator:	N
Discr Full Reject Indicator:	N
Manifest Ref Number:	Not reported
Alt Facility RCRA ID:	Not reported
Alt Facility Sign Date:	Not reported
MGMT Method Type Code:	H141
Waste Code:	Not reported
Waste Code:	Not reported
Waste Code:	Not reported
Waste Code:	Not reported
Waste Code:	Not reported
Waste Code:	Not reported
Quantity:	150
Units:	K - Kilograms (2.2 pounds)
Number of Containers:	2
Container Type:	DM - Metal drums, barrels
Handling Method:	L Landfill.
Specific Gravity:	1
Waste Code:	D008
Waste Code 1_2:	B007
Waste Code 1_3:	Not reported
Waste Code 1_4:	Not reported
Waste Code 1_5:	Not reported
Waste Code 1_6:	Not reported

AH365 **CON EDISON** **NY MANIFEST** **S117317226**
WSW **303 E 116TH ST** **N/A**
1/8-1/4 **NEW YORK, NY 10029**
0.231 mi.
1220 ft. **Site 5 of 8 in cluster AH**

Relative:
Higher

Actual:
13 ft.

NY MANIFEST:

Name:	CON EDISON
Address:	303 E 116TH ST
City,State,Zip:	NEW YORK, NY 10029
Country:	USA
EPA ID:	NYP004646022
Facility Status:	Not reported
Location Address 1:	303 E 116TH ST
Code:	BP
Location Address 2:	SB 19180
Total Tanks:	Not reported
Location City:	NEW YORK
Location State:	NY

CON EDISON (Continued) **S117317226**

Location Zip:	10029
Location Zip 4:	Not reported

NY MANIFEST:

EPAID:	NYP004646022
Mailing Name:	CON EDISON
Mailing Contact:	CON EDISON
Mailing Address 1:	4 IRVING PL 15TH FL
Mailing Address 2:	Not reported
Mailing City:	NEW YORK
Mailing State:	NY
Mailing Zip:	10003
Mailing Zip 4:	Not reported
Mailing Country:	USA
Mailing Phone:	2124603770

NY MANIFEST:

Document ID:	Not reported
Manifest Status:	Not reported
seq:	Not reported
Year:	2018
Trans1 State ID:	NJD003812047
Trans2 State ID:	Not reported
Generator Ship Date:	09/03/2014
Trans1 Recv Date:	09/03/2014
Trans2 Recv Date:	Not reported
TSD Site Recv Date:	09/08/2014
Part A Recv Date:	Not reported
Part B Recv Date:	Not reported
Generator EPA ID:	NYP004646022
Trans1 EPA ID:	Not reported
Trans2 EPA ID:	Not reported
TSDF ID 1:	NJD991291105
TSDF ID 2:	Not reported
Manifest Tracking Number:	002609246GBF
Import Indicator:	N
Export Indicator:	N
Discr Quantity Indicator:	N
Discr Type Indicator:	N
Discr Residue Indicator:	N
Discr Partial Reject Indicator:	N
Discr Full Reject Indicator:	N
Manifest Ref Number:	Not reported
Alt Facility RCRA ID:	Not reported
Alt Facility Sign Date:	Not reported
MGMT Method Type Code:	H110
Waste Code:	Not reported
Waste Code:	Not reported
Waste Code:	Not reported
Waste Code:	Not reported
Waste Code:	Not reported
Waste Code:	Not reported
Quantity:	800
Units:	P - Pounds
Number of Containers:	1
Container Type:	TT - Cargo tank, tank trucks
Handling Method:	T Chemical, physical, or biological treatment.

CON EDISON (Continued) **S117317226**

Specific Gravity:	1
Waste Code:	D008
Waste Code 1_2:	Not reported
Waste Code 1_3:	Not reported
Waste Code 1_4:	Not reported
Waste Code 1_5:	Not reported
Waste Code 1_6:	Not reported

AJ366 **CON EDISON** **NY MANIFEST** **S117737416**
WSW **2273 2ND AVE** **N/A**
1/8-1/4 **NEW YORK, NY 10029**
0.232 mi.
1226 ft. **Site 1 of 4 in cluster AJ**

Relative:
Higher

Actual:
14 ft.

NY MANIFEST:

Name:	CON EDISON
Address:	2273 2ND AVE
City,State,Zip:	NEW YORK, NY 10029
Country:	USA
EPA ID:	NYP004648606
Facility Status:	Not reported
Location Address 1:	2273 2ND AVE
Code:	BP
Location Address 2:	Not reported
Total Tanks:	Not reported
Location City:	NEW YORK
Location State:	NY
Location Zip:	10029
Location Zip 4:	Not reported

NY MANIFEST:

EPAID:	NYP004648606
Mailing Name:	CON EDISON
Mailing Contact:	CON EDISON
Mailing Address 1:	4 IRVING PL
Mailing Address 2:	15TH FL
Mailing City:	NEW YORK
Mailing State:	NY
Mailing Zip:	10003
Mailing Zip 4:	Not reported
Mailing Country:	USA
Mailing Phone:	Not reported

NY MANIFEST:

Document ID:	Not reported
Manifest Status:	Not reported
seq:	Not reported
Year:	2018
Trans1 State ID:	NJD003812047
Trans2 State ID:	Not reported
Generator Ship Date:	09/15/2014
Trans1 Recv Date:	09/15/2014
Trans2 Recv Date:	Not reported
TSD Site Recv Date:	09/17/2014
Part A Recv Date:	Not reported
Part B Recv Date:	Not reported
Generator EPA ID:	NYP004648606

CON EDISON (Continued) **S117737416**

Trans1 EPA ID:	Not reported
Trans2 EPA ID:	Not reported
TSDF ID 1:	NJD991291105
TSDF ID 2:	Not reported
Manifest Tracking Number:	002609619GBF
Import Indicator:	N
Export Indicator:	N
Discr Quantity Indicator:	N
Discr Type Indicator:	N
Discr Residue Indicator:	N
Discr Partial Reject Indicator:	N
Discr Full Reject Indicator:	N
Manifest Ref Number:	Not reported
Alt Facility RCRA ID:	Not reported
Alt Facility Sign Date:	Not reported
MGMT Method Type Code:	H110
Waste Code:	Not reported
Waste Code:	Not reported
Waste Code:	Not reported
Waste Code:	Not reported
Waste Code:	Not reported
Waste Code:	Not reported
Quantity:	2000
Units:	P - Pounds
Number of Containers:	1
Container Type:	TT - Cargo tank, tank trucks
Handling Method:	T Chemical, physical, or biological treatment.
Specific Gravity:	1
Waste Code:	D008
Waste Code 1_2:	Not reported
Waste Code 1_3:	Not reported
Waste Code 1_4:	Not reported
Waste Code 1_5:	Not reported
Waste Code 1_6:	Not reported

AC367 **CON EDISON MANHOLE 19193** **RCRA NonGen / NLR** **1010327662**
SW **326 E 116 ST** **NY MANIFEST** **NYP004148052**
1/8-1/4 **NEW YORK, NY 10001**
0.233 mi.
1229 ft. **Site 11 of 13 in cluster AC**

Relative: RCRA NonGen / NLR:
Higher

Actual: Date Form Received by Agency: 20070411
12 ft. Handler Name: CON EDISON MANHOLE 19193
Handler Address: 326 E 116 ST
Handler City,State,Zip: NEW YORK, NY 10001
EPA ID: NYP004148052
Contact Name: STEVEN MARTIS
Contact Address: 4 IRVING PL, RM 828
Contact City,State,Zip: NEW YORK, NY 10003
Contact Telephone: 212-580-8383
Contact Fax: Not reported
Contact Email: Not reported
Contact Title: Not reported
EPA Region: 02
Land Type: Not reported
Federal Waste Generator Description: Not a generator, verified

CON EDISON MANHOLE 19193 (Continued) **1010327662**

Non-Notifier:	Not reported
Biennial Report Cycle:	Not reported
Accessibility:	Not reported
Active Site Indicator:	Not reported
State District Owner:	NY
State District:	NYSDEC R2
Mailing Address:	4 IRVING PL, RM 828
Mailing City,State,Zip:	NEW YORK, NY 10003
Owner Name:	Not reported
Owner Type:	Not reported
Operator Name:	Not reported
Operator Type:	Not reported
Short-Term Generator Activity:	No
Importer Activity:	No
Mixed Waste Generator:	No
Transporter Activity:	No
Transfer Facility Activity:	No
Recycler Activity with Storage:	No
Small Quantity On-Site Burner Exemption:	No
Smelting Melting and Refining Furnace Exemption:	No
Underground Injection Control:	No
Off-Site Waste Receipt:	No
Universal Waste Indicator:	No
Universal Waste Destination Facility:	No
Federal Universal Waste:	No
Active Site Fed-Reg Treatment Storage and Disposal Facility:	Not reported
Active Site Converter Treatment storage and Disposal Facility:	Not reported
Active Site State-Reg Treatment Storage and Disposal Facility:	Not reported
Active Site State-Reg Handler:	---
Federal Facility Indicator:	Not reported
Hazardous Secondary Material Indicator:	NN
Sub-Part K Indicator:	Not reported
Commercial TSD Indicator:	No
Treatment Storage and Disposal Type:	Not reported
2018 GPRA Permit Baseline:	Not on the Baseline
2018 GPRA Renewals Baseline:	Not on the Baseline
Permit Renewals Workload Universe:	Not reported
Permit Workload Universe:	Not reported
Permit Progress Universe:	Not reported
Post-Closure Workload Universe:	Not reported
Closure Workload Universe:	Not reported
202 GPRA Corrective Action Baseline:	No
Corrective Action Workload Universe:	No
Subject to Corrective Action Universe:	No
Non-TSDFs Where RCRA CA has Been Imposed Universe:	No
TSDFs Potentially Subject to CA Under 3004 (u)/(v) Universe:	No
TSDFs Only Subject to CA under Discretionary Auth Universe:	No
Corrective Action Priority Ranking:	No NCAPS ranking
Environmental Control Indicator:	No
Institutional Control Indicator:	No
Human Exposure Controls Indicator:	N/A
Groundwater Controls Indicator:	N/A
Operating TSDF Universe:	Not reported
Full Enforcement Universe:	Not reported
Significant Non-Complier Universe:	No
Unaddressed Significant Non-Complier Universe:	No
Addressed Significant Non-Complier Universe:	No

CON EDISON MANHOLE 19193 (Continued) **1010327662**

Significant Non-Complier With a Compliance Schedule Universe:	No
Financial Assurance Required:	Not reported
Handler Date of Last Change:	20150414
Recognized Trader-Importer:	No
Recognized Trader-Exporter:	No
Importer of Spent Lead Acid Batteries:	No
Exporter of Spent Lead Acid Batteries:	No
Recycler Activity Without Storage:	Not reported
Manifest Broker:	Not reported
Sub-Part P Indicator:	No

Historic Generators:

Receive Date:	20070409
Handler Name: CON EDISON	
Federal Waste Generator Description:	Not reported
State District Owner:	Not reported
Large Quantity Handler of Universal Waste:	No
Recognized Trader Importer:	No
Recognized Trader Exporter:	No
Spent Lead Acid Battery Importer:	No
Spent Lead Acid Battery Exporter:	No
Current Record:	No
Non Storage Recycler Activity:	Not reported
Electronic Manifest Broker:	Not reported

Receive Date:	20070410
Handler Name: CON EDISON	
Federal Waste Generator Description:	Not a generator, verified
State District Owner:	Not reported
Large Quantity Handler of Universal Waste:	No
Recognized Trader Importer:	No
Recognized Trader Exporter:	No
Spent Lead Acid Battery Importer:	No
Spent Lead Acid Battery Exporter:	No
Current Record:	No
Non Storage Recycler Activity:	Not reported
Electronic Manifest Broker:	Not reported

Receive Date:	20070411
Handler Name: CON EDISON MANHOLE 19193	
Federal Waste Generator Description:	Not a generator, verified
State District Owner:	NY
Large Quantity Handler of Universal Waste:	No
Recognized Trader Importer:	No
Recognized Trader Exporter:	No
Spent Lead Acid Battery Importer:	No
Spent Lead Acid Battery Exporter:	No
Current Record:	Yes
Non Storage Recycler Activity:	Not reported
Electronic Manifest Broker:	Not reported

List of NAICS Codes and Descriptions:

NAICS Codes:	No NAICS Codes Found

CON EDISON MANHOLE 19193 (Continued) **1010327662**

Facility Has Received Notices of Violations:
Violations: No Violations Found

Evaluation Action Summary:
Evaluations: No Evaluations Found

NY MANIFEST:
Name: CONSOLIDATED EDISON
Address: 326 E 116 ST
City,State,Zip: NEW YORK, NY 10001
Country: USA
EPA ID: NYP004148052
Facility Status: Not reported
Location Address 1: 326 E 116TH STREET
Code: BP
Location Address 2: Not reported
Total Tanks: Not reported
Location City: NEW YORK
Location State: NY
Location Zip: 10010
Location Zip 4: Not reported

NY MANIFEST:
EPAID: NYP004148052
Mailing Name: CONSOLIDATED EDISON
Mailing Contact: FRANKLIN MURRAY
Mailing Address 1: 4 IRVING PLACE RM 828
Mailing Address 2: Not reported
Mailing City: NEW YORK
Mailing State: NY
Mailing Zip: 10003
Mailing Zip 4: Not reported
Mailing Country: USA
Mailing Phone: 2124602808

NY MANIFEST:
Document ID: Not reported
Manifest Status: Not reported
seq: Not reported
Year: 2018
Trans1 State ID: NYD006982359
Trans2 State ID: Not reported
Generator Ship Date: 02/07/2007
Trans1 Recv Date: 02/07/2007
Trans2 Recv Date: Not reported
TSD Site Recv Date: 02/08/2007
Part A Recv Date: Not reported
Part B Recv Date: Not reported
Generator EPA ID: NYP004148052
Trans1 EPA ID: Not reported
Trans2 EPA ID: Not reported
TSDF ID 1: NYD077444263
TSDF ID 2: Not reported
Manifest Tracking Number: 000331048FLE
Import Indicator: N

CON EDISON MANHOLE 19193 (Continued) **1010327662**

Export Indicator:	N
Discr Quantity Indicator:	N
Discr Type Indicator:	N
Discr Residue Indicator:	N
Discr Partial Reject Indicator:	N
Discr Full Reject Indicator:	N
Manifest Ref Number:	Not reported
Alt Facility RCRA ID:	Not reported
Alt Facility Sign Date:	Not reported
MGMT Method Type Code:	H141
Waste Code:	Not reported
Waste Code:	Not reported
Waste Code:	Not reported
Waste Code:	Not reported
Waste Code:	Not reported
Waste Code:	Not reported
Quantity:	200
Units:	K - Kilograms (2.2 pounds)
Number of Containers:	4
Container Type:	DM - Metal drums, barrels
Handling Method:	L Landfill.
Specific Gravity:	1
Waste Code:	D008
Waste Code 1_2:	B007
Waste Code 1_3:	Not reported
Waste Code 1_4:	Not reported
Waste Code 1_5:	Not reported
Waste Code 1_6:	Not reported

AH368 **CON EDISON** **NY MANIFEST** **S117318188**
WSW **2264 2 AV** **N/A**
1/8-1/4 **NEW YORK, NY 10035**
0.235 mi.
1242 ft. **Site 6 of 8 in cluster AH**

Relative:
Higher

Actual:
14 ft.

NY MANIFEST:

Name:	CON EDISON
Address:	2264 2 AV
City,State,Zip:	NEW YORK, NY 10035
Country:	USA
EPA ID:	NYP004656948
Facility Status:	Not reported
Location Address 1:	2264 2 AV
Code:	BP
Location Address 2:	SB55034
Total Tanks:	Not reported
Location City:	NEW YORK
Location State:	NY
Location Zip:	10035
Location Zip 4:	Not reported

NY MANIFEST:

EPAID:	NYP004656948
Mailing Name:	CON EDISON
Mailing Contact:	CON EDISON
Mailing Address 1:	4 IRVING PL
Mailing Address 2:	15TH FL

CON EDISON (Continued) **S117318188**

Mailing City:	NEW YORK
Mailing State:	NY
Mailing Zip:	10003
Mailing Zip 4:	Not reported
Mailing Country:	USA
Mailing Phone:	Not reported

NY MANIFEST:

Document ID:	Not reported
Manifest Status:	Not reported
seq:	Not reported
Year:	2018
Trans1 State ID:	NJD003812047
Trans2 State ID:	Not reported
Generator Ship Date:	09/15/2014
Trans1 Recv Date:	09/15/2014
Trans2 Recv Date:	Not reported
TSD Site Recv Date:	09/17/2014
Part A Recv Date:	Not reported
Part B Recv Date:	Not reported
Generator EPA ID:	NYP004656948
Trans1 EPA ID:	Not reported
Trans2 EPA ID:	Not reported
TSDF ID 1:	NJD991291105
TSDF ID 2:	Not reported
Manifest Tracking Number:	002563980GBF
Import Indicator:	N
Export Indicator:	N
Discr Quantity Indicator:	N
Discr Type Indicator:	N
Discr Residue Indicator:	N
Discr Partial Reject Indicator:	N
Discr Full Reject Indicator:	N
Manifest Ref Number:	Not reported
Alt Facility RCRA ID:	Not reported
Alt Facility Sign Date:	Not reported
MGMT Method Type Code:	H110
Waste Code:	Not reported
Waste Code:	Not reported
Waste Code:	Not reported
Waste Code:	Not reported
Waste Code:	Not reported
Waste Code:	Not reported
Quantity:	1000
Units:	P - Pounds
Number of Containers:	1
Container Type:	TT - Cargo tank, tank trucks
Handling Method:	T Chemical, physical, or biological treatment.
Specific Gravity:	1
Waste Code:	D008
Waste Code 1_2:	Not reported
Waste Code 1_3:	Not reported
Waste Code 1_4:	Not reported
Waste Code 1_5:	Not reported
Waste Code 1_6:	Not reported

AC369 **CON EDISON** **NY MANIFEST** **S117317232**
SW **322 E 116 ST** **N/A**
1/8-1/4 **NEW YORK, NY 10029**
0.236 mi.
1247 ft. **Site 12 of 13 in cluster AC**

Relative:
Higher

Actual:
12 ft.

NY MANIFEST:

Name:	CON EDISON
Address:	322 E 116 ST
City,State,Zip:	NEW YORK, NY 10029
Country:	USA
EPA ID:	NYP004646162
Facility Status:	Not reported
Location Address 1:	322 E 116 ST
Code:	BP
Location Address 2:	SB19192
Total Tanks:	Not reported
Location City:	NEW YORK
Location State:	NY
Location Zip:	10029
Location Zip 4:	Not reported

NY MANIFEST:

EPAID:	NYP004646162
Mailing Name:	CON EDISON
Mailing Contact:	CON EDISON
Mailing Address 1:	4 IRVING PL
Mailing Address 2:	15TH FL
Mailing City:	NEW YORK
Mailing State:	NY
Mailing Zip:	10003
Mailing Zip 4:	Not reported
Mailing Country:	USA
Mailing Phone:	Not reported

NY MANIFEST:

Document ID:	Not reported
Manifest Status:	Not reported
seq:	Not reported
Year:	2018
Trans1 State ID:	NJD003812047
Trans2 State ID:	Not reported
Generator Ship Date:	09/03/2014
Trans1 Recv Date:	09/03/2014
Trans2 Recv Date:	Not reported
TSD Site Recv Date:	09/08/2014
Part A Recv Date:	Not reported
Part B Recv Date:	Not reported
Generator EPA ID:	NYP004646162
Trans1 EPA ID:	Not reported
Trans2 EPA ID:	Not reported
TSDF ID 1:	NJD991291105
TSDF ID 2:	Not reported
Manifest Tracking Number:	002609393GBF
Import Indicator:	N
Export Indicator:	N
Discr Quantity Indicator:	N
Discr Type Indicator:	N
Discr Residue Indicator:	N

CON EDISON (Continued) **S117317232**

Discr Partial Reject Indicator:	N
Discr Full Reject Indicator:	N
Manifest Ref Number:	Not reported
Alt Facility RCRA ID:	Not reported
Alt Facility Sign Date:	Not reported
MGMT Method Type Code:	H110
Waste Code:	Not reported
Waste Code:	Not reported
Waste Code:	Not reported
Waste Code:	Not reported
Waste Code:	Not reported
Waste Code:	Not reported
Quantity:	500
Units:	P - Pounds
Number of Containers:	1
Container Type:	TT - Cargo tank, tank trucks
Handling Method:	T Chemical, physical, or biological treatment.
Specific Gravity:	1
Waste Code:	D008
Waste Code 1_2:	Not reported
Waste Code 1_3:	Not reported
Waste Code 1_4:	Not reported
Waste Code 1_5:	Not reported
Waste Code 1_6:	Not reported

AK370 **G A P AUTO REPAIR** **RCRA NonGen / NLR** **1004756037**
South **511 E 116TH ST** **US AIRS** **NY0000973669**
1/8-1/4 **NEW YORK, NY 10029** **NY MANIFEST**
0.236 mi.
1248 ft. **Site 1 of 2 in cluster AK**

Relative: **Higher**
Actual: **9 ft.**

RCRA NonGen / NLR:

Date Form Received by Agency:		20070101
Handler Name:	G A P AUTO REPAIR	
Handler Address:		511 E 116TH ST
Handler City,State,Zip:		NEW YORK, NY 10029
EPA ID:		NY0000973669
Contact Name:		JOE DRENNAN
Contact Address:		E 116TH ST
Contact City,State,Zip:		NEW YORK, NY 10029
Contact Telephone:		212-996-1576
Contact Fax:		Not reported
Contact Email:		Not reported
Contact Title:		Not reported
EPA Region:		02
Land Type:		Private
Federal Waste Generator Description:		Not a generator, verified
Non-Notifier:		Not reported
Biennial Report Cycle:		Not reported
Accessibility:		Not reported
Active Site Indicator:		Not reported
State District Owner:		NY
State District:		NYSDEC R2
Mailing Address:		E 116TH ST
Mailing City,State,Zip:		NEW YORK, NY 10029
Owner Name:		G A P AUTO REPAIR INC
Owner Type:		Private

G A P AUTO REPAIR (Continued) **1004756037**

Operator Name:	G A P AUTO REPAIR INC
Operator Type:	Private
Short-Term Generator Activity:	No
Importer Activity:	No
Mixed Waste Generator:	No
Transporter Activity:	No
Transfer Facility Activity:	No
Recycler Activity with Storage:	No
Small Quantity On-Site Burner Exemption:	No
Smelting Melting and Refining Furnace Exemption:	No
Underground Injection Control:	No
Off-Site Waste Receipt:	No
Universal Waste Indicator:	No
Universal Waste Destination Facility:	No
Federal Universal Waste:	No
Active Site Fed-Reg Treatment Storage and Disposal Facility:	Not reported
Active Site Converter Treatment storage and Disposal Facility:	Not reported
Active Site State-Reg Treatment Storage and Disposal Facility:	Not reported
Active Site State-Reg Handler:	---
Federal Facility Indicator:	Not reported
Hazardous Secondary Material Indicator:	N
Sub-Part K Indicator:	Not reported
Commercial TSD Indicator:	No
Treatment Storage and Disposal Type:	Not reported
2018 GPRA Permit Baseline:	Not on the Baseline
2018 GPRA Renewals Baseline:	Not on the Baseline
Permit Renewals Workload Universe:	Not reported
Permit Workload Universe:	Not reported
Permit Progress Universe:	Not reported
Post-Closure Workload Universe:	Not reported
Closure Workload Universe:	Not reported
202 GPRA Corrective Action Baseline:	No
Corrective Action Workload Universe:	No
Subject to Corrective Action Universe:	No
Non-TSDFs Where RCRA CA has Been Imposed Universe:	No
TSDFs Potentially Subject to CA Under 3004 (u)/(v) Universe:	No
TSDFs Only Subject to CA under Discretionary Auth Universe:	No
Corrective Action Priority Ranking:	No NCAPS ranking
Environmental Control Indicator:	No
Institutional Control Indicator:	No
Human Exposure Controls Indicator:	N/A
Groundwater Controls Indicator:	N/A
Operating TSDF Universe:	Not reported
Full Enforcement Universe:	Not reported
Significant Non-Complier Universe:	No
Unaddressed Significant Non-Complier Universe:	No
Addressed Significant Non-Complier Universe:	No
Significant Non-Complier With a Compliance Schedule Universe:	No
Financial Assurance Required:	Not reported
Handler Date of Last Change:	20150414
Recognized Trader-Importer:	No
Recognized Trader-Exporter:	No
Importer of Spent Lead Acid Batteries:	No
Exporter of Spent Lead Acid Batteries:	No
Recycler Activity Without Storage:	No
Manifest Broker:	No
Sub-Part P Indicator:	No

G A P AUTO REPAIR (Continued) **1004756037**

Hazardous Waste Summary:

Waste Code:	D001
Waste Description:	IGNITABLE WASTE
Waste Code:	D035
Waste Description:	METHYL ETHYL KETONE
Waste Code:	F003
Waste Description:	THE FOLLOWING SPENT NONHALOGENATED SOLVENTS: XYLENE, ACETONE, ETHYL ACETATE, ETHYL BENZENE, ETHYL ETHER, METHYL ISOBUTYL KETONE, N-BUTYL ALCOHOL, CYCLOHEXANONE, AND METHANOL; ALL SPENT SOLVENT MIXTURES/BLENDS CONTAINING, BEFORE USE, ONLY THE ABOVE SPENT NONHALOGENATED SOLVENTS; AND ALL SPENT SOLVENT MIXTURES/BLENDS CONTAINING, BEFORE USE, ONE OR MORE OF THE ABOVE NONHALOGENATED SOLVENTS, AND A TOTAL OF TEN PERCENT OR MORE (BY VOLUME) OF ONE OR MORE OF THOSE SOLVENTS LISTED IN F001, F002, F004, AND F005; AND STILL BOTTOMS FROM THE RECOVERY OF THESE SPENT SOLVENTS AND SPENT SOLVENT MIXTURES.
Waste Code:	F005
Waste Description:	THE FOLLOWING SPENT NONHALOGENATED SOLVENTS: TOLUENE, METHYL ETHYL KETONE, CARBON DISULFIDE, ISOBUTANOL, PYRIDINE, BENZENE, 2-ETHOXYETHANOL, AND 2-NITROPROPANE; ALL SPENT SOLVENT MIXTURES/BLENDS CONTAINING, BEFORE USE, A TOTAL OF TEN PERCENT OR MORE (BY VOLUME) OF ONE OR MORE OF THE ABOVE NONHALOGENATED SOLVENTS OR THOSE SOLVENTS LISTED IN F001, F002, OR F004; AND STILL BOTTOMS FROM THE RECOVERY OF THESE SPENT SOLVENTS AND SPENT SOLVENT MIXTURES.

Handler - Owner Operator:

Owner/Operator Indicator:	Owner
Owner/Operator Name:	G A P AUTO REPAIR INC
Legal Status:	Private
Date Became Current:	Not reported
Date Ended Current:	Not reported
Owner/Operator Address:	511 E 116TH ST
Owner/Operator City,State,Zip:	NEW YORK, NY 10029
Owner/Operator Telephone:	212-996-1010
Owner/Operator Telephone Ext:	Not reported
Owner/Operator Fax:	Not reported
Owner/Operator Email:	Not reported
Owner/Operator Indicator:	Owner
Owner/Operator Name:	G A P AUTO REPAIR INC
Legal Status:	Private
Date Became Current:	Not reported
Date Ended Current:	Not reported
Owner/Operator Address:	511 E 116TH ST
Owner/Operator City,State,Zip:	NEW YORK, NY 10029
Owner/Operator Telephone:	212-996-1010
Owner/Operator Telephone Ext:	Not reported
Owner/Operator Fax:	Not reported
Owner/Operator Email:	Not reported
Owner/Operator Indicator:	Operator
Owner/Operator Name:	G A P AUTO REPAIR INC
Legal Status:	Private

G A P AUTO REPAIR (Continued) **1004756037**

Date Became Current:	Not reported
Date Ended Current:	Not reported
Owner/Operator Address:	511 E 116TH ST
Owner/Operator City,State,Zip:	NEW YORK, NY 10029
Owner/Operator Telephone:	212-996-1010
Owner/Operator Telephone Ext:	Not reported
Owner/Operator Fax:	Not reported
Owner/Operator Email:	Not reported

Historic Generators:

Receive Date:	20060101
Handler Name: G A P AUTO REPAIR	
Federal Waste Generator Description:	Not a generator, verified
State District Owner:	NY
Large Quantity Handler of Universal Waste:	No
Recognized Trader Importer:	No
Recognized Trader Exporter:	No
Spent Lead Acid Battery Importer:	No
Spent Lead Acid Battery Exporter:	No
Current Record:	No
Non Storage Recycler Activity:	Not reported
Electronic Manifest Broker:	Not reported

Receive Date:	20070101
Handler Name: G A P AUTO REPAIR	
Federal Waste Generator Description:	Not a generator, verified
State District Owner:	NY
Large Quantity Handler of Universal Waste:	No
Recognized Trader Importer:	No
Recognized Trader Exporter:	No
Spent Lead Acid Battery Importer:	No
Spent Lead Acid Battery Exporter:	No
Current Record:	Yes
Non Storage Recycler Activity:	Not reported
Electronic Manifest Broker:	Not reported

Receive Date:	19941209
Handler Name: G A P AUTO REPAIR	
Federal Waste Generator Description:	Conditionally Exempt Small Quantity Generator
State District Owner:	NY
Large Quantity Handler of Universal Waste:	No
Recognized Trader Importer:	No
Recognized Trader Exporter:	No
Spent Lead Acid Battery Importer:	No
Spent Lead Acid Battery Exporter:	No
Current Record:	No
Non Storage Recycler Activity:	Not reported
Electronic Manifest Broker:	Not reported

List of NAICS Codes and Descriptions:

NAICS Codes:	No NAICS Codes Found

Facility Has Received Notices of Violations:

Violations:	No Violations Found

G A P AUTO REPAIR (Continued) **1004756037**

Evaluation Action Summary:
Evaluations: No Evaluations Found

US AIRS (AFS):
Envid: 1004756037
Region Code: 02
County Code: NY005
Programmatic ID: AIR NY0000002620400256
Facility Registry ID: 110009462795
D and B Number: Not reported
Facility Site Name: ELITE AUTO REPAIR
Primary SIC Code: 7532
NAICS Code: 811121
Default Air Classification Code: SMI
Facility Type of Ownership Code: POF
Air CMS Category Code: Not reported
HPV Status: Not reported

NY MANIFEST:
Name: G A P AUTO REPAIR
Address: 511 E 116TH ST
City,State,Zip: NEW YORK, NY 10029
Country: USA
EPA ID: NY0000973669
Facility Status: Not reported
Location Address 1: 511 E 116TH ST
Code: BP
Location Address 2: Not reported
Total Tanks: Not reported
Location City: NEW YORK
Location State: NY
Location Zip: 10029
Location Zip 4: Not reported

NY MANIFEST:
EPAID: NY0000973669
Mailing Name: G A P AUTO REPAIR
Mailing Contact: GEORGE
Mailing Address 1: 511 E 116TH ST
Mailing Address 2: Not reported
Mailing City: NEW YORK
Mailing State: NY
Mailing Zip: 10029
Mailing Zip 4: Not reported
Mailing Country: USA
Mailing Phone: 2129961576

AC371 **CON EDISON** **NY MANIFEST** **S117317231**
SW **318 E 116 ST** **N/A**
1/8-1/4 **NEW YORK, NY 10029**
0.238 mi.
1255 ft. **Site 13 of 13 in cluster AC**

Relative:
Higher

Actual:
12 ft.

NY MANIFEST:

Name:	CON EDISON
Address:	318 E 116 ST
City,State,Zip:	NEW YORK, NY 10029
Country:	USA
EPA ID:	NYP004646154
Facility Status:	Not reported
Location Address 1:	318 E 116 ST
Code:	BP
Location Address 2:	SB19191
Total Tanks:	Not reported
Location City:	NEW YORK
Location State:	NY
Location Zip:	10029
Location Zip 4:	Not reported

NY MANIFEST:

EPAID:	NYP004646154
Mailing Name:	CON EDISON
Mailing Contact:	CON EDISON
Mailing Address 1:	4 IRVING PL
Mailing Address 2:	15TH FL
Mailing City:	NEW YORK
Mailing State:	NY
Mailing Zip:	10003
Mailing Zip 4:	Not reported
Mailing Country:	USA
Mailing Phone:	Not reported

NY MANIFEST:

Document ID:	Not reported
Manifest Status:	Not reported
seq:	Not reported
Year:	2018
Trans1 State ID:	NJD003812047
Trans2 State ID:	Not reported
Generator Ship Date:	09/03/2014
Trans1 Recv Date:	09/03/2014
Trans2 Recv Date:	Not reported
TSD Site Recv Date:	09/08/2014
Part A Recv Date:	Not reported
Part B Recv Date:	Not reported
Generator EPA ID:	NYP004646154
Trans1 EPA ID:	Not reported
Trans2 EPA ID:	Not reported
TSDF ID 1:	NJD991291105
TSDF ID 2:	Not reported
Manifest Tracking Number:	002609392GBF
Import Indicator:	N
Export Indicator:	N
Discr Quantity Indicator:	N
Discr Type Indicator:	N
Discr Residue Indicator:	N

CON EDISON (Continued) **S117317231**

Discr Partial Reject Indicator:	N
Discr Full Reject Indicator:	N
Manifest Ref Number:	Not reported
Alt Facility RCRA ID:	Not reported
Alt Facility Sign Date:	Not reported
MGMT Method Type Code:	H110
Waste Code:	Not reported
Waste Code:	Not reported
Waste Code:	Not reported
Waste Code:	Not reported
Waste Code:	Not reported
Waste Code:	Not reported
Quantity:	500
Units:	P - Pounds
Number of Containers:	1
Container Type:	TT - Cargo tank, tank trucks
Handling Method:	T Chemical, physical, or biological treatment.
Specific Gravity:	1
Waste Code:	D008
Waste Code 1_2:	Not reported
Waste Code 1_3:	Not reported
Waste Code 1_4:	Not reported
Waste Code 1_5:	Not reported
Waste Code 1_6:	Not reported

AF372 **CON EDISON SERVICE BOX 20112** **NJ MANIFEST** **S117985005**
NW **213 E 122 ST E OF 3RD AVE FRONT OF** **N/A**
1/8-1/4 **NEW YORK, NY 10035**
0.239 mi.
1260 ft. **Site 4 of 9 in cluster AF**

Relative: **Higher**
Actual: **15 ft.**

NJ MANIFEST:

EPA Id:	NYP004246700
Mail Address:	4 IRVING PL, RM 828
Mail City/State/Zip:	NEW YORK, NY 10003
Facility Phone:	Not reported
Emergency Phone:	Not reported
Contact:	JOSE MONTALVO
Comments:	Not reported
SIC Code:	Not reported
County:	NY061
Municipal:	Not reported
Previous EPA Id:	Not reported
Gen Flag:	Not reported
Trans Flag:	Not reported
TSDF Flag:	Not reported
Name Change:	Not reported
Date Change:	Not reported

Manifest:

Manifest Number:	003634230JJK
EPA ID:	NYP004246700
Date Shipped:	1/20/2012
TSDF EPA ID:	NJD002200046
Transporter EPA ID:	NJ0000027193
Transporter 2 EPA ID:	Not reported
Transporter 3 EPA ID:	Not reported

CON EDISON SERVICE BOX 20112 (Continued) **S117985005**

Transporter 4 EPA ID:	Not reported
Transporter 5 EPA ID:	Not reported
Transporter 6 EPA ID:	Not reported
Transporter 7 EPA ID:	Not reported
Transporter 8 EPA ID:	Not reported
Transporter 9 EPA ID:	Not reported
Transporter 10 EPA ID:	Not reported
Date Trans1 Transported Waste:	Not reported
Date Trans2 Transported Waste:	Not reported
Date Trans3 Transported Waste:	Not reported
Date Trans4 Transported Waste:	Not reported
Date Trans5 Transported Waste:	Not reported
Date Trans6 Transported Waste:	Not reported
Date Trans7 Transported Waste:	Not reported
Date Trans8 Transported Waste:	Not reported
Date Trans9 Transported Waste:	Not reported
Date Trans10 Transported Waste:	Not reported
Date TSDF Received Waste:	Not reported
TSDF EPA Facility Name:	Not reported
QTY Units:	Not reported
Transporter SEQ ID:	Not reported
Transporter-1 Date:	Not reported
Waste SEQ ID:	Not reported
Waste Type Code 2:	Not reported
Waste Type Code 3:	Not reported
Waste Type Code 4:	Not reported
Waste Type Code 5:	Not reported
Waste Type Code 6:	Not reported
Date Accepted:	Not reported
Manifest Discrepancy Type:	Not reported
Data Entry Number:	Not reported
Was Load Rejected:	NEW YORK, NY 10003
Reason Load Was Rejected:	Not reported

Waste:

Manifest Year:	Not reported
Waste Code:	D008
Hand Code:	Not reported
Quantity:	500.00 Pounds

AF373 **CON EDISON SERVICE BOX 20112** **RCRA NonGen / NLR** **1015746677**
NW **213 E 122 ST E OF 3RD AVE FRONT OF** **NY MANIFEST** **NYP004246700**
1/8-1/4 **NEW YORK, NY 10035**
0.239 mi.
1260 ft. **Site 5 of 9 in cluster AF**

Relative: RCRA NonGen / NLR:
Higher

Date Form Received by Agency:	20120219
Handler Name:	CON EDISON SERVICE BOX 20112
Handler Address:	213 E 122 ST E OF 3RD AVE FRONT OF
Handler City,State,Zip:	NEW YORK, NY 10035
EPA ID:	NYP004246700
Contact Name:	JOSE MONTALVO
Contact Address:	Not reported
Contact City,State,Zip:	Not reported

Actual:
15 ft.

CON EDISON SERVICE BOX 20112 (Continued) **1015746677**

Contact Telephone:	212-427-1331
Contact Fax:	Not reported
Contact Email:	Not reported
Contact Title:	OPERATING SUPERVISOR
EPA Region:	02
Land Type:	Private
Federal Waste Generator Description:	Not a generator, verified
Non-Notifier:	Not reported
Biennial Report Cycle:	Not reported
Accessibility:	Not reported
Active Site Indicator:	Not reported
State District Owner:	NY
State District:	NYSDEC R2
Mailing Address:	4 IRVING PL, RM 828
Mailing City,State,Zip:	NEW YORK, NY 10003
Owner Name:	Not reported
Owner Type:	Not reported
Operator Name:	Not reported
Operator Type:	Not reported
Short-Term Generator Activity:	No
Importer Activity:	No
Mixed Waste Generator:	No
Transporter Activity:	No
Transfer Facility Activity:	No
Recycler Activity with Storage:	No
Small Quantity On-Site Burner Exemption:	No
Smelting Melting and Refining Furnace Exemption:	No
Underground Injection Control:	No
Off-Site Waste Receipt:	No
Universal Waste Indicator:	No
Universal Waste Destination Facility:	No
Federal Universal Waste:	No
Active Site Fed-Reg Treatment Storage and Disposal Facility:	Not reported
Active Site Converter Treatment storage and Disposal Facility:	Not reported
Active Site State-Reg Treatment Storage and Disposal Facility:	Not reported
Active Site State-Reg Handler:	---
Federal Facility Indicator:	Not reported
Hazardous Secondary Material Indicator:	NN
Sub-Part K Indicator:	Not reported
Commercial TSD Indicator:	No
Treatment Storage and Disposal Type:	Not reported
2018 GPRA Permit Baseline:	Not on the Baseline
2018 GPRA Renewals Baseline:	Not on the Baseline
Permit Renewals Workload Universe:	Not reported
Permit Workload Universe:	Not reported
Permit Progress Universe:	Not reported
Post-Closure Workload Universe:	Not reported
Closure Workload Universe:	Not reported
202 GPRA Corrective Action Baseline:	No
Corrective Action Workload Universe:	No
Subject to Corrective Action Universe:	No
Non-TSDFs Where RCRA CA has Been Imposed Universe:	No
TSDFs Potentially Subject to CA Under 3004 (u)/(v) Universe:	No
TSDFs Only Subject to CA under Discretionary Auth Universe:	No
Corrective Action Priority Ranking:	No NCAPS ranking
Environmental Control Indicator:	No
Institutional Control Indicator:	No

CON EDISON SERVICE BOX 20112 (Continued) **1015746677**

Human Exposure Controls Indicator:	N/A
Groundwater Controls Indicator:	N/A
Operating TSDF Universe:	Not reported
Full Enforcement Universe:	Not reported
Significant Non-Complier Universe:	No
Unaddressed Significant Non-Complier Universe:	No
Addressed Significant Non-Complier Universe:	No
Significant Non-Complier With a Compliance Schedule Universe:	No
Financial Assurance Required:	Not reported
Handler Date of Last Change:	20120712
Recognized Trader-Importer:	No
Recognized Trader-Exporter:	No
Importer of Spent Lead Acid Batteries:	No
Exporter of Spent Lead Acid Batteries:	No
Recycler Activity Without Storage:	Not reported
Manifest Broker:	Not reported
Sub-Part P Indicator:	No

Historic Generators:

Receive Date:	20120120
Handler Name:	CON EDISON SERVICE BOX 20112
Federal Waste Generator Description:	Conditionally Exempt Small Quantity Generator
State District Owner:	NY
Large Quantity Handler of Universal Waste:	No
Recognized Trader Importer:	No
Recognized Trader Exporter:	No
Spent Lead Acid Battery Importer:	No
Spent Lead Acid Battery Exporter:	No
Current Record:	No
Non Storage Recycler Activity:	Not reported
Electronic Manifest Broker:	Not reported

Receive Date:	20120219
Handler Name:	CON EDISON SERVICE BOX 20112
Federal Waste Generator Description:	Not a generator, verified
State District Owner:	NY
Large Quantity Handler of Universal Waste:	No
Recognized Trader Importer:	No
Recognized Trader Exporter:	No
Spent Lead Acid Battery Importer:	No
Spent Lead Acid Battery Exporter:	No
Current Record:	Yes
Non Storage Recycler Activity:	Not reported
Electronic Manifest Broker:	Not reported

List of NAICS Codes and Descriptions:

NAICS Codes:	No NAICS Codes Found

Facility Has Received Notices of Violations:

Violations:	No Violations Found

Evaluation Action Summary:

Evaluations:	No Evaluations Found

CON EDISON SERVICE BOX 20112 (Continued) **1015746677**

NY MANIFEST:

Name:	CONSOLIDATED EDISON
Address:	213 E 122 ST E OF 3RD AVE FRON
City,State,Zip:	NEW YORK, NY 10035
Country:	USA
EPA ID:	NYP004246700
Facility Status:	Not reported
Location Address 1:	F/O 213 E 122 E/O 3RD AVE
Code:	BP
Location Address 2:	Not reported
Total Tanks:	Not reported
Location City:	NEW YORK
Location State:	NY
Location Zip:	10035
Location Zip 4:	Not reported

NY MANIFEST:

EPAID:	NYP004246700
Mailing Name:	CONSOLIDATED EDISON
Mailing Contact:	CONSOLIDATED EDISON
Mailing Address 1:	4 IRVING PLACE 15TH FL
Mailing Address 2:	Not reported
Mailing City:	NEW YORK
Mailing State:	NY
Mailing Zip:	10003
Mailing Zip 4:	Not reported
Mailing Country:	USA
Mailing Phone:	2124603770

NY MANIFEST:

Document ID:	Not reported
Manifest Status:	Not reported
seq:	Not reported
Year:	2018
Trans1 State ID:	NJ0000027193
Trans2 State ID:	Not reported
Generator Ship Date:	01/20/2012
Trans1 Recv Date:	01/20/2012
Trans2 Recv Date:	Not reported
TSD Site Recv Date:	01/20/2012
Part A Recv Date:	Not reported
Part B Recv Date:	Not reported
Generator EPA ID:	NYP004246700
Trans1 EPA ID:	Not reported
Trans2 EPA ID:	Not reported
TSDF ID 1:	NJD002200046
TSDF ID 2:	Not reported
Manifest Tracking Number:	003634230JJK
Import Indicator:	N
Export Indicator:	N
Discr Quantity Indicator:	N
Discr Type Indicator:	N
Discr Residue Indicator:	N
Discr Partial Reject Indicator:	N
Discr Full Reject Indicator:	N
Manifest Ref Number:	Not reported
Alt Facility RCRA ID:	Not reported

CON EDISON SERVICE BOX 20112 (Continued) **1015746677**

Alt Facility Sign Date:	Not reported
MGMT Method Type Code:	H111
Waste Code:	Not reported
Waste Code:	Not reported
Waste Code:	Not reported
Waste Code:	Not reported
Waste Code:	Not reported
Waste Code:	Not reported
Quantity:	500
Units:	P - Pounds
Number of Containers:	1
Container Type:	TT - Cargo tank, tank trucks
Handling Method:	T Chemical, physical, or biological treatment.
Specific Gravity:	1
Waste Code:	D008
Waste Code 1_2:	Not reported
Waste Code 1_3:	Not reported
Waste Code 1_4:	Not reported
Waste Code 1_5:	Not reported
Waste Code 1_6:	Not reported

AF374 **CON EDISON SERVICE BOX: 20012** **RCRA NonGen / NLR** **1017772175**
NW **213 E 122ND ST FRONT OF** **NYP004491247**
1/8-1/4 **NEW YORK, NY 10035**
0.239 mi.
1260 ft. **Site 6 of 9 in cluster AF**

Relative: **Higher**

Actual: **15 ft.**

RCRA NonGen / NLR:

Date Form Received by Agency:		20140507
Handler Name:	CON EDISON SERVICE BOX:	20012
Handler Address:		213 E 122ND ST FRONT OF
Handler City,State,Zip:		NEW YORK, NY 10035
EPA ID:		NYP004491247
Contact Name:		THOMAS TEELING
Contact Address:		Not reported
Contact City,State,Zip:		Not reported
Contact Telephone:		212-460-3770
Contact Fax:		Not reported
Contact Email:		Not reported
Contact Title:		SENIOR SCIENTIST
EPA Region:		02
Land Type:		Private
Federal Waste Generator Description:		Not a generator, verified
Non-Notifier:		Not reported
Biennial Report Cycle:		Not reported
Accessibility:		Not reported
Active Site Indicator:		Not reported
State District Owner:		NY
State District:		NYSDEC R2
Mailing Address:		IRVING PL, 15TH FL NE
Mailing City,State,Zip:		NEW YORK, NY 10003
Owner Name:		Not reported
Owner Type:		Not reported
Operator Name:		Not reported
Operator Type:		Not reported
Short-Term Generator Activity:		No
Importer Activity:		No

CON EDISON SERVICE BOX: 20012 (Continued) **1017772175**

Mixed Waste Generator:	No
Transporter Activity:	No
Transfer Facility Activity:	No
Recycler Activity with Storage:	No
Small Quantity On-Site Burner Exemption:	No
Smelting Melting and Refining Furnace Exemption:	No
Underground Injection Control:	No
Off-Site Waste Receipt:	No
Universal Waste Indicator:	No
Universal Waste Destination Facility:	No
Federal Universal Waste:	No
Active Site Fed-Reg Treatment Storage and Disposal Facility:	Not reported
Active Site Converter Treatment storage and Disposal Facility:	Not reported
Active Site State-Reg Treatment Storage and Disposal Facility:	Not reported
Active Site State-Reg Handler:	---
Federal Facility Indicator:	Not reported
Hazardous Secondary Material Indicator:	NN
Sub-Part K Indicator:	Not reported
Commercial TSD Indicator:	No
Treatment Storage and Disposal Type:	Not reported
2018 GPRA Permit Baseline:	Not on the Baseline
2018 GPRA Renewals Baseline:	Not on the Baseline
Permit Renewals Workload Universe:	Not reported
Permit Workload Universe:	Not reported
Permit Progress Universe:	Not reported
Post-Closure Workload Universe:	Not reported
Closure Workload Universe:	Not reported
202 GPRA Corrective Action Baseline:	No
Corrective Action Workload Universe:	No
Subject to Corrective Action Universe:	No
Non-TSDFs Where RCRA CA has Been Imposed Universe:	No
TSDFs Potentially Subject to CA Under 3004 (u)/(v) Universe:	No
TSDFs Only Subject to CA under Discretionary Auth Universe:	No
Corrective Action Priority Ranking:	No NCAPS ranking
Environmental Control Indicator:	No
Institutional Control Indicator:	No
Human Exposure Controls Indicator:	N/A
Groundwater Controls Indicator:	N/A
Operating TSDF Universe:	Not reported
Full Enforcement Universe:	Not reported
Significant Non-Complier Universe:	No
Unaddressed Significant Non-Complier Universe:	No
Addressed Significant Non-Complier Universe:	No
Significant Non-Complier With a Compliance Schedule Universe:	No
Financial Assurance Required:	Not reported
Handler Date of Last Change:	20150211
Recognized Trader-Importer:	No
Recognized Trader-Exporter:	No
Importer of Spent Lead Acid Batteries:	No
Exporter of Spent Lead Acid Batteries:	No
Recycler Activity Without Storage:	Not reported
Manifest Broker:	Not reported
Sub-Part P Indicator:	No

Historic Generators:
Receive Date: 20140407

CON EDISON SERVICE BOX: 20012 (Continued) **1017772175**

Handler Name: CON EDISON
Federal Waste Generator Description: Small Quantity Generator
State District Owner: NY
Large Quantity Handler of Universal Waste: No
Recognized Trader Importer: No
Recognized Trader Exporter: No
Spent Lead Acid Battery Importer: No
Spent Lead Acid Battery Exporter: No
Current Record: No
Non Storage Recycler Activity: Not reported
Electronic Manifest Broker: Not reported

Receive Date: 20140407
Handler Name: CON EDISON
Federal Waste Generator Description: Not a generator, verified
State District Owner: NY
Large Quantity Handler of Universal Waste: No
Recognized Trader Importer: No
Recognized Trader Exporter: No
Spent Lead Acid Battery Importer: No
Spent Lead Acid Battery Exporter: No
Current Record: No
Non Storage Recycler Activity: Not reported
Electronic Manifest Broker: Not reported

Receive Date: 20140507
Handler Name: CON EDISON SERVICE BOX: 20012
Federal Waste Generator Description: Not a generator, verified
State District Owner: NY
Large Quantity Handler of Universal Waste: No
Recognized Trader Importer: No
Recognized Trader Exporter: No
Spent Lead Acid Battery Importer: No
Spent Lead Acid Battery Exporter: No
Current Record: Yes
Non Storage Recycler Activity: Not reported
Electronic Manifest Broker: Not reported

List of NAICS Codes and Descriptions:
NAICS Codes: No NAICS Codes Found

Facility Has Received Notices of Violations:
Violations: No Violations Found

Evaluation Action Summary:
Evaluations: No Evaluations Found

AF375 **CON EDISON** **NY MANIFEST** **S116550713**
NW **213 E 122ND ST FRONT OF** **N/A**
1/8-1/4 **NEW YORK, NY 10035**
0.239 mi.
1260 ft. **Site 7 of 9 in cluster AF**

Relative:
Higher

Actual:
15 ft.

NY MANIFEST:

Name:	CON EDISON
Address:	213 E 122ND ST FRONT OF
City,State,Zip:	NEW YORK, NY 10035
Country:	USA
EPA ID:	NYP004491247
Facility Status:	Not reported
Location Address 1:	213 E 122ND ST
Code:	BP
Location Address 2:	SB 20112
Total Tanks:	Not reported
Location City:	NEW YORK
Location State:	NY
Location Zip:	10035
Location Zip 4:	Not reported

NY MANIFEST:

EPAID:	NYP004491247
Mailing Name:	CON EDISON
Mailing Contact:	TOM TEELING
Mailing Address 1:	4 IRVING PLACE - 15TH FLOOR
Mailing Address 2:	Not reported
Mailing City:	NEW YORK
Mailing State:	NY
Mailing Zip:	10003
Mailing Zip 4:	Not reported
Mailing Country:	USA
Mailing Phone:	2124603770

NY MANIFEST:

Document ID:	Not reported
Manifest Status:	Not reported
seq:	Not reported
Year:	2018
Trans1 State ID:	NJ0000027193
Trans2 State ID:	Not reported
Generator Ship Date:	04/07/2014
Trans1 Recv Date:	04/07/2014
Trans2 Recv Date:	Not reported
TSD Site Recv Date:	04/09/2014
Part A Recv Date:	Not reported
Part B Recv Date:	Not reported
Generator EPA ID:	NYP004491247
Trans1 EPA ID:	Not reported
Trans2 EPA ID:	Not reported
TSDF ID 1:	NJD002200046
TSDF ID 2:	Not reported
Manifest Tracking Number:	012354301JJK
Import Indicator:	N
Export Indicator:	N
Discr Quantity Indicator:	N
Discr Type Indicator:	N
Discr Residue Indicator:	N

CON EDISON (Continued) **S116550713**

Discr Partial Reject Indicator:	N
Discr Full Reject Indicator:	N
Manifest Ref Number:	Not reported
Alt Facility RCRA ID:	Not reported
Alt Facility Sign Date:	Not reported
MGMT Method Type Code:	H110
Waste Code:	Not reported
Waste Code:	Not reported
Waste Code:	Not reported
Waste Code:	Not reported
Waste Code:	Not reported
Waste Code:	Not reported
Quantity:	500
Units:	P - Pounds
Number of Containers:	1
Container Type:	TT - Cargo tank, tank trucks
Handling Method:	T Chemical, physical, or biological treatment.
Specific Gravity:	1
Waste Code:	D008
Waste Code 1_2:	Not reported
Waste Code 1_3:	Not reported
Waste Code 1_4:	Not reported
Waste Code 1_5:	Not reported
Waste Code 1_6:	Not reported

AH376 **EAST 116TH LLC** **NY AST** **A100386199**
WSW **312 EAST 116TH ST.** **N/A**
1/8-1/4 **NEW YORK, NY 10029**
0.242 mi.
1276 ft. **Site 7 of 8 in cluster AH**

Relative:
Higher

Actual:
12 ft.

AST:

Name:	EAST 116TH LLC
Address:	312 EAST 116TH ST.
City,State,Zip:	NEW YORK, NY 10029
Region:	STATE
DEC Region:	2
Site Status:	Active
Facility Id:	2-609520
Program Type:	PBS
UTM X:	589673.84743
UTM Y:	4516712.59486
Expiration Date:	04/13/2024
Site Type:	Apartment Building/Office Building

Affiliation Records:

Site Id:	55548
Affiliation Type:	Mail Contact
Company Name:	NEW YORK CITY MANAGEMENT
Contact Type:	Not reported
Contact Name:	JOHN CATALIC
Address1:	381 PARK AVE SOUTH, 15TH FLOOR
Address2:	Not reported
City:	NY
State:	NY
Zip Code:	10016
Country Code:	001

EAST 116TH LLC (Continued) **A100386199**

Phone:	(646) 472-8749
EMail:	JCATALIC@NYCMGMT.COM
Fax Number:	Not reported
Modified By:	JSMACRI
Date Last Modified:	2019-03-01

Site Id:	55548
Affiliation Type:	Facility Operator
Company Name:	EAST 116TH LLC
Contact Type:	Not reported
Contact Name:	CAMILOPEREZ
Address1:	Not reported
Address2:	Not reported
City:	Not reported
State:	NN
Zip Code:	Not reported
Country Code:	001
Phone:	(212) 689-8833
EMail:	Not reported
Fax Number:	Not reported
Modified By:	JSMACRI
Date Last Modified:	2019-03-01

Site Id:	55548
Affiliation Type:	Emergency Contact
Company Name:	EAST 116TH LLC
Contact Type:	Not reported
Contact Name:	JEFFERY GAULT
Address1:	Not reported
Address2:	Not reported
City:	Not reported
State:	NN
Zip Code:	Not reported
Country Code:	001
Phone:	(914) 472-8393
EMail:	Not reported
Fax Number:	Not reported
Modified By:	ejcalifa
Date Last Modified:	2004-04-13

Site Id:	55548
Affiliation Type:	Facility Owner
Company Name:	EAST 116TH LLC
Contact Type:	AGENT
Contact Name:	JOHN CATALIC
Address1:	381 PARK AVE SOUTH
Address2:	15TH FLOOR
City:	NEW YORK
State:	NY
Zip Code:	10016
Country Code:	001
Phone:	(212) 689-8833
EMail:	Not reported
Fax Number:	Not reported
Modified By:	JSMACRI
Date Last Modified:	2019-03-01

EAST 116TH LLC (Continued) **A100386199**

Tank Info:

Tank Number:	001
Tank Id:	178523

Equipment Records:

	C01 - Pipe Location - Aboveground
Tank Location:	Aboveground - contact with soil.... Tank bottom rests on soil, allowing no visual inspection.
Tank Type:	Steel/Carbon Steel/Iron
Tank Status:	In Service
Pipe Model:	Not reported
Install Date:	01/01/1986
Capacity Gallons:	2000
Tightness Test Method:	00
Date Test:	Not reported
Next Test Date:	Not reported
Date Tank Closed:	Not reported
Register:	True
Modified By:	JSMACRI
Last Modified:	03/01/2019
Material Name:	#2 fuel oil (on-site consumption)

AL377 **CON EDISON MANHOLE: 19800** **NJ MANIFEST** **S117986476**
WNW **213 E 120TH ST E OF 3RD AVE FRONT** **N/A**
1/8-1/4 **NEW YORK, NY 10035**
0.242 mi.
1278 ft. **Site 1 of 3 in cluster AL**

Relative:
Higher

Actual:
16 ft.

NJ MANIFEST:

EPA Id:	NYP004270757
Mail Address:	IRVING PL, RM 828
Mail City/State/Zip:	NEW YORK, NY 10003
Facility Phone:	Not reported
Emergency Phone:	Not reported
Contact:	JOSE MONTALVO
Comments:	Not reported
SIC Code:	Not reported
County:	NY061
Municipal:	Not reported
Previous EPA Id:	Not reported
Gen Flag:	Not reported
Trans Flag:	Not reported
TSDF Flag:	Not reported
Name Change:	Not reported
Date Change:	Not reported

Manifest:

Manifest Number:	010457337JJK
EPA ID:	NYP004270757
Date Shipped:	9/26/2012
TSDF EPA ID:	NJD002200046
Transporter EPA ID:	NJ0000027193
Transporter 2 EPA ID:	Not reported
Transporter 3 EPA ID:	Not reported
Transporter 4 EPA ID:	Not reported
Transporter 5 EPA ID:	Not reported
Transporter 6 EPA ID:	Not reported

CON EDISON MANHOLE: 19800 (Continued) **S117986476**

Transporter 7 EPA ID:	Not reported
Transporter 8 EPA ID:	Not reported
Transporter 9 EPA ID:	Not reported
Transporter 10 EPA ID:	Not reported
Date Trans1 Transported Waste:	Not reported
Date Trans2 Transported Waste:	Not reported
Date Trans3 Transported Waste:	Not reported
Date Trans4 Transported Waste:	Not reported
Date Trans5 Transported Waste:	Not reported
Date Trans6 Transported Waste:	Not reported
Date Trans7 Transported Waste:	Not reported
Date Trans8 Transported Waste:	Not reported
Date Trans9 Transported Waste:	Not reported
Date Trans10 Transported Waste:	Not reported
Date TSDF Received Waste:	Not reported
TSDF EPA Facility Name:	Not reported
QTY Units:	Not reported
Transporter SEQ ID:	Not reported
Transporter-1 Date:	Not reported
Waste SEQ ID:	Not reported
Waste Type Code 2:	Not reported
Waste Type Code 3:	Not reported
Waste Type Code 4:	Not reported
Waste Type Code 5:	Not reported
Waste Type Code 6:	Not reported
Date Accepted:	Not reported
Manifest Discrepancy Type:	Not reported
Data Entry Number:	Not reported
Was Load Rejected:	NEW YORK, NY 10003
Reason Load Was Rejected:	Not reported

Waste:

Manifest Year:	Not reported
Waste Code:	D008
Hand Code:	Not reported
Quantity:	500.00 Pounds

AL378 **CON EDISON MANHOLE: 19800** **RCRA NonGen / NLR** **1016144286**
WNW **213 E 120TH ST E OF 3RD AVE FRONT OF** **FINDS** **NYP004270757**
1/8-1/4 **NEW YORK, NY 10035** **ECHO**
0.242 mi. **NY MANIFEST**
1278 ft. **Site 2 of 3 in cluster AL**

Relative: **Higher**
Actual: **16 ft.**

RCRA NonGen / NLR:

Date Form Received by Agency:	20170728
Handler Name:	CON EDISON MANHOLE: 19800
Handler Address:	213 E 120TH ST E OF 3RD AVE FRONT OF
Handler City,State,Zip:	NEW YORK, NY 10035
EPA ID:	NYP004270757
Contact Name:	JOSE MONTALVO
Contact Address:	Not reported
Contact City,State,Zip:	Not reported
Contact Telephone:	212-427-1331
Contact Fax:	Not reported
Contact Email:	Not reported

CON EDISON MANHOLE: 19800 (Continued) **1016144286**

Contact Title:	OPERATING SUPERVISOR
EPA Region:	02
Land Type:	Private
Federal Waste Generator Description:	Not a generator, verified
Non-Notifier:	Not reported
Biennial Report Cycle:	Not reported
Accessibility:	Not reported
Active Site Indicator:	Not reported
State District Owner:	NY
State District:	NYSDEC R2
Mailing Address:	IRVING PL, RM 828
Mailing City,State,Zip:	NEW YORK, NY 10003
Owner Name:	Not reported
Owner Type:	Not reported
Operator Name:	Not reported
Operator Type:	Not reported
Short-Term Generator Activity:	No
Importer Activity:	No
Mixed Waste Generator:	No
Transporter Activity:	No
Transfer Facility Activity:	No
Recycler Activity with Storage:	No
Small Quantity On-Site Burner Exemption:	No
Smelting Melting and Refining Furnace Exemption:	No
Underground Injection Control:	No
Off-Site Waste Receipt:	No
Universal Waste Indicator:	No
Universal Waste Destination Facility:	No
Federal Universal Waste:	No
Active Site Fed-Reg Treatment Storage and Disposal Facility:	Not reported
Active Site Converter Treatment storage and Disposal Facility:	Not reported
Active Site State-Reg Treatment Storage and Disposal Facility:	Not reported
Active Site State-Reg Handler:	---
Federal Facility Indicator:	Not reported
Hazardous Secondary Material Indicator:	NN
Sub-Part K Indicator:	Not reported
Commercial TSD Indicator:	No
Treatment Storage and Disposal Type:	Not reported
2018 GPRA Permit Baseline:	Not on the Baseline
2018 GPRA Renewals Baseline:	Not on the Baseline
Permit Renewals Workload Universe:	Not reported
Permit Workload Universe:	Not reported
Permit Progress Universe:	Not reported
Post-Closure Workload Universe:	Not reported
Closure Workload Universe:	Not reported
202 GPRA Corrective Action Baseline:	No
Corrective Action Workload Universe:	No
Subject to Corrective Action Universe:	No
Non-TSDFs Where RCRA CA has Been Imposed Universe:	No
TSDFs Potentially Subject to CA Under 3004 (u)/(v) Universe:	No
TSDFs Only Subject to CA under Discretionary Auth Universe:	No
Corrective Action Priority Ranking:	No NCAPS ranking
Environmental Control Indicator:	No
Institutional Control Indicator:	No
Human Exposure Controls Indicator:	N/A
Groundwater Controls Indicator:	N/A
Operating TSDF Universe:	Not reported

CON EDISON MANHOLE: 19800 (Continued) **1016144286**

Full Enforcement Universe:	Not reported
Significant Non-Complier Universe:	No
Unaddressed Significant Non-Complier Universe:	No
Addressed Significant Non-Complier Universe:	No
Significant Non-Complier With a Compliance Schedule Universe:	No
Financial Assurance Required:	Not reported
Handler Date of Last Change:	20171026
Recognized Trader-Importer:	No
Recognized Trader-Exporter:	No
Importer of Spent Lead Acid Batteries:	No
Exporter of Spent Lead Acid Batteries:	No
Recycler Activity Without Storage:	No
Manifest Broker:	No
Sub-Part P Indicator:	No

Historic Generators:

Receive Date:	20120926
Handler Name:	CON EDISON MANHOLE: 19800
Federal Waste Generator Description:	Conditionally Exempt Small Quantity Generator
State District Owner:	NY
Large Quantity Handler of Universal Waste:	No
Recognized Trader Importer:	No
Recognized Trader Exporter:	No
Spent Lead Acid Battery Importer:	No
Spent Lead Acid Battery Exporter:	No
Current Record:	No
Non Storage Recycler Activity:	Not reported
Electronic Manifest Broker:	Not reported

Receive Date:	20170728
Handler Name:	CON EDISON MANHOLE: 19800
Federal Waste Generator Description:	Not a generator, verified
State District Owner:	NY
Large Quantity Handler of Universal Waste:	No
Recognized Trader Importer:	No
Recognized Trader Exporter:	No
Spent Lead Acid Battery Importer:	No
Spent Lead Acid Battery Exporter:	No
Current Record:	Yes
Non Storage Recycler Activity:	No
Electronic Manifest Broker:	No

List of NAICS Codes and Descriptions:

NAICS Codes:	No NAICS Codes Found

Facility Has Received Notices of Violations:

Violations:	No Violations Found

Evaluation Action Summary:

Evaluations:	No Evaluations Found

FINDS:

Registry ID:	110064101779

CON EDISON MANHOLE: 19800 (Continued) **1016144286**

Click Here:

Environmental Interest/Information System:
RCRAInfo is a national information system that supports the Resource Conservation and Recovery Act (RCRA) program through the tracking of events and activities related to facilities that generate, transport, and treat, store, or dispose of hazardous waste. RCRAInfo allows RCRA program staff to track the notification, permit, compliance, and corrective action activities required under RCRA.

Click this hyperlink while viewing on your computer to access additional FINDS: detail in the EDR Site Report.

ECHO:

Envid:	1016144286
Registry ID:	110064101779
DFR URL:	http://echo.epa.gov/detailed-facility-report?fid=110064101779
Name:	CON EDISON MANHOLE: 19800
Address:	213 E 120TH ST E OF 3RD AVE FRONT OF
City,State,Zip:	NEW YORK, NY 10035

NY MANIFEST:

Name:	CON EDISON
Address:	213 E 120TH ST E OF 3RD AVE FR
City,State,Zip:	NEW YORK, NY 10035
Country:	USA
EPA ID:	NYP004270757
Facility Status:	Not reported
Location Address 1:	F/O 213 E 120 ST E/O 3RD AVE
Code:	BP
Location Address 2:	MH 19800
Total Tanks:	Not reported
Location City:	NEW YORK
Location State:	NY
Location Zip:	10035
Location Zip 4:	Not reported

NY MANIFEST:

EPAID:	NYP004270757
Mailing Name:	CON EDISON
Mailing Contact:	TOM TEELING
Mailing Address 1:	4 IRVING PLACE - 15TH FLOOR
Mailing Address 2:	Not reported
Mailing City:	NEW YORK
Mailing State:	NY
Mailing Zip:	10003
Mailing Zip 4:	Not reported
Mailing Country:	USA
Mailing Phone:	2124603770

NY MANIFEST:

Document ID:	Not reported
Manifest Status:	Not reported
seq:	Not reported
Year:	2018
Trans1 State ID:	NJ0000027193
Trans2 State ID:	Not reported

CON EDISON MANHOLE: 19800 (Continued) **1016144286**

Generator Ship Date:	09/26/2012
Trans1 Recv Date:	09/26/2012
Trans2 Recv Date:	Not reported
TSD Site Recv Date:	09/28/2012
Part A Recv Date:	Not reported
Part B Recv Date:	Not reported
Generator EPA ID:	NYP004270757
Trans1 EPA ID:	Not reported
Trans2 EPA ID:	Not reported
TSDF ID 1:	NJD002200046
TSDF ID 2:	Not reported
Manifest Tracking Number:	010457337JJK
Import Indicator:	N
Export Indicator:	N
Discr Quantity Indicator:	N
Discr Type Indicator:	N
Discr Residue Indicator:	N
Discr Partial Reject Indicator:	N
Discr Full Reject Indicator:	N
Manifest Ref Number:	Not reported
Alt Facility RCRA ID:	Not reported
Alt Facility Sign Date:	Not reported
MGMT Method Type Code:	H111
Waste Code:	Not reported
Waste Code:	Not reported
Waste Code:	Not reported
Waste Code:	Not reported
Waste Code:	Not reported
Waste Code:	Not reported
Quantity:	500
Units:	P - Pounds
Number of Containers:	1
Container Type:	TT - Cargo tank, tank trucks
Handling Method:	T Chemical, physical, or biological treatment.
Specific Gravity:	1
Waste Code:	D008
Waste Code 1_2:	Not reported
Waste Code 1_3:	Not reported
Waste Code 1_4:	Not reported
Waste Code 1_5:	Not reported
Waste Code 1_6:	Not reported

AI379 **MET-PACA II ASSOCIATES** **NY AST** **U003385208**
West **212 EAST 119TH STREET** **N/A**
1/8-1/4 **NEW YORK, NY 10035**
0.243 mi.
1282 ft. **Site 3 of 3 in cluster AI**

Relative: **Higher**

Actual: **16 ft.**

AST:

Name:	MET-PACA II ASSOCIATES
Address:	212 EAST 119TH STREET
City,State,Zip:	NEW YORK, NY 10035
Region:	STATE
DEC Region:	2
Site Status:	Unregulated/Closed
Facility Id:	2-114537
Program Type:	PBS

MET-PACA II ASSOCIATES (Continued) **U003385208**

UTM X: 589605.39592
UTM Y: 4517035.46419
Expiration Date: N/A
Site Type: Private Residence

Affiliation Records:

Site Id: 3750
Affiliation Type: Facility Operator
Company Name: MET-PACA II ASSOCIATES
Contact Type: Not reported
Contact Name: LOUIS AMLONTE
Address1: Not reported
Address2: Not reported
City: Not reported
State: NN
Zip Code: Not reported
Country Code: 001
Phone: (212) 831-5960
EMail: Not reported
Fax Number: Not reported
Modified By: TRANSLAT
Date Last Modified: 2004-03-04

Site Id: 3750
Affiliation Type: Emergency Contact
Company Name: MET-PACA II ASSOCIATES
Contact Type: Not reported
Contact Name: LOUIS ALMONTE
Address1: Not reported
Address2: Not reported
City: Not reported
State: NN
Zip Code: Not reported
Country Code: 001
Phone: (212) 348-0102
EMail: Not reported
Fax Number: Not reported
Modified By: TRANSLAT
Date Last Modified: 2004-03-04

Site Id: 3750
Affiliation Type: Facility Owner
Company Name: MET-PACA II ASSOCIATES
Contact Type: DIR. OF COMPLIANCE
Contact Name: LYLE SILVERMAN
Address1: 2010 LEXINGTON AVE
Address2: Not reported
City: NEW YORK
State: NY
Zip Code: 10035
Country Code: 001
Phone: (212) 765-7900
EMail: Not reported
Fax Number: Not reported
Modified By: NTFREEMA
Date Last Modified: 2015-07-06

Site Id: 3750

MET-PACA II ASSOCIATES (Continued) **U003385208**

Affiliation Type:	Mail Contact
Company Name:	MET-PACA II ASSOCIATES
Contact Type:	DIRECTOR OF COMPLIANCE - AGENT
Contact Name:	LYLE SILVERMAN
Address1:	2010 LEXINGTON AVE
Address2:	Not reported
City:	NEW YORK
State:	NY
Zip Code:	10035
Country Code:	001
Phone:	(212) 831-5960
EMail:	Not reported
Fax Number:	Not reported
Modified By:	DMPOKRZY
Date Last Modified:	2016-09-19

Tank Info:

Tank Number:	001
Tank Id:	5247
Material Code:	0001
Common Name of Substance:	#2 Fuel Oil (On-Site Consumption)

Equipment Records:

	F00 - Pipe External Protection - None
	B00 - Tank External Protection - None
	C00 - Pipe Location - No Piping
	L09 - Piping Leak Detection - Exempt Suction Piping
	H00 - Tank Leak Detection - None
	E00 - Piping Secondary Containment - None
	I04 - Overfill - Product Level Gauge (A/G)
	K00 - Spill Prevention - None
	A00 - Tank Internal Protection - None
	D01 - Pipe Type - Steel/Carbon Steel/Iron
	G00 - Tank Secondary Containment - None
	J02 - Dispenser - Suction Dispenser
Tank Location:	Aboveground - on saddles, legs, racks, etc.... Tank bottom is elevated above grade or tank pad, allowing visual inspection.
Tank Type:	Steel/Carbon Steel/Iron
Tank Status:	Closed - Removed
Pipe Model:	Not reported
Install Date:	01/01/1910
Capacity Gallons:	5000
Tightness Test Method:	NN
Date Test:	Not reported
Next Test Date:	Not reported
Date Tank Closed:	06/10/2015
Register:	True
Modified By:	NTFREEMA
Last Modified:	04/14/2017
Material Name:	#2 fuel oil (on-site consumption)

AF380 **RESIDENCE** **NY LTANKS** **S104621346**
NW **212 EAST 122ND STREET** **N/A**
1/8-1/4 **NEW YORK, NY 10035**
0.243 mi.
1283 ft. **Site 8 of 9 in cluster AF**

Relative: LTANKS:
Higher

Actual: Name: RESIDENCE
15 ft. Address: 212 EAST 122ND STREET
City,State,Zip: NEW YORK, NY 10035
Spill Number/Closed Date: 0000067 / 2008-03-17
Facility ID: 0000067
Site ID: 148719
Spill Date: 2000-04-03
Spill Cause: Tank Test Failure
Spill Source: Commercial/Industrial
Spill Class: B3
Cleanup Ceased: Not reported
SWIS: 3101
Investigator: JMKRIMGO
Referred To: Not reported
Reported to Dept: 2000-04-03
CID: 389
Water Affected: Not reported
Spill Notifier: Tank Tester
Last Inspection: Not reported
Recommended Penalty: False
Meets Standard: False
UST Involvement: False
Remediation Phase: 0
Date Entered In Computer: 2000-04-03
Spill Record Last Update: 2008-03-17
Spiller Name: Not reported
Spiller Company: WAYNE STOCK
Spiller Address: GAC COMPANY
Spiller County: 001
Spiller Contact: CALLER
Spiller Phone: Not reported
Spiller Extention: Not reported
DEC Region: 2
DER Facility ID: 30232
DEC Memo: "Prior to Sept, 2004 data translation this spill Lead_DEC Field was TIPPLE Original ttf letter sent April 3,2000 4/10/03 letter requiring report documenting work done associated with 2000 ttf describing proper removal/abandonment/ soil testing. both letters in file. 9/1/04 property sold//made contact with purchasers attorney//sending request for documentation to Telluride Realty and attorney's office. 6/15/05: Reassigned to Benjamin 10/28/05- Letter sent Telluride realty (owner)requesting information. No response. Followup needed with owner. 3/06 - File to be sent to Region 2 for followup 02/6/08. TTF letter has been sent to July Daoy LCS P.O.Box 406, Buffalo, NY 14205 -JK- 3/17/08. J.Krimgold reviewed a letter dated 02/14/08 submitted by Associated Environmental Services, Ltd. According to the letter the most probable cause of the t/t failure was a gasket at the man-way, which was subsequently replaced. Tank was retested and passed. NFA."
Remarks: "tank test failure from an u/g tank no leak to the environment no callback necessary"

RESIDENCE (Continued) **S104621346**

All TTF:

Facility ID:	0000067
Spill Number:	0000067
Spill Tank Test:	1525440
Site ID:	148719
Tank Number:	1
Tank Size:	3000
Material:	0001
EPA UST:	Not reported
UST:	Not reported
Cause:	Not reported
Source:	Not reported
Test Method:	03
Test Method 2:	Horner EZ Check I or II
Leak Rate:	.00
Gross Fail:	Not reported
Modified By:	Spills
Last Modified Date:	Not reported

All Materials:

Site ID:	148719
Operable Unit ID:	821747
Operable Unit:	01
Material ID:	288337
Material Code:	0001A
Material Name:	#2 fuel oil
Case No.:	Not reported
Material FA:	Petroleum
Quantity:	.00
Units:	G
Recovered:	.00
Oxygenate:	Not reported

AF381 **EAST 122 REALTY LLC.** **NY AST** **A100292983**
NW **212 EAST 122ND STREET** **N/A**
1/8-1/4 **NEW YORK, NY 10035**
0.243 mi.
1283 ft. **Site 9 of 9 in cluster AF**

Relative:
Higher

Actual:
15 ft.

AST:

Name:	EAST 122 REALTY LLC.
Address:	212 EAST 122ND STREET
City,State,Zip:	NEW YORK, NY 10035
Region:	STATE
DEC Region:	2
Site Status:	Active
Facility Id:	2-608503
Program Type:	PBS
UTM X:	589705.56318
UTM Y:	4517253.80433
Expiration Date:	09/24/2022
Site Type:	Apartment Building/Office Building

Affiliation Records:

Site Id:	30355
Affiliation Type:	Facility Operator

EAST 122 REALTY LLC. (Continued) **A100292983**

Company Name:	EAST 122 REALTY LLC.
Contact Type:	Not reported
Contact Name:	RALSTON REID
Address1:	Not reported
Address2:	Not reported
City:	Not reported
State:	NN
Zip Code:	Not reported
Country Code:	001
Phone:	(347) 697-8569
EMail:	Not reported
Fax Number:	Not reported
Modified By:	MSBAPTIS
Date Last Modified:	2008-11-24

Site Id:	30355
Affiliation Type:	Emergency Contact
Company Name:	122 REALTY (2012) LLC
Contact Type:	Not reported
Contact Name:	JOSE JIMINEZ
Address1:	Not reported
Address2:	Not reported
City:	Not reported
State:	NN
Zip Code:	Not reported
Country Code:	999
Phone:	(516) 984-1709
EMail:	Not reported
Fax Number:	Not reported
Modified By:	MSBAPTIS
Date Last Modified:	2014-01-28

Site Id:	30355
Affiliation Type:	Facility Owner
Company Name:	122 REALTY (2012) LLC
Contact Type:	AGENT
Contact Name:	DORON KESSEL
Address1:	138 WEST 133RD STREET
Address2:	Not reported
City:	NY
State:	NY
Zip Code:	10030
Country Code:	001
Phone:	(646) 964-4764
EMail:	PAWEL@GMKORG.COM
Fax Number:	Not reported
Modified By:	MSBAPTIS
Date Last Modified:	2014-01-28

Site Id:	30355
Affiliation Type:	Mail Contact
Company Name:	122 REALTY (2012) LLC
Contact Type:	AGENT
Contact Name:	DORON KESSEL
Address1:	138 WEST 133RD STREET
Address2:	Not reported
City:	NY

EAST 122 REALTY LLC. (Continued) **A100292983**

State:	NY
Zip Code:	10030
Country Code:	001
Phone:	(646) 964-4764
EMail:	PAWEL@GMKORG.COM
Fax Number:	Not reported
Modified By:	MSBAPTIS
Date Last Modified:	2014-01-28

Tank Info:

Tank Number:	001
Tank Id:	65257
Material Code:	0001
Common Name of Substance:	#2 Fuel Oil (On-Site Consumption)

Equipment Records:

B00 - Tank External Protection - None
C00 - Pipe Location - No Piping
F00 - Pipe External Protection - None
H00 - Tank Leak Detection - None
I00 - Overfill - None
A00 - Tank Internal Protection - None
G00 - Tank Secondary Containment - None
J00 - Dispenser - None
D00 - Pipe Type - No Piping

Tank Location:	Aboveground - contact with soil.... Tank bottom rests on soil, allowing no visual inspection.
Tank Type:	Steel/Carbon Steel/Iron
Tank Status:	In Service
Pipe Model:	Not reported
Install Date:	01/01/1920
Capacity Gallons:	4000
Tightness Test Method:	NN
Date Test:	Not reported
Next Test Date:	Not reported
Date Tank Closed:	Not reported
Register:	True
Modified By:	DMPOKRZY
Last Modified:	09/20/2017
Material Name:	#2 fuel oil (on-site consumption)

AD382 **291 PLEASANT AVE** **NY AST** **U003395310**
South **291 PLEASANT AVENUE** **N/A**
1/8-1/4 **NEW YORK, NY 10029**
0.243 mi.
1285 ft. **Site 8 of 8 in cluster AD**

Relative:
Higher

Actual:
10 ft.

AST:

Name:	291 PLEASANT AVE
Address:	291 PLEASANT AVENUE
City,State,Zip:	NEW YORK, NY 10029
Region:	STATE
DEC Region:	2
Site Status:	Unregulated/Closed
Facility Id:	2-482579
Program Type:	PBS

291 PLEASANT AVE (Continued) **U003395310**

UTM X: 590009.78064
UTM Y: 4516533.57356
Expiration Date: N/A
Site Type: Apartment Building/Office Building

Affiliation Records:

Site Id: 21628
Affiliation Type: Mail Contact
Company Name: DDEH 291 PLEASANT
Contact Type: Not reported
Contact Name: ANTON CIRULLI
Address1: % LAWRENCE PROPERTIES
Address2: 150 WEST 30TH STREET, 2ND FLOOR
City: NEW YORK
State: NY
Zip Code: 10001
Country Code: 001
Phone: (212) 868-8320
EMail: DWEINBERG@LAWRENCEPROP.COM
Fax Number: Not reported
Modified By: NRLOMBAR
Date Last Modified: 2012-03-26

Site Id: 21628
Affiliation Type: Facility Operator
Company Name: 291 PLEASANT AVE
Contact Type: Not reported
Contact Name: ABRAHAM
Address1: Not reported
Address2: Not reported
City: Not reported
State: NN
Zip Code: Not reported
Country Code: 001
Phone: (646) 523-8741
EMail: Not reported
Fax Number: Not reported
Modified By: NRLOMBAR
Date Last Modified: 2012-03-26

Site Id: 21628
Affiliation Type: Emergency Contact
Company Name: DDEH 291 PLEASANT LLC % LAWRENCE PROPERTIES
Contact Type: Not reported
Contact Name: GEORGE ZAYAS
Address1: Not reported
Address2: Not reported
City: Not reported
State: NN
Zip Code: Not reported
Country Code: 999
Phone: (212) 868-8320
EMail: Not reported
Fax Number: Not reported
Modified By: NRLOMBAR
Date Last Modified: 2012-03-26

Site Id: 21628

291 PLEASANT AVE (Continued) **U003395310**

Affiliation Type:	Facility Owner
Company Name:	DDEH 291 PLEASANT LLC % LAWRENCE PROPERTIES
Contact Type:	Not reported
Contact Name:	Not reported
Address1:	150 WEST 30TH ST 2ND FLR
Address2:	Not reported
City:	NEW YORK
State:	NY
Zip Code:	10001
Country Code:	001
Phone:	(212) 868-8320
EMail:	Not reported
Fax Number:	Not reported
Modified By:	NRLOMBAR
Date Last Modified:	2012-03-26

Tank Info:

Tank Number:	001
Tank Id:	39311
Material Code:	0001
Common Name of Substance:	#2 Fuel Oil (On-Site Consumption)

Equipment Records:

	B05 - Tank External Protection - Jacketed
	C01 - Pipe Location - Aboveground
	E10 - Piping Secondary Containment - Impervious Underlayment
	I04 - Overfill - Product Level Gauge (A/G)
	F00 - Pipe External Protection - None
	L09 - Piping Leak Detection - Exempt Suction Piping
	G00 - Tank Secondary Containment - None
	J02 - Dispenser - Suction Dispenser
	A00 - Tank Internal Protection - None
	D01 - Pipe Type - Steel/Carbon Steel/Iron
	K00 - Spill Prevention - None
	H99 - Tank Leak Detection - Other
Tank Location:	Aboveground - contact with soil.... Tank bottom rests on soil, allowing no visual inspection.
Tank Type:	Steel/Carbon Steel/Iron
Tank Status:	In Service
Pipe Model:	Not reported
Install Date:	05/01/1963
Capacity Gallons:	1080
Tightness Test Method:	NN
Date Test:	Not reported
Next Test Date:	Not reported
Date Tank Closed:	Not reported
Register:	True
Modified By:	NRLOMBAR
Last Modified:	04/14/2017
Material Name:	#2 fuel oil (on-site consumption)

AJ383 **231 E 117 LLC** **NY AST** **A100169010**
West **231 EAST 117TH STREET** **N/A**
1/8-1/4 **NEW YORK, NY 10035**
0.244 mi.
1287 ft. **Site 2 of 4 in cluster AJ**

Relative:
Higher

Actual:
16 ft.

AST:

Name:	231 E 117 LLC
Address:	231 EAST 117TH STREET
City,State,Zip:	NEW YORK, NY 10035
Region:	STATE
DEC Region:	2
Site Status:	Active
Facility Id:	2-604607
Program Type:	PBS
UTM X:	589585.00368
UTM Y:	4516889.17984
Expiration Date:	12/16/2026
Site Type:	Apartment Building/Office Building

Affiliation Records:

Site Id:	26478
Affiliation Type:	Emergency Contact
Company Name:	231 EAST 117 LLC
Contact Type:	Not reported
Contact Name:	BARRY RUDOFSKY
Address1:	Not reported
Address2:	Not reported
City:	Not reported
State:	NN
Zip Code:	Not reported
Country Code:	999
Phone:	(718) 521-5700
EMail:	Not reported
Fax Number:	Not reported
Modified By:	JSMACRI
Date Last Modified:	2021-11-17

Site Id:	26478
Affiliation Type:	Facility Operator
Company Name:	231 E 117 LLC
Contact Type:	Not reported
Contact Name:	JUAN TEJEDA
Address1:	Not reported
Address2:	Not reported
City:	Not reported
State:	NN
Zip Code:	Not reported
Country Code:	001
Phone:	(212) 613-1100
EMail:	Not reported
Fax Number:	Not reported
Modified By:	JSMACRI
Date Last Modified:	2021-11-17

Site Id:	26478
Affiliation Type:	Mail Contact
Company Name:	231 EAST 117 LLC
Contact Type:	COMPLIANCE COORDINATOR
Contact Name:	CAMILLE ALLI

231 E 117 LLC (Continued) **A100169010**

Address1:	108-18 QUEENS BLVD, SUITE 302
Address2:	Not reported
City:	FOREST HILLS
State:	NY
Zip Code:	11375
Country Code:	001
Phone:	(718) 521-5700
EMail:	CAMILLE@BRONSTEINPROPERTIES.COM
Fax Number:	Not reported
Modified By:	JSMACRI
Date Last Modified:	2021-11-17

Site Id:	26478
Affiliation Type:	Facility Owner
Company Name:	231 EAST 117 LLC
Contact Type:	COMPLIANCE COORDINATOR
Contact Name:	CAMILLE ALLI
Address1:	108-18 QUEENS BLVD, SUITE 302
Address2:	Not reported
City:	FOREST HILLS
State:	NY
Zip Code:	11375
Country Code:	001
Phone:	(718) 521-5700
EMail:	CAMILLE@BRONSTEINPROPERTIES.COM
Fax Number:	Not reported
Modified By:	JSMACRI
Date Last Modified:	2021-11-17

Tank Info:

Tank Number:	001
Tank Id:	58327
Material Code:	0001
Common Name of Substance:	#2 Fuel Oil (On-Site Consumption)

Equipment Records:

J02 - Dispenser - Suction Dispenser
F00 - Pipe External Protection - None
K00 - Spill Prevention - None
A00 - Tank Internal Protection - None
D01 - Pipe Type - Steel/Carbon Steel/Iron
L09 - Piping Leak Detection - Exempt Suction Piping
G03 - Tank Secondary Containment - Vault (w/o access)
H99 - Tank Leak Detection - Other
I05 - Overfill - Vent Whistle
B05 - Tank External Protection - Jacketed
I04 - Overfill - Product Level Gauge (A/G)
C01 - Pipe Location - Aboveground
E07 - Piping Secondary Containment - Trench Liner

Tank Location:	Aboveground - contact with soil.... Tank bottom rests on soil, allowing no visual inspection.
Tank Type:	Steel/Carbon Steel/Iron
Tank Status:	In Service
Pipe Model:	Not reported
Install Date:	02/13/1965

231 E 117 LLC (Continued) **A100169010**

Capacity Gallons:	3000
Tightness Test Method:	-
Date Test:	Not reported
Next Test Date:	Not reported
Date Tank Closed:	Not reported
Register:	True
Modified By:	JSMACRI
Last Modified:	11/17/2021
Material Name:	#2 fuel oil (on-site consumption)

AH384 **310 E 116 ST ASSOCIATES** **NY AST** **U003385805**
WSW **310 E 116 ST** **N/A**
1/8-1/4 **NEW YORK, NY 10029**
0.245 mi.
1291 ft. **Site 8 of 8 in cluster AH**

Relative:
Higher

Actual:
12 ft.

AST:

Name:	310 E 116 ST ASSOCIATES
Address:	310 E 116 ST
City,State,Zip:	NEW YORK, NY 10029
Region:	STATE
DEC Region:	2
Site Status:	Active
Facility Id:	2-145599
Program Type:	PBS
UTM X:	589661.38000
UTM Y:	4516719.30186
Expiration Date:	11/30/2025
Site Type:	Apartment Building/Office Building

Affiliation Records:

Site Id:	4176
Affiliation Type:	Facility Operator
Company Name:	310 E 116 ST ASSOCIATES
Contact Type:	Not reported
Contact Name:	NA
Address1:	Not reported
Address2:	Not reported
City:	Not reported
State:	NN
Zip Code:	Not reported
Country Code:	001
Phone:	(212) 777-0240
EMail:	Not reported
Fax Number:	Not reported
Modified By:	DMPOKRZY
Date Last Modified:	2017-02-02

Site Id:	4176
Affiliation Type:	Emergency Contact
Company Name:	ROSITA REALTY CORP
Contact Type:	Not reported
Contact Name:	NASIR SASOUNESS
Address1:	Not reported
Address2:	Not reported
City:	Not reported
State:	NN
Zip Code:	Not reported

310 E 116 ST ASSOCIATES (Continued) **U003385805**

Country Code:	999
Phone:	(917) 217-3700
EMail:	Not reported
Fax Number:	Not reported
Modified By:	DMPOKRZY
Date Last Modified:	2017-02-02

Site Id:	4176
Affiliation Type:	Facility Owner
Company Name:	ROSITA REALTY CORP
Contact Type:	PRESIDENT
Contact Name:	NASIR SASOUNESS
Address1:	2242 2ND AVE
Address2:	Not reported
City:	NEW YORK
State:	NY
Zip Code:	10029
Country Code:	001
Phone:	(212) 874-4477
EMail:	Not reported
Fax Number:	Not reported
Modified By:	DMPOKRZY
Date Last Modified:	2017-02-02

Site Id:	4176
Affiliation Type:	Mail Contact
Company Name:	NASIR SASOUNESS
Contact Type:	Not reported
Contact Name:	NASIR SASOUNESS
Address1:	2242 2ND AVE
Address2:	Not reported
City:	NEW YORK
State:	NY
Zip Code:	10029
Country Code:	001
Phone:	(212) 874-4477
EMail:	NSASOUNESS@GMAIL.COM
Fax Number:	Not reported
Modified By:	DMPOKRZY
Date Last Modified:	2017-02-02

Tank Info:

Tank Number:	001
Tank Id:	8591
Material Code:	0001
Common Name of Substance:	#2 Fuel Oil (On-Site Consumption)

Equipment Records:

I04 - Overfill - Product Level Gauge (A/G)
A00 - Tank Internal Protection - None
D01 - Pipe Type - Steel/Carbon Steel/Iron
H00 - Tank Leak Detection - None
L09 - Piping Leak Detection - Exempt Suction Piping
G00 - Tank Secondary Containment - None
J02 - Dispenser - Suction Dispenser

310 E 116 ST ASSOCIATES (Continued) **U003385805**

B00 - Tank External Protection - None
C00 - Pipe Location - No Piping
F00 - Pipe External Protection - None

Tank Location:	Aboveground - on saddles, legs, racks, etc.... Tank bottom is elevated above grade or tank pad, allowing visual inspection.
Tank Type:	Steel/Carbon Steel/Iron
Tank Status:	In Service
Pipe Model:	Not reported
Install Date:	05/10/1950
Capacity Gallons:	1200
Tightness Test Method:	-
Date Test:	Not reported
Next Test Date:	Not reported
Date Tank Closed:	Not reported
Register:	True
Modified By:	DMPOKRZY
Last Modified:	04/14/2017
Material Name:	#2 fuel oil (on-site consumption)

385
NNE
1/8-1/4
0.246 mi.
1298 ft.

2451 FIRST AVE LLC **RCRA NonGen / NLR** **1025887634**
2451 1ST AVE **NYR000241984**
NEW YORK, NY 10035

Relative:
Higher

Actual:
9 ft.

RCRA NonGen / NLR:

Date Form Received by Agency:		20200403
Handler Name:	2451 FIRST AVE LLC	
Handler Address:		2451 1ST AVE
Handler City,State,Zip:		NEW YORK, NY 10035
EPA ID:		NYR000241984
Contact Name:		KATJE HILKEN
Contact Address:		THIRD AVE
Contact City,State,Zip:		NEW YORK, NY 10028
Contact Telephone:		212-772-7550
Contact Fax:		212-249-0029
Contact Email:		KHILKEN@BNSMNYC.COM
Contact Title:		PROPERTY MANAGER
EPA Region:		02
Land Type:		Private
Federal Waste Generator Description:		Not a generator, verified
Non-Notifier:		Not reported
Biennial Report Cycle:		Not reported
Accessibility:		Not reported
Active Site Indicator:		Not reported
State District Owner:		NY
State District:		NYSDEC R2
Mailing Address:		THIRD AVE
Mailing City,State,Zip:		NEW YORK, NY 10028
Owner Name:		2451 FIRST AVE LLC
Owner Type:		Private
Operator Name:		NYC AUTO BODY INC
Operator Type:		Private
Short-Term Generator Activity:		No
Importer Activity:		No
Mixed Waste Generator:		No
Transporter Activity:		No
Transfer Facility Activity:		No

2451 FIRST AVE LLC (Continued) **1025887634**

Recycler Activity with Storage:	No
Small Quantity On-Site Burner Exemption:	No
Smelting Melting and Refining Furnace Exemption:	No
Underground Injection Control:	No
Off-Site Waste Receipt:	No
Universal Waste Indicator:	No
Universal Waste Destination Facility:	No
Federal Universal Waste:	No
Active Site Fed-Reg Treatment Storage and Disposal Facility:	Not reported
Active Site Converter Treatment storage and Disposal Facility:	Not reported
Active Site State-Reg Treatment Storage and Disposal Facility:	Not reported
Active Site State-Reg Handler:	---
Federal Facility Indicator:	Not reported
Hazardous Secondary Material Indicator:	N
Sub-Part K Indicator:	Not reported
Commercial TSD Indicator:	No
Treatment Storage and Disposal Type:	Not reported
2018 GPRA Permit Baseline:	Not on the Baseline
2018 GPRA Renewals Baseline:	Not on the Baseline
Permit Renewals Workload Universe:	Not reported
Permit Workload Universe:	Not reported
Permit Progress Universe:	Not reported
Post-Closure Workload Universe:	Not reported
Closure Workload Universe:	Not reported
202 GPRA Corrective Action Baseline:	No
Corrective Action Workload Universe:	No
Subject to Corrective Action Universe:	No
Non-TSDFs Where RCRA CA has Been Imposed Universe:	No
TSDFs Potentially Subject to CA Under 3004 (u)/(v) Universe:	No
TSDFs Only Subject to CA under Discretionary Auth Universe:	No
Corrective Action Priority Ranking:	No NCAPS ranking
Environmental Control Indicator:	No
Institutional Control Indicator:	No
Human Exposure Controls Indicator:	N/A
Groundwater Controls Indicator:	N/A
Operating TSDF Universe:	Not reported
Full Enforcement Universe:	Not reported
Significant Non-Complier Universe:	No
Unaddressed Significant Non-Complier Universe:	No
Addressed Significant Non-Complier Universe:	No
Significant Non-Complier With a Compliance Schedule Universe:	No
Financial Assurance Required:	Not reported
Handler Date of Last Change:	20200403
Recognized Trader-Importer:	No
Recognized Trader-Exporter:	No
Importer of Spent Lead Acid Batteries:	No
Exporter of Spent Lead Acid Batteries:	No
Recycler Activity Without Storage:	No
Manifest Broker:	No
Sub-Part P Indicator:	No

Hazardous Waste Summary:

Waste Code:	D001
Waste Description:	IGNITABLE WASTE

2451 FIRST AVE LLC (Continued) **1025887634**

Handler - Owner Operator:

Owner/Operator Indicator:	Operator
Owner/Operator Name:	NYC AUTO BODY INC
Legal Status:	Private
Date Became Current:	20110901
Date Ended Current:	Not reported
Owner/Operator Address:	68-85 147TH ST
Owner/Operator City,State,Zip:	FLUSHING, NY 11367
Owner/Operator Telephone:	646-354-3003
Owner/Operator Telephone Ext:	Not reported
Owner/Operator Fax:	Not reported
Owner/Operator Email:	Not reported

Owner/Operator Indicator:	Owner
Owner/Operator Name:	2451 FIRST AVE LLC
Legal Status:	Private
Date Became Current:	20021122
Date Ended Current:	Not reported
Owner/Operator Address:	1536 THIRD AVE
Owner/Operator City,State,Zip:	NEW YORK, NY 10028
Owner/Operator Telephone:	212-772-7550
Owner/Operator Telephone Ext:	Not reported
Owner/Operator Fax:	212-249-0029
Owner/Operator Email:	KHILKEN@BNSMNYC.COM

Owner/Operator Indicator:	Operator
Owner/Operator Name:	NYC AUTO BODY INC
Legal Status:	Private
Date Became Current:	20110901
Date Ended Current:	Not reported
Owner/Operator Address:	68-85 147TH ST
Owner/Operator City,State,Zip:	FLUSHING, NY 11367
Owner/Operator Telephone:	646-354-3003
Owner/Operator Telephone Ext:	Not reported
Owner/Operator Fax:	Not reported
Owner/Operator Email:	Not reported

Owner/Operator Indicator:	Owner
Owner/Operator Name:	2451 FIRST AVE LLC
Legal Status:	Private
Date Became Current:	20021122
Date Ended Current:	Not reported
Owner/Operator Address:	1536 THIRD AVE
Owner/Operator City,State,Zip:	NEW YORK, NY 10028
Owner/Operator Telephone:	212-772-7550
Owner/Operator Telephone Ext:	Not reported
Owner/Operator Fax:	212-249-0029
Owner/Operator Email:	KHILKEN@BNSMNYC.COM

Historic Generators:

Receive Date:	20200403
Handler Name: 2451 FIRST AVE LLC	
Federal Waste Generator Description:	Not a generator, verified
State District Owner:	NY
Large Quantity Handler of Universal Waste:	No
Recognized Trader Importer:	No

2451 FIRST AVE LLC (Continued) **1025887634**

Recognized Trader Exporter: No
Spent Lead Acid Battery Importer: No
Spent Lead Acid Battery Exporter: No
Current Record: Yes
Non Storage Recycler Activity: No
Electronic Manifest Broker: No

Receive Date: 20190708
Handler Name: 2451 FIRST AVE LLC
Federal Waste Generator Description: Small Quantity Generator
State District Owner: NY
Large Quantity Handler of Universal Waste: No
Recognized Trader Importer: No
Recognized Trader Exporter: No
Spent Lead Acid Battery Importer: No
Spent Lead Acid Battery Exporter: No
Current Record: No
Non Storage Recycler Activity: No
Electronic Manifest Broker: No

List of NAICS Codes and Descriptions:
NAICS Code: 531120
NAICS Description: LESSORS OF NONRESIDENTIAL BUILDINGS (EXCEPT MINIWAREHOUSES)

NAICS Code: 811111
NAICS Description: GENERAL AUTOMOTIVE REPAIR

Facility Has Received Notices of Violations:
Violations: No Violations Found

Evaluation Action Summary:
Evaluations: No Evaluations Found

AM386 **CON EDISON SERVICE BOX: 19009** **RCRA NonGen / NLR** **1012185676**
SW **343 E 115TH ST** **FINDS** **NYP004165098**
1/8-1/4 **NEW YORK, NY 10029** **ECHO**
0.247 mi. **NJ MANIFEST**
1302 ft. **Site 1 of 2 in cluster AM** **NY MANIFEST**

Relative: **Higher**
Actual: **10 ft.**

RCRA NonGen / NLR:
Date Form Received by Agency: 20160601
Handler Name: CON EDISON
Handler Address: 343 E 115TH ST
Handler City,State,Zip: NEW YORK, NY 10029
EPA ID: NYP004165098
Contact Name: TIMOTHY REGAN
Contact Address: Not reported
Contact City,State,Zip: Not reported
Contact Telephone: 917-416-5436
Contact Fax: Not reported
Contact Email: Not reported
Contact Title: Not reported
EPA Region: 02
Land Type: Private
Federal Waste Generator Description: Not a generator, verified

CON EDISON SERVICE BOX: 19009 (Continued) **1012185676**

Non-Notifier:	Not reported
Biennial Report Cycle:	Not reported
Accessibility:	Not reported
Active Site Indicator:	Not reported
State District Owner:	NY
State District:	NYSDEC R2
Mailing Address:	4 IRVING PL, RM 828
Mailing City,State,Zip:	NEW YORK, NY 10003
Owner Name:	Not reported
Owner Type:	Not reported
Operator Name:	Not reported
Operator Type:	Not reported
Short-Term Generator Activity:	No
Importer Activity:	No
Mixed Waste Generator:	No
Transporter Activity:	No
Transfer Facility Activity:	No
Recycler Activity with Storage:	No
Small Quantity On-Site Burner Exemption:	No
Smelting Melting and Refining Furnace Exemption:	No
Underground Injection Control:	No
Off-Site Waste Receipt:	No
Universal Waste Indicator:	No
Universal Waste Destination Facility:	No
Federal Universal Waste:	No
Active Site Fed-Reg Treatment Storage and Disposal Facility:	Not reported
Active Site Converter Treatment storage and Disposal Facility:	Not reported
Active Site State-Reg Treatment Storage and Disposal Facility:	Not reported
Active Site State-Reg Handler:	---
Federal Facility Indicator:	Not reported
Hazardous Secondary Material Indicator:	NN
Sub-Part K Indicator:	Not reported
Commercial TSD Indicator:	No
Treatment Storage and Disposal Type:	Not reported
2018 GPRA Permit Baseline:	Not on the Baseline
2018 GPRA Renewals Baseline:	Not on the Baseline
Permit Renewals Workload Universe:	Not reported
Permit Workload Universe:	Not reported
Permit Progress Universe:	Not reported
Post-Closure Workload Universe:	Not reported
Closure Workload Universe:	Not reported
202 GPRA Corrective Action Baseline:	No
Corrective Action Workload Universe:	No
Subject to Corrective Action Universe:	No
Non-TSDFs Where RCRA CA has Been Imposed Universe:	No
TSDFs Potentially Subject to CA Under 3004 (u)/(v) Universe:	No
TSDFs Only Subject to CA under Discretionary Auth Universe:	No
Corrective Action Priority Ranking:	No NCAPS ranking
Environmental Control Indicator:	No
Institutional Control Indicator:	No
Human Exposure Controls Indicator:	N/A
Groundwater Controls Indicator:	N/A
Operating TSDF Universe:	Not reported
Full Enforcement Universe:	Not reported
Significant Non-Complier Universe:	No
Unaddressed Significant Non-Complier Universe:	No
Addressed Significant Non-Complier Universe:	No

CON EDISON SERVICE BOX: 19009 (Continued) **1012185676**

Significant Non-Complier With a Compliance Schedule Universe:	No
Financial Assurance Required:	Not reported
Handler Date of Last Change:	20160908
Recognized Trader-Importer:	No
Recognized Trader-Exporter:	No
Importer of Spent Lead Acid Batteries:	No
Exporter of Spent Lead Acid Batteries:	No
Recycler Activity Without Storage:	Not reported
Manifest Broker:	Not reported
Sub-Part P Indicator:	No

Historic Generators:

Receive Date:	20090330
Handler Name: CON EDISON	
Federal Waste Generator Description:	Conditionally Exempt Small Quantity Generator
State District Owner:	Not reported
Large Quantity Handler of Universal Waste:	No
Recognized Trader Importer:	No
Recognized Trader Exporter:	No
Spent Lead Acid Battery Importer:	No
Spent Lead Acid Battery Exporter:	No
Current Record:	No
Non Storage Recycler Activity:	Not reported
Electronic Manifest Broker:	Not reported

Receive Date:	20160601
Handler Name: CON EDISON	
Federal Waste Generator Description:	Not a generator, verified
State District Owner:	NY
Large Quantity Handler of Universal Waste:	No
Recognized Trader Importer:	No
Recognized Trader Exporter:	No
Spent Lead Acid Battery Importer:	No
Spent Lead Acid Battery Exporter:	No
Current Record:	Yes
Non Storage Recycler Activity:	Not reported
Electronic Manifest Broker:	Not reported

List of NAICS Codes and Descriptions:
NAICS Codes: No NAICS Codes Found

Facility Has Received Notices of Violations:
Violations: No Violations Found

Evaluation Action Summary:
Evaluations: No Evaluations Found

FINDS:
Registry ID: 110055944279

Click Here:

Environmental Interest/Information System:

CON EDISON SERVICE BOX: 19009 (Continued) **1012185676**

RCRAInfo is a national information system that supports the Resource Conservation and Recovery Act (RCRA) program through the tracking of events and activities related to facilities that generate, transport, and treat, store, or dispose of hazardous waste. RCRAInfo allows RCRA program staff to track the notification, permit, compliance, and corrective action activities required under RCRA.

Click this hyperlink while viewing on your computer to access additional FINDS: detail in the EDR Site Report.

ECHO:

Envid:	1012185676
Registry ID:	110055944279
DFR URL:	http://echo.epa.gov/detailed-facility-report?fid=110055944279
Name:	CON EDISON SERVICE BOX: 19009
Address:	343 E 115TH ST
City,State,Zip:	NEW YORK, NY 10029

NJ MANIFEST:

EPA Id:	NYP004165098
Mail Address:	4 IRVING PL, RM 828
Mail City/State/Zip:	NEW YORK, NY 10003
Facility Phone:	Not reported
Emergency Phone:	Not reported
Contact:	TIMOTHY REGAN
Comments:	Not reported
SIC Code:	Not reported
County:	NY061
Municipal:	Not reported
Previous EPA Id:	Not reported
Gen Flag:	Not reported
Trans Flag:	Not reported
TSDF Flag:	Not reported
Name Change:	Not reported
Date Change:	Not reported

Manifest:

Manifest Number:	001032479JJK
EPA ID:	NYP004165098
Date Shipped:	03/30/2009
TSDF EPA ID:	NJD002200046
Transporter EPA ID:	NJ0000027193
Transporter 2 EPA ID:	Not reported
Transporter 3 EPA ID:	Not reported
Transporter 4 EPA ID:	Not reported
Transporter 5 EPA ID:	Not reported
Transporter 6 EPA ID:	Not reported
Transporter 7 EPA ID:	Not reported
Transporter 8 EPA ID:	Not reported
Transporter 9 EPA ID:	Not reported
Transporter 10 EPA ID:	Not reported
Date Trans1 Transported Waste:	03/30/2009
Date Trans2 Transported Waste:	Not reported
Date Trans3 Transported Waste:	Not reported
Date Trans4 Transported Waste:	Not reported
Date Trans5 Transported Waste:	Not reported
Date Trans6 Transported Waste:	Not reported
Date Trans7 Transported Waste:	Not reported

CON EDISON SERVICE BOX: 19009 (Continued) **1012185676**

Date Trans8 Transported Waste:	Not reported
Date Trans9 Transported Waste:	Not reported
Date Trans10 Transported Waste:	Not reported
Date TSDF Received Waste:	03/31/2009
TSDF EPA Facility Name:	Not reported
QTY Units:	Not reported
Transporter SEQ ID:	Not reported
Transporter-1 Date:	Not reported
Waste SEQ ID:	Not reported
Waste Type Code 2:	Not reported
Waste Type Code 3:	Not reported
Waste Type Code 4:	Not reported
Waste Type Code 5:	Not reported
Waste Type Code 6:	Not reported
Date Accepted:	Not reported
Manifest Discrepancy Type:	Not reported
Data Entry Number:	Not reported
Was Load Rejected:	NEW YORK, NY 10003
Reason Load Was Rejected:	Not reported

Waste:

Manifest Year:	Not reported
Waste Code:	D008
Hand Code:	H111
Quantity:	25 G

NY MANIFEST:

Name:	CONSOLIDATED EDISON
Address:	343 E 115TH ST
City,State,Zip:	NEW YORK, NY 10029
Country:	USA
EPA ID:	NYP004165098
Facility Status:	Not reported
Location Address 1:	343 E 115TH ST BTW 1ST & 2ND
Code:	BP
Location Address 2:	Not reported
Total Tanks:	Not reported
Location City:	NEW YORK
Location State:	NY
Location Zip:	Not reported
Location Zip 4:	Not reported

NY MANIFEST:

EPAID:	NYP004165098
Mailing Name:	CONSOLIDATED EDISON
Mailing Contact:	CONSOLIDATED EDISON
Mailing Address 1:	4 IRVING PL RM 828
Mailing Address 2:	Not reported
Mailing City:	NEW YORK
Mailing State:	NY
Mailing Zip:	10003
Mailing Zip 4:	Not reported
Mailing Country:	USA
Mailing Phone:	2124602808

CON EDISON SERVICE BOX: 19009 (Continued) **1012185676**

NY MANIFEST:

Document ID:	Not reported
Manifest Status:	Not reported
seq:	Not reported
Year:	2018
Trans1 State ID:	NJ0000027193
Trans2 State ID:	Not reported
Generator Ship Date:	03/30/2009
Trans1 Recv Date:	03/30/2009
Trans2 Recv Date:	Not reported
TSD Site Recv Date:	03/31/2009
Part A Recv Date:	Not reported
Part B Recv Date:	Not reported
Generator EPA ID:	NYP004165098
Trans1 EPA ID:	Not reported
Trans2 EPA ID:	Not reported
TSDF ID 1:	NJD002200046
TSDF ID 2:	Not reported
Manifest Tracking Number:	001032479JJK
Import Indicator:	N
Export Indicator:	N
Discr Quantity Indicator:	N
Discr Type Indicator:	N
Discr Residue Indicator:	N
Discr Partial Reject Indicator:	N
Discr Full Reject Indicator:	N
Manifest Ref Number:	Not reported
Alt Facility RCRA ID:	Not reported
Alt Facility Sign Date:	Not reported
MGMT Method Type Code:	H111
Waste Code:	Not reported
Waste Code:	Not reported
Waste Code:	Not reported
Waste Code:	Not reported
Waste Code:	Not reported
Waste Code:	Not reported
Quantity:	25
Units:	G - Gallons (liquids only)* (8.3 pounds)
Number of Containers:	1
Container Type:	TT - Cargo tank, tank trucks
Handling Method:	T Chemical, physical, or biological treatment.
Specific Gravity:	1
Waste Code:	D008
Waste Code 1_2:	Not reported
Waste Code 1_3:	Not reported
Waste Code 1_4:	Not reported
Waste Code 1_5:	Not reported
Waste Code 1_6:	Not reported

AM387 **CON EDISON SERVICE BOX: 19009** **RCRA NonGen / NLR** **1016450433**
SW **343 E 115TH ST** **NY MANIFEST** **NYP004294583**
1/8-1/4 **NEW YORK, NY 10029**
0.247 mi.
1302 ft. **Site 2 of 2 in cluster AM**

Relative: **Higher**
Actual: **10 ft.**

RCRA NonGen / NLR:

Date Form Received by Agency:		20130420
Handler Name:	CON EDISON SERVICE BOX:	19009
Handler Address:		343 E 115TH ST
Handler City,State,Zip:		NEW YORK, NY 10029
EPA ID:		NYP004294583
Contact Name:		JUAN RODRIGUEZ
Contact Address:		Not reported
Contact City,State,Zip:		Not reported
Contact Telephone:		347-865-5931
Contact Fax:		Not reported
Contact Email:		Not reported
Contact Title:		OPERATING SUPERVISOR
EPA Region:		02
Land Type:		Private
Federal Waste Generator Description:		Not a generator, verified
Non-Notifier:		Not reported
Biennial Report Cycle:		Not reported
Accessibility:		Not reported
Active Site Indicator:		Not reported
State District Owner:		NY
State District:		NYSDEC R2
Mailing Address:		Not reported
Mailing City,State,Zip:		NEW YORK, NY 10003
Owner Name:		Not reported
Owner Type:		Not reported
Operator Name:		Not reported
Operator Type:		Not reported
Short-Term Generator Activity:		No
Importer Activity:		No
Mixed Waste Generator:		No
Transporter Activity:		No
Transfer Facility Activity:		No
Recycler Activity with Storage:		No
Small Quantity On-Site Burner Exemption:		No
Smelting Melting and Refining Furnace Exemption:		No
Underground Injection Control:		No
Off-Site Waste Receipt:		No
Universal Waste Indicator:		No
Universal Waste Destination Facility:		No
Federal Universal Waste:		No
Active Site Fed-Reg Treatment Storage and Disposal Facility:		Not reported
Active Site Converter Treatment storage and Disposal Facility:		Not reported
Active Site State-Reg Treatment Storage and Disposal Facility:		Not reported
Active Site State-Reg Handler:		---
Federal Facility Indicator:		Not reported
Hazardous Secondary Material Indicator:		NN
Sub-Part K Indicator:		Not reported
Commercial TSD Indicator:		No
Treatment Storage and Disposal Type:		Not reported
2018 GPRA Permit Baseline:		Not on the Baseline
2018 GPRA Renewals Baseline:		Not on the Baseline
Permit Renewals Workload Universe:		Not reported

CON EDISON SERVICE BOX: 19009 (Continued) **1016450433**

Permit Workload Universe:	Not reported
Permit Progress Universe:	Not reported
Post-Closure Workload Universe:	Not reported
Closure Workload Universe:	Not reported
202 GPRA Corrective Action Baseline:	No
Corrective Action Workload Universe:	No
Subject to Corrective Action Universe:	No
Non-TSDFs Where RCRA CA has Been Imposed Universe:	No
TSDFs Potentially Subject to CA Under 3004 (u)/(v) Universe:	No
TSDFs Only Subject to CA under Discretionary Auth Universe:	No
Corrective Action Priority Ranking:	No NCAPS ranking
Environmental Control Indicator:	No
Institutional Control Indicator:	No
Human Exposure Controls Indicator:	N/A
Groundwater Controls Indicator:	N/A
Operating TSDF Universe:	Not reported
Full Enforcement Universe:	Not reported
Significant Non-Complier Universe:	No
Unaddressed Significant Non-Complier Universe:	No
Addressed Significant Non-Complier Universe:	No
Significant Non-Complier With a Compliance Schedule Universe:	No
Financial Assurance Required:	Not reported
Handler Date of Last Change:	20130910
Recognized Trader-Importer:	No
Recognized Trader-Exporter:	No
Importer of Spent Lead Acid Batteries:	No
Exporter of Spent Lead Acid Batteries:	No
Recycler Activity Without Storage:	Not reported
Manifest Broker:	Not reported
Sub-Part P Indicator:	No

Historic Generators:

Receive Date:	20130320
Handler Name: CON EDISON SERVICE BOX:	19009
Federal Waste Generator Description:	Conditionally Exempt Small Quantity Generator
State District Owner:	NY
Large Quantity Handler of Universal Waste:	No
Recognized Trader Importer:	No
Recognized Trader Exporter:	No
Spent Lead Acid Battery Importer:	No
Spent Lead Acid Battery Exporter:	No
Current Record:	No
Non Storage Recycler Activity:	Not reported
Electronic Manifest Broker:	Not reported

Receive Date:	20130420
Handler Name: CON EDISON SERVICE BOX:	19009
Federal Waste Generator Description:	Not a generator, verified
State District Owner:	NY
Large Quantity Handler of Universal Waste:	No
Recognized Trader Importer:	No
Recognized Trader Exporter:	No
Spent Lead Acid Battery Importer:	No
Spent Lead Acid Battery Exporter:	No
Current Record:	Yes
Non Storage Recycler Activity:	Not reported

CON EDISON SERVICE BOX: 19009 (Continued) **1016450433**

Electronic Manifest Broker: Not reported

List of NAICS Codes and Descriptions:
NAICS Codes: No NAICS Codes Found

Facility Has Received Notices of Violations:
Violations: No Violations Found

Evaluation Action Summary:
Evaluations: No Evaluations Found

NY MANIFEST:
Name: CON EDISON
Address: 343 E 115TH ST
City,State,Zip: NEW YORK, NY 10029
Country: USA
EPA ID: NYP004294583
Facility Status: Not reported
Location Address 1: 343 E 115TH ST
Code: BP
Location Address 2: SERV BOX 19009
Total Tanks: Not reported
Location City: NEW YORK
Location State: NY
Location Zip: 10029
Location Zip 4: Not reported

NY MANIFEST:
EPAID: NYP004294583
Mailing Name: CON EDISON
Mailing Contact: CON EDISON
Mailing Address 1: 4 IRVING PL 15TH FL
Mailing Address 2: Not reported
Mailing City: NEW YORK
Mailing State: NY
Mailing Zip: 10003
Mailing Zip 4: Not reported
Mailing Country: USA
Mailing Phone: 2124603770

NY MANIFEST:
Document ID: Not reported
Manifest Status: Not reported
seq: Not reported
Year: 2018
Trans1 State ID: NJ0000027193
Trans2 State ID: Not reported
Generator Ship Date: 03/20/2013
Trans1 Recv Date: 03/20/2013
Trans2 Recv Date: Not reported
TSD Site Recv Date: 03/22/2013
Part A Recv Date: Not reported
Part B Recv Date: Not reported
Generator EPA ID: NYP004294583

CON EDISON SERVICE BOX: 19009 (Continued) **1016450433**

Trans1 EPA ID:	Not reported
Trans2 EPA ID:	Not reported
TSDF ID 1:	NJD002200046
TSDF ID 2:	Not reported
Manifest Tracking Number:	010841230JJK
Import Indicator:	N
Export Indicator:	N
Discr Quantity Indicator:	N
Discr Type Indicator:	N
Discr Residue Indicator:	N
Discr Partial Reject Indicator:	N
Discr Full Reject Indicator:	N
Manifest Ref Number:	Not reported
Alt Facility RCRA ID:	Not reported
Alt Facility Sign Date:	Not reported
MGMT Method Type Code:	H110
Waste Code:	Not reported
Waste Code:	Not reported
Waste Code:	Not reported
Waste Code:	Not reported
Waste Code:	Not reported
Waste Code:	Not reported
Quantity:	500
Units:	P - Pounds
Number of Containers:	1
Container Type:	TT - Cargo tank, tank trucks
Handling Method:	T Chemical, physical, or biological treatment.
Specific Gravity:	1
Waste Code:	D008
Waste Code 1_2:	Not reported
Waste Code 1_3:	Not reported
Waste Code 1_4:	Not reported
Waste Code 1_5:	Not reported
Waste Code 1_6:	Not reported

AJ388 **244 EAST 117TH LLC** **NY AST** **A100169039**
WSW **244 EAST 117TH STREET** **N/A**
1/8-1/4 **NEW YORK, NY 10035**
0.248 mi.
1311 ft. **Site 3 of 4 in cluster AJ**

Relative:
Higher

Actual:
15 ft.

AST:

Name:	244 EAST 117TH LLC
Address:	244 EAST 117TH STREET
City,State,Zip:	NEW YORK, NY 10035
Region:	STATE
DEC Region:	2
Site Status:	Active
Facility Id:	2-604648
Program Type:	PBS
UTM X:	589595.37261
UTM Y:	4516859.96570
Expiration Date:	12/16/2026
Site Type:	Apartment Building/Office Building

Affiliation Records:

Site Id:	26519

244 EAST 117TH LLC (Continued) **A100169039**

Affiliation Type:	Facility Owner
Company Name:	244 EAST 117TH LLC
Contact Type:	COMPLIANCE COORDINATOR
Contact Name:	CAMILLE ALLI
Address1:	108-18 QUEENS BLVD, SUITE 302
Address2:	Not reported
City:	FOREST HILLS
State:	NY
Zip Code:	11375
Country Code:	001
Phone:	(718) 521-5700
EMail:	Not reported
Fax Number:	Not reported
Modified By:	JSMACRI
Date Last Modified:	2021-12-07

Site Id:	26519
Affiliation Type:	Mail Contact
Company Name:	BRONSTEIN PROPERTIES, LLC
Contact Type:	Not reported
Contact Name:	CAMILLE ALLI
Address1:	108-18 QUEENS BLVD, SUITE 302
Address2:	Not reported
City:	FOREST HILLS
State:	NY
Zip Code:	11375
Country Code:	001
Phone:	(718) 521-5700
EMail:	CAMILLE@BRONSTEINPROPERTIES.COM
Fax Number:	Not reported
Modified By:	JSMACRI
Date Last Modified:	2021-12-07

Site Id:	26519
Affiliation Type:	Emergency Contact
Company Name:	244 EAST 117 LLC
Contact Type:	Not reported
Contact Name:	BARRY RUDOFKSY
Address1:	Not reported
Address2:	Not reported
City:	Not reported
State:	NN
Zip Code:	Not reported
Country Code:	999
Phone:	(718) 521-5700
EMail:	Not reported
Fax Number:	Not reported
Modified By:	JSMACRI
Date Last Modified:	2021-12-07

Site Id:	26519
Affiliation Type:	Facility Operator
Company Name:	244 EAST 117TH LLC
Contact Type:	Not reported
Contact Name:	JUAN TEJEDA
Address1:	Not reported
Address2:	Not reported

244 EAST 117TH LLC (Continued) **A100169039**

City:	Not reported
State:	NN
Zip Code:	Not reported
Country Code:	001
Phone:	(347) 595-0580
EMail:	Not reported
Fax Number:	Not reported
Modified By:	JSMACRI
Date Last Modified:	2021-12-07

Tank Info:

Tank Number:	001
Tank Id:	58445
Material Code:	0001
Common Name of Substance:	#2 Fuel Oil (On-Site Consumption)

Equipment Records:

A00 - Tank Internal Protection - None
K00 - Spill Prevention - None
D01 - Pipe Type - Steel/Carbon Steel/Iron
H99 - Tank Leak Detection - Other
G00 - Tank Secondary Containment - None
J02 - Dispenser - Suction Dispenser
B00 - Tank External Protection - None
F00 - Pipe External Protection - None
I04 - Overfill - Product Level Gauge (A/G)
C01 - Pipe Location - Aboveground
L09 - Piping Leak Detection - Exempt Suction Piping
E00 - Piping Secondary Containment - None

Tank Location:	Aboveground - contact with soil.... Tank bottom rests on soil, allowing no visual inspection.
Tank Type:	Steel/Carbon Steel/Iron
Tank Status:	In Service
Pipe Model:	Not reported
Install Date:	06/01/1968
Capacity Gallons:	2000
Tightness Test Method:	-
Date Test:	Not reported
Next Test Date:	Not reported
Date Tank Closed:	Not reported
Register:	True
Modified By:	JSMACRI
Last Modified:	12/07/2021
Material Name:	#2 fuel oil (on-site consumption)

AJ389 **CON EDISON SERVICE BOX: 55029** **RCRA NonGen / NLR** **1016968250**
WSW **2265 2ND AVE** **NY MANIFEST** **NYP004418604**
1/8-1/4 **NEW YORK, NY 10035**
0.248 mi.
1311 ft. **Site 4 of 4 in cluster AJ**

Relative: **Higher**
Actual: **15 ft.**

RCRA NonGen / NLR:

Date Form Received by Agency:	20140214
Handler Name:	CON EDISON SERVICE BOX: 55029
Handler Address:	2265 2ND AVE
Handler City,State,Zip:	NEW YORK, NY 10035

CON EDISON SERVICE BOX: 55029 (Continued) **1016968250**

EPA ID:	NYP004418604
Contact Name:	THOMAS TEELING
Contact Address:	Not reported
Contact City,State,Zip:	Not reported
Contact Telephone:	212-460-3770
Contact Fax:	Not reported
Contact Email:	Not reported
Contact Title:	SENIOR SCIENTIST
EPA Region:	02
Land Type:	Private
Federal Waste Generator Description:	Not a generator, verified
Non-Notifier:	Not reported
Biennial Report Cycle:	Not reported
Accessibility:	Not reported
Active Site Indicator:	Not reported
State District Owner:	NY
State District:	NYSDEC R2
Mailing Address:	IRVING PL, 15TH FL NE
Mailing City,State,Zip:	NEW YORK, NY 10003
Owner Name:	Not reported
Owner Type:	Not reported
Operator Name:	Not reported
Operator Type:	Not reported
Short-Term Generator Activity:	No
Importer Activity:	No
Mixed Waste Generator:	No
Transporter Activity:	No
Transfer Facility Activity:	No
Recycler Activity with Storage:	No
Small Quantity On-Site Burner Exemption:	No
Smelting Melting and Refining Furnace Exemption:	No
Underground Injection Control:	No
Off-Site Waste Receipt:	No
Universal Waste Indicator:	No
Universal Waste Destination Facility:	No
Federal Universal Waste:	No
Active Site Fed-Reg Treatment Storage and Disposal Facility:	Not reported
Active Site Converter Treatment storage and Disposal Facility:	Not reported
Active Site State-Reg Treatment Storage and Disposal Facility:	Not reported
Active Site State-Reg Handler:	---
Federal Facility Indicator:	Not reported
Hazardous Secondary Material Indicator:	NN
Sub-Part K Indicator:	Not reported
Commercial TSD Indicator:	No
Treatment Storage and Disposal Type:	Not reported
2018 GPRA Permit Baseline:	Not on the Baseline
2018 GPRA Renewals Baseline:	Not on the Baseline
Permit Renewals Workload Universe:	Not reported
Permit Workload Universe:	Not reported
Permit Progress Universe:	Not reported
Post-Closure Workload Universe:	Not reported
Closure Workload Universe:	Not reported
202 GPRA Corrective Action Baseline:	No
Corrective Action Workload Universe:	No
Subject to Corrective Action Universe:	No
Non-TSDFs Where RCRA CA has Been Imposed Universe:	No
TSDFs Potentially Subject to CA Under 3004 (u)/(v) Universe:	No

CON EDISON SERVICE BOX: 55029 (Continued) **1016968250**

TSDFs Only Subject to CA under Discretionary Auth Universe:	No
Corrective Action Priority Ranking:	No NCAPS ranking
Environmental Control Indicator:	No
Institutional Control Indicator:	No
Human Exposure Controls Indicator:	N/A
Groundwater Controls Indicator:	N/A
Operating TSDF Universe:	Not reported
Full Enforcement Universe:	Not reported
Significant Non-Complier Universe:	No
Unaddressed Significant Non-Complier Universe:	No
Addressed Significant Non-Complier Universe:	No
Significant Non-Complier With a Compliance Schedule Universe:	No
Financial Assurance Required:	Not reported
Handler Date of Last Change:	20141014
Recognized Trader-Importer:	No
Recognized Trader-Exporter:	No
Importer of Spent Lead Acid Batteries:	No
Exporter of Spent Lead Acid Batteries:	No
Recycler Activity Without Storage:	Not reported
Manifest Broker:	Not reported
Sub-Part P Indicator:	No

Historic Generators:

Receive Date:	20140114
Handler Name: CON EDISON SERVICE BOX:	55029
Federal Waste Generator Description:	Conditionally Exempt Small Quantity Generator
State District Owner:	NY
Large Quantity Handler of Universal Waste:	No
Recognized Trader Importer:	No
Recognized Trader Exporter:	No
Spent Lead Acid Battery Importer:	No
Spent Lead Acid Battery Exporter:	No
Current Record:	No
Non Storage Recycler Activity:	Not reported
Electronic Manifest Broker:	Not reported

Receive Date:	20140214
Handler Name: CON EDISON SERVICE BOX:	55029
Federal Waste Generator Description:	Not a generator, verified
State District Owner:	NY
Large Quantity Handler of Universal Waste:	No
Recognized Trader Importer:	No
Recognized Trader Exporter:	No
Spent Lead Acid Battery Importer:	No
Spent Lead Acid Battery Exporter:	No
Current Record:	Yes
Non Storage Recycler Activity:	Not reported
Electronic Manifest Broker:	Not reported

List of NAICS Codes and Descriptions:

NAICS Codes:	No NAICS Codes Found

Facility Has Received Notices of Violations:

Violations:	No Violations Found

CON EDISON SERVICE BOX: 55029 (Continued) **1016968250**

Evaluation Action Summary:
Evaluations: No Evaluations Found

NY MANIFEST:
Name: CON EDISON
Address: 2265 2ND AVE
City,State,Zip: NEW YORK, NY 10035
Country: USA
EPA ID: NYP004418604
Facility Status: Not reported
Location Address 1: F/O 2265 2ND AVE
Code: BP
Location Address 2: Not reported
Total Tanks: Not reported
Location City: NEW YORK
Location State: NY
Location Zip: 10035
Location Zip 4: Not reported

NY MANIFEST:
EPAID: NYP004418604
Mailing Name: CON EDISON
Mailing Contact: CON EDISON
Mailing Address 1: 4 IRVING PLACE
Mailing Address 2: 15TH FL
Mailing City: NEW YORK
Mailing State: NY
Mailing Zip: 10003
Mailing Zip 4: Not reported
Mailing Country: USA
Mailing Phone: Not reported

NY MANIFEST:
Document ID: Not reported
Manifest Status: Not reported
seq: Not reported
Year: 2018
Trans1 State ID: NJD003812047
Trans2 State ID: Not reported
Generator Ship Date: 01/14/2014
Trans1 Recv Date: 01/14/2014
Trans2 Recv Date: Not reported
TSD Site Recv Date: 01/14/2014
Part A Recv Date: Not reported
Part B Recv Date: Not reported
Generator EPA ID: NYP004418604
Trans1 EPA ID: Not reported
Trans2 EPA ID: Not reported
TSDF ID 1: NJD991291105
TSDF ID 2: Not reported
Manifest Tracking Number: 002299421GBF
Import Indicator: N
Export Indicator: N
Discr Quantity Indicator: N
Discr Type Indicator: N

CON EDISON SERVICE BOX: 55029 (Continued) **1016968250**

Discr Residue Indicator:	N
Discr Partial Reject Indicator:	N
Discr Full Reject Indicator:	N
Manifest Ref Number:	Not reported
Alt Facility RCRA ID:	Not reported
Alt Facility Sign Date:	Not reported
MGMT Method Type Code:	H110
Waste Code:	Not reported
Waste Code:	Not reported
Waste Code:	Not reported
Waste Code:	Not reported
Waste Code:	Not reported
Waste Code:	Not reported
Quantity:	100
Units:	P - Pounds
Number of Containers:	1
Container Type:	TT - Cargo tank, tank trucks
Handling Method:	T Chemical, physical, or biological treatment.
Specific Gravity:	1
Waste Code:	D008
Waste Code 1_2:	Not reported
Waste Code 1_3:	Not reported
Waste Code 1_4:	Not reported
Waste Code 1_5:	Not reported
Waste Code 1_6:	Not reported

AK390 **CON EDISON - EAST 115TH ST. WORKS MGP** **EDR MGP** **1008407982**
South **EAST 114TH - EAST 116TH STS.** **N/A**
1/4-1/2 **NEW YORK, NY 10029**
0.258 mi.
1361 ft. **Site 2 of 2 in cluster AK**

Relative:
Higher

Actual:
9 ft.

Manufactured Gas Plants:
No additional information available

AL391 **2211 THIRD AVENUE** **NY VCP** **S127989922**
WNW **2211 3RD AVENUE** **N/A**
1/4-1/2 **NEW YORK CITY, NY**
0.271 mi.
1429 ft. **Site 3 of 3 in cluster AL**

Relative:
Higher

Actual:
16 ft.

VCP NYC:

Project ID:	12TMP0218M,12EHAZ218M,12CBCP037M
Name:	2211 THIRD AVENUE
Address:	2211 3RD AVENUE
City,State,Zip:	NEW YORK CITY, NY
Borough:	Manhattan
BBL:	1.01785004310178E+29
OER Program:	VCP (Enrolled), E/RD (Review)
Phase:	Completed
Latitude:	40.800797
Longitude:	-73.937926
Postcode:	11

2211 THIRD AVENUE (Continued) **S127989922**

Community Board: 8
Council District: 194
Census Tract: 1089662
BIN: 1017857503
NTA: East Harlem North

---

392 **AMOCO** **NY LTANKS** **S104275536**
NNW **255 EAST 125TH STREET** **N/A**
1/4-1/2 **NEW YORK CITY, NY**
0.278 mi.
1467 ft.

Relative: **Higher**

Actual: **13 ft.**

LTANKS:

Name:	AMOCO
Address:	255 EAST 125TH STREET
City,State,Zip:	NEW YORK CITY, NY
Spill Number/Closed Date:	8809618 / 2004-03-25
Facility ID:	8809618
Site ID:	245905
Spill Date:	1989-03-14
Spill Cause:	Tank Test Failure
Spill Source:	Gasoline Station or other PBS Facility
Spill Class:	A3
Cleanup Ceased:	Not reported
SWIS:	3101
Investigator:	KMFOLEY
Referred To:	Not reported
Reported to Dept:	1989-03-14
CID:	Not reported
Water Affected:	Not reported
Spill Notifier:	Tank Tester
Last Inspection:	Not reported
Recommended Penalty:	False
Meets Standard:	False
UST Involvement:	True
Remediation Phase:	0
Date Entered In Computer:	1989-03-15
Spill Record Last Update:	2004-03-25
Spiller Name:	Not reported
Spiller Company:	AMOCO GAS STATION
Spiller Address:	255 EAST 125TH STREET
Spiller County:	001
Spiller Contact:	Not reported
Spiller Phone:	Not reported
Spiller Extention:	Not reported
DEC Region:	2
DER Facility ID:	201930
DEC Memo:	"Prior to Sept, 2004 data translation this spill Lead_DEC Field was K FOLEY 3/14/03 REASSIGNED FROM SULLIVAN TO VOUGHT. 1/8/04 Reassigned from Vought to K Foley. To be investigated and remediated under spill #9711337."
Remarks:	"(2) 4K TANKS SIPHONED TOGETHER FAILED PETRO TITE WITH A LEAK RATE OF -.358GPH, WILL EXCAVATE, ISOLATE & RETEST."

All TTF:

Facility ID:	8809618
Spill Number:	8809618
Spill Tank Test:	1535248

AMOCO (Continued) **S104275536**

Site ID:	245905
Tank Number:	Not reported
Tank Size:	0
Material:	0009
EPA UST:	Not reported
UST:	Not reported
Cause:	Not reported
Source:	Not reported
Test Method:	00
Test Method 2:	Unknown
Leak Rate:	.00
Gross Fail:	Not reported
Modified By:	Spills
Last Modified Date:	Not reported

All Materials:

Site ID:	245905
Operable Unit ID:	925675
Operable Unit:	01
Material ID:	450800
Material Code:	0009
Material Name:	gasoline
Case No.:	Not reported
Material FA:	Petroleum
Quantity:	-1.00
Units:	L
Recovered:	.00
Oxygenate:	Not reported

393
NW
1/4-1/2
0.287 mi.
1518 ft.

Relative:
Higher

Actual:
16 ft.

CON EDISON SERVICE BOX: 45765
2253 3RD AVE
NEW YORK, NY 10029

NY LTANKS **1000318008**
NY UST **NYD980778732**
RCRA NonGen / NLR
FINDS
ECHO
NY MANIFEST

LTANKS:

Name:	TAINO TOWER
Address:	2253 3RD AVE
City,State,Zip:	NEW YORK, NY
Spill Number/Closed Date:	0514031 / 2006-12-19
Facility ID:	0514031
Site ID:	360637
Spill Date:	2006-03-08
Spill Cause:	Tank Test Failure
Spill Source:	Institutional, Educational, Gov., Other
Spill Class:	C4
Cleanup Ceased:	Not reported
SWIS:	3101
Investigator:	HRPATEL
Referred To:	Not reported
Reported to Dept:	2006-03-08
CID:	444
Water Affected:	Not reported
Spill Notifier:	Tank Tester
Last Inspection:	Not reported

CON EDISON SERVICE BOX: 45765 (Continued) **1000318008**

Recommended Penalty:	False
Meets Standard:	False
UST Involvement:	False
Remediation Phase:	0
Date Entered In Computer:	2006-03-08
Spill Record Last Update:	2006-12-22
Spiller Name:	MANNY DIAS
Spiller Company:	TAINO TOWER
Spiller Address:	2253 3RD AVE
Spiller County:	001
Spiller Contact:	MANNY DIAS
Spiller Phone:	(212) 369-3755
Spiller Extention:	Not reported
DEC Region:	2
DER Facility ID:	209163
DEC Memo:	"03/08/06 Feroze, PBS case of this spill is # 2-240680. TTF is sent to: Robert Algarin 2253 Third Ave New york, NY 10035 03/15/06. Spill is transferred from Feroze to Kumer Patel. 03/21/06-Hiralkumar Patel. Spoke with John Laddy at Protest. this site has three 20,000 gal USTs on location and they were transferring oil from one tank to another. during this transfer, tank overfilled and spill happened on concrete side walk and asphalt street (possible from vent pipe). Protest has cleaned the site. John doesn't know about concrete condition but nothing went down to sewer/drain. DEP has visited site already. 03/23/06-Hiralkumar Patel. Spoke with John at Protest. John will go on site to replace faulty valve on tank. he will call me with updates. 03/24/06-Hiralkumar Patel. called for Manny Dias (212-369-3755 Ext 11), but he will be in office on Monday Mar 27 2006. 03/28/06-Hiralkumar Patel. Spoke with Mr. Dias. as per him, oil came out from vent pipe and spilled on concrete side walk and then ran on asphlt street. there are no cracks in concrete on sidewalk. no soil/sewer/drain affected. the tank had faulty pressure gauge on it. tank is currently empty and out of service. they are working on replacing this faulty gauge. all cleaned up. no complaints. Spoke with Mr. Melnick at Protest and asked him to send me copy of invoice once he done changing faulty gauge. He told me that they are going to replace it soon once they find out problem with gauge. 04/21/06-Hiralkumar Patel. Spoke with Mr. Melnick. they got permission to do repair work, but they haven't got chance to do it. they will probably go in next week. he will call once he done with repair work. 05/05/06-Hiralkumar Patel. Spoke to Mr. Melnick at Protest. they will start work probably on May 15. 06/22/06-Hiralkumar Patel. visited site on 06/20/2006. spoke to William, super of building & to Maria Cruz, executive director. tank was still empty on time of visit. no work done yet. spoke with Mr. Dias and asked to call back with updates. Maria Cruz Executive Director ARCO 2253 3rd Ave, 5th Floor New York, NY 10035 PH. (212) 369-3755 Fax (212) 369-6215 Email: taino@acromgt.com mcruz@arcomgt.com spoke with John at Protest. he explained that oil spill happened due to overfill of tank. they have tested all three tanks and tank system passed test. asked John to fax me test results. John suggest Mr. Dias to repair/replace valve to prevent further spill. spoke with Mr. Dias. he explained that due to air pressure inside syphon , oil in one tank reached to top and overfilled. and piece of syphon was leaking and that why it created air pressure. Mr. Dias was planning to change that defected piece of pipe in September as winter season starts. asked him to submit work invoice once he done with such repair work.

CON EDISON SERVICE BOX: 45765 (Continued) **1000318008**

spoke with John at protest again. he explained that this site doesn't have syphon. instead these tanks are connected through valves in supply/return lines. so if they need, they can open/close valve to transfer oil from one tank to another. when John did test, he did test by isolating each tank system from another two. 06/26/06-Hiralkumar Patel. Left message for Mr. Dias. 06/29/06-Hiralkumar Patel. Spoke to John and asked to send tank test results for all three tanks. 07/05/06-Hiralkumar Patel. Spoke to John at Protest. he has misplaced tank test results, once he gets it, he will forward it to the Department. Left message for Mr. Dias. 07/10/06-Hiralkumar Patel. spoke with Mr. Dias and asked him to send tank test results for all tanks. 11/14/06-Hiralkumar Patel. left message for Mr. Dias. 12/01/06-Hiralkumar Patel. left message for Mr. Dias. 12/19/06-Hiralkumar Patel. spoke with Bob at Protest. he will check for tank test result and will fax if he finds it. spoke with Mr. Dias. they have repaired leaking valve. received tank test result from Bob from Protest. all three tanks were passed test. spoke with DEC Jacob about PBS registration. PBS registration expired on 10/23/1997. i gave tank test results to DEC Brian to update PBS record. sent email to Jacob with site address, manager's name and address. based on available tank test result and other informations, case closed. 12/22/06-Hiralkumar Patel. received work invoice copy, about repair of leaking valve, from Mr. Dias."

Remarks: "while doing product came out of another tank; clean up crew enroute"

All TTF:

Facility ID:	0514031
Spill Number:	0514031
Spill Tank Test:	1549781
Site ID:	360637
Tank Number:	1
Tank Size:	20000
Material:	0001
EPA UST:	Not reported
UST:	Not reported
Cause:	Not reported
Source:	Not reported
Test Method:	03
Test Method 2:	Horner EZ Check I or II
Leak Rate:	.00
Gross Fail:	Not reported
Modified By:	Watchdog
Last Modified Date:	Not reported

All Materials:

Site ID:	360637
Operable Unit ID:	1117781
Operable Unit:	01
Material ID:	2108290
Material Code:	0001A
Material Name:	#2 fuel oil
Case No.:	Not reported
Material FA:	Petroleum
Quantity:	.00
Units:	G
Recovered:	.00
Oxygenate:	Not reported

CON EDISON SERVICE BOX: 45765 (Continued) **1000318008**

Name:	TAINO TOWERS
Address:	2253 3RD AVE
City,State,Zip:	NEW YORK, NY
Spill Number/Closed Date:	0000962 / 2003-11-17
Facility ID:	0000962
Site ID:	255360
Spill Date:	2000-04-21
Spill Cause:	Tank Test Failure
Spill Source:	Non Major Facility > 1,100 gal
Spill Class:	B3
Cleanup Ceased:	Not reported
SWIS:	3101
Investigator:	SIGONA
Referred To:	Not reported
Reported to Dept:	2000-04-24
CID:	281
Water Affected:	Not reported
Spill Notifier:	Tank Tester
Last Inspection:	Not reported
Recommended Penalty:	False
Meets Standard:	False
UST Involvement:	False
Remediation Phase:	0
Date Entered In Computer:	2000-04-24
Spill Record Last Update:	2003-11-17
Spiller Name:	M DIAZ
Spiller Company:	ARCO MANAGMENT
Spiller Address:	2940 AVE X
Spiller County:	001
Spiller Contact:	M DIAZ
Spiller Phone:	(212) 369-3755
Spiller Extention:	Not reported
DEC Region:	2
DER Facility ID:	209163
DEC Memo:	""
Remarks:	"TANK TEST FAILURE AT ABOVE LOCATION. PROPERTY MANAGER ADVISED OF THE TEST RESULTS. TANK TO BE ISOLATED AND RETESTED. NO CALL BACK BEING REQUESTED."

All TTF:

Facility ID:	0000962
Spill Number:	0000962
Spill Tank Test:	1525522
Site ID:	255360
Tank Number:	2
Tank Size:	20000
Material:	0001
EPA UST:	Not reported
UST:	Not reported
Cause:	Not reported
Source:	Not reported
Test Method:	03
Test Method 2:	Horner EZ Check I or II
Leak Rate:	.00
Gross Fail:	F
Modified By:	Spills
Last Modified Date:	Not reported

CON EDISON SERVICE BOX: 45765 (Continued) **1000318008**

All Materials:

Site ID:	255360
Operable Unit ID:	822677
Operable Unit:	01
Material ID:	289192
Material Code:	0001A
Material Name:	#2 fuel oil
Case No.:	Not reported
Material FA:	Petroleum
Quantity:	.00
Units:	G
Recovered:	.00
Oxygenate:	Not reported

Name:	TAINO TOWERS - TTF
Address:	2253 3RD AVE
City,State,Zip:	NEW YORK, NY 10035
Spill Number/Closed Date:	0000963 / 2015-04-13
Facility ID:	0000963
Site ID:	255361
Spill Date:	2000-04-22
Spill Cause:	Tank Test Failure
Spill Source:	Commercial/Industrial
Spill Class:	D4
Cleanup Ceased:	Not reported
SWIS:	3101
Investigator:	HRPATEL
Referred To:	Not reported
Reported to Dept:	2000-04-24
CID:	281
Water Affected:	Not reported
Spill Notifier:	Tank Tester
Last Inspection:	Not reported
Recommended Penalty:	False
Meets Standard:	False
UST Involvement:	False
Remediation Phase:	0
Date Entered In Computer:	2000-04-24
Spill Record Last Update:	2015-04-13
Spiller Name:	M DIAZ
Spiller Company:	ARCO MANAGMENT
Spiller Address:	2940 AVE X
Spiller County:	001
Spiller Contact:	M DIAZ
Spiller Phone:	(212) 369-3755
Spiller Extention:	Not reported
DEC Region:	2
DER Facility ID:	455814
DEC Memo:	"spill assigned to James Drumm for SCI 9/26/05 phone conversation with owner's rep Manny Diaz. Manny Diaz says the report was previously sent to region 2. He will re-send the report of the repairs and re-test. Still haven't received report. 02/20/09-Hiralkumar Patel. issued notice of violation for following reasons, as part of spill # 0810730: - failure to renew registration (registration expired on 10/23/1997) - failure to color code fill ports - failure to test tank/piping (no tank test record available

CON EDISON SERVICE BOX: 45765 (Continued) **1000318008**

from 11/01/1997 to 03/15/2006) - failure to monitor unmetered tank for leaks - failure to notify of petroleum discharge (spill # 0810730 was reported by FDNY, but not by management) - failure to contain and/or remove petroleum discharge (no reports available) 08/13/12 - LZ As Randy Austin requested, the spill has been reassigned to Tim DeMeo 10/10/14-Hiralkumar Patel. reviewed available information for DEC DeMeo. alternate addresses: 200-244 E 123rd St, 2383-2395 2nd Ave, 201-223 E 122nd St, 231-265 E 122nd St, 2243-2261 3rd Ave PBS #: 2-240680. as per PBS record, site has three (3) 20,000 gal #2 oil USTs, in-service, installed in Jan. 1972. PBS registration expired on 10/23/2012. other spills #: 8905085, 0000962, 0514031, 0810730, 0814485 spill # 8905085 was reported on 08/22/1989 due to 30 gal #2 oil spill. case closed. spill # 0000962 was reported on 04/24/2000 due to tank test failure of 20,000 gal #2 oil tank (tank #2). the subject spill was reported on 04/24/2000 due to tank test failure of 20,000 gal #2 oil tank (tank #3). spill # 0514031 was reported on 03/08/2006 due to #2 oil spill during transfer between two tanks. case closed. spill # 0810730 was reported on 12/26/2008 due to 1,000 gal #2 oil spill in boiler room as boiler exploded. case closed. spill #: 0814485 was reported on 12/31/2008 due to findings of 4 gal of an unknown petroleum in ConEd vaults. case closed. Taino Towers c/o Arco Management 2253 3rd Avenue, 5th Floor New York, NY 10035 Attn.: Maria Cruz PH. (212) 369-3755 email: mcruz@multifamilymgt.com a notice of violation was issued (PBS expired, non-reported spill etc.) and a consent order was signed in 2009, as part of spill # 0810730. 2/12/15 TJD Spill reassigned from DeMeo to Patel 04/13/15-Hiralkumar Patel. in accordance with R2 TTF closure protocol, this spill is being closed due to no indication of a current release (all three tank systems were tested tight on 03/15/2006, 01/02/2009 and 01/30/2015), no information indicating that there may have been a historical release, and no information that this tank test failure will be an issue in the future. case has been referred to PBS unit due to expired PBS registration."

Remarks: "TANK TEST FAILURE AT ABOVE LOCATION. PROPERTY MANAGER ADVISED OF THE TEST RESULTS. TANK TO BE ISOLATED AND RETESTED. NO CALL BACK BEING REQUESTED."

All TTF:

Facility ID:	0000963
Spill Number:	0000963
Spill Tank Test:	1525523
Site ID:	255361
Tank Number:	3
Tank Size:	20000
Material:	0001
EPA UST:	Not reported
UST:	Not reported
Cause:	Not reported
Source:	Not reported
Test Method:	03
Test Method 2:	Horner EZ Check I or II
Leak Rate:	.00
Gross Fail:	F
Modified By:	Spills
Last Modified Date:	Not reported

All Materials:

CON EDISON SERVICE BOX: 45765 (Continued) **1000318008**

Site ID: 255361
Operable Unit ID: 822729
Operable Unit: 01
Material ID: 289193
Material Code: 0001A
Material Name: #2 fuel oil
Case No.: Not reported
Material FA: Petroleum
Quantity: .00
Units: G
Recovered: .00
Oxygenate: Not reported

UST:
Name: TAINO TOWERS
Address: 2253 3RD AVE 5TH
City,State,Zip: NEW YORK, NY 10035
Id/Status: 2-240680 / Active
Program Type: PBS
Region: STATE
DEC Region: 2
Expiration Date: 10/23/2022
UTM X: 589675.04062
UTM Y: 4517308.91609
Site Type: Apartment Building/Office Building

Affiliation Records:
Site Id: 9129
Affiliation Type: Mail Contact
Company Name: TAINO TOWERS
Contact Type: Not reported
Contact Name: MARIA CRUZ
Address1: (E HARLEM PILOT BLOCK, INC.)
Address2: 2253 3RD AVE
City: NEW YORK
State: NY
Zip Code: 10035
Country Code: 001
Phone: (212) 369-3755
EMail: TAINO@MULTIFAMILYMGT.COM
Fax Number: Not reported
Modified By: ACDANIEL
Date Last Modified: 2019-02-14

Site Id: 9129
Affiliation Type: Emergency Contact
Company Name: E. HARLEM PILOT BLOCK, INC (TAINO TOWERS)
Contact Type: Not reported
Contact Name: MARIA CRUZ
Address1: Not reported
Address2: Not reported
City: Not reported
State: NN
Zip Code: Not reported
Country Code: 999
Phone: (212) 369-3755

CON EDISON SERVICE BOX: 45765 (Continued) **1000318008**

EMail:	Not reported
Fax Number:	Not reported
Modified By:	dxliving
Date Last Modified:	2009-04-23

Site Id:	9129
Affiliation Type:	Facility Operator
Company Name:	TAINO TOWERS
Contact Type:	Not reported
Contact Name:	MARIA CRUZ
Address1:	Not reported
Address2:	Not reported
City:	Not reported
State:	NN
Zip Code:	Not reported
Country Code:	001
Phone:	(212) 369-3755
EMail:	Not reported
Fax Number:	Not reported
Modified By:	dxliving
Date Last Modified:	2009-04-23

Site Id:	9129
Affiliation Type:	Facility Owner
Company Name:	E. HARLEM PILOT BLOCK, INC (TAINO TOWERS)
Contact Type:	DIRECTOR
Contact Name:	MARIA CRUZ
Address1:	2253 3RD AVE
Address2:	Not reported
City:	NEW YORK
State:	NY
Zip Code:	10035
Country Code:	001
Phone:	(212) 369-3755
EMail:	Not reported
Fax Number:	Not reported
Modified By:	CGFREEDM
Date Last Modified:	2016-04-18

Tank Info:

Tank Number:	001
Tank ID:	25183
Tank Status:	In Service
Material Name:	In Service
Capacity Gallons:	20000
Install Date:	01/01/1972
Date Tank Closed:	Not reported
Registered:	True
Tank Location:	Underground
Tank Type:	Steel/carbon steel
Material Code:	0001
Common Name of Substance:	#2 Fuel Oil (On-Site Consumption)

Tightness Test Method:	21
Date Test:	01/30/2015
Next Test Date:	10/11/2016

CON EDISON SERVICE BOX: 45765 (Continued) **1000318008**

Pipe Model: Not reported
Modified By: TankSys
Last Modified: 02/19/2020

Equipment Records:

H00 - Tank Leak Detection - None
L09 - Piping Leak Detection - Exempt Suction Piping
I04 - Overfill - Product Level Gauge (A/G)
A00 - Tank Internal Protection - None
D01 - Pipe Type - Steel/Carbon Steel/Iron
J02 - Dispenser - Suction Dispenser
G00 - Tank Secondary Containment - None
B00 - Tank External Protection - None
C00 - Pipe Location - No Piping
F00 - Pipe External Protection - None

Tank Number: 002
Tank ID: 25184
Tank Status: In Service
Material Name: In Service
Capacity Gallons: 20000
Install Date: 01/01/1972
Date Tank Closed: Not reported
Registered: True
Tank Location: Underground
Tank Type: Steel/carbon steel
Material Code: 0001
Common Name of Substance: #2 Fuel Oil (On-Site Consumption)

Tightness Test Method: 21
Date Test: 01/30/2015
Next Test Date: 10/11/2016
Pipe Model: Not reported
Modified By: TankSys
Last Modified: 02/19/2020

Equipment Records:

B00 - Tank External Protection - None
C00 - Pipe Location - No Piping
F00 - Pipe External Protection - None
A00 - Tank Internal Protection - None
D01 - Pipe Type - Steel/Carbon Steel/Iron
H00 - Tank Leak Detection - None
L09 - Piping Leak Detection - Exempt Suction Piping
G00 - Tank Secondary Containment - None
J02 - Dispenser - Suction Dispenser
I04 - Overfill - Product Level Gauge (A/G)

Tank Number: 003
Tank ID: 25185
Tank Status: In Service
Material Name: In Service
Capacity Gallons: 20000
Install Date: 01/01/1972
Date Tank Closed: Not reported
Registered: True

CON EDISON SERVICE BOX: 45765 (Continued) **1000318008**

Tank Location: Underground
Tank Type: Steel/carbon steel
Material Code: 0001
Common Name of Substance: #2 Fuel Oil (On-Site Consumption)

Tightness Test Method: 21
Date Test: 01/30/2015
Next Test Date: 10/11/2016
Pipe Model: Not reported
Modified By: TankSys
Last Modified: 02/19/2020

Equipment Records:

G00 - Tank Secondary Containment - None
J02 - Dispenser - Suction Dispenser
I04 - Overfill - Product Level Gauge (A/G)
H00 - Tank Leak Detection - None
L09 - Piping Leak Detection - Exempt Suction Piping
B00 - Tank External Protection - None
C00 - Pipe Location - No Piping
F00 - Pipe External Protection - None
A00 - Tank Internal Protection - None
D01 - Pipe Type - Steel/Carbon Steel/Iron

RCRA NonGen / NLR:

Date Form Received by Agency: 20070101
Handler Name: TAINO TOWERS DRY CLEANERS
Handler Address: 2253 3RD AVE
Handler City,State,Zip: NEW YORK, NY 10035
EPA ID: NYD980778732
Contact Name: Not reported
Contact Address: 3RD AVE
Contact City,State,Zip: NEW YORK, NY 10035
Contact Telephone: Not reported
Contact Fax: Not reported
Contact Email: Not reported
Contact Title: Not reported
EPA Region: 02
Land Type: Not reported
Federal Waste Generator Description: Not a generator, verified
Non-Notifier: Not reported
Biennial Report Cycle: Not reported
Accessibility: Not reported
Active Site Indicator: Not reported
State District Owner: NY
State District: NYSDEC R2
Mailing Address: 3RD AVE
Mailing City,State,Zip: NEW YORK, NY 10035
Owner Name: OWNERNAME
Owner Type: Private
Operator Name: OWNERNAME
Operator Type: Private
Short-Term Generator Activity: No
Importer Activity: No
Mixed Waste Generator: No
Transporter Activity: No
Transfer Facility Activity: No

CON EDISON SERVICE BOX: 45765 (Continued) **1000318008**

Recycler Activity with Storage:	No
Small Quantity On-Site Burner Exemption:	No
Smelting Melting and Refining Furnace Exemption:	No
Underground Injection Control:	No
Off-Site Waste Receipt:	No
Universal Waste Indicator:	No
Universal Waste Destination Facility:	No
Federal Universal Waste:	No
Active Site Fed-Reg Treatment Storage and Disposal Facility:	Not reported
Active Site Converter Treatment storage and Disposal Facility:	Not reported
Active Site State-Reg Treatment Storage and Disposal Facility:	Not reported
Active Site State-Reg Handler:	---
Federal Facility Indicator:	Not reported
Hazardous Secondary Material Indicator:	N
Sub-Part K Indicator:	Not reported
Commercial TSD Indicator:	No
Treatment Storage and Disposal Type:	Not reported
2018 GPRA Permit Baseline:	Not on the Baseline
2018 GPRA Renewals Baseline:	Not on the Baseline
Permit Renewals Workload Universe:	Not reported
Permit Workload Universe:	Not reported
Permit Progress Universe:	Not reported
Post-Closure Workload Universe:	Not reported
Closure Workload Universe:	Not reported
202 GPRA Corrective Action Baseline:	No
Corrective Action Workload Universe:	No
Subject to Corrective Action Universe:	No
Non-TSDFs Where RCRA CA has Been Imposed Universe:	No
TSDFs Potentially Subject to CA Under 3004 (u)/(v) Universe:	No
TSDFs Only Subject to CA under Discretionary Auth Universe:	No
Corrective Action Priority Ranking:	No NCAPS ranking
Environmental Control Indicator:	No
Institutional Control Indicator:	No
Human Exposure Controls Indicator:	N/A
Groundwater Controls Indicator:	N/A
Operating TSDF Universe:	Not reported
Full Enforcement Universe:	Not reported
Significant Non-Complier Universe:	No
Unaddressed Significant Non-Complier Universe:	No
Addressed Significant Non-Complier Universe:	No
Significant Non-Complier With a Compliance Schedule Universe:	No
Financial Assurance Required:	Not reported
Handler Date of Last Change:	20150414
Recognized Trader-Importer:	No
Recognized Trader-Exporter:	No
Importer of Spent Lead Acid Batteries:	No
Exporter of Spent Lead Acid Batteries:	No
Recycler Activity Without Storage:	No
Manifest Broker:	No
Sub-Part P Indicator:	No

Hazardous Waste Summary:

Waste Code:	F002
Waste Description:	THE FOLLOWING SPENT HALOGENATED SOLVENTS: TETRACHLOROETHYLENE, METHYLENE CHLORIDE, TRICHLOROETHYLENE, 1,1,1-TRICHLOROETHANE, CHLOROBENZENE, 1,1,2-TRICHLORO-1,2,2-TRIFLUOROETHANE,

CON EDISON SERVICE BOX: 45765 (Continued) **1000318008**

ORTHO-DICHLOROBENZENE, TRICHLOROFLUOROMETHANE, AND 1,1,2, TRICHLOROETHANE; ALL SPENT SOLVENT MIXTURES/BLENDS CONTAINING, BEFORE USE, A TOTAL OF TEN PERCENT OR MORE (BY VOLUME) OF ONE OR MORE OF THE ABOVE HALOGENATED SOLVENTS OR THOSE SOLVENTS LISTED IN F001, F004, AND F005; AND STILL BOTTOMS FROM THE RECOVERY OF THESE SPENT SOLVENTS AND SPENT SOLVENT MIXTURES.

Handler - Owner Operator:

Owner/Operator Indicator:	Owner
Owner/Operator Name:	OWNERNAME
Legal Status:	Private
Date Became Current:	Not reported
Date Ended Current:	Not reported
Owner/Operator Address:	NOT REQUIRED
Owner/Operator City,State,Zip:	NOT REQUIRED, WY 99999
Owner/Operator Telephone:	212-555-1212
Owner/Operator Telephone Ext:	Not reported
Owner/Operator Fax:	Not reported
Owner/Operator Email:	Not reported

Owner/Operator Indicator:	Owner
Owner/Operator Name:	OWNERNAME
Legal Status:	Private
Date Became Current:	Not reported
Date Ended Current:	Not reported
Owner/Operator Address:	NOT REQUIRED
Owner/Operator City,State,Zip:	NOT REQUIRED, WY 99999
Owner/Operator Telephone:	212-555-1212
Owner/Operator Telephone Ext:	Not reported
Owner/Operator Fax:	Not reported
Owner/Operator Email:	Not reported

Owner/Operator Indicator:	Operator
Owner/Operator Name:	OWNERNAME
Legal Status:	Private
Date Became Current:	Not reported
Date Ended Current:	Not reported
Owner/Operator Address:	NOT REQUIRED
Owner/Operator City,State,Zip:	NOT REQUIRED, WY 99999
Owner/Operator Telephone:	212-555-1212
Owner/Operator Telephone Ext:	Not reported
Owner/Operator Fax:	Not reported
Owner/Operator Email:	Not reported

Historic Generators:

Receive Date:	19990708
Handler Name:	TAINO TOWERS DRY CLEANERS
Federal Waste Generator Description:	Not a generator, verified
State District Owner:	NY
Large Quantity Handler of Universal Waste:	No
Recognized Trader Importer:	No
Recognized Trader Exporter:	No
Spent Lead Acid Battery Importer:	No
Spent Lead Acid Battery Exporter:	No
Current Record:	No
Non Storage Recycler Activity:	Not reported

CON EDISON SERVICE BOX: 45765 (Continued) **1000318008**

Electronic Manifest Broker: Not reported

Receive Date: 20060101
Handler Name: TAINO TOWERS DRY CLEANERS
Federal Waste Generator Description: Not a generator, verified
State District Owner: NY
Large Quantity Handler of Universal Waste: No
Recognized Trader Importer: No
Recognized Trader Exporter: No
Spent Lead Acid Battery Importer: No
Spent Lead Acid Battery Exporter: No
Current Record: No
Non Storage Recycler Activity: Not reported
Electronic Manifest Broker: Not reported

Receive Date: 20070101
Handler Name: TAINO TOWERS DRY CLEANERS
Federal Waste Generator Description: Not a generator, verified
State District Owner: NY
Large Quantity Handler of Universal Waste: No
Recognized Trader Importer: No
Recognized Trader Exporter: No
Spent Lead Acid Battery Importer: No
Spent Lead Acid Battery Exporter: No
Current Record: Yes
Non Storage Recycler Activity: Not reported
Electronic Manifest Broker: Not reported

Receive Date: 19841012
Handler Name: TAINO TOWERS DRY CLEANERS
Federal Waste Generator Description: Large Quantity Generator
State District Owner: NY
Large Quantity Handler of Universal Waste: No
Recognized Trader Importer: No
Recognized Trader Exporter: No
Spent Lead Acid Battery Importer: No
Spent Lead Acid Battery Exporter: No
Current Record: No
Non Storage Recycler Activity: Not reported
Electronic Manifest Broker: Not reported

List of NAICS Codes and Descriptions:
NAICS Codes: No NAICS Codes Found

Facility Has Received Notices of Violations:
Violations: No Violations Found

Evaluation Action Summary:
Evaluations: No Evaluations Found

FINDS:
Registry ID: 110055936670

CON EDISON SERVICE BOX: 45765 (Continued) **1000318008**

Click Here:

Environmental Interest/Information System:
RCRAInfo is a national information system that supports the Resource Conservation and Recovery Act (RCRA) program through the tracking of events and activities related to facilities that generate, transport, and treat, store, or dispose of hazardous waste. RCRAInfo allows RCRA program staff to track the notification, permit, compliance, and corrective action activities required under RCRA.
Registry ID: 110004392229

Click Here:

Environmental Interest/Information System:
RCRAInfo is a national information system that supports the Resource Conservation and Recovery Act (RCRA) program through the tracking of events and activities related to facilities that generate, transport, and treat, store, or dispose of hazardous waste. RCRAInfo allows RCRA program staff to track the notification, permit, compliance, and corrective action activities required under RCRA.

Click this hyperlink while viewing on your computer to access additional FINDS: detail in the EDR Site Report.

ECHO:

Envid:	1000318008
Registry ID:	110004392229
DFR URL:	http://echo.epa.gov/detailed-facility-report?fid=110004392229
Name:	TAINO TOWERS DRY CLEANERS
Address:	2253 3RD AVE
City,State,Zip:	NEW YORK, NY 10035

Envid:	1000318008
Registry ID:	110055936670
DFR URL:	http://echo.epa.gov/detailed-facility-report?fid=110055936670
Name:	CON EDISON SERVICE BOX: 45765
Address:	2253 3RD AVE
City,State,Zip:	NEW YORK, NY 10029

NY MANIFEST:

Name:	TAINO TOWERS DRY CLEANERS
Address:	2253 3RD AVE
City,State,Zip:	NEW YORK, NY 10035
Country:	USA
EPA ID:	NYD980778732
Facility Status:	Not reported
Location Address 1:	2253 THIRD AVE
Code:	BP
Location Address 2:	Not reported
Total Tanks:	Not reported
Location City:	NEW YORK
Location State:	NY
Location Zip:	10035
Location Zip 4:	Not reported

NY MANIFEST:

EPAID:	NYD980778732
Mailing Name:	TAINO TOWERS DRY CLEANERS

CON EDISON SERVICE BOX: 45765 (Continued) **1000318008**

Mailing Contact:	TAINO TOWERS DRY CLEANERS
Mailing Address 1:	2253 THIRD AVE
Mailing Address 2:	Not reported
Mailing City:	NEW YORK
Mailing State:	NY
Mailing Zip:	10035
Mailing Zip 4:	Not reported
Mailing Country:	USA
Mailing Phone:	2123485312

AN394 **126TH ST DEPOT -NYCT** **NY LTANKS S106702967**
North **2460 SECOND AVENUE** **NY Spills N/A**
1/4-1/2 **MANHATTAN, NY 10035**
0.293 mi.
1548 ft. **Site 1 of 2 in cluster AN**

Relative: **Higher**
Actual: **9 ft.**

LTANKS:

Name:	126TH ST DEPOT -NYCT
Address:	2460 SECOND AVENUE
City,State,Zip:	MANHATTAN, NY
Spill Number/Closed Date:	9007322 / 2005-06-30
Facility ID:	9007322
Site ID:	174481
Spill Date:	1990-10-03
Spill Cause:	Tank Test Failure
Spill Source:	Institutional, Educational, Gov., Other
Spill Class:	B3
Cleanup Ceased:	Not reported
SWIS:	3101
Investigator:	MCTIBBE
Referred To:	Not reported
Reported to Dept:	1990-10-04
CID:	Not reported
Water Affected:	Not reported
Spill Notifier:	Responsible Party
Last Inspection:	Not reported
Recommended Penalty:	False
Meets Standard:	False
UST Involvement:	True
Remediation Phase:	0
Date Entered In Computer:	1990-10-10
Spill Record Last Update:	2005-06-30
Spiller Name:	Not reported
Spiller Company:	NYCTA
Spiller Address:	Not reported
Spiller County:	001
Spiller Contact:	Not reported
Spiller Phone:	Not reported
Spiller Extention:	Not reported
DEC Region:	2
DER Facility ID:	193234
DEC Memo:	"Prior to Sept, 2004 data translation this spill Lead_DEC Field was TIBBE 10/04/90: ON 10/09/90, (3) ADDITIONAL 5K TANKS FAILED AIR TEST & WERE TAKEN OUT OF SERVICE, (1) PASSING TANK STILL IN SERVICE, FILL LINE TESTED,FILL LINE WAS LEAKING,1/7/91. 11/15/94: REASSIGNED FROM SIGONA TO ZHITOMIRSKY ON 11/15/94. TRANSFERED FROM HALE TO TIBBE ON 12/27/00. TANKS REPAIRED/REPLACED/UPGRADED. REMEDIATION ONGOING. SEE

126TH ST DEPOT -NYCT (Continued) **S106702967**

ALSO 92-12527, 95-01800 & 99-03002. Refer to 88-08896."
Remarks: "(2) 2K TANKS HAD AIR TEST,TANK #1 FAILED,2ND TANK PASSED,PART OF ONGOING SITE INVESTIGATION FOR REMEDIAL ACTION,TANK #1 TAKEN OUT OF SERVICE& PUMPED,TO BE REPLACED,4 OR 5 MONITORING WELLS ON SITE."

All TTF:
Facility ID: 9007322
Spill Number: 9007322
Spill Tank Test: 1537650
Site ID: 174481
Tank Number: Not reported
Tank Size: 0
Material: 0008
EPA UST: Not reported
UST: Not reported
Cause: Not reported
Source: Not reported
Test Method: 00
Test Method 2: Unknown
Leak Rate: .00
Gross Fail: Not reported
Modified By: Spills
Last Modified Date: Not reported

All Materials:
Site ID: 174481
Operable Unit ID: 944668
Operable Unit: 01
Material ID: 434740
Material Code: 0008
Material Name: diesel
Case No.: Not reported
Material FA: Petroleum
Quantity: -1.00
Units: L
Recovered: .00
Oxygenate: Not reported

Name: 126TH ST BUS DEPOT
Address: 2460 SECOND AVE
City,State,Zip: NEW YORK, NY
Spill Number/Closed Date: 9912782 / 2004-05-04
Facility ID: 9912782
Site ID: 174484
Spill Date: 2000-02-09
Spill Cause: Tank Test Failure
Spill Source: Commercial/Industrial
Spill Class: B3
Cleanup Ceased: Not reported
SWIS: 3101
Investigator: MCTIBBE
Referred To: Not reported
Reported to Dept: 2000-02-09
CID: 207
Water Affected: Not reported
Spill Notifier: Tank Tester

126TH ST DEPOT -NYCT (Continued) **S106702967**

Last Inspection:	Not reported
Recommended Penalty:	False
Meets Standard:	False
UST Involvement:	False
Remediation Phase:	0
Date Entered In Computer:	2000-02-09
Spill Record Last Update:	2004-05-04
Spiller Name:	Not reported
Spiller Company:	Not reported
Spiller Address:	Not reported
Spiller County:	001
Spiller Contact:	JAMES MCCULLAGH
Spiller Phone:	(516) 293-8800
Spiller Extention:	Not reported
DEC Region:	2
DER Facility ID:	146729
DEC Memo:	"Prior to Sept, 2004 data translation this spill Lead_DEC Field was TIBBE After upgrade of tank, a test was performed before it was returned to service. The tank failed. It was determined that the failure was in the neck of the tank manway within the sump. The leak was repaired and the tank was retested and passed. Sump has subsequently been tested and passed so there was no release to the environment."
Remarks:	"gross fail - tank contained diesel"

All TTF:

Facility ID:	9912782
Spill Number:	9912782
Spill Tank Test:	1548042
Site ID:	174484
Tank Number:	1
Tank Size:	4000
Material:	Not reported
EPA UST:	Not reported
UST:	Not reported
Cause:	Not reported
Source:	Not reported
Test Method:	20
Test Method 2:	USTest 2000/P/LL plus USTest 2000/U
Leak Rate:	.00
Gross Fail:	Not reported
Modified By:	Spills
Last Modified Date:	Not reported

SPILLS:

Name:	126TH ST DEPOT -NYCT
Address:	2460 SECOND AVENUE
City,State,Zip:	MANHATTAN, NY 10035
Spill Number/Closed Date:	8808896 / 2014-06-26
Facility ID:	8808896
Facility Type:	ER
DER Facility ID:	458488
Site ID:	316443
DEC Region:	2
Spill Cause:	Unknown
Spill Class:	B3

126TH ST DEPOT -NYCT (Continued) **S106702967**

SWIS:	3101
Spill Date:	1989-02-14
Investigator:	RVKETANI
Referred To:	041816 PBS INVESTG WAIVER LETTER
Reported to Dept:	1989-02-14
CID:	Not reported
Water Affected:	060712 MONTHLY MONIT
Spill Source:	Institutional, Educational, Gov., Other
Spill Notifier:	DEC
Cleanup Ceased:	Not reported
Cleanup Meets Std:	False
Last Inspection:	Not reported
Recommended Penalty:	False
UST Trust:	True
Remediation Phase:	0
Date Entered In Computer:	1989-04-05
Spill Record Last Update:	2016-04-18
Spiller Name:	Not reported
Spiller Company:	TRANSIT AUTHORITY
Spiller Address:	Not reported
Spiller Company:	001
Contact Name:	Not reported
DEC Memo:	"Prior to Sept, 2004 data translation this spill Lead_DEC Field was TIBBE 11/14/94: REASSIGNED FROM SIGONA TO ZHITOMIRSKY ON 11/14/94. TRANSFERED FROM HALE TO TIBBE ON 12/27/00. SEE ALSO 88-08930, 88-09111 & 90-07322. TANKS REPLACED/REPAIRED/UPGRADED. REMEDIATION ONGOING. 06-17-08: Spill # 0502231 has been closed and consolidated under this number. 0502231 was a release of #4 heating during a delievery from a disconnected fill line. 801 gallons were delievered before the problem was discovered. NYCT DOB determined that 439 gallons of fuel oil were recovered during immediate cleanup, 68 gallons were recovered from the facility s oil/water separator system, and at least 109 gallons and as much as 275 gallons of the remaining fuel oil spilled into the UST via the open fill pipe. Based on these volumes, between 19 and 185 gallons of fuel oil could have spilled into the pea gravel surrounding the USTs. The residual contamination will be addressed during the full site remediation. 11/12/10 - spill re-assigned from Tibbe to Joe O'Connell 5/19/2011 The spill was reassigned from Joe O'Connell to Linda Ross 2/27/12 - Raphael Ketani. Spill reassigned to me during February 2012. The spill was called in due to the failure of the diesel USTs. Two thirds of the southern and eastern parts of the site were affected. An associated spill numbered 9007322 was called in, referred to spill #8808896 and closed. This later spill was the result of tank test failures for the diesel USTs. Monthly progress update meetings are taking place. 4/26/12 - Raphael Ketani. Monthly groundwater monitoring is being performed by URS. 12/18/12 - Raphael Ketani. There have been monthly to bimonthly (once every two months) update meetings with the NYCT regarding this and 17 other sites. The information for the sites is in the UIS under e-docs, multiple sites, DER, Region 2, Petroleum Spills, NYCT. 4/28/14 - Raphael Ketani. As of about this date, documents are no longer archivable via the e-docs system in the UIS. The succeeding archive system is DecDocs. 6/9/14 - Raphael Ketani. Gregory Mathelier (CONSTRUCTION ADMINISTRATOR, UST & ENVIRONMENTAL REMEDIATION PROGRAM, ON-CALL PROJECTS/ CAPITAL PROGRAM MANAGEMENT, MTA NEW YORK CITY TRANSIT, 300 CADMAN PLAZA, 6TH FL., 6376, BUS: 718-613-0029/ CELL: 646-879-1970, E-MAIL:

126TH ST DEPOT -NYCT (Continued) **S106702967**

GREGORY.MATHELIER@NYCT.CO) called me today to say that the Mother Clara Hale Depot at 146th Street will be rebuilt on top of the present site. Once it is rebuilt and ready for operation during January 2015, the buses from the 126th Street Depot will be transferred to there and the 126th Street Depot will be left empty. Once empty, the 126th Street Depot will be returned to the City. Mr. Mathelier said that he was surprised by this news and never knew that the 126th Street Depot was NOT owned by the NYCT. However, that is the plan he heard from administrative staff at the NYCT. I asked Mr. Mathelier what the future use of the site will be. He said that he didn't know. With that, the conversation ended. In a later e-mail, Mr. Mathelier also informed me that he found out from his superiors that the site was sitting on top of an old slave burial ground. So excavating what little contamination is still present was out of the question. Mr. Mathelier sent me the Petition for Spill Closure Report, June 2014 and dated 6/6/14. It was written that the amount of the release was unknown. The south and east parts of the site were affected. Depth to groundwater varies from 3.5 feet to 11 feet below grade. A pump and treat system was installed. During 1993, 27,400 gals. of product was recovered. The system was permanently shut down during February 2001 due to the loss of efficiency of this collection method. This was followed by bioremediation with bacteria and nutrients during the rest of 2001. Three rounds of surfactant injections took place with BioSolve from January to March of 2004. Groundwater monitoring is continuing. The report also described the 4 spill cases that were closed by the former DEC NYCT spill case manager, Mark Tibbe. These cases were: 9007322; 0502231; 0509617; and 0513919. Spill 9007322 concerned the diesel USTs at the southeast corner of the site. There were tank test failures. So the spill was called in. The amount of the release is unknown. It was not certain from the case record whether this spill is a duplicate of 8808896. There were no case notes. Spill 0502231 was opened up due to a #4 heating oil spill. A delivery took place to an out of service 8,000 gal. UST (tank #1), instead of the neighboring in service 8,000 gal. UST (tank #2) during May 2005. This was the result of tank #2 being tagged and locked out and not tank #1. Product came out of the piping sump to tank #1. The spill was contained to the concrete vault and an non-functioning zipper drain. About 801 gals. of oil spilled. The spill took place in the southwest part of the depot. Of the total spilled, 439 gals. was recovered during the initial clean up. Another 68 gals. was recovered by the oil water separator. It was estimated that 19 to 185 gallons of product was unaccounted for. The site investigation was completed during April 2008. Borings SB-7 to SB-10 were performed 15 feet bgs. The soils encountered were sand. No product was seen in soil samples from the 4 borings. Soil analytical results revealed minor VOC exceedences of TAGM standards. Benzo series SVOC exceedences were noted (case manager's note: the results looked like historical fill). There were no groundwater VOC exceedences and only 1 sample with 2 SVOC exceedences. Spill 0509617 involved the failure of the piston at hydraulic lift #3. About 270 gals. of hydraulic fluid were released during November 2005. The lift is in the southwest part of the site. During March 2006, soil excavating took place. A trench 5 feet deep, 12 feet wide and 14 feet long was cut. However, in the process of excavating the soil, the fill line to the #2 oil USTs was cut. Number 2 oil was released and spill number 0513919 was opened. Six soil samples were taken at the ground surface in the hydraulic fluid spill area on 3/10/06 and

126TH ST DEPOT -NYCT (Continued) **S106702967**

3/13/06. The results were almost entirely non-detect. Groundwater was not affected. Spill 0513919 was estimated as 240 gals. of product. About 180 gals. was recovered from the piston sump. Sixty gallons was unaccounted for. A trench 10 feet long, 2 feet wide and 2 feet deep was dug. On 3/21/06, five PLine soil samples were collected at the very top of the ground for the #2 oil spill. The results had very high exceedences for VOCs. The investigation for the #2 oil spill was conducted during November 2006. Borings MW-10 to MW-12 were conducted. At each boring, the soil samples had elevated PID readings and strong odors with many VOC exceedences. However, only the soil sample from MW-11 had many high VOC and naphthalene exceedences. The sample from MW-12 had 3 VOC exceedences. During January 2007, a thin layer of product was seen in each well. MW-11 had 0.02 feet of product. The rest of the wells had just sheens. During March 2007, MW-13 and MW-14 were installed. Again, there were elevated PID readings and strong oil odors. The NYCT believes that the 60 gals. of product is adsorbed to the soil. During a September 29, 2011 meeting between staff from the NYCT and DEC, it was agreed that no further action may be warranted and that the site is a candidate for spill closure. This agreement was based upon the lack of substantial impacts or the absence of substantial measureable product. Groundwater monitoring is taking place monthly. MW-04 has from 0.01 to 0.13 feet of product on 11/18/13. MW-01 had 0.01 to 0.03 feet of product on 1/14/14 and 2/14/14. RW-01 had 0.01 feet of product on 4/13/14 and 5/13/14. 6/26/14 - Raphael Ketani. A case review took place today regarding the site. After consideration of the information contained in the file, it was determined that the case could be closed. This was based upon the presence of very little product in only 3 wells, the lack of collectible product since January 2011, the inability to dig up the remaining contamination due to the slave burial ground and the successful remediation of the 4 previous spills. It was determined that the residual contamination was not a threat to the public or the environment. Therefore, the spill case was closed today. 1/8/15 - Raphael Ketani. Today I reviewed the Dvirka & Bartilucci October 10, 2014 Monitoring Well Decommissioning/Abandonment Summary Letter Report. The work was performed from August 20 to 22 and from August 25 to 26, 2014. Decommissioning/abandonment was not performed for wells MW-A2 and MW-09 as they had previously been paved over and destroyed. The wells which were abandoned were: MW-1 to 14, A1, A3, A4 and RW-1 and 2. A jackhammer and concrete saw were used to remove each well manhole and the surrounding concrete. A hollow stem auger rig was used to overdrill each well to 5 feet below grade, thereby exposing 5 feet of riser. This was not done for RW-2 as the riser was made of steel. This well was simply just grouted. Each well was grouted from the bottom up using a tremmie and the upper 5 feet of the riser was cut off. Any soil with petroleum odors was drummed. A 1 foot conrete patch was installed at each former well location. The wells in the sidewalks had their entire flags replaced. A total of one quarter cubic yard of petroleum contaminated soil was shipped out via AARCO for disposal at Clean Earth in Carteret, New Jersey. All USTs will be cleaned out and closed in place as per DEC regulations. 1/15/15 - Raphael Ketani. Today I received the COMPLETE October 10, 2014 Monitoring Well Decommissioning/Abandonment Summary Letter Report. I reviewed all of the attachments that had been missing. I accepted the report without comment. 7/27/15 - Raphael Ketani. I received a call today from Tracey Bell, Assistant Vice President of the NYC Economic

126TH ST DEPOT -NYCT (Continued) **S106702967**

Development Corporation [(212) 312-3752/(347) 672-6297/TBell@nycedc.com]. She wanted to know who had responsibility for the USTs as the EDC was considering having the site developed. I told her that it was whichever entity presently owns them. She asked whether the spill case would have to be reopened if they took out the USTs and found contamination or if they dug somewhere else and found contamination. I told her that the spill would have to be called in and the case would have to be reopened. However, I added, if circumstances prevented excavation (i.e. close to utilities, would endanger a road, etc.), then the contamination could be left in place. Ms. Bell stated that since the spill would be reopened, then the site might not be developed. 2/23/16 - Raphael Ketani. Today I received an email from Cadecia Josephs (718) 613-0296, Associate Project Manager I with NYCT and assistant to Mr. Mathelier. A letter work plan was attached which described the proposed investigation of the UST tank field at the former depot. Ms. Josephs described the plan in the text of her email. She wrote the following: In preparation for the closure in place of the UST tank farm located at the former 126th street Bus Depot (former Spill No. 8808896, closed on June 26, 2014), a soil and groundwater sampling program is being proposed to investigate any potential subsurface contamination. The attached letter details the work to be performed by a subcontractor to our Consultant (Dvirka and Bartilucci Consulting Engineers). The tank farm consists of eight 4,000 gallon USTs encased in a concrete vault which extends to 20 ft below grade, this vault is backfilled with approximately eleven feet of pea gravel. A total of 12 soil borings and 4 groundwater probes are proposed to be completed in the vicinity of the USTs and associated fuel lines. Each tank vault exterior soil borings (TCSB-01 through TCSB-04) will be advanced using a direct push drill rig to approximately 22 feet below grade and 5 to 7 feet in the vicinity of the below grade fuel lines (TCSB-05 through TCSB-12). One soil boring will be advanced inside the tank vault (TCPB-01) using a guzzler to a depth of approximately 13 feet below grade surface. A total of 4 groundwater probes (TCGP-01 through TCGP-04) are proposed to be installed in the vicinity outside the tank vault and the below grade lines to a depth of 2 feet below grade. One (1) groundwater probe will be installed inside the vault (TCGP-01) to where liquid is encountered within the tank vault. All samples will be analyzed for STARS VOCs and SVOCs via USEPA Methods 8260 and 8270, respectively. Groundwater samples will be compared to the Class GA Groundwater Standards and Guidance Values and soil samples will be compared to the Soil Cleanup Objectives provided on Table 3 of NYSDEC s CP-51 Soil Cleanup Guidance document. All field activities will be performed in accordance with the Consent Order negotiated between NYCT and the NYSDEC. Upon completion of the soil and groundwater investigation and the receipt of analytical results, a Soil and Groundwater Investigation Report will be submitted to the NYSDEC for its review. If the proposed investigation plan meets the NYSDEC s approval your written confirmation would be greatly appreciated. Feel free to contact Mr. Gregory Mathelier at (718) 613-0029 with any questions you may have regarding this matter. 2/25/16 - Raphael Ketani. I reviewed the Dvirka & Bartilucci 1/29/16 Technical Scope of Work and Estimated Cost Proposal letter. The subject eight 4,000 gallon USTs and associated piping were evacuated, cleaned out and filled with concrete on December 21, 2015. In the letter plan, Dvirka & Bartilucci (D&B) proposes to conduct a soil and groundwater investigation (as described above) of the vault area and

126TH ST DEPOT -NYCT (Continued) **S106702967**

the associated piping. The pea gravel inside the vault will be screened at one location within the vault by conducting a soil boring (TCPB-01) and an assessment will be made of any petroleum contamination that is found inside. If liquid is discovered in the vault, then groundwater probe TCGP-01 will be constructed. Twelve soil borings and four groundwater probes will be completed in the vicinity of the vault and next to the piping. The vault floor slab is 7 feet thick. So no borings will be conducted through the floor. Four borings will be drilled in the vicinity of the vault to a total depth of 22 feet, 2 feet below the vault floor. Soil borings adjacent to the piping will be drilled to 5 to 7 feet below grade (8 borings). Groundwater probes TCGP-01 to TCGP-04 will be installed at selected locations (see Figure 1 in the letter). Each boring location will be hand cleared to 6 feet below the depot floor. A geophysical survey will be completed in order to locate utilities in the area. One Call utility mark outs will also be conducted. Groundwater is expected to be found at 3 to 8 feet below grade in the vicinity of the vault. Each probe will be advanced to 2 feet below the water table. A burial ground exists under the southwest part of the site. Access to drill will be coordinated with the proper authorities. If archaeological materials are encountered while drilling, then work will stop and NYCT will be notified. On pages 7 and 8 of the letter plan, D&B describes a list of tasks and assumptions regarding the proposed work which form most of the basis for estimating the cost of the investigation. These tasks comprise Task 1 - the investigation. Task 2 will be to write the tank field investigation report, have it reviewed by D&B staff and submit it to the DEC. The total cost of the project is estimated to be $96,276. I found the letter plan to be acceptable and sent a written letter to Mr. Mathelier approving the Technical Scope of Work and Estimated Cost Proposal letter. In the DEC approval letter, I indicated that a groundwater flow map must also be included in the investigation report. Also, I stated that a schedule for the various tasks must be submitted to the Department once the start date for the investigation is confirmed. 4/18/16 - Raphael Ketani. A PBS Request for Waiver letter dated 4/18/16 was submitted by NYCT to Leszek Zielinski, EE II and head of the PBS Unit. In the letter, the NYCT requested that they be allowed to forego the soil investigation around the USTs, which is required by 6NYCRR 613-2.6(c) when tank systems are being abandoned. The reason for this request is that the NYCT doesn't want to potentially risk disturbing the human remains that may be adjacent to the UST pad. "

Remarks: "DISCONNECTED & EXCAVATED TANK."

All Materials:

Site ID:	316443
Operable Unit ID:	924790
Operable Unit:	01
Material ID:	1971143
Material Code:	0008
Material Name:	diesel
Case No.:	Not reported
Material FA:	Petroleum
Quantity:	-1.00
Units:	G
Recovered:	-1.00
Oxygenate:	Not reported

Site ID: 316443

126TH ST DEPOT -NYCT (Continued) **S106702967**

Operable Unit ID:	924790
Operable Unit:	01
Material ID:	453655
Material Code:	0022
Material Name:	waste oil/used oil
Case No.:	Not reported
Material FA:	Petroleum
Quantity:	100.00
Units:	G
Recovered:	.00
Oxygenate:	Not reported

Site ID:	316443
Operable Unit ID:	924790
Operable Unit:	01
Material ID:	2147661
Material Code:	0002A
Material Name:	#4 fuel oil
Case No.:	Not reported
Material FA:	Petroleum
Quantity:	801.00
Units:	G
Recovered:	700.00
Oxygenate:	Not reported

AN395 **126TH STREET DEPOT** **NY LTANKS** **S102143739**
North **2460 SECOND AVE** **N/A**
1/4-1/2 **NEW YORK, NY**
0.293 mi.
1548 ft. **Site 2 of 2 in cluster AN**

Relative: **Higher**
Actual: **9 ft.**

LTANKS:

Name:	126TH STREET DEPOT
Address:	2460 SECOND AVE
City,State,Zip:	NEW YORK, NY
Spill Number/Closed Date:	9709477 / 2004-04-12
Facility ID:	9709477
Site ID:	174482
Spill Date:	1997-11-14
Spill Cause:	Tank Failure
Spill Source:	Commercial/Industrial
Spill Class:	C4
Cleanup Ceased:	Not reported
SWIS:	3101
Investigator:	MCTIBBE
Referred To:	Not reported
Reported to Dept:	1997-11-14
CID:	369
Water Affected:	Not reported
Spill Notifier:	Tank Tester
Last Inspection:	Not reported
Recommended Penalty:	False
Meets Standard:	False
UST Involvement:	True
Remediation Phase:	0
Date Entered In Computer:	1997-11-14
Spill Record Last Update:	2004-04-13

126TH STREET DEPOT (Continued) **S102143739**

Spiller Name:	Not reported
Spiller Company:	NYCT
Spiller Address:	2460 SECOND AVE
Spiller County:	001
Spiller Contact:	Not reported
Spiller Phone:	Not reported
Spiller Extention:	Not reported
DEC Region:	2
DER Facility ID:	146729
DEC Memo:	"Prior to Sept, 2004 data translation this spill Lead_DEC Field was TIBBE TRANSFERED FROM hALE TO tIBBE ON 10/15/03. NYCT DOB has no information about this tank failure other than there was a pressure loss of the inner tank and the secondary held. The inner and outer tanks for 7&8 were tested again on 05/22/02 and they passed."
Remarks:	"double wall fiberglass tank #7 and #8 failed due to pressure loss inside tank"

All Materials:

Site ID:	174482
Operable Unit ID:	1052558
Operable Unit:	01
Material ID:	327825
Material Code:	0008
Material Name:	diesel
Case No.:	Not reported
Material FA:	Petroleum
Quantity:	.00
Units:	G
Recovered:	.00
Oxygenate:	Not reported

396
NW
1/4-1/2
0.294 mi.
1551 ft.

ENGINE CO. 35/LADD. CO. 14 FDNY -DDC **NY LTANKS** **S106703844**
2232 3RD AVENUE **N/A**
MANHATTAN, NY

Relative:
Higher

Actual:
17 ft.

LTANKS:

Name:	ENGINE CO. 35/LADD. CO. 14 FDNY -DDC
Address:	2232 3RD AVENUE
City,State,Zip:	MANHATTAN, NY
Spill Number/Closed Date:	9801567 / 2005-05-09
Facility ID:	9801567
Site ID:	250400
Spill Date:	1998-05-06
Spill Cause:	Tank Overfill
Spill Source:	Institutional, Educational, Gov., Other
Spill Class:	B3
Cleanup Ceased:	Not reported
SWIS:	3101
Investigator:	ADZHITOM
Referred To:	Not reported
Reported to Dept:	1998-05-06
CID:	257
Water Affected:	Not reported
Spill Notifier:	Other
Last Inspection:	Not reported

ENGINE CO. 35/LADD. CO. 14 FDNY -DDC (Continued) **S106703844**

Recommended Penalty:	False
Meets Standard:	False
UST Involvement:	False
Remediation Phase:	0
Date Entered In Computer:	1998-05-06
Spill Record Last Update:	2005-05-09
Spiller Name:	CHRIS STEIN
Spiller Company:	ENGINE CO. 35
Spiller Address:	2232 3RD AVE
Spiller County:	001
Spiller Contact:	CHRIS STEIN
Spiller Phone:	(516) 499-1085
Spiller Extention:	Not reported
DEC Region:	2
DER Facility ID:	205235
DEC Memo:	"Prior to Sept, 2004 data translation this spill Lead_DEC Field was KOLLEENY ALTHOUGH SPILL REPORT SAYS CAUSE OF SPILL WAS TANK OVERFILL, AND THAT CONTAM. SOIL WAS FOUND DURING TANK REMOVAL, IN TRUTH, CONTAM. SOIL WAS FOUND DURING DRILLING OF BORING (AT DISPENSER) AS PART OF TANK CLOSURE-IN-PLACE INVESTIGATION. TANKS WERE NOT REMOVED; CAUSE OF SPILL WAS NOT OVERFILL. CHESNER ENGINEERING AND THEN URS CORP. PERFORMED SITE INVESTIGATIONS, FOUND SOME SOIL CONTAMINATION AND MINOR GROUNDWATER CONTAMINATION. URS INSTALLED A BIOVENTING SYSTEM TO ADDRESS SOIL AND PERFORMED GROUNDWATER MONITORING, STARTED SYSTEM IN MARCH 2003. BY OCTOBER 2003, GROUNDWATER MET STATE STANDARDS IN ALL MONITORING WELLS. DEC APPROVED NO FURTHER ACTION FOR GROUNDWATER, AND MONITORING WAS DISCONTINUED. URS PLANS TO ADVANCE SOIL BORINGS TO EVALUATE PROGRESS OF SOIL CLEANUP. Reviewed System Performance Monitoring Reports for June-Aug. '04 and Sept.-Nov. '04 on March 14, 2005; system appears to be operating adequately. Soil confirmation sampling has been performed but awaiting report with results. - J. Kolleeny 3/14/05 Spill transferred from Kolleeny to A. Zhitomirsky on 4/4/05. - JK 5-15-2005 Reviewed Perfomance Monitoring Report received on 4/1/2005 and Results of Confirmation Soil Sampling/Request for NFA received on 4/27/2005. No VOCs were detected in any of the confirmation soil samples. Minor SVOC exceedances were collected from soil borings SB-09 and SB-10. For the approximately six SVOCs that exceeded TAGM #4046 cleanup concentrations there is no apparent exposure pathway according to URS report. NFA letter was issued. AZ"
Remarks:	"during tank removal caller found contaminated soil and today got test results back "

All Materials:

Site ID:	250400
Operable Unit ID:	1062097
Operable Unit:	01
Material ID:	323497
Material Code:	0008
Material Name:	diesel
Case No.:	Not reported
Material FA:	Petroleum
Quantity:	.00
Units:	G
Recovered:	.00
Oxygenate:	Not reported
Site ID:	250400

ENGINE CO. 35/LADD. CO. 14 FDNY -DDC (Continued) **S106703844**

Operable Unit ID:	1062097
Operable Unit:	01
Material ID:	323498
Material Code:	0009
Material Name:	gasoline
Case No.:	Not reported
Material FA:	Petroleum
Quantity:	.00
Units:	G
Recovered:	.00
Oxygenate:	Not reported

---

397 SSW 1/4-1/2 0.299 mi. 1579 ft.

413 EAST 114TH STREET
413 EAST 114TH STREET
NEW YORK, NY

NY LTANKS **S102672863**
N/A

Relative: Higher

Actual: 9 ft.

LTANKS:

Name:	413 EAST 114TH STREET
Address:	413 EAST 114TH STREET
City,State,Zip:	NEW YORK, NY
Spill Number/Closed Date:	9415975 / 1995-03-11
Facility ID:	9415975
Site ID:	291861
Spill Date:	1995-03-10
Spill Cause:	Tank Overfill
Spill Source:	Tank Truck
Spill Class:	C4
Cleanup Ceased:	1995-03-11
SWIS:	3101
Investigator:	MCTIBBE
Referred To:	Not reported
Reported to Dept:	1995-03-10
CID:	Not reported
Water Affected:	Not reported
Spill Notifier:	Responsible Party
Last Inspection:	Not reported
Recommended Penalty:	False
Meets Standard:	True
UST Involvement:	False
Remediation Phase:	0
Date Entered In Computer:	1995-04-13
Spill Record Last Update:	1995-05-02
Spiller Name:	Not reported
Spiller Company:	CASTLE OIL CORP.
Spiller Address:	290 LOCUST AVENUE
Spiller County:	001
Spiller Contact:	Not reported
Spiller Phone:	Not reported
Spiller Extention:	Not reported
DEC Region:	2
DER Facility ID:	236304
DEC Memo:	"Prior to Sept, 2004 data translation this spill Lead_DEC Field was TIBBE "
Remarks:	"OIL BUBBLED OUT OF FILL LINE DURING FILLING, UNKNOWN CAUSE OF BACKUP, DRIVER ABSORBED OIL W/ DRYSOL, SERVICE DEPARTMENT TO BE

413 EAST 114TH STREET (Continued) **S102672863**

NOTIFIED & MATERIAL TO BE PICKED UP IN AM."

All Materials:

Site ID:	291861
Operable Unit ID:	1009433
Operable Unit:	01
Material ID:	371142
Material Code:	0001A
Material Name:	#2 fuel oil
Case No.:	Not reported
Material FA:	Petroleum
Quantity:	3.00
Units:	G
Recovered:	3.00
Oxygenate:	Not reported

AO398 **THE EAST DRIVE H.D.F.C.** **NY LTANKS** **S104619531**
NNW **205 EAST 124TH STREET** **N/A**
1/4-1/2 **MANHATTAN, NY**
0.301 mi.
1587 ft. **Site 1 of 2 in cluster AO**

Relative: **Higher**
Actual: **16 ft.**

LTANKS:

Name:	THE EAST DRIVE H.D.F.C.
Address:	205 EAST 124TH STREET
City,State,Zip:	MANHATTAN, NY
Spill Number/Closed Date:	9802381 / 2004-11-26
Facility ID:	9802381
Site ID:	202489
Spill Date:	1998-05-22
Spill Cause:	Tank Test Failure
Spill Source:	Private Dwelling
Spill Class:	B3
Cleanup Ceased:	Not reported
SWIS:	3101
Investigator:	SMSANGES
Referred To:	Not reported
Reported to Dept:	1998-05-23
CID:	266
Water Affected:	Not reported
Spill Notifier:	Tank Tester
Last Inspection:	Not reported
Recommended Penalty:	False
Meets Standard:	True
UST Involvement:	False
Remediation Phase:	0
Date Entered In Computer:	1998-05-23
Spill Record Last Update:	2004-11-26
Spiller Name:	Not reported
Spiller Company:	ROSE MURRAY
Spiller Address:	205 EAST 124TH STREET
Spiller County:	001
Spiller Contact:	Not reported
Spiller Phone:	Not reported
Spiller Extention:	Not reported
DEC Region:	2
DER Facility ID:	168440

THE EAST DRIVE H.D.F.C. (Continued) **S104619531**

DEC Memo: "Prior to Sept, 2004 data translation this spill Lead_DEC Field was SAWYER 5/18/04 - AUSTIN - TRANSFERRED FROM TOMASELLO FOR REASSIGNMENT - END 9/10/04 - Sawyer - Talked to new manager for building. He will call back with as much information as he can find. The information should consist of the repair receipts and other supporting documentation for the clean up, if needed. 11/26/2004 Sangesland reviewed a submittal from ProTest. On Sept 30, 2004 ProTest isolated the tank and it passed. the problem was found to be a defective vent pipe. A partial replacement of this line was performed and the tank system then passed a tightness test. There were no visible signs of contamination."

Remarks: "APARTMENT BUILDING. CUSTOMER NOTIFIED OF RESULTS."

All TTF:

Facility ID:	9802381
Spill Number:	9802381
Spill Tank Test:	1545930
Site ID:	202489
Tank Number:	1
Tank Size:	2000
Material:	0001
EPA UST:	Not reported
UST:	Not reported
Cause:	Not reported
Source:	Not reported
Test Method:	03
Test Method 2:	Horner EZ Check I or II
Leak Rate:	.00
Gross Fail:	F
Modified By:	Spills
Last Modified Date:	Not reported

All Materials:

Site ID:	202489
Operable Unit ID:	1062919
Operable Unit:	01
Material ID:	320712
Material Code:	0001A
Material Name:	#2 fuel oil
Case No.:	Not reported
Material FA:	Petroleum
Quantity:	.00
Units:	G
Recovered:	.00
Oxygenate:	Not reported

---

399 West 1/4-1/2 0.302 mi. 1593 ft.

JACOB'S RESIDENCE
203 EAST 117TH ST
MANHATTAN, NY

NY LTANKS **S105996256**
N/A

Relative: Higher

Actual: 17 ft.

LTANKS:

Name:	JACOB'S RESIDENCE
Address:	203 EAST 117TH ST
City,State,Zip:	MANHATTAN, NY
Spill Number/Closed Date:	0203815 / 2005-10-21

JACOB'S RESIDENCE (Continued) **S105996256**

Facility ID:	0203815
Site ID:	223427
Spill Date:	2002-07-11
Spill Cause:	Tank Test Failure
Spill Source:	Private Dwelling
Spill Class:	B3
Cleanup Ceased:	Not reported
SWIS:	3101
Investigator:	JBTAMBE
Referred To:	Not reported
Reported to Dept:	2002-07-11
CID:	205
Water Affected:	Not reported
Spill Notifier:	Responsible Party
Last Inspection:	Not reported
Recommended Penalty:	False
Meets Standard:	True
UST Involvement:	False
Remediation Phase:	0
Date Entered In Computer:	2002-07-11
Spill Record Last Update:	2006-01-25
Spiller Name:	OWNER
Spiller Company:	JACOB'S RES
Spiller Address:	203 EAST 117TH ST
Spiller County:	001
Spiller Contact:	CALLER
Spiller Phone:	Not reported
Spiller Extention:	Not reported
DEC Region:	2
DER Facility ID:	184734
DEC Memo:	"Prior to Sept, 2004 data translation this spill Lead_DEC Field was KRIMGOLD notes: 7/12/2002: sent letter to Jacob Cohen requesting to repair or close the tank. AR 7/19/2002:He called me to clarify the letter i sent him. I told him to repair the tank or send me a letter stating what his plan of action was to repair the tank. he said he would fax it today.AR 8/28/2002: CALLED AND LEFT A MESSAGE TO JACOB TO CALL ME BACK. HE NEVER DID. AR 9/2/2002: CALLED AGAIN. JACOB FAXED THE REQUIRED INFORMATION ON 9/3/2002. ON 9/4/2002 CALLED AGAIN TO ASK IF THE EXCAVATION WAS ON CONCRETE. JACOB COHEN TOLD ME IT WAS. THEY DUG 15 FEET APPROXIMATELY. GAVE ME THE NAME OF COMPANY DOING REPAIR WORK: PETROLEUM TANK CLEANERS (7186246934). 11/18/2002: tHE FACILITY IS UNDER A CONSENT ORDER FOR NOT TESTING THE TANK. THE TANK WAS LAST TESTED IN 1987. THE ORDER IS ON FILE. THE TANK WAS LAST TESTED ON 11/15/2002. THE TANK PASSED BUT THE REPORT IS NEEDED TO CLOSE THE SPILL. 01/26/04 TRANSFERRED FROM ROMMEL TO AUSTIN 02/17/04: Reassigned from AUSTIN to KRIMGOLD. 10/21/05. J.Krimgold reviewed documentation submitted by Mr. Jacob Cohen. Based on this, the tank failed the test due to an uncapped tell-tail pipe. Pipe was ecxavated. No contamination was found. NFA letter."
Remarks:	""

All TTF:

Facility ID:	0203815
Spill Number:	0203815
Spill Tank Test:	1527272
Site ID:	223427
Tank Number:	1
Tank Size:	2500

JACOB'S RESIDENCE (Continued) **S105996256**

Material:	0001
EPA UST:	Not reported
UST:	Not reported
Cause:	Not reported
Source:	Not reported
Test Method:	03
Test Method 2:	Horner EZ Check I or II
Leak Rate:	.00
Gross Fail:	Not reported
Modified By:	Spills
Last Modified Date:	Not reported

All Materials:

Site ID:	223427
Operable Unit ID:	856642
Operable Unit:	01
Material ID:	521626
Material Code:	0001A
Material Name:	#2 fuel oil
Case No.:	Not reported
Material FA:	Petroleum
Quantity:	.00
Units:	G
Recovered:	.00
Oxygenate:	Not reported

AO400 **212 EAST 125TH STREET AND 215 EAST 124TH STREET** **NY VCP** **S126339354**
NNW **212 EAST 125TH STREET** **N/A**
1/4-1/2 **NEW YORK CITY, NY**
0.314 mi.
1658 ft. **Site 2 of 2 in cluster AO**

Relative:
Higher

Actual:
15 ft.

VCP NYC:

Project ID:	20TMP0799M,20EH-N178M,20CVCP062M
Name:	212 EAST 125TH STREET AND 215 EAST 124TH STREET
Address:	212 EAST 125TH STREET
City,State,Zip:	NEW YORK CITY, NY
Borough:	Manhattan
BBL:	1.01789004510178E+29
OER Program:	VCP (Enrolled), E/RD (Review)
Phase:	Construction
Latitude:	40.803469
Longitude:	-73.935294
Postcode:	11
Community Board:	8
Council District:	242
Census Tract:	1054678
BIN:	1017890045
NTA:	East Harlem North

401
West
1/4-1/2
0.339 mi.
1790 ft.

201 EAST 116TH ST
201 EAST 116TH ST
MANHATTAN, NY

NY LTANKS **S105230371**
N/A

Relative:
Higher

Actual:
18 ft.

LTANKS:

Name:	201 EAST 116TH ST
Address:	201 EAST 116TH ST
City,State,Zip:	MANHATTAN, NY
Spill Number/Closed Date:	0108081 / 2001-11-08
Facility ID:	0108081
Site ID:	317668
Spill Date:	2001-11-08
Spill Cause:	Tank Overfill
Spill Source:	Private Dwelling
Spill Class:	D4
Cleanup Ceased:	2001-11-08
SWIS:	3101
Investigator:	MXFRANKS
Referred To:	Not reported
Reported to Dept:	2001-11-08
CID:	211
Water Affected:	Not reported
Spill Notifier:	Responsible Party
Last Inspection:	Not reported
Recommended Penalty:	False
Meets Standard:	True
UST Involvement:	False
Remediation Phase:	0
Date Entered In Computer:	2001-11-08
Spill Record Last Update:	2001-11-08
Spiller Name:	JIM CAREY
Spiller Company:	CASTLE OIL CORP
Spiller Address:	290 LOCUST AV
Spiller County:	001
Spiller Contact:	MARCELINO HERNANDEZ
Spiller Phone:	(212) 997-3910
Spiller Extention:	Not reported
DEC Region:	2
DER Facility ID:	256048
DEC Memo:	"Prior to Sept, 2004 data translation this spill Lead_DEC Field was FRANKS R9 11/08/01: MF T/C/JIM CARY, CASTLE OIL. OVERFILL OF 550 GALLON #2FO TANK IN BASEMENT. PRODUCT CAME OUT OF VENT PIPE TO THE SIDEWALK. JIM CLAIMED ALL CLEANED. T/C MARCELINO HERNANDEZ, SUPERINTENDENT OF THE BUILDING. HE CPALIMED PROCUCT ENTERED BASEMENT THRU SIDE OF PIPING. THE RP DID CLEAN IT UP TO HIS SATISFACTION. APPX 5 GALLONS SPILLED, SMALL SPILL ALL CLEANED. NO FURTHER ACTION NECESSARY."
Remarks:	"PRODUCT CAME OUT VENT PIPE - SPILL CLEANED UP"

All Materials:

Site ID:	317668
Operable Unit ID:	846116
Operable Unit:	01
Material ID:	529338
Material Code:	0001A
Material Name:	#2 fuel oil
Case No.:	Not reported
Material FA:	Petroleum

201 EAST 116TH ST (Continued) **S105230371**

Quantity: 5.00
Units: G
Recovered: 5.00
Oxygenate: Not reported

402
East
1/4-1/2
0.340 mi.
1796 ft.

STREET CRIMES UNIT
RANDALLS ISLAND
MANHATTAN, NY

NY LTANKS **S105053985**
N/A

Relative:
Higher

Actual:
31 ft.

LTANKS:

Name:	STREET CRIMES UNIT
Address:	RANDALLS ISLAND
City,State,Zip:	MANHATTAN, NY
Spill Number/Closed Date:	9209310 / 2003-03-07
Facility ID:	9209310
Site ID:	86326
Spill Date:	1992-11-10
Spill Cause:	Tank Test Failure
Spill Source:	Institutional, Educational, Gov., Other
Spill Class:	B3
Cleanup Ceased:	Not reported
SWIS:	3101
Investigator:	ADMIN. CLOSED
Referred To:	Not reported
Reported to Dept:	1992-11-10
CID:	Not reported
Water Affected:	Not reported
Spill Notifier:	Tank Tester
Last Inspection:	Not reported
Recommended Penalty:	False
Meets Standard:	False
UST Involvement:	True
Remediation Phase:	0
Date Entered In Computer:	1992-11-18
Spill Record Last Update:	2005-01-26
Spiller Name:	Not reported
Spiller Company:	Not reported
Spiller Address:	Not reported
Spiller County:	001
Spiller Contact:	Not reported
Spiller Phone:	Not reported
Spiller Extention:	Not reported
DEC Region:	2
DER Facility ID:	270094
DEC Memo:	"Prior to Sept, 2004 data translation this spill Lead_DEC Field was ADMIN.CLOSED 03/07/2003 Closed Due To The Nature / Extent Of The Spill Report"
Remarks:	"2 SETS OF 2 TANKS EA. 550 GAL EA. MANIFOLDED-TOTAL 2200 GAL CAPACITY WILL PUMP TANK AND EIR. CLOSED DUE TO LACK OF ANY RECENT INFO-DOES NOT MEET ANY CLEANUP REQUIREMENTS."

All TTF:

Facility ID:	9209310
Spill Number:	9209310
Spill Tank Test:	1540833

STREET CRIMES UNIT (Continued) **S105053985**

Site ID:	86326
Tank Number:	Not reported
Tank Size:	0
Material:	0009
EPA UST:	Not reported
UST:	Not reported
Cause:	Not reported
Source:	Not reported
Test Method:	00
Test Method 2:	Unknown
Leak Rate:	.00
Gross Fail:	Not reported
Modified By:	Spills
Last Modified Date:	Not reported

All Materials:

Site ID:	86326
Operable Unit ID:	972961
Operable Unit:	01
Material ID:	406363
Material Code:	0009
Material Name:	gasoline
Case No.:	Not reported
Material FA:	Petroleum
Quantity:	-1.00
Units:	L
Recovered:	.00
Oxygenate:	Not reported

AP403 **NYCDOS EAST HARLEM MRF** **NY SWRCY** **S105842297**
North **EAST 127TH AND 2ND AVENUE** **N/A**
1/4-1/2 **NEW YORK, NY 10004**
0.344 mi.
1818 ft. **Site 1 of 2 in cluster AP**

Relative:
Higher

Actual:
11 ft.

SWRCY:

Name:	NYCDOS EAST HARLEM MRF
Address:	EAST 127TH AND 2ND AVENUE
City,State,Zip:	NEW YORK, NY 10004
Region:	2
Facility Address 2:	Not reported
Phone Number:	2128371071
Owner Type:	Not reported
Owner Name:	Not reported
Owner Address:	Not reported
Owner Address 2:	Not reported
Owner City,St,Zip:	Not reported
Owner Email:	Not reported
Owner Phone:	Not reported
Contact Name:	NYCDOS
Contact Address:	Not reported
Contact Address 2:	Not reported
Contact City,St,Zip:	Not reported
Contact Email:	Not reported
Contact Phone:	Not reported
Activity Desc:	RHRF - registration

NYCDOS EAST HARLEM MRF (Continued) **S105842297**

Activity Number:	[31M11]
Active:	No
East Coordinate:	Not reported
North Coordinate:	Not reported
Accuracy Code:	Not reported
Regulatory Status:	Not reported
Permit #:	2-6203-00013
Auth. Date:	Not reported
Expiration Date:	Not reported
Waste Types:	Not reported
Operator Name:	Not reported
Operator Type:	Not reported
Last Date:	Not reported

404
NNW
1/4-1/2
0.348 mi.
1839 ft.

PARCEL B WEST
201 EAST 125TH STREET
NEW YORK, NY 10035

NY BROWNFIELDS **S127012989**
N/A

Relative:
Higher

Actual:
16 ft.

BROWNFIELDS:

Name:	PARCEL B WEST
Address:	201 EAST 125TH STREET
City,State,Zip:	NEW YORK, NY 10035
Program:	BCP
Site Code:	564509
Acres:	1.040
HW Code:	C231108
SWIS:	3101
Town:	New York City
Record Added Date:	11/27/2017
Record Updated Date:	10/06/2020
Update By:	AMSERVIS
Site Description:	"Location: The site is located in the Borough of Manhattan, New York City. It is approximately 45,600-square-feet (1.04-acre) and is located in an urban area on the western half of the block bound by East 126th Street to the north, Second Avenue to the east, East 125th Street to the south, and Third Avenue to the west. Site Features: A new building is currently under construction. Current Zoning and Land Use: The entire site is located in the C6-3 mixed commercial and residential district primarily, which is consistent with the current land use. The surrounding area includes commercial, industrial, residential, institutional, and transportation/utility buildings, as well as vacant lots, construction sites, and open space. Past Use of the Site: The site was occupied by residential, commercial, and industrial facilities since the late 1800s. Historical site uses include a parking lot, a metal supply company, a dry cleaner, a laundry service, a parking garage, an automobile repair shop, and a tire repair shop. Site Geology and Hydrogeology: Historic fill, consisting of brown fine- to coarse-grained sand with varying amounts of gravel, silt, brick, concrete, ash and organic material, extends from the ground surface to depths ranging from about 2 to 17.5 feet below ground surface (bgs) across the site footprint. Native soil was observed directly below the fill layer and generally consists of brown and grey, fine- to coarse-grained sand with varying amounts of silt, clay, and gravel. The prominent rock type beneath the site is Inwood Marble containing white coarse-grained calcitic and dolomitic marble alternating with layers of silicate minerals. Bedrock is

PARCEL B WEST (Continued) **S127012989**

expected to be encountered at about 60 feet bgs. Groundwater was encountered during the RI at about 12 to 14 feet bgs and was determined to flow towards the northeast. "

Env Problem: "Nature and Extent of Contamination Post-Remediation: Remediation at the site is complete. Remedial actions have successfully achieved soil cleanup objectives for unrestricted use. Prior to Remediation: Soil and groundwater samples were analyzed for volatile organic compounds (VOCs), semi-volatile organic compounds (SVOCs), polychlorinated biphenyls (PCBs), metals, pesticides, herbicides and cyanide. Groundwater samples were also analyzed for the emerging contaminants 1,4-dioxane and per- and polyfluoroalkyl substances. Soil vapor, sub-slab vapor, and ambient air samples were analyzed for VOCs. Based on investigations conducted to date, the primary contaminants of concern include lead, mercury, tetrachloroethene (PCE) and trichloroethene (TCE). Soil - The VOCs 1,2,4-trimethylbenzene (maximum concentration of 7 parts per million, or ppm), toluene (maximum concentration of 1.2 ppm) and total xylenes (maximum concentration of 2.2 ppm) were detected at concentrations exceeding their respective unrestricted use soil cleanup objectives (UUSCOs). Several SVOCs were found at elevated concentrations above their UUSCOs, including naphthalene (120 ppm), anthracene (220 ppm), benzo(a)pyrene (330 ppm), chrysene (310 ppm) and fluoranthene (810 ppm). Metals, specifically lead (1,540 ppm) and mercury (2.3 ppm) were found in shallow soil at concentrations that exceed their respective UUSCOs. Data does not indicate any off-site impacts in soil related to this site. Groundwater - PCE exceeded the NYSDEC groundwater standards at a maximum concentration of 14 parts per billion (ppb). Naphthalene was detected in one sample at a concentration of 31 ppb, which exceeds the groundwater standard. Lead exceeded the groundwater standards at a maximum concentration of 156.2 ppb in an unfiltered groundwater sample. The filtered sample from the same location was non-detect for lead. No pesticides or PCBs were detected in groundwater. Data does not indicate any off-site impacts in groundwater related to this site. Soil Vapor - PCE and TCE were detected at elevated concentrations throughout the site, but were most elevated in the vicinity of the former dry cleaner. The maximum concentration for PCE was 67,700 micrograms per cubic meter (ug/m3) and for TCE it was 709 ug/m3. Data collected off-site indicated additional actions are needed to further evaluate soil vapor intrusion off-site. The maximum concentration for PCE was 56,100 micrograms per cubic meter (ug/m3) and for TCE it was 2450 ug/m3 off-site. "

Health Problem: "Remedial actions are complete and have eliminated the potential for contact with site-related contaminants. Offsite soil vapor intrusion sampling has identified elevated contaminated levels in soil vapor. Additional investigation of soil vapor is recommended as part of the offsite portion of this project #C231108A."

Dump: False
Structure: False
Lagoon: False
Landfill: False
Pond: False
Disp Start: Not reported
Disp Term: Not reported
Lat/Long: Not reported
Dell: Not reported
Record Add: 2018-02-16 11:14:00

PARCEL B WEST (Continued) **S127012989**

Record Upd:	2019-05-28 09:55:00
Updated By:	SMQUANDT
Own Op:	1
Sub Type:	P03
Owner Name:	jennifer ambrosecchia
Owner Company:	East Harlem MEC Parcel B-West Housing Development Fund Corp.
Owner Address:	777 West Putnam Avenue
Owner Addr2:	the richman group development corporation
Owner City,St,Zip:	greenwich, CT 06830
Owner Country:	United States of America
Own Op:	Document Repository
Sub Type:	NNN
Owner Name:	Not reported
Owner Company:	New York Public Library
Owner Address:	226 East 125th Street
Owner Addr2:	Not reported
Owner City,St,Zip:	New York, NY 10035
Owner Country:	United States of America
Own Op:	6
Sub Type:	P03
Owner Name:	Jennifer Ambrosecchia & Michael Berfield
Owner Company:	125 MEC Center LLC
Owner Address:	777 West Putnam Avenue
Owner Addr2:	c/o The Richman Group Dev.
Owner City,St,Zip:	Greenwich, CT 06830
Owner Country:	United States of America
Own Op:	6
Sub Type:	P03
Owner Name:	Matthew Iacopetta
Owner Company:	East Harlem MEC Parcel B West LLC
Owner Address:	777 West Putnam Avenue
Owner Addr2:	the richman group development corp
Owner City,St,Zip:	Greenwich, CT 06830
Owner Country:	United States of America
Own Op:	Document Repository
Sub Type:	NNN
Owner Name:	Diane Collier
Owner Company:	Manhattan Community Board 11
Owner Address:	1664 Park Avenue, Ground Floor
Owner Addr2:	Not reported
Owner City,St,Zip:	New York, NY 10035
Owner Country:	United States of America
Own Op:	1
Sub Type:	P03
Owner Name:	Matthew Iacopetta
Owner Company:	East Harlem MEC Parcel B West LLC
Owner Address:	777 West Putnam Avenue
Owner Addr2:	The Richman Group Development Corporation
Owner City,St,Zip:	Greenwich, CT 06830
Owner Country:	United States of America
Own Op:	6
Sub Type:	P03
Owner Name:	Matthew Iacopetta
Owner Company:	Parcel B West LIHTC LLC
Owner Address:	777 West Putnam Avenue
Owner Addr2:	the richman group development corp
Owner City,St,Zip:	Greenwich, CT 06830

PARCEL B WEST (Continued) **S127012989**

Owner Country:	United States of America
Own Op:	6
Sub Type:	P03
Owner Name:	Matthew Iacopetta
Owner Company:	Parcel B West Moderate Income LLC
Owner Address:	777 West Putnam Avenue
Owner Addr2:	the richman group development corp
Owner City,St,Zip:	Greenwich, CT 06830
Owner Country:	United States of America
HW Code:	C231108
Waste Type:	xylene (mixed)
Waste Quantity:	UNKNOWN
Waste Code:	Not reported
HW Code:	C231108
Waste Type:	trichloroethene (TCE)
Waste Quantity:	UNKNOWN
Waste Code:	Not reported
HW Code:	C231108
Waste Type:	toluene
Waste Quantity:	UNKNOWN
Waste Code:	Not reported
HW Code:	C231108
Waste Type:	1,2,4-trimethylbenzene
Waste Quantity:	UNKNOWN
Waste Code:	Not reported
HW Code:	C231108
Waste Type:	benzo(a)pyrene
Waste Quantity:	UNKNOWN
Waste Code:	Not reported
HW Code:	C231108
Waste Type:	lead
Waste Quantity:	UNKNOWN
Waste Code:	Not reported
HW Code:	C231108
Waste Type:	fluoranthene
Waste Quantity:	UNKNOWN
Waste Code:	Not reported
HW Code:	C231108
Waste Type:	tetrachloroethene (PCE)
Waste Quantity:	UNKNOWN
Waste Code:	Not reported
HW Code:	C231108
Waste Type:	chrysene
Waste Quantity:	UNKNOWN
Waste Code:	Not reported
HW Code:	C231108
Waste Type:	naphthalene
Waste Quantity:	UNKNOWN
Waste Code:	Not reported
HW Code:	C231108
Waste Type:	mercury
Waste Quantity:	UNKNOWN
Waste Code:	Not reported
HW Code:	C231108
Waste Type:	anthracene
Waste Quantity:	UNKNOWN
Waste Code:	Not reported

PARCEL B WEST (Continued) **S127012989**

Crossref ID:	1900338
Cross Ref Type Code:	01
Cross Ref Type:	Spill No.
Record Added Date:	2019-04-10 15:02:00
Record Updated:	2019-04-10 15:02:00
Updated By:	RJFENG
Crossref ID:	2-605579
Cross Ref Type Code:	18
Cross Ref Type:	PBS No.
Record Added Date:	2020-01-09 12:03:00
Record Updated:	2020-01-09 12:03:00
Updated By:	LXZIELIN
Crossref ID:	C224219-06-15
Cross Ref Type Code:	23
Cross Ref Type:	Agreement/Consent Order Number
Record Added Date:	2020-08-05 09:14:00
Record Updated:	2020-08-05 09:14:00
Updated By:	AMSERVIS
Crossref ID:	C224219-06-15
Cross Ref Type Code:	26
Cross Ref Type:	Agreement/Consent Order Date
Record Added Date:	2020-08-03 10:33:00
Record Updated:	2020-08-03 10:33:00
Updated By:	NNCRAWFO
Crossref ID:	1703314
Cross Ref Type Code:	01
Cross Ref Type:	Spill No.
Record Added Date:	2020-09-05 15:05:00
Record Updated:	2020-09-05 15:05:00
Updated By:	JHOCONNE
Crossref ID:	1703169
Cross Ref Type Code:	01
Cross Ref Type:	Spill No.
Record Added Date:	2020-09-05 15:04:00
Record Updated:	2020-09-05 15:04:00
Updated By:	JHOCONNE
Crossref ID:	1703136
Cross Ref Type Code:	01
Cross Ref Type:	Spill No.
Record Added Date:	2020-09-05 15:05:00
Record Updated:	2020-09-05 15:05:00
Updated By:	JHOCONNE
Crossref ID:	C231108-02-18
Cross Ref Type Code:	23
Cross Ref Type:	Agreement/Consent Order Number
Record Added Date:	2020-08-05 09:14:00
Record Updated:	2020-09-23 15:01:00
Updated By:	NNCRAWFO

405
WNW
1/4-1/2
0.352 mi.
1857 ft.

159 EAST 118TH STREET
159 EAST 118TH STREET
NEW YORK CITY, NY

NY VCP **S125316862**
N/A

Relative:
Higher

Actual:
18 ft.

VCP NYC:

Project ID:	19TMP0455M,19EHAZ136M,19CVCP029M
Name:	159 EAST 118TH STREET
Address:	159 EAST 118TH STREET
City,State,Zip:	NEW YORK CITY, NY
Borough:	Manhattan
BBL:	1017670027
OER Program:	VCP (Enrolled), E/RD (Review)
Phase:	Construction
Latitude:	40.799692
Longitude:	-73.940069
Postcode:	11
Community Board:	8
Council District:	182
Census Tract:	1054351
BIN:	1017670027
NTA:	East Harlem North

406
SE
1/4-1/2
0.355 mi.
1875 ft.

RANDALLS ISLAND
RANDALLS ISLAND
MANHATTAN, NY

NY LTANKS **S100494123**
N/A

Relative:
Lower

Actual:
3 ft.

LTANKS:

Name:	RANDALLS ISLAND
Address:	RANDALLS ISLAND
City,State,Zip:	MANHATTAN, NY
Spill Number/Closed Date:	9207904 / 1995-07-12
Facility ID:	9207904
Site ID:	86325
Spill Date:	1992-10-08
Spill Cause:	Tank Test Failure
Spill Source:	Institutional, Educational, Gov., Other
Spill Class:	C4
Cleanup Ceased:	1995-07-12
SWIS:	3101
Investigator:	SIGONA
Referred To:	Not reported
Reported to Dept:	1992-10-08
CID:	Not reported
Water Affected:	Not reported
Spill Notifier:	Tank Tester
Last Inspection:	Not reported
Recommended Penalty:	False
Meets Standard:	True
UST Involvement:	False
Remediation Phase:	0
Date Entered In Computer:	1992-10-08
Spill Record Last Update:	1995-07-12
Spiller Name:	Not reported
Spiller Company:	Not reported
Spiller Address:	Not reported
Spiller County:	001

RANDALLS ISLAND (Continued) **S100494123**

Spiller Contact:	Not reported
Spiller Phone:	Not reported
Spiller Extention:	Not reported
DEC Region:	2
DER Facility ID:	270094
DEC Memo:	""
Remarks:	"NO ACTION YET DETERMINED."

All TTF:

Facility ID:	9207904
Spill Number:	9207904
Spill Tank Test:	1540685
Site ID:	86325
Tank Number:	Not reported
Tank Size:	0
Material:	0022
EPA UST:	Not reported
UST:	Not reported
Cause:	Not reported
Source:	Not reported
Test Method:	00
Test Method 2:	Unknown
Leak Rate:	.00
Gross Fail:	Not reported
Modified By:	Spills
Last Modified Date:	Not reported

All Materials:

Site ID:	86325
Operable Unit ID:	971548
Operable Unit:	01
Material ID:	408517
Material Code:	0022
Material Name:	waste oil/used oil
Case No.:	Not reported
Material FA:	Petroleum
Quantity:	-1.00
Units:	Not reported
Recovered:	.00
Oxygenate:	Not reported

AP407 **OTERO, 128TH & 2ND** **NY LTANKS** **S100144670**
North **2ND AVE / 128TH ST** **N/A**
1/4-1/2 **NEW YORK CITY, NY**
0.381 mi.
2011 ft. **Site 2 of 2 in cluster AP**

Relative:
Higher

Actual:
10 ft.

LTANKS:

Name:	OTERO, 128TH & 2ND
Address:	2ND AVE / 128TH ST
City,State,Zip:	NEW YORK CITY, NY
Spill Number/Closed Date:	8600789 / 1986-05-01
Facility ID:	8600789
Site ID:	317883
Spill Date:	1986-05-01
Spill Cause:	Tank Failure
Spill Source:	Gasoline Station or other PBS Facility

OTERO, 128TH & 2ND (Continued) **S100144670**

Spill Class:	B4
Cleanup Ceased:	Not reported
SWIS:	3101
Investigator:	TOMASELLO
Referred To:	Not reported
Reported to Dept:	1986-05-01
CID:	Not reported
Water Affected:	Not reported
Spill Notifier:	Affected Persons
Last Inspection:	Not reported
Recommended Penalty:	False
Meets Standard:	False
UST Involvement:	True
Remediation Phase:	0
Date Entered In Computer:	1986-06-09
Spill Record Last Update:	1997-10-14
Spiller Name:	Not reported
Spiller Company:	NYC DEPT. OF HOUSING PRE.
Spiller Address:	75 MAIDEN LANE
Spiller County:	001
Spiller Contact:	Not reported
Spiller Phone:	Not reported
Spiller Extention:	Not reported
DEC Region:	2
DER Facility ID:	256239
DEC Memo:	""
Remarks:	"PHONE SEEP"

All Materials:

Site ID:	317883
Operable Unit ID:	897110
Operable Unit:	01
Material ID:	477363
Material Code:	0009
Material Name:	gasoline
Case No.:	Not reported
Material FA:	Petroleum
Quantity:	.00
Units:	L
Recovered:	.00
Oxygenate:	Not reported

408
NW
1/4-1/2
0.382 mi.
2016 ft.

2021 LEXINGTON AVENUE **NY LTANKS** **S101341130**
2021 LEXINGTON AVENUE **N/A**
MANHATTAN, NY

Relative:
Higher

Actual:
18 ft.

LTANKS:

Name:	2021 LEXINGTON AVENUE
Address:	2021 LEXINGTON AVENUE
City,State,Zip:	MANHATTAN, NY
Spill Number/Closed Date:	9410094 / 2003-12-30
Facility ID:	9410094
Site ID:	202136
Spill Date:	1994-10-27
Spill Cause:	Tank Failure

2021 LEXINGTON AVENUE (Continued) **S101341130**

Spill Source:	Commercial/Industrial
Spill Class:	C3
Cleanup Ceased:	Not reported
SWIS:	3101
Investigator:	SJMILLER
Referred To:	Not reported
Reported to Dept:	1994-10-28
CID:	Not reported
Water Affected:	Not reported
Spill Notifier:	Affected Persons
Last Inspection:	Not reported
Recommended Penalty:	False
Meets Standard:	True
UST Involvement:	False
Remediation Phase:	0
Date Entered In Computer:	1994-12-05
Spill Record Last Update:	2003-12-30
Spiller Name:	Not reported
Spiller Company:	UNKNOWN-OWNER
Spiller Address:	Not reported
Spiller County:	001
Spiller Contact:	Not reported
Spiller Phone:	Not reported
Spiller Extention:	Not reported
DEC Region:	2
DER Facility ID:	168148
DEC Memo:	"Prior to Sept, 2004 data translation this spill Lead_DEC Field was MILLER 11/1/94, MILLER INSPECTED SITE, OBSERVING CONCRETE ENCASED AST IN BASEMENT WITH SOME SPILLAGE FROM FITTINGS. INSTRUCTED SPILLER TO CLEAN UP AND INSTALL WEEP HOLES IN CONCRETE BASE. LARGE ABANDONED LOT FILLS BACK SIDE OF SITE. SOME UNRESOLVED DOSMESTIC ISSUES BETWEEN CALLER AND SPILLER HAVE TO BE WORKED OUT ON THEIR OWN.B "
Remarks:	"TANKED LEAKED IN BASEMENT"

All Materials:

Site ID:	202136
Operable Unit ID:	1004033
Operable Unit:	01
Material ID:	375965
Material Code:	0001A
Material Name:	#2 fuel oil
Case No.:	Not reported
Material FA:	Petroleum
Quantity:	-1.00
Units:	L
Recovered:	.00
Oxygenate:	Not reported

AQ409 **CHURCH** **NY LTANKS** **U000403050**
WSW **232 EAST 113TH STREET** **N/A**
1/4-1/2 **NEW YORK, NY**
0.413 mi.
2181 ft. **Site 1 of 2 in cluster AQ**

Relative: **Higher**

Actual: **14 ft.**

LTANKS:

Name:	CHURCH
Address:	232 EAST 113TH STREET
City,State,Zip:	NEW YORK, NY
Spill Number/Closed Date:	0601542 / 2006-08-11
Facility ID:	0601542
Site ID:	363804
Spill Date:	2006-05-11
Spill Cause:	Tank Test Failure
Spill Source:	Institutional, Educational, Gov., Other
Spill Class:	C4
Cleanup Ceased:	Not reported
SWIS:	3101
Investigator:	HRPATEL
Referred To:	Not reported
Reported to Dept:	2006-05-11
CID:	444
Water Affected:	Not reported
Spill Notifier:	Tank Tester
Last Inspection:	Not reported
Recommended Penalty:	False
Meets Standard:	False
UST Involvement:	False
Remediation Phase:	0
Date Entered In Computer:	2006-05-11
Spill Record Last Update:	2006-08-11
Spiller Name:	EVELYN
Spiller Company:	CHURCH
Spiller Address:	232 EAST 113TH STREET
Spiller County:	999
Spiller Contact:	EVELYN
Spiller Phone:	(212) 860-7618
Spiller Extention:	Not reported
DEC Region:	2
DER Facility ID:	313993
DEC Memo:	"05/11/06-Hiralkumar Patel. Spoke to Jim at Protest. they found dry leak. no discharge. 5000 gal UST. Spoke to Evelyn at Church. she gave me following address for letter and letter should be sent to Principal. as per Evelyn they are waiting for proposal from Protest for further Joanne Walsh Our Lady Queen of Angels 232 East 113 Street New York, NY 10029 PH. (212) 860-7618 (212) 722-9277 (school) FAX (212) 987-8837 send out TTF to principal of facility. faxed letter to principal. 06/06/06-Hiralkumar Patel. Spoke to Ted at Protest and will call back with more information. received call from Ted. they have received signed contract. will call once they decide dates about further work. 06/12/06-Hiralkumar Patel. received message from Mariam from Protest. spoke to Tom and they will go at site for tank test on next monday or tuesday. 06/16/06-Hiralkumar Patel. Received message from Maria from Protest yesterday. they were planning for further testing today. Spoke with Tom. as Church has some celebration going on today, they will reschedule testing. 07/10/06-Hiralkumar Patel. spoke with Maria. they did test and have result. but they will submit result once get paid. 08/10/06-Hiralkumar Patel. spoke with Maria and

CHURCH (Continued) **U000403050**

she will check and will call back. 08/11/06-Hiralkumar Patel. received call from Maria. during retesting, system passed. they have replaced vent line and vent whistle, stick line and fill box. based on available information, case closed."

Remarks: ""

All TTF:

Facility ID:	0601542
Spill Number:	0601542
Spill Tank Test:	1549973
Site ID:	363804
Tank Number:	1
Tank Size:	5000
Material:	0001
EPA UST:	Not reported
UST:	Not reported
Cause:	Not reported
Source:	Not reported
Test Method:	03
Test Method 2:	Horner EZ Check I or II
Leak Rate:	.00
Gross Fail:	Not reported
Modified By:	Watchdog
Last Modified Date:	Not reported

All Materials:

Site ID:	363804
Operable Unit ID:	1121860
Operable Unit:	01
Material ID:	2111342
Material Code:	0001A
Material Name:	#2 fuel oil
Case No.:	Not reported
Material FA:	Petroleum
Quantity:	Not reported
Units:	G
Recovered:	.00
Oxygenate:	Not reported

410
NNW
1/4-1/2
0.420 mi.
2216 ft.

146 EAST 126TH STREET **NY VCP** **S126339325**
149 EAST 125 STREET **N/A**
NEW YORK CITY, NY

Relative:
Higher

Actual:
19 ft.

VCP NYC:

Project ID:	15TMP0264M,15EHAN264M,15CVCP149M
Name:	146 EAST 126TH STREET
Address:	149 EAST 125 STREET
City,State,Zip:	NEW YORK CITY, NY
Borough:	Manhattan
BBL:	1.01774003010177E+19
OER Program:	VCP (Enrolled), E/RD (Review)
Phase:	Completed
Latitude:	40.804217
Longitude:	-73.937019
Postcode:	11

146 EAST 126TH STREET (Continued) **S126339325**

Community Board:	9
Council District:	196
Census Tract:	1087143
BIN:	1017747501
NTA:	East Harlem North

AQ411 **CONVENT** **NY LTANKS** **S109064368**
WSW **226 EAST 113TH STREET** **N/A**
1/4-1/2 **NEW YORK, NY**
0.427 mi.
2256 ft. **Site 2 of 2 in cluster AQ**

Relative: **Higher**

Actual: **16 ft.**

LTANKS:

Name:	CONVENT
Address:	226 EAST 113TH STREET
City,State,Zip:	NEW YORK, NY
Spill Number/Closed Date:	0802029 / 2020-01-06
Facility ID:	0802029
Site ID:	398096
Spill Date:	2008-05-21
Spill Cause:	Tank Test Failure
Spill Source:	Commercial/Industrial
Spill Class:	C4
Cleanup Ceased:	Not reported
SWIS:	3101
Investigator:	HRPATEL
Referred To:	Not reported
Reported to Dept:	2008-05-21
CID:	404
Water Affected:	Not reported
Spill Notifier:	Other
Last Inspection:	Not reported
Recommended Penalty:	False
Meets Standard:	False
UST Involvement:	Not reported
Remediation Phase:	0
Date Entered In Computer:	2008-05-21
Spill Record Last Update:	2020-01-06
Spiller Name:	MARLON JOSEPH
Spiller Company:	CONVENT
Spiller Address:	226 EAST 113TH STREET
Spiller County:	001
Spiller Contact:	MARLON JOSEPH
Spiller Phone:	(718) 624-4842
Spiller Extention:	112
DEC Region:	2
DER Facility ID:	347469
DEC Memo:	"PBS #2-209260 TTF letter sent to: Our Lady Queen of Angels Church Attn: Fr. Gerard Mulvey 232 East 113rd Street New York, NY 10029 6/11/08 letter returned by USPS and marked Moved . bf 07/16/13 - Spill Case is transferred from Brian Falvey (PBS Unit) to V. Brevdo (Section B) as per DER Region 2 decision - Tank Test Failure Spill Case. VB 03/30/18-Hiralkumar Patel. after discussion with DEC Vadim, case transfer to DEC Patel for review/closure. another spill (# 1711296) reported for the subject site. based on review of available spill/PBS records and discussion with environmental contractor, church owns multiple adjoining properties in the area and there are three tank systems at three different properties. all three tank

CONVENT (Continued) **S109064368**

systems are registered under one PBS record (2-209260). as per DEC Leszek, owner can register tank systems on multiple properties under one PBS record only if there are no other lots in-between these properties owned by different owner (street separating these properties will not affect PBS registration). as per PBS # 2-209260, the site has following tanks: - one (1) 5,000 gal #2 oil AST in vault, in-service, installed in Apr. 1956 - one (1) 2,000 gal #2 oil UST, in-service, installed in June 1959 - one (1) 1,500 gal #2 oil UST, in-service, installed in June 1960 PBS registration expired on 08/24/2007. the subject spill case was reported on 05/21/2008 due to tightness test failure of a 1,080 gal #2 oil tank system at convent, but there is no record of 1,080 gal tank system on PBS registration. spill # 1711296 was reported on 03/12/2018 due to oil seepage through school building's foundation wall. upon investigation, leak was found in supply/return lines of 5,000 gal tank system at school site. a site inspection has been scheduled for 2 PM on 04/03/18. as properties owned by same entity, subject spill case will be investigated/remediated (if needed) under spill # 1711296. refer to spill # 1711296 for further details and documents."

Remarks: "dry portion leak"

All TTF:

Facility ID:	0802029
Spill Number:	0802029
Spill Tank Test:	2486163
Site ID:	398096
Tank Number:	1
Tank Size:	1080
Material:	0001
EPA UST:	Not reported
UST:	True
Cause:	99
Source:	99
Test Method:	03
Test Method 2:	Horner EZ Check I or II
Leak Rate:	.00
Gross Fail:	Not reported
Modified By:	Watchdog
Last Modified Date:	Not reported

All Materials:

Site ID:	398096
Operable Unit ID:	1155002
Operable Unit:	01
Material ID:	2145843
Material Code:	0001A
Material Name:	#2 fuel oil
Case No.:	Not reported
Material FA:	Petroleum
Quantity:	.00
Units:	G
Recovered:	.00
Oxygenate:	Not reported

412
NW
1/4-1/2
0.432 mi.
2279 ft.

STORE FRONT
124 EAST 124TH ST.
NEW YORK, NY

NY LTANKS **S107417004**
N/A

Relative:
Higher

Actual:
20 ft.

LTANKS:

Name:	STORE FRONT
Address:	124 EAST 124TH ST.
City,State,Zip:	NEW YORK, NY
Spill Number/Closed Date:	0508613 / 2006-08-03
Facility ID:	0508613
Site ID:	354231
Spill Date:	2005-10-18
Spill Cause:	Tank Test Failure
Spill Source:	Commercial/Industrial
Spill Class:	C4
Cleanup Ceased:	Not reported
SWIS:	3101
Investigator:	rvketani
Referred To:	Not reported
Reported to Dept:	2005-10-18
CID:	406
Water Affected:	Not reported
Spill Notifier:	Tank Tester
Last Inspection:	Not reported
Recommended Penalty:	False
Meets Standard:	False
UST Involvement:	False
Remediation Phase:	0
Date Entered In Computer:	2005-10-18
Spill Record Last Update:	2006-08-04
Spiller Name:	CHRIS GORGA
Spiller Company:	STORE FRONT
Spiller Address:	124 E. 124TH ST.
Spiller County:	999
Spiller Contact:	CHRIS GORGA
Spiller Phone:	(646) 772-1404
Spiller Extention:	Not reported
DEC Region:	2
DER Facility ID:	301567
DEC Memo:	"need to send ttf letter to Property Manager: Mr. Joe Berko (212-687-0777) Berko & Associates 501 Fifth Ave - Suite 1408 New York, NY 10017 Nov. 7, 2005 A Tank Test Failure Letter was sent to: Joe Berko Berko & Assoc. 501 Fifth Ave- Suite 1408 New York, NY 10017 11/16/05-Vought-Spoke with Maya Betesh (212-687-0777) and she will be faxing in repair invoices. 05/17/06-Vought-Spill transferred from DEC Vought to DEC Ketani as per DEC Austin. 6/14/06 - Raphael Ketani. I called up Berko & Associates and asked to speak to the case manager for the property. I spoke to Joseph Berko. He said that all of the documentation showing that the tank was abandoned in place and that everything was taken care of was sent some time ago. I told him I don't have anything to look at. He said he will send it again. 6/15/06 - Raphael Ketani. Mr. Berko called me back. He stated that the tank was abandoned in place. I looked up the PBS case #2-610163 and it showed the tank abandoned in place. I told Mr. Berko that I needed the failed tank test results, why the tank failed, and a letter report from Brookside Environmental, the company that abandoned the tank, stating that there were no impacts to drains or

STORE FRONT (Continued) **S107417004**

the environment. He said he would get these documents for me. 7/20/06 - Raphael Ketani. I left a message for Mr. Berko asking what was presently taking place at the site. 8/2/06 - Raphael Ketani. I spoke to Mr. Berko. He said he was just the mortgage broker at the time. He said that he has the information and will get me the documentation that I need. 8/4/06 - Raphael Ketani. I received the dry fail tank and system test results and the cover letter from Eastside Floors stating there was no environmental impact or impact to the sewer system or drainage system. Also the cover letter stated that no oil was spilled as it was a dry leak, that the tank was abandoned in place, and that they have converted to electric heat. Based upon the above listed documentation, I am closing the spill case."

Remarks: "Systems test failure. No product released."

All TTF:

Facility ID:	0508613
Spill Number:	0508613
Spill Tank Test:	1549413
Site ID:	354231
Tank Number:	Not reported
Tank Size:	15000
Material:	0001
EPA UST:	Not reported
UST:	Not reported
Cause:	Not reported
Source:	Not reported
Test Method:	03
Test Method 2:	Horner EZ Check I or II
Leak Rate:	.00
Gross Fail:	Not reported
Modified By:	Watchdog
Last Modified Date:	Not reported

All Materials:

Site ID:	354231
Operable Unit ID:	1111659
Operable Unit:	01
Material ID:	2101699
Material Code:	0001A
Material Name:	#2 fuel oil
Case No.:	Not reported
Material FA:	Petroleum
Quantity:	Not reported
Units:	G
Recovered:	.00
Oxygenate:	Not reported

413
West
1/4-1/2
0.451 mi.
2380 ft.

CLOSED-LACKOF RECENT INFO
158 E 115TH ST
NEW YORK, NY

NY LTANKS **S106703277**
N/A

Relative:
Higher

Actual:
22 ft.

LTANKS:

Name:	CLOSED-LACKOF RECENT INFO
Address:	158 E 115TH ST
City,State,Zip:	NEW YORK, NY
Spill Number/Closed Date:	8805777 / 2003-03-05
Facility ID:	8805777
Site ID:	149548
Spill Date:	1988-10-06
Spill Cause:	Tank Test Failure
Spill Source:	Institutional, Educational, Gov., Other
Spill Class:	C4
Cleanup Ceased:	Not reported
SWIS:	3101
Investigator:	ADMIN. CLOSED
Referred To:	Not reported
Reported to Dept:	1988-10-07
CID:	Not reported
Water Affected:	Not reported
Spill Notifier:	Tank Tester
Last Inspection:	Not reported
Recommended Penalty:	False
Meets Standard:	False
UST Involvement:	False
Remediation Phase:	0
Date Entered In Computer:	1988-10-12
Spill Record Last Update:	2003-03-19
Spiller Name:	INSPCTR FEUERMAN
Spiller Company:	EAST HARLEM CNTR/NYC DOH
Spiller Address:	Not reported
Spiller County:	001
Spiller Contact:	Not reported
Spiller Phone:	Not reported
Spiller Extention:	Not reported
DEC Region:	2
DER Facility ID:	127207
DEC Memo:	"Prior to Sept, 2004 data translation this spill Lead_DEC Field was ADMIN.CLOSED 03/05/2003- Closed Due To The Nature / Extent Of The Spill Report"
Remarks:	"3K TK SYSTEM FAILED HORNER EZY CHEK. GROSS LEAK IN PIPING, REMOTE FILL, OR VENT LINE.CLOSED DUE TO LACK OF ANY RECENT INFO- DOES NOT MEET ANY CLEAN UP REQUIREMENTS."

All TTF:

Facility ID:	8805777
Spill Number:	8805777
Spill Tank Test:	1534731
Site ID:	149548
Tank Number:	Not reported
Tank Size:	0
Material:	0001
EPA UST:	Not reported
UST:	Not reported
Cause:	Not reported
Source:	Not reported

CLOSED-LACKOF RECENT INFO (Continued) **S106703277**

Test Method:	00
Test Method 2:	Unknown
Leak Rate:	.00
Gross Fail:	Not reported
Modified By:	Spills
Last Modified Date:	Not reported

All Materials:

Site ID:	149548
Operable Unit ID:	920936
Operable Unit:	01
Material ID:	457686
Material Code:	0001A
Material Name:	#2 fuel oil
Case No.:	Not reported
Material FA:	Petroleum
Quantity:	-1.00
Units:	L
Recovered:	.00
Oxygenate:	Not reported

---

414 West 1/4-1/2 0.456 mi. 2408 ft. **APARTMENT BUILDING** **NY LTANKS** **S106124525**
123 E. 116TH STREET **N/A**
MANHATTAN, NY

Relative: Higher

Actual: 26 ft.

LTANKS:

Name:	APARTMENT BUILDING
Address:	123 E. 116TH STREET
City,State,Zip:	MANHATTAN, NY
Spill Number/Closed Date:	0310572 / 2004-03-05
Facility ID:	0310572
Site ID:	124172
Spill Date:	2003-12-12
Spill Cause:	Tank Failure
Spill Source:	Private Dwelling
Spill Class:	C4
Cleanup Ceased:	Not reported
SWIS:	3101
Investigator:	MXTIPPLE
Referred To:	Not reported
Reported to Dept:	2003-12-12
CID:	404
Water Affected:	Not reported
Spill Notifier:	Affected Persons
Last Inspection:	Not reported
Recommended Penalty:	False
Meets Standard:	False
UST Involvement:	False
Remediation Phase:	0
Date Entered In Computer:	2003-12-12
Spill Record Last Update:	2004-03-30
Spiller Name:	JOE HAI--MGR
Spiller Company:	BUILDING
Spiller Address:	Not reported

APARTMENT BUILDING (Continued) **S106124525**

Spiller County:	001
Spiller Contact:	VEGA IN APT. B
Spiller Phone:	(212) 427-0228
Spiller Extention:	Not reported
DEC Region:	2
DER Facility ID:	107587
DEC Memo:	"Prior to Sept, 2004 data translation this spill Lead_DEC Field was TIPPLE 12/12/2003 Management company telephone 917-709-4887 Sangesland spoke with Vega in apt B. He said he came to visit his grandmother and the apartment building was filled with a heavy oil smell. Vega called NYFD. Mike Mulqueen was at the site(Sangesland did NOT speak with Mike) Mulqueen reported the spill and estimated 30 gallons. According to Vega, NYFD and City DEP were both on site and gave the management company several written orders to clean & repair the spill. Sangesland called the management company and left a message. No response yet. Unknown who is doing the cleanup. No contact made yet with either owner or management company. 12/15/03 Tipple responded to the scene, rang all bells and was buzzed in, located boiler and tank area, found the spill, no one was to be found. It was not apparent if the spill was caused by a slow drip or asingle event. Tipple then Called Management company, Owner as per PBS registration and Tenant in apt.B , got no response. Spoke with Mulqueen, FDNY had put speedy dry and biosolve to absorb the oil and reduce the vapors. FDNY stated that a cleanup company should be in route Tipple sent letter to repair/ test/tank and clean spill. 12/15/03 Ray from Petroleum Tank Cleaners will PROBABLY do the cleanup. He will look at the site and get a signed contract. 3/5/2004 Sangesland spoke to Ray at PTC. PTC records show 4 drums & a van for 4 hours. Spill Complete Closed"
Remarks:	"caller states that the tank looks like it is leaknig. it is an above ground 1000 gallon tank in the basement that has been leaking for about a week."

All Materials:

Site ID:	124172
Operable Unit ID:	878231
Operable Unit:	01
Material ID:	499424
Material Code:	0001A
Material Name:	#2 fuel oil
Case No.:	Not reported
Material FA:	Petroleum
Quantity:	30.00
Units:	G
Recovered:	.00
Oxygenate:	Not reported

415
SSW
1/4-1/2
0.464 mi.
2450 ft.

400 EAST 111TH STREET
400 EAST 111TH STREET
NEW YORK CITY, NY 10029

NY BROWNFIELDS **S113916469**
N/A

Relative:
Lower

Actual:
8 ft.

BROWNFIELDS:

Name:	400 EAST 111TH STREET
Address:	400 EAST 111TH STREET
City,State,Zip:	NEW YORK CITY, NY 10029

400 EAST 111TH STREET (Continued) **S113916469**

Program:	BCP
Site Code:	359263
Acres:	1.039
HW Code:	C231052
SWIS:	3101
Town:	New York City
Record Added Date:	02/07/2006
Record Updated Date:	01/09/2013
Update By:	WSOTTAWA
Site Description:	"See site V00539"
Env Problem:	""
Health Problem:	""
Dump:	Not reported
Structure:	Not reported
Lagoon:	Not reported
Landfill:	Not reported
Pond:	Not reported
Disp Start:	Not reported
Disp Term:	Not reported
Lat/Long:	Not reported
Dell:	Not reported
Record Add:	Not reported
Record Upd:	Not reported
Updated By:	Not reported
Own Op:	6
Sub Type:	NNN
Owner Name:	GARY DORIN
Owner Company:	EAST 111TH STREET PROPERTIES LLC
Owner Address:	((EDISON PROPERTIES
Owner Addr2:	110 WASHINGTON STREET
Owner City,St,Zip:	NEWARK, NJ 07102
Owner Country:	United States of America
Own Op:	4
Sub Type:	NNN
Owner Name:	GARY DORIN
Owner Company:	MANHATTAN MINI STORAGE, LLC
Owner Address:	100 WASHINGTON STREET
Owner Addr2:	Not reported
Owner City,St,Zip:	NEWARK, NJ 07102
Owner Country:	United States of America
Own Op:	1
Sub Type:	NNN
Owner Name:	MARC BENGVALIDE
Owner Company:	LAFAYETTE FOOTWEAR CORP.
Owner Address:	401 EAST 110TH STREET
Owner Addr2:	Not reported
Owner City,St,Zip:	NEW YORK CITY, NY 10029
Owner Country:	United States of America
HW Code:	Not reported
Waste Type:	Not reported
Waste Quantity:	Not reported
Waste Code:	Not reported
Crossref ID:	Not reported
Cross Ref Type Code:	Not reported
Cross Ref Type:	Not reported
Record Added Date:	Not reported
Record Updated:	Not reported

400 EAST 111TH STREET (Continued) **S113916469**

Updated By: Not reported

AR416 **MANHATTAN PSYCIATRIC CTR** **NY LTANKS** **S103824263**
ESE **WARDS ISLAND** **NY Spills** **N/A**
1/4-1/2 **WARDS ISLAND, NY**
0.475 mi.
2510 ft. **Site 1 of 2 in cluster AR**

Relative:
Higher

Actual:
18 ft.

LTANKS:

Name:	MANHATTAN PSYCIATRIC CTR
Address:	WARDS ISLAND
City,State,Zip:	WARDS ISLAND, NY
Spill Number/Closed Date:	9815305 / 2000-06-13
Facility ID:	9815305
Site ID:	294893
Spill Date:	1999-03-23
Spill Cause:	Tank Failure
Spill Source:	Institutional, Educational, Gov., Other
Spill Class:	B3
Cleanup Ceased:	Not reported
SWIS:	3101
Investigator:	SIGONA
Referred To:	Not reported
Reported to Dept:	1999-03-25
CID:	384
Water Affected:	Not reported
Spill Notifier:	Local Agency
Last Inspection:	Not reported
Recommended Penalty:	False
Meets Standard:	False
UST Involvement:	True
Remediation Phase:	0
Date Entered In Computer:	1999-03-25
Spill Record Last Update:	2000-06-13
Spiller Name:	GAIL WILLIAMS
Spiller Company:	MANHATTAN PSYCIATRIC CTR
Spiller Address:	WARDS ISLAND
Spiller County:	001
Spiller Contact:	GAIL WILLIAMS
Spiller Phone:	Not reported
Spiller Extention:	Not reported
DEC Region:	2
DER Facility ID:	238635
DEC Memo:	""
Remarks:	"Tank investigation during tank closure activities"

All Materials:

Site ID:	294893
Operable Unit ID:	1073313
Operable Unit:	01
Material ID:	308419
Material Code:	0008
Material Name:	diesel
Case No.:	Not reported
Material FA:	Petroleum
Quantity:	.00
Units:	G
Recovered:	.00

MANHATTAN PSYCIATRIC CTR (Continued) **S103824263**

Oxygenate: Not reported

Name: MANHATTAN PSYCIATRIC CTR
Address: WARDS ISLAND
City,State,Zip: WARDS ISLAND, NY
Spill Number/Closed Date: 9815306 / 2001-09-20
Facility ID: 9815306
Site ID: 294894
Spill Date: 1999-03-23
Spill Cause: Tank Failure
Spill Source: Institutional, Educational, Gov., Other
Spill Class: B3
Cleanup Ceased: Not reported
SWIS: 3101
Investigator: SIGONA
Referred To: Not reported
Reported to Dept: 1999-03-25
CID: 384
Water Affected: Not reported
Spill Notifier: Local Agency
Last Inspection: Not reported
Recommended Penalty: False
Meets Standard: True
UST Involvement: False
Remediation Phase: 0
Date Entered In Computer: 1999-03-25
Spill Record Last Update: 2001-09-20
Spiller Name: GAIL WILLIAMS
Spiller Company: MANHATTAN PSYCIATRIC CTR
Spiller Address: WARDS ISLAND
Spiller County: 001
Spiller Contact: GAIL WILLIAMS
Spiller Phone: Not reported
Spiller Extention: Not reported
DEC Region: 2
DER Facility ID: 238635
DEC Memo: ""
Remarks: "Site Assessment by IT Corp and UST closure by Tyree Completed at this location."

All Materials:
Site ID: 294894
Operable Unit ID: 1073315
Operable Unit: 01
Material ID: 308420
Material Code: 0001A
Material Name: #2 fuel oil
Case No.: Not reported
Material FA: Petroleum
Quantity: .00
Units: G
Recovered: .00
Oxygenate: Not reported

Name: MANHATTAN PSYCIATRIC CTR
Address: WARDS ISLAND

MANHATTAN PSYCIATRIC CTR (Continued) **S103824263**

City,State,Zip:	WARDS ISLAND, NY
Spill Number/Closed Date:	9815304 / 2007-01-12
Facility ID:	9815304
Site ID:	294892
Spill Date:	1999-03-23
Spill Cause:	Tank Failure
Spill Source:	Non Major Facility > 1,100 gal
Spill Class:	B3
Cleanup Ceased:	Not reported
SWIS:	3101
Investigator:	SFRAHMAN
Referred To:	Not reported
Reported to Dept:	1999-03-25
CID:	384
Water Affected:	Not reported
Spill Notifier:	Local Agency
Last Inspection:	Not reported
Recommended Penalty:	False
Meets Standard:	False
UST Involvement:	True
Remediation Phase:	0
Date Entered In Computer:	1999-03-25
Spill Record Last Update:	2008-05-02
Spiller Name:	GAIL WILLIAMS
Spiller Company:	MANHATTAN PSYCIATRIC CTR
Spiller Address:	WARDS ISLAND
Spiller County:	001
Spiller Contact:	GAIL WILLIAMS
Spiller Phone:	Not reported
Spiller Extention:	Not reported
DEC Region:	2
DER Facility ID:	238635
DEC Memo:	"12/4/06 - Austin - Spill was closed in database on 5/15/03, under name of Sigona. No comments were entered into DEC Remarks field. On 12/4/06, DEC received a report for this spill from HDR/LMS, dated 10/24/06. Spill reopened in database, and reassigned to Sharif Rahman, who is working on a spill report (9809152)for this location. See also spill #s 9300100 and 0301149 for the same facility. - end ** cross reference to Spill#9809152**"
Remarks:	"Site Assessment underway along with UST closures."

All Materials:

Site ID:	294892
Operable Unit ID:	1073311
Operable Unit:	01
Material ID:	308418
Material Code:	0008
Material Name:	diesel
Case No.:	Not reported
Material FA:	Petroleum
Quantity:	.00
Units:	G
Recovered:	.00
Oxygenate:	Not reported

SPILLS:

MANHATTAN PSYCIATRIC CTR (Continued) **S103824263**

Name:	DEP PLANT
Address:	WARDS ISLAND
City,State,Zip:	WARDS ISLAND, NY
Spill Number/Closed Date:	0110401 / 2002-01-30
Facility ID:	0110401
Facility Type:	ER
DER Facility ID:	238635
Site ID:	294866
DEC Region:	2
Spill Cause:	Equipment Failure
Spill Class:	C4
SWIS:	3101
Spill Date:	2002-01-29
Investigator:	MXTIPPLE
Referred To:	Not reported
Reported to Dept:	2002-01-29
CID:	390
Water Affected:	Not reported
Spill Source:	Commercial/Industrial
Spill Notifier:	Responsible Party
Cleanup Ceased:	Not reported
Cleanup Meets Std:	False
Last Inspection:	Not reported
Recommended Penalty:	False
UST Trust:	False
Remediation Phase:	0
Date Entered In Computer:	2002-01-29
Spill Record Last Update:	2002-01-30
Spiller Name:	ZOLA BAILEY
Spiller Company:	NYC DEP
Spiller Address:	59-17 JNCTN BLVD
Spiller Company:	001
Contact Name:	CALLER
DEC Memo:	"Prior to Sept, 2004 data translation this spill Lead_DEC Field was TIPPLE 01-30-02 REFERRED TO WATER SELVIN"
Remarks:	"spill of sludge - unk how much - poss due to ruptured pipe"

All Materials:

Site ID:	294866
Operable Unit ID:	848883
Operable Unit:	01
Material ID:	528027
Material Code:	0058A
Material Name:	sludge
Case No.:	Not reported
Material FA:	Other
Quantity:	.00
Units:	G
Recovered:	.00
Oxygenate:	Not reported

Name:	WARDS ISLAND WASTE WATER
Address:	WARDS ISLAND
City,State,Zip:	WARDS ISLAND, NY
Spill Number/Closed Date:	0205194 / 2002-08-19
Facility ID:	0205194
Facility Type:	ER

MANHATTAN PSYCIATRIC CTR (Continued) **S103824263**

DER Facility ID:	238635
Site ID:	294867
DEC Region:	2
Spill Cause:	Other
Spill Class:	C4
SWIS:	3101
Spill Date:	2002-08-16
Investigator:	MXTIPPLE
Referred To:	Not reported
Reported to Dept:	2002-08-16
CID:	398
Water Affected:	Not reported
Spill Source:	Commercial/Industrial
Spill Notifier:	Other
Cleanup Ceased:	Not reported
Cleanup Meets Std:	False
Last Inspection:	Not reported
Recommended Penalty:	False
UST Trust:	False
Remediation Phase:	0
Date Entered In Computer:	2002-08-16
Spill Record Last Update:	2002-08-19
Spiller Name:	Not reported
Spiller Company:	NYC DEC
Spiller Address:	Not reported
Spiller Company:	001
Contact Name:	TOM LANG
DEC Memo:	"Prior to Sept, 2004 data translation this spill Lead_DEC Field was TIPPLE rEFERRED TO THE AIR UNIT FAXED TO 4874 ATTN: BOB MITREY"
Remarks:	"DIGESTER GAS IS RELEASED INTO AIR AFTER TANK WAS STRUCK BY LIGHTENING. NO CALL BACK UNLESS NEEDED. LEAK INTO OPEN AIR."

All Materials:

Site ID:	294867
Operable Unit ID:	857958
Operable Unit:	01
Material ID:	519401
Material Code:	0064A
Material Name:	unknown material
Case No.:	Not reported
Material FA:	Other
Quantity:	.00
Units:	G
Recovered:	.00
Oxygenate:	Not reported

Name:	WARDS ISLAND WATER POLLUT
Address:	WARDS ISLAND
City,State,Zip:	WARDS ISLAND, NY
Spill Number/Closed Date:	0403613 / 2004-07-23
Facility ID:	0403613
Facility Type:	ER
DER Facility ID:	238635
Site ID:	294872
DEC Region:	2
Spill Cause:	Other
Spill Class:	D4

MANHATTAN PSYCIATRIC CTR (Continued) **S103824263**

SWIS:	3101
Spill Date:	2004-07-05
Investigator:	CESAWYER
Referred To:	Not reported
Reported to Dept:	2004-07-05
CID:	73
Water Affected:	EAST RIVER
Spill Source:	Commercial/Industrial
Spill Notifier:	Other
Cleanup Ceased:	Not reported
Cleanup Meets Std:	False
Last Inspection:	Not reported
Recommended Penalty:	False
UST Trust:	False
Remediation Phase:	0
Date Entered In Computer:	2004-07-05
Spill Record Last Update:	2004-07-23
Spiller Name:	JAMES DALY
Spiller Company:	WARDS ISLAND WATER POLLUT
Spiller Address:	WARDS ISLAND
Spiller Company:	001
Contact Name:	JAMES DALY
DEC Memo:	"Prior to Sept, 2004 data translation this spill Lead_DEC Field was SAWYER Referred to Water."
Remarks:	"HEAVY RAIN CAUSED A BYPASS INTO EAST RIVER. SPILL IS ONGOING - UNKNOWN HOW MUCH HAS BEEN SPILLED. "

All Materials:

Site ID:	294872
Operable Unit ID:	886958
Operable Unit:	01
Material ID:	491183
Material Code:	0062A
Material Name:	raw sewage
Case No.:	Not reported
Material FA:	Other
Quantity:	.00
Units:	L
Recovered:	.00
Oxygenate:	Not reported

AR417 **MANHATTAN PSYCH CENTER** **NY LTANKS** **S103558207**
ESE **WARDS ISLAND COMPLEX** **NY Spills** **N/A**
1/4-1/2 **MANHATTAN, NY**
0.475 mi.
2510 ft. **Site 2 of 2 in cluster AR**

Relative:
Higher

Actual:
18 ft.

LTANKS:

Name:	MANHATTAN PSYCH CENTER
Address:	WARDS ISLAND COMPLEX
City,State,Zip:	MANHATTAN, NY
Spill Number/Closed Date:	9809579 / 2000-06-13
Facility ID:	9809579
Site ID:	313153
Spill Date:	1998-10-30
Spill Cause:	Tank Failure
Spill Source:	Institutional, Educational, Gov., Other

MANHATTAN PSYCH CENTER (Continued) **S103558207**

Spill Class:	B3
Cleanup Ceased:	Not reported
SWIS:	3101
Investigator:	SIGONA
Referred To:	Not reported
Reported to Dept:	1998-10-30
CID:	323
Water Affected:	Not reported
Spill Notifier:	Other
Last Inspection:	Not reported
Recommended Penalty:	False
Meets Standard:	False
UST Involvement:	True
Remediation Phase:	0
Date Entered In Computer:	1998-10-30
Spill Record Last Update:	2002-09-10
Spiller Name:	DARYL COUSINS
Spiller Company:	MANHATTAN PSYCH CENTER
Spiller Address:	WARDS ISLAND COMPLEX
Spiller County:	001
Spiller Contact:	DARYL COUSINS
Spiller Phone:	(914) 568-1957
Spiller Extention:	Not reported
DEC Region:	2
DER Facility ID:	252490
DEC Memo:	""
Remarks:	"CONTAMINATED SOIL WAS DISCOVERED DURING TANK ABANDONMENT. APPROX. 10CUBIC YARDS OF SOIL HAS BEEN STOCKPILED."

All Materials:

Site ID:	313153
Operable Unit ID:	1066841
Operable Unit:	01
Material ID:	566451
Material Code:	0009
Material Name:	gasoline
Case No.:	Not reported
Material FA:	Petroleum
Quantity:	.00
Units:	G
Recovered:	.00
Oxygenate:	Not reported

SPILLS:

Name:	MANHATTAN PSYCH CENTER
Address:	WARDS ISLAND COMPLEX
City,State,Zip:	MANHATTAN, NY
Spill Number/Closed Date:	0301149 / 2007-06-19
Facility ID:	0301149
Facility Type:	ER
DER Facility ID:	252490
Site ID:	313151
DEC Region:	2
Spill Cause:	Unknown
Spill Class:	C4
SWIS:	3101

MANHATTAN PSYCH CENTER (Continued) **S103558207**

Spill Date:	2003-05-01
Investigator:	rvketani
Referred To:	Not reported
Reported to Dept:	2003-05-01
CID:	422
Water Affected:	Not reported
Spill Source:	Institutional, Educational, Gov., Other
Spill Notifier:	Responsible Party
Cleanup Ceased:	Not reported
Cleanup Meets Std:	False
Last Inspection:	Not reported
Recommended Penalty:	False
UST Trust:	False
Remediation Phase:	0
Date Entered In Computer:	2003-05-01
Spill Record Last Update:	2008-10-07
Spiller Name:	Not reported
Spiller Company:	UNKNOWN
Spiller Address:	Not reported
Spiller Company:	001
Contact Name:	JOHN ROTELLA
DEC Memo:	"Prior to Sept, 2004 data translation this spill Lead_DEC Field was DEMEO 5/1/03 Tipple updating/ Office of Mental Health replacing waterline hired Office of General Services to do work. Scott Bard lead environmental person for OMH Albany Capital Operations lead person in cleanup. Contaminated soil letter sent to A. Scott Bard---------phone 518-473-5823 CDPC Unit Q 75 New Scotland Ave Albany, NY 12208 1/17/03 TJD Work plan submitted to investigate sub-surface impacts fro spill. Consultant recommednding composite sampling of trench sidewalls and bottom. The consultant has been notified that composite samples will not be accepted, the appropriate sample type required are discreet or grab samples. 6/6/07-Matthew Klaas (Albany DER) -Called Brett Mongillo at 518-377-0875 who was the project manager with Earth Tech at the time of the spill for additional information. He no longer works for Earth Tech but has refered me to call Scott Bard with the CDPC or to Caroline Benedict at the Earth Tech Albany office. -He was able to tell me that when he arrived on the scene soil samples were taken post excavation of contaminated soil, and that there was no evidence of further impacted soil. The trench was considered a work hazard and was ordered to be filled in due to its clean status. -Attempted to call Scott Bard at 518-473-5823 and got no response -Called Caroline Benedict at 518-951-2200, she was unavailable. Left a message for her to call me back or send me an email with any information she would have. 6/14/07-Matthew Klaas (Albany DER) -Wrote a letter to manhattan Psychiatric Center at 600 East 125th Street, New York, NY 10035 asking for any documentation of the subsurface investigation that Earth Tech ordered them to complete. -Wrote a letter to Scott Bard of Capital District Psychiatric Center (CDPC) at 75 New Scotland Avenue, Albany, NY 12208 requesting any information he may have on this file. 8/20/07 - received letter report EarthTech. Report needs to be reviewed to determine appropriate action 10/3/08 - Austin - Project transferred back down to Regional Office for rassignment - Assigned to Raphael Ketani to both review and respond to the SAEA State Facility Audit that was submitted by Manhattan Psych. for this project, as well as resume dialog/review of this project, to bring it towards completion. - end 10/6/08 - Raphael Ketani. I attempted to

MANHATTAN PSYCH CENTER (Continued) **S103558207**

restart the case. There are no documents in the storage files downstairs. The only E-doc I could find was a copy of the letter that was sent to Scott Bard. I tried to contact Matthew Klaas by e-mail, but he is not listed in DEC's phone directory, nor in Group Wise. I tried contact the Manhattan Psychiatric Center at (646) 672-6556 and reached the Maintenance Office. The person answering the phone said that the head of Maintenance is Bob Billings. She took a message for him. I tried calling Caroline Benedict at Earth Tech (518) 951-2200. I reached an operator who told me that Earth Tech had been bought by AECom. She said that Ms. Benedict was out on leave, but her supervisor, Mark Cory - Head of Environmental Services, could help me. I spoke to Mr. Cory. I told him who had hired Earth Tech and that a letter report was generated and submitted on 8/20/07. He said he will try to help me and he will see whether he can find the report and send it to me. Mr. Cory e-mailed me the 8/20/07 Earth Tech Spill Incident and Response Summary report. I reviewed the report. The report stated that an abandoned oil pipe with #6 oil was accidently broken while trenching for a water main. The report went on to say that the spill was cleaned up and no additional impacts were seen. On 6/17/03, Earth Tech collected soil samples from the trench. The analytical results had hits of total SVOCs of 2.5 ppm to 27.3 ppm. These hits consisted of the benzo series of analytes. The site is next to a former power plant location and the writer refers to this as a suggestion for the high hits. Further investigation was deemed impractical due to the costs and need to disrupt a bike path, a bridal path, and a levee. Also, all contractors expressed concern with ground stability between at the river bulkhead. A geophysical survey was not conducted due to the belief that rusted metal objects below ground would disrupt the accuracy of the results. At the end, closure of the spill case was requested. Mr. Billings called me back. He said that he has been at the site for only a few years. He said that I should talk to Charlie Katona, cell(646) 739-5383, Head Maintenance Supervisor - Supervisor 4. He said that Mr. Katona has been at the site for decades. I tried calling Mr. Katona, but could only leave a message. 10/7/08 - Raphael Ketani. I spoke to Mr. Katona (646) 672-6553. He said that Howard Thompson of OGS and he observed the cleanup and he stated that Earth Tech removed the contamination that occurred as a result of breaking the fuel line. He added that it was unknown whether any other places nearby had historical contamination, but that this one location was finished. I asked him what type of fuel the former power plant used to burn. He said that it was a little before his time, but he is pretty sure that it was coal. Based upon the information in the 8/20/07 Earth Tech Spill Incident and Response Summary Report, and my conversation with Mr. Katona today, I believe there are no continuing threats to the public safety or the environment from the incident and so I am closing the spill case. "

Remarks: "OGS WAS DIGGING AND FOUND PETROLEUM PRODUCT IN GROUND, POSSIBLY #2 FUEL OIL, BUT NOT SURE"

All Materials:

Site ID:	313151
Operable Unit ID:	867559
Operable Unit:	01
Material ID:	509206
Material Code:	0001A
Material Name:	#2 fuel oil
Case No.:	Not reported

MANHATTAN PSYCH CENTER (Continued) **S103558207**

Material FA:	Petroleum
Quantity:	.00
Units:	G
Recovered:	.00
Oxygenate:	Not reported

Name:	NYS OFC MENTAL HEALTH
Address:	WARDS ISLAND COMPLEX
City,State,Zip:	MANHATTAN, NY
Spill Number/Closed Date:	0302564 / 2003-06-10
Facility ID:	0302564
Facility Type:	ER
DER Facility ID:	252490
Site ID:	313152
DEC Region:	2
Spill Cause:	Other
Spill Class:	C4
SWIS:	3101
Spill Date:	2003-06-10
Investigator:	MXTIPPLE
Referred To:	Not reported
Reported to Dept:	2003-06-10
CID:	252
Water Affected:	Not reported
Spill Source:	Institutional, Educational, Gov., Other
Spill Notifier:	Responsible Party
Cleanup Ceased:	Not reported
Cleanup Meets Std:	False
Last Inspection:	Not reported
Recommended Penalty:	False
UST Trust:	False
Remediation Phase:	0
Date Entered In Computer:	2003-06-10
Spill Record Last Update:	2003-06-10
Spiller Name:	JOHN ROTELLA
Spiller Company:	NYS OFC MENTAL HEALTH
Spiller Address:	WARDS ISLAND COMPLEX
Spiller Company:	001
Contact Name:	JOHN ROTELLA
DEC Memo:	"Prior to Sept, 2004 data translation this spill Lead_DEC Field was TIPPLE Sangesland DDO Minor spill - All cleaned"
Remarks:	"MOTOR OIL THAT WAS STORED ON THE PROPERTY LEAKED ONTO THE PAVEMENT FROM ITS CONTAINER-SPEEDY DRY HAS BEEN PUT IN PLACE-SPILL IS CONTAINED FOR CLEANUP."

All Materials:

Site ID:	313152
Operable Unit ID:	870305
Operable Unit:	01
Material ID:	507033
Material Code:	0015
Material Name:	motor oil
Case No.:	Not reported
Material FA:	Petroleum
Quantity:	5.00
Units:	G
Recovered:	.00

MANHATTAN PSYCH CENTER (Continued) **S103558207**

Oxygenate: Not reported

---

418 **100 E. 124TH ST** **NY LTANKS** **S102662621**
NW **100 E. 124TH ST** **N/A**
1/4-1/2 **NEW YORK, NY**
0.481 mi.
2540 ft.

Relative:
Higher

Actual:
21 ft.

LTANKS:

Name:	100 E. 124TH ST
Address:	100 E. 124TH ST
City,State,Zip:	NEW YORK, NY
Spill Number/Closed Date:	9514542 / 1997-01-28
Facility ID:	9514542
Site ID:	238245
Spill Date:	1996-02-13
Spill Cause:	Tank Overfill
Spill Source:	Private Dwelling
Spill Class:	C4
Cleanup Ceased:	Not reported
SWIS:	3101
Investigator:	UNASSIGNED
Referred To:	Not reported
Reported to Dept:	1996-02-13
CID:	196
Water Affected:	Not reported
Spill Notifier:	Responsible Party
Last Inspection:	Not reported
Recommended Penalty:	False
Meets Standard:	False
UST Involvement:	False
Remediation Phase:	0
Date Entered In Computer:	1996-02-13
Spill Record Last Update:	2005-04-22
Spiller Name:	ROBERT CABASSA
Spiller Company:	BOBBY JACKSON JR
Spiller Address:	MB TRUCKING
Spiller County:	001
Spiller Contact:	ROBERT CABASSA
Spiller Phone:	(718) 328-3275
Spiller Extention:	Not reported
DEC Region:	2
DER Facility ID:	196223
DEC Memo:	"Prior to Sept, 2004 data translation this spill Lead_DEC Field was X "
Remarks:	"While Filling Oil Tank An Overflow Occured Casuing About 1 GAL. OF NUMBER 4 TO FALL ON THE GOROUND. SPILL CLEANED UP BY DRIVER. USING SPEEDY DRY."

All Materials:

Site ID:	238245
Operable Unit ID:	1029097
Operable Unit:	01
Material ID:	354670
Material Code:	0002A
Material Name:	#4 fuel oil
Case No.:	Not reported

100 E. 124TH ST (Continued) **S102662621**

Material FA:	Petroleum
Quantity:	1.00
Units:	G
Recovered:	1.00
Oxygenate:	Not reported

419
SW
1/4-1/2
0.483 mi.
2552 ft.

CON EDISON - EAST 111TH ST. WORKS MGP
EAST 110TH - EAST 112TH STS.
NEW YORK, NY 10029

EDR MGP **1008407981**
N/A

Relative:
Higher

Actual:
10 ft.

Manufactured Gas Plants:
No additional information available

420
WNW
1/4-1/2
0.498 mi.
2627 ft.

CON EDISON SERVICE BOX: 42084
1700 PARK AVE
NEW YORK, NY 10035

NY BROWNFIELDS **1016450837**
RCRA NonGen / NLR **NYP004298659**
NY E DESIGNATION
NY MANIFEST

Relative:
Higher

Actual:
29 ft.

BROWNFIELDS:

Name:	1700 PARK AVENUE
Address:	1700 PARK AVENUE
City,State,Zip:	NEW YORK, NY 10035
Program:	BCP
Site Code:	612217
Acres:	0.460
HW Code:	C231142
SWIS:	3101
Town:	New York City
Record Added Date:	10/13/2020
Record Updated Date:	01/05/2021
Update By:	LSZINOMA
Site Description:	"LOCATION: The site is bounded by Park Avenue, East 119th Street to the south, East 120th Street to the north and residential apartments to the west. The site occupies Tax Lot 33 of Tax Block 1746 and encompasses approximately 0.46 acres. SITE FEATURES: The site is currently occupied by an asphalt-paved parking lot secured with wrought-iron fence. Other details of the site history are discussed in the Past Use of the site section below. CURRENT ZONING AND LAND USE: The planned development is consistent with its R10, EHC and C2-5 zoning districts. R10 districts are the highest density residential district. EHC is the Special East Harlem Corridors District that was created as part of the broader East Harlem Neighborhood Initiative to facilitate the development of affordable housing, among others. C2-5 districts are commercial overlays mapped within residence districts. The area surrounding the site is urban and developed with low to high-rise multi-family residential buildings, commercial and office buildings, and mixed use residential and commercial properties. Surrounding property usage to the north of the site, beyond East 120th Street, is an athletic field (Eugene McCabe Field) belonging to a public school (PS M079- Horan School). To the south, beyond East

CON EDISON SERVICE BOX: 42084 (Continued) **1016450837**

119th Street, is a mixed-use residential and commercial development and parking lot. To the east, beyond Park Avenue and the elevated tracks of the Metro North Railroad, are a parking lot, multi-family residential buildings, and mixed-use residential and commercial buildings. To the west, and adjacent to the site, are multi-family residential buildings. PAST USE OF THE SITE: Based upon a review of Sanborn Fire Insurance Maps, a City Directory Search and Toxic s Targeting Report for the site and nearby property at 1678 Park Avenue, past uses of the site included residential ands commercial (multi-story, mixed use) from the late 1800 s until the mid-1980 s. The Site appears to have been vacant or partially vacant, between the mid 1980 s and around 2004 when remaining structures were demolished and the site was redeveloped into asphalt-paved parking lot. The City Directory search identified two potential dry cleaning facilities, Rosenstein Chas laundry and Goldstein Max laundry, on the site in as early as 1920 and 1923, respectively and operating for an unknown time. SITE GEOLOGY & HYDROGEOLOGY: Based on the U.S Geological Survey (Central Park, NY Quadrangle), the site lies at an elevation of approximately 20 feet above the National Geodetic Vertical Datum of 1929 (an approximation of mean sea level). Groundwater was only present in the southern approximately one third of the site perched on bedrock andthe depth to groundwater ranged from 10 to 11 feet below grade surface (ft bgs). Refusal was encountered between 9 and 18 ft bgs. Urban fill material ranged from ground surface to seven to 11 ft bgs and was present directly above bedrock in several locations. Regional groundwater flow is anticipated to flow in an easterly direction towards the East River, located approximately 0.75 miles away. Actual groundwater flow direction may be influenced by stormwater inlets or impervious surface cover. Groundwater in Manhattan is not used as source of potable water. According to the New York City Department of Buildings (NYC DOB), the site is not located in an area that may be affected by Tidal Wetlands, Freshwater Wetlands, Coastal Erosion Hazard Area or Special Flood Hazard area."

Env Problem:	"Information submitted with the BCP application regarding the environmental condition at the site are currently under review and will be revised as additional information becomes available."
Health Problem:	"Information submitted with the BCP application regarding the conditions at the site are currently under review and will be revised as additional information becomes available."
Dump:	Not reported
Structure:	Not reported
Lagoon:	Not reported
Landfill:	Not reported
Pond:	Not reported
Disp Start:	Not reported
Disp Term:	Not reported
Lat/Long:	Not reported
Dell:	Not reported
Record Add:	Not reported
Record Upd:	Not reported
Updated By:	Not reported
Own Op:	6
Sub Type:	P02
Owner Name:	MATTHEW BASSETT
Owner Company:	Park Avenue Parking LLC
Owner Address:	150 Myrtle Avenue, 2nd Floor
Owner Addr2:	Not reported

CON EDISON SERVICE BOX: 42084 (Continued) **1016450837**

Owner City,St,Zip:	Brooklyn, NY 11201
Owner Country:	United States of America
Own Op:	1
Sub Type:	P02
Owner Name:	MATTHEW BASSETT
Owner Company:	Park Avenue Parking LLC
Owner Address:	150 Myrtle Avenue Parking LLC
Owner Addr2:	Not reported
Owner City,St,Zip:	Brooklyn, NY 11201
Owner Country:	United States of America
Own Op:	Document Repository
Sub Type:	NNN
Owner Name:	Not reported
Owner Company:	Harlem Public Library
Owner Address:	9 West 124th Street
Owner Addr2:	Not reported
Owner City,St,Zip:	New York, NY 10027
Owner Country:	United States of America
Own Op:	Document Repository
Sub Type:	NNN
Owner Name:	Not reported
Owner Company:	Manhattan Community Board 11
Owner Address:	1664 Park Avenue, Ground Floor
Owner Addr2:	Not reported
Owner City,St,Zip:	New York, NY 10035
Owner Country:	United States of America
HW Code:	Not reported
Waste Type:	Not reported
Waste Quantity:	Not reported
Waste Code:	Not reported
Crossref ID:	Not reported
Cross Ref Type Code:	Not reported
Cross Ref Type:	Not reported
Record Added Date:	Not reported
Record Updated:	Not reported
Updated By:	Not reported

RCRA NonGen / NLR:

Date Form Received by Agency:	20130504
Handler Name:	CON EDISON SERVICE BOX: 42084
Handler Address:	1700 PARK AVE
Handler City,State,Zip:	NEW YORK, NY 10035
EPA ID:	NYP004298659
Contact Name:	BENJAMIN BAMONTE
Contact Address:	Not reported
Contact City,State,Zip:	Not reported
Contact Telephone:	212-894-9549
Contact Fax:	Not reported
Contact Email:	Not reported
Contact Title:	OPERATING SUPERVISOR
EPA Region:	02
Land Type:	Private
Federal Waste Generator Description:	Not a generator, verified
Non-Notifier:	Not reported
Biennial Report Cycle:	Not reported
Accessibility:	Not reported
Active Site Indicator:	Not reported

CON EDISON SERVICE BOX: 42084 (Continued) **1016450837**

State District Owner:	NY
State District:	NYSDEC R2
Mailing Address:	Not reported
Mailing City,State,Zip:	NEW YORK, NY 10003
Owner Name:	Not reported
Owner Type:	Not reported
Operator Name:	Not reported
Operator Type:	Not reported
Short-Term Generator Activity:	No
Importer Activity:	No
Mixed Waste Generator:	No
Transporter Activity:	No
Transfer Facility Activity:	No
Recycler Activity with Storage:	No
Small Quantity On-Site Burner Exemption:	No
Smelting Melting and Refining Furnace Exemption:	No
Underground Injection Control:	No
Off-Site Waste Receipt:	No
Universal Waste Indicator:	No
Universal Waste Destination Facility:	No
Federal Universal Waste:	No
Active Site Fed-Reg Treatment Storage and Disposal Facility:	Not reported
Active Site Converter Treatment storage and Disposal Facility:	Not reported
Active Site State-Reg Treatment Storage and Disposal Facility:	Not reported
Active Site State-Reg Handler:	---
Federal Facility Indicator:	Not reported
Hazardous Secondary Material Indicator:	NN
Sub-Part K Indicator:	Not reported
Commercial TSD Indicator:	No
Treatment Storage and Disposal Type:	Not reported
2018 GPRA Permit Baseline:	Not on the Baseline
2018 GPRA Renewals Baseline:	Not on the Baseline
Permit Renewals Workload Universe:	Not reported
Permit Workload Universe:	Not reported
Permit Progress Universe:	Not reported
Post-Closure Workload Universe:	Not reported
Closure Workload Universe:	Not reported
202 GPRA Corrective Action Baseline:	No
Corrective Action Workload Universe:	No
Subject to Corrective Action Universe:	No
Non-TSDFs Where RCRA CA has Been Imposed Universe:	No
TSDFs Potentially Subject to CA Under 3004 (u)/(v) Universe:	No
TSDFs Only Subject to CA under Discretionary Auth Universe:	No
Corrective Action Priority Ranking:	No NCAPS ranking
Environmental Control Indicator:	No
Institutional Control Indicator:	No
Human Exposure Controls Indicator:	N/A
Groundwater Controls Indicator:	N/A
Operating TSDF Universe:	Not reported
Full Enforcement Universe:	Not reported
Significant Non-Complier Universe:	No
Unaddressed Significant Non-Complier Universe:	No
Addressed Significant Non-Complier Universe:	No
Significant Non-Complier With a Compliance Schedule Universe:	No
Financial Assurance Required:	Not reported
Handler Date of Last Change:	20130910
Recognized Trader-Importer:	No

CON EDISON SERVICE BOX: 42084 (Continued) **1016450837**

Recognized Trader-Exporter:	No
Importer of Spent Lead Acid Batteries:	No
Exporter of Spent Lead Acid Batteries:	No
Recycler Activity Without Storage:	Not reported
Manifest Broker:	Not reported
Sub-Part P Indicator:	No

Historic Generators:

Receive Date:	20130404
Handler Name: CON EDISON SERVICE BOX:	42084
Federal Waste Generator Description:	Conditionally Exempt Small Quantity Generator
State District Owner:	NY
Large Quantity Handler of Universal Waste:	No
Recognized Trader Importer:	No
Recognized Trader Exporter:	No
Spent Lead Acid Battery Importer:	No
Spent Lead Acid Battery Exporter:	No
Current Record:	No
Non Storage Recycler Activity:	Not reported
Electronic Manifest Broker:	Not reported

Receive Date:	20130504
Handler Name: CON EDISON SERVICE BOX:	42084
Federal Waste Generator Description:	Not a generator, verified
State District Owner:	NY
Large Quantity Handler of Universal Waste:	No
Recognized Trader Importer:	No
Recognized Trader Exporter:	No
Spent Lead Acid Battery Importer:	No
Spent Lead Acid Battery Exporter:	No
Current Record:	Yes
Non Storage Recycler Activity:	Not reported
Electronic Manifest Broker:	Not reported

List of NAICS Codes and Descriptions:

NAICS Codes:	No NAICS Codes Found

Facility Has Received Notices of Violations:

Violations:	No Violations Found

Evaluation Action Summary:

Evaluations:	No Evaluations Found

E DESIGNATION:

Name:	LOT 33,TAXBLOCK 1746
Address:	1700 PARK AVENUE
City,State,Zip:	MANHATTAN, NY 10035
Tax Lot(s):	33
Tax Block:	1746
Borough Code:	MN
E-No:	E-422
Effective Date:	11/30/2017
Satisfaction Date:	Not reported

CON EDISON SERVICE BOX: 42084 (Continued) **1016450837**

Ceqr Number: 17DCP048M
Ulurp Number: 170358ZMM, 170359ZRM, 170361ZMM, 170362ZRM
Zoning Map No: 6b

Description: Air Quality - HVAC fuel limited to natural gas
Lot Remediation Date: Not reported

Description: Hazardous Materials* Phase I and Phase II Testing Protocol
Lot Remediation Date: Not reported

Description: Window Wall Attenuation & Alternate Ventilation
Lot Remediation Date: Not reported

NY MANIFEST:
Name: CON EDISON
Address: 1700 PARK AVE
City,State,Zip: NEW YORK, NY 10035
Country: USA
EPA ID: NYP004298659
Facility Status: Not reported
Location Address 1: F/O 1700 PARK AVE
Code: BP
Location Address 2: SERV BOX 42084
Total Tanks: Not reported
Location City: NEW YORK
Location State: NY
Location Zip: 10035
Location Zip 4: Not reported

NY MANIFEST:
EPAID: NYP004298659
Mailing Name: CON EDISON
Mailing Contact: TOM TEELING
Mailing Address 1: 4 IRVING PLACE - 15TH FLOOR
Mailing Address 2: Not reported
Mailing City: NEW YORK
Mailing State: NY
Mailing Zip: 10003
Mailing Zip 4: Not reported
Mailing Country: USA
Mailing Phone: 2124603770

NY MANIFEST:
Document ID: Not reported
Manifest Status: Not reported
seq: Not reported
Year: 2018
Trans1 State ID: NJ0000027193
Trans2 State ID: Not reported
Generator Ship Date: 04/03/2013
Trans1 Recv Date: 04/03/2013
Trans2 Recv Date: Not reported
TSD Site Recv Date: 04/05/2013
Part A Recv Date: Not reported
Part B Recv Date: Not reported
Generator EPA ID: NYP004298659
Trans1 EPA ID: Not reported

CON EDISON SERVICE BOX: 42084 (Continued) **1016450837**

Trans2 EPA ID:	Not reported
TSDF ID 1:	NJD002200046
TSDF ID 2:	Not reported
Manifest Tracking Number:	010707709JJK
Import Indicator:	N
Export Indicator:	N
Discr Quantity Indicator:	N
Discr Type Indicator:	N
Discr Residue Indicator:	N
Discr Partial Reject Indicator:	N
Discr Full Reject Indicator:	N
Manifest Ref Number:	Not reported
Alt Facility RCRA ID:	Not reported
Alt Facility Sign Date:	Not reported
MGMT Method Type Code:	H110
Waste Code:	Not reported
Waste Code:	Not reported
Waste Code:	Not reported
Waste Code:	Not reported
Waste Code:	Not reported
Waste Code:	Not reported
Quantity:	500
Units:	P - Pounds
Number of Containers:	1
Container Type:	TT - Cargo tank, tank trucks
Handling Method:	T Chemical, physical, or biological treatment.
Specific Gravity:	1
Waste Code:	D008
Waste Code 1_2:	Not reported
Waste Code 1_3:	Not reported
Waste Code 1_4:	Not reported
Waste Code 1_5:	Not reported
Waste Code 1_6:	Not reported

421
SSW
1/2-1
0.628 mi.
3314 ft.

CON EDISON - EAST 108TH ST. STATION MGP **EDR MGP** **1008407980**
108TH ST. WEST OF FIRST AVE. **N/A**
NEW YORK, NY 10029

Relative:
Higher

Actual:
9 ft.

Manufactured Gas Plants:
No additional information available

422
North
1/2-1
0.663 mi.
3499 ft.

VISTA 1 **NY SHWS** **S113916759**
2401 THIRD AVENUE **N/A**
BRONX, NY 10451

Relative:
Lower

Actual:
2 ft.

SHWS:
Name: VISTA 1
Address: 2401 THIRD AVENUE
City,State,Zip: BRONX, NY 10451

VISTA 1 (Continued) **S113916759**

Program:	HW
Site Code:	437428
Classification:	N
Region:	2
Acres:	1.538
HW Code:	203052
Record Add:	07/14/2010
Record Upd:	04/16/2013
Updated By:	RJCOZZY
Site Description:	"Part of Port Morris Zone 1 BOA. DEC #BOA00032 DOS #10BOA002 Site Investigation could not be funded under BOA since property owner would not allow access. No environmental data available for this site."
Env Problem:	""
Health Problem:	""
Dump:	Not reported
Structure:	Not reported
Lagoon:	Not reported
Landfill:	Not reported
Pond:	Not reported
Disp Start:	Not reported
Disp Term:	Not reported
Lat/Long:	Not reported
Dell:	Not reported
Record Add:	Not reported
Record Upd:	Not reported
Updated By:	Not reported
Own Op:	1
Sub Type:	C04
Owner Name:	Lourdes Zapata
Owner Company:	South Bronx Overall Economic Development Corporation (SoBRO)
Owner Address:	555 Bergen Avenue
Owner Addr2:	Not reported
Owner City,St,Zip:	Bronx, NY 14055
Owner Country:	United States of America
Own Op:	6
Sub Type:	C04
Owner Name:	Lourdes Zapata
Owner Company:	South Bronx Overall Economic Development Corporation (SoBRO)
Owner Address:	555 Bergen Avenue
Owner Addr2:	Not reported
Owner City,St,Zip:	Bronx, NY 14055
Owner Country:	United States of America
HW Code:	Not reported
Waste Type:	Not reported
Waste Quantity:	Not reported
Waste Code:	Not reported
Crossref ID:	Not reported
Cross Ref Type Code:	Not reported
Cross Ref Type:	Not reported
Record Added Date:	Not reported
Record Updated:	Not reported
Updated By:	Not reported

423
SSE
1/2-1
0.756 mi.
3992 ft.

BRONX CITY HSPTL ANNEX
WARDS ISLAND, NY

FUDS **1024899370**
N/A

Relative:
Higher

Actual:
26 ft.

FUDS:

EPA Region:	2
Installation ID:	NY29799F957100
Congressional District Number:	12
Name:	BRONX CITY HSPTL ANNEX
FUDS Number:	C02NY1110
City:	WARDS ISLAND
State:	NY
County:	NEW YORK
Object ID:	6783
USACE Division:	NAD
USACE District:	New England District (NAE)
Status:	Properties without projects
Current Owner:	Not reported
EMS Map Link:	https://fudsportal.usace.army.mil/ems/ems/inventory/map/map?id=54777
Eligibility:	Eligible
Has Projects:	No
NPL Status:	Not on the NPL
Property History:	The Navy used the site as a hospital facility to treat sick and wounded personnel from approximately 1942-43 until approximately 1949-50.
Project Required:	No
Feature Description:	Not reported
Latitude:	40.78861111
Longitude:	-73.925

424
NNE
1/2-1
0.888 mi.
4691 ft.

RIDER AVENUE GAS STATION
250 EAST 138TH STREET
BRONX, NY 10451

NY SHWS **S113916758**
N/A

Relative:
Higher

Actual:
20 ft.

SHWS:

Name:	RIDER AVENUE GAS STATION
Address:	250 EAST 138TH STREET
City,State,Zip:	BRONX, NY 10451
Program:	HW
Site Code:	437424
Classification:	N
Region:	2
Acres:	0.258
HW Code:	203051
Record Add:	07/14/2010
Record Upd:	04/16/2013
Updated By:	RJCOZZY
Site Description:	"Part of Port Morris Zone 1 BOA. DEC #BOA00032 DOS #10BOA002 Site Investigation could not be funded under BOA since there is an ongoing State enforment action. "
Env Problem:	""
Health Problem:	""
Dump:	Not reported
Structure:	Not reported
Lagoon:	Not reported

RIDER AVENUE GAS STATION (Continued) **S113916758**

Landfill:	Not reported
Pond:	Not reported
Disp Start:	Not reported
Disp Term:	Not reported
Lat/Long:	Not reported
Dell:	Not reported
Record Add:	Not reported
Record Upd:	Not reported
Updated By:	Not reported
Own Op:	1
Sub Type:	C04
Owner Name:	Lourdes Zapata
Owner Company:	South Bronx Overall Economic Development Corporation (SoBRO)
Owner Address:	555 Bergen Avenue
Owner Addr2:	Not reported
Owner City,St,Zip:	Bronx, NY 10455
Owner Country:	United States of America
Own Op:	6
Sub Type:	C04
Owner Name:	Lourdes Zapata
Owner Company:	South Bronx Overall Economic Development Corporation (SoBRO)
Owner Address:	555 Bergen Avenue
Owner Addr2:	Not reported
Owner City,St,Zip:	Bronx, NY 10455
Owner Country:	United States of America
HW Code:	Not reported
Waste Type:	Not reported
Waste Quantity:	Not reported
Waste Code:	Not reported
Crossref ID:	Not reported
Cross Ref Type Code:	Not reported
Cross Ref Type:	Not reported
Record Added Date:	Not reported
Record Updated:	Not reported
Updated By:	Not reported

425
NNE
1/2-1
0.984 mi.
5195 ft.

2568 PARK **NY SHWS** **S113916757**
2568 PARK AVENUE **N/A**
BRONX, NY 10451

Relative:
Higher

Actual:
17 ft.

SHWS:

Name:	2568 PARK
Address:	2568 PARK AVENUE
City,State,Zip:	BRONX, NY 10451
Program:	HW
Site Code:	437190
Classification:	N
Region:	2
Acres:	0.255
HW Code:	203050
Record Add:	07/08/2010
Record Upd:	04/16/2013
Updated By:	RJCOZZY
Site Description:	"Part of Port Morris Zone 1 BOA. DEC #BOA00032 DOS #10BOA002 Site Investigation could not be funded under BOA since property owner would not allow access. No environmental data available for this

2568 PARK (Continued) **S113916757**

	site."
Env Problem:	""
Health Problem:	""
Dump:	Not reported
Structure:	Not reported
Lagoon:	Not reported
Landfill:	Not reported
Pond:	Not reported
Disp Start:	Not reported
Disp Term:	Not reported
Lat/Long:	Not reported
Dell:	Not reported
Record Add:	Not reported
Record Upd:	Not reported
Updated By:	Not reported
Own Op:	1
Sub Type:	C04
Owner Name:	Lourdes Zapata
Owner Company:	South Bronx Overall Economic Development Corporation (SoBRO)
Owner Address:	555 Bergen Avenue
Owner Addr2:	Not reported
Owner City,St,Zip:	Bronx, NY 10455
Owner Country:	United States of America
Own Op:	6
Sub Type:	C04
Owner Name:	Lourdes Zapata
Owner Company:	South Bronx Overall Economic Development Corporation (SoBRO)
Owner Address:	555 Bergen Avenue
Owner Addr2:	Not reported
Owner City,St,Zip:	Bronx, NY 10455
Owner Country:	United States of America
HW Code:	Not reported
Waste Type:	Not reported
Waste Quantity:	Not reported
Waste Code:	Not reported
Crossref ID:	Not reported
Cross Ref Type Code:	Not reported
Cross Ref Type:	Not reported
Record Added Date:	Not reported
Record Updated:	Not reported
Updated By:	Not reported

Count: 14 records. ORPHAN SUMMARY

City	EDR ID	Site Name	Site Address	Zip	Database(s)
BRONX	S121933886	CE - E. 138TH ST. - BRONX WORKS	EAST 138TH - EAST 140TH STS.	10454	NY SHWS
BRONX	S126023813	SOUNDVIEW PARK	ENTIRE SOUNDVIEW PARK		NY SWF/LF
BRONX	S126023329	MARITIME CADET TRAINING GROUNDS	HARLEM RIVER, LANDING ROAD, UN		NY SWF/LF
BRONX	S126023811	SOUNDVIEW AVE	SOUNDVIEW PARK SHORELINE		NY SWF/LF
MANHATTAN	S108146260	CONED, MANHATTAN COKING	110TH STREET	10025	NY HSWDS
NEW YORK	S121933885	CE - E. 108TH ST. STATION	108TH ST. WEST OF FIRST AVE.	10029	NY SHWS
NEW YORK	S121933881	CE - E. 111TH ST. WORKS	EAST 110TH - EAST 112TH STS.	10029	NY SHWS
NEW YORK	S108239562	CE - E. 111TH ST. WORKS	EAST 110TH - EAST 112TH STS.	10029	NY VCP
NEW YORK	S108239563	CE - E. 115TH ST. MGP	EAST 114TH - EAST 116TH STS.	10029	NY VCP
NEW YORK	S121933877	CE - E. 11TH ST. MGP	EAST 11TH - EAST 13TH STS.	10029	NY SHWS
NEW YORK	S121933880	CE - E. 99TH ST. WORKS	EAST 98TH - EAST 99TH STS.	10029	NY SHWS
NEW YORK	S118263527	NYC PARKS	RANDALLS ISLAND		NY LTANKS
NEW YORK	S113916588	WARDS ISLAND WPCP INTERIM PLAN	WARDS ISLAND	10035	NY SHWS
NEW YORK CITY	S113916742	PLEASANT AVENUE PLUME TRACKDOWN	PLEASANT AVENUE	10029	NY SHWS

GOVERNMENT RECORDS SEARCHED / DATA CURRENCY TRACKING

To maintain currency of the following federal and state databases, EDR contacts the appropriate governmental agency on a monthly or quarterly basis, as required.

Number of Days to Update: Provides confirmation that EDR is reporting records that have been updated within 90 days from the date the government agency made the information available to the public.

STANDARD ENVIRONMENTAL RECORDS

Lists of Federal NPL (Superfund) sites

NPL: National Priority List

National Priorities List (Superfund). The NPL is a subset of CERCLIS and identifies over 1,200 sites for priority cleanup under the Superfund Program. NPL sites may encompass relatively large areas. As such, EDR provides polygon coverage for over 1,000 NPL site boundaries produced by EPA's Environmental Photographic Interpretation Center (EPIC) and regional EPA offices.

Date of Government Version: 01/25/2022
Date Data Arrived at EDR: 02/03/2022
Date Made Active in Reports: 02/22/2022
Number of Days to Update: 19

Source: EPA
Telephone: N/A
Last EDR Contact: 05/05/2022
Next Scheduled EDR Contact: 07/11/2022
Data Release Frequency: Quarterly

NPL Site Boundaries

Sources:

EPA's Environmental Photographic Interpretation Center (EPIC)
Telephone: 202-564-7333

EPA Region 1
Telephone 617-918-1143

EPA Region 3
Telephone 215-814-5418

EPA Region 4
Telephone 404-562-8033

EPA Region 5
Telephone 312-886-6686

EPA Region 10
Telephone 206-553-8665

EPA Region 6
Telephone: 214-655-6659

EPA Region 7
Telephone: 913-551-7247

EPA Region 8
Telephone: 303-312-6774

EPA Region 9
Telephone: 415-947-4246

Proposed NPL: Proposed National Priority List Sites

A site that has been proposed for listing on the National Priorities List through the issuance of a proposed rule in the Federal Register. EPA then accepts public comments on the site, responds to the comments, and places on the NPL those sites that continue to meet the requirements for listing.

Date of Government Version: 01/25/2022
Date Data Arrived at EDR: 02/03/2022
Date Made Active in Reports: 02/22/2022
Number of Days to Update: 19

Source: EPA
Telephone: N/A
Last EDR Contact: 05/05/2022
Next Scheduled EDR Contact: 07/11/2022
Data Release Frequency: Quarterly

NPL LIENS: Federal Superfund Liens

Federal Superfund Liens. Under the authority granted the USEPA by CERCLA of 1980, the USEPA has the authority to file liens against real property in order to recover remedial action expenditures or when the property owner received notification of potential liability. USEPA compiles a listing of filed notices of Superfund Liens.

Date of Government Version: 10/15/1991
Date Data Arrived at EDR: 02/02/1994
Date Made Active in Reports: 03/30/1994
Number of Days to Update: 56

Source: EPA
Telephone: 202-564-4267
Last EDR Contact: 08/15/2011
Next Scheduled EDR Contact: 11/28/2011
Data Release Frequency: No Update Planned

Lists of Federal Delisted NPL sites

Delisted NPL: National Priority List Deletions

The National Oil and Hazardous Substances Pollution Contingency Plan (NCP) establishes the criteria that the EPA uses to delete sites from the NPL. In accordance with 40 CFR 300.425.(e), sites may be deleted from the NPL where no further response is appropriate.

Date of Government Version: 01/25/2022
Date Data Arrived at EDR: 02/03/2022
Date Made Active in Reports: 02/22/2022
Number of Days to Update: 19

Source: EPA
Telephone: N/A
Last EDR Contact: 05/05/2022
Next Scheduled EDR Contact: 07/11/2022
Data Release Frequency: Quarterly

Lists of Federal sites subject to CERCLA removals and CERCLA orders

FEDERAL FACILITY: Federal Facility Site Information listing

A listing of National Priority List (NPL) and Base Realignment and Closure (BRAC) sites found in the Comprehensive Environmental Response, Compensation and Liability Information System (CERCLIS) Database where EPA Federal Facilities Restoration and Reuse Office is involved in cleanup activities.

Date of Government Version: 05/25/2021
Date Data Arrived at EDR: 06/24/2021
Date Made Active in Reports: 09/20/2021
Number of Days to Update: 88

Source: Environmental Protection Agency
Telephone: 703-603-8704
Last EDR Contact: 04/01/2022
Next Scheduled EDR Contact: 07/11/2022
Data Release Frequency: Varies

SEMS: Superfund Enterprise Management System

SEMS (Superfund Enterprise Management System) tracks hazardous waste sites, potentially hazardous waste sites, and remedial activities performed in support of EPA's Superfund Program across the United States. The list was formerly know as CERCLIS, renamed to SEMS by the EPA in 2015. The list contains data on potentially hazardous waste sites that have been reported to the USEPA by states, municipalities, private companies and private persons, pursuant to Section 103 of the Comprehensive Environmental Response, Compensation, and Liability Act (CERCLA). This dataset also contains sites which are either proposed to or on the National Priorities List (NPL) and the sites which are in the screening and assessment phase for possible inclusion on the NPL.

Date of Government Version: 01/25/2022
Date Data Arrived at EDR: 02/03/2022
Date Made Active in Reports: 02/22/2022
Number of Days to Update: 19

Source: EPA
Telephone: 800-424-9346
Last EDR Contact: 05/05/2022
Next Scheduled EDR Contact: 07/25/2022
Data Release Frequency: Quarterly

Lists of Federal CERCLA sites with NFRAP

SEMS-ARCHIVE: Superfund Enterprise Management System Archive

SEMS-ARCHIVE (Superfund Enterprise Management System Archive) tracks sites that have no further interest under the Federal Superfund Program based on available information. The list was formerly known as the CERCLIS-NFRAP, renamed to SEMS ARCHIVE by the EPA in 2015. EPA may perform a minimal level of assessment work at a site while it is archived if site conditions change and/or new information becomes available. Archived sites have been removed and archived from the inventory of SEMS sites. Archived status indicates that, to the best of EPA's knowledge, assessment at a site has been completed and that EPA has determined no further steps will be taken to list the site on the National Priorities List (NPL), unless information indicates this decision was not appropriate or other considerations require a recommendation for listing at a later time. The decision does not necessarily mean that there is no hazard associated with a given site; it only means that. based upon available information, the location is not judged to be potential NPL site.

Date of Government Version: 01/25/2022
Date Data Arrived at EDR: 02/03/2022
Date Made Active in Reports: 02/22/2022
Number of Days to Update: 19

Source: EPA
Telephone: 800-424-9346
Last EDR Contact: 05/05/2022
Next Scheduled EDR Contact: 07/25/2022
Data Release Frequency: Quarterly

Lists of Federal RCRA facilities undergoing Corrective Action

CORRACTS: Corrective Action Report

CORRACTS identifies hazardous waste handlers with RCRA corrective action activity.

Date of Government Version: 02/28/2022
Date Data Arrived at EDR: 03/02/2022
Date Made Active in Reports: 03/17/2022
Number of Days to Update: 15

Source: EPA
Telephone: 800-424-9346
Last EDR Contact: 04/06/2022
Next Scheduled EDR Contact: 07/04/2022
Data Release Frequency: Quarterly

Lists of Federal RCRA TSD facilities

RCRA-TSDF: RCRA - Treatment, Storage and Disposal

RCRAInfo is EPA's comprehensive information system, providing access to data supporting the Resource Conservation and Recovery Act (RCRA) of 1976 and the Hazardous and Solid Waste Amendments (HSWA) of 1984. The database includes selective information on sites which generate, transport, store, treat and/or dispose of hazardous waste as defined by the Resource Conservation and Recovery Act (RCRA). Transporters are individuals or entities that move hazardous waste from the generator offsite to a facility that can recycle, treat, store, or dispose of the waste. TSDFs treat, store, or dispose of the waste.

Date of Government Version: 02/28/2022
Date Data Arrived at EDR: 03/02/2022
Date Made Active in Reports: 03/17/2022
Number of Days to Update: 15

Source: Environmental Protection Agency
Telephone: (212) 637-3660
Last EDR Contact: 04/06/2022
Next Scheduled EDR Contact: 07/04/2022
Data Release Frequency: Quarterly

Lists of Federal RCRA generators

RCRA-LQG: RCRA - Large Quantity Generators

RCRAInfo is EPA's comprehensive information system, providing access to data supporting the Resource Conservation and Recovery Act (RCRA) of 1976 and the Hazardous and Solid Waste Amendments (HSWA) of 1984. The database includes selective information on sites which generate, transport, store, treat and/or dispose of hazardous waste as defined by the Resource Conservation and Recovery Act (RCRA). Large quantity generators (LQGs) generate over 1,000 kilograms (kg) of hazardous waste, or over 1 kg of acutely hazardous waste per month.

Date of Government Version: 02/28/2022
Date Data Arrived at EDR: 03/02/2022
Date Made Active in Reports: 03/17/2022
Number of Days to Update: 15

Source: Environmental Protection Agency
Telephone: (212) 637-3660
Last EDR Contact: 04/06/2022
Next Scheduled EDR Contact: 07/04/2022
Data Release Frequency: Quarterly

RCRA-SQG: RCRA - Small Quantity Generators

RCRAInfo is EPA's comprehensive information system, providing access to data supporting the Resource Conservation and Recovery Act (RCRA) of 1976 and the Hazardous and Solid Waste Amendments (HSWA) of 1984. The database includes selective information on sites which generate, transport, store, treat and/or dispose of hazardous waste as defined by the Resource Conservation and Recovery Act (RCRA). Small quantity generators (SQGs) generate between 100 kg and 1,000 kg of hazardous waste per month.

Date of Government Version: 02/28/2022
Date Data Arrived at EDR: 03/02/2022
Date Made Active in Reports: 03/17/2022
Number of Days to Update: 15

Source: Environmental Protection Agency
Telephone: (212) 637-3660
Last EDR Contact: 04/06/2022
Next Scheduled EDR Contact: 07/04/2022
Data Release Frequency: Quarterly

RCRA-VSQG: RCRA - Very Small Quantity Generators (Formerly Conditionally Exempt Small Quantity Generators)

RCRAInfo is EPA's comprehensive information system, providing access to data supporting the Resource Conservation and Recovery Act (RCRA) of 1976 and the Hazardous and Solid Waste Amendments (HSWA) of 1984. The database includes selective information on sites which generate, transport, store, treat and/or dispose of hazardous waste as defined by the Resource Conservation and Recovery Act (RCRA). Very small quantity generators (VSQGs) generate less than 100 kg of hazardous waste, or less than 1 kg of acutely hazardous waste per month.

Date of Government Version: 02/28/2022
Date Data Arrived at EDR: 03/02/2022
Date Made Active in Reports: 03/17/2022
Number of Days to Update: 15

Source: Environmental Protection Agency
Telephone: (212) 637-3660
Last EDR Contact: 04/06/2022
Next Scheduled EDR Contact: 07/04/2022
Data Release Frequency: Quarterly

Federal institutional controls / engineering controls registries

LUCIS: Land Use Control Information System

LUCIS contains records of land use control information pertaining to the former Navy Base Realignment and Closure properties.

Date of Government Version: 02/08/2022
Date Data Arrived at EDR: 02/11/2022
Date Made Active in Reports: 05/10/2022
Number of Days to Update: 88

Source: Department of the Navy
Telephone: 843-820-7326
Last EDR Contact: 05/05/2022
Next Scheduled EDR Contact: 08/22/2022
Data Release Frequency: Varies

US ENG CONTROLS: Engineering Controls Sites List

A listing of sites with engineering controls in place. Engineering controls include various forms of caps, building foundations, liners, and treatment methods to create pathway elimination for regulated substances to enter environmental media or effect human health.

Date of Government Version: 11/19/2021
Date Data Arrived at EDR: 11/19/2021
Date Made Active in Reports: 02/14/2022
Number of Days to Update: 87

Source: Environmental Protection Agency
Telephone: 703-603-0695
Last EDR Contact: 02/23/2022
Next Scheduled EDR Contact: 06/06/2022
Data Release Frequency: Varies

US INST CONTROLS: Institutional Controls Sites List

A listing of sites with institutional controls in place. Institutional controls include administrative measures, such as groundwater use restrictions, construction restrictions, property use restrictions, and post remediation care requirements intended to prevent exposure to contaminants remaining on site. Deed restrictions are generally required as part of the institutional controls.

Date of Government Version: 11/19/2021
Date Data Arrived at EDR: 11/19/2021
Date Made Active in Reports: 02/14/2022
Number of Days to Update: 87

Source: Environmental Protection Agency
Telephone: 703-603-0695
Last EDR Contact: 02/23/2022
Next Scheduled EDR Contact: 06/06/2022
Data Release Frequency: Varies

Federal ERNS list

ERNS: Emergency Response Notification System

Emergency Response Notification System. ERNS records and stores information on reported releases of oil and hazardous substances.

Date of Government Version: 12/31/2021
Date Data Arrived at EDR: 03/01/2022
Date Made Active in Reports: 03/10/2022
Number of Days to Update: 9

Source: National Response Center, United States Coast Guard
Telephone: 202-267-2180
Last EDR Contact: 03/22/2022
Next Scheduled EDR Contact: 07/04/2022
Data Release Frequency: Quarterly

Lists of state- and tribal hazardous waste facilities

SHWS: Inactive Hazardous Waste Disposal Sites in New York State

Referred to as the State Superfund Program, the Inactive Hazardous Waste Disposal Site Remedial Program is the cleanup program for inactive hazardous waste sites and now includes hazardous substance sites

Date of Government Version: 02/08/2022
Date Data Arrived at EDR: 02/08/2022
Date Made Active in Reports: 05/06/2022
Number of Days to Update: 87

Source: Department of Environmental Conservation
Telephone: 518-402-9622
Last EDR Contact: 05/11/2022
Next Scheduled EDR Contact: 08/22/2022
Data Release Frequency: Annually

Lists of state and tribal landfills and solid waste disposal facilities

SWF/LF: Facility Register

Solid Waste Facilities/Landfill Sites. SWF/LF type records typically contain an inventory of solid waste disposal facilities or landfills in a particular state. Depending on the state, these may be active or inactive facilities or open dumps that failed to meet RCRA Subtitle D Section 4004 criteria for solid waste landfills or disposal sites.

Date of Government Version: 12/21/2021
Date Data Arrived at EDR: 12/27/2021
Date Made Active in Reports: 03/22/2022
Number of Days to Update: 85

Source: Department of Environmental Conservation
Telephone: 518-402-8678
Last EDR Contact: 03/29/2022
Next Scheduled EDR Contact: 07/11/2022
Data Release Frequency: Quarterly

Lists of state and tribal leaking storage tanks

INDIAN LUST R7: Leaking Underground Storage Tanks on Indian Land

LUSTs on Indian land in Iowa, Kansas, and Nebraska

Date of Government Version: 10/12/2021
Date Data Arrived at EDR: 11/15/2021
Date Made Active in Reports: 02/08/2022
Number of Days to Update: 85

Source: EPA Region 7
Telephone: 913-551-7003
Last EDR Contact: 04/21/2022
Next Scheduled EDR Contact: 08/01/2022
Data Release Frequency: Varies

INDIAN LUST R8: Leaking Underground Storage Tanks on Indian Land

LUSTs on Indian land in Colorado, Montana, North Dakota, South Dakota, Utah and Wyoming.

Date of Government Version: 10/12/2021
Date Data Arrived at EDR: 11/15/2021
Date Made Active in Reports: 02/08/2022
Number of Days to Update: 85

Source: EPA Region 8
Telephone: 303-312-6271
Last EDR Contact: 04/21/2022
Next Scheduled EDR Contact: 08/01/2022
Data Release Frequency: Varies

INDIAN LUST R9: Leaking Underground Storage Tanks on Indian Land

LUSTs on Indian land in Arizona, California, New Mexico and Nevada

Date of Government Version: 10/12/2021
Date Data Arrived at EDR: 11/15/2021
Date Made Active in Reports: 02/08/2022
Number of Days to Update: 85

Source: Environmental Protection Agency
Telephone: 415-972-3372
Last EDR Contact: 04/21/2022
Next Scheduled EDR Contact: 08/01/2022
Data Release Frequency: Varies

INDIAN LUST R10: Leaking Underground Storage Tanks on Indian Land
LUSTs on Indian land in Alaska, Idaho, Oregon and Washington.

Date of Government Version: 10/12/2021
Date Data Arrived at EDR: 11/15/2021
Date Made Active in Reports: 02/08/2022
Number of Days to Update: 85

Source: EPA Region 10
Telephone: 206-553-2857
Last EDR Contact: 04/21/2022
Next Scheduled EDR Contact: 08/01/2022
Data Release Frequency: Varies

INDIAN LUST R5: Leaking Underground Storage Tanks on Indian Land
Leaking underground storage tanks located on Indian Land in Michigan, Minnesota and Wisconsin.

Date of Government Version: 10/12/2021
Date Data Arrived at EDR: 11/15/2021
Date Made Active in Reports: 02/08/2022
Number of Days to Update: 85

Source: EPA, Region 5
Telephone: 312-886-7439
Last EDR Contact: 04/21/2022
Next Scheduled EDR Contact: 08/01/2022
Data Release Frequency: Varies

INDIAN LUST R6: Leaking Underground Storage Tanks on Indian Land
LUSTs on Indian land in New Mexico and Oklahoma.

Date of Government Version: 10/12/2021
Date Data Arrived at EDR: 11/15/2021
Date Made Active in Reports: 02/08/2022
Number of Days to Update: 85

Source: EPA Region 6
Telephone: 214-665-6597
Last EDR Contact: 04/21/2022
Next Scheduled EDR Contact: 08/01/2022
Data Release Frequency: Varies

INDIAN LUST R1: Leaking Underground Storage Tanks on Indian Land
A listing of leaking underground storage tank locations on Indian Land.

Date of Government Version: 04/28/2021
Date Data Arrived at EDR: 06/11/2021
Date Made Active in Reports: 09/07/2021
Number of Days to Update: 88

Source: EPA Region 1
Telephone: 617-918-1313
Last EDR Contact: 04/21/2022
Next Scheduled EDR Contact: 08/01/2022
Data Release Frequency: Varies

INDIAN LUST R4: Leaking Underground Storage Tanks on Indian Land
LUSTs on Indian land in Florida, Mississippi and North Carolina.

Date of Government Version: 05/28/2021
Date Data Arrived at EDR: 06/22/2021
Date Made Active in Reports: 09/20/2021
Number of Days to Update: 90

Source: EPA Region 4
Telephone: 404-562-8677
Last EDR Contact: 04/21/2022
Next Scheduled EDR Contact: 08/01/2022
Data Release Frequency: Varies

LTANKS: Spills Information Database
Leaking Storage Tank Incident Reports. These records contain an inventory of reported leaking storage tank incidents reported from 4/1/86 through the most recent update. They can be either leaking underground storage tanks or leaking aboveground storage tanks. The causes of the incidents are tank test failures, tank failures or tank overfills.

Date of Government Version: 03/15/2022
Date Data Arrived at EDR: 03/15/2022
Date Made Active in Reports: 03/16/2022
Number of Days to Update: 1

Source: Department of Environmental Conservation
Telephone: 518-402-9549
Last EDR Contact: 05/11/2022
Next Scheduled EDR Contact: 08/22/2022
Data Release Frequency: Varies

HIST LTANKS: Listing of Leaking Storage Tanks

A listing of leaking underground and aboveground storage tanks. The causes of the incidents are tank test failures, tank failures or tank overfills. In 2002, the Department of Environmental Conservation stopped providing updates to its original Spills Information Database. This database includes fields that are no longer available from the NYDEC as of January 1, 2002. Current information may be found in the NY LTANKS database. Department of Environmental Conservation.

Date of Government Version: 01/01/2002
Date Data Arrived at EDR: 07/08/2005
Date Made Active in Reports: 07/14/2005
Number of Days to Update: 6

Source: Department of Environmental Conservation
Telephone: 518-402-9549
Last EDR Contact: 07/07/2005
Next Scheduled EDR Contact: N/A
Data Release Frequency: No Update Planned

Lists of state and tribal registered storage tanks

FEMA UST: Underground Storage Tank Listing

A listing of all FEMA owned underground storage tanks.

Date of Government Version: 10/14/2021
Date Data Arrived at EDR: 11/05/2021
Date Made Active in Reports: 02/01/2022
Number of Days to Update: 88

Source: FEMA
Telephone: 202-646-5797
Last EDR Contact: 04/04/2022
Next Scheduled EDR Contact: 07/18/2022
Data Release Frequency: Varies

UST: Petroleum Bulk Storage (PBS) Database

Facilities that have petroleum storage capacities in excess of 1,100 gallons and less than 400,000 gallons.

Date of Government Version: 12/16/2021
Date Data Arrived at EDR: 12/16/2021
Date Made Active in Reports: 03/01/2022
Number of Days to Update: 75

Source: Department of Environmental Conservation
Telephone: 518-402-9549
Last EDR Contact: 03/22/2022
Next Scheduled EDR Contact: 07/04/2022
Data Release Frequency: No Update Planned

CBS UST: Chemical Bulk Storage Database

Facilities that store regulated hazardous substances in underground tanks of any size

Date of Government Version: 01/01/2002
Date Data Arrived at EDR: 02/20/2002
Date Made Active in Reports: 03/22/2002
Number of Days to Update: 30

Source: NYSDEC
Telephone: 518-402-9549
Last EDR Contact: 10/24/2005
Next Scheduled EDR Contact: 01/23/2006
Data Release Frequency: No Update Planned

MOSF UST: Major Oil Storage Facilities Database

Facilities that may be onshore facilities or vessels, with petroleum storage capacities of 400,000 gallons or greater.

Date of Government Version: 01/01/2002
Date Data Arrived at EDR: 02/20/2002
Date Made Active in Reports: 03/22/2002
Number of Days to Update: 30

Source: NYSDEC
Telephone: 518-402-9549
Last EDR Contact: 07/25/2005
Next Scheduled EDR Contact: 10/24/2005
Data Release Frequency: No Update Planned

CBS: Chemical Bulk Storage Site Listing

These facilities store regulated hazardous substances in aboveground tanks with capacities of 185 gallons or greater, and/or in underground tanks of any size

Date of Government Version: 12/16/2021
Date Data Arrived at EDR: 12/16/2021
Date Made Active in Reports: 03/01/2022
Number of Days to Update: 75

Source: Department of Environmental Conservation
Telephone: 518-402-9549
Last EDR Contact: 03/22/2022
Next Scheduled EDR Contact: 07/04/2022
Data Release Frequency: Quarterly

MOSF: Major Oil Storage Facility Site Listing

These facilities may be onshore facilities or vessels, with petroleum storage capacities of 400,000 gallons or greater.

Date of Government Version: 12/16/2021
Date Data Arrived at EDR: 12/16/2021
Date Made Active in Reports: 03/01/2022
Number of Days to Update: 75

Source: Department of Environmental Conservation
Telephone: 518-402-9549
Last EDR Contact: 03/22/2022
Next Scheduled EDR Contact: 07/04/2022
Data Release Frequency: Quarterly

AST: Petroleum Bulk Storage

Registered Aboveground Storage Tanks.

Date of Government Version: 12/16/2021
Date Data Arrived at EDR: 12/16/2021
Date Made Active in Reports: 03/01/2022
Number of Days to Update: 75

Source: Department of Environmental Conservation
Telephone: 518-402-9549
Last EDR Contact: 03/22/2022
Next Scheduled EDR Contact: 07/04/2022
Data Release Frequency: No Update Planned

CBS AST: Chemical Bulk Storage Database

Facilities that store regulated hazardous substances in aboveground tanks with capacities of 185 gallons or greater, and/or in underground tanks of any size.

Date of Government Version: 01/01/2002
Date Data Arrived at EDR: 02/20/2002
Date Made Active in Reports: 03/22/2002
Number of Days to Update: 30

Source: NYSDEC
Telephone: 518-402-9549
Last EDR Contact: 07/25/2005
Next Scheduled EDR Contact: 10/24/2005
Data Release Frequency: No Update Planned

MOSF AST: Major Oil Storage Facilities Database

Facilities that may be onshore facilities or vessels, with petroleum storage capacities of 400,000 gallons or greater.

Date of Government Version: 01/01/2002
Date Data Arrived at EDR: 02/20/2002
Date Made Active in Reports: 03/22/2002
Number of Days to Update: 30

Source: NYSDEC
Telephone: 518-402-9549
Last EDR Contact: 07/25/2005
Next Scheduled EDR Contact: 10/24/2005
Data Release Frequency: No Update Planned

INDIAN UST R9: Underground Storage Tanks on Indian Land

The Indian Underground Storage Tank (UST) database provides information about underground storage tanks on Indian land in EPA Region 9 (Arizona, California, Hawaii, Nevada, the Pacific Islands, and Tribal Nations).

Date of Government Version: 10/12/2021
Date Data Arrived at EDR: 11/15/2021
Date Made Active in Reports: 02/08/2022
Number of Days to Update: 85

Source: EPA Region 9
Telephone: 415-972-3368
Last EDR Contact: 04/21/2022
Next Scheduled EDR Contact: 08/01/2022
Data Release Frequency: Varies

INDIAN UST R8: Underground Storage Tanks on Indian Land

The Indian Underground Storage Tank (UST) database provides information about underground storage tanks on Indian land in EPA Region 8 (Colorado, Montana, North Dakota, South Dakota, Utah, Wyoming and 27 Tribal Nations).

Date of Government Version: 10/12/2021
Date Data Arrived at EDR: 11/15/2021
Date Made Active in Reports: 02/08/2022
Number of Days to Update: 85

Source: EPA Region 8
Telephone: 303-312-6137
Last EDR Contact: 04/21/2022
Next Scheduled EDR Contact: 08/01/2022
Data Release Frequency: Varies

INDIAN UST R7: Underground Storage Tanks on Indian Land

The Indian Underground Storage Tank (UST) database provides information about underground storage tanks on Indian land in EPA Region 7 (Iowa, Kansas, Missouri, Nebraska, and 9 Tribal Nations).

Date of Government Version: 10/12/2021
Date Data Arrived at EDR: 11/15/2021
Date Made Active in Reports: 02/08/2022
Number of Days to Update: 85

Source: EPA Region 7
Telephone: 913-551-7003
Last EDR Contact: 04/21/2022
Next Scheduled EDR Contact: 08/01/2022
Data Release Frequency: Varies

INDIAN UST R10: Underground Storage Tanks on Indian Land

The Indian Underground Storage Tank (UST) database provides information about underground storage tanks on Indian land in EPA Region 10 (Alaska, Idaho, Oregon, Washington, and Tribal Nations).

Date of Government Version: 10/12/2021
Date Data Arrived at EDR: 11/15/2021
Date Made Active in Reports: 02/08/2022
Number of Days to Update: 85

Source: EPA Region 10
Telephone: 206-553-2857
Last EDR Contact: 04/21/2022
Next Scheduled EDR Contact: 08/01/2022
Data Release Frequency: Varies

INDIAN UST R1: Underground Storage Tanks on Indian Land

The Indian Underground Storage Tank (UST) database provides information about underground storage tanks on Indian land in EPA Region 1 (Connecticut, Maine, Massachusetts, New Hampshire, Rhode Island, Vermont and ten Tribal Nations).

Date of Government Version: 10/14/2021
Date Data Arrived at EDR: 11/15/2021
Date Made Active in Reports: 02/08/2022
Number of Days to Update: 85

Source: EPA, Region 1
Telephone: 617-918-1313
Last EDR Contact: 04/21/2022
Next Scheduled EDR Contact: 08/01/2022
Data Release Frequency: Varies

INDIAN UST R6: Underground Storage Tanks on Indian Land

The Indian Underground Storage Tank (UST) database provides information about underground storage tanks on Indian land in EPA Region 6 (Louisiana, Arkansas, Oklahoma, New Mexico, Texas and 65 Tribes).

Date of Government Version: 10/12/2021
Date Data Arrived at EDR: 11/15/2021
Date Made Active in Reports: 02/08/2022
Number of Days to Update: 85

Source: EPA Region 6
Telephone: 214-665-7591
Last EDR Contact: 04/21/2022
Next Scheduled EDR Contact: 08/01/2022
Data Release Frequency: Varies

INDIAN UST R5: Underground Storage Tanks on Indian Land

The Indian Underground Storage Tank (UST) database provides information about underground storage tanks on Indian land in EPA Region 5 (Michigan, Minnesota and Wisconsin and Tribal Nations).

Date of Government Version: 04/06/2021
Date Data Arrived at EDR: 06/11/2021
Date Made Active in Reports: 09/07/2021
Number of Days to Update: 88

Source: EPA Region 5
Telephone: 312-886-6136
Last EDR Contact: 04/21/2022
Next Scheduled EDR Contact: 08/01/2022
Data Release Frequency: Varies

INDIAN UST R4: Underground Storage Tanks on Indian Land

The Indian Underground Storage Tank (UST) database provides information about underground storage tanks on Indian land in EPA Region 4 (Alabama, Florida, Georgia, Kentucky, Mississippi, North Carolina, South Carolina, Tennessee and Tribal Nations)

Date of Government Version: 05/28/2021
Date Data Arrived at EDR: 06/22/2021
Date Made Active in Reports: 09/20/2021
Number of Days to Update: 90

Source: EPA Region 4
Telephone: 404-562-9424
Last EDR Contact: 04/21/2022
Next Scheduled EDR Contact: 08/01/2022
Data Release Frequency: Varies

TANKS: Storage Tank Faciliy Listing
This database contains records of facilities that are or have been regulated under Bulk Storage Program. Tank information for these facilities may not be releasable by the state agency.

Date of Government Version: 12/16/2021
Date Data Arrived at EDR: 12/16/2021
Date Made Active in Reports: 03/01/2022
Number of Days to Update: 75
Source: Department of Environmental Conservation
Telephone: 518-402-9543
Last EDR Contact: 03/22/2022
Next Scheduled EDR Contact: 07/04/2022
Data Release Frequency: Quarterly

State and tribal institutional control / engineering control registries

ENV RES DECL: Environmental Restrictive Declarations
The Environmental Restrictive Declarations (ERD) listed were recorded in connection with a zoning action against the noted Tax Blocks and Tax Lots, or portion thereof, and are available in the property records on file at the Office of the City Register for Bronx, Kings, New York and Queens counties or at the Richmond County Clerk's office. They contain environmental requirements with respect to hazardous materials, air quality and/or noise in accordance with Section 11-15 of this Resolution.

Date of Government Version: 11/23/2021
Date Data Arrived at EDR: 12/15/2021
Date Made Active in Reports: 03/01/2022
Number of Days to Update: 76
Source: New York City Department of City Planning
Telephone: 212-720-3300
Last EDR Contact: 03/15/2022
Next Scheduled EDR Contact: 06/27/2022
Data Release Frequency: Varies

RES DECL: Restrictive Declarations Listing
A restrictive declaration is a covenant running with the land which binds the present and future owners of the property. As a condition of certain special permits, the City Planning Commission may require an applicant to sign and record a restrictive declaration that places specified conditions on the future use and development of the property. Certain restrictive declarations are indicated by a D on zoning maps.

Date of Government Version: 11/23/2021
Date Data Arrived at EDR: 12/13/2021
Date Made Active in Reports: 03/02/2022
Number of Days to Update: 79
Source: NYC Department of City Planning
Telephone: 212-720-3401
Last EDR Contact: 03/16/2022
Next Scheduled EDR Contact: 06/27/2022
Data Release Frequency: Varies

ENG CONTROLS: Registry of Engineering Controls
Environmental Remediation sites that have engineering controls in place.

Date of Government Version: 02/08/2022
Date Data Arrived at EDR: 02/08/2022
Date Made Active in Reports: 05/06/2022
Number of Days to Update: 87
Source: Department of Environmental Conservation
Telephone: 518-402-9553
Last EDR Contact: 05/11/2022
Next Scheduled EDR Contact: 08/22/2022
Data Release Frequency: Quarterly

INST CONTROL: Registry of Institutional Controls
Environmental Remediation sites that have institutional controls in place.

Date of Government Version: 02/08/2022
Date Data Arrived at EDR: 02/08/2022
Date Made Active in Reports: 05/06/2022
Number of Days to Update: 87
Source: Department of Environmental Conservation
Telephone: 518-402-9553
Last EDR Contact: 05/11/2022
Next Scheduled EDR Contact: 08/22/2022
Data Release Frequency: Quarterly

Lists of state and tribal voluntary cleanup sites

VCP: Voluntary Cleanup Agreements
New York established its Voluntary Cleanup Program (VCP) to address the environmental, legal and financial barriers that often hinder the redevelopment and reuse of contaminated properties. The Voluntary Cleanup Program was developed to enhance private sector cleanup of brownfields by enabling parties to remediate sites using private rather than public funds and to reduce the development pressures on "greenfield" sites.

Date of Government Version: 02/08/2022
Date Data Arrived at EDR: 02/08/2022
Date Made Active in Reports: 05/06/2022
Number of Days to Update: 87

Source: Department of Environmental Conservation
Telephone: 518-402-9711
Last EDR Contact: 05/11/2022
Next Scheduled EDR Contact: 08/22/2022
Data Release Frequency: Semi-Annually

VCP NYC: Voluntary Cleanup Program Listing NYC
New York City voluntary cleanup program sites.

Date of Government Version: 12/06/2021
Date Data Arrived at EDR: 12/08/2021
Date Made Active in Reports: 01/06/2022
Number of Days to Update: 29

Source: New York City Office of Environmental Protection
Telephone: 212-788-8841
Last EDR Contact: 03/09/2022
Next Scheduled EDR Contact: 06/20/2022
Data Release Frequency: Varies

INDIAN VCP R1: Voluntary Cleanup Priority Listing
A listing of voluntary cleanup priority sites located on Indian Land located in Region 1.

Date of Government Version: 07/27/2015
Date Data Arrived at EDR: 09/29/2015
Date Made Active in Reports: 02/18/2016
Number of Days to Update: 142

Source: EPA, Region 1
Telephone: 617-918-1102
Last EDR Contact: 03/16/2022
Next Scheduled EDR Contact: 07/04/2022
Data Release Frequency: Varies

INDIAN VCP R7: Voluntary Cleanup Priority Lisitng
A listing of voluntary cleanup priority sites located on Indian Land located in Region 7.

Date of Government Version: 03/20/2008
Date Data Arrived at EDR: 04/22/2008
Date Made Active in Reports: 05/19/2008
Number of Days to Update: 27

Source: EPA, Region 7
Telephone: 913-551-7365
Last EDR Contact: 07/08/2021
Next Scheduled EDR Contact: 07/20/2009
Data Release Frequency: Varies

Lists of state and tribal brownfield sites

BROWNFIELDS: Brownfields Site List
A Brownfield is any real property where redevelopment or re-use may be complicated by the presence or potential presence of a hazardous waste, petroleum, pollutant, or contaminant.

Date of Government Version: 02/08/2022
Date Data Arrived at EDR: 02/08/2022
Date Made Active in Reports: 05/06/2022
Number of Days to Update: 87

Source: Department of Environmental Conservation
Telephone: 518-402-9764
Last EDR Contact: 05/11/2022
Next Scheduled EDR Contact: 08/22/2022
Data Release Frequency: Semi-Annually

ERP: Environmental Restoration Program Listing
In an effort to spur the cleanup and redevelopment of brownfields, New Yorkers approved a $200 million Environmental Restoration or Brownfields Fund as part of the $1.75 billion Clean Water/Clean Air Bond Act of 1996 (1996 Bond Act). Enhancements to the program were enacted on October 7, 2003. Under the Environmental Restoration Program, the State provides grants to municipalities to reimburse up to 90 percent of on-site eligible costs and 100% of off-site eligible costs for site investigation and remediation activities. Once remediated, the property may then be reused for commercial, industrial, residential or public use.

Date of Government Version: 02/08/2022
Date Data Arrived at EDR: 02/08/2022
Date Made Active in Reports: 05/06/2022
Number of Days to Update: 87

Source: Department of Environmental Conservation
Telephone: 518-402-9622
Last EDR Contact: 05/11/2022
Next Scheduled EDR Contact: 08/22/2022
Data Release Frequency: Quarterly

ADDITIONAL ENVIRONMENTAL RECORDS

Local Brownfield lists

US BROWNFIELDS: A Listing of Brownfields Sites

Brownfields are real property, the expansion, redevelopment, or reuse of which may be complicated by the presence or potential presence of a hazardous substance, pollutant, or contaminant. Cleaning up and reinvesting in these properties takes development pressures off of undeveloped, open land, and both improves and protects the environment. Assessment, Cleanup and Redevelopment Exchange System (ACRES) stores information reported by EPA Brownfields grant recipients on brownfields properties assessed or cleaned up with grant funding as well as information on Targeted Brownfields Assessments performed by EPA Regions. A listing of ACRES Brownfield sites is obtained from Cleanups in My Community. Cleanups in My Community provides information on Brownfields properties for which information is reported back to EPA, as well as areas served by Brownfields grant programs.

Date of Government Version: 02/23/2022
Date Data Arrived at EDR: 03/10/2022
Date Made Active in Reports: 03/10/2022
Number of Days to Update: 0

Source: Environmental Protection Agency
Telephone: 202-566-2777
Last EDR Contact: 03/15/2022
Next Scheduled EDR Contact: 06/27/2022
Data Release Frequency: Semi-Annually

Local Lists of Landfill / Solid Waste Disposal Sites

SWRCY: Registered Recycling Facility List

A listing of recycling facilities.

Date of Government Version: 12/21/2021
Date Data Arrived at EDR: 12/27/2021
Date Made Active in Reports: 03/22/2022
Number of Days to Update: 85

Source: Department of Environmental Conservation
Telephone: 518-402-8678
Last EDR Contact: 03/29/2022
Next Scheduled EDR Contact: 07/11/2022
Data Release Frequency: Quarterly

SWTIRE: Registered Waste Tire Storage & Facility List

A listing of facilities registered to accept waste tires.

Date of Government Version: 02/27/2018
Date Data Arrived at EDR: 04/06/2018
Date Made Active in Reports: 06/08/2018
Number of Days to Update: 63

Source: Department of Environmental Conservation
Telephone: 518-402-8694
Last EDR Contact: 03/01/2022
Next Scheduled EDR Contact: 06/20/2022
Data Release Frequency: No Update Planned

INDIAN ODI: Report on the Status of Open Dumps on Indian Lands

Location of open dumps on Indian land.

Date of Government Version: 12/31/1998
Date Data Arrived at EDR: 12/03/2007
Date Made Active in Reports: 01/24/2008
Number of Days to Update: 52

Source: Environmental Protection Agency
Telephone: 703-308-8245
Last EDR Contact: 04/21/2022
Next Scheduled EDR Contact: 08/08/2022
Data Release Frequency: Varies

ODI: Open Dump Inventory

An open dump is defined as a disposal facility that does not comply with one or more of the Part 257 or Part 258 Subtitle D Criteria.

Date of Government Version: 06/30/1985
Date Data Arrived at EDR: 08/09/2004
Date Made Active in Reports: 09/17/2004
Number of Days to Update: 39

Source: Environmental Protection Agency
Telephone: 800-424-9346
Last EDR Contact: 06/09/2004
Next Scheduled EDR Contact: N/A
Data Release Frequency: No Update Planned

DEBRIS REGION 9: Torres Martinez Reservation Illegal Dump Site Locations

A listing of illegal dump sites location on the Torres Martinez Indian Reservation located in eastern Riverside County and northern Imperial County, California.

Date of Government Version: 01/12/2009
Date Data Arrived at EDR: 05/07/2009
Date Made Active in Reports: 09/21/2009
Number of Days to Update: 137

Source: EPA, Region 9
Telephone: 415-947-4219
Last EDR Contact: 04/14/2022
Next Scheduled EDR Contact: 08/01/2022
Data Release Frequency: No Update Planned

IHS OPEN DUMPS: Open Dumps on Indian Land

A listing of all open dumps located on Indian Land in the United States.

Date of Government Version: 04/01/2014
Date Data Arrived at EDR: 08/06/2014
Date Made Active in Reports: 01/29/2015
Number of Days to Update: 176

Source: Department of Health & Human Serivces, Indian Health Service
Telephone: 301-443-1452
Last EDR Contact: 04/28/2022
Next Scheduled EDR Contact: 08/08/2022
Data Release Frequency: Varies

Local Lists of Hazardous waste / Contaminated Sites

US HIST CDL: National Clandestine Laboratory Register

A listing of clandestine drug lab locations that have been removed from the DEAs National Clandestine Laboratory Register.

Date of Government Version: 02/22/2022
Date Data Arrived at EDR: 02/23/2022
Date Made Active in Reports: 05/10/2022
Number of Days to Update: 76

Source: Drug Enforcement Administration
Telephone: 202-307-1000
Last EDR Contact: 02/23/2022
Next Scheduled EDR Contact: 06/06/2022
Data Release Frequency: No Update Planned

DEL SHWS: Delisted Registry Sites

A database listing of sites delisted from the Registry of Inactive Hazardous Waste Disposal Sites.

Date of Government Version: 02/08/2022
Date Data Arrived at EDR: 02/08/2022
Date Made Active in Reports: 05/06/2022
Number of Days to Update: 87

Source: Department of Environmental Conservation
Telephone: 518-402-9622
Last EDR Contact: 05/11/2022
Next Scheduled EDR Contact: 08/22/2022
Data Release Frequency: Quarterly

US CDL: Clandestine Drug Labs

A listing of clandestine drug lab locations. The U.S. Department of Justice ("the Department") provides this web site as a public service. It contains addresses of some locations where law enforcement agencies reported they found chemicals or other items that indicated the presence of either clandestine drug laboratories or dumpsites. In most cases, the source of the entries is not the Department, and the Department has not verified the entry and does not guarantee its accuracy. Members of the public must verify the accuracy of all entries by, for example, contacting local law enforcement and local health departments.

Date of Government Version: 02/22/2022
Date Data Arrived at EDR: 02/23/2022
Date Made Active in Reports: 05/10/2022
Number of Days to Update: 76

Source: Drug Enforcement Administration
Telephone: 202-307-1000
Last EDR Contact: 02/23/2022
Next Scheduled EDR Contact: 06/06/2022
Data Release Frequency: Quarterly

PFAS: PFAS Contamination Site Location Listing

DEC surveyed select businesses, fire departments, fire training centers, bulk storage facilities, airports, and Department of Defense (DoD) facilities. The responses to the survey have helped to determine if these entities used or stored materials containing PFOA/PFOS including AFFF and dispersants used in Teflon coating operations. The results of this survey will be updated periodically as additional responses are received..

Date of Government Version: 01/16/2019
Date Data Arrived at EDR: 05/08/2019
Date Made Active in Reports: 06/24/2019
Number of Days to Update: 47

Source: Department of Environmental Conservation
Telephone: 518-402-9020
Last EDR Contact: 05/06/2022
Next Scheduled EDR Contact: 08/15/2022
Data Release Frequency: Varies

PFAS 2: New York State Inactive Landfill Initiative

A solid waste site priority list of mitigation and remedial activities to address sites causing, or substantially contributing to, impairments of drinking water quality. The primary focus is inactive solid waste disposal sites, primarily landfills, and their potential impact on New York?s drinking water resources from site-related contaminants, with a focus on emerging contaminants, including per- and polyfluoroalkyl substances (PFAS) and 1,4-dioxane.

Date of Government Version: 10/29/2021
Date Data Arrived at EDR: 11/19/2021
Date Made Active in Reports: 04/26/2022
Number of Days to Update: 158

Source: Department of Environmental Conservation
Telephone: 518-402-9662
Last EDR Contact: 05/06/2022
Next Scheduled EDR Contact: 08/15/2022
Data Release Frequency: Varies

Local Lists of Registered Storage Tanks

HIST UST: Historical Petroleum Bulk Storage Database

These facilities have petroleum storage capacities in excess of 1,100 gallons and less than 400,000 gallons. This database contains detailed information per site. It is no longer updated due to the sensitive nature of the information involved. See UST for more current data.

Date of Government Version: 01/01/2002
Date Data Arrived at EDR: 06/02/2006
Date Made Active in Reports: 07/20/2006
Number of Days to Update: 48

Source: Department of Environmental Conservation
Telephone: 518-402-9549
Last EDR Contact: 10/23/2006
Next Scheduled EDR Contact: 01/22/2007
Data Release Frequency: Varies

HIST AST: Historical Petroleum Bulk Storage Database

These facilities have petroleum storage capabilities in excess of 1,100 gallons and less than 400,000 gallons. This database contains detailed information per site. No longer updated due to the sensitive nature of the information involved. See AST for more current data.

Date of Government Version: 01/01/2002
Date Data Arrived at EDR: 06/02/2006
Date Made Active in Reports: 07/20/2006
Number of Days to Update: 48

Source: Department of Environmental Conservation
Telephone: 518-402-9549
Last EDR Contact: 10/23/2006
Next Scheduled EDR Contact: 01/22/2007
Data Release Frequency: No Update Planned

Local Land Records

LIENS: Spill Liens Information

Lien information from the Oil Spill Fund.

Date of Government Version: 01/31/2022
Date Data Arrived at EDR: 02/01/2022
Date Made Active in Reports: 04/26/2022
Number of Days to Update: 84

Source: Office of the State Comptroller
Telephone: 518-474-9034
Last EDR Contact: 05/02/2022
Next Scheduled EDR Contact: 08/15/2022
Data Release Frequency: Quarterly

LIENS 2: CERCLA Lien Information

A Federal CERCLA ('Superfund') lien can exist by operation of law at any site or property at which EPA has spent Superfund monies. These monies are spent to investigate and address releases and threatened releases of contamination. CERCLIS provides information as to the identity of these sites and properties.

Date of Government Version: 01/25/2022
Date Data Arrived at EDR: 02/03/2022
Date Made Active in Reports: 02/22/2022
Number of Days to Update: 19

Source: Environmental Protection Agency
Telephone: 202-564-6023
Last EDR Contact: 05/05/2022
Next Scheduled EDR Contact: 07/11/2022
Data Release Frequency: Semi-Annually

Records of Emergency Release Reports

HMIRS: Hazardous Materials Information Reporting System

Hazardous Materials Incident Report System. HMIRS contains hazardous material spill incidents reported to DOT.

Date of Government Version: 12/15/2021
Date Data Arrived at EDR: 12/16/2021
Date Made Active in Reports: 03/10/2022
Number of Days to Update: 84

Source: U.S. Department of Transportation
Telephone: 202-366-4555
Last EDR Contact: 03/21/2022
Next Scheduled EDR Contact: 07/04/2022
Data Release Frequency: Quarterly

SPILLS: Spills Information Database

Data collected on spills reported to NYSDEC as required by one or more of the following: Article 12 of the Navigation Law, 6 NYCRR Section 613.8 (from PBS regs), or 6 NYCRR Section 595.2 (from CBS regs). It includes spills active as of April 1, 1986, as well as spills occurring since this date.

Date of Government Version: 03/15/2022
Date Data Arrived at EDR: 03/15/2022
Date Made Active in Reports: 03/16/2022
Number of Days to Update: 1

Source: Department of Environmental Conservation
Telephone: 518-402-9549
Last EDR Contact: 05/11/2022
Next Scheduled EDR Contact: 08/22/2022
Data Release Frequency: Varies

HIST SPILLS: SPILLS Database

This database contains records of chemical and petroleum spill incidents. Under State law, petroleum and hazardous chemical spills that can impact the waters of the state must be reported by the spiller (and, in some cases, by anyone who has knowledge of the spills). In 2002, the Department of Environmental Conservation stopped providing updates to its original Spills Information Database. This database includes fields that are no longer available from the NYDEC as of January 1, 2002. Current information may be found in the NY SPILLS database. Department of Environmental Conservation.

Date of Government Version: 01/01/2002
Date Data Arrived at EDR: 07/08/2005
Date Made Active in Reports: 07/14/2005
Number of Days to Update: 6

Source: Department of Environmental Conservation
Telephone: 518-402-9549
Last EDR Contact: 07/07/2005
Next Scheduled EDR Contact: N/A
Data Release Frequency: No Update Planned

SPILLS 90: SPILLS90 data from FirstSearch

Spills 90 includes those spill and release records available exclusively from FirstSearch databases. Typically, they may include chemical, oil and/or hazardous substance spills recorded after 1990. Duplicate records that are already included in EDR incident and release records are not included in Spills 90.

Date of Government Version: 12/14/2012
Date Data Arrived at EDR: 01/03/2013
Date Made Active in Reports: 02/12/2013
Number of Days to Update: 40

Source: FirstSearch
Telephone: N/A
Last EDR Contact: 01/03/2013
Next Scheduled EDR Contact: N/A
Data Release Frequency: No Update Planned

SPILLS 80: SPILLS80 data from FirstSearch

Spills 80 includes those spill and release records available from FirstSearch databases prior to 1990. Typically, they may include chemical, oil and/or hazardous substance spills recorded before 1990. Duplicate records that are already included in EDR incident and release records are not included in Spills 80.

Date of Government Version: 11/02/2010
Date Data Arrived at EDR: 01/03/2013
Date Made Active in Reports: 03/07/2013
Number of Days to Update: 63

Source: FirstSearch
Telephone: N/A
Last EDR Contact: 01/03/2013
Next Scheduled EDR Contact: N/A
Data Release Frequency: No Update Planned

Other Ascertainable Records

RCRA NonGen / NLR: RCRA - Non Generators / No Longer Regulated

RCRAInfo is EPA's comprehensive information system, providing access to data supporting the Resource Conservation and Recovery Act (RCRA) of 1976 and the Hazardous and Solid Waste Amendments (HSWA) of 1984. The database includes selective information on sites which generate, transport, store, treat and/or dispose of hazardous waste as defined by the Resource Conservation and Recovery Act (RCRA). Non-Generators do not presently generate hazardous waste.

Date of Government Version: 02/28/2022
Date Data Arrived at EDR: 03/02/2022
Date Made Active in Reports: 03/17/2022
Number of Days to Update: 15

Source: Environmental Protection Agency
Telephone: (212) 637-3660
Last EDR Contact: 04/06/2022
Next Scheduled EDR Contact: 07/04/2022
Data Release Frequency: Quarterly

FUDS: Formerly Used Defense Sites

The listing includes locations of Formerly Used Defense Sites properties where the US Army Corps of Engineers is actively working or will take necessary cleanup actions.

Date of Government Version: 12/01/2021
Date Data Arrived at EDR: 02/15/2022
Date Made Active in Reports: 05/10/2022
Number of Days to Update: 84

Source: U.S. Army Corps of Engineers
Telephone: 202-528-4285
Last EDR Contact: 02/15/2022
Next Scheduled EDR Contact: 05/30/2022
Data Release Frequency: Varies

DOD: Department of Defense Sites

This data set consists of federally owned or administered lands, administered by the Department of Defense, that have any area equal to or greater than 640 acres of the United States, Puerto Rico, and the U.S. Virgin Islands.

Date of Government Version: 06/07/2021
Date Data Arrived at EDR: 07/13/2021
Date Made Active in Reports: 03/09/2022
Number of Days to Update: 239

Source: USGS
Telephone: 888-275-8747
Last EDR Contact: 04/12/2022
Next Scheduled EDR Contact: 07/25/2022
Data Release Frequency: Varies

FEDLAND: Federal and Indian Lands

Federally and Indian administrated lands of the United States. Lands included are administrated by: Army Corps of Engineers, Bureau of Reclamation, National Wild and Scenic River, National Wildlife Refuge, Public Domain Land, Wilderness, Wilderness Study Area, Wildlife Management Area, Bureau of Indian Affairs, Bureau of Land Management, Department of Justice, Forest Service, Fish and Wildlife Service, National Park Service.

Date of Government Version: 04/02/2018
Date Data Arrived at EDR: 04/11/2018
Date Made Active in Reports: 11/06/2019
Number of Days to Update: 574

Source: U.S. Geological Survey
Telephone: 888-275-8747
Last EDR Contact: 04/05/2022
Next Scheduled EDR Contact: 07/18/2022
Data Release Frequency: N/A

SCRD DRYCLEANERS: State Coalition for Remediation of Drycleaners Listing

The State Coalition for Remediation of Drycleaners was established in 1998, with support from the U.S. EPA Office of Superfund Remediation and Technology Innovation. It is comprised of representatives of states with established drycleaner remediation programs. Currently the member states are Alabama, Connecticut, Florida, Illinois, Kansas, Minnesota, Missouri, North Carolina, Oregon, South Carolina, Tennessee, Texas, and Wisconsin.

Date of Government Version: 01/01/2017
Date Data Arrived at EDR: 02/03/2017
Date Made Active in Reports: 04/07/2017
Number of Days to Update: 63

Source: Environmental Protection Agency
Telephone: 615-532-8599
Last EDR Contact: 05/06/2022
Next Scheduled EDR Contact: 08/22/2022
Data Release Frequency: Varies

US FIN ASSUR: Financial Assurance Information

All owners and operators of facilities that treat, store, or dispose of hazardous waste are required to provide proof that they will have sufficient funds to pay for the clean up, closure, and post-closure care of their facilities.

Date of Government Version: 12/13/2021
Date Data Arrived at EDR: 12/17/2021
Date Made Active in Reports: 03/17/2022
Number of Days to Update: 90

Source: Environmental Protection Agency
Telephone: 202-566-1917
Last EDR Contact: 03/21/2022
Next Scheduled EDR Contact: 07/04/2022
Data Release Frequency: Quarterly

GOVERNMENT RECORDS SEARCHED / DATA CURRENCY TRACKING

EPA WATCH LIST: EPA WATCH LIST

EPA maintains a "Watch List" to facilitate dialogue between EPA, state and local environmental agencies on enforcement matters relating to facilities with alleged violations identified as either significant or high priority. Being on the Watch List does not mean that the facility has actually violated the law only that an investigation by EPA or a state or local environmental agency has led those organizations to allege that an unproven violation has in fact occurred. Being on the Watch List does not represent a higher level of concern regarding the alleged violations that were detected, but instead indicates cases requiring additional dialogue between EPA, state and local agencies - primarily because of the length of time the alleged violation has gone unaddressed or unresolved.

Date of Government Version: 08/30/2013
Date Data Arrived at EDR: 03/21/2014
Date Made Active in Reports: 06/17/2014
Number of Days to Update: 88

Source: Environmental Protection Agency
Telephone: 617-520-3000
Last EDR Contact: 04/28/2022
Next Scheduled EDR Contact: 08/15/2022
Data Release Frequency: Quarterly

2020 COR ACTION: 2020 Corrective Action Program List

The EPA has set ambitious goals for the RCRA Corrective Action program by creating the 2020 Corrective Action Universe. This RCRA cleanup baseline includes facilities expected to need corrective action. The 2020 universe contains a wide variety of sites. Some properties are heavily contaminated while others were contaminated but have since been cleaned up. Still others have not been fully investigated yet, and may require little or no remediation. Inclusion in the 2020 Universe does not necessarily imply failure on the part of a facility to meet its RCRA obligations.

Date of Government Version: 09/30/2017
Date Data Arrived at EDR: 05/08/2018
Date Made Active in Reports: 07/20/2018
Number of Days to Update: 73

Source: Environmental Protection Agency
Telephone: 703-308-4044
Last EDR Contact: 05/06/2022
Next Scheduled EDR Contact: 08/15/2022
Data Release Frequency: Varies

TSCA: Toxic Substances Control Act

Toxic Substances Control Act. TSCA identifies manufacturers and importers of chemical substances included on the TSCA Chemical Substance Inventory list. It includes data on the production volume of these substances by plant site.

Date of Government Version: 12/31/2016
Date Data Arrived at EDR: 06/17/2020
Date Made Active in Reports: 09/10/2020
Number of Days to Update: 85

Source: EPA
Telephone: 202-260-5521
Last EDR Contact: 03/18/2022
Next Scheduled EDR Contact: 06/27/2022
Data Release Frequency: Every 4 Years

TRIS: Toxic Chemical Release Inventory System

Toxic Release Inventory System. TRIS identifies facilities which release toxic chemicals to the air, water and land in reportable quantities under SARA Title III Section 313.

Date of Government Version: 12/31/2018
Date Data Arrived at EDR: 08/14/2020
Date Made Active in Reports: 11/04/2020
Number of Days to Update: 82

Source: EPA
Telephone: 202-566-0250
Last EDR Contact: 02/18/2022
Next Scheduled EDR Contact: 05/30/2022
Data Release Frequency: Annually

SSTS: Section 7 Tracking Systems

Section 7 of the Federal Insecticide, Fungicide and Rodenticide Act, as amended (92 Stat. 829) requires all registered pesticide-producing establishments to submit a report to the Environmental Protection Agency by March 1st each year. Each establishment must report the types and amounts of pesticides, active ingredients and devices being produced, and those having been produced and sold or distributed in the past year.

Date of Government Version: 01/19/2022
Date Data Arrived at EDR: 01/19/2022
Date Made Active in Reports: 04/11/2022
Number of Days to Update: 82

Source: EPA
Telephone: 202-564-4203
Last EDR Contact: 04/20/2022
Next Scheduled EDR Contact: 08/01/2022
Data Release Frequency: Annually

ROD: Records Of Decision

Record of Decision. ROD documents mandate a permanent remedy at an NPL (Superfund) site containing technical and health information to aid in the cleanup.

Date of Government Version: 01/25/2022
Date Data Arrived at EDR: 02/03/2022
Date Made Active in Reports: 02/22/2022
Number of Days to Update: 19

Source: EPA
Telephone: 703-416-0223
Last EDR Contact: 05/05/2022
Next Scheduled EDR Contact: 06/13/2022
Data Release Frequency: Annually

RMP: Risk Management Plans

When Congress passed the Clean Air Act Amendments of 1990, it required EPA to publish regulations and guidance for chemical accident prevention at facilities using extremely hazardous substances. The Risk Management Program Rule (RMP Rule) was written to implement Section 112(r) of these amendments. The rule, which built upon existing industry codes and standards, requires companies of all sizes that use certain flammable and toxic substances to develop a Risk Management Program, which includes a(n): Hazard assessment that details the potential effects of an accidental release, an accident history of the last five years, and an evaluation of worst-case and alternative accidental releases; Prevention program that includes safety precautions and maintenance, monitoring, and employee training measures; and Emergency response program that spells out emergency health care, employee training measures and procedures for informing the public and response agencies (e.g the fire department) should an accident occur.

Date of Government Version: 04/27/2022
Date Data Arrived at EDR: 05/04/2022
Date Made Active in Reports: 05/10/2022
Number of Days to Update: 6

Source: Environmental Protection Agency
Telephone: 202-564-8600
Last EDR Contact: 04/18/2022
Next Scheduled EDR Contact: 08/01/2022
Data Release Frequency: Varies

RAATS: RCRA Administrative Action Tracking System

RCRA Administration Action Tracking System. RAATS contains records based on enforcement actions issued under RCRA pertaining to major violators and includes administrative and civil actions brought by the EPA. For administration actions after September 30, 1995, data entry in the RAATS database was discontinued. EPA will retain a copy of the database for historical records. It was necessary to terminate RAATS because a decrease in agency resources made it impossible to continue to update the information contained in the database.

Date of Government Version: 04/17/1995
Date Data Arrived at EDR: 07/03/1995
Date Made Active in Reports: 08/07/1995
Number of Days to Update: 35

Source: EPA
Telephone: 202-564-4104
Last EDR Contact: 06/02/2008
Next Scheduled EDR Contact: 09/01/2008
Data Release Frequency: No Update Planned

PRP: Potentially Responsible Parties

A listing of verified Potentially Responsible Parties

Date of Government Version: 01/25/2022
Date Data Arrived at EDR: 02/03/2022
Date Made Active in Reports: 02/25/2022
Number of Days to Update: 22

Source: EPA
Telephone: 202-564-6023
Last EDR Contact: 05/05/2022
Next Scheduled EDR Contact: 08/15/2022
Data Release Frequency: Quarterly

PADS: PCB Activity Database System

PCB Activity Database. PADS Identifies generators, transporters, commercial storers and/or brokers and disposers of PCB's who are required to notify the EPA of such activities.

Date of Government Version: 01/20/2022
Date Data Arrived at EDR: 01/20/2022
Date Made Active in Reports: 03/25/2022
Number of Days to Update: 64

Source: EPA
Telephone: 202-566-0500
Last EDR Contact: 04/08/2022
Next Scheduled EDR Contact: 07/18/2022
Data Release Frequency: Annually

ICIS: Integrated Compliance Information System

The Integrated Compliance Information System (ICIS) supports the information needs of the national enforcement and compliance program as well as the unique needs of the National Pollutant Discharge Elimination System (NPDES) program.

Date of Government Version: 11/18/2016
Date Data Arrived at EDR: 11/23/2016
Date Made Active in Reports: 02/10/2017
Number of Days to Update: 79

Source: Environmental Protection Agency
Telephone: 202-564-2501
Last EDR Contact: 03/31/2022
Next Scheduled EDR Contact: 07/18/2022
Data Release Frequency: Quarterly

FTTS: FIFRA/ TSCA Tracking System - FIFRA (Federal Insecticide, Fungicide, & Rodenticide Act)/TSCA (Toxic Substances Control Act)

FTTS tracks administrative cases and pesticide enforcement actions and compliance activities related to FIFRA, TSCA and EPCRA (Emergency Planning and Community Right-to-Know Act). To maintain currency, EDR contacts the Agency on a quarterly basis.

Date of Government Version: 04/09/2009
Date Data Arrived at EDR: 04/16/2009
Date Made Active in Reports: 05/11/2009
Number of Days to Update: 25

Source: EPA/Office of Prevention, Pesticides and Toxic Substances
Telephone: 202-566-1667
Last EDR Contact: 08/18/2017
Next Scheduled EDR Contact: 12/04/2017
Data Release Frequency: No Update Planned

FTTS INSP: FIFRA/ TSCA Tracking System - FIFRA (Federal Insecticide, Fungicide, & Rodenticide Act)/TSCA (Toxic Substances Control Act)

A listing of FIFRA/TSCA Tracking System (FTTS) inspections and enforcements.

Date of Government Version: 04/09/2009
Date Data Arrived at EDR: 04/16/2009
Date Made Active in Reports: 05/11/2009
Number of Days to Update: 25

Source: EPA
Telephone: 202-566-1667
Last EDR Contact: 08/18/2017
Next Scheduled EDR Contact: 12/04/2017
Data Release Frequency: No Update Planned

MLTS: Material Licensing Tracking System

MLTS is maintained by the Nuclear Regulatory Commission and contains a list of approximately 8,100 sites which possess or use radioactive materials and which are subject to NRC licensing requirements. To maintain currency, EDR contacts the Agency on a quarterly basis.

Date of Government Version: 07/29/2021
Date Data Arrived at EDR: 08/24/2021
Date Made Active in Reports: 11/19/2021
Number of Days to Update: 87

Source: Nuclear Regulatory Commission
Telephone: 301-415-7169
Last EDR Contact: 04/18/2022
Next Scheduled EDR Contact: 08/01/2022
Data Release Frequency: Quarterly

COAL ASH DOE: Steam-Electric Plant Operation Data

A listing of power plants that store ash in surface ponds.

Date of Government Version: 12/31/2020
Date Data Arrived at EDR: 11/30/2021
Date Made Active in Reports: 02/22/2022
Number of Days to Update: 84

Source: Department of Energy
Telephone: 202-586-8719
Last EDR Contact: 02/28/2022
Next Scheduled EDR Contact: 06/13/2022
Data Release Frequency: Varies

COAL ASH EPA: Coal Combustion Residues Surface Impoundments List

A listing of coal combustion residues surface impoundments with high hazard potential ratings.

Date of Government Version: 01/12/2017
Date Data Arrived at EDR: 03/05/2019
Date Made Active in Reports: 11/11/2019
Number of Days to Update: 251

Source: Environmental Protection Agency
Telephone: N/A
Last EDR Contact: 02/28/2022
Next Scheduled EDR Contact: 06/13/2022
Data Release Frequency: Varies

PCB TRANSFORMER: PCB Transformer Registration Database
The database of PCB transformer registrations that includes all PCB registration submittals.

Date of Government Version: 09/13/2019
Date Data Arrived at EDR: 11/06/2019
Date Made Active in Reports: 02/10/2020
Number of Days to Update: 96
Source: Environmental Protection Agency
Telephone: 202-566-0517
Last EDR Contact: 05/06/2022
Next Scheduled EDR Contact: 08/15/2022
Data Release Frequency: Varies

RADINFO: Radiation Information Database
The Radiation Information Database (RADINFO) contains information about facilities that are regulated by U.S. Environmental Protection Agency (EPA) regulations for radiation and radioactivity.

Date of Government Version: 07/01/2019
Date Data Arrived at EDR: 07/01/2019
Date Made Active in Reports: 09/23/2019
Number of Days to Update: 84
Source: Environmental Protection Agency
Telephone: 202-343-9775
Last EDR Contact: 03/28/2022
Next Scheduled EDR Contact: 07/11/2022
Data Release Frequency: Quarterly

HIST FTTS: FIFRA/TSCA Tracking System Administrative Case Listing
A complete administrative case listing from the FIFRA/TSCA Tracking System (FTTS) for all ten EPA regions. The information was obtained from the National Compliance Database (NCDB). NCDB supports the implementation of FIFRA (Federal Insecticide, Fungicide, and Rodenticide Act) and TSCA (Toxic Substances Control Act). Some EPA regions are now closing out records. Because of that, and the fact that some EPA regions are not providing EPA Headquarters with updated records, it was decided to create a HIST FTTS database. It included records that may not be included in the newer FTTS database updates. This database is no longer updated.

Date of Government Version: 10/19/2006
Date Data Arrived at EDR: 03/01/2007
Date Made Active in Reports: 04/10/2007
Number of Days to Update: 40
Source: Environmental Protection Agency
Telephone: 202-564-2501
Last EDR Contact: 12/17/2007
Next Scheduled EDR Contact: 03/17/2008
Data Release Frequency: No Update Planned

HIST FTTS INSP: FIFRA/TSCA Tracking System Inspection & Enforcement Case Listing
A complete inspection and enforcement case listing from the FIFRA/TSCA Tracking System (FTTS) for all ten EPA regions. The information was obtained from the National Compliance Database (NCDB). NCDB supports the implementation of FIFRA (Federal Insecticide, Fungicide, and Rodenticide Act) and TSCA (Toxic Substances Control Act). Some EPA regions are now closing out records. Because of that, and the fact that some EPA regions are not providing EPA Headquarters with updated records, it was decided to create a HIST FTTS database. It included records that may not be included in the newer FTTS database updates. This database is no longer updated.

Date of Government Version: 10/19/2006
Date Data Arrived at EDR: 03/01/2007
Date Made Active in Reports: 04/10/2007
Number of Days to Update: 40
Source: Environmental Protection Agency
Telephone: 202-564-2501
Last EDR Contact: 12/17/2008
Next Scheduled EDR Contact: 03/17/2008
Data Release Frequency: No Update Planned

DOT OPS: Incident and Accident Data
Department of Transporation, Office of Pipeline Safety Incident and Accident data.

Date of Government Version: 01/02/2020
Date Data Arrived at EDR: 01/28/2020
Date Made Active in Reports: 04/17/2020
Number of Days to Update: 80
Source: Department of Transporation, Office of Pipeline Safety
Telephone: 202-366-4595
Last EDR Contact: 04/26/2022
Next Scheduled EDR Contact: 08/08/2022
Data Release Frequency: Quarterly

CONSENT: Superfund (CERCLA) Consent Decrees
Major legal settlements that establish responsibility and standards for cleanup at NPL (Superfund) sites. Released periodically by United States District Courts after settlement by parties to litigation matters.

Date of Government Version: 12/31/2021
Date Data Arrived at EDR: 01/14/2022
Date Made Active in Reports: 03/25/2022
Number of Days to Update: 70

Source: Department of Justice, Consent Decree Library
Telephone: Varies
Last EDR Contact: 04/04/2022
Next Scheduled EDR Contact: 07/18/2022
Data Release Frequency: Varies

BRS: Biennial Reporting System

The Biennial Reporting System is a national system administered by the EPA that collects data on the generation and management of hazardous waste. BRS captures detailed data from two groups: Large Quantity Generators (LQG) and Treatment, Storage, and Disposal Facilities.

Date of Government Version: 12/31/2019
Date Data Arrived at EDR: 03/02/2022
Date Made Active in Reports: 03/25/2022
Number of Days to Update: 23

Source: EPA/NTIS
Telephone: 800-424-9346
Last EDR Contact: 03/02/2022
Next Scheduled EDR Contact: 07/04/2022
Data Release Frequency: Biennially

INDIAN RESERV: Indian Reservations

This map layer portrays Indian administered lands of the United States that have any area equal to or greater than 640 acres.

Date of Government Version: 12/31/2014
Date Data Arrived at EDR: 07/14/2015
Date Made Active in Reports: 01/10/2017
Number of Days to Update: 546

Source: USGS
Telephone: 202-208-3710
Last EDR Contact: 04/05/2022
Next Scheduled EDR Contact: 07/18/2022
Data Release Frequency: Semi-Annually

FUSRAP: Formerly Utilized Sites Remedial Action Program

DOE established the Formerly Utilized Sites Remedial Action Program (FUSRAP) in 1974 to remediate sites where radioactive contamination remained from Manhattan Project and early U.S. Atomic Energy Commission (AEC) operations.

Date of Government Version: 07/26/2021
Date Data Arrived at EDR: 07/27/2021
Date Made Active in Reports: 10/22/2021
Number of Days to Update: 87

Source: Department of Energy
Telephone: 202-586-3559
Last EDR Contact: 04/28/2022
Next Scheduled EDR Contact: 08/15/2022
Data Release Frequency: Varies

UMTRA: Uranium Mill Tailings Sites

Uranium ore was mined by private companies for federal government use in national defense programs. When the mills shut down, large piles of the sand-like material (mill tailings) remain after uranium has been extracted from the ore. Levels of human exposure to radioactive materials from the piles are low; however, in some cases tailings were used as construction materials before the potential health hazards of the tailings were recognized.

Date of Government Version: 08/30/2019
Date Data Arrived at EDR: 11/15/2019
Date Made Active in Reports: 01/28/2020
Number of Days to Update: 74

Source: Department of Energy
Telephone: 505-845-0011
Last EDR Contact: 02/17/2022
Next Scheduled EDR Contact: 05/30/2022
Data Release Frequency: Varies

LEAD SMELTER 1: Lead Smelter Sites

A listing of former lead smelter site locations.

Date of Government Version: 01/25/2022
Date Data Arrived at EDR: 02/03/2022
Date Made Active in Reports: 02/22/2022
Number of Days to Update: 19

Source: Environmental Protection Agency
Telephone: 703-603-8787
Last EDR Contact: 05/05/2022
Next Scheduled EDR Contact: 07/11/2022
Data Release Frequency: Varies

LEAD SMELTER 2: Lead Smelter Sites

A list of several hundred sites in the U.S. where secondary lead smelting was done from 1931and 1964. These sites may pose a threat to public health through ingestion or inhalation of contaminated soil or dust

Date of Government Version: 04/05/2001
Date Data Arrived at EDR: 10/27/2010
Date Made Active in Reports: 12/02/2010
Number of Days to Update: 36

Source: American Journal of Public Health
Telephone: 703-305-6451
Last EDR Contact: 12/02/2009
Next Scheduled EDR Contact: N/A
Data Release Frequency: No Update Planned

US AIRS (AFS): Aerometric Information Retrieval System Facility Subsystem (AFS)

The database is a sub-system of Aerometric Information Retrieval System (AIRS). AFS contains compliance data on air pollution point sources regulated by the U.S. EPA and/or state and local air regulatory agencies. This information comes from source reports by various stationary sources of air pollution, such as electric power plants, steel mills, factories, and universities, and provides information about the air pollutants they produce. Action, air program, air program pollutant, and general level plant data. It is used to track emissions and compliance data from industrial plants.

Date of Government Version: 10/12/2016
Date Data Arrived at EDR: 10/26/2016
Date Made Active in Reports: 02/03/2017
Number of Days to Update: 100

Source: EPA
Telephone: 202-564-2496
Last EDR Contact: 09/26/2017
Next Scheduled EDR Contact: 01/08/2018
Data Release Frequency: Annually

US AIRS MINOR: Air Facility System Data

A listing of minor source facilities.

Date of Government Version: 10/12/2016
Date Data Arrived at EDR: 10/26/2016
Date Made Active in Reports: 02/03/2017
Number of Days to Update: 100

Source: EPA
Telephone: 202-564-2496
Last EDR Contact: 09/26/2017
Next Scheduled EDR Contact: 01/08/2018
Data Release Frequency: Annually

US MINES: Mines Master Index File

Contains all mine identification numbers issued for mines active or opened since 1971. The data also includes violation information.

Date of Government Version: 11/02/2021
Date Data Arrived at EDR: 11/22/2021
Date Made Active in Reports: 02/14/2022
Number of Days to Update: 84

Source: Department of Labor, Mine Safety and Health Administration
Telephone: 303-231-5959
Last EDR Contact: 02/23/2022
Next Scheduled EDR Contact: 06/06/2022
Data Release Frequency: Semi-Annually

MINES VIOLATIONS: MSHA Violation Assessment Data

Mines violation and assessment information. Department of Labor, Mine Safety & Health Administration.

Date of Government Version: 03/21/2022
Date Data Arrived at EDR: 03/22/2022
Date Made Active in Reports: 03/25/2022
Number of Days to Update: 3

Source: DOL, Mine Safety & Health Admi
Telephone: 202-693-9424
Last EDR Contact: 03/14/2022
Next Scheduled EDR Contact: 06/13/2022
Data Release Frequency: Quarterly

US MINES 2: Ferrous and Nonferrous Metal Mines Database Listing

This map layer includes ferrous (ferrous metal mines are facilities that extract ferrous metals, such as iron ore or molybdenum) and nonferrous (Nonferrous metal mines are facilities that extract nonferrous metals, such as gold, silver, copper, zinc, and lead) metal mines in the United States.

Date of Government Version: 05/06/2020
Date Data Arrived at EDR: 05/27/2020
Date Made Active in Reports: 08/13/2020
Number of Days to Update: 78

Source: USGS
Telephone: 703-648-7709
Last EDR Contact: 02/24/2022
Next Scheduled EDR Contact: 06/06/2022
Data Release Frequency: Varies

US MINES 3: Active Mines & Mineral Plants Database Listing

Active Mines and Mineral Processing Plant operations for commodities monitored by the Minerals Information Team of the USGS.

Date of Government Version: 04/14/2011
Date Data Arrived at EDR: 06/08/2011
Date Made Active in Reports: 09/13/2011
Number of Days to Update: 97

Source: USGS
Telephone: 703-648-7709
Last EDR Contact: 02/24/2022
Next Scheduled EDR Contact: 06/06/2022
Data Release Frequency: Varies

ABANDONED MINES: Abandoned Mines

An inventory of land and water impacted by past mining (primarily coal mining) is maintained by OSMRE to provide information needed to implement the Surface Mining Control and Reclamation Act of 1977 (SMCRA). The inventory contains information on the location, type, and extent of AML impacts, as well as, information on the cost associated with the reclamation of those problems. The inventory is based upon field surveys by State, Tribal, and OSMRE program officials. It is dynamic to the extent that it is modified as new problems are identified and existing problems are reclaimed.

Date of Government Version: 12/14/2021
Date Data Arrived at EDR: 12/15/2021
Date Made Active in Reports: 03/10/2022
Number of Days to Update: 85

Source: Department of Interior
Telephone: 202-208-2609
Last EDR Contact: 03/04/2022
Next Scheduled EDR Contact: 06/20/2022
Data Release Frequency: Quarterly

FINDS: Facility Index System/Facility Registry System

Facility Index System. FINDS contains both facility information and 'pointers' to other sources that contain more detail. EDR includes the following FINDS databases in this report: PCS (Permit Compliance System), AIRS (Aerometric Information Retrieval System), DOCKET (Enforcement Docket used to manage and track information on civil judicial enforcement cases for all environmental statutes), FURS (Federal Underground Injection Control), C-DOCKET (Criminal Docket System used to track criminal enforcement actions for all environmental statutes), FFIS (Federal Facilities Information System), STATE (State Environmental Laws and Statutes), and PADS (PCB Activity Data System).

Date of Government Version: 11/04/2021
Date Data Arrived at EDR: 11/22/2021
Date Made Active in Reports: 02/25/2022
Number of Days to Update: 95

Source: EPA
Telephone: (212) 637-3000
Last EDR Contact: 02/28/2022
Next Scheduled EDR Contact: 06/13/2022
Data Release Frequency: Quarterly

ECHO: Enforcement & Compliance History Information

ECHO provides integrated compliance and enforcement information for about 800,000 regulated facilities nationwide.

Date of Government Version: 01/01/2022
Date Data Arrived at EDR: 01/04/2022
Date Made Active in Reports: 01/10/2022
Number of Days to Update: 6

Source: Environmental Protection Agency
Telephone: 202-564-2280
Last EDR Contact: 04/05/2022
Next Scheduled EDR Contact: 07/18/2022
Data Release Frequency: Quarterly

UXO: Unexploded Ordnance Sites

A listing of unexploded ordnance site locations

Date of Government Version: 12/31/2020
Date Data Arrived at EDR: 01/11/2022
Date Made Active in Reports: 02/14/2022
Number of Days to Update: 34

Source: Department of Defense
Telephone: 703-704-1564
Last EDR Contact: 04/12/2022
Next Scheduled EDR Contact: 07/25/2022
Data Release Frequency: Varies

DOCKET HWC: Hazardous Waste Compliance Docket Listing

A complete list of the Federal Agency Hazardous Waste Compliance Docket Facilities.

Date of Government Version: 05/06/2021
Date Data Arrived at EDR: 05/21/2021
Date Made Active in Reports: 08/11/2021
Number of Days to Update: 82

Source: Environmental Protection Agency
Telephone: 202-564-0527
Last EDR Contact: 02/22/2022
Next Scheduled EDR Contact: 06/06/2022
Data Release Frequency: Varies

FUELS PROGRAM: EPA Fuels Program Registered Listing

This listing includes facilities that are registered under the Part 80 (Code of Federal Regulations) EPA Fuels Programs. All companies now are required to submit new and updated registrations.

Date of Government Version: 02/17/2022
Date Data Arrived at EDR: 02/17/2022
Date Made Active in Reports: 05/10/2022
Number of Days to Update: 82

Source: EPA
Telephone: 800-385-6164
Last EDR Contact: 02/17/2022
Next Scheduled EDR Contact: 05/30/2022
Data Release Frequency: Quarterly

AIRS: Air Emissions Data

Point source emissions inventory data.

Date of Government Version: 01/31/2022
Date Data Arrived at EDR: 02/01/2022
Date Made Active in Reports: 02/10/2022
Number of Days to Update: 9

Source: Department of Environmental Conservation
Telephone: 518-402-8452
Last EDR Contact: 04/18/2022
Next Scheduled EDR Contact: 08/01/2022
Data Release Frequency: Annually

COAL ASH: Coal Ash Disposal Site Listing

A listing of coal ash disposal site locations.

Date of Government Version: 12/21/2021
Date Data Arrived at EDR: 12/27/2021
Date Made Active in Reports: 03/16/2022
Number of Days to Update: 79

Source: Department of Environmental Conservation
Telephone: 518-402-8660
Last EDR Contact: 03/28/2022
Next Scheduled EDR Contact: 07/11/2022
Data Release Frequency: Quarterly

DRYCLEANERS: Registered Drycleaners

A listing of all registered drycleaning facilities.

Date of Government Version: 12/10/2021
Date Data Arrived at EDR: 12/10/2021
Date Made Active in Reports: 03/01/2022
Number of Days to Update: 81

Source: Department of Environmental Conservation
Telephone: 518-402-8403
Last EDR Contact: 03/07/2022
Next Scheduled EDR Contact: 06/20/2022
Data Release Frequency: Annually

E DESIGNATION: E DESIGNATION SITE LISTING

The (E (Environmental)) designation would ensure that sampling and remediation take place on the subject properties, and would avoid any significant impacts related to hazardous materials at these locations. The (E) designations would require that the fee owner of the sites conduct a testing and sampling protocol, and remediation where appropriate, to the satisfaction of the NYCDEP before the issuance of a building permit by the Department of Buildings pursuant to the provisions of Section 11-15 of the Zoning Resolution (Environmental Requirements). The (E) designations also include a mandatory construction-related health and safety plan which must be approved by NYCDEP.

Date of Government Version: 12/13/2021
Date Data Arrived at EDR: 12/17/2021
Date Made Active in Reports: 12/30/2021
Number of Days to Update: 13

Source: New York City Department of City Planning
Telephone: 718-595-6658
Last EDR Contact: 03/15/2022
Next Scheduled EDR Contact: 06/27/2022
Data Release Frequency: Semi-Annually

Financial Assurance 1: Financial Assurance Information Listing

Financial assurance information.

Date of Government Version: 12/21/2021
Date Data Arrived at EDR: 12/22/2021
Date Made Active in Reports: 03/16/2022
Number of Days to Update: 84

Source: Department of Environmental Conservation
Telephone: 518-402-8660
Last EDR Contact: 03/28/2022
Next Scheduled EDR Contact: 07/11/2022
Data Release Frequency: Quarterly

Financial Assurance 2: Financial Assurance Information Listing

A listing of financial assurance information for hazardous waste facilities. Financial assurance is intended to ensure that resources are available to pay for the cost of closure, post-closure care, and corrective measures if the owner or operator of a regulated facility is unable or unwilling to pay.

Date of Government Version: 06/11/2020
Date Data Arrived at EDR: 06/16/2020
Date Made Active in Reports: 09/02/2020
Number of Days to Update: 78

Source: Department of Environmental Conservation
Telephone: 518-402-8712
Last EDR Contact: 03/07/2022
Next Scheduled EDR Contact: 06/20/2022
Data Release Frequency: Varies

HSWDS: Hazardous Substance Waste Disposal Site Inventory

The list includes any known or suspected hazardous substance waste disposal sites. Also included are sites delisted from the Registry of Inactive Hazardous Waste Disposal Sites and non-Registry sites that U.S. EPA Preliminary Assessment (PA) reports or Site Investigation (SI) reports were prepared. Hazardous Substance Waste Disposal Sites are eligible to be Superfund sites now that the New York State Superfund has been refinanced and changed. This means that the study inventory has served its purpose and will no longer be maintained as a separate entity. The last version of the study inventory is frozen in time. The sites on the study will not automatically be made Superfund sites, rather each site will be further evaluated for listing on the Registry. So overtime they will be added to the registry or not.

Date of Government Version: 01/01/2003
Date Data Arrived at EDR: 10/20/2006
Date Made Active in Reports: 11/30/2006
Number of Days to Update: 41

Source: Department of Environmental Conservation
Telephone: 518-402-9564
Last EDR Contact: 05/26/2009
Next Scheduled EDR Contact: 08/24/2009
Data Release Frequency: No Update Planned

NY MANIFEST: Facility and Manifest Data

Manifest is a document that lists and tracks hazardous waste from the generator through transporters to a TSD facility.

Date of Government Version: 01/01/2019
Date Data Arrived at EDR: 10/29/2021
Date Made Active in Reports: 01/19/2022
Number of Days to Update: 82

Source: Department of Environmental Conservation
Telephone: 518-402-8651
Last EDR Contact: 04/28/2022
Next Scheduled EDR Contact: 08/08/2022
Data Release Frequency: Quarterly

SPDES: State Pollutant Discharge Elimination System

New York State has a state program which has been approved by the United States Environmental Protection Agency for the control of wastewater and stormwater discharges in accordance with the Clean Water Act. Under New York State law the program is known as the State Pollutant Discharge Elimination System (SPDES) and is broader in scope than that required by the Clean Water Act in that it controls point source discharges to groundwaters as well as surface waters.

Date of Government Version: 11/04/2021
Date Data Arrived at EDR: 11/16/2021
Date Made Active in Reports: 02/04/2022
Number of Days to Update: 80

Source: Department of Environmental Conservation
Telephone: 518-402-8233
Last EDR Contact: 04/18/2022
Next Scheduled EDR Contact: 08/01/2022
Data Release Frequency: No Update Planned

VAPOR REOPENED: Vapor Intrusion Legacy Site List

New York is currently re-evaluating previous assumptions and decisions regarding the potential for soil vapor intrusion exposures at sites. As a result, all past, current, and future contaminated sites will be evaluated to determine whether these sites have the potential for exposures related to soil vapor intrusion.

Date of Government Version: 01/01/2022
Date Data Arrived at EDR: 02/08/2022
Date Made Active in Reports: 05/06/2022
Number of Days to Update: 87
Source: Department of Environmenal Conservation
Telephone: 518-402-9814
Last EDR Contact: 02/08/2022
Next Scheduled EDR Contact: 05/23/2022
Data Release Frequency: Varies

UIC: Underground Injection Control Wells
A listing of enhanced oil recovery underground injection wells.

Date of Government Version: 11/29/2021
Date Data Arrived at EDR: 11/30/2021
Date Made Active in Reports: 02/22/2022
Number of Days to Update: 84
Source: Department of Environmental Conservation
Telephone: 518-402-8056
Last EDR Contact: 03/01/2022
Next Scheduled EDR Contact: 06/13/2022
Data Release Frequency: Quarterly

COOLING TOWERS: Registered Cooling Towers
This data includes the location of cooling towers registered with New York State. The data is self-reported by owners/property managers of cooling towers in service in New York State. In August 2015, the New York State Department of Health released emergency regulations requiring the owners of cooling towers to register them with New York State.

Date of Government Version: 01/04/2022
Date Data Arrived at EDR: 01/12/2022
Date Made Active in Reports: 04/01/2022
Number of Days to Update: 79
Source: Department of Health
Telephone: 518-402-7650
Last EDR Contact: 04/13/2022
Next Scheduled EDR Contact: 07/25/2022
Data Release Frequency: Varies

NYC LEAD: Lead-based Paint Testing Results
The results of the inspections for all classrooms serving students under six in applicable buildings. Identifies all classrooms, whether there was observation of peeling paint, and if there was, standard response protocol was followed.

Date of Government Version: 12/31/2021
Date Data Arrived at EDR: 02/04/2022
Date Made Active in Reports: 04/28/2022
Number of Days to Update: 83
Source: New York City Department of Education
Telephone: 212-374-5141
Last EDR Contact: 05/04/2022
Next Scheduled EDR Contact: 08/15/2022
Data Release Frequency: Varies

PCS: Permit Compliance System
PCS is a computerized management information system that contains data on National Pollutant Discharge Elimination System (NPDES) permit holding facilities. PCS tracks the permit, compliance, and enforcement status of NPDES facilities.

Date of Government Version: 07/14/2011
Date Data Arrived at EDR: 08/05/2011
Date Made Active in Reports: 09/29/2011
Number of Days to Update: 55
Source: EPA, Office of Water
Telephone: 202-564-2496
Last EDR Contact: 03/31/2022
Next Scheduled EDR Contact: 07/18/2022
Data Release Frequency: Semi-Annually

MINES MRDS: Mineral Resources Data System
Mineral Resources Data System

Date of Government Version: 04/06/2018
Date Data Arrived at EDR: 10/21/2019
Date Made Active in Reports: 10/24/2019
Number of Days to Update: 3
Source: USGS
Telephone: 703-648-6533
Last EDR Contact: 02/24/2022
Next Scheduled EDR Contact: 06/06/2022
Data Release Frequency: Varies

PCS INACTIVE: Listing of Inactive PCS Permits
An inactive permit is a facility that has shut down or is no longer discharging.

Date of Government Version: 11/05/2014
Date Data Arrived at EDR: 01/06/2015
Date Made Active in Reports: 05/06/2015
Number of Days to Update: 120

Source: EPA
Telephone: 202-564-2496
Last EDR Contact: 03/31/2022
Next Scheduled EDR Contact: 07/18/2022
Data Release Frequency: Semi-Annually

NYC LEAD 2: Recent Lead Paint Violations

Pursuant to New York City?s Housing Maintenance Code, the Department of Housing Preservation and Development (HPD) issues violations against conditions in rental dwelling units that have been verified to violate the New York City Housing Maintenance Code (HMC) or the New York State Multiple Dwelling Law (MDL). Violations are issued when an inspection verifies that a violation of the HMC or MDL exists. It is closed when the violation is corrected, as observed/verified by HPD or as certified by the landlord.

Date of Government Version: 02/01/2022
Date Data Arrived at EDR: 02/02/2022
Date Made Active in Reports: 04/27/2022
Number of Days to Update: 84

Source: New York City Department of Housing Preservation & Development
Telephone: 212-863-8200
Last EDR Contact: 05/04/2022
Next Scheduled EDR Contact: 08/15/2022
Data Release Frequency: Varies

PCS ENF: Enforcement data

No description is available for this data

Date of Government Version: 12/31/2014
Date Data Arrived at EDR: 02/05/2015
Date Made Active in Reports: 03/06/2015
Number of Days to Update: 29

Source: EPA
Telephone: 202-564-2497
Last EDR Contact: 03/31/2022
Next Scheduled EDR Contact: 07/18/2022
Data Release Frequency: Varies

EDR HIGH RISK HISTORICAL RECORDS

EDR Exclusive Records

EDR MGP: EDR Proprietary Manufactured Gas Plants

The EDR Proprietary Manufactured Gas Plant Database includes records of coal gas plants (manufactured gas plants) compiled by EDR's researchers. Manufactured gas sites were used in the United States from the 1800's to 1950's to produce a gas that could be distributed and used as fuel. These plants used whale oil, rosin, coal, or a mixture of coal, oil, and water that also produced a significant amount of waste. Many of the byproducts of the gas production, such as coal tar (oily waste containing volatile and non-volatile chemicals), sludges, oils and other compounds are potentially hazardous to human health and the environment. The byproduct from this process was frequently disposed of directly at the plant site and can remain or spread slowly, serving as a continuous source of soil and groundwater contamination.

Date of Government Version: N/A
Date Data Arrived at EDR: N/A
Date Made Active in Reports: N/A
Number of Days to Update: N/A

Source: EDR, Inc.
Telephone: N/A
Last EDR Contact: N/A
Next Scheduled EDR Contact: N/A
Data Release Frequency: No Update Planned

EDR Hist Auto: EDR Exclusive Historical Auto Stations

EDR has searched selected national collections of business directories and has collected listings of potential gas station/filling station/service station sites that were available to EDR researchers. EDR's review was limited to those categories of sources that might, in EDR's opinion, include gas station/filling station/service station establishments. The categories reviewed included, but were not limited to gas, gas station, gasoline station, filling station, auto, automobile repair, auto service station, service station, etc. This database falls within a category of information EDR classifies as "High Risk Historical Records", or HRHR. EDR's HRHR effort presents unique and sometimes proprietary data about past sites and operations that typically create environmental concerns, but may not show up in current government records searches.

Date of Government Version: N/A
Date Data Arrived at EDR: N/A
Date Made Active in Reports: N/A
Number of Days to Update: N/A

Source: EDR, Inc.
Telephone: N/A
Last EDR Contact: N/A
Next Scheduled EDR Contact: N/A
Data Release Frequency: Varies

EDR Hist Cleaner: EDR Exclusive Historical Cleaners

EDR has searched selected national collections of business directories and has collected listings of potential dry cleaner sites that were available to EDR researchers. EDR's review was limited to those categories of sources that might, in EDR's opinion, include dry cleaning establishments. The categories reviewed included, but were not limited to dry cleaners, cleaners, laundry, laundromat, cleaning/laundry, wash & dry etc. This database falls within a category of information EDR classifies as "High Risk Historical Records", or HRHR. EDR's HRHR effort presents unique and sometimes proprietary data about past sites and operations that typically create environmental concerns, but may not show up in current government records searches.

Date of Government Version: N/A
Date Data Arrived at EDR: N/A
Date Made Active in Reports: N/A
Number of Days to Update: N/A

Source: EDR, Inc.
Telephone: N/A
Last EDR Contact: N/A
Next Scheduled EDR Contact: N/A
Data Release Frequency: Varies

EDR RECOVERED GOVERNMENT ARCHIVES

Exclusive Recovered Govt. Archives

RGA HWS: Recovered Government Archive State Hazardous Waste Facilities List

The EDR Recovered Government Archive State Hazardous Waste database provides a list of SHWS incidents derived from historical databases and includes many records that no longer appear in current government lists. Compiled from Records formerly available from the Department of Environmental Conservation in New York.

Date of Government Version: N/A
Date Data Arrived at EDR: 07/01/2013
Date Made Active in Reports: 12/30/2013
Number of Days to Update: 182

Source: Department of Environmental Conservation
Telephone: N/A
Last EDR Contact: 06/01/2012
Next Scheduled EDR Contact: N/A
Data Release Frequency: Varies

RGA LF: Recovered Government Archive Solid Waste Facilities List

The EDR Recovered Government Archive Landfill database provides a list of landfills derived from historical databases and includes many records that no longer appear in current government lists. Compiled from Records formerly available from the Department of Environmental Conservation in New York.

Date of Government Version: N/A
Date Data Arrived at EDR: 07/01/2013
Date Made Active in Reports: 01/10/2014
Number of Days to Update: 193

Source: Department of Environmental Conservation
Telephone: N/A
Last EDR Contact: 06/01/2012
Next Scheduled EDR Contact: N/A
Data Release Frequency: Varies

COUNTY RECORDS

CORTLAND COUNTY:

AST - CORTLAND: Cortland County Storage Tank Listing

A listing of aboveground storage tank sites located in Cortland County.

Date of Government Version: 08/20/2019
Date Data Arrived at EDR: 08/20/2019
Date Made Active in Reports: 10/16/2019
Number of Days to Update: 57

Source: Cortland County Health Department
Telephone: 607-753-5035
Last EDR Contact: 04/21/2022
Next Scheduled EDR Contact: 08/08/2022
Data Release Frequency: Quarterly

UST - CORTLAND: Cortland County Storage Tank Listing

A listing of underground storage tank sites located in Cortland County.

Date of Government Version: 08/20/2019
Date Data Arrived at EDR: 08/20/2019
Date Made Active in Reports: 10/16/2019
Number of Days to Update: 57

Source: Cortland County Health Department
Telephone: 607-753-5035
Last EDR Contact: 04/21/2022
Next Scheduled EDR Contact: 08/08/2022
Data Release Frequency: Quarterly

NASSAU COUNTY:

GOVERNMENT RECORDS SEARCHED / DATA CURRENCY TRACKING

AST - NASSAU: Registered Tank Database
A listing of aboveground storage tank sites located in Nassau County.

Date of Government Version: 01/09/2017
Date Data Arrived at EDR: 01/11/2017
Date Made Active in Reports: 02/15/2017
Number of Days to Update: 35

Source: Nassau County Health Department
Telephone: 516-571-3314
Last EDR Contact: 04/25/2022
Next Scheduled EDR Contact: 08/08/2022
Data Release Frequency: No Update Planned

AST NCFM: Storage Tank Database
A listing of aboveground storage tank sites located in Nassau County.

Date of Government Version: 02/15/2011
Date Data Arrived at EDR: 02/23/2011
Date Made Active in Reports: 03/29/2011
Number of Days to Update: 34

Source: Nassau County Office of the Fire Marshal
Telephone: 516-572-1000
Last EDR Contact: 04/21/2022
Next Scheduled EDR Contact: 08/08/2022
Data Release Frequency: Varies

TANKS NASSAU: Registered Tank Database in Nassau County
A listing of facilities in Nassau County with storage tanks.

Date of Government Version: 01/09/2017
Date Data Arrived at EDR: 01/11/2017
Date Made Active in Reports: 02/15/2017
Number of Days to Update: 35

Source: Nassau County Department of Health
Telephone: 516-227-9691
Last EDR Contact: 04/25/2022
Next Scheduled EDR Contact: 08/08/2022
Data Release Frequency: Varies

UST - NASSAU: Registered Tank Database
A listing of underground storage tank sites located in Nassau County.

Date of Government Version: 01/09/2017
Date Data Arrived at EDR: 01/11/2017
Date Made Active in Reports: 02/15/2017
Number of Days to Update: 35

Source: Nassau County Health Department
Telephone: 516-571-3314
Last EDR Contact: 04/25/2022
Next Scheduled EDR Contact: 08/08/2022
Data Release Frequency: No Update Planned

UST NCFM: Storage Tank Database
A listing of underground storage tank sites located in Nassau County.

Date of Government Version: 02/15/2011
Date Data Arrived at EDR: 02/23/2011
Date Made Active in Reports: 03/29/2011
Number of Days to Update: 34

Source: Nassau County Office of the Fire Marshal
Telephone: 516-572-1000
Last EDR Contact: 04/21/2022
Next Scheduled EDR Contact: 08/08/2022
Data Release Frequency: Varies

ROCKLAND COUNTY:

AST - ROCKLAND: Petroleum Bulk Storage Database
A listing of aboveground storage tank sites located in Rockland County. Rockland County?s Petroleum Bulk Storage (PBS) program is no longer in service. All related operations/duties are now wholly overseen by the New York State Dept. of Environmental Conservation (NYSDEC).

Date of Government Version: 02/02/2017
Date Data Arrived at EDR: 03/17/2017
Date Made Active in Reports: 09/22/2017
Number of Days to Update: 189

Source: Rockland County Health Department
Telephone: 914-364-2605
Last EDR Contact: 02/25/2022
Next Scheduled EDR Contact: 06/13/2022
Data Release Frequency: No Update Planned

UST - ROCKLAND: Petroleum Bulk Storage Database
A listing of underground storage tank sites located in Rockland County. Rockland County?s Petroleum Bulk Storage (PBS) program is no longer in service. All related operations/duties are now wholly overseen by the New York State Dept. of Environmental Conservation (NYSDEC).

Date of Government Version: 02/02/2017
Date Data Arrived at EDR: 03/17/2017
Date Made Active in Reports: 09/22/2017
Number of Days to Update: 189
Source: Rockland County Health Department
Telephone: 914-364-2605
Last EDR Contact: 02/25/2022
Next Scheduled EDR Contact: 06/13/2022
Data Release Frequency: No Update Planned

SUFFOLK COUNTY:

AST - SUFFOLK: Storage Tank Database
A listing of aboveground storage tank sites located in Suffolk County.

Date of Government Version: 06/28/2018
Date Data Arrived at EDR: 12/06/2018
Date Made Active in Reports: 02/07/2019
Number of Days to Update: 63
Source: Suffolk County Department of Health Services
Telephone: 631-854-2521
Last EDR Contact: 04/25/2022
Next Scheduled EDR Contact: 08/08/2022
Data Release Frequency: No Update Planned

TANKS SUFFOLK: Storage Tank Database
This county is not included in the state?s database. These are facilities that have no tank information in the storage tank database.

Date of Government Version: 06/28/2018
Date Data Arrived at EDR: 02/05/2019
Date Made Active in Reports: 03/08/2019
Number of Days to Update: 31
Source: Department of Health Services
Telephone: 631-854-2516
Last EDR Contact: 04/25/2022
Next Scheduled EDR Contact: 08/08/2022
Data Release Frequency: Varies

UST - SUFFOLK: Storage Tank Database
A listing of underground storage tank sites located in Suffolk County.

Date of Government Version: 06/28/2018
Date Data Arrived at EDR: 12/06/2018
Date Made Active in Reports: 02/07/2019
Number of Days to Update: 63
Source: Suffolk County Department of Health Services
Telephone: 631-854-2521
Last EDR Contact: 04/25/2022
Next Scheduled EDR Contact: 08/08/2022
Data Release Frequency: No Update Planned

WESTCHESTER COUNTY:

AST - WESTCHESTER: Listing of Storage Tanks
A listing of aboveground storage tank sites located in Westchester County.

Date of Government Version: 02/04/2022
Date Data Arrived at EDR: 02/04/2022
Date Made Active in Reports: 04/27/2022
Number of Days to Update: 82
Source: Westchester County Department of Health
Telephone: 914-813-5161
Last EDR Contact: 04/25/2022
Next Scheduled EDR Contact: 08/08/2022
Data Release Frequency: Semi-Annually

UST - WESTCHESTER: Listing of Storage Tanks
A listing of underground storage tank sites located in Westchester County.

Date of Government Version: 02/04/2022
Date Data Arrived at EDR: 02/04/2022
Date Made Active in Reports: 04/27/2022
Number of Days to Update: 82
Source: Westchester County Department of Health
Telephone: 914-813-5161
Last EDR Contact: 04/25/2022
Next Scheduled EDR Contact: 08/08/2022
Data Release Frequency: Semi-Annually

GOVERNMENT RECORDS SEARCHED / DATA CURRENCY TRACKING

OTHER DATABASE(S)

Depending on the geographic area covered by this report, the data provided in these specialty databases may or may not be complete. For example, the existence of wetlands information data in a specific report does not mean that all wetlands in the area covered by the report are included. Moreover, the absence of any reported wetlands information does not necessarily mean that wetlands do not exist in the area covered by the report.

CT MANIFEST: Hazardous Waste Manifest Data
Facility and manifest data. Manifest is a document that lists and tracks hazardous waste from the generator through transporters to a tsd facility.

Date of Government Version: 12/03/2021
Date Data Arrived at EDR: 02/11/2022
Date Made Active in Reports: 05/06/2022
Number of Days to Update: 84

Source: Department of Energy & Environmental Protection
Telephone: 860-424-3375
Last EDR Contact: 05/09/2022
Next Scheduled EDR Contact: 08/22/2022
Data Release Frequency: No Update Planned

NJ MANIFEST: Manifest Information
Hazardous waste manifest information.

Date of Government Version: 12/31/2018
Date Data Arrived at EDR: 04/10/2019
Date Made Active in Reports: 05/16/2019
Number of Days to Update: 36

Source: Department of Environmental Protection
Telephone: N/A
Last EDR Contact: 04/07/2022
Next Scheduled EDR Contact: 07/18/2022
Data Release Frequency: Annually

PA MANIFEST: Manifest Information
Hazardous waste manifest information.

Date of Government Version: 06/30/2018
Date Data Arrived at EDR: 07/19/2019
Date Made Active in Reports: 09/10/2019
Number of Days to Update: 53

Source: Department of Environmental Protection
Telephone: 717-783-8990
Last EDR Contact: 04/08/2022
Next Scheduled EDR Contact: 07/25/2022
Data Release Frequency: Annually

RI MANIFEST: Manifest information
Hazardous waste manifest information

Date of Government Version: 12/31/2020
Date Data Arrived at EDR: 11/30/2021
Date Made Active in Reports: 02/18/2022
Number of Days to Update: 80

Source: Department of Environmental Management
Telephone: 401-222-2797
Last EDR Contact: 02/14/2022
Next Scheduled EDR Contact: 05/30/2022
Data Release Frequency: Annually

VT MANIFEST: Hazardous Waste Manifest Data
Hazardous waste manifest information.

Date of Government Version: 10/28/2019
Date Data Arrived at EDR: 10/29/2019
Date Made Active in Reports: 01/09/2020
Number of Days to Update: 72

Source: Department of Environmental Conservation
Telephone: 802-241-3443
Last EDR Contact: 04/12/2022
Next Scheduled EDR Contact: 07/25/2022
Data Release Frequency: Annually

WI MANIFEST: Manifest Information
Hazardous waste manifest information.

Date of Government Version: 05/31/2018
Date Data Arrived at EDR: 06/19/2019
Date Made Active in Reports: 09/03/2019
Number of Days to Update: 76

Source: Department of Natural Resources
Telephone: N/A
Last EDR Contact: 03/02/2022
Next Scheduled EDR Contact: 06/20/2022
Data Release Frequency: Annually

Oil/Gas Pipelines
Source: Endeavor Business Media
Petroleum Bundle (Crude Oil, Refined Products, Petrochemicals, Gas Liquids (LPG/NGL), and Specialty Gases (Miscellaneous)) N = Natural Gas Bundle (Natural Gas, Gas Liquids (LPG/NGL), and Specialty Gases (Miscellaneous)). This map includes information copyrighted by Endeavor Business Media. This information is provided on a best effort basis and Endeavor Business Media does not guarantee its accuracy nor warrant its fitness for any particular purpose. Such information has been reprinted with the permission of Endeavor Business Media.

Electric Power Transmission Line Data
Source: Endeavor Business Media
This map includes information copyrighted by Endeavor Business Media. This information is provided on a best effort basis and Endeavor Business Media does not guarantee its accuracy nor warrant its fitness for any particular purpose. Such information has been reprinted with the permission of Endeavor Business Media.

Sensitive Receptors: There are individuals deemed sensitive receptors due to their fragile immune systems and special sensitivity to environmental discharges. These sensitive receptors typically include the elderly, the sick, and children. While the location of all sensitive receptors cannot be determined, EDR indicates those buildings and facilities - schools, daycares, hospitals, medical centers, and nursing homes - where individuals who are sensitive receptors are likely to be located.

AHA Hospitals:
Source: American Hospital Association, Inc.
Telephone: 312-280-5991
The database includes a listing of hospitals based on the American Hospital Association's annual survey of hospitals.

Medical Centers: Provider of Services Listing
Source: Centers for Medicare & Medicaid Services
Telephone: 410-786-3000
A listing of hospitals with Medicare provider number, produced by Centers of Medicare & Medicaid Services, a federal agency within the U.S. Department of Health and Human Services.

Nursing Homes
Source: National Institutes of Health
Telephone: 301-594-6248
Information on Medicare and Medicaid certified nursing homes in the United States.

Public Schools
Source: National Center for Education Statistics
Telephone: 202-502-7300
The National Center for Education Statistics' primary database on elementary and secondary public education in the United States. It is a comprehensive, annual, national statistical database of all public elementary and secondary schools and school districts, which contains data that are comparable across all states.

Private Schools
Source: National Center for Education Statistics
Telephone: 202-502-7300
The National Center for Education Statistics' primary database on private school locations in the United States.

Daycare Centers: Day Care Providers
Source: Department of Health
Telephone: 212-676-2444

Flood Zone Data: This data was obtained from the Federal Emergency Management Agency (FEMA). It depicts 100-year and 500-year flood zones as defined by FEMA. It includes the National Flood Hazard Layer (NFHL) which incorporates Flood Insurance Rate Map (FIRM) data and Q3 data from FEMA in areas not covered by NFHL.
Source: FEMA
Telephone: 877-336-2627
Date of Government Version: 2003, 2015

NWI: National Wetlands Inventory. This data, available in select counties across the country, was obtained by EDR in 2002, 2005 and 2010 from the U.S. Fish and Wildlife Service.

State Wetlands Data: Freshwater Wetlands
Source: Department of Environmental Conservation
Telephone: 518-402-8961

GOVERNMENT RECORDS SEARCHED / DATA CURRENCY TRACKING

Current USGS 7.5 Minute Topographic Map
Source: U.S. Geological Survey

STREET AND ADDRESS INFORMATION

Â© 2015 TomTom North America, Inc. All rights reserved. This material is proprietary and the subject of copyright protection and other intellectual property rights owned by or licensed to Tele Atlas North America, Inc. The use of this material is subject to the terms of a license agreement. You will be held liable for any unauthorized copying or disclosure of this material.

GEOCHECK ®- PHYSICAL SETTING SOURCE ADDENDUM

TARGET PROPERTY ADDRESS

BEACON HARLEM SCHOOL
413 EAST 120TH STREET
NEW YORK, NY 10035

TARGET PROPERTY COORDINATES

Latitude (North):	40.798616 - 40ˆ 47’ 55.02’’
Longitude (West):	73.932644 - 73ˆ 55’ 57.52’’
Universal Tranverse Mercator:	Zone 18
UTM X (Meters):	590042.1
UTM Y (Meters):	4516738.5
Elevation:	9 ft. above sea level

USGS TOPOGRAPHIC MAP

Target Property Map:	14115942 CENTRAL PARK, NY
Version Date:	2019

EDR’s GeoCheck Physical Setting Source Addendum is provided to assist the environmental professional in forming an opinion about the impact of potential contaminant migration.

Assessment of the impact of contaminant migration generally has two principle investigative components:

1. Groundwater flow direction, and
2. Groundwater flow velocity.

Groundwater flow direction may be impacted by surface topography, hydrology, hydrogeology, characteristics of the soil, and nearby wells. Groundwater flow velocity is generally impacted by the nature of the geologic strata.

GEOCHECK® - PHYSICAL SETTING SOURCE SUMMARY

GROUNDWATER FLOW DIRECTION INFORMATION

Groundwater flow direction for a particular site is best determined by a qualified environmental professional using site-specific well data. If such data is not reasonably ascertainable, it may be necessary to rely on other sources of information, such as surface topographic information, hydrologic information, hydrogeologic data collected on nearby properties, and regional groundwater flow information (from deep aquifers).


TOPOGRAPHIC INFORMATION

Surface topography may be indicative of the direction of surficial groundwater flow. This information can be used to assist the environmental professional in forming an opinion about the impact of nearby contaminated properties or, should contamination exist on the target property, what downgradient sites might be impacted.

TARGET PROPERTY TOPOGRAPHY

General Topographic Gradient: General East

SURROUNDING TOPOGRAPHY: ELEVATION PROFILES

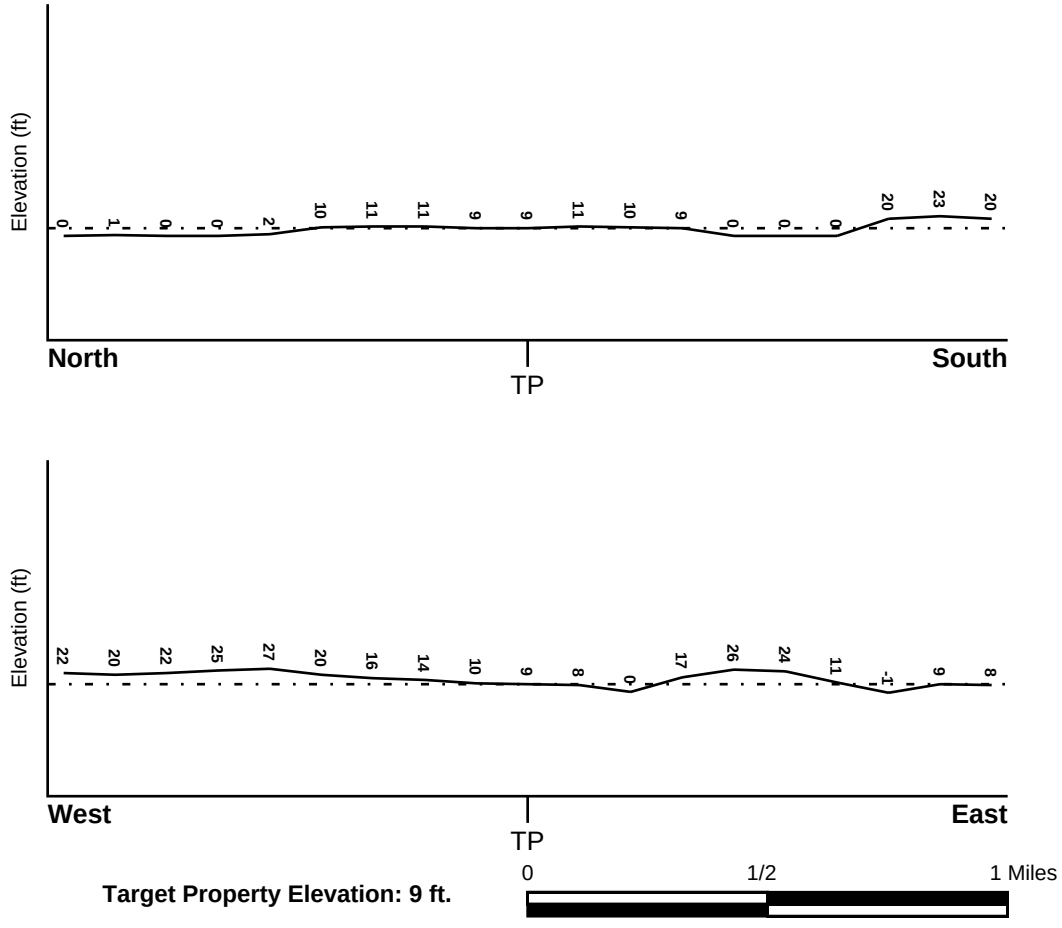

Source: Topography has been determined from the USGS 7.5' Digital Elevation Model and should be evaluated on a relative (not an absolute) basis. Relative elevation information between sites of close proximity should be field verified.

GEOCHECK® - PHYSICAL SETTING SOURCE SUMMARY

HYDROLOGIC INFORMATION

Surface water can act as a hydrologic barrier to groundwater flow. Such hydrologic information can be used to assist the environmental professional in forming an opinion about the impact of nearby contaminated properties or, should contamination exist on the target property, what downgradient sites might be impacted.

Refer to the Physical Setting Source Map following this summary for hydrologic information (major waterways and bodies of water).

FEMA FLOOD ZONE

Flood Plain Panel at Target Property	FEMA Source Type
3604970091F	FEMA FIRM Flood data

Additional Panels in search area:	FEMA Source Type
3604970083F	FEMA FIRM Flood data
3604970079F	FEMA FIRM Flood data
3604970087F	FEMA FIRM Flood data

NATIONAL WETLAND INVENTORY

NWI Quad at Target Property	NWI Electronic Data Coverage
CENTRAL PARK	YES - refer to the Overview Map and Detail Map

HYDROGEOLOGIC INFORMATION

Hydrogeologic information obtained by installation of wells on a specific site can often be an indicator of groundwater flow direction in the immediate area. Such hydrogeologic information can be used to assist the environmental professional in forming an opinion about the impact of nearby contaminated properties or, should contamination exist on the target property, what downgradient sites might be impacted.

Site-Specific Hydrogeological Data*:

Search Radius:	1.25 miles
Status:	Not found

AQUIFLOW®

Search Radius: 1.000 Mile.

EDR has developed the AQUIFLOW Information System to provide data on the general direction of groundwater flow at specific points. EDR has reviewed reports submitted by environmental professionals to regulatory authorities at select sites and has extracted the date of the report, groundwater flow direction as determined hydrogeologically, and the depth to water table.

MAP ID	LOCATION FROM TP	GENERAL DIRECTION GROUNDWATER FLOW
Not Reported		

* ©1996 Site−specific hydrogeological data gathered by CERCLIS Alerts, Inc., Bainbridge Island, WA. All rights reserved. All of the information and opinions presented are those of the cited EPA report(s), which were completed under a Comprehensive Environmental Response Compensation and Liability Information System (CERCLIS) investigation.

GEOCHECK® - PHYSICAL SETTING SOURCE SUMMARY

GROUNDWATER FLOW VELOCITY INFORMATION

Groundwater flow velocity information for a particular site is best determined by a qualified environmental professional using site specific geologic and soil strata data. If such data are not reasonably ascertainable, it may be necessary to rely on other sources of information, including geologic age identification, rock stratigraphic unit and soil characteristics data collected on nearby properties and regional soil information. In general, contaminant plumes move more quickly through sandy-gravelly types of soils than silty-clayey types of soils.

GEOLOGIC INFORMATION IN GENERAL AREA OF TARGET PROPERTY

Geologic information can be used by the environmental professional in forming an opinion about the relative speed at which contaminant migration may be occurring.

ROCK STRATIGRAPHIC UNIT **GEOLOGIC AGE IDENTIFICATION**

Era:	Paleozoic	Category:	Stratified Sequence
System:	Ordovician		
Series:	Middle Ordovician (Mohawkian)		
Code:	O2 *(decoded above as Era, System & Series)*		

Geologic Age and Rock Stratigraphic Unit Source: P.G. Schruben, R.E. Arndt and W.J. Bawiec, Geology of the Conterminous U.S. at 1:2,500,000 Scale - a digital representation of the 1974 P.B. King and H.M. Beikman Map, USGS Digital Data Series DDS - 11 (1994).

DOMINANT SOIL COMPOSITION IN GENERAL AREA OF TARGET PROPERTY

The U.S. Department of Agriculture's (USDA) Soil Conservation Service (SCS) leads the National Cooperative Soil Survey (NCSS) and is responsible for collecting, storing, maintaining and distributing soil survey information for privately owned lands in the United States. A soil map in a soil survey is a representation of soil patterns in a landscape. Soil maps for STATSGO are compiled by generalizing more detailed (SSURGO) soil survey maps. The following information is based on Soil Conservation Service STATSGO data.

Soil Component Name: URBAN LAND

Soil Surface Texture: variable

Hydrologic Group: Not reported

Soil Drainage Class: Not reported

Hydric Status: Soil does not meet the requirements for a hydric soil.

Corrosion Potential - Uncoated Steel: Not Reported

Depth to Bedrock Min: > 10 inches

Depth to Bedrock Max: > 10 inches

GEOCHECK® - PHYSICAL SETTING SOURCE SUMMARY

Soil Layer Information							
	Boundary			Classification			
Layer	Upper	Lower	Soil Texture Class	AASHTO Group	Unified Soil	Permeability Rate (in/hr)	Soil Reaction (pH)
1	0 inches	6 inches	variable	Not reported	Not reported	Max: 0.00 Min: 0.00	Max: 0.00 Min: 0.00

OTHER SOIL TYPES IN AREA

Based on Soil Conservation Service STATSGO data, the following additional subordinant soil types may appear within the general area of target property.

Soil Surface Textures: silt loam
loamy sand
sandy loam
fine sandy loam

Surficial Soil Types: silt loam
loamy sand
sandy loam
fine sandy loam

Shallow Soil Types: sandy loam

Deeper Soil Types: unweathered bedrock
very gravelly - loamy sand
stratified
sandy loam

LOCAL / REGIONAL WATER AGENCY RECORDS

EDR Local/Regional Water Agency records provide water well information to assist the environmental professional in assessing sources that may impact ground water flow direction, and in forming an opinion about the impact of contaminant migration on nearby drinking water wells.

WELL SEARCH DISTANCE INFORMATION

DATABASE	SEARCH DISTANCE (miles)
Federal USGS	1.000
Federal FRDS PWS	Nearest PWS within 1 mile
State Database	1.000

FEDERAL USGS WELL INFORMATION

MAP ID	WELL ID	LOCATION FROM TP

GEOCHECK® - PHYSICAL SETTING SOURCE SUMMARY

FEDERAL USGS WELL INFORMATION

MAP ID	WELL ID	LOCATION FROM TP
1	USGS40000833342	1/4 - 1/2 Mile NNW
2	USGS40000833375	1/2 - 1 Mile North
3	USGS40000832894	1/2 - 1 Mile SW
4	USGS40000833387	1/2 - 1 Mile NNE
5	USGS40000833253	1/2 - 1 Mile ENE
6	USGS40000833473	1/2 - 1 Mile North
A8	USGS40000832743	1/2 - 1 Mile SSW
A9	USGS40000832744	1/2 - 1 Mile SSW
10	USGS40000833522	1/2 - 1 Mile NNE
B11	USGS40000833388	1/2 - 1 Mile NW
B12	USGS40000833390	1/2 - 1 Mile NW
B13	USGS40000833389	1/2 - 1 Mile NW

FEDERAL FRDS PUBLIC WATER SUPPLY SYSTEM INFORMATION

MAP ID	WELL ID	LOCATION FROM TP
7	NY0002726	1/2 - 1 Mile West

Note: PWS System location is not always the same as well location.

STATE DATABASE WELL INFORMATION

MAP ID	WELL ID	LOCATION FROM TP
No Wells Found		

OTHER STATE DATABASE INFORMATION

STATE OIL/GAS WELL INFORMATION


MAP ID	WELL ID	LOCATION FROM TP
A1	NYOG10000040148	1/2 - 1 Mile West
A2	NYOG10000040153	1/2 - 1 Mile West
A3	NYOG10000040150	1/2 - 1 Mile West
A4	NYOG10000040151	1/2 - 1 Mile West
A5	NYOG10000040152	1/2 - 1 Mile West
A6	NYOG10000040149	1/2 - 1 Mile West
B7	NYOG10000040215	1/2 - 1 Mile West
B8	NYOG10000040214	1/2 - 1 Mile West
9	NYOG10000040167	1/2 - 1 Mile West
B10	NYOG10000040213	1/2 - 1 Mile West
B11	NYOG10000040212	1/2 - 1 Mile West
B12	NYOG10000040211	1/2 - 1 Mile West
B13	NYOG10000040210	1/2 - 1 Mile West
B14	NYOG10000040209	1/2 - 1 Mile West
B15	NYOG10000040208	1/2 - 1 Mile West
B16	NYOG10000040207	1/2 - 1 Mile West
B17	NYOG10000040206	1/2 - 1 Mile West
B18	NYOG10000040205	1/2 - 1 Mile West
B19	NYOG10000040204	1/2 - 1 Mile West

GEOCHECK® - PHYSICAL SETTING SOURCE SUMMARY

STATE OIL/GAS WELL INFORMATION

MAP ID	WELL ID	LOCATION FROM TP
B20	NYOG10000040203	1/2 - 1 Mile West
B21	NYOG10000040202	1/2 - 1 Mile West
B22	NYOG10000040201	1/2 - 1 Mile West
B23	NYOG10000040200	1/2 - 1 Mile WNW
B24	NYOG10000040199	1/2 - 1 Mile West
B25	NYOG10000040198	1/2 - 1 Mile West
B26	NYOG10000040197	1/2 - 1 Mile WNW
27	NYOG10000040196	1/2 - 1 Mile West

PHYSICAL SETTING SOURCE MAP - 6978245.2s

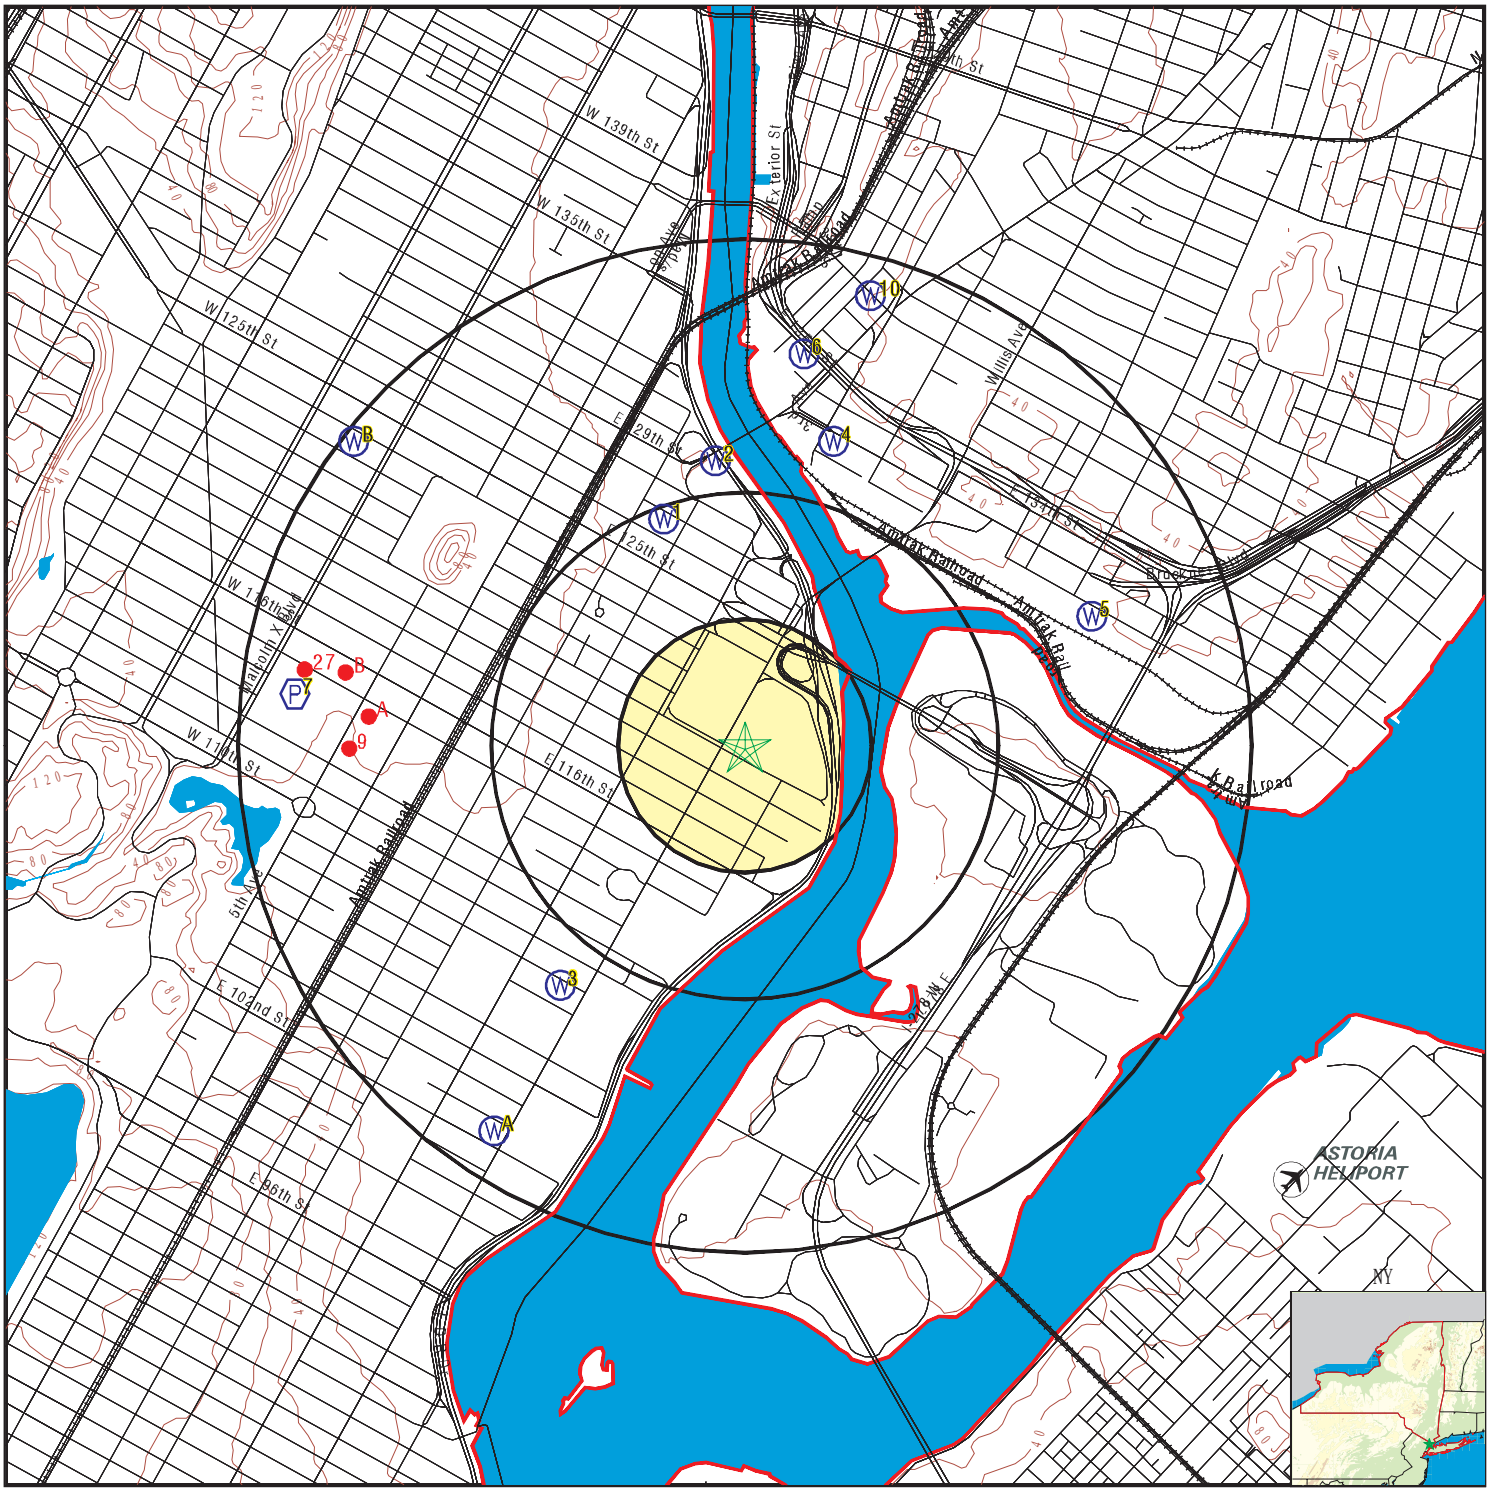

- County Boundary
- Major Roads
- Contour Lines
- Airports
- Earthquake epicenter, Richter 5 or greater
- Water Wells
- Public Water Supply Wells
- Cluster of Multiple Icons
- Groundwater Flow Direction
- Indeterminate Groundwater Flow at Location
- Groundwater Flow Varies at Location
- Closest Hydrogeological Data
- Oil, gas or related wells

SITE NAME:	Beacon Harlem School	CLIENT:	ALC Environmental Inc.
ADDRESS:	413 East 120th Street New York NY 10035	CONTACT:	Colin Eckhardt
LAT/LONG:	40.798616 / 73.932644	INQUIRY #:	6978245.2s
		DATE:	May 13, 2022 9:31 am

Copyright © 2022 EDR, Inc. © 2015 TomTom Rel. 2015.

GEOCHECK® - PHYSICAL SETTING SOURCE MAP FINDINGS

Map ID
Direction
Distance
Elevation | Database | EDR ID Number

1
NNW
1/4 - 1/2 Mile
Higher

FED USGS **USGS40000833342**

Organization ID:	USGS-NY	Organization Name:	USGS New York Water Science Center
Monitor Location:	NY 82	Type:	Well
Description:	Not Reported	HUC:	Not Reported
Drainage Area:	Not Reported	Drainage Area Units:	Not Reported
Contrib Drainage Area:	Not Reported	Contrib Drainage Area Unts:	Not Reported
Aquifer:	Sand and gravel aquifers (glaciated regions)		
Formation Type:	Sand	Aquifer Type:	Not Reported
Construction Date:	Not Reported	Well Depth:	30
Well Depth Units:	ft	Well Hole Depth:	Not Reported
Well Hole Depth Units:	Not Reported		

2
North
1/2 - 1 Mile
Lower

FED USGS **USGS40000833375**

Organization ID:	USGS-NY	Organization Name:	USGS New York Water Science Center
Monitor Location:	NY 150	Type:	Well
Description:	Not Reported	HUC:	Not Reported
Drainage Area:	Not Reported	Drainage Area Units:	Not Reported
Contrib Drainage Area:	Not Reported	Contrib Drainage Area Unts:	Not Reported
Aquifer:	Not Reported	Formation Type:	Bedrock
Aquifer Type:	Not Reported	Construction Date:	Not Reported
Well Depth:	106	Well Depth Units:	ft
Well Hole Depth:	Not Reported	Well Hole Depth Units:	Not Reported

---

3
SW
1/2 - 1 Mile
Higher

FED USGS **USGS40000832894**

Organization ID:	USGS-NY	Organization Name:	USGS New York Water Science Center
Monitor Location:	NY 81	Type:	Well
Description:	Not Reported	HUC:	Not Reported
Drainage Area:	Not Reported	Drainage Area Units:	Not Reported
Contrib Drainage Area:	Not Reported	Contrib Drainage Area Unts:	Not Reported
Aquifer:	Sand and gravel aquifers (glaciated regions)		
Formation Type:	Sand	Aquifer Type:	Not Reported
Construction Date:	Not Reported	Well Depth:	30
Well Depth Units:	ft	Well Hole Depth:	Not Reported
Well Hole Depth Units:	Not Reported		

4
NNE
1/2 - 1 Mile
Higher

FED USGS **USGS40000833387**

Organization ID:	USGS-NY	Organization Name:	USGS New York Water Science Center
Monitor Location:	B 6	Type:	Well

Description:	Not Reported	HUC:	Not Reported
Drainage Area:	Not Reported	Drainage Area Units:	Not Reported
Contrib Drainage Area:	Not Reported	Contrib Drainage Area Unts:	Not Reported
Aquifer:	Sand and gravel aquifers (glaciated regions)		
Formation Type:	Sand	Aquifer Type:	Not Reported
Construction Date:	Not Reported	Well Depth:	36
Well Depth Units:	ft	Well Hole Depth:	Not Reported
Well Hole Depth Units:	Not Reported		

5
ENE **FED USGS** **USGS40000833253**
1/2 - 1 Mile
Higher

Organization ID:	USGS-NY	Organization Name:	USGS New York Water Science Center
Monitor Location:	B 36	Type:	Well
Description:	Not Reported	HUC:	Not Reported
Drainage Area:	Not Reported	Drainage Area Units:	Not Reported
Contrib Drainage Area:	Not Reported	Contrib Drainage Area Unts:	Not Reported
Aquifer:	Not Reported	Formation Type:	Not Reported
Aquifer Type:	Not Reported	Construction Date:	Not Reported
Well Depth:	452	Well Depth Units:	ft
Well Hole Depth:	Not Reported	Well Hole Depth Units:	Not Reported

---

6
North **FED USGS** **USGS40000833473**
1/2 - 1 Mile
Higher

Organization ID:	USGS-NY	Organization Name:	USGS New York Water Science Center
Monitor Location:	B 65	Type:	Well
Description:	Not Reported	HUC:	Not Reported
Drainage Area:	Not Reported	Drainage Area Units:	Not Reported
Contrib Drainage Area:	Not Reported	Contrib Drainage Area Unts:	Not Reported
Aquifer:	Not Reported	Formation Type:	Not Reported
Aquifer Type:	Not Reported	Construction Date:	Not Reported
Well Depth:	49	Well Depth Units:	ft
Well Hole Depth:	Not Reported	Well Hole Depth Units:	Not Reported

Ground water levels,Number of Measurements:	1	Level reading date:	1951-10-22
Feet below surface:	8	Feet to sea level:	Not Reported
Note:	Not Reported		

7
West **FRDS PWS** **NY0002726**
1/2 - 1 Mile
Higher

PWS ID:	NY0002726	PWS type:	System Owner/Responsible Party
PWS name:	ACHAM MILLICENT	PWS address:	ALL SOULS CHURCH
PWS address:	88 ST NICHOLAS AVENUE	PWS city:	NEW YORK
PWS state:	NY	PWS zip:	10026
PWS ID:	NY0002726	PWS type:	System Owner/Responsible Party
PWS name:	ACHAM MILLICENT	PWS address:	ALL SOULS CHURCH
PWS address:	88 ST NICHOLAS AVENUE	PWS city:	NEW YORK
PWS state:	NY	PWS zip:	10026

PWS ID:	NY0002726	Activity status:	Active
Date system activated:	Not Reported	Date system deactivated:	Not Reported
Retail population:	00000100	System name:	ALL SOUL'S CAMP
System address:	Not Reported	System city:	LIBERTY
System state:	NY	System zip:	12754
County FIPS:	052	City served:	LIBERTY (T)
Latitude:	404800	Longitude:	0735700

A8
SSW **FED USGS** **USGS40000832743**
1/2 - 1 Mile
Higher

Organization ID:	USGS-NY	Organization Name:	USGS New York Water Science Center
Monitor Location:	NY 79	Type:	Well
Description:	Not Reported	HUC:	Not Reported
Drainage Area:	Not Reported	Drainage Area Units:	Not Reported
Contrib Drainage Area:	Not Reported	Contrib Drainage Area Unts:	Not Reported
Aquifer:	Sand and gravel aquifers (glaciated regions)		
Formation Type:	Sand	Aquifer Type:	Not Reported
Construction Date:	Not Reported	Well Depth:	36
Well Depth Units:	ft	Well Hole Depth:	Not Reported
Well Hole Depth Units:	Not Reported		

A9
SSW **FED USGS** **USGS40000832744**
1/2 - 1 Mile
Higher

Organization ID:	USGS-NY	Organization Name:	USGS New York Water Science Center
Monitor Location:	NY 80	Type:	Well
Description:	Not Reported	HUC:	Not Reported
Drainage Area:	Not Reported	Drainage Area Units:	Not Reported
Contrib Drainage Area:	Not Reported	Contrib Drainage Area Unts:	Not Reported
Aquifer:	Sand and gravel aquifers (glaciated regions)		
Formation Type:	Sand	Aquifer Type:	Not Reported
Construction Date:	Not Reported	Well Depth:	36
Well Depth Units:	ft	Well Hole Depth:	Not Reported
Well Hole Depth Units:	Not Reported		

10
NNE **FED USGS** **USGS40000833522**
1/2 - 1 Mile
Higher

Organization ID:	USGS-NY	Organization Name:	USGS New York Water Science Center
Monitor Location:	B 49	Type:	Well
Description:	Not Reported	HUC:	Not Reported
Drainage Area:	Not Reported	Drainage Area Units:	Not Reported
Contrib Drainage Area:	Not Reported	Contrib Drainage Area Unts:	Not Reported
Aquifer:	Not Reported	Formation Type:	Not Reported
Aquifer Type:	Not Reported	Construction Date:	Not Reported
Well Depth:	225	Well Depth Units:	ft
Well Hole Depth:	Not Reported	Well Hole Depth Units:	Not Reported

GEOCHECK® - PHYSICAL SETTING SOURCE MAP FINDINGS

Map ID
Direction
Distance
Elevation | Database | EDR ID Number

B11
NW
1/2 - 1 Mile
Higher

FED USGS **USGS40000833388**

Organization ID:	USGS-NY	Organization Name:	USGS New York Water Science Center
Monitor Location:	NY 85	Type:	Well
Description:	Not Reported	HUC:	Not Reported
Drainage Area:	Not Reported	Drainage Area Units:	Not Reported
Contrib Drainage Area:	Not Reported	Contrib Drainage Area Unts:	Not Reported
Aquifer:	Sand and gravel aquifers (glaciated regions)		
Formation Type:	Sand	Aquifer Type:	Not Reported
Construction Date:	Not Reported	Well Depth:	150
Well Depth Units:	ft	Well Hole Depth:	Not Reported
Well Hole Depth Units:	Not Reported		

B12
NW
1/2 - 1 Mile
Higher

FED USGS **USGS40000833390**

Organization ID:	USGS-NY	Organization Name:	USGS New York Water Science Center
Monitor Location:	NY 87	Type:	Well
Description:	Not Reported	HUC:	Not Reported
Drainage Area:	Not Reported	Drainage Area Units:	Not Reported
Contrib Drainage Area:	Not Reported	Contrib Drainage Area Unts:	Not Reported
Aquifer:	Sand and gravel aquifers (glaciated regions)		
Formation Type:	Sand	Aquifer Type:	Not Reported
Construction Date:	Not Reported	Well Depth:	Not Reported
Well Depth Units:	Not Reported	Well Hole Depth:	Not Reported
Well Hole Depth Units:	Not Reported		

B13
NW
1/2 - 1 Mile
Higher

FED USGS **USGS40000833389**

Organization ID:	USGS-NY	Organization Name:	USGS New York Water Science Center
Monitor Location:	NY 86	Type:	Well
Description:	Not Reported	HUC:	Not Reported
Drainage Area:	Not Reported	Drainage Area Units:	Not Reported
Contrib Drainage Area:	Not Reported	Contrib Drainage Area Unts:	Not Reported
Aquifer:	Sand and gravel aquifers (glaciated regions)		
Formation Type:	Sand	Aquifer Type:	Not Reported
Construction Date:	Not Reported	Well Depth:	Not Reported
Well Depth Units:	Not Reported	Well Hole Depth:	Not Reported
Well Hole Depth Units:	Not Reported		

GEOCHECK® - PHYSICAL SETTING SOURCE MAP FINDINGS

Map ID
Direction
Distance

Database EDR ID Number

A1
West
1/2 - 1 Mile

OIL_GAS **NYOG10000040148**

API #:	31061210710000	Well Name:	P-1
Owner:	The 1400 5th LLC	Operator:	2184
Well Status:	Active	Well Type:	Geothermal
Permit Date:	Not Reported	Drill Date:	Not Reported
Completion Date:	06-AUG-04	Plug Date:	Not Reported
Field Name:	Not Applicable	Formation:	Not Applicable
Borehole Slant:	Vertical	State Owned Lease:	NA
Proposed Depth:	1550	True Depth:	1550
Measured Length:	1550		

A2
West
1/2 - 1 Mile

OIL_GAS **NYOG10000040153**

API #:	31061210760000	Well Name:	P-8
Owner:	The 1400 5th LLC	Operator:	2184
Well Status:	Active	Well Type:	Geothermal
Permit Date:	Not Reported	Drill Date:	Not Reported
Completion Date:	26-OCT-04	Plug Date:	Not Reported
Field Name:	Not Applicable	Formation:	Not Applicable
Borehole Slant:	Vertical	State Owned Lease:	NA
Proposed Depth:	1550	True Depth:	1550
Measured Length:	1550		

A3
West
1/2 - 1 Mile

OIL_GAS **NYOG10000040150**

API #:	31061210730000	Well Name:	P-4
Owner:	The 1400 5th LLC	Operator:	2184
Well Status:	Active	Well Type:	Geothermal
Permit Date:	Not Reported	Drill Date:	Not Reported
Completion Date:	06-AUG-04	Plug Date:	Not Reported
Field Name:	Not Applicable	Formation:	Not Applicable
Borehole Slant:	Vertical	State Owned Lease:	NA
Proposed Depth:	1550	True Depth:	1550
Measured Length:	1550		

A4
West
1/2 - 1 Mile

OIL_GAS **NYOG10000040151**

API #:	31061210740000	Well Name:	P-6
Owner:	The 1400 5th LLC	Operator:	2184
Well Status:	Active	Well Type:	Geothermal
Permit Date:	Not Reported	Drill Date:	Not Reported
Completion Date:	06-AUG-04	Plug Date:	Not Reported

Field Name:	Not Applicable	Formation:	Not Applicable
Borehole Slant:	Vertical	State Owned Lease:	NA
Proposed Depth:	1550	True Depth:	1550
Measured Length:	1550		

A5
West
1/2 - 1 Mile

OIL_GAS **NYOG10000040152**

API #:	31061210750000	Well Name:	P-7
Owner:	The 1400 5th LLC	Operator:	2184
Well Status:	Active	Well Type:	Geothermal
Permit Date:	Not Reported	Drill Date:	Not Reported
Completion Date:	26-OCT-04	Plug Date:	Not Reported
Field Name:	Not Applicable	Formation:	Not Applicable
Borehole Slant:	Vertical	State Owned Lease:	NA
Proposed Depth:	1550	True Depth:	1550
Measured Length:	1550		

A6
West
1/2 - 1 Mile

OIL_GAS **NYOG10000040149**

API #:	31061210720000	Well Name:	P-2
Owner:	The 1400 5th LLC	Operator:	2184
Well Status:	Active	Well Type:	Geothermal
Permit Date:	Not Reported	Drill Date:	Not Reported
Completion Date:	06-AUG-04	Plug Date:	Not Reported
Field Name:	Not Applicable	Formation:	Not Applicable
Borehole Slant:	Vertical	State Owned Lease:	NA
Proposed Depth:	1550	True Depth:	1550
Measured Length:	1550		

B7
West
1/2 - 1 Mile

OIL_GAS **NYOG10000040215**

API #:	31061236470000	Well Name:	Kalahari K-20
Owner:	FSLM Associates LLC	Operator:	2260
Well Status:	Voided Permit	Well Type:	Not Listed
Permit Date:	Not Reported	Drill Date:	Not Reported
Completion Date:	Not Reported	Plug Date:	Not Reported
Field Name:	Not Applicable	Formation:	Not Applicable
Borehole Slant:	Vertical	State Owned Lease:	NA
Proposed Depth:	1500	True Depth:	0
Measured Length:	0		

Map ID
Direction
Distance

Database EDR ID Number

B8
West
1/2 - 1 Mile

OIL_GAS **NYOG10000040214**

API #:	31061236460000	Well Name:	Kalahari K-19
Owner:	FSLM Associates LLC	Operator:	2260
Well Status:	Voided Permit	Well Type:	Not Listed
Permit Date:	Not Reported	Drill Date:	Not Reported
Completion Date:	Not Reported	Plug Date:	Not Reported
Field Name:	Not Applicable	Formation:	Not Applicable
Borehole Slant:	Vertical	State Owned Lease:	NA
Proposed Depth:	1500	True Depth:	0
Measured Length:	0		

9
West
1/2 - 1 Mile

OIL_GAS **NYOG10000040167**

API #:	31061210910000	Well Name:	P-9
Owner:	The 1400 5th LLC	Operator:	2184
Well Status:	Active	Well Type:	Geothermal
Permit Date:	Not Reported	Drill Date:	Not Reported
Completion Date:	01-APR-05	Plug Date:	Not Reported
Field Name:	Not Applicable	Formation:	Not Applicable
Borehole Slant:	Vertical	State Owned Lease:	NA
Proposed Depth:	1550	True Depth:	1550
Measured Length:	1550		

B10
West
1/2 - 1 Mile

OIL_GAS **NYOG10000040213**

API #:	31061236450000	Well Name:	Kalahari K-18
Owner:	FSLM Associates LLC	Operator:	2260
Well Status:	Voided Permit	Well Type:	Not Listed
Permit Date:	Not Reported	Drill Date:	Not Reported
Completion Date:	Not Reported	Plug Date:	Not Reported
Field Name:	Not Applicable	Formation:	Not Applicable
Borehole Slant:	Vertical	State Owned Lease:	NA
Proposed Depth:	1500	True Depth:	0
Measured Length:	0		

B11
West
1/2 - 1 Mile

OIL_GAS **NYOG10000040212**

API #:	31061236440000	Well Name:	Kalahari K-17
Owner:	FSLM Associates LLC	Operator:	2260
Well Status:	Voided Permit	Well Type:	Not Listed
Permit Date:	Not Reported	Drill Date:	Not Reported
Completion Date:	Not Reported	Plug Date:	Not Reported

Field Name:	Not Applicable	Formation:	Not Applicable
Borehole Slant:	Vertical	State Owned Lease:	NA
Proposed Depth:	1500	True Depth:	0
Measured Length:	0		

B12
West
1/2 - 1 Mile

OIL_GAS **NYOG10000040211**

API #:	31061236430000	Well Name:	Kalahari K-16
Owner:	FSLM Associates LLC	Operator:	2260
Well Status:	Voided Permit	Well Type:	Not Listed
Permit Date:	Not Reported	Drill Date:	Not Reported
Completion Date:	Not Reported	Plug Date:	Not Reported
Field Name:	Not Applicable	Formation:	Not Applicable
Borehole Slant:	Vertical	State Owned Lease:	NA
Proposed Depth:	1500	True Depth:	0
Measured Length:	0		

B13
West
1/2 - 1 Mile

OIL_GAS **NYOG10000040210**

API #:	31061236420000	Well Name:	Kalahari K-15
Owner:	FSLM Associates LLC	Operator:	2260
Well Status:	Voided Permit	Well Type:	Not Listed
Permit Date:	Not Reported	Drill Date:	Not Reported
Completion Date:	Not Reported	Plug Date:	Not Reported
Field Name:	Not Applicable	Formation:	Not Applicable
Borehole Slant:	Vertical	State Owned Lease:	NA
Proposed Depth:	1500	True Depth:	0
Measured Length:	0		

B14
West
1/2 - 1 Mile

OIL_GAS **NYOG10000040209**

API #:	31061236410000	Well Name:	Kalahari K-14
Owner:	FSLM Associates LLC	Operator:	2260
Well Status:	Voided Permit	Well Type:	Not Listed
Permit Date:	Not Reported	Drill Date:	Not Reported
Completion Date:	Not Reported	Plug Date:	Not Reported
Field Name:	Not Applicable	Formation:	Not Applicable
Borehole Slant:	Vertical	State Owned Lease:	NA
Proposed Depth:	1500	True Depth:	0
Measured Length:	0		

Map ID
Direction
Distance

Database EDR ID Number

B15
West
1/2 - 1 Mile

OIL_GAS **NYOG10000040208**

API #:	31061236400000	Well Name:	Kalahari K-13
Owner:	FSLM Associates LLC	Operator:	2260
Well Status:	Voided Permit	Well Type:	Not Listed
Permit Date:	Not Reported	Drill Date:	Not Reported
Completion Date:	Not Reported	Plug Date:	Not Reported
Field Name:	Not Applicable	Formation:	Not Applicable
Borehole Slant:	Vertical	State Owned Lease:	NA
Proposed Depth:	1500	True Depth:	0
Measured Length:	0		

B16
West
1/2 - 1 Mile

OIL_GAS **NYOG10000040207**

API #:	31061236390000	Well Name:	Kalahari K-12
Owner:	FSLM Associates LLC	Operator:	2260
Well Status:	Voided Permit	Well Type:	Not Listed
Permit Date:	Not Reported	Drill Date:	Not Reported
Completion Date:	Not Reported	Plug Date:	Not Reported
Field Name:	Not Applicable	Formation:	Not Applicable
Borehole Slant:	Vertical	State Owned Lease:	NA
Proposed Depth:	1500	True Depth:	0
Measured Length:	0		

B17
West
1/2 - 1 Mile

OIL_GAS **NYOG10000040206**

API #:	31061236380000	Well Name:	Kalahari K-11
Owner:	FSLM Associates LLC	Operator:	2260
Well Status:	Voided Permit	Well Type:	Not Listed
Permit Date:	Not Reported	Drill Date:	Not Reported
Completion Date:	Not Reported	Plug Date:	Not Reported
Field Name:	Not Applicable	Formation:	Not Applicable
Borehole Slant:	Vertical	State Owned Lease:	NA
Proposed Depth:	1500	True Depth:	0
Measured Length:	0		

B18
West
1/2 - 1 Mile

OIL_GAS **NYOG10000040205**

API #:	31061236370000	Well Name:	Kalahari K-10
Owner:	FSLM Associates LLC	Operator:	2260
Well Status:	Voided Permit	Well Type:	Not Listed
Permit Date:	Not Reported	Drill Date:	Not Reported
Completion Date:	Not Reported	Plug Date:	Not Reported

Field Name:	Not Applicable	Formation:	Not Applicable
Borehole Slant:	Vertical	State Owned Lease:	NA
Proposed Depth:	1500	True Depth:	0
Measured Length:	0		

B19
West
1/2 - 1 Mile

OIL_GAS **NYOG10000040204**

API #:	31061236360000	Well Name:	Kalahari K-9
Owner:	FSLM Associates LLC	Operator:	2260
Well Status:	Voided Permit	Well Type:	Not Listed
Permit Date:	Not Reported	Drill Date:	Not Reported
Completion Date:	Not Reported	Plug Date:	Not Reported
Field Name:	Not Applicable	Formation:	Not Applicable
Borehole Slant:	Vertical	State Owned Lease:	NA
Proposed Depth:	1500	True Depth:	0
Measured Length:	0		

B20
West
1/2 - 1 Mile

OIL_GAS **NYOG10000040203**

API #:	31061236350000	Well Name:	Kalahari K-8
Owner:	FSLM Associates LLC	Operator:	2260
Well Status:	Voided Permit	Well Type:	Not Listed
Permit Date:	Not Reported	Drill Date:	Not Reported
Completion Date:	Not Reported	Plug Date:	Not Reported
Field Name:	Not Applicable	Formation:	Not Applicable
Borehole Slant:	Vertical	State Owned Lease:	NA
Proposed Depth:	1500	True Depth:	0
Measured Length:	0		

B21
West
1/2 - 1 Mile

OIL_GAS **NYOG10000040202**

API #:	31061236340000	Well Name:	Kalahari K-7
Owner:	FSLM Associates LLC	Operator:	2260
Well Status:	Voided Permit	Well Type:	Not Listed
Permit Date:	Not Reported	Drill Date:	Not Reported
Completion Date:	Not Reported	Plug Date:	Not Reported
Field Name:	Not Applicable	Formation:	Not Applicable
Borehole Slant:	Vertical	State Owned Lease:	NA
Proposed Depth:	1500	True Depth:	0
Measured Length:	0		

Map ID
Direction
Distance

Database EDR ID Number

B22
West
1/2 - 1 Mile

OIL_GAS **NYOG10000040201**

API #:	31061236330000	Well Name:	Kalahari K-6
Owner:	FSLM Associates LLC	Operator:	2260
Well Status:	Voided Permit	Well Type:	Not Listed
Permit Date:	Not Reported	Drill Date:	Not Reported
Completion Date:	Not Reported	Plug Date:	Not Reported
Field Name:	Not Applicable	Formation:	Not Applicable
Borehole Slant:	Vertical	State Owned Lease:	NA
Proposed Depth:	1500	True Depth:	0
Measured Length:	0		

B23
WNW
1/2 - 1 Mile

OIL_GAS **NYOG10000040200**

API #:	31061236320000	Well Name:	Kalahari K-5
Owner:	FSLM Associates LLC	Operator:	2260
Well Status:	Voided Permit	Well Type:	Not Listed
Permit Date:	Not Reported	Drill Date:	Not Reported
Completion Date:	Not Reported	Plug Date:	Not Reported
Field Name:	Not Applicable	Formation:	Not Applicable
Borehole Slant:	Vertical	State Owned Lease:	NA
Proposed Depth:	1500	True Depth:	0
Measured Length:	0		

B24
West
1/2 - 1 Mile

OIL_GAS **NYOG10000040199**

API #:	31061236310000	Well Name:	Kalahari K-4
Owner:	FSLM Associates LLC	Operator:	2260
Well Status:	Voided Permit	Well Type:	Not Listed
Permit Date:	Not Reported	Drill Date:	Not Reported
Completion Date:	Not Reported	Plug Date:	Not Reported
Field Name:	Not Applicable	Formation:	Not Applicable
Borehole Slant:	Vertical	State Owned Lease:	NA
Proposed Depth:	1500	True Depth:	0
Measured Length:	0		

B25
West
1/2 - 1 Mile

OIL_GAS **NYOG10000040198**

API #:	31061236300000	Well Name:	Kalahari K-3
Owner:	FSLM Associates LLC	Operator:	2260
Well Status:	Voided Permit	Well Type:	Not Listed
Permit Date:	Not Reported	Drill Date:	Not Reported
Completion Date:	Not Reported	Plug Date:	Not Reported

Field Name:	Not Applicable	Formation:	Not Applicable
Borehole Slant:	Vertical	State Owned Lease:	NA
Proposed Depth:	1500	True Depth:	0
Measured Length:	0		

B26
WNW
1/2 - 1 Mile

OIL_GAS **NYOG10000040197**

API #:	31061236290000	Well Name:	Kalahari K-2
Owner:	FSLM Associates LLC	Operator:	2260
Well Status:	Voided Permit	Well Type:	Not Listed
Permit Date:	Not Reported	Drill Date:	Not Reported
Completion Date:	Not Reported	Plug Date:	Not Reported
Field Name:	Not Applicable	Formation:	Not Applicable
Borehole Slant:	Vertical	State Owned Lease:	NA
Proposed Depth:	1500	True Depth:	0
Measured Length:	0		

27
West
1/2 - 1 Mile

OIL_GAS **NYOG10000040196**

API #:	31061236280000	Well Name:	Kalahari K-1
Owner:	FSLM Associates LLC	Operator:	2260
Well Status:	Voided Permit	Well Type:	Not Listed
Permit Date:	Not Reported	Drill Date:	Not Reported
Completion Date:	Not Reported	Plug Date:	Not Reported
Field Name:	Not Applicable	Formation:	Not Applicable
Borehole Slant:	Vertical	State Owned Lease:	NA
Proposed Depth:	1500	True Depth:	0
Measured Length:	0		

GEOCHECK® - PHYSICAL SETTING SOURCE MAP FINDINGS
RADON

AREA RADON INFORMATION

State Database: NY Radon

Radon Test Results

County	Town	Num Tests	Avg Result	Geo Mean	Max Result
NEW YORK	NYC (BRONX)	91	1.59	0.85	16
NEW YORK	NYC (KINGS)	416	1.93	1.19	28.2
NEW YORK	NYC (NEW YORK)	108	2.15	0.98	49.5
NEW YORK	NYC (QUEENS)	501	1.24	0.77	23.8
NEW YORK	NYC (RICHMOND)	225	1.44	0.76	14.1

Federal EPA Radon Zone for NEW YORK County: 3

Note: Zone 1 indoor average level > 4 pCi/L.
: Zone 2 indoor average level >= 2 pCi/L and <= 4 pCi/L.
: Zone 3 indoor average level < 2 pCi/L.

Federal Area Radon Information for NEW YORK COUNTY, NY

Number of sites tested: 31

Area	Average Activity	% <4 pCi/L	% 4-20 pCi/L	% >20 pCi/L
Living Area	0.690 pCi/L	90%	10%	0%
Basement	1.490 pCi/L	81%	19%	0%

PHYSICAL SETTING SOURCE RECORDS SEARCHED

TOPOGRAPHIC INFORMATION

USGS 7.5' Digital Elevation Model (DEM)
Source: United States Geologic Survey
EDR acquired the USGS 7.5' Digital Elevation Model in 2002 and updated it in 2006. The 7.5 minute DEM corresponds to the USGS 1:24,000- and 1:25,000-scale topographic quadrangle maps. The DEM provides elevation data with consistent elevation units and projection.

Current USGS 7.5 Minute Topographic Map
Source: U.S. Geological Survey

HYDROLOGIC INFORMATION

Flood Zone Data: This data was obtained from the Federal Emergency Management Agency (FEMA). It depicts 100-year and 500-year flood zones as defined by FEMA. It includes the National Flood Hazard Layer (NFHL) which incorporates Flood Insurance Rate Map (FIRM) data and Q3 data from FEMA in areas not covered by NFHL.
Source: FEMA
Telephone: 877-336-2627
Date of Government Version: 2003, 2015

NWI: National Wetlands Inventory. This data, available in select counties across the country, was obtained by EDR in 2002, 2005 and 2010 from the U.S. Fish and Wildlife Service.

State Wetlands Data: Freshwater Wetlands
Source: Department of Environmental Conservation
Telephone: 518-402-8961

HYDROGEOLOGIC INFORMATION

AQUIFLOW^{R} Information System
Source: EDR proprietary database of groundwater flow information
EDR has developed the AQUIFLOW Information System (AIS) to provide data on the general direction of groundwater flow at specific points. EDR has reviewed reports submitted to regulatory authorities at select sites and has extracted the date of the report, hydrogeologically determined groundwater flow direction and depth to water table information.

GEOLOGIC INFORMATION

Geologic Age and Rock Stratigraphic Unit
Source: P.G. Schruben, R.E. Arndt and W.J. Bawiec, Geology of the Conterminous U.S. at 1:2,500,000 Scale - A digital representation of the 1974 P.B. King and H.M. Beikman Map, USGS Digital Data Series DDS - 11 (1994).

STATSGO: State Soil Geographic Database
Source: Department of Agriculture, Natural Resources Conservation Service (NRCS)
The U.S. Department of Agriculture's (USDA) Natural Resources Conservation Service (NRCS) leads the national Conservation Soil Survey (NCSS) and is responsible for collecting, storing, maintaining and distributing soil survey information for privately owned lands in the United States. A soil map in a soil survey is a representation of soil patterns in a landscape. Soil maps for STATSGO are compiled by generalizing more detailed (SSURGO) soil survey maps.

SSURGO: Soil Survey Geographic Database
Source: Department of Agriculture, Natural Resources Conservation Service (NRCS)
Telephone: 800-672-5559
SSURGO is the most detailed level of mapping done by the Natural Resources Conservation Service, mapping scales generally range from 1:12,000 to 1:63,360. Field mapping methods using national standards are used to construct the soil maps in the Soil Survey Geographic (SSURGO) database. SSURGO digitizing duplicates the original soil survey maps. This level of mapping is designed for use by landowners, townships and county natural resource planning and management.

PHYSICAL SETTING SOURCE RECORDS SEARCHED

LOCAL / REGIONAL WATER AGENCY RECORDS

FEDERAL WATER WELLS

PWS: Public Water Systems
Source: EPA/Office of Drinking Water
Telephone: 202-564-3750
Public Water System data from the Federal Reporting Data System. A PWS is any water system which provides water to at least 25 people for at least 60 days annually. PWSs provide water from wells, rivers and other sources.

PWS ENF: Public Water Systems Violation and Enforcement Data
Source: EPA/Office of Drinking Water
Telephone: 202-564-3750
Violation and Enforcement data for Public Water Systems from the Safe Drinking Water Information System (SDWIS) after August 1995. Prior to August 1995, the data came from the Federal Reporting Data System (FRDS).

USGS Water Wells: USGS National Water Inventory System (NWIS)
This database contains descriptive information on sites where the USGS collects or has collected data on surface water and/or groundwater. The groundwater data includes information on wells, springs, and other sources of groundwater.

STATE RECORDS

New York Public Water Wells
Source: New York Department of Health
Telephone: 518-458-6731

OTHER STATE DATABASE INFORMATION

Oil and Gas Well Database
Source: Department of Environmental Conservation
Telephone: 518-402-8072
These files contain records, in the database, of wells that have been drilled.

RADON

State Database: NY Radon
Source: Department of Health
Telephone: 518-402-7556
Radon Test Results

Area Radon Information
Source: USGS
Telephone: 703-356-4020
The National Radon Database has been developed by the U.S. Environmental Protection Agency (USEPA) and is a compilation of the EPA/State Residential Radon Survey and the National Residential Radon Survey. The study covers the years 1986 - 1992. Where necessary data has been supplemented by information collected at private sources such as universities and research institutions.

EPA Radon Zones
Source: EPA
Telephone: 703-356-4020
Sections 307 & 309 of IRAA directed EPA to list and identify areas of U.S. with the potential for elevated indoor radon levels.

OTHER

Airport Landing Facilities: Private and public use landing facilities
Source: Federal Aviation Administration, 800-457-6656

Epicenters: World earthquake epicenters, Richter 5 or greater
Source: Department of Commerce, National Oceanic and Atmospheric Administration

Earthquake Fault Lines: The fault lines displayed on EDR's Topographic map are digitized quaternary faultlines, prepared in 1975 by the United State Geological Survey

PHYSICAL SETTING SOURCE RECORDS SEARCHED

STREET AND ADDRESS INFORMATION

Â© 2015 TomTom North America, Inc. All rights reserved. This material is proprietary and the subject of copyright protection and other intellectual property rights owned by or licensed to Tele Atlas North America, Inc. The use of this material is subject to the terms of a license agreement. You will be held liable for any unauthorized copying or disclosure of this material.

Beacon Harlem School
413 East 120th Street
New York, NY 10035

Inquiry Number: 6978245.2s
May 13, 2022

EDR Summary Radius Map Report

6 Armstrong Road, 4th floor
Shelton, CT 06484
Toll Free: 800.352.0050
www.edrnet.com

TABLE OF CONTENTS

SECTION	PAGE
Executive Summary	ES1
Overview Map	2
Detail Map	3
Map Findings Summary	4
Map Findings	8
Orphan Summary	1156
Government Records Searched/Data Currency Tracking	GR-1

GEOCHECK ADDENDUM

Physical Setting Source Addendum	A-1
Physical Setting Source Summary	A-2
Physical Setting Source Map	A-8
Physical Setting Source Map Findings	A-9
Physical Setting Source Records Searched	PSGR-1

Thank you for your business.
Please contact EDR at 1-800-352-0050
with any questions or comments.

Disclaimer - Copyright and Trademark Notice

This Report contains certain information obtained from a variety of public and other sources reasonably available to Environmental Data Resources, Inc. It cannot be concluded from this Report that coverage information for the target and surrounding properties does not exist from other sources. **NO WARRANTY EXPRESSED OR IMPLIED, IS MADE WHATSOEVER IN CONNECTION WITH THIS REPORT. ENVIRONMENTAL DATA RESOURCES, INC. SPECIFICALLY DISCLAIMS THE MAKING OF ANY SUCH WARRANTIES, INCLUDING WITHOUT LIMITATION, MERCHANTABILITY OR FITNESS FOR A PARTICULAR USE OR PURPOSE. ALL RISK IS ASSUMED BY THE USER. IN NO EVENT SHALL ENVIRONMENTAL DATA RESOURCES, INC. BE LIABLE TO ANYONE, WHETHER ARISING OUT OF ERRORS OR OMISSIONS, NEGLIGENCE, ACCIDENT OR ANY OTHER CAUSE, FOR ANY LOSS OF DAMAGE, INCLUDING, WITHOUT LIMITATION, SPECIAL, INCIDENTAL, CONSEQUENTIAL, OR EXEMPLARY DAMAGES. ANY LIABILITY ON THE PART OF ENVIRONMENTAL DATA RESOURCES, INC. IS STRICTLY LIMITED TO A REFUND OF THE AMOUNT PAID FOR THIS REPORT.** Purchaser accepts this Report "AS IS". Any analyses, estimates, ratings, environmental risk levels or risk codes provided in this Report are provided for illustrative purposes only, and are not intended to provide, nor should they be interpreted as providing any facts regarding, or prediction or forecast of, any environmental risk for any property. Only a Phase I Environmental Site Assessment performed by an environmental professional can provide information regarding the environmental risk for any property. Additionally, the information provided in this Report is not to be construed as legal advice.

Copyright 2020 by Environmental Data Resources, Inc. All rights reserved. Reproduction in any media or format, in whole or in part, of any report or map of Environmental Data Resources, Inc., or its affiliates, is prohibited without prior written permission.

EDR and its logos (including Sanborn and Sanborn Map) are trademarks of Environmental Data Resources, Inc. or its affiliates. All other trademarks used herein are the property of their respective owners.

EXECUTIVE SUMMARY

A search of available environmental records was conducted by Environmental Data Resources, Inc (EDR). The report was designed to assist parties seeking to meet the search requirements of EPA's Standards and Practices for All Appropriate Inquiries (40 CFR Part 312), the ASTM Standard Practice for Environmental Site Assessments (E1527-21), the ASTM Standard Practice for Environmental Site Assessments for Forestland or Rural Property (E 2247-16), the ASTM Standard Practice for Limited Environmental Due Diligence: Transaction Screen Process (E 1528-14) or custom requirements developed for the evaluation of environmental risk associated with a parcel of real estate.

TARGET PROPERTY INFORMATION

ADDRESS

413 EAST 120TH STREET
NEW YORK, NY 10035

COORDINATES

Latitude (North):	40.7986160 - 40ˆ 47' 55.01''
Longitude (West):	73.9326440 - 73ˆ 55' 57.51''
Universal Tranverse Mercator:	Zone 18
UTM X (Meters):	590042.1
UTM Y (Meters):	4516738.5
Elevation:	9 ft. above sea level

USGS TOPOGRAPHIC MAP ASSOCIATED WITH TARGET PROPERTY

Target Property:	TP
Source:	U.S. Geological Survey

AERIAL PHOTOGRAPHY IN THIS REPORT

Portions of Photo from:	20150729, 20150522
Source:	USDA

MAPPED SITES SUMMARY

Target Property Address:
413 EAST 120TH STREET
NEW YORK, NY 10035

Click on Map ID to see full detail.

MAP ID	SITE NAME	ADDRESS	DATABASE ACRONYMS	RELATIVE ELEVATION	DIST (ft. & mi.) DIRECTION
A1	CON EDISON SERVICE B	413 E 120TH ST	FINDS, ECHO		TP
A2	LA CLINICA DEL BARRI	413 EAST 120 STREET	ICIS, FINDS		TP
A3	EAST HARLEM MULTI SE	413 EAST 120TH STREE	NY AST		TP
A4	CON EDISON SERVICE B	413 E 120TH ST	RCRA NonGen / NLR, NJ MANIFEST, NY MANIFEST		TP
A5	413 E 120TH ST BUILD	413 E 120TH ST	US AIRS		TP
A6	413 E 120TH ST BUILD	413 E 120TH ST	FINDS, ECHO		TP
A7	CON EDISON SERVICE B	453 E 120TH ST	RCRA NonGen / NLR, NY MANIFEST	Higher	1 ft.
A8	401 EAST 120TH STREE	401 EAST 120TH STREE	NY VCP	Higher	1 ft.
A9	OER - NYC	401 EAST 120TH ST	NY Spills	Higher	1 ft.
A10	401 EAST 120TH STREE	401 EAST 120TH STREE	NY BROWNFIELDS	Higher	1 ft.
A11	ACACIA GARDENS	401-411 E 120TH ST	RCRA NonGen / NLR	Higher	1 ft.
A12	ACACIA GARDENS HOUSI	401-411 E 120TH ST	NY MANIFEST	Higher	1 ft.
A13	ACACIA GARDENS HDFC	401 EAST 120TH STREE	US BROWNFIELDS	Higher	1 ft.
A14	MANHOLE 53875	1ST AVE/120TH ST	NY Spills	Higher	35, 0.007, West
A15	VS2027 VAULT	1RST AVE AND EAST 12	NY Spills	Higher	35, 0.007, West
A16	HYDRAULIC OIL FROM V	120 STREET & 1 AVENU	NY Spills	Higher	35, 0.007, West
A17	MANHOLE 53880	1ST AVE/E120TH ST	NY Spills	Higher	35, 0.007, West
A18	MANHOLE 53864	E 120TH ST / 1ST AVE	NY Spills	Higher	35, 0.007, West
A19	CON EDISON VAULT: 20	1ST AVE & E 120TH ST	RCRA NonGen / NLR	Higher	45, 0.009, West
A20	IS 45M- NYSCA	2351 1ST AVE	NY Spills	Lower	64, 0.012, NNW
A21	NYC DEPT OF EDUCATIO	2351 1ST AVE	NY MANIFEST	Lower	64, 0.012, NNW
A22	IS 45M SCHOOL	2351 1ST AVE	RCRA-LQG	Lower	64, 0.012, NNW
A23	JUNIOR HIGH SCHOOL 4	2351 FIRST AVENUE	NY AST	Lower	64, 0.012, NNW
A24	INTERMIDATE SCHOOL 4	2351 FIRST AVENUE	NY Spills	Lower	64, 0.012, NNW
A25	CON EDISON SERVICE B	404 E 120TH ST OPPOS	RCRA NonGen / NLR, NY MANIFEST	Higher	79, 0.015, SW
A26	SPILL NUMBER 0100396	406 EAST 120TH ST	NY Spills	Higher	95, 0.018, SW
A27	CON EDISON SERVICE B	408 E 120TH ST OPPOS	RCRA NonGen / NLR, NY MANIFEST	Higher	96, 0.018, SW
A28	CON EDISON SERVICE B	414 E 120TH ST	RCRA NonGen / NLR, NY MANIFEST	Higher	96, 0.018, SSW
A29	CON EDISON SERVICE B	2334 1ST AVE	RCRA NonGen / NLR, NY MANIFEST	Higher	98, 0.019, WSW
B30	M AND M GROCERY	2337 1ST AVE	NY Spills	Higher	131, 0.025, West
B31	LOT 48,TAXBLOCK 1807	2330 1 AVENUE	NY E DESIGNATION	Higher	136, 0.026, WSW
C32	EAST 120TH STREET -	438 EAST 120TH STREE	NY AST	Higher	158, 0.030, SSE
D33	CON EDISON	2365 1ST AVE	NJ MANIFEST	Lower	172, 0.033, NNW
D34	2365 FIRST AVENUE	2365 FIRST AVENUE	NY Spills	Lower	172, 0.033, NNW
D35	CON EDISON	2365 1ST AVE	RCRA NonGen / NLR	Lower	172, 0.033, NNW
B36	BP UPTOWN	2326 FIRST AVENUE	NY AST	Higher	175, 0.033, WSW
B37	UPTOWN SERVICE STATI	2326 1ST AVE	EDR Hist Auto	Higher	175, 0.033, WSW
B38	GASETERIA	2326 1ST AVENUE	NY Spills	Higher	175, 0.033, WSW
B39	BP UPTOWN	2326 FIRST AVENUE	NY UST	Higher	175, 0.033, WSW

MAPPED SITES SUMMARY

Target Property Address:
413 EAST 120TH STREET
NEW YORK, NY 10035

Click on Map ID to see full detail.

MAP ID	SITE NAME	ADDRESS	DATABASE ACRONYMS	RELATIVE ELEVATION	DIST (ft. & mi.) DIRECTION
B40	GASETERIA	2326 1ST AVE	RCRA NonGen / NLR, US AIRS, FINDS, ECHO	Higher	175, 0.033, WSW
B41	TONYS CLEANERS	2333 1ST AVE	EDR Hist Cleaner	Higher	180, 0.034, WSW
D42	CON EDISON SERVICE B	2367 1ST AVE	RCRA NonGen / NLR, NY MANIFEST	Lower	192, 0.036, North
E43	LOT 5,TAXBLOCK 1807	EAST 119 STREET	NY E DESIGNATION	Higher	214, 0.041, SSW
B44	COMMERCIAL	2329 FIRST AVE	NY Spills	Higher	224, 0.042, WSW
B45	LOT 1,TAXBLOCK 1807	2322 1 AVENUE	NY E DESIGNATION	Higher	238, 0.045, SW
B46	CON EDISON SERVICE B	401 E 119TH ST	RCRA NonGen / NLR, NY MANIFEST	Higher	245, 0.046, SW
B47	CON EDISON SERVICE B	344 E 120TH ST	RCRA NonGen / NLR, NY MANIFEST	Higher	261, 0.049, West
D48	CON EDISON SERVICE B	2375 1ST AVE	RCRA NonGen / NLR, NY MANIFEST	Higher	265, 0.050, North
C49	VAULT VS2112	EAST 12O ST AT EAST	NY Spills	Higher	276, 0.052, SE
C50	EAST 120TH ST/PLEASA	EAST 120TH ST/PLEASA	NY Spills	Higher	276, 0.052, SE
B51	MENDEZ SARAH	342 E 120TH ST	RCRA NonGen / NLR, FINDS, ECHO	Higher	279, 0.053, West
B52	CON EDISON SERVICE B	349 E 119TH ST	RCRA NonGen / NLR, NY MANIFEST	Higher	291, 0.055, WSW
C53	SIDEWALK / STREET	371 PLEASANT AVE	NY Spills	Higher	293, 0.055, SSE
C54	HOLY ROSARY SCHOOL	371 PLEASANT AVE	NY UST, NY AST	Higher	293, 0.055, SSE
B55	CON EDISON	305 E 119TH ST & 1ST	RCRA NonGen / NLR, FINDS, ECHO	Higher	293, 0.055, WSW
B56	CON EDISON MANHOLE 5	E 119 ST & 1 AVE	RCRA NonGen / NLR	Higher	296, 0.056, SW
B57	MANHOLE # 53850	EAST 119 ST & 1 AVE	NY Spills	Higher	296, 0.056, SW
B58	CON EDISON	E 119TH ST & 1ST AVE	RCRA NonGen / NLR	Higher	296, 0.056, SW
B59	CON EDISON	W 119 ST & 1ST AVE	RCRA NonGen / NLR	Higher	296, 0.056, SW
B60	CONSOLIDATED EDISON	E 119 ST & 1 AVE	NY MANIFEST	Higher	296, 0.056, SW
C61	CON EDISON	E 120TH ST & PLEASAN	RCRA NonGen / NLR, NJ MANIFEST, NY MANIFEST	Higher	310, 0.059, SE
C62	ROADWAY	120TH ST AND PLEASAN	NY Spills	Higher	310, 0.059, SE
D63	CON EDISON	2385 1ST AVE AND 120	NY MANIFEST	Higher	343, 0.065, North
D64	NYCHA - WAGNER	2385 1ST AVE	RCRA-SQG, FINDS, ECHO, NY MANIFEST, NJ MANIFEST	Higher	343, 0.065, North
D65	CON EDISON - MANHOLE	2385 1ST AVENUE	RCRA-LQG, NY MANIFEST, NJ MANIFEST	Higher	343, 0.065, North
E66	CON EDISON	414 E 119TH ST E OF	RCRA NonGen / NLR, NJ MANIFEST, NY MANIFEST	Higher	344, 0.065, SSW
E67	RESIDENTIAL	420 EAST 119TH STREE	NY Spills	Higher	361, 0.068, SSW
E68	420 E. 119TH STREET	420 E. 119TH STREET	NY Spills	Higher	361, 0.068, SSW
C69	PS 37M RIVER EAST EL	508 E 120TH ST	RCRA-VSQG	Higher	362, 0.069, SE
C70	PS 206M JOSE CELSO B	508 E 120TH ST	RCRA-VSQG	Higher	362, 0.069, SE
E71	CON EDISON SERVICE B	424 E 119TH ST	RCRA NonGen / NLR, NY MANIFEST	Higher	362, 0.069, SSW
E72	LITTLE SISTERS HOUSE	426 EAST 119TH STREE	NY Spills	Higher	362, 0.069, SSW
E73	LITTLE SISTERS ASSUM	426 EAST 119TH STREE	NY Spills	Higher	362, 0.069, SSW
C74	PROJECT GREEN HOPE	448 EAST 119TH ST	NY Spills	Higher	367, 0.070, South
C75	HOLY ROSARY CHURCH	444 EAST 119TH ST	NY Spills	Higher	371, 0.070, South
C76	CON EDISON SERVICE B	444 E 119TH ST	RCRA NonGen / NLR, NY MANIFEST	Higher	371, 0.070, South
F77	CON EDISON	2321 1ST AVE	RCRA NonGen / NLR, NJ MANIFEST, NY MANIFEST	Higher	374, 0.071, WSW
F78	CONSOLIDATED EDISON	2321 FIRST AVE	NY MANIFEST	Higher	374, 0.071, WSW

MAPPED SITES SUMMARY

Target Property Address:
413 EAST 120TH STREET
NEW YORK, NY 10035

Click on Map ID to see full detail.

MAP ID	SITE NAME	ADDRESS	DATABASE ACRONYMS	RELATIVE ELEVATION	DIST (ft. & mi.) DIRECTION
E79	RESIDENCE	2312 FIRST AVE	NY Spills	Higher	385, 0.073, SW
E80	APARTMENT BUILDING	2312 FIRST AVE	NY Spills	Higher	385, 0.073, SW
F81	CON EDISON SERVICE B	2319 1ST AVE	RCRA NonGen / NLR, NY MANIFEST	Higher	398, 0.075, WSW
G82	ROADWAY SURFACE	EAST 120TH STREET BW	NY Spills	Higher	401, 0.076, WNW
F83	CON EDISON SERVICE B	352 E 119TH ST	RCRA NonGen / NLR, NY MANIFEST	Higher	410, 0.078, WSW
F84	348 EAST 119 STREET	348 EAST 119TH STREE	NY AST	Higher	418, 0.079, WSW
G85	CON EDISON	333 E 119 ST	NY MANIFEST	Higher	426, 0.081, West
H86	CON EDISON	E 119TH ST & PLEASAN	RCRA NonGen / NLR, NY MANIFEST	Higher	428, 0.081, SSE
H87	CON EDISON	E 119TH ST & PLEASAN	RCRA NonGen / NLR, NY MANIFEST	Higher	428, 0.081, SSE
H88	211707; E 119 STREET	E 119 STREET AND PLE	NY Spills	Higher	428, 0.081, SSE
H89	CON EDISON - MANHOLE	119 ST & PLEASENT AV	NY MANIFEST	Higher	428, 0.081, SSE
H90	CON EDISON - SERVICE	E 119 ST AND PLEASAN	NJ MANIFEST	Higher	428, 0.081, SSE
H91	CON EDISON - SERVICE	E 119 ST AND PLEASAN	RCRA-LQG, NY MANIFEST	Higher	428, 0.081, SSE
H92	CON EDISON	PLEASANT AVE & E 119	RCRA NonGen / NLR, NJ MANIFEST, NY MANIFEST	Higher	428, 0.081, SSE
H93	MANHOLE 42875	119TH ST AND PLEASAN	NY Spills	Higher	428, 0.081, SSE
F94	CON EDISON	346 E 119TH ST	RCRA NonGen / NLR	Higher	435, 0.082, WSW
F95	CON EDISON	346 E 119TH ST	NY MANIFEST	Higher	435, 0.082, WSW
F96	CON EDISON	346 E 119TH ST	NJ MANIFEST	Higher	435, 0.082, WSW
F97	VACANT LOT	346 E. 119TH ST	NY Spills	Higher	435, 0.082, WSW
I98	WAGNER -NYCHA	2360 1ST AVENUE	NY Spills	Higher	444, 0.084, North
I99	WAGNER -NYCHA	2360 1ST AVENUE	NY Spills	Higher	444, 0.084, North
I100	APT BLDG	2360 1ST AVE	NY Spills	Higher	444, 0.084, North
I101	NYCHA WAGNER HOUSES	2360 1ST AVE	NY MANIFEST	Higher	444, 0.084, North
I102	WAGNER HOUSES	2360 FIRST AVENUE	NY Spills	Higher	444, 0.084, North
I103	WAGNER HOUSES	2360 FIRST AVENUE	NY LTANKS, NY UST	Higher	444, 0.084, North
I104	NYCHA - WAGNER HOUSE	2360 1ST AVE	RCRA NonGen / NLR, FINDS, ECHO	Higher	444, 0.084, North
F105	AUTOMOTIVE GARAGE	344 E 119TH STREET	NY Spills	Higher	444, 0.084, WSW
F106	CON EDISON SERVICE B	2303 1ST AVE	RCRA NonGen / NLR, NY MANIFEST	Higher	452, 0.086, SW
H107	CON EDISON SERVICE B	355-357 PLEASANT AVE	RCRA NonGen / NLR, NY MANIFEST	Higher	454, 0.086, SSE
I108	CON EDISON SERVICE B	2368 1ST AVE	RCRA NonGen / NLR, NY MANIFEST	Higher	468, 0.089, North
F109	CON EDISON SERVICE B	2298 1ST AVE	RCRA NonGen / NLR, NY MANIFEST	Higher	487, 0.092, SW
J110	411 EAST 118 LLC	411 EAST 118TH STREE	NY AST	Higher	488, 0.092, SSW
J111	435 E. 118TH ST	435 E. 118TH ST	NY Spills	Higher	490, 0.093, South
F112	CON EDISON	336 E 119TH ST	NJ MANIFEST	Higher	494, 0.094, WSW
F113	CON EDISON	336 E 119TH ST	RCRA NonGen / NLR, FINDS, ECHO	Higher	494, 0.094, WSW
K114	CON EDISON	FO 441 E 118TH ST	NY MANIFEST	Higher	497, 0.094, South
G115	CONSOLIDATED EDISON	318 E 120 ST	NY MANIFEST	Higher	501, 0.095, WNW
L116	CON EDISON	334 E 119 ST	NY MANIFEST	Higher	503, 0.095, West
J117	CON EDISON SERVICE B	415 E 118TH ST	RCRA NonGen / NLR, NY MANIFEST	Higher	504, 0.095, SSW

MAPPED SITES SUMMARY

Target Property Address:
413 EAST 120TH STREET
NEW YORK, NY 10035

Click on Map ID to see full detail.

MAP ID	SITE NAME	ADDRESS	DATABASE ACRONYMS	RELATIVE ELEVATION	DIST (ft. & mi.) DIRECTION
F118	CON EDISON SERVICE B	347 E 118TH ST	RCRA NonGen / NLR, FINDS, ECHO, NY MANIFEST	Higher	514, 0.097, WSW
F119	CON EDISON SERVICE B	347 E 118TH ST	NJ MANIFEST	Higher	514, 0.097, WSW
G120	CONSOLIDATED EDISON	316 EAST 120 STREET	NY MANIFEST	Higher	520, 0.098, WNW
I121	CON EDISON - MANHOLE	2399 1ST AVE	NY MANIFEST	Higher	528, 0.100, North
I122	CON EDISON - MANHOLE	2399 1ST AVE	RCRA-LQG	Higher	528, 0.100, North
G123	CON EDISON	321 E 119TH ST & 2ND	NY MANIFEST	Higher	542, 0.103, West
F124	CON EDISON	E 118TH ST & 1ST AVE	RCRA NonGen / NLR, NJ MANIFEST, NY MANIFEST	Higher	552, 0.105, SW
F125	CON EDISON	E 118TH ST & 1ST AVE	RCRA NonGen / NLR, NJ MANIFEST, NY MANIFEST	Higher	552, 0.105, SW
F126	MANHOLE 53842	EAST 118 TH ST/1ST A	NY Spills	Higher	553, 0.105, SW
F127	CON EDISON SERVICE B	339 E 118TH ST	RCRA NonGen / NLR, NJ MANIFEST, NY MANIFEST	Higher	562, 0.106, WSW
G128	CON EDISON	310 E 120 ST	NY MANIFEST	Higher	577, 0.109, WNW
G129	LITTLE SISITERS OF A	310 EAST 120TH STREE	NY Spills	Higher	577, 0.109, WNW
F130	CON EDISON SERVICE B	338-340 E 118TH ST &	RCRA NonGen / NLR, NJ MANIFEST, NY MANIFEST	Higher	588, 0.111, SW
F131	LOT 48,TAXBLOCK 1711	2290 1 AVENUE	NY E DESIGNATION	Higher	594, 0.112, SW
L132	333 EAST 118TH ST	333 EAST 118TH ST	NY LTANKS	Higher	597, 0.113, WSW
J133	CON EDISON VAULT SUB	430 E 118TH ST	RCRA NonGen / NLR, NY MANIFEST	Higher	604, 0.114, SSW
F134	CON EDISON SERVICE B	2293 1ST AVE	RCRA NonGen / NLR, NY MANIFEST	Higher	606, 0.115, SW
J135	LOT 47,TAXBLOCK 1711	2292 1 AVENUE	NY E DESIGNATION	Higher	612, 0.116, SW
K136	CON EDISON SERVICE B	440 E 118TH ST	RCRA NonGen / NLR, NY MANIFEST	Higher	625, 0.118, South
H137	508 EAST 119TH ST	508 EAST 119TH ST	NY Spills	Higher	631, 0.120, SSE
J138	LOT 46,TAXBLOCK 1711	2294 1 AVENUE	NY E DESIGNATION	Higher	631, 0.120, SW
M139	CON EDISON SERVICE B	2289 1ST AVE	RCRA NonGen / NLR, FINDS, ECHO, NY MANIFEST	Higher	633, 0.120, SW
I140	CON EDISON SERVICE B	2417 1ST AVE FRONT O	RCRA NonGen / NLR, FINDS, ECHO, NY MANIFEST	Higher	634, 0.120, NNE
I141	CON EDISON SERVICE B	2417-2419 1ST AVE &	RCRA NonGen / NLR, NY MANIFEST	Higher	634, 0.120, NNE
H142	CON EDISON MANHOLE:	E 118TH ST & PLEASAN	NJ MANIFEST	Higher	634, 0.120, South
L143	CON EDISON	311 E 119TH ST & 2ND	NY MANIFEST	Higher	635, 0.120, West
J144	2288 1ST AVENUE	2288 1ST AVENUE	NY Spills	Higher	650, 0.123, SW
J145	LOT 148,TAXBLOCK 171	2288 1 AVENUE	NY E DESIGNATION	Higher	650, 0.123, SW
I146	PALLADINO STORE HOUS	PALLADINO & FIRST AV	RCRA-VSQG, NY MANIFEST	Higher	654, 0.124, NNE
I147	MAN HOLE	FIRST AVE AND PALADI	NY Spills	Higher	654, 0.124, NNE
I148	CON EDISON	1ST AVE & PALADINO A	RCRA NonGen / NLR	Higher	654, 0.124, NNE
I149	CON EDISON MANHOLE 5	1ST AVE & PALADINO A	RCRA NonGen / NLR, NJ MANIFEST	Higher	654, 0.124, NNE
I150	MANHOLE 53890	FIRST AVE & PALLADIN	NY Spills	Higher	654, 0.124, NNE
I151	CONSOLIDATED EDISON	1ST AVE & PALADINO A	NY MANIFEST	Higher	654, 0.124, NNE
I152	MANHOLE VERIZON 6595	1ST AVE AND PALADINO	NY Spills	Higher	654, 0.124, NNE
I153	CONSOLIDATED EDISON	1ST AVE & PALADINO A	NY MANIFEST	Higher	654, 0.124, NNE
I154	CON EDISON MANHOLE 5	PALADINO AVE & 1ST A	RCRA NonGen / NLR, NJ MANIFEST, NY MANIFEST	Higher	658, 0.125, NNE
N155	307 E 119 ST	307 EAST 119TH STREE	NY AST	Higher	670, 0.127, West
I156	CON EDISON - VAULT V	10 PALADINO AVE	NY MANIFEST	Higher	672, 0.127, NNE

MAPPED SITES SUMMARY

Target Property Address:
413 EAST 120TH STREET
NEW YORK, NY 10035

Click on Map ID to see full detail.

MAP ID	SITE NAME	ADDRESS	DATABASE ACRONYMS	RELATIVE ELEVATION	DIST (ft. & mi.) DIRECTION
I157	CON EDISON - VAULT V	10 PALADINO AVE	RCRA-LQG	Higher	672, 0.127, NNE
I158	CON EDISON	2396 1ST AVE	NY MANIFEST	Higher	674, 0.128, NNE
O159	P.S. 112 (TANDEM M20	535 EAST 119TH STREE	NY AST	Higher	682, 0.129, SE
O160	PUBLIC SCHOOL 112M	535 E 119TH ST	RCRA-LQG, NY MANIFEST	Higher	682, 0.129, SE
L161	CON EDISON	310 E 119 ST	NY MANIFEST	Higher	686, 0.130, West
M162	CON EDISON SERVICE B	2283 1ST AVE	RCRA NonGen / NLR, NY MANIFEST	Higher	708, 0.134, SW
M163	2283 FIRST AVE	2283 FIRST AVENUE	NY AST	Higher	708, 0.134, SW
P164	CON EDISON SERVICE B	2348-2350 2ND AVE &	RCRA NonGen / NLR, NY MANIFEST	Higher	709, 0.134, NW
N165	CON EDISON SERVICE B	2328 - 2330 2ND AVE	RCRA NonGen / NLR, NY MANIFEST	Higher	718, 0.136, WNW
M166	EASTSIDE REALTY PART	2281 FIRST AVENUE	NY AST	Higher	731, 0.138, SW
N167	CON EDISON SERVICE B	2322-2324 2ND AVE FR	RCRA NonGen / NLR, NY MANIFEST	Higher	742, 0.141, West
N168	CON EDISON SERVICE B	2322-2324 2ND AVE FR	NJ MANIFEST	Higher	742, 0.141, West
O169	CON EDISON - MANHOLE	520 E 119TH ST	NY MANIFEST	Higher	750, 0.142, SSE
O170	CON EDISON - MANHOLE	520 E 119TH ST	RCRA-LQG	Higher	750, 0.142, SSE
O171	ROSEHILL	520 EAST 119 ST	NY AST	Higher	750, 0.142, SSE
Q172	CON EDISON	427 E 117TH ST	NY MANIFEST	Higher	751, 0.142, SSW
Q173	CON EDISON SERVICE B	427 E 117TH ST	RCRA NonGen / NLR	Higher	751, 0.142, SSW
Q174	CON EDISON	427-429 E 117TH ST &	NY MANIFEST	Higher	751, 0.142, SSW
M175	CON EDISON SERVICE B	407 E 117TH ST	RCRA NonGen / NLR, NY MANIFEST	Higher	751, 0.142, SSW
Q176	CON EDISON SERVICE B	455 E 117TH ST	RCRA NonGen / NLR, NY MANIFEST	Higher	762, 0.144, South
Q177	COLINA REAL ESTATE	455 E 117TH ST	NY LTANKS	Higher	762, 0.144, South
M178	SHELL SERVICE STATIO	2276 1ST AVENUE	NY UST, NY AST	Higher	767, 0.145, SW
M179	2276 FIRST AVEUNE	2276 FIRST AVE	NY MANIFEST	Higher	767, 0.145, SW
M180	2276 1ST AVENUE	2276 1ST AVENUE	NY LTANKS	Higher	767, 0.145, SW
M181	2276 FIRST AVEUNE	2276 FIRST AVE	RCRA NonGen / NLR	Higher	767, 0.145, SW
M182	CON EDISON	F/O 2276 1 AV	NY MANIFEST	Higher	767, 0.145, SW
R183	CON EDISON - MANHOLE	E 124TH ST & 1ST AVE	NY MANIFEST	Higher	772, 0.146, NNE
R184	CON EDISON VAULT: 69	E 124TH ST & 1ST AVE	RCRA NonGen / NLR, NY MANIFEST	Higher	772, 0.146, NNE
R185	CON EDISON SERVICE B	1ST AVE & 124 ST N S	RCRA NonGen / NLR, NY MANIFEST	Higher	772, 0.146, NNE
O186	CON EDISON	E 120TH ST & PALADIN	RCRA NonGen / NLR	Lower	773, 0.146, SE
O187	CON EDISON - VAULT V	PALADINO AVE & E 120	NY MANIFEST	Lower	773, 0.146, SE
P188	CON EDISON	2353 2ND AVE & 121ST	RCRA NonGen / NLR, FINDS, ECHO	Higher	784, 0.148, NW
P189	CONSOLIDATED EDISON	W 121 ST & 2 AVE	NY MANIFEST	Higher	785, 0.149, NW
P190	CON EDISON - SERVICE	W 121 ST & 2 AVE	RCRA-LQG, NJ MANIFEST	Higher	785, 0.149, NW
N191	APARTMENT BLDG - TTF	120TH ST & SECOND AV	NY LTANKS	Higher	786, 0.149, WNW
S192	EAST RIVER PLAZA	506-508 E 118TH ST	RCRA-VSQG	Higher	789, 0.149, SSE
O193	CRP 524 EAST 119TH S	524 EAST 119TH STREE	NY AST	Higher	795, 0.151, SE
O194	APT BLDG	526 E 119TH ST	NY LTANKS	Higher	799, 0.151, SE
O195	CON EDISON SERVICE B	526 E 119TH ST OPPOS	RCRA NonGen / NLR, NY MANIFEST	Higher	799, 0.151, SE

MAPPED SITES SUMMARY

Target Property Address:
413 EAST 120TH STREET
NEW YORK, NY 10035

Click on Map ID to see full detail.

MAP ID	SITE NAME	ADDRESS	DATABASE ACRONYMS	RELATIVE ELEVATION	DIST (ft. & mi.) DIRECTION
S196	EAST RIVER PLAZA	527 E 118TH ST	RCRA-LQG, FINDS, ECHO, NY MANIFEST, NJ MANIFEST	Higher	807, 0.153, SSE
O197	CON EDISON - SERVICE	528 E 119 ST	RCRA-LQG, NY MANIFEST	Higher	811, 0.154, SE
O198	CON EDISON	528 E 119TH ST E OF	RCRA NonGen / NLR, NY MANIFEST	Higher	811, 0.154, SE
O199	CON EDISON SERVICE B	528 E 119TH ST	RCRA NonGen / NLR, NY MANIFEST	Higher	811, 0.154, SE
N200	300-302 EAST 119TH S	300 EAST 119TH STREE	NY AST	Higher	811, 0.154, West
T201	CON EDISON MANHOLE:	321 PLEASANT AVE FRO	RCRA NonGen / NLR, FINDS, ECHO, NY MANIFEST	Higher	813, 0.154, South
M202	CON EDISON - VAULT 3	E 117 ST & 1 AVE	NY MANIFEST	Higher	815, 0.154, SW
M203	CON EDISON MANHOLE:	E 1ST AVE & 117TH ST	RCRA NonGen / NLR, NY MANIFEST	Higher	815, 0.154, SW
M204	CON EDISON	E 117TH ST & 1ST AVE	RCRA NonGen / NLR, NJ MANIFEST, NY MANIFEST	Higher	815, 0.154, SW
M205	CON EDISON - MANHOLE	E 117TH ST & 1ST AVE	NY MANIFEST	Higher	815, 0.154, SW
M206	NEW YORK TELEPHONE	E 117 & 1ST	RCRA NonGen / NLR, NY MANIFEST	Higher	815, 0.154, SW
M207	CON EDISON SERVICE B	E 117 ST & 1ST AVE	RCRA NonGen / NLR, NY MANIFEST	Higher	815, 0.154, SW
M208	NYNEX	117 ST & 1 AVE	NY MANIFEST	Higher	815, 0.154, SW
M209	CON EDISON	E 117TH ST & 1ST AVE	RCRA NonGen / NLR	Higher	815, 0.154, SW
M210	CON EDISON MANHOLE 0	E 117TH ST &1ST AVE	RCRA NonGen / NLR, NJ MANIFEST, NY MANIFEST	Higher	817, 0.155, SW
M211	CON EDISON SERVICE B	E 117TH ST & 1ST AVE	RCRA NonGen / NLR, NY MANIFEST	Higher	817, 0.155, SW
S212	545 EAST 118TH ST/MA	545 EAST 118TH STREE	NY LTANKS	Higher	819, 0.155, SSE
S213	EAST RIVER PLAZA	545 EAST 118TH STREE	NY UST, NY AST	Higher	819, 0.155, SSE
N214	CON EDISON	2314 2ND AVE	NY MANIFEST	Higher	824, 0.156, West
M215	CON EDISON SERVICE B	335 E 117TH ST	RCRA NonGen / NLR, FINDS, ECHO, NY MANIFEST	Higher	825, 0.156, WSW
N216	CON EDISON MANHOLE 5	E 119TH ST & 2ND AVE	RCRA NonGen / NLR, NY MANIFEST	Higher	830, 0.157, West
N217	CON EDISON	119 ST & 2 AVE	NY MANIFEST	Higher	837, 0.159, West
N218	NYCDEP	119TH ST & 2ND AVE	RCRA NonGen / NLR, NY MANIFEST	Higher	837, 0.159, West
U219	CON EDISON SERVICE B	325 E 117TH ST	RCRA NonGen / NLR, NY MANIFEST	Higher	840, 0.159, WSW
M220	CON EDISON	374 E 117TH ST	NY MANIFEST	Higher	842, 0.159, SW
M221	CON EDISON	374 E 117TH ST	RCRA NonGen / NLR, FINDS, ECHO	Higher	842, 0.159, SW
M222	CON EDISON	374 E 117TH ST	NJ MANIFEST	Higher	842, 0.159, SW
N223	CON EDISON	2323 2 AV	NY MANIFEST	Higher	842, 0.159, West
U224	P.S. 155 - MANHATTAN	319 EAST 117TH STREE	NY AST	Higher	850, 0.161, WSW
U225	NYC DEPT OF EDUCATIO	319 E 117TH ST	RCRA-SQG, FINDS, ECHO, NY MANIFEST	Higher	850, 0.161, WSW
P226	CON EDISON SERVICE B	2347 2ND AVE	RCRA NonGen / NLR, NY MANIFEST	Higher	850, 0.161, WNW
U227	CON EDISON	311 E 117 ST	NY MANIFEST	Higher	864, 0.164, WSW
V228	CON EDISON SERVICE B	402 E 117TH ST E OF	RCRA NonGen / NLR, NY MANIFEST	Higher	866, 0.164, SW
V229	CON EDISON SERVICE B	402 E 117TH ST E OF	NJ MANIFEST	Higher	866, 0.164, SW
P230	2353 SECOND AVE	2353 SECOND AVENUE	NY AST	Higher	871, 0.165, WNW
P231	CON EDISON SERVICE B	2353 2ND AVE	RCRA NonGen / NLR, NY MANIFEST	Higher	871, 0.165, WNW
T232	CON EDISON	E 117TH ST & PLEASAN	NY MANIFEST	Higher	871, 0.165, South
T233	CON EDISON	E 117TH ST & PLEASAN	RCRA NonGen / NLR	Higher	871, 0.165, South
T234	CON EDISON	E 117TH ST & PLEASAN	RCRA NonGen / NLR	Higher	871, 0.165, South

MAPPED SITES SUMMARY

Target Property Address:
413 EAST 120TH STREET
NEW YORK, NY 10035

Click on Map ID to see full detail.

MAP ID	SITE NAME	ADDRESS	DATABASE ACRONYMS	RELATIVE ELEVATION	DIST (ft. & mi.) DIRECTION
T235	CON EDISON TRANSFORM	E 117TH ST & PLEASAN	RCRA NonGen / NLR, FINDS	Higher	871, 0.165, South
W236	2371 2ND AVENUE LLC	2371 SECOND AVENUE	NY AST	Higher	873, 0.165, NW
Q237	CON EDISON SERVICE B	416 E 117TH ST	RCRA NonGen / NLR, NY MANIFEST	Higher	882, 0.167, SSW
Q238	CON EDISON SERVICE B	428 E 117TH ST	RCRA NonGen / NLR, NY MANIFEST	Higher	882, 0.167, SSW
Q239	PLEASANT EAST	428 EAST 117TH STREE	NY AST	Higher	882, 0.167, SSW
U240	CONSOLIDATED EDISON	303 - E 117TH ST	NY MANIFEST	Higher	883, 0.167, WSW
Q241	CON EDISON SERVICE B	422 E 117TH ST	RCRA NonGen / NLR, NY MANIFEST	Higher	883, 0.167, SSW
S242	COSTCO # 1062	517 E 117TH ST	PA MANIFEST	Higher	885, 0.168, South
S243	COSTCO WHOLESALE #10	517 E 117TH ST	RCRA-LQG, NY MANIFEST	Higher	885, 0.168, South
S244	TARGET STORE T2380	517 E 117TH ST	RCRA-SQG	Higher	885, 0.168, South
P245	CON EDISON SERVICE B	251 E 121ST ST	RCRA NonGen / NLR, NY MANIFEST	Higher	887, 0.168, NW
Q246	PLEASANT EAST APARTM	446 EAST 117TH STREE	NY AST	Higher	890, 0.169, SSW
T247	452 E 117 ST	452 E 117TH STREET	NY AST	Higher	890, 0.169, South
N248	BEST FRIEND CLEANERS	2327 SECOND AVE	RCRA NonGen / NLR, NY MANIFEST	Higher	890, 0.169, WNW
S249	EAST RIVER PLAZA/TIA	525 E 117TH ST	NY MANIFEST	Higher	891, 0.169, South
X250	WAGNER	124TH STREET BET. 1S	NY CBS, NY CBS AST	Higher	903, 0.171, NNW
N251	2321 2ND AVE	2321 2ND AVE	NY AST	Higher	903, 0.171, West
O252	CON EDISON SERVICE B	544 E 119TH ST OPPOS	RCRA NonGen / NLR, NY MANIFEST	Lower	909, 0.172, SE
X253	MAYTAG LAUNDRY & DRY	2390 2ND AVE	RCRA NonGen / NLR, FINDS, ECHO, NY MANIFEST	Higher	912, 0.173, NNW
S254	CON EDISON SERVICE B	511 E 117TH ST E OF	NJ MANIFEST	Higher	913, 0.173, South
S255	CON EDISON SERVICE B	511 E 117TH ST E OF	RCRA NonGen / NLR	Higher	913, 0.173, South
O256	CON EDISON	548 E 119TH ST OPP	NY MANIFEST	Lower	914, 0.173, SE
S257	EAST RIVER PLAZA	524-534 EAST 117TH S	NY UST, NY AST	Higher	921, 0.174, South
N258	CON EDISON	2315 2ND AVE N OF E	RCRA NonGen / NLR, NJ MANIFEST, NY MANIFEST	Higher	922, 0.175, West
W259	CON EDISON	2385 2ND AVE	RCRA NonGen / NLR, NJ MANIFEST, NY MANIFEST	Higher	924, 0.175, NW
Y260	NYCDEP	123RD ST & 2ND AVE	RCRA NonGen / NLR, NY MANIFEST	Higher	932, 0.177, NNW
V261	CON EDISON SERVICE B	2268 1ST AVE N OF E	RCRA NonGen / NLR, NJ MANIFEST, NY MANIFEST	Higher	932, 0.177, SW
U262	CON EDISON	334 E 117TH ST	NY MANIFEST	Higher	933, 0.177, SW
U263	CON EDISON SERVICE B	334 E 117TH ST FRONT	RCRA NonGen / NLR, NY MANIFEST	Higher	933, 0.177, SW
U264	CON EDISON SERVICE B	334 E 117TH ST	RCRA NonGen / NLR	Higher	933, 0.177, SW
Z265	PECORA GROUP DEVELOP	246 EAST 120TH ST	NY AST	Higher	936, 0.177, WNW
Z266	CON EDISON	246 E 120 ST	NY MANIFEST	Higher	936, 0.177, WNW
U267	CON EDISON SERVICE B	332 E 117TH ST FRONT	RCRA NonGen / NLR, FINDS, ECHO, NY MANIFEST	Higher	941, 0.178, SW
AA268	CON EDISON	2311 2ND AVE N OF E	RCRA NonGen / NLR, NJ MANIFEST, NY MANIFEST	Higher	942, 0.178, West
W269	CON EDISON SERVICE B	2389 2ND AVE	RCRA NonGen / NLR, NY MANIFEST	Higher	948, 0.180, NNW
AA270	CON EDISON SERVICE B	2ND AVE & 118TH ST	RCRA NonGen / NLR, NY MANIFEST	Higher	961, 0.182, West
Y271	CON EDISON SERVICE B	2393 2ND AVE	RCRA NonGen / NLR, NY MANIFEST	Higher	964, 0.183, NNW
Y272	CON EDISON	2395 2ND AVE	NJ MANIFEST	Higher	966, 0.183, NNW
Y273	CON EDISON	2395 2ND AVE	RCRA NonGen / NLR	Higher	966, 0.183, NNW

MAPPED SITES SUMMARY

Target Property Address:
413 EAST 120TH STREET
NEW YORK, NY 10035

Click on Map ID to see full detail.

MAP ID	SITE NAME	ADDRESS	DATABASE ACRONYMS	RELATIVE ELEVATION	DIST (ft. & mi.) DIRECTION
Y274	CON EDISON	2395 2ND AVE	NY MANIFEST	Higher	966, 0.183, NNW
AB275	CON EDISON	2292 2 AV	NY E DESIGNATION, NY MANIFEST	Higher	967, 0.183, WSW
V276	SAN JUAN CLEANERS	2264 1ST AVE	RCRA-VSQG, NY DRYCLEANERS, NY MANIFEST	Higher	972, 0.184, SW
Y277	CON EDISON	2391 2ND AVE	RCRA NonGen / NLR	Higher	976, 0.185, NNW
Y278	CON EDISON	2391 2ND AVE	RCRA NonGen / NLR	Higher	976, 0.185, NNW
Y279	CON EDISON	2391 2ND AVE	NJ MANIFEST	Higher	976, 0.185, NNW
Y280	CON EDISON	2391 2ND AVE	NY MANIFEST	Higher	976, 0.185, NNW
Y281	CON EDISON	2391 2ND AVE	NJ MANIFEST	Higher	976, 0.185, NNW
Y282	CON EDISON	2391 2ND AVE	NY MANIFEST	Higher	976, 0.185, NNW
Z283	DANIEL MOLONEY DBA M	241 EAST 120TH STREE	NY AST	Higher	981, 0.186, WNW
W284	CON EDISON SERVICE B	246 E 122ND ST OPPOS	RCRA NonGen / NLR, NY MANIFEST	Higher	988, 0.187, NW
U285	322 EAST 117 STREET	322 EAST 117 STREET	NY AST	Higher	988, 0.187, WSW
X286	KIEWIT CONSTRUCTORS	2600 SECOND AVENUE	NY AST	Higher	992, 0.188, NNW
X287	NYCDOT - WILLIS AVEN	2602 2ND AVE	RCRA-LQG, FINDS, ECHO	Higher	993, 0.188, NNW
S288	EAST RIVER PLAZA	527 EAST 117TH STREE	NY LTANKS	Higher	994, 0.188, SSE
V289	CON EDISON SERVICE B	2265 1ST AVE	RCRA NonGen / NLR, NJ MANIFEST, NY MANIFEST	Higher	996, 0.189, SW
T290	CON EDISON	508 E 117TH ST FRONT	RCRA NonGen / NLR, NJ MANIFEST, NY MANIFEST	Higher	1000, 0.189, South
AB291	CON EDISON	2288 2 AV	NY MANIFEST	Higher	1002, 0.190, WSW
Z292	BROADFORD EAST	239 EAST 120TH STREE	NY AST	Higher	1006, 0.191, WNW
U293	316 EAST 117 STREET	316 EAST 117 STREET	NY AST	Higher	1015, 0.192, WSW
T294	451 RESCUE LLC	451-455 EAST 116TH S	NY AST	Higher	1026, 0.194, South
Y295	CON EDISON SERVICE B	244 E 123RD ST	RCRA NonGen / NLR	Higher	1033, 0.196, NNW
Y296	CON EDISON	244 E 123RD ST	NY MANIFEST	Higher	1033, 0.196, NNW
Z297	SOBRO HARLEM H.D.F.C	240 E 119 STREET	NY AST	Higher	1033, 0.196, West
AC298	CON EDISON SERVICE B	347 E 116TH ST FRONT	RCRA NonGen / NLR, NY MANIFEST	Higher	1060, 0.201, SW
X299	CON EDISON VAULT: 19	2ND AVE & 124TH ST	RCRA NonGen / NLR, FINDS	Higher	1062, 0.201, NNW
X300	CON EDISON SERVICE B	2ND AVE & E 124TH ST	RCRA NonGen / NLR, FINDS, ECHO, NY MANIFEST	Higher	1062, 0.201, NNW
X301	CON EDISON SERVICE B	2433 2ND AVE & 124TH	RCRA NonGen / NLR, FINDS, ECHO, NY MANIFEST	Higher	1062, 0.201, NNW
AB302	CORSI HOUSES (JEFFER	306 EAST 117TH STREE	NY UST	Higher	1067, 0.202, WSW
AB303	CON EDISON	306 E 117 ST	NY MANIFEST	Higher	1067, 0.202, WSW
AB304	CORSI HOUSES (JEFFER	306 EAST 117TH STREE	NY LTANKS	Higher	1067, 0.202, WSW
Y305	CON EDISON	249 E 123RD ST	NY MANIFEST	Higher	1071, 0.203, NNW
Y306	CON EDISON	249 E 123RD ST	NJ MANIFEST	Higher	1071, 0.203, NNW
Y307	CON EDISON	249 E 123RD ST	RCRA NonGen / NLR, FINDS, ECHO	Higher	1071, 0.203, NNW
AB308	SHAN/CARNEGIE HOTEL	2291 SECOND AVE.	NY DRYCLEANERS	Higher	1083, 0.205, West
X309	CONSOLIDATED EDISON	E 124TH ST & 2ND AVE	NY MANIFEST	Higher	1087, 0.206, NNW
X310	CON EDISON	E 124TH ST & 2ND AVE	RCRA NonGen / NLR	Higher	1095, 0.207, NNW
AC311	CON EDISON SERVICE B	333 E 116TH ST	RCRA NonGen / NLR, NY MANIFEST	Higher	1099, 0.208, SW
AC312	CON EDISON SERVICE B	333 E 116TH ST FRONT	RCRA NonGen / NLR, NY MANIFEST	Higher	1099, 0.208, SW

MAPPED SITES SUMMARY

Target Property Address:
413 EAST 120TH STREET
NEW YORK, NY 10035

Click on Map ID to see full detail.

MAP ID	SITE NAME	ADDRESS	DATABASE ACRONYMS	RELATIVE ELEVATION	DIST (ft. & mi.) DIRECTION
AC313	CON EDISON	333 E 116 ST	NY MANIFEST	Higher	1099, 0.208, SW
V314	CONSOLIDATED EDISON	E 116TH ST & 1ST AVE	NY MANIFEST	Higher	1099, 0.208, SW
V315	CON EDISON - MANHOLE	E 116 ST AND 1 AVE	RCRA-LQG	Higher	1099, 0.208, SW
V316	CONSOLIDATED EDISON	E 116 ST AND 1 AVE	NY MANIFEST	Higher	1099, 0.208, SW
W317	CON EDISON	FO 237-239 E 122ND S	NY MANIFEST	Higher	1103, 0.209, NW
AD318	CON EDISON SERVICE B	501 E 116TH ST	RCRA NonGen / NLR, NY MANIFEST	Higher	1110, 0.210, South
AB319	CON EDISON	2287 2 AV	NY MANIFEST	Higher	1121, 0.212, West
AD320	MMJ LEGACY LLC	503 E 116 STREET	NY AST	Higher	1124, 0.213, South
Y321	CON EDISON	247 E 123RD ST	NJ MANIFEST	Higher	1126, 0.213, NNW
Y322	CON EDISON	247 E 123RD ST	NY MANIFEST	Higher	1126, 0.213, NNW
Y323	CON EDISON	247 E 123RD ST	NY MANIFEST	Higher	1126, 0.213, NNW
Y324	CON EDISON	247 E 123RD ST	RCRA NonGen / NLR, FINDS, ECHO	Higher	1126, 0.213, NNW
AB325	CON EDISON	2274 2ND AVE	NY MANIFEST	Higher	1127, 0.213, WSW
W326	CON EDISON SERVICE B	230 E 122ND ST	RCRA NonGen / NLR, NY MANIFEST	Higher	1129, 0.214, NW
AB327	CON EDISON - SERVICE	E 117 ST AND 2 AVE	NJ MANIFEST	Higher	1131, 0.214, WSW
AB328	CON EDISON	117TH ST & 2ND AVE	NY MANIFEST	Higher	1131, 0.214, WSW
AB329	CON EDISON - SERVICE	E 117 ST AND 2 AVE	RCRA-LQG, NY MANIFEST	Higher	1131, 0.214, WSW
AB330	NYCDEP	117 ST & 2ND AVE	NY MANIFEST	Higher	1131, 0.214, WSW
AB331	CON EDISON	E 117TH ST & 2ND AVE	RCRA NonGen / NLR	Higher	1131, 0.214, WSW
AB332	CON EDISON SERVICE B	73RD ST & 1ST AVE SW	RCRA NonGen / NLR, NY MANIFEST	Higher	1132, 0.214, WSW
AB333	CON EDISON - MANHOLE	2279 2ND AVE	NY MANIFEST	Higher	1139, 0.216, WSW
AD334	VACANT	505-509 EAST 116TH S	NY LTANKS, NY UST	Higher	1141, 0.216, South
AD335	CON EDISON SERVICE B	E 116 ST & PLEASANT	RCRA NonGen / NLR, NY MANIFEST	Higher	1142, 0.216, South
AC336	CON EDISON	319 E 116TH ST	NY MANIFEST	Higher	1144, 0.217, WSW
AE337	CON EDISON SERVICE B	402 E 116TH ST	RCRA NonGen / NLR, NY MANIFEST	Higher	1148, 0.217, SSW
338	CON EDISON SERVICE B	2417 2ND AVE OPPOSIT	RCRA NonGen / NLR, NJ MANIFEST, NY MANIFEST	Higher	1150, 0.218, NNW
Y339	CON EDISON SERVICE B	2413 2ND AVE	RCRA NonGen / NLR, FINDS, ECHO, NY MANIFEST	Higher	1150, 0.218, NNW
AF340	ODYSSEY HOUSE OF NEW	219 E 121ST ST	RCRA NonGen / NLR, FINDS, ECHO, NY MANIFEST	Higher	1160, 0.220, NW
AF341	ODYSSEY HOUSE	219 E. 121ST STREET	NY HSWDS	Higher	1160, 0.220, NW
AD342	OUR LADY OF MT CARME	448 EAST 116 ST	NY UST	Higher	1161, 0.220, SSW
AD343	LADY OF MOUNT CARMEL	448 EAST 116TH STREE	NY LTANKS	Higher	1161, 0.220, SSW
AB344	TWINS CLEANERS	2283 2ND AVE	RCRA NonGen / NLR, FINDS, ECHO, NY DRYCLEANERS, NY...	Higher	1162, 0.220, WSW
AB345	2283 SECOND AVENUE S	2283 SECOND AVENUE	NY SHWS	Higher	1162, 0.220, WSW
AD346	CON EDISON VAULT: 25	500 E 116TH ST FRONT	RCRA NonGen / NLR, NY MANIFEST	Higher	1164, 0.220, South
AE347	416 EAST 116 STREET	416 EAST 116 STREET	NY AST	Higher	1165, 0.221, SSW
AG348	432 EAST 116TH STREE	432 EAST 116TH STREE	NY UST	Higher	1166, 0.221, SSW
AG349	HOUSING PROJECT DIVI	432 E 116TH ST	NY LTANKS	Higher	1166, 0.221, SSW
AH350	CON EDISON	315 E 116TH ST	NY MANIFEST	Higher	1173, 0.222, WSW
AH351	CON EDISON	315 E 116TH ST	RCRA NonGen / NLR, NJ MANIFEST, NY MANIFEST	Higher	1173, 0.222, WSW

MAPPED SITES SUMMARY

Target Property Address:
413 EAST 120TH STREET
NEW YORK, NY 10035

Click on Map ID to see full detail.

MAP ID	SITE NAME	ADDRESS	DATABASE ACRONYMS	RELATIVE ELEVATION	DIST (ft. & mi.) DIRECTION
AH352	CON EDISON	2270 2ND AVE	NY MANIFEST	Higher	1178, 0.223, WSW
AH353	CON EDISON - SERVICE	2270 SECOND AVENUE N	RCRA-LQG, NY MANIFEST, NJ MANIFEST	Higher	1178, 0.223, WSW
AF354	CON EDISON	225 E 122ND ST E OF	RCRA NonGen / NLR, NJ MANIFEST, NY MANIFEST	Higher	1182, 0.224, NW
AI355	CYPRESS AVE ACORN	222-234 EAST 119TH S	NY AST	Higher	1195, 0.226, West
AI356	UNKNOWN	222 EAST 119TH ST	NY LTANKS	Higher	1195, 0.226, West
357	230 EAST 123RD ST/MA	230 EAST 123RD STREE	NY LTANKS	Higher	1196, 0.227, NW
AC358	CONSOLIDATED EDISON	342 EAST 116TH STREE	NY MANIFEST	Higher	1197, 0.227, SW
AC359	CON EDISON SERVICE B	342 E 116TH ST	RCRA NonGen / NLR, NY MANIFEST	Higher	1197, 0.227, SW
AB360	247-249 EAST 117TH S	247 EAST 117TH STREE	NY VCP	Higher	1201, 0.227, West
AC361	CON EDISON SERVICE B	338 E 116TH ST	RCRA NonGen / NLR, NY MANIFEST	Higher	1206, 0.228, SW
AC362	CON EDISON	336-338 E 116 ST & 2	NY MANIFEST	Higher	1211, 0.229, SW
AB363	NEW SYMPHONY/JC 117T	245 EAST 117TH STREE	NY DRYCLEANERS	Higher	1217, 0.230, West
AC364	CON EDISON	332 E 116TH ST	RCRA NonGen / NLR, NY MANIFEST	Higher	1219, 0.231, SW
AH365	CON EDISON	303 E 116TH ST	NY MANIFEST	Higher	1220, 0.231, WSW
AJ366	CON EDISON	2273 2ND AVE	NY MANIFEST	Higher	1226, 0.232, WSW
AC367	CON EDISON MANHOLE 1	326 E 116 ST	RCRA NonGen / NLR, NY MANIFEST	Higher	1229, 0.233, SW
AH368	CON EDISON	2264 2 AV	NY MANIFEST	Higher	1242, 0.235, WSW
AC369	CON EDISON	322 E 116 ST	NY MANIFEST	Higher	1247, 0.236, SW
AK370	G A P AUTO REPAIR	511 E 116TH ST	RCRA NonGen / NLR, US AIRS, NY MANIFEST	Higher	1248, 0.236, South
AC371	CON EDISON	318 E 116 ST	NY MANIFEST	Higher	1255, 0.238, SW
AF372	CON EDISON SERVICE B	213 E 122 ST E OF 3R	NJ MANIFEST	Higher	1260, 0.239, NW
AF373	CON EDISON SERVICE B	213 E 122 ST E OF 3R	RCRA NonGen / NLR, NY MANIFEST	Higher	1260, 0.239, NW
AF374	CON EDISON SERVICE B	213 E 122ND ST FRONT	RCRA NonGen / NLR	Higher	1260, 0.239, NW
AF375	CON EDISON	213 E 122ND ST FRONT	NY MANIFEST	Higher	1260, 0.239, NW
AH376	EAST 116TH LLC	312 EAST 116TH ST.	NY AST	Higher	1276, 0.242, WSW
AL377	CON EDISON MANHOLE:	213 E 120TH ST E OF	NJ MANIFEST	Higher	1278, 0.242, WNW
AL378	CON EDISON MANHOLE:	213 E 120TH ST E OF	RCRA NonGen / NLR, FINDS, ECHO, NY MANIFEST	Higher	1278, 0.242, WNW
AI379	MET-PACA II ASSOCIAT	212 EAST 119TH STREE	NY AST	Higher	1282, 0.243, West
AF380	RESIDENCE	212 EAST 122ND STREE	NY LTANKS	Higher	1283, 0.243, NW
AF381	EAST 122 REALTY LLC.	212 EAST 122ND STREE	NY AST	Higher	1283, 0.243, NW
AD382	291 PLEASANT AVE	291 PLEASANT AVENUE	NY AST	Higher	1285, 0.243, South
AJ383	231 E 117 LLC	231 EAST 117TH STREE	NY AST	Higher	1287, 0.244, West
AH384	310 E 116 ST ASSOCIA	310 E 116 ST	NY AST	Higher	1291, 0.245, WSW
385	2451 FIRST AVE LLC	2451 1ST AVE	RCRA NonGen / NLR	Higher	1298, 0.246, NNE
AM386	CON EDISON SERVICE B	343 E 115TH ST	RCRA NonGen / NLR, FINDS, ECHO, NJ MANIFEST, NY...	Higher	1302, 0.247, SW
AM387	CON EDISON SERVICE B	343 E 115TH ST	RCRA NonGen / NLR, NY MANIFEST	Higher	1302, 0.247, SW
AJ388	244 EAST 117TH LLC	244 EAST 117TH STREE	NY AST	Higher	1311, 0.248, WSW
AJ389	CON EDISON SERVICE B	2265 2ND AVE	RCRA NonGen / NLR, NY MANIFEST	Higher	1311, 0.248, WSW
AK390	CON EDISON - EAST 11	EAST 114TH - EAST 11	EDR MGP	Higher	1361, 0.258, South

MAPPED SITES SUMMARY

Target Property Address:
413 EAST 120TH STREET
NEW YORK, NY 10035

Click on Map ID to see full detail.

MAP ID	SITE NAME	ADDRESS	DATABASE ACRONYMS	RELATIVE ELEVATION	DIST (ft. & mi.) DIRECTION
AL391	2211 THIRD AVENUE	2211 3RD AVENUE	NY VCP	Higher	1429, 0.271, WNW
392	AMOCO	255 EAST 125TH STREE	NY LTANKS	Higher	1467, 0.278, NNW
393	CON EDISON SERVICE B	2253 3RD AVE	NY LTANKS, NY UST, RCRA NonGen / NLR, FINDS, ECHO,...	Higher	1518, 0.287, NW
AN394	126TH ST DEPOT -NYCT	2460 SECOND AVENUE	NY LTANKS, NY Spills	Higher	1548, 0.293, North
AN395	126TH STREET DEPOT	2460 SECOND AVE	NY LTANKS	Higher	1548, 0.293, North
396	ENGINE CO. 35/LADD.	2232 3RD AVENUE	NY LTANKS	Higher	1551, 0.294, NW
397	413 EAST 114TH STREE	413 EAST 114TH STREE	NY LTANKS	Higher	1579, 0.299, SSW
AO398	THE EAST DRIVE H.D.F	205 EAST 124TH STREE	NY LTANKS	Higher	1587, 0.301, NNW
399	JACOB'S RESIDENCE	203 EAST 117TH ST	NY LTANKS	Higher	1593, 0.302, West
AO400	212 EAST 125TH STREE	212 EAST 125TH STREE	NY VCP	Higher	1658, 0.314, NNW
401	201 EAST 116TH ST	201 EAST 116TH ST	NY LTANKS	Higher	1790, 0.339, West
402	STREET CRIMES UNIT	RANDALLS ISLAND	NY LTANKS	Higher	1796, 0.340, East
AP403	NYCDOS EAST HARLEM M	EAST 127TH AND 2ND A	NY SWRCY	Higher	1818, 0.344, North
404	PARCEL B WEST	201 EAST 125TH STREE	NY BROWNFIELDS	Higher	1839, 0.348, NNW
405	159 EAST 118TH STREE	159 EAST 118TH STREE	NY VCP	Higher	1857, 0.352, WNW
406	RANDALLS ISLAND	RANDALLS ISLAND	NY LTANKS	Lower	1875, 0.355, SE
AP407	OTERO, 128TH & 2ND	2ND AVE / 128TH ST	NY LTANKS	Higher	2011, 0.381, North
408	2021 LEXINGTON AVENU	2021 LEXINGTON AVENU	NY LTANKS	Higher	2016, 0.382, NW
AQ409	CHURCH	232 EAST 113TH STREE	NY LTANKS	Higher	2181, 0.413, WSW
410	146 EAST 126TH STREE	149 EAST 125 STREET	NY VCP	Higher	2216, 0.420, NNW
AQ411	CONVENT	226 EAST 113TH STREE	NY LTANKS	Higher	2256, 0.427, WSW
412	STORE FRONT	124 EAST 124TH ST.	NY LTANKS	Higher	2279, 0.432, NW
413	CLOSED-LACKOF RECENT	158 E 115TH ST	NY LTANKS	Higher	2380, 0.451, West
414	APARTMENT BUILDING	123 E. 116TH STREET	NY LTANKS	Higher	2408, 0.456, West
415	400 EAST 111TH STREE	400 EAST 111TH STREE	NY BROWNFIELDS	Lower	2450, 0.464, SSW
AR416	MANHATTAN PSYCIATRIC	WARDS ISLAND	NY LTANKS, NY Spills	Higher	2510, 0.475, ESE
AR417	MANHATTAN PSYCH CENT	WARDS ISLAND COMPLEX	NY LTANKS, NY Spills	Higher	2510, 0.475, ESE
418	100 E. 124TH ST	100 E. 124TH ST	NY LTANKS	Higher	2540, 0.481, NW
419	CON EDISON - EAST 11	EAST 110TH - EAST 11	EDR MGP	Higher	2552, 0.483, SW
420	CON EDISON SERVICE B	1700 PARK AVE	NY BROWNFIELDS, RCRA NonGen / NLR, NY E...	Higher	2627, 0.498, WNW
421	CON EDISON - EAST 10	108TH ST. WEST OF FI	EDR MGP	Higher	3314, 0.628, SSW
422	VISTA 1	2401 THIRD AVENUE	NY SHWS	Lower	3499, 0.663, North
423	BRONX CITY HSPTL ANN		FUDS	Higher	3992, 0.756, SSE
424	RIDER AVENUE GAS STA	250 EAST 138TH STREE	NY SHWS	Higher	4691, 0.888, NNE
425	2568 PARK	2568 PARK AVENUE	NY SHWS	Higher	5195, 0.984, NNE

EXECUTIVE SUMMARY

TARGET PROPERTY SEARCH RESULTS

The target property was identified in the following records. For more information on this property see page 8 of the attached EDR Radius Map report:

Site	Database(s)	EPA ID
CON EDISON SERVICE B 413 E 120TH ST NEW YORK, NY 10029	FINDS Registry ID:: 110043661365 ECHO Registry ID: 110043661365	N/A
LA CLINICA DEL BARRI 413 EAST 120 STREET NEW YORK, NY 10035	ICIS FRS ID:: 110030901843 FINDS Registry ID:: 110030901843	N/A
EAST HARLEM MULTI SE 413 EAST 120TH STREE NEW YORK, NY 10035	NY AST Database: AST, Date of Government Version: 12/16/2021 Facility Id: 2-604478	N/A
CON EDISON SERVICE B 413 E 120TH ST NEW YORK, NY 10029	RCRA NonGen / NLR EPA ID:: NYP004235198 NJ MANIFEST EPA Id: NYP004235198 NY MANIFEST EPA ID: NYP004235198	NYP004235198
413 E 120TH ST BUILD 413 E 120TH ST NEW YORK, NY 10035	US AIRS Database: US AIRS MINOR, Date of Government Version: 10/12/2016 EPA plant ID:: 110043205778	N/A
413 E 120TH ST BUILD 413 E 120TH ST NEW YORK, NY 10035	FINDS Registry ID:: 110043325407 ECHO Registry ID: 110043325407	N/A

SURROUNDING SITES: SEARCH RESULTS

Surrounding sites were identified in the following databases.

Elevations have been determined from the USGS Digital Elevation Model and should be evaluated on a relative (not an absolute) basis. Relative elevation information between sites of close proximity should be field verified. Sites with an elevation equal to or higher than the target property have been differentiated below from sites with an elevation lower than the target property.
Page numbers and map identification numbers refer to the EDR Radius Map report where detailed data on individual sites can be reviewed.

Sites listed in ***bold italics*** are in multiple databases.

Unmappable (orphan) sites are not considered in the foregoing analysis.

EXECUTIVE SUMMARY

STANDARD ENVIRONMENTAL RECORDS

Lists of Federal RCRA generators

RCRA-LQG: A review of the RCRA-LQG list, as provided by EDR, and dated 02/28/2022 has revealed that there are 15 RCRA-LQG sites within approximately 0.25 miles of the target property.

Equal/Higher Elevation	Address	Direction / Distance	Map ID	Page
CON EDISON - MANHOLE EPA ID:: NYP004153417	***2385 1ST AVENUE***	***N 0 - 1/8 (0.065 mi.)***	***D65***	***22***
CON EDISON - SERVICE EPA ID:: NYP004188165	***E 119 ST AND PLEASAN***	***SSE 0 - 1/8 (0.081 mi.)***	***H91***	***29***
CON EDISON - MANHOLE EPA ID:: NYP004956660	2399 1ST AVE	N 0 - 1/8 (0.100 mi.)	I122	36
CON EDISON - VAULT V EPA ID:: NYP005117621	10 PALADINO AVE	NNE 1/8 - 1/4 (0.127 mi.)	I157	45
PUBLIC SCHOOL 112M EPA ID:: NYR000180422	***535 E 119TH ST***	***SE 1/8 - 1/4 (0.129 mi.)***	***O160***	***45***
CON EDISON - MANHOLE EPA ID:: NYP005131784	520 E 119TH ST	SSE 1/8 - 1/4 (0.142 mi.)	O170	47
CON EDISON - SERVICE EPA ID:: NYP004188553	***W 121 ST & 2 AVE***	***NW 1/8 - 1/4 (0.149 mi.)***	***P190***	***52***
EAST RIVER PLAZA EPA ID:: NYR000050260	***527 E 118TH ST***	***SSE 1/8 - 1/4 (0.153 mi.)***	***S196***	***53***
CON EDISON - SERVICE EPA ID:: NYP004307252	***528 E 119 ST***	***SE 1/8 - 1/4 (0.154 mi.)***	***O197***	***54***
COSTCO WHOLESALE #10 EPA ID:: NYR000167205	***517 E 117TH ST***	***S 1/8 - 1/4 (0.168 mi.)***	***S243***	***65***
NYCDOT - WILLIS AVEN EPA ID:: NY0000262477	***2602 2ND AVE***	***NNW 1/8 - 1/4 (0.188 mi.)***	***X287***	***75***
CON EDISON - MANHOLE EPA ID:: NYP004191946	E 116 ST AND 1 AVE	SW 1/8 - 1/4 (0.208 mi.)	V315	82
CON EDISON - SERVICE EPA ID:: NYP004190815	***E 117 ST AND 2 AVE***	***WSW 1/8 - 1/4 (0.214 mi.)***	***AB329***	***85***
CON EDISON - SERVICE EPA ID:: NYP004165791	***2270 SECOND AVENUE N***	***WSW 1/8 - 1/4 (0.223 mi.)***	***AH353***	***91***

Lower Elevation	Address	Direction / Distance	Map ID	Page
IS 45M SCHOOL EPA ID:: NYR000214577	2351 1ST AVE	NNW 0 - 1/8 (0.012 mi.)	A22	12

RCRA-SQG: A review of the RCRA-SQG list, as provided by EDR, and dated 02/28/2022 has revealed that there are 3 RCRA-SQG sites within approximately 0.25 miles of the target property.

Equal/Higher Elevation	Address	Direction / Distance	Map ID	Page
NYCHA - WAGNER EPA ID:: NYR000053116	***2385 1ST AVE***	***N 0 - 1/8 (0.065 mi.)***	***D64***	***22***
NYC DEPT OF EDUCATIO EPA ID:: NYR000059014	***319 E 117TH ST***	***WSW 1/8 - 1/4 (0.161 mi.)***	***U225***	***61***
TARGET STORE T2380 EPA ID:: NYR000176495	517 E 117TH ST	S 1/8 - 1/4 (0.168 mi.)	S244	65

RCRA-VSQG: A review of the RCRA-VSQG list, as provided by EDR, and dated 02/28/2022 has revealed that there are 5 RCRA-VSQG sites within approximately 0.25 miles of the target property.

Equal/Higher Elevation	Address	Direction / Distance	Map ID	Page
PS 37M RIVER EAST EL EPA ID:: NYN008023574	508 E 120TH ST	SE 0 - 1/8 (0.069 mi.)	C69	24
PS 206M JOSE CELSO B EPA ID:: NYN008023566	508 E 120TH ST	SE 0 - 1/8 (0.069 mi.)	C70	24
PALLADINO STORE HOUS EPA ID:: NYR000172817	***PALLADINO & FIRST AV***	***NNE 0 - 1/8 (0.124 mi.)***	***I146***	***42***
EAST RIVER PLAZA EPA ID:: NYR000120139	506-508 E 118TH ST	SSE 1/8 - 1/4 (0.149 mi.)	S192	52
SAN JUAN CLEANERS EPA ID:: NYD986948503	***2264 1ST AVE***	***SW 1/8 - 1/4 (0.184 mi.)***	***V276***	***73***

Lists of state- and tribal hazardous waste facilities

NY SHWS: A review of the NY SHWS list, as provided by EDR, and dated 02/08/2022 has revealed that there are 4 NY SHWS sites within approximately 1 mile of the target property.

Equal/Higher Elevation	Address	Direction / Distance	Map ID	Page
2283 SECOND AVENUE S Site Code: 579484	2283 SECOND AVENUE	WSW 1/8 - 1/4 (0.220 mi.)	AB345	89
RIDER AVENUE GAS STA Site Code: 437424	250 EAST 138TH STREE	NNE 1/2 - 1 (0.888 mi.)	424	108
2568 PARK Site Code: 437190	2568 PARK AVENUE	NNE 1/2 - 1 (0.984 mi.)	425	108

Lower Elevation	Address	Direction / Distance	Map ID	Page
VISTA 1 Site Code: 437428	2401 THIRD AVENUE	N 1/2 - 1 (0.663 mi.)	422	108

Lists of state and tribal leaking storage tanks

NY LTANKS: A review of the NY LTANKS list, as provided by EDR, and dated 03/15/2022 has revealed that there are 36 NY LTANKS sites within approximately 0.5 miles of the target property.

Equal/Higher Elevation	Address	Direction / Distance	Map ID	Page
WAGNER HOUSES	***2360 FIRST AVENUE***	***N 0 - 1/8 (0.084 mi.)***	***I103***	***31***
Spill Number/Closed Date: 9003394 / 2006-01-26 Site ID: 137292 Spill Date: 1990-06-25				
333 EAST 118TH ST	333 EAST 118TH ST	WSW 0 - 1/8 (0.113 mi.)	L132	39
Spill Number/Closed Date: 0100130 / 2006-04-10 Site ID: 202683 Spill Date: 2001-01-29				
COLINA REAL ESTATE	455 E 117TH ST	S 1/8 - 1/4 (0.144 mi.)	Q177	49
Spill Number/Closed Date: 9301431 / 1993-05-24 Site ID: 85096 Spill Date: 1993-04-29				
2276 1ST AVENUE	2276 1ST AVENUE	SW 1/8 - 1/4 (0.145 mi.)	M180	49
Spill Number/Closed Date: 9312095 / 1994-01-25 Site ID: 260938 Spill Date: 1993-01-13				
APARTMENT BLDG - TTF	120TH ST & SECOND AV	WNW 1/8 - 1/4 (0.149 mi.)	N191	52
Spill Number/Closed Date: 9808968 / 2014-11-28 Site ID: 203097 Spill Date: 1998-10-19				
APT BLDG	526 E 119TH ST	SE 1/8 - 1/4 (0.151 mi.)	O194	53
Spill Number/Closed Date: 9812176 / 1999-02-01 Site ID: 135211 Spill Date: 1998-12-31				
545 EAST 118TH ST/MA	545 EAST 118TH STREE	SSE 1/8 - 1/4 (0.155 mi.)	S212	57
Spill Number/Closed Date: 9012286 / 2005-12-28 Site ID: 77229 Spill Date: 1991-02-26				
EAST RIVER PLAZA	527 EAST 117TH STREE	SSE 1/8 - 1/4 (0.188 mi.)	S288	76
Spill Number/Closed Date: 0600454 / 2006-04-13 Site ID: 362444 Spill Date: 2006-04-12				
CORSI HOUSES (JEFFER	306 EAST 117TH STREE	WSW 1/8 - 1/4 (0.202 mi.)	AB304	80
Spill Number/Closed Date: 9500828 / 2014-06-20 Site ID: 116004 Spill Date: 1995-04-20				
VACANT	***505-509 EAST 116TH S***	***S 1/8 - 1/4 (0.216 mi.)***	***AD334***	***86***
Spill Number/Closed Date: 9210913 / 1992-12-21 Site ID: 65705 Spill Date: 1992-12-21				
LADY OF MOUNT CARMEL	448 EAST 116TH STREE	SSW 1/8 - 1/4 (0.220 mi.)	AD343	89
Spill Number/Closed Date: 0407940 / 2007-06-06 Site ID: 332517 Spill Date: 2004-10-18				
HOUSING PROJECT DIVI	432 E 116TH ST	SSW 1/8 - 1/4 (0.221 mi.)	AG349	90

Spill Number/Closed Date: 0103081 / 2006-04-12
Site ID: 255050
Spill Date: 2001-06-20

UNKNOWN — 222 EAST 119TH ST — W 1/8 - 1/4 (0.226 mi.) — AI356 — 92
Spill Number/Closed Date: 0008608 / 2007-06-11
Site ID: 236346
Spill Date: 2000-10-24

230 EAST 123RD ST/MA — 230 EAST 123RD STREE — NW 1/8 - 1/4 (0.227 mi.) — 357 — 92
Spill Number/Closed Date: 8905085 / 1994-11-15
Site ID: 167812
Spill Date: 1989-08-22

RESIDENCE — 212 EAST 122ND STREE — NW 1/8 - 1/4 (0.243 mi.) — AF380 — 97
Spill Number/Closed Date: 0000067 / 2008-03-17
Site ID: 148719
Spill Date: 2000-04-03

AMOCO — 255 EAST 125TH STREE — NNW 1/4 - 1/2 (0.278 mi.) — 392 — 100
Spill Number/Closed Date: 8809618 / 2004-03-25
Site ID: 245905
Spill Date: 1989-03-14

CON EDISON SERVICE B — ***2253 3RD AVE*** — ***NW 1/4 - 1/2 (0.287 mi.)*** — ***393*** — ***100***
Spill Number/Closed Date: 0514031 / 2006-12-19
Spill Number/Closed Date: 0000962 / 2003-11-17
Spill Number/Closed Date: 0000963 / 2015-04-13
Site ID: 360637
Site ID: 255360
Site ID: 255361
Spill Date: 2006-03-08
Spill Date: 2000-04-21
Spill Date: 2000-04-22

126TH ST DEPOT -NYCT — ***2460 SECOND AVENUE*** — ***N 1/4 - 1/2 (0.293 mi.)*** — ***AN394*** — ***101***
Spill Number/Closed Date: 9007322 / 2005-06-30
Spill Number/Closed Date: 9912782 / 2004-05-04
Site ID: 174481
Site ID: 174484
Spill Date: 1990-10-03
Spill Date: 2000-02-09

126TH STREET DEPOT — 2460 SECOND AVE — N 1/4 - 1/2 (0.293 mi.) — AN395 — 101
Spill Number/Closed Date: 9709477 / 2004-04-12
Site ID: 174482
Spill Date: 1997-11-14

ENGINE CO. 35/LADD. — 2232 3RD AVENUE — NW 1/4 - 1/2 (0.294 mi.) — 396 — 102
Spill Number/Closed Date: 9801567 / 2005-05-09
Site ID: 250400
Spill Date: 1998-05-06

413 EAST 114TH STREE — 413 EAST 114TH STREE — SSW 1/4 - 1/2 (0.299 mi.) — 397 — 102
Spill Number/Closed Date: 9415975 / 1995-03-11
Site ID: 291861
Spill Date: 1995-03-10

THE EAST DRIVE H.D.F — 205 EAST 124TH STREE — NNW 1/4 - 1/2 (0.301 mi.) — AO398 — 102
Spill Number/Closed Date: 9802381 / 2004-11-26
Site ID: 202489

Spill Date: 1998-05-22				
JACOB'S RESIDENCE Spill Number/Closed Date: 0203815 / 2005-10-21 Site ID: 223427 Spill Date: 2002-07-11	203 EAST 117TH ST	W 1/4 - 1/2 (0.302 mi.)	399	102
201 EAST 116TH ST Spill Number/Closed Date: 0108081 / 2001-11-08 Site ID: 317668 Spill Date: 2001-11-08	201 EAST 116TH ST	W 1/4 - 1/2 (0.339 mi.)	401	103
STREET CRIMES UNIT Spill Number/Closed Date: 9209310 / 2003-03-07 Site ID: 86326 Spill Date: 1992-11-10	RANDALLS ISLAND	E 1/4 - 1/2 (0.340 mi.)	402	103
OTERO, 128TH & 2ND Spill Number/Closed Date: 8600789 / 1986-05-01 Site ID: 317883 Spill Date: 1986-05-01	2ND AVE / 128TH ST	N 1/4 - 1/2 (0.381 mi.)	AP407	104
2021 LEXINGTON AVENU Spill Number/Closed Date: 9410094 / 2003-12-30 Site ID: 202136 Spill Date: 1994-10-27	2021 LEXINGTON AVENU	NW 1/4 - 1/2 (0.382 mi.)	408	104
CHURCH Spill Number/Closed Date: 0601542 / 2006-08-11 Site ID: 363804 Spill Date: 2006-05-11	232 EAST 113TH STREE	WSW 1/4 - 1/2 (0.413 mi.)	AQ409	104
CONVENT Spill Number/Closed Date: 0802029 / 2020-01-06 Site ID: 398096 Spill Date: 2008-05-21	226 EAST 113TH STREE	WSW 1/4 - 1/2 (0.427 mi.)	AQ411	105
STORE FRONT Spill Number/Closed Date: 0508613 / 2006-08-03 Site ID: 354231 Spill Date: 2005-10-18	124 EAST 124TH ST.	NW 1/4 - 1/2 (0.432 mi.)	412	105
CLOSED-LACKOF RECENT Spill Number/Closed Date: 8805777 / 2003-03-05 Site ID: 149548 Spill Date: 1988-10-06	158 E 115TH ST	W 1/4 - 1/2 (0.451 mi.)	413	105
APARTMENT BUILDING Spill Number/Closed Date: 0310572 / 2004-03-05 Site ID: 124172 Spill Date: 2003-12-12	123 E. 116TH STREET	W 1/4 - 1/2 (0.456 mi.)	414	105
MANHATTAN PSYCIATRIC Spill Number/Closed Date: 9815305 / 2000-06-13 Spill Number/Closed Date: 9815306 / 2001-09-20 Spill Number/Closed Date: 9815304 / 2007-01-12 Site ID: 294893 Site ID: 294894 Site ID: 294892 Spill Date: 1999-03-23	***WARDS ISLAND***	***ESE 1/4 - 1/2 (0.475 mi.)***	***AR416***	***106***
MANHATTAN PSYCH CENT Spill Number/Closed Date: 9809579 / 2000-06-13	***WARDS ISLAND COMPLEX***	***ESE 1/4 - 1/2 (0.475 mi.)***	***AR417***	***106***

Site ID: 313153
Spill Date: 1998-10-30

100 E. 124TH ST — 100 E. 124TH ST — NW 1/4 - 1/2 (0.481 mi.) — 418 — 107
Spill Number/Closed Date: 9514542 / 1997-01-28
Site ID: 238245
Spill Date: 1996-02-13

Lower Elevation	Address	Direction / Distance	Map ID	Page
RANDALLS ISLAND	RANDALLS ISLAND	SE 1/4 - 1/2 (0.355 mi.)	406	104
Spill Number/Closed Date: 9207904 / 1995-07-12				
Site ID: 86325				
Spill Date: 1992-10-08				

Lists of state and tribal registered storage tanks

NY UST: A review of the NY UST list, as provided by EDR, has revealed that there are 10 NY UST sites within approximately 0.25 miles of the target property.

Equal/Higher Elevation	Address	Direction / Distance	Map ID	Page
BP UPTOWN	2326 FIRST AVENUE	WSW 0 - 1/8 (0.033 mi.)	B39	16
Database: UST, Date of Government Version: 12/16/2021				
HOLY ROSARY SCHOOL	***371 PLEASANT AVE***	***SSE 0 - 1/8 (0.055 mi.)***	***C54***	***20***
Database: UST, Date of Government Version: 12/16/2021				
WAGNER HOUSES	***2360 FIRST AVENUE***	***N 0 - 1/8 (0.084 mi.)***	***I103***	***31***
Database: UST, Date of Government Version: 12/16/2021				
SHELL SERVICE STATIO	***2276 1ST AVENUE***	***SW 1/8 - 1/4 (0.145 mi.)***	***M178***	***49***
Database: UST, Date of Government Version: 12/16/2021				
EAST RIVER PLAZA	***545 EAST 118TH STREE***	***SSE 1/8 - 1/4 (0.155 mi.)***	***S213***	***58***
Database: UST, Date of Government Version: 12/16/2021				
EAST RIVER PLAZA	***524-534 EAST 117TH S***	***S 1/8 - 1/4 (0.174 mi.)***	***S257***	***68***
Database: UST, Date of Government Version: 12/16/2021				
CORSI HOUSES (JEFFER	306 EAST 117TH STREE	WSW 1/8 - 1/4 (0.202 mi.)	AB302	79
Database: UST, Date of Government Version: 12/16/2021				
VACANT	***505-509 EAST 116TH S***	***S 1/8 - 1/4 (0.216 mi.)***	***AD334***	***86***
Database: UST, Date of Government Version: 12/16/2021				
OUR LADY OF MT CARME	448 EAST 116 ST	SSW 1/8 - 1/4 (0.220 mi.)	AD342	89
Database: UST, Date of Government Version: 12/16/2021				
432 EAST 116TH STREE	432 EAST 116TH STREE	SSW 1/8 - 1/4 (0.221 mi.)	AG348	90
Database: UST, Date of Government Version: 12/16/2021				

EXECUTIVE SUMMARY

NY CBS: A review of the NY CBS list, as provided by EDR, and dated 12/16/2021 has revealed that there is 1 NY CBS site within approximately 0.25 miles of the target property.

Equal/Higher Elevation	Address	Direction / Distance	Map ID	Page
WAGNER	***124TH STREET BET. 1S***	***NNW 1/8 - 1/4 (0.171 mi.)***	***X250***	***66***
Facility Status: Inactive				
CBS Number: 2-000145				

NY AST: A review of the NY AST list, as provided by EDR, has revealed that there are 41 NY AST sites within approximately 0.25 miles of the target property.

Equal/Higher Elevation	Address	Direction / Distance	Map ID	Page
EAST 120TH STREET -	438 EAST 120TH STREE	SSE 0 - 1/8 (0.030 mi.)	C32	15
Database: AST, Date of Government Version: 12/16/2021				
Facility Id: 2-602440				
BP UPTOWN	2326 FIRST AVENUE	WSW 0 - 1/8 (0.033 mi.)	B36	15
Database: AST, Date of Government Version: 12/16/2021				
Facility Id: 2-191574				
HOLY ROSARY SCHOOL	***371 PLEASANT AVE***	***SSE 0 - 1/8 (0.055 mi.)***	***C54***	***20***
Database: AST, Date of Government Version: 12/16/2021				
Facility Id: 2-207764				
348 EAST 119 STREET	348 EAST 119TH STREE	WSW 0 - 1/8 (0.079 mi.)	F84	27
Database: AST, Date of Government Version: 12/16/2021				
Facility Id: 2-606812				
411 EAST 118 LLC	411 EAST 118TH STREE	SSW 0 - 1/8 (0.092 mi.)	J110	33
Database: AST, Date of Government Version: 12/16/2021				
Facility Id: 2-602960				
307 E 119 ST	307 EAST 119TH STREE	W 1/8 - 1/4 (0.127 mi.)	N155	44
Database: AST, Date of Government Version: 12/16/2021				
Facility Id: 2-608727				
P.S. 112 (TANDEM M20	535 EAST 119TH STREE	SE 1/8 - 1/4 (0.129 mi.)	O159	45
Database: AST, Date of Government Version: 12/16/2021				
Facility Id: 2-353809				
2283 FIRST AVE	2283 FIRST AVENUE	SW 1/8 - 1/4 (0.134 mi.)	M163	46
Database: AST, Date of Government Version: 12/16/2021				
Facility Id: 2-216895				
EASTSIDE REALTY PART	2281 FIRST AVENUE	SW 1/8 - 1/4 (0.138 mi.)	M166	47
Database: AST, Date of Government Version: 12/16/2021				
Facility Id: 2-608285				
ROSEHILL	520 EAST 119 ST	SSE 1/8 - 1/4 (0.142 mi.)	O171	48
Database: AST, Date of Government Version: 12/16/2021				
Facility Id: 2-266493				
SHELL SERVICE STATIO	***2276 1ST AVENUE***	***SW 1/8 - 1/4 (0.145 mi.)***	***M178***	***49***
Database: AST, Date of Government Version: 12/16/2021				
Facility Id: 2-237930				
CRP 524 EAST 119TH S	524 EAST 119TH STREE	SE 1/8 - 1/4 (0.151 mi.)	O193	52
Database: AST, Date of Government Version: 12/16/2021				

Facility Id: 2-606613

300-302 EAST 119TH S Database: AST, Date of Government Version: 12/16/2021 Facility Id: 2-471410	300 EAST 119TH STREE	W 1/8 - 1/4 (0.154 mi.)	N200	54
EAST RIVER PLAZA Database: AST, Date of Government Version: 12/16/2021 Facility Id: 2-603321	***545 EAST 118TH STREE***	***SSE 1/8 - 1/4 (0.155 mi.)***	***S213***	***58***
P.S. 155 - MANHATTAN Database: AST, Date of Government Version: 12/16/2021 Facility Id: 2-354104	319 EAST 117TH STREE	WSW 1/8 - 1/4 (0.161 mi.)	U224	60
2353 SECOND AVE Database: AST, Date of Government Version: 12/16/2021 Facility Id: 2-601000	2353 SECOND AVENUE	WNW 1/8 - 1/4 (0.165 mi.)	P230	62
2371 2ND AVENUE LLC Database: AST, Date of Government Version: 12/16/2021 Facility Id: 2-601674	2371 SECOND AVENUE	NW 1/8 - 1/4 (0.165 mi.)	W236	63
PLEASANT EAST Database: AST, Date of Government Version: 12/16/2021 Facility Id: 2-295205	428 EAST 117TH STREE	SSW 1/8 - 1/4 (0.167 mi.)	Q239	64
PLEASANT EAST APARTM Database: AST, Date of Government Version: 12/16/2021 Facility Id: 2-295183	446 EAST 117TH STREE	SSW 1/8 - 1/4 (0.169 mi.)	Q246	66
452 E 117 ST Database: AST, Date of Government Version: 12/16/2021 Facility Id: 2-608852	452 E 117TH STREET	S 1/8 - 1/4 (0.169 mi.)	T247	66
2321 2ND AVE Database: AST, Date of Government Version: 12/16/2021 Facility Id: 2-607666	2321 2ND AVE	W 1/8 - 1/4 (0.171 mi.)	N251	67
EAST RIVER PLAZA Database: AST, Date of Government Version: 12/16/2021 Facility Id: 2-609365	***524-534 EAST 117TH S***	***S 1/8 - 1/4 (0.174 mi.)***	***S257***	***68***
PECORA GROUP DEVELOP Database: AST, Date of Government Version: 12/16/2021 Facility Id: 2-611443	246 EAST 120TH ST	WNW 1/8 - 1/4 (0.177 mi.)	Z265	70
DANIEL MOLONEY DBA M Database: AST, Date of Government Version: 12/16/2021 Facility Id: 2-608913	241 EAST 120TH STREE	WNW 1/8 - 1/4 (0.186 mi.)	Z283	75
322 EAST 117 STREET Database: AST, Date of Government Version: 12/16/2021 Facility Id: 2-218057	322 EAST 117 STREET	WSW 1/8 - 1/4 (0.187 mi.)	U285	75
KIEWIT CONSTRUCTORS Database: AST, Date of Government Version: 12/16/2021 Facility Id: 2-611482	2600 SECOND AVENUE	NNW 1/8 - 1/4 (0.188 mi.)	X286	75
BROADFORD EAST Database: AST, Date of Government Version: 12/16/2021 Facility Id: 2-608912	239 EAST 120TH STREE	WNW 1/8 - 1/4 (0.191 mi.)	Z292	77
316 EAST 117 STREET Database: AST, Date of Government Version: 12/16/2021 Facility Id: 2-218065	316 EAST 117 STREET	WSW 1/8 - 1/4 (0.192 mi.)	U293	77
451 RESCUE LLC Database: AST, Date of Government Version: 12/16/2021	451-455 EAST 116TH S	S 1/8 - 1/4 (0.194 mi.)	T294	77

Facility Id: 2-603534

SOBRO HARLEM H.D.F.C Database: AST, Date of Government Version: 12/16/2021 Facility Id: 2-612712	240 E 119 STREET	W 1/8 - 1/4 (0.196 mi.)	Z297	78
MMJ LEGACY LLC Database: AST, Date of Government Version: 12/16/2021 Facility Id: 2-090875	503 E 116 STREET	S 1/8 - 1/4 (0.213 mi.)	AD320	83
416 EAST 116 STREET Database: AST, Date of Government Version: 12/16/2021 Facility Id: 2-601026	416 EAST 116 STREET	SSW 1/8 - 1/4 (0.221 mi.)	AE347	90
CYPRESS AVE ACORN Database: AST, Date of Government Version: 12/16/2021 Facility Id: 2-295191	222-234 EAST 119TH S	W 1/8 - 1/4 (0.226 mi.)	AI355	92
EAST 116TH LLC Database: AST, Date of Government Version: 12/16/2021 Facility Id: 2-609520	312 EAST 116TH ST.	WSW 1/8 - 1/4 (0.242 mi.)	AH376	96
MET-PACA II ASSOCIAT Database: AST, Date of Government Version: 12/16/2021 Facility Id: 2-114537	212 EAST 119TH STREE	W 1/8 - 1/4 (0.243 mi.)	AI379	97
EAST 122 REALTY LLC. Database: AST, Date of Government Version: 12/16/2021 Facility Id: 2-608503	212 EAST 122ND STREE	NW 1/8 - 1/4 (0.243 mi.)	AF381	98
291 PLEASANT AVE Database: AST, Date of Government Version: 12/16/2021 Facility Id: 2-482579	291 PLEASANT AVENUE	S 1/8 - 1/4 (0.243 mi.)	AD382	98
231 E 117 LLC Database: AST, Date of Government Version: 12/16/2021 Facility Id: 2-604607	231 EAST 117TH STREE	W 1/8 - 1/4 (0.244 mi.)	AJ383	98
310 E 116 ST ASSOCIA Database: AST, Date of Government Version: 12/16/2021 Facility Id: 2-145599	310 E 116 ST	WSW 1/8 - 1/4 (0.245 mi.)	AH384	98
244 EAST 117TH LLC Database: AST, Date of Government Version: 12/16/2021 Facility Id: 2-604648	244 EAST 117TH STREE	WSW 1/8 - 1/4 (0.248 mi.)	AJ388	99

Lower Elevation	Address	Direction / Distance	Map ID	Page
JUNIOR HIGH SCHOOL 4 Database: AST, Date of Government Version: 12/16/2021 Facility Id: 2-353884	2351 FIRST AVENUE	NNW 0 - 1/8 (0.012 mi.)	A23	12

NY CBS AST: A review of the NY CBS AST list, as provided by EDR, and dated 01/01/2002 has revealed that there is 1 NY CBS AST site within approximately 0.25 miles of the target property.

Equal/Higher Elevation	Address	Direction / Distance	Map ID	Page
WAGNER Facility Status: 1 Facility Status: 1	***124TH STREET BET. 1S***	***NNW 1/8 - 1/4 (0.171 mi.)***	***X250***	***66***

EXECUTIVE SUMMARY

CBS Number: 2-000145

Lists of state and tribal voluntary cleanup sites

NY VCP: A review of the NY VCP list, as provided by EDR, has revealed that there are 6 NY VCP sites within approximately 0.5 miles of the target property.

Equal/Higher Elevation	Address	Direction / Distance	Map ID	Page
401 EAST 120TH STREE Database: VCP NYC, Date of Government Version: 12/06/2021	401 EAST 120TH STREE	0 - 1/8 (0.000 mi.)	A8	9
247-249 EAST 117TH S Database: VCP NYC, Date of Government Version: 12/06/2021	247 EAST 117TH STREE	W 1/8 - 1/4 (0.227 mi.)	AB360	93
2211 THIRD AVENUE Database: VCP NYC, Date of Government Version: 12/06/2021	2211 3RD AVENUE	WNW 1/4 - 1/2 (0.271 mi.)	AL391	100
212 EAST 125TH STREE Database: VCP NYC, Date of Government Version: 12/06/2021	212 EAST 125TH STREE	NNW 1/4 - 1/2 (0.314 mi.)	AO400	103
159 EAST 118TH STREE Database: VCP NYC, Date of Government Version: 12/06/2021	159 EAST 118TH STREE	WNW 1/4 - 1/2 (0.352 mi.)	405	104
146 EAST 126TH STREE Database: VCP NYC, Date of Government Version: 12/06/2021	149 EAST 125 STREET	NNW 1/4 - 1/2 (0.420 mi.)	410	105

Lists of state and tribal brownfield sites

NY BROWNFIELDS: A review of the NY BROWNFIELDS list, as provided by EDR, and dated 02/08/2022 has revealed that there are 4 NY BROWNFIELDS sites within approximately 0.5 miles of the target property.

Equal/Higher Elevation	Address	Direction / Distance	Map ID	Page
401 EAST 120TH STREE Site Code: 523120	401 EAST 120TH STREE	0 - 1/8 (0.000 mi.)	A10	10
PARCEL B WEST Site Code: 564509	201 EAST 125TH STREE	NNW 1/4 - 1/2 (0.348 mi.)	404	103
CON EDISON SERVICE B Site Code: 612217	***1700 PARK AVE***	***WNW 1/4 - 1/2 (0.498 mi.)***	***420***	***107***

Lower Elevation	Address	Direction / Distance	Map ID	Page
400 EAST 111TH STREE Site Code: 359263	400 EAST 111TH STREE	SSW 1/4 - 1/2 (0.464 mi.)	415	106

ADDITIONAL ENVIRONMENTAL RECORDS

Local Brownfield lists

US BROWNFIELDS: A review of the US BROWNFIELDS list, as provided by EDR, and dated 02/23/2022 has revealed that there is 1 US BROWNFIELDS site within approximately 0.5 miles of the target property.

Equal/Higher Elevation	Address	Direction / Distance	Map ID	Page
ACACIA GARDENS HDFC ACRES property ID: 240315 Cleanup Completion Date: -	401 EAST 120TH STREE	0 - 1/8 (0.000 mi.)	A13	10

Local Lists of Landfill / Solid Waste Disposal Sites

NY SWRCY: A review of the NY SWRCY list, as provided by EDR, and dated 12/21/2021 has revealed that there is 1 NY SWRCY site within approximately 0.5 miles of the target property.

Equal/Higher Elevation	Address	Direction / Distance	Map ID	Page
NYCDOS EAST HARLEM M	EAST 127TH AND 2ND A	N 1/4 - 1/2 (0.344 mi.)	AP403	103

Records of Emergency Release Reports

NY Spills: A review of the NY Spills list, as provided by EDR, and dated 03/15/2022 has revealed that there are 43 NY Spills sites within approximately 0.125 miles of the target property.

Equal/Higher Elevation	Address	Direction / Distance	Map ID	Page
OER - NYC Spill Number/Closed Date: 1503447 / 2019-07-29 Site ID: 509749 Spill Date: 2015-06-29	401 EAST 120TH ST	0 - 1/8 (0.000 mi.)	A9	9
MANHOLE 53875 Spill Number/Closed Date: 9913838 / 2004-11-16 Site ID: 138342 Spill Date: 2000-03-08	1ST AVE/120TH ST	W 0 - 1/8 (0.007 mi.)	A14	10
VS2027 VAULT Spill Number/Closed Date: 1000204 / 2010-05-21 Site ID: 431365 Spill Date: 2010-04-06	1RST AVE AND EAST 12	W 0 - 1/8 (0.007 mi.)	A15	11
HYDRAULIC OIL FROM V Spill Number/Closed Date: 0603703 / 2006-08-15 Site ID: 366467 Spill Date: 2006-07-04	120 STREET & 1 AVENU	W 0 - 1/8 (0.007 mi.)	A16	11
MANHOLE 53880	1ST AVE/E120TH ST	W 0 - 1/8 (0.007 mi.)	A17	11

Spill Number/Closed Date: 9913836 / 2004-11-16 Site ID: 144015 Spill Date: 2000-03-08				
MANHOLE 53864 Spill Number/Closed Date: 9900785 / 2002-06-11 Site ID: 76888 Spill Date: 1999-04-21	E 120TH ST / 1ST AVE	W 0 - 1/8 (0.007 mi.)	A18	11
SPILL NUMBER 0100396 Spill Number/Closed Date: 0100396 / 2003-06-16 Site ID: 74500 Spill Date: 2001-04-11	406 EAST 120TH ST	SW 0 - 1/8 (0.018 mi.)	A26	13
M AND M GROCERY Spill Number/Closed Date: 0605241 / 2006-08-10 Site ID: 368372 Spill Date: 2006-08-04	2337 1ST AVE	W 0 - 1/8 (0.025 mi.)	B30	14
GASETERIA Spill Number/Closed Date: 0230041 / 2012-08-16 Spill Number/Closed Date: 0111249 / 2002-03-11 Site ID: 191824 Site ID: 191823 Spill Date: 2002-02-13 Spill Date: 2002-02-26	2326 1ST AVENUE	WSW 0 - 1/8 (0.033 mi.)	B38	16
COMMERCIAL Spill Number/Closed Date: 1800705 / 2019-04-25 Site ID: 569223 Spill Date: 2018-04-19	2329 FIRST AVE	WSW 0 - 1/8 (0.042 mi.)	B44	17
VAULT VS2112 Spill Number/Closed Date: 0507315 / 2006-01-11 Site ID: 352708 Spill Date: 2002-09-15	EAST 12O ST AT EAST	SE 0 - 1/8 (0.052 mi.)	C49	18
EAST 120TH ST/PLEASA Spill Number/Closed Date: 9807786 / 2003-11-05 Site ID: 293942 Spill Date: 1998-09-25	EAST 120TH ST/PLEASA	SE 0 - 1/8 (0.052 mi.)	C50	19
SIDEWALK / STREET Spill Number/Closed Date: 0611647 / 2007-01-22 Site ID: 376328 Spill Date: 2007-01-19	371 PLEASANT AVE	SSE 0 - 1/8 (0.055 mi.)	C53	19
MANHOLE # 53850 Spill Number/Closed Date: 0509270 / 2005-12-16 Site ID: 355022 Spill Date: 2005-11-02	EAST 119 ST & 1 AVE	SW 0 - 1/8 (0.056 mi.)	B57	20
ROADWAY Spill Number/Closed Date: 1400719 / 2014-04-22 Site ID: 493964 Spill Date: 2014-04-21	120TH ST AND PLEASAN	SE 0 - 1/8 (0.059 mi.)	C62	22
RESIDENTIAL Spill Number/Closed Date: 1011591 / 2011-02-22 Site ID: 445476 Spill Date: 2011-02-19	420 EAST 119TH STREE	SSW 0 - 1/8 (0.068 mi.)	E67	23
420 E. 119TH STREET	420 E. 119TH STREET	SSW 0 - 1/8 (0.068 mi.)	E68	23

Spill Number/Closed Date: 9413711 / 1995-01-14
Site ID: 183751
Spill Date: 1995-01-14

LITTLE SISTERS HOUSE Spill Number/Closed Date: 8910601 / 2001-11-06 Site ID: 276621 Spill Date: 1990-02-06	426 EAST 119TH STREE	SSW 0 - 1/8 (0.069 mi.)	E72	24
LITTLE SISTERS ASSUM Spill Number/Closed Date: 9710576 / 1998-01-08 Site ID: 276622 Spill Date: 1997-12-15	426 EAST 119TH STREE	SSW 0 - 1/8 (0.069 mi.)	E73	24
PROJECT GREEN HOPE Spill Number/Closed Date: 0502340 / 2005-05-31 Site ID: 346682 Spill Date: 2005-05-27	448 EAST 119TH ST	S 0 - 1/8 (0.070 mi.)	C74	25
HOLY ROSARY CHURCH Spill Number/Closed Date: 0809380 / 2008-11-21 Site ID: 406837 Spill Date: 2008-11-19	444 EAST 119TH ST	S 0 - 1/8 (0.070 mi.)	C75	25
RESIDENCE Spill Number/Closed Date: 0202072 / 2003-10-07 Site ID: 197657 Spill Date: 2002-05-24	2312 FIRST AVE	SW 0 - 1/8 (0.073 mi.)	E79	26
APARTMENT BUILDING Spill Number/Closed Date: 0307164 / 2003-10-17 Site ID: 315049 Spill Date: 2003-10-07	2312 FIRST AVE	SW 0 - 1/8 (0.073 mi.)	E80	26
ROADWAY SURFACE Spill Number/Closed Date: 1004567 / 2010-07-23 Site ID: 437846 Spill Date: 2010-07-22	EAST 120TH STREET BW	WNW 0 - 1/8 (0.076 mi.)	G82	27
211707; E 119 STREET Spill Number/Closed Date: 0814215 / 2010-07-08 Site ID: 432700 Spill Date: 2008-06-05	E 119 STREET AND PLE	SSE 0 - 1/8 (0.081 mi.)	H88	28
MANHOLE 42875 Spill Number/Closed Date: 1700934 / 2017-05-16 Site ID: 547958 Spill Date: 2017-04-29	119TH ST AND PLEASAN	SSE 0 - 1/8 (0.081 mi.)	H93	29
VACANT LOT Spill Number/Closed Date: 0708201 / 2008-09-22 Site ID: 389051 Spill Date: 2007-10-26	346 E. 119TH ST	WSW 0 - 1/8 (0.082 mi.)	F97	30
WAGNER -NYCHA Spill Number/Closed Date: 9009488 / 1993-07-06 Site ID: 324141 Spill Date: 1990-11-30	2360 1ST AVENUE	N 0 - 1/8 (0.084 mi.)	I98	30
WAGNER -NYCHA Spill Number/Closed Date: 8907784 / Not Reported Site ID: 96112 Spill Date: 1989-11-06	2360 1ST AVENUE	N 0 - 1/8 (0.084 mi.)	I99	30
APT BLDG	2360 1ST AVE	N 0 - 1/8 (0.084 mi.)	I100	31

Spill Number/Closed Date: 0002092 / 2000-05-19
Spill Number/Closed Date: 0811336 / 2009-01-14
Site ID: 325203
Site ID: 408911
Spill Date: 2000-05-18
Spill Date: 2009-01-14

WAGNER HOUSES	2360 FIRST AVENUE	N 0 - 1/8 (0.084 mi.)	I102	31
Spill Number/Closed Date: 1001185 / 2010-04-30				
Site ID: 434216				
Spill Date: 2010-02-28				
AUTOMOTIVE GARAGE	344 E 119TH STREET	WSW 0 - 1/8 (0.084 mi.)	F105	32
Spill Number/Closed Date: 0000073 / 2000-04-07				
Site ID: 203039				
Spill Date: 2000-03-30				
435 E. 118TH ST	435 E. 118TH ST	S 0 - 1/8 (0.093 mi.)	J111	33
Spill Number/Closed Date: 9413105 / 1995-01-01				
Site ID: 302227				
Spill Date: 1994-12-31				
MANHOLE 53842	EAST 118 TH ST/1ST A	SW 0 - 1/8 (0.105 mi.)	F126	37
Spill Number/Closed Date: 0007704 / 2004-06-30				
Site ID: 135858				
Spill Date: 2000-09-30				
LITTLE SISITERS OF A	310 EAST 120TH STREE	WNW 0 - 1/8 (0.109 mi.)	G129	38
Spill Number/Closed Date: 0609454 / 2016-06-23				
Site ID: 373700				
Spill Date: 2006-11-16				
508 EAST 119TH ST	508 EAST 119TH ST	SSE 0 - 1/8 (0.120 mi.)	H137	40
Spill Number/Closed Date: 9606032 / 1996-08-09				
Site ID: 121017				
Spill Date: 1996-08-09				
2288 1ST AVENUE	2288 1ST AVENUE	SW 0 - 1/8 (0.123 mi.)	J144	42
Spill Number/Closed Date: 9312083 / 1994-01-20				
Site ID: 298443				
Spill Date: 1994-01-13				
MAN HOLE	FIRST AVE AND PALADI	NNE 0 - 1/8 (0.124 mi.)	I147	42
Spill Number/Closed Date: 1505305 / 2016-07-22				
Site ID: 512662				
Spill Date: 2015-08-17				
MANHOLE 53890	FIRST AVE & PALLADIN	NNE 0 - 1/8 (0.124 mi.)	I150	43
Spill Number/Closed Date: 0411614 / 2008-01-10				
Site ID: 336856				
Spill Date: 2005-01-29				
MANHOLE VERIZON 6595	1ST AVE AND PALADINO	NNE 0 - 1/8 (0.124 mi.)	I152	43
Spill Number/Closed Date: 1012469 / 2011-04-14				
Site ID: 446404				
Spill Date: 2011-03-15				

Lower Elevation	Address	Direction / Distance	Map ID	Page
IS 45M- NYSCA	2351 1ST AVE	NNW 0 - 1/8 (0.012 mi.)	A20	12
Spill Number/Closed Date: 0904431 / 2011-02-28				

Site ID: 416587
Spill Date: 2009-07-15

INTERMIDATE SCHOOL 4 Spill Number/Closed Date: 0707934 / 2009-03-20 Site ID: 388740 Spill Date: 2007-10-19	2351 FIRST AVENUE	NNW 0 - 1/8 (0.012 mi.)	A24	13
2365 FIRST AVENUE Spill Number/Closed Date: 9310338 / 1993-11-24 Site ID: 182091 Spill Date: 1993-11-24	2365 FIRST AVENUE	NNW 0 - 1/8 (0.033 mi.)	D34	15

Other Ascertainable Records

RCRA NonGen / NLR: A review of the RCRA NonGen / NLR list, as provided by EDR, and dated 02/28/2022 has revealed that there are 145 RCRA NonGen / NLR sites within approximately 0.25 miles of the target property.

Equal/Higher Elevation	Address	Direction / Distance	Map ID	Page
CON EDISON SERVICE B EPA ID:: NYP004294690	***453 E 120TH ST***	***0 - 1/8 (0.000 mi.)***	***A7***	***9***
ACACIA GARDENS EPA ID:: NYR000227421	401-411 E 120TH ST	0 - 1/8 (0.000 mi.)	A11	10
CON EDISON VAULT: 20 EPA ID:: NYP004567137	1ST AVE & E 120TH ST	W 0 - 1/8 (0.009 mi.)	A19	12
CON EDISON SERVICE B EPA ID:: NYP004294633	***404 E 120TH ST OPPOS***	***SW 0 - 1/8 (0.015 mi.)***	***A25***	***13***
CON EDISON SERVICE B EPA ID:: NYP004294641	***408 E 120TH ST OPPOS***	***SW 0 - 1/8 (0.018 mi.)***	***A27***	***13***
CON EDISON SERVICE B EPA ID:: NYP004294674	***414 E 120TH ST***	***SSW 0 - 1/8 (0.018 mi.)***	***A28***	***14***
CON EDISON SERVICE B EPA ID:: NYP004294617	***2334 1ST AVE***	***WSW 0 - 1/8 (0.019 mi.)***	***A29***	***14***
GASETERIA EPA ID:: NYU005001086	***2326 1ST AVE***	***WSW 0 - 1/8 (0.033 mi.)***	***B40***	***16***
CON EDISON SERVICE B EPA ID:: NYP004295127	***401 E 119TH ST***	***SW 0 - 1/8 (0.046 mi.)***	***B46***	***18***
CON EDISON SERVICE B EPA ID:: NYP004294740	***344 E 120TH ST***	***W 0 - 1/8 (0.049 mi.)***	***B47***	***18***
CON EDISON SERVICE B EPA ID:: NYP004294971	***2375 1ST AVE***	***N 0 - 1/8 (0.050 mi.)***	***D48***	***18***
MENDEZ SARAH EPA ID:: NYR000017251	***342 E 120TH ST***	***W 0 - 1/8 (0.053 mi.)***	***B51***	***19***
CON EDISON SERVICE B EPA ID:: NYP004294732	***349 E 119TH ST***	***WSW 0 - 1/8 (0.055 mi.)***	***B52***	***19***
CON EDISON	***305 E 119TH ST & 1ST***	***WSW 0 - 1/8 (0.055 mi.)***	***B55***	***20***

EPA ID:: NYP004769444				
CON EDISON MANHOLE 5 EPA ID:: NYP004137634	E 119 ST & 1 AVE	SW 0 - 1/8 (0.056 mi.)	B56	20
CON EDISON EPA ID:: NYP004182226	E 119TH ST & 1ST AVE	SW 0 - 1/8 (0.056 mi.)	B58	21
CON EDISON EPA ID:: NYP004171302	W 119 ST & 1ST AVE	SW 0 - 1/8 (0.056 mi.)	B59	21
CON EDISON EPA ID:: NYP004182234	***E 120TH ST & PLEASAN***	***SE 0 - 1/8 (0.059 mi.)***	***C61***	***21***
CON EDISON EPA ID:: NYP004206753	***414 E 119TH ST E OF***	***SSW 0 - 1/8 (0.065 mi.)***	***E66***	***23***
CON EDISON SERVICE B EPA ID:: NYP004295457	***424 E 119TH ST***	***SSW 0 - 1/8 (0.069 mi.)***	***E71***	***24***
CON EDISON SERVICE B EPA ID:: NYP004295085	***444 E 119TH ST***	***S 0 - 1/8 (0.070 mi.)***	***C76***	***25***
CON EDISON EPA ID:: NYP004165825	***2321 1ST AVE***	***WSW 0 - 1/8 (0.071 mi.)***	***F77***	***25***
CON EDISON SERVICE B EPA ID:: NYP004295036	***2319 1ST AVE***	***WSW 0 - 1/8 (0.075 mi.)***	***F81***	***26***
CON EDISON SERVICE B EPA ID:: NYP004294716	***352 E 119TH ST***	***WSW 0 - 1/8 (0.078 mi.)***	***F83***	***27***
CON EDISON EPA ID:: NYP004192720	***E 119TH ST & PLEASAN***	***SSE 0 - 1/8 (0.081 mi.)***	***H86***	***27***
CON EDISON EPA ID:: NYP004160776	***E 119TH ST & PLEASAN***	***SSE 0 - 1/8 (0.081 mi.)***	***H87***	***28***
CON EDISON EPA ID:: NYP004188231	***PLEASANT AVE & E 119***	***SSE 0 - 1/8 (0.081 mi.)***	***H92***	***29***
CON EDISON EPA ID:: NYP004799714	346 E 119TH ST	WSW 0 - 1/8 (0.082 mi.)	F94	29
NYCHA - WAGNER HOUSE EPA ID:: NYR000099572	***2360 1ST AVE***	***N 0 - 1/8 (0.084 mi.)***	***I104***	***32***
CON EDISON SERVICE B EPA ID:: NYP004295028	***2303 1ST AVE***	***SW 0 - 1/8 (0.086 mi.)***	***F106***	***32***
CON EDISON SERVICE B EPA ID:: NYP004413449	***355-357 PLEASANT AVE***	***SSE 0 - 1/8 (0.086 mi.)***	***H107***	***32***
CON EDISON SERVICE B EPA ID:: NYP004294963	***2368 1ST AVE***	***N 0 - 1/8 (0.089 mi.)***	***I108***	***33***
CON EDISON SERVICE B EPA ID:: NYP004295143	***2298 1ST AVE***	***SW 0 - 1/8 (0.092 mi.)***	***F109***	***33***
CON EDISON EPA ID:: NYP004799706	***336 E 119TH ST***	***WSW 0 - 1/8 (0.094 mi.)***	***F113***	***34***
CON EDISON SERVICE B EPA ID:: NYP004295044	***415 E 118TH ST***	***SSW 0 - 1/8 (0.095 mi.)***	***J117***	***35***
CON EDISON SERVICE B EPA ID:: NYP004273645	***347 E 118TH ST***	***WSW 0 - 1/8 (0.097 mi.)***	***F118***	***35***
CON EDISON	***E 118TH ST & 1ST AVE***	***SW 0 - 1/8 (0.105 mi.)***	***F124***	***36***

EPA ID:: NYP004182200				
CON EDISON EPA ID:: NYP004188157	***E 118TH ST & 1ST AVE***	***SW 0 - 1/8 (0.105 mi.)***	***F125***	***37***
CON EDISON SERVICE B EPA ID:: NYP004245767	***339 E 118TH ST***	***WSW 0 - 1/8 (0.106 mi.)***	***F127***	***37***
CON EDISON SERVICE B EPA ID:: NYP004221826	***338-340 E 118TH ST &***	***SW 0 - 1/8 (0.111 mi.)***	***F130***	***38***
CON EDISON VAULT SUB EPA ID:: NYP004477949	***430 E 118TH ST***	***SSW 0 - 1/8 (0.114 mi.)***	***J133***	***39***
CON EDISON SERVICE B EPA ID:: NYP004295010	***2293 1ST AVE***	***SW 0 - 1/8 (0.115 mi.)***	***F134***	***39***
CON EDISON SERVICE B EPA ID:: NYP004295077	***440 E 118TH ST***	***S 0 - 1/8 (0.118 mi.)***	***K136***	***40***
CON EDISON SERVICE B EPA ID:: NYP004295002	***2289 1ST AVE***	***SW 0 - 1/8 (0.120 mi.)***	***M139***	***40***
CON EDISON SERVICE B EPA ID:: NYP004316295	***2417 1ST AVE FRONT O***	***NNE 0 - 1/8 (0.120 mi.)***	***I140***	***41***
CON EDISON SERVICE B EPA ID:: NYP004421368	***2417-2419 1ST AVE &***	***NNE 0 - 1/8 (0.120 mi.)***	***I141***	***41***
CON EDISON EPA ID:: NYP004163739	1ST AVE & PALADINO A	NNE 0 - 1/8 (0.124 mi.)	I148	42
CON EDISON MANHOLE 5 EPA ID:: NYP004220836	***1ST AVE & PALADINO A***	***NNE 0 - 1/8 (0.124 mi.)***	***I149***	***43***
CON EDISON MANHOLE 5 EPA ID:: NYP004222840	***PALADINO AVE & 1ST A***	***NNE 0 - 1/8 (0.125 mi.)***	***I154***	***44***
CON EDISON SERVICE B EPA ID:: NYP004294724	***2283 1ST AVE***	***SW 1/8 - 1/4 (0.134 mi.)***	***M162***	***46***
CON EDISON SERVICE B EPA ID:: NYP004420329	***2348-2350 2ND AVE &***	***NW 1/8 - 1/4 (0.134 mi.)***	***P164***	***46***
CON EDISON SERVICE B EPA ID:: NYP004246817	***2328 - 2330 2ND AVE***	***WNW 1/8 - 1/4 (0.136 mi.)***	***N165***	***46***
CON EDISON SERVICE B EPA ID:: NYP004246791	***2322-2324 2ND AVE FR***	***W 1/8 - 1/4 (0.141 mi.)***	***N167***	***47***
CON EDISON SERVICE B EPA ID:: NYP004518692	427 E 117TH ST	SSW 1/8 - 1/4 (0.142 mi.)	Q173	48
CON EDISON SERVICE B EPA ID:: NYP004294708	***407 E 117TH ST***	***SSW 1/8 - 1/4 (0.142 mi.)***	***M175***	***48***
CON EDISON SERVICE B EPA ID:: NYP004454310	***455 E 117TH ST***	***S 1/8 - 1/4 (0.144 mi.)***	***Q176***	***49***
2276 FIRST AVEUNE EPA ID:: NYU005000567	2276 FIRST AVE	SW 1/8 - 1/4 (0.145 mi.)	M181	50
CON EDISON VAULT: 69 EPA ID:: NYP004392999	***E 124TH ST & 1ST AVE***	***NNE 1/8 - 1/4 (0.146 mi.)***	***R184***	***50***
CON EDISON SERVICE B EPA ID:: NYP004297651	***1ST AVE & 124 ST N S***	***NNE 1/8 - 1/4 (0.146 mi.)***	***R185***	***51***
CON EDISON	***2353 2ND AVE & 121ST***	***NW 1/8 - 1/4 (0.148 mi.)***	***P188***	***51***

EPA ID:: NYP004778247				
CON EDISON SERVICE B EPA ID:: NYP004295093	***526 E 119TH ST OPPOS***	***SE 1/8 - 1/4 (0.151 mi.)***	***O195***	***53***
CON EDISON EPA ID:: NYP004200499	***528 E 119TH ST E OF***	***SE 1/8 - 1/4 (0.154 mi.)***	***O198***	***54***
CON EDISON SERVICE B EPA ID:: NYP004295069	***528 E 119TH ST***	***SE 1/8 - 1/4 (0.154 mi.)***	***O199***	***54***
CON EDISON MANHOLE: EPA ID:: NYP004307104	***321 PLEASANT AVE FRO***	***S 1/8 - 1/4 (0.154 mi.)***	***T201***	***55***
CON EDISON MANHOLE: EPA ID:: NYP004455655	***E 1ST AVE & 117TH ST***	***SW 1/8 - 1/4 (0.154 mi.)***	***M203***	***55***
CON EDISON EPA ID:: NYP004182176	***E 117TH ST & 1ST AVE***	***SW 1/8 - 1/4 (0.154 mi.)***	***M204***	***55***
NEW YORK TELEPHONE EPA ID:: NYP000908566	***E 117 & 1ST***	***SW 1/8 - 1/4 (0.154 mi.)***	***M206***	***56***
CON EDISON SERVICE B EPA ID:: NYP004296422	***E 117 ST & 1ST AVE***	***SW 1/8 - 1/4 (0.154 mi.)***	***M207***	***56***
CON EDISON EPA ID:: NYP004182218	E 117TH ST & 1ST AVE	SW 1/8 - 1/4 (0.154 mi.)	M209	57
CON EDISON MANHOLE 0 EPA ID:: NYP004238719	***E 117TH ST &1ST AVE***	***SW 1/8 - 1/4 (0.155 mi.)***	***M210***	***57***
CON EDISON SERVICE B EPA ID:: NYP004249593	***E 117TH ST & 1ST AVE***	***SW 1/8 - 1/4 (0.155 mi.)***	***M211***	***57***
CON EDISON SERVICE B EPA ID:: NYP004295101	***335 E 117TH ST***	***WSW 1/8 - 1/4 (0.156 mi.)***	***M215***	***58***
CON EDISON MANHOLE 5 EPA ID:: NYP004246833	***E 119TH ST & 2ND AVE***	***W 1/8 - 1/4 (0.157 mi.)***	***N216***	***58***
NYCDEP EPA ID:: NYP003663713	***119TH ST & 2ND AVE***	***W 1/8 - 1/4 (0.159 mi.)***	***N218***	***59***
CON EDISON SERVICE B EPA ID:: NYP004295119	***325 E 117TH ST***	***WSW 1/8 - 1/4 (0.159 mi.)***	***U219***	***59***
CON EDISON EPA ID:: NYP004742987	***374 E 117TH ST***	***SW 1/8 - 1/4 (0.159 mi.)***	***M221***	***60***
CON EDISON SERVICE B EPA ID:: NYP004418745	***2347 2ND AVE***	***WNW 1/8 - 1/4 (0.161 mi.)***	***P226***	***61***
CON EDISON SERVICE B EPA ID:: NYP004262903	***402 E 117TH ST E OF***	***SW 1/8 - 1/4 (0.164 mi.)***	***V228***	***61***
CON EDISON SERVICE B EPA ID:: NYP004299012	***2353 2ND AVE***	***WNW 1/8 - 1/4 (0.165 mi.)***	***P231***	***62***
CON EDISON EPA ID:: NYP004188181	E 117TH ST & PLEASAN	S 1/8 - 1/4 (0.165 mi.)	T233	63
CON EDISON EPA ID:: NYP004188223	E 117TH ST & PLEASAN	S 1/8 - 1/4 (0.165 mi.)	T234	63
CON EDISON TRANSFORM EPA ID:: NYP004535191	***E 117TH ST & PLEASAN***	***S 1/8 - 1/4 (0.165 mi.)***	***T235***	***63***
CON EDISON SERVICE B	***416 E 117TH ST***	***SSW 1/8 - 1/4 (0.167 mi.)***	***Q237***	***63***

EPA ID:: NYP004436127				
CON EDISON SERVICE B EPA ID:: NYP004436093	***428 E 117TH ST***	***SSW 1/8 - 1/4 (0.167 mi.)***	***Q238***	***64***
CON EDISON SERVICE B EPA ID:: NYP004436150	***422 E 117TH ST***	***SSW 1/8 - 1/4 (0.167 mi.)***	***Q241***	***64***
CON EDISON SERVICE B EPA ID:: NYP004299004	***251 E 121ST ST***	***NW 1/8 - 1/4 (0.168 mi.)***	***P245***	***65***
BEST FRIEND CLEANERS EPA ID:: NYD986928257	***2327 SECOND AVE***	***WNW 1/8 - 1/4 (0.169 mi.)***	***N248***	***66***
MAYTAG LAUNDRY & DRY EPA ID:: NYD982716656	***2390 2ND AVE***	***NNW 1/8 - 1/4 (0.173 mi.)***	***X253***	***67***
CON EDISON SERVICE B EPA ID:: NYP004279071	511 E 117TH ST E OF	S 1/8 - 1/4 (0.173 mi.)	S255	68
CON EDISON EPA ID:: NYP004203436	***2315 2ND AVE N OF E***	***W 1/8 - 1/4 (0.175 mi.)***	***N258***	***68***
CON EDISON EPA ID:: NYP004168233	***2385 2ND AVE***	***NW 1/8 - 1/4 (0.175 mi.)***	***W259***	***69***
NYCDEP EPA ID:: NYP003662830	***123RD ST & 2ND AVE***	***NNW 1/8 - 1/4 (0.177 mi.)***	***Y260***	***69***
CON EDISON SERVICE B EPA ID:: NYP004238727	***2268 1ST AVE N OF E***	***SW 1/8 - 1/4 (0.177 mi.)***	***V261***	***69***
CON EDISON SERVICE B EPA ID:: NYP004457529	***334 E 117TH ST FRONT***	***SW 1/8 - 1/4 (0.177 mi.)***	***U263***	***70***
CON EDISON SERVICE B EPA ID:: NYP004295135	334 E 117TH ST	SW 1/8 - 1/4 (0.177 mi.)	U264	70
CON EDISON SERVICE B EPA ID:: NYP004307922	***332 E 117TH ST FRONT***	***SW 1/8 - 1/4 (0.178 mi.)***	***U267***	***71***
CON EDISON EPA ID:: NYP004203451	***2311 2ND AVE N OF E***	***W 1/8 - 1/4 (0.178 mi.)***	***AA268***	***71***
CON EDISON SERVICE B EPA ID:: NYP004298287	***2389 2ND AVE***	***NNW 1/8 - 1/4 (0.180 mi.)***	***W269***	***71***
CON EDISON SERVICE B EPA ID:: NYP004296885	***2ND AVE & 118TH ST***	***W 1/8 - 1/4 (0.182 mi.)***	***AA270***	***72***
CON EDISON SERVICE B EPA ID:: NYP004298279	***2393 2ND AVE***	***NNW 1/8 - 1/4 (0.183 mi.)***	***Y271***	***72***
CON EDISON EPA ID:: NYP004772851	2395 2ND AVE	NNW 1/8 - 1/4 (0.183 mi.)	Y273	72
CON EDISON EPA ID:: NYP004772844	2391 2ND AVE	NNW 1/8 - 1/4 (0.185 mi.)	Y277	73
CON EDISON EPA ID:: NYP004773644	2391 2ND AVE	NNW 1/8 - 1/4 (0.185 mi.)	Y278	74
CON EDISON SERVICE B EPA ID:: NYP004420402	***246 E 122ND ST OPPOS***	***NW 1/8 - 1/4 (0.187 mi.)***	***W284***	***75***
CON EDISON SERVICE B EPA ID:: NYP004239271	***2265 1ST AVE***	***SW 1/8 - 1/4 (0.189 mi.)***	***V289***	***76***
CON EDISON	***508 E 117TH ST FRONT***	***S 1/8 - 1/4 (0.189 mi.)***	***T290***	***76***

EPA ID:: NYP004172524				
CON EDISON SERVICE B EPA ID:: NYP004547154	244 E 123RD ST	NNW 1/8 - 1/4 (0.196 mi.)	Y295	77
CON EDISON SERVICE B EPA ID:: NYP004417341	***347 E 116TH ST FRONT***	***SW 1/8 - 1/4 (0.201 mi.)***	***AC298***	***78***
CON EDISON VAULT: 19 EPA ID:: NYP004559605	***2ND AVE & 124TH ST***	***NNW 1/8 - 1/4 (0.201 mi.)***	***X299***	***78***
CON EDISON SERVICE B EPA ID:: NYP004305066	***2ND AVE & E 124TH ST***	***NNW 1/8 - 1/4 (0.201 mi.)***	***X300***	***79***
CON EDISON SERVICE B EPA ID:: NYP004422077	***2433 2ND AVE & 124TH***	***NNW 1/8 - 1/4 (0.201 mi.)***	***X301***	***79***
CON EDISON EPA ID:: NYP004738449	***249 E 123RD ST***	***NNW 1/8 - 1/4 (0.203 mi.)***	***Y307***	***80***
CON EDISON EPA ID:: NYP004188272	E 124TH ST & 2ND AVE	NNW 1/8 - 1/4 (0.207 mi.)	X310	81
CON EDISON SERVICE B EPA ID:: NYP004354502	***333 E 116TH ST***	***SW 1/8 - 1/4 (0.208 mi.)***	***AC311***	***81***
CON EDISON SERVICE B EPA ID:: NYP004420196	***333 E 116TH ST FRONT***	***SW 1/8 - 1/4 (0.208 mi.)***	***AC312***	***82***
CON EDISON SERVICE B EPA ID:: NYP004294385	***501 E 116TH ST***	***S 1/8 - 1/4 (0.210 mi.)***	***AD318***	***83***
CON EDISON EPA ID:: NYP004765921	***247 E 123RD ST***	***NNW 1/8 - 1/4 (0.213 mi.)***	***Y324***	***84***
CON EDISON SERVICE B EPA ID:: NYP004297602	***230 E 122ND ST***	***NW 1/8 - 1/4 (0.214 mi.)***	***W326***	***85***
CON EDISON EPA ID:: NYP004188140	E 117TH ST & 2ND AVE	WSW 1/8 - 1/4 (0.214 mi.)	AB331	86
CON EDISON SERVICE B EPA ID:: NYP004250395	***73RD ST & 1ST AVE SW***	***WSW 1/8 - 1/4 (0.214 mi.)***	***AB332***	***86***
CON EDISON SERVICE B EPA ID:: NYP004249981	***E 116 ST & PLEASANT***	***S 1/8 - 1/4 (0.216 mi.)***	***AD335***	***87***
CON EDISON SERVICE B EPA ID:: NYP004294344	***402 E 116TH ST***	***SSW 1/8 - 1/4 (0.217 mi.)***	***AE337***	***87***
CON EDISON SERVICE B EPA ID:: NYP004221651	***2417 2ND AVE OPPOSIT***	***NNW 1/8 - 1/4 (0.218 mi.)***	***338***	***87***
CON EDISON SERVICE B EPA ID:: NYP004305090	***2413 2ND AVE***	***NNW 1/8 - 1/4 (0.218 mi.)***	***Y339***	***88***
ODYSSEY HOUSE OF NEW EPA ID:: NY0000201152	***219 E 121ST ST***	***NW 1/8 - 1/4 (0.220 mi.)***	***AF340***	***88***
TWINS CLEANERS EPA ID:: NYD981562333	***2283 2ND AVE***	***WSW 1/8 - 1/4 (0.220 mi.)***	***AB344***	***89***
CON EDISON VAULT: 25 EPA ID:: NYP004378584	***500 E 116TH ST FRONT***	***S 1/8 - 1/4 (0.220 mi.)***	***AD346***	***90***
CON EDISON EPA ID:: NYP004166971	***315 E 116TH ST***	***WSW 1/8 - 1/4 (0.222 mi.)***	***AH351***	***91***
CON EDISON	***225 E 122ND ST E OF***	***NW 1/8 - 1/4 (0.224 mi.)***	***AF354***	***91***

EPA ID:: NYP004209555				
CON EDISON SERVICE B EPA ID:: NYP004429304	***342 E 116TH ST***	***SW 1/8 - 1/4 (0.227 mi.)***	***AC359***	***93***
CON EDISON SERVICE B EPA ID:: NYP004429320	***338 E 116TH ST***	***SW 1/8 - 1/4 (0.228 mi.)***	***AC361***	***93***
CON EDISON EPA ID:: NYP004159141	***332 E 116TH ST***	***SW 1/8 - 1/4 (0.231 mi.)***	***AC364***	***94***
CON EDISON MANHOLE 1 EPA ID:: NYP004148052	***326 E 116 ST***	***SW 1/8 - 1/4 (0.233 mi.)***	***AC367***	***94***
G A P AUTO REPAIR EPA ID:: NY0000973669	***511 E 116TH ST***	***S 1/8 - 1/4 (0.236 mi.)***	***AK370***	***95***
CON EDISON SERVICE B EPA ID:: NYP004246700	***213 E 122 ST E OF 3R***	***NW 1/8 - 1/4 (0.239 mi.)***	***AF373***	***96***
CON EDISON SERVICE B EPA ID:: NYP004491247	213 E 122ND ST FRONT	NW 1/8 - 1/4 (0.239 mi.)	AF374	96
CON EDISON MANHOLE: EPA ID:: NYP004270757	***213 E 120TH ST E OF***	***WNW 1/8 - 1/4 (0.242 mi.)***	***AL378***	***97***
2451 FIRST AVE LLC EPA ID:: NYR000241984	2451 1ST AVE	NNE 1/8 - 1/4 (0.246 mi.)	385	98
CON EDISON SERVICE B EPA ID:: NYP004165098	***343 E 115TH ST***	***SW 1/8 - 1/4 (0.247 mi.)***	***AM386***	***99***
CON EDISON SERVICE B EPA ID:: NYP004294583	***343 E 115TH ST***	***SW 1/8 - 1/4 (0.247 mi.)***	***AM387***	***99***
CON EDISON SERVICE B EPA ID:: NYP004418604	***2265 2ND AVE***	***WSW 1/8 - 1/4 (0.248 mi.)***	***AJ389***	***100***

Lower Elevation	Address	Direction / Distance	Map ID	Page
CON EDISON EPA ID:: NYP004838506	2365 1ST AVE	NNW 0 - 1/8 (0.033 mi.)	D35	15
CON EDISON SERVICE B EPA ID:: NYP004294955	***2367 1ST AVE***	***N 0 - 1/8 (0.036 mi.)***	***D42***	***17***
CON EDISON EPA ID:: NYP004171310	E 120TH ST & PALADIN	SE 1/8 - 1/4 (0.146 mi.)	O186	51
CON EDISON SERVICE B EPA ID:: NYP004295051	***544 E 119TH ST OPPOS***	***SE 1/8 - 1/4 (0.172 mi.)***	***O252***	***67***

FUDS: A review of the FUDS list, as provided by EDR, and dated 12/01/2021 has revealed that there is 1 FUDS site within approximately 1 mile of the target property.

Equal/Higher Elevation	Address	Direction / Distance	Map ID	Page
BRONX CITY HSPTL ANN		SSE 1/2 - 1 (0.756 mi.)	423	108

EXECUTIVE SUMMARY

NY DRYCLEANERS: A review of the NY DRYCLEANERS list, as provided by EDR, and dated 12/10/2021 has revealed that there are 4 NY DRYCLEANERS sites within approximately 0.25 miles of the target property.

Equal/Higher Elevation	Address	Direction / Distance	Map ID	Page
SAN JUAN CLEANERS Facility Id: 2-6203-00058	***2264 1ST AVE***	***SW 1/8 - 1/4 (0.184 mi.)***	***V276***	***73***
SHAN/CARNEGIE HOTEL Facility Id: 2-6203-00159	2291 SECOND AVE.	W 1/8 - 1/4 (0.205 mi.)	AB308	81
TWINS CLEANERS Facility Id: 2-6203-00144	***2283 2ND AVE***	***WSW 1/8 - 1/4 (0.220 mi.)***	***AB344***	***89***
NEW SYMPHONY/JC 117T Facility Id: 2-6203-00174	245 EAST 117TH STREE	W 1/8 - 1/4 (0.230 mi.)	AB363	93

NY E DESIGNATION: A review of the NY E DESIGNATION list, as provided by EDR, and dated 12/13/2021 has revealed that there are 7 NY E DESIGNATION sites within approximately 0.125 miles of the target property.

Equal/Higher Elevation	Address	Direction / Distance	Map ID	Page
LOT 48,TAXBLOCK 1807	2330 1 AVENUE	WSW 0 - 1/8 (0.026 mi.)	B31	14
LOT 5,TAXBLOCK 1807	EAST 119 STREET	SSW 0 - 1/8 (0.041 mi.)	E43	17
LOT 1,TAXBLOCK 1807	2322 1 AVENUE	SW 0 - 1/8 (0.045 mi.)	B45	17
LOT 48,TAXBLOCK 1711	2290 1 AVENUE	SW 0 - 1/8 (0.112 mi.)	F131	38
LOT 47,TAXBLOCK 1711	2292 1 AVENUE	SW 0 - 1/8 (0.116 mi.)	J135	39
LOT 46,TAXBLOCK 1711	2294 1 AVENUE	SW 0 - 1/8 (0.120 mi.)	J138	40
LOT 148,TAXBLOCK 171	2288 1 AVENUE	SW 0 - 1/8 (0.123 mi.)	J145	42

NY HSWDS: A review of the NY HSWDS list, as provided by EDR, and dated 01/01/2003 has revealed that there is 1 NY HSWDS site within approximately 0.5 miles of the target property.

Equal/Higher Elevation	Address	Direction / Distance	Map ID	Page
ODYSSEY HOUSE	219 E. 121ST STREET	NW 1/8 - 1/4 (0.220 mi.)	AF341	88

NY MANIFEST: A review of the NY MANIFEST list, as provided by EDR, and dated 01/01/2019 has revealed that there are 196 NY MANIFEST sites within approximately 0.25 miles of the target property.

Equal/Higher Elevation	Address	Direction / Distance	Map ID	Page
CON EDISON SERVICE B EPA ID: NYP004294690	***453 E 120TH ST***	***0 - 1/8 (0.000 mi.)***	***A7***	***9***
ACACIA GARDENS HOUSI EPA ID: NYR000227421	401-411 E 120TH ST	0 - 1/8 (0.000 mi.)	A12	10
CON EDISON SERVICE B EPA ID: NYP004294633	***404 E 120TH ST OPPOS***	***SW 0 - 1/8 (0.015 mi.)***	***A25***	***13***
CON EDISON SERVICE B	***408 E 120TH ST OPPOS***	***SW 0 - 1/8 (0.018 mi.)***	***A27***	***13***

EPA ID: NYP004294641				
CON EDISON SERVICE B EPA ID: NYP004294674	***414 E 120TH ST***	***SSW 0 - 1/8 (0.018 mi.)***	***A28***	***14***
CON EDISON SERVICE B EPA ID: NYP004294617	***2334 1ST AVE***	***WSW 0 - 1/8 (0.019 mi.)***	***A29***	***14***
CON EDISON SERVICE B EPA ID: NYP004295127	***401 E 119TH ST***	***SW 0 - 1/8 (0.046 mi.)***	***B46***	***18***
CON EDISON SERVICE B EPA ID: NYP004294740	***344 E 120TH ST***	***W 0 - 1/8 (0.049 mi.)***	***B47***	***18***
CON EDISON SERVICE B EPA ID: NYP004294971	***2375 1ST AVE***	***N 0 - 1/8 (0.050 mi.)***	***D48***	***18***
CON EDISON SERVICE B EPA ID: NYP004294732	***349 E 119TH ST***	***WSW 0 - 1/8 (0.055 mi.)***	***B52***	***19***
CONSOLIDATED EDISON EPA ID: NYP004137634	E 119 ST & 1 AVE	SW 0 - 1/8 (0.056 mi.)	B60	21
CON EDISON EPA ID: NYP004182234	***E 120TH ST & PLEASAN***	***SE 0 - 1/8 (0.059 mi.)***	***C61***	***21***
CON EDISON EPA ID: NYP004498465	2385 1ST AVE AND 120	N 0 - 1/8 (0.065 mi.)	D63	22
NYCHA - WAGNER EPA ID: NYR000053116	***2385 1ST AVE***	***N 0 - 1/8 (0.065 mi.)***	***D64***	***22***
CON EDISON - MANHOLE EPA ID: NYP004153417	***2385 1ST AVENUE***	***N 0 - 1/8 (0.065 mi.)***	***D65***	***22***
CON EDISON EPA ID: NYP004206753	***414 E 119TH ST E OF***	***SSW 0 - 1/8 (0.065 mi.)***	***E66***	***23***
CON EDISON SERVICE B EPA ID: NYP004295457	***424 E 119TH ST***	***SSW 0 - 1/8 (0.069 mi.)***	***E71***	***24***
CON EDISON SERVICE B EPA ID: NYP004295085	***444 E 119TH ST***	***S 0 - 1/8 (0.070 mi.)***	***C76***	***25***
CON EDISON EPA ID: NYP004165825	***2321 1ST AVE***	***WSW 0 - 1/8 (0.071 mi.)***	***F77***	***25***
CONSOLIDATED EDISON EPA ID: NYP004125825	2321 FIRST AVE	WSW 0 - 1/8 (0.071 mi.)	F78	26
CON EDISON SERVICE B EPA ID: NYP004295036	***2319 1ST AVE***	***WSW 0 - 1/8 (0.075 mi.)***	***F81***	***26***
CON EDISON SERVICE B EPA ID: NYP004294716	***352 E 119TH ST***	***WSW 0 - 1/8 (0.078 mi.)***	***F83***	***27***
CON EDISON EPA ID: NYP004653036	333 E 119 ST	W 0 - 1/8 (0.081 mi.)	G85	27
CON EDISON EPA ID: NYP004192720	***E 119TH ST & PLEASAN***	***SSE 0 - 1/8 (0.081 mi.)***	***H86***	***27***
CON EDISON EPA ID: NYP004160776	***E 119TH ST & PLEASAN***	***SSE 0 - 1/8 (0.081 mi.)***	***H87***	***28***
CON EDISON - MANHOLE EPA ID: NYP004991137	119 ST & PLEASENT AV	SSE 0 - 1/8 (0.081 mi.)	H89	28
CON EDISON - SERVICE	***E 119 ST AND PLEASAN***	***SSE 0 - 1/8 (0.081 mi.)***	***H91***	***29***

EPA ID: NYP004188165				
CON EDISON EPA ID: NYP004188231	***PLEASANT AVE & E 119***	***SSE 0 - 1/8 (0.081 mi.)***	***H92***	***29***
CON EDISON EPA ID: NYP004799714	346 E 119TH ST	WSW 0 - 1/8 (0.082 mi.)	F95	30
NYCHA WAGNER HOUSES EPA ID: NYR000099572	2360 1ST AVE	N 0 - 1/8 (0.084 mi.)	I101	31
CON EDISON SERVICE B EPA ID: NYP004295028	***2303 1ST AVE***	***SW 0 - 1/8 (0.086 mi.)***	***F106***	***32***
CON EDISON SERVICE B EPA ID: NYP004413449	***355-357 PLEASANT AVE***	***SSE 0 - 1/8 (0.086 mi.)***	***H107***	***32***
CON EDISON SERVICE B EPA ID: NYP004294963	***2368 1ST AVE***	***N 0 - 1/8 (0.089 mi.)***	***I108***	***33***
CON EDISON SERVICE B EPA ID: NYP004295143	***2298 1ST AVE***	***SW 0 - 1/8 (0.092 mi.)***	***F109***	***33***
CON EDISON EPA ID: NYP004680641	FO 441 E 118TH ST	S 0 - 1/8 (0.094 mi.)	K114	34
CONSOLIDATED EDISON EPA ID: NYP004237396	318 E 120 ST	WNW 0 - 1/8 (0.095 mi.)	G115	34
CON EDISON EPA ID: NYP004652962	334 E 119 ST	W 0 - 1/8 (0.095 mi.)	L116	35
CON EDISON SERVICE B EPA ID: NYP004295044	***415 E 118TH ST***	***SSW 0 - 1/8 (0.095 mi.)***	***J117***	***35***
CON EDISON SERVICE B EPA ID: NYP004273645	***347 E 118TH ST***	***WSW 0 - 1/8 (0.097 mi.)***	***F118***	***35***
CONSOLIDATED EDISON EPA ID: NYP004180188	316 EAST 120 STREET	WNW 0 - 1/8 (0.098 mi.)	G120	36
CON EDISON - MANHOLE EPA ID: NYP004956660	2399 1ST AVE	N 0 - 1/8 (0.100 mi.)	I121	36
CON EDISON EPA ID: NYP004770368	321 E 119TH ST & 2ND	W 0 - 1/8 (0.103 mi.)	G123	36
CON EDISON EPA ID: NYP004182200	***E 118TH ST & 1ST AVE***	***SW 0 - 1/8 (0.105 mi.)***	***F124***	***36***
CON EDISON EPA ID: NYP004188157	***E 118TH ST & 1ST AVE***	***SW 0 - 1/8 (0.105 mi.)***	***F125***	***37***
CON EDISON SERVICE B EPA ID: NYP004245767	***339 E 118TH ST***	***WSW 0 - 1/8 (0.106 mi.)***	***F127***	***37***
CON EDISON EPA ID: NYP004647517	310 E 120 ST	WNW 0 - 1/8 (0.109 mi.)	G128	38
CON EDISON SERVICE B EPA ID: NYP004221826	***338-340 E 118TH ST &***	***SW 0 - 1/8 (0.111 mi.)***	***F130***	***38***
CON EDISON VAULT SUB EPA ID: NYP004477949	***430 E 118TH ST***	***SSW 0 - 1/8 (0.114 mi.)***	***J133***	***39***
CON EDISON SERVICE B EPA ID: NYP004295010	***2293 1ST AVE***	***SW 0 - 1/8 (0.115 mi.)***	***F134***	***39***
CON EDISON SERVICE B	***440 E 118TH ST***	***S 0 - 1/8 (0.118 mi.)***	***K136***	***40***

EPA ID: NYP004295077				
CON EDISON SERVICE B EPA ID: NYP004295002	***2289 1ST AVE***	***SW 0 - 1/8 (0.120 mi.)***	***M139***	***40***
CON EDISON SERVICE B EPA ID: NYP004316295	***2417 1ST AVE FRONT O***	***NNE 0 - 1/8 (0.120 mi.)***	***I140***	***41***
CON EDISON SERVICE B EPA ID: NYP004421368	***2417-2419 1ST AVE &***	***NNE 0 - 1/8 (0.120 mi.)***	***I141***	***41***
CON EDISON EPA ID: NYP004770350	311 E 119TH ST & 2ND	W 0 - 1/8 (0.120 mi.)	L143	41
PALLADINO STORE HOUS EPA ID: NYR000172817	***PALLADINO & FIRST AV***	***NNE 0 - 1/8 (0.124 mi.)***	***I146***	***42***
CONSOLIDATED EDISON EPA ID: NYP004220836	1ST AVE & PALADINO A	NNE 0 - 1/8 (0.124 mi.)	I151	43
CONSOLIDATED EDISON EPA ID: NYP004163739	1ST AVE & PALADINO A	NNE 0 - 1/8 (0.124 mi.)	I153	44
CON EDISON MANHOLE 5 EPA ID: NYP004222840	***PALADINO AVE & 1ST A***	***NNE 0 - 1/8 (0.125 mi.)***	***I154***	***44***
CON EDISON - VAULT V EPA ID: NYP005117621	10 PALADINO AVE	NNE 1/8 - 1/4 (0.127 mi.)	I156	44
CON EDISON EPA ID: NYP004671814	2396 1ST AVE	NNE 1/8 - 1/4 (0.128 mi.)	I158	45
PUBLIC SCHOOL 112M EPA ID: NYR000180422	***535 E 119TH ST***	***SE 1/8 - 1/4 (0.129 mi.)***	***O160***	***45***
CON EDISON EPA ID: NYP004652970	310 E 119 ST	W 1/8 - 1/4 (0.130 mi.)	L161	45
CON EDISON SERVICE B EPA ID: NYP004294724	***2283 1ST AVE***	***SW 1/8 - 1/4 (0.134 mi.)***	***M162***	***46***
CON EDISON SERVICE B EPA ID: NYP004420329	***2348-2350 2ND AVE &***	***NW 1/8 - 1/4 (0.134 mi.)***	***P164***	***46***
CON EDISON SERVICE B EPA ID: NYP004246817	***2328 - 2330 2ND AVE***	***WNW 1/8 - 1/4 (0.136 mi.)***	***N165***	***46***
CON EDISON SERVICE B EPA ID: NYP004246791	***2322-2324 2ND AVE FR***	***W 1/8 - 1/4 (0.141 mi.)***	***N167***	***47***
CON EDISON - MANHOLE EPA ID: NYP005131784	520 E 119TH ST	SSE 1/8 - 1/4 (0.142 mi.)	O169	47
CON EDISON EPA ID: NYP004518692	427 E 117TH ST	SSW 1/8 - 1/4 (0.142 mi.)	Q172	48
CON EDISON EPA ID: NYP004668455	427-429 E 117TH ST &	SSW 1/8 - 1/4 (0.142 mi.)	Q174	48
CON EDISON SERVICE B EPA ID: NYP004294708	***407 E 117TH ST***	***SSW 1/8 - 1/4 (0.142 mi.)***	***M175***	***48***
CON EDISON SERVICE B EPA ID: NYP004454310	***455 E 117TH ST***	***S 1/8 - 1/4 (0.144 mi.)***	***Q176***	***49***
2276 FIRST AVEUNE EPA ID: NYU005000567	2276 FIRST AVE	SW 1/8 - 1/4 (0.145 mi.)	M179	49
CON EDISON	F/O 2276 1 AV	SW 1/8 - 1/4 (0.145 mi.)	M182	50

EPA ID: NYP004637674				
CON EDISON - MANHOLE EPA ID: NYP004956702	E 124TH ST & 1ST AVE	NNE 1/8 - 1/4 (0.146 mi.)	R183	50
CON EDISON VAULT: 69 EPA ID: NYP004392999	***E 124TH ST & 1ST AVE***	***NNE 1/8 - 1/4 (0.146 mi.)***	***R184***	***50***
CON EDISON SERVICE B EPA ID: NYP004297651	***1ST AVE & 124 ST N S***	***NNE 1/8 - 1/4 (0.146 mi.)***	***R185***	***51***
CONSOLIDATED EDISON EPA ID: NYP004188553	W 121 ST & 2 AVE	NW 1/8 - 1/4 (0.149 mi.)	P189	52
CON EDISON SERVICE B EPA ID: NYP004295093	***526 E 119TH ST OPPOS***	***SE 1/8 - 1/4 (0.151 mi.)***	***O195***	***53***
EAST RIVER PLAZA EPA ID: NYR000050260	***527 E 118TH ST***	***SSE 1/8 - 1/4 (0.153 mi.)***	***S196***	***53***
CON EDISON - SERVICE EPA ID: NYP004307252	***528 E 119 ST***	***SE 1/8 - 1/4 (0.154 mi.)***	***O197***	***54***
CON EDISON EPA ID: NYP004200499	***528 E 119TH ST E OF***	***SE 1/8 - 1/4 (0.154 mi.)***	***O198***	***54***
CON EDISON SERVICE B EPA ID: NYP004295069	***528 E 119TH ST***	***SE 1/8 - 1/4 (0.154 mi.)***	***O199***	***54***
CON EDISON MANHOLE: EPA ID: NYP004307104	***321 PLEASANT AVE FRO***	***S 1/8 - 1/4 (0.154 mi.)***	***T201***	***55***
CON EDISON - VAULT 3 EPA ID: NYP005011036	E 117 ST & 1 AVE	SW 1/8 - 1/4 (0.154 mi.)	M202	55
CON EDISON MANHOLE: EPA ID: NYP004455655	***E 1ST AVE & 117TH ST***	***SW 1/8 - 1/4 (0.154 mi.)***	***M203***	***55***
CON EDISON EPA ID: NYP004182176	***E 117TH ST & 1ST AVE***	***SW 1/8 - 1/4 (0.154 mi.)***	***M204***	***55***
CON EDISON - MANHOLE EPA ID: NYP004182218	E 117TH ST & 1ST AVE	SW 1/8 - 1/4 (0.154 mi.)	M205	56
NEW YORK TELEPHONE EPA ID: NYP000908566	***E 117 & 1ST***	***SW 1/8 - 1/4 (0.154 mi.)***	***M206***	***56***
CON EDISON SERVICE B EPA ID: NYP004296422	***E 117 ST & 1ST AVE***	***SW 1/8 - 1/4 (0.154 mi.)***	***M207***	***56***
NYNEX EPA ID: NYP000932806	117 ST & 1 AVE	SW 1/8 - 1/4 (0.154 mi.)	M208	56
CON EDISON MANHOLE 0 EPA ID: NYP004238719	***E 117TH ST &1ST AVE***	***SW 1/8 - 1/4 (0.155 mi.)***	***M210***	***57***
CON EDISON SERVICE B EPA ID: NYP004249593	***E 117TH ST & 1ST AVE***	***SW 1/8 - 1/4 (0.155 mi.)***	***M211***	***57***
CON EDISON EPA ID: NYP004647533	2314 2ND AVE	W 1/8 - 1/4 (0.156 mi.)	N214	58
CON EDISON SERVICE B EPA ID: NYP004295101	***335 E 117TH ST***	***WSW 1/8 - 1/4 (0.156 mi.)***	***M215***	***58***
CON EDISON MANHOLE 5 EPA ID: NYP004246833	***E 119TH ST & 2ND AVE***	***W 1/8 - 1/4 (0.157 mi.)***	***N216***	***58***
CON EDISON	119 ST & 2 AVE	W 1/8 - 1/4 (0.159 mi.)	N217	59

EPA ID: NYP004621595				
NYCDEP	***119TH ST & 2ND AVE***	***W 1/8 - 1/4 (0.159 mi.)***	***N218***	***59***
EPA ID: NYP003663713				
CON EDISON SERVICE B	***325 E 117TH ST***	***WSW 1/8 - 1/4 (0.159 mi.)***	***U219***	***59***
EPA ID: NYP004295119				
CON EDISON	374 E 117TH ST	SW 1/8 - 1/4 (0.159 mi.)	M220	59
EPA ID: NYP004742987				
CON EDISON	2323 2 AV	W 1/8 - 1/4 (0.159 mi.)	N223	60
EPA ID: NYP004647558				
NYC DEPT OF EDUCATIO	***319 E 117TH ST***	***WSW 1/8 - 1/4 (0.161 mi.)***	***U225***	***61***
EPA ID: NYR000059014				
CON EDISON SERVICE B	***2347 2ND AVE***	***WNW 1/8 - 1/4 (0.161 mi.)***	***P226***	***61***
EPA ID: NYP004418745				
CON EDISON	311 E 117 ST	WSW 1/8 - 1/4 (0.164 mi.)	U227	61
EPA ID: NYP004651287				
CON EDISON SERVICE B	***402 E 117TH ST E OF***	***SW 1/8 - 1/4 (0.164 mi.)***	***V228***	***61***
EPA ID: NYP004262903				
CON EDISON SERVICE B	***2353 2ND AVE***	***WNW 1/8 - 1/4 (0.165 mi.)***	***P231***	***62***
EPA ID: NYP004299012				
EPA ID: NYP004778247				
CON EDISON	E 117TH ST & PLEASAN	S 1/8 - 1/4 (0.165 mi.)	T232	62
EPA ID: NYP004535191				
CON EDISON SERVICE B	***416 E 117TH ST***	***SSW 1/8 - 1/4 (0.167 mi.)***	***Q237***	***63***
EPA ID: NYP004436127				
CON EDISON SERVICE B	***428 E 117TH ST***	***SSW 1/8 - 1/4 (0.167 mi.)***	***Q238***	***64***
EPA ID: NYP004436093				
CONSOLIDATED EDISON	303 - E 117TH ST	WSW 1/8 - 1/4 (0.167 mi.)	U240	64
EPA ID: NYP004188148				
CON EDISON SERVICE B	***422 E 117TH ST***	***SSW 1/8 - 1/4 (0.167 mi.)***	***Q241***	***64***
EPA ID: NYP004436150				
COSTCO WHOLESALE #10	***517 E 117TH ST***	***S 1/8 - 1/4 (0.168 mi.)***	***S243***	***65***
EPA ID: NYR000167205				
EPA ID: NYR000176495				
CON EDISON SERVICE B	***251 E 121ST ST***	***NW 1/8 - 1/4 (0.168 mi.)***	***P245***	***65***
EPA ID: NYP004299004				
BEST FRIEND CLEANERS	***2327 SECOND AVE***	***WNW 1/8 - 1/4 (0.169 mi.)***	***N248***	***66***
EPA ID: NYD986928257				
EAST RIVER PLAZA/TIA	525 E 117TH ST	S 1/8 - 1/4 (0.169 mi.)	S249	66
EPA ID: NYP000957142				
MAYTAG LAUNDRY & DRY	***2390 2ND AVE***	***NNW 1/8 - 1/4 (0.173 mi.)***	***X253***	***67***
EPA ID: NYD982716656				
CON EDISON	***2315 2ND AVE N OF E***	***W 1/8 - 1/4 (0.175 mi.)***	***N258***	***68***
EPA ID: NYP004203436				
CON EDISON	***2385 2ND AVE***	***NW 1/8 - 1/4 (0.175 mi.)***	***W259***	***69***
EPA ID: NYP004168233				
NYCDEP	***123RD ST & 2ND AVE***	***NNW 1/8 - 1/4 (0.177 mi.)***	***Y260***	***69***
EPA ID: NYP003662830				
CON EDISON SERVICE B	***2268 1ST AVE N OF E***	***SW 1/8 - 1/4 (0.177 mi.)***	***V261***	***69***

EPA ID: NYP004238727				
CON EDISON EPA ID: NYP004295135	334 E 117TH ST	SW 1/8 - 1/4 (0.177 mi.)	U262	70
CON EDISON SERVICE B EPA ID: NYP004457529	***334 E 117TH ST FRONT***	***SW 1/8 - 1/4 (0.177 mi.)***	***U263***	***70***
CON EDISON EPA ID: NYP004647509	246 E 120 ST	WNW 1/8 - 1/4 (0.177 mi.)	Z266	70
CON EDISON SERVICE B EPA ID: NYP004307922	***332 E 117TH ST FRONT***	***SW 1/8 - 1/4 (0.178 mi.)***	***U267***	***71***
CON EDISON EPA ID: NYP004203451	***2311 2ND AVE N OF E***	***W 1/8 - 1/4 (0.178 mi.)***	***AA268***	***71***
CON EDISON SERVICE B EPA ID: NYP004298287	***2389 2ND AVE***	***NNW 1/8 - 1/4 (0.180 mi.)***	***W269***	***71***
CON EDISON SERVICE B EPA ID: NYP004296885	***2ND AVE & 118TH ST***	***W 1/8 - 1/4 (0.182 mi.)***	***AA270***	***72***
CON EDISON SERVICE B EPA ID: NYP004298279	***2393 2ND AVE***	***NNW 1/8 - 1/4 (0.183 mi.)***	***Y271***	***72***
CON EDISON EPA ID: NYP004772851	2395 2ND AVE	NNW 1/8 - 1/4 (0.183 mi.)	Y274	73
CON EDISON EPA ID: NYP004651238	***2292 2 AV***	***WSW 1/8 - 1/4 (0.183 mi.)***	***AB275***	***73***
SAN JUAN CLEANERS EPA ID: NYD986948503	***2264 1ST AVE***	***SW 1/8 - 1/4 (0.184 mi.)***	***V276***	***73***
CON EDISON EPA ID: NYP004772844	2391 2ND AVE	NNW 1/8 - 1/4 (0.185 mi.)	Y280	74
CON EDISON EPA ID: NYP004773644	2391 2ND AVE	NNW 1/8 - 1/4 (0.185 mi.)	Y282	74
CON EDISON SERVICE B EPA ID: NYP004420402	***246 E 122ND ST OPPOS***	***NW 1/8 - 1/4 (0.187 mi.)***	***W284***	***75***
CON EDISON SERVICE B EPA ID: NYP004239271	***2265 1ST AVE***	***SW 1/8 - 1/4 (0.189 mi.)***	***V289***	***76***
CON EDISON EPA ID: NYP004172524	***508 E 117TH ST FRONT***	***S 1/8 - 1/4 (0.189 mi.)***	***T290***	***76***
CON EDISON EPA ID: NYP004651220	2288 2 AV	WSW 1/8 - 1/4 (0.190 mi.)	AB291	77
CON EDISON EPA ID: NYP004547154	244 E 123RD ST	NNW 1/8 - 1/4 (0.196 mi.)	Y296	78
CON EDISON SERVICE B EPA ID: NYP004417341	***347 E 116TH ST FRONT***	***SW 1/8 - 1/4 (0.201 mi.)***	***AC298***	***78***
CON EDISON SERVICE B EPA ID: NYP004305066	***2ND AVE & E 124TH ST***	***NNW 1/8 - 1/4 (0.201 mi.)***	***X300***	***79***
CON EDISON SERVICE B EPA ID: NYP004422077	***2433 2ND AVE & 124TH***	***NNW 1/8 - 1/4 (0.201 mi.)***	***X301***	***79***
CON EDISON EPA ID: NYP004651295	306 E 117 ST	WSW 1/8 - 1/4 (0.202 mi.)	AB303	80
CON EDISON	249 E 123RD ST	NNW 1/8 - 1/4 (0.203 mi.)	Y305	80

EPA ID: NYP004738449				
CONSOLIDATED EDISON EPA ID: NYP004150959	E 124TH ST & 2ND AVE	NNW 1/8 - 1/4 (0.206 mi.)	X309	81
CON EDISON SERVICE B EPA ID: NYP004354502	***333 E 116TH ST***	***SW 1/8 - 1/4 (0.208 mi.)***	***AC311***	***81***
CON EDISON SERVICE B EPA ID: NYP004420196	***333 E 116TH ST FRONT***	***SW 1/8 - 1/4 (0.208 mi.)***	***AC312***	***82***
CON EDISON EPA ID: NYP004435996	333 E 116 ST	SW 1/8 - 1/4 (0.208 mi.)	AC313	82
CONSOLIDATED EDISON EPA ID: NYP004055008	E 116TH ST & 1ST AVE	SW 1/8 - 1/4 (0.208 mi.)	V314	82
CONSOLIDATED EDISON EPA ID: NYP004191946	E 116 ST AND 1 AVE	SW 1/8 - 1/4 (0.208 mi.)	V316	82
CON EDISON EPA ID: NYP004297289	FO 237-239 E 122ND S	NW 1/8 - 1/4 (0.209 mi.)	W317	83
CON EDISON SERVICE B EPA ID: NYP004294385	***501 E 116TH ST***	***S 1/8 - 1/4 (0.210 mi.)***	***AD318***	***83***
CON EDISON EPA ID: NYP004686978	2287 2 AV	W 1/8 - 1/4 (0.212 mi.)	AB319	83
CON EDISON EPA ID: NYP004421525	247 E 123RD ST	NNW 1/8 - 1/4 (0.213 mi.)	Y322	84
CON EDISON EPA ID: NYP004765921	247 E 123RD ST	NNW 1/8 - 1/4 (0.213 mi.)	Y323	84
CON EDISON EPA ID: NYP004656831	2274 2ND AVE	WSW 1/8 - 1/4 (0.213 mi.)	AB325	84
CON EDISON SERVICE B EPA ID: NYP004297602	***230 E 122ND ST***	***NW 1/8 - 1/4 (0.214 mi.)***	***W326***	***85***
CON EDISON EPA ID: NYP004689360	117TH ST & 2ND AVE	WSW 1/8 - 1/4 (0.214 mi.)	AB328	85
CON EDISON - SERVICE EPA ID: NYP004190815	***E 117 ST AND 2 AVE***	***WSW 1/8 - 1/4 (0.214 mi.)***	***AB329***	***85***
NYCDEP EPA ID: NYP010000958	117 ST & 2ND AVE	WSW 1/8 - 1/4 (0.214 mi.)	AB330	86
CON EDISON SERVICE B EPA ID: NYP004250395	***73RD ST & 1ST AVE SW***	***WSW 1/8 - 1/4 (0.214 mi.)***	***AB332***	***86***
CON EDISON - MANHOLE EPA ID: NYP005221742	2279 2ND AVE	WSW 1/8 - 1/4 (0.216 mi.)	AB333	86
CON EDISON SERVICE B EPA ID: NYP004249981	***E 116 ST & PLEASANT***	***S 1/8 - 1/4 (0.216 mi.)***	***AD335***	***87***
CON EDISON EPA ID: NYP004646055	319 E 116TH ST	WSW 1/8 - 1/4 (0.217 mi.)	AC336	87
CON EDISON SERVICE B EPA ID: NYP004294344	***402 E 116TH ST***	***SSW 1/8 - 1/4 (0.217 mi.)***	***AE337***	***87***
CON EDISON SERVICE B EPA ID: NYP004221651	***2417 2ND AVE OPPOSIT***	***NNW 1/8 - 1/4 (0.218 mi.)***	***338***	***87***
CON EDISON SERVICE B	***2413 2ND AVE***	***NNW 1/8 - 1/4 (0.218 mi.)***	***Y339***	***88***

EPA ID: NYP004305090				
ODYSSEY HOUSE OF NEW EPA ID: NY0000201152	***219 E 121ST ST***	***NW 1/8 - 1/4 (0.220 mi.)***	***AF340***	***88***
TWINS CLEANERS EPA ID: NYD981562333	***2283 2ND AVE***	***WSW 1/8 - 1/4 (0.220 mi.)***	***AB344***	***89***
CON EDISON VAULT: 25 EPA ID: NYP004378584	***500 E 116TH ST FRONT***	***S 1/8 - 1/4 (0.220 mi.)***	***AD346***	***90***
CON EDISON EPA ID: NYP004646048	315 E 116TH ST	WSW 1/8 - 1/4 (0.222 mi.)	AH350	90
CON EDISON EPA ID: NYP004166971	***315 E 116TH ST***	***WSW 1/8 - 1/4 (0.222 mi.)***	***AH351***	***91***
CON EDISON EPA ID: NYP004656864	2270 2ND AVE	WSW 1/8 - 1/4 (0.223 mi.)	AH352	91
CON EDISON - SERVICE EPA ID: NYP004165791	***2270 SECOND AVENUE N***	***WSW 1/8 - 1/4 (0.223 mi.)***	***AH353***	***91***
CON EDISON EPA ID: NYP004209555	***225 E 122ND ST E OF***	***NW 1/8 - 1/4 (0.224 mi.)***	***AF354***	***91***
CONSOLIDATED EDISON EPA ID: NYP004251740	342 EAST 116TH STREE	SW 1/8 - 1/4 (0.227 mi.)	AC358	92
CON EDISON SERVICE B EPA ID: NYP004429304	***342 E 116TH ST***	***SW 1/8 - 1/4 (0.227 mi.)***	***AC359***	***93***
CON EDISON SERVICE B EPA ID: NYP004429320	***338 E 116TH ST***	***SW 1/8 - 1/4 (0.228 mi.)***	***AC361***	***93***
CON EDISON EPA ID: NYP004591152	336-338 E 116 ST & 2	SW 1/8 - 1/4 (0.229 mi.)	AC362	93
CON EDISON EPA ID: NYP004159141	***332 E 116TH ST***	***SW 1/8 - 1/4 (0.231 mi.)***	***AC364***	***94***
CON EDISON EPA ID: NYP004646022	303 E 116TH ST	WSW 1/8 - 1/4 (0.231 mi.)	AH365	94
CON EDISON EPA ID: NYP004648606	2273 2ND AVE	WSW 1/8 - 1/4 (0.232 mi.)	AJ366	94
CON EDISON MANHOLE 1 EPA ID: NYP004148052	***326 E 116 ST***	***SW 1/8 - 1/4 (0.233 mi.)***	***AC367***	***94***
CON EDISON EPA ID: NYP004656948	2264 2 AV	WSW 1/8 - 1/4 (0.235 mi.)	AH368	95
CON EDISON EPA ID: NYP004646162	322 E 116 ST	SW 1/8 - 1/4 (0.236 mi.)	AC369	95
G A P AUTO REPAIR EPA ID: NY0000973669	***511 E 116TH ST***	***S 1/8 - 1/4 (0.236 mi.)***	***AK370***	***95***
CON EDISON EPA ID: NYP004646154	318 E 116 ST	SW 1/8 - 1/4 (0.238 mi.)	AC371	95
CON EDISON SERVICE B EPA ID: NYP004246700	***213 E 122 ST E OF 3R***	***NW 1/8 - 1/4 (0.239 mi.)***	***AF373***	***96***
CON EDISON EPA ID: NYP004491247	213 E 122ND ST FRONT	NW 1/8 - 1/4 (0.239 mi.)	AF375	96
CON EDISON MANHOLE:	***213 E 120TH ST E OF***	***WNW 1/8 - 1/4 (0.242 mi.)***	***AL378***	***97***

EPA ID: NYP004270757				
CON EDISON SERVICE B EPA ID: NYP004165098	***343 E 115TH ST***	***SW 1/8 - 1/4 (0.247 mi.)***	***AM386***	***99***
CON EDISON SERVICE B EPA ID: NYP004294583	***343 E 115TH ST***	***SW 1/8 - 1/4 (0.247 mi.)***	***AM387***	***99***
CON EDISON SERVICE B EPA ID: NYP004418604	***2265 2ND AVE***	***WSW 1/8 - 1/4 (0.248 mi.)***	***AJ389***	***100***

Lower Elevation	Address	Direction / Distance	Map ID	Page
NYC DEPT OF EDUCATIO EPA ID: NYR000214577	2351 1ST AVE	NNW 0 - 1/8 (0.012 mi.)	A21	12
CON EDISON SERVICE B EPA ID: NYP004294955	***2367 1ST AVE***	***N 0 - 1/8 (0.036 mi.)***	***D42***	***17***
CON EDISON - VAULT V EPA ID: NYP004971949	PALADINO AVE & E 120	SE 1/8 - 1/4 (0.146 mi.)	O187	51
CON EDISON SERVICE B EPA ID: NYP004295051	***544 E 119TH ST OPPOS***	***SE 1/8 - 1/4 (0.172 mi.)***	***O252***	***67***
CON EDISON EPA ID: NYP004649109	548 E 119TH ST OPP	SE 1/8 - 1/4 (0.173 mi.)	O256	68

PA MANIFEST: A review of the PA MANIFEST list, as provided by EDR, and dated 06/30/2018 has revealed that there is 1 PA MANIFEST site within approximately 0.25 miles of the target property.

Equal/Higher Elevation	Address	Direction / Distance	Map ID	Page
COSTCO # 1062 Generator EPA Id: NYR000167205	517 E 117TH ST	S 1/8 - 1/4 (0.168 mi.)	S242	65

NJ MANIFEST: A review of the NJ MANIFEST list, as provided by EDR, and dated 12/31/2018 has revealed that there are 45 NJ MANIFEST sites within approximately 0.25 miles of the target property.

Equal/Higher Elevation	Address	Direction / Distance	Map ID	Page
CON EDISON EPA Id: NYP004182234	***E 120TH ST & PLEASAN***	***SE 0 - 1/8 (0.059 mi.)***	***C61***	***21***
NYCHA - WAGNER EPA Id: NYR000053116	***2385 1ST AVE***	***N 0 - 1/8 (0.065 mi.)***	***D64***	***22***
CON EDISON - MANHOLE EPA Id: NYP004153417	***2385 1ST AVENUE***	***N 0 - 1/8 (0.065 mi.)***	***D65***	***22***
CON EDISON EPA Id: NYP004206753	***414 E 119TH ST E OF***	***SSW 0 - 1/8 (0.065 mi.)***	***E66***	***23***
CON EDISON EPA Id: NYP004165825	***2321 1ST AVE***	***WSW 0 - 1/8 (0.071 mi.)***	***F77***	***25***
CON EDISON - SERVICE EPA Id: NYP004188165	E 119 ST AND PLEASAN	SSE 0 - 1/8 (0.081 mi.)	H90	28
CON EDISON	***PLEASANT AVE & E 119***	***SSE 0 - 1/8 (0.081 mi.)***	***H92***	***29***

EPA Id: NYP004188231				
CON EDISON EPA Id: NYP004799714	346 E 119TH ST	WSW 0 - 1/8 (0.082 mi.)	F96	30
CON EDISON EPA Id: NYP004799706	336 E 119TH ST	WSW 0 - 1/8 (0.094 mi.)	F112	34
CON EDISON SERVICE B EPA Id: NYP004273645	347 E 118TH ST	WSW 0 - 1/8 (0.097 mi.)	F119	35
CON EDISON EPA Id: NYP004182200	***E 118TH ST & 1ST AVE***	***SW 0 - 1/8 (0.105 mi.)***	***F124***	***36***
CON EDISON EPA Id: NYP004188157	***E 118TH ST & 1ST AVE***	***SW 0 - 1/8 (0.105 mi.)***	***F125***	***37***
CON EDISON SERVICE B EPA Id: NYP004245767	***339 E 118TH ST***	***WSW 0 - 1/8 (0.106 mi.)***	***F127***	***37***
CON EDISON SERVICE B EPA Id: NYP004221826	***338-340 E 118TH ST &***	***SW 0 - 1/8 (0.111 mi.)***	***F130***	***38***
CON EDISON MANHOLE: EPA Id: NYP004275293	E 118TH ST & PLEASAN	S 0 - 1/8 (0.120 mi.)	H142	41
CON EDISON MANHOLE 5 EPA Id: NYP004220836	***1ST AVE & PALADINO A***	***NNE 0 - 1/8 (0.124 mi.)***	***I149***	***43***
CON EDISON MANHOLE 5 EPA Id: NYP004222840	***PALADINO AVE & 1ST A***	***NNE 0 - 1/8 (0.125 mi.)***	***I154***	***44***
CON EDISON SERVICE B EPA Id: NYP004246791	2322-2324 2ND AVE FR	W 1/8 - 1/4 (0.141 mi.)	N168	47
CON EDISON - SERVICE EPA Id: NYP004188553	***W 121 ST & 2 AVE***	***NW 1/8 - 1/4 (0.149 mi.)***	***P190***	***52***
EAST RIVER PLAZA EPA Id: NYR000050260	***527 E 118TH ST***	***SSE 1/8 - 1/4 (0.153 mi.)***	***S196***	***53***
CON EDISON EPA Id: NYP004182176	***E 117TH ST & 1ST AVE***	***SW 1/8 - 1/4 (0.154 mi.)***	***M204***	***55***
CON EDISON MANHOLE 0 EPA Id: NYP004238719	***E 117TH ST &1ST AVE***	***SW 1/8 - 1/4 (0.155 mi.)***	***M210***	***57***
CON EDISON EPA Id: NYP004742987	374 E 117TH ST	SW 1/8 - 1/4 (0.159 mi.)	M222	60
CON EDISON SERVICE B EPA Id: NYP004262903	402 E 117TH ST E OF	SW 1/8 - 1/4 (0.164 mi.)	V229	62
CON EDISON SERVICE B EPA Id: NYP004279071	511 E 117TH ST E OF	S 1/8 - 1/4 (0.173 mi.)	S254	68
CON EDISON EPA Id: NYP004203436	***2315 2ND AVE N OF E***	***W 1/8 - 1/4 (0.175 mi.)***	***N258***	***68***
CON EDISON EPA Id: NYP004168233	***2385 2ND AVE***	***NW 1/8 - 1/4 (0.175 mi.)***	***W259***	***69***
CON EDISON SERVICE B EPA Id: NYP004238727	***2268 1ST AVE N OF E***	***SW 1/8 - 1/4 (0.177 mi.)***	***V261***	***69***
CON EDISON EPA Id: NYP004203451	***2311 2ND AVE N OF E***	***W 1/8 - 1/4 (0.178 mi.)***	***AA268***	***71***
CON EDISON	2395 2ND AVE	NNW 1/8 - 1/4 (0.183 mi.)	Y272	72

EPA Id: NYP004772851				
CON EDISON EPA Id: NYP004772844	2391 2ND AVE	NNW 1/8 - 1/4 (0.185 mi.)	Y279	74
CON EDISON EPA Id: NYP004773644	2391 2ND AVE	NNW 1/8 - 1/4 (0.185 mi.)	Y281	74
CON EDISON SERVICE B EPA Id: NYP004239271	***2265 1ST AVE***	***SW 1/8 - 1/4 (0.189 mi.)***	***V289***	***76***
CON EDISON EPA Id: NYP004172524	***508 E 117TH ST FRONT***	***S 1/8 - 1/4 (0.189 mi.)***	***T290***	***76***
CON EDISON EPA Id: NYP004738449	249 E 123RD ST	NNW 1/8 - 1/4 (0.203 mi.)	Y306	80
CON EDISON EPA Id: NYP004765921	247 E 123RD ST	NNW 1/8 - 1/4 (0.213 mi.)	Y321	83
CON EDISON - SERVICE EPA Id: NYP004190815	E 117 ST AND 2 AVE	WSW 1/8 - 1/4 (0.214 mi.)	AB327	85
CON EDISON SERVICE B EPA Id: NYP004221651	***2417 2ND AVE OPPOSIT***	***NNW 1/8 - 1/4 (0.218 mi.)***	***338***	***87***
CON EDISON EPA Id: NYP004166971	***315 E 116TH ST***	***WSW 1/8 - 1/4 (0.222 mi.)***	***AH351***	***91***
CON EDISON - SERVICE EPA Id: NYP004165791	***2270 SECOND AVENUE N***	***WSW 1/8 - 1/4 (0.223 mi.)***	***AH353***	***91***
CON EDISON EPA Id: NYP004209555	***225 E 122ND ST E OF***	***NW 1/8 - 1/4 (0.224 mi.)***	***AF354***	***91***
CON EDISON SERVICE B EPA Id: NYP004246700	213 E 122 ST E OF 3R	NW 1/8 - 1/4 (0.239 mi.)	AF372	96
CON EDISON MANHOLE: EPA Id: NYP004270757	213 E 120TH ST E OF	WNW 1/8 - 1/4 (0.242 mi.)	AL377	97
CON EDISON SERVICE B EPA Id: NYP004165098	***343 E 115TH ST***	***SW 1/8 - 1/4 (0.247 mi.)***	***AM386***	***99***

Lower Elevation	Address	Direction / Distance	Map ID	Page
CON EDISON EPA Id: NYP004838506	2365 1ST AVE	NNW 0 - 1/8 (0.033 mi.)	D33	15

EDR HIGH RISK HISTORICAL RECORDS

EDR Exclusive Records

EDR MGP: A review of the EDR MGP list, as provided by EDR, has revealed that there are 3 EDR MGP sites within approximately 1 mile of the target property.

Equal/Higher Elevation	Address	Direction / Distance	Map ID	Page
CON EDISON - EAST 11	EAST 114TH - EAST 11	S 1/4 - 1/2 (0.258 mi.)	AK390	100
CON EDISON - EAST 11	EAST 110TH - EAST 11	SW 1/4 - 1/2 (0.483 mi.)	419	107
CON EDISON - EAST 10	108TH ST. WEST OF FI	SSW 1/2 - 1 (0.628 mi.)	421	107

EXECUTIVE SUMMARY

EDR Hist Auto: A review of the EDR Hist Auto list, as provided by EDR, has revealed that there is 1 EDR Hist Auto site within approximately 0.125 miles of the target property.

Equal/Higher Elevation	Address	Direction / Distance	Map ID	Page
UPTOWN SERVICE STATI	2326 1ST AVE	WSW 0 - 1/8 (0.033 mi.)	B37	16


EDR Hist Cleaner: A review of the EDR Hist Cleaner list, as provided by EDR, has revealed that there is 1 EDR Hist Cleaner site within approximately 0.125 miles of the target property.

Equal/Higher Elevation	Address	Direction / Distance	Map ID	Page
TONYS CLEANERS	2333 1ST AVE	WSW 0 - 1/8 (0.034 mi.)	B41	17

Count: 14 records. ORPHAN SUMMARY

City	EDR ID	Site Name	Site Address	Zip	Database(s)
BRONX	S121933886	CE - E. 138TH ST. - BRONX WORKS	EAST 138TH - EAST 140TH STS.	10454	NY SHWS
BRONX	S126023813	SOUNDVIEW PARK	ENTIRE SOUNDVIEW PARK		NY SWF/LF
BRONX	S126023329	MARITIME CADET TRAINING GROUNDS	HARLEM RIVER, LANDING ROAD, UN		NY SWF/LF
BRONX	S126023811	SOUNDVIEW AVE	SOUNDVIEW PARK SHORELINE		NY SWF/LF
MANHATTAN	S108146260	CONED, MANHATTAN COKING	110TH STREET	10025	NY HSWDS
NEW YORK	S121933885	CE - E. 108TH ST. STATION	108TH ST. WEST OF FIRST AVE.	10029	NY SHWS
NEW YORK	S121933881	CE - E. 111TH ST. WORKS	EAST 110TH - EAST 112TH STS.	10029	NY SHWS
NEW YORK	S108239562	CE - E. 111TH ST. WORKS	EAST 110TH - EAST 112TH STS.	10029	NY VCP
NEW YORK	S108239563	CE - E. 115TH ST. MGP	EAST 114TH - EAST 116TH STS.	10029	NY VCP
NEW YORK	S121933877	CE - E. 11TH ST. MGP	EAST 11TH - EAST 13TH STS.	10029	NY SHWS
NEW YORK	S121933880	CE - E. 99TH ST. WORKS	EAST 98TH - EAST 99TH STS.	10029	NY SHWS
NEW YORK	S118263527	NYC PARKS	RANDALLS ISLAND		NY LTANKS
NEW YORK	S113916588	WARDS ISLAND WPCP INTERIM PLAN	WARDS ISLAND	10035	NY SHWS
NEW YORK CITY	S113916742	PLEASANT AVENUE PLUME TRACKDOWN	PLEASANT AVENUE	10029	NY SHWS

OVERVIEW MAP - 6978245.2S

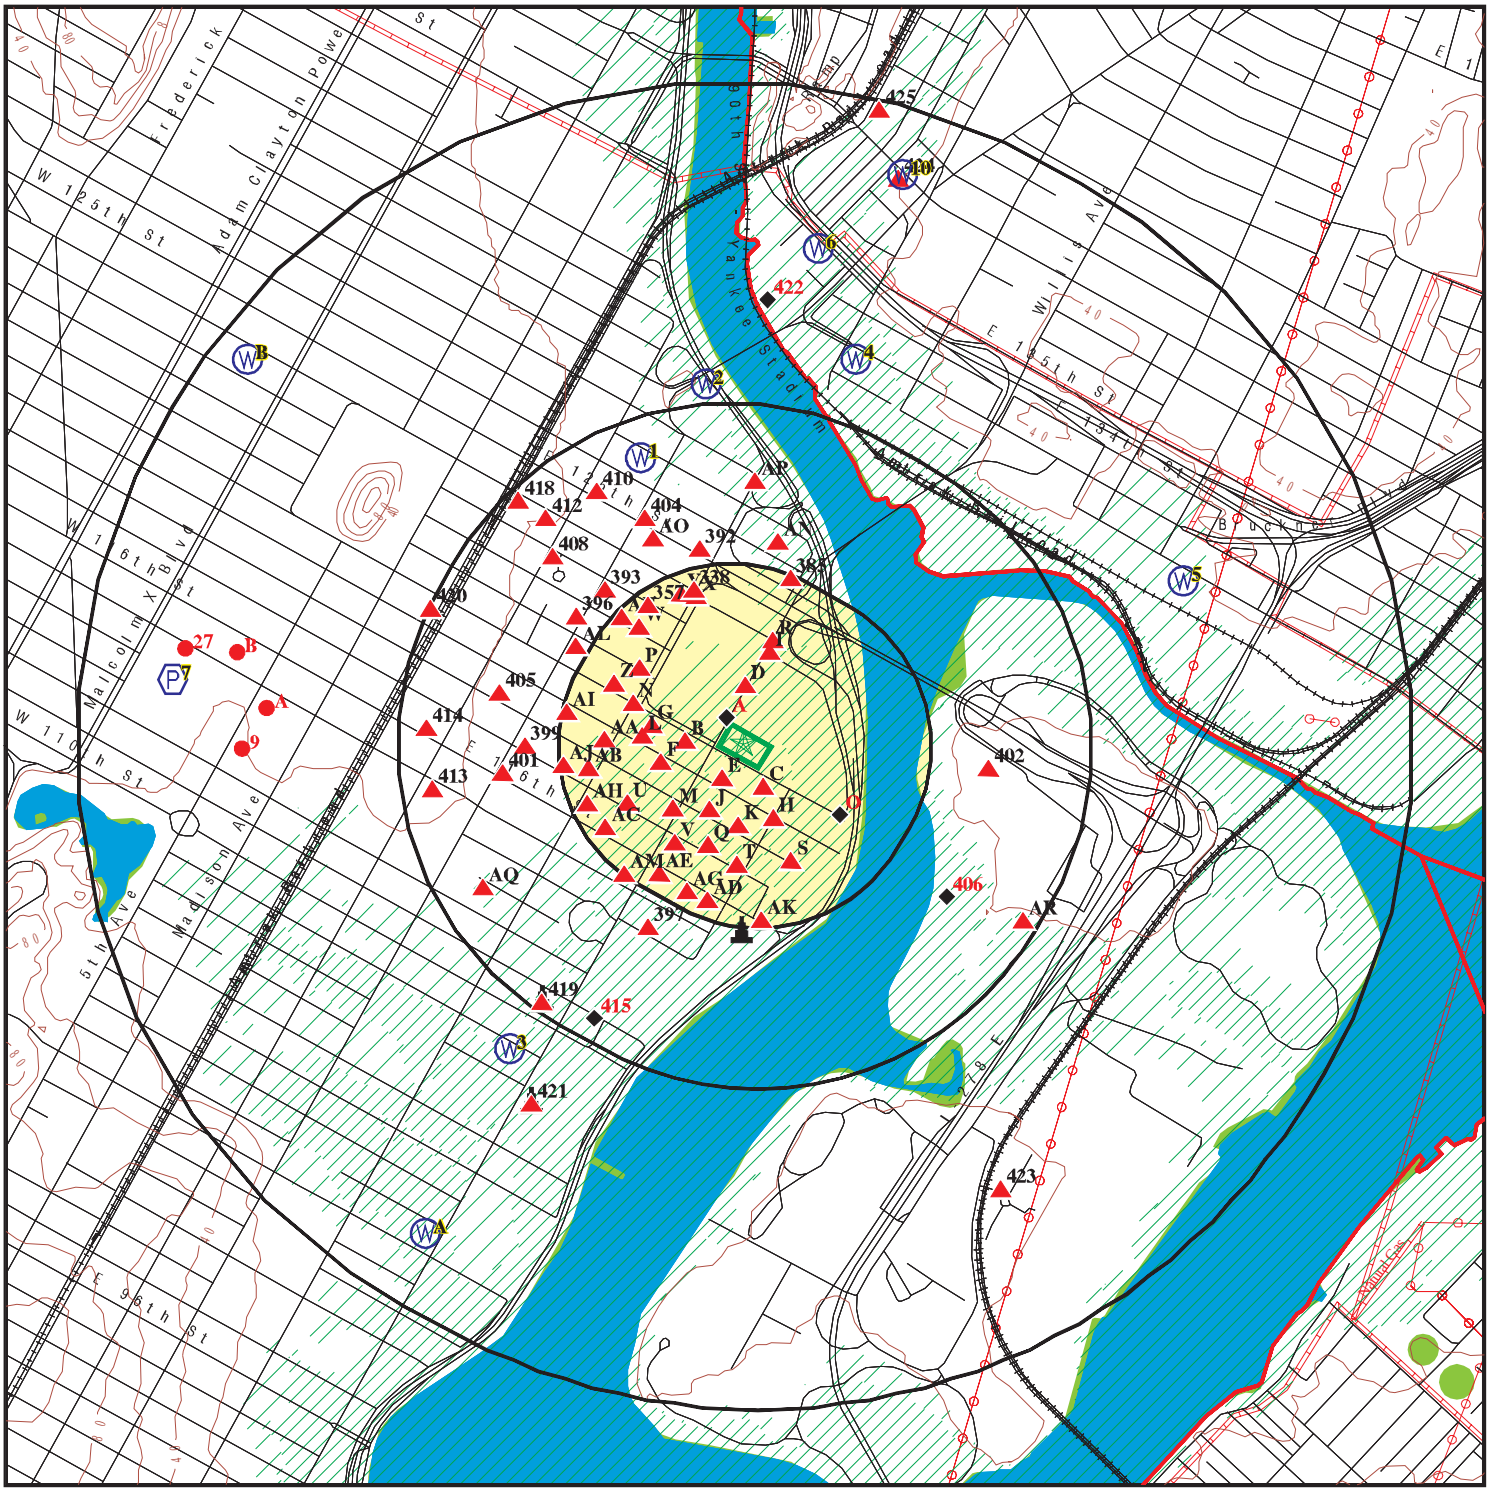


This report includes Interactive Map Layers to display and/or hide map information. The legend includes only those icons for the default map view.

SITE NAME:	Beacon Harlem School	CLIENT:	ALC Environmental Inc.
ADDRESS:	413 East 120th Street New York NY 10035	CONTACT:	Colin Eckhardt
		INQUIRY #:	6978245.2s
LAT/LONG:	40.798616 / 73.932644	DATE:	May 13, 2022 9:30 am

Copyright © 2022 EDR, Inc. © 2015 TomTom Rel. 2015.

DETAIL MAP - 6978245.2S

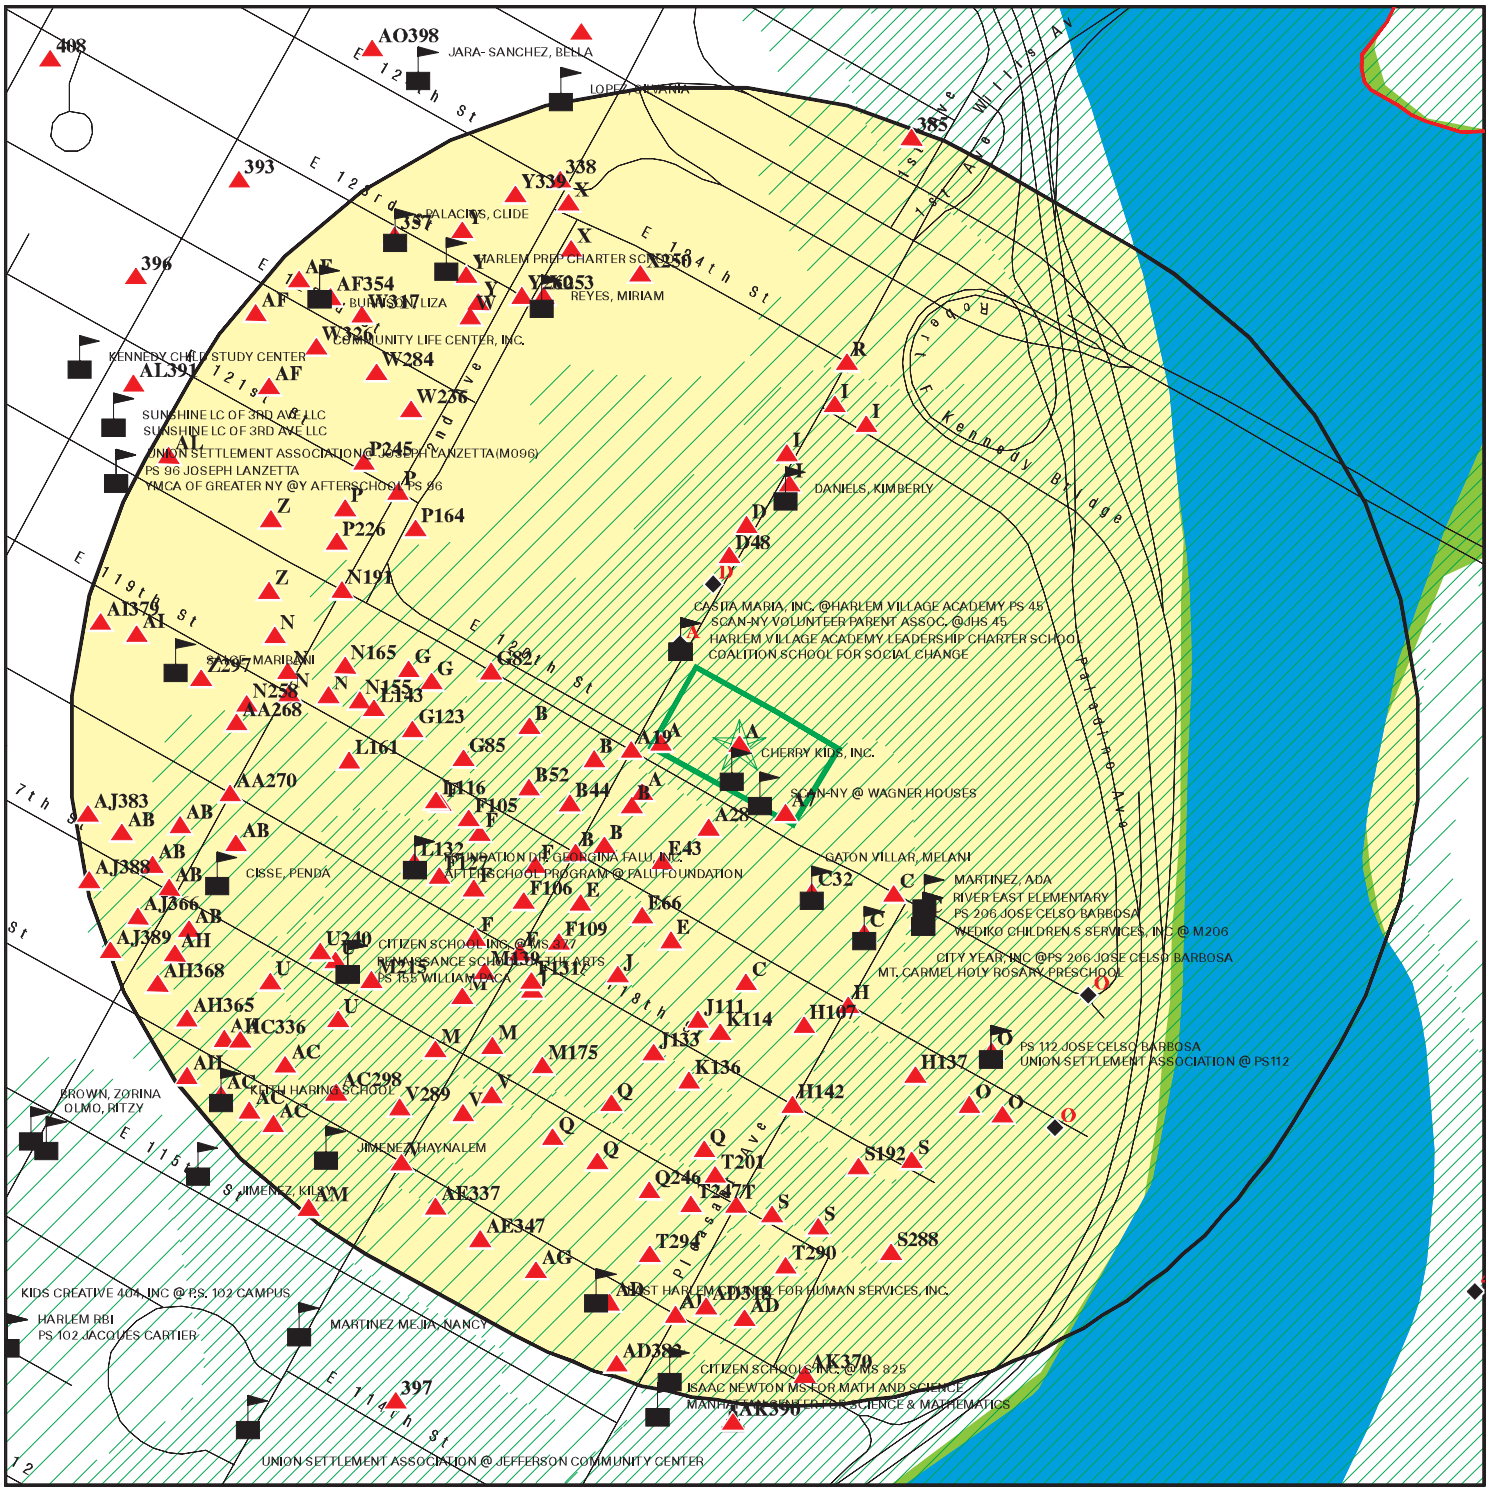

- Target Property
- Sites at elevations higher than or equal to the target property
- Sites at elevations lower than the target property
- Manufactured Gas Plants
- Sensitive Receptors
- National Priority List Sites
- Dept. Defense Sites
- Indian Reservations BIA
- County Boundary
- Special Flood Hazard Area (1%)
- 0.2% Annual Chance Flood Hazard
- National Wetland Inventory
- State Wetlands

This report includes Interactive Map Layers to display and/or hide map information. The legend includes only those icons for the default map view.

SITE NAME:	Beacon Harlem School	CLIENT:	ALC Environmental Inc.
ADDRESS:	413 East 120th Street New York NY 10035	CONTACT:	Colin Eckhardt
LAT/LONG:	40.798616 / 73.932644	INQUIRY #:	6978245.2s
		DATE:	May 13, 2022 9:31 am

Copyright © 2022 EDR, Inc. © 2015 TomTom Rel. 2015.

MAP FINDINGS SUMMARY

Database	Search Distance (Miles)	Target Property	< 1/8	1/8 - 1/4	1/4 - 1/2	1/2 - 1	> 1	Total Plotted
STANDARD ENVIRONMENTAL RECORDS								
Lists of Federal NPL (Superfund) sites								
NPL	1.000		0	0	0	0	NR	0
Proposed NPL	1.000		0	0	0	0	NR	0
NPL LIENS	1.000		0	0	0	0	NR	0
Lists of Federal Delisted NPL sites								
Delisted NPL	1.000		0	0	0	0	NR	0
Lists of Federal sites subject to CERCLA removals and CERCLA orders								
FEDERAL FACILITY	0.500		0	0	0	NR	NR	0
SEMS	0.500		0	0	0	NR	NR	0
Lists of Federal CERCLA sites with NFRAP								
SEMS-ARCHIVE	0.500		0	0	0	NR	NR	0
Lists of Federal RCRA facilities undergoing Corrective Action								
CORRACTS	1.000		0	0	0	0	NR	0
Lists of Federal RCRA TSD facilities								
RCRA-TSDF	0.500		0	0	0	NR	NR	0
Lists of Federal RCRA generators								
RCRA-LQG	0.250		4	11	NR	NR	NR	15
RCRA-SQG	0.250		1	2	NR	NR	NR	3
RCRA-VSQG	0.250		3	2	NR	NR	NR	5
Federal institutional controls / engineering controls registries								
LUCIS	0.500		0	0	0	NR	NR	0
US ENG CONTROLS	0.500		0	0	0	NR	NR	0
US INST CONTROLS	0.500		0	0	0	NR	NR	0
Federal ERNS list								
ERNS	TP		NR	NR	NR	NR	NR	0
Lists of state- and tribal hazardous waste facilities								
NY SHWS	1.000		0	1	0	3	NR	4
Lists of state and tribal landfills and solid waste disposal facilities								
NY SWF/LF	0.500		0	0	0	NR	NR	0
Lists of state and tribal leaking storage tanks								
INDIAN LUST	0.500		0	0	0	NR	NR	0

MAP FINDINGS SUMMARY

Database	Search Distance (Miles)	Target Property	< 1/8	1/8 - 1/4	1/4 - 1/2	1/2 - 1	> 1	Total Plotted
NY LTANKS	0.500		2	13	21	NR	NR	36
NY HIST LTANKS	0.500		0	0	0	NR	NR	0
Lists of state and tribal registered storage tanks								
FEMA UST	0.250		0	0	NR	NR	NR	0
NY UST	0.250		3	7	NR	NR	NR	10
NY CBS UST	0.250		0	0	NR	NR	NR	0
NY MOSF UST	0.500		0	0	0	NR	NR	0
NY MOSF	0.500		0	0	0	NR	NR	0
NY CBS	0.250		0	1	NR	NR	NR	1
NY AST	0.250	1	6	35	NR	NR	NR	42
NY CBS AST	0.250		0	1	NR	NR	NR	1
NY MOSF AST	0.500		0	0	0	NR	NR	0
INDIAN UST	0.250		0	0	NR	NR	NR	0
NY TANKS	0.250		0	0	NR	NR	NR	0
State and tribal institutional control / engineering control registries								
NY RES DECL	0.125		0	NR	NR	NR	NR	0
NY ENG CONTROLS	0.500		0	0	0	NR	NR	0
NY INST CONTROL	0.500		0	0	0	NR	NR	0
Lists of state and tribal voluntary cleanup sites								
NY VCP	0.500		1	1	4	NR	NR	6
INDIAN VCP	0.500		0	0	0	NR	NR	0
Lists of state and tribal brownfield sites								
NY BROWNFIELDS	0.500		1	0	3	NR	NR	4
NY ERP	0.500		0	0	0	NR	NR	0
ADDITIONAL ENVIRONMENTAL RECORDS								
Local Brownfield lists								
US BROWNFIELDS	0.500		1	0	0	NR	NR	1
Local Lists of Landfill / Solid Waste Disposal Sites								
NY SWRCY	0.500		0	0	1	NR	NR	1
NY SWTIRE	0.500		0	0	0	NR	NR	0
INDIAN ODI	0.500		0	0	0	NR	NR	0
DEBRIS REGION 9	0.500		0	0	0	NR	NR	0
ODI	0.500		0	0	0	NR	NR	0
IHS OPEN DUMPS	0.500		0	0	0	NR	NR	0
Local Lists of Hazardous waste / Contaminated Sites								
US HIST CDL	TP		NR	NR	NR	NR	NR	0
NY DEL SHWS	1.000		0	0	0	0	NR	0
US CDL	TP		NR	NR	NR	NR	NR	0
NY PFAS	0.500		0	0	0	NR	NR	0

MAP FINDINGS SUMMARY

Database	Search Distance (Miles)	Target Property	< 1/8	1/8 - 1/4	1/4 - 1/2	1/2 - 1	> 1	Total Plotted
Local Lists of Registered Storage Tanks								
NY HIST UST	0.250		0	0	NR	NR	NR	0
NY HIST AST	TP		NR	NR	NR	NR	NR	0
Local Land Records								
NY LIENS	TP		NR	NR	NR	NR	NR	0
LIENS 2	TP		NR	NR	NR	NR	NR	0
Records of Emergency Release Reports								
HMIRS	TP		NR	NR	NR	NR	NR	0
NY Spills	0.125		43	NR	NR	NR	NR	43
NY Hist Spills	0.125		0	NR	NR	NR	NR	0
NY SPILLS 90	0.125		0	NR	NR	NR	NR	0
NY SPILLS 80	0.125		0	NR	NR	NR	NR	0
Other Ascertainable Records								
RCRA NonGen / NLR	0.250	1	51	94	NR	NR	NR	146
FUDS	1.000		0	0	0	1	NR	1
DOD	1.000		0	0	0	0	NR	0
SCRD DRYCLEANERS	0.500		0	0	0	NR	NR	0
US FIN ASSUR	TP		NR	NR	NR	NR	NR	0
EPA WATCH LIST	TP		NR	NR	NR	NR	NR	0
2020 COR ACTION	0.250		0	0	NR	NR	NR	0
TSCA	TP		NR	NR	NR	NR	NR	0
TRIS	TP		NR	NR	NR	NR	NR	0
SSTS	TP		NR	NR	NR	NR	NR	0
ROD	1.000		0	0	0	0	NR	0
RMP	TP		NR	NR	NR	NR	NR	0
RAATS	TP		NR	NR	NR	NR	NR	0
PRP	TP		NR	NR	NR	NR	NR	0
PADS	TP		NR	NR	NR	NR	NR	0
ICIS	TP	1	NR	NR	NR	NR	NR	1
FTTS	TP		NR	NR	NR	NR	NR	0
MLTS	TP		NR	NR	NR	NR	NR	0
COAL ASH DOE	TP		NR	NR	NR	NR	NR	0
COAL ASH EPA	0.500		0	0	0	NR	NR	0
PCB TRANSFORMER	TP		NR	NR	NR	NR	NR	0
RADINFO	TP		NR	NR	NR	NR	NR	0
HIST FTTS	TP		NR	NR	NR	NR	NR	0
DOT OPS	TP		NR	NR	NR	NR	NR	0
CONSENT	1.000		0	0	0	0	NR	0
INDIAN RESERV	1.000		0	0	0	0	NR	0
FUSRAP	1.000		0	0	0	0	NR	0
UMTRA	0.500		0	0	0	NR	NR	0
LEAD SMELTERS	TP		NR	NR	NR	NR	NR	0
US AIRS	TP	1	NR	NR	NR	NR	NR	1
US MINES	0.250		0	0	NR	NR	NR	0
ABANDONED MINES	0.250		0	0	NR	NR	NR	0
FINDS	TP	3	NR	NR	NR	NR	NR	3
UXO	1.000		0	0	0	0	NR	0

MAP FINDINGS SUMMARY

Database	Search Distance (Miles)	Target Property	< 1/8	1/8 - 1/4	1/4 - 1/2	1/2 - 1	> 1	Total Plotted
DOCKET HWC	TP		NR	NR	NR	NR	NR	0
ECHO	TP	2	NR	NR	NR	NR	NR	2
FUELS PROGRAM	0.250		0	0	NR	NR	NR	0
NY AIRS	TP		NR	NR	NR	NR	NR	0
NY COAL ASH	0.500		0	0	0	NR	NR	0
NY DRYCLEANERS	0.250		0	4	NR	NR	NR	4
NY E DESIGNATION	0.125		7	NR	NR	NR	NR	7
NY Financial Assurance	TP		NR	NR	NR	NR	NR	0
NY HSWDS	0.500		0	1	0	NR	NR	1
NY MANIFEST	0.250	1	60	136	NR	NR	NR	197
PA MANIFEST	0.250		0	1	NR	NR	NR	1
NJ MANIFEST	0.250	1	18	27	NR	NR	NR	46
NY SPDES	TP		NR	NR	NR	NR	NR	0
NY VAPOR REOPENED	0.500		0	0	0	NR	NR	0
NY UIC	TP		NR	NR	NR	NR	NR	0
NY COOLING TOWERS	TP		NR	NR	NR	NR	NR	0
NY LEAD	TP		NR	NR	NR	NR	NR	0
MINES MRDS	TP		NR	NR	NR	NR	NR	0
EDR HIGH RISK HISTORICAL RECORDS								
EDR Exclusive Records								
EDR MGP	1.000		0	0	2	1	NR	3
EDR Hist Auto	0.125		1	NR	NR	NR	NR	1
EDR Hist Cleaner	0.125		1	NR	NR	NR	NR	1
EDR RECOVERED GOVERNMENT ARCHIVES								
Exclusive Recovered Govt. Archives								
NY RGA HWS	TP		NR	NR	NR	NR	NR	0
NY RGA LF	TP		NR	NR	NR	NR	NR	0
- Totals --		11	203	337	31	5	0	587

NOTES:

TP = Target Property

NR = Not Requested at this Search Distance

Sites may be listed in more than one database

A1
Target
Property

CON EDISON SERVICE BOX 19827
413 E 120TH ST
NEW YORK, NY 10029

FINDS 1014810920
ECHO N/A

Actual:
9 ft.

Click here for full text details

FINDS
Registry ID: 110043661365

ECHO
Registry ID 110043661365

A2
Target
Property

LA CLINICA DEL BARRIO (NYCHHC)
413 EAST 120 STREET
NEW YORK, NY 10035

ICIS 1010346144
FINDS N/A

Actual:
9 ft.

Click here for full text details

ICIS
FRS ID: 110030901843

FINDS
Registry ID: 110030901843

A3
Target
Property

EAST HARLEM MULTI SERVICE CENTER
413 EAST 120TH STREET
NEW YORK, NY 10035

NY AST A100159820
N/A

Actual:
9 ft.

Click here for full text details

NY AST
Facility Id 2-604478

A4
Target
Property

CON EDISON SERVICE BOX 19827
413 E 120TH ST
NEW YORK, NY 10029

RCRA NonGen / NLR 1014919357
NJ MANIFEST NYP004235198
NY MANIFEST

Actual:
9 ft.

Click here for full text details

RCRA NonGen / NLR
EPA Id NYP004235198

NJ MANIFEST
EPA Id NYP004235198

NY MANIFEST
EPA ID NYP004235198

A5
Target Property
413 E 120TH ST BUILDING
413 E 120TH ST
NEW YORK, NY 10035

US AIRS | **1014812865**
N/A

Actual: 9 ft.

Click here for full text details

US AIRS
EPA plant ID: 110043205778

A6
Target Property
413 E 120TH ST BUILDING
413 E 120TH ST
NEW YORK, NY 10035

FINDS | **1016126991**
ECHO | **N/A**

Actual: 9 ft.

Click here for full text details

FINDS
Registry ID: 110043325407

ECHO
Registry ID 110043325407

A7
< 1/8
1 ft.
Relative: Higher
CON EDISON SERVICE BOX: 19830
453 E 120TH ST
NEW YORK, NY 10029

RCRA NonGen / NLR | **1016450444**
NY MANIFEST | **NYP004294690**

Click here for full text details

RCRA NonGen / NLR
EPA Id NYP004294690

NY MANIFEST
EPA ID NYP004294690

A8
< 1/8
1 ft.
Relative: Higher
401 EAST 120TH STREET
401 EAST 120TH STREET
NEW YORK CITY, NY

NY VCP | **S118943518**
N/A

Click here for full text details

A9
< 1/8
1 ft.
Relative: Higher
OER - NYC
401 EAST 120TH ST
MANHATTAN, NY

NY Spills | **S117974979**
N/A

Click here for full text details

NY Spills
Spill Number/Closed Date 1503447 / 2019-07-29

OER - NYC (Continued) **S117974979**

Site ID 509749
Spill Date 2015-06-29

A10 **401 EAST 120TH STREET** **NY BROWNFIELDS** **S118628312**
401 EAST 120TH STREET **N/A**
< 1/8 **NEW YORK, NY 10035**
1 ft.

Relative: Higher

Click here for full text details

NY BROWNFIELDS
Site Code 523120

A11 **ACACIA GARDENS** **RCRA NonGen / NLR** **1019326128**
401-411 E 120TH ST **NYR000227421**
< 1/8 **NEW YORK, NY 10035**
1 ft.

Relative: Higher

Click here for full text details

RCRA NonGen / NLR
EPA Id NYR000227421

A12 **ACACIA GARDENS HOUSING** **NY MANIFEST** **S118708644**
401-411 E 120TH ST **N/A**
< 1/8 **NEW YORK, NY 10035**
1 ft.

Relative: Higher

Click here for full text details

NY MANIFEST
EPA ID NYR000227421

A13 **ACACIA GARDENS HDFC** **US BROWNFIELDS** **1026006546**
401 EAST 120TH STREET **N/A**
< 1/8 **NEW YORK, NY 10035**
1 ft.

Relative: Higher

Click here for full text details

US BROWNFIELDS
ACRES property ID 240315
Cleanup Completion Date -

A14 **MANHOLE 53875** **NY Spills** **S104510612**
West **1ST AVE/120TH ST** **N/A**
< 1/8 **MANHATTAN, NY**
0.007 mi.
35 ft.

Relative: Higher

Click here for full text details

NY Spills
Spill Number/Closed Date 9913838 / 2004-11-16

MANHOLE 53875 (Continued) **S104510612**

Site ID 138342
Spill Date 2000-03-08

A15
West
< 1/8
0.007 mi.
35 ft.

Relative:
Higher

VS2027 VAULT **NY Spills** **S110307758**
1RST AVE AND EAST 120ST **N/A**
NEWYORK, NY

Click here for full text details

NY Spills
Spill Number/Closed Date 1000204 / 2010-05-21
Site ID 431365
Spill Date 2010-04-06

A16
West
< 1/8
0.007 mi.
35 ft.

Relative:
Higher

HYDRAULIC OIL FROM VEHICLE 60787 **NY Spills** **S108058107**
120 STREET & 1 AVENUE **N/A**
MANHATTAN, NY

Click here for full text details

NY Spills
Spill Number/Closed Date 0603703 / 2006-08-15
Site ID 366467
Spill Date 2006-07-04

A17
West
< 1/8
0.007 mi.
35 ft.

Relative:
Higher

MANHOLE 53880 **NY Spills** **S104510611**
1ST AVE/E120TH ST **N/A**
MANHATTAN, NY

Click here for full text details

NY Spills
Spill Number/Closed Date 9913836 / 2004-11-16
Site ID 144015
Spill Date 2000-03-08

A18
West
< 1/8
0.007 mi.
35 ft.

Relative:
Higher

MANHOLE 53864 **NY Spills** **S103936467**
E 120TH ST / 1ST AVE **N/A**
MANHATTAN, NY

Click here for full text details

NY Spills
Spill Number/Closed Date 9900785 / 2002-06-11
Site ID 76888
Spill Date 1999-04-21

A19
West
< 1/8
0.009 mi.
45 ft.

Relative:
Higher

CON EDISON VAULT: 2027
1ST AVE & E 120TH ST
NEW YORK, NY 10035

RCRA NonGen / NLR | **1017778764**
NYP004567137

Click here for full text details

RCRA NonGen / NLR
EPA Id NYP004567137

A20
NNW
< 1/8
0.012 mi.
64 ft.

Relative:
Lower

IS 45M- NYSCA
2351 1ST AVE
NEW YORK, NY

NY Spills | **S110306795**
N/A

Click here for full text details

NY Spills
Spill Number/Closed Date 0904431 / 2011-02-28
Site ID 416587
Spill Date 2009-07-15

A21
NNW
< 1/8
0.012 mi.
64 ft.

Relative:
Lower

NYC DEPT OF EDUCATION - I S 45M SCHOOL
2351 1ST AVE
NEW YORK, NY 10035

NY MANIFEST | **S117742262**
N/A

Click here for full text details

NY MANIFEST
EPA ID NYR000214577

A22
NNW
< 1/8
0.012 mi.
64 ft.

Relative:
Lower

IS 45M SCHOOL
2351 1ST AVE
NEW YORK, NY 10035

RCRA-LQG | **1016974997**
NYR000214577

Click here for full text details

RCRA-LQG
EPA Id NYR000214577

A23
NNW
< 1/8
0.012 mi.
64 ft.

Relative:
Lower

JUNIOR HIGH SCHOOL 45 - MANHATTAN
2351 FIRST AVENUE
NEW YORK, NY 10035

NY AST | **U003394158**
N/A

Click here for full text details

NY AST
Facility Id 2-353884

A24
NNW
< 1/8
0.012 mi.
64 ft.

Relative:
Lower

INTERMIDATE SCHOOL 45
2351 FIRST AVENUE
NEW YORK, NY 10035

NY Spills | **S108955894**
N/A

Click here for full text details

NY Spills
Spill Number/Closed Date 0707934 / 2009-03-20
Site ID 388740
Spill Date 2007-10-19

A25
SW
< 1/8
0.015 mi.
79 ft.

Relative:
Higher

CON EDISON SERVICE BOX: 19825
404 E 120TH ST OPPOSITE
NEW YORK, NY 10029

RCRA NonGen / NLR | **1016450438**
NY MANIFEST | **NYP004294633**

Click here for full text details

RCRA NonGen / NLR
EPA Id NYP004294633

NY MANIFEST
EPA ID NYP004294633

A26
SW
< 1/8
0.018 mi.
95 ft.

Relative:
Higher

SPILL NUMBER 0100396
406 EAST 120TH ST
MANHATTAN, NY

NY Spills | **S105055553**
N/A

Click here for full text details

NY Spills
Spill Number/Closed Date 0100396 / 2003-06-16
Site ID 74500
Spill Date 2001-04-11

A27
SW
< 1/8
0.018 mi.
96 ft.

Relative:
Higher

CON EDISON SERVICE BOX: 19831
408 E 120TH ST OPPOSITE
NEW YORK, NY 10029

RCRA NonGen / NLR | **1016450439**
NY MANIFEST | **NYP004294641**

Click here for full text details

RCRA NonGen / NLR
EPA Id NYP004294641

NY MANIFEST
EPA ID NYP004294641

Map ID / Direction / Distance / Elevation	Site	Database(s)	EDR ID Number / EPA ID Number
A28 **SSW** **< 1/8** **0.018 mi.** **96 ft.** **Relative: Higher**	**CON EDISON SERVICE BOX: 19832** **414 E 120TH ST** **NEW YORK, NY 10029**	**RCRA NonGen / NLR** **NY MANIFEST**	**1016450442** **NYP004294674**
	Click here for full text details		
	RCRA NonGen / NLR EPA Id NYP004294674		
	NY MANIFEST EPA ID NYP004294674		
A29 **WSW** **< 1/8** **0.019 mi.** **98 ft.** **Relative: Higher**	**CON EDISON SERVICE BOX: 53857** **2334 1ST AVE** **NEW YORK, NY 10029**	**RCRA NonGen / NLR** **NY MANIFEST**	**1016450436** **NYP004294617**
	Click here for full text details		
	RCRA NonGen / NLR EPA Id NYP004294617		
	NY MANIFEST EPA ID NYP004294617		
B30 **West** **< 1/8** **0.025 mi.** **131 ft.** **Relative: Higher**	**M AND M GROCERY** **2337 1ST AVE** **MANHATTAN, NY**	**NY Spills**	**S108129699** **N/A**
	Click here for full text details		
	NY Spills Spill Number/Closed Date 0605241 / 2006-08-10 Site ID 368372 Spill Date 2006-08-04		
B31 **WSW** **< 1/8** **0.026 mi.** **136 ft.** **Relative: Higher**	**LOT 48,TAXBLOCK 1807** **2330 1 AVENUE** **NEW YORK (County), NY**	**NY E DESIGNATION**	**S113453190** **N/A**
	Click here for full text details		

C32
SSE
< 1/8
0.030 mi.
158 ft.

Relative:
Higher

EAST 120TH STREET - REHABS (WAGNER HOUSES)
438 EAST 120TH STREET
NEW YORK, NY 10035

NY AST **U004078472**
N/A

Click here for full text details

NY AST
Facility Id 2-602440

D33
NNW
< 1/8
0.033 mi.
172 ft.

Relative:
Lower

CON EDISON
2365 1ST AVE
NEW YORK, NY 10035

NJ MANIFEST **S120676689**
N/A

Click here for full text details

NJ MANIFEST
EPA Id NYP004838506

D34
NNW
< 1/8
0.033 mi.
172 ft.

Relative:
Lower

2365 FIRST AVENUE
2365 FIRST AVENUE
MANHATTAN, NY

NY Spills **S103560485**
N/A

Click here for full text details

NY Spills
Spill Number/Closed Date 9310338 / 1993-11-24
Site ID 182091
Spill Date 1993-11-24

D35
NNW
< 1/8
0.033 mi.
172 ft.

Relative:
Lower

CON EDISON
2365 1ST AVE
NEW YORK, NY 10035

RCRA NonGen / NLR **1019907807**
NYP004838506

Click here for full text details

RCRA NonGen / NLR
EPA Id NYP004838506

B36
WSW
< 1/8
0.033 mi.
175 ft.

Relative:
Higher

BP UPTOWN
2326 FIRST AVENUE
NEW YORK, NY 10035

NY AST **A100166462**
N/A

Click here for full text details

NY AST
Facility Id 2-191574

B37
WSW
< 1/8
0.033 mi.
175 ft.

Relative:
Higher

UPTOWN SERVICE STATION CORP
2326 1ST AVE
NEW YORK, NY 10035

EDR Hist Auto **1020938457**
N/A

Click here for full text details

B38
WSW
< 1/8
0.033 mi.
175 ft.

Relative:
Higher

GASETERIA
2326 1ST AVENUE
MANHATTAN, NY

NY Spills **S106001413**
N/A

Click here for full text details

NY Spills
Spill Number/Closed Date 0230041 / 2012-08-16
Spill Number/Closed Date 0111249 / 2002-03-11
Site ID 191824
Site ID 191823
Spill Date 2002-02-13
Spill Date 2002-02-26

B39
WSW
< 1/8
0.033 mi.
175 ft.

Relative:
Higher

BP UPTOWN
2326 FIRST AVENUE
NEW YORK, NY 10035

NY UST **U004062088**
N/A

Click here for full text details

B40
WSW
< 1/8
0.033 mi.
175 ft.

Relative:
Higher

GASETERIA
2326 1ST AVE
NEW YORK, NY 10035

RCRA NonGen / NLR **1001482966**
US AIRS **NYU005001086**
FINDS
ECHO

Click here for full text details

RCRA NonGen / NLR
EPA Id NYU005001086

US AIRS
EPA plant ID: 110004568708

FINDS
Registry ID: 110004568708

ECHO
Registry ID 110004568708

B41
WSW
< 1/8
0.034 mi.
180 ft.

Relative:
Higher

TONYS CLEANERS
2333 1ST AVE
NEW YORK, NY 10035

EDR Hist Cleaner **1018883330**
N/A

Click here for full text details

D42
North
< 1/8
0.036 mi.
192 ft.

Relative:
Lower

CON EDISON SERVICE BOX: 53870
2367 1ST AVE
NEW YORK, NY 10029

RCRA NonGen / NLR **1016450470**
NY MANIFEST **NYP004294955**

Click here for full text details

RCRA NonGen / NLR
EPA Id NYP004294955

NY MANIFEST
EPA ID NYP004294955

E43
SSW
< 1/8
0.041 mi.
214 ft.

Relative:
Higher

LOT 5,TAXBLOCK 1807
EAST 119 STREET
NEW YORK (County), NY 10035

NY E DESIGNATION **S113453200**
N/A

Click here for full text details

B44
WSW
< 1/8
0.042 mi.
224 ft.

Relative:
Higher

COMMERCIAL
2329 FIRST AVE
MANHATTAN, NY

NY Spills **S121985212**
N/A

Click here for full text details

NY Spills
Spill Number/Closed Date 1800705 / 2019-04-25
Site ID 569223
Spill Date 2018-04-19

B45
SW
< 1/8
0.045 mi.
238 ft.

Relative:
Higher

LOT 1,TAXBLOCK 1807
2322 1 AVENUE
NEW YORK (County), NY

NY E DESIGNATION **S113452855**
N/A

Click here for full text details

B46
SW
< 1/8
0.046 mi.
245 ft.

Relative:
Higher

CON EDISON SERVICE BOX: 19655
401 E 119TH ST
NEW YORK, NY 10029

RCRA NonGen / NLR **1016450487**
NY MANIFEST **NYP004295127**

Click here for full text details

RCRA NonGen / NLR
EPA Id NYP004295127

NY MANIFEST
EPA ID NYP004295127

B47
West
< 1/8
0.049 mi.
261 ft.

Relative:
Higher

CON EDISON SERVICE BOX: 19823
344 E 120TH ST
NEW YORK, NY 10029

RCRA NonGen / NLR **1016450449**
NY MANIFEST **NYP004294740**

Click here for full text details

RCRA NonGen / NLR
EPA Id NYP004294740

NY MANIFEST
EPA ID NYP004294740

D48
North
< 1/8
0.050 mi.
265 ft.

Relative:
Higher

CON EDISON SERVICE BOX: 53871
2375 1ST AVE
NEW YORK, NY 10029

RCRA NonGen / NLR **1016450472**
NY MANIFEST **NYP004294971**

Click here for full text details

RCRA NonGen / NLR
EPA Id NYP004294971

NY MANIFEST
EPA ID NYP004294971

C49
SE
< 1/8
0.052 mi.
276 ft.

Relative:
Higher

VAULT VS2112
EAST 12O ST AT EAST PLEASANT AVE
MANHATTAN, NY

NY Spills **S107408995**
N/A

Click here for full text details

NY Spills
Spill Number/Closed Date 0507315 / 2006-01-11
Site ID 352708
Spill Date 2002-09-15

C50
SE
< 1/8
0.052 mi.
276 ft.

Relative:
Higher

EAST 120TH ST/PLEASANT AV
EAST 120TH ST/PLEASANT AV
MANHATTAN, NY

NY Spills **S103481768**
N/A

Click here for full text details

NY Spills
Spill Number/Closed Date 9807786 / 2003-11-05
Site ID 293942
Spill Date 1998-09-25

B51
West
< 1/8
0.053 mi.
279 ft.

Relative:
Higher

MENDEZ SARAH
342 E 120TH ST
NEW YORK, NY 10035

RCRA NonGen / NLR **1001080018**
FINDS **NYR000017251**
ECHO

Click here for full text details

RCRA NonGen / NLR
EPA Id NYR000017251

FINDS
Registry ID: 110004520830

ECHO
Registry ID 110004520830

B52
WSW
< 1/8
0.055 mi.
291 ft.

Relative:
Higher

CON EDISON SERVICE BOX: 19645
349 E 119TH ST
NEW YORK, NY 10029

RCRA NonGen / NLR **1016450448**
NY MANIFEST **NYP004294732**

Click here for full text details

RCRA NonGen / NLR
EPA Id NYP004294732

NY MANIFEST
EPA ID NYP004294732

C53
SSE
< 1/8
0.055 mi.
293 ft.

Relative:
Higher

SIDEWALK / STREET
371 PLEASANT AVE
NEW YORK, NY

NY Spills **S108465443**
N/A

Click here for full text details

NY Spills
Spill Number/Closed Date 0611647 / 2007-01-22
Site ID 376328
Spill Date 2007-01-19

C54
SSE
< 1/8
0.055 mi.
293 ft.

Relative:
Higher

HOLY ROSARY SCHOOL
371 PLEASANT AVE
NY, NY 10035

NY UST **U003074444**
NY AST **N/A**

Click here for full text details

NY AST
Facility Id 2-207764

B55
WSW
< 1/8
0.055 mi.
293 ft.

Relative:
Higher

CON EDISON
305 E 119TH ST & 1ST AVE
NEW YORK, NY 10035

RCRA NonGen / NLR **1019902082**
FINDS **NYP004769444**
ECHO

Click here for full text details

RCRA NonGen / NLR
EPA Id NYP004769444

FINDS
Registry ID: 110069669362

ECHO
Registry ID 110069669362

B56
SW
< 1/8
0.056 mi.
296 ft.

Relative:
Higher

CON EDISON MANHOLE 53850
E 119 ST & 1 AVE
NEW YORK, NY 10001

RCRA NonGen / NLR **1009218101**
NYP004137634

Click here for full text details

RCRA NonGen / NLR
EPA Id NYP004137634

B57
SW
< 1/8
0.056 mi.
296 ft.

Relative:
Higher

MANHOLE # 53850
EAST 119 ST & 1 AVE
MANHATTAN, NY

NY Spills **S107416604**
N/A

Click here for full text details

NY Spills
Spill Number/Closed Date 0509270 / 2005-12-16
Site ID 355022
Spill Date 2005-11-02

B58
SW
< 1/8
0.056 mi.
296 ft.

Relative:
Higher

CON EDISON
E 119TH ST & 1ST AVE
NEW YORK, NY 10035

RCRA NonGen / NLR **1014396042**
NYP004182226

Click here for full text details

RCRA NonGen / NLR
EPA Id NYP004182226

B59
SW
< 1/8
0.056 mi.
296 ft.

Relative:
Higher

CON EDISON
W 119 ST & 1ST AVE
NEW YORK, NY 10035

RCRA NonGen / NLR **1014395665**
NYP004171302

Click here for full text details

RCRA NonGen / NLR
EPA Id NYP004171302

B60
SW
< 1/8
0.056 mi.
296 ft.

Relative:
Higher

CONSOLIDATED EDISON
E 119 ST & 1 AVE
NEW YORK, NY 10001

NY MANIFEST **S119072754**
N/A

Click here for full text details

NY MANIFEST
EPA ID NYP004137634

C61
SE
< 1/8
0.059 mi.
310 ft.

Relative:
Higher

CON EDISON
E 120TH ST & PLEASANT AVE
NEW YORK, NY 10035

RCRA NonGen / NLR **1014396043**
NJ MANIFEST **NYP004182234**
NY MANIFEST

Click here for full text details

RCRA NonGen / NLR
EPA Id NYP004182234

NJ MANIFEST
EPA Id NYP004182234

NY MANIFEST
EPA ID NYP004182234

C62
SE
< 1/8
0.059 mi.
310 ft.

Relative:
Higher

ROADWAY
120TH ST AND PLEASANT AVE
MANHATTAN, NY

NY Spills **S116554690**
N/A

Click here for full text details

NY Spills
Spill Number/Closed Date 1400719 / 2014-04-22
Site ID 493964
Spill Date 2014-04-21

D63
North
< 1/8
0.065 mi.
343 ft.

Relative:
Higher

CON EDISON
2385 1ST AVE AND 120 ST.
NEW YORK, NY 10035

NY MANIFEST **S117736342**
N/A

Click here for full text details

NY MANIFEST
EPA ID NYP004498465

D64
North
< 1/8
0.065 mi.
343 ft.

Relative:
Higher

NYCHA - WAGNER
2385 1ST AVE
NEW YORK, NY 10035

RCRA-SQG **1001224095**
FINDS **NYR000053116**
ECHO
NY MANIFEST
NJ MANIFEST

Click here for full text details

RCRA-SQG
EPA Id NYR000053116

FINDS
Registry ID: 110004541979

ECHO
Registry ID 110004541979

NY MANIFEST
EPA ID NYR000053116

NJ MANIFEST
EPA Id NYR000053116

D65
North
< 1/8
0.065 mi.
343 ft.

Relative:
Higher

CON EDISON - MANHOLE 57430
2385 1ST AVENUE
NEW YORK, NY 10001

RCRA-LQG **1012184906**
NY MANIFEST **NYP004153417**
NJ MANIFEST

Click here for full text details

RCRA-LQG
EPA Id NYP004153417

CON EDISON - MANHOLE 57430 (Continued) **1012184906**

NY MANIFEST
EPA ID NYP004153417

NJ MANIFEST
EPA Id NYP004153417

E66
SSW
< 1/8
0.065 mi.
344 ft.

Relative:
Higher

CON EDISON **RCRA NonGen / NLR** **1014398323**
414 E 119TH ST E OF 1ST AVE **NJ MANIFEST** **NYP004206753**
NEW YORK, NY 10035 **NY MANIFEST**

Click here for full text details

RCRA NonGen / NLR
EPA Id NYP004206753

NJ MANIFEST
EPA Id NYP004206753

NY MANIFEST
EPA ID NYP004206753

E67
SSW
< 1/8
0.068 mi.
361 ft.

Relative:
Higher

RESIDENTIAL **NY Spills** **S110752284**
420 EAST 119TH STREET **N/A**
MANHATTAN, NY 10095

Click here for full text details

NY Spills
Spill Number/Closed Date 1011591 / 2011-02-22
Site ID 445476
Spill Date 2011-02-19

E68
SSW
< 1/8
0.068 mi.
361 ft.

Relative:
Higher

420 E. 119TH STREET **NY Spills** **S104495905**
420 E. 119TH STREET **N/A**
MANHATTAN, NY

Click here for full text details

NY Spills
Spill Number/Closed Date 9413711 / 1995-01-14
Site ID 183751
Spill Date 1995-01-14

C69
SE
< 1/8
0.069 mi.
362 ft.

Relative:
Higher

PS 37M RIVER EAST ELEMENTARY
508 E 120TH ST
NEW YORK, NY 10035

Click here for full text details

RCRA-VSQG
EPA Id NYN008023574

RCRA-VSQG **1014472872**
NYN008023574

C70
SE
< 1/8
0.069 mi.
362 ft.

Relative:
Higher

PS 206M JOSE CELSO BARBOSA
508 E 120TH ST
NEW YORK, NY 10035

Click here for full text details

RCRA-VSQG
EPA Id NYN008023566

RCRA-VSQG **1014472871**
NYN008023566

E71
SSW
< 1/8
0.069 mi.
362 ft.

Relative:
Higher

CON EDISON SERVICE BOX: 19665
424 E 119TH ST
NEW YORK, NY 10029

Click here for full text details

RCRA NonGen / NLR
EPA Id NYP004295457

NY MANIFEST
EPA ID NYP004295457

RCRA NonGen / NLR **1016450520**
NY MANIFEST **NYP004295457**

E72
SSW
< 1/8
0.069 mi.
362 ft.

Relative:
Higher

LITTLE SISTERS HOUSE
426 EAST 119TH STREET
NEW YORK CITY, NY

Click here for full text details

NY Spills
Spill Number/Closed Date 8910601 / 2001-11-06
Site ID 276621
Spill Date 1990-02-06

NY Spills **S104495216**
N/A

E73
SSW
< 1/8
0.069 mi.
362 ft.

Relative:
Higher

LITTLE SISTERS ASSUMPTION
426 EAST 119TH STREET
NEW YORK, NY

Click here for full text details

NY Spills
Spill Number/Closed Date 9710576 / 1998-01-08
Site ID 276622

NY Spills **S102961950**
N/A

LITTLE SISTERS ASSUMPTION (Continued) **S102961950**

Spill Date 1997-12-15

C74
South
< 1/8
0.070 mi.
367 ft.

Relative:
Higher

PROJECT GREEN HOPE
448 EAST 119TH ST
MANHATTAN, NY

NY Spills **S106968233**
N/A

Click here for full text details

NY Spills
Spill Number/Closed Date 0502340 / 2005-05-31
Site ID 346682
Spill Date 2005-05-27

C75
South
< 1/8
0.070 mi.
371 ft.

Relative:
Higher

HOLY ROSARY CHURCH
444 EAST 119TH ST
MANHATTAN, NY

NY Spills **S109373840**
N/A

Click here for full text details

NY Spills
Spill Number/Closed Date 0809380 / 2008-11-21
Site ID 406837
Spill Date 2008-11-19

C76
South
< 1/8
0.070 mi.
371 ft.

Relative:
Higher

CON EDISON SERVICE BOX: 19667
444 E 119TH ST
NEW YORK, NY 10029

RCRA NonGen / NLR **1016450483**
NY MANIFEST **NYP004295085**

Click here for full text details

RCRA NonGen / NLR
EPA Id NYP004295085

NY MANIFEST
EPA ID NYP004295085

F77
WSW
< 1/8
0.071 mi.
374 ft.

Relative:
Higher

CON EDISON
2321 1ST AVE
NEW YORK, NY 10035

RCRA NonGen / NLR **1012185748**
NJ MANIFEST **NYP004165825**
NY MANIFEST

Click here for full text details

RCRA NonGen / NLR
EPA Id NYP004165825

NJ MANIFEST
EPA Id NYP004165825

NY MANIFEST

CON EDISON (Continued) **1012185748**

EPA ID NYP004165825

F78
WSW
< 1/8
0.071 mi.
374 ft.

Relative:
Higher

CONSOLIDATED EDISON **NY MANIFEST** **S109584052**
2321 FIRST AVE **N/A**
NEW YORK, NY

Click here for full text details

NY MANIFEST
EPA ID NYP004125825

E79
SW
< 1/8
0.073 mi.
385 ft.

Relative:
Higher

RESIDENCE **NY Spills** **S106003983**
2312 FIRST AVE **N/A**
MANHATTAN, NY

Click here for full text details

NY Spills
Spill Number/Closed Date 0202072 / 2003-10-07
Site ID 197657
Spill Date 2002-05-24

E80
SW
< 1/8
0.073 mi.
385 ft.

Relative:
Higher

APARTMENT BUILDING **NY Spills** **S106018809**
2312 FIRST AVE **N/A**
MANHATTAN, NY

Click here for full text details

NY Spills
Spill Number/Closed Date 0307164 / 2003-10-17
Site ID 315049
Spill Date 2003-10-07

F81
WSW
< 1/8
0.075 mi.
398 ft.

Relative:
Higher

CON EDISON SERVICE BOX: 53845 **RCRA NonGen / NLR** **1016450478**
2319 1ST AVE **NY MANIFEST** **NYP004295036**
NEW YORK, NY 10029

Click here for full text details

RCRA NonGen / NLR
EPA Id NYP004295036

NY MANIFEST
EPA ID NYP004295036

G82
WNW
< 1/8
0.076 mi.
401 ft.

Relative:
Higher

ROADWAY SURFACE
EAST 120TH STREET BW 1ST AND 2ND AVE
MANHATTAN, NY

NY Spills **S110489973**
N/A

Click here for full text details

NY Spills
Spill Number/Closed Date 1004567 / 2010-07-23
Site ID 437846
Spill Date 2010-07-22

F83
WSW
< 1/8
0.078 mi.
410 ft.

Relative:
Higher

CON EDISON SERVICE BOX: 19653
352 E 119TH ST
NEW YORK, NY 10029

RCRA NonGen / NLR **1016450446**
NY MANIFEST **NYP004294716**

Click here for full text details

RCRA NonGen / NLR
EPA Id NYP004294716

NY MANIFEST
EPA ID NYP004294716

F84
WSW
< 1/8
0.079 mi.
418 ft.

Relative:
Higher

348 EAST 119 STREET
348 EAST 119TH STREET
NEW YORK, NY 10035

NY AST **A100183389**
N/A

Click here for full text details

NY AST
Facility Id 2-606812

G85
West
< 1/8
0.081 mi.
426 ft.

Relative:
Higher

CON EDISON
333 E 119 ST
NEW YORK, NY 10035

NY MANIFEST **S117317836**
N/A

Click here for full text details

NY MANIFEST
EPA ID NYP004653036

H86
SSE
< 1/8
0.081 mi.
428 ft.

Relative:
Higher

CON EDISON
E 119TH ST & PLEASANT AVE
NEW YORK, NY 10023

RCRA NonGen / NLR **1014396956**
NY MANIFEST **NYP004192720**

Click here for full text details

RCRA NonGen / NLR
EPA Id NYP004192720

NY MANIFEST

CON EDISON (Continued) **1014396956**

EPA ID NYP004192720

H87
SSE
< 1/8
0.081 mi.
428 ft.

Relative:
Higher

CON EDISON **RCRA NonGen / NLR** **1012185274**
E 119TH ST & PLEASANT AVE **NY MANIFEST** **NYP004160776**
NEW YORK, NY 10027

Click here for full text details

RCRA NonGen / NLR
EPA Id NYP004160776

NY MANIFEST
EPA ID NYP004160776

H88
SSE
< 1/8
0.081 mi.
428 ft.

Relative:
Higher

211707; E 119 STREET AND PLEASANT AVENUE **NY Spills** **S110306322**
E 119 STREET AND PLEASANT AVENUE **N/A**
NEW YORK, NY

Click here for full text details

NY Spills
Spill Number/Closed Date 0814215 / 2010-07-08
Site ID 432700
Spill Date 2008-06-05

H89
SSE
< 1/8
0.081 mi.
428 ft.

Relative:
Higher

CON EDISON - MANHOLE 42875 **NY MANIFEST** **S120959091**
119 ST & PLEASENT AVE **N/A**
NEW YORK, NY 10019

Click here for full text details

NY MANIFEST
EPA ID NYP004991137

H90
SSE
< 1/8
0.081 mi.
428 ft.

Relative:
Higher

CON EDISON - SERVICE BOX 19683 **NJ MANIFEST** **S120665736**
E 119 ST AND PLEASANT AVE **N/A**
NEW YORK, NY 10035

Click here for full text details

NJ MANIFEST
EPA Id NYP004188165

H91
SSE
< 1/8
0.081 mi.
428 ft.

Relative:
Higher

CON EDISON - SERVICE BOX 19683
E 119 ST AND PLEASANT AVE
NEW YORK, NY 10035

RCRA-LQG
NY MANIFEST

1014396504
NYP004188165

Click here for full text details

RCRA-LQG
EPA Id NYP004188165

NY MANIFEST
EPA ID NYP004188165

H92
SSE
< 1/8
0.081 mi.
428 ft.

Relative:
Higher

CON EDISON
PLEASANT AVE & E 119TH ST
NEW YORK, NY 10035

RCRA NonGen / NLR
NJ MANIFEST
NY MANIFEST

1014396511
NYP004188231

Click here for full text details

RCRA NonGen / NLR
EPA Id NYP004188231

NJ MANIFEST
EPA Id NYP004188231

NY MANIFEST
EPA ID NYP004188231

H93
SSE
< 1/8
0.081 mi.
428 ft.

Relative:
Higher

MANHOLE 42875
119TH ST AND PLEASANT AVE
MANHATTAN, NY

NY Spills

S120702382
N/A

Click here for full text details

NY Spills
Spill Number/Closed Date 1700934 / 2017-05-16
Site ID 547958
Spill Date 2017-04-29

F94
WSW
< 1/8
0.082 mi.
435 ft.

Relative:
Higher

CON EDISON
346 E 119TH ST
NEW YORK, NY 10035

RCRA NonGen / NLR

1019904578
NYP004799714

Click here for full text details

RCRA NonGen / NLR
EPA Id NYP004799714

F95
WSW
< 1/8
0.082 mi.
435 ft.

Relative:
Higher

CON EDISON — **NY MANIFEST** — **S118257270**
346 E 119TH ST — **N/A**
NEW YORK, NY 10035

Click here for full text details

NY MANIFEST
EPA ID NYP004799714

F96
WSW
< 1/8
0.082 mi.
435 ft.

Relative:
Higher

CON EDISON — **NJ MANIFEST** — **S120673251**
346 E 119TH ST — **N/A**
NEW YORK, NY 10035

Click here for full text details

NJ MANIFEST
EPA Id NYP004799714

F97
WSW
< 1/8
0.082 mi.
435 ft.

Relative:
Higher

VACANT LOT — **NY Spills** — **S108956124**
346 E. 119TH ST — **N/A**
MANHATTAN, NY

Click here for full text details

NY Spills
Spill Number/Closed Date 0708201 / 2008-09-22
Site ID 389051
Spill Date 2007-10-26

I98
North
< 1/8
0.084 mi.
444 ft.

Relative:
Higher

WAGNER -NYCHA — **NY Spills** — **S121986352**
2360 1ST AVENUE — **N/A**
NEW YORK CITY, NY

Click here for full text details

NY Spills
Spill Number/Closed Date 9009488 / 1993-07-06
Site ID 324141
Spill Date 1990-11-30

I99
North
< 1/8
0.084 mi.
444 ft.

Relative:
Higher

WAGNER -NYCHA — **NY Spills** — **S121986278**
2360 1ST AVENUE — **N/A**
NEW YORK CITY, NY

Click here for full text details

NY Spills
Spill Number/Closed Date 8907784 / Not Reported
Site ID 96112
Spill Date 1989-11-06

I100
North
< 1/8
0.084 mi.
444 ft.

Relative:
Higher

APT BLDG
2360 1ST AVE
MANHATTAN, NY

NY Spills **S104652891**
N/A

Click here for full text details

NY Spills
Spill Number/Closed Date 0002092 / 2000-05-19
Spill Number/Closed Date 0811336 / 2009-01-14
Site ID 325203
Site ID 408911
Spill Date 2000-05-18
Spill Date 2009-01-14

I101
North
< 1/8
0.084 mi.
444 ft.

Relative:
Higher

NYCHA WAGNER HOUSES
2360 1ST AVE
NEW YORK, NY 10035

NY MANIFEST **S121968914**
N/A

Click here for full text details

NY MANIFEST
EPA ID NYR000099572

I102
North
< 1/8
0.084 mi.
444 ft.

Relative:
Higher

WAGNER HOUSES
2360 FIRST AVENUE
MANHATTAN, NY

NY Spills **S121981817**
N/A

Click here for full text details

NY Spills
Spill Number/Closed Date 1001185 / 2010-04-30
Site ID 434216
Spill Date 2010-02-28

I103
North
< 1/8
0.084 mi.
444 ft.

Relative:
Higher

WAGNER HOUSES
2360 FIRST AVENUE
NEW YORK, NY 10035

NY LTANKS **U000418237**
NY UST **N/A**

Click here for full text details

NY LTANKS
Spill Number/Closed Date 9003394 / 2006-01-26
Site ID 137292
Spill Date 1990-06-25

I104
North
< 1/8
0.084 mi.
444 ft.

Relative:
Higher

NYCHA - WAGNER HOUSES
2360 1ST AVE
NEW YORK, NY 10035

RCRA NonGen / NLR
FINDS
ECHO

1004762699
NYR000099572

Click here for full text details

RCRA NonGen / NLR
EPA Id NYR000099572

FINDS
Registry ID: 110012267803

ECHO
Registry ID 110012267803

F105
WSW
< 1/8
0.084 mi.
444 ft.

Relative:
Higher

AUTOMOTIVE GARAGE
344 E 119TH STREET
MANHATTAN, NY

NY Spills

S104651502
N/A

Click here for full text details

NY Spills
Spill Number/Closed Date 0000073 / 2000-04-07
Site ID 203039
Spill Date 2000-03-30

F106
SW
< 1/8
0.086 mi.
452 ft.

Relative:
Higher

CON EDISON SERVICE BOX: 53844
2303 1ST AVE
NEW YORK, NY 10029

RCRA NonGen / NLR
NY MANIFEST

1016450477
NYP004295028

Click here for full text details

RCRA NonGen / NLR
EPA Id NYP004295028

NY MANIFEST
EPA ID NYP004295028

H107
SSE
< 1/8
0.086 mi.
454 ft.

Relative:
Higher

CON EDISON SERVICE BOX: 42870
355-357 PLEASANT AVE & 118TH ST
NEW YORK, NY 10035

RCRA NonGen / NLR
NY MANIFEST

1016967746
NYP004413449

Click here for full text details

RCRA NonGen / NLR
EPA Id NYP004413449

NY MANIFEST
EPA ID NYP004413449

I108
North
< 1/8
0.089 mi.
468 ft.

Relative:
Higher

CON EDISON SERVICE BOX: 53874
2368 1ST AVE
NEW YORK, NY 10029

RCRA NonGen / NLR **1016450471**
NY MANIFEST **NYP004294963**

Click here for full text details

RCRA NonGen / NLR
EPA Id NYP004294963

NY MANIFEST
EPA ID NYP004294963

F109
SW
< 1/8
0.092 mi.
487 ft.

Relative:
Higher

CON EDISON SERVICE BOX: 53847
2298 1ST AVE
NEW YORK, NY 10029

RCRA NonGen / NLR **1016450489**
NY MANIFEST **NYP004295143**

Click here for full text details

RCRA NonGen / NLR
EPA Id NYP004295143

NY MANIFEST
EPA ID NYP004295143

J110
SSW
< 1/8
0.092 mi.
488 ft.

Relative:
Higher

411 EAST 118 LLC
411 EAST 118TH STREET
NEW YORK, NY 10035

NY AST **U003396927**
N/A

Click here for full text details

NY AST
Facility Id 2-602960

J111
South
< 1/8
0.093 mi.
490 ft.

Relative:
Higher

435 E. 118TH ST
435 E. 118TH ST
MANHATTAN, NY

NY Spills **S104495888**
N/A

Click here for full text details

NY Spills
Spill Number/Closed Date 9413105 / 1995-01-01
Site ID 302227
Spill Date 1994-12-31

F112
WSW
< 1/8
0.094 mi.
494 ft.

Relative:
Higher

CON EDISON
336 E 119TH ST
NEW YORK, NY 10035

Click here for full text details

NJ MANIFEST
EPA Id NYP004799706

Database(s): NJ MANIFEST
EDR ID Number: S120673250
EPA ID Number: N/A

F113
WSW
< 1/8
0.094 mi.
494 ft.

Relative:
Higher

CON EDISON
336 E 119TH ST
NEW YORK, NY 10035

Click here for full text details

RCRA NonGen / NLR
EPA Id NYP004799706

FINDS
Registry ID: 110069642408

ECHO
Registry ID 110069642408

Database(s): RCRA NonGen / NLR, FINDS, ECHO
EDR ID Number: 1019904577
EPA ID Number: NYP004799706

K114
South
< 1/8
0.094 mi.
497 ft.

Relative:
Higher

CON EDISON
FO 441 E 118TH ST
NEW YORK, NY 10029

Click here for full text details

NY MANIFEST
EPA ID NYP004680641

Database(s): NY MANIFEST
EDR ID Number: S117535718
EPA ID Number: N/A

G115
WNW
< 1/8
0.095 mi.
501 ft.

Relative:
Higher

CONSOLIDATED EDISON
318 E 120 ST
NEW YORK, NY 10001

Click here for full text details

NY MANIFEST
EPA ID NYP004237396

Database(s): NY MANIFEST
EDR ID Number: S111158119
EPA ID Number: N/A

L116
West
< 1/8
0.095 mi.
503 ft.

Relative:
Higher

CON EDISON
334 E 119 ST
NEW YORK, NY 10035

NY MANIFEST **S117317830**
N/A

Click here for full text details

NY MANIFEST
EPA ID NYP004652962

J117
SSW
< 1/8
0.095 mi.
504 ft.

Relative:
Higher

CON EDISON SERVICE BOX: 19495
415 E 118TH ST
NEW YORK, NY 10029

RCRA NonGen / NLR **1016450479**
NY MANIFEST **NYP004295044**

Click here for full text details

RCRA NonGen / NLR
EPA Id NYP004295044

NY MANIFEST
EPA ID NYP004295044

F118
WSW
< 1/8
0.097 mi.
514 ft.

Relative:
Higher

CON EDISON SERVICE BOX: 19486
347 E 118TH ST
NEW YORK, NY 10035

RCRA NonGen / NLR **1016148741**
FINDS **NYP004273645**
ECHO
NY MANIFEST

Click here for full text details

RCRA NonGen / NLR
EPA Id NYP004273645

FINDS
Registry ID: 110055454841

ECHO
Registry ID 110055454841

NY MANIFEST
EPA ID NYP004273645

F119
WSW
< 1/8
0.097 mi.
514 ft.

Relative:
Higher

CON EDISON SERVICE BOX: 19486
347 E 118TH ST
NEW YORK, NY 10035

NJ MANIFEST **S117986698**
N/A

Click here for full text details

NJ MANIFEST
EPA Id NYP004273645

G120
WNW
< 1/8
0.098 mi.
520 ft.

Relative:
Higher

CONSOLIDATED EDISON
316 EAST 120 STREET
MANHATTAN, NY 10020

NY MANIFEST **S109825461**
N/A

Click here for full text details

NY MANIFEST
EPA ID NYP004180188

I121
North
< 1/8
0.100 mi.
528 ft.

Relative:
Higher

CON EDISON - MANHOLE M53885
2399 1ST AVE
NEW YORK, NY 10035

NY MANIFEST **S121967446**
N/A

Click here for full text details

NY MANIFEST
EPA ID NYP004956660

I122
North
< 1/8
0.100 mi.
528 ft.

Relative:
Higher

CON EDISON - MANHOLE M53885
2399 1ST AVE
NEW YORK, NY 10035

RCRA-LQG **1024890526**
NYP004956660

Click here for full text details

RCRA-LQG
EPA Id NYP004956660

G123
West
< 1/8
0.103 mi.
542 ft.

Relative:
Higher

CON EDISON
321 E 119TH ST & 2ND AVE
NEW YORK, NY 10035

NY MANIFEST **S118089432**
N/A

Click here for full text details

NY MANIFEST
EPA ID NYP004770368

F124
SW
< 1/8
0.105 mi.
552 ft.

Relative:
Higher

CON EDISON
E 118TH ST & 1ST AVE
NEW YORK, NY 10035

RCRA NonGen / NLR **1014396040**
NJ MANIFEST **NYP004182200**
NY MANIFEST

Click here for full text details

RCRA NonGen / NLR
EPA Id NYP004182200

NJ MANIFEST
EPA Id NYP004182200

NY MANIFEST

CON EDISON (Continued) **1014396040**

EPA ID NYP004182200

F125
SW
< 1/8
0.105 mi.
552 ft.

Relative:
Higher

CON EDISON **RCRA NonGen / NLR** **1014396503**
E 118TH ST & 1ST AVE **NJ MANIFEST** **NYP004188157**
NEW YORK, NY 10035 **NY MANIFEST**

Click here for full text details

RCRA NonGen / NLR
EPA Id NYP004188157

NJ MANIFEST
EPA Id NYP004188157

NY MANIFEST
EPA ID NYP004188157

F126
SW
< 1/8
0.105 mi.
553 ft.

Relative:
Higher

MANHOLE 53842 **NY Spills** **S104790130**
EAST 118 TH ST/1ST AVE **N/A**
MANHATTAN, NY

Click here for full text details

NY Spills
Spill Number/Closed Date 0007704 / 2004-06-30
Site ID 135858
Spill Date 2000-09-30

F127
WSW
< 1/8
0.106 mi.
562 ft.

Relative:
Higher

CON EDISON SERVICE BOX 19490 **RCRA NonGen / NLR** **1014926791**
339 E 118TH ST **NJ MANIFEST** **NYP004245767**
NEW YORK, NY 10035 **NY MANIFEST**

Click here for full text details

RCRA NonGen / NLR
EPA Id NYP004245767

NJ MANIFEST
EPA Id NYP004245767

NY MANIFEST
EPA ID NYP004245767

G128
WNW
< 1/8
0.109 mi.
577 ft.

Relative:
Higher

CON EDISON
310 E 120 ST
NEW YORK, NY 10035

Click here for full text details

NY MANIFEST
EPA ID NYP004647517

NY MANIFEST **S117317338**
N/A

G129
WNW
< 1/8
0.109 mi.
577 ft.

Relative:
Higher

LITTLE SISITERS OF ASSUMP
310 EAST 120TH STREET
NEW YORK, NY

Click here for full text details

NY Spills
Spill Number/Closed Date 0609454 / 2016-06-23
Site ID 373700
Spill Date 2006-11-16

NY Spills **S108296079**
N/A

F130
SW
< 1/8
0.111 mi.
588 ft.

Relative:
Higher

CON EDISON SERVICE BOX 19490
338-340 E 118TH ST & 2ND AVE
NEW YORK, NY 10035

Click here for full text details

RCRA NonGen / NLR
EPA Id NYP004221826

NJ MANIFEST
EPA Id NYP004221826

NY MANIFEST
EPA ID NYP004221826

RCRA NonGen / NLR **1014918566**
NJ MANIFEST **NYP004221826**
NY MANIFEST

F131
SW
< 1/8
0.112 mi.
594 ft.

Relative:
Higher

LOT 48,TAXBLOCK 1711
2290 1 AVENUE
NEW YORK (County), NY

Click here for full text details

NY E DESIGNATION **S113453188**
N/A

L132
WSW
< 1/8
0.113 mi.
597 ft.

Relative:
Higher

333 EAST 118TH ST
333 EAST 118TH ST
NEW YORK, NY

NY LTANKS **S104950703**
N/A

Click here for full text details

NY LTANKS
Spill Number/Closed Date 0100130 / 2006-04-10
Site ID 202683
Spill Date 2001-01-29

J133
SSW
< 1/8
0.114 mi.
604 ft.

Relative:
Higher

CON EDISON VAULT SUBMERSIBLE: 5025
430 E 118TH ST
NEW YORK, NY 10035

RCRA NonGen / NLR **1016973986**
NY MANIFEST **NYP004477949**

Click here for full text details

RCRA NonGen / NLR
EPA Id NYP004477949

NY MANIFEST
EPA ID NYP004477949

F134
SW
< 1/8
0.115 mi.
606 ft.

Relative:
Higher

CON EDISON SERVICE BOX: 53838
2293 1ST AVE
NEW YORK, NY 10029

RCRA NonGen / NLR **1016450476**
NY MANIFEST **NYP004295010**

Click here for full text details

RCRA NonGen / NLR
EPA Id NYP004295010

NY MANIFEST
EPA ID NYP004295010

J135
SW
< 1/8
0.116 mi.
612 ft.

Relative:
Higher

LOT 47,TAXBLOCK 1711
2292 1 AVENUE
NEW YORK (County), NY 10035

NY E DESIGNATION **S113453184**
N/A

Click here for full text details

K136
South
< 1/8
0.118 mi.
625 ft.

Relative:
Higher

CON EDISON SERVICE BOX: 19504
440 E 118TH ST
NEW YORK, NY 10029

RCRA NonGen / NLR
NY MANIFEST

1016450482
NYP004295077

Click here for full text details

RCRA NonGen / NLR
EPA Id NYP004295077

NY MANIFEST
EPA ID NYP004295077

H137
SSE
< 1/8
0.120 mi.
631 ft.

Relative:
Higher

508 EAST 119TH ST
508 EAST 119TH ST
MANHATTAN, NY

NY Spills

S104502090
N/A

Click here for full text details

NY Spills
Spill Number/Closed Date 9606032 / 1996-08-09
Site ID 121017
Spill Date 1996-08-09

J138
SW
< 1/8
0.120 mi.
631 ft.

Relative:
Higher

LOT 46,TAXBLOCK 1711
2294 1 AVENUE
NEW YORK (County), NY

NY E DESIGNATION

S113453179
N/A

Click here for full text details

M139
SW
< 1/8
0.120 mi.
633 ft.

Relative:
Higher

CON EDISON SERVICE BOX: 53837
2289 1ST AVE
NEW YORK, NY 10029

RCRA NonGen / NLR
FINDS
ECHO
NY MANIFEST

1016450475
NYP004295002

Click here for full text details

RCRA NonGen / NLR
EPA Id NYP004295002

FINDS
Registry ID: 110056328479

ECHO
Registry ID 110056328479

NY MANIFEST
EPA ID NYP004295002

I140
NNE
< 1/8
0.120 mi.
634 ft.

Relative:
Higher

CON EDISON SERVICE BOX: 53889
2417 1ST AVE FRONT OF
NEW YORK, NY 10035

RCRA NonGen / NLR
FINDS
ECHO
NY MANIFEST

1016677947
NYP004316295

Click here for full text details

RCRA NonGen / NLR
EPA Id NYP004316295

FINDS
Registry ID: 110058873349

ECHO
Registry ID 110058873349

NY MANIFEST
EPA ID NYP004316295

I141
NNE
< 1/8
0.120 mi.
634 ft.

Relative:
Higher

CON EDISON SERVICE BOX: 53889
2417-2419 1ST AVE & PALADINO AVE
NEW YORK, NY 10035

RCRA NonGen / NLR
NY MANIFEST

1016968522
NYP004421368

Click here for full text details

RCRA NonGen / NLR
EPA Id NYP004421368

NY MANIFEST
EPA ID NYP004421368

H142
South
< 1/8
0.120 mi.
634 ft.

Relative:
Higher

CON EDISON MANHOLE: 42862
E 118TH ST & PLEASANT AVE SW
NEW YORK, NY 10035

NJ MANIFEST

S117986827
N/A

Click here for full text details

NJ MANIFEST
EPA Id NYP004275293

L143
West
< 1/8
0.120 mi.
635 ft.

Relative:
Higher

CON EDISON
311 E 119TH ST & 2ND AVE
NEW YORK, NY 10035

NY MANIFEST

S118089431
N/A

Click here for full text details

NY MANIFEST
EPA ID NYP004770350

J144
SW
< 1/8
0.123 mi.
650 ft.

Relative:
Higher

2288 1ST AVENUE
2288 1ST AVENUE
MANHATTAN, NY

NY Spills | **S102672318**
N/A

Click here for full text details

NY Spills
Spill Number/Closed Date 9312083 / 1994-01-20
Site ID 298443
Spill Date 1994-01-13

J145
SW
< 1/8
0.123 mi.
650 ft.

Relative:
Higher

LOT 148,TAXBLOCK 1711
2288 1 AVENUE
NEW YORK (County), NY 10035

NY E DESIGNATION | **S113452931**
N/A

Click here for full text details

I146
NNE
< 1/8
0.124 mi.
654 ft.

Relative:
Higher

PALLADINO STORE HOUSE
PALLADINO & FIRST AVE
NEW YORK, NY 10035

RCRA-VSQG | **1014399232**
NY MANIFEST | **NYR000172817**

Click here for full text details

RCRA-VSQG
EPA Id NYR000172817

NY MANIFEST
EPA ID NYR000172817

I147
NNE
< 1/8
0.124 mi.
654 ft.

Relative:
Higher

MAN HOLE
FIRST AVE AND PALADINO AVE
NEW YORK, NY

NY Spills | **S118260580**
N/A

Click here for full text details

NY Spills
Spill Number/Closed Date 1505305 / 2016-07-22
Site ID 512662
Spill Date 2015-08-17

I148
NNE
< 1/8
0.124 mi.
654 ft.

Relative:
Higher

CON EDISON
1ST AVE & PALADINO AVE
NEW YORK, NY 10014

RCRA NonGen / NLR | **1012185565**
NYP004163739

Click here for full text details

RCRA NonGen / NLR
EPA Id NYP004163739

I149
NNE
< 1/8
0.124 mi.
654 ft.

Relative:
Higher

CON EDISON MANHOLE 53890
1ST AVE & PALADINO AVE E
NEW YORK, NY 10032

RCRA NonGen / NLR
NJ MANIFEST

1014918469
NYP004220836

Click here for full text details

RCRA NonGen / NLR
EPA Id NYP004220836

NJ MANIFEST
EPA Id NYP004220836

I150
NNE
< 1/8
0.124 mi.
654 ft.

Relative:
Higher

MANHOLE 53890
FIRST AVE & PALLADINO AVE
MANHATTAN, NY

NY Spills

S106737120
N/A

Click here for full text details

NY Spills
Spill Number/Closed Date 0411614 / 2008-01-10
Site ID 336856
Spill Date 2005-01-29

I151
NNE
< 1/8
0.124 mi.
654 ft.

Relative:
Higher

CONSOLIDATED EDISON - MH 53890
1ST AVE & PALADINO AVE E
NEW YORK, NY 10032

NY MANIFEST

S117564424
N/A

Click here for full text details

NY MANIFEST
EPA ID NYP004220836

I152
NNE
< 1/8
0.124 mi.
654 ft.

Relative:
Higher

MANHOLE VERIZON 65952
1ST AVE AND PALADINO AVE
MANHATTAN, NY

NY Spills

S110769041
N/A

Click here for full text details

NY Spills
Spill Number/Closed Date 1012469 / 2011-04-14
Site ID 446404
Spill Date 2011-03-15

I153
NNE
< 1/8
0.124 mi.
654 ft.

Relative:
Higher

CONSOLIDATED EDISON MH53890
1ST AVE & PALADINO AVE
NEW YORK, NY 10014

NY MANIFEST **S117564313**
N/A

Click here for full text details

NY MANIFEST
EPA ID NYP004163739

I154
NNE
< 1/8
0.125 mi.
658 ft.

Relative:
Higher

CON EDISON MANHOLE 53890
PALADINO AVE & 1ST AVE SE COR
NEW YORK, NY 10035

RCRA NonGen / NLR **1014918668**
NJ MANIFEST **NYP004222840**
NY MANIFEST

Click here for full text details

RCRA NonGen / NLR
EPA Id NYP004222840

NJ MANIFEST
EPA Id NYP004222840

NY MANIFEST
EPA ID NYP004222840

N155
West
1/8-1/4
0.127 mi.
670 ft.

Relative:
Higher

307 E 119 ST
307 EAST 119TH STREET
NEW YORK, NY 10035

NY AST **U004045376**
N/A

Click here for full text details

NY AST
Facility Id 2-608727

I156
NNE
1/8-1/4
0.127 mi.
672 ft.

Relative:
Higher

CON EDISON - VAULT VS2269
10 PALADINO AVE
NEW YORK, NY 10035

NY MANIFEST **S121968437**
N/A

Click here for full text details

NY MANIFEST
EPA ID NYP005117621

I157
NNE
1/8-1/4
0.127 mi.
672 ft.

Relative:
Higher

CON EDISON - VAULT VS2269
10 PALADINO AVE
NEW YORK, NY 10035

Click here for full text details

RCRA-LQG
EPA Id NYP005117621

RCRA-LQG **1024891507**
NYP005117621

I158
NNE
1/8-1/4
0.128 mi.
674 ft.

Relative:
Higher

CON EDISON
2396 1ST AVE
NEW YORK, NY 10035

Click here for full text details

NY MANIFEST
EPA ID NYP004671814

NY MANIFEST **S121967235**
N/A

O159
SE
1/8-1/4
0.129 mi.
682 ft.

Relative:
Higher

P.S. 112 (TANDEM M206) - MANHATTAN M112
535 EAST 119TH STREET
NEW YORK, NY 10035

Click here for full text details

NY AST
Facility Id 2-353809

NY AST **U003394184**
N/A

O160
SE
1/8-1/4
0.129 mi.
682 ft.

Relative:
Higher

PUBLIC SCHOOL 112M
535 E 119TH ST
NEW YORK, NY 10035

Click here for full text details

RCRA-LQG
EPA Id NYR000180422

NY MANIFEST
EPA ID NYR000180422

RCRA-LQG **1014399952**
NY MANIFEST **NYR000180422**

L161
West
1/8-1/4
0.130 mi.
686 ft.

Relative:
Higher

CON EDISON
310 E 119 ST
NEW YORK, NY 10035

Click here for full text details

NY MANIFEST
EPA ID NYP004652970

NY MANIFEST **S117317831**
N/A

M162
SW
1/8-1/4
0.134 mi.
708 ft.

Relative:
Higher

CON EDISON SERVICE BOX: 53836
2283 1ST AVE
NEW YORK, NY 10029

RCRA NonGen / NLR **1016450447**
NY MANIFEST **NYP004294724**

Click here for full text details

RCRA NonGen / NLR
EPA Id NYP004294724

NY MANIFEST
EPA ID NYP004294724

M163
SW
1/8-1/4
0.134 mi.
708 ft.

Relative:
Higher

2283 FIRST AVE
2283 FIRST AVENUE
NEW YORK, NY 10035

NY AST **U003391851**
N/A

Click here for full text details

NY AST
Facility Id 2-216895

P164
NW
1/8-1/4
0.134 mi.
709 ft.

Relative:
Higher

CON EDISON SERVICE BOX: 55074
2348-2350 2ND AVE & 120TH ST
NEW YORK, NY 10035

RCRA NonGen / NLR **1016968421**
NY MANIFEST **NYP004420329**

Click here for full text details

RCRA NonGen / NLR
EPA Id NYP004420329

NY MANIFEST
EPA ID NYP004420329

N165
WNW
1/8-1/4
0.136 mi.
718 ft.

Relative:
Higher

CON EDISON SERVICE BOX 55064
2328 - 2330 2ND AVE & E 119TH ST FRONT OF
NEW YORK, NY 10035

RCRA NonGen / NLR **1015746688**
NY MANIFEST **NYP004246817**

Click here for full text details

RCRA NonGen / NLR
EPA Id NYP004246817

NY MANIFEST
EPA ID NYP004246817

M166
SW
1/8-1/4
0.138 mi.
731 ft.

Relative:
Higher

EASTSIDE REALTY PARTNERS, LLC
2281 FIRST AVENUE
NEW YORK, NY 10035

Click here for full text details

NY AST
Facility Id 2-608285

NY AST

A100291842
N/A

N167
West
1/8-1/4
0.141 mi.
742 ft.

Relative:
Higher

CON EDISON SERVICE BOX 55063
2322-2324 2ND AVE FRONT OF
NEW YORK, NY 10035

Click here for full text details

RCRA NonGen / NLR
EPA Id NYP004246791

NY MANIFEST
EPA ID NYP004246791

RCRA NonGen / NLR
NY MANIFEST

1015746686
NYP004246791

N168
West
1/8-1/4
0.141 mi.
742 ft.

Relative:
Higher

CON EDISON SERVICE BOX 55063
2322-2324 2ND AVE FRONT OF
NEW YORK, NY 10035

Click here for full text details

NJ MANIFEST
EPA Id NYP004246791

NJ MANIFEST

S117985014
N/A

O169
SSE
1/8-1/4
0.142 mi.
750 ft.

Relative:
Higher

CON EDISON - MANHOLE M49673
520 E 119TH ST
NEW YORK, NY 10035

Click here for full text details

NY MANIFEST
EPA ID NYP005131784

NY MANIFEST

S121968585
N/A

O170
SSE
1/8-1/4
0.142 mi.
750 ft.

Relative:
Higher

CON EDISON - MANHOLE M49673
520 E 119TH ST
NEW YORK, NY 10035

Click here for full text details

RCRA-LQG
EPA Id NYP005131784

RCRA-LQG

1024891654
NYP005131784

O171
SSE
1/8-1/4
0.142 mi.
750 ft.

Relative:
Higher

ROSEHILL
520 EAST 119 ST
NEW YORK, NY 10035

NY AST **1006304529**
N/A

Click here for full text details

NY AST
Facility Id 2-266493

Q172
SSW
1/8-1/4
0.142 mi.
751 ft.

Relative:
Higher

CON EDISON
427 E 117TH ST
NEW YORK, NY 10035

NY MANIFEST **S117059688**
N/A

Click here for full text details

NY MANIFEST
EPA ID NYP004518692

Q173
SSW
1/8-1/4
0.142 mi.
751 ft.

Relative:
Higher

CON EDISON SERVICE BOX: 19343
427 E 117TH ST
NEW YORK, NY 10035

RCRA NonGen / NLR **1017774070**
NYP004518692

Click here for full text details

RCRA NonGen / NLR
EPA Id NYP004518692

Q174
SSW
1/8-1/4
0.142 mi.
751 ft.

Relative:
Higher

CON EDISON
427-429 E 117TH ST & 1ST AVE
NEW YORK, NY 10035

NY MANIFEST **S117319174**
N/A

Click here for full text details

NY MANIFEST
EPA ID NYP004668455

M175
SSW
1/8-1/4
0.142 mi.
751 ft.

Relative:
Higher

CON EDISON SERVICE BOX: 19341
407 E 117TH ST
NEW YORK, NY 10029

RCRA NonGen / NLR **1016450445**
NY MANIFEST **NYP004294708**

Click here for full text details

RCRA NonGen / NLR
EPA Id NYP004294708

NY MANIFEST
EPA ID NYP004294708

Q176
South
1/8-1/4
0.144 mi.
762 ft.

Relative:
Higher

CON EDISON SERVICE BOX: 19346
455 E 117TH ST
NEW YORK, NY 10035

RCRA NonGen / NLR **1016971688**
NY MANIFEST **NYP004454310**

Click here for full text details

RCRA NonGen / NLR
EPA Id NYP004454310

NY MANIFEST
EPA ID NYP004454310

Q177
South
1/8-1/4
0.144 mi.
762 ft.

Relative:
Higher

COLINA REAL ESTATE
455 E 117TH ST
NEW YORK, NY

NY LTANKS **S102672162**
N/A

Click here for full text details

NY LTANKS
Spill Number/Closed Date 9301431 / 1993-05-24
Site ID 85096
Spill Date 1993-04-29

M178
SW
1/8-1/4
0.145 mi.
767 ft.

Relative:
Higher

SHELL SERVICE STATION
2276 1ST AVENUE
NEW YORK, NY 10035

NY UST **U004061829**
NY AST **N/A**

Click here for full text details

NY AST
Facility Id 2-237930

M179
SW
1/8-1/4
0.145 mi.
767 ft.

Relative:
Higher

2276 FIRST AVEUNE
2276 FIRST AVE
NEW YORK, NY 10035

NY MANIFEST **S121133108**
N/A

Click here for full text details

NY MANIFEST
EPA ID NYU005000567

M180
SW
1/8-1/4
0.145 mi.
767 ft.

Relative:
Higher

2276 1ST AVENUE
2276 1ST AVENUE
MANHATTAN, NY

NY LTANKS **S102672319**
N/A

Click here for full text details

NY LTANKS
Spill Number/Closed Date 9312095 / 1994-01-25
Site ID 260938

2276 1ST AVENUE (Continued) **S102672319**

Spill Date 1993-01-13

M181
SW
1/8-1/4
0.145 mi.
767 ft.

Relative:
Higher

2276 FIRST AVEUNE **RCRA NonGen / NLR** **1001090495**
2276 FIRST AVE **NYU005000567**
NEW YORK, NY 10035

Click here for full text details

RCRA NonGen / NLR
EPA Id NYU005000567

M182
SW
1/8-1/4
0.145 mi.
767 ft.

Relative:
Higher

CON EDISON **NY MANIFEST** **S117316496**
F/O 2276 1 AV **N/A**
NEW YORK, NY 10035

Click here for full text details

NY MANIFEST
EPA ID NYP004637674

R183
NNE
1/8-1/4
0.146 mi.
772 ft.

Relative:
Higher

CON EDISON - MANHOLE M53898 **NY MANIFEST** **S120958689**
E 124TH ST & 1ST AVE **N/A**
NEW YORK, NY 10035

Click here for full text details

NY MANIFEST
EPA ID NYP004956702

R184
NNE
1/8-1/4
0.146 mi.
772 ft.

Relative:
Higher

CON EDISON VAULT: 6987 **RCRA NonGen / NLR** **1016966450**
E 124TH ST & 1ST AVE **NY MANIFEST** **NYP004392999**
NEW YORK, NY 10035

Click here for full text details

RCRA NonGen / NLR
EPA Id NYP004392999

NY MANIFEST
EPA ID NYP004392999

R185
NNE
1/8-1/4
0.146 mi.
772 ft.

Relative:
Higher

CON EDISON SERVICE BOX: 53894
1ST AVE & 124 ST N SIDE
NEW YORK, NY 10035

RCRA NonGen / NLR
NY MANIFEST

1016450738
NYP004297651

Click here for full text details

RCRA NonGen / NLR
EPA Id NYP004297651

NY MANIFEST
EPA ID NYP004297651

O186
SE
1/8-1/4
0.146 mi.
773 ft.

Relative:
Lower

CON EDISON
E 120TH ST & PALADINO AVE
NEW YORK, NY 10035

RCRA NonGen / NLR

1014395666
NYP004171310

Click here for full text details

RCRA NonGen / NLR
EPA Id NYP004171310

O187
SE
1/8-1/4
0.146 mi.
773 ft.

Relative:
Lower

CON EDISON - VAULT V8234
PALADINO AVE & E 120TH ST
NEW YORK, NY 10035

NY MANIFEST

S120958876
N/A

Click here for full text details

NY MANIFEST
EPA ID NYP004971949

P188
NW
1/8-1/4
0.148 mi.
784 ft.

Relative:
Higher

CON EDISON
2353 2ND AVE & 121ST ST
NEW YORK, NY 10035

RCRA NonGen / NLR
FINDS
ECHO

1019902822
NYP004778247

Click here for full text details

RCRA NonGen / NLR
EPA Id NYP004778247

FINDS
Registry ID: 110069697322

ECHO
Registry ID 110069697322

P189
NW
1/8-1/4
0.149 mi.
785 ft.

Relative:
Higher

CONSOLIDATED EDISON
W 121 ST & 2 AVE
NEW YORK, NY 10035

NY MANIFEST **S117564348**
N/A

Click here for full text details

NY MANIFEST
EPA ID NYP004188553

P190
NW
1/8-1/4
0.149 mi.
785 ft.

Relative:
Higher

CON EDISON - SERVICE BOX 55074
W 121 ST & 2 AVE
NEW YORK, NY 10035

RCRA-LQG **1014396543**
NJ MANIFEST **NYP004188553**

Click here for full text details

RCRA-LQG
EPA Id NYP004188553

NJ MANIFEST
EPA Id NYP004188553

N191
WNW
1/8-1/4
0.149 mi.
786 ft.

Relative:
Higher

APARTMENT BLDG - TTF
120TH ST & SECOND AVE
NEW YORK, NY

NY LTANKS **S103558037**
N/A

Click here for full text details

NY LTANKS
Spill Number/Closed Date 9808968 / 2014-11-28
Site ID 203097
Spill Date 1998-10-19

S192
SSE
1/8-1/4
0.149 mi.
789 ft.

Relative:
Higher

EAST RIVER PLAZA
506-508 E 118TH ST
NEW YORK, NY 10035

RCRA-VSQG **1007112697**
NYR000120139

Click here for full text details

RCRA-VSQG
EPA Id NYR000120139

O193
SE
1/8-1/4
0.151 mi.
795 ft.

Relative:
Higher

CRP 524 EAST 119TH STREET LLC
524 EAST 119TH STREET
NEW YORK, NY 10035

NY AST **A100183215**
N/A

Click here for full text details

NY AST
Facility Id 2-606613

O194
SE
1/8-1/4
0.151 mi.
799 ft.

Relative:
Higher

APT BLDG
526 E 119TH ST
MANHATTAN, NY

NY LTANKS **S103559014**
N/A

Click here for full text details

NY LTANKS
Spill Number/Closed Date 9812176 / 1999-02-01
Site ID 135211
Spill Date 1998-12-31

O195
SE
1/8-1/4
0.151 mi.
799 ft.

Relative:
Higher

CON EDISON SERVICE BOX: 19675
526 E 119TH ST OPPOSITE
NEW YORK, NY 10029

RCRA NonGen / NLR **1016450484**
NY MANIFEST **NYP004295093**

Click here for full text details

RCRA NonGen / NLR
EPA Id NYP004295093

NY MANIFEST
EPA ID NYP004295093

S196
SSE
1/8-1/4
0.153 mi.
807 ft.

Relative:
Higher

EAST RIVER PLAZA
527 E 118TH ST
NEW YORK, NY 10035

RCRA-LQG **1001223810**
FINDS **NYR000050260**
ECHO
NY MANIFEST
NJ MANIFEST

Click here for full text details

RCRA-LQG
EPA Id NYR000050260

FINDS
Registry ID: 110004540300

ECHO
Registry ID 110004540300

NY MANIFEST
EPA ID NYR000050260

NJ MANIFEST
EPA Id NYR000050260

O197
SE
1/8-1/4
0.154 mi.
811 ft.

Relative:
Higher

CON EDISON - SERVICE BOX 19682
528 E 119 ST
NEW YORK, NY 10035

RCRA-LQG **1016451629**
NY MANIFEST **NYP004307252**

Click here for full text details

RCRA-LQG
EPA Id NYP004307252

NY MANIFEST
EPA ID NYP004307252

O198
SE
1/8-1/4
0.154 mi.
811 ft.

Relative:
Higher

CON EDISON
528 E 119TH ST E OF PLEASANT AVE
NEW YORK, NY 10029

RCRA NonGen / NLR **1014397716**
NY MANIFEST **NYP004200499**

Click here for full text details

RCRA NonGen / NLR
EPA Id NYP004200499

NY MANIFEST
EPA ID NYP004200499

O199
SE
1/8-1/4
0.154 mi.
811 ft.

Relative:
Higher

CON EDISON SERVICE BOX: 19682
528 E 119TH ST
NEW YORK, NY 10029

RCRA NonGen / NLR **1016450481**
NY MANIFEST **NYP004295069**

Click here for full text details

RCRA NonGen / NLR
EPA Id NYP004295069

NY MANIFEST
EPA ID NYP004295069

N200
West
1/8-1/4
0.154 mi.
811 ft.

Relative:
Higher

300-302 EAST 119TH STREET HDFC
300 EAST 119TH STREET
NEW YORK, NY 10035

NY AST **U003395053**
N/A

Click here for full text details

NY AST
Facility Id 2-471410

T201
South
1/8-1/4
0.154 mi.
813 ft.

Relative:
Higher

CON EDISON MANHOLE: 42858
321 PLEASANT AVE FRONT OF
NEW YORK, NY 10035

RCRA NonGen / NLR
FINDS
ECHO
NY MANIFEST

1016451614
NYP004307104

Click here for full text details

RCRA NonGen / NLR
EPA Id NYP004307104

FINDS
Registry ID: 110056327880

ECHO
Registry ID 110056327880

NY MANIFEST
EPA ID NYP004307104

M202
SW
1/8-1/4
0.154 mi.
815 ft.

Relative:
Higher

CON EDISON - VAULT 3610
E 117 ST & 1 AVE
NEW YORK, NY 10035

NY MANIFEST

S120959288
N/A

Click here for full text details

NY MANIFEST
EPA ID NYP005011036

M203
SW
1/8-1/4
0.154 mi.
815 ft.

Relative:
Higher

CON EDISON MANHOLE: 53833
E 1ST AVE & 117TH ST E SIDE
NEW YORK, NY 10035

RCRA NonGen / NLR
NY MANIFEST

1016971815
NYP004455655

Click here for full text details

RCRA NonGen / NLR
EPA Id NYP004455655

NY MANIFEST
EPA ID NYP004455655

M204
SW
1/8-1/4
0.154 mi.
815 ft.

Relative:
Higher

CON EDISON
E 117TH ST & 1ST AVE
NEW YORK, NY 10035

RCRA NonGen / NLR
NJ MANIFEST
NY MANIFEST

1014396037
NYP004182176

Click here for full text details

RCRA NonGen / NLR
EPA Id NYP004182176

NJ MANIFEST

CON EDISON (Continued) **1014396037**

EPA Id NYP004182176

NY MANIFEST
EPA ID NYP004182176

M205
SW
1/8-1/4
0.154 mi.
815 ft.

Relative:
Higher

CON EDISON - MANHOLE 19335
E 117TH ST & 1ST AVE
NEW YORK, NY 10035

NY MANIFEST **S120957763**
N/A

Click here for full text details

NY MANIFEST
EPA ID NYP004182218

M206
SW
1/8-1/4
0.154 mi.
815 ft.

Relative:
Higher

NEW YORK TELEPHONE
E 117 & 1ST
NEW YORK, NY 10036

RCRA NonGen / NLR **1007205071**
NY MANIFEST **NYP000908566**

Click here for full text details

RCRA NonGen / NLR
EPA Id NYP000908566

NY MANIFEST
EPA ID NYP000908566

M207
SW
1/8-1/4
0.154 mi.
815 ft.

Relative:
Higher

CON EDISON SERVICE BOX: 19349
E 117 ST & 1ST AVE
NEW YORK, NY 10035

RCRA NonGen / NLR **1016450618**
NY MANIFEST **NYP004296422**

Click here for full text details

RCRA NonGen / NLR
EPA Id NYP004296422

NY MANIFEST
EPA ID NYP004296422

M208
SW
1/8-1/4
0.154 mi.
815 ft.

Relative:
Higher

NYNEX
117 ST & 1 AVE
NEW YORK, NY

NY MANIFEST **1009234578**
N/A

Click here for full text details

NY MANIFEST
EPA ID NYP000932806

M209
SW
1/8-1/4
0.154 mi.
815 ft.

Relative:
Higher

CON EDISON
E 117TH ST & 1ST AVE
NEW YORK, NY 10035

RCRA NonGen / NLR **1014396041**
NYP004182218

Click here for full text details

RCRA NonGen / NLR
EPA Id NYP004182218

M210
SW
1/8-1/4
0.155 mi.
817 ft.

Relative:
Higher

CON EDISON MANHOLE 00089
E 117TH ST &1ST AVE SW COR
NEW YORK, NY 10035

RCRA NonGen / NLR **1014926147**
NJ MANIFEST **NYP004238719**
NY MANIFEST

Click here for full text details

RCRA NonGen / NLR
EPA Id NYP004238719

NJ MANIFEST
EPA Id NYP004238719

NY MANIFEST
EPA ID NYP004238719

M211
SW
1/8-1/4
0.155 mi.
817 ft.

Relative:
Higher

CON EDISON SERVICE BOX 53834
E 117TH ST & 1ST AVE NW COR
NEW YORK, NY 10035

RCRA NonGen / NLR **1015746958**
NY MANIFEST **NYP004249593**

Click here for full text details

RCRA NonGen / NLR
EPA Id NYP004249593

NY MANIFEST
EPA ID NYP004249593

S212
SSE
1/8-1/4
0.155 mi.
819 ft.

Relative:
Higher

545 EAST 118TH ST/MANH
545 EAST 118TH STREET
NEW YORK CITY, NY

NY LTANKS **S104275645**
N/A

Click here for full text details

NY LTANKS
Spill Number/Closed Date 9012286 / 2005-12-28
Site ID 77229
Spill Date 1991-02-26

S213
SSE
1/8-1/4
0.155 mi.
819 ft.

Relative:
Higher

EAST RIVER PLAZA
545 EAST 118TH STREET
NEW YORK, NY 10035

NY UST **U003749732**
NY AST **N/A**

Click here for full text details

NY AST
Facility Id 2-603321

N214
West
1/8-1/4
0.156 mi.
824 ft.

Relative:
Higher

CON EDISON
2314 2ND AVE
NEW YORK, NY 10035

NY MANIFEST **S117317339**
N/A

Click here for full text details

NY MANIFEST
EPA ID NYP004647533

M215
WSW
1/8-1/4
0.156 mi.
825 ft.

Relative:
Higher

CON EDISON SERVICE BOX: 19330
335 E 117TH ST
NEW YORK, NY 10029

RCRA NonGen / NLR **1016450485**
FINDS **NYP004295101**
ECHO
NY MANIFEST

Click here for full text details

RCRA NonGen / NLR
EPA Id NYP004295101

FINDS
Registry ID: 110056328488

ECHO
Registry ID 110056328488

NY MANIFEST
EPA ID NYP004295101

N216
West
1/8-1/4
0.157 mi.
830 ft.

Relative:
Higher

CON EDISON MANHOLE 55062
E 119TH ST & 2ND AVE NE COR
NEW YORK, NY 10035

RCRA NonGen / NLR **1015746690**
NY MANIFEST **NYP004246833**

Click here for full text details

RCRA NonGen / NLR
EPA Id NYP004246833

NY MANIFEST
EPA ID NYP004246833

N217
West
1/8-1/4
0.159 mi.
837 ft.

Relative:
Higher

CON EDISON
119 ST & 2 AVE
NEW YORK, NY 10035

NY MANIFEST **S117315043**
N/A

Click here for full text details

NY MANIFEST
EPA ID NYP004621595

N218
West
1/8-1/4
0.159 mi.
837 ft.

Relative:
Higher

NYCDEP
119TH ST & 2ND AVE
NEW YORK, NY 10035

RCRA NonGen / NLR **1014395472**
NY MANIFEST **NYP003663713**

Click here for full text details

RCRA NonGen / NLR
EPA Id NYP003663713

NY MANIFEST
EPA ID NYP003663713

U219
WSW
1/8-1/4
0.159 mi.
840 ft.

Relative:
Higher

CON EDISON SERVICE BOX: 19329
325 E 117TH ST
NEW YORK, NY 10029

RCRA NonGen / NLR **1016450486**
NY MANIFEST **NYP004295119**

Click here for full text details

RCRA NonGen / NLR
EPA Id NYP004295119

NY MANIFEST
EPA ID NYP004295119

M220
SW
1/8-1/4
0.159 mi.
842 ft.

Relative:
Higher

CON EDISON
374 E 117TH ST
NEW YORK, NY 10029

NY MANIFEST **S121967281**
N/A

Click here for full text details

NY MANIFEST
EPA ID NYP004742987

M221
SW
1/8-1/4
0.159 mi.
842 ft.

Relative:
Higher

CON EDISON
374 E 117TH ST
NEW YORK, NY 10029

RCRA NonGen / NLR
FINDS
ECHO

1018279476
NYP004742987

Click here for full text details

RCRA NonGen / NLR
EPA Id NYP004742987

FINDS
Registry ID: 110067691233

ECHO
Registry ID 110067691233

M222
SW
1/8-1/4
0.159 mi.
842 ft.

Relative:
Higher

CON EDISON
374 E 117TH ST
NEW YORK, NY 10029

NJ MANIFEST

S120668290
N/A

Click here for full text details

NJ MANIFEST
EPA Id NYP004742987

N223
West
1/8-1/4
0.159 mi.
842 ft.

Relative:
Higher

CON EDISON
2323 2 AV
NEW YORK, NY 10035

NY MANIFEST

S117317340
N/A

Click here for full text details

NY MANIFEST
EPA ID NYP004647558

U224
WSW
1/8-1/4
0.161 mi.
850 ft.

Relative:
Higher

P.S. 155 - MANHATTAN M155
319 EAST 117TH STREET
NEW YORK, NY 10035

NY AST

U003394205
N/A

Click here for full text details

NY AST
Facility Id 2-354104

U225
WSW
1/8-1/4
0.161 mi.
850 ft.

Relative:
Higher

NYC DEPT OF EDUCATION - PS 155M
319 E 117TH ST
NEW YORK, NY 10035

RCRA-SQG
FINDS
ECHO
NY MANIFEST

1001229341
NYR000059014

Click here for full text details

RCRA-SQG
EPA Id NYR000059014

FINDS
Registry ID: 110004545715

ECHO
Registry ID 110004545715

NY MANIFEST
EPA ID NYR000059014

P226
WNW
1/8-1/4
0.161 mi.
850 ft.

Relative:
Higher

CON EDISON SERVICE BOX: 55069
2347 2ND AVE
NEW YORK, NY 10035

RCRA NonGen / NLR
NY MANIFEST

1016968264
NYP004418745

Click here for full text details

RCRA NonGen / NLR
EPA Id NYP004418745

NY MANIFEST
EPA ID NYP004418745

U227
WSW
1/8-1/4
0.164 mi.
864 ft.

Relative:
Higher

CON EDISON
311 E 117 ST
NEW YORK, NY 10035

NY MANIFEST

S117317678
N/A

Click here for full text details

NY MANIFEST
EPA ID NYP004651287

V228
SW
1/8-1/4
0.164 mi.
866 ft.

Relative:
Higher

CON EDISON SERVICE BOX: 19347
402 E 117TH ST E OF 1ST AVE FRONT OF
NEW YORK, NY 10029

RCRA NonGen / NLR
NY MANIFEST

1016143510
NYP004262903

Click here for full text details

RCRA NonGen / NLR
EPA Id NYP004262903

NY MANIFEST

CON EDISON SERVICE BOX: 19347 (Continued) **1016143510**

EPA ID NYP004262903

V229
SW
1/8-1/4
0.164 mi.
866 ft.

Relative:
Higher

CON EDISON SERVICE BOX: 19347 **NJ MANIFEST** **S117985770**
402 E 117TH ST E OF 1ST AVE FRONT OF **N/A**
NEW YORK, NY 10029

Click here for full text details

NJ MANIFEST
EPA Id NYP004262903

P230
WNW
1/8-1/4
0.165 mi.
871 ft.

Relative:
Higher

2353 SECOND AVE **NY AST** **A100175199**
2353 SECOND AVENUE **N/A**
NEW YORK, NY 10035

Click here for full text details

NY AST
Facility Id 2-601000

P231
WNW
1/8-1/4
0.165 mi.
871 ft.

Relative:
Higher

CON EDISON SERVICE BOX: 55071 **RCRA NonGen / NLR** **1016450871**
2353 2ND AVE **NY MANIFEST** **NYP004299012**
NEW YORK, NY 10035

Click here for full text details

RCRA NonGen / NLR
EPA Id NYP004299012

NY MANIFEST
EPA ID NYP004299012
EPA ID NYP004778247

T232
South
1/8-1/4
0.165 mi.
871 ft.

Relative:
Higher

CON EDISON **NY MANIFEST** **S117736574**
E 117TH ST & PLEASANT AVE **N/A**
NEW YORK, NY 10035

Click here for full text details

NY MANIFEST
EPA ID NYP004535191

T233
South
1/8-1/4
0.165 mi.
871 ft.

Relative:
Higher

CON EDISON
E 117TH ST & PLEASANT AVE
NEW YORK, NY 10035

RCRA NonGen / NLR | **1014396506**
NYP004188181

Click here for full text details

RCRA NonGen / NLR
EPA Id NYP004188181

T234
South
1/8-1/4
0.165 mi.
871 ft.

Relative:
Higher

CON EDISON
E 117TH ST & PLEASANT AVE
NEW YORK, NY 10035

RCRA NonGen / NLR | **1014396510**
NYP004188223

Click here for full text details

RCRA NonGen / NLR
EPA Id NYP004188223

T235
South
1/8-1/4
0.165 mi.
871 ft.

Relative:
Higher

CON EDISON TRANSFORMER MANHOLE: 1727
E 117TH ST & PLEASANT AVE
NEW YORK, NY 10035

RCRA NonGen / NLR | **1017775676**
FINDS | **NYP004535191**

Click here for full text details

RCRA NonGen / NLR
EPA Id NYP004535191

FINDS
Registry ID: 110063786069

W236
NW
1/8-1/4
0.165 mi.
873 ft.

Relative:
Higher

2371 2ND AVENUE LLC
2371 SECOND AVENUE
NEW YORK, NY 10035

NY AST | **A100168986**
N/A

Click here for full text details

NY AST
Facility Id 2-601674

Q237
SSW
1/8-1/4
0.167 mi.
882 ft.

Relative:
Higher

CON EDISON SERVICE BOX: 19348
416 E 117TH ST
NEW YORK, NY 10035

RCRA NonGen / NLR | **1016969920**
NY MANIFEST | **NYP004436127**

Click here for full text details

RCRA NonGen / NLR
EPA Id NYP004436127

NY MANIFEST

CON EDISON SERVICE BOX: 19348 (Continued) **1016969920**

EPA ID NYP004436127

Q238
SSW
1/8-1/4
0.167 mi.
882 ft.

Relative:
Higher

CON EDISON SERVICE BOX: 19350 **RCRA NonGen / NLR** **1016969917**
428 E 117TH ST **NY MANIFEST** **NYP004436093**
NEW YORK, NY 10035

Click here for full text details

RCRA NonGen / NLR
EPA Id NYP004436093

NY MANIFEST
EPA ID NYP004436093

Q239
SSW
1/8-1/4
0.167 mi.
882 ft.

Relative:
Higher

PLEASANT EAST **NY AST** **U003387520**
428 EAST 117TH STREET **N/A**
NEW YORK, NY 10035

Click here for full text details

NY AST
Facility Id 2-295205

U240
WSW
1/8-1/4
0.167 mi.
883 ft.

Relative:
Higher

CONSOLIDATED EDISON **NY MANIFEST** **S110045809**
303 - E 117TH ST **N/A**
NEW YORK, NY

Click here for full text details

NY MANIFEST
EPA ID NYP004188148

Q241
SSW
1/8-1/4
0.167 mi.
883 ft.

Relative:
Higher

CON EDISON SERVICE BOX: 19349 **RCRA NonGen / NLR** **1016969923**
422 E 117TH ST **NY MANIFEST** **NYP004436150**
NEW YORK, NY 10035

Click here for full text details

RCRA NonGen / NLR
EPA Id NYP004436150

NY MANIFEST
EPA ID NYP004436150

S242
South
1/8-1/4
0.168 mi.
885 ft.

Relative:
Higher

COSTCO # 1062
517 E 117TH ST
NY, NY 10035

Click here for full text details

PA MANIFEST
Generator EPA Id NYR000167205

PA MANIFEST **S118889190**
N/A

S243
South
1/8-1/4
0.168 mi.
885 ft.

Relative:
Higher

COSTCO WHOLESALE #1062
517 E 117TH ST
NEW YORK, NY 10035

Click here for full text details

RCRA-LQG
EPA Id NYR000167205

NY MANIFEST
EPA ID NYR000167205
EPA ID NYR000176495

RCRA-LQG **1012186858**
NY MANIFEST **NYR000167205**

S244
South
1/8-1/4
0.168 mi.
885 ft.

Relative:
Higher

TARGET STORE T2380
517 E 117TH ST
NEW YORK, NY 10035

Click here for full text details

RCRA-SQG
EPA Id NYR000176495

RCRA-SQG **1014399560**
NYR000176495

P245
NW
1/8-1/4
0.168 mi.
887 ft.

Relative:
Higher

CON EDISON SERVICE BOX: 19972
251 E 121ST ST
NEW YORK, NY 10035

Click here for full text details

RCRA NonGen / NLR
EPA Id NYP004299004

NY MANIFEST
EPA ID NYP004299004

RCRA NonGen / NLR **1016450870**
NY MANIFEST **NYP004299004**

Q246
SSW
1/8-1/4
0.169 mi.
890 ft.

Relative:
Higher

PLEASANT EAST APARTMENTS
446 EAST 117TH STREET
NEW YORK, NY 10035

NY AST **U003387518**
N/A

Click here for full text details

NY AST
Facility Id 2-295183

T247
South
1/8-1/4
0.169 mi.
890 ft.

Relative:
Higher

452 E 117 ST
452 E 117TH STREET
NEW YORK, NY 10035

NY AST **A100292390**
N/A

Click here for full text details

NY AST
Facility Id 2-608852

N248
WNW
1/8-1/4
0.169 mi.
890 ft.

Relative:
Higher

BEST FRIEND CLEANERS
2327 SECOND AVE
NEW YORK, NY 10035

RCRA NonGen / NLR **1004757321**
NY MANIFEST **NYD986928257**

Click here for full text details

RCRA NonGen / NLR
EPA Id NYD986928257

NY MANIFEST
EPA ID NYD986928257

S249
South
1/8-1/4
0.169 mi.
891 ft.

Relative:
Higher

EAST RIVER PLAZA/TIAGO HOLDINGS LLC
525 E 117TH ST
NEW YORK, NY 10035

NY MANIFEST **1009235109**
N/A

Click here for full text details

NY MANIFEST
EPA ID NYP000957142

X250
NNW
1/8-1/4
0.171 mi.
903 ft.

Relative:
Higher

WAGNER
124TH STREET BET. 1ST & 2ND AVE.
MANHATTAN, NY 10035

NY CBS **S102639147**
NY CBS AST **N/A**

Click here for full text details

NY CBS
Facility Status Inactive
CBS Number 2-000145

NY CBS AST

WAGNER (Continued) **S102639147**

Facility Status IN SERVICE
Facility Status 1
CBS Number 2-000145

N251
West
1/8-1/4
0.171 mi.
903 ft.

Relative:
Higher

2321 2ND AVE **NY AST** **A100291860**
2321 2ND AVE **N/A**
NEW YORK, NY 10035

Click here for full text details

NY AST
Facility Id 2-607666

O252
SE
1/8-1/4
0.172 mi.
909 ft.

Relative:
Lower

CON EDISON SERVICE BOX: 19683 **RCRA NonGen / NLR** **1016450480**
544 E 119TH ST OPPOSITE **NY MANIFEST** **NYP004295051**
NEW YORK, NY 10029

Click here for full text details

RCRA NonGen / NLR
EPA Id NYP004295051

NY MANIFEST
EPA ID NYP004295051

X253
NNW
1/8-1/4
0.173 mi.
912 ft.

Relative:
Higher

MAYTAG LAUNDRY & DRY CLEAN **RCRA NonGen / NLR** **1000395568**
2390 2ND AVE **FINDS** **NYD982716656**
NEW YORK, NY 10010 **ECHO**
NY MANIFEST

Click here for full text details

RCRA NonGen / NLR
EPA Id NYD982716656

FINDS
Registry ID: 110004425444

ECHO
Registry ID 110004425444

NY MANIFEST
EPA ID NYD982716656

S254
South
1/8-1/4
0.173 mi.
913 ft.

Relative:
Higher

CON EDISON SERVICE BOX: 19354
511 E 117TH ST E OF PLEASANT AVE
NEW YORK, NY 10035

NJ MANIFEST | **S117987043**
N/A

Click here for full text details

NJ MANIFEST
EPA Id NYP004279071

S255
South
1/8-1/4
0.173 mi.
913 ft.

Relative:
Higher

CON EDISON SERVICE BOX: 19354
511 E 117TH ST E OF PLEASANT AVE
NEW YORK, NY 10035

RCRA NonGen / NLR | **1016149244**
NYP004279071

Click here for full text details

RCRA NonGen / NLR
EPA Id NYP004279071

O256
SE
1/8-1/4
0.173 mi.
914 ft.

Relative:
Lower

CON EDISON
548 E 119TH ST OPP
NEW YORK, NY 10035

NY MANIFEST | **S117317471**
N/A

Click here for full text details

NY MANIFEST
EPA ID NYP004649109

S257
South
1/8-1/4
0.174 mi.
921 ft.

Relative:
Higher

EAST RIVER PLAZA
524-534 EAST 117TH STREET
NEW YORK, NY 10035

NY UST | **U004046612**
NY AST | **N/A**

Click here for full text details

NY AST
Facility Id 2-609365

N258
West
1/8-1/4
0.175 mi.
922 ft.

Relative:
Higher

CON EDISON
2315 2ND AVE N OF E 118TH ST
NEW YORK, NY 10035

RCRA NonGen / NLR | **1014397998**
NJ MANIFEST | **NYP004203436**
NY MANIFEST

Click here for full text details

RCRA NonGen / NLR
EPA Id NYP004203436

NJ MANIFEST
EPA Id NYP004203436

NY MANIFEST

CON EDISON (Continued) **1014397998**

EPA ID NYP004203436

W259
NW
1/8-1/4
0.175 mi.
924 ft.

Relative:
Higher

CON EDISON
2385 2ND AVE
NEW YORK, NY 10035

RCRA NonGen / NLR **1012185987**
NJ MANIFEST **NYP004168233**
NY MANIFEST

Click here for full text details

RCRA NonGen / NLR
EPA Id NYP004168233

NJ MANIFEST
EPA Id NYP004168233

NY MANIFEST
EPA ID NYP004168233

Y260
NNW
1/8-1/4
0.177 mi.
932 ft.

Relative:
Higher

NYCDEP
123RD ST & 2ND AVE
NEW YORK, NY 10029

RCRA NonGen / NLR **1014395391**
NY MANIFEST **NYP003662830**

Click here for full text details

RCRA NonGen / NLR
EPA Id NYP003662830

NY MANIFEST
EPA ID NYP003662830

V261
SW
1/8-1/4
0.177 mi.
932 ft.

Relative:
Higher

CON EDISON SERVICE BOX 53829
2268 1ST AVE N OF E 116TH ST OPP
NEW YORK, NY 10035

RCRA NonGen / NLR **1014926148**
NJ MANIFEST **NYP004238727**
NY MANIFEST

Click here for full text details

RCRA NonGen / NLR
EPA Id NYP004238727

NJ MANIFEST
EPA Id NYP004238727

NY MANIFEST
EPA ID NYP004238727

U262
SW
1/8-1/4
0.177 mi.
933 ft.

Relative:
Higher

CON EDISON
334 E 117TH ST
NEW YORK, NY 10029

Click here for full text details

NY MANIFEST
EPA ID NYP004295135

Database(s): **NY MANIFEST**
EDR ID Number: **S121967060**
EPA ID Number: **N/A**

U263
SW
1/8-1/4
0.177 mi.
933 ft.

Relative:
Higher

CON EDISON SERVICE BOX: 19337
334 E 117TH ST FRONT OF
NEW YORK, NY 10035

Click here for full text details

RCRA NonGen / NLR
EPA Id NYP004457529

NY MANIFEST
EPA ID NYP004457529

Database(s): **RCRA NonGen / NLR**, **NY MANIFEST**
EDR ID Number: **1016971992**
EPA ID Number: **NYP004457529**

U264
SW
1/8-1/4
0.177 mi.
933 ft.

Relative:
Higher

CON EDISON SERVICE BOX: 19337
334 E 117TH ST
NEW YORK, NY 10029

Click here for full text details

RCRA NonGen / NLR
EPA Id NYP004295135

Database(s): **RCRA NonGen / NLR**
EDR ID Number: **1016450488**
EPA ID Number: **NYP004295135**

Z265
WNW
1/8-1/4
0.177 mi.
936 ft.

Relative:
Higher

PECORA GROUP DEVELOPMENT, LLC
246 EAST 120TH ST
NEW YORK, NY 10035

Click here for full text details

NY AST
Facility Id 2-611443

Database(s): **NY AST**
EDR ID Number: **A100515000**
EPA ID Number: **N/A**

Z266
WNW
1/8-1/4
0.177 mi.
936 ft.

Relative:
Higher

CON EDISON
246 E 120 ST
NEW YORK, NY 10035

Click here for full text details

NY MANIFEST
EPA ID NYP004647509

Database(s): **NY MANIFEST**
EDR ID Number: **S117317337**
EPA ID Number: **N/A**

U267
SW
1/8-1/4
0.178 mi.
941 ft.

Relative:
Higher

CON EDISON SERVICE BOX: 19337
332 E 117TH ST FRONT OF
NEW YORK, NY 10035

RCRA NonGen / NLR
FINDS
ECHO
NY MANIFEST

1016677229
NYP004307922

Click here for full text details

RCRA NonGen / NLR
EPA Id NYP004307922

FINDS
Registry ID: 110058878754

ECHO
Registry ID 110058878754

NY MANIFEST
EPA ID NYP004307922

AA268
West
1/8-1/4
0.178 mi.
942 ft.

Relative:
Higher

CON EDISON
2311 2ND AVE N OF E 118TH ST
NEW YORK, NY 10035

RCRA NonGen / NLR
NJ MANIFEST
NY MANIFEST

1014398000
NYP004203451

Click here for full text details

RCRA NonGen / NLR
EPA Id NYP004203451

NJ MANIFEST
EPA Id NYP004203451

NY MANIFEST
EPA ID NYP004203451

W269
NNW
1/8-1/4
0.180 mi.
948 ft.

Relative:
Higher

CON EDISON SERVICE BOX: 55084
2389 2ND AVE
NEW YORK, NY 10029

RCRA NonGen / NLR
NY MANIFEST

1016450800
NYP004298287

Click here for full text details

RCRA NonGen / NLR
EPA Id NYP004298287

NY MANIFEST
EPA ID NYP004298287

AA270
West
1/8-1/4
0.182 mi.
961 ft.

Relative:
Higher

CON EDISON SERVICE BOX: 19482
2ND AVE & 118TH ST
NEW YORK, NY 10035

Click here for full text details

RCRA NonGen / NLR
EPA Id NYP004296885

NY MANIFEST
EPA ID NYP004296885

RCRA NonGen / NLR
NY MANIFEST

1016450663
NYP004296885

Y271
NNW
1/8-1/4
0.183 mi.
964 ft.

Relative:
Higher

CON EDISON SERVICE BOX: 55085
2393 2ND AVE
NEW YORK, NY 10029

Click here for full text details

RCRA NonGen / NLR
EPA Id NYP004298279

NY MANIFEST
EPA ID NYP004298279

RCRA NonGen / NLR
NY MANIFEST

1016450799
NYP004298279

Y272
NNW
1/8-1/4
0.183 mi.
966 ft.

Relative:
Higher

CON EDISON
2395 2ND AVE
NEW YORK, NY 10035

Click here for full text details

NJ MANIFEST
EPA Id NYP004772851

NJ MANIFEST

S120670911
N/A

Y273
NNW
1/8-1/4
0.183 mi.
966 ft.

Relative:
Higher

CON EDISON
2395 2ND AVE
NEW YORK, NY 10035

Click here for full text details

RCRA NonGen / NLR
EPA Id NYP004772851

RCRA NonGen / NLR

1019902362
NYP004772851

Y274
NNW
1/8-1/4
0.183 mi.
966 ft.

Relative:
Higher

CON EDISON
2395 2ND AVE
NEW YORK, NY 10035

NY MANIFEST **S118089678**
N/A

Click here for full text details

NY MANIFEST
EPA ID NYP004772851

AB275
WSW
1/8-1/4
0.183 mi.
967 ft.

Relative:
Higher

CON EDISON
2292 2 AV
NEW YORK, NY 10035

NY E DESIGNATION **S113453211**
NY MANIFEST **N/A**

Click here for full text details

NY MANIFEST
EPA ID NYP004651238

V276
SW
1/8-1/4
0.184 mi.
972 ft.

Relative:
Higher

SAN JUAN CLEANERS
2264 1ST AVE
NEW YORK, NY 10035

RCRA-VSQG **1000552451**
NY DRYCLEANERS **NYD986948503**
NY MANIFEST

Click here for full text details

RCRA-VSQG
EPA Id NYD986948503

NY DRYCLEANERS
Facility Id 2-6203-00058

NY MANIFEST
EPA ID NYD986948503

Y277
NNW
1/8-1/4
0.185 mi.
976 ft.

Relative:
Higher

CON EDISON
2391 2ND AVE
NEW YORK, NY 10035

RCRA NonGen / NLR **1019902361**
NYP004772844

Click here for full text details

RCRA NonGen / NLR
EPA Id NYP004772844

Y278
NNW
1/8-1/4
0.185 mi.
976 ft.

Relative:
Higher

CON EDISON
2391 2ND AVE
NEW YORK, NY 10035

RCRA NonGen / NLR **1019902428**
NYP004773644

Click here for full text details

RCRA NonGen / NLR
EPA Id NYP004773644

Y279
NNW
1/8-1/4
0.185 mi.
976 ft.

Relative:
Higher

CON EDISON
2391 2ND AVE
NEW YORK, NY 10035

NJ MANIFEST **S120670910**
N/A

Click here for full text details

NJ MANIFEST
EPA Id NYP004772844

Y280
NNW
1/8-1/4
0.185 mi.
976 ft.

Relative:
Higher

CON EDISON
2391 2ND AVE
NEW YORK, NY 10035

NY MANIFEST **S118089677**
N/A

Click here for full text details

NY MANIFEST
EPA ID NYP004772844

Y281
NNW
1/8-1/4
0.185 mi.
976 ft.

Relative:
Higher

CON EDISON
2391 2ND AVE
NEW YORK, NY 10035

NJ MANIFEST **S120670977**
N/A

Click here for full text details

NJ MANIFEST
EPA Id NYP004773644

Y282
NNW
1/8-1/4
0.185 mi.
976 ft.

Relative:
Higher

CON EDISON
2391 2ND AVE
NEW YORK, NY 10035

NY MANIFEST **S118089757**
N/A

Click here for full text details

NY MANIFEST
EPA ID NYP004773644

Z283
WNW
1/8-1/4
0.186 mi.
981 ft.

Relative:
Higher

DANIEL MOLONEY DBA MOLONEY ENTERPRISE
241 EAST 120TH STREET
NEW YORK, NY 10035

NY AST | **A100293724**
N/A

Click here for full text details

NY AST
Facility Id 2-608913

W284
NW
1/8-1/4
0.187 mi.
988 ft.

Relative:
Higher

CON EDISON SERVICE BOX: 20115
246 E 122ND ST OPPOSITE OF
NEW YORK, NY 10035

RCRA NonGen / NLR | **1016968429**
NY MANIFEST | **NYP004420402**

Click here for full text details

RCRA NonGen / NLR
EPA Id NYP004420402

NY MANIFEST
EPA ID NYP004420402

U285
WSW
1/8-1/4
0.187 mi.
988 ft.

Relative:
Higher

322 EAST 117 STREET
322 EAST 117 STREET
NEW YORK, NY 10035

NY AST | **A100166484**
N/A

Click here for full text details

NY AST
Facility Id 2-218057

X286
NNW
1/8-1/4
0.188 mi.
992 ft.

Relative:
Higher

KIEWIT CONSTRUCTORS INC/WEEKS MARINE INC, AJV
2600 SECOND AVENUE
NEW YORK, NY 10035

NY AST | **A100354122**
N/A

Click here for full text details

NY AST
Facility Id 2-611482

X287
NNW
1/8-1/4
0.188 mi.
993 ft.

Relative:
Higher

NYCDOT - WILLIS AVENUE BRIDGE
2602 2ND AVE
NEW YORK, NY 10035

RCRA-LQG | **1000890164**
FINDS | **NY0000262477**
ECHO

Click here for full text details

RCRA-LQG
EPA Id NY0000262477

FINDS

NYCDOT - WILLIS AVENUE BRIDGE (Continued) **1000890164**

Registry ID: 110007985699

ECHO
Registry ID 110007985699

S288
SSE
1/8-1/4
0.188 mi.
994 ft.

Relative:
Higher

EAST RIVER PLAZA **NY LTANKS** **S107789153**
527 EAST 117TH STREET **N/A**
EAST HARLEM, NY

Click here for full text details

NY LTANKS
Spill Number/Closed Date 0600454 / 2006-04-13
Site ID 362444
Spill Date 2006-04-12

V289
SW
1/8-1/4
0.189 mi.
996 ft.

Relative:
Higher

CON EDISON SERVICE BOX 53828 **RCRA NonGen / NLR** **1014926201**
2265 1ST AVE **NJ MANIFEST** **NYP004239271**
NEW YORK, NY 10035 **NY MANIFEST**

Click here for full text details

RCRA NonGen / NLR
EPA Id NYP004239271

NJ MANIFEST
EPA Id NYP004239271

NY MANIFEST
EPA ID NYP004239271

T290
South
1/8-1/4
0.189 mi.
1000 ft.

Relative:
Higher

CON EDISON **RCRA NonGen / NLR** **1014395786**
508 E 117TH ST FRONT OF **NJ MANIFEST** **NYP004172524**
NEW YORK, NY 10027 **NY MANIFEST**

Click here for full text details

RCRA NonGen / NLR
EPA Id NYP004172524

NJ MANIFEST
EPA Id NYP004172524

NY MANIFEST
EPA ID NYP004172524

AB291
WSW
1/8-1/4
0.190 mi.
1002 ft.

Relative:
Higher

CON EDISON | **NY MANIFEST** | **S117317673**
2288 2 AV | **N/A**
NEW YORK, NY 10035

Click here for full text details

NY MANIFEST
EPA ID NYP004651220

Z292
WNW
1/8-1/4
0.191 mi.
1006 ft.

Relative:
Higher

BROADFORD EAST | **NY AST** | **A100293358**
239 EAST 120TH STREET | **N/A**
NEW YORK, NY 10035

Click here for full text details

NY AST
Facility Id 2-608912

U293
WSW
1/8-1/4
0.192 mi.
1015 ft.

Relative:
Higher

316 EAST 117 STREET | **NY AST** | **U003392148**
316 EAST 117 STREET | **N/A**
NEW YORK, NY 10035

Click here for full text details

NY AST
Facility Id 2-218065

T294
South
1/8-1/4
0.194 mi.
1026 ft.

Relative:
Higher

451 RESCUE LLC | **NY AST** | **U003397229**
451-455 EAST 116TH STREET | **N/A**
NEW YORK, NY 10035

Click here for full text details

NY AST
Facility Id 2-603534

Y295
NNW
1/8-1/4
0.196 mi.
1033 ft.

Relative:
Higher

CON EDISON SERVICE BOX: 20276 | **RCRA NonGen / NLR** | **1017776841**
244 E 123RD ST | **NYP004547154**
NEW YORK, NY 10035

Click here for full text details

RCRA NonGen / NLR
EPA Id NYP004547154

Y296
NNW
1/8-1/4
0.196 mi.
1033 ft.

Relative:
Higher

CON EDISON — **NY MANIFEST** — **S117062369**
244 E 123RD ST — **N/A**
NEW YORK, NY 10035

Click here for full text details

NY MANIFEST
EPA ID NYP004547154

Z297
West
1/8-1/4
0.196 mi.
1033 ft.

Relative:
Higher

SOBRO HARLEM H.D.F.C — **NY AST** — **A100433688**
240 E 119 STREET — **N/A**
NEW YORK, NY 10035

Click here for full text details

NY AST
Facility Id 2-612712

AC298
SW
1/8-1/4
0.201 mi.
1060 ft.

Relative:
Higher

CON EDISON SERVICE BOX: 19186 — **RCRA NonGen / NLR** — **1016968129**
347 E 116TH ST FRONT OF — **NY MANIFEST** — **NYP004417341**
NEW YORK, NY 10029

Click here for full text details

RCRA NonGen / NLR
EPA Id NYP004417341

NY MANIFEST
EPA ID NYP004417341

X299
NNW
1/8-1/4
0.201 mi.
1062 ft.

Relative:
Higher

CON EDISON VAULT: 1903 — **RCRA NonGen / NLR** — **1017778047**
2ND AVE & 124TH ST — **FINDS** — **NYP004559605**
NEW YORK, NY 10035

Click here for full text details

RCRA NonGen / NLR
EPA Id NYP004559605

FINDS
Registry ID: 110063829442

X300
NNW
1/8-1/4
0.201 mi.
1062 ft.

Relative:
Higher

CON EDISON SERVICE BOX: 55095
2ND AVE & E 124TH ST
NEW YORK, NY 10035

RCRA NonGen / NLR **1016451416**
FINDS **NYP004305066**
ECHO
NY MANIFEST

Click here for full text details

RCRA NonGen / NLR
EPA Id NYP004305066

FINDS
Registry ID: 110056325766

ECHO
Registry ID 110056325766

NY MANIFEST
EPA ID NYP004305066

X301
NNW
1/8-1/4
0.201 mi.
1062 ft.

Relative:
Higher

CON EDISON SERVICE BOX: 55103
2433 2ND AVE & 124TH ST
NEW YORK, NY 10035

RCRA NonGen / NLR **1016968583**
FINDS **NYP004422077**
ECHO
NY MANIFEST

Click here for full text details

RCRA NonGen / NLR
EPA Id NYP004422077

FINDS
Registry ID: 110064109469

ECHO
Registry ID 110064109469

NY MANIFEST
EPA ID NYP004422077

AB302
WSW
1/8-1/4
0.202 mi.
1067 ft.

Relative:
Higher

CORSI HOUSES (JEFFERSON HOUSES)
306 EAST 117TH STREET
NEW YORK, NY 10035

NY UST **U000410785**
N/A

Click here for full text details

AB303
WSW
1/8-1/4
0.202 mi.
1067 ft.

Relative:
Higher

CON EDISON
306 E 117 ST
NEW YORK, NY 10035

NY MANIFEST **S117317679**
N/A

Click here for full text details

NY MANIFEST
EPA ID NYP004651295

AB304
WSW
1/8-1/4
0.202 mi.
1067 ft.

Relative:
Higher

CORSI HOUSES (JEFFERSON) -NYCHA
306 EAST 117TH STREET
MANHATTAN, NY

NY LTANKS **S101509052**
N/A

Click here for full text details

NY LTANKS
Spill Number/Closed Date 9500828 / 2014-06-20
Site ID 116004
Spill Date 1995-04-20

Y305
NNW
1/8-1/4
0.203 mi.
1071 ft.

Relative:
Higher

CON EDISON
249 E 123RD ST
NEW YORK, NY 10035

NY MANIFEST **S117740667**
N/A

Click here for full text details

NY MANIFEST
EPA ID NYP004738449

Y306
NNW
1/8-1/4
0.203 mi.
1071 ft.

Relative:
Higher

CON EDISON
249 E 123RD ST
NEW YORK, NY 10035

NJ MANIFEST **S120667893**
N/A

Click here for full text details

NJ MANIFEST
EPA Id NYP004738449

Y307
NNW
1/8-1/4
0.203 mi.
1071 ft.

Relative:
Higher

CON EDISON
249 E 123RD ST
NEW YORK, NY 10035

RCRA NonGen / NLR **1018279050**
FINDS **NYP004738449**
ECHO

Click here for full text details

RCRA NonGen / NLR
EPA Id NYP004738449

FINDS
Registry ID: 110067685491

ECHO

CON EDISON (Continued) **1018279050**

Registry ID 110067685491

AB308 **SHAN/CARNEGIE HOTEL CLNRS** **NY DRYCLEANERS** **S110246706**
West **2291 SECOND AVE.** **N/A**
1/8-1/4 **NEW YORK, NY 10035**
0.205 mi.
1083 ft.

Relative:
Higher

Click here for full text details

NY DRYCLEANERS
Facility Id 2-6203-00159

X309 **CONSOLIDATED EDISON** **NY MANIFEST** **S108650691**
NNW **E 124TH ST & 2ND AVE** **N/A**
1/8-1/4 **NEW YORK, NY**
0.206 mi.
1087 ft.

Relative:
Higher

Click here for full text details

NY MANIFEST
EPA ID NYP004150959

X310 **CON EDISON** **RCRA NonGen / NLR** **1014396515**
NNW **E 124TH ST & 2ND AVE** **NYP004188272**
1/8-1/4 **NEW YORK, NY 10035**
0.207 mi.
1095 ft.

Relative:
Higher

Click here for full text details

RCRA NonGen / NLR
EPA Id NYP004188272

AC311 **CON EDISON SERVICE BOX: 19185** **RCRA NonGen / NLR** **1016962431**
SW **333 E 116TH ST** **NY MANIFEST** **NYP004354502**
1/8-1/4 **NEW YORK, NY 10029**
0.208 mi.
1099 ft.

Relative:
Higher

Click here for full text details

RCRA NonGen / NLR
EPA Id NYP004354502

NY MANIFEST
EPA ID NYP004354502

AC312
SW
1/8-1/4
0.208 mi.
1099 ft.

Relative:
Higher

CON EDISON SERVICE BOX: 19185
333 E 116TH ST FRONT OF
NEW YORK, NY 10029

RCRA NonGen / NLR
NY MANIFEST

1016968408
NYP004420196

Click here for full text details

RCRA NonGen / NLR
EPA Id NYP004420196

NY MANIFEST
EPA ID NYP004420196

AC313
SW
1/8-1/4
0.208 mi.
1099 ft.

Relative:
Higher

CON EDISON
333 E 116 ST
NEW YORK, NY 10029

NY MANIFEST

S116292503
N/A

Click here for full text details

NY MANIFEST
EPA ID NYP004435996

V314
SW
1/8-1/4
0.208 mi.
1099 ft.

Relative:
Higher

CONSOLIDATED EDISON
E 116TH ST & 1ST AVE
NEW YORK, NY 10029

NY MANIFEST

S128017220
N/A

Click here for full text details

NY MANIFEST
EPA ID NYP004055008

V315
SW
1/8-1/4
0.208 mi.
1099 ft.

Relative:
Higher

CON EDISON - MANHOLE 88
E 116 ST AND 1 AVE
NEW YORK, NY 10029

RCRA-LQG

1014396878
NYP004191946

Click here for full text details

RCRA-LQG
EPA Id NYP004191946

V316
SW
1/8-1/4
0.208 mi.
1099 ft.

Relative:
Higher

CONSOLIDATED EDISON
E 116 ST AND 1 AVE
NEW YORK, NY 10029

NY MANIFEST

S128017229
N/A

Click here for full text details

NY MANIFEST
EPA ID NYP004191946

W317
NW
1/8-1/4
0.209 mi.
1103 ft.

Relative:
Higher

CON EDISON
FO 237-239 E 122ND ST AND 3RD AVE
NEW YORK, NY 10035

Click here for full text details

NY MANIFEST
EPA ID NYP004297289

NY MANIFEST **S113496001**
N/A

AD318
South
1/8-1/4
0.210 mi.
1110 ft.

Relative:
Higher

CON EDISON SERVICE BOX: 19210
501 E 116TH ST
NEW YORK, NY 10029

Click here for full text details

RCRA NonGen / NLR
EPA Id NYP004294385

NY MANIFEST
EPA ID NYP004294385

RCRA NonGen / NLR **1016450413**
NY MANIFEST **NYP004294385**

AB319
West
1/8-1/4
0.212 mi.
1121 ft.

Relative:
Higher

CON EDISON
2287 2 AV
NEW YORK, NY 10035

Click here for full text details

NY MANIFEST
EPA ID NYP004686978

NY MANIFEST **S117536236**
N/A

AD320
South
1/8-1/4
0.213 mi.
1124 ft.

Relative:
Higher

MMJ LEGACY LLC
503 E 116 STREET
NEW YORK, NY 10035

Click here for full text details

NY AST
Facility Id 2-090875

NY AST **A100166423**
N/A

Y321
NNW
1/8-1/4
0.213 mi.
1126 ft.

Relative:
Higher

CON EDISON
247 E 123RD ST
NEW YORK, NY 10035

Click here for full text details

NJ MANIFEST
EPA Id NYP004765921

NJ MANIFEST **S120670306**
N/A

Y322
NNW
1/8-1/4
0.213 mi.
1126 ft.

Relative:
Higher

CON EDISON
247 E 123RD ST
NEW YORK, NY 10035

NY MANIFEST **S116045686**
N/A

Click here for full text details

NY MANIFEST
EPA ID NYP004421525

Y323
NNW
1/8-1/4
0.213 mi.
1126 ft.

Relative:
Higher

CON EDISON
247 E 123RD ST
NEW YORK, NY 10035

NY MANIFEST **S118089007**
N/A

Click here for full text details

NY MANIFEST
EPA ID NYP004765921

Y324
NNW
1/8-1/4
0.213 mi.
1126 ft.

Relative:
Higher

CON EDISON
247 E 123RD ST
NEW YORK, NY 10035

RCRA NonGen / NLR **1019901778**
FINDS **NYP004765921**
ECHO

Click here for full text details

RCRA NonGen / NLR
EPA Id NYP004765921

FINDS
Registry ID: 110069656820

ECHO
Registry ID 110069656820

AB325
WSW
1/8-1/4
0.213 mi.
1127 ft.

Relative:
Higher

CON EDISON
2274 2ND AVE
NEW YORK, NY 10003

NY MANIFEST **S117318178**
N/A

Click here for full text details

NY MANIFEST
EPA ID NYP004656831

W326
NW
1/8-1/4
0.214 mi.
1129 ft.

Relative:
Higher

CON EDISON SERVICE BOX: 20120
230 E 122ND ST
NEW YORK, NY 10029

RCRA NonGen / NLR
NY MANIFEST

1016450733
NYP004297602

Click here for full text details

RCRA NonGen / NLR
EPA Id NYP004297602

NY MANIFEST
EPA ID NYP004297602

AB327
WSW
1/8-1/4
0.214 mi.
1131 ft.

Relative:
Higher

CON EDISON - SERVICE BOX 55045
E 117 ST AND 2 AVE
NEW YORK, NY 10035

NJ MANIFEST

S120665767
N/A

Click here for full text details

NJ MANIFEST
EPA Id NYP004190815

AB328
WSW
1/8-1/4
0.214 mi.
1131 ft.

Relative:
Higher

CON EDISON
117TH ST & 2ND AVE
NEW YORK, NY 10029

NY MANIFEST

S117536466
N/A

Click here for full text details

NY MANIFEST
EPA ID NYP004689360

AB329
WSW
1/8-1/4
0.214 mi.
1131 ft.

Relative:
Higher

CON EDISON - SERVICE BOX 55045
E 117 ST AND 2 AVE
NEW YORK, NY 10035

RCRA-LQG
NY MANIFEST

1014396766
NYP004190815

Click here for full text details

RCRA-LQG
EPA Id NYP004190815

NY MANIFEST
EPA ID NYP004190815

AB330
WSW
1/8-1/4
0.214 mi.
1131 ft.

Relative:
Higher

NYCDEP
117 ST & 2ND AVE
NEW YORK, NY

NY MANIFEST | **1009244262**
N/A

Click here for full text details

NY MANIFEST
EPA ID NYP010000958

AB331
WSW
1/8-1/4
0.214 mi.
1131 ft.

Relative:
Higher

CON EDISON
E 117TH ST & 2ND AVE
NEW YORK, NY 10035

RCRA NonGen / NLR | **1014396502**
NYP004188140

Click here for full text details

RCRA NonGen / NLR
EPA Id NYP004188140

AB332
WSW
1/8-1/4
0.214 mi.
1132 ft.

Relative:
Higher

CON EDISON SERVICE BOX: 53447
73RD ST & 1ST AVE SW COR
NEW YORK, NY 10021

RCRA NonGen / NLR | **1015747036**
NY MANIFEST | **NYP004250395**

Click here for full text details

RCRA NonGen / NLR
EPA Id NYP004250395

NY MANIFEST
EPA ID NYP004250395

AB333
WSW
1/8-1/4
0.216 mi.
1139 ft.

Relative:
Higher

CON EDISON - MANHOLE M62301
2279 2ND AVE
NEW YORK, NY 10035

NY MANIFEST | **S123692575**
N/A

Click here for full text details

NY MANIFEST
EPA ID NYP005221742

AD334
South
1/8-1/4
0.216 mi.
1141 ft.

Relative:
Higher

VACANT
505-509 EAST 116TH STREET
NEW YORK, NY 10035

NY LTANKS | **U000411903**
NY UST | **N/A**

Click here for full text details

NY LTANKS
Spill Number/Closed Date 9210913 / 1992-12-21
Site ID 65705
Spill Date 1992-12-21

AD335
South
1/8-1/4
0.216 mi.
1142 ft.

Relative:
Higher

CON EDISON SERVICE BOX 42844
E 116 ST & PLEASANT AVE SW COR
NEW YORK, NY 10029

RCRA NonGen / NLR
NY MANIFEST

1015746997
NYP004249981

Click here for full text details

RCRA NonGen / NLR
EPA Id NYP004249981

NY MANIFEST
EPA ID NYP004249981

AC336
WSW
1/8-1/4
0.217 mi.
1144 ft.

Relative:
Higher

CON EDISON
319 E 116TH ST
NEW YORK, NY 10029

NY MANIFEST

S117317229
N/A

Click here for full text details

NY MANIFEST
EPA ID NYP004646055

AE337
SSW
1/8-1/4
0.217 mi.
1148 ft.

Relative:
Higher

CON EDISON SERVICE BOX: 19204
402 E 116TH ST
NEW YORK, NY 10029

RCRA NonGen / NLR
NY MANIFEST

1016450409
NYP004294344

Click here for full text details

RCRA NonGen / NLR
EPA Id NYP004294344

NY MANIFEST
EPA ID NYP004294344

338
NNW
1/8-1/4
0.218 mi.
1150 ft.

Relative:
Higher

CON EDISON SERVICE BOX 55107
2417 2ND AVE OPPOSITE
NEW YORK, NY 10035

RCRA NonGen / NLR
NJ MANIFEST
NY MANIFEST

1014918549
NYP004221651

Click here for full text details

RCRA NonGen / NLR
EPA Id NYP004221651

NJ MANIFEST
EPA Id NYP004221651

NY MANIFEST
EPA ID NYP004221651

Y339
NNW
1/8-1/4
0.218 mi.
1150 ft.

Relative:
Higher

CON EDISON SERVICE BOX: 55094
2413 2ND AVE
NEW YORK, NY 10035

RCRA NonGen / NLR **1016451419**
FINDS **NYP004305090**
ECHO
NY MANIFEST

Click here for full text details

RCRA NonGen / NLR
EPA Id NYP004305090

FINDS
Registry ID: 110056325793

ECHO
Registry ID 110056325793

NY MANIFEST
EPA ID NYP004305090

AF340
NW
1/8-1/4
0.220 mi.
1160 ft.

Relative:
Higher

ODYSSEY HOUSE OF NEW YORK
219 E 121ST ST
NEW YORK, NY 10035

RCRA NonGen / NLR **1000889949**
FINDS **NY0000201152**
ECHO
NY MANIFEST

Click here for full text details

RCRA NonGen / NLR
EPA Id NY0000201152

FINDS
Registry ID: 110004313662

ECHO
Registry ID 110004313662

NY MANIFEST
EPA ID NY0000201152

AF341
NW
1/8-1/4
0.220 mi.
1160 ft.

Relative:
Higher

ODYSSEY HOUSE
219 E. 121ST STREET
NEW YORK, NY 10035

NY HSWDS **S108146782**
N/A

Click here for full text details

AD342
SSW
1/8-1/4
0.220 mi.
1161 ft.

Relative:
Higher

OUR LADY OF MT CARMEL CHURCH
448 EAST 116 ST
NEW YORK, NY 10029

NY UST **U003127693**
N/A

Click here for full text details

AD343
SSW
1/8-1/4
0.220 mi.
1161 ft.

Relative:
Higher

LADY OF MOUNT CARMEL CHUR
448 EAST 116TH STREET
NEW YORK, NY

NY LTANKS **S106971370**
N/A

Click here for full text details

NY LTANKS
Spill Number/Closed Date 0407940 / 2007-06-06
Site ID 332517
Spill Date 2004-10-18

AB344
WSW
1/8-1/4
0.220 mi.
1162 ft.

Relative:
Higher

TWINS CLEANERS
2283 2ND AVE
NEW YORK, NY 10035

RCRA NonGen / NLR **1000319032**
FINDS **NYD981562333**
ECHO
NY DRYCLEANERS
NY MANIFEST

Click here for full text details

RCRA NonGen / NLR
EPA Id NYD981562333

FINDS
Registry ID: 110004409499

ECHO
Registry ID 110004409499

NY DRYCLEANERS
Facility Id 2-6203-00144

NY MANIFEST
EPA ID NYD981562333

AB345
WSW
1/8-1/4
0.220 mi.
1162 ft.

Relative:
Higher

2283 SECOND AVENUE SITE - OER
2283 SECOND AVENUE
NEW YORK, NY 10035

NY SHWS **S123159109**
N/A

Click here for full text details

NY SHWS
Site Code 579484

AD346
South
1/8-1/4
0.220 mi.
1164 ft.

Relative:
Higher

CON EDISON VAULT: 2537
500 E 116TH ST FRONT OF
NEW YORK, NY 10029

RCRA NonGen / NLR **1016964958**
NY MANIFEST **NYP004378584**

Click here for full text details

RCRA NonGen / NLR
EPA Id NYP004378584

NY MANIFEST
EPA ID NYP004378584

AE347
SSW
1/8-1/4
0.221 mi.
1165 ft.

Relative:
Higher

416 EAST 116 STREET
416 EAST 116 STREET
NEW YORK, NY 10029

NY AST **A100175211**
N/A

Click here for full text details

NY AST
Facility Id 2-601026

AG348
SSW
1/8-1/4
0.221 mi.
1166 ft.

Relative:
Higher

432 EAST 116TH STREET
432 EAST 116TH STREET
NEW YORK, NY 10029

NY UST **U003835910**
N/A

Click here for full text details

AG349
SSW
1/8-1/4
0.221 mi.
1166 ft.

Relative:
Higher

HOUSING PROJECT DIVISION
432 E 116TH ST
MANHATTAN, NY

NY LTANKS **S105055127**
N/A

Click here for full text details

NY LTANKS
Spill Number/Closed Date 0103081 / 2006-04-12
Site ID 255050
Spill Date 2001-06-20

AH350
WSW
1/8-1/4
0.222 mi.
1173 ft.

Relative:
Higher

CON EDISON
315 E 116TH ST
NEW YORK, NY 10029

NY MANIFEST **S117317228**
N/A

Click here for full text details

NY MANIFEST
EPA ID NYP004646048

AH351
WSW
1/8-1/4
0.222 mi.
1173 ft.

Relative:
Higher

CON EDISON
315 E 116TH ST
NEW YORK, NY 10029

RCRA NonGen / NLR
NJ MANIFEST
NY MANIFEST

1012185862
NYP004166971

Click here for full text details

RCRA NonGen / NLR
EPA Id NYP004166971

NJ MANIFEST
EPA Id NYP004166971

NY MANIFEST
EPA ID NYP004166971

AH352
WSW
1/8-1/4
0.223 mi.
1178 ft.

Relative:
Higher

CON EDISON
2270 2ND AVE
NEW YORK, NY 10035

NY MANIFEST

S117318180
N/A

Click here for full text details

NY MANIFEST
EPA ID NYP004656864

AH353
WSW
1/8-1/4
0.223 mi.
1178 ft.

Relative:
Higher

CON EDISON - SERVICE BOX 55035
2270 SECOND AVENUE NORTH OF EA
NEW YORK, NY 10035

RCRA-LQG
NY MANIFEST
NJ MANIFEST

1012185745
NYP004165791

Click here for full text details

RCRA-LQG
EPA Id NYP004165791

NY MANIFEST
EPA ID NYP004165791

NJ MANIFEST
EPA Id NYP004165791

AF354
NW
1/8-1/4
0.224 mi.
1182 ft.

Relative:
Higher

CON EDISON
225 E 122ND ST E OF 3RD AVE
NEW YORK, NY 10035

RCRA NonGen / NLR
NJ MANIFEST
NY MANIFEST

1014398599
NYP004209555

Click here for full text details

RCRA NonGen / NLR
EPA Id NYP004209555

NJ MANIFEST

CON EDISON (Continued) **1014398599**

EPA Id NYP004209555

NY MANIFEST
EPA ID NYP004209555

AI355
West
1/8-1/4
0.226 mi.
1195 ft.

Relative:
Higher

CYPRESS AVE ACORN **NY AST** **U003387519**
222-234 EAST 119TH STREET **N/A**
NEW YORK, NY 10035

Click here for full text details

NY AST
Facility Id 2-295191

AI356
West
1/8-1/4
0.226 mi.
1195 ft.

Relative:
Higher

UNKNOWN **NY LTANKS** **S104877060**
222 EAST 119TH ST **N/A**
MANHATTAN, NY

Click here for full text details

NY LTANKS
Spill Number/Closed Date 0008608 / 2007-06-11
Site ID 236346
Spill Date 2000-10-24

357
NW
1/8-1/4
0.227 mi.
1196 ft.

Relative:
Higher

230 EAST 123RD ST/MANH **NY LTANKS** **S104275544**
230 EAST 123RD STREET **N/A**
NEW YORK CITY, NY

Click here for full text details

NY LTANKS
Spill Number/Closed Date 8905085 / 1994-11-15
Site ID 167812
Spill Date 1989-08-22

AC358
SW
1/8-1/4
0.227 mi.
1197 ft.

Relative:
Higher

CONSOLIDATED EDISON - SERV BOX 19195 **NY MANIFEST** **S112140413**
342 EAST 116TH STREET **N/A**
NEW YORK, NY 10029

Click here for full text details

NY MANIFEST
EPA ID NYP004251740

AC359
SW
1/8-1/4
0.227 mi.
1197 ft.

Relative:
Higher

CON EDISON SERVICE BOX: 19195
342 E 116TH ST
NEW YORK, NY 10029

RCRA NonGen / NLR **1016969275**
NY MANIFEST **NYP004429304**

Click here for full text details

RCRA NonGen / NLR
EPA Id NYP004429304

NY MANIFEST
EPA ID NYP004429304

AB360
West
1/8-1/4
0.227 mi.
1201 ft.

Relative:
Higher

247-249 EAST 117TH STREET
247 EAST 117TH STREET
NEW YORK CITY, NY

NY VCP **S125316946**
N/A

Click here for full text details

AC361
SW
1/8-1/4
0.228 mi.
1206 ft.

Relative:
Higher

CON EDISON SERVICE BOX: 19194
338 E 116TH ST
NEW YORK, NY 10029

RCRA NonGen / NLR **1016969277**
NY MANIFEST **NYP004429320**

Click here for full text details

RCRA NonGen / NLR
EPA Id NYP004429320

NY MANIFEST
EPA ID NYP004429320

AC362
SW
1/8-1/4
0.229 mi.
1211 ft.

Relative:
Higher

CON EDISON
336-338 E 116 ST & 2 AVE
NEW YORK, NY 10029

NY MANIFEST **S117066464**
N/A

Click here for full text details

NY MANIFEST
EPA ID NYP004591152

AB363
West
1/8-1/4
0.230 mi.
1217 ft.

Relative:
Higher

NEW SYMPHONY/JC 117TH STREET CLNER
245 EAST 117TH STREET
NEW YORK, NY 10035

NY DRYCLEANERS **S109527356**
N/A

Click here for full text details

NY DRYCLEANERS
Facility Id 2-6203-00174

AC364
SW
1/8-1/4
0.231 mi.
1219 ft.

Relative:
Higher

CON EDISON
332 E 116TH ST
NEW YORK, NY 10029

RCRA NonGen / NLR **1012185112**
NY MANIFEST **NYP004159141**

Click here for full text details

RCRA NonGen / NLR
EPA Id NYP004159141

NY MANIFEST
EPA ID NYP004159141

AH365
WSW
1/8-1/4
0.231 mi.
1220 ft.

Relative:
Higher

CON EDISON
303 E 116TH ST
NEW YORK, NY 10029

NY MANIFEST **S117317226**
N/A

Click here for full text details

NY MANIFEST
EPA ID NYP004646022

AJ366
WSW
1/8-1/4
0.232 mi.
1226 ft.

Relative:
Higher

CON EDISON
2273 2ND AVE
NEW YORK, NY 10029

NY MANIFEST **S117737416**
N/A

Click here for full text details

NY MANIFEST
EPA ID NYP004648606

AC367
SW
1/8-1/4
0.233 mi.
1229 ft.

Relative:
Higher

CON EDISON MANHOLE 19193
326 E 116 ST
NEW YORK, NY 10001

RCRA NonGen / NLR **1010327662**
NY MANIFEST **NYP004148052**

Click here for full text details

RCRA NonGen / NLR
EPA Id NYP004148052

NY MANIFEST
EPA ID NYP004148052

AH368
WSW
1/8-1/4
0.235 mi.
1242 ft.

Relative:
Higher

CON EDISON | **NY MANIFEST** | **S117318188**
2264 2 AV | **N/A**
NEW YORK, NY 10035

Click here for full text details

NY MANIFEST
EPA ID NYP004656948

AC369
SW
1/8-1/4
0.236 mi.
1247 ft.

Relative:
Higher

CON EDISON | **NY MANIFEST** | **S117317232**
322 E 116 ST | **N/A**
NEW YORK, NY 10029

Click here for full text details

NY MANIFEST
EPA ID NYP004646162

AK370
South
1/8-1/4
0.236 mi.
1248 ft.

Relative:
Higher

G A P AUTO REPAIR | **RCRA NonGen / NLR** | **1004756037**
511 E 116TH ST | **US AIRS** | **NY0000973669**
NEW YORK, NY 10029 | **NY MANIFEST**

Click here for full text details

RCRA NonGen / NLR
EPA Id NY0000973669

US AIRS
EPA plant ID: 110009462795

NY MANIFEST
EPA ID NY0000973669

AC371
SW
1/8-1/4
0.238 mi.
1255 ft.

Relative:
Higher

CON EDISON | **NY MANIFEST** | **S117317231**
318 E 116 ST | **N/A**
NEW YORK, NY 10029

Click here for full text details

NY MANIFEST
EPA ID NYP004646154

AF372
NW
1/8-1/4
0.239 mi.
1260 ft.

Relative:
Higher

CON EDISON SERVICE BOX 20112
213 E 122 ST E OF 3RD AVE FRONT OF
NEW YORK, NY 10035

Click here for full text details

NJ MANIFEST
EPA Id NYP004246700

NJ MANIFEST **S117985005**
N/A

AF373
NW
1/8-1/4
0.239 mi.
1260 ft.

Relative:
Higher

CON EDISON SERVICE BOX 20112
213 E 122 ST E OF 3RD AVE FRONT OF
NEW YORK, NY 10035

Click here for full text details

RCRA NonGen / NLR
EPA Id NYP004246700

NY MANIFEST
EPA ID NYP004246700

RCRA NonGen / NLR **1015746677**
NY MANIFEST **NYP004246700**

AF374
NW
1/8-1/4
0.239 mi.
1260 ft.

Relative:
Higher

CON EDISON SERVICE BOX: 20012
213 E 122ND ST FRONT OF
NEW YORK, NY 10035

Click here for full text details

RCRA NonGen / NLR
EPA Id NYP004491247

RCRA NonGen / NLR **1017772175**
NYP004491247

AF375
NW
1/8-1/4
0.239 mi.
1260 ft.

Relative:
Higher

CON EDISON
213 E 122ND ST FRONT OF
NEW YORK, NY 10035

Click here for full text details

NY MANIFEST
EPA ID NYP004491247

NY MANIFEST **S116550713**
N/A

AH376
WSW
1/8-1/4
0.242 mi.
1276 ft.

Relative:
Higher

EAST 116TH LLC
312 EAST 116TH ST.
NEW YORK, NY 10029

Click here for full text details

NY AST
Facility Id 2-609520

NY AST **A100386199**
N/A

AL377
WNW
1/8-1/4
0.242 mi.
1278 ft.

Relative:
Higher

CON EDISON MANHOLE: 19800
213 E 120TH ST E OF 3RD AVE FRONT
NEW YORK, NY 10035

NJ MANIFEST **S117986476**
N/A

Click here for full text details

NJ MANIFEST
EPA Id NYP004270757

AL378
WNW
1/8-1/4
0.242 mi.
1278 ft.

Relative:
Higher

CON EDISON MANHOLE: 19800
213 E 120TH ST E OF 3RD AVE FRONT OF
NEW YORK, NY 10035

RCRA NonGen / NLR **1016144286**
FINDS **NYP004270757**
ECHO
NY MANIFEST

Click here for full text details

RCRA NonGen / NLR
EPA Id NYP004270757

FINDS
Registry ID: 110064101779

ECHO
Registry ID 110064101779

NY MANIFEST
EPA ID NYP004270757

AI379
West
1/8-1/4
0.243 mi.
1282 ft.

Relative:
Higher

MET-PACA II ASSOCIATES
212 EAST 119TH STREET
NEW YORK, NY 10035

NY AST **U003385208**
N/A

Click here for full text details

NY AST
Facility Id 2-114537

AF380
NW
1/8-1/4
0.243 mi.
1283 ft.

Relative:
Higher

RESIDENCE
212 EAST 122ND STREET
NEW YORK, NY 10035

NY LTANKS **S104621346**
N/A

Click here for full text details

NY LTANKS
Spill Number/Closed Date 0000067 / 2008-03-17
Site ID 148719
Spill Date 2000-04-03

AF381
NW
1/8-1/4
0.243 mi.
1283 ft.

Relative:
Higher

EAST 122 REALTY LLC.
212 EAST 122ND STREET
NEW YORK, NY 10035

NY AST **A100292983**
N/A

Click here for full text details

NY AST
Facility Id 2-608503

AD382
South
1/8-1/4
0.243 mi.
1285 ft.

Relative:
Higher

291 PLEASANT AVE
291 PLEASANT AVENUE
NEW YORK, NY 10029

NY AST **U003395310**
N/A

Click here for full text details

NY AST
Facility Id 2-482579

AJ383
West
1/8-1/4
0.244 mi.
1287 ft.

Relative:
Higher

231 E 117 LLC
231 EAST 117TH STREET
NEW YORK, NY 10035

NY AST **A100169010**
N/A

Click here for full text details

NY AST
Facility Id 2-604607

AH384
WSW
1/8-1/4
0.245 mi.
1291 ft.

Relative:
Higher

310 E 116 ST ASSOCIATES
310 E 116 ST
NEW YORK, NY 10029

NY AST **U003385805**
N/A

Click here for full text details

NY AST
Facility Id 2-145599

385
NNE
1/8-1/4
0.246 mi.
1298 ft.

Relative:
Higher

2451 FIRST AVE LLC
2451 1ST AVE
NEW YORK, NY 10035

RCRA NonGen / NLR **1025887634**
NYR000241984

Click here for full text details

RCRA NonGen / NLR
EPA Id NYR000241984

AM386
SW
1/8-1/4
0.247 mi.
1302 ft.

Relative:
Higher

CON EDISON SERVICE BOX: 19009
343 E 115TH ST
NEW YORK, NY 10029

RCRA NonGen / NLR FINDS ECHO NJ MANIFEST NY MANIFEST

1012185676
NYP004165098

Click here for full text details

RCRA NonGen / NLR
EPA Id NYP004165098

FINDS
Registry ID: 110055944279

ECHO
Registry ID 110055944279

NJ MANIFEST
EPA Id NYP004165098

NY MANIFEST
EPA ID NYP004165098

AM387
SW
1/8-1/4
0.247 mi.
1302 ft.

Relative:
Higher

CON EDISON SERVICE BOX: 19009
343 E 115TH ST
NEW YORK, NY 10029

RCRA NonGen / NLR NY MANIFEST

1016450433
NYP004294583

Click here for full text details

RCRA NonGen / NLR
EPA Id NYP004294583

NY MANIFEST
EPA ID NYP004294583

AJ388
WSW
1/8-1/4
0.248 mi.
1311 ft.

Relative:
Higher

244 EAST 117TH LLC
244 EAST 117TH STREET
NEW YORK, NY 10035

NY AST

A100169039
N/A

Click here for full text details

NY AST
Facility Id 2-604648

AJ389
WSW
1/8-1/4
0.248 mi.
1311 ft.

Relative:
Higher

CON EDISON SERVICE BOX: 55029
2265 2ND AVE
NEW YORK, NY 10035

Click here for full text details

RCRA NonGen / NLR
EPA Id NYP004418604

NY MANIFEST
EPA ID NYP004418604

RCRA NonGen / NLR
NY MANIFEST

1016968250
NYP004418604

AK390
South
1/4-1/2
0.258 mi.
1361 ft.

Relative:
Higher

CON EDISON - EAST 115TH ST. WORKS MGP
EAST 114TH - EAST 116TH STS.
NEW YORK, NY 10029

Click here for full text details

EDR MGP

1008407982
N/A

AL391
WNW
1/4-1/2
0.271 mi.
1429 ft.

Relative:
Higher

2211 THIRD AVENUE
2211 3RD AVENUE
NEW YORK CITY, NY

Click here for full text details

NY VCP

S127989922
N/A

392
NNW
1/4-1/2
0.278 mi.
1467 ft.

Relative:
Higher

AMOCO
255 EAST 125TH STREET
NEW YORK CITY, NY

Click here for full text details

NY LTANKS
Spill Number/Closed Date 8809618 / 2004-03-25
Site ID 245905
Spill Date 1989-03-14

NY LTANKS

S104275536
N/A

393
NW
1/4-1/2
0.287 mi.
1518 ft.

Relative:
Higher

CON EDISON SERVICE BOX: 45765
2253 3RD AVE
NEW YORK, NY 10029

Click here for full text details

NY LTANKS
Spill Number/Closed Date 0514031 / 2006-12-19
Spill Number/Closed Date 0000962 / 2003-11-17
Spill Number/Closed Date 0000963 / 2015-04-13

NY LTANKS
NY UST
RCRA NonGen / NLR
FINDS
ECHO
NY MANIFEST

1000318008
NYD980778732

CON EDISON SERVICE BOX: 45765 (Continued) **1000318008**

Site ID 360637
Site ID 255360
Site ID 255361
Spill Date 2006-03-08
Spill Date 2000-04-21
Spill Date 2000-04-22

RCRA NonGen / NLR
EPA Id NYD980778732

FINDS
Registry ID: 110004392229
Registry ID: 110055936670

ECHO
Registry ID 110004392229
Registry ID 110055936670

NY MANIFEST
EPA ID NYD980778732

AN394
North
1/4-1/2
0.293 mi.
1548 ft.

Relative:
Higher

126TH ST DEPOT -NYCT **NY LTANKS** **S106702967**
2460 SECOND AVENUE **NY Spills** **N/A**
MANHATTAN, NY 10035

Click here for full text details

NY LTANKS
Spill Number/Closed Date 9007322 / 2005-06-30
Spill Number/Closed Date 9912782 / 2004-05-04
Site ID 174481
Site ID 174484
Spill Date 1990-10-03
Spill Date 2000-02-09

NY Spills
Spill Number/Closed Date 8808896 / 2014-06-26
Site ID 316443
Spill Date 1989-02-14

AN395
North
1/4-1/2
0.293 mi.
1548 ft.

Relative:
Higher

126TH STREET DEPOT **NY LTANKS** **S102143739**
2460 SECOND AVE **N/A**
NEW YORK, NY

Click here for full text details

NY LTANKS
Spill Number/Closed Date 9709477 / 2004-04-12
Site ID 174482

126TH STREET DEPOT (Continued) **S102143739**

Spill Date 1997-11-14

396
NW
1/4-1/2
0.294 mi.
1551 ft.

Relative:
Higher

ENGINE CO. 35/LADD. CO. 14 FDNY -DDC **NY LTANKS** **S106703844**
2232 3RD AVENUE **N/A**
MANHATTAN, NY

Click here for full text details

NY LTANKS
Spill Number/Closed Date 9801567 / 2005-05-09
Site ID 250400
Spill Date 1998-05-06

397
SSW
1/4-1/2
0.299 mi.
1579 ft.

Relative:
Higher

413 EAST 114TH STREET **NY LTANKS** **S102672863**
413 EAST 114TH STREET **N/A**
NEW YORK, NY

Click here for full text details

NY LTANKS
Spill Number/Closed Date 9415975 / 1995-03-11
Site ID 291861
Spill Date 1995-03-10

AO398
NNW
1/4-1/2
0.301 mi.
1587 ft.

Relative:
Higher

THE EAST DRIVE H.D.F.C. **NY LTANKS** **S104619531**
205 EAST 124TH STREET **N/A**
MANHATTAN, NY

Click here for full text details

NY LTANKS
Spill Number/Closed Date 9802381 / 2004-11-26
Site ID 202489
Spill Date 1998-05-22

399
West
1/4-1/2
0.302 mi.
1593 ft.

Relative:
Higher

JACOB'S RESIDENCE **NY LTANKS** **S105996256**
203 EAST 117TH ST **N/A**
MANHATTAN, NY

Click here for full text details

NY LTANKS
Spill Number/Closed Date 0203815 / 2005-10-21
Site ID 223427
Spill Date 2002-07-11

AO400
NNW
1/4-1/2
0.314 mi.
1658 ft.

Relative:
Higher

212 EAST 125TH STREET AND 215 EAST 124TH STREET — **NY VCP** — **S126339354**
212 EAST 125TH STREET — **N/A**
NEW YORK CITY, NY

Click here for full text details

401
West
1/4-1/2
0.339 mi.
1790 ft.

Relative:
Higher

201 EAST 116TH ST — **NY LTANKS** — **S105230371**
201 EAST 116TH ST — **N/A**
MANHATTAN, NY

Click here for full text details

NY LTANKS
Spill Number/Closed Date 0108081 / 2001-11-08
Site ID 317668
Spill Date 2001-11-08

402
East
1/4-1/2
0.340 mi.
1796 ft.

Relative:
Higher

STREET CRIMES UNIT — **NY LTANKS** — **S105053985**
RANDALLS ISLAND — **N/A**
MANHATTAN, NY

Click here for full text details

NY LTANKS
Spill Number/Closed Date 9209310 / 2003-03-07
Site ID 86326
Spill Date 1992-11-10

AP403
North
1/4-1/2
0.344 mi.
1818 ft.

Relative:
Higher

NYCDOS EAST HARLEM MRF — **NY SWRCY** — **S105842297**
EAST 127TH AND 2ND AVENUE — **N/A**
NEW YORK, NY 10004

Click here for full text details

404
NNW
1/4-1/2
0.348 mi.
1839 ft.

Relative:
Higher

PARCEL B WEST — **NY BROWNFIELDS** — **S127012989**
201 EAST 125TH STREET — **N/A**
NEW YORK, NY 10035

Click here for full text details

NY BROWNFIELDS
Site Code 564509

405
WNW
1/4-1/2
0.352 mi.
1857 ft.

Relative:
Higher

159 EAST 118TH STREET
159 EAST 118TH STREET
NEW YORK CITY, NY

NY VCP **S125316862**
N/A

Click here for full text details

406
SE
1/4-1/2
0.355 mi.
1875 ft.

Relative:
Lower

RANDALLS ISLAND
RANDALLS ISLAND
MANHATTAN, NY

NY LTANKS **S100494123**
N/A

Click here for full text details

NY LTANKS
Spill Number/Closed Date 9207904 / 1995-07-12
Site ID 86325
Spill Date 1992-10-08

AP407
North
1/4-1/2
0.381 mi.
2011 ft.

Relative:
Higher

OTERO, 128TH & 2ND
2ND AVE / 128TH ST
NEW YORK CITY, NY

NY LTANKS **S100144670**
N/A

Click here for full text details

NY LTANKS
Spill Number/Closed Date 8600789 / 1986-05-01
Site ID 317883
Spill Date 1986-05-01

408
NW
1/4-1/2
0.382 mi.
2016 ft.

Relative:
Higher

2021 LEXINGTON AVENUE
2021 LEXINGTON AVENUE
MANHATTAN, NY

NY LTANKS **S101341130**
N/A

Click here for full text details

NY LTANKS
Spill Number/Closed Date 9410094 / 2003-12-30
Site ID 202136
Spill Date 1994-10-27

AQ409
WSW
1/4-1/2
0.413 mi.
2181 ft.

Relative:
Higher

CHURCH
232 EAST 113TH STREET
NEW YORK, NY

NY LTANKS **U000403050**
N/A

Click here for full text details

NY LTANKS
Spill Number/Closed Date 0601542 / 2006-08-11
Site ID 363804
Spill Date 2006-05-11

410
NNW
1/4-1/2
0.420 mi.
2216 ft.

Relative:
Higher

146 EAST 126TH STREET
149 EAST 125 STREET
NEW YORK CITY, NY

NY VCP **S126339325**
N/A

Click here for full text details

AQ411
WSW
1/4-1/2
0.427 mi.
2256 ft.

Relative:
Higher

CONVENT
226 EAST 113TH STREET
NEW YORK, NY

NY LTANKS **S109064368**
N/A

Click here for full text details

NY LTANKS
Spill Number/Closed Date 0802029 / 2020-01-06
Site ID 398096
Spill Date 2008-05-21

412
NW
1/4-1/2
0.432 mi.
2279 ft.

Relative:
Higher

STORE FRONT
124 EAST 124TH ST.
NEW YORK, NY

NY LTANKS **S107417004**
N/A

Click here for full text details

NY LTANKS
Spill Number/Closed Date 0508613 / 2006-08-03
Site ID 354231
Spill Date 2005-10-18

413
West
1/4-1/2
0.451 mi.
2380 ft.

Relative:
Higher

CLOSED-LACKOF RECENT INFO
158 E 115TH ST
NEW YORK, NY

NY LTANKS **S106703277**
N/A

Click here for full text details

NY LTANKS
Spill Number/Closed Date 8805777 / 2003-03-05
Site ID 149548
Spill Date 1988-10-06

414
West
1/4-1/2
0.456 mi.
2408 ft.

Relative:
Higher

APARTMENT BUILDING
123 E. 116TH STREET
MANHATTAN, NY

NY LTANKS **S106124525**
N/A

Click here for full text details

NY LTANKS
Spill Number/Closed Date 0310572 / 2004-03-05
Site ID 124172
Spill Date 2003-12-12

415
SSW
1/4-1/2
0.464 mi.
2450 ft.

Relative:
Lower

400 EAST 111TH STREET
400 EAST 111TH STREET
NEW YORK CITY, NY 10029

NY BROWNFIELDS **S113916469**
N/A

Click here for full text details

NY BROWNFIELDS
Site Code 359263

AR416
ESE
1/4-1/2
0.475 mi.
2510 ft.

Relative:
Higher

MANHATTAN PSYCIATRIC CTR
WARDS ISLAND
WARDS ISLAND, NY

NY LTANKS **S103824263**
NY Spills **N/A**

Click here for full text details

NY LTANKS
Spill Number/Closed Date 9815305 / 2000-06-13
Spill Number/Closed Date 9815306 / 2001-09-20
Spill Number/Closed Date 9815304 / 2007-01-12
Site ID 294893
Site ID 294894
Site ID 294892
Spill Date 1999-03-23

NY Spills
Spill Number/Closed Date 0110401 / 2002-01-30
Spill Number/Closed Date 0205194 / 2002-08-19
Spill Number/Closed Date 0403613 / 2004-07-23
Site ID 294866
Site ID 294867
Site ID 294872
Spill Date 2002-01-29
Spill Date 2002-08-16
Spill Date 2004-07-05

AR417
ESE
1/4-1/2
0.475 mi.
2510 ft.

Relative:
Higher

MANHATTAN PSYCH CENTER
WARDS ISLAND COMPLEX
MANHATTAN, NY

NY LTANKS **S103558207**
NY Spills **N/A**

Click here for full text details

NY LTANKS
Spill Number/Closed Date 9809579 / 2000-06-13
Site ID 313153
Spill Date 1998-10-30

NY Spills
Spill Number/Closed Date 0301149 / 2007-06-19
Spill Number/Closed Date 0302564 / 2003-06-10
Site ID 313151
Site ID 313152
Spill Date 2003-05-01
Spill Date 2003-06-10

418
NW
1/4-1/2
0.481 mi.
2540 ft.

Relative:
Higher

100 E. 124TH ST
100 E. 124TH ST
NEW YORK, NY

NY LTANKS | **S102662621**
N/A

Click here for full text details

NY LTANKS
Spill Number/Closed Date 9514542 / 1997-01-28
Site ID 238245
Spill Date 1996-02-13

419
SW
1/4-1/2
0.483 mi.
2552 ft.

Relative:
Higher

CON EDISON - EAST 111TH ST. WORKS MGP
EAST 110TH - EAST 112TH STS.
NEW YORK, NY 10029

EDR MGP | **1008407981**
N/A

Click here for full text details

420
WNW
1/4-1/2
0.498 mi.
2627 ft.

Relative:
Higher

CON EDISON SERVICE BOX: 42084
1700 PARK AVE
NEW YORK, NY 10035

NY BROWNFIELDS
RCRA NonGen / NLR
NY E DESIGNATION
NY MANIFEST | **1016450837**
NYP004298659

Click here for full text details

NY BROWNFIELDS
Site Code 612217

RCRA NonGen / NLR
EPA Id NYP004298659

NY MANIFEST
EPA ID NYP004298659

421
SSW
1/2-1
0.628 mi.
3314 ft.

Relative:
Higher

CON EDISON - EAST 108TH ST. STATION MGP
108TH ST. WEST OF FIRST AVE.
NEW YORK, NY 10029

EDR MGP | **1008407980**
N/A

Click here for full text details

422
North
1/2-1
0.663 mi.
3499 ft.

Relative:
Lower

VISTA 1
2401 THIRD AVENUE
BRONX, NY 10451

NY SHWS | **S113916759**
N/A

Click here for full text details

NY SHWS
Site Code 437428

423
SSE
1/2-1
0.756 mi.
3992 ft.

Relative:
Higher

BRONX CITY HSPTL ANNEX

WARDS ISLAND, NY

FUDS | **1024899370**
N/A

Click here for full text details

424
NNE
1/2-1
0.888 mi.
4691 ft.

Relative:
Higher

RIDER AVENUE GAS STATION
250 EAST 138TH STREET
BRONX, NY 10451

NY SHWS | **S113916758**
N/A

Click here for full text details

NY SHWS
Site Code 437424

425
NNE
1/2-1
0.984 mi.
5195 ft.

Relative:
Higher

2568 PARK
2568 PARK AVENUE
BRONX, NY 10451

NY SHWS | **S113916757**
N/A

Click here for full text details

NY SHWS
Site Code 437190

GOVERNMENT RECORDS SEARCHED / DATA CURRENCY TRACKING

St	Acronym	Full Name	Government Agency	Gov Date	Arvl. Date	Active Date
NY	AIRS	Air Emissions Data	Department of Environmental Conservation	01/31/2022	02/01/2022	02/10/2022
NY	AST	Petroleum Bulk Storage	Department of Environmental Conservation	12/16/2021	12/16/2021	03/01/2022
NY	BROWNFIELDS	Brownfields Site List	Department of Environmental Conservation	02/08/2022	02/08/2022	05/06/2022
NY	CBS	Chemical Bulk Storage Site Listing	Department of Environmental Conservation	12/16/2021	12/16/2021	03/01/2022
NY	CBS AST	Chemical Bulk Storage Database	NYSDEC	01/01/2002	02/20/2002	03/22/2002
NY	CBS UST	Chemical Bulk Storage Database	NYSDEC	01/01/2002	02/20/2002	03/22/2002
NY	COAL ASH	Coal Ash Disposal Site Listing	Department of Environmental Conservation	12/21/2021	12/27/2021	03/16/2022
NY	COOLING TOWERS	Registered Cooling Towers	Department of Health	01/04/2022	01/12/2022	04/01/2022
NY	DEL SHWS	Delisted Registry Sites	Department of Environmental Conservation	02/08/2022	02/08/2022	05/06/2022
NY	DRYCLEANERS	Registered Drycleaners	Department of Environmental Conservation	12/10/2021	12/10/2021	03/01/2022
NY	E DESIGNATION	E DESIGNATION SITE LISTING	New York City Department of City Planning	12/13/2021	12/17/2021	12/30/2021
NY	ENG CONTROLS	Registry of Engineering Controls	Department of Environmental Conservation	02/08/2022	02/08/2022	05/06/2022
NY	ENV RES DECL	Environmental Restrictive Declarations	New York City Department of City Planning	11/23/2021	12/15/2021	03/01/2022
NY	ERP	Environmental Restoration Program Listing	Department of Environmental Conservation	02/08/2022	02/08/2022	05/06/2022
NY	Financial Assurance 1	Financial Assurance Information Listing	Department of Environmental Conservation	12/21/2021	12/22/2021	03/16/2022
NY	Financial Assurance 2	Financial Assurance Information Listing	Department of Environmental Conservation	06/11/2020	06/16/2020	09/02/2020
NY	HIST AST	Historical Petroleum Bulk Storage Database	Department of Environmental Conservation	01/01/2002	06/02/2006	07/20/2006
NY	HIST LTANKS	Listing of Leaking Storage Tanks	Department of Environmental Conservation	01/01/2002	07/08/2005	07/14/2005
NY	HIST SPILLS	SPILLS Database	Department of Environmental Conservation	01/01/2002	07/08/2005	07/14/2005
NY	HIST UST	Historical Petroleum Bulk Storage Database	Department of Environmental Conservation	01/01/2002	06/02/2006	07/20/2006
NY	HSWDS	Hazardous Substance Waste Disposal Site Inventory	Department of Environmental Conservation	01/01/2003	10/20/2006	11/30/2006
NY	INST CONTROL	Registry of Institutional Controls	Department of Environmental Conservation	02/08/2022	02/08/2022	05/06/2022
NY	LIENS	Spill Liens Information	Office of the State Comptroller	01/31/2022	02/01/2022	04/26/2022
NY	LTANKS	Spills Information Database	Department of Environmental Conservation	03/15/2022	03/15/2022	03/16/2022
NY	MOSF	Major Oil Storage Facility Site Listing	Department of Environmental Conservation	12/16/2021	12/16/2021	03/01/2022
NY	MOSF AST	Major Oil Storage Facilities Database	NYSDEC	01/01/2002	02/20/2002	03/22/2002
NY	MOSF UST	Major Oil Storage Facilities Database	NYSDEC	01/01/2002	02/20/2002	03/22/2002
NY	NY MANIFEST	Facility and Manifest Data	Department of Environmental Conservation	01/01/2019	10/29/2021	01/19/2022
NY	NYC LEAD	Lead-based Paint Testing Results	New York City Department of Education	12/31/2021	02/04/2022	04/28/2022
NY	NYC LEAD 2	Recent Lead Paint Violations	New York City Department of Housing Preservat	02/01/2022	02/02/2022	04/27/2022
NY	PFAS	PFAS Contamination Site Location Listing	Department of Environmental Conservation	01/16/2019	05/08/2019	06/24/2019
NY	PFAS 2	New York State Inactive Landfill Initiative	Department of Environmental Conservation	10/29/2021	11/19/2021	04/26/2022
NY	RES DECL	Restrictive Declarations Listing	NYC Department of City Planning	11/23/2021	12/13/2021	03/02/2022
NY	RGA HWS	Recovered Government Archive State Hazardous Waste Facilitie	Department of Environmental Conservation		07/01/2013	12/30/2013
NY	RGA LF	Recovered Government Archive Solid Waste Facilities List	Department of Environmental Conservation		07/01/2013	01/10/2014
NY	SHWS	Inactive Hazardous Waste Disposal Sites in New York State	Department of Environmental Conservation	02/08/2022	02/08/2022	05/06/2022
NY	SPDES	State Pollutant Discharge Elimination System	Department of Environmental Conservation	11/04/2021	11/16/2021	02/04/2022
NY	SPILLS	Spills Information Database	Department of Environmental Conservation	03/15/2022	03/15/2022	03/16/2022
NY	SPILLS 80	SPILLS80 data from FirstSearch	FirstSearch	11/02/2010	01/03/2013	03/07/2013
NY	SPILLS 90	SPILLS90 data from FirstSearch	FirstSearch	12/14/2012	01/03/2013	02/12/2013
NY	SWF/LF	Facility Register	Department of Environmental Conservation	12/21/2021	12/27/2021	03/22/2022
NY	SWRCY	Registered Recycling Facility List	Department of Environmental Conservation	12/21/2021	12/27/2021	03/22/2022
NY	SWTIRE	Registered Waste Tire Storage & Facility List	Department of Environmental Conservation	02/27/2018	04/06/2018	06/08/2018
NY	TANKS	Storage Tank Faciliy Listing	Department of Environmental Conservation	12/16/2021	12/16/2021	03/01/2022
NY	UIC	Underground Injection Control Wells	Department of Environmental Conservation	11/29/2021	11/30/2021	02/22/2022
NY	UST	Petroleum Bulk Storage (PBS) Database	Department of Environmental Conservation	12/16/2021	12/16/2021	03/01/2022
NY	VAPOR REOPENED	Vapor Intrusion Legacy Site List	Department of Environmenal Conservation	01/01/2022	02/08/2022	05/06/2022

GOVERNMENT RECORDS SEARCHED / DATA CURRENCY TRACKING

St	Acronym	Full Name	Government Agency	Gov Date	Arvl. Date	Active Date
NY	VCP	Voluntary Cleanup Agreements	Department of Environmental Conservation	02/08/2022	02/08/2022	05/06/2022
NY	VCP NYC	Voluntary Cleanup Program Listing NYC	New York City Office of Environmental Protect	12/06/2021	12/08/2021	01/06/2022
US	2020 COR ACTION	2020 Corrective Action Program List	Environmental Protection Agency	09/30/2017	05/08/2018	07/20/2018
US	ABANDONED MINES	Abandoned Mines	Department of Interior	12/14/2021	12/15/2021	03/10/2022
US	BRS	Biennial Reporting System	EPA/NTIS	12/31/2019	03/02/2022	03/25/2022
US	COAL ASH DOE	Steam-Electric Plant Operation Data	Department of Energy	12/31/2020	11/30/2021	02/22/2022
US	COAL ASH EPA	Coal Combustion Residues Surface Impoundments List	Environmental Protection Agency	01/12/2017	03/05/2019	11/11/2019
US	CONSENT	Superfund (CERCLA) Consent Decrees	Department of Justice, Consent Decree Library	12/31/2021	01/14/2022	03/25/2022
US	CORRACTS	Corrective Action Report	EPA	02/28/2022	03/02/2022	03/17/2022
US	DEBRIS REGION 9	Torres Martinez Reservation Illegal Dump Site Locations	EPA, Region 9	01/12/2009	05/07/2009	09/21/2009
US	DOCKET HWC	Hazardous Waste Compliance Docket Listing	Environmental Protection Agency	05/06/2021	05/21/2021	08/11/2021
US	DOD	Department of Defense Sites	USGS	06/07/2021	07/13/2021	03/09/2022
US	DOT OPS	Incident and Accident Data	Department of Transporation, Office of Pipeli	01/02/2020	01/28/2020	04/17/2020
US	Delisted NPL	National Priority List Deletions	EPA	01/25/2022	02/03/2022	02/22/2022
US	ECHO	Enforcement & Compliance History Information	Environmental Protection Agency	01/01/2022	01/04/2022	01/10/2022
US	EDR Hist Auto	EDR Exclusive Historical Auto Stations	EDR, Inc.			
US	EDR Hist Cleaner	EDR Exclusive Historical Cleaners	EDR, Inc.			
US	EDR MGP	EDR Proprietary Manufactured Gas Plants	EDR, Inc.			
US	EPA WATCH LIST	EPA WATCH LIST	Environmental Protection Agency	08/30/2013	03/21/2014	06/17/2014
US	ERNS	Emergency Response Notification System	National Response Center, United States Coast	12/31/2021	03/01/2022	03/10/2022
US	FEDERAL FACILITY	Federal Facility Site Information listing	Environmental Protection Agency	05/25/2021	06/24/2021	09/20/2021
US	FEDLAND	Federal and Indian Lands	U.S. Geological Survey	04/02/2018	04/11/2018	11/06/2019
US	FEMA UST	Underground Storage Tank Listing	FEMA	10/14/2021	11/05/2021	02/01/2022
US	FINDS	Facility Index System/Facility Registry System	EPA	11/04/2021	11/22/2021	02/25/2022
US	FTTS	FIFRA/ TSCA Tracking System - FIFRA (Federal Insecticide, Fu	EPA/Office of Prevention, Pesticides and Toxi	04/09/2009	04/16/2009	05/11/2009
US	FTTS INSP	FIFRA/ TSCA Tracking System - FIFRA (Federal Insecticide, Fu	EPA	04/09/2009	04/16/2009	05/11/2009
US	FUDS	Formerly Used Defense Sites	U.S. Army Corps of Engineers	12/01/2021	02/15/2022	05/10/2022
US	FUELS PROGRAM	EPA Fuels Program Registered Listing	EPA	02/17/2022	02/17/2022	05/10/2022
US	FUSRAP	Formerly Utilized Sites Remedial Action Program	Department of Energy	07/26/2021	07/27/2021	10/22/2021
US	HIST FTTS	FIFRA/TSCA Tracking System Administrative Case Listing	Environmental Protection Agency	10/19/2006	03/01/2007	04/10/2007
US	HIST FTTS INSP	FIFRA/TSCA Tracking System Inspection & Enforcement Case Lis	Environmental Protection Agency	10/19/2006	03/01/2007	04/10/2007
US	HMIRS	Hazardous Materials Information Reporting System	U.S. Department of Transportation	12/15/2021	12/16/2021	03/10/2022
US	ICIS	Integrated Compliance Information System	Environmental Protection Agency	11/18/2016	11/23/2016	02/10/2017
US	IHS OPEN DUMPS	Open Dumps on Indian Land	Department of Health & Human Serivces, Indian	04/01/2014	08/06/2014	01/29/2015
US	INDIAN LUST R1	Leaking Underground Storage Tanks on Indian Land	EPA Region 1	04/28/2021	06/11/2021	09/07/2021
US	INDIAN LUST R10	Leaking Underground Storage Tanks on Indian Land	EPA Region 10	10/12/2021	11/15/2021	02/08/2022
US	INDIAN LUST R4	Leaking Underground Storage Tanks on Indian Land	EPA Region 4	05/28/2021	06/22/2021	09/20/2021
US	INDIAN LUST R5	Leaking Underground Storage Tanks on Indian Land	EPA, Region 5	10/12/2021	11/15/2021	02/08/2022
US	INDIAN LUST R6	Leaking Underground Storage Tanks on Indian Land	EPA Region 6	10/12/2021	11/15/2021	02/08/2022
US	INDIAN LUST R7	Leaking Underground Storage Tanks on Indian Land	EPA Region 7	10/12/2021	11/15/2021	02/08/2022
US	INDIAN LUST R8	Leaking Underground Storage Tanks on Indian Land	EPA Region 8	10/12/2021	11/15/2021	02/08/2022
US	INDIAN LUST R9	Leaking Underground Storage Tanks on Indian Land	Environmental Protection Agency	10/12/2021	11/15/2021	02/08/2022
US	INDIAN ODI	Report on the Status of Open Dumps on Indian Lands	Environmental Protection Agency	12/31/1998	12/03/2007	01/24/2008
US	INDIAN RESERV	Indian Reservations	USGS	12/31/2014	07/14/2015	01/10/2017
US	INDIAN UST R1	Underground Storage Tanks on Indian Land	EPA, Region 1	10/14/2021	11/15/2021	02/08/2022
US	INDIAN UST R10	Underground Storage Tanks on Indian Land	EPA Region 10	10/12/2021	11/15/2021	02/08/2022
US	INDIAN UST R4	Underground Storage Tanks on Indian Land	EPA Region 4	05/28/2021	06/22/2021	09/20/2021

GOVERNMENT RECORDS SEARCHED / DATA CURRENCY TRACKING

St	Acronym	Full Name	Government Agency	Gov Date	Arvl. Date	Active Date
US	INDIAN UST R5	Underground Storage Tanks on Indian Land	EPA Region 5	04/06/2021	06/11/2021	09/07/2021
US	INDIAN UST R6	Underground Storage Tanks on Indian Land	EPA Region 6	10/12/2021	11/15/2021	02/08/2022
US	INDIAN UST R7	Underground Storage Tanks on Indian Land	EPA Region 7	10/12/2021	11/15/2021	02/08/2022
US	INDIAN UST R8	Underground Storage Tanks on Indian Land	EPA Region 8	10/12/2021	11/15/2021	02/08/2022
US	INDIAN UST R9	Underground Storage Tanks on Indian Land	EPA Region 9	10/12/2021	11/15/2021	02/08/2022
US	INDIAN VCP R1	Voluntary Cleanup Priority Listing	EPA, Region 1	07/27/2015	09/29/2015	02/18/2016
US	INDIAN VCP R7	Voluntary Cleanup Priority Lisitng	EPA, Region 7	03/20/2008	04/22/2008	05/19/2008
US	LEAD SMELTER 1	Lead Smelter Sites	Environmental Protection Agency	01/25/2022	02/03/2022	02/22/2022
US	LEAD SMELTER 2	Lead Smelter Sites	American Journal of Public Health	04/05/2001	10/27/2010	12/02/2010
US	LIENS 2	CERCLA Lien Information	Environmental Protection Agency	01/25/2022	02/03/2022	02/22/2022
US	LUCIS	Land Use Control Information System	Department of the Navy	02/08/2022	02/11/2022	05/10/2022
US	MINES MRDS	Mineral Resources Data System	USGS	04/06/2018	10/21/2019	10/24/2019
US	MINES VIOLATIONS	MSHA Violation Assessment Data	DOL, Mine Safety & Health Admi	03/21/2022	03/22/2022	03/25/2022
US	MLTS	Material Licensing Tracking System	Nuclear Regulatory Commission	07/29/2021	08/24/2021	11/19/2021
US	NPL	National Priority List	EPA	01/25/2022	02/03/2022	02/22/2022
US	NPL LIENS	Federal Superfund Liens	EPA	10/15/1991	02/02/1994	03/30/1994
US	ODI	Open Dump Inventory	Environmental Protection Agency	06/30/1985	08/09/2004	09/17/2004
US	PADS	PCB Activity Database System	EPA	01/20/2022	01/20/2022	03/25/2022
US	PCB TRANSFORMER	PCB Transformer Registration Database	Environmental Protection Agency	09/13/2019	11/06/2019	02/10/2020
US	PCS	Permit Compliance System	EPA, Office of Water	07/14/2011	08/05/2011	09/29/2011
US	PCS ENF	Enforcement data	EPA	12/31/2014	02/05/2015	03/06/2015
US	PCS INACTIVE	Listing of Inactive PCS Permits	EPA	11/05/2014	01/06/2015	05/06/2015
US	PRP	Potentially Responsible Parties	EPA	01/25/2022	02/03/2022	02/25/2022
US	Proposed NPL	Proposed National Priority List Sites	EPA	01/25/2022	02/03/2022	02/22/2022
US	RAATS	RCRA Administrative Action Tracking System	EPA	04/17/1995	07/03/1995	08/07/1995
US	RADINFO	Radiation Information Database	Environmental Protection Agency	07/01/2019	07/01/2019	09/23/2019
US	RCRA NonGen / NLR	RCRA - Non Generators / No Longer Regulated	Environmental Protection Agency	02/28/2022	03/02/2022	03/17/2022
US	RCRA-LQG	RCRA - Large Quantity Generators	Environmental Protection Agency	02/28/2022	03/02/2022	03/17/2022
US	RCRA-SQG	RCRA - Small Quantity Generators	Environmental Protection Agency	02/28/2022	03/02/2022	03/17/2022
US	RCRA-TSDF	RCRA - Treatment, Storage and Disposal	Environmental Protection Agency	02/28/2022	03/02/2022	03/17/2022
US	RCRA-VSQG	RCRA - Very Small Quantity Generators (Formerly Conditionall	Environmental Protection Agency	02/28/2022	03/02/2022	03/17/2022
US	RMP	Risk Management Plans	Environmental Protection Agency	04/27/2022	05/04/2022	05/10/2022
US	ROD	Records Of Decision	EPA	01/25/2022	02/03/2022	02/22/2022
US	SCRD DRYCLEANERS	State Coalition for Remediation of Drycleaners Listing	Environmental Protection Agency	01/01/2017	02/03/2017	04/07/2017
US	SEMS	Superfund Enterprise Management System	EPA	01/25/2022	02/03/2022	02/22/2022
US	SEMS-ARCHIVE	Superfund Enterprise Management System Archive	EPA	01/25/2022	02/03/2022	02/22/2022
US	SSTS	Section 7 Tracking Systems	EPA	01/19/2022	01/19/2022	04/11/2022
US	TRIS	Toxic Chemical Release Inventory System	EPA	12/31/2018	08/14/2020	11/04/2020
US	TSCA	Toxic Substances Control Act	EPA	12/31/2016	06/17/2020	09/10/2020
US	UMTRA	Uranium Mill Tailings Sites	Department of Energy	08/30/2019	11/15/2019	01/28/2020
US	US AIRS (AFS)	Aerometric Information Retrieval System Facility Subsystem (	EPA	10/12/2016	10/26/2016	02/03/2017
US	US AIRS MINOR	Air Facility System Data	EPA	10/12/2016	10/26/2016	02/03/2017
US	US BROWNFIELDS	A Listing of Brownfields Sites	Environmental Protection Agency	02/23/2022	03/10/2022	03/10/2022
US	US CDL	Clandestine Drug Labs	Drug Enforcement Administration	02/22/2022	02/23/2022	05/10/2022
US	US ENG CONTROLS	Engineering Controls Sites List	Environmental Protection Agency	11/19/2021	11/19/2021	02/14/2022
US	US FIN ASSUR	Financial Assurance Information	Environmental Protection Agency	12/13/2021	12/17/2021	03/17/2022
US	US HIST CDL	National Clandestine Laboratory Register	Drug Enforcement Administration	02/22/2022	02/23/2022	05/10/2022

GOVERNMENT RECORDS SEARCHED / DATA CURRENCY TRACKING

St	Acronym	Full Name	Government Agency	Gov Date	Arvl. Date	Active Date
US	US INST CONTROLS	Institutional Controls Sites List	Environmental Protection Agency	11/19/2021	11/19/2021	02/14/2022
US	US MINES	Mines Master Index File	Department of Labor, Mine Safety and Health A	11/02/2021	11/22/2021	02/14/2022
US	US MINES 2	Ferrous and Nonferrous Metal Mines Database Listing	USGS	05/06/2020	05/27/2020	08/13/2020
US	US MINES 3	Active Mines & Mineral Plants Database Listing	USGS	04/14/2011	06/08/2011	09/13/2011
US	UXO	Unexploded Ordnance Sites	Department of Defense	12/31/2020	01/11/2022	02/14/2022
CT	CT MANIFEST	Hazardous Waste Manifest Data	Department of Energy & Environmental Protecti	12/03/2021	02/11/2022	05/06/2022
NJ	NJ MANIFEST	Manifest Information	Department of Environmental Protection	12/31/2018	04/10/2019	05/16/2019
PA	PA MANIFEST	Manifest Information	Department of Environmental Protection	06/30/2018	07/19/2019	09/10/2019
RI	RI MANIFEST	Manifest information	Department of Environmental Management	12/31/2020	11/30/2021	02/18/2022
VT	VT MANIFEST	Hazardous Waste Manifest Data	Department of Environmental Conservation	10/28/2019	10/29/2019	01/09/2020
WI	WI MANIFEST	Manifest Information	Department of Natural Resources	05/31/2018	06/19/2019	09/03/2019
US	AHA Hospitals	Sensitive Receptor: AHA Hospitals	American Hospital Association, Inc.			
US	Medical Centers	Sensitive Receptor: Medical Centers	Centers for Medicare & Medicaid Services			
US	Nursing Homes	Sensitive Receptor: Nursing Homes	National Institutes of Health			
US	Public Schools	Sensitive Receptor: Public Schools	National Center for Education Statistics			
US	Private Schools	Sensitive Receptor: Private Schools	National Center for Education Statistics			
NY	Daycare Centers	Sensitive Receptor: Day Care Providers	Department of Health			
US	Flood Zones	100-year and 500-year flood zones	Emergency Management Agency (FEMA)			
US	NWI	National Wetlands Inventory	U.S. Fish and Wildlife Service			
NY	State Wetlands	Freshwater Wetlands	Department of Environmental Conservation			
US	Topographic Map		U.S. Geological Survey			
US	Oil/Gas Pipelines		Endeavor Business Media			
US	Electric Power Transmission Line Data		Endeavor Business Media			

STREET AND ADDRESS INFORMATION

Â© 2015 TomTom North America, Inc. All rights reserved. This material is proprietary and the subject of copyright protection and other intellectual property rights owned by or licensed to Tele Atlas North America, Inc. The use of this material is subject to the terms of a license agreement. You will be held liable for any unauthorized copying or disclosure of this material.

GEOCHECK ®- PHYSICAL SETTING SOURCE ADDENDUM

TARGET PROPERTY ADDRESS

BEACON HARLEM SCHOOL
413 EAST 120TH STREET
NEW YORK, NY 10035

TARGET PROPERTY COORDINATES

Latitude (North):	40.798616 - 40ˆ 47’ 55.02’’
Longitude (West):	73.932644 - 73ˆ 55’ 57.52’’
Universal Tranverse Mercator:	Zone 18
UTM X (Meters):	590042.1
UTM Y (Meters):	4516738.5
Elevation:	9 ft. above sea level

USGS TOPOGRAPHIC MAP

Target Property Map:	14115942 CENTRAL PARK, NY
Version Date:	2019

EDR’s GeoCheck Physical Setting Source Addendum is provided to assist the environmental professional in forming an opinion about the impact of potential contaminant migration.

Assessment of the impact of contaminant migration generally has two principle investigative components:

1. Groundwater flow direction, and
2. Groundwater flow velocity.

Groundwater flow direction may be impacted by surface topography, hydrology, hydrogeology, characteristics of the soil, and nearby wells. Groundwater flow velocity is generally impacted by the nature of the geologic strata.

GEOCHECK® - PHYSICAL SETTING SOURCE SUMMARY

GROUNDWATER FLOW DIRECTION INFORMATION

Groundwater flow direction for a particular site is best determined by a qualified environmental professional using site-specific well data. If such data is not reasonably ascertainable, it may be necessary to rely on other sources of information, such as surface topographic information, hydrologic information, hydrogeologic data collected on nearby properties, and regional groundwater flow information (from deep aquifers).


TOPOGRAPHIC INFORMATION

Surface topography may be indicative of the direction of surficial groundwater flow. This information can be used to assist the environmental professional in forming an opinion about the impact of nearby contaminated properties or, should contamination exist on the target property, what downgradient sites might be impacted.

TARGET PROPERTY TOPOGRAPHY

General Topographic Gradient: General East

SURROUNDING TOPOGRAPHY: ELEVATION PROFILES

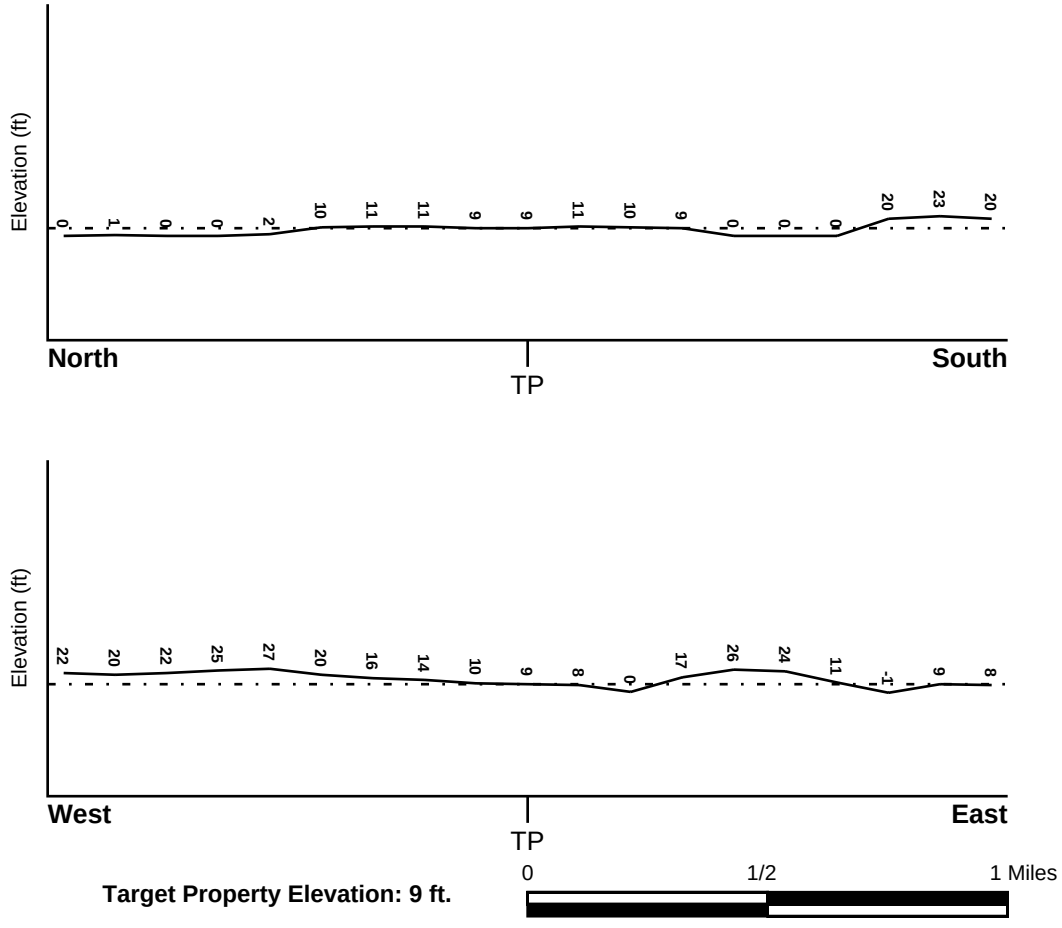

Source: Topography has been determined from the USGS 7.5' Digital Elevation Model and should be evaluated on a relative (not an absolute) basis. Relative elevation information between sites of close proximity should be field verified.

GEOCHECK® - PHYSICAL SETTING SOURCE SUMMARY

HYDROLOGIC INFORMATION

Surface water can act as a hydrologic barrier to groundwater flow. Such hydrologic information can be used to assist the environmental professional in forming an opinion about the impact of nearby contaminated properties or, should contamination exist on the target property, what downgradient sites might be impacted.

Refer to the Physical Setting Source Map following this summary for hydrologic information (major waterways and bodies of water).

FEMA FLOOD ZONE

Flood Plain Panel at Target Property	FEMA Source Type
3604970091F	FEMA FIRM Flood data

Additional Panels in search area:	FEMA Source Type
3604970083F	FEMA FIRM Flood data
3604970079F	FEMA FIRM Flood data
3604970087F	FEMA FIRM Flood data

NATIONAL WETLAND INVENTORY

NWI Quad at Target Property	NWI Electronic Data Coverage
CENTRAL PARK	YES - refer to the Overview Map and Detail Map

HYDROGEOLOGIC INFORMATION

Hydrogeologic information obtained by installation of wells on a specific site can often be an indicator of groundwater flow direction in the immediate area. Such hydrogeologic information can be used to assist the environmental professional in forming an opinion about the impact of nearby contaminated properties or, should contamination exist on the target property, what downgradient sites might be impacted.

Site-Specific Hydrogeological Data*:

Search Radius:	1.25 miles
Status:	Not found

AQUIFLOW®

Search Radius: 1.000 Mile.

EDR has developed the AQUIFLOW Information System to provide data on the general direction of groundwater flow at specific points. EDR has reviewed reports submitted by environmental professionals to regulatory authorities at select sites and has extracted the date of the report, groundwater flow direction as determined hydrogeologically, and the depth to water table.

MAP ID	LOCATION FROM TP	GENERAL DIRECTION GROUNDWATER FLOW
Not Reported		

* ©1996 Site−specific hydrogeological data gathered by CERCLIS Alerts, Inc., Bainbridge Island, WA. All rights reserved. All of the information and opinions presented are those of the cited EPA report(s), which were completed under a Comprehensive Environmental Response Compensation and Liability Information System (CERCLIS) investigation.

GEOCHECK® - PHYSICAL SETTING SOURCE SUMMARY

GROUNDWATER FLOW VELOCITY INFORMATION

Groundwater flow velocity information for a particular site is best determined by a qualified environmental professional using site specific geologic and soil strata data. If such data are not reasonably ascertainable, it may be necessary to rely on other sources of information, including geologic age identification, rock stratigraphic unit and soil characteristics data collected on nearby properties and regional soil information. In general, contaminant plumes move more quickly through sandy-gravelly types of soils than silty-clayey types of soils.

GEOLOGIC INFORMATION IN GENERAL AREA OF TARGET PROPERTY

Geologic information can be used by the environmental professional in forming an opinion about the relative speed at which contaminant migration may be occurring.

ROCK STRATIGRAPHIC UNIT **GEOLOGIC AGE IDENTIFICATION**

Era:	Paleozoic	Category:	Stratified Sequence
System:	Ordovician		
Series:	Middle Ordovician (Mohawkian)		
Code:	O2 *(decoded above as Era, System & Series)*		

Geologic Age and Rock Stratigraphic Unit Source: P.G. Schruben, R.E. Arndt and W.J. Bawiec, Geology of the Conterminous U.S. at 1:2,500,000 Scale - a digital representation of the 1974 P.B. King and H.M. Beikman Map, USGS Digital Data Series DDS - 11 (1994).

DOMINANT SOIL COMPOSITION IN GENERAL AREA OF TARGET PROPERTY

The U.S. Department of Agriculture's (USDA) Soil Conservation Service (SCS) leads the National Cooperative Soil Survey (NCSS) and is responsible for collecting, storing, maintaining and distributing soil survey information for privately owned lands in the United States. A soil map in a soil survey is a representation of soil patterns in a landscape. Soil maps for STATSGO are compiled by generalizing more detailed (SSURGO) soil survey maps. The following information is based on Soil Conservation Service STATSGO data.

Soil Component Name: URBAN LAND

Soil Surface Texture: variable

Hydrologic Group: Not reported

Soil Drainage Class: Not reported

Hydric Status: Soil does not meet the requirements for a hydric soil.

Corrosion Potential - Uncoated Steel: Not Reported

Depth to Bedrock Min: > 10 inches

Depth to Bedrock Max: > 10 inches

GEOCHECK® - PHYSICAL SETTING SOURCE SUMMARY

Soil Layer Information							
	Boundary			Classification			
Layer	Upper	Lower	Soil Texture Class	AASHTO Group	Unified Soil	Permeability Rate (in/hr)	Soil Reaction (pH)
1	0 inches	6 inches	variable	Not reported	Not reported	Max: 0.00 Min: 0.00	Max: 0.00 Min: 0.00

OTHER SOIL TYPES IN AREA

Based on Soil Conservation Service STATSGO data, the following additional subordinant soil types may appear within the general area of target property.

Soil Surface Textures: silt loam
loamy sand
sandy loam
fine sandy loam

Surficial Soil Types: silt loam
loamy sand
sandy loam
fine sandy loam

Shallow Soil Types: sandy loam

Deeper Soil Types: unweathered bedrock
very gravelly - loamy sand
stratified
sandy loam

LOCAL / REGIONAL WATER AGENCY RECORDS

EDR Local/Regional Water Agency records provide water well information to assist the environmental professional in assessing sources that may impact ground water flow direction, and in forming an opinion about the impact of contaminant migration on nearby drinking water wells.

WELL SEARCH DISTANCE INFORMATION

DATABASE	SEARCH DISTANCE (miles)
Federal USGS	1.000
Federal FRDS PWS	Nearest PWS within 1 mile
State Database	1.000

FEDERAL USGS WELL INFORMATION

MAP ID	WELL ID	LOCATION FROM TP

GEOCHECK® - PHYSICAL SETTING SOURCE SUMMARY

FEDERAL USGS WELL INFORMATION

MAP ID	WELL ID	LOCATION FROM TP
1	USGS40000833342	1/4 - 1/2 Mile NNW
2	USGS40000833375	1/2 - 1 Mile North
3	USGS40000832894	1/2 - 1 Mile SW
4	USGS40000833387	1/2 - 1 Mile NNE
5	USGS40000833253	1/2 - 1 Mile ENE
6	USGS40000833473	1/2 - 1 Mile North
A8	USGS40000832743	1/2 - 1 Mile SSW
A9	USGS40000832744	1/2 - 1 Mile SSW
10	USGS40000833522	1/2 - 1 Mile NNE
B11	USGS40000833388	1/2 - 1 Mile NW
B12	USGS40000833390	1/2 - 1 Mile NW
B13	USGS40000833389	1/2 - 1 Mile NW

FEDERAL FRDS PUBLIC WATER SUPPLY SYSTEM INFORMATION

MAP ID	WELL ID	LOCATION FROM TP
7	NY0002726	1/2 - 1 Mile West

Note: PWS System location is not always the same as well location.

STATE DATABASE WELL INFORMATION

MAP ID	WELL ID	LOCATION FROM TP
No Wells Found		

OTHER STATE DATABASE INFORMATION

STATE OIL/GAS WELL INFORMATION


MAP ID	WELL ID	LOCATION FROM TP
A1	NYOG10000040148	1/2 - 1 Mile West
A2	NYOG10000040153	1/2 - 1 Mile West
A3	NYOG10000040150	1/2 - 1 Mile West
A4	NYOG10000040151	1/2 - 1 Mile West
A5	NYOG10000040152	1/2 - 1 Mile West
A6	NYOG10000040149	1/2 - 1 Mile West
B7	NYOG10000040215	1/2 - 1 Mile West
B8	NYOG10000040214	1/2 - 1 Mile West
9	NYOG10000040167	1/2 - 1 Mile West
B10	NYOG10000040213	1/2 - 1 Mile West
B11	NYOG10000040212	1/2 - 1 Mile West
B12	NYOG10000040211	1/2 - 1 Mile West
B13	NYOG10000040210	1/2 - 1 Mile West
B14	NYOG10000040209	1/2 - 1 Mile West
B15	NYOG10000040208	1/2 - 1 Mile West
B16	NYOG10000040207	1/2 - 1 Mile West
B17	NYOG10000040206	1/2 - 1 Mile West
B18	NYOG10000040205	1/2 - 1 Mile West
B19	NYOG10000040204	1/2 - 1 Mile West

GEOCHECK® - PHYSICAL SETTING SOURCE SUMMARY

STATE OIL/GAS WELL INFORMATION

MAP ID	WELL ID	LOCATION FROM TP
B20	NYOG10000040203	1/2 - 1 Mile West
B21	NYOG10000040202	1/2 - 1 Mile West
B22	NYOG10000040201	1/2 - 1 Mile West
B23	NYOG10000040200	1/2 - 1 Mile WNW
B24	NYOG10000040199	1/2 - 1 Mile West
B25	NYOG10000040198	1/2 - 1 Mile West
B26	NYOG10000040197	1/2 - 1 Mile WNW
27	NYOG10000040196	1/2 - 1 Mile West

PHYSICAL SETTING SOURCE MAP - 6978245.2s

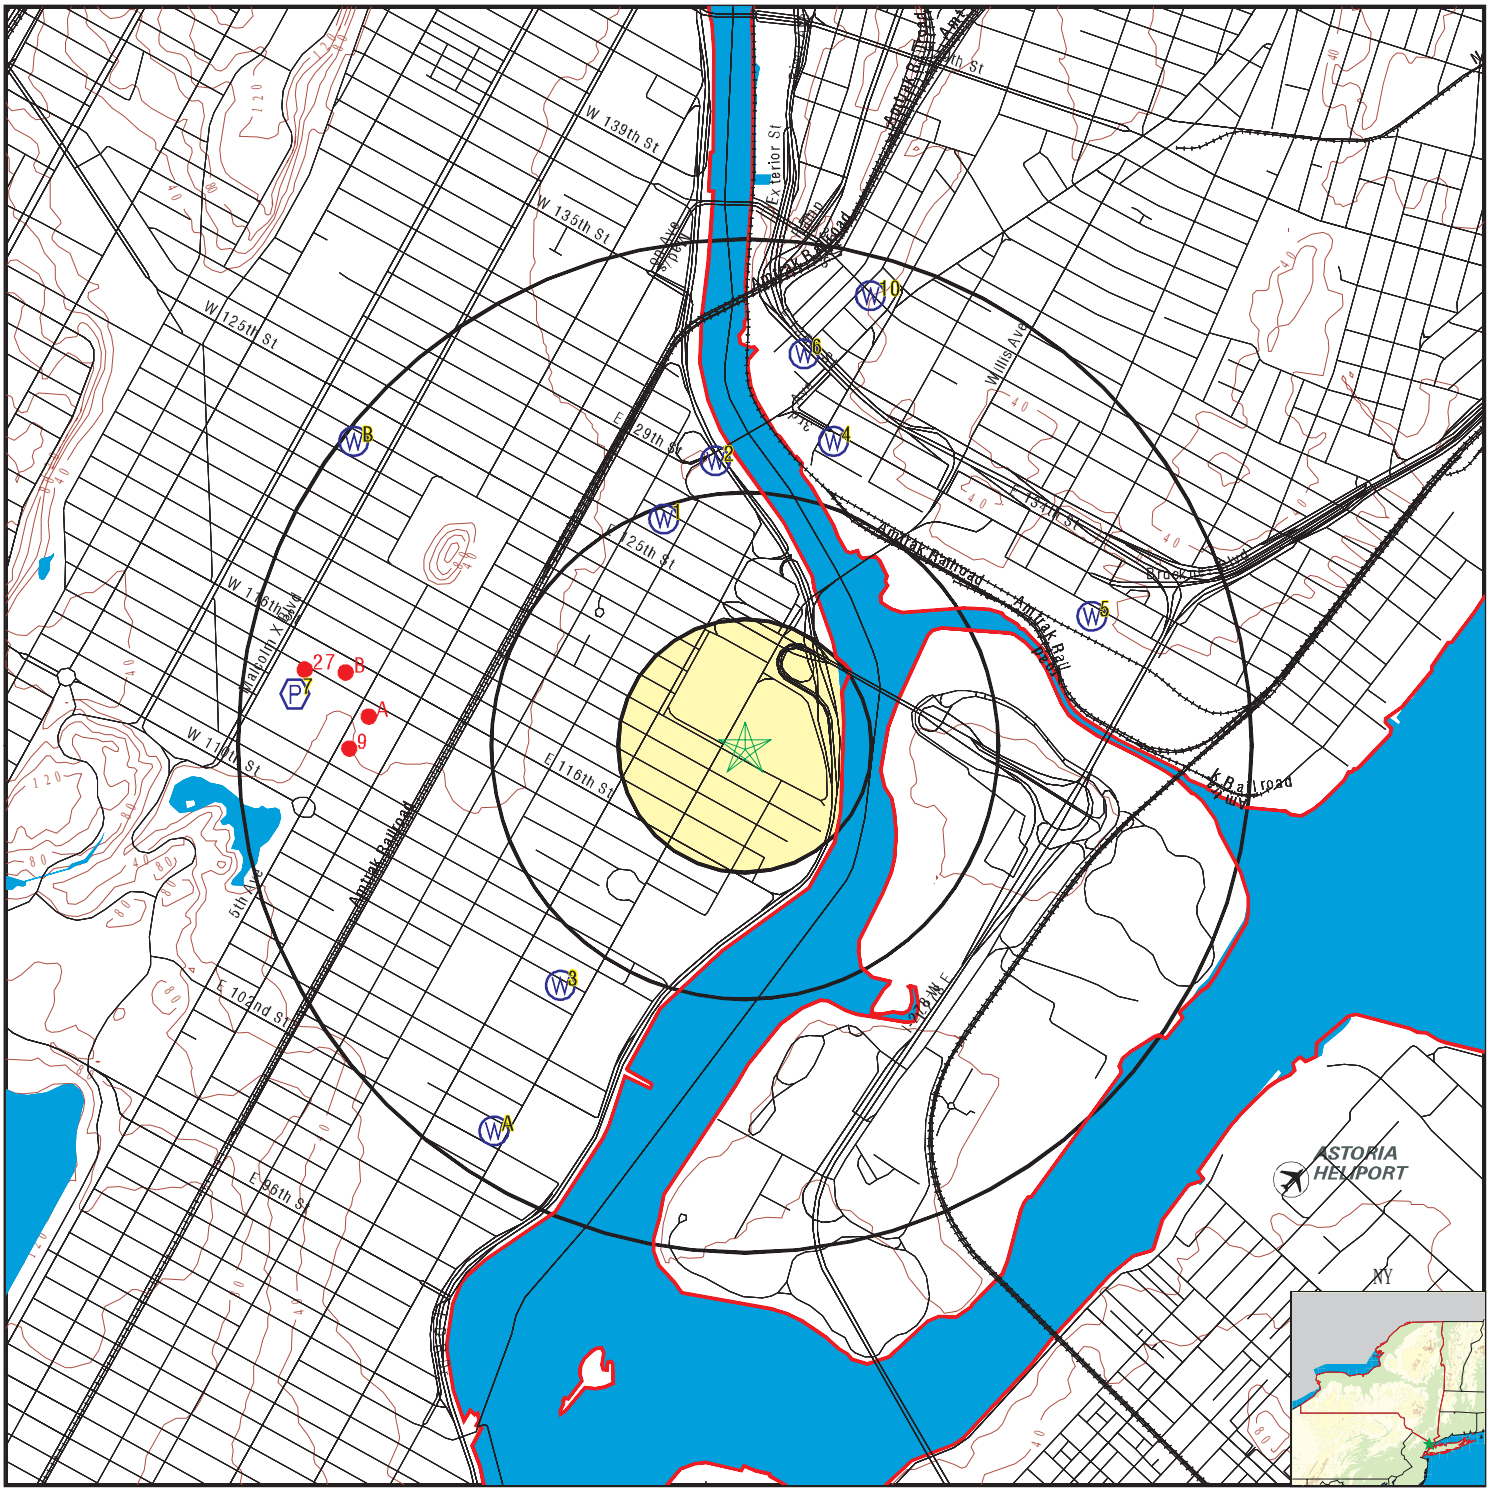

- County Boundary
- Major Roads
- Contour Lines
- Airports
- Earthquake epicenter, Richter 5 or greater
- Water Wells
- Public Water Supply Wells
- Cluster of Multiple Icons
- Groundwater Flow Direction
- Indeterminate Groundwater Flow at Location
- Groundwater Flow Varies at Location
- Closest Hydrogeological Data
- Oil, gas or related wells

SITE NAME:	Beacon Harlem School	CLIENT:	ALC Environmental Inc.
ADDRESS:	413 East 120th Street New York NY 10035	CONTACT:	Colin Eckhardt
LAT/LONG:	40.798616 / 73.932644	INQUIRY #:	6978245.2s
		DATE:	May 13, 2022 9:31 am

Copyright © 2022 EDR, Inc. © 2015 TomTom Rel. 2015.

GEOCHECK® - PHYSICAL SETTING SOURCE MAP FINDINGS

Map ID Direction Distance Elevation		Database	EDR ID Number
A1 **West** **1/2 - 1 Mile**	Click here for full text details	**OIL_GAS**	**NYOG10000040148**
A2 **West** **1/2 - 1 Mile**	Click here for full text details	**OIL_GAS**	**NYOG10000040153**
A3 **West** **1/2 - 1 Mile**	Click here for full text details	**OIL_GAS**	**NYOG10000040150**
A4 **West** **1/2 - 1 Mile**	Click here for full text details	**OIL_GAS**	**NYOG10000040151**
A5 **West** **1/2 - 1 Mile**	Click here for full text details	**OIL_GAS**	**NYOG10000040152**
A6 **West** **1/2 - 1 Mile**	Click here for full text details	**OIL_GAS**	**NYOG10000040149**
B7 **West** **1/2 - 1 Mile**	Click here for full text details	**OIL_GAS**	**NYOG10000040215**
B8 **West** **1/2 - 1 Mile**	Click here for full text details	**OIL_GAS**	**NYOG10000040214**
9 **West** **1/2 - 1 Mile**	Click here for full text details	**OIL_GAS**	**NYOG10000040167**
B10 **West** **1/2 - 1 Mile**	Click here for full text details	**OIL_GAS**	**NYOG10000040213**

GEOCHECK® - PHYSICAL SETTING SOURCE MAP FINDINGS

Map ID Direction Distance Elevation		Database	EDR ID Number
B11 **West** **1/2 - 1 Mile**	Click here for full text details	**OIL_GAS**	**NYOG10000040212**
B12 **West** **1/2 - 1 Mile**	Click here for full text details	**OIL_GAS**	**NYOG10000040211**
B13 **West** **1/2 - 1 Mile**	Click here for full text details	**OIL_GAS**	**NYOG10000040210**
B14 **West** **1/2 - 1 Mile**	Click here for full text details	**OIL_GAS**	**NYOG10000040209**
B15 **West** **1/2 - 1 Mile**	Click here for full text details	**OIL_GAS**	**NYOG10000040208**
B16 **West** **1/2 - 1 Mile**	Click here for full text details	**OIL_GAS**	**NYOG10000040207**
B17 **West** **1/2 - 1 Mile**	Click here for full text details	**OIL_GAS**	**NYOG10000040206**
B18 **West** **1/2 - 1 Mile**	Click here for full text details	**OIL_GAS**	**NYOG10000040205**
B19 **West** **1/2 - 1 Mile**	Click here for full text details	**OIL_GAS**	**NYOG10000040204**
B20 **West** **1/2 - 1 Mile**	Click here for full text details	**OIL_GAS**	**NYOG10000040203**

GEOCHECK® - PHYSICAL SETTING SOURCE MAP FINDINGS

Map ID Direction Distance Elevation		Database	EDR ID Number
B21 **West** **1/2 - 1 Mile**	Click here for full text details	**OIL_GAS**	**NYOG10000040202**
B22 **West** **1/2 - 1 Mile**	Click here for full text details	**OIL_GAS**	**NYOG10000040201**
B23 **WNW** **1/2 - 1 Mile**	Click here for full text details	**OIL_GAS**	**NYOG10000040200**
B24 **West** **1/2 - 1 Mile**	Click here for full text details	**OIL_GAS**	**NYOG10000040199**
B25 **West** **1/2 - 1 Mile**	Click here for full text details	**OIL_GAS**	**NYOG10000040198**
B26 **WNW** **1/2 - 1 Mile**	Click here for full text details	**OIL_GAS**	**NYOG10000040197**
27 **West** **1/2 - 1 Mile**	Click here for full text details	**OIL_GAS**	**NYOG10000040196**
1 **NNW** **1/4 - 1/2 Mile** **Higher**	Click here for full text details	**FED USGS**	**USGS40000833342**
2 **North** **1/2 - 1 Mile** **Lower**	Click here for full text details	**FED USGS**	**USGS40000833375**
3 **SW** **1/2 - 1 Mile** **Higher**	Click here for full text details	**FED USGS**	**USGS40000832894**

GEOCHECK® - PHYSICAL SETTING SOURCE MAP FINDINGS

Map ID Direction Distance Elevation		Database	EDR ID Number
4 **NNE** **1/2 - 1 Mile** **Higher**	Click here for full text details	**FED USGS**	**USGS40000833387**
5 **ENE** **1/2 - 1 Mile** **Higher**	Click here for full text details	**FED USGS**	**USGS40000833253**
6 **North** **1/2 - 1 Mile** **Higher**	Click here for full text details	**FED USGS**	**USGS40000833473**
7 **West** **1/2 - 1 Mile** **Higher**	Click here for full text details	**FRDS PWS**	**NY0002726**
A8 **SSW** **1/2 - 1 Mile** **Higher**	Click here for full text details	**FED USGS**	**USGS40000832743**
A9 **SSW** **1/2 - 1 Mile** **Higher**	Click here for full text details	**FED USGS**	**USGS40000832744**
10 **NNE** **1/2 - 1 Mile** **Higher**	Click here for full text details	**FED USGS**	**USGS40000833522**
B11 **NW** **1/2 - 1 Mile** **Higher**	Click here for full text details	**FED USGS**	**USGS40000833388**
B12 **NW** **1/2 - 1 Mile** **Higher**	Click here for full text details	**FED USGS**	**USGS40000833390**

GEOCHECK® - PHYSICAL SETTING SOURCE MAP FINDINGS

Map ID Direction Distance Elevation		Database	EDR ID Number
B13 **NW** **1/2 - 1 Mile** **Higher**	**Click here for full text details**	**FED USGS**	**USGS40000833389**

GEOCHECK® - PHYSICAL SETTING SOURCE MAP FINDINGS
RADON

AREA RADON INFORMATION

State Database: NY Radon

Radon Test Results

County	Town	Num Tests	Avg Result	Geo Mean	Max Result
NEW YORK	NYC (BRONX)	91	1.59	0.85	16
NEW YORK	NYC (KINGS)	416	1.93	1.19	28.2
NEW YORK	NYC (NEW YORK)	108	2.15	0.98	49.5
NEW YORK	NYC (QUEENS)	501	1.24	0.77	23.8
NEW YORK	NYC (RICHMOND)	225	1.44	0.76	14.1

Federal EPA Radon Zone for NEW YORK County: 3

Note: Zone 1 indoor average level > 4 pCi/L.
: Zone 2 indoor average level >= 2 pCi/L and <= 4 pCi/L.
: Zone 3 indoor average level < 2 pCi/L.

Federal Area Radon Information for NEW YORK COUNTY, NY

Number of sites tested: 31

Area	Average Activity	% <4 pCi/L	% 4-20 pCi/L	% >20 pCi/L
Living Area	0.690 pCi/L	90%	10%	0%
Basement	1.490 pCi/L	81%	19%	0%

PHYSICAL SETTING SOURCE RECORDS SEARCHED

TOPOGRAPHIC INFORMATION

USGS 7.5' Digital Elevation Model (DEM)
Source: United States Geologic Survey
EDR acquired the USGS 7.5' Digital Elevation Model in 2002 and updated it in 2006. The 7.5 minute DEM corresponds to the USGS 1:24,000- and 1:25,000-scale topographic quadrangle maps. The DEM provides elevation data with consistent elevation units and projection.

Source: U.S. Geological Survey

HYDROLOGIC INFORMATION

Flood Zone Data: This data was obtained from the Federal Emergency Management Agency (FEMA). It depicts 100-year and 500-year flood zones as defined by FEMA. It includes the National Flood Hazard Layer (NFHL) which incorporates Flood Insurance Rate Map (FIRM) data and Q3 data from FEMA in areas not covered by NFHL.
Source: FEMA
Telephone: 877-336-2627
Date of Government Version: 2003, 2015

NWI: National Wetlands Inventory. This data, available in select counties across the country, was obtained by EDR in 2002, 2005 and 2010 from the U.S. Fish and Wildlife Service.

State Wetlands Data: Freshwater Wetlands
Source: Department of Environmental Conservation
Telephone: 518-402-8961

HYDROGEOLOGIC INFORMATION

AQUIFLOW^{R} Information System
Source: EDR proprietary database of groundwater flow information
EDR has developed the AQUIFLOW Information System (AIS) to provide data on the general direction of groundwater flow at specific points. EDR has reviewed reports submitted to regulatory authorities at select sites and has extracted the date of the report, hydrogeologically determined groundwater flow direction and depth to water table information.

GEOLOGIC INFORMATION

Geologic Age and Rock Stratigraphic Unit
Source: P.G. Schruben, R.E. Arndt and W.J. Bawiec, Geology of the Conterminous U.S. at 1:2,500,000 Scale - A digital representation of the 1974 P.B. King and H.M. Beikman Map, USGS Digital Data Series DDS - 11 (1994).

STATSGO: State Soil Geographic Database
Source: Department of Agriculture, Natural Resources Conservation Service (NRCS)
The U.S. Department of Agriculture's (USDA) Natural Resources Conservation Service (NRCS) leads the national Conservation Soil Survey (NCSS) and is responsible for collecting, storing, maintaining and distributing soil survey information for privately owned lands in the United States. A soil map in a soil survey is a representation of soil patterns in a landscape. Soil maps for STATSGO are compiled by generalizing more detailed (SSURGO) soil survey maps.

SSURGO: Soil Survey Geographic Database
Source: Department of Agriculture, Natural Resources Conservation Service (NRCS)
Telephone: 800-672-5559
SSURGO is the most detailed level of mapping done by the Natural Resources Conservation Service, mapping scales generally range from 1:12,000 to 1:63,360. Field mapping methods using national standards are used to construct the soil maps in the Soil Survey Geographic (SSURGO) database. SSURGO digitizing duplicates the original soil survey maps. This level of mapping is designed for use by landowners, townships and county natural resource planning and management.

PHYSICAL SETTING SOURCE RECORDS SEARCHED

LOCAL / REGIONAL WATER AGENCY RECORDS

FEDERAL WATER WELLS

PWS: Public Water Systems
Source: EPA/Office of Drinking Water
Telephone: 202-564-3750
Public Water System data from the Federal Reporting Data System. A PWS is any water system which provides water to at least 25 people for at least 60 days annually. PWSs provide water from wells, rivers and other sources.

PWS ENF: Public Water Systems Violation and Enforcement Data
Source: EPA/Office of Drinking Water
Telephone: 202-564-3750
Violation and Enforcement data for Public Water Systems from the Safe Drinking Water Information System (SDWIS) after August 1995. Prior to August 1995, the data came from the Federal Reporting Data System (FRDS).

USGS Water Wells: USGS National Water Inventory System (NWIS)
This database contains descriptive information on sites where the USGS collects or has collected data on surface water and/or groundwater. The groundwater data includes information on wells, springs, and other sources of groundwater.

STATE RECORDS

New York Public Water Wells
Source: New York Department of Health
Telephone: 518-458-6731

OTHER STATE DATABASE INFORMATION

Oil and Gas Well Database
Source: Department of Environmental Conservation
Telephone: 518-402-8072
These files contain records, in the database, of wells that have been drilled.

RADON

State Database: NY Radon
Source: Department of Health
Telephone: 518-402-7556
Radon Test Results

Area Radon Information
Source: USGS
Telephone: 703-356-4020
The National Radon Database has been developed by the U.S. Environmental Protection Agency (USEPA) and is a compilation of the EPA/State Residential Radon Survey and the National Residential Radon Survey. The study covers the years 1986 - 1992. Where necessary data has been supplemented by information collected at private sources such as universities and research institutions.

EPA Radon Zones
Source: EPA
Telephone: 703-356-4020
Sections 307 & 309 of IRAA directed EPA to list and identify areas of U.S. with the potential for elevated indoor radon levels.

OTHER

Airport Landing Facilities: Private and public use landing facilities
Source: Federal Aviation Administration, 800-457-6656

Epicenters: World earthquake epicenters, Richter 5 or greater
Source: Department of Commerce, National Oceanic and Atmospheric Administration

Earthquake Fault Lines: The fault lines displayed on EDR's Topographic map are digitized quaternary faultlines, prepared in 1975 by the United State Geological Survey

PHYSICAL SETTING SOURCE RECORDS SEARCHED

STREET AND ADDRESS INFORMATION

Â© 2015 TomTom North America, Inc. All rights reserved. This material is proprietary and the subject of copyright protection and other intellectual property rights owned by or licensed to Tele Atlas North America, Inc. The use of this material is subject to the terms of a license agreement. You will be held liable for any unauthorized copying or disclosure of this material.

Appendix E:

Regulatory File Review

No documents have been associated with this appendix.

Appendix F:

Vapor Encroachment Evaluation

No documents have been associated with this appendix.

Appendix G:

Qualifications

Colin Eckhardt: Assistant Project Manager, EHS

EDUCATION

University at Buffalo, Buffalo, NY- BS Environmental Geoscience

PROFESSIONAL SUMMARY

Mr. Eckhardt has over three years of extensive experience conducting environmental due diligence assessments (Phase I & II, preliminary assessments); soil and groundwater investigation and remediation. Mr. Eckhardt has a strong working knowledge of applicable federal, state, and local regulations. Mr. Eckhardt is proficient in environmental sampling methodology, data collection, compilation, evaluation and statistical analysis of data from various matrices including air, soil, soil vapor, groundwater, and surface water. Mr. Eckhardt provided consulting on regulatory compliance issues and prepared environmental compliance reports of commercial and residential facilities for the purpose of assessing compliance with local, state and federal regulatory requirements.

PROFESSIONAL EXPERIENCE

ALC Environmental:

- Perform environmental due diligence assessments (ASTM Standards) of residential, industrial and commercial properties. The range of environmental assessments includes Phase I ESA, Preliminary Site Assessments, and Thermal Explosive Survey Assessments.

KEY ACADEMIC AND PROFESSIONAL PROJECTS

- Performed environmental assessments of various properties throughout the state of New York, including manufacturing facilities, automotive service stations, office buildings, agricultural lands, multi-family residential, and daycare/educational facilities.

- Conducted sampling at remediation sites with a wide range of contaminants including petroleum hydrocarbons, chlorinated solvents, PCBs, and metals in NY.

- Performed air sampling, monitoring, and analysis at a variety of industrial, commercial, and residential facilities to determine levels of potentially hazardous substances.

CERTIFICATIONS

- OSHA 30 hour Outreach Training - Construction
- New York State Department of Labor Mold Assessor License

Sanchita Basu Mallick: Senior Project Manager, Real Estate Div.

EDUCATION

Long Island University, CW Post-NY - MS Environmental Studies

University of Calcutta, Calcutta, India- BS Zoology

PROFESSIONAL SUMMARY

Ms. Basu Mallick has over nine years of extensive experience conducting environmental due diligence assessments (Phase I & II, preliminary assessments, environmental transaction screen); soil and groundwater investigation and remediation; and environmental permitting. Ms. Basu Mallick has strong working knowledge of applicable federal, state, and local regulations. Ms. Basu Mallick is proficient in environmental sampling methodology, data collection, compilation, evaluation and statistical analysis of data from various matrices including air, soil, soil vapor, groundwater, and surface water. Ms. Basu Mallick provided consulting on regulatory compliance issues and prepared environmental compliance audits of commercial and industrial facilities for the purpose of assessing compliance with local, state and federal regulatory requirements.

PROFESSIONAL EXPERIENCE

ALC Environmental:

- Perform environmental due diligence assessments (ASTM Standards) of residential, industrial and commercial properties. The range of environmental assessments includes Phase I ESA, Preliminary Site Assessments, and Environmental Transaction Screening.

KEY ACADEMIC AND PROFESSIONAL PROJECTS

- Performed environmental assessments of various properties throughout the country including manufacturing facilities, automotive service stations, gasoline service stations, drycleaners, printing facilities, office buildings, agricultural lands, multi-family residential, bulk petroleum terminals, daycare/educational facilities, and light industrial facilities

- Managed remediation sites with a wide range of contaminants including petroleum hydrocarbons, chlorinated solvents, PCBs, and metals in NJ and NY.

CERTIFICATIONS

- OSHA 40 hour HAZWOPER
- OSHA 8 Hour HAZWOPER Supervisor
- USEPA-AHERA Certified Asbestos Inspector
- First Aid CPR AED Certified

Appendix H:

Additional Documentation

PBS Number
2-604478

New York State Department of Environmental Conservation
PETROLEUM BULK STORAGE CERTIFICATE

625 Broadway, 11th Floor, Albany, NY 12233-7020 Phone: 518-402-9553

Region 2 NYSDEC - PBS Unit
47-40 21st Street, 1st Floor
Long Island City, NY 11101-5407
(718) 482-6454

TANK NUMBER	TANK SUBPART	TANK CATEGORY	TANK LOCATION	DATE INSTALLED	TANK TYPE	PRODUCT STORED	CAPACITY (GALLONS)	
001	4	1	Aboveground - in contact with soil	01/01/1980	Steel/Carbon Steel/Iron	#2 fuel oil (on-site consumption)	10,000	*
002	4	1	Aboveground - in contact with soil	01/01/1980	Steel/Carbon Steel/Iron	#2 fuel oil (on-site consumption)	10,000	*

*** Tank requires monthly visual inspections and may need documented internal inspections as described in 6NYCRR Section 613-4.3.**

PBS regulations are available at http://www.dec.ny.gov/docs/remediation_hudson_pdf/part613text.pdf .

FACILITY NAME AND ADDRESS:
EAST HARLEM MULTI SERVICE CENTER
413 EAST 120TH STREET
NEW YORK, NY 10035

Facility Operator: PAUL DELGADO

Emergency Contact Name: PAUL DELGADO
Emergency Contact Phone Number: (212) 410-7707

ISSUED BY: Commissioner
Basil Seggos
PBS NUMBER: **2-604478**
DATE ISSUED: 09/15/2020
EXPIRATION DATE: 03/31/2025
FEE PAID: $500.00

FACILITY (PROPERTY) OWNER:
CITY OF NEW YORK HUMAN RESOURCES
375 PEARL STREET, 24TH FLOOR
P.O. BOX 24B36
NEW YORK, NY 10038

Tank Owner Name:
Same as Property Owner

Facility Phone Number
(212) 410-7707

MAILING CORRESPONDENCE:
PAUL DELGADO
EAST HARLEM MULTI SERVICE CENTER
413 EAST 120TH STREET
NEW YORK, NY 10035-3602

As the owner of this facility and/or the tanks at this facility, the receipt, posting, and use of this certificate is an acknowledgement that I am responsible to the extent required by law for ensuring that this facility is in compliance with all regulations for the bulk storage of petroleum including those regarding equipment requirements, inspections, handling procedures, recordkeeping, registration requirements, providing advanced notice to the Department of major changes to a tank system, spill reporting, and all other applicable requirements. Violations may be punishable as a criminal offense and/or a civil violation in accordance with applicable state and federal law.

This registration certificate must be kept current and conspicuously posted at this facility at all times. Posting must be at the tank, at the entrance of the facility, or the main office where the storage tanks are located.

Spills must be reported to the DEC within two hours (1-800-457-7362).

Signature of Facility Owner/Authorized Representative Date

Printed Name and Title of Facility Owner/Authorized Representative

Print Date: 9/15/2020

THIS REGISTRATION CERTIFICATE IS NON-TRANSFERABLE

New York State Department of Environmental Conservation
Division of Environmental Remediation
Bureau of Technical Support, 11th Floor
625 Broadway, Albany, New York 12233-7020
Phone: (518) 402-9549 • **FAX:** (518) 402-9577
Website: www.dec.ny.gov

Alexander B. Grannis
Commissioner

Date 3/16/10 PBS Number(s) 2-604478

Dear Petroleum Bulk Storage Tank Owner:

Your Petroleum Bulk Storage Registration Application and/or fee are being returned to you. Your application has been determined to be incomplete and cannot be processed for the following reason(s):

_____ The fee of $_____ was not enclosed.
_____ The fee of $_____ you sent is incorrect, the correct fee is $_____.
_____ Application was not enclosed.
_____ Application was outdated and unacceptable. Please use enclosed application.
_____ Application does not have the required signature of the authorized representative.
_____ Federal Tax ID Number was not submitted or is incorrect.
_____ The application has been determined to be a Change of Ownership. Please resubmit the application as a change of ownership. A copy of the deed page showing the date of ownership transfer is needed. The date of the registration certificate will be five years from the date of ownership transfer, as determined by the deed. Please note that if the change of ownership occurred more than five years ago, additional fees will be required.
_____ Underground tank is overdue for tightness testing. See attached.
_____ Provide a copy of documentation for proof of tank capacity.
_____ Aboveground tank is 10,000 gallons or more and does not have secondary containment (column 11).
X Information is incorrect and/or missing as follows:

tank installation dates

This determination is based on the information you supplied on your application. It is your responsibility to insure that this information is correct. If applicable, please make changes and return your correctly completed application and fee within 10 days to: NYSDEC, 625 Broadway, 11th Floor, Albany, NY 12233-7020.

Thank you for your cooperation. If you have any questions, please call me at (518) 402-9549.

Sincerely,

Cynthia Freedman

Bulk Storage Registration and Reporting Unit

New York State Department of Environmental Conservation
Division of Environmental Remediation

Petroleum Bulk Storage Application

Pursuant to the Petroleum Bulk Storage Law,
Article 17, Title 10 of ECL; 6 NYCRR 612-614 and 6 NYCRR, Subpart 360-14

Section A

(See enclosed instructions and please be sure to complete Sections A & B)

NYS DEC REGION 2
RECEIVED
2010 MAR 15 P 5:48

Please Type or Print Clearly and Complete All Items

Return Completed Form & Fees To:
Region 2
NYSDEC - PBS Unit
One Hunters Pt Plaza,1st Fl
47-40 21st Street
L.I. City, NY 11101-5407
(718) 482-6453

Expiration Date:

PBS Number 2-604478

DEC CBS Number: (If applicable)

DEC SPDES Number: (If applicable)

Transaction Type
(Check all that apply)
NOTE: Transaction Types 1, 2 and 5 may require a fee

- [ ] 1)Initial/ New Facility
- [ ] 2)Change of Ownership
- [ ] 3)Substantial Tank Modification
- [ ] 4)Information Correction
- [x] 5)Renewal

FACILITY

Facility Name: East Harlem Multi Service.
Location (Not P.O. Boxes): 413 E. 120th
Location (cont.):
City: New York | State: NY | Zip Code: 10035
County: New York | Township or City: New York City
Name of Operator at Facility: Paul Delgado | Facility Telephone Number: 212-410-7707
Emergency Contact Name: Paul Delgado | Emergency Telephone Number: 347 489 6516

OWNER

Owner Name: City of NY, Human Resources Adm
Address (Street and/or P.O.): 180 Water Street, 17th FL, 17316 Rm#
City: New York | State: NY | Zip Code: 10038
Federal Tax ID Number: [redacted] | Owner Telephone Number: 212-331-5153

Type of Owner: (check only one)
1 [ ] Private Residence
2 [ ] State Government
3 [x] Local Government
4 [ ] Federal Government
5 [ ] Corporate/Commercial

TYPE OF PETROLEUM FACILITY (Check only one)

- [ ] 01=Storage Terminal/Petroleum Distributor
- [ ] 02=Retail Gasoline Sales
- [ ] 03=Other Retail Sales
- [ ] 04=Manufacturing
- [ ] 05=Utility
- [ ] 06=Trucking/Transportation
- [ ] 07=Apartment Building
- [x] 08=School
- [ ] 09=Farm
- [ ] 10=Private Residence
- [ ] 11=Airline/Air Taxi
- [ ] 12=Chemical Distributor
- [ ] 13=Municipality
- [ ] 14=Refinery
- [ ] 15=Railroad
- [ ] 16=Vessel/Barge
- [x] 99=Other (Specify): Multi Service Center

I hereby certify under penalty of perjury that the information provided on this form is true to the best of my knowledge and belief. False statements made herein are punishable as a Class A misdemeanor pursuant to Section 210.45 of the Penal Law.

Name of Owner or Authorized Representative: Raul Rodriguez
Amount Enclosed: $ 500
Title: Executive Director
Signature:
Date: 1/29/10

Geographical Locator for this Facility: (If known)
Latitude: [ ][ ][ ] (Degrees/Minutes/Seconds)
Longitude: [ ][ ][ ] (Degrees/Minutes/Seconds)

CORRESPONDENCE

(Please keep up to date - this information is used for mailing and contact purposes)

Attention: Paul Delgado
Name of Company: East Harlem Multi Service Center
Address: 413 E. 120th Street
Address:
City/State/Zip Code: New York, NY 10035
Telephone Number: 212-410-7707

RECEIVED
MAR 15 2010
BUREAU OF TECHNICAL SUPPORT

OFFICIAL USE ONLY

Page ____ of ____
Date Received __/__/__
Date Processed __/__/__
Amount Received $ ____
Reviewed by ____

PBS Number
2-604478

New York State Department of Environmental Conservation
PETROLEUM BULK STORAGE CERTIFICATE

625 Broadway, 11th Floor, Albany, NY 12233-7020 Phone: 518-402-9553

Region 2 NYSDEC - PBS Unit
One Hunters Point Plaza, 1st Floor
47-40 21st Street, L.I. City, NY 11101-6454
(718) 482-6454

TANK NUMBER	TANK LOCATION	DATE INSTALLED	TANK TYPE	CAPACITY (GALLONS)	DATE LAST TESTED	TESTING DUE DATE
001	Aboveground - in contact with soil		Steel/Carbon Steel/Iron	10,000		*
002	Aboveground - in contact with soil		Steel/Carbon Steel/Iron	10,000		*

*** Aboveground tanks require monthly visual inspections and may need documented internal inspections as described in 6 NYCRR Part 613**

OWNER:
CITY OF NEW YORK HUMAN RESOURCES
260 11TH AVENUE
NEW YORK, NY 10001

OPERATOR: PAUL DELGADO
(212) 410-7707

EMERGENCY CONTACT: PAUL DELGADO
(212) 410-7707

ISSUED BY: Commissioner Erin M. Crotty
PBS NUMBER: 2-604478
DATE ISSUED: 03/03/2005
EXPIRATION DATE: 03/31/2010
FEE PAID: $500.00

SITE:
EAST HARLEM MULT SERVICE
413 E 120TH STREET
413 EAST 120ND ST
NEW YORK, NY 10035-3602

MAILING CORRESPONDENCE:
MIKE MOORE / NICK LOMBARDO
NYC HUMAN RESOURCES ADMIN
260 11TH AVENUE
NEW YORK, NY 10001

As an authorized representative of the above named facility, I affirm under penalty of perjury that the information displayed on this form is correct to the best of my knowledge. Additionally, I recognize that I am responsible for assuring that this facility is in compliance with all sections of 6 NYCRR Parts 612, 613 and 614, and applicable sections of 6 NYCRR Subpart 360-14 (used oil tanks only), not just those cited below:
-- The facility must be re-registered if there is a transfer of ownership.
-- The Department must be notified within 30 days prior to adding, replacing, reconditioning, or permanently closing a stationary tank.
-- The facility must be operated in accordance with the code for storing petroleum, 6NYCRR Part 613.
-- Any new facility or substantially modified facility must comply with 6NYCRR Part 614.
-- **This certificate must be signed and posted on the premises at all times.** Posting must be at the tank, at the entrance of the facility, or the main office where the storage tanks are located.
-- Any person with knowledge of a spill, leak or discharge must report the incident to DEC within two hours **(1-800-457-7362)**.

Signature of Representative/Owner — Date: 4/11/05

Mr. Paul Delgado / Facility Manager
Name and Title of Authorized Representative/Owner (Please Print)

Print Date: 3/3/2005

THIS REGISTRATION CERTIFICATE IS NON-TR

EHCCI-MULTI SERVICE CENTER
AS AGENT FOR THE CITY OF NY

740

Ln#	Description	Invoice	Amount
1	PETROLEUM BULK STORAGE 2 BOILER	2-604478	500.00

ORIGINAL DOCUMENT PRINTED ON CHEMICAL REACTIVE PAPER WITH MICROPRINTED BORDER

EHCCI-MULTI SERVICE CENTER
AS AGENT FOR THE CITY OF NY
413 E. 120TH STREET
NEW YORK, NY 10035-3602

NEW YORK NATIONAL BANK
2258 SECOND AVENUE
NEW YORK, NY 10029

1-335/260

740

00000740

DATE
02/24/10

CHECK AMOUNT
*********500.00

Details on back.

Security Features Included

PAY ** Five Hundred Dollar(s) and Zero Cents **

TO THE ORDER OF:
NYSDEC - PBS UNIT REGION 2
ONE HUNTERS PT PLAZA IST FL
47-20 21 STREET
L.I.C., NY 11101-5407

MP

MP

SAFEGUARD SECURE

MP

THIS DOCUMENT CONTAINS HEAT SENSITIVE INK. TOUCH OR PRESS HERE - RED IMAGE DISAPPEARS WITH HEAT.

PBS Number: 2-604478

Section B - Tank Information

(See enclosed instructions and *use the key located on the bottom of this sheet to complete each item/column)*

Registration Expiration Date:

(1) Action	(2) IMPORTANT: Tank number is required. If tank and piping models are entered then the shaded columns DO NOT have to be supplied. Tank and piping model codes are on the PBS instruction sheet provided. Tank Model	Piping Model	Tank Number	(3) Tank Location	(4) Status	(5) Installation or Permanent Closure Date	(6) Capacity (Gallons)	(7) Product Stored	(8) Tank Type	(9) Tank Internal Protection	(10) Tank External Protection	(11) Tank Secondary Containment	(12) Tank Leak Detection	(13) Tank Overfill Prevention	(14) Tank Spill Prevention	(15) Tank Dispenser	(16) Piping Location	(17) Piping Type	(18) Piping External Protection	(19) Piping Sec Containment	(20) Piping Leak Detection	(21) Last Test Date/ Testing Due Date (Underground Tanks) Last Test Date	Next Test Date
1			01	1	1		10,000	01	01	00	00	03	00	04	01	02	01	01	00	02	09		
1			02	1	1		10,000	01	01	00	00	03	00	04	01	02	01	01	00	02	09		

Action (1)
1. Initial Listing
2. Add Tank
3. Close/Remove Tank
4. Information Correction
5. Recondition/Repair/ Reline Tank

Tank Location (3)
1. Aboveground-contact w/soil
2. Aboveground-contact w/ impervious barrier
3 Aboveground on saddles, legs, stilts, rack, or cradle
4 Aboveground with 10% or more below ground
5. Underground
6. Underground, vaulted, with access

Status (4)
1. In-service
2. Temporarily out-of-service
3. Closed-Removed
4 Closed- In Place
5 Tank converted to Non-Regulated use

Product Stored (7)
0000. Empty
0001. #2 Fuel Oil
0002. #4 Fuel Oil
0003. #6 Fuel Oil
0011. Jet Fuel
0008. Diesel
0009. Gasoline
0012. Kerosene
0013 Lube Oil
0022 Waste/Used Oil
0259. #5 Fuel Oil
2642 Used Oil (Fuel)
9999. Other -please list *

Tank Type (8)
01. Steel/Carbon Steel/Iron
02. Galvanized Steel Alloy
03. Stainless Steel Alloy
04. Fiberglass Coated Steel
05. Steel Tank in Concrete
06. Fiberglass Reinforced Plastic (FRP)
07. Plastic
08. Equivalent Technology
09. Concrete
10. Urethane Clad Steel
99. Other-please list:*

Internal Protection (9)
00. None
01. Epoxy Liner
02. Rubber Liner
03. Fiberglass Liner (FRP)
04 Glass Liner
99. Other-please list:*

External Protection (10/18)
00. None
01. Painted/Asphalt Coating
02. Original Sacrificial Anode
03. Original Impressed Current
04. Fiberglass
05. Jacketed
06. Wrapped (Piping)
07. Retrofitted Sacrificial Anode
08. Retrofitted Impressed Current
09. Urethane

Tank Leak Detection (12)
00 None
01.Interstitial Electronic Monitoring
02. Interstitial Manual Monitoring
03 Vapor Well
04. Groundwater Well
05. In-Tank System (ATG)
06 Concrete Pad (A/G)
99. Other-please list:*

Piping Type (17)
00. None
01. Steel/Carbon Steel/Iron
02. Galvanized Steel
03. Stainless Steel Alloy
04. Fiberglass Coated Steel
05. Steel Encased in Concrete
06. Fiberglass Reinforced Plastic (FRP)
07. Plastic
08. Equivalent Technology
09. Concrete
10. Copper
11. Flexible Piping
99 Other-please list:*

Overfill Prevention(13)
00. None
01. Float Vent Valve
02.High Level Alarm
03 Automatic Shut-off
04. Product Level Gauge(A/G)
05. Vent Whistle
99. Other-please list:*

Secondary Containment (11/19)
00. None
01. Diking (A/G)
02. Vault (w/access)
03. Vault (w/o access)
04. Double-Walled (U/G)
05. Synthetic Liner
06. Remote Impounding Area
07. Excavation/Trench Liner System
08. Flexible Internal Liner (Bladder)
09. Modified Double-Walled (A/G)
10. Impervious Underlayment
11. Double Bottom (A/G)
99. Other-please list:*

Spill Prevention (14)
00. None
01 Catch Basin
02. Transfer Station Containment
99. Other - Please list*

Piping Location (16)
00. No Piping
01. Aboveground
02. Underground/On-grou
03. Aboveground/Underg Combination

Pipe Leak Detection (2
00. None
01. Interstitial Electronic Monitoring
02. Interstitial Manual Moni
03. Vapor Well
04. Groundwater Well
07. Pressurized Piping Leak Detector
08. Tank Top Sump (Piping'
09. Exempt Suction Piping
99. Other-please list:*

Dispenser (15)
00 None
01. Submersible
02. Suction
03. Gravity

*** If other, please list on a separate sheet including Tank Number**

NEW YORK STATE DEPARTMENT OF ENVIRONMENTAL CONSERVATION

Division of Environmental Remediation, Bureau of Technical Support
625 Broadway, 11th Floor, Albany, New York 12233-7020
P: (518) 402-9553 • F: (518) 402-9577
www.dec.ny.gov

Date 11/2/15 PBS Number 2-604478

Dear Petroleum Bulk Storage Facility Owner:

Your Petroleum Bulk Storage Registration Application and/or fee are being returned to you. Your application is incomplete and cannot be processed for the following reason(s):

- ____ The fee of $____ was not enclosed.
- ____ The fee of $____ you sent is incorrect; the correct fee is $____.
- X Application was not enclosed. Please use enclosed application.
- ____ Application is outdated. Please use enclosed application.
- ____ Application does not have the required signature of the authorized representative.
- X Federal Tax ID Number (EIN) was not submitted or is incorrect or does not match our records. Federal Tax ID must be a nine-digit number.
- X Complete property owner information (Section A). Property owner name must match info per deed.
- X Complete tank owner information (Section C).
- ____ The application has been determined to be a Change of Ownership. A copy of the deed page showing the date of ownership transfer is needed. The expiration date of the registration certificate will be five years from the date of ownership transfer, as determined by the deed. Please note that if the change of ownership occurred more than five years ago, additional fees will be required.
- ____ Underground tank is overdue for tightness testing. See attached. A copy of the passing tank tightness test report is required with your application.
- ____ Provide documentation of tank capacity.
- ____ Aboveground tank is 10,000 gallons or more; secondary containment is required (Column 11).
- ____ Tank installation date must be provided (column 5). If unknown, provide your best estimate.
- ____ Duplicate tank numbers are unacceptable. Renumber new tank whose tank number duplicates a previously registered tank.
- X Information is incorrect and/or missing as follows:

We received check #001870 with no application. Please complete application (see highlighted missing info) and resubmit application with check.

This determination is based on the information on your application. It is your responsibility to ensure the information is correct. If applicable, please make changes directly on the application form and return the completed application and fee within 10 days to: NYSDEC, 625 Broadway, 11th Floor, Albany, New York, 12233-7020. If you have any questions, please call me at (518) 402-9553.

Sincerely,
Cynthia Freedman
Registration and Permits Section

Enclosure

NEW YORK STATE OF OPPORTUNITY | Department of Environmental Conservation

New York State Department of Environmental Conservation
Division of Environmental Remediation

Petroleum Bulk Storage Application

Pursuant to the Environmental Conservation Law: Article 17, Title 10; and
Regulations 6 NYCRR Parts 612-614 and 6 NYCRR Subpart 374-2

(Please Type or Print Clearly and Complete All Items for Sections A, B & C)

PBS Number:
2-604478

Return Completed Form & Fees To:

NYS Dept. of Environmental Conservation
625 Broadway 11th Floor
Albany, NY 12233-7020
(518) 402-9543

Expiration Date: 03/31/2015

Section A - Facility/Property Owner/Contact Information

Transaction Type: 5

1) Initial/New Facility
2) Change of Ownership
3) Tank Installation, Closing, Repair or Reconditioning
4) Information Correction
5) Renewal

FACILITY

Facility Name: EAST HARLEM MULTI SERVICE

Facility Address (Physical Address, No P.O. Boxes): 413 EAST 120TH STREET

Facility Address (cont.):

City: NEW YORK

State: NY ZIP Code: 10035-3602

Tax Map Info
Borough/Section:
Block:
Lot:

County: New York

Township or City: New York City

Name of Class B (Daily On-Site) Operator: PAUL DELGADO

Facility Phone Number: (212) 410-7707

Name of Class A (Primary) Operator:

TYPE OF PETROLEUM FACILITY (Check only one)

- [ ] 01=Storage Terminal/Petrol. Distributor
- [ ] 02=Retail Gasoline Sales
- [ ] 03=Other Retail Sales
- [ ] 04=Manufacturing
- [ ] 05=Utility
- [ ] 06=Trucking/Transportation/Fleet
- [ ] 07=Apartment/Office Building
- [ ] 08=School
- [ ] 09=Farm
- [ ] 10=Private Residence
- [ ] 11=Airline/Air Taxi/Airport
- [ ] 12=Chemical Distributor
- [ ] 13=Municipality
- [ ] 15=Railroad
- [ ] 25=Auto Service/Repair (No Gasoline Sales)
- [ ] 26=Religious (Church, Synagogue, Mosque, Temple, etc.)
- [ ] 27=Hospital/Nursing Home/Health Care
- [ ] 28=Cemetery/Memorial
- [ ] 52=Marina
- [x] 99=Other (Specify):

Emergency Contact Name: PAUL DELGADO

Emergency Telephone Number: (212) 410-7707

NOTE:

Fill in Property Owner information here....>>>

Indicate Tank Owner in Section C.

OWNER

Facility (Property) Owner (from Deed):

Facility Owner Address (Street and/or P.O. Boxes):

City: State: ZIP Code:

Federal Tax ID Number: Owner Telephone Number:

Type of Owner (check only one):

1 [ ] Private Resident
2 [ ] State Government
3 [ ] Local Government
4 [ ] Federal Government
5 [ ] Corporate/Commercial/Other

I hereby certify under penalty of law that the information provided on this form is true to the best of my knowledge and belief. False statements made herein are punishable as a Class A misdemeanor pursuant to Section 210.45 of the Penal Law.

Name of Property Owner or Authorized Representative: ***

Amount Enclosed: $500

Title: ***

Signature: Date:

Per a 2008 law change, Facility owner is now defined as the owner of the property.
*** **indicates missing data**

CORRESPONDENCE

(Please keep this information up to date. It is used for mailing and contact puposes)

Facility Contact Person Name: PAUL DELGADO

Contact Person Company Name: EAST HARLEM MULTI SERVICE

Address: 413 EAST 120TH STREET

Address (cont.):

City/State/ZIP Code: NEW YORK, NY 10035-3602

Telephone Number: (212) 410-7707 E-Mail Address:

OFFICIAL USE ONLY

Date Received ___/___/___

Date Processed ___/___/___

Amount Received $ _____

Reviewed by _____

(Revised May 22, 2014)

PBS Number:
2-604478

Section B - Tank Information

(Please use the key located on the last page to complete each item/column)

Registration Expiration Date:
3/31/2015

(1)	(2)	(3)	(4)	(5)	(6)	(7)	(8)	(9)	(10)	(11)	(12)	(13)	(14)	(15)	(16)	(17)	(18)	(19)	(20)	(21)
Action	Tank Number	Tank Location	Status	Installation or Permanent ClosureDate (mm/dd/yyyy) **Application will be returned if blank or 00/00/0000**	Capacity (Gallons)	Product Stored (If Gasoline w/ethanol or Biodiesel, list % additive) %	Tank Type	Tank Internal Protection	Tank External Protection	Tank Secondary Containment	Tank Leak Detection	Tank Overfill Prevention	Tank Spill Prevention	Pumping/Dispensing Method	Piping Location	Piping Type	Piping External Protection	Piping Secondary Containment	Piping Leak Detection	Under Dispenser Containment (UDC) (Check box if present)
	001	1	1	1/1/1980	10,000	0001	01	00	00	03	00	04		02	01	01	00		09	
	002	1	1	1/1/1980	10,000	0001	01	00	00	03	00	04		02	01	01	00		09	

Note: If you need to add tanks to your registration, write them in using blank lines above. Attach additional sheets as needed.
Blank Section B is available at http:/www.dec.ny.gov/docs/remediation_hudson_pdf/pbsrenewal.pdf

PBS Number:
2-604478

Petroleum Bulk Storage Application

Section C - Tank Ownership Information (for PBS tanks listed in Section B)

Tank Owner Information			**Tank Owner Information**			**Tank Owner Information**		
☐ Check box if same as Facility (Property) Owner. If tank owner is different from property owner, fill out information below:								
Tank Owner Name (Company/Individual):			Tank Owner Name (Company/Individual):			Tank Owner Name (Company/Individual):		
Contact Person:			Contact Person:			Contact Person:		
Tank Owner Address:			Tank Owner Address:			Tank Owner Address:		
Tank Owner Address (cont.):			Tank Owner Address (cont.):			Tank Owner Address (cont.):		
City:	State:	ZIP:	City:	State:	ZIP:	City:	State:	ZIP:
Contact Person Telephone Number:			Contact Person Telephone Number:			Contact Person Telephone Number:		
Contact Person email:			Contact Person email:			Contact Person email:		
Specific Tanks Owned ☐ Check box if this owner owns all tanks at this facility. If not, list tanks owned by this owner below:			**Specific Tanks Owned**			**Specific Tanks Owned**		
Tank Number	Tank Number (cont.)		Tank Number	Tank Number (cont.)		Tank Number	Tank Number (cont.)	

Attach additional sheets as needed.

PETROLEUM BULK STORAGE APLICATION - SECTION B - TANK INFORMATION - CODE KEYS

Action (1)

1. Initial Listing
2. Add Tank
3. Close/Remove Tank
4. Information Correction
5. Recondition/Repair/Reline Tank

Tank Location (3)

1. Aboveground-contact w/soil
2. Aboveground-contact w/ impervious barrier
3. Aboveground on saddles, legs, stilts, rack or cradle
4. Aboveground with 10% or more below ground
5. Underground
6. Aboveground in Subterranean Vault w/access for inspections

Status (4)

1. In-service
2. Temporarily out-of-service
3. Closed-Removed
4. Closed- In Place
5. Tank converted to Non-Regulated use

Products Stored (7)

Heating Oils: On-Site Consumption

0001. #2 Fuel Oil
0002. #4 Fuel Oil
0259. #5 Fuel Oil
0003. #6 Fuel Oil
0012. Kerosene
0591. Clarified Oil
2711. Biodiesel (Heating)
2642. Used Oil (Heating)

Heating Oils: Resale/ Redistribution

2718. #2 Fuel Oil
2719. #4 Fuel Oil
2720. #5 Fuel Oil
2721. #6 Fuel Oil
2722. Kerosene
2723. Clarified Oil
2724. Biodiesel (Heating)

Motor Fuels

0009. Gasoline
2712. Gasoline/Ethanol
0008. Diesel
2710. Biodiesel
0011. Jet Fuel
1044. Jet Fuel (Biofuel)
2641. Aviation Gasoline

Lubricating/Cutting Oils

0013. Lube Oil
0015. Motor Oil
1045. Gear/Spindle Oil
0010. Hydraulic Oil
0007. Cutting Oil
0021. Transmission Fluid
1836. Turbine Oil
0308. Petroleum Grease

Oils Used as Building Materials

2626. Asphaltic Emulsions
0748. Form Oil

Petroleum Spirits

0014. White/Mineral Spirits
1731. Naptha

Mineral/Insulating Oils

0020. Insulating Oil (e.g., Transformer, Cable Oil)
2630. Mineral Oil

Waste/Used/Other Oils

0022 Waste/Used Oil
9999. Other-Please list:*

Crude Oil

0006. Crude Oil
0701. Crude Oil Fractions

Tank Type (8)

01. Steel/Carbon Steel/Iron
02. Galvanized Steel Alloy
03. Stainless Steel Alloy
04. Fiberglass Coated Steel
05. Steel Tank in Concrete
06. Fiberglass Reinforced Plastic (FRP)
07. Plastic
08. Equivalent Technology
09. Concrete
10. Urethane Clad Steel
99. Other-Please list:*

Internal Protection (9)

00. None
01 Epoxy Liner
02. Rubber Liner
03. Fiberglass Liner (FRP)
04. Glass Liner
99. Other-Please list:*

External Protection (10/18)

00. None
01. Painted/Asphalt Coating
02. Original Sacrificial Anode
03. Original Impressed Current
04. Fiberglass
05. Jacketed
06. Wrapped (Piping)
07 Retrofitted Sacrificial Anode
08. Retrofitted Impressed Current
09. Urethane
99. Other-Please list:*

Tank Secondary Containment (11)

00. None
01. Diking (Aboveground Only)
02. Vault (w/access)
03. Vault (w/o access)
04. Double-Walled (Underground Only)
05. Synthetic Liner
06. Remote Impounding Area
07. Excavation Liner
09. Modified Double-Walled (Aboveground Only)
10. Impervious Underlayment (Aboveground Only)**
11. Double Bottom (Aboveground Only)**
12. Double-Walled (Aboveground Only)

Tank Leak Detection (12)

00. None
01. Interstitial Electronic Monitoring
02. Interstitial Manual Monitoring
03. Vapor Well
04. Groundwater Well
05. In-Tank System (Auto Tank Gauge)
06. Impervious Barrier/Concrete Pad (Aboveground Only)
99. Other-Please list:*

Overfill Protection (13)

00. None
01. Float Vent Valve
02. High Level Alarm
03. Automatic Shut-Off
04. Product Level Gauge (Aboveground Only)
05. Vent Whistle
99. Other-Please list:*

Spill Prevention (14)

00. None
01. Catch Basin
99. Other-Please list:*

Pumping/Dispensing Method (15)

00. None
01. Presurized Dispenser
02. Suction Dispenser
03. Gravity
04. On-Site Heating System (Suction)
05. On-Site Heating System (Supply/Return)
06. Tank-Mounted Dispenser
07. Loading Rack/Transfer Pump

Piping Location (16)

00. No Piping
01. Aboveground
02. Underground/On-ground
03. Aboveground/Underground Combination

Piping Type (17)

00. None
01. Steel/Carbon Steel/Iron
02. Galvanized Steel
03. Stainless Steel Alloy
04. Fiberglass Coated Steel
05. Steel Encased in Concrete
06. Fiberglass Reinforced Plastic (FRP)
07. Plastic
08. Equivalent Technology
09. Concrete
10. Copper
11. Flexible Piping
99. Other-Please list:*

Piping Secondary Containment (19)

00. None
01. Diking (Aboveground Only)
02. Vault (w/access)
04. Double-Walled (Underground Only)
06. Remote Impounding Area
07. Trench Liner
12. Double-Walled (Aboveground Only)

Pipe Leak Detection (20)

00. None
01. Interstitial Electronic Monitoring
02. Insterstitial Manual Monitoring
03. Vapor Well
04. Groundwater Well
07. Pressurized Piping Leak Detector
09. Exempt Suction Piping
99. Other-Please list:*

Under Dispenser Containment (UDC) (21)

Check Box if Present

---

* If other, please list on a separate sheet including tank number,

** Each of these codes must be combined with code 01 or 06 to meet compliance requirements.

N.B.#:
Or
ALT.#:_____

EXHIBIT "I"

CERTIFICATE PURSUANT TO ZONING LOT
SUBDIVISION C OF SECTION 12-10
OF THE ZONING RESOLUTION OF DECEMBER 15, 1961
OF THE CITY OF NEW YORK – AS AMENDED
EFFECTIVE AUGUST 18, 1977

FEDERATED TITLE SERVICES, LLC, a title insurance company licensed to do business in the State of New York and having its principal office at 501 Seventh Avenue, 6th Floor, New York, N.Y. 10018 hereby certifies that as to the land hereafter described being a tract of land, either unsubdivided or consisting of two or more lots of record, contiguous for a minimum of ten linear feet, located within a single block in the single ownership of **The City of New York,** that all the parties in interest consisting a "party in interest" as defined in Section 12-10, subdivision (c) of the Zoning Resolution of the City of New York, effective December 15, 1961, as amended, are the following:

NAME AND ADDRESS	**NATURE OF INTEREST**
The City of New York, a municipal corporation, with its principal office at the City Hall, New York, NY	Fee Owner of Record
Bureau of Highway Operations, having an address of 40 Worth Street, New York, NY 10013	*Creditor* By virtue of a sidewalk lien filed 4/28/1980 as Index #17193.
New York City Transit Authority, having its principal office at 370 Jay Street, Brooklyn, NY	Easement Agreement in Liber 5101 cp 473 - Permanent and perpetual easement for the purpose of installing, constructing, reconstructing, maintaining, repairing, replacing and inspecting existing and future underground pipe cable oil filled transmission system sewers, water mains and other City-owned facilities in, on, through and under the Easement Area.

001870

Check Date: 10/19/2015 Payee/ID: NYs Dept. Of Enviromental Conservation / 1271 Check Amount: $500.00

Date	Memo	Invoice #	Amount
9/1/2015	Petroleum Bulk storage Application	2-604478	500.00

RECEIVED

OCT 26 2015

BUREAU OF
TECHNICAL SUPPORT

Payer: E.H.C.C.I.

2-604478

E.H.C.C.I.
413 East 120th Street
New York , NY 10035

EHCCI-MULTI SERVICE CENTER
413 EAST 120TH STREET
NEW YORK, NY 10035
50-930/219 44

001870

001870

DATE	CHECK AMOUNT
10/19/2015	$500.00

PAY Five Hundred exactly**********

TO THE ORDER OF: NYs Dept. Of Enviromental Conservation
625 Broadway 11th Floor
Albany, NY 12233-7020

AUTHORIZED SIGNATURE

AUTHORIZED SIGNATURE

Security features included. Details on back.

[redacted]

PBS # :
2-604478

NEW YORK STATE DEPARTMENT OF ENVIRONMENTAL CONSERVATION
Petroleum Bulk Storage Program
Facility Information Report

Printed : 6/7/2022 pbsfacrpt_foil.rpt

Site Information

EAST HARLEM MULTI SERVICE CENTE
413 EAST 120TH STREET
NEW YORK, NY 10035

Site Phone: (212) 410-7707

Town: New York City **County: New York**

Facility Operator: PAUL DELGADO

Tax Map Information

Boro/Sec.:
Block:
Lot:

Site Owner Information

CITY OF NEW YORK HUMAN RESOURCE
375 PEARL STREET, 24TH FLOOR
P.O. BOX 24B36
NEW YORK, NY 10038
(929) 252-2813

Owner Type : Local Government

Mail Correspondent Information

EAST HARLEM MULTI SERVICE CENTER
413 EAST 120TH STREET
NEW YORK, NY 10035-3602

ATTN: PAUL DELGADO

(212) 410-7707

Authorized Representative: PAUL DELGADO

Emergency Contact: PAUL DELGADO

Emergency Phone: (212) 410-7707

Site Status : Active **Reg Expires : 03/31/2025** **Cert Printed: 09/15/2020** **Total Active Tanks : 2** **Last Inspected:**
Site Type: Other **Cert Issued: 09/15/2020** **Total Active Capacity : 20,000** **Inspected By:**

(2) Tank No	(3) Tank Loc	(4) Status	(5) Date Instal	(5) Date Closed	(6) Capacity (gals)	(7) Product	(8) Tank Type	(9) Tank IP	(10) Tank EP	(11) Tank SC	(12) Tank LD	(13) Tank OP	(14) Tank SP	(15) Tank Disp	(16) Pipe Loc	(17) Pipe Type	(18) Pipe EP	(19) Pipe SC	(20) Pipe LD	(21) UDC	Next Tank Test	Next Line Test	Tank Owner
001	1	1	01/01/1980		10,000	0001	01	00	00	03	00	04	01	02	01	01	00	02	09				CITY OF NEW YORK HUMAN
Subpart: 4		Category: 1																					
002	1	1	01/01/1980		10,000	0001	01	00	00	03	00	04	01	02	01	01	00	02	09				CITY OF NEW YORK HUMAN
Subpart: 4		Category: 1																					

(See Reverse Side or Last Page for Code Keys)

PETROLEUM BULK STORAGE APLICATION - SECTION B - TANK INFORMATION - CODE KEYS

Action (1)

1. Initial Listing
2. Add Tank
3. Close/Remove Tank
4. Information Correction
5. Recondition/Repair/Reline

Tank Location (3)

1. Aboveground-contact w/soil
2. Aboveground-contact w/ impervious barrier
3. Aboveground on saddles, leggs, stilts, rack or cradle
4. Tank 10% or more below ground
5. Underground including vaulted with no access for inspection
6. Aboveground in Subterranean

Status (4)

1. In-service
2. Out-of-service
3. Closed-Removed
4. Closed- In Place
5. Tank converted to Non-Regulated use

Products Stored (7)

Heating Oils: On-Site Consumption

0001. #2 Fuel Oil
0002. #4 Fuel Oil
0259. #5 Fuel Oil
0003. #6 Fuel Oil
0012. Kerosene
0591. Clarified Oil
2711. Biodiesel (Heating)
2642. Used Oil (Heating)

Heating Oils: Resale/ Redistribution

2718. #2 Fuel Oil
2719. #4 Fuel Oil
2720. #5 Fuel Oil
2721. #6 Fuel Oil
2722. Kerosene
2723. Clarified Oil
2724. Biodiesel (Heating)

Motor Fuels

0009. Gasoline
2712. Gasoline/Ethanol
0008. Diesel
2710. Biodiesel
0011. Jet Fuel
1044. Jet Fuel (Biofuel)
2641. Aviation Gasoline

Lubricating/Cutting Oils

0013. Lube Oil
0015. Motor Oil
1045. Gear/Spindle Oil
0010. Hydraulic Oil
0007. Cutting Oil
0021. Transmission Fluid
1836. Turbine Oil

Oils Used as Building Materials

2626. Asphaltic Emulsions
0748. Form Oil

Petroleum Spirits

0014. White/Mineral Spirits
1731. Naptha

Mineral/Insulating Oils

0020. Insulating Oil (e.g., Transformer, Cable Oil)
2630. Mineral Oil

Waste/Used/Other Oils

0022 Waste/Used Oil
9999. Other-Please list:*

Crude Oil

0006. Crude Oil
0701. Crude Oil Fractions

Tank Type (8)

01. Steel/Carbon Steel/Iron
02. Galvanized Steel Alloy
03. Stainless Steel Alloy
04. Fiberglass Coated Steel
05. Steel Tank in Concrete
06. Fiberglass Reinforced Plastic (FRP)
07. Plastic
08. Equivalent Technology
09. Concrete
10. Urethane Clad Steel
99. Other-Please list:*

Internal Protection (9)

00. None
01 Epoxy Liner
02. Rubber Liner
03. Fiberglass Liner (FRP)
04. Glass Liner
99. Other-Please list:*

External Protection (10/18)

00. None
01. Painted/Asphalt Coating
02. Original Sacrificial Anode
03. Original Impressed Current
04. Fiberglass
05. Jacketed
06. Wrapped (Piping)
07 Retrofitted Sacrificial Anode
08. Retrofitted Impressed Current
09. Urethane

Tank Secondary Containment (11)

00. None
01. Diking (AST Only)
02. Vault (w/access)
03. Vault (w/o access)
04. Double-Walled (UST Only)
05. Synthetic Liner
06. Remote Impounding Area
07. Excavation Liner
09. Modified Double-Walled (AST Only)
10. Impervious Underlayment (AST Only)**
11. Double Bottom (AST Only)**
12. Double-Walled (AST Only)
99. Other - Please List:*

Tank Leak Detection (12)

00. None
01. Interstitial Electronic Monitoring
02. Interstitial Manual Monitoring
03. Vapor Well
04. Groundwater Well
05. In-Tank System (Auto Tank Gauge)
06. Impervious Barrier/Concrete Pad (AST Only)
07. Statistical Inventory Reconciliation (SIR)
08. Weep holes in vaults with no access for inspection.

Overfill Protection (13)

00. None
01. Float Vent Valve
02. High Level Alarm
03. Automatic Shut-Off
04. Product Level Gauge (AST)
05. Vent Whistle
99. Other-Please list:*

Spill Prevention (14)

00. None
01. Catch Basin
99. Other-Please list:*

Pumping/Dispensing Method (15)

00. None
01. Presurized Dispenser
02. Suction Dispenser
03. Gravity
04. On-Site Heating System (Suction)
05. On-Site Heating System (Supply/Return)
06. Tank-Mounted Dispenser

Piping Location (16)

00. No Piping
01. Aboveground
02. Underground/On-ground
03. Aboveground/Underground Combination

Piping Type (17)

00. None
01. Steel/Carbon Steel/Iron
02. Galvanized Steel
03. Stainless Steel Alloy
04. Fiberglass Coated Steel
05. Steel Encased in Concrete
06. Fiberglass Reinforced Plastic (FRP)
07. Plastic
08. Equivalent Technology
09. Concrete
10. Copper
11. Flexible Piping

Piping Secondary Containment (19)

00. None
01. Diking (Aboveground Only)
02. Vault (w/access)
04. Double-Walled (Underground Only)
06. Remote Impounding Area
07. Trench Liner
12. Double-Walled (Aboveground Only)
99. Other - Please List:*

Pipe Leak Detection (20)

00. None
01. Interstitial Electronic Monitoring
02. Insterstitial Manual Monitoring
03. Vapor Well
04. Groundwater Well
07. Pressurized Piping Leak Detector
09. Exempt Suction Piping
10. Statistical Inventory Reconciliation (SIR)
99. Other-Please list:*

Under Dispenser Containment (UDC) (21)

Check Box if Present. . . . . .

* If other, please list on a separate sheet including tank number

** Each of these codes must be combined with code 01 or 06 to meet compliance requirements

93-19-1 (1/97)—q

NEW YORK STATE DEPARTMENT OF ENVIRONMENTAL CONSERVATION
DIVISION OF ENVIRONMENTAL REMEDIATION

PETROLEUM BULK STORAGE APPLICATION

Pursuant to the Petroleum Bulk Storage Law,
Article 17, Title 10 of ECL; 6 NYCRR 612-614 and 6 NYCRR, Subpart 360-14
(Continued on the Reverse Side—Please Be Sure to Complete Section B)

SECTION A—See Instructions on Cover Sheet

Please Type or Print Clearly and Complete All Items

NYSDEC-REGION 2
PETROLEUM BULK STORAGE
47-40 21 STREET 2nd FLOOR
LONG ISLAND CITY, NY 11101

PBS NUMBER: 2-604478

Indicate other existing DEC Numbers, if any, for this facility:

CBS Number:

SPDES Number:

TRANSACTION TYPE (Check all that apply)
NOTE: Transaction Types 1, 2 and 5 may require a fee.

1 [X] Initial/New Facility
2 [ ] Change of Ownership
3 [ ] Substantial Tank Modification
4 [ ] Information Correction
5 [ ] Renewal

FACILITY

FACILITY NAME: EAST HARLEM MULT-SERVICE CENTER
LOCATION (Not P.O. Boxes): 413 E 120TH STREET
LOCATION (Continued):
CITY/TOWN/VILLAGE: N.Y.C.
STATE: NY
ZIP CODE: 10035
COUNTY: MANHATTAN
TOWNSHIP OR CITY: NYC
NAME OF OPERATOR AT FACILITY: PAUL DELGADO
FACILITY TELEPHONE NUMBER: (212) 410-7707
EMERGENCY CONTACT NAME:
EMERGENCY TELEPHONE NO.: ( )

OWNER

OWNER NAME: CITY OF NEW YORK HUMAN RESOURCES ADMIN
ADDRESS (Street and/or PO Box): 260 - 11TH AVE
CITY: NEW YORK CITY
STATE: N.Y.
ZIP CODE: 10001
FEDERAL TAX ID NUMBER:
OWNER TELEPHONE NUMBER: (212) 630-9030

TYPE OF OWNER (Check only one)
1 [ ] Private Resident 2 [ ] State Government 3 [X] Local Government
4 [ ] Federal Government 5 [ ] Corporate/Commercial

TYPE OF PETROLEUM FACILITY:

(Check all that apply)

A. [ ] Storage Terminal/Petroleum Distributor
B. [ ] Retail Gasoline Sales
C. [ ] Other Retail Sales
D. [ ] Manufacturing
E. [ ] Utility
F. [ ] Trucking/Transportation
G. [ ] Apartment Building
H. [ ] School
I. [ ] Farm
J. [ ] Private Residence
K. [ ] Airline (Air Taxi)
L. [X] Other (Specify Below)

CITY OWNED 3 STORY BLDG.

I hereby certify under penalty of perjury that the information provided on this form is true to the best of my knowledge and belief. False statements made herein are punishable as a Class A misdemeanor pursuant to Section 210.45 of the Penal Law.

NAME OF OWNER OR AUTHORIZED REPRESENTATIVE: RICHARD M. LITMAN
AMOUNT ENCLOSED: $ 250
TITLE: ASST. DEP. ADMINISTRATOR NYC-HRA GSS
SIGNATURE: Richard M. Litman
DATE: 11/23/99

Geographical Locator for this Facility: (If known)

LATITUDE: DEG MIN SEC

LONGITUDE: DEG MIN SEC

CORRESPONDENCE

ATTENTION: DENNIS MURPHY
NAME OF COMPANY: N.Y.C. HUMAN RESOURCES ADMIN
ADDRESS: 260 - 11TH AVE
ADDRESS:
CITY/STATE/ZIP CODE: NEW YORK NEW YORK 10001
TELEPHONE NUMBER: 212 630-9408

OFFICIAL USE ONLY

Page _____ of _____
Date Received: ___/___/___
Date Processed: MAR 31 2000
Amount Received $ 250
Reviewed By: _____

PBS NUMBER:

Tank Information for Petroleum Bulk Storage Facility
SECTION B—See Instructions on Cover Sheet

Page _____ of _____

Action	Tank Number	Tank Location	Status	Installation or Permanent Closure Date (MO)	(YR)	Capacity (Gallons)	Product Stored	Tank Type	Tank Internal Protection	Tank External Protection	Piping Location	Piping Type	Piping Internal Protection	Piping External Protection	Secondary Containment	Leak Detection	Spill/ Overfill Prevention	Dispenser	Last Test Date (Underground Tanks) (MO)	(YR)
1	001	1	1			10,000	3	1	0	0 0	1	1	0	0 0	0 1	0	4	2		
1	002	1	1			10,000	3	1	0	0 0	1	1	0	0 0	0 1	0	4	2		

KEY FOR SECTION B

ACTION
1. Initial Listing
2. Add Tank
3. Close/Remove Tonk
4. Information Correction
5. Recondition/Repair/ Reline Tank

TANK LOCATION
1. Aboveground
2. Aboveground on soddles, legs, stilts, rack, or cradle
3. Aboveground: 10% or more below ground
4. Underground
5. Underground, vaulted, with access

STATUS
1. In-service
2. Tempararily out-of-service
3. Closed—Removed
4. Closed—In Place
5. Tank Converted to Non-Regulated Use

PRODUCT STORED
0. Empty
1. Leaded Gasoline
2. Unleaded Gasoline
3. Nos. 1, 2, or 4 Fuel Oil
4. Nos. 5 or 6 Fuel Oil
5. Kerosene
6. Diesel
A. Lube Oil
B. Unleaded Used Oil(fuel)
C Used Oil
9. Other*

TANK TYPE
1. Steel/Carbon Steel
2. Stainless Steel Alloy
3. Concrete
4. Fiberglass Coated Steel
5. Fiberglass Reinforced Plastic (FRP)
6. Equivalent Technology
9. Other*

PIPING TYPE
0. None
1. Steel/Iron
2. Galvanized Steel
3. Fiberglass (FRP)
4. Copper
9. Other*

INTERNAL PROTECTION: Tank/Piping
0. None
1. Epoxy Liner
2. Rubber Liner
3. Fiberglass Liner (FRP)
4. Glass Liner
9. Other*

EXTERNAL PROTECTION: Tank/Piping
0. None
1. Painted/Asphalt Coating
2. Sacrifical Anode
3. Impressed Current
4. Fiberglass
5. Jacketed
6. Wrapped (Piping)
9. Other*

* If other, please list on separate sheet including Tonk Number

PIPING LOCATION
0. None
1. Aboveground
2. Underground
3. Aboveground/ Underground Combination

SECONDARY CONTAINMENT
0. None
1. Vault
2. Double-Walled Tank
3. Excavation Liner
4. Cut-off Walls
5. Impervious Underlayment
6. Earthen Dike
7. Prefabicated Steel Dike
8. Concrete Dike
A. Synthetic Liner
B. Natural Liner
9. Other*

LEAK DETECTION
0. None
1. Interstitial Monitoring
2. Vapar Well
3. Groundwater Well
4. In-Tank System
5. Concrete Pad w/channels
6. Double Bottom
9. Other*

SPILL/OVERFILL PREVENTION
0. None
1. Float Vent Valve
2. High Level Alarm
3. Automatic Shut-off
4. Product Level Gauge
5. Catch Basin
6. Vent Whistle
9. Other*

DISPENSER
1. Submersible
2. Suction
3. Gravity

93-19-1 (1/97)—q

NEW YORK STATE DEPARTMENT OF ENVIRONMENTAL CONSERVATION
DIVISION OF ENVIRONMENTAL REMEDIATION

PETROLEUM BULK STORAGE APPLICATION

Pursuant to the Petroleum Bulk Storage Law,
Article 17, Title 10 of ECL; 6 NYCRR 612-614 and 6 NYCRR, Subpart 360-14
(Continued on the Reverse Side—Please Be Sure to Complete Section B)

Please Type or Print Clearly and Complete All Items

SECTION A—See Instructions on Cover Sheet

2-609478

PBS NUMBER 2-609478

Indicate other existing DEC Numbers, if any, for this facility:

CBS Number

SPDES Number

TRANSACTION TYPE (Check all that apply)
NOTE: Transaction Types 1, 2 and 5 may require a fee.

1 ☑ Initial/New Facility
2 ☐ Change of Ownership
3 ☐ Substantial Tank Modification
4 ☐ Information Correction
5 ☐ Renewal

FACILITY

FACILITY NAME: SANITATION REPAIRS, INC.
LOCATION (Not P.O. Boxes): 234 BUTLER STREET
LOCATION (Continued):
CITY/TOWN/VILLAGE: BROOKLYN | STATE: NY | ZIP CODE: 11217
COUNTY: KINGS | TOWNSHIP OR CITY: BROOKLYN
NAME OF OPERATOR AT FACILITY: SALVATORE TAGLIAVIA | FACILITY TELEPHONE NUMBER: (718) 855-6615
EMERGENCY CONTACT NAME: SALVATORE TAGLIAVIA | EMERGENCY TELEPHONE NO.: (718) 641-5514

OWNER

OWNER NAME: SALVATORE TAGLIAVIA
ADDRESS (Street and/or PO Box): 234 BUTLER STREET
CITY: BROOKLYN | STATE: NY | ZIP CODE: 11217
FEDERAL TAX ID NUMBER: [redacted] | OWNER TELEPHONE NUMBER: (718) 644-5514
TYPE OF OWNER (Check only one)
1 ☐ Private Resident 2 ☐ State Government 3 ☐ Local Government
4 ☐ Federal Government 5 ☑ Corporate/Commercial

TYPE OF PETROLEUM FACILITY: (Check all that apply)

A. ☐ Storage Terminal/Petroleum Distributor
B. ☐ Retail Gasoline Sales
C. ☐ Other Retail Sales
D. ☐ Manufacturing
E. ☐ Utility
F. ☐ Trucking/Transportation
G. ☐ Apartment Building
H. ☐ School
I. ☐ Farm
J. ☐ Private Residence
K. ☐ Airline (Air Taxi)
L. ☑ Other (Specify Below)
TRUCK SALES & SERVICE

2004 MAR -1 PM 1:34
NYS DEC REGION 2
RECEIVED

I hereby certify under penalty of perjury that the information provided on this form is true to the best of my knowledge and belief. False statements made herein are punishable as a Class A misdemeanor pursuant to Section 210.45 of the Penal Law.

NAME OF OWNER OR AUTHORIZED REPRESENTATIVE: SALVATORE TAGLIAVIA | AMOUNT ENCLOSED: $
TITLE: VICE PRESIDENT
SIGNATURE: Salvatore Tagliavia | DATE: 2-14-04

Geographical Locator for this Facility: (If known)

LATITUDE: DEG MIN SEC
LONGITUDE: DEG MIN SEC

CORRESPONDENCE

ATTENTION: SALVATORE TAGLIAVIA
NAME OF COMPANY: SANITATION REPAIRS, INC.
ADDRESS: 234 BUTLER STREET
ADDRESS:
CITY/STATE/ZIP CODE: BROOKLYN NY 11217
TELEPHONE NUMBER: (718) 855-6615

OFFICIAL USE ONLY

Page 1 of 2
Date Received: 3/8/04
Date Processed: 3/17/04
Amount Received $ 0.
Reviewed By: S.L.T.

PBS NUMBER:

Tank Information for Petroleum Bulk Storage Facility
SECTION B—See Instructions on Cover Sheet

Action	Tank Number	Tank Location	Status	Installation or Permanent Closure Date (MO)	(YR)	Capacity (Gallons)	Product Stored	Tank Type	Tank Internal Protection	Tank External Protection	Piping Location	Piping Type	Piping Internal Protection	Piping External Protection	Secondary Containment	Leak Detection	Spill/ Overfill Prevention	Dispenser	Last Test Date (Underground Tanks) (MO)	(YR)
1	#1	2	1	02	04	550 HYDRAULIC FLUID GALLONS	A	1	0	05	1	1	0	00	07	0	1	2		
2	#2	1	1	02	04	295 WASTE OIL	C	1	0	00	0	0	0	00	00	0	0	0		
3	#3	1	1	02	04	275 WASTE OIL	C	1	0	00	0	0	0	00	00	0	0	0		

KEY FOR SECTION B

ACTION
1. Initial Listing
2. Add Tank
3. Close/Remove Tank
4. Information Correction
5. Recondition/Repair/ Reline Tank

TANK LOCATION
1. Aboveground
2. Aboveground on saddles, legs, stilts, rack, or cradle
3. Aboveground: 10% or more below ground
4. Underground
5. Underground, vaulted, with access

STATUS
1. In-service
2. Temporarily out-of-service
3. Closed—Removed
4. Closed—In Place
5. Tank Converted to Non-Regulated Use

PRODUCT STORED
0. Empty
1. Leaded Gasoline
2. Unleaded Gasoline
3. Nos. 1, 2, or 4 Fuel Oil
4. Nos. 5 or 6 Fuel Oil
5. Kerosene
6. Diesel
A. Lube Oil
B. Lube Oil (fuel)
C Used Oil
9. Other*

TANK TYPE
1. Steel/Carbon Steel
2. Stainless Steel Alloy
3. Concrete
4. Fiberglass Coated Steel
5. Fiberglass Reinforced Plastic (FRP)
6. Equivalent Technology
9. Other*

PIPING TYPE
0. None
1. Steel/Iron
2. Galvanized Steel
3. Fiberglass (FRP)
4. Copper
9. Other*

INTERNAL PROTECTION: Tank/Piping
0. None
1. Epoxy Liner
2. Rubber Liner
3. Fiberglass Liner (FRP)
4. Glass Liner
9. Other*

EXTERNAL PROTECTION: Tank/Piping
0. None
1. Painted/Asphalt Coating
2. Sacrifical Anode
3. Impressed Current
4. Fiberglass
5. Jacketed
6. Wrapped (Piping)
9. Other*

* If other, please list on separate sheet including Tank Number

PIPING LOCATION
0. None
1. Aboveground
2. Underground
3. Aboveground/ Underground Combination

SECONDARY CONTAINMENT
0. None
1. Vault
2. Double-Walled Tank
3. Excavation Liner
4. Cut-off Walls
5. Impervious Underlayment
6. Earthen Dike
7. Prefabicated Steel Dike
8. Concrete Dike
A. Synthetic Liner
B. Natural Liner
9. Other*

LEAK DETECTION
0. None
1. Interstitial Monitoring
2. Vapor Well
3. Groundwater Well
4. In-Tank System
5. Concrete Pad w/channels
6. Double Bottom
9. Other*

SPILL/OVERFILL PREVENTION
0. None
1. Float Vent Valve
2. High Level Alarm
3. Automatic Shut-off
4. Product Level Gauge
5. Catch Basin
6. Vent Whistle
9. Other*

DISPENSER
1. Submersible
2. Suction
3. Gravity

New York State Department of Environmental Conservation
Division of Environmental Remediation

Petroleum Bulk Storage Application

Pursuant to the Petroleum Bulk Storage Law,
Article 17, Title 10 of ECL; 6 NYCRR 612-614 and 6 NYCRR, Subpart 360-14

Section A

(See enclosed instructions and please be sure to complete Sections A & B)

Return Completed Form & Fees To:
Region 2 — NYSDEC - PBS Unit
One Hunters Pt Plaza, 1st Fl
47-40 21st Street
L.I. City, NY 11101-5407
(718) 482-6455

Expiration Date:

NYS DEC REGION 2
2005 FEB 23 AM 10:06

Please Type or Print Clearly and Complete All Items

PBS Number 2-604478

DEC CBS Number: (If applicable)

DEC SPDES Number: (If applicable)

Transaction Type
(Check all that apply)
NOTE: Transaction Types 1, 2 and 5 may require a fee

- [ ] 1) Initial/ New Facility
- [ ] 2) Change of Ownership
- [ ] 3) Substantial Tank Modification
- [ ] 4) Information Correction
- [X] 5) Renewal

FACILITY

Facility Name: EAST HARLEM MULTI SERVICE
Location (Not P.O. Boxes): 413 EAST 120 STREET
Location (cont.): 413 EAST 120 STREET
City: NYC | State: NY | Zip Code: 10035-3602
County: NEW YORK | Township or City: NEW YORK CITY
Name of Operator at Facility: PAUL DELGADO | Facility Telephone Number: 212-410=7707
Emergency Contact Name: PAUL DELGADO | Emergency Telephone Number: SAME

OWNER

Owner Name: CITY OF NEW YORK HUMAN RESOURCES
Address (Street and/or P.O.): 260 11th AVE.
City: NEW YORK | State: N.Y. | Zip Code: 10001
Federal Tax ID Number: [redacted] | Owner Telephone Number: 212-630-9347

Type of Owner: (check only one)
1 [ ] Private Residence
2 [ ] State Government
3 [X] Local Government
4 [ ] Federal Government
5 [ ] Corporate/Commercial

TYPE OF PETROLEUM FACILITY (Check only one)

- [ ] 01=Storage Terminal/Petroleum Distributor
- [ ] 02=Retail Gasoline Sales
- [ ] 03=Other Retail Sales
- [ ] 04=Manufacturing
- [ ] 05=Utility
- [ ] 06=Trucking/Transportation
- [ ] 07=Apartment Building
- [ ] 08=School
- [ ] 09=Farm
- [ ] 10=Private Residence
- [ ] 11=Airline/Air Taxi
- [ ] 12=Chemical Distributor
- [ ] 13=Municipality
- [ ] 14=Refinery
- [ ] 15=Railroad
- [ ] 16=Vessel/Barge
- [X] 99=Other (Specify): _____

I hereby certify under penalty of perjury that the information provided on this form is true to the best of my knowledge and belief. False statements made herein are punishable as a Class A misdemeanor pursuant to Section 210.45 of the Penal Law.

Name of Owner or Authorized Representative: Mr. Raul Rodriguez | Amount Enclosed: $ 500.00
Title: Ex. Director EHCCI
Signature: [signature] | Date:

Geographical Locator for this Facility: (If known)
Latitude: [ ][ ][ ] (Degrees/Minutes/Seconds)
Longitude: [ ][ ][ ] (Degrees/Minutes/Seconds)

CORRESPONDENCE

(Please keep up to date - this information is used for mailing and contact purposes)

Attention: MIKE MOORE / NICK LOMBARDO
Name of Company: NYC HUMAN RESOURCES ADMIN.
Address: 260 11tn AVE.
Address:
City/State/Zip Code: NEW YORK
Telephone Number: 212-630-9408

OFFICIAL USE ONLY

Page ____ of ____
Date Received 3/1/05
Date Processed 3/3/05
Amount Received $ 500
Reviewed by S.C.T.

PBS Number:

Section B - Tank Information

(See enclosed instructions and *use the key located on the bottom of this sheet to complete each item/column)*

Registration Expiration Date:

(1) Action	(2) IMPORTANT: Tank number is required. If tank and piping models are entered then the shaded columns DO NOT have to be supplied. Tank and piping model codes are on the PBS instruction sheet provided. Tank Model	Piping Model	Tank Number	(3) Tank Location	(4) Status	(5) Installation or Permanent Closure Date	(6) Capacity (Gallons)	(7) Product Stored	(8) Tank Type	(9) Tank Internal Protection	(10) Tank External Protection	(11) Tank Secondary Containment	(12) Tank Leak Detection	(13) Tank Overfill Prevention	(14) Tank Spill Prevention	(15) Tank Dispenser	(16) Piping Location	(17) Piping Type	(18) Piping External Protection	(19) Piping Sec Containment	(20) Piping Leak Detection	(21) Last Test Date/ Testing Due Date (Underground Tanks) Last Test Date	Next Test Date
.			001	1	1		10,000	0001	00	00	00	03	00	04		02	01	01	00		09		
.																							
.			002	1	1		10,000	0001	00	00	00	03	00	04		02	01	01	00		09		
.																							
.																							
Action (1)
1. Initial Listing
2. Add Tank
3. Close/Remove Tank
4. Information Correction
5. Recondition/Repair/ Reline Tank

Status (4)
1. In-service
2. Temporarily out-of-service
3. Closed-Removed
4. Closed- In Place
5. Tank converted to Non-Regulated use

Tank Location (3)
1. Aboveground-contact w/soil
2. Aboveground-contact w/ impervious barrier
3. Aboveground on saddles, legs, stilts, rack, or cradle
4. Aboveground with 10% or more below ground
5. Underground
6. Underground, vaulted, with access

Product Stored (7)
0000. Empty
0001. #2 Fuel Oil
0002. #4 Fuel Oil
0003. #6 Fuel Oil
0011. Jet Fuel
0008. Diesel
0009. Gasoline
0012. Kerosene
0013. Lube Oil
0022. Waste/Used Oil
0259. #5 Fuel Oil
2642. Used Oil (Fuel)
9999. Other -please list :*

Tank Type (8)
01. Steel/Carbon Steel/Iron
02. Galvanized Steel Alloy
03. Stainless Steel Alloy
04. Fiberglass Coated Steel
05. Steel Tank in Concrete
06. Fiberglass Reinforced Plastic (FRP)
07. Plastic
08. Equivalent Technology
09. Concrete
10. Urethane Clad Steel
99. Other-please list:*

Internal Protection (9)
00. None
01. Epoxy Liner
02. Rubber Liner
03. Fiberglass Liner (FRP)
04. Glass Liner
99. Other-please list:*

External Protection (10/18)
00. None
01. Painted/Asphalt Coating
02. Original Sacrificial Anode
03. Original Impressed Current
04. Fiberglass
05. Jacketed
06. Wrapped (Piping)
07. Retrofitted Sacrificial Anode
08. Retrofitted Impressed Current
09. Urethane

Tank Leak Detection (12)
00 None
01. Interstitial Electronic Monitoring
02. Interstitial Manual Monitoring
03. Vapor Well
04. Groundwater Well
05. In-Tank System (ATG)
06. Concrete Pad (A/G)
99. Other-please list:*

Piping Type (17)
00. None
01. Steel/Carbon Steel/Iron
02. Galvanized Steel
03. Stainless Steel Alloy
04. Fiberglass Coated Steel
05. Steel Encased in Concrete
06. Fiberglass Reinforced Plastic (FRP)
07. Plastic
08. Equivalent Technology
09. Concrete
10. Copper
11. Flexible Piping
99. Other-please list:*

Overfill Prevention(13)
00. None
01. Float Vent Valve
02. High Level Alarm
03. Automatic Shut-off
04. Product Level Gauge(A/G)
05. Vent Whistle
99. Other-please list:*

Secondary Containment (11/19)
00. None
01. Diking (A/G)
02. Vault (w/access)
03. Vault (w/o access)
04. Double-Walled (U/G)
05. Synthetic Liner
06. Remote Impounding Area
07. Excavation/Trench Liner System
08. Flexible Internal Liner (Bladder)
09. Modified Double-Walled (A/G)
10. Impervious Underlayment
11. Double Bottom (A/G)
99. Other-please list:*

Spill Prevention (14)
00. None
01. Catch Basin
02. Transfer Station Containment
99. Other - Please list*

Piping Location (16)
00. No Piping
01. Aboveground
02. Underground/On-ground
03. Aboveground/Underground Combination

Pipe Leak Detection (20)
00. None
01. Interstitial Electronic Monitoring
02. Interstitial Manual Monitoring
03. Vapor Well
04. Groundwater Well
07. Pressurized Piping Leak Detector
08. Tank Top Sump (Piping)
09. Exempt Suction Piping
99. Other-please list:*

Dispenser (15)
00. None
01. Submersible
02. Suction
03. Gravity

*** If other, please list on a separate sheet including Tank Number**

New York State Department of Environmental Conservation
Division of Environmental Remediation

Petroleum Bulk Storage Application

Pursuant to the Petroleum Bulk Storage Law,
Article 17, Title 10 of ECL; 6 NYCRR 612-614 and 6 NYCRR, Subpart 360-14

Section A

(See enclosed instructions and please be sure to complete Sections A & B)

Return Completed Form & Fees To:
Region 2
NYSDEC - PBS Unit
One Hunters Pt Plaza, 1st Fl
47-40 21st Street
L.I. City, NY 11101-5407
(718) 482-6453

Expiration Date:

Please Type or Print Clearly and Complete All Items

NYS DEC REGION 2
RECEIVED
2005 FEB 23 AM 10:06

PBS Number 2-604478

DEC CBS Number: (If applicable)

DEC SPDES Number: (If applicable)

Transaction Type
(Check all that apply)
NOTE: Transaction Types 1, 2 and 5 may require a fee

- [ ] 1)Initial/ New Facility
- [ ] 2)Change of Ownership
- [ ] 3)Substantial Tank Modification
- [ ] 4)Information Correction
- [X] 5)Renewal

FACILITY

Facility Name: EAST HARLEM MULTI SERVICE
Location (Not P.O. Boxes): 413 EAST 120 STREET
Location (cont.): 413 EAST 120 STREET
City: NYC | State: NY | Zip Code: 10035-3602
County: NEW YORK | Township or City: NEW YORK CITY
Name of Operator at Facility: PAUL DELGADO | Facility Telephone Number: 212-410-7707
Emergency Contact Name: PAUL DELGADO | Emergency Telephone Number: SAME

OWNER

Owner Name: CITY OF NEW YORK HUMAN RESOURCES
Address (Street and/or P.O.): 260 11th AVE.
City: NEW YORK | State: N.Y. | Zip Code: 10001
Federal Tax ID Number: [redacted] | Owner Telephone Number: 212-630-9347
Type of Owner: (check only one)
1 [ ] Private Residence
2 [ ] State Government
3 [X] Local Government
4 [ ] Federal Government
5 [ ] Corporate/Commercial

TYPE OF PETROLEUM FACILITY (Check only one)

- [ ] 01=Storage Terminal/Petroleum Distributor
- [ ] 02=Retail Gasoline Sales
- [ ] 03=Other Retail Sales
- [ ] 04=Manufacturing
- [ ] 05=Utility
- [ ] 06=Trucking/Transportation
- [ ] 07=Apartment Building
- [ ] 08=School
- [ ] 09=Farm
- [ ] 10=Private Residence
- [ ] 11=Airline/Air Taxi
- [ ] 12=Chemical Distributor
- [ ] 13=Municipality
- [ ] 14=Refinery
- [ ] 15=Railroad
- [ ] 16=Vessel/Barge
- [X] 99=Other (Specify): _____

I hereby certify under penalty of perjury that the information provided on this form is true to the best of my knowledge and belief. False statements made herein are punishable as a Class A misdemeanor pursuant to Section 210.45 of the Penal Law.

Name of Owner or Authorized Representative: Mr. Raul Rodriguez
Amount Enclosed: $ 500.00
Title: Ex. Director EHCCI
Signature: [signature] Date:

Geographical Locator for this Facility: (If known)
Latitude: [ ][ ][ ] (Degrees/Minutes/Seconds)
Longitude: [ ][ ][ ] (Degrees/Minutes/Seconds)

CORRESPONDENCE

(Please keep up to date - this information is used for mailing and contact purposes)

Attention: MIKE MOORE / NICK LOMBARDO
Name of Company: NYC HUMAN RESOURCES ADMIN.
Address: 260 11th AVE.
Address:
City/State/Zip Code: NEW YORK
Telephone Number: 212-630-9408

OFFICIAL USE ONLY

Page ____ of ____
Date Received 3/1/05
Date Processed 3/3/05
Amount Received $ 500
Reviewed by S.C.T.

PBS Number:

Section B - Tank Information

(See enclosed instructions and *use the key located on the bottom of this sheet to complete each item/column)*

Page ___ of ___

Registration Expiration Date:

(1) Action	(2) IMPORTANT: Tank number is required. If tank and piping models are entered then the shaded columns DO NOT have to be supplied. Tank and piping model codes are on the PBS instruction sheet provided. Tank Model	Piping Model	Tank Number	(3) Tank Location	(4) Status	(5) Installation or Permanent Closure Date	(6) Capacity (Gallons)	(7) Product Stored	(8) Tank Type	(9) Tank Internal Protection	(10) Tank External Protection	(11) Tank Secondary Containment	(12) Tank Leak Detection	(13) Tank Overfill Prevention	(14) Tank Spill Prevention	(15) Tank Dispenser	(16) Piping Location	(17) Piping Type	(18) Piping External Protection	(19) Piping Sec Containment	(20) Piping Leak Detection	(21) Last Test Date/ Testing Due Date (Underground Tanks) Last Test Date	Next Test Date
.			001	1	1		10,000	000100	01	00	00	03	00	04		02	01	01	00		09		
.																							
.			002	1	1		10,000	000100	01	00	00	03	00	04		02	01	01	00		09		
.																							
.																							
PAID BY CHECK OR MONEY ORDER
NUMBER 3955
DATE 11/5/05
560

Action (1)
1. Initial Listing
2. Add Tank
3. Close/Remove Tank
4. Information Correction
5. Recondition/Repair/ Reline Tank

Tank Location (3)
1. Aboveground-contact w/soil
2. Aboveground-contact w/ impervious barrier
3. Aboveground on saddles, legs, stilts, rack, or cradle
4. Aboveground with 10% or more below ground
5. Underground
6. Underground, vaulted, with access

Status (4)
1. In-service
2. Temporarily out-of-service
3. Closed-Removed
4. Closed- In Place
5. Tank converted to Non-Regulated use

Product Stored (7)
0000. Empty
0001. #2 Fuel Oil
0002. #4 Fuel Oil
0003. #6 Fuel Oil
0011. Jet Fuel
0008. Diesel
0009. Gasoline
0012. Kerosene
0013. Lube Oil
0022. Waste/Used Oil
0259. #5 Fuel Oil
2642. Used Oil (Fuel)
9999. Other -please list :*

Tank Type (8)
01. Steel/Carbon Steel/Iron
02. Galvanized Steel Alloy
03. Stainless Steel Alloy
04. Fiberglass Coated Steel
05. Steel Tank in Concrete
06. Fiberglass Reinforced Plastic (FRP)
07. Plastic
08. Equivalent Technology
09. Concrete
10. Urethane Clad Steel
99. Other-please list:*

Internal Protection (9)
00. None
01. Epoxy Liner
02. Rubber Liner
03. Fiberglass Liner (FRP)
04. Glass Liner
99. Other-please list:*

External Protection (10/18)
00. None
01. Painted/Asphalt Coating
02. Original Sacrificial Anode
03. Original Impressed Current
04. Fiberglass
05. Jacketed
06. Wrapped (Piping)
07. Retrofitted Sacrificial Anode
08. Retrofitted Impressed Current
09. Urethane

Tank Leak Detection (12)
00 None
01. Interstitial Electronic Monitoring
02. Interstitial Manual Monitoring
03. Vapor Well
04. Groundwater Well
05. In-Tank System (ATG)
06. Concrete Pad (A/G)
99. Other-please list:*

*** If other, please list on a separate sheet including Tank Number**

Piping Type (17)
00. None
01. Steel/Carbon Steel/Iron
02. Galvanized Steel
03. Stainless Steel Alloy
04. Fiberglass Coated Steel
05. Steel Encased in Concrete
06. Fiberglass Reinforced Plastic (FRP)
07. Plastic
08. Equivalent Technology
09. Concrete
10. Copper
11. Flexible Piping
99. Other-please list:*

Overfill Prevention(13)
00. None
01. Float Vent Valve
02. High Level Alarm
03. Automatic Shut-off
04. Product Level Gauge(A/G)
05. Vent Whistle
99. Other-please list:*

Secondary Containment (11/19)
00. None
01. Diking (A/G)
02. Vault (w/access)
03. Vault (w/o access)
04. Double-Walled (U/G)
05. Synthetic Liner
06. Remote Impounding Area
07. Excavation/Trench Liner System
08. Flexible Internal Liner (Bladder)
09. Modified Double-Walled (A/G)
10. Impervious Underlayment
11. Double Bottom (A/G)
99. Other-please list:*

Spill Prevention (14)
00. None
01. Catch Basin
02. Transfer Station Containment
99. Other - Please list*

Piping Location (16)
00. No Piping
01. Aboveground
02. Underground/On-ground
03. Aboveground/Undergrou Combination

Pipe Leak Detection (20)
00. None
01. Interstitial Electronic Monitoring
02. Interstitial Manual Monitor
03. Vapor Well
04. Groundwater Well
07. Pressurized Piping Leak Detector
08. Tank Top Sump (Piping)
09. Exempt Suction Piping
99. Other-please list:*

Dispenser (15)
00. None
01. Submersible
02. Suction
03. Gravity

RECEIVED
NOV 09 2015
BUR. OF TECH. SUPPORT

New York State Department of Environmental Conservation
Division of Environmental Remediation

Petroleum Bulk Storage Application

Pursuant to the Environmental Conservation Law: Article 17, Title 10; and Regulations 6 NYCRR Parts 612-614 and 6 NYCRR Subpart 374-2

PBS Number: 2-604478

(Please Type or Print Clearly and Complete All Items for Sections A, B & C)

Return Completed Form & Fees To:

NYS Dept. of Environmental Conservation
625 Broadway 11th Floor
Albany, NY 12233-7020
(518) 402-9543

Expiration Date: 03/31/2015

Section A - Facility/Property Owner/Contact Information

Transaction Type: 5

1) Initial/New Facility
2) Change of Ownership
3) Tank Installation, Closing, Repair or Reconditioning
4) Information Correction
5) Renewal

FACILITY

Facility Name: EAST HARLEM MULTI SERVICE

Facility Address (Physical Address, No P.O. Boxes): 413 EAST 120TH STREET

Facility Address (cont.):

City: NEW YORK | State: NY | ZIP Code: 10035-3602

County: New York | Township or City: New York City

Tax Map Info: Borough/Section: | Block: | Lot:

Name of Class B (Daily On-Site) Operator: PAUL DELGADO | Facility Phone Number: (212) 410-7707

Name of Class A (Primary) Operator:

TYPE OF PETROLEUM FACILITY (Check only one)

- [ ] 01=Storage Terminal/Petrol. Distributor
- [ ] 02=Retail Gasoline Sales
- [ ] 03=Other Retail Sales
- [ ] 04=Manufacturing
- [ ] 05=Utility
- [ ] 06=Trucking/Transportation/Fleet
- [ ] 07=Apartment/Office Building
- [ ] 08=School
- [ ] 09=Farm
- [ ] 10=Private Residence
- [ ] 11=Airline/Air Taxi/Airport
- [ ] 12=Chemical Distributor
- [ ] 13=Municipality
- [ ] 15=Railroad
- [ ] 25=Auto Service/Repair (No Gasoline Sales)
- [ ] 26=Religious (Church, Synagogue, Mosque, Temple, etc.)
- [ ] 27=Hospital/Nursing Home/Health Care
- [ ] 28=Cemetery/Memorial
- [ ] 52=Marina
- [x] 99=Other (Specify):

Emergency Contact Name: PAUL DELGADO | Emergency Telephone Number: (212) 410-7707

NOTE:

Fill in Property Owner information here....>>>

Indicate Tank Owner in Section C.

OWNER

Facility (Property) Owner (from Deed): City of New York HRA

Facility Owner Address (Street and/or P.O. Boxes): 250 Church Street 12th Floor

City: New York | State: NY | ZIP Code: 10013

Federal Tax ID Number: [redacted] | Owner Telephone Number: 212\410-7707

Type of Owner (check only one):

- 1 [ ] Private Resident
- 2 [ ] State Government
- 3 [x] Local Government
- 4 [ ] Federal Government
- 5 [ ] Corporate/Commercial/Other

I hereby certify under penalty of law that the information provided on this form is true to the best of my knowledge and belief. False statements made herein are punishable as a Class A misdemeanor pursuant to Section 210.45 of the Penal Law.

Name of Property Owner or Authorized Representative: City of NY HRA /EHCCI *** | Amount Enclosed: $ 500

Title: Facility Manager ***

Signature: [signature] | Date: 9/8/15

Per a 2008 law change, Facility owner is now defined as the owner of the property.
*** indicates missing data

CORRESPONDENCE

(Please keep this information up to date. It is used for mailing and contact puposes)

Facility Contact Person Name: PAUL DELGADO

Contact Person Company Name: EAST HARLEM MULTI SERVICE

Address: 413 EAST 120TH STREET

Address (cont.):

City/State/ZIP Code: NEW YORK, NY 10035-3602

Telephone Number: (212) 410-7707 | E-Mail Address:

OFFICIAL USE ONLY

Date Received 11/9/15

Date Processed 11/19/15

Amount Received $ 500

Reviewed by NTF

(Revised May 22, 2014)

PBS Number:
2-604478

Section B - Tank Information

(Please use the key located on the last page to complete each item/column)

Registration Expiration Date:
3/31/2015

(1)	(2)	(3)	(4)	(5)	(6)	(7)	(8)	(9)	(10)	(11)	(12)	(13)	(14)	(15)	(16)	(17)	(18)	(19)	(20)	(21)
Action	Tank Number	Tank Location	Status	Installation or Permanent ClosureDate (mm/dd/yyyy) **Application will be returned if blank or 00/00/0000**	Capacity (Gallons)	Product Stored (If Gasoline w/ethanol or Biodiesel, list % additive) %	Tank Type	Tank Internal Protection	Tank External Protection	Tank Secondary Containment	Tank Leak Detection	Tank Overfill Prevention	Tank Spill Prevention	Pumping/Dispensing Method	Piping Location	Piping Type	Piping External Protection	Piping Secondary Containment	Piping Leak Detection	Under Dispenser Containment (UDC) (Check box if present)
	001	1	1	1/1/1980	10,000	0001	01	00	00	03	00	04	01	02	01	01	00	02	09	
	002	1	1	1/1/1980	10,000	0001	01	00	00	03	00	04	01	02	01	01	00	02	09	

Note: If you need to add tanks to your registration, write them in using blank lines above. Attach additional sheets as needed.
Blank Section B is available at http:/www.dec.ny.gov/docs/remediation_hudson_pdf/pbsrenewal.pdf

PBS Number:
2-604478

Petroleum Bulk Storage Application

Section C - Tank Ownership Information (for PBS tanks listed in Section B)

Tank Owner Information ☒ Check box if same as Facility (Property) Owner. If tank owner is different from property owner, fill out information below:			**Tank Owner Information**			**Tank Owner Information**		
Tank Owner Name (Company/Individual):			Tank Owner Name (Company/Individual):			Tank Owner Name (Company/Individual):		
Contact Person:			Contact Person:			Contact Person:		
Tank Owner Address:			Tank Owner Address:			Tank Owner Address:		
Tank Owner Address (cont.):			Tank Owner Address (cont.):			Tank Owner Address (cont.):		
City:	State:	ZIP:	City:	State:	ZIP:	City:	State:	ZIP:
Contact Person Telephone Number:			Contact Person Telephone Number:			Contact Person Telephone Number:		
Contact Person email:			Contact Person email:			Contact Person email:		

Specific Tanks Owned ☐ Check box if this owner owns all tanks at this facility. If not, list tanks owned by this owner below:		**Specific Tanks Owned**		**Specific Tanks Owned**	
Tank Number	Tank Number (cont.)	Tank Number	Tank Number (cont.)	Tank Number	Tank Number (cont.)

Attach additional sheets as needed.

PETROLEUM BULK STORAGE APLICATION - SECTION B - TANK INFORMATION - CODE KEYS

Action (1)

1. Initial Listing
2. Add Tank
3. Close/Remove Tank
4. Information Correction
5. Recondition/Repair/Reline Tank

Tank Location (3)

1. Aboveground-contact w/soil
2. Aboveground-contact w/ impervious barrier
3. Abovcground on saddles, legs, stilts, rack or cradle
4. Aboveground with 10% or more below ground
5. Underground
6. Aboveground in Subterranean Vault w/access for inspections

Status (4)

1. In-service
2. Temporarily out-of-service
3. Closed-Removed
4. Closed- In Place
5. Tank converted to Non-Regulated use

Products Stored (7)

Heating Oils: On-Site Consumption

0001. #2 Fuel Oil
0002. #4 Fuel Oil
0259. #5 Fuel Oil
0003. #6 Fuel Oil
0012. Kerosene
0591. Clarified Oil
2711. Biodiesel (Heating)
2642. Used Oil (Heating)

Heating Oils: Resale/ Redistribution

2718. #2 Fuel Oil
2719. #4 Fuel Oil
2720. #5 Fuel Oil
2721. #6 Fuel Oil
2722. Kerosene
2723. Clarified Oil
2724. Biodiesel (Heating)

Motor Fuels

0009. Gasoline
2712. Gasoline/Ethanol
0008. Diesel
2710. Biodiesel
0011. Jet Fuel
1044. Jet Fuel (Biofuel)
2641. Aviation Gasoline

Lubricating/Cutting Oils

0013. Lube Oil
0015. Motor Oil
1045. Gear/Spindle Oil
0010. Hydraulic Oil
0007. Cutting Oil
0021. Transmission Fluid
1836. Turbine Oil
0308. Petroleum Grease

Oils Used as Building Materials

2626. Asphaltic Emulsions
0748. Form Oil

Petroleum Spirits

0014. White/Mineral Spirits
1731. Naptha

Mineral/Insulating Oils

0020. Insulating Oil (e.g., Transformer, Cable Oil)
2630. Mineral Oil

Waste/Used/Other Oils

0022 Waste/Used Oil
9999. Other-Please list:*

Crude Oil

0006. Crude Oil
0701. Crude Oil Fractions

Tank Type (8)

01. Steel/Carbon Steel/Iron
02. Galvanized Steel Alloy
03. Stainless Steel Alloy
04. Fiberglass Coated Steel
05. Steel Tank in Concrete
06. Fiberglass Reinforced Plastic (FRP)
07. Plastic
08. Equivalent Technology
09. Concrete
10. Urethane Clad Steel
99. Other-Please list:*

Internal Protection (9)

00. None
01 Epoxy Liner
02. Rubber Liner
03. Fiberglass Liner (FRP)
04. Glass Lincr
99. Other-Please list:*

External Protection (10/18)

00. None
01. Painted/Asphalt Coating
02. Original Sacrificial Anode
03. Original Impressed Current
04. Fiberglass
05. Jacketed
06. Wrapped (Piping)
07 Retrofitted Sacrificial Anode
08. Retrofitted Impressed Current
09. Urethane
99. Other-Please list:*

Tank Secondary Containment (11)

00. None
01. Diking (Aboveground Only)
02. Vault (w/access)
03. Vault (w/o access)
04. Double-Walled (Underground Only)
05. Synthetic Liner
06. Remote Impounding Area
07. Excavation Liner
09. Modified Double-Walled (Aboveground Only)
10. Impervious Underlayment (Aboveground Only)**
11. Double Bottom (Aboveground Only)**
12. Double-Walled (Aboveground Only)

Tank Leak Detection (12)

00. None
01. Interstitial Electronic Monitoring
02. Interstitial Manual Monitoring
03. Vapor Well
04. Groundwater Well
05. In-Tank System (Auto Tank Gauge)
06. Impervious Barrier/Concrete Pad (Aboveground Only)
99. Other-Please list:*

Overfill Protection (13)

00. None
01. Float Vent Valve
02. High Level Alarm
03. Automatic Shut-Off
04. Product Level Gauge (Aboveground Only)
05. Vent Whistle
99. Other-Please list:*

Spill Prevention (14)

00. None
01. Catch Basin
99. Other-Please list:*

Pumping/Dispensing Method (15)

00. None
01. Presurized Dispenser
02. Suction Dispenser
03. Gravity
04. On-Site Heating System (Suction)
05. On-Site Heating System (Supply/Retum)
06. Tank-Mounted Dispenser
07. Loading Rack/Transfer Pump

Piping Location (16)

00. No Piping
01. Aboveground
02. Underground/On-ground
03. Aboveground/Underground Combination

Piping Type (17)

00. None
01. Steel/Carbon Steel/Iron
02. Galvanized Steel
03. Stainless Steel Alloy
04. Fiberglass Coated Steel
05. Steel Encased in Concrete
06. Fiberglass Reinforced Plastic (FRP)
07. Plastic
08. Equivalent Technology
09. Concrete
10. Copper
11. Flexible Piping
99. Other-Please list:*

Piping Secondary Containment (19)

00. None
01. Diking (Aboveground Only)
02. Vault (w/access)
04. Double-Walled (Underground Only)
06. Remote Impounding Area
07. Trench Liner
12. Double-Walled (Aboveground Only)

Pipe Leak Detection (20)

00. None
01. Interstitial Electronic Monitoring
02. Insterstitial Manual Monitoring
03. Vapor Well
04. Groundwater Well
07. Pressurized Piping Leak Detector
09. Exempt Suction Piping
99. Other-Please list:*

Under Dispenser Containment (UDC) (21)

Check Box if Present

---

* If other, please list on a separate sheet including tank number,

** Each of these codes must be combined with code 01 or 06 to meet compliance requirements.

N.B.#:
Or
ALT.#:_____

EXHIBIT "I"

CERTIFICATE PURSUANT TO ZONING LOT
SUBDIVISION C OF SECTION 12-10
OF THE ZONING RESOLUTION OF DECEMBER 15, 1961
OF THE CITY OF NEW YORK – AS AMENDED
EFFECTIVE AUGUST 18, 1977

FEDERATED TITLE SERVICES, LLC, a title insurance company licensed to do business in the State of New York and having its principal office at 501 Seventh Avenue, 6th Floor, New York, N.Y. 10018 hereby certifies that as to the land hereafter described being a tract of land, either unsubdivided or consisting of two or more lots of record, contiguous for a minimum of ten linear feet, located within a single block in the single ownership of **The City of New York,** that all the parties in interest consisting a "party in interest" as defined in Section 12-10, subdivision (c) of the Zoning Resolution of the City of New York, effective December 15, 1961, as amended, are the following:

NAME AND ADDRESS	NATURE OF INTEREST
The City of New York, a municipal corporation, with its principal office at the City Hall, New York, NY	Fee Owner of Record
Bureau of Highway Operations, having an address of 40 Worth Street, New York, NY 10013	*Creditor* By virtue of a sidewalk lien filed 4/28/1980 as Index #17193.
New York City Transit Authority, having its principal office at 370 Jay Street, Brooklyn, NY	Easement Agreement in Liber 5101 cp 473 - Permanent and perpetual easement for the purpose of installing, constructing, reconstructing, maintaining, repairing, replacing and inspecting existing and future underground pipe cable oil filled transmission system sewers, water mains and other City-owned facilities in, on, through and under the Easement Area.

New York State Department of Environmental Conservation
Division of Environmental Remediation

Petroleum Bulk Storage Application

Pursuant to the Petroleum Bulk Storage Law,
Article 17, Title 10 of ECL; 6 NYCRR 612-614 and 6 NYCRR, Subpart 360-1

Section A

(See enclosed instructions and please be sure to complete Sections A & B)

RECEIVED
APR 01 2010
BUREAU OF TECHNICAL SUPPORT

NYS DEC REGION 2
RECEIVED
2010 MAR 0 PM 5:48

Please Type or Print Clearly and Complete All Items

Send Completed Form & Fees To:
NYSDEC - PBS Unit
Region 2
One Hunters Pt Plaza, 1st Fl
47-40 21st Street
L.I. City, NY 11101-5407
(718) 482-6458

Expiration Date:

PBS Number 2-604478

DEC CBS Number: (If applicable)

DEC SPDES Number: (If applicable)

Transaction Type
(Check all that apply)
NOTE: Transaction Types 1, 2 and 5 may require a fee

- ☐ 1) Initial/ New Facility
- ☐ 2) Change of Ownership
- ☐ 3) Substantial Tank Modification
- ☐ 4) Information Correction
- ☒ 5) Renewal

FACILITY

Facility Name: East Harlem Multi Service C.
Location (Not P.O. Boxes): 413 E. 120th
Location (cont.):
City: New York | State: NY | Zip Code: 10035
County: New York | Township or City: New York City
Name of Operator at Facility: Paul Delgado | Facility Telephone Number: 212-410-7707
Emergency Contact Name: Paul Delgado | Emergency Telephone Number: 347 459-6516

OWNER

Owner Name: City of NY, Human Resources Adm
Address (Street and/or P.O.): 180 Water Street, 17th FL, 17316 Rm#
City: New York | State: NY | Zip Code: 10038
Federal Tax ID Number: [redacted] | Owner Telephone Number: 212-331-5153
Type of Owner: (check only one)
1 ☐ Private Residence 2 ☐ State Government 3 ☒ Local Government 4 ☐ Federal Government 5 ☐ Corporate/Commercial

TYPE OF PETROLEUM FACILITY (Check only one)

- ☐ 01=Storage Terminal/Petroleum Distributor
- ☐ 02=Retail Gasoline Sales
- ☐ 03=Other Retail Sales
- ☐ 04=Manufacturing
- ☐ 05=Utility
- ☐ 06=Trucking/Transportation
- ☐ 07=Apartment Building
- ☒ 08=School
- ☐ 09=Farm
- ☐ 10=Private Residence
- ☐ 11=Airline/Air Taxi
- ☐ 12=Chemical Distributor
- ☐ 13=Municipality
- ☐ 14=Refinery
- ☐ 15=Railroad
- ☐ 16=Vessel/Barge
- ☒ 99=Other (Specify): Multi Service Center

I hereby certify under penalty of perjury that the information provided on this form is true to the best of my knowledge and belief. False statements made herein are punishable as a Class A misdemeanor pursuant to Section 210.45 of the Penal Law.

Name of Owner or Authorized Representative: Raul Rodriguez
Amount Enclosed: $ 500
Title: Executive Director
Signature:
Date: 1/29/10

Geographical Locator for this Facility: (If known)
Latitude: ☐☐☐ (Degrees/Minutes/Seconds)
Longitude: ☐☐☐ (Degrees/Minutes/Seconds)

CORRESPONDENCE

(Please keep up to date - this information is used for mailing and contact purposes)

Attention: Paul Delgado
Name of Company: East Harlem Multi Service Center
Address: 413 E. 120th Street
Address:
City/State/Zip Code: New York, NY 10035
Telephone Number: 212-410-7707

RECEIVED
MAR 15 2010
BUREAU OF TECHNICAL SUPPORT

OFFICIAL USE ONLY

Page ____ of ____
Date Received __/__/__
Date Processed __/__/__
Amount Received $ ____
Reviewed by ____

PBS Number
2-604478

New York State Department of Environmental Conservation
PETROLEUM BULK STORAGE CERTIFICATE

625 Broadway, 11th Floor, Albany, NY 12233-7020 Phone: 518-402-9553

Region 2 NYSDEC - PBS Unit
One Hunters Point Plaza, 1st Floor
47-40 21st Street, L.I. City, NY 11101-6454
(718) 482-6454

TANK NUMBER	TANK LOCATION	DATE INSTALLED	TANK TYPE	CAPACITY (GALLONS)	DATE LAST TESTED	TESTING DUE DATE
001	Aboveground - in contact with soil		Steel/Carbon Steel/Iron	10,000		*
002	Aboveground - in contact with soil		Steel/Carbon Steel/Iron	10,000		*

*** Aboveground tanks require monthly visual inspections and may need documented internal inspections as described in 6 NYCRR Part 613**

OWNER:
CITY OF NEW YORK HUMAN RESOURCES
260 11TH AVENUE
NEW YORK, NY 10001

OPERATOR: PAUL DELGADO
(212) 410-7707

EMERGENCY CONTACT: PAUL DELGADO
(212) 410-7707

ISSUED BY: Commissioner Erin M. Crotty
PBS NUMBER: 2-604478
DATE ISSUED: 03/03/2005
EXPIRATION DATE: 03/31/2010
FEE PAID: $500.00

SITE:
EAST HARLEM MULT SERVICE
413 E 120TH STREET
413 EAST 120ND ST
NEW YORK, NY 10035-3602

MAILING CORRESPONDENCE:
MIKE MOORE / NICK LOMBARDO
NYC HUMAN RESOURCES ADMIN
260 11TH AVENUE
NEW YORK, NY 10001

As an authorized representative of the above named facility, I affirm under penalty of perjury that the information displayed on this form is correct to the best of my knowledge. Additionally, I recognize that I am responsible for assuring that this facility is in compliance with all sections of 6 NYCRR Parts 612, 613 and 614, and applicable sections of 6 NYCRR Subpart 360-14 (used oil tanks only), not just those cited below:
-- The facility must be re-registered if there is a transfer of ownership.
-- The Department must be notified within 30 days prior to adding, replacing, reconditioning, or permanently closing a stationary tank.
-- The facility must be operated in accordance with the code for storing petroleum, 6NYCRR Part 613.
-- Any new facility or substantially modified facility must comply with 6NYCRR Part 614.
-- **This certificate must be signed and posted on the premises at all times.** Posting must be at the tank, at the entrance of the facility, or the main office where the storage tanks are located.
-- Any person with knowledge of a spill, leak or discharge must report the incident to DEC within two hours **(1-800-457-7362)**.

Signature of Representative/Owner — Date: 4/11/05

Mr. Paul Delgado / Facility Manager
Name and Title of Authorized Representative/Owner (Please Print)

Print Date: 3/3/2005

THIS REGISTRATION CERTIFICATE IS NON-TR[illegible]

New York State Department of Environmental Conservation
Division of Environmental Remediation
Bureau of Technical Support, 11th Floor
625 Broadway, Albany, New York 12233-7020
Phone: (518) 402-9549 • **FAX:** (518) 402-9577
Website: www.dec.ny.gov

Alexander B. Grannis
Commissioner

Date 3/16/10 PBS Number(s) 2-604478

Dear Petroleum Bulk Storage Tank Owner:

Your Petroleum Bulk Storage Registration Application and/or fee are being returned to you. Your application has been determined to be incomplete and cannot be processed for the following reason(s):

_____ The fee of $_____ was not enclosed.
_____ The fee of $_____ you sent is incorrect, the correct fee is $_____.
_____ Application was not enclosed.
_____ Application was outdated and unacceptable. Please use enclosed application.
_____ Application does not have the required signature of the authorized representative.
_____ Federal Tax ID Number was not submitted or is incorrect.
_____ The application has been determined to be a Change of Ownership. Please resubmit the application as a change of ownership. A copy of the deed page showing the date of ownership transfer is needed. The date of the registration certificate will be five years from the date of ownership transfer, as determined by the deed. Please note that if the change of ownership occurred more than five years ago, additional fees will be required.
_____ Underground tank is overdue for tightness testing. See attached.
_____ Provide a copy of documentation for proof of tank capacity.
_____ Aboveground tank is 10,000 gallons or more and does not have secondary containment (column 11).
_X_ Information is incorrect and/or missing as follows:

tank installation dates

This determination is based on the information you supplied on your application. It is your responsibility to insure that this information is correct. If applicable, please make changes and return your correctly completed application and fee within 10 days to: NYSDEC, 625 Broadway, 11th Floor, Albany, NY 12233-7020.

Thank you for your cooperation. If you have any questions, please call me at (518) 402-9549.

Sincerely,

Cynthia Freedman

Bulk Storage Registration and Reporting Unit

PBS Number: 2-604478

Section B - Tank Information

(See enclosed instructions and *use the key located on the bottom of this sheet to complete each item/column)*

Registration Expiration Date:

(1) Action	(2) IMPORTANT: Tank number is required. If tank and piping models are entered then the shaded columns DO NOT have to be supplied. Tank and piping model codes are on the PBS instruction sheet provided. Tank Model	Piping Model	Tank Number	(3) Tank Location	(4) Status	(5) Installation or Permanent Closure Date	(6) Capacity (Gallons)	(7) Product Stored	(8) Tank Type	(9) Tank Internal Protection	(10) Tank External Protection	(11) Tank Secondary Containment	(12) Tank Leak Detection	(13) Tank Overfill Prevention	(14) Tank Spill Prevention	(15) Tank Dispenser	(16) Piping Location	(17) Piping Type	(18) Piping External Protection	(19) Piping Sec. Containment	(20) Piping Leak Detection	(21) Last Test Date/ Testing Due Date (Underground Tanks) Last Test Date	Next Test Date
1			01	1	1	1/1/80	10,000	01	01	00	00	03	00	04	01	02	01	01	00	02	09		
1			02	1	1	1/1/80	10,000	01	01	00	00	03	00	04	01	02	01	01	00	02	09		

Action (1)
1. Initial Listing
2. Add Tank
3. Close/Remove Tank
4. Information Correction
5. Recondition/Repair/ Reline Tank

Tank Location (3)
1. Aboveground-contact w/soil
2. Aboveground-contact w/ impervious barrier
3. Aboveground on saddles, legs, stilts, rack, or cradle
4. Aboveground with 10% or more below ground
5. Underground
6. Underground, vaulted, with access

Status (4)
1. In-service
2. Temporarily out-of-service
3. Closed-Removed
4. Closed- In Place
5. Tank converted to Non-Regulated use

Product Stored (7)
0000. Empty
0001. #2 Fuel Oil
0002. #4 Fuel Oil
0003. #6 Fuel Oil
0011. Jet Fuel
0008. Diesel
0009. Gasoline
0012. Kerosene
0013. Lube Oil
0022. Waste/Used Oil
0259. #5 Fuel Oil
2642. Used Oil (Fuel)
9999. Other -please list *

Tank Type (8)
01. Steel/Carbon Steel/Iron
02. Galvanized Steel Alloy
03. Stainless Steel Alloy
04. Fiberglass Coated Steel
05. Steel Tank in Concrete
06. Fiberglass Reinforced Plastic (FRP)
07. Plastic
08. Equivalent Technology
09. Concrete
10. Urethane Clad Steel
99. Other-please list:*

Internal Protection (9)
00. None
01. Epoxy Liner
02. Rubber Liner
03. Fiberglass Liner (FRP)
04. Glass Liner
99. Other-please list:*

External Protection (10/18)
00. None
01. Painted/Asphalt Coating
02. Original Sacrificial Anode
03. Original Impressed Current
04. Fiberglass
05. Jacketed
06. Wrapped (Piping)
07. Retrofitted Sacrificial Anode
08. Retrofitted Impressed Current
09. Urethane

Tank Leak Detection (12)
00 None
01. Interstitial Electronic Monitoring
02. Interstitial Manual Monitoring
03. Vapor Well
04. Groundwater Well
05. In-Tank System (ATG)
06. Concrete Pad (A/G)
99. Other-please list:*

Piping Type (17)
00. None
01. Steel/Carbon Steel/Iron
02. Galvanized Steel
03. Stainless Steel Alloy
04. Fiberglass Coated Steel
05. Steel Encased in Concrete
06. Fiberglass Reinforced Plastic (FRP)
07. Plastic
08. Equivalent Technology
09. Concrete
10. Copper
11. Flexible Piping
99. Other-please list:*

Overfill Prevention(13)
00. None
01. Float Vent Valve
02. High Level Alarm
03. Automatic Shut-off
04. Product Level Gauge(A/G)
05. Vent Whistle
99. Other-please list *

Secondary Containment (11/19)
00. None
01. Diking (A/G)
02. Vault (w/access)
03. Vault (w/o access)
04. Double-Walled (U/G)
05. Synthetic Liner
06. Remote Impounding Area
07. Excavation/Trench Liner System
08. Flexible Internal Liner (Bladder)
09. Modified Double-Walled (A/G)
10. Impervious Underlayment
11. Double Bottom (A/G)
99. Other-please list:*

Spill Prevention (14)
00. None
01. Catch Basin
02. Transfer Station Containment
99. Other - Please list*

Piping Location (16)
00. No Piping
01. Aboveground
02. Underground/On-grou
03. Aboveground/Underg Combination

Pipe Leak Detection (2
00. None
01. Interstitial Electronic Monitoring
02. Interstitial Manual Moni
03. Vapor Well
04. Groundwater Well
07. Pressurized Piping Leak Detector
08. Tank Top Sump (Piping
09. Exempt Suction Piping
99. Other-please list:*

Dispenser (15)
00. None
01. Submersible
02. Suction
03. Gravity

*** If other, please list on a separate sheet including Tank Number**

New York State Department of Environmental Conservation
Division of Environmental Remediation

Petroleum Bulk Storage Application

Pursuant to the Environmental Conservation Law: Article 17, Title 10; and
Regulations 6 NYCRR Part 613 and 6 NYCRR Subpart 374-2

RECEIVED
SEP 0 8 2020
Bur. Of Tech. Support

PBS Number: 2-604478

(Please Type or Print Clearly and Complete All Items for Sections A, B & C)

Return Completed Form & Fees To:

Expiration Date: 3/31/2020

Section A - Facility/Property Owner/Contact Information

Transaction Type: 5/4

1) Initial/New Facility
2) Change of Ownership
3) Tank Installation, Closing, or Repair
4) Information Correction
5) Renewal

FACILITY

Facility Name: EAST HARLEM MULTI SERVICE CENTER
Tax Map Info

Facility Address (Physical Address, No P.O. Boxes): 413 EAST 120TH STREET
Block: 1808

Facility Address (cont.)
Lot: 08

City: NEW YORK | State: NY | ZIP Code: 10035

County: | Township/City: | Facility Phone Number: (212) 410-7707 EXT.5229

Facility Operator: PAUL DELGADO

TYPE OF PETROLEUM FACILITY (Check only one)

- ☐ 01=Storage Terminal/Petrol. Distributor
- ☐ 02=Retail Gasoline Sales
- ☐ 03=Other Retail Sales
- ☐ 04=Manufacturing
- ☐ 05=Utility
- ☐ 06=Trucking/Transportation/Fleet
- ☐ 07=Apartment/Office Building
- ☐ 08=School
- ☐ 09=Farm
- ☐ 10=Private Residence
- ☐ 11=Airline/Air Taxi/Airport
- ☐ 12=Chemical Distributor
- ☐ 13=Municipality
- ☐ 15=Railroad
- ☐ 25=Auto Service/Repair (No Gasoline Sales)
- ☐ 28=Cemetery/Memorial
- ☐ 26=Religious (Church, Synagogue, Mosque, Temple, etc.)
- ☐ 27=Hospital/Nursing Home/Health Care
- ☐ 52=Marina
- 53=Nuclear Power Plant
- ☒ 99=Other (Specify): NYC HRA MULTI SERVICE CENTER

Emergency Contact Name: PAUL DELGADO
Emergency Telephone Number: (212) 410-7707 EXT. 5229

NOTE:

Fill in Property Owner information here...>>>

Indicate Tank Owner in Section C.

OWNER

Facility (Property) Owner (from Deed): CITY OF NEW YORK HUMAN RESOURCES ADMINISTRATION

Facility Owner Address (Street and/or P.O. Box): 375 PEARL STREET 24TH FLOOR # 24B36

City: NEW YORK | State: NEW YORK | ZIP Code: 10038

Owner Telephone Number: (929) 252-2813

Type of Owner (check only one):

- 1 ☐ Private Resident
- 2 ☐ State Government
- 3 ☒ Local Government
- 4 ☐ Federal Government
- 5 ☐ Corporate/Commercial/Other

I hereby certify, under penalty of law, that all of the information provided on this form is true and correct. False statements made herein may be punishable as a criminal offense and/or a civil violation in accordance with applicable state and federal law.

Name of Owner or Authorized Representative: CITY OF NEW YORK HUMAN RESOURCES ADM./EHMSC
Amount Enclosed: $ 500.00

Title: FACILITY MANAGER

Signature: [signature] Date: 3/3/2020

Official Use Only
Date Received: / /
Date Processed: / /
Amount Received: $
Reviewed By:

Rev. 6/26/2019

CORRESPONDENCE

(Please keep this information up to date.)

Facility Contact Person Name: PAUL DELGADO

Contact Person Company Name: EAST HARLEM MULTI SERVICE CENTER

Address: 413 EAST 120TH STREET

Address (cont.):

City/State/ZIP Code: NEW YORK, NY 10035-3602

Tel. Number: (212) 410-7707 EXT. 5229 | eMail Address: Pdelgado@promesa.org

PBS Number:
2-604478

Section B - Tank Information

(Please use the key located on the last page to complete each item/column)

Registration Expiration Date:

(1)	(2)	(3)	(4)	(5)	(6)	(7)	(8)	(9)	(10)	(11)	(12)	(13)	(14)	(15)	(16)	(17)	(18)	(19)	(20)	(21)
Action	Tank Number	Tank Location	Status	Installation, out-of-service, or Permanent Closure Date (mm/dd/yyyy) **Application will be returned if blank**	Capacity (Gallons)	Product Stored (If Gasoline w/ethanol or Biodiesel, list % additive)	Tank Type	Tank Internal Protection	Tank External Protection	Tank Secondary Containment	Tank Leak Detection	Tank Overfill Prevention	Tank Spill Prevention	Pumping/Dispensing Method	Piping Location	Piping Type	Piping External Protection	Piping Secondary Containment	Piping Leak Detection	Under Dispenser Containment (UDC) (Check box if present)
	001	1	1	1/1/1980	10,000	0001	01	00	00	03	00	04	01	02	01	01	00	02	09	☐
	002	1	1	1/1/1980	10,000	0001	01	00	00	03	00	04	01	02	01	01	00	02	09	☐
																				☐
																				☐
Note: If you need to add tanks to your registration, write them in using blank lines above. Attach additional sheets as needed.
Blank Section B is available at http:/www.dec.ny.gov/docs/remediation_hudson_pdf/pbsrenewal.pdf

PBS Number:
2-604478

Petroleum Bulk Storage Application

Section C - Tank Ownership Information (for PBS tanks listed in Section B

Tank Owner Information

☒ Check box if same as Facility (Property) Owner.
If tank owner is different from property owner, fill out information below:

Tank Owner Name (Company/Individual):
CITY OF NEW YORK HUMAN RESOURCES ADMINISTRATION/EHMSC

Contact Person:
PAUL DELGADO

Tank Owner Address:
375 PEARL STREET 24 FLOOR # 24B36

City:	State:	ZIP:
NEW YORK	NY	10035

Contact Person Telephone Number:	Contact Person email:
(212) 410-7707 EXT. 5229	Pdelgado@promesa.org

Specific Tanks Owned

☒ Check box if this owner owns all tanks at this facility.
If not, list tanks owned by this owner below:

Tank Number:

Name of Class B (Daily On-Site) Operator:	Authorization No:
PAUL DELGADO	
Name of Class A (Primary) Operator:	Authorization No:

Tank Owner Information

☐ Check box if same as Facility (Property) Owner.
If tank owner is different from property owner, fill out information below:

Tank Owner Name (Company/Individual):

Contact Person:

Tank Owner Address:

City:	State:	ZIP:

Contact Person Telephone Number:	Contact Person email:

Specific Tanks Owned

☐ Check box if this owner owns all tanks at this facility.
If not, list tanks owned by this owner below:

Tank Number:

Name of Class B (Daily On-Site) Operator:	Authorization No:
Name of Class A (Primary) Operator:	Authorization No:

PBS Number
2-604478

New York State Department of Environmental Conservation
PETROLEUM BULK STORAGE CERTIFICATE

625 Broadway, 11th Floor, Albany, NY 12233-7020 Phone: 518-402-9553

Region 2 NYSDEC - PBS Unit
One Hunters Point Plaza, 1st Floor
47-40 21st Street, L.I. City, NY 11101-6454
(718) 482-6454

TANK NUMBER	TANK LOCATION	DATE INSTALLED	TANK TYPE	CAPACITY (GALLONS)	DATE LAST TESTED	TESTING DUE DATE
001	Aboveground - in contact with soil		Steel/Carbon Steel/Iron	10,000		*
002	Aboveground - in contact with soil		Steel/Carbon Steel/Iron	10,000		*

*** Aboveground tanks require monthly visual inspections and may need documented internal inspections as described in 6 NYCRR Part 613**

OWNER:
CITY OF NEW YORK HUMAN RESOURCES
260 11TH AVENUE
NEW YORK, NY 10001

OPERATOR: PAUL DELGADO
(212) 410-7707

EMERGENCY CONTACT: PAUL DELGADO
(212) 410-7707

ISSUED BY: Commissioner Erin M. Crotty
PBS NUMBER: 2-604478
DATE ISSUED: 03/03/2005
EXPIRATION DATE: 03/31/2010
FEE PAID: $500.00

SITE:
EAST HARLEM MULT SERVICE
413 E 120TH STREET
413 EAST 120ND ST
NEW YORK, NY 10035-3602

MAILING CORRESPONDENCE:

MIKE MOORE / NICK LOMBARDO
NYC HUMAN RESOURCES ADMIN
260 11TH AVENUE
NEW YORK, NY 10001

As an authorized representative of the above named facility, I affirm under penalty of perjury that the information displayed on this form is correct to the best of my knowledge. Additionally, I recognize that I am responsible for assuring that this facility is in compliance with all sections of 6 NYCRR Parts 612, 613 and 614, and applicable sections of 6 NYCRR Subpart 360-14 (used oil tanks only), not just those cited below:

-- The facility must be re-registered if there is a transfer of ownership.
-- The Department must be notified within 30 days prior to adding, replacing, reconditioning, or permanently closing a stationary tank.
-- The facility must be operated in accordance with the code for storing petroleum, 6NYCRR Part 613.
-- Any new facility or substantially modified facility must comply with 6NYCRR Part 614.
-- **This certificate must be signed and posted on the premises at all times.** Posting must be at the tank, at the entrance of the facility, or the main office where the storage tanks are located.
-- Any person with knowledge of a spill, leak or discharge must report the incident to DEC within two hours **(1-800-457-7362)**.

Signature of Representative/ Owner Date

Name and Title of Authorized Representative/Owner (Please Print)

Print Date: 3/3/2005

THIS REGISTRATION CERTIFICATE IS NON-TRANSFERABLE

PBS Number
2-604478

New York State Department of Environmental Conservation
PETROLEUM BULK STORAGE CERTIFICATE

625 Broadway, 11th Floor, Albany, NY 12233-7020 Phone: 518-402-9553

Region 2 NYSDEC - PBS Unit
One Hunters Point Plaza, 1st Floor
47-40 21st Street, L.I. City, NY 11101-6454
(718) 482-6454

TANK NUMBER	TANK LOCATION	DATE INSTALLED	TANK TYPE	PRODUCT STORED	CAPACITY (GALLONS)	DATE LAST TESTED	TESTING DUE DATE
001	Aboveground - in contact with soil	01/01/1980	Steel/Carbon Steel/Iron	#2 Fuel Oil	10,000		*
002	Aboveground - in contact with soil	01/01/1980	Steel/Carbon Steel/Iron	#2 Fuel Oil	10,000		*

* Aboveground tanks require monthly visual inspections and may need documented internal inspections as described in 6 NYCRR Part 613

OWNER:
CITY OF NEW YORK HUMAN RESOURCES
180 WATER STREET 17TH FLR
NEW YORK, NY 10001

SITE:
EAST HARLEM MULT SERVICE
413 E 120TH STREET
413 EAST 120TH ST
NEW YORK, NY 10035-3602

ON-SITE OPERATOR: PAUL DELGADO (212) 410-7707
PRIMARY OPERATOR:
EMERGENCY CONTACT: PAUL DELGADO (212) 410-7707

MAILING CORRESPONDENCE:

PAUL DELGADO
EAST HARLEM MULT SERVICE
413 E 120TH STREET
NEW YORK, NY 10035-3602

ISSUED BY: Commissioner Alexander B. Grannis
PBS NUMBER: **2-604478**
DATE ISSUED: 04/12/2010
EXPIRATION DATE: 03/31/2015
FEE PAID: $500.00

As an authorized representative of the above named facility, I affirm under penalty of perjury that the information displayed on this form is correct to the best of my knowledge. Additionally, I recognize that I am responsible for assuring that this facility is in compliance with all sections of 6 NYCRR Parts 612, 613 and 614, and applicable sections of 6 NYCRR Subpart 374-2 (used oil tanks only), not just those cited below:
-- The facility must be re-registered if there is a transfer of ownership.
-- The Department must be notified within 30 days prior to adding, replacing, reconditioning, or permanently closing a stationary tank.
-- The facility must be operated in accordance with the code for storing petroleum, 6NYCRR Part 613.
-- Any new facility or substantially modified facility must comply with 6NYCRR Part 614.
-- **This certificate must be signed and posted on the premises at all times.** Posting must be at the tank, at the entrance of the facility, or the main office where the storage tanks are located.
-- Any person with knowledge of a spill, leak or discharge must report the incident to DEC within two hours **(1-800-457-7362)**.

Signature of Representative/ Owner Date

Name and Title of Authorized Representative/Owner (Please Print)

Print Date: 4/13/2010

THIS REGISTRATION CERTIFICATE IS NON-TRANSFERABLE

PBS Number
2-604732

New York State Department of Environmental Conservation
PETROLEUM BULK STORAGE CERTIFICATE

625 Broadway, 11th Floor, Albany, NY 12233-7020 Phone: 518-402-9553

Region 2 NYSDEC - PBS Unit
One Hunters Point Plaza, 1st Floor
47-40 21st Street, L.I. City, NY 11101-6454
(718) 482-6454

TANK NUMBER	TANK LOCATION	DATE INSTALLED	TANK TYPE	PRODUCT STORED	CAPACITY (GALLONS)	DATE LAST TESTED	TESTING DUE DATE
001	Aboveground - in contact with soil	08/01/1997	Steel/Carbon Steel/Iron	#2 Fuel Oil	5,000		*
002	Aboveground - in contact with soil	08/01/1997	Steel/Carbon Steel/Iron	#2 Fuel Oil	5,000		*
003	Aboveground - in contact with soil	01/01/1969	Steel/Carbon Steel/Iron	Diesel	275		*

*** Aboveground tanks require monthly visual inspections and may need documented internal inspections as described in 6 NYCRR Part 613**

OWNER:
BARNARD COLLEGE
3009 BROADWAY
NEW YORK, NY 10027

SITE:
BARNARD COLLEGE
42-76 CLAREMONT AVENUE\

NEW YORK, NY 10027

ON-SITE OPERATOR: BARNARD COLLEGE (212) 854-2041

PRIMARY OPERATOR:

EMERGENCY CONTACT: JULIO VAZQUEZ (212) 854-2041

MAILING CORRESPONDENCE:

JULIO VAZQUEZ
BARNARD COLLEGE
3009 BROADWAY
NEW YORK, NY 10027

ISSUED BY: Commissioner Alexander B. Grannis
PBS NUMBER: **2-604732**
DATE ISSUED: 09/23/2010
EXPIRATION DATE: 10/11/2015
FEE PAID: $500.00

As an authorized representative of the above named facility, I affirm under penalty of perjury that the information displayed on this form is correct to the best of my knowledge. Additionally, I recognize that I am responsible for assuring that this facility is in compliance with all sections of 6 NYCRR Parts 612, 613 and 614, and applicable sections of 6 NYCRR Subpart 374-2 (used oil tanks only), not just those cited below:

-- The facility must be re-registered if there is a transfer of ownership.
-- The Department must be notified within 30 days prior to adding, replacing, reconditioning, or permanently closing a stationary tank.
-- The facility must be operated in accordance with the code for storing petroleum, 6NYCRR Part 613.
-- Any new facility or substantially modified facility must comply with 6NYCRR Part 614.
-- **This certificate must be signed and posted on the premises at all times.** Posting must be at the tank, at the entrance of the facility, or the main office where the storage tanks are located.
-- Any person with knowledge of a spill, leak or discharge must report the incident to DEC within two hours **(1-800-457-7362)**.

Signature of Representative/ Owner Date

Name and Title of Authorized Representative/Owner (Please Print)

Print Date: 9/24/2010

THIS REGISTRATION CERTIFICATE IS NON-TRANSFERABLE

PBS Number
2-604478

New York State Department of Environmental Conservation
PETROLEUM BULK STORAGE CERTIFICATE

625 Broadway, 11th Floor, Albany, NY 12233-7020 Phone: 518-402-9553

Region 2 NYSDEC - PBS Unit
One Hunters Point Plaza, 1st Floor
47-40 21st Street, L.I. City, NY 11101-6454
(718) 482-6454

TANK NUMBER	TANK LOCATION	DATE INSTALLED	TANK TYPE	PRODUCT STORED	CAPACITY (GALLONS)	DATE LAST TESTED	TESTING DUE DATE
001	Aboveground - in contact with soil	01/01/1980	Steel/Carbon Steel/Iron	#2 fuel oil (on-site consumption)	10,000		*
002	Aboveground - in contact with soil	01/01/1980	Steel/Carbon Steel/Iron	#2 fuel oil (on-site consumption)	10,000		*

*** Aboveground tanks require monthly visual inspections and may need documented internal inspections as described in 6 NYCRR Part 613**

SITE:
EAST HARLEM MULTI SERVICE
413 EAST 120TH STREET
NEW YORK, NY 10035-3602

OWNER:
CITY OF NEW YORK HUMAN RESOURCES
250 CHURCH STREET 12TH FL
NEW YORK, NY 10013

Tank Owner Name:
Same as Property Owner

Class B (Daily On-Site) Operator: PAUL DELGADO

Facility Phone Number
(212) 410-7707

Emergency Contact Name: PAUL DELGADO
Emergency Contact Phone: (212) 410-7707

MAILING CORRESPONDENCE:
PAUL DELGADO
EAST HARLEM MULTI SERVICE
413 EAST 120TH STREET
NEW YORK, NY 10035-3602

ISSUED BY: Acting Commissioner Basil Seggos
PBS NUMBER: **2-604478**
DATE ISSUED: 11/19/2015
EXPIRATION DATE: 03/31/2020
FEE PAID: $500.00

As an authorized representative of the above named facility, I affirm under penalty of perjury that the information displayed on this form is correct to the best of my knowledge. Additionally, I recognize that I am responsible for assuring that this facility is in compliance with all sections of 6 NYCRR Parts 612, 613 and 614, and applicable sections of 6 NYCRR Subpart 374-2 (used oil tanks only), not just those cited below:
-- The facility must be re-registered if there is a transfer of ownership.
-- The Department must be notified within 30 days prior to adding, replacing, reconditioning, or permanently closing a stationary tank.
-- The facility must be operated in accordance with the code for storing petroleum, 6NYCRR Part 613.
-- Any new facility or substantially modified facility must comply with 6NYCRR Part 614.
-- **This certificate must be signed and posted on the premises at all times.** Posting must be at the tank, at the entrance of the facility, or the main office where the storage tanks are located.
-- Any person with knowledge of a spill, leak or discharge must report the incident to DEC within two hours **(1-800-457-7362)**.

Signature of Representative/ Owner Date

Name and Title of Authorized Representative/Owner (Please Print)

Print Date: 11/19/2015

THIS REGISTRATION CERTIFICATE IS NON-TRANSFERABLE

SITE MANAGER – PRE-SURVEY QUESTIONNAIRE

Name of person completing questionnaire:	**Nilsa Orama/Paul Delgado**
Association with property:	**EHMSC Director/EHMSC Facility Manager**
Length of association with property:	**20 + years**
Date:	**5/31/22**
Phone Number:	**(212) 410-7707**
Project Site:	**East Harlem Multi Service Center**

Directions: Please answer all questions to the best of your knowledge and in good faith. Mark the column corresponding to the appropriate response. Additional details necessary to explain any yes or unknown responses should be provided in the "Comments" column.
Note: *U/NR* indicates *"Unknown"* or *"No Response"*.

QUESTION		RESPONSE			COMMENTS
		Y	N	U/NR	
1A.	Is the property used for industrial purposes?		**X**		**Not presently-former School Site – history shows past industrial usage for entire lot.**
1B.	Are any adjoining properties used for industrial purposes?		**X**		**Adjoining property redeveloped into a 179 unit residential building.**
2A.	To the best of your knowledge, has the property been used for industrial purposes in the past?	**X**			**This site was originally 1 lot which was split into two lots-8 and 9 (EHMSC) for the purposes of redevelopment- what was designated as Lot 8 was redeveloped for Acacia Gardens. Prior to 1940, the entire site had been utilized for residential, commercial, stone yard, lumber yard, school and gasoline station. From 1941-1980, the site has been utilized for residential, commercial, school and gasoline station. From 1981 to present, the site has been utilized as an HRA Multi Service Center with parking for building occupants. All information quoted on this report came from the Phase II investigative report for Lot 8.**
2B.	To the best of your knowledge, has any of the adjoining properties been used for industrial purposes in the past?	**X**			**See 2A**
3A.	Is the property used as a gasoline station, motor repair facility, commercial printing facility, dry cleaners, photo developing laboratory, junkyard or landfill, or as a waste treatment, storage, disposal, processing, or recycling facility?	**X**			**See 2A**
3B.	Is any a**djoining property** used as a gasoline station, motor repair facility, commercial printing facility, dry cleaners, photo developing laboratory, junkyard or landfill, or as a waste treatment, storage, disposal, processing, or recycling facility?	**X**			**See 2A**

QUESTION		RESPONSE			COMMENTS
		Y	N	U/NR	
4A.	To the best of your knowledge, has the property been used as a gasoline station, motor repair facility, commercial printing facility, dry cleaners, photo developing laboratory, junkyard or landfill, or as a waste treatment, storage, disposal, processing, or recycling facility?	**X**			**See 2A**
4B.	To the best of your knowledge, has any **adjoining property** been used as a gasoline station, motor repair facility, commercial printing facility, dry cleaners, photo developing laboratory, junkyard or landfill, or as a waste treatment, storage, disposal, processing, or recycling facility?	**X**			**See 2A**

U/NR: *"Unknown"* or *"No Response*

QUESTION		RESPONSE			COMMENTS
		Y	N	U/NR	
5A.	Are there currently any automotive or industrial batteries, pesticides, paints, or other chemicals in individual containers greater than 5 gallons in volume or 50 gallons in the aggregate, stored on or used at the Property?		**X**		**No such items at the EHMSC greater than 5 gallons in volume.**
5B.	To the best of your knowledge, have there been previously any automotive or industrial batteries, pesticides, paints, or other chemicals in individual containers greater than 5-gallons in volume or 50-gallons in the aggregate, stored on or used at the Property?			**X**	**See answer to question 2A but based on past usage, may have been a possibility.**
6A.	Are there currently any industrial drums (typically 55 gallon) or sacks of chemicals located on the Property?		**X**		
6B.	To the best of your knowledge, have there been previously any industrial drums (typically 55 gallon) or sacks of chemicals located on the Property?			**X**	**See answer to question 2A but based on past usage, may have been a possibility.**
7A.	Has fill dirt been brought onto the Property which originated from a contaminated site?			**X**	**Based on past report, there was a potential presence of historic fill material**
7B.	Has fill dirt been brought onto the Property which is of an unknown origin?	**X**			**See 7A**
8A.	Are there currently any pits, ponds or lagoons located on the Property in connection with waste treatment or waste disposal?			**X**	**There is a coal vault on the property.**
8B.	To the best of your knowledge, have there been previously any pits, ponds or lagoons located on the Property in connection with waste treatment or waste disposal?			**X**	
9.	Is there currently, any stained soil on the Property?			**X**	
10A.	Are there currently any registered or unregistered storage tanks (above or underground) located on the Property?	**X**			
10B.	To the best of your knowledge, have there been previously any registered or unregistered storage tanks (above or underground) located on the Property?	**X**			**Based on report reviewed, five underground storage tanks were identified on the southwestern corner of the site.**
11A.	Are there currently any vent pipes, fill pipes or access ways indicating a fill pipe protruding from the ground on the Property or adjacent to any structure located on the Property?	**X**			
11B.	To the best of your knowledge, have there been previously any vent pipes, fill pipes or access ways indicating a fill pipe protruding from the ground on the Property or adjacent to any structure located on the Property?	**X**			**In addition, the lot had a fill port for a fuel oil tank.**
12A.	Is there currently evidence of leaks, spills or staining by substances other than water, or foul odors associated with any flooring, drains, walls, ceilings, or exposed grounds on the Property?		**X**		

U/NR: *"Unknown"* or *"No Response*

QUESTION		RESPONSE			COMMENTS
		Y	N	U/NR	
12B.	To the best of your knowledge, have there been previously any evidence of leaks, spills or staining by substances other than water, or foul odors associated with any flooring, drains, walls, ceilings, or exposed grounds on the Property			**X**	**Possibility based on past usage of site.**
13A.	If the Property is served by a private well or non-public water system, have contaminants been identified in the well or system that exceed guidelines applicable to the water system?		**X**		
13B.	If the Property is served by a private well or non-public water system has the well been designated as contaminated by any government environmental/health agency?		**X**		
14A.	Have you been informed of the past existence of hazardous substances or petroleum products with respect to the Property or any facility located on the Property?	**X**			**Based on report-historical information cites gasoline station on the site.**
14B.	Have you been informed of the current existence of hazardous substances or petroleum products with respect to the Property or any facility located on the Property?		**X**		**Not currently but report from May 2015 cited information from March 2015 report and stated that the sub-surface soil was impacted by elevated metals and SVOCs. In the immediate vicinity of the former gasoline station, the subsurface soil exhibited toxicity characteristics of hazardous materials. Soil vapor investigation detected several gasoline and chlorinated solvents related compounds.**
15.	Are there any environmental liens or governmental notification relating to past or current violations of environmental laws with respect to the Property or any facility located on the Property?	**X**			
16.	Have there been any environmental site assessments of the Property that indicated the presence of hazardous substances or petroleum products on, or contamination of, the Property or recommended further assessment of the Property?	**X**			**Report was developed for the redevelopment of Lot 8 to assess conditions prior to the construction of Acacia Gardens.**
17.	Does the Property discharge waste water on or adjacent to the property, other than storm water, into a storm water sewer system?		**X**		
18.	Have any hazardous substances or petroleum products, unidentified waste materials, tires, automotive or industrial batteries or any other waste materials been dumped above grade, buried and/or burned on the Property?			**X**	**Based on historical information, this may be a possibility.**
19.	Is there a transformer, capacitor or any hydraulic equipment for which there are any records indicating the presence of PCBs?		**X**		

U/NR: *"Unknown"* or *"No Response*

Summarize historical Property use (when was the Property developed with the current improvements, what modifications have taken place, what was the Property used for prior to it's current use):	**This site was originally 1 lot which was split into two lots-8 and 9 for the purposes of redevelopment- what was designated as Lot 8 was redeveloped for Acacia Gardens. Prior to 1940, the entire site had been utilized for residential, commercial, stone yard, lumber yard, school and gasoline station. From 1941-1980, the site has been utilized for residential, commercial, school and gasoline station. From 1981 to present, the site has been utilized as an HRA Multi Service Center with parking for building occupants.** **The site of the former gasoline station was located on split lot 8 redeveloped for Acacia Gardens.** **The existence of a coal vault remains on Lot 9.** **All information quoted on this report came from the Phase II investigative report for Lot 8.**

U/NR: *"Unknown"* or *"No Response*

NYC BUILDINGS

CERTIFICATE OF OCCUPANCY

Job Number ALT 101797012

Borough: MANHATTAN Date: AUG 13 2003 No: 101797012

This certificate superceded C.O. No _____ ZONING DISTRICT R7-2

This certifies that the new-altered-existing-building-premises located at
413 EAST 120 STREET

Block: 1808 Lot: 8

CONFORMS SUBSTANTIALLY TO THE APPROVED PLANS AND SPECIFICATIONS AND TO THE REQUIREMENTS OF ALL APPLICABLE LAWS, RULES, AND REGULATIONS FOR THE USES AND OCCUPANCIES SPECIFIED HEREIN.

PERMISSIBLE USE AND OCCUPANCY

STORY	LIVE LOAD LBS. PER SQ. FT.	MAXIMUM NO. OF PERSONS PERMITTED	ZONING DWELLING OR ROOMING UNITS	BUILDING CODE HABITABLE ROOMS	ZONING USE GROUP	BUILDING CODE OCCUPANCY GROUP	DESCRIPTION OF USE
BASEMENT	O.G.	6					OFFICE, BOILER ROOM
							STORAGE ROOMS, MECHANICAL
							& ELEC ROOMS
1ST FLOOR	60	31			4	PUB	MEDICAL OFFICES
		200			4	F-4	MULTI-PURPOSE ROOM
		4			4		KITCHEN
	60	96			4	PUB	OFFICES W/CLASSROOM
1ST MEZZ	60				4	PUB	ACCESSORY STORAGE
2ND FLOOR	100	371			4	F1-B	AUDITORIUM
	75	116			4	PUB	DAYCARE(2-6 YRS)
	60	40			4	PUB	OFFICES
3RD FLOOR	60	57			4	PUB	CONFERENCE ROOM, OFFICES
4TH FLOOR	60	35			4	PUB	CLASSROOMS
	60	45			4	PUB	OFFICES
5TH FLOOR	60	267			4	PUB	CLASSROOMS
	60	7			4	PUB	OFFICES

THIS CERTIFICATE OF OCCUPANCY MUST BE POSTED IN THE BUILDING IN ACCORDANCE WITH THE RULES OF THE DEPARTMENT PROMULGATED MARCH 21ST 1967.

OPEN SPACE USES _____

(SPECIFY-PARKING SPACES, LOADING BERTHS, OTHER USES, NONE)

NO CHANGES OF USE OR OCCUPANCY SHALL BE MADE UNLESS A NEW AMENDED CERTIFICATE OF OCCUPANCY IS OBTAINED

THIS CERTIFICATE OF OCCUPANCY IS ISSUED SUBJECT TO FURTHER LIMITATIONS, CONDITIONS AND SPECIFICATIONS NOTED ON THE REVERSE SIDE.

BOROUGH COMMISSIONER, A.I.A

Borough Commissioner — Commissioner — MAN 11

☐ ORIGINAL ☐ OFFICE COPY – DEPARTMENT OF BUILDINGS ☐ COPY

B Form 54 (Rev. 05/03)

THAT THE ZONING LOT ON WHICH THE PREMISES IS LOCATED IS BOUNDED AS FOLLOWS:

BEGINNING AT A POINT ON THE	SOUTHEAST	side of	FIRST AVENUE

distant EAST feet from the corner formed by the intersection of
FIRST AVENUE and

running thence		feet; thence			feet;
thence	S/E 363.70	Feet; thence	N/E 201.10		feet;
thence	N/W 363.70	Feet; thence	S/W 201.10		feet;
thence		feet; thence			feet;
thence		feet; thence			feet;

To the point or place of beginning

N.B. or Alt. No ALT 101797012 Date of completion 5/8/03 Construction classification CLASS 1 FIREPROOF
N.B. or Alt. No

Building occupancy group classification PUBLIC Height Stories C,1-5 Feet 83

THE FOLLOWING FIRE DETECTION AND EXTINGUISHING SYSTEMS ARE REQUIRED AND WERE INSTALLED IN COMPLIANCE WIT APPLICABLE LAWS.

	YES	NO		YES	NO
STANDPIPE SYSTEM	☐	☐	AUTOMATIC SPRINKLER SYSTEM	☐	☐
YARD HYDRANT SYSTEM	☐	☐			
STANDPIPE FIRE TELEPHONE AND SIGNALLING SYSTEM	☐	☐			
SMOKE DETECTOR	☐	☐			
FIRE ALARM AND SIGNAL SYSTEM	☐	☐			

STORM DRAINAGE DISCHARGES INTO:

A) STORM SEWER ☐ B) COMBINED SEWER ☐ C) PRIVATE SEWAGE DISPOSAL SYSTEM ☐

SANITARY DRAINAGE DISCHARGES INTO:

A) SANITARY SEWER ☐ B)COMBINED SEWER ☐ C) PRIVATE SEWAGE DISPOSAL SYSTEM ☐

LIMITATIONS OR RESTRICTIONS:

BOARD OF STANDARDS AND APPEALS CAL. NO	

CITY PLANNING COMMISSION CAL. NO	

OTHERS:

PHASE II ENVIRONMENTAL SITE INVESTIGATION

for

THE BEACON
413 East 120th Street

Prepared For:

The Community Builders, Inc.
8 W 38th Street, Suite 1102
New York, New York

Prepared By:

Langan Engineering, Environmental, Surveying, Landscape Architecture and Geology, D.P.C.
21 Penn Plaza
360 West 31st Street, 8th Floor
New York, NY 10001



Jennifer Armstrong, CHMM, LEED AP
Senior Project Manager



Ryan Manderbach, CHMM
Associate Principal/VP

LANGAN

February 1, 2023
Langan Project No. 170745301

TABLE OF CONTENTS

1.0 INTRODUCTION 1
2.0 BACKGROUND 2
2.1 Site Location and Description 2
2.2 Phase I Environmental Site Assessment 2
2.3 Geology 2
2.4 Hydrogeology 3
3.0 FIELD INVESTIGATION METHODOLOGY 4
3.1 Geophysical Survey 4
3.2 Soil Investigation 4
3.3 Groundwater Investigation 5
3.4 Soil Vapor Investigation 6
3.5 Investigation-Derived Waste Management 6
4.0 OBSERVATIONS AND RESULTS 7
4.1 Geophysical Survey 7
4.2 Subsurface Observations 7
4.3 Soil Sample Results 7
4.4 Groundwater Sample Results 8
4.5 Soil Vapor Sample Results 10
5.0 CONCLUSIONS 12
6.0 LIMITATIONS 14

TABLES
Table 1 Sample Summary
Table 2 Soil Sample Analytical Results
Table 3 Groundwater Sample Analytical Results
Table 4 Soil Vapor Sample Analytical Results

FIGURES
Figure 1 Site Location Map
Figure 2 Sample Location Map
Figure 3 Soil Sample Analytical Results Map
Figure 4 Groundwater Sample Analytical Results Map
Figure 5 Soil Vapor Sample Analytical Results Map

APPENDICES
Appendix A Previous Environmental Reports
Appendix B Site Photographs
Appendix C Geophysical Survey Report
Appendix D Soil Boring Logs
Appendix E Monitoring Well Construction and Groundwater Sampling Logs
Appendix F Soil Vapor Point Construction and Sampling Logs
Appendix G Drum Disposal Documentation
Appendix H Laboratory Analytical Reports

1.0 INTRODUCTION

Langan Engineering, Environmental, Surveying, Landscape Architecture and Geology, D.P.C. (Langan) prepared this Phase II Environmental Site Investigation (ESI) report on behalf of The Community Builders, Inc. for The Beacon project at 413 East 120th Street in the East Harlem neighborhood of Manhattan, New York (site).

The purpose of the Phase II ESI was to investigate recognized environmental conditions (RECs) identified in a June 28, 2022 Phase I Environmental Site Assessment (ESA) prepared by ALC Environmental, and to evaluate the site's potential for enrollment in the New York State Brownfield Cleanup Program (BCP).

The Phase II ESI was completed on October 6 and 7, 2022 and included a geophysical survey, advancement of soil borings, installation of groundwater monitoring wells and soil vapor probes, and collection and laboratory analysis of soil, groundwater, and soil vapor samples.

This report is organized as follows:

- Section 2.0 Background
- Section 3.0 Field Investigation Methodology
- Section 4.0 Observations and Results
- Section 5.0 Conclusions
- Section 6.0 Limitations

2.0 BACKGROUND

2.1 Site Location and Description

The site is located at 413 East 120th Street in the East Harlem neighborhood of Manhattan, New York and is identified as Tax Block 1808, Lot 8 on the Manhattan Borough Tax Map. The approximately 35,000-square-foot (0.80-acre) site is developed with a 6-story former school building used for offices and community services, and an asphalt parking lot. The building has an area of about 18,300 square feet and has a full cellar. The site is bound to the north and east by two 16-story, multi-family residential buildings [New York City Housing Authority Wagner development (Block 1808, Lot 1)]; to the south by East 120th Street, followed by 4- and 6-story residential buildings (Block 1807, Lots 36 through 41, 136, and 138); and to the west by a 10-story, mixed commercial and residential building [Acacia Gardens (Block 1808, Lot 7501)].

According to the United States Geological Survey (USGS) Central Park Quadrangle 7.5-minute Series Topographic Map and nearby survey data, the site elevation (el) is about 9[1] and regional topography generally slopes east toward the Harlem River, about 900 feet east of the site. A site location map is included as Figure 1.

2.2 Phase I Environmental Site Assessment

ALC Environmental completed a Phase I Environmental Site Assessment (ESA) in June 2022. A copy of the Phase I ESA is provided in Appendix A. The report identified a REC related to on-site petroleum bulk storage, including two active, 10,000-gallon No. 2 fuel oil aboveground storage tanks (AST) in the cellar boiler room.

2.3 Geology

According to the USGS Bedrock and Engineering Geologic Maps of New York County and Parts of Kings and Queens Counties, New York and Parts of Bergen and Hudson Counties New Jersey (1994), the site is underlain by bedrock of the Hartland Formation, which consists of interbedded mica schist, gneiss, quartz, granite, and amphibolite. Soil and bedrock stratigraphy throughout Manhattan typically consists of a layer of historical fill that overlies glacial till, decomposed unconsolidated bedrock, and bedrock. Bedrock was not encountered during the Phase II ESI and is estimated at about el -9 (18 feet below grade surface [bgs]) based on the Department of Borough Works' Rock Data Map of Manhattan (1940). Geological surface features (e.g., rock outcroppings) were not observed at the site.

[1] Elevations are referenced to the North American Vertical Datum of 1988 (NAVD88)

2.4 Hydrogeology

Groundwater flow is typically topographically influenced because shallow groundwater tends to originate in areas of topographic highs and flow toward areas of topographic lows, such as rivers, stream valleys, ponds, and wetlands. A broader, interconnected hydrogeologic network often governs groundwater flow at depth or in the bedrock aquifer. Groundwater depth and flow direction are also subject to hydrogeologic and anthropogenic variables such as precipitation, evaporation, extent of vegetative cover, and coverage by impervious surfaces. Other factors influencing groundwater include depth to bedrock, artificial fill, and variability in local geology and groundwater sources or sinks.

Groundwater was encountered at about 10 to 12 feet bgs, and is inferred to flow east toward the Harlem River. Groundwater in New York City is not used as a potable water source. Potable water is provided by the City of New York and is derived from surface impoundments in the Croton, Catskill, and Delaware watersheds.

According to the current Federal Emergency Management Agency (FEMA) Flood Insurance Rate Map (FIRM) dated September 5, 2007 (Map No. 3604970091F) and Preliminary Flood Insurance Rate Map (PFIRM) dated January 30, 2015 (Map No. 3604970091G), the south and western parts of the site are located in Zone AE (EL 13), which is an area of special floor hazard, and the northeastern part of the site is in Zone X, which is an area of minimal flood hazard.

3.0 FIELD INVESTIGATION METHODOLOGY

Langan completed the Phase II ESI on October 6 and 7, 2022. The Phase II ESI consisted of the following:

- Geophysical survey
- Advancement of six soil borings, and collection and laboratory analysis of 10 soil samples, including one duplicate
- Installation of two temporary groundwater monitoring wells, and collection and laboratory analysis of three groundwater samples, including one duplicate
- Installation of four soil vapor points (two sub-slab and two subsurface), and collection and laboratory analysis of four soil vapor samples, two indoor air samples, and one ambient air sample

Soil boring, monitoring well, and soil vapor sample locations are shown on Figure 2, and a sample collection summary is included as Table 1. A photograph log documenting the Phase II ESI is included as Appendix B.

3.1 Geophysical Survey

NOVA Geophysical Engineering (NOVA) of Douglaston, New York completed a geophysical survey of accessible areas of the site on October 6, 2022, prior to drilling commencement. The tank vault in the cellar was inaccessible. The survey included the use of ground penetrating radar (GPR) and electromagnetic (EM) detectors to locate potential subsurface utilities, underground storage tanks, and subsurface structures in the vicinity of proposed boring locations. A copy of the geophysical survey report is included in Appendix C.

3.2 Soil Investigation

Lakewood Environmental Services Corp. (Lakewood) advanced six soil borings (SB01 through SB06) with a Geoprobe 6620 DT (exterior locations) and an AMS 9100P limited access rig (interior locations) to about 15 to 20 feet bsg. Lakewood collected soil samples into 4-foot-long and 2-foot-long Macro-Core® sample barrels lined with dedicated acetate sleeves for exterior and interior borings, respectively.

Langan visually classified the soil samples retrieved from borings for soil type, grain size, texture, and moisture content, and screened each soil sample for visual, olfactory, and instrumental evidence of a chemical or petroleum release. Instrumental screening for the presence of organic vapors was performed using a photoionization detector (PID) equipped with a 10.6 electron volt (eV) lamp. Ten soil samples (including one duplicate sample) were collected for laboratory analysis from soil that exhibited impacts, if observed, or from within non-native material. Samples submitted for VOC analysis were collected directly from the acetate liner into laboratory-supplied Terra Core® soil samplers. The remaining sample volume was homogenized and placed in laboratory-supplied containers for additional analyses. The sample containers were labeled,

placed in a laboratory-supplied cooler, and packed on ice (to attempt to maintain a temperature of about 4°C). A courier from Alpha Analytical picked up and delivered the samples under standard chain-of-custody protocol to the laboratory in Westborough, Massachusetts. Alpha Analytical is certified by the New York State Department of Health (NYSDOH) Environmental Laboratory Approval Program (ELAP) (ELAP ID 11627).

All soil samples were analyzed for the following:

- Target Compound List (TCL)/Part 375 list VOCs by U.S. Environmental Protection Agency (USEPA) method 8260C
- TCL/Part 375 list semivolatile organic compounds (SVOC) by USEPA method 8270E
- Polychlorinated biphenyls (PCB) by USEPA method 8082A
- TCL/Part 375 list pesticides and herbicides by USEPA method 8081B and 8151A, respectively
- Part 375-listed metals (including tri- and hexavalent chromium and total cyanide) by USEPA methods 6010D, 1,7196A, and 1,9010C/9012BA

One shallow sample from each boring was also analyzed for Per- and Polyfluoroalkyl Substances (PFAS) and 1,4-dioxane by USEPA method 537m and 8260C, respectively.

Following sample collection, Lakewood backfilled borings with non-impacted soil cuttings and covered each boring with concrete patch within the building and an asphalt or concrete patch in the parking lot. Two borings were converted to temporary groundwater monitoring wells. Soil boring logs are included in Appendix D.

3.3 Groundwater Investigation

Lakewood converted two soil borings (SB03 and SB04) into one-inch diameter, temporary groundwater monitoring wells (MW03 and MW04) by inserting 0.010-inch slotted schedule 40 polyvinyl chloride (PVC) well screen into the borehole and attaching PVC riser from the top of the screen to surface grade. The annulus around each well screen was then filled with clean sand. Monitoring wells MW03 and MW04 were installed to about 16 and 17 feet bsg, respectively.

Langan collected one groundwater sample from each monitoring well and a duplicate sample in accordance with the USEPA's Low Flow Purging and Sampling Procedures for the Collection of Groundwater Samples from Monitoring Wells. Langan gauged static groundwater levels to the nearest 0.01 foot with a decontaminated oil/water interface probe and monitored groundwater quality parameters including pH, conductivity, turbidity, dissolved oxygen, temperature, and oxidation-reduction potential) while gauging and purging the wells. The groundwater samples were collected using a peristaltic pump and dedicated polyethylene tubing.

A courier picked up and delivered the samples under standard chain-of-custody protocol to Alpha Analytical. Groundwater sample analysis is summarized as follows:

- TCL VOCs by USEPA method 8260C
- TCL SVOCs by USEPA method 8270E
- PCBs by USEPA method 8082A
- Pesticides and herbicides by USEPA method 8081B and 8151A, respectively
- Total and dissolved TAL metals plus tri- and hexavalent chromium by USEPA methods 6010D, 7471B, and 7196A
- PFAS and 1,4-dioxane by USEPA method 537m and 8260C, respectively

Following sample collection, Lakewood removed the temporary monitoring wells, backfilled the boreholes with non-impacted soil cuttings and/or clean sand and patched the borehole with a concrete patch within the building and an asphalt patch in the parking lot. Monitoring well construction logs and groundwater sampling logs are included in Appendix E.

3.4 Soil Vapor Investigation

The soil vapor investigation was completed in accordance with the NYSDOH Guidance for Evaluating Soil Vapor Intrusion in the State of New York. Two sub-slab soil vapor samples locations (SV01 and SV05) and two sub-surface soil vapor sampling points (SV03 and SV04) were installed. Sub-slab samples were installed using an electric drill and by placing 1/4-Inch Teflon-lined polyethylene tubing about 2 inches below the concrete floor slab. Sub-surface soil vapor points were installed at about 5 or 8 feet bsg using a Geoprobe 6620 DT and inserting an approximately 2-inch polyethylene soil vapor probe attached to 1/4-Inch Teflon-lined polyethylene tubing through the borehole. The void space beneath the ground and/or annulus around the soil vapor point and sub-slab soil vapor point tubing was filled with clean sand and sealed to surface grade with a hydrated bentonite seal.

As a QA/QC measure, Langan completed an inert tracer gas (helium) test to verify that the soil vapor sampling points were properly sealed both before and after sampling, thereby preventing subsurface infiltration of ambient air. Soil vapor point construction and sampling logs are included in Appendix F.

Soil vapor samples were submitted to Alpha via courier service under standard chain-of-custody protocol and analyzed for VOCs by the USEPA Method Toxic Organics - 15 (TO-15)

3.5 Investigation-Derived Waste Management

Lakewood containerized investigation-derived waste (IDW), consisting of excess soil and purged groundwater into two labeled United Nations (UN)/Department of Transportation (DOT)-approved 55-gallon steel drums. Lakewood disposed of the non-hazardous drums off-site at the Clean Water of New York facility in Staten Island, New York on December 8, 2022. Drum disposal documentation is provided in Appendix G.

4.0 OBSERVATIONS AND RESULTS

4.1 Geophysical Survey

The geophysical survey identified the following anomalies:

- Suspected subsurface utilities that are not connected to known utilities
- Surface structure resembling an out-of-use utilities pit in the northern central part of the site
- An about 3,000-square-foot sub-surface vault north of the building and adjoining the cellar boiler room
- A fill port traced to a cut and capped pipe in the cellar of the site (in the northwestern corner of the boiler room)
- Piping for the active ASTs along the northwestern corner of the building (adjacent to the boiler room)

The geophysical survey did not identify anomalies resembling potential USTs. A copy of the geophysical survey report is included in Appendix C.

4.2 Subsurface Observations

Non-native material was encountered from about 10 to 13 feet bgs within the building footprint and from about 3 to 8 feet bsg outside of the building footprint. The non-native material generally consists of fine-medium-grained sand, with varying amounts of silt, gravel, brick and concrete. Layers of silt and fine- to medium-grained sand with fine gravel, and coarse sand were observed beneath the non-native layer. Bedrock was not encountered during the Phase II. Soil boring logs are included in Appendix D.

Langan observed suspected waterproofing tar below the concrete cellar. This material exhibited a maximum PID response of 350.6 parts per million (ppm) in soil boring SB04 and was noted at each interior boring location (SB04 through SB06) between about 1 and 2 feet bgs. Evidence of impacts was not observed in exterior borings (SB01 through SB03).

4.3 Soil Sample Results

Soil sample analytical results were compared to the NYSDEC 6 NYCRR[1] Part 375 Unrestricted Use (UU) and Restricted Use Restricted-Residential (RURR) soil cleanup objectives (SCOs). Pesticides, herbicides, PCBs, and PFAS were not reported at concentrations above UU SCOs. Ranges of analytes detected at concentrations above the SCOs are listed below.

[1] Title 6 of the New York Codes, Rules and Regulations (NYCRR)

VOCs

The VOC naphthalene had a maximum concentration of 180 mg/kg in a sample SB04_1-3, exceeding the UU and RURR SCOs of 12 mg/kg and 100 mg/kg, respectively. Concentrations of benzene and total xylenes exceeded UU SCOs, but were below RURR SCOs.

SVOCs

Concentrations of seven SVOCs exceeded RURR SCOs in up to four of the 11 samples. Minimum and maximum values per compound are summarized in the table below.

Parameter	Minimum Detected Concentration above RURR SCO	Maximum Detected Concentration above RURR SCO	UU and RURR SCOs	Frequency of Detection above RURR SCO
Benzo(a)anthracene	2.9 mg/kg in SB01_3-5	19 mg/kg in SB05_1-3	UU: 1 mg/kg RURR: 1 mg/kg	4 of 11
Benzo(a)pyrene	2.8 mg/kg in SB01_3-5	14 mg/kg in SB05_1-3	UU: 1 mg/kg RURR: 1 mg/kg	4 of 11
Benzo(b)fluoranthene	3.3 mg/kg in SB01_3-5	17 mg/kg in SB05_1-3	UU: 1 mg/kg RURR: 1 mg/kg	4 of 11
Benzo(k)fluoranthene	6.9 mg/kg in SB05_1-3	6.9 mg/kg in SB05_1-3	UU: 0.8 mg/kg RURR: 3.9 mg/kg	1 of 11
Chrysene	6.5 mg/kg in SB02_0-2	16 mg/kg in SB05_1-3	UU: 1 mg/kg RURR: 3.9 mg/kg	2 of 11
Dibenz(a,h)anthracene	0.46 mg/kg in SB04_1-3	1.9 mg/kg in SB05_1-3	UU: 0.33 mg/kg RURR: 0.33 mg/kg	3 of 11
Indeno(1,2,3-cd)pyrene	1.3 mg/kg in SB01_3-5	9.5 mg/kg in SB05_1-3	UU: 0.5 mg/kg RURR: 0.5 mg/kg	4 of 11

3 & 4 Methylphenol (m&p Cresol), and dibenzofuran exceeded UU SCOs, but not RURR SCOs.

Metals

Concentrations of the following metals exceeded the UU and RURR SCOs.

- Lead: ranging from 93 mg/kg (in SB02_0-2) to 1,020 mg/kg (in SB03_1-2) (UU SCO of 63 mg/kg; RURR SCO of 400 mg/kg)
- Mercury: ranging from 0.187 mg/kg (in SBDUP01_100722) to 0.841 mg/kg (in SB03_1-2) (UU SCO of 0.18 mg/kg; RURR SCO of 0.81 mg/kg)

Zinc exceeded UU SCOs, but not RURR SCOs.

Soil sample analytical results are shown in Table 2 and on Figure 3, and analytical laboratory reports are included in Appendix H.

4.4 Groundwater Sample Results

Groundwater sample analytical results were compared to the NYSDEC Technical Operational Guidance Series Ambient Water Quality Standards and Guidance Values (SGV). Pesticides, herbicides, and PCBs were not reported at concentrations above the SGVs. Ranges of analytes detected at concentrations above the NYSDEC SGVs are listed below.

VOCs

Naphthalene was reported at 180 micrograms per liter (µg/l) in MW04_100622 and 110 µg/l in its duplicate sample, exceeding the SGV of 10 µg/l.

SVOCs

Concentrations of seven SVOCs exceeded the SGVs in both samples and the duplicate of MW04. Minimum and maximum values per compound are summarized in the table below.

Parameter	Minimum Detected Concentration above SGV	Maximum Detected Concentration above SGV	SGV	Frequency of Detection above SGV
Benzo(a)anthracene	0.04 µg/l in MW03_100722	0.46 µg/l in GWDUP01_100622	0.002 µg/l	3 of 3
Benzo(a)pyrene	0.7 µg/l in MW04_100622	0.9 µg/l in GWDUP01_100622	0 µg/l	2 of 3
Benzo(b)fluoranthene	0.01 µg/l in MW03_100722	0.14 µg/l in GWDUP01_100622	0.002 µg/l	3 of 3
Benzo(k)fluoranthene	0.04 µg/l in MW04_100622	0.07 µg/l in GWDUP01_100622	0.002 µg/l	2 of 3
Chrysene	0.35 µg/l in MW04_100622	0.38 µg/l in GWDUP01_100622	0.002 µg/l	2 of 3
Indeno(1,2,3-cd)pyrene	0.02 µg/l in MW04_100622	0.06 µg/l in GWDUP01_100622	0.002 µg/l	2 of 3

Total Metals

Concentrations of the following total metals exceeded the SGVs.

- Iron: 3,950 µg/l in MW04_100622 and 4,350 µg/l in GWDUP01_100622 (SGV of 300 µg/l)
- Manganese: 3,721 µg/l in MW04_100622 and 3,997 µg/l in GWDUP01_100622 (SGV of 300 µg/l)
- Sodium: 46,800 µg/l in MW04_100622 and 47,200 µg/l in GWDUP01_100622 (SGV of 20,000 µg/l)

Dissolved Metals

Concentrations of the following dissolved metals exceeded the SGVs.

- Iron: 3,190 µg/l in MW04_100622 and 3,780 µg/l in GWDUP01_100622 (SGV of 300 µg/l)

- Manganese: 4,126 µg/l in MW04_100622 and 4,057 µg/l in GWDUP01_100622 (SGV of 300 µg/l)
- Sodium: 55,900 µg/l in MW04_100622 and 54,400 µg/l in GWDUP01_100622 (SGV of 20,000 µg/l)

Per- and polyfluoroalkyls (PFAS)

The concentration of two PFAS, perfluorooctanesulfonic acid (PFOS) and perfluorooctanoic acid (PFOA), exceeded the NYSDEC Part 375 Remedial Programs Guidelines for Sampling and Analysis of PFAS (June 2021) adopted by New York State for public water systems (July 2020) (collectively referred to as NYSDEC guidance values).

- PFOS: 20.8 nanograms per liter (ng/l) in MW03_100722 and 27.5 ng/l in MW04_100622 (NYSDEC guidance value of 10 ng/l)
- PFOA: 16 ng/l in MW03_100722 and 19.9 ng/l (in MW04_100622) (NYSDEC guidance value of 10 ng/l)

Groundwater sample analytical results are shown in Table 3 and on Figure 4, and analytical laboratory reports are included in Appendix G.

4.5 Soil Vapor Sample Results

Soil vapor sample results were evaluated using the NYSDOH Decision Matrices contained in the October 2006 Guidance for Evaluating Soil Vapor Intrusion in the State of New York Decision Matrices for Sub-Slab Vapor and Indoor Air and subsequent updates (2017). The NYSDOH Decision Matrices (Matrices A, B, and C) address the compounds tetrachloroethene (PCE), trichloroethene (TCE), 1,1,1-trichloroethane (1,1,1-TCA), 1,1-dichloroethene, cis-1,2-dichloroethene, vinyl chloride, methylene chloride and carbon tetrachloride. The matrix evaluation requires soil vapor and indoor air data. In the absence of indoor air sampling data, soil vapor results are applied to the lowest concentration for which the matrices recommends monitoring or mitigation. Results for indoor air were also compared against the NYSDOH Air Guideline Values (AGVs).

Of the eight VOCs that are evaluated under the NYSDOH Decision Matrices, four were not detected and the remaining four were detected at levels below the concentrations for monitoring and/or mitigation. The following is a summary of concentration ranges for the detected matrix compounds in co-located samples (SV04_100722/IA04_100722 and SV05_100722/IA05_100722):

Compound	Sub-Slab Vapor Concentration Range (µg/m³)	Indoor Air Concentration Range (µg/m³)
1,1,1-Trichloroethane (111-TCA)	Not detected	Not detected
Carbon tetrachloride	Not detected	0.541 - 0.566
Tetrachloroethene (PCE)	Not detected	1.17 – 2.58
Methylene chloride	Not detected	2.32

Based on the matrix comparison, no further action is recommended. Results for indoor air samples did not exceed the AGVs, which are limited to the compounds TCE, PCE, and methylene chloride.

Sub-surface samples were also compared against the matrix values for which monitoring or mitigation may be recommended, depending on indoor air concentrations. Methylene chloride,1,1-dichloroethene, cis-1,2-dichloroethene, vinyl chloride, TCE, and carbon tetrachloride were not detected in sub-surface vapor. Concentrations of 1,1,1-TCA and PCE in sub-surface vapor result in recommendations of no further action or identify source(s) and resample or mitigate.

Soil vapor sample analytical results are shown in Table 4 and on Figure 5, and analytical laboratory reports are included in Appendix G.

5.0 CONCLUSIONS

The following is a summary of Phase II ESI findings:

Geophysical Survey

- The geophysical survey identified anomalies resembling an out-of-use utilities pit in the northern central part of the site and an about 3,000-square-foot vault north of the site building and adjoining the cellar boiler room. Two active fill lines and one cut/capped fill line were observed northwest of the boiler room. Anomalies resembling potential USTs were not identified.

Soil

- Non-native material was encountered to depths between 3 and 13 feet bsg and consists of fine-medium-grained sand, with varying amounts of silt, gravel, brick and concrete. Layers of silt and fine- to medium-grained sand with fine gravel, and coarse sand were observed beneath the non-native layer. Bedrock was not encountered during the Phase II.
- Suspected waterproofing tar was observed below the cellar. This material exhibited a maximum PID response of 350.6 ppm in soil boring SB04 and was noted at each interior boring location (SB04 through SB06) between 1 and 2 feet bgs.
- Analytical results for soil samples indicate the following:
    - The VOC naphthalene exceeded RURR SCOs in a soil sample collected from below the cellar slab and suspected waterproofing tar. Naphthalene is commonly associated with tar.
    - Several SVOCs, specifically polynuclear aromatic hydrocarbons (PAHs) were reported at concentrations above UU and RURR SCOs throughout most of the site to depths of about 5 to 13 feet bsg. Concentrations were typical of non-native material encountered throughout New York City, except for sample SB05_1-3, which contained some of the suspected waterproofing tar.
    - The metals lead, mercury, and zinc exceeded UU and/or RURR SCOs throughout the site to depths of about 5 feet bsg; however, concentrations were typical of non-native material throughout New York City.

Groundwater

- Groundwater was encountered at about 10 to 12 feet bgs, and is inferred to flow east toward the Harlem River. Petroleum-like odors or sheen were not observed on groundwater.
- Analytical results for groundwater samples indicate the following:
    - The VOC naphthalene had a maximum of 180 µg/l, exceeding the SGV, beneath the building. Naphthalene was not detected in the groundwater sample collected north of

the building. Based on soil observations and analytical results, naphthalene in groundwater beneath the building may be related to the suspect waterproofing tar.

- Several SVOCs were reported above the SGVs in both groundwater samples and may be attributable to entrained non-native material in the sample or the suspected waterproofing tar.
- Dissolved metals reported at concentrations above SGVs (iron, manganese, and sodium) are attributed to regional conditions.
- Two PFAS exceeded the NYSDEC guidance values; however, soil results and the site history do not indicate an on-site source of PFAS.

Soil Vapor

- Results for sub-slab soil vapor samples with co-located indoor air samples, and sub-surface soil vapor samples do not indicate a need for mitigation based on a comparison against NYSDOH matrices.

6.0 LIMITATIONS

This report was prepared expressly for The Community Builders, Inc. for the property at 413 East 120th Street in New York, New York, and for the objectives defined herein. Special risks occur whenever engineering or related disciplines are applied to identify subsurface conditions. Even a comprehensive sampling and testing program implemented in accordance with a professional Standard of Care may fail to detect certain conditions. The environmental, geologic, geotechnical, geochemical, and hydrogeologic conditions that Langan interprets to exist between sampling points will differ from those that actually exist. Actual conditions will vary from those encountered at the locations where borings, sampling, surveys, observations or explorations are made by Langan or its subcontractors and the data, interpretation, and recommendations of Langan are based solely on the information available to it. Furthermore, the passage of time, natural occurrences, and/or direct or indirect human intervention at or near the site may substantially alter discovered conditions. Langan shall not be responsible for interpretations by others of the information it develops or provides to The Community Builders without specific written authorization from Langan.

TABLES

Table 1
Phase II Environmental Site Investigation Report
Sample Collection Summary

The Beacon
New York, New York
Langan Project No.: 170745301

413 East 120th Street, New York, NY

SOIL

Soil Samples

Broing ID	Sample Number	Reasoning for Sample (e.g., impacts, fill, etc.)	Type	Sample Interval	Depth Below Sidewalk Grade	Sample Name	Sample Date	Sample Time	Notes (e.g., fill, native, staining, etc.)	Sample Analysis
SB01	1	shallow fill	Grab	1-3	1-3	SB01_1-3	10/7/2022	14:00	SB01_1-3(PFAS) taken at 14:10	NYSDEC Part 375 VOCs, SVOCs, PCBs, Pesticides, Herbicides, Metals, Hexavalent & Trivalent Chromium, and Total Cyanide. **Samples with (PFAS) in the notes were analyzed for PFAS and 1,4-dioxane.**
SB01	2	deep fill	Grab	3-5	3-5	SB01_3-5	10/7/2022	14:05	deeper section of fill layer	
SB02	3	shallow fill	Grab	0-2	0-2	SB02_0-2	10/7/2022	15:40	SB01_0-2(PFAS) taken at 15:45	
SB02	4	deep fill	Grab	4-5	4-5	SB02_4-5	10/7/2022	16:00	deeper section of fill layer	
SB03	5	shallow fill	Grab	1-2	1-2	SB03_1-2	10/7/2022	10:00	SB03_1-3(PFAS) taken at 11:15	
SB03	6	deep fill	Grab	4-5	14-15	SB03_4-5	10/7/2022	10:15	deeper section of fill layer	
SB04	7	shallow; elevated PID, suspected waterproofing	Grab	1-3	11-13	SB04_1-3	10/6/2022	13:15	SB04_1-3(PFAS) taken at 13:25	
SB05	8	shallow; elevated PID, suspected waterproofing	Grab	1-3	11-13	SB05_1-3	10/6/2022	11:30	SB05_1-3(PFAS) taken at 11:50	
SB06	9	shallow; elevated PID, suspected waterproofing	Grab	1-3	11-13	SB06_1-3	10/6/2022	10:10	SB06_1-3(PFAS) taken at 10:00	

Soil QA/QC Samples

Boring ID	Sample Number	Parent Sample ID	Sample Depth (feet bgs)	Type	Sample Interval	Depth Below Sidewalk Grade	Sample Name	Sample Date	Sample Time	Notes	Sample Analysis
SB03	10	SB03_1-2	1-2	Duplicate	1-2	1-2	SBDUP01	10/7/2022	N/A	SBDUP01(PFAS) taken at 12:15	NYSDEC Part 375 VOCs, SVOCs, PCBs, Pesticides, Herbicides, Metals, Hexavalent & Trivalent Chromium, Total Cyanide, PFAS, 1,4-dioxane.
Field Blank	11	N/A	N/A	Field Blank	N/A	N/A	FB01	10/6/2022	12:30	FB01(PFAS) taken at12:40	NYSDEC Part 375 VOCs, SVOCs, PCBs, Pesticides, Herbicides, Metals, Hexavalent & Trivalent Chromium, Total Cyanide, PFAS, 1,4-dioxane.
Trip Blank	12	N/A	N/A	Trip Blank	N/A	N/A	TB01_100622	10/6/2022	15:50	One trip blank per day	Part 375 VOCs
Trip Blank	13	N/A	N/A	Trip Blank	N/A	N/A	TB02_100722	10/7/2022	14:50		

GROUNDWATER

Groundwater Samples

Broing ID	Sample Number	Completed Well Construction Log?	Depth to Water (feet bgs)	Depth Below Sidewalk Grade	Type	Sample Name	Sample Date	Sample Time	Notes	Sample Analysis
SB03	14	Yes	9.85	9.85	Grab	MW03_100722	10/7/2022	12:35	MW03(PFAS)_100722 taken at 12:45	VOCs, SVOCs, PCBs, pesticides, herbicides, TAL metals and tri- and hexavalent chromium (total and dissolved-phase), PFAS, and 1,4-dioxane
SB04	15	Yes	2.6	12.6	Grab	MW04	10/6/2022	15:00	MW04(PFAS) taken at 14:55	

Groundwater QA/QC Samples

Boring ID	Sample Number	Parent Sample ID	Sample Depth (feet bgs)	Type	Sample Interval	Depth Below Sidewalk Grade	Sample Name	Sample Date	Sample Time	Notes	Sample Analysis
SB04	16	SB04_1-3	0-7	Duplicate	1-3	11–13	GWDUP01	10/6/2022	15:15	GWDUP01(PFAS) taken at 15:10	VOCs, SVOCs, PCBs, pesticides, herbicides, TAL metals and tri- and hexavalent chromium (total and dissolved-phase), PFAS, and 1,4-dioxane
Field Blank	17	N/A	N/A	Field Blank	N/A	N/A	FB02	10/7/2022	14:35		
Trip Blank	18	N/A	N/A	Trip Blank	N/A	N/A	TB04_100722	10/7/2022	14:55		Part 375/TCL VOCs

SOIL VAPOR

Sub-Slab Vapor Samples

Broing ID	Sample Number	Completed Soil Vapor Log?	Sample Depth (feet bgs)	Type	Sample Interval	Sample Name	Sample Date	Sample Time	Notes	Sample Analysis
SV01	19	Yes	5 ft bgs	Grab	N/A	SV01_100722	10/7/2022	16:00		TO-15
SV03	20	Yes	8 ft bgs	Grab	N/A	SV03_100722	10/7/2022	15:23		
SV04	21	Yes	sub slab	Grab	N/A	SV04_100722	10/7/2022	10:52		
IA04	22	Yes	5 ft above ground surface (ags)	Grab	N/A	IA04_100722	10/7/2022	15:27		
SV05	23	Yes	sub slab	Grab	N/A	SV05_100722	10/7/2022	10:41		
IA05	24	Yes	4 ft ags	Grab	N/A	IA05_100722	10/7/2022	10:28		
AA01	25	Yes	5 ft ags	Grab	N/A	AA01_100722	10/7/2022	16:01		

Table 2
Phase II Environmental Site Investigation Report
Soil Sample Analytical Results

The Beacon
New York, New York
Langan Project No.: 170745301

Analyte	CAS Number	NYSDEC Part 375 Unrestricted Use SCOs	NYSDEC Part 375 Restricted Use Restricted-Residential SCOs	Location	SB01	SB01	SB02	SB02	SB03	SB03	SB03	SB04	SB05	SB06
				Sample Name	SB01_1-3	SB01_3-5	SB02_0-2	SB02_4-5	SB03_1-2	SODUP01_100722	SB03_4-5	SB04_1-3	SB05_1-3	SB06_1-3
				Sample Date	10/07/2022	10/07/2022	10/07/2022	10/07/2022	10/07/2022	10/07/2022	10/07/2022	10/06/2022	10/06/2022	10/06/2022
				Sample Depth	1-3	3-5	0-2	4-5	1-2	1-2	4-5	1-3	1-3	1-3
				Depth Below Sidewalk Grade	1-3	3-5	0-2	4-5	1-2	1-2	4-5	11-13	11-13	11-13
				Unit	Result	Result	Result	Result	Result	Result	Result	Result	Result	Result
Volatile Organic Compounds														
1,1,1,2-Tetrachloroethane	630-20-6	NS	NS	mg/kg	<0.00077 U	<0.00069 U	<0.00051 U	<0.0005 U	<0.00067 U	<0.00061 U	<0.00081 U	<0.054 U	<0.16 U	<0.054 U
1,1,1-Trichloroethane	71-55-6	0.68	100	mg/kg	<0.00077 U	<0.00069 U	<0.00051 U	<0.0005 U	<0.00067 U	<0.00061 U	<0.00081 U	<0.054 U	<0.16 U	<0.054 U
1,1,2,2-Tetrachloroethane	79-34-5	NS	NS	mg/kg	<0.00077 U	<0.00069 U	<0.00051 U	<0.0005 U	<0.00067 U	<0.00061 U	<0.00081 U	<0.054 U	<0.16 U	<0.054 U
1,1,2-Trichloroethane	79-00-5	NS	NS	mg/kg	<0.0015 U	<0.0014 U	<0.001 U	<0.00099 U	<0.0013 U	<0.0012 U	<0.0016 U	<0.11 U	<0.33 U	<0.11 U
1,1-Dichloroethane	75-34-3	0.27	26	mg/kg	<0.0015 U	<0.0014 U	<0.001 U	<0.00099 U	<0.0013 U	<0.0012 U	<0.0016 U	<0.11 U	<0.33 U	<0.11 U
1,1-Dichloroethene	75-35-4	0.33	100	mg/kg	<0.0015 U	<0.0014 U	<0.001 U	<0.00099 U	<0.0013 U	<0.0012 U	<0.0016 U	<0.11 U	<0.33 U	<0.11 U
1,1-Dichloropropene	563-58-6	NS	NS	mg/kg	<0.00077 U	<0.00069 U	<0.00051 U	<0.0005 U	<0.00067 U	<0.00061 U	<0.00081 U	<0.054 U	<0.16 U	<0.054 U
1,2,3-Trichlorobenzene	87-61-6	NS	NS	mg/kg	<0.0031 U	<0.0028 U	<0.002 U	<0.002 U	<0.0027 U	<0.0024 U	<0.0032 U	<0.22 U	<0.65 U	<0.21 U
1,2,3-Trichloropropane	96-18-4	NS	NS	mg/kg	<0.0031 U	<0.0028 U	<0.002 U	<0.002 U	<0.0027 U	<0.0024 U	<0.0032 U	<0.22 U	<0.65 U	<0.21 U
1,2,4,5-Tetramethylbenzene	95-93-2	NS	NS	mg/kg	<0.0031 U	<0.0028 U	<0.002 U	<0.002 U	<0.0027 U	<0.0024 U	<0.0032 U	11	4.4	15
1,2,4-Trichlorobenzene	120-82-1	NS	NS	mg/kg	<0.0031 U	<0.0028 U	<0.002 U	<0.002 U	<0.0027 U	<0.0024 U	<0.0032 U	<0.22 U	<0.65 U	<0.21 U
1,2,4-Trimethylbenzene	95-63-6	3.6	52	mg/kg	<0.0031 U	<0.0028 U	<0.002 U	<0.002 U	<0.0027 U	<0.0024 U	<0.0032 U	1	0.86	0.37
1,2-Dibromo-3-Chloropropane	96-12-8	NS	NS	mg/kg	<0.0046 U	<0.0041 U	<0.0031 U	<0.003 U	<0.004 U	<0.0036 U	<0.0049 U	<0.33 U	<0.98 U	<0.32 U
1,2-Dibromoethane (Ethylene Dibromide)	106-93-4	NS	NS	mg/kg	<0.0015 U	<0.0014 U	<0.001 U	<0.00099 U	<0.0013 U	<0.0012 U	<0.0016 U	<0.11 U	<0.33 U	<0.11 U
1,2-Dichlorobenzene	95-50-1	1.1	100	mg/kg	<0.0031 U	<0.0028 U	<0.002 U	<0.002 U	<0.0027 U	<0.0024 U	<0.0032 U	<0.22 U	<0.65 U	<0.21 U
1,2-Dichloroethane	107-06-2	0.02	3.1	mg/kg	<0.0015 U	<0.0014 U	<0.001 U	<0.00099 U	<0.0013 U	<0.0012 U	<0.0016 U	<0.11 U	<0.33 U	<0.11 U
1,2-Dichloropropane	78-87-5	NS	NS	mg/kg	<0.0015 U	<0.0014 U	<0.001 U	<0.00099 U	<0.0013 U	<0.0012 U	<0.0016 U	<0.11 U	<0.33 U	<0.11 U
1,3,5-Trimethylbenzene (Mesitylene)	108-67-8	8.4	52	mg/kg	<0.0031 U	<0.0028 U	<0.002 U	<0.002 U	<0.0027 U	<0.0024 U	<0.0032 U	0.1 J	0.2 J	0.05 J
1,3-Dichlorobenzene	541-73-1	2.4	49	mg/kg	<0.0031 U	<0.0028 U	<0.002 U	<0.002 U	<0.0027 U	<0.0024 U	<0.0032 U	<0.22 U	<0.65 U	<0.21 U
1,3-Dichloropropane	142-28-9	NS	NS	mg/kg	<0.0031 U	<0.0028 U	<0.002 U	<0.002 U	<0.0027 U	<0.0024 U	<0.0032 U	<0.22 U	<0.65 U	<0.21 U
1,4-Dichlorobenzene	106-46-7	1.8	13	mg/kg	<0.0031 U	<0.0028 U	<0.002 U	<0.002 U	<0.0027 U	<0.0024 U	<0.0032 U	<0.22 U	<0.65 U	<0.21 U
1,4-Diethyl Benzene	105-05-5	NS	NS	mg/kg	<0.0031 U	<0.0028 U	<0.002 U	<0.002 U	<0.0027 U	<0.0024 U	<0.0032 U	4.1	1.1	0.89
1,4-Dioxane (P-Dioxane)	123-91-1	0.1	13	mg/kg	<0.12 U	<0.11 U	<0.082 U	<0.079 U	<0.11 U	<0.097 U	<0.13 U	<8.7 U	<26 U	<8.6 U
2,2-Dichloropropane	594-20-7	NS	NS	mg/kg	<0.0031 U	<0.0028 U	<0.002 U	<0.002 U	<0.0027 U	<0.0024 U	<0.0032 U	<0.22 U	<0.65 U	<0.21 U
2-Chlorotoluene	95-49-8	NS	NS	mg/kg	<0.0031 U	<0.0028 U	<0.002 U	<0.002 U	<0.0027 U	<0.0024 U	<0.0032 U	<0.22 U	<0.65 U	<0.21 U
2-Hexanone (MBK)	591-78-6	NS	NS	mg/kg	<0.015 U	<0.014 U	<0.01 U	<0.0099 U	<0.013 U	<0.012 U	<0.016 U	<1.1 U	<3.3 U	<1.1 U
4-Chlorotoluene	106-43-4	NS	NS	mg/kg	<0.0031 U	<0.0028 U	<0.002 U	<0.002 U	<0.0027 U	<0.0024 U	<0.0032 U	<0.22 U	<0.65 U	<0.21 U
4-Ethyltoluene	622-96-8	NS	NS	mg/kg	<0.0031 U	<0.0028 U	<0.002 U	<0.002 U	<0.0027 U	<0.0024 U	<0.0032 U	1.3	0.62 J	0.4
Acetone	67-64-1	0.05	100	mg/kg	<0.015 U	<0.014 U	<0.01 U	<0.0099 U	<0.013 U	<0.012 U	0.022	<1.1 U	<3.3 U	<1.1 U
Acrylonitrile	107-13-1	NS	NS	mg/kg	<0.0062 U	<0.0055 U	<0.0041 U	<0.004 U	<0.0053 U	<0.0048 U	<0.0065 U	<0.44 U	<1.3 U	<0.43 U
Benzene	71-43-2	**0.06**	4.8	mg/kg	<0.00077 U	<0.00069 U	<0.00051 U	<0.0005 U	<0.00067 U	<0.00061 U	<0.00081 U	**0.072**	<0.16 U	**0.074**
Bromobenzene	108-86-1	NS	NS	mg/kg	<0.0031 U	<0.0028 U	<0.002 U	<0.002 U	<0.0027 U	<0.0024 U	<0.0032 U	<0.22 U	<0.65 U	<0.21 U
Bromochloromethane	74-97-5	NS	NS	mg/kg	<0.0031 U	<0.0028 U	<0.002 U	<0.002 U	<0.0027 U	<0.0024 U	<0.0032 U	<0.22 U	<0.65 U	<0.21 U
Bromodichloromethane	75-27-4	NS	NS	mg/kg	<0.00077 U	<0.00069 U	<0.00051 U	<0.0005 U	<0.00067 U	<0.00061 U	<0.00081 U	<0.054 U	<0.16 U	<0.054 U
Bromoform	75-25-2	NS	NS	mg/kg	<0.0062 U	<0.0055 U	<0.0041 U	<0.004 U	<0.0053 U	<0.0048 U	<0.0065 U	<0.44 U	<1.3 U	<0.43 U
Bromomethane	74-83-9	NS	NS	mg/kg	<0.0031 U	<0.0028 U	<0.002 U	<0.002 U	<0.0027 U	<0.0024 U	<0.0032 U	<0.22 U	<0.65 U	<0.21 U
Carbon Disulfide	75-15-0	NS	NS	mg/kg	<0.015 U	<0.014 U	<0.01 U	<0.0099 U	<0.013 U	<0.012 U	<0.016 U	<1.1 U	<3.3 U	<1.1 U
Carbon Tetrachloride	56-23-5	0.76	2.4	mg/kg	<0.0015 U	<0.0014 U	<0.001 U	<0.00099 U	<0.0013 U	<0.0012 U	<0.0016 U	<0.11 U	<0.33 U	<0.11 U
Chlorobenzene	108-90-7	1.1	100	mg/kg	<0.00077 U	<0.00069 U	<0.00051 U	<0.0005 U	<0.00067 U	<0.00061 U	<0.00081 U	<0.054 U	<0.16 U	<0.054 U
Chloroethane	75-00-3	NS	NS	mg/kg	<0.0031 U	<0.0028 U	<0.002 U	<0.002 U	<0.0027 U	<0.0024 U	<0.0032 U	<0.22 U	<0.65 U	<0.21 U
Chloroform	67-66-3	0.37	49	mg/kg	<0.0023 U	<0.0021 U	<0.0015 U	<0.0015 U	<0.002 U	<0.0018 U	<0.0024 U	<0.16 U	<0.49 U	<0.16 U
Chloromethane	74-87-3	NS	NS	mg/kg	<0.0062 U	<0.0055 U	<0.0041 U	<0.004 U	<0.0053 U	<0.0048 U	<0.0065 U	<0.44 U	<1.3 U	<0.43 U
Cis-1,2-Dichloroethene	156-59-2	0.25	100	mg/kg	<0.0015 U	<0.0014 U	<0.001 U	<0.00099 U	<0.0013 U	<0.0012 U	<0.0016 U	<0.11 U	<0.33 U	<0.11 U
Cis-1,3-Dichloropropene	10061-01-5	NS	NS	mg/kg	<0.00077 U	<0.00069 U	<0.00051 U	<0.0005 U	<0.00067 U	<0.00061 U	<0.00081 U	<0.054 U	<0.16 U	<0.054 U
Cymene	99-87-6	NS	NS	mg/kg	<0.0015 U	<0.0014 U	<0.001 U	<0.00099 U	<0.0013 U	<0.0012 U	<0.0016 U	0.026 J	0.036 J	0.014 J
Dibromochloromethane	124-48-1	NS	NS	mg/kg	<0.0015 U	<0.0014 U	<0.001 U	<0.00099 U	<0.0013 U	<0.0012 U	<0.0016 U	<0.11 U	<0.33 U	<0.11 U
Dibromomethane	74-95-3	NS	NS	mg/kg	<0.0031 U	<0.0028 U	<0.002 U	<0.002 U	<0.0027 U	<0.0024 U	<0.0032 U	<0.22 U	<0.65 U	<0.21 U
Dichlorodifluoromethane	75-71-8	NS	NS	mg/kg	<0.015 U	<0.014 U	<0.01 U	<0.0099 U	<0.013 U	<0.012 U	<0.016 U	<1.1 U	<3.3 U	<1.1 U
Diethyl Ether (Ethyl Ether)	60-29-7	NS	NS	mg/kg	<0.0031 U	<0.0028 U	<0.002 U	<0.002 U	<0.0027 U	<0.0024 U	<0.0032 U	<0.22 U	<0.65 U	<0.21 U
Ethylbenzene	100-41-4	1	41	mg/kg	<0.0015 U	<0.0014 U	<0.001 U	<0.00099 U	<0.0013 U	<0.0012 U	<0.0016 U	0.77	0.32 J	0.31
Hexachlorobutadiene	87-68-3	NS	NS	mg/kg	<0.0062 U	<0.0055 U	<0.0041 U	<0.004 U	<0.0053 U	<0.0048 U	<0.0065 U	<0.44 U	<1.3 U	<0.43 U
Isopropylbenzene (Cumene)	98-82-8	NS	NS	mg/kg	<0.0015 U	<0.0014 U	<0.001 U	<0.00099 U	<0.0013 U	<0.0012 U	<0.0016 U	0.77	0.39	1.2
M,P-Xylene	179601-23-1	NS	NS	mg/kg	<0.0031 U	<0.0028 U	<0.002 U	<0.002 U	<0.0027 U	<0.0024 U	<0.0032 U	1.6	0.64 J	0.53
Methyl Ethyl Ketone (2-Butanone)	78-93-3	0.12	100	mg/kg	<0.015 U	<0.014 U	<0.01 U	<0.0099 U	<0.013 U	<0.012 U	<0.016 U	<1.1 U	<3.3 U	<1.1 U
Methyl Isobutyl Ketone (4-Methyl-2-Pentanone)	108-10-1	NS	NS	mg/kg	<0.015 U	<0.014 U	<0.01 U	<0.0099 U	<0.013 U	<0.012 U	<0.016 U	<1.1 U	<3.3 U	<1.1 U
Methylene Chloride	75-09-2	0.05	100	mg/kg	<0.0077 U	<0.0069 U	<0.0051 U	<0.005 U	<0.0067 U	<0.0061 U	<0.0081 U	<0.54 U	<1.6 U	<0.54 U
Naphthalene	91-20-3	**12**	100	mg/kg	<0.0062 U	0.043	<0.0041 U	<0.004 U	<0.0053 U	<0.0048 U	<0.0065 U	2.1	**180**	3.1
n-Butylbenzene	104-51-8	12	100	mg/kg	<0.0015 U	<0.0014 U	<0.001 U	<0.00099 U	<0.0013 U	<0.0012 U	<0.0016 U	9.8	2.4	3.6
n-Propylbenzene	103-65-1	3.9	100	mg/kg	<0.0015 U	<0.0014 U	<0.001 U	<0.00099 U	<0.0013 U	<0.0012 U	<0.0016 U	2.8	1	3
o-Xylene (1,2-Dimethylbenzene)	95-47-6	NS	NS	mg/kg	<0.0015 U	<0.0014 U	<0.001 U	<0.00099 U	<0.0013 U	<0.0012 U	<0.0016 U	0.26	0.19 J	0.093 J
Sec-Butylbenzene	135-98-8	11	100	mg/kg	<0.0015 U	<0.0014 U	<0.001 U	<0.00099 U	<0.0013 U	<0.0012 U	<0.0016 U	6.7	1.5	3
Styrene	100-42-5	NS	NS	mg/kg	<0.0015 U	<0.0014 U	<0.001 U	<0.00099 U	<0.0013 U	<0.0012 U	<0.0016 U	<0.11 U	0.068 J	<0.11 U
T-Butylbenzene	98-06-6	5.9	100	mg/kg	<0.0031 U	<0.0028 U	<0.002 U	<0.002 U	<0.0027 U	<0.0024 U	<0.0032 U	0.28	0.1 J	0.65
Tert-Butyl Methyl Ether	1634-04-4	0.93	100	mg/kg	<0.0031 U	<0.0028 U	<0.002 U	<0.002 U	<0.0027 U	<0.0024 U	<0.0032 U	<0.22 U	<0.65 U	<0.21 U
Tetrachloroethene (PCE)	127-18-4	1.3	19	mg/kg	<0.00077 U	<0.00069 U	<0.00051 U	<0.0005 U	<0.00067 U	<0.00061 U	<0.00081 U	<0.054 U	<0.16 U	<0.054 U
Toluene	108-88-3	0.7	100	mg/kg	<0.0015 U	<0.0014 U	<0.001 U	<0.00099 U	<0.0013 U	<0.0012 U	<0.0016 U	0.34	<0.33 U	0.16
Total 1,2-Dichloroethene (Cis and Trans)	540-59-0	NS	NS	mg/kg	<0.0015 U	<0.0014 U	<0.001 U	<0.00099 U	<0.0013 U	<0.0012 U	<0.0016 U	<0.11 U	<0.33 U	<0.11 U
Total Xylenes	1330-20-7	**0.26**	100	mg/kg	<0.0015 U	<0.0014 U	<0.001 U	<0.00099 U	<0.0013 U	<0.0012 U	<0.0016 U	**1.9**	**0.83 J**	**0.62 J**
Total, 1,3-Dichloropropene (Cis And Trans)	542-75-6	NS	NS	mg/kg	<0.00077 U	<0.00069 U	<0.00051 U	<0.0005 U	<0.00067 U	<0.00061 U	<0.00081 U	<0.054 U	<0.16 U	<0.054 U
Trans-1,2-Dichloroethene	156-60-5	0.19	100	mg/kg	<0.0023 U	<0.0021 U	<0.0015 U	<0.0015 U	<0.002 U	<0.0018 U	<0.0024 U	<0.16 U	<0.49 U	<0.16 U
Trans-1,3-Dichloropropene	10061-02-6	NS	NS	mg/kg	<0.0015 U	<0.0014 U	<0.001 U	<0.00099 U	<0.0013 U	<0.0012 U	<0.0016 U	<0.11 U	<0.33 U	<0.11 U
Trans-1,4-Dichloro-2-Butene	110-57-6	NS	NS	mg/kg	<0.0077 U	<0.0069 U	<0.0051 U	<0.005 U	<0.0067 U	<0.0061 U	<0.0081 U	<0.54 U	<1.6 U	<0.54 U
Trichloroethene (TCE)	79-01-6	0.47	21	mg/kg	<0.00077 U	<0.00069 U	<0.00051 U	<0.0005 U	<0.00067 U	<0.00061 U	<0.00081 U	<0.054 U	<0.16 U	<0.054 U
Trichlorofluoromethane	75-69-4	NS	NS	mg/kg	<0.0062 U	<0.0055 U	<0.0041 U	<0.004 U	<0.0053 U	<0.0048 U	<0.0065 U	<0.44 U	<1.3 U	<0.43 U
Vinyl Acetate	108-05-4	NS	NS	mg/kg	<0.015 U	<0.014 U	<0.01 U	<0.0099 U	<0.013 U	<0.012 U	<0.016 U	<1.1 U	<3.3 U	<1.1 U
Vinyl Chloride	75-01-4	0.02	0.9	mg/kg	<0.0015 U	<0.0014 U	<0.001 U	<0.00099 U	<0.0013 U	<0.0012 U	<0.0016 U	<0.11 U	<0.33 U	<0.11 U

Table 2
Phase II Environmental Site Investigation Report
Soil Sample Analytical Results

The Beacon
New York, New York
Langan Project No.: 170745301

Analyte	CAS Number	NYSDEC Part 375 Unrestricted Use SCOs	NYSDEC Part 375 Restricted Use Restricted-Residential SCOs	Location	SB01	SB01	SB02	SB02	SB03	SB03	SB03	SB04	SB05	SB06
				Sample Name	SB01_1-3	SB01_3-5	SB02_0-2	SB02_4-5	SB03_1-2	SODUP01_100722	SB03_4-5	SB04_1-3	SB05_1-3	SB06_1-3
				Sample Date	10/07/2022	10/07/2022	10/07/2022	10/07/2022	10/07/2022	10/07/2022	10/07/2022	10/06/2022	10/06/2022	10/06/2022
				Sample Depth	1-3	3-5	0-2	4-5	1-2	1-2	4-5	1-3	1-3	1-3
				Depth Below Sidewalk Grade	1-3	3-5	0-2	4-5	1-2	1-2	4-5	11-13	11-13	11-13
				Unit	Result	Result	Result	Result	Result	Result	Result	Result	Result	Result
Semi-Volatile Organic Compounds														
1,2,4,5-Tetrachlorobenzene	95-94-3	NS	NS	mg/kg	<0.18 U	<0.37 U	<0.84 U	<0.19 U	<0.19 U	<0.18 U	<0.18 U	<0.18 U	<3.6 U	<2 U
1,2,4-Trichlorobenzene	120-82-1	NS	NS	mg/kg	<0.18 U	<0.37 U	<0.84 U	<0.19 U	<0.19 U	<0.18 U	<0.18 U	<0.18 U	<3.6 U	<2 U
1,2-Dichlorobenzene	95-50-1	1.1	100	mg/kg	<0.18 U	<0.37 U	<0.84 U	<0.19 U	<0.19 U	<0.18 U	<0.18 U	<0.18 U	<3.6 U	<2 U
1,3-Dichlorobenzene	541-73-1	2.4	49	mg/kg	<0.18 U	<0.37 U	<0.84 U	<0.19 U	<0.19 U	<0.18 U	<0.18 U	<0.18 U	<3.6 U	<2 U
1,4-Dichlorobenzene	106-46-7	1.8	13	mg/kg	<0.18 U	<0.37 U	<0.84 U	<0.19 U	<0.19 U	<0.18 U	<0.18 U	<0.18 U	<3.6 U	<2 U
1,4-Dioxane (P-Dioxane)	123-91-1	0.1	13	mg/kg	<0.028 U	<0.056 U	<0.12 U	<0.028 U	<0.028 U	<0.028 U	<0.027 U	<0.028 U	<0.54 U	<0.3 U
2,4,5-Trichlorophenol	95-95-4	NS	NS	mg/kg	<0.18 U	<0.37 U	<0.84 U	<0.19 U	<0.19 U	<0.18 U	<0.18 U	<0.18 U	<3.6 U	<2 U
2,4,6-Trichlorophenol	88-06-2	NS	NS	mg/kg	<0.11 U	<0.22 U	<0.5 U	<0.11 U	<0.11 U	<0.11 U	<0.11 U	<0.11 U	<2.2 U	<1.2 U
2,4-Dichlorophenol	120-83-2	NS	NS	mg/kg	<0.16 U	<0.33 U	<0.75 U	<0.17 U	<0.17 U	<0.17 U	<0.16 U	<0.16 U	<3.2 U	<1.8 U
2,4-Dimethylphenol	105-67-9	NS	NS	mg/kg	<0.18 U	<0.37 U	<0.84 U	<0.19 U	<0.19 U	<0.18 U	<0.18 U	<0.18 U	<3.6 U	<2 U
2,4-Dinitrophenol	51-28-5	NS	NS	mg/kg	<0.88 U	<1.8 U	<4 U	<0.91 U	<0.9 U	<0.89 U	<0.87 U	<0.88 U	<17 U	<9.6 U
2,4-Dinitrotoluene	121-14-2	NS	NS	mg/kg	<0.18 U	<0.37 U	<0.84 U	<0.19 U	<0.19 U	<0.18 U	<0.18 U	<0.18 U	<3.6 U	<2 U
2,6-Dinitrotoluene	606-20-2	NS	NS	mg/kg	<0.18 U	<0.37 U	<0.84 U	<0.19 U	<0.19 U	<0.18 U	<0.18 U	<0.18 U	<3.6 U	<2 U
2-Chloronaphthalene	91-58-7	NS	NS	mg/kg	<0.18 U	<0.37 U	<0.84 U	<0.19 U	<0.19 U	<0.18 U	<0.18 U	<0.18 U	<3.6 U	<2 U
2-Chlorophenol	95-57-8	NS	NS	mg/kg	<0.18 U	<0.37 U	<0.84 U	<0.19 U	<0.19 U	<0.18 U	<0.18 U	<0.18 U	<3.6 U	<2 U
2-Methylnaphthalene	91-57-6	NS	NS	mg/kg	<0.22 U	0.29 J	<1 U	<0.23 U	0.1 J	<0.22 U	<0.22 U	2.8	9.7	0.53 J
2-Methylphenol (o-Cresol)	95-48-7	0.33	100	mg/kg	<0.18 U	<0.37 U	<0.84 U	<0.19 U	<0.19 U	<0.18 U	<0.18 U	<0.18 U	<3.6 U	<2 U
2-Nitroaniline	88-74-4	NS	NS	mg/kg	<0.18 U	<0.37 U	<0.84 U	<0.19 U	<0.19 U	<0.18 U	<0.18 U	<0.18 U	<3.6 U	<2 U
2-Nitrophenol	88-75-5	NS	NS	mg/kg	<0.4 U	<0.8 U	<1.8 U	<0.41 U	<0.4 U	<0.4 U	<0.39 U	<0.4 U	<7.8 U	<4.3 U
3 & 4 Methylphenol (m&p Cresol)	65794-96-9	**0.33**	100	mg/kg	<0.26 U	<0.53 U	<1.2 U	<0.27 U	<0.27 U	<0.27 U	<0.26 U	0.11 J	**0.72 J**	<2.9 U
3,3'-Dichlorobenzidine	91-94-1	NS	NS	mg/kg	<0.18 U	<0.37 U	<0.84 U	<0.19 U	<0.19 U	<0.18 U	<0.18 U	<0.18 U	<3.6 U	<2 U
3-Nitroaniline	99-09-2	NS	NS	mg/kg	<0.18 U	<0.37 U	<0.84 U	<0.19 U	<0.19 U	<0.18 U	<0.18 U	<0.18 U	<3.6 U	<2 U
4,6-Dinitro-2-Methylphenol	534-52-1	NS	NS	mg/kg	<0.48 U	<0.96 U	<2.2 U	<0.49 U	<0.49 U	<0.48 U	<0.47 U	<0.48 U	<9.3 U	<5.2 U
4-Bromophenyl Phenyl Ether	101-55-3	NS	NS	mg/kg	<0.18 U	<0.37 U	<0.84 U	<0.19 U	<0.19 U	<0.18 U	<0.18 U	<0.18 U	<3.6 U	<2 U
4-Chloro-3-Methylphenol	59-50-7	NS	NS	mg/kg	<0.18 U	<0.37 U	<0.84 U	<0.19 U	<0.19 U	<0.18 U	<0.18 U	<0.18 U	<3.6 U	<2 U
4-Chloroaniline	106-47-8	NS	NS	mg/kg	<0.18 U	<0.37 U	<0.84 U	<0.19 U	<0.19 U	<0.18 U	<0.18 U	<0.18 U	<3.6 U	<2 U
4-Chlorophenyl Phenyl Ether	7005-72-3	NS	NS	mg/kg	<0.18 U	<0.37 U	<0.84 U	<0.19 U	<0.19 U	<0.18 U	<0.18 U	<0.18 U	<3.6 U	<2 U
4-Nitroaniline	100-01-6	NS	NS	mg/kg	<0.18 U	<0.37 U	<0.84 U	<0.19 U	<0.19 U	<0.18 U	<0.18 U	<0.18 U	<3.6 U	<2 U
4-Nitrophenol	100-02-7	NS	NS	mg/kg	<0.26 U	<0.52 U	<1.2 U	<0.26 U	<0.26 U	<0.26 U	<0.25 U	<0.26 U	<5 U	<2.8 U
Acenaphthene	83-32-9	20	100	mg/kg	<0.15 U	1.1	0.25 J	<0.15 U	0.22	<0.15 U	<0.14 U	1.7	6.8	0.24 J
Acenaphthylene	208-96-8	100	100	mg/kg	<0.15 U	0.06 J	0.53 J	<0.15 U	0.12 J	0.037 J	<0.14 U	0.82	3	<1.6 U
Acetophenone	98-86-2	NS	NS	mg/kg	<0.18 U	<0.37 U	<0.84 U	<0.19 U	<0.19 U	<0.18 U	<0.18 U	<0.18 U	<3.6 U	<2 U
Anthracene	120-12-7	100	100	mg/kg	0.053 J	2.3	1.3	<0.11 U	0.38	0.058 J	<0.11 U	3.9	16	0.64 J
Benzo(a)anthracene	56-55-3	**1**	1	mg/kg	0.23	**2.9**	**7.3**	0.026 J	0.76	0.24	0.071 J	**4.5**	**19**	0.85 J
Benzo(a)pyrene	50-32-8	**1**	1	mg/kg	0.22	**2.8**	**7.6**	<0.15 U	0.75	0.23	0.07 J	**3.5**	**14**	0.56 J
Benzo(b)fluoranthene	205-99-2	**1**	1	mg/kg	0.23	**3.3**	**8.9**	<0.11 U	0.83	0.26	0.084 J	**4.3**	**17**	0.79 J
Benzo(g,h,i)Perylene	191-24-2	100	100	mg/kg	0.13 J	<0.3 U	4.3	<0.15 U	0.39	0.13 J	0.043 J	1.7	7.8	0.33 J
Benzo(k)fluoranthene	207-08-9	**0.8**	3.9	mg/kg	0.097 J	**0.97**	**2.7**	<0.11 U	0.24	0.068 J	<0.11 U	**1.3**	**6.9**	<1.2 U
Benzoic Acid	65-85-0	NS	NS	mg/kg	<0.6 U	<1.2 U	<2.7 U	<0.61 U	<0.61 U	<0.6 U	<0.59 U	<0.6 U	<12 U	<6.5 U
Benzyl Alcohol	100-51-6	NS	NS	mg/kg	<0.18 U	<0.37 U	<0.84 U	<0.19 U	<0.19 U	<0.18 U	<0.18 U	<0.18 U	<3.6 U	<2 U
Benzyl Butyl Phthalate	85-68-7	NS	NS	mg/kg	<0.18 U	<0.37 U	<0.84 U	<0.19 U	<0.19 U	<0.18 U	<0.18 U	<0.18 U	<3.6 U	<2 U
Biphenyl (Diphenyl)	92-52-4	NS	NS	mg/kg	<0.42 U	0.093 J	<1.9 U	<0.43 U	0.027 J	<0.42 U	<0.41 U	0.54	1.8 J	<4.5 U
Bis(2-chloroethoxy) methane	111-91-1	NS	NS	mg/kg	<0.2 U	<0.4 U	<0.9 U	<0.2 U	<0.2 U	<0.2 U	<0.2 U	<0.2 U	<3.9 U	<2.2 U
Bis(2-chloroethyl) ether (2-chloroethyl ether)	111-44-4	NS	NS	mg/kg	<0.16 U	<0.33 U	<0.75 U	<0.17 U	<0.17 U	<0.17 U	<0.16 U	<0.16 U	<3.2 U	<1.8 U
Bis(2-chloroisopropyl) ether	108-60-1	NS	NS	mg/kg	<0.22 U	<0.44 U	<1 U	<0.23 U	<0.22 U	<0.22 U	<0.22 U	<0.22 U	<4.3 U	<2.4 U
Bis(2-ethylhexyl) phthalate	117-81-7	NS	NS	mg/kg	<0.18 U	<0.37 U	<0.84 U	<0.19 U	<0.19 U	<0.18 U	<0.18 U	<0.18 U	<3.6 U	<2 U
Carbazole	86-74-8	NS	NS	mg/kg	0.022 J	1.1	0.28 J	<0.19 U	0.13 J	<0.18 U	<0.18 U	2.3	8.9	0.3 J
Chrysene	218-01-9	**1**	3.9	mg/kg	0.23	**2.6**	**6.5**	0.022 J	0.8	0.25	0.079 J	**3.6**	**16**	0.73 J
Dibenz(a,h)anthracene	53-70-3	**0.33**	0.33	mg/kg	0.033 J	0.26	**1**	<0.11 U	0.088 J	0.028 J	<0.11 U	**0.46**	**1.9 J**	<1.2 U
Dibenzofuran	132-64-9	**7**	59	mg/kg	<0.18 U	0.84	0.094 J	<0.19 U	0.16 J	<0.18 U	<0.18 U	2.7	**10**	0.4 J
Dibutyl phthalate	84-74-2	NS	NS	mg/kg	<0.18 U	<0.37 U	<0.84 U	<0.19 U	<0.19 U	<0.18 U	<0.18 U	<0.18 U	<3.6 U	<2 U
Diethyl phthalate	84-66-2	NS	NS	mg/kg	<0.18 U	<0.37 U	<0.84 U	<0.19 U	<0.19 U	<0.18 U	<0.18 U	<0.18 U	<3.6 U	<2 U
Dimethyl phthalate	131-11-3	NS	NS	mg/kg	<0.18 U	<0.37 U	<0.84 U	<0.19 U	0.22	<0.18 U	<0.18 U	<0.18 U	<3.6 U	<2 U
Dioctyl phthalate	117-84-0	NS	NS	mg/kg	<0.18 U	<0.37 U	<0.84 U	<0.19 U	<0.19 U	<0.18 U	<0.18 U	<0.18 U	<3.6 U	<2 U
Fluoranthene	206-44-0	100	100	mg/kg	0.4	7.8	11	<0.11 U	1.8	0.42	0.13	14	49	2.4
Fluorene	86-73-7	30	100	mg/kg	0.018 J	1	0.2 J	<0.19 U	0.23	0.02 J	<0.18 U	3.8	11	0.35 J
Hexachlorobenzene	118-74-1	0.33	1.2	mg/kg	<0.11 U	<0.22 U	<0.5 U	<0.11 U	<0.11 U	<0.11 U	<0.11 U	<0.11 U	<2.2 U	<1.2 U
Hexachlorobutadiene	87-68-3	NS	NS	mg/kg	<0.18 U	<0.37 U	<0.84 U	<0.19 U	<0.19 U	<0.18 U	<0.18 U	<0.18 U	<3.6 U	<2 U
Hexachlorocyclopentadiene	77-47-4	NS	NS	mg/kg	<0.53 U	<1 U	<2.4 U	<0.54 U	<0.54 U	<0.53 U	<0.52 U	<0.53 U	<10 U	<5.7 U
Hexachloroethane	67-72-1	NS	NS	mg/kg	<0.15 U	<0.3 U	<0.67 U	<0.15 U	<0.15 U	<0.15 U	<0.14 U	<0.15 U	<2.9 U	<1.6 U
Indeno(1,2,3-cd)pyrene	193-39-5	**0.5**	0.5	mg/kg	0.14 J	**1.3**	**4.2**	<0.15 U	0.42	0.14 J	0.045 J	**2.2**	**9.5**	0.29 J
Isophorone	78-59-1	NS	NS	mg/kg	<0.16 U	<0.33 U	<0.75 U	<0.17 U	<0.17 U	<0.17 U	<0.16 U	<0.16 U	<3.2 U	<1.8 U
Naphthalene	91-20-3	**12**	100	mg/kg	0.024 J	0.68	0.18 J	<0.19 U	0.22	<0.18 U	<0.18 U	**14**	**41**	2
Nitrobenzene	98-95-3	NS	NS	mg/kg	<0.16 U	<0.33 U	<0.75 U	<0.17 U	<0.17 U	<0.17 U	<0.16 U	<0.16 U	<3.2 U	<1.8 U
n-Nitrosodi-N-Propylamine	621-64-7	NS	NS	mg/kg	<0.18 U	<0.37 U	<0.84 U	<0.19 U	<0.19 U	<0.18 U	<0.18 U	<0.18 U	<3.6 U	<2 U
n-Nitrosodiphenylamine	86-30-6	NS	NS	mg/kg	<0.15 U	<0.3 U	<0.67 U	<0.15 U	<0.15 U	<0.15 U	<0.14 U	<0.15 U	<2.9 U	<1.6 U
Pentachlorophenol	87-86-5	0.8	6.7	mg/kg	<0.15 U	<0.3 U	<0.67 U	<0.15 U	<0.15 U	<0.15 U	<0.14 U	<0.15 U	<2.9 U	<1.6 U
Phenanthrene	85-01-8	100	100	mg/kg	0.22	9	3.4	<0.11 U	2	0.27	0.087 J	19	65	2.8
Phenol	108-95-2	0.33	100	mg/kg	<0.18 U	<0.37 U	<0.84 U	<0.19 U	<0.19 U	<0.18 U	<0.18 U	0.14 J	<3.6 U	<2 U
Pyrene	129-00-0	100	100	mg/kg	0.36	6.2	10	<0.11 U	1.7	0.43	0.13	10	35	1.8

Table 2
Phase II Environmental Site Investigation Report
Soil Sample Analytical Results

The Beacon
New York, New York
Langan Project No.: 170745301

Analyte	CAS Number	NYSDEC Part 375 Unrestricted Use SCOs	NYSDEC Part 375 Restricted Use Restricted-Residential SCOs	Location	SB01	SB01	SB02	SB02	SB03	SB03	SB03	SB04	SB05	SB06
				Sample Name	SB01_1-3	SB01_3-5	SB02_0-2	SB02_4-5	SB03_1-2	SODUP01_100722	SB03_4-5	SB04_1-3	SB05_1-3	SB06_1-3
				Sample Date	10/07/2022	10/07/2022	10/07/2022	10/07/2022	10/07/2022	10/07/2022	10/07/2022	10/06/2022	10/06/2022	10/06/2022
				Sample Depth	1-3	3-5	0-2	4-5	1-2	1-2	4-5	1-3	1-3	1-3
				Depth Below Sidewalk Grade	1-3	3-5	0-2	4-5	1-2	1-2	4-5	11-13	11-13	11-13
				Unit	Result	Result	Result	Result	Result	Result	Result	Result	Result	Result
Pesticides														
4,4'-DDD	72-54-8	0.0033	13	mg/kg	<0.00174 U	<0.00176 U	<0.00162 U	<0.00175 U	<0.00183 U	<0.00175 U	<0.00175 U	<0.00174 U	0.0015 JP	<0.00192 U
4,4'-DDE	72-55-9	0.0033	8.9	mg/kg	<0.00174 U	<0.00176 U	<0.00162 U	<0.00175 U	<0.00183 U	<0.00175 U	<0.00175 U	0.00097 JP	<0.00173 U	<0.00192 U
4,4'-DDT	50-29-3	0.0033	7.9	mg/kg	<0.00174 U	<0.00176 U	<0.00162 U	<0.00175 U	<0.00183 U	<0.00175 U	<0.00175 U	<0.00174 U	<0.00173 U	<0.00192 U
Aldrin	309-00-2	0.005	0.097	mg/kg	<0.00174 U	<0.00176 U	<0.00162 U	<0.00175 U	<0.00183 U	<0.00175 U	<0.00175 U	<0.00174 U	<0.00173 U	<0.00192 U
Alpha BHC (Alpha Hexachlorocyclohexane)	319-84-6	0.02	0.48	mg/kg	<0.000727 U	<0.000736 U	<0.000674 U	<0.000731 U	<0.000762 U	<0.000728 U	<0.00073 U	0.00224 IP	<0.00072 U	<0.0008 U
Alpha Chlordane	5103-71-9	0.094	4.2	mg/kg	<0.00218 U	<0.00221 U	<0.00202 U	<0.00219 U	<0.00228 U	<0.00218 U	<0.00219 U	<0.00218 U	<0.00216 U	<0.0024 U
Alpha Endosulfan	959-98-8	2.4	24	mg/kg	<0.00174 U	<0.00176 U	<0.00162 U	<0.00175 U	<0.00183 U	<0.00175 U	<0.00175 U	<0.00174 U	<0.00173 U	<0.00192 U
Beta Bhc (Beta Hexachlorocyclohexane)	319-85-7	0.036	0.36	mg/kg	<0.00174 U	<0.00176 U	<0.00162 U	<0.00175 U	<0.00183 U	<0.00175 U	<0.00175 U	<0.00174 U	<0.00173 U	<0.00192 U
Beta Endosulfan	33213-65-9	2.4	24	mg/kg	<0.00174 U	<0.00176 U	<0.00162 U	<0.00175 U	<0.00183 U	<0.00175 U	<0.00175 U	<0.00174 U	<0.00173 U	<0.00192 U
Chlordane (alpha and gamma)	57-74-9	NS	NS	mg/kg	<0.0145 U	<0.0147 U	<0.0135 U	<0.0146 U	<0.0152 U	<0.0146 U	<0.0146 U	<0.0145 U	<0.0144 U	<0.016 U
Delta Bhc (Delta Hexachlorocyclohexane)	319-86-8	0.04	100	mg/kg	<0.00174 U	<0.00176 U	<0.00162 U	<0.00175 U	<0.00183 U	<0.00175 U	<0.00175 U	<0.00174 U	<0.00173 U	<0.00192 U
Dieldrin	60-57-1	0.005	0.2	mg/kg	<0.00109 U	<0.0011 U	<0.00101 U	<0.0011 U	<0.00114 U	<0.00109 U	<0.00109 U	<0.00109 U	<0.00108 U	<0.0012 U
Endosulfan Sulfate	1031-07-8	2.4	24	mg/kg	<0.000727 U	<0.000736 U	<0.000674 U	<0.000731 U	<0.000762 U	<0.000728 U	<0.00073 U	<0.000726 U	<0.00072 U	<0.0008 U
Endrin	72-20-8	0.014	11	mg/kg	<0.000727 U	<0.000736 U	<0.000674 U	<0.000731 U	<0.000762 U	<0.000728 U	<0.00073 U	<0.000726 U	<0.00072 U	<0.0008 U
Endrin Aldehyde	7421-93-4	NS	NS	mg/kg	<0.00218 U	<0.00221 U	<0.00202 U	<0.00219 U	<0.00228 U	<0.00218 U	<0.00219 U	<0.00218 U	<0.00216 U	<0.0024 U
Endrin Ketone	53494-70-5	NS	NS	mg/kg	<0.00174 U	<0.00176 U	<0.00162 U	<0.00175 U	<0.00183 U	<0.00175 U	<0.00175 U	<0.00174 U	<0.00173 U	<0.00192 U
Gamma Bhc (Lindane)	58-89-9	0.1	1.3	mg/kg	<0.000727 U	<0.000736 U	<0.000674 U	<0.000731 U	<0.000762 U	<0.000728 U	<0.00073 U	<0.000726 U	<0.00072 U	<0.0008 U
Gamma Chlordane (Trans-)	5103-74-2	NS	NS	mg/kg	<0.00218 U	<0.00221 U	<0.00202 U	<0.00219 U	<0.00228 U	<0.00218 U	<0.00219 U	<0.00218 U	<0.00216 U	<0.0024 U
Heptachlor	76-44-8	0.042	2.1	mg/kg	<0.000872 U	<0.000883 U	<0.000809 U	<0.000877 U	<0.000914 U	<0.000873 U	<0.000876 U	<0.000871 U	<0.000864 U	<0.00096 U
Heptachlor Epoxide	1024-57-3	NS	NS	mg/kg	<0.00327 U	<0.00331 U	<0.00303 U	<0.00329 U	<0.00343 U	<0.00327 U	<0.00328 U	<0.00327 U	<0.00324 U	<0.0036 U
Methoxychlor	72-43-5	NS	NS	mg/kg	<0.00327 U	<0.00331 U	<0.00303 U	<0.00329 U	<0.00343 U	<0.00327 U	<0.00328 U	<0.00327 U	<0.00324 U	<0.0036 U
Toxaphene	8001-35-2	NS	NS	mg/kg	<0.0327 U	<0.0331 U	<0.0303 U	<0.0329 U	<0.0343 U	<0.0327 U	<0.0328 U	<0.0327 U	<0.0324 U	<0.036 U
Herbicides														
2,4,5-T (Trichlorophenoxyacetic Acid)	93-76-5	NS	NS	mg/kg	<0.181 U	<0.182 U	<0.167 U	<0.19 U	<0.188 U	<0.183 U	<0.183 U	<0.18 U	<0.18 U	<0.199 U
2,4-D (Dichlorophenoxyacetic Acid)	94-75-7	NS	NS	mg/kg	<0.181 U	<0.182 U	<0.167 U	<0.19 U	<0.188 U	<0.183 U	<0.183 U	<0.18 U	<0.18 U	<0.199 U
Silvex (2,4,5-Tp)	93-72-1	3.8	100	mg/kg	<0.181 U	<0.182 U	<0.167 U	<0.19 U	<0.188 U	<0.183 U	<0.183 U	<0.18 U	<0.18 U	<0.199 U
Polychlorinated Biphenyl														
PCB-1016 (Aroclor 1016)	12674-11-2	NS	NS	mg/kg	<0.0355 U	<0.0354 U	<0.0334 U	<0.0367 U	<0.0365 U	<0.0373 U	<0.0354 U	<0.0362 U	<0.0355 U	<0.0402 U
PCB-1221 (Aroclor 1221)	11104-28-2	NS	NS	mg/kg	<0.0355 U	<0.0354 U	<0.0334 U	<0.0367 U	<0.0365 U	<0.0373 U	<0.0354 U	<0.0362 U	<0.0355 U	<0.0402 U
PCB-1232 (Aroclor 1232)	11141-16-5	NS	NS	mg/kg	<0.0355 U	<0.0354 U	<0.0334 U	<0.0367 U	<0.0365 U	<0.0373 U	<0.0354 U	<0.0362 U	<0.0355 U	<0.0402 U
PCB-1242 (Aroclor 1242)	53469-21-9	NS	NS	mg/kg	<0.0355 U	<0.0354 U	<0.0334 U	<0.0367 U	<0.0365 U	<0.0373 U	<0.0354 U	<0.0362 U	<0.0355 U	<0.0402 U
PCB-1248 (Aroclor 1248)	12672-29-6	NS	NS	mg/kg	<0.0355 U	<0.0354 U	<0.0334 U	<0.0367 U	<0.0365 U	<0.0373 U	<0.0354 U	<0.0362 U	<0.0355 U	<0.0402 U
PCB-1254 (Aroclor 1254)	11097-69-1	NS	NS	mg/kg	<0.0355 U	<0.0354 U	<0.0334 U	<0.0367 U	<0.0365 U	<0.0373 U	<0.0354 U	<0.0362 U	<0.0355 U	<0.0402 U
PCB-1260 (Aroclor 1260)	11096-82-5	NS	NS	mg/kg	<0.0355 U	<0.0354 U	<0.0334 U	<0.0367 U	<0.0365 U	<0.0373 U	<0.0354 U	<0.0362 U	<0.0355 U	<0.0402 U
PCB-1262 (Aroclor 1262)	37324-23-5	NS	NS	mg/kg	<0.0355 U	<0.0354 U	<0.0334 U	<0.0367 U	<0.0365 U	<0.0373 U	<0.0354 U	<0.0362 U	<0.0355 U	<0.0402 U
PCB-1268 (Aroclor 1268)	11100-14-4	NS	NS	mg/kg	<0.0355 U	<0.0354 U	<0.0334 U	<0.0367 U	<0.0365 U	<0.0373 U	<0.0354 U	<0.0362 U	<0.0355 U	<0.0402 U
Total PCBs	1336-36-3	0.1	1	mg/kg	<0.0355 U	<0.0354 U	<0.0334 U	<0.0367 U	<0.0365 U	<0.0373 U	<0.0354 U	<0.0362 U	<0.0355 U	<0.0402 U
Metals														
Aluminum	7429-90-5	NS	NS	mg/kg	7,980	8,850	5,520	6,370	6,230	5,430	5,850	5,790	4,900	5,060
Antimony	7440-36-0	NS	NS	mg/kg	<4.24 U	<4.41 U	<3.99 U	<4.49 U	<4.48 U	<4.4 U	<4.37 U	<4.25 U	<4.21 U	<4.76 U
Arsenic	7440-38-2	13	16	mg/kg	2.2	10.6	3.93	1.05	5.16	7.34	4.36	3.74	2.36	3.31
Barium	7440-39-3	350	400	mg/kg	87.6	117	74.3	34.6	65.8	69.7	60	77.5	26.2	48
Beryllium	7440-41-7	7.2	72	mg/kg	0.156 J	0.452	0.188 J	0.223 J	0.228 J	0.222 J	0.084 J	0.238 J	0.21 J	0.19 J
Cadmium	7440-43-9	2.5	4.3	mg/kg	0.252 J	0.543 J	0.293 J	<0.898 U	0.2 J	0.203 J	0.175 J	0.161 J	0.143 J	0.152 J
Calcium	7440-70-2	NS	NS	mg/kg	19,400	29,600	11,600	2,660	44,200	27,800	85,700	37,300	13,600	56,800
Chromium, Hexavalent	18540-29-9	1	110	mg/kg	<0.895 U	<0.9 U	<0.824 U	<0.92 U	0.297 J	<0.904 U	0.406 J	<0.893 U	<0.875 U	<0.971 U
Chromium, Total	7440-47-3	NS	NS	mg/kg	15.6	11.8	12.2	7.88	10	9.99	18	10.2	10.4	13.4
Chromium, Trivalent	16065-83-1	30	180	mg/kg	15.6	11.8	12.2	7.88	9.7 J	9.99	17.6 J	10.2	10.4	13.4
Cobalt	7440-48-4	NS	NS	mg/kg	7.54	5.94	6.1	3.6	3.86	4.25	3.5	3.47	3.38	3.25
Copper	7440-50-8	50	270	mg/kg	28.1	37.3	21.7	7.1	18.2	15.1	13	7.02	5.75	7.62
Cyanide	57-12-5	27	27	mg/kg	<1.1 U	<1.1 U	<1 U	<1 U	<1.1 U	0.23 J	<1 U	<1 U	<1.1 U	<1.2 U
Iron	7439-89-6	NS	NS	mg/kg	14,700	18,500	11,300	7,900	9,500	8,530	8,730	7,900	8,040	8,200
Lead	7439-92-1	**63**	400	mg/kg	33.1	**176**	**93**	10.9	**1,020**	**685**	**326**	37	8.14	12.5
Magnesium	7439-95-4	NS	NS	mg/kg	11,500	4,090	3,340	1,780	3,810	2,050	14,200	1,610	1,460	3,570
Manganese	7439-96-5	1600	2000	mg/kg	272	400	291	319	211	182	156	103	276	111
Mercury	7439-97-6	**0.18**	0.81	mg/kg	<0.076 U	**0.215**	0.053 J	<0.078 U	**0.841**	**0.187**	0.067 J	0.139	<0.069 U	<0.076 U
Nickel	7440-02-0	30	310	mg/kg	19.1	13.9	17.8	9.42	10	10.9	10.5	6.66	7.14	9.82
Potassium	7440-09-7	NS	NS	mg/kg	3,230	1,080	2,430	434	871	604	647	388	433	582
Selenium	7782-49-2	3.9	180	mg/kg	0.422 J	1.16 J	0.267 J	0.366 J	<1.79 U	0.346 J	<1.75 U	<1.7 U	<1.68 U	<1.9 U
Silver	7440-22-4	2	180	mg/kg	<0.847 U	<0.882 U	<0.799 U	<0.898 U	<0.897 U	<0.879 U	<0.874 U	<0.849 U	<0.842 U	<0.952 U
Sodium	7440-23-5	NS	NS	mg/kg	143 J	222	183	48.5 J	292	202	200	92.3 J	128 J	219
Thallium	7440-28-0	NS	NS	mg/kg	<1.69 U	<1.76 U	<1.6 U	<1.8 U	<1.79 U	<1.76 U	<1.75 U	<1.7 U	<1.68 U	<1.9 U
Vanadium	7440-62-2	NS	NS	mg/kg	28.9	21.7	20.2	10.4	18.7	14.2	16	13.4	11.4	12.6
Zinc	7440-66-6	**109**	10000	mg/kg	61.1	**250**	74.9	27.4	69.6	65	46.9	36.6	16.7	15.6
General Chemistry														
Total Solids	TSOLID	NS	NS	Percent	89.4	88.9	97.1	87	87.4	88.5	91	86.3	87.5	82.8

Table 2
Phase II Environmental Site Investigation Report
Soil Sample Analytical Results

The Beacon
New York, New York
Langan Project No.: 170745301

Analyte	CAS Number	NYSDEC Part 375 Unrestricted Use SCOs	NYSDEC Part 375 Restricted Use Restricted-Residential SCOs	Location	SB01	SB01	SB02	SB02	SB03	SB03	SB03	SB04	SB05	SB06
				Sample Name	SB01_1-3	SB01_3-5	SB02_0-2	SB02_4-5	SB03_1-2	SODUP01_100722	SB03_4-5	SB04_1-3	SB05_1-3	SB06_1-3
				Sample Date	10/07/2022	10/07/2022	10/07/2022	10/07/2022	10/07/2022	10/07/2022	10/07/2022	10/06/2022	10/06/2022	10/06/2022
				Sample Depth	1-3	3-5	0-2	4-5	1-2	1-2	4-5	1-3	1-3	1-3
				Depth Below Sidewalk Grade	1-3	3-5	0-2	4-5	1-2	1-2	4-5	11-13	11-13	11-13
				Unit	Result	Result	Result	Result	Result	Result	Result	Result	Result	Result
Perfluorooctanoic acids														
N-ethyl perfluorooctane- sulfonamidoacetic Acid (NEtFOSAA)	2991-50-6	NS	NS	mg/kg	<0.000504 U	NA	<0.000507 U	NA	<0.00051 U	<0.000524 U	NA	0.000467 J	0.000117 JF	<0.000549 U
N-methyl perfluorooctane- sulfonamidoacetic Acid (NMeFOSAA)	2355-31-9	NS	NS	mg/kg	<0.000504 U	NA	<0.000507 U	NA	<0.00051 U	<0.000524 U	NA	<0.000546 U	<0.000503 U	<0.000549 U
Perfluorobutanesulfonic Acid (PFBS)	375-73-5	NS	NS	mg/kg	<0.000252 U	NA	<0.000254 U	NA	<0.000255 U	<0.000262 U	NA	<0.000273 U	<0.000252 U	<0.000274 U
Perfluorobutanoic acid (PFBA)	375-22-4	NS	NS	mg/kg	<0.000504 U	NA	<0.000507 U	NA	<0.00051 U	<0.000524 U	NA	<0.000546 U	<0.000503 U	<0.000549 U
Perfluorodecanesulfonic Acid (PFDS)	335-77-3	NS	NS	mg/kg	<0.000504 U	NA	<0.000507 U	NA	<0.00051 U	<0.000524 U	NA	<0.000546 U	<0.000503 U	<0.000549 U
Perfluorodecanoic Acid (PFDA)	335-76-2	NS	NS	mg/kg	<0.000252 U	NA	<0.000254 U	NA	<0.000255 U	<0.000262 U	NA	<0.000273 U	<0.000252 U	<0.000274 U
Perfluorododecanoic Acid (PFDoA)	307-55-1	NS	NS	mg/kg	<0.000504 U	NA	<0.000507 U	NA	<0.00051 U	<0.000524 U	NA	<0.000546 U	<0.000503 U	<0.000549 U
Perfluoroheptanesulfonic Acid (PFHpS)	375-92-8	NS	NS	mg/kg	<0.000504 U	NA	<0.000507 U	NA	<0.00051 U	<0.000524 U	NA	<0.000546 U	<0.000503 U	<0.000549 U
Perfluoroheptanoic acid (PFHpA)	375-85-9	NS	NS	mg/kg	<0.000252 U	NA	<0.000254 U	NA	<0.000255 U	<0.000262 U	NA	<0.000273 U	<0.000252 U	<0.000274 U
Perfluorohexanesulfonic Acid (PFHxS)	355-46-4	NS	NS	mg/kg	<0.000252 U	NA	<0.000254 U	NA	<0.000255 U	<0.000262 U	NA	<0.000273 U	<0.000252 U	<0.000274 U
Perfluorohexanoic Acid (PFHxA)	307-24-4	NS	NS	mg/kg	<0.000504 U	NA	<0.000507 U	NA	<0.00051 U	<0.000524 U	NA	<0.000546 U	<0.000503 U	<0.000549 U
Perfluorononanoic Acid (PFNA)	375-95-1	NS	NS	mg/kg	<0.000252 U	NA	<0.000254 U	NA	<0.000255 U	<0.000262 U	NA	<0.000273 U	<0.000252 U	<0.000274 U
Perfluorooctanesulfonamide (FOSA)	754-91-6	NS	NS	mg/kg	<0.000504 U	NA	<0.000507 U	NA	<0.00051 U	<0.000524 U	NA	<0.000546 U	<0.000503 U	<0.000549 U
Perfluorooctanesulfonic Acid (PFOS)	1763-23-1	0.00088	0.044	mg/kg	<0.000252 U	NA	<0.000254 U	NA	<0.000255 U	<0.000262 U	NA	<0.000273 U	<0.000252 U	<0.000274 U
Perfluorooctanoic Acid (PFOA)	335-67-1	0.00066	0.033	mg/kg	<0.000252 U	NA	<0.000254 U	NA	<0.000255 U	<0.000262 U	NA	<0.000273 U	<0.000252 U	<0.000274 U
Perfluoropentanoic Acid (PFPeA)	2706-90-3	NS	NS	mg/kg	<0.000504 U	NA	<0.000507 U	NA	<0.00051 U	<0.000524 U	NA	<0.000546 U	<0.000503 U	<0.000549 U
Perfluorotetradecanoic Acid (PFTA)	376-06-7	NS	NS	mg/kg	<0.000504 U	NA	<0.000507 U	NA	<0.00051 U	<0.000524 U	NA	<0.000546 U	<0.000503 U	<0.000549 U
Perfluorotridecanoic Acid (PFTrDA)	72629-94-8	NS	NS	mg/kg	<0.000504 U	NA	<0.000507 U	NA	<0.00051 U	<0.000524 U	NA	<0.000546 U	<0.000503 U	<0.000549 U
Perfluoroundecanoic Acid (PFUnA)	2058-94-8	NS	NS	mg/kg	<0.000504 U	NA	<0.000507 U	NA	<0.00051 U	<0.000524 U	NA	<0.000546 U	<0.000503 U	<0.000549 U
Sodium 1H,1H,2H,2H-Perfluorodecane Sulfonate (8:2) (8:2FTS)	39108-34-4	NS	NS	mg/kg	<0.000504 U	NA	<0.000507 U	NA	<0.00051 U	<0.000524 U	NA	<0.000546 U	<0.000503 U	<0.000549 U
Sodium 1H,1H,2H,2H-Perfluorooctane Sulfonate (6:2) (6:2FTS)	27619-97-2	NS	NS	mg/kg	<0.000504 U	NA	<0.000507 U	NA	<0.00051 U	<0.000524 U	NA	<0.000546 U	<0.000503 U	<0.000549 U
Total PFOA and PFOS	TOTPFOAPFOS	NS	NS	mg/kg	<0.000252 U	NA	<0.000254 U	NA	<0.000255 U	<0.000262 U	NA	<0.000273 U	<0.000252 U	<0.000274 U

Table 3
Phase II Environmental Site Investigation Report
Groundwater Sample Analytical Results

The Beacon
New York, New York
Langan Project No.: 170745301

Analyte	CAS Number	NYSDEC SGVs	NYSDEC Guidance Values (PFAS)	Location	MW03	MW04	MW04
				Sample Name	MW03_100722	MW04_100622	GWDUP01_100622
				Sample Date	10/07/2022	10/06/2022	10/06/2022
				Unit	Result	Result	Result
Volatile Organic Compounds							
1,1,1,2-Tetrachloroethane	630-20-6	5	NS	ug/l	<2.5 U	<2.5 U	<2.5 U
1,1,1-Trichloroethane	71-55-6	5	NS	ug/l	<2.5 U	<2.5 U	<2.5 U
1,1,2,2-Tetrachloroethane	79-34-5	5	NS	ug/l	<0.5 U	<0.5 U	<0.5 U
1,1,2-Trichloroethane	79-00-5	1	NS	ug/l	<1.5 U	<1.5 U	<1.5 U
1,1-Dichloroethane	75-34-3	5	NS	ug/l	<2.5 U	<2.5 U	<2.5 U
1,1-Dichloroethene	75-35-4	5	NS	ug/l	<0.5 U	<0.5 U	<0.5 U
1,1-Dichloropropene	563-58-6	5	NS	ug/l	<2.5 U	<2.5 U	<2.5 U
1,2,3-Trichlorobenzene	87-61-6	5	NS	ug/l	<2.5 U	<2.5 U	<2.5 U
1,2,3-Trichloropropane	96-18-4	0.04	NS	ug/l	<2.5 U	<2.5 U	<2.5 U
1,2,4,5-Tetramethylbenzene	95-93-2	5	NS	ug/l	<2 U	2.5	1.6 J
1,2,4-Trichlorobenzene	120-82-1	5	NS	ug/l	<2.5 U	<2.5 U	<2.5 U
1,2,4-Trimethylbenzene	95-63-6	5	NS	ug/l	<2.5 U	<2.5 U	<2.5 U
1,2-Dibromo-3-Chloropropane	96-12-8	0.04	NS	ug/l	<2.5 U	<2.5 U	<2.5 U
1,2-Dibromoethane (Ethylene Dibromide)	106-93-4	0.0006	NS	ug/l	<2 U	<2 U	<2 U
1,2-Dichlorobenzene	95-50-1	3	NS	ug/l	<2.5 U	<2.5 U	<2.5 U
1,2-Dichloroethane	107-06-2	0.6	NS	ug/l	<0.5 U	<0.5 U	<0.5 U
1,2-Dichloropropane	78-87-5	1	NS	ug/l	<1 U	<1 U	<1 U
1,3,5-Trimethylbenzene (Mesitylene)	108-67-8	5	NS	ug/l	<2.5 U	<2.5 U	<2.5 U
1,3-Dichlorobenzene	541-73-1	3	NS	ug/l	<2.5 U	<2.5 U	<2.5 U
1,3-Dichloropropane	142-28-9	5	NS	ug/l	<2.5 U	<2.5 U	<2.5 U
1,4-Dichlorobenzene	106-46-7	3	NS	ug/l	<2.5 U	<2.5 U	<2.5 U
1,4-Diethyl Benzene	105-05-5	NS	NS	ug/l	<2 U	0.74 J	<2 U
1,4-Dioxane (P-Dioxane)	123-91-1	NS	1	ug/l	<250 U	<250 U	<250 U
2,2-Dichloropropane	594-20-7	5	NS	ug/l	<2.5 U	<2.5 U	<2.5 U
2-Chlorotoluene	95-49-8	5	NS	ug/l	<2.5 U	<2.5 U	<2.5 U
2-Hexanone (MBK)	591-78-6	50	NS	ug/l	<5 U	<5 U	<5 U
4-Chlorotoluene	106-43-4	5	NS	ug/l	<2.5 U	<2.5 U	<2.5 U
4-Ethyltoluene	622-96-8	NS	NS	ug/l	<2 U	<2 U	<2 U
Acetone	67-64-1	50	NS	ug/l	<5 U	<5 U	<5 U
Acrylonitrile	107-13-1	5	NS	ug/l	<5 U	<5 U	<5 U
Benzene	71-43-2	1	NS	ug/l	<0.5 U	<0.5 U	<0.5 U
Bromobenzene	108-86-1	5	NS	ug/l	<2.5 U	<2.5 U	<2.5 U
Bromochloromethane	74-97-5	5	NS	ug/l	<2.5 U	<2.5 U	<2.5 U
Bromodichloromethane	75-27-4	50	NS	ug/l	<0.5 U	<0.5 U	<0.5 U
Bromoform	75-25-2	50	NS	ug/l	<2 U	<2 U	<2 U
Bromomethane	74-83-9	5	NS	ug/l	<2.5 U	<2.5 U	<2.5 U
Carbon Disulfide	75-15-0	60	NS	ug/l	<5 U	<5 U	<5 U
Carbon Tetrachloride	56-23-5	5	NS	ug/l	<0.5 U	<0.5 U	<0.5 U
Chlorobenzene	108-90-7	5	NS	ug/l	<2.5 U	<2.5 U	<2.5 U
Chloroethane	75-00-3	5	NS	ug/l	<2.5 U	<2.5 U	<2.5 U
Chloroform	67-66-3	7	NS	ug/l	<2.5 U	<2.5 U	<2.5 U
Chloromethane	74-87-3	5	NS	ug/l	<2.5 U	<2.5 U	<2.5 U
Cis-1,2-Dichloroethene	156-59-2	5	NS	ug/l	<2.5 U	<2.5 U	<2.5 U
Cis-1,3-Dichloropropene	10061-01-5	0.4	NS	ug/l	<0.5 U	<0.5 U	<0.5 U
Cymene	99-87-6	5	NS	ug/l	<2.5 U	<2.5 U	<2.5 U
Dibromochloromethane	124-48-1	50	NS	ug/l	<0.5 U	<0.5 U	<0.5 U
Dibromomethane	74-95-3	5	NS	ug/l	<5 U	<5 U	<5 U
Dichlorodifluoromethane	75-71-8	5	NS	ug/l	<5 U	<5 U	<5 U
Diethyl Ether (Ethyl Ether)	60-29-7	NS	NS	ug/l	<2.5 U	<2.5 U	<2.5 U
Ethylbenzene	100-41-4	5	NS	ug/l	<2.5 U	<2.5 U	<2.5 U
Hexachlorobutadiene	87-68-3	0.5	NS	ug/l	<2.5 U	<2.5 U	<2.5 U
Isopropylbenzene (Cumene)	98-82-8	5	NS	ug/l	<2.5 U	<2.5 U	<2.5 U
M,P-Xylene	179601-23-1	5	NS	ug/l	<2.5 U	<2.5 U	<2.5 U
Methyl Ethyl Ketone (2-Butanone)	78-93-3	50	NS	ug/l	<5 U	<5 U	<5 U
Methyl Isobutyl Ketone (4-Methyl-2-Pentanone)	108-10-1	NS	NS	ug/l	<5 U	<5 U	<5 U
Methylene Chloride	75-09-2	5	NS	ug/l	<2.5 U	<2.5 U	<2.5 U
Naphthalene	91-20-3	**10**	NS	ug/l	<2.5 U	**180**	**110**
n-Butylbenzene	104-51-8	5	NS	ug/l	<2.5 U	1.1 J	0.75 J
n-Propylbenzene	103-65-1	5	NS	ug/l	<2.5 U	<2.5 U	<2.5 U
o-Xylene (1,2-Dimethylbenzene)	95-47-6	5	NS	ug/l	<2.5 U	<2.5 U	<2.5 U
Sec-Butylbenzene	135-98-8	5	NS	ug/l	<2.5 U	0.95 J	<2.5 U
Styrene	100-42-5	5	NS	ug/l	<2.5 U	<2.5 U	<2.5 U
T-Butylbenzene	98-06-6	5	NS	ug/l	<2.5 U	<2.5 U	<2.5 U
Tert-Butyl Methyl Ether	1634-04-4	10	NS	ug/l	<2.5 U	<2.5 U	<2.5 U
Tetrachloroethene (PCE)	127-18-4	5	NS	ug/l	<0.5 U	<0.5 U	<0.5 U
Toluene	108-88-3	5	NS	ug/l	<2.5 U	<2.5 U	<2.5 U
Total 1,2-Dichloroethene (Cis and Trans)	540-59-0	NS	NS	ug/l	<2.5 U	<2.5 U	<2.5 U
Total Xylenes	1330-20-7	5	NS	ug/l	<2.5 U	<2.5 U	<2.5 U
Total, 1,3-Dichloropropene (Cis And Trans)	542-75-6	0.4	NS	ug/l	<0.5 U	<0.5 U	<0.5 U
Trans-1,2-Dichloroethene	156-60-5	5	NS	ug/l	<2.5 U	<2.5 U	<2.5 U
Trans-1,3-Dichloropropene	10061-02-6	0.4	NS	ug/l	<0.5 U	<0.5 U	<0.5 U
Trans-1,4-Dichloro-2-Butene	110-57-6	5	NS	ug/l	<2.5 U	<2.5 U	<2.5 U
Trichloroethene (TCE)	79-01-6	5	NS	ug/l	<0.5 U	<0.5 U	<0.5 U
Trichlorofluoromethane	75-69-4	5	NS	ug/l	<2.5 U	<2.5 U	<2.5 U
Vinyl Acetate	108-05-4	NS	NS	ug/l	<5 U	<5 U	<5 U
Vinyl Chloride	75-01-4	2	NS	ug/l	<1 U	<1 U	<1 U

Table 3
Phase II Environmental Site Investigation Report
Groundwater Sample Analytical Results

The Beacon
New York, New York
Langan Project No.: 170745301

Analyte	CAS Number	NYSDEC SGVs	NYSDEC Guidance Values (PFAS)	Location	MW03	MW04	MW04
				Sample Name	MW03_100722	MW04_100622	GWDUP01_100622
				Sample Date	10/07/2022	10/06/2022	10/06/2022
				Unit	Result	Result	Result
Semi-Volatile Organic Compounds							
1,2,4,5-Tetrachlorobenzene	95-94-3	5	NS	ug/l	<10 U	<10 U	<10 U
1,2,4-Trichlorobenzene	120-82-1	5	NS	ug/l	<5 U	<5 U	<5 U
1,2-Dichlorobenzene	95-50-1	3	NS	ug/l	<2 U	<2 U	<2 U
1,3-Dichlorobenzene	541-73-1	3	NS	ug/l	<2 U	<2 U	<2 U
1,4-Dichlorobenzene	106-46-7	3	NS	ug/l	<2 U	<2 U	<2 U
1,4-Dioxane (P-Dioxane)	123-91-1	NS	1000	ng/l	<142 U	51 J	56.3 J
2,4,5-Trichlorophenol	95-95-4	NS	NS	ug/l	<5 U	<5 U	<5 U
2,4,6-Trichlorophenol	88-06-2	NS	NS	ug/l	<5 U	<5 U	<5 U
2,4-Dichlorophenol	120-83-2	1	NS	ug/l	<5 U	<5 U	<5 U
2,4-Dimethylphenol	105-67-9	1	NS	ug/l	<5 U	<5 U	<5 U
2,4-Dinitrophenol	51-28-5	1	NS	ug/l	<20 U	<20 U	<20 U
2,4-Dinitrotoluene	121-14-2	5	NS	ug/l	<5 U	<5 U	<5 U
2,6-Dinitrotoluene	606-20-2	5	NS	ug/l	<5 U	<5 U	<5 U
2-Chloronaphthalene	91-58-7	10	NS	ug/l	<0.2 U	<0.2 U	<0.2 U
2-Chlorophenol	95-57-8	NS	NS	ug/l	<2 U	<2 U	<2 U
2-Methylnaphthalene	91-57-6	NS	NS	ug/l	0.08 J	12	10
2-Methylphenol (o-Cresol)	95-48-7	NS	NS	ug/l	<5 U	<5 U	<5 U
2-Nitroaniline	88-74-4	5	NS	ug/l	<5 U	<5 U	<5 U
2-Nitrophenol	88-75-5	NS	NS	ug/l	<10 U	<10 U	<10 U
3 & 4 Methylphenol (m&p Cresol)	65794-96-9	NS	NS	ug/l	<5 U	0.66 J	0.74 J
3,3'-Dichlorobenzidine	91-94-1	5	NS	ug/l	<5 U	<5 U	<5 U
3-Nitroaniline	99-09-2	5	NS	ug/l	<5 U	<5 U	<5 U
4,6-Dinitro-2-Methylphenol	534-52-1	NS	NS	ug/l	<10 U	<10 U	<10 U
4-Bromophenyl Phenyl Ether	101-55-3	NS	NS	ug/l	<2 U	<2 U	<2 U
4-Chloro-3-Methylphenol	59-50-7	NS	NS	ug/l	<2 U	<2 U	<2 U
4-Chloroaniline	106-47-8	5	NS	ug/l	<5 U	<5 U	<5 U
4-Chlorophenyl Phenyl Ether	7005-72-3	NS	NS	ug/l	<2 U	<2 U	<2 U
4-Nitroaniline	100-01-6	5	NS	ug/l	<5 U	<5 U	<5 U
4-Nitrophenol	100-02-7	NS	NS	ug/l	<10 U	<10 U	<10 U
Acenaphthene	83-32-9	20	NS	ug/l	0.02 J	6.6	5.9
Acenaphthylene	208-96-8	NS	NS	ug/l	<0.1 U	1	0.98
Acetophenone	98-86-2	NS	NS	ug/l	<5 U	<5 U	<5 U
Anthracene	120-12-7	50	NS	ug/l	0.05 J	5.5	5.4
Benzo(a)anthracene	56-55-3	**0.002**	NS	ug/l	**0.04 J**	**0.43**	**0.46**
Benzo(a)pyrene	50-32-8	**0**	NS	ug/l	<0.1 U	**0.07 J**	**0.09 J**
Benzo(b)fluoranthene	205-99-2	**0.002**	NS	ug/l	**0.01 J**	**0.12**	**0.14**
Benzo(g,h,i)Perylene	191-24-2	NS	NS	ug/l	<0.1 U	0.02 J	0.05 J
Benzo(k)fluoranthene	207-08-9	**0.002**	NS	ug/l	<0.1 U	**0.04 J**	**0.07 J**
Benzoic Acid	65-85-0	NS	NS	ug/l	<50 U	<50 U	<50 U
Benzyl Alcohol	100-51-6	NS	NS	ug/l	<2 U	<2 U	<2 U
Benzyl Butyl Phthalate	85-68-7	50	NS	ug/l	<5 U	<5 U	<5 U
Biphenyl (Diphenyl)	92-52-4	5	NS	ug/l	<2 U	1.9 J	1.4 J
Bis(2-chloroethoxy) methane	111-91-1	5	NS	ug/l	<5 U	<5 U	<5 U
Bis(2-chloroethyl) ether (2-chloroethyl ether)	111-44-4	1	NS	ug/l	<2 U	<2 U	<2 U
Bis(2-chloroisopropyl) ether	108-60-1	5	NS	ug/l	<2 U	<2 U	<2 U
Bis(2-ethylhexyl) phthalate	117-81-7	5	NS	ug/l	2.1 J	<3 U	<3 U
Carbazole	86-74-8	NS	NS	ug/l	<2 U	17	14
Chrysene	218-01-9	**0.002**	NS	ug/l	<0.1 U	**0.35**	**0.38**
Dibenz(a,h)anthracene	53-70-3	NS	NS	ug/l	<0.1 U	<0.1 U	0.04 J
Dibenzofuran	132-64-9	NS	NS	ug/l	<2 U	8	6.6
Dibutyl phthalate	84-74-2	50	NS	ug/l	<5 U	<5 U	<5 U
Diethyl phthalate	84-66-2	50	NS	ug/l	<5 U	<5 U	<5 U
Dimethyl phthalate	131-11-3	50	NS	ug/l	<5 U	<5 U	<5 U
Dioctyl phthalate	117-84-0	50	NS	ug/l	<5 U	<5 U	<5 U
Fluoranthene	206-44-0	50	NS	ug/l	0.05 J	7.2	7.4
Fluorene	86-73-7	50	NS	ug/l	0.07 J	11	10
Hexachlorobenzene	118-74-1	0.04	NS	ug/l	<0.8 U	<0.8 U	<0.8 U
Hexachlorobutadiene	87-68-3	0.5	NS	ug/l	<0.5 U	<0.5 U	<0.5 U
Hexachlorocyclopentadiene	77-47-4	5	NS	ug/l	<20 U	<20 U	<20 U
Hexachloroethane	67-72-1	5	NS	ug/l	<0.8 U	<0.8 U	<0.8 U
Indeno(1,2,3-cd)pyrene	193-39-5	**0.002**	NS	ug/l	<0.1 U	**0.02 J**	**0.06 J**
Isophorone	78-59-1	50	NS	ug/l	<5 U	<5 U	<5 U
Naphthalene	91-20-3	**10**	NS	ug/l	0.25	**88**	**79**
Nitrobenzene	98-95-3	0.4	NS	ug/l	<2 U	<2 U	<2 U
n-Nitrosodi-N-Propylamine	621-64-7	NS	NS	ug/l	<5 U	<5 U	<5 U
n-Nitrosodiphenylamine	86-30-6	50	NS	ug/l	<2 U	<2 U	<2 U
Pentachlorophenol	87-86-5	1	NS	ug/l	<0.8 U	<0.8 U	<0.8 U
Phenanthrene	85-01-8	50	NS	ug/l	0.24	28	27
Phenol	108-95-2	1	NS	ug/l	<5 U	0.86 J	<5 U
Pyrene	129-00-0	50	NS	ug/l	0.03 J	4.4	4.5

Table 3
Phase II Environmental Site Investigation Report
Groundwater Sample Analytical Results

The Beacon
New York, New York
Langan Project No.: 170745301

Analyte	CAS Number	NYSDEC SGVs	NYSDEC Guidance Values (PFAS)	Location	MW03	MW04	MW04
				Sample Name	MW03_100722	MW04_100622	GWDUP01_100622
				Sample Date	10/07/2022	10/06/2022	10/06/2022
				Unit	Result	Result	Result
Pesticides							
4,4'-DDD	72-54-8	0.3	NS	ug/l	<0.029 U	<0.029 U	<0.029 U
4,4'-DDE	72-55-9	0.2	NS	ug/l	<0.029 U	<0.029 U	<0.029 U
4,4'-DDT	50-29-3	0.2	NS	ug/l	<0.029 U	<0.029 U	<0.029 U
Aldrin	309-00-2	0	NS	ug/l	<0.014 U	<0.014 U	<0.014 U
Alpha BHC (Alpha Hexachlorocyclohexane)	319-84-6	0.01	NS	ug/l	<0.014 U	<0.014 U	<0.014 U
Alpha Chlordane	5103-71-9	NS	NS	ug/l	<0.014 U	<0.014 U	<0.014 U
Alpha Endosulfan	959-98-8	NS	NS	ug/l	<0.014 U	<0.014 U	<0.014 U
Beta Bhc (Beta Hexachlorocyclohexane)	319-85-7	0.04	NS	ug/l	<0.014 U	<0.014 U	<0.014 U
Beta Endosulfan	33213-65-9	NS	NS	ug/l	<0.029 U	<0.029 U	<0.029 U
Chlordane (alpha and gamma)	57-74-9	0.05	NS	ug/l	<0.143 U	<0.143 U	<0.143 U
Delta Bhc (Delta Hexachlorocyclohexane)	319-86-8	0.04	NS	ug/l	<0.014 U	<0.014 U	<0.014 U
Dieldrin	60-57-1	0.004	NS	ug/l	<0.029 U	<0.029 U	<0.029 U
Endosulfan Sulfate	1031-07-8	NS	NS	ug/l	<0.029 U	<0.029 U	<0.029 U
Endrin	72-20-8	0	NS	ug/l	<0.029 U	<0.029 U	<0.029 U
Endrin Aldehyde	7421-93-4	5	NS	ug/l	<0.029 U	<0.029 U	<0.029 U
Endrin Ketone	53494-70-5	5	NS	ug/l	<0.029 U	<0.029 U	<0.029 U
Gamma Bhc (Lindane)	58-89-9	0.05	NS	ug/l	<0.014 U	<0.014 U	<0.014 U
Gamma Chlordane (Trans-)	5103-74-2	NS	NS	ug/l	<0.014 U	<0.014 U	<0.014 U
Heptachlor	76-44-8	0.04	NS	ug/l	<0.014 U	<0.014 U	<0.014 U
Heptachlor Epoxide	1024-57-3	0.03	NS	ug/l	<0.014 U	<0.014 U	<0.014 U
Methoxychlor	72-43-5	35	NS	ug/l	<0.143 U	<0.143 U	<0.143 U
Toxaphene	8001-35-2	0.06	NS	ug/l	<0.143 U	<0.143 U	<0.143 U
Herbicides							
2,4,5-T (Trichlorophenoxyacetic Acid)	93-76-5	35	NS	ug/l	<2 U	<2 U	<2 U
2,4-D (Dichlorophenoxyacetic Acid)	94-75-7	50	NS	ug/l	<10 U	<10 U	<10 U
Silvex (2,4,5-Tp)	93-72-1	0.26	NS	ug/l	<2 U	<2 U	<2 U
Polychlorinated Biphenyl							
PCB-1016 (Aroclor 1016)	12674-11-2	NS	NS	ug/l	<0.071 U	<0.071 U	<0.071 U
PCB-1221 (Aroclor 1221)	11104-28-2	NS	NS	ug/l	<0.071 U	<0.071 U	<0.071 U
PCB-1232 (Aroclor 1232)	11141-16-5	NS	NS	ug/l	<0.071 U	<0.071 U	<0.071 U
PCB-1242 (Aroclor 1242)	53469-21-9	NS	NS	ug/l	<0.071 U	<0.071 U	<0.071 U
PCB-1248 (Aroclor 1248)	12672-29-6	NS	NS	ug/l	<0.071 U	<0.071 U	<0.071 U
PCB-1254 (Aroclor 1254)	11097-69-1	NS	NS	ug/l	<0.071 U	<0.071 U	<0.071 U
PCB-1260 (Aroclor 1260)	11096-82-5	NS	NS	ug/l	<0.071 U	<0.071 U	<0.071 U
PCB-1262 (Aroclor 1262)	37324-23-5	NS	NS	ug/l	<0.071 U	<0.071 U	<0.071 U
PCB-1268 (Aroclor 1268)	11100-14-4	NS	NS	ug/l	<0.071 U	<0.071 U	<0.071 U
Total PCBs	1336-36-3	0.09	NS	ug/l	<0.071 U	<0.071 U	<0.071 U

Table 3
Phase II Environmental Site Investigation Report
Groundwater Sample Analytical Results

The Beacon
New York, New York
Langan Project No.: 170745301

Analyte	CAS Number	NYSDEC SGVs	NYSDEC Guidance Values (PFAS)	Location	MW03	MW04	MW04
				Sample Name	MW03_100722	MW04_100622	GWDUP01_100622
				Sample Date	10/07/2022	10/06/2022	10/06/2022
				Unit	Result	Result	Result
Metals - Dissolved							
Aluminum	7429-90-5	NS	NS	ug/l	28.6	118	98
Antimony	7440-36-0	3	NS	ug/l	0.65 J	0.74 J	<4 U
Arsenic	7440-38-2	25	NS	ug/l	0.23 J	1.21	1.2
Barium	7440-39-3	1000	NS	ug/l	8.02	50.99	51.71
Beryllium	7440-41-7	3	NS	ug/l	<0.5 U	<0.5 U	<0.5 U
Cadmium	7440-43-9	5	NS	ug/l	<0.2 U	<0.2 U	<0.2 U
Calcium	7440-70-2	NS	NS	ug/l	73,900	89,600	87,800
Chromium, Total	7440-47-3	50	NS	ug/l	0.25 J	0.24 J	<1 U
Cobalt	7440-48-4	NS	NS	ug/l	<0.5 U	0.25 J	0.27 J
Copper	7440-50-8	200	NS	ug/l	0.49 J	0.41 J	0.43 J
Iron	7439-89-6	**300**	NS	ug/l	23.4 J	**3,190**	**3,780**
Lead	7439-92-1	25	NS	ug/l	1.52	<1 U	<1 U
Magnesium	7439-95-4	35,000	NS	ug/l	4100	9,960	9,740
Manganese	7439-96-5	**300**	NS	ug/l	207.2	**4,126**	**4,057**
Mercury	7439-97-6	0.7	NS	ug/l	<0.2 U	0.12 J	<0.2 U
Nickel	7440-02-0	100	NS	ug/l	<2 U	0.95 J	0.78 J
Potassium	7440-09-7	NS	NS	ug/l	6,680	19,000	19,300
Selenium	7782-49-2	10	NS	ug/l	<5 U	<5 U	<5 U
Silver	7440-22-4	50	NS	ug/l	<0.4 U	<0.4 U	<0.4 U
Sodium	7440-23-5	**20,000**	NS	ug/l	16,400	**55,900**	**54,400**
Thallium	7440-28-0	0.5	NS	ug/l	<2 U	<1 U	<1 U
Vanadium	7440-62-2	NS	NS	ug/l	<5 U	<5 U	<5 U
Zinc	7440-66-6	200	NS	ug/l	<10 U	<10 U	<10 U
Metals - Total							
Aluminum	7429-90-5	NS	NS	ug/l	32.8	375	220
Antimony	7440-36-0	3	NS	ug/l	0.51 J	<4 U	<4 U
Arsenic	7440-38-2	25	NS	ug/l	0.33 J	1.71	1.5
Barium	7440-39-3	100	NS	ug/l	7.83	45.83	50.3
Beryllium	7440-41-7	3	NS	ug/l	<0.5 U	<0.5 U	<0.5 U
Cadmium	7440-43-9	5	NS	ug/l	<0.2 U	<0.2 U	<0.2 U
Calcium	7440-70-2	NS	NS	ug/l	70,600	91,700	89,800
Chromium, Hexavalent	18540-29-9	50	NS	ug/l	<10 U	<10 U	<10 U
Chromium, Total	7440-47-3	NS	NS	ug/l	<1 U	0.18 J	<1 U
Chromium, Trivalent	16065-83-1	NS	NS	ug/l	<10 U	<10 U	<10 U
Cobalt	7440-48-4	NS	NS	ug/l	<0.5 U	0.28 J	0.33 J
Copper	7440-50-8	200	NS	ug/l	0.47 J	<1 U	<1 U
Iron	7439-89-6	**300**	NS	ug/l	20.6 J	**3,950**	**4,350**
Lead	7439-92-1	25	NS	ug/l	1.46	0.45 J	<1 U
Magnesium	7439-95-4	35,000	NS	ug/l	3,980	10,100	10,500
Manganese	7439-96-5	**300**	NS	ug/l	227.2	**3,721**	**3,997**
Mercury	7439-97-6	0.7	NS	ug/l	<0.2 U	0.16 J	0.14 J
Nickel	7440-02-0	100	NS	ug/l	<2 U	0.83 J	0.88 J
Potassium	7440-09-7	NS	NS	ug/l	6,350	20,100	19,600
Selenium	7782-49-2	10	NS	ug/l	<5 U	<5 U	<5 U
Silver	7440-22-4	50	NS	ug/l	<0.4 U	<0.4 U	<0.4 U
Sodium	7440-23-5	**20,000**	NS	ug/l	15,800	**46,800**	**47,200**
Thallium	7440-28-0	0.5	NS	ug/l	0.15 J	<1 U	<1 U
Vanadium	7440-62-2	NS	NS	ug/l	<5 U	<5 U	<5 U
Zinc	7440-66-6	200	NS	ug/l	<10 U	<10 U	<10 U
Perfluorooctanoic acids							
N-ethyl perfluorooctane- sulfonamidoacetic Acid (NEtFOSAA)	2991-50-6	NS	NS	ng/l	<1.94 U	<1.91 U	<2.02 U
N-methyl perfluorooctane- sulfonamidoacetic Acid (NMeFOSAA)	2355-31-9	NS	NS	ng/l	<1.94 U	<1.91 U	<2.02 U
Perfluorobutanesulfonic Acid (PFBS)	375-73-5	NS	NS	ng/l	5.25	8.45	8.36
Perfluorobutanoic acid (PFBA)	375-22-4	NS	NS	ng/l	11.2	15.5	15.1
Perfluorodecanesulfonic Acid (PFDS)	335-77-3	NS	NS	ng/l	<1.94 U	<1.91 U	<2.02 U
Perfluorodecanoic Acid (PFDA)	335-76-2	NS	NS	ng/l	1.74 J	1.54 J	1.29 J
Perfluorododecanoic Acid (PFDoA)	307-55-1	NS	NS	ng/l	<1.94 U	<1.91 U	<2.02 U
Perfluoroheptanesulfonic Acid (PFHpS)	375-92-8	NS	NS	ng/l	<1.94 U	<1.91 U	<2.02 U
Perfluoroheptanoic acid (PFHpA)	375-85-9	NS	NS	ng/l	2.55	3.32	3.26
Perfluorohexanesulfonic Acid (PFHxS)	355-46-4	NS	NS	ng/l	1.07 JF	2.67	2.94
Perfluorohexanoic Acid (PFHxA)	307-24-4	NS	NS	ng/l	4.05	6.04	6.19
Perfluorononanoic Acid (PFNA)	375-95-1	NS	NS	ng/l	3.92	3.07	2.88
Perfluorooctanesulfonamide (FOSA)	754-91-6	NS	NS	ng/l	<1.94 U	<1.91 U	<2.02 U
Perfluorooctanesulfonic Acid (PFOS)	1763-23-1	NS	10	ng/l	20.8	27.5	24
Perfluorooctanoic Acid (PFOA)	335-67-1	NS	10	ng/l	16	19.9	19.7
Perfluoropentanoic Acid (PFPeA)	2706-90-3	NS	NS	ng/l	5.37	8.69	8.68
Perfluorotetradecanoic Acid (PFTA)	376-06-7	NS	NS	ng/l	<1.94 U	<1.91 U	<2.02 U
Perfluorotridecanoic Acid (PFTrDA)	72629-94-8	NS	NS	ng/l	<1.94 U	<1.91 U	<2.02 U
Perfluoroundecanoic Acid (PFUnA)	2058-94-8	NS	NS	ng/l	0.357 JF	<1.91 U	<2.02 U
Sodium 1H,1H,2H,2H-Perfluorodecane Sulfonate (8:2) (8:2FTS)	39108-34-4	NS	NS	ng/l	<1.94 U	<1.91 U	<2.02 U
Sodium 1H,1H,2H,2H-Perfluorooctane Sulfonate (6:2) (6:2FTS)	27619-97-2	NS	NS	ng/l	1.99	1.77 J	1.38 J
Total PFOA and PFOS	TOTPFOAPFOS	NS	NS	ng/l	36.8	47.4	43.7

The Beacon
New York, New York
Langan Project No.: 170745301

Notes:

CAS - Chemical Abstract Service
NS - No standard
ug/l - microgram per liter
NA - Not analyzed
RL - Reporting limit
<RL - Not detected

Groundwater sample analytical results are compared to the New York State Department of Environmental Conservation (NYSDEC) Title 6 of the Official Compilation of New York Codes, Rules, and Regulations (NYCRR) Part 703.5 and the NYSDEC Technical and Operational Guidance Series (TOGS) 1.1.1 Ambient Water Quality Standards and Guidance Values for Class GA Water (herein collectively referenced as "NYSDEC SGVs").

Groundwater sample analytical results are compared to the New York State Department of Environmental Conservation (NYSDEC) Part 375 Remedial Programs Guidelines for Sampling and Analysis of Per- and Polyfluoroalkyl Substances (PFAS) (June 2021) and the 1,4-Dioxane value reflects the drinking water maximum contaminant level (MCL) adopted by New York State for public water systems (July 2020). Pursuant to Part 375-1.7(f)(2), the NYSDEC will treat the MCL as relevant and appropriate and will consider this value in remedy selection.

Qualifiers:

J - The analyte was detected above the method detection limit (MDL), but below the RL; therefore, the result is an estimated concentration.
F - The ratio of quantifier ion response to qualifier ion response falls outside of the laboratory criteria. Results are considered to be an estimated maximum concentration.
U - The analyte was analyzed for, but was not detected at a level greater than or equal to the RL; the value

Exceedance Summary:

10 - Result exceeds NYSDEC SGVs
10 - Result exceeds NYSDEC Guidance Values

Table 4
Phase II Environmental Site Investigation Report
Indoor Air and Soil Vapor Sample Analytical Results

The Beacon
New York, New York
Langan Project No.: 170745301

Analyte	CAS Number	NYSDOH AGVs	NYSDOH Decision Matrices Minimum Concentrations	Location	AA01	IA04_SV04		IA05_SV05		SV01	SV03
				Sample Name	AA01_100722	IA04_100722	SV04_100722	IA05_100722	SV05_100722	SV01_100722	SV03_100722
				Sample Date	10/07/2022	10/07/2022	10/07/2022	10/07/2022	10/07/2022	10/07/2022	10/07/2022
				Sample Type	AA	IA	SV	IA	SV	SV	SV
				Unit	Result	Result	Result	Result	Result	Result	Result
Volatile Organic Compounds											
1,1,1-Trichloroethane	71-55-6	NS	100	ug/m3	<0.109 U	<0.109 U	<2.84 U	<0.109 U	<15.3 U	<1.09 U	1.53
1,1,2,2-Tetrachloroethane	79-34-5	NS	NS	ug/m3	<1.37 U	<1.37 U	<35.8 U	<1.37 U	<193 U	<1.37 U	<1.37 U
1,1,2-Trichloro-1,2,2-Trifluoroethane	76-13-1	NS	NS	ug/m3	<1.53 U	<1.53 U	<39.9 U	<1.53 U	<215 U	<1.53 U	<1.53 U
1,1,2-Trichloroethane	79-00-5	NS	NS	ug/m3	<1.09 U	<1.09 U	<28.4 U	<1.09 U	<153 U	<1.09 U	<1.09 U
1,1-Dichloroethane	75-34-3	NS	NS	ug/m3	<0.809 U	<0.809 U	<21.1 U	<0.809 U	<114 U	<0.809 U	<0.809 U
1,1-Dichloroethene	75-35-4	NS	6	ug/m3	<0.079 U	<0.079 U	<2.07 U	<0.079 U	<11.1 U	<0.793 U	<0.793 U
1,2,4-Trichlorobenzene	120-82-1	NS	NS	ug/m3	<1.48 U	<1.48 U	<38.7 U	<1.48 U	<209 U	<1.48 U	<1.48 U
1,2,4-Trimethylbenzene	95-63-6	NS	NS	ug/m3	3.29	5.6	<25.6 U	9.29	<138 U	10.2	11.3
1,2-Dibromoethane (Ethylene Dibromide)	106-93-4	NS	NS	ug/m3	<1.54 U	<1.54 U	<40 U	<1.54 U	<216 U	<1.54 U	<1.54 U
1,2-Dichlorobenzene	95-50-1	NS	NS	ug/m3	<1.2 U	<1.2 U	<31.3 U	<1.2 U	<169 U	<1.2 U	<1.2 U
1,2-Dichloroethane	107-06-2	NS	NS	ug/m3	<0.809 U	<0.809 U	<21.1 U	<0.809 U	<114 U	<0.809 U	<0.809 U
1,2-Dichloropropane	78-87-5	NS	NS	ug/m3	<0.924 U	<0.924 U	<24.1 U	<0.924 U	<130 U	<0.924 U	<0.924 U
1,2-Dichlorotetrafluoroethane	76-14-2	NS	NS	ug/m3	<1.4 U	<1.4 U	<36.4 U	<1.4 U	<196 U	<1.4 U	<1.4 U
1,3,5-Trimethylbenzene (Mesitylene)	108-67-8	NS	NS	ug/m3	<0.983 U	1.57	<25.6 U	2.42	<138 U	3.44	3.16
1,3-Butadiene	106-99-0	NS	NS	ug/m3	<0.442 U	<0.442 U	<11.5 U	<0.442 U	<62.2 U	4.82	<0.442 U
1,3-Dichlorobenzene	541-73-1	NS	NS	ug/m3	<1.2 U	<1.2 U	<31.3 U	<1.2 U	<169 U	<1.2 U	<1.2 U
1,4-Dichlorobenzene	106-46-7	NS	NS	ug/m3	<1.2 U	<1.2 U	<31.3 U	<1.2 U	<169 U	<1.2 U	<1.2 U
1,4-Dioxane (P-Dioxane)	123-91-1	NS	NS	ug/m3	<0.721 U	<0.721 U	<18.8 U	<0.721 U	<101 U	<0.721 U	<0.721 U
2,2,4-Trimethylpentane	540-84-1	NS	NS	ug/m3	<0.934 U	<0.934 U	<24.3 U	<0.934 U	<131 U	<0.934 U	<0.934 U
2-Hexanone (MBK)	591-78-6	NS	NS	ug/m3	<0.82 U	<0.82 U	<21.4 U	<0.82 U	<115 U	6.31	21.2
4-Ethyltoluene	622-96-8	NS	NS	ug/m3	<0.983 U	1.27	<25.6 U	2.33	<138 U	<0.983 U	<0.983 U
Acetone	67-64-1	NS	NS	ug/m3	12.7	19.4	<61.8 U	18.8	449	489	772
Allyl Chloride (3-Chloropropene)	107-05-1	NS	NS	ug/m3	<0.626 U	<0.626 U	<16.3 U	<0.626 U	<88 U	<0.626 U	<0.626 U
Benzene	71-43-2	NS	NS	ug/m3	1.79	2.25	21.5	5.02	428	1.8	1.69
Benzyl Chloride	100-44-7	NS	NS	ug/m3	<1.04 U	<1.04 U	<27 U	<1.04 U	<145 U	<1.04 U	<1.04 U
Bromodichloromethane	75-27-4	NS	NS	ug/m3	<1.34 U	<1.34 U	<34.9 U	<1.34 U	<188 U	<1.34 U	<1.34 U
Bromoethene	593-60-2	NS	NS	ug/m3	<0.874 U	<0.874 U	<22.8 U	<0.874 U	<123 U	<0.874 U	<0.874 U
Bromoform	75-25-2	NS	NS	ug/m3	<2.07 U	<2.07 U	<53.9 U	<2.07 U	<291 U	<2.07 U	<2.07 U
Bromomethane	74-83-9	NS	NS	ug/m3	<0.777 U	<0.777 U	<20.2 U	<0.777 U	<109 U	<0.777 U	<0.777 U
Carbon Disulfide	75-15-0	NS	NS	ug/m3	<0.623 U	<0.623 U	<16.2 U	<0.623 U	88.8	8.19	8.5
Carbon Tetrachloride	56-23-5	NS	6	ug/m3	0.547	0.541	<3.28 U	0.566	<17.7 U	<1.26 U	<1.26 U
Chlorobenzene	108-90-7	NS	NS	ug/m3	<0.921 U	<0.921 U	<24 U	<0.921 U	<129 U	<0.921 U	<0.921 U
Chloroethane	75-00-3	NS	NS	ug/m3	<0.528 U	<0.528 U	<13.7 U	<0.528 U	<74.2 U	<0.528 U	<0.528 U
Chloroform	67-66-3	NS	NS	ug/m3	<0.977 U	<0.977 U	<25.4 U	<0.977 U	<137 U	<0.977 U	<0.977 U
Chloromethane	74-87-3	NS	NS	ug/m3	1.23	1.38	<10.8 U	1.4	<58 U	<0.413 U	0.547
Cis-1,2-Dichloroethene	156-59-2	NS	6	ug/m3	<0.079 U	<0.079 U	<2.07 U	<0.079 U	<11.1 U	<0.793 U	<0.793 U
Cis-1,3-Dichloropropene	10061-01-5	NS	NS	ug/m3	<0.908 U	<0.908 U	<23.7 U	<0.908 U	<128 U	<0.908 U	<0.908 U
Cyclohexane	110-82-7	NS	NS	ug/m3	3.68	4.03	3,290	12.2	1,480	11.7	5.61
Dibromochloromethane	124-48-1	NS	NS	ug/m3	<1.7 U	<1.7 U	<44.4 U	<1.7 U	<239 U	<1.7 U	<1.7 U
Dichlorodifluoromethane	75-71-8	NS	NS	ug/m3	2.5	3.08	<25.8 U	3.11	<139 U	2.06	2.08
Ethanol	64-17-5	NS	NS	ug/m3	30.3	318	<245 U	119	<1,320 U	10.1	22
Ethyl Acetate	141-78-6	NS	NS	ug/m3	<1.8 U	<1.8 U	<46.8 U	<1.8 U	<253 U	<1.8 U	<1.8 U
Ethylbenzene	100-41-4	NS	NS	ug/m3	2.53	3.54	<22.6 U	7.51	123	2.48	2.22
Hexachlorobutadiene	87-68-3	NS	NS	ug/m3	<2.13 U	<2.13 U	<55.6 U	<2.13 U	<300 U	<2.13 U	<2.13 U
Isopropanol	67-63-0	NS	NS	ug/m3	3.29	12.5	<32 U	10.9	<173 U	1.98	4.23
M,P-Xylene	179601-23-1	NS	NS	ug/m3	7.12	11	<45.2 U	21	439	7.21	7.69
Methyl Ethyl Ketone (2-Butanone)	78-93-3	NS	NS	ug/m3	<1.47 U	2.16	<38.3 U	2.36	<207 U	47.8	88.5
Methyl Isobutyl Ketone (4-Methyl-2-Pentanone)	108-10-1	NS	NS	ug/m3	<2.05 U	<2.05 U	<53.3 U	<2.05 U	<288 U	<2.05 U	3.48
Methylene Chloride	75-09-2	60	100	ug/m3	<1.74 U	2.32	<45.2 U	<1.74 U	<244 U	<1.74 U	<1.74 U
n-Heptane	142-82-5	NS	NS	ug/m3	5.12	5.25	42.2	15.8	<115 U	29	8.77
n-Hexane	110-54-3	NS	NS	ug/m3	5.04	6.1	68.4	16.3	<99 U	62	32
o-Xylene (1,2-Dimethylbenzene)	95-47-6	NS	NS	ug/m3	2.94	4.29	<22.6 U	8.43	<122 U	3.87	4.15
Styrene	100-42-5	NS	NS	ug/m3	<0.852 U	<0.852 U	<22.2 U	<0.852 U	203	<0.852 U	<0.852 U
Tert-Butyl Alcohol	75-65-0	NS	NS	ug/m3	<1.52 U	<1.52 U	<39.4 U	<1.52 U	<213 U	15.3	20.2
Tert-Butyl Methyl Ether	1634-04-4	NS	NS	ug/m3	<0.721 U	<0.721 U	<18.8 U	<0.721 U	<101 U	<0.721 U	<0.721 U
Tetrachloroethene (PCE)	127-18-4	30	100	ug/m3	0.353	2.58	<3.53 U	1.17	<19.1 U	1.89	2.15
Tetrahydrofuran	109-99-9	NS	NS	ug/m3	<1.47 U	<1.47 U	<38.3 U	<1.47 U	<207 U	1.52	3.07
Toluene	108-88-3	NS	NS	ug/m3	6.14	8.18	<19.6 U	18	319	4.26	4.82
Total Xylenes	1330-20-7	NS	NS	ug/m3	10.1	15.3	<22.6 U	29.4	439	11.1	11.9
Trans-1,2-Dichloroethene	156-60-5	NS	NS	ug/m3	<0.793 U	<0.793 U	<20.7 U	<0.793 U	<111 U	<0.793 U	<0.793 U
Trans-1,3-Dichloropropene	10061-02-6	NS	NS	ug/m3	<0.908 U	<0.908 U	<23.7 U	<0.908 U	<128 U	<0.908 U	<0.908 U
Trichloroethene (TCE)	79-01-6	2	6	ug/m3	<0.107 U	<0.107 U	<2.8 U	<0.107 U	<15.1 U	<1.07 U	<1.07 U
Trichlorofluoromethane	75-69-4	NS	NS	ug/m3	1.24	1.61	<29.3 U	1.6	<158 U	<1.12 U	<1.12 U
Vinyl Chloride	75-01-4	NS	6	ug/m3	<0.051 U	<0.051 U	<1.33 U	<0.051 U	<7.18 U	<0.511 U	<0.511 U

Table 4
Phase II Environmental Site Investigation Report
Indoor Air and Soil Vapor Sample Analytical Results

The Beacon
New York, New York
Langan Project No.: 170745301

Notes:

AA - Ambient Air
IA - Indoor Air
SV - Soil Vapor
CAS - Chemical Abstract Service
NS - No standard
ug/m3 - microgram per cubic meter
NA - Not analyzed
RL - Reporting limit
<RL - Not detected

Indoor air and sample analytical results are compared to the New York State Department of Health (NYSDOH) Air Guideline Values (AGVs) as set forth in the NYSDOH October 2006 Guidance for Evaluating Soil Vapor Intrusion in the State of New York and subsequent updates (2013, 2015, 2017).

Soil vapor sample analytical results are compared to the minimum soil vapor concentrations at which mitigation is recommended as set forth in the New York State Department of Health (NYSDOH) October 2006 Guidance for Evaluating Soil Vapor Intrusion in the State of New York Decision Matrices for Sub-Slab Vapor and Indoor Air and subsequent updates (2017).

Ambient air sample analytical results are shown for reference only.


Qualifiers:

U - The analyte was analyzed for, but was not detected at a level greater than or equal to the RL; the value shown in the table is the RL.

Exceedance Summary:

10 - Result exceeds NYSDOH AGVs
10 - Result exceeds minimum soil vapor concentrations recommending mitigation

FIGURES

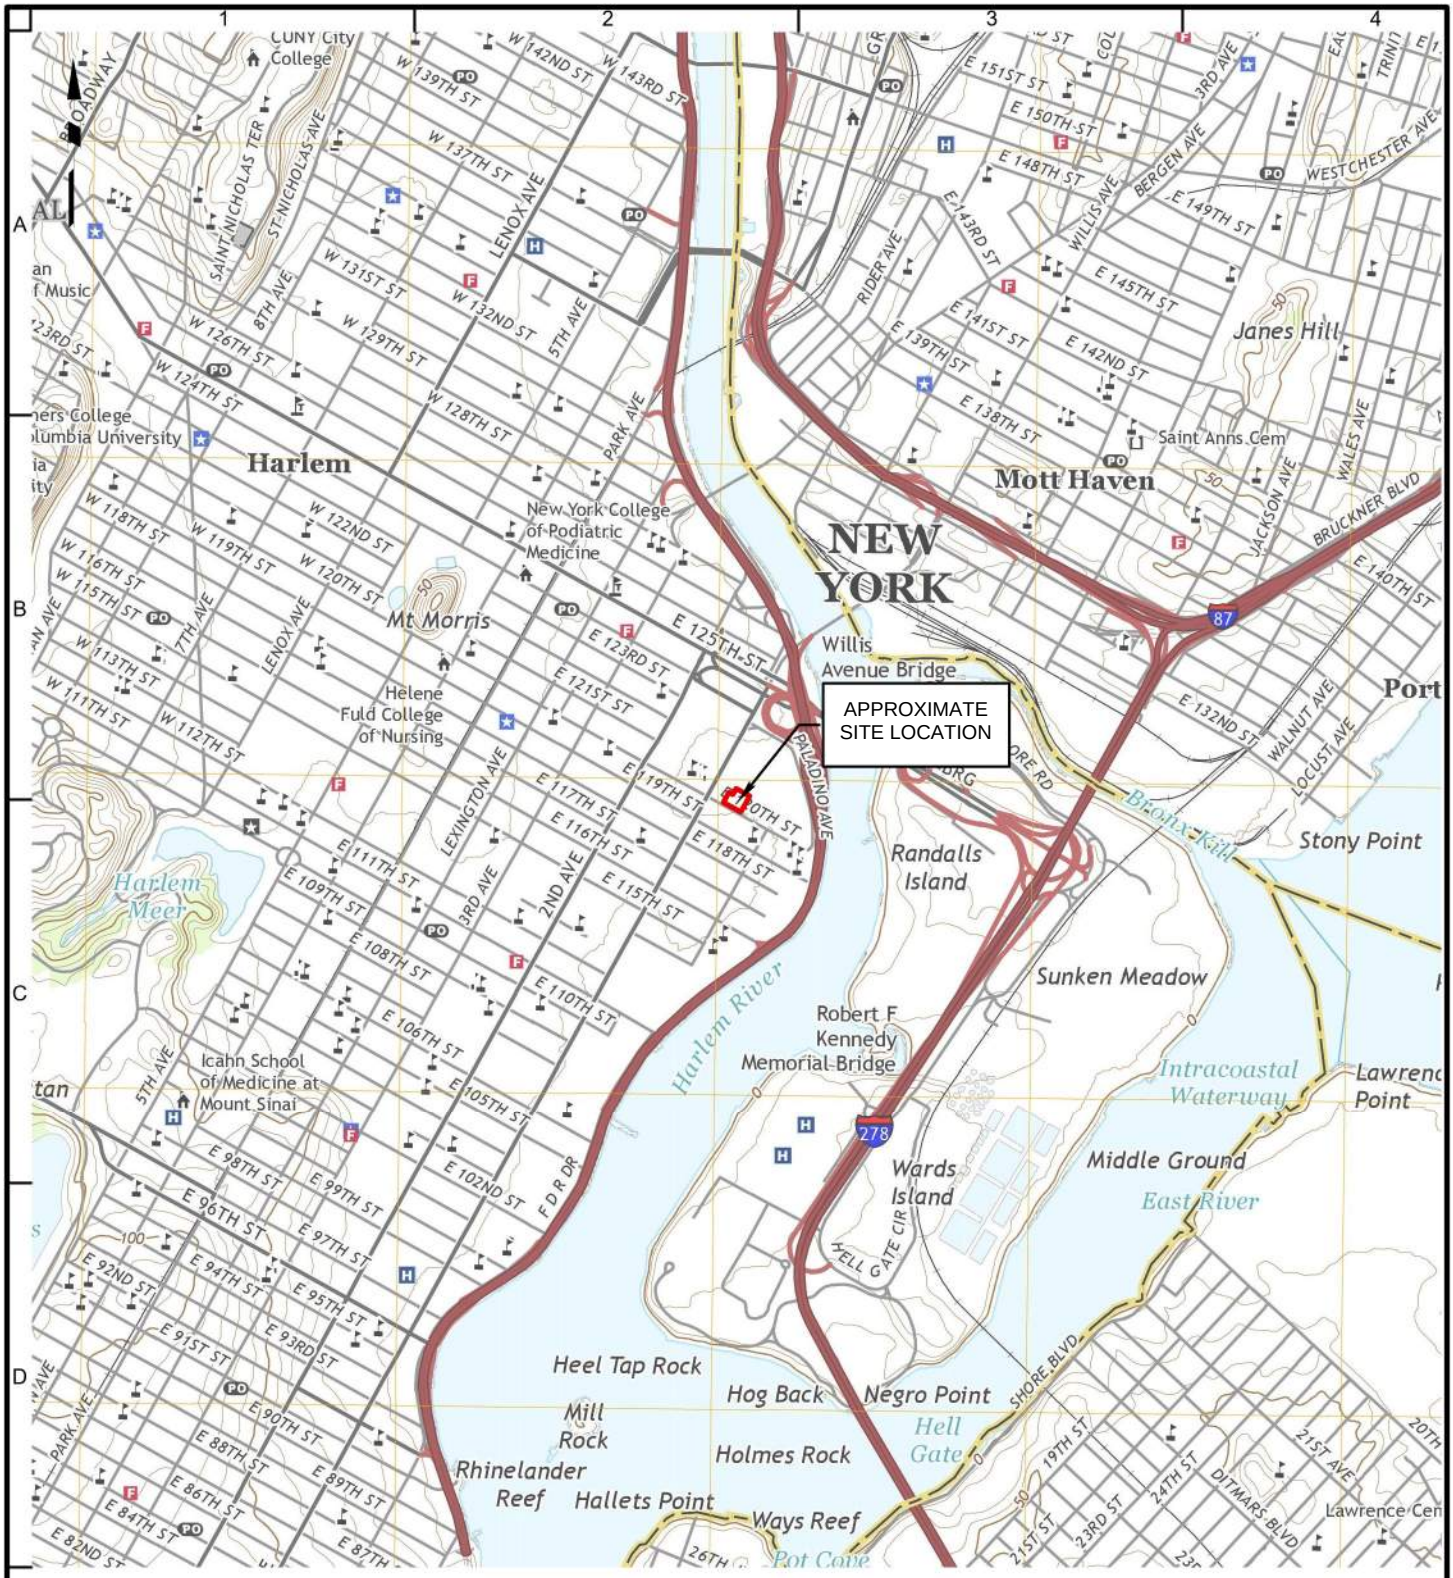

NOTES:
1. BASEMAP ADAPTED FROM UNITED STATES GEOLOGICAL SURVEY (USGS) 7.5-MINUTE SERIES TOPOGRAPHICAL MAPS, CENTRAL PARK, NEW YORK, QUADRANGLE, 2019.


LANGAN
21 Penn Plaza, 360 West 31st Street, 8th Floor
New York, NY 10001-2727
T: 212.479.5400 F: 212.479.5444 www.langan.com

Langan Engineering & Environmental Services, Inc.
Langan Engineering, Environmental, Surveying, Landscape Architecture and Geology, D.P.C.
Langan International LLC

Collectively known as Langan

Project	THE BEACON 413 EAST 120th STREET BLOCK No. 1808, LOT No. 8 NEW YORK NEW YORK
Figure Title	SITE LOCATION MAP
Project No.	170745301
Date	11/8/2022
Scale	1"=2,000'
Drawn By	PDT
Submission Date	
Figure No.	1

© 2022 Langan

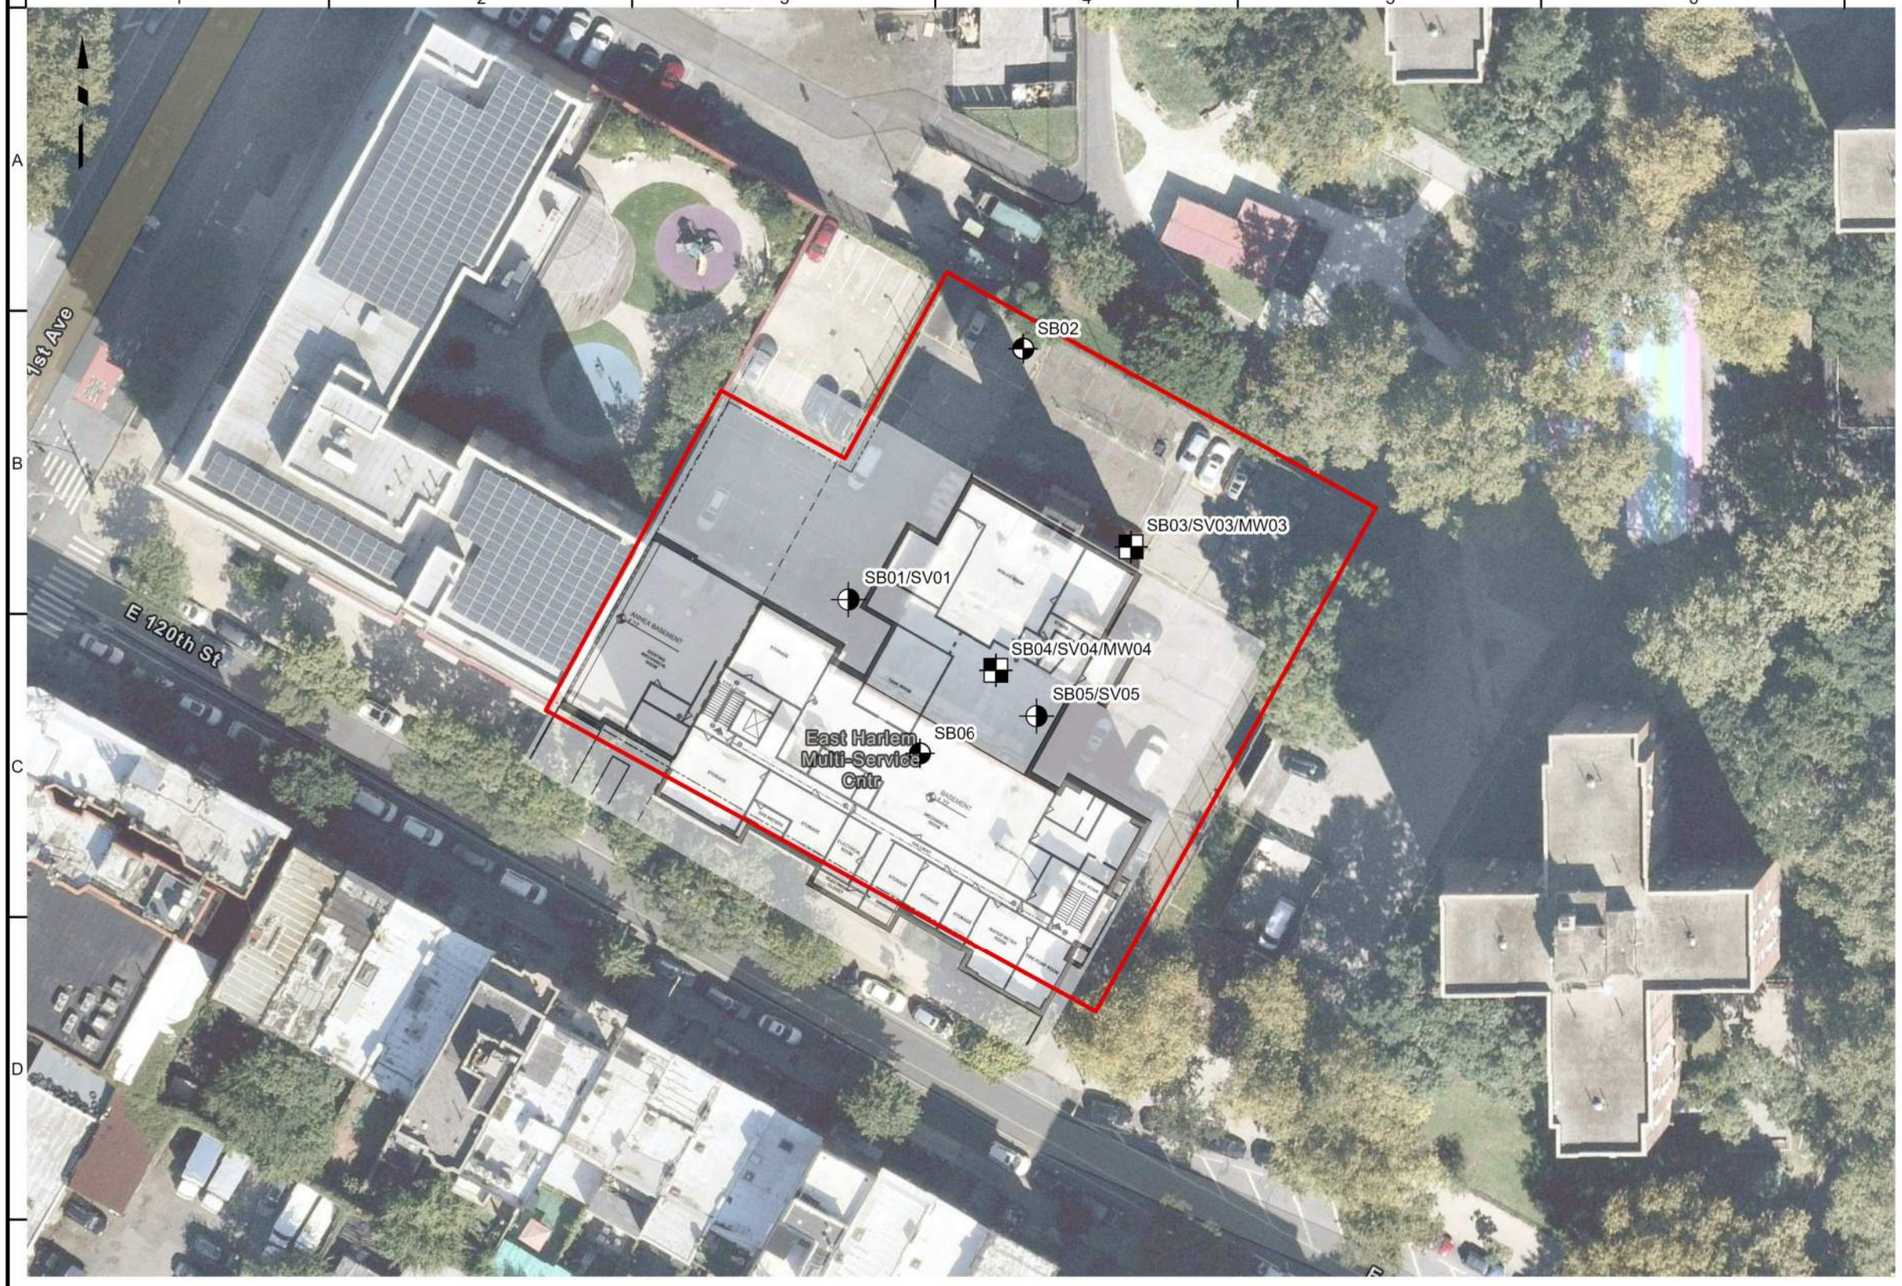

Legend

- Soil Boring Sample Location
- Soil Boring/Soil Vapor Sample Location
- Soil Boring/Monitoring Well/Soil Vapor Sample Location
- Approximate Site Boundary

NOTES:
1. IMAGERY PROVIDED THROUGH LANGAN'S SUBSCRIPTION TO NEARMAP.COM. FLOWN ON 03/03/2022.
2. PLAN FROM POST WALKTHROUGH 413 E 120TH PROPOSED ENVIRONMENTAL BORING LOCATION PLAN BY LANGAN 2022.
3. SAMPLE LOCATIONS ARE APPROXIMATE.

WARNING: IT IS A VIOLATION OF THE NYS EDUCATION LAW ARTICLE 145 FOR ANY PERSON, UNLESS HE IS ACTING UNDER THE DIRECTION OF A LICENSED PROFESSIONAL ENGINEER, TO ALTER THIS ITEM IN ANY WAY.

50 0 50
SCALE IN FEET

LANGAN
Langan Engineering, Environmental, Surveying, Landscape Architecture and Geology, D.P.C.
21 Penn Plaza, 360 West 31st Street, 8th Floor
New York, NY 10001
T: 212.479.5400 F: 212.479.5444 www.langan.com


Project
THE BEACON
413 EAST 120th STREET
BLOCK No. 1808, LOT No. 8
NEW YORK NEW YORK

Figure Title
SAMPLE LOCATION MAP

Project No.	Figure No.
170745301	2
Date: 11/9/2022	
Scale: 1"=50'	
Drawn By: PDT	

© 2022 Langan

Path: \\langan.com\data\NYC\data3\170745301\Project Data\ArcGIS\APRX\170745301\170745301.aprx Date: 11/9/2022 User: pditillio Time: 11:51 AM

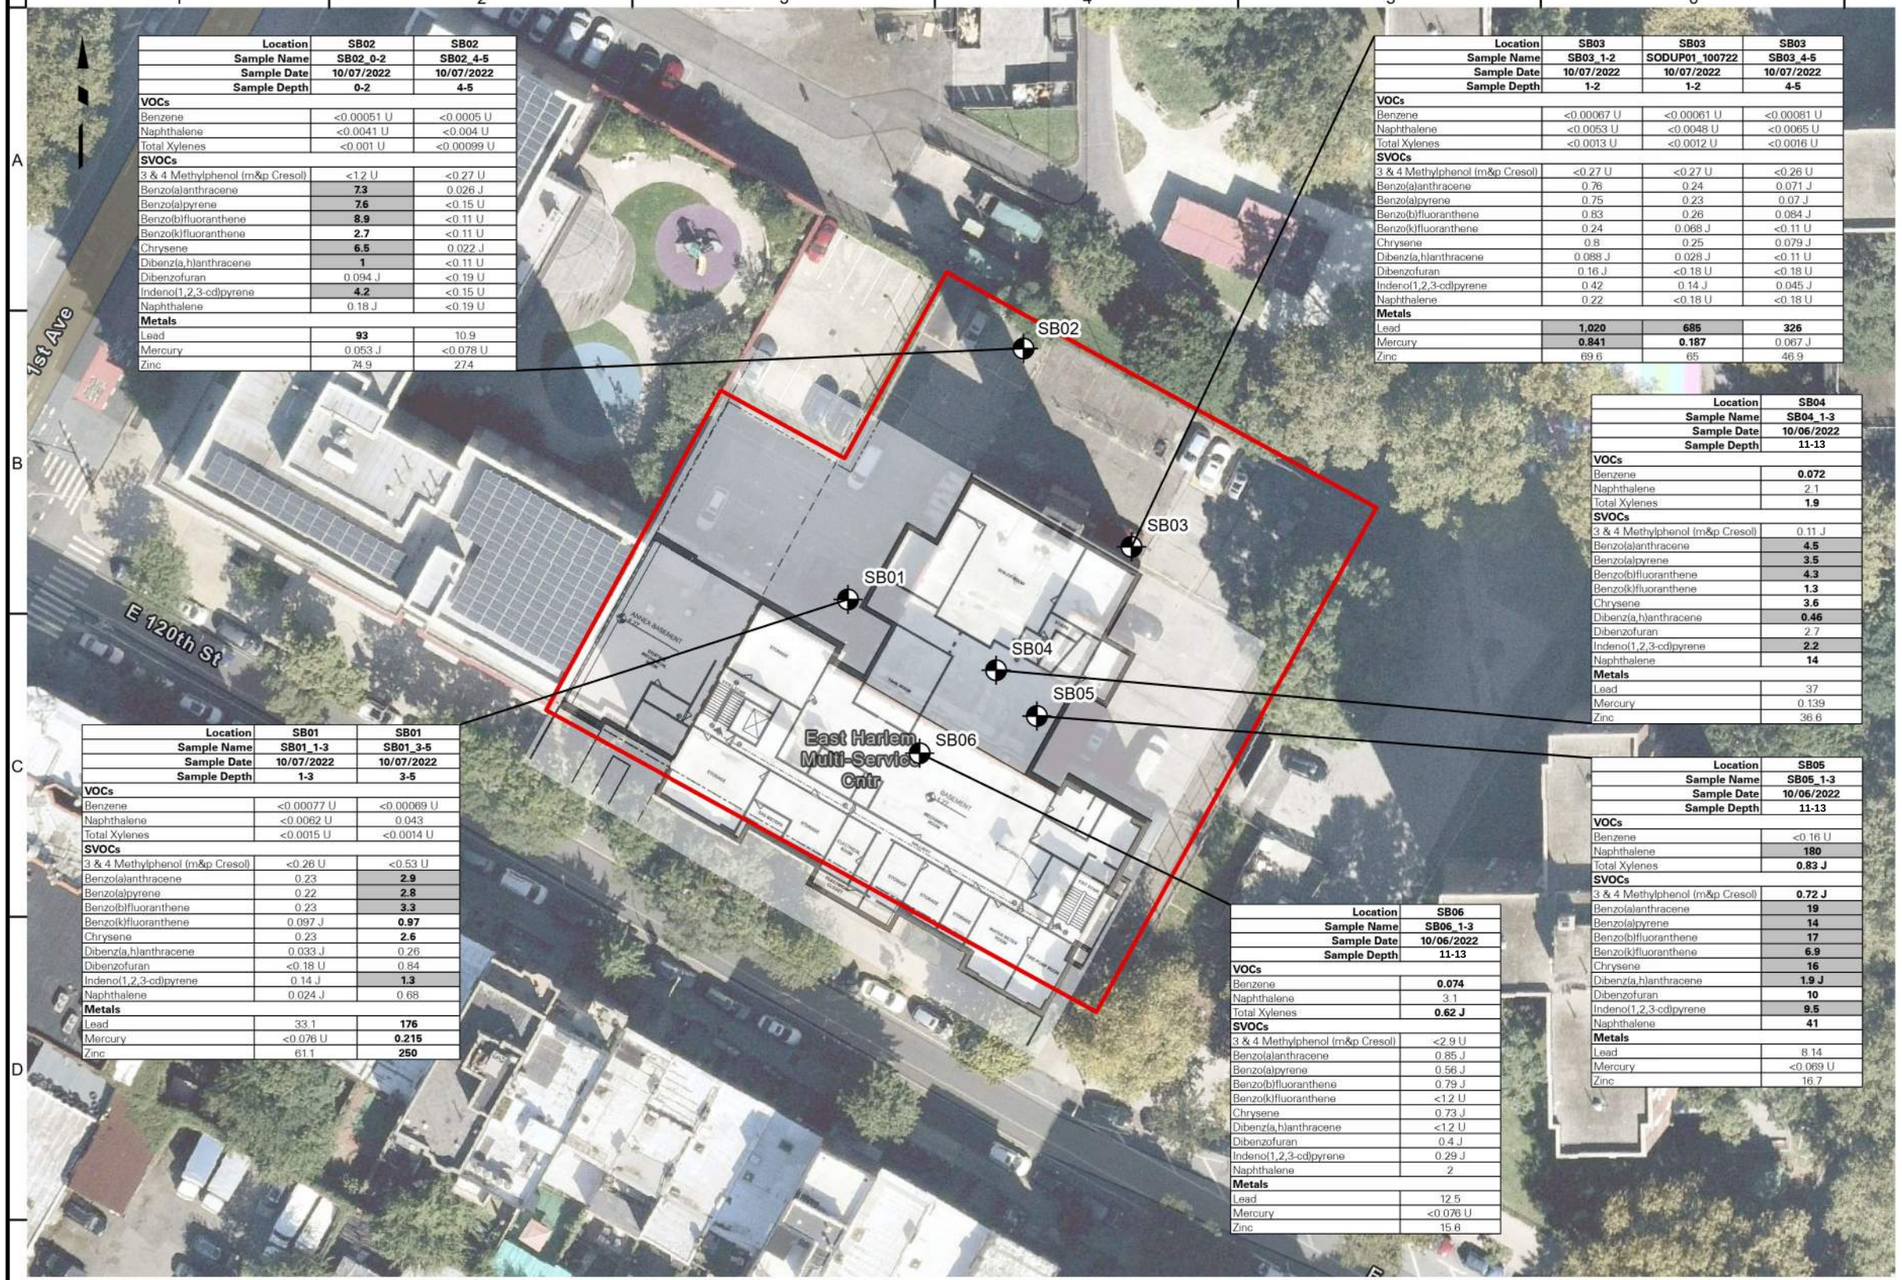

Location	SB02	SB02
Sample Name	SB02_0-2	SB02_4-5
Sample Date	10/07/2022	10/07/2022
Sample Depth	0-2	4-5
VOCs		
Benzene	<0.00051 U	<0.0005 U
Naphthalene	<0.0041 U	<0.004 U
Total Xylenes	<0.001 U	<0.00099 U
SVOCs		
3 & 4 Methylphenol (m&p Cresol)	<1.2 U	<0.27 U
Benzo(a)anthracene	**7.3**	0.026 J
Benzo(a)pyrene	**7.6**	<0.15 U
Benzo(b)fluoranthene	**8.9**	<0.11 U
Benzo(k)fluoranthene	**2.7**	<0.11 U
Chrysene	**6.5**	0.022 J
Dibenz(a,h)anthracene	**1**	<0.11 U
Dibenzofuran	0.094 J	<0.19 U
Indeno(1,2,3-cd)pyrene	**4.2**	<0.15 U
Naphthalene	0.18 J	<0.19 U
Metals		
Lead	**93**	10.9
Mercury	0.053 J	<0.078 U
Zinc	74.9	27.4

Location	SB03	SB03	SB03
Sample Name	SB03_1-2	SODUP01_100722	SB03_4-5
Sample Date	10/07/2022	10/07/2022	10/07/2022
Sample Depth	1-2	1-2	4-5
VOCs			
Benzene	<0.00067 U	<0.00061 U	<0.00081 U
Naphthalene	<0.0053 U	<0.0048 U	<0.0065 U
Total Xylenes	<0.0013 U	<0.0012 U	<0.0016 U
SVOCs			
3 & 4 Methylphenol (m&p Cresol)	<0.27 U	<0.27 U	<0.26 U
Benzo(a)anthracene	0.76	0.24	0.071 J
Benzo(a)pyrene	0.75	0.23	0.07 J
Benzo(b)fluoranthene	0.83	0.26	0.084 J
Benzo(k)fluoranthene	0.24	0.068 J	<0.11 U
Chrysene	0.8	0.25	0.079 J
Dibenz(a,h)anthracene	0.088 J	0.028 J	<0.11 U
Dibenzofuran	0.16 J	<0.18 U	<0.18 U
Indeno(1,2,3-cd)pyrene	0.42	0.14 J	0.045 J
Naphthalene	0.22	<0.18 U	<0.18 U
Metals			
Lead	**1,020**	**685**	**326**
Mercury	**0.841**	**0.187**	0.067 J
Zinc	69.6	65	46.9

Location	SB04
Sample Name	SB04_1-3
Sample Date	10/06/2022
Sample Depth	11-13
VOCs	
Benzene	**0.072**
Naphthalene	2.1
Total Xylenes	**1.9**
SVOCs	
3 & 4 Methylphenol (m&p Cresol)	0.11 J
Benzo(a)anthracene	**4.5**
Benzo(a)pyrene	**3.5**
Benzo(b)fluoranthene	**4.3**
Benzo(k)fluoranthene	**1.3**
Chrysene	**3.6**
Dibenz(a,h)anthracene	**0.46**
Dibenzofuran	2.7
Indeno(1,2,3-cd)pyrene	**2.2**
Naphthalene	**14**
Metals	
Lead	37
Mercury	0.139
Zinc	36.6

Location	SB01	SB01
Sample Name	SB01_1-3	SB01_3-5
Sample Date	10/07/2022	10/07/2022
Sample Depth	1-3	3-5
VOCs		
Benzene	<0.00077 U	<0.00069 U
Naphthalene	<0.0062 U	0.043
Total Xylenes	<0.0015 U	<0.0014 U
SVOCs		
3 & 4 Methylphenol (m&p Cresol)	<0.26 U	<0.53 U
Benzo(a)anthracene	0.23	**2.9**
Benzo(a)pyrene	0.22	**2.8**
Benzo(b)fluoranthene	0.23	**3.3**
Benzo(k)fluoranthene	0.097 J	**0.97**
Chrysene	0.23	**2.6**
Dibenz(a,h)anthracene	0.033 J	0.26
Dibenzofuran	<0.18 U	0.84
Indeno(1,2,3-cd)pyrene	0.14 J	**1.3**
Naphthalene	0.024 J	0.68
Metals		
Lead	33.1	**176**
Mercury	<0.076 U	**0.215**
Zinc	61.1	**250**

Location	SB05
Sample Name	SB05_1-3
Sample Date	10/06/2022
Sample Depth	11-13
VOCs	
Benzene	<0.16 U
Naphthalene	**180**
Total Xylenes	**0.83 J**
SVOCs	
3 & 4 Methylphenol (m&p Cresol)	**0.72 J**
Benzo(a)anthracene	**19**
Benzo(a)pyrene	**14**
Benzo(b)fluoranthene	**17**
Benzo(k)fluoranthene	**6.9**
Chrysene	**16**
Dibenz(a,h)anthracene	**1.9 J**
Dibenzofuran	**10**
Indeno(1,2,3-cd)pyrene	**9.5**
Naphthalene	**41**
Metals	
Lead	8.14
Mercury	<0.069 U
Zinc	16.7

Location	SB06
Sample Name	SB06_1-3
Sample Date	10/06/2022
Sample Depth	11-13
VOCs	
Benzene	**0.074**
Naphthalene	3.1
Total Xylenes	**0.62 J**
SVOCs	
3 & 4 Methylphenol (m&p Cresol)	<2.9 U
Benzo(a)anthracene	0.85 J
Benzo(a)pyrene	0.56 J
Benzo(b)fluoranthene	0.79 J
Benzo(k)fluoranthene	<1.2 U
Chrysene	0.73 J
Dibenz(a,h)anthracene	<1.2 U
Dibenzofuran	0.4 J
Indeno(1,2,3-cd)pyrene	0.29 J
Naphthalene	2
Metals	
Lead	12.5
Mercury	<0.076 U
Zinc	15.6

Legend

- Soil Boring Sample Location
- Approximate Site Boundary

Analyte	NYSDEC Part 375 Unrestricted Use SCOs	NYSDEC Part 375 Restricted Use Restricted-Residential SCOs
VOCs		
Benzene	0.06	4.8
Naphthalene	12	100
Total Xylenes	0.26	100
SVOCs		
3 & 4 Methylphenol (m&p Cresol)	0.33	100
Benzo(a)anthracene	1	1
Benzo(a)pyrene	1	1
Benzo(b)fluoranthene	1	1
Benzo(k)fluoranthene	0.8	3.9
Chrysene	1	3.9
Dibenz(a,h)anthracene	0.33	0.33
Dibenzofuran	7	59
Indeno(1,2,3-cd)pyrene	0.5	0.5
Naphthalene	12	100
Metals		
Lead	63	400
Mercury	0.18	0.81
Zinc	109	10000

Exceedance Summary:

10 - Result exceeds Unrestricted Use SCOs

10 - Result exceeds Restricted Use Restricted-Residential SCOs

Notes:
1. Imagery provided through Langan's subscription to Nearmap.com. Flown on 03/03/2022.
2. Plan from Post Walkthrough 413 E 120th Proposed Environmental Boring Location Plan by Langan 2022.
3. Sample Locations are approximate.
4. All Results are shown in milligram per kilogram (mg/kg).

WARNING: IT IS A VIOLATION OF THE NYS EDUCATION LAW ARTICLE 145 FOR ANY PERSON, UNLESS HE IS ACTING UNDER THE DIRECTION OF A LICENSED PROFESSIONAL ENGINEER, TO ALTER THIS ITEM IN ANY WAY.

50 0 50
SCALE IN FEET

LANGAN
Langan Engineering, Environmental, Surveying, Landscape Architecture and Geology, D.P.C.
21 Penn Plaza, 360 West 31st Street, 8th Floor
New York, NY 10001
T: 212.479.5400 F: 212.479.5444 www.langan.com


Project
THE BEACON
413 EAST 120th STREET
BLOCK No. 1808, LOT No. 8
NEW YORK NEW YORK

Figure Title
SOIL SAMPLE LOCATION ANALYTICAL RESULTS MAP

Project No. 170745301
Date 11/17/2022
Scale 1"=50'
Drawn By PDT
Figure No. 3

© 2022 Langan

Path: \\langan.com\data\NYC\data3\170745301\Project Data\ArcGIS\APRX\170745301\170745301.aprx Date: 11/17/2022 User: pditillio Time: 6:04 PM

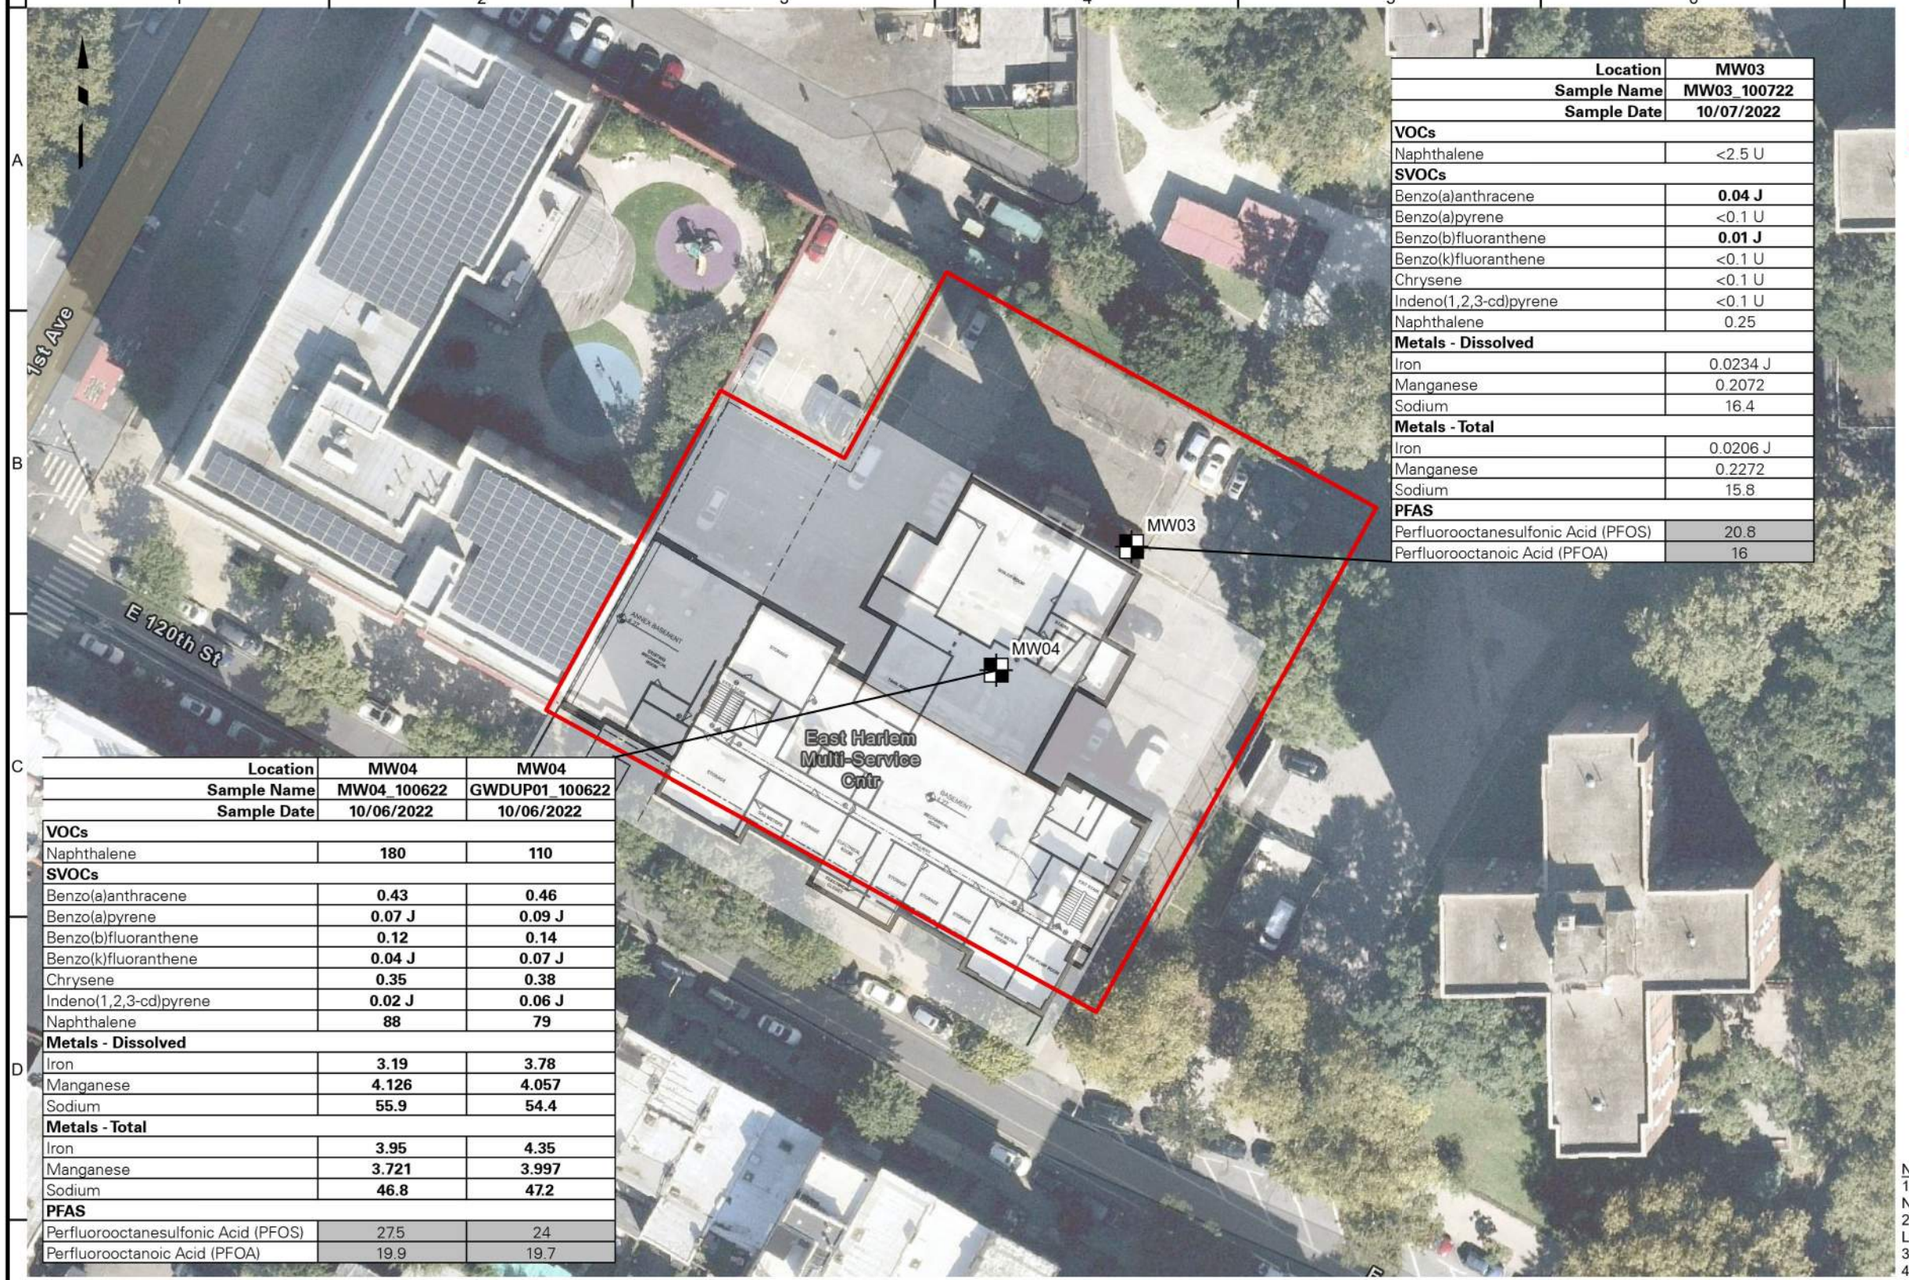

Location	MW03
Sample Name	MW03_100722
Sample Date	10/07/2022
VOCs	
Naphthalene	<2.5 U
SVOCs	
Benzo(a)anthracene	**0.04 J**
Benzo(a)pyrene	<0.1 U
Benzo(b)fluoranthene	**0.01 J**
Benzo(k)fluoranthene	<0.1 U
Chrysene	<0.1 U
Indeno(1,2,3-cd)pyrene	<0.1 U
Naphthalene	0.25
Metals - Dissolved	
Iron	0.0234 J
Manganese	0.2072
Sodium	16.4
Metals - Total	
Iron	0.0206 J
Manganese	0.2272
Sodium	15.8
PFAS	
Perfluorooctanesulfonic Acid (PFOS)	20.8
Perfluorooctanoic Acid (PFOA)	16

Location	MW04	MW04
Sample Name	MW04_100622	GWDUP01_100622
Sample Date	10/06/2022	10/06/2022
VOCs		
Naphthalene	**180**	**110**
SVOCs		
Benzo(a)anthracene	**0.43**	**0.46**
Benzo(a)pyrene	**0.07 J**	**0.09 J**
Benzo(b)fluoranthene	**0.12**	**0.14**
Benzo(k)fluoranthene	**0.04 J**	**0.07 J**
Chrysene	**0.35**	**0.38**
Indeno(1,2,3-cd)pyrene	**0.02 J**	**0.06 J**
Naphthalene	**88**	**79**
Metals - Dissolved		
Iron	**3.19**	**3.78**
Manganese	**4.126**	**4.057**
Sodium	**55.9**	**54.4**
Metals - Total		
Iron	**3.95**	**4.35**
Manganese	**3.721**	**3.997**
Sodium	**46.8**	**47.2**
PFAS		
Perfluorooctanesulfonic Acid (PFOS)	27.5	24
Perfluorooctanoic Acid (PFOA)	19.9	19.7

Legend

- Monitoring Well Sample Location
- Approximate Site Boundary

Analyte	NYSDEC SGVs	NYSDEC Guidance Values
VOCs		
Naphthalene	10	NS
SVOCs		
Benzo(a)anthracene	0.002	NS
Benzo(a)pyrene	0	NS
Benzo(b)fluoranthene	0.002	NS
Benzo(k)fluoranthene	0.002	NS
Chrysene	0.002	NS
Indeno(1,2,3-cd)pyrene	0.002	NS
Naphthalene	10	NS
Metals - Dissolved		
Iron	0.3	NS
Manganese	0.3	NS
Sodium	20	NS
Metals - Total		
Iron	0.3	NS
Manganese	0.3	NS
Sodium	20	NS
PFAS		
Perfluorooctanesulfonic Acid (PFOS)	NS	10
Perfluorooctanoic Acid (PFOA)	NS	10

Exceedance Summary:

10 - Result exceeds NYSDEC SGVs

10 - Result exceeds NYSDEC Guidance Values

Notes:
1. Imagery provided through Langan's subscription to Nearmap.com. Flown on 03/03/2022.
2. Plan from Post Walkthrough 413 E 120th Proposed Environmental Boring Location Plan by Langan 2022.
3. Sample Locations are approximate.
4. All Results are shown in microgram per liter (ug/l).

WARNING: IT IS A VIOLATION OF THE NYS EDUCATION LAW ARTICLE 145 FOR ANY PERSON, UNLESS HE IS ACTING UNDER THE DIRECTION OF A LICENSED PROFESSIONAL ENGINEER, TO ALTER THIS ITEM IN ANY WAY.

50 0 50
SCALE IN FEET

LANGAN
Langan Engineering, Environmental, Surveying, Landscape Architecture and Geology, D.P.C.
21 Penn Plaza, 360 West 31st Street, 8th Floor
New York, NY 10001
T: 212.479.5400 F: 212.479.5444 www.langan.com

Project
THE BEACON
413 EAST 120th STREET
BLOCK No. 1808, LOT No. 8
NEW YORK NEW YORK

Figure Title
GROUNDWATER SAMPLE ANALYTICAL RESULTS MAP

Project No. 170745301
Date 11/18/2022
Scale 1"=50'
Drawn By PDT
Figure No. 4

© 2022 Langan

Path: \\langan.com\data\NYC\data3\170745301\Project Data\ArcGIS\APRX\170745301\170745301.aprx Date: 11/18/2022 User: pditillio Time: 1:43 PM



Location	SV01
Sample Name	SV01_100722
Sample Date	10/07/2022
Sample Type	SV
VOCs	
1,1,1-Trichloroethane	<1.09 U
1,1-Dichloroethene	<0.793 U
Carbon Tetrachloride	<1.26 U
Cis-1,2-Dichloroethene	<0.793 U
Methylene Chloride	<1.74 U
Tetrachloroethene (PCE)	1.89
Trichloroethene (TCE)	<1.07 U
Vinyl Chloride	<0.511 U

Location	SV03
Sample Name	SV03_100722
Sample Date	10/07/2022
Sample Type	SV
VOCs	
1,1,1-Trichloroethane	1.53
1,1-Dichloroethene	<0.793 U
Carbon Tetrachloride	<1.26 U
Cis-1,2-Dichloroethene	<0.793 U
Methylene Chloride	<1.74 U
Tetrachloroethene (PCE)	2.15
Trichloroethene (TCE)	<1.07 U
Vinyl Chloride	<0.511 U

Location	IA04_SV04	
Sample Name	IA04_100722	SV04_100722
Sample Date	10/07/2022	10/07/2022
Sample Type	IA	SV
VOCs		
1,1,1-Trichloroethane	<0.109 U	<2.84 U
1,1-Dichloroethene	<0.079 U	<2.07 U
Carbon Tetrachloride	0.541	<3.28 U
Cis-1,2-Dichloroethene	<0.079 U	<2.07 U
Methylene Chloride	2.32	<45.2 U
Tetrachloroethene (PCE)	2.58	<3.53 U
Trichloroethene (TCE)	<0.107 U	<2.8 U
Vinyl Chloride	<0.051 U	<1.33 U

Location	IA05_SV05	
Sample Name	IA05_100722	SV05_100722
Sample Date	10/07/2022	10/07/2022
Sample Type	IA	SV
VOCs		
1,1,1-Trichloroethane	<0.109 U	<15.3 U
1,1-Dichloroethene	<0.079 U	<11.1 U
Carbon Tetrachloride	0.566	<17.7 U
Cis-1,2-Dichloroethene	<0.079 U	<11.1 U
Methylene Chloride	<1.74 U	<244 U
Tetrachloroethene (PCE)	1.17	<19.1 U
Trichloroethene (TCE)	<0.107 U	<15.1 U
Vinyl Chloride	<0.051 U	<7.18 U

Legend

- Soil Vapor Sample Location
- Approximate Site Boundary

Analyte	NYSDOH AGVs	NYSDOH Decision Matrices Minimum Concentrations
VOCs		
1,1,1-Trichloroethane	NS	100
1,1-Dichloroethene	NS	6
Carbon Tetrachloride	NS	6
Cis-1,2-Dichloroethene	NS	6
Methylene Chloride	60	100
Tetrachloroethene (PCE)	30	100
Trichloroethene (TCE)	2	6
Vinyl Chloride	NS	6

Exceedance Summary:

10 - Result exceeds NYSDOH AGVs

10 - Result exceeds minimum soil vapor concentrations recommending mitigation

Notes:
1. Imagery provided through Langan's subscription to Nearmap.com. Flown on 03/03/2022.
2. Plan from Post Walkthrough 413 E 120th Proposed Environmental Boring Location Plan by Langan 2022.
3. Sample Locations are approximate.
4. All Results are shown in microgram per cubic meter (ug/m3).

WARNING: IT IS A VIOLATION OF THE NYS EDUCATION LAW ARTICLE 145 FOR ANY PERSON, UNLESS HE IS ACTING UNDER THE DIRECTION OF A LICENSED PROFESSIONAL ENGINEER, TO ALTER THIS ITEM IN ANY WAY.

50 0 50
SCALE IN FEET

LANGAN
Langan Engineering, Environmental, Surveying, Landscape Architecture and Geology, D.P.C.
21 Penn Plaza, 360 West 31st Street, 8th Floor
New York, NY 10001
T: 212.479.5400 F: 212.479.5444 www.langan.com

Project
THE BEACON
413 EAST 120th STREET
BLOCK No. 1808, LOT No. 8
NEW YORK NEW YORK

Figure Title
SOIL VAPOR SAMPLE ANALYTICAL RESULTS MAP

Project No. 170745301
Date 11/18/2022
Scale 1"=50'
Drawn By PDT
Figure No. 5

© 2022 Langan

Path: \\langan.com\data\NYC\data3\170745301\Project Data\ArcGIS\APRX\170745301\170745301.aprx Date: 11/18/2022 User: pditillio Time: 1:46 PM

APPENDIX A

PREVIOUS REPORTS

Phase I Environmental Site Assessment Report

East Harlem Multi Service Center
413 East 120th Street
New York, NY 10035



Prepared by
ALC Environmental
39 West 29th Street
New York, NY 10001

Prepared for
Philip Habib & Associates
102 Madison Avenue
11th Floor, New York, NY 10016

June 28, 2022
Project # 22-400-1074

TABLE OF CONTENTS

1.0 General Information....1

2.0 Executive Summary....2
2.1 Subject Property Description....2
2.2 Data Gaps....2
2.3 Environmental Report Summary....2
2.4 Recommendations....5

3.0 Introduction....6
3.1 Purpose....6
3.2 Scope of Work....6
3.3 Significant Assumptions....6
3.4 Limitations and Exceptions....7
3.5 Deviations....7
3.6 Special Terms and Conditions....7
3.7 Reliance....7

4.0 User-Provided Information....8
4.1 Activity/Use Limitations....8
4.2 Specialized Knowledge....8
4.3 Valuation Reduction for Environmental Issues....8
4.4 Owner, Subject Property Manager, and Occupant Information....8
4.5 Reason For Performing Phase I ESA....8

5.0 Subject Property Description....9
5.1 Location and Legal Description....9
5.2 Subject Property and Surrounding Area Description....9
5.3 Current Use of Subject Property....9
5.4 Description of Structures and Other Improvements....9
5.5 Adjoining Property Information....10

6.0 Site Reconnaissance....11
6.1 Methodology and Limiting Conditions....11
6.2 General Subject Property Setting....11
6.3 Site Visit Findings....11
6.3.1 Hazardous Substances....12
6.3.2 Petroleum Products....12
6.3.3 Underground Storage Tanks (USTs)....12
6.3.4 Aboveground Storage Tanks (ASTs)....12
6.3.5 Strong, Pungent, or Noxious Odors....13

TABLE OF CONTENTS

6.3.6 Standing Surface Water and Pools or Sumps Containing Liquids Likely to be Hazardous Substances or Petroleum Products 13
6.3.7 Drums, Totes, and Intermediate Bulk Containers 14
6.3.8 Hazardous Substance and Petroleum Product Containers Not in Connection With Identified Uses 14
6.3.9 Unidentified Substance Containers 14
6.3.10 PCB-Containing Items 14
6.3.11 Stains or Corrosion on Floors, Walls, or Ceilings 14
6.3.12 Drains and Sumps 14
6.3.13 Pits, Ponds, or Lagoons 15
6.3.14 Solid Waste 15
6.3.15 Stained Soil or Pavement 15
6.3.16 Stressed Vegetation 15
6.3.17 Wells 15

7.0 Records Review 16
7.1 Standard Environmental Record Resources 16
7.2 Additional Environmental Record Resources 31
7.3 Physical Setting 31
7.3.1 Topography 31
7.3.2 Surface Water Bodies 31
7.3.3 Geology and Hydrology 31
7.4 Historical Use 32
7.4.1 Historical Summary 32
7.4.2 City Directories 35
7.4.6 Previous Environmental Reports 36
7.4.7 Building Department Records 36
7.4.8 Title Records 36
7.4.9 Other Historical Records 36
7.5 Environmental Liens and Activity/Use Limitations 36
7.6 Vapor Encroachment Evaluation 36

8.0 Interviews 38

9.0 Non-Scope Considerations 39
Asbestos-Containing Building Materials 39
Lead-Based Paint 39
Radon 40
Wetlands 40
Microbial Conditions (Mold) 40
Lead in Drinking Water 40

TABLE OF CONTENTS

10.0 Findings and Opinions..... 41

11.0 Conclusions..... 43

12.0 Recommendations..... 44

13.0 References..... 45

TABLE OF CONTENTS

Appendices

Appendix A: Figures....46
Appendix B: Photographs....52
Appendix C: Historical Research....81
Appendix D: Regulatory Records....251
Appendix E: Regulatory File Review....1697
Appendix F: Vapor Encroachment Evaluation....1699
Appendix G: Qualifications....1701
Appendix H: Additional Documentation....1704

1.0 GENERAL INFORMATION

Project Information:
Beacon Harlem RFP (pha #2189)
Project Number:
22-400-1074

Consultant Information:
ALC Environmental
39 West 29th Street
New York, NY 10001
Phone: (212) 675-5544
E-mail Address: colin.eckhardt@alcenvironmental.com
Inspection Date: May 18, 2022
Report Date: 06/24/2022

Site Information:
East Harlem Multi Service Center
413 East 120th Street
New York, NY 10035
County: New York
Latitude, Longitude: 40.798616, -73.932644
Site Access Contact: Karuna Mehta

Client Information:
Philip Habib & Associates
John McNally
102 Madison Avenue
11th Floor, New York, NY 10016

Site Assessor

Colin Eckhardt
Asst. Project Manager

Senior Reviewer

Sanchita Mallick
Asst. Director, EHS

Certification:

I declare that, to the best of my professional knowledge and belief, I meet the definition of Environmental Professional as defined in 40 CFR Part 312. I have the specific qualifications based on education, training, and experience to assess a property of the nature, history, and setting of the subject property. I have developed and performed the all appropriate inquiries in conformance with the standards and practices set forth in 40 CFR Part 312.

Sanchita Mallick - Asst. Director, EHS

2.0 EXECUTIVE SUMMARY

2.1 Subject Property Description

ALC Environmental performed a Phase I Environmental Site Assessment (Phase I ESA) of the East Harlem Multi Service Center located at 413 East 120th Street New York, New York, NY 10035 (subject property). The purpose of the Phase I ESA is to identify recognized environmental conditions (RECs) in accordance with ASTM Standard E1527-21.
ALC Environmental (ALC) was contracted by Philip Habib & Associates, the Client, to conduct a Phase I Environmental Site Assessment (ESA) of the property located at 413 East 120th Street, New York NY 10035. The Subject Property consists of a two and six-story educational facility totaling approximately 0.8-acres in size. The Subject Property is identified by the New York City (NYC) Department of Finance as Block 1808 and Lot 8. The subject Property is located to the north of East 120th Street, between 1st Avenue to the west and Detective Robert A. Cordon Way to the east.

The objective of this assessment was to evaluate past and current environmental conditions at the Subject Property and to identify potential areas of environmental concern or recognized environmental conditions that could affect the environmental integrity of the property. This Phase I ESA was performed in general conformance with the scope and limitations of the ASTM International Practice E1527-21.
On May 18, 2022, ALC's Assessor, Colin Eckhardt conducted a site reconnaissance at the Subject Property. The information included in this report was gathered from state and municipal offices and officials, site interviews, the environmental database search, and site inspection. The Subject Property is located in the NYC Borough of the New York. The general vicinity of the property consists of multi-family apartment buildings and a mixed commercial building. The current adjoining properties do not appear to pose an environmental risk to the Subject Property.

2.2 Data Gaps

No deviations from the recommended scope of ASTM Standard E 1527-21 were performed as part of this Phase I ESA with the exception of any additions noted in Detailed Scope of Services.

2.3 Environmental Report Summary

The Consultant identified the following recognized environmental conditions (RECs) associated with the Subject Property:

- ALC observed a tank vault in the basement of the subject building. The tank vault reportedly contains two, active 10,000-gallon No. 2 fuel oil tanks. The tank vault is inaccessible allowing no visual evaluation of the tanks.

The following historical environmental condition (HREC) was identified during this Phase I ESA:

- The adjacent property to the west is listed in the NY Spills database. The incident was reported on June 29, 2015 (Spill No. 1503447). As per the database, this spill was associated with discovery of contaminated soil during geotechnical work during the redevelopment of the property. Prior to 1940, the site has been utilized for residential purposes. A gasoline service station (five, 550-gallon underground gasoline storage tanks), operated at this site from at least 1939 to 1954. On April 29, 2015, per NYC Office of Environmental Remediation (OER) requirements, soil, groundwater, and soil vapor samples were collected for chemical analysis. Soil analytics showed elevated semi volatile organic compounds (SVOCs) and metals, with almost all of the contaminated soil found within the first 2 feet of soil. Groundwater sample results displayed elevated concentrations of metals such as magnesium and manganese and SVOCs were also detected. Soil vapor samples showed elevated readings that including benzene,

tetrachloroethene, and vinyl chloride. Remedial activities were conducted in June 2015. The Remedial Action Work Plan included excavation of two feet of soil across site and eight feet of soil in the area of the former gas station in southwestern portion of property. Other remedial activities included a composite cover system placed over the site to prevent exposure, a sub-slab depressurization system (SSDS), and a vapor barrier was placed. Approximately 3,600 tons of typical historic fill and 150 tons of petroleum-impacted soil were excavated, five historic 550-gallon USTs and four additional USTs were removed. The five known historic underground storage tanks (USTs) were removed and only the concrete base of the tanks were found. However, four other USTs were found during excavation and removed. Soils in those areas were excavated down to groundwater and organic release compound (ORC) injected prior to backfilling with recycled concrete aggregate (RCA). According to the database, soil samples analyzed in 2017 were clean, while groundwater samples were contaminated. The consultants confirmed in 2018 that all subsurface activities, including installation of the vapor barrier and active SSDS, have been completed at the site. On 11/28/18, one two-inch diameter permanent groundwater monitoring well was installed in the area of the former UST to evaluate the results of ORC application. In 2019, groundwater analysis displayed concentrations below groundwater standards and well within attenuation ranges. The spill case was closed by the New York State Department of Environmental Conservation (NYSDEC) on July 29, 2019. This western adjacent property is currently improved with a 10-story mixed use commercial and residential building constructed circa 2020.

In addition, the following noteworthy conditions, which include *de minimis* conditions, were identified:

- The Subject Property is listed in the following environmental databases: NY AST, ICIS, US AIRS, FINDS, and ECHO.
- Suspect asbestos-containing materials in the form of roofing materials, sheetrock, and joint compound, vinyl floor tiles, ceiling plaster, may be were observed to be present at the subject building. The materials appeared in good to fair condition.
- Localized flaking paint was observed on the ceiling throughout the fifth floor classrooms and hallway. Corrective action is warranted.
- Evidence of water intrusion was observed in the basement of the subject building. The bottom foot along the hallway wall displayed signs of water damage from either leak or flooding events. Evidence of water intrusion was also observed on the ceiling of rooms 501, 502, 503, 504, and 510 and on the ceiling of the 5th floor hallway. Evidence of visible microbial growth was observed in the vicinity of the basement staircase impacting the walls, maintenance supplies, and storage wood pallets. Corrective action is warranted.

Vapor Encroachment Conditions (VECs) that could not be ruled out were identified for the Subject Property or surroundings sites within the distances specified by ASTM E2600-10. The EDR Vapor Encroachment Screen report is included in Appendix F.
No additional conditions were observed at the site that could potentially present a significant environmental concern or recognized environmental condition.

Based on a review of background data, regulatory agency records, aerial photographs, and observations made during the site reconnaissance, the following conclusions are presented regarding the Subject Property. The scope of this study did not include subsurface exploration, sampling or analytical laboratory testing.

- The Subject Property is not identified as being evaluated by the State of New York or federal government for remedial action under SEMS or any other environmental regulations. However, the Subject Property is listed in the following environmental databases: NY AST, ICIS, US AIRS, FINDS, and ECHO.
- There were four hundred and nineteen (419) sites listed on the regulatory database search within a 1-mile radius of the Subject Property. Based on available information, estimated flow direction of groundwater, and the nature of the database listings, it is unlikely that the Subject Property has been impacted by unauthorized releases of hazardous materials at this time, though it is impossible to entirely rule out the potential for contamination.

- Based on the lack of records pertaining to any recent tank tightness testing completed at the Subject Property, the two onsite, active, 10,000-gallon fuel oil tanks are considered RECs.
- Based on the estimated age of the subject building, asbestos containing materials and lead-based paint are anticipated to be present at the subject building.

ALC performed a Phase I Environmental Site Assessment in conformance with the scope and limitations of ASTM Practice E1527-21 of the property located at 413 East 120th Street. This assessment has revealed evidence of one recognized environmental condition (REC) in connection with the Subject Property.

Report Section		No Further Action	REC	HREC	CREC	Issue / Further Investigation	Comments
5.3	**Current Use of Subject Property**	X					
5.5	**Adjoining Property Information**	X					
6.3.1	**Hazardous Substances**	X					
6.3.2	**Petroleum Products**	X					
6.3.3	**Underground Storage Tanks (USTs)**	X					
6.3.4	**Aboveground Storage Tanks (ASTs)**		X				See Section 6.3.4 for further comments.
6.3.5	**Strong, Pungent, or Noxious Odors**	X					
6.3.6	**Standing Surface Water and Pools or Sumps Containing Liquids Likely to be Hazardous Substances or Petroleum Products**	X					
6.3.7	**Drums, Totes, and Intermediate Bulk Containers**	X					
6.3.8	**Hazardous Substance and Petroleum Product Containers Not in Connection With Identified Uses**	X					
6.3.9	**Unidentified Substance Containers**	X					
6.3.10	**PCB-Containing Items**	X					
6.3.11	**Stains or Corrosion on Floors, Walls, or Ceilings**	X					
6.3.12	**Drains and Sumps**	X					
6.3.13	**Pits, Ponds, or Lagoons**					X	See Section 6.3.13 for further comments.
6.3.14	**Solid Waste**	X					
6.3.15	**Stained Soil or Pavement**	X					

Report Section		No Further Action	REC	HREC	CREC	Issue / Further Investigation	Comments
6.3.16	**Stressed Vegetation**	X					
6.3.17	**Wells**	X					
7.1	**Standard Environmental Record Resources**			X			See Section 7.1 for further comments.
7.4.1	**Historical Summary**	X					
7.4.6	**Previous Environmental Reports**	X					

2.4 Recommendations

Based on a review of background data, regulatory agency records, aerial photographs, and observations made during the site reconnaissance, the following recommendations are presented regarding the Subject Property. The scope of this study did not include subsurface exploration, sampling or analytical laboratory testing.

- ALC recommends a tightness test be conducted on the tank system (tanks and the pipe system) to assess the integrity of the onsite tank.
- Suspect asbestos-containing materials in the form of roofing materials, sheetrock, joint compound, vinyl floor tiles, and ceiling plaster, were observed to be present at the subject building. The materials appeared to be in good to fair condition. Prior to any repair or renovation work that will affect the referenced materials, asbestos testing should be conducted. If determined to contain asbestos, the referenced materials should be abated by a certified asbestos abatement contractor prior to commencement of the renovation work, as per all applicable local, state, and federal regulations.
- Regarding the localized flaking paint observed ceiling throughout the fifth-floor classrooms and hallway, all areas of the subject building exhibiting damaged paint should be repaired by a Repair Renovation and Painting (RRP) certified worker.
- In regards to the evidence of water intrusion on the 5th floor ceiling and basement plaster walls, the sources of the water intrusion should be investigated and permanently repaired to prevent further water damage and the proliferation of mold growth.

ALC has no additional recommendations for further study at the Subject Property at this time, other than the recommendations provided above.

3.0 INTRODUCTION

ALC Environmental performed a Phase I Environmental Site Assessment (Phase I ESA) of the East Harlem Multi Service Center located at 413 East 120th Street in New York 10035, New York County, NY (subject property).

3.1 Purpose

The purpose of this Phase I ESA is to investigate and identify recognized environmental conditions (RECs), controlled recognized environmental conditions (CRECs), and historical environmental conditions (HRECs) associated with the subject property and/or surrounding properties.

ASTM Standard Practice E1527-21 defines **REC**s as: (1) the presence of hazardous substances or petroleum products in, on, or at the subject property due to a release to the environment; (2) the likely presence of hazardous substances or petroleum products in, on, or at the subject property due to a release or likely release to the environment; or (3) the presence of hazardous substances or petroleum products in, on, or at the subject property under conditions that pose a material threat of a future release to the environment. A de minimis condition is not a REC. De minimis conditions relate to a release that generally do not present a threat to human health or the environment and that generally would not be the subject of an enforcement action if brought to the attention of appropriate governmental agencies.
ASTM Standard Practice E1527-21 defines **CREC**s as: REC affecting the subject property that has been addressed to the satisfaction of the applicable regulatory authority or authorities with hazardous substances or petroleum products allowed to remain in place subject to implementation of required controls.

ASTM Standard Practice E1527-21 defines **HREC**s as: a previous release of hazardous substances or petroleum products affecting the subject property that has been addressed to the satisfaction of the applicable regulatory authority or authorities and meeting unrestricted use criteria established by the applicable regulatory authority or authorities without subjecting the subject property to any controls (for example, activity and use limitations or other property use limitations). A HREC is not a REC.

3.2 Scope of Work

The Phase I ESA conducted at the subject property was in general accordance with ASTM Standard E 1527-21 and included the following:

- A site reconnaissance and visual survey of properties proximate to the subject property,
- Review of records and interviews with regulatory officials and representatives regarding current and former operations at the subject property,
- A review of historical resources, such as: property records, topographic maps, fire insurance maps, city directories, and aerial photographs,
- Review of previous environmental site assessments, if made available,
- Review of State and Federal environmental database information, and
- Evaluation of information and preparation of the report provided herein.

Typically, a Phase I ESA does not include sampling or testing of air, soil, groundwater, surface water, or building materials. These activities would be carried out under separate cover, if necessary.

3.3 Significant Assumptions

There is a possibility that even with the proper application of these methodologies, conditions may exist that could not be identified within the scope of the assessment or which were not reasonably identifiable from the available information. ALC Environmental believes that the information obtained from the record review and the

interviews concerning the subject property is reliable. However, ALC Environmental cannot and does not warrant or guarantee that the information provided by these other sources is accurate or complete. The methodologies of this assessment are not intended to produce all inclusive or comprehensive results, but rather to provide Philip Habib & Associates with information relating to the subject property.

This study is intended to reduce, but not eliminate, uncertainty regarding the potential for recognized environmental conditions in connection with the Subject Property, within reasonable limits of time and cost. It is assumed that the user has provided ALC Environmental with any specialized knowledge or experience that is material to recognized environmental conditions in connection with the property, including the reason why the property may have a significantly lower purchase price than comparable properties, if applicable. In general, groundwater flow direction has been determined based on topography in the vicinity of the Subject Property, i.e. the assumption that shallow groundwater flow will follow topography, or on other available resources. No site-specific field measurements of groundwater flow direction (e.g. installation of groundwater monitoring wells) have been performed.
Based on this interpretation, ALC Environmental has reviewed regulatory agency information for sites that are located in a presumed up-gradient direction, which based on proximity and knowledge of potential contaminant fate and transport, may present a potential to impact the Subject Property.

3.4 Limitations and Exceptions

This assessment meets the requirements of the ASTM Standard E1527-21. The following limitations should be noted:

- Access Limitations: The site assessor was unable to observe the occupied classrooms or offices of the building on the subject property at the request of the current occupants.
- Results of this investigation are valid as of the dates on which the investigation was performed;
- A visual inspection for the identification of suspect asbestos containing materials, lead-based paint, and mold growth was performed only in readily accessible areas of the subject building. No samples were collected as part of this assessment; and
- The report has been prepared in accordance with generally accepted environmental methodologies referred to in ASTM E1527-21, and contains all of the limitations inherent in these methodologies. No other warranties, expressed or implied, are made as to the professional services provided under the terms of our contract and included in this report.

3.5 Deviations

No deviations from the recommended scope of ASTM Standard E 1527-21 were performed as part of this Phase I ESA with the exception of any additions noted in Detailed Scope of Services.

3.6 Special Terms and Conditions

There are no special terms and conditions for this assessment. ALC's standard terms and conditions are described in Appendix H.

3.7 Reliance

This Phase I ESA report ("the Report") has been prepared for the benefit of and addressed to Philip Habib & Associates and such other persons as may be designated by Philip Habib & Associates, and their respective successors and assigns, employees and affiliates, and counsel and consultants. The report speaks only as of its date in the absence of a specific written update of the Report.

4.0 USER-PROVIDED INFORMATION

The following information is based upon information provided by the client. The type of information provided can include title records, environmental liens, specialized knowledge, reasons for performing the Phase I ESA, and prior environmental reports.

4.1 Activity/Use Limitations

The client did not make ALC Environmental aware of known Activity and Use Limitations (AUL) associated with the subject property.

4.2 Specialized Knowledge

The user of this ESA report is not aware of any activity and use limitations (AULs), such as engineering controls, land use restrictions or institutional controls that are in place at the Subject Property and/or have been filed or recorded in a registry under local, tribal, state, or federal law.

4.3 Valuation Reduction for Environmental Issues

No property valuation reduction relating to environmental concerns was reported by the Client.

4.4 Owner, Subject Property Manager, and Occupant Information

During the site reconnaissance, ALC Environmental was accompanied by Mr. George Gandia, the building's Porter. Mr. Gandia reported that the basement had been impacted by occasional floods and water intrusions. Mr. Gandia was not aware of any other areas of concern.
Additionally, a standard environmental questionnaire was completed by Nilsa Orama, the East Harlem Multi-Service Center Director and and Paul Delgado the East Harlem Multi- Service Center Director Facility Manager, both of whom have associated with the property for over twenty years.

Based on a review of the environmental questionnaire, prior to 1940, the subject property and western adjacent property were originally one lot, and were split into Lot 8 (the Subject Property) and Lot 10 (currently Acacia Gardens) for the purposes of redevelopment. Prior to 1940, Lot 10 had been utilized for residential, commercial, stone yard, lumber yard, school and a gasoline station. From 1941-1980, the site has been utilized for residential, commercial, school and a gasoline station. The subject property has been utilized as an HRA Multi Service Center with parking facility since 1981. It was reported that a Phase II report from Lot 10 was published in May 2015, and stated that the sub-surface soil was impacted by elevated metals and SVOCs. Soil vapor investigation detected several gasoline and chlorinated solvent related compounds.

4.5 Reason For Performing Phase I ESA

No property valuation reduction relating to environmental concerns was reported by the Client.

5.0 SUBJECT PROPERTY DESCRIPTION

This section discusses the site location and description, site vicinity characteristics, description of structures, roads, and other improvements, physical setting, and current uses of the site and adjacent sites.

5.1 Location and Legal Description

A unit of land located in the State of New York, within New York County, and known as 413 East 120th Street, New York, NY 10035. The Subject Property is identified by the NYC Department of Finance as Block 1808 and Lot 8. The site location is shown in Appendix A.

5.2 Subject Property and Surrounding Area Description

The subject property consists of a 0.8-acre irregular-shaped parcel of land. The ground surface at the subject property slopes towards the east.
The subject property is zoned R7X, Residential District. The general vicinity of the property consists of multi-family residential buildings and mixed-use residential and commercial buildings. No heavy manufacturing or industrial land usage was observed in immediate proximity to the Subject Property.

5.3 Current Use of Subject Property

The Subject Property is improved with one, partial 2 and 6-story building and paved parking areas. The subject building is currently being used as an educational facility.

5.4 Description of Structures and Other Improvements

The Subject Property is improved with a two and six-story educational building with a basement, located on an irregular shaped parcel of land that is approximately 0.80-acres in size. The property features an asphalt-paved parking area on the northern portion of the lot. The parking lot is accessible via a driveway located on the eastern portion of the lot.
The subject building is approximately 23,400 square feet and contains a total of 5 staircases, and a basement level. The interior spaces consisted of mechanical and storage rooms in the basement, medical offices, kitchens, and general office space on the ground floor, classrooms and an auditorium on the second floor, and classroom and office space on the third, fourth, and fifth floor. Primary access/egress into the building is via an entrance fronting East 120th Street. The subject building is served by a traction elevator.
As per the Sanborn maps reviewed, the subject building was constructed in 1923. The structural improvements consist of a concrete foundation with masonry facades and a flat asphalt roof. The interior finishes of the classrooms and offices units consist of plaster and sheetrock walls and ceilings, linoleum tile flooring, and ceramic tiles in the bathrooms. The common areas consist of plaster walls and ceilings, linoleum floor tiles, and concrete stairs. The basement consists of cinder block walls, ceiling sheetrock panels, and concrete flooring.

Cooling for the classrooms and offices is provided by four (4) central heating, ventilation, and air conditioning (HVAC) systems observed in the basement of the Subject Property. Heat is generated by a natural gas-fired boiler and distributed to the interior of the building via standing cast iron radiators. Electricity is provided by Consolidated Edison. Domestic water is supplied by the municipal authority and overseen by the Department of Environmental Protection (DEP). Sanitary sewer services are tied into the municipal sewer system. No water wells or septic systems were observed on or in the immediate vicinity of the Subject Property.

5.5 Adjoining Property Information

During the onsite reconnaissance, observations were made of the adjoining properties. These observations were made to identify recognized environmental conditions with the potential for impacting the Subject Property. The following is a list of adjoining properties and a summary of the observations made:

Adjoining Property Information			
Direction From Subject Property	**Name/Description**	**Address**	**Topography**
North	Two, 16-story multi-family residential buildings, part of Wagner Houses Development	2360 and 2370 1st Avenue	The topography of the parcel to the north is cross-gradient, and at a similar elevation as the Subject Property.
East	A 16-story multi-family residential building, part of Wagner Houses Development	435 East 120th Street	The topography of the parcel to the east is down-gradient, and at a lower elevation than the Subject Property.
South	A total of twelve, 3-6 story multi-family residential buildings	410-430 East 120th Street	The topography of the parcel to the south is cross-gradient, and at a similar elevation as the Subject Property.
South	East 120th Street	Public thoroughfare	N/A
West	A 10-story mixed commercial and residential use building known as Acacia Gardens	401-411 East 120th Street	The topography of the parcel to the west is up-gradient and at a slightly higher elevation than the Subject Property.

6.0 SITE RECONNAISSANCE

The site reconnaissance was conducted on May 18, 2022 by Colin Eckhardt, Assistant Project Manager with ALC Environmental, accompanied by George Gandia, the Porter of the Subject Property's building. Weather conditions at the time of the site reconnaissance were clear. Photographs of pertinent features identified during the site reconnaissance are included in the Photograph Appendix B.

6.1 Methodology and Limiting Conditions

This Phase I ESA was performed in general conformance with the scope and limitations of American International (ASTM) Practice E1527-21. The site reconnaissance consisted of observing the boundaries of the subject property and systematically traversing the subject property to provide an overlapping field of view, wherever possible. The site reconnaissance consisted of walking the subject property perimeter, exterior areas, common areas, mechanical areas, maintenance areas, and vacant classrooms of the subject property. Building interiors were entered. Inaccessible areas of the subject property were not observed, such as beneath vehicles and occupied classrooms. The adjoining properties were visually observed from curbside, but were not entered. The inability to inspect these areas does not represent a significant data gap.

6.2 General Subject Property Setting

The subject Property is located on the U.S.G.S Central Park, NY 7.5' Quadrangle topographic map. The general site topographic gradient within a 1,000 foot radius of the Subject Property is in the eastern direction. Topographic conditions of the site vicinity are shown in the Appendix X. The Subject Property is approximately 9 feet above mean sea level. The nearest body of water is the Harlem River, located approximately 900 feet to the east of the Subject Property.

6.3 Site Visit Findings

Condition, Feature or Operation Observed or Identified?	Yes	No
Hazardous Substances		X
Petroleum Products		X
Underground Storage Tanks (USTs)		X
Aboveground Storage Tanks (ASTs)	X	
Strong, Pungent, or Noxious Odors		X
Standing Surface Water and Pools or Sumps Containing Liquids Likely to be Hazardous Substances or Petroleum Products		X
Drums, Totes, and Intermediate Bulk Containers		X
Hazardous Substance and Petroleum Product Containers Not in Connection With Identified Uses		X
Unidentified Substance Containers		X
PCB-Containing Items		X
Stains or Corrosion on Floors, Walls, or Ceilings		X
Drains and Sumps	X	

Condition, Feature or Operation Observed or Identified?	Yes	No
Pits, Ponds, or Lagoons		X
Solid Waste		X
Stained Soil or Pavement		X
Stressed Vegetation		X
Wells		X
Other		X

6.3.1 Hazardous Substances

ALC Environmental found evidence of oil based paint, paint thinner, wood finishing, construction enamel, bleach and other various cleaning products located in storage in the basement during the inspection of the Subject Property. The materials were stored on a metal shelf and were held in 1-5 gallon metal and plastic containers.

ASSOCIATED PHOTOGRAPHS



Paint storage in subject basement

6.3.2 Petroleum Products

No petroleum products were observed on the subject property during the site reconnaissance.

6.3.3 Underground Storage Tanks (USTs)

No obvious evidence of underground storage tanks (USTs) was identified on the subject property during the site reconnaissance.

6.3.4 Aboveground Storage Tanks (ASTs)

ALC observed a tank vault in the basement of the subject building. The tank vault reportedly contains two, active 10,000-gallon No. 2 fuel oil tanks. The tank vault is inaccessible allowing no visual evaluation of the tanks.
The Subject Property was listed in the NY AST in regards to the two, active, 10,000-gallon No. 2 fuel oil AST's in the vault identified during the site reconnaissance. The tanks were reportedly installed in January 1, 1980.

The referenced tanks were registered with the NYSDEC under PBS No. 2-604478 and expire March 31, 2025. There are no reported releases associated with this site. No fuel odors or oil staining were noted during the site visit. The associated vent pipe and fuel oil fill port were observed on the southeastern façade of the subject building, fronting East 120th Street. No evidence of spillage or oil staining was observed in the immediate vicinity of the fill port.

Per NYSDEC regulations pertaining to petroleum bulk storage (6 NYCRR Part 613), fuel oil tanks that are encased in concrete and do not contain originally installed weep holes must undergo tank tightness testing at least once every 3 years. ALC did not locate any records pertaining to any tank tightness testing conducted at the Subject Property. Based on the lack of records pertaining to any recent tank tightness testing completed at the Subject Property, the two onsite, active, 10,000-gallon fuel oil tanks are considered a REC.

ASTs			
Capacity (gals.)	**Contents**	**Construction Materials**	**Comments**
10,000	No. 2 fuel oil	Steel/Carbon Steel/Iron	Tank #1 is vaulted in the basement allowing for no visual inspection.
10,000	No. 2 fuel oil	Steel/Carbon Steel/Iron	Tank #2 is vaulted in the basement allowing for no visual inspection.

ASSOCIATED PHOTOGRAPHS



Refueling pipes on southern facade of the subject building



Subject basement AST vault

6.3.5 Strong, Pungent, or Noxious Odors

No strong, pungent, or noxious odors were observed on the subject property during the site reconnaissance.

6.3.6 Standing Surface Water and Pools or Sumps Containing Liquids Likely to be Hazardous Substances or Petroleum Products

No standing surface water and pools or sumps containing liquids likely to be hazardous substances or petroleum products were observed on the subject property during the site reconnaissance.

6.3.7 Drums, Totes, and Intermediate Bulk Containers

No drums, totes, or intermediate bulk containers were observed on the subject property during the site reconnaissance.

6.3.8 Hazardous Substance and Petroleum Product Containers Not in Connection With Identified Uses

No hazardous substance and petroleum product containers not in connection with identified uses were observed on the subject property during the site reconnaissance.

6.3.9 Unidentified Substance Containers

No unidentified substance container were observed on the subject property during the site reconnaissance.

6.3.10 PCB-Containing Items

No equipment likely to contain PCBs was observed in the subject building during the site reconnaissance.

6.3.11 Stains or Corrosion on Floors, Walls, or Ceilings

No interior staining or corrosion was observed in the subject building during the site reconnaissance.

6.3.12 Drains and Sumps

Discharge features, including multiple floor drains that discharge to the municipal sewer systems were observed in the basement and in the kitchens on the first floor of the subject property during the site reconnaissance. Additionally, a sump pit was observed in the basement.

ASSOCIATED PHOTOGRAPHS



Subject basement sump pit

6.3.13 Pits, Ponds, or Lagoons

No pits, ponds or lagoons were observed on the subject property during the site reconnaissance.

6.3.14 Solid Waste

Solid waste generated at the subject property is stored in the parking lot north of the subject building, and is regularly collected by the NYC Department of Sanitation. No Areas of concern were identified.
There was no evidence that the Subject Property may have been used for solid waste dumping or landfilling.

6.3.15 Stained Soil or Pavement

No stained soil or pavement was observed on the subject property during the site reconnaissance.

6.3.16 Stressed Vegetation

No stressed vegetation (from something other than insufficient water) was observed on the subject property during the site reconnaissance.

6.3.17 Wells

No wells were observed on the subject property during the site reconnaissance.

7.0 RECORDS REVIEW

The purpose of the records review is to obtain and review records that will help identify RECs in connection with the subject property.

7.1 Standard Environmental Record Resources

ALC Environmental contracted Environmental Data Resources, Inc. (EDR) to conduct a search of Federal and State databases containing known and suspected sites of environmental contamination. The number of listed sites identified within the approximate minimum search distance (AMSD) from the Federal and State environmental records database listings specified in ASTM Standard E 1527-21 are summarized in the following table. Detailed information for sites identified within the AMSDs is provided below, along with an opinion about the significance of the listing to the analysis of recognized environmental conditions in connection with the subject property. Copies of the EDR research data and a description of the databases are included in Appendix D of this report.

The subject property was listed in the following databases searched by EDR:

- FINDS
- ECHO
- ICIS
- AST
- RCRA NONGEN / NLR
- NY MANIFEST
- NJ MANIFEST
- US AIRS

Map Findings Summary								
Database	Subject Property	Adjacent Property	Search Distance (Miles)	< 1/8	1/8 - 1/4	1/4 - 1/2	1/2 - 1	Comments
NPL	No	No	1	0	0	0	0	No REC's identified.
SEMS	No	No	0.5	0	0	0	NR	No REC's identified.
CORRACTS	No	No	1	0	0	0	0	No REC's identified.
RCRA-TSDF	No	No	0.5	0	0	0	NR	No REC's identified.
RCRA-LQG	No	No	0.25	4	11	NR	NR	Based on a combination of factors such as information reviewed, topographic relations, distances, no impacts to the Subject Property are anticipated from the listed sites.
RCRA-SQG	No	No	0.25	1	2	NR	NR	Based on a combination of factors such as information reviewed, topographic relations, distances, no impacts to the Subject Property are anticipated from the listed sites.

Database	Subject Property	Adjacent Property	Search Distance (Miles)	< 1/8	1/8 - 1/4	1/4 - 1/2	1/2 - 1	Comments
RCRA-VSQG	No	No	0.25	3	2	NR	NR	Based on a combination of factors such as information reviewed, topographic relations, distances, no impacts to the Subject Property are anticipated from the listed sites.
FUDS	No	No	1	0	0	0	1	Based on a combination of factors such as information reviewed, topographic relations, distances, and regulatory closure, no impacts to the Subject Property are anticipated from the listed site.
US BROWNFIELDS	No	Yes	0.5	1	0	0	NR	See table below for adjacent site's listing.
ICIS	1	Yes	TP	NR	NR	NR	NR	See table below for additional information.
FINDS	3	No	TP	NR	NR	NR	NR	See table below for additional information.
EDR Hist Auto	No	No	0.125	1	NR	NR	NR	Based on a combination of factors such as information reviewed, topographic relations, distances, and regulatory closure, no impacts to the Subject Property are anticipated from the listed site.
US AIRS	1	No	TP	NR	NR	NR	NR	See table below for additional information.
RCRA NonGen / NLR	1	Yes	0.25	49	94	NR	NR	See table below for further details.
EDR Hist Cleaner	No	No	0.125	1	NR	NR	NR	Based on a combination of factors such as information reviewed, topographic relations, distances, and lack of spill case listing, no impacts to the Subject Property are anticipated from the listed site.
ECHO	2	No	TP	NR	NR	NR	NR	See table below for additional information.

Database	Subject Property	Adjacent Property	Search Distance (Miles)	< 1/8	1/8 - 1/4	1/4 - 1/2	1/2 - 1	Comments
NY MANIFEST	1	Yes	0.25	58	136	NR	NR	See table below for further details.
NY SWRCY	No	No	0.5	0	0	1	NR	Based on a combination of factors such as information reviewed, topographic relations, distances, and regulatory closure, no impacts to the Subject Property are anticipated from the listed site.
NY DRYCLEANERS	No	No	0.25	0	4	NR	NR	Based on a combination of factors such as information reviewed, topographic relations, distances, and lack of spill case listing, no impacts to the Subject Property are anticipated from the listed sites.
NY CBS AST	No	No	0.25	0	1	NR	NR	Based on a combination of factors such as information reviewed, topographic relations, distances, and regulatory closure, no impacts to the Subject Property are anticipated from the listed site.
NY SPILLS	No	Yes	0.125	42	NR	NR	NR	See tables below for adjacent sites' listings. Based on a combination of information reviewed, regulatory closure of the spill, actions taken in regards to the spill, and the further redevelopment of the lot, no impacts are anticipated from the remaining listed sites.
NY LTANKS	No	Yes	0.5	2	13	21	NR	See table below for further adjacent site's listing. Based on a combination of information reviewed, regulatory closure of the spill, no impacts to the Subject

Database	Subject Property	Adjacent Property	Search Distance (Miles)	< 1/8	1/8 - 1/4	1/4 - 1/2	1/2 - 1	Comments
								Property are anticipated from this sites.
NY VCP	No	Yes	0.5	1	1	4	NR	See table below for adjacent site's listing. No further action is warranted for the remaining sites.
NY HSWDS	No	No	0.5	0	1	0	NR	Based on a combination of factors such as information reviewed, topographic relations, and distances, no impacts to the Subject Property are anticipated from the listed site.
NJ MANIFEST	1	No	0.25	18	27	NR	NR	Based on a combination of factors such as information reviewed, topographic relations, and distances, no impacts to the Subject Property are anticipated from the listed sites.
NY AST	1	No	0.25	6	35	NR	NR	Based on a combination of factors such as information reviewed, topographic relations, distances, and regulatory closure, no impacts to the Subject Property are anticipated from the listed sites.
NY UST	No	Yes	0.25	3	7	NR	NR	Based on a combination of factors such as information reviewed, topographic relations, distances, and regulatory closure, no impacts to the Subject Property are anticipated from the listed sites.
NY E DESIGNATION	No	No	0.125	7	NR	NR	NR	Based on a combination of factors such as information reviewed, topographic relations, distances, and regulatory closure, no impacts to the Subject Property are

Database	Subject Property	Adjacent Property	Search Distance (Miles)	< 1/8	1/8 - 1/4	1/4 - 1/2	1/2 - 1	Comments
								anticipated from the listed sites.
NY SHWS	No	No	1	0	1	0	3	Based on a combination of factors such as information reviewed, topographic relations, distances, and regulatory closure, no impacts to the Subject Property are anticipated from the listed sites.
NY BROWNFIELDS	No	Yes	0.5	0	0	3	NR	See table below for adjacent site's listing. No further action is warranted for the remaining sites.
NY CBS	No	No	0.25	0	1	NR	NR	Based on a combination of factors such as information reviewed, topographic relations, distances, and regulatory closure, no impacts to the Subject Property are anticipated from the listed site.
PA MANIFEST	No	No	0.25	0	1	NR	NR	Based on a combination of factors such as information reviewed, topographic relations, distances, and regulatory closure, no impacts to the Subject Property are anticipated from the listed site.
EDR MGP	No	No	1	0	0	2	1	Based on a combination of factors such as information reviewed, topographic relations, distances, and regulatory closure, no impacts to the Subject Property are anticipated from the listed sites.

Subject Property	
Site Name:	CON EDISON SERVICE BOX 19827
Databases:	FINDS, ECHO
Address:	413 E 120TH ST

Comments:	The FINDS database is typically a pointer towards additional listings and by itself do not necessarily indicate waste handling, releases, or regulatory concerns. The listing references the RCRA Info, which tracks the events and activities related to facilities that generate, transport and treat, store, or dispose of hazardous waste. There are no reported violations or releases associated with the Subject Property. No further action or investigation is warranted. According to the Detailed Finding Report from the EPA's ECHO database, there are no violations identified with this site. No further action or investigation is warranted.

Site Name:	LA CLINICA DEL BARRIO (NYCHHC)
Databases:	FINDS, ICIS
Address:	413 EAST 120 STREET
Comments:	The FINDS database is typically a pointer towards additional listings and by itself do not necessarily indicate waste handling, releases, or regulatory concerns. The listing references the RCRA Info, which tracks the events and activities related to facilities that generate, transport and treat, store, or dispose of hazardous waste. There are no reported violations or releases associated with the Subject Property. No further action or investigation is warranted. The Subject Property is listed in the ICIS database under the AIR program with Facility ID 110030901843. As per the database, the Subject Property received a Notice of Violation (NOV) under the Administrative-Informal category. The enforcement action, described as CAA (Clean Air Act), was withdrawn. Records obtained from the US EPA Envirofacts database confirms the information provided by the regulatory database. It was not reported if compliance was achieved with this site.

Site Name:	EAST HARLEM MULTI SERVICE CENTER
Databases:	AST
Address:	413 EAST 120TH STREET
Comments:	Comments: The subject property is listed in the AST database with two, active 10,000-gallon No. 2 fuel oil tanks. The tanks are permitted under the NYSDEC PBS No. 2-604478 (expiration date: March 31, 2025) and were reportedly installed on January 1, 1980. As per the environmental database, the tank bottoms rest on soil, allowing no visual inspection. There are no reported releases associated with the referenced tank. During the site visit, ALC observed a concrete tank vault in the basement of the subject building. The tank vault reportedly contains two, active 10,000-gallon No. 2 fuel oil tanks. The tank vault was inaccessible allowing no visual evaluation of the tanks. No fuel odors or evidence of staining were noted in the basement during the site visit. ALC identified the fill ports and vent pipes associated with the ASTs on the southeastern exterior of the building. No significant staining or signs of a release were identified around the fill ports and vent pipes. Per NYSDEC regulations pertaining to petroleum bulk storage (6 NYCRR Part 613), fuel oil tanks that are encased in concrete and do not contain originally installed weep holes must undergo tank tightness testing at least once every 3 years. No weep holes were observed on the bottom of the tank vault. ALC did not locate any records pertaining to any tank tightness testing conducted at the Subject Property. The tank vault was inaccessible during the site visit, hence, ALC was not able to conduct a thorough visual evaluation of the condition of the tanks and the floor beneath the tanks. Based on the lack of thorough visual evaluation of the tank condition, as well as the lack of records pertaining to any recent tank tightness testing completed at the Subject Property, the onsite 10,000-gallon fuel oil tanks are considered a REC.

Site Name:	CON EDISON SERVICE BOX 19827
Databases:	NJ MANIFEST, NY MANIFEST, RCRA NonGen / NLR
Address:	413 E 120TH ST
Comments:	The Subject Property was listed in the NJ Manifest database with an EPA ID of NYP004235198. The listing pertains to a total of 2000-pounds of lead wastes (waste code D008) transported from this location for offsite disposal in 2011. There are no reported violations. Based on the lack of reported violations, no further action or investigation is warranted in regards to this listing. The Subject Property is listed in the RCRA-NonGen (Non-Generator) database. This listing is associated with Consolidated Edison (the utility company) with the ID: NYP004235198. There are no reported violations associated with the Subject Property. Additionally, at the present time, RCRA-NonGen facilities do not generate any hazardous waste. As such, no further action or investigation is warranted in regards to this listing.

Site Name:	413 E 120TH ST BUILDING
Databases:	US AIRS (AFS)
Address:	413 E 120TH ST
Comments:	Aerometric Information Retrieval System (AIRS) is a computer-based repository of information regarding airborne pollution in the United States and various World Health Organization (WHO) member countries. AIRS contains all air quality, emissions, compliance, and enforcement information that the Office of Air Quality Planning and Standards (OAQPS) and state agencies need to carry out their respective programs for improving and maintaining air quality. The Subject Property is listed on the US AIRS database with Facility ID 110043325407. There are no reported violations associated with the Subject Property. As such, no further action or investigation is warranted in regards to this listing.

Site Name:	413 E 120TH ST BUILDING
Databases:	FINDS, ECHO
Address:	413 E 120TH ST
Comments:	The FINDS database is typically a pointer towards additional listings and by itself do not necessarily indicate waste handling, releases, or regulatory concerns. The listing references the RCRA Info, which tracks the events and activities related to facilities that generate, transport and treat, store, or dispose of hazardous waste. There are no reported violations or releases associated with the Subject Property. No further action or investigation is warranted. According to the Detailed Finding Report from the EPA's ECHO database, there are no violations identified with this site. No further action or investigation is warranted.

Adjoining and Nearby Properties	
Site Name:	CON EDISON SERVICE BOX: 19830
Databases:	NY MANIFEST, RCRA NonGen / NLR
Address:	453 E 120TH ST
Distance (Feet):	0
Direction:	SSE
Elevation:	Higher
Comments:	The adjacent property to the south-southwest is listed on the NY Manifest database. The listing is associated with Consolidated Edison activities and pertain to lead waste (waste code D008) that was removed from the site in 2013. Based on the lack of reported violations, no further action or investigation is warranted. The adjacent property to the south-southwest is listed in the RCRA-NonGen

Comments:	(Non-Generator) database. This listing is associated with Consolidated Edison (the utility company) with Facility ID NYP004294690. There are no reported violations associated with the Subject Property. Additionally, at the present time, RCRA-NonGen facilities do not generate any hazardous waste. As such, no further action or investigation is warranted in regards to this listing.

Site Name:	401 EAST 120TH STREET
Databases:	VCP
Address:	401 EAST 120TH STREET
Distance (Feet):	0
Direction:	West
Elevation:	Higher
Comments:	See Spillcase: OER - NYC (Spill No. 1503447) for the address 401 East 120th Street for further details. The search did not identify any additional VCP sites adjacent to the Subject Property.

Site Name:	OER - NYC
Databases:	SPILLS
Address:	401 EAST 120TH ST
Distance (Feet):	0
Direction:	West
Elevation:	Higher
Comments:	The adjacent property to the west is listed in the NY Spills database. The incident was reported on June 29, 2015 (Spill No. 1503447). As per the database, this spill was associated with discovery of contaminated soil during geotechnical work during the redevelopment of the property. Prior to 1940, the site has been utilized for residential purposes. A gasoline service station (five, 550-gallon underground gasoline storage tanks), operated at this site from at least 1939 to 1954. On April 29, 2015, per NYC Office of Environmental Remediation (OER) requirements, soil, groundwater, and soil vapor samples were collected for chemical analysis. Soil analytics showed elevated SVOCs and metals, with almost all of the contaminated soil found within the first 2 feet of soil. Groundwater sample results displayed elevated concentrations of metals such as magnesium and manganese and SVOCs were also detected. Soil vapor samples showed elevated readings that including benzene, tetrachloroethene, and vinyl chloride. Remedial activities were conducted in June 2015. The Remedial Action Work Plan included excavation of two feet of soil across site and eight feet of soil in the area of the former gas station in southwestern portion of property. Other remedial activities include a composite cover system placed over site to prevent exposure, an SSDS, and a vapor barrier was placed. Approximately 3,600 tons of typical historic fill and 150 tons of petroleum-impacted soil were excavated, five historic 550-gallon USTs and four additional USTs were removed. The five known historic USTs were removed and only the concrete base of the tanks were found. However, four other USTs were found during excavation and removed. Soils in those areas were excavated down to groundwater and ORC injected prior to backfilling with RCA. According to the database, soil samples analyzed in 2017 were clean, while groundwater samples were contaminated. The consultants confirmed in 2018 that all subsurface activities, including installation of the vapor barrier and active SSDS, have been completed at the site. On 11/28/18, one two-inch diameter permanent groundwater monitoring well was installed in the area of the former UST to evaluate the results of ORC application. In 2019, groundwater analysis displayed concentrations below groundwater standards and well within attenuation ranges. The spill case was closed by the NYSDEC on July 29, 2019. This western adjacent property is currently improved with a 10-story mixed use

Comments:	commercial and residential building constructed circa 2020. Based on the information reviewed, regulatory closure of the spill, remedial actions taken in regards to the spill, and the fact that site has been redevelopment, the spill case listing is considered a HREC and no further investigation is warranted at this time.

Site Name:	401 EAST 120TH STREET
Databases:	NY BROWNFIELDS
Address:	401 EAST 120TH STREET
Distance (Feet):	0
Direction:	West
Elevation:	Higher
Comments:	See Spillcase: OER - NYC (Spill No. 1503447) for the address 401 East 120th Street for further details. The search did not identify any additional NY Brownfields sites adjacent to the Subject Property.

Site Name:	ACACIA GARDENS
Databases:	RCRA NonGen / NLR
Address:	401-411 E 120TH ST
Distance (Feet):	0
Direction:	West
Elevation:	Higher
Comments:	This listing is associated with Consolidated Edison (the utility company) Vault: 2027. There are no reported violations associated with the Subject Property. Additionally, at the present time, RCRA-NonGen facilities do not generate any hazardous waste. As such, no further action or investigation is warranted in regards to this listing. The search did not identify any additional RCRA NonGen / NLR sites adjacent to the Subject Property.

Site Name:	ACACIA GARDENS HOUSING
Databases:	NY MANIFEST
Address:	401-411 E 120TH ST
Distance (Feet):	0
Direction:	West
Elevation:	Higher
Comments:	The adjacent property to the west was listed in the NY Manifest database with an EPA ID of NYR000227421. The listing pertains to a total of 55680-pounds of lead wastes (waste code D008) were transported from this location for offsite disposal in 2016. There are no reported violations. Based on the lack of reported violations, no further action or investigation is warranted in regards to this listing. The search did not identify any additional NY MANIFEST sites adjacent to the Subject Property.

Site Name:	ACACIA GARDENS HDFC
Databases:	US BROWNFIELDS
Address:	401 EAST 120TH STREET
Distance (Feet):	0
Direction:	West
Elevation:	Higher

Comments:	See Spillcase: OER - NYC (Spill No. 1503447) for the address 401 East 120th Street for further details. The search did not identify any additional US Brownfields sites adjacent to the Subject Property.

Site Name:	MANHOLE 53875
Databases:	SPILLS
Address:	1ST AVE/120TH ST
Distance (Feet):	35
Direction:	West
Elevation:	Higher
Comments:	The property to the west is listed in the NY Spills database. The incident was reported on March 8, 2000 (Spill No. 9913838). As per the database, this spill was associated with 5-gallons of unknown oil and 150-gallons of water in the subject structure. Oil and water were removed via tanker under <50.PPM , and was double washed with bio-genesis solution. The manhole was then rinsed by a flush truck. The spill case was closed by the NYSDEC on November 16, 2004. Based on the information reviewed and regulatory closure, no impacts to the Subject Property are anticipated from this site.

Site Name:	VS2027 VAULT
Databases:	SPILLS
Address:	1RST AVE AND EAST 120ST
Distance (Feet):	35
Direction:	West
Elevation:	Higher
Comments:	The property to the west is listed in the NY Spills database. The incident was reported on April 16, 2010 (Spill No. 1000204). As per the database, this spill was associated with a transformer bushing leak. The unit was replaced, contained and cleaned up by Con Edison. 9-gallons of unknown oil were spilled on 500-gallons of water and contained to a vault area. The spill case was closed by the NYSDEC on May 21, 2010. Based on the information reviewed and regulatory closure, no impacts to the Subject Property are anticipated from this site.

Site Name:	HYDRAULIC OIL FROM VEHICLE 60787
Databases:	SPILLS
Address:	120 STREET & 1 AVENUE
Distance (Feet):	35
Direction:	West
Elevation:	Higher
Comments:	The property to the west is listed in the NY Spills database. The incident was reported on July 4, 2006 (Spill No. 0603703). As per the database, this spill was associated with equipment failure, which allowed 1-pint of hydraulic oil to spill onto the land and enter the sewer. The spill case was closed by the NYSDEC on August 18, 2006. Based on the information reviewed and regulatory closure, no impacts to the Subject Property are anticipated from this site.

Site Name:	MANHOLE 53880
Databases:	SPILLS
Address:	1ST AVE/E120TH ST
Distance (Feet):	35
Direction:	West
Elevation:	Higher

Comments:	The property to the west is listed in the NY Spills database. The incident was reported on March 8, 2000 (Spill No. 9913836). As per the database, this spill was associated with 2-gallons of unknown oil and 150-gallons of water in the subject structure. Oil and water were removed via tanker under <50.PPM , and was double washed with bio-genesis solution. The manhole was then rinsed by a flush truck. The spill case was closed by the NYSDEC on November 16, 2004. Based on the information reviewed and regulatory closure, no impacts to the Subject Property are anticipated from this site.

Site Name:	MANHOLE 53864
Databases:	SPILLS
Address:	E 120TH ST / 1ST AVE
Distance (Feet):	35
Direction:	West
Elevation:	Higher
Comments:	The property to the west is listed in the NY Spills database. The incident was reported on April 21, 1999 (Spill No. 9900785). As per the database, this spill was associated with 3-gallons of unknown oil and 150-gallons of water in the subject structure and was contained in the manhole. The spill case was closed by the NYSDEC on June 11, 2002. Based on the information reviewed and regulatory closure, no impacts to the Subject Property are anticipated from this site.

Site Name:	IS 45M- NYSCA
Databases:	SPILLS
Address:	2351 1ST AVE
Distance (Feet):	64
Direction:	NNW
Elevation:	Lower
Comments:	The property to the north-northwest is listed in the NY Spills database. The incident was reported on July 15, 2009 (Spill No. 0904431). As per the database, this spill was associated with 19-gallons of #2 fuel oil was discovered from a temporary boiler installed behind the school on the property. and 150-gallons of water in the subject structure and was contained in the manhole. The spill case was closed by the NYSDEC on February 28, 2011. Based on the information reviewed and regulatory closure, no impacts to the Subject Property are anticipated from this site.

Site Name:	INTERMIDATE SCHOOL 45
Databases:	SPILLS
Address:	2351 FIRST AVENUE
Distance (Feet):	64
Direction:	NNW
Elevation:	Lower
Comments:	The property to the north-northwest is listed in the NY Spills database. The incident was reported on October 19, 2007 (Spill No. 0707934). As per the database, this spill was associated with equipment failure, which allowed an unknown amount of either # 4 or # 6 fuel oil to contaminate the soil along the fill line that goes to the building. The spill case was closed by the NYSDEC on March 20, 2009. Based on the information reviewed and regulatory closure, no impacts to the Subject Property are anticipated from this site.

Site Name:	SPILL NUMBER 0100396
Databases:	SPILLS
Address:	406 EAST 120TH ST
Distance (Feet):	95
Direction:	Southwest
Elevation:	Higher
Comments:	The property to the southwest is listed in the NY Spills database. The incident was reported on April 11, 2001 (Spill No. 0100396). As per the database, this spill was associated with a private dwelling, which allowed 15-gallons of unknown petroleum spill onto the sidewalk. It is unreported if the spill impacted the sewer. The spill case was closed by the NYSDEC on June 16, 2003. Based on the information reviewed and regulatory closure, no impacts to the Subject Property are anticipated from this site.

Site Name:	M AND M GROCERY
Databases:	SPILLS
Address:	2337 1ST AVE
Distance (Feet):	131
Direction:	West
Elevation:	Higher
Comments:	The property to the west is listed in the NY Spills database. The incident was reported on August 4, 2006 (Spill No. 0605241). As per the database, this spill was associated with an unreported amount of sulfuric acid. It is unreported where or what was impacted by the spill. The spill case was closed by the NYSDEC on August 10, 2006. Based on the information reviewed and regulatory closure, no impacts to the Subject Property are anticipated from this site.

Site Name:	2365 FIRST AVENUE
Databases:	SPILLS
Address:	2365 FIRST AVENUE
Distance (Feet):	172
Direction:	NNW
Elevation:	Lower
Comments:	The property to the north-northwest is listed in the NY Spills database. The incident was reported on November 24, 1993 (Spill No. 9310338). As per the database, this spill was associated with a passenger vehicle which allowed 50-gallons of #4 fuel oil to spill. The spill case was closed by the NYSDEC on November 24, 1993 . Based on the information reviewed and regulatory closure, no impacts to the Subject Property are anticipated from this site.

Site Name:	GASETERIA
Databases:	NY SPILLS
Address:	2326 1ST AVENUE
Distance (Feet):	174
Direction:	Southwest
Elevation:	Higher
Comments:	The property to the southwest is listed in the NY Spills database. The incident was reported on February 13, 2002 (Spill No. 0230041). As per the database, this spill was associated with two 4000-gallon active gasoline USTs installed in 1980, one 4000-gallon diesel UST , and one 4000-gallon UST converted to nonregulated use, one 1000 -gallon temporarily out-of-service diesel UST, and one 550-gallon closed inplace used oil UST. Five soil borings were made in advacment of the site assessment and six samples were taken for analaysis. Total VOCs reduced from baseline 1603 ug/l in 2002 to 304 ug/L

Comments:	in 2012. Residual soil and ground water contamination is expected to continue to attenuate naturally. The spill case was closed by the NYSDEC on August 16, 2012. Based on the information reviewed and regulatory closure, no impacts to the Subject Property are anticipated from this site.

Site Name:	COMMERCIAL
Databases:	SPILLS
Address:	2329 FIRST AVE
Distance (Feet):	224
Direction:	WSW
Elevation:	Higher
Comments:	The property to the west-southwest is listed in the NY Spills database. The incident was reported on April 19, 2018 (Spill No. 1800705). As per the database, this spill was associated with a 4-story residential building, where an building employee discovered oil on the basement floor and one 275-gallon AST existed on site. Two 4-inch wells were established to gauge water contamination weekly. The spill case was closed by the NYSDEC on April 19, 2019. Based on the information reviewed and regulatory closure, no impacts to the Subject Property are anticipated from this site.

Site Name:	VAULT VS2112
Databases:	SPILLS
Address:	EAST 12O ST AT EAST PLEASANT AVE
Distance (Feet):	276
Direction:	Southeast
Elevation:	Higher
Comments:	The property to the west-southwest is listed in the NY Spills database. The incident was reported on September 17, 2005 (Spill No. 0507315). As per the database, this spill was associated with a crew was in the process of cutting a shunt on site. 1-pint of unknown oil was spilled on top of 1-pint of water. The spill case was closed by the NYSDEC on January 11, 2006. Based on the information reviewed and regulatory closure, no impacts to the Subject Property are anticipated from this site.

Site Name:	EAST 120TH ST/PLEASANT AV
Databases:	SPILLS
Address:	EAST 120TH ST/PLEASANT AV
Distance (Feet):	276
Direction:	Southeast
Elevation:	Higher
Comments:	The property to the southwest is listed in the NY Spills database. The incident was reported on September 25, 1998 (Spill No. 9807786). As per the database, this spill was associated with eight-gallons of unknown oil was found mixed with 400-gallons of water. The spill was contained with mo impact to waterways or sewers. 1000-gallons of water were removed by a tanker. The spill case was closed by the NYSDEC on November 5, 2003. Based on the information reviewed and regulatory closure, no impacts to the Subject Property are anticipated from this site.

Site Name:	SIDEWALK / STREET
Databases:	SPILLS
Address:	371 PLEASANT AVE
Distance (Feet):	293
Direction:	SSE
Elevation:	Higher

Comments:	The property to the south-southeast is listed in the NY Spills database. The incident was reported on January 19, 2007 (Spill No. 0611647). As per the database, this spill was associated with equipment failure, which a hose on a tank truck ruptured and allowed 15-gallons of #2 fuel oil to spill on the edge of the sidewalk and the street. The spill case was closed by the NYSDEC on January 22, 2007. Based on the information reviewed and regulatory closure, no impacts to the Subject Property are anticipated from this site.

Site Name:	MANHOLE # 53850
Databases:	SPILLS
Address:	EAST 119 ST & 1 AVE
Distance (Feet):	296
Direction:	Southwest
Elevation:	Higher
Comments:	The property to the southwest is listed in the NY Spills database. The incident was reported on November 2, 2005 (Spill No. 0507315). As per the database, this spill was associated with a dielectric fluid which dripped into the concrete structure via open cable ends. 1-pint of dielectric fluid was spilled. The spill case was closed by the NYSDEC on December 16, 2005. Based on the information reviewed and regulatory closure, no impacts to the Subject Property are anticipated from this site.

Site Name:	Wagner Houses
Databases:	NY SPILLS
Address:	2360 First Avenue
Distance (Feet):	444
Direction:	North
Elevation:	Higher
Comments:	The adjacent property to the north is listed in the NY Spills database. The incident was reported on April 30, 2010 (Spill No. 1001185). As per the database, this spill was associated with equipment failure, where a resident mistook steam from repairs on an underground steam line as vapors. The spill case was closed by the NYSDEC on April 30, 2010. Based on the information reviewed and regulatory closure, no impacts to the Subject Property are anticipated from this site.

Site Name:	Wagner Houses
Databases:	NY LTANKS
Address:	2360 First Avenue
Distance (Feet):	444
Direction:	North
Elevation:	Higher
Comments:	The adjacent property to the north is listed in the NY Leaks database. The incident was reported on June 25, 1990 (Spill No. 9003394). As per the database, this spill was associated with test tank failure. Six monitoring wells were established, three around the tanks and three elsewhere on the site. These wells were installed as part of an investigation for spill #8907784. The spill case was closed by the NYSDEC on January 26, 2006. Based on the information reviewed and regulatory closure, no impacts to the Subject Property are anticipated from this site.

Site Name:	Wagner Houses
Databases:	NY UST
Address:	2360 First Avenue
Distance (Feet):	444
Direction:	North
Elevation:	Higher
Comments:	The adjacent property to the north was listed in regards to two in service, 29,000-gallon USTs. One contains No. 2 fuel oil the other contains waste oil/used oil. The tanks was reportedly installed in October 1, 1991 and were last tested on March 29, 2021. The site was also listed in regards to a 35,000-gallon No. 2 fuel oil UST, installed December 1, 1975 and last tested March 3, 2021. The site was also listed in regards to two closed/removed 33,000-gallon USTs that contained No. 2 fuel. They were installed May 1, 1958 and closed November 1, 1990. The referenced tank were registered with the NYSDEC under PBS No. 2-475084. There are no reported releases associated with this site. Based on the information reviewed, no impacts to the Subject Property are anticipated from this site.

Site Name:	Wagner Houses
Databases:	NY SPILLS
Address:	2360 First Avenue
Distance (Feet):	444
Direction:	North
Elevation:	Higher
Comments:	The adjacent property to the north is listed in the NY Spills database. The incident was reported on November 30, 1990 (Spill No. 9009488). As per the database, a manhole cover gasket leaked and was contained in the tank vault. The spill case was closed by the NYSDEC on July 6, 1993. Based on the information reviewed and regulatory closure, no impacts to the Subject Property are anticipated from this site.

Site Name:	Wagner Houses
Databases:	NY SPILLS
Address:	2360 First Avenue
Distance (Feet):	444
Direction:	North
Elevation:	Higher
Comments:	The adjacent property to the north is listed in the NY Spills database. The incident was reported on May 18, 2000 (Spill No. 0002092). As per the database, this spill was associated with human error, where a an oil truck driver attempted to disconnect a line that was still charged, resulting in 2-gallons of #2 fuel oil spilling onto the ground. The spill case was closed by the NYSDEC on May 19, 2000. Based on the information reviewed and regulatory closure, no impacts to the Subject Property are anticipated from this site.

Site Name:	Wagner Houses
Databases:	NY SPILLS
Address:	2360 First Avenue
Distance (Feet):	444
Direction:	North
Elevation:	Higher
Comments:	The adjacent property to the north is listed in the NY Spills database. The incident was reported on November 6, 1989 (Spill No. 8907784). As per the database, this spill was associated with equipment failure, where two 33,000-gallon tanks installed in

Comments:	1951, began leaking. The two tanks were removed in 1991 and replaced. The spill was closed in 2009, however additional seepage was observed. 11 soil borings were advanced and 1 monitoring well was installed. Elevated SVOCs were detected in the soil borings. The spill case was closed by the NYSDEC on June 15, 2022 according to the New York State Department Environmental Conservation's Spill Incidents Database. Based on the information reviewed and regulatory closure, no impacts to the Subject Property are anticipated from this site.

7.2 Additional Environmental Record Resources

ALC reviewed online records maintained by the NYSDEC for information concerning the Subject Property.
NYC Department of Buildings (DOB) records were reviewed to determine whether there were any violations or other conditions that would pose an environmental risk to the Subject Property.
The following pertinent records for 413 East 120th Street were located:

- A Certificate of Occupancy issued in 2003. According to the document, the building was used as medical offices, general office space, classroom space, and a daycare.
- Two fuel oil burner applications submitted in 1988 and 1989.

7.3 Physical Setting

General site settings including topography, surface water bodies, geology and hydrology are detailed in the following sections.

7.3.1 Topography

Based on a review of the 2019 USGS topographic map for the subject property area, groundwater is inferred to flow to the east toward the Harlem River.

7.3.2 Surface Water Bodies

The nearest surface water in the vicinity of the subject property is the Harlem River located approximately 0.2-miles to the east of the subject property. No surface water is located on the subject property.

7.3.3 Geology and Hydrology

The soils under and in the vicinity of the site are classified by the U.S. Department of Agriculture (USDA) New York City Soil and Water Conservation District as Urban Land. The Soil Surface Textures consist of silt loam, loamy sand, sandy loam and fine sandy loam. The majority of the surface is covered by asphalt, concrete, buildings, or other impervious surfaces. Soils and foundation materials are highly variable. Urban structures and works cover so much of this land type that identification of the soils is not practical. Most areas have been smoothed and the original soil material has been disturbed, filled over, or otherwise destroyed prior to construction.

The Subject Property area is located within the Atlantic Coastal Plain physiographic province. Its topography is level to gently rolling, being interrupted only in localities by isolated hills, which arise abruptly from the surrounding plain. The average elevation of the Coastal Plain province is less than 900 meters and extends approximately 50 to 100 kilometers inland from the Ocean. The Coastal Plain province is characterized by many rivers, marsh and swampland and consists of sedimentary rock and unlithified sediments.

The principal aquifer system in this region consists of the North Atlantic Coastal Plain aquifer system, consisting of the Magothy and Lloyd aquifer. This aquifer primary consists of sand and gravel, with clay separating the two aquifers. The Magothy aquifer provides most of the water in the western half of Long Island. While groundwater in the vicinity of the Subject Property typically flows in an eastern direction, local variations are possible due to intervening subsurface structures that could alter groundwater flow patterns. Groundwater at the Subject Property is not used as a source of drinking water.

The Subject Property is approximately 9 feet above mean sea level. Water generally flows toward the east from the subject property due to the eastward down-gradient. No on-site water wells or springs were observed during the subject property reconnaissance. No settling ponds, lagoons, surface impoundments, wetlands or natural catch basins were observed at the subject property during this investigation.

7.4 Historical Use

The objective of reviewing historical resources is to develop a history of the previous uses of the subject property and surrounding area, in order to help identify the likelihood of past uses which might have led to RECs in connection with the subject property.

7.4.1 Historical Summary

Historical information identifying the past use of the subject property was obtained from a variety of sources as detailed in Appendix E of this report and included: Aerial Photographs, Sanborn Maps, and Topographic Maps.

Historical Summary			
Period	**Source**	**Subject Property Uses**	**Adjoining Property Uses**
1896	Sanborn Maps, Topographic Maps	The property was improved with multiple residential buildings ranging from single-story to 3-story.	North: Improved with multiple 2 to 3-story residential buildings and a stone yard. East: Improved with two 5-story residential buildings with storefronts. South: Improved with multiple 2 to 3-story residential buildings. West: Improved with a 2-story residential building and a commercial lot identified as a stone yard.
1897-1911	Sanborn Maps, Topographic Maps	The northern portion of the subject property is improved with three, 4-story dwellings, a coal yard, a single-story office and residential building, and a storage shed. A lumber yard, two 3-story dwellings are depicted on the southwestern portion of the subject property. The southeastern portion of the subject lot is improved with four 3-story dwellings, a single-story residential building, and a store.	North: Improved with multiple 2 to 6-story residential buildings. East: No major changes. South: No major changes. West: Improved with a 3-story residential building and a 5-story residential building.
1912-1922	Sanborn Maps, Topographic Maps	Sanborn map lacks sufficient documentation to make conclusions.	Sanborn map lacks sufficient documentation to make conclusions.

Period	Source	Subject Property Uses	Adjoining Property Uses
1923-1939	Sanborn Maps, Topographic Maps, Aerial Photographs	The property was improved with a partial 2 and 5-story school building labeled as Public School No. 80. According Sanborn Maps, the subject school building was constructed in 1923. Two 3-story dwellings are depicted on the southwestern portion of the lot.	North: Improved with multiple 2 to 6-story dwellings, an auto wrecking yard, and a single-story poultry market. East: No major changes. South: No major changes. West: No major changes.
1940-1951	Sanborn Maps, Topographic Maps, Aerial Photographs	No major changes.	North: No major changes. East: No major changes. South: No major changes. West: No major changes.
1952-1968	Sanborn Maps, Topographic Maps, Aerial Photographs	No major changes except the dwellings located on the southwestern corner of the property were razed and a 2-story structure labeled as lockers has been added to the southwestern corner of the subject building	North: The previous buildings were demolished and the lot is now improved with multiple 16-story residential buildings as observed during the site visit. East: The previous buildings were demolished and the lot is improved with a 16-story residential buildings as observed during the site visit. South: No major changes except the building at 414 East 120th Street appears to have been demolished. West: The former residential buildings appear to have been demolished. The northern portion of the lot is unimproved and the southern portion of the lot is improved with a 2-story Gym constructed in 1954.
1969-1979	Sanborn Maps, Topographic Maps, Aerial Photographs	No major changes.	North: No major changes. East: No major changes. South: No major changes except the former dwelling at 416 East 120th Street had been demolished. West: No major changes.
1980-1991	Sanborn Maps, Topographic Maps, Aerial Photographs	No major changes.	North: No major changes. East: No major changes. South: No major changes. West: No major changes.
1992-2001	Sanborn Maps, Topographic Maps, Aerial Photographs	No major changes.	North: No major changes. East: No major changes. South: No major changes except the unimproved lots at 414-416 East 120th Street are used for auto repairing operations. West: No major changes.
2002-2005	Sanborn Maps, Topographic Maps, Aerial Photographs	No major changes.	North: No major changes. East: No major changes. South: South: No major changes except lots 414-416 East 120th Street

Period	Source	Subject Property Uses	Adjoining Property Uses
			are vacant and no longer used for auto repairing operations. West: No major changes.
2006-2013	Topographic Maps, Aerial Photographs	No major changes.	North: No major changes. East: No major changes. South: No major changes except 414 and 416 East 120th Street lots are improved with 6-story residential buildings as observed during the site visit. West: No major changes.
2014-Present	Topographic Maps, Aerial Photographs	No major changes.	North: No major changes. East: No major changes. South: The vacant lot at 414 East 120th Street was improved with a 5 & 6-story residential building West: The extensions from the Subject Property appear to have been demolished. The lot was improved with a 10-story mixed residential and commercial building and a parking garage.

Subject Property: As per the historical Sanborn maps reviewed, the southern portion of the subject property was used for lumber storage from at least 1911to 1922. The northern portion of the subject lot was used as coal yard from 1911 to 1922. Historically, lumber was treated with chemicals such creosote (an insecticide, sporicide, miticide and fungicide that penetrates deeply into pressure-treated wood for a long time) and chromated copper arsenate. These chemicals have the potential to leech out and contaminate the subsurface media. The existing subject school building was constructed in 1923. As such, impacts associated with the historical lumber storage were likely addressed during the site redevelopment activities and are not a concern.

Southern Adjacent Properties: As per the historical Sanborn maps reviewed, the southern adjacent properties, known as 414 and 416 East 120th Street, were used for auto-repairing operations from 1992 to 2001. The historic Sanborn maps from dated 2003 to 2005 did not identify any auto-repairing operations at these lots. Typical environmental hazards associated with automobile maintenance activities include the generation of hazardous wastes in the form of spent oils, solvents and auto fluids. As per the municipal records reviewed, 414 and 416 East 120 Street lots were improved with current 6-story residential buildings in 2006 and 2008 respectively. There are no reported releases or known contamination associated with this site. Additionally, any potential impact to environmental media would have been addressed during the site redevelopment activities. As such, no further action or investigation is recommended regarding the former uses of these southerly adjacent sites.

Nearby Properties: As per the historical Sanborn maps reviewed, the nearby property to the west, known as 401 East 120th Street was used as a gas fueling station from 1939-1953. It was reported that five (5) UST's were buried on site. Further details regarding this site can be found in section 7.1.

7.4.2 City Directories

Date(s)	Property Comments	Surrounding Area Comments
1931 - 1988	Subject Property: 413 East 120th Street	Public educational facility
1988 - 1993	Subject Property: Renovated into Harlem Family Service Center and Educational Institution	Institution/Community Service Facility
1993 - 1999	Subject Property: Added a Healthcare Center	Institution/Community Service Facility
1999 - 2004	Subject Property: No major changes	Institution/Community Service Facility/Healthcare Facility
2004 - 2006	Subject Property: Added school BARRIO EL	Educational Facility/Community Service Facility/Healthcare Facility
2006 - 2009	Subject Property: Converted to Village Academy Charter School	Educational Facility/Community Service Facility/Healthcare Facility
2009 - 2014	Subject Property: Added EL BARRIOS OPERATION FIGHT BACK and LA CASA NUESTRA H D F C	Educational Facility/Community Service Facility/Healthcare Facility
2014 - 2017	Subject Property: No major changes	Educational Facility/Community Service Center
2017 - Present	Subject Property: Added 100 HISPANIC WOMEN INC and INSTITUTE FOR THE PUERTO RICAN HISPA	Educational Facility/Community Service Facility/Healthcare Facility
1920-1967	Northern Adjoining Properties: 409-435 East 121st Street	Address not listed
1968 - Present	Northern Adjoining Property: 2360 and 2370 1st Avenue	Residential
1920 - 1968	Eastern Adjoining Property: 434 East 121st Street	Address not listed
1920 - 1967	Eastern Adjoining Property: 433 East 120th Street	Residential
1968 - Present	Eastern Adjoining Property: 435 East 120th Street	Residential
1920 - Present	Southern Adjoining Property: 410-414 East 120th Street	Residential
1920 - 1927	Southern Adjoining Property: 416 East 120th Street	Commercial Barber Shop
1927 - Present	Southern Adjoining Property: 416 East 120th Street	Residential
1920 - 1931	Southern Adjoining Property: 418 East 120th Street	Commercial
1931 - Present	Southern Adjoining Property: 418 East 120th Street	Commercial/Residential
1920 - Present	Southern Adjoining Property: 420-427 East 120th Street	Residential
1920 - 1927	Southern Adjoining Property: 428 East 120th Street	Commercial butcher shop
1927 - Present	Southern Adjoining Property: 428 East 120th Street	Residential
1920 - Present	Southern Adjoining Property: 429 East 120th Street	Commercial

Date(s)	Property Comments	Surrounding Area Comments
1920 - 1927	Southern Adjoining Property: 430 East 120th Street	Commercial
1927 - Present	Southern Adjoining Property: 430 East 120th Street	Residential
1920 - 1931	Southern Adjoining Property: 432 East 120th Street	Residential/Commercial brewing company
1931 - Present	Southern Adjoining Property: 432 East 120th Street	Residential
1920 - Present	Western Adjoining Property: 411 East 120th Street	Residential
1920 - Present	Western Adjoining Property: 408 East 121st Street	Address not listed

7.4.6 Previous Environmental Reports

No previous environmental reports were identified or made available by the client/user during the Phase I ESA.

7.4.7 Building Department Records

NYC Department of Buildings (DOB) records were reviewed to determine whether there were any violations or other conditions that would pose an environmental risk to the Subject Property. The following pertinent records were located:

- A Certificate of Occupancy issued in 2003. According to the document, the building was used as medical offices, general office space, classroom space, and a daycare.
- Two fuel oil burner applications submitted in 1988 and 1989.

See Appendix H for further detail.

7.4.8 Title Records

Records from City of New York Department of Finance were reviewed for evidence of title records. No records were found regarding the subject property.

7.4.9 Other Historical Records

ALC reviewed online records maintained by the NYSDEC for information concerning the Subject Property. Records pertaining to the onsite fuel oil tank were located, however, the records reviewed did not identify any information pertaining to the Subject Property on the state databases related to spill incidents or site remediation.

7.5 Environmental Liens and Activity/Use Limitations

The Client did not report the existence of any environmental liens or use limitations for the Subject Property.

7.6 Vapor Encroachment Evaluation

No VECs that could not be ruled out were identified for the Subject Property or surroundings sites within the above specified distances. A VEC is defined by ASTM E2600-10 as "the presence or likely presence of chemicals of concern (COC) vapors in the sub-surface of the target property caused by the release of vapors from

contaminated soil or groundwater either on, or near the target property". The EDR Vapor Encroachment Screen report is included in Appendix H. No further action or investigation is warranted.

Standard Environmental Records	Chemicals of Concern (miles)	Petroleum Hydrocarbon Chemicals of Concern (miles)
Federal NPL	0.333	0.1
Federal CERCLIS	0.333	0.1
Federal RCRA CORRACTS facilities list	0.333	0.1
Federal RCRA TSD facilities list	0.333	0.1
Federal RCRA generators list	Target property only	Target property only
Federal institutional controls / engineering controls registries	0.333	0.1
Federal ERNS list	Target property only	Target property only
State and tribal - equivalent NPL	Target property only	Target property only
State and tribal - equivalent CERCLIS	0.333	0.1
State and tribal landfill / solid waste disposal	0.333	0.1
State and tribal leaking storage tank lists	0.333	0.1
State and tribal registered storage tank lists	Target property only	Target property only
State and tribal institutional control / engineering control registries	0.333	0.1
State and tribal voluntary cleanup sites	0.333	0.1
State and tribal Brownfield sites	0.333	0.1

*Each category may include several separate databases, each having a different search distance. For each category, the table reports the maximum search distance applied.

Up-gradient	Cross-Gradient	Down-Gradient
1/3 mile for chemicals of concern sources	- 100 feet for chemicals of concern sources/petroleum hydrocarbon Light Non-Aqueous Phase Liquid (LNAPL) sources plus plume width consideration.	100 feet for chemicals of concern sources/petroleum hydrocarbon LNAPL sources.

*Each category may include several separate databases, each having a different search distance. For each category, the table reports the maximum search distance applied.

8.0 INTERVIEWS

A Freedom of Information Act (FOIL) request for information associated with the Subject Property was submitted to the NYSDEC. They can be found in Appendix H.
During the site reconnaissance, ALC Environmental was accompanied by Mr. George Gandia, the building's Porter. Mr. Gandia reported that the basement had been impacted by occasional floods and water intrusions. Mr. Gandia was not aware of any other areas of concern.

9.0 NON-SCOPE CONSIDERATIONS

The following ASTM Non-Scope considerations were evaluated during this ESA.

Asbestos-Containing Building Materials

Since the subject building was built prior to 1979, there is a possibility that the original construction materials contained asbestos. According to the EPA and included in the publication EPA560/5-85-025 "Guidance for Controlling Asbestos Containing Materials (ACM) in Buildings", asbestos containing materials are found in three forms: (1) Sprayed or troweled on ceilings and walls and structural steel; (2) in insulation around hot and cold piping, ducts, boilers, and tanks; and (3) in a non-friable state in products such as ceiling and floor tiles, wallboards and outside materials such as shingles and roofing materials. In general, ACM in a friable state (the first two categories) is of greatest concern because they are able to release asbestos fibers with only minimal disturbance.

Asbestos is the name for a group of naturally occurring silicate minerals that can be separated into fibers. The fibers are strong, durable, and resistant to heat and fire. They are also long, thin and flexible, so they can even be woven into cloth. Because of these qualities, asbestos has been used in thousands of consumer, industrial, maritime, automotive, scientific and building products. During the 20th century, some 30 million tons of asbestos have been used in industrial sites, homes, schools, shipyards and commercial buildings in the United States. Common ACMs include pipe-covering, insulating cement, insulating block, refactory and boiler insulation materials, transite board, fireproofing spray, joint compound, vinyl floor tile, ceiling tile, mastics, roofing products, and duct insulation for HVAC applications. Inhalation of asbestos fibers can result in deleterious health effects.

This inspection was conducted solely to identify suspect ACM in accessible areas of the Subject Property. Additional asbestos containing materials/quantities may be present in concealed areas of the building, or areas not visually inspected during this assessment. Any suspect asbestos containing materials encountered during future construction activities should be tested or assumed to be ACM and treated as such.

- Suspect asbestos-containing materials in the form of roofing materials, sheetrock, joint compound, vinyl floor tiles, and ceiling plaster, were observed to be present at the subject building. The materials appeared to be in good to fair condition. Prior to any repair or renovation work that will affect the referenced materials, asbestos testing should be conducted. If determined to contain asbestos, the referenced materials should be abated by a certified asbestos abatement contractor prior to commencement of the renovation work, as per all applicable local, state, and federal regulations.

Lead-Based Paint

Based on the estimated age of the subject building, it is possible that lead-based paint was used during its construction or maintenance. All painted surfaces at the Subject Property are presumed to contain LBP unless the surfaces were previously tested and confirmed to be lead-free. The scope of this study did not include any LBP surveys or analytical testing. Should LBP be present at the building, lead abatement should be conducted prior to any demolition or remodeling activities. All abatement work should be conducted in accordance with applicable Federal, State and Local Regulations.

The objective of the lead-based paint visual inspection was to identify any surfaces that contain potential lead-based paint hazards such as flaking or peeling paint.

- Localized flaking paint was observed on the ceiling throughout the fifth floor classrooms and hallway. Corrective action is warranted.

Radon

Radon is a colorless, odorless gas produced by the radioactive decay of certain elements. The most common sources of radon are igneous and metamorphic rocks containing uranium (such as pitchblende), granite, shale, or phosphate, as well as soils or sediments derived from these parent materials. Radon may also be found in soils contaminated with certain industrial wastes (such as uranium or phosphate mine tailings) or in earth-derived building products which include industrial wastes that contain phosphate slag. In areas where the potential for radon accumulation is high, special ventilation systems may offset potential health hazards.
Review of the EPA Map of Radon Zones places the Subject Property in Zone 3, where average predicted radon levels are less than 2.0 pCi/L (picocuries/liter). The USEPA recommended action level is 4.0 pCi/L. Based on the low predicted radon levels, adverse environmental impacts related to radon gas migration are not anticipated at the Subject Property.

Wetlands

Review of the National Wetlands Inventory published by USGS indicated that there are no recognized wetlands on or in the immediate vicinity of the Subject Property, however the subject property falls in the FEMA Flood Zone AE (EL 13), identified as 3604970091F effective September 5, 2001. This is a Zone without base flood elevation and is considered a Special Flood Hazard Area. More information can be found on the map in Appendix A.

Microbial Conditions (Mold)

Evidence of water intrusion was observed in the basement of the subject building. The bottom foot along the hallway wall displayed signs of water damage from either leak or flooding events. Evidence of water intrusion was also observed on the ceiling of rooms 501, 502, 503, 504, and 510, on the ceiling of the 5th floor hallway, and in the roof staircase.
Evidence of visible microbial growth was observed in the vicinity of the basement staircase impacting the walls, maintenance supplies, and storage wood pallets. Corrective action is warranted.

Lead in Drinking Water

The scope of this study did not include water testing for the identification of lead. However, the Subject Property is supplied with public water which is routinely monitored by the NYCDEP.

10.0 FINDINGS AND OPINIONS

The Consultant identified the following recognized environmental conditions (RECs) associated with the Subject Property:

- ALC observed a tank vault in the basement of the subject building. The tank vault reportedly contains two, active 10,000-gallon No. 2 fuel oil tanks. The tank vault is inaccessible allowing no visual evaluation of the tanks.

The following historical environmental condition (HREC) was identified during this Phase I ESA:

- The adjacent property to the west is listed in the NY Spills database. The incident was reported on June 29, 2015 (Spill No. 1503447). As per the database, this spill was associated with discovery of contaminated soil during geotechnical work during the redevelopment of the property. Prior to 1940, the site has been utilized for residential purposes. A gasoline service station (five, 550-gallon underground gasoline storage tanks), operated at this site from at least 1939 to 1954. On April 29, 2015, per NYC Office of Environmental Remediation (OER) requirements, soil, groundwater, and soil vapor samples were collected for chemical analysis. Soil analytics showed elevated SVOCs and metals, with almost all of the contaminated soil found within the first 2 feet of soil. Groundwater sample results displayed elevated concentrations of metals such as magnesium and manganese and SVOCs were also detected. Soil vapor samples showed elevated readings that including benzene, tetrachloroethene, and vinyl chloride. Remedial activities were conducted in June 2015. The Remedial Action Work Plan included excavation of two feet of soil across site and eight feet of soil in the area of the former gas station in southwestern portion of property. Other remedial activities include a composite cover system placed over site to prevent exposure, an SSDS, and a vapor barrier was placed. Approximately 3,600 tons of typical historic fill and 150 tons of petroleum-impacted soil were excavated, five historic 550-gallon USTs and four additional USTs were removed. The five known historic USTs were removed and only the concrete base of the tanks were found. However, four other USTs were found during excavation and removed. Soils in those areas were excavated down to groundwater and ORC injected prior to backfilling with RCA. According to the database, soil samples analyzed in 2017 were clean, while groundwater samples were contaminated. The consultants confirmed in 2018 that all subsurface activities, including installation of the vapor barrier and active SSDS, have been completed at the site. On 11/28/18, one two-inch diameter permanent groundwater monitoring well was installed in the area of the former UST to evaluate the results of ORC application. In 2019, groundwater analysis displayed concentrations below groundwater standards and well within attenuation ranges. The spill case was closed by the NYSDEC on July 29, 2019. This western adjacent property is currently improved with a 10-story mixed use commercial and residential building constructed circa 2020.

In addition, the following noteworthy conditions, which include *de minimis* conditions, were identified:

- The Subject Property is listed in the following environmental databases: NY AST, ICIS, US AIRS, FINDS, and ECHO.
- Suspect asbestos-containing materials in the form of roofing materials, sheetrock, and joint compound, vinyl floor tiles, ceiling plaster, may be were observed to be present at the subject building. The materials appeared in good to fair condition.
- Localized flaking paint was observed on the ceiling throughout the fifth floor classrooms and hallway. Corrective action is warranted.
- Evidence of water intrusion was observed in the basement of the subject building. The bottom foot along the hallway wall displayed signs of water damage from either leak or flooding events. Evidence of water intrusion was also observed on the ceiling of rooms 501, 502, 503, 504, and 510 and on the ceiling of the 5th floor hallway. Evidence of visible microbial growth was observed in the vicinity of the basement staircase impacting the walls, maintenance supplies, and storage wood pallets. Corrective action is warranted.

- No Vapor Encroachment Conditions (VECs) that could not be ruled out were identified for the Subject Property or surroundings sites within the distances specified by ASTM E2600-10. The EDR Vapor Encroachment Screen report is included in Appendix F.

No additional conditions were observed at the site that could potentially present a significant environmental concern or recognized environmental condition.

11.0 CONCLUSIONS

Based on a review of background data, regulatory agency records, aerial photographs, and observations made during the site reconnaissance, the following conclusions are presented regarding the Subject Property. The scope of this study did not include subsurface exploration, sampling or analytical laboratory testing.

- The Subject Property is not identified as being evaluated by the State of New York or federal government for remedial action under SEMS or any other environmental regulations. However, the Subject Property is listed in the following environmental databases: NY AST, ICIS, US AIRS, FINDS, and ECHO.
- There were four hundred and nineteen (419) sites listed on the regulatory database search within a 1-mile radius of the Subject Property. Based on available information, estimated flow direction of groundwater, and the nature of the database listings, it is unlikely that the Subject Property has been impacted by unauthorized releases of hazardous materials at this time, though it is impossible to entirely rule out the potential for contamination.
- Based on the lack of records pertaining to any recent tank tightness testing completed at the Subject Property, the two onsite, active, 10,000-gallon fuel oil tanks are considered RECs.
- Based on the estimated age of the subject building, asbestos containing materials and lead-based paint are anticipated to be present at the subject building.

ALC performed a Phase I Environmental Site Assessment in conformance with the scope and limitations of ASTM Practice E1527-21 of the property located at 413 East 120th Street. This assessment has revealed evidence of one recognized environmental condition (REC) in connection with the Subject Property.

12.0 RECOMMENDATIONS

Based on a review of background data, regulatory agency records, aerial photographs, and observations made during the site reconnaissance, the following recommendations are presented regarding the Subject Property. The scope of this study did not include subsurface exploration, sampling or analytical laboratory testing.

- ALC recommends a tightness test be conducted on the tank system (tanks and the pipe system) to assess the integrity of the onsite tank.
- Suspect asbestos-containing materials in the form of roofing materials, sheetrock, joint compound, vinyl floor tiles, and ceiling plaster, were observed to be present at the subject building. The materials appeared to be in good to fair condition. Prior to any repair or renovation work that will affect the referenced materials, asbestos testing should be conducted. If determined to contain asbestos, the referenced materials should be abated by a certified asbestos abatement contractor prior to commencement of the renovation work, as per all applicable local, state, and federal regulations.
- Regarding the localized flaking paint observed ceiling throughout the fifth-floor classrooms and hallway, all areas of the subject building exhibiting damaged paint should be repaired by a Repair Renovation and Painting (RRP) certified worker.
- In regards to the evidence of water intrusion on the 5th floor ceiling and basement plaster walls, the sources of the water intrusion should be investigated and permanently repaired to prevent further water damage and the proliferation of mold growth.

ALC has no additional recommendations for further study at the Subject Property at this time, other than the recommendations provided above.

13.0 REFERENCES

National Wetlands Inventory

USEPA Map of Radon Zones.

NYC Oasis

Department of Buildings

NYSDEC Environmental Site Database Search

NYC Department of Finance


NYS Searchable Property Environmental E-Database (SPEED)

References		
Source Reviewed	**Date(s)**	**Source Details**
EDR Aerial Photo Decade Package (Inquiry Number 6978245.8S) Ship Date: May 16th, 2022	1924, 1941, 1944, 1951, 1954, 1961, 1966, 1974, 1976, 1984, 1991, 1995, 2006, 2009, 2013, 2017	EDR, 6 Armstrong Road, Shelton, CT 06484, (800) 352-0050.
EDR City Directory Abstract (Inquiry Number 6978245.5S) Ship Date: May 13th, 2022	1920, 1923, 1927, 1931, 1934, 1938, 1942, 1947, 1950, 1956, 1958, 1963, 1968, 1973, 1978, 1983, 1988, 1993, 1994, 1996, 1998, 1999, 2000, 2004, 2006, 2009, 2014, 2017	EDR, 6 Armstrong Road, Shelton, CT 06484, (800) 352-0050.
EDR Historical Topo Map (Inquiry Number 6978245.4S) Ship Date: May 12th, 2022	1897, 1898, 1900, 1947, 1956, 1966, 1979, 1997, 2013, 2016, 2019	EDR, 6 Armstrong Road, Shelton, CT 06484, (800) 352-0050.
EDR Sanborn Map Search/Print (Inquiry Number 6978245.3S) Ship Date: May 12th, 2022	1896, 1911, 1922, 1928, 1939, 1951, 1968, 1969, 1979, 1980, 1982, 1986, 1989, 1991, 1992, 1993, 1994, 1995, 1996, 2001, 2002, 2003, 2004, 2005	EDR, 6 Armstrong Road, Shelton, CT 06484, (800) 352-0050.
EDR Radius Map Report (Inquiry Number 6978245.2S) Ship Date: May 13th, 2022		EDR, 6 Armstrong Road, Shelton, CT 06484, (800) 352-0050.

Appendix A:

Figures

Image Provided By ALC Environmental Inc.

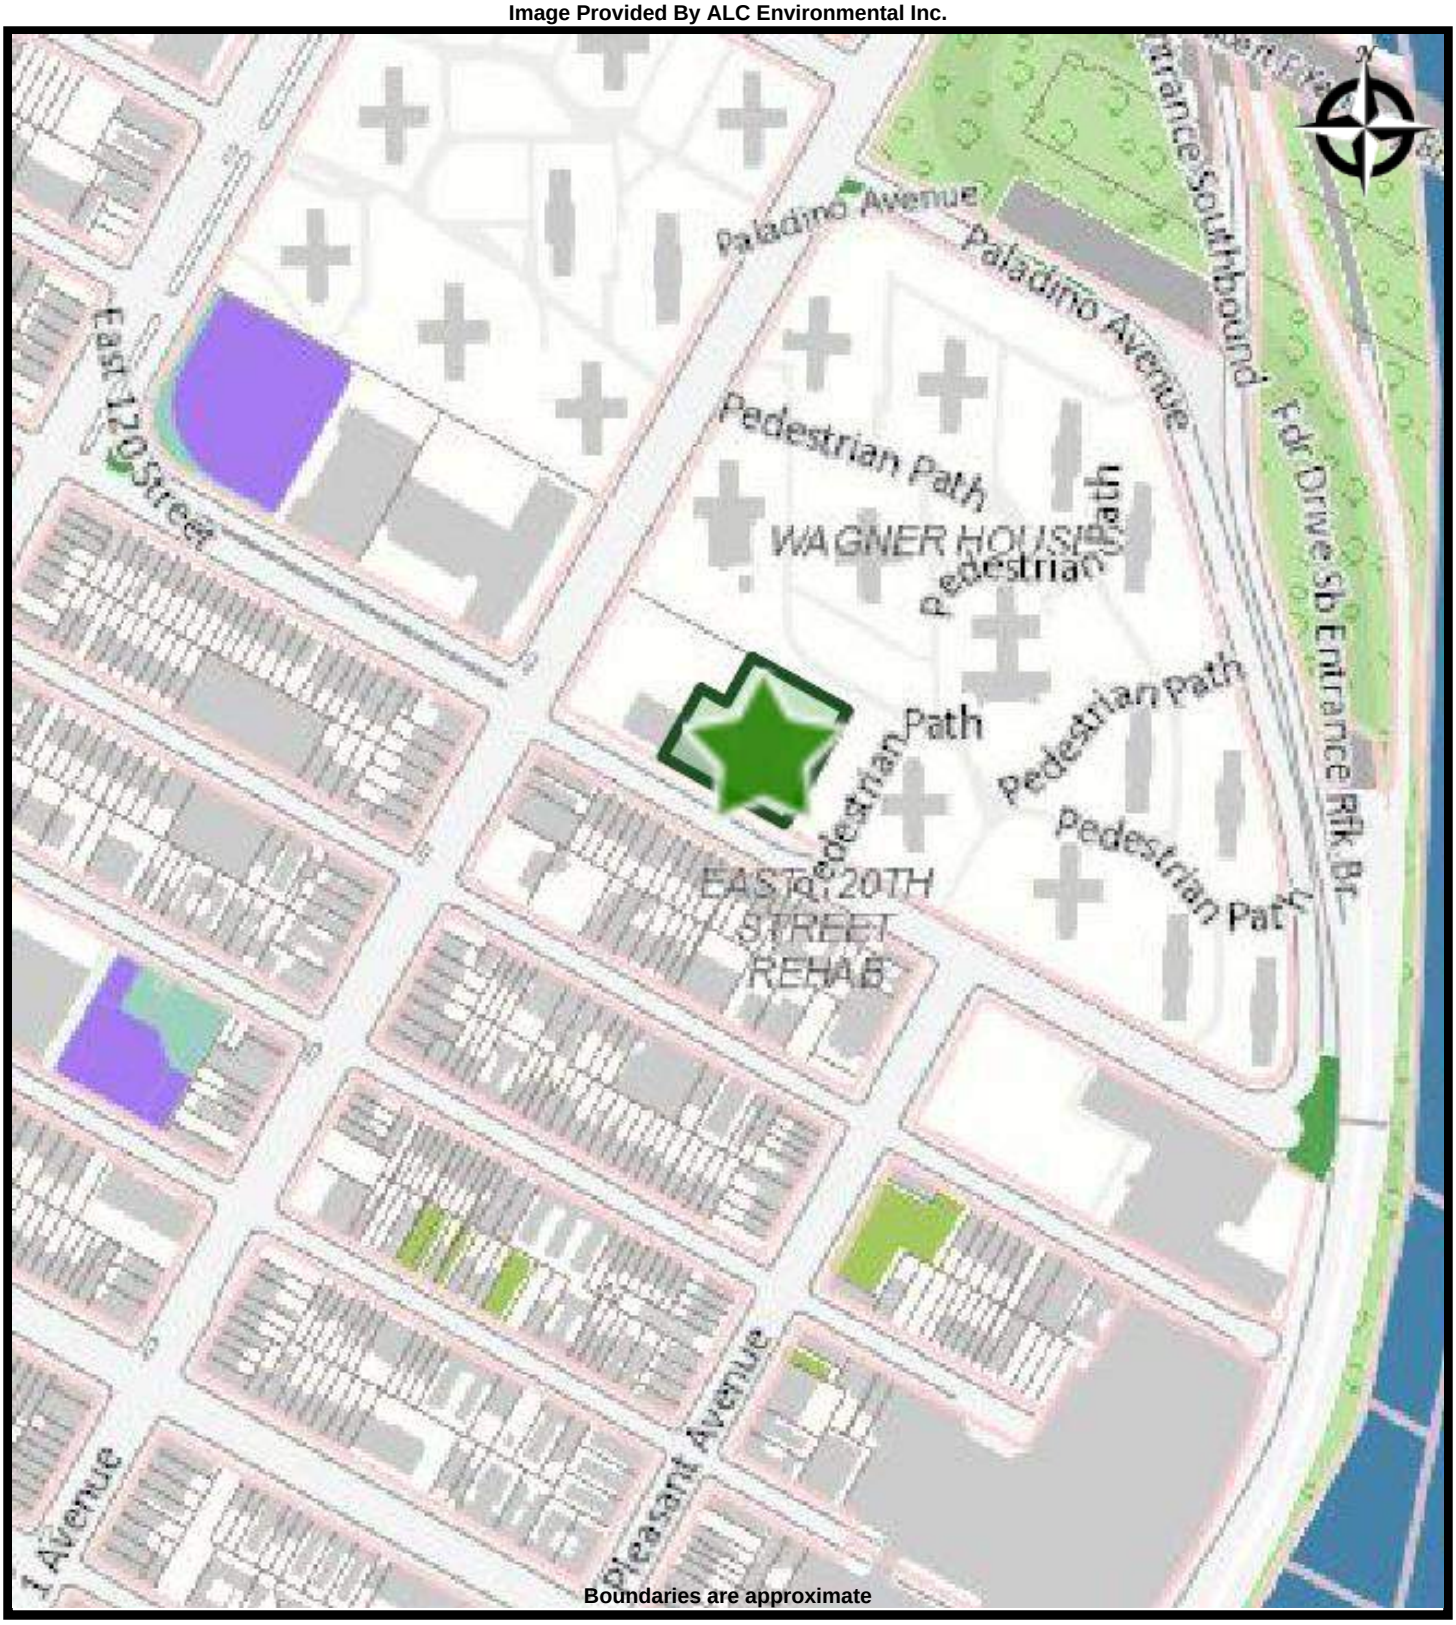


Boundaries are approximate

ALC ENVIRONMENTAL
CONSULTING | MANAGEMENT | TRAINING

OASIS MAP_SUBJECT PROPERTY
BEACON HARLEM RFP (PHA #2189)
413 East 120th Street
New York, New York 10035

PREPARED FOR: Philip Habib & Associates
PROJ. MGR: **DATE: 6/14/2022**
DRAWN BY: Joshua Medeiros **PROJ. #: 22-400-1074**

Image Provided By ALC Environmental Inc.

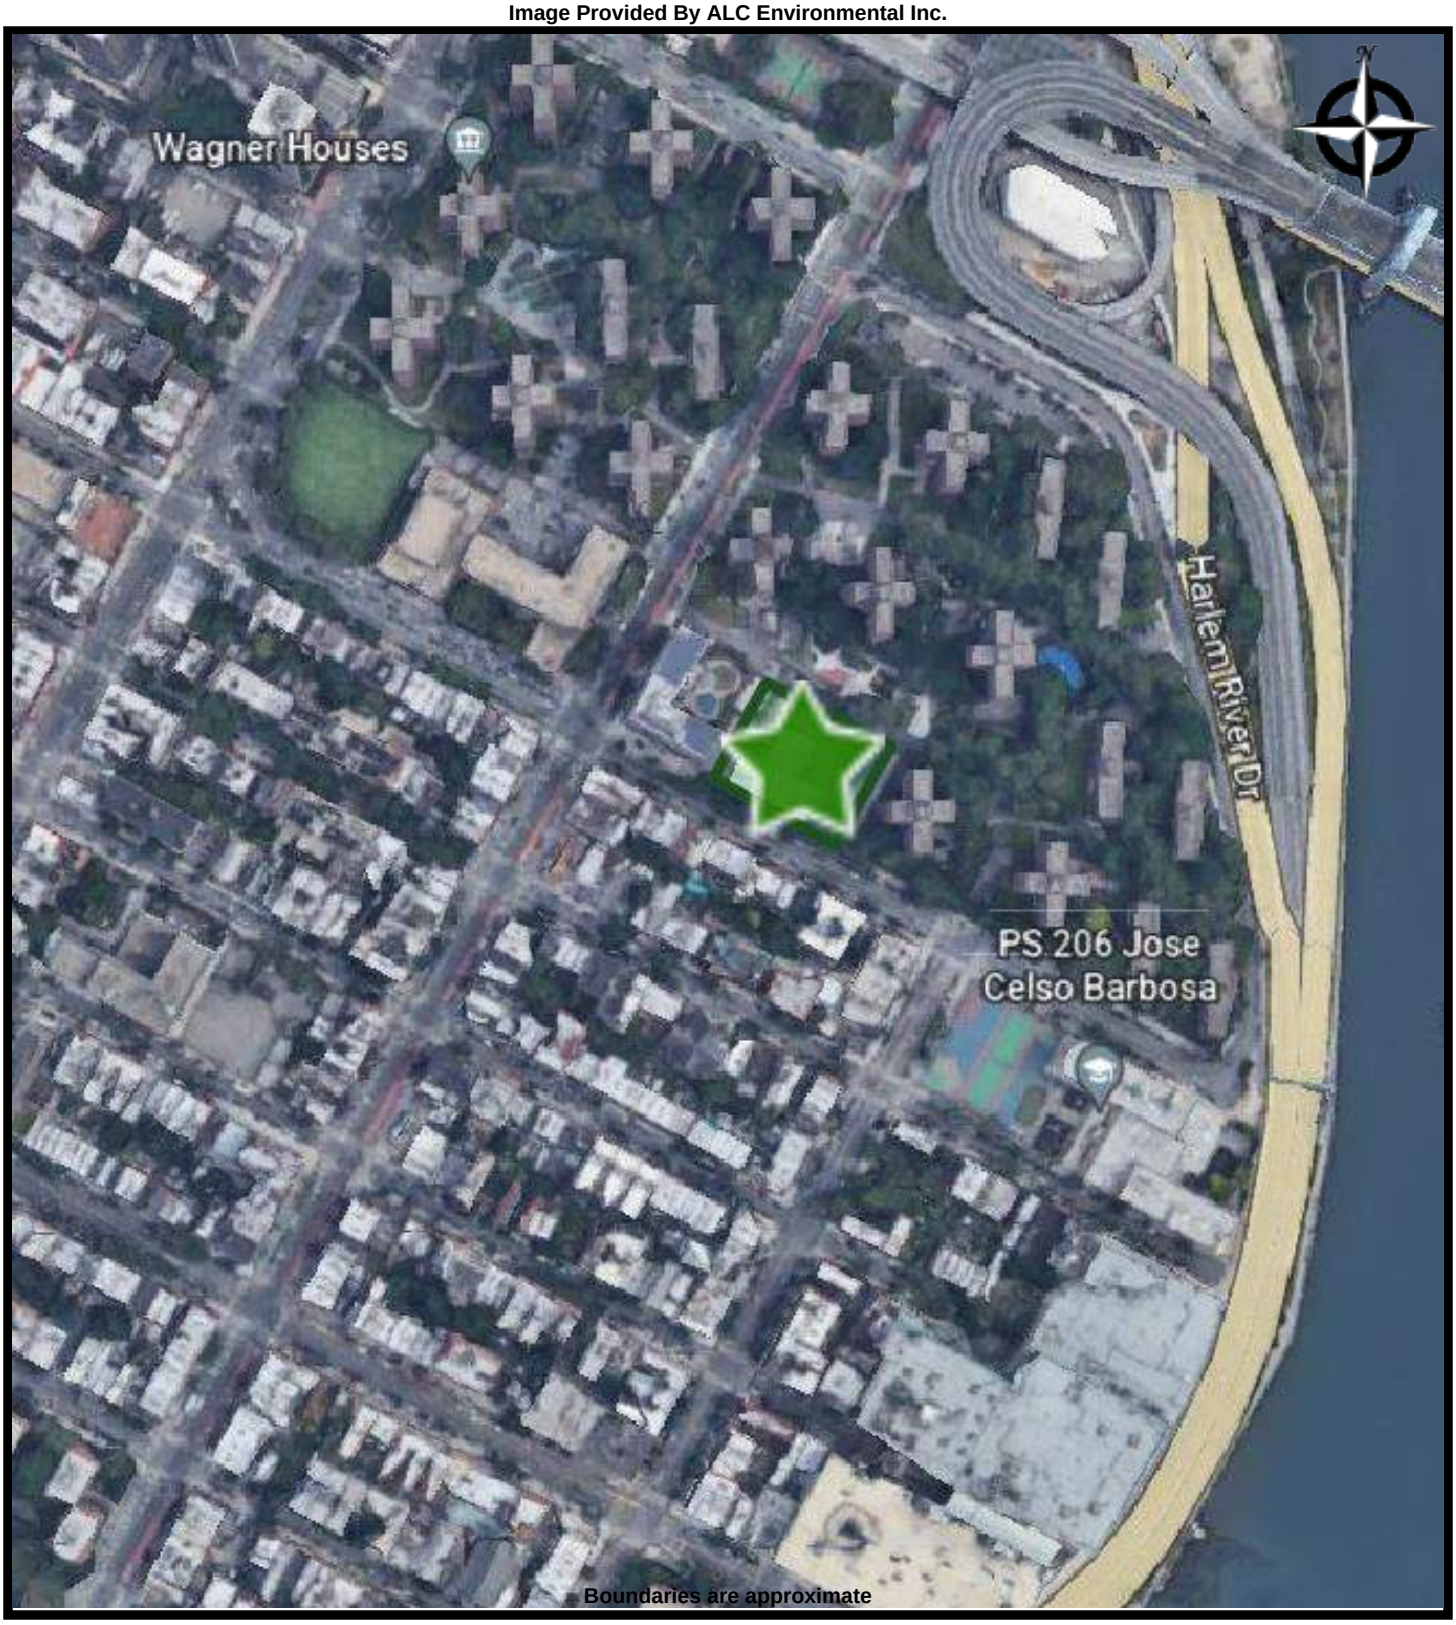


ALC ENVIRONMENTAL
CONSULTING | MANAGEMENT | TRAINING

GOOGLE EARTH_SUBJECT PROPERTY
BEACON HARLEM RFP (PHA #2189)
413 East 120th Street
New York, New York 10035

PREPARED FOR: Philip Habib & Associates
PROJ. MGR: **DATE: 6/14/2022**
DRAWN BY: Joshua Medeiros **PROJ. #: 22-400-1074**

Image Provided By ALC Environmental Inc.

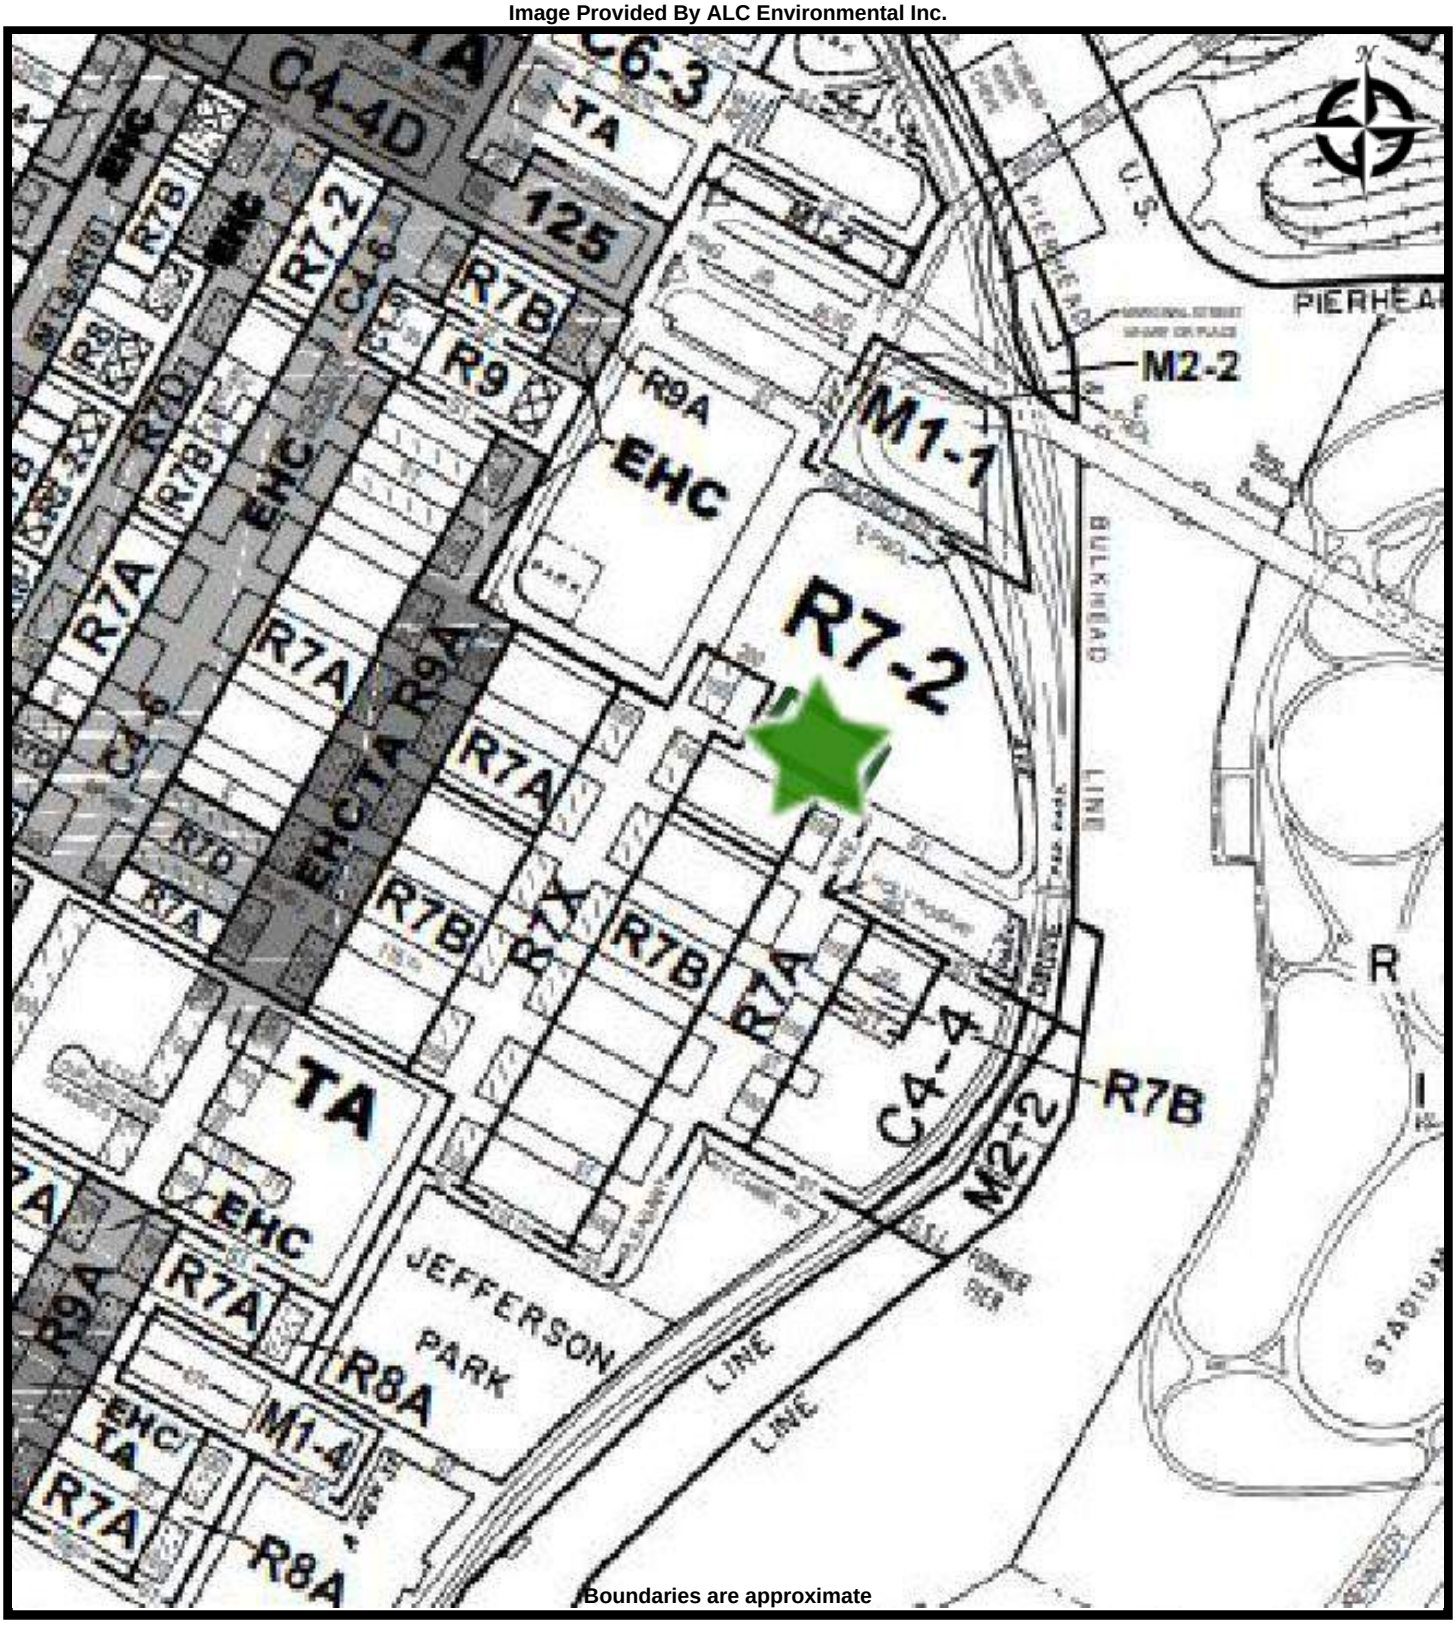


ALC ENVIRONMENTAL
CONSULTING | MANAGEMENT | TRAINING

ZONING_SUBJECT PROPERTY
BEACON HARLEM RFP (PHA #2189)
413 East 120th Street
New York, New York 10035

PREPARED FOR: Philip Habib & Associates
PROJ. MGR: **DATE: 6/14/2022**
DRAWN BY: Joshua Medeiros **PROJ. #: 22-400-1074**

Image Provided By ALC Environmental Inc.

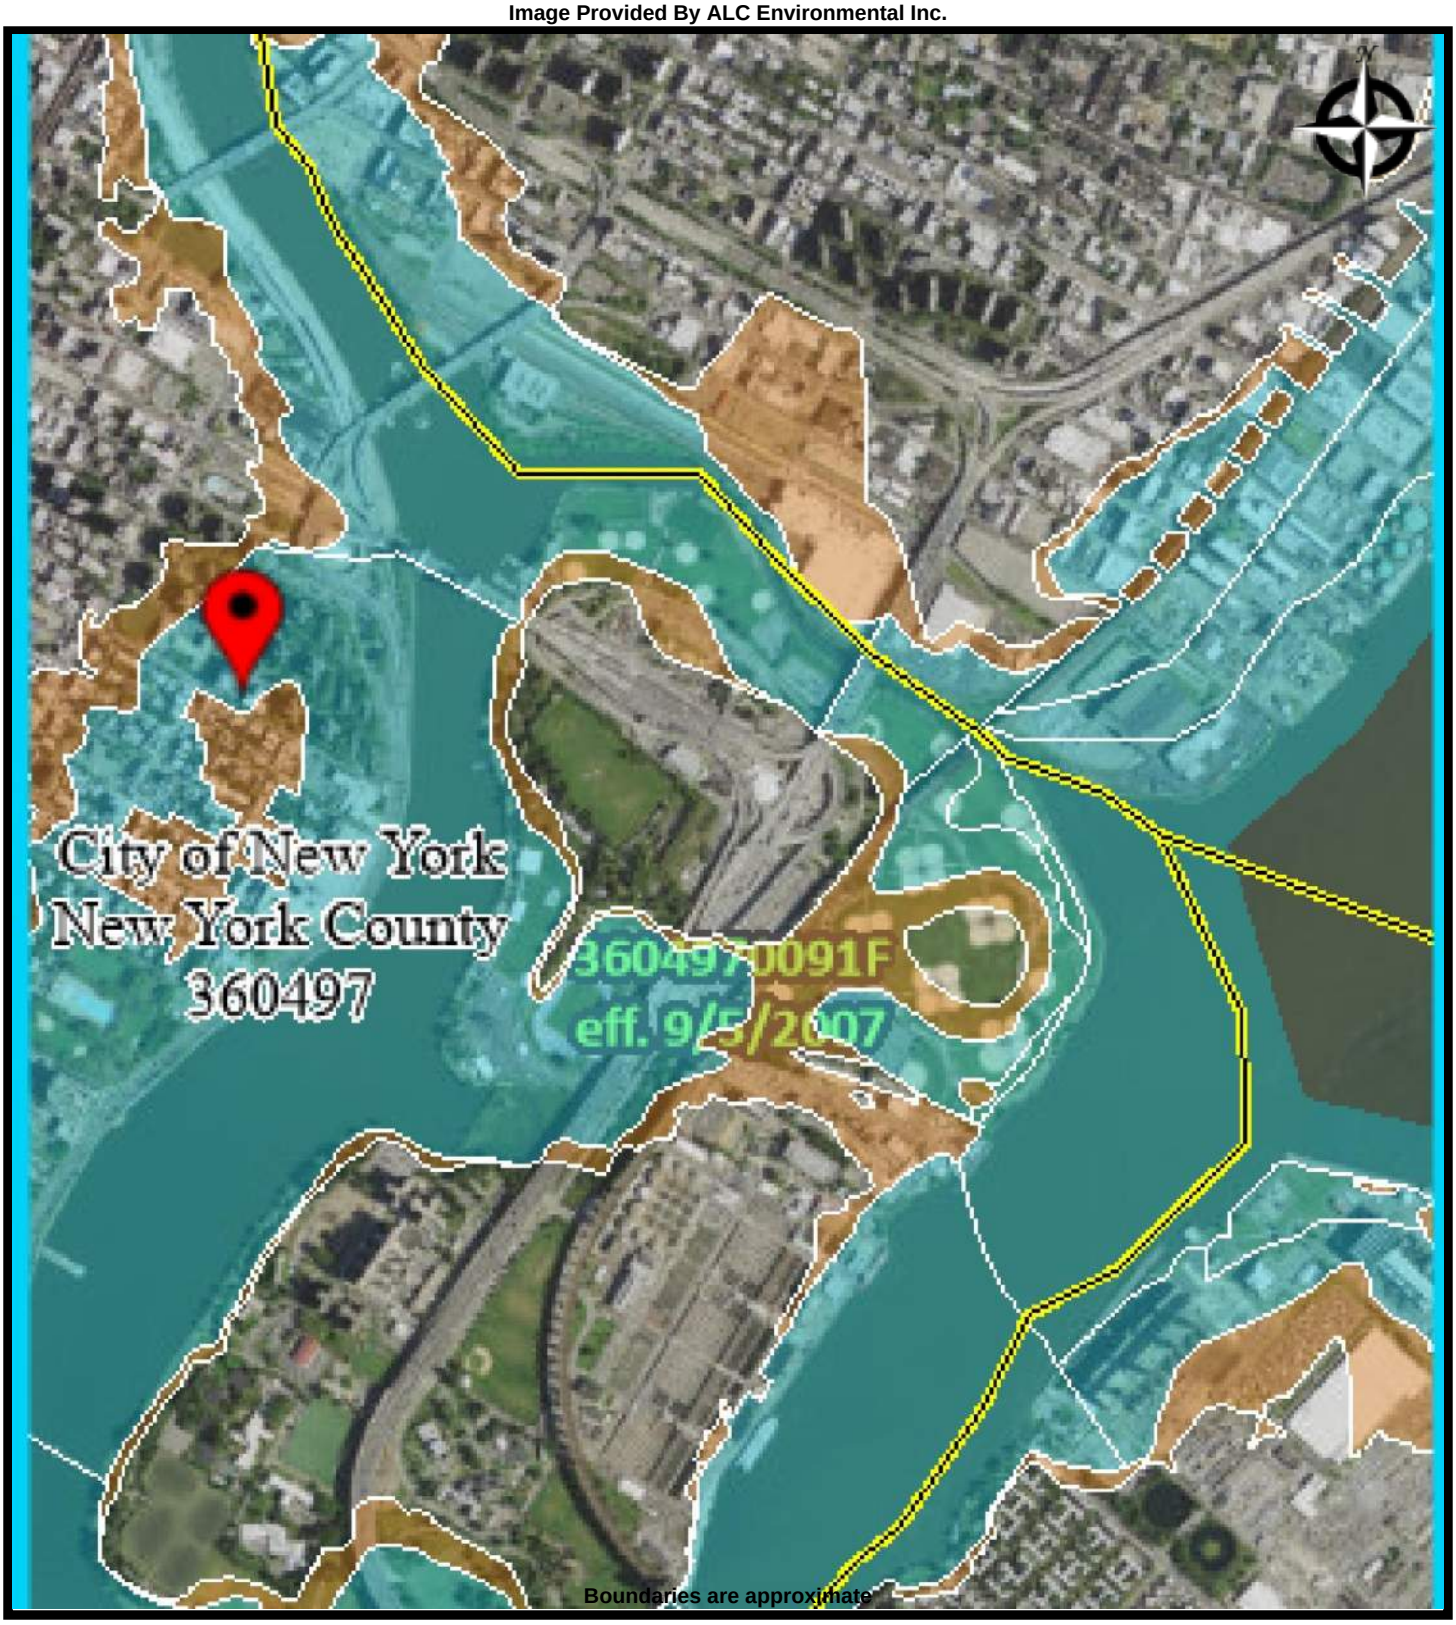


ALC ENVIRONMENTAL
CONSULTING | MANAGEMENT | TRAINING

WATER ZONE_SUBJECT PROPERTY
BEACON HARLEM RFP (PHA #2189)
413 East 120th Street
New York, New York 10035

PREPARED FOR: Philip Habib & Associates
PROJ. MGR: **DATE: 6/14/2022**
DRAWN BY: Joshua Medeiros **PROJ. #: 22-400-1074**

Image Provided By ESRI Street Map

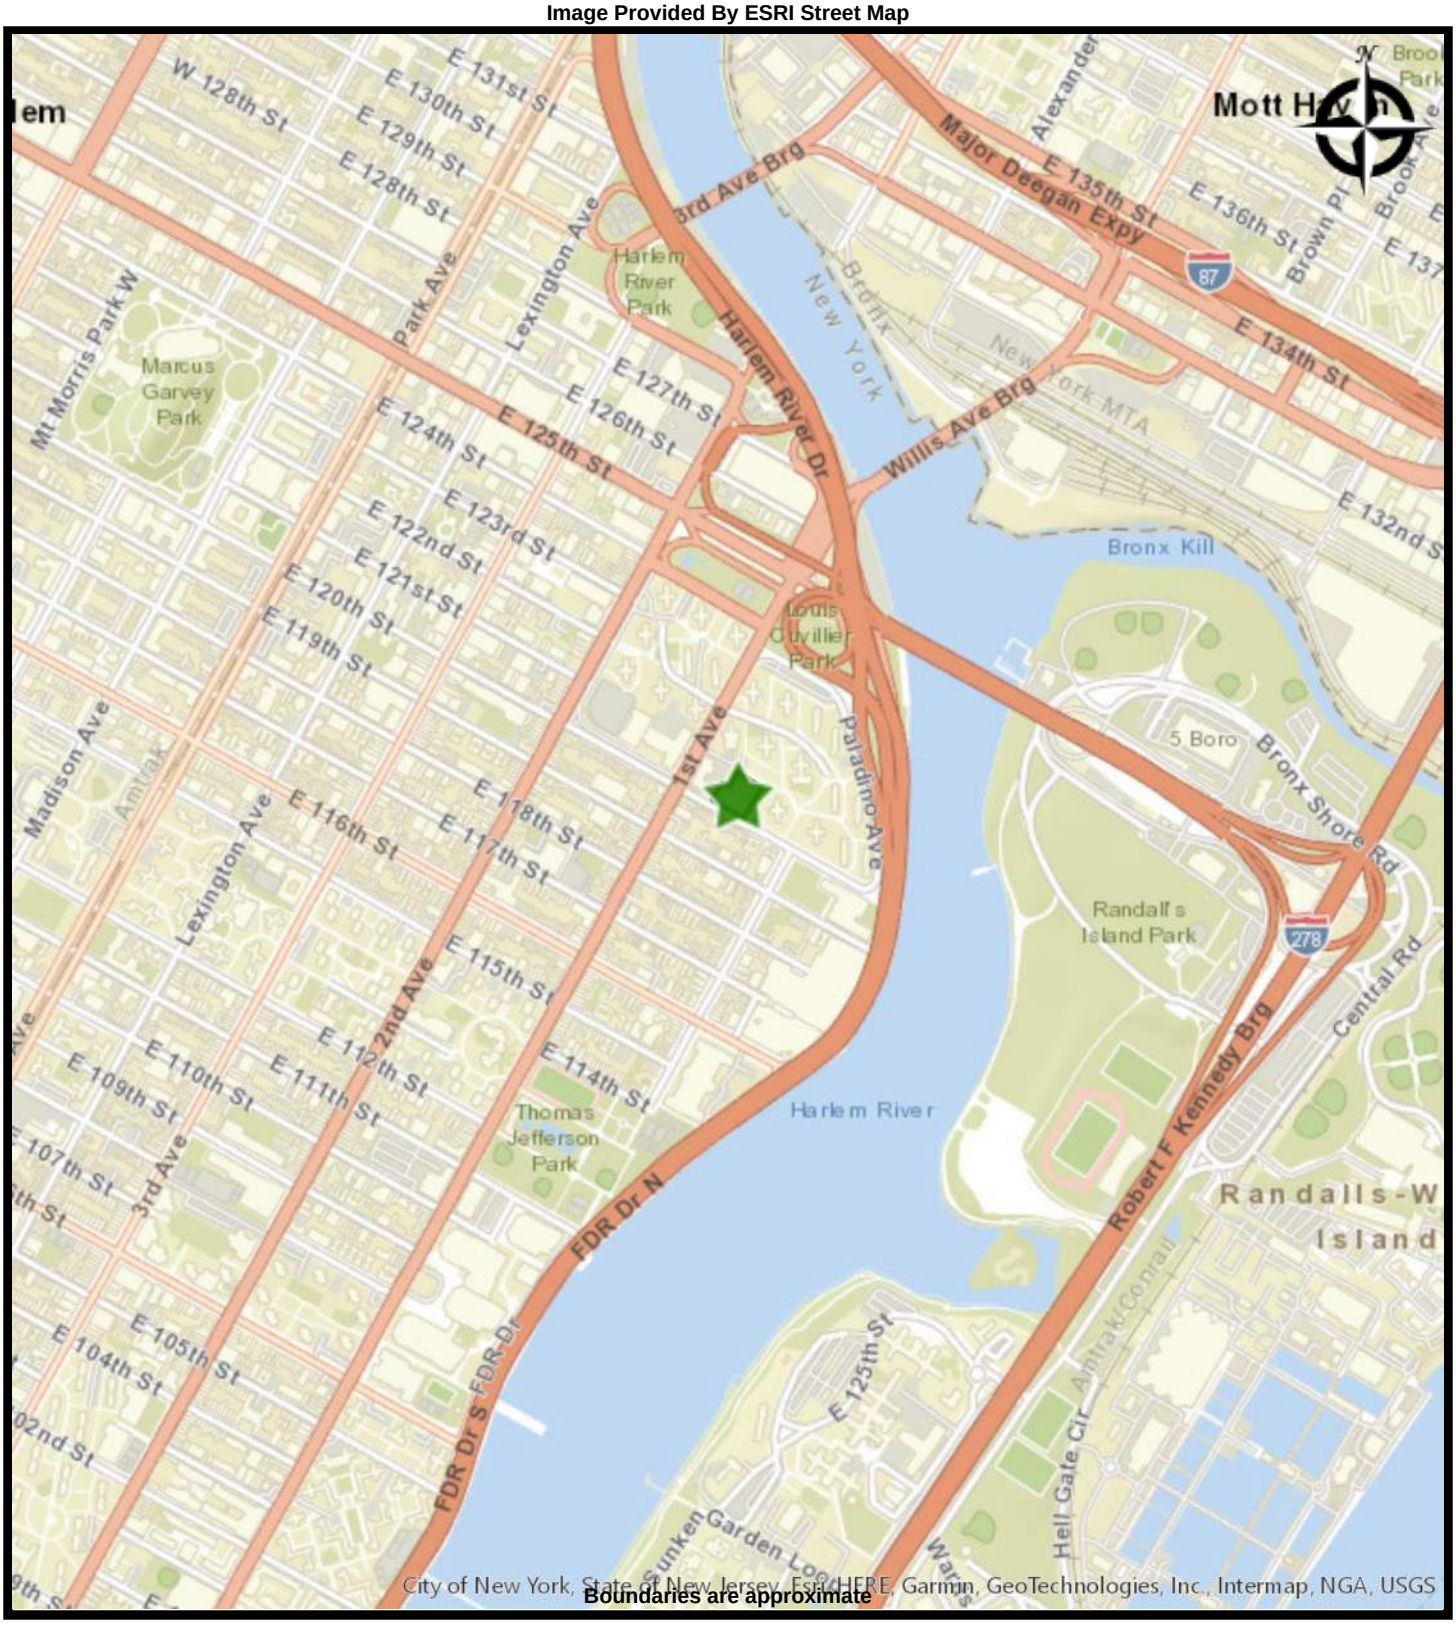

Boundaries are approximate

ALC ENVIRONMENTAL
CONSULTING | MANAGEMENT | TRAINING

STREET MAP SUBJECT PROPERTY
BEACON HARLEM RFP (PHA #2189)
413 East 120th Street
New York, New York 10035

PREPARED FOR: Philip Habib & Associates
PROJ. MGR: **DATE: 6/14/2022**
DRAWN BY: Joshua Medeiros **PROJ. #: 22-400-1074**

Appendix B:

Photographs



1 : South facade of subject building (1)



2 : Adjacent property west



3 : Adjacent property west




4 : Adjacent parking garage west



5 : Adjacent property east



6 : Adjacent property north

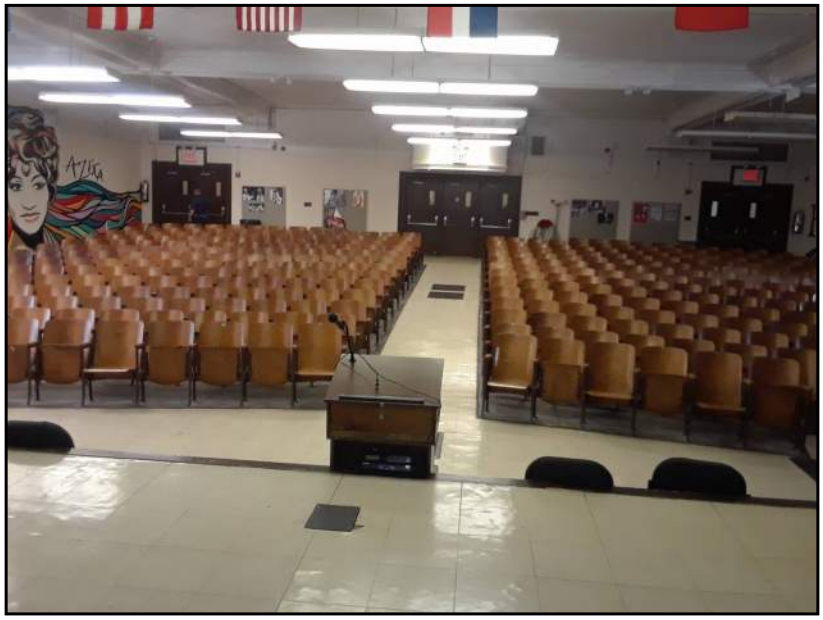

7 : Auditorium (1)



8 : Adjacent properties to the south (1)




9 : Adjacent properties to the south (2)



10 : Adjacent properties to the southwest



11 : Elevator room located on the roof of the subject building

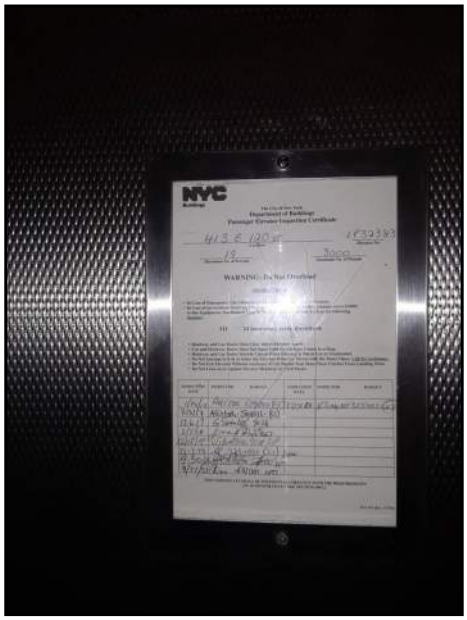

12 : Elevator inspection



13 : Entrance to subject roof




14 : Fire alarm fuse box in subject basement



15 : Fire department water pipe in front of subject building



16 : Fire pump machine in subject basement

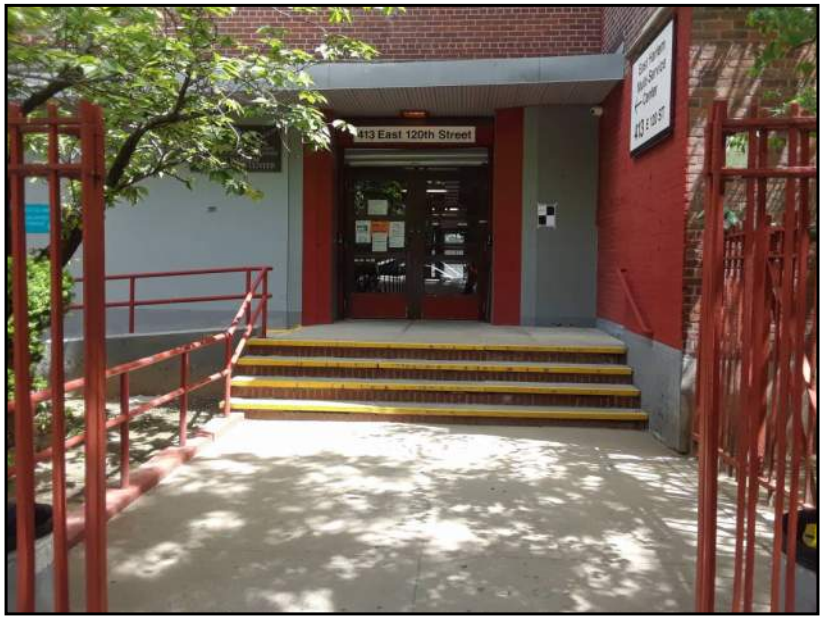

17 : Subject building secondary entrance



18 : Fuel oil meters



19 : Refueling pipes on southern facade of the subject building



20 : Fuel oil sign



21 : Subject basement fusebox



22 : Water intrusion observed in basement of the subject building



23 : HVAC system in subject basement



24 : Hydrocumulator in subject basement (2)



25 : Hydrocumulator in subject basement



26 : North facade of subject building (1)



27 : North facade of subject building (2)



28 : North facade of subject building (3)



29 : Northeast corner of subject building



30 : Oil room in subject basement



31 : Paint storage in subject basement



32 : Subject property asphalt parking north



33 : Roof of subject building




34 : Salt storage in subject basement



35 : Second kitchen



36 : South facade of subject building (2)

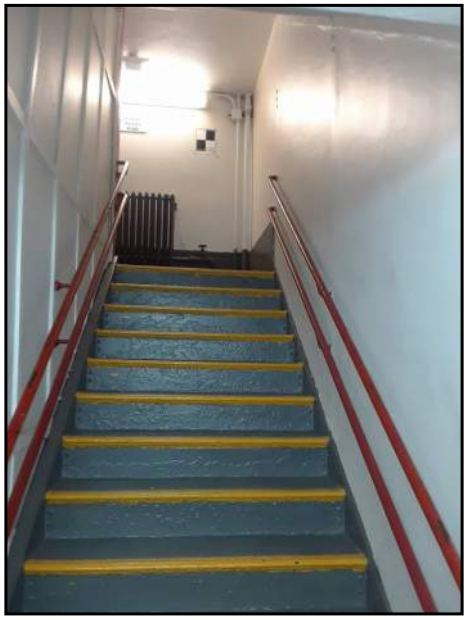

37 : Typical Staircase



38 : Auditorium Staircase



39 : Standpipe front



40 : Subject building main entrance



41 : Subject parking lot entrance



42 : Visible microbial growth observed in subject basement by maintenance supply




43 : Subject basement water heaters



44 : Water intrusion in stairway to roof



45 : Western facade of subject building

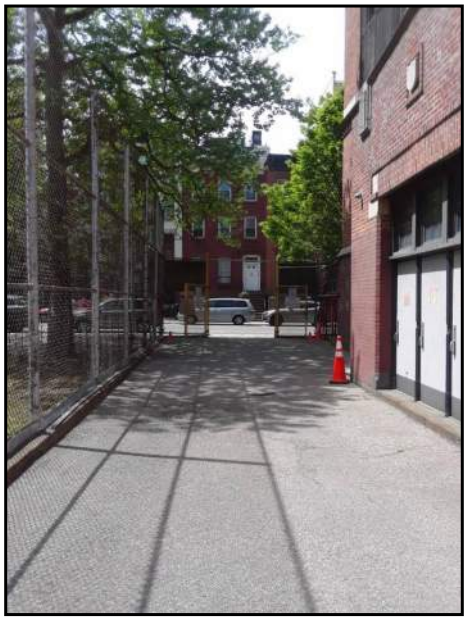

46 : Subject property asphalt parking east



47 : Standard classroom




48 : Subject property radiator



49 : Subject property typical hallway



50 : Subject property typical bathroom

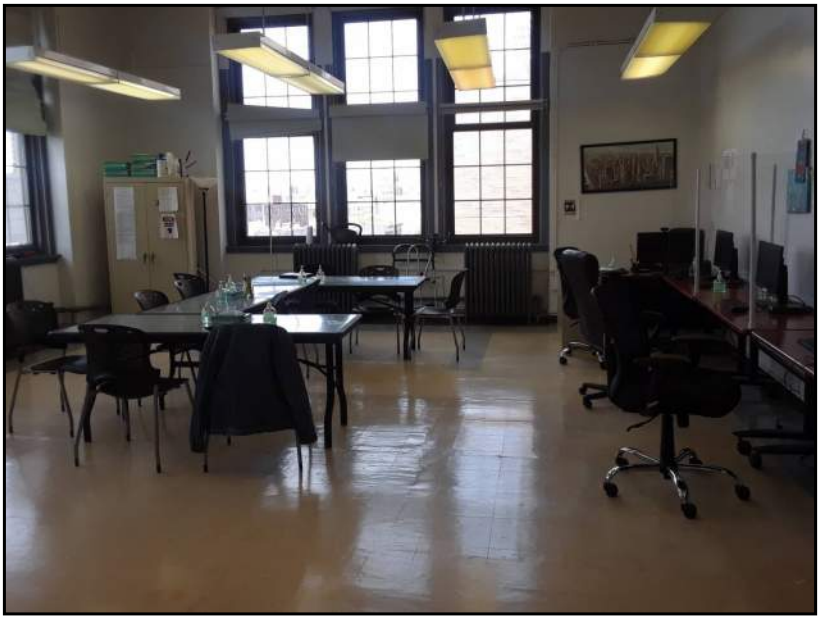

51 : Subject property typical classroom



52 : Water intrusion observed on 5th floor ceiling of the subject property



53 : Subject basement boiler



54 : Subject basement AST vault



55 : Subject basement sump pit



56 : Subject property water fountain

Appendix C:

Historical Research

Beacon Harlem School
413 East 120th Street
New York, NY 10035

Inquiry Number: 6978245.5
May 13, 2022

The EDR-City Directory Abstract

Environmental Data Resources Inc

6 Armstrong Road
Shelton, CT 06484
800.352.0050
www.edrnet.com

TABLE OF CONTENTS

SECTION

Executive Summary

Findings

City Directory Images

Thank you for your business.
Please contact EDR at 1-800-352-0050
with any questions or comments.

Disclaimer - Copyright and Trademark Notice

This Report contains certain information obtained from a variety of public and other sources reasonably available to Environmental Data Resources, Inc. It cannot be concluded from this Report that coverage information for the target and surrounding properties does not exist from other sources. **NO WARRANTY EXPRESSED OR IMPLIED, IS MADE WHATSOEVER IN CONNECTION WITH THIS REPORT. ENVIRONMENTAL DATA RESOURCES, INC. SPECIFICALLY DISCLAIMS THE MAKING OF ANY SUCH WARRANTIES, INCLUDING WITHOUT LIMITATION, MERCHANTABILITY OR FITNESS FOR A PARTICULAR USE OR PURPOSE. ALL RISK IS ASSUMED BY THE USER. IN NO EVENT SHALL ENVIRONMENTAL DATA RESOURCES, INC. BE LIABLE TO ANYONE, WHETHER ARISING OUT OF ERRORS OR OMISSIONS, NEGLIGENCE, ACCIDENT OR ANY OTHER CAUSE, FOR ANY LOSS OR DAMAGE, INCLUDING, WITHOUT LIMITATION, SPECIAL, INCIDENTAL, CONSEQUENTIAL, OR EXEMPLARY DAMAGES. ANY LIABILITY ON THE PART OF ENVIRONMENTAL DATA RESOURCES, INC. IS STRICTLY LIMITED TO A REFUND OF THE AMOUNT PAID FOR THIS REPORT.** Purchaser accepts this Report "AS IS". Any analyses, estimates, ratings, environmental risk levels or risk codes provided in this Report are provided for illustrative purposes only, and are not intended to provide, nor should they be interpreted as providing any facts regarding, or prediction orforecast of, any environmental risk for any property. Only a Phase I Environmental Site Assessment performed by an environmental professional can provide information regarding the environmental risk for any property. Additionally, the information provided in this Report is not to be construed as legal advice.

Copyright 2020 by Environmental Data Resources, Inc. All rights reserved. Reproduction in any media or format, in whole or in part, of any report or map of Environmental Data Resources, Inc. or its affiliates is prohibited without prior written permission.

EDR and its logos (including Sanborn and Sanborn Map) are trademarks of Environmental Data Resources, Inc. or its affiliates. All other trademarks used herein are the property of their respective owners.

EXECUTIVE SUMMARY

DESCRIPTION

Environmental Data Resources, Inc.'s (EDR) City Directory Abstract is a screening tool designed to assist environmental professionals in evaluating potential liability on a target property resulting from past activities. EDR's City Directory Abstract includes a search and abstract of available city directory data. For each address, the directory lists the name of the corresponding occupant at five year intervals.

Business directories including city, cross reference and telephone directories were reviewed, if available, at approximately five year intervals for the years spanning 1920 through 2017. This report compiles information gathered in this review by geocoding the latitude and longitude of properties identified and gathering information about properties within 200 feet of the target property.

A summary of the information obtained is provided in the text of this report.

RECORD SOURCES

EDR's Digital Archive combines historical directory listings from sources such as Cole Information and Dun & Bradstreet. These standard sources of property information complement and enhance each other to provide a more comprehensive report.

EDR is licensed to reproduce certain City Directory works by the copyright holders of those works. The purchaser of this EDR City Directory Report may include it in report(s) delivered to a customer. Reproduction of City Directories without permission of the publisher or licensed vendor may be a violation of copyright.



RESEARCH SUMMARY

The following research sources were consulted in the preparation of this report. An "X" indicates where information was identified in the source and provided in this report.

Year	Source	TP	Adjoining	Text Abstract	Source Image
2017	Cole Information Services	X	X	X	-
2014	Cole Information Services	X	X	X	-
2009	Cole Information Services	X	X	X	-
2006	Hill-Donnelly Information Services	-	X	X	-
	Hill-Donnelly Information Services	X	X	X	-
2004	Cole Information Services	X	X	X	-
2000	Cole Information Services	-	X	X	-
	Cole Information Services	X	X	X	-
1999	Cole Information Services	X	X	X	-
1998	NYNEX Telephone	-	X	X	-

EXECUTIVE SUMMARY

Year	Source	TP	Adjoining	Text Abstract	Source Image
1998	NYNEX Telephone	X	X	X	-
1996	NYNEX	-	-	-	-
1994	Cole Information Services	X	X	X	-
1993	NYNEX Telephone	-	X	X	-
	NYNEX Telephone	X	X	X	-
1988	NYNEX Telephone	-	X	X	-
	NYNEX Telephone	X	X	X	-
1983	New York Telephone	-	X	X	-
1978	New York Telephone	-	X	X	-
1973	New York Telephone	-	X	X	-
1968	New York Telephone	-	X	X	-
1963	New York Telephone	-	X	X	-
1958	New York Telephone	-	X	X	-
1956	New York Telephone	-	X	X	-
1950	New York Telephone	-	X	X	-
1947	New York Telephone	-	X	X	-
1942	New York Telephone	-	X	X	-
1938	New York Telephone	-	X	X	-
1934	R. L. Polk & Co.	-	X	X	-
1931	Manhattan and Bronx Directory Publishing Company Residential Directory	-	X	X	-
	Manhattan and Bronx Directory Publishing Company Residential Directory	X	X	X	-
1927	New York Telephone	-	X	X	-
1923	R. L. Polk & Co.	-	X	X	-
1920	R. L. Polk & Co.	-	X	X	-

FINDINGS

TARGET PROPERTY INFORMATION

ADDRESS

413 East 120th Street
New York, NY 10035

FINDINGS DETAIL

Target Property research detail.

E 120 ST

413 E 120 ST

Year	*Uses*	*Source*
1998	E H C C I HOME CARE SVCES CORP	NYNEX Telephone
	EAST HARLEM COUNCIL FOR COMMUNITY IMPROVEMENT INC	NYNEX Telephone
	EL BARRIO S OPERATION FIGHT BACK	NYNEX Telephone
	HELLGATE MANAGEMENT CORP	NYNEX Telephone
	LATINO INITIATIVE	NYNEX Telephone
1993	E H C C I HOME CARE SVCES CORP	NYNEX Telephone
	EAST HARLEM COUNCIL FOR COMMUNITY IMPROVEMENT INC	NYNEX Telephone
	EAST HARLEM COUNCIL FOR HUMAN SVCES FAMILY DAY CARE PROGRAM	NYNEX Telephone
	EL BARRIO S OPERATION FIGHT BACK	NYNEX Telephone
	HELLGATE MANAGEMENT CO	NYNEX Telephone
	HELLGATE MANAGEMENT CORP	NYNEX Telephone
	LATINO INITIATIVE	NYNEX Telephone
	NEW YORK BILINGUAL INSTITUTE	NYNEX Telephone
1988	HARLEM FAMILY SVCE CENTER	NYNEX Telephone
	HELLEGATE MANAGEMENT CORP	NYNEX Telephone
	HELLGATE MANAGMNT CORP	NYNEX Telephone
	HOME CARE SERVICES CORP	NYNEX Telephone
	NEW YORK BILINGUAL INSTITUTE	NYNEX Telephone
1931	ANDRINUOLO ANGELO	Manhattan and Bronx Directory Publishing Company Residential Directory

FINDINGS

E 120TH

413 E 120TH

Year	Uses	Source
1931	Andrinuolo Angelo	Manhattan and Bronx Directory Publishing Company Residential Directory

E 120TH ST

413 E 120TH ST

Year	Uses	Source
2017	100 HISPANIC WOMEN INC	Cole Information Services
	EAST HARLEM COUNCIL FOR COMMUNITY IM	Cole Information Services
	EHCCI	Cole Information Services
	EHCCI INC	Cole Information Services
	EL BARRIOS OPERATION FIGHT BACK	Cole Information Services
	HEALTHY FAMILY	Cole Information Services
	INSTITUTE FOR THE PUERTO RICAN HISPA	Cole Information Services
	OPERATION FIGHT BACK	Cole Information Services
	STATE OF NEW YORK	Cole Information Services
	VILLAGE ACADEMIES	Cole Information Services
2014	CITY OF NEW YORK	Cole Information Services
	EAST HARLEM COUNCIL FOR COMMUNITY IM	Cole Information Services
	EHCCI	Cole Information Services
	EHCCI IMP INCORPORATED	Cole Information Services
	EL BARRIOS OPERATION FIGHT BACK	Cole Information Services
	HEALTHY FAMILY	Cole Information Services
	OPERATION FIGHT BACK	Cole Information Services
	STATE OF NEW YORK	Cole Information Services
	VILLAGE ACADEMIES	Cole Information Services
2009	CITY OF NEW YORK	Cole Information Services
	EAST HARLEM COUNCIL FOR COMMUNITY IM	Cole Information Services
	EAST HARLEM VILLAGE ACADEMY	Cole Information Services
	EHCCI IMP INC	Cole Information Services
	EL BARRIOS OPERATION FIGHT BACK	Cole Information Services

FINDINGS

Year	Uses	Source
2009	LA CASA NUESTRA H D F C	Cole Information Services
	LA CLINICA DEL BARRIO	Cole Information Services
	LA ROSA DEVELOPMENT CORP	Cole Information Services
	NEW YORK BILINGUAL INSTITUTE	Cole Information Services
2006	East Harlem Council Imprvmnt	Hill-Donnelly Information Services
	Ehcci Home Care Svc Corp	Hill-Donnelly Information Services
	Multi Unit Address	Hill-Donnelly Information Services
	New York City Family Health	Hill-Donnelly Information Services
	Number 3 Ehcci Imp Inc 2 p	Hill-Donnelly Information Services
	Number 3 Hellgate Management Corp	Hill-Donnelly Information Services
	Number 3 Manhattan Boro Development Svc	Hill-Donnelly Information Services
	Number 403 El Barrios Operation Fight	Hill-Donnelly Information Services
	Village Academy Charter School	Hill-Donnelly Information Services
2004	BARRIO EL	Cole Information Services
	BORINQUEN RESTORATON	Cole Information Services
	EAST HARLEM COUNCIL FOR CMNTY	Cole Information Services
	EHCCY INC	Cole Information Services
	EL BARRIOS OPRTN FIGHT BACK	Cole Information Services
	FAMILY & CHILDRENS SERVICES	Cole Information Services
	H LER	Cole Information Services
	JOSE SAN	Cole Information Services
	L LAROSA	Cole Information Services
	LATINO INITIATIVE	Cole Information Services
	METRO FAM HEALTH CTR	Cole Information Services
	NUESTRA LACASA	Cole Information Services
	RESTORATION BORINQUEN	Cole Information Services
	RESTORATION FALCON	Cole Information Services
	VILLAGE ACADEMY CHARTER SCHOOL	Cole Information Services
2000	E H C C HM CR SVCS	Cole Information Services
	E H C C HM CR SVCS	Cole Information Services
	E HRLM CNCL COMM	Cole Information Services
	EL BRRS OPRN FGHT	Cole Information Services

FINDINGS

Year	Uses	Source
2000	HELLGATE MGMT CORP	Cole Information Services
	HELLGATE MPMT CORP	Cole Information Services
	LATINO INITIATIVE	Cole Information Services
	N Y HEALTH & HSPTLS	Cole Information Services
	N Y STT MNHTTN BR	Cole Information Services
	NY BILINGUAL INST	Cole Information Services
1999	EAST HARLEM COUNCIL FOR COMMUNITY IMPROVEMENT INCORPORATED	Cole Information Services
	EL BARRIOS OPERATION FIGHT BACK	Cole Information Services
	HELLGATE MANAGEMENT CORPORATION	Cole Information Services
	LATINO INITIATIVE	Cole Information Services
	METROPOLITAN HOSPITAL CENTER	Cole Information Services
	N Y STAT OF MANHATTAN BORO DEVLPMNTL SERVICE ORGANIZA	Cole Information Services
	NEW YORK BILINGUAL INSTITUTE	Cole Information Services
1994	E H C C I HOME CARE SVCES CORP	Cole Information Services
	EAST HARLEM COUNCIL FOR COMMUNITY IMPROVEMENT INC	Cole Information Services
	EAST HARLEM COUNCIL FOR HUMAN SVCES FAMILY DAY CARE PROGRAM	Cole Information Services
	EL BARRIO'S OPERATION FIGHT BACK	Cole Information Services
	HELLGATE MANAGEMENT CORP	Cole Information Services
	LATINO INITIATIVE	Cole Information Services
	NEW YORK BILINGUAL INSTITUTE	Cole Information Services
	NYS MANHATTAN BORO DEVELOPMENTAL-RESIDENTIAL UNITS-EAST HARLEM DAY TREATMENT PROGRAM	Cole Information Services

FINDINGS

ADJOINING PROPERTY DETAIL

The following Adjoining Property addresses were researched for this report. Detailed findings are provided for each address.

1ST

2351 1ST

Year	Uses	Source
1920	Koehler Bros Wm & Philip confrs	R. L. Polk & Co.

1ST AV H DO

2331 1ST AV H DO

Year	Uses	Source
1934	Lionetti Jos Francis gro	R. L. Polk & Co.

2333 1ST AV H DO

Year	Uses	Source
1923	Silberstein Morris shoes	R. L. Polk & Co.
	Feirstein Rubin tailor	R. L. Polk & Co.
1920	Silverstein Morris shoe mkr	R. L. Polk & Co.
	Feirstein Rubin tailor	R. L. Polk & Co.
	Feis Alf L Standard Embroidery Mfg Co h Hotel Bonta	R. L. Polk & Co.

2335 1ST AV H DO

Year	Uses	Source
1934	Clemente Vincent Jennie prod	R. L. Polk & Co.
1923	Guida Anthony elec contr	R. L. Polk & Co.
1920	Hop Lee laundry	R. L. Polk & Co.

2337 1ST AV H DO

Year	Uses	Source
1923	DeSale Anthony shoes	R. L. Polk & Co.

2345 1ST AV H DO

Year	Uses	Source
1920	Petillo Gennero meats	R. L. Polk & Co.

FINDINGS

Year	Uses	Source
1920	Bostelmann Chas sal	R. L. Polk & Co.

2347 1ST AV H DO

Year	Uses	Source
1934	Spadacinl John Anna produce	R. L. Polk & Co.
	Valusio Michl Alice barber	R. L. Polk & Co.
1923	Bruno Jno baker	R. L. Polk & Co.
	Anthony Annunziato barber	R. L. Polk & Co.
1920	Russo Dominick fruits	R. L. Polk & Co.

2349 1ST AV H DO

Year	Uses	Source
1923	Lubansky Louis hdw	R. L. Polk & Co.
1920	Gerber Abr cloaks	R. L. Polk & Co.

2353 1ST AV H DO

Year	Uses	Source
1934	Gregorio Frank Christina gro	R. L. Polk & Co.
1923	Gregory Frank gro	R. L. Polk & Co.

2355 1ST AV H DO

Year	Uses	Source
1934	Rescigno Emilo Rose baker	R. L. Polk & Co.
1923	Resclgno Emilio baker	R. L. Polk & Co.
1920	Resigno Emilio baker	R. L. Polk & Co.

2359 1ST AV H DO

Year	Uses	Source
1923	Di Dometo Luigi meats	R. L. Polk & Co.

1ST AV H1509

2357 1ST AV H1509

Year	Uses	Source
1934	Shear Harry Lenore gro	R. L. Polk & Co.

FINDINGS

1ST AV P DO

2359 1ST AV P DO

Year	Uses	Source
1934	Di Donata Louis meats	R. L. Polk & Co.

1ST AVE

2324 1ST AVE

Year	Uses	Source
2006	No Current Listing	Hill-Donnelly Information Services
	Star 24 Hour Locksmith	Hill-Donnelly Information Services
	Star 24 Hour Locksmith	Hill-Donnelly Information Services
1927	RUSSO RALPH RL EST	New York Telephone
	Russo Ralph rl est	New York Telephone
1923	Russo Ralph real est	R. L. Polk & Co.
1920	Ryan Frank L plmbr	R. L. Polk & Co.

2326 1ST AVE

Year	Uses	Source
2017	KARAM JOT CONSTRUCTION CORP	Cole Information Services
	UPTOWN SERVICE STATION INC	Cole Information Services
	MANHATTAN TOOL REPAIR	Cole Information Services
2014	MANHATTAN TOOL REPAIR	Cole Information Services
	UPTOWN SERVICE STATION INCORPORATED	Cole Information Services
2006	No Current Listing	Hill-Donnelly Information Services
2004	OCCUPANT UNKNOWN	Cole Information Services
1999	BARRIO AUTO REPR	Cole Information Services
1994	BARRIO AUTO REPR-TOLL-FREE	Cole Information Services
	BARRIO AUTO REPR	Cole Information Services
1993	EAGLE AUTO CENTER	NYNEX Telephone

2331 1ST AVE

Year	Uses	Source
2017	NED FORBES	Cole Information Services

FINDINGS

Year	Uses	Source
2017	MATTHEW SAMUELSON	Cole Information Services
	MATTHEW SAVOURY	Cole Information Services
	NEW XIANG DRAGON OF MANHATTAN RESTAU	Cole Information Services
	ABRAM WESAA	Cole Information Services
	RAYMOND LONG	Cole Information Services
	TAKASHI HAMAMURA	Cole Information Services
	MICHELE LAUFIK	Cole Information Services
	NATALIE BRIDGES	Cole Information Services
	DIMITRI MUGIANIS	Cole Information Services
	KALEENA BUCHHOLZ	Cole Information Services
2014	TRACY SUGARS	Cole Information Services
	MOHAMED ELIBRAHIMI	Cole Information Services
	TAKASHI HAMAMURA	Cole Information Services
	NATALIE BRIDGES	Cole Information Services
	NEW XIANG DRAGON OF MANHATTAN RESTUR	Cole Information Services
	ELEUTERIO NUNEZ	Cole Information Services
	RAYMOND LONG	Cole Information Services
	GEORGE NWANKWO	Cole Information Services
	JILL GUADALUPE	Cole Information Services
2009	MOURAD RIDI	Cole Information Services
	PIALI MUKHERJEE	Cole Information Services
	NABIL AICHOUNI	Cole Information Services
	DRAGON XIANG	Cole Information Services
	TAKASHI HAMAMURA	Cole Information Services
2006	Abreu Jose v	Hill-Donnelly Information Services
	Edghill Dave vv	Hill-Donnelly Information Services
	h Hamamura T v	Hill-Donnelly Information Services
	Xiang Dragon 2 R	Hill-Donnelly Information Services
2004	YVERTHA ARECIUS	Cole Information Services
	DORIS QUATTARA	Cole Information Services
	JOSE CARRILLO	Cole Information Services

FINDINGS

Year	Uses	Source
2004	JULIO ILLESCAS	Cole Information Services
	IRVING POLANCO	Cole Information Services
	JOSE ABREU	Cole Information Services
	NABIL AICHOUNI	Cole Information Services
	XIANG DRAGON	Cole Information Services
	MONICA ALBERTINI	Cole Information Services
	JEAN CONDON	Cole Information Services
	TIMOTHY KUBULENSO	Cole Information Services
	HENRY MENDOZA	Cole Information Services
	CARLOS ORTIZ	Cole Information Services
	T HAMAMURA	Cole Information Services
	HAYDAR HASSAN	Cole Information Services
	ZAKARIA AFILAL	Cole Information Services
	D RAMIRO	Cole Information Services
	MASSE LO	Cole Information Services
	MIRIAM RODRIGUEZ	Cole Information Services
	SHANI SHAKUR	Cole Information Services
	HECTOR PLAZA	Cole Information Services
2000	DAMON ADAMS	Cole Information Services
	NABIL AICHOUNI	Cole Information Services
	ARIF ALGHAZEER	Cole Information Services
	JOSE CARRILLO	Cole Information Services
	MICHAEL HOWARD	Cole Information Services
	HENRY A MENDOZA	Cole Information Services
	ESTHER QUINDES	Cole Information Services
	FOOD KING CHINESE	Cole Information Services
1999	FOOD KING CHINESE RESTAURAN	Cole Information Services
1998	FOOD KING CHINESE RESTAUANT	NYNEX Telephone
1994	FOOD KING CHINESE RESTAURANT	Cole Information Services
	MENA, DAISY	Cole Information Services
	WASHINGTON, FELICIA A	Cole Information Services
	MESSANA, STEPHEN	Cole Information Services

FINDINGS

Year	*Uses*	*Source*
1994	ABDULLAH, SABREE	Cole Information Services
	DIENG, ALIOUNE GARANG	Cole Information Services
	TOMLIN, J	Cole Information Services
1983	L & A Liquors Inc	New York Telephone
	L & A LIQUORS INC	New York Telephone
1978	NAZARIO H	New York Telephone
	PIZZOLLA M	New York Telephone
	TORRES PABLO	New York Telephone
	TWIN LIQUOR & WINE	New York Telephone
1973	CARMIKE BAKE SHOP INC	New York Telephone
	FRANCISCO JUIAN	New York Telephone
	PIZZOLLA MATTHEW	New York Telephone
	TORRES PABLO	New York Telephone
1968	CARMIKE BAKE SHOP INC	New York Telephone
	LATERSA THERESA MRS	New York Telephone
	PIZZOLIA MATTHEW	New York Telephone
	ZACCARELLO L	New York Telephone
1963	BONFIGLIO MARY	New York Telephone
	GRECO CARMINE	New York Telephone
	LATERZA MATTHEW	New York Telephone
	LATERZA THERESA MIS	New York Telephone
	NAPOLITANO VENCENAL MRS	New York Telephone
	PG BAKERIES INC	New York Telephone
	PIZZOLLA MATTHEW	New York Telephone
1958	DARCO ANIELLO FISH	New York Telephone
	LTERZA THERESA MRS	New York Telephone
	POCCIA ANGELO	New York Telephone
1956	D ARCO ANIELLO FISH	New York Telephone
	MORAN LILLIAN M MRS	New York Telephone
	NICOSIA SALVATORE	New York Telephone
	VITALE BENJ	New York Telephone
1950	LONETTI ROSE	New York Telephone

FINDINGS

Year	Uses	Source
1950	MAFFIA VINCENT G	New York Telephone
	MIANO FRANK GROCRS	New York Telephone
	PARISI SALVATORE	New York Telephone
1947	MIANO FRANK GROCRS	New York Telephone
1942	DE LEO LILY MRS	New York Telephone
	PICCINI JAS GROCR	New York Telephone
1931	MOLLICO DOMENICK	Manhattan and Bronx Directory Publishing Company Residential Directory
	MOLLICO ROSE	Manhattan and Bronx Directory Publishing Company Residential Directory
	MOSCATELLI GARMELIA	Manhattan and Bronx Directory Publishing Company Residential Directory
	NICASTRI GAETANO	Manhattan and Bronx Directory Publishing Company Residential Directory
	NICASTRI ROSE	Manhattan and Bronx Directory Publishing Company Residential Directory
	ESPOSITO RAFFALE	Manhattan and Bronx Directory Publishing Company Residential Directory
	Esposito Raffale	Manhattan and Bronx Directory Publishing Company Residential Directory
	Mollico Domenick	Manhattan and Bronx Directory Publishing Company Residential Directory
	Mollico Rose	Manhattan and Bronx Directory Publishing Company Residential Directory
	Moscatelli Garmelia	Manhattan and Bronx Directory Publishing Company Residential Directory
	Nicastri Gaetano	Manhattan and Bronx Directory Publishing Company Residential Directory
	Nicastri Rose	Manhattan and Bronx Directory Publishing Company Residential Directory
1927	LEONETTI JOS GRCR	New York Telephone
	Leonetti Jos grcr	New York Telephone
1923	Shear Harry gro	R. L. Polk & Co.
1920	Crocco Louis lab	R. L. Polk & Co.
	Lapardo Aingelo	R. L. Polk & Co.
	Shear Harry gro	R. L. Polk & Co.
	Tofano Jno	R. L. Polk & Co.

FINDINGS

2333 1ST AVE

Year	*Uses*	*Source*
2017	JESSICA GESUALDI	Cole Information Services
	WILFREDO BONET	Cole Information Services
	FATIMA GOMEC	Cole Information Services
	MYRA MARTINEZ	Cole Information Services
	CRISTIAN GALLARDO	Cole Information Services
	ANGELICA DELACRUZ	Cole Information Services
	NICHOLAS DADZIE	Cole Information Services
	GEORGINA PRENTICE	Cole Information Services
	EDMUND KUN	Cole Information Services
2014	JORGE MARTINEZ	Cole Information Services
	JILLKERRY WARD	Cole Information Services
	CONSTANCE BARATA	Cole Information Services
	EDMUND KUN	Cole Information Services
	CARMEN ORTIZ	Cole Information Services
	DEBORAH TOUZIE	Cole Information Services
	JESSICA GESUALDI	Cole Information Services
	CRISTIAN GALLARDO	Cole Information Services
	GEORGINA PRENTICE	Cole Information Services
	MICHAEL KUNTZ	Cole Information Services
	JUANDY PAREDES	Cole Information Services
	SONIA COLON	Cole Information Services
2009	DOMINIC WASHINGTON	Cole Information Services
	B FRATICELLI	Cole Information Services
	JORGE MARTINEZ	Cole Information Services
	MIGUEL FRITZ	Cole Information Services
	ROSSANA FERNANDEZ	Cole Information Services
	TOYA SUMMERS	Cole Information Services
2006	h Fernandez Rossana	Hill-Donnelly Information Services
	Fritz Miguel l	Hill-Donnelly Information Services
	h Martnez Jorge v	Hill-Donnelly Information Services
	Medina Restaurant i R	Hill-Donnelly Information Services

FINDINGS

Year	Uses	Source
2006	Prentice Georgina I	Hill-Donnelly Information Services
2004	AMADOU SALL	Cole Information Services
	PATRICK KNIGHT	Cole Information Services
	ZSUZSA DEBROCI	Cole Information Services
	MIKE COLTER	Cole Information Services
	MARIA ALMONTE	Cole Information Services
	MIGUEL LIZARDI	Cole Information Services
	CURRIES FISH N CHIPS	Cole Information Services
	RONISHA VANNOY	Cole Information Services
	SIGNE GRANT	Cole Information Services
	CRISTIAN GALLARDO	Cole Information Services
	GEORGE GUZMAN	Cole Information Services
	GEORGINA PRENTICE	Cole Information Services
	JORGE MARTINEZ	Cole Information Services
	SAUL ALBA	Cole Information Services
	BETH LESEN	Cole Information Services
2000	YOLAINE CASTILLO	Cole Information Services
	MAYRA FEREZ	Cole Information Services
	ROSSANA FERNANDEZ	Cole Information Services
	JAKASIA GAUTHIER	Cole Information Services
	4 K HAYES	Cole Information Services
	V LOPEZ	Cole Information Services
	MARIA Z MACHADO	Cole Information Services
	DIMITRI MAIER	Cole Information Services
	JORGE MARTINEZ	Cole Information Services
	JUAN MORALES	Cole Information Services
	MIGUEL ZAPATA	Cole Information Services
	C & C MINI GROCERY	Cole Information Services
1998	CEAMO PARTY SPLY & STATIONARY	NYNEX Telephone
1994	HARRELL, GENEVA	Cole Information Services
	BERMUDEZ, CARLOS	Cole Information Services
	BRYANT, JAMES	Cole Information Services

FINDINGS

Year	Uses	Source
1994	AVILES, BRANDON	Cole Information Services
	CRUZ, JOSE	Cole Information Services
	OBEID, HIZAM	Cole Information Services
	VELAZQUEZ, GEORGE	Cole Information Services
	ASTACIO, MICHAEL	Cole Information Services
1983	RICAN ENITERPRISES	New York Telephone
	Rican Eniterprises	New York Telephone
1978	MORA M D MRS	New York Telephone
	RAMOS ANTHONY	New York Telephone
1973	ALEXS CANDY STORE	New York Telephone
	DIAZ MARIO	New York Telephone
	RIVERA JOSE	New York Telephone
1968	BELLINI ANTONIO	New York Telephone
1963	GABRIELE EDDIE	New York Telephone
	MARTINO THOS J	New York Telephone
	NARDELLI COSIMO	New York Telephone
1958	AVITABILE DOMENICK	New York Telephone
	D AGOSTINO FRANK & SONS CONFCTRY	New York Telephone
	GABRIELE EDDIE	New York Telephone
	MARTINO THOS J	New York Telephone
	PANICCIA DOMENICO	New York Telephone
	PERRUZZA DANIL I	New York Telephone
1956	AVITABILE DOMENICK	New York Telephone
	D AGOSTINO FRANK CONFCTRY	New York Telephone
	MARTINO THOS J	New York Telephone
1950	AVITABILE DOMENICK	New York Telephone
	CATINO R STATNRY	New York Telephone
1947	FIORE E STATNRY	New York Telephone
1942	FIORE E STATNRY	New York Telephone
1938	FIORE E STATNRY	New York Telephone
1934	Ciccimarra Angelo Angelina meat	R. L. Polk & Co.
	Gentile Jos Concetta coffee	R. L. Polk & Co.

FINDINGS

Year	Uses	Source
1931	CIANFARANI VINCENT	Manhattan and Bronx Directory Publishing Company Residential Directory
	MARASCO ANTONIO	Manhattan and Bronx Directory Publishing Company Residential Directory
	PERMA MARIA	Manhattan and Bronx Directory Publishing Company Residential Directory
	Cianfarani Vincent	Manhattan and Bronx Directory Publishing Company Residential Directory
	Marasco Antonio	Manhattan and Bronx Directory Publishing Company Residential Directory
	Perma Maria	Manhattan and Bronx Directory Publishing Company Residential Directory
1927	FEIRSTEIN DORA MRS R	New York Telephone
	GABRIELE ROBT R	New York Telephone
	GENTILE JOS TEA COFFEE	New York Telephone
	MARASCO ANTONIO PLASTRER	New York Telephone
	Feirstein Dora Mrs r	New York Telephone
	Gabriele Robt r	New York Telephone
	Gentile Jos tea coffee	New York Telephone
	Marasco Antonio plastrer	New York Telephone
	Perna Merie Mrs r	New York Telephone
	PERNA MERIE MRS R	New York Telephone
1920	Cavalieri Geo J DeRose & Cavalleri	R. L. Polk & Co.
	Cavalieri Geo J DeRose & Cavalieri	R. L. Polk & Co.
	Marasco Antonio brklyr	R. L. Polk & Co.

2335 1ST AVE

Year	Uses	Source
2017	JOSE VALDEZ	Cole Information Services
	NIGEL ATKINSON	Cole Information Services
	A LOCKSMITH SERVICE	Cole Information Services
	ALVARO GONZALEZ	Cole Information Services
	CAROLINE GIBBS	Cole Information Services
	CECILE PALACIOS	Cole Information Services
	MAYARA FERRAZ	Cole Information Services
	KELLY MCCARTHY	Cole Information Services

FINDINGS

Year	Uses	Source
2017	JOSE RIOS	Cole Information Services
	CELINA PINEDA	Cole Information Services
	GALAYE NDIAYE	Cole Information Services
	DANIEL JOHNSON	Cole Information Services
2014	R & E DELI GROCERY CORP	Cole Information Services
	ERIT JUAREZ	Cole Information Services
	CHANELLE SHIPLEY	Cole Information Services
	MARIO ILLESCAS	Cole Information Services
	SUNDY LEAKE	Cole Information Services
	GALAYE NDIAYE	Cole Information Services
	CELINA PINEDA	Cole Information Services
	NANCY PRADO	Cole Information Services
	JOSE RIOS	Cole Information Services
	CAROLINE GIBBS	Cole Information Services
	ALVARO GONZALEZ	Cole Information Services
	WENDY CURTIS	Cole Information Services
	MILTON RUIZ	Cole Information Services
2009	TATIANA RODRIGUEZ	Cole Information Services
	WALDINA GUITY	Cole Information Services
	2335 R & C DELI GROCERY INC	Cole Information Services
	RANDY NOAK	Cole Information Services
	MARGARITA GONZALEZ	Cole Information Services
	MINERVA VELASQUEZ	Cole Information Services
	FLOR EILETS	Cole Information Services
	CELINA PINEDA	Cole Information Services
	GALAYE NDIAYE	Cole Information Services
	RITA ILLESCAS	Cole Information Services
	SUNDY LEAKE	Cole Information Services
	THERESA WRIGHT	Cole Information Services
	JACK YEARIAN	Cole Information Services
2006	Multi Unit Address	Hill-Donnelly Information Services
	A C Grocery & Deli	Hill-Donnelly Information Services

FINDINGS

Year	Uses	Source
2006	Brothers Atm 2 F	Hill-Donnelly Information Services
	h Carrillo Jose l	Hill-Donnelly Information Services
	Number 2 A Blets Flor De Mana l	Hill-Donnelly Information Services
	Garcia Gerardo 7 os	Hill-Donnelly Information Services
	Illescas Rita	Hill-Donnelly Information Services
	Juarez Ent v	Hill-Donnelly Information Services
	Leake Sundy	Hill-Donnelly Information Services
	h Pineda Celina v o	Hill-Donnelly Information Services
	Number 2 C h Vitanzo Janet	Hill-Donnelly Information Services
	Number 2 B Yearian Jack l os	Hill-Donnelly Information Services
2004	BETHANY PAGLIOLO	Cole Information Services
	ROBERT SANCHEZ	Cole Information Services
	AMANDA KAY	Cole Information Services
	JASON GULVAS	Cole Information Services
	LORRAINE OREGO	Cole Information Services
	AL GROCERY CORP	Cole Information Services
	INGER COLLIES	Cole Information Services
	ERIT JUAREZ	Cole Information Services
	ISMAEL GARCIA	Cole Information Services
	DIAL ABDOU	Cole Information Services
	SUNDY LEAKE	Cole Information Services
	KATRINA JOHNSON	Cole Information Services
	CELINA PINEDA	Cole Information Services
	RAUL ARRIAGA	Cole Information Services
2000	MAMADOU BADIANE	Cole Information Services
	BENITO CARDENAS	Cole Information Services
	EUGENE DIAZ	Cole Information Services
	JOSE A HERNANDEZ	Cole Information Services
	MASSE LO	Cole Information Services
	KENNETH MEDLEY	Cole Information Services
	OSCAR PADILLA	Cole Information Services
	MARIA PADILLO	Cole Information Services

FINDINGS

Year	Uses	Source
2000	CELINA PINEDA	Cole Information Services
	MIGUEL RAMIREZ	Cole Information Services
	SHANIQUA VARNER	Cole Information Services
	JANET VITANZO	Cole Information Services
1994	RODRIGUEZ, JESSE & RAFAEL	Cole Information Services
	DIAO, OUSSEYNOU	Cole Information Services
	BLACKWOOD, BRIGETTE	Cole Information Services
	SULLIVAN, P	Cole Information Services
	WILLIAMS, W	Cole Information Services
	JONES, LA-RENDA	Cole Information Services
	CARDENAS, BENITO	Cole Information Services
	HEYWARD, ROSE	Cole Information Services
	MARTIN, AHYANNA	Cole Information Services
	KING, HOWARD	Cole Information Services
1973	BELLINI JOHN	New York Telephone
	BOTTA ANTONIO	New York Telephone
	CRUZ JOSE RAYMOND	New York Telephone
	MASSARO ANGELO	New York Telephone
	QUALITY CANERS	New York Telephone
	TORTORA SANTOLO	New York Telephone
	WILLIAMS RAFAEL	New York Telephone
1968	BELLICOSE MARIO	New York Telephone
	CAMARDA MADELINE M	New York Telephone
	LEE HOP	New York Telephone
	MASSARO ANGELO	New York Telephone
	PAGLIARULO PHILIP	New York Telephone
	QUALITY CLEANRS	New York Telephone
	TALARICO DOMINICK	New York Telephone
1963	BELLICOSE MARIO	New York Telephone
	CAMARDA MADELINE M	New York Telephone
	LEE HOP	New York Telephone
	OLIVIERI MARY MRS	New York Telephone

FINDINGS

Year	Uses	Source
1963	QUALITY CLEANERS	New York Telephone
1958	BARBARISI MANUEL C	New York Telephone
	FASUNARO MARGARET MRS	New York Telephone
	IAQUINTO JOS	New York Telephone
	LEE HOP	New York Telephone
	MASSA LAWRENCE	New York Telephone
	OLIVIERI ANN D MRS	New York Telephone
	OLIVIERI MARY MRS	New York Telephone
	SARCINELLA ANDREW	New York Telephone
1956	BARBARISI JAS V	New York Telephone
	BARBARISI MANUEL C	New York Telephone
	BARBARISI JAS V	New York Telephone
	BARBARISI MANUEL C	New York Telephone
	FASANARO MARGARET MRS	New York Telephone
	IAQUINTO JOS	New York Telephone
	MASSA LAWRENCE	New York Telephone
	OLIVIERI MARY MRS	New York Telephone
	QUALITY CLEANERS	New York Telephone
	RUOCCO CARMINE	New York Telephone
	SARCINELLA ANDREW	New York Telephone
1950	DI BENEDETTO CARMINE	New York Telephone
	FASANARO MARGARET MRS	New York Telephone
	IAQUINTO JOS	New York Telephone
	MASSA LAWRENCE	New York Telephone
	OLIVIERI MARY MRS	New York Telephone
	SARCHINELLA ANDREW	New York Telephone
1947	DI BENEDETTO CARMINE	New York Telephone
	IAQUINO JOS	New York Telephone
	MASSA LAWRENCE	New York Telephone
	SARCINELLA ANDREW	New York Telephone
	VALENTI MARGARET C MRS	New York Telephone
1931	COPPOLA CATH	Manhattan and Bronx Directory Publishing Company Residential Directory

FINDINGS

Year	Uses	Source
1931	COPPOLA EUGENE	Manhattan and Bronx Directory Publishing Company Residential Directory
	COPPOLA GUISEPPE	Manhattan and Bronx Directory Publishing Company Residential Directory
	DI CARLO FANNIE	Manhattan and Bronx Directory Publishing Company Residential Directory
	DI CARLO JOS	Manhattan and Bronx Directory Publishing Company Residential Directory
	FALIVENE ALPHONSE	Manhattan and Bronx Directory Publishing Company Residential Directory
	SUPPOLA ANGELO	Manhattan and Bronx Directory Publishing Company Residential Directory
	Coppola Cath	Manhattan and Bronx Directory Publishing Company Residential Directory
	Coppola Eugene	Manhattan and Bronx Directory Publishing Company Residential Directory
	Coppola Guiseppe	Manhattan and Bronx Directory Publishing Company Residential Directory
	Di Carlo Fannie	Manhattan and Bronx Directory Publishing Company Residential Directory
	Di Carlo Jos	Manhattan and Bronx Directory Publishing Company Residential Directory
	Falivene Alphonse	Manhattan and Bronx Directory Publishing Company Residential Directory
	Suppola Angelo	Manhattan and Bronx Directory Publishing Company Residential Directory
1923	Guida Luigi real est	R. L. Polk & Co.
1920	Bourbonus Jno	R. L. Polk & Co.
	Drugan Jno J	R. L. Polk & Co.
	McKenzie Jas carrier PO	R. L. Polk & Co.
	Murphy & Sons Jas V Frank W & Jas J Murphy undertakers	R. L. Polk & Co.

2337 1ST AVE

Year	Uses	Source
2017	ALWAYS AFFECTIVE AVAILABLE EMERGENCY	Cole Information Services
	770 CLEANING CONTRACTORS CORP	Cole Information Services
	EMERGENCY ANYTIME LOCKSMITH	Cole Information Services
	SHANAE ANDERSON	Cole Information Services

FINDINGS

Year	Uses	Source
2017	ANY 24 HOUR ALL DAY EMERG LOCKSMITH	Cole Information Services
	ANY 24 HOUR ALL DAY EMERG TOWING	Cole Information Services
	ALFREDO MARTINEZ	Cole Information Services
	LOCKSMITH NY	Cole Information Services
2014	ANY TWENTY FOUR HOUR ALL DAY EMERGEN	Cole Information Services
	HARLEM FAMILY RESTAURANT	Cole Information Services
	770 CLEANING CONTRACTORS CORP	Cole Information Services
	ALFREDO MARTINEZ	Cole Information Services
	JR KNIGHT	Cole Information Services
	ERIC SHRIEVES	Cole Information Services
	CASENDRA THOMAS	Cole Information Services
	ALTAVIESE WILEY	Cole Information Services
	MARLA MROWKA	Cole Information Services
	YILDIRIM YARKER	Cole Information Services
2009	ALFREDO MARTINEZ	Cole Information Services
	MNS	Cole Information Services
	M NS DELI	Cole Information Services
	HISAM INC	Cole Information Services
2006	h Martinez Alfredo	Hill-Donnelly Information Services
	Hisam Inc	Hill-Donnelly Information Services
	Deli Express I R	Hill-Donnelly Information Services
	Any 24 HR All Day Emerg Tow ing	Hill-Donnelly Information Services
	24 Hour 7 Day Emrgncy Tow ing	Hill-Donnelly Information Services
2004	MUAMED AWADTH	Cole Information Services
	DELI EXPRESS	Cole Information Services
	ABSAM MUSAID	Cole Information Services
	SALEH SAYED	Cole Information Services
	ALFREDO MARTINEZ	Cole Information Services
	EDEL AHMAD	Cole Information Services
	AHMED NADIM	Cole Information Services
2000	ISMAEL GARCIA	Cole Information Services

FINDINGS

Year	Uses	Source
2000	VICENTE CHAVEZ	Cole Information Services
1998	AAA 24 HOURS	NYNEX Telephone
	A A EMERGENCY LOCKSMITH	NYNEX Telephone
1994	CARDONA, MARIA	Cole Information Services
	JONES, JACK	Cole Information Services
1988	CARDONA LEYLA	NYNEX Telephone
1983	PAGAN ROLANDO	New York Telephone
	CARDONA LEYLA	New York Telephone
	Pagan Rolando	New York Telephone
	Cardona Leyla	New York Telephone
1978	RIVERA ANA	New York Telephone
	ABRUSCI FRANK	New York Telephone
1973	RIOS A MIGUEL	New York Telephone
1968	ABRUSCL FRANK	New York Telephone
1963	DANISE LOUISE MRS	New York Telephone
	BUFFARDI NICHOLAS	New York Telephone
	ANTONICELLI FILOMIENA MRS	New York Telephone
	AOLSANTONI VINCENZO	New York Telephone
1958	ALOISANTONI VINCENZO	New York Telephone
	BUFFARDL NICHOLAS	New York Telephone
	DANISE LOUISE MRS	New York Telephone
1956	ALOISANTONI VINCENZO	New York Telephone
	BUCK CHAS	New York Telephone
	DANISE LOUISE MRS	New York Telephone
1950	ALOISANTONI VINCENZO	New York Telephone
1938	CAUTERO ANNITA PASTRIES	New York Telephone
	IDEAL PASTRY SHOP	New York Telephone
	MURRAY MORRIS & CO INC GLASS	New York Telephone
	ROSEN NATHAN PLMBNG HEATING	New York Telephone
1934	Antonio Vincenzina baker	R. L. Polk & Co.
1931	CAPLOUGH EMIL	Manhattan and Bronx Directory Publishing Company Residential Directory
	FORTUNATO GRACE	Manhattan and Bronx Directory Publishing Company Residential Directory

FINDINGS

Year	Uses	Source
1931	Caplough Emil	Manhattan and Bronx Directory Publishing Company Residential Directory
	Fortunato Grace	Manhattan and Bronx Directory Publishing Company Residential Directory
1920	DeNro Glovanni	R. L. Polk & Co.

2339 1ST AVE

Year	Uses	Source
2017	HEALTH FOOD GOURMET DELI	Cole Information Services
2014	HEALTH FOOD GOURMET DELI	Cole Information Services
1983	De Roma Pastry Inc restrnt D	New York Telephone
	Deroma Pastry Inc	New York Telephone
	DEROMA PASTRY INC RESTRNT D	New York Telephone
	DEROMA PASTRY INC	New York Telephone
1978	DE ROMA PASTRY INC RESTRNT	New York Telephone
	DEROMA PASTRY INC	New York Telephone
1973	DEROMA PASTRY INC	New York Telephone
1968	DE ROMA PASTRY INC RESTRNT	New York Telephone
1963	IDEAL PASTRY SHOP	New York Telephone
1958	IDEAL PASTRY SHOP	New York Telephone
1956	IDEAL PASTRY SHOP	New York Telephone
1950	LOUIS PHOTO STUDIO	New York Telephone
	IDEAL PASTRY SHOP	New York Telephone
1947	IDEAL PASTRY SHOP	New York Telephone
1942	IDEAL PASTRY SHOP	New York Telephone
1934	Derscheidt Philip Selma gro	R. L. Polk & Co.
1927	DERSCHEWITZ P GROCER	New York Telephone
	Derschew itz P grocer	New York Telephone
1920	Derschew itz Philip gro	R. L. Polk & Co.
	Anzalone Alphonso mach	R. L. Polk & Co.

2341 1ST AVE

Year	Uses	Source
1920	Scocozza Vincenzo undertaker	R. L. Polk & Co.

FINDINGS

2343 1ST AVE

Year	Uses	Source
1931	LONARDO ANGELO	Manhattan and Bronx Directory Publishing Company Residential Directory
	Lonardo Angelo	Manhattan and Bronx Directory Publishing Company Residential Directory

2345 1ST AVE

Year	Uses	Source
1968	HLBOKY FRANK	New York Telephone
1950	COMO PATSY SVCE STA	New York Telephone
1947	COMO PATSY SVCE STA	New York Telephone
1942	COMNO PATSY SVCE STA	New York Telephone
1938	MAJOR SALES CORP GAS	New York Telephone
1934	Petillo Gennaro Filomena meats	R. L. Polk & Co.
1923	Fagleise Giusppe meats	R. L. Polk & Co.
	Petillo Gennaro meat mkt	R. L. Polk & Co.

2347 1ST AVE

Year	Uses	Source
1934	Valusio Albert barber	R. L. Polk & Co.
1931	FINCK ELSIE	Manhattan and Bronx Directory Publishing Company Residential Directory
	FINCK WM	Manhattan and Bronx Directory Publishing Company Residential Directory
	FINCK WM JR	Manhattan and Bronx Directory Publishing Company Residential Directory
	PRATO ALBERT	Manhattan and Bronx Directory Publishing Company Residential Directory
	PRATO CARMELA	Manhattan and Bronx Directory Publishing Company Residential Directory
	Finck Elsie	Manhattan and Bronx Directory Publishing Company Residential Directory
	Finck Wm	Manhattan and Bronx Directory Publishing Company Residential Directory
	Finck Wm Jr	Manhattan and Bronx Directory Publishing Company Residential Directory
	Prato Albert	Manhattan and Bronx Directory Publishing Company Residential Directory
	Prato Carmela	Manhattan and Bronx Directory Publishing Company Residential Directory

FINDINGS

Year	Uses	Source
1927	Fink Elsie A r	New York Telephone
	Morgan Robt L r	New York Telephone
	FINK ELSIE A R	New York Telephone
	MORGAN ROBT L R	New York Telephone
1923	Nelson Arthur elect hlpr Chas E Henderson	R. L. Polk & Co.
1920	Annunziato Anthony barber	R. L. Polk & Co.
	Fox L E clk	R. L. Polk & Co.
	Higgins Philip J blksmith	R. L. Polk & Co.
	Morgan Robt L dep sheriff	R. L. Polk & Co.
	Morgan Robt M v p Albert C Field Inc h Pelham NY	R. L. Polk & Co.
	Morgan Thos J carrier PO	R. L. Polk & Co.

2349 1ST AVE

Year	Uses	Source
1956	DRANE ANTOINETTE MRS	New York Telephone
1950	SONNESSO JEAN MRS	New York Telephone
1942	HANZLIK FRANK QUILT SHOP	New York Telephone
	LUBANSKY L	New York Telephone
1938	LUBANSKY L	New York Telephone
1934	Lubansky Louis Beatrice hdw	R. L. Polk & Co.
1931	WEIGHT JOHN	Manhattan and Bronx Directory Publishing Company Residential Directory
	VACCARO JOHN	Manhattan and Bronx Directory Publishing Company Residential Directory
	PERRATTO RAFFAELE	Manhattan and Bronx Directory Publishing Company Residential Directory
	BUONOCORE MICHL	Manhattan and Bronx Directory Publishing Company Residential Directory
	D AMICO ANTONIO	Manhattan and Bronx Directory Publishing Company Residential Directory
	Buonocore Michl	Manhattan and Bronx Directory Publishing Company Residential Directory
	DAmico Antonio	Manhattan and Bronx Directory Publishing Company Residential Directory
	Perratto Raffaele	Manhattan and Bronx Directory Publishing Company Residential Directory

FINDINGS

Year	Uses	Source
1931	Vaccaro John	Manhattan and Bronx Directory Publishing Company Residential Directory
	Weight John	Manhattan and Bronx Directory Publishing Company Residential Directory
1927	Lubansky L r	New York Telephone
	Squillante A r	New York Telephone
	Lozzetti R photography	New York Telephone
	LUBANSKY L R	New York Telephone
	SQUILLANTE A R	New York Telephone
1920	Klink Leonard	R. L. Polk & Co.
	Liberman Bennett	R. L. Polk & Co.
	Lubansky Louis hdw	R. L. Polk & Co.
	Pinto Chas barber	R. L. Polk & Co.
	Walzer Fred	R. L. Polk & Co.

2351 1ST AVE

Year	Uses	Source
2017	LEADERSHIP VILLAGE ACADEMY	Cole Information Services
	HARLEM DNA LEARNING CTR	Cole Information Services
	COALITION SCHOOL FOR SOCIAL CHANGE	Cole Information Services
	VILLAGE ACADEMY LEADERSHIP CHARTER S	Cole Information Services
	SCAN NEW YORK	Cole Information Services
	VILLAGE ACADEMIES	Cole Information Services
2014	VILLAGE ACADEMIES	Cole Information Services
	LEADERSHIP VILLAGE ACADEMY	Cole Information Services
	REIDER STEVEN	Cole Information Services
	VILLAGE ACADEMY LEADERSHIP CHARTER S	Cole Information Services
	HARLEM DNA LEARNING CENTER	Cole Information Services
	CITY OF NEW YORK	Cole Information Services
	COALITION SCHOOL FOR SOCIAL CHANGE	Cole Information Services
2009	NEW YORK CITY BOARD EDUCATN	Cole Information Services
	SCIENCE & HUMANITIES SCHOOLS	Cole Information Services
	JUNIOR HIGH SCHOOL 45	Cole Information Services

FINDINGS

Year	Uses	Source
2009	URBAN PEACE ACADEMY HIGH SCHOOL	Cole Information Services
	LIBERTY PARTNERSHIP PROGRAM	Cole Information Services
	BETH JACOB ELEMENTARY SCHOOL	Cole Information Services
	EAST HARLEM COUNCIL FOR COMMUN	Cole Information Services
2006	Ehcci Beacon Ctr	Hill-Donnelly Information Services
	Elfaro Beacon Community Ctr	Hill-Donnelly Information Services
	Junior High School 45 3 G	Hill-Donnelly Information Services
	Liberty Partnership Program	Hill-Donnelly Information Services
	Mccullough Edward	Hill-Donnelly Information Services
	Rafael Cordero Bilingual Sch I	Hill-Donnelly Information Services
	Urban Peace Academy	Hill-Donnelly Information Services
2004	JHS 45 CO	Cole Information Services
	LIBERTY PARTNERSHIP PROGRAM	Cole Information Services
	EL FARO BEACON COMMUNITY CTR	Cole Information Services
2000	N Y CITY EDUCATION	Cole Information Services
	N Y CITY EDUCATION	Cole Information Services
	N Y CITY EDUCATION	Cole Information Services
	N Y CITY EDUCATION	Cole Information Services
	N Y CITY EDUCATION	Cole Information Services
	BEACON COMM CTR	Cole Information Services
	ELFARO BCN COMM	Cole Information Services
	GIENNON WILLIAM	Cole Information Services
	LIBERTY PRTNRSHP	Cole Information Services
1999	GLENNON WILLIAM	Cole Information Services
	ELFARO BEACON COMMUNITY CENTER	Cole Information Services
	N Y CITY OF EDUCATION	Cole Information Services
	BEACON COMMUNITY CENTER J H S 45	Cole Information Services
	LIBERTY PARTNERSHIP PROGRAM	Cole Information Services
	N Y CITY OF EDUCATION	Cole Information Services
1998	ELFARO BEACON COMMUNITY CTR	NYNEX Telephone
	GLENNON WILLIAM	NYNEX Telephone
1994	SAN GIORGIO JOSEPH	Cole Information Services

FINDINGS

Year	Uses	Source
1994	ELFARO BEACON COMMUNITY CTR	Cole Information Services
	NYC EDUCATION-COMMUNITY SCHOOL BOARDS-DISTRICT 4-JUNIOR HIGH SCHOOLS-JHS 45	Cole Information Services
	NYC EDUCATION-CITY BOARD OF-HIGH SCHOOLS DIVISION OF-URBAN PEACE ACADEMY	Cole Information Services
	BEACON COMMUNITY CENTER J H S 45	Cole Information Services
1993	SCALES DONALD	NYNEX Telephone
	SCALES DONALD E	NYNEX Telephone
	SCALES DONALD E	NYNEX Telephone
	SCALES DONALD E	NYNEX Telephone
1983	Blush Arthur P	New York Telephone
	BLUSH ARTHUR P	New York Telephone
1978	BAXLEY A	New York Telephone
	N Y CITY OF	New York Telephone
1973	EDUCATI0N	New York Telephone
1968	CURRICULUM RESEARCH BUREAU OF	New York Telephone
1963	JENKINS CLARENCE E	New York Telephone
	SCHOOLS- NO 45	New York Telephone
1956	PERA CHAS A	New York Telephone
	TAGLIAFERRO GAETANO	New York Telephone
1950	M & J DE FLNO NOVLTY CONTRS	New York Telephone
	TAGLIAFERRO GAETANO	New York Telephone
1947	MARTUCCI ALBERT HNDBGS	New York Telephone
1938	D & S ROSENMAN BUTCHER FIXT CO	New York Telephone
	STREAMLINE CHALLENGER REFRIGERATR CO	New York Telephone
1931	Koehler Francis J	Manhattan and Bronx Directory Publishing Company Residential Directory
	Koehler Madeline	Manhattan and Bronx Directory Publishing Company Residential Directory
	DAVIS EMMA	Manhattan and Bronx Directory Publishing Company Residential Directory
	DAVIS FRANK	Manhattan and Bronx Directory Publishing Company Residential Directory

FINDINGS

Year	Uses	Source
1931	KOEHLER FRANCIS J	Manhattan and Bronx Directory Publishing Company Residential Directory
	KOEHLER MADELINE	Manhattan and Bronx Directory Publishing Company Residential Directory
	Davis Emma	Manhattan and Bronx Directory Publishing Company Residential Directory
	Davis Frank	Manhattan and Bronx Directory Publishing Company Residential Directory
1927	Koehler Philip Mrs r	New York Telephone
	KOEHLER PHILIP MRS R	New York Telephone
1923	Badalati Jno gro	R. L. Polk & Co.
	Koehler Bros Wm & Philip confr	R. L. Polk & Co.
1920	Fehr Philip	R. L. Polk & Co.
	Koehler Francis	R. L. Polk & Co.
	Koehler Wm Koehler Bros	R. L. Polk & Co.
	Vienot Hy pntr Dept P C	R. L. Polk & Co.

2353 1ST AVE

Year	Uses	Source
1956	GOLIA ANTHONY L	New York Telephone
	GREGORY DOMINCK D	New York Telephone
	MESSINEO S GROCRY	New York Telephone
1950	GREGORY DOMINICK D	New York Telephone
	PREMIER RANGE & REFRIGERATR SVCE I	New York Telephone
	QUINN WM J	New York Telephone
1947	LAURELLS FURN TRANSPTN	New York Telephone
	MASSIMO UMBERTO	New York Telephone
	PREMIER RANGE & REFRIGERATR SVCE	New York Telephone
1942	CUPOLA A STATNRY	New York Telephone
1931	Iasillo Jos	Manhattan and Bronx Directory Publishing Company Residential Directory
	GOLIA ANTHONY	Manhattan and Bronx Directory Publishing Company Residential Directory
	GOLIA LOUIS	Manhattan and Bronx Directory Publishing Company Residential Directory
	GREGORIA FRANCESCO	Manhattan and Bronx Directory Publishing Company Residential Directory

FINDINGS

Year	Uses	Source
1931	IASILLO JOS	Manhattan and Bronx Directory Publishing Company Residential Directory
	MARZULLO JOHN	Manhattan and Bronx Directory Publishing Company Residential Directory
	Marzullo John	Manhattan and Bronx Directory Publishing Company Residential Directory
	Golia Anthony	Manhattan and Bronx Directory Publishing Company Residential Directory
	Golia Louis	Manhattan and Bronx Directory Publishing Company Residential Directory
	Gregoria Francesco	Manhattan and Bronx Directory Publishing Company Residential Directory
1927	Iasilli Jos r	New York Telephone
	Petraglia Jos L r	New York Telephone
	IASILLI JOS R	New York Telephone
	PETRAGLIA JOS L R	New York Telephone
1920	Homburger Lena w id Max	R. L. Polk & Co.
	Pizzella Alberto Cleopatra Mfg Co	R. L. Polk & Co.
	Pizzella Luisa Cleopatra Mfg Co	R. L. Polk & Co.
	Sand C Martin	R. L. Polk & Co.
	Schleyer Frank clk	R. L. Polk & Co.
	Tanzer Maurice A Mrs	R. L. Polk & Co.
	Tanzer Rosebud	R. L. Polk & Co.

2355 1ST AVE

Year	Uses	Source
1956	SIERRA RICHD	New York Telephone
1950	RESCIGNO FRANK PET SHP	New York Telephone
	PAOLINO ANGELO	New York Telephone
1934	Rescigno Victor baker	R. L. Polk & Co.
1931	RESCIGNO ALFONSO	Manhattan and Bronx Directory Publishing Company Residential Directory
	Rescigno Alfonso	Manhattan and Bronx Directory Publishing Company Residential Directory
1920	Pastore Achille barber	R. L. Polk & Co.
	Bourbonus Chas restr	R. L. Polk & Co.
	Rusciano Pasquale lab	R. L. Polk & Co.

FINDINGS

2357 1ST AVE

Year	*Uses*	*Source*
1950	RIZZO PASQUALE	New York Telephone
	GREICO JOS	New York Telephone
	PAPAPIETRO FRANK GROCRS	New York Telephone
1947	RIZZO PASQUALE	New York Telephone
	SHEAR HARRY GROCR	New York Telephone
1942	SHEAR HARRY GROCI	New York Telephone
1938	SHEAR HARRY GICR	New York Telephone
1931	CAVALLO ALFONSO	Manhattan and Bronx Directory Publishing Company Residential Directory
	RIZZO PASQUALE	Manhattan and Bronx Directory Publishing Company Residential Directory
	RIZZO ROSIE	Manhattan and Bronx Directory Publishing Company Residential Directory
	RUSSO GENNARO	Manhattan and Bronx Directory Publishing Company Residential Directory
	Cavallo Alfonso	Manhattan and Bronx Directory Publishing Company Residential Directory
	Rizzo Pasquale	Manhattan and Bronx Directory Publishing Company Residential Directory
	Rizzo Rosie	Manhattan and Bronx Directory Publishing Company Residential Directory
	Russo Gennaro	Manhattan and Bronx Directory Publishing Company Residential Directory
1927	Shear Harry grocer	New York Telephone
	Stabile Rosario r	New York Telephone
	Serpone Marie Miss r	New York Telephone
	SERPONE MARIE MISS R	New York Telephone
	SHEAR HARRY GROCER	New York Telephone
	STABILE ROSARIO R	New York Telephone
1923	Cirolli Andrew cafe	R. L. Polk & Co.
1920	Ferdinando Annibale Indianola Phonograph Co	R. L. Polk & Co.
	Indianola Phonograph Co RTN Annihale Ferdmando & Giuseppe	R. L. Polk & Co.
	Iulo Giuseppe Indianola Phonogrph Co	R. L. Polk & Co.

FINDINGS

2359 1ST AVE

Year	*Uses*	*Source*
1988	ALVAREZ CARMEN	NYNEX Telephone
1956	BAUER ALPHONSUS	New York Telephone
1950	CAMPOREALE ANTHONY	New York Telephone
1947	CAMPOREALE ANTHONY	New York Telephone
1931	LANZETTA PHIL	Manhattan and Bronx Directory Publishing Company Residential Directory
	Lanzetta Phil	Manhattan and Bronx Directory Publishing Company Residential Directory
1920	DAlessio J Mrs midwife	R. L. Polk & Co.
	DeLessio Jennie	R. L. Polk & Co.

E 120 ST

352 E 120 ST

Year	*Uses*	*Source*
1931	EICHNER NATALIE TCHR P S	Manhattan and Bronx Directory Publishing Company Residential Directory
	EICHNER JACOB	Manhattan and Bronx Directory Publishing Company Residential Directory
	CUMO CHAS	Manhattan and Bronx Directory Publishing Company Residential Directory
1927	EICHNER NATHALIE R	New York Telephone
	ELLISON JACOB R	New York Telephone
	EICHNER JACOB J R	New York Telephone

354 E 120 ST

Year	*Uses*	*Source*
1950	SKY PRESS PRNTNG	New York Telephone
1947	A & A CITY TRUCKING	New York Telephone
1931	POWERS MAURICE G FOREMAN	Manhattan and Bronx Directory Publishing Company Residential Directory

400 E 120 ST

Year	*Uses*	*Source*
1983	CALIZ BENITA	New York Telephone
	TORRES J	New York Telephone
1978	ROUNDTREE R	New York Telephone

FINDINGS

Year	Uses	Source
1978	SCARANO PHILIP	New York Telephone
	SCOCOZZA FANNIE MRS	New York Telephone
	TOMPKINS ANNA MRS	New York Telephone
1973	CISNEROS JOS RFG HEATG	New York Telephone
	PONCE CARMEN	New York Telephone
	ROUNDTREE R	New York Telephone
	SCARANO PHILIP	New York Telephone
	SCOCOZZA FANNIE MRS	New York Telephone
	TOMPKINS ANNA MRS	New York Telephone
	ZARRELLA ANIELLO	New York Telephone
1968	CISNEROS JOS RFG HEATG	New York Telephone
	HERNANDEZ FELICITA MRS	New York Telephone
	MARGIES LUNCHNET	New York Telephone
	SCARANO PHILIP %	New York Telephone
	SCOCOZZA FANNIE MRS	New York Telephone
1963	CESTARO WM F	New York Telephone
	CISNEROS JOS RFG HEATG	New York Telephone
	CORONATO GIUSEPPE	New York Telephone
	DELUCA ORLANDO	New York Telephone
	SCARANO PHILIP	New York Telephone
	SCOCOZZA FANNIE MRS	New York Telephone
	VACCARO A STATNRY	New York Telephone
	VACCARO THELMA MRS	New York Telephone
	YACOAN MICHL F	New York Telephone
1958	CISIIEROS JOS RFG HEATG	New York Telephone
	CORONATO GIUSEPPE	New York Telephone
	DE LUCA GENNARO	New York Telephone
	IACCARINO ANIELLO	New York Telephone
	LETTIERI GENARO	New York Telephone
	MORELLI ROSE MRS	New York Telephone
	SCARANO PHILIP	New York Telephone
	SCOCOZZA EMILY	New York Telephone

FINDINGS

Year	Uses	Source
1958	VACCARO THELMA MRS	New York Telephone
	YACONO MICHL F	New York Telephone
1956	CORONATO GIUSEPPE	New York Telephone
	HEDLUND OKIE	New York Telephone
	IACCARINO ANTHONY	New York Telephone
	MORELLI ROSE MRS	New York Telephone
	SCARANO PHILIP	New York Telephone
	VACCARO ANTHONY STATNRY	New York Telephone
	VACCARO THELMA MRS	New York Telephone
	WOLFF CHAS PLMBR	New York Telephone
	YACONO MICHL F	New York Telephone
1950	BOCHICCHIO DOMENIC N	New York Telephone
	CORONATO GIUSEPPE	New York Telephone
	MORELLI ROSE MRS	New York Telephone
	SCARANO PHILIP	New York Telephone
	VACCARO ANTHONY STATNRY	New York Telephone
1947	IACCRARINO ROSE MRS	New York Telephone
	SCARANO PHILIP	New York Telephone
	VACCARO ANTHONY STATNRY	New York Telephone
1942	DEMEO N STATNRY	New York Telephone
	IACCARINO ROSE MRS	New York Telephone
1938	LIUZZI PATK	New York Telephone
1931	BOOS JOHN	Manhattan and Bronx Directory Publishing Company Residential Directory
	CASTELLETA DONATO	Manhattan and Bronx Directory Publishing Company Residential Directory
	DE LEO JOS	Manhattan and Bronx Directory Publishing Company Residential Directory
	DE LEO LILLY	Manhattan and Bronx Directory Publishing Company Residential Directory
	HENDRICKSON ERNEST LAB	Manhattan and Bronx Directory Publishing Company Residential Directory
	STILL ANNA	Manhattan and Bronx Directory Publishing Company Residential Directory
	STILL GEO	Manhattan and Bronx Directory Publishing Company Residential Directory

FINDINGS

402 E 120 ST

Year	Uses	Source
1998	E & R PIZZA PLUS MANHATTAN	NYNEX Telephone
	E & R PIZZA PLUS	NYNEX Telephone

403 E 120 ST

Year	Uses	Source
1963	SABATINO NICHOLAS MRS	New York Telephone

405 E 120 ST

Year	Uses	Source
1950	DI DONATU A J	New York Telephone
1931	LORENTO JOS	Manhattan and Bronx Directory Publishing Company Residential Directory
	FORRISI JEAN	Manhattan and Bronx Directory Publishing Company Residential Directory
	FORRISI FRANK	Manhattan and Bronx Directory Publishing Company Residential Directory
1927	MEEKER J FRANK R	New York Telephone

406 E 120 ST

Year	Uses	Source
1978	FERRARO GUS	New York Telephone
	POLLICE G	New York Telephone
	SANTIAGO RENEE	New York Telephone
1973	POLLICE G	New York Telephone
	ABATE GENNARO	New York Telephone
	FERRARO GUS	New York Telephone
	LOMBARDI JOS	New York Telephone
	MINUCCI SINGILFREDO	New York Telephone
1968	ABATE GENNARO	New York Telephone
	FRANCO ENZO	New York Telephone
	LOMBARDI JOS	New York Telephone
	MINUCCI SINGILFREDO	New York Telephone
1963	FATA MARGARET	New York Telephone
	IAVARONE SALVATORE	New York Telephone
1958	FERRARO FRANK	New York Telephone

Year	Uses	Source
1956	FERRARO FRANK	New York Telephone
1950	FERRARO FRANK	New York Telephone
	NAPOLITANO EMILY ROSE	New York Telephone
1947	FERRARO FRANK	New York Telephone
1931	DE MAIO ANTHONY	Manhattan and Bronx Directory Publishing Company Residential Directory
	DE MAIO FERDINAND	Manhattan and Bronx Directory Publishing Company Residential Directory

407 E 120 ST

Year	Uses	Source
1950	CARRANO FLORENCE R MRS	New York Telephone
	ESPOSITO LAURA	New York Telephone
1931	ESPOSITO LAURA	Manhattan and Bronx Directory Publishing Company Residential Directory
	HOLZINGER ERNA	Manhattan and Bronx Directory Publishing Company Residential Directory
	HACKETT MARY	Manhattan and Bronx Directory Publishing Company Residential Directory
	HACKETT JOHN F	Manhattan and Bronx Directory Publishing Company Residential Directory
1927	HOLZINGER SAML R	New York Telephone

408 E 120 ST

Year	Uses	Source
1988	HERNANDEZ N	NYNEX Telephone
	RIVERA SOCORRO	NYNEX Telephone
1978	TORRES BASILIO	New York Telephone
	ZARRELLA LIVIO	New York Telephone
1973	ZARRELLA LIVIO	New York Telephone
1968	ZARRELLA ANIELLO	New York Telephone
1963	ROBERTAZZI MICHL J	New York Telephone
1958	FATA LOUIS	New York Telephone
	CORTESE ANTHONY	New York Telephone
	IANNUCZI ROCACO	New York Telephone
1956	SCOCOZZA EMILY	New York Telephone
	IANNUZZI ROCCO	New York Telephone

Year	Uses	Source
1956	FATA LOUIS	New York Telephone
1950	FATA LOUIS	New York Telephone
	FATA GREGORY G	New York Telephone
	CORTESE ANTHONY	New York Telephone
1947	FATA LOUIS	New York Telephone
1942	FATA LOUIS	New York Telephone
1938	FATA LOUIS	New York Telephone
1931	PIEGORI GREGORI	Manhattan and Bronx Directory Publishing Company Residential Directory
	PALISCASTRO JOS	Manhattan and Bronx Directory Publishing Company Residential Directory
	FATA ROSE	Manhattan and Bronx Directory Publishing Company Residential Directory
	ACQUINO SADIE	Manhattan and Bronx Directory Publishing Company Residential Directory
	ACQUINO MICHL	Manhattan and Bronx Directory Publishing Company Residential Directory

409 E 120 ST

Year	Uses	Source
1950	ROMANELLI JOHN L	New York Telephone
	MILANO C	New York Telephone
1947	SPARACO CONCETTA	New York Telephone
	ROMANELLI JOHN L	New York Telephone
	MILANO C	New York Telephone
1931	STABILE NATALE	Manhattan and Bronx Directory Publishing Company Residential Directory
1927	CUSEO ANTHONY R	New York Telephone
	D AMATO PATSY R	New York Telephone

410 E 120 ST

Year	Uses	Source
1988	FARRELL JOHN	NYNEX Telephone
	GIANNUZZI NICHOLAS	NYNEX Telephone
1983	GIANNUZZI NICHOLAS	New York Telephone
1978	GIANNUZZI NICHOLAS	New York Telephone
	HANSEN JOHN	New York Telephone

FINDINGS

Year	Uses	Source
1973	LEO ALBERT J	New York Telephone
	GIANNUZI NICHOLAS	New York Telephone
1968	POTA LUIGINA	New York Telephone
	GIANNUZZI NICHOLAS	New York Telephone
	LEO ALBERT J	New York Telephone
1963	GIANNUZZI NICHOLAS	New York Telephone
	PALMISANO THOS J	New York Telephone
	PERNA SABATO	New York Telephone
	QUINN WM J SR	New York Telephone
1958	MAGLLON TABBIE	New York Telephone
	SALVIOLO ROSE	New York Telephone
	GIANNUZZI NICHOLAS	New York Telephone
1956	GIANNUZZI NICHOLAS	New York Telephone
	MAGLIO TOBBIO	New York Telephone
1950	GLANNIZZI NICHOLAS	New York Telephone
	MAGLIO TOBBIO	New York Telephone
	SALVIOLO ROSE	New York Telephone
1947	SALVIOLO ROSE	New York Telephone
1931	GIANNUZZI NICHOLAS	Manhattan and Bronx Directory Publishing Company Residential Directory
	VIOLA SANTO	Manhattan and Bronx Directory Publishing Company Residential Directory
1927	KUNSCH MARI MRS R	New York Telephone

411 E 120 ST

Year	Uses	Source
1947	HOLLAND CELIA MRS	New York Telephone
1927	PASCALE V R	New York Telephone

412 E 120 ST

Year	Uses	Source
1988	BERNSTEIN PAULA DR	NYNEX Telephone
	FRANCE WM N	NYNEX Telephone
	HORNICK EDWARD	NYNEX Telephone
1983	JAQUINTO JOHN G	New York Telephone

FINDINGS

Year	Uses	Source
1978	ALBERTO GIOVANNL	New York Telephone
	CHIARULLI ANGELO	New York Telephone
	JAQUINTO JOHN G	New York Telephone
1973	ALBERO GIOVANNI	New York Telephone
	CHIARULLI ANGELO	New York Telephone
	DILORIO PIETRO	New York Telephone
	JAQUINTO JOHN G	New York Telephone
1968	ALBERO GLOVANNI	New York Telephone
	CHIARULLI ANGELO	New York Telephone
	JANUINTO JOHN G	New York Telephone
1963	ANGELO VITO A	New York Telephone
	JAQUINTO JOHN G	New York Telephone
	PICCIANO FREDK J	New York Telephone
1958	FRANCO G	New York Telephone
	JAQUINTO JOHN G	New York Telephone
	U E	New York Telephone
1956	STONA MICHL V	New York Telephone
	FRANCO G	New York Telephone
	SCARPATI JOS	New York Telephone
	DENSFRIEND ALBERT	New York Telephone
	ANTHONY DON	New York Telephone
1950	SCARPATI JOS	New York Telephone
	DENSFRIEND ALBERT	New York Telephone
	BOSCAINO E L	New York Telephone
	ANTHONY DON	New York Telephone
1931	PRAINO JOHN	Manhattan and Bronx Directory Publishing Company Residential Directory
	DELLA PIETRA FELIX	Manhattan and Bronx Directory Publishing Company Residential Directory
	CANERO NETTI	Manhattan and Bronx Directory Publishing Company Residential Directory
	CANCRO JAS	Manhattan and Bronx Directory Publishing Company Residential Directory

FINDINGS

414 E 120 ST

Year	Uses	Source
1938	DE MERO A STATNRY	New York Telephone
1931	PORTER KATHLEEN HOSP HLPR	Manhattan and Bronx Directory Publishing Company Residential Directory
	PALAMBO PHIL	Manhattan and Bronx Directory Publishing Company Residential Directory
	DOLAN VINCENT	Manhattan and Bronx Directory Publishing Company Residential Directory
	DOLAN THERESA	Manhattan and Bronx Directory Publishing Company Residential Directory
1927	DI GENNARO J STATNRY	New York Telephone

415 E 120 ST

Year	Uses	Source
1988	PROJECT EXPRESS	NYNEX Telephone
1983	SAHN PHIL ASSOC INC	New York Telephone
1947	DENTAL CLINICS	New York Telephone
1938	NY CITY OF CONTINUIED	New York Telephone
1931	SANTO LUCIA A	Manhattan and Bronx Directory Publishing Company Residential Directory

416 E 120 ST

Year	Uses	Source
1973	MARTINEZ JUSTINO	New York Telephone
	RIOS HILDA	New York Telephone
1968	TROCHE GREGORIO	New York Telephone
	MONTERO EULOGIO	New York Telephone
	HERNANDEZ IRMA MRS	New York Telephone
	ALONGI ANN MRS	New York Telephone
1963	ALONGI ANN MRS	New York Telephone
	CUEVAS GUILLERMO	New York Telephone
	CUEVAS TERESA MRS	New York Telephone
	DI GEORGIO NANCY	New York Telephone
	GIBOYEAUX ELIGIO	New York Telephone
	HERNANDEZ ADOLFO M	New York Telephone
	HERNANDEZ IRMA MRS	New York Telephone

FINDINGS

Year	Uses	Source
1963	HOLLAND CELIA MRS	New York Telephone
	SMITH PATRICIA	New York Telephone
1958	TLUSTACNOWSKA SOPHIE	New York Telephone
	SMITH KENNETH C	New York Telephone
	HOLLAND CELLA MRS	New York Telephone
	HATCH WM J	New York Telephone
	GIBOYEAUX ELGIO	New York Telephone
	DI GEORGIO NANCY	New York Telephone
	BERTUNA CARMELO	New York Telephone
	ALONGI ANN MRS	New York Telephone
1956	TLUSTACHOWSKA SOPHIE	New York Telephone
	HOLLAND CELIA MRS	New York Telephone
	ALONGI ANN MRS	New York Telephone
	BERTUNA CARMELO	New York Telephone
	BOGDEN ALEXNDR	New York Telephone
	CARABELLESE CARMELLA MRS	New York Telephone
	HATCH WM J	New York Telephone
	HAWKENBERRY VIRGIL	New York Telephone
1950	TLUSTACHOWSKA SOPHIE	New York Telephone
	ALONGI ANN MRS	New York Telephone
	CUZZANITI TONY	New York Telephone
	HOLLAND CELIA MRS	New York Telephone
	MODUGNO MARK A	New York Telephone
1947	FALIVENE VINCENT UNDTKR	New York Telephone
	TLUSTACHOWSKA SOPNIE	New York Telephone
1942	HOLLAND CELIA MRS	New York Telephone
1931	GINNETTA JOHN	Manhattan and Bronx Directory Publishing Company Residential Directory
	GROSSI VITO	Manhattan and Bronx Directory Publishing Company Residential Directory
	KIN EDW	Manhattan and Bronx Directory Publishing Company Residential Directory
	LURIE BARNET	Manhattan and Bronx Directory Publishing Company Residential Directory

Year	Uses	Source
1931	TIMMS BENJ	Manhattan and Bronx Directory Publishing Company Residential Directory
1927	ROMANO ANTHONY R	New York Telephone
	STEINHARDT J R	New York Telephone
	WESTERMAN NATHAN R	New York Telephone

418 E 120 ST

Year	Uses	Source
1983	SOTO RAFAEL	New York Telephone
	VOLK ROSE T MRS	New York Telephone
1978	JONES JULIUS	New York Telephone
	SCANDALIATO K	New York Telephone
	VOLK ROSE T MRS	New York Telephone
1973	VOLK ROSE T MRS	New York Telephone
1968	MAURO NICHOLAS J	New York Telephone
	VOLK ROSE T 74-5910	New York Telephone
1963	MAURO NICHOLAS J	New York Telephone
	VOLK ROSE T MRS	New York Telephone
1958	MAURO MARLANNE R	New York Telephone
	VOLK ROSE T MRS	New York Telephone
1956	VOLK ROSE T MRS	New York Telephone
1950	CONIGLIO GRACE	New York Telephone
1947	CONIGLIO GRACE	New York Telephone
1931	COMO CHRISTOPHER PLASTERER	Manhattan and Bronx Directory Publishing Company Residential Directory
	CONFORTI CATTELLO	Manhattan and Bronx Directory Publishing Company Residential Directory
	DI PASQUALE MICHL	Manhattan and Bronx Directory Publishing Company Residential Directory
	LANZETTA ALEXANDRO	Manhattan and Bronx Directory Publishing Company Residential Directory

419 E 120 ST

Year	Uses	Source
1931	CIOFFI JOHN	Manhattan and Bronx Directory Publishing Company Residential Directory
	CIOFFI JOS	Manhattan and Bronx Directory Publishing Company Residential Directory

FINDINGS

420 E 120 ST

Year	*Uses*	*Source*
1988	ORLICKY JOHN A	NYNEX Telephone
	COTTO A	NYNEX Telephone
1983	ORLICKY JOHN A	New York Telephone
1978	ORLICKY JOHN A	New York Telephone
1973	ORLICKY JOHN A	New York Telephone
	CARRANO P J DR	New York Telephone
1968	ORLICKY JOHN A	New York Telephone
	CARRANO P J DR	New York Telephone
1963	ORLICKY JOHN A	New York Telephone
	CARRANO P J DR	New York Telephone
1958	ORLICKY JOHN A	New York Telephone
	CARRANO P J DR	New York Telephone
1956	ORLICKY JOHN A	New York Telephone
	CARRANO P J DR	New York Telephone
1950	CARRANO P J DR	New York Telephone
1947	CARRANO P J DR	New York Telephone
1942	CARRANO P J DR	New York Telephone
1938	CARRANO P J DR	New York Telephone
1931	MANCO LUCY	Manhattan and Bronx Directory Publishing Company Residential Directory
	MAURO NICH	Manhattan and Bronx Directory Publishing Company Residential Directory
	SUGLIA JOHN	Manhattan and Bronx Directory Publishing Company Residential Directory
	MANCO JAS	Manhattan and Bronx Directory Publishing Company Residential Directory
	LONGO FRANK SALESMAN	Manhattan and Bronx Directory Publishing Company Residential Directory
	GIANPATASO JOS	Manhattan and Bronx Directory Publishing Company Residential Directory
	CASSANO CARMELA	Manhattan and Bronx Directory Publishing Company Residential Directory
	CARRANO PASQUA	Manhattan and Bronx Directory Publishing Company Residential Directory
	ANPRIANBLO ANNA	Manhattan and Bronx Directory Publishing Company Residential Directory

Year	Uses	Source
1927	CARRANO I DOMINIC R	New York Telephone

421 E 120 ST

Year	Uses	Source
1958	LUONGO MILDRD	New York Telephone
1931	DEPALO ANTHONY	Manhattan and Bronx Directory Publishing Company Residential Directory

422 E 120 ST

Year	Uses	Source
1988	MC KEEVER CRAIG	NYNEX Telephone
	SACHS DONALD M	NYNEX Telephone
	BISHOP MICHAEL JACKSON	NYNEX Telephone
	CHILDERS JASON	NYNEX Telephone
1983	GONZALEZ U	New York Telephone
	GRECO MIKE	New York Telephone
	GRECO MIKE MR	New York Telephone
1978	GRECO MIKE MR	New York Telephone
	GRECO MIKE	New York Telephone
	RAO DOMINICO	New York Telephone
1973	GRECO MIKE	New York Telephone
	MENDEZ ASIA	New York Telephone
	RUGGIERI A	New York Telephone
1968	PINARD C	New York Telephone
	RUGGIERI A	New York Telephone
1963	IPPOLITO ANGELO	New York Telephone
	RUGGIERI A	New York Telephone
1958	CLEMENTE MARC	New York Telephone
	IPPOLITO ANGELO	New York Telephone
1956	CAPPIELLO ADOLPH	New York Telephone
	IPPOLITO ANGELO	New York Telephone
1950	IPPOLITO ANGELO	New York Telephone
1947	ANDRIUOLO ANGELO F	New York Telephone
	ANTRIO ANGELO F	New York Telephone

Year	Uses	Source
1947	BURRASCANO CHAS	New York Telephone
1931	JONIL CRISPO	Manhattan and Bronx Directory Publishing Company Residential Directory
	MERCALDI JOHN	Manhattan and Bronx Directory Publishing Company Residential Directory
	PUCCIO SAML	Manhattan and Bronx Directory Publishing Company Residential Directory
1927	MAURO JOHN R	New York Telephone

423 E 120 ST

Year	Uses	Source
1963	KRIDL MANFRED	New York Telephone

424 E 120 ST

Year	Uses	Source
1978	BROWN E	New York Telephone
	BRANNON A	New York Telephone
1973	BRANNON A	New York Telephone
	BAXTER C	New York Telephone
1968	JONES MAJOR	New York Telephone
	JONES GRACE B MRS	New York Telephone
	BRANNON A	New York Telephone
	ADAMS JAS B	New York Telephone
1958	BRESCIA ANTHONY	New York Telephone
	LUONGO M V	New York Telephone
	STEROS GUS	New York Telephone
1956	BRESCIA ANTHONY	New York Telephone
	MASSIMINO MARY	New York Telephone
1950	LANZETTA MARIE	New York Telephone
	MASSIMINO MARY	New York Telephone
1947	LANZETTA MARIE	New York Telephone
	MASSIMINO JOS	New York Telephone
1942	MASSIMINO JOS	New York Telephone
1931	LANZETTA JOS	Manhattan and Bronx Directory Publishing Company Residential Directory

FINDINGS

Year	Uses	Source
1931	MASSININO DORA	Manhattan and Bronx Directory Publishing Company Residential Directory
1927	LANZETTA NICHOLAS R	New York Telephone
	MASSIMINO GUISEPPE R	New York Telephone

426 E 120 ST

Year	Uses	Source
1942	SALIERNO LOUIS	New York Telephone
1927	DI CUIA JOHN R	New York Telephone
	DI CUIA RINALDO R	New York Telephone

427 E 120 ST

Year	Uses	Source
1973	MACAGNA A K UNDERTAKER	New York Telephone

428 E 120 ST

Year	Uses	Source
1988	STRIBLING M	NYNEX Telephone
	CIRILLO FRANK	NYNEX Telephone
1983	AVELLO JENNIE MRS	New York Telephone
	CIRILLO FRANK	New York Telephone
1978	AVELLO JENNIE MRS	New York Telephone
	CIRILLO FRANK	New York Telephone
	OLIVEIRA J B	New York Telephone
1973	AVELLO JENNIE MRS	New York Telephone
	CIRILLO FRANK	New York Telephone
1968	AVELLO JENNIE MRS	New York Telephone
	CIRILLO FRANK	New York Telephone
1963	AVELLO JENNIE MRS	New York Telephone
	CIRILLO ANTHONY	New York Telephone
	CIRILLO FRANK	New York Telephone
1958	CIRILLO ANTHONY	New York Telephone
	CIRILLO FRANK	New York Telephone
1956	CIRILLO FRANK	New York Telephone
	SANDOMENICO MILDRED	New York Telephone

Year	Uses	Source
1950	CIRILLO FRANK	New York Telephone
	SANDOMENICO MILDRED	New York Telephone
1947	CIRILLO FRANK	New York Telephone
1942	BIBBO A	New York Telephone
	BIBBO CANIO MD	New York Telephone
1938	BIBBO A	New York Telephone
	BIBBO CANIO MD	New York Telephone
1931	ANDRINOLO MILLIE	Manhattan and Bronx Directory Publishing Company Residential Directory
	ANDRINUOLO JOS	Manhattan and Bronx Directory Publishing Company Residential Directory
	BIBBIO SEVERIO	Manhattan and Bronx Directory Publishing Company Residential Directory
	BIBBO ANTONIO	Manhattan and Bronx Directory Publishing Company Residential Directory
	BIBBO ROSE	Manhattan and Bronx Directory Publishing Company Residential Directory
	CHUCHINNELLI UMBERTO	Manhattan and Bronx Directory Publishing Company Residential Directory
1927	BIBBO A R	New York Telephone

430 E 120 ST

Year	Uses	Source
1983	RODRIQUEZ ROBERT	New York Telephone
1978	BALSAMO ENRICO	New York Telephone
1973	RIGBY IVANY MRS	New York Telephone
	PEREIRA ARNALDO	New York Telephone
	BALSAMO ENRICO	New York Telephone
1968	POLLICE GRACE	New York Telephone
	BALSAMO ENRICO H	New York Telephone
	BALSAMO MICHELE	New York Telephone
	D AGOSTINO DOMENIC	New York Telephone
	FERRARO GUS	New York Telephone
1963	D AGOSTINO DOMENIC	New York Telephone
	COPPOLA ESTELLE T MRS	New York Telephone
	BALSAMO MICHELE	New York Telephone

FINDINGS

Year	Uses	Source
1963	BALSAMO ENRICO H	New York Telephone
1958	ACEVEDO CARMEN MRS	New York Telephone
	BALSAMO ENRICO H	New York Telephone
	BALSAMO MICHELE	New York Telephone
	CHIARULLI ANGELO	New York Telephone
	COPPOLA ESTELLE T MRS	New York Telephone
	DE PIPPO ALFRED	New York Telephone
	MAHER KATHLEEN M	New York Telephone
	SMEDIRA VINCENT	New York Telephone
1956	CUOMO PAUL A	New York Telephone
	DE PIPPO ALFRED	New York Telephone
	RICHARDS ANDREW	New York Telephone
1950	MAIO ANTHONY	New York Telephone
1942	GALLO S	New York Telephone
1938	GALLO S	New York Telephone
1931	BRACCO JOS	Manhattan and Bronx Directory Publishing Company Residential Directory
	BRUNO DOMENICK	Manhattan and Bronx Directory Publishing Company Residential Directory
	GALLO FRED	Manhattan and Bronx Directory Publishing Company Residential Directory
	GALLO MARY A TCHR P S	Manhattan and Bronx Directory Publishing Company Residential Directory
	ZICCOLA TONY	Manhattan and Bronx Directory Publishing Company Residential Directory
1927	GALLO S	New York Telephone

431 E 120 ST

Year	Uses	Source
1978	ALLEN PETER	New York Telephone
1963	COLLINS JOHN D	New York Telephone
	MEDICI MARIE THERESA	New York Telephone
1950	FORMATO P A	New York Telephone

FINDINGS

432 E 120 ST

Year	*Uses*	*Source*
1993	NY FOUNDLING HOSPITAL	NYNEX Telephone
1988	PAYTON E	NYNEX Telephone
	RAMOS J	NYNEX Telephone
	RODRIGUEZ N	NYNEX Telephone
	FERNEKEES JEANNE	NYNEX Telephone
	MYERS C	NYNEX Telephone
	BRUNO C	NYNEX Telephone
1983	ARROYO EMILIO	New York Telephone
	BORRILLO EMMA V MRS	New York Telephone
	MARQUEZ NORMA	New York Telephone
1978	BAEZ JOSE	New York Telephone
	BORRILLO EMMA V MRS	New York Telephone
1973	COUMOUTSOS CHRISTINA	New York Telephone
	DELA ROSA MOSES	New York Telephone
1968	GALLO S	New York Telephone
	COUMBOURIS CHRISTINA	New York Telephone
	BORTILLO EMMA V MRS	New York Telephone
1963	PUCO STEVE	New York Telephone
	PADULA VINCENT A	New York Telephone
	GALLO S	New York Telephone
	COHN MORTIMER	New York Telephone
	BORRIELLO EMMA V MRS	New York Telephone
1958	VICONTE VICTOR	New York Telephone
	VERDEROSA MICHL	New York Telephone
	RICHARDS ANDREW	New York Telephone
	GALLO S	New York Telephone
	COUMOUTSOS HELEN MRS	New York Telephone
	COHN MORTIMER	New York Telephone
1956	VERDEROSA MICHL	New York Telephone
	GALLO S	New York Telephone
	COTILLO T MRS	New York Telephone

FINDINGS

Year	Uses	Source
1956	CIRILLO DOMINICK	New York Telephone
1950	CIRILLO DOMINICK	New York Telephone
	GALLO S	New York Telephone
	VERDEROSA MICHL	New York Telephone
1947	GALLO S	New York Telephone
	VERDEROSA MICHL	New York Telephone
1931	D AGOSTINO JAS	Manhattan and Bronx Directory Publishing Company Residential Directory
	SESSA CAROLINE	Manhattan and Bronx Directory Publishing Company Residential Directory
	STASOLIO NICOLA	Manhattan and Bronx Directory Publishing Company Residential Directory
	TURNER JOSEPHINE	Manhattan and Bronx Directory Publishing Company Residential Directory
	VISAGGIO JULIA	Manhattan and Bronx Directory Publishing Company Residential Directory
	VISAGGIO PROSPER	Manhattan and Bronx Directory Publishing Company Residential Directory

433 E 120 ST

Year	Uses	Source
1968	KEENE WOODROW M	New York Telephone
1950	TISCIONE ROSE T MRS	New York Telephone
	SCOTTI MARCELLO	New York Telephone
1931	TURNESE ROSE	Manhattan and Bronx Directory Publishing Company Residential Directory
	TURNESE NICHOLAS	Manhattan and Bronx Directory Publishing Company Residential Directory
	SPROVERI PIETRO	Manhattan and Bronx Directory Publishing Company Residential Directory
	SCHROB PHIL	Manhattan and Bronx Directory Publishing Company Residential Directory
	PECORINO PAUL	Manhattan and Bronx Directory Publishing Company Residential Directory
	PECORINO JOS	Manhattan and Bronx Directory Publishing Company Residential Directory
	GARDEN CHAS	Manhattan and Bronx Directory Publishing Company Residential Directory
	CORTESE ANTHONY	Manhattan and Bronx Directory Publishing Company Residential Directory

Year	Uses	Source
1931	AMATUCCI SABATELLO	Manhattan and Bronx Directory Publishing Company Residential Directory
1927	FORRESTER FLORENCE J MRS R	New York Telephone

434 E 120 ST

Year	Uses	Source
1973	BARBERI ROBERT O LWYR	New York Telephone
1931	AMATUCCI RAFFAELE	Manhattan and Bronx Directory Publishing Company Residential Directory

435 E 120 ST

Year	Uses	Source
1978	N Y CITY OF	New York Telephone
1958	ALEMAN ANNA	New York Telephone
1950	VSAGGIO MICHL A	New York Telephone
	AMATURO ALFONSO	New York Telephone
	LACUSH HARRY	New York Telephone
	OTTAVIO A AUTO REPRS	New York Telephone
1947	LACUSH HARRY	New York Telephone
	OTTAVIN A AUTO REPRS	New York Telephone
1942	OTTAVIO A AUTO REPRS	New York Telephone
1938	OTTAVIO A	New York Telephone
1931	GOHRMAN CHAS	Manhattan and Bronx Directory Publishing Company Residential Directory
	GOHRMAN KATIE	Manhattan and Bronx Directory Publishing Company Residential Directory
	HAHN ADAM	Manhattan and Bronx Directory Publishing Company Residential Directory
	HANG FREDK	Manhattan and Bronx Directory Publishing Company Residential Directory
	LEAYCROFT CHAS	Manhattan and Bronx Directory Publishing Company Residential Directory
	NARDONI ALBERTO	Manhattan and Bronx Directory Publishing Company Residential Directory
	RHODES FOSTER	Manhattan and Bronx Directory Publishing Company Residential Directory
	SAGESE ALFONSO	Manhattan and Bronx Directory Publishing Company Residential Directory
1927	COCCORESE MENOTTI R	New York Telephone

FINDINGS

436 E 120 ST

Year	Uses	Source
1988	DE LA VEGA DENNIS	NYNEX Telephone
1973	NIEVES GEORGE	New York Telephone
1968	JAQUINTO FRANK S	New York Telephone
1963	JAQUINTO FRANK S ATTY	New York Telephone
	GIUSEFFI ANTHONY J	New York Telephone
1958	GIUNEFFI ANTHONY J	New York Telephone
	JAQUINTO FRANK S ATTY	New York Telephone
1956	JAQUINTO FRANK S	New York Telephone
1947	JAQUINTO FRANK S ATTY	New York Telephone
1942	JAQUINTO F S	New York Telephone
1931	BOSCAINO ANGELINA	Manhattan and Bronx Directory Publishing Company Residential Directory
	IAQUINDO FRANK	Manhattan and Bronx Directory Publishing Company Residential Directory

437 E 120 ST

Year	Uses	Source
1950	PALADINO CONTRACTG CO	New York Telephone
	JACKSON CONST CORP	New York Telephone
	PALADINO BROS HOLDING CORP RL EST	New York Telephone
1947	JACKSON CONST CORP	New York Telephone
	PALADINO CONTRACTG CO	New York Telephone
1942	JACKSON CONST CORP	New York Telephone
	PALADINO CONTRACTG CO	New York Telephone
	THE ONE HUNDRED TWENTIETH ST GARAGE	New York Telephone
1938	EAST 120ST GARAGE	New York Telephone
	JACKSON CONST CORP	New York Telephone
	PALADINO CONTRACTG CO	New York Telephone
1931	COCCHIARO SALVATORE	Manhattan and Bronx Directory Publishing Company Residential Directory
1927	PALADINO CONTRACTING CO	New York Telephone
	PALADINO MOTOR TRUCKING CO	New York Telephone
	WENDMAR GARAGE INC	New York Telephone

FINDINGS

438 E 120 ST

Year	*Uses*	*Source*
1988	CRUZ CARMEN	NYNEX Telephone
	ENGELBRECHT J	NYNEX Telephone
	JENKINS BARBARA	NYNEX Telephone
	LANGSTON H	NYNEX Telephone
	LEE CREALOR	NYNEX Telephone
	MALDONADO P	NYNEX Telephone
	MARQUEZ RAFAEL	NYNEX Telephone
	MARTIN ETTA	NYNEX Telephone
	PINK AGNES	NYNEX Telephone
	RENTAS M	NYNEX Telephone
	RIGBY IVANY MRS	NYNEX Telephone
	RIVERA JUAN	NYNEX Telephone
	RODRIGUEZ JAIMIE	NYNEX Telephone
	RODRIQUEZ ROBERT	NYNEX Telephone
	SANTIAGO I	NYNEX Telephone
	VALENTIN PETRONILA	NYNEX Telephone
1983	DELGADO LOURDES	New York Telephone
	ENGELBRECHT J	New York Telephone
	GRAHAM MARILYN	New York Telephone
	LEE CREALOR	New York Telephone
	LUCAS MAXWELL	New York Telephone
	MARQUEZ RAFAEL	New York Telephone
	PETTEWAY JAMES	New York Telephone
	PINK AGNES	New York Telephone
	PORTIS LUCINDA	New York Telephone
	RIGBY IVANY MRS	New York Telephone
	RODRIGUEZ JAMISIE	New York Telephone
	SANTIAGO I	New York Telephone
1978	CASTILLO EVELYN	New York Telephone
	ELF J	New York Telephone
	GONZALEZ CONSUELO	New York Telephone

FINDINGS

Year	*Uses*	*Source*
1978	LIEBA JUAN	New York Telephone
	ORTIZ M	New York Telephone
	OWENS CARMEN	New York Telephone
	PORTIS LUCINDA	New York Telephone
	RIGBY IVANY MRS	New York Telephone
	RODRIQUEZ ROBERT	New York Telephone
	SANTANA HAYDEE	New York Telephone
	SMITH W F	New York Telephone
1973	BAEZ YUONNE	New York Telephone
	ENGELBRECHT J	New York Telephone
	GRAHAM A B	New York Telephone
	LENNON SALLIE	New York Telephone
	MARTIN ETTA	New York Telephone
	MELENDEZ AGUSTIN	New York Telephone
	NEGRON FELIX	New York Telephone
	SERRANO PETER	New York Telephone
	SOSA LUIS	New York Telephone
	YOUNG C	New York Telephone
1963	CARBONE MICHL R	New York Telephone
	CASTRO VICTOR F	New York Telephone
	CHIARULLI ANGELO	New York Telephone
	FERRARO GUS	New York Telephone
	JACOBS PAUL E	New York Telephone
	LOVEJOY LEROY	New York Telephone
	NARDOZZI LOUIS J	New York Telephone
	POLLICE GRACE	New York Telephone
	RAMMOL KATHERINE M	New York Telephone
	RICHARDSON MINNIE MRS	New York Telephone
	SMEDRIG VICENT	New York Telephone
	WILSON HENRIETTA MRS	New York Telephone
1958	MONETTI JOS	New York Telephone
	NARDOZZI LOUIS J	New York Telephone

FINDINGS

Year	Uses	Source
1958	ROBBINS EDH V MRS	New York Telephone
	RODRIGUEZ ESTHER P MRS	New York Telephone
	ROSADO CARMEN B	New York Telephone
	STAITI DOMINICK	New York Telephone
	TORRES IDA C MRS	New York Telephone
	ANZILONE JOS P	New York Telephone
	CAPPITELLA JOS A	New York Telephone
	CARBONE MICHI R	New York Telephone
	CASTRO VICTOR F	New York Telephone
	IANNUCZI AUGUST	New York Telephone
	IERFINO ANTHONY	New York Telephone
	MARTINO LOUIS	New York Telephone
	MCNAIR GENEVA MRS	New York Telephone
1956	ANZALONE JOS P	New York Telephone
	CAPPITELIA JOS A	New York Telephone
	CARBONE MICHF R	New York Telephone
	CASTRO VICTOR F	New York Telephone
	CHIARULLI ANGELO	New York Telephone
	IANNUZZI AUGUST	New York Telephone
	IERFINO ANTHONY	New York Telephone
	KAZAKS CARL A	New York Telephone
	LESLEY RENEE MRS	New York Telephone
	MANFREDI JOHN	New York Telephone
	MCNAIR GENEVA MRS	New York Telephone
	MIRRA RALPH F	New York Telephone
	MONETTI JOS	New York Telephone
	NARDOZZI LOUIS J	New York Telephone
	PALMICANO THOS J	New York Telephone
	PREZIOSO ANN	New York Telephone
	RAMMOL KATHERINE	New York Telephone
	ROBBINS EDITH V MRS	New York Telephone
	ROSADO CARMEN B	New York Telephone

FINDINGS

Year	Uses	Source
1956	SMEDIRA VINCENT	New York Telephone
	STAIR DOMINICK	New York Telephone
	VILLANO ANTHONY	New York Telephone
1950	CAPPITELLA JOS A	New York Telephone
	FELICE GEO	New York Telephone
	IANNOZZI AUGUST	New York Telephone
	I ERFINO ANTHONY	New York Telephone
	MANFREDI JOHN	New York Telephone
	MAR MAYA	New York Telephone
	MIRRA RALPH F	New York Telephone
	MONETTI JOS	New York Telephone
	PALMISANO THOS J	New York Telephone
	PIPOLO ANTOINETTE M	New York Telephone
	PREZIOSO MARIE LUCY	New York Telephone
	RAMMOL KATHERINE	New York Telephone
	ROBBINS EDITH V MRS	New York Telephone
	SMEDIRA VINCENT	New York Telephone
1947	CANCELLIERI JOS	New York Telephone
	IANNUZZL AUGUST	New York Telephone
	MANFREDI JOHN	New York Telephone
	MIRRA RALPH F	New York Telephone
	ROBBINS DOROTHY I	New York Telephone
	ROBBINS EDITH V MRS	New York Telephone
1942	LA VALLE LINDA	New York Telephone
	VIOLA STELLA MRS	New York Telephone
1931	BRENNER SIMON	Manhattan and Bronx Directory Publishing Company Residential Directory
	CACCIAFORE TESSIE	Manhattan and Bronx Directory Publishing Company Residential Directory
	CAFFTELLA ANTONIO	Manhattan and Bronx Directory Publishing Company Residential Directory
	CASCIATORE JAS	Manhattan and Bronx Directory Publishing Company Residential Directory
	COPRA VINCENT	Manhattan and Bronx Directory Publishing Company Residential Directory

FINDINGS

Year	Uses	Source
1931	CUSCIO ANTONIO	Manhattan and Bronx Directory Publishing Company Residential Directory
	CUSCIO MOLLY	Manhattan and Bronx Directory Publishing Company Residential Directory
	DEMICOLA WM	Manhattan and Bronx Directory Publishing Company Residential Directory
	DESINO GAETANO	Manhattan and Bronx Directory Publishing Company Residential Directory
	DOMANICK FRANK	Manhattan and Bronx Directory Publishing Company Residential Directory
	EVANS ARTH	Manhattan and Bronx Directory Publishing Company Residential Directory
	FISONE MARGT	Manhattan and Bronx Directory Publishing Company Residential Directory
	FRANCIS JOS	Manhattan and Bronx Directory Publishing Company Residential Directory
	FRISONE CHAS	Manhattan and Bronx Directory Publishing Company Residential Directory
	KURUTZ DANL	Manhattan and Bronx Directory Publishing Company Residential Directory
	LEO LOUISE	Manhattan and Bronx Directory Publishing Company Residential Directory
	LEO ROBT	Manhattan and Bronx Directory Publishing Company Residential Directory
	MAGARELLO VINCENT	Manhattan and Bronx Directory Publishing Company Residential Directory
	MINETTI JOS	Manhattan and Bronx Directory Publishing Company Residential Directory
	MORRIS FANNIE	Manhattan and Bronx Directory Publishing Company Residential Directory
	MORRIS NATHAN	Manhattan and Bronx Directory Publishing Company Residential Directory
	PATELLO FRANK G	Manhattan and Bronx Directory Publishing Company Residential Directory
	PENNSI ANTONIO	Manhattan and Bronx Directory Publishing Company Residential Directory
	SALERNO SALVATORE	Manhattan and Bronx Directory Publishing Company Residential Directory

440 E 120 ST

Year	Uses	Source
1931	DOZZIER LOUISE	Manhattan and Bronx Directory Publishing Company Residential Directory
	BUCKLEY DENNIS	Manhattan and Bronx Directory Publishing Company Residential Directory

FINDINGS

441 E 120 ST

Year	Uses	Source
1931	RICHARK MICHL	Manhattan and Bronx Directory Publishing Company Residential Directory

E 120TH

350 E 120TH

Year	Uses	Source
1931	Lepore Anthony	Manhattan and Bronx Directory Publishing Company Residential Directory
1920	Esposito Enrico	R. L. Polk & Co.

352 E 120TH

Year	Uses	Source
1931	Cumo Chas	Manhattan and Bronx Directory Publishing Company Residential Directory
	Eichner Jacob	Manhattan and Bronx Directory Publishing Company Residential Directory
	Eichner Natalie tchr P S	Manhattan and Bronx Directory Publishing Company Residential Directory
1927	Eichner Jacob J r	New York Telephone
	Eichner Nathalie r	New York Telephone
	Ellison Jacob r	New York Telephone
1923	Mahel David c/o Gophir Realty Co	R. L. Polk & Co.
	Elm Drug Co Inc NY	R. L. Polk & Co.
	Ellison Jacob c/o Elm Drug Co Inc	R. L. Polk & Co.
	Renchie Healty Co Inc N Y	R. L. Polk & Co.
1920	Eichner Jacob J sec	R. L. Polk & Co.
	Eichner Nathalie tchr PS	R. L. Polk & Co.

354 E 120TH

Year	Uses	Source
1934	Carillo Vito uphol	R. L. Polk & Co.
1931	Pow ers Maurice G foreman	Manhattan and Bronx Directory Publishing Company Residential Directory
1920	Pow ers Maurice G asst foremn B Pres	R. L. Polk & Co.
	Miele Pasquale	R. L. Polk & Co.
	Busnick Tile Co RTN Vincent De Lazzero	R. L. Polk & Co.

FINDINGS

366 E 120TH

Year	Uses	Source
1923	Worth Jacob candy	R. L. Polk & Co.

392 E 120TH

Year	Uses	Source
1923	Propp David Coal	R. L. Polk & Co.
1920	Propp David coal	R. L. Polk & Co.

400 E 120TH

Year	Uses	Source
1934	Boos Rose Mrs confr	R. L. Polk & Co.
	Albino Marie dry gds	R. L. Polk & Co.
1931	Castelleta Donato	Manhattan and Bronx Directory Publishing Company Residential Directory
	De Leo Jos	Manhattan and Bronx Directory Publishing Company Residential Directory
	De Leo Lilly	Manhattan and Bronx Directory Publishing Company Residential Directory
	Hendrickson Ernest lab	Manhattan and Bronx Directory Publishing Company Residential Directory
	Still Anna	Manhattan and Bronx Directory Publishing Company Residential Directory
	Still Geo	Manhattan and Bronx Directory Publishing Company Residential Directory
	Boos John	Manhattan and Bronx Directory Publishing Company Residential Directory
1923	Angiulo Lucre gro	R. L. Polk & Co.
1920	Scotello Chas	R. L. Polk & Co.
	Scocozza Vincenzo undertaker	R. L. Polk & Co.
	Morano Ralph meats	R. L. Polk & Co.
	Mazone Frank	R. L. Polk & Co.
	Malzone Jos J lab	R. L. Polk & Co.
	Dickinson Hugh elev opr	R. L. Polk & Co.

401 E 120TH

Year	Uses	Source
1931	Colucci Chas	Manhattan and Bronx Directory Publishing Company Residential Directory

FINDINGS

404 E 120TH

Year	Uses	Source
1923	Casaburi Vincent shoemkr	R. L. Polk & Co.
	Carlane Michl ice	R. L. Polk & Co.

405 E 120TH

Year	Uses	Source
1931	Forrisi Frank	Manhattan and Bronx Directory Publishing Company Residential Directory
	Forrisi Jean	Manhattan and Bronx Directory Publishing Company Residential Directory
	Lorento Jos	Manhattan and Bronx Directory Publishing Company Residential Directory
1927	Meeker J Frank r	New York Telephone
1920	Meeker Dayton B	R. L. Polk & Co.
	Meeker F G	R. L. Polk & Co.
	Meeker Jos P slsmn	R. L. Polk & Co.
	Meeker J Frank	R. L. Polk & Co.
	Meeker Larry W slsmn Douglas Gibbons & Co Inc r Danbury Conn	R. L. Polk & Co.
	Meeker Raymond	R. L. Polk & Co.

406 E 120TH

Year	Uses	Source
1931	De Maio Ferdinand	Manhattan and Bronx Directory Publishing Company Residential Directory
	De Maio Anthony	Manhattan and Bronx Directory Publishing Company Residential Directory

407 E 120TH

Year	Uses	Source
1931	Holzinger Erna	Manhattan and Bronx Directory Publishing Company Residential Directory
	Hackett Mary	Manhattan and Bronx Directory Publishing Company Residential Directory
	Hackett John F	Manhattan and Bronx Directory Publishing Company Residential Directory
	Esposito Laura	Manhattan and Bronx Directory Publishing Company Residential Directory
1927	Holzinger Saml r	New York Telephone

FINDINGS

408 E 120TH

Year	Uses	Source
1931	Acquino Michl	Manhattan and Bronx Directory Publishing Company Residential Directory
	Paliscastro Jos	Manhattan and Bronx Directory Publishing Company Residential Directory
	Fata Rose	Manhattan and Bronx Directory Publishing Company Residential Directory
	Acquino Sadie	Manhattan and Bronx Directory Publishing Company Residential Directory
	Piegori Gregori	Manhattan and Bronx Directory Publishing Company Residential Directory
1920	Desio Albert barber	R. L. Polk & Co.
	Harlet Edw C clk	R. L. Polk & Co.
	Harlet Richd L printer	R. L. Polk & Co.
	Reilly Emily	R. L. Polk & Co.
	Johnson Chas clk	R. L. Polk & Co.

409 E 120TH

Year	Uses	Source
1931	Stabile Natale	Manhattan and Bronx Directory Publishing Company Residential Directory
1927	DAmato Patsy r	New York Telephone
	Cuseo Anthony r	New York Telephone
1920	Schraidt Albert W clk U S Customs	R. L. Polk & Co.
	Reilly Jno J	R. L. Polk & Co.
	OConnor Kath tchr PS	R. L. Polk & Co.
	Kenny Kath	R. L. Polk & Co.
	Schulitz Mefer	R. L. Polk & Co.

410 E 120TH

Year	Uses	Source
1931	Viola Santo	Manhattan and Bronx Directory Publishing Company Residential Directory
	Giannuzzi Nicholas	Manhattan and Bronx Directory Publishing Company Residential Directory
1927	Kunsch Mari Mrs r	New York Telephone
1920	VonWieding Louisa	R. L. Polk & Co.

FINDINGS

411 E 120TH

Year	Uses	Source
1927	Pascale V r	New York Telephone
1920	Giumetti Virgilio	R. L. Polk & Co.

412 E 120TH

Year	Uses	Source
1931	Cancro Jas	Manhattan and Bronx Directory Publishing Company Residential Directory
	Canero Netti	Manhattan and Bronx Directory Publishing Company Residential Directory
	Praino John	Manhattan and Bronx Directory Publishing Company Residential Directory
	Della Pietra Felix	Manhattan and Bronx Directory Publishing Company Residential Directory
1920	Androvelt Hilliard	R. L. Polk & Co.

414 E 120TH

Year	Uses	Source
1931	Porter Kathleen hosp hlpr	Manhattan and Bronx Directory Publishing Company Residential Directory
	Palambo Phil	Manhattan and Bronx Directory Publishing Company Residential Directory
	Dolan Vincent	Manhattan and Bronx Directory Publishing Company Residential Directory
	Dolan Theresa	Manhattan and Bronx Directory Publishing Company Residential Directory
1927	Di Gennaro J statnry	New York Telephone
1920	Iorio Jas J tailor	R. L. Polk & Co.

415 E 120TH

Year	Uses	Source
1934	New York Principals Assn Committee on Health Dorothy Bedersee chairmn	R. L. Polk & Co.
1931	Santo Lucia A	Manhattan and Bronx Directory Publishing Company Residential Directory
1920	Myers Margt L lab ast Bd Health	R. L. Polk & Co.

416 E 120TH

Year	Uses	Source
1934	Adinolfi Pat Filamina pdlr	R. L. Polk & Co.

FINDINGS

Year	Uses	Source
1931	Timms Benj	Manhattan and Bronx Directory Publishing Company Residential Directory
	Lurie Barnet	Manhattan and Bronx Directory Publishing Company Residential Directory
	Kin Edw	Manhattan and Bronx Directory Publishing Company Residential Directory
	Grossi Vito	Manhattan and Bronx Directory Publishing Company Residential Directory
	Ginnetta John	Manhattan and Bronx Directory Publishing Company Residential Directory
1927	Westerman Nathan r	New York Telephone
	Steinhardt J r	New York Telephone
	Romano Anthony r	New York Telephone
1920	Tanenbaum Max carp	R. L. Polk & Co.
	Steinhardt Jno J	R. L. Polk & Co.
	McGowan J E clk PO	R. L. Polk & Co.
	Lurrie Barnard	R. L. Polk & Co.
	Kim Edw	R. L. Polk & Co.
	Henry Christopher J police	R. L. Polk & Co.
	Westerman Nathan barber	R. L. Polk & Co.

418 E 120TH

Year	Uses	Source
1931	Lanzetta Alexandro	Manhattan and Bronx Directory Publishing Company Residential Directory
	Di Pasquale Michl	Manhattan and Bronx Directory Publishing Company Residential Directory
	Conforti Cattello	Manhattan and Bronx Directory Publishing Company Residential Directory
	Como Christopher plasterer	Manhattan and Bronx Directory Publishing Company Residential Directory
1920	Seiver Sadie	R. L. Polk & Co.
	Dorenz Chas	R. L. Polk & Co.
	Lewis Isidor agt Fidelity & Casualty Co	R. L. Polk & Co.
	Lewis Isidor br mgr United Cigar Stores Co Bkn	R. L. Polk & Co.
	Rex Bodo	R. L. Polk & Co.

FINDINGS

419 E 120TH

Year	Uses	Source
1931	Cioffi John	Manhattan and Bronx Directory Publishing Company Residential Directory
	Cioffi Jos	Manhattan and Bronx Directory Publishing Company Residential Directory

420 E 120TH

Year	Uses	Source
1931	Longo Frank salesman	Manhattan and Bronx Directory Publishing Company Residential Directory
	Gianpataso Jos	Manhattan and Bronx Directory Publishing Company Residential Directory
	Cassano Carmela	Manhattan and Bronx Directory Publishing Company Residential Directory
	Carrano Pasqua	Manhattan and Bronx Directory Publishing Company Residential Directory
	Anprianblo Anna	Manhattan and Bronx Directory Publishing Company Residential Directory
	Manco Jas	Manhattan and Bronx Directory Publishing Company Residential Directory
	Manco Lucy	Manhattan and Bronx Directory Publishing Company Residential Directory
	Mauro Nich	Manhattan and Bronx Directory Publishing Company Residential Directory
	Suglia John	Manhattan and Bronx Directory Publishing Company Residential Directory
1927	Carrano I Dominic r	New York Telephone
1923	Derx Edw A H	R. L. Polk & Co.
1920	Diepold Conrad J Litho	R. L. Polk & Co.
	Bassman Jos G mgr	R. L. Polk & Co.
	Brech Albert A	R. L. Polk & Co.
	Brech Albert J mfrs agt	R. L. Polk & Co.
	Derx Jesse W slsmn	R. L. Polk & Co.
	Derx Edw clk	R. L. Polk & Co.

421 E 120TH

Year	Uses	Source
1931	Depalo Anthony	Manhattan and Bronx Directory Publishing Company Residential Directory

FINDINGS

422 E 120TH

Year	Uses	Source
1931	Jonil Crispo	Manhattan and Bronx Directory Publishing Company Residential Directory
	Mercaldi John	Manhattan and Bronx Directory Publishing Company Residential Directory
	Puccio Saml	Manhattan and Bronx Directory Publishing Company Residential Directory
1927	Mauro John r	New York Telephone
1920	Henry Thos J lab	R. L. Polk & Co.
	Hordt Geo	R. L. Polk & Co.
	Muller Wm T	R. L. Polk & Co.
	Antonacchio Danl gro	R. L. Polk & Co.

423 E 120TH

Year	Uses	Source
1920	Sheldon Jos	R. L. Polk & Co.
	Sunderland Florence tchr PS	R. L. Polk & Co.
	Hughes Jno driver	R. L. Polk & Co.

424 E 120TH

Year	Uses	Source
1931	Massinino Dora	Manhattan and Bronx Directory Publishing Company Residential Directory
	Lanzetta Jos	Manhattan and Bronx Directory Publishing Company Residential Directory
1927	Massimino Guiseppe r	New York Telephone
	Lanzetta Nicholas r	New York Telephone
1920	Annatucci Raphael lab	R. L. Polk & Co.

425 E 120TH

Year	Uses	Source
1920	Conte Jno Gubelli & Conte	R. L. Polk & Co.
	Fink Wm clk	R. L. Polk & Co.
	Fink Albert A clk	R. L. Polk & Co.

426 E 120TH

Year	Uses	Source
1927	Di Cuia John r	New York Telephone

FINDINGS

Year	Uses	Source
1927	Di Cuia Rinaldo r	New York Telephone

427 E 120TH

Year	Uses	Source
1920	Sullivan Augusta Clnr P D	R. L. Polk & Co.
	DeNobriga Jno	R. L. Polk & Co.
	Cypher Harold	R. L. Polk & Co.
	Cypher Vera C clk PO h Tarrytow n N Y	R. L. Polk & Co.

428 E 120TH

Year	Uses	Source
1934	Bibbo Canio Amelia phys	R. L. Polk & Co.
1931	Bibbo Rose	Manhattan and Bronx Directory Publishing Company Residential Directory
	Chuchinnelli Umberto	Manhattan and Bronx Directory Publishing Company Residential Directory
	Bibbo Antonio	Manhattan and Bronx Directory Publishing Company Residential Directory
	Bibbio Severio	Manhattan and Bronx Directory Publishing Company Residential Directory
	Andrinolo Millie	Manhattan and Bronx Directory Publishing Company Residential Directory
	Andrinuolo Jos	Manhattan and Bronx Directory Publishing Company Residential Directory
1927	Bibbo A r	New York Telephone
1920	Pellegrino Salvator meats	R. L. Polk & Co.

429 E 120TH

Year	Uses	Source
1920	Haupt Wm A pres sec Fanda Haupt Co Inc h Bronxville	R. L. Polk & Co.
	Haupt Wm pres Electron Contracting & Supply Co	R. L. Polk & Co.
	Haupt Harry Kimpton Haupt & Co h White Plains NY	R. L. Polk & Co.
	Haupt Geo A	R. L. Polk & Co.

FINDINGS

430 E 120TH

Year	Uses	Source
1931	Ziccola Tony	Manhattan and Bronx Directory Publishing Company Residential Directory
	Gallo Mary A tchr P S	Manhattan and Bronx Directory Publishing Company Residential Directory
	Gallo Fred	Manhattan and Bronx Directory Publishing Company Residential Directory
	Bruno Domenick	Manhattan and Bronx Directory Publishing Company Residential Directory
	Bracco Jos	Manhattan and Bronx Directory Publishing Company Residential Directory
1927	Gallo S	New York Telephone
1920	Gallo Camille F bkpr Irving Natl Bank	R. L. Polk & Co.
	Galbo Thos blksmith	R. L. Polk & Co.
	DeLuige Domenico	R. L. Polk & Co.
	Gallo Max lab	R. L. Polk & Co.

431 E 120TH

Year	Uses	Source
1920	Carter Wm J	R. L. Polk & Co.

432 E 120TH

Year	Uses	Source
1931	DAgostino Jas	Manhattan and Bronx Directory Publishing Company Residential Directory
	Sessa Caroline	Manhattan and Bronx Directory Publishing Company Residential Directory
	Stasolio Nicola	Manhattan and Bronx Directory Publishing Company Residential Directory
	Turner Josephine	Manhattan and Bronx Directory Publishing Company Residential Directory
	Visaggio Julia	Manhattan and Bronx Directory Publishing Company Residential Directory
	Visaggio Prosper	Manhattan and Bronx Directory Publishing Company Residential Directory
1920	Fischer Fred C mgr Jno Eichler Brew ing Co h Haw thorne NY	R. L. Polk & Co.
	Fischer Fred slsmn	R. L. Polk & Co.
	Fischer Fred G clk NY CRR h Tarrytow n NY	R. L. Polk & Co.
	Heenan Eliz w id Patk	R. L. Polk & Co.

FINDINGS

433 E 120TH

Year	Uses	Source
1931	Turnese Rose	Manhattan and Bronx Directory Publishing Company Residential Directory
	Turnese Nicholas	Manhattan and Bronx Directory Publishing Company Residential Directory
	Sproveri Pietro	Manhattan and Bronx Directory Publishing Company Residential Directory
	Schrob Phil	Manhattan and Bronx Directory Publishing Company Residential Directory
	Pecorino Paul	Manhattan and Bronx Directory Publishing Company Residential Directory
	Pecorino Jos	Manhattan and Bronx Directory Publishing Company Residential Directory
	Garden Chas	Manhattan and Bronx Directory Publishing Company Residential Directory
	Cortese Anthony	Manhattan and Bronx Directory Publishing Company Residential Directory
	Amatucci Sabatello	Manhattan and Bronx Directory Publishing Company Residential Directory
1927	Forrester Florence J Mrs r	New York Telephone
1920	Canale Thos	R. L. Polk & Co.
	Canale Wm printer I C W	R. L. Polk & Co.

434 E 120TH

Year	Uses	Source
1931	Amatucci Raffaele	Manhattan and Bronx Directory Publishing Company Residential Directory
1920	Annatucci Antonio	R. L. Polk & Co.

435 E 120TH

Year	Uses	Source
1931	Sagese Alfonso	Manhattan and Bronx Directory Publishing Company Residential Directory
	Gohrman Chas	Manhattan and Bronx Directory Publishing Company Residential Directory
	Gohrman Katie	Manhattan and Bronx Directory Publishing Company Residential Directory
	Hahn Adam	Manhattan and Bronx Directory Publishing Company Residential Directory
	Hang Fredk	Manhattan and Bronx Directory Publishing Company Residential Directory

FINDINGS

Year	Uses	Source
1931	Leaycroft Chas	Manhattan and Bronx Directory Publishing Company Residential Directory
	Nardoni Alberto	Manhattan and Bronx Directory Publishing Company Residential Directory
	Rhodes Foster	Manhattan and Bronx Directory Publishing Company Residential Directory
1927	Coccorese Menotti r	New York Telephone
1923	Scoreso Tony c/o Nat Casket Co	R. L. Polk & Co.
1920	Gibney Bernard	R. L. Polk & Co.
	Haug Fredk	R. L. Polk & Co.
	Leaycraft Wm piano tchr	R. L. Polk & Co.
	OConnor Margt A	R. L. Polk & Co.
	OConnor Mary	R. L. Polk & Co.
	Quigley E M	R. L. Polk & Co.
	Scorese Jerry	R. L. Polk & Co.
	Scorese Jos	R. L. Polk & Co.
	Scorese Tony	R. L. Polk & Co.

436 E 120TH

Year	Uses	Source
1931	Boscaino Angelina	Manhattan and Bronx Directory Publishing Company Residential Directory
	Iaquindo Frank	Manhattan and Bronx Directory Publishing Company Residential Directory

437 E 120TH

Year	Uses	Source
1934	DAmelio Wm bkpr Paladino Contracting Co	R. L. Polk & Co.
	Paladino Contracting Co Inc NY Anthony Paladino pres Jas Paladino sec Frank Paladino treas	R. L. Polk & Co.
	Paladino Frank treas Paladino Contracting Co	R. L. Polk & Co.
	Paladino Jas sec Paladino Contracting Co	R. L. Polk & Co.
	Wendmar Garage Inc Y Saml Margolis pres Bertha Margolis sec treas	R. L. Polk & Co.
1931	Cocchiaro Salvatore	Manhattan and Bronx Directory Publishing Company Residential Directory
1927	Paladino Motor Trucking Co	New York Telephone

Year	Uses	Source
1927	Wendmar Garage Inc	New York Telephone
	Paladino Contracting Co	New York Telephone
1923	Garbarino & Fasolo garage	R. L. Polk & Co.
	Garbarsky Barry Raymond Hosiery & Underw ear Co h Pa	R. L. Polk & Co.
	Garboriano A & Bro garage	R. L. Polk & Co.
	Paladino Contracting Co N Y	R. L. Polk & Co.
	Paladino Motor Trucking Co Inc N Y	R. L. Polk & Co.

438 E 120TH

Year	Uses	Source
1934	Cohen Max meat cotr	R. L. Polk & Co.
1931	Cafftella Antonio	Manhattan and Bronx Directory Publishing Company Residential Directory
	Casciatore Jas	Manhattan and Bronx Directory Publishing Company Residential Directory
	Copra Vincent	Manhattan and Bronx Directory Publishing Company Residential Directory
	Cuscio Antonio	Manhattan and Bronx Directory Publishing Company Residential Directory
	Cuscio Molly	Manhattan and Bronx Directory Publishing Company Residential Directory
	Demicola Wm	Manhattan and Bronx Directory Publishing Company Residential Directory
	Desino Gaetano	Manhattan and Bronx Directory Publishing Company Residential Directory
	Domanick Frank	Manhattan and Bronx Directory Publishing Company Residential Directory
	Evans Arth	Manhattan and Bronx Directory Publishing Company Residential Directory
	Fisone Margt	Manhattan and Bronx Directory Publishing Company Residential Directory
	Francis Jos	Manhattan and Bronx Directory Publishing Company Residential Directory
	Frisone Chas	Manhattan and Bronx Directory Publishing Company Residential Directory
	Kurutz Danl	Manhattan and Bronx Directory Publishing Company Residential Directory
	Leo Louise	Manhattan and Bronx Directory Publishing Company Residential Directory
	Leo Robt	Manhattan and Bronx Directory Publishing Company Residential Directory

Year	Uses	Source
1931	Magarello Vincent	Manhattan and Bronx Directory Publishing Company Residential Directory
	Minetti Jos	Manhattan and Bronx Directory Publishing Company Residential Directory
	Morris Fannie	Manhattan and Bronx Directory Publishing Company Residential Directory
	Morris Nathan	Manhattan and Bronx Directory Publishing Company Residential Directory
	Patello Frank G	Manhattan and Bronx Directory Publishing Company Residential Directory
	Pennsi Antonio	Manhattan and Bronx Directory Publishing Company Residential Directory
	Salerno Salvatore	Manhattan and Bronx Directory Publishing Company Residential Directory
	Cacciafore Tessie	Manhattan and Bronx Directory Publishing Company Residential Directory
	Brenner Simon	Manhattan and Bronx Directory Publishing Company Residential Directory
1920	Alpers Geo adv agt	R. L. Polk & Co.
	Bartoletti Antonio tailor Marine & Florie	R. L. Polk & Co.
	Boschetti Filippo cook	R. L. Polk & Co.
	Boschges Edw H clk Centl Tube Co h Paterson NJ	R. L. Polk & Co.
	Iasillo Jos lab	R. L. Polk & Co.

439 E 120TH

Year	Uses	Source
1920	McGowan Patk watchmn Kuhu Loeb Bldg	R. L. Polk & Co.
	Koegel Edw d	R. L. Polk & Co.

440 E 120TH

Year	Uses	Source
1931	Buckley Dennis	Manhattan and Bronx Directory Publishing Company Residential Directory
	Dozzier Louise	Manhattan and Bronx Directory Publishing Company Residential Directory

441 E 120TH

Year	Uses	Source
1931	Richark Michl	Manhattan and Bronx Directory Publishing Company Residential Directory

Year	Uses	Source
1920	Ginmetti E	R. L. Polk & Co.
	Dedona Fredk eng	R. L. Polk & Co.
	Sabastiano Frencesco barber	R. L. Polk & Co.

E 120TH H DO

414 E 120TH H DO

Year	Uses	Source
1934	Pecorino Jos Jennie stationer	R. L. Polk & Co.

433 E 120TH H DO

Year	Uses	Source
1923	Stapleton Sadie nurse	R. L. Polk & Co.

E 120TH ST

400 E 120TH ST

Year	Uses	Source
2017	JESUS MARTINEZ	Cole Information Services
	CRYSTAL CAMACHO	Cole Information Services
	TAKISHA GRIFFIN	Cole Information Services
	LOCKSMITH NY	Cole Information Services
	ERICA MARCIAL	Cole Information Services
	SANDRA LOPEZ	Cole Information Services
	ROSANNA GARCIA	Cole Information Services
	LAMONT SARGEANT	Cole Information Services
2014	HECTOR DIAZ	Cole Information Services
	JESUS MARTINEZ	Cole Information Services
	GERALD MCNEILL	Cole Information Services
	JOHN BROUNSKY	Cole Information Services
	TAKISHA GRIFFIN	Cole Information Services
	RAYMOND GARCIA	Cole Information Services
2009	KEVIN MCFADDEN	Cole Information Services
	TOWANDA WATSON	Cole Information Services
	VIRGINIA MARTINEZ	Cole Information Services

FINDINGS

Year	Uses	Source
2009	MIGNANE MBODJI	Cole Information Services
2006	Martinez Virginia	Hill-Donnelly Information Services
	h Mcneill Gerald A o	Hill-Donnelly Information Services
	Mcfadden Kevin	Hill-Donnelly Information Services
2004	ANNIE GEORGE	Cole Information Services
	SHAQUANNA GRIFFIN	Cole Information Services
	WALTER CLARK	Cole Information Services
2000	BERNARDINO PENA	Cole Information Services
	RAMON MERCADO	Cole Information Services
	ANNIE GEORGE	Cole Information Services
	R FERNANDEZ	Cole Information Services
	EDWIN M PIMENTEL	Cole Information Services
	BERNARDINO PENA	Cole Information Services
	RAMON MERCADO	Cole Information Services
	ANNIE GEORGE	Cole Information Services
	R FERNANDEZ	Cole Information Services
	EDWIN M PIMENTEL	Cole Information Services
1994	MCFADDEN, MELISSA	Cole Information Services
	MERCADO, RAMON, JR	Cole Information Services
	PENA, BERNARDINO	Cole Information Services
	FORD, JAMES H	Cole Information Services

402 E 120TH ST

Year	Uses	Source
2006	24 HourA Day Tow ing is	Hill-Donnelly Information Services
	24 Hour A Day Locksmith	Hill-Donnelly Information Services
2000	E & R PIZZA PLUS	Cole Information Services
	E & R PIZZA PLUS	Cole Information Services
1994	E & R PIZZA PLUS	Cole Information Services

406 E 120TH ST

Year	Uses	Source
2017	WAYNE HUIE	Cole Information Services
	YESENIA TERAL	Cole Information Services

FINDINGS

Year	Uses	Source
2017	CARMEN GONZALEZ	Cole Information Services
2014	CARMEN GONZALEZ	Cole Information Services
	YUNGBUM HAHN	Cole Information Services
	YESENIA TERAL	Cole Information Services
	DANIELLE BENJAMIN	Cole Information Services
2009	YUNGBUM HAHN	Cole Information Services
	H2 ARCHITECTS PC	Cole Information Services
2006	h Hahn Y	Hill-Donnelly Information Services
	Hann Yungbum	Hill-Donnelly Information Services
2004	H2 ARCHITECTS	Cole Information Services
	YUNGBUM HAHN	Cole Information Services
	SUHITA DHARMA	Cole Information Services
2000	ANTHONY BEALE	Cole Information Services
	REVEREND S DHARMA	Cole Information Services
	CHEN WANG	Cole Information Services
	YUNGBUM HAHN	Cole Information Services
	CHEN WANG	Cole Information Services
	ANTHONY BEALE	Cole Information Services
	REVEREND S DHARMA	Cole Information Services
	Y HAHN	Cole Information Services
	Y HAHN	Cole Information Services
	YUNGBUM HAHN	Cole Information Services
1994	MENDEZ, LUCINDA	Cole Information Services

408 E 120TH ST

Year	Uses	Source
2006	h Santiago F 7 o	Hill-Donnelly Information Services
	Beniquez Johnny	Hill-Donnelly Information Services
2004	FLORENTINO SANTIAGO	Cole Information Services
2000	DAVID ESCOBAR	Cole Information Services
	E HERNANDEZ	Cole Information Services
	DAVID ESCOBAR	Cole Information Services
	E HERNANDEZ	Cole Information Services

FINDINGS

410 E 120TH ST

Year	Uses	Source
2017	MARIA DURSTEINBERG	Cole Information Services
	LENORA MOORE	Cole Information Services
2014	LENORA MOORE	Cole Information Services
	PAUL DURSTENBERG	Cole Information Services
2009	PAUL DURSTENBERG	Cole Information Services
	DIANA ARBOLEDA	Cole Information Services
2006	No Current Listing	Hill-Donnelly Information Services
2004	PAUL DURSTENBERG	Cole Information Services
	FREDERICK DUSTENBERG	Cole Information Services

412 E 120TH ST

Year	Uses	Source
2017	WRIGHT LITTLEJOHN	Cole Information Services
2009	ALAN ALVAREZ	Cole Information Services
	RUTH JOHNSON	Cole Information Services
	WILLIAM FRANCE	Cole Information Services
2006	h France William N A7	Hill-Donnelly Information Services
	HJohnson JE A	Hill-Donnelly Information Services
2004	JOHN JOHNSON	Cole Information Services
2000	WILLIAM N FRANCE	Cole Information Services
	RUTH JOHNSON	Cole Information Services
	WILLIAM N FRANCE	Cole Information Services
	RUTH JOHNSON	Cole Information Services
1994	HORNICK, EDWARD	Cole Information Services
	FRANCE, WM N	Cole Information Services

414 E 120TH ST

Year	Uses	Source
2017	CBGS	Cole Information Services
	BENJAMIN SCHUTTLER	Cole Information Services
	ELIZABETH FERNANDES	Cole Information Services
	CLAIRE DEMING	Cole Information Services
	JOELLE TANGUY	Cole Information Services

FINDINGS

Year	Uses	Source
2017	SUSAN CHYOU	Cole Information Services
	STEVEN OTT	Cole Information Services
	MATTHEW REILEY	Cole Information Services
2014	CBGS	Cole Information Services
	KELLY RICHARDSON	Cole Information Services
	MONIQUE BRYANT	Cole Information Services
	MILTON GUEST	Cole Information Services
	LAUREN HEZEKIAL	Cole Information Services
	LUNA KOLVENBACH	Cole Information Services
	HELENE BIANDUDI	Cole Information Services
	ELIZABETH FERNANDES	Cole Information Services
	SERDAR ELMALI	Cole Information Services
	GILBERT CORDOVA	Cole Information Services
	JORGE ORTEGA	Cole Information Services
	MATTHEW REILEY	Cole Information Services
2009	JEFFREY CARLSON	Cole Information Services
	ANAIS NEVE	Cole Information Services
	COLENE MCNINCH	Cole Information Services
	JULIE VANLOAN	Cole Information Services

416 E 120TH ST

Year	Uses	Source
2017	CARLA BURHANS	Cole Information Services
	ALI OZEL	Cole Information Services
	416 120 LLC	Cole Information Services
	SARAH GLASSER	Cole Information Services

418 E 120TH ST

Year	Uses	Source
2017	KARINA OGANDO	Cole Information Services
	MARGARITA GARCIA	Cole Information Services
	GEOFF HOLLINDEN	Cole Information Services
2014	YUMI KUROSAWA	Cole Information Services
	GEOFFREY HOLLINDEN	Cole Information Services

FINDINGS

Year	Uses	Source
2014	MARGARITA GARCIA	Cole Information Services
2009	MARGARITA GARCIA	Cole Information Services
	FRANCO ARANDA	Cole Information Services
	KIMBERLY WOODCOX	Cole Information Services
2006	h Garcia Margarita	Hill-Donnelly Information Services
2004	HONORIO FERNANDEZ	Cole Information Services
1994	MORCILIO, MAGGY	Cole Information Services

420 E 120TH ST

Year	Uses	Source
2014	PAMELA DIKENNYA	Cole Information Services
	AVRAHAM ALGARISI	Cole Information Services
	PAOLA ROSA	Cole Information Services
2009	KAREN AYOUB	Cole Information Services
	CORRINE KIRSCH	Cole Information Services
2006	Jackson James	Hill-Donnelly Information Services
	h Sendyk Benjamin v	Hill-Donnelly Information Services
2004	ELEAZAR SANTIAGO	Cole Information Services
	HERCULANO DUVALE	Cole Information Services
	MARIS CURY	Cole Information Services
	KAREN AYOUB	Cole Information Services
2000	HERCULANO DUVALE	Cole Information Services
	RUDY RODRIGUEZ	Cole Information Services
	BENJAMIN SENDYK	Cole Information Services
	HERCULANO DUVALE	Cole Information Services
	RUDY RODRIGUEZ	Cole Information Services
	BENJAMIN SENDYK	Cole Information Services
1994	COTTO, A	Cole Information Services
	DUVALE, HERCULANO	Cole Information Services
	MONTALVO, LUIS	Cole Information Services

422 E 120TH ST

Year	Uses	Source
2017	JAY MANKOFF	Cole Information Services

FINDINGS

Year	Uses	Source
2017	CHARLES HU	Cole Information Services
2014	LISA FAIBISH	Cole Information Services
	CHRISTINE KUNTZ	Cole Information Services
	MEGAN TURCO	Cole Information Services
2009	CURTIS SPINDLER	Cole Information Services
	CHRISTINE KUNTZ	Cole Information Services
2006	h Spindler Curtis	Hill-Donnelly Information Services
2004	CATALINA LLANO	Cole Information Services
	CURTIS SPINDLER	Cole Information Services
	JESSENIA DUPREY	Cole Information Services
	EBONY HOWARD	Cole Information Services
	LISA KRONTHAL	Cole Information Services
2000	LINDA DAGMALM	Cole Information Services
	CURTIS SPINDLER	Cole Information Services
	CURTIS SPINDLER	Cole Information Services
	LINDA DAGMALM	Cole Information Services
1994	STROM, SUSANNE	Cole Information Services
	DIONGUE, ABDOU	Cole Information Services
	SEYE, ABDOU	Cole Information Services

424 E 120TH ST

Year	Uses	Source
2017	BETH SCHLEIFER	Cole Information Services
	HEATHER CONRAD	Cole Information Services
	ANA SAPIENZA	Cole Information Services
	LAURA SAPIENZA	Cole Information Services
2014	GEORGE SEWELL	Cole Information Services
	PENNY WHITWORTH	Cole Information Services
	MARCUS WOLF	Cole Information Services
2009	PENNY WHITWORTH	Cole Information Services
	OLUFOLA ADEPETU	Cole Information Services
	GEORGE SEWELL	Cole Information Services
2006	Whitw orth P	Hill-Donnelly Information Services

FINDINGS

Year	Uses	Source
2004	RICHARD PLOESSL	Cole Information Services
	ROSARIO MARTIN	Cole Information Services
	BRUCE MONTIGNEY	Cole Information Services
	LESLEY KOENIG	Cole Information Services
2000	BRUCE MONTIGNEY	Cole Information Services
	BRUCE MONTIGNEY	Cole Information Services

426 E 120TH ST

Year	Uses	Source
2017	HAMED SAFAKAMAL	Cole Information Services
2014	EDITH DELERME	Cole Information Services
2006	h Delerme E A	Hill-Donnelly Information Services
	H Rodriguez Robert A 7 a	Hill-Donnelly Information Services
2000	ROBERT RODRIGUEZ	Cole Information Services
	ROBERT RODRIGUEZ	Cole Information Services
1994	RODRIGUEZ, ROBERT J	Cole Information Services

428 E 120TH ST

Year	Uses	Source
2017	JUAN MARTINEZ	Cole Information Services
	NELSON ERAZO	Cole Information Services
2014	NELSON ERAZO	Cole Information Services
	JUAN MARTINEZ	Cole Information Services
2009	ERAZO NELSON	Cole Information Services
	JUAN MARTINEZ	Cole Information Services
	NELSON ERAZO	Cole Information Services
2006	h Martinez Juan C	Hill-Donnelly Information Services
2004	NELSON ERAZO	Cole Information Services
	JUAN MARTINEZ	Cole Information Services
2000	JUAN C MARTINEZ	Cole Information Services
	JUAN C MARTINEZ	Cole Information Services
1994	TIEDE, LYNN	Cole Information Services

FINDINGS

430 E 120TH ST

Year	Uses	Source
2017	CONNIE WINK	Cole Information Services
2014	KEVIN ARTIS	Cole Information Services
2006	No Current Listing	Hill-Donnelly Information Services
2004	WILLIAM ARTIS	Cole Information Services

432 E 120TH ST

Year	Uses	Source
2017	PATRICIA GOUGH	Cole Information Services
	MARIANO CINAT	Cole Information Services
	EYAL LENBERG	Cole Information Services
	SHIRA BARLEZ	Cole Information Services
	SERON FULLER	Cole Information Services
2014	BRIAN RICHARDSON	Cole Information Services
	PATRICIA GOUGH	Cole Information Services
	TEDDY ROSARIO	Cole Information Services
2009	TIMOTHY EDDY	Cole Information Services
	HARRY CASTRO	Cole Information Services
	JAYSON ELLIOT	Cole Information Services
	PATRICIA GOUGH	Cole Information Services
	TEDDY ROSARIO	Cole Information Services
	ISADAN REALTY INC	Cole Information Services
2006	h Castro Harry	Hill-Donnelly Information Services
	h Eddy Timothy R Al	Hill-Donnelly Information Services
2004	TIMOTHY EDDY	Cole Information Services
	REBECCA EYSTER	Cole Information Services
	HARRY CASTRO	Cole Information Services
	JAYSON ELLIOT	Cole Information Services
	PATRICIA GOUGH	Cole Information Services
2000	APARTMENTS	Cole Information Services
	ISABEL Q EDDY	Cole Information Services
	ISABEL Q EDDY	Cole Information Services
	2W TIMOTHY R EDDY	Cole Information Services

FINDINGS

Year	Uses	Source
2000	APARTMENTS	Cole Information Services
	HARRY CASTRO	Cole Information Services
	HARRY CASTRO	Cole Information Services
	2W TIMOTHY R EDDY	Cole Information Services
1994	BIRD-FORTEZA, W	Cole Information Services
	EDDY, TIMOTHY R	Cole Information Services

434 E 120TH ST

Year	Uses	Source
2017	ALBERT BROADUS	Cole Information Services
2014	ROBBY JOLY	Cole Information Services
2009	FRANCISO DAUM	Cole Information Services
	JIM NINE	Cole Information Services
	BARBARA ESQUIVEL	Cole Information Services
2006	Nine Jim	Hill-Donnelly Information Services
	h Daum Franciso	Hill-Donnelly Information Services
2004	RICHARD DUDASH	Cole Information Services
	FRANCISO DAUM	Cole Information Services

435 E 120TH ST

Year	Uses	Source
2017	S C A NN Y VOLUNTEER PROGRAM	Cole Information Services
2014	CITY OF NEW YORK	Cole Information Services
2009	NEW YORK CITY OF HOUSING AUTHORITY	Cole Information Services
	WAGNER COMMUNITY CENTER	Cole Information Services
2006	Wagner Houses Community Ctr	Hill-Donnelly Information Services
2004	OCCUPANT UNKNOWN	Cole Information Services
	NEW YORK CITY OF HSNG ATHRTY	Cole Information Services
2000	N Y CITY HOUSING	Cole Information Services
	N Y CITY HOUSING	Cole Information Services
1999	N Y CITY OF HOUSING AUTHORITY	Cole Information Services
1994	NYC HOUSING AUTHORITY-PROJECTS-WAGNER HOUSES COMMUNITY CENTER	Cole Information Services

FINDINGS

436 E 120TH ST

Year	Uses	Source
2017	HAYNALEM JIMENEZ	Cole Information Services
	ORLANDO CAMEJO	Cole Information Services
2014	OCCUPANT UNKNOWN	Cole Information Services
2006	No Current Listing	Hill-Donnelly Information Services
1994	VILLALA, JULIO	Cole Information Services

438 E 120TH ST

Year	Uses	Source
2017	MONICA ACEVEDO	Cole Information Services
	TRIBOROUGH PRESERVATION LLC	Cole Information Services
	CHINNEL COOK	Cole Information Services
	CARMEN DELAOZ	Cole Information Services
	SHANEL GONZALEZ	Cole Information Services
	LUCINDA LANTIGUA	Cole Information Services
	STEVEN MALDONADO	Cole Information Services
	STEVEN FELICIANO	Cole Information Services
	EMILIO COLON	Cole Information Services
	LILLIAN HERNANDEZ	Cole Information Services
	LUTHER ISLER	Cole Information Services
	AGNES PINK	Cole Information Services
	CHARLES PINK	Cole Information Services
	JOSUE CINE	Cole Information Services
	MARIETOU DIARRA	Cole Information Services
	KENNETH HASSELL	Cole Information Services
	RAFAEL MARQUEZ	Cole Information Services
	ALICIA MELINDEZ	Cole Information Services
	JORGE OZUNA	Cole Information Services
	CARMELO RAMIREZ	Cole Information Services
	R SANTIAGO	Cole Information Services
	ELIZABETH ARCHER	Cole Information Services
	RASHAUN BENTLEY	Cole Information Services
	MARTA GELPI	Cole Information Services

FINDINGS

Year	Uses	Source
2017	DHARIANLLY TAVAREZ	Cole Information Services
	CHARLOTTE BANJOURA	Cole Information Services
	MARIO GUERRERO	Cole Information Services
	ALVA REYES	Cole Information Services
	JUANA GIRON	Cole Information Services
	SHIRLEY MODEST	Cole Information Services
	YENISA ALMONTE	Cole Information Services
	LUTRELL WILDER	Cole Information Services
	LORRAINE FERMIN	Cole Information Services
	JUNIOR HIDALGO	Cole Information Services
	MALAYSIA JONES	Cole Information Services
	ROBERT MCGILL	Cole Information Services
	C C APARTMENT MGMT LLC	Cole Information Services
	ADAMA TRAORE	Cole Information Services
2014	MARIA COLON	Cole Information Services
	LILLIAN HERNANDEZ	Cole Information Services
	LUTHER ISLER	Cole Information Services
	ERICA ROBINSON	Cole Information Services
	ELIZABETH ARCHER	Cole Information Services
	JOSUE CINE	Cole Information Services
	RAFAEL MARQUEZ	Cole Information Services
	CARMELO RAMIREZ	Cole Information Services
	CHARLOTTE BANJOURA	Cole Information Services
	RASHAUN BENTLEY	Cole Information Services
	JOSE JIMENEZ	Cole Information Services
	MATTHEW PINK	Cole Information Services
	COURTNEY ASHFORD	Cole Information Services
	MARIO GUERRERO	Cole Information Services
	YENISA ALMONTE	Cole Information Services
	ETTA LUCAS	Cole Information Services
	SHIRLEY MODEST	Cole Information Services
	LUTRELL WILDER	Cole Information Services

FINDINGS

Year	*Uses*	*Source*
2014	MONICA ACEVEDO	Cole Information Services
	GRIFELI BALONE	Cole Information Services
	JUDY BETANCES	Cole Information Services
	LORRAINE FERMIN	Cole Information Services
	HENRY MITCHELL	Cole Information Services
	ADAMA TRAORE	Cole Information Services
	CHIVAS BURTON	Cole Information Services
	CARMEN DELAOZ	Cole Information Services
	SHANEL GONZALEZ	Cole Information Services
	SHAMEEKA JONES	Cole Information Services
	LUCINDA LANTIGUA	Cole Information Services
	STEVEN MALDONADO	Cole Information Services
	ROSEANN BLAKE	Cole Information Services
	STEVEN FELICIANO	Cole Information Services
2009	AGNES PINK	Cole Information Services
	ERICA ROBINSON	Cole Information Services
	EMILIO COLON	Cole Information Services
	AMIR WILLIAMS	Cole Information Services
	MARIA LOPEZ	Cole Information Services
	ELIZABETH ARCHER	Cole Information Services
	RAFAEL MARQUEZ	Cole Information Services
	ELOIS WILDER	Cole Information Services
	JOSUE CINE	Cole Information Services
	ALMAMY TRAORE	Cole Information Services
	MARTA GELPI	Cole Information Services
	CHARLOTTE BANJOURA	Cole Information Services
	GILBERT CRUZ	Cole Information Services
	JOSE JIMENEZ	Cole Information Services
	JUDY DETANCES	Cole Information Services
	ESMERALDA HERNANDEZ	Cole Information Services
	JENNIE REYES	Cole Information Services
	FRANK LIND	Cole Information Services

FINDINGS

Year	Uses	Source
2009	DEYANIRA VASQUEZ	Cole Information Services
	GRISELI BALLONA	Cole Information Services
	SINCERE BARRETT	Cole Information Services
	CARMEN DELAOZ	Cole Information Services
	ALFONSA CARTAYA	Cole Information Services
	LUCINDA LANTIGUA	Cole Information Services
	JOSE LUCIANO	Cole Information Services
	LATOMMYE HEMINGWAY	Cole Information Services
	ANA SORIANO	Cole Information Services
2006	Number 2 A h Hernandez S A7	Hill-Donnelly Information Services
	Number 4 C lsler Y	Hill-Donnelly Information Services
	Jimenez Magnolia A 7 os	Hill-Donnelly Information Services
	Number SC h Langston H Al	Hill-Donnelly Information Services
	Number 5 F h Lantigua Lucinda	Hill-Donnelly Information Services
	Number 6D h Lee Creolor Al	Hill-Donnelly Information Services
	Number 5 G h Luciano Marisol	Hill-Donnelly Information Services
	h Marquez Rafael A	Hill-Donnelly Information Services
	Number 6 E h Martin Latommyette	Hill-Donnelly Information Services
	Number 3 G h Perez Belinda	Hill-Donnelly Information Services
	Number 2 C h Pink Agnes A7	Hill-Donnelly Information Services
	Number 6 F h Ramirez Diana A7	Hill-Donnelly Information Services
	Number 2 B h Rigby Ivany Mrs A	Hill-Donnelly Information Services
	Number 5 B h Rodriguez Maria	Hill-Donnelly Information Services
	Rodriguez Nelly o	Hill-Donnelly Information Services
	Touseul B	Hill-Donnelly Information Services
	Number 4 A h Traore Almamy	Hill-Donnelly Information Services
	Number 5 C h Wilder Elois Al	Hill-Donnelly Information Services
	Multi Unit Address	Hill-Donnelly Information Services
	Acevedo Michelle	Hill-Donnelly Information Services
	De Laoz Carmen	Hill-Donnelly Information Services
	Number 4 E h Delvalle Domingo A7	Hill-Donnelly Information Services
2004	DOMINGO DELVALLE	Cole Information Services

FINDINGS

Year	*Uses*	*Source*
2004	AGNES PINK	Cole Information Services
	RAFAEL MARQUEZ	Cole Information Services
	LATOMMYETTE MARTIN	Cole Information Services
	ELOIS WILDER	Cole Information Services
	MICHELLE ACEVEDO	Cole Information Services
	JOSUE CINE	Cole Information Services
	ALMAMY TRAORE	Cole Information Services
	BELINDA PEREZ	Cole Information Services
	CHARLOTTE BANJOURA	Cole Information Services
	DIANA RAMIREZ	Cole Information Services
	LYDIA LOPEZ	Cole Information Services
	JOSEFA CABEZUDO	Cole Information Services
	MARIA DELAOZ	Cole Information Services
	BABB ALLISON	Cole Information Services
	LUCINDA LANTIGUA	Cole Information Services
	MARIO PAULINO	Cole Information Services
	CREALOR LEE	Cole Information Services
	HARRIETT LANGSTON	Cole Information Services
	MIGUEL RODRIGUEZ	Cole Information Services
	YOLANDA ISLER	Cole Information Services
	IVANY RIGBY	Cole Information Services
	S & R DEVELOPERS	Cole Information Services
2000	APARTMENTS	Cole Information Services
	3D JOSEFA CABEZUDO	Cole Information Services
	YANICK CINE	Cole Information Services
	ALLISON ESPRIT	Cole Information Services
	MARIA FORTUNE	Cole Information Services
	MARIA GUZHNAY	Cole Information Services
	4C YOLANDA ISLER	Cole Information Services
	5C H LANGSTON	Cole Information Services
	LUCINDA LANTIGUA	Cole Information Services
	CREALOR LEE	Cole Information Services

FINDINGS

Year	Uses	Source
2000	RAFAEL MARQUEZ	Cole Information Services
	LATOMMYETTE MARTIN	Cole Information Services
	2C AGNES PINK	Cole Information Services
	D DIANA RAMIREZ	Cole Information Services
	IVANY RIGBY	Cole Information Services
	MIGUEL RODRIGUEZ	Cole Information Services
	ALMAMY TRAORE	Cole Information Services
	FLERIDA VALENZUELA	Cole Information Services
	5C H LANGSTON	Cole Information Services
	LUCINDA LANTIGUA	Cole Information Services
	CREALOR LEE	Cole Information Services
	RAFAEL MARQUEZ	Cole Information Services
	LATOMMYETTE MARTIN	Cole Information Services
	2C AGNES PINK	Cole Information Services
	D DIANA RAMIREZ	Cole Information Services
	IVANY RIGBY	Cole Information Services
	MIGUEL RODRIGUEZ	Cole Information Services
	ALMAMY TRAORE	Cole Information Services
	FLERIDA VALENZUELA	Cole Information Services
	S ELOIS WILDER	Cole Information Services
	S ELOIS WILDER	Cole Information Services
	APARTMENTS	Cole Information Services
	3D JOSEFA CABEZUDO	Cole Information Services
	YANICK CINE	Cole Information Services
	ALLISON ESPRIT	Cole Information Services
	MARIA FORTUNA	Cole Information Services
	MARIA GUZHNAY	Cole Information Services
	4C YOLANDA ISLER	Cole Information Services
1994	CRUZ, JOSE	Cole Information Services
	PINK, AGNES	Cole Information Services
	LANGSTON, H	Cole Information Services
	LEE, CREALOR	Cole Information Services

FINDINGS

Year	Uses	Source
1994	MARQUEZ, RAFAEL	Cole Information Services
	LOPEZ, LYDIA	Cole Information Services
	RICHARDSON, V	Cole Information Services
	CRUZ, CARMEN	Cole Information Services
	CEPEDA, M	Cole Information Services
	GUZHNAY, MARIA	Cole Information Services
	CABEZUDO, JOSEFA	Cole Information Services
	RIGBY, IVANY	Cole Information Services
	MARTIN, LA'TOMMYETTE	Cole Information Services
	RODRIGUEZ, JAIMIE	Cole Information Services
	RODRIQUEZ, ESTHER	Cole Information Services
	LANTIGUA, LUCINDA	Cole Information Services
	TRAORE, ALMAMY	Cole Information Services
	RODRIGUEZ, MIGUEL	Cole Information Services

441 E 120TH ST

Year	Uses	Source
2017	VAUGHN LOCKSMITH	Cole Information Services

FINDINGS

ADJOINING PROPERTY: ADDRESSES NOT IDENTIFIED IN RESEARCH SOURCE

The following Adjoining Property addresses were researched for this report, and the addresses were not identified in research source.

Address Researched	Address Not Identified in Research Source
2324 1ST AVE	2017, 2014, 2009, 2004, 2000, 1999, 1998, 1996, 1994, 1993, 1988, 1983, 1978, 1973, 1968, 1963, 1958, 1956, 1950, 1947, 1942, 1938, 1934, 1931
2326 1ST AVE	2017, 2014, 2009, 2004, 2000, 1999, 1998, 1996, 1994, 1988, 1983, 1978, 1973, 1968, 1963, 1958, 1956, 1950, 1947, 1942, 1938, 1934, 1931, 1927, 1923, 1920
2326 1ST AVE	2009, 2006, 2000, 1998, 1996, 1993, 1988, 1983, 1978, 1973, 1968, 1963, 1958, 1956, 1950, 1947, 1942, 1938, 1934, 1931, 1927, 1923, 1920
2331 1ST AV H DO	2017, 2014, 2009, 2006, 2004, 2000, 1999, 1998, 1996, 1994, 1993, 1988, 1983, 1978, 1973, 1968, 1963, 1958, 1956, 1950, 1947, 1942, 1938, 1931, 1927, 1923, 1920
2331 1ST AVE	2017, 2014, 2009, 2004, 1999, 1996, 1994, 1993, 1988, 1938, 1934
2331 1ST AVE	2006, 2000, 1998, 1996, 1993, 1988, 1983, 1978, 1973, 1968, 1963, 1958, 1956, 1950, 1947, 1942, 1938, 1934, 1931, 1927, 1923, 1920
2333 1ST AV H DO	2017, 2014, 2009, 2006, 2004, 2000, 1999, 1998, 1996, 1994, 1993, 1988, 1983, 1978, 1973, 1968, 1963, 1958, 1956, 1950, 1947, 1942, 1938, 1934, 1931, 1927
2333 1ST AVE	2017, 2014, 2009, 2004, 1999, 1996, 1994, 1993, 1988, 1923
2333 1ST AVE	2017, 2014, 2009, 2006, 2004, 2000, 1999, 1998, 1996, 1994, 1993, 1988, 1983, 1978, 1973, 1968, 1963, 1958, 1956, 1950, 1947, 1942, 1938, 1934, 1931, 1923, 1920
2333 1ST AVE	2006, 2000, 1999, 1998, 1996, 1993, 1988, 1983, 1978, 1973, 1968, 1963, 1958, 1956, 1950, 1947, 1942, 1938, 1934, 1931, 1927, 1923, 1920
2335 1ST AV H DO	2017, 2014, 2009, 2006, 2004, 2000, 1999, 1998, 1996, 1994, 1993, 1988, 1983, 1978, 1973, 1968, 1963, 1958, 1956, 1950, 1947, 1942, 1938, 1931, 1927
2335 1ST AVE	2017, 2014, 2009, 2004, 1999, 1998, 1996, 1994, 1993, 1988, 1983, 1978, 1942, 1938, 1934, 1927
2335 1ST AVE	2006, 2000, 1999, 1998, 1996, 1993, 1988, 1983, 1978, 1973, 1968, 1963, 1958, 1956, 1950, 1947, 1942, 1938, 1934, 1931, 1927, 1923, 1920
2337 1ST AV H DO	2017, 2014, 2009, 2006, 2004, 2000, 1999, 1998, 1996, 1994, 1993, 1988, 1983, 1978, 1973, 1968, 1963, 1958, 1956, 1950, 1947, 1942, 1938, 1934, 1931, 1927, 1920
2337 1ST AVE	2017, 2014, 2009, 2004, 1999, 1996, 1994, 1993, 1947, 1942, 1927, 1923
2337 1ST AVE	2006, 2000, 1999, 1998, 1996, 1993, 1988, 1983, 1978, 1973, 1968, 1963, 1958, 1956, 1950, 1947, 1942, 1938, 1934, 1931, 1927, 1923, 1920
2339 1ST AVE	2009, 2006, 2004, 2000, 1999, 1998, 1996, 1994, 1993, 1988, 1983, 1978, 1973, 1968, 1963, 1958, 1956, 1950, 1947, 1942, 1938, 1934, 1931, 1927, 1923, 1920
2339 1ST AVE	2017, 2014, 2009, 2006, 2004, 2000, 1999, 1998, 1996, 1994, 1993, 1988, 1938, 1931, 1923
2341 1ST AVE	2017, 2014, 2009, 2006, 2004, 2000, 1999, 1998, 1996, 1994, 1993, 1988, 1983, 1978, 1973, 1968, 1963, 1958, 1956, 1950, 1947, 1942, 1938, 1934, 1931, 1927, 1923

FINDINGS

Address Researched	Address Not Identified in Research Source
2343 1ST AVE	2017, 2014, 2009, 2006, 2004, 2000, 1999, 1998, 1996, 1994, 1993, 1988, 1983, 1978, 1973, 1968, 1963, 1958, 1956, 1950, 1947, 1942, 1938, 1934, 1927, 1923, 1920
2345 1ST AV H DO	2017, 2014, 2009, 2006, 2004, 2000, 1999, 1998, 1996, 1994, 1993, 1988, 1983, 1978, 1973, 1968, 1963, 1958, 1956, 1950, 1947, 1942, 1938, 1934, 1931, 1927, 1923
2345 1ST AVE	2017, 2014, 2009, 2006, 2004, 2000, 1999, 1998, 1996, 1994, 1993, 1988, 1983, 1978, 1973, 1963, 1958, 1956, 1931, 1927, 1920
2347 1ST AV H DO	2017, 2014, 2009, 2006, 2004, 2000, 1999, 1998, 1996, 1994, 1993, 1988, 1983, 1978, 1973, 1968, 1963, 1958, 1956, 1950, 1947, 1942, 1938, 1931, 1927
2347 1ST AVE	2017, 2014, 2009, 2006, 2004, 2000, 1999, 1998, 1996, 1994, 1993, 1988, 1983, 1978, 1973, 1968, 1963, 1958, 1956, 1950, 1947, 1942, 1938
2349 1ST AV H DO	2017, 2014, 2009, 2006, 2004, 2000, 1999, 1998, 1996, 1994, 1993, 1988, 1983, 1978, 1973, 1968, 1963, 1958, 1956, 1950, 1947, 1942, 1938, 1934, 1931, 1927
2349 1ST AVE	2017, 2014, 2009, 2006, 2004, 2000, 1999, 1998, 1996, 1994, 1993, 1988, 1983, 1978, 1973, 1968, 1963, 1958, 1947, 1923
2351 1ST	2017, 2014, 2009, 2006, 2004, 2000, 1999, 1998, 1996, 1994, 1993, 1988, 1983, 1978, 1973, 1968, 1963, 1958, 1956, 1950, 1947, 1942, 1938, 1934, 1931, 1927, 1923
2351 1ST AVE	2017, 2014, 2009, 2004, 1999, 1996, 1994, 1988, 1958, 1942, 1934
2351 1ST AVE	2006, 2000, 1998, 1996, 1993, 1988, 1983, 1978, 1973, 1968, 1963, 1958, 1956, 1950, 1947, 1942, 1938, 1934, 1931, 1927, 1923, 1920
2353 1ST AV H DO	2017, 2014, 2009, 2006, 2004, 2000, 1999, 1998, 1996, 1994, 1993, 1988, 1983, 1978, 1973, 1968, 1963, 1958, 1956, 1950, 1947, 1942, 1938, 1931, 1927, 1920
2353 1ST AVE	2017, 2014, 2009, 2006, 2004, 2000, 1999, 1998, 1996, 1994, 1993, 1988, 1983, 1978, 1973, 1968, 1963, 1958, 1938, 1934, 1923
2355 1ST AV H DO	2017, 2014, 2009, 2006, 2004, 2000, 1999, 1998, 1996, 1994, 1993, 1988, 1983, 1978, 1973, 1968, 1963, 1958, 1956, 1950, 1947, 1942, 1938, 1931, 1927
2355 1ST AVE	2017, 2014, 2009, 2006, 2004, 2000, 1999, 1998, 1996, 1994, 1993, 1988, 1983, 1978, 1973, 1968, 1963, 1958, 1947, 1942, 1938, 1927, 1923
2357 1ST AV H1509	2017, 2014, 2009, 2006, 2004, 2000, 1999, 1998, 1996, 1994, 1993, 1988, 1983, 1978, 1973, 1968, 1963, 1958, 1956, 1950, 1947, 1942, 1938, 1931, 1927, 1923, 1920
2357 1ST AVE	2017, 2014, 2009, 2006, 2004, 2000, 1999, 1998, 1996, 1994, 1993, 1988, 1983, 1978, 1973, 1968, 1963, 1958, 1956, 1934
2359 1ST AV H DO	2017, 2014, 2009, 2006, 2004, 2000, 1999, 1998, 1996, 1994, 1993, 1988, 1983, 1978, 1973, 1968, 1963, 1958, 1956, 1950, 1947, 1942, 1938, 1934, 1931, 1927, 1920
2359 1ST AV P DO	2017, 2014, 2009, 2006, 2004, 2000, 1999, 1998, 1996, 1994, 1993, 1988, 1983, 1978, 1973, 1968, 1963, 1958, 1956, 1950, 1947, 1942, 1938, 1931, 1927, 1923, 1920
2359 1ST AVE	2017, 2014, 2009, 2006, 2004, 2000, 1999, 1998, 1996, 1994, 1993, 1983, 1978, 1973, 1968, 1963, 1958, 1942, 1938, 1934, 1927, 1923
350 E 120TH	2017, 2014, 2009, 2006, 2004, 2000, 1999, 1998, 1996, 1994, 1993, 1988, 1983, 1978, 1973, 1968, 1963, 1958, 1956, 1950, 1947, 1942, 1938, 1934, 1927, 1923
352 E 120 ST	2017, 2014, 2009, 2006, 2004, 2000, 1999, 1998, 1996, 1994, 1993, 1988, 1983, 1978, 1973, 1968, 1963, 1958, 1956, 1950, 1947, 1942, 1938, 1934, 1923, 1920

FINDINGS

Address Researched	Address Not Identified in Research Source
352 E 120TH	2017, 2014, 2009, 2006, 2004, 2000, 1999, 1998, 1996, 1994, 1993, 1988, 1983, 1978, 1973, 1968, 1963, 1958, 1956, 1950, 1947, 1942, 1938, 1934
354 E 120 ST	2017, 2014, 2009, 2006, 2004, 2000, 1999, 1998, 1996, 1994, 1993, 1988, 1983, 1978, 1973, 1968, 1963, 1958, 1956, 1942, 1938, 1934, 1927, 1923, 1920
354 E 120TH	2017, 2014, 2009, 2006, 2004, 2000, 1999, 1998, 1996, 1994, 1993, 1988, 1983, 1978, 1973, 1968, 1963, 1958, 1956, 1950, 1947, 1942, 1938, 1927, 1923
366 E 120TH	2017, 2014, 2009, 2006, 2004, 2000, 1999, 1998, 1996, 1994, 1993, 1988, 1983, 1978, 1973, 1968, 1963, 1958, 1956, 1950, 1947, 1942, 1938, 1934, 1931, 1927, 1920
392 E 120TH	2017, 2014, 2009, 2006, 2004, 2000, 1999, 1998, 1996, 1994, 1993, 1988, 1983, 1978, 1973, 1968, 1963, 1958, 1956, 1950, 1947, 1942, 1938, 1934, 1931, 1927
400 E 120 ST	2017, 2014, 2009, 2006, 2004, 2000, 1999, 1998, 1996, 1994, 1993, 1988, 1934, 1927, 1923, 1920
400 E 120TH	2017, 2014, 2009, 2006, 2004, 2000, 1999, 1998, 1996, 1994, 1993, 1988, 1983, 1978, 1973, 1968, 1963, 1958, 1956, 1950, 1947, 1942, 1938, 1927
400 E 120TH ST	2017, 2014, 2009, 2004, 1999, 1998, 1996, 1994, 1993, 1988, 1983, 1978, 1973, 1968, 1963, 1958, 1956, 1950, 1947, 1942, 1938, 1934, 1931, 1927, 1923, 1920
400 E 120TH ST	2006, 2000, 1999, 1998, 1996, 1993, 1988, 1983, 1978, 1973, 1968, 1963, 1958, 1956, 1950, 1947, 1942, 1938, 1934, 1931, 1927, 1923, 1920
401 E 120TH	2017, 2014, 2009, 2006, 2004, 2000, 1999, 1998, 1996, 1994, 1993, 1988, 1983, 1978, 1973, 1968, 1963, 1958, 1956, 1950, 1947, 1942, 1938, 1934, 1927, 1923, 1920
402 E 120 ST	2017, 2014, 2009, 2006, 2004, 2000, 1999, 1996, 1994, 1993, 1988, 1983, 1978, 1973, 1968, 1963, 1958, 1956, 1950, 1947, 1942, 1938, 1934, 1931, 1927, 1923, 1920
402 E 120TH ST	2017, 2014, 2009, 2004, 1999, 1998, 1996, 1994, 1993, 1988, 1983, 1978, 1973, 1968, 1963, 1958, 1956, 1950, 1947, 1942, 1938, 1934, 1931, 1927, 1923, 1920
402 E 120TH ST	2017, 2014, 2009, 2006, 2004, 2000, 1999, 1998, 1996, 1993, 1988, 1983, 1978, 1973, 1968, 1963, 1958, 1956, 1950, 1947, 1942, 1938, 1934, 1931, 1927, 1923, 1920
403 E 120 ST	2017, 2014, 2009, 2006, 2004, 2000, 1999, 1998, 1996, 1994, 1993, 1988, 1983, 1978, 1973, 1968, 1958, 1956, 1950, 1947, 1942, 1938, 1934, 1931, 1927, 1923, 1920
404 E 120TH	2017, 2014, 2009, 2006, 2004, 2000, 1999, 1998, 1996, 1994, 1993, 1988, 1983, 1978, 1973, 1968, 1963, 1958, 1956, 1950, 1947, 1942, 1938, 1934, 1931, 1927, 1920
405 E 120 ST	2017, 2014, 2009, 2006, 2004, 2000, 1999, 1998, 1996, 1994, 1993, 1988, 1983, 1978, 1973, 1968, 1963, 1958, 1956, 1947, 1942, 1938, 1934, 1923, 1920
405 E 120TH	2017, 2014, 2009, 2006, 2004, 2000, 1999, 1998, 1996, 1994, 1993, 1988, 1983, 1978, 1973, 1968, 1963, 1958, 1956, 1950, 1947, 1942, 1938, 1934, 1923
406 E 120 ST	2017, 2014, 2009, 2006, 2004, 2000, 1999, 1998, 1996, 1994, 1993, 1988, 1983, 1942, 1938, 1934, 1927, 1923, 1920
406 E 120TH	2017, 2014, 2009, 2006, 2004, 2000, 1999, 1998, 1996, 1994, 1993, 1988, 1983, 1978, 1973, 1968, 1963, 1958, 1956, 1950, 1947, 1942, 1938, 1934, 1927, 1923, 1920
406 E 120TH ST	2017, 2014, 2009, 2004, 1999, 1998, 1996, 1994, 1993, 1988, 1983, 1978, 1973, 1968, 1963, 1958, 1956, 1950, 1947, 1942, 1938, 1934, 1931, 1927, 1923, 1920

FINDINGS

Address Researched	Address Not Identified in Research Source
406 E 120TH ST	2006, 2000, 1999, 1998, 1996, 1993, 1988, 1983, 1978, 1973, 1968, 1963, 1958, 1956, 1950, 1947, 1942, 1938, 1934, 1931, 1927, 1923, 1920
407 E 120 ST	2017, 2014, 2009, 2006, 2004, 2000, 1999, 1998, 1996, 1994, 1993, 1988, 1983, 1978, 1973, 1968, 1963, 1958, 1956, 1947, 1942, 1938, 1934, 1923, 1920
407 E 120TH	2017, 2014, 2009, 2006, 2004, 2000, 1999, 1998, 1996, 1994, 1993, 1988, 1983, 1978, 1973, 1968, 1963, 1958, 1956, 1950, 1947, 1942, 1938, 1934, 1923, 1920
408 E 120 ST	2017, 2014, 2009, 2006, 2004, 2000, 1999, 1998, 1996, 1994, 1993, 1983, 1934, 1927, 1923, 1920
408 E 120TH	2017, 2014, 2009, 2006, 2004, 2000, 1999, 1998, 1996, 1994, 1993, 1988, 1983, 1978, 1973, 1968, 1963, 1958, 1956, 1950, 1947, 1942, 1938, 1934, 1927, 1923
408 E 120TH ST	2017, 2014, 2009, 2004, 1999, 1998, 1996, 1994, 1993, 1988, 1983, 1978, 1973, 1968, 1963, 1958, 1956, 1950, 1947, 1942, 1938, 1934, 1931, 1927, 1923, 1920
408 E 120TH ST	2017, 2014, 2009, 2006, 2000, 1999, 1998, 1996, 1994, 1993, 1988, 1983, 1978, 1973, 1968, 1963, 1958, 1956, 1950, 1947, 1942, 1938, 1934, 1931, 1927, 1923, 1920
409 E 120 ST	2017, 2014, 2009, 2006, 2004, 2000, 1999, 1998, 1996, 1994, 1993, 1988, 1983, 1978, 1973, 1968, 1963, 1958, 1956, 1942, 1938, 1934, 1923, 1920
409 E 120TH	2017, 2014, 2009, 2006, 2004, 2000, 1999, 1998, 1996, 1994, 1993, 1988, 1983, 1978, 1973, 1968, 1963, 1958, 1956, 1950, 1947, 1942, 1938, 1934, 1923
410 E 120 ST	2017, 2014, 2009, 2006, 2004, 2000, 1999, 1998, 1996, 1994, 1993, 1942, 1938, 1934, 1923, 1920
410 E 120TH	2017, 2014, 2009, 2006, 2004, 2000, 1999, 1998, 1996, 1994, 1993, 1988, 1983, 1978, 1973, 1968, 1963, 1958, 1956, 1950, 1947, 1942, 1938, 1934, 1923
410 E 120TH ST	2017, 2014, 2009, 2004, 2000, 1999, 1998, 1996, 1994, 1993, 1988, 1983, 1978, 1973, 1968, 1963, 1958, 1956, 1950, 1947, 1942, 1938, 1934, 1931, 1927, 1923, 1920
410 E 120TH ST	2006, 2000, 1999, 1998, 1996, 1994, 1993, 1988, 1983, 1978, 1973, 1968, 1963, 1958, 1956, 1950, 1947, 1942, 1938, 1934, 1931, 1927, 1923, 1920
411 E 120 ST	2017, 2014, 2009, 2006, 2004, 2000, 1999, 1998, 1996, 1994, 1993, 1988, 1983, 1978, 1973, 1968, 1963, 1958, 1956, 1950, 1942, 1938, 1934, 1931, 1923, 1920
411 E 120TH	2017, 2014, 2009, 2006, 2004, 2000, 1999, 1998, 1996, 1994, 1993, 1988, 1983, 1978, 1973, 1968, 1963, 1958, 1956, 1950, 1947, 1942, 1938, 1934, 1931, 1923
412 E 120 ST	2017, 2014, 2009, 2006, 2004, 2000, 1999, 1998, 1996, 1994, 1993, 1947, 1942, 1938, 1934, 1927, 1923, 1920
412 E 120TH	2017, 2014, 2009, 2006, 2004, 2000, 1999, 1998, 1996, 1994, 1993, 1988, 1983, 1978, 1973, 1968, 1963, 1958, 1956, 1950, 1947, 1942, 1938, 1934, 1927, 1923
412 E 120TH ST	2017, 2014, 2009, 2004, 1999, 1998, 1996, 1994, 1993, 1988, 1983, 1978, 1973, 1968, 1963, 1958, 1956, 1950, 1947, 1942, 1938, 1934, 1931, 1927, 1923, 1920
412 E 120TH ST	2014, 2006, 2000, 1999, 1998, 1996, 1993, 1988, 1983, 1978, 1973, 1968, 1963, 1958, 1956, 1950, 1947, 1942, 1938, 1934, 1931, 1927, 1923, 1920
414 E 120 ST	2017, 2014, 2009, 2006, 2004, 2000, 1999, 1998, 1996, 1994, 1993, 1988, 1983, 1978, 1973, 1968, 1963, 1958, 1956, 1950, 1947, 1942, 1934, 1923, 1920
414 E 120TH	2017, 2014, 2009, 2006, 2004, 2000, 1999, 1998, 1996, 1994, 1993, 1988, 1983, 1978, 1973, 1968, 1963, 1958, 1956, 1950, 1947, 1942, 1938, 1934, 1923

FINDINGS

Address Researched	Address Not Identified in Research Source
414 E 120TH H DO	2017, 2014, 2009, 2006, 2004, 2000, 1999, 1998, 1996, 1994, 1993, 1988, 1983, 1978, 1973, 1968, 1963, 1958, 1956, 1950, 1947, 1942, 1938, 1931, 1927, 1923, 1920
414 E 120TH ST	2006, 2004, 2000, 1999, 1998, 1996, 1994, 1993, 1988, 1983, 1978, 1973, 1968, 1963, 1958, 1956, 1950, 1947, 1942, 1938, 1934, 1931, 1927, 1923, 1920
415 E 120 ST	2017, 2014, 2009, 2006, 2004, 2000, 1999, 1998, 1996, 1994, 1993, 1978, 1973, 1968, 1963, 1958, 1956, 1950, 1942, 1934, 1927, 1923, 1920
415 E 120TH	2017, 2014, 2009, 2006, 2004, 2000, 1999, 1998, 1996, 1994, 1993, 1988, 1983, 1978, 1973, 1968, 1963, 1958, 1956, 1950, 1947, 1942, 1938, 1927, 1923
416 E 120 ST	2017, 2014, 2009, 2006, 2004, 2000, 1999, 1998, 1996, 1994, 1993, 1988, 1983, 1978, 1938, 1934, 1923, 1920
416 E 120TH	2017, 2014, 2009, 2006, 2004, 2000, 1999, 1998, 1996, 1994, 1993, 1988, 1983, 1978, 1973, 1968, 1963, 1958, 1956, 1950, 1947, 1942, 1938, 1923
416 E 120TH ST	2014, 2009, 2006, 2004, 2000, 1999, 1998, 1996, 1994, 1993, 1988, 1983, 1978, 1973, 1968, 1963, 1958, 1956, 1950, 1947, 1942, 1938, 1934, 1931, 1927, 1923, 1920
418 E 120 ST	2017, 2014, 2009, 2006, 2004, 2000, 1999, 1998, 1996, 1994, 1993, 1988, 1942, 1938, 1934, 1927, 1923, 1920
418 E 120TH	2017, 2014, 2009, 2006, 2004, 2000, 1999, 1998, 1996, 1994, 1993, 1988, 1983, 1978, 1973, 1968, 1963, 1958, 1956, 1950, 1947, 1942, 1938, 1934, 1927, 1923
418 E 120TH ST	2017, 2014, 2009, 2004, 2000, 1999, 1998, 1996, 1994, 1993, 1988, 1983, 1978, 1973, 1968, 1963, 1958, 1956, 1950, 1947, 1942, 1938, 1934, 1931, 1927, 1923, 1920
418 E 120TH ST	2006, 2000, 1999, 1998, 1996, 1993, 1988, 1983, 1978, 1973, 1968, 1963, 1958, 1956, 1950, 1947, 1942, 1938, 1934, 1931, 1927, 1923, 1920
419 E 120 ST	2017, 2014, 2009, 2006, 2004, 2000, 1999, 1998, 1996, 1994, 1993, 1988, 1983, 1978, 1973, 1968, 1963, 1958, 1956, 1950, 1947, 1942, 1938, 1934, 1927, 1923, 1920
419 E 120TH	2017, 2014, 2009, 2006, 2004, 2000, 1999, 1998, 1996, 1994, 1993, 1988, 1983, 1978, 1973, 1968, 1963, 1958, 1956, 1950, 1947, 1942, 1938, 1934, 1927, 1923, 1920
420 E 120 ST	2017, 2014, 2009, 2006, 2004, 2000, 1999, 1998, 1996, 1994, 1993, 1934, 1923, 1920
420 E 120TH	2017, 2014, 2009, 2006, 2004, 2000, 1999, 1998, 1996, 1994, 1993, 1988, 1983, 1978, 1973, 1968, 1963, 1958, 1956, 1950, 1947, 1942, 1938, 1934
420 E 120TH ST	2017, 2014, 2009, 2004, 1999, 1998, 1996, 1994, 1993, 1988, 1983, 1978, 1973, 1968, 1963, 1958, 1956, 1950, 1947, 1942, 1938, 1934, 1931, 1927, 1923, 1920
420 E 120TH ST	2017, 2006, 2000, 1999, 1998, 1996, 1993, 1988, 1983, 1978, 1973, 1968, 1963, 1958, 1956, 1950, 1947, 1942, 1938, 1934, 1931, 1927, 1923, 1920
421 E 120 ST	2017, 2014, 2009, 2006, 2004, 2000, 1999, 1998, 1996, 1994, 1993, 1988, 1983, 1978, 1973, 1968, 1963, 1956, 1950, 1947, 1942, 1938, 1934, 1927, 1923, 1920
421 E 120TH	2017, 2014, 2009, 2006, 2004, 2000, 1999, 1998, 1996, 1994, 1993, 1988, 1983, 1978, 1973, 1968, 1963, 1958, 1956, 1950, 1947, 1942, 1938, 1934, 1927, 1923, 1920
422 E 120 ST	2017, 2014, 2009, 2006, 2004, 2000, 1999, 1998, 1996, 1994, 1993, 1942, 1938, 1934, 1923, 1920

FINDINGS

Address Researched	Address Not Identified in Research Source
422 E 120TH	2017, 2014, 2009, 2006, 2004, 2000, 1999, 1998, 1996, 1994, 1993, 1988, 1983, 1978, 1973, 1968, 1963, 1958, 1956, 1950, 1947, 1942, 1938, 1934, 1923
422 E 120TH ST	2017, 2014, 2009, 2004, 1999, 1998, 1996, 1994, 1993, 1988, 1983, 1978, 1973, 1968, 1963, 1958, 1956, 1950, 1947, 1942, 1938, 1934, 1931, 1927, 1923, 1920
422 E 120TH ST	2006, 2000, 1999, 1998, 1996, 1993, 1988, 1983, 1978, 1973, 1968, 1963, 1958, 1956, 1950, 1947, 1942, 1938, 1934, 1931, 1927, 1923, 1920
423 E 120 ST	2017, 2014, 2009, 2006, 2004, 2000, 1999, 1998, 1996, 1994, 1993, 1988, 1983, 1978, 1973, 1968, 1958, 1956, 1950, 1947, 1942, 1938, 1934, 1931, 1927, 1923, 1920
423 E 120TH	2017, 2014, 2009, 2006, 2004, 2000, 1999, 1998, 1996, 1994, 1993, 1988, 1983, 1978, 1973, 1968, 1963, 1958, 1956, 1950, 1947, 1942, 1938, 1934, 1931, 1927, 1923
424 E 120 ST	2017, 2014, 2009, 2006, 2004, 2000, 1999, 1998, 1996, 1994, 1993, 1988, 1983, 1963, 1938, 1934, 1923, 1920
424 E 120TH	2017, 2014, 2009, 2006, 2004, 2000, 1999, 1998, 1996, 1994, 1993, 1988, 1983, 1978, 1973, 1968, 1963, 1958, 1956, 1950, 1947, 1942, 1938, 1934, 1923
424 E 120TH ST	2017, 2014, 2009, 2004, 1999, 1998, 1996, 1994, 1993, 1988, 1983, 1978, 1973, 1968, 1963, 1958, 1956, 1950, 1947, 1942, 1938, 1934, 1931, 1927, 1923, 1920
424 E 120TH ST	2006, 2000, 1999, 1998, 1996, 1994, 1993, 1988, 1983, 1978, 1973, 1968, 1963, 1958, 1956, 1950, 1947, 1942, 1938, 1934, 1931, 1927, 1923, 1920
425 E 120TH	2017, 2014, 2009, 2006, 2004, 2000, 1999, 1998, 1996, 1994, 1993, 1988, 1983, 1978, 1973, 1968, 1963, 1958, 1956, 1950, 1947, 1942, 1938, 1934, 1931, 1927, 1923
426 E 120 ST	2017, 2014, 2009, 2006, 2004, 2000, 1999, 1998, 1996, 1994, 1993, 1988, 1983, 1978, 1973, 1968, 1963, 1958, 1956, 1950, 1947, 1938, 1934, 1931, 1923, 1920
426 E 120TH	2017, 2014, 2009, 2006, 2004, 2000, 1999, 1998, 1996, 1994, 1993, 1988, 1983, 1978, 1973, 1968, 1963, 1958, 1956, 1950, 1947, 1942, 1938, 1934, 1931, 1923, 1920
426 E 120TH ST	2017, 2014, 2009, 2004, 1999, 1998, 1996, 1994, 1993, 1988, 1983, 1978, 1973, 1968, 1963, 1958, 1956, 1950, 1947, 1942, 1938, 1934, 1931, 1927, 1923, 1920
426 E 120TH ST	2009, 2006, 2004, 2000, 1999, 1998, 1996, 1993, 1988, 1983, 1978, 1973, 1968, 1963, 1958, 1956, 1950, 1947, 1942, 1938, 1934, 1931, 1927, 1923, 1920
427 E 120 ST	2017, 2014, 2009, 2006, 2004, 2000, 1999, 1998, 1996, 1994, 1993, 1988, 1983, 1978, 1968, 1963, 1958, 1956, 1950, 1947, 1942, 1938, 1934, 1931, 1927, 1923, 1920
427 E 120TH	2017, 2014, 2009, 2006, 2004, 2000, 1999, 1998, 1996, 1994, 1993, 1988, 1983, 1978, 1973, 1968, 1963, 1958, 1956, 1950, 1947, 1942, 1938, 1934, 1931, 1927, 1923
428 E 120 ST	2017, 2014, 2009, 2006, 2004, 2000, 1999, 1998, 1996, 1994, 1993, 1934, 1923, 1920
428 E 120TH	2017, 2014, 2009, 2006, 2004, 2000, 1999, 1998, 1996, 1994, 1993, 1988, 1983, 1978, 1973, 1968, 1963, 1958, 1956, 1950, 1947, 1942, 1938, 1923
428 E 120TH ST	2017, 2014, 2009, 2004, 1999, 1998, 1996, 1994, 1993, 1988, 1983, 1978, 1973, 1968, 1963, 1958, 1956, 1950, 1947, 1942, 1938, 1934, 1931, 1927, 1923, 1920
428 E 120TH ST	2006, 2000, 1999, 1998, 1996, 1993, 1988, 1983, 1978, 1973, 1968, 1963, 1958, 1956, 1950, 1947, 1942, 1938, 1934, 1931, 1927, 1923, 1920

FINDINGS

Address Researched	Address Not Identified in Research Source
429 E 120TH	2017, 2014, 2009, 2006, 2004, 2000, 1999, 1998, 1996, 1994, 1993, 1988, 1983, 1978, 1973, 1968, 1963, 1958, 1956, 1950, 1947, 1942, 1938, 1934, 1931, 1927, 1923
430 E 120 ST	2017, 2014, 2009, 2006, 2004, 2000, 1999, 1998, 1996, 1994, 1993, 1988, 1947, 1934, 1923, 1920
430 E 120TH	2017, 2014, 2009, 2006, 2004, 2000, 1999, 1998, 1996, 1994, 1993, 1988, 1983, 1978, 1973, 1968, 1963, 1958, 1956, 1950, 1947, 1942, 1938, 1934, 1923
430 E 120TH ST	2017, 2014, 2009, 2004, 2000, 1999, 1998, 1996, 1994, 1993, 1988, 1983, 1978, 1973, 1968, 1963, 1958, 1956, 1950, 1947, 1942, 1938, 1934, 1931, 1927, 1923, 1920
430 E 120TH ST	2009, 2006, 2000, 1999, 1998, 1996, 1994, 1993, 1988, 1983, 1978, 1973, 1968, 1963, 1958, 1956, 1950, 1947, 1942, 1938, 1934, 1931, 1927, 1923, 1920
431 E 120 ST	2017, 2014, 2009, 2006, 2004, 2000, 1999, 1998, 1996, 1994, 1993, 1988, 1983, 1973, 1968, 1958, 1956, 1947, 1942, 1938, 1934, 1931, 1927, 1923, 1920
431 E 120TH	2017, 2014, 2009, 2006, 2004, 2000, 1999, 1998, 1996, 1994, 1993, 1988, 1983, 1978, 1973, 1968, 1963, 1958, 1956, 1950, 1947, 1942, 1938, 1934, 1931, 1927, 1923
432 E 120 ST	2017, 2014, 2009, 2006, 2004, 2000, 1999, 1998, 1996, 1994, 1942, 1938, 1934, 1927, 1923, 1920
432 E 120TH	2017, 2014, 2009, 2006, 2004, 2000, 1999, 1998, 1996, 1994, 1993, 1988, 1983, 1978, 1973, 1968, 1963, 1958, 1956, 1950, 1947, 1942, 1938, 1934, 1927, 1923
432 E 120TH ST	2017, 2014, 2009, 2004, 1999, 1998, 1996, 1994, 1993, 1988, 1983, 1978, 1973, 1968, 1963, 1958, 1956, 1950, 1947, 1942, 1938, 1934, 1931, 1927, 1923, 1920
432 E 120TH ST	2006, 2000, 1999, 1998, 1996, 1993, 1988, 1983, 1978, 1973, 1968, 1963, 1958, 1956, 1950, 1947, 1942, 1938, 1934, 1931, 1927, 1923, 1920
433 E 120 ST	2017, 2014, 2009, 2006, 2004, 2000, 1999, 1998, 1996, 1994, 1993, 1988, 1983, 1978, 1973, 1963, 1958, 1956, 1947, 1942, 1938, 1934, 1923, 1920
433 E 120TH	2017, 2014, 2009, 2006, 2004, 2000, 1999, 1998, 1996, 1994, 1993, 1988, 1983, 1978, 1973, 1968, 1963, 1958, 1956, 1950, 1947, 1942, 1938, 1934, 1923
433 E 120TH H DO	2017, 2014, 2009, 2006, 2004, 2000, 1999, 1998, 1996, 1994, 1993, 1988, 1983, 1978, 1973, 1968, 1963, 1958, 1956, 1950, 1947, 1942, 1938, 1934, 1931, 1927, 1920
434 E 120 ST	2017, 2014, 2009, 2006, 2004, 2000, 1999, 1998, 1996, 1994, 1993, 1988, 1983, 1978, 1968, 1963, 1958, 1956, 1950, 1947, 1942, 1938, 1934, 1927, 1923, 1920
434 E 120TH	2017, 2014, 2009, 2006, 2004, 2000, 1999, 1998, 1996, 1994, 1993, 1988, 1983, 1978, 1973, 1968, 1963, 1958, 1956, 1950, 1947, 1942, 1938, 1934, 1927, 1923
434 E 120TH ST	2017, 2014, 2009, 2004, 2000, 1999, 1998, 1996, 1994, 1993, 1988, 1983, 1978, 1973, 1968, 1963, 1958, 1956, 1950, 1947, 1942, 1938, 1934, 1931, 1927, 1923, 1920
434 E 120TH ST	2006, 2000, 1999, 1998, 1996, 1994, 1993, 1988, 1983, 1978, 1973, 1968, 1963, 1958, 1956, 1950, 1947, 1942, 1938, 1934, 1931, 1927, 1923, 1920
435 E 120 ST	2017, 2014, 2009, 2006, 2004, 2000, 1999, 1998, 1996, 1994, 1993, 1988, 1983, 1973, 1968, 1963, 1956, 1934, 1923, 1920
435 E 120TH	2017, 2014, 2009, 2006, 2004, 2000, 1999, 1998, 1996, 1994, 1993, 1988, 1983, 1978, 1973, 1968, 1963, 1958, 1956, 1950, 1947, 1942, 1938, 1934
435 E 120TH ST	2017, 2014, 2009, 2004, 1999, 1998, 1996, 1994, 1993, 1988, 1983, 1978, 1973, 1968, 1963, 1958, 1956, 1950, 1947, 1942, 1938, 1934, 1931, 1927, 1923, 1920

FINDINGS

Address Researched	Address Not Identified in Research Source
435 E 120TH ST	2006, 2000, 1998, 1996, 1993, 1988, 1983, 1978, 1973, 1968, 1963, 1958, 1956, 1950, 1947, 1942, 1938, 1934, 1931, 1927, 1923, 1920
436 E 120 ST	2017, 2014, 2009, 2006, 2004, 2000, 1999, 1998, 1996, 1994, 1993, 1983, 1978, 1950, 1938, 1934, 1927, 1923, 1920
436 E 120TH	2017, 2014, 2009, 2006, 2004, 2000, 1999, 1998, 1996, 1994, 1993, 1988, 1983, 1978, 1973, 1968, 1963, 1958, 1956, 1950, 1947, 1942, 1938, 1934, 1927, 1923, 1920
436 E 120TH ST	2017, 2014, 2009, 2004, 2000, 1999, 1998, 1996, 1994, 1993, 1988, 1983, 1978, 1973, 1968, 1963, 1958, 1956, 1950, 1947, 1942, 1938, 1934, 1931, 1927, 1923, 1920
436 E 120TH ST	2009, 2006, 2004, 2000, 1999, 1998, 1996, 1993, 1988, 1983, 1978, 1973, 1968, 1963, 1958, 1956, 1950, 1947, 1942, 1938, 1934, 1931, 1927, 1923, 1920
437 E 120 ST	2017, 2014, 2009, 2006, 2004, 2000, 1999, 1998, 1996, 1994, 1993, 1988, 1983, 1978, 1973, 1968, 1963, 1958, 1956, 1934, 1923, 1920
437 E 120TH	2017, 2014, 2009, 2006, 2004, 2000, 1999, 1998, 1996, 1994, 1993, 1988, 1983, 1978, 1973, 1968, 1963, 1958, 1956, 1950, 1947, 1942, 1938, 1920
438 E 120 ST	2017, 2014, 2009, 2006, 2004, 2000, 1999, 1998, 1996, 1994, 1993, 1968, 1938, 1934, 1927, 1923, 1920
438 E 120TH	2017, 2014, 2009, 2006, 2004, 2000, 1999, 1998, 1996, 1994, 1993, 1988, 1983, 1978, 1973, 1968, 1963, 1958, 1956, 1950, 1947, 1942, 1938, 1927, 1923
438 E 120TH ST	2017, 2014, 2009, 2004, 1999, 1998, 1996, 1994, 1993, 1988, 1983, 1978, 1973, 1968, 1963, 1958, 1956, 1950, 1947, 1942, 1938, 1934, 1931, 1927, 1923, 1920
438 E 120TH ST	2006, 2000, 1999, 1998, 1996, 1993, 1988, 1983, 1978, 1973, 1968, 1963, 1958, 1956, 1950, 1947, 1942, 1938, 1934, 1931, 1927, 1923, 1920
439 E 120TH	2017, 2014, 2009, 2006, 2004, 2000, 1999, 1998, 1996, 1994, 1993, 1988, 1983, 1978, 1973, 1968, 1963, 1958, 1956, 1950, 1947, 1942, 1938, 1934, 1931, 1927, 1923
440 E 120 ST	2017, 2014, 2009, 2006, 2004, 2000, 1999, 1998, 1996, 1994, 1993, 1988, 1983, 1978, 1973, 1968, 1963, 1958, 1956, 1950, 1947, 1942, 1938, 1934, 1927, 1923, 1920
440 E 120TH	2017, 2014, 2009, 2006, 2004, 2000, 1999, 1998, 1996, 1994, 1993, 1988, 1983, 1978, 1973, 1968, 1963, 1958, 1956, 1950, 1947, 1942, 1938, 1934, 1927, 1923, 1920
441 E 120 ST	2017, 2014, 2009, 2006, 2004, 2000, 1999, 1998, 1996, 1994, 1993, 1988, 1983, 1978, 1973, 1968, 1963, 1958, 1956, 1950, 1947, 1942, 1938, 1934, 1927, 1923, 1920
441 E 120TH	2017, 2014, 2009, 2006, 2004, 2000, 1999, 1998, 1996, 1994, 1993, 1988, 1983, 1978, 1973, 1968, 1963, 1958, 1956, 1950, 1947, 1942, 1938, 1934, 1927, 1923
441 E 120TH ST	2014, 2009, 2006, 2004, 2000, 1999, 1998, 1996, 1994, 1993, 1988, 1983, 1978, 1973, 1968, 1963, 1958, 1956, 1950, 1947, 1942, 1938, 1934, 1931, 1927, 1923, 1920

TARGET PROPERTY: ADDRESS NOT IDENTIFIED IN RESEARCH SOURCE

The following Target Property addresses were researched for this report, and the addresses were not identified in the research source.

Address Researched	Address Not Identified in Research Source
413 East 120th Street	1996, 1983, 1978, 1973, 1968, 1963, 1958, 1956, 1950, 1947, 1942, 1938, 1934, 1927, 1923, 1920



This report includes information from the following map sheet(s).

0 Miles 0.25 0.5 1 1.5

NW N NE
W E
SW S SE

TP, Harlem, 1897, 15-minute

SITE NAME: Beacon Harlem School
ADDRESS: 413 East 120th Street
New York, NY 10035
CLIENT: ALC Environmental Inc.

N

Beacon Harlem School
413 East 120th Street
New York, NY 10035

Inquiry Number: 6978245.4
May 12, 2022

EDR Historical Topo Map Report

with QuadMatch™

6 Armstrong Road, 4th floor
Shelton, CT 06484
Toll Free: 800.352.0050
www.edrnet.com

EDR Historical Topo Map Report

05/12/22

Site Name:

Beacon Harlem School
413 East 120th Street
New York, NY 10035
EDR Inquiry # 6978245.4

Client Name:

ALC Environmental Inc.
115 W. 30th Street
New York, NY 10001
Contact: Colin Eckhardt

EDR Topographic Map Library has been searched by EDR and maps covering the target property location as provided by ALC Environmental Inc. were identified for the years listed below. EDR's Historical Topo Map Report is designed to assist professionals in evaluating potential liability on a target property resulting from past activities. EDRs Historical Topo Map Report includes a search of a collection of public and private color historical topographic maps, dating back to the late 1800s.

Search Results:

P.O.# NA

Project: NA

Coordinates:

Latitude:	40.798616 40° 47' 55" North
Longitude:	-73.932644 -73° 55' 58" West
UTM Zone:	Zone 18 North
UTM X Meters:	590039.71
UTM Y Meters:	4516949.94
Elevation:	9.00' above sea level

Maps Provided:

2019	1900
2016	1898
2013	1897
1997	
1979	
1966	
1956	
1947	

Disclaimer - Copyright and Trademark Notice

This Report contains certain information obtained from a variety of public and other sources reasonably available to Environmental Data Resources, Inc. It cannot be concluded from this Report that coverage information for the target and surrounding properties does not exist from other sources. NO WARRANTY EXPRESSED OR IMPLIED, IS MADE WHATSOEVER IN CONNECTION WITH THIS REPORT. ENVIRONMENTAL DATA RESOURCES, INC. SPECIFICALLY DISCLAIMS THE MAKING OF ANY SUCH WARRANTIES, INCLUDING WITHOUT LIMITATION, MERCHANTABILITY OR FITNESS FOR A PARTICULAR USE OR PURPOSE. ALL RISK IS ASSUMED BY THE USER. IN NO EVENT SHALL ENVIRONMENTAL DATA RESOURCES, INC. BE LIABLE TO ANYONE, WHETHER ARISING OUT OF ERRORS OR OMISSIONS, NEGLIGENCE, ACCIDENT OR ANY OTHER CAUSE, FOR ANY LOSS OF DAMAGE, INCLUDING, WITHOUT LIMITATION, SPECIAL, INCIDENTAL, CONSEQUENTIAL, OR EXEMPLARY DAMAGES. ANY LIABILITY ON THE PART OF ENVIRONMENTAL DATA RESOURCES, INC. IS STRICTLY LIMITED TO A REFUND OF THE AMOUNT PAID FOR THIS REPORT. Purchaser accepts this Report "AS IS". Any analyses, estimates, ratings, environmental risk levels or risk codes provided in this Report are provided for illustrative purposes only, and are not intended to provide, nor should they be interpreted as providing any facts regarding, or prediction or forecast of, any environmental risk for any property. Only a Phase I Environmental Site Assessment performed by an environmental professional can provide information regarding the environmental risk for any property. Additionally, the information provided in this Report is not to be construed as legal advice.

Copyright 2022 by Environmental Data Resources, Inc. All rights reserved. Reproduction in any media or format, in whole or in part, of any report or map of Environmental Data Resources, Inc., or its affiliates, is prohibited without prior written permission.

EDR and its logos (including Sanborn and Sanborn Map) are trademarks of Environmental Data Resources, Inc. or its affiliates. All other trademarks used herein are the property of their respective owners.

Topo Sheet Key

This EDR Topo Map Report is based upon the following USGS topographic map sheets.

2019 Source Sheets



Central Park
2019
7.5-minute, 24000

2016 Source Sheets



Central Park
2016
7.5-minute, 24000

2013 Source Sheets



Central Park
2013
7.5-minute, 24000

1997 Source Sheets



Central Park
1997
7.5-minute, 24000
Aerial Photo Revised 1997

Topo Sheet Key

This EDR Topo Map Report is based upon the following USGS topographic map sheets.

1979 Source Sheets




Central Park
1979
7.5-minute, 24000
Aerial Photo Revised 1977

1966 Source Sheets



Central Park
1966
7.5-minute, 24000
Aerial Photo Revised 1966

1956 Source Sheets

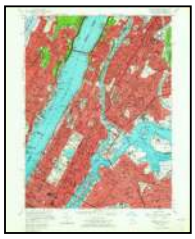

Central Park
1956
7.5-minute, 24000

1947 Source Sheets



Central Park
1947
7.5-minute, 24000
Aerial Photo Revised 1941

Topo Sheet Key

This EDR Topo Map Report is based upon the following USGS topographic map sheets.

1900 Source Sheets



Harlem
1900
15-minute, 62500

1898 Source Sheets



Harlem
1898
15-minute, 62500


1897 Source Sheets



Harlem
1897
15-minute, 62500

Historical Topo Map

2019

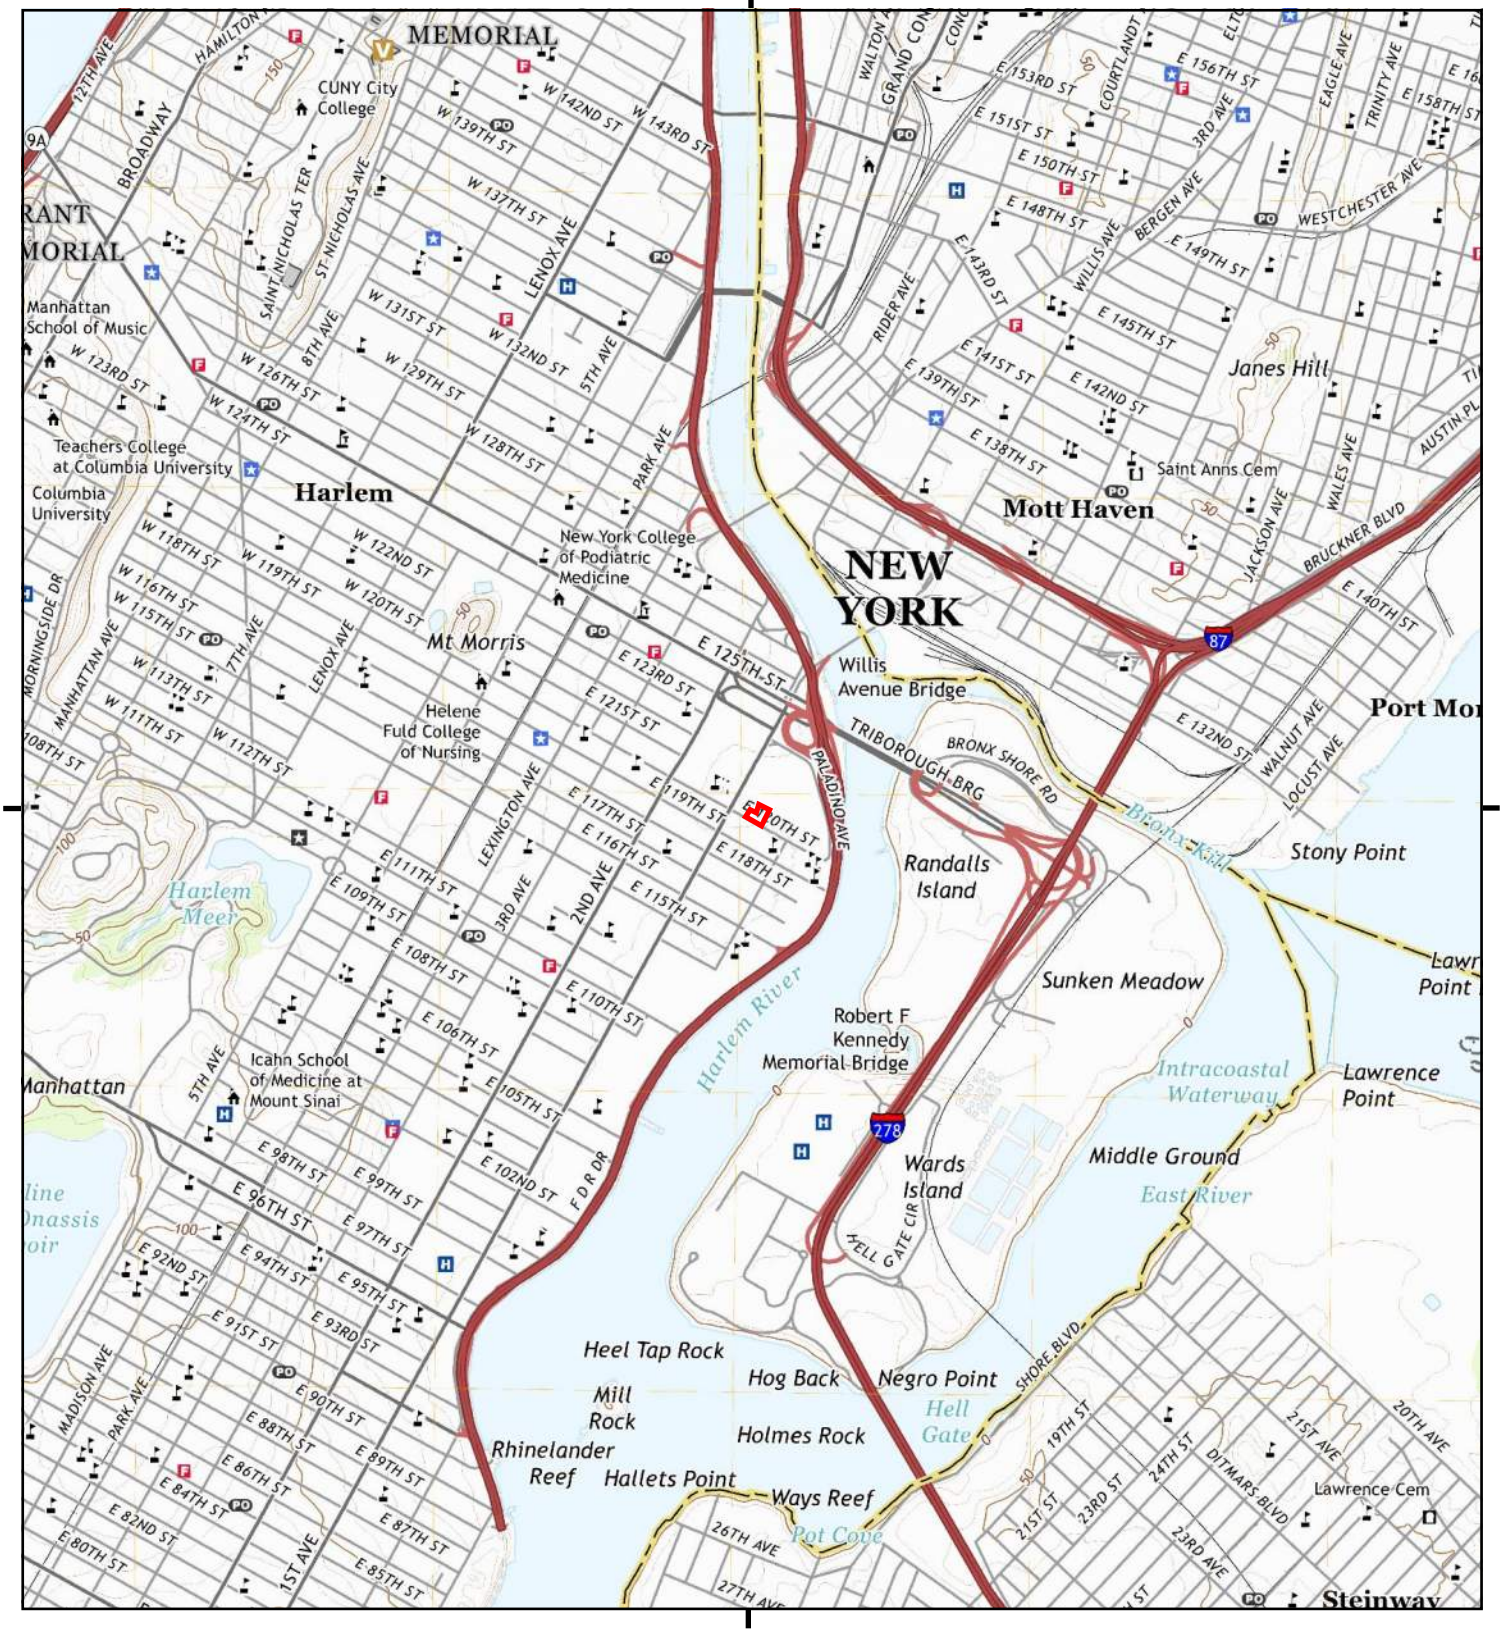

This report includes information from the following map sheet(s).

0 Miles 0.25 0.5 1 1.5

NW N NE
W E
SW S SE

TP, Central Park, 2019, 7.5-minute

SITE NAME: Beacon Harlem School
ADDRESS: 413 East 120th Street
New York, NY 10035
CLIENT: ALC Environmental Inc.

N

Historical Topo Map

2016



This report includes information from the following map sheet(s).

0 Miles 0.25 0.5 1 1.5

NW N NE
W E
SW S SE


TP, Central Park, 2016, 7.5-minute

SITE NAME: Beacon Harlem School
ADDRESS: 413 East 120th Street
New York, NY 10035
CLIENT: ALC Environmental Inc.

N

Historical Topo Map

2013

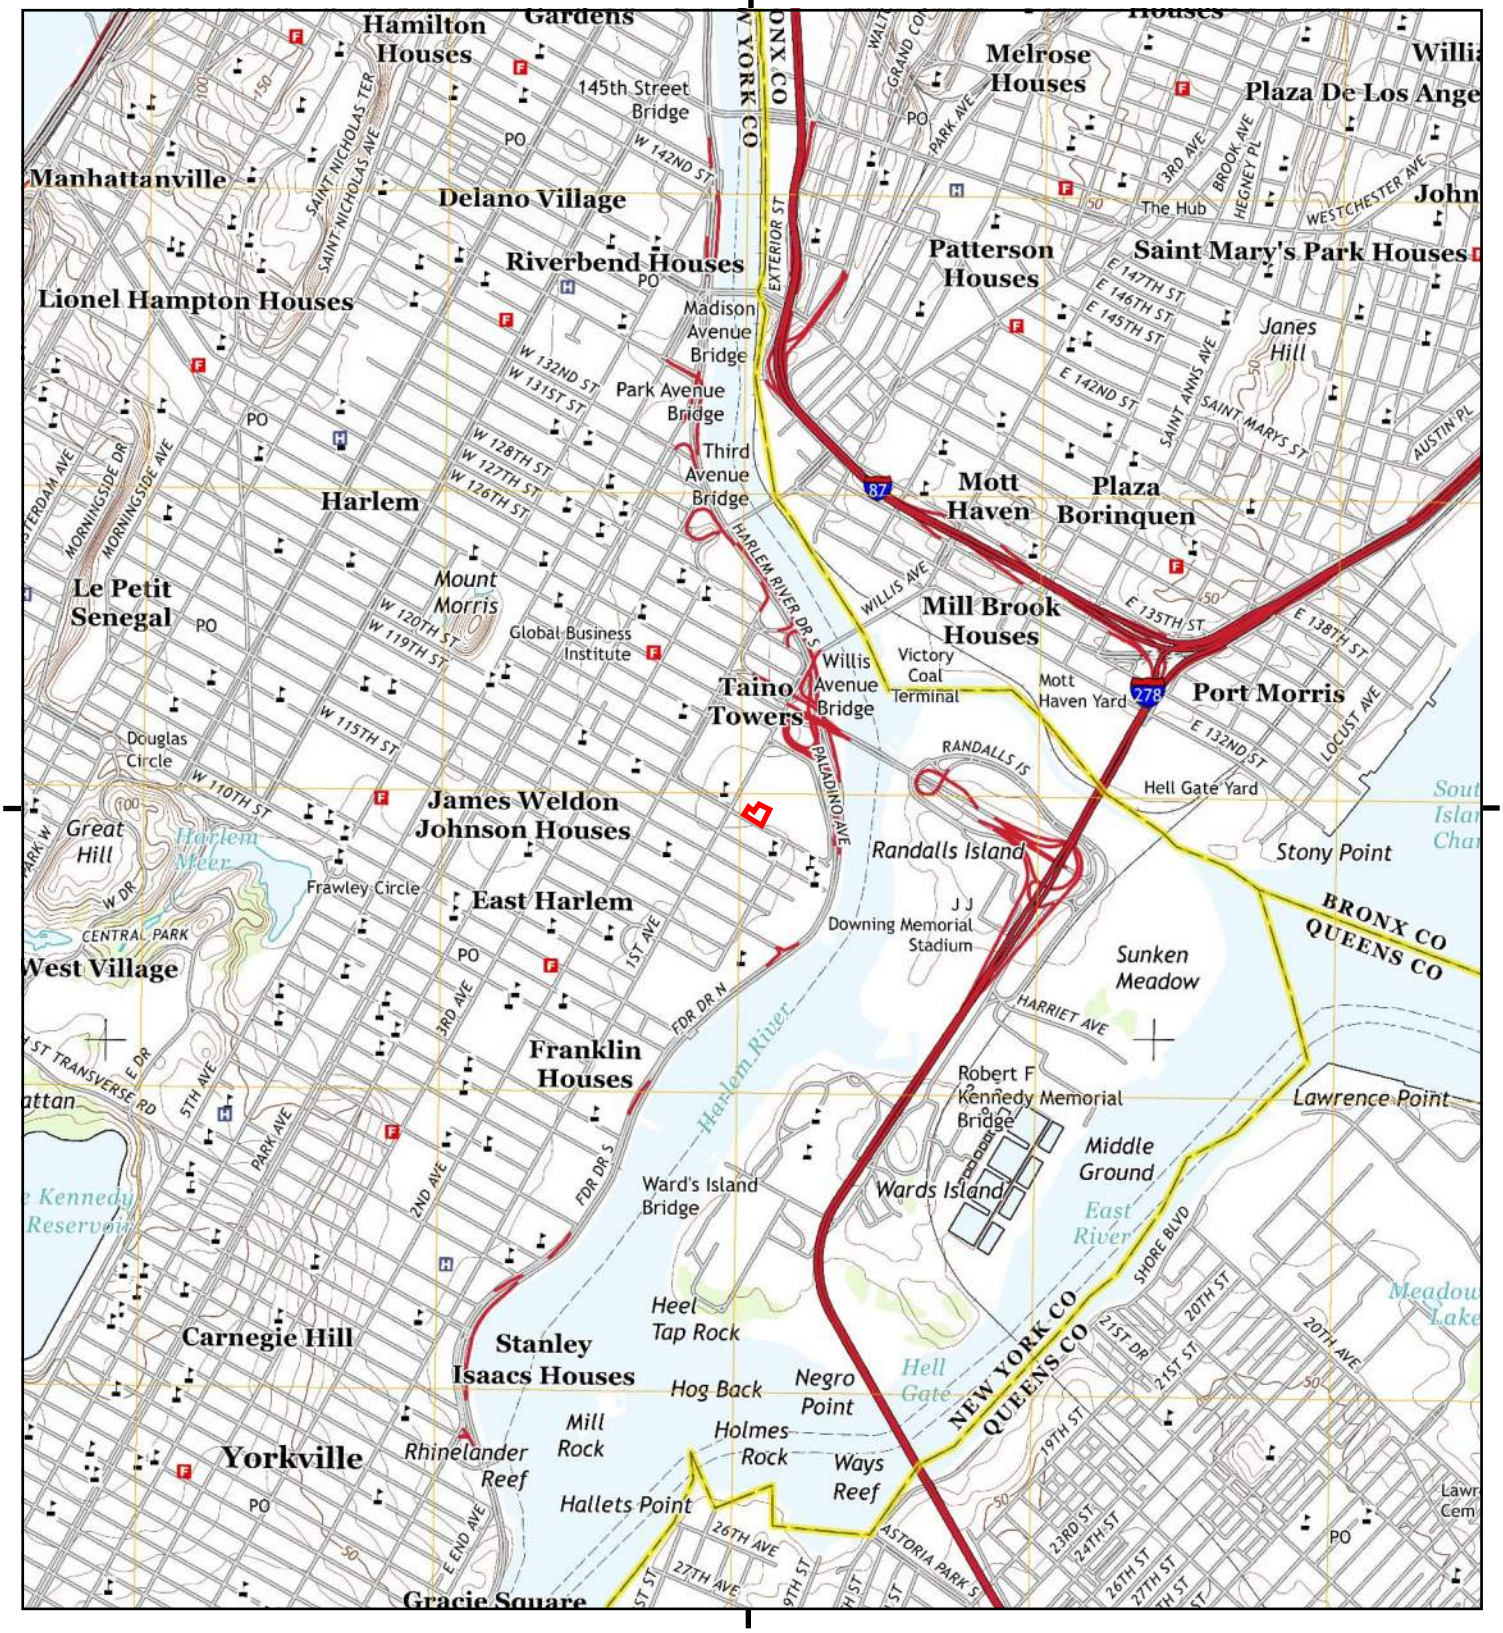


This report includes information from the following map sheet(s).

0 Miles 0.25 0.5 1 1.5

NW N NE
W E
SW S SE

TP, Central Park, 2013, 7.5-minute

SITE NAME: Beacon Harlem School
ADDRESS: 413 East 120th Street
New York, NY 10035
CLIENT: ALC Environmental Inc.

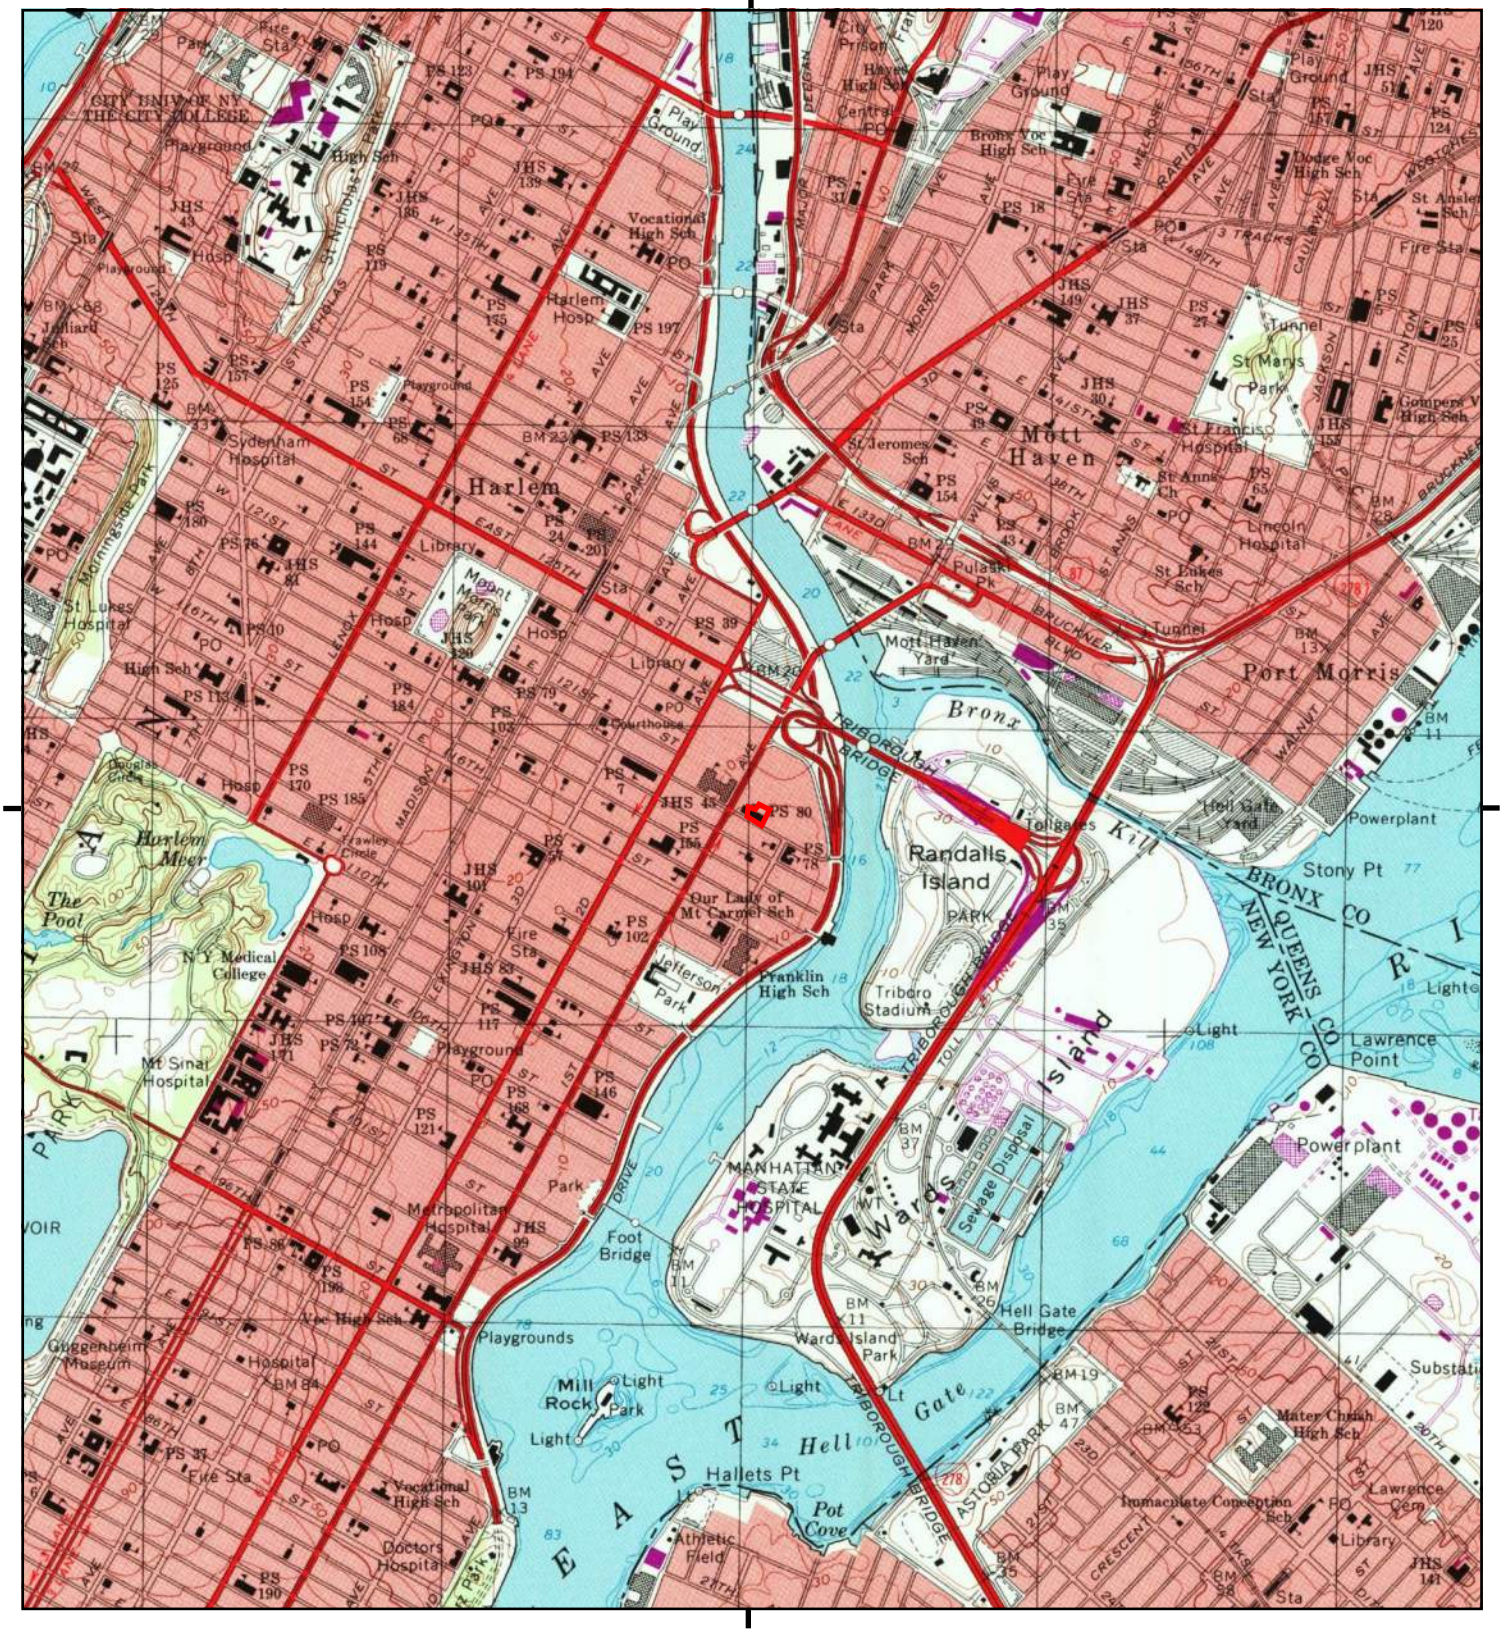

This report includes information from the following map sheet(s).

0 Miles 0.25 0.5 1 1.5

NW N NE
W E
SW S SE


TP, Central Park, 1997, 7.5-minute

SITE NAME: Beacon Harlem School
ADDRESS: 413 East 120th Street
New York, NY 10035
CLIENT: ALC Environmental Inc.

N

Historical Topo Map

1979

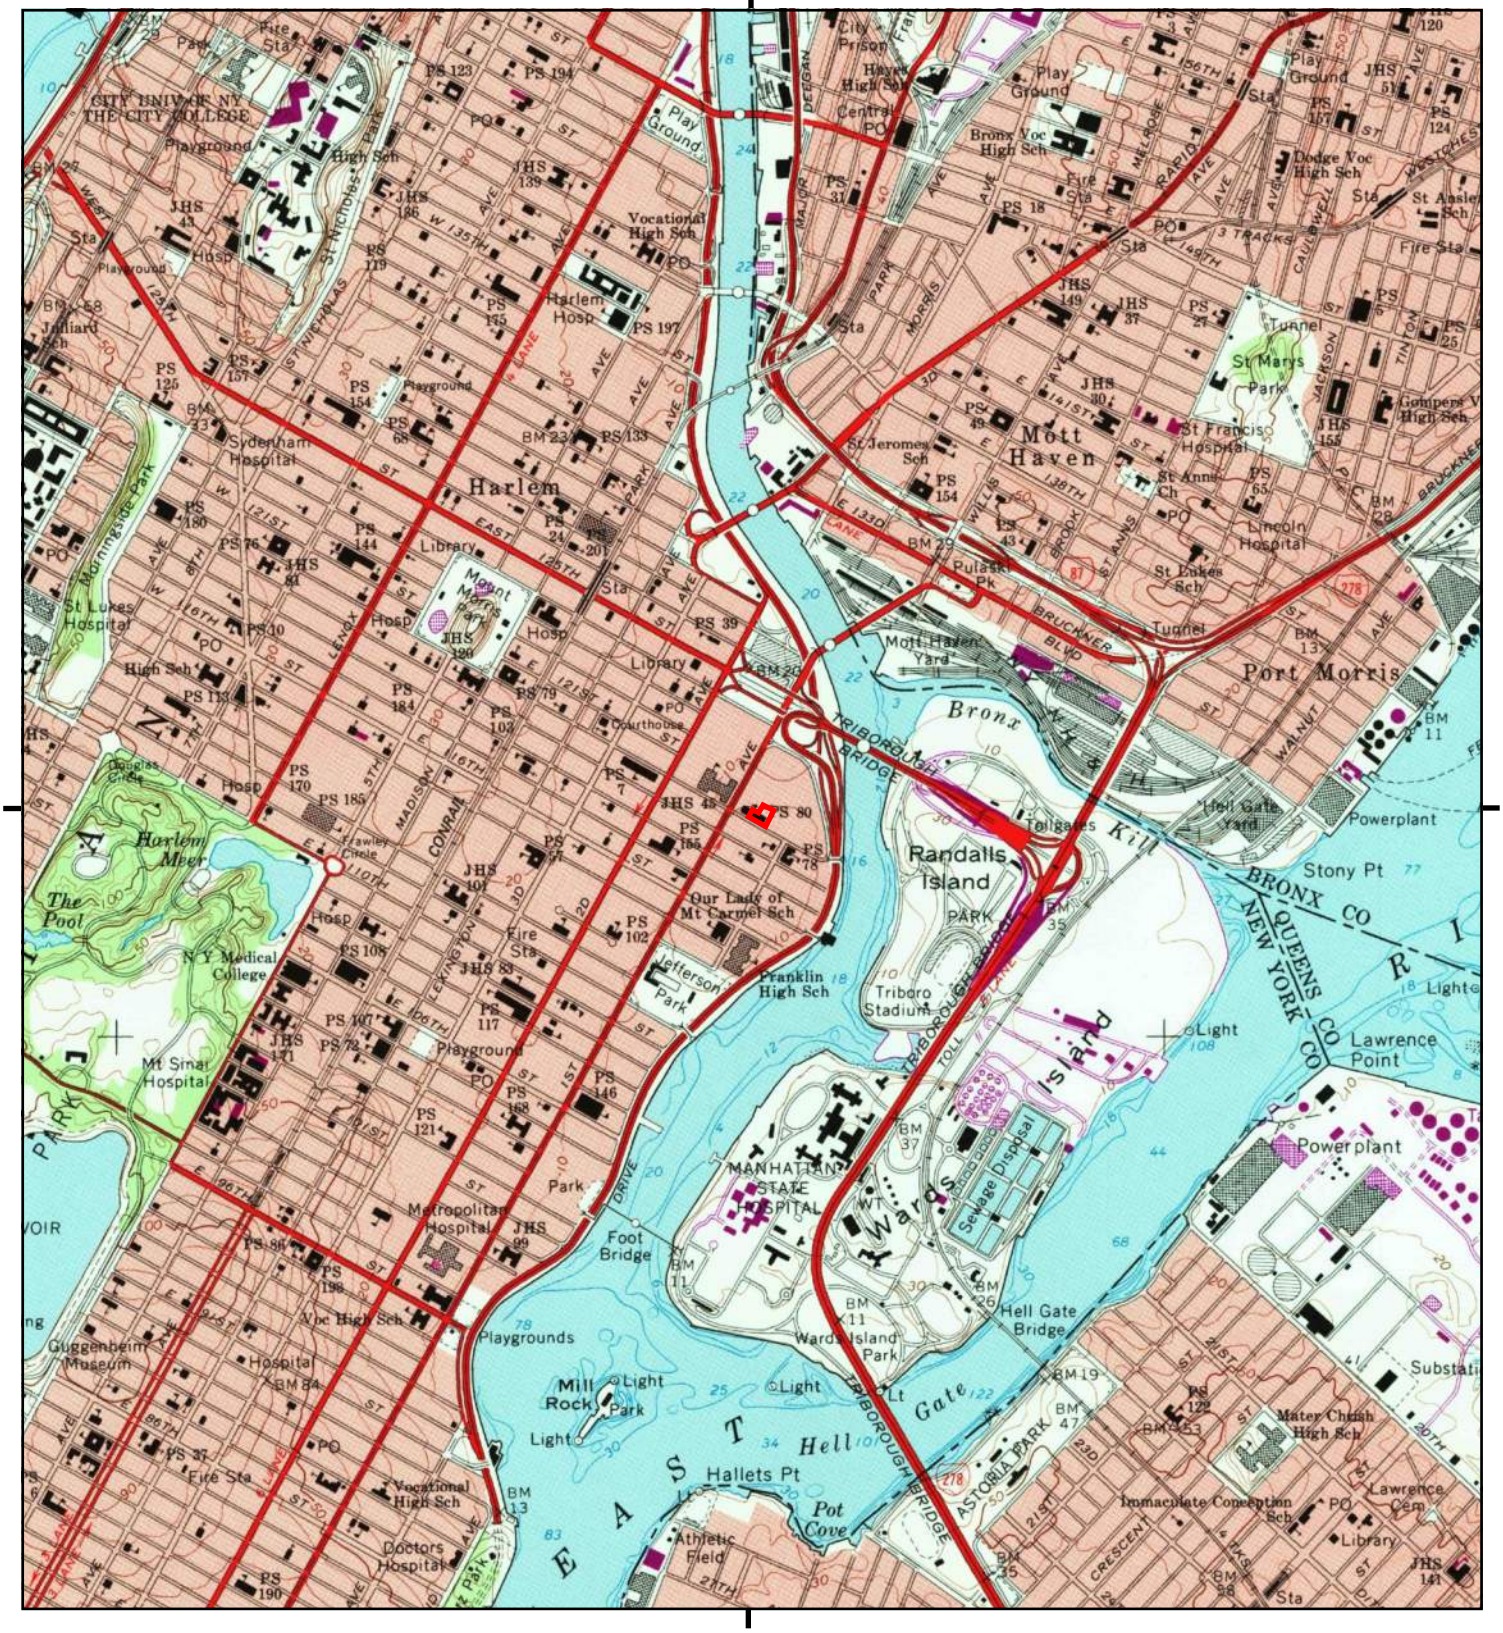

This report includes information from the following map sheet(s).


0 Miles 0.25 0.5 1 1.5

NW N NE
W E
SW S SE

TP, Central Park, 1979, 7.5-minute

SITE NAME: Beacon Harlem School
ADDRESS: 413 East 120th Street
New York, NY 10035
CLIENT: ALC Environmental Inc.

N

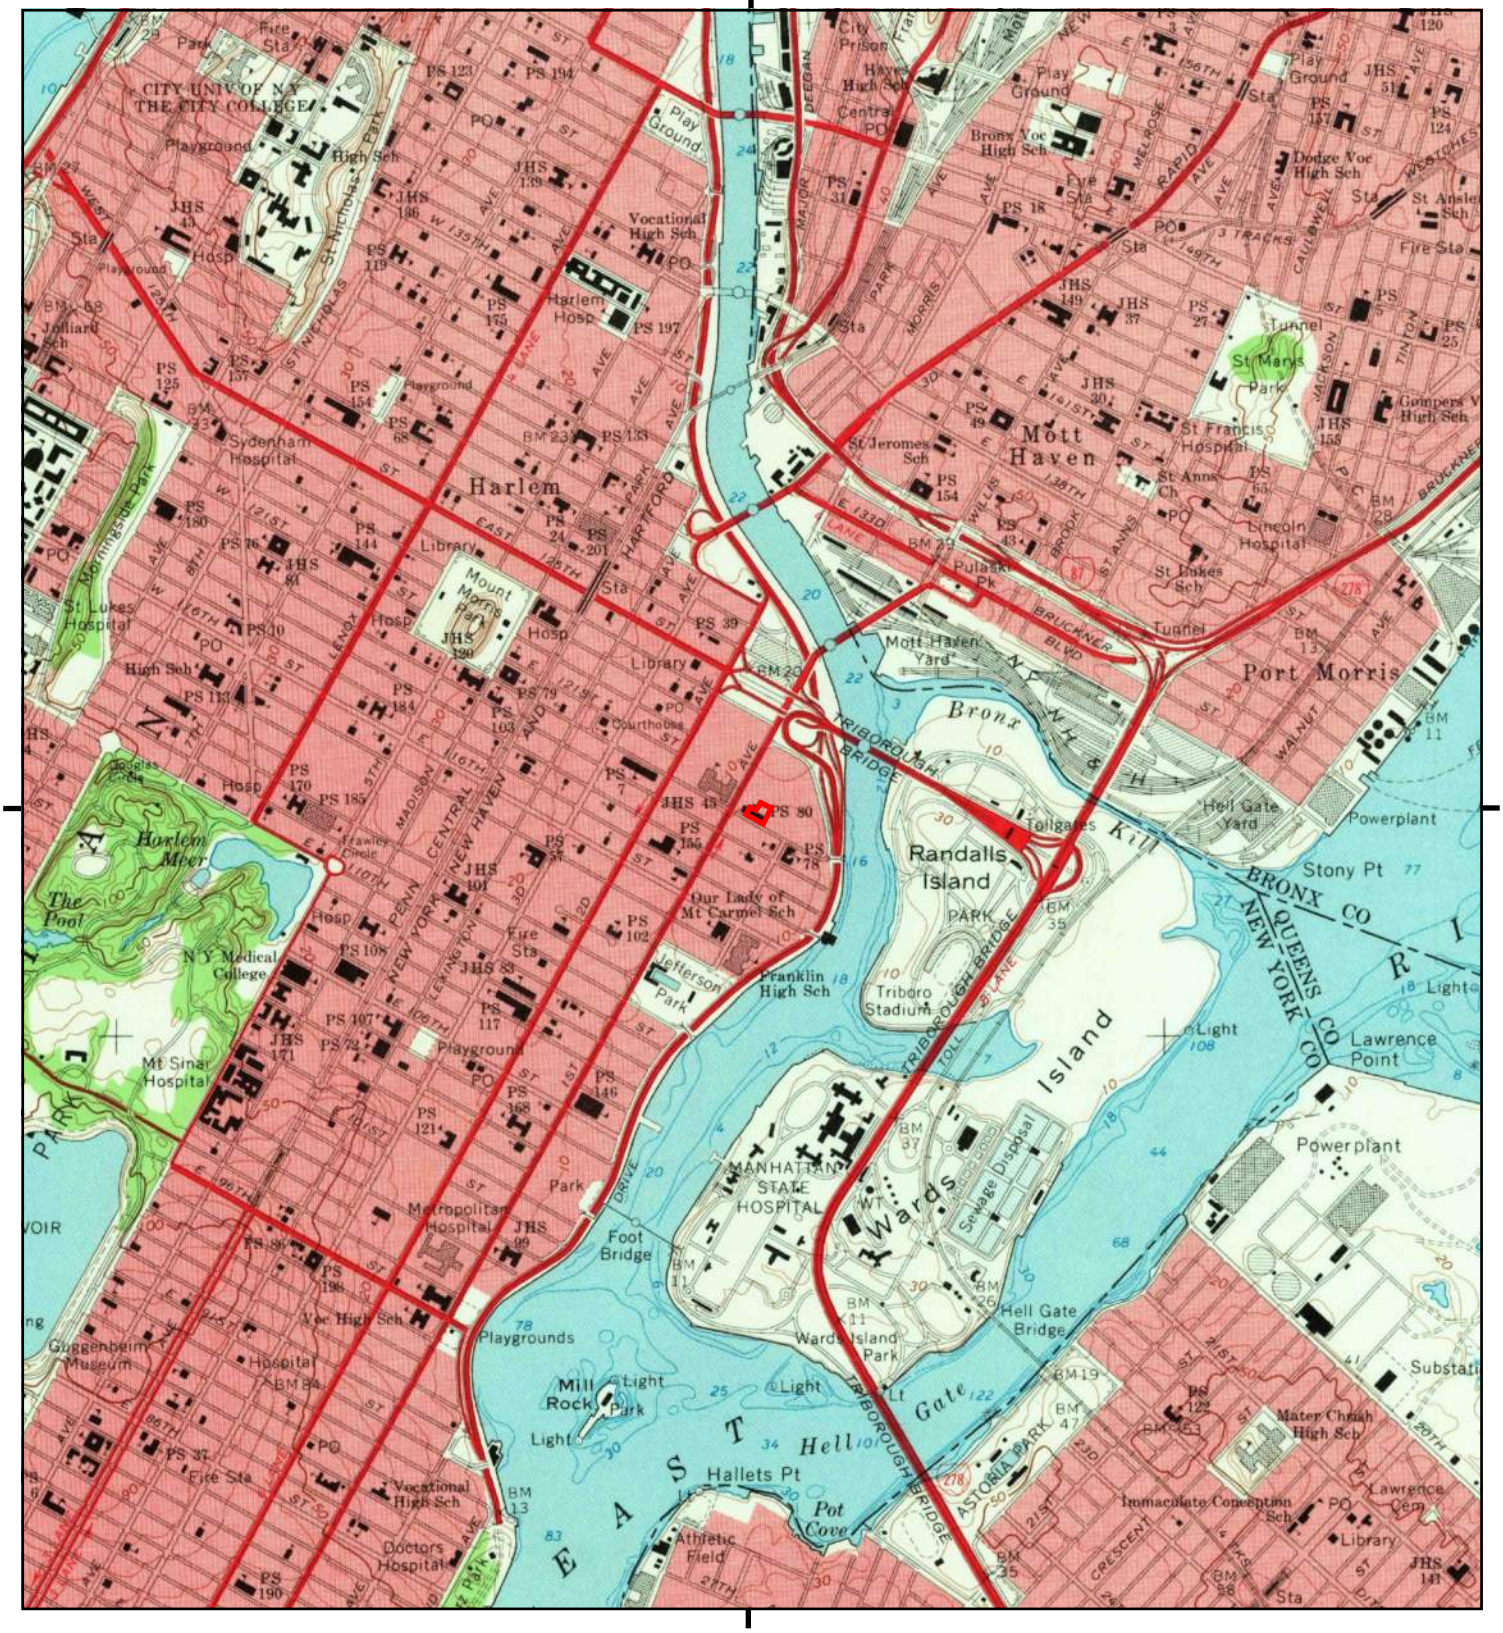

This report includes information from the following map sheet(s).


0 Miles 0.25 0.5 1 1.5

NW N NE
W E
SW S SE

TP, Central Park, 1966, 7.5-minute

SITE NAME: Beacon Harlem School
ADDRESS: 413 East 120th Street
New York, NY 10035
CLIENT: ALC Environmental Inc.

N

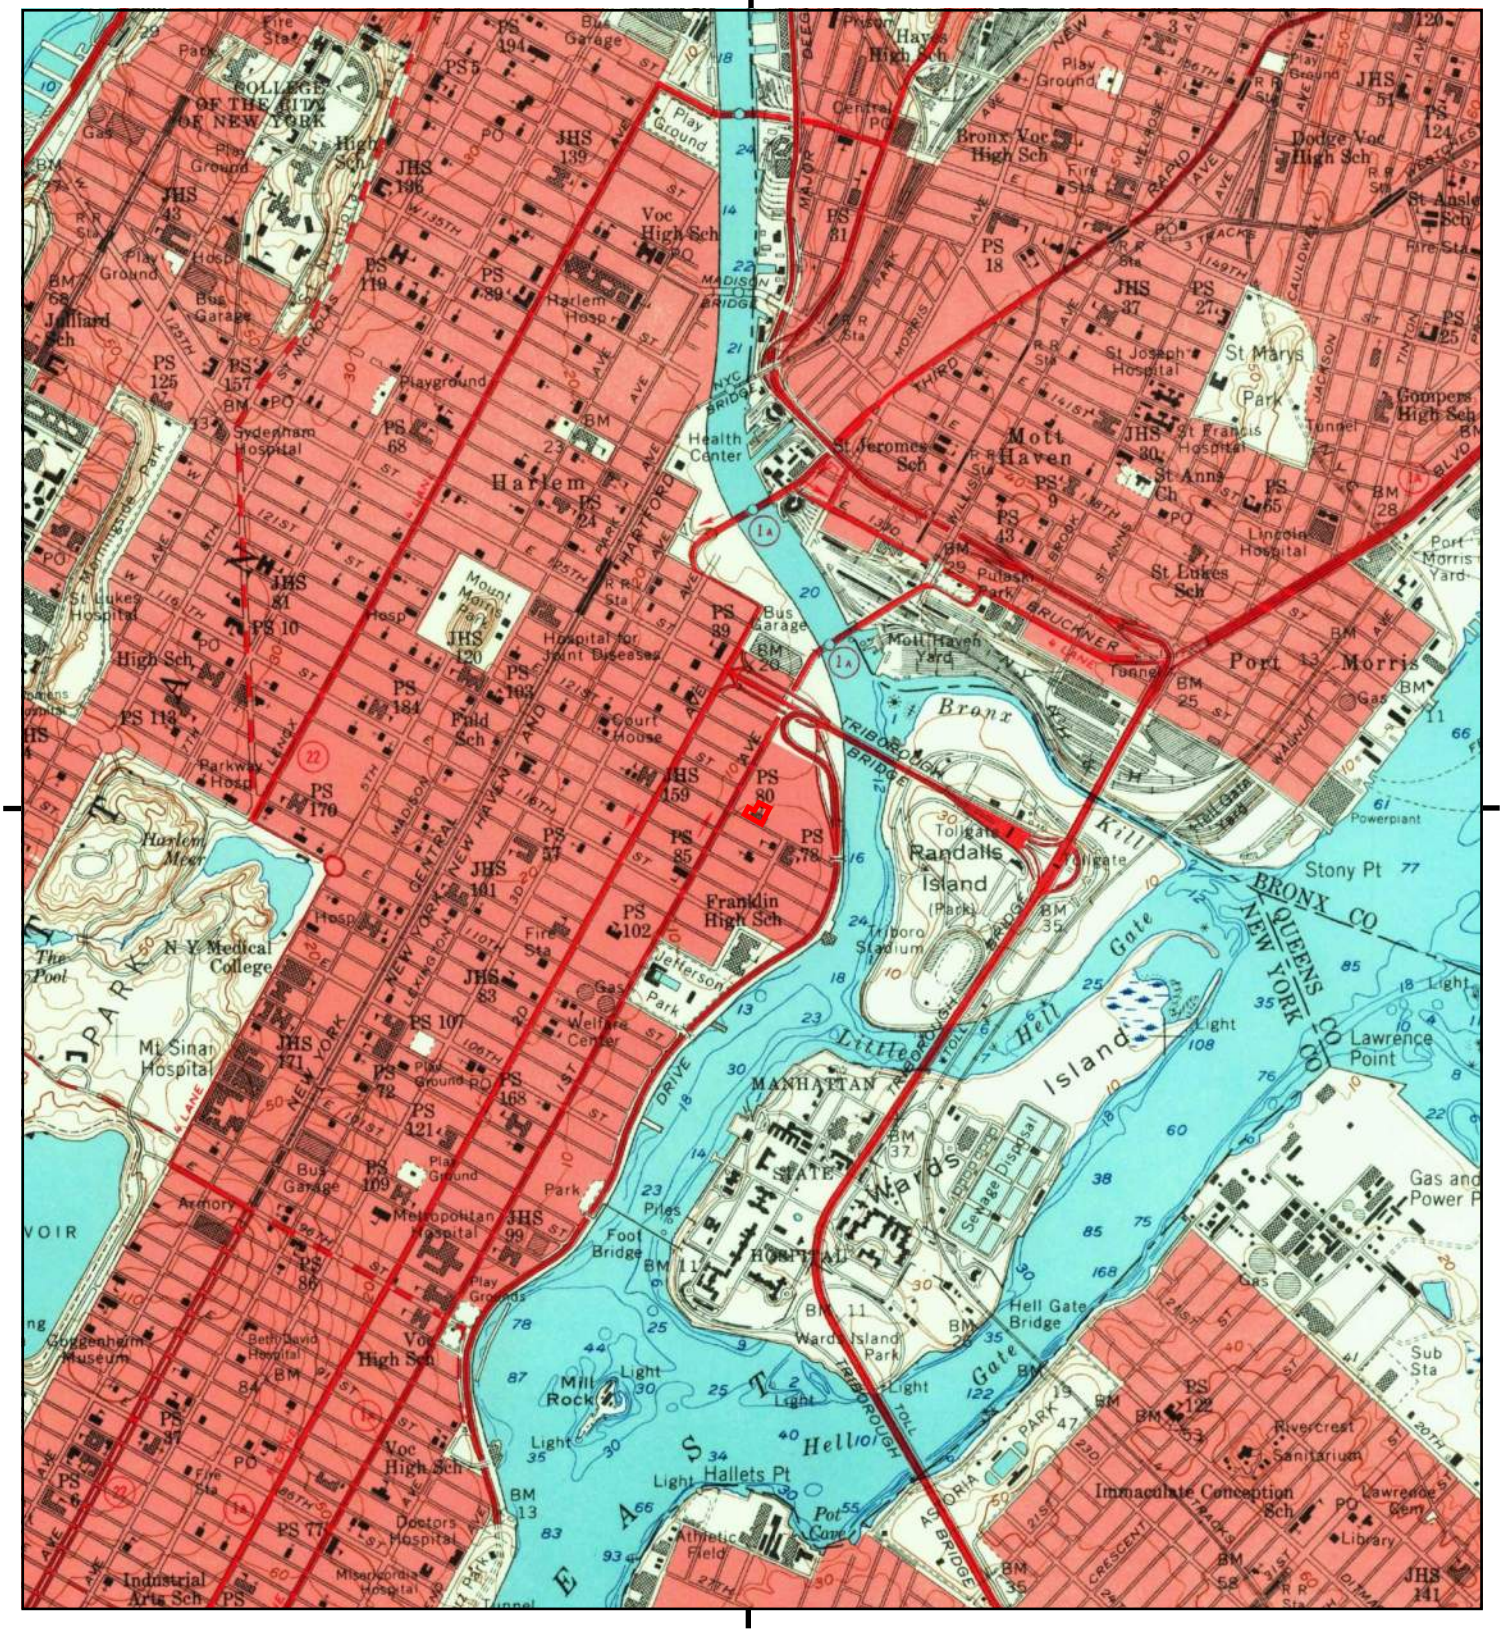

This report includes information from the following map sheet(s).

0 Miles 0.25 0.5 1 1.5

NW N NE
W E
SW S SE

TP, Central Park, 1956, 7.5-minute

SITE NAME: Beacon Harlem School
ADDRESS: 413 East 120th Street
New York, NY 10035
CLIENT: ALC Environmental Inc.

N



This report includes information from the following map sheet(s).


0 Miles 0.25 0.5 1 1.5

NW N NE
W E
SW S SE

TP, Central Park, 1947, 7.5-minute

SITE NAME: Beacon Harlem School
ADDRESS: 413 East 120th Street
New York, NY 10035
CLIENT: ALC Environmental Inc.

N

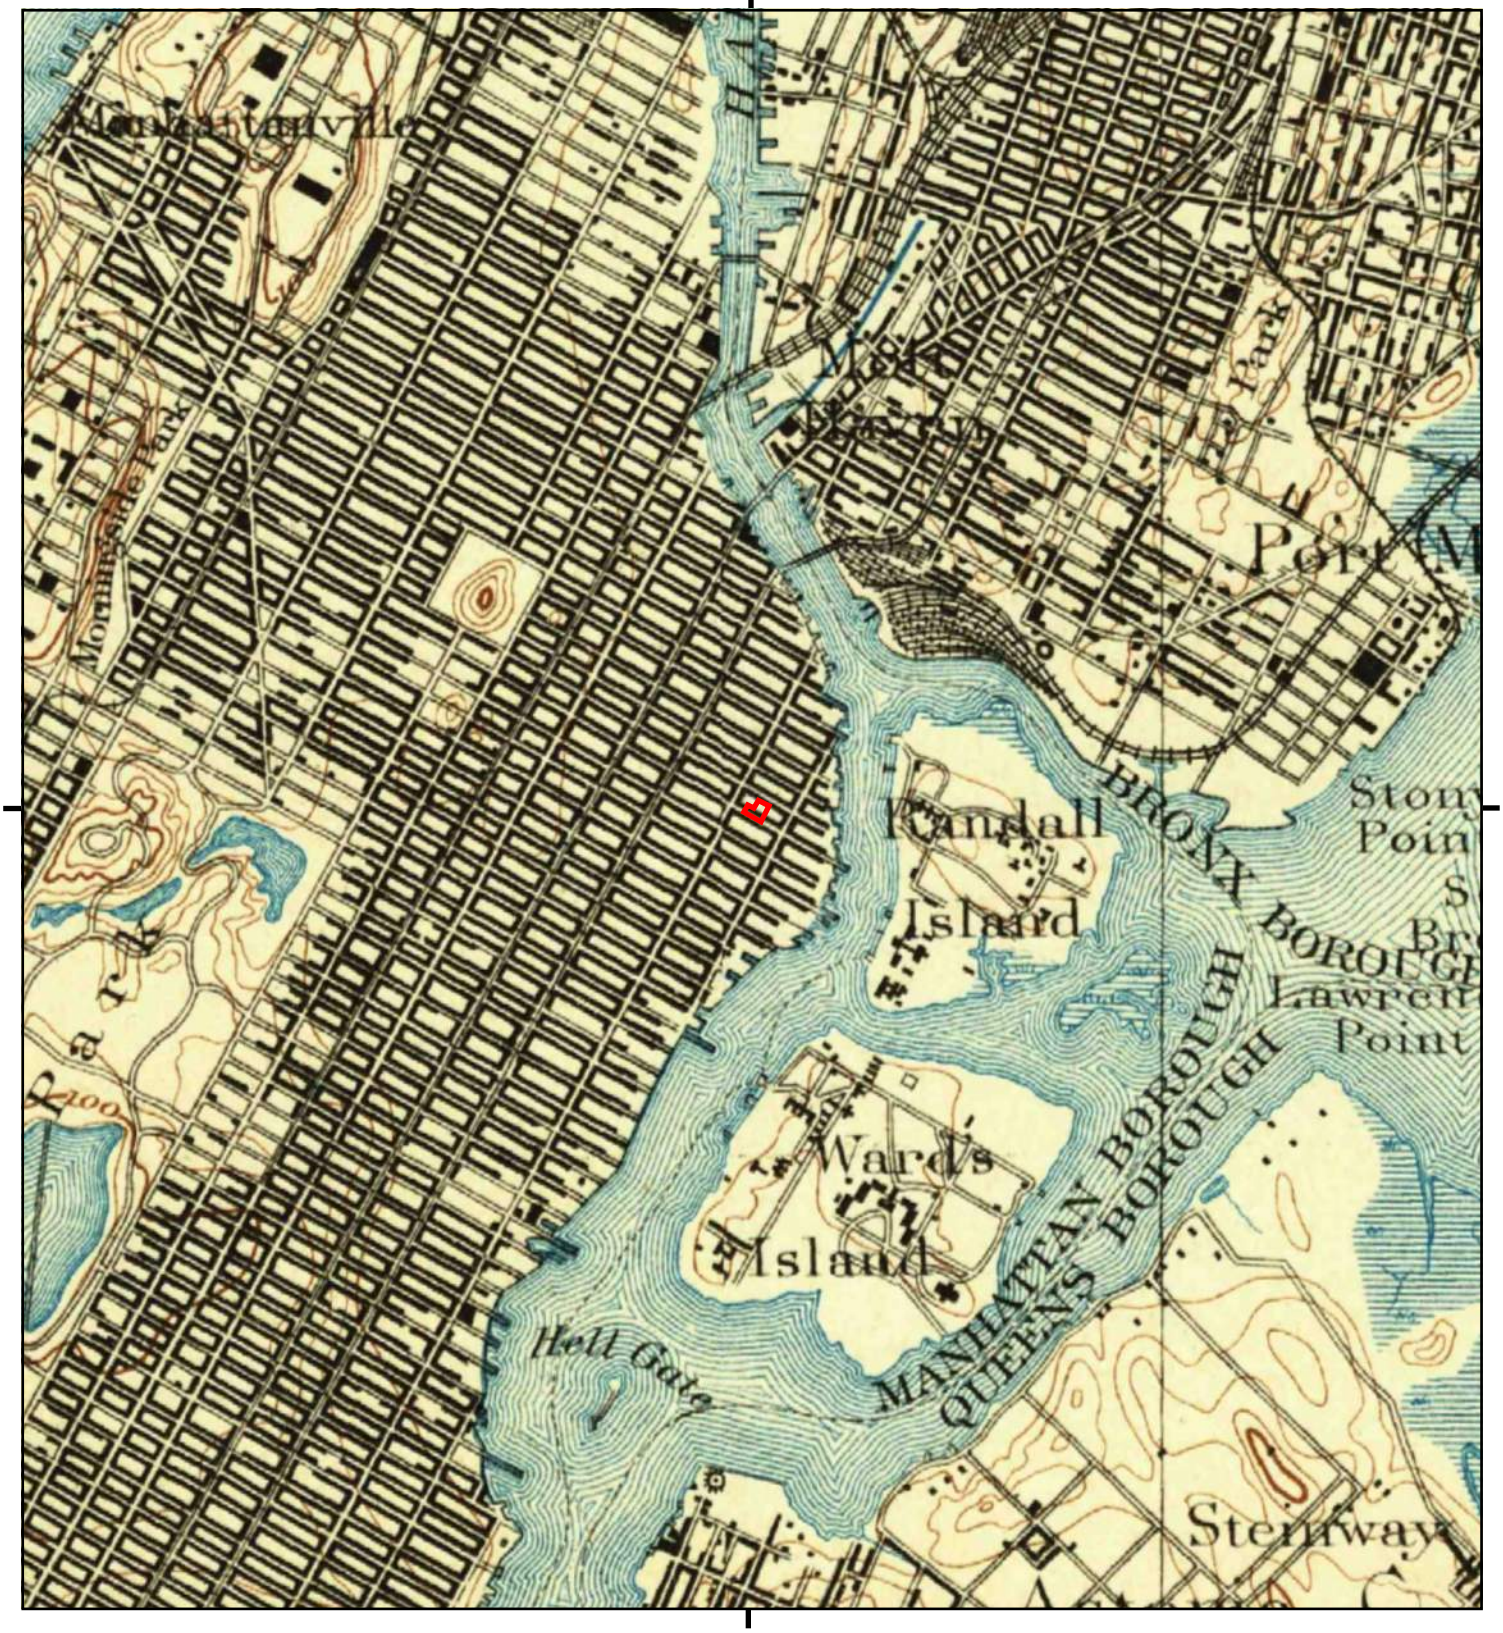

This report includes information from the following map sheet(s).


0 Miles 0.25 0.5 1 1.5

NW N NE
W E
SW S SE

TP, Harlem, 1900, 15-minute

SITE NAME: Beacon Harlem School
ADDRESS: 413 East 120th Street
New York, NY 10035
CLIENT: ALC Environmental Inc.

N

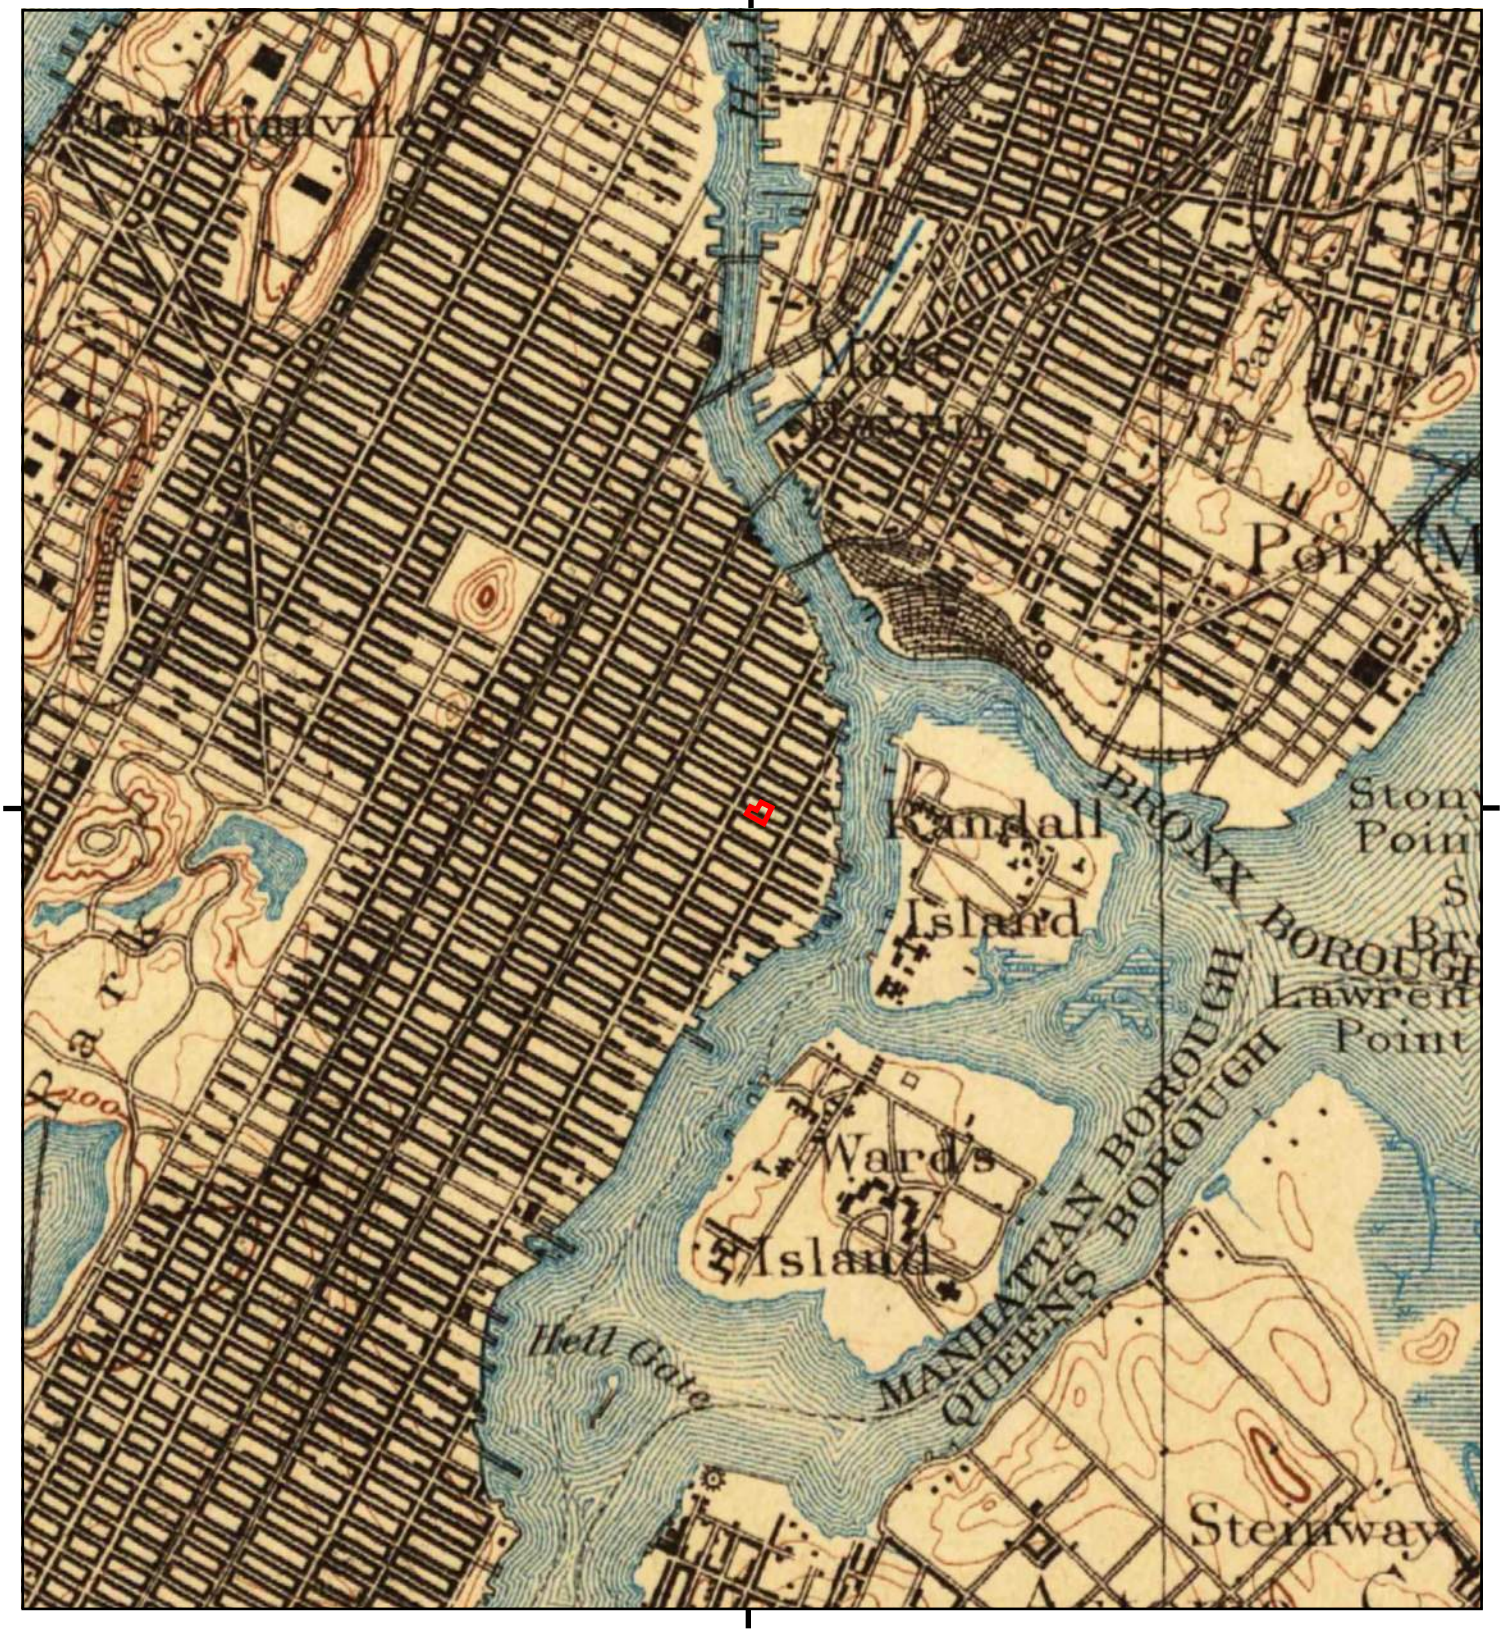

This report includes information from the following map sheet(s).


0 Miles 0.25 0.5 1 1.5

NW N NE
W E
SW S SE

TP, Harlem, 1898, 15-minute

SITE NAME: Beacon Harlem School
ADDRESS: 413 East 120th Street
New York, NY 10035
CLIENT: ALC Environmental Inc.

N

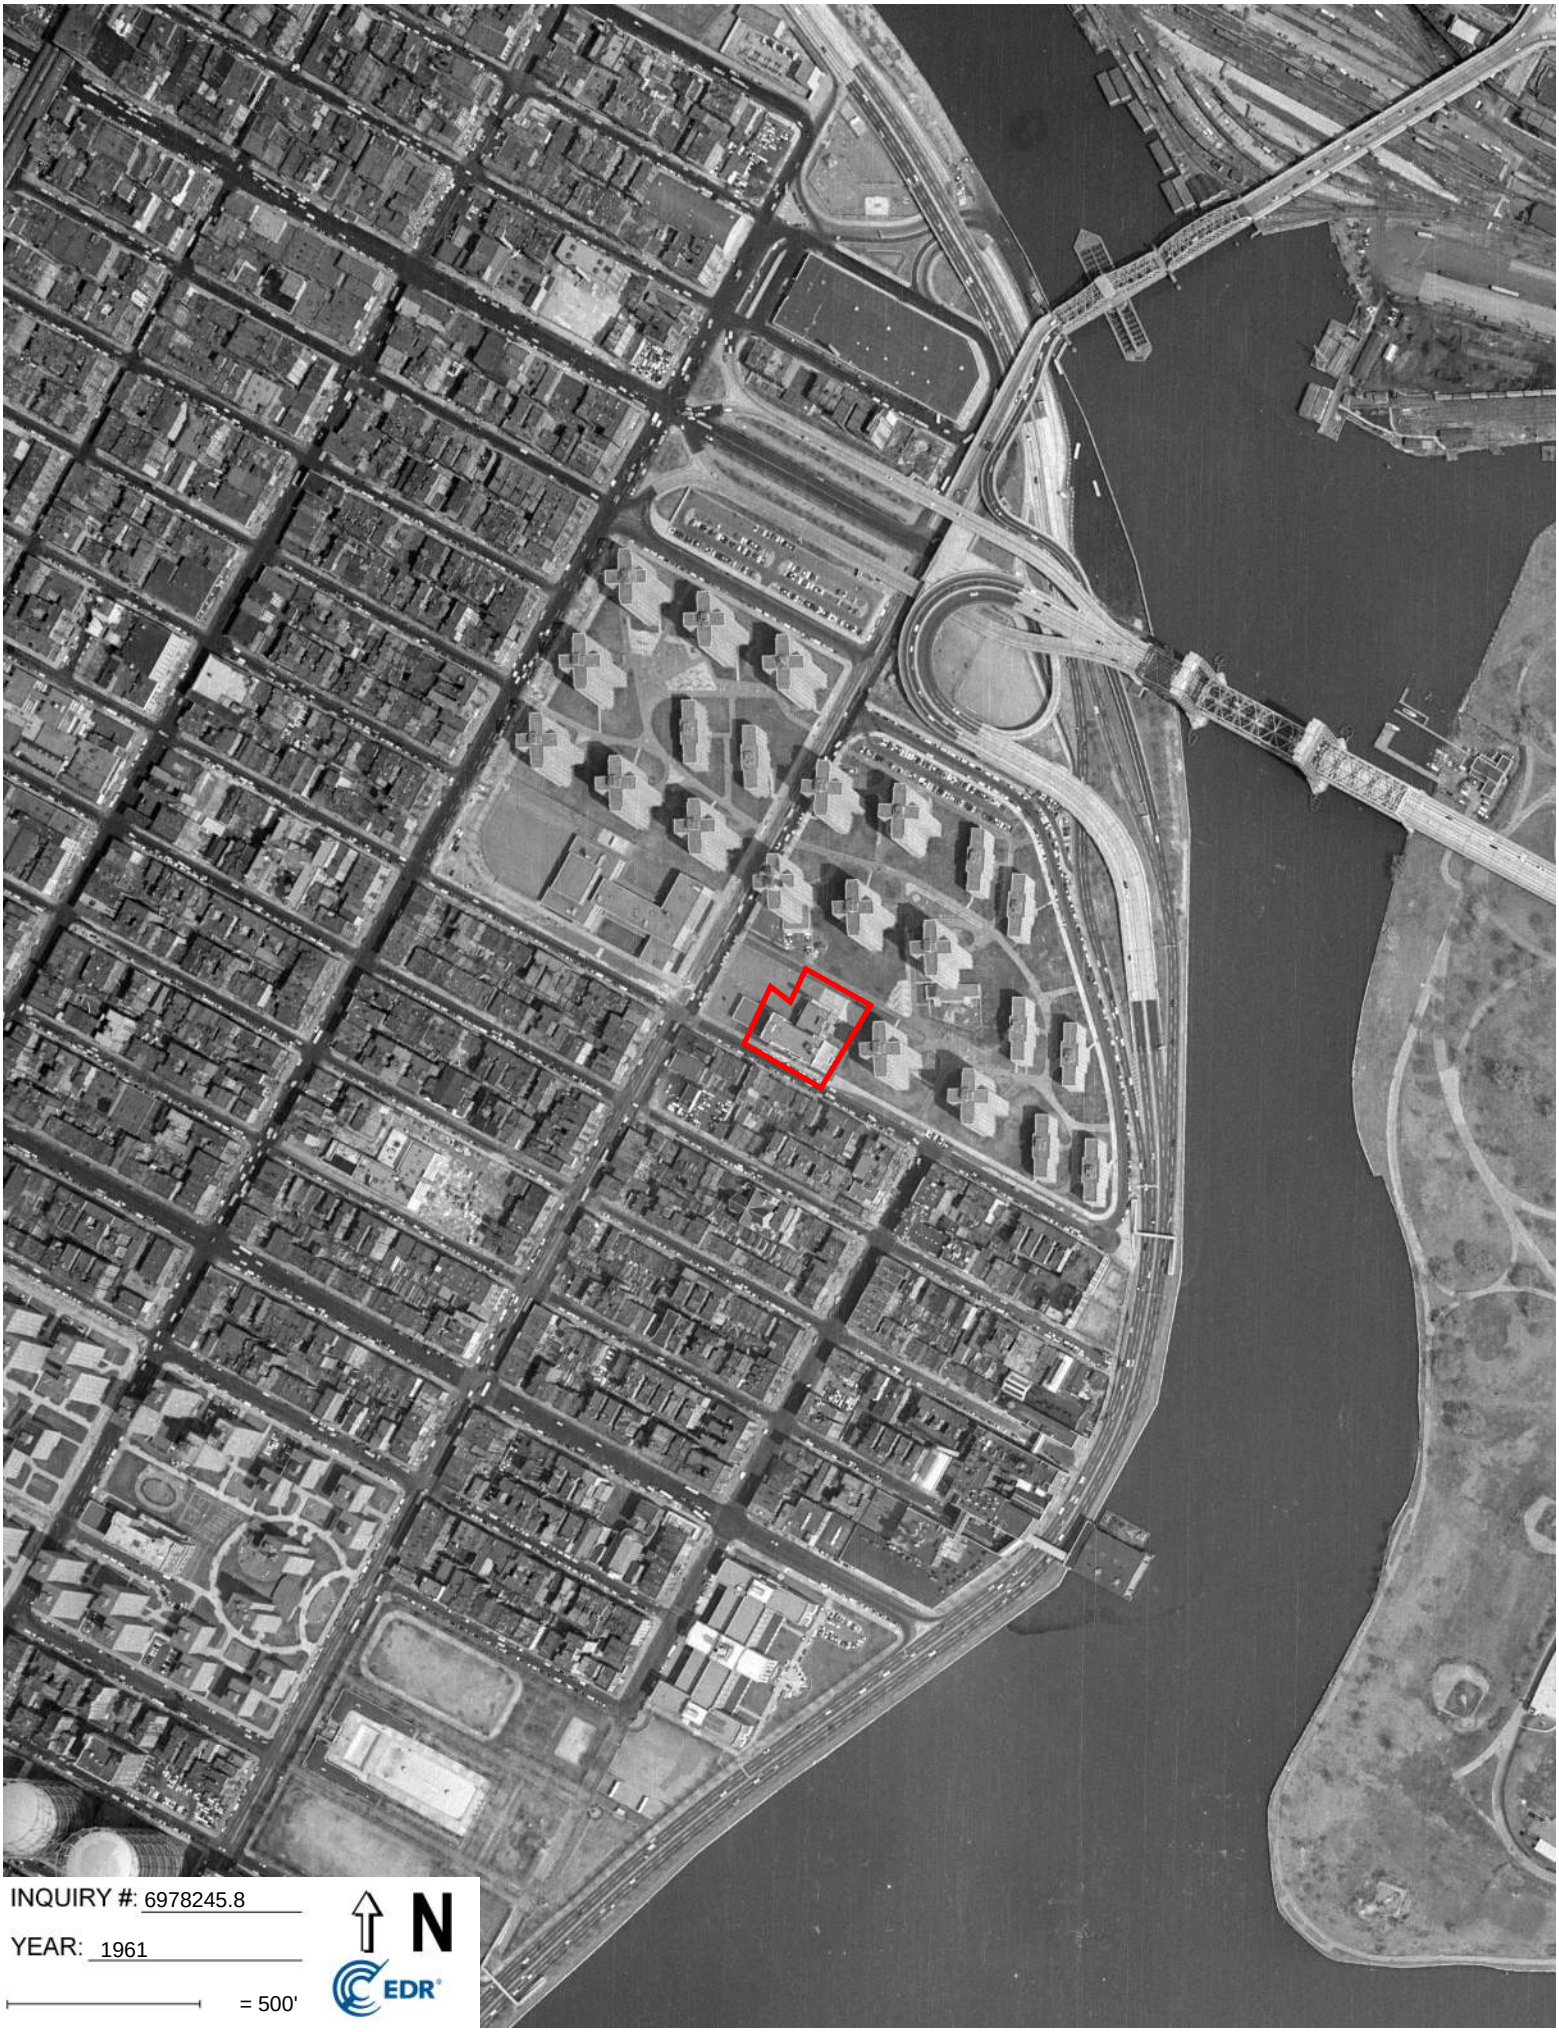
INQUIRY #: 6978245.8
YEAR: 1961
= 500'
N
EDR



INQUIRY #: 6978245.8


YEAR: 1954

= 500'

N

EDR


INQUIRY #: 6978245.8
YEAR: 1951
= 500'
N
EDR

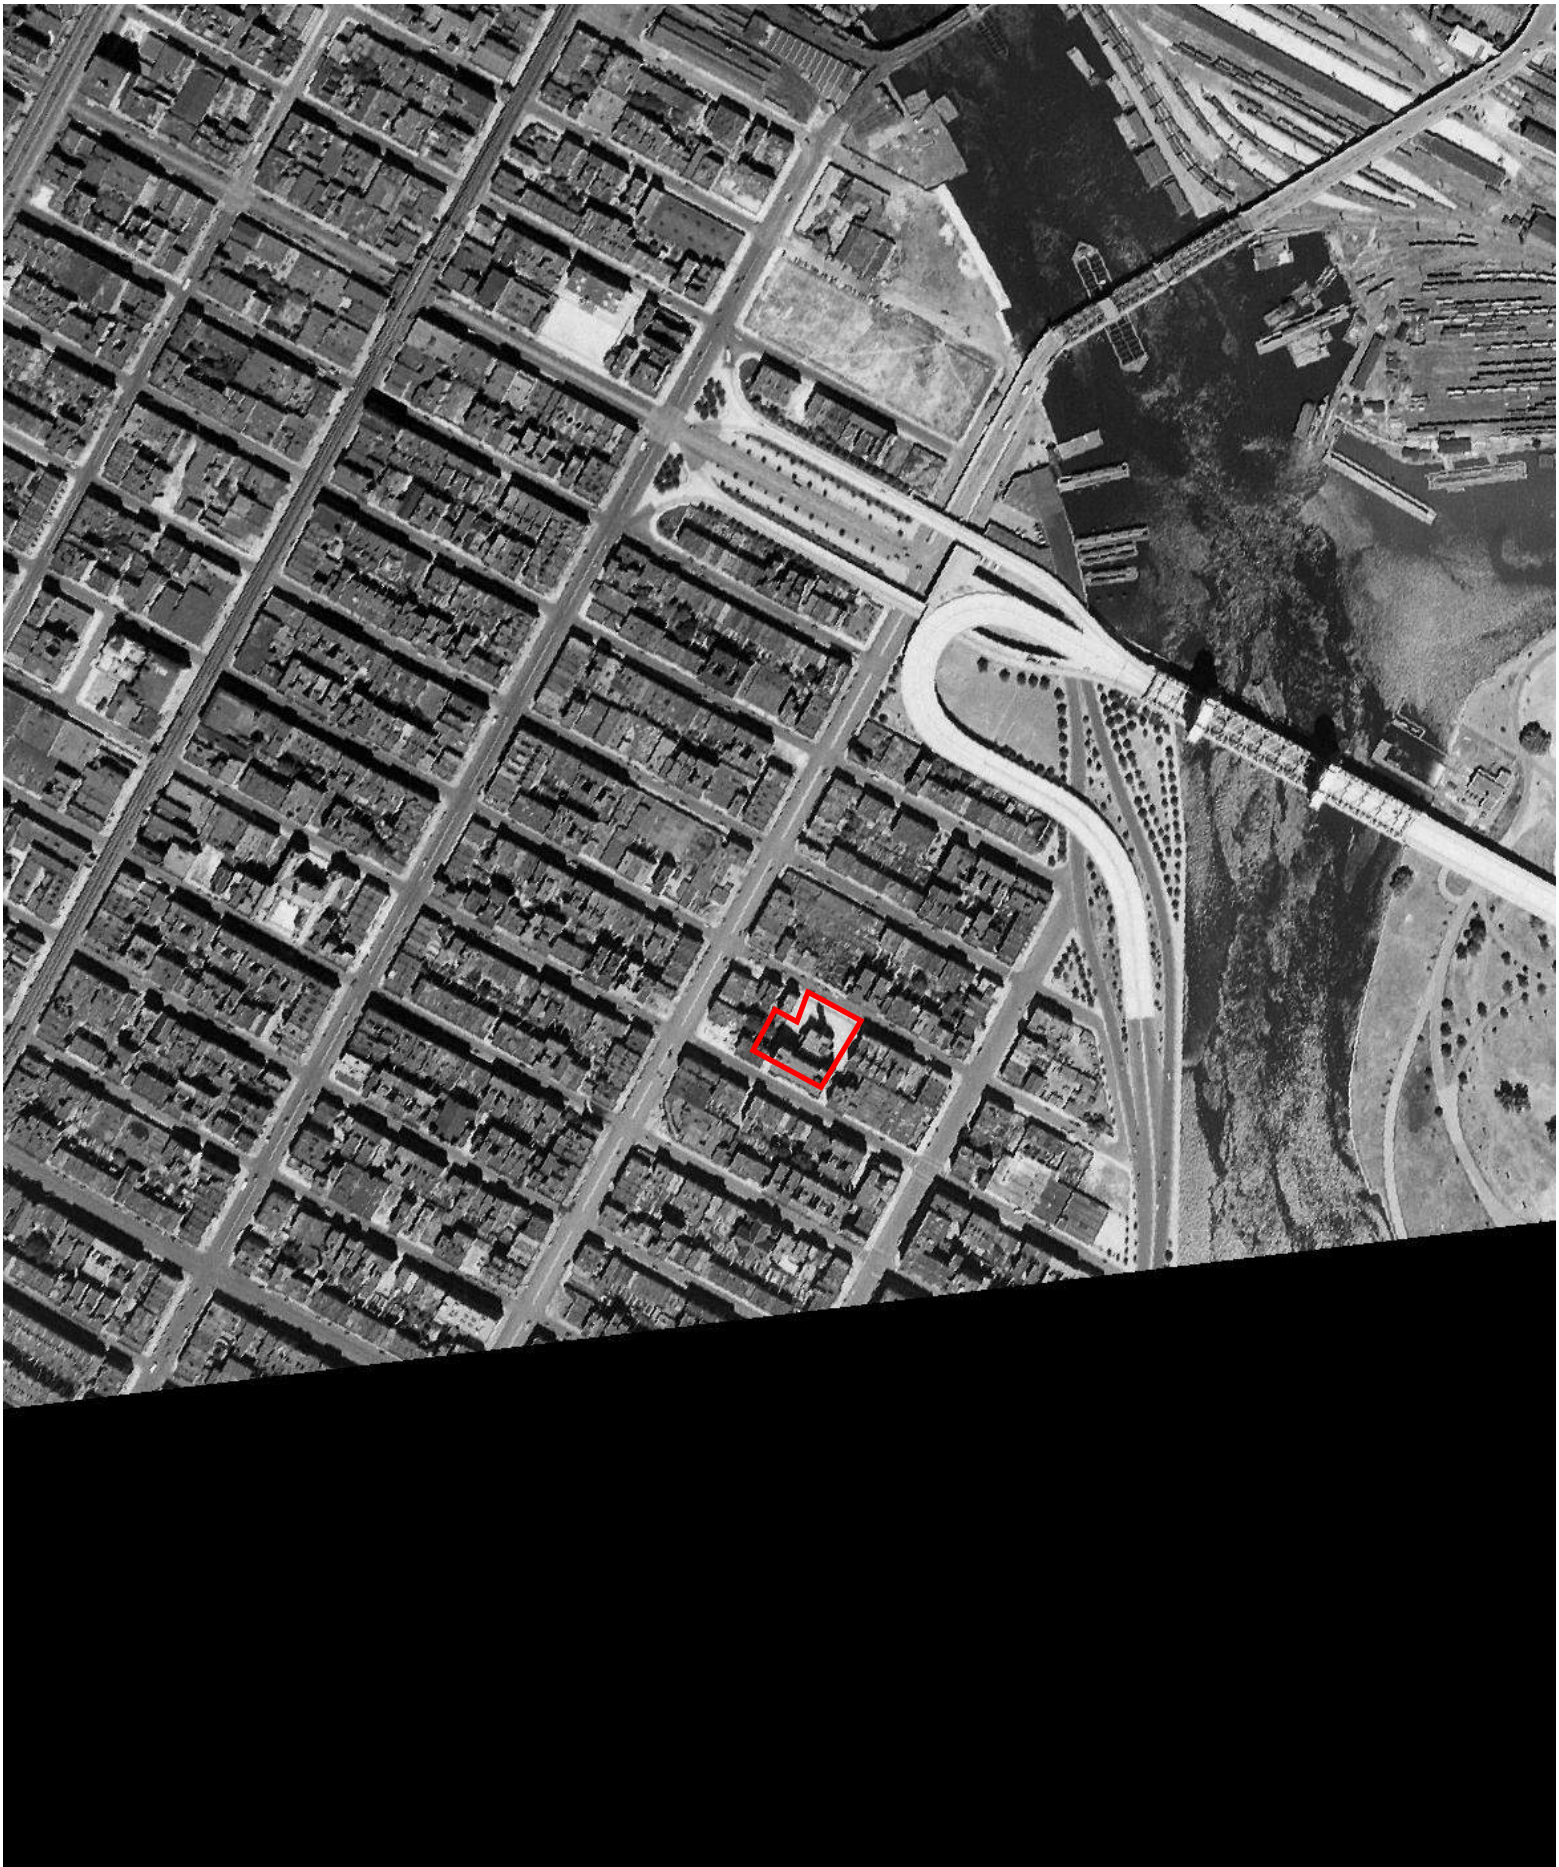

INQUIRY #: 6978245.8

YEAR: 1944

= 500'

N

EDR



INQUIRY #: 6978245.8

YEAR: 1941

= 500'

N

EDR



INQUIRY #: 6978245.8

YEAR: 1924

= 500'

N

EDR

Beacon Harlem School

413 East 120th Street

New York, NY 10035

Inquiry Number: 6978245.8

May 16, 2022

The EDR Aerial Photo Decade Package

6 Armstrong Road, 4th floor
Shelton, CT 06484
Toll Free: 800.352.0050
www.edrnet.com

EDR Aerial Photo Decade Package

05/16/22

Site Name:

Beacon Harlem School
413 East 120th Street
New York, NY 10035
EDR Inquiry # 6978245.8

Client Name:

ALC Environmental Inc.
115 W. 30th Street
New York, NY 10001
Contact: Colin Eckhardt

Environmental Data Resources, Inc. (EDR) Aerial Photo Decade Package is a screening tool designed to assist environmental professionals in evaluating potential liability on a target property resulting from past activities. EDR's professional researchers provide digitally reproduced historical aerial photographs, and when available, provide one photo per decade.

Search Results:

Year	Scale	Details	Source
2017	1"=500'	Flight Year: 2017	USDA/NAIP
2013	1"=500'	Flight Year: 2013	USDA/NAIP
2009	1"=500'	Flight Year: 2009	USDA/NAIP
2006	1"=500'	Flight Year: 2006	USDA/NAIP
1995	1"=500'	Acquisition Date: March 13, 1995	USGS/DOQQ
1991	1"=500'	Flight Date: March 09, 1991	NAPP
1984	1"=500'	Flight Date: March 26, 1984	USDA
1976	1"=500'	Flight Date: October 29, 1976	USGS
1974	1"=500'	Flight Date: September 15, 1974	NOAA
1966	1"=500'	Flight Date: February 23, 1966	USGS
1961	1"=500'	Flight Date: April 12, 1961	EDR Proprietary Aerial Viewpoint
1954	1"=500'	Flight Date: January 04, 1954	USGS
1951	1"=500'	Flight Date: April 21, 1951	EDR Proprietary Aerial Viewpoint
1944	1"=500'	Flight Date: January 01, 1944	FirstSearch
1941	1"=500'	Flight Date: January 01, 1941	FirstSearch
1924	1"=500'	Flight Date: July 01, 1924	FAIR


When delivered electronically by EDR, the aerial photo images included with this report are for ONE TIME USE ONLY. Further reproduction of these aerial photo images is prohibited without permission from EDR. For more information contact your EDR Account Executive.


Disclaimer - Copyright and Trademark Notice


This Report contains certain information obtained from a variety of public and other sources reasonably available to Environmental Data Resources, Inc. It cannot be concluded from this Report that coverage information for the target and surrounding properties does not exist from other sources. NO WARRANTY EXPRESSED OR IMPLIED, IS MADE WHATSOEVER IN CONNECTION WITH THIS REPORT. ENVIRONMENTAL DATA RESOURCES, INC. SPECIFICALLY DISCLAIMS THE MAKING OF ANY SUCH WARRANTIES, INCLUDING WITHOUT LIMITATION, MERCHANTABILITY OR FITNESS FOR A PARTICULAR USE OR PURPOSE. ALL RISK IS ASSUMED BY THE USER. IN NO EVENT SHALL ENVIRONMENTAL DATA RESOURCES, INC. BE LIABLE TO ANYONE, WHETHER ARISING OUT OF ERRORS OR OMISSIONS, NEGLIGENCE, ACCIDENT OR ANY OTHER CAUSE, FOR ANY LOSS OF DAMAGE, INCLUDING, WITHOUT LIMITATION, SPECIAL, INCIDENTAL, CONSEQUENTIAL, OR EXEMPLARY DAMAGES. ANY LIABILITY ON THE PART OF ENVIRONMENTAL DATA RESOURCES, INC. IS STRICTLY LIMITED TO A REFUND OF THE AMOUNT PAID FOR THIS REPORT. Purchaser accepts this Report "AS IS". Any analyses, estimates, ratings, environmental risk levels or risk codes provided in this Report are provided for illustrative purposes only, and are not intended to provide, nor should they be interpreted as providing any facts regarding, or prediction or forecast of, any environmental risk for any property. Only a Phase I Environmental Site Assessment performed by an environmental professional can provide information regarding the environmental risk for any property. Additionally, the information provided in this Report is not to be construed as legal advice.


Copyright 2022 by Environmental Data Resources, Inc. All rights reserved. Reproduction in any media or format, in whole or in part, of any report or map of Environmental Data Resources, Inc., or its affiliates, is prohibited without prior written permission.

EDR and its logos (including Sanborn and Sanborn Map) are trademarks of Environmental Data Resources, Inc. or its affiliates. All other trademarks used herein are the property of their respective owners.

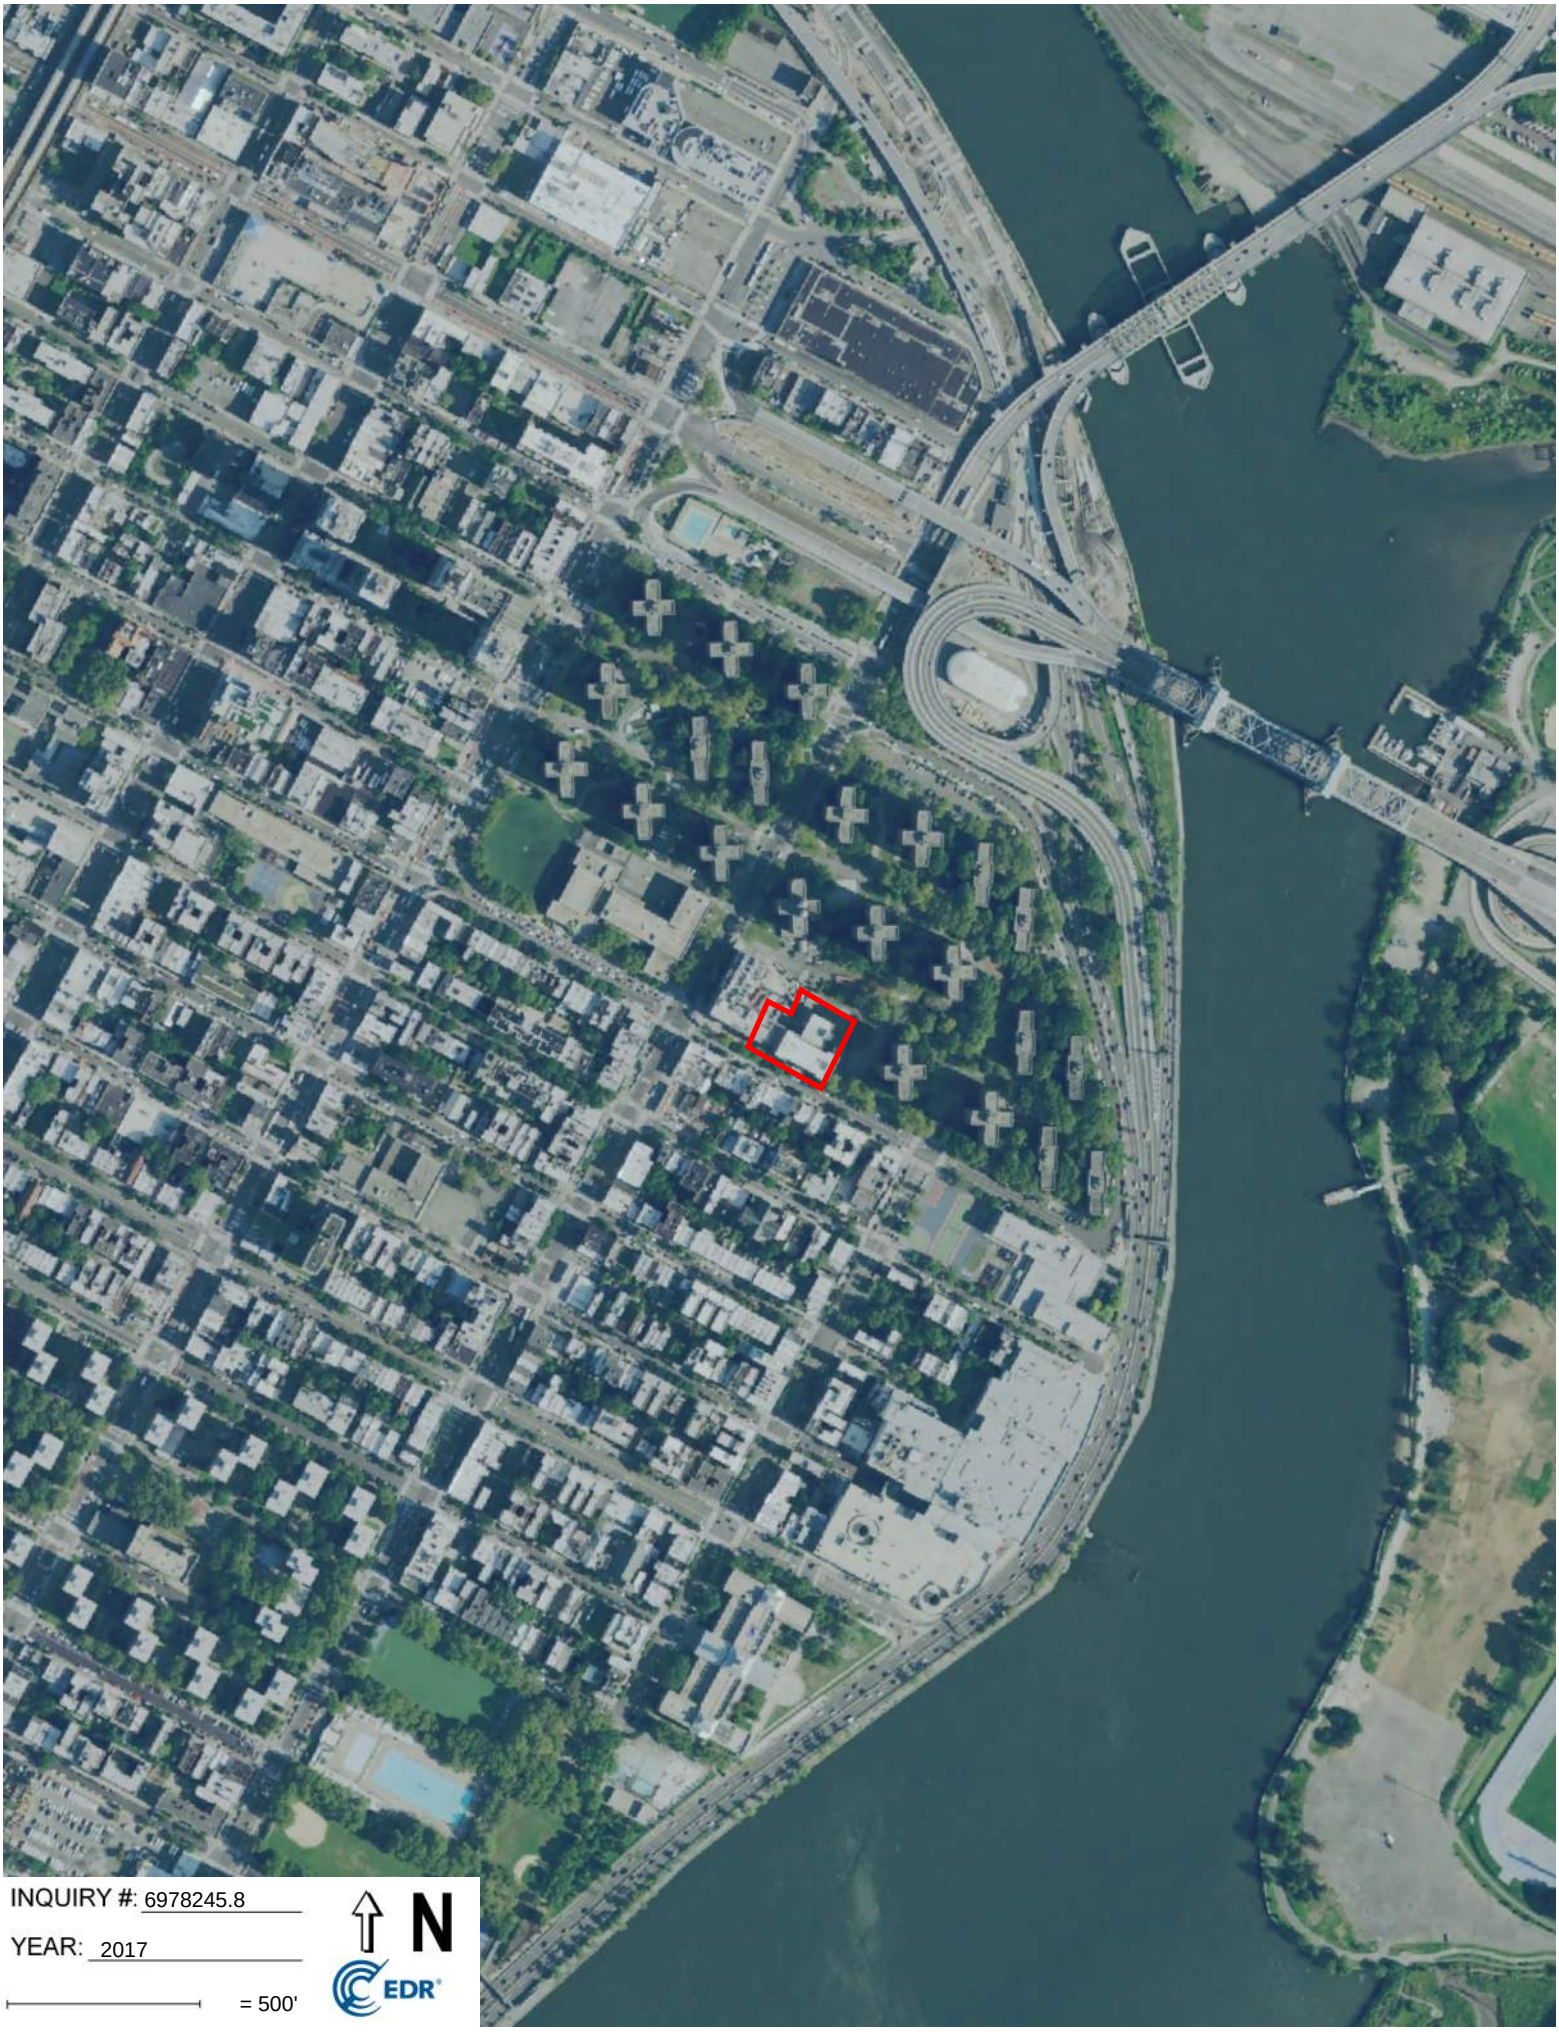
INQUIRY #: 6978245.8
YEAR: 2017
= 500'
N
EDR

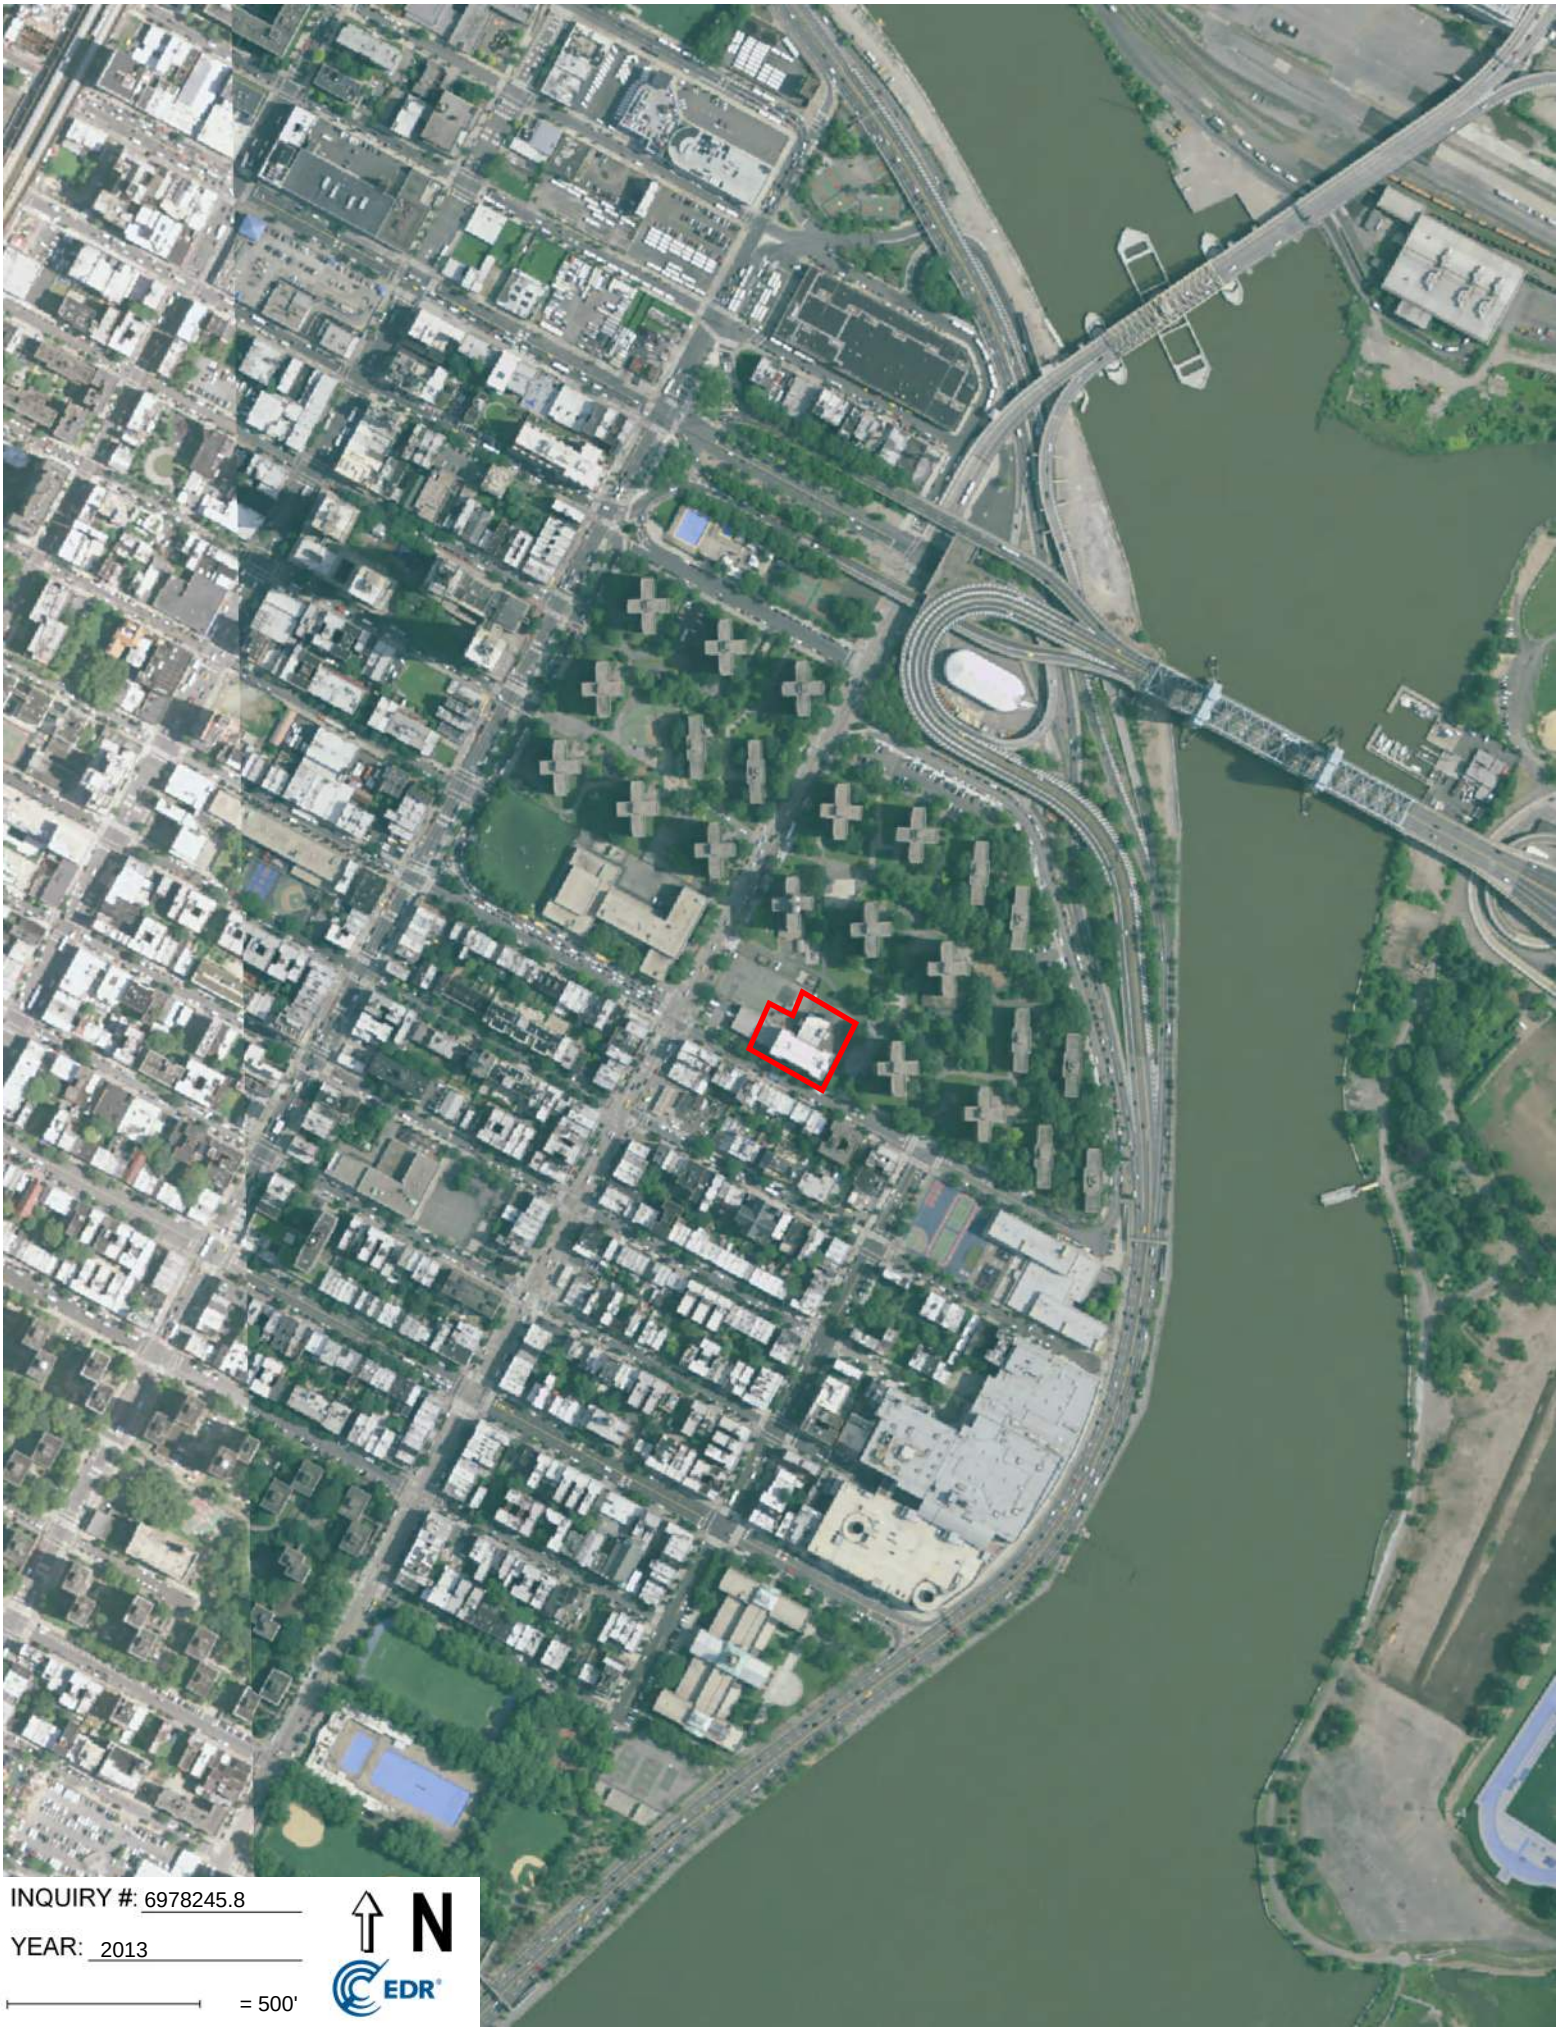
INQUIRY #: 6978245.8
YEAR: 2013
= 500'
N
EDR

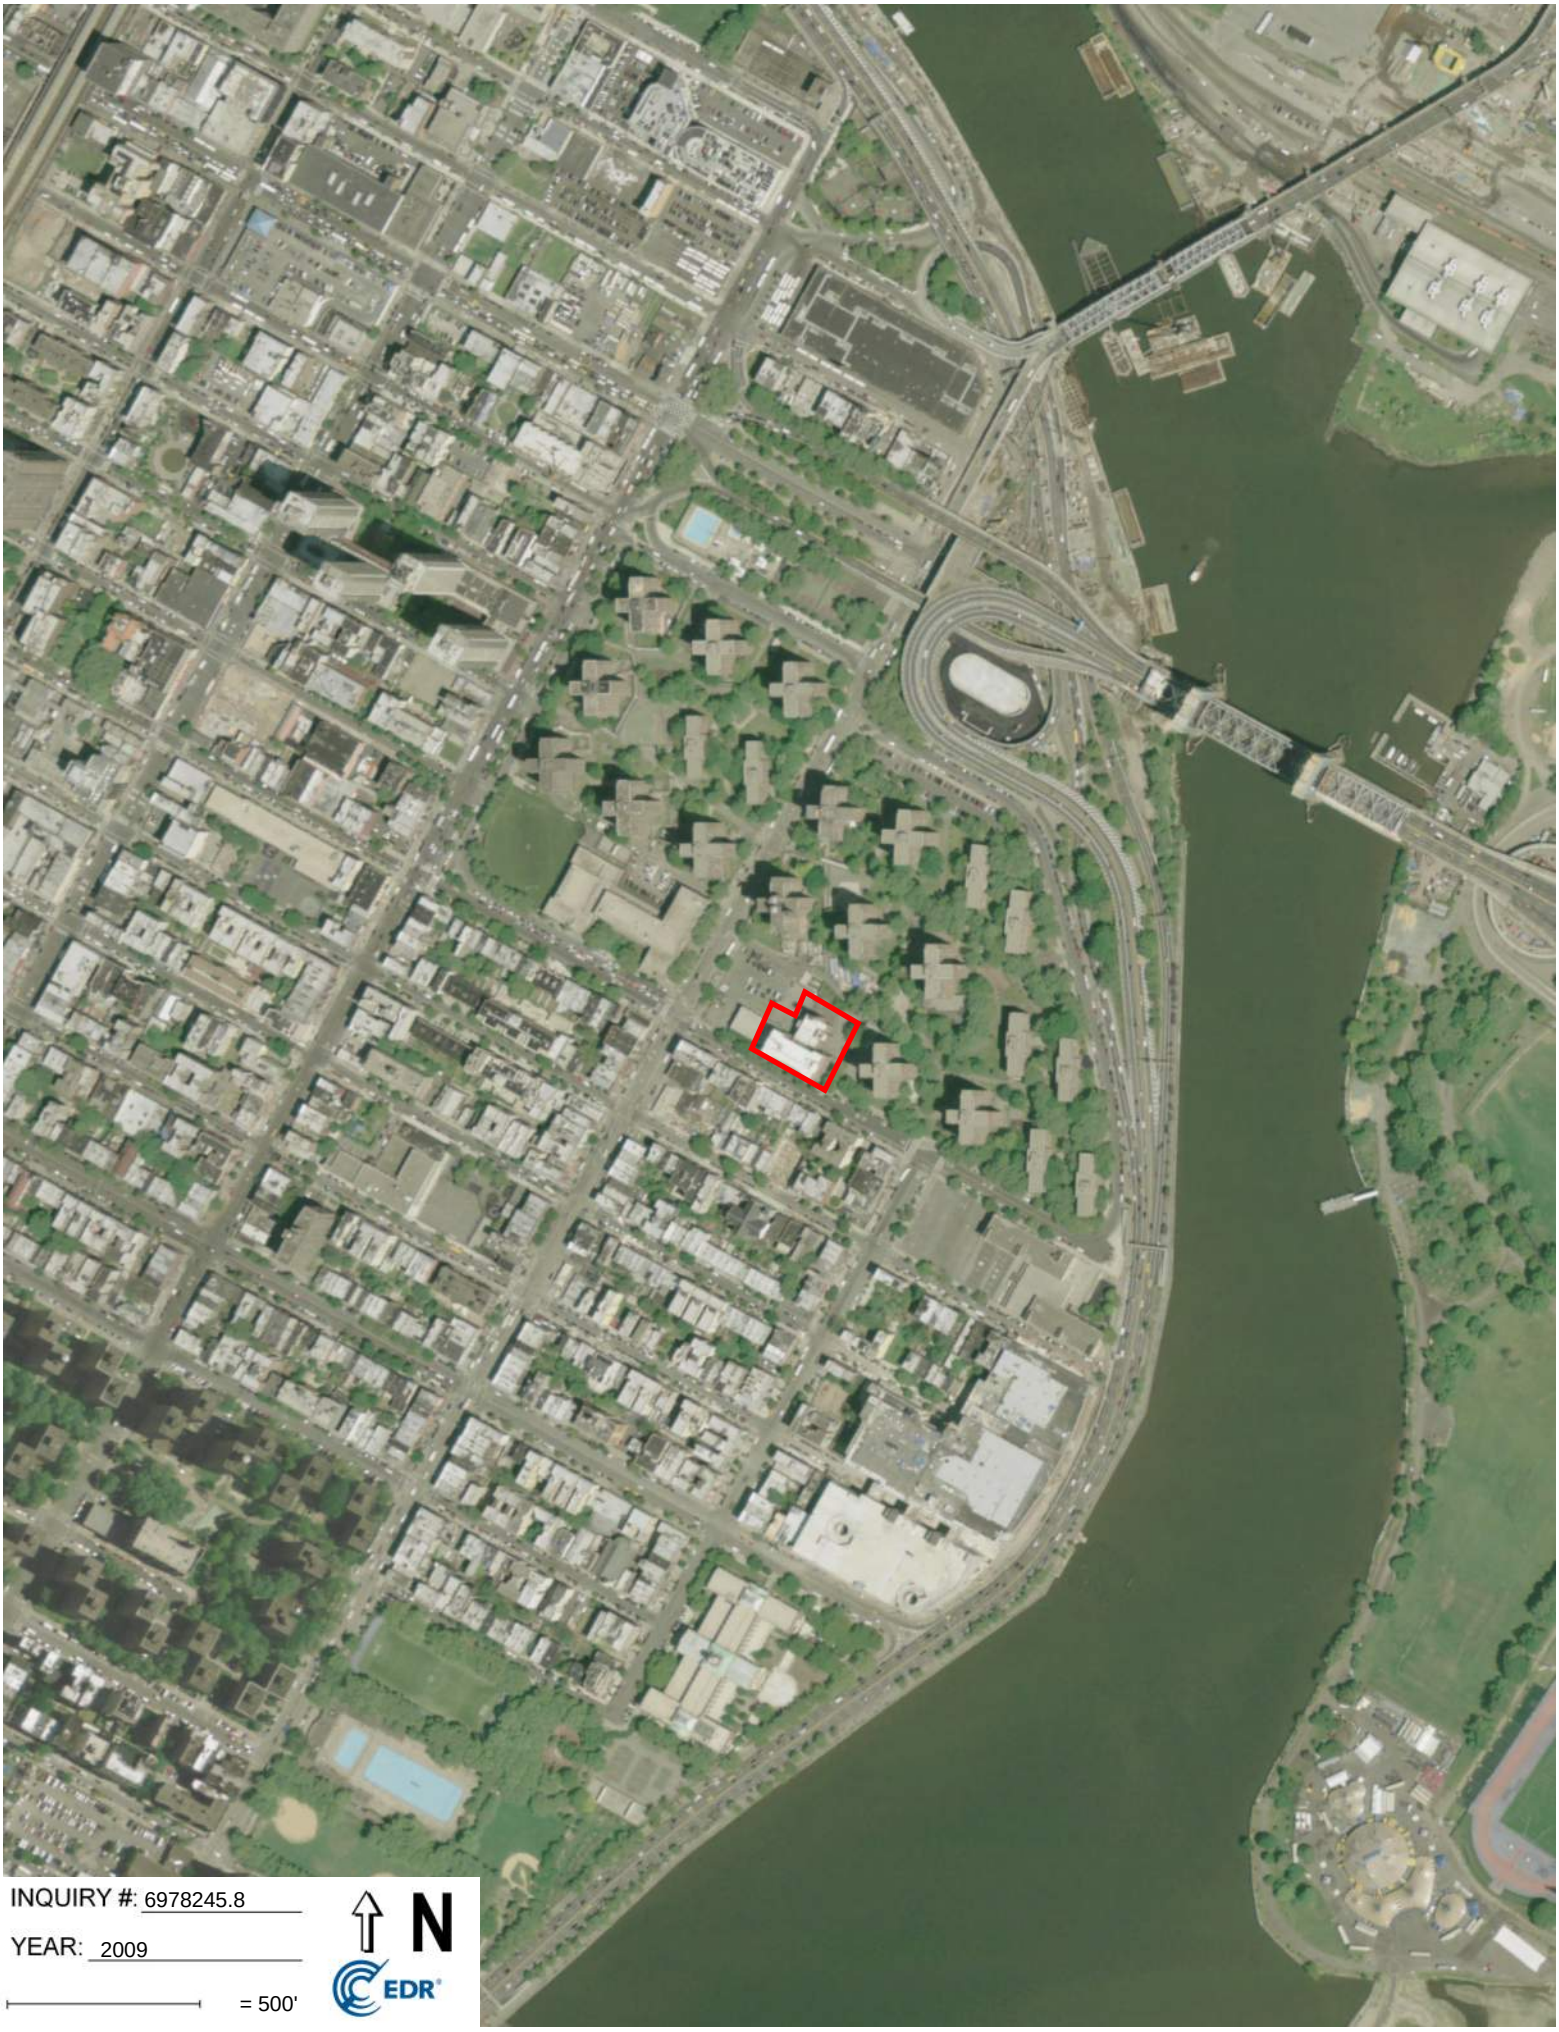
INQUIRY #: 6978245.8
YEAR: 2009
= 500'
N
EDR

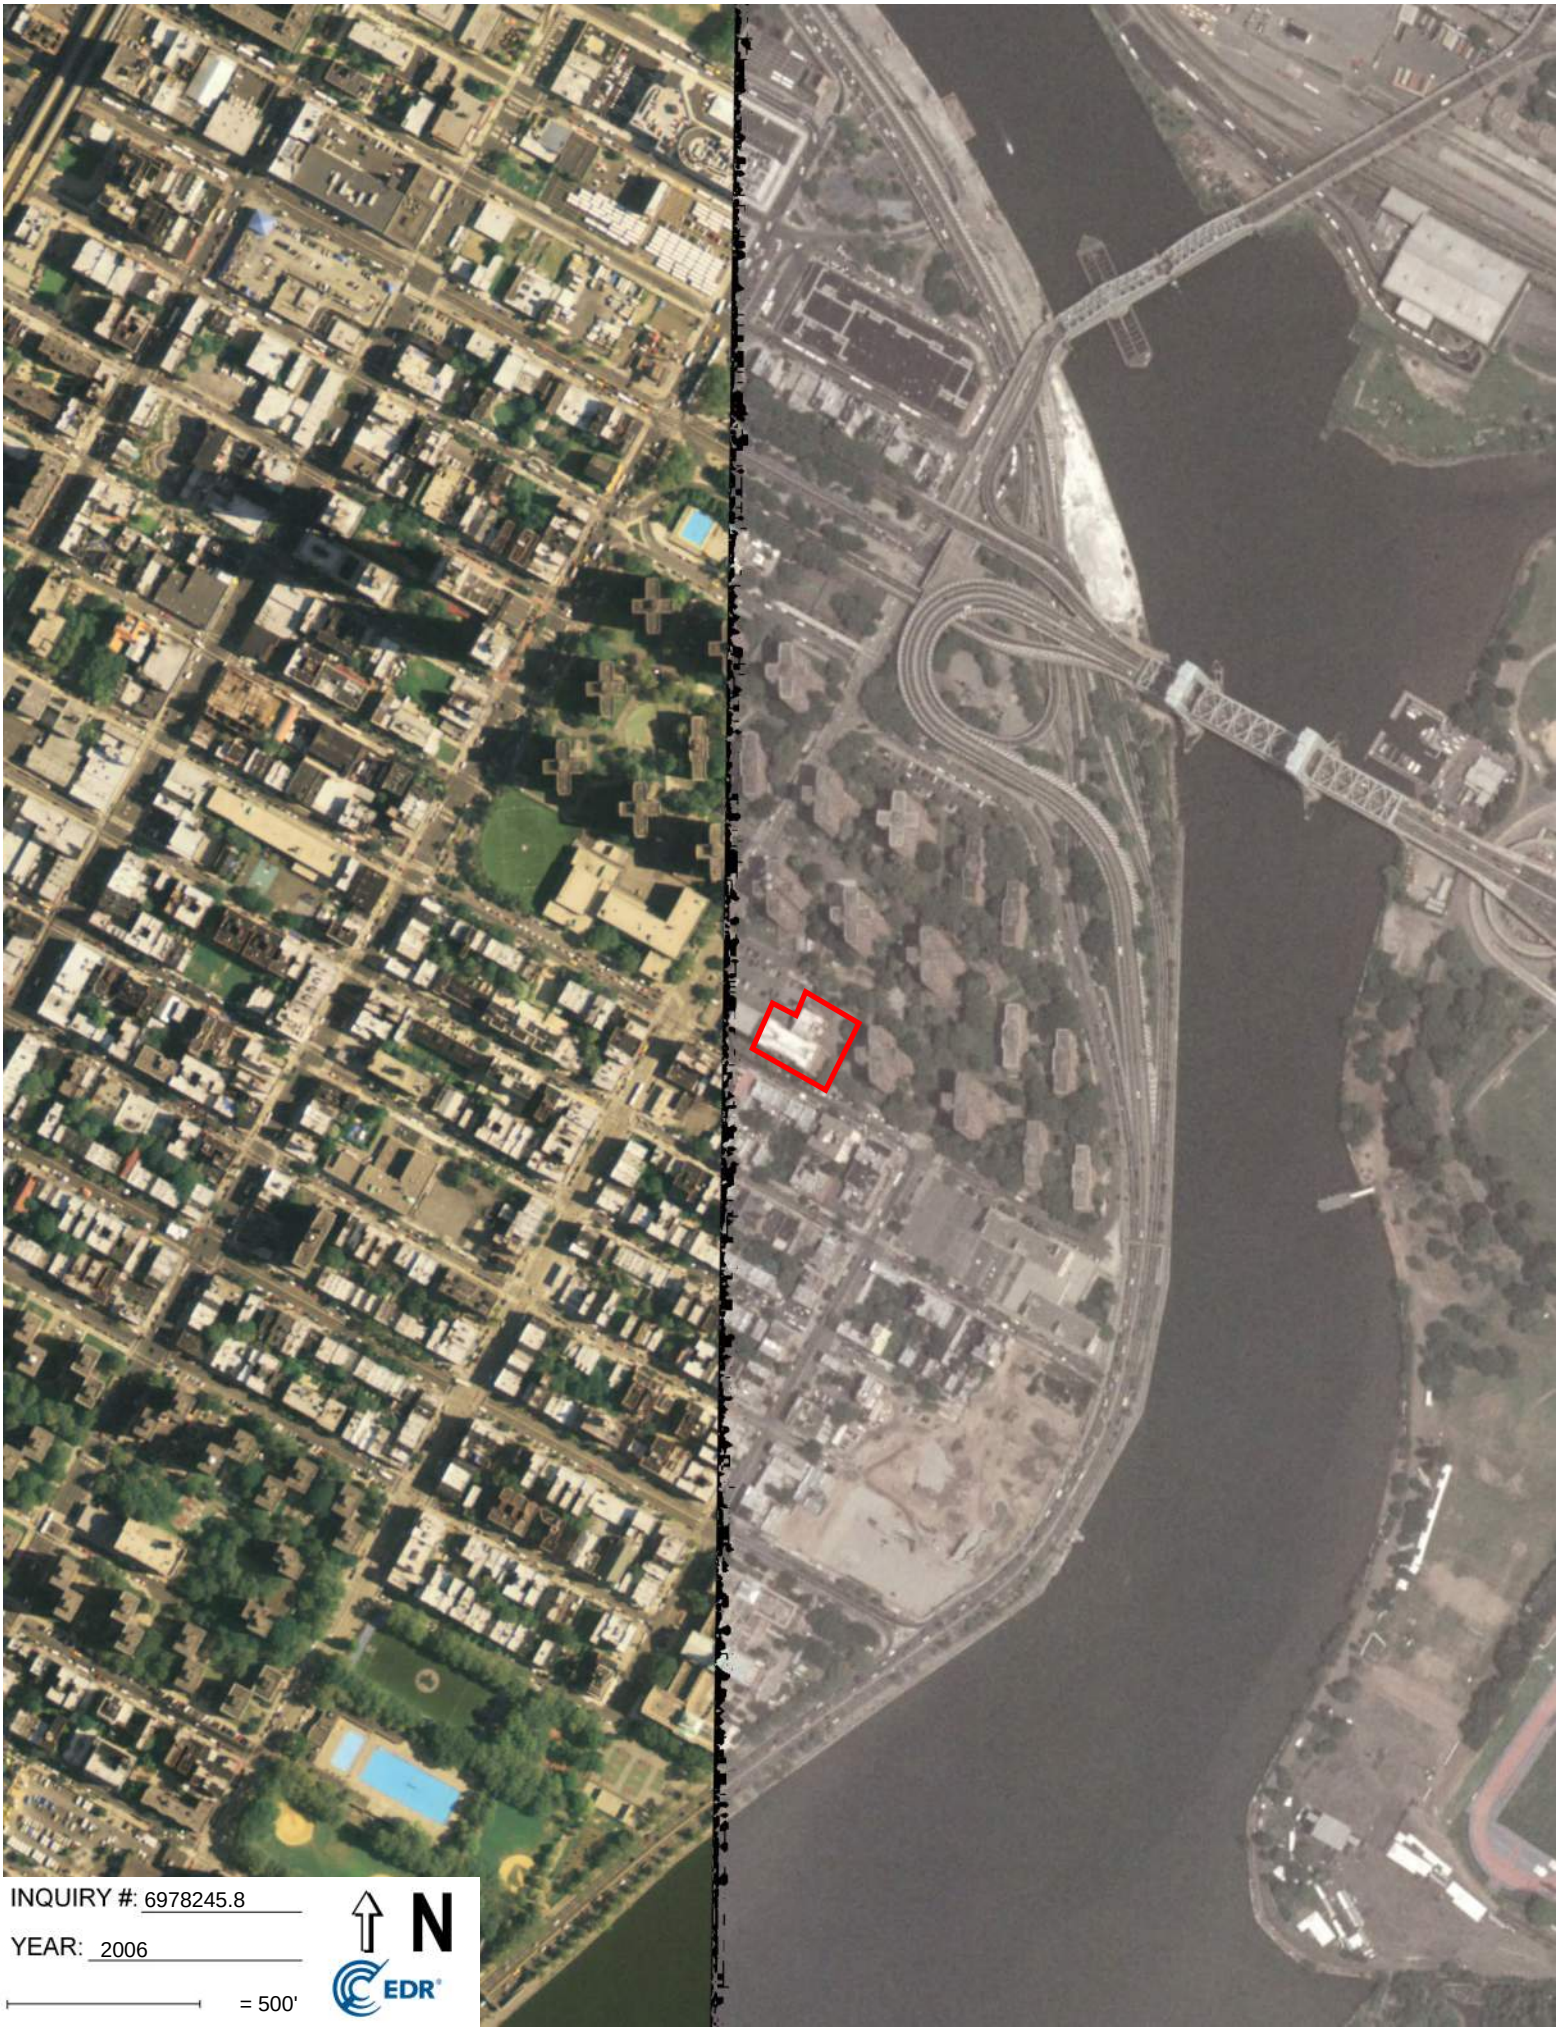


INQUIRY #: 6978245.8

YEAR: 2006


= 500'

N

EDR

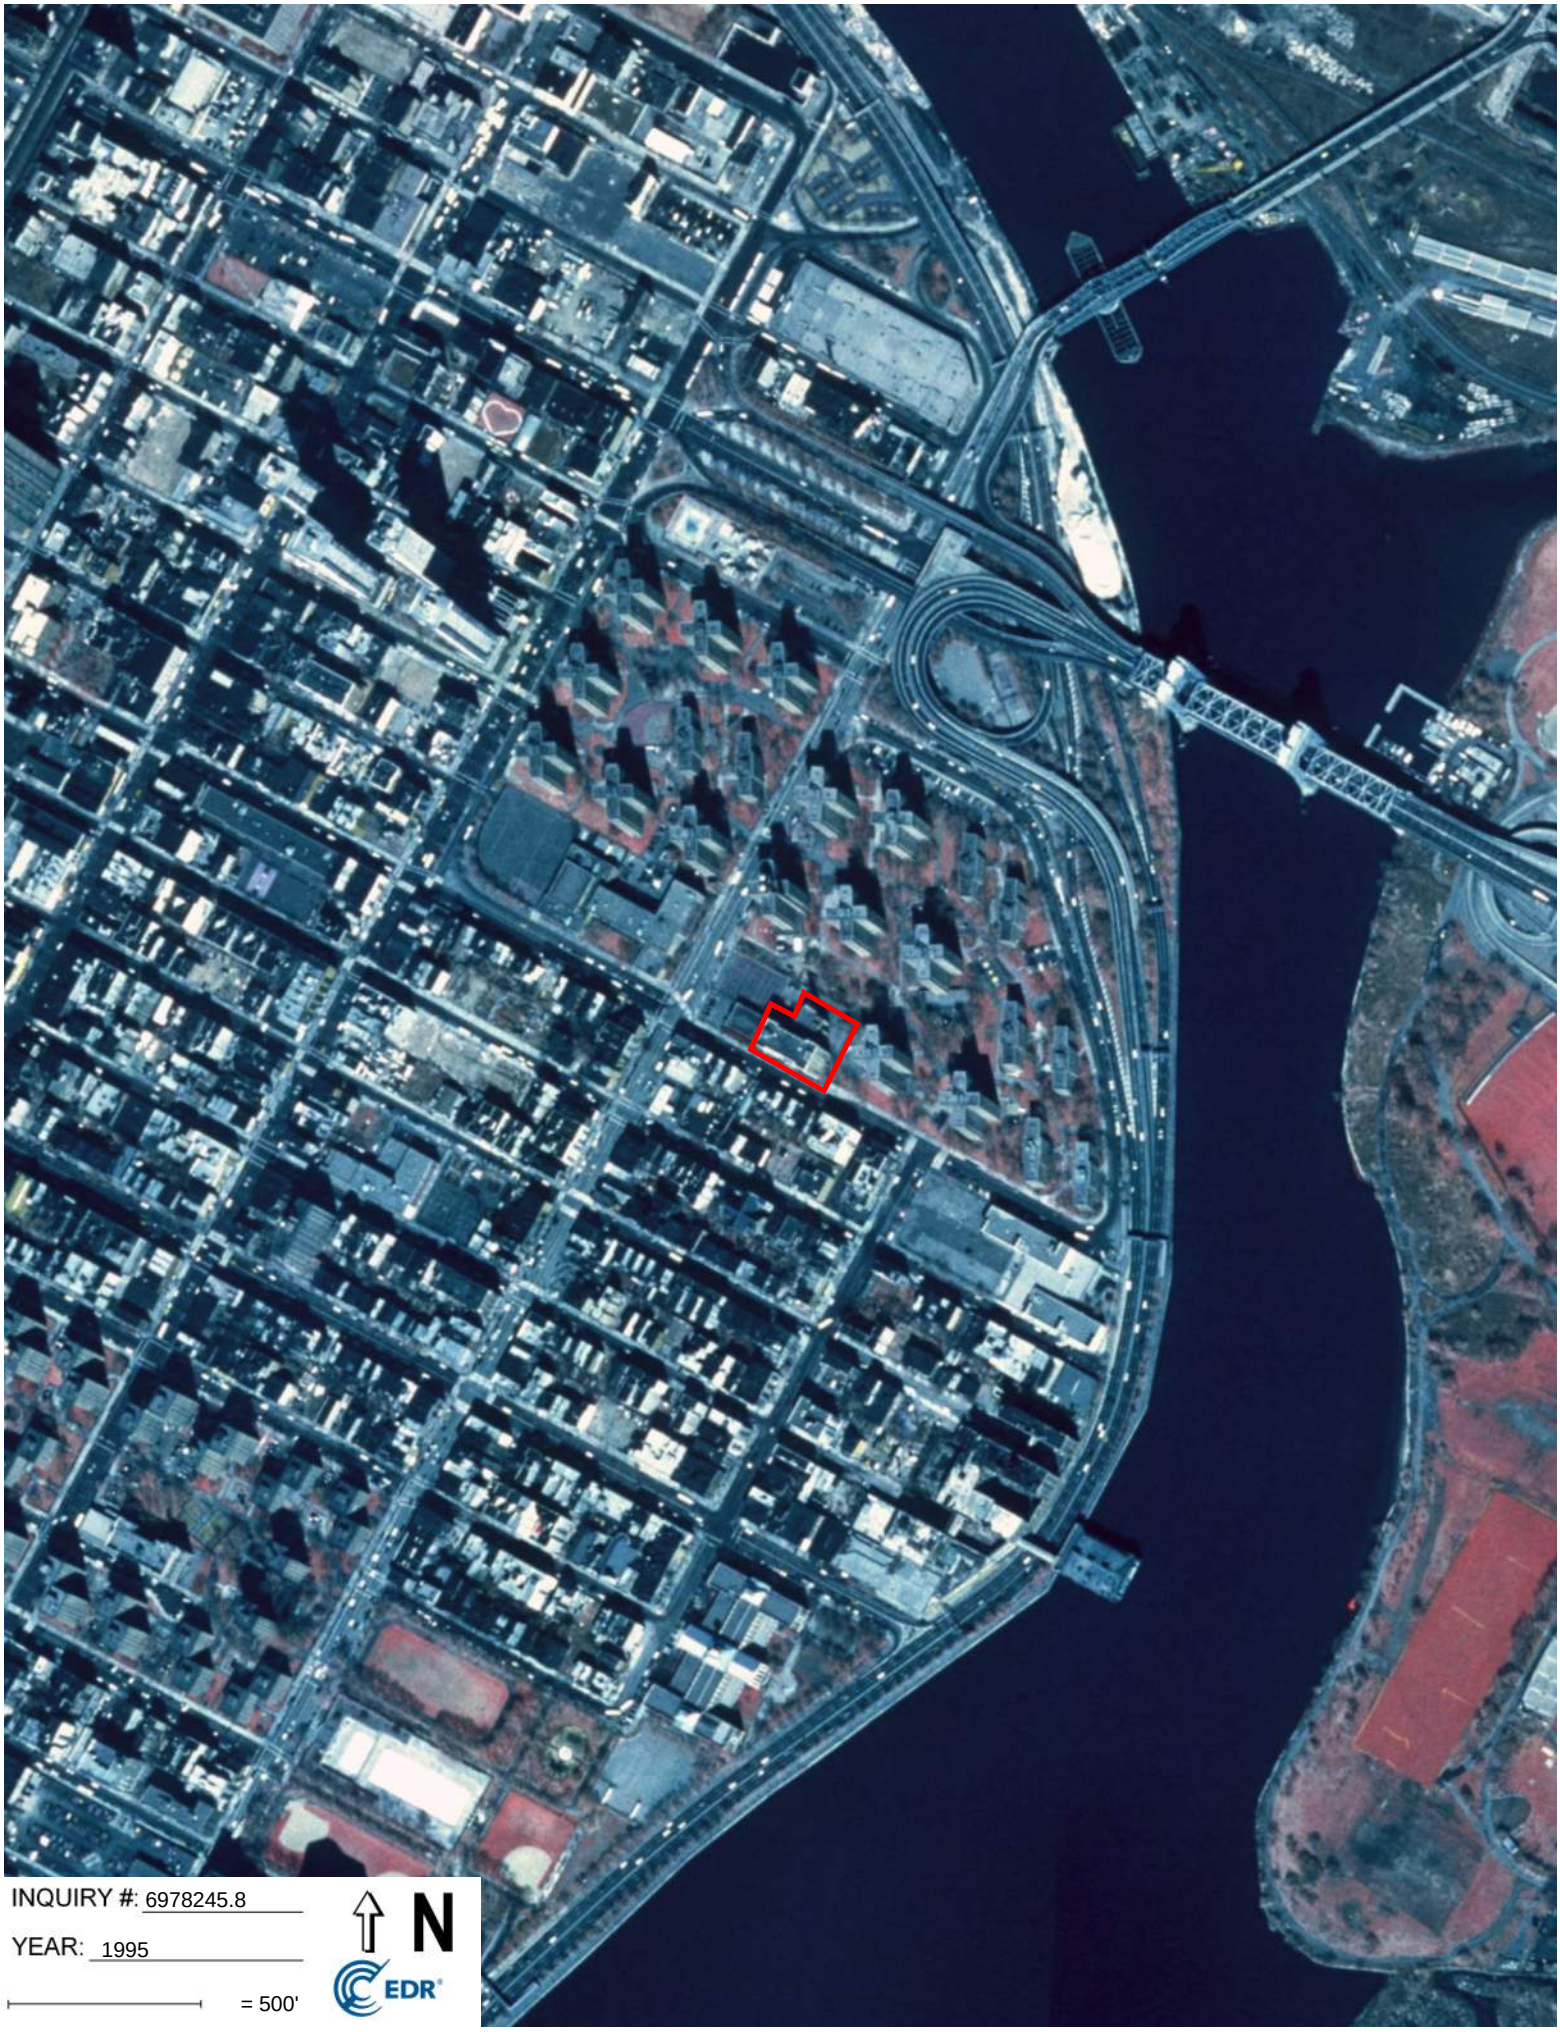
INQUIRY #: 6978245.8
YEAR: 1995
= 500'
N
EDR


INQUIRY #: 6978245.8
YEAR: 1991
= 500'
N
EDR

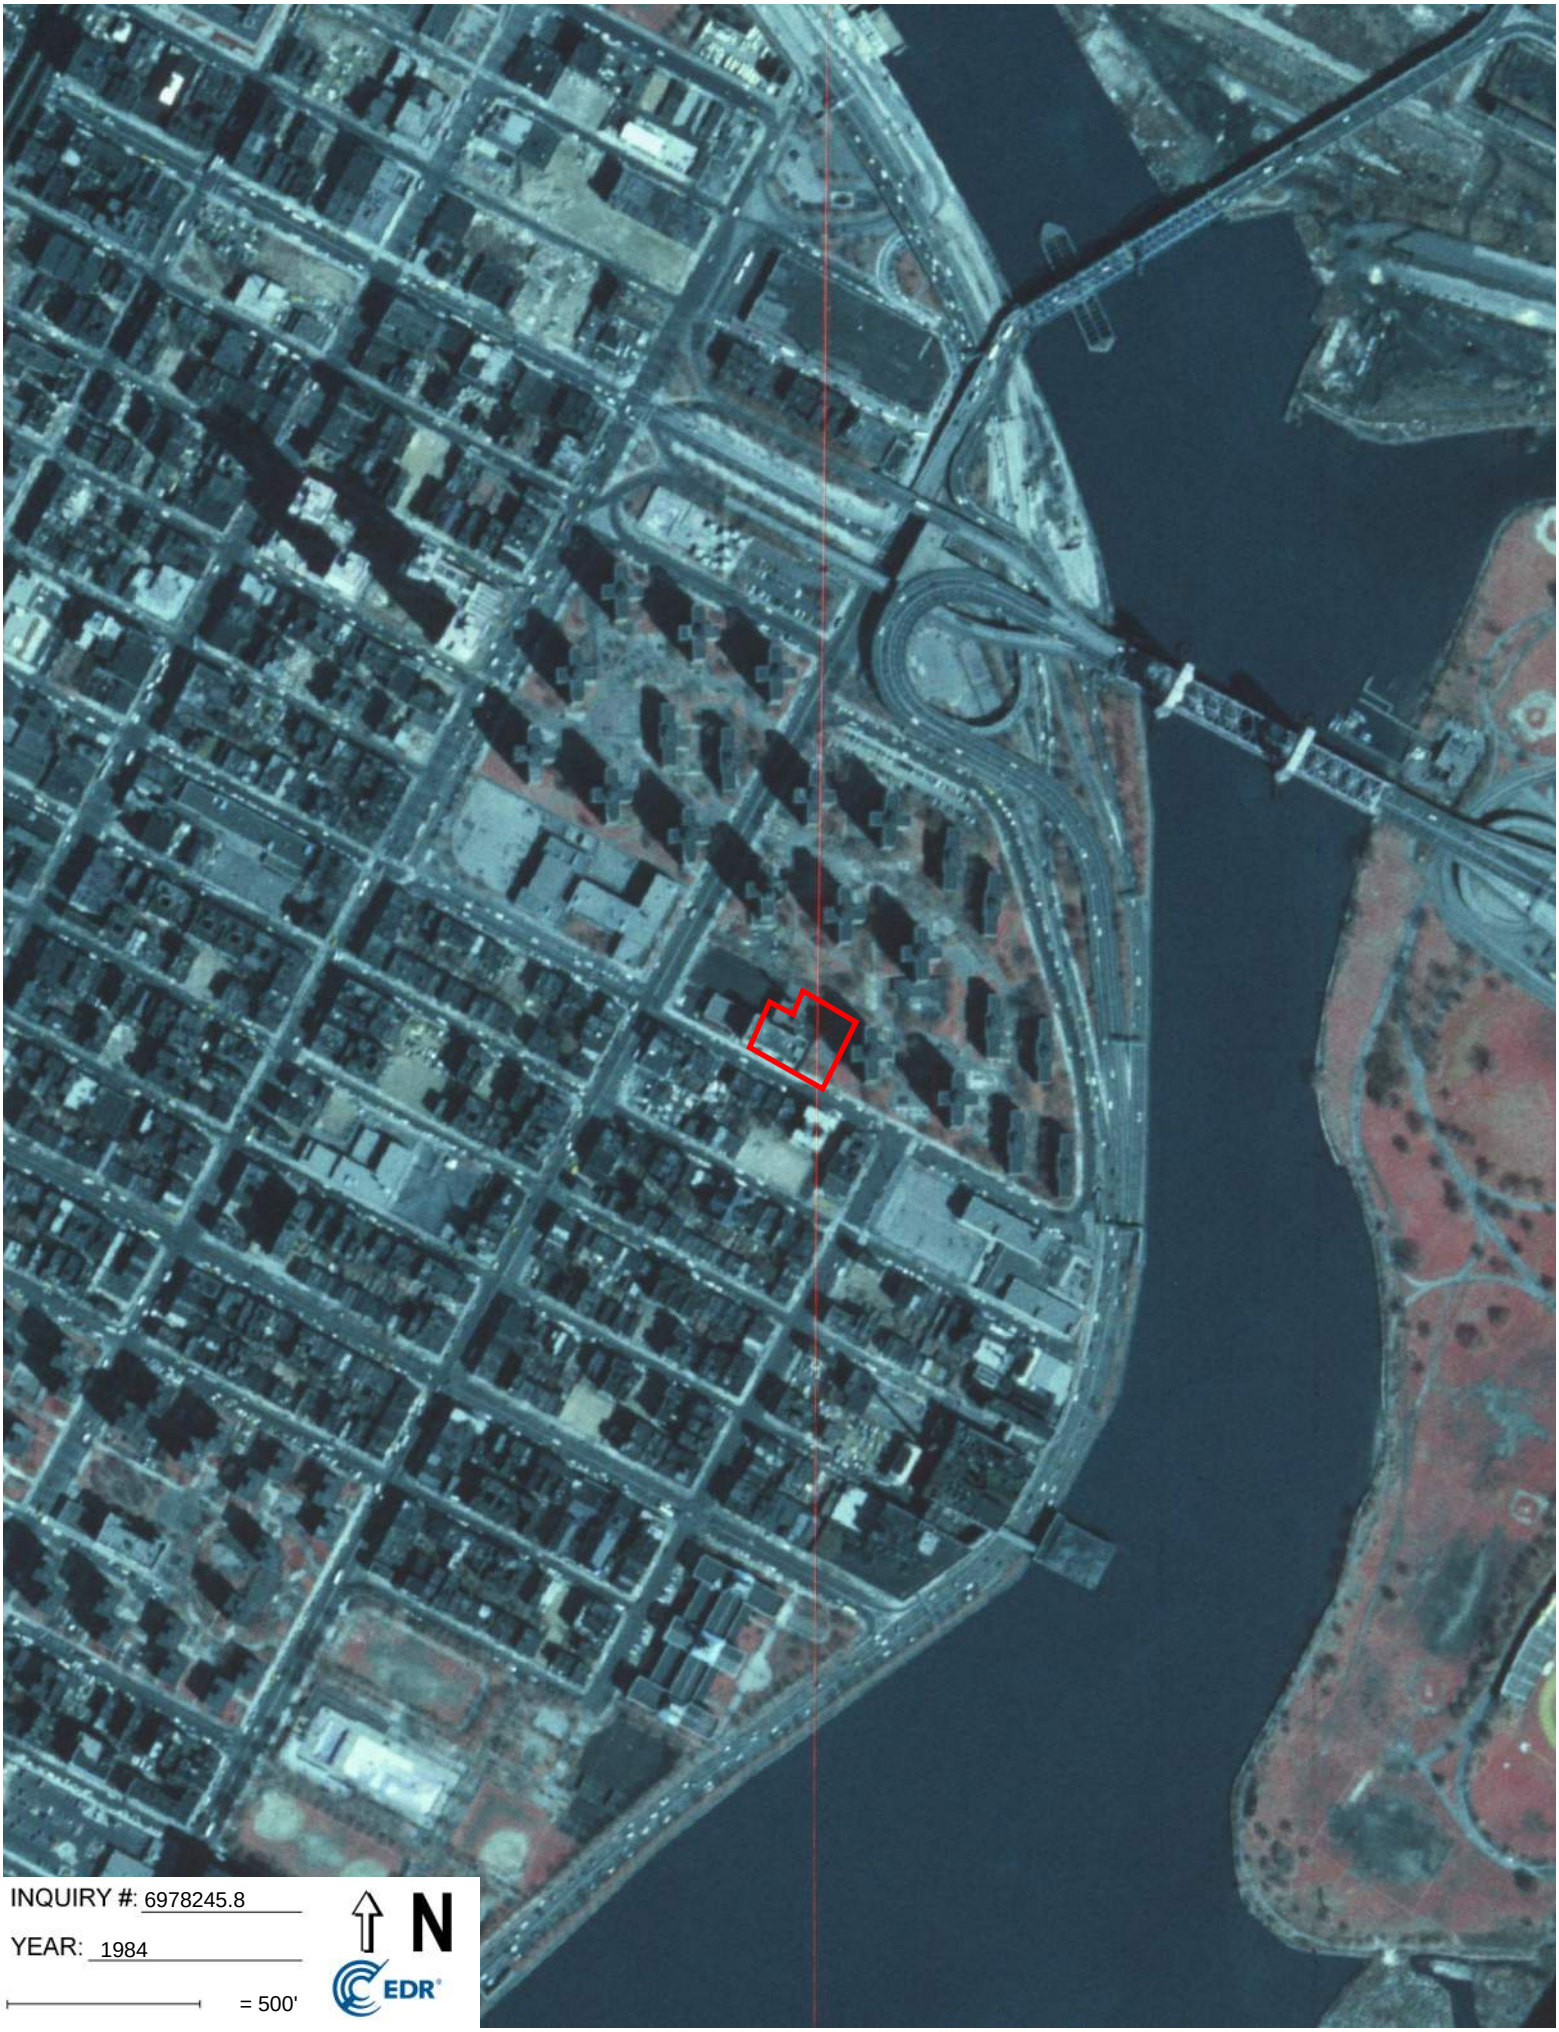
INQUIRY #: 6978245.8
YEAR: 1984
= 500'
N
EDR



INQUIRY #: 6978245.8

YEAR: 1976


= 500'

N

EDR


INQUIRY #: 6978245.8
YEAR: 1974
= 500'
N
EDR


INQUIRY #: 6978245.8
YEAR: 1966
= 500'
N
EDR

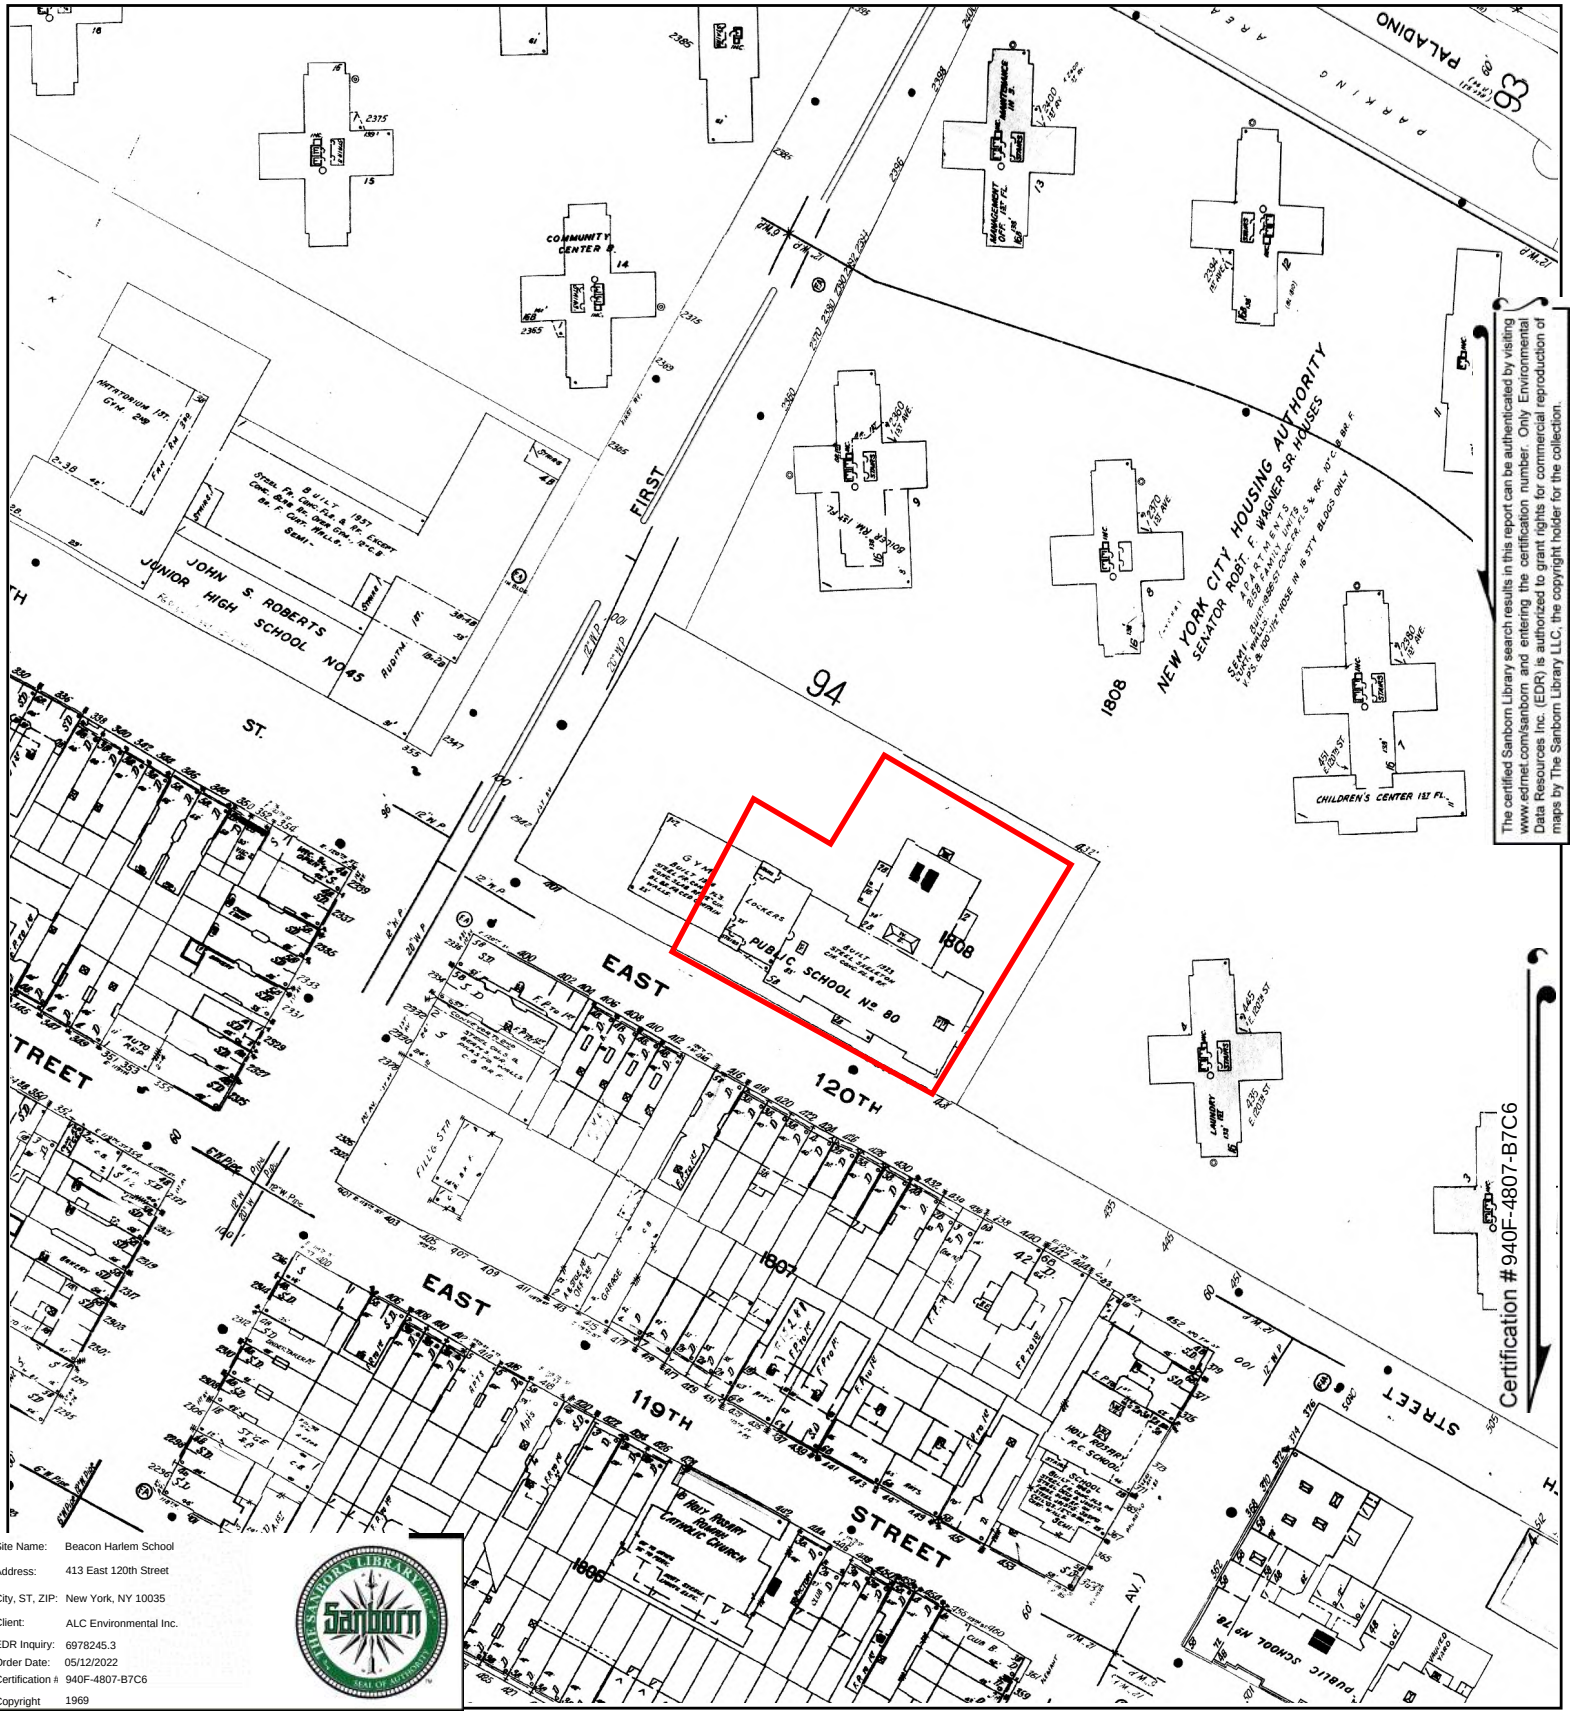


The certified Sanborn Library search results in this report can be authenticated by visiting www.edrnet.com/sanborn and entering the certification number. Only Environmental Data Resources Inc. (EDR) is authorized to grant rights for commercial reproduction of maps by The Sanborn Library LLC, the copyright holder for the collection.

Site Name:	Beacon Harlem School
Address:	413 East 120th Street
City, ST, ZIP:	New York, NY 10035
Client:	ALC Environmental Inc.
EDR Inquiry:	6978245.3
Order Date:	05/12/2022
Certification #	940F-4807-B7C6
Copyright	1969


This Certified Sanborn Map combines the following sheets.
Outlined areas indicate map sheets within the collection.

0 Feet 150 300 600



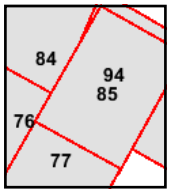

Volume 8N, Sheet 77
Volume 8N, Sheet 85
Volume 8N, Sheet 76
Volume 8N, Sheet 94
Volume 8N, Sheet 84

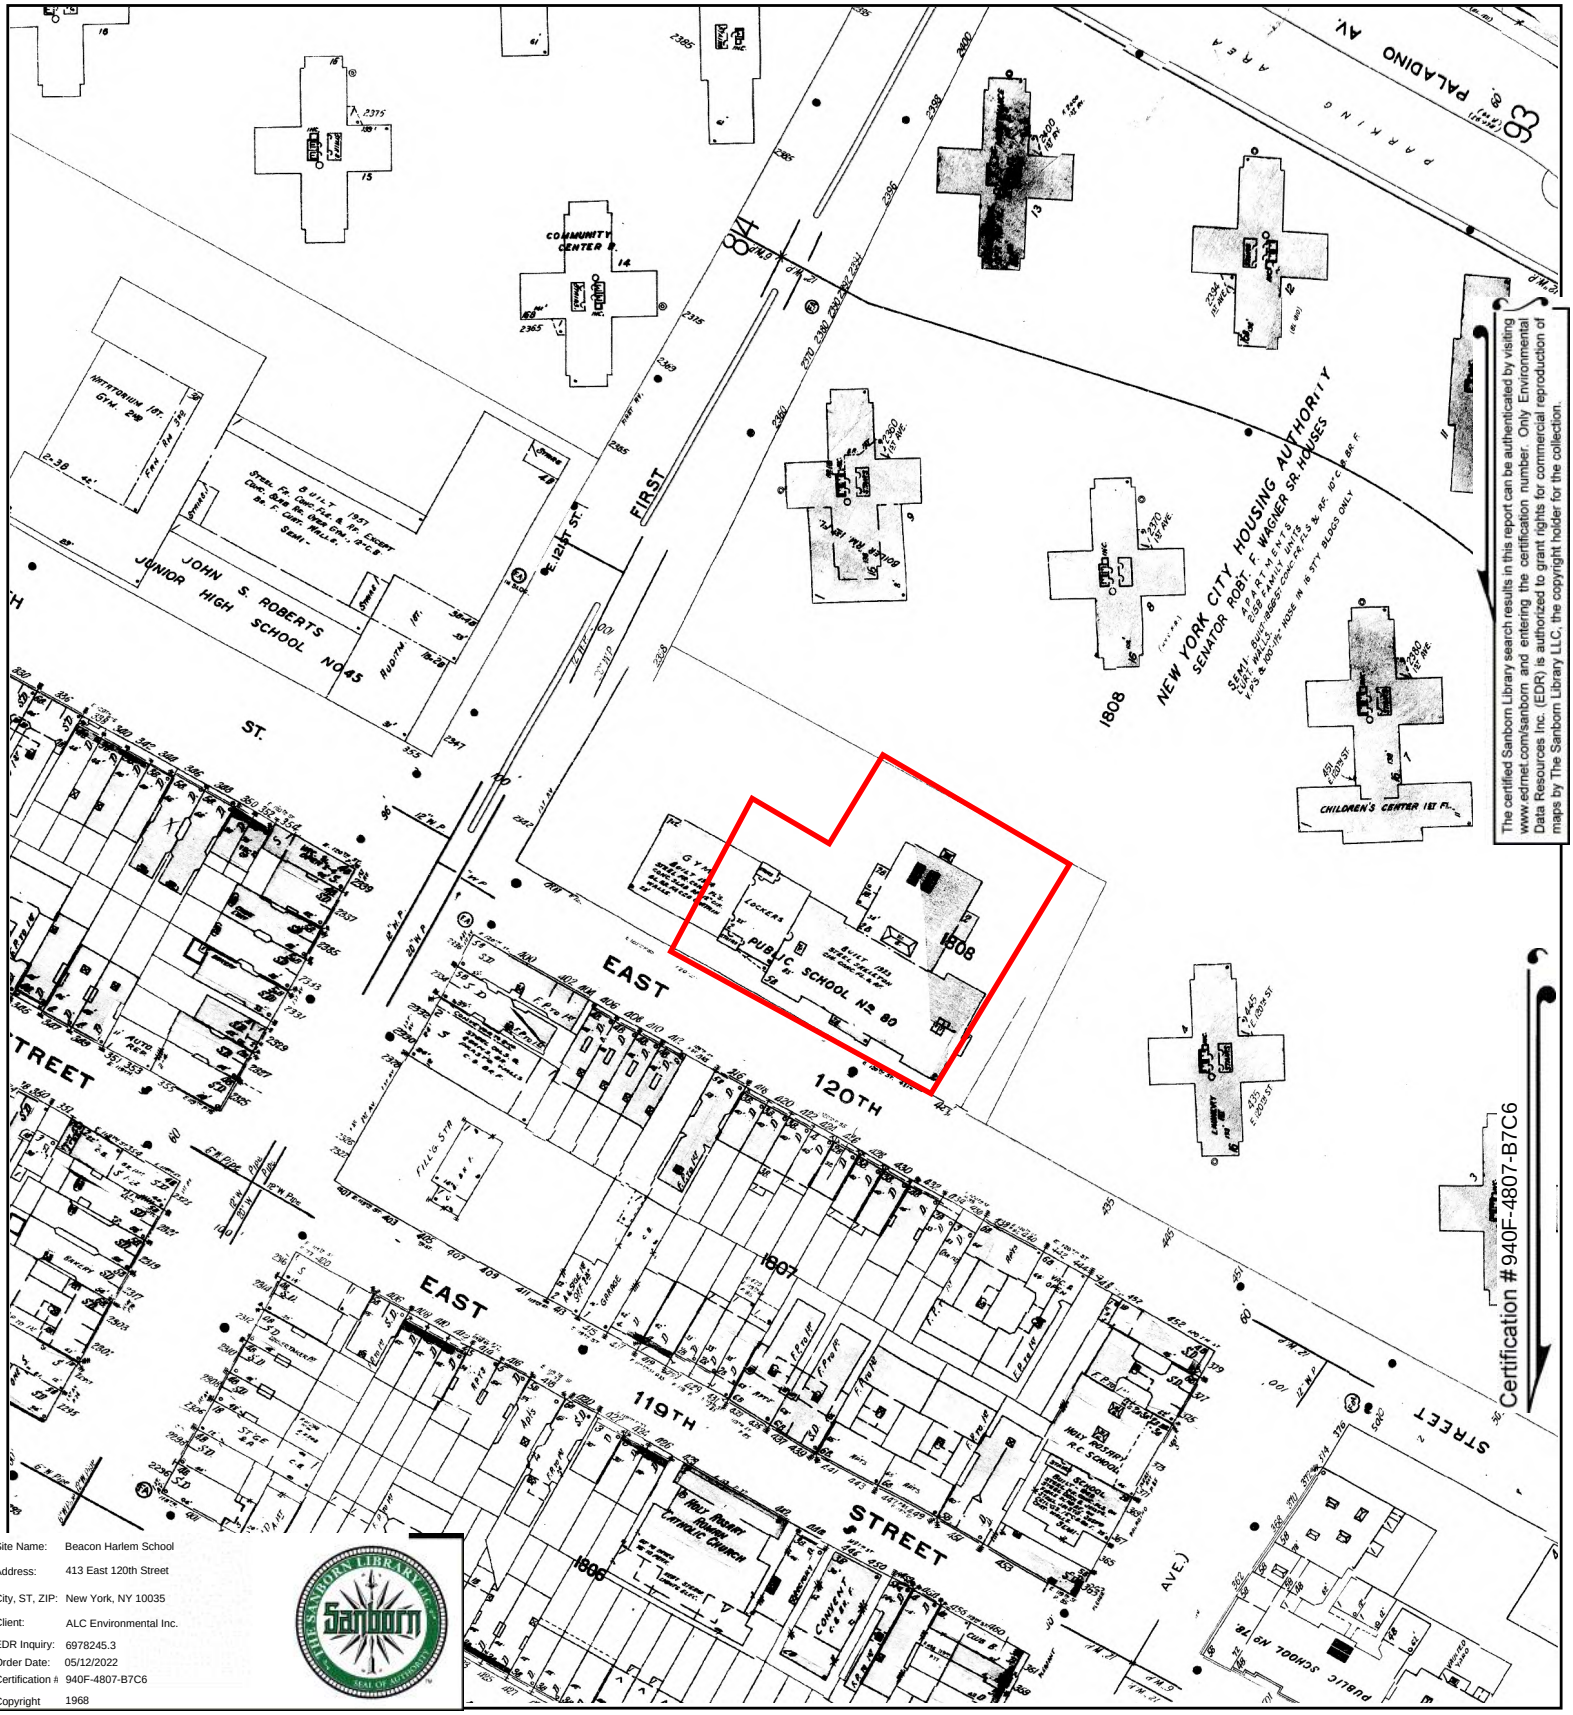


The certified Sanborn Library search results in this report can be authenticated by visiting www.edrnet.com/sanborn and entering the certification number. Only Environmental Data Resources Inc. (EDR) is authorized to grant rights for commercial reproduction of maps by The Sanborn Library LLC, the copyright holder for the collection.

Site Name:	Beacon Harlem School
Address:	413 East 120th Street
City, ST, ZIP:	New York, NY 10035
Client:	ALC Environmental Inc.
EDR Inquiry:	6978245.3
Order Date:	05/12/2022
Certification #	940F-4807-B7C6
Copyright	1968

This Certified Sanborn Map combines the following sheets.
Outlined areas indicate map sheets within the collection.


0 Feet 150 300 600



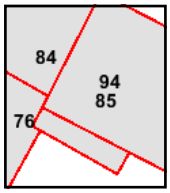

Volume 8N, Sheet 94
Volume 8N, Sheet 85
Volume 8N, Sheet 84
Volume 8N, Sheet 76

N

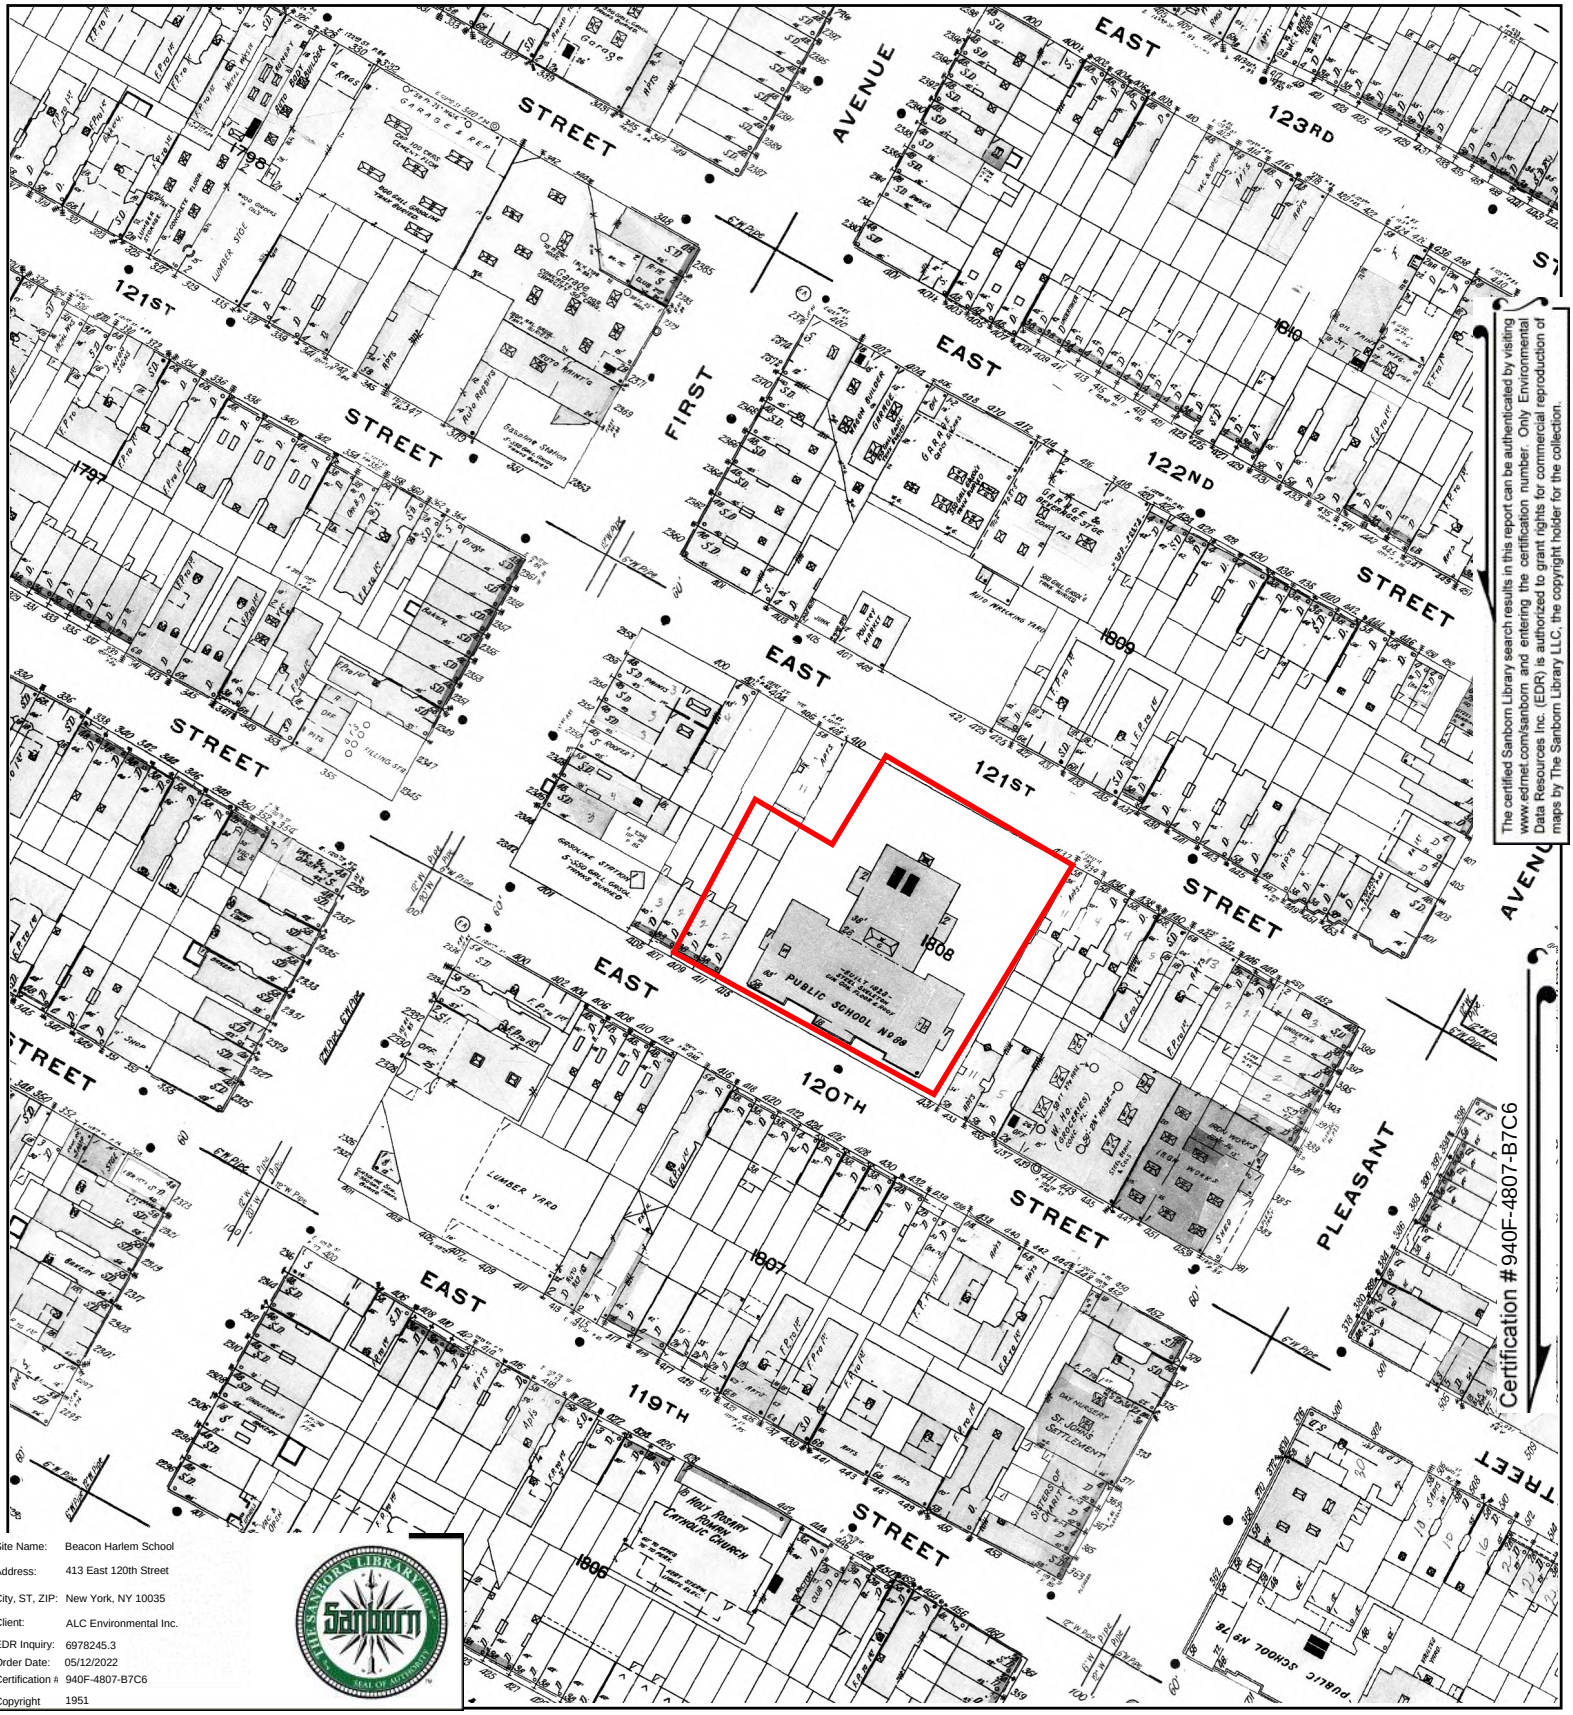



The certified Sanborn Library search results in this report can be authenticated by visiting www.edrnet.com/sanborn and entering the certification number. Only Environmental Data Resources Inc. (EDR) is authorized to grant rights for commercial reproduction of maps by The Sanborn Library LLC, the copyright holder for the collection.

Certification #940F-4807-B7C6

Site Name:	Beacon Harlem School
Address:	413 East 120th Street
City, ST, ZIP:	New York, NY 10035
Client:	ALC Environmental Inc.
EDR Inquiry:	6978245.3
Order Date:	05/12/2022
Certification #	940F-4807-B7C6
Copyright	1951

This Certified Sanborn Map combines the following sheets.
Outlined areas indicate map sheets within the collection.

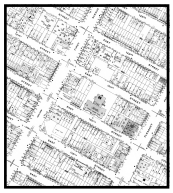


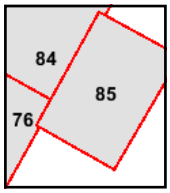

Volume 8N, Sheet 85
Volume 8N, Sheet 84
Volume 8N, Sheet 76

0 Feet 150 300 600


N

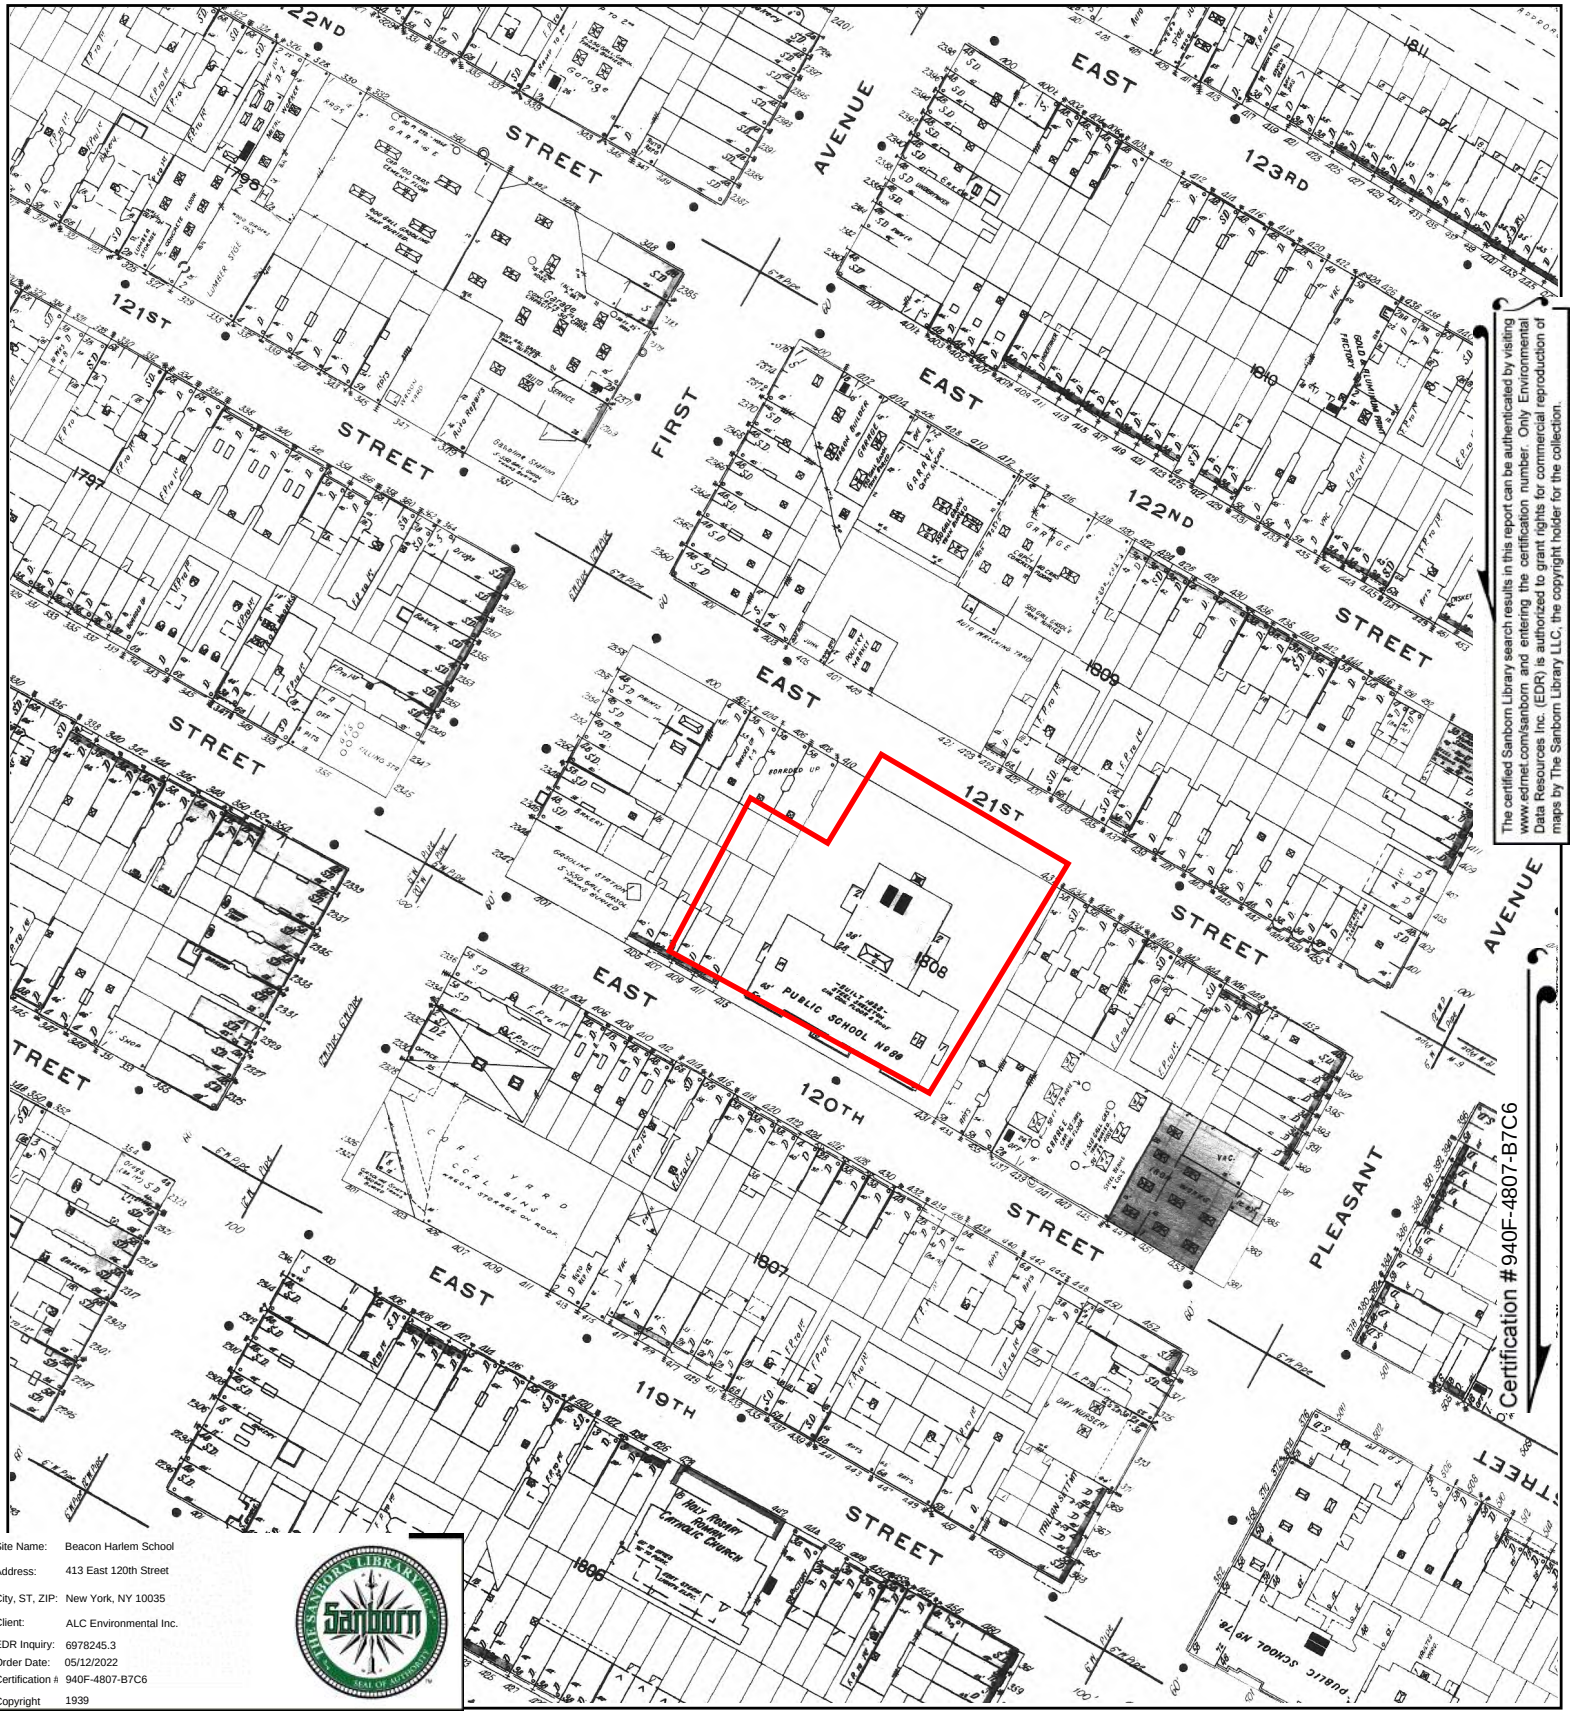


The certified Sanborn Library search results in this report can be authenticated by visiting www.edrnet.com/sanborn and entering the certification number. Only Environmental Data Resources Inc. (EDR) is authorized to grant rights for commercial reproduction of maps by The Sanborn Library LLC, the copyright holder for the collection.

Site Name:	Beacon Harlem School
Address:	413 East 120th Street
City, ST, ZIP:	New York, NY 10035
Client:	ALC Environmental Inc.
EDR Inquiry:	6978245.3
Order Date:	05/12/2022
Certification #	940F-4807-B7C6
Copyright	1939

This Certified Sanborn Map combines the following sheets.
Outlined areas indicate map sheets within the collection.

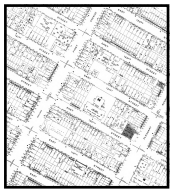


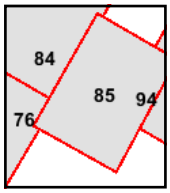

Volume 8N, Sheet 85
Volume 8N, Sheet 84
Volume 8N, Sheet 76
Volume 8N, Sheet 94

0 Feet 150 300 600

N

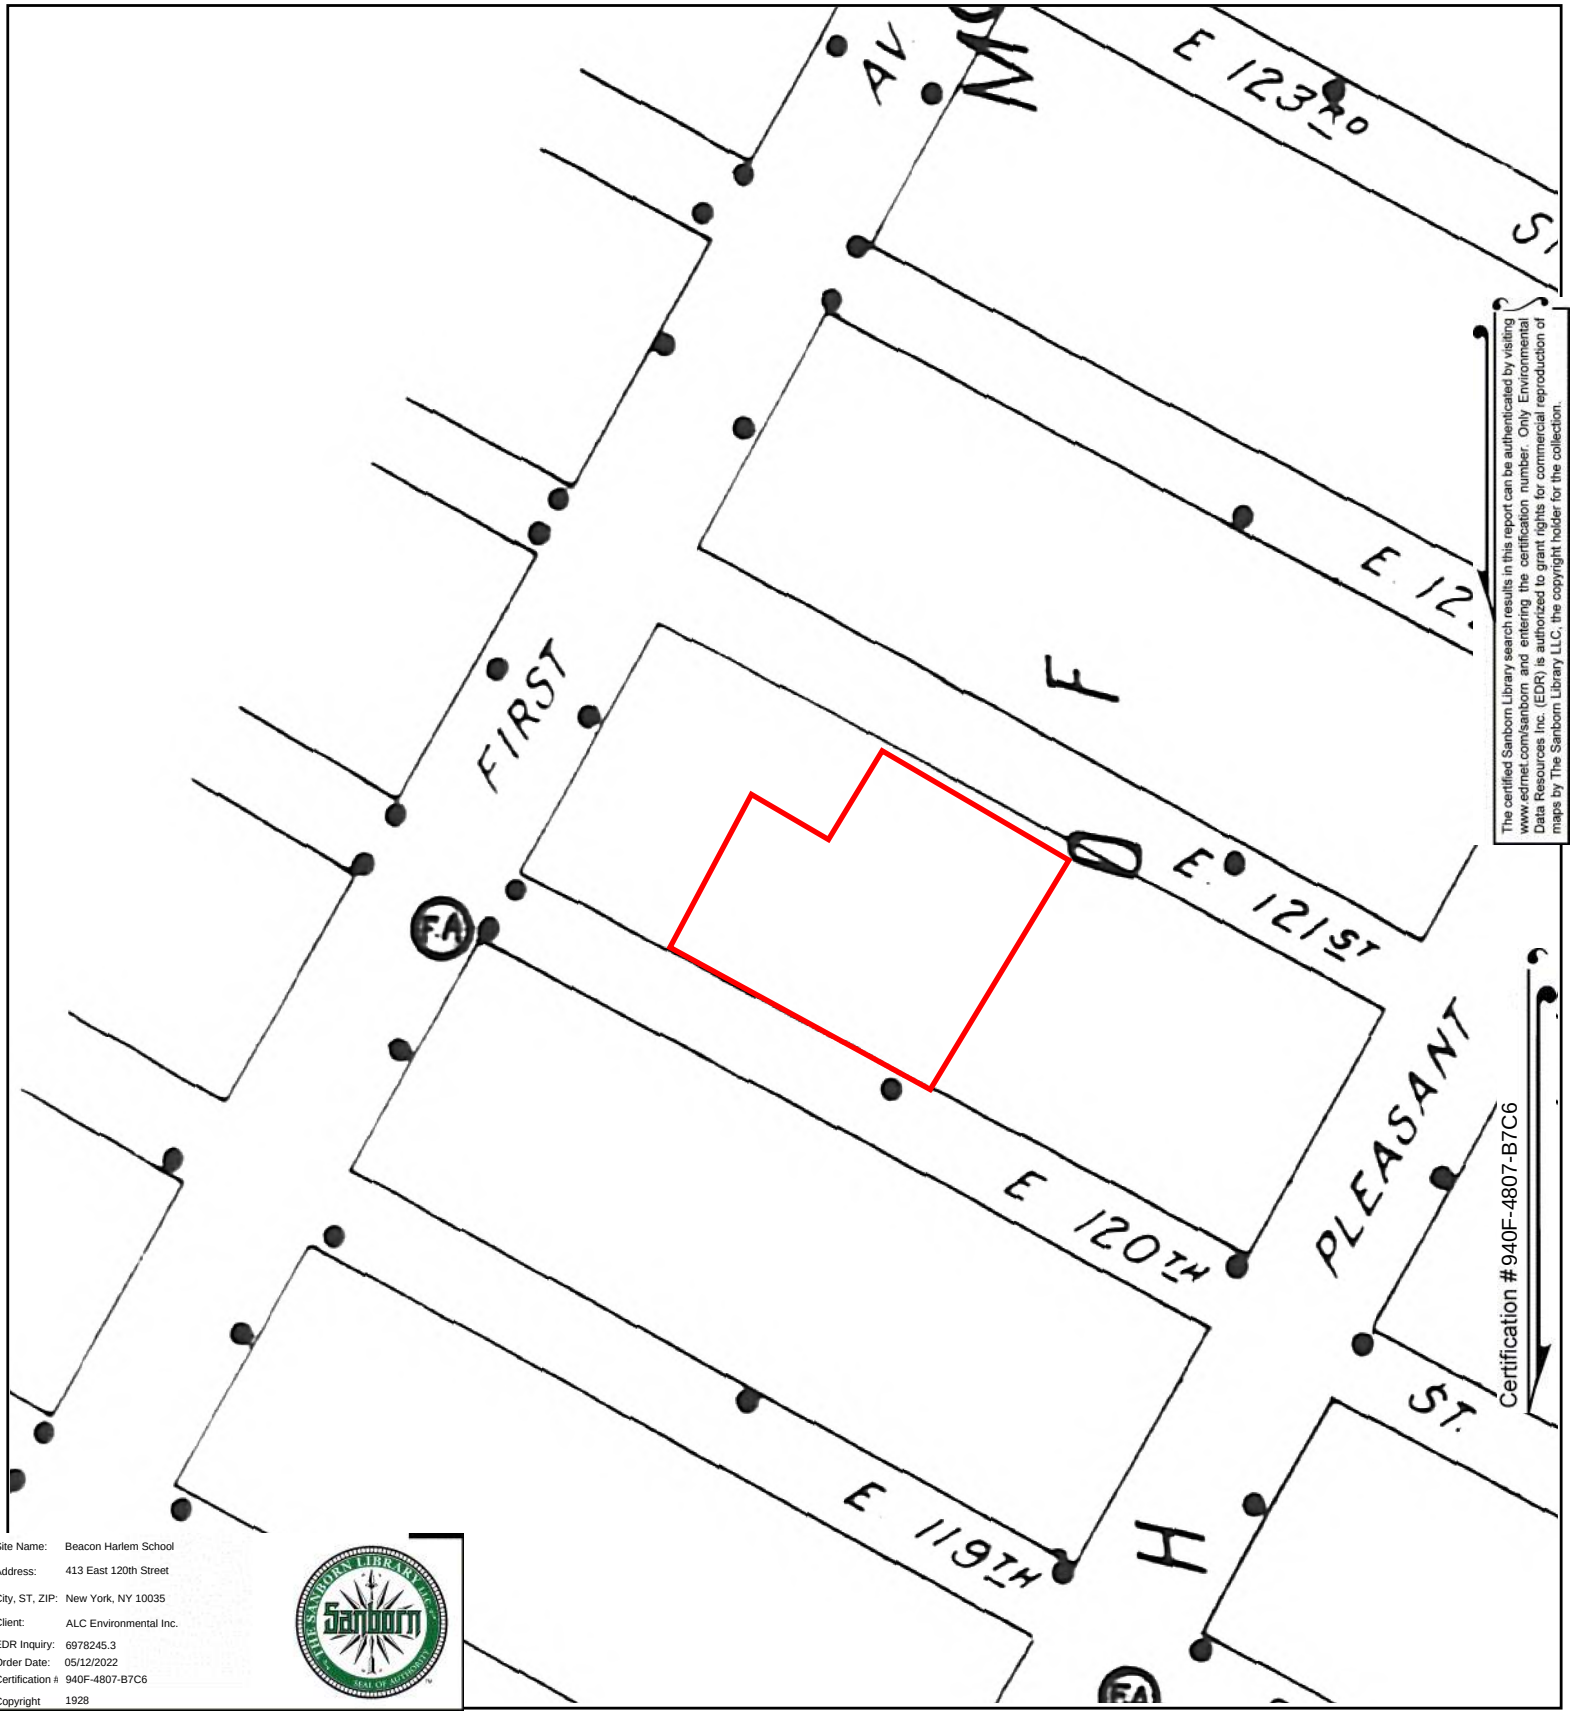


The certified Sanborn Library search results in this report can be authenticated by visiting www.edrnet.com/sanborn and entering the certification number. Only Environmental Data Resources Inc. (EDR) is authorized to grant rights for commercial reproduction of maps by The Sanborn Library LLC, the copyright holder for the collection.


Certification #940F-4807-B7C6

Site Name: Beacon Harlem School
Address: 413 East 120th Street
City, ST, ZIP: New York, NY 10035
Client: ALC Environmental Inc.
EDR Inquiry: 6978245.3
Order Date: 05/12/2022
Certification #: 940F-4807-B7C6
Copyright: 1928


This Certified Sanborn Map combines the following sheets.
Outlined areas indicate map sheets within the collection.

0 Feet 150 300 600

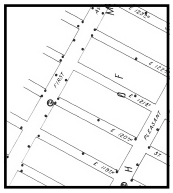

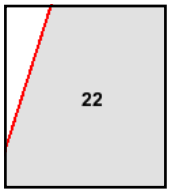

Volume Pier Maps, Sheet 22

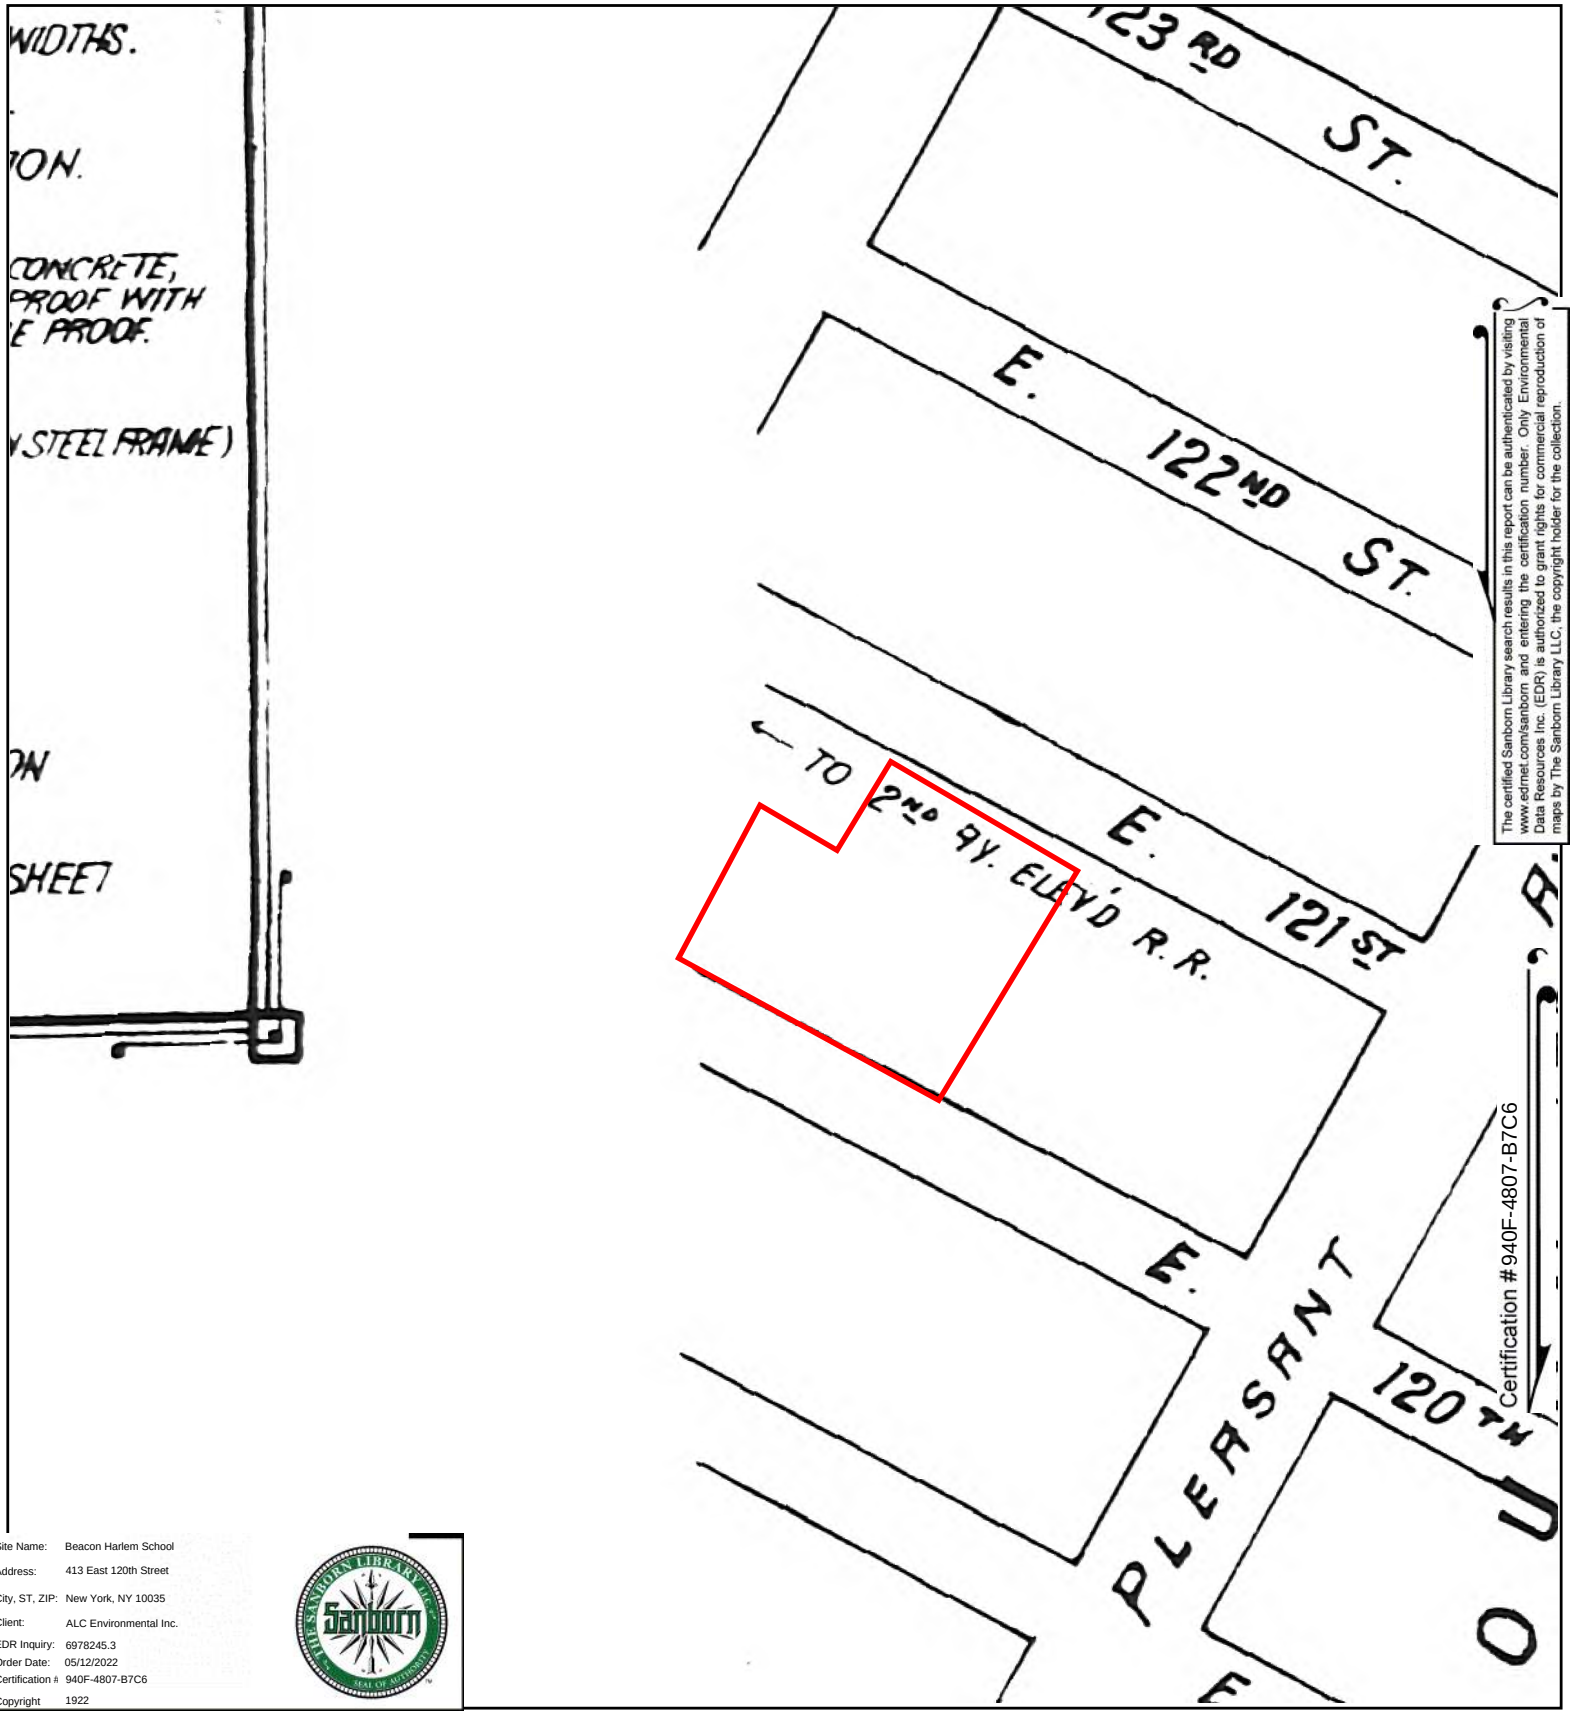


The certified Sanborn Library search results in this report can be authenticated by visiting www.edrnet.com/sanborn and entering the certification number. Only Environmental Data Resources Inc. (EDR) is authorized to grant rights for commercial reproduction of maps by The Sanborn Library LLC, the copyright holder for the collection.


Certification #940F-4807-B7C6

Site Name:	Beacon Harlem School
Address:	413 East 120th Street
City, ST, ZIP:	New York, NY 10035
Client:	ALC Environmental Inc.
EDR Inquiry:	6978245.3
Order Date:	05/12/2022
Certification #	940F-4807-B7C6
Copyright	1922

This Certified Sanborn Map combines the following sheets.
Outlined areas indicate map sheets within the collection.


0 Feet 150 300 600

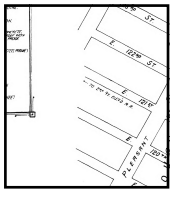

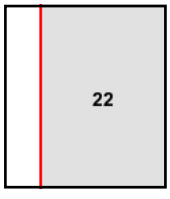

Volume Pier Maps, Sheet 22


N

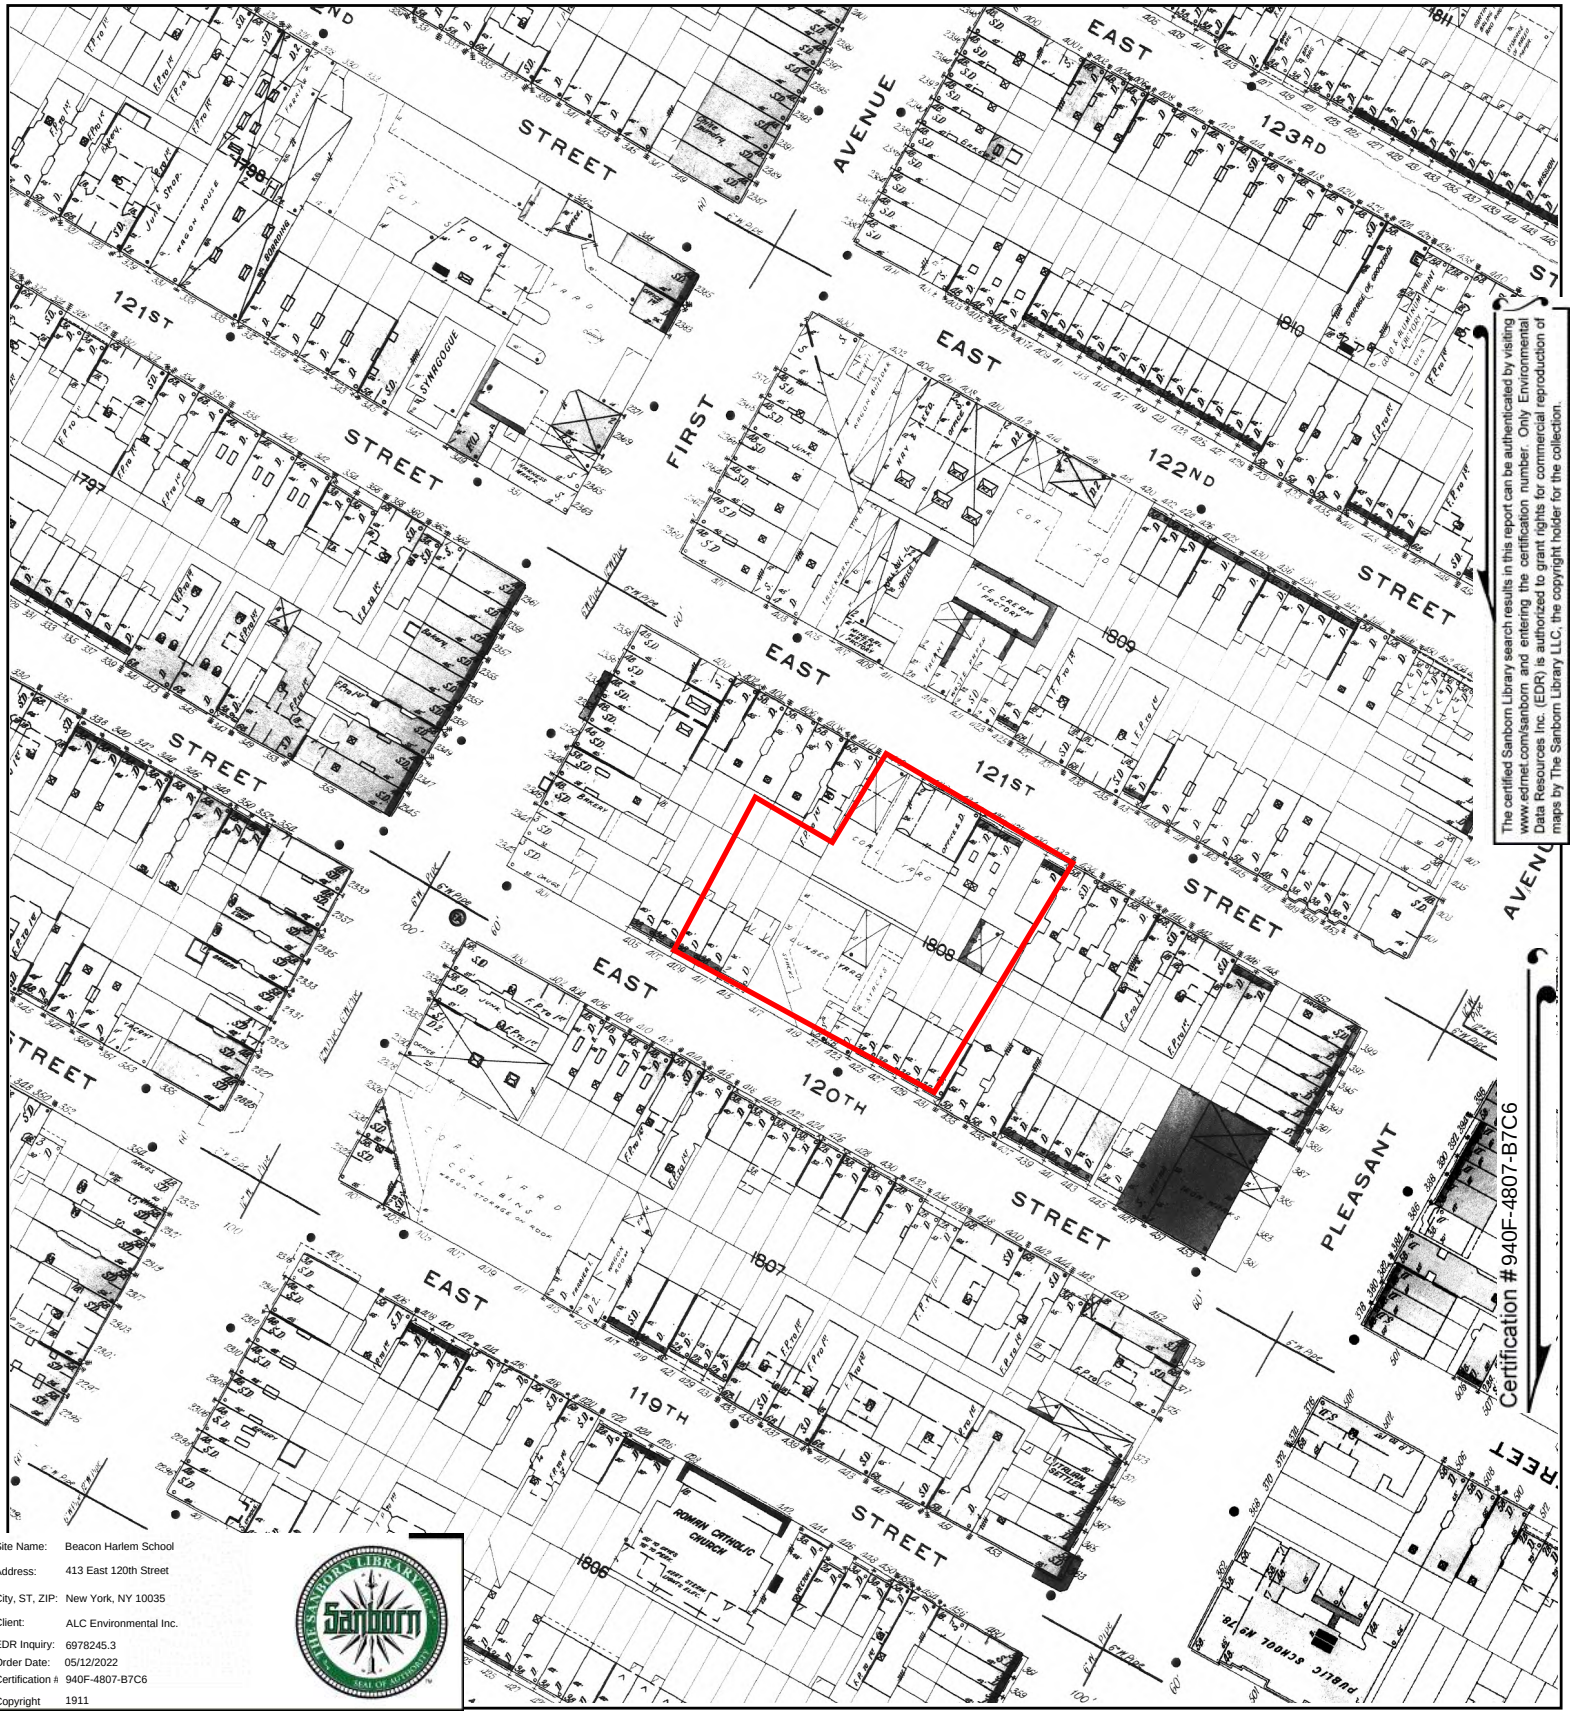


The certified Sanborn Library search results in this report can be authenticated by visiting www.edrnet.com/sanborn and entering the certification number. Only Environmental Data Resources Inc. (EDR) is authorized to grant rights for commercial reproduction of maps by The Sanborn Library LLC, the copyright holder for the collection.

Site Name:	Beacon Harlem School
Address:	413 East 120th Street
City, ST, ZIP:	New York, NY 10035
Client:	ALC Environmental Inc.
EDR Inquiry:	6978245.3
Order Date:	05/12/2022
Certification #	940F-4807-B7C6
Copyright	1911

This Certified Sanborn Map combines the following sheets.
Outlined areas indicate map sheets within the collection.

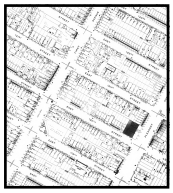


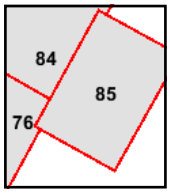

Volume 8N, Sheet 85
Volume 8N, Sheet 84
Volume 8N, Sheet 76

0 Feet 150 300 600

N

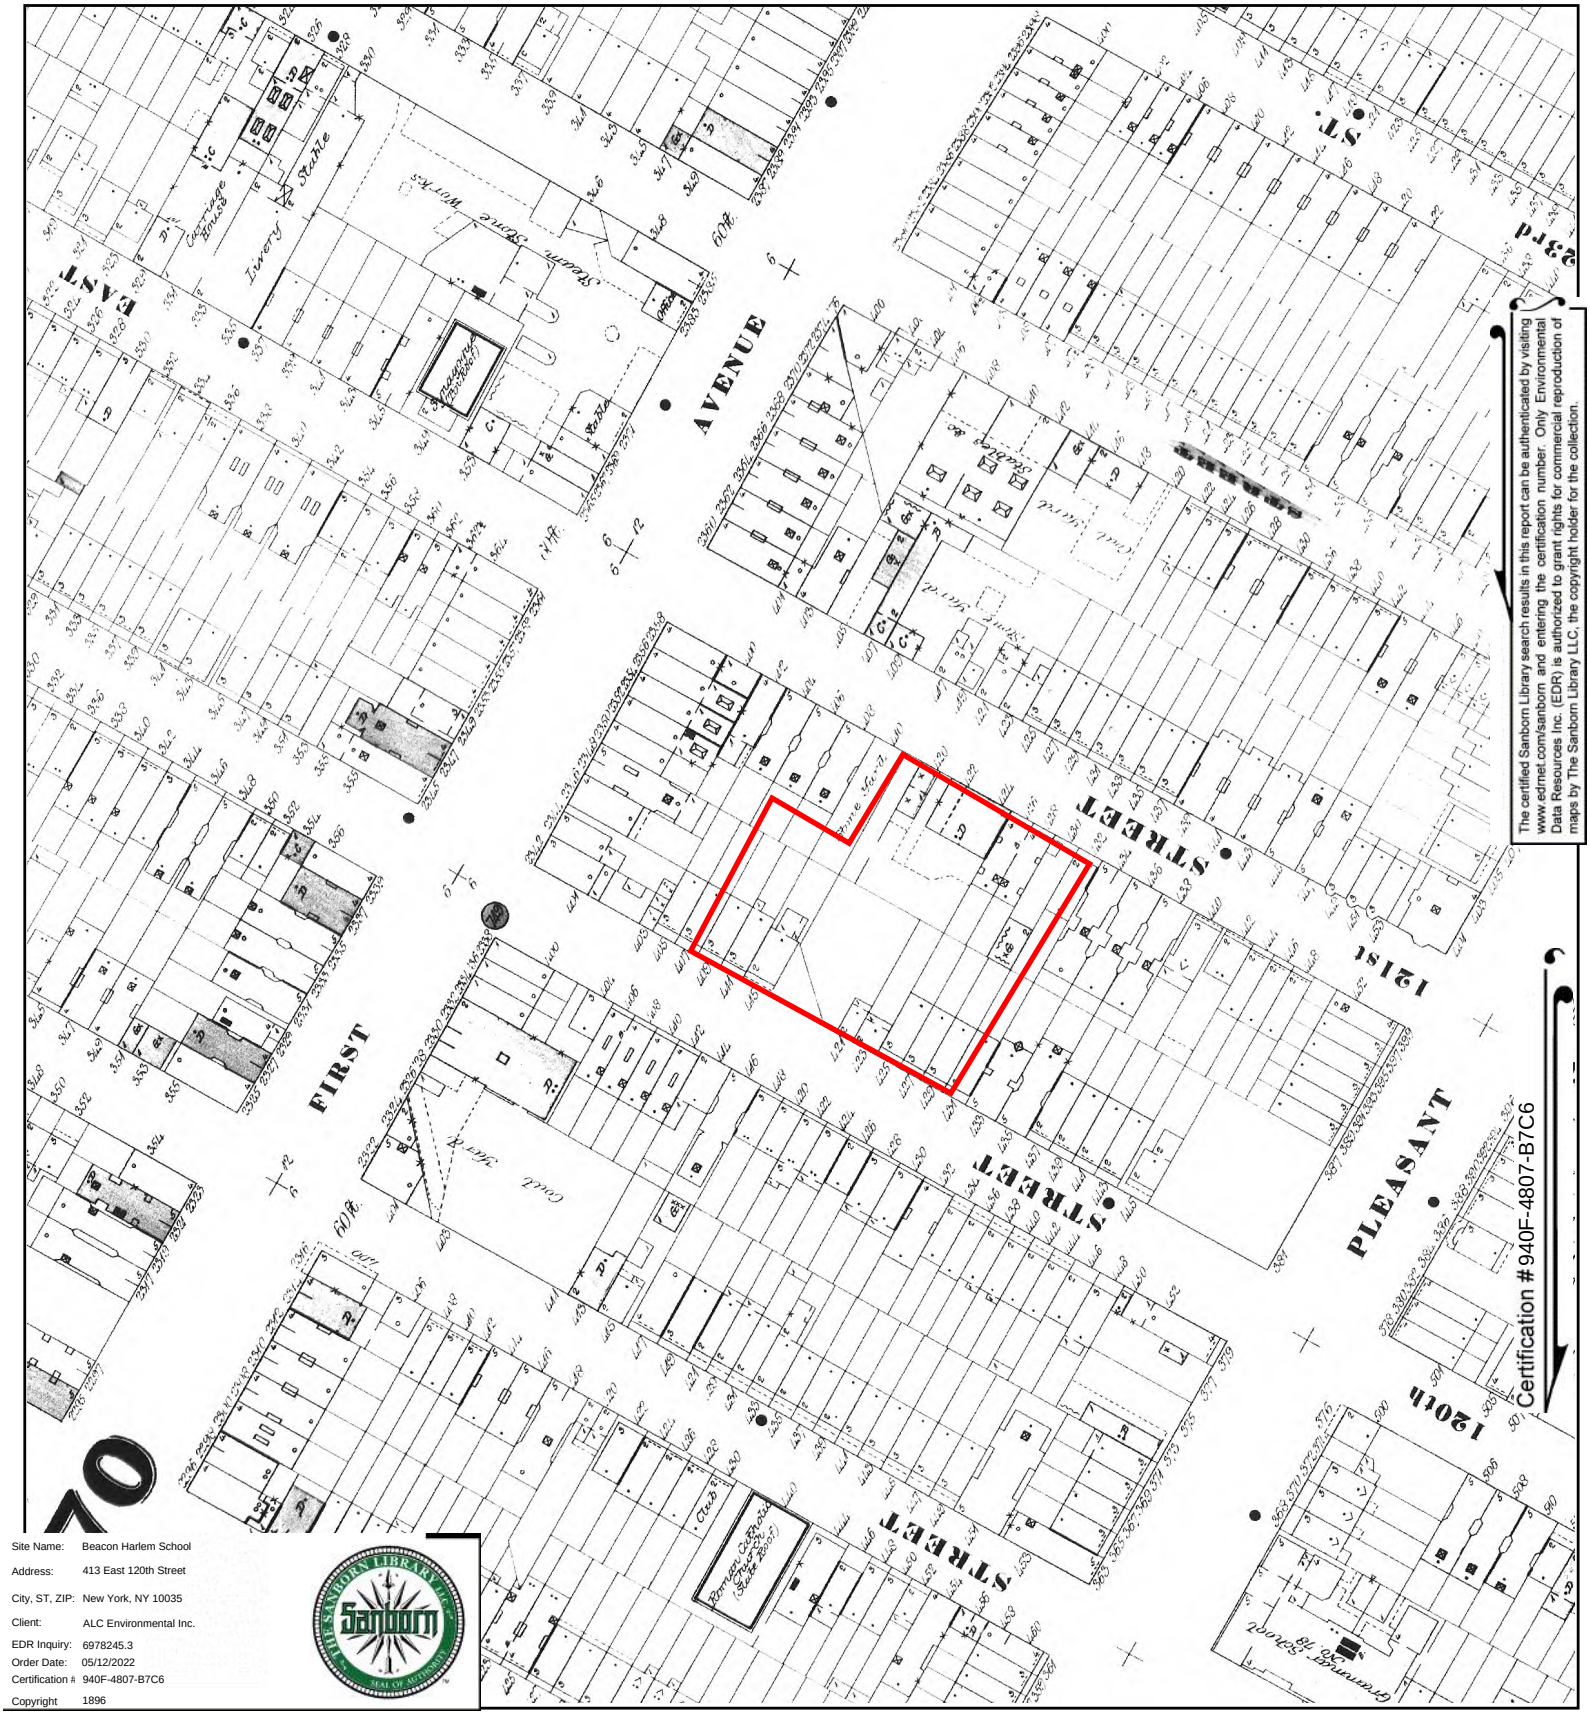


The certified Sanborn Library search results in this report can be authenticated by visiting www.edrnet.com/sanborn and entering the certification number. Only Environmental Data Resources Inc. (EDR) is authorized to grant rights for commercial reproduction of maps by The Sanborn Library LLC, the copyright holder for the collection.


Certification #940F-4807-B7C6

Site Name:	Beacon Harlem School
Address:	413 East 120th Street
City, ST, ZIP:	New York, NY 10035
Client:	ALC Environmental Inc.
EDR Inquiry:	6978245.3
Order Date:	05/12/2022
Certification #	940F-4807-B7C6
Copyright	1896

This Certified Sanborn Map combines the following sheets.
Outlined areas indicate map sheets within the collection.

0 Feet 150 300 600

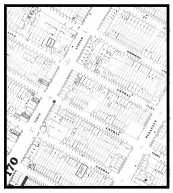

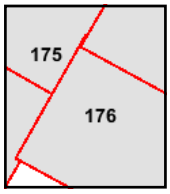

Volume 8N, Sheet 176
Volume 8N, Sheet 176
Volume 8N, Sheet 175
Volume 8N, Sheet 175

N

Beacon Harlem School
413 East 120th Street
New York, NY 10035

Inquiry Number: 6978245.3
May 12, 2022

Certified Sanborn® Map Report

6 Armstrong Road, 4th floor
Shelton, CT 06484
Toll Free: 800.352.0050
www.edrnet.com

Certified Sanborn® Map Report

05/12/22

Site Name:

Beacon Harlem School
413 East 120th Street
New York, NY 10035
EDR Inquiry # 6978245.3

Client Name:

ALC Environmental Inc.
115 W. 30th Street
New York, NY 10001
Contact: Colin Eckhardt

The Sanborn Library has been searched by EDR and maps covering the target property location as provided by ALC Environmental Inc. were identified for the years listed below. The Sanborn Library is the largest, most complete collection of fire insurance maps. The collection includes maps from Sanborn, Bromley, Perris & Browne, Hopkins, Barlow, and others. Only Environmental Data Resources Inc. (EDR) is authorized to grant rights for commercial reproduction of maps by the Sanborn Library LLC, the copyright holder for the collection. Results can be authenticated by visiting www.edrnet.com/sanborn.

The Sanborn Library is continually enhanced with newly identified map archives. This report accesses all maps in the collection as of the day this report was generated.

Certified Sanborn Results:

Certification # 940F-4807-B7C6

PO # NA

Project NA

Maps Provided:

2005	1993	1969
2004	1992	1968
2003	1991	1951
2002	1989	1939
2001	1986	1928
1996	1982	1922
1995	1980	1911
1994	1979	1896

Sanborn® Library search results

Certification #: 940F-4807-B7C6

The Sanborn Library includes more than 1.2 million fire insurance maps from Sanborn, Bromley, Perris & Browne, Hopkins, Barlow and others which track historical property usage in approximately 12,000 American cities and towns. Collections searched:

- ☑ Library of Congress
- ☑ University Publications of America
- ☑ EDR Private Collection

The Sanborn Library LLC Since 1866™

Limited Permission To Make Copies

ALC Environmental Inc. (the client) is permitted to make up to FIVE photocopies of this Sanborn Map transmittal and each fire insurance map accompanying this report solely for the limited use of its customer. No one other than the client is authorized to make copies. Upon request made directly to an EDR Account Executive, the client may be permitted to make a limited number of additional photocopies. This permission is conditioned upon compliance by the client, its customer and their agents with EDR's copyright policy; a copy of which is available upon request.

Disclaimer - Copyright and Trademark Notice

This Report contains certain information obtained from a variety of public and other sources reasonably available to Environmental Data Resources, Inc. It cannot be concluded from this Report that coverage information for the target and surrounding properties does not exist from other sources. NO WARRANTY EXPRESSED OR IMPLIED, IS MADE WHATSOEVER IN CONNECTION WITH THIS REPORT. ENVIRONMENTAL DATA RESOURCES, INC. SPECIFICALLY DISCLAIMS THE MAKING OF ANY SUCH WARRANTIES, INCLUDING WITHOUT LIMITATION, MERCHANTABILITY OR FITNESS FOR A PARTICULAR USE OR PURPOSE. ALL RISK IS ASSUMED BY THE USER. IN NO EVENT SHALL ENVIRONMENTAL DATA RESOURCES, INC. BE LIABLE TO ANYONE, WHETHER ARISING OUT OF ERRORS OR OMISSIONS, NEGLIGENCE, ACCIDENT OR ANY OTHER CAUSE, FOR ANY LOSS OF DAMAGE, INCLUDING, WITHOUT LIMITATION, SPECIAL, INCIDENTAL, CONSEQUENTIAL, OR EXEMPLARY DAMAGES. ANY LIABILITY ON THE PART OF ENVIRONMENTAL DATA RESOURCES, INC. IS STRICTLY LIMITED TO A REFUND OF THE AMOUNT PAID FOR THIS REPORT. Purchaser accepts this Report "AS IS". Any analyses, estimates, ratings, environmental risk levels or risk codes provided in this Report are provided for illustrative purposes only, and are not intended to provide, nor should they be interpreted as providing any facts regarding, or prediction or forecast of, any environmental risk for any property. Only a Phase I Environmental Site Assessment performed by an environmental professional can provide information regarding the environmental risk for any property. Additionally, the information provided in this Report is not to be construed as legal advice.


Copyright 2022 by Environmental Data Resources, Inc. All rights reserved. Reproduction in any media or format, in whole or in part, of any report or map of Environmental Data Resources, Inc., or its affiliates, is prohibited without prior written permission.

EDR and its logos (including Sanborn and Sanborn Map) are trademarks of Environmental Data Resources, Inc. or its affiliates. All other trademarks used herein are the property of their respective owners.


Sanborn Sheet Key

This Certified Sanborn Map Report is based upon the following Sanborn Fire Insurance map sheets.


2005 Source Sheets

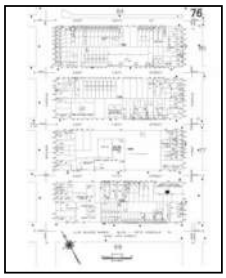


Volume 8N, Sheet 76
2005-2006

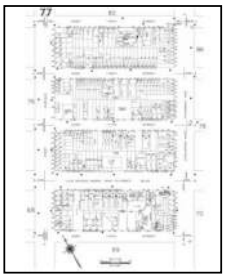


Volume 8N, Sheet 77
2005-2006

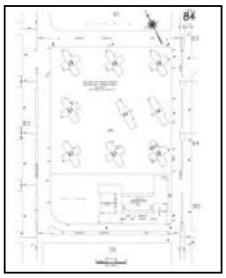

Volume 8N, Sheet 84
2005-2006

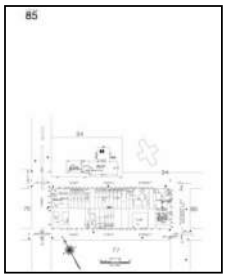


Volume 8N, Sheet 85
2005-2006

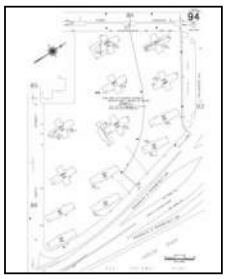


Volume 8N, Sheet 94
2005-2006


2004 Source Sheets

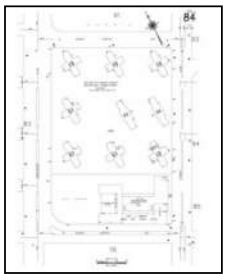


Volume 8N, Sheet 84
2004

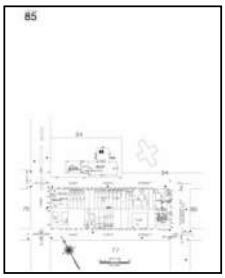


Volume 8N, Sheet 85
2004

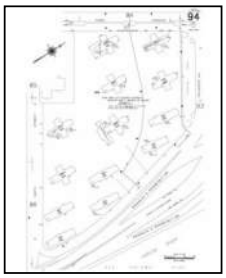

Volume 8N, Sheet 94
2004

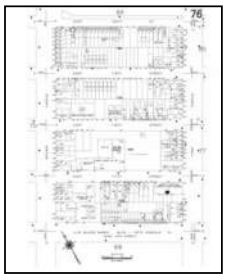

Volume 8N, Sheet 76
2004

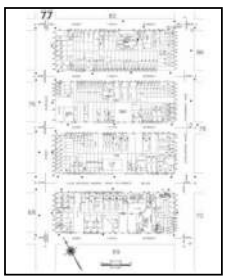


Volume 8N, Sheet 77
2004


Sanborn Sheet Key

This Certified Sanborn Map Report is based upon the following Sanborn Fire Insurance map sheets.


2003 Source Sheets

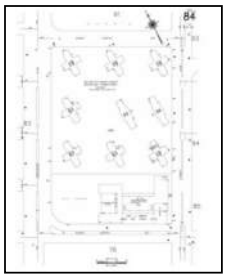


Volume 8N, Sheet 84
2003

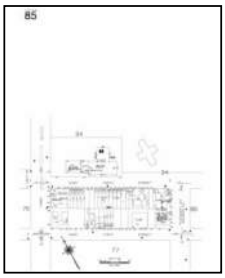


Volume 8N, Sheet 85
2003

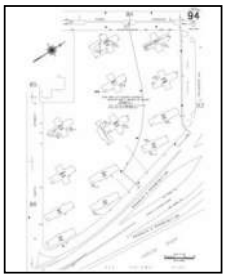

Volume 8N, Sheet 94
2003

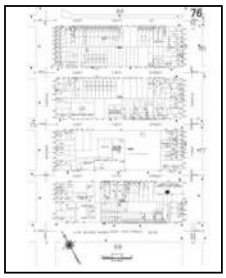


Volume 8N, Sheet 76
2003

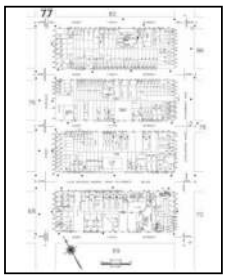


Volume 8N, Sheet 77
2003


2002 Source Sheets

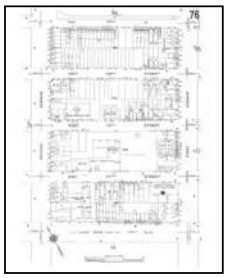


Volume 8N, Sheet 76
2002

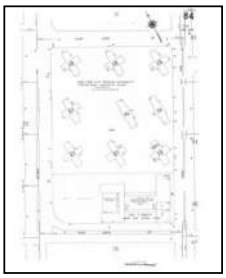

Volume 8N, Sheet 84
2002

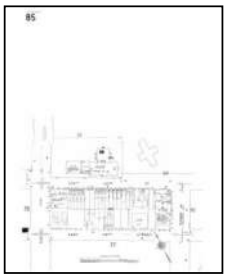


Volume 8N, Sheet 85
2002

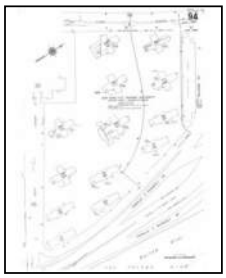


Volume 8N, Sheet 94
2002


2001 Source Sheets

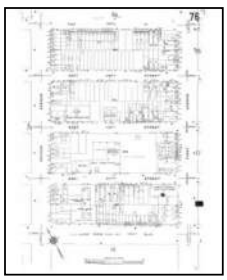


Volume 8N, Sheet 76
2001

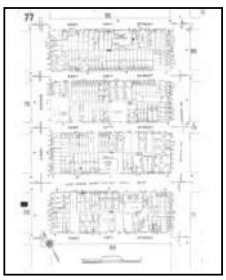

Volume 8N, Sheet 77
2001

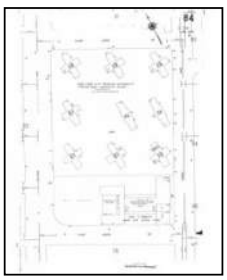

Volume 8N, Sheet 84
2001

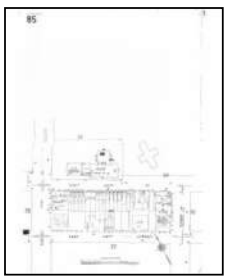

Volume 8N, Sheet 85
2001

Sanborn Sheet Key


This Certified Sanborn Map Report is based upon the following Sanborn Fire Insurance map sheets.

2001 Source Sheets




Volume 8N, Sheet 94
2001

1996 Source Sheets

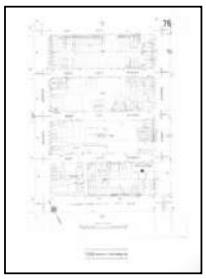

Volume 8N, Sheet 76
1996

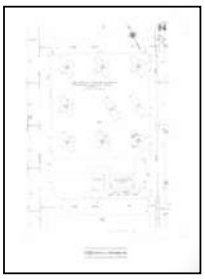

Volume 8N, Sheet 84
1996




Volume 8N, Sheet 85
1996



Volume 8N, Sheet 94
1996


1995 Source Sheets

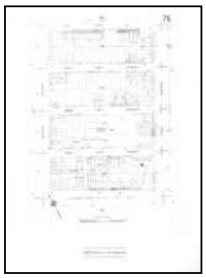

Volume 8N, Sheet 76
1995



Volume 8N, Sheet 77
1995

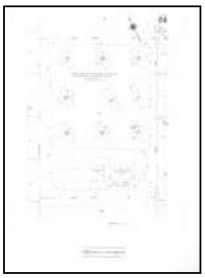

Volume 8N, Sheet 84
1995




Volume 8N, Sheet 85
1995



Volume 8N, Sheet 94
1995

1994 Source Sheets

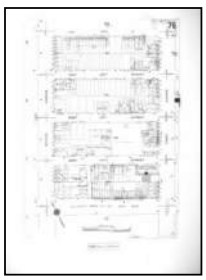

Volume 8N, Sheet 76
1994



Volume 8N, Sheet 84
1994



Volume 8N, Sheet 85
1994



Volume 8N, Sheet 94
1994


Sanborn Sheet Key


This Certified Sanborn Map Report is based upon the following Sanborn Fire Insurance map sheets.

1993 Source Sheets



Volume 8N, Sheet 76
1993


Volume 8N, Sheet 94
1993

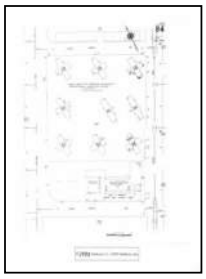

Volume 8N, Sheet 84
1993

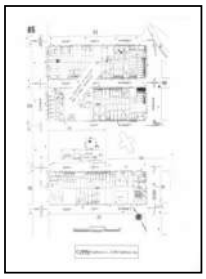

Volume 8N, Sheet 85
1993

1992 Source Sheets

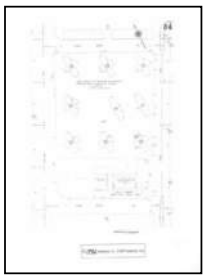

Volume 8N, Sheet 84
1992


Volume 8N, Sheet 94
1992

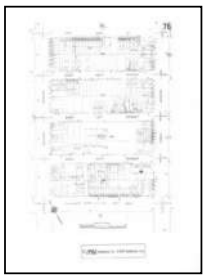
Volume 8N, Sheet 76
1992

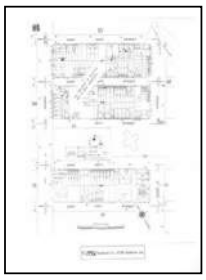
Volume 8N, Sheet 85
1992

1991 Source Sheets

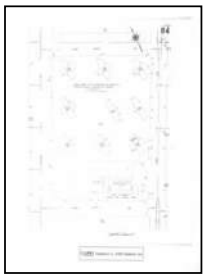

Volume 8N, Sheet 84
1991



Volume 8N, Sheet 85
1991



Volume 8N, Sheet 76
1991



Volume 8N, Sheet 94
1991

1989 Source Sheets

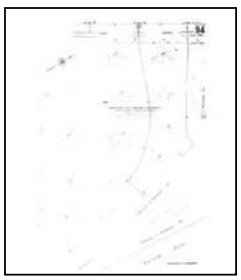
Volume 8N, Sheet 94
1989

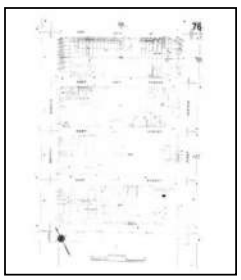
Volume 8N, Sheet 76
1989

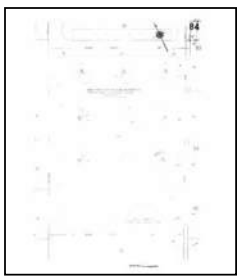

Volume 8N, Sheet 84
1989

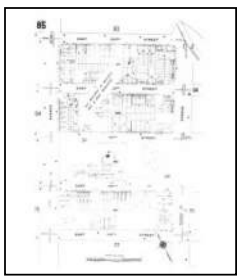

Volume 8N, Sheet 85
1989


Sanborn Sheet Key


This Certified Sanborn Map Report is based upon the following Sanborn Fire Insurance map sheets.


1986 Source Sheets

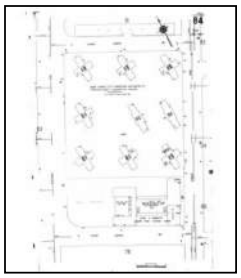
Volume 8N, Sheet 84
1986

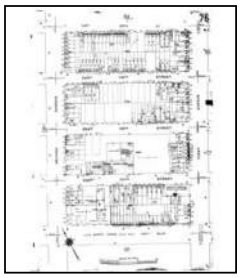

Volume 8N, Sheet 76
1986

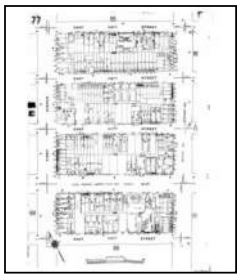

Volume 8N, Sheet 77
1986

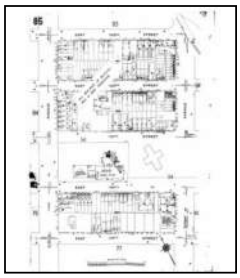

Volume 8N, Sheet 85
1986

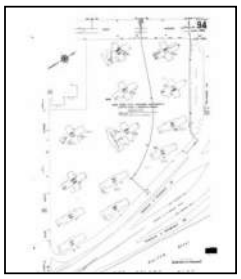

Volume 8N, Sheet 94
1986

1982 Source Sheets

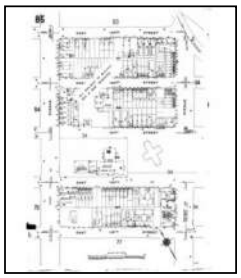

Volume 8N, Sheet 85
1982

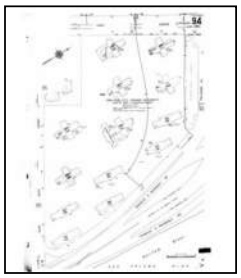

Volume 8N, Sheet 94
1982

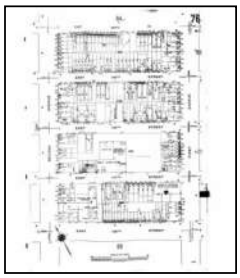

Volume 8N, Sheet 76
1982

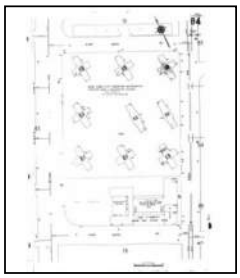
Volume 8N, Sheet 84
1982

1980 Source Sheets

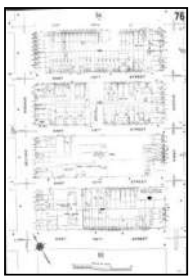
Volume 8N, Sheet 76
1980

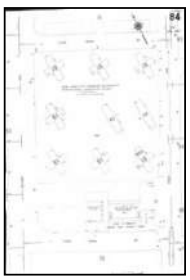
Volume 8N, Sheet 84
1980

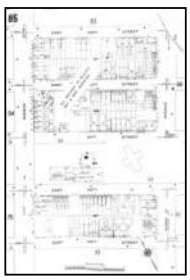

Volume 8N, Sheet 85
1980


Volume 8N, Sheet 94
1980


Sanborn Sheet Key

This Certified Sanborn Map Report is based upon the following Sanborn Fire Insurance map sheets.


1979 Source Sheets

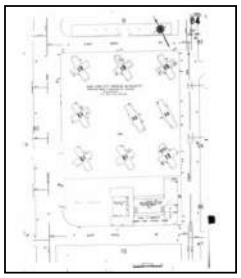


Volume 8N, Sheet 84
1979

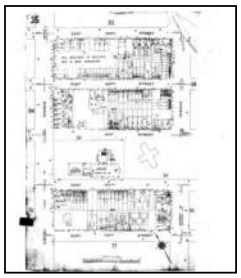


Volume 8N, Sheet 85
1979

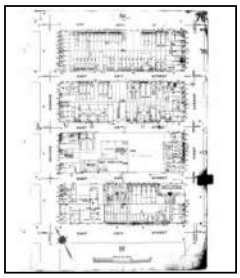

Volume 8N, Sheet 76
1979

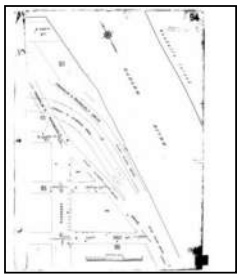


Volume 8N, Sheet 94
1979

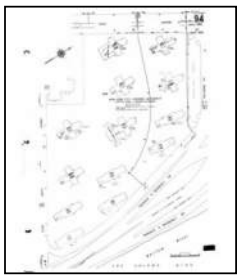


Volume 8N, Sheet 94
1979


1969 Source Sheets

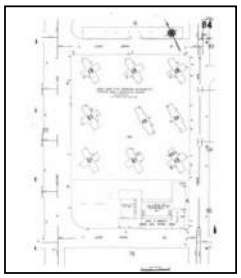


Volume 8N, Sheet 84
1969

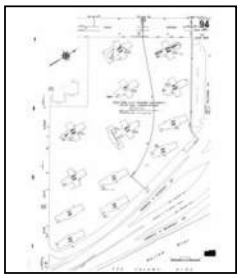


Volume 8N, Sheet 94
1969

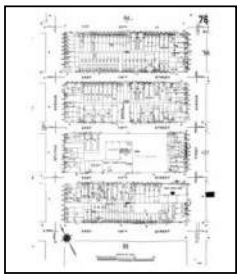

Volume 8N, Sheet 76
1969

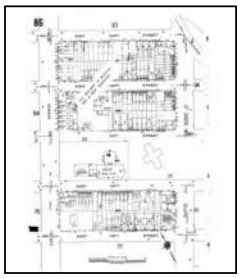

Volume 8N, Sheet 85
1969

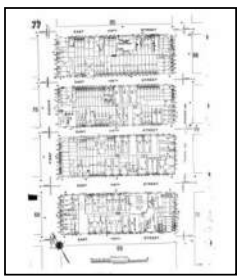



Volume 8N, Sheet 77
1969


Sanborn Sheet Key


This Certified Sanborn Map Report is based upon the following Sanborn Fire Insurance map sheets.

1968 Source Sheets

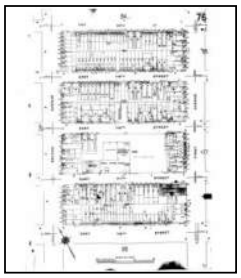

Volume 8N, Sheet 76
1968

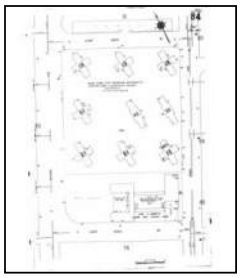

Volume 8N, Sheet 84
1968

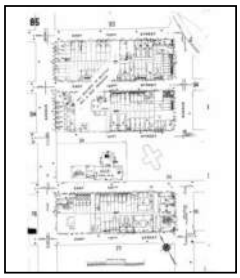

Volume 8N, Sheet 85
1968

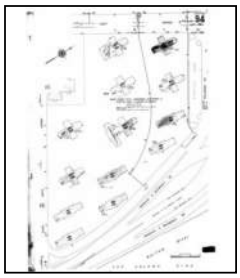
Volume 8N, Sheet 94
1968

1951 Source Sheets

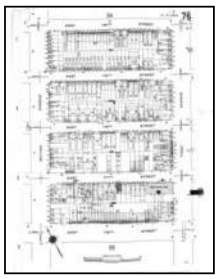

Volume 8N, Sheet 76
1951

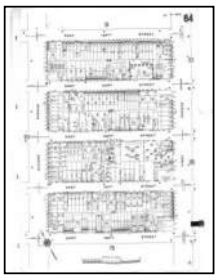
Volume 8N, Sheet 84
1951

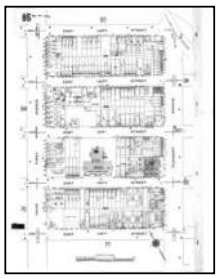

Volume 8N, Sheet 85
1951

1939 Source Sheets


Volume 8N, Sheet 94
1939

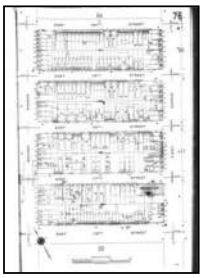
Volume 8N, Sheet 76
1939


Volume 8N, Sheet 84
1939

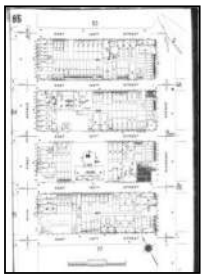
Volume 8N, Sheet 85
1939

1928 Source Sheets


Volume Pier Maps, Sheet 22
1928

Sanborn Sheet Key


This Certified Sanborn Map Report is based upon the following Sanborn Fire Insurance map sheets.

1922 Source Sheets




Volume Pier Maps, Sheet 22
1922


1911 Source Sheets

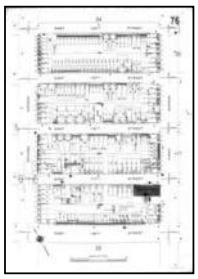

Volume 8N, Sheet 76
1911

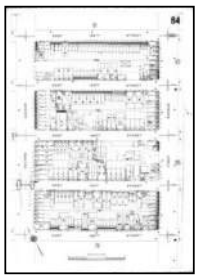


Volume 8N, Sheet 84
1911

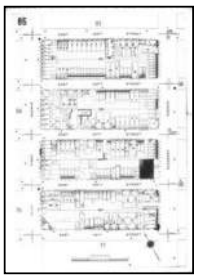


Volume 8N, Sheet 85
1911


1896 Source Sheets

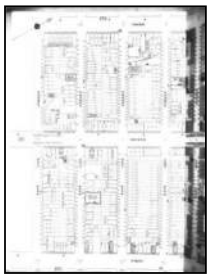

Volume 8N, Sheet 175
1896

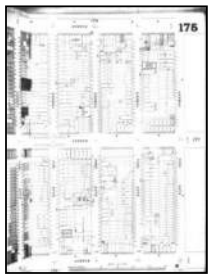


Volume 8N, Sheet 175
1896

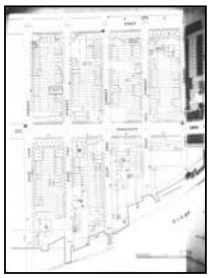

Volume 8N, Sheet 176
1896



Volume 8N, Sheet 176
1896

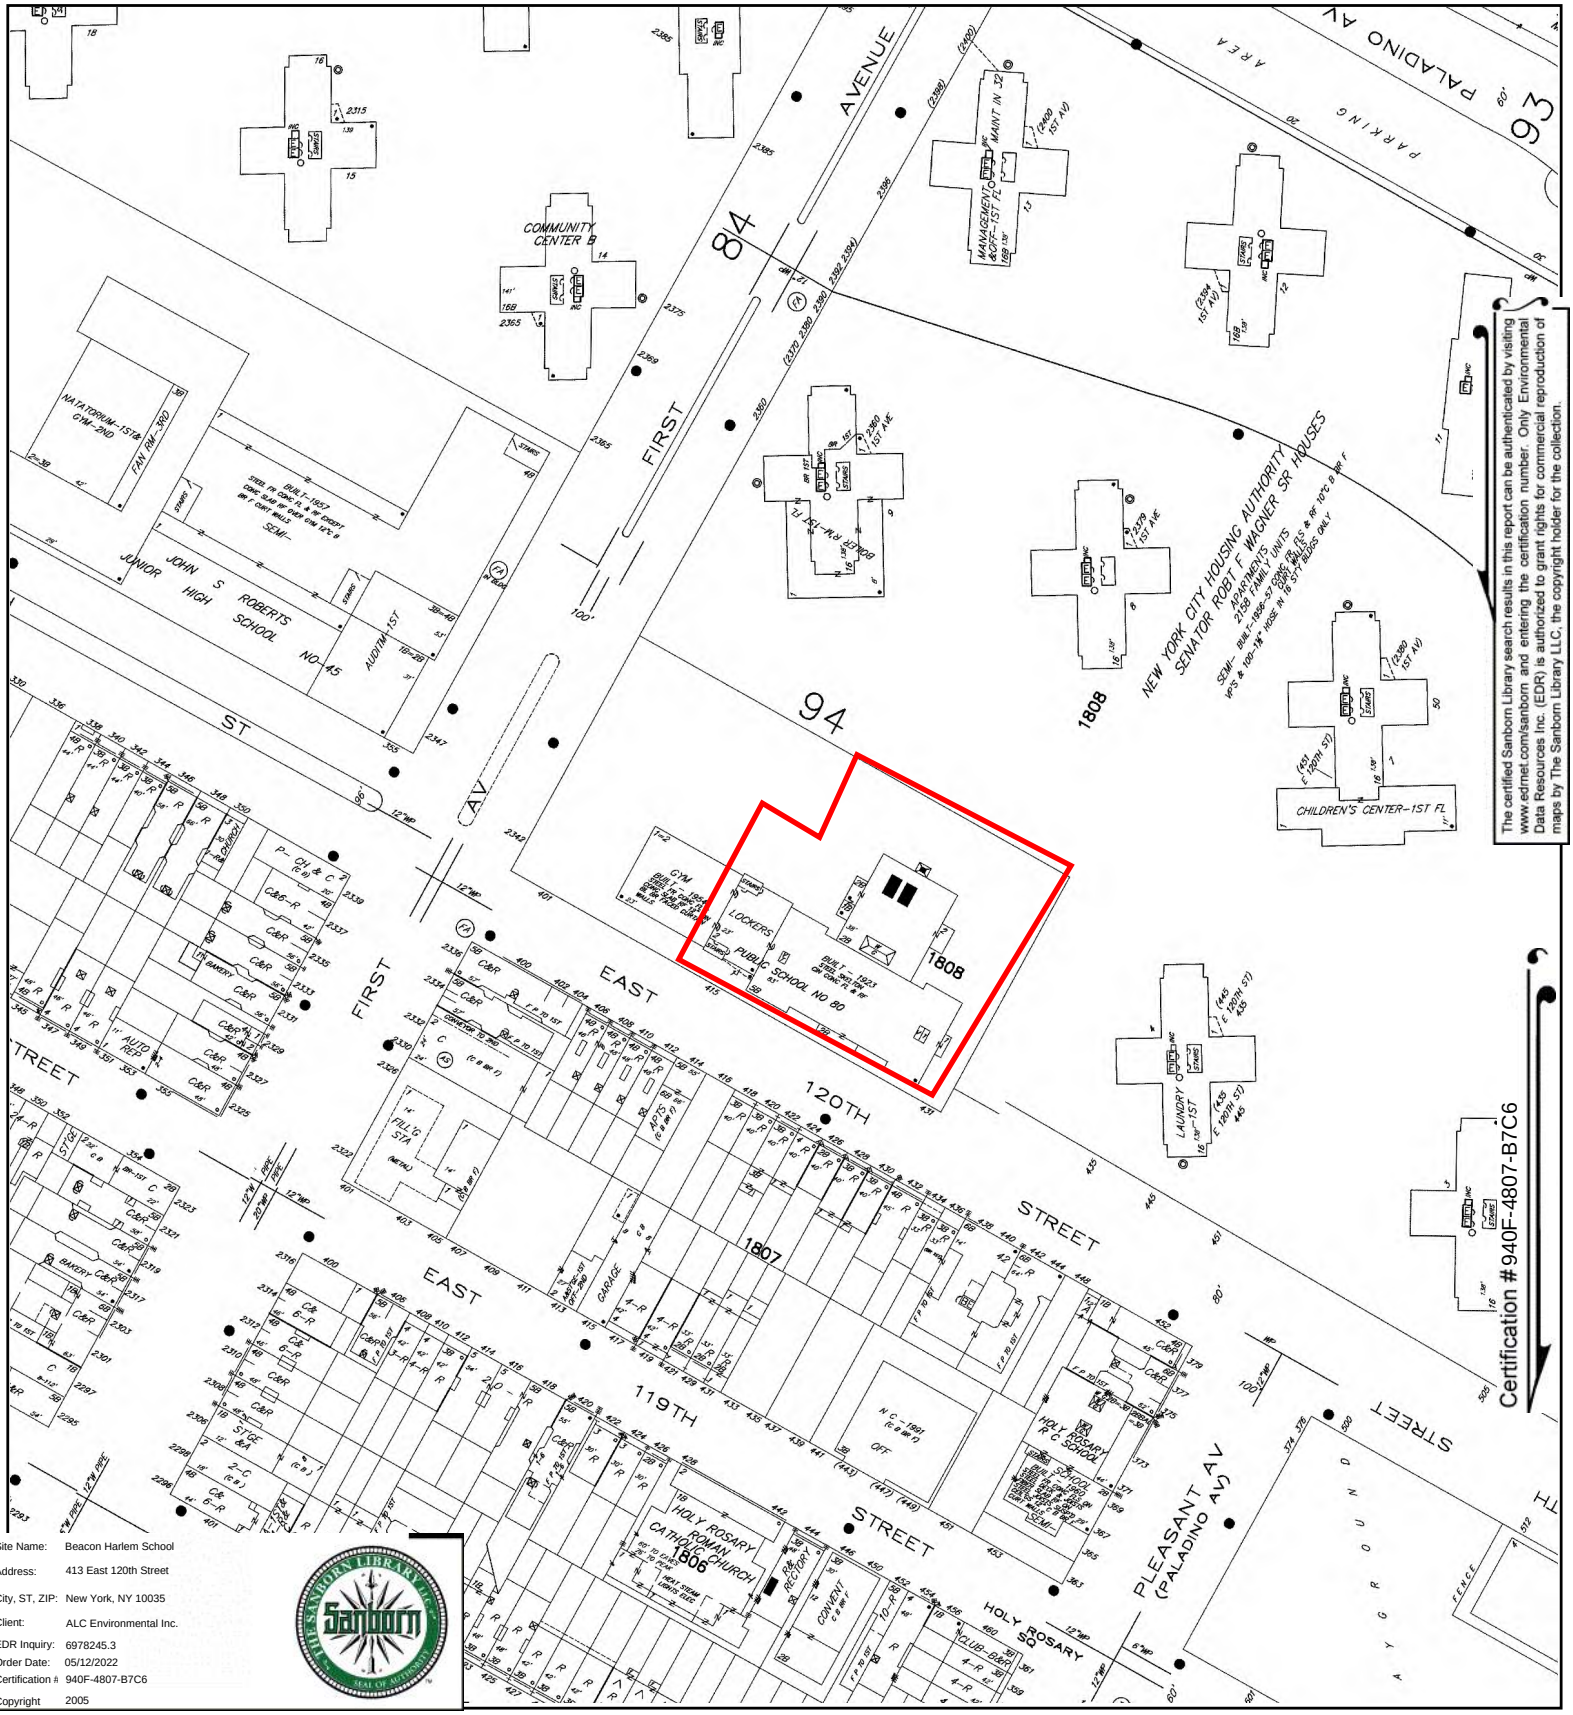


The certified Sanborn Library search results in this report can be authenticated by visiting www.edrnet.com/sanborn and entering the certification number. Only Environmental Data Resources Inc. (EDR) is authorized to grant rights for commercial reproduction of maps by The Sanborn Library LLC, the copyright holder for the collection.

Site Name:	Beacon Harlem School
Address:	413 East 120th Street
City, ST, ZIP:	New York, NY 10035
Client:	ALC Environmental Inc.
EDR Inquiry:	6978245.3
Order Date:	05/12/2022
Certification #	940F-4807-B7C6
Copyright	2005

This Certified Sanborn Map combines the following sheets.
Outlined areas indicate map sheets within the collection.




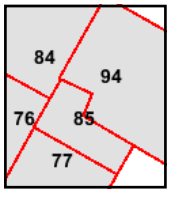

Volume 8N, Sheet 94
Volume 8N, Sheet 85
Volume 8N, Sheet 84
Volume 8N, Sheet 77
Volume 8N, Sheet 76

0 Feet 150 300 600

N

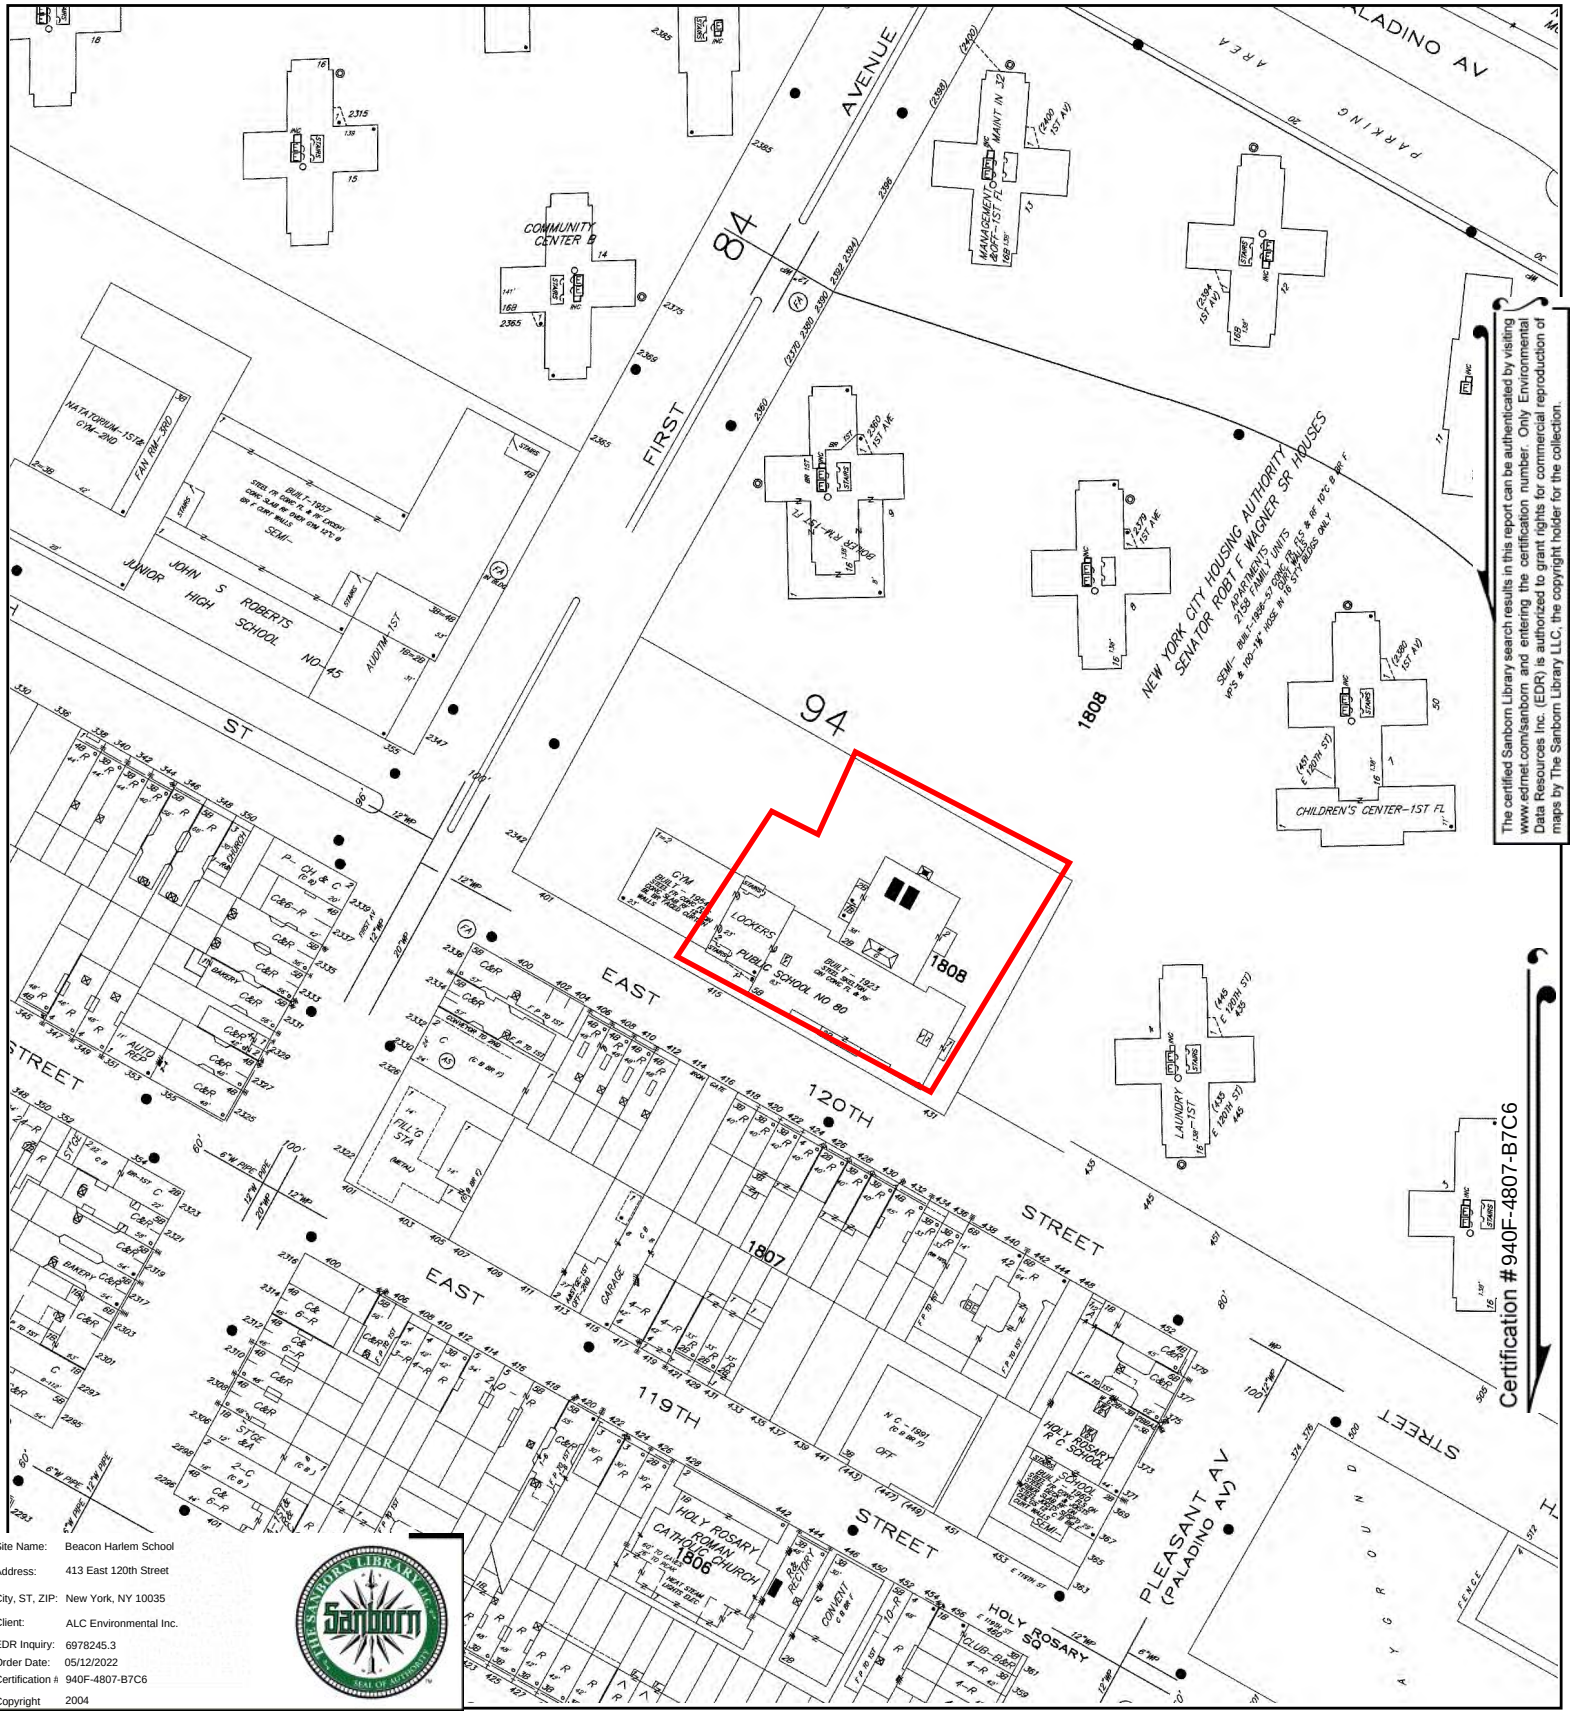


The certified Sanborn Library search results in this report can be authenticated by visiting www.edrnet.com/sanborn and entering the certification number. Only Environmental Data Resources Inc. (EDR) is authorized to grant rights for commercial reproduction of maps by The Sanborn Library LLC, the copyright holder for the collection.

Site Name:	Beacon Harlem School
Address:	413 East 120th Street
City, ST, ZIP:	New York, NY 10035
Client:	ALC Environmental Inc.
EDR Inquiry:	6978245.3
Order Date:	05/12/2022
Certification #:	940F-4807-B7C6
Copyright	2004

This Certified Sanborn Map combines the following sheets.
Outlined areas indicate map sheets within the collection.


0 Feet 150 300 600



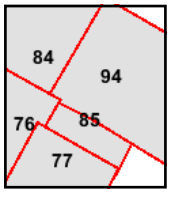

Volume 8N, Sheet 77
Volume 8N, Sheet 76
Volume 8N, Sheet 94
Volume 8N, Sheet 85
Volume 8N, Sheet 84

N

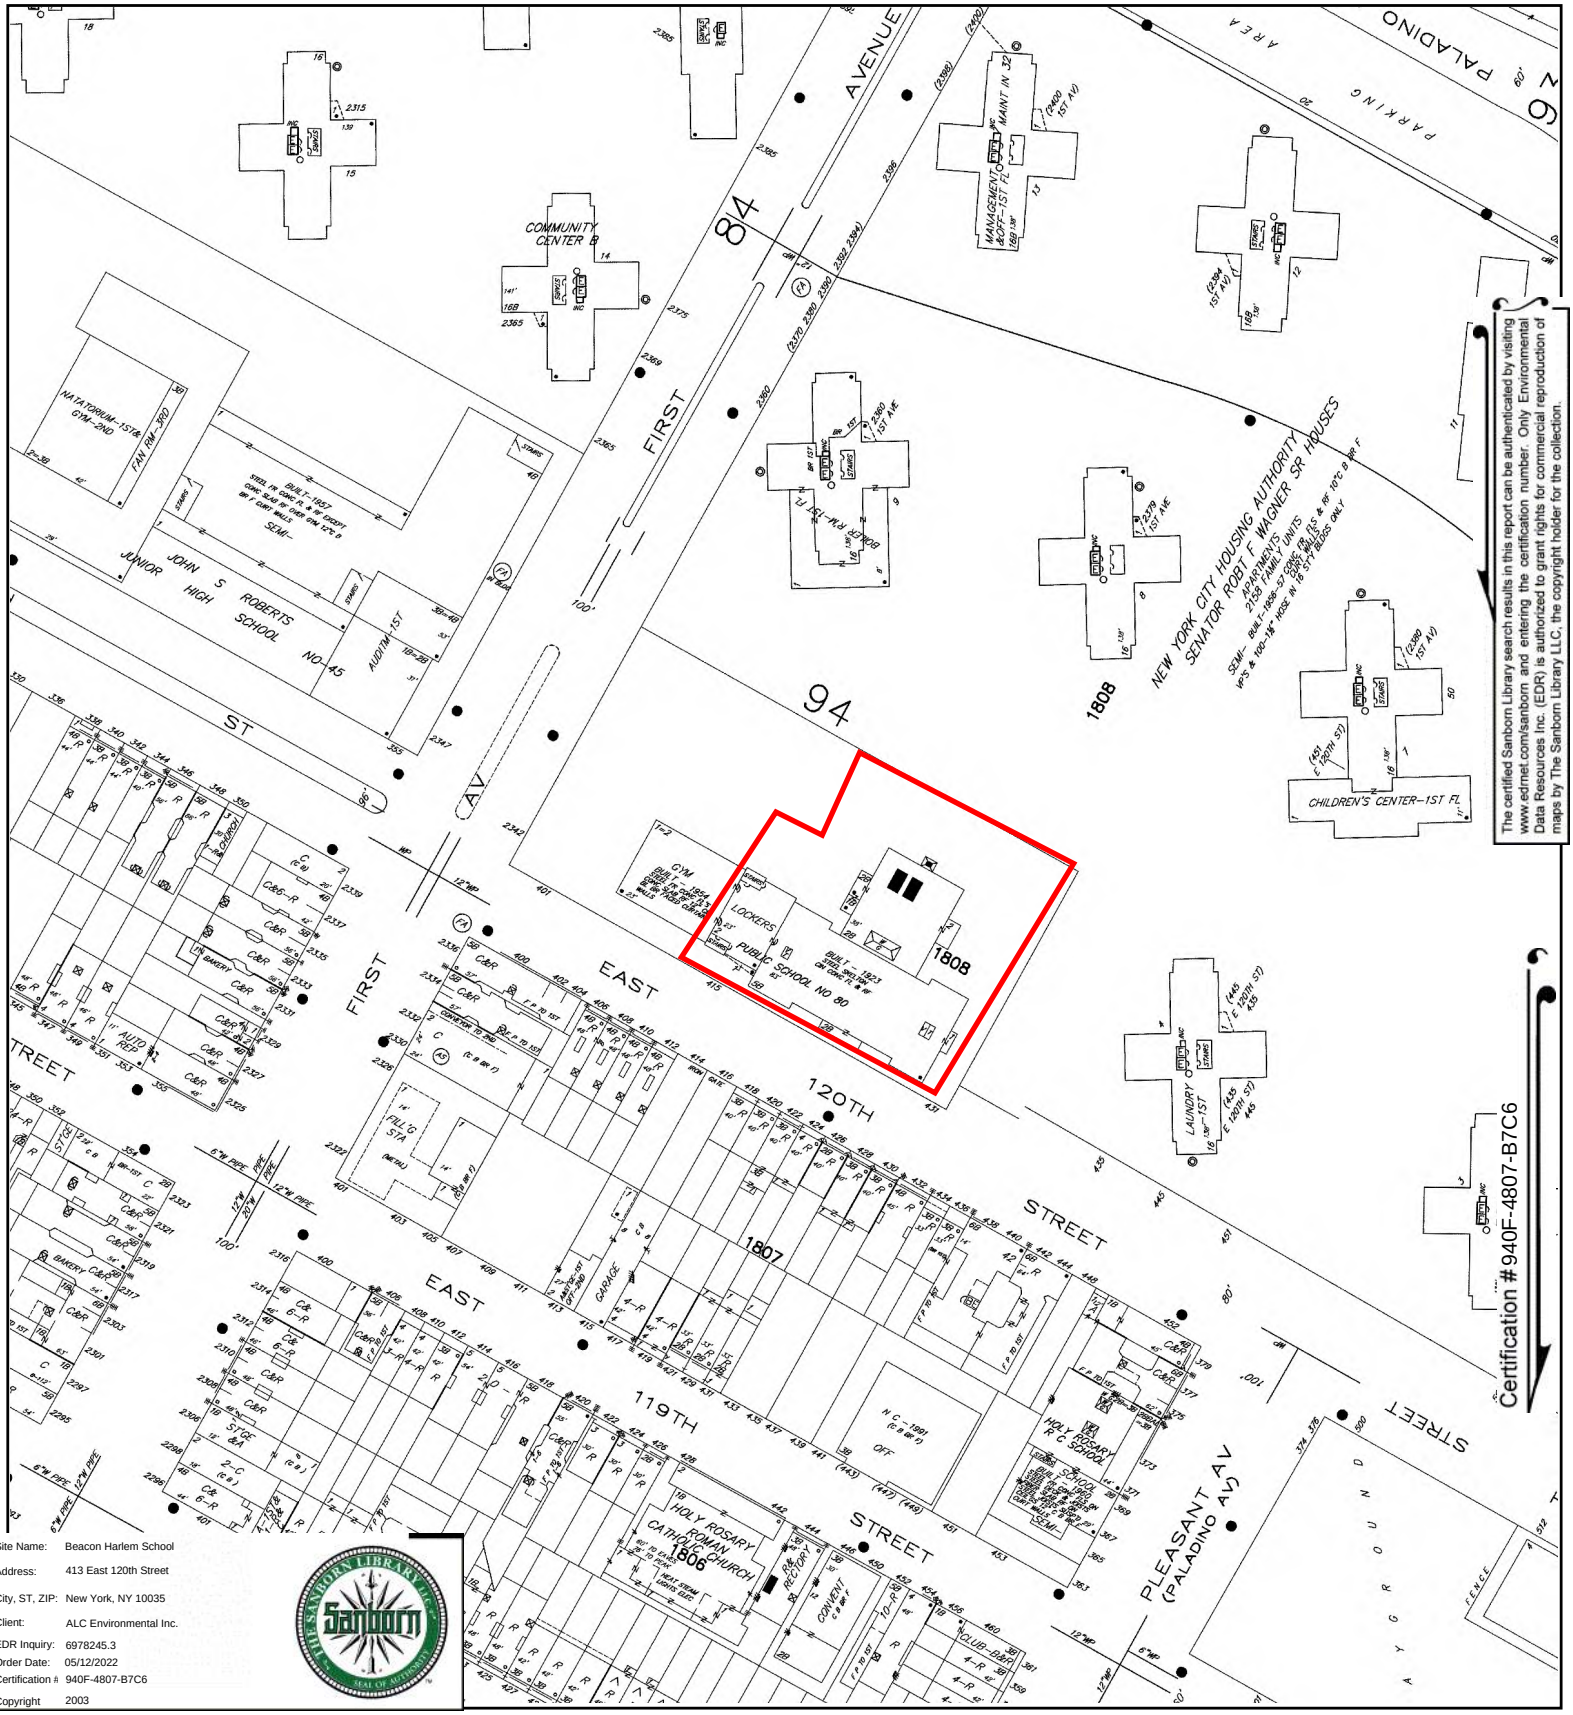


The certified Sanborn Library search results in this report can be authenticated by visiting www.edrnet.com/sanborn and entering the certification number. Only Environmental Data Resources Inc. (EDR) is authorized to grant rights for commercial reproduction of maps by The Sanborn Library LLC, the copyright holder for the collection.

Site Name:	Beacon Harlem School
Address:	413 East 120th Street
City, ST, ZIP:	New York, NY 10035
Client:	ALC Environmental Inc.
EDR Inquiry:	6978245.3
Order Date:	05/12/2022
Certification #:	940F-4807-B7C6
Copyright	2003

This Certified Sanborn Map combines the following sheets.
Outlined areas indicate map sheets within the collection.


0 Feet 150 300 600



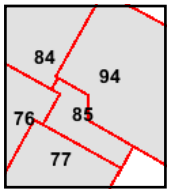

Volume 8N, Sheet 77
Volume 8N, Sheet 76
Volume 8N, Sheet 94
Volume 8N, Sheet 85
Volume 8N, Sheet 84

N

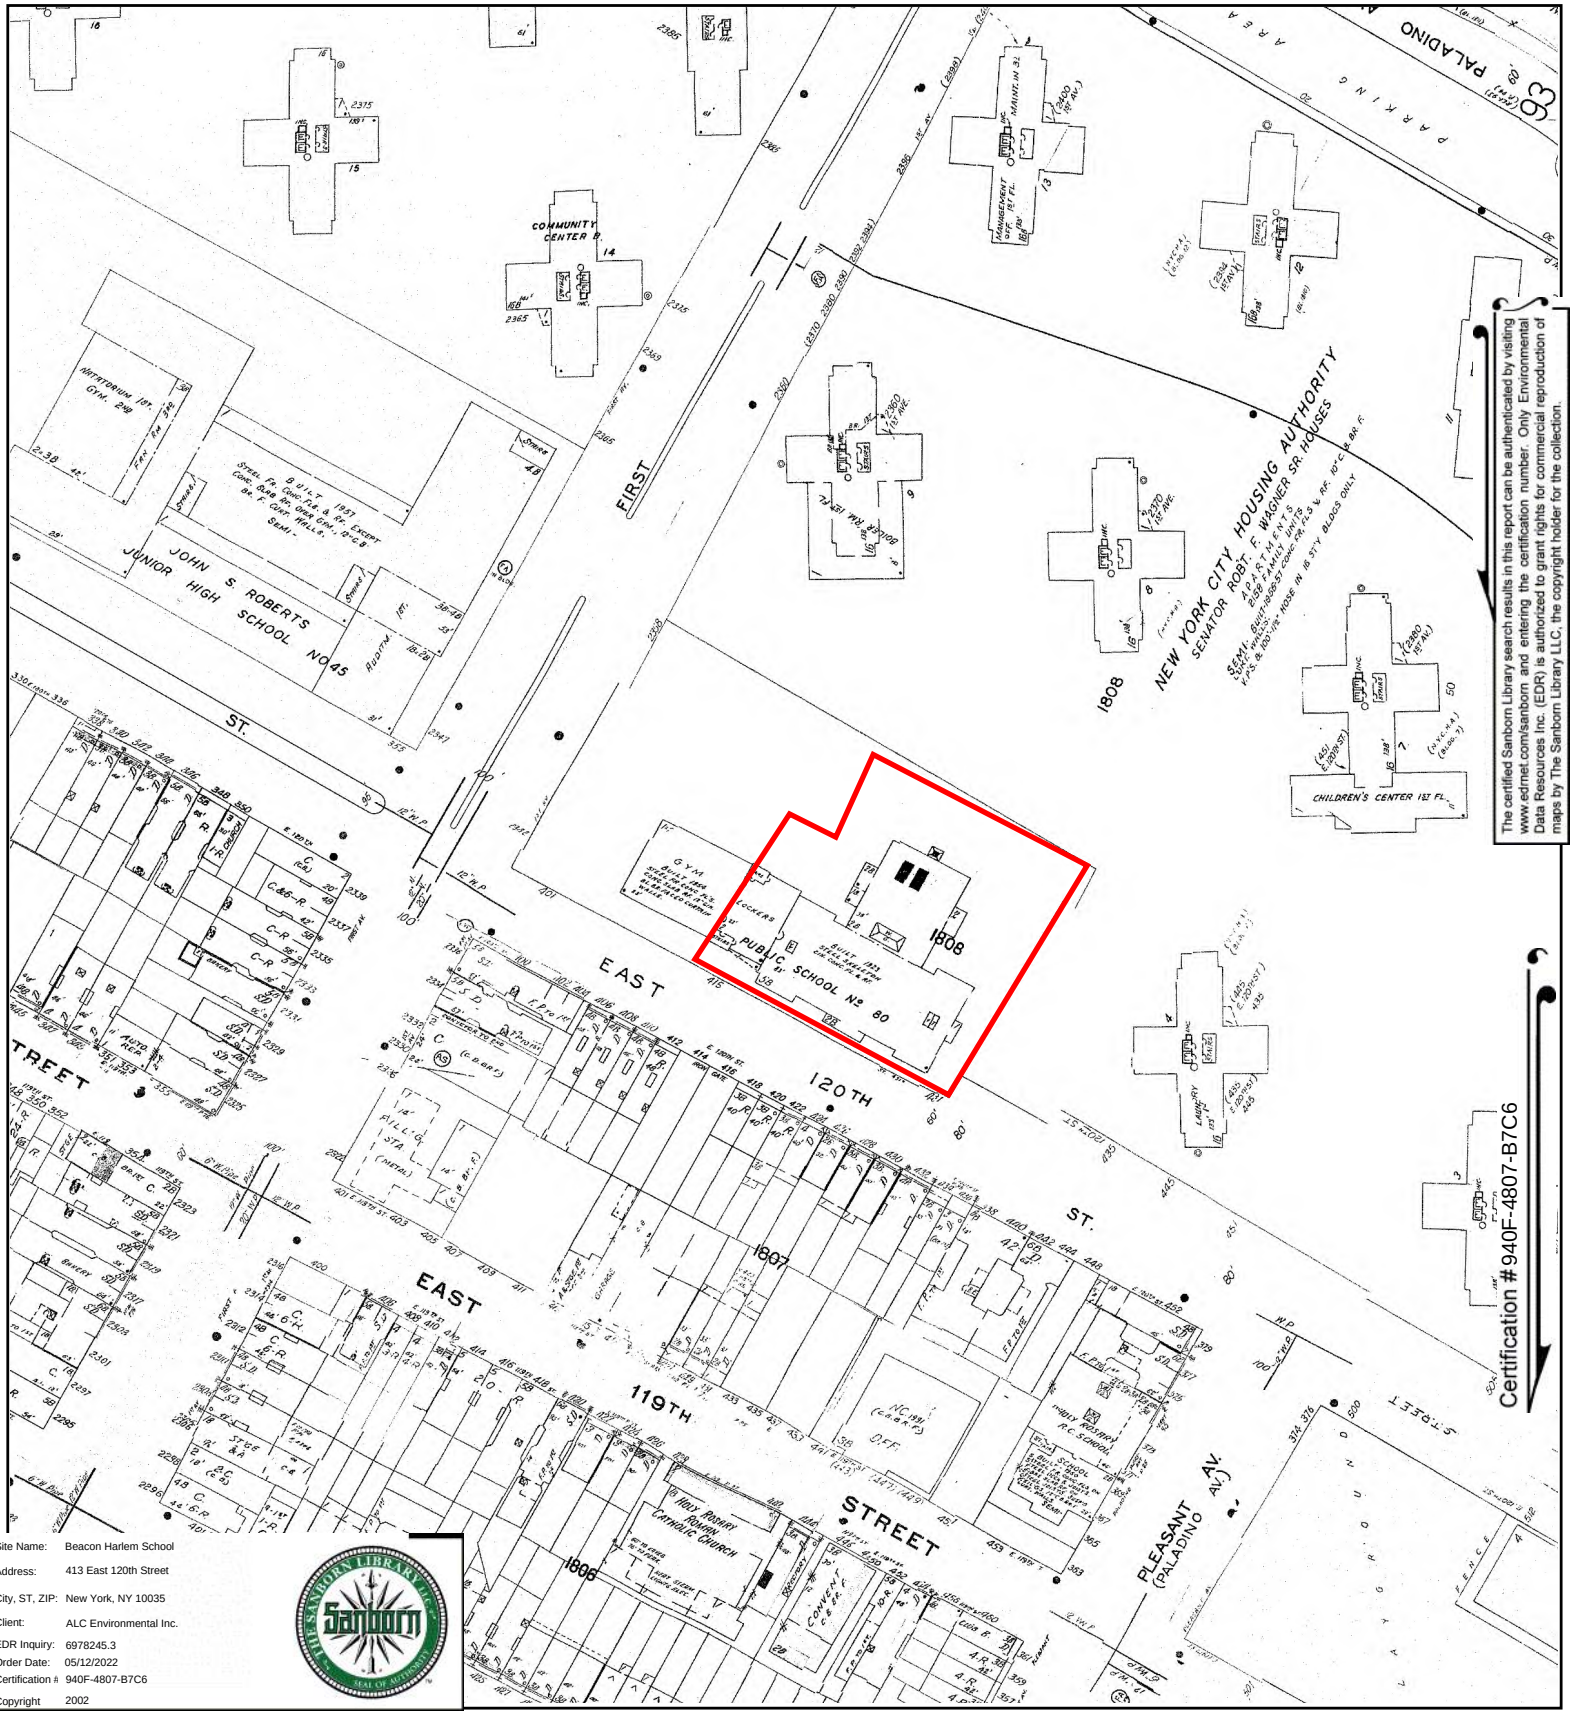


The certified Sanborn Library search results in this report can be authenticated by visiting www.edrnet.com/sanborn and entering the certification number. Only Environmental Data Resources Inc. (EDR) is authorized to grant rights for commercial reproduction of maps by The Sanborn Library LLC, the copyright holder for the collection.

Site Name:	Beacon Harlem School
Address:	413 East 120th Street
City, ST, ZIP:	New York, NY 10035
Client:	ALC Environmental Inc.
EDR Inquiry:	6978245.3
Order Date:	05/12/2022
Certification #	940F-4807-B7C6
Copyright	2002

This Certified Sanborn Map combines the following sheets.
Outlined areas indicate map sheets within the collection.


0 Feet 150 300 600



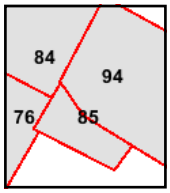

Volume 8N, Sheet 94
Volume 8N, Sheet 85
Volume 8N, Sheet 84
Volume 8N, Sheet 76

N

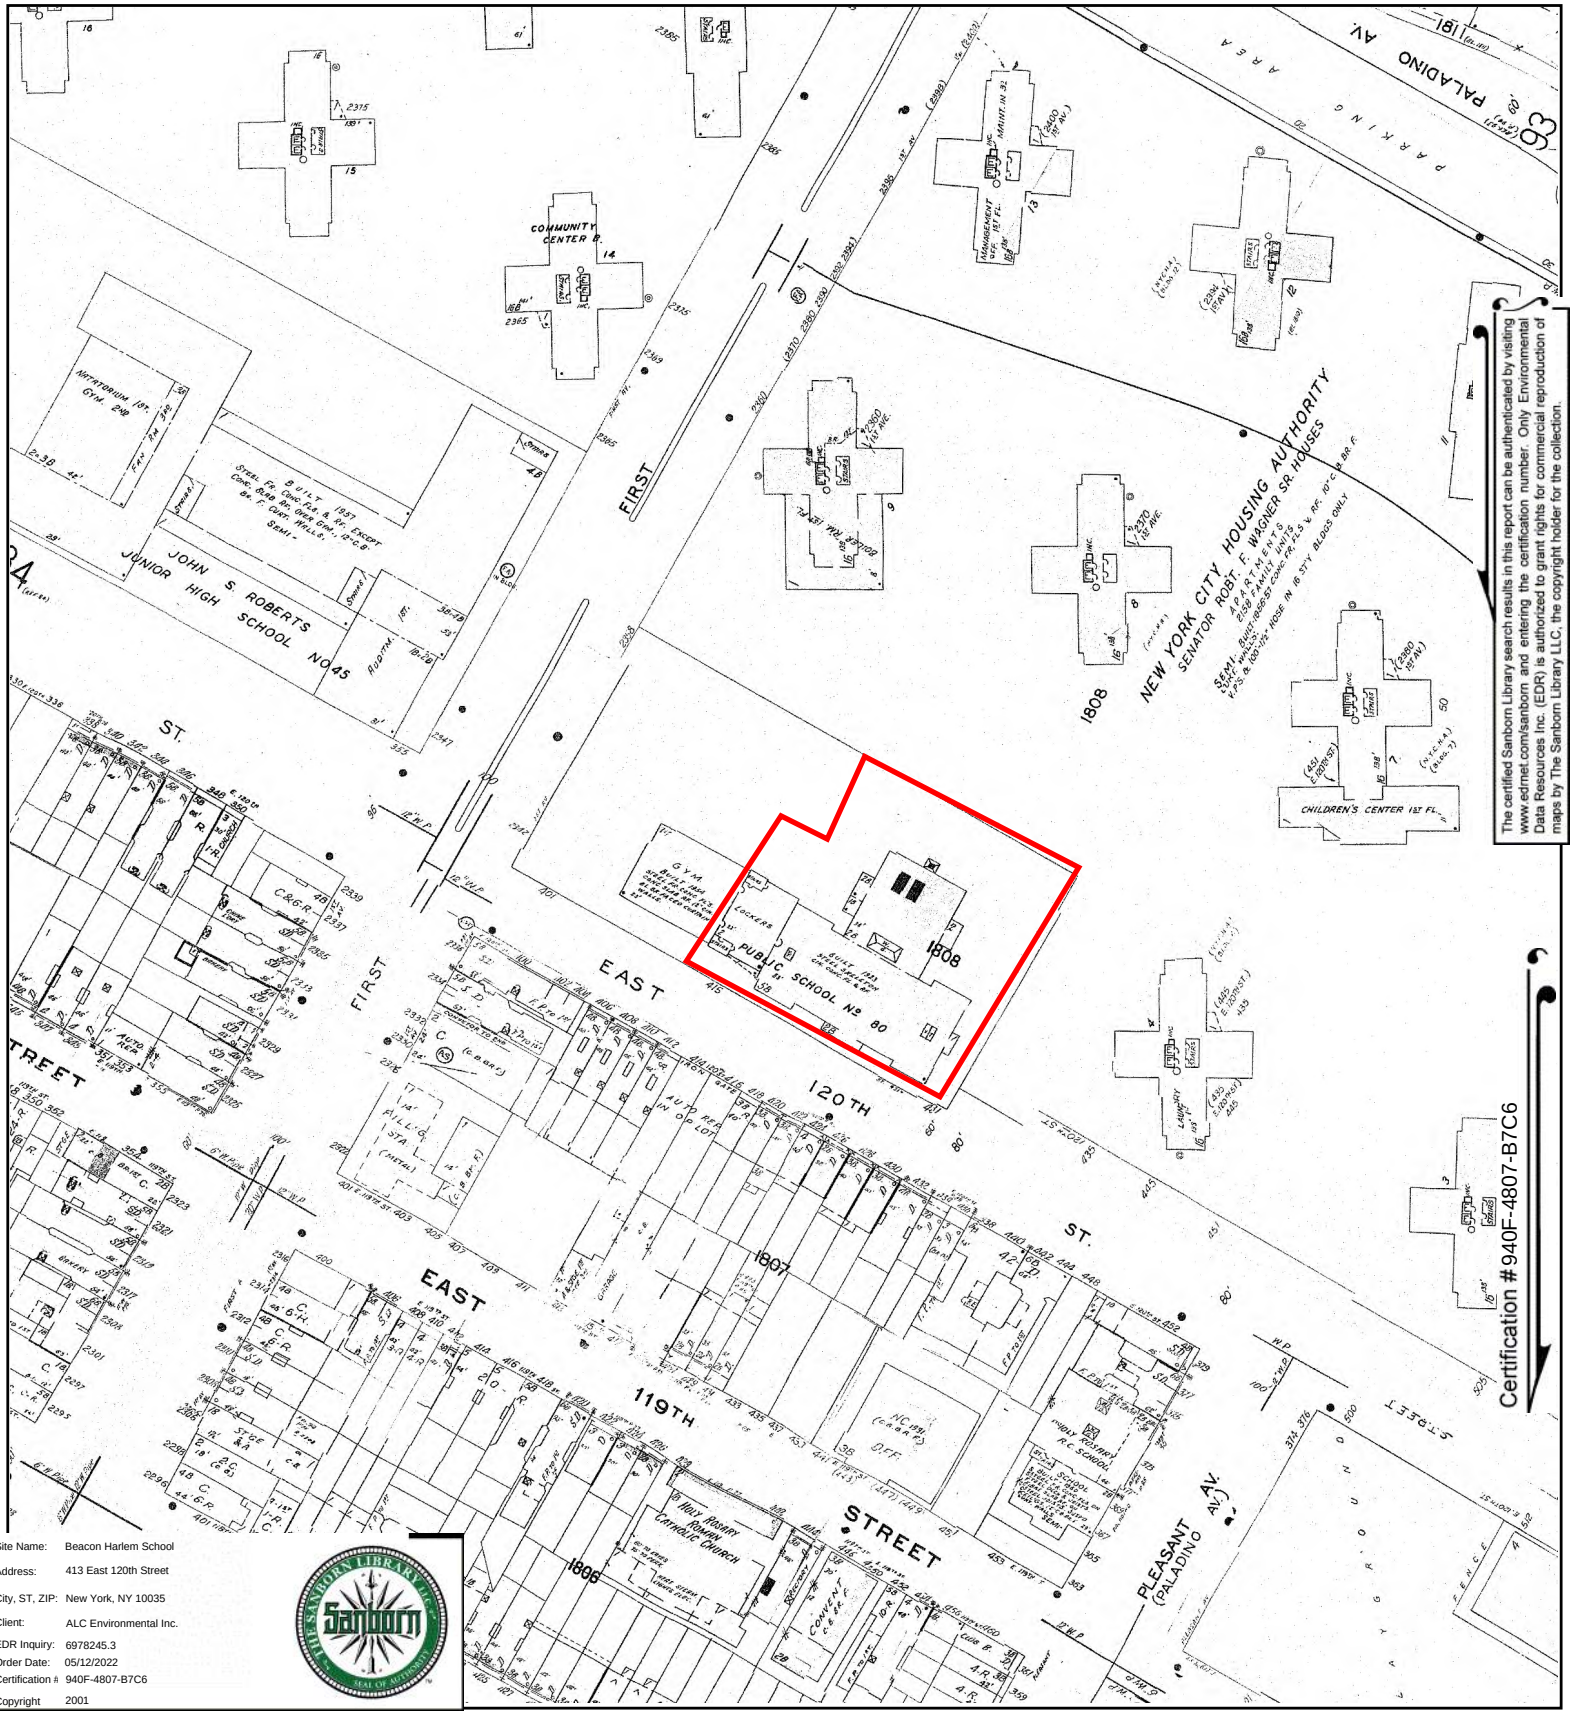


The certified Sanborn Library search results in this report can be authenticated by visiting www.edrnet.com/sanborn and entering the certification number. Only Environmental Data Resources Inc. (EDR) is authorized to grant rights for commercial reproduction of maps by The Sanborn Library LLC, the copyright holder for the collection.

Site Name:	Beacon Harlem School
Address:	413 East 120th Street
City, ST, ZIP:	New York, NY 10035
Client:	ALC Environmental Inc.
EDR Inquiry:	6978245.3
Order Date:	05/12/2022
Certification #	940F-4807-B7C6
Copyright	2001

This Certified Sanborn Map combines the following sheets.
Outlined areas indicate map sheets within the collection.




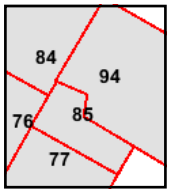

Volume 8N, Sheet 94
Volume 8N, Sheet 85
Volume 8N, Sheet 84
Volume 8N, Sheet 77
Volume 8N, Sheet 76

0 Feet 150 300 600

N

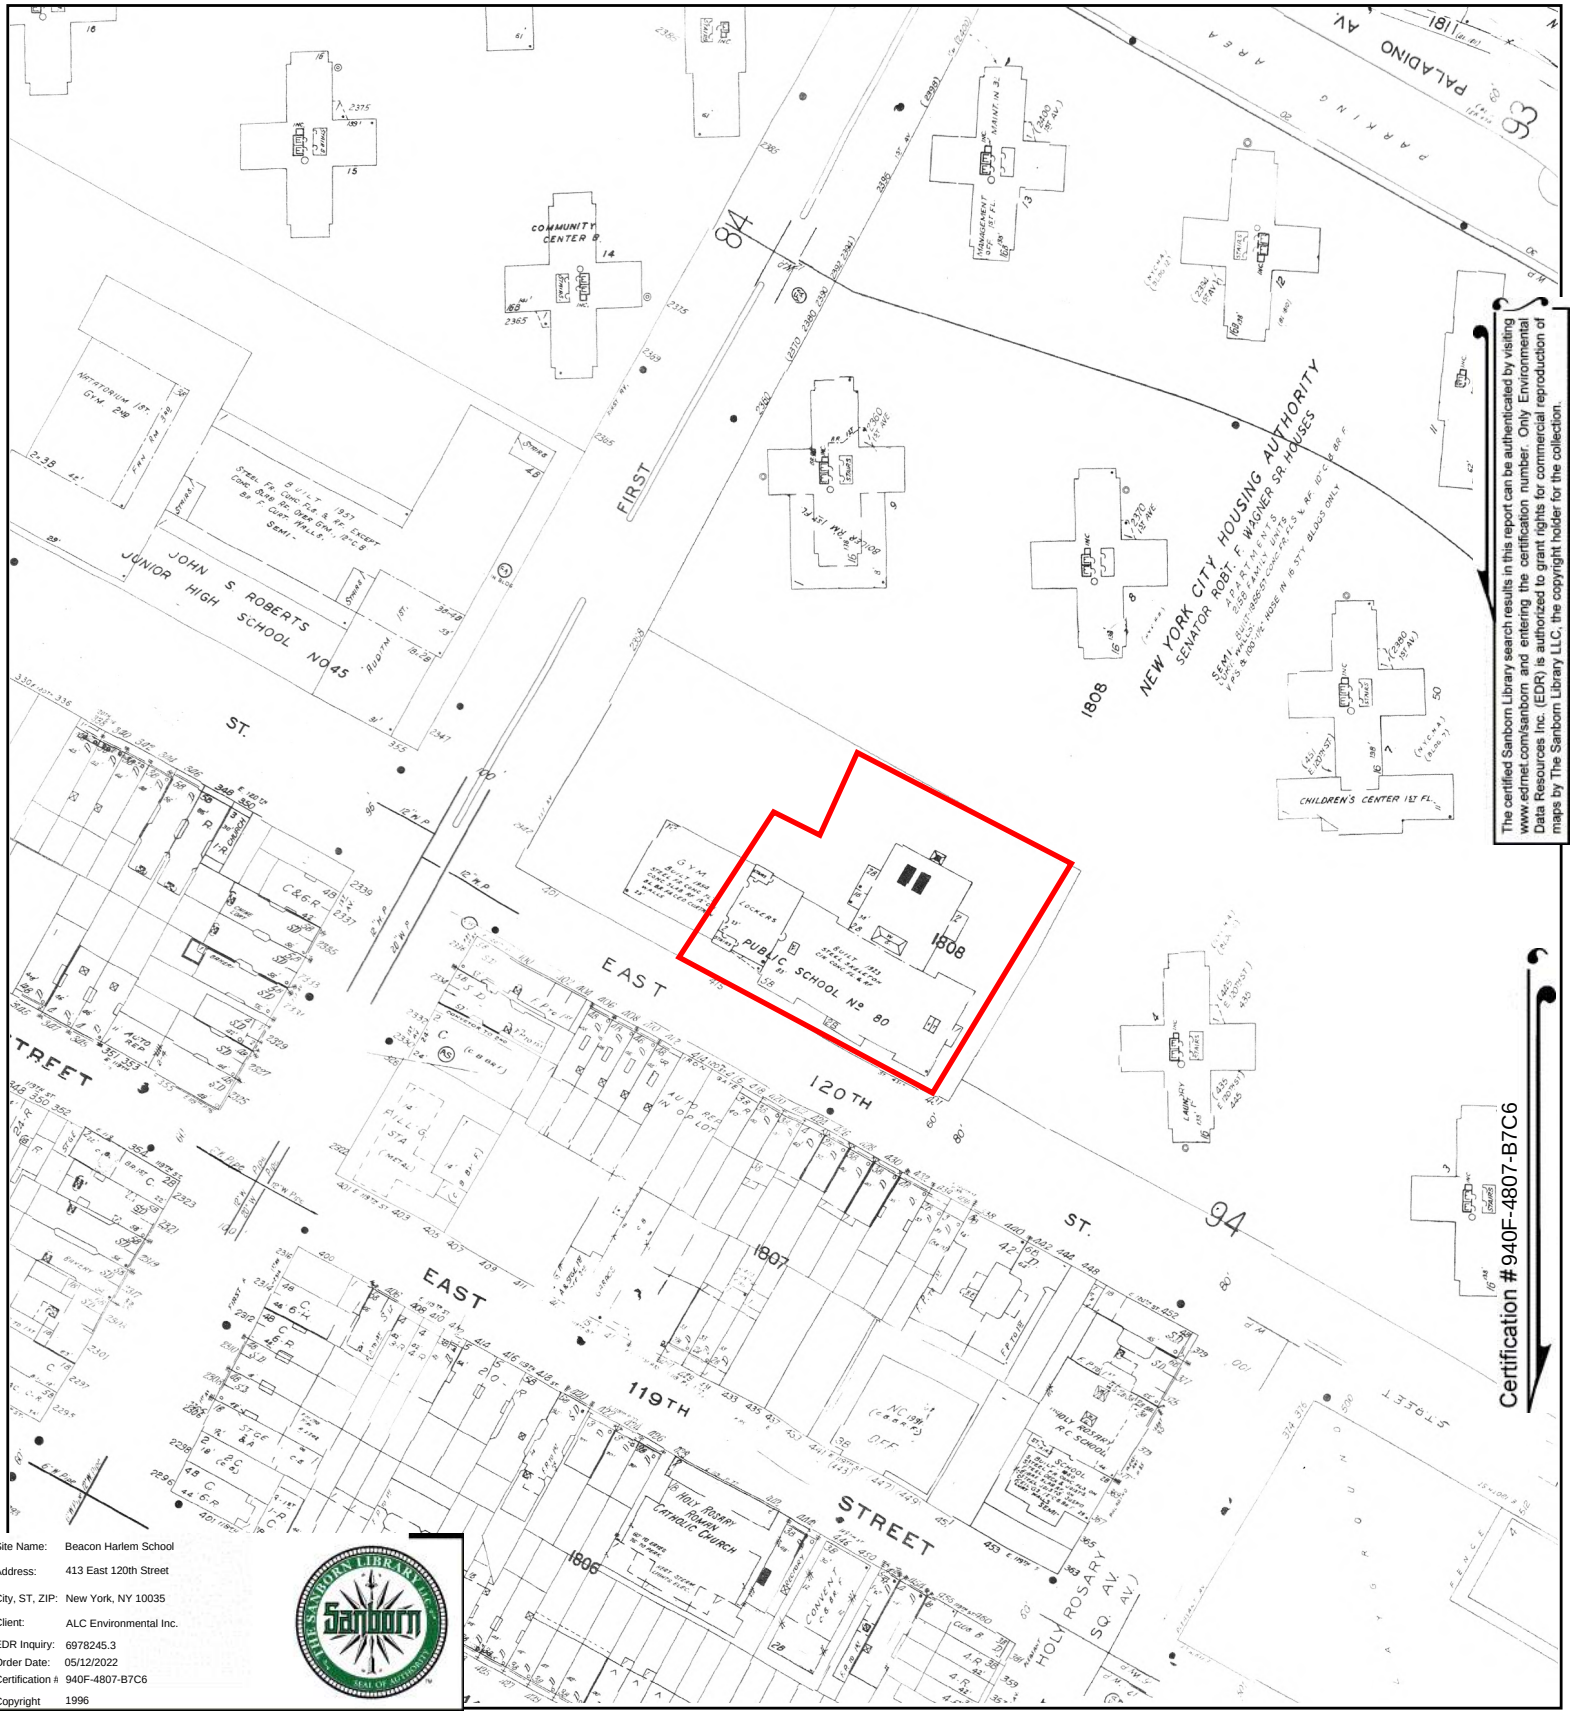

The certified Sanborn Library search results in this report can be authenticated by visiting www.edrnet.com/sanborn and entering the certification number. Only Environmental Data Resources Inc. (EDR) is authorized to grant rights for commercial reproduction of maps by The Sanborn Library LLC, the copyright holder for the collection.


Certification #940F-4807-B7C6

Site Name:	Beacon Harlem School
Address:	413 East 120th Street
City, ST, ZIP:	New York, NY 10035
Client:	ALC Environmental Inc.
EDR Inquiry:	6978245.3
Order Date:	05/12/2022
Certification #	940F-4807-B7C6
Copyright	1996


This Certified Sanborn Map combines the following sheets.
Outlined areas indicate map sheets within the collection.

0 Feet 150 300 600



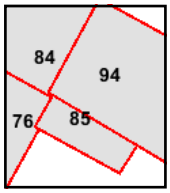


Volume 8N, Sheet 94
Volume 8N, Sheet 85
Volume 8N, Sheet 84
Volume 8N, Sheet 76

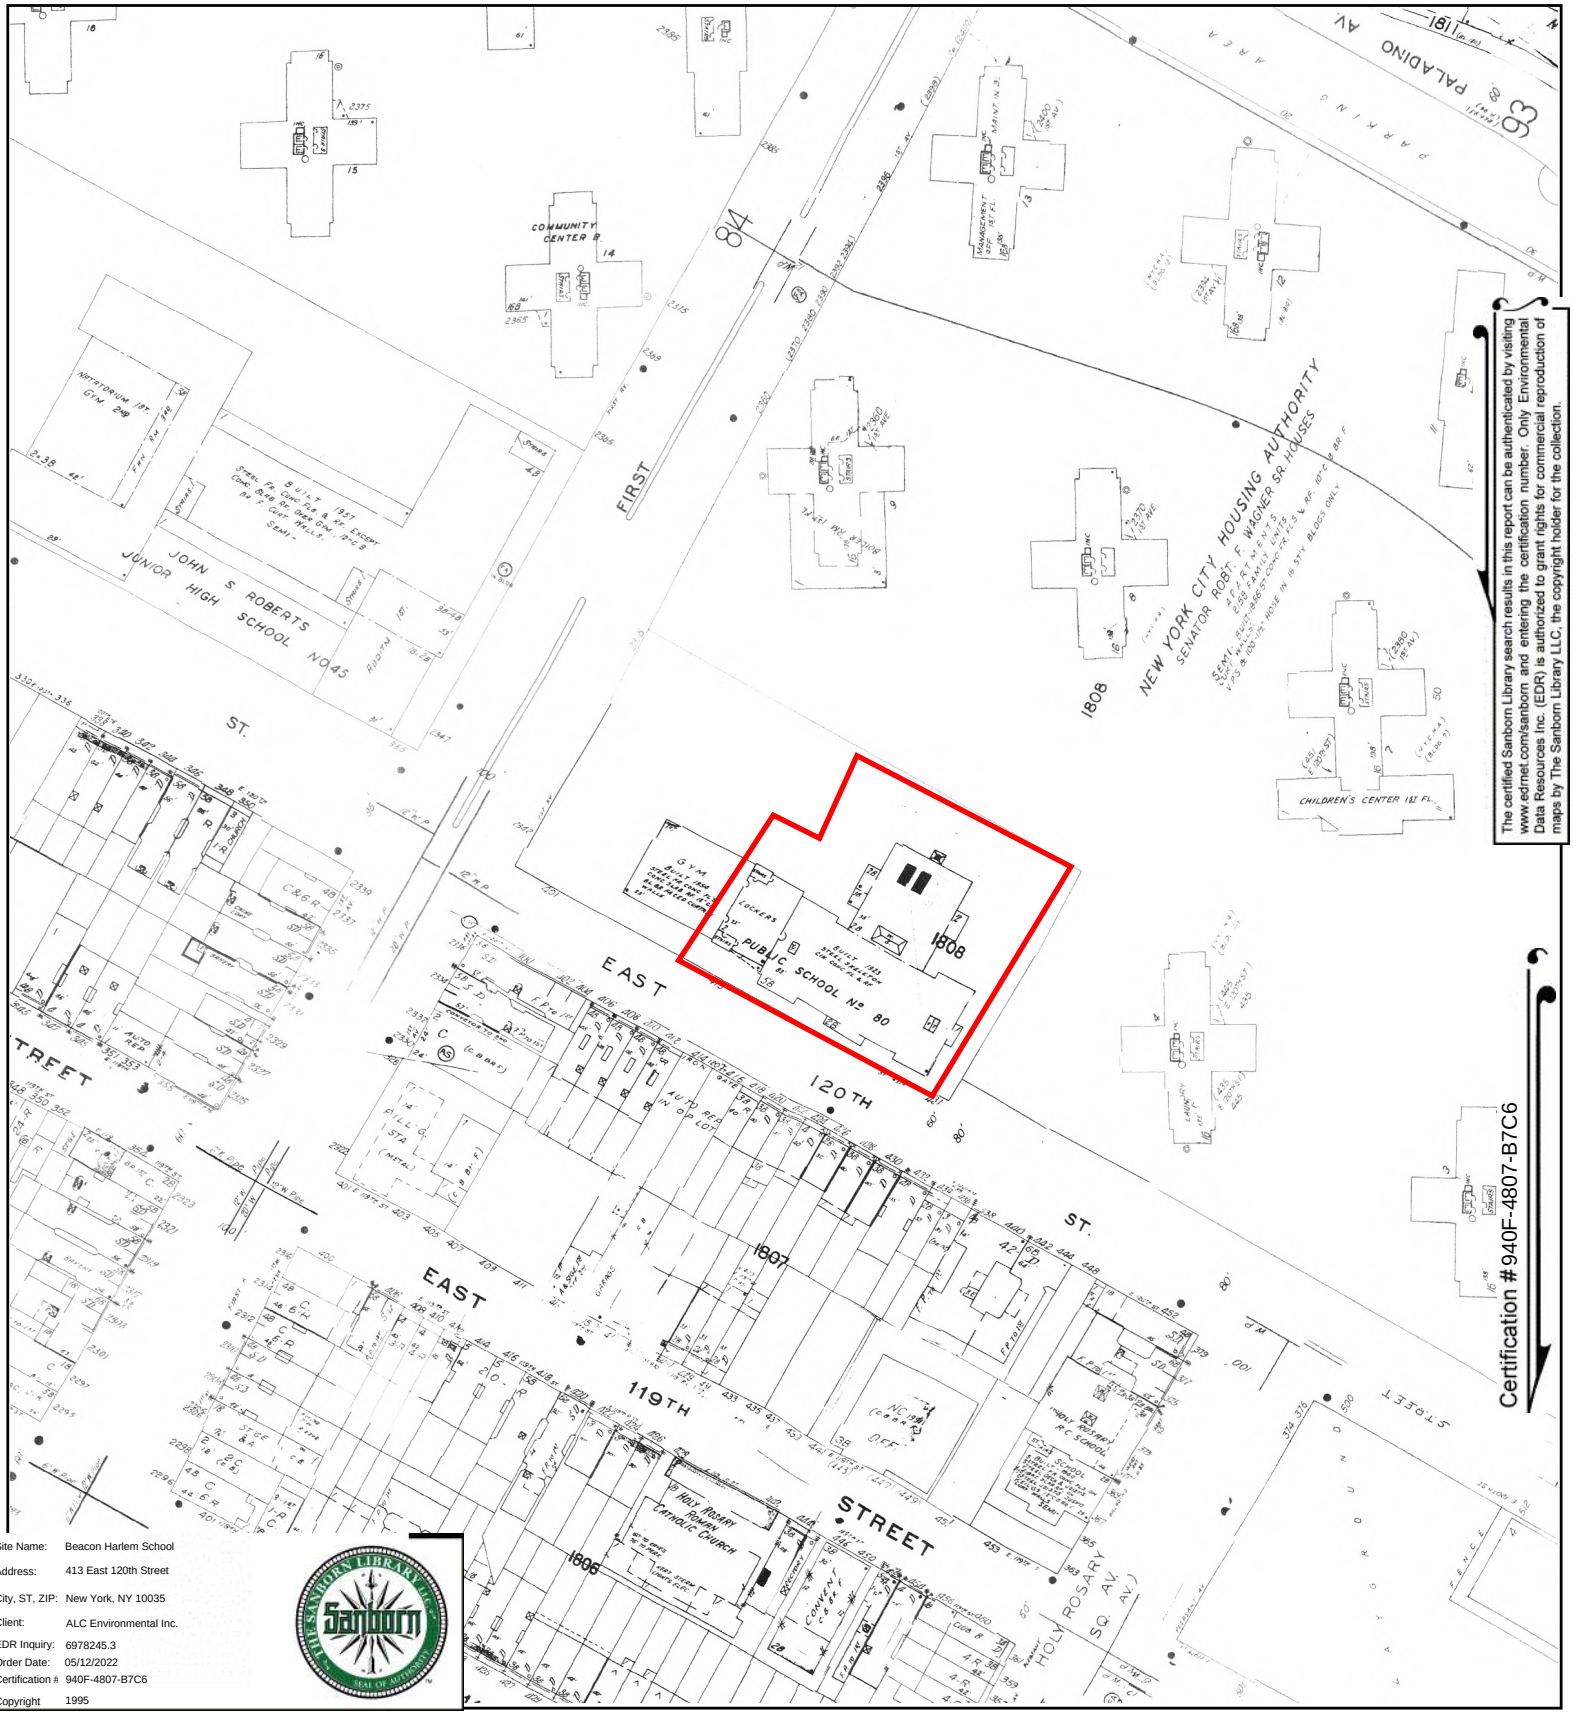

Site Name:	Beacon Harlem School
Address:	413 East 120th Street
City, ST, ZIP:	New York, NY 10035
Client:	ALC Environmental Inc.
EDR Inquiry:	6978245.3
Order Date:	05/12/2022
Certification #	940F-4807-B7C6
Copyright	1995

This Certified Sanborn Map combines the following sheets.
Outlined areas indicate map sheets within the collection.




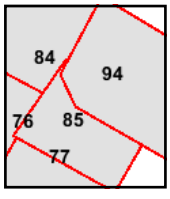

Volume 8N, Sheet 94
Volume 8N, Sheet 85
Volume 8N, Sheet 84
Volume 8N, Sheet 77
Volume 8N, Sheet 76

0 Feet 150 300 600

N

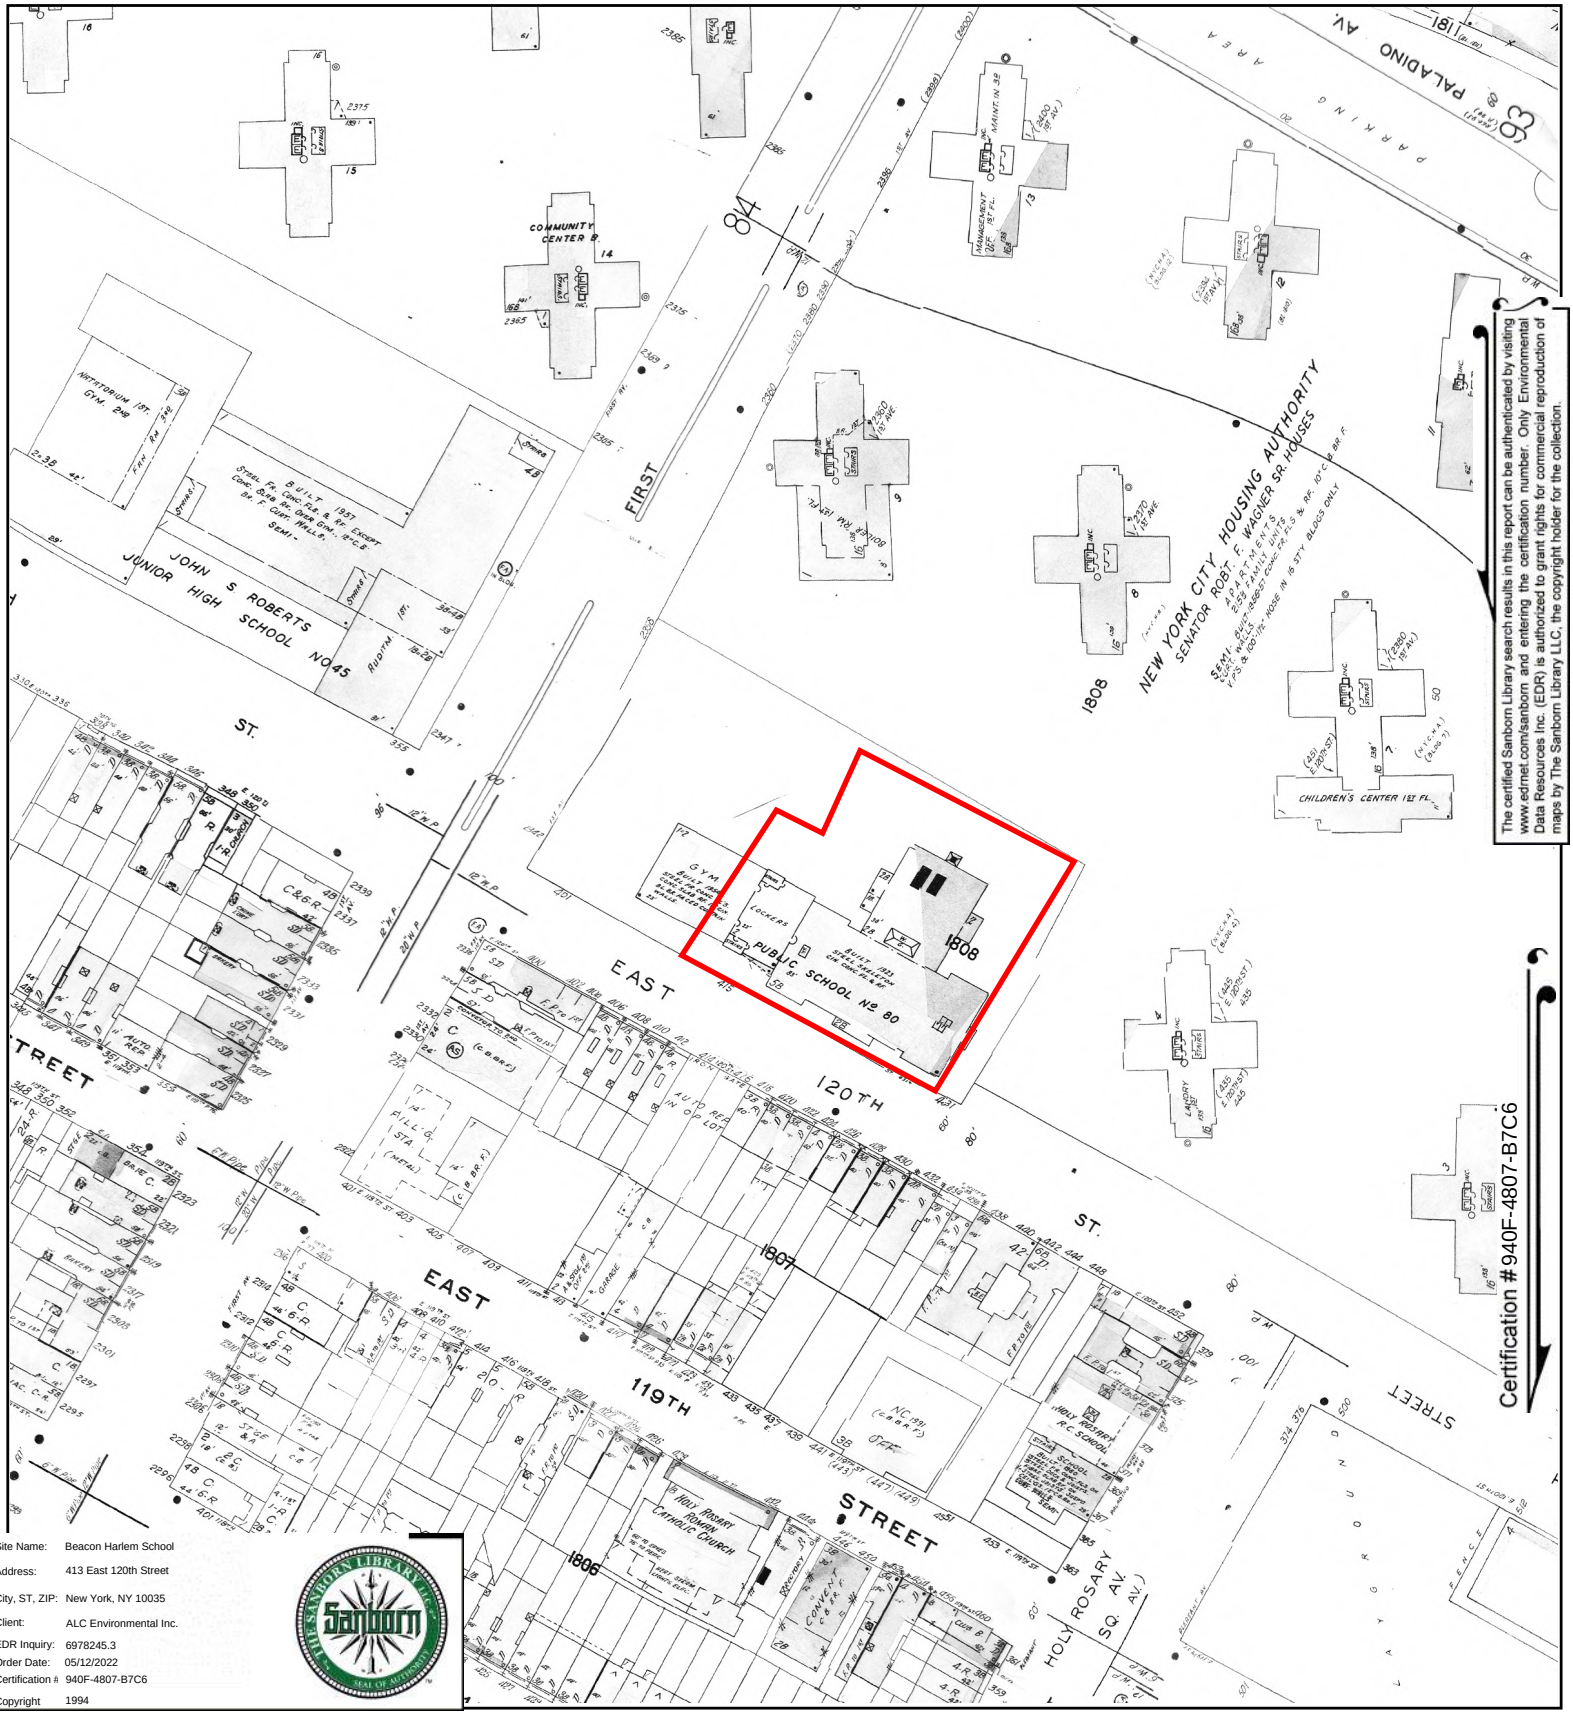

The certified Sanborn Library search results in this report can be authenticated by visiting www.edrnet.com/sanborn and entering the certification number. Only Environmental Data Resources Inc. (EDR) is authorized to grant rights for commercial reproduction of maps by The Sanborn Library LLC, the copyright holder for the collection.


Certification #940F-4807-B7C6

Site Name:	Beacon Harlem School
Address:	413 East 120th Street
City, ST, ZIP:	New York, NY 10035
Client:	ALC Environmental Inc.
EDR Inquiry:	6978245.3
Order Date:	05/12/2022
Certification #	940F-4807-B7C6
Copyright	1994

This Certified Sanborn Map combines the following sheets.
Outlined areas indicate map sheets within the collection.


0 Feet 150 300 600



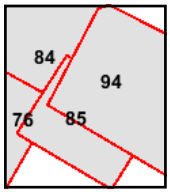

Volume 8N, Sheet 94
Volume 8N, Sheet 85
Volume 8N, Sheet 84
Volume 8N, Sheet 76

N

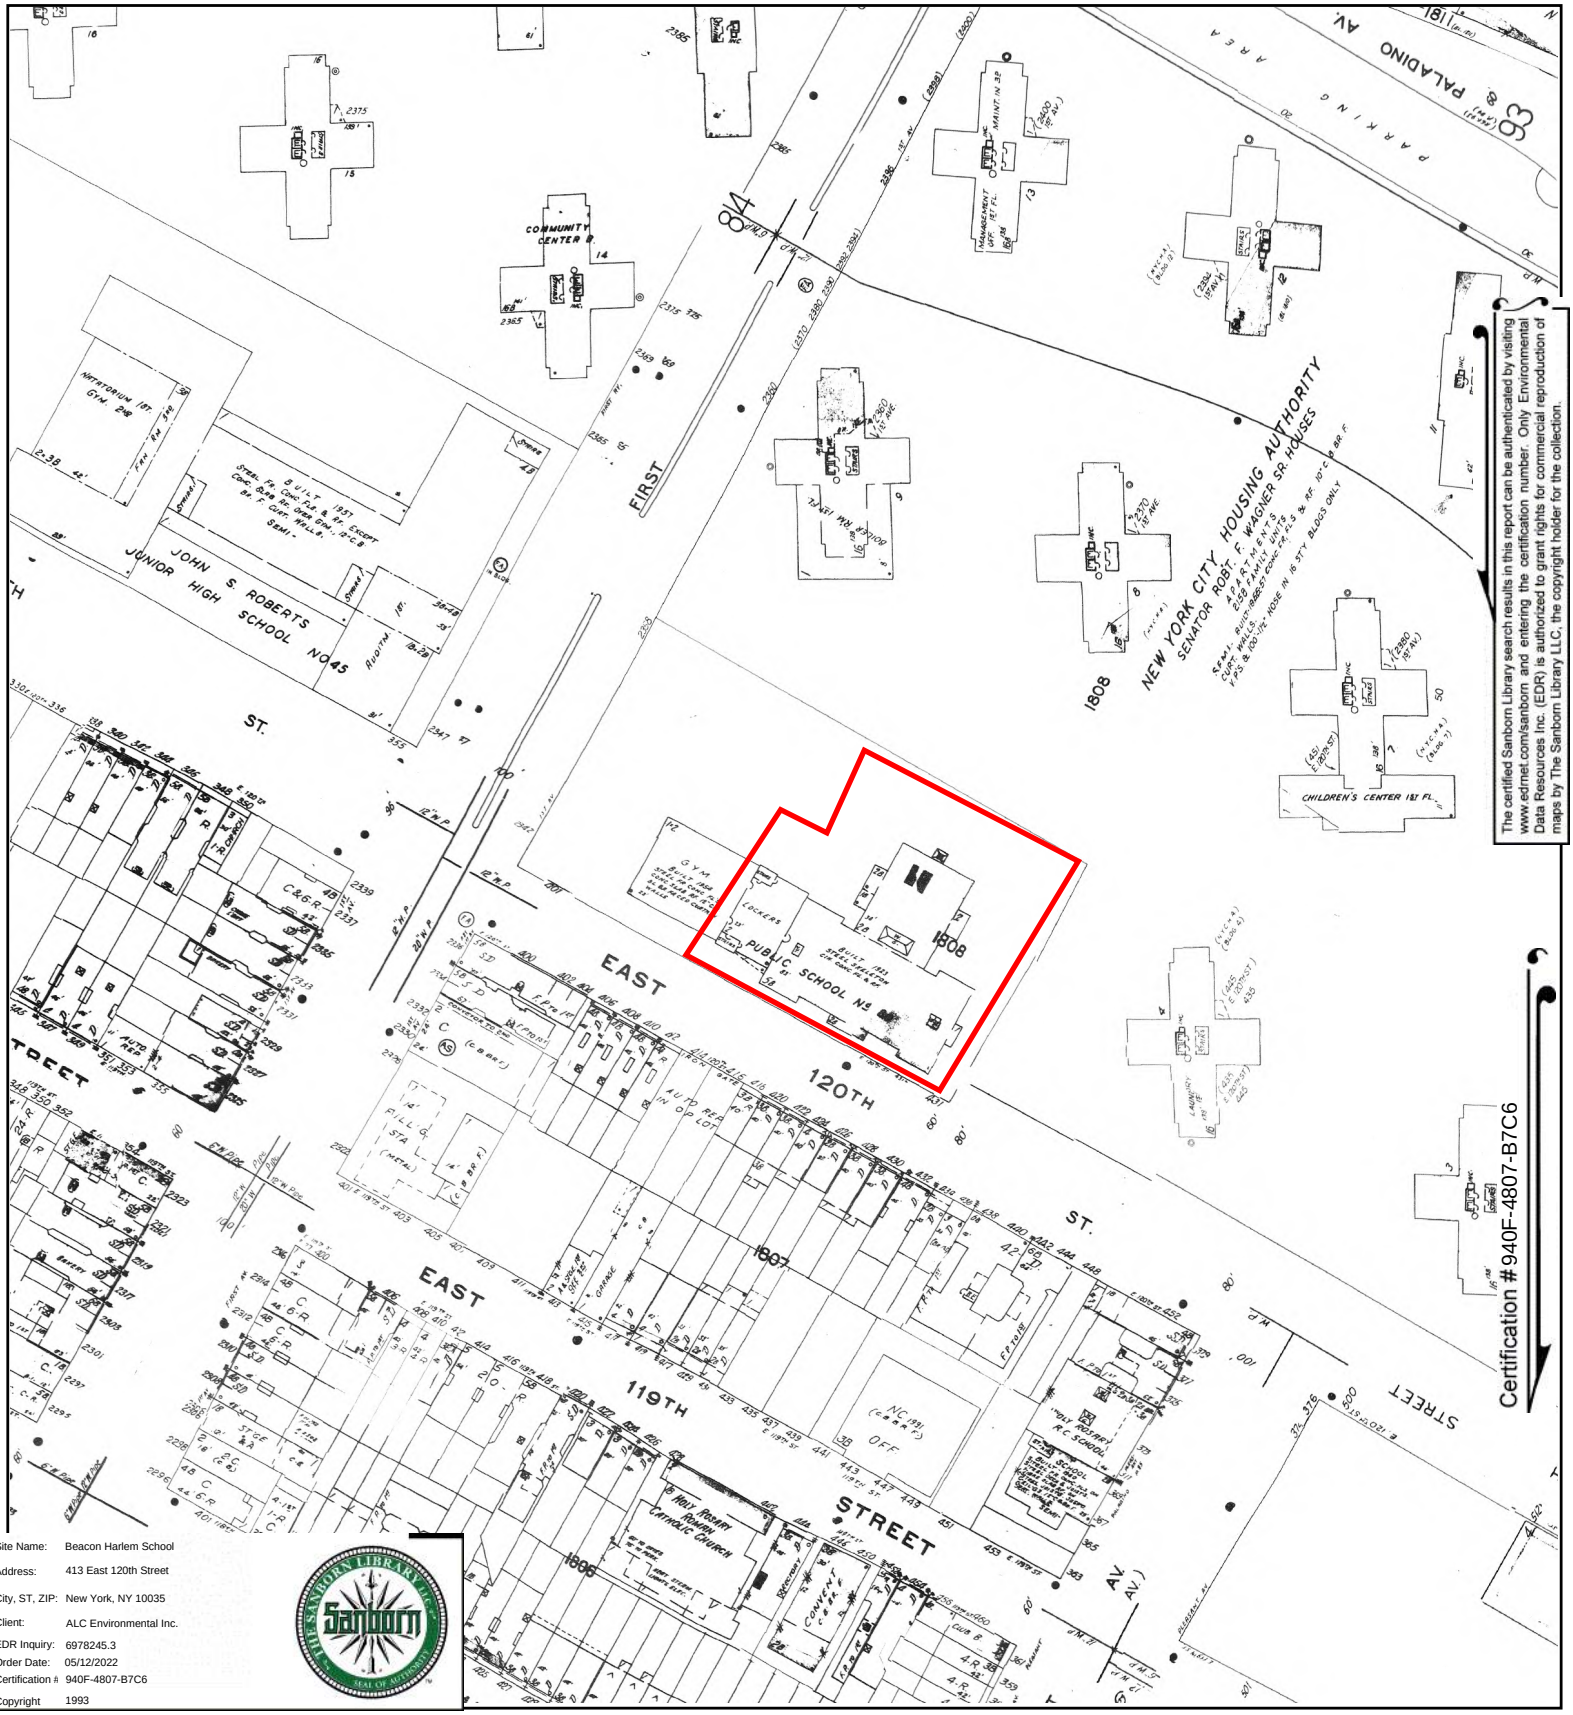


The certified Sanborn Library search results in this report can be authenticated by visiting www.edrnet.com/sanborn and entering the certification number. Only Environmental Data Resources Inc. (EDR) is authorized to grant rights for commercial reproduction of maps by The Sanborn Library LLC, the copyright holder for the collection.

Site Name:	Beacon Harlem School
Address:	413 East 120th Street
City, ST, ZIP:	New York, NY 10035
Client:	ALC Environmental Inc.
EDR Inquiry:	6978245.3
Order Date:	05/12/2022
Certification #	940F-4807-B7C6
Copyright	1993


This Certified Sanborn Map combines the following sheets.
Outlined areas indicate map sheets within the collection.

0 Feet 150 300 600



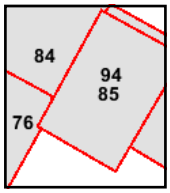

Volume 8N, Sheet 85
Volume 8N, Sheet 84
Volume 8N, Sheet 94
Volume 8N, Sheet 76

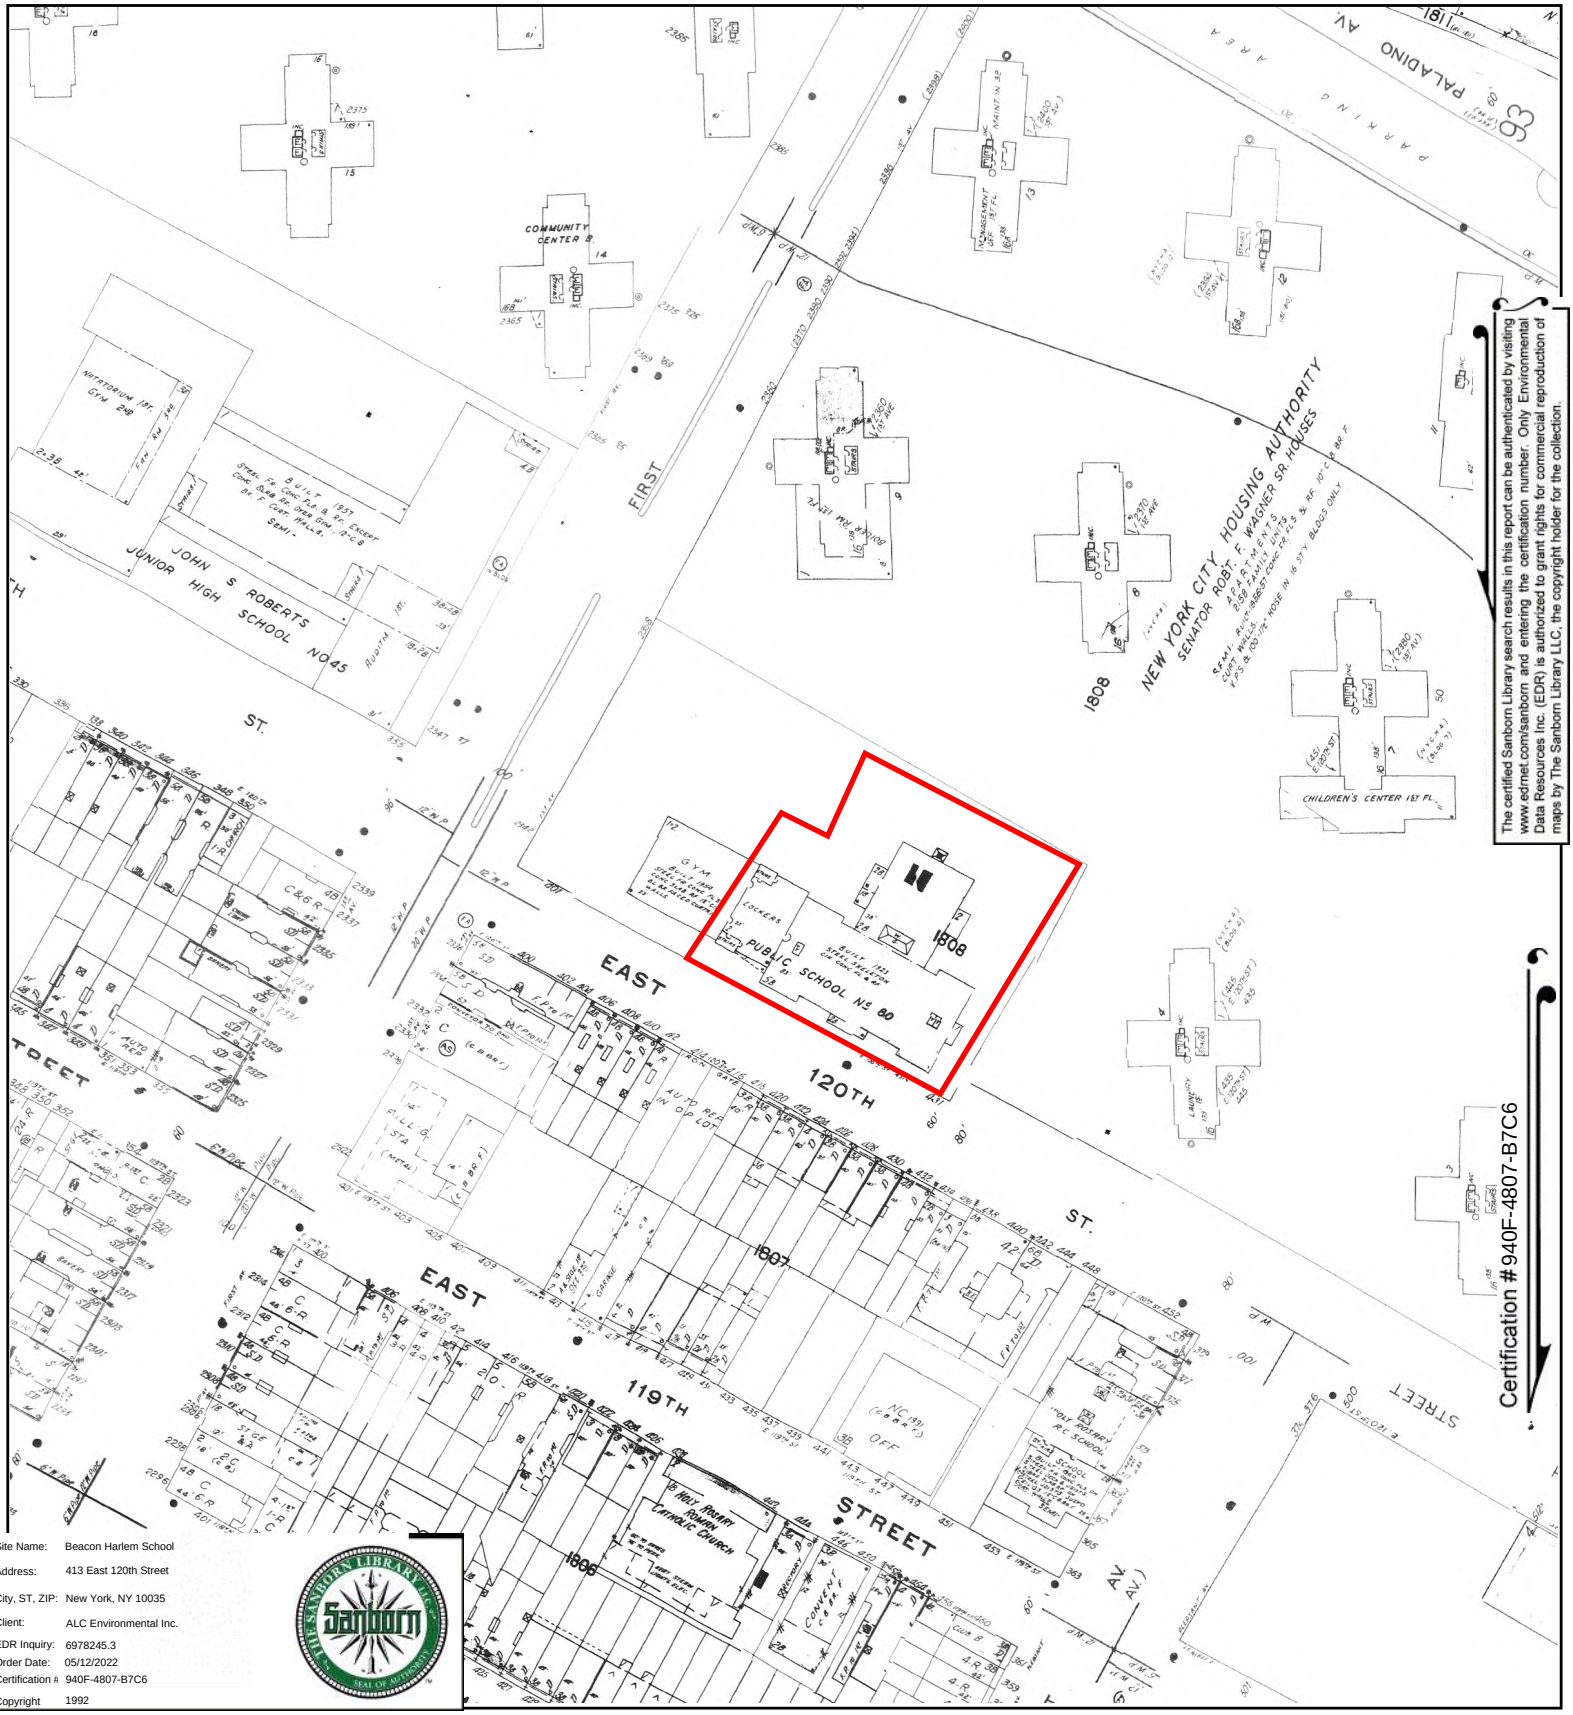


The certified Sanborn Library search results in this report can be authenticated by visiting www.edrnet.com/sanborn and entering the certification number. Only Environmental Data Resources Inc. (EDR) is authorized to grant rights for commercial reproduction of maps by The Sanborn Library LLC, the copyright holder for the collection.

Site Name:	Beacon Harlem School
Address:	413 East 120th Street
City, ST, ZIP:	New York, NY 10035
Client:	ALC Environmental Inc.
EDR Inquiry:	6978245.3
Order Date:	05/12/2022
Certification #	940F-4807-B7C6
Copyright	1992

This Certified Sanborn Map combines the following sheets.
Outlined areas indicate map sheets within the collection.




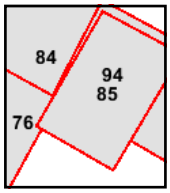

Volume 8N, Sheet 85
Volume 8N, Sheet 76
Volume 8N, Sheet 94
Volume 8N, Sheet 84

0 Feet 150 300 600

N

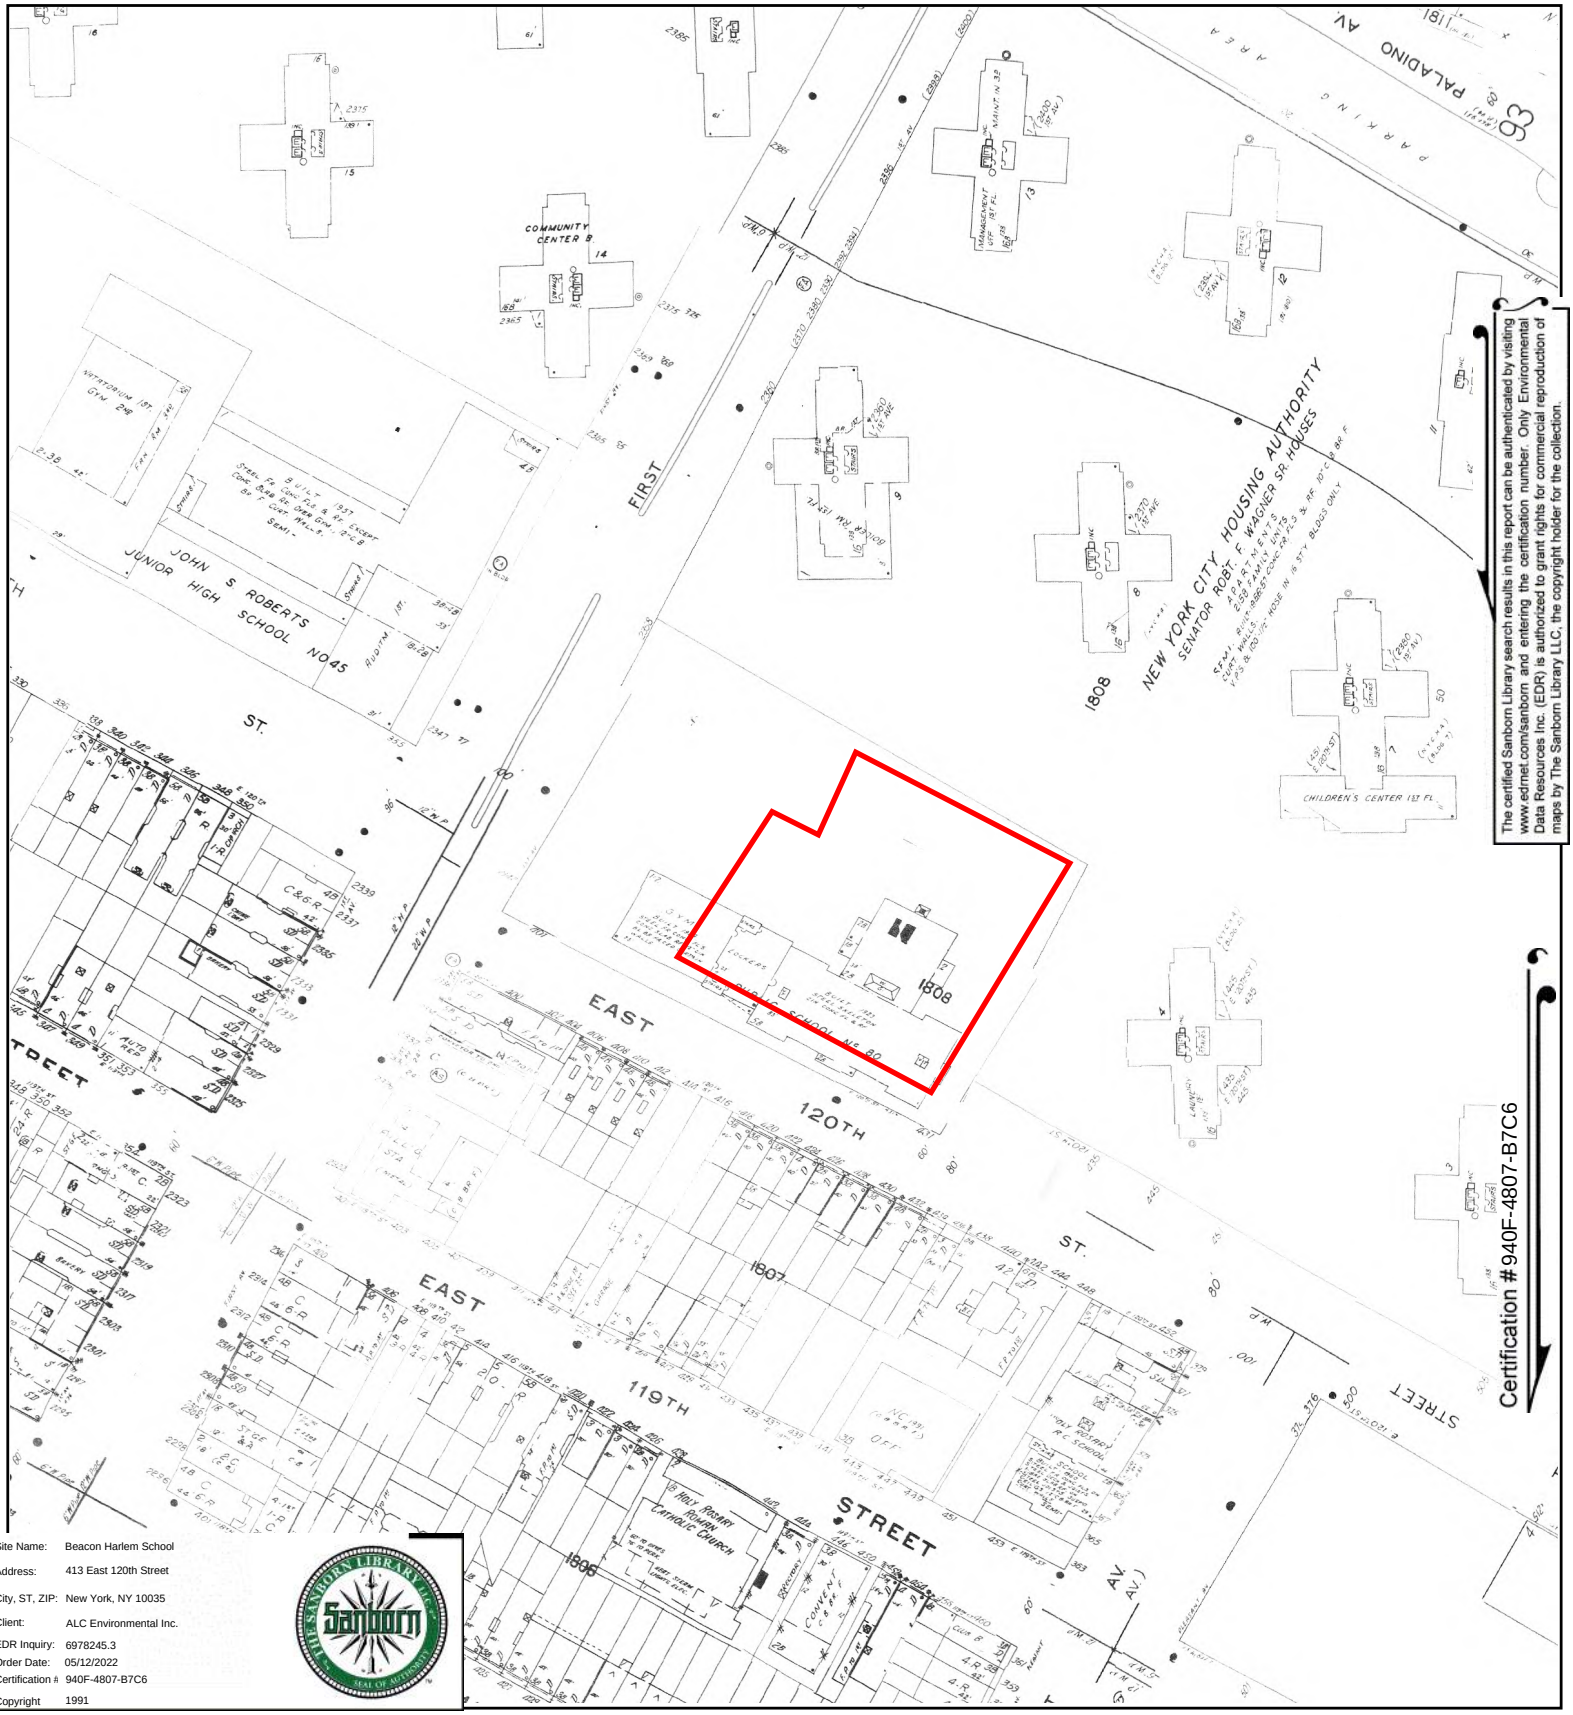


The certified Sanborn Library search results in this report can be authenticated by visiting www.edrnet.com/sanborn and entering the certification number. Only Environmental Data Resources Inc. (EDR) is authorized to grant rights for commercial reproduction of maps by The Sanborn Library LLC, the copyright holder for the collection.

Site Name:	Beacon Harlem School
Address:	413 East 120th Street
City, ST, ZIP:	New York, NY 10035
Client:	ALC Environmental Inc.
EDR Inquiry:	6978245.3
Order Date:	05/12/2022
Certification #	940F-4807-B7C6
Copyright	1991

This Certified Sanborn Map combines the following sheets.
Outlined areas indicate map sheets within the collection.




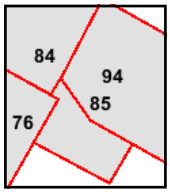

Volume 8N, Sheet 94
Volume 8N, Sheet 76
Volume 8N, Sheet 85
Volume 8N, Sheet 84

0 Feet 150 300 600

N

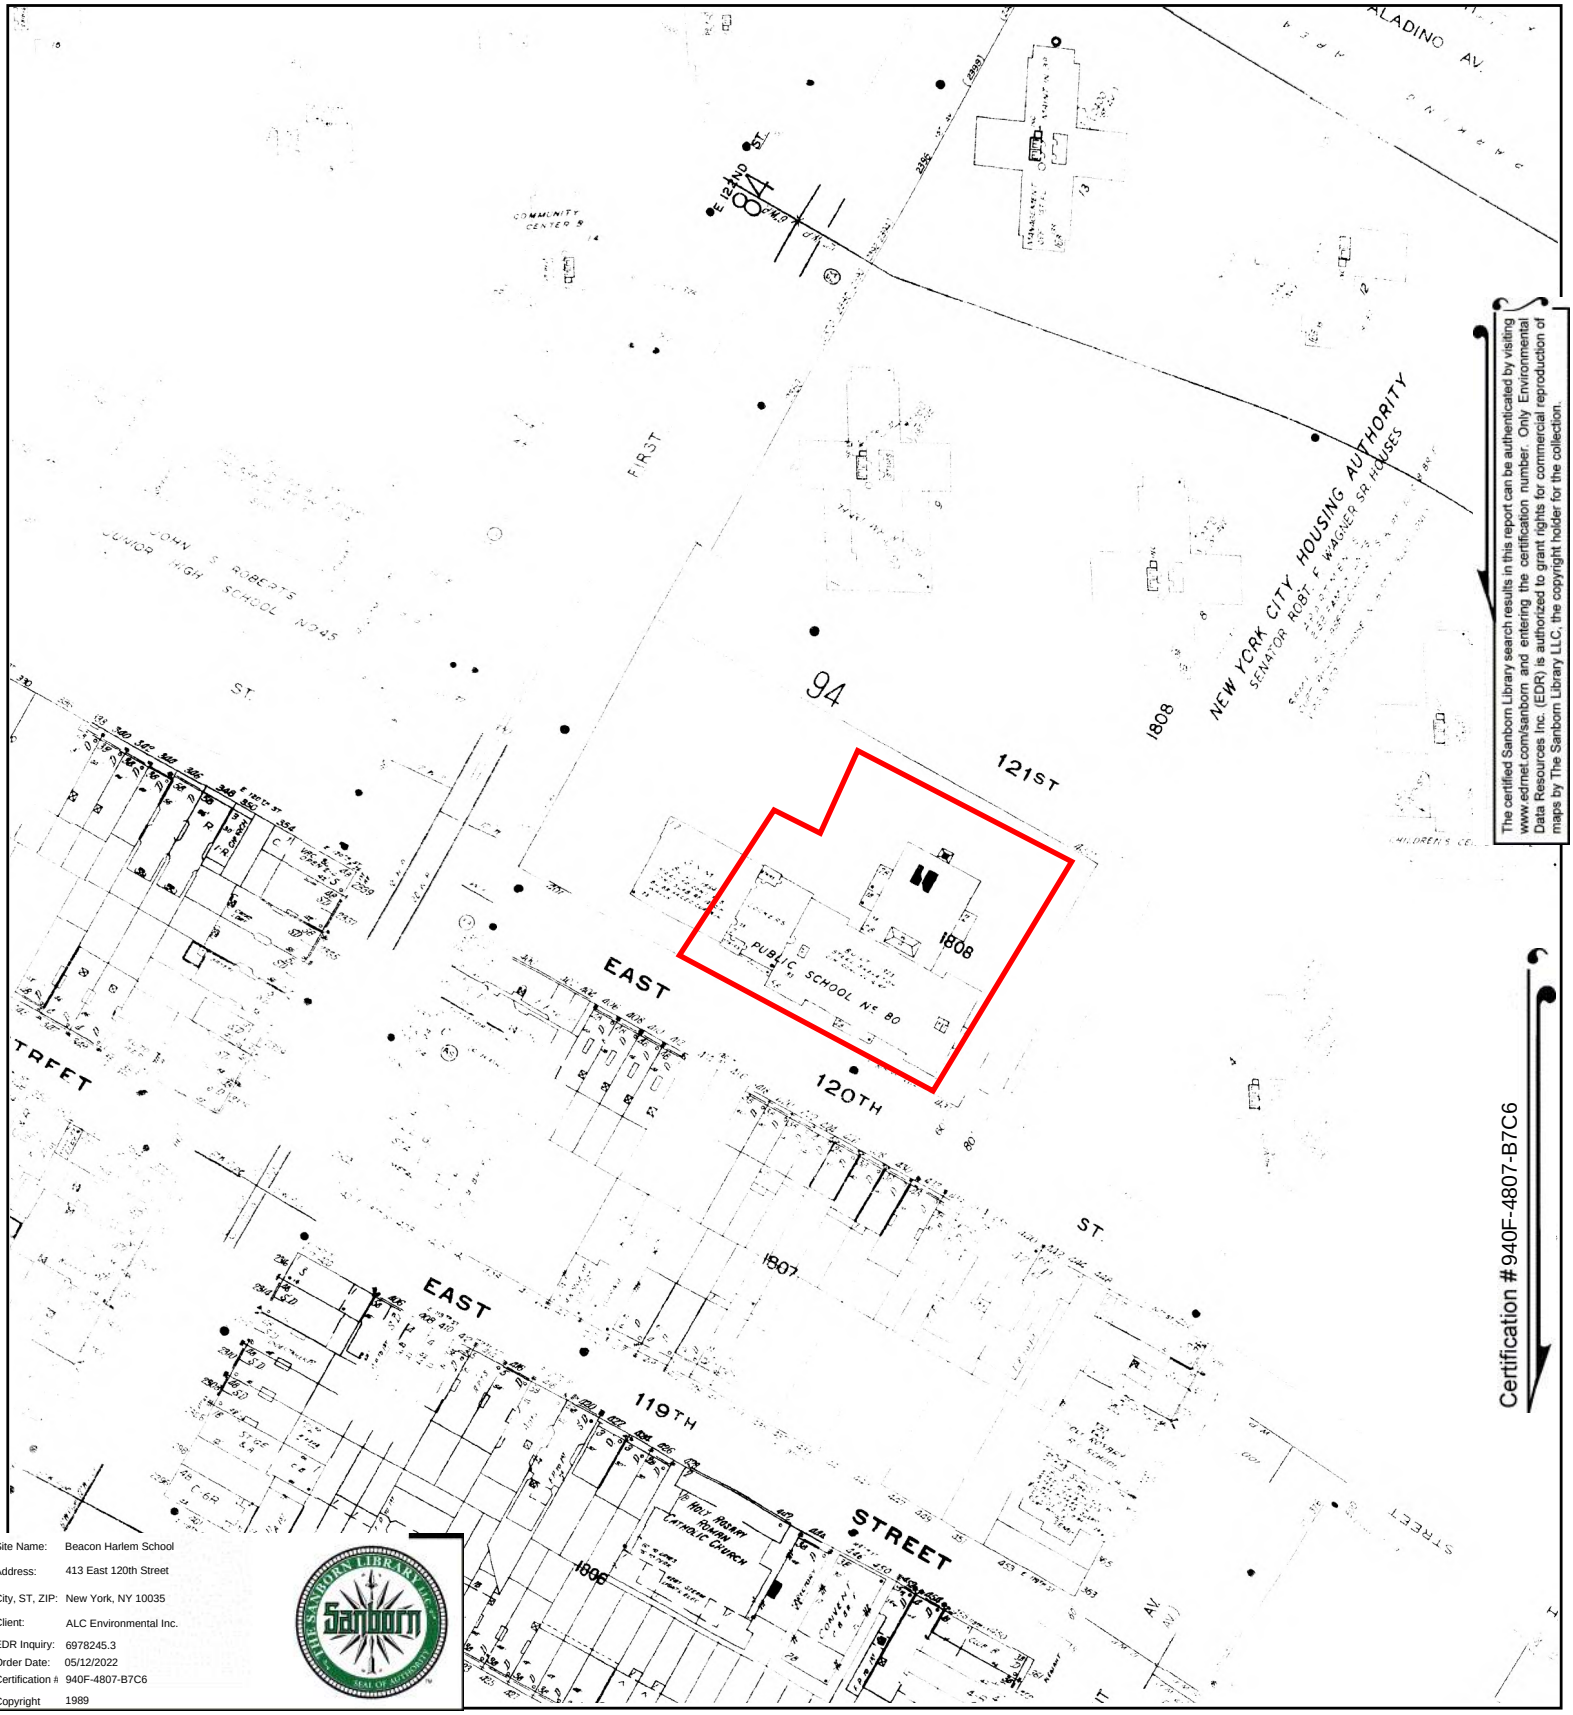

The certified Sanborn Library search results in this report can be authenticated by visiting www.edrnet.com/sanborn and entering the certification number. Only Environmental Data Resources Inc. (EDR) is authorized to grant rights for commercial reproduction of maps by The Sanborn Library LLC, the copyright holder for the collection.


Certification #940F-4807-B7C6

Site Name:	Beacon Harlem School
Address:	413 East 120th Street
City, ST, ZIP:	New York, NY 10035
Client:	ALC Environmental Inc.
EDR Inquiry:	6978245.3
Order Date:	05/12/2022
Certification #	940F-4807-B7C6
Copyright	1989

This Certified Sanborn Map combines the following sheets.
Outlined areas indicate map sheets within the collection.


0 Feet 150 300 600



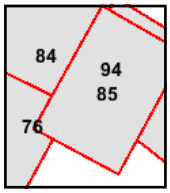

Volume 8N, Sheet 85
Volume 8N, Sheet 84
Volume 8N, Sheet 76
Volume 8N, Sheet 94

N

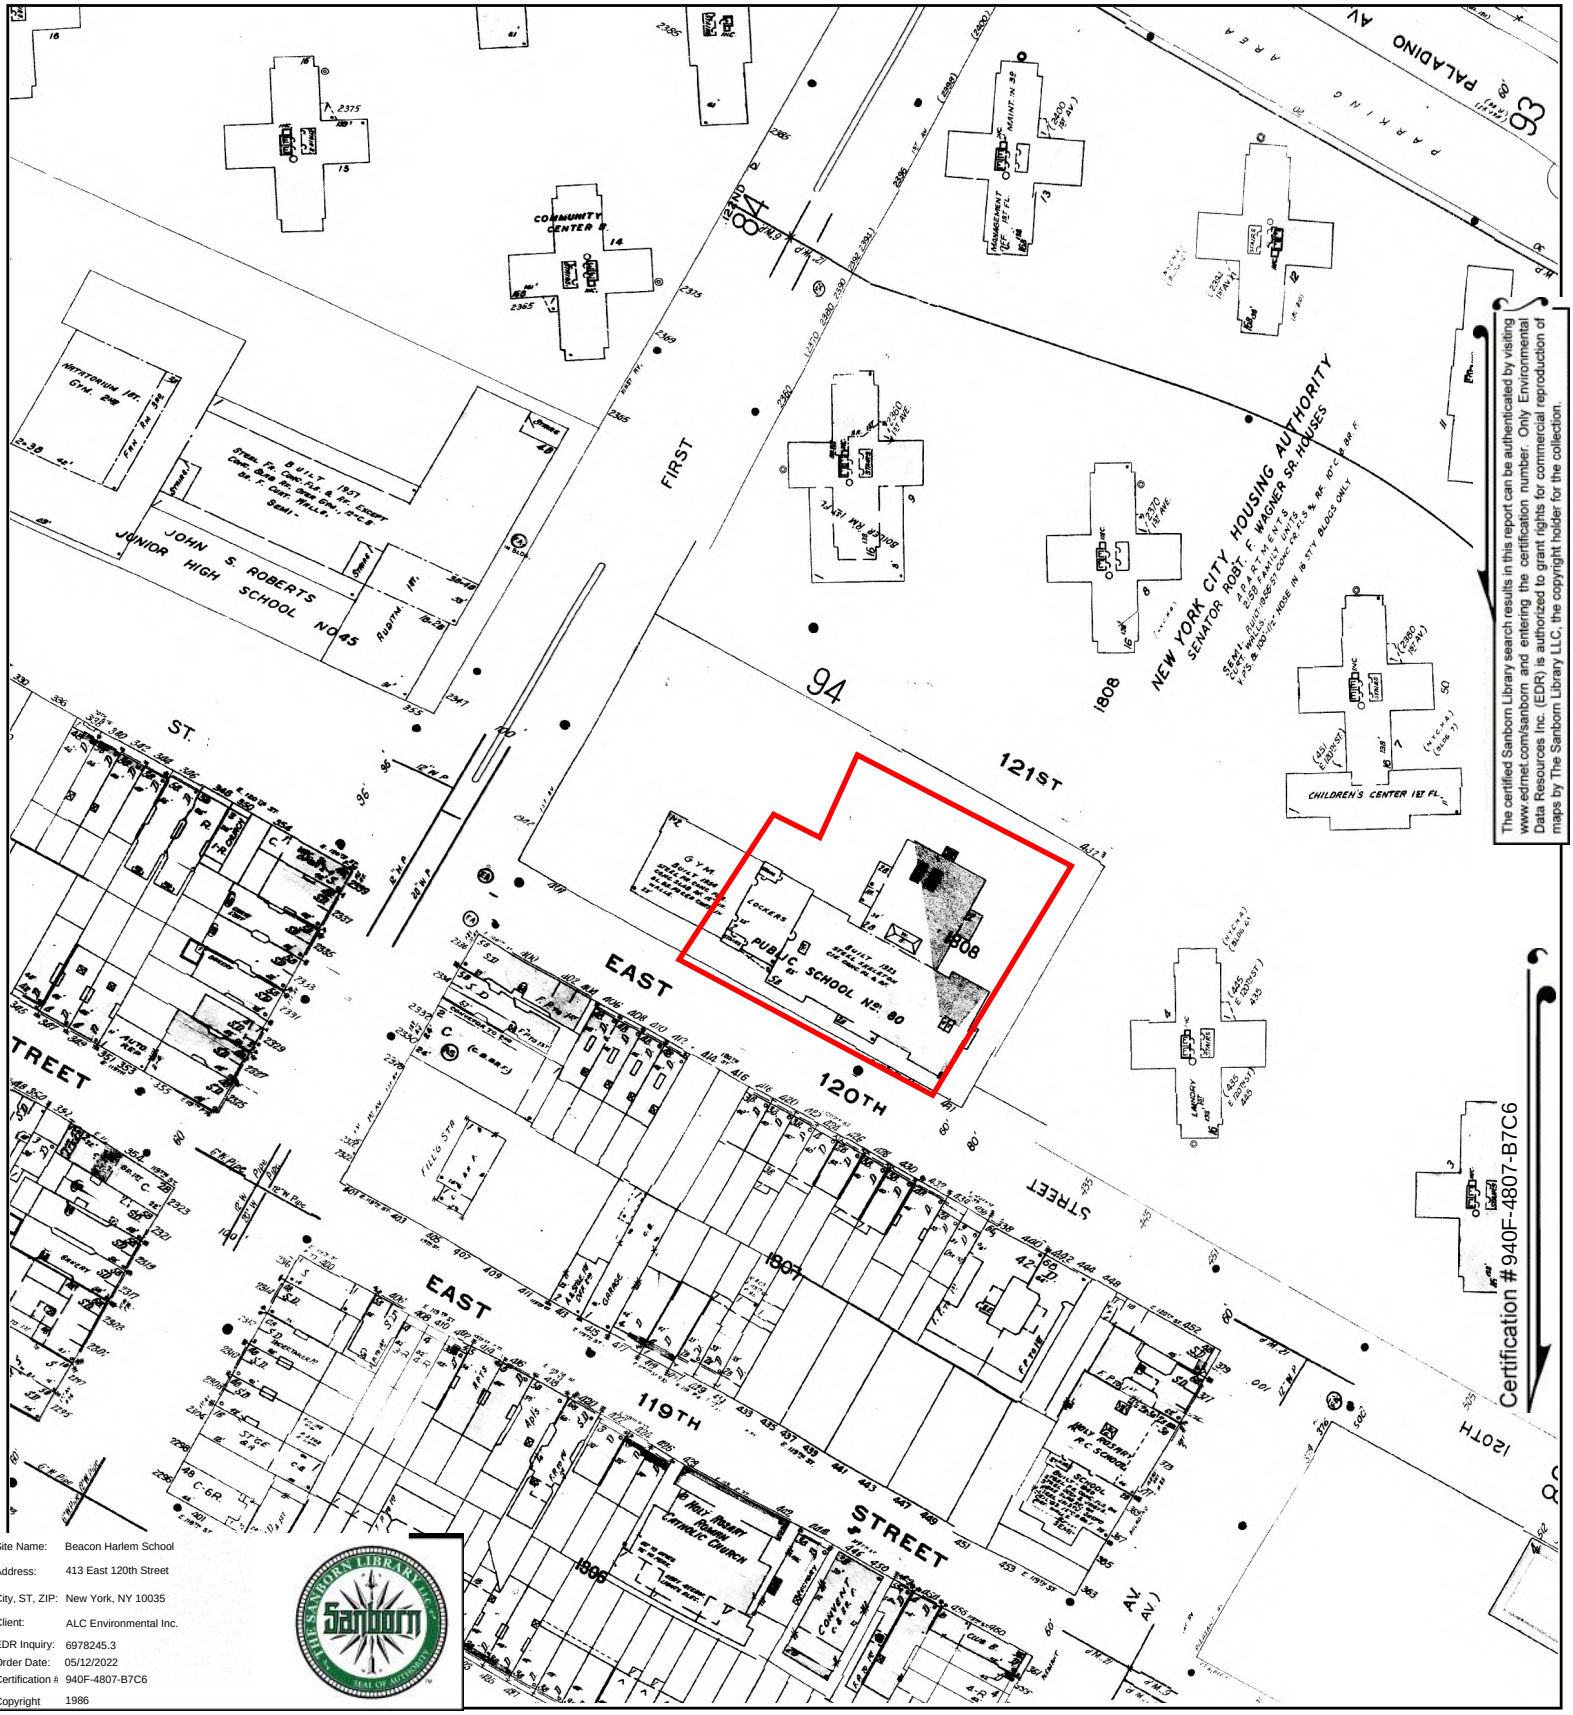


The certified Sanborn Library search results in this report can be authenticated by visiting www.edrnet.com/sanborn and entering the certification number. Only Environmental Data Resources Inc. (EDR) is authorized to grant rights for commercial reproduction of maps by The Sanborn Library LLC, the copyright holder for the collection.

Site Name:	Beacon Harlem School
Address:	413 East 120th Street
City, ST, ZIP:	New York, NY 10035
Client:	ALC Environmental Inc.
EDR Inquiry:	6978245.3
Order Date:	05/12/2022
Certification #	940F-4807-B7C6
Copyright	1986


This Certified Sanborn Map combines the following sheets.
Outlined areas indicate map sheets within the collection.

0 Feet 150 300 600



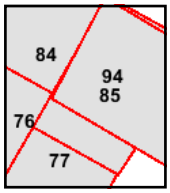

Volume 8N, Sheet 94
Volume 8N, Sheet 85
Volume 8N, Sheet 77
Volume 8N, Sheet 76
Volume 8N, Sheet 84

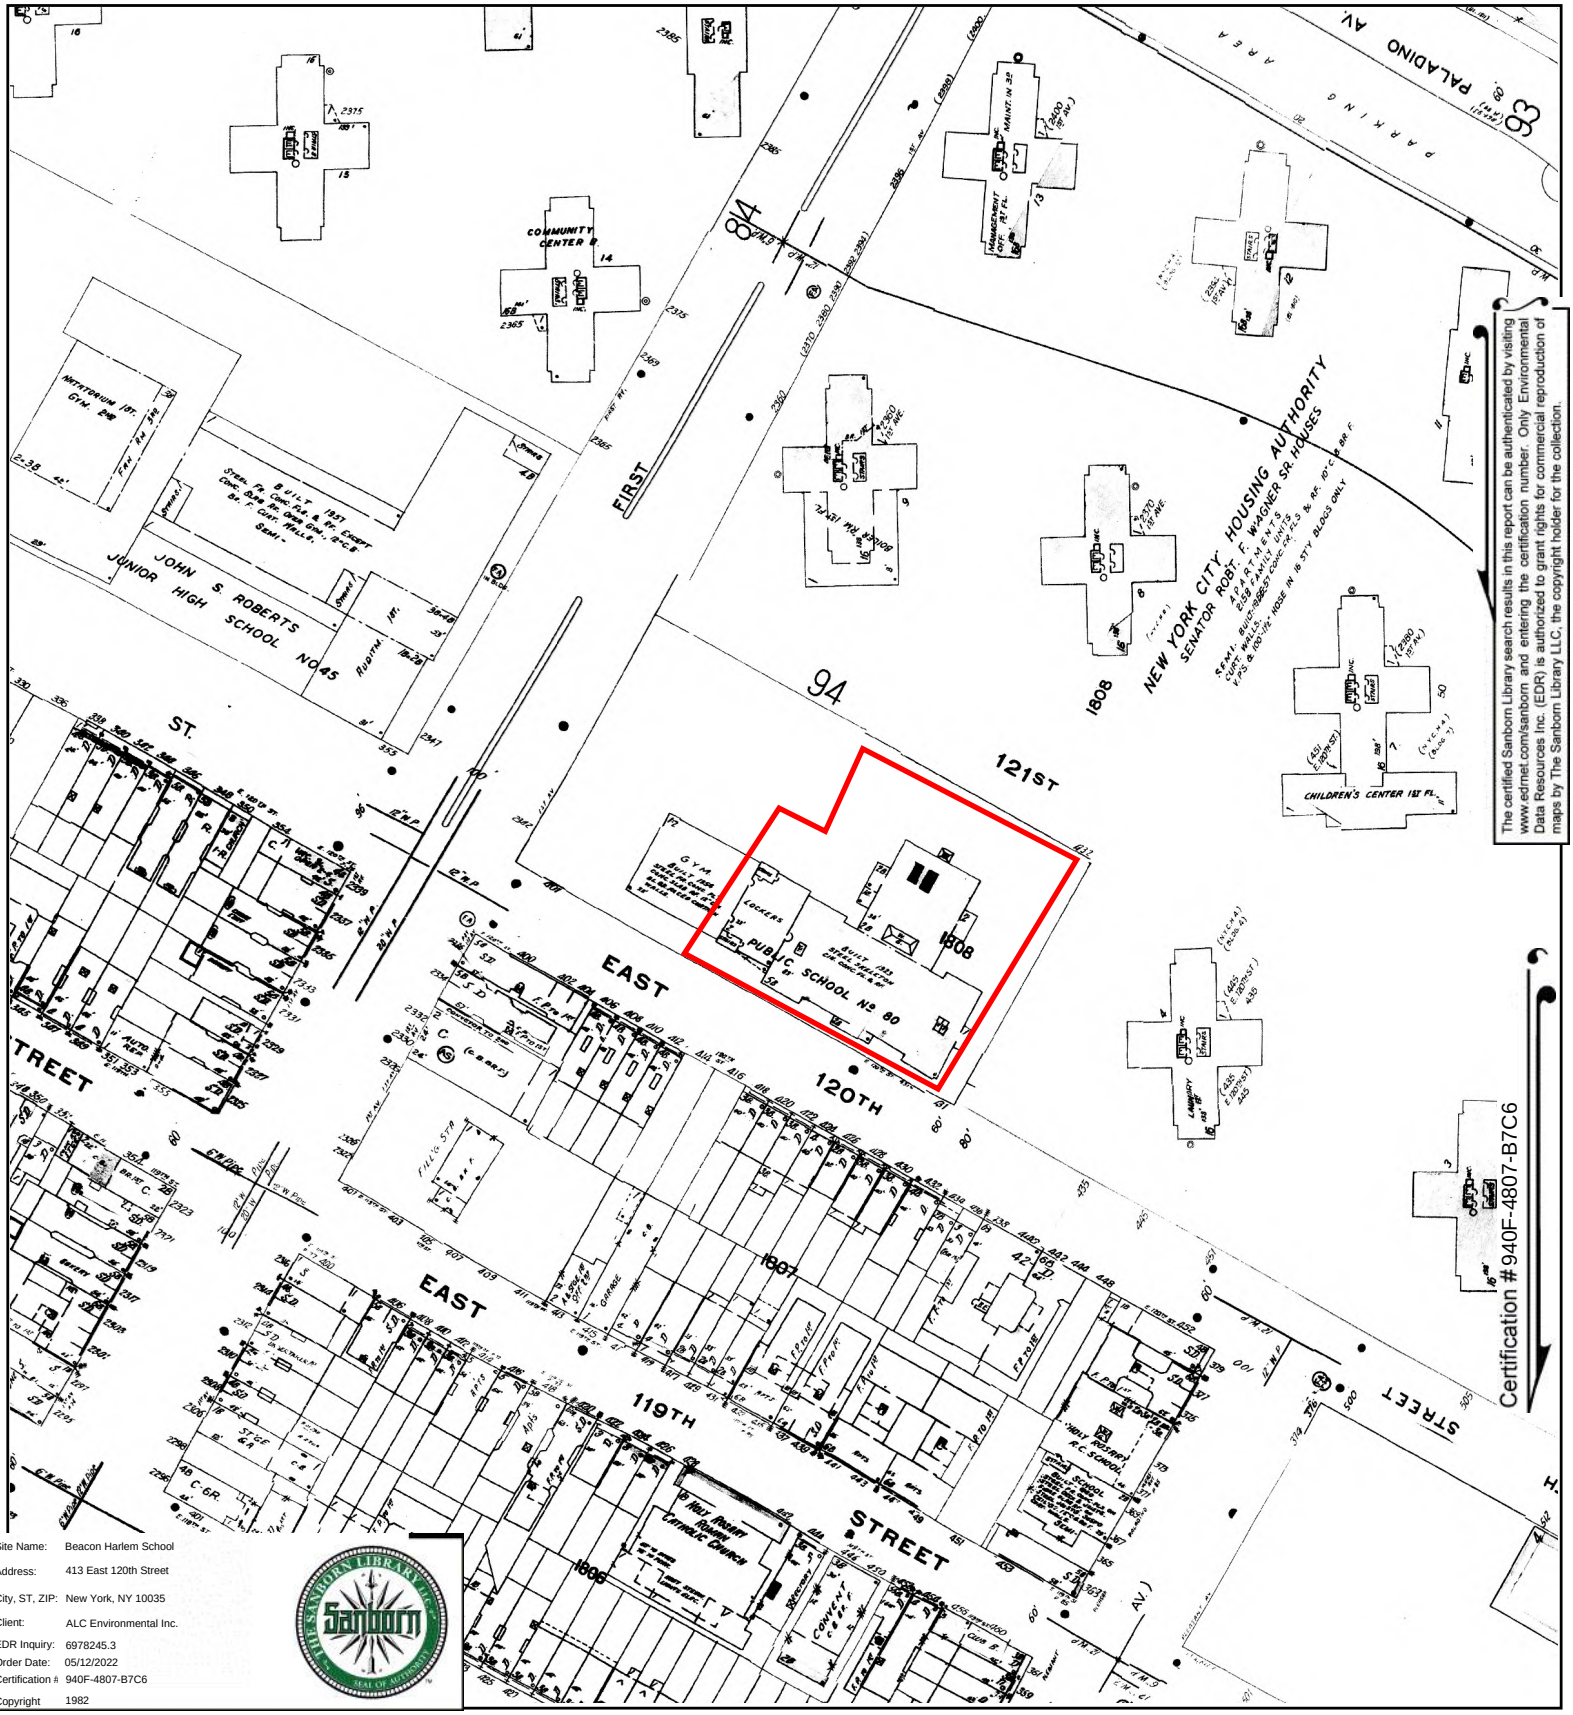


The certified Sanborn Library search results in this report can be authenticated by visiting www.edrnet.com/sanborn and entering the certification number. Only Environmental Data Resources Inc. (EDR) is authorized to grant rights for commercial reproduction of maps by The Sanborn Library LLC, the copyright holder for the collection.

Site Name:	Beacon Harlem School
Address:	413 East 120th Street
City, ST, ZIP:	New York, NY 10035
Client:	ALC Environmental Inc.
EDR Inquiry:	6978245.3
Order Date:	05/12/2022
Certification #	940F-4807-B7C6
Copyright	1982

This Certified Sanborn Map combines the following sheets.
Outlined areas indicate map sheets within the collection.


0 Feet 150 300 600



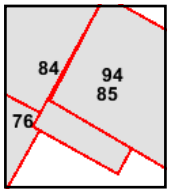

Volume 8N, Sheet 84
Volume 8N, Sheet 76
Volume 8N, Sheet 94
Volume 8N, Sheet 85

N

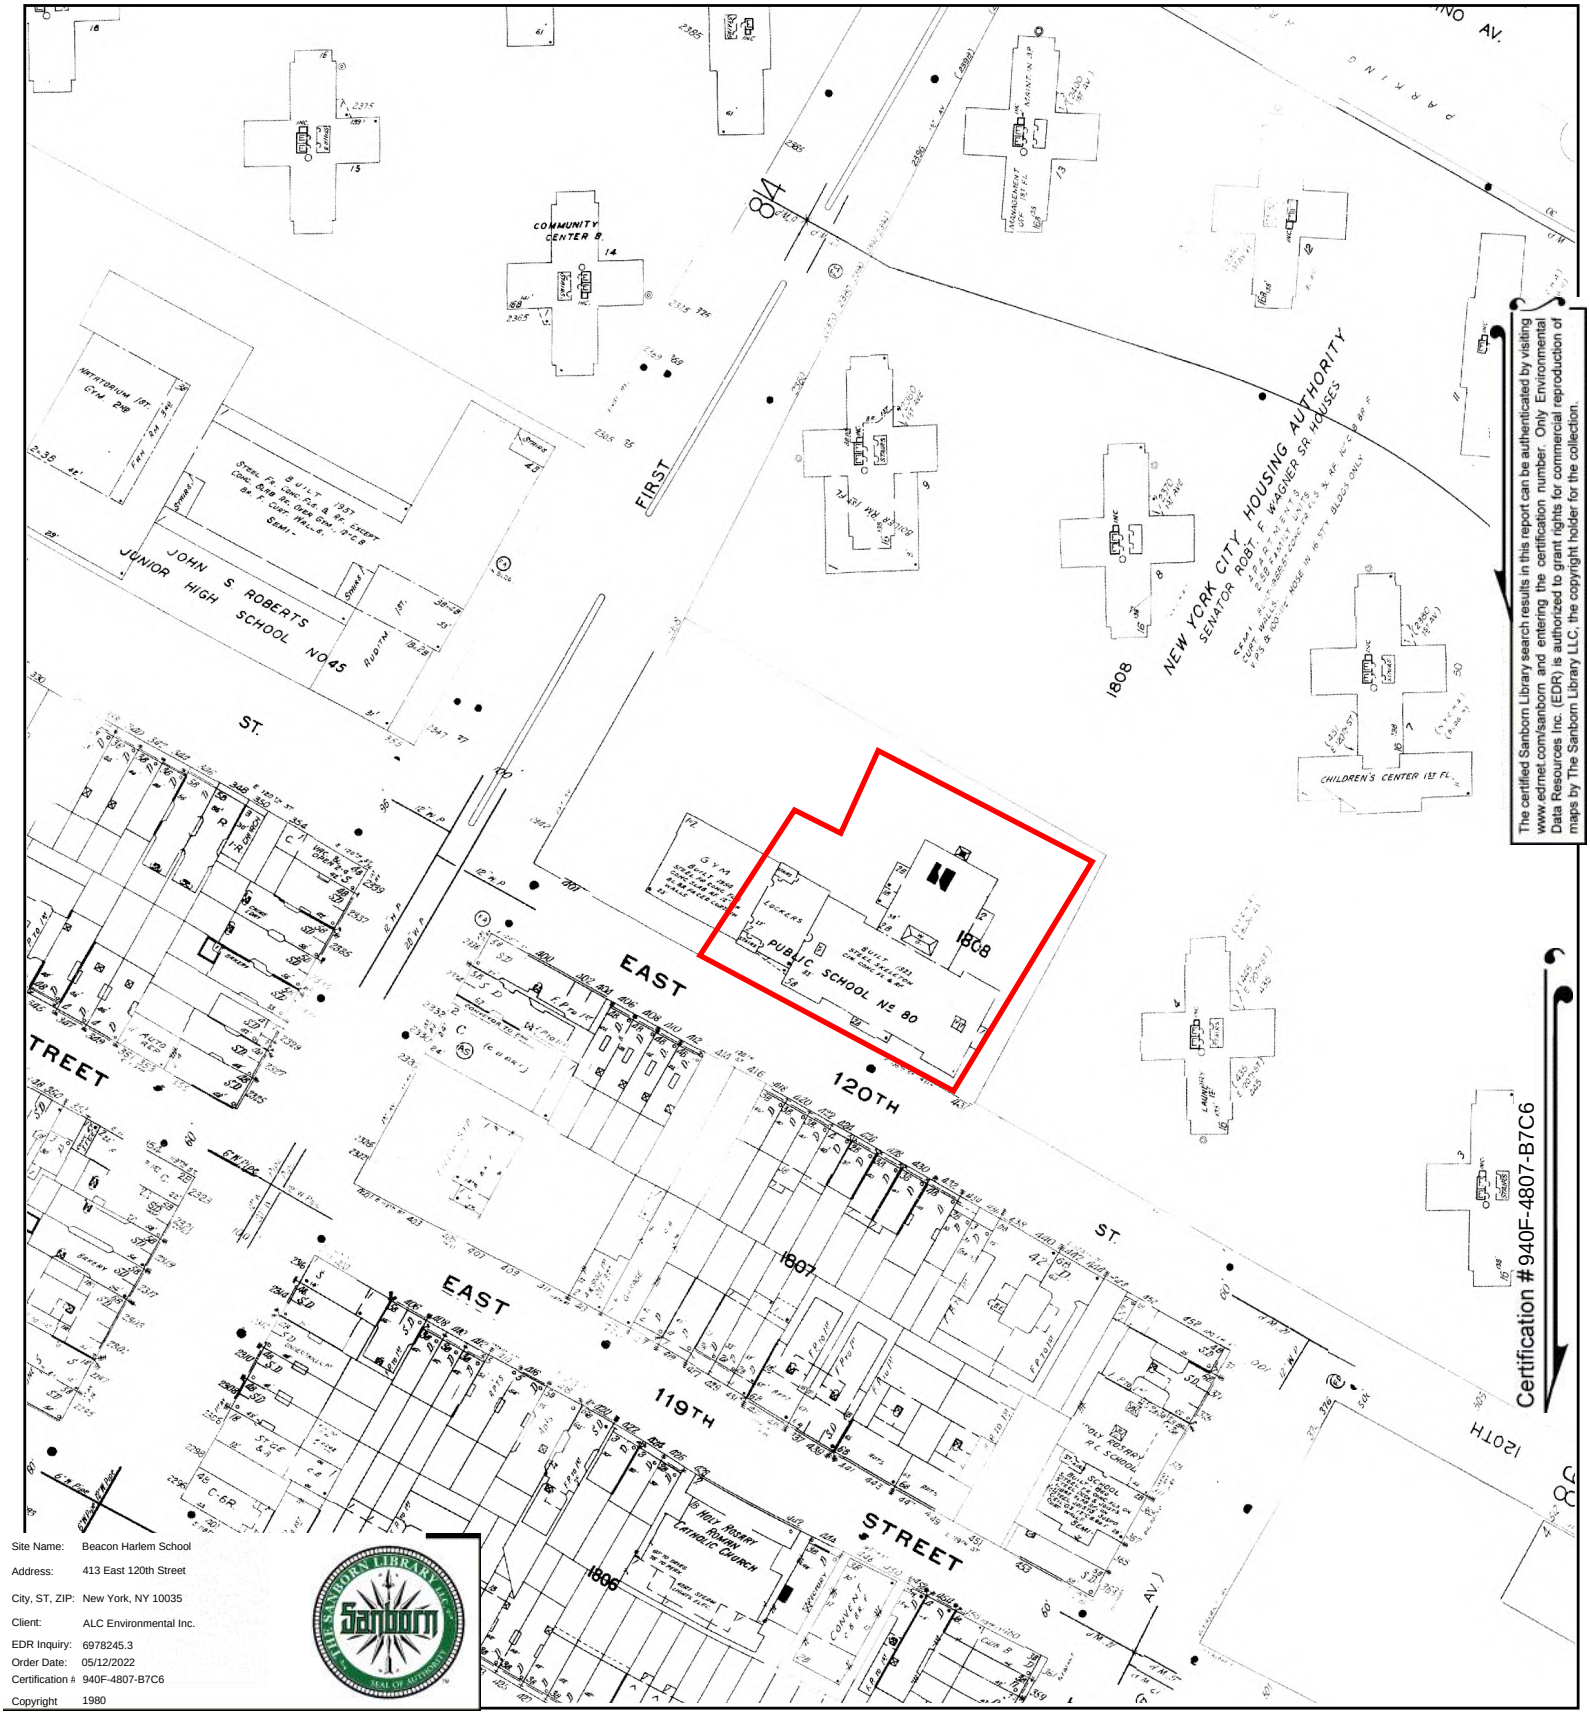


The certified Sanborn Library search results in this report can be authenticated by visiting www.edrnet.com/sanborn and entering the certification number. Only Environmental Data Resources Inc. (EDR) is authorized to grant rights for commercial reproduction of maps by The Sanborn Library LLC, the copyright holder for the collection.

Certification #940F-4807-B7C6

Site Name:	Beacon Harlem School
Address:	413 East 120th Street
City, ST, ZIP:	New York, NY 10035
Client:	ALC Environmental Inc.
EDR Inquiry:	6978245.3
Order Date:	05/12/2022
Certification #	940F-4807-B7C6
Copyright	1980

This Certified Sanborn Map combines the following sheets.
Outlined areas indicate map sheets within the collection.




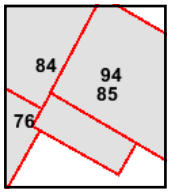

Volume 8N, Sheet 94
Volume 8N, Sheet 85
Volume 8N, Sheet 84
Volume 8N, Sheet 76

0 Feet 150 300 600

N

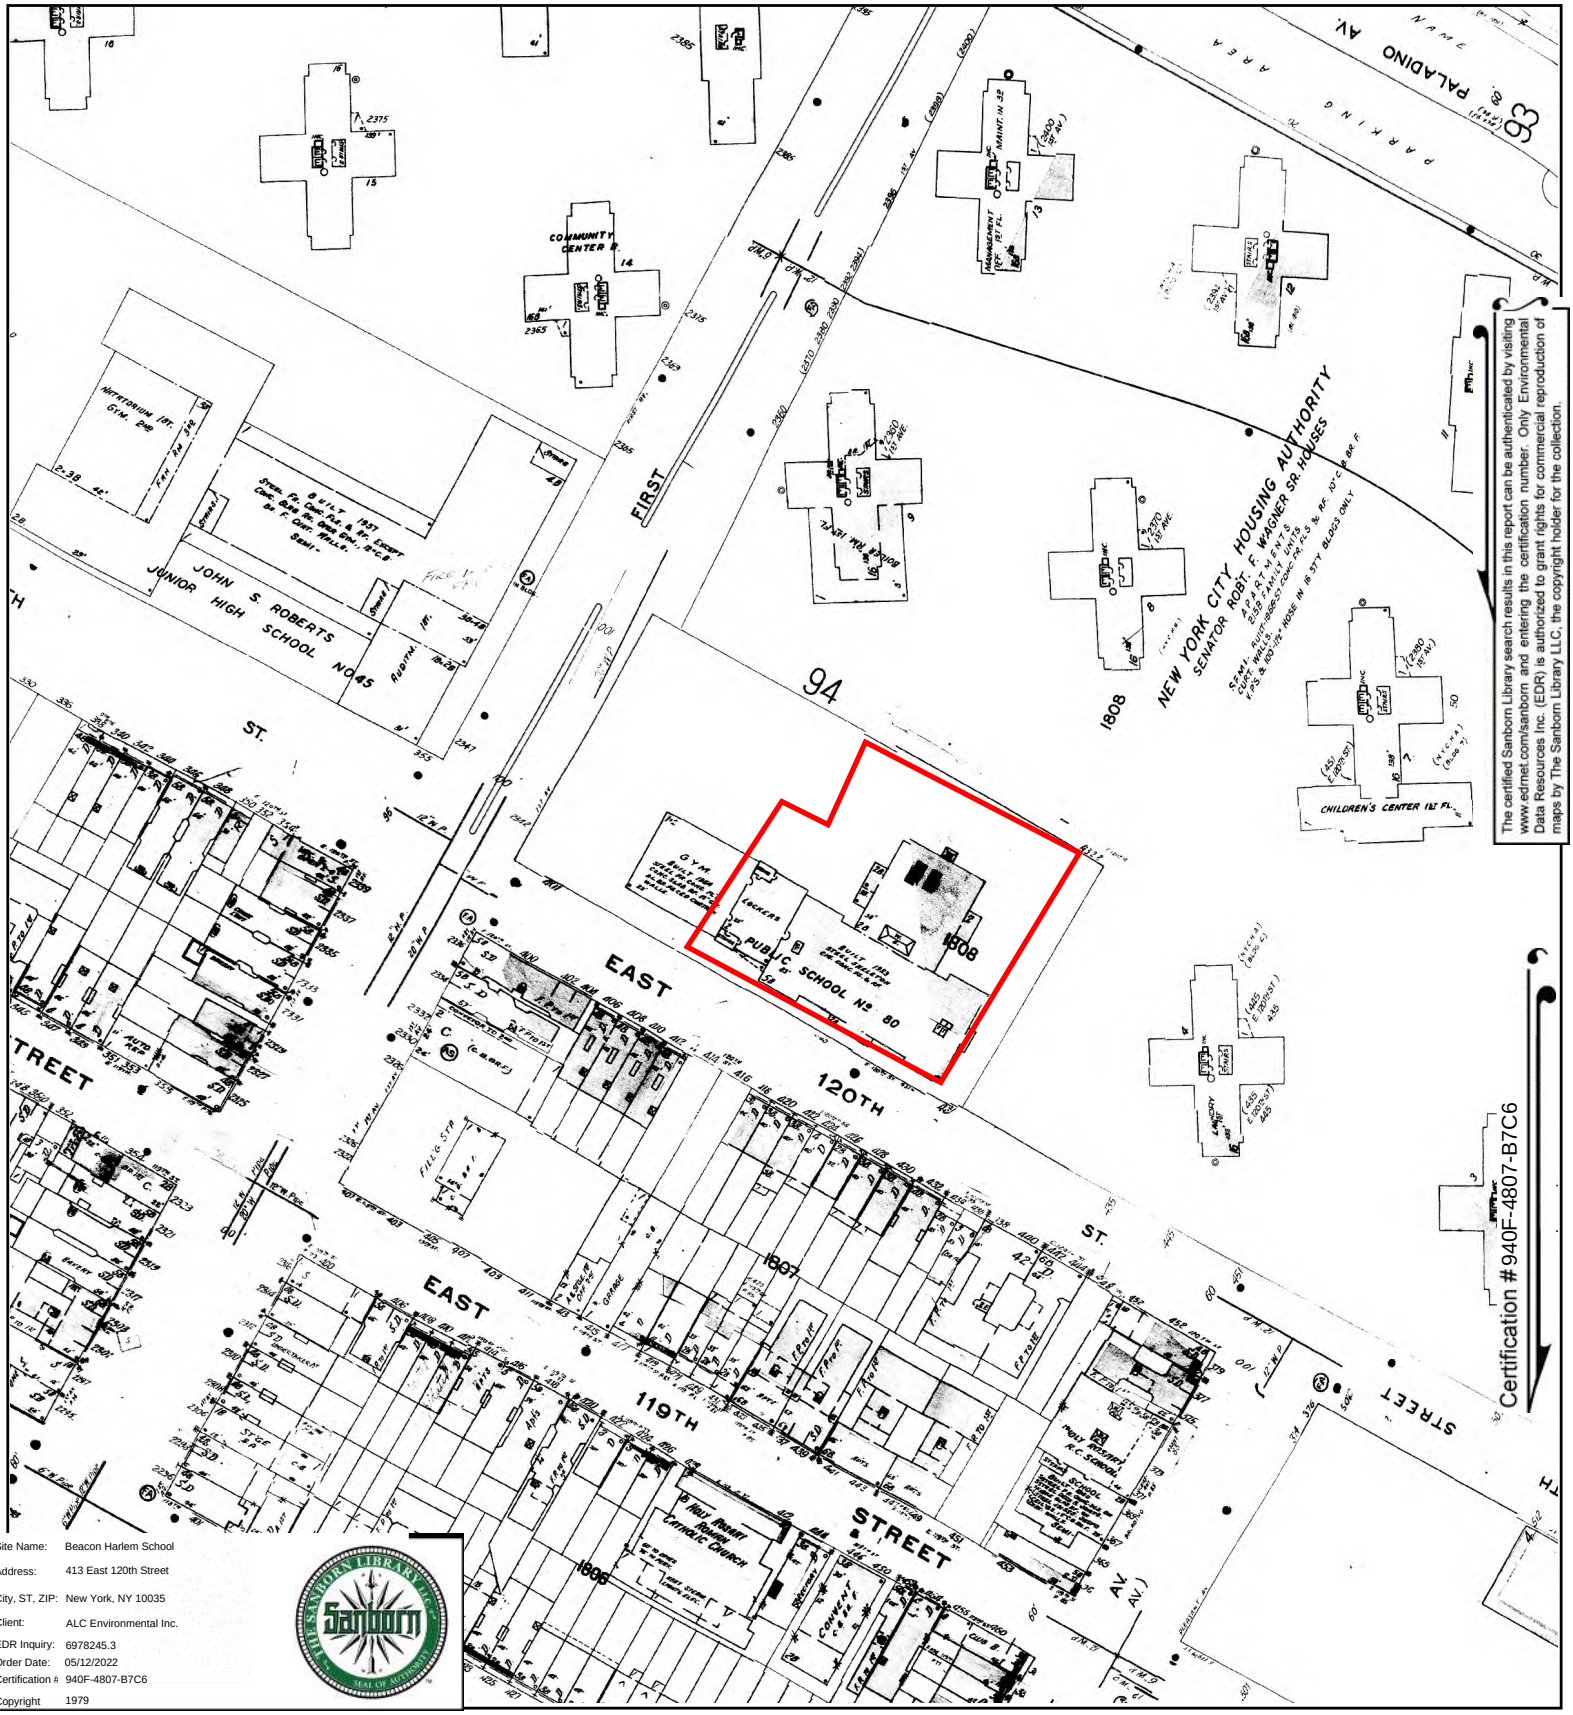


Site Name:	Beacon Harlem School
Address:	413 East 120th Street
City, ST, ZIP:	New York, NY 10035
Client:	ALC Environmental Inc.
EDR Inquiry:	6978245.3
Order Date:	05/12/2022
Certification #	940F-4807-B7C6
Copyright	1979

This Certified Sanborn Map combines the following sheets.
Outlined areas indicate map sheets within the collection.

0 Feet 150 300 600



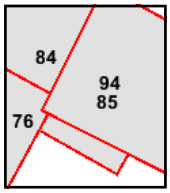

Volume 8N, Sheet 94
Volume 8N, Sheet 94
Volume 8N, Sheet 76
Volume 8N, Sheet 85
Volume 8N, Sheet 84

N

Appendix D:

Regulatory Records

Beacon Harlem School
413 East 120th Street
New York, NY 10035

Inquiry Number: 6978245.2s
May 13, 2022

The EDR Radius Map™ Report with GeoCheck®

6 Armstrong Road, 4th floor
Shelton, CT 06484
Toll Free: 800.352.0050
www.edrnet.com

TABLE OF CONTENTS

SECTION	PAGE
Executive Summary	ES1
Overview Map	2
Detail Map	3
Map Findings Summary	4
Map Findings	8
Orphan Summary	1156
Government Records Searched/Data Currency Tracking	GR-1

GEOCHECK ADDENDUM

Physical Setting Source Addendum	A-1
Physical Setting Source Summary	A-2
Physical Setting Source Map	A-8
Physical Setting Source Map Findings	A-9
Physical Setting Source Records Searched	PSGR-1

Thank you for your business.
Please contact EDR at 1-800-352-0050
with any questions or comments.

Disclaimer - Copyright and Trademark Notice

This Report contains certain information obtained from a variety of public and other sources reasonably available to Environmental Data Resources, Inc. It cannot be concluded from this Report that coverage information for the target and surrounding properties does not exist from other sources. **NO WARRANTY EXPRESSED OR IMPLIED, IS MADE WHATSOEVER IN CONNECTION WITH THIS REPORT. ENVIRONMENTAL DATA RESOURCES, INC. SPECIFICALLY DISCLAIMS THE MAKING OF ANY SUCH WARRANTIES, INCLUDING WITHOUT LIMITATION, MERCHANTABILITY OR FITNESS FOR A PARTICULAR USE OR PURPOSE. ALL RISK IS ASSUMED BY THE USER. IN NO EVENT SHALL ENVIRONMENTAL DATA RESOURCES, INC. BE LIABLE TO ANYONE, WHETHER ARISING OUT OF ERRORS OR OMISSIONS, NEGLIGENCE, ACCIDENT OR ANY OTHER CAUSE, FOR ANY LOSS OF DAMAGE, INCLUDING, WITHOUT LIMITATION, SPECIAL, INCIDENTAL, CONSEQUENTIAL, OR EXEMPLARY DAMAGES. ANY LIABILITY ON THE PART OF ENVIRONMENTAL DATA RESOURCES, INC. IS STRICTLY LIMITED TO A REFUND OF THE AMOUNT PAID FOR THIS REPORT.** Purchaser accepts this Report "AS IS". Any analyses, estimates, ratings, environmental risk levels or risk codes provided in this Report are provided for illustrative purposes only, and are not intended to provide, nor should they be interpreted as providing any facts regarding, or prediction or forecast of, any environmental risk for any property. Only a Phase I Environmental Site Assessment performed by an environmental professional can provide information regarding the environmental risk for any property. Additionally, the information provided in this Report is not to be construed as legal advice.

Copyright 2020 by Environmental Data Resources, Inc. All rights reserved. Reproduction in any media or format, in whole or in part, of any report or map of Environmental Data Resources, Inc., or its affiliates, is prohibited without prior written permission.

EDR and its logos (including Sanborn and Sanborn Map) are trademarks of Environmental Data Resources, Inc. or its affiliates. All other trademarks used herein are the property of their respective owners.

EXECUTIVE SUMMARY

A search of available environmental records was conducted by Environmental Data Resources, Inc (EDR). The report was designed to assist parties seeking to meet the search requirements of EPA's Standards and Practices for All Appropriate Inquiries (40 CFR Part 312), the ASTM Standard Practice for Environmental Site Assessments (E1527-21), the ASTM Standard Practice for Environmental Site Assessments for Forestland or Rural Property (E 2247-16), the ASTM Standard Practice for Limited Environmental Due Diligence: Transaction Screen Process (E 1528-14) or custom requirements developed for the evaluation of environmental risk associated with a parcel of real estate.

TARGET PROPERTY INFORMATION

ADDRESS

413 EAST 120TH STREET
NEW YORK, NY 10035

COORDINATES

Latitude (North):	40.7986160 - 40ˆ 47' 55.01''
Longitude (West):	73.9326440 - 73ˆ 55' 57.51''
Universal Tranverse Mercator:	Zone 18
UTM X (Meters):	590042.1
UTM Y (Meters):	4516738.5
Elevation:	9 ft. above sea level

USGS TOPOGRAPHIC MAP ASSOCIATED WITH TARGET PROPERTY

Target Property Map:	14115942 CENTRAL PARK, NY
Version Date:	2019

AERIAL PHOTOGRAPHY IN THIS REPORT

Portions of Photo from:	20150729, 20150522
Source:	USDA

MAPPED SITES SUMMARY

Target Property Address:
413 EAST 120TH STREET
NEW YORK, NY 10035

Click on Map ID to see full detail.

MAP ID	SITE NAME	ADDRESS	DATABASE ACRONYMS	RELATIVE ELEVATION	DIST (ft. & mi.) DIRECTION
A1	CON EDISON SERVICE B	413 E 120TH ST	FINDS, ECHO		TP
A2	LA CLINICA DEL BARRI	413 EAST 120 STREET	ICIS, FINDS		TP
A3	EAST HARLEM MULTI SE	413 EAST 120TH STREE	NY AST		TP
A4	CON EDISON SERVICE B	413 E 120TH ST	RCRA NonGen / NLR, NJ MANIFEST, NY MANIFEST		TP
A5	413 E 120TH ST BUILD	413 E 120TH ST	US AIRS		TP
A6	413 E 120TH ST BUILD	413 E 120TH ST	FINDS, ECHO		TP
A7	CON EDISON SERVICE B	453 E 120TH ST	RCRA NonGen / NLR, NY MANIFEST	Higher	1 ft.
A8	401 EAST 120TH STREE	401 EAST 120TH STREE	NY VCP	Higher	1 ft.
A9	OER - NYC	401 EAST 120TH ST	NY Spills	Higher	1 ft.
A10	401 EAST 120TH STREE	401 EAST 120TH STREE	NY BROWNFIELDS	Higher	1 ft.
A11	ACACIA GARDENS	401-411 E 120TH ST	RCRA NonGen / NLR	Higher	1 ft.
A12	ACACIA GARDENS HOUSI	401-411 E 120TH ST	NY MANIFEST	Higher	1 ft.
A13	ACACIA GARDENS HDFC	401 EAST 120TH STREE	US BROWNFIELDS	Higher	1 ft.
A14	MANHOLE 53875	1ST AVE/120TH ST	NY Spills	Higher	35, 0.007, West
A15	VS2027 VAULT	1RST AVE AND EAST 12	NY Spills	Higher	35, 0.007, West
A16	HYDRAULIC OIL FROM V	120 STREET & 1 AVENU	NY Spills	Higher	35, 0.007, West
A17	MANHOLE 53880	1ST AVE/E120TH ST	NY Spills	Higher	35, 0.007, West
A18	MANHOLE 53864	E 120TH ST / 1ST AVE	NY Spills	Higher	35, 0.007, West
A19	CON EDISON VAULT: 20	1ST AVE & E 120TH ST	RCRA NonGen / NLR	Higher	45, 0.009, West
A20	IS 45M- NYSCA	2351 1ST AVE	NY Spills	Lower	64, 0.012, NNW
A21	NYC DEPT OF EDUCATIO	2351 1ST AVE	NY MANIFEST	Lower	64, 0.012, NNW
A22	IS 45M SCHOOL	2351 1ST AVE	RCRA-LQG	Lower	64, 0.012, NNW
A23	JUNIOR HIGH SCHOOL 4	2351 FIRST AVENUE	NY AST	Lower	64, 0.012, NNW
A24	INTERMIDATE SCHOOL 4	2351 FIRST AVENUE	NY Spills	Lower	64, 0.012, NNW
A25	CON EDISON SERVICE B	404 E 120TH ST OPPOS	RCRA NonGen / NLR, NY MANIFEST	Higher	79, 0.015, SW
A26	SPILL NUMBER 0100396	406 EAST 120TH ST	NY Spills	Higher	95, 0.018, SW
A27	CON EDISON SERVICE B	408 E 120TH ST OPPOS	RCRA NonGen / NLR, NY MANIFEST	Higher	96, 0.018, SW
A28	CON EDISON SERVICE B	414 E 120TH ST	RCRA NonGen / NLR, NY MANIFEST	Higher	96, 0.018, SSW
A29	CON EDISON SERVICE B	2334 1ST AVE	RCRA NonGen / NLR, NY MANIFEST	Higher	98, 0.019, WSW
B30	M AND M GROCERY	2337 1ST AVE	NY Spills	Higher	131, 0.025, West
B31	LOT 48,TAXBLOCK 1807	2330 1 AVENUE	NY E DESIGNATION	Higher	136, 0.026, WSW
C32	EAST 120TH STREET -	438 EAST 120TH STREE	NY AST	Higher	158, 0.030, SSE
D33	CON EDISON	2365 1ST AVE	NJ MANIFEST	Lower	172, 0.033, NNW
D34	2365 FIRST AVENUE	2365 FIRST AVENUE	NY Spills	Lower	172, 0.033, NNW
D35	CON EDISON	2365 1ST AVE	RCRA NonGen / NLR	Lower	172, 0.033, NNW
B36	BP UPTOWN	2326 FIRST AVENUE	NY AST	Higher	175, 0.033, WSW
B37	UPTOWN SERVICE STATI	2326 1ST AVE	EDR Hist Auto	Higher	175, 0.033, WSW
B38	GASETERIA	2326 1ST AVENUE	NY Spills	Higher	175, 0.033, WSW
B39	BP UPTOWN	2326 FIRST AVENUE	NY UST	Higher	175, 0.033, WSW

MAPPED SITES SUMMARY

Target Property Address:
413 EAST 120TH STREET
NEW YORK, NY 10035

Click on Map ID to see full detail.

MAP ID	SITE NAME	ADDRESS	DATABASE ACRONYMS	RELATIVE ELEVATION	DIST (ft. & mi.) DIRECTION
B40	GASETERIA	2326 1ST AVE	RCRA NonGen / NLR, US AIRS, FINDS, ECHO	Higher	175, 0.033, WSW
B41	TONYS CLEANERS	2333 1ST AVE	EDR Hist Cleaner	Higher	180, 0.034, WSW
D42	CON EDISON SERVICE B	2367 1ST AVE	RCRA NonGen / NLR, NY MANIFEST	Lower	192, 0.036, North
E43	LOT 5,TAXBLOCK 1807	EAST 119 STREET	NY E DESIGNATION	Higher	214, 0.041, SSW
B44	COMMERCIAL	2329 FIRST AVE	NY Spills	Higher	224, 0.042, WSW
B45	LOT 1,TAXBLOCK 1807	2322 1 AVENUE	NY E DESIGNATION	Higher	238, 0.045, SW
B46	CON EDISON SERVICE B	401 E 119TH ST	RCRA NonGen / NLR, NY MANIFEST	Higher	245, 0.046, SW
B47	CON EDISON SERVICE B	344 E 120TH ST	RCRA NonGen / NLR, NY MANIFEST	Higher	261, 0.049, West
D48	CON EDISON SERVICE B	2375 1ST AVE	RCRA NonGen / NLR, NY MANIFEST	Higher	265, 0.050, North
C49	VAULT VS2112	EAST 12O ST AT EAST	NY Spills	Higher	276, 0.052, SE
C50	EAST 120TH ST/PLEASA	EAST 120TH ST/PLEASA	NY Spills	Higher	276, 0.052, SE
B51	MENDEZ SARAH	342 E 120TH ST	RCRA NonGen / NLR, FINDS, ECHO	Higher	279, 0.053, West
B52	CON EDISON SERVICE B	349 E 119TH ST	RCRA NonGen / NLR, NY MANIFEST	Higher	291, 0.055, WSW
C53	SIDEWALK / STREET	371 PLEASANT AVE	NY Spills	Higher	293, 0.055, SSE
C54	HOLY ROSARY SCHOOL	371 PLEASANT AVE	NY UST, NY AST	Higher	293, 0.055, SSE
B55	CON EDISON	305 E 119TH ST & 1ST	RCRA NonGen / NLR, FINDS, ECHO	Higher	293, 0.055, WSW
B56	CON EDISON MANHOLE 5	E 119 ST & 1 AVE	RCRA NonGen / NLR	Higher	296, 0.056, SW
B57	MANHOLE # 53850	EAST 119 ST & 1 AVE	NY Spills	Higher	296, 0.056, SW
B58	CON EDISON	E 119TH ST & 1ST AVE	RCRA NonGen / NLR	Higher	296, 0.056, SW
B59	CON EDISON	W 119 ST & 1ST AVE	RCRA NonGen / NLR	Higher	296, 0.056, SW
B60	CONSOLIDATED EDISON	E 119 ST & 1 AVE	NY MANIFEST	Higher	296, 0.056, SW
C61	CON EDISON	E 120TH ST & PLEASAN	RCRA NonGen / NLR, NJ MANIFEST, NY MANIFEST	Higher	310, 0.059, SE
C62	ROADWAY	120TH ST AND PLEASAN	NY Spills	Higher	310, 0.059, SE
D63	CON EDISON	2385 1ST AVE AND 120	NY MANIFEST	Higher	343, 0.065, North
D64	NYCHA - WAGNER	2385 1ST AVE	RCRA-SQG, FINDS, ECHO, NY MANIFEST, NJ MANIFEST	Higher	343, 0.065, North
D65	CON EDISON - MANHOLE	2385 1ST AVENUE	RCRA-LQG, NY MANIFEST, NJ MANIFEST	Higher	343, 0.065, North
E66	CON EDISON	414 E 119TH ST E OF	RCRA NonGen / NLR, NJ MANIFEST, NY MANIFEST	Higher	344, 0.065, SSW
E67	RESIDENTIAL	420 EAST 119TH STREE	NY Spills	Higher	361, 0.068, SSW
E68	420 E. 119TH STREET	420 E. 119TH STREET	NY Spills	Higher	361, 0.068, SSW
C69	PS 37M RIVER EAST EL	508 E 120TH ST	RCRA-VSQG	Higher	362, 0.069, SE
C70	PS 206M JOSE CELSO B	508 E 120TH ST	RCRA-VSQG	Higher	362, 0.069, SE
E71	CON EDISON SERVICE B	424 E 119TH ST	RCRA NonGen / NLR, NY MANIFEST	Higher	362, 0.069, SSW
E72	LITTLE SISTERS HOUSE	426 EAST 119TH STREE	NY Spills	Higher	362, 0.069, SSW
E73	LITTLE SISTERS ASSUM	426 EAST 119TH STREE	NY Spills	Higher	362, 0.069, SSW
C74	PROJECT GREEN HOPE	448 EAST 119TH ST	NY Spills	Higher	367, 0.070, South
C75	HOLY ROSARY CHURCH	444 EAST 119TH ST	NY Spills	Higher	371, 0.070, South
C76	CON EDISON SERVICE B	444 E 119TH ST	RCRA NonGen / NLR, NY MANIFEST	Higher	371, 0.070, South
F77	CON EDISON	2321 1ST AVE	RCRA NonGen / NLR, NJ MANIFEST, NY MANIFEST	Higher	374, 0.071, WSW
F78	CONSOLIDATED EDISON	2321 FIRST AVE	NY MANIFEST	Higher	374, 0.071, WSW

MAPPED SITES SUMMARY

Target Property Address:
413 EAST 120TH STREET
NEW YORK, NY 10035

Click on Map ID to see full detail.

MAP ID	SITE NAME	ADDRESS	DATABASE ACRONYMS	RELATIVE ELEVATION	DIST (ft. & mi.) DIRECTION
E79	RESIDENCE	2312 FIRST AVE	NY Spills	Higher	385, 0.073, SW
E80	APARTMENT BUILDING	2312 FIRST AVE	NY Spills	Higher	385, 0.073, SW
F81	CON EDISON SERVICE B	2319 1ST AVE	RCRA NonGen / NLR, NY MANIFEST	Higher	398, 0.075, WSW
G82	ROADWAY SURFACE	EAST 120TH STREET BW	NY Spills	Higher	401, 0.076, WNW
F83	CON EDISON SERVICE B	352 E 119TH ST	RCRA NonGen / NLR, NY MANIFEST	Higher	410, 0.078, WSW
F84	348 EAST 119 STREET	348 EAST 119TH STREE	NY AST	Higher	418, 0.079, WSW
G85	CON EDISON	333 E 119 ST	NY MANIFEST	Higher	426, 0.081, West
H86	CON EDISON	E 119TH ST & PLEASAN	RCRA NonGen / NLR, NY MANIFEST	Higher	428, 0.081, SSE
H87	CON EDISON	E 119TH ST & PLEASAN	RCRA NonGen / NLR, NY MANIFEST	Higher	428, 0.081, SSE
H88	211707; E 119 STREET	E 119 STREET AND PLE	NY Spills	Higher	428, 0.081, SSE
H89	CON EDISON - MANHOLE	119 ST & PLEASENT AV	NY MANIFEST	Higher	428, 0.081, SSE
H90	CON EDISON - SERVICE	E 119 ST AND PLEASAN	NJ MANIFEST	Higher	428, 0.081, SSE
H91	CON EDISON - SERVICE	E 119 ST AND PLEASAN	RCRA-LQG, NY MANIFEST	Higher	428, 0.081, SSE
H92	CON EDISON	PLEASANT AVE & E 119	RCRA NonGen / NLR, NJ MANIFEST, NY MANIFEST	Higher	428, 0.081, SSE
H93	MANHOLE 42875	119TH ST AND PLEASAN	NY Spills	Higher	428, 0.081, SSE
F94	CON EDISON	346 E 119TH ST	RCRA NonGen / NLR	Higher	435, 0.082, WSW
F95	CON EDISON	346 E 119TH ST	NY MANIFEST	Higher	435, 0.082, WSW
F96	CON EDISON	346 E 119TH ST	NJ MANIFEST	Higher	435, 0.082, WSW
F97	VACANT LOT	346 E. 119TH ST	NY Spills	Higher	435, 0.082, WSW
I98	WAGNER -NYCHA	2360 1ST AVENUE	NY Spills	Higher	444, 0.084, North
I99	WAGNER -NYCHA	2360 1ST AVENUE	NY Spills	Higher	444, 0.084, North
I100	APT BLDG	2360 1ST AVE	NY Spills	Higher	444, 0.084, North
I101	NYCHA WAGNER HOUSES	2360 1ST AVE	NY MANIFEST	Higher	444, 0.084, North
I102	WAGNER HOUSES	2360 FIRST AVENUE	NY Spills	Higher	444, 0.084, North
I103	WAGNER HOUSES	2360 FIRST AVENUE	NY LTANKS, NY UST	Higher	444, 0.084, North
I104	NYCHA - WAGNER HOUSE	2360 1ST AVE	RCRA NonGen / NLR, FINDS, ECHO	Higher	444, 0.084, North
F105	AUTOMOTIVE GARAGE	344 E 119TH STREET	NY Spills	Higher	444, 0.084, WSW
F106	CON EDISON SERVICE B	2303 1ST AVE	RCRA NonGen / NLR, NY MANIFEST	Higher	452, 0.086, SW
H107	CON EDISON SERVICE B	355-357 PLEASANT AVE	RCRA NonGen / NLR, NY MANIFEST	Higher	454, 0.086, SSE
I108	CON EDISON SERVICE B	2368 1ST AVE	RCRA NonGen / NLR, NY MANIFEST	Higher	468, 0.089, North
F109	CON EDISON SERVICE B	2298 1ST AVE	RCRA NonGen / NLR, NY MANIFEST	Higher	487, 0.092, SW
J110	411 EAST 118 LLC	411 EAST 118TH STREE	NY AST	Higher	488, 0.092, SSW
J111	435 E. 118TH ST	435 E. 118TH ST	NY Spills	Higher	490, 0.093, South
F112	CON EDISON	336 E 119TH ST	NJ MANIFEST	Higher	494, 0.094, WSW
F113	CON EDISON	336 E 119TH ST	RCRA NonGen / NLR, FINDS, ECHO	Higher	494, 0.094, WSW
K114	CON EDISON	FO 441 E 118TH ST	NY MANIFEST	Higher	497, 0.094, South
G115	CONSOLIDATED EDISON	318 E 120 ST	NY MANIFEST	Higher	501, 0.095, WNW
L116	CON EDISON	334 E 119 ST	NY MANIFEST	Higher	503, 0.095, West
J117	CON EDISON SERVICE B	415 E 118TH ST	RCRA NonGen / NLR, NY MANIFEST	Higher	504, 0.095, SSW

MAPPED SITES SUMMARY

Target Property Address:
413 EAST 120TH STREET
NEW YORK, NY 10035

Click on Map ID to see full detail.

MAP ID	SITE NAME	ADDRESS	DATABASE ACRONYMS	RELATIVE ELEVATION	DIST (ft. & mi.) DIRECTION
F118	CON EDISON SERVICE B	347 E 118TH ST	RCRA NonGen / NLR, FINDS, ECHO, NY MANIFEST	Higher	514, 0.097, WSW
F119	CON EDISON SERVICE B	347 E 118TH ST	NJ MANIFEST	Higher	514, 0.097, WSW
G120	CONSOLIDATED EDISON	316 EAST 120 STREET	NY MANIFEST	Higher	520, 0.098, WNW
I121	CON EDISON - MANHOLE	2399 1ST AVE	NY MANIFEST	Higher	528, 0.100, North
I122	CON EDISON - MANHOLE	2399 1ST AVE	RCRA-LQG	Higher	528, 0.100, North
G123	CON EDISON	321 E 119TH ST & 2ND	NY MANIFEST	Higher	542, 0.103, West
F124	CON EDISON	E 118TH ST & 1ST AVE	RCRA NonGen / NLR, NJ MANIFEST, NY MANIFEST	Higher	552, 0.105, SW
F125	CON EDISON	E 118TH ST & 1ST AVE	RCRA NonGen / NLR, NJ MANIFEST, NY MANIFEST	Higher	552, 0.105, SW
F126	MANHOLE 53842	EAST 118 TH ST/1ST A	NY Spills	Higher	553, 0.105, SW
F127	CON EDISON SERVICE B	339 E 118TH ST	RCRA NonGen / NLR, NJ MANIFEST, NY MANIFEST	Higher	562, 0.106, WSW
G128	CON EDISON	310 E 120 ST	NY MANIFEST	Higher	577, 0.109, WNW
G129	LITTLE SISITERS OF A	310 EAST 120TH STREE	NY Spills	Higher	577, 0.109, WNW
F130	CON EDISON SERVICE B	338-340 E 118TH ST &	RCRA NonGen / NLR, NJ MANIFEST, NY MANIFEST	Higher	588, 0.111, SW
F131	LOT 48,TAXBLOCK 1711	2290 1 AVENUE	NY E DESIGNATION	Higher	594, 0.112, SW
L132	333 EAST 118TH ST	333 EAST 118TH ST	NY LTANKS	Higher	597, 0.113, WSW
J133	CON EDISON VAULT SUB	430 E 118TH ST	RCRA NonGen / NLR, NY MANIFEST	Higher	604, 0.114, SSW
F134	CON EDISON SERVICE B	2293 1ST AVE	RCRA NonGen / NLR, NY MANIFEST	Higher	606, 0.115, SW
J135	LOT 47,TAXBLOCK 1711	2292 1 AVENUE	NY E DESIGNATION	Higher	612, 0.116, SW
K136	CON EDISON SERVICE B	440 E 118TH ST	RCRA NonGen / NLR, NY MANIFEST	Higher	625, 0.118, South
H137	508 EAST 119TH ST	508 EAST 119TH ST	NY Spills	Higher	631, 0.120, SSE
J138	LOT 46,TAXBLOCK 1711	2294 1 AVENUE	NY E DESIGNATION	Higher	631, 0.120, SW
M139	CON EDISON SERVICE B	2289 1ST AVE	RCRA NonGen / NLR, FINDS, ECHO, NY MANIFEST	Higher	633, 0.120, SW
I140	CON EDISON SERVICE B	2417 1ST AVE FRONT O	RCRA NonGen / NLR, FINDS, ECHO, NY MANIFEST	Higher	634, 0.120, NNE
I141	CON EDISON SERVICE B	2417-2419 1ST AVE &	RCRA NonGen / NLR, NY MANIFEST	Higher	634, 0.120, NNE
H142	CON EDISON MANHOLE:	E 118TH ST & PLEASAN	NJ MANIFEST	Higher	634, 0.120, South
L143	CON EDISON	311 E 119TH ST & 2ND	NY MANIFEST	Higher	635, 0.120, West
J144	2288 1ST AVENUE	2288 1ST AVENUE	NY Spills	Higher	650, 0.123, SW
J145	LOT 148,TAXBLOCK 171	2288 1 AVENUE	NY E DESIGNATION	Higher	650, 0.123, SW
I146	PALLADINO STORE HOUS	PALLADINO & FIRST AV	RCRA-VSQG, NY MANIFEST	Higher	654, 0.124, NNE
I147	MAN HOLE	FIRST AVE AND PALADI	NY Spills	Higher	654, 0.124, NNE
I148	CON EDISON	1ST AVE & PALADINO A	RCRA NonGen / NLR	Higher	654, 0.124, NNE
I149	CON EDISON MANHOLE 5	1ST AVE & PALADINO A	RCRA NonGen / NLR, NJ MANIFEST	Higher	654, 0.124, NNE
I150	MANHOLE 53890	FIRST AVE & PALLADIN	NY Spills	Higher	654, 0.124, NNE
I151	CONSOLIDATED EDISON	1ST AVE & PALADINO A	NY MANIFEST	Higher	654, 0.124, NNE
I152	MANHOLE VERIZON 6595	1ST AVE AND PALADINO	NY Spills	Higher	654, 0.124, NNE
I153	CONSOLIDATED EDISON	1ST AVE & PALADINO A	NY MANIFEST	Higher	654, 0.124, NNE
I154	CON EDISON MANHOLE 5	PALADINO AVE & 1ST A	RCRA NonGen / NLR, NJ MANIFEST, NY MANIFEST	Higher	658, 0.125, NNE
N155	307 E 119 ST	307 EAST 119TH STREE	NY AST	Higher	670, 0.127, West
I156	CON EDISON - VAULT V	10 PALADINO AVE	NY MANIFEST	Higher	672, 0.127, NNE

MAPPED SITES SUMMARY

Target Property Address:
413 EAST 120TH STREET
NEW YORK, NY 10035

Click on Map ID to see full detail.

MAP ID	SITE NAME	ADDRESS	DATABASE ACRONYMS	RELATIVE ELEVATION	DIST (ft. & mi.) DIRECTION
I157	CON EDISON - VAULT V	10 PALADINO AVE	RCRA-LQG	Higher	672, 0.127, NNE
I158	CON EDISON	2396 1ST AVE	NY MANIFEST	Higher	674, 0.128, NNE
O159	P.S. 112 (TANDEM M20	535 EAST 119TH STREE	NY AST	Higher	682, 0.129, SE
O160	PUBLIC SCHOOL 112M	535 E 119TH ST	RCRA-LQG, NY MANIFEST	Higher	682, 0.129, SE
L161	CON EDISON	310 E 119 ST	NY MANIFEST	Higher	686, 0.130, West
M162	CON EDISON SERVICE B	2283 1ST AVE	RCRA NonGen / NLR, NY MANIFEST	Higher	708, 0.134, SW
M163	2283 FIRST AVE	2283 FIRST AVENUE	NY AST	Higher	708, 0.134, SW
P164	CON EDISON SERVICE B	2348-2350 2ND AVE &	RCRA NonGen / NLR, NY MANIFEST	Higher	709, 0.134, NW
N165	CON EDISON SERVICE B	2328 - 2330 2ND AVE	RCRA NonGen / NLR, NY MANIFEST	Higher	718, 0.136, WNW
M166	EASTSIDE REALTY PART	2281 FIRST AVENUE	NY AST	Higher	731, 0.138, SW
N167	CON EDISON SERVICE B	2322-2324 2ND AVE FR	RCRA NonGen / NLR, NY MANIFEST	Higher	742, 0.141, West
N168	CON EDISON SERVICE B	2322-2324 2ND AVE FR	NJ MANIFEST	Higher	742, 0.141, West
O169	CON EDISON - MANHOLE	520 E 119TH ST	NY MANIFEST	Higher	750, 0.142, SSE
O170	CON EDISON - MANHOLE	520 E 119TH ST	RCRA-LQG	Higher	750, 0.142, SSE
O171	ROSEHILL	520 EAST 119 ST	NY AST	Higher	750, 0.142, SSE
Q172	CON EDISON	427 E 117TH ST	NY MANIFEST	Higher	751, 0.142, SSW
Q173	CON EDISON SERVICE B	427 E 117TH ST	RCRA NonGen / NLR	Higher	751, 0.142, SSW
Q174	CON EDISON	427-429 E 117TH ST &	NY MANIFEST	Higher	751, 0.142, SSW
M175	CON EDISON SERVICE B	407 E 117TH ST	RCRA NonGen / NLR, NY MANIFEST	Higher	751, 0.142, SSW
Q176	CON EDISON SERVICE B	455 E 117TH ST	RCRA NonGen / NLR, NY MANIFEST	Higher	762, 0.144, South
Q177	COLINA REAL ESTATE	455 E 117TH ST	NY LTANKS	Higher	762, 0.144, South
M178	SHELL SERVICE STATIO	2276 1ST AVENUE	NY UST, NY AST	Higher	767, 0.145, SW
M179	2276 FIRST AVEUNE	2276 FIRST AVE	NY MANIFEST	Higher	767, 0.145, SW
M180	2276 1ST AVENUE	2276 1ST AVENUE	NY LTANKS	Higher	767, 0.145, SW
M181	2276 FIRST AVEUNE	2276 FIRST AVE	RCRA NonGen / NLR	Higher	767, 0.145, SW
M182	CON EDISON	F/O 2276 1 AV	NY MANIFEST	Higher	767, 0.145, SW
R183	CON EDISON - MANHOLE	E 124TH ST & 1ST AVE	NY MANIFEST	Higher	772, 0.146, NNE
R184	CON EDISON VAULT: 69	E 124TH ST & 1ST AVE	RCRA NonGen / NLR, NY MANIFEST	Higher	772, 0.146, NNE
R185	CON EDISON SERVICE B	1ST AVE & 124 ST N S	RCRA NonGen / NLR, NY MANIFEST	Higher	772, 0.146, NNE
O186	CON EDISON	E 120TH ST & PALADIN	RCRA NonGen / NLR	Lower	773, 0.146, SE
O187	CON EDISON - VAULT V	PALADINO AVE & E 120	NY MANIFEST	Lower	773, 0.146, SE
P188	CON EDISON	2353 2ND AVE & 121ST	RCRA NonGen / NLR, FINDS, ECHO	Higher	784, 0.148, NW
P189	CONSOLIDATED EDISON	W 121 ST & 2 AVE	NY MANIFEST	Higher	785, 0.149, NW
P190	CON EDISON - SERVICE	W 121 ST & 2 AVE	RCRA-LQG, NJ MANIFEST	Higher	785, 0.149, NW
N191	APARTMENT BLDG - TTF	120TH ST & SECOND AV	NY LTANKS	Higher	786, 0.149, WNW
S192	EAST RIVER PLAZA	506-508 E 118TH ST	RCRA-VSQG	Higher	789, 0.149, SSE
O193	CRP 524 EAST 119TH S	524 EAST 119TH STREE	NY AST	Higher	795, 0.151, SE
O194	APT BLDG	526 E 119TH ST	NY LTANKS	Higher	799, 0.151, SE
O195	CON EDISON SERVICE B	526 E 119TH ST OPPOS	RCRA NonGen / NLR, NY MANIFEST	Higher	799, 0.151, SE

MAPPED SITES SUMMARY

Target Property Address:
413 EAST 120TH STREET
NEW YORK, NY 10035

Click on Map ID to see full detail.

MAP ID	SITE NAME	ADDRESS	DATABASE ACRONYMS	RELATIVE ELEVATION	DIST (ft. & mi.) DIRECTION
S196	EAST RIVER PLAZA	527 E 118TH ST	RCRA-LQG, FINDS, ECHO, NY MANIFEST, NJ MANIFEST	Higher	807, 0.153, SSE
O197	CON EDISON - SERVICE	528 E 119 ST	RCRA-LQG, NY MANIFEST	Higher	811, 0.154, SE
O198	CON EDISON	528 E 119TH ST E OF	RCRA NonGen / NLR, NY MANIFEST	Higher	811, 0.154, SE
O199	CON EDISON SERVICE B	528 E 119TH ST	RCRA NonGen / NLR, NY MANIFEST	Higher	811, 0.154, SE
N200	300-302 EAST 119TH S	300 EAST 119TH STREE	NY AST	Higher	811, 0.154, West
T201	CON EDISON MANHOLE:	321 PLEASANT AVE FRO	RCRA NonGen / NLR, FINDS, ECHO, NY MANIFEST	Higher	813, 0.154, South
M202	CON EDISON - VAULT 3	E 117 ST & 1 AVE	NY MANIFEST	Higher	815, 0.154, SW
M203	CON EDISON MANHOLE:	E 1ST AVE & 117TH ST	RCRA NonGen / NLR, NY MANIFEST	Higher	815, 0.154, SW
M204	CON EDISON	E 117TH ST & 1ST AVE	RCRA NonGen / NLR, NJ MANIFEST, NY MANIFEST	Higher	815, 0.154, SW
M205	CON EDISON - MANHOLE	E 117TH ST & 1ST AVE	NY MANIFEST	Higher	815, 0.154, SW
M206	NEW YORK TELEPHONE	E 117 & 1ST	RCRA NonGen / NLR, NY MANIFEST	Higher	815, 0.154, SW
M207	CON EDISON SERVICE B	E 117 ST & 1ST AVE	RCRA NonGen / NLR, NY MANIFEST	Higher	815, 0.154, SW
M208	NYNEX	117 ST & 1 AVE	NY MANIFEST	Higher	815, 0.154, SW
M209	CON EDISON	E 117TH ST & 1ST AVE	RCRA NonGen / NLR	Higher	815, 0.154, SW
M210	CON EDISON MANHOLE 0	E 117TH ST &1ST AVE	RCRA NonGen / NLR, NJ MANIFEST, NY MANIFEST	Higher	817, 0.155, SW
M211	CON EDISON SERVICE B	E 117TH ST & 1ST AVE	RCRA NonGen / NLR, NY MANIFEST	Higher	817, 0.155, SW
S212	545 EAST 118TH ST/MA	545 EAST 118TH STREE	NY LTANKS	Higher	819, 0.155, SSE
S213	EAST RIVER PLAZA	545 EAST 118TH STREE	NY UST, NY AST	Higher	819, 0.155, SSE
N214	CON EDISON	2314 2ND AVE	NY MANIFEST	Higher	824, 0.156, West
M215	CON EDISON SERVICE B	335 E 117TH ST	RCRA NonGen / NLR, FINDS, ECHO, NY MANIFEST	Higher	825, 0.156, WSW
N216	CON EDISON MANHOLE 5	E 119TH ST & 2ND AVE	RCRA NonGen / NLR, NY MANIFEST	Higher	830, 0.157, West
N217	CON EDISON	119 ST & 2 AVE	NY MANIFEST	Higher	837, 0.159, West
N218	NYCDEP	119TH ST & 2ND AVE	RCRA NonGen / NLR, NY MANIFEST	Higher	837, 0.159, West
U219	CON EDISON SERVICE B	325 E 117TH ST	RCRA NonGen / NLR, NY MANIFEST	Higher	840, 0.159, WSW
M220	CON EDISON	374 E 117TH ST	NY MANIFEST	Higher	842, 0.159, SW
M221	CON EDISON	374 E 117TH ST	RCRA NonGen / NLR, FINDS, ECHO	Higher	842, 0.159, SW
M222	CON EDISON	374 E 117TH ST	NJ MANIFEST	Higher	842, 0.159, SW
N223	CON EDISON	2323 2 AV	NY MANIFEST	Higher	842, 0.159, West
U224	P.S. 155 - MANHATTAN	319 EAST 117TH STREE	NY AST	Higher	850, 0.161, WSW
U225	NYC DEPT OF EDUCATIO	319 E 117TH ST	RCRA-SQG, FINDS, ECHO, NY MANIFEST	Higher	850, 0.161, WSW
P226	CON EDISON SERVICE B	2347 2ND AVE	RCRA NonGen / NLR, NY MANIFEST	Higher	850, 0.161, WNW
U227	CON EDISON	311 E 117 ST	NY MANIFEST	Higher	864, 0.164, WSW
V228	CON EDISON SERVICE B	402 E 117TH ST E OF	RCRA NonGen / NLR, NY MANIFEST	Higher	866, 0.164, SW
V229	CON EDISON SERVICE B	402 E 117TH ST E OF	NJ MANIFEST	Higher	866, 0.164, SW
P230	2353 SECOND AVE	2353 SECOND AVENUE	NY AST	Higher	871, 0.165, WNW
P231	CON EDISON SERVICE B	2353 2ND AVE	RCRA NonGen / NLR, NY MANIFEST	Higher	871, 0.165, WNW
T232	CON EDISON	E 117TH ST & PLEASAN	NY MANIFEST	Higher	871, 0.165, South
T233	CON EDISON	E 117TH ST & PLEASAN	RCRA NonGen / NLR	Higher	871, 0.165, South
T234	CON EDISON	E 117TH ST & PLEASAN	RCRA NonGen / NLR	Higher	871, 0.165, South

MAPPED SITES SUMMARY

Target Property Address:
413 EAST 120TH STREET
NEW YORK, NY 10035

Click on Map ID to see full detail.

MAP ID	SITE NAME	ADDRESS	DATABASE ACRONYMS	RELATIVE ELEVATION	DIST (ft. & mi.) DIRECTION
T235	CON EDISON TRANSFORM	E 117TH ST & PLEASAN	RCRA NonGen / NLR, FINDS	Higher	871, 0.165, South
W236	2371 2ND AVENUE LLC	2371 SECOND AVENUE	NY AST	Higher	873, 0.165, NW
Q237	CON EDISON SERVICE B	416 E 117TH ST	RCRA NonGen / NLR, NY MANIFEST	Higher	882, 0.167, SSW
Q238	CON EDISON SERVICE B	428 E 117TH ST	RCRA NonGen / NLR, NY MANIFEST	Higher	882, 0.167, SSW
Q239	PLEASANT EAST	428 EAST 117TH STREE	NY AST	Higher	882, 0.167, SSW
U240	CONSOLIDATED EDISON	303 - E 117TH ST	NY MANIFEST	Higher	883, 0.167, WSW
Q241	CON EDISON SERVICE B	422 E 117TH ST	RCRA NonGen / NLR, NY MANIFEST	Higher	883, 0.167, SSW
S242	COSTCO # 1062	517 E 117TH ST	PA MANIFEST	Higher	885, 0.168, South
S243	COSTCO WHOLESALE #10	517 E 117TH ST	RCRA-LQG, NY MANIFEST	Higher	885, 0.168, South
S244	TARGET STORE T2380	517 E 117TH ST	RCRA-SQG	Higher	885, 0.168, South
P245	CON EDISON SERVICE B	251 E 121ST ST	RCRA NonGen / NLR, NY MANIFEST	Higher	887, 0.168, NW
Q246	PLEASANT EAST APARTM	446 EAST 117TH STREE	NY AST	Higher	890, 0.169, SSW
T247	452 E 117 ST	452 E 117TH STREET	NY AST	Higher	890, 0.169, South
N248	BEST FRIEND CLEANERS	2327 SECOND AVE	RCRA NonGen / NLR, NY MANIFEST	Higher	890, 0.169, WNW
S249	EAST RIVER PLAZA/TIA	525 E 117TH ST	NY MANIFEST	Higher	891, 0.169, South
X250	WAGNER	124TH STREET BET. 1S	NY CBS, NY CBS AST	Higher	903, 0.171, NNW
N251	2321 2ND AVE	2321 2ND AVE	NY AST	Higher	903, 0.171, West
O252	CON EDISON SERVICE B	544 E 119TH ST OPPOS	RCRA NonGen / NLR, NY MANIFEST	Lower	909, 0.172, SE
X253	MAYTAG LAUNDRY & DRY	2390 2ND AVE	RCRA NonGen / NLR, FINDS, ECHO, NY MANIFEST	Higher	912, 0.173, NNW
S254	CON EDISON SERVICE B	511 E 117TH ST E OF	NJ MANIFEST	Higher	913, 0.173, South
S255	CON EDISON SERVICE B	511 E 117TH ST E OF	RCRA NonGen / NLR	Higher	913, 0.173, South
O256	CON EDISON	548 E 119TH ST OPP	NY MANIFEST	Lower	914, 0.173, SE
S257	EAST RIVER PLAZA	524-534 EAST 117TH S	NY UST, NY AST	Higher	921, 0.174, South
N258	CON EDISON	2315 2ND AVE N OF E	RCRA NonGen / NLR, NJ MANIFEST, NY MANIFEST	Higher	922, 0.175, West
W259	CON EDISON	2385 2ND AVE	RCRA NonGen / NLR, NJ MANIFEST, NY MANIFEST	Higher	924, 0.175, NW
Y260	NYCDEP	123RD ST & 2ND AVE	RCRA NonGen / NLR, NY MANIFEST	Higher	932, 0.177, NNW
V261	CON EDISON SERVICE B	2268 1ST AVE N OF E	RCRA NonGen / NLR, NJ MANIFEST, NY MANIFEST	Higher	932, 0.177, SW
U262	CON EDISON	334 E 117TH ST	NY MANIFEST	Higher	933, 0.177, SW
U263	CON EDISON SERVICE B	334 E 117TH ST FRONT	RCRA NonGen / NLR, NY MANIFEST	Higher	933, 0.177, SW
U264	CON EDISON SERVICE B	334 E 117TH ST	RCRA NonGen / NLR	Higher	933, 0.177, SW
Z265	PECORA GROUP DEVELOP	246 EAST 120TH ST	NY AST	Higher	936, 0.177, WNW
Z266	CON EDISON	246 E 120 ST	NY MANIFEST	Higher	936, 0.177, WNW
U267	CON EDISON SERVICE B	332 E 117TH ST FRONT	RCRA NonGen / NLR, FINDS, ECHO, NY MANIFEST	Higher	941, 0.178, SW
AA268	CON EDISON	2311 2ND AVE N OF E	RCRA NonGen / NLR, NJ MANIFEST, NY MANIFEST	Higher	942, 0.178, West
W269	CON EDISON SERVICE B	2389 2ND AVE	RCRA NonGen / NLR, NY MANIFEST	Higher	948, 0.180, NNW
AA270	CON EDISON SERVICE B	2ND AVE & 118TH ST	RCRA NonGen / NLR, NY MANIFEST	Higher	961, 0.182, West
Y271	CON EDISON SERVICE B	2393 2ND AVE	RCRA NonGen / NLR, NY MANIFEST	Higher	964, 0.183, NNW
Y272	CON EDISON	2395 2ND AVE	NJ MANIFEST	Higher	966, 0.183, NNW
Y273	CON EDISON	2395 2ND AVE	RCRA NonGen / NLR	Higher	966, 0.183, NNW

MAPPED SITES SUMMARY

Target Property Address:
413 EAST 120TH STREET
NEW YORK, NY 10035

Click on Map ID to see full detail.

MAP ID	SITE NAME	ADDRESS	DATABASE ACRONYMS	RELATIVE ELEVATION	DIST (ft. & mi.) DIRECTION
Y274	CON EDISON	2395 2ND AVE	NY MANIFEST	Higher	966, 0.183, NNW
AB275	CON EDISON	2292 2 AV	NY E DESIGNATION, NY MANIFEST	Higher	967, 0.183, WSW
V276	SAN JUAN CLEANERS	2264 1ST AVE	RCRA-VSQG, NY DRYCLEANERS, NY MANIFEST	Higher	972, 0.184, SW
Y277	CON EDISON	2391 2ND AVE	RCRA NonGen / NLR	Higher	976, 0.185, NNW
Y278	CON EDISON	2391 2ND AVE	RCRA NonGen / NLR	Higher	976, 0.185, NNW
Y279	CON EDISON	2391 2ND AVE	NJ MANIFEST	Higher	976, 0.185, NNW
Y280	CON EDISON	2391 2ND AVE	NY MANIFEST	Higher	976, 0.185, NNW
Y281	CON EDISON	2391 2ND AVE	NJ MANIFEST	Higher	976, 0.185, NNW
Y282	CON EDISON	2391 2ND AVE	NY MANIFEST	Higher	976, 0.185, NNW
Z283	DANIEL MOLONEY DBA M	241 EAST 120TH STREE	NY AST	Higher	981, 0.186, WNW
W284	CON EDISON SERVICE B	246 E 122ND ST OPPOS	RCRA NonGen / NLR, NY MANIFEST	Higher	988, 0.187, NW
U285	322 EAST 117 STREET	322 EAST 117 STREET	NY AST	Higher	988, 0.187, WSW
X286	KIEWIT CONSTRUCTORS	2600 SECOND AVENUE	NY AST	Higher	992, 0.188, NNW
X287	NYCDOT - WILLIS AVEN	2602 2ND AVE	RCRA-LQG, FINDS, ECHO	Higher	993, 0.188, NNW
S288	EAST RIVER PLAZA	527 EAST 117TH STREE	NY LTANKS	Higher	994, 0.188, SSE
V289	CON EDISON SERVICE B	2265 1ST AVE	RCRA NonGen / NLR, NJ MANIFEST, NY MANIFEST	Higher	996, 0.189, SW
T290	CON EDISON	508 E 117TH ST FRONT	RCRA NonGen / NLR, NJ MANIFEST, NY MANIFEST	Higher	1000, 0.189, South
AB291	CON EDISON	2288 2 AV	NY MANIFEST	Higher	1002, 0.190, WSW
Z292	BROADFORD EAST	239 EAST 120TH STREE	NY AST	Higher	1006, 0.191, WNW
U293	316 EAST 117 STREET	316 EAST 117 STREET	NY AST	Higher	1015, 0.192, WSW
T294	451 RESCUE LLC	451-455 EAST 116TH S	NY AST	Higher	1026, 0.194, South
Y295	CON EDISON SERVICE B	244 E 123RD ST	RCRA NonGen / NLR	Higher	1033, 0.196, NNW
Y296	CON EDISON	244 E 123RD ST	NY MANIFEST	Higher	1033, 0.196, NNW
Z297	SOBRO HARLEM H.D.F.C	240 E 119 STREET	NY AST	Higher	1033, 0.196, West
AC298	CON EDISON SERVICE B	347 E 116TH ST FRONT	RCRA NonGen / NLR, NY MANIFEST	Higher	1060, 0.201, SW
X299	CON EDISON VAULT: 19	2ND AVE & 124TH ST	RCRA NonGen / NLR, FINDS	Higher	1062, 0.201, NNW
X300	CON EDISON SERVICE B	2ND AVE & E 124TH ST	RCRA NonGen / NLR, FINDS, ECHO, NY MANIFEST	Higher	1062, 0.201, NNW
X301	CON EDISON SERVICE B	2433 2ND AVE & 124TH	RCRA NonGen / NLR, FINDS, ECHO, NY MANIFEST	Higher	1062, 0.201, NNW
AB302	CORSI HOUSES (JEFFER	306 EAST 117TH STREE	NY UST	Higher	1067, 0.202, WSW
AB303	CON EDISON	306 E 117 ST	NY MANIFEST	Higher	1067, 0.202, WSW
AB304	CORSI HOUSES (JEFFER	306 EAST 117TH STREE	NY LTANKS	Higher	1067, 0.202, WSW
Y305	CON EDISON	249 E 123RD ST	NY MANIFEST	Higher	1071, 0.203, NNW
Y306	CON EDISON	249 E 123RD ST	NJ MANIFEST	Higher	1071, 0.203, NNW
Y307	CON EDISON	249 E 123RD ST	RCRA NonGen / NLR, FINDS, ECHO	Higher	1071, 0.203, NNW
AB308	SHAN/CARNEGIE HOTEL	2291 SECOND AVE.	NY DRYCLEANERS	Higher	1083, 0.205, West
X309	CONSOLIDATED EDISON	E 124TH ST & 2ND AVE	NY MANIFEST	Higher	1087, 0.206, NNW
X310	CON EDISON	E 124TH ST & 2ND AVE	RCRA NonGen / NLR	Higher	1095, 0.207, NNW
AC311	CON EDISON SERVICE B	333 E 116TH ST	RCRA NonGen / NLR, NY MANIFEST	Higher	1099, 0.208, SW
AC312	CON EDISON SERVICE B	333 E 116TH ST FRONT	RCRA NonGen / NLR, NY MANIFEST	Higher	1099, 0.208, SW

MAPPED SITES SUMMARY

Target Property Address:
413 EAST 120TH STREET
NEW YORK, NY 10035

Click on Map ID to see full detail.

MAP ID	SITE NAME	ADDRESS	DATABASE ACRONYMS	RELATIVE ELEVATION	DIST (ft. & mi.) DIRECTION
AC313	CON EDISON	333 E 116 ST	NY MANIFEST	Higher	1099, 0.208, SW
V314	CONSOLIDATED EDISON	E 116TH ST & 1ST AVE	NY MANIFEST	Higher	1099, 0.208, SW
V315	CON EDISON - MANHOLE	E 116 ST AND 1 AVE	RCRA-LQG	Higher	1099, 0.208, SW
V316	CONSOLIDATED EDISON	E 116 ST AND 1 AVE	NY MANIFEST	Higher	1099, 0.208, SW
W317	CON EDISON	FO 237-239 E 122ND S	NY MANIFEST	Higher	1103, 0.209, NW
AD318	CON EDISON SERVICE B	501 E 116TH ST	RCRA NonGen / NLR, NY MANIFEST	Higher	1110, 0.210, South
AB319	CON EDISON	2287 2 AV	NY MANIFEST	Higher	1121, 0.212, West
AD320	MMJ LEGACY LLC	503 E 116 STREET	NY AST	Higher	1124, 0.213, South
Y321	CON EDISON	247 E 123RD ST	NJ MANIFEST	Higher	1126, 0.213, NNW
Y322	CON EDISON	247 E 123RD ST	NY MANIFEST	Higher	1126, 0.213, NNW
Y323	CON EDISON	247 E 123RD ST	NY MANIFEST	Higher	1126, 0.213, NNW
Y324	CON EDISON	247 E 123RD ST	RCRA NonGen / NLR, FINDS, ECHO	Higher	1126, 0.213, NNW
AB325	CON EDISON	2274 2ND AVE	NY MANIFEST	Higher	1127, 0.213, WSW
W326	CON EDISON SERVICE B	230 E 122ND ST	RCRA NonGen / NLR, NY MANIFEST	Higher	1129, 0.214, NW
AB327	CON EDISON - SERVICE	E 117 ST AND 2 AVE	NJ MANIFEST	Higher	1131, 0.214, WSW
AB328	CON EDISON	117TH ST & 2ND AVE	NY MANIFEST	Higher	1131, 0.214, WSW
AB329	CON EDISON - SERVICE	E 117 ST AND 2 AVE	RCRA-LQG, NY MANIFEST	Higher	1131, 0.214, WSW
AB330	NYCDEP	117 ST & 2ND AVE	NY MANIFEST	Higher	1131, 0.214, WSW
AB331	CON EDISON	E 117TH ST & 2ND AVE	RCRA NonGen / NLR	Higher	1131, 0.214, WSW
AB332	CON EDISON SERVICE B	73RD ST & 1ST AVE SW	RCRA NonGen / NLR, NY MANIFEST	Higher	1132, 0.214, WSW
AB333	CON EDISON - MANHOLE	2279 2ND AVE	NY MANIFEST	Higher	1139, 0.216, WSW
AD334	VACANT	505-509 EAST 116TH S	NY LTANKS, NY UST	Higher	1141, 0.216, South
AD335	CON EDISON SERVICE B	E 116 ST & PLEASANT	RCRA NonGen / NLR, NY MANIFEST	Higher	1142, 0.216, South
AC336	CON EDISON	319 E 116TH ST	NY MANIFEST	Higher	1144, 0.217, WSW
AE337	CON EDISON SERVICE B	402 E 116TH ST	RCRA NonGen / NLR, NY MANIFEST	Higher	1148, 0.217, SSW
338	CON EDISON SERVICE B	2417 2ND AVE OPPOSIT	RCRA NonGen / NLR, NJ MANIFEST, NY MANIFEST	Higher	1150, 0.218, NNW
Y339	CON EDISON SERVICE B	2413 2ND AVE	RCRA NonGen / NLR, FINDS, ECHO, NY MANIFEST	Higher	1150, 0.218, NNW
AF340	ODYSSEY HOUSE OF NEW	219 E 121ST ST	RCRA NonGen / NLR, FINDS, ECHO, NY MANIFEST	Higher	1160, 0.220, NW
AF341	ODYSSEY HOUSE	219 E. 121ST STREET	NY HSWDS	Higher	1160, 0.220, NW
AD342	OUR LADY OF MT CARME	448 EAST 116 ST	NY UST	Higher	1161, 0.220, SSW
AD343	LADY OF MOUNT CARMEL	448 EAST 116TH STREE	NY LTANKS	Higher	1161, 0.220, SSW
AB344	TWINS CLEANERS	2283 2ND AVE	RCRA NonGen / NLR, FINDS, ECHO, NY DRYCLEANERS, NY...	Higher	1162, 0.220, WSW
AB345	2283 SECOND AVENUE S	2283 SECOND AVENUE	NY SHWS	Higher	1162, 0.220, WSW
AD346	CON EDISON VAULT: 25	500 E 116TH ST FRONT	RCRA NonGen / NLR, NY MANIFEST	Higher	1164, 0.220, South
AE347	416 EAST 116 STREET	416 EAST 116 STREET	NY AST	Higher	1165, 0.221, SSW
AG348	432 EAST 116TH STREE	432 EAST 116TH STREE	NY UST	Higher	1166, 0.221, SSW
AG349	HOUSING PROJECT DIVI	432 E 116TH ST	NY LTANKS	Higher	1166, 0.221, SSW
AH350	CON EDISON	315 E 116TH ST	NY MANIFEST	Higher	1173, 0.222, WSW
AH351	CON EDISON	315 E 116TH ST	RCRA NonGen / NLR, NJ MANIFEST, NY MANIFEST	Higher	1173, 0.222, WSW

MAPPED SITES SUMMARY

Target Property Address:
413 EAST 120TH STREET
NEW YORK, NY 10035

Click on Map ID to see full detail.

MAP ID	SITE NAME	ADDRESS	DATABASE ACRONYMS	RELATIVE ELEVATION	DIST (ft. & mi.) DIRECTION
AH352	CON EDISON	2270 2ND AVE	NY MANIFEST	Higher	1178, 0.223, WSW
AH353	CON EDISON - SERVICE	2270 SECOND AVENUE N	RCRA-LQG, NY MANIFEST, NJ MANIFEST	Higher	1178, 0.223, WSW
AF354	CON EDISON	225 E 122ND ST E OF	RCRA NonGen / NLR, NJ MANIFEST, NY MANIFEST	Higher	1182, 0.224, NW
AI355	CYPRESS AVE ACORN	222-234 EAST 119TH S	NY AST	Higher	1195, 0.226, West
AI356	UNKNOWN	222 EAST 119TH ST	NY LTANKS	Higher	1195, 0.226, West
357	230 EAST 123RD ST/MA	230 EAST 123RD STREE	NY LTANKS	Higher	1196, 0.227, NW
AC358	CONSOLIDATED EDISON	342 EAST 116TH STREE	NY MANIFEST	Higher	1197, 0.227, SW
AC359	CON EDISON SERVICE B	342 E 116TH ST	RCRA NonGen / NLR, NY MANIFEST	Higher	1197, 0.227, SW
AB360	247-249 EAST 117TH S	247 EAST 117TH STREE	NY VCP	Higher	1201, 0.227, West
AC361	CON EDISON SERVICE B	338 E 116TH ST	RCRA NonGen / NLR, NY MANIFEST	Higher	1206, 0.228, SW
AC362	CON EDISON	336-338 E 116 ST & 2	NY MANIFEST	Higher	1211, 0.229, SW
AB363	NEW SYMPHONY/JC 117T	245 EAST 117TH STREE	NY DRYCLEANERS	Higher	1217, 0.230, West
AC364	CON EDISON	332 E 116TH ST	RCRA NonGen / NLR, NY MANIFEST	Higher	1219, 0.231, SW
AH365	CON EDISON	303 E 116TH ST	NY MANIFEST	Higher	1220, 0.231, WSW
AJ366	CON EDISON	2273 2ND AVE	NY MANIFEST	Higher	1226, 0.232, WSW
AC367	CON EDISON MANHOLE 1	326 E 116 ST	RCRA NonGen / NLR, NY MANIFEST	Higher	1229, 0.233, SW
AH368	CON EDISON	2264 2 AV	NY MANIFEST	Higher	1242, 0.235, WSW
AC369	CON EDISON	322 E 116 ST	NY MANIFEST	Higher	1247, 0.236, SW
AK370	G A P AUTO REPAIR	511 E 116TH ST	RCRA NonGen / NLR, US AIRS, NY MANIFEST	Higher	1248, 0.236, South
AC371	CON EDISON	318 E 116 ST	NY MANIFEST	Higher	1255, 0.238, SW
AF372	CON EDISON SERVICE B	213 E 122 ST E OF 3R	NJ MANIFEST	Higher	1260, 0.239, NW
AF373	CON EDISON SERVICE B	213 E 122 ST E OF 3R	RCRA NonGen / NLR, NY MANIFEST	Higher	1260, 0.239, NW
AF374	CON EDISON SERVICE B	213 E 122ND ST FRONT	RCRA NonGen / NLR	Higher	1260, 0.239, NW
AF375	CON EDISON	213 E 122ND ST FRONT	NY MANIFEST	Higher	1260, 0.239, NW
AH376	EAST 116TH LLC	312 EAST 116TH ST.	NY AST	Higher	1276, 0.242, WSW
AL377	CON EDISON MANHOLE:	213 E 120TH ST E OF	NJ MANIFEST	Higher	1278, 0.242, WNW
AL378	CON EDISON MANHOLE:	213 E 120TH ST E OF	RCRA NonGen / NLR, FINDS, ECHO, NY MANIFEST	Higher	1278, 0.242, WNW
AI379	MET-PACA II ASSOCIAT	212 EAST 119TH STREE	NY AST	Higher	1282, 0.243, West
AF380	RESIDENCE	212 EAST 122ND STREE	NY LTANKS	Higher	1283, 0.243, NW
AF381	EAST 122 REALTY LLC.	212 EAST 122ND STREE	NY AST	Higher	1283, 0.243, NW
AD382	291 PLEASANT AVE	291 PLEASANT AVENUE	NY AST	Higher	1285, 0.243, South
AJ383	231 E 117 LLC	231 EAST 117TH STREE	NY AST	Higher	1287, 0.244, West
AH384	310 E 116 ST ASSOCIA	310 E 116 ST	NY AST	Higher	1291, 0.245, WSW
385	2451 FIRST AVE LLC	2451 1ST AVE	RCRA NonGen / NLR	Higher	1298, 0.246, NNE
AM386	CON EDISON SERVICE B	343 E 115TH ST	RCRA NonGen / NLR, FINDS, ECHO, NJ MANIFEST, NY...	Higher	1302, 0.247, SW
AM387	CON EDISON SERVICE B	343 E 115TH ST	RCRA NonGen / NLR, NY MANIFEST	Higher	1302, 0.247, SW
AJ388	244 EAST 117TH LLC	244 EAST 117TH STREE	NY AST	Higher	1311, 0.248, WSW
AJ389	CON EDISON SERVICE B	2265 2ND AVE	RCRA NonGen / NLR, NY MANIFEST	Higher	1311, 0.248, WSW
AK390	CON EDISON - EAST 11	EAST 114TH - EAST 11	EDR MGP	Higher	1361, 0.258, South

MAPPED SITES SUMMARY

Target Property Address:
413 EAST 120TH STREET
NEW YORK, NY 10035

Click on Map ID to see full detail.

MAP ID	SITE NAME	ADDRESS	DATABASE ACRONYMS	RELATIVE ELEVATION	DIST (ft. & mi.) DIRECTION
AL391	2211 THIRD AVENUE	2211 3RD AVENUE	NY VCP	Higher	1429, 0.271, WNW
392	AMOCO	255 EAST 125TH STREE	NY LTANKS	Higher	1467, 0.278, NNW
393	CON EDISON SERVICE B	2253 3RD AVE	NY LTANKS, NY UST, RCRA NonGen / NLR, FINDS, ECHO,...	Higher	1518, 0.287, NW
AN394	126TH ST DEPOT -NYCT	2460 SECOND AVENUE	NY LTANKS, NY Spills	Higher	1548, 0.293, North
AN395	126TH STREET DEPOT	2460 SECOND AVE	NY LTANKS	Higher	1548, 0.293, North
396	ENGINE CO. 35/LADD.	2232 3RD AVENUE	NY LTANKS	Higher	1551, 0.294, NW
397	413 EAST 114TH STREE	413 EAST 114TH STREE	NY LTANKS	Higher	1579, 0.299, SSW
AO398	THE EAST DRIVE H.D.F	205 EAST 124TH STREE	NY LTANKS	Higher	1587, 0.301, NNW
399	JACOB'S RESIDENCE	203 EAST 117TH ST	NY LTANKS	Higher	1593, 0.302, West
AO400	212 EAST 125TH STREE	212 EAST 125TH STREE	NY VCP	Higher	1658, 0.314, NNW
401	201 EAST 116TH ST	201 EAST 116TH ST	NY LTANKS	Higher	1790, 0.339, West
402	STREET CRIMES UNIT	RANDALLS ISLAND	NY LTANKS	Higher	1796, 0.340, East
AP403	NYCDOS EAST HARLEM M	EAST 127TH AND 2ND A	NY SWRCY	Higher	1818, 0.344, North
404	PARCEL B WEST	201 EAST 125TH STREE	NY BROWNFIELDS	Higher	1839, 0.348, NNW
405	159 EAST 118TH STREE	159 EAST 118TH STREE	NY VCP	Higher	1857, 0.352, WNW
406	RANDALLS ISLAND	RANDALLS ISLAND	NY LTANKS	Lower	1875, 0.355, SE
AP407	OTERO, 128TH & 2ND	2ND AVE / 128TH ST	NY LTANKS	Higher	2011, 0.381, North
408	2021 LEXINGTON AVENU	2021 LEXINGTON AVENU	NY LTANKS	Higher	2016, 0.382, NW
AQ409	CHURCH	232 EAST 113TH STREE	NY LTANKS	Higher	2181, 0.413, WSW
410	146 EAST 126TH STREE	149 EAST 125 STREET	NY VCP	Higher	2216, 0.420, NNW
AQ411	CONVENT	226 EAST 113TH STREE	NY LTANKS	Higher	2256, 0.427, WSW
412	STORE FRONT	124 EAST 124TH ST.	NY LTANKS	Higher	2279, 0.432, NW
413	CLOSED-LACKOF RECENT	158 E 115TH ST	NY LTANKS	Higher	2380, 0.451, West
414	APARTMENT BUILDING	123 E. 116TH STREET	NY LTANKS	Higher	2408, 0.456, West
415	400 EAST 111TH STREE	400 EAST 111TH STREE	NY BROWNFIELDS	Lower	2450, 0.464, SSW
AR416	MANHATTAN PSYCIATRIC	WARDS ISLAND	NY LTANKS, NY Spills	Higher	2510, 0.475, ESE
AR417	MANHATTAN PSYCH CENT	WARDS ISLAND COMPLEX	NY LTANKS, NY Spills	Higher	2510, 0.475, ESE
418	100 E. 124TH ST	100 E. 124TH ST	NY LTANKS	Higher	2540, 0.481, NW
419	CON EDISON - EAST 11	EAST 110TH - EAST 11	EDR MGP	Higher	2552, 0.483, SW
420	CON EDISON SERVICE B	1700 PARK AVE	NY BROWNFIELDS, RCRA NonGen / NLR, NY E...	Higher	2627, 0.498, WNW
421	CON EDISON - EAST 10	108TH ST. WEST OF FI	EDR MGP	Higher	3314, 0.628, SSW
422	VISTA 1	2401 THIRD AVENUE	NY SHWS	Lower	3499, 0.663, North
423	BRONX CITY HSPTL ANN		FUDS	Higher	3992, 0.756, SSE
424	RIDER AVENUE GAS STA	250 EAST 138TH STREE	NY SHWS	Higher	4691, 0.888, NNE
425	2568 PARK	2568 PARK AVENUE	NY SHWS	Higher	5195, 0.984, NNE

EXECUTIVE SUMMARY

TARGET PROPERTY SEARCH RESULTS

The target property was identified in the following records. For more information on this property see page 8 of the attached EDR Radius Map report:

Site	Database(s)	EPA ID
CON EDISON SERVICE B 413 E 120TH ST NEW YORK, NY 10029	FINDS Registry ID:: 110043661365 ECHO Registry ID: 110043661365	N/A
LA CLINICA DEL BARRI 413 EAST 120 STREET NEW YORK, NY 10035	ICIS FRS ID:: 110030901843 FINDS Registry ID:: 110030901843	N/A
EAST HARLEM MULTI SE 413 EAST 120TH STREE NEW YORK, NY 10035	NY AST Database: AST, Date of Government Version: 12/16/2021 Facility Id: 2-604478	N/A
CON EDISON SERVICE B 413 E 120TH ST NEW YORK, NY 10029	RCRA NonGen / NLR EPA ID:: NYP004235198 NJ MANIFEST EPA Id: NYP004235198 NY MANIFEST EPA ID: NYP004235198	NYP004235198
413 E 120TH ST BUILD 413 E 120TH ST NEW YORK, NY 10035	US AIRS Database: US AIRS MINOR, Date of Government Version: 10/12/2016 EPA plant ID:: 110043205778	N/A
413 E 120TH ST BUILD 413 E 120TH ST NEW YORK, NY 10035	FINDS Registry ID:: 110043325407 ECHO Registry ID: 110043325407	N/A

EXECUTIVE SUMMARY

DATABASES WITH NO MAPPED SITES

No mapped sites were found in EDR's search of available ("reasonably ascertainable ") government records either on the target property or within the search radius around the target property for the following databases:

STANDARD ENVIRONMENTAL RECORDS

Lists of Federal NPL (Superfund) sites

NPL ---------- National Priority List
Proposed NPL ---------- Proposed National Priority List Sites
NPL LIENS ---------- Federal Superfund Liens

Lists of Federal Delisted NPL sites

Delisted NPL ---------- National Priority List Deletions

Lists of Federal sites subject to CERCLA removals and CERCLA orders

FEDERAL FACILITY ---------- Federal Facility Site Information listing
SEMS ---------- Superfund Enterprise Management System

Lists of Federal CERCLA sites with NFRAP

SEMS-ARCHIVE ---------- Superfund Enterprise Management System Archive

Lists of Federal RCRA facilities undergoing Corrective Action

CORRACTS ---------- Corrective Action Report

Lists of Federal RCRA TSD facilities

RCRA-TSDF ---------- RCRA - Treatment, Storage and Disposal

Federal institutional controls / engineering controls registries

LUCIS ---------- Land Use Control Information System
US ENG CONTROLS ---------- Engineering Controls Sites List
US INST CONTROLS ---------- Institutional Controls Sites List

Federal ERNS list

ERNS ---------- Emergency Response Notification System

Lists of state and tribal landfills and solid waste disposal facilities

NY SWF/LF ---------- Facility Register

Lists of state and tribal leaking storage tanks

INDIAN LUST ---------- Leaking Underground Storage Tanks on Indian Land
NY HIST LTANKS ---------- Listing of Leaking Storage Tanks

EXECUTIVE SUMMARY

Lists of state and tribal registered storage tanks

FEMA UST ---- Underground Storage Tank Listing
NY CBS UST ---- Chemical Bulk Storage Database
NY MOSF UST ---- Major Oil Storage Facilities Database
NY MOSF ---- Major Oil Storage Facility Site Listing
NY MOSF AST ---- Major Oil Storage Facilities Database
INDIAN UST ---- Underground Storage Tanks on Indian Land
NY TANKS ---- Storage Tank Faciliy Listing

State and tribal institutional control / engineering control registries

NY RES DECL ---- Restrictive Declarations Listing
NY ENG CONTROLS ---- Registry of Engineering Controls
NY INST CONTROL ---- Registry of Institutional Controls

Lists of state and tribal voluntary cleanup sites

INDIAN VCP ---- Voluntary Cleanup Priority Listing

Lists of state and tribal brownfield sites

NY ERP ---- Environmental Restoration Program Listing

ADDITIONAL ENVIRONMENTAL RECORDS

Local Lists of Landfill / Solid Waste Disposal Sites

NY SWTIRE ---- Registered Waste Tire Storage & Facility List
INDIAN ODI ---- Report on the Status of Open Dumps on Indian Lands
DEBRIS REGION 9 ---- Torres Martinez Reservation Illegal Dump Site Locations
ODI ---- Open Dump Inventory
IHS OPEN DUMPS ---- Open Dumps on Indian Land

Local Lists of Hazardous waste / Contaminated Sites

US HIST CDL ---- Delisted National Clandestine Laboratory Register
NY DEL SHWS ---- Delisted Registry Sites
US CDL ---- National Clandestine Laboratory Register
NY PFAS ---- PFAS Contamination Site Location Listing

Local Lists of Registered Storage Tanks

NY HIST UST ---- Historical Petroleum Bulk Storage Database
NY HIST AST ---- Historical Petroleum Bulk Storage Database

Local Land Records

NY LIENS ---- Spill Liens Information
LIENS 2 ---- CERCLA Lien Information

Records of Emergency Release Reports

HMIRS ---- Hazardous Materials Information Reporting System

NY Hist Spills ---- SPILLS Database
NY SPILLS 90 ---- SPILLS 90 data from FirstSearch
NY SPILLS 80 ---- SPILLS 80 data from FirstSearch

Other Ascertainable Records

DOD ---- Department of Defense Sites
SCRD DRYCLEANERS ---- State Coalition for Remediation of Drycleaners Listing
US FIN ASSUR ---- Financial Assurance Information
EPA WATCH LIST ---- EPA WATCH LIST
2020 COR ACTION ---- 2020 Corrective Action Program List
TSCA ---- Toxic Substances Control Act
TRIS ---- Toxic Chemical Release Inventory System
SSTS ---- Section 7 Tracking Systems
ROD ---- Records Of Decision
RMP ---- Risk Management Plans
RAATS ---- RCRA Administrative Action Tracking System
PRP ---- Potentially Responsible Parties
PADS ---- PCB Activity Database System
FTTS ---- FIFRA/ TSCA Tracking System - FIFRA (Federal Insecticide, Fungicide, & Rodenticide Act)/TSCA (Toxic Substances Control Act)
MLTS ---- Material Licensing Tracking System
COAL ASH DOE ---- Steam-Electric Plant Operation Data
COAL ASH EPA ---- Coal Combustion Residues Surface Impoundments List
PCB TRANSFORMER ---- PCB Transformer Registration Database
RADINFO ---- Radiation Information Database
HIST FTTS ---- FIFRA/TSCA Tracking System Administrative Case Listing
DOT OPS ---- Incident and Accident Data
CONSENT ---- Superfund (CERCLA) Consent Decrees
INDIAN RESERV ---- Indian Reservations
FUSRAP ---- Formerly Utilized Sites Remedial Action Program
UMTRA ---- Uranium Mill Tailings Sites
LEAD SMELTERS ---- Lead Smelter Sites
US MINES ---- Mines Master Index File
ABANDONED MINES ---- Abandoned Mines
UXO ---- Unexploded Ordnance Sites
DOCKET HWC ---- Hazardous Waste Compliance Docket Listing
FUELS PROGRAM ---- EPA Fuels Program Registered Listing
NY AIRS ---- Air Emissions Data
NY COAL ASH ---- Coal Ash Disposal Site Listing
NY Financial Assurance ---- Financial Assurance Information Listing
NY SPDES ---- State Pollutant Discharge Elimination System
NY VAPOR REOPENED ---- Vapor Intrusion Legacy Site List
NY UIC ---- Underground Injection Control Wells
NY COOLING TOWERS ---- Registered Cooling Towers
NY LEAD ---- Lead-based Paint Testing Results
MINES MRDS ---- Mineral Resources Data System

EDR RECOVERED GOVERNMENT ARCHIVES

Exclusive Recovered Govt. Archives

NY RGA HWS ---- Recovered Government Archive State Hazardous Waste Facilities List
NY RGA LF ---- Recovered Government Archive Solid Waste Facilities List

EXECUTIVE SUMMARY

SURROUNDING SITES: SEARCH RESULTS

Surrounding sites were identified in the following databases.

Elevations have been determined from the USGS Digital Elevation Model and should be evaluated on a relative (not an absolute) basis. Relative elevation information between sites of close proximity should be field verified. Sites with an elevation equal to or higher than the target property have been differentiated below from sites with an elevation lower than the target property.
Page numbers and map identification numbers refer to the EDR Radius Map report where detailed data on individual sites can be reviewed.

Sites listed in ***bold italics*** are in multiple databases.

Unmappable (orphan) sites are not considered in the foregoing analysis.

STANDARD ENVIRONMENTAL RECORDS

Lists of Federal RCRA generators

RCRA-LQG: RCRAInfo is EPA's comprehensive information system, providing access to data supporting the Resource Conservation and Recovery Act (RCRA) of 1976 and the Hazardous and Solid Waste Amendments (HSWA) of 1984. The database includes selective information on sites which generate, transport, store, treat and/or dispose of hazardous waste as defined by the Resource Conservation and Recovery Act (RCRA). Large quantity generators (LQGs) generate over 1,000 kilograms (kg) of hazardous waste, or over 1 kg of acutely hazardous waste per month.

A review of the RCRA-LQG list, as provided by EDR, and dated 02/28/2022 has revealed that there are 15 RCRA-LQG sites within approximately 0.25 miles of the target property.

Equal/Higher Elevation	Address	Direction / Distance	Map ID	Page
CON EDISON - MANHOLE EPA ID:: NYP004153417	***2385 1ST AVENUE***	***N 0 - 1/8 (0.065 mi.)***	***D65***	***167***
CON EDISON - SERVICE EPA ID:: NYP004188165	***E 119 ST AND PLEASAN***	***SSE 0 - 1/8 (0.081 mi.)***	***H91***	***227***
CON EDISON - MANHOLE EPA ID:: NYP004956660	2399 1ST AVE	N 0 - 1/8 (0.100 mi.)	I122	300
CON EDISON - VAULT V EPA ID:: NYP005117621	10 PALADINO AVE	NNE 1/8 - 1/4 (0.127 mi.)	I157	382
PUBLIC SCHOOL 112M EPA ID:: NYR000180422	***535 E 119TH ST***	***SE 1/8 - 1/4 (0.129 mi.)***	***O160***	***390***
CON EDISON - MANHOLE EPA ID:: NYP005131784	520 E 119TH ST	SSE 1/8 - 1/4 (0.142 mi.)	O170	418
CON EDISON - SERVICE EPA ID:: NYP004188553	***W 121 ST & 2 AVE***	***NW 1/8 - 1/4 (0.149 mi.)***	***P190***	***468***
EAST RIVER PLAZA EPA ID:: NYR000050260	***527 E 118TH ST***	***SSE 1/8 - 1/4 (0.153 mi.)***	***S196***	***484***
CON EDISON - SERVICE EPA ID:: NYP004307252	***528 E 119 ST***	***SE 1/8 - 1/4 (0.154 mi.)***	***O197***	***506***
COSTCO WHOLESALE #10 EPA ID:: NYR000167205	***517 E 117TH ST***	***S 1/8 - 1/4 (0.168 mi.)***	***S243***	***652***
NYCDOT - WILLIS AVEN	***2602 2ND AVE***	***NNW 1/8 - 1/4 (0.188 mi.)***	***X287***	***809***

EPA ID:: NY0000262477				
CON EDISON - MANHOLE EPA ID:: NYP004191946	E 116 ST AND 1 AVE	SW 1/8 - 1/4 (0.208 mi.)	V315	891
CON EDISON - SERVICE EPA ID:: NYP004190815	***E 117 ST AND 2 AVE***	***WSW 1/8 - 1/4 (0.214 mi.)***	***AB329***	***919***
CON EDISON - SERVICE EPA ID:: NYP004165791	***2270 SECOND AVENUE N***	***WSW 1/8 - 1/4 (0.223 mi.)***	***AH353***	***988***

Lower Elevation	Address	Direction / Distance	Map ID	Page
IS 45M SCHOOL EPA ID:: NYR000214577	2351 1ST AVE	NNW 0 - 1/8 (0.012 mi.)	A22	54

RCRA-SQG: RCRAInfo is EPA's comprehensive information system, providing access to data supporting the Resource Conservation and Recovery Act (RCRA) of 1976 and the Hazardous and Solid Waste Amendments (HSWA) of 1984. The database includes selective information on sites which generate, transport, store, treat and/or dispose of hazardous waste as defined by the Resource Conservation and Recovery Act (RCRA). Small quantity generators (SQGs) generate between 100 kg and 1,000 kg of hazardous waste per month.

A review of the RCRA-SQG list, as provided by EDR, and dated 02/28/2022 has revealed that there are 3 RCRA-SQG sites within approximately 0.25 miles of the target property.

Equal/Higher Elevation	Address	Direction / Distance	Map ID	Page
NYCHA - WAGNER EPA ID:: NYR000053116	***2385 1ST AVE***	***N 0 - 1/8 (0.065 mi.)***	***D64***	***159***
NYC DEPT OF EDUCATIO EPA ID:: NYR000059014	***319 E 117TH ST***	***WSW 1/8 - 1/4 (0.161 mi.)***	***U225***	***599***
TARGET STORE T2380 EPA ID:: NYR000176495	517 E 117TH ST	S 1/8 - 1/4 (0.168 mi.)	S244	664

RCRA-VSQG: RCRAInfo is EPA's comprehensive information system, providing access to data supporting the Resource Conservation and Recovery Act (RCRA) of 1976 and the Hazardous and Solid Waste Amendments (HSWA) of 1984. The database includes selective information on sites which generate, transport, store, treat and/or dispose of hazardous waste as defined by the Resource Conservation and Recovery Act (RCRA). Very small quantity generators (VSQGs) generate less than 100 kg of hazardous waste, or less than 1 kg of acutely hazardous waste per month.

A review of the RCRA-VSQG list, as provided by EDR, and dated 02/28/2022 has revealed that there are 5 RCRA-VSQG sites within approximately 0.25 miles of the target property.

Equal/Higher Elevation	Address	Direction / Distance	Map ID	Page
PS 37M RIVER EAST EL EPA ID:: NYN008023574	508 E 120TH ST	SE 0 - 1/8 (0.069 mi.)	C69	180
PS 206M JOSE CELSO B EPA ID:: NYN008023566	508 E 120TH ST	SE 0 - 1/8 (0.069 mi.)	C70	182
PALLADINO STORE HOUS EPA ID:: NYR000172817	***PALLADINO & FIRST AV***	***NNE 0 - 1/8 (0.124 mi.)***	***I146***	***358***
EAST RIVER PLAZA	506-508 E 118TH ST	SSE 1/8 - 1/4 (0.149 mi.)	S192	473

EPA ID:: NYR000120139

SAN JUAN CLEANERS	***2264 1ST AVE***	***SW 1/8 - 1/4 (0.184 mi.)***	***V276***	***764***

EPA ID:: NYD986948503

Lists of state- and tribal hazardous waste facilities

NY SHWS: The State Hazardous Waste Sites records are the states' equivalent to CERCLIS. These sites may or may not already be listed on the federal CERCLIS list. Priority sites planned for cleanup using state funds (state equivalent of Superfund) are identified along with sites where cleanup will be paid for by potentially responsible parties. The data come from the Department of Environmental Conservation's Inactive Hazardous waste Disposal Sites in New York State.

A review of the NY SHWS list, as provided by EDR, and dated 02/08/2022 has revealed that there are 4 NY SHWS sites within approximately 1 mile of the target property.

Equal/Higher Elevation	Address	Direction / Distance	Map ID	Page
2283 SECOND AVENUE S Site Code: 579484	2283 SECOND AVENUE	WSW 1/8 - 1/4 (0.220 mi.)	AB345	969
RIDER AVENUE GAS STA Site Code: 437424	250 EAST 138TH STREE	NNE 1/2 - 1 (0.888 mi.)	424	1153
2568 PARK Site Code: 437190	2568 PARK AVENUE	NNE 1/2 - 1 (0.984 mi.)	425	1154

Lower Elevation	Address	Direction / Distance	Map ID	Page
VISTA 1 Site Code: 437428	2401 THIRD AVENUE	N 1/2 - 1 (0.663 mi.)	422	1151

Lists of state and tribal leaking storage tanks

NY LTANKS: Leaking Storage Tank Incident Reports. These records contain an inventory of reported leaking storage tank incidents reported from 4/1/86 through the most recent update. They can be either leaking underground storage tanks or leaking aboveground storage tanks. The causes of the incidents are tank test failures, tank failures or tank overfills

A review of the NY LTANKS list, as provided by EDR, and dated 03/15/2022 has revealed that there are 36 NY LTANKS sites within approximately 0.5 miles of the target property.

Equal/Higher Elevation	Address	Direction / Distance	Map ID	Page
WAGNER HOUSES Spill Number/Closed Date: 9003394 / 2006-01-26 Site ID: 137292 Spill Date: 1990-06-25	***2360 FIRST AVENUE***	***N 0 - 1/8 (0.084 mi.)***	***I103***	***252***
333 EAST 118TH ST Spill Number/Closed Date: 0100130 / 2006-04-10 Site ID: 202683 Spill Date: 2001-01-29	333 EAST 118TH ST	WSW 0 - 1/8 (0.113 mi.)	L132	328
COLINA REAL ESTATE	455 E 117TH ST	S 1/8 - 1/4 (0.144 mi.)	Q177	435

Spill Number/Closed Date: 9301431 / 1993-05-24 Site ID: 85096 Spill Date: 1993-04-29				
2276 1ST AVENUE Spill Number/Closed Date: 9312095 / 1994-01-25 Site ID: 260938 Spill Date: 1993-01-13	2276 1ST AVENUE	SW 1/8 - 1/4 (0.145 mi.)	M180	446
APARTMENT BLDG - TTF Spill Number/Closed Date: 9808968 / 2014-11-28 Site ID: 203097 Spill Date: 1998-10-19	120TH ST & SECOND AV	WNW 1/8 - 1/4 (0.149 mi.)	N191	472
APT BLDG Spill Number/Closed Date: 9812176 / 1999-02-01 Site ID: 135211 Spill Date: 1998-12-31	526 E 119TH ST	SE 1/8 - 1/4 (0.151 mi.)	O194	479
545 EAST 118TH ST/MA Spill Number/Closed Date: 9012286 / 2005-12-28 Site ID: 77229 Spill Date: 1991-02-26	545 EAST 118TH STREE	SSE 1/8 - 1/4 (0.155 mi.)	S212	551
EAST RIVER PLAZA Spill Number/Closed Date: 0600454 / 2006-04-13 Site ID: 362444 Spill Date: 2006-04-12	527 EAST 117TH STREE	SSE 1/8 - 1/4 (0.188 mi.)	S288	826
CORSI HOUSES (JEFFER Spill Number/Closed Date: 9500828 / 2014-06-20 Site ID: 116004 Spill Date: 1995-04-20	306 EAST 117TH STREE	WSW 1/8 - 1/4 (0.202 mi.)	AB304	870
VACANT Spill Number/Closed Date: 9210913 / 1992-12-21 Site ID: 65705 Spill Date: 1992-12-21	***505-509 EAST 116TH S***	***S 1/8 - 1/4 (0.216 mi.)***	***AD334***	***930***
LADY OF MOUNT CARMEL Spill Number/Closed Date: 0407940 / 2007-06-06 Site ID: 332517 Spill Date: 2004-10-18	448 EAST 116TH STREE	SSW 1/8 - 1/4 (0.220 mi.)	AD343	962
HOUSING PROJECT DIVI Spill Number/Closed Date: 0103081 / 2006-04-12 Site ID: 255050 Spill Date: 2001-06-20	432 E 116TH ST	SSW 1/8 - 1/4 (0.221 mi.)	AG349	978
UNKNOWN Spill Number/Closed Date: 0008608 / 2007-06-11 Site ID: 236346 Spill Date: 2000-10-24	222 EAST 119TH ST	W 1/8 - 1/4 (0.226 mi.)	AI356	1000
230 EAST 123RD ST/MA Spill Number/Closed Date: 8905085 / 1994-11-15 Site ID: 167812 Spill Date: 1989-08-22	230 EAST 123RD STREE	NW 1/8 - 1/4 (0.227 mi.)	357	1002
RESIDENCE Spill Number/Closed Date: 0000067 / 2008-03-17 Site ID: 148719 Spill Date: 2000-04-03	212 EAST 122ND STREE	NW 1/8 - 1/4 (0.243 mi.)	AF380	1052
AMOCO	255 EAST 125TH STREE	NNW 1/4 - 1/2 (0.278 mi.)	392	1081

Spill Number/Closed Date: 8809618 / 2004-03-25
Site ID: 245905
Spill Date: 1989-03-14

CON EDISON SERVICE B	***2253 3RD AVE***	***NW 1/4 - 1/2 (0.287 mi.)***	***393***	***1082***

Spill Number/Closed Date: 0514031 / 2006-12-19
Spill Number/Closed Date: 0000962 / 2003-11-17
Spill Number/Closed Date: 0000963 / 2015-04-13
Site ID: 360637
Site ID: 255360
Site ID: 255361
Spill Date: 2006-03-08
Spill Date: 2000-04-21
Spill Date: 2000-04-22

126TH ST DEPOT -NYCT	***2460 SECOND AVENUE***	***N 1/4 - 1/2 (0.293 mi.)***	***AN394***	***1096***

Spill Number/Closed Date: 9007322 / 2005-06-30
Spill Number/Closed Date: 9912782 / 2004-05-04
Site ID: 174481
Site ID: 174484
Spill Date: 1990-10-03
Spill Date: 2000-02-09

126TH STREET DEPOT	2460 SECOND AVE	N 1/4 - 1/2 (0.293 mi.)	AN395	1104

Spill Number/Closed Date: 9709477 / 2004-04-12
Site ID: 174482
Spill Date: 1997-11-14

ENGINE CO. 35/LADD.	2232 3RD AVENUE	NW 1/4 - 1/2 (0.294 mi.)	396	1105

Spill Number/Closed Date: 9801567 / 2005-05-09
Site ID: 250400
Spill Date: 1998-05-06

413 EAST 114TH STREE	413 EAST 114TH STREE	SSW 1/4 - 1/2 (0.299 mi.)	397	1107

Spill Number/Closed Date: 9415975 / 1995-03-11
Site ID: 291861
Spill Date: 1995-03-10

THE EAST DRIVE H.D.F	205 EAST 124TH STREE	NNW 1/4 - 1/2 (0.301 mi.)	AO398	1108

Spill Number/Closed Date: 9802381 / 2004-11-26
Site ID: 202489
Spill Date: 1998-05-22

JACOB'S RESIDENCE	203 EAST 117TH ST	W 1/4 - 1/2 (0.302 mi.)	399	1109

Spill Number/Closed Date: 0203815 / 2005-10-21
Site ID: 223427
Spill Date: 2002-07-11

201 EAST 116TH ST	201 EAST 116TH ST	W 1/4 - 1/2 (0.339 mi.)	401	1112

Spill Number/Closed Date: 0108081 / 2001-11-08
Site ID: 317668
Spill Date: 2001-11-08

STREET CRIMES UNIT	RANDALLS ISLAND	E 1/4 - 1/2 (0.340 mi.)	402	1113

Spill Number/Closed Date: 9209310 / 2003-03-07
Site ID: 86326
Spill Date: 1992-11-10

OTERO, 128TH & 2ND	2ND AVE / 128TH ST	N 1/4 - 1/2 (0.381 mi.)	AP407	1121

Spill Number/Closed Date: 8600789 / 1986-05-01
Site ID: 317883

Spill Date: 1986-05-01

2021 LEXINGTON AVENU — 2021 LEXINGTON AVENU — NW 1/4 - 1/2 (0.382 mi.) — 408 — 1122
Spill Number/Closed Date: 9410094 / 2003-12-30
Site ID: 202136
Spill Date: 1994-10-27

CHURCH — 232 EAST 113TH STREE — WSW 1/4 - 1/2 (0.413 mi.) — AQ409 — 1124
Spill Number/Closed Date: 0601542 / 2006-08-11
Site ID: 363804
Spill Date: 2006-05-11

CONVENT — 226 EAST 113TH STREE — WSW 1/4 - 1/2 (0.427 mi.) — AQ411 — 1126
Spill Number/Closed Date: 0802029 / 2020-01-06
Site ID: 398096
Spill Date: 2008-05-21

STORE FRONT — 124 EAST 124TH ST. — NW 1/4 - 1/2 (0.432 mi.) — 412 — 1128
Spill Number/Closed Date: 0508613 / 2006-08-03
Site ID: 354231
Spill Date: 2005-10-18

CLOSED-LACKOF RECENT — 158 E 115TH ST — W 1/4 - 1/2 (0.451 mi.) — 413 — 1130
Spill Number/Closed Date: 8805777 / 2003-03-05
Site ID: 149548
Spill Date: 1988-10-06

APARTMENT BUILDING — 123 E. 116TH STREET — W 1/4 - 1/2 (0.456 mi.) — 414 — 1131
Spill Number/Closed Date: 0310572 / 2004-03-05
Site ID: 124172
Spill Date: 2003-12-12

MANHATTAN PSYCIATRIC — ***WARDS ISLAND*** — ***ESE 1/4 - 1/2 (0.475 mi.)*** — ***AR416*** — ***1134***
Spill Number/Closed Date: 9815305 / 2000-06-13
Spill Number/Closed Date: 9815306 / 2001-09-20
Spill Number/Closed Date: 9815304 / 2007-01-12
Site ID: 294893
Site ID: 294894
Site ID: 294892
Spill Date: 1999-03-23

MANHATTAN PSYCH CENT — ***WARDS ISLAND COMPLEX*** — ***ESE 1/4 - 1/2 (0.475 mi.)*** — ***AR417*** — ***1139***
Spill Number/Closed Date: 9809579 / 2000-06-13
Site ID: 313153
Spill Date: 1998-10-30

100 E. 124TH ST — 100 E. 124TH ST — NW 1/4 - 1/2 (0.481 mi.) — 418 — 1144
Spill Number/Closed Date: 9514542 / 1997-01-28
Site ID: 238245
Spill Date: 1996-02-13

Lower Elevation	Address	Direction / Distance	Map ID	Page
RANDALLS ISLAND	RANDALLS ISLAND	SE 1/4 - 1/2 (0.355 mi.)	406	1120

Spill Number/Closed Date: 9207904 / 1995-07-12
Site ID: 86325
Spill Date: 1992-10-08

EXECUTIVE SUMMARY

Lists of state and tribal registered storage tanks

NY UST: The Underground Storage Tank database contains registered USTs. USTs are regulated under Subtitle I of the Resource Conservation and Recovery Act (RCRA). The data come from the Department of Environmental Conservation's Petroleum Bulk Storage (PBS) Database

A review of the NY UST list, as provided by EDR, has revealed that there are 10 NY UST sites within approximately 0.25 miles of the target property.

Equal/Higher Elevation	Address	Direction / Distance	Map ID	Page
BP UPTOWN Database: UST, Date of Government Version: 12/16/2021	2326 FIRST AVENUE	WSW 0 - 1/8 (0.033 mi.)	B39	92
HOLY ROSARY SCHOOL Database: UST, Date of Government Version: 12/16/2021	***371 PLEASANT AVE***	***SSE 0 - 1/8 (0.055 mi.)***	***C54***	***136***
WAGNER HOUSES Database: UST, Date of Government Version: 12/16/2021	***2360 FIRST AVENUE***	***N 0 - 1/8 (0.084 mi.)***	***I103***	***252***
SHELL SERVICE STATIO Database: UST, Date of Government Version: 12/16/2021	***2276 1ST AVENUE***	***SW 1/8 - 1/4 (0.145 mi.)***	***M178***	***436***
EAST RIVER PLAZA Database: UST, Date of Government Version: 12/16/2021	***545 EAST 118TH STREE***	***SSE 1/8 - 1/4 (0.155 mi.)***	***S213***	***553***
EAST RIVER PLAZA Database: UST, Date of Government Version: 12/16/2021	***524-534 EAST 117TH S***	***S 1/8 - 1/4 (0.174 mi.)***	***S257***	***703***
CORSI HOUSES (JEFFER Database: UST, Date of Government Version: 12/16/2021	306 EAST 117TH STREE	WSW 1/8 - 1/4 (0.202 mi.)	AB302	866
VACANT Database: UST, Date of Government Version: 12/16/2021	***505-509 EAST 116TH S***	***S 1/8 - 1/4 (0.216 mi.)***	***AD334***	***930***
OUR LADY OF MT CARME Database: UST, Date of Government Version: 12/16/2021	448 EAST 116 ST	SSW 1/8 - 1/4 (0.220 mi.)	AD342	960
432 EAST 116TH STREE Database: UST, Date of Government Version: 12/16/2021	432 EAST 116TH STREE	SSW 1/8 - 1/4 (0.221 mi.)	AG348	976

NY CBS: These facilities store regulated hazardous substances in aboveground tanks with capacities of 185 gallons or greater, and/or in underground tanks of any size

A review of the NY CBS list, as provided by EDR, and dated 12/16/2021 has revealed that there is 1 NY CBS site within approximately 0.25 miles of the target property.

Equal/Higher Elevation	Address	Direction / Distance	Map ID	Page
WAGNER Facility Status: Inactive CBS Number: 2-000145	***124TH STREET BET. 1S***	***NNW 1/8 - 1/4 (0.171 mi.)***	***X250***	***686***

EXECUTIVE SUMMARY

NY AST: The Aboveground Storage Tank database contains registered ASTs. The data come from the Department of Environmental Conservation's Petroleum Bulk Storage (PBS) Database.

A review of the NY AST list, as provided by EDR, has revealed that there are 41 NY AST sites within approximately 0.25 miles of the target property.

Equal/Higher Elevation	Address	Direction / Distance	Map ID	Page
EAST 120TH STREET -	438 EAST 120TH STREE	SSE 0 - 1/8 (0.030 mi.)	C32	80
Database: AST, Date of Government Version: 12/16/2021 Facility Id: 2-602440				
BP UPTOWN	2326 FIRST AVENUE	WSW 0 - 1/8 (0.033 mi.)	B36	87
Database: AST, Date of Government Version: 12/16/2021 Facility Id: 2-191574				
HOLY ROSARY SCHOOL	***371 PLEASANT AVE***	***SSE 0 - 1/8 (0.055 mi.)***	***C54***	***136***
Database: AST, Date of Government Version: 12/16/2021 Facility Id: 2-207764				
348 EAST 119 STREET	348 EAST 119TH STREE	WSW 0 - 1/8 (0.079 mi.)	F84	213
Database: AST, Date of Government Version: 12/16/2021 Facility Id: 2-606812				
411 EAST 118 LLC	411 EAST 118TH STREE	SSW 0 - 1/8 (0.092 mi.)	J110	277
Database: AST, Date of Government Version: 12/16/2021 Facility Id: 2-602960				
307 E 119 ST	307 EAST 119TH STREE	W 1/8 - 1/4 (0.127 mi.)	N155	379
Database: AST, Date of Government Version: 12/16/2021 Facility Id: 2-608727				
P.S. 112 (TANDEM M20	535 EAST 119TH STREE	SE 1/8 - 1/4 (0.129 mi.)	O159	386
Database: AST, Date of Government Version: 12/16/2021 Facility Id: 2-353809				
2283 FIRST AVE	2283 FIRST AVENUE	SW 1/8 - 1/4 (0.134 mi.)	M163	400
Database: AST, Date of Government Version: 12/16/2021 Facility Id: 2-216895				
EASTSIDE REALTY PART	2281 FIRST AVENUE	SW 1/8 - 1/4 (0.138 mi.)	M166	410
Database: AST, Date of Government Version: 12/16/2021 Facility Id: 2-608285				
ROSEHILL	520 EAST 119 ST	SSE 1/8 - 1/4 (0.142 mi.)	O171	420
Database: AST, Date of Government Version: 12/16/2021 Facility Id: 2-266493				
SHELL SERVICE STATIO	***2276 1ST AVENUE***	***SW 1/8 - 1/4 (0.145 mi.)***	***M178***	***436***
Database: AST, Date of Government Version: 12/16/2021 Facility Id: 2-237930				
CRP 524 EAST 119TH S	524 EAST 119TH STREE	SE 1/8 - 1/4 (0.151 mi.)	O193	477
Database: AST, Date of Government Version: 12/16/2021 Facility Id: 2-606613				
300-302 EAST 119TH S	300 EAST 119TH STREE	W 1/8 - 1/4 (0.154 mi.)	N200	517
Database: AST, Date of Government Version: 12/16/2021 Facility Id: 2-471410				
EAST RIVER PLAZA	***545 EAST 118TH STREE***	***SSE 1/8 - 1/4 (0.155 mi.)***	***S213***	***553***
Database: AST, Date of Government Version: 12/16/2021 Facility Id: 2-603321				
P.S. 155 - MANHATTAN	319 EAST 117TH STREE	WSW 1/8 - 1/4 (0.161 mi.)	U224	596
Database: AST, Date of Government Version: 12/16/2021				

Facility Id: 2-354104

2353 SECOND AVE — 2353 SECOND AVENUE — WNW 1/8 - 1/4 (0.165 mi.) — P230 — 615
Database: AST, Date of Government Version: 12/16/2021
Facility Id: 2-601000

2371 2ND AVENUE LLC — 2371 SECOND AVENUE — NW 1/8 - 1/4 (0.165 mi.) — W236 — 631
Database: AST, Date of Government Version: 12/16/2021
Facility Id: 2-601674

PLEASANT EAST — 428 EAST 117TH STREE — SSW 1/8 - 1/4 (0.167 mi.) — Q239 — 641
Database: AST, Date of Government Version: 12/16/2021
Facility Id: 2-295205

PLEASANT EAST APARTM — 446 EAST 117TH STREE — SSW 1/8 - 1/4 (0.169 mi.) — Q246 — 676
Database: AST, Date of Government Version: 12/16/2021
Facility Id: 2-295183

452 E 117 ST — 452 E 117TH STREET — S 1/8 - 1/4 (0.169 mi.) — T247 — 678
Database: AST, Date of Government Version: 12/16/2021
Facility Id: 2-608852

2321 2ND AVE — 2321 2ND AVE — W 1/8 - 1/4 (0.171 mi.) — N251 — 687
Database: AST, Date of Government Version: 12/16/2021
Facility Id: 2-607666

EAST RIVER PLAZA — 524-534 EAST 117TH S — S 1/8 - 1/4 (0.174 mi.) — S257 — 703
Database: AST, Date of Government Version: 12/16/2021
Facility Id: 2-609365

PECORA GROUP DEVELOP — 246 EAST 120TH ST — WNW 1/8 - 1/4 (0.177 mi.) — Z265 — 734
Database: AST, Date of Government Version: 12/16/2021
Facility Id: 2-611443

DANIEL MOLONEY DBA M — 241 EAST 120TH STREE — WNW 1/8 - 1/4 (0.186 mi.) — Z283 — 792
Database: AST, Date of Government Version: 12/16/2021
Facility Id: 2-608913

322 EAST 117 STREET — 322 EAST 117 STREET — WSW 1/8 - 1/4 (0.187 mi.) — U285 — 798
Database: AST, Date of Government Version: 12/16/2021
Facility Id: 2-218057

KIEWIT CONSTRUCTORS — 2600 SECOND AVENUE — NNW 1/8 - 1/4 (0.188 mi.) — X286 — 801
Database: AST, Date of Government Version: 12/16/2021
Facility Id: 2-611482

BROADFORD EAST — 239 EAST 120TH STREE — WNW 1/8 - 1/4 (0.191 mi.) — Z292 — 838
Database: AST, Date of Government Version: 12/16/2021
Facility Id: 2-608912

316 EAST 117 STREET — 316 EAST 117 STREET — WSW 1/8 - 1/4 (0.192 mi.) — U293 — 840
Database: AST, Date of Government Version: 12/16/2021
Facility Id: 2-218065

451 RESCUE LLC — 451-455 EAST 116TH S — S 1/8 - 1/4 (0.194 mi.) — T294 — 843
Database: AST, Date of Government Version: 12/16/2021
Facility Id: 2-603534

SOBRO HARLEM H.D.F.C — 240 E 119 STREET — W 1/8 - 1/4 (0.196 mi.) — Z297 — 849
Database: AST, Date of Government Version: 12/16/2021
Facility Id: 2-612712

MMJ LEGACY LLC — 503 E 116 STREET — S 1/8 - 1/4 (0.213 mi.) — AD320 — 902
Database: AST, Date of Government Version: 12/16/2021
Facility Id: 2-090875

416 EAST 116 STREET — 416 EAST 116 STREET — SSW 1/8 - 1/4 (0.221 mi.) — AE347 — 974
Database: AST, Date of Government Version: 12/16/2021

Facility Id: 2-601026

CYPRESS AVE ACORN — 222-234 EAST 119TH S — W 1/8 - 1/4 (0.226 mi.) — AI355 — 998
Database: AST, Date of Government Version: 12/16/2021
Facility Id: 2-295191

EAST 116TH LLC — 312 EAST 116TH ST. — WSW 1/8 - 1/4 (0.242 mi.) — AH376 — 1042
Database: AST, Date of Government Version: 12/16/2021
Facility Id: 2-609520

MET-PACA II ASSOCIAT — 212 EAST 119TH STREE — W 1/8 - 1/4 (0.243 mi.) — AI379 — 1049
Database: AST, Date of Government Version: 12/16/2021
Facility Id: 2-114537

EAST 122 REALTY LLC. — 212 EAST 122ND STREE — NW 1/8 - 1/4 (0.243 mi.) — AF381 — 1053
Database: AST, Date of Government Version: 12/16/2021
Facility Id: 2-608503

291 PLEASANT AVE — 291 PLEASANT AVENUE — S 1/8 - 1/4 (0.243 mi.) — AD382 — 1055
Database: AST, Date of Government Version: 12/16/2021
Facility Id: 2-482579

231 E 117 LLC — 231 EAST 117TH STREE — W 1/8 - 1/4 (0.244 mi.) — AJ383 — 1058
Database: AST, Date of Government Version: 12/16/2021
Facility Id: 2-604607

310 E 116 ST ASSOCIA — 310 E 116 ST — WSW 1/8 - 1/4 (0.245 mi.) — AH384 — 1060
Database: AST, Date of Government Version: 12/16/2021
Facility Id: 2-145599

244 EAST 117TH LLC — 244 EAST 117TH STREE — WSW 1/8 - 1/4 (0.248 mi.) — AJ388 — 1074
Database: AST, Date of Government Version: 12/16/2021
Facility Id: 2-604648

Lower Elevation	Address	Direction / Distance	Map ID	Page
JUNIOR HIGH SCHOOL 4	2351 FIRST AVENUE	NNW 0 - 1/8 (0.012 mi.)	A23	58
Database: AST, Date of Government Version: 12/16/2021				
Facility Id: 2-353884				

NY CBS AST: Chemical Bulk Storage Database. Registration data collected as required by 6 NYCRR Part 596. It includes facilities storing hazardous substances listed in 6 NYCRR Part 597, in aboveground tanks with capacities of 185 gallons or greater, and/or in underground tanks of any size. Includes facilities registered (and closed) since effective date of CBS regulations (July 15, 1988) through the date request is processed.

A review of the NY CBS AST list, as provided by EDR, and dated 01/01/2002 has revealed that there is 1 NY CBS AST site within approximately 0.25 miles of the target property.

Equal/Higher Elevation	Address	Direction / Distance	Map ID	Page
WAGNER	***124TH STREET BET. 1S***	***NNW 1/8 - 1/4 (0.171 mi.)***	***X250***	***686***
Facility Status: 1				
Facility Status: 1				
CBS Number: 2-000145				

EXECUTIVE SUMMARY

Lists of state and tribal voluntary cleanup sites

NY VCP: Voluntary Cleanup Agreements. The voluntary remedial program uses private monies to get contaminated sites remediated to levels allowing for the sites' productive use. The program covers virtually any kind of site and contamination.

A review of the NY VCP list, as provided by EDR, has revealed that there are 6 NY VCP sites within approximately 0.5 miles of the target property.

Equal/Higher Elevation	Address	Direction / Distance	Map ID	Page
401 EAST 120TH STREE Database: VCP NYC, Date of Government Version: 12/06/2021	401 EAST 120TH STREE	0 - 1/8 (0.000 mi.)	A8	22
247-249 EAST 117TH S Database: VCP NYC, Date of Government Version: 12/06/2021	247 EAST 117TH STREE	W 1/8 - 1/4 (0.227 mi.)	AB360	1008
2211 THIRD AVENUE Database: VCP NYC, Date of Government Version: 12/06/2021	2211 3RD AVENUE	WNW 1/4 - 1/2 (0.271 mi.)	AL391	1080
212 EAST 125TH STREE Database: VCP NYC, Date of Government Version: 12/06/2021	212 EAST 125TH STREE	NNW 1/4 - 1/2 (0.314 mi.)	AO400	1111
159 EAST 118TH STREE Database: VCP NYC, Date of Government Version: 12/06/2021	159 EAST 118TH STREE	WNW 1/4 - 1/2 (0.352 mi.)	405	1120
146 EAST 126TH STREE Database: VCP NYC, Date of Government Version: 12/06/2021	149 EAST 125 STREET	NNW 1/4 - 1/2 (0.420 mi.)	410	1125

Lists of state and tribal brownfield sites

NY BROWNFIELDS: Brownfields Site List

A review of the NY BROWNFIELDS list, as provided by EDR, and dated 02/08/2022 has revealed that there are 4 NY BROWNFIELDS sites within approximately 0.5 miles of the target property.

Equal/Higher Elevation	Address	Direction / Distance	Map ID	Page
401 EAST 120TH STREE Site Code: 523120	401 EAST 120TH STREE	0 - 1/8 (0.000 mi.)	A10	29
PARCEL B WEST Site Code: 564509	201 EAST 125TH STREE	NNW 1/4 - 1/2 (0.348 mi.)	404	1115
CON EDISON SERVICE B Site Code: 612217	***1700 PARK AVE***	***WNW 1/4 - 1/2 (0.498 mi.)***	***420***	***1145***

Lower Elevation	Address	Direction / Distance	Map ID	Page
400 EAST 111TH STREE Site Code: 359263	400 EAST 111TH STREE	SSW 1/4 - 1/2 (0.464 mi.)	415	1132

ADDITIONAL ENVIRONMENTAL RECORDS

Local Brownfield lists

US BROWNFIELDS: The EPA's listing of Brownfields properties from the Cleanups in My Community program, which provides information on Brownfields properties for which information is reported back to EPA, as well as areas served by Brownfields grant programs.

A review of the US BROWNFIELDS list, as provided by EDR, and dated 02/23/2022 has revealed that there is 1 US BROWNFIELDS site within approximately 0.5 miles of the target property.

Equal/Higher Elevation	Address	Direction / Distance	Map ID	Page
ACACIA GARDENS HDFC ACRES property ID: 240315 Cleanup Completion Date: -	401 EAST 120TH STREE	0 - 1/8 (0.000 mi.)	A13	35

Local Lists of Landfill / Solid Waste Disposal Sites

Registered Recycling Facility List from the Department of Environmental Conservation.

A review of the NY SWRCY list, as provided by EDR, and dated 12/21/2021 has revealed that there is 1 NY SWRCY site within approximately 0.5 miles of the target property.

Equal/Higher Elevation	Address	Direction / Distance	Map ID	Page
NYCDOS EAST HARLEM M	EAST 127TH AND 2ND A	N 1/4 - 1/2 (0.344 mi.)	AP403	1114

Records of Emergency Release Reports

NY Spills: Data collected on spills reported to NYSDEC. is required by one or more of the following: Article 12 of the Navigation Law, 6 NYCRR Section 613.8 (from PBS regs), or 6 NYCRR Section 595.2 (from CBS regs). It includes spills active as of April 1, 1986, as well as spills occurring since this date.

A review of the NY Spills list, as provided by EDR, and dated 03/15/2022 has revealed that there are 43 NY Spills sites within approximately 0.125 miles of the target property.

Equal/Higher Elevation	Address	Direction / Distance	Map ID	Page
OER - NYC Spill Number/Closed Date: 1503447 / 2019-07-29 Site ID: 509749 Spill Date: 2015-06-29	401 EAST 120TH ST	0 - 1/8 (0.000 mi.)	A9	22
MANHOLE 53875 Spill Number/Closed Date: 9913838 / 2004-11-16 Site ID: 138342 Spill Date: 2000-03-08	1ST AVE/120TH ST	W 0 - 1/8 (0.007 mi.)	A14	38
VS2027 VAULT Spill Number/Closed Date: 1000204 / 2010-05-21 Site ID: 431365	1RST AVE AND EAST 12	W 0 - 1/8 (0.007 mi.)	A15	39

Spill Date: 2010-04-06				
HYDRAULIC OIL FROM V Spill Number/Closed Date: 0603703 / 2006-08-15 Site ID: 366467 Spill Date: 2006-07-04	120 STREET & 1 AVENU	W 0 - 1/8 (0.007 mi.)	A16	40
MANHOLE 53880 Spill Number/Closed Date: 9913836 / 2004-11-16 Site ID: 144015 Spill Date: 2000-03-08	1ST AVE/E120TH ST	W 0 - 1/8 (0.007 mi.)	A17	41
MANHOLE 53864 Spill Number/Closed Date: 9900785 / 2002-06-11 Site ID: 76888 Spill Date: 1999-04-21	E 120TH ST / 1ST AVE	W 0 - 1/8 (0.007 mi.)	A18	42
SPILL NUMBER 0100396 Spill Number/Closed Date: 0100396 / 2003-06-16 Site ID: 74500 Spill Date: 2001-04-11	406 EAST 120TH ST	SW 0 - 1/8 (0.018 mi.)	A26	67
M AND M GROCERY Spill Number/Closed Date: 0605241 / 2006-08-10 Site ID: 368372 Spill Date: 2006-08-04	2337 1ST AVE	W 0 - 1/8 (0.025 mi.)	B30	79
GASETERIA Spill Number/Closed Date: 0230041 / 2012-08-16 Spill Number/Closed Date: 0111249 / 2002-03-11 Site ID: 191824 Site ID: 191823 Spill Date: 2002-02-13 Spill Date: 2002-02-26	2326 1ST AVENUE	WSW 0 - 1/8 (0.033 mi.)	B38	89
COMMERCIAL Spill Number/Closed Date: 1800705 / 2019-04-25 Site ID: 569223 Spill Date: 2018-04-19	2329 FIRST AVE	WSW 0 - 1/8 (0.042 mi.)	B44	110
VAULT VS2112 Spill Number/Closed Date: 0507315 / 2006-01-11 Site ID: 352708 Spill Date: 2002-09-15	EAST 12O ST AT EAST	SE 0 - 1/8 (0.052 mi.)	C49	125
EAST 120TH ST/PLEASA Spill Number/Closed Date: 9807786 / 2003-11-05 Site ID: 293942 Spill Date: 1998-09-25	EAST 120TH ST/PLEASA	SE 0 - 1/8 (0.052 mi.)	C50	126
SIDEWALK / STREET Spill Number/Closed Date: 0611647 / 2007-01-22 Site ID: 376328 Spill Date: 2007-01-19	371 PLEASANT AVE	SSE 0 - 1/8 (0.055 mi.)	C53	135
MANHOLE # 53850 Spill Number/Closed Date: 0509270 / 2005-12-16 Site ID: 355022 Spill Date: 2005-11-02	EAST 119 ST & 1 AVE	SW 0 - 1/8 (0.056 mi.)	B57	146
ROADWAY Spill Number/Closed Date: 1400719 / 2014-04-22 Site ID: 493964	120TH ST AND PLEASAN	SE 0 - 1/8 (0.059 mi.)	C62	157

Spill Date: 2014-04-21				
RESIDENTIAL Spill Number/Closed Date: 1011591 / 2011-02-22 Site ID: 445476 Spill Date: 2011-02-19	420 EAST 119TH STREE	SSW 0 - 1/8 (0.068 mi.)	E67	177
420 E. 119TH STREET Spill Number/Closed Date: 9413711 / 1995-01-14 Site ID: 183751 Spill Date: 1995-01-14	420 E. 119TH STREET	SSW 0 - 1/8 (0.068 mi.)	E68	179
LITTLE SISTERS HOUSE Spill Number/Closed Date: 8910601 / 2001-11-06 Site ID: 276621 Spill Date: 1990-02-06	426 EAST 119TH STREE	SSW 0 - 1/8 (0.069 mi.)	E72	189
LITTLE SISTERS ASSUM Spill Number/Closed Date: 9710576 / 1998-01-08 Site ID: 276622 Spill Date: 1997-12-15	426 EAST 119TH STREE	SSW 0 - 1/8 (0.069 mi.)	E73	190
PROJECT GREEN HOPE Spill Number/Closed Date: 0502340 / 2005-05-31 Site ID: 346682 Spill Date: 2005-05-27	448 EAST 119TH ST	S 0 - 1/8 (0.070 mi.)	C74	191
HOLY ROSARY CHURCH Spill Number/Closed Date: 0809380 / 2008-11-21 Site ID: 406837 Spill Date: 2008-11-19	444 EAST 119TH ST	S 0 - 1/8 (0.070 mi.)	C75	192
RESIDENCE Spill Number/Closed Date: 0202072 / 2003-10-07 Site ID: 197657 Spill Date: 2002-05-24	2312 FIRST AVE	SW 0 - 1/8 (0.073 mi.)	E79	203
APARTMENT BUILDING Spill Number/Closed Date: 0307164 / 2003-10-17 Site ID: 315049 Spill Date: 2003-10-07	2312 FIRST AVE	SW 0 - 1/8 (0.073 mi.)	E80	204
ROADWAY SURFACE Spill Number/Closed Date: 1004567 / 2010-07-23 Site ID: 437846 Spill Date: 2010-07-22	EAST 120TH STREET BW	WNW 0 - 1/8 (0.076 mi.)	G82	209
211707; E 119 STREET Spill Number/Closed Date: 0814215 / 2010-07-08 Site ID: 432700 Spill Date: 2008-06-05	E 119 STREET AND PLE	SSE 0 - 1/8 (0.081 mi.)	H88	224
MANHOLE 42875 Spill Number/Closed Date: 1700934 / 2017-05-16 Site ID: 547958 Spill Date: 2017-04-29	119TH ST AND PLEASAN	SSE 0 - 1/8 (0.081 mi.)	H93	236
VACANT LOT Spill Number/Closed Date: 0708201 / 2008-09-22 Site ID: 389051 Spill Date: 2007-10-26	346 E. 119TH ST	WSW 0 - 1/8 (0.082 mi.)	F97	242
WAGNER -NYCHA	2360 1ST AVENUE	N 0 - 1/8 (0.084 mi.)	I98	244

Spill Number/Closed Date: 9009488 / 1993-07-06 Site ID: 324141 Spill Date: 1990-11-30				
WAGNER -NYCHA Spill Number/Closed Date: 8907784 / Not Reported Site ID: 96112 Spill Date: 1989-11-06	2360 1ST AVENUE	N 0 - 1/8 (0.084 mi.)	I99	246
APT BLDG Spill Number/Closed Date: 0002092 / 2000-05-19 Spill Number/Closed Date: 0811336 / 2009-01-14 Site ID: 325203 Site ID: 408911 Spill Date: 2000-05-18 Spill Date: 2009-01-14	2360 1ST AVE	N 0 - 1/8 (0.084 mi.)	I100	248
WAGNER HOUSES Spill Number/Closed Date: 1001185 / 2010-04-30 Site ID: 434216 Spill Date: 2010-02-28	2360 FIRST AVENUE	N 0 - 1/8 (0.084 mi.)	I102	251
AUTOMOTIVE GARAGE Spill Number/Closed Date: 0000073 / 2000-04-07 Site ID: 203039 Spill Date: 2000-03-30	344 E 119TH STREET	WSW 0 - 1/8 (0.084 mi.)	F105	262
435 E. 118TH ST Spill Number/Closed Date: 9413105 / 1995-01-01 Site ID: 302227 Spill Date: 1994-12-31	435 E. 118TH ST	S 0 - 1/8 (0.093 mi.)	J111	280
MANHOLE 53842 Spill Number/Closed Date: 0007704 / 2004-06-30 Site ID: 135858 Spill Date: 2000-09-30	EAST 118 TH ST/1ST A	SW 0 - 1/8 (0.105 mi.)	F126	314
LITTLE SISITERS OF A Spill Number/Closed Date: 0609454 / 2016-06-23 Site ID: 373700 Spill Date: 2006-11-16	310 EAST 120TH STREE	WNW 0 - 1/8 (0.109 mi.)	G129	321
508 EAST 119TH ST Spill Number/Closed Date: 9606032 / 1996-08-09 Site ID: 121017 Spill Date: 1996-08-09	508 EAST 119TH ST	SSE 0 - 1/8 (0.120 mi.)	H137	340
2288 1ST AVENUE Spill Number/Closed Date: 9312083 / 1994-01-20 Site ID: 298443 Spill Date: 1994-01-13	2288 1ST AVENUE	SW 0 - 1/8 (0.123 mi.)	J144	356
MAN HOLE Spill Number/Closed Date: 1505305 / 2016-07-22 Site ID: 512662 Spill Date: 2015-08-17	FIRST AVE AND PALADI	NNE 0 - 1/8 (0.124 mi.)	I147	362
MANHOLE 53890 Spill Number/Closed Date: 0411614 / 2008-01-10 Site ID: 336856 Spill Date: 2005-01-29	FIRST AVE & PALLADIN	NNE 0 - 1/8 (0.124 mi.)	I150	369
MANHOLE VERIZON 6595	1ST AVE AND PALADINO	NNE 0 - 1/8 (0.124 mi.)	I152	372

Spill Number/Closed Date: 1012469 / 2011-04-14
Site ID: 446404
Spill Date: 2011-03-15

Lower Elevation	Address	Direction / Distance	Map ID	Page
IS 45M- NYSCA Spill Number/Closed Date: 0904431 / 2011-02-28 Site ID: 416587 Spill Date: 2009-07-15	2351 1ST AVE	NNW 0 - 1/8 (0.012 mi.)	A20	47
INTERMIDATE SCHOOL 4 Spill Number/Closed Date: 0707934 / 2009-03-20 Site ID: 388740 Spill Date: 2007-10-19	2351 FIRST AVENUE	NNW 0 - 1/8 (0.012 mi.)	A24	60
2365 FIRST AVENUE Spill Number/Closed Date: 9310338 / 1993-11-24 Site ID: 182091 Spill Date: 1993-11-24	2365 FIRST AVENUE	NNW 0 - 1/8 (0.033 mi.)	D34	83

Other Ascertainable Records

RCRA NonGen / NLR: RCRAInfo is EPA's comprehensive information system, providing access to data supporting the Resource Conservation and Recovery Act (RCRA) of 1976 and the Hazardous and Solid Waste Amendments (HSWA) of 1984. The database includes selective information on sites which generate, transport, store, treat and/or dispose of hazardous waste as defined by the Resource Conservation and Recovery Act (RCRA). Non-Generators do not presently generate hazardous waste.

A review of the RCRA NonGen / NLR list, as provided by EDR, and dated 02/28/2022 has revealed that there are 145 RCRA NonGen / NLR sites within approximately 0.25 miles of the target property.

Equal/Higher Elevation	Address	Direction / Distance	Map ID	Page
CON EDISON SERVICE B EPA ID:: NYP004294690	***453 E 120TH ST***	***0 - 1/8 (0.000 mi.)***	***A7***	***18***
ACACIA GARDENS EPA ID:: NYR000227421	401-411 E 120TH ST	0 - 1/8 (0.000 mi.)	A11	30
CON EDISON VAULT: 20 EPA ID:: NYP004567137	1ST AVE & E 120TH ST	W 0 - 1/8 (0.009 mi.)	A19	44
CON EDISON SERVICE B EPA ID:: NYP004294633	***404 E 120TH ST OPPOS***	***SW 0 - 1/8 (0.015 mi.)***	***A25***	***63***
CON EDISON SERVICE B EPA ID:: NYP004294641	***408 E 120TH ST OPPOS***	***SW 0 - 1/8 (0.018 mi.)***	***A27***	***68***
CON EDISON SERVICE B EPA ID:: NYP004294674	***414 E 120TH ST***	***SSW 0 - 1/8 (0.018 mi.)***	***A28***	***71***
CON EDISON SERVICE B EPA ID:: NYP004294617	***2334 1ST AVE***	***WSW 0 - 1/8 (0.019 mi.)***	***A29***	***75***
GASETERIA EPA ID:: NYU005001086	***2326 1ST AVE***	***WSW 0 - 1/8 (0.033 mi.)***	***B40***	***101***
CON EDISON SERVICE B	***401 E 119TH ST***	***SW 0 - 1/8 (0.046 mi.)***	***B46***	***114***

EPA ID:: NYP004295127				
CON EDISON SERVICE B EPA ID:: NYP004294740	***344 E 120TH ST***	***W 0 - 1/8 (0.049 mi.)***	***B47***	***117***
CON EDISON SERVICE B EPA ID:: NYP004294971	***2375 1ST AVE***	***N 0 - 1/8 (0.050 mi.)***	***D48***	***121***
MENDEZ SARAH EPA ID:: NYR000017251	***342 E 120TH ST***	***W 0 - 1/8 (0.053 mi.)***	***B51***	***128***
CON EDISON SERVICE B EPA ID:: NYP004294732	***349 E 119TH ST***	***WSW 0 - 1/8 (0.055 mi.)***	***B52***	***132***
CON EDISON EPA ID:: NYP004769444	***305 E 119TH ST & 1ST***	***WSW 0 - 1/8 (0.055 mi.)***	***B55***	***140***
CON EDISON MANHOLE 5 EPA ID:: NYP004137634	E 119 ST & 1 AVE	SW 0 - 1/8 (0.056 mi.)	B56	143
CON EDISON EPA ID:: NYP004182226	E 119TH ST & 1ST AVE	SW 0 - 1/8 (0.056 mi.)	B58	147
CON EDISON EPA ID:: NYP004171302	W 119 ST & 1ST AVE	SW 0 - 1/8 (0.056 mi.)	B59	149
CON EDISON EPA ID:: NYP004182234	***E 120TH ST & PLEASAN***	***SE 0 - 1/8 (0.059 mi.)***	***C61***	***152***
CON EDISON EPA ID:: NYP004206753	***414 E 119TH ST E OF***	***SSW 0 - 1/8 (0.065 mi.)***	***E66***	***173***
CON EDISON SERVICE B EPA ID:: NYP004295457	***424 E 119TH ST***	***SSW 0 - 1/8 (0.069 mi.)***	***E71***	***185***
CON EDISON SERVICE B EPA ID:: NYP004295085	***444 E 119TH ST***	***S 0 - 1/8 (0.070 mi.)***	***C76***	***194***
CON EDISON EPA ID:: NYP004165825	***2321 1ST AVE***	***WSW 0 - 1/8 (0.071 mi.)***	***F77***	***197***
CON EDISON SERVICE B EPA ID:: NYP004295036	***2319 1ST AVE***	***WSW 0 - 1/8 (0.075 mi.)***	***F81***	***205***
CON EDISON SERVICE B EPA ID:: NYP004294716	***352 E 119TH ST***	***WSW 0 - 1/8 (0.078 mi.)***	***F83***	***210***
CON EDISON EPA ID:: NYP004192720	***E 119TH ST & PLEASAN***	***SSE 0 - 1/8 (0.081 mi.)***	***H86***	***217***
CON EDISON EPA ID:: NYP004160776	***E 119TH ST & PLEASAN***	***SSE 0 - 1/8 (0.081 mi.)***	***H87***	***221***
CON EDISON EPA ID:: NYP004188231	***PLEASANT AVE & E 119***	***SSE 0 - 1/8 (0.081 mi.)***	***H92***	***231***
CON EDISON EPA ID:: NYP004799714	346 E 119TH ST	WSW 0 - 1/8 (0.082 mi.)	F94	237
NYCHA - WAGNER HOUSE EPA ID:: NYR000099572	***2360 1ST AVE***	***N 0 - 1/8 (0.084 mi.)***	***I104***	***258***
CON EDISON SERVICE B EPA ID:: NYP004295028	***2303 1ST AVE***	***SW 0 - 1/8 (0.086 mi.)***	***F106***	***263***
CON EDISON SERVICE B EPA ID:: NYP004413449	***355-357 PLEASANT AVE***	***SSE 0 - 1/8 (0.086 mi.)***	***H107***	***266***
CON EDISON SERVICE B	***2368 1ST AVE***	***N 0 - 1/8 (0.089 mi.)***	***I108***	***270***

EPA ID:: NYP004294963				
CON EDISON SERVICE B EPA ID:: NYP004295143	***2298 1ST AVE***	***SW 0 - 1/8 (0.092 mi.)***	***F109***	***274***
CON EDISON EPA ID:: NYP004799706	***336 E 119TH ST***	***WSW 0 - 1/8 (0.094 mi.)***	***F113***	***282***
CON EDISON SERVICE B EPA ID:: NYP004295044	***415 E 118TH ST***	***SSW 0 - 1/8 (0.095 mi.)***	***J117***	***289***
CON EDISON SERVICE B EPA ID:: NYP004273645	***347 E 118TH ST***	***WSW 0 - 1/8 (0.097 mi.)***	***F118***	***293***
CON EDISON EPA ID:: NYP004182200	***E 118TH ST & 1ST AVE***	***SW 0 - 1/8 (0.105 mi.)***	***F124***	***304***
CON EDISON EPA ID:: NYP004188157	***E 118TH ST & 1ST AVE***	***SW 0 - 1/8 (0.105 mi.)***	***F125***	***309***
CON EDISON SERVICE B EPA ID:: NYP004245767	***339 E 118TH ST***	***WSW 0 - 1/8 (0.106 mi.)***	***F127***	***315***
CON EDISON SERVICE B EPA ID:: NYP004221826	***338-340 E 118TH ST &***	***SW 0 - 1/8 (0.111 mi.)***	***F130***	***322***
CON EDISON VAULT SUB EPA ID:: NYP004477949	***430 E 118TH ST***	***SSW 0 - 1/8 (0.114 mi.)***	***J133***	***329***
CON EDISON SERVICE B EPA ID:: NYP004295010	***2293 1ST AVE***	***SW 0 - 1/8 (0.115 mi.)***	***F134***	***332***
CON EDISON SERVICE B EPA ID:: NYP004295077	***440 E 118TH ST***	***S 0 - 1/8 (0.118 mi.)***	***K136***	***337***
CON EDISON SERVICE B EPA ID:: NYP004295002	***2289 1ST AVE***	***SW 0 - 1/8 (0.120 mi.)***	***M139***	***342***
CON EDISON SERVICE B EPA ID:: NYP004316295	***2417 1ST AVE FRONT O***	***NNE 0 - 1/8 (0.120 mi.)***	***I140***	***346***
CON EDISON SERVICE B EPA ID:: NYP004421368	***2417-2419 1ST AVE &***	***NNE 0 - 1/8 (0.120 mi.)***	***I141***	***350***
CON EDISON EPA ID:: NYP004163739	1ST AVE & PALADINO A	NNE 0 - 1/8 (0.124 mi.)	I148	363
CON EDISON MANHOLE 5 EPA ID:: NYP004220836	***1ST AVE & PALADINO A***	***NNE 0 - 1/8 (0.124 mi.)***	***I149***	***366***
CON EDISON MANHOLE 5 EPA ID:: NYP004222840	***PALADINO AVE & 1ST A***	***NNE 0 - 1/8 (0.125 mi.)***	***I154***	***374***
CON EDISON SERVICE B EPA ID:: NYP004294724	***2283 1ST AVE***	***SW 1/8 - 1/4 (0.134 mi.)***	***M162***	***397***
CON EDISON SERVICE B EPA ID:: NYP004420329	***2348-2350 2ND AVE &***	***NW 1/8 - 1/4 (0.134 mi.)***	***P164***	***402***
CON EDISON SERVICE B EPA ID:: NYP004246817	***2328 - 2330 2ND AVE***	***WNW 1/8 - 1/4 (0.136 mi.)***	***N165***	***406***
CON EDISON SERVICE B EPA ID:: NYP004246791	***2322-2324 2ND AVE FR***	***W 1/8 - 1/4 (0.141 mi.)***	***N167***	***412***
CON EDISON SERVICE B EPA ID:: NYP004518692	427 E 117TH ST	SSW 1/8 - 1/4 (0.142 mi.)	Q173	424
CON EDISON SERVICE B	***407 E 117TH ST***	***SSW 1/8 - 1/4 (0.142 mi.)***	***M175***	***428***

EPA ID:: NYP004294708				
CON EDISON SERVICE B EPA ID:: NYP004454310	***455 E 117TH ST***	***S 1/8 - 1/4 (0.144 mi.)***	***Q176***	***431***
2276 FIRST AVEUNE EPA ID:: NYU005000567	2276 FIRST AVE	SW 1/8 - 1/4 (0.145 mi.)	M181	447
CON EDISON VAULT: 69 EPA ID:: NYP004392999	***E 124TH ST & 1ST AVE***	***NNE 1/8 - 1/4 (0.146 mi.)***	***R184***	***453***
CON EDISON SERVICE B EPA ID:: NYP004297651	***1ST AVE & 124 ST N S***	***NNE 1/8 - 1/4 (0.146 mi.)***	***R185***	***457***
CON EDISON EPA ID:: NYP004778247	***2353 2ND AVE & 121ST***	***NW 1/8 - 1/4 (0.148 mi.)***	***P188***	***464***
CON EDISON SERVICE B EPA ID:: NYP004295093	***526 E 119TH ST OPPOS***	***SE 1/8 - 1/4 (0.151 mi.)***	***O195***	***480***
CON EDISON EPA ID:: NYP004200499	***528 E 119TH ST E OF***	***SE 1/8 - 1/4 (0.154 mi.)***	***O198***	***510***
CON EDISON SERVICE B EPA ID:: NYP004295069	***528 E 119TH ST***	***SE 1/8 - 1/4 (0.154 mi.)***	***O199***	***514***
CON EDISON MANHOLE: EPA ID:: NYP004307104	***321 PLEASANT AVE FRO***	***S 1/8 - 1/4 (0.154 mi.)***	***T201***	***519***
CON EDISON MANHOLE: EPA ID:: NYP004455655	***E 1ST AVE & 117TH ST***	***SW 1/8 - 1/4 (0.154 mi.)***	***M203***	***524***
CON EDISON EPA ID:: NYP004182176	***E 117TH ST & 1ST AVE***	***SW 1/8 - 1/4 (0.154 mi.)***	***M204***	***528***
NEW YORK TELEPHONE EPA ID:: NYP000908566	***E 117 & 1ST***	***SW 1/8 - 1/4 (0.154 mi.)***	***M206***	***533***
CON EDISON SERVICE B EPA ID:: NYP004296422	***E 117 ST & 1ST AVE***	***SW 1/8 - 1/4 (0.154 mi.)***	***M207***	***536***
CON EDISON EPA ID:: NYP004182218	E 117TH ST & 1ST AVE	SW 1/8 - 1/4 (0.154 mi.)	M209	541
CON EDISON MANHOLE 0 EPA ID:: NYP004238719	***E 117TH ST &1ST AVE***	***SW 1/8 - 1/4 (0.155 mi.)***	***M210***	***543***
CON EDISON SERVICE B EPA ID:: NYP004249593	***E 117TH ST & 1ST AVE***	***SW 1/8 - 1/4 (0.155 mi.)***	***M211***	***548***
CON EDISON SERVICE B EPA ID:: NYP004295101	***335 E 117TH ST***	***WSW 1/8 - 1/4 (0.156 mi.)***	***M215***	***573***
CON EDISON MANHOLE 5 EPA ID:: NYP004246833	***E 119TH ST & 2ND AVE***	***W 1/8 - 1/4 (0.157 mi.)***	***N216***	***577***
NYCDEP EPA ID:: NYP003663713	***119TH ST & 2ND AVE***	***W 1/8 - 1/4 (0.159 mi.)***	***N218***	***583***
CON EDISON SERVICE B EPA ID:: NYP004295119	***325 E 117TH ST***	***WSW 1/8 - 1/4 (0.159 mi.)***	***U219***	***586***
CON EDISON EPA ID:: NYP004742987	***374 E 117TH ST***	***SW 1/8 - 1/4 (0.159 mi.)***	***M221***	***591***
CON EDISON SERVICE B EPA ID:: NYP004418745	***2347 2ND AVE***	***WNW 1/8 - 1/4 (0.161 mi.)***	***P226***	***605***
CON EDISON SERVICE B	***402 E 117TH ST E OF***	***SW 1/8 - 1/4 (0.164 mi.)***	***V228***	***610***

EPA ID:: NYP004262903				
CON EDISON SERVICE B EPA ID:: NYP004299012	***2353 2ND AVE***	***WNW 1/8 - 1/4 (0.165 mi.)***	***P231***	***617***
CON EDISON EPA ID:: NYP004188181	E 117TH ST & PLEASAN	S 1/8 - 1/4 (0.165 mi.)	T233	624
CON EDISON EPA ID:: NYP004188223	E 117TH ST & PLEASAN	S 1/8 - 1/4 (0.165 mi.)	T234	626
CON EDISON TRANSFORM EPA ID:: NYP004535191	***E 117TH ST & PLEASAN***	***S 1/8 - 1/4 (0.165 mi.)***	***T235***	***628***
CON EDISON SERVICE B EPA ID:: NYP004436127	***416 E 117TH ST***	***SSW 1/8 - 1/4 (0.167 mi.)***	***Q237***	***633***
CON EDISON SERVICE B EPA ID:: NYP004436093	***428 E 117TH ST***	***SSW 1/8 - 1/4 (0.167 mi.)***	***Q238***	***637***
CON EDISON SERVICE B EPA ID:: NYP004436150	***422 E 117TH ST***	***SSW 1/8 - 1/4 (0.167 mi.)***	***Q241***	***644***
CON EDISON SERVICE B EPA ID:: NYP004299004	***251 E 121ST ST***	***NW 1/8 - 1/4 (0.168 mi.)***	***P245***	***672***
BEST FRIEND CLEANERS EPA ID:: NYD986928257	***2327 SECOND AVE***	***WNW 1/8 - 1/4 (0.169 mi.)***	***N248***	***680***
MAYTAG LAUNDRY & DRY EPA ID:: NYD982716656	***2390 2ND AVE***	***NNW 1/8 - 1/4 (0.173 mi.)***	***X253***	***693***
CON EDISON SERVICE B EPA ID:: NYP004279071	511 E 117TH ST E OF	S 1/8 - 1/4 (0.173 mi.)	S255	699
CON EDISON EPA ID:: NYP004203436	***2315 2ND AVE N OF E***	***W 1/8 - 1/4 (0.175 mi.)***	***N258***	***708***
CON EDISON EPA ID:: NYP004168233	***2385 2ND AVE***	***NW 1/8 - 1/4 (0.175 mi.)***	***W259***	***713***
NYCDEP EPA ID:: NYP003662830	***123RD ST & 2ND AVE***	***NNW 1/8 - 1/4 (0.177 mi.)***	***Y260***	***719***
CON EDISON SERVICE B EPA ID:: NYP004238727	***2268 1ST AVE N OF E***	***SW 1/8 - 1/4 (0.177 mi.)***	***V261***	***722***
CON EDISON SERVICE B EPA ID:: NYP004457529	***334 E 117TH ST FRONT***	***SW 1/8 - 1/4 (0.177 mi.)***	***U263***	***728***
CON EDISON SERVICE B EPA ID:: NYP004295135	334 E 117TH ST	SW 1/8 - 1/4 (0.177 mi.)	U264	732
CON EDISON SERVICE B EPA ID:: NYP004307922	***332 E 117TH ST FRONT***	***SW 1/8 - 1/4 (0.178 mi.)***	***U267***	***738***
CON EDISON EPA ID:: NYP004203451	***2311 2ND AVE N OF E***	***W 1/8 - 1/4 (0.178 mi.)***	***AA268***	***742***
CON EDISON SERVICE B EPA ID:: NYP004298287	***2389 2ND AVE***	***NNW 1/8 - 1/4 (0.180 mi.)***	***W269***	***747***
CON EDISON SERVICE B EPA ID:: NYP004296885	***2ND AVE & 118TH ST***	***W 1/8 - 1/4 (0.182 mi.)***	***AA270***	***750***
CON EDISON SERVICE B EPA ID:: NYP004298279	***2393 2ND AVE***	***NNW 1/8 - 1/4 (0.183 mi.)***	***Y271***	***754***
CON EDISON	2395 2ND AVE	NNW 1/8 - 1/4 (0.183 mi.)	Y273	759

EPA ID:: NYP004772851				
CON EDISON EPA ID:: NYP004772844	2391 2ND AVE	NNW 1/8 - 1/4 (0.185 mi.)	Y277	782
CON EDISON EPA ID:: NYP004773644	2391 2ND AVE	NNW 1/8 - 1/4 (0.185 mi.)	Y278	784
CON EDISON SERVICE B EPA ID:: NYP004420402	***246 E 122ND ST OPPOS***	***NW 1/8 - 1/4 (0.187 mi.)***	***W284***	***795***
CON EDISON SERVICE B EPA ID:: NYP004239271	***2265 1ST AVE***	***SW 1/8 - 1/4 (0.189 mi.)***	***V289***	***827***
CON EDISON EPA ID:: NYP004172524	***508 E 117TH ST FRONT***	***S 1/8 - 1/4 (0.189 mi.)***	***T290***	***832***
CON EDISON SERVICE B EPA ID:: NYP004547154	244 E 123RD ST	NNW 1/8 - 1/4 (0.196 mi.)	Y295	845
CON EDISON SERVICE B EPA ID:: NYP004417341	***347 E 116TH ST FRONT***	***SW 1/8 - 1/4 (0.201 mi.)***	***AC298***	***851***
CON EDISON VAULT: 19 EPA ID:: NYP004559605	***2ND AVE & 124TH ST***	***NNW 1/8 - 1/4 (0.201 mi.)***	***X299***	***855***
CON EDISON SERVICE B EPA ID:: NYP004305066	***2ND AVE & E 124TH ST***	***NNW 1/8 - 1/4 (0.201 mi.)***	***X300***	***858***
CON EDISON SERVICE B EPA ID:: NYP004422077	***2433 2ND AVE & 124TH***	***NNW 1/8 - 1/4 (0.201 mi.)***	***X301***	***862***
CON EDISON EPA ID:: NYP004738449	***249 E 123RD ST***	***NNW 1/8 - 1/4 (0.203 mi.)***	***Y307***	***874***
CON EDISON EPA ID:: NYP004188272	E 124TH ST & 2ND AVE	NNW 1/8 - 1/4 (0.207 mi.)	X310	879
CON EDISON SERVICE B EPA ID:: NYP004354502	***333 E 116TH ST***	***SW 1/8 - 1/4 (0.208 mi.)***	***AC311***	***881***
CON EDISON SERVICE B EPA ID:: NYP004420196	***333 E 116TH ST FRONT***	***SW 1/8 - 1/4 (0.208 mi.)***	***AC312***	***885***
CON EDISON SERVICE B EPA ID:: NYP004294385	***501 E 116TH ST***	***S 1/8 - 1/4 (0.210 mi.)***	***AD318***	***897***
CON EDISON EPA ID:: NYP004765921	***247 E 123RD ST***	***NNW 1/8 - 1/4 (0.213 mi.)***	***Y324***	***908***
CON EDISON SERVICE B EPA ID:: NYP004297602	***230 E 122ND ST***	***NW 1/8 - 1/4 (0.214 mi.)***	***W326***	***912***
CON EDISON EPA ID:: NYP004188140	E 117TH ST & 2ND AVE	WSW 1/8 - 1/4 (0.214 mi.)	AB331	924
CON EDISON SERVICE B EPA ID:: NYP004250395	***73RD ST & 1ST AVE SW***	***WSW 1/8 - 1/4 (0.214 mi.)***	***AB332***	***926***
CON EDISON SERVICE B EPA ID:: NYP004249981	***E 116 ST & PLEASANT***	***S 1/8 - 1/4 (0.216 mi.)***	***AD335***	***936***
CON EDISON SERVICE B EPA ID:: NYP004294344	***402 E 116TH ST***	***SSW 1/8 - 1/4 (0.217 mi.)***	***AE337***	***941***
CON EDISON SERVICE B EPA ID:: NYP004221651	***2417 2ND AVE OPPOSIT***	***NNW 1/8 - 1/4 (0.218 mi.)***	***338***	***945***
CON EDISON SERVICE B	***2413 2ND AVE***	***NNW 1/8 - 1/4 (0.218 mi.)***	***Y339***	***950***

EPA ID:: NYP004305090				
ODYSSEY HOUSE OF NEW EPA ID:: NY0000201152	***219 E 121ST ST***	***NW 1/8 - 1/4 (0.220 mi.)***	***AF340***	***954***
TWINS CLEANERS EPA ID:: NYD981562333	***2283 2ND AVE***	***WSW 1/8 - 1/4 (0.220 mi.)***	***AB344***	***964***
CON EDISON VAULT: 25 EPA ID:: NYP004378584	***500 E 116TH ST FRONT***	***S 1/8 - 1/4 (0.220 mi.)***	***AD346***	***970***
CON EDISON EPA ID:: NYP004166971	***315 E 116TH ST***	***WSW 1/8 - 1/4 (0.222 mi.)***	***AH351***	***981***
CON EDISON EPA ID:: NYP004209555	***225 E 122ND ST E OF***	***NW 1/8 - 1/4 (0.224 mi.)***	***AF354***	***993***
CON EDISON SERVICE B EPA ID:: NYP004429304	***342 E 116TH ST***	***SW 1/8 - 1/4 (0.227 mi.)***	***AC359***	***1004***
CON EDISON SERVICE B EPA ID:: NYP004429320	***338 E 116TH ST***	***SW 1/8 - 1/4 (0.228 mi.)***	***AC361***	***1008***
CON EDISON EPA ID:: NYP004159141	***332 E 116TH ST***	***SW 1/8 - 1/4 (0.231 mi.)***	***AC364***	***1014***
CON EDISON MANHOLE 1 EPA ID:: NYP004148052	***326 E 116 ST***	***SW 1/8 - 1/4 (0.233 mi.)***	***AC367***	***1020***
G A P AUTO REPAIR EPA ID:: NY0000973669	***511 E 116TH ST***	***S 1/8 - 1/4 (0.236 mi.)***	***AK370***	***1027***
CON EDISON SERVICE B EPA ID:: NYP004246700	***213 E 122 ST E OF 3R***	***NW 1/8 - 1/4 (0.239 mi.)***	***AF373***	***1034***
CON EDISON SERVICE B EPA ID:: NYP004491247	213 E 122ND ST FRONT	NW 1/8 - 1/4 (0.239 mi.)	AF374	1038
CON EDISON MANHOLE: EPA ID:: NYP004270757	***213 E 120TH ST E OF***	***WNW 1/8 - 1/4 (0.242 mi.)***	***AL378***	***1045***
2451 FIRST AVE LLC EPA ID:: NYR000241984	2451 1ST AVE	NNE 1/8 - 1/4 (0.246 mi.)	385	1062
CON EDISON SERVICE B EPA ID:: NYP004165098	***343 E 115TH ST***	***SW 1/8 - 1/4 (0.247 mi.)***	***AM386***	***1065***
CON EDISON SERVICE B EPA ID:: NYP004294583	***343 E 115TH ST***	***SW 1/8 - 1/4 (0.247 mi.)***	***AM387***	***1071***
CON EDISON SERVICE B EPA ID:: NYP004418604	***2265 2ND AVE***	***WSW 1/8 - 1/4 (0.248 mi.)***	***AJ389***	***1076***

Lower Elevation	**Address**	**Direction / Distance**	**Map ID**	**Page**
CON EDISON EPA ID:: NYP004838506	2365 1ST AVE	NNW 0 - 1/8 (0.033 mi.)	D35	84
CON EDISON SERVICE B EPA ID:: NYP004294955	***2367 1ST AVE***	***N 0 - 1/8 (0.036 mi.)***	***D42***	***106***
CON EDISON EPA ID:: NYP004171310	E 120TH ST & PALADIN	SE 1/8 - 1/4 (0.146 mi.)	O186	461
CON EDISON SERVICE B EPA ID:: NYP004295051	***544 E 119TH ST OPPOS***	***SE 1/8 - 1/4 (0.172 mi.)***	***O252***	***690***

FUDS: The Listing includes locations of Formerly Used Defense Sites Properties where the US Army Corps Of Engineers is actively working or will take necessary cleanup actions.

A review of the FUDS list, as provided by EDR, and dated 12/01/2021 has revealed that there is 1 FUDS site within approximately 1 mile of the target property.

Equal/Higher Elevation	Address	Direction / Distance	Map ID	Page
BRONX CITY HSPTL ANN		SSE 1/2 - 1 (0.756 mi.)	423	1153

NY DRYCLEANERS: A listing of all registered drycleaning facilities.

A review of the NY DRYCLEANERS list, as provided by EDR, and dated 12/10/2021 has revealed that there are 4 NY DRYCLEANERS sites within approximately 0.25 miles of the target property.

Equal/Higher Elevation	Address	Direction / Distance	Map ID	Page
SAN JUAN CLEANERS Facility Id: 2-6203-00058	***2264 1ST AVE***	***SW 1/8 - 1/4 (0.184 mi.)***	***V276***	***764***
SHAN/CARNEGIE HOTEL Facility Id: 2-6203-00159	2291 SECOND AVE.	W 1/8 - 1/4 (0.205 mi.)	AB308	877
TWINS CLEANERS Facility Id: 2-6203-00144	***2283 2ND AVE***	***WSW 1/8 - 1/4 (0.220 mi.)***	***AB344***	***964***
NEW SYMPHONY/JC 117T Facility Id: 2-6203-00174	245 EAST 117TH STREE	W 1/8 - 1/4 (0.230 mi.)	AB363	1013

NY E DESIGNATION: Lots designation with an ?E? on the Zoning Maps of the City of New York for potential hazardous material contamination, air and/or noise quality impacts.

A review of the NY E DESIGNATION list, as provided by EDR, and dated 12/13/2021 has revealed that there are 7 NY E DESIGNATION sites within approximately 0.125 miles of the target property.

Equal/Higher Elevation	Address	Direction / Distance	Map ID	Page
LOT 48,TAXBLOCK 1807	2330 1 AVENUE	WSW 0 - 1/8 (0.026 mi.)	B31	80
LOT 5,TAXBLOCK 1807	EAST 119 STREET	SSW 0 - 1/8 (0.041 mi.)	E43	110
LOT 1,TAXBLOCK 1807	2322 1 AVENUE	SW 0 - 1/8 (0.045 mi.)	B45	113
LOT 48,TAXBLOCK 1711	2290 1 AVENUE	SW 0 - 1/8 (0.112 mi.)	F131	327
LOT 47,TAXBLOCK 1711	2292 1 AVENUE	SW 0 - 1/8 (0.116 mi.)	J135	336
LOT 46,TAXBLOCK 1711	2294 1 AVENUE	SW 0 - 1/8 (0.120 mi.)	J138	341
LOT 148,TAXBLOCK 171	2288 1 AVENUE	SW 0 - 1/8 (0.123 mi.)	J145	357

NY HSWDS: The List includes any known or suspected hazardous substance waste disposal sites. Also included are sites delisted from the Registry of Inactive Hazardous Waste Disposal Sites and non-registry sites that U.S. EPA Preliminary Assessment (PA) reports or Site Investigation (SI) reports were prepared. Hazardous Substance Waste Disposal Sites are eligible to be Superfund sites now that the New York State Superfund has been refinanced and changed. This means that the study inventory has served its purpose and will no longer be maintained as a separate entity The latest version of the study is frozen in time. The sites on the study will not automatically be made superfund sites, rather each site will be further evaluated for listing in the registry. So overtime they will be added to the registry or not.

A review of the NY HSWDS list, as provided by EDR, and dated 01/01/2003 has revealed that there is 1

NY HSWDS site within approximately 0.5 miles of the target property.

Equal/Higher Elevation	Address	Direction / Distance	Map ID	Page
ODYSSEY HOUSE	219 E. 121ST STREET	NW 1/8 - 1/4 (0.220 mi.)	AF341	958

NY MANIFEST: Manifest is a document that lists and tracks hazardous waste from the generator through transporters to a TSD facility.

A review of the NY MANIFEST list, as provided by EDR, and dated 01/01/2019 has revealed that there are 196 NY MANIFEST sites within approximately 0.25 miles of the target property.

Equal/Higher Elevation	Address	Direction / Distance	Map ID	Page
CON EDISON SERVICE B EPA ID: NYP004294690	***453 E 120TH ST***	***0 - 1/8 (0.000 mi.)***	***A7***	***18***
ACACIA GARDENS HOUSI EPA ID: NYR000227421	401-411 E 120TH ST	0 - 1/8 (0.000 mi.)	A12	34
CON EDISON SERVICE B EPA ID: NYP004294633	***404 E 120TH ST OPPOS***	***SW 0 - 1/8 (0.015 mi.)***	***A25***	***63***
CON EDISON SERVICE B EPA ID: NYP004294641	***408 E 120TH ST OPPOS***	***SW 0 - 1/8 (0.018 mi.)***	***A27***	***68***
CON EDISON SERVICE B EPA ID: NYP004294674	***414 E 120TH ST***	***SSW 0 - 1/8 (0.018 mi.)***	***A28***	***71***
CON EDISON SERVICE B EPA ID: NYP004294617	***2334 1ST AVE***	***WSW 0 - 1/8 (0.019 mi.)***	***A29***	***75***
CON EDISON SERVICE B EPA ID: NYP004295127	***401 E 119TH ST***	***SW 0 - 1/8 (0.046 mi.)***	***B46***	***114***
CON EDISON SERVICE B EPA ID: NYP004294740	***344 E 120TH ST***	***W 0 - 1/8 (0.049 mi.)***	***B47***	***117***
CON EDISON SERVICE B EPA ID: NYP004294971	***2375 1ST AVE***	***N 0 - 1/8 (0.050 mi.)***	***D48***	***121***
CON EDISON SERVICE B EPA ID: NYP004294732	***349 E 119TH ST***	***WSW 0 - 1/8 (0.055 mi.)***	***B52***	***132***
CONSOLIDATED EDISON EPA ID: NYP004137634	E 119 ST & 1 AVE	SW 0 - 1/8 (0.056 mi.)	B60	151
CON EDISON EPA ID: NYP004182234	***E 120TH ST & PLEASAN***	***SE 0 - 1/8 (0.059 mi.)***	***C61***	***152***
CON EDISON EPA ID: NYP004498465	2385 1ST AVE AND 120	N 0 - 1/8 (0.065 mi.)	D63	158
NYCHA - WAGNER EPA ID: NYR000053116	***2385 1ST AVE***	***N 0 - 1/8 (0.065 mi.)***	***D64***	***159***
CON EDISON - MANHOLE EPA ID: NYP004153417	***2385 1ST AVENUE***	***N 0 - 1/8 (0.065 mi.)***	***D65***	***167***
CON EDISON EPA ID: NYP004206753	***414 E 119TH ST E OF***	***SSW 0 - 1/8 (0.065 mi.)***	***E66***	***173***
CON EDISON SERVICE B EPA ID: NYP004295457	***424 E 119TH ST***	***SSW 0 - 1/8 (0.069 mi.)***	***E71***	***185***
CON EDISON SERVICE B	***444 E 119TH ST***	***S 0 - 1/8 (0.070 mi.)***	***C76***	***194***

EPA ID: NYP004295085				
CON EDISON	***2321 1ST AVE***	***WSW 0 - 1/8 (0.071 mi.)***	***F77***	***197***
EPA ID: NYP004165825				
CONSOLIDATED EDISON	2321 FIRST AVE	WSW 0 - 1/8 (0.071 mi.)	F78	201
EPA ID: NYP004125825				
CON EDISON SERVICE B	***2319 1ST AVE***	***WSW 0 - 1/8 (0.075 mi.)***	***F81***	***205***
EPA ID: NYP004295036				
CON EDISON SERVICE B	***352 E 119TH ST***	***WSW 0 - 1/8 (0.078 mi.)***	***F83***	***210***
EPA ID: NYP004294716				
CON EDISON	333 E 119 ST	W 0 - 1/8 (0.081 mi.)	G85	215
EPA ID: NYP004653036				
CON EDISON	***E 119TH ST & PLEASAN***	***SSE 0 - 1/8 (0.081 mi.)***	***H86***	***217***
EPA ID: NYP004192720				
CON EDISON	***E 119TH ST & PLEASAN***	***SSE 0 - 1/8 (0.081 mi.)***	***H87***	***221***
EPA ID: NYP004160776				
CON EDISON - MANHOLE	119 ST & PLEASENT AV	SSE 0 - 1/8 (0.081 mi.)	H89	225
EPA ID: NYP004991137				
CON EDISON - SERVICE	***E 119 ST AND PLEASAN***	***SSE 0 - 1/8 (0.081 mi.)***	***H91***	***227***
EPA ID: NYP004188165				
CON EDISON	***PLEASANT AVE & E 119***	***SSE 0 - 1/8 (0.081 mi.)***	***H92***	***231***
EPA ID: NYP004188231				
CON EDISON	346 E 119TH ST	WSW 0 - 1/8 (0.082 mi.)	F95	240
EPA ID: NYP004799714				
NYCHA WAGNER HOUSES	2360 1ST AVE	N 0 - 1/8 (0.084 mi.)	I101	250
EPA ID: NYR000099572				
CON EDISON SERVICE B	***2303 1ST AVE***	***SW 0 - 1/8 (0.086 mi.)***	***F106***	***263***
EPA ID: NYP004295028				
CON EDISON SERVICE B	***355-357 PLEASANT AVE***	***SSE 0 - 1/8 (0.086 mi.)***	***H107***	***266***
EPA ID: NYP004413449				
CON EDISON SERVICE B	***2368 1ST AVE***	***N 0 - 1/8 (0.089 mi.)***	***I108***	***270***
EPA ID: NYP004294963				
CON EDISON SERVICE B	***2298 1ST AVE***	***SW 0 - 1/8 (0.092 mi.)***	***F109***	***274***
EPA ID: NYP004295143				
CON EDISON	FO 441 E 118TH ST	S 0 - 1/8 (0.094 mi.)	K114	284
EPA ID: NYP004680641				
CONSOLIDATED EDISON	318 E 120 ST	WNW 0 - 1/8 (0.095 mi.)	G115	286
EPA ID: NYP004237396				
CON EDISON	334 E 119 ST	W 0 - 1/8 (0.095 mi.)	L116	287
EPA ID: NYP004652962				
CON EDISON SERVICE B	***415 E 118TH ST***	***SSW 0 - 1/8 (0.095 mi.)***	***J117***	***289***
EPA ID: NYP004295044				
CON EDISON SERVICE B	***347 E 118TH ST***	***WSW 0 - 1/8 (0.097 mi.)***	***F118***	***293***
EPA ID: NYP004273645				
CONSOLIDATED EDISON	316 EAST 120 STREET	WNW 0 - 1/8 (0.098 mi.)	G120	298
EPA ID: NYP004180188				
CON EDISON - MANHOLE	2399 1ST AVE	N 0 - 1/8 (0.100 mi.)	I121	299

EPA ID: NYP004956660				
CON EDISON EPA ID: NYP004770368	321 E 119TH ST & 2ND	W 0 - 1/8 (0.103 mi.)	G123	303
CON EDISON EPA ID: NYP004182200	***E 118TH ST & 1ST AVE***	***SW 0 - 1/8 (0.105 mi.)***	***F124***	***304***
CON EDISON EPA ID: NYP004188157	***E 118TH ST & 1ST AVE***	***SW 0 - 1/8 (0.105 mi.)***	***F125***	***309***
CON EDISON SERVICE B EPA ID: NYP004245767	***339 E 118TH ST***	***WSW 0 - 1/8 (0.106 mi.)***	***F127***	***315***
CON EDISON EPA ID: NYP004647517	310 E 120 ST	WNW 0 - 1/8 (0.109 mi.)	G128	320
CON EDISON SERVICE B EPA ID: NYP004221826	***338-340 E 118TH ST &***	***SW 0 - 1/8 (0.111 mi.)***	***F130***	***322***
CON EDISON VAULT SUB EPA ID: NYP004477949	***430 E 118TH ST***	***SSW 0 - 1/8 (0.114 mi.)***	***J133***	***329***
CON EDISON SERVICE B EPA ID: NYP004295010	***2293 1ST AVE***	***SW 0 - 1/8 (0.115 mi.)***	***F134***	***332***
CON EDISON SERVICE B EPA ID: NYP004295077	***440 E 118TH ST***	***S 0 - 1/8 (0.118 mi.)***	***K136***	***337***
CON EDISON SERVICE B EPA ID: NYP004295002	***2289 1ST AVE***	***SW 0 - 1/8 (0.120 mi.)***	***M139***	***342***
CON EDISON SERVICE B EPA ID: NYP004316295	***2417 1ST AVE FRONT O***	***NNE 0 - 1/8 (0.120 mi.)***	***I140***	***346***
CON EDISON SERVICE B EPA ID: NYP004421368	***2417-2419 1ST AVE &***	***NNE 0 - 1/8 (0.120 mi.)***	***I141***	***350***
CON EDISON EPA ID: NYP004770350	311 E 119TH ST & 2ND	W 0 - 1/8 (0.120 mi.)	L143	355
PALLADINO STORE HOUS EPA ID: NYR000172817	***PALLADINO & FIRST AV***	***NNE 0 - 1/8 (0.124 mi.)***	***I146***	***358***
CONSOLIDATED EDISON EPA ID: NYP004220836	1ST AVE & PALADINO A	NNE 0 - 1/8 (0.124 mi.)	I151	370
CONSOLIDATED EDISON EPA ID: NYP004163739	1ST AVE & PALADINO A	NNE 0 - 1/8 (0.124 mi.)	I153	373
CON EDISON MANHOLE 5 EPA ID: NYP004222840	***PALADINO AVE & 1ST A***	***NNE 0 - 1/8 (0.125 mi.)***	***I154***	***374***
CON EDISON - VAULT V EPA ID: NYP005117621	10 PALADINO AVE	NNE 1/8 - 1/4 (0.127 mi.)	I156	381
CON EDISON EPA ID: NYP004671814	2396 1ST AVE	NNE 1/8 - 1/4 (0.128 mi.)	I158	385
PUBLIC SCHOOL 112M EPA ID: NYR000180422	***535 E 119TH ST***	***SE 1/8 - 1/4 (0.129 mi.)***	***O160***	***390***
CON EDISON EPA ID: NYP004652970	310 E 119 ST	W 1/8 - 1/4 (0.130 mi.)	L161	395
CON EDISON SERVICE B EPA ID: NYP004294724	***2283 1ST AVE***	***SW 1/8 - 1/4 (0.134 mi.)***	***M162***	***397***
CON EDISON SERVICE B	***2348-2350 2ND AVE &***	***NW 1/8 - 1/4 (0.134 mi.)***	***P164***	***402***

EPA ID: NYP004420329				
CON EDISON SERVICE B EPA ID: NYP004246817	***2328 - 2330 2ND AVE***	***WNW 1/8 - 1/4 (0.136 mi.)***	***N165***	***406***
CON EDISON SERVICE B EPA ID: NYP004246791	***2322-2324 2ND AVE FR***	***W 1/8 - 1/4 (0.141 mi.)***	***N167***	***412***
CON EDISON - MANHOLE EPA ID: NYP005131784	520 E 119TH ST	SSE 1/8 - 1/4 (0.142 mi.)	O169	417
CON EDISON EPA ID: NYP004518692	427 E 117TH ST	SSW 1/8 - 1/4 (0.142 mi.)	Q172	422
CON EDISON EPA ID: NYP004668455	427-429 E 117TH ST &	SSW 1/8 - 1/4 (0.142 mi.)	Q174	426
CON EDISON SERVICE B EPA ID: NYP004294708	***407 E 117TH ST***	***SSW 1/8 - 1/4 (0.142 mi.)***	***M175***	***428***
CON EDISON SERVICE B EPA ID: NYP004454310	***455 E 117TH ST***	***S 1/8 - 1/4 (0.144 mi.)***	***Q176***	***431***
2276 FIRST AVEUNE EPA ID: NYU005000567	2276 FIRST AVE	SW 1/8 - 1/4 (0.145 mi.)	M179	444
CON EDISON EPA ID: NYP004637674	F/O 2276 1 AV	SW 1/8 - 1/4 (0.145 mi.)	M182	451
CON EDISON - MANHOLE EPA ID: NYP004956702	E 124TH ST & 1ST AVE	NNE 1/8 - 1/4 (0.146 mi.)	R183	453
CON EDISON VAULT: 69 EPA ID: NYP004392999	***E 124TH ST & 1ST AVE***	***NNE 1/8 - 1/4 (0.146 mi.)***	***R184***	***453***
CON EDISON SERVICE B EPA ID: NYP004297651	***1ST AVE & 124 ST N S***	***NNE 1/8 - 1/4 (0.146 mi.)***	***R185***	***457***
CONSOLIDATED EDISON EPA ID: NYP004188553	W 121 ST & 2 AVE	NW 1/8 - 1/4 (0.149 mi.)	P189	466
CON EDISON SERVICE B EPA ID: NYP004295093	***526 E 119TH ST OPPOS***	***SE 1/8 - 1/4 (0.151 mi.)***	***O195***	***480***
EAST RIVER PLAZA EPA ID: NYR000050260	***527 E 118TH ST***	***SSE 1/8 - 1/4 (0.153 mi.)***	***S196***	***484***
CON EDISON - SERVICE EPA ID: NYP004307252	***528 E 119 ST***	***SE 1/8 - 1/4 (0.154 mi.)***	***O197***	***506***
CON EDISON EPA ID: NYP004200499	***528 E 119TH ST E OF***	***SE 1/8 - 1/4 (0.154 mi.)***	***O198***	***510***
CON EDISON SERVICE B EPA ID: NYP004295069	***528 E 119TH ST***	***SE 1/8 - 1/4 (0.154 mi.)***	***O199***	***514***
CON EDISON MANHOLE: EPA ID: NYP004307104	***321 PLEASANT AVE FRO***	***S 1/8 - 1/4 (0.154 mi.)***	***T201***	***519***
CON EDISON - VAULT 3 EPA ID: NYP005011036	E 117 ST & 1 AVE	SW 1/8 - 1/4 (0.154 mi.)	M202	524
CON EDISON MANHOLE: EPA ID: NYP004455655	***E 1ST AVE & 117TH ST***	***SW 1/8 - 1/4 (0.154 mi.)***	***M203***	***524***
CON EDISON EPA ID: NYP004182176	***E 117TH ST & 1ST AVE***	***SW 1/8 - 1/4 (0.154 mi.)***	***M204***	***528***
CON EDISON - MANHOLE	E 117TH ST & 1ST AVE	SW 1/8 - 1/4 (0.154 mi.)	M205	533

EPA ID: NYP004182218				
NEW YORK TELEPHONE EPA ID: NYP000908566	***E 117 & 1ST***	***SW 1/8 - 1/4 (0.154 mi.)***	***M206***	***533***
CON EDISON SERVICE B EPA ID: NYP004296422	***E 117 ST & 1ST AVE***	***SW 1/8 - 1/4 (0.154 mi.)***	***M207***	***536***
NYNEX EPA ID: NYP000932806	117 ST & 1 AVE	SW 1/8 - 1/4 (0.154 mi.)	M208	540
CON EDISON MANHOLE 0 EPA ID: NYP004238719	***E 117TH ST &1ST AVE***	***SW 1/8 - 1/4 (0.155 mi.)***	***M210***	***543***
CON EDISON SERVICE B EPA ID: NYP004249593	***E 117TH ST & 1ST AVE***	***SW 1/8 - 1/4 (0.155 mi.)***	***M211***	***548***
CON EDISON EPA ID: NYP004647533	2314 2ND AVE	W 1/8 - 1/4 (0.156 mi.)	N214	572
CON EDISON SERVICE B EPA ID: NYP004295101	***335 E 117TH ST***	***WSW 1/8 - 1/4 (0.156 mi.)***	***M215***	***573***
CON EDISON MANHOLE 5 EPA ID: NYP004246833	***E 119TH ST & 2ND AVE***	***W 1/8 - 1/4 (0.157 mi.)***	***N216***	***577***
CON EDISON EPA ID: NYP004621595	119 ST & 2 AVE	W 1/8 - 1/4 (0.159 mi.)	N217	581
NYCDEP EPA ID: NYP003663713	***119TH ST & 2ND AVE***	***W 1/8 - 1/4 (0.159 mi.)***	***N218***	***583***
CON EDISON SERVICE B EPA ID: NYP004295119	***325 E 117TH ST***	***WSW 1/8 - 1/4 (0.159 mi.)***	***U219***	***586***
CON EDISON EPA ID: NYP004742987	374 E 117TH ST	SW 1/8 - 1/4 (0.159 mi.)	M220	590
CON EDISON EPA ID: NYP004647558	2323 2 AV	W 1/8 - 1/4 (0.159 mi.)	N223	595
NYC DEPT OF EDUCATIO EPA ID: NYR000059014	***319 E 117TH ST***	***WSW 1/8 - 1/4 (0.161 mi.)***	***U225***	***599***
CON EDISON SERVICE B EPA ID: NYP004418745	***2347 2ND AVE***	***WNW 1/8 - 1/4 (0.161 mi.)***	***P226***	***605***
CON EDISON EPA ID: NYP004651287	311 E 117 ST	WSW 1/8 - 1/4 (0.164 mi.)	U227	609
CON EDISON SERVICE B EPA ID: NYP004262903	***402 E 117TH ST E OF***	***SW 1/8 - 1/4 (0.164 mi.)***	***V228***	***610***
CON EDISON SERVICE B EPA ID: NYP004299012 EPA ID: NYP004778247	***2353 2ND AVE***	***WNW 1/8 - 1/4 (0.165 mi.)***	***P231***	***617***
CON EDISON EPA ID: NYP004535191	E 117TH ST & PLEASAN	S 1/8 - 1/4 (0.165 mi.)	T232	622
CON EDISON SERVICE B EPA ID: NYP004436127	***416 E 117TH ST***	***SSW 1/8 - 1/4 (0.167 mi.)***	***Q237***	***633***
CON EDISON SERVICE B EPA ID: NYP004436093	***428 E 117TH ST***	***SSW 1/8 - 1/4 (0.167 mi.)***	***Q238***	***637***
CONSOLIDATED EDISON EPA ID: NYP004188148	303 - E 117TH ST	WSW 1/8 - 1/4 (0.167 mi.)	U240	643
CON EDISON SERVICE B	***422 E 117TH ST***	***SSW 1/8 - 1/4 (0.167 mi.)***	***Q241***	***644***

EPA ID: NYP004436150				
COSTCO WHOLESALE #10 EPA ID: NYR000167205 EPA ID: NYR000176495	***517 E 117TH ST***	***S 1/8 - 1/4 (0.168 mi.)***	***S243***	***652***
CON EDISON SERVICE B EPA ID: NYP004299004	***251 E 121ST ST***	***NW 1/8 - 1/4 (0.168 mi.)***	***P245***	***672***
BEST FRIEND CLEANERS EPA ID: NYD986928257	***2327 SECOND AVE***	***WNW 1/8 - 1/4 (0.169 mi.)***	***N248***	***680***
EAST RIVER PLAZA/TIA EPA ID: NYP000957142	525 E 117TH ST	S 1/8 - 1/4 (0.169 mi.)	S249	685
MAYTAG LAUNDRY & DRY EPA ID: NYD982716656	***2390 2ND AVE***	***NNW 1/8 - 1/4 (0.173 mi.)***	***X253***	***693***
CON EDISON EPA ID: NYP004203436	***2315 2ND AVE N OF E***	***W 1/8 - 1/4 (0.175 mi.)***	***N258***	***708***
CON EDISON EPA ID: NYP004168233	***2385 2ND AVE***	***NW 1/8 - 1/4 (0.175 mi.)***	***W259***	***713***
NYCDEP EPA ID: NYP003662830	***123RD ST & 2ND AVE***	***NNW 1/8 - 1/4 (0.177 mi.)***	***Y260***	***719***
CON EDISON SERVICE B EPA ID: NYP004238727	***2268 1ST AVE N OF E***	***SW 1/8 - 1/4 (0.177 mi.)***	***V261***	***722***
CON EDISON EPA ID: NYP004295135	334 E 117TH ST	SW 1/8 - 1/4 (0.177 mi.)	U262	727
CON EDISON SERVICE B EPA ID: NYP004457529	***334 E 117TH ST FRONT***	***SW 1/8 - 1/4 (0.177 mi.)***	***U263***	***728***
CON EDISON EPA ID: NYP004647509	246 E 120 ST	WNW 1/8 - 1/4 (0.177 mi.)	Z266	736
CON EDISON SERVICE B EPA ID: NYP004307922	***332 E 117TH ST FRONT***	***SW 1/8 - 1/4 (0.178 mi.)***	***U267***	***738***
CON EDISON EPA ID: NYP004203451	***2311 2ND AVE N OF E***	***W 1/8 - 1/4 (0.178 mi.)***	***AA268***	***742***
CON EDISON SERVICE B EPA ID: NYP004298287	***2389 2ND AVE***	***NNW 1/8 - 1/4 (0.180 mi.)***	***W269***	***747***
CON EDISON SERVICE B EPA ID: NYP004296885	***2ND AVE & 118TH ST***	***W 1/8 - 1/4 (0.182 mi.)***	***AA270***	***750***
CON EDISON SERVICE B EPA ID: NYP004298279	***2393 2ND AVE***	***NNW 1/8 - 1/4 (0.183 mi.)***	***Y271***	***754***
CON EDISON EPA ID: NYP004772851	2395 2ND AVE	NNW 1/8 - 1/4 (0.183 mi.)	Y274	761
CON EDISON EPA ID: NYP004651238	***2292 2 AV***	***WSW 1/8 - 1/4 (0.183 mi.)***	***AB275***	***763***
SAN JUAN CLEANERS EPA ID: NYD986948503	***2264 1ST AVE***	***SW 1/8 - 1/4 (0.184 mi.)***	***V276***	***764***
CON EDISON EPA ID: NYP004772844	2391 2ND AVE	NNW 1/8 - 1/4 (0.185 mi.)	Y280	788
CON EDISON EPA ID: NYP004773644	2391 2ND AVE	NNW 1/8 - 1/4 (0.185 mi.)	Y282	791
CON EDISON SERVICE B	***246 E 122ND ST OPPOS***	***NW 1/8 - 1/4 (0.187 mi.)***	***W284***	***795***

EPA ID: NYP004420402				
CON EDISON SERVICE B EPA ID: NYP004239271	***2265 1ST AVE***	***SW 1/8 - 1/4 (0.189 mi.)***	***V289***	***827***
CON EDISON EPA ID: NYP004172524	***508 E 117TH ST FRONT***	***S 1/8 - 1/4 (0.189 mi.)***	***T290***	***832***
CON EDISON EPA ID: NYP004651220	2288 2 AV	WSW 1/8 - 1/4 (0.190 mi.)	AB291	837
CON EDISON EPA ID: NYP004547154	244 E 123RD ST	NNW 1/8 - 1/4 (0.196 mi.)	Y296	848
CON EDISON SERVICE B EPA ID: NYP004417341	***347 E 116TH ST FRONT***	***SW 1/8 - 1/4 (0.201 mi.)***	***AC298***	***851***
CON EDISON SERVICE B EPA ID: NYP004305066	***2ND AVE & E 124TH ST***	***NNW 1/8 - 1/4 (0.201 mi.)***	***X300***	***858***
CON EDISON SERVICE B EPA ID: NYP004422077	***2433 2ND AVE & 124TH***	***NNW 1/8 - 1/4 (0.201 mi.)***	***X301***	***862***
CON EDISON EPA ID: NYP004651295	306 E 117 ST	WSW 1/8 - 1/4 (0.202 mi.)	AB303	869
CON EDISON EPA ID: NYP004738449	249 E 123RD ST	NNW 1/8 - 1/4 (0.203 mi.)	Y305	872
CONSOLIDATED EDISON EPA ID: NYP004150959	E 124TH ST & 2ND AVE	NNW 1/8 - 1/4 (0.206 mi.)	X309	878
CON EDISON SERVICE B EPA ID: NYP004354502	***333 E 116TH ST***	***SW 1/8 - 1/4 (0.208 mi.)***	***AC311***	***881***
CON EDISON SERVICE B EPA ID: NYP004420196	***333 E 116TH ST FRONT***	***SW 1/8 - 1/4 (0.208 mi.)***	***AC312***	***885***
CON EDISON EPA ID: NYP004435996	333 E 116 ST	SW 1/8 - 1/4 (0.208 mi.)	AC313	889
CONSOLIDATED EDISON EPA ID: NYP004055008	E 116TH ST & 1ST AVE	SW 1/8 - 1/4 (0.208 mi.)	V314	890
CONSOLIDATED EDISON EPA ID: NYP004191946	E 116 ST AND 1 AVE	SW 1/8 - 1/4 (0.208 mi.)	V316	894
CON EDISON EPA ID: NYP004297289	FO 237-239 E 122ND S	NW 1/8 - 1/4 (0.209 mi.)	W317	895
CON EDISON SERVICE B EPA ID: NYP004294385	***501 E 116TH ST***	***S 1/8 - 1/4 (0.210 mi.)***	***AD318***	***897***
CON EDISON EPA ID: NYP004686978	2287 2 AV	W 1/8 - 1/4 (0.212 mi.)	AB319	900
CON EDISON EPA ID: NYP004421525	247 E 123RD ST	NNW 1/8 - 1/4 (0.213 mi.)	Y322	905
CON EDISON EPA ID: NYP004765921	247 E 123RD ST	NNW 1/8 - 1/4 (0.213 mi.)	Y323	907
CON EDISON EPA ID: NYP004656831	2274 2ND AVE	WSW 1/8 - 1/4 (0.213 mi.)	AB325	911
CON EDISON SERVICE B EPA ID: NYP004297602	***230 E 122ND ST***	***NW 1/8 - 1/4 (0.214 mi.)***	***W326***	***912***
CON EDISON	117TH ST & 2ND AVE	WSW 1/8 - 1/4 (0.214 mi.)	AB328	917

EPA ID: NYP004689360				
CON EDISON - SERVICE EPA ID: NYP004190815	***E 117 ST AND 2 AVE***	***WSW 1/8 - 1/4 (0.214 mi.)***	***AB329***	***919***
NYCDEP EPA ID: NYP010000958	117 ST & 2ND AVE	WSW 1/8 - 1/4 (0.214 mi.)	AB330	923
CON EDISON SERVICE B EPA ID: NYP004250395	***73RD ST & 1ST AVE SW***	***WSW 1/8 - 1/4 (0.214 mi.)***	***AB332***	***926***
CON EDISON - MANHOLE EPA ID: NYP005221742	2279 2ND AVE	WSW 1/8 - 1/4 (0.216 mi.)	AB333	930
CON EDISON SERVICE B EPA ID: NYP004249981	***E 116 ST & PLEASANT***	***S 1/8 - 1/4 (0.216 mi.)***	***AD335***	***936***
CON EDISON EPA ID: NYP004646055	319 E 116TH ST	WSW 1/8 - 1/4 (0.217 mi.)	AC336	940
CON EDISON SERVICE B EPA ID: NYP004294344	***402 E 116TH ST***	***SSW 1/8 - 1/4 (0.217 mi.)***	***AE337***	***941***
CON EDISON SERVICE B EPA ID: NYP004221651	***2417 2ND AVE OPPOSIT***	***NNW 1/8 - 1/4 (0.218 mi.)***	***338***	***945***
CON EDISON SERVICE B EPA ID: NYP004305090	***2413 2ND AVE***	***NNW 1/8 - 1/4 (0.218 mi.)***	***Y339***	***950***
ODYSSEY HOUSE OF NEW EPA ID: NY0000201152	***219 E 121ST ST***	***NW 1/8 - 1/4 (0.220 mi.)***	***AF340***	***954***
TWINS CLEANERS EPA ID: NYD981562333	***2283 2ND AVE***	***WSW 1/8 - 1/4 (0.220 mi.)***	***AB344***	***964***
CON EDISON VAULT: 25 EPA ID: NYP004378584	***500 E 116TH ST FRONT***	***S 1/8 - 1/4 (0.220 mi.)***	***AD346***	***970***
CON EDISON EPA ID: NYP004646048	315 E 116TH ST	WSW 1/8 - 1/4 (0.222 mi.)	AH350	980
CON EDISON EPA ID: NYP004166971	***315 E 116TH ST***	***WSW 1/8 - 1/4 (0.222 mi.)***	***AH351***	***981***
CON EDISON EPA ID: NYP004656864	2270 2ND AVE	WSW 1/8 - 1/4 (0.223 mi.)	AH352	986
CON EDISON - SERVICE EPA ID: NYP004165791	***2270 SECOND AVENUE N***	***WSW 1/8 - 1/4 (0.223 mi.)***	***AH353***	***988***
CON EDISON EPA ID: NYP004209555	***225 E 122ND ST E OF***	***NW 1/8 - 1/4 (0.224 mi.)***	***AF354***	***993***
CONSOLIDATED EDISON EPA ID: NYP004251740	342 EAST 116TH STREE	SW 1/8 - 1/4 (0.227 mi.)	AC358	1003
CON EDISON SERVICE B EPA ID: NYP004429304	***342 E 116TH ST***	***SW 1/8 - 1/4 (0.227 mi.)***	***AC359***	***1004***
CON EDISON SERVICE B EPA ID: NYP004429320	***338 E 116TH ST***	***SW 1/8 - 1/4 (0.228 mi.)***	***AC361***	***1008***
CON EDISON EPA ID: NYP004591152	336-338 E 116 ST & 2	SW 1/8 - 1/4 (0.229 mi.)	AC362	1012
CON EDISON EPA ID: NYP004159141	***332 E 116TH ST***	***SW 1/8 - 1/4 (0.231 mi.)***	***AC364***	***1014***
CON EDISON	303 E 116TH ST	WSW 1/8 - 1/4 (0.231 mi.)	AH365	1017

EPA ID: NYP004646022				
CON EDISON EPA ID: NYP004648606	2273 2ND AVE	WSW 1/8 - 1/4 (0.232 mi.)	AJ366	1019
CON EDISON MANHOLE 1 EPA ID: NYP004148052	***326 E 116 ST***	***SW 1/8 - 1/4 (0.233 mi.)***	***AC367***	***1020***
CON EDISON EPA ID: NYP004656948	2264 2 AV	WSW 1/8 - 1/4 (0.235 mi.)	AH368	1024
CON EDISON EPA ID: NYP004646162	322 E 116 ST	SW 1/8 - 1/4 (0.236 mi.)	AC369	1026
G A P AUTO REPAIR EPA ID: NY0000973669	***511 E 116TH ST***	***S 1/8 - 1/4 (0.236 mi.)***	***AK370***	***1027***
CON EDISON EPA ID: NYP004646154	318 E 116 ST	SW 1/8 - 1/4 (0.238 mi.)	AC371	1032
CON EDISON SERVICE B EPA ID: NYP004246700	***213 E 122 ST E OF 3R***	***NW 1/8 - 1/4 (0.239 mi.)***	***AF373***	***1034***
CON EDISON EPA ID: NYP004491247	213 E 122ND ST FRONT	NW 1/8 - 1/4 (0.239 mi.)	AF375	1041
CON EDISON MANHOLE: EPA ID: NYP004270757	***213 E 120TH ST E OF***	***WNW 1/8 - 1/4 (0.242 mi.)***	***AL378***	***1045***
CON EDISON SERVICE B EPA ID: NYP004165098	***343 E 115TH ST***	***SW 1/8 - 1/4 (0.247 mi.)***	***AM386***	***1065***
CON EDISON SERVICE B EPA ID: NYP004294583	***343 E 115TH ST***	***SW 1/8 - 1/4 (0.247 mi.)***	***AM387***	***1071***
CON EDISON SERVICE B EPA ID: NYP004418604	***2265 2ND AVE***	***WSW 1/8 - 1/4 (0.248 mi.)***	***AJ389***	***1076***

Lower Elevation	**Address**	**Direction / Distance**	**Map ID**	**Page**
NYC DEPT OF EDUCATIO EPA ID: NYR000214577	2351 1ST AVE	NNW 0 - 1/8 (0.012 mi.)	A21	53
CON EDISON SERVICE B EPA ID: NYP004294955	***2367 1ST AVE***	***N 0 - 1/8 (0.036 mi.)***	***D42***	***106***
CON EDISON - VAULT V EPA ID: NYP004971949	PALADINO AVE & E 120	SE 1/8 - 1/4 (0.146 mi.)	O187	463
CON EDISON SERVICE B EPA ID: NYP004295051	***544 E 119TH ST OPPOS***	***SE 1/8 - 1/4 (0.172 mi.)***	***O252***	***690***
CON EDISON EPA ID: NYP004649109	548 E 119TH ST OPP	SE 1/8 - 1/4 (0.173 mi.)	O256	701

PA MANIFEST: Hazardous waste manifest information.

A review of the PA MANIFEST list, as provided by EDR, and dated 06/30/2018 has revealed that there is 1 PA MANIFEST site within approximately 0.25 miles of the target property.

Equal/Higher Elevation	**Address**	**Direction / Distance**	**Map ID**	**Page**
COSTCO # 1062 Generator EPA Id: NYR000167205	517 E 117TH ST	S 1/8 - 1/4 (0.168 mi.)	S242	648

NJ MANIFEST: Hazardous waste manifest information.

A review of the NJ MANIFEST list, as provided by EDR, and dated 12/31/2018 has revealed that there are 45 NJ MANIFEST sites within approximately 0.25 miles of the target property.

Equal/Higher Elevation	Address	Direction / Distance	Map ID	Page
CON EDISON EPA Id: NYP004182234	***E 120TH ST & PLEASAN***	***SE 0 - 1/8 (0.059 mi.)***	***C61***	***152***
NYCHA - WAGNER EPA Id: NYR000053116	***2385 1ST AVE***	***N 0 - 1/8 (0.065 mi.)***	***D64***	***159***
CON EDISON - MANHOLE EPA Id: NYP004153417	***2385 1ST AVENUE***	***N 0 - 1/8 (0.065 mi.)***	***D65***	***167***
CON EDISON EPA Id: NYP004206753	***414 E 119TH ST E OF***	***SSW 0 - 1/8 (0.065 mi.)***	***E66***	***173***
CON EDISON EPA Id: NYP004165825	***2321 1ST AVE***	***WSW 0 - 1/8 (0.071 mi.)***	***F77***	***197***
CON EDISON - SERVICE EPA Id: NYP004188165	E 119 ST AND PLEASAN	SSE 0 - 1/8 (0.081 mi.)	H90	226
CON EDISON EPA Id: NYP004188231	***PLEASANT AVE & E 119***	***SSE 0 - 1/8 (0.081 mi.)***	***H92***	***231***
CON EDISON EPA Id: NYP004799714	346 E 119TH ST	WSW 0 - 1/8 (0.082 mi.)	F96	241
CON EDISON EPA Id: NYP004799706	336 E 119TH ST	WSW 0 - 1/8 (0.094 mi.)	F112	281
CON EDISON SERVICE B EPA Id: NYP004273645	347 E 118TH ST	WSW 0 - 1/8 (0.097 mi.)	F119	297
CON EDISON EPA Id: NYP004182200	***E 118TH ST & 1ST AVE***	***SW 0 - 1/8 (0.105 mi.)***	***F124***	***304***
CON EDISON EPA Id: NYP004188157	***E 118TH ST & 1ST AVE***	***SW 0 - 1/8 (0.105 mi.)***	***F125***	***309***
CON EDISON SERVICE B EPA Id: NYP004245767	***339 E 118TH ST***	***WSW 0 - 1/8 (0.106 mi.)***	***F127***	***315***
CON EDISON SERVICE B EPA Id: NYP004221826	***338-340 E 118TH ST &***	***SW 0 - 1/8 (0.111 mi.)***	***F130***	***322***
CON EDISON MANHOLE: EPA Id: NYP004275293	E 118TH ST & PLEASAN	S 0 - 1/8 (0.120 mi.)	H142	353
CON EDISON MANHOLE 5 EPA Id: NYP004220836	***1ST AVE & PALADINO A***	***NNE 0 - 1/8 (0.124 mi.)***	***I149***	***366***
CON EDISON MANHOLE 5 EPA Id: NYP004222840	***PALADINO AVE & 1ST A***	***NNE 0 - 1/8 (0.125 mi.)***	***I154***	***374***
CON EDISON SERVICE B EPA Id: NYP004246791	2322-2324 2ND AVE FR	W 1/8 - 1/4 (0.141 mi.)	N168	416
CON EDISON - SERVICE EPA Id: NYP004188553	***W 121 ST & 2 AVE***	***NW 1/8 - 1/4 (0.149 mi.)***	***P190***	***468***
EAST RIVER PLAZA EPA Id: NYR000050260	***527 E 118TH ST***	***SSE 1/8 - 1/4 (0.153 mi.)***	***S196***	***484***
CON EDISON EPA Id: NYP004182176	***E 117TH ST & 1ST AVE***	***SW 1/8 - 1/4 (0.154 mi.)***	***M204***	***528***
CON EDISON MANHOLE 0	***E 117TH ST &1ST AVE***	***SW 1/8 - 1/4 (0.155 mi.)***	***M210***	***543***

EPA Id: NYP004238719				
CON EDISON EPA Id: NYP004742987	374 E 117TH ST	SW 1/8 - 1/4 (0.159 mi.)	M222	594
CON EDISON SERVICE B EPA Id: NYP004262903	402 E 117TH ST E OF	SW 1/8 - 1/4 (0.164 mi.)	V229	614
CON EDISON SERVICE B EPA Id: NYP004279071	511 E 117TH ST E OF	S 1/8 - 1/4 (0.173 mi.)	S254	698
CON EDISON EPA Id: NYP004203436	***2315 2ND AVE N OF E***	***W 1/8 - 1/4 (0.175 mi.)***	***N258***	***708***
CON EDISON EPA Id: NYP004168233	***2385 2ND AVE***	***NW 1/8 - 1/4 (0.175 mi.)***	***W259***	***713***
CON EDISON SERVICE B EPA Id: NYP004238727	***2268 1ST AVE N OF E***	***SW 1/8 - 1/4 (0.177 mi.)***	***V261***	***722***
CON EDISON EPA Id: NYP004203451	***2311 2ND AVE N OF E***	***W 1/8 - 1/4 (0.178 mi.)***	***AA268***	***742***
CON EDISON EPA Id: NYP004772851	2395 2ND AVE	NNW 1/8 - 1/4 (0.183 mi.)	Y272	758
CON EDISON EPA Id: NYP004772844	2391 2ND AVE	NNW 1/8 - 1/4 (0.185 mi.)	Y279	786
CON EDISON EPA Id: NYP004773644	2391 2ND AVE	NNW 1/8 - 1/4 (0.185 mi.)	Y281	789
CON EDISON SERVICE B EPA Id: NYP004239271	***2265 1ST AVE***	***SW 1/8 - 1/4 (0.189 mi.)***	***V289***	***827***
CON EDISON EPA Id: NYP004172524	***508 E 117TH ST FRONT***	***S 1/8 - 1/4 (0.189 mi.)***	***T290***	***832***
CON EDISON EPA Id: NYP004738449	249 E 123RD ST	NNW 1/8 - 1/4 (0.203 mi.)	Y306	873
CON EDISON EPA Id: NYP004765921	247 E 123RD ST	NNW 1/8 - 1/4 (0.213 mi.)	Y321	904
CON EDISON - SERVICE EPA Id: NYP004190815	E 117 ST AND 2 AVE	WSW 1/8 - 1/4 (0.214 mi.)	AB327	916
CON EDISON SERVICE B EPA Id: NYP004221651	***2417 2ND AVE OPPOSIT***	***NNW 1/8 - 1/4 (0.218 mi.)***	***338***	***945***
CON EDISON EPA Id: NYP004166971	***315 E 116TH ST***	***WSW 1/8 - 1/4 (0.222 mi.)***	***AH351***	***981***
CON EDISON - SERVICE EPA Id: NYP004165791	***2270 SECOND AVENUE N***	***WSW 1/8 - 1/4 (0.223 mi.)***	***AH353***	***988***
CON EDISON EPA Id: NYP004209555	***225 E 122ND ST E OF***	***NW 1/8 - 1/4 (0.224 mi.)***	***AF354***	***993***
CON EDISON SERVICE B EPA Id: NYP004246700	213 E 122 ST E OF 3R	NW 1/8 - 1/4 (0.239 mi.)	AF372	1033
CON EDISON MANHOLE: EPA Id: NYP004270757	213 E 120TH ST E OF	WNW 1/8 - 1/4 (0.242 mi.)	AL377	1044
CON EDISON SERVICE B EPA Id: NYP004165098	***343 E 115TH ST***	***SW 1/8 - 1/4 (0.247 mi.)***	***AM386***	***1065***

Lower Elevation	**Address**	**Direction / Distance**	**Map ID**	**Page**
CON EDISON	2365 1ST AVE	NNW 0 - 1/8 (0.033 mi.)	D33	82

EXECUTIVE SUMMARY

EPA Id: NYP004838506

EDR HIGH RISK HISTORICAL RECORDS

EDR Exclusive Records

EDR MGP: The EDR Proprietary Manufactured Gas Plant Database includes records of coal gas plants (manufactured gas plants) compiled by EDR's researchers. Manufactured gas sites were used in the United States from the 1800's to 1950's to produce a gas that could be distributed and used as fuel. These plants used whale oil, rosin, coal, or a mixture of coal, oil, and water that also produced a significant amount of waste. Many of the byproducts of the gas production, such as coal tar (oily waste containing volatile and non-volatile chemicals), sludges, oils and other compounds are potentially hazardous to human health and the environment. The byproduct from this process was frequently disposed of directly at the plant site and can remain or spread slowly, serving as a continuous source of soil and groundwater contamination.

A review of the EDR MGP list, as provided by EDR, has revealed that there are 3 EDR MGP sites within approximately 1 mile of the target property.

Equal/Higher Elevation	Address	Direction / Distance	Map ID	Page
CON EDISON - EAST 11	EAST 114TH - EAST 11	S 1/4 - 1/2 (0.258 mi.)	AK390	1080
CON EDISON - EAST 11	EAST 110TH - EAST 11	SW 1/4 - 1/2 (0.483 mi.)	419	1145
CON EDISON - EAST 10	108TH ST. WEST OF FI	SSW 1/2 - 1 (0.628 mi.)	421	1151

EDR Hist Auto: EDR has searched selected national collections of business directories and has collected listings of potential gas station/filling station/service station sites that were available to EDR researchers. EDR's review was limited to those categories of sources that might, in EDR's opinion, include gas station/filling station/service station establishments. The categories reviewed included, but were not limited to gas, gas station, gasoline station, filling station, auto, automobile repair, auto service station, service station, etc. This database falls within a category of information EDR classifies as "High Risk Historical Records", or HRHR. EDR's HRHR effort presents unique and sometimes proprietary data about past sites and operations that typically create environmental concerns, but may not show up in current government records searches.

A review of the EDR Hist Auto list, as provided by EDR, has revealed that there is 1 EDR Hist Auto site within approximately 0.125 miles of the target property.

Equal/Higher Elevation	Address	Direction / Distance	Map ID	Page
UPTOWN SERVICE STATI	2326 1ST AVE	WSW 0 - 1/8 (0.033 mi.)	B37	89

EDR Hist Cleaner: EDR has searched selected national collections of business directories and has collected listings of potential dry cleaner sites that were available to EDR researchers. EDR's review was limited to those categories of sources that might, in EDR's opinion, include dry cleaning establishments. The categories reviewed included, but were not limited to dry cleaners, cleaners, laundry, laundromat, cleaning/laundry, wash & dry etc. This database falls within a category of information EDR classifies as "High Risk Historical Records", or HRHR. EDR's HRHR effort presents unique and sometimes proprietary data about past sites and operations that typically create environmental concerns, but may not show up in current government records searches.

A review of the EDR Hist Cleaner list, as provided by EDR, has revealed that there is 1 EDR Hist

EXECUTIVE SUMMARY

Cleaner site within approximately 0.125 miles of the target property.


Equal/Higher Elevation	Address	Direction / Distance	Map ID	Page
TONYS CLEANERS	2333 1ST AVE	WSW 0 - 1/8 (0.034 mi.)	B41	106

EXECUTIVE SUMMARY

Due to poor or inadequate address information, the following sites were not mapped. Count: 14 records.

Site Name	Database(s)
CE - E. 138TH ST. - BRONX WORKS	NY SHWS
CE - E. 108TH ST. STATION	NY SHWS
CE - E. 111TH ST. WORKS	NY SHWS
CE - E. 11TH ST. MGP	NY SHWS
CE - E. 99TH ST. WORKS	NY SHWS
WARDS ISLAND WPCP INTERIM PLAN	NY SHWS
PLEASANT AVENUE PLUME TRACKDOWN	NY SHWS
SOUNDVIEW PARK	NY SWF/LF
MARITIME CADET TRAINING GROUNDS	NY SWF/LF
SOUNDVIEW AVE	NY SWF/LF
NYC PARKS	NY LTANKS
CONED, MANHATTAN COKING	NY HSWDS
CE - E. 111TH ST. WORKS	NY VCP
CE - E. 115TH ST. MGP	NY VCP


OVERVIEW MAP - 6978245.2S

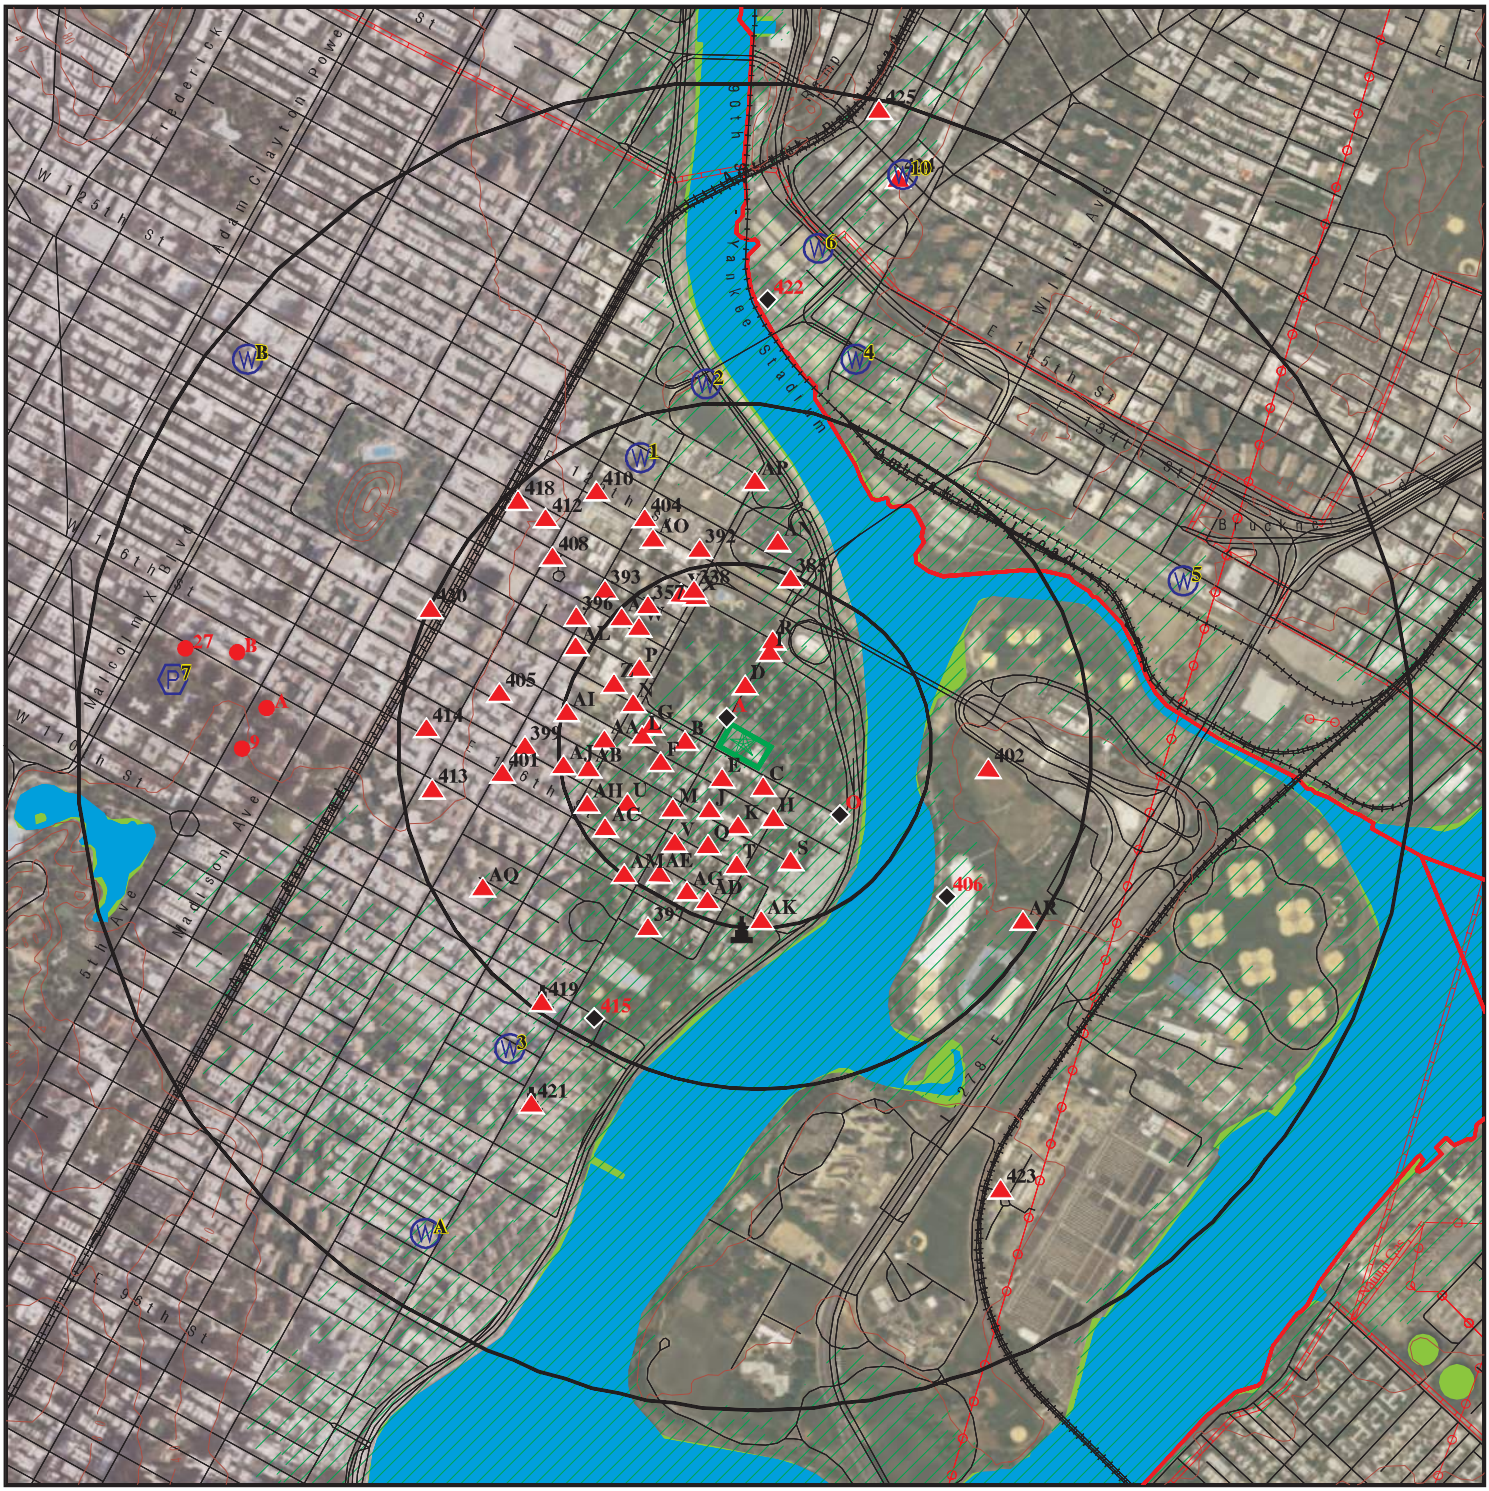

SITE NAME:	Beacon Harlem School	CLIENT:	ALC Environmental Inc.
ADDRESS:	413 East 120th Street New York NY 10035	CONTACT:	Colin Eckhardt
		INQUIRY #:	6978245.2s
LAT/LONG:	40.798616 / 73.932644	DATE:	May 13, 2022 9:30 am

Copyright © 2022 EDR, Inc. © 2015 TomTom Rel. 2015.

DETAIL MAP - 6978245.2S

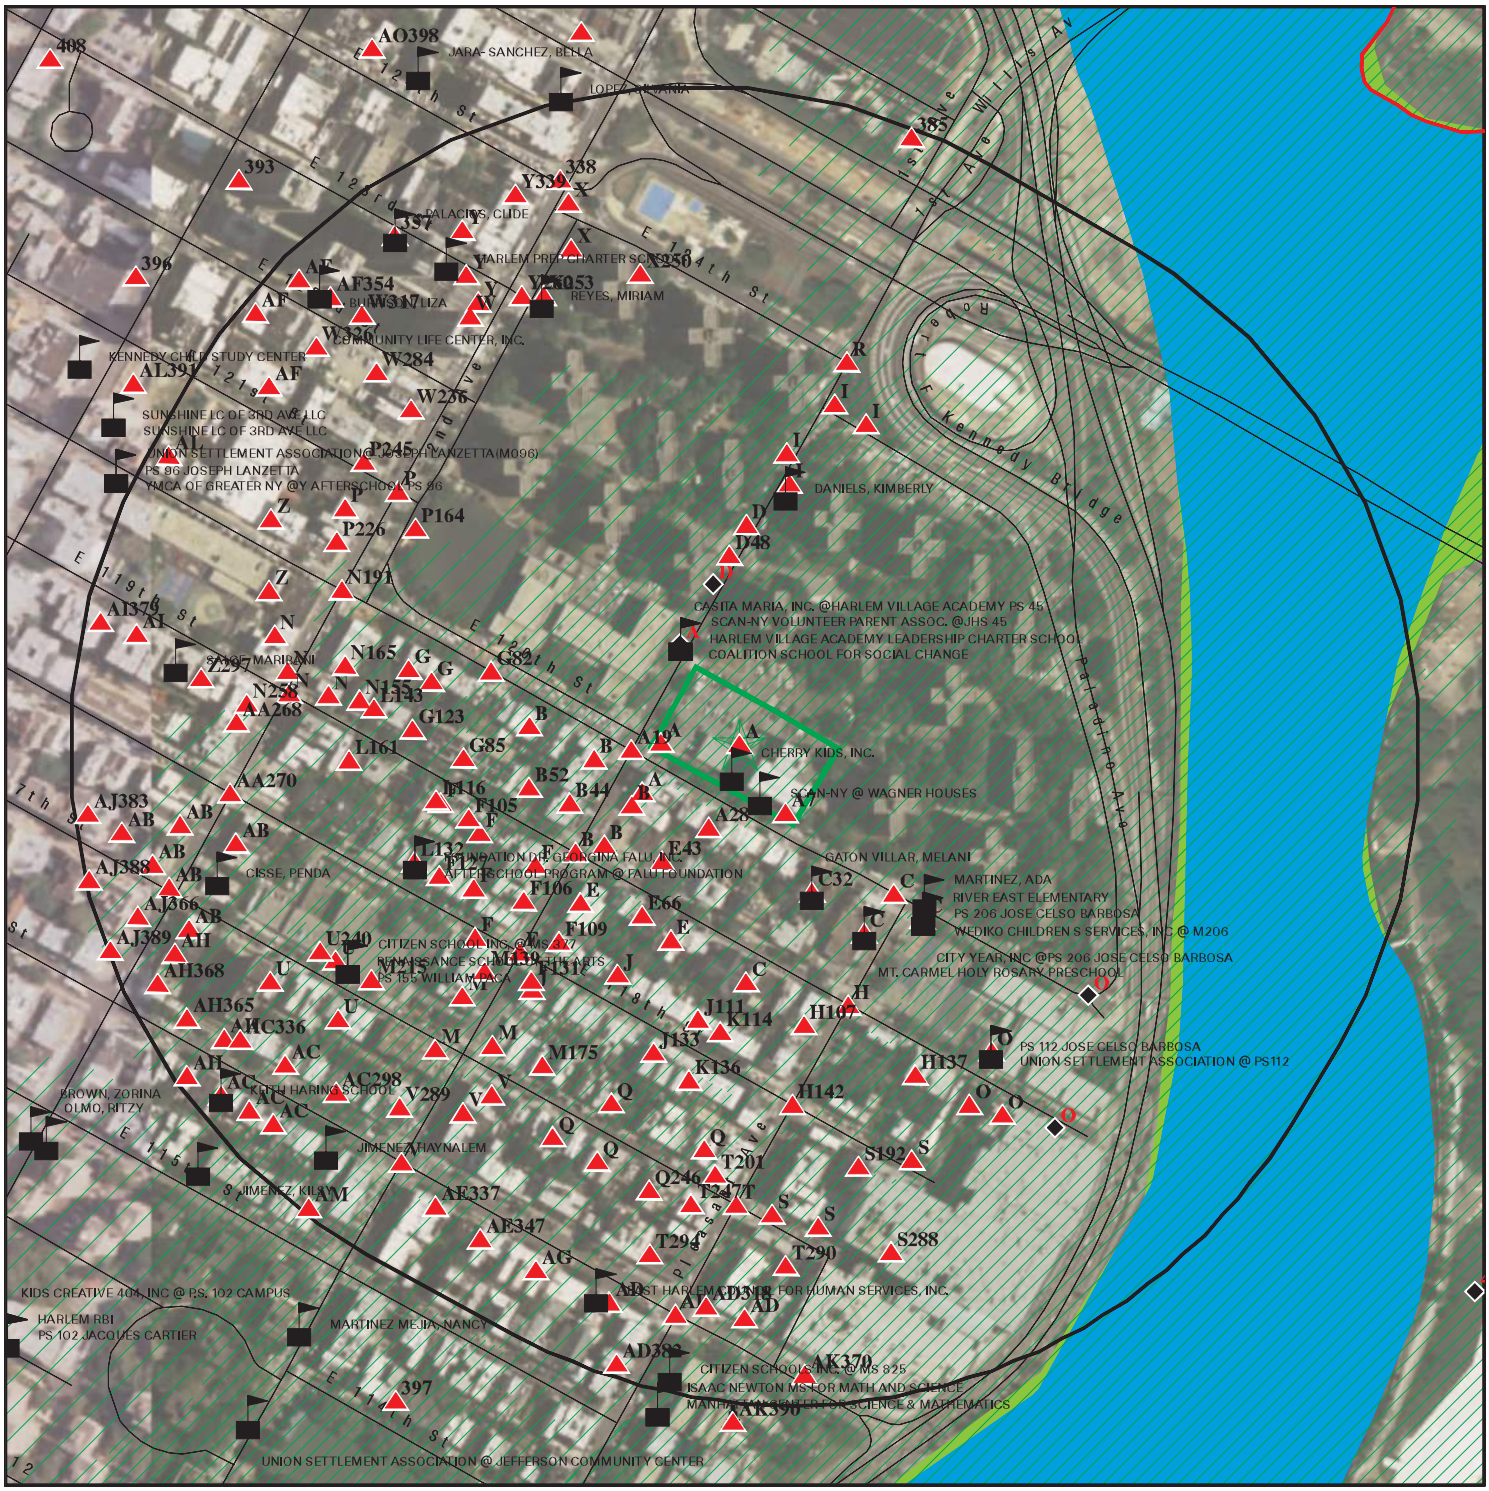

0 1/16 1/8 1/4 Miles

- Target Property
- Sites at elevations higher than or equal to the target property
- Sites at elevations lower than the target property
- Manufactured Gas Plants
- Sensitive Receptors
- National Priority List Sites
- Dept. Defense Sites
- Indian Reservations BIA
- County Boundary
- Special Flood Hazard Area (1%)
- 0.2% Annual Chance Flood Hazard
- National Wetland Inventory
- State Wetlands

This report includes Interactive Map Layers to display and/or hide map information. The legend includes only those icons for the default map view.

SITE NAME:	Beacon Harlem School	CLIENT:	ALC Environmental Inc.
ADDRESS:	413 East 120th Street New York NY 10035	CONTACT:	Colin Eckhardt
		INQUIRY #:	6978245.2s
LAT/LONG:	40.798616 / 73.932644	DATE:	May 13, 2022 9:31 am

Copyright © 2022 EDR, Inc. © 2015 TomTom Rel. 2015.

MAP FINDINGS SUMMARY

Database	Search Distance (Miles)	Target Property	< 1/8	1/8 - 1/4	1/4 - 1/2	1/2 - 1	> 1	Total Plotted
STANDARD ENVIRONMENTAL RECORDS								
Lists of Federal NPL (Superfund) sites								
NPL	1.000		0	0	0	0	NR	0
Proposed NPL	1.000		0	0	0	0	NR	0
NPL LIENS	1.000		0	0	0	0	NR	0
Lists of Federal Delisted NPL sites								
Delisted NPL	1.000		0	0	0	0	NR	0
Lists of Federal sites subject to CERCLA removals and CERCLA orders								
FEDERAL FACILITY	0.500		0	0	0	NR	NR	0
SEMS	0.500		0	0	0	NR	NR	0
Lists of Federal CERCLA sites with NFRAP								
SEMS-ARCHIVE	0.500		0	0	0	NR	NR	0
Lists of Federal RCRA facilities undergoing Corrective Action								
CORRACTS	1.000		0	0	0	0	NR	0
Lists of Federal RCRA TSD facilities								
RCRA-TSDF	0.500		0	0	0	NR	NR	0
Lists of Federal RCRA generators								
RCRA-LQG	0.250		4	11	NR	NR	NR	15
RCRA-SQG	0.250		1	2	NR	NR	NR	3
RCRA-VSQG	0.250		3	2	NR	NR	NR	5
Federal institutional controls / engineering controls registries								
LUCIS	0.500		0	0	0	NR	NR	0
US ENG CONTROLS	0.500		0	0	0	NR	NR	0
US INST CONTROLS	0.500		0	0	0	NR	NR	0
Federal ERNS list								
ERNS	TP		NR	NR	NR	NR	NR	0
Lists of state- and tribal hazardous waste facilities								
NY SHWS	1.000		0	1	0	3	NR	4
Lists of state and tribal landfills and solid waste disposal facilities								
NY SWF/LF	0.500		0	0	0	NR	NR	0
Lists of state and tribal leaking storage tanks								
INDIAN LUST	0.500		0	0	0	NR	NR	0

MAP FINDINGS SUMMARY

Database	Search Distance (Miles)	Target Property	< 1/8	1/8 - 1/4	1/4 - 1/2	1/2 - 1	> 1	Total Plotted
NY LTANKS	0.500		2	13	21	NR	NR	36
NY HIST LTANKS	0.500		0	0	0	NR	NR	0
Lists of state and tribal registered storage tanks								
FEMA UST	0.250		0	0	NR	NR	NR	0
NY UST	0.250		3	7	NR	NR	NR	10
NY CBS UST	0.250		0	0	NR	NR	NR	0
NY MOSF UST	0.500		0	0	0	NR	NR	0
NY MOSF	0.500		0	0	0	NR	NR	0
NY CBS	0.250		0	1	NR	NR	NR	1
NY AST	0.250	1	6	35	NR	NR	NR	42
NY CBS AST	0.250		0	1	NR	NR	NR	1
NY MOSF AST	0.500		0	0	0	NR	NR	0
INDIAN UST	0.250		0	0	NR	NR	NR	0
NY TANKS	0.250		0	0	NR	NR	NR	0
State and tribal institutional control / engineering control registries								
NY RES DECL	0.125		0	NR	NR	NR	NR	0
NY ENG CONTROLS	0.500		0	0	0	NR	NR	0
NY INST CONTROL	0.500		0	0	0	NR	NR	0
Lists of state and tribal voluntary cleanup sites								
NY VCP	0.500		1	1	4	NR	NR	6
INDIAN VCP	0.500		0	0	0	NR	NR	0
Lists of state and tribal brownfield sites								
NY BROWNFIELDS	0.500		1	0	3	NR	NR	4
NY ERP	0.500		0	0	0	NR	NR	0
ADDITIONAL ENVIRONMENTAL RECORDS								
Local Brownfield lists								
US BROWNFIELDS	0.500		1	0	0	NR	NR	1
Local Lists of Landfill / Solid Waste Disposal Sites								
NY SWRCY	0.500		0	0	1	NR	NR	1
NY SWTIRE	0.500		0	0	0	NR	NR	0
INDIAN ODI	0.500		0	0	0	NR	NR	0
DEBRIS REGION 9	0.500		0	0	0	NR	NR	0
ODI	0.500		0	0	0	NR	NR	0
IHS OPEN DUMPS	0.500		0	0	0	NR	NR	0
Local Lists of Hazardous waste / Contaminated Sites								
US HIST CDL	TP		NR	NR	NR	NR	NR	0
NY DEL SHWS	1.000		0	0	0	0	NR	0
US CDL	TP		NR	NR	NR	NR	NR	0
NY PFAS	0.500		0	0	0	NR	NR	0

MAP FINDINGS SUMMARY

Database	Search Distance (Miles)	Target Property	< 1/8	1/8 - 1/4	1/4 - 1/2	1/2 - 1	> 1	Total Plotted
Local Lists of Registered Storage Tanks								
NY HIST UST	0.250		0	0	NR	NR	NR	0
NY HIST AST	TP		NR	NR	NR	NR	NR	0
Local Land Records								
NY LIENS	TP		NR	NR	NR	NR	NR	0
LIENS 2	TP		NR	NR	NR	NR	NR	0
Records of Emergency Release Reports								
HMIRS	TP		NR	NR	NR	NR	NR	0
NY Spills	0.125		43	NR	NR	NR	NR	43
NY Hist Spills	0.125		0	NR	NR	NR	NR	0
NY SPILLS 90	0.125		0	NR	NR	NR	NR	0
NY SPILLS 80	0.125		0	NR	NR	NR	NR	0
Other Ascertainable Records								
RCRA NonGen / NLR	0.250	1	51	94	NR	NR	NR	146
FUDS	1.000		0	0	0	1	NR	1
DOD	1.000		0	0	0	0	NR	0
SCRD DRYCLEANERS	0.500		0	0	0	NR	NR	0
US FIN ASSUR	TP		NR	NR	NR	NR	NR	0
EPA WATCH LIST	TP		NR	NR	NR	NR	NR	0
2020 COR ACTION	0.250		0	0	NR	NR	NR	0
TSCA	TP		NR	NR	NR	NR	NR	0
TRIS	TP		NR	NR	NR	NR	NR	0
SSTS	TP		NR	NR	NR	NR	NR	0
ROD	1.000		0	0	0	0	NR	0
RMP	TP		NR	NR	NR	NR	NR	0
RAATS	TP		NR	NR	NR	NR	NR	0
PRP	TP		NR	NR	NR	NR	NR	0
PADS	TP		NR	NR	NR	NR	NR	0
ICIS	TP	1	NR	NR	NR	NR	NR	1
FTTS	TP		NR	NR	NR	NR	NR	0
MLTS	TP		NR	NR	NR	NR	NR	0
COAL ASH DOE	TP		NR	NR	NR	NR	NR	0
COAL ASH EPA	0.500		0	0	0	NR	NR	0
PCB TRANSFORMER	TP		NR	NR	NR	NR	NR	0
RADINFO	TP		NR	NR	NR	NR	NR	0
HIST FTTS	TP		NR	NR	NR	NR	NR	0
DOT OPS	TP		NR	NR	NR	NR	NR	0
CONSENT	1.000		0	0	0	0	NR	0
INDIAN RESERV	1.000		0	0	0	0	NR	0
FUSRAP	1.000		0	0	0	0	NR	0
UMTRA	0.500		0	0	0	NR	NR	0
LEAD SMELTERS	TP		NR	NR	NR	NR	NR	0
US AIRS	TP	1	NR	NR	NR	NR	NR	1
US MINES	0.250		0	0	NR	NR	NR	0
ABANDONED MINES	0.250		0	0	NR	NR	NR	0
FINDS	TP	3	NR	NR	NR	NR	NR	3
UXO	1.000		0	0	0	0	NR	0

MAP FINDINGS SUMMARY

Database	Search Distance (Miles)	Target Property	< 1/8	1/8 - 1/4	1/4 - 1/2	1/2 - 1	> 1	Total Plotted
DOCKET HWC	TP		NR	NR	NR	NR	NR	0
ECHO	TP	2	NR	NR	NR	NR	NR	2
FUELS PROGRAM	0.250		0	0	NR	NR	NR	0
NY AIRS	TP		NR	NR	NR	NR	NR	0
NY COAL ASH	0.500		0	0	0	NR	NR	0
NY DRYCLEANERS	0.250		0	4	NR	NR	NR	4
NY E DESIGNATION	0.125		7	NR	NR	NR	NR	7
NY Financial Assurance	TP		NR	NR	NR	NR	NR	0
NY HSWDS	0.500		0	1	0	NR	NR	1
NY MANIFEST	0.250	1	60	136	NR	NR	NR	197
PA MANIFEST	0.250		0	1	NR	NR	NR	1
NJ MANIFEST	0.250	1	18	27	NR	NR	NR	46
NY SPDES	TP		NR	NR	NR	NR	NR	0
NY VAPOR REOPENED	0.500		0	0	0	NR	NR	0
NY UIC	TP		NR	NR	NR	NR	NR	0
NY COOLING TOWERS	TP		NR	NR	NR	NR	NR	0
NY LEAD	TP		NR	NR	NR	NR	NR	0
MINES MRDS	TP		NR	NR	NR	NR	NR	0
EDR HIGH RISK HISTORICAL RECORDS								
EDR Exclusive Records								
EDR MGP	1.000		0	0	2	1	NR	3
EDR Hist Auto	0.125		1	NR	NR	NR	NR	1
EDR Hist Cleaner	0.125		1	NR	NR	NR	NR	1
EDR RECOVERED GOVERNMENT ARCHIVES								
Exclusive Recovered Govt. Archives								
NY RGA HWS	TP		NR	NR	NR	NR	NR	0
NY RGA LF	TP		NR	NR	NR	NR	NR	0
- Totals --		11	203	337	31	5	0	587

NOTES:

TP = Target Property

NR = Not Requested at this Search Distance

Sites may be listed in more than one database

A1 **CON EDISON SERVICE BOX 19827** **FINDS** **1014810920**
Target **413 E 120TH ST** **ECHO** **N/A**
Property **NEW YORK, NY 10029**

Site 1 of 29 in cluster A

Actual:
9 ft.

FINDS:
Registry ID: 110043661365

Click Here:

Environmental Interest/Information System:
RCRAInfo is a national information system that supports the Resource Conservation and Recovery Act (RCRA) program through the tracking of events and activities related to facilities that generate, transport, and treat, store, or dispose of hazardous waste. RCRAInfo allows RCRA program staff to track the notification, permit, compliance, and corrective action activities required under RCRA.

Click this hyperlink while viewing on your computer to access additional FINDS: detail in the EDR Site Report.

ECHO:

Envid:	1014810920
Registry ID:	110043661365
DFR URL:	http://echo.epa.gov/detailed-facility-report?fid=110043661365
Name:	CON EDISON SERVICE BOX 19827
Address:	413 E 120TH ST
City,State,Zip:	NEW YORK, NY 10029

A2 **LA CLINICA DEL BARRIO (NYCHHC)** **ICIS** **1010346144**
Target **413 EAST 120 STREET** **FINDS** **N/A**
Property **NEW YORK, NY 10035**

Site 2 of 29 in cluster A

Actual:
9 ft.

ICIS:

Enforcement Action ID:	02-2007-0828
FRS ID:	110030901843
Action Name:	Metropolitan Hospital Center
Facility Name:	LA CLINICA DEL BARRIO (NYCHHC)
Facility Address:	413 EAST 120 STREET NEW YORK, NY 10035
Enforcement Action Type:	RCRA 3008A AO For Comp And/Or Penalty
Facility County:	NEW YORK
Program System Acronym:	ICIS
Enforcement Action Forum Desc:	Administrative - Formal
EA Type Code:	3008A
Facility SIC Code:	8062
Federal Facility ID:	Not reported
Latitude in Decimal Degrees:	40.798454
Longitude in Decimal Degrees:	-73.933238
Permit Type Desc:	Not reported
Program System Acronym:	600023308
Facility NAICS Code:	622110
Tribal Land Code:	Not reported

Facility Name:	LA CLINICA DEL BARRIO (NYCHHC)
Address:	413 EAST 120 STREET
Tribal Indicator:	N

LA CLINICA DEL BARRIO (NYCHHC) (Continued) **1010346144**

Fed Facility: Not reported
NAIC Code: Not reported
SIC Code: 8062

FINDS:
Registry ID: 110030901843

Click Here:

Environmental Interest/Information System:
ICIS (Integrated Compliance Information System) is the Integrated Compliance Information System and provides a database that, when complete, will contain integrated Enforcement and Compliance information across most of EPA's programs. The vision for ICIS is to replace EPA's independent databases that contain Enforcement data with a single repository for that information. Currently, ICIS contains all Federal Administrative and Judicial enforcement actions. This information is maintained in ICIS by EPA in the Regional offices and it Headquarters. A future release of ICIS will replace the Permit Compliance System (PCS) which supports the NPDES and will integrate that information with Federal actions already in the system. ICIS also has the capability to track other activities occurring in the Region that support Compliance and Enforcement programs. These include; Incident Tracking, Compliance Assistance, and Compliance Monitoring.

Click this hyperlink while viewing on your computer to access additional FINDS: detail in the EDR Site Report.

A3 **EAST HARLEM MULTI SERVICE CENTER** **NY AST** **A100159820**
Target **413 EAST 120TH STREET** **N/A**
Property **NEW YORK, NY 10035**

Site 3 of 29 in cluster A

Actual:
9 ft.

AST:
Name: EAST HARLEM MULTI SERVICE CENTER
Address: 413 EAST 120TH STREET
City,State,Zip: NEW YORK, NY 10035
Region: STATE
DEC Region: 2
Site Status: Active
Facility Id: 2-604478
Program Type: PBS
UTM X: 590041.22897
UTM Y: 4516919.00213
Expiration Date: 03/31/2025
Site Type: Other

Affiliation Records:
Site Id: 26350
Affiliation Type: Mail Contact
Company Name: EAST HARLEM MULTI SERVICE CENTER
Contact Type: Not reported
Contact Name: PAUL DELGADO
Address1: 413 EAST 120TH STREET
Address2: Not reported
City: NEW YORK
State: NY
Zip Code: 10035-3602

EAST HARLEM MULTI SERVICE CENTER (Continued) **A100159820**

Country Code:	001
Phone:	(212) 410-7707 5229
EMail:	PDELGADO@PROMESA.ORG
Fax Number:	Not reported
Modified By:	JSMACRI
Date Last Modified:	2020-09-15

Site Id:	26350
Affiliation Type:	Facility Operator
Company Name:	EAST HARLEM MULT SERVICE
Contact Type:	Not reported
Contact Name:	PAUL DELGADO
Address1:	Not reported
Address2:	Not reported
City:	Not reported
State:	NN
Zip Code:	Not reported
Country Code:	001
Phone:	(212) 410-7707
EMail:	Not reported
Fax Number:	Not reported
Modified By:	KXTANG
Date Last Modified:	2005-03-03

Site Id:	26350
Affiliation Type:	Emergency Contact
Company Name:	CITY OF NEW YORK HUMAN RESOURCES
Contact Type:	Not reported
Contact Name:	PAUL DELGADO
Address1:	Not reported
Address2:	Not reported
City:	Not reported
State:	NN
Zip Code:	Not reported
Country Code:	999
Phone:	(212) 410-7707 5229
EMail:	Not reported
Fax Number:	Not reported
Modified By:	JSMACRI
Date Last Modified:	2020-09-15

Site Id:	26350
Affiliation Type:	Facility Owner
Company Name:	CITY OF NEW YORK HUMAN RESOURCES ADMINISTRATION
Contact Type:	FACILITY MANAGER
Contact Name:	PAUL DELGADO
Address1:	375 PEARL STREET, 24TH FLOOR
Address2:	P.O. BOX 24B36
City:	NEW YORK
State:	NY
Zip Code:	10038
Country Code:	001
Phone:	(929) 252-2813
EMail:	Not reported
Fax Number:	Not reported
Modified By:	JSMACRI
Date Last Modified:	2020-09-15

EAST HARLEM MULTI SERVICE CENTER (Continued) **A100159820**

Tank Info:

Tank Number:	001
Tank Id:	57946
Material Code:	0001
Common Name of Substance:	#2 Fuel Oil (On-Site Consumption)

Equipment Records:

G03 - Tank Secondary Containment - Vault (w/o access)
H00 - Tank Leak Detection - None
K01 - Spill Prevention - Catch Basin
L09 - Piping Leak Detection - Exempt Suction Piping
B00 - Tank External Protection - None
E02 - Piping Secondary Containment - Vault (with Access)
F00 - Pipe External Protection - None
J02 - Dispenser - Suction Dispenser
A00 - Tank Internal Protection - None
D01 - Pipe Type - Steel/Carbon Steel/Iron
C01 - Pipe Location - Aboveground
I04 - Overfill - Product Level Gauge (A/G)

Tank Location:	Aboveground - contact with soil.... Tank bottom rests on soil, allowing no visual inspection.
Tank Type:	Steel/Carbon Steel/Iron
Tank Status:	In Service
Pipe Model:	Not reported
Install Date:	01/01/1980
Capacity Gallons:	10000
Tightness Test Method:	NN
Date Test:	Not reported
Next Test Date:	Not reported
Date Tank Closed:	Not reported
Register:	True
Modified By:	JSMACRI
Last Modified:	09/15/2020
Material Name:	#2 fuel oil (on-site consumption)

Tank Number:	002
Tank Id:	57947
Material Code:	0001
Common Name of Substance:	#2 Fuel Oil (On-Site Consumption)

Equipment Records:

C01 - Pipe Location - Aboveground
I04 - Overfill - Product Level Gauge (A/G)
J02 - Dispenser - Suction Dispenser
B00 - Tank External Protection - None
E02 - Piping Secondary Containment - Vault (with Access)
F00 - Pipe External Protection - None
G03 - Tank Secondary Containment - Vault (w/o access)
H00 - Tank Leak Detection - None
K01 - Spill Prevention - Catch Basin
L09 - Piping Leak Detection - Exempt Suction Piping
A00 - Tank Internal Protection - None
D01 - Pipe Type - Steel/Carbon Steel/Iron

Tank Location:	Aboveground - contact with soil.... Tank bottom rests on soil,

EAST HARLEM MULTI SERVICE CENTER (Continued) **A100159820**

	allowing no visual inspection.
Tank Type:	Steel/Carbon Steel/Iron
Tank Status:	In Service
Pipe Model:	Not reported
Install Date:	01/01/1980
Capacity Gallons:	10000
Tightness Test Method:	NN
Date Test:	Not reported
Next Test Date:	Not reported
Date Tank Closed:	Not reported
Register:	True
Modified By:	JSMACRI
Last Modified:	09/15/2020
Material Name:	#2 fuel oil (on-site consumption)

A4 **CON EDISON SERVICE BOX 19827** **RCRA NonGen / NLR** **1014919357**
Target **413 E 120TH ST** **NJ MANIFEST** **NYP004235198**
Property **NEW YORK, NY 10029** **NY MANIFEST**

Site 4 of 29 in cluster A

Actual:
9 ft.

RCRA NonGen / NLR:

Date Form Received by Agency:	20110608
Handler Name:	CON EDISON SERVICE BOX 19827
Handler Address:	413 E 120TH ST
Handler City,State,Zip:	NEW YORK, NY 10029
EPA ID:	NYP004235198
Contact Name:	APRIL JACKSON
Contact Address:	Not reported
Contact City,State,Zip:	Not reported
Contact Telephone:	212-427-5488
Contact Fax:	Not reported
Contact Email:	Not reported
Contact Title:	ADMINISTRATIVE ASSISTANT L1-2
EPA Region:	02
Land Type:	Private
Federal Waste Generator Description:	Not a generator, verified
Non-Notifier:	Not reported
Biennial Report Cycle:	Not reported
Accessibility:	Not reported
Active Site Indicator:	Not reported
State District Owner:	NY
State District:	NYSDEC R2
Mailing Address:	IRVING PLAZA RM 828
Mailing City,State,Zip:	NEW YORK, NY 10003
Owner Name:	Not reported
Owner Type:	Not reported
Operator Name:	Not reported
Operator Type:	Not reported
Short-Term Generator Activity:	No
Importer Activity:	No
Mixed Waste Generator:	No
Transporter Activity:	No
Transfer Facility Activity:	No
Recycler Activity with Storage:	No
Small Quantity On-Site Burner Exemption:	No
Smelting Melting and Refining Furnace Exemption:	No
Underground Injection Control:	No

CON EDISON SERVICE BOX 19827 (Continued) **1014919357**

Off-Site Waste Receipt:	No
Universal Waste Indicator:	No
Universal Waste Destination Facility:	No
Federal Universal Waste:	No
Active Site Fed-Reg Treatment Storage and Disposal Facility:	Not reported
Active Site Converter Treatment storage and Disposal Facility:	Not reported
Active Site State-Reg Treatment Storage and Disposal Facility:	Not reported
Active Site State-Reg Handler:	---
Federal Facility Indicator:	Not reported
Hazardous Secondary Material Indicator:	NN
Sub-Part K Indicator:	Not reported
Commercial TSD Indicator:	No
Treatment Storage and Disposal Type:	Not reported
2018 GPRA Permit Baseline:	Not on the Baseline
2018 GPRA Renewals Baseline:	Not on the Baseline
Permit Renewals Workload Universe:	Not reported
Permit Workload Universe:	Not reported
Permit Progress Universe:	Not reported
Post-Closure Workload Universe:	Not reported
Closure Workload Universe:	Not reported
202 GPRA Corrective Action Baseline:	No
Corrective Action Workload Universe:	No
Subject to Corrective Action Universe:	No
Non-TSDFs Where RCRA CA has Been Imposed Universe:	No
TSDFs Potentially Subject to CA Under 3004 (u)/(v) Universe:	No
TSDFs Only Subject to CA under Discretionary Auth Universe:	No
Corrective Action Priority Ranking:	No NCAPS ranking
Environmental Control Indicator:	No
Institutional Control Indicator:	No
Human Exposure Controls Indicator:	N/A
Groundwater Controls Indicator:	N/A
Operating TSDF Universe:	Not reported
Full Enforcement Universe:	Not reported
Significant Non-Complier Universe:	No
Unaddressed Significant Non-Complier Universe:	No
Addressed Significant Non-Complier Universe:	No
Significant Non-Complier With a Compliance Schedule Universe:	No
Financial Assurance Required:	Not reported
Handler Date of Last Change:	20111026
Recognized Trader-Importer:	No
Recognized Trader-Exporter:	No
Importer of Spent Lead Acid Batteries:	No
Exporter of Spent Lead Acid Batteries:	No
Recycler Activity Without Storage:	Not reported
Manifest Broker:	Not reported
Sub-Part P Indicator:	No

Historic Generators:

Receive Date:	20110509
Handler Name:	CON EDISON SERVICE BOX 19827
Federal Waste Generator Description:	Conditionally Exempt Small Quantity Generator
State District Owner:	NY
Large Quantity Handler of Universal Waste:	No
Recognized Trader Importer:	No
Recognized Trader Exporter:	No
Spent Lead Acid Battery Importer:	No

CON EDISON SERVICE BOX 19827 (Continued) **1014919357**

Spent Lead Acid Battery Exporter: No
Current Record: No
Non Storage Recycler Activity: Not reported
Electronic Manifest Broker: Not reported

Receive Date: 20110608
Handler Name: CON EDISON SERVICE BOX 19827
Federal Waste Generator Description: Not a generator, verified
State District Owner: NY
Large Quantity Handler of Universal Waste: No
Recognized Trader Importer: No
Recognized Trader Exporter: No
Spent Lead Acid Battery Importer: No
Spent Lead Acid Battery Exporter: No
Current Record: Yes
Non Storage Recycler Activity: Not reported
Electronic Manifest Broker: Not reported

List of NAICS Codes and Descriptions:
NAICS Codes: No NAICS Codes Found

Facility Has Received Notices of Violations:
Violations: No Violations Found

Evaluation Action Summary:
Evaluations: No Evaluations Found

NJ MANIFEST:
EPA Id: NYP004235198
Mail Address: IRVING PLAZA RM 828
Mail City/State/Zip: NEW YORK, NY 10003
Facility Phone: Not reported
Emergency Phone: Not reported
Contact: APRIL JACKSON
Comments: Not reported
SIC Code: Not reported
County: NY061
Municipal: Not reported
Previous EPA Id: Not reported
Gen Flag: Not reported
Trans Flag: Not reported
TSDF Flag: Not reported
Name Change: Not reported
Date Change: Not reported

Manifest:
Manifest Number: 007019216JJK
EPA ID: NYP004235198
Date Shipped: 5/9/2011
TSDF EPA ID: NJD002200046
Transporter EPA ID: NJ0000027193
Transporter 2 EPA ID: Not reported
Transporter 3 EPA ID: Not reported
Transporter 4 EPA ID: Not reported
Transporter 5 EPA ID: Not reported

CON EDISON SERVICE BOX 19827 (Continued) **1014919357**

Transporter 6 EPA ID:	Not reported
Transporter 7 EPA ID:	Not reported
Transporter 8 EPA ID:	Not reported
Transporter 9 EPA ID:	Not reported
Transporter 10 EPA ID:	Not reported
Date Trans1 Transported Waste:	Not reported
Date Trans2 Transported Waste:	Not reported
Date Trans3 Transported Waste:	Not reported
Date Trans4 Transported Waste:	Not reported
Date Trans5 Transported Waste:	Not reported
Date Trans6 Transported Waste:	Not reported
Date Trans7 Transported Waste:	Not reported
Date Trans8 Transported Waste:	Not reported
Date Trans9 Transported Waste:	Not reported
Date Trans10 Transported Waste:	Not reported
Date TSDF Received Waste:	Not reported
TSDF EPA Facility Name:	Not reported
QTY Units:	Not reported
Transporter SEQ ID:	Not reported
Transporter-1 Date:	Not reported
Waste SEQ ID:	Not reported
Waste Type Code 2:	Not reported
Waste Type Code 3:	Not reported
Waste Type Code 4:	Not reported
Waste Type Code 5:	Not reported
Waste Type Code 6:	Not reported
Date Accepted:	Not reported
Manifest Discrepancy Type:	Not reported
Data Entry Number:	Not reported
Was Load Rejected:	NEW YORK, NY 10003
Reason Load Was Rejected:	Not reported

Waste:

Manifest Year:	Not reported
Waste Code:	D008
Hand Code:	H111
Quantity:	2,000.00 Pounds

NY MANIFEST:

Name:	CONSOLIDATED EDISON
Address:	413 E 120TH ST
City,State,Zip:	NEW YORK, NY 10029
Country:	USA
EPA ID:	NYP004235198
Facility Status:	Not reported
Location Address 1:	OPP. 422 E 120 E/O 1ST AVE
Code:	BP
Location Address 2:	Not reported
Total Tanks:	Not reported
Location City:	NEW YORK
Location State:	NY
Location Zip:	10001
Location Zip 4:	Not reported

CON EDISON SERVICE BOX 19827 (Continued) **1014919357**

NY MANIFEST:

EPAID:	NYP004235198
Mailing Name:	CONSOLIDATED EDISON
Mailing Contact:	TOM TEELING
Mailing Address 1:	4 IRVING PLACE RM 828
Mailing Address 2:	Not reported
Mailing City:	NEW YORK
Mailing State:	NY
Mailing Zip:	10003
Mailing Zip 4:	Not reported
Mailing Country:	USA
Mailing Phone:	2124603770

NY MANIFEST:

Document ID:	Not reported
Manifest Status:	Not reported
seq:	Not reported
Year:	2018
Trans1 State ID:	NJ0000027193
Trans2 State ID:	Not reported
Generator Ship Date:	05/09/2011
Trans1 Recv Date:	05/09/2011
Trans2 Recv Date:	Not reported
TSD Site Recv Date:	05/09/2011
Part A Recv Date:	Not reported
Part B Recv Date:	Not reported
Generator EPA ID:	NYP004235198
Trans1 EPA ID:	Not reported
Trans2 EPA ID:	Not reported
TSDF ID 1:	NJD002200046
TSDF ID 2:	Not reported
Manifest Tracking Number:	007019216JJK
Import Indicator:	N
Export Indicator:	N
Discr Quantity Indicator:	N
Discr Type Indicator:	N
Discr Residue Indicator:	N
Discr Partial Reject Indicator:	N
Discr Full Reject Indicator:	N
Manifest Ref Number:	Not reported
Alt Facility RCRA ID:	Not reported
Alt Facility Sign Date:	Not reported
MGMT Method Type Code:	H111
Waste Code:	Not reported
Waste Code:	Not reported
Waste Code:	Not reported
Waste Code:	Not reported
Waste Code:	Not reported
Waste Code:	Not reported
Quantity:	2000
Units:	P - Pounds
Number of Containers:	1
Container Type:	TT - Cargo tank, tank trucks
Handling Method:	T Chemical, physical, or biological treatment.
Specific Gravity:	1
Waste Code:	D008

CON EDISON SERVICE BOX 19827 (Continued) **1014919357**

Waste Code 1_2: Not reported
Waste Code 1_3: Not reported
Waste Code 1_4: Not reported
Waste Code 1_5: Not reported
Waste Code 1_6: Not reported

A5 **413 E 120TH ST BUILDING** **US AIRS** **1014812865**
Target **413 E 120TH ST** **N/A**
Property **NEW YORK, NY 10035**

Site 5 of 29 in cluster A

Actual: **9 ft.**

US AIRS MINOR:
Envid: 1014812865
Region Code: 02
Programmatic ID: AIR NY0000002620300122
Facility Registry ID: 110043325407
D and B Number: Not reported
Primary SIC Code: 6513
NAICS Code: 531110
Default Air Classification Code: MIN
Facility Type of Ownership Code: CTG
Air CMS Category Code: Not reported
HPV Status: Not reported

US AIRS MINOR:
Region Code: 02
Programmatic ID: AIR NY0000002620300122
Facility Registry ID: 110043325407
Air Operating Status Code: OPR
Default Air Classification Code: MIN
Air Program: State Implementation Plan for National Primary and Secondary Ambient Air Quality Standards
Activity Date: 2011-01-11 00:00:00
Activity Status Date: Not reported
Activity Group: Compliance Monitoring
Activity Type: Inspection/Evaluation
Activity Status: Not reported

A6 **413 E 120TH ST BUILDING** **FINDS** **1016126991**
Target **413 E 120TH ST** **ECHO** **N/A**
Property **NEW YORK, NY 10035**

Site 6 of 29 in cluster A

Actual: **9 ft.**

FINDS:
Registry ID: 110043325407

Click Here:

Environmental Interest/Information System:
AFS (Aerometric Information Retrieval System (AIRS) Facility Subsystem) replaces the former Compliance Data System (CDS), the National Emission Data System (NEDS), and the Storage and Retrieval of Aerometric Data (SAROAD). AIRS is the national repository for information concerning airborne pollution in the United States. AFS is

413 E 120TH ST BUILDING (Continued) **1016126991**

used to track emissions and compliance data from industrial plants.
AFS data are utilized by states to prepare State Implementation Plans to comply with regulatory programs and by EPA as an input for the estimation of total national emissions. AFS is undergoing a major redesign to support facility operating permits required under Title V of the Clean Air Act.
FIS (New York - Facility Information System) is New York's Department of Environmental Conservation (DEC) information system for tracking environmental facility information found across the State.
AIR MINOR

Click this hyperlink while viewing on your computer to access additional FINDS: detail in the EDR Site Report.

ECHO:

Envid:	1016126991
Registry ID:	110043325407
DFR URL:	http://echo.epa.gov/detailed-facility-report?fid=110043325407
Name:	413 E 120TH ST BUILDING
Address:	413 E 120TH ST
City,State,Zip:	NEW YORK, NY 10035

A7 **CON EDISON SERVICE BOX: 19830** **RCRA NonGen / NLR** **1016450444**
453 E 120TH ST **NY MANIFEST** **NYP004294690**
< 1/8 **NEW YORK, NY 10029**
1 ft.

Site 7 of 29 in cluster A

Relative: **Higher**
Actual: **10 ft.**

RCRA NonGen / NLR:

Date Form Received by Agency:	20130420
Handler Name:	CON EDISON SERVICE BOX: 19830
Handler Address:	453 E 120TH ST
Handler City,State,Zip:	NEW YORK, NY 10029
EPA ID:	NYP004294690
Contact Name:	JUAN RODRIGUEZ
Contact Address:	Not reported
Contact City,State,Zip:	Not reported
Contact Telephone:	347-865-5931
Contact Fax:	Not reported
Contact Email:	Not reported
Contact Title:	OPERATING SUPERVISOR
EPA Region:	02
Land Type:	Private
Federal Waste Generator Description:	Not a generator, verified
Non-Notifier:	Not reported
Biennial Report Cycle:	Not reported
Accessibility:	Not reported
Active Site Indicator:	Not reported
State District Owner:	NY
State District:	NYSDEC R2
Mailing Address:	Not reported
Mailing City,State,Zip:	NEW YORK, NY 10003
Owner Name:	Not reported
Owner Type:	Not reported
Operator Name:	Not reported
Operator Type:	Not reported
Short-Term Generator Activity:	No
Importer Activity:	No

CON EDISON SERVICE BOX: 19830 (Continued) **1016450444**

Mixed Waste Generator:	No
Transporter Activity:	No
Transfer Facility Activity:	No
Recycler Activity with Storage:	No
Small Quantity On-Site Burner Exemption:	No
Smelting Melting and Refining Furnace Exemption:	No
Underground Injection Control:	No
Off-Site Waste Receipt:	No
Universal Waste Indicator:	No
Universal Waste Destination Facility:	No
Federal Universal Waste:	No
Active Site Fed-Reg Treatment Storage and Disposal Facility:	Not reported
Active Site Converter Treatment storage and Disposal Facility:	Not reported
Active Site State-Reg Treatment Storage and Disposal Facility:	Not reported
Active Site State-Reg Handler:	---
Federal Facility Indicator:	Not reported
Hazardous Secondary Material Indicator:	NN
Sub-Part K Indicator:	Not reported
Commercial TSD Indicator:	No
Treatment Storage and Disposal Type:	Not reported
2018 GPRA Permit Baseline:	Not on the Baseline
2018 GPRA Renewals Baseline:	Not on the Baseline
Permit Renewals Workload Universe:	Not reported
Permit Workload Universe:	Not reported
Permit Progress Universe:	Not reported
Post-Closure Workload Universe:	Not reported
Closure Workload Universe:	Not reported
202 GPRA Corrective Action Baseline:	No
Corrective Action Workload Universe:	No
Subject to Corrective Action Universe:	No
Non-TSDFs Where RCRA CA has Been Imposed Universe:	No
TSDFs Potentially Subject to CA Under 3004 (u)/(v) Universe:	No
TSDFs Only Subject to CA under Discretionary Auth Universe:	No
Corrective Action Priority Ranking:	No NCAPS ranking
Environmental Control Indicator:	No
Institutional Control Indicator:	No
Human Exposure Controls Indicator:	N/A
Groundwater Controls Indicator:	N/A
Operating TSDF Universe:	Not reported
Full Enforcement Universe:	Not reported
Significant Non-Complier Universe:	No
Unaddressed Significant Non-Complier Universe:	No
Addressed Significant Non-Complier Universe:	No
Significant Non-Complier With a Compliance Schedule Universe:	No
Financial Assurance Required:	Not reported
Handler Date of Last Change:	20130910
Recognized Trader-Importer:	No
Recognized Trader-Exporter:	No
Importer of Spent Lead Acid Batteries:	No
Exporter of Spent Lead Acid Batteries:	No
Recycler Activity Without Storage:	Not reported
Manifest Broker:	Not reported
Sub-Part P Indicator:	No

Historic Generators:

Receive Date:	20130320

CON EDISON SERVICE BOX: 19830 (Continued) **1016450444**

Handler Name: CON EDISON SERVICE BOX: 19830
Federal Waste Generator Description: Conditionally Exempt Small Quantity Generator
State District Owner: NY
Large Quantity Handler of Universal Waste: No
Recognized Trader Importer: No
Recognized Trader Exporter: No
Spent Lead Acid Battery Importer: No
Spent Lead Acid Battery Exporter: No
Current Record: No
Non Storage Recycler Activity: Not reported
Electronic Manifest Broker: Not reported

Receive Date: 20130420
Handler Name: CON EDISON SERVICE BOX: 19830
Federal Waste Generator Description: Not a generator, verified
State District Owner: NY
Large Quantity Handler of Universal Waste: No
Recognized Trader Importer: No
Recognized Trader Exporter: No
Spent Lead Acid Battery Importer: No
Spent Lead Acid Battery Exporter: No
Current Record: Yes
Non Storage Recycler Activity: Not reported
Electronic Manifest Broker: Not reported

List of NAICS Codes and Descriptions:
NAICS Codes: No NAICS Codes Found

Facility Has Received Notices of Violations:
Violations: No Violations Found

Evaluation Action Summary:
Evaluations: No Evaluations Found

NY MANIFEST:
Name: CON EDISON
Address: 453 E 120TH ST
City,State,Zip: NEW YORK, NY 10029
Country: USA
EPA ID: NYP004294690
Facility Status: Not reported
Location Address 1: 453 E 120 ST
Code: BP
Location Address 2: SERVICE BOX # 19830
Total Tanks: Not reported
Location City: NEW YORK
Location State: NY
Location Zip: 10029
Location Zip 4: Not reported

NY MANIFEST:
EPAID: NYP004294690
Mailing Name: CON EDISON
Mailing Contact: TOM TEELING
Mailing Address 1: 4 IRVING PLACE 15TH FLOOR

CON EDISON SERVICE BOX: 19830 (Continued) **1016450444**

Mailing Address 2: Not reported
Mailing City: NEW YORK
Mailing State: NY
Mailing Zip: 10003
Mailing Zip 4: Not reported
Mailing Country: USA
Mailing Phone: 2124603770

NY MANIFEST:
Document ID: Not reported
Manifest Status: Not reported
seq: Not reported
Year: 2018
Trans1 State ID: NJ0000027193
Trans2 State ID: Not reported
Generator Ship Date: 03/20/2013
Trans1 Recv Date: 03/20/2013
Trans2 Recv Date: Not reported
TSD Site Recv Date: 03/21/2013
Part A Recv Date: Not reported
Part B Recv Date: Not reported
Generator EPA ID: NYP004294690
Trans1 EPA ID: Not reported
Trans2 EPA ID: Not reported
TSDF ID 1: NJD002200046
TSDF ID 2: Not reported
Manifest Tracking Number: 010841453JJK
Import Indicator: N
Export Indicator: N
Discr Quantity Indicator: N
Discr Type Indicator: N
Discr Residue Indicator: N
Discr Partial Reject Indicator: N
Discr Full Reject Indicator: N
Manifest Ref Number: Not reported
Alt Facility RCRA ID: Not reported
Alt Facility Sign Date: Not reported
MGMT Method Type Code: H110
Waste Code: Not reported
Waste Code: Not reported
Waste Code: Not reported
Waste Code: Not reported
Waste Code: Not reported
Waste Code: Not reported
Quantity: 500
Units: P - Pounds
Number of Containers: 1
Container Type: TT - Cargo tank, tank trucks
Handling Method: T Chemical, physical, or biological treatment.
Specific Gravity: 1
Waste Code: D008
Waste Code 1_2: Not reported
Waste Code 1_3: Not reported
Waste Code 1_4: Not reported
Waste Code 1_5: Not reported
Waste Code 1_6: Not reported

A8 **401 EAST 120TH STREET** **NY VCP** **S118943518**
401 EAST 120TH STREET **N/A**
< 1/8 **NEW YORK CITY, NY**
1 ft.

Site 8 of 29 in cluster A

Relative: VCP NYC:
Higher

Project ID:	15TMP0590M,15CVCP130M,15CVCP130M
Name:	401 EAST 120TH STREET
Address:	401 EAST 120TH STREET
City,State,Zip:	NEW YORK CITY, NY
Borough:	Manhattan
BBL:	1.0180800081017999E+19
OER Program:	VCP (Enrolled)
Phase:	Site Management
Latitude:	40.798511
Longitude:	-73.933326
Postcode:	11
Community Board:	8
Council District:	192
Census Tract:	1089835
BIN:	1018087501
NTA:	East Harlem North

Actual:
9 ft.

A9 **OER - NYC** **NY Spills** **S117974979**
401 EAST 120TH ST **N/A**
< 1/8 **MANHATTAN, NY**
1 ft.

Site 9 of 29 in cluster A

Relative: SPILLS:
Higher

Name:	OER - NYC
Address:	401 EAST 120TH ST
City,State,Zip:	MANHATTAN, NY
Spill Number/Closed Date:	1503447 / 2019-07-29
Facility ID:	1503447
Facility Type:	ER
DER Facility ID:	464363
Site ID:	509749
DEC Region:	2
Spill Cause:	Unknown
Spill Class:	C5
SWIS:	3101
Spill Date:	2015-06-29
Investigator:	PXLAKHAN
Referred To:	Not reported
Reported to Dept:	2015-06-29
CID:	Not reported
Water Affected:	Not reported
Spill Source:	Unknown
Spill Notifier:	Other
Cleanup Ceased:	Not reported
Cleanup Meets Std:	False
Last Inspection:	Not reported
Recommended Penalty:	False
UST Trust:	False
Remediation Phase:	0
Date Entered In Computer:	2015-06-29
Spill Record Last Update:	2019-07-29
Spiller Name:	JAMES CRESSY

Actual:
9 ft.

OER - NYC (Continued) **S117974979**

Spiller Company: NYC
Spiller Address: 401 EAST 120TH ST
Spiller Company: 999
Contact Name: JAMES CRESSY
DEC Memo: "6/29/15-Zhune called James 631-616-4000. Could not get him. Left a message. Jim Cressy- 631-365-6118 Cell 631-616-4000 Ext. 101 7/3/15-Zhune spoke to Jim. He said they are working with NYCOER. the site is a previous gas station. They did a subsurface investigation. They found tanks, soil and groundwater contamination. they are planning to remove the tanks, submit the remedial work plan and remediate the site. The Phase I, Phase II and Remedial Work plan will be send to the DEC. 7/7/15-Jim sent the following email. Please find the requested subsurface investigations completed by us to date. Said investigations were conducted under the auspices of the Mayor s office of Environmental Remediation (OER). In addition, as discussed please see the OER contact cc d on this email. Please let me know if you have any questions or comments. Spill is assigned to R. Piper. 12/23/2015: Rashad Spill reassigned from Piper to Omar as per DeMeo. 12/24/2015: Rashad 401 East 120th Street has alternate addresses of 2340-2350 1 Avenue and 401-431 East 120 Street. No additional spill reports found, PBS#2-604478 was found for 413 East 120th Street, there are two 10,000 gallon #2fuel oil ASTs. 2 documents were found in D2. 12/29/2015: Rashad One of the documents is a Health and Safety Plan which outlines precautions that will be taken while working on site. Review of Phase 2 investigation report is as follows: The current site is used as school/offices/multi-uses and contains 1-story, 2-story, and one 5 story buildings. The proposed future use of site will consist of one 179-unit mixed use building which will be 12-story tall and intended mainly for residential use with mixed commercial uses on first floor. Plans do not include any basement, all parking will be on first floor. The proposed redevelopment will require demolition of the one 1-story building with a footprint of 4,482 sqft, and one 2-story building with a footprint of 2,635 sqft. No soil excavation is required for site redevelopment. Past uses of site include lumber yard, coal yard, school, gasoline station, institutional, and commercial uses. Possible areas of concerns include former gas station on southwest corner, potential presence of fuel oil USTs to the west of existing building, and potential presence of historic fill material. It was determined that in the Phase 2 report that the historic operation of gasoline filing station and the historic fill has resulted in elevated metals and SVOCs, in the immediately vicinity of the former gasoline station, the subsurface soil exhibited toxicity characteristics of hazardous material Five USTs have been identified on the southwest corner of the site. Soil vapor investigation detected several gasoline and chlorinated solvents related compounds, it is expected that SSDS and vapor barrier system will be required for the proposed site redevelopment On April 29, 2015 performed the following tasks per NYC OER requirements: 4 additional soil borings to collect 8 samples, 2 additional temporary gw monitoring wells and collected 3 samples, installation of 2 additional soil vapor probes and collect 2 sample for chemical analysis. Soil analytics show elevated SVOCs highest being 11,000ppb benzo-b-fluoranthene as well as metals, highest being 667ppm Barium and 466ppm Lead, 130ppb 4,4DDD was also found. Almost all of the contaminated soil was found within the first 2 feet of soil. Groundwater samples have elevated concentrations of metals such as magnesium-69ppb and manganese-5.11ppb. SVOCs were also detected,

OER - NYC (Continued) **S117974979**

the highest was .32ppb benzo(b)fluoranthene. Soil vapor samples also show elevated readings that include benzene-14.1ug/m3, tetrachloroethene-4.26ug/m3, and vinyl chloride-1.4ug/m3. The report recommends the following: Accordingly, it is recommended that the Remedial Action Work Plan (RAWP) be prepared to direct any future remedial actions for the Site. At a minimum, the RAWP will include the following: Removal of the USTs that were closed-in-place for off-site disposal. 28, Removal of 0-2 feet historic fill and installation of a 2-foot clean fill layer on the portion where the proposed building will be erected. Installation of a concrete slab. Installation of a sub-slab depressurization system (SSDS). Installation of a vapor barrier system. A long term groundwater monitoring program. A soil management plan for any impacted soil generated during site redevelopment. 1/6/2016: Rashad Sent email to Jim: Spill#1503447 for 401 East 120th Street, New York 10035 has been reassigned to me. I have reviewed the Phase 2 report submitted in May 2015 and I have a few questions. The report I reviewed only has analytical results for borings SB7-SB10 and groundwater samples from GW4-GW6, would you be able to send me the initial Phase 2 report containing the other sample results? Also has the RAWP been prepared yet? Jim sent email: Good morning Omar, The RAWP has been prepared and is available via the link below. It has been approved by OER and I believe the DEC s approval is pending. In addition, the link to the completed RIR is below. Further, OER s decision document is attached. Please let us know if you have any questions or comments. The link led to 2 documents and the email contained a document, these documents have been uploaded to D2. Remedial investigation report collected 16 soil samples, 5 groundwater samples, and 3 vapor probes. Depth to groundwater is 6-8 feet, groundwater flows west to east and depth to bedrock is unknown but greater than 15 feet. Soil samples have slew of contaminants such as metals, svocs, and limited number of VOCs. The VOCs above standards are found in SB-1 aceton-130ug/L found 6-8feet in soil near former gas station as well as 390ug/L xylene found at 6-8feet in soil near former gas station. There are also metal and svoc contaminants above standards in ground water, the VOCs above standards in groundwater are isopropylbenzene at 100 ppb, n-butylbenzene at 27ppb, n-propylbenzene-160ppb, and sec-butylbenezene-52ppb. The Remedial Action Work Plan outlines plan to excavate 2 feet of soil across site and 8 feet of soil in former gas station area in southwestern portion of property. Other remedial activities include a composite cover system will be placed over site to prevent exposure, an SSDS, and a vapor barrier will be placed. Removal of 5 550 USTs from southwestern portion of site as well as collection of end point samples. As per Jeff I will be sending out Report Receipt Review Letter approving RAWP with inclusion of groundwater grab sample. Letter will be uploaded to D2. As per Vought no review of vapor mitigation plans is needed as NYCDOH reportedly performs the review as part of the OER VCP program. Email sent to adgarcia@promesa.org with cc to Cider Environmental, Shaminder, and Shana from OER: After reviewing the submitted Remedial Action Work Plan, the Department has approved the Plan pending inclusion of a groundwater grab sample upon excavation of UST location. Please see attached review letter and contact me if you have any questions. 5/13/2016: Rashad Received email from Shaminder stating that OER has approved the revised RAWP and construction will begin soon. 6/10/2016: Rashad Received email from Shaminder: As you already know that this Site is in City VC program. Yesterday, we conducted a

OER - NYC (Continued) **S117974979**

Pre-construction meeting with them. Work is expected to begin soon (two to three weeks). I will keep you in loop and get you daily reports. When our field person visit this site, we will get you inspection report for your file. Approved RAWP includes: 1.Establishment of Site Specific (Track 4) Soil Cleanup Objectives (SCOs). 2.Excavation and removal of soil/fill exceeding Site Specific (Track 4) SCOs. The entire footprint of the Site will be excavated to a depth of approximately 2 feet below grade. The southwestern portion of property, where the former gasoline station was located, will be excavated to the depth of 8 feet below grade for UST removal. Approximately 3,600 tons of typical historic fill and 150 tons of petroleum-impacted soil will be disposed at an appropriately licensed or permitted facility. 3.Excavation and removal of hazardous waste. 4.Removal and registration of five known 550-gallon USTs from the southwestern portion of the Site. Removal of other unknown USTs that are encountered during soil/fill removal actions. 5.Collection and analysis of end-point samples to determine the performance of the remedy with respect to attainment of Site Specific Track 4 SCOs. 6.NYSDEC will review the closure documentation for Spill No. 1503447 following tanks removal and associated contaminated soil removal per NYSDEC requirements which includes collection of a groundwater grab sample upon excavation of UST location at the southwestern portion of the Site. 7.Placement of demarcation layer in areas used for parking. 8.Installation of a vapor barrier system consisting of vapor barrier beneath the building slab to mitigate soil vapor migration into the building. 9.Installation of a active sub-slab depressurization system (SSDS). 10.Recording of a Declaration of Covenants and Restrictions. 6/14/2016: Rashad Sent email to Shaminder: Jeff said that we need a copy of the NYCDOH review letter for the active SSDS, if it is available now, or once it is produced. Thanks. 6/17/2016: Rashad Received email from Shaminder: Rashad: This Site is enrolled in City VCP. A pre-construction meeting was held on June 17th. Construction is expected to begin next week. A copy of Decision Document is attached. Remedy includes: " Track 4 Cleanup; " Excavation: The entire footprint of the Site will be excavated to a depth of approximately 2 feet below grade. The southwestern portion of property, where the former gasoline station was located, will be excavated to the depth of 8 feet below grade for UST removal. Approximately 3,600 tons of typical historic fill and 150 tons of petroleum-impacted soil will be disposed at an appropriately licensed or permitted facility. " Collection and analysis of end-point samples " ORC application per NYSDEC requirements; " NYSDEC will review the closure documentation for Spill No. 1503447 following tanks removal and associated contaminated soil removal per NYSDEC requirements; " Construction of an engineered composite cover; " Installation of an active sub-slab depressurization system (SSDS) Decision document was attached to email which outlines remedy already summarized by above email. It has been uploaded to D2. 6/23/2016: Rashad Shaminder will be supplying us with DOH approval letter. 1/13/2017 Austin This spill report is being transferred from Rashad Omar to Pratik Lakhani end. 02/16/17 - Lakhani OER Project #15CVCP130M Following email was sent to OER PM Sarah Pong: Sarah, I guess we have another site together! This spill case was reassigned to me, as Rashad is no longer with the DEC. I was reviewing the reports and conversations between Rashad and OER, and I was wondering if there are any updates on the site? I understand that an active SSDS is planned to be installed at the site, has NYCDOH reviewed and provided commentary on the SSDS? If so,

OER - NYC (Continued) **S117974979**

could you please send the review letter to me? In terms of the five (5) known USTs at the site, have they been removed along with any contaminated soils? Furthermore, have remediation plans been made to address groundwater contamination in that area? Please let me know, as I would like to close the spill case as soon as possible. Thank you. OER Pong replied. The site is currently in construction with the next remedial phase to be the installation of the SSDS some time this month (February). The five (5) known historic USTs have been previously removed and only the concrete base of the tanks were found. However, four (4) other USTs were found during excavation and removed. Soils in those areas were excavated down to groundwater and ORC injected prior to backfilling with RCA. Daily reports can be found in the following link: https://www.dropbox.com/sh/42vopwsrl8ur8za/AADPj5TyLIiANcQG1bdnQrkDa?dl=0 02/22/17 - Lakhani Sent the following email to OER Pong: I hope you re doing well. I was looking at the Tank Endpoint Groundwater Sample Lab data in the dropbox and I see that contamination in the groundwater sample, GW-EP, is above standards. Is this groundwater sample related to the four (4) new USTs that were found during excavation? Could you please clarify where these soil and groundwater samples were taken from? Also, was groundwater direction determined? I understand from the RAWP that it was assumed to be in the eastern direction. Thank you for informing me on the remediation activities. Will the groundwater be often monitored after the ORC was injected to check whether the little contamination that remains is attenuating? Please keep me updated and let me know when the active SSDS is planned to be installed. Thank you! 02/24/17 - Lakhani OER Pong sent me the following email: The groundwater grab sample was required by Rashad in the area of the UST excavation for the spill and the soil samples were collected as endpoints (one within tank area, one outside tank area). I believe temporary wells were installed during the RI so groundwater flow was not determined. The ORC was injected by the consultant of their own accord and was not a requirement of OER or Rashad so there is no requirement for monitoring the groundwater. If you require groundwater to be monitored or can provide direction for remediation of the spill, please let us know and we will relay it to the team. Following email was sent to NYSDOH Nathan Walz: I hope this email finds you in good health. I have a spill case for the property at 401 East 120th Street in Manhattan, referred to as the Site here forth. The Site has soil vapor concerns, which had driven the consultant to develop plans to install an active SSDS at the site along with a vapor barrier. Maximum PCE concentrations at the Site are 4.26 ug/m3 which falls within the no further action to & reduce exposures range on the DOH matrix. Other VOCs exceeded mean indoor concentration values as well (see attached detailed site plan). The current Site is used as a school/offices/multi-uses and contains 1-story, 2-story, and one (1) 5-story buildings. The proposed future use of the site will consist of one (1) 179-unit mixed use building which will be 12-stories tall and intended mainly for residential use with mixed commercial uses on the first floor. Plans do not include a basement and all parking will be on the first floor. Areas of concern include a former gas station on the southwest corner where nine (9) USTs were discovered. It was here where the subsurface soil exhibited toxicity characteristics of hazardous material. The soil vapor investigation on the Site detected several gasoline and chlorinated solvents related compounds as per the RAWP. From these findings, it was

OER - NYC (Continued) **S117974979**

expected that an SSDS and vapor barrier system will be required for the proposed site redevelopment. I wanted to run this site past you to determine whether the proposal to install an SSDS is acceptable and to receive any further guidance on the matter. NYCDOH has reviewed and understood their plans for the installation. I ve also attached an abridged version of the report for you to review. I appreciate the help! 02/27/17 - Lakhani Nathan responded with the following email: ...I believe that it is a proactive building approach to include an SSDS during the construction/redevelopment process. My only comment is that it would be in the property owner/participant s best interest to have the SSDS pressure differential test results provided the Department's prior to submittal of the FER in the case that modifications are necessary. OER Chawla reassured that OER usually go to a site for pressure testing and only then approves the final report. 04/20/17 - Lakhani On 03/13/17, DEC Lakhani emailed OER Pong notifying her that the groundwater should be monitored to show the effectiveness of the ORC injection. Testing can be done ever quarter. On 08/31/16, a previously abandoned and unknown 550-gallon fuel oil UST was found to the east of the previously removed gasoline USTs. Endpoint and groundwater sampling was completed in the vicinity of the USTs encased in concrete. A groundwater samples and endpoint samples from the tank west wall and tank area were extracted. Results are as follows: 1,2,4-trimethylbenzene 66 ug/L(GW-EP), 1,3,5-trimethlybenzene 38 ug/L(GW-EP), benzene 1.9 ug/L(GW-EP), xylene 37.5 ug/L(GW-EP). 06/14/17 - Lakhani OER Shaminder emailed to inform that two (2) groundwater monitoring wells will be installed after construction completion. OER requested DEC's assistance with selecting well locations. Furthermore, he also informed that the SSDS will be pressure tested when building construction is complete. DEC Lakhani responded requiring the determination of groundwater flow in order to assist with well placement. OER Pong's update is as follows: Current status of site: - most of the soil removal complete and superstructure is up 3-stories - 50 x70 NE portion of site remains to be excavated which will likely occur next week - The last part of the SSDS and vapor barrier will be installed in that area after major construction (currently equipment staging) around October/November. - Took 6 confirmation samples at bottom of development excavation depth. No detection of PCBs or VOCs. Metals and SVOCs exceeded RRSCO with barium above PGW and Track 4 Site-Specific SCOs (max 2,000ppm). Tank/spill - tanks were removed in August 2016 and area over excavated as much as possible (limited by walls to north and east and sidewalk to south and west) and down to groundwater. - ORC injected/applied directly to groundwater to speed degradation of compounds - No tank bottom endpoint sample collected since in groundwater so groundwater grab sample collected and tested. - Grab groundwater sample had metals, VOCs and SVOCs in exceedance of GQS. - Two tank sidewall endpoint taken. West sidewall sample had metal exceedance above UUSCO. No SVOCs or VOCs detected above MDL in sidewall samples. - Area was backfilled with RCA and building slab has been poured over it. - Planning on installing groundwater wells (2-3?) after major construction complete SSDS - installed portion of SSDS in March 2017 - Design incorporates sampling test points and will perform pressure test after construction complete File Review: Project Status Report (Cider Environmental, 05/26/17) - In August 2016, three (3) 1500 gallon (former gasoline) and (1) 550 gallon #2 fuel oil USTs were removed from the southwester corner of the site

OER - NYC (Continued) **S117974979**

(former gasoline station). Over-excavation was performed to remove the impacted soil and was approx. 85'x50'x8'. Due to the presence of the surrounding structures, only two (2) confirmatory soil samples and one (1) groundwater samples were collected. Soil samples were relatively clean, while the groundwater sample was contaminated. The entire footprint of the site was excavated to a depth of 2'bg, except the southwestern portion of the property, where excavation was performed to groundwater (8'bg) for UST removal. A total of six (6) endpoint samples were collected, all of which were returned with VOCs below standards. Some SVOCs, namely PAHs, were above standards. Cider supervised the installation of an active SSDS. The system consisted of a network of horizontal pipe set in the middle of a gas permeable layer immediately beneath the building slab and vapor barrier system. Due to the presence of heavy construction equipment, the eastern portion of the SSDS will be installed at a later date. The vapor barrier has also been installed except for the eastern portion for the same reasons as the SSDS. An engineered composite cover system was installed at the site. The system consisted of a 6 thick concrete building slab with a 12 clean granular sub-base beneath all building areas. 09/18/17 - Lakhani OER Sarah Pong emails to inform that according to the consultant, the wells to determine groundwater flow will be installed after the heavy machinery is no longer on-site which is sometime in November. A well will be installed downgradient of the ORC injection area to also determine effectiveness at that time. 03/28/18 - Lakhani OER Pong contacted James at Cider confirmed that the downgradient groundwater wells still have not been installed due to the onsite construction activities. The updated timeline to install the well is 1-3 months. OER Pong attached the SSDS layout. A portion of the vapor barrier and SSDS piping is still left to be installed. 06/15/18 - Lakhani As per the May 2018 monthly report, SSDS pipe was installed in the parking-garage portion of the building. 10/31/18 - Lakhani The consultant confirmed that all subsurface activities, including installation of the vapor barrier and active SSDS, have been completed at the site. Once the roof is finished, the SSDS fans will be installed and sub-slab vacuum reading collected. At this time, the consultant is proposing three (3) groundwater wells around the former UST/open spill area and collect a round of samples. 11/01/18 - Lakhani Spoke to OER Shaminder and Sarah Pong, and suggested that rather than installing three wells, MW-1 can be installed and be monitored over 1-2 quarters to determine whether if the contamination is attenuating. 11/08/18 - Lakhani OER Pong shared the updated Groundwater Monitoring Plan which includes installing one (1) permanent well in the vicinity of the former USTs and collected two (2) quarterly samples for analysis and review. THERE ARE NO OTHER FEASIBLE WELL LOCATIONS ON THE PROPERTY BESIDES THE SOUTHWEST CORNER OF THE PROPERTY. 12/20/18 - Lakhani Ground Monitoring Report (Cider, 12/12/18) - On 11/28/18, one (1) 2 diameter permanent groundwater monitoring well was installed in the area of the former UST to evaluate the results of ORC application. Sample results are as follow: no VOCs were detected. 07/25/19 - Lakhani OER Sarah Pong submitted the 2nd Quarter of Groundwater Monitoring. Concentrations are below groundwater standards and are well within attenuation ranges. The SSDS has also been pressure tested. Pressure test data has been forwarded to NYSDOH for review. 07/29/19 - Lakhani NYSDOH reviewed the RAR and the SMP for the site and has no further comments. Spill is closed."

Remarks: "geo probe confirm loss. OER is also involved with project"

OER - NYC (Continued) **S117974979**

All Materials:

Site ID:	509749
Operable Unit ID:	1259029
Operable Unit:	01
Material ID:	2262265
Material Code:	0001A
Material Name:	#2 fuel oil
Case No.:	Not reported
Material FA:	Petroleum
Quantity:	Not reported
Units:	Not reported
Recovered:	Not reported
Oxygenate:	Not reported

A10 **401 EAST 120TH STREET** **NY BROWNFIELDS** **S118628312**
401 EAST 120TH STREET **N/A**
< 1/8 **NEW YORK, NY 10035**
1 ft.

Site 10 of 29 in cluster A

Relative: **Higher**
Actual: **9 ft.**

BROWNFIELDS:

Name:	401 EAST 120TH STREET
Address:	401 EAST 120TH STREET
City,State,Zip:	NEW YORK, NY 10035
Program:	BCP
Site Code:	523120
Acres:	0.800
HW Code:	C231100
SWIS:	3101
Town:	New York City
Record Added Date:	02/26/2016
Record Updated Date:	03/30/2016
Update By:	SXDEWES
Site Description:	"Location: The Site is located in an urban area in the East Harlem section in the borough of Manhattan, New York. The Site is bounded by 15-story apartment buildings to the north; East 120th Street followed by numerous commercial retail, offices, institutional, and residential buildings to the south; commercial buildings on Lot 8 followed by a 15-story apartment building to the east; and 1st Avenue followed by John S. Roberts Junior High School to the west. Site Features: Currently, the Site is used as a school, offices, and multi-uses and contains an approximately 4,480-square foot, one 1-story building. The remainder of the Site consists of an asphalt-paved parking lot. Current Zoning and Land Use: The current zoning designation is R7-2 residential use. The surrounding parcels are currently used as residential, retail, office, and institutional buildings. Past Use of the Site: Prior to 1940, the Site has been utilized for residential, commercial, stone yard (1896), lumber yard (1911), coal yard (1911), school (1923) and gasoline station (1938). From 1941 to 1980, the Site has been utilized for residential, commercial, school, and gasoline station. From 1981 to present, the Site has been utilized for institutional and commercial uses. Site Geology and Hydrogeology: Elevation of the property ranges from 8 to 10 feet and depth to groundwater ranges from 6 to 8 feet. Groundwater flow is generally from West to East. Depth to bedrock is unknown but greater than 15 feet. The stratigraphy of the Site, from the surface

401 EAST 120TH STREET (Continued) **S118628312**

	down, consists of 2-5 feet of urban fill material underlain by at least 10 feet of well drained, medium to fine brown sand with some gravel."
Env Problem:	"Information submitted with the BCP application regarding the environmental condition at the site are currently under review and will be revised as additional information becomes available."
Health Problem:	"Information submitted with the BCP application regarding the conditions at the site are currently under review and will be revised as additional information becomes available."
Dump:	Not reported
Structure:	Not reported
Lagoon:	Not reported
Landfill:	Not reported
Pond:	Not reported
Disp Start:	Not reported
Disp Term:	Not reported
Lat/Long:	Not reported
Dell:	Not reported
Record Add:	Not reported
Record Upd:	Not reported
Updated By:	Not reported
Own Op:	Not reported
Sub Type:	Not reported
Owner Name:	Not reported
Owner Company:	Not reported
Owner Address:	Not reported
Owner Addr2:	Not reported
Owner City,St,Zip:	Not reported
Owner Country:	Not reported
HW Code:	Not reported
Waste Type:	Not reported
Waste Quantity:	Not reported
Waste Code:	Not reported
Crossref ID:	Not reported
Cross Ref Type Code:	Not reported
Cross Ref Type:	Not reported
Record Added Date:	Not reported
Record Updated:	Not reported
Updated By:	Not reported

A11 **ACACIA GARDENS** **RCRA NonGen / NLR** **1019326128**
401-411 E 120TH ST **NYR000227421**
< 1/8 **NEW YORK, NY 10035**
1 ft.

Site 11 of 29 in cluster A

Relative: RCRA NonGen / NLR:
Higher

Date Form Received by Agency:		20170418
Handler Name:	ACACIA GARDENS	
Handler Address:		401-411 E 120TH ST
Handler City,State,Zip:		NEW YORK, NY 10035
EPA ID:		NYR000227421
Contact Name:		JOSE DIAZ
Contact Address:		E 175TH ST
Contact City,State,Zip:		BRONX, NY 10457
Contact Telephone:		917-881-1576
Contact Fax:		347-649-3290
Contact Email:		JOSDIAZ@PROMESA.ORG

Actual:
9 ft.

ACACIA GARDENS (Continued) **1019326128**

Contact Title:	SENIOR CONSTRUCTION MANAGER
EPA Region:	02
Land Type:	Private
Federal Waste Generator Description:	Not a generator, verified
Non-Notifier:	Not reported
Biennial Report Cycle:	Not reported
Accessibility:	Not reported
Active Site Indicator:	Not reported
State District Owner:	NY
State District:	NYSDEC R2
Mailing Address:	E 120TH ST
Mailing City,State,Zip:	NEW YORK, NY 10035
Owner Name:	ACACIA GARDENS HOUSING DEVELOPMENT LLC
Owner Type:	Private
Operator Name:	ACACIA GARDENS AFFORDABLE LLC
Operator Type:	Private
Short-Term Generator Activity:	No
Importer Activity:	No
Mixed Waste Generator:	No
Transporter Activity:	No
Transfer Facility Activity:	No
Recycler Activity with Storage:	No
Small Quantity On-Site Burner Exemption:	No
Smelting Melting and Refining Furnace Exemption:	No
Underground Injection Control:	No
Off-Site Waste Receipt:	No
Universal Waste Indicator:	No
Universal Waste Destination Facility:	No
Federal Universal Waste:	No
Active Site Fed-Reg Treatment Storage and Disposal Facility:	Not reported
Active Site Converter Treatment storage and Disposal Facility:	Not reported
Active Site State-Reg Treatment Storage and Disposal Facility:	Not reported
Active Site State-Reg Handler:	---
Federal Facility Indicator:	Not reported
Hazardous Secondary Material Indicator:	NN
Sub-Part K Indicator:	Not reported
Commercial TSD Indicator:	No
Treatment Storage and Disposal Type:	Not reported
2018 GPRA Permit Baseline:	Not on the Baseline
2018 GPRA Renewals Baseline:	Not on the Baseline
Permit Renewals Workload Universe:	Not reported
Permit Workload Universe:	Not reported
Permit Progress Universe:	Not reported
Post-Closure Workload Universe:	Not reported
Closure Workload Universe:	Not reported
202 GPRA Corrective Action Baseline:	No
Corrective Action Workload Universe:	No
Subject to Corrective Action Universe:	No
Non-TSDFs Where RCRA CA has Been Imposed Universe:	No
TSDFs Potentially Subject to CA Under 3004 (u)/(v) Universe:	No
TSDFs Only Subject to CA under Discretionary Auth Universe:	No
Corrective Action Priority Ranking:	No NCAPS ranking
Environmental Control Indicator:	No
Institutional Control Indicator:	No
Human Exposure Controls Indicator:	N/A
Groundwater Controls Indicator:	N/A
Operating TSDF Universe:	Not reported

ACACIA GARDENS (Continued) **1019326128**

Full Enforcement Universe:	Not reported
Significant Non-Complier Universe:	No
Unaddressed Significant Non-Complier Universe:	No
Addressed Significant Non-Complier Universe:	No
Significant Non-Complier With a Compliance Schedule Universe:	No
Financial Assurance Required:	Not reported
Handler Date of Last Change:	20170524
Recognized Trader-Importer:	No
Recognized Trader-Exporter:	No
Importer of Spent Lead Acid Batteries:	No
Exporter of Spent Lead Acid Batteries:	No
Recycler Activity Without Storage:	Not reported
Manifest Broker:	Not reported
Sub-Part P Indicator:	No

Hazardous Waste Summary:

Waste Code:	D008
Waste Description:	LEAD

Handler - Owner Operator:

Owner/Operator Indicator:	Owner
Owner/Operator Name:	ACACIA GARDENS HOUSING DEVELOPMENT LLC
Legal Status:	Private
Date Became Current:	20160411
Date Ended Current:	Not reported
Owner/Operator Address:	300 E 175TH ST
Owner/Operator City,State,Zip:	BRONX, NY 10457
Owner/Operator Telephone:	917-881-1576
Owner/Operator Telephone Ext:	Not reported
Owner/Operator Fax:	Not reported
Owner/Operator Email:	Not reported

Owner/Operator Indicator:	Operator
Owner/Operator Name:	ACACIA GARDENS AFFORDABLE LLC
Legal Status:	Private
Date Became Current:	20160411
Date Ended Current:	Not reported
Owner/Operator Address:	Not reported
Owner/Operator City,State,Zip:	Not reported
Owner/Operator Telephone:	Not reported
Owner/Operator Telephone Ext:	Not reported
Owner/Operator Fax:	Not reported
Owner/Operator Email:	Not reported

Owner/Operator Indicator:	Owner
Owner/Operator Name:	ACACIA GARDENS HOUSING DEVELOPMENT LLC
Legal Status:	Private
Date Became Current:	20160411
Date Ended Current:	Not reported
Owner/Operator Address:	300 E 175TH ST
Owner/Operator City,State,Zip:	BRONX, NY 10457
Owner/Operator Telephone:	917-881-1576
Owner/Operator Telephone Ext:	Not reported
Owner/Operator Fax:	Not reported
Owner/Operator Email:	Not reported

ACACIA GARDENS (Continued) **1019326128**

Owner/Operator Indicator:	Operator
Owner/Operator Name:	ACACIA GARDENS AFFORDABLE LLC
Legal Status:	Private
Date Became Current:	20160411
Date Ended Current:	Not reported
Owner/Operator Address:	Not reported
Owner/Operator City,State,Zip:	Not reported
Owner/Operator Telephone:	Not reported
Owner/Operator Telephone Ext:	Not reported
Owner/Operator Fax:	Not reported
Owner/Operator Email:	Not reported

Historic Generators:

Receive Date:	20170418
Handler Name: ACACIA GARDENS	
Federal Waste Generator Description:	Not a generator, verified
State District Owner:	NY
Large Quantity Handler of Universal Waste:	No
Recognized Trader Importer:	No
Recognized Trader Exporter:	No
Spent Lead Acid Battery Importer:	No
Spent Lead Acid Battery Exporter:	No
Current Record:	Yes
Non Storage Recycler Activity:	Not reported
Electronic Manifest Broker:	Not reported

Receive Date:	20160623
Handler Name: ACACIA GARDENS	
Federal Waste Generator Description:	Large Quantity Generator
State District Owner:	NY
Large Quantity Handler of Universal Waste:	No
Recognized Trader Importer:	No
Recognized Trader Exporter:	No
Spent Lead Acid Battery Importer:	No
Spent Lead Acid Battery Exporter:	No
Current Record:	No
Non Storage Recycler Activity:	Not reported
Electronic Manifest Broker:	Not reported

List of NAICS Codes and Descriptions:

NAICS Code:	624120
NAICS Description:	SERVICES FOR THE ELDERLY AND PERSONS WITH DISABILITIES
NAICS Code:	624190
NAICS Description:	OTHER INDIVIDUAL AND FAMILY SERVICES

Facility Has Received Notices of Violations:

Violations:	No Violations Found

Evaluation Action Summary:

Evaluations:	No Evaluations Found

A12 **ACACIA GARDENS HOUSING** **NY MANIFEST** **S118708644**
401-411 E 120TH ST **N/A**
< 1/8 **NEW YORK, NY 10035**
1 ft.

Site 12 of 29 in cluster A

Relative:
Higher

Actual:
9 ft.

NY MANIFEST:

Name:	ACACIA GARDENS HOUSING
Address:	401-411 E 120TH ST
City,State,Zip:	NEW YORK, NY 10035
Country:	USA
EPA ID:	NYR000227421
Facility Status:	Not reported
Location Address 1:	401 EAST 120TH STREET
Code:	BP
Location Address 2:	Not reported
Total Tanks:	Not reported
Location City:	NEW YORK
Location State:	NY
Location Zip:	10035
Location Zip 4:	Not reported

NY MANIFEST:

EPAID:	NYR000227421
Mailing Name:	ACACIA GARDENS HOUSING
Mailing Contact:	ACACIA GARDENS HOUSING DEVELOPMENT
Mailing Address 1:	200 EAST 175TH ST
Mailing Address 2:	Not reported
Mailing City:	BRONX
Mailing State:	NY
Mailing Zip:	10457
Mailing Zip 4:	Not reported
Mailing Country:	USA
Mailing Phone:	Not reported

NY MANIFEST:

Document ID:	Not reported
Manifest Status:	Not reported
seq:	Not reported
Year:	2018
Trans1 State ID:	NJR000029967
Trans2 State ID:	Not reported
Generator Ship Date:	09/02/2016
Trans1 Recv Date:	09/02/2016
Trans2 Recv Date:	Not reported
TSD Site Recv Date:	09/02/2016
Part A Recv Date:	Not reported
Part B Recv Date:	Not reported
Generator EPA ID:	NYR000227421
Trans1 EPA ID:	Not reported
Trans2 EPA ID:	Not reported
TSDF ID 1:	PAD085690592
TSDF ID 2:	Not reported
Manifest Tracking Number:	015758324JJK
Import Indicator:	N
Export Indicator:	N
Discr Quantity Indicator:	N
Discr Type Indicator:	N
Discr Residue Indicator:	N

ACACIA GARDENS HOUSING (Continued) **S118708644**

Discr Partial Reject Indicator:	N
Discr Full Reject Indicator:	N
Manifest Ref Number:	Not reported
Alt Facility RCRA ID:	Not reported
Alt Facility Sign Date:	Not reported
MGMT Method Type Code:	H110
Waste Code:	Not reported
Waste Code:	Not reported
Waste Code:	Not reported
Waste Code:	Not reported
Waste Code:	Not reported
Waste Code:	Not reported
Quantity:	55680
Units:	P - Pounds
Number of Containers:	1
Container Type:	DT - Dump trucks
Handling Method:	T Chemical, physical, or biological treatment.
Specific Gravity:	1
Waste Code:	D008
Waste Code 1_2:	Not reported
Waste Code 1_3:	Not reported
Waste Code 1_4:	Not reported
Waste Code 1_5:	Not reported
Waste Code 1_6:	Not reported

A13 **ACACIA GARDENS HDFC** **US BROWNFIELDS** **1026006546**
401 EAST 120TH STREET **N/A**
< 1/8 **NEW YORK, NY 10035**
1 ft.

Site 13 of 29 in cluster A

Relative: **Higher**
Actual: **9 ft.**

US BROWNFIELDS:

Name:	ACACIA GARDENS HDFC
Address:	401 EAST 120TH STREET
City,State,Zip:	NEW YORK, NY 10035
Recipient Name:	City of New York
Grant Type:	BCRLF
Property Number:	Block 1808, Lot 10
Parcel size:	0.8
Latitude:	40.7985605
Longitude:	-73.9334347
HCM Label:	-
Map Scale:	-
Point of Reference:	-
Highlights:	-
Datum:	-
Acres Property ID:	240315
IC Data Access:	-
Start Date:	-
Redev Completition Date:	-
Completed Date:	-
Acres Cleaned Up:	-
Cleanup Funding:	-
Cleanup Funding Source:	-
Assessment Funding:	-
Assessment Funding Source:	-
Redevelopment Funding:	-

ACACIA GARDENS HDFC (Continued) **1026006546**

Redev. Funding Source:	-
Redev. Funding Entity Name:	-
Redevelopment Start Date:	-
Assessment Funding Entity:	-
Cleanup Funding Entity:	-
Grant Type:	Hazardous
Accomplishment Type:	-
Accomplishment Count:	-
Cooperative Agreement Number:	96287213
Start Date:	-
Ownership Entity:	-
Completion Date:	-
Current Owner:	-
Did Owner Change:	-
Cleanup Required:	-
Video Available:	-
Photo Available:	-
Institutional Controls Required:	-
IC Category Proprietary Controls:	-
IC Cat. Info. Devices:	-
IC Cat. Gov. Controls:	-
IC Cat. Enforcement Permit Tools:	-
IC in place date:	-
IC in place:	-
State/tribal program date:	-
State/tribal program ID:	-
State/tribal NFA date:	-
Air cleaned:	-
Asbestos found:	-
Asbestos cleaned:	-
Controled substance found:	-
Controled substance cleaned:	-
Drinking water affected:	-
Drinking water cleaned:	-
Groundwater affected:	-
Groundwater cleaned:	-
Lead contaminant found:	-
Lead cleaned up:	-
No media affected:	-
Unknown media affected:	-
Other cleaned up:	-
Other metals found:	-
Other metals cleaned:	-
Other contaminants found:	-
Other contams found description:	-
PAHs found:	-
PAHs cleaned up:	-
PCBs found:	-
PCBs cleaned up:	-
Petro products found:	-
Petro products cleaned:	-
Sediments found:	-
Sediments cleaned:	-
Soil affected:	-
Soil cleaned up:	-
Surface water cleaned:	-
VOCs found:	-

ACACIA GARDENS HDFC (Continued) **1026006546**

VOCs cleaned:	-
Cleanup other description:	-
Num. of cleanup and re-dev. jobs:	-
Past use greenspace acreage:	-
Past use residential acreage:	-
Surface Water:	-
Past use commercial acreage:	-
Past use industrial acreage:	-
Future use greenspace acreage:	-
Future use residential acreage:	-
Future use commercial acreage:	-
Future use industrial acreage:	-
Superfund Fed. landowner flag:	-
Arsenic cleaned up:	-
Cadmium cleaned up:	-
Chromium cleaned up:	-
Copper cleaned up:	-
Iron cleaned up:	-
mercury cleaned up:	-
Nickel Cleaned Up:	-
No clean up:	-
Pesticides cleaned up:	-
Selenium cleaned up:	-
SVOCs cleaned up:	-
Unknown clean up:	-
Arsenic contaminant found:	-
Cadmium contaminant found:	-
Chromium contaminant found:	-
Copper contaminant found:	-
Iron contaminant found:	-
Mercury contaminant found:	-
Nickel contaminant found:	-
No contaminant found:	-
Pesticides contaminant found:	-
Selenium contaminant found:	-
SVOCs contaminant found:	-
Unknown contaminant found:	-
Future Use: Multistory	-
Media affected Bluiding Material:	-
Media affected indoor air:	-
Building material media cleaned up:	-
Indoor air media cleaned up:	-
Unknown media cleaned up:	-
Past Use: Multistory	-
Property Description:	-
Below Poverty Number:	14678
Below Poverty Percent:	39.16
Meidan Income:	12374
Meidan Income Number:	24668
Meidan Income Percent:	65.81
Vacant Housing Number:	1317
Vacant Housing Percent:	9.05
Unemployed Number:	2022
Unemployed Percent:	5.39

A14
West
< 1/8
0.007 mi.
35 ft.

MANHOLE 53875
1ST AVE/120TH ST
MANHOLE, NY

Site 14 of 29 in cluster A

NY Spills **S104510612**
N/A

Relative:
Higher

Actual:
9 ft.

SPILLS:

Name:	MANHOLE 53875
Address:	1ST AVE/120TH ST
City,State,Zip:	MANHATTAN, NY
Spill Number/Closed Date:	9913838 / 2004-11-16
Facility ID:	9913838
Facility Type:	ER
DER Facility ID:	118293
Site ID:	138342
DEC Region:	2
Spill Cause:	Unknown
Spill Class:	C4
SWIS:	3101
Spill Date:	2000-03-08
Investigator:	JHOCONNE
Referred To:	Not reported
Reported to Dept:	2000-03-08
CID:	371
Water Affected:	Not reported
Spill Source:	Unknown
Spill Notifier:	Affected Persons
Cleanup Ceased:	Not reported
Cleanup Meets Std:	False
Last Inspection:	Not reported
Recommended Penalty:	False
UST Trust:	False
Remediation Phase:	0
Date Entered In Computer:	2000-03-08
Spill Record Last Update:	2004-11-16
Spiller Name:	Not reported
Spiller Company:	UNKNOWN
Spiller Address:	Not reported
Spiller Company:	999
Contact Name:	Not reported
DEC Memo:	"Prior to Sept, 2004 data translation this spill Lead_DEC Field was O'CONNELL e2mis no. 130304: 08-MAR-2000 09:15 MH.53867 E/S 1 AVE 209' N/O EAST 120 ST -- SPILL UNKNOWN OIL J. Rivera 16937, UGNo, while on location to splice feeder 3M58, found spill approx 5 gal unknown oil and 150 gal water in structure. No visual movement of liquids. No apparent impact to sewers or waterways. No smoke or fire. No visible cracks. Sump, sump pump and sewer connection not verified. Conduit plate not available to determine sewer connection. PILC oil filled cable in structure. ID sample taken by Rivera, tag # 10526 hung. Cleanup pending sample results. 03/09/00 , 10:15 AM CORRECT MANHOLE NUMBER IS #53875 AND LOCATION , E/S 1 AVE 209' N/O EAST 120 ST,WHERE THE SAMPLE WAS TAKEN FROM. INCIDENT # 130304 , E/S 1 AVE 209' N/O EAST 120 ST , MH.53867 , 1.PPM DATE AND TIME THE CLEANUP COMPLETED : 03/09/00 , 13:00. CLEANUP PROCEDURE : OIL AND WATER REMOVED VIA TANKER UNDER <50.PPM , WAS THEN DOUBLE WASHED WITH BIO-GENESIS SOLUTION (SLIX) , MANHOLE WAS THEN RINSED BY FLUSH TRUCK. QUANTITY REMOVED FROM SITE AND TYPE OF CONTAINER'S USED : THREE PLASTIC BAG'S NON-HAZARDOUS WASTE (PPE& ABSORBENT PAD'S,TARP,RAG'S). TRANSPORTATION TO EAST 110 ST YARD (MANHATTAN) PLACED IN A UNDER <50.PPM

MANHOLE 53875 (Continued) **S104510612**

ACCUMULATION DRUM AT INDUSTRIAL WASTE TEMP AREA. ASTORIA CORPORATE TRANSPORTATION TANKER UNDER <50.PPM ACCUMULATION 1,400 GALLON'S OIL AND WATER MIXTURE. SPILL TAG REMOVED UPON COMPLETION."

Remarks: "found 5 gals on 150 gals water -- sample taken - clean up pending results -- con ed 130304."

All Materials:

Site ID:	138342
Operable Unit ID:	1092215
Operable Unit:	01
Material ID:	292125
Material Code:	0066A
Material Name:	unknown petroleum
Case No.:	Not reported
Material FA:	Petroleum
Quantity:	5.00
Units:	G
Recovered:	.00
Oxygenate:	Not reported

A15 **VS2027 VAULT** **NY Spills** **S110307758**
West **1RST AVE AND EAST 120ST** **N/A**
< 1/8 **NEWYORK, NY**
0.007 mi.
35 ft. **Site 15 of 29 in cluster A**

Relative: **Higher**

Actual: **9 ft.**

SPILLS:

Name:	VS2027 VAULT
Address:	1RST AVE AND EAST 120ST
City,State,Zip:	NEWYORK, NY
Spill Number/Closed Date:	1000204 / 2010-05-21
Facility ID:	1000204
Facility Type:	ER
DER Facility ID:	380335
Site ID:	431365
DEC Region:	2
Spill Cause:	Unknown
Spill Class:	C5
SWIS:	3101
Spill Date:	2010-04-06
Investigator:	RWAUSTIN
Referred To:	Not reported
Reported to Dept:	2010-04-06
CID:	Not reported
Water Affected:	Not reported
Spill Source:	Commercial/Industrial
Spill Notifier:	Other
Cleanup Ceased:	Not reported
Cleanup Meets Std:	False
Last Inspection:	Not reported
Recommended Penalty:	False
UST Trust:	False
Remediation Phase:	0
Date Entered In Computer:	2010-04-06
Spill Record Last Update:	2010-05-21
Spiller Name:	Not reported
Spiller Company:	CON ED

VS2027 VAULT (Continued) **S110307758**

Spiller Address:	Not reported
Spiller Company:	999
Contact Name:	ERT
DEC Memo:	"5/21/10 - Austin - Transformer bushing leak, unit replaced - Contained and cleaned up by Con Edison - see eDocs for further info - spill closed - end"
Remarks:	"nine gals. unknown oil on 500gals. water/spill and water contained to vault area"

All Materials:

Site ID:	431365
Operable Unit ID:	1182817
Operable Unit:	01
Material ID:	2177021
Material Code:	0066A
Material Name:	unknown petroleum
Case No.:	Not reported
Material FA:	Petroleum
Quantity:	9.00
Units:	G
Recovered:	Not reported
Oxygenate:	Not reported

A16 **HYDRAULIC OIL FROM VEHICLE 60787** **NY Spills** **S108058107**
West **120 STREET & 1 AVENUE** **N/A**
< 1/8 **MANHATTAN, NY**
0.007 mi.
35 ft. **Site 16 of 29 in cluster A**

Relative:
Higher

Actual:
9 ft.

SPILLS:

Name:	HYDRAULIC OIL FROM VEHICLE 60787
Address:	120 STREET & 1 AVENUE
City,State,Zip:	MANHATTAN, NY
Spill Number/Closed Date:	0603703 / 2006-08-15
Facility ID:	0603703
Facility Type:	ER
DER Facility ID:	316529
Site ID:	366467
DEC Region:	2
Spill Cause:	Equipment Failure
Spill Class:	D4
SWIS:	3101
Spill Date:	2006-07-04
Investigator:	GDBREEN
Referred To:	Not reported
Reported to Dept:	2006-07-04
CID:	64
Water Affected:	Not reported
Spill Source:	Passenger Vehicle
Spill Notifier:	Responsible Party
Cleanup Ceased:	Not reported
Cleanup Meets Std:	False
Last Inspection:	Not reported
Recommended Penalty:	False
UST Trust:	False
Remediation Phase:	0
Date Entered In Computer:	2006-07-05

HYDRAULIC OIL FROM VEHICLE 60787 (Continued) **S108058107**

Spill Record Last Update:	2006-08-30
Spiller Name:	ERT DESK
Spiller Company:	CON EDISON
Spiller Address:	120 ST / 1ST AVE
Spiller Company:	999
Contact Name:	ERT DESK
DEC Memo:	"08/15/06 - See e-docs for Con Ed report detailing cleanup and closure. 200955. see eDocs."
Remarks:	"CON-ED VEHICLE # 60787. 1 PINT INTO THE SEWER AND LAND. COULD BE LAYING IN CATCH BASIN. 200955"

All Materials:

Site ID:	366467
Operable Unit ID:	1124409
Operable Unit:	01
Material ID:	2113910
Material Code:	0010
Material Name:	hydraulic oil
Case No.:	Not reported
Material FA:	Petroleum
Quantity:	.00
Units:	G
Recovered:	.00
Oxygenate:	Not reported

A17 **MANHOLE 53880** **NY Spills** **S104510611**
West **1ST AVE/E120TH ST** **N/A**
< 1/8 **MANHATTAN, NY**
0.007 mi.
35 ft. **Site 17 of 29 in cluster A**

Relative: **Higher**

Actual: **9 ft.**

SPILLS:

Name:	MANHOLE 53880
Address:	1ST AVE/E120TH ST
City,State,Zip:	MANHATTAN, NY
Spill Number/Closed Date:	9913836 / 2004-11-16
Facility ID:	9913836
Facility Type:	ER
DER Facility ID:	122773
Site ID:	144015
DEC Region:	2
Spill Cause:	Unknown
Spill Class:	C4
SWIS:	3101
Spill Date:	2000-03-08
Investigator:	JHOCONNE
Referred To:	Not reported
Reported to Dept:	2000-03-08
CID:	371
Water Affected:	Not reported
Spill Source:	Unknown
Spill Notifier:	Affected Persons
Cleanup Ceased:	Not reported
Cleanup Meets Std:	False
Last Inspection:	Not reported
Recommended Penalty:	False
UST Trust:	False

MANHOLE 53880 (Continued) **S104510611**

Remediation Phase:	0
Date Entered In Computer:	2000-03-08
Spill Record Last Update:	2004-11-16
Spiller Name:	Not reported
Spiller Company:	UNKNOWN
Spiller Address:	Not reported
Spiller Company:	999
Contact Name:	Not reported
DEC Memo:	"Prior to Sept, 2004 data translation this spill Lead_DEC Field was O'CONNELL e2mis no. 130303: 08-MAR-2000 09:15 -- E/S 1AV 503' N/O E.120ST L.Morales#74700 splicer underground reports spill approx 2-gallons unknown oil mixed with 150-gallons water in MH-53880....No visual movement of fluid....no smoke or fire.....unable to verify sump....unable to verify sewer connection due to no conduit plate available.... ID sample taken by L.Morales....Sign# 17693 placed.....Underground crew on location to splice fdr-3m58 LAB RESULTS Lab Seq#00-02172 Aroclor None PCB 1.00 ppm 3/8/00 03/09/00, 10:30 AM CORRECT MANHOLE NUMBER IS # 53873 AND LOCATION - E/S 1 AVE 250' N/O EAST 120 ST, WHERE SAMPLE WAS TAKEN FROM. INCIDENT # 130303 , E/S 1 AVE 250' N/O EAST 120 ST , MH.53873 , <1.PPM DATE AND TIME THE CLEANUP COMPLETED : 03/09/00 , 13:30. CLEANUP PROCEDURE : OIL AND WATER REMOVED VIA TANKER UNDER <50.PPM , WAS THEN DOUBLE WASHED WITH BIO-GENESIS SOLUTION (SLIX) , MANHOLE WAS THEN RINSED BY FLUSH TRUCK. QUANTITY REMOVED FROM SITE AND TYPE OF CONTAINER'S USED : FOUR PLASTIC BAG'S NON-HAZARDOUS WASTE- (PPE & ABSORBENTPAD'S,TARP) TRANSPORTATION TO 110 ST YARD (MANHATTAN) PLACED IN A UNDER <50.PPM ACCUMULATION DRUM AT INDUSTRIAL WASTE TEMP AREA. ASTORIA CORPORATE TRANSPORTATION TANKER UNDER <50.PPM ACCUMULATION 575 GALLON'S OIL AND WATER MIXTURE. SPILL TAG REMOVED UPON COMPLETION."
Remarks:	"found 2 gals on 150 gals water -- sample taken - clean up pending results -- con ed 130303."

All Materials:

Site ID:	144015
Operable Unit ID:	1092213
Operable Unit:	01
Material ID:	292123
Material Code:	0066A
Material Name:	unknown petroleum
Case No.:	Not reported
Material FA:	Petroleum
Quantity:	2.00
Units:	G
Recovered:	.00
Oxygenate:	Not reported

A18 **MANHOLE 53864** **NY Spills** **S103936467**
West **E 120TH ST / 1ST AVE** **N/A**
< 1/8 **MANHATTAN, NY**
0.007 mi.
35 ft. **Site 18 of 29 in cluster A**

Relative: SPILLS:
Higher

Name:	MANHOLE 53864
Address:	E 120TH ST / 1ST AVE
City,State,Zip:	MANHATTAN, NY
Spill Number/Closed Date:	9900785 / 2002-06-11

Actual:
9 ft.

MANHOLE 53864 (Continued) **S103936467**

Facility ID:	9900785
Facility Type:	ER
DER Facility ID:	71802
Site ID:	76888
DEC Region:	2
Spill Cause:	Unknown
Spill Class:	C4
SWIS:	3101
Spill Date:	1999-04-21
Investigator:	JHOCONNE
Referred To:	Not reported
Reported to Dept:	1999-04-21
CID:	382
Water Affected:	Not reported
Spill Source:	Unknown
Spill Notifier:	Other
Cleanup Ceased:	Not reported
Cleanup Meets Std:	False
Last Inspection:	Not reported
Recommended Penalty:	False
UST Trust:	False
Remediation Phase:	0
Date Entered In Computer:	1999-04-21
Spill Record Last Update:	2002-06-11
Spiller Name:	Not reported
Spiller Company:	UNKNOWN
Spiller Address:	Not reported
Spiller Company:	999
Contact Name:	BILL MURPHY
DEC Memo:	"Prior to Sept, 2004 data translation this spill Lead_DEC Field was O'CONNELL CON ED E2MIS NOTES 5-04-99 Found approx. 3 gals. of unknown oil on approx. 150 gals of water. in MH#53864 oil contained to MH. No sewers or waterways affected. Cracks and sump, or sewer connection unknown. Aroclor #1254, PCB count <1.0ppm Cleanup started on 4-22-99 16,220 gals. removed via 5 tankers. Additional 18,000 removed via 7 tankera NYCDEP notified there is water leak in area, job pending water main repair. 4-28-99 DEP notifies R. O'Neil water main has been repaired. 4-29-99 3500 gals. water via tanker. Water level went down 2-ft and immediately rose when pumping stopped. DEP will be notified that problem has not been corrected. Update E-mail: Cleanup Completion information: This is the latest update I have relating to 120th and 1 Ave spill report. Attached to this e-mail is the CHEMLIMS report of the sampling done on 03/30/00. The water quality for all of the test that were run met all the DEPs requirements to discharge to a public sewer. Specifically, relating to the oil spill originally reported, the oil and grease results were non-detect. The manhole is consider clean and the spill can be closed internally. -----Original Message----- From: O'Neill, Robert Sent: Thursday, April 20, 2000 9:52 AM To: Ramon, Richard; Fenner, Wendell Cc: Torres, Carlos D.; DeStefano, Joseph; Cioffi, Steve Subject: RE: By Joseph DeStefano 00-03053 Rich This job has changed direction somewhat in the last month. In order to complete the feeder work prior to the summer load period, new conduit has been diverted around the structure. The plan is still to rectify the water problem in this hole. On of the structural engineers would like to get a look at the hole with the water down. In the past, I have been able to get the water down prior to pumping 10,000 gallons. Can we pump less than 10,000 gal without a

MANHOLE 53864 (Continued) **S103936467**

hassle. This would permit the engineers to evaluate the hole. Robert O'Neill OGS Manhattan Services 212-427-5473 -----Original Message----- From: Ramon, Richard Sent: Thursday, April 20, 2000 9:46 AM To: Fenner, Wendell; O'Neill, Robert Subject: FW: By Joseph DeStefano 00-03053 Sampling results were sent to Sophia Rabich on April 12 - I spoke to her today and she hadn't gotten to it yet. I'll call her next week to remind her if necessary. I soon as I get approval from Pravin Patel, I send to Quantity group. We'll probably have to meet with the quantity group as we have for the previous >10,000 gpd discharges. Description: MH #53864 TOP ANALYZED: SAMPLE TYPE: WATER Test Test Description Result Units Description Result Units ----------- ------- ----- ----------- ------ ----- Cadmium <0.005 mg/L Chromium <0.005 mg/L Copper 0.02 mg/L Lead <0.005 mg/L AROCLOR 1016 <0.065 ug/L Manganese AROCLOR 1221 <0.065 ug/L Mercury <0.001 mg/L AROCLOR 1232 <0.065 ug/L Molybdenum AROCLOR 1242 <0.065 ug/L Nickel <0.01 mg/L AROCLOR 1248 <0.065 ug/L Silver AROCLOR 1254 <0.065 ug/L Vanadium AROCLOR 1260 <0.065 ug/L Zinc 0.07 mg/L Cyanide <0.02 mg/L Fluoride TRPH <0.4 mg/L Analyzed by: EcoTest Laboratories, Inc. ELAP# 10320 Flash Point >100 deg C Cadmium <0.005 mg/L Chromium <0.005 mg/L Copper 0.01 mg/L Lead <0.005 mg/L AROCLOR 1016 <0.065 ug/L Manganese AROCLOR 1221 <0.065 ug/L Mercury <0.001 mg/L AROCLOR 1232 <0.065 ug/L Molybdenum AROCLOR 1242 <0.065 ug/L Nickel <0.01 mg/L AROCLOR 1248 <0.065 ug/L Silver AROCLOR 1254 <0.065 ug/L Vanadium AROCLOR 1260 <0.065 ug/L Zinc 0.06 mg/L Cyanide <0.02 mg/L TRPH <0.4 mg/L Analyzed by: EcoTest Laboratories, Inc. ELAP# 10320 ANALYTE RESULTS UNITS ------- ------- ----- Flash Point >100 deg C "

Remarks: "3 GAL OF OIL FOUND ON 150 GAL OF WATER. CONTAINED IN THE MANHOLE. SAMPLE WAS TAKEN AND CLEAN UP PENDING LAB RESULTS. CON ED 124-356."

All Materials:

Site ID:	76888
Operable Unit ID:	1079542
Operable Unit:	01
Material ID:	307904
Material Code:	0066A
Material Name:	unknown petroleum
Case No.:	Not reported
Material FA:	Petroleum
Quantity:	3.00
Units:	G
Recovered:	.00
Oxygenate:	Not reported

A19 **CON EDISON VAULT: 2027** **RCRA NonGen / NLR** **1017778764**
West **1ST AVE & E 120TH ST** **NYP004567137**
< 1/8 **NEW YORK, NY 10035**
0.009 mi.
45 ft. **Site 19 of 29 in cluster A**

Relative: **Higher**
Actual: **9 ft.**

RCRA NonGen / NLR:

Date Form Received by Agency:		20140717
Handler Name:	CON EDISON VAULT: 2027	
Handler Address:		1ST AVE & E 120TH ST
Handler City,State,Zip:		NEW YORK, NY 10035
EPA ID:		NYP004567137
Contact Name:		THOMAS TEELING
Contact Address:		Not reported

CON EDISON VAULT: 2027 (Continued) **1017778764**

Contact City,State,Zip:	Not reported
Contact Telephone:	212-460-3770
Contact Fax:	Not reported
Contact Email:	Not reported
Contact Title:	SENIOR SCIENTIST
EPA Region:	02
Land Type:	Private
Federal Waste Generator Description:	Not a generator, verified
Non-Notifier:	Not reported
Biennial Report Cycle:	Not reported
Accessibility:	Not reported
Active Site Indicator:	Not reported
State District Owner:	NY
State District:	NYSDEC R2
Mailing Address:	IRVING PL, 15TH FL NE
Mailing City,State,Zip:	NEW YORK, NY 10003
Owner Name:	Not reported
Owner Type:	Not reported
Operator Name:	Not reported
Operator Type:	Not reported
Short-Term Generator Activity:	No
Importer Activity:	No
Mixed Waste Generator:	No
Transporter Activity:	No
Transfer Facility Activity:	No
Recycler Activity with Storage:	No
Small Quantity On-Site Burner Exemption:	No
Smelting Melting and Refining Furnace Exemption:	No
Underground Injection Control:	No
Off-Site Waste Receipt:	No
Universal Waste Indicator:	No
Universal Waste Destination Facility:	No
Federal Universal Waste:	No
Active Site Fed-Reg Treatment Storage and Disposal Facility:	Not reported
Active Site Converter Treatment storage and Disposal Facility:	Not reported
Active Site State-Reg Treatment Storage and Disposal Facility:	Not reported
Active Site State-Reg Handler:	---
Federal Facility Indicator:	Not reported
Hazardous Secondary Material Indicator:	NN
Sub-Part K Indicator:	Not reported
Commercial TSD Indicator:	No
Treatment Storage and Disposal Type:	Not reported
2018 GPRA Permit Baseline:	Not on the Baseline
2018 GPRA Renewals Baseline:	Not on the Baseline
Permit Renewals Workload Universe:	Not reported
Permit Workload Universe:	Not reported
Permit Progress Universe:	Not reported
Post-Closure Workload Universe:	Not reported
Closure Workload Universe:	Not reported
202 GPRA Corrective Action Baseline:	No
Corrective Action Workload Universe:	No
Subject to Corrective Action Universe:	No
Non-TSDFs Where RCRA CA has Been Imposed Universe:	No
TSDFs Potentially Subject to CA Under 3004 (u)/(v) Universe:	No
TSDFs Only Subject to CA under Discretionary Auth Universe:	No
Corrective Action Priority Ranking:	No NCAPS ranking
Environmental Control Indicator:	No

CON EDISON VAULT: 2027 (Continued) **1017778764**

Institutional Control Indicator:	No
Human Exposure Controls Indicator:	N/A
Groundwater Controls Indicator:	N/A
Operating TSDF Universe:	Not reported
Full Enforcement Universe:	Not reported
Significant Non-Complier Universe:	No
Unaddressed Significant Non-Complier Universe:	No
Addressed Significant Non-Complier Universe:	No
Significant Non-Complier With a Compliance Schedule Universe:	No
Financial Assurance Required:	Not reported
Handler Date of Last Change:	20150211
Recognized Trader-Importer:	No
Recognized Trader-Exporter:	No
Importer of Spent Lead Acid Batteries:	No
Exporter of Spent Lead Acid Batteries:	No
Recycler Activity Without Storage:	Not reported
Manifest Broker:	Not reported
Sub-Part P Indicator:	No

Historic Generators:

Receive Date:	20140617
Handler Name: CON EDISON	
Federal Waste Generator Description:	Small Quantity Generator
State District Owner:	NY
Large Quantity Handler of Universal Waste:	No
Recognized Trader Importer:	No
Recognized Trader Exporter:	No
Spent Lead Acid Battery Importer:	No
Spent Lead Acid Battery Exporter:	No
Current Record:	No
Non Storage Recycler Activity:	Not reported
Electronic Manifest Broker:	Not reported

Receive Date:	20140617
Handler Name: CON EDISON	
Federal Waste Generator Description:	Not a generator, verified
State District Owner:	NY
Large Quantity Handler of Universal Waste:	No
Recognized Trader Importer:	No
Recognized Trader Exporter:	No
Spent Lead Acid Battery Importer:	No
Spent Lead Acid Battery Exporter:	No
Current Record:	No
Non Storage Recycler Activity:	Not reported
Electronic Manifest Broker:	Not reported

Receive Date:	20140717
Handler Name: CON EDISON VAULT: 2027	
Federal Waste Generator Description:	Not a generator, verified
State District Owner:	NY
Large Quantity Handler of Universal Waste:	No
Recognized Trader Importer:	No
Recognized Trader Exporter:	No
Spent Lead Acid Battery Importer:	No
Spent Lead Acid Battery Exporter:	No
Current Record:	Yes

CON EDISON VAULT: 2027 (Continued) **1017778764**

Non Storage Recycler Activity: Not reported
Electronic Manifest Broker: Not reported

List of NAICS Codes and Descriptions:
NAICS Codes: No NAICS Codes Found

Facility Has Received Notices of Violations:
Violations: No Violations Found

Evaluation Action Summary:
Evaluations: No Evaluations Found

A20 **IS 45M- NYSCA** **NY Spills** **S110306795**
NNW **2351 1ST AVE** **N/A**
< 1/8 **NEW YORK, NY**
0.012 mi.
64 ft. **Site 20 of 29 in cluster A**

Relative: **Lower**
Actual: **8 ft.**

SPILLS:

Name:	IS 45M- NYSCA
Address:	2351 1ST AVE
City,State,Zip:	NEW YORK, NY
Spill Number/Closed Date:	0904431 / 2011-02-28
Facility ID:	0904431
Facility Type:	ER
DER Facility ID:	338287
Site ID:	416587
DEC Region:	2
Spill Cause:	Unknown
Spill Class:	Not reported
SWIS:	3101
Spill Date:	2009-07-15
Investigator:	hrpatel
Referred To:	Not reported
Reported to Dept:	2009-07-15
CID:	Not reported
Water Affected:	Not reported
Spill Source:	Commercial/Industrial
Spill Notifier:	Local Agency
Cleanup Ceased:	Not reported
Cleanup Meets Std:	False
Last Inspection:	Not reported
Recommended Penalty:	False
UST Trust:	False
Remediation Phase:	0
Date Entered In Computer:	2009-07-15
Spill Record Last Update:	2011-02-28
Spiller Name:	DREW PARDIS AND MICAHEL TUMULTY
Spiller Company:	UNKNOWN
Spiller Address:	2351 FIRST AVE
Spiller Company:	999
Contact Name:	DREW PARDIS AND MICAHEL TUMULTY
DEC Memo:	"07/15/09-Vought-Primary off-hours responder. Called and spoke to Mike Timulty (SCA (718) 752-5036). Site is a school (IS 45M) that is changing boilers and as such has installed a temporary boiler and

IS 45M- NYSCA (Continued) **S110306795**

tempoarary 275-gallon AST in center courtyard. Shoring be installed for new boiler and during installation oil was observed where shoring comes in contact with building wall. Groundwater at 8'bg. SCA performed site visit and observed oil on the soil directly under temporary boiler which was immediately adjacent to seep. Contractor for SCA will meet with SCA tomorrow to begin soil excavation and collection of endpoint samples. School is currently closed for summer and will reopen in fall so no vapor issues to date. Work will take approximately one week. Contractor to perform work will be BG National. CSL sent to: DEC requires CSL with one month due date and: 1)collection of endpoint samples 2)cc to NYSCA Timulty(Fax:646654-1861). Vought sent CSL to: Mr. Drew Pardus NYSCA 30-30 Thompson Avenue Long Island City, NY 11101-3045 Fax: (718)472-8500 07/20/09-Vought-DEC Austin requested update. Vought called Pardus and left message to return call with status update. 07/27/08-Vought-Received call from and spoke to SCA Pardus (cell 646-577-8280) and area was stabilized and LIRO Engineering working for SCA who are developing plan for investigation of soils. No sheen on groundwater but there is water present as of this morning. STV still onsite. LIRO contracted Fenley and Nicol to clean oil under boilers and collect water in pit. Possible contamination under boiler and between boiler and pit. Further excavation and or soil borings will be proposed. No samples have been collected to date. Spill underground in boiler room. Vought stressed importance of completing remedial action prior to children returning to school (late August or early Sept) in order to avoid air monitoring and possible health impacts. 08/05/09-Vought-Unscheduled office visit to DEC by Pardus to deliver workplan for further investigation prepared by (STV Timulty). Temporary tank currently in use with secondary containment. Boiler being replaced in school and new boiler had to be brought in via excavation through building foundation. During excavation of entranceway for new boiler soil contamination was discovered (oil was observed seeping into excavation adjacent to foundation wall). No oil seepage into school boiler room through foundation wall. F&N recovered impacted groundwater and free product via vacuum truck from excavation. Proposal for installation of eight soil borings with collection of highest PID and deepest dry soil samples. Vought noted that if free product encountered in borings then DEC will require well installation at same locations. If free product encountered then product recovery will only occurr after school hours (along with well installation). Boiler room sump was checked and showed no impact from spill. Boiler replacement will not be completed until October and as such excavation will remain open adjacent to school when school is in session. As such Vought required that excavation be covered during school hours to ensure no vapors migrating from excavation to school windows above. Voughht also required that member of NYCDOH Environmental Health (Bernie Orlan's group) be notified of work and Vought to CC Orlan and Pardus on approval letter for workplan. As per the workplan , It is STV's opinion that the leakage of fuel oi from the temporary boiler unit is the source of the oil discovered on the groundwater in the nearby shored pit . ...an eight foot diameter puddle of fuel oil was observed under the end of the temporary boiler. Inside the boiler control shed (located on the south side of the temporary boiler), the floor beneath the fuel oil piping was covered with oil. These spills cleaned by Fenley and Nicol. Proposal also includes collection of groundwater samples from eight boring locations and submission of a Remedial Investigation Report. Vought

IS 45M- NYSCA (Continued) **S110306795**

sent Work plan approval letter to: Lee Gutterman NYC SCA 30-30 Thompson Avenue Long Island City, NY 11101 Fax:(718)472-8500 Ph:(718)752-5026 with cc to Pardus and NYCDOE Orlan and additional requirement that excavation be covered with plastic during school hours and that well installation and recovery efforts (if any) be restricted to non-school hours. 9/30/09- File review by Intern E.M Ibeh, The file being reviewed is Subsurface Investigation Report and Remediation Plan, prepared by STV for New York City School Construction Authority (NYCSCA) at 2351 First Avenue, NY 10035. SP# 0904431. On 7/15/09, STV was alerted to fuel oil release in an excavation outside the boiler room of the site and after consultation with the NYCSA, the spill hotline was called and a spill number assigned to the case. STV inspected the site the next day (7/16) with representatives from SCA, LiRo (the provider of an on-site temporary boiler system) and Bay Boiler (LiRo subcontractor and operator of the temporary boiler system). A shored excavation pit was located adjacent to the school building that was created to allow the installation of new boiler equipment in the boiler room located in the school basement; and at the time of inspection, oil sheen was observed seeping through the sheeting on groundwater near the bottom of the pit. The temporary boiler, located 12ft south of the excavation, operates on #2 fuel oil and is connected to an adjacent 8000gallon AST. No evidence of release from AST or the lines entering into the temporary boiler. An 8ft diameter puddle of fuel oil was observed beneath the southern end of temporary boiler and inside the boiler control shed, oil was found beneath the piping. STV opined that leakage of fuel oil from temporary boiler unit is the source of the oil discovered on the groundwater in the pit. The Bay Boiler rep reported that due to sudden startups or changes in wiring, the fuel pump operated in a way that resulted in excessive pressure resulting in the blowout of a diaphragm in a pressure sensor. Oil was released to the floor and leaked through floor openings to the asphalt pavement below. He said the diaphragm and sensor switch were replaced. After discovery of the spill, measures were taken: -Groundwater from pit was temporarily pumped into pails till a vac truck arrived to remove them for disposal. -Bay Boiler performed repairs to the temporary boiler piping and controls and no further releases were observed. Boiler inspection increased to daily. -Cleanup activities were performed on 7/16 by F&N for LiRo and the pooled oil and all saturated debris were cleaned up and Speedi-Dry and sorbent pads were used to cleanup the oil. A berm was placed underneath the temporary boiler unit as a precaution against piping failure. Regional groundwater flow direction is generally to the east, towards the East River and local groundwater flow is south southeast. 11 soil borings (SB100-110) were taken onsite to vertically and horizontally delineate the oil release. Borings were advanced to depths between 10-16ft bgs and groundwater was encountered 8-9 ft bgs. All samples were screened with a PID for odors. No samples were collected from SB108 and SB109 since SB110 was advanced further west and served as the soil delineation boring. Duplicate samples were collected and samples were shipped to be analyzed for STARS VOCs and STARS SVOCs. Groundwater samples were collected from temporary well points at 6 of the 11 soil borings but they were not collected from SB105, 106,107,108 or 109 due to the presence of separate-phase petroleum. They were sent to be analyzed for STARS VOCs and STARS SVOCs. Upon discovery of free product in some of the soil borings, 4 of them were converted into recovery

IS 45M- NYSCA (Continued) **S110306795**

wells and product recovery activities initiated and the wells were installed at SB105, 106,107&109. SB109 was converted into a well because it contained FP and was located far from the spill area. As of 9/9, 5 rounds of well gauging and product recovery have been conducted on recovery wells RW105, 106,107& 109 and product was collected and contained. A significant reduction in product recovery was observed in RW105 and RW106 continues to yield the highest quantity of product per pumping event. On 8/28/09, STV oversaw the application of ~120lbs of ORC into the pit. ORC was allowed to mix with the shallow layer of groundwater in the pit to facilitate the biodegradation of any residual petroleum impacts. Soil Boring Results Sb100 (8-9'bg)- MTBE ND, Benzene ND, T 0.23J, E ND, Mixed Xylenes ND, Naphthalene ND, Benzo(a) anthracene 3200ppb, benzo(b)fluoroanthene 4200ppb, Benzo(k)fluoroanthene 1700ppb. Sb101A(2-3'bg)- MTBE ND, Benzene ND, T 0.33J, E ND, Mixed Xylenes ND, Naphthalene ND, Benzo(a)pyrene 160J; Sb102 (8-9'bg)- MTBE ND, Benzene ND, T 0.37J, E ND, Mixed Xylenes ND, Naphthalene ND, Benzo(a) anthracene 2700ppb, benzo(b)fluoroanthene 2800ppb; Sb103A (1-2'bg)- MTBE ND, Benzene ND, T 0.26J, E ND, Mixed Xylenes ND, Naphthalene ND; Sb104A-16ft- MTBE ND, Benzene ND, T 0.25J, E ND, Mixed Xylenes ND, Naphthalene ND, Benzo(a) pyrene 81J; SB105 (5-6'bg)- MTBE ND, Benzene ND, T 0.13J, E ND, Mixed Xylenes ND, Naphthalene ND, Benzo(a) anthracene 230J, benzo(b)fluoroanthene 300J; SB106A (3-4'bg)- MTBE ND, Benzene ND, T 0.53J, E ND, X ND, Naphthalene ND, Benzo(a) anthracene 670ppb, benzo(b)fluoroanthene 770ppb, Benzo(k) fluoroanthene 270J. SB107A (1-2'bg)- MTBE ND, Benzene ND, T 0.51J, E ND, Mixed Xylenes ND: SB107B (7-8'bg)- MTBE ND, Benzene ND, T ND, E 150J, m+p Xylenes 790ppb, o Xylene 1300ppb, 1,3,5 trimethyl benzene 5100ppb,Acenaphthene 2500ppb, Phenanthrene 5900ppb, Benzo(a) anthracene 550ppb, benzo(b)fluoroanthene 550ppb; SB108 & SB109- NS SB110 (8-9'bg)- All VOCs ND, Benzo(a) anthracene 1000ppb, benzo(b)fluoroanthene 1000ppb, Fluoroanthene 2200ppb. Groundwater Results SB100- MTBE ND, Benzene ND, T ND, E 0.17J, Mixed X 0.77J, Acenaphthene ND, Phenanthrene 0.97J. SB101- MTBE/BTEX ND, SVOCs ND. SB102- MTBE/BTEX ND, SVOCs ND. SB103- MTBE ND, Benzene ND, T 0.63ppb, E 0.45J, Mixed X 0.77J, Naphthalene 5.7ppb, Acenaphthene 1.1J, Phenanthrene 3.7J, Anthracene 0.39J. SB104- MTBE/BTEX ND, m+p X 0.37J, o X ND, All SVOCs ND. SB105, 106, 107, 108 7 109-NS SB110- MTBE/BTEX ND, SVOCs ND 08/31/09-Vought-Received call from and spoke to Drew Pardus who wished to provide update. Eight borings installed with few additonal borings and four monitoring and recovery wells installed and product being recovered via pneumatic pump. Measurements of product and water levels prior to recovery. Two recovery events in first week and recovery amounts being used to determine recovery frequencies. For first recovery 40 gallons of free product found after allowed to settle in pump. Groundwater flow possibly to East and product is being retained by the wall of the school. Vought discussed need for groundwater flow direction. Surface spill was cleaned but temp boiler cannot be moved as they are in service. Once they are removed then soil removal will occur. As of last week boiler should be completed in October. STA's IEH group has contacted Orlan with respect to site. Investigation report with RAP will be submmitted and groundwater samples in excavation pit were below TOGS and ORC was placed into the excavation by 9/30. 11/16/09-Vought-Received message from NYSCA Pardus requesting review of Subsurface Investigation Report and RAP. Vought reviewed Subsurface Investigation and RAP received from NYSCA Lee Gutterman

IS 45M- NYSCA (Continued) **S110306795**

(Ph:718-472-8502 fax:718-472-8500) and prepared by Michael Timulty (Ph:212-777-4400 Fax:646-654-1861). Site is a four story school building with basement. On 7/15/09, fuel oil was noted in excavation located outside boiler room of site. Temporary boiler located south of excavation that is connected to temp 8000-gallon AST. An approximately eight foot diamater puddle of fuel oil was observed beneath the southern end of the temporary boiler . Oil was found in on floor beneath piping to boiler. Oil was released to the floor and leaked through floor openings to the asphalt pavement below. Fenley and Nicol cleaned spill on concrete but temp boiler cannot be removed as was servicing building. Eleven soil borings were performed and free product events are ongoing. Groundwater at 8-9'bg. Free product was discovered in four soil borings and they were converted to monitoring wells. (RW105(1.24'), RW106(1.58'). RW107(.04') and RW109(0')). Soil analyticals show 2090ppb xylene(SB107) and 5100ppb 1,3,5 trimethylbenzene(SB107). All other soil analyticals show ND for VOCs. Groundwater samples not collected from RW105, RW106. RW107 and RW109 as these wells contained free product. Groundwater samples collected from wells with no free product show non-detect concentrations for fuel oil constituents. To date approximately 140 gallons of free product have been recovered by periodically pumping the recovery wells. Five rounds of recovery were performed Report recommends continuation of VEFR on wells with product until no sheen remains or until temporary boiler is removed and subsequent excavation of impacted soil is performed. Excavation proposed to occur to 2 feet below groundwater table or until evidence of petroleum impacts are no longer observed . Soil and groundwater endpoint samples will be collected Contractor to submit a Excavation and Shoring Plan to the school as well as a Dewatering Plan. DEP permits will be obtained for treated discharge. Vought called IEH and spoke with Anne Charlap (acharlap@nycsca.org Ph:718-752-5384) and DEC's approval of plan pending inclusion of 1)installation of well in excavation and subsequent sampling and 2)PID monitoring 3)excavation during non school hours. Vought sent letter to above address with this requirement. 12/16/09-Vought-Received letter from NYSCA Gutterman dated 12/8/09. SCA respectfully requests that the installation of two monitoring wells and two quarters of groundwater sampling would only be required if soil endpoint samples.... ...or groundwater samples.... exceed TOGS and or TAGM. Vought sent reply approving of endpoint sample collection prior to well installation provided that excavation below groundwater as per RAP was performed and soil sidewall AND bottom groundwater samples are collected. Letter with cc to DOE Orlan. 4/27/10-Vought-Received call from NYSCA Lee Gutterman and he insurance company is looking to submit alternative RAP (other than soil excavation) and would like to discuss possibility of remedial alternative. Gutterman requested conference call with Vought and insurance rep from Chartis Insurance (Tanya Crawford). Vought agreed to call and Gutterman to send email to Vought with conference call time. 4/30/10-Vought-No email received from Gutterman to date. Vought received call from Gutterman and teleconference today with herself, DEC Vought and Tanya Crawford, Chartis Insurance, Claims Analyst (Ph:201-631-7158). Conference call with DEC Vought, NYSCA Gutterman, STV Timulty, Chartis (Larry Daniels and Tanya Crawford). Chartis proposed excavation of VOC contaminated soil only (as opposed to original proposal for excavation at all areas with free product on groundwater). Vought agreed to excavation to VOC contaminated soil only (to remove source) however since

IS 45M- NYSCA (Continued) **S110306795**

product has migrated on water table away from source then a down-gradient well will be installed. However if they elect to excavated entire area above free product then no down gradient delineation required as excavation will enable VEFR of water table. Tumulty indicated that 800 gallons of product-water mix recovered to date with reduction in recovery amounts (max product thickness is 6). Timulty also indicated that product was observed seeping into adjacent boiler room however the seepage was cleaned and wall repainted and no further seepage to date. 6/11/10-Vought-Spill transferred from DEC Vought to DEC Patel as per DEC Austin and Vought transfer to Section A. 07/02/10-Hiralkumar Patel. alternate addresses: 2345-2363 1st Ave, 339-355 East 120th Street 07/08/10-Hiralkumar Patel. 10:03 AM:- received message from Mr. Pardus. 08/06/10-Hiralkumar Patel. 3:27 PM:- left message for Mr. Pardus inquiring updates. 4:11 PM:- received call from Mr. Pardus. he mentioned that temporary tank and boiler were removed and excavation started early July, 2010. they found free product on water which was pumped out. soil was excavated 2 ft below water table. Mr. Pardus mentioned that based on results of previous borings, they installed sheeting in clean area. so three side of excavation is sheeting and fourth side is building foundation wall. all soils between sheetings and foundation wall were removed, so no endpoint sidewall samples collected. they collected endpoint bottom groundwater samples. will wait for results before backfilling excavation. Mr. Pardus mentioned that report will be submitted by end of Oct., 2010.
08/18/10-Hiralkumar Patel. 10:09 AM:- received email from Mr. Pardus with results of groundwater samples collected at the bottom of excavation. he mentioned that remediation area was divided in three cells (1, 2 and 3) as excavation was adjacent to building foundation wall. all soil within cells has been excavated to a depth of 2 ft below groundwater table. collected groundwater sample from each cell as endpoint bottom sample. no contamination found in groundwater sample from Cell 1 and Cell 2, but found very minor VOC contamination in Cell 3 (max. O-Xylene: 24 ppb). due to some VOC contamination, additional groundwater removal has been performed in Cell 3 and another post-remediation groundwater sample was collected today. Mr. Pardus requested approval for backfilling the excavation based on results of endpoint groundwater samples. he mentioned that ORC will be applied prior to backfilling. he also requested that no permanent well should be installed in excavation (as mentioned in DEC letter dated 12/16/09). 1:11 PM:- received call from Mr. Pardus. based on results of groundwater samples and all soils in three cells have been removed to 2 ft below water table, approved Mr. Pardus's request to backfill the excavation. also approved his request not to install a permanent well in exavation. asked him to submit a complete report.
02/03/11-Hiralkumar Patel. 12:34 PM:- spoke with Mr. Pardus regarding report. he mentioned that SCA is currently reviewing the closure report and once he gets comments, he will submit the report. 12:40 PM:- sent email to Mr. Pardus and asked to submit report by end of 02/28/11. 02/28/11-Hiralkumar Patel. received remedial action report from SCA. based on submitted information, case closed."

Remarks: "Temp boiler was set up behind the school some oil was discovered. The oil may be coming from the temp boiler on site. Clean up will start tomorrow."

All Materials:
Site ID: 416587
Operable Unit ID: 1172889

IS 45M- NYSCA (Continued) **S110306795**

Operable Unit:	01
Material ID:	2164770
Material Code:	0001A
Material Name:	#2 fuel oil
Case No.:	Not reported
Material FA:	Petroleum
Quantity:	19.00
Units:	G
Recovered:	Not reported
Oxygenate:	Not reported

A21 **NYC DEPT OF EDUCATION - I S 45M SCHOOL** **NY MANIFEST** **S117742262**
NNW **2351 1ST AVE** **N/A**
< 1/8 **NEW YORK, NY 10035**
0.012 mi.
64 ft. **Site 21 of 29 in cluster A**

Relative:
Lower

Actual:
8 ft.

NY MANIFEST:

Name:	NYC DEPT OF EDUCATION - I S 45M SCHOOL
Address:	2351 1ST AVE
City,State,Zip:	NEW YORK, NY 10035
Country:	USA
EPA ID:	NYR000214577
Facility Status:	Not reported
Location Address 1:	2351 1ST AVENUE
Code:	BP
Location Address 2:	Not reported
Total Tanks:	Not reported
Location City:	MANHATTAN
Location State:	NY
Location Zip:	10035
Location Zip 4:	Not reported

NY MANIFEST:

EPAID:	NYR000214577
Mailing Name:	NYC DEPT OF EDUCATION - I S 45M SCHOOL
Mailing Contact:	AL LEMPERT
Mailing Address 1:	44-36 VERNON BLVD
Mailing Address 2:	Not reported
Mailing City:	LONG ISLAND CITY
Mailing State:	NY
Mailing Zip:	11101
Mailing Zip 4:	Not reported
Mailing Country:	USA
Mailing Phone:	7183495649

NY MANIFEST:

Document ID:	Not reported
Manifest Status:	Not reported
seq:	Not reported
Year:	2018
Trans1 State ID:	NJD080631369
Trans2 State ID:	NJD054126164
Generator Ship Date:	08/01/2015
Trans1 Recv Date:	08/01/2015
Trans2 Recv Date:	08/11/2015
TSD Site Recv Date:	08/12/2015

NYC DEPT OF EDUCATION - I S 45M SCHOOL (Continued) **S117742262**

Part A Recv Date:	Not reported
Part B Recv Date:	Not reported
Generator EPA ID:	NYR000214577
Trans1 EPA ID:	Not reported
Trans2 EPA ID:	Not reported
TSDF ID 1:	MAC300017498
TSDF ID 2:	Not reported
Manifest Tracking Number:	000789091VES
Import Indicator:	N
Export Indicator:	N
Discr Quantity Indicator:	Y
Discr Type Indicator:	N
Discr Residue Indicator:	N
Discr Partial Reject Indicator:	N
Discr Full Reject Indicator:	N
Manifest Ref Number:	Not reported
Alt Facility RCRA ID:	Not reported
Alt Facility Sign Date:	Not reported
MGMT Method Type Code:	H039
Waste Code:	Not reported
Waste Code:	Not reported
Waste Code:	Not reported
Waste Code:	Not reported
Waste Code:	Not reported
Waste Code:	Not reported
Quantity:	879
Units:	K - Kilograms (2.2 pounds)
Number of Containers:	3
Container Type:	DM - Metal drums, barrels
Handling Method:	R Material recovery of more than 75 percent of the total material.
Specific Gravity:	1
Waste Code:	Not reported
Waste Code 1_2:	Not reported
Waste Code 1_3:	B004
Waste Code 1_4:	Not reported
Waste Code 1_5:	Not reported
Waste Code 1_6:	Not reported

A22 **IS 45M SCHOOL** **RCRA-LQG** **1016974997**
NNW **2351 1ST AVE** **NYR000214577**
< 1/8 **NEW YORK, NY 10035**
0.012 mi.
64 ft. **Site 22 of 29 in cluster A**

Relative: RCRA-LQG:
Lower

Date Form Received by Agency:		20160223
Handler Name:	IS 45M SCHOOL	
Handler Address:		2351 1ST AVE
Handler City,State,Zip:		NEW YORK, NY 10035
EPA ID:		NYR000214577
Contact Name:		ALEXANDER LEMPERT
Contact Address:		THOMSON AVENUE
Contact City,State,Zip:		LONG ISLAND CITY, NY 11101
Contact Telephone:		718-472-8501
Contact Fax:		518-402-9767
Contact Email:		ALEMPERT@NYCSCA.ORG
Contact Title:		SCA IEH SR. DIRECTOR

Actual:
8 ft.

IS 45M SCHOOL (Continued) **1016974997**

EPA Region:	02
Land Type:	Municipal
Federal Waste Generator Description:	Large Quantity Generator
Non-Notifier:	Not reported
Biennial Report Cycle:	2015
Accessibility:	Not reported
Active Site Indicator:	Handler Activities
State District Owner:	NY
State District:	NYSDEC R2
Mailing Address:	30-30 THOMSON AVE
Mailing City,State,Zip:	LONG ISLAND CITY, NY 11101
Owner Name:	NYC DEPARTMENT OF EDUCATION
Owner Type:	Municipal
Operator Name:	NYC DEPARTMENT OF EDUCATION
Operator Type:	Municipal
Short-Term Generator Activity:	No
Importer Activity:	No
Mixed Waste Generator:	No
Transporter Activity:	No
Transfer Facility Activity:	No
Recycler Activity with Storage:	No
Small Quantity On-Site Burner Exemption:	No
Smelting Melting and Refining Furnace Exemption:	No
Underground Injection Control:	No
Off-Site Waste Receipt:	No
Universal Waste Indicator:	No
Universal Waste Destination Facility:	No
Federal Universal Waste:	No
Active Site Fed-Reg Treatment Storage and Disposal Facility:	Not reported
Active Site Converter Treatment storage and Disposal Facility:	Not reported
Active Site State-Reg Treatment Storage and Disposal Facility:	Not reported
Active Site State-Reg Handler:	---
Federal Facility Indicator:	Not reported
Hazardous Secondary Material Indicator:	NN
Sub-Part K Indicator:	Not reported
Commercial TSD Indicator:	No
Treatment Storage and Disposal Type:	Not reported
2018 GPRA Permit Baseline:	Not on the Baseline
2018 GPRA Renewals Baseline:	Not on the Baseline
Permit Renewals Workload Universe:	Not reported
Permit Workload Universe:	Not reported
Permit Progress Universe:	Not reported
Post-Closure Workload Universe:	Not reported
Closure Workload Universe:	Not reported
202 GPRA Corrective Action Baseline:	No
Corrective Action Workload Universe:	No
Subject to Corrective Action Universe:	No
Non-TSDFs Where RCRA CA has Been Imposed Universe:	No
TSDFs Potentially Subject to CA Under 3004 (u)/(v) Universe:	No
TSDFs Only Subject to CA under Discretionary Auth Universe:	No
Corrective Action Priority Ranking:	No NCAPS ranking
Environmental Control Indicator:	No
Institutional Control Indicator:	No
Human Exposure Controls Indicator:	N/A
Groundwater Controls Indicator:	N/A
Operating TSDF Universe:	Not reported
Full Enforcement Universe:	Not reported

IS 45M SCHOOL (Continued) **1016974997**

Significant Non-Complier Universe:	No
Unaddressed Significant Non-Complier Universe:	No
Addressed Significant Non-Complier Universe:	No
Significant Non-Complier With a Compliance Schedule Universe:	No
Financial Assurance Required:	Not reported
Handler Date of Last Change:	20161107
Recognized Trader-Importer:	No
Recognized Trader-Exporter:	No
Importer of Spent Lead Acid Batteries:	No
Exporter of Spent Lead Acid Batteries:	No
Recycler Activity Without Storage:	Not reported
Manifest Broker:	Not reported
Sub-Part P Indicator:	No

Biennial: List of Years
Year: 2015

Click Here for Biennial Reporting System Data:

Handler - Owner Operator:

Owner/Operator Indicator:	Owner
Owner/Operator Name:	NYC DEPARTMENT OF EDUCATION
Legal Status:	Municipal
Date Became Current:	19000101
Date Ended Current:	Not reported
Owner/Operator Address:	44-36 VERNON BLVD
Owner/Operator City,State,Zip:	LONG ISLAND CITY, NY 11101
Owner/Operator Telephone:	Not reported
Owner/Operator Telephone Ext:	Not reported
Owner/Operator Fax:	Not reported
Owner/Operator Email:	Not reported

Owner/Operator Indicator:	Operator
Owner/Operator Name:	NYC DEPARTMENT OF EDUCATION
Legal Status:	Municipal
Date Became Current:	19000101
Date Ended Current:	Not reported
Owner/Operator Address:	44-36 VERNON BLVD
Owner/Operator City,State,Zip:	LONG ISLAND CITY, NY 11101
Owner/Operator Telephone:	Not reported
Owner/Operator Telephone Ext:	Not reported
Owner/Operator Fax:	Not reported
Owner/Operator Email:	Not reported

Owner/Operator Indicator:	Owner
Owner/Operator Name:	NYC DEPT OF EDUCATION
Legal Status:	Municipal
Date Became Current:	19590903
Date Ended Current:	Not reported
Owner/Operator Address:	30-30 THOMSON AVE
Owner/Operator City,State,Zip:	LONG ISLAND CITY, NY 11101
Owner/Operator Telephone:	718-742-8501
Owner/Operator Telephone Ext:	Not reported
Owner/Operator Fax:	Not reported
Owner/Operator Email:	Not reported

IS 45M SCHOOL (Continued) **1016974997**

Owner/Operator Indicator:	Operator
Owner/Operator Name:	NYC DEPT OF SCHOOL FACILITIES
Legal Status:	Municipal
Date Became Current:	19590903
Date Ended Current:	Not reported
Owner/Operator Address:	Not reported
Owner/Operator City,State,Zip:	Not reported
Owner/Operator Telephone:	Not reported
Owner/Operator Telephone Ext:	Not reported
Owner/Operator Fax:	Not reported
Owner/Operator Email:	Not reported

Historic Generators:

Receive Date:	20160223
Handler Name: IS 45M SCHOOL	
Federal Waste Generator Description:	Large Quantity Generator
State District Owner:	NY
Large Quantity Handler of Universal Waste:	No
Recognized Trader Importer:	No
Recognized Trader Exporter:	No
Spent Lead Acid Battery Importer:	No
Spent Lead Acid Battery Exporter:	No
Current Record:	Yes
Non Storage Recycler Activity:	Not reported
Electronic Manifest Broker:	Not reported

Receive Date:	20141021
Handler Name: NYC DEPT OF EDUCATION - I S 45M	
Federal Waste Generator Description:	Small Quantity Generator
State District Owner:	NY
Large Quantity Handler of Universal Waste:	No
Recognized Trader Importer:	No
Recognized Trader Exporter:	No
Spent Lead Acid Battery Importer:	No
Spent Lead Acid Battery Exporter:	No
Current Record:	No
Non Storage Recycler Activity:	Not reported
Electronic Manifest Broker:	Not reported

List of NAICS Codes and Descriptions:

NAICS Code:	61111
NAICS Description:	ELEMENTARY AND SECONDARY SCHOOLS

NAICS Code:	611110
NAICS Description:	ELEMENTARY AND SECONDARY SCHOOLS

Facility Has Received Notices of Violations:

Violations:	No Violations Found

Evaluation Action Summary:

Evaluations:	No Evaluations Found

A23 **JUNIOR HIGH SCHOOL 45 - MANHATTAN** **NY AST** **U003394158**
NNW **2351 FIRST AVENUE** **N/A**
< 1/8 **NEW YORK, NY 10035**
0.012 mi.
64 ft. **Site 23 of 29 in cluster A**

Relative:
Lower

Actual:
8 ft.

AST:

Name:	JUNIOR HIGH SCHOOL 45 - MANHATTAN
Address:	2351 FIRST AVENUE
City,State,Zip:	NEW YORK, NY 10035
Region:	STATE
DEC Region:	2
Site Status:	Unregulated/Closed
Facility Id:	2-353884
Program Type:	PBS
UTM X:	589981.85395
UTM Y:	4516942.68642
Expiration Date:	N/A
Site Type:	School

Affiliation Records:

Site Id:	17574
Affiliation Type:	Mail Contact
Company Name:	NYC SCHOOL CONSTRUCTION AUTHORITY
Contact Type:	Not reported
Contact Name:	JOSEP BOVA
Address1:	PROJECT MANAGEMENT
Address2:	30-30 THOMPSON AVENUE
City:	LONG ISLAND CITY
State:	NY
Zip Code:	11101
Country Code:	001
Phone:	(718) 472-8306
EMail:	JBOVA@NYCSCA.ORG
Fax Number:	Not reported
Modified By:	NRLOMBAR
Date Last Modified:	2010-09-27

Site Id:	17574
Affiliation Type:	Facility Owner
Company Name:	NEW YORK CITY DEPARTMENT OF EDUCATION
Contact Type:	Not reported
Contact Name:	Not reported
Address1:	44-36 VERNON BOULEVARD
Address2:	Not reported
City:	LONG ISLAND CITY
State:	NY
Zip Code:	11101
Country Code:	001
Phone:	(718) 349-5738
EMail:	Not reported
Fax Number:	Not reported
Modified By:	HDDUPIGN
Date Last Modified:	2016-04-04

Site Id:	17574
Affiliation Type:	Emergency Contact
Company Name:	NEW YORK CITY DEPARTMENT OF EDUCATION
Contact Type:	Not reported
Contact Name:	SCHOOL SAFETY

JUNIOR HIGH SCHOOL 45 - MANHATTAN (Continued) **U003394158**

Address1:	Not reported
Address2:	Not reported
City:	Not reported
State:	NN
Zip Code:	Not reported
Country Code:	999
Phone:	(718) 935-3300
EMail:	Not reported
Fax Number:	Not reported
Modified By:	GDBREEN
Date Last Modified:	2014-09-10

Site Id:	17574
Affiliation Type:	Facility Operator
Company Name:	JUNIOR HIGH SCHOOL 45 - MANHATTAN
Contact Type:	Not reported
Contact Name:	PLANT OPERATIONS
Address1:	Not reported
Address2:	Not reported
City:	Not reported
State:	NN
Zip Code:	Not reported
Country Code:	001
Phone:	(718) 349-5400
EMail:	Not reported
Fax Number:	Not reported
Modified By:	dxliving
Date Last Modified:	2008-06-04

Tank Info:

Tank Number:	001
Tank Id:	34366
Material Code:	0002
Common Name of Substance:	#4 Fuel Oil (On-Site Consumption)

Equipment Records:

	D01 - Pipe Type - Steel/Carbon Steel/Iron
	F01 - Pipe External Protection - Painted/Asphalt Coating
	A00 - Tank Internal Protection - None
	B01 - Tank External Protection - Painted/Asphalt Coating
	J02 - Dispenser - Suction Dispenser
	L00 - Piping Leak Detection - None
	G02 - Tank Secondary Containment - Vault (w/access)
	E00 - Piping Secondary Containment - None
	H00 - Tank Leak Detection - None
	I04 - Overfill - Product Level Gauge (A/G)
	C01 - Pipe Location - Aboveground
Tank Location:	Aboveground - on saddles, legs, racks, etc.... Tank bottom is elevated above grade or tank pad, allowing visual inspection.
Tank Type:	Steel/Carbon Steel/Iron
Tank Status:	Closed - Removed
Pipe Model:	Not reported
Install Date:	01/01/1958
Capacity Gallons:	7500
Tightness Test Method:	NN

JUNIOR HIGH SCHOOL 45 - MANHATTAN (Continued) **U003394158**

Date Test:	Not reported
Next Test Date:	Not reported
Date Tank Closed:	12/29/2008
Register:	True
Modified By:	NRLOMBAR
Last Modified:	04/14/2017
Material Name:	#4 fuel oil (on-site consumption)
Tank Number:	002
Tank Id:	34367
Material Code:	0003
Common Name of Substance:	#6 Fuel Oil (On-Site Consumption)

Equipment Records:

G02 - Tank Secondary Containment - Vault (w/access)
J02 - Dispenser - Suction Dispenser
L00 - Piping Leak Detection - None
C01 - Pipe Location - Aboveground
I04 - Overfill - Product Level Gauge (A/G)
E00 - Piping Secondary Containment - None
H00 - Tank Leak Detection - None
A00 - Tank Internal Protection - None
B01 - Tank External Protection - Painted/Asphalt Coating
D01 - Pipe Type - Steel/Carbon Steel/Iron
F01 - Pipe External Protection - Painted/Asphalt Coating

Tank Location:	Aboveground - on saddles, legs, racks, etc.... Tank bottom is elevated above grade or tank pad, allowing visual inspection.
Tank Type:	Steel/Carbon Steel/Iron
Tank Status:	Closed - Removed
Pipe Model:	Not reported
Install Date:	01/01/1958
Capacity Gallons:	15000
Tightness Test Method:	NN
Date Test:	Not reported
Next Test Date:	Not reported
Date Tank Closed:	12/29/2008
Register:	True
Modified By:	NRLOMBAR
Last Modified:	04/14/2017
Material Name:	#6 fuel oil (on-site consumption)

A24 **INTERMIDATE SCHOOL 45** **NY Spills** **S108955894**
NNW **2351 FIRST AVENUE** **N/A**
< 1/8 **NEW YORK, NY 10035**
0.012 mi.
64 ft. **Site 24 of 29 in cluster A**

Relative: **Lower**
Actual: **8 ft.**

SPILLS:

Name:	INTERMIDATE SCHOOL 45
Address:	2351 FIRST AVENUE
City,State,Zip:	NEW YORK, NY 10035
Spill Number/Closed Date:	0707934 / 2009-03-20
Facility ID:	0707934
Facility Type:	ER
DER Facility ID:	17546
Site ID:	388740

INTERMIDATE SCHOOL 45 (Continued) **S108955894**

DEC Region:	2
Spill Cause:	Equipment Failure
Spill Class:	C3
SWIS:	3101
Spill Date:	2007-10-19
Investigator:	SFRAHMAN
Referred To:	Not reported
Reported to Dept:	2007-10-19
CID:	404
Water Affected:	Not reported
Spill Source:	Institutional, Educational, Gov., Other
Spill Notifier:	Other
Cleanup Ceased:	Not reported
Cleanup Meets Std:	False
Last Inspection:	Not reported
Recommended Penalty:	False
UST Trust:	Not reported
Remediation Phase:	0
Date Entered In Computer:	2007-10-19
Spill Record Last Update:	2009-03-20
Spiller Name:	RICHARD WETHERBEE
Spiller Company:	INTERMIDATE SCHOOL 45
Spiller Address:	2351 FIRST AVE
Spiller Company:	001
Contact Name:	RICHARD WETHERBEE
DEC Memo:	"10/22/07 Soil contamination around fill port.I left two messeges for Richard Wetherbee.(SR) Richard Wetherbee returned my call.He works for Whitman Group.Whitman Group working as a consultant for the School Authority.The heating system for the school is planned to be upgraded.As part of decommissioning of the tanks and systems, ten soil borings were installed on the sidewalk and along the fill line outside of the tank room.Borings came back contaminated.GW was collected from the heaviest contaminated soil borings.Detailed investigation report and remediation work plan will be sent to DEC.There is no odor/smell or any open excavation at the site right now.(SR) 05/12/08 Rec'd report from STV Inc.Subsurface investigation was performed to assess the condition of the two existing 15,000-7,500 gallon ASTs and investigate the potential for a release of petroleum product to the soils in the vicinity of underground remote fill lines.STV visually inspected the ASTs.There was no evidence of significant deterioration or of a release from the ASTs, STV noted.No cracks in the floor or walls and there was no evidence of leaks,such as staining, identified in the vaults.A total of 12 soil borings were advanced with 14 soil samples and one duplicate sample collected for laboratory analysis.Soil samples were field screened with PID for vocs.Water table was encountered in all borings at approx 10' bgs.One GW sample was taken from the soil boring SB-4.VOCs in the soil samples are very close to NYSDEC RSCOs.SVOCs detected marginally above RSCOs or SCOs are attributed to the urban fill material encountered in all soil borings.Results of SB-4 indicate the petroleum most closely resembles degraded fuel oil or lube oil.SB-8 had the highest PID readings,1696 ppm in the field, but is located more than 25 feet away from the remote fill lines.GW sample revealed no concentrations of VOCs or SVOCs exceeding NYS DEC TOGS.Elevated PID readings in SB-8 may be associated with the two gasoline service stations(from Sanborn Map) that existed on site prior to the construction of the school.STV also conducted Indoor Air

INTERMIDATE SCHOOL 45 (Continued) **S108955894**

Quality and Sub-Slab Vapor Investigation in response to the detection of VOCs in soil samples.STV reported that the result of the Indoor Air Quality and Sub-Slab Vapor Investigation indicate that the sub-slab vapor intrusion is not occurring at the site. STV recommended for additional investigation that include three soil borings(two in the grassed area adjacent to the school building,one in the sidewalk)and three ground water samples to assess ground water quality.(sr) 03/20/09 Rec'd closure report.Supplemental Subsurface Investigation was performed on July 19, 2008.Three soil samples and three ground water samples were taken at depth of 12-15 ft bgs.No VOCs were detected in soil samples above TAGM.SVOCs detected in soil samples are not indicative of a release from the AST or the underground remote fill lines.STV concluded that the SVOCs are attributed to urban fill material that is present from 6 inches below grade to the water table.One ground water,closest to the street and underground utilities, ground water was found to have one SVOC and seven VOCs detected above NYSDEC TOGS.At all other locations, GW was not found above TOGS.VOCs in one ground water are slightly above TOGS, are localized and likely attributed to a past historic release.STV also conducted an Indoor Air Quality and Sub Slab Vapor Investigation from December 21 to 23, 2007, concentrations were below or equal to the observed corresponding indoor air quality and the out door ambient concentrations. NFA required.Case closed.(sr)"

Remarks: "it is an unknown amount spilled of either # 4 or # 6 fuel oil; found it in the soil along the fill line that goes to the building; the spill has not yet been cleaned up but they are still working on the soil samples than they will excavate soil at later date"

All TTF:

Facility ID:	0707934
Spill Number:	0707934
Spill Tank Test:	1815664
Site ID:	388740
Tank Number:	Not reported
Tank Size:	0
Material:	0002
EPA UST:	Not reported
UST:	True
Cause:	99
Source:	01
Test Method:	00
Test Method 2:	Unknown
Leak Rate:	.00
Gross Fail:	Not reported
Modified By:	Watchdog
Last Modified Date:	Not reported

All Materials:

Site ID:	388740
Operable Unit ID:	1145896
Operable Unit:	01
Material ID:	2136238
Material Code:	0003A
Material Name:	#6 fuel oil
Case No.:	Not reported
Material FA:	Petroleum
Quantity:	.00

INTERMIDATE SCHOOL 45 (Continued) **S108955894**

Units:	G
Recovered:	.00
Oxygenate:	Not reported
Site ID:	388740
Operable Unit ID:	1145896
Operable Unit:	01
Material ID:	2136239
Material Code:	0002A
Material Name:	#4 fuel oil
Case No.:	Not reported
Material FA:	Petroleum
Quantity:	.00
Units:	G
Recovered:	.00
Oxygenate:	Not reported

A25 **CON EDISON SERVICE BOX: 19825** **RCRA NonGen / NLR** **1016450438**
SW **404 E 120TH ST OPPOSITE** **NY MANIFEST** **NYP004294633**
< 1/8 **NEW YORK, NY 10029**
0.015 mi.
79 ft. **Site 25 of 29 in cluster A**

Relative:
Higher

Actual:
9 ft.

RCRA NonGen / NLR:

Date Form Received by Agency:		20130420
Handler Name:	CON EDISON SERVICE BOX:	19825
Handler Address:		404 E 120TH ST OPPOSITE
Handler City,State,Zip:		NEW YORK, NY 10029
EPA ID:		NYP004294633
Contact Name:		JUAN RODRIGUEZ
Contact Address:		Not reported
Contact City,State,Zip:		Not reported
Contact Telephone:		347-865-5931
Contact Fax:		Not reported
Contact Email:		Not reported
Contact Title:		OPERATING SUPERVISOR
EPA Region:		02
Land Type:		Private
Federal Waste Generator Description:		Not a generator, verified
Non-Notifier:		Not reported
Biennial Report Cycle:		Not reported
Accessibility:		Not reported
Active Site Indicator:		Not reported
State District Owner:		NY
State District:		NYSDEC R2
Mailing Address:		Not reported
Mailing City,State,Zip:		NEW YORK, NY 10003
Owner Name:		Not reported
Owner Type:		Not reported
Operator Name:		Not reported
Operator Type:		Not reported
Short-Term Generator Activity:		No
Importer Activity:		No
Mixed Waste Generator:		No
Transporter Activity:		No
Transfer Facility Activity:		No
Recycler Activity with Storage:		No

CON EDISON SERVICE BOX: 19825 (Continued) **1016450438**

Small Quantity On-Site Burner Exemption:	No
Smelting Melting and Refining Furnace Exemption:	No
Underground Injection Control:	No
Off-Site Waste Receipt:	No
Universal Waste Indicator:	No
Universal Waste Destination Facility:	No
Federal Universal Waste:	No
Active Site Fed-Reg Treatment Storage and Disposal Facility:	Not reported
Active Site Converter Treatment storage and Disposal Facility:	Not reported
Active Site State-Reg Treatment Storage and Disposal Facility:	Not reported
Active Site State-Reg Handler:	---
Federal Facility Indicator:	Not reported
Hazardous Secondary Material Indicator:	NN
Sub-Part K Indicator:	Not reported
Commercial TSD Indicator:	No
Treatment Storage and Disposal Type:	Not reported
2018 GPRA Permit Baseline:	Not on the Baseline
2018 GPRA Renewals Baseline:	Not on the Baseline
Permit Renewals Workload Universe:	Not reported
Permit Workload Universe:	Not reported
Permit Progress Universe:	Not reported
Post-Closure Workload Universe:	Not reported
Closure Workload Universe:	Not reported
202 GPRA Corrective Action Baseline:	No
Corrective Action Workload Universe:	No
Subject to Corrective Action Universe:	No
Non-TSDFs Where RCRA CA has Been Imposed Universe:	No
TSDFs Potentially Subject to CA Under 3004 (u)/(v) Universe:	No
TSDFs Only Subject to CA under Discretionary Auth Universe:	No
Corrective Action Priority Ranking:	No NCAPS ranking
Environmental Control Indicator:	No
Institutional Control Indicator:	No
Human Exposure Controls Indicator:	N/A
Groundwater Controls Indicator:	N/A
Operating TSDF Universe:	Not reported
Full Enforcement Universe:	Not reported
Significant Non-Complier Universe:	No
Unaddressed Significant Non-Complier Universe:	No
Addressed Significant Non-Complier Universe:	No
Significant Non-Complier With a Compliance Schedule Universe:	No
Financial Assurance Required:	Not reported
Handler Date of Last Change:	20130910
Recognized Trader-Importer:	No
Recognized Trader-Exporter:	No
Importer of Spent Lead Acid Batteries:	No
Exporter of Spent Lead Acid Batteries:	No
Recycler Activity Without Storage:	Not reported
Manifest Broker:	Not reported
Sub-Part P Indicator:	No

Historic Generators:

Receive Date:	20130320
Handler Name: CON EDISON SERVICE BOX:	19825
Federal Waste Generator Description:	Conditionally Exempt Small Quantity Generator
State District Owner:	NY
Large Quantity Handler of Universal Waste:	No

CON EDISON SERVICE BOX: 19825 (Continued) **1016450438**

Recognized Trader Importer: No
Recognized Trader Exporter: No
Spent Lead Acid Battery Importer: No
Spent Lead Acid Battery Exporter: No
Current Record: No
Non Storage Recycler Activity: Not reported
Electronic Manifest Broker: Not reported

Receive Date: 20130420
Handler Name: CON EDISON SERVICE BOX: 19825
Federal Waste Generator Description: Not a generator, verified
State District Owner: NY
Large Quantity Handler of Universal Waste: No
Recognized Trader Importer: No
Recognized Trader Exporter: No
Spent Lead Acid Battery Importer: No
Spent Lead Acid Battery Exporter: No
Current Record: Yes
Non Storage Recycler Activity: Not reported
Electronic Manifest Broker: Not reported

List of NAICS Codes and Descriptions:
NAICS Codes: No NAICS Codes Found

Facility Has Received Notices of Violations:
Violations: No Violations Found

Evaluation Action Summary:
Evaluations: No Evaluations Found

NY MANIFEST:
Name: CON EDISON
Address: 404 E 120TH ST OPPOSITE
City,State,Zip: NEW YORK, NY 10029
Country: USA
EPA ID: NYP004294633
Facility Status: Not reported
Location Address 1: OPP 404 E 120 ST
Code: BP
Location Address 2: SERVICE BOX # 19825
Total Tanks: Not reported
Location City: NEW YORK
Location State: NY
Location Zip: 10029
Location Zip 4: Not reported

NY MANIFEST:
EPAID: NYP004294633
Mailing Name: CON EDISON
Mailing Contact: TOM TEELING
Mailing Address 1: 4 IRVING PLACE 15TH FLOOR
Mailing Address 2: Not reported
Mailing City: NEW YORK
Mailing State: NY
Mailing Zip: 10003

CON EDISON SERVICE BOX: 19825 (Continued) **1016450438**

Mailing Zip 4:	Not reported
Mailing Country:	USA
Mailing Phone:	2124603770

NY MANIFEST:

Document ID:	Not reported
Manifest Status:	Not reported
seq:	Not reported
Year:	2018
Trans1 State ID:	NJ0000027193
Trans2 State ID:	Not reported
Generator Ship Date:	03/20/2013
Trans1 Recv Date:	03/20/2013
Trans2 Recv Date:	Not reported
TSD Site Recv Date:	03/21/2013
Part A Recv Date:	Not reported
Part B Recv Date:	Not reported
Generator EPA ID:	NYP004294633
Trans1 EPA ID:	Not reported
Trans2 EPA ID:	Not reported
TSDF ID 1:	NJD002200046
TSDF ID 2:	Not reported
Manifest Tracking Number:	010841450JJK
Import Indicator:	N
Export Indicator:	N
Discr Quantity Indicator:	N
Discr Type Indicator:	N
Discr Residue Indicator:	N
Discr Partial Reject Indicator:	N
Discr Full Reject Indicator:	N
Manifest Ref Number:	Not reported
Alt Facility RCRA ID:	Not reported
Alt Facility Sign Date:	Not reported
MGMT Method Type Code:	H110
Waste Code:	Not reported
Waste Code:	Not reported
Waste Code:	Not reported
Waste Code:	Not reported
Waste Code:	Not reported
Waste Code:	Not reported
Quantity:	500
Units:	P - Pounds
Number of Containers:	1
Container Type:	TT - Cargo tank, tank trucks
Handling Method:	T Chemical, physical, or biological treatment.
Specific Gravity:	1
Waste Code:	D008
Waste Code 1_2:	Not reported
Waste Code 1_3:	Not reported
Waste Code 1_4:	Not reported
Waste Code 1_5:	Not reported
Waste Code 1_6:	Not reported

A26 **SPILL NUMBER 0100396** **NY Spills** **S105055553**
SW **406 EAST 120TH ST** **N/A**
< 1/8 **MANHATTAN, NY**
0.018 mi.
95 ft. **Site 26 of 29 in cluster A**

Relative:
Higher

Actual:
9 ft.

SPILLS:

Name:	SPILL NUMBER 0100396
Address:	406 EAST 120TH ST
City,State,Zip:	MANHATTAN, NY
Spill Number/Closed Date:	0100396 / 2003-06-16
Facility ID:	0100396
Facility Type:	ER
DER Facility ID:	69895
Site ID:	74500
DEC Region:	2
Spill Cause:	Unknown
Spill Class:	C4
SWIS:	3101
Spill Date:	2001-04-11
Investigator:	SMSANGES
Referred To:	Not reported
Reported to Dept:	2001-04-11
CID:	270
Water Affected:	Not reported
Spill Source:	Private Dwelling
Spill Notifier:	Local Agency
Cleanup Ceased:	Not reported
Cleanup Meets Std:	False
Last Inspection:	Not reported
Recommended Penalty:	False
UST Trust:	False
Remediation Phase:	0
Date Entered In Computer:	2001-04-11
Spill Record Last Update:	2003-06-16
Spiller Name:	Not reported
Spiller Company:	UNKNOWN
Spiller Address:	Not reported
Spiller Company:	999
Contact Name:	DISP 451
DEC Memo:	"Prior to Sept, 2004 data translation this spill Lead_DEC Field was SANGESLAND "
Remarks:	"oil spilled onto sidewalk"

All Materials:

Site ID:	74500
Operable Unit ID:	838948
Operable Unit:	01
Material ID:	536108
Material Code:	0066A
Material Name:	unknown petroleum
Case No.:	Not reported
Material FA:	Petroleum
Quantity:	15.00
Units:	G
Recovered:	.00
Oxygenate:	Not reported

A27 **CON EDISON SERVICE BOX: 19831** **RCRA NonGen / NLR** **1016450439**
SW **408 E 120TH ST OPPOSITE** **NY MANIFEST** **NYP004294641**
< 1/8 **NEW YORK, NY 10029**
0.018 mi.
96 ft. **Site 27 of 29 in cluster A**

Relative: **Higher**
Actual: **10 ft.**

RCRA NonGen / NLR:

Date Form Received by Agency:		20130420
Handler Name:	CON EDISON SERVICE BOX:	19831
Handler Address:		408 E 120TH ST OPPOSITE
Handler City,State,Zip:		NEW YORK, NY 10029
EPA ID:		NYP004294641
Contact Name:		JUAN RODRIGUEZ
Contact Address:		Not reported
Contact City,State,Zip:		Not reported
Contact Telephone:		347-865-5931
Contact Fax:		Not reported
Contact Email:		Not reported
Contact Title:		OPERATING SUPERVISOR
EPA Region:		02
Land Type:		Private
Federal Waste Generator Description:		Not a generator, verified
Non-Notifier:		Not reported
Biennial Report Cycle:		Not reported
Accessibility:		Not reported
Active Site Indicator:		Not reported
State District Owner:		NY
State District:		NYSDEC R2
Mailing Address:		Not reported
Mailing City,State,Zip:		NEW YORK, NY 10003
Owner Name:		Not reported
Owner Type:		Not reported
Operator Name:		Not reported
Operator Type:		Not reported
Short-Term Generator Activity:		No
Importer Activity:		No
Mixed Waste Generator:		No
Transporter Activity:		No
Transfer Facility Activity:		No
Recycler Activity with Storage:		No
Small Quantity On-Site Burner Exemption:		No
Smelting Melting and Refining Furnace Exemption:		No
Underground Injection Control:		No
Off-Site Waste Receipt:		No
Universal Waste Indicator:		No
Universal Waste Destination Facility:		No
Federal Universal Waste:		No
Active Site Fed-Reg Treatment Storage and Disposal Facility:		Not reported
Active Site Converter Treatment storage and Disposal Facility:		Not reported
Active Site State-Reg Treatment Storage and Disposal Facility:		Not reported
Active Site State-Reg Handler:		---
Federal Facility Indicator:		Not reported
Hazardous Secondary Material Indicator:		NN
Sub-Part K Indicator:		Not reported
Commercial TSD Indicator:		No
Treatment Storage and Disposal Type:		Not reported
2018 GPRA Permit Baseline:		Not on the Baseline
2018 GPRA Renewals Baseline:		Not on the Baseline
Permit Renewals Workload Universe:		Not reported

CON EDISON SERVICE BOX: 19831 (Continued) **1016450439**

Permit Workload Universe:	Not reported
Permit Progress Universe:	Not reported
Post-Closure Workload Universe:	Not reported
Closure Workload Universe:	Not reported
202 GPRA Corrective Action Baseline:	No
Corrective Action Workload Universe:	No
Subject to Corrective Action Universe:	No
Non-TSDFs Where RCRA CA has Been Imposed Universe:	No
TSDFs Potentially Subject to CA Under 3004 (u)/(v) Universe:	No
TSDFs Only Subject to CA under Discretionary Auth Universe:	No
Corrective Action Priority Ranking:	No NCAPS ranking
Environmental Control Indicator:	No
Institutional Control Indicator:	No
Human Exposure Controls Indicator:	N/A
Groundwater Controls Indicator:	N/A
Operating TSDF Universe:	Not reported
Full Enforcement Universe:	Not reported
Significant Non-Complier Universe:	No
Unaddressed Significant Non-Complier Universe:	No
Addressed Significant Non-Complier Universe:	No
Significant Non-Complier With a Compliance Schedule Universe:	No
Financial Assurance Required:	Not reported
Handler Date of Last Change:	20130910
Recognized Trader-Importer:	No
Recognized Trader-Exporter:	No
Importer of Spent Lead Acid Batteries:	No
Exporter of Spent Lead Acid Batteries:	No
Recycler Activity Without Storage:	Not reported
Manifest Broker:	Not reported
Sub-Part P Indicator:	No

Historic Generators:

Receive Date:	20130320
Handler Name: CON EDISON SERVICE BOX:	19831
Federal Waste Generator Description:	Conditionally Exempt Small Quantity Generator
State District Owner:	NY
Large Quantity Handler of Universal Waste:	No
Recognized Trader Importer:	No
Recognized Trader Exporter:	No
Spent Lead Acid Battery Importer:	No
Spent Lead Acid Battery Exporter:	No
Current Record:	No
Non Storage Recycler Activity:	Not reported
Electronic Manifest Broker:	Not reported

Receive Date:	20130420
Handler Name: CON EDISON SERVICE BOX:	19831
Federal Waste Generator Description:	Not a generator, verified
State District Owner:	NY
Large Quantity Handler of Universal Waste:	No
Recognized Trader Importer:	No
Recognized Trader Exporter:	No
Spent Lead Acid Battery Importer:	No
Spent Lead Acid Battery Exporter:	No
Current Record:	Yes
Non Storage Recycler Activity:	Not reported

CON EDISON SERVICE BOX: 19831 (Continued) **1016450439**

Electronic Manifest Broker: Not reported

List of NAICS Codes and Descriptions:
NAICS Codes: No NAICS Codes Found

Facility Has Received Notices of Violations:
Violations: No Violations Found

Evaluation Action Summary:
Evaluations: No Evaluations Found

NY MANIFEST:

Name:	CON EDISON
Address:	408 E 120TH ST OPPOSITE
City,State,Zip:	NEW YORK, NY 10029
Country:	USA
EPA ID:	NYP004294641
Facility Status:	Not reported
Location Address 1:	408 E 120 ST
Code:	BP
Location Address 2:	SERVICE BOX # 19831
Total Tanks:	Not reported
Location City:	NEW YORK
Location State:	NY
Location Zip:	10029
Location Zip 4:	Not reported

NY MANIFEST:

EPAID:	NYP004294641
Mailing Name:	CON EDISON
Mailing Contact:	TOM TEELING
Mailing Address 1:	4 IRVING PLACE 15TH FLOOR
Mailing Address 2:	Not reported
Mailing City:	NEW YORK
Mailing State:	NY
Mailing Zip:	10003
Mailing Zip 4:	Not reported
Mailing Country:	USA
Mailing Phone:	2124603770

NY MANIFEST:

Document ID:	Not reported
Manifest Status:	Not reported
seq:	Not reported
Year:	2018
Trans1 State ID:	NJ0000027193
Trans2 State ID:	Not reported
Generator Ship Date:	03/20/2013
Trans1 Recv Date:	03/20/2013
Trans2 Recv Date:	Not reported
TSD Site Recv Date:	03/21/2013
Part A Recv Date:	Not reported
Part B Recv Date:	Not reported
Generator EPA ID:	NYP004294641

CON EDISON SERVICE BOX: 19831 (Continued) **1016450439**

Trans1 EPA ID:	Not reported
Trans2 EPA ID:	Not reported
TSDF ID 1:	NJD002200046
TSDF ID 2:	Not reported
Manifest Tracking Number:	010841451JJK
Import Indicator:	N
Export Indicator:	N
Discr Quantity Indicator:	N
Discr Type Indicator:	N
Discr Residue Indicator:	N
Discr Partial Reject Indicator:	N
Discr Full Reject Indicator:	N
Manifest Ref Number:	Not reported
Alt Facility RCRA ID:	Not reported
Alt Facility Sign Date:	Not reported
MGMT Method Type Code:	H110
Waste Code:	Not reported
Waste Code:	Not reported
Waste Code:	Not reported
Waste Code:	Not reported
Waste Code:	Not reported
Waste Code:	Not reported
Quantity:	500
Units:	P - Pounds
Number of Containers:	1
Container Type:	TT - Cargo tank, tank trucks
Handling Method:	T Chemical, physical, or biological treatment.
Specific Gravity:	1
Waste Code:	D008
Waste Code 1_2:	Not reported
Waste Code 1_3:	Not reported
Waste Code 1_4:	Not reported
Waste Code 1_5:	Not reported
Waste Code 1_6:	Not reported

A28 **CON EDISON SERVICE BOX: 19832** **RCRA NonGen / NLR** **1016450442**
SSW **414 E 120TH ST** **NY MANIFEST** **NYP004294674**
< 1/8 **NEW YORK, NY 10029**
0.018 mi.
96 ft. **Site 28 of 29 in cluster A**

Relative: **Higher**
Actual: **10 ft.**

RCRA NonGen / NLR:

Date Form Received by Agency:		20130420
Handler Name:	CON EDISON SERVICE BOX:	19832
Handler Address:		414 E 120TH ST
Handler City,State,Zip:		NEW YORK, NY 10029
EPA ID:		NYP004294674
Contact Name:		JUAN RODRIGUEZ
Contact Address:		Not reported
Contact City,State,Zip:		Not reported
Contact Telephone:		347-865-5931
Contact Fax:		Not reported
Contact Email:		Not reported
Contact Title:		OPERATING SUPERVISOR
EPA Region:		02
Land Type:		Private
Federal Waste Generator Description:		Not a generator, verified

CON EDISON SERVICE BOX: 19832 (Continued) **1016450442**

Non-Notifier:	Not reported
Biennial Report Cycle:	Not reported
Accessibility:	Not reported
Active Site Indicator:	Not reported
State District Owner:	NY
State District:	NYSDEC R2
Mailing Address:	Not reported
Mailing City,State,Zip:	NEW YORK, NY 10003
Owner Name:	Not reported
Owner Type:	Not reported
Operator Name:	Not reported
Operator Type:	Not reported
Short-Term Generator Activity:	No
Importer Activity:	No
Mixed Waste Generator:	No
Transporter Activity:	No
Transfer Facility Activity:	No
Recycler Activity with Storage:	No
Small Quantity On-Site Burner Exemption:	No
Smelting Melting and Refining Furnace Exemption:	No
Underground Injection Control:	No
Off-Site Waste Receipt:	No
Universal Waste Indicator:	No
Universal Waste Destination Facility:	No
Federal Universal Waste:	No
Active Site Fed-Reg Treatment Storage and Disposal Facility:	Not reported
Active Site Converter Treatment storage and Disposal Facility:	Not reported
Active Site State-Reg Treatment Storage and Disposal Facility:	Not reported
Active Site State-Reg Handler:	---
Federal Facility Indicator:	Not reported
Hazardous Secondary Material Indicator:	NN
Sub-Part K Indicator:	Not reported
Commercial TSD Indicator:	No
Treatment Storage and Disposal Type:	Not reported
2018 GPRA Permit Baseline:	Not on the Baseline
2018 GPRA Renewals Baseline:	Not on the Baseline
Permit Renewals Workload Universe:	Not reported
Permit Workload Universe:	Not reported
Permit Progress Universe:	Not reported
Post-Closure Workload Universe:	Not reported
Closure Workload Universe:	Not reported
202 GPRA Corrective Action Baseline:	No
Corrective Action Workload Universe:	No
Subject to Corrective Action Universe:	No
Non-TSDFs Where RCRA CA has Been Imposed Universe:	No
TSDFs Potentially Subject to CA Under 3004 (u)/(v) Universe:	No
TSDFs Only Subject to CA under Discretionary Auth Universe:	No
Corrective Action Priority Ranking:	No NCAPS ranking
Environmental Control Indicator:	No
Institutional Control Indicator:	No
Human Exposure Controls Indicator:	N/A
Groundwater Controls Indicator:	N/A
Operating TSDF Universe:	Not reported
Full Enforcement Universe:	Not reported
Significant Non-Complier Universe:	No
Unaddressed Significant Non-Complier Universe:	No
Addressed Significant Non-Complier Universe:	No

CON EDISON SERVICE BOX: 19832 (Continued) **1016450442**

Significant Non-Complier With a Compliance Schedule Universe:	No
Financial Assurance Required:	Not reported
Handler Date of Last Change:	20130910
Recognized Trader-Importer:	No
Recognized Trader-Exporter:	No
Importer of Spent Lead Acid Batteries:	No
Exporter of Spent Lead Acid Batteries:	No
Recycler Activity Without Storage:	Not reported
Manifest Broker:	Not reported
Sub-Part P Indicator:	No

Historic Generators:

Receive Date:	20130320
Handler Name: CON EDISON SERVICE BOX:	19832
Federal Waste Generator Description:	Conditionally Exempt Small Quantity Generator
State District Owner:	NY
Large Quantity Handler of Universal Waste:	No
Recognized Trader Importer:	No
Recognized Trader Exporter:	No
Spent Lead Acid Battery Importer:	No
Spent Lead Acid Battery Exporter:	No
Current Record:	No
Non Storage Recycler Activity:	Not reported
Electronic Manifest Broker:	Not reported

Receive Date:	20130420
Handler Name: CON EDISON SERVICE BOX:	19832
Federal Waste Generator Description:	Not a generator, verified
State District Owner:	NY
Large Quantity Handler of Universal Waste:	No
Recognized Trader Importer:	No
Recognized Trader Exporter:	No
Spent Lead Acid Battery Importer:	No
Spent Lead Acid Battery Exporter:	No
Current Record:	Yes
Non Storage Recycler Activity:	Not reported
Electronic Manifest Broker:	Not reported

List of NAICS Codes and Descriptions:

NAICS Codes:	No NAICS Codes Found

Facility Has Received Notices of Violations:

Violations:	No Violations Found

Evaluation Action Summary:

Evaluations:	No Evaluations Found

NY MANIFEST:

Name:	CON EDISON
Address:	414 E 120TH ST
City,State,Zip:	NEW YORK, NY 10029
Country:	USA
EPA ID:	NYP004294674

CON EDISON SERVICE BOX: 19832 (Continued) **1016450442**

Facility Status:	Not reported
Location Address 1:	414 E 120 ST
Code:	BP
Location Address 2:	SERVICE BOX # 19832
Total Tanks:	Not reported
Location City:	NEW YORK
Location State:	NY
Location Zip:	10029
Location Zip 4:	Not reported

NY MANIFEST:

EPAID:	NYP004294674
Mailing Name:	CON EDISON
Mailing Contact:	TOM TEELING
Mailing Address 1:	4 IRVING PLACE 15TH FLOOR
Mailing Address 2:	Not reported
Mailing City:	NEW YORK
Mailing State:	NY
Mailing Zip:	10003
Mailing Zip 4:	Not reported
Mailing Country:	USA
Mailing Phone:	2124603770

NY MANIFEST:

Document ID:	Not reported
Manifest Status:	Not reported
seq:	Not reported
Year:	2018
Trans1 State ID:	NJ0000027193
Trans2 State ID:	Not reported
Generator Ship Date:	03/20/2013
Trans1 Recv Date:	03/20/2013
Trans2 Recv Date:	Not reported
TSD Site Recv Date:	03/21/2013
Part A Recv Date:	Not reported
Part B Recv Date:	Not reported
Generator EPA ID:	NYP004294674
Trans1 EPA ID:	Not reported
Trans2 EPA ID:	Not reported
TSDF ID 1:	NJD002200046
TSDF ID 2:	Not reported
Manifest Tracking Number:	010841452JJK
Import Indicator:	N
Export Indicator:	N
Discr Quantity Indicator:	N
Discr Type Indicator:	N
Discr Residue Indicator:	N
Discr Partial Reject Indicator:	N
Discr Full Reject Indicator:	N
Manifest Ref Number:	Not reported
Alt Facility RCRA ID:	Not reported
Alt Facility Sign Date:	Not reported
MGMT Method Type Code:	H110
Waste Code:	Not reported
Waste Code:	Not reported
Waste Code:	Not reported
Waste Code:	Not reported

CON EDISON SERVICE BOX: 19832 (Continued) **1016450442**

Waste Code:	Not reported
Waste Code:	Not reported
Quantity:	600
Units:	P - Pounds
Number of Containers:	1
Container Type:	TT - Cargo tank, tank trucks
Handling Method:	T Chemical, physical, or biological treatment.
Specific Gravity:	1
Waste Code:	D008
Waste Code 1_2:	Not reported
Waste Code 1_3:	Not reported
Waste Code 1_4:	Not reported
Waste Code 1_5:	Not reported
Waste Code 1_6:	Not reported

A29 **CON EDISON SERVICE BOX: 53857** **RCRA NonGen / NLR** **1016450436**
WSW **2334 1ST AVE** **NY MANIFEST** **NYP004294617**
< 1/8 **NEW YORK, NY 10029**
0.019 mi.
98 ft. **Site 29 of 29 in cluster A**

Relative: **Higher**

Actual: **9 ft.**

RCRA NonGen / NLR:

Date Form Received by Agency:		20130420
Handler Name:	CON EDISON SERVICE BOX:	53857
Handler Address:		2334 1ST AVE
Handler City,State,Zip:		NEW YORK, NY 10029
EPA ID:		NYP004294617
Contact Name:		JUAN RODRIGUEZ
Contact Address:		Not reported
Contact City,State,Zip:		Not reported
Contact Telephone:		347-865-5931
Contact Fax:		Not reported
Contact Email:		Not reported
Contact Title:		OPERATING SUPERVISOR
EPA Region:		02
Land Type:		Private
Federal Waste Generator Description:		Not a generator, verified
Non-Notifier:		Not reported
Biennial Report Cycle:		Not reported
Accessibility:		Not reported
Active Site Indicator:		Not reported
State District Owner:		NY
State District:		NYSDEC R2
Mailing Address:		Not reported
Mailing City,State,Zip:		NEW YORK, NY 10003
Owner Name:		Not reported
Owner Type:		Not reported
Operator Name:		Not reported
Operator Type:		Not reported
Short-Term Generator Activity:		No
Importer Activity:		No
Mixed Waste Generator:		No
Transporter Activity:		No
Transfer Facility Activity:		No
Recycler Activity with Storage:		No
Small Quantity On-Site Burner Exemption:		No
Smelting Melting and Refining Furnace Exemption:		No

CON EDISON SERVICE BOX: 53857 (Continued) **1016450436**

Underground Injection Control:	No
Off-Site Waste Receipt:	No
Universal Waste Indicator:	No
Universal Waste Destination Facility:	No
Federal Universal Waste:	No
Active Site Fed-Reg Treatment Storage and Disposal Facility:	Not reported
Active Site Converter Treatment storage and Disposal Facility:	Not reported
Active Site State-Reg Treatment Storage and Disposal Facility:	Not reported
Active Site State-Reg Handler:	---
Federal Facility Indicator:	Not reported
Hazardous Secondary Material Indicator:	NN
Sub-Part K Indicator:	Not reported
Commercial TSD Indicator:	No
Treatment Storage and Disposal Type:	Not reported
2018 GPRA Permit Baseline:	Not on the Baseline
2018 GPRA Renewals Baseline:	Not on the Baseline
Permit Renewals Workload Universe:	Not reported
Permit Workload Universe:	Not reported
Permit Progress Universe:	Not reported
Post-Closure Workload Universe:	Not reported
Closure Workload Universe:	Not reported
202 GPRA Corrective Action Baseline:	No
Corrective Action Workload Universe:	No
Subject to Corrective Action Universe:	No
Non-TSDFs Where RCRA CA has Been Imposed Universe:	No
TSDFs Potentially Subject to CA Under 3004 (u)/(v) Universe:	No
TSDFs Only Subject to CA under Discretionary Auth Universe:	No
Corrective Action Priority Ranking:	No NCAPS ranking
Environmental Control Indicator:	No
Institutional Control Indicator:	No
Human Exposure Controls Indicator:	N/A
Groundwater Controls Indicator:	N/A
Operating TSDF Universe:	Not reported
Full Enforcement Universe:	Not reported
Significant Non-Complier Universe:	No
Unaddressed Significant Non-Complier Universe:	No
Addressed Significant Non-Complier Universe:	No
Significant Non-Complier With a Compliance Schedule Universe:	No
Financial Assurance Required:	Not reported
Handler Date of Last Change:	20130910
Recognized Trader-Importer:	No
Recognized Trader-Exporter:	No
Importer of Spent Lead Acid Batteries:	No
Exporter of Spent Lead Acid Batteries:	No
Recycler Activity Without Storage:	Not reported
Manifest Broker:	Not reported
Sub-Part P Indicator:	No

Historic Generators:

Receive Date:	20130320
Handler Name:	CON EDISON SERVICE BOX: 53857
Federal Waste Generator Description:	Conditionally Exempt Small Quantity Generator
State District Owner:	NY
Large Quantity Handler of Universal Waste:	No
Recognized Trader Importer:	No
Recognized Trader Exporter:	No

CON EDISON SERVICE BOX: 53857 (Continued) **1016450436**

Spent Lead Acid Battery Importer: No
Spent Lead Acid Battery Exporter: No
Current Record: No
Non Storage Recycler Activity: Not reported
Electronic Manifest Broker: Not reported

Receive Date: 20130420
Handler Name: CON EDISON SERVICE BOX: 53857
Federal Waste Generator Description: Not a generator, verified
State District Owner: NY
Large Quantity Handler of Universal Waste: No
Recognized Trader Importer: No
Recognized Trader Exporter: No
Spent Lead Acid Battery Importer: No
Spent Lead Acid Battery Exporter: No
Current Record: Yes
Non Storage Recycler Activity: Not reported
Electronic Manifest Broker: Not reported

List of NAICS Codes and Descriptions:
NAICS Codes: No NAICS Codes Found

Facility Has Received Notices of Violations:
Violations: No Violations Found

Evaluation Action Summary:
Evaluations: No Evaluations Found

NY MANIFEST:
Name: CON EDISON
Address: 2334 1ST AVE
City,State,Zip: NEW YORK, NY 10029
Country: USA
EPA ID: NYP004294617
Facility Status: Not reported
Location Address 1: 2334 1 ST AVE
Code: BP
Location Address 2: SERVICE BOX # 53857
Total Tanks: Not reported
Location City: NEW YORK
Location State: NY
Location Zip: 10029
Location Zip 4: Not reported

NY MANIFEST:
EPAID: NYP004294617
Mailing Name: CON EDISON
Mailing Contact: TOM TEELING
Mailing Address 1: 4 IRVING PLACE 15TH FLOOR
Mailing Address 2: Not reported
Mailing City: NEW YORK
Mailing State: NY
Mailing Zip: 10003
Mailing Zip 4: Not reported
Mailing Country: USA

CON EDISON SERVICE BOX: 53857 (Continued) **1016450436**

Mailing Phone: 2124603770

NY MANIFEST:

Document ID:	Not reported
Manifest Status:	Not reported
seq:	Not reported
Year:	2018
Trans1 State ID:	NJ0000027193
Trans2 State ID:	Not reported
Generator Ship Date:	03/20/2013
Trans1 Recv Date:	03/20/2013
Trans2 Recv Date:	Not reported
TSD Site Recv Date:	03/21/2013
Part A Recv Date:	Not reported
Part B Recv Date:	Not reported
Generator EPA ID:	NYP004294617
Trans1 EPA ID:	Not reported
Trans2 EPA ID:	Not reported
TSDF ID 1:	NJD002200046
TSDF ID 2:	Not reported
Manifest Tracking Number:	010841449JJK
Import Indicator:	N
Export Indicator:	N
Discr Quantity Indicator:	N
Discr Type Indicator:	N
Discr Residue Indicator:	N
Discr Partial Reject Indicator:	N
Discr Full Reject Indicator:	N
Manifest Ref Number:	Not reported
Alt Facility RCRA ID:	Not reported
Alt Facility Sign Date:	Not reported
MGMT Method Type Code:	H110
Waste Code:	Not reported
Waste Code:	Not reported
Waste Code:	Not reported
Waste Code:	Not reported
Waste Code:	Not reported
Waste Code:	Not reported
Quantity:	700
Units:	P - Pounds
Number of Containers:	1
Container Type:	TT - Cargo tank, tank trucks
Handling Method:	T Chemical, physical, or biological treatment.
Specific Gravity:	1
Waste Code:	D008
Waste Code 1_2:	Not reported
Waste Code 1_3:	Not reported
Waste Code 1_4:	Not reported
Waste Code 1_5:	Not reported
Waste Code 1_6:	Not reported

B30 **M AND M GROCERY** **NY Spills** **S108129699**
West **2337 1ST AVE** **N/A**
< 1/8 **MANHATTAN, NY**
0.025 mi.
131 ft. **Site 1 of 20 in cluster B**

Relative:
Higher

Actual:
9 ft.

SPILLS:

Name:	M AND M GROCERY
Address:	2337 1ST AVE
City,State,Zip:	MANHATTAN, NY
Spill Number/Closed Date:	0605241 / 2006-08-10
Facility ID:	0605241
Facility Type:	ER
DER Facility ID:	318301
Site ID:	368372
DEC Region:	2
Spill Cause:	Unknown
Spill Class:	C5
SWIS:	3101
Spill Date:	2006-08-04
Investigator:	SFRAHMAN
Referred To:	Not reported
Reported to Dept:	2006-08-04
CID:	409
Water Affected:	Not reported
Spill Source:	Unknown
Spill Notifier:	Fire Department
Cleanup Ceased:	Not reported
Cleanup Meets Std:	False
Last Inspection:	Not reported
Recommended Penalty:	False
UST Trust:	False
Remediation Phase:	0
Date Entered In Computer:	2006-08-04
Spill Record Last Update:	2006-08-10
Spiller Name:	UNKNOWN
Spiller Company:	Unknown
Spiller Address:	UNKNOWN
Spiller Company:	999
Contact Name:	DISPATCHER 210
DEC Memo:	"08/10/06 Rahman- I called the FDNY and told them to notify DEP Hazmat. NFA required."
Remarks:	"CLEAN UP NOT IN PROCESS."

All Materials:

Site ID:	368372
Operable Unit ID:	1126251
Operable Unit:	01
Material ID:	2115778
Material Code:	0039A
Material Name:	sulfuric acid
Case No.:	07664939
Material FA:	Hazardous Material
Quantity:	Not reported
Units:	G
Recovered:	.00
Oxygenate:	Not reported

B31 **LOT 48,TAXBLOCK 1807** **NY E DESIGNATION** **S113453190**
WSW **2330 1 AVENUE** **N/A**
< 1/8 **NEW YORK (County), NY**
0.026 mi.
136 ft. **Site 2 of 20 in cluster B**

Relative: **Higher**
Actual: **9 ft.**

E DESIGNATION:

Name:	LOT 48,TAXBLOCK 1807
Address:	2330 1 AVENUE
City,State,Zip:	NY
Tax Lot(s):	48
Tax Block:	1807
Borough Code:	Not reported
E-No:	E-114
Effective Date:	6/24/2003
Satisfaction Date:	Not reported
Ceqr Number:	03DCP025Y
Ulurp Number:	030234(A)ZMM
Zoning Map No:	6b
Description:	Underground Gasoline Storage Tanks* Testing Protocol.
Lot Remediation Date:	Not reported

C32 **EAST 120TH STREET - REHABS (WAGNER HOUSES)** **NY AST** **U004078472**
SSE **438 EAST 120TH STREET** **N/A**
< 1/8 **NEW YORK, NY 10035**
0.030 mi.
158 ft. **Site 1 of 12 in cluster C**

Relative: **Higher**
Actual: **10 ft.**

AST:

Name:	EAST 120TH STREET - REHABS (WAGNER HOUSES)
Address:	438 EAST 120TH STREET
City,State,Zip:	NEW YORK, NY 10035
Region:	STATE
DEC Region:	2
Site Status:	Unregulated/Closed
Facility Id:	2-602440
Program Type:	PBS
UTM X:	590097.31178
UTM Y:	4516860.31051
Expiration Date:	N/A
Site Type:	Apartment Building/Office Building

Affiliation Records:

Site Id:	24397
Affiliation Type:	Facility Operator
Company Name:	EAST 120TH STREET - REHABS (WAGNER HOUSES)
Contact Type:	Not reported
Contact Name:	FUEL OIL REMEDIATION
Address1:	Not reported
Address2:	Not reported
City:	Not reported
State:	NN
Zip Code:	Not reported
Country Code:	001
Phone:	(212) 348-3248
EMail:	Not reported
Fax Number:	Not reported
Modified By:	NTFREEMA
Date Last Modified:	2015-12-01

EAST 120TH STREET - REHABS (WAGNER HOUSES) (Continued) **U004078472**

Site Id:	24397
Affiliation Type:	Emergency Contact
Company Name:	TRIBOROUGH PRESERVATION
Contact Type:	Not reported
Contact Name:	N/A
Address1:	Not reported
Address2:	Not reported
City:	Not reported
State:	NN
Zip Code:	Not reported
Country Code:	999
Phone:	N/A
EMail:	Not reported
Fax Number:	Not reported
Modified By:	NTFREEMA
Date Last Modified:	2015-12-01

Site Id:	24397
Affiliation Type:	Facility Owner
Company Name:	TRIBOROUGH PRESERVATION
Contact Type:	MANAGING MEMBER
Contact Name:	DONALD CAPOCCIA
Address1:	1865 PALMER AVENUE SUITE 203
Address2:	Not reported
City:	LARCHMONT
State:	NY
Zip Code:	10538
Country Code:	001
Phone:	(914) 833-3000
EMail:	Not reported
Fax Number:	Not reported
Modified By:	NTFREEMA
Date Last Modified:	2015-12-01

Site Id:	24397
Affiliation Type:	Mail Contact
Company Name:	TRIBOROUGH PRESERVATION
Contact Type:	Not reported
Contact Name:	BRAD RICHARDS
Address1:	1865 PALMER AVENUE
Address2:	SUITE 203
City:	LARCHMONT
State:	NY
Zip Code:	10538
Country Code:	001
Phone:	(917) 453-9147
EMail:	Not reported
Fax Number:	Not reported
Modified By:	NTFREEMA
Date Last Modified:	2015-12-01

Tank Info:

Tank Number:	1
Tank Id:	50112
Material Code:	0001
Common Name of Substance:	#2 Fuel Oil (On-Site Consumption)

EAST 120TH STREET - REHABS (WAGNER HOUSES) (Continued) **U004078472**

Equipment Records:

I04 - Overfill - Product Level Gauge (A/G)
L00 - Piping Leak Detection - None
E00 - Piping Secondary Containment - None
G03 - Tank Secondary Containment - Vault (w/o access)
H00 - Tank Leak Detection - None
I02 - Overfill - High Level Alarm
K00 - Spill Prevention - None
D01 - Pipe Type - Steel/Carbon Steel/Iron
F01 - Pipe External Protection - Painted/Asphalt Coating
A00 - Tank Internal Protection - None
B01 - Tank External Protection - Painted/Asphalt Coating
J02 - Dispenser - Suction Dispenser
C03 - Pipe Location - Aboveground/Underground Combination

Tank Location:	Aboveground in subterranean vault with access for inspections..... Tank in subterranean vault but accessible for inspection.
Tank Type:	Steel/Carbon Steel/Iron
Tank Status:	Closed - Removed
Pipe Model:	E
Install Date:	04/01/1969
Capacity Gallons:	3000
Tightness Test Method:	NN
Date Test:	Not reported
Next Test Date:	Not reported
Date Tank Closed:	09/22/2015
Register:	True
Modified By:	NTFREEMA
Last Modified:	04/14/2017
Material Name:	#2 fuel oil (on-site consumption)

D33 **CON EDISON** **NJ MANIFEST** **S120676689**
NNW **2365 1ST AVE** **N/A**
< 1/8 **NEW YORK, NY 10035**
0.033 mi.
172 ft. **Site 1 of 8 in cluster D**

Relative: **Lower**
Actual: **8 ft.**

NJ MANIFEST:

EPA Id:	NYP004838506
Mail Address:	IRVING PL 15TH FL NE
Mail City/State/Zip:	NEW YORK, NY 10003
Facility Phone:	Not reported
Emergency Phone:	Not reported
Contact:	THOMAS TEELING
Comments:	Not reported
SIC Code:	Not reported
County:	NY061
Municipal:	Not reported
Previous EPA Id:	Not reported
Gen Flag:	Not reported
Trans Flag:	Not reported
TSDF Flag:	Not reported
Name Change:	Not reported
Date Change:	Not reported

Manifest:

Manifest Number:	002613209GBF
EPA ID:	NYP004838506
Date Shipped:	9/15/2015

CON EDISON (Continued) **S120676689**

TSDF EPA ID:	NJD991291105
Transporter EPA ID:	NJD003812047
Transporter 2 EPA ID:	Not reported
Transporter 3 EPA ID:	Not reported
Transporter 4 EPA ID:	Not reported
Transporter 5 EPA ID:	Not reported
Transporter 6 EPA ID:	Not reported
Transporter 7 EPA ID:	Not reported
Transporter 8 EPA ID:	Not reported
Transporter 9 EPA ID:	Not reported
Transporter 10 EPA ID:	Not reported
Date Trans1 Transported Waste:	Not reported
Date Trans2 Transported Waste:	Not reported
Date Trans3 Transported Waste:	Not reported
Date Trans4 Transported Waste:	Not reported
Date Trans5 Transported Waste:	Not reported
Date Trans6 Transported Waste:	Not reported
Date Trans7 Transported Waste:	Not reported
Date Trans8 Transported Waste:	Not reported
Date Trans9 Transported Waste:	Not reported
Date Trans10 Transported Waste:	Not reported
Date TSDF Received Waste:	Not reported
TSDF EPA Facility Name:	Not reported
QTY Units:	Not reported
Transporter SEQ ID:	Not reported
Transporter-1 Date:	Not reported
Waste SEQ ID:	Not reported
Waste Type Code 2:	Not reported
Waste Type Code 3:	Not reported
Waste Type Code 4:	Not reported
Waste Type Code 5:	Not reported
Waste Type Code 6:	Not reported
Date Accepted:	Not reported
Manifest Discrepancy Type:	Not reported
Data Entry Number:	Not reported
Was Load Rejected:	NEW YORK, NY 10003
Reason Load Was Rejected:	Not reported

D34 **2365 FIRST AVENUE** **NY Spills** **S103560485**
NNW **2365 FIRST AVENUE** **N/A**
< 1/8 **MANHATTAN, NY**
0.033 mi.
172 ft. **Site 2 of 8 in cluster D**

Relative: **Lower**
Actual: **8 ft.**

SPILLS:

Name:	2365 FIRST AVENUE
Address:	2365 FIRST AVENUE
City,State,Zip:	MANHATTAN, NY
Spill Number/Closed Date:	9310338 / 1993-11-24
Facility ID:	9310338
Facility Type:	ER
DER Facility ID:	152672
Site ID:	182091
DEC Region:	2
Spill Cause:	Other
Spill Class:	C3

2365 FIRST AVENUE (Continued) **S103560485**

SWIS:	3101
Spill Date:	1993-11-24
Investigator:	KSTANG
Referred To:	Not reported
Reported to Dept:	1993-11-24
CID:	Not reported
Water Affected:	Not reported
Spill Source:	Passenger Vehicle
Spill Notifier:	Citizen
Cleanup Ceased:	1993-11-24
Cleanup Meets Std:	True
Last Inspection:	Not reported
Recommended Penalty:	False
UST Trust:	False
Remediation Phase:	0
Date Entered In Computer:	1993-11-26
Spill Record Last Update:	2004-09-30
Spiller Name:	Not reported
Spiller Company:	CLASIC FUEL OIL
Spiller Address:	9 WYTHE AVENUE
Spiller Company:	001
Contact Name:	Not reported
DEC Memo:	"Prior to Sept, 2004 data translation this spill Lead_DEC Field was TANG "
Remarks:	"FD IS THERE - ALSO POLICE WERE CALLED. CLASIC FUEL IS CLEANING UP. CALLED MR. JOHN SHKRELI @ THE SPILL SITE, AND HE CONFIRMED THE SPILL CLEAN UP."

All Materials:

Site ID:	182091
Operable Unit ID:	989210
Operable Unit:	01
Material ID:	392956
Material Code:	0002A
Material Name:	#4 fuel oil
Case No.:	Not reported
Material FA:	Petroleum
Quantity:	50.00
Units:	G
Recovered:	.00
Oxygenate:	Not reported

D35 **CON EDISON** **RCRA NonGen / NLR** **1019907807**
NNW **2365 1ST AVE** **NYP004838506**
< 1/8 **NEW YORK, NY 10035**
0.033 mi.
172 ft. **Site 3 of 8 in cluster D**

Relative: **Lower**
Actual: **8 ft.**

RCRA NonGen / NLR:

Date Form Received by Agency:		20150915
Handler Name:	CON EDISON	
Handler Address:		2365 1ST AVE
Handler City,State,Zip:		NEW YORK, NY 10035
EPA ID:		NYP004838506
Contact Name:		THOMAS TEELING
Contact Address:		Not reported
Contact City,State,Zip:		Not reported

CON EDISON (Continued) **1019907807**

Contact Telephone:	212-460-3770
Contact Fax:	Not reported
Contact Email:	Not reported
Contact Title:	Not reported
EPA Region:	02
Land Type:	Private
Federal Waste Generator Description:	Not a generator, verified
Non-Notifier:	Not reported
Biennial Report Cycle:	Not reported
Accessibility:	Not reported
Active Site Indicator:	Not reported
State District Owner:	NY
State District:	NYSDEC R2
Mailing Address:	IRVING PL 15TH FL NE
Mailing City,State,Zip:	NEW YORK, NY 10003
Owner Name:	Not reported
Owner Type:	Not reported
Operator Name:	Not reported
Operator Type:	Not reported
Short-Term Generator Activity:	No
Importer Activity:	No
Mixed Waste Generator:	No
Transporter Activity:	No
Transfer Facility Activity:	No
Recycler Activity with Storage:	No
Small Quantity On-Site Burner Exemption:	No
Smelting Melting and Refining Furnace Exemption:	No
Underground Injection Control:	No
Off-Site Waste Receipt:	No
Universal Waste Indicator:	No
Universal Waste Destination Facility:	No
Federal Universal Waste:	No
Active Site Fed-Reg Treatment Storage and Disposal Facility:	Not reported
Active Site Converter Treatment storage and Disposal Facility:	Not reported
Active Site State-Reg Treatment Storage and Disposal Facility:	Not reported
Active Site State-Reg Handler:	---
Federal Facility Indicator:	Not reported
Hazardous Secondary Material Indicator:	NN
Sub-Part K Indicator:	Not reported
Commercial TSD Indicator:	No
Treatment Storage and Disposal Type:	Not reported
2018 GPRA Permit Baseline:	Not on the Baseline
2018 GPRA Renewals Baseline:	Not on the Baseline
Permit Renewals Workload Universe:	Not reported
Permit Workload Universe:	Not reported
Permit Progress Universe:	Not reported
Post-Closure Workload Universe:	Not reported
Closure Workload Universe:	Not reported
202 GPRA Corrective Action Baseline:	No
Corrective Action Workload Universe:	No
Subject to Corrective Action Universe:	No
Non-TSDFs Where RCRA CA has Been Imposed Universe:	No
TSDFs Potentially Subject to CA Under 3004 (u)/(v) Universe:	No
TSDFs Only Subject to CA under Discretionary Auth Universe:	No
Corrective Action Priority Ranking:	No NCAPS ranking
Environmental Control Indicator:	No
Institutional Control Indicator:	No

CON EDISON (Continued) **1019907807**

Human Exposure Controls Indicator:	N/A
Groundwater Controls Indicator:	N/A
Operating TSDF Universe:	Not reported
Full Enforcement Universe:	Not reported
Significant Non-Complier Universe:	No
Unaddressed Significant Non-Complier Universe:	No
Addressed Significant Non-Complier Universe:	No
Significant Non-Complier With a Compliance Schedule Universe:	No
Financial Assurance Required:	Not reported
Handler Date of Last Change:	20160909
Recognized Trader-Importer:	No
Recognized Trader-Exporter:	No
Importer of Spent Lead Acid Batteries:	No
Exporter of Spent Lead Acid Batteries:	No
Recycler Activity Without Storage:	Not reported
Manifest Broker:	Not reported
Sub-Part P Indicator:	No

Historic Generators:

Receive Date:	20150915
Handler Name: CON EDISON	
Federal Waste Generator Description:	Small Quantity Generator
State District Owner:	NY
Large Quantity Handler of Universal Waste:	No
Recognized Trader Importer:	No
Recognized Trader Exporter:	No
Spent Lead Acid Battery Importer:	No
Spent Lead Acid Battery Exporter:	No
Current Record:	No
Non Storage Recycler Activity:	Not reported
Electronic Manifest Broker:	Not reported

Receive Date:	20150915
Handler Name: CON EDISON	
Federal Waste Generator Description:	Not a generator, verified
State District Owner:	NY
Large Quantity Handler of Universal Waste:	No
Recognized Trader Importer:	No
Recognized Trader Exporter:	No
Spent Lead Acid Battery Importer:	No
Spent Lead Acid Battery Exporter:	No
Current Record:	Yes
Non Storage Recycler Activity:	Not reported
Electronic Manifest Broker:	Not reported

List of NAICS Codes and Descriptions:

NAICS Codes:	No NAICS Codes Found

Facility Has Received Notices of Violations:

Violations:	No Violations Found

Evaluation Action Summary:

Evaluations:	No Evaluations Found

B36 **BP UPTOWN** **NY AST** **A100166462**
WSW **2326 FIRST AVENUE** **N/A**
< 1/8 **NEW YORK, NY 10035**
0.033 mi.
175 ft. **Site 3 of 20 in cluster B**

Relative:
Higher

Actual:
10 ft.

AST:

Name:	BP UPTOWN
Address:	2326 FIRST AVENUE
City,State,Zip:	NEW YORK, NY 10035
Region:	STATE
DEC Region:	2
Site Status:	Active
Facility Id:	2-191574
Program Type:	PBS
UTM X:	589970.99171
UTM Y:	4516883.04003
Expiration Date:	07/16/2023
Site Type:	Retail Gasoline Sales

Affiliation Records:

Site Id:	5978
Affiliation Type:	Facility Operator
Company Name:	BP UPTOWN
Contact Type:	Not reported
Contact Name:	LAKHWINDER SINGH
Address1:	Not reported
Address2:	Not reported
City:	Not reported
State:	NN
Zip Code:	Not reported
Country Code:	001
Phone:	(212) 860-1100
EMail:	Not reported
Fax Number:	Not reported
Modified By:	AYLAGATI
Date Last Modified:	2016-11-16

Site Id:	5978
Affiliation Type:	Emergency Contact
Company Name:	MALU PROPERTIES INC
Contact Type:	Not reported
Contact Name:	ELMOUBARACK DABO
Address1:	Not reported
Address2:	Not reported
City:	Not reported
State:	NN
Zip Code:	Not reported
Country Code:	999
Phone:	(917) 588-0248
EMail:	Not reported
Fax Number:	Not reported
Modified By:	ACDANIEL
Date Last Modified:	2021-03-25

Site Id:	5978
Affiliation Type:	Facility Owner
Company Name:	MALU PROPERTIES INC
Contact Type:	IT MANAGER
Contact Name:	ELMOUBARACK DABO

BP UPTOWN (Continued) **A100166462**

Address1:	275 MADISON AVE, 37TH FL
Address2:	Not reported
City:	NEW YORK
State:	NY
Zip Code:	10016
Country Code:	001
Phone:	(646) 612-7350
EMail:	Not reported
Fax Number:	Not reported
Modified By:	ACDANIEL
Date Last Modified:	2021-03-25

Site Id:	5978
Affiliation Type:	Mail Contact
Company Name:	MALU PROPERTIES INC.
Contact Type:	Not reported
Contact Name:	ELMOUBARACK DABO
Address1:	275 MADISON AVE. 37TH FL.
Address2:	Not reported
City:	NEW YORK
State:	NY
Zip Code:	10016
Country Code:	001
Phone:	(646) 612-7324
EMail:	EDABO@LARGAVISTA.COM
Fax Number:	Not reported
Modified By:	ACDANIEL
Date Last Modified:	2021-03-25

Tank Info:

Tank Number:	007
Tank Id:	58267
Material Code:	0022
Common Name of Substance:	Waste Oil/Used Oil

Equipment Records:

	D00 - Pipe Type - No Piping
	A00 - Tank Internal Protection - None
	B00 - Tank External Protection - None
	C00 - Pipe Location - No Piping
	F00 - Pipe External Protection - None
	G00 - Tank Secondary Containment - None
	H00 - Tank Leak Detection - None
	I00 - Overfill - None
Tank Location:	Aboveground - contact with soil.... Tank bottom rests on soil, allowing no visual inspection.
Tank Type:	Steel/Carbon Steel/Iron
Tank Status:	Closed - Removed
Pipe Model:	Not reported
Install Date:	Not reported
Capacity Gallons:	275
Tightness Test Method:	NN
Date Test:	Not reported
Next Test Date:	Not reported
Date Tank Closed:	01/02/2008

BP UPTOWN (Continued) **A100166462**

Register:	True
Modified By:	msbaptis
Last Modified:	04/14/2017
Material Name:	waste oil/used oil

B37 **UPTOWN SERVICE STATION CORP** **EDR Hist Auto** **1020938457**
WSW **2326 1ST AVE** **N/A**
< 1/8 **NEW YORK, NY 10035**
0.033 mi.
175 ft. **Site 4 of 20 in cluster B**

Relative: EDR Hist Auto
Higher

Actual:
10 ft.

Year:	Name:	Type:
1969	MONTELEONE BROS INC	Gasoline Service Stations
1970	MONTELEONE BROS INC	Gasoline Service Stations
2008	UPTOWN SERVICE STATION CORP	Gasoline Service Stations
2009	UPTOWN SERVICE STATION CORP	Gasoline Service Stations
2010	UPTOWN SERVICE STATION CORP	Gasoline Service Stations
2011	UPTOWN SERVICE STATION CORP	Gasoline Service Stations
2012	UPTOWN SERVICE STATION CORP	Gasoline Service Stations
2013	UPTOWN SERVICE STATION CORP	Gasoline Service Stations
2014	UPTOWN SERVICE STATION CORP	Gasoline Service Stations

B38 **GASETERIA** **NY Spills** **S106001413**
WSW **2326 1ST AVENUE** **N/A**
< 1/8 **MANHATTAN, NY**
0.033 mi.
175 ft. **Site 5 of 20 in cluster B**

Relative: SPILLS:
Higher

Actual:
10 ft.

Name:	GASETERIA
Address:	2326 1ST AVENUE
City,State,Zip:	MANHATTAN, NY
Spill Number/Closed Date:	0230041 / 2012-08-16
Facility ID:	0230041
Facility Type:	ER
DER Facility ID:	159982
Site ID:	191824
DEC Region:	2
Spill Cause:	Unknown
Spill Class:	C3
SWIS:	3101
Spill Date:	2002-02-13
Investigator:	AAOBLIGA
Referred To:	NFA
Reported to Dept:	2002-02-13
CID:	Not reported
Water Affected:	Not reported
Spill Source:	Gasoline Station or other PBS Facility
Spill Notifier:	Other
Cleanup Ceased:	Not reported
Cleanup Meets Std:	False
Last Inspection:	Not reported
Recommended Penalty:	False
UST Trust:	True

GASETERIA (Continued) **S106001413**

Remediation Phase:	0
Date Entered In Computer:	2002-09-27
Spill Record Last Update:	2012-08-17
Spiller Name:	ROBERTO
Spiller Company:	GASETERIA
Spiller Address:	364 MASPETH AVENUE
Spiller Company:	001
Contact Name:	ROBERTO
DEC Memo:	"Prior to Sept, 2004 data translation this spill Lead_DEC Field was VOUGHT 9/19/05 - Obligado - File transferred from Vought to Obligado 12/5/05 - Obligado - Review Baseline Assessment Report, Delta, 10/2/02.At time of assessment site was an active Gaseteria Service station. PBS reports 2 4000 gallon active gasoline USTs installed in 1980, 1 4000 gallon diesel UST , and 1 4000 gallon UST converted to nonregulated use, 1 1000 temporarily out-of-service diesel UST, 1 550 gallon closed inplace used oil UST. Sensitiver receptors, one Federal Public Supply Well 0.75 mile west of site. Harlem river 1500 ft east of site. Closes school is PS80 located 250 ft north of the site. Adjacent residences with basements to north and east. 5 soil borings advanced as part of assessment, and 6 soil samples collected. Soil borings advanced to between 20 and 25 ft bgs. No soil VOC or SVOC impacts. Ground water located at 10 ft bgs. Likely flow to southeast towards harlem river. Soil is fine to coarse grained sandy silt with some gravel and rock fragments to 25 ft bgs. Notable Ground Water results in ppb (12/02): SB1 - 15.4 benzene, 546 MTBE, 18 BTEX SB2 - 364 MTBE, ND BTEX SB4 - 22.5 benzene, 15.1 toluene, 90.4 ethylbenzene, 90.2 xylenes, 208 MTBE, 218 BTEX, 1633 VOCs SB5 - 1.1 benzene, 693 MTBE, 12 BTEX, (RCRA Metals) 238 Arsenic, 12,600 barium, 1260 Chromium, 3110 Lead. 10-15-10 - Obligado - I reviewed an investigation workplan. The plan proposes to install 5 monitoring wells at the site. I sent an approval letter for the plan. A report is due within 90 days. 3/29/11 - Obligado - I reviewed an RIR submitted 2/14/11. 5 borings and 4 2 inch diameter wells were installed. Soil impacts were detected in one boring, SB5 at 8-10 ft with 36 ppm Total VOCs in soil. A well could not be installed in this location due to refusal and the location of the canopy. Low level ground water impacts were detected. Maximum contaminant concentration was 50 ug/L MTBE in MW-02. The report recommends monitoring and sampling of the site. I sent an email to Steve Muller cc to Marcello Porcelli requiring installation of well in vicinity of SB-5. I required a workplan within 15 days. 11/3/11 - Obligado - I emailed Steve Muller to inquire about the work plan. He emailed me back that he thought he had sent it to me but actually he didn't. He attached the work plan, which includes one proposed monitoring well installation adjacent to SB5 as I requested. I sent an approval letter via email for the plan. 8/16/12 - Obligado - I reviewed Remedial Investigation Report for the installation of MW5 in the sidewalk adjacent ot SB5. Soil in boring MW5 all below CP51 soil cleanup objectives. Ground water had 46 ug/L total BTEX during the initial samplin event. The report recommends no fruther action. I also reviewed the 1st Quarter 2012 report. MW 5 was sampled again and BTEX was 49ug/L, including 16 ug/L benzene, 26 ug/L ethylbenzene. Other VOC exceedences included 130 ug/L npropylbenzene, 41 isopropylbenzene, 12 MTBE, 16 sec-butylbenzene, 13 napthalene. All othe wells at or close to ground water standards. Spill case was presented to the Spill Closure Panel for discussion. Spill Closure Panel Discussion Site: 2316 1st Ave, Manhattan, Spill No. 0012876

GASETERIA (Continued) **S106001413**

Date: 8/16/12 Attendees: Hassan Hussein, Raphael Ketani, June Feng, Joseph O'Connell, Andre Obligado, Jennifer Kann DER Section C Staff met to discuss a closure request for 2316 1st Ave, Manhattan, Spill No. 0012876. After internal discussion, the request for spill closure approved based on the following: 1) Exceedences of CP51 soil clean-up guidance in only one boring, with 4 compounds slightly over the CP51 unrestricted levels. 2) Soil in vicinity of MW5 consists of clay, making in-situ remediation difficult. Excavation is not feasible due to location beneath canopy and ajacent to dispenser. 3) Low levels of ground water contamination in only one well, MW5 with the following exceedences: 16 ug/L benzene, 26 ug/L ethylbenzene, 130 ug/L npropylbenzene, 41 isopropylbenzene, 12 MTBE, 16 sec-butylbenzene, 13 napthalene. All other wells meet or just slightly above ground water standards. 4)Total VOCs reduced from baseline 1603 ug/l in 2002 to 304 ug/L in 2012. Residual soil and ground water contamination is expected to continue to attenuate naturally. "

Remarks: "Contaminated groundwater found. Data reported to DEC by Delta despite knowledge by Gaseteria since 8/5/2002."

All Materials:

Site ID:	191824
Operable Unit ID:	864451
Operable Unit:	01
Material ID:	509682
Material Code:	0009
Material Name:	gasoline
Case No.:	Not reported
Material FA:	Petroleum
Quantity:	.00
Units:	G
Recovered:	.00
Oxygenate:	Not reported

Name:	GASETERIA
Address:	2326 1ST AVENUE
City,State,Zip:	MANHATTAN, NY
Spill Number/Closed Date:	0111249 / 2002-03-11
Facility ID:	0111249
Facility Type:	ER
DER Facility ID:	159982
Site ID:	191823
DEC Region:	2
Spill Cause:	Human Error
Spill Class:	C3
SWIS:	3101
Spill Date:	2002-02-26
Investigator:	MXTIPPLE
Referred To:	Not reported
Reported to Dept:	2002-02-26
CID:	266
Water Affected:	Not reported
Spill Source:	Gasoline Station or other PBS Facility
Spill Notifier:	Local Agency
Cleanup Ceased:	Not reported
Cleanup Meets Std:	False
Last Inspection:	Not reported
Recommended Penalty:	False

GASETERIA (Continued) **S106001413**

UST Trust:	False
Remediation Phase:	0
Date Entered In Computer:	2002-02-26
Spill Record Last Update:	2003-09-18
Spiller Name:	Not reported
Spiller Company:	GASETERIA
Spiller Address:	Not reported
Spiller Company:	999
Contact Name:	Not reported
DEC Memo:	"Prior to Sept, 2004 data translation this spill Lead_DEC Field was TIPPLE 03/11/2002 SPILL CLEANED BY FDNY/ ROADWAY SPILL, SMALL AMT IN DRAIN"
Remarks:	"FIRE DEPARTMENT ON SCENE. THEY THINK THE SPILL IS COMING FROM THE GROUND. NO SEWERS OR STORM DRAINS INVOLVED. REQUSTING DEC RESPONSE. FIREFIGHTER MUSSORFITI FROM FDNY HAZ-MAT CALLED AT 2300. A CUSTOMER DROVE OFF WITH THE NOZZLE STILL IN THE FILL. 20 GALLONS ONTO THE GROUND. GASOLINE DID GO INTO SOME TYPE OF DRAIN. FIRE DEPARTMENT IS CLEANING IT UP. FIRE DEPARTMENT SAYS THEY DON'T NEED A RESPONSE UNLESS WE WANT TO GO. FIREFIGHTER MUSSORIFIT CALLED BACK AT 2327. THEY CLEANED UP 80 GALLONS OF GASOLINE. THEY'RE LEAVING THE SCENE NOW."

All Materials:

Site ID:	191823
Operable Unit ID:	849782
Operable Unit:	01
Material ID:	528838
Material Code:	0009
Material Name:	gasoline
Case No.:	Not reported
Material FA:	Petroleum
Quantity:	80.00
Units:	G
Recovered:	80.00
Oxygenate:	Not reported

B39 **BP UPTOWN** **NY UST** **U004062088**
WSW **2326 FIRST AVENUE** **N/A**
< 1/8 **NEW YORK, NY 10035**
0.033 mi.
175 ft. **Site 6 of 20 in cluster B**

Relative: **Higher**
Actual: **10 ft.**

UST:

Name:	BP UPTOWN
Address:	2326 FIRST AVENUE
City,State,Zip:	NEW YORK, NY 10035
Id/Status:	2-191574 / Active
Program Type:	PBS
Region:	STATE
DEC Region:	2
Expiration Date:	07/16/2023
UTM X:	589970.99171
UTM Y:	4516883.04003
Site Type:	Retail Gasoline Sales

Affiliation Records:

Site Id:	5978
Affiliation Type:	Facility Operator

BP UPTOWN (Continued) **U004062088**

Company Name:	BP UPTOWN
Contact Type:	Not reported
Contact Name:	LAKHWINDER SINGH
Address1:	Not reported
Address2:	Not reported
City:	Not reported
State:	NN
Zip Code:	Not reported
Country Code:	001
Phone:	(212) 860-1100
EMail:	Not reported
Fax Number:	Not reported
Modified By:	AYLAGATI
Date Last Modified:	2016-11-16

Site Id:	5978
Affiliation Type:	Emergency Contact
Company Name:	MALU PROPERTIES INC
Contact Type:	Not reported
Contact Name:	ELMOUBARACK DABO
Address1:	Not reported
Address2:	Not reported
City:	Not reported
State:	NN
Zip Code:	Not reported
Country Code:	999
Phone:	(917) 588-0248
EMail:	Not reported
Fax Number:	Not reported
Modified By:	ACDANIEL
Date Last Modified:	2021-03-25

Site Id:	5978
Affiliation Type:	Facility Owner
Company Name:	MALU PROPERTIES INC
Contact Type:	IT MANAGER
Contact Name:	ELMOUBARACK DABO
Address1:	275 MADISON AVE, 37TH FL
Address2:	Not reported
City:	NEW YORK
State:	NY
Zip Code:	10016
Country Code:	001
Phone:	(646) 612-7350
EMail:	Not reported
Fax Number:	Not reported
Modified By:	ACDANIEL
Date Last Modified:	2021-03-25

Site Id:	5978
Affiliation Type:	Mail Contact
Company Name:	MALU PROPERTIES INC.
Contact Type:	Not reported
Contact Name:	ELMOUBARACK DABO
Address1:	275 MADISON AVE. 37TH FL.
Address2:	Not reported
City:	NEW YORK

BP UPTOWN (Continued) **U004062088**

State:	NY
Zip Code:	10016
Country Code:	001
Phone:	(646) 612-7324
EMail:	EDABO@LARGAVISTA.COM
Fax Number:	Not reported
Modified By:	ACDANIEL
Date Last Modified:	2021-03-25

Tank Info:

Tank Number:	001
Tank ID:	7576
Tank Status:	In Service
Material Name:	In Service
Capacity Gallons:	4000
Install Date:	12/01/1980
Date Tank Closed:	Not reported
Registered:	True
Tank Location:	Underground
Tank Type:	Steel/carbon steel
Material Code:	0008
Common Name of Substance:	Diesel
Tightness Test Method:	21
Date Test:	01/07/2014
Next Test Date:	Not reported
Pipe Model:	Not reported
Modified By:	TLYE
Last Modified:	04/23/2018

Equipment Records:

B08 - Tank External Protection - Retrofitted Impressed Current
L01 - Piping Leak Detection - Interstitial - Electronic Monitoring
F04 - Pipe External Protection - Fiberglass
G00 - Tank Secondary Containment - None
C02 - Pipe Location - Underground/On-ground
K01 - Spill Prevention - Catch Basin
I02 - Overfill - High Level Alarm
A01 - Tank Internal Protection - Epoxy Liner
D06 - Pipe Type - Fiberglass Reinforced Plastic (FRP)
L07 - Piping Leak Detection - Pressurized Piping Leak Detector
J01 - Dispenser - Pressurized Dispenser
E04 - Piping Secondary Containment - Double walled UG
H01 - Tank Leak Detection - Interstitial - Electronic Monitoring
I03 - Overfill - Automatic Shut-Off
B01 - Tank External Protection - Painted/Asphalt Coating
H05 - Tank Leak Detection - In-Tank System (ATG)

Tank Number:	002
Tank ID:	7577
Tank Status:	In Service
Material Name:	In Service
Capacity Gallons:	4000
Install Date:	12/01/1980
Date Tank Closed:	Not reported

BP UPTOWN (Continued) **U004062088**

Registered: True
Tank Location: Underground
Tank Type: Steel/carbon steel
Material Code: 2712
Common Name of Substance: Gasoline/Ethanol

Tightness Test Method: 21
Date Test: 01/06/2014
Next Test Date: Not reported
Pipe Model: Not reported
Modified By: TLYE
Last Modified: 04/23/2018

Equipment Records:

L07 - Piping Leak Detection - Pressurized Piping Leak Detector
A01 - Tank Internal Protection - Epoxy Liner
D06 - Pipe Type - Fiberglass Reinforced Plastic (FRP)
I02 - Overfill - High Level Alarm
K01 - Spill Prevention - Catch Basin
B01 - Tank External Protection - Painted/Asphalt Coating
H01 - Tank Leak Detection - Interstitial - Electronic Monitoring
I03 - Overfill - Automatic Shut-Off
E04 - Piping Secondary Containment - Double walled UG
J01 - Dispenser - Pressurized Dispenser
C02 - Pipe Location - Underground/On-ground
F04 - Pipe External Protection - Fiberglass
G00 - Tank Secondary Containment - None
L01 - Piping Leak Detection - Interstitial - Electronic Monitoring
B08 - Tank External Protection - Retrofitted Impressed Current
H05 - Tank Leak Detection - In-Tank System (ATG)

Tank Number: 003
Tank ID: 7578
Tank Status: In Service
Material Name: In Service
Capacity Gallons: 4000
Install Date: 12/01/1980
Date Tank Closed: Not reported
Registered: True
Tank Location: Underground
Tank Type: Steel/carbon steel
Material Code: 2712
Common Name of Substance: Gasoline/Ethanol

Tightness Test Method: 21
Date Test: 01/06/2014
Next Test Date: Not reported
Pipe Model: Not reported
Modified By: TLYE
Last Modified: 04/23/2018

Equipment Records:

A01 - Tank Internal Protection - Epoxy Liner
D06 - Pipe Type - Fiberglass Reinforced Plastic (FRP)
I02 - Overfill - High Level Alarm
K01 - Spill Prevention - Catch Basin
C02 - Pipe Location - Underground/On-ground

BP UPTOWN (Continued) **U004062088**

F04 - Pipe External Protection - Fiberglass
G00 - Tank Secondary Containment - None
L01 - Piping Leak Detection - Interstitial - Electronic Monitoring
B01 - Tank External Protection - Painted/Asphalt Coating
H01 - Tank Leak Detection - Interstitial - Electronic Monitoring
I03 - Overfill - Automatic Shut-Off
L07 - Piping Leak Detection - Pressurized Piping Leak Detector
B08 - Tank External Protection - Retrofitted Impressed Current
E04 - Piping Secondary Containment - Double walled UG
J01 - Dispenser - Pressurized Dispenser
H05 - Tank Leak Detection - In-Tank System (ATG)

Tank Number:	004
Tank ID:	224878
Tank Status:	In Service
Material Name:	In Service
Capacity Gallons:	12000
Install Date:	06/10/2008
Date Tank Closed:	Not reported
Registered:	True
Tank Location:	Underground
Tank Type:	Equivalent technology
Material Code:	2712
Common Name of Substance:	Gasoline/Ethanol
Tightness Test Method:	21
Date Test:	01/06/2014
Next Test Date:	Not reported
Pipe Model:	D
Modified By:	TLYE
Last Modified:	06/06/2018

Equipment Records:

G04 - Tank Secondary Containment - Double-Walled (Underground)
C02 - Pipe Location - Underground/On-ground
F04 - Pipe External Protection - Fiberglass
L01 - Piping Leak Detection - Interstitial - Electronic Monitoring
B04 - Tank External Protection - Fiberglass
D06 - Pipe Type - Fiberglass Reinforced Plastic (FRP)
I02 - Overfill - High Level Alarm
K01 - Spill Prevention - Catch Basin
H01 - Tank Leak Detection - Interstitial - Electronic Monitoring
I03 - Overfill - Automatic Shut-Off
A03 - Tank Internal Protection - Fiberglass Liner (FRP)
L07 - Piping Leak Detection - Pressurized Piping Leak Detector
E04 - Piping Secondary Containment - Double walled UG
J01 - Dispenser - Pressurized Dispenser
H05 - Tank Leak Detection - In-Tank System (ATG)

Tank Number:	005
Tank ID:	7580
Tank Status:	Closed - In Place
Material Name:	Closed - In Place
Capacity Gallons:	1000
Install Date:	Not reported
Date Tank Closed:	08/13/2008

BP UPTOWN (Continued) **U004062088**

Registered: True
Tank Location: Underground
Tank Type: Steel/carbon steel
Material Code: 0008
Common Name of Substance: Diesel

Tightness Test Method: 03
Date Test: 01/01/1995
Next Test Date: Not reported
Pipe Model: Not reported
Modified By: msbaptis
Last Modified: 04/14/2017

Equipment Records:

H99 - Tank Leak Detection - Other
C02 - Pipe Location - Underground/On-ground
F03 - Pipe External Protection - Original Impressed Current
K01 - Spill Prevention - Catch Basin
A00 - Tank Internal Protection - None
B01 - Tank External Protection - Painted/Asphalt Coating
B03 - Tank External Protection - Original Impressed Current
G99 - Tank Secondary Containment - Other
I03 - Overfill - Automatic Shut-Off
D02 - Pipe Type - Galvanized Steel
J01 - Dispenser - Pressurized Dispenser

Tank Number: 006
Tank ID: 53034
Tank Status: Closed - In Place
Material Name: Closed - In Place
Capacity Gallons: 550
Install Date: Not reported
Date Tank Closed: 08/01/1996
Registered: True
Tank Location: Underground
Tank Type: Steel/carbon steel
Material Code: 0022
Common Name of Substance: Waste Oil/Used Oil

Tightness Test Method: NN
Date Test: Not reported
Next Test Date: Not reported
Pipe Model: Not reported
Modified By: TRANSLAT
Last Modified: 04/14/2017

Equipment Records:

H00 - Tank Leak Detection - None
I00 - Overfill - None
C02 - Pipe Location - Underground/On-ground
G00 - Tank Secondary Containment - None
A00 - Tank Internal Protection - None
B01 - Tank External Protection - Painted/Asphalt Coating
J00 - Dispenser - None
D02 - Pipe Type - Galvanized Steel
F00 - Pipe External Protection - None

BP UPTOWN (Continued) **U004062088**

Tank Number:	008
Tank ID:	64153
Tank Status:	Closed - Removed
Material Name:	Closed - Removed
Capacity Gallons:	550
Install Date:	12/01/1980
Date Tank Closed:	09/18/2012
Registered:	True
Tank Location:	Underground
Tank Type:	Steel/carbon steel
Material Code:	0001
Common Name of Substance:	#2 Fuel Oil (On-Site Consumption)
Tightness Test Method:	NN
Date Test:	Not reported
Next Test Date:	Not reported
Pipe Model:	Not reported
Modified By:	NRLOMBAR
Last Modified:	04/14/2017

Equipment Records:

I00 - Overfill - None
G00 - Tank Secondary Containment - None
B08 - Tank External Protection - Retrofitted Impressed Current
D00 - Pipe Type - No Piping
A00 - Tank Internal Protection - None
B01 - Tank External Protection - Painted/Asphalt Coating
F00 - Pipe External Protection - None
C00 - Pipe Location - No Piping
H99 - Tank Leak Detection - Other

Tank Number:	1
Tank ID:	66435
Tank Status:	Tank Converted to Non-Regulated Use
Material Name:	Tank Converted to Non-Regulated Use
Capacity Gallons:	12000
Install Date:	09/01/2003
Date Tank Closed:	Not reported
Registered:	True
Tank Location:	Underground
Tank Type:	Equivalent technology
Material Code:	0009
Common Name of Substance:	Gasoline
Tightness Test Method:	NN
Date Test:	Not reported
Next Test Date:	Not reported
Pipe Model:	Not reported
Modified By:	msbaptis
Last Modified:	04/14/2017

Equipment Records:

H05 - Tank Leak Detection - In-Tank System (ATG)
G04 - Tank Secondary Containment - Double-Walled (Underground)
A03 - Tank Internal Protection - Fiberglass Liner (FRP)
I04 - Overfill - Product Level Gauge (A/G)
C02 - Pipe Location - Underground/On-ground

BP UPTOWN (Continued) **U004062088**

F04 - Pipe External Protection - Fiberglass
B04 - Tank External Protection - Fiberglass
D06 - Pipe Type - Fiberglass Reinforced Plastic (FRP)
I02 - Overfill - High Level Alarm
H01 - Tank Leak Detection - Interstitial - Electronic Monitoring
J01 - Dispenser - Pressurized Dispenser

Tank Number: 2
Tank ID: 66436
Tank Status: Tank Converted to Non-Regulated Use
Material Name: Tank Converted to Non-Regulated Use
Capacity Gallons: 12000
Install Date: 09/01/2003
Date Tank Closed: Not reported
Registered: True
Tank Location: Underground
Tank Type: Equivalent technology
Material Code: 0009
Common Name of Substance: Gasoline

Tightness Test Method: NN
Date Test: Not reported
Next Test Date: Not reported
Pipe Model: Not reported
Modified By: msbaptis
Last Modified: 04/14/2017

Equipment Records:

D06 - Pipe Type - Fiberglass Reinforced Plastic (FRP)
I02 - Overfill - High Level Alarm
B04 - Tank External Protection - Fiberglass
F04 - Pipe External Protection - Fiberglass
C02 - Pipe Location - Underground/On-ground
I04 - Overfill - Product Level Gauge (A/G)
A03 - Tank Internal Protection - Fiberglass Liner (FRP)
H01 - Tank Leak Detection - Interstitial - Electronic Monitoring
J01 - Dispenser - Pressurized Dispenser
H05 - Tank Leak Detection - In-Tank System (ATG)
G04 - Tank Secondary Containment - Double-Walled (Underground)

Tank Number: 3
Tank ID: 66437
Tank Status: Tank Converted to Non-Regulated Use
Material Name: Tank Converted to Non-Regulated Use
Capacity Gallons: 12000
Install Date: 09/01/2003
Date Tank Closed: Not reported
Registered: True
Tank Location: Underground
Tank Type: Equivalent technology
Material Code: 0009
Common Name of Substance: Gasoline

Tightness Test Method: NN
Date Test: Not reported
Next Test Date: Not reported

BP UPTOWN (Continued) **U004062088**

Pipe Model: Not reported
Modified By: msbaptis
Last Modified: 04/14/2017

Equipment Records:

D06 - Pipe Type - Fiberglass Reinforced Plastic (FRP)
I02 - Overfill - High Level Alarm
B04 - Tank External Protection - Fiberglass
F04 - Pipe External Protection - Fiberglass
C02 - Pipe Location - Underground/On-ground
I04 - Overfill - Product Level Gauge (A/G)
A03 - Tank Internal Protection - Fiberglass Liner (FRP)
J01 - Dispenser - Pressurized Dispenser
H01 - Tank Leak Detection - Interstitial - Electronic Monitoring
H05 - Tank Leak Detection - In-Tank System (ATG)
G04 - Tank Secondary Containment - Double-Walled (Underground)

Tank Number: OO4
Tank ID: 7579
Tank Status: Tank Converted to Non-Regulated Use
Material Name: Tank Converted to Non-Regulated Use
Capacity Gallons: 4000
Install Date: 12/01/1980
Date Tank Closed: 08/01/1996
Registered: True
Tank Location: Underground
Tank Type: Steel/carbon steel
Material Code: 0009
Common Name of Substance: Gasoline

Tightness Test Method: 21
Date Test: 05/22/2000
Next Test Date: Not reported
Pipe Model: Not reported
Modified By: NRLOMBAR
Last Modified: 04/14/2017

Equipment Records:

B08 - Tank External Protection - Retrofitted Impressed Current
C02 - Pipe Location - Underground/On-ground
K01 - Spill Prevention - Catch Basin
F08 - Pipe External Protection - Retrofitted Impressed Current
J01 - Dispenser - Pressurized Dispenser
D02 - Pipe Type - Galvanized Steel
I03 - Overfill - Automatic Shut-Off
G99 - Tank Secondary Containment - Other
A00 - Tank Internal Protection - None
B01 - Tank External Protection - Painted/Asphalt Coating
H99 - Tank Leak Detection - Other

B40 **GASETERIA** **RCRA NonGen / NLR** **1001482966**
WSW **2326 1ST AVE** **US AIRS** **NYU005001086**
< 1/8 **NEW YORK, NY 10035** **FINDS**
0.033 mi. **ECHO**
175 ft. **Site 7 of 20 in cluster B**

Relative: **Higher**
Actual: **10 ft.**

RCRA NonGen / NLR:

Date Form Received by Agency:		20070101
Handler Name:	GASETERIA	
Handler Address:		2326 1ST AVE
Handler City,State,Zip:		NEW YORK, NY 10035
EPA ID:		NYU005001086
Contact Name:		Not reported
Contact Address:		MASPETH AVE
Contact City,State,Zip:		BROOKLYN, NY 11211
Contact Telephone:		Not reported
Contact Fax:		Not reported
Contact Email:		Not reported
Contact Title:		Not reported
EPA Region:		02
Land Type:		Private
Federal Waste Generator Description:		Not a generator, verified
Non-Notifier:		Not reported
Biennial Report Cycle:		Not reported
Accessibility:		Not reported
Active Site Indicator:		Not reported
State District Owner:		NY
State District:		NYSDEC R2
Mailing Address:		MASPETH AVE
Mailing City,State,Zip:		BROOKLYN, NY 11211
Owner Name:		NON REGULATED
Owner Type:		Private
Operator Name:		NON REGULATED
Operator Type:		Private
Short-Term Generator Activity:		No
Importer Activity:		No
Mixed Waste Generator:		No
Transporter Activity:		No
Transfer Facility Activity:		No
Recycler Activity with Storage:		No
Small Quantity On-Site Burner Exemption:		No
Smelting Melting and Refining Furnace Exemption:		No
Underground Injection Control:		No
Off-Site Waste Receipt:		No
Universal Waste Indicator:		No
Universal Waste Destination Facility:		No
Federal Universal Waste:		No
Active Site Fed-Reg Treatment Storage and Disposal Facility:		Not reported
Active Site Converter Treatment storage and Disposal Facility:		Not reported
Active Site State-Reg Treatment Storage and Disposal Facility:		Not reported
Active Site State-Reg Handler:		---
Federal Facility Indicator:		Not reported
Hazardous Secondary Material Indicator:		N
Sub-Part K Indicator:		Not reported
Commercial TSD Indicator:		No
Treatment Storage and Disposal Type:		Not reported
2018 GPRA Permit Baseline:		Not on the Baseline
2018 GPRA Renewals Baseline:		Not on the Baseline
Permit Renewals Workload Universe:		Not reported

GASETERIA (Continued) **1001482966**

Permit Workload Universe:	Not reported
Permit Progress Universe:	Not reported
Post-Closure Workload Universe:	Not reported
Closure Workload Universe:	Not reported
202 GPRA Corrective Action Baseline:	No
Corrective Action Workload Universe:	No
Subject to Corrective Action Universe:	No
Non-TSDFs Where RCRA CA has Been Imposed Universe:	No
TSDFs Potentially Subject to CA Under 3004 (u)/(v) Universe:	No
TSDFs Only Subject to CA under Discretionary Auth Universe:	No
Corrective Action Priority Ranking:	No NCAPS ranking
Environmental Control Indicator:	No
Institutional Control Indicator:	No
Human Exposure Controls Indicator:	N/A
Groundwater Controls Indicator:	N/A
Operating TSDF Universe:	Not reported
Full Enforcement Universe:	Not reported
Significant Non-Complier Universe:	No
Unaddressed Significant Non-Complier Universe:	No
Addressed Significant Non-Complier Universe:	No
Significant Non-Complier With a Compliance Schedule Universe:	No
Financial Assurance Required:	Not reported
Handler Date of Last Change:	20150414
Recognized Trader-Importer:	No
Recognized Trader-Exporter:	No
Importer of Spent Lead Acid Batteries:	No
Exporter of Spent Lead Acid Batteries:	No
Recycler Activity Without Storage:	No
Manifest Broker:	No
Sub-Part P Indicator:	No

Handler - Owner Operator:

Owner/Operator Indicator:	Owner
Owner/Operator Name:	NON REGULATED
Legal Status:	Private
Date Became Current:	Not reported
Date Ended Current:	Not reported
Owner/Operator Address:	NOT REQUIRED
Owner/Operator City,State,Zip:	NOT REQUIRED, NY 99999
Owner/Operator Telephone:	718-555-1212
Owner/Operator Telephone Ext:	Not reported
Owner/Operator Fax:	Not reported
Owner/Operator Email:	Not reported

Owner/Operator Indicator:	Operator
Owner/Operator Name:	NON REGULATED
Legal Status:	Private
Date Became Current:	Not reported
Date Ended Current:	Not reported
Owner/Operator Address:	NOT REQUIRED
Owner/Operator City,State,Zip:	NOT REQUIRED, NY 99999
Owner/Operator Telephone:	718-555-1212
Owner/Operator Telephone Ext:	Not reported
Owner/Operator Fax:	Not reported
Owner/Operator Email:	Not reported

GASETERIA (Continued) **1001482966**

Owner/Operator Indicator: Owner
Owner/Operator Name: NON REGULATED
Legal Status: Private
Date Became Current: Not reported
Date Ended Current: Not reported
Owner/Operator Address: NOT REQUIRED
Owner/Operator City,State,Zip: NOT REQUIRED, NY 99999
Owner/Operator Telephone: 718-555-1212
Owner/Operator Telephone Ext: Not reported
Owner/Operator Fax: Not reported
Owner/Operator Email: Not reported

Historic Generators:

Receive Date: 19990301
Handler Name: GASETERIA
Federal Waste Generator Description: Conditionally Exempt Small Quantity Generator
State District Owner: NY
Large Quantity Handler of Universal Waste: No
Recognized Trader Importer: No
Recognized Trader Exporter: No
Spent Lead Acid Battery Importer: No
Spent Lead Acid Battery Exporter: No
Current Record: No
Non Storage Recycler Activity: Not reported
Electronic Manifest Broker: Not reported

Receive Date: 20060101
Handler Name: GASETERIA
Federal Waste Generator Description: Not a generator, verified
State District Owner: NY
Large Quantity Handler of Universal Waste: No
Recognized Trader Importer: No
Recognized Trader Exporter: No
Spent Lead Acid Battery Importer: No
Spent Lead Acid Battery Exporter: No
Current Record: No
Non Storage Recycler Activity: Not reported
Electronic Manifest Broker: Not reported

Receive Date: 20070101
Handler Name: GASETERIA
Federal Waste Generator Description: Not a generator, verified
State District Owner: NY
Large Quantity Handler of Universal Waste: No
Recognized Trader Importer: No
Recognized Trader Exporter: No
Spent Lead Acid Battery Importer: No
Spent Lead Acid Battery Exporter: No
Current Record: Yes
Non Storage Recycler Activity: Not reported
Electronic Manifest Broker: Not reported

List of NAICS Codes and Descriptions:
NAICS Codes: No NAICS Codes Found

GASETERIA (Continued) **1001482966**

Facility Has Received Notices of Violation:
- Found Violation: No
- Agency Which Determined Violation: Not reported
- Violation Short Description: Not reported
- Date Violation was Determined: Not reported
- Actual Return to Compliance Date: Not reported
- Return to Compliance Qualifier: Not reported
- Violation Responsible Agency: Not reported
- Scheduled Compliance Date: Not reported
- Enforcement Identifier: Not reported
- Date of Enforcement Action: Not reported
- Enforcement Responsible Agency: Not reported
- Enforcement Docket Number: Not reported
- Enforcement Attorney: Not reported
- Corrective Action Component: Not reported
- Appeal Initiated Date: Not reported
- Appeal Resolution Date: Not reported
- Disposition Status Date: Not reported
- Disposition Status: Not reported
- Disposition Status Description: Not reported
- Consent/Final Order Sequence Number: Not reported
- Consent/Final Order Respondent Name: Not reported
- Consent/Final Order Lead Agency: Not reported
- Enforcement Type: Not reported
- Enforcement Responsible Person: Not reported
- Enforcement Responsible Sub-Organization: Not reported
- SEP Sequence Number: Not reported
- SEP Expenditure Amount: Not reported
- SEP Scheduled Completion Date: Not reported
- SEP Actual Date: Not reported
- SEP Defaulted Date: Not reported
- SEP Type: Not reported
- SEP Type Description: Not reported
- Proposed Amount: Not reported
- Final Monetary Amount: Not reported
- Paid Amount: Not reported
- Final Count: Not reported
- Final Amount: Not reported

Evaluation Action Summary:
- Evaluation Date: 19981208
- Evaluation Responsible Agency: EPA
- Found Violation: No
- Evaluation Type Description: COMPLIANCE EVALUATION INSPECTION ON-SITE
- Evaluation Responsible Person Identifier: R2STP
- Evaluation Responsible Sub-Organization: RCB
- Actual Return to Compliance Date: Not reported
- Scheduled Compliance Date: Not reported
- Date of Request: Not reported
- Date Response Received: Not reported
- Request Agency: Not reported
- Former Citation: Not reported

US AIRS MINOR:
- Envid: 1001482966

GASETERIA (Continued) **1001482966**

Region Code: 02
Programmatic ID: AIR NY0000002620300016
Facility Registry ID: 110004568708
D and B Number: Not reported
Primary SIC Code: 5541
NAICS Code: 999999
Default Air Classification Code: MIN
Facility Type of Ownership Code: POF
Air CMS Category Code: Not reported
HPV Status: Not reported

US AIRS MINOR:
Region Code: 02
Programmatic ID: AIR NY0000002620300016
Facility Registry ID: 110004568708
Air Operating Status Code: OPR
Default Air Classification Code: MIN
Air Program: State Implementation Plan for National Primary and Secondary Ambient Air Quality Standards
Activity Date: 1989-01-01 00:00:00
Activity Status Date: Not reported
Activity Group: Compliance Monitoring
Activity Type: Inspection/Evaluation
Activity Status: Not reported

FINDS:
Registry ID: 110004568708

Click Here:

Environmental Interest/Information System:
AFS (Aerometric Information Retrieval System (AIRS) Facility Subsystem) replaces the former Compliance Data System (CDS), the National Emission Data System (NEDS), and the Storage and Retrieval of Aerometric Data (SAROAD). AIRS is the national repository for information concerning airborne pollution in the United States. AFS is used to track emissions and compliance data from industrial plants. AFS data are utilized by states to prepare State Implementation Plans to comply with regulatory programs and by EPA as an input for the estimation of total national emissions. AFS is undergoing a major redesign to support facility operating permits required under Title V of the Clean Air Act.
RCRAInfo is a national information system that supports the Resource Conservation and Recovery Act (RCRA) program through the tracking of events and activities related to facilities that generate, transport, and treat, store, or dispose of hazardous waste. RCRAInfo allows RCRA program staff to track the notification, permit, compliance, and corrective action activities required under RCRA.
FIS (New York - Facility Information System) is New York's Department of Environmental Conservation (DEC) information system for tracking environmental facility information found across the State.
AIR MINOR

Click this hyperlink while viewing on your computer to access additional FINDS: detail in the EDR Site Report.

ECHO:
Envid: 1001482966

GASETERIA (Continued) **1001482966**

Registry ID:	110004568708
DFR URL:	http://echo.epa.gov/detailed-facility-report?fid=110004568708
Name:	BP AMOCO
Address:	2326 1ST AVE
City,State,Zip:	NEW YORK, NY 10035

B41 **TONYS CLEANERS** **EDR Hist Cleaner** **1018883330**
WSW **2333 1ST AVE** **N/A**
< 1/8 **NEW YORK, NY 10035**
0.034 mi.
180 ft. **Site 8 of 20 in cluster B**

Relative: EDR Hist Cleaner
Higher

Actual: **9 ft.**

Year:	Name:	Type:
1996	TONYS CLEANERS	Garment Pressing And Cleaners' Agents
1997	TONYS CLEANERS	Garment Pressing And Cleaners' Agents

D42 **CON EDISON SERVICE BOX: 53870** **RCRA NonGen / NLR** **1016450470**
North **2367 1ST AVE** **NY MANIFEST** **NYP004294955**
< 1/8 **NEW YORK, NY 10029**
0.036 mi.
192 ft. **Site 4 of 8 in cluster D**

Relative: RCRA NonGen / NLR:
Lower

Actual: **8 ft.**

Date Form Received by Agency:		20130420
Handler Name:	CON EDISON SERVICE BOX:	53870
Handler Address:		2367 1ST AVE
Handler City,State,Zip:		NEW YORK, NY 10029
EPA ID:		NYP004294955
Contact Name:		JUAN RODRIGUEZ
Contact Address:		Not reported
Contact City,State,Zip:		Not reported
Contact Telephone:		347-865-5931
Contact Fax:		Not reported
Contact Email:		Not reported
Contact Title:		OPERATING SUPERVISOR
EPA Region:		02
Land Type:		Private
Federal Waste Generator Description:		Not a generator, verified
Non-Notifier:		Not reported
Biennial Report Cycle:		Not reported
Accessibility:		Not reported
Active Site Indicator:		Not reported
State District Owner:		NY
State District:		NYSDEC R2
Mailing Address:		Not reported
Mailing City,State,Zip:		NEW YORK, NY 10003
Owner Name:		Not reported
Owner Type:		Not reported
Operator Name:		Not reported
Operator Type:		Not reported
Short-Term Generator Activity:		No
Importer Activity:		No
Mixed Waste Generator:		No
Transporter Activity:		No

CON EDISON SERVICE BOX: 53870 (Continued) **1016450470**

Transfer Facility Activity:	No
Recycler Activity with Storage:	No
Small Quantity On-Site Burner Exemption:	No
Smelting Melting and Refining Furnace Exemption:	No
Underground Injection Control:	No
Off-Site Waste Receipt:	No
Universal Waste Indicator:	No
Universal Waste Destination Facility:	No
Federal Universal Waste:	No
Active Site Fed-Reg Treatment Storage and Disposal Facility:	Not reported
Active Site Converter Treatment storage and Disposal Facility:	Not reported
Active Site State-Reg Treatment Storage and Disposal Facility:	Not reported
Active Site State-Reg Handler:	---
Federal Facility Indicator:	Not reported
Hazardous Secondary Material Indicator:	NN
Sub-Part K Indicator:	Not reported
Commercial TSD Indicator:	No
Treatment Storage and Disposal Type:	Not reported
2018 GPRA Permit Baseline:	Not on the Baseline
2018 GPRA Renewals Baseline:	Not on the Baseline
Permit Renewals Workload Universe:	Not reported
Permit Workload Universe:	Not reported
Permit Progress Universe:	Not reported
Post-Closure Workload Universe:	Not reported
Closure Workload Universe:	Not reported
202 GPRA Corrective Action Baseline:	No
Corrective Action Workload Universe:	No
Subject to Corrective Action Universe:	No
Non-TSDFs Where RCRA CA has Been Imposed Universe:	No
TSDFs Potentially Subject to CA Under 3004 (u)/(v) Universe:	No
TSDFs Only Subject to CA under Discretionary Auth Universe:	No
Corrective Action Priority Ranking:	No NCAPS ranking
Environmental Control Indicator:	No
Institutional Control Indicator:	No
Human Exposure Controls Indicator:	N/A
Groundwater Controls Indicator:	N/A
Operating TSDF Universe:	Not reported
Full Enforcement Universe:	Not reported
Significant Non-Complier Universe:	No
Unaddressed Significant Non-Complier Universe:	No
Addressed Significant Non-Complier Universe:	No
Significant Non-Complier With a Compliance Schedule Universe:	No
Financial Assurance Required:	Not reported
Handler Date of Last Change:	20130910
Recognized Trader-Importer:	No
Recognized Trader-Exporter:	No
Importer of Spent Lead Acid Batteries:	No
Exporter of Spent Lead Acid Batteries:	No
Recycler Activity Without Storage:	Not reported
Manifest Broker:	Not reported
Sub-Part P Indicator:	No

Historic Generators:

Receive Date:	20130320
Handler Name:	CON EDISON SERVICE BOX: 53870
Federal Waste Generator Description:	Conditionally Exempt Small Quantity Generator

CON EDISON SERVICE BOX: 53870 (Continued) **1016450470**

State District Owner:	NY
Large Quantity Handler of Universal Waste:	No
Recognized Trader Importer:	No
Recognized Trader Exporter:	No
Spent Lead Acid Battery Importer:	No
Spent Lead Acid Battery Exporter:	No
Current Record:	No
Non Storage Recycler Activity:	Not reported
Electronic Manifest Broker:	Not reported

Receive Date:	20130420
Handler Name: CON EDISON SERVICE BOX:	53870
Federal Waste Generator Description:	Not a generator, verified
State District Owner:	NY
Large Quantity Handler of Universal Waste:	No
Recognized Trader Importer:	No
Recognized Trader Exporter:	No
Spent Lead Acid Battery Importer:	No
Spent Lead Acid Battery Exporter:	No
Current Record:	Yes
Non Storage Recycler Activity:	Not reported
Electronic Manifest Broker:	Not reported

List of NAICS Codes and Descriptions:

NAICS Codes:	No NAICS Codes Found

Facility Has Received Notices of Violations:

Violations:	No Violations Found

Evaluation Action Summary:

Evaluations:	No Evaluations Found

NY MANIFEST:

Name:	CON EDISON
Address:	2367 1ST AVE
City,State,Zip:	NEW YORK, NY 10029
Country:	USA
EPA ID:	NYP004294955
Facility Status:	Not reported
Location Address 1:	2367 1 ST AVE
Code:	BP
Location Address 2:	SERVICE BOX # 53870
Total Tanks:	Not reported
Location City:	NEW YORK
Location State:	NY
Location Zip:	10029
Location Zip 4:	Not reported

NY MANIFEST:

EPAID:	NYP004294955
Mailing Name:	CON EDISON
Mailing Contact:	TOM TEELING
Mailing Address 1:	4 IRVING PLACE 15TH FLOOR
Mailing Address 2:	Not reported
Mailing City:	NEW YORK

CON EDISON SERVICE BOX: 53870 (Continued) **1016450470**

Mailing State:	NY
Mailing Zip:	10003
Mailing Zip 4:	Not reported
Mailing Country:	USA
Mailing Phone:	2124603770

NY MANIFEST:

Document ID:	Not reported
Manifest Status:	Not reported
seq:	Not reported
Year:	2018
Trans1 State ID:	NJ0000027193
Trans2 State ID:	Not reported
Generator Ship Date:	03/21/2013
Trans1 Recv Date:	03/21/2013
Trans2 Recv Date:	Not reported
TSD Site Recv Date:	03/21/2013
Part A Recv Date:	Not reported
Part B Recv Date:	Not reported
Generator EPA ID:	NYP004294955
Trans1 EPA ID:	Not reported
Trans2 EPA ID:	Not reported
TSDF ID 1:	NJD002200046
TSDF ID 2:	Not reported
Manifest Tracking Number:	010841441JJK
Import Indicator:	N
Export Indicator:	N
Discr Quantity Indicator:	N
Discr Type Indicator:	N
Discr Residue Indicator:	N
Discr Partial Reject Indicator:	N
Discr Full Reject Indicator:	N
Manifest Ref Number:	Not reported
Alt Facility RCRA ID:	Not reported
Alt Facility Sign Date:	Not reported
MGMT Method Type Code:	H110
Waste Code:	Not reported
Waste Code:	Not reported
Waste Code:	Not reported
Waste Code:	Not reported
Waste Code:	Not reported
Waste Code:	Not reported
Quantity:	1000
Units:	P - Pounds
Number of Containers:	1
Container Type:	TT - Cargo tank, tank trucks
Handling Method:	T Chemical, physical, or biological treatment.
Specific Gravity:	1
Waste Code:	D008
Waste Code 1_2:	Not reported
Waste Code 1_3:	Not reported
Waste Code 1_4:	Not reported
Waste Code 1_5:	Not reported
Waste Code 1_6:	Not reported

E43 **LOT 5,TAXBLOCK 1807** **NY E DESIGNATION** **S113453200**
SSW **EAST 119 STREET** **N/A**
< 1/8 **NEW YORK (County), NY 10035**
0.041 mi.
214 ft. **Site 1 of 9 in cluster E**

Relative: **Higher**
Actual: **11 ft.**

E DESIGNATION:

Name:	LOT 5,TAXBLOCK 1807
Address:	EAST 119 STREET
City,State,Zip:	NY 10035
Tax Lot(s):	5
Tax Block:	1807
Borough Code:	MN
E-No:	E-114
Effective Date:	6/24/2003
Satisfaction Date:	Not reported
Ceqr Number:	03DCP025Y
Ulurp Number:	030234(A)ZMM
Zoning Map No:	6b
Description:	Underground Gasoline Storage Tanks* Testing Protocol.
Lot Remediation Date:	Not reported

B44 **COMMERCIAL** **NY Spills** **S121985212**
WSW **2329 FIRST AVE** **N/A**
< 1/8 **MANHATTAN, NY**
0.042 mi.
224 ft. **Site 9 of 20 in cluster B**

Relative: **Higher**
Actual: **9 ft.**

SPILLS:

Name:	COMMERCIAL
Address:	2329 FIRST AVE
City,State,Zip:	MANHATTAN, NY
Spill Number/Closed Date:	1800705 / 2019-04-25
Facility ID:	1800705
Facility Type:	ER
DER Facility ID:	522521
Site ID:	569223
DEC Region:	2
Spill Cause:	Human Error
Spill Class:	Not reported
SWIS:	3101
Spill Date:	2018-04-19
Investigator:	HRPATEL
Referred To:	Not reported
Reported to Dept:	2018-04-20
CID:	Not reported
Water Affected:	Not reported
Spill Source:	Commercial/Industrial
Spill Notifier:	Other
Cleanup Ceased:	Not reported
Cleanup Meets Std:	False
Last Inspection:	Not reported
Recommended Penalty:	False
UST Trust:	False
Remediation Phase:	0
Date Entered In Computer:	2018-04-20
Spill Record Last Update:	2019-04-25
Spiller Name:	Not reported
Spiller Company:	OIL COMPANY

COMMERCIAL (Continued) **S121985212**

Spiller Address: Not reported
Spiller Company: 999
Contact Name: JOSE MARTINEZ
DEC Memo: "04/20/18-Hiralkumar Patel. 12:00 PM:- visited site. site has four story building with a basement. the first floor is occupied by a window blind store and the upper three floors are residential units. currently, the residential units are vacant and under renovation. the eastern half section of basement (towards 1st Ave) is being used by the window blind business and multiple items are stored in that section. met Jose Martinez, store owner. he mentioned that his employee noted oil on basement floor this morning. no petroleum odors were noted inside the store. free phase petroleum product was observed in eastern section of the basement impacting stored items. could not inspect tank location due to pool of oil on floor. Jose mentioned that the site has one tank located in southeast corner of the basement. Jose has filed claim with his insurance company regarding oil impacted items in the basement. during cleanup, Jose will take inventory of damaged items. the fill port is located by the curb in front of the building entrance and the vent line is located just outside the building entrance. no signs of overfill noted from the vent line. 12:35 PM:- spoke with Annabelle Santiago, portfolio manager. she mentioned that Approved Oil delivers oil to the building and oil company will be on-site for inspection/cleanup. Eric Sutphen from Approved Oil arrived to the site. he confirmed that the site has one (1) 275 gal AST and last oil delivery was on 04/03/18. building management retained Riteway Tank Maintenance to conduct required cleanup. contaminated items from the basement will be stored in drums/plastic bags on concrete platform in backyard. 2329 First Avenue LLC. **property owner** c/o 9300 Realty Management, Inc. 740 Broadway, 2nd Floor New York, NY 10003 Attn.: Annabelle Santiago Portfolio Manager Ph. (212) 228-9300 Ext. 201 (646) 408-4785 (C) Fax (212) 529-7603 email: asantiago@9300realty.com 1:29 PM:- sent email to Ms. Santiago. based on field observations, asked Ms. Santiago to immediately: - secure remote fill port to prevent any oil deliveries to the faulty tank system until the tank system is tested tight - remove free phase product and spill impacted materials from basement - install ventilation system in the basement email copied to Eric. 3:14 PM:- received call from Eric. crew from Riteway Tank has installed ventilation system in the basement with exhaust hose through basement access door in backyard. contaminated materials have been stored on plastic in backyard. Eric mentioned that the tank was found 1/4 full. 6:50 PM:- received call from Paul from Riteway. they removed remaining oil from the tank and oil from the basement floor. they recovered total of approx. 200 gal of oil. ventilation system has been installed in the basement. the ventilation system will be turned off at the end of the day due to site safety and Jose will turn on the system tomorrow morning. basement access has been sealed to prevent odors in first floor lobby or the store.
04/24/18-Hiralkumar Patel. 10:58 AM:- spoke with Paul. he mentioned that Riteway crew responded yesterday and remove all speedie dry. today, tenant will bag his damaged items and move other stored items on shelves. Riteway crew will be on-site tomorrow to power wash floor. scheduled a site inspection at 9 AM on 04/27/18. asked Paul to bring PID meter and sampling tools/jars as soil borings may be needed based on observations during site visit. 04/26/18-Hiralkumar Patel. 11:30 AM:- visited site and met Paul and Jose. petroleum odors were noted at basement entrance hatch on First Ave sidewalk. these odors

COMMERCIAL (Continued) **S121985212**

could be result of possibly trapped oil beneath storage shelves in basement. currently ventilation fan pulls air from near the boiler room entrance in middle of basement. asked Paul to extend ventilation exhaust hose and bring ventilation fan towards eastern part of basement where most of spilled material was pooled and went under storage shelves. noted oily absorbent pads, which were placed today morning, on water on floor around the 275 gal AST. Paul also mentioned that the vent line got separated (in area right beneath the ceiling before it cross the slab to outside), due to heavy corrosion, when crew tried to disconnect the vent line from tank top. based on field observations, asked Paul to 1) move the tank for further cleanup, 2) investigate for possible contamination beneath the floor around tank location, 3) investigate areas under storage shelves via removing bottom shelf. no borings are needed in other visible part of spill inspected areas, but borings may be needed underneath shelf locations after further inspection. 11:49 AM:- left message for Ms. Santiago. 04/30/18-Hiralkumar Patel. 9;47 AM:- spoke with Paul. he mentioned that Jose will remove his items stored on bottom shelves in basement and Riteway crew will be on-site tomorrow for further inspection under shelves. 05/07/18-Hiralkumar Patel. 10:24 AM:- received call from Paul. they have removed shelves and conducted further cleanup. total of three soil probes were installed: two inside and one outside the tank storage area. soil samples were taken at 2 ft depth. samples will be screened at Riteway office as crew did not bring PID. Paul mentioned that contamination will be delineated if PID screening shows any detection of petroleum odors, otherwise samples collected today will be submitted to lab for analysis. Paul mentioned that water was noted in boreholes. 10:28 AM:- received pics from Paul. one of the pic shows a pit in room in front part of basement along the 1st Ave. 10:41 AM:- spoke with Paul and inquired him about any impact to pit in floor. he mentioned that no impact was noted in the pit. scheduled a site inspection at 9 AM tomorrow. 05/08/18-Hiralkumar Patel. 9:00 AM:- visited site and met Paul. no petroleum odors were noted in first floor or basement. Paul mentioned that the venting system in basement was removed yesterday. checked the pit (which could be a sump pit) in front part of basement, approx. 15 ft NW of the tank location. found water in the pit, but no signs of oil (sheen/product/odor) were noted on water. inspected tank location area. Riteway crew installed three boreholes along southern foundation wall. found water right beneath the cement floor in all three boreholes. free phase product was noted in all three boreholes. based on field observations, no excavation (as water right beneath the basement floor) or further cleanup is required in basement, except area where the 275 tank is located. asked Paul to install at least two (2) 4-inch diameter recovery wells in basement floor: one well should be adjacent to existing tank location where heavy impact was noted on water, and another well just outside the tank location area. asked Paul to extend wells couple of feet above basement floor to prevent flooding. 1:28 PM:- sent letter to Ms. Santiago requiring implementation of remedial measures via installation of minimum of two 4-in. wells and weekly monitoring/product recovery. asked her to submit weekly records. letter emailed to Ms. Santiago and Paul. 09/28/18-Hiralkumar Patel. 2:13 PM:- sent email to Ms. Santiago and asked her to submit required documents by the end of 10/05/18 to avoid enforcement. email copied to Paul. 04/09/19-Hiralkumar Patel. 8:42 AM:- received email from Paul including weekly well gauging record. two (2) 4-in wells were gauged weekly on 05/16/18, 05/29/18,

COMMERCIAL (Continued) **S121985212**

Remarks:	06/04/18, 06/19/18, 06/25/18 and 07/02/18. no product was noted in wells except slight staining on pads during monitoring on 06/19/18. 04/10/19-Hiralkumar Patel. 9:42 AM:- spoke with Paul and scheduled a site inspection on 04/12/19 to gauge existing wells. 04/12/19-Hiralkumar Patel. 1:45 PM:- visited site and inspected wells in basement. two monitoring wells are located in basement floor. no signs (visual/olfactory) of spill noted on water in wells. no odors noted in basement. 1:54 PM:- received call from Paul. informed him about field observations. asked him if any groundwater samples collected for dissolved contamination. he will call back with updates. 04/25/19-Hiralkumar Patel. received email from David Chan (at 12:49 PM on 04/24/19) from Riteway including result of two groundwater samples collected on 01/10/19. some VOC contamination (165 ppb total BTEX) was noted in one sample. case closed based on review of all available information. 9:13 AM:- sent spill closure letter to Ms. Santiago. letter emailed to Ms. Santiago and Paul." "the spill was over concrete floor. a company came to fill the tank and they over fill and spill.The caller call the owner to send somebody to clean that up but he did not get a response yet. He would like to speak with DEC for guidance.The caller said that the basement have 4 rooms 3 of them are with oil on the floor ."

All Materials:

Site ID:	569223
Operable Unit ID:	1317083
Operable Unit:	01
Material ID:	2324885
Material Code:	0001A
Material Name:	#2 fuel oil
Case No.:	Not reported
Material FA:	Petroleum
Quantity:	Not reported
Units:	Not reported
Recovered:	Not reported
Oxygenate:	Not reported

B45 **LOT 1,TAXBLOCK 1807** **NY E DESIGNATION** **S113452855**
SW **2322 1 AVENUE** **N/A**
< 1/8 **NEW YORK (County), NY**
0.045 mi.
238 ft. **Site 10 of 20 in cluster B**

Relative: **Higher**
Actual: **10 ft.**

E DESIGNATION:

Name:	LOT 1,TAXBLOCK 1807
Address:	2322 1 AVENUE
City,State,Zip:	NY
Tax Lot(s):	1
Tax Block:	1807
Borough Code:	Not reported
E-No:	E-114
Effective Date:	6/24/2003
Satisfaction Date:	Not reported
Ceqr Number:	03DCP025Y
Ulurp Number:	030234(A)ZMM
Zoning Map No:	6b
Description:	Underground Gasoline Storage Tanks* Testing Protocol.

LOT 1,TAXBLOCK 1807 (Continued) **S113452855**

Lot Remediation Date: Not reported

B46 **CON EDISON SERVICE BOX: 19655** **RCRA NonGen / NLR** **1016450487**
SW **401 E 119TH ST** **NY MANIFEST** **NYP004295127**
< 1/8 **NEW YORK, NY 10029**
0.046 mi.
245 ft. **Site 11 of 20 in cluster B**

Relative: **Higher**
Actual: **10 ft.**

RCRA NonGen / NLR:

Date Form Received by Agency:	20130421
Handler Name:	CON EDISON SERVICE BOX: 19655
Handler Address:	401 E 119TH ST
Handler City,State,Zip:	NEW YORK, NY 10029
EPA ID:	NYP004295127
Contact Name:	JUAN RODRIGUEZ
Contact Address:	Not reported
Contact City,State,Zip:	Not reported
Contact Telephone:	347-865-5931
Contact Fax:	Not reported
Contact Email:	Not reported
Contact Title:	OPERATING SUPERVISOR
EPA Region:	02
Land Type:	Private
Federal Waste Generator Description:	Not a generator, verified
Non-Notifier:	Not reported
Biennial Report Cycle:	Not reported
Accessibility:	Not reported
Active Site Indicator:	Not reported
State District Owner:	NY
State District:	NYSDEC R2
Mailing Address:	Not reported
Mailing City,State,Zip:	NEW YORK, NY 10003
Owner Name:	Not reported
Owner Type:	Not reported
Operator Name:	Not reported
Operator Type:	Not reported
Short-Term Generator Activity:	No
Importer Activity:	No
Mixed Waste Generator:	No
Transporter Activity:	No
Transfer Facility Activity:	No
Recycler Activity with Storage:	No
Small Quantity On-Site Burner Exemption:	No
Smelting Melting and Refining Furnace Exemption:	No
Underground Injection Control:	No
Off-Site Waste Receipt:	No
Universal Waste Indicator:	No
Universal Waste Destination Facility:	No
Federal Universal Waste:	No
Active Site Fed-Reg Treatment Storage and Disposal Facility:	Not reported
Active Site Converter Treatment storage and Disposal Facility:	Not reported
Active Site State-Reg Treatment Storage and Disposal Facility:	Not reported
Active Site State-Reg Handler:	---
Federal Facility Indicator:	Not reported
Hazardous Secondary Material Indicator:	NN
Sub-Part K Indicator:	Not reported
Commercial TSD Indicator:	No
Treatment Storage and Disposal Type:	Not reported

CON EDISON SERVICE BOX: 19655 (Continued) **1016450487**

2018 GPRA Permit Baseline:	Not on the Baseline
2018 GPRA Renewals Baseline:	Not on the Baseline
Permit Renewals Workload Universe:	Not reported
Permit Workload Universe:	Not reported
Permit Progress Universe:	Not reported
Post-Closure Workload Universe:	Not reported
Closure Workload Universe:	Not reported
202 GPRA Corrective Action Baseline:	No
Corrective Action Workload Universe:	No
Subject to Corrective Action Universe:	No
Non-TSDFs Where RCRA CA has Been Imposed Universe:	No
TSDFs Potentially Subject to CA Under 3004 (u)/(v) Universe:	No
TSDFs Only Subject to CA under Discretionary Auth Universe:	No
Corrective Action Priority Ranking:	No NCAPS ranking
Environmental Control Indicator:	No
Institutional Control Indicator:	No
Human Exposure Controls Indicator:	N/A
Groundwater Controls Indicator:	N/A
Operating TSDF Universe:	Not reported
Full Enforcement Universe:	Not reported
Significant Non-Complier Universe:	No
Unaddressed Significant Non-Complier Universe:	No
Addressed Significant Non-Complier Universe:	No
Significant Non-Complier With a Compliance Schedule Universe:	No
Financial Assurance Required:	Not reported
Handler Date of Last Change:	20130910
Recognized Trader-Importer:	No
Recognized Trader-Exporter:	No
Importer of Spent Lead Acid Batteries:	No
Exporter of Spent Lead Acid Batteries:	No
Recycler Activity Without Storage:	Not reported
Manifest Broker:	Not reported
Sub-Part P Indicator:	No

Historic Generators:

Receive Date:	20130321
Handler Name: CON EDISON SERVICE BOX:	19655
Federal Waste Generator Description:	Conditionally Exempt Small Quantity Generator
State District Owner:	NY
Large Quantity Handler of Universal Waste:	No
Recognized Trader Importer:	No
Recognized Trader Exporter:	No
Spent Lead Acid Battery Importer:	No
Spent Lead Acid Battery Exporter:	No
Current Record:	No
Non Storage Recycler Activity:	Not reported
Electronic Manifest Broker:	Not reported

Receive Date:	20130421
Handler Name: CON EDISON SERVICE BOX:	19655
Federal Waste Generator Description:	Not a generator, verified
State District Owner:	NY
Large Quantity Handler of Universal Waste:	No
Recognized Trader Importer:	No
Recognized Trader Exporter:	No
Spent Lead Acid Battery Importer:	No

CON EDISON SERVICE BOX: 19655 (Continued) **1016450487**

Spent Lead Acid Battery Exporter:	No
Current Record:	Yes
Non Storage Recycler Activity:	Not reported
Electronic Manifest Broker:	Not reported

List of NAICS Codes and Descriptions:

NAICS Codes:	No NAICS Codes Found

Facility Has Received Notices of Violations:

Violations:	No Violations Found

Evaluation Action Summary:

Evaluations:	No Evaluations Found

NY MANIFEST:

Name:	CON EDISON
Address:	401 E 119TH ST
City,State,Zip:	NEW YORK, NY 10029
Country:	USA
EPA ID:	NYP004295127
Facility Status:	Not reported
Location Address 1:	401 E 119TH ST
Code:	BP
Location Address 2:	SERV BOX 19655
Total Tanks:	Not reported
Location City:	NEW YORK
Location State:	NY
Location Zip:	10029
Location Zip 4:	Not reported

NY MANIFEST:

EPAID:	NYP004295127
Mailing Name:	CON EDISON
Mailing Contact:	CON EDISON
Mailing Address 1:	4 IRVING PL 15TH FL
Mailing Address 2:	Not reported
Mailing City:	NEW YORK
Mailing State:	NY
Mailing Zip:	10003
Mailing Zip 4:	Not reported
Mailing Country:	USA
Mailing Phone:	2124603770

NY MANIFEST:

Document ID:	Not reported
Manifest Status:	Not reported
seq:	Not reported
Year:	2018
Trans1 State ID:	NJ0000027193
Trans2 State ID:	Not reported
Generator Ship Date:	03/21/2013
Trans1 Recv Date:	03/21/2013
Trans2 Recv Date:	Not reported
TSD Site Recv Date:	03/22/2013

CON EDISON SERVICE BOX: 19655 (Continued) **1016450487**

Part A Recv Date:	Not reported
Part B Recv Date:	Not reported
Generator EPA ID:	NYP004295127
Trans1 EPA ID:	Not reported
Trans2 EPA ID:	Not reported
TSDF ID 1:	NJD002200046
TSDF ID 2:	Not reported
Manifest Tracking Number:	010841446JJK
Import Indicator:	N
Export Indicator:	N
Discr Quantity Indicator:	N
Discr Type Indicator:	N
Discr Residue Indicator:	N
Discr Partial Reject Indicator:	N
Discr Full Reject Indicator:	N
Manifest Ref Number:	Not reported
Alt Facility RCRA ID:	Not reported
Alt Facility Sign Date:	Not reported
MGMT Method Type Code:	H110
Waste Code:	Not reported
Waste Code:	Not reported
Waste Code:	Not reported
Waste Code:	Not reported
Waste Code:	Not reported
Waste Code:	Not reported
Quantity:	500
Units:	P - Pounds
Number of Containers:	1
Container Type:	TT - Cargo tank, tank trucks
Handling Method:	T Chemical, physical, or biological treatment.
Specific Gravity:	1
Waste Code:	D008
Waste Code 1_2:	Not reported
Waste Code 1_3:	Not reported
Waste Code 1_4:	Not reported
Waste Code 1_5:	Not reported
Waste Code 1_6:	Not reported

B47
West
< 1/8
0.049 mi.
261 ft.

CON EDISON SERVICE BOX: 19823
344 E 120TH ST
NEW YORK, NY 10029

Site 12 of 20 in cluster B

RCRA NonGen / NLR **1016450449**
NY MANIFEST **NYP004294740**

Relative:
Higher

Actual:
9 ft.

RCRA NonGen / NLR:

Date Form Received by Agency:	20130420
Handler Name:	CON EDISON SERVICE BOX: 19823
Handler Address:	344 E 120TH ST
Handler City,State,Zip:	NEW YORK, NY 10029
EPA ID:	NYP004294740
Contact Name:	JUAN RODRIGUEZ
Contact Address:	Not reported
Contact City,State,Zip:	Not reported
Contact Telephone:	347-865-5931
Contact Fax:	Not reported
Contact Email:	Not reported
Contact Title:	OPERATING SUPERVISOR

CON EDISON SERVICE BOX: 19823 (Continued) **1016450449**

EPA Region:	02
Land Type:	Private
Federal Waste Generator Description:	Not a generator, verified
Non-Notifier:	Not reported
Biennial Report Cycle:	Not reported
Accessibility:	Not reported
Active Site Indicator:	Not reported
State District Owner:	NY
State District:	NYSDEC R2
Mailing Address:	Not reported
Mailing City,State,Zip:	NEW YORK, NY 10003
Owner Name:	Not reported
Owner Type:	Not reported
Operator Name:	Not reported
Operator Type:	Not reported
Short-Term Generator Activity:	No
Importer Activity:	No
Mixed Waste Generator:	No
Transporter Activity:	No
Transfer Facility Activity:	No
Recycler Activity with Storage:	No
Small Quantity On-Site Burner Exemption:	No
Smelting Melting and Refining Furnace Exemption:	No
Underground Injection Control:	No
Off-Site Waste Receipt:	No
Universal Waste Indicator:	No
Universal Waste Destination Facility:	No
Federal Universal Waste:	No
Active Site Fed-Reg Treatment Storage and Disposal Facility:	Not reported
Active Site Converter Treatment storage and Disposal Facility:	Not reported
Active Site State-Reg Treatment Storage and Disposal Facility:	Not reported
Active Site State-Reg Handler:	---
Federal Facility Indicator:	Not reported
Hazardous Secondary Material Indicator:	NN
Sub-Part K Indicator:	Not reported
Commercial TSD Indicator:	No
Treatment Storage and Disposal Type:	Not reported
2018 GPRA Permit Baseline:	Not on the Baseline
2018 GPRA Renewals Baseline:	Not on the Baseline
Permit Renewals Workload Universe:	Not reported
Permit Workload Universe:	Not reported
Permit Progress Universe:	Not reported
Post-Closure Workload Universe:	Not reported
Closure Workload Universe:	Not reported
202 GPRA Corrective Action Baseline:	No
Corrective Action Workload Universe:	No
Subject to Corrective Action Universe:	No
Non-TSDFs Where RCRA CA has Been Imposed Universe:	No
TSDFs Potentially Subject to CA Under 3004 (u)/(v) Universe:	No
TSDFs Only Subject to CA under Discretionary Auth Universe:	No
Corrective Action Priority Ranking:	No NCAPS ranking
Environmental Control Indicator:	No
Institutional Control Indicator:	No
Human Exposure Controls Indicator:	N/A
Groundwater Controls Indicator:	N/A
Operating TSDF Universe:	Not reported
Full Enforcement Universe:	Not reported

CON EDISON SERVICE BOX: 19823 (Continued) **1016450449**

Significant Non-Complier Universe:	No
Unaddressed Significant Non-Complier Universe:	No
Addressed Significant Non-Complier Universe:	No
Significant Non-Complier With a Compliance Schedule Universe:	No
Financial Assurance Required:	Not reported
Handler Date of Last Change:	20130910
Recognized Trader-Importer:	No
Recognized Trader-Exporter:	No
Importer of Spent Lead Acid Batteries:	No
Exporter of Spent Lead Acid Batteries:	No
Recycler Activity Without Storage:	Not reported
Manifest Broker:	Not reported
Sub-Part P Indicator:	No

Historic Generators:

Receive Date:	20130320
Handler Name: CON EDISON SERVICE BOX:	19823
Federal Waste Generator Description:	Conditionally Exempt Small Quantity Generator
State District Owner:	NY
Large Quantity Handler of Universal Waste:	No
Recognized Trader Importer:	No
Recognized Trader Exporter:	No
Spent Lead Acid Battery Importer:	No
Spent Lead Acid Battery Exporter:	No
Current Record:	No
Non Storage Recycler Activity:	Not reported
Electronic Manifest Broker:	Not reported

Receive Date:	20130420
Handler Name: CON EDISON SERVICE BOX:	19823
Federal Waste Generator Description:	Not a generator, verified
State District Owner:	NY
Large Quantity Handler of Universal Waste:	No
Recognized Trader Importer:	No
Recognized Trader Exporter:	No
Spent Lead Acid Battery Importer:	No
Spent Lead Acid Battery Exporter:	No
Current Record:	Yes
Non Storage Recycler Activity:	Not reported
Electronic Manifest Broker:	Not reported

List of NAICS Codes and Descriptions:

NAICS Codes:	No NAICS Codes Found

Facility Has Received Notices of Violations:

Violations:	No Violations Found

Evaluation Action Summary:

Evaluations:	No Evaluations Found

NY MANIFEST:

Name:	CON EDISON
Address:	344 E 120TH ST

CON EDISON SERVICE BOX: 19823 (Continued) **1016450449**

City,State,Zip:	NEW YORK, NY 10029
Country:	USA
EPA ID:	NYP004294740
Facility Status:	Not reported
Location Address 1:	344 E 120TH ST
Code:	BP
Location Address 2:	SERV BOX 19823
Total Tanks:	Not reported
Location City:	NEW YORK
Location State:	NY
Location Zip:	10029
Location Zip 4:	Not reported

NY MANIFEST:

EPAID:	NYP004294740
Mailing Name:	CON EDISON
Mailing Contact:	CON EDISON
Mailing Address 1:	4 IRVING PL 15TH FL
Mailing Address 2:	Not reported
Mailing City:	NEW YORK
Mailing State:	NY
Mailing Zip:	10003
Mailing Zip 4:	Not reported
Mailing Country:	USA
Mailing Phone:	2124603770

NY MANIFEST:

Document ID:	Not reported
Manifest Status:	Not reported
seq:	Not reported
Year:	2018
Trans1 State ID:	NJ0000027193
Trans2 State ID:	Not reported
Generator Ship Date:	03/20/2013
Trans1 Recv Date:	03/20/2013
Trans2 Recv Date:	Not reported
TSD Site Recv Date:	03/20/2013
Part A Recv Date:	Not reported
Part B Recv Date:	Not reported
Generator EPA ID:	NYP004294740
Trans1 EPA ID:	Not reported
Trans2 EPA ID:	Not reported
TSDF ID 1:	NJD002200046
TSDF ID 2:	Not reported
Manifest Tracking Number:	010708101JJK
Import Indicator:	N
Export Indicator:	N
Discr Quantity Indicator:	N
Discr Type Indicator:	N
Discr Residue Indicator:	N
Discr Partial Reject Indicator:	N
Discr Full Reject Indicator:	N
Manifest Ref Number:	Not reported
Alt Facility RCRA ID:	Not reported
Alt Facility Sign Date:	Not reported
MGMT Method Type Code:	H110
Waste Code:	Not reported

CON EDISON SERVICE BOX: 19823 (Continued) **1016450449**

Waste Code:	Not reported
Waste Code:	Not reported
Waste Code:	Not reported
Waste Code:	Not reported
Waste Code:	Not reported
Quantity:	500
Units:	P - Pounds
Number of Containers:	1
Container Type:	TT - Cargo tank, tank trucks
Handling Method:	T Chemical, physical, or biological treatment.
Specific Gravity:	1
Waste Code:	D008
Waste Code 1_2:	Not reported
Waste Code 1_3:	Not reported
Waste Code 1_4:	Not reported
Waste Code 1_5:	Not reported
Waste Code 1_6:	Not reported

D48 **CON EDISON SERVICE BOX: 53871** **RCRA NonGen / NLR** **1016450472**
North **2375 1ST AVE** **NY MANIFEST** **NYP004294971**
< 1/8 **NEW YORK, NY 10029**
0.050 mi.
265 ft. **Site 5 of 8 in cluster D**

Relative: **Higher**

Actual: **9 ft.**

RCRA NonGen / NLR:

Date Form Received by Agency:		20130421
Handler Name:	CON EDISON SERVICE BOX:	53871
Handler Address:		2375 1ST AVE
Handler City,State,Zip:		NEW YORK, NY 10029
EPA ID:		NYP004294971
Contact Name:		JUAN RODRIGUEZ
Contact Address:		Not reported
Contact City,State,Zip:		Not reported
Contact Telephone:		347-865-5931
Contact Fax:		Not reported
Contact Email:		Not reported
Contact Title:		OPERATING SUPERVISOR
EPA Region:		02
Land Type:		Private
Federal Waste Generator Description:		Not a generator, verified
Non-Notifier:		Not reported
Biennial Report Cycle:		Not reported
Accessibility:		Not reported
Active Site Indicator:		Not reported
State District Owner:		NY
State District:		NYSDEC R2
Mailing Address:		Not reported
Mailing City,State,Zip:		NEW YORK, NY 10003
Owner Name:		Not reported
Owner Type:		Not reported
Operator Name:		Not reported
Operator Type:		Not reported
Short-Term Generator Activity:		No
Importer Activity:		No
Mixed Waste Generator:		No
Transporter Activity:		No
Transfer Facility Activity:		No

CON EDISON SERVICE BOX: 53871 (Continued) **1016450472**

Recycler Activity with Storage:	No
Small Quantity On-Site Burner Exemption:	No
Smelting Melting and Refining Furnace Exemption:	No
Underground Injection Control:	No
Off-Site Waste Receipt:	No
Universal Waste Indicator:	No
Universal Waste Destination Facility:	No
Federal Universal Waste:	No
Active Site Fed-Reg Treatment Storage and Disposal Facility:	Not reported
Active Site Converter Treatment storage and Disposal Facility:	Not reported
Active Site State-Reg Treatment Storage and Disposal Facility:	Not reported
Active Site State-Reg Handler:	---
Federal Facility Indicator:	Not reported
Hazardous Secondary Material Indicator:	NN
Sub-Part K Indicator:	Not reported
Commercial TSD Indicator:	No
Treatment Storage and Disposal Type:	Not reported
2018 GPRA Permit Baseline:	Not on the Baseline
2018 GPRA Renewals Baseline:	Not on the Baseline
Permit Renewals Workload Universe:	Not reported
Permit Workload Universe:	Not reported
Permit Progress Universe:	Not reported
Post-Closure Workload Universe:	Not reported
Closure Workload Universe:	Not reported
202 GPRA Corrective Action Baseline:	No
Corrective Action Workload Universe:	No
Subject to Corrective Action Universe:	No
Non-TSDFs Where RCRA CA has Been Imposed Universe:	No
TSDFs Potentially Subject to CA Under 3004 (u)/(v) Universe:	No
TSDFs Only Subject to CA under Discretionary Auth Universe:	No
Corrective Action Priority Ranking:	No NCAPS ranking
Environmental Control Indicator:	No
Institutional Control Indicator:	No
Human Exposure Controls Indicator:	N/A
Groundwater Controls Indicator:	N/A
Operating TSDF Universe:	Not reported
Full Enforcement Universe:	Not reported
Significant Non-Complier Universe:	No
Unaddressed Significant Non-Complier Universe:	No
Addressed Significant Non-Complier Universe:	No
Significant Non-Complier With a Compliance Schedule Universe:	No
Financial Assurance Required:	Not reported
Handler Date of Last Change:	20130910
Recognized Trader-Importer:	No
Recognized Trader-Exporter:	No
Importer of Spent Lead Acid Batteries:	No
Exporter of Spent Lead Acid Batteries:	No
Recycler Activity Without Storage:	Not reported
Manifest Broker:	Not reported
Sub-Part P Indicator:	No

Historic Generators:

Receive Date:	20130321
Handler Name: CON EDISON SERVICE BOX:	53871
Federal Waste Generator Description:	Conditionally Exempt Small Quantity Generator
State District Owner:	NY

CON EDISON SERVICE BOX: 53871 (Continued) **1016450472**

Large Quantity Handler of Universal Waste:	No
Recognized Trader Importer:	No
Recognized Trader Exporter:	No
Spent Lead Acid Battery Importer:	No
Spent Lead Acid Battery Exporter:	No
Current Record:	No
Non Storage Recycler Activity:	Not reported
Electronic Manifest Broker:	Not reported

Receive Date:	20130421
Handler Name: CON EDISON SERVICE BOX:	53871
Federal Waste Generator Description:	Not a generator, verified
State District Owner:	NY
Large Quantity Handler of Universal Waste:	No
Recognized Trader Importer:	No
Recognized Trader Exporter:	No
Spent Lead Acid Battery Importer:	No
Spent Lead Acid Battery Exporter:	No
Current Record:	Yes
Non Storage Recycler Activity:	Not reported
Electronic Manifest Broker:	Not reported

List of NAICS Codes and Descriptions:

NAICS Codes:	No NAICS Codes Found

Facility Has Received Notices of Violations:

Violations:	No Violations Found

Evaluation Action Summary:

Evaluations:	No Evaluations Found

NY MANIFEST:

Name:	CON EDISON
Address:	2375 1ST AVE
City,State,Zip:	NEW YORK, NY 10029
Country:	USA
EPA ID:	NYP004294971
Facility Status:	Not reported
Location Address 1:	2375 1 ST AVE
Code:	BP
Location Address 2:	SERVICE BOX # 53871
Total Tanks:	Not reported
Location City:	NEW YORK
Location State:	NY
Location Zip:	10029
Location Zip 4:	Not reported

NY MANIFEST:

EPAID:	NYP004294971
Mailing Name:	CON EDISON
Mailing Contact:	TOM TEELING
Mailing Address 1:	4 IRVING PLACE 15TH FLOOR
Mailing Address 2:	Not reported
Mailing City:	NEW YORK
Mailing State:	NY

CON EDISON SERVICE BOX: 53871 (Continued) **1016450472**

Mailing Zip:	10003
Mailing Zip 4:	Not reported
Mailing Country:	USA
Mailing Phone:	2124603770

NY MANIFEST:

Document ID:	Not reported
Manifest Status:	Not reported
seq:	Not reported
Year:	2018
Trans1 State ID:	NJ0000027193
Trans2 State ID:	Not reported
Generator Ship Date:	03/21/2013
Trans1 Recv Date:	03/21/2013
Trans2 Recv Date:	Not reported
TSD Site Recv Date:	03/21/2013
Part A Recv Date:	Not reported
Part B Recv Date:	Not reported
Generator EPA ID:	NYP004294971
Trans1 EPA ID:	Not reported
Trans2 EPA ID:	Not reported
TSDF ID 1:	NJD002200046
TSDF ID 2:	Not reported
Manifest Tracking Number:	010841443JJK
Import Indicator:	N
Export Indicator:	N
Discr Quantity Indicator:	N
Discr Type Indicator:	N
Discr Residue Indicator:	N
Discr Partial Reject Indicator:	N
Discr Full Reject Indicator:	N
Manifest Ref Number:	Not reported
Alt Facility RCRA ID:	Not reported
Alt Facility Sign Date:	Not reported
MGMT Method Type Code:	H110
Waste Code:	Not reported
Waste Code:	Not reported
Waste Code:	Not reported
Waste Code:	Not reported
Waste Code:	Not reported
Waste Code:	Not reported
Quantity:	1000
Units:	P - Pounds
Number of Containers:	1
Container Type:	TT - Cargo tank, tank trucks
Handling Method:	T Chemical, physical, or biological treatment.
Specific Gravity:	1
Waste Code:	D008
Waste Code 1_2:	Not reported
Waste Code 1_3:	Not reported
Waste Code 1_4:	Not reported
Waste Code 1_5:	Not reported
Waste Code 1_6:	Not reported

C49 **VAULT VS2112** **NY Spills** **S107408995**
SE **EAST 12O ST AT EAST PLEASANT AVE** **N/A**
< 1/8 **MANHATTAN, NY**
0.052 mi.
276 ft. **Site 2 of 12 in cluster C**

Relative: **Higher**

Actual: **10 ft.**

SPILLS:

Name:	VAULT VS2112
Address:	EAST 12O ST AT EAST PLEASANT AVE
City,State,Zip:	MANHATTAN, NY
Spill Number/Closed Date:	0507315 / 2006-01-11
Facility ID:	0507315
Facility Type:	ER
DER Facility ID:	300009
Site ID:	352708
DEC Region:	2
Spill Cause:	Unknown
Spill Class:	C4
SWIS:	3101
Spill Date:	2002-09-15
Investigator:	GDBREEN
Referred To:	Not reported
Reported to Dept:	2005-09-17
CID:	27
Water Affected:	Not reported
Spill Source:	Unknown
Spill Notifier:	Other
Cleanup Ceased:	Not reported
Cleanup Meets Std:	False
Last Inspection:	Not reported
Recommended Penalty:	False
UST Trust:	False
Remediation Phase:	0
Date Entered In Computer:	2005-09-19
Spill Record Last Update:	2006-01-11
Spiller Name:	Not reported
Spiller Company:	UNKNOWN
Spiller Address:	Not reported
Spiller Company:	999
Contact Name:	Not reported
DEC Memo:	"161067. Sept. 15, 2005. @ 15:00 UG, Supv. R. Castro 88889. Discovered 1 pint of unknown oil on top of a small amount of water(1-pint) in VS 2112. Located at E 120. St bet. Pleasant & Palladlio Av. Crew was in the process of cutting a shunt. Acct. 12018. No smoke/fire involved. No sewer/waterways affected. No injuries related to the spill. Weather conditions did not contribute to the spill. No private property affected. No standing water. No sewer connection. No concrete sump. No sump pump running. Two samples taken 1-pcb and 1 oil id. Environmental tag # 48486 Chain of custody #EE 03853. On sidewalk. Logger: T. Haynes 82326 9/15 @ 22:10. Lab Sequence Number: 05-09701-001. Analysis indicates the presence of a substance similar to a dielectric fluid. 9/16 @ 02:00. Lab Sequence Number: 05-09698-001. TOTAL PCB 2 ppm. Logger R Pagano # 48703 09-17-05. This spill is being changed to a regular spill due lack of crews. Clean-up is set up for Monday the 19th. T. Haynes. CIG: T. Enright notified @ 13:32"
Remarks:	"1 pint unk oil in a vault. No to the 5 question. ConEd will be doing the cleanup. 161067."

VAULT VS2112 (Continued) **S107408995**

All Materials:

Site ID:	352708
Operable Unit ID:	1110185
Operable Unit:	01
Material ID:	2100202
Material Code:	0066A
Material Name:	unknown petroleum
Case No.:	Not reported
Material FA:	Petroleum
Quantity:	1.00
Units:	G
Recovered:	.00
Oxygenate:	Not reported

C50 **EAST 120TH ST/PLEASANT AV** **NY Spills** **S103481768**
SE **EAST 120TH ST/PLEASANT AV** **N/A**
< 1/8 **MANHATTAN, NY**
0.052 mi.
276 ft. **Site 3 of 12 in cluster C**

Relative: **Higher**
Actual: **10 ft.**

SPILLS:

Name:	EAST 120TH ST/PLEASANT AV
Address:	EAST 120TH ST/PLEASANT AV
City,State,Zip:	MANHATTAN, NY
Spill Number/Closed Date:	9807786 / 2003-11-05
Facility ID:	9807786
Facility Type:	ER
DER Facility ID:	237869
Site ID:	293942
DEC Region:	2
Spill Cause:	Unknown
Spill Class:	C3
SWIS:	3101
Spill Date:	1998-09-25
Investigator:	CAENGELH
Referred To:	Not reported
Reported to Dept:	1998-09-25
CID:	382
Water Affected:	Not reported
Spill Source:	Unknown
Spill Notifier:	Other
Cleanup Ceased:	Not reported
Cleanup Meets Std:	False
Last Inspection:	Not reported
Recommended Penalty:	False
UST Trust:	False
Remediation Phase:	0
Date Entered In Computer:	1998-09-25
Spill Record Last Update:	2003-11-12
Spiller Name:	Not reported
Spiller Company:	UNKNOWN
Spiller Address:	Not reported
Spiller Company:	999
Contact Name:	RICHARD ROACH
DEC Memo:	"Prior to Sept, 2004 data translation this spill Lead_DEC Field was ENGELHARDT/BREEN E2MIS 120046 SEPT. 25, 1998 12:53 HRS. L. PINTO

EAST 120TH ST/PLEASANT AV (Continued) **S103481768**

#48962 F.O.D. OPERATOR REPORTS HE FOUND APPROX. 8 GALLONS OF AN UNKNOWN OIL MIXED WITH APPROX. 400 GALLONS OF WATER IN VS-2112 @ N/S E.120 ST 347' E/E/C PLEASANT AVE WHILE WORKING ON FDR.# 2M24..... THE SPILL IS CONTAINED AND NO IMPACT TO WATERWAYS OR SEWERS..... A SAMPLE WAS TAKEN AND TAG# 17252 WAS INSTALLED..... CLEANUP IS PENDING CREW & EQUIPMENT & I&A ADVISED..... LOGGER IS T. RUSSO# 45348 @ MCC #9 DESK..... 09/25/98 13:40 HRS R. ROACH C.I.G. NOTIFIED BY T. RUSSO..... 9/25/98 14:45 After investigation it is determined the substance is not oil. Additional sample taken for identification cleanup pending lab resultes. Supervisor on location R.Mockler #77412. 9/25/98 15:26 hrs. Roace C.I.G. Reports that the N.Y.S.D.E.C. Would like a crew to be at this location so they can make an inspection at 17:00 hrs.. 09/25/98 19:15 R.SMITH(MGR I&A SOUTH) REPORTS PETER HOFFMAN(MGR I&A NORTH) & R.SZYLIN(PLANNER I&A NORTH) MET WITH GEORGE BREEN, ENVIRONMENTAL ENG 1, SPILL MGMT PROGRAMS, NYSDEC. HIS PHONE NUMBER IS 718-482-4933 EXT 7111. MR BREEN WAS SATISFIED WITH HIS FINDINGS. WE DEMONSTRATED THAT THERE WAS NOT ANY OIL OR A SHEEN. MR. BREEN REQUESTED THAT WE FORWARD THE LAB Environmental Detailed Incident Report RESULTS FROM THE SAMPLE AND THE FINGER PRINT ANALYSIS TO HIS OFFICE. LOGGER PGM 10/02/98 On 9/25/98 at 17:30 I&A crew and P.Hofman, R.Szylin, V.Mannino met George Breen from DEC and and agreed with the assement that there was no visible oil spill at this location. On 9/26/98 lab results indicate <1 PPM and an Aroclor of 1260. On 10/01/98 I recieved lab results that state Analysis indicates the sample is similar to dielectric fluid . Based on these results the water will be tankered and structure flushed. 10/05/98 On 10/02/98, 18:00 hrs. I&A crew cleaned structure using bio-gen 760. One thousand gallons of water removed by Astoria tanker. All solid debris removed by I&A flush truck. Spill tag #17252 removed job completed. Crew F.Joseph, 05658, and H.Dean, 10682 Supervisor, J.McNeil, 43961 "

Remarks: "FOUND SPILL IN A VAULT SAMPLE WILL BE TAKEN"

All Materials:

Site ID:	293942
Operable Unit ID:	1068978
Operable Unit:	01
Material ID:	315339
Material Code:	0064A
Material Name:	unknown material
Case No.:	Not reported
Material FA:	Other
Quantity:	8.00
Units:	G
Recovered:	.00
Oxygenate:	Not reported

B51 **MENDEZ SARAH** **RCRA NonGen / NLR** **1001080018**
West **342 E 120TH ST** **FINDS** **NYR000017251**
< 1/8 **NEW YORK, NY 10035** **ECHO**
0.053 mi.
279 ft. **Site 13 of 20 in cluster B**

Relative: **Higher**
Actual: **9 ft.**

RCRA NonGen / NLR:

Date Form Received by Agency:		20070101
Handler Name:	MENDEZ SARAH	
Handler Address:		342 E 120TH ST
Handler City,State,Zip:		NEW YORK, NY 10035
EPA ID:		NYR000017251
Contact Name:		Not reported
Contact Address:		5TH AVE
Contact City,State,Zip:		BROOKLYN, NY 11215
Contact Telephone:		Not reported
Contact Fax:		Not reported
Contact Email:		Not reported
Contact Title:		Not reported
EPA Region:		02
Land Type:		Not reported
Federal Waste Generator Description:		Not a generator, verified
Non-Notifier:		Not reported
Biennial Report Cycle:		Not reported
Accessibility:		Not reported
Active Site Indicator:		Not reported
State District Owner:		NY
State District:		NYSDEC R2
Mailing Address:		5TH AVE
Mailing City,State,Zip:		BROOKLYN, NY 11215
Owner Name:		ELSIE VELEZ
Owner Type:		Private
Operator Name:		ELSIE VELEZ
Operator Type:		Private
Short-Term Generator Activity:		No
Importer Activity:		No
Mixed Waste Generator:		No
Transporter Activity:		No
Transfer Facility Activity:		No
Recycler Activity with Storage:		No
Small Quantity On-Site Burner Exemption:		No
Smelting Melting and Refining Furnace Exemption:		No
Underground Injection Control:		No
Off-Site Waste Receipt:		No
Universal Waste Indicator:		No
Universal Waste Destination Facility:		No
Federal Universal Waste:		No
Active Site Fed-Reg Treatment Storage and Disposal Facility:		Not reported
Active Site Converter Treatment storage and Disposal Facility:		Not reported
Active Site State-Reg Treatment Storage and Disposal Facility:		Not reported
Active Site State-Reg Handler:		---
Federal Facility Indicator:		Not reported
Hazardous Secondary Material Indicator:		N
Sub-Part K Indicator:		Not reported
Commercial TSD Indicator:		No
Treatment Storage and Disposal Type:		Not reported
2018 GPRA Permit Baseline:		Not on the Baseline
2018 GPRA Renewals Baseline:		Not on the Baseline
Permit Renewals Workload Universe:		Not reported

MENDEZ SARAH (Continued) **1001080018**

Permit Workload Universe:	Not reported
Permit Progress Universe:	Not reported
Post-Closure Workload Universe:	Not reported
Closure Workload Universe:	Not reported
202 GPRA Corrective Action Baseline:	No
Corrective Action Workload Universe:	No
Subject to Corrective Action Universe:	No
Non-TSDFs Where RCRA CA has Been Imposed Universe:	No
TSDFs Potentially Subject to CA Under 3004 (u)/(v) Universe:	No
TSDFs Only Subject to CA under Discretionary Auth Universe:	No
Corrective Action Priority Ranking:	No NCAPS ranking
Environmental Control Indicator:	No
Institutional Control Indicator:	No
Human Exposure Controls Indicator:	N/A
Groundwater Controls Indicator:	N/A
Operating TSDF Universe:	Not reported
Full Enforcement Universe:	Not reported
Significant Non-Complier Universe:	No
Unaddressed Significant Non-Complier Universe:	No
Addressed Significant Non-Complier Universe:	No
Significant Non-Complier With a Compliance Schedule Universe:	No
Financial Assurance Required:	Not reported
Handler Date of Last Change:	20150414
Recognized Trader-Importer:	No
Recognized Trader-Exporter:	No
Importer of Spent Lead Acid Batteries:	No
Exporter of Spent Lead Acid Batteries:	No
Recycler Activity Without Storage:	No
Manifest Broker:	No
Sub-Part P Indicator:	No

Hazardous Waste Summary:

Waste Code:	D000
Waste Description:	Not Defined
Waste Code:	D008
Waste Description:	LEAD

Handler - Owner Operator:

Owner/Operator Indicator:	Operator
Owner/Operator Name:	ELSIE VELEZ
Legal Status:	Private
Date Became Current:	Not reported
Date Ended Current:	Not reported
Owner/Operator Address:	460 PARK AVE
Owner/Operator City,State,Zip:	NEW YORK, NY 10022
Owner/Operator Telephone:	212-486-1700
Owner/Operator Telephone Ext:	Not reported
Owner/Operator Fax:	Not reported
Owner/Operator Email:	Not reported
Owner/Operator Indicator:	Owner
Owner/Operator Name:	ELSIE VELEZ
Legal Status:	Private
Date Became Current:	Not reported

MENDEZ SARAH (Continued) **1001080018**

Date Ended Current:	Not reported
Owner/Operator Address:	460 PARK AVE
Owner/Operator City,State,Zip:	NEW YORK, NY 10022
Owner/Operator Telephone:	212-486-1700
Owner/Operator Telephone Ext:	Not reported
Owner/Operator Fax:	Not reported
Owner/Operator Email:	Not reported
Owner/Operator Indicator:	Owner
Owner/Operator Name:	ELSIE VELEZ
Legal Status:	Private
Date Became Current:	Not reported
Date Ended Current:	Not reported
Owner/Operator Address:	460 PARK AVE
Owner/Operator City,State,Zip:	NEW YORK, NY 10022
Owner/Operator Telephone:	212-486-1700
Owner/Operator Telephone Ext:	Not reported
Owner/Operator Fax:	Not reported
Owner/Operator Email:	Not reported

Historic Generators:

Receive Date:	19990708
Handler Name: MENDEZ SARAH	
Federal Waste Generator Description:	Not a generator, verified
State District Owner:	NY
Large Quantity Handler of Universal Waste:	No
Recognized Trader Importer:	No
Recognized Trader Exporter:	No
Spent Lead Acid Battery Importer:	No
Spent Lead Acid Battery Exporter:	No
Current Record:	No
Non Storage Recycler Activity:	Not reported
Electronic Manifest Broker:	Not reported
Receive Date:	20060101
Handler Name: MENDEZ SARAH	
Federal Waste Generator Description:	Not a generator, verified
State District Owner:	NY
Large Quantity Handler of Universal Waste:	No
Recognized Trader Importer:	No
Recognized Trader Exporter:	No
Spent Lead Acid Battery Importer:	No
Spent Lead Acid Battery Exporter:	No
Current Record:	No
Non Storage Recycler Activity:	Not reported
Electronic Manifest Broker:	Not reported
Receive Date:	20070101
Handler Name: MENDEZ SARAH	
Federal Waste Generator Description:	Not a generator, verified
State District Owner:	NY
Large Quantity Handler of Universal Waste:	No
Recognized Trader Importer:	No
Recognized Trader Exporter:	No
Spent Lead Acid Battery Importer:	No
Spent Lead Acid Battery Exporter:	No
Current Record:	Yes

MENDEZ SARAH (Continued) **1001080018**

Non Storage Recycler Activity: Not reported
Electronic Manifest Broker: Not reported

Receive Date: 19951205
Handler Name: MENDEZ SARAH
Federal Waste Generator Description: Small Quantity Generator
State District Owner: NY
Large Quantity Handler of Universal Waste: No
Recognized Trader Importer: No
Recognized Trader Exporter: No
Spent Lead Acid Battery Importer: No
Spent Lead Acid Battery Exporter: No
Current Record: No
Non Storage Recycler Activity: Not reported
Electronic Manifest Broker: Not reported

List of NAICS Codes and Descriptions:
NAICS Codes: No NAICS Codes Found

Facility Has Received Notices of Violations:
Violations: No Violations Found

Evaluation Action Summary:
Evaluations: No Evaluations Found

FINDS:
Registry ID: 110004520830

Click Here:

Environmental Interest/Information System:
RCRAInfo is a national information system that supports the Resource Conservation and Recovery Act (RCRA) program through the tracking of events and activities related to facilities that generate, transport, and treat, store, or dispose of hazardous waste. RCRAInfo allows RCRA program staff to track the notification, permit, compliance, and corrective action activities required under RCRA.

Click this hyperlink while viewing on your computer to access additional FINDS: detail in the EDR Site Report.

ECHO:
Envid: 1001080018
Registry ID: 110004520830
DFR URL: http://echo.epa.gov/detailed-facility-report?fid=110004520830
Name: MENDEZ SARAH
Address: 342 E 120TH ST
City,State,Zip: NEW YORK, NY 10035

B52 **CON EDISON SERVICE BOX: 19645** **RCRA NonGen / NLR** **1016450448**
WSW **349 E 119TH ST** **NY MANIFEST** **NYP004294732**
< 1/8 **NEW YORK, NY 10029**
0.055 mi.
291 ft. **Site 14 of 20 in cluster B**

Relative: **Higher**

Actual: **9 ft.**

RCRA NonGen / NLR:

Date Form Received by Agency:		20130420
Handler Name:	CON EDISON SERVICE BOX:	19645
Handler Address:		349 E 119TH ST
Handler City,State,Zip:		NEW YORK, NY 10029
EPA ID:		NYP004294732
Contact Name:		JUAN RODRIGUEZ
Contact Address:		Not reported
Contact City,State,Zip:		Not reported
Contact Telephone:		347-865-5931
Contact Fax:		Not reported
Contact Email:		Not reported
Contact Title:		OPERATING SUPERVISOR
EPA Region:		02
Land Type:		Private
Federal Waste Generator Description:		Not a generator, verified
Non-Notifier:		Not reported
Biennial Report Cycle:		Not reported
Accessibility:		Not reported
Active Site Indicator:		Not reported
State District Owner:		NY
State District:		NYSDEC R2
Mailing Address:		Not reported
Mailing City,State,Zip:		NEW YORK, NY 10003
Owner Name:		Not reported
Owner Type:		Not reported
Operator Name:		Not reported
Operator Type:		Not reported
Short-Term Generator Activity:		No
Importer Activity:		No
Mixed Waste Generator:		No
Transporter Activity:		No
Transfer Facility Activity:		No
Recycler Activity with Storage:		No
Small Quantity On-Site Burner Exemption:		No
Smelting Melting and Refining Furnace Exemption:		No
Underground Injection Control:		No
Off-Site Waste Receipt:		No
Universal Waste Indicator:		No
Universal Waste Destination Facility:		No
Federal Universal Waste:		No
Active Site Fed-Reg Treatment Storage and Disposal Facility:		Not reported
Active Site Converter Treatment storage and Disposal Facility:		Not reported
Active Site State-Reg Treatment Storage and Disposal Facility:		Not reported
Active Site State-Reg Handler:		---
Federal Facility Indicator:		Not reported
Hazardous Secondary Material Indicator:		NN
Sub-Part K Indicator:		Not reported
Commercial TSD Indicator:		No
Treatment Storage and Disposal Type:		Not reported
2018 GPRA Permit Baseline:		Not on the Baseline
2018 GPRA Renewals Baseline:		Not on the Baseline
Permit Renewals Workload Universe:		Not reported

CON EDISON SERVICE BOX: 19645 (Continued) **1016450448**

Permit Workload Universe:	Not reported
Permit Progress Universe:	Not reported
Post-Closure Workload Universe:	Not reported
Closure Workload Universe:	Not reported
202 GPRA Corrective Action Baseline:	No
Corrective Action Workload Universe:	No
Subject to Corrective Action Universe:	No
Non-TSDFs Where RCRA CA has Been Imposed Universe:	No
TSDFs Potentially Subject to CA Under 3004 (u)/(v) Universe:	No
TSDFs Only Subject to CA under Discretionary Auth Universe:	No
Corrective Action Priority Ranking:	No NCAPS ranking
Environmental Control Indicator:	No
Institutional Control Indicator:	No
Human Exposure Controls Indicator:	N/A
Groundwater Controls Indicator:	N/A
Operating TSDF Universe:	Not reported
Full Enforcement Universe:	Not reported
Significant Non-Complier Universe:	No
Unaddressed Significant Non-Complier Universe:	No
Addressed Significant Non-Complier Universe:	No
Significant Non-Complier With a Compliance Schedule Universe:	No
Financial Assurance Required:	Not reported
Handler Date of Last Change:	20130910
Recognized Trader-Importer:	No
Recognized Trader-Exporter:	No
Importer of Spent Lead Acid Batteries:	No
Exporter of Spent Lead Acid Batteries:	No
Recycler Activity Without Storage:	Not reported
Manifest Broker:	Not reported
Sub-Part P Indicator:	No

Historic Generators:

Receive Date:	20130320
Handler Name: CON EDISON SERVICE BOX:	19645
Federal Waste Generator Description:	Conditionally Exempt Small Quantity Generator
State District Owner:	NY
Large Quantity Handler of Universal Waste:	No
Recognized Trader Importer:	No
Recognized Trader Exporter:	No
Spent Lead Acid Battery Importer:	No
Spent Lead Acid Battery Exporter:	No
Current Record:	No
Non Storage Recycler Activity:	Not reported
Electronic Manifest Broker:	Not reported

Receive Date:	20130420
Handler Name: CON EDISON SERVICE BOX:	19645
Federal Waste Generator Description:	Not a generator, verified
State District Owner:	NY
Large Quantity Handler of Universal Waste:	No
Recognized Trader Importer:	No
Recognized Trader Exporter:	No
Spent Lead Acid Battery Importer:	No
Spent Lead Acid Battery Exporter:	No
Current Record:	Yes
Non Storage Recycler Activity:	Not reported

CON EDISON SERVICE BOX: 19645 (Continued) **1016450448**

Electronic Manifest Broker: Not reported

List of NAICS Codes and Descriptions:
NAICS Codes: No NAICS Codes Found

Facility Has Received Notices of Violations:
Violations: No Violations Found

Evaluation Action Summary:
Evaluations: No Evaluations Found

NY MANIFEST:
Name: CON EDISON
Address: 349 E 119TH ST
City,State,Zip: NEW YORK, NY 10029
Country: USA
EPA ID: NYP004294732
Facility Status: Not reported
Location Address 1: 349 E 119TH ST
Code: BP
Location Address 2: SERV BOX 19645
Total Tanks: Not reported
Location City: NEW YORK
Location State: NY
Location Zip: 10029
Location Zip 4: Not reported

NY MANIFEST:
EPAID: NYP004294732
Mailing Name: CON EDISON
Mailing Contact: CON EDISON
Mailing Address 1: 4 IRVING PL 15TH FL
Mailing Address 2: Not reported
Mailing City: NEW YORK
Mailing State: NY
Mailing Zip: 10003
Mailing Zip 4: Not reported
Mailing Country: USA
Mailing Phone: 2124603770

NY MANIFEST:
Document ID: Not reported
Manifest Status: Not reported
seq: Not reported
Year: 2018
Trans1 State ID: NJ0000027193
Trans2 State ID: Not reported
Generator Ship Date: 03/20/2013
Trans1 Recv Date: 03/20/2013
Trans2 Recv Date: Not reported
TSD Site Recv Date: 03/22/2013
Part A Recv Date: Not reported
Part B Recv Date: Not reported
Generator EPA ID: NYP004294732

CON EDISON SERVICE BOX: 19645 (Continued) **1016450448**

Trans1 EPA ID:	Not reported
Trans2 EPA ID:	Not reported
TSDF ID 1:	NJD002200046
TSDF ID 2:	Not reported
Manifest Tracking Number:	010708099JJK
Import Indicator:	N
Export Indicator:	N
Discr Quantity Indicator:	N
Discr Type Indicator:	N
Discr Residue Indicator:	N
Discr Partial Reject Indicator:	N
Discr Full Reject Indicator:	N
Manifest Ref Number:	Not reported
Alt Facility RCRA ID:	Not reported
Alt Facility Sign Date:	Not reported
MGMT Method Type Code:	H110
Waste Code:	Not reported
Waste Code:	Not reported
Waste Code:	Not reported
Waste Code:	Not reported
Waste Code:	Not reported
Waste Code:	Not reported
Quantity:	250
Units:	P - Pounds
Number of Containers:	1
Container Type:	TT - Cargo tank, tank trucks
Handling Method:	T Chemical, physical, or biological treatment.
Specific Gravity:	1
Waste Code:	D008
Waste Code 1_2:	Not reported
Waste Code 1_3:	Not reported
Waste Code 1_4:	Not reported
Waste Code 1_5:	Not reported
Waste Code 1_6:	Not reported

C53 **SIDEWALK / STREET** **NY Spills** **S108465443**
SSE **371 PLEASANT AVE** **N/A**
< 1/8 **NEW YORK, NY**
0.055 mi.
293 ft. **Site 4 of 12 in cluster C**

Relative: **Higher**

Actual: **10 ft.**

SPILLS:

Name:	SIDEWALK / STREET
Address:	371 PLEASANT AVE
City,State,Zip:	NEW YORK, NY
Spill Number/Closed Date:	0611647 / 2007-01-22
Facility ID:	0611647
Facility Type:	ER
DER Facility ID:	325918
Site ID:	376328
DEC Region:	2
Spill Cause:	Equipment Failure
Spill Class:	C4
SWIS:	3101
Spill Date:	2007-01-19
Investigator:	SMSANGES
Referred To:	Not reported

SIDEWALK / STREET (Continued) **S108465443**

Reported to Dept:	2007-01-19
CID:	410
Water Affected:	Not reported
Spill Source:	Tank Truck
Spill Notifier:	Responsible Party
Cleanup Ceased:	Not reported
Cleanup Meets Std:	False
Last Inspection:	Not reported
Recommended Penalty:	Not reported
UST Trust:	Not reported
Remediation Phase:	0
Date Entered In Computer:	2007-01-19
Spill Record Last Update:	2007-01-22
Spiller Name:	ESTON CLEAR
Spiller Company:	SIDEWALK / STREET
Spiller Address:	371 PLEASANT AVE
Spiller Company:	001
Contact Name:	ESTON CLEAR
DEC Memo:	"T&S rep cleaned the site. They say it's all cleaned up"
Remarks:	"DURING DELIVERY, HOSE BLEW ON TANK TRUCK: CAUSING SPILL ON EDGE OF SIDEWALK AND STREET"

All Materials:

Site ID:	376328
Operable Unit ID:	1133913
Operable Unit:	01
Material ID:	2123742
Material Code:	0001A
Material Name:	#2 fuel oil
Case No.:	Not reported
Material FA:	Petroleum
Quantity:	15.00
Units:	G
Recovered:	.00
Oxygenate:	Not reported

C54 **HOLY ROSARY SCHOOL** **NY UST U003074444**
SSE **371 PLEASANT AVE** **NY AST N/A**
< 1/8 **NY, NY 10035**
0.055 mi.
293 ft. **Site 5 of 12 in cluster C**

Relative:
Higher

Actual:
10 ft.

UST:

Name:	HOLY ROSARY SCHOOL
Address:	371 PLEASANT AVE
City,State,Zip:	NY, NY 10035
Id/Status:	2-207764 / Unregulated/Closed
Program Type:	PBS
Region:	STATE
DEC Region:	2
Expiration Date:	N/A
UTM X:	590165.22307
UTM Y:	4516823.01667
Site Type:	Unknown

Affiliation Records:

Site Id:	7390
Affiliation Type:	Facility Owner

HOLY ROSARY SCHOOL (Continued) **U003074444**

Company Name:	HOLY ROSARY SCHOOL
Contact Type:	Not reported
Contact Name:	Not reported
Address1:	444 E 119 ST
Address2:	Not reported
City:	NY
State:	NY
Zip Code:	10035
Country Code:	001
Phone:	(212) 534-0740
EMail:	Not reported
Fax Number:	Not reported
Modified By:	TRANSLAT
Date Last Modified:	2004-03-04

Site Id:	7390
Affiliation Type:	Mail Contact
Company Name:	HOLY ROSARY SCHOOL
Contact Type:	Not reported
Contact Name:	Not reported
Address1:	444 E 119 ST
Address2:	Not reported
City:	NY
State:	NY
Zip Code:	10035
Country Code:	001
Phone:	(212) 534-0740
EMail:	Not reported
Fax Number:	Not reported
Modified By:	TRANSLAT
Date Last Modified:	2004-03-04

Site Id:	7390
Affiliation Type:	Facility Operator
Company Name:	HOLY ROSARY SCHOOL
Contact Type:	Not reported
Contact Name:	HOLY ROSARY SCHOOL
Address1:	Not reported
Address2:	Not reported
City:	Not reported
State:	NN
Zip Code:	Not reported
Country Code:	001
Phone:	(212) 876-7555
EMail:	Not reported
Fax Number:	Not reported
Modified By:	TRANSLAT
Date Last Modified:	2004-03-04

Site Id:	7390
Affiliation Type:	Emergency Contact
Company Name:	HOLY ROSARY SCHOOL
Contact Type:	Not reported
Contact Name:	HOLY ROSARY SCHOOL
Address1:	Not reported
Address2:	Not reported
City:	Not reported

HOLY ROSARY SCHOOL (Continued) **U003074444**

State:	NN
Zip Code:	Not reported
Country Code:	001
Phone:	(212) 876-7555
EMail:	Not reported
Fax Number:	Not reported
Modified By:	TRANSLAT
Date Last Modified:	2004-03-04

Tank Info:

Tank Number:	001
Tank ID:	9638
Tank Status:	Closed - In Place
Material Name:	Closed - In Place
Capacity Gallons:	4000
Install Date:	09/01/1950
Date Tank Closed:	07/01/1990
Registered:	True
Tank Location:	Underground
Tank Type:	Steel/carbon steel
Material Code:	0001
Common Name of Substance:	#2 Fuel Oil (On-Site Consumption)
Tightness Test Method:	NN
Date Test:	Not reported
Next Test Date:	Not reported
Pipe Model:	Not reported
Modified By:	TRANSLAT
Last Modified:	04/14/2017

Equipment Records:

B00 - Tank External Protection - None
C00 - Pipe Location - No Piping
F00 - Pipe External Protection - None
G00 - Tank Secondary Containment - None
J02 - Dispenser - Suction Dispenser
D00 - Pipe Type - No Piping
A01 - Tank Internal Protection - Epoxy Liner
H00 - Tank Leak Detection - None
I00 - Overfill - None

AST:

Name:	HOLY ROSARY SCHOOL
Address:	371 PLEASANT AVE
City,State,Zip:	NY, NY 10035
Region:	STATE
DEC Region:	2
Site Status:	Unregulated/Closed
Facility Id:	2-207764
Program Type:	PBS
UTM X:	590165.22307
UTM Y:	4516823.01667
Expiration Date:	N/A
Site Type:	Unknown

Affiliation Records:

HOLY ROSARY SCHOOL (Continued) **U003074444**

Site Id:	7390
Affiliation Type:	Facility Owner
Company Name:	HOLY ROSARY SCHOOL
Contact Type:	Not reported
Contact Name:	Not reported
Address1:	444 E 119 ST
Address2:	Not reported
City:	NY
State:	NY
Zip Code:	10035
Country Code:	001
Phone:	(212) 534-0740
EMail:	Not reported
Fax Number:	Not reported
Modified By:	TRANSLAT
Date Last Modified:	2004-03-04

Site Id:	7390
Affiliation Type:	Mail Contact
Company Name:	HOLY ROSARY SCHOOL
Contact Type:	Not reported
Contact Name:	Not reported
Address1:	444 E 119 ST
Address2:	Not reported
City:	NY
State:	NY
Zip Code:	10035
Country Code:	001
Phone:	(212) 534-0740
EMail:	Not reported
Fax Number:	Not reported
Modified By:	TRANSLAT
Date Last Modified:	2004-03-04

Site Id:	7390
Affiliation Type:	Facility Operator
Company Name:	HOLY ROSARY SCHOOL
Contact Type:	Not reported
Contact Name:	HOLY ROSARY SCHOOL
Address1:	Not reported
Address2:	Not reported
City:	Not reported
State:	NN
Zip Code:	Not reported
Country Code:	001
Phone:	(212) 876-7555
EMail:	Not reported
Fax Number:	Not reported
Modified By:	TRANSLAT
Date Last Modified:	2004-03-04

Site Id:	7390
Affiliation Type:	Emergency Contact
Company Name:	HOLY ROSARY SCHOOL
Contact Type:	Not reported
Contact Name:	HOLY ROSARY SCHOOL
Address1:	Not reported

HOLY ROSARY SCHOOL (Continued) **U003074444**

Address2:	Not reported
City:	Not reported
State:	NN
Zip Code:	Not reported
Country Code:	001
Phone:	(212) 876-7555
EMail:	Not reported
Fax Number:	Not reported
Modified By:	TRANSLAT
Date Last Modified:	2004-03-04

Tank Info:

Tank Number:	002
Tank Id:	43611
Material Code:	0001
Common Name of Substance:	#2 Fuel Oil (On-Site Consumption)

Equipment Records:

	I05 - Overfill - Vent Whistle
	C01 - Pipe Location - Aboveground
	A01 - Tank Internal Protection - Epoxy Liner
	G03 - Tank Secondary Containment - Vault (w/o access)
	H00 - Tank Leak Detection - None
	B00 - Tank External Protection - None
	F00 - Pipe External Protection - None
	J02 - Dispenser - Suction Dispenser
	D01 - Pipe Type - Steel/Carbon Steel/Iron
Tank Location:	Aboveground - on saddles, legs, racks, etc.... Tank bottom is elevated above grade or tank pad, allowing visual inspection.
Tank Type:	Steel/Carbon Steel/Iron
Tank Status:	Tank Converted to Non-Regulated Use
Pipe Model:	Not reported
Install Date:	07/01/1990
Capacity Gallons:	1080
Tightness Test Method:	NN
Date Test:	Not reported
Next Test Date:	Not reported
Date Tank Closed:	08/01/1996
Register:	True
Modified By:	TRANSLAT
Last Modified:	04/14/2017
Material Name:	#2 fuel oil (on-site consumption)

B55 **CON EDISON** **RCRA NonGen / NLR** **1019902082**
WSW **305 E 119TH ST & 1ST AVE** **FINDS** **NYP004769444**
< 1/8 **NEW YORK, NY 10035** **ECHO**
0.055 mi.
293 ft. **Site 15 of 20 in cluster B**

Relative: **Higher**
Actual: **10 ft.**

RCRA NonGen / NLR:

Date Form Received by Agency:		20150416
Handler Name:	CON EDISON	
Handler Address:		305 E 119TH ST & 1ST AVE
Handler City,State,Zip:		NEW YORK, NY 10035
EPA ID:		NYP004769444
Contact Name:		THOMAS TEELING

CON EDISON (Continued) **1019902082**

Contact Address:	Not reported
Contact City,State,Zip:	Not reported
Contact Telephone:	212-460-3770
Contact Fax:	Not reported
Contact Email:	Not reported
Contact Title:	Not reported
EPA Region:	02
Land Type:	Private
Federal Waste Generator Description:	Not a generator, verified
Non-Notifier:	Not reported
Biennial Report Cycle:	Not reported
Accessibility:	Not reported
Active Site Indicator:	Not reported
State District Owner:	NY
State District:	NYSDEC R2
Mailing Address:	IRVING PL 15TH FL NE
Mailing City,State,Zip:	NEW YORK, NY 10003
Owner Name:	Not reported
Owner Type:	Not reported
Operator Name:	Not reported
Operator Type:	Not reported
Short-Term Generator Activity:	No
Importer Activity:	No
Mixed Waste Generator:	No
Transporter Activity:	No
Transfer Facility Activity:	No
Recycler Activity with Storage:	No
Small Quantity On-Site Burner Exemption:	No
Smelting Melting and Refining Furnace Exemption:	No
Underground Injection Control:	No
Off-Site Waste Receipt:	No
Universal Waste Indicator:	No
Universal Waste Destination Facility:	No
Federal Universal Waste:	No
Active Site Fed-Reg Treatment Storage and Disposal Facility:	Not reported
Active Site Converter Treatment storage and Disposal Facility:	Not reported
Active Site State-Reg Treatment Storage and Disposal Facility:	Not reported
Active Site State-Reg Handler:	---
Federal Facility Indicator:	Not reported
Hazardous Secondary Material Indicator:	NN
Sub-Part K Indicator:	Not reported
Commercial TSD Indicator:	No
Treatment Storage and Disposal Type:	Not reported
2018 GPRA Permit Baseline:	Not on the Baseline
2018 GPRA Renewals Baseline:	Not on the Baseline
Permit Renewals Workload Universe:	Not reported
Permit Workload Universe:	Not reported
Permit Progress Universe:	Not reported
Post-Closure Workload Universe:	Not reported
Closure Workload Universe:	Not reported
202 GPRA Corrective Action Baseline:	No
Corrective Action Workload Universe:	No
Subject to Corrective Action Universe:	No
Non-TSDFs Where RCRA CA has Been Imposed Universe:	No
TSDFs Potentially Subject to CA Under 3004 (u)/(v) Universe:	No
TSDFs Only Subject to CA under Discretionary Auth Universe:	No
Corrective Action Priority Ranking:	No NCAPS ranking

CON EDISON (Continued) **1019902082**

Environmental Control Indicator:	No
Institutional Control Indicator:	No
Human Exposure Controls Indicator:	N/A
Groundwater Controls Indicator:	N/A
Operating TSDF Universe:	Not reported
Full Enforcement Universe:	Not reported
Significant Non-Complier Universe:	No
Unaddressed Significant Non-Complier Universe:	No
Addressed Significant Non-Complier Universe:	No
Significant Non-Complier With a Compliance Schedule Universe:	No
Financial Assurance Required:	Not reported
Handler Date of Last Change:	20160909
Recognized Trader-Importer:	No
Recognized Trader-Exporter:	No
Importer of Spent Lead Acid Batteries:	No
Exporter of Spent Lead Acid Batteries:	No
Recycler Activity Without Storage:	Not reported
Manifest Broker:	Not reported
Sub-Part P Indicator:	No

Historic Generators:

Receive Date:	20150416
Handler Name: CON EDISON	
Federal Waste Generator Description:	Small Quantity Generator
State District Owner:	NY
Large Quantity Handler of Universal Waste:	No
Recognized Trader Importer:	No
Recognized Trader Exporter:	No
Spent Lead Acid Battery Importer:	No
Spent Lead Acid Battery Exporter:	No
Current Record:	No
Non Storage Recycler Activity:	Not reported
Electronic Manifest Broker:	Not reported

Receive Date:	20150416
Handler Name: CON EDISON	
Federal Waste Generator Description:	Not a generator, verified
State District Owner:	NY
Large Quantity Handler of Universal Waste:	No
Recognized Trader Importer:	No
Recognized Trader Exporter:	No
Spent Lead Acid Battery Importer:	No
Spent Lead Acid Battery Exporter:	No
Current Record:	Yes
Non Storage Recycler Activity:	Not reported
Electronic Manifest Broker:	Not reported

List of NAICS Codes and Descriptions:

NAICS Codes:	No NAICS Codes Found

Facility Has Received Notices of Violations:

Violations:	No Violations Found

Evaluation Action Summary:

CON EDISON (Continued) **1019902082**

Evaluations: No Evaluations Found

FINDS:
Registry ID: 110069669362

Click Here:

Environmental Interest/Information System:
RCRAInfo is a national information system that supports the Resource Conservation and Recovery Act (RCRA) program through the tracking of events and activities related to facilities that generate, transport, and treat, store, or dispose of hazardous waste. RCRAInfo allows RCRA program staff to track the notification, permit, compliance, and corrective action activities required under RCRA.

Click this hyperlink while viewing on your computer to access additional FINDS: detail in the EDR Site Report.

ECHO:

Envid:	1019902082
Registry ID:	110069669362
DFR URL:	http://echo.epa.gov/detailed-facility-report?fid=110069669362
Name:	CON EDISON
Address:	305 E 119TH ST & 1ST AVE
City,State,Zip:	NEW YORK, NY 10035

B56 **CON EDISON MANHOLE 53850** **RCRA NonGen / NLR** **1009218101**
SW **E 119 ST & 1 AVE** **NYP004137634**
< 1/8 **NEW YORK, NY 10001**
0.056 mi.
296 ft. **Site 16 of 20 in cluster B**

Relative:
Higher

Actual:
10 ft.

RCRA NonGen / NLR:

Date Form Received by Agency:	20051112
Handler Name:	CON EDISON MANHOLE 53850
Handler Address:	E 119 ST & 1 AVE
Handler City,State,Zip:	NEW YORK, NY 10001
EPA ID:	NYP004137634
Contact Name:	PAUL WALSH
Contact Address:	4 IRVING PL, RM 828
Contact City,State,Zip:	NEW YORK, NY 10003
Contact Telephone:	212-580-8383
Contact Fax:	Not reported
Contact Email:	Not reported
Contact Title:	Not reported
EPA Region:	02
Land Type:	Not reported
Federal Waste Generator Description:	Not a generator, verified
Non-Notifier:	Not reported
Biennial Report Cycle:	Not reported
Accessibility:	Not reported
Active Site Indicator:	Not reported
State District Owner:	NY
State District:	NYSDEC R2
Mailing Address:	4 IRVING PL, RM 828
Mailing City,State,Zip:	NEW YORK, NY 10003
Owner Name:	Not reported

CON EDISON MANHOLE 53850 (Continued) **1009218101**

Owner Type:	Not reported
Operator Name:	Not reported
Operator Type:	Not reported
Short-Term Generator Activity:	No
Importer Activity:	No
Mixed Waste Generator:	No
Transporter Activity:	No
Transfer Facility Activity:	No
Recycler Activity with Storage:	No
Small Quantity On-Site Burner Exemption:	No
Smelting Melting and Refining Furnace Exemption:	No
Underground Injection Control:	No
Off-Site Waste Receipt:	No
Universal Waste Indicator:	No
Universal Waste Destination Facility:	No
Federal Universal Waste:	No
Active Site Fed-Reg Treatment Storage and Disposal Facility:	Not reported
Active Site Converter Treatment storage and Disposal Facility:	Not reported
Active Site State-Reg Treatment Storage and Disposal Facility:	Not reported
Active Site State-Reg Handler:	---
Federal Facility Indicator:	Not reported
Hazardous Secondary Material Indicator:	NN
Sub-Part K Indicator:	Not reported
Commercial TSD Indicator:	No
Treatment Storage and Disposal Type:	Not reported
2018 GPRA Permit Baseline:	Not on the Baseline
2018 GPRA Renewals Baseline:	Not on the Baseline
Permit Renewals Workload Universe:	Not reported
Permit Workload Universe:	Not reported
Permit Progress Universe:	Not reported
Post-Closure Workload Universe:	Not reported
Closure Workload Universe:	Not reported
202 GPRA Corrective Action Baseline:	No
Corrective Action Workload Universe:	No
Subject to Corrective Action Universe:	No
Non-TSDFs Where RCRA CA has Been Imposed Universe:	No
TSDFs Potentially Subject to CA Under 3004 (u)/(v) Universe:	No
TSDFs Only Subject to CA under Discretionary Auth Universe:	No
Corrective Action Priority Ranking:	No NCAPS ranking
Environmental Control Indicator:	No
Institutional Control Indicator:	No
Human Exposure Controls Indicator:	N/A
Groundwater Controls Indicator:	N/A
Operating TSDF Universe:	Not reported
Full Enforcement Universe:	Not reported
Significant Non-Complier Universe:	No
Unaddressed Significant Non-Complier Universe:	No
Addressed Significant Non-Complier Universe:	No
Significant Non-Complier With a Compliance Schedule Universe:	No
Financial Assurance Required:	Not reported
Handler Date of Last Change:	20150414
Recognized Trader-Importer:	No
Recognized Trader-Exporter:	No
Importer of Spent Lead Acid Batteries:	No
Exporter of Spent Lead Acid Batteries:	No
Recycler Activity Without Storage:	Not reported
Manifest Broker:	Not reported

CON EDISON MANHOLE 53850 (Continued) **1009218101**

Sub-Part P Indicator: No

Historic Generators:

Receive Date:	20051110
Handler Name: CON EDISON	
Federal Waste Generator Description:	Not reported
State District Owner:	Not reported
Large Quantity Handler of Universal Waste:	No
Recognized Trader Importer:	No
Recognized Trader Exporter:	No
Spent Lead Acid Battery Importer:	No
Spent Lead Acid Battery Exporter:	No
Current Record:	No
Non Storage Recycler Activity:	Not reported
Electronic Manifest Broker:	Not reported

Receive Date:	20051111
Handler Name: CON EDISON	
Federal Waste Generator Description:	Not a generator, verified
State District Owner:	Not reported
Large Quantity Handler of Universal Waste:	No
Recognized Trader Importer:	No
Recognized Trader Exporter:	No
Spent Lead Acid Battery Importer:	No
Spent Lead Acid Battery Exporter:	No
Current Record:	No
Non Storage Recycler Activity:	Not reported
Electronic Manifest Broker:	Not reported

Receive Date:	20051112
Handler Name: CON EDISON MANHOLE 53850	
Federal Waste Generator Description:	Not a generator, verified
State District Owner:	NY
Large Quantity Handler of Universal Waste:	No
Recognized Trader Importer:	No
Recognized Trader Exporter:	No
Spent Lead Acid Battery Importer:	No
Spent Lead Acid Battery Exporter:	No
Current Record:	Yes
Non Storage Recycler Activity:	Not reported
Electronic Manifest Broker:	Not reported

List of NAICS Codes and Descriptions:
NAICS Codes: No NAICS Codes Found

Facility Has Received Notices of Violations:
Violations: No Violations Found

Evaluation Action Summary:
Evaluations: No Evaluations Found

B57 **MANHOLE # 53850** **NY Spills** **S107416604**
SW **EAST 119 ST & 1 AVE** **N/A**
< 1/8 **MANHOLE, NY**
0.056 mi.
296 ft. **Site 17 of 20 in cluster B**

Relative: **Higher**

Actual: **10 ft.**

SPILLS:

Name:	MANHOLE # 53850
Address:	EAST 119 ST & 1 AVE
City,State,Zip:	MANHATTAN, NY
Spill Number/Closed Date:	0509270 / 2005-12-16
Facility ID:	0509270
Facility Type:	ER
DER Facility ID:	305022
Site ID:	355022
DEC Region:	2
Spill Cause:	Equipment Failure
Spill Class:	C4
SWIS:	3101
Spill Date:	2005-11-02
Investigator:	GDBREEN
Referred To:	Not reported
Reported to Dept:	2005-11-02
CID:	444
Water Affected:	Not reported
Spill Source:	Institutional, Educational, Gov., Other
Spill Notifier:	Responsible Party
Cleanup Ceased:	Not reported
Cleanup Meets Std:	False
Last Inspection:	Not reported
Recommended Penalty:	False
UST Trust:	False
Remediation Phase:	0
Date Entered In Computer:	2005-11-02
Spill Record Last Update:	2005-12-16
Spiller Name:	ERTS
Spiller Company:	CON EDISON
Spiller Address:	EAST 119TH/1ST AVE
Spiller Company:	999
Contact Name:	ERTS
DEC Memo:	"161765. 11/2 @ 11:50 Valenzuale # 92468, Flush Supervisor reported to me at 11:43 that Spaulding # 25079, Operator found at 1!:40 at S/W/C E 119 ST & FIRST AV in M-53859 approx (1) pint of Dielectric fluid that dripped into the concrete structure from (4) open cable ends. He was there to Flush and Clean the structure. No sewer/waterway affected, no private property affected, no fire/smoke involved, no injuiries and weather did not contribute. The source and the cause of the spill is Open cable ends. Environmental tag # 00598 was hung. (1) sample for PCB wiill be taken. Chain of custody # EE 04193. #9 will have to respond to the stucture to seal the Open Ends before the cleanup can commence. Logger R Pagano # 48703 Thursday, November 03, 2005 1:03 AM. Lab Sequence Number: 05-11582-001. 117 ppm. Closed. 12-16-05. see eDocs. GB"
Remarks:	"NO TO 5 QUESTIONS; OPEN ENEDE CABLE, SAMPLE TAKEN, CON ED # 161765"

All Materials:

Site ID:	355022
Operable Unit ID:	1112396
Operable Unit:	01
Material ID:	2102442

MANHOLE # 53850 (Continued) **S107416604**

Material Code:	0541A
Material Name:	dielectric fluid
Case No.:	Not reported
Material FA:	Petroleum
Quantity:	.00
Units:	G
Recovered:	.00
Oxygenate:	Not reported

B58 **CON EDISON** **RCRA NonGen / NLR** **1014396042**
SW **E 119TH ST & 1ST AVE** **NYP004182226**
< 1/8 **NEW YORK, NY 10035**
0.056 mi.
296 ft. **Site 18 of 20 in cluster B**

Relative: **Higher**
Actual: **10 ft.**

RCRA NonGen / NLR:

Date Form Received by Agency:		20160601
Handler Name:	CON EDISON	
Handler Address:		E 119TH ST & 1ST AVE
Handler City,State,Zip:		NEW YORK, NY 10035
EPA ID:		NYP004182226
Contact Name:		STEVEN MARTIS
Contact Address:		Not reported
Contact City,State,Zip:		Not reported
Contact Telephone:		917-416-5423
Contact Fax:		Not reported
Contact Email:		Not reported
Contact Title:		Not reported
EPA Region:		02
Land Type:		Private
Federal Waste Generator Description:		Not a generator, verified
Non-Notifier:		Not reported
Biennial Report Cycle:		Not reported
Accessibility:		Not reported
Active Site Indicator:		Not reported
State District Owner:		NY
State District:		NYSDEC R2
Mailing Address:		4 IRVING PL, RM 828
Mailing City,State,Zip:		NEW YORK, NY 10003
Owner Name:		Not reported
Owner Type:		Not reported
Operator Name:		Not reported
Operator Type:		Not reported
Short-Term Generator Activity:		No
Importer Activity:		No
Mixed Waste Generator:		No
Transporter Activity:		No
Transfer Facility Activity:		No
Recycler Activity with Storage:		No
Small Quantity On-Site Burner Exemption:		No
Smelting Melting and Refining Furnace Exemption:		No
Underground Injection Control:		No
Off-Site Waste Receipt:		No
Universal Waste Indicator:		No
Universal Waste Destination Facility:		No
Federal Universal Waste:		No
Active Site Fed-Reg Treatment Storage and Disposal Facility:		Not reported

CON EDISON (Continued) **1014396042**

Active Site Converter Treatment storage and Disposal Facility:	Not reported
Active Site State-Reg Treatment Storage and Disposal Facility:	Not reported
Active Site State-Reg Handler:	---
Federal Facility Indicator:	Not reported
Hazardous Secondary Material Indicator:	NN
Sub-Part K Indicator:	Not reported
Commercial TSD Indicator:	No
Treatment Storage and Disposal Type:	Not reported
2018 GPRA Permit Baseline:	Not on the Baseline
2018 GPRA Renewals Baseline:	Not on the Baseline
Permit Renewals Workload Universe:	Not reported
Permit Workload Universe:	Not reported
Permit Progress Universe:	Not reported
Post-Closure Workload Universe:	Not reported
Closure Workload Universe:	Not reported
202 GPRA Corrective Action Baseline:	No
Corrective Action Workload Universe:	No
Subject to Corrective Action Universe:	No
Non-TSDFs Where RCRA CA has Been Imposed Universe:	No
TSDFs Potentially Subject to CA Under 3004 (u)/(v) Universe:	No
TSDFs Only Subject to CA under Discretionary Auth Universe:	No
Corrective Action Priority Ranking:	No NCAPS ranking
Environmental Control Indicator:	No
Institutional Control Indicator:	No
Human Exposure Controls Indicator:	N/A
Groundwater Controls Indicator:	N/A
Operating TSDF Universe:	Not reported
Full Enforcement Universe:	Not reported
Significant Non-Complier Universe:	No
Unaddressed Significant Non-Complier Universe:	No
Addressed Significant Non-Complier Universe:	No
Significant Non-Complier With a Compliance Schedule Universe:	No
Financial Assurance Required:	Not reported
Handler Date of Last Change:	20160929
Recognized Trader-Importer:	No
Recognized Trader-Exporter:	No
Importer of Spent Lead Acid Batteries:	No
Exporter of Spent Lead Acid Batteries:	No
Recycler Activity Without Storage:	Not reported
Manifest Broker:	Not reported
Sub-Part P Indicator:	No

Historic Generators:

Receive Date:	20090625
Handler Name: CON EDISON	
Federal Waste Generator Description:	Conditionally Exempt Small Quantity Generator
State District Owner:	NY
Large Quantity Handler of Universal Waste:	No
Recognized Trader Importer:	No
Recognized Trader Exporter:	No
Spent Lead Acid Battery Importer:	No
Spent Lead Acid Battery Exporter:	No
Current Record:	No
Non Storage Recycler Activity:	Not reported
Electronic Manifest Broker:	Not reported

CON EDISON (Continued) **1014396042**

Receive Date: 20160601
Handler Name: CON EDISON
Federal Waste Generator Description: Not a generator, verified
State District Owner: NY
Large Quantity Handler of Universal Waste: No
Recognized Trader Importer: No
Recognized Trader Exporter: No
Spent Lead Acid Battery Importer: No
Spent Lead Acid Battery Exporter: No
Current Record: Yes
Non Storage Recycler Activity: Not reported
Electronic Manifest Broker: Not reported

List of NAICS Codes and Descriptions:
NAICS Codes: No NAICS Codes Found

Facility Has Received Notices of Violations:
Violations: No Violations Found

Evaluation Action Summary:
Evaluations: No Evaluations Found

B59 **CON EDISON** **RCRA NonGen / NLR** **1014395665**
SW **W 119 ST & 1ST AVE** **NYP004171302**
< 1/8 **NEW YORK, NY 10035**
0.056 mi.
296 ft. **Site 19 of 20 in cluster B**

Relative: **Higher**
Actual: **10 ft.**

RCRA NonGen / NLR:
Date Form Received by Agency: 20160601
Handler Name: CON EDISON
Handler Address: W 119 ST & 1ST AVE
Handler City,State,Zip: NEW YORK, NY 10035
EPA ID: NYP004171302
Contact Name: NEIL SKOW
Contact Address: Not reported
Contact City,State,Zip: Not reported
Contact Telephone: 718-204-4249
Contact Fax: Not reported
Contact Email: Not reported
Contact Title: Not reported
EPA Region: 02
Land Type: Private
Federal Waste Generator Description: Not a generator, verified
Non-Notifier: Not reported
Biennial Report Cycle: Not reported
Accessibility: Not reported
Active Site Indicator: Not reported
State District Owner: NY
State District: NYSDEC R2
Mailing Address: 4 IRVING PL, RM 828
Mailing City,State,Zip: NEW YORK, NY 10003
Owner Name: Not reported
Owner Type: Not reported
Operator Name: Not reported

CON EDISON (Continued) **1014395665**

Operator Type:	Not reported
Short-Term Generator Activity:	No
Importer Activity:	No
Mixed Waste Generator:	No
Transporter Activity:	No
Transfer Facility Activity:	No
Recycler Activity with Storage:	No
Small Quantity On-Site Burner Exemption:	No
Smelting Melting and Refining Furnace Exemption:	No
Underground Injection Control:	No
Off-Site Waste Receipt:	No
Universal Waste Indicator:	No
Universal Waste Destination Facility:	No
Federal Universal Waste:	No
Active Site Fed-Reg Treatment Storage and Disposal Facility:	Not reported
Active Site Converter Treatment storage and Disposal Facility:	Not reported
Active Site State-Reg Treatment Storage and Disposal Facility:	Not reported
Active Site State-Reg Handler:	---
Federal Facility Indicator:	Not reported
Hazardous Secondary Material Indicator:	NN
Sub-Part K Indicator:	Not reported
Commercial TSD Indicator:	No
Treatment Storage and Disposal Type:	Not reported
2018 GPRA Permit Baseline:	Not on the Baseline
2018 GPRA Renewals Baseline:	Not on the Baseline
Permit Renewals Workload Universe:	Not reported
Permit Workload Universe:	Not reported
Permit Progress Universe:	Not reported
Post-Closure Workload Universe:	Not reported
Closure Workload Universe:	Not reported
202 GPRA Corrective Action Baseline:	No
Corrective Action Workload Universe:	No
Subject to Corrective Action Universe:	No
Non-TSDFs Where RCRA CA has Been Imposed Universe:	No
TSDFs Potentially Subject to CA Under 3004 (u)/(v) Universe:	No
TSDFs Only Subject to CA under Discretionary Auth Universe:	No
Corrective Action Priority Ranking:	No NCAPS ranking
Environmental Control Indicator:	No
Institutional Control Indicator:	No
Human Exposure Controls Indicator:	N/A
Groundwater Controls Indicator:	N/A
Operating TSDF Universe:	Not reported
Full Enforcement Universe:	Not reported
Significant Non-Complier Universe:	No
Unaddressed Significant Non-Complier Universe:	No
Addressed Significant Non-Complier Universe:	No
Significant Non-Complier With a Compliance Schedule Universe:	No
Financial Assurance Required:	Not reported
Handler Date of Last Change:	20160929
Recognized Trader-Importer:	No
Recognized Trader-Exporter:	No
Importer of Spent Lead Acid Batteries:	No
Exporter of Spent Lead Acid Batteries:	No
Recycler Activity Without Storage:	Not reported
Manifest Broker:	Not reported
Sub-Part P Indicator:	No

CON EDISON (Continued) **1014395665**

Historic Generators:

Receive Date:	20090608
Handler Name: CON EDISON	
Federal Waste Generator Description:	Conditionally Exempt Small Quantity Generator
State District Owner:	NY
Large Quantity Handler of Universal Waste:	No
Recognized Trader Importer:	No
Recognized Trader Exporter:	No
Spent Lead Acid Battery Importer:	No
Spent Lead Acid Battery Exporter:	No
Current Record:	No
Non Storage Recycler Activity:	Not reported
Electronic Manifest Broker:	Not reported

Receive Date:	20160601
Handler Name: CON EDISON	
Federal Waste Generator Description:	Not a generator, verified
State District Owner:	NY
Large Quantity Handler of Universal Waste:	No
Recognized Trader Importer:	No
Recognized Trader Exporter:	No
Spent Lead Acid Battery Importer:	No
Spent Lead Acid Battery Exporter:	No
Current Record:	Yes
Non Storage Recycler Activity:	Not reported
Electronic Manifest Broker:	Not reported

List of NAICS Codes and Descriptions:

NAICS Codes:	No NAICS Codes Found

Facility Has Received Notices of Violations:

Violations:	No Violations Found

Evaluation Action Summary:

Evaluations:	No Evaluations Found

B60 **CONSOLIDATED EDISON** **NY MANIFEST** **S119072754**
SW **E 119 ST & 1 AVE** **N/A**
< 1/8 **NEW YORK, NY 10001**
0.056 mi.
296 ft. **Site 20 of 20 in cluster B**

Relative:
Higher

Actual:
10 ft.

NY MANIFEST:

Name:	CONSOLIDATED EDISON
Address:	E 119 ST & 1 AVE
City,State,Zip:	NEW YORK, NY 10001
Country:	USA
EPA ID:	NYP004137634
Facility Status:	Not reported
Location Address 1:	E 119 ST & 1ST AVE
Code:	BP
Location Address 2:	Not reported
Total Tanks:	Not reported
Location City:	NEW YORK
Location State:	NY

CONSOLIDATED EDISON (Continued) **S119072754**

Location Zip: 10010
Location Zip 4: Not reported

NY MANIFEST:
EPAID: NYP004137634
Mailing Name: CONSOLIDATED EDISON
Mailing Contact: CONSOLIDATED EDISON
Mailing Address 1: 4 IRVING PLACE RM 828
Mailing Address 2: Not reported
Mailing City: NEW YORK
Mailing State: NY
Mailing Zip: 10003
Mailing Zip 4: Not reported
Mailing Country: USA
Mailing Phone: 2124602808

C61 **CON EDISON** **RCRA NonGen / NLR** **1014396043**
SE **E 120TH ST & PLEASANT AVE** **NJ MANIFEST** **NYP004182234**
< 1/8 **NEW YORK, NY 10035** **NY MANIFEST**
0.059 mi.
310 ft. **Site 6 of 12 in cluster C**

Relative: **Higher**
Actual: **10 ft.**

RCRA NonGen / NLR:
Date Form Received by Agency: 20160601
Handler Name: CON EDISON
Handler Address: E 120TH ST & PLEASANT AVE
Handler City,State,Zip: NEW YORK, NY 10035
EPA ID: NYP004182234
Contact Name: STEVEN MARTIS
Contact Address: Not reported
Contact City,State,Zip: Not reported
Contact Telephone: 917-416-5423
Contact Fax: Not reported
Contact Email: Not reported
Contact Title: Not reported
EPA Region: 02
Land Type: Private
Federal Waste Generator Description: Not a generator, verified
Non-Notifier: Not reported
Biennial Report Cycle: Not reported
Accessibility: Not reported
Active Site Indicator: Not reported
State District Owner: NY
State District: NYSDEC R2
Mailing Address: 4 IRVING PL, RM 828
Mailing City,State,Zip: NEW YORK, NY 10003
Owner Name: Not reported
Owner Type: Not reported
Operator Name: Not reported
Operator Type: Not reported
Short-Term Generator Activity: No
Importer Activity: No
Mixed Waste Generator: No
Transporter Activity: No
Transfer Facility Activity: No
Recycler Activity with Storage: No
Small Quantity On-Site Burner Exemption: No

CON EDISON (Continued) **1014396043**

Smelting Melting and Refining Furnace Exemption:	No
Underground Injection Control:	No
Off-Site Waste Receipt:	No
Universal Waste Indicator:	No
Universal Waste Destination Facility:	No
Federal Universal Waste:	No
Active Site Fed-Reg Treatment Storage and Disposal Facility:	Not reported
Active Site Converter Treatment storage and Disposal Facility:	Not reported
Active Site State-Reg Treatment Storage and Disposal Facility:	Not reported
Active Site State-Reg Handler:	---
Federal Facility Indicator:	Not reported
Hazardous Secondary Material Indicator:	NN
Sub-Part K Indicator:	Not reported
Commercial TSD Indicator:	No
Treatment Storage and Disposal Type:	Not reported
2018 GPRA Permit Baseline:	Not on the Baseline
2018 GPRA Renewals Baseline:	Not on the Baseline
Permit Renewals Workload Universe:	Not reported
Permit Workload Universe:	Not reported
Permit Progress Universe:	Not reported
Post-Closure Workload Universe:	Not reported
Closure Workload Universe:	Not reported
202 GPRA Corrective Action Baseline:	No
Corrective Action Workload Universe:	No
Subject to Corrective Action Universe:	No
Non-TSDFs Where RCRA CA has Been Imposed Universe:	No
TSDFs Potentially Subject to CA Under 3004 (u)/(v) Universe:	No
TSDFs Only Subject to CA under Discretionary Auth Universe:	No
Corrective Action Priority Ranking:	No NCAPS ranking
Environmental Control Indicator:	No
Institutional Control Indicator:	No
Human Exposure Controls Indicator:	N/A
Groundwater Controls Indicator:	N/A
Operating TSDF Universe:	Not reported
Full Enforcement Universe:	Not reported
Significant Non-Complier Universe:	No
Unaddressed Significant Non-Complier Universe:	No
Addressed Significant Non-Complier Universe:	No
Significant Non-Complier With a Compliance Schedule Universe:	No
Financial Assurance Required:	Not reported
Handler Date of Last Change:	20160928
Recognized Trader-Importer:	No
Recognized Trader-Exporter:	No
Importer of Spent Lead Acid Batteries:	No
Exporter of Spent Lead Acid Batteries:	No
Recycler Activity Without Storage:	Not reported
Manifest Broker:	Not reported
Sub-Part P Indicator:	No

Historic Generators:

Receive Date:	20090625
Handler Name: CON EDISON	
Federal Waste Generator Description:	Conditionally Exempt Small Quantity Generator
State District Owner:	NY
Large Quantity Handler of Universal Waste:	No
Recognized Trader Importer:	No

CON EDISON (Continued) **1014396043**

Recognized Trader Exporter:	No
Spent Lead Acid Battery Importer:	No
Spent Lead Acid Battery Exporter:	No
Current Record:	No
Non Storage Recycler Activity:	Not reported
Electronic Manifest Broker:	Not reported
Receive Date:	20160601
Handler Name: CON EDISON	
Federal Waste Generator Description:	Not a generator, verified
State District Owner:	NY
Large Quantity Handler of Universal Waste:	No
Recognized Trader Importer:	No
Recognized Trader Exporter:	No
Spent Lead Acid Battery Importer:	No
Spent Lead Acid Battery Exporter:	No
Current Record:	Yes
Non Storage Recycler Activity:	Not reported
Electronic Manifest Broker:	Not reported

List of NAICS Codes and Descriptions:
NAICS Codes: No NAICS Codes Found

Facility Has Received Notices of Violations:
Violations: No Violations Found

Evaluation Action Summary:
Evaluations: No Evaluations Found

NJ MANIFEST:

EPA Id:	NYP004182234
Mail Address:	4 IRVING PL, RM 828
Mail City/State/Zip:	NEW YORK, NY 10003
Facility Phone:	Not reported
Emergency Phone:	Not reported
Contact:	STEVEN MARTIS
Comments:	Not reported
SIC Code:	Not reported
County:	NY061
Municipal:	Not reported
Previous EPA Id:	Not reported
Gen Flag:	Not reported
Trans Flag:	Not reported
TSDF Flag:	Not reported
Name Change:	Not reported
Date Change:	Not reported

Manifest:

Manifest Number:	001084122GBF
EPA ID:	NYP004182234
Date Shipped:	06/29/2009
TSDF EPA ID:	NJD002200046
Transporter EPA ID:	NJ0000027193
Transporter 2 EPA ID:	Not reported
Transporter 3 EPA ID:	Not reported

CON EDISON (Continued) **1014396043**

Transporter 4 EPA ID:	Not reported
Transporter 5 EPA ID:	Not reported
Transporter 6 EPA ID:	Not reported
Transporter 7 EPA ID:	Not reported
Transporter 8 EPA ID:	Not reported
Transporter 9 EPA ID:	Not reported
Transporter 10 EPA ID:	Not reported
Date Trans1 Transported Waste:	06/29/2009
Date Trans2 Transported Waste:	Not reported
Date Trans3 Transported Waste:	Not reported
Date Trans4 Transported Waste:	Not reported
Date Trans5 Transported Waste:	Not reported
Date Trans6 Transported Waste:	Not reported
Date Trans7 Transported Waste:	Not reported
Date Trans8 Transported Waste:	Not reported
Date Trans9 Transported Waste:	Not reported
Date Trans10 Transported Waste:	Not reported
Date TSDF Received Waste:	06/29/2009
TSDF EPA Facility Name:	Not reported
QTY Units:	Not reported
Transporter SEQ ID:	Not reported
Transporter-1 Date:	Not reported
Waste SEQ ID:	Not reported
Waste Type Code 2:	Not reported
Waste Type Code 3:	Not reported
Waste Type Code 4:	Not reported
Waste Type Code 5:	Not reported
Waste Type Code 6:	Not reported
Date Accepted:	Not reported
Manifest Discrepancy Type:	Not reported
Data Entry Number:	Not reported
Was Load Rejected:	NEW YORK, NY 10003
Reason Load Was Rejected:	Not reported

Waste:

Manifest Year:	Not reported
Waste Code:	D008
Hand Code:	H111
Quantity:	1000 P

NY MANIFEST:

Name:	CONED
Address:	E 120TH ST & PLEASANT AVE
City,State,Zip:	NEW YORK, NY 10035
Country:	USA
EPA ID:	NYP004182234
Facility Status:	Not reported
Location Address 1:	512 E 120TH ST
Code:	BP
Location Address 2:	Not reported
Total Tanks:	Not reported
Location City:	NEW YORK
Location State:	NY
Location Zip:	10001

CON EDISON (Continued) **1014396043**

Location Zip 4: Not reported

NY MANIFEST:
EPAID: NYP004182234
Mailing Name: CONED
Mailing Contact: CONED
Mailing Address 1: 4 IRVING ST
Mailing Address 2: ROOM 818
Mailing City: NEW YORK
Mailing State: NY
Mailing Zip: 10003
Mailing Zip 4: Not reported
Mailing Country: USA
Mailing Phone: Not reported

NY MANIFEST:
Document ID: Not reported
Manifest Status: Not reported
seq: Not reported
Year: 2018
Trans1 State ID: NJ0000027193
Trans2 State ID: Not reported
Generator Ship Date: 06/29/2009
Trans1 Recv Date: 06/29/2009
Trans2 Recv Date: Not reported
TSD Site Recv Date: 06/29/2009
Part A Recv Date: Not reported
Part B Recv Date: Not reported
Generator EPA ID: NYP004182234
Trans1 EPA ID: Not reported
Trans2 EPA ID: Not reported
TSDF ID 1: NJD002200046
TSDF ID 2: Not reported
Manifest Tracking Number: 001084122GBF
Import Indicator: N
Export Indicator: N
Discr Quantity Indicator: N
Discr Type Indicator: N
Discr Residue Indicator: N
Discr Partial Reject Indicator: N
Discr Full Reject Indicator: N
Manifest Ref Number: Not reported
Alt Facility RCRA ID: Not reported
Alt Facility Sign Date: Not reported
MGMT Method Type Code: H111
Waste Code: Not reported
Waste Code: Not reported
Waste Code: Not reported
Waste Code: Not reported
Waste Code: Not reported
Waste Code: Not reported
Quantity: 1000
Units: P - Pounds
Number of Containers: 1
Container Type: TT - Cargo tank, tank trucks
Handling Method: T Chemical, physical, or biological treatment.
Specific Gravity: 1

CON EDISON (Continued) **1014396043**

Waste Code:	D008
Waste Code 1_2:	Not reported
Waste Code 1_3:	Not reported
Waste Code 1_4:	Not reported
Waste Code 1_5:	Not reported
Waste Code 1_6:	Not reported

C62 **ROADWAY** **NY Spills** **S116554690**
SE **120TH ST AND PLEASANT AVE** **N/A**
< 1/8 **MANHATTAN, NY**
0.059 mi.
310 ft. **Site 7 of 12 in cluster C**

Relative:
Higher

Actual:
10 ft.

SPILLS:

Name:	ROADWAY
Address:	120TH ST AND PLEASANT AVE
City,State,Zip:	MANHATTAN, NY
Spill Number/Closed Date:	1400719 / 2014-04-22
Facility ID:	1400719
Facility Type:	ER
DER Facility ID:	448898
Site ID:	493964
DEC Region:	2
Spill Cause:	Other
Spill Class:	Not reported
SWIS:	3101
Spill Date:	2014-04-21
Investigator:	HRPATEL
Referred To:	Not reported
Reported to Dept:	2014-04-21
CID:	Not reported
Water Affected:	Not reported
Spill Source:	Passenger Vehicle
Spill Notifier:	Other
Cleanup Ceased:	Not reported
Cleanup Meets Std:	False
Last Inspection:	Not reported
Recommended Penalty:	False
UST Trust:	False
Remediation Phase:	0
Date Entered In Computer:	2014-04-21
Spill Record Last Update:	2014-04-22
Spiller Name:	Not reported
Spiller Company:	JENNITA JONES-BRADLEY
Spiller Address:	Not reported
Spiller Company:	999
Contact Name:	FF CHAMBERS
DEC Memo:	""
Remarks:	"Caller advised tank punctured and 2 gal of gas spilled onto the roadway. No resources affected. Clean up is in process."

All Materials:

Site ID:	493964
Operable Unit ID:	1243501
Operable Unit:	01
Material ID:	2244176
Material Code:	0009

ROADWAY (Continued) **S116554690**

Material Name:	gasoline
Case No.:	Not reported
Material FA:	Petroleum
Quantity:	2.00
Units:	G
Recovered:	Not reported
Oxygenate:	Not reported

D63 **CON EDISON** **NY MANIFEST** **S117736342**
North **2385 1ST AVE AND 120 ST.** **N/A**
< 1/8 **NEW YORK, NY 10035**
0.065 mi.
343 ft. **Site 6 of 8 in cluster D**

Relative:
Higher

Actual:
9 ft.

NY MANIFEST:

Name:	CON EDISON
Address:	2385 1ST AVE AND 120 ST.
City,State,Zip:	NEW YORK, NY 10035
Country:	USA
EPA ID:	NYP004498465
Facility Status:	Not reported
Location Address 1:	2385 1ST AVE AND 120 ST.
Code:	BP
Location Address 2:	Not reported
Total Tanks:	Not reported
Location City:	NEW YORK
Location State:	NY
Location Zip:	10035
Location Zip 4:	Not reported

NY MANIFEST:

EPAID:	NYP004498465
Mailing Name:	CON EDISON
Mailing Contact:	CON EDISON
Mailing Address 1:	4 IRIVING PL
Mailing Address 2:	15TH FL
Mailing City:	NEW YORK
Mailing State:	NY
Mailing Zip:	10003
Mailing Zip 4:	Not reported
Mailing Country:	USA
Mailing Phone:	Not reported

NY MANIFEST:

Document ID:	Not reported
Manifest Status:	Not reported
seq:	Not reported
Year:	2018
Trans1 State ID:	NJD003812047
Trans2 State ID:	Not reported
Generator Ship Date:	04/11/2014
Trans1 Recv Date:	04/11/2014
Trans2 Recv Date:	Not reported
TSD Site Recv Date:	04/17/2014
Part A Recv Date:	Not reported
Part B Recv Date:	Not reported
Generator EPA ID:	NYP004498465

CON EDISON (Continued) **S117736342**

Trans1 EPA ID:	Not reported
Trans2 EPA ID:	Not reported
TSDF ID 1:	NJD991291105
TSDF ID 2:	Not reported
Manifest Tracking Number:	002358635GBF
Import Indicator:	N
Export Indicator:	N
Discr Quantity Indicator:	N
Discr Type Indicator:	N
Discr Residue Indicator:	N
Discr Partial Reject Indicator:	N
Discr Full Reject Indicator:	N
Manifest Ref Number:	Not reported
Alt Facility RCRA ID:	Not reported
Alt Facility Sign Date:	Not reported
MGMT Method Type Code:	H110
Waste Code:	Not reported
Waste Code:	Not reported
Waste Code:	Not reported
Waste Code:	Not reported
Waste Code:	Not reported
Waste Code:	Not reported
Quantity:	3000
Units:	P - Pounds
Number of Containers:	1
Container Type:	TT - Cargo tank, tank trucks
Handling Method:	T Chemical, physical, or biological treatment.
Specific Gravity:	1
Waste Code:	D008
Waste Code 1_2:	Not reported
Waste Code 1_3:	Not reported
Waste Code 1_4:	Not reported
Waste Code 1_5:	Not reported
Waste Code 1_6:	Not reported

D64 **NYCHA - WAGNER** **RCRA-SQG** **1001224095**
North **2385 1ST AVE** **FINDS** **NYR000053116**
< 1/8 **NEW YORK, NY 10035** **ECHO**
0.065 mi. **NY MANIFEST**
343 ft. **Site 7 of 8 in cluster D** **NJ MANIFEST**

Relative: **Higher**
Actual: **9 ft.**

RCRA-SQG:

Date Form Received by Agency:		20070101
Handler Name:	NYCHA - WAGNER	
Handler Address:		2385 1ST AVE
Handler City,State,Zip:		NEW YORK, NY 10035
EPA ID:		NYR000053116
Contact Name:		FRANK OCELLO
Contact Address:		BROADWAY
Contact City,State,Zip:		NEW YORK, NY 10007
Contact Telephone:		212-306-3229
Contact Fax:		Not reported
Contact Email:		Not reported
Contact Title:		Not reported
EPA Region:		02
Land Type:		Municipal
Federal Waste Generator Description:		Small Quantity Generator

NYCHA - WAGNER (Continued) **1001224095**

Non-Notifier:	Not reported
Biennial Report Cycle:	Not reported
Accessibility:	Not reported
Active Site Indicator:	Handler Activities
State District Owner:	NY
State District:	NYSDEC R2
Mailing Address:	BROADWAY
Mailing City,State,Zip:	NEW YORK, NY 10007
Owner Name:	NYCHA
Owner Type:	Municipal
Operator Name:	NYCHA
Operator Type:	Municipal
Short-Term Generator Activity:	No
Importer Activity:	No
Mixed Waste Generator:	No
Transporter Activity:	No
Transfer Facility Activity:	No
Recycler Activity with Storage:	No
Small Quantity On-Site Burner Exemption:	No
Smelting Melting and Refining Furnace Exemption:	No
Underground Injection Control:	No
Off-Site Waste Receipt:	No
Universal Waste Indicator:	No
Universal Waste Destination Facility:	No
Federal Universal Waste:	No
Active Site Fed-Reg Treatment Storage and Disposal Facility:	Not reported
Active Site Converter Treatment storage and Disposal Facility:	Not reported
Active Site State-Reg Treatment Storage and Disposal Facility:	Not reported
Active Site State-Reg Handler:	---
Federal Facility Indicator:	Not reported
Hazardous Secondary Material Indicator:	NN
Sub-Part K Indicator:	Not reported
Commercial TSD Indicator:	No
Treatment Storage and Disposal Type:	Not reported
2018 GPRA Permit Baseline:	Not on the Baseline
2018 GPRA Renewals Baseline:	Not on the Baseline
Permit Renewals Workload Universe:	Not reported
Permit Workload Universe:	Not reported
Permit Progress Universe:	Not reported
Post-Closure Workload Universe:	Not reported
Closure Workload Universe:	Not reported
202 GPRA Corrective Action Baseline:	No
Corrective Action Workload Universe:	No
Subject to Corrective Action Universe:	No
Non-TSDFs Where RCRA CA has Been Imposed Universe:	No
TSDFs Potentially Subject to CA Under 3004 (u)/(v) Universe:	No
TSDFs Only Subject to CA under Discretionary Auth Universe:	No
Corrective Action Priority Ranking:	No NCAPS ranking
Environmental Control Indicator:	No
Institutional Control Indicator:	No
Human Exposure Controls Indicator:	N/A
Groundwater Controls Indicator:	N/A
Operating TSDF Universe:	Not reported
Full Enforcement Universe:	Not reported
Significant Non-Complier Universe:	No
Unaddressed Significant Non-Complier Universe:	No
Addressed Significant Non-Complier Universe:	No

NYCHA - WAGNER (Continued) **1001224095**

Significant Non-Complier With a Compliance Schedule Universe:	No
Financial Assurance Required:	Not reported
Handler Date of Last Change:	20150414
Recognized Trader-Importer:	No
Recognized Trader-Exporter:	No
Importer of Spent Lead Acid Batteries:	No
Exporter of Spent Lead Acid Batteries:	No
Recycler Activity Without Storage:	Not reported
Manifest Broker:	Not reported
Sub-Part P Indicator:	No

Hazardous Waste Summary:

Waste Code:	U240
Waste Description:	2,4-D, SALTS & ESTERS (OR) ACETIC ACID, (2,4-DICHLOROPHENOXY)-, SALTS & ESTERS (OR) DICHLOROPHENOXYACETIC ACID 2,4-D

Handler - Owner Operator:

Owner/Operator Indicator:	Operator
Owner/Operator Name:	NYCHA
Legal Status:	Municipal
Date Became Current:	Not reported
Date Ended Current:	Not reported
Owner/Operator Address:	250 BROADWAY 16TH FLOOR
Owner/Operator City,State,Zip:	NEW YORK, NY 10007
Owner/Operator Telephone:	212-306-3229
Owner/Operator Telephone Ext:	Not reported
Owner/Operator Fax:	Not reported
Owner/Operator Email:	Not reported

Owner/Operator Indicator:	Owner
Owner/Operator Name:	NYCHA
Legal Status:	Municipal
Date Became Current:	Not reported
Date Ended Current:	Not reported
Owner/Operator Address:	250 BROADWAY 16TH FLOOR
Owner/Operator City,State,Zip:	NEW YORK, NY 10007
Owner/Operator Telephone:	212-306-3229
Owner/Operator Telephone Ext:	Not reported
Owner/Operator Fax:	Not reported
Owner/Operator Email:	Not reported

Owner/Operator Indicator:	Owner
Owner/Operator Name:	NYCHA
Legal Status:	Municipal
Date Became Current:	Not reported
Date Ended Current:	Not reported
Owner/Operator Address:	250 BROADWAY 16TH FLOOR
Owner/Operator City,State,Zip:	NEW YORK, NY 10007
Owner/Operator Telephone:	212-306-3229
Owner/Operator Telephone Ext:	Not reported
Owner/Operator Fax:	Not reported
Owner/Operator Email:	Not reported

Historic Generators:

Receive Date:	20060101

NYCHA - WAGNER (Continued) **1001224095**

Handler Name: NYCHA - WAGNER
Federal Waste Generator Description: Large Quantity Generator
State District Owner: NY
Large Quantity Handler of Universal Waste: No
Recognized Trader Importer: No
Recognized Trader Exporter: No
Spent Lead Acid Battery Importer: No
Spent Lead Acid Battery Exporter: No
Current Record: No
Non Storage Recycler Activity: Not reported
Electronic Manifest Broker: Not reported

Receive Date: 20070101
Handler Name: NYCHA - WAGNER
Federal Waste Generator Description: Small Quantity Generator
State District Owner: NY
Large Quantity Handler of Universal Waste: No
Recognized Trader Importer: No
Recognized Trader Exporter: No
Spent Lead Acid Battery Importer: No
Spent Lead Acid Battery Exporter: No
Current Record: Yes
Non Storage Recycler Activity: Not reported
Electronic Manifest Broker: Not reported

Receive Date: 19980402
Handler Name: NYCHA - WAGNER
Federal Waste Generator Description: Small Quantity Generator
State District Owner: NY
Large Quantity Handler of Universal Waste: No
Recognized Trader Importer: No
Recognized Trader Exporter: No
Spent Lead Acid Battery Importer: No
Spent Lead Acid Battery Exporter: No
Current Record: No
Non Storage Recycler Activity: Not reported
Electronic Manifest Broker: Not reported

List of NAICS Codes and Descriptions:
NAICS Codes: No NAICS Codes Found

Facility Has Received Notices of Violations:
Violations: No Violations Found

Evaluation Action Summary:
Evaluations: No Evaluations Found

FINDS:
Registry ID: 110004541979

Click Here:

Environmental Interest/Information System:
RCRAInfo is a national information system that supports the Resource Conservation and Recovery Act (RCRA) program through the tracking of

NYCHA - WAGNER (Continued) **1001224095**

events and activities related to facilities that generate, transport, and treat, store, or dispose of hazardous waste. RCRAInfo allows RCRA program staff to track the notification, permit, compliance, and corrective action activities required under RCRA.

Click this hyperlink while viewing on your computer to access additional FINDS: detail in the EDR Site Report.

ECHO:

Envid:	1001224095
Registry ID:	110004541979
DFR URL:	http://echo.epa.gov/detailed-facility-report?fid=110004541979
Name:	NYCHA - WAGNER
Address:	2385 1ST AVE
City,State,Zip:	NEW YORK, NY 10035

NY MANIFEST:

Name:	NYC HOUSING AUTHORITY - WAGNER HOUSES
Address:	2385 1ST AVE
City,State,Zip:	NEW YORK, NY 10035
Country:	USA
EPA ID:	NYR000053116
Facility Status:	Not reported
Location Address 1:	2385 1ST AVE
Code:	BP
Location Address 2:	Not reported
Total Tanks:	Not reported
Location City:	NEW YORK
Location State:	NY
Location Zip:	10029
Location Zip 4:	Not reported

NY MANIFEST:

EPAID:	NYR000053116
Mailing Name:	NYC HOUSING AUTHORITY - WAGNER HOUSES
Mailing Contact:	P VALEZ
Mailing Address 1:	250 BROADWAY
Mailing Address 2:	Not reported
Mailing City:	NEW YORK
Mailing State:	NY
Mailing Zip:	10007
Mailing Zip 4:	Not reported
Mailing Country:	USA
Mailing Phone:	2123063142

NJ MANIFEST:

EPA Id:	NYR000053116
Mail Address:	250 BROADWAY
Mail City/State/Zip:	NEW YORK 10007
Facility Phone:	2123063142
Emergency Phone:	Not reported
Contact:	R VELEZ
Comments:	Not reported
SIC Code:	Not reported
County:	00
Municipal:	00

NYCHA - WAGNER (Continued) **1001224095**

Previous EPA Id:	Not reported
Gen Flag:	X
Trans Flag:	Not reported
TSDF Flag:	Not reported
Name Change:	Not reported
Date Change:	Not reported

Manifest:

Manifest Number:	NJA5241586
EPA ID:	NYR000053116
Date Shipped:	12/14/2005
TSDF EPA ID:	NJD002200046
Transporter EPA ID:	NJ0000027193
Transporter 2 EPA ID:	Not reported
Transporter 3 EPA ID:	Not reported
Transporter 4 EPA ID:	Not reported
Transporter 5 EPA ID:	Not reported
Transporter 6 EPA ID:	Not reported
Transporter 7 EPA ID:	Not reported
Transporter 8 EPA ID:	Not reported
Transporter 9 EPA ID:	Not reported
Transporter 10 EPA ID:	Not reported
Date Trans1 Transported Waste:	12/14/2005
Date Trans2 Transported Waste:	Not reported
Date Trans3 Transported Waste:	Not reported
Date Trans4 Transported Waste:	Not reported
Date Trans5 Transported Waste:	Not reported
Date Trans6 Transported Waste:	Not reported
Date Trans7 Transported Waste:	Not reported
Date Trans8 Transported Waste:	Not reported
Date Trans9 Transported Waste:	Not reported
Date Trans10 Transported Waste:	Not reported
Date TSDF Received Waste:	12/14/2005
TSDF EPA Facility Name:	Not reported
QTY Units:	Not reported
Transporter SEQ ID:	Not reported
Transporter-1 Date:	Not reported
Waste SEQ ID:	Not reported
Waste Type Code 2:	Not reported
Waste Type Code 3:	Not reported
Waste Type Code 4:	Not reported
Waste Type Code 5:	Not reported
Waste Type Code 6:	Not reported
Date Accepted:	Not reported
Manifest Discrepancy Type:	Not reported
Data Entry Number:	01240621
Was Load Rejected:	NEW YORK 10007
Reason Load Was Rejected:	Not reported

Manifest Number:	NJA5241588
EPA ID:	NYR000053116
Date Shipped:	12/13/2005
TSDF EPA ID:	NJD002200046
Transporter EPA ID:	NJ0000027193
Transporter 2 EPA ID:	Not reported
Transporter 3 EPA ID:	Not reported
Transporter 4 EPA ID:	Not reported
Transporter 5 EPA ID:	Not reported

NYCHA - WAGNER (Continued) **1001224095**

Transporter 6 EPA ID:	Not reported
Transporter 7 EPA ID:	Not reported
Transporter 8 EPA ID:	Not reported
Transporter 9 EPA ID:	Not reported
Transporter 10 EPA ID:	Not reported
Date Trans1 Transported Waste:	12/13/2005
Date Trans2 Transported Waste:	Not reported
Date Trans3 Transported Waste:	Not reported
Date Trans4 Transported Waste:	Not reported
Date Trans5 Transported Waste:	Not reported
Date Trans6 Transported Waste:	Not reported
Date Trans7 Transported Waste:	Not reported
Date Trans8 Transported Waste:	Not reported
Date Trans9 Transported Waste:	Not reported
Date Trans10 Transported Waste:	Not reported
Date TSDF Received Waste:	12/13/2005
TSDF EPA Facility Name:	Not reported
QTY Units:	Not reported
Transporter SEQ ID:	Not reported
Transporter-1 Date:	Not reported
Waste SEQ ID:	Not reported
Waste Type Code 2:	Not reported
Waste Type Code 3:	Not reported
Waste Type Code 4:	Not reported
Waste Type Code 5:	Not reported
Waste Type Code 6:	Not reported
Date Accepted:	Not reported
Manifest Discrepancy Type:	Not reported
Data Entry Number:	01240621
Was Load Rejected:	NEW YORK 10007
Reason Load Was Rejected:	Not reported

Manifest Number:	NJA5241602
EPA ID:	NYR000053116
Date Shipped:	12/15/2005
TSDF EPA ID:	NJD002200046
Transporter EPA ID:	NJ0000027193
Transporter 2 EPA ID:	Not reported
Transporter 3 EPA ID:	Not reported
Transporter 4 EPA ID:	Not reported
Transporter 5 EPA ID:	Not reported
Transporter 6 EPA ID:	Not reported
Transporter 7 EPA ID:	Not reported
Transporter 8 EPA ID:	Not reported
Transporter 9 EPA ID:	Not reported
Transporter 10 EPA ID:	Not reported
Date Trans1 Transported Waste:	12/15/2005
Date Trans2 Transported Waste:	Not reported
Date Trans3 Transported Waste:	Not reported
Date Trans4 Transported Waste:	Not reported
Date Trans5 Transported Waste:	Not reported
Date Trans6 Transported Waste:	Not reported
Date Trans7 Transported Waste:	Not reported
Date Trans8 Transported Waste:	Not reported
Date Trans9 Transported Waste:	Not reported
Date Trans10 Transported Waste:	Not reported
Date TSDF Received Waste:	12/19/2005

NYCHA - WAGNER (Continued) **1001224095**

TSDF EPA Facility Name:	Not reported
QTY Units:	Not reported
Transporter SEQ ID:	Not reported
Transporter-1 Date:	Not reported
Waste SEQ ID:	Not reported
Waste Type Code 2:	Not reported
Waste Type Code 3:	Not reported
Waste Type Code 4:	Not reported
Waste Type Code 5:	Not reported
Waste Type Code 6:	Not reported
Date Accepted:	Not reported
Manifest Discrepancy Type:	Not reported
Data Entry Number:	02030621
Was Load Rejected:	NEW YORK 10007
Reason Load Was Rejected:	Not reported

Manifest Number:	NJA5241587
EPA ID:	NYR000053116
Date Shipped:	12/14/2005
TSDF EPA ID:	NJD002200046
Transporter EPA ID:	NJ0000027193
Transporter 2 EPA ID:	Not reported
Transporter 3 EPA ID:	Not reported
Transporter 4 EPA ID:	Not reported
Transporter 5 EPA ID:	Not reported
Transporter 6 EPA ID:	Not reported
Transporter 7 EPA ID:	Not reported
Transporter 8 EPA ID:	Not reported
Transporter 9 EPA ID:	Not reported
Transporter 10 EPA ID:	Not reported
Date Trans1 Transported Waste:	12/14/2005
Date Trans2 Transported Waste:	Not reported
Date Trans3 Transported Waste:	Not reported
Date Trans4 Transported Waste:	Not reported
Date Trans5 Transported Waste:	Not reported
Date Trans6 Transported Waste:	Not reported
Date Trans7 Transported Waste:	Not reported
Date Trans8 Transported Waste:	Not reported
Date Trans9 Transported Waste:	Not reported
Date Trans10 Transported Waste:	Not reported
Date TSDF Received Waste:	12/15/2005
TSDF EPA Facility Name:	Not reported
QTY Units:	Not reported
Transporter SEQ ID:	Not reported
Transporter-1 Date:	Not reported
Waste SEQ ID:	Not reported
Waste Type Code 2:	Not reported
Waste Type Code 3:	Not reported
Waste Type Code 4:	Not reported
Waste Type Code 5:	Not reported
Waste Type Code 6:	Not reported
Date Accepted:	Not reported
Manifest Discrepancy Type:	Not reported
Data Entry Number:	01240621
Was Load Rejected:	NEW YORK 10007
Reason Load Was Rejected:	Not reported

NYCHA - WAGNER (Continued) **1001224095**

Manifest Number:	NJA5241601
EPA ID:	NYR000053116
Date Shipped:	12/15/2005
TSDF EPA ID:	NJD002200046
Transporter EPA ID:	NJ0000027193
Transporter 2 EPA ID:	Not reported
Transporter 3 EPA ID:	Not reported
Transporter 4 EPA ID:	Not reported
Transporter 5 EPA ID:	Not reported
Transporter 6 EPA ID:	Not reported
Transporter 7 EPA ID:	Not reported
Transporter 8 EPA ID:	Not reported
Transporter 9 EPA ID:	Not reported
Transporter 10 EPA ID:	Not reported
Date Trans1 Transported Waste:	12/15/2005
Date Trans2 Transported Waste:	Not reported
Date Trans3 Transported Waste:	Not reported
Date Trans4 Transported Waste:	Not reported
Date Trans5 Transported Waste:	Not reported
Date Trans6 Transported Waste:	Not reported
Date Trans7 Transported Waste:	Not reported
Date Trans8 Transported Waste:	Not reported
Date Trans9 Transported Waste:	Not reported
Date Trans10 Transported Waste:	Not reported
Date TSDF Received Waste:	12/15/2005
TSDF EPA Facility Name:	Not reported
QTY Units:	Not reported
Transporter SEQ ID:	Not reported
Transporter-1 Date:	Not reported
Waste SEQ ID:	Not reported
Waste Type Code 2:	Not reported
Waste Type Code 3:	Not reported
Waste Type Code 4:	Not reported
Waste Type Code 5:	Not reported
Waste Type Code 6:	Not reported
Date Accepted:	Not reported
Manifest Discrepancy Type:	Not reported
Data Entry Number:	02030621
Was Load Rejected:	NEW YORK 10007
Reason Load Was Rejected:	Not reported

D65 **CON EDISON - MANHOLE 57430** **RCRA-LQG** **1012184906**
North **2385 1ST AVENUE** **NY MANIFEST** **NYP004153417**
< 1/8 **NEW YORK, NY 10001** **NJ MANIFEST**
0.065 mi.
343 ft. **Site 8 of 8 in cluster D**

Relative: RCRA-LQG:
Higher

Date Form Received by Agency:	20080221
Handler Name:	CON EDISON - MANHOLE 57430
Handler Address:	2385 1ST AVENUE
Handler City,State,Zip:	NEW YORK, NY 10001
EPA ID:	NYP004153417
Contact Name:	FRANKLIN MURRAY
Contact Address:	Not reported
Contact City,State,Zip:	Not reported

Actual:
9 ft.

CON EDISON - MANHOLE 57430 (Continued) **1012184906**

Contact Telephone:	212-460-2808
Contact Fax:	Not reported
Contact Email:	MURRAYFR@CONED.COM
Contact Title:	Not reported
EPA Region:	02
Land Type:	Private
Federal Waste Generator Description:	Large Quantity Generator
Non-Notifier:	Not reported
Biennial Report Cycle:	2007
Accessibility:	Not reported
Active Site Indicator:	Handler Activities
State District Owner:	Not reported
State District:	Not reported
Mailing Address:	4 IRVING PLACE
Mailing City,State,Zip:	NEW YORK, NY 10003
Owner Name:	CONSOLIDATED EDISON COMPANY OF NY, INC.
Owner Type:	Private
Operator Name:	CONSOLIDATED EDISON COMPANY OF NY, INC.
Operator Type:	Private
Short-Term Generator Activity:	No
Importer Activity:	No
Mixed Waste Generator:	No
Transporter Activity:	No
Transfer Facility Activity:	No
Recycler Activity with Storage:	No
Small Quantity On-Site Burner Exemption:	No
Smelting Melting and Refining Furnace Exemption:	No
Underground Injection Control:	No
Off-Site Waste Receipt:	No
Universal Waste Indicator:	No
Universal Waste Destination Facility:	No
Federal Universal Waste:	No
Active Site Fed-Reg Treatment Storage and Disposal Facility:	Not reported
Active Site Converter Treatment storage and Disposal Facility:	Not reported
Active Site State-Reg Treatment Storage and Disposal Facility:	Not reported
Active Site State-Reg Handler:	---
Federal Facility Indicator:	Not reported
Hazardous Secondary Material Indicator:	NN
Sub-Part K Indicator:	Not reported
Commercial TSD Indicator:	No
Treatment Storage and Disposal Type:	Not reported
2018 GPRA Permit Baseline:	Not on the Baseline
2018 GPRA Renewals Baseline:	Not on the Baseline
Permit Renewals Workload Universe:	Not reported
Permit Workload Universe:	Not reported
Permit Progress Universe:	Not reported
Post-Closure Workload Universe:	Not reported
Closure Workload Universe:	Not reported
202 GPRA Corrective Action Baseline:	No
Corrective Action Workload Universe:	No
Subject to Corrective Action Universe:	No
Non-TSDFs Where RCRA CA has Been Imposed Universe:	No
TSDFs Potentially Subject to CA Under 3004 (u)/(v) Universe:	No
TSDFs Only Subject to CA under Discretionary Auth Universe:	No
Corrective Action Priority Ranking:	No NCAPS ranking
Environmental Control Indicator:	No
Institutional Control Indicator:	No

CON EDISON - MANHOLE 57430 (Continued) **1012184906**

Human Exposure Controls Indicator:	N/A
Groundwater Controls Indicator:	N/A
Operating TSDF Universe:	Not reported
Full Enforcement Universe:	Not reported
Significant Non-Complier Universe:	No
Unaddressed Significant Non-Complier Universe:	No
Addressed Significant Non-Complier Universe:	No
Significant Non-Complier With a Compliance Schedule Universe:	No
Financial Assurance Required:	Not reported
Handler Date of Last Change:	20150414
Recognized Trader-Importer:	No
Recognized Trader-Exporter:	No
Importer of Spent Lead Acid Batteries:	No
Exporter of Spent Lead Acid Batteries:	No
Recycler Activity Without Storage:	Not reported
Manifest Broker:	Not reported
Sub-Part P Indicator:	No

Biennial: List of Years
Year: 2007

Click Here for Biennial Reporting System Data:

Hazardous Waste Summary:
Waste Code: D008
Waste Description: LEAD

Handler - Owner Operator:

Owner/Operator Indicator:	Operator
Owner/Operator Name:	CONSOLIDATED EDISON COMPANY OF NY, INC.
Legal Status:	Private
Date Became Current:	20070830
Date Ended Current:	Not reported
Owner/Operator Address:	4 IRVING PLACE
Owner/Operator City,State,Zip:	NEW YORK, NY 10003
Owner/Operator Telephone:	Not reported
Owner/Operator Telephone Ext:	Not reported
Owner/Operator Fax:	Not reported
Owner/Operator Email:	Not reported

Owner/Operator Indicator:	Owner
Owner/Operator Name:	CONSOLIDATED EDISON COMPANY OF NY, INC.
Legal Status:	Private
Date Became Current:	20070830
Date Ended Current:	Not reported
Owner/Operator Address:	4 IRVING PLACE
Owner/Operator City,State,Zip:	NEW YORK, NY 10003
Owner/Operator Telephone:	Not reported
Owner/Operator Telephone Ext:	Not reported
Owner/Operator Fax:	Not reported
Owner/Operator Email:	Not reported

Historic Generators:
Receive Date: 20080221
Handler Name: CON EDISON - MANHOLE 57430

CON EDISON - MANHOLE 57430 (Continued) **1012184906**

Federal Waste Generator Description:	Large Quantity Generator
State District Owner:	Not reported
Large Quantity Handler of Universal Waste:	No
Recognized Trader Importer:	No
Recognized Trader Exporter:	No
Spent Lead Acid Battery Importer:	No
Spent Lead Acid Battery Exporter:	No
Current Record:	Yes
Non Storage Recycler Activity:	Not reported
Electronic Manifest Broker:	Not reported

List of NAICS Codes and Descriptions:

NAICS Code:	221122
NAICS Description:	ELECTRIC POWER DISTRIBUTION

Facility Has Received Notices of Violations:

Violations:	No Violations Found

Evaluation Action Summary:

Evaluations:	No Evaluations Found

NY MANIFEST:

Name:	CONSOLIDATED EDISON
Address:	2385 1ST AVENUE
City,State,Zip:	NEW YORK, NY 10001
Country:	USA
EPA ID:	NYP004153417
Facility Status:	Not reported
Location Address 1:	2385 1ST AVENUE
Code:	BP
Location Address 2:	Not reported
Total Tanks:	Not reported
Location City:	NEW YORK
Location State:	NY
Location Zip:	10001
Location Zip 4:	Not reported

NY MANIFEST:

EPAID:	NYP004153417
Mailing Name:	consolidated edison
Mailing Contact:	franklyn murray
Mailing Address 1:	4 irving pl rm 828
Mailing Address 2:	Not reported
Mailing City:	new york
Mailing State:	NY
Mailing Zip:	10003
Mailing Zip 4:	Not reported
Mailing Country:	USA
Mailing Phone:	7182044090

NY MANIFEST:

Document ID:	Not reported
Manifest Status:	Not reported
seq:	Not reported

CON EDISON - MANHOLE 57430 (Continued) **1012184906**

Year:	2018
Trans1 State ID:	NYD006982359
Trans2 State ID:	Not reported
Generator Ship Date:	09/06/2007
Trans1 Recv Date:	09/06/2007
Trans2 Recv Date:	Not reported
TSD Site Recv Date:	09/11/2007
Part A Recv Date:	Not reported
Part B Recv Date:	Not reported
Generator EPA ID:	NYP004153417
Trans1 EPA ID:	Not reported
Trans2 EPA ID:	Not reported
TSDF ID 1:	NYD077444263
TSDF ID 2:	Not reported
Manifest Tracking Number:	001451313FLE
Import Indicator:	N
Export Indicator:	N
Discr Quantity Indicator:	N
Discr Type Indicator:	N
Discr Residue Indicator:	N
Discr Partial Reject Indicator:	N
Discr Full Reject Indicator:	N
Manifest Ref Number:	Not reported
Alt Facility RCRA ID:	Not reported
Alt Facility Sign Date:	Not reported
MGMT Method Type Code:	H141
Waste Code:	Not reported
Waste Code:	Not reported
Waste Code:	Not reported
Waste Code:	Not reported
Waste Code:	Not reported
Waste Code:	Not reported
Quantity:	50
Units:	P - Pounds
Number of Containers:	1
Container Type:	DM - Metal drums, barrels
Handling Method:	L Landfill.
Specific Gravity:	1
Waste Code:	D008
Waste Code 1_2:	Not reported
Waste Code 1_3:	Not reported
Waste Code 1_4:	Not reported
Waste Code 1_5:	Not reported
Waste Code 1_6:	Not reported

NJ MANIFEST:

EPA Id:	NYP004153417
Mail Address:	4 IRVING PLACE
Mail City/State/Zip:	NEW YORK, NY 10003
Facility Phone:	Not reported
Emergency Phone:	Not reported
Contact:	FRANKLIN MURRAY
Comments:	Not reported
SIC Code:	Not reported
County:	NY061
Municipal:	Not reported

CON EDISON - MANHOLE 57430 (Continued) **1012184906**

Previous EPA Id:	Not reported
Gen Flag:	Not reported
Trans Flag:	Not reported
TSDF Flag:	Not reported
Name Change:	Not reported
Date Change:	Not reported

Manifest:

Manifest Number:	000328305FLE
EPA ID:	NYP004153417
Date Shipped:	08/30/2007
TSDF EPA ID:	NJD002200046
Transporter EPA ID:	NYD006982359
Transporter 2 EPA ID:	NJ0000027193
Transporter 3 EPA ID:	Not reported
Transporter 4 EPA ID:	Not reported
Transporter 5 EPA ID:	Not reported
Transporter 6 EPA ID:	Not reported
Transporter 7 EPA ID:	Not reported
Transporter 8 EPA ID:	Not reported
Transporter 9 EPA ID:	Not reported
Transporter 10 EPA ID:	Not reported
Date Trans1 Transported Waste:	08/30/2007
Date Trans2 Transported Waste:	08/31/2007
Date Trans3 Transported Waste:	Not reported
Date Trans4 Transported Waste:	Not reported
Date Trans5 Transported Waste:	Not reported
Date Trans6 Transported Waste:	Not reported
Date Trans7 Transported Waste:	Not reported
Date Trans8 Transported Waste:	Not reported
Date Trans9 Transported Waste:	Not reported
Date Trans10 Transported Waste:	Not reported
Date TSDF Received Waste:	09/04/2007
TSDF EPA Facility Name:	Not reported
QTY Units:	Not reported
Transporter SEQ ID:	Not reported
Transporter-1 Date:	Not reported
Waste SEQ ID:	Not reported
Waste Type Code 2:	Not reported
Waste Type Code 3:	Not reported
Waste Type Code 4:	Not reported
Waste Type Code 5:	Not reported
Waste Type Code 6:	Not reported
Date Accepted:	Not reported
Manifest Discrepancy Type:	Not reported
Data Entry Number:	Not reported
Was Load Rejected:	NEW YORK, NY 10003
Reason Load Was Rejected:	Not reported

E66 **CON EDISON** **RCRA NonGen / NLR** **1014398323**
SSW **414 E 119TH ST E OF 1ST AVE** **NJ MANIFEST** **NYP004206753**
< 1/8 **NEW YORK, NY 10035** **NY MANIFEST**
0.065 mi.
344 ft. **Site 2 of 9 in cluster E**

Relative: **Higher**
Actual: **11 ft.**

RCRA NonGen / NLR:

Date Form Received by Agency:		20200413
Handler Name:	CON EDISON	
Handler Address:		414 E 119TH ST E OF 1ST AVE
Handler City,State,Zip:		NEW YORK, NY 10035
EPA ID:		NYP004206753
Contact Name:		Not reported
Contact Address:		Not reported
Contact City,State,Zip:		Not reported
Contact Telephone:		Not reported
Contact Fax:		Not reported
Contact Email:		Not reported
Contact Title:		Not reported
EPA Region:		02
Land Type:		Private
Federal Waste Generator Description:		Not a generator, verified
Non-Notifier:		Not reported
Biennial Report Cycle:		Not reported
Accessibility:		Not reported
Active Site Indicator:		Not reported
State District Owner:		NY
State District:		NYSDEC R2
Mailing Address:		Not reported
Mailing City,State,Zip:		Not reported
Owner Name:		Not reported
Owner Type:		Not reported
Operator Name:		Not reported
Operator Type:		Not reported
Short-Term Generator Activity:		No
Importer Activity:		No
Mixed Waste Generator:		No
Transporter Activity:		No
Transfer Facility Activity:		No
Recycler Activity with Storage:		No
Small Quantity On-Site Burner Exemption:		No
Smelting Melting and Refining Furnace Exemption:		No
Underground Injection Control:		No
Off-Site Waste Receipt:		No
Universal Waste Indicator:		No
Universal Waste Destination Facility:		No
Federal Universal Waste:		No
Active Site Fed-Reg Treatment Storage and Disposal Facility:		Not reported
Active Site Converter Treatment storage and Disposal Facility:		Not reported
Active Site State-Reg Treatment Storage and Disposal Facility:		Not reported
Active Site State-Reg Handler:		---
Federal Facility Indicator:		Not reported
Hazardous Secondary Material Indicator:		N
Sub-Part K Indicator:		Not reported
Commercial TSD Indicator:		No
Treatment Storage and Disposal Type:		Not reported
2018 GPRA Permit Baseline:		Not on the Baseline
2018 GPRA Renewals Baseline:		Not on the Baseline
Permit Renewals Workload Universe:		Not reported

CON EDISON (Continued) **1014398323**

Permit Workload Universe:	Not reported
Permit Progress Universe:	Not reported
Post-Closure Workload Universe:	Not reported
Closure Workload Universe:	Not reported
202 GPRA Corrective Action Baseline:	No
Corrective Action Workload Universe:	No
Subject to Corrective Action Universe:	No
Non-TSDFs Where RCRA CA has Been Imposed Universe:	No
TSDFs Potentially Subject to CA Under 3004 (u)/(v) Universe:	No
TSDFs Only Subject to CA under Discretionary Auth Universe:	No
Corrective Action Priority Ranking:	No NCAPS ranking
Environmental Control Indicator:	No
Institutional Control Indicator:	No
Human Exposure Controls Indicator:	N/A
Groundwater Controls Indicator:	N/A
Operating TSDF Universe:	Not reported
Full Enforcement Universe:	Not reported
Significant Non-Complier Universe:	No
Unaddressed Significant Non-Complier Universe:	No
Addressed Significant Non-Complier Universe:	No
Significant Non-Complier With a Compliance Schedule Universe:	No
Financial Assurance Required:	Not reported
Handler Date of Last Change:	20200413
Recognized Trader-Importer:	No
Recognized Trader-Exporter:	No
Importer of Spent Lead Acid Batteries:	No
Exporter of Spent Lead Acid Batteries:	No
Recycler Activity Without Storage:	No
Manifest Broker:	No
Sub-Part P Indicator:	No

Historic Generators:

Receive Date:	20100518
Handler Name: CON EDISON	
Federal Waste Generator Description:	Not a generator, verified
State District Owner:	NY
Large Quantity Handler of Universal Waste:	No
Recognized Trader Importer:	No
Recognized Trader Exporter:	No
Spent Lead Acid Battery Importer:	No
Spent Lead Acid Battery Exporter:	No
Current Record:	No
Non Storage Recycler Activity:	Not reported
Electronic Manifest Broker:	Not reported

Receive Date:	20200413
Handler Name: CON EDISON	
Federal Waste Generator Description:	Not a generator, verified
State District Owner:	NY
Large Quantity Handler of Universal Waste:	No
Recognized Trader Importer:	No
Recognized Trader Exporter:	No
Spent Lead Acid Battery Importer:	No
Spent Lead Acid Battery Exporter:	No
Current Record:	Yes
Non Storage Recycler Activity:	No

CON EDISON (Continued) **1014398323**

Electronic Manifest Broker: No

List of NAICS Codes and Descriptions:
NAICS Codes: No NAICS Codes Found

Facility Has Received Notices of Violations:
Violations: No Violations Found

Evaluation Action Summary:
Evaluations: No Evaluations Found

NJ MANIFEST:

EPA Id:	NYP004206753
Mail Address:	4 IRVING PL, RM 828
Mail City/State/Zip:	NEW YORK, NY 10003
Facility Phone:	Not reported
Emergency Phone:	Not reported
Contact:	DENNIS MICHAELIDES
Comments:	Not reported
SIC Code:	Not reported
County:	NY061
Municipal:	Not reported
Previous EPA Id:	Not reported
Gen Flag:	Not reported
Trans Flag:	Not reported
TSDF Flag:	Not reported
Name Change:	Not reported
Date Change:	Not reported

Manifest:

Manifest Number:	001085286GBF
EPA ID:	NYP004206753
Date Shipped:	05/18/2010
TSDF EPA ID:	NJD002200046
Transporter EPA ID:	NJ0000027193
Transporter 2 EPA ID:	Not reported
Transporter 3 EPA ID:	Not reported
Transporter 4 EPA ID:	Not reported
Transporter 5 EPA ID:	Not reported
Transporter 6 EPA ID:	Not reported
Transporter 7 EPA ID:	Not reported
Transporter 8 EPA ID:	Not reported
Transporter 9 EPA ID:	Not reported
Transporter 10 EPA ID:	Not reported
Date Trans1 Transported Waste:	05/18/2010
Date Trans2 Transported Waste:	Not reported
Date Trans3 Transported Waste:	Not reported
Date Trans4 Transported Waste:	Not reported
Date Trans5 Transported Waste:	Not reported
Date Trans6 Transported Waste:	Not reported
Date Trans7 Transported Waste:	Not reported
Date Trans8 Transported Waste:	Not reported
Date Trans9 Transported Waste:	Not reported
Date Trans10 Transported Waste:	Not reported
Date TSDF Received Waste:	05/18/2010

CON EDISON (Continued) **1014398323**

TSDF EPA Facility Name:	Not reported
QTY Units:	Not reported
Transporter SEQ ID:	Not reported
Transporter-1 Date:	Not reported
Waste SEQ ID:	Not reported
Waste Type Code 2:	Not reported
Waste Type Code 3:	Not reported
Waste Type Code 4:	Not reported
Waste Type Code 5:	Not reported
Waste Type Code 6:	Not reported
Date Accepted:	Not reported
Manifest Discrepancy Type:	Not reported
Data Entry Number:	Not reported
Was Load Rejected:	NEW YORK, NY 10003
Reason Load Was Rejected:	Not reported

Waste:

Manifest Year:	Not reported
Waste Code:	D008
Hand Code:	H111
Quantity:	1500 P

NY MANIFEST:

Name:	CONSOLIDATED EDISON
Address:	414 E 119TH ST E OF 1ST AVE
City,State,Zip:	NEW YORK, NY 10035
Country:	USA
EPA ID:	NYP004206753
Facility Status:	Not reported
Location Address 1:	414 E 119TH & 1ST AVE
Code:	BP
Location Address 2:	Not reported
Total Tanks:	Not reported
Location City:	NEW YORK
Location State:	NY
Location Zip:	Not reported
Location Zip 4:	Not reported

NY MANIFEST:

EPAID:	NYP004206753
Mailing Name:	CONSOLIDATED EDISON
Mailing Contact:	THOMAS TEELING
Mailing Address 1:	4 IRVING PL RM 828
Mailing Address 2:	Not reported
Mailing City:	NEW YORK
Mailing State:	NY
Mailing Zip:	10003
Mailing Zip 4:	Not reported
Mailing Country:	USA
Mailing Phone:	2124603770

NY MANIFEST:

Document ID:	Not reported
Manifest Status:	Not reported

CON EDISON (Continued) **1014398323**

seq:	Not reported
Year:	2018
Trans1 State ID:	NJ0000027193
Trans2 State ID:	Not reported
Generator Ship Date:	05/18/2010
Trans1 Recv Date:	05/18/2010
Trans2 Recv Date:	Not reported
TSD Site Recv Date:	05/18/2010
Part A Recv Date:	Not reported
Part B Recv Date:	Not reported
Generator EPA ID:	NYP004206753
Trans1 EPA ID:	Not reported
Trans2 EPA ID:	Not reported
TSDF ID 1:	NJD002200046
TSDF ID 2:	Not reported
Manifest Tracking Number:	001085286GBF
Import Indicator:	N
Export Indicator:	N
Discr Quantity Indicator:	N
Discr Type Indicator:	N
Discr Residue Indicator:	N
Discr Partial Reject Indicator:	N
Discr Full Reject Indicator:	N
Manifest Ref Number:	Not reported
Alt Facility RCRA ID:	Not reported
Alt Facility Sign Date:	Not reported
MGMT Method Type Code:	H111
Waste Code:	Not reported
Waste Code:	Not reported
Waste Code:	Not reported
Waste Code:	Not reported
Waste Code:	Not reported
Waste Code:	Not reported
Quantity:	1500
Units:	P - Pounds
Number of Containers:	1
Container Type:	TT - Cargo tank, tank trucks
Handling Method:	T Chemical, physical, or biological treatment.
Specific Gravity:	1
Waste Code:	D008
Waste Code 1_2:	Not reported
Waste Code 1_3:	Not reported
Waste Code 1_4:	Not reported
Waste Code 1_5:	Not reported
Waste Code 1_6:	Not reported

E67 **RESIDENTIAL** **NY Spills** **S110752284**
SSW **420 EAST 119TH STREET** **N/A**
< 1/8 **MANHATTAN, NY 10095**
0.068 mi.
361 ft. **Site 3 of 9 in cluster E**

Relative: **Higher**
Actual: **11 ft.**

SPILLS:

Name:	RESIDENTIAL
Address:	420 EAST 119TH STREET
City,State,Zip:	MANHATTAN, NY 10095
Spill Number/Closed Date:	1011591 / 2011-02-22

RESIDENTIAL (Continued) **S110752284**

Facility ID:	1011591
Facility Type:	ER
DER Facility ID:	400312
Site ID:	445476
DEC Region:	2
Spill Cause:	Human Error
Spill Class:	C4
SWIS:	3101
Spill Date:	2011-02-19
Investigator:	SFRAHMAN
Referred To:	Not reported
Reported to Dept:	2011-02-19
CID:	Not reported
Water Affected:	Not reported
Spill Source:	Private Dwelling
Spill Notifier:	Local Agency
Cleanup Ceased:	Not reported
Cleanup Meets Std:	False
Last Inspection:	Not reported
Recommended Penalty:	False
UST Trust:	False
Remediation Phase:	0
Date Entered In Computer:	2011-02-19
Spill Record Last Update:	2011-02-22
Spiller Name:	MIKE TAYLOR
Spiller Company:	TARRANTINO FUEL OIL COMPANY
Spiller Address:	Not reported
Spiller Company:	999
Contact Name:	SAMER HANNA
DEC Memo:	"Spoke with Sameer Hannah at DEP.He responded to the site and confirmed that the spill was cleaned up.Case closed."
Remarks:	"1706 THE CALLER ADVISED DISPATCH THE SPILL WAS DUE TO AN OVER FILL. THE CLEAN UP HAS BEEN CONDUCTED. NO WATER OR SOIL IMPACTED."

All Materials:

Site ID:	445476
Operable Unit ID:	1195861
Operable Unit:	01
Material ID:	2191946
Material Code:	0001A
Material Name:	#2 fuel oil
Case No.:	Not reported
Material FA:	Petroleum
Quantity:	10.00
Units:	G
Recovered:	Not reported
Oxygenate:	Not reported

E68 **420 E. 119TH STREET** **NY Spills** **S104495905**
SSW **420 E. 119TH STREET** **N/A**
< 1/8 **MANHATTAN, NY**
0.068 mi.
361 ft. **Site 4 of 9 in cluster E**

Relative:
Higher

Actual:
11 ft.

SPILLS:

Name:	420 E. 119TH STREET
Address:	420 E. 119TH STREET
City,State,Zip:	MANHATTAN, NY
Spill Number/Closed Date:	9413711 / 1995-01-14
Facility ID:	9413711
Facility Type:	ER
DER Facility ID:	153797
Site ID:	183751
DEC Region:	2
Spill Cause:	Unknown
Spill Class:	C3
SWIS:	3101
Spill Date:	1995-01-14
Investigator:	SIGONA
Referred To:	Not reported
Reported to Dept:	1994-01-14
CID:	Not reported
Water Affected:	Not reported
Spill Source:	Unknown
Spill Notifier:	Local Agency
Cleanup Ceased:	1995-01-14
Cleanup Meets Std:	True
Last Inspection:	Not reported
Recommended Penalty:	False
UST Trust:	False
Remediation Phase:	0
Date Entered In Computer:	1995-03-22
Spill Record Last Update:	2004-09-30
Spiller Name:	Not reported
Spiller Company:	COOPER OIL CO
Spiller Address:	Not reported
Spiller Company:	001
Contact Name:	Not reported
DEC Memo:	""
Remarks:	"SOMETHING SPILLED ON LAND. DEC SIGONA WENT TO LOCATION., FOUND A SMALL AMOUNT OF SPEEDY DRY AROUND FILL PIPE. MAINTENANCE MAN SAID OIL CO. DROPPED SPEEDY DRY AND OIL.ALONG CURB. WILL SWEEP & DISPOSE."

All Materials:

Site ID:	183751
Operable Unit ID:	1007286
Operable Unit:	01
Material ID:	372452
Material Code:	0001A
Material Name:	#2 fuel oil
Case No.:	Not reported
Material FA:	Petroleum
Quantity:	1.00
Units:	G
Recovered:	.00
Oxygenate:	Not reported

C69 **PS 37M RIVER EAST ELEMENTARY** **RCRA-VSQG** **1014472872**
SE **508 E 120TH ST** **NYN008023574**
< 1/8 **NEW YORK, NY 10035**
0.069 mi.
362 ft. **Site 8 of 12 in cluster C**

Relative: **Higher**
Actual: **10 ft.**

RCRA-VSQG:

Date Form Received by Agency:	20110205
Handler Name:	PS 37M RIVER EAST ELEMENTARY
Handler Address:	508 E 120TH ST
Handler City,State,Zip:	NEW YORK, NY 10035
EPA ID:	NYN008023574
Contact Name:	Not reported
Contact Address:	E 120TH ST
Contact City,State,Zip:	NEW YORK, NY 10035
Contact Telephone:	212-348-2208
Contact Fax:	Not reported
Contact Email:	Not reported
Contact Title:	Not reported
EPA Region:	02
Land Type:	Municipal
Federal Waste Generator Description:	Conditionally Exempt Small Quantity Generator
Non-Notifier:	Not reported
Biennial Report Cycle:	Not reported
Accessibility:	Not reported
Active Site Indicator:	Handler Activities
State District Owner:	NY
State District:	NYSDEC R2
Mailing Address:	E 120TH ST
Mailing City,State,Zip:	NEW YORK, NY 10035
Owner Name:	Not reported
Owner Type:	Not reported
Operator Name:	Not reported
Operator Type:	Not reported
Short-Term Generator Activity:	No
Importer Activity:	No
Mixed Waste Generator:	No
Transporter Activity:	No
Transfer Facility Activity:	No
Recycler Activity with Storage:	No
Small Quantity On-Site Burner Exemption:	No
Smelting Melting and Refining Furnace Exemption:	No
Underground Injection Control:	No
Off-Site Waste Receipt:	No
Universal Waste Indicator:	No
Universal Waste Destination Facility:	No
Federal Universal Waste:	No
Active Site Fed-Reg Treatment Storage and Disposal Facility:	Not reported
Active Site Converter Treatment storage and Disposal Facility:	Not reported
Active Site State-Reg Treatment Storage and Disposal Facility:	Not reported
Active Site State-Reg Handler:	---
Federal Facility Indicator:	Not reported
Hazardous Secondary Material Indicator:	NN
Sub-Part K Indicator:	Not reported
Commercial TSD Indicator:	No
Treatment Storage and Disposal Type:	Not reported
2018 GPRA Permit Baseline:	Not on the Baseline
2018 GPRA Renewals Baseline:	Not on the Baseline
Permit Renewals Workload Universe:	Not reported

PS 37M RIVER EAST ELEMENTARY (Continued) **1014472872**

Permit Workload Universe:	Not reported
Permit Progress Universe:	Not reported
Post-Closure Workload Universe:	Not reported
Closure Workload Universe:	Not reported
202 GPRA Corrective Action Baseline:	No
Corrective Action Workload Universe:	No
Subject to Corrective Action Universe:	No
Non-TSDFs Where RCRA CA has Been Imposed Universe:	No
TSDFs Potentially Subject to CA Under 3004 (u)/(v) Universe:	No
TSDFs Only Subject to CA under Discretionary Auth Universe:	No
Corrective Action Priority Ranking:	No NCAPS ranking
Environmental Control Indicator:	No
Institutional Control Indicator:	No
Human Exposure Controls Indicator:	N/A
Groundwater Controls Indicator:	N/A
Operating TSDF Universe:	Not reported
Full Enforcement Universe:	Not reported
Significant Non-Complier Universe:	No
Unaddressed Significant Non-Complier Universe:	No
Addressed Significant Non-Complier Universe:	No
Significant Non-Complier With a Compliance Schedule Universe:	No
Financial Assurance Required:	Not reported
Handler Date of Last Change:	20150414
Recognized Trader-Importer:	No
Recognized Trader-Exporter:	No
Importer of Spent Lead Acid Batteries:	No
Exporter of Spent Lead Acid Batteries:	No
Recycler Activity Without Storage:	Not reported
Manifest Broker:	Not reported
Sub-Part P Indicator:	No

Historic Generators:

Receive Date:	20110205
Handler Name:	PS 37M RIVER EAST ELEMENTARY
Federal Waste Generator Description:	Conditionally Exempt Small Quantity Generator
State District Owner:	NY
Large Quantity Handler of Universal Waste:	No
Recognized Trader Importer:	No
Recognized Trader Exporter:	No
Spent Lead Acid Battery Importer:	No
Spent Lead Acid Battery Exporter:	No
Current Record:	Yes
Non Storage Recycler Activity:	Not reported
Electronic Manifest Broker:	Not reported

List of NAICS Codes and Descriptions:

NAICS Codes:	No NAICS Codes Found

Facility Has Received Notices of Violation:

Found Violation:	No
Agency Which Determined Violation:	Not reported
Violation Short Description:	Not reported
Date Violation was Determined:	Not reported
Actual Return to Compliance Date:	Not reported
Return to Compliance Qualifier:	Not reported

PS 37M RIVER EAST ELEMENTARY (Continued) **1014472872**

Violation Responsible Agency:	Not reported
Scheduled Compliance Date:	Not reported
Enforcement Identifier:	Not reported
Date of Enforcement Action:	Not reported
Enforcement Responsible Agency:	Not reported
Enforcement Docket Number:	Not reported
Enforcement Attorney:	Not reported
Corrective Action Component:	Not reported
Appeal Initiated Date:	Not reported
Appeal Resolution Date:	Not reported
Disposition Status Date:	Not reported
Disposition Status:	Not reported
Disposition Status Description:	Not reported
Consent/Final Order Sequence Number:	Not reported
Consent/Final Order Respondent Name:	Not reported
Consent/Final Order Lead Agency:	Not reported
Enforcement Type:	Not reported
Enforcement Responsible Person:	Not reported
Enforcement Responsible Sub-Organization:	Not reported
SEP Sequence Number:	Not reported
SEP Expenditure Amount:	Not reported
SEP Scheduled Completion Date:	Not reported
SEP Actual Date:	Not reported
SEP Defaulted Date:	Not reported
SEP Type:	Not reported
SEP Type Description:	Not reported
Proposed Amount:	Not reported
Final Monetary Amount:	Not reported
Paid Amount:	Not reported
Final Count:	Not reported
Final Amount:	Not reported

Evaluation Action Summary:

Evaluation Date:	20110205
Evaluation Responsible Agency:	EPA
Found Violation:	No
Evaluation Type Description:	COMPLIANCE EVALUATION INSPECTION ON-SITE
Evaluation Responsible Person Identifier:	R2JWG
Evaluation Responsible Sub-Organization:	RCB
Actual Return to Compliance Date:	Not reported
Scheduled Compliance Date:	Not reported
Date of Request:	Not reported
Date Response Received:	Not reported
Request Agency:	Not reported
Former Citation:	Not reported

C70 **PS 206M JOSE CELSO BARBOSA** **RCRA-VSQG** **1014472871**
SE **508 E 120TH ST** **NYN008023566**
< 1/8 **NEW YORK, NY 10035**
0.069 mi.
362 ft. **Site 9 of 12 in cluster C**

Relative: RCRA-VSQG:
Higher

Date Form Received by Agency:	20110205
Handler Name:	PS 206M JOSE CELSO BARBOSA
Handler Address:	508 E 120TH ST

Actual:
10 ft.

PS 206M JOSE CELSO BARBOSA (Continued) **1014472871**

Handler City,State,Zip:	NEW YORK, NY 10035
EPA ID:	NYN008023566
Contact Name:	Not reported
Contact Address:	E 120TH ST
Contact City,State,Zip:	NEW YORK, NY 10035
Contact Telephone:	212-860-5809
Contact Fax:	Not reported
Contact Email:	Not reported
Contact Title:	Not reported
EPA Region:	02
Land Type:	Municipal
Federal Waste Generator Description:	Conditionally Exempt Small Quantity Generator
Non-Notifier:	Not reported
Biennial Report Cycle:	Not reported
Accessibility:	Not reported
Active Site Indicator:	Handler Activities
State District Owner:	NY
State District:	NYSDEC R2
Mailing Address:	E 120TH ST
Mailing City,State,Zip:	NEW YORK, NY 10035
Owner Name:	Not reported
Owner Type:	Not reported
Operator Name:	Not reported
Operator Type:	Not reported
Short-Term Generator Activity:	No
Importer Activity:	No
Mixed Waste Generator:	No
Transporter Activity:	No
Transfer Facility Activity:	No
Recycler Activity with Storage:	No
Small Quantity On-Site Burner Exemption:	No
Smelting Melting and Refining Furnace Exemption:	No
Underground Injection Control:	No
Off-Site Waste Receipt:	No
Universal Waste Indicator:	No
Universal Waste Destination Facility:	No
Federal Universal Waste:	No
Active Site Fed-Reg Treatment Storage and Disposal Facility:	Not reported
Active Site Converter Treatment storage and Disposal Facility:	Not reported
Active Site State-Reg Treatment Storage and Disposal Facility:	Not reported
Active Site State-Reg Handler:	---
Federal Facility Indicator:	Not reported
Hazardous Secondary Material Indicator:	NN
Sub-Part K Indicator:	Not reported
Commercial TSD Indicator:	No
Treatment Storage and Disposal Type:	Not reported
2018 GPRA Permit Baseline:	Not on the Baseline
2018 GPRA Renewals Baseline:	Not on the Baseline
Permit Renewals Workload Universe:	Not reported
Permit Workload Universe:	Not reported
Permit Progress Universe:	Not reported
Post-Closure Workload Universe:	Not reported
Closure Workload Universe:	Not reported
202 GPRA Corrective Action Baseline:	No
Corrective Action Workload Universe:	No
Subject to Corrective Action Universe:	No
Non-TSDFs Where RCRA CA has Been Imposed Universe:	No

PS 206M JOSE CELSO BARBOSA (Continued) **1014472871**

TSDFs Potentially Subject to CA Under 3004 (u)/(v) Universe:	No
TSDFs Only Subject to CA under Discretionary Auth Universe:	No
Corrective Action Priority Ranking:	No NCAPS ranking
Environmental Control Indicator:	No
Institutional Control Indicator:	No
Human Exposure Controls Indicator:	N/A
Groundwater Controls Indicator:	N/A
Operating TSDF Universe:	Not reported
Full Enforcement Universe:	Not reported
Significant Non-Complier Universe:	No
Unaddressed Significant Non-Complier Universe:	No
Addressed Significant Non-Complier Universe:	No
Significant Non-Complier With a Compliance Schedule Universe:	No
Financial Assurance Required:	Not reported
Handler Date of Last Change:	20150414
Recognized Trader-Importer:	No
Recognized Trader-Exporter:	No
Importer of Spent Lead Acid Batteries:	No
Exporter of Spent Lead Acid Batteries:	No
Recycler Activity Without Storage:	Not reported
Manifest Broker:	Not reported
Sub-Part P Indicator:	No

Historic Generators:

Receive Date:	20110205
Handler Name: PS 206M JOSE CELSO BARBOSA	
Federal Waste Generator Description:	Conditionally Exempt Small Quantity Generator
State District Owner:	NY
Large Quantity Handler of Universal Waste:	No
Recognized Trader Importer:	No
Recognized Trader Exporter:	No
Spent Lead Acid Battery Importer:	No
Spent Lead Acid Battery Exporter:	No
Current Record:	Yes
Non Storage Recycler Activity:	Not reported
Electronic Manifest Broker:	Not reported

List of NAICS Codes and Descriptions:

NAICS Codes:	No NAICS Codes Found

Facility Has Received Notices of Violation:

Found Violation:	No
Agency Which Determined Violation:	Not reported
Violation Short Description:	Not reported
Date Violation was Determined:	Not reported
Actual Return to Compliance Date:	Not reported
Return to Compliance Qualifier:	Not reported
Violation Responsible Agency:	Not reported
Scheduled Compliance Date:	Not reported
Enforcement Identifier:	Not reported
Date of Enforcement Action:	Not reported
Enforcement Responsible Agency:	Not reported
Enforcement Docket Number:	Not reported
Enforcement Attorney:	Not reported
Corrective Action Component:	Not reported

PS 206M JOSE CELSO BARBOSA (Continued) **1014472871**

Appeal Initiated Date:	Not reported
Appeal Resolution Date:	Not reported
Disposition Status Date:	Not reported
Disposition Status:	Not reported
Disposition Status Description:	Not reported
Consent/Final Order Sequence Number:	Not reported
Consent/Final Order Respondent Name:	Not reported
Consent/Final Order Lead Agency:	Not reported
Enforcement Type:	Not reported
Enforcement Responsible Person:	Not reported
Enforcement Responsible Sub-Organization:	Not reported
SEP Sequence Number:	Not reported
SEP Expenditure Amount:	Not reported
SEP Scheduled Completion Date:	Not reported
SEP Actual Date:	Not reported
SEP Defaulted Date:	Not reported
SEP Type:	Not reported
SEP Type Description:	Not reported
Proposed Amount:	Not reported
Final Monetary Amount:	Not reported
Paid Amount:	Not reported
Final Count:	Not reported
Final Amount:	Not reported

Evaluation Action Summary:

Evaluation Date:	20110205
Evaluation Responsible Agency:	EPA
Found Violation:	No
Evaluation Type Description:	COMPLIANCE EVALUATION INSPECTION ON-SITE
Evaluation Responsible Person Identifier:	R2JWG
Evaluation Responsible Sub-Organization:	RCB
Actual Return to Compliance Date:	Not reported
Scheduled Compliance Date:	Not reported
Date of Request:	Not reported
Date Response Received:	Not reported
Request Agency:	Not reported
Former Citation:	Not reported

E71 **CON EDISON SERVICE BOX: 19665** **RCRA NonGen / NLR** **1016450520**
SSW **424 E 119TH ST** **NY MANIFEST** **NYP004295457**
< 1/8 **NEW YORK, NY 10029**
0.069 mi.
362 ft. **Site 5 of 9 in cluster E**

Relative: **Higher**
Actual: **11 ft.**

RCRA NonGen / NLR:

Date Form Received by Agency:	20130422
Handler Name:	CON EDISON SERVICE BOX: 19665
Handler Address:	424 E 119TH ST
Handler City,State,Zip:	NEW YORK, NY 10029
EPA ID:	NYP004295457
Contact Name:	JUAN RODRIGUEZ
Contact Address:	Not reported
Contact City,State,Zip:	Not reported
Contact Telephone:	347-865-5931
Contact Fax:	Not reported
Contact Email:	Not reported

CON EDISON SERVICE BOX: 19665 (Continued) **1016450520**

Contact Title:	OPERATING SUPERVISOR
EPA Region:	02
Land Type:	Private
Federal Waste Generator Description:	Not a generator, verified
Non-Notifier:	Not reported
Biennial Report Cycle:	Not reported
Accessibility:	Not reported
Active Site Indicator:	Not reported
State District Owner:	NY
State District:	NYSDEC R2
Mailing Address:	Not reported
Mailing City,State,Zip:	NEW YORK, NY 10003
Owner Name:	Not reported
Owner Type:	Not reported
Operator Name:	Not reported
Operator Type:	Not reported
Short-Term Generator Activity:	No
Importer Activity:	No
Mixed Waste Generator:	No
Transporter Activity:	No
Transfer Facility Activity:	No
Recycler Activity with Storage:	No
Small Quantity On-Site Burner Exemption:	No
Smelting Melting and Refining Furnace Exemption:	No
Underground Injection Control:	No
Off-Site Waste Receipt:	No
Universal Waste Indicator:	No
Universal Waste Destination Facility:	No
Federal Universal Waste:	No
Active Site Fed-Reg Treatment Storage and Disposal Facility:	Not reported
Active Site Converter Treatment storage and Disposal Facility:	Not reported
Active Site State-Reg Treatment Storage and Disposal Facility:	Not reported
Active Site State-Reg Handler:	---
Federal Facility Indicator:	Not reported
Hazardous Secondary Material Indicator:	NN
Sub-Part K Indicator:	Not reported
Commercial TSD Indicator:	No
Treatment Storage and Disposal Type:	Not reported
2018 GPRA Permit Baseline:	Not on the Baseline
2018 GPRA Renewals Baseline:	Not on the Baseline
Permit Renewals Workload Universe:	Not reported
Permit Workload Universe:	Not reported
Permit Progress Universe:	Not reported
Post-Closure Workload Universe:	Not reported
Closure Workload Universe:	Not reported
202 GPRA Corrective Action Baseline:	No
Corrective Action Workload Universe:	No
Subject to Corrective Action Universe:	No
Non-TSDFs Where RCRA CA has Been Imposed Universe:	No
TSDFs Potentially Subject to CA Under 3004 (u)/(v) Universe:	No
TSDFs Only Subject to CA under Discretionary Auth Universe:	No
Corrective Action Priority Ranking:	No NCAPS ranking
Environmental Control Indicator:	No
Institutional Control Indicator:	No
Human Exposure Controls Indicator:	N/A
Groundwater Controls Indicator:	N/A
Operating TSDF Universe:	Not reported

CON EDISON SERVICE BOX: 19665 (Continued) **1016450520**

Full Enforcement Universe:	Not reported
Significant Non-Complier Universe:	No
Unaddressed Significant Non-Complier Universe:	No
Addressed Significant Non-Complier Universe:	No
Significant Non-Complier With a Compliance Schedule Universe:	No
Financial Assurance Required:	Not reported
Handler Date of Last Change:	20130910
Recognized Trader-Importer:	No
Recognized Trader-Exporter:	No
Importer of Spent Lead Acid Batteries:	No
Exporter of Spent Lead Acid Batteries:	No
Recycler Activity Without Storage:	Not reported
Manifest Broker:	Not reported
Sub-Part P Indicator:	No

Historic Generators:

Receive Date:	20130322
Handler Name: CON EDISON SERVICE BOX:	19665
Federal Waste Generator Description:	Conditionally Exempt Small Quantity Generator
State District Owner:	NY
Large Quantity Handler of Universal Waste:	No
Recognized Trader Importer:	No
Recognized Trader Exporter:	No
Spent Lead Acid Battery Importer:	No
Spent Lead Acid Battery Exporter:	No
Current Record:	No
Non Storage Recycler Activity:	Not reported
Electronic Manifest Broker:	Not reported

Receive Date:	20130422
Handler Name: CON EDISON SERVICE BOX:	19665
Federal Waste Generator Description:	Not a generator, verified
State District Owner:	NY
Large Quantity Handler of Universal Waste:	No
Recognized Trader Importer:	No
Recognized Trader Exporter:	No
Spent Lead Acid Battery Importer:	No
Spent Lead Acid Battery Exporter:	No
Current Record:	Yes
Non Storage Recycler Activity:	Not reported
Electronic Manifest Broker:	Not reported

List of NAICS Codes and Descriptions:
NAICS Codes: No NAICS Codes Found

Facility Has Received Notices of Violations:
Violations: No Violations Found

Evaluation Action Summary:
Evaluations: No Evaluations Found

NY MANIFEST:
Name: CON EDISON

CON EDISON SERVICE BOX: 19665 (Continued) **1016450520**

Address:	424 E 119TH ST
City,State,Zip:	NEW YORK, NY 10029
Country:	USA
EPA ID:	NYP004295457
Facility Status:	Not reported
Location Address 1:	424 E 119TH ST
Code:	BP
Location Address 2:	SERV BOX 19665
Total Tanks:	Not reported
Location City:	NEW YORK
Location State:	NY
Location Zip:	10029
Location Zip 4:	Not reported

NY MANIFEST:

EPAID:	NYP004295457
Mailing Name:	CON EDISON
Mailing Contact:	CON EDISON
Mailing Address 1:	4 IRVING PL 15TH FL
Mailing Address 2:	Not reported
Mailing City:	NEW YORK
Mailing State:	NY
Mailing Zip:	10003
Mailing Zip 4:	Not reported
Mailing Country:	USA
Mailing Phone:	2124603770

NY MANIFEST:

Document ID:	Not reported
Manifest Status:	Not reported
seq:	Not reported
Year:	2018
Trans1 State ID:	NJ0000027193
Trans2 State ID:	Not reported
Generator Ship Date:	03/22/2013
Trans1 Recv Date:	03/22/2013
Trans2 Recv Date:	Not reported
TSD Site Recv Date:	03/22/2013
Part A Recv Date:	Not reported
Part B Recv Date:	Not reported
Generator EPA ID:	NYP004295457
Trans1 EPA ID:	Not reported
Trans2 EPA ID:	Not reported
TSDF ID 1:	NJD002200046
TSDF ID 2:	Not reported
Manifest Tracking Number:	010708398JJK
Import Indicator:	N
Export Indicator:	N
Discr Quantity Indicator:	N
Discr Type Indicator:	N
Discr Residue Indicator:	N
Discr Partial Reject Indicator:	N
Discr Full Reject Indicator:	N
Manifest Ref Number:	Not reported
Alt Facility RCRA ID:	Not reported
Alt Facility Sign Date:	Not reported
MGMT Method Type Code:	H110

CON EDISON SERVICE BOX: 19665 (Continued) **1016450520**

Waste Code:	Not reported
Waste Code:	Not reported
Waste Code:	Not reported
Waste Code:	Not reported
Waste Code:	Not reported
Waste Code:	Not reported
Quantity:	500
Units:	P - Pounds
Number of Containers:	1
Container Type:	TT - Cargo tank, tank trucks
Handling Method:	T Chemical, physical, or biological treatment.
Specific Gravity:	1
Waste Code:	D008
Waste Code 1_2:	Not reported
Waste Code 1_3:	Not reported
Waste Code 1_4:	Not reported
Waste Code 1_5:	Not reported
Waste Code 1_6:	Not reported

E72 **LITTLE SISTERS HOUSE** **NY Spills** **S104495216**
SSW **426 EAST 119TH STREET** **N/A**
< 1/8 **NEW YORK CITY, NY**
0.069 mi.
362 ft. **Site 6 of 9 in cluster E**

Relative:
Higher

Actual:
11 ft.

SPILLS:

Name:	LITTLE SISTERS HOUSE
Address:	426 EAST 119TH STREET
City,State,Zip:	NEW YORK CITY, NY
Spill Number/Closed Date:	8910601 / 2001-11-06
Facility ID:	8910601
Facility Type:	ER
DER Facility ID:	281366
Site ID:	276621
DEC Region:	2
Spill Cause:	Other
Spill Class:	D4
SWIS:	3101
Spill Date:	1990-02-06
Investigator:	TOMASELLO
Referred To:	Not reported
Reported to Dept:	1990-02-06
CID:	Not reported
Water Affected:	Not reported
Spill Source:	Unknown
Spill Notifier:	Affected Persons
Cleanup Ceased:	2001-11-06
Cleanup Meets Std:	True
Last Inspection:	Not reported
Recommended Penalty:	False
UST Trust:	False
Remediation Phase:	0
Date Entered In Computer:	1990-02-07
Spill Record Last Update:	2001-11-06
Spiller Name:	Not reported
Spiller Company:	UNKNOWN
Spiller Address:	Not reported

LITTLE SISTERS HOUSE (Continued) **S104495216**

Spiller Company: 001
Contact Name: Not reported
DEC Memo: ""
Remarks: "(3) CARTONS & A COUPLE OF BLACK BAGS FULL OF MEDICAL WASTE LEFT BY DOOR TO THE LITTLE SISTERS OF ASSUMPTION FAMILY HEALTH SERVICE, DEPT OF SANITATION NOTIFIED, DEC WAITING FOR CALL BACK."

All Materials:
Site ID: 276621
Operable Unit ID: 937485
Operable Unit: 01
Material ID: 440169
Material Code: 0053A
Material Name: medical waste
Case No.: Not reported
Material FA: Other
Quantity: -1.00
Units: L
Recovered: .00
Oxygenate: Not reported

E73 **LITTLE SISTERS ASSUMPTION** **NY Spills** **S102961950**
SSW **426 EAST 119TH STREET** **N/A**
< 1/8 **NEW YORK, NY**
0.069 mi.
362 ft. **Site 7 of 9 in cluster E**

Relative: **Higher**
Actual: **11 ft.**

SPILLS:
Name: LITTLE SISTERS ASSUMPTION
Address: 426 EAST 119TH STREET
City,State,Zip: NEW YORK, NY
Spill Number/Closed Date: 9710576 / 1998-01-08
Facility ID: 9710576
Facility Type: ER
DER Facility ID: 224902
Site ID: 276622
DEC Region: 2
Spill Cause: Equipment Failure
Spill Class: C4
SWIS: 3101
Spill Date: 1997-12-15
Investigator: SIGONA
Referred To: Not reported
Reported to Dept: 1997-12-16
CID: 204
Water Affected: Not reported
Spill Source: Private Dwelling
Spill Notifier: Affected Persons
Cleanup Ceased: Not reported
Cleanup Meets Std: False
Last Inspection: Not reported
Recommended Penalty: False
UST Trust: False
Remediation Phase: 0
Date Entered In Computer: 1997-12-16
Spill Record Last Update: 1998-01-16
Spiller Name: Not reported

LITTLE SISTERS ASSUMPTION (Continued) **S102961950**

Spiller Company:	Not reported
Spiller Address:	424 EAST 119TH STREET
Spiller Company:	001
Contact Name:	SISTER JUDY GARSON
DEC Memo:	""
Remarks:	"CALLER HAS A PETROLEUM SMELL IN IN BASEMENT - WORKERS WERE IN ROAD DIGGING IN NOVEMBER AND THE SMELL STARTED AROUND THAT TIME "

All Materials:

Site ID:	276622
Operable Unit ID:	1056933
Operable Unit:	01
Material ID:	566594
Material Code:	0001A
Material Name:	#2 fuel oil
Case No.:	Not reported
Material FA:	Petroleum
Quantity:	.00
Units:	G
Recovered:	.00
Oxygenate:	Not reported

C74 **PROJECT GREEN HOPE** **NY Spills** **S106968233**
South **448 EAST 119TH ST** **N/A**
< 1/8 **MANHATTAN, NY**
0.070 mi.
367 ft. **Site 10 of 12 in cluster C**

Relative:
Higher

Actual:
11 ft.

SPILLS:

Name:	PROJECT GREEN HOPE
Address:	448 EAST 119TH ST
City,State,Zip:	MANHATTAN, NY
Spill Number/Closed Date:	0502340 / 2005-05-31
Facility ID:	0502340
Facility Type:	ER
DER Facility ID:	292941
Site ID:	346682
DEC Region:	2
Spill Cause:	Equipment Failure
Spill Class:	C4
SWIS:	3101
Spill Date:	2005-05-27
Investigator:	MXTIPPLE
Referred To:	Not reported
Reported to Dept:	2005-05-27
CID:	409
Water Affected:	Not reported
Spill Source:	Private Dwelling
Spill Notifier:	Local Agency
Cleanup Ceased:	Not reported
Cleanup Meets Std:	False
Last Inspection:	Not reported
Recommended Penalty:	False
UST Trust:	False
Remediation Phase:	0
Date Entered In Computer:	2005-05-27
Spill Record Last Update:	2007-06-28

PROJECT GREEN HOPE (Continued) **S106968233**

Spiller Name:	ESTEON CLARE
Spiller Company:	PROJECT GREEN HOPE
Spiller Address:	448 EAST 119 STREET
Spiller Company:	001
Contact Name:	ESTEON CLARE
DEC Memo:	"5/31/05 mt updating// T&S conducted unsatisfactory cleanup//Castle oil went out and completed the cleanup// nfa"
Remarks:	"CLEAN UP IN PROCESS. THE VA WA STILL GOING AND DIDNT STOP."

All Materials:

Site ID:	346682
Operable Unit ID:	1104442
Operable Unit:	01
Material ID:	584653
Material Code:	0001A
Material Name:	#2 fuel oil
Case No.:	Not reported
Material FA:	Petroleum
Quantity:	5.00
Units:	G
Recovered:	.00
Oxygenate:	Not reported

C75 **HOLY ROSARY CHURCH** **NY Spills** **S109373840**
South **444 EAST 119TH ST** **N/A**
< 1/8 **MANHATTAN, NY**
0.070 mi.
371 ft. **Site 11 of 12 in cluster C**

Relative: **Higher**

Actual: **11 ft.**

SPILLS:

Name:	HOLY ROSARY CHURCH
Address:	444 EAST 119TH ST
City,State,Zip:	MANHATTAN, NY
Spill Number/Closed Date:	0809380 / 2008-11-21
Facility ID:	0809380
Facility Type:	ER
DER Facility ID:	356093
Site ID:	406837
DEC Region:	2
Spill Cause:	Equipment Failure
Spill Class:	B2
SWIS:	3101
Spill Date:	2008-11-19
Investigator:	jbvought
Referred To:	Not reported
Reported to Dept:	2008-11-19
CID:	Not reported
Water Affected:	Not reported
Spill Source:	Institutional, Educational, Gov., Other
Spill Notifier:	Other
Cleanup Ceased:	Not reported
Cleanup Meets Std:	False
Last Inspection:	Not reported
Recommended Penalty:	False
UST Trust:	False
Remediation Phase:	0
Date Entered In Computer:	2008-11-19

HOLY ROSARY CHURCH (Continued) **S109373840**

Spill Record Last Update:	2008-11-24
Spiller Name:	GEORGE GRANIER
Spiller Company:	HOLY ROSARY
Spiller Address:	444 EAST 119TH ST
Spiller Company:	999
Contact Name:	JOE OSTROWSKI
DEC Memo:	"11/19/08-Vought-Daytime runner. Vought performed site visit and Petroleum Tank Cleaners on-site. Danny Mason (JR Mason Residential and Commerical Contracting 914-393-5392 cell:347-723-5591) also onsite. Spill caused by contractor onsite removing fill pipe in basement to two (275-gallon) manifolded #2 Fuel oil ASTs but not removing fill port. Approximately 150-gallons of #2 fuel oil was emptied into basement with concrete floor and #2 fuel oil also entered sump. Delivery by Castle Oil and PTC hired by Archdiocese. Speedy dry also put on floor but puddles of product still present morning after delivery (delivery was last evening) -suggesting lack of infiltration through concrete. JR Mason John Ryan (914-393-5392) also arrived onsite and would convey DEC requirments to Bram Hillegers (Archdiosece). Vought called PTC Joe Ostrowski for update on condition of concrete floor. Vought received call from Hilleger and explained below requirements and also required him to call 311 due to impact to sump. Note that sump was turned off during spill as liquid oil level above sump level and floor. Vought received callback from PTC Ostrowski that concrete was in good shape. Vought sent CSL to: Bram Hillegers Archdiocese of New York Bishop Fearns Building 201 Seminary Avenue, 2nd Floor Yonkers, NY 10704-1852 Fax: 914-376-0610 11/21/08-Vought-Received email from Hilleger that no cracks were present in concrete and that PTC completed cleanup. Pictures showed conrete floor in good condition and no remaining oil. Spill closed by Vought. 11/24/08-Vought-NFA sent to above address."
Remarks:	"CALLER STATES THAT THE FILL LINE WAS DISCONNECTED TO THE TANKS IN THE BASEMENT AND ABOUT 150 GALLONS OF PRODUCT SPILLED TO THE CONCRETE FLOOR IN THE BASEMENT. CLEAN UP IS PENDING."

All Materials:

Site ID:	406837
Operable Unit ID:	1163407
Operable Unit:	01
Material ID:	2154721
Material Code:	0001A
Material Name:	#2 fuel oil
Case No.:	Not reported
Material FA:	Petroleum
Quantity:	150.00
Units:	G
Recovered:	.00
Oxygenate:	Not reported

C76 **CON EDISON SERVICE BOX: 19667** **RCRA NonGen / NLR** **1016450483**
South **444 E 119TH ST** **NY MANIFEST** **NYP004295085**
< 1/8 **NEW YORK, NY 10029**
0.070 mi.
371 ft. **Site 12 of 12 in cluster C**

Relative: **Higher**
Actual: **11 ft.**

RCRA NonGen / NLR:

Date Form Received by Agency:		20130421
Handler Name:	CON EDISON SERVICE BOX:	19667
Handler Address:		444 E 119TH ST
Handler City,State,Zip:		NEW YORK, NY 10029
EPA ID:		NYP004295085
Contact Name:		JUAN RODRIGUEZ
Contact Address:		Not reported
Contact City,State,Zip:		Not reported
Contact Telephone:		347-865-5931
Contact Fax:		Not reported
Contact Email:		Not reported
Contact Title:		OPERATING SUPERVISOR
EPA Region:		02
Land Type:		Private
Federal Waste Generator Description:		Not a generator, verified
Non-Notifier:		Not reported
Biennial Report Cycle:		Not reported
Accessibility:		Not reported
Active Site Indicator:		Not reported
State District Owner:		NY
State District:		NYSDEC R2
Mailing Address:		Not reported
Mailing City,State,Zip:		NEW YORK, NY 10003
Owner Name:		Not reported
Owner Type:		Not reported
Operator Name:		Not reported
Operator Type:		Not reported
Short-Term Generator Activity:		No
Importer Activity:		No
Mixed Waste Generator:		No
Transporter Activity:		No
Transfer Facility Activity:		No
Recycler Activity with Storage:		No
Small Quantity On-Site Burner Exemption:		No
Smelting Melting and Refining Furnace Exemption:		No
Underground Injection Control:		No
Off-Site Waste Receipt:		No
Universal Waste Indicator:		No
Universal Waste Destination Facility:		No
Federal Universal Waste:		No
Active Site Fed-Reg Treatment Storage and Disposal Facility:		Not reported
Active Site Converter Treatment storage and Disposal Facility:		Not reported
Active Site State-Reg Treatment Storage and Disposal Facility:		Not reported
Active Site State-Reg Handler:		---
Federal Facility Indicator:		Not reported
Hazardous Secondary Material Indicator:		NN
Sub-Part K Indicator:		Not reported
Commercial TSD Indicator:		No
Treatment Storage and Disposal Type:		Not reported
2018 GPRA Permit Baseline:		Not on the Baseline
2018 GPRA Renewals Baseline:		Not on the Baseline
Permit Renewals Workload Universe:		Not reported

CON EDISON SERVICE BOX: 19667 (Continued) **1016450483**

Permit Workload Universe:	Not reported
Permit Progress Universe:	Not reported
Post-Closure Workload Universe:	Not reported
Closure Workload Universe:	Not reported
202 GPRA Corrective Action Baseline:	No
Corrective Action Workload Universe:	No
Subject to Corrective Action Universe:	No
Non-TSDFs Where RCRA CA has Been Imposed Universe:	No
TSDFs Potentially Subject to CA Under 3004 (u)/(v) Universe:	No
TSDFs Only Subject to CA under Discretionary Auth Universe:	No
Corrective Action Priority Ranking:	No NCAPS ranking
Environmental Control Indicator:	No
Institutional Control Indicator:	No
Human Exposure Controls Indicator:	N/A
Groundwater Controls Indicator:	N/A
Operating TSDF Universe:	Not reported
Full Enforcement Universe:	Not reported
Significant Non-Complier Universe:	No
Unaddressed Significant Non-Complier Universe:	No
Addressed Significant Non-Complier Universe:	No
Significant Non-Complier With a Compliance Schedule Universe:	No
Financial Assurance Required:	Not reported
Handler Date of Last Change:	20130910
Recognized Trader-Importer:	No
Recognized Trader-Exporter:	No
Importer of Spent Lead Acid Batteries:	No
Exporter of Spent Lead Acid Batteries:	No
Recycler Activity Without Storage:	Not reported
Manifest Broker:	Not reported
Sub-Part P Indicator:	No

Historic Generators:

Receive Date:	20130321
Handler Name: CON EDISON SERVICE BOX:	19667
Federal Waste Generator Description:	Conditionally Exempt Small Quantity Generator
State District Owner:	NY
Large Quantity Handler of Universal Waste:	No
Recognized Trader Importer:	No
Recognized Trader Exporter:	No
Spent Lead Acid Battery Importer:	No
Spent Lead Acid Battery Exporter:	No
Current Record:	No
Non Storage Recycler Activity:	Not reported
Electronic Manifest Broker:	Not reported

Receive Date:	20130421
Handler Name: CON EDISON SERVICE BOX:	19667
Federal Waste Generator Description:	Not a generator, verified
State District Owner:	NY
Large Quantity Handler of Universal Waste:	No
Recognized Trader Importer:	No
Recognized Trader Exporter:	No
Spent Lead Acid Battery Importer:	No
Spent Lead Acid Battery Exporter:	No
Current Record:	Yes
Non Storage Recycler Activity:	Not reported

CON EDISON SERVICE BOX: 19667 (Continued) **1016450483**

Electronic Manifest Broker: Not reported

List of NAICS Codes and Descriptions:
NAICS Codes: No NAICS Codes Found

Facility Has Received Notices of Violations:
Violations: No Violations Found

Evaluation Action Summary:
Evaluations: No Evaluations Found

NY MANIFEST:
Name: CON EDISON
Address: 444 E 119TH ST
City,State,Zip: NEW YORK, NY 10029
Country: USA
EPA ID: NYP004295085
Facility Status: Not reported
Location Address 1: 444 E 119TH ST
Code: BP
Location Address 2: SERV BOX 19667
Total Tanks: Not reported
Location City: NEW YORK
Location State: NY
Location Zip: 10029
Location Zip 4: Not reported

NY MANIFEST:
EPAID: NYP004295085
Mailing Name: CON EDISON
Mailing Contact: CON EDISON
Mailing Address 1: 4 IRVING PL 15TH FL
Mailing Address 2: Not reported
Mailing City: NEW YORK
Mailing State: NY
Mailing Zip: 10003
Mailing Zip 4: Not reported
Mailing Country: USA
Mailing Phone: 2124603770

NY MANIFEST:
Document ID: Not reported
Manifest Status: Not reported
seq: Not reported
Year: 2018
Trans1 State ID: NJ0000027193
Trans2 State ID: Not reported
Generator Ship Date: 03/21/2013
Trans1 Recv Date: 03/21/2013
Trans2 Recv Date: Not reported
TSD Site Recv Date: 03/22/2013
Part A Recv Date: Not reported
Part B Recv Date: Not reported
Generator EPA ID: NYP004295085

CON EDISON SERVICE BOX: 19667 (Continued) **1016450483**

Trans1 EPA ID:	Not reported
Trans2 EPA ID:	Not reported
TSDF ID 1:	NJD002200046
TSDF ID 2:	Not reported
Manifest Tracking Number:	010841440JJK
Import Indicator:	N
Export Indicator:	N
Discr Quantity Indicator:	N
Discr Type Indicator:	N
Discr Residue Indicator:	N
Discr Partial Reject Indicator:	N
Discr Full Reject Indicator:	N
Manifest Ref Number:	Not reported
Alt Facility RCRA ID:	Not reported
Alt Facility Sign Date:	Not reported
MGMT Method Type Code:	H110
Waste Code:	Not reported
Waste Code:	Not reported
Waste Code:	Not reported
Waste Code:	Not reported
Waste Code:	Not reported
Waste Code:	Not reported
Quantity:	500
Units:	P - Pounds
Number of Containers:	1
Container Type:	TT - Cargo tank, tank trucks
Handling Method:	T Chemical, physical, or biological treatment.
Specific Gravity:	1
Waste Code:	D008
Waste Code 1_2:	Not reported
Waste Code 1_3:	Not reported
Waste Code 1_4:	Not reported
Waste Code 1_5:	Not reported
Waste Code 1_6:	Not reported

F77 **CON EDISON** **RCRA NonGen / NLR** **1012185748**
WSW **2321 1ST AVE** **NJ MANIFEST** **NYP004165825**
< 1/8 **NEW YORK, NY 10035** **NY MANIFEST**
0.071 mi.
374 ft. **Site 1 of 23 in cluster F**

Relative: **Higher**
Actual: **10 ft.**

RCRA NonGen / NLR:

Date Form Received by Agency:		20160601
Handler Name:	CON EDISON	
Handler Address:		2321 1ST AVE
Handler City,State,Zip:		NEW YORK, NY 10035
EPA ID:		NYP004165825
Contact Name:		NEIL SKOW
Contact Address:		Not reported
Contact City,State,Zip:		Not reported
Contact Telephone:		718-204-4249
Contact Fax:		Not reported
Contact Email:		Not reported
Contact Title:		Not reported
EPA Region:		02
Land Type:		Private
Federal Waste Generator Description:		Not a generator, verified

CON EDISON (Continued) **1012185748**

Non-Notifier:	Not reported
Biennial Report Cycle:	Not reported
Accessibility:	Not reported
Active Site Indicator:	Not reported
State District Owner:	NY
State District:	NYSDEC R2
Mailing Address:	4 IRVING PL, RM 828
Mailing City,State,Zip:	NEW YORK, NY 10003
Owner Name:	Not reported
Owner Type:	Not reported
Operator Name:	Not reported
Operator Type:	Not reported
Short-Term Generator Activity:	No
Importer Activity:	No
Mixed Waste Generator:	No
Transporter Activity:	No
Transfer Facility Activity:	No
Recycler Activity with Storage:	No
Small Quantity On-Site Burner Exemption:	No
Smelting Melting and Refining Furnace Exemption:	No
Underground Injection Control:	No
Off-Site Waste Receipt:	No
Universal Waste Indicator:	No
Universal Waste Destination Facility:	No
Federal Universal Waste:	No
Active Site Fed-Reg Treatment Storage and Disposal Facility:	Not reported
Active Site Converter Treatment storage and Disposal Facility:	Not reported
Active Site State-Reg Treatment Storage and Disposal Facility:	Not reported
Active Site State-Reg Handler:	---
Federal Facility Indicator:	Not reported
Hazardous Secondary Material Indicator:	NN
Sub-Part K Indicator:	Not reported
Commercial TSD Indicator:	No
Treatment Storage and Disposal Type:	Not reported
2018 GPRA Permit Baseline:	Not on the Baseline
2018 GPRA Renewals Baseline:	Not on the Baseline
Permit Renewals Workload Universe:	Not reported
Permit Workload Universe:	Not reported
Permit Progress Universe:	Not reported
Post-Closure Workload Universe:	Not reported
Closure Workload Universe:	Not reported
202 GPRA Corrective Action Baseline:	No
Corrective Action Workload Universe:	No
Subject to Corrective Action Universe:	No
Non-TSDFs Where RCRA CA has Been Imposed Universe:	No
TSDFs Potentially Subject to CA Under 3004 (u)/(v) Universe:	No
TSDFs Only Subject to CA under Discretionary Auth Universe:	No
Corrective Action Priority Ranking:	No NCAPS ranking
Environmental Control Indicator:	No
Institutional Control Indicator:	No
Human Exposure Controls Indicator:	N/A
Groundwater Controls Indicator:	N/A
Operating TSDF Universe:	Not reported
Full Enforcement Universe:	Not reported
Significant Non-Complier Universe:	No
Unaddressed Significant Non-Complier Universe:	No
Addressed Significant Non-Complier Universe:	No

CON EDISON (Continued) **1012185748**

Significant Non-Complier With a Compliance Schedule Universe: No
Financial Assurance Required: Not reported
Handler Date of Last Change: 20161003
Recognized Trader-Importer: No
Recognized Trader-Exporter: No
Importer of Spent Lead Acid Batteries: No
Exporter of Spent Lead Acid Batteries: No
Recycler Activity Without Storage: Not reported
Manifest Broker: Not reported
Sub-Part P Indicator: No

Historic Generators:
Receive Date: 20090403
Handler Name: CON EDISON
Federal Waste Generator Description: Conditionally Exempt Small Quantity Generator
State District Owner: Not reported
Large Quantity Handler of Universal Waste: No
Recognized Trader Importer: No
Recognized Trader Exporter: No
Spent Lead Acid Battery Importer: No
Spent Lead Acid Battery Exporter: No
Current Record: No
Non Storage Recycler Activity: Not reported
Electronic Manifest Broker: Not reported

Receive Date: 20160601
Handler Name: CON EDISON
Federal Waste Generator Description: Not a generator, verified
State District Owner: NY
Large Quantity Handler of Universal Waste: No
Recognized Trader Importer: No
Recognized Trader Exporter: No
Spent Lead Acid Battery Importer: No
Spent Lead Acid Battery Exporter: No
Current Record: Yes
Non Storage Recycler Activity: Not reported
Electronic Manifest Broker: Not reported

List of NAICS Codes and Descriptions:
NAICS Codes: No NAICS Codes Found

Facility Has Received Notices of Violations:
Violations: No Violations Found

Evaluation Action Summary:
Evaluations: No Evaluations Found

NJ MANIFEST:
EPA Id: NYP004165825
Mail Address: 4 IRVING PL, RM 828
Mail City/State/Zip: NEW YORK, NY 10003
Facility Phone: Not reported
Emergency Phone: Not reported

CON EDISON (Continued) **1012185748**

Contact:	NEIL SKOW
Comments:	Not reported
SIC Code:	Not reported
County:	NY061
Municipal:	Not reported
Previous EPA Id:	Not reported
Gen Flag:	Not reported
Trans Flag:	Not reported
TSDF Flag:	Not reported
Name Change:	Not reported
Date Change:	Not reported

Manifest:

Manifest Number:	001028216JJK
EPA ID:	NYP004165825
Date Shipped:	04/03/2009
TSDF EPA ID:	NJD002200046
Transporter EPA ID:	NJ0000027193
Transporter 2 EPA ID:	Not reported
Transporter 3 EPA ID:	Not reported
Transporter 4 EPA ID:	Not reported
Transporter 5 EPA ID:	Not reported
Transporter 6 EPA ID:	Not reported
Transporter 7 EPA ID:	Not reported
Transporter 8 EPA ID:	Not reported
Transporter 9 EPA ID:	Not reported
Transporter 10 EPA ID:	Not reported
Date Trans1 Transported Waste:	04/03/2009
Date Trans2 Transported Waste:	Not reported
Date Trans3 Transported Waste:	Not reported
Date Trans4 Transported Waste:	Not reported
Date Trans5 Transported Waste:	Not reported
Date Trans6 Transported Waste:	Not reported
Date Trans7 Transported Waste:	Not reported
Date Trans8 Transported Waste:	Not reported
Date Trans9 Transported Waste:	Not reported
Date Trans10 Transported Waste:	Not reported
Date TSDF Received Waste:	04/03/2009
TSDF EPA Facility Name:	Not reported
QTY Units:	Not reported
Transporter SEQ ID:	Not reported
Transporter-1 Date:	Not reported
Waste SEQ ID:	Not reported
Waste Type Code 2:	Not reported
Waste Type Code 3:	Not reported
Waste Type Code 4:	Not reported
Waste Type Code 5:	Not reported
Waste Type Code 6:	Not reported
Date Accepted:	Not reported
Manifest Discrepancy Type:	Not reported
Data Entry Number:	Not reported
Was Load Rejected:	NEW YORK, NY 10003
Reason Load Was Rejected:	Not reported

Waste:

Manifest Year:	Not reported
Waste Code:	D008
Hand Code:	H111

CON EDISON (Continued) **1012185748**

Quantity: 425 P

NY MANIFEST:
Name: CONSOLIDATED EDISON
Address: 2321 1ST AVE
City,State,Zip: NEW YORK, NY 10035
Country: USA
EPA ID: NYP004165825
Facility Status: Not reported
Location Address 1: 2321 FIRST AVE
Code: BP
Location Address 2: Not reported
Total Tanks: Not reported
Location City: NEW YORK
Location State: NY
Location Zip: 10020
Location Zip 4: Not reported

NY MANIFEST:
EPAID: NYP004165825
Mailing Name: CONSOLIDATED EDISON
Mailing Contact: CONSOLIDATED EDISON
Mailing Address 1: 4 IRVING PLACE RM 828
Mailing Address 2: Not reported
Mailing City: NEW YORK
Mailing State: NY
Mailing Zip: 10003
Mailing Zip 4: Not reported
Mailing Country: USA
Mailing Phone: 2124602808

F78 **CONSOLIDATED EDISON** **NY MANIFEST** **S109584052**
WSW **2321 FIRST AVE** **N/A**
< 1/8 **NEW YORK, NY**
0.071 mi.
374 ft. **Site 2 of 23 in cluster F**

Relative:
Higher

Actual:
10 ft.

NY MANIFEST:
Name: CONSOLIDATED EDISON
Address: 2321 FIRST AVE
City,State,Zip: NEW YORK, NY
Country: USA
EPA ID: NYP004125825
Facility Status: Not reported
Location Address 1: 2321 FIRST AVE
Code: BP
Location Address 2: Not reported
Total Tanks: Not reported
Location City: NEW YORK
Location State: NY
Location Zip: Not reported
Location Zip 4: Not reported

NY MANIFEST:

CONSOLIDATED EDISON (Continued) **S109584052**

EPAID:	NYP004125825
Mailing Name:	CONSOLIDATED EDISON
Mailing Contact:	FRANKLYN MURRAY
Mailing Address 1:	4 IRVING PL RM 828
Mailing Address 2:	Not reported
Mailing City:	NEW YORK
Mailing State:	NY
Mailing Zip:	10003
Mailing Zip 4:	Not reported
Mailing Country:	USA
Mailing Phone:	2124602808

NY MANIFEST:

Document ID:	Not reported
Manifest Status:	Not reported
seq:	Not reported
Year:	2018
Trans1 State ID:	NJ0000027193
Trans2 State ID:	Not reported
Generator Ship Date:	04/03/2009
Trans1 Recv Date:	04/03/2009
Trans2 Recv Date:	Not reported
TSD Site Recv Date:	04/03/2009
Part A Recv Date:	Not reported
Part B Recv Date:	Not reported
Generator EPA ID:	NYP004125825
Trans1 EPA ID:	Not reported
Trans2 EPA ID:	Not reported
TSDF ID 1:	NJD002200046
TSDF ID 2:	Not reported
Manifest Tracking Number:	001028216JJK
Import Indicator:	N
Export Indicator:	N
Discr Quantity Indicator:	N
Discr Type Indicator:	N
Discr Residue Indicator:	N
Discr Partial Reject Indicator:	N
Discr Full Reject Indicator:	N
Manifest Ref Number:	Not reported
Alt Facility RCRA ID:	Not reported
Alt Facility Sign Date:	Not reported
MGMT Method Type Code:	H111
Waste Code:	Not reported
Waste Code:	Not reported
Waste Code:	Not reported
Waste Code:	Not reported
Waste Code:	Not reported
Waste Code:	Not reported
Quantity:	425
Units:	P - Pounds
Number of Containers:	1
Container Type:	TT - Cargo tank, tank trucks
Handling Method:	T Chemical, physical, or biological treatment.
Specific Gravity:	1
Waste Code:	D008
Waste Code 1_2:	Not reported
Waste Code 1_3:	Not reported

CONSOLIDATED EDISON (Continued) **S109584052**

Waste Code 1_4: Not reported
Waste Code 1_5: Not reported
Waste Code 1_6: Not reported

E79 **RESIDENCE** **NY Spills** **S106003983**
SW **2312 FIRST AVE** **N/A**
< 1/8 **MANHATTAN, NY**
0.073 mi.
385 ft. **Site 8 of 9 in cluster E**

Relative:
Higher

Actual:
11 ft.

SPILLS:

Name:	RESIDENCE
Address:	2312 FIRST AVE
City,State,Zip:	MANHATTAN, NY
Spill Number/Closed Date:	0202072 / 2003-10-07
Facility ID:	0202072
Facility Type:	ER
DER Facility ID:	164479
Site ID:	197657
DEC Region:	2
Spill Cause:	Abandoned Drums
Spill Class:	C3
SWIS:	3101
Spill Date:	2002-05-24
Investigator:	SMSANGES
Referred To:	Not reported
Reported to Dept:	2002-05-28
CID:	398
Water Affected:	Not reported
Spill Source:	Private Dwelling
Spill Notifier:	Other
Cleanup Ceased:	Not reported
Cleanup Meets Std:	False
Last Inspection:	Not reported
Recommended Penalty:	False
UST Trust:	False
Remediation Phase:	0
Date Entered In Computer:	2002-05-28
Spill Record Last Update:	2003-10-08
Spiller Name:	Not reported
Spiller Company:	RESIDENCE
Spiller Address:	Not reported
Spiller Company:	999
Contact Name:	ELSA FRANCIS
DEC Memo:	"Prior to Sept, 2004 data translation this spill Lead_DEC Field was SANGESLAND 10/7/03 SEE SPILL # 03-07164"
Remarks:	"caller had very little information. no contact number at residence. drums were discovered in basement and appears to be leaking into soil."

All Materials:

Site ID:	197657
Operable Unit ID:	852948
Operable Unit:	01
Material ID:	555507
Material Code:	0066A
Material Name:	unknown petroleum

RESIDENCE (Continued) **S106003983**

Case No.:	Not reported
Material FA:	Petroleum
Quantity:	.00
Units:	G
Recovered:	.00
Oxygenate:	Not reported

E80 **APARTMENT BUILDING** **NY Spills** **S106018809**
SW **2312 FIRST AVE** **N/A**
< 1/8 **MANHATTAN, NY**
0.073 mi.
385 ft. **Site 9 of 9 in cluster E**

Relative: **Higher**
Actual: **11 ft.**

SPILLS:

Name:	APARTMENT BUILDING
Address:	2312 FIRST AVE
City,State,Zip:	MANHATTAN, NY
Spill Number/Closed Date:	0307164 / 2003-10-17
Facility ID:	0307164
Facility Type:	ER
DER Facility ID:	253993
Site ID:	315049
DEC Region:	2
Spill Cause:	Unknown
Spill Class:	C3
SWIS:	3101
Spill Date:	2003-10-07
Investigator:	MXTIPPLE
Referred To:	Not reported
Reported to Dept:	2003-10-07
CID:	390
Water Affected:	Not reported
Spill Source:	Unknown
Spill Notifier:	Affected Persons
Cleanup Ceased:	Not reported
Cleanup Meets Std:	True
Last Inspection:	Not reported
Recommended Penalty:	False
UST Trust:	False
Remediation Phase:	0
Date Entered In Computer:	2003-10-07
Spill Record Last Update:	2006-01-26
Spiller Name:	Not reported
Spiller Company:	PATSYS RESTAURANT
Spiller Address:	1ST AV
Spiller Company:	001
Contact Name:	JOHN BREKRIDGE
DEC Memo:	"Prior to Sept, 2004 data translation this spill Lead_DEC Field was TIPPLE sEE SPILL #02-02072 10/7/03 TIPPLE CONDUCTED A SITE VISIT, A SMALL AMOUNT OF OIL WAS SPILLED DURING A DELIVERY AND RAN DOWN THE STAIRS BELOW THE STEEL SIDEWALK DOORS NEAR THE TANK. THE STAIRS HAD BEEN CLEANED, BUT THERE WAS ABOUT A BAG OF OIL CONTAMINATED SAND REMAINING ON THE FLOOR NEAR THE 2 MANIFOLDED 275 GAL TANKS. THE OWNER JOHN WILL SEND A PHOTO ONCE THE AREA IS CLEANED. 10/17/03 PHOTOS SUBMITTED REVEAL AREA OF IMPACT CLEANED/ NFA"
Remarks:	"caller reportin odor of fuel in air - very bad"

APARTMENT BUILDING (Continued) **S106018809**

All Materials:

Site ID:	315049
Operable Unit ID:	875912
Operable Unit:	01
Material ID:	500729
Material Code:	0066A
Material Name:	unknown petroleum
Case No.:	Not reported
Material FA:	Petroleum
Quantity:	.00
Units:	G
Recovered:	.00
Oxygenate:	Not reported

F81 **CON EDISON SERVICE BOX: 53845** **RCRA NonGen / NLR** **1016450478**
WSW **2319 1ST AVE** **NY MANIFEST** **NYP004295036**
< 1/8 **NEW YORK, NY 10029**
0.075 mi.
398 ft. **Site 3 of 23 in cluster F**

Relative: **Higher**
Actual: **10 ft.**

RCRA NonGen / NLR:

Date Form Received by Agency:		20130421
Handler Name:	CON EDISON SERVICE BOX:	53845
Handler Address:		2319 1ST AVE
Handler City,State,Zip:		NEW YORK, NY 10029
EPA ID:		NYP004295036
Contact Name:		JUAN RODRIGUEZ
Contact Address:		Not reported
Contact City,State,Zip:		Not reported
Contact Telephone:		347-865-5931
Contact Fax:		Not reported
Contact Email:		Not reported
Contact Title:		OPERATING SUPERVISOR
EPA Region:		02
Land Type:		Private
Federal Waste Generator Description:		Not a generator, verified
Non-Notifier:		Not reported
Biennial Report Cycle:		Not reported
Accessibility:		Not reported
Active Site Indicator:		Not reported
State District Owner:		NY
State District:		NYSDEC R2
Mailing Address:		Not reported
Mailing City,State,Zip:		NEW YORK, NY 10003
Owner Name:		Not reported
Owner Type:		Not reported
Operator Name:		Not reported
Operator Type:		Not reported
Short-Term Generator Activity:		No
Importer Activity:		No
Mixed Waste Generator:		No
Transporter Activity:		No
Transfer Facility Activity:		No
Recycler Activity with Storage:		No
Small Quantity On-Site Burner Exemption:		No
Smelting Melting and Refining Furnace Exemption:		No

CON EDISON SERVICE BOX: 53845 (Continued) **1016450478**

Underground Injection Control:	No
Off-Site Waste Receipt:	No
Universal Waste Indicator:	No
Universal Waste Destination Facility:	No
Federal Universal Waste:	No
Active Site Fed-Reg Treatment Storage and Disposal Facility:	Not reported
Active Site Converter Treatment storage and Disposal Facility:	Not reported
Active Site State-Reg Treatment Storage and Disposal Facility:	Not reported
Active Site State-Reg Handler:	---
Federal Facility Indicator:	Not reported
Hazardous Secondary Material Indicator:	NN
Sub-Part K Indicator:	Not reported
Commercial TSD Indicator:	No
Treatment Storage and Disposal Type:	Not reported
2018 GPRA Permit Baseline:	Not on the Baseline
2018 GPRA Renewals Baseline:	Not on the Baseline
Permit Renewals Workload Universe:	Not reported
Permit Workload Universe:	Not reported
Permit Progress Universe:	Not reported
Post-Closure Workload Universe:	Not reported
Closure Workload Universe:	Not reported
202 GPRA Corrective Action Baseline:	No
Corrective Action Workload Universe:	No
Subject to Corrective Action Universe:	No
Non-TSDFs Where RCRA CA has Been Imposed Universe:	No
TSDFs Potentially Subject to CA Under 3004 (u)/(v) Universe:	No
TSDFs Only Subject to CA under Discretionary Auth Universe:	No
Corrective Action Priority Ranking:	No NCAPS ranking
Environmental Control Indicator:	No
Institutional Control Indicator:	No
Human Exposure Controls Indicator:	N/A
Groundwater Controls Indicator:	N/A
Operating TSDF Universe:	Not reported
Full Enforcement Universe:	Not reported
Significant Non-Complier Universe:	No
Unaddressed Significant Non-Complier Universe:	No
Addressed Significant Non-Complier Universe:	No
Significant Non-Complier With a Compliance Schedule Universe:	No
Financial Assurance Required:	Not reported
Handler Date of Last Change:	20130910
Recognized Trader-Importer:	No
Recognized Trader-Exporter:	No
Importer of Spent Lead Acid Batteries:	No
Exporter of Spent Lead Acid Batteries:	No
Recycler Activity Without Storage:	Not reported
Manifest Broker:	Not reported
Sub-Part P Indicator:	No

Historic Generators:

Receive Date:	20130321
Handler Name: CON EDISON SERVICE BOX:	53845
Federal Waste Generator Description:	Conditionally Exempt Small Quantity Generator
State District Owner:	NY
Large Quantity Handler of Universal Waste:	No
Recognized Trader Importer:	No
Recognized Trader Exporter:	No

CON EDISON SERVICE BOX: 53845 (Continued) **1016450478**

Spent Lead Acid Battery Importer:	No
Spent Lead Acid Battery Exporter:	No
Current Record:	No
Non Storage Recycler Activity:	Not reported
Electronic Manifest Broker:	Not reported

Receive Date:	20130421
Handler Name: CON EDISON SERVICE BOX:	53845
Federal Waste Generator Description:	Not a generator, verified
State District Owner:	NY
Large Quantity Handler of Universal Waste:	No
Recognized Trader Importer:	No
Recognized Trader Exporter:	No
Spent Lead Acid Battery Importer:	No
Spent Lead Acid Battery Exporter:	No
Current Record:	Yes
Non Storage Recycler Activity:	Not reported
Electronic Manifest Broker:	Not reported

List of NAICS Codes and Descriptions:

NAICS Codes:	No NAICS Codes Found

Facility Has Received Notices of Violations:

Violations:	No Violations Found

Evaluation Action Summary:

Evaluations:	No Evaluations Found

NY MANIFEST:

Name:	CON EDISON
Address:	2319 1ST AVE
City,State,Zip:	NEW YORK, NY 10029
Country:	USA
EPA ID:	NYP004295036
Facility Status:	Not reported
Location Address 1:	2319 IST AVE
Code:	BP
Location Address 2:	SERV BOX 53845
Total Tanks:	Not reported
Location City:	NEW YORK
Location State:	NY
Location Zip:	10029
Location Zip 4:	Not reported

NY MANIFEST:

EPAID:	NYP004295036
Mailing Name:	CON EDISON
Mailing Contact:	TOM TEELING
Mailing Address 1:	4 IRVING PLACE - 15TH FLOOR
Mailing Address 2:	Not reported
Mailing City:	NEW YORK
Mailing State:	NY
Mailing Zip:	10003
Mailing Zip 4:	Not reported
Mailing Country:	USA

CON EDISON SERVICE BOX: 53845 (Continued) **1016450478**

Mailing Phone: 2124603770

NY MANIFEST:

Document ID:	Not reported
Manifest Status:	Not reported
seq:	Not reported
Year:	2018
Trans1 State ID:	NJ0000027193
Trans2 State ID:	Not reported
Generator Ship Date:	03/21/2013
Trans1 Recv Date:	03/21/2013
Trans2 Recv Date:	Not reported
TSD Site Recv Date:	03/22/2013
Part A Recv Date:	Not reported
Part B Recv Date:	Not reported
Generator EPA ID:	NYP004295036
Trans1 EPA ID:	Not reported
Trans2 EPA ID:	Not reported
TSDF ID 1:	NJD002200046
TSDF ID 2:	Not reported
Manifest Tracking Number:	010708092JJK
Import Indicator:	N
Export Indicator:	N
Discr Quantity Indicator:	N
Discr Type Indicator:	N
Discr Residue Indicator:	N
Discr Partial Reject Indicator:	N
Discr Full Reject Indicator:	N
Manifest Ref Number:	Not reported
Alt Facility RCRA ID:	Not reported
Alt Facility Sign Date:	Not reported
MGMT Method Type Code:	H110
Waste Code:	Not reported
Waste Code:	Not reported
Waste Code:	Not reported
Waste Code:	Not reported
Waste Code:	Not reported
Waste Code:	Not reported
Quantity:	500
Units:	P - Pounds
Number of Containers:	1
Container Type:	TT - Cargo tank, tank trucks
Handling Method:	T Chemical, physical, or biological treatment.
Specific Gravity:	1
Waste Code:	D008
Waste Code 1_2:	Not reported
Waste Code 1_3:	Not reported
Waste Code 1_4:	Not reported
Waste Code 1_5:	Not reported
Waste Code 1_6:	Not reported

G82 **ROADWAY SURFACE** **NY Spills** **S110489973**
WNW **EAST 120TH STREET BW 1ST AND 2ND AVE** **N/A**
< 1/8 **MANHATTAN, NY**
0.076 mi.
401 ft. **Site 1 of 7 in cluster G**

Relative:
Higher

Actual:
10 ft.

SPILLS:

Name:	ROADWAY SURFACE
Address:	EAST 120TH STREET BW 1ST AND 2ND AVE
City,State,Zip:	MANHATTAN, NY
Spill Number/Closed Date:	1004567 / 2010-07-23
Facility ID:	1004567
Facility Type:	ER
DER Facility ID:	392817
Site ID:	437846
DEC Region:	2
Spill Cause:	Unknown
Spill Class:	E4
SWIS:	3101
Spill Date:	2010-07-22
Investigator:	RMPIPER
Referred To:	Not reported
Reported to Dept:	2010-07-22
CID:	Not reported
Water Affected:	Not reported
Spill Source:	Unknown
Spill Notifier:	Other
Cleanup Ceased:	Not reported
Cleanup Meets Std:	False
Last Inspection:	Not reported
Recommended Penalty:	False
UST Trust:	False
Remediation Phase:	0
Date Entered In Computer:	2010-07-22
Spill Record Last Update:	2010-07-23
Spiller Name:	Not reported
Spiller Company:	Unknown Vehicle
Spiller Address:	Not reported
Spiller Company:	001
Contact Name:	NYC DEP HAZMAT
DEC Memo:	"DEC Piper spoke with DEP Wilson. Transmission fluid was pooled at curbside and a few cars drove through it. Sanitation called to sand area. Small spill to roadway. No sewers affected. Closed."
Remarks:	"SPILL TO ROADWAY, CLEANUP PENDING."

All Materials:

Site ID:	437846
Operable Unit ID:	1188509
Operable Unit:	01
Material ID:	2183441
Material Code:	0021
Material Name:	transmission fluid
Case No.:	Not reported
Material FA:	Petroleum
Quantity:	2.00
Units:	G
Recovered:	Not reported
Oxygenate:	Not reported

F83 **CON EDISON SERVICE BOX: 19653** **RCRA NonGen / NLR** **1016450446**
WSW **352 E 119TH ST** **NY MANIFEST** **NYP004294716**
< 1/8 **NEW YORK, NY 10029**
0.078 mi.
410 ft. **Site 4 of 23 in cluster F**

Relative: **Higher**
Actual: **10 ft.**

RCRA NonGen / NLR:

Date Form Received by Agency:		20130420
Handler Name:	CON EDISON SERVICE BOX:	19653
Handler Address:		352 E 119TH ST
Handler City,State,Zip:		NEW YORK, NY 10029
EPA ID:		NYP004294716
Contact Name:		JUAN RODRIGUEZ
Contact Address:		Not reported
Contact City,State,Zip:		Not reported
Contact Telephone:		347-865-5931
Contact Fax:		Not reported
Contact Email:		Not reported
Contact Title:		OPERATING SUPERVISOR
EPA Region:		02
Land Type:		Private
Federal Waste Generator Description:		Not a generator, verified
Non-Notifier:		Not reported
Biennial Report Cycle:		Not reported
Accessibility:		Not reported
Active Site Indicator:		Not reported
State District Owner:		NY
State District:		NYSDEC R2
Mailing Address:		Not reported
Mailing City,State,Zip:		NEW YORK, NY 10003
Owner Name:		Not reported
Owner Type:		Not reported
Operator Name:		Not reported
Operator Type:		Not reported
Short-Term Generator Activity:		No
Importer Activity:		No
Mixed Waste Generator:		No
Transporter Activity:		No
Transfer Facility Activity:		No
Recycler Activity with Storage:		No
Small Quantity On-Site Burner Exemption:		No
Smelting Melting and Refining Furnace Exemption:		No
Underground Injection Control:		No
Off-Site Waste Receipt:		No
Universal Waste Indicator:		No
Universal Waste Destination Facility:		No
Federal Universal Waste:		No
Active Site Fed-Reg Treatment Storage and Disposal Facility:		Not reported
Active Site Converter Treatment storage and Disposal Facility:		Not reported
Active Site State-Reg Treatment Storage and Disposal Facility:		Not reported
Active Site State-Reg Handler:		---
Federal Facility Indicator:		Not reported
Hazardous Secondary Material Indicator:		NN
Sub-Part K Indicator:		Not reported
Commercial TSD Indicator:		No
Treatment Storage and Disposal Type:		Not reported
2018 GPRA Permit Baseline:		Not on the Baseline
2018 GPRA Renewals Baseline:		Not on the Baseline
Permit Renewals Workload Universe:		Not reported

CON EDISON SERVICE BOX: 19653 (Continued) **1016450446**

Permit Workload Universe:	Not reported
Permit Progress Universe:	Not reported
Post-Closure Workload Universe:	Not reported
Closure Workload Universe:	Not reported
202 GPRA Corrective Action Baseline:	No
Corrective Action Workload Universe:	No
Subject to Corrective Action Universe:	No
Non-TSDFs Where RCRA CA has Been Imposed Universe:	No
TSDFs Potentially Subject to CA Under 3004 (u)/(v) Universe:	No
TSDFs Only Subject to CA under Discretionary Auth Universe:	No
Corrective Action Priority Ranking:	No NCAPS ranking
Environmental Control Indicator:	No
Institutional Control Indicator:	No
Human Exposure Controls Indicator:	N/A
Groundwater Controls Indicator:	N/A
Operating TSDF Universe:	Not reported
Full Enforcement Universe:	Not reported
Significant Non-Complier Universe:	No
Unaddressed Significant Non-Complier Universe:	No
Addressed Significant Non-Complier Universe:	No
Significant Non-Complier With a Compliance Schedule Universe:	No
Financial Assurance Required:	Not reported
Handler Date of Last Change:	20130910
Recognized Trader-Importer:	No
Recognized Trader-Exporter:	No
Importer of Spent Lead Acid Batteries:	No
Exporter of Spent Lead Acid Batteries:	No
Recycler Activity Without Storage:	Not reported
Manifest Broker:	Not reported
Sub-Part P Indicator:	No

Historic Generators:

Receive Date:	20130320
Handler Name: CON EDISON SERVICE BOX:	19653
Federal Waste Generator Description:	Conditionally Exempt Small Quantity Generator
State District Owner:	NY
Large Quantity Handler of Universal Waste:	No
Recognized Trader Importer:	No
Recognized Trader Exporter:	No
Spent Lead Acid Battery Importer:	No
Spent Lead Acid Battery Exporter:	No
Current Record:	No
Non Storage Recycler Activity:	Not reported
Electronic Manifest Broker:	Not reported

Receive Date:	20130420
Handler Name: CON EDISON SERVICE BOX:	19653
Federal Waste Generator Description:	Not a generator, verified
State District Owner:	NY
Large Quantity Handler of Universal Waste:	No
Recognized Trader Importer:	No
Recognized Trader Exporter:	No
Spent Lead Acid Battery Importer:	No
Spent Lead Acid Battery Exporter:	No
Current Record:	Yes
Non Storage Recycler Activity:	Not reported

CON EDISON SERVICE BOX: 19653 (Continued) **1016450446**

Electronic Manifest Broker: Not reported

List of NAICS Codes and Descriptions:
NAICS Codes: No NAICS Codes Found

Facility Has Received Notices of Violations:
Violations: No Violations Found

Evaluation Action Summary:
Evaluations: No Evaluations Found

NY MANIFEST:
Name: CON EDISON
Address: 352 E 119TH ST
City,State,Zip: NEW YORK, NY 10029
Country: USA
EPA ID: NYP004294716
Facility Status: Not reported
Location Address 1: 352 E 119TH ST
Code: BP
Location Address 2: SERV BOX 19653
Total Tanks: Not reported
Location City: NEW YORK
Location State: NY
Location Zip: 10029
Location Zip 4: Not reported

NY MANIFEST:
EPAID: NYP004294716
Mailing Name: CON EDISON
Mailing Contact: CON EDISON
Mailing Address 1: 4 IRVING PL 15TH FL
Mailing Address 2: Not reported
Mailing City: NEW YORK
Mailing State: NY
Mailing Zip: 10003
Mailing Zip 4: Not reported
Mailing Country: USA
Mailing Phone: 2124603770

NY MANIFEST:
Document ID: Not reported
Manifest Status: Not reported
seq: Not reported
Year: 2018
Trans1 State ID: NJ0000027193
Trans2 State ID: Not reported
Generator Ship Date: 03/20/2013
Trans1 Recv Date: 03/20/2013
Trans2 Recv Date: Not reported
TSD Site Recv Date: 03/22/2013
Part A Recv Date: Not reported
Part B Recv Date: Not reported
Generator EPA ID: NYP004294716

CON EDISON SERVICE BOX: 19653 (Continued) **1016450446**

Trans1 EPA ID:	Not reported
Trans2 EPA ID:	Not reported
TSDF ID 1:	NJD002200046
TSDF ID 2:	Not reported
Manifest Tracking Number:	010708103JJK
Import Indicator:	N
Export Indicator:	N
Discr Quantity Indicator:	N
Discr Type Indicator:	N
Discr Residue Indicator:	N
Discr Partial Reject Indicator:	N
Discr Full Reject Indicator:	N
Manifest Ref Number:	Not reported
Alt Facility RCRA ID:	Not reported
Alt Facility Sign Date:	Not reported
MGMT Method Type Code:	H110
Waste Code:	Not reported
Waste Code:	Not reported
Waste Code:	Not reported
Waste Code:	Not reported
Waste Code:	Not reported
Waste Code:	Not reported
Quantity:	250
Units:	P - Pounds
Number of Containers:	1
Container Type:	TT - Cargo tank, tank trucks
Handling Method:	T Chemical, physical, or biological treatment.
Specific Gravity:	1
Waste Code:	D008
Waste Code 1_2:	Not reported
Waste Code 1_3:	Not reported
Waste Code 1_4:	Not reported
Waste Code 1_5:	Not reported
Waste Code 1_6:	Not reported

F84 **348 EAST 119 STREET** **NY AST** **A100183389**
WSW **348 EAST 119TH STREET** **N/A**
< 1/8 **NEW YORK, NY 10035**
0.079 mi.
418 ft. **Site 5 of 23 in cluster F**

Relative:
Higher

Actual:
10 ft.

AST:

Name:	348 EAST 119 STREET
Address:	348 EAST 119TH STREET
City,State,Zip:	NEW YORK, NY 10035
Region:	STATE
DEC Region:	2
Site Status:	Unregulated/Closed
Facility Id:	2-606812
Program Type:	PBS
UTM X:	589822.01956
UTM Y:	4516923.09164
Expiration Date:	N/A
Site Type:	Apartment Building/Office Building

Affiliation Records:

Site Id:	28667

348 EAST 119 STREET (Continued) **A100183389**

Affiliation Type:	Facility Operator
Company Name:	348 EAST 119 STREET
Contact Type:	Not reported
Contact Name:	ASST. COMMISSIONER/DAMP
Address1:	Not reported
Address2:	Not reported
City:	Not reported
State:	NN
Zip Code:	Not reported
Country Code:	001
Phone:	(212) 863-7301
EMail:	Not reported
Fax Number:	Not reported
Modified By:	TRANSLAT
Date Last Modified:	2004-03-04

Site Id:	28667
Affiliation Type:	Emergency Contact
Company Name:	Not reported
Contact Type:	Not reported
Contact Name:	213/215 MOTT ST. H.D.F.C.
Address1:	Not reported
Address2:	Not reported
City:	Not reported
State:	NN
Zip Code:	Not reported
Country Code:	999
Phone:	(646) 613-0908
EMail:	Not reported
Fax Number:	Not reported
Modified By:	NRLOMBAR
Date Last Modified:	2008-03-04

Site Id:	28667
Affiliation Type:	Mail Contact
Company Name:	NYC/HPD/DAMP
Contact Type:	Not reported
Contact Name:	ASST. COMMISSIONER/DAMP
Address1:	100 GOLD STREET
Address2:	#7Z5
City:	NEW YORK
State:	NY
Zip Code:	10038
Country Code:	001
Phone:	(212) 863-7301
EMail:	Not reported
Fax Number:	Not reported
Modified By:	MSBAPTIS
Date Last Modified:	2014-05-01

Site Id:	28667
Affiliation Type:	Facility Owner
Company Name:	NYC/HPD/DAMP
Contact Type:	Not reported
Contact Name:	Not reported
Address1:	100 GOLD ST., #7Z5
Address2:	Not reported

348 EAST 119 STREET (Continued) **A100183389**

City:	NEW YORK
State:	NY
Zip Code:	10038
Country Code:	001
Phone:	(212) 863-7301
EMail:	Not reported
Fax Number:	Not reported
Modified By:	NRLOMBAR
Date Last Modified:	2014-07-16

Tank Info:

Tank Number:	001
Tank Id:	61902
Material Code:	0009
Common Name of Substance:	Gasoline

Equipment Records:

G00 - Tank Secondary Containment - None
J02 - Dispenser - Suction Dispenser
C03 - Pipe Location - Aboveground/Underground Combination
H00 - Tank Leak Detection - None
F00 - Pipe External Protection - None
D01 - Pipe Type - Steel/Carbon Steel/Iron
A00 - Tank Internal Protection - None
B01 - Tank External Protection - Painted/Asphalt Coating
I05 - Overfill - Vent Whistle

Tank Location:	Aboveground - contact with soil.... Tank bottom rests on soil, allowing no visual inspection.
Tank Type:	Steel/Carbon Steel/Iron
Tank Status:	Closed - Removed
Pipe Model:	Not reported
Install Date:	Not reported
Capacity Gallons:	1500
Tightness Test Method:	NN
Date Test:	Not reported
Next Test Date:	Not reported
Date Tank Closed:	01/23/2002
Register:	True
Modified By:	CGFREEDM
Last Modified:	04/14/2017
Material Name:	gasoline

G85 **CON EDISON** **NY MANIFEST** **S117317836**
West **333 E 119 ST** **N/A**
< 1/8 **NEW YORK, NY 10035**
0.081 mi.
426 ft. **Site 2 of 7 in cluster G**

Relative: **Higher**
Actual: **10 ft.**

NY MANIFEST:

Name:	CON EDISON
Address:	333 E 119 ST
City,State,Zip:	NEW YORK, NY 10035
Country:	USA
EPA ID:	NYP004653036
Facility Status:	Not reported
Location Address 1:	333 E 119 ST

CON EDISON (Continued) **S117317836**

Code:	BP
Location Address 2:	MH19643
Total Tanks:	Not reported
Location City:	NEW YORK
Location State:	NY
Location Zip:	10035
Location Zip 4:	Not reported

NY MANIFEST:

EPAID:	NYP004653036
Mailing Name:	CON EDISON
Mailing Contact:	CON EDISON
Mailing Address 1:	4 IRVING PL
Mailing Address 2:	15TH FL
Mailing City:	NEW YORK
Mailing State:	NY
Mailing Zip:	10003
Mailing Zip 4:	Not reported
Mailing Country:	USA
Mailing Phone:	Not reported

NY MANIFEST:

Document ID:	Not reported
Manifest Status:	Not reported
seq:	Not reported
Year:	2018
Trans1 State ID:	NJD003812047
Trans2 State ID:	Not reported
Generator Ship Date:	09/10/2014
Trans1 Recv Date:	09/10/2014
Trans2 Recv Date:	Not reported
TSD Site Recv Date:	09/16/2014
Part A Recv Date:	Not reported
Part B Recv Date:	Not reported
Generator EPA ID:	NYP004653036
Trans1 EPA ID:	Not reported
Trans2 EPA ID:	Not reported
TSDF ID 1:	NJD991291105
TSDF ID 2:	Not reported
Manifest Tracking Number:	002609355GBF
Import Indicator:	N
Export Indicator:	N
Discr Quantity Indicator:	N
Discr Type Indicator:	N
Discr Residue Indicator:	N
Discr Partial Reject Indicator:	N
Discr Full Reject Indicator:	N
Manifest Ref Number:	Not reported
Alt Facility RCRA ID:	Not reported
Alt Facility Sign Date:	Not reported
MGMT Method Type Code:	H110
Waste Code:	Not reported
Waste Code:	Not reported
Waste Code:	Not reported
Waste Code:	Not reported
Waste Code:	Not reported
Waste Code:	Not reported

CON EDISON (Continued) **S117317836**

Quantity:	2000
Units:	P - Pounds
Number of Containers:	1
Container Type:	TT - Cargo tank, tank trucks
Handling Method:	T Chemical, physical, or biological treatment.
Specific Gravity:	1
Waste Code:	D008
Waste Code 1_2:	Not reported
Waste Code 1_3:	Not reported
Waste Code 1_4:	Not reported
Waste Code 1_5:	Not reported
Waste Code 1_6:	Not reported

H86 **CON EDISON** **RCRA NonGen / NLR** **1014396956**
SSE **E 119TH ST & PLEASANT AVE** **NY MANIFEST** **NYP004192720**
< 1/8 **NEW YORK, NY 10023**
0.081 mi.
428 ft. **Site 1 of 11 in cluster H**

Relative: **Higher**
Actual: **11 ft.**

RCRA NonGen / NLR:

Date Form Received by Agency:		20160601
Handler Name:	CON EDISON	
Handler Address:		E 119TH ST & PLEASANT AVE
Handler City,State,Zip:		NEW YORK, NY 10023
EPA ID:		NYP004192720
Contact Name:		PATRICK HANLEY
Contact Address:		Not reported
Contact City,State,Zip:		Not reported
Contact Telephone:		347-203-1475
Contact Fax:		Not reported
Contact Email:		Not reported
Contact Title:		Not reported
EPA Region:		02
Land Type:		Private
Federal Waste Generator Description:		Not a generator, verified
Non-Notifier:		Not reported
Biennial Report Cycle:		Not reported
Accessibility:		Not reported
Active Site Indicator:		Not reported
State District Owner:		NY
State District:		NYSDEC R2
Mailing Address:		4 IRVING PL, RM 828
Mailing City,State,Zip:		NEW YORK, NY 10003
Owner Name:		Not reported
Owner Type:		Not reported
Operator Name:		Not reported
Operator Type:		Not reported
Short-Term Generator Activity:		No
Importer Activity:		No
Mixed Waste Generator:		No
Transporter Activity:		No
Transfer Facility Activity:		No
Recycler Activity with Storage:		No
Small Quantity On-Site Burner Exemption:		No
Smelting Melting and Refining Furnace Exemption:		No
Underground Injection Control:		No
Off-Site Waste Receipt:		No

CON EDISON (Continued) **1014396956**

Universal Waste Indicator:	No
Universal Waste Destination Facility:	No
Federal Universal Waste:	No
Active Site Fed-Reg Treatment Storage and Disposal Facility:	Not reported
Active Site Converter Treatment storage and Disposal Facility:	Not reported
Active Site State-Reg Treatment Storage and Disposal Facility:	Not reported
Active Site State-Reg Handler:	---
Federal Facility Indicator:	Not reported
Hazardous Secondary Material Indicator:	NN
Sub-Part K Indicator:	Not reported
Commercial TSD Indicator:	No
Treatment Storage and Disposal Type:	Not reported
2018 GPRA Permit Baseline:	Not on the Baseline
2018 GPRA Renewals Baseline:	Not on the Baseline
Permit Renewals Workload Universe:	Not reported
Permit Workload Universe:	Not reported
Permit Progress Universe:	Not reported
Post-Closure Workload Universe:	Not reported
Closure Workload Universe:	Not reported
202 GPRA Corrective Action Baseline:	No
Corrective Action Workload Universe:	No
Subject to Corrective Action Universe:	No
Non-TSDFs Where RCRA CA has Been Imposed Universe:	No
TSDFs Potentially Subject to CA Under 3004 (u)/(v) Universe:	No
TSDFs Only Subject to CA under Discretionary Auth Universe:	No
Corrective Action Priority Ranking:	No NCAPS ranking
Environmental Control Indicator:	No
Institutional Control Indicator:	No
Human Exposure Controls Indicator:	N/A
Groundwater Controls Indicator:	N/A
Operating TSDF Universe:	Not reported
Full Enforcement Universe:	Not reported
Significant Non-Complier Universe:	No
Unaddressed Significant Non-Complier Universe:	No
Addressed Significant Non-Complier Universe:	No
Significant Non-Complier With a Compliance Schedule Universe:	No
Financial Assurance Required:	Not reported
Handler Date of Last Change:	20160816
Recognized Trader-Importer:	No
Recognized Trader-Exporter:	No
Importer of Spent Lead Acid Batteries:	No
Exporter of Spent Lead Acid Batteries:	No
Recycler Activity Without Storage:	Not reported
Manifest Broker:	Not reported
Sub-Part P Indicator:	No

Historic Generators:

Receive Date:	20090828
Handler Name: CON EDISON	
Federal Waste Generator Description:	Conditionally Exempt Small Quantity Generator
State District Owner:	NY
Large Quantity Handler of Universal Waste:	No
Recognized Trader Importer:	No
Recognized Trader Exporter:	No
Spent Lead Acid Battery Importer:	No
Spent Lead Acid Battery Exporter:	No

CON EDISON (Continued) **1014396956**

Current Record:	No
Non Storage Recycler Activity:	Not reported
Electronic Manifest Broker:	Not reported
Receive Date:	20160601
Handler Name: CON EDISON	
Federal Waste Generator Description:	Not a generator, verified
State District Owner:	NY
Large Quantity Handler of Universal Waste:	No
Recognized Trader Importer:	No
Recognized Trader Exporter:	No
Spent Lead Acid Battery Importer:	No
Spent Lead Acid Battery Exporter:	No
Current Record:	Yes
Non Storage Recycler Activity:	Not reported
Electronic Manifest Broker:	Not reported

List of NAICS Codes and Descriptions:
NAICS Codes: No NAICS Codes Found

Facility Has Received Notices of Violations:
Violations: No Violations Found

Evaluation Action Summary:
Evaluations: No Evaluations Found

NY MANIFEST:

Name:	CONSOLIDATED EDISON
Address:	E 119TH ST & PLEASANT AVE
City,State,Zip:	NEW YORK, NY 10023
Country:	USA
EPA ID:	NYP004192720
Facility Status:	Not reported
Location Address 1:	E 119 ST & PLEASANT AVE
Code:	BP
Location Address 2:	Not reported
Total Tanks:	Not reported
Location City:	NEW YORK
Location State:	NY
Location Zip:	10020
Location Zip 4:	Not reported

NY MANIFEST:

EPAID:	NYP004192720
Mailing Name:	CONSOLIDATED EDISON
Mailing Contact:	CONSOLIDATED EDISON
Mailing Address 1:	4 IRVING PLACE RM 828
Mailing Address 2:	Not reported
Mailing City:	NEW YORK
Mailing State:	NY
Mailing Zip:	10003
Mailing Zip 4:	Not reported
Mailing Country:	USA
Mailing Phone:	2124602808

CON EDISON (Continued) **1014396956**

NY MANIFEST:

Document ID:	Not reported
Manifest Status:	Not reported
seq:	Not reported
Year:	2018
Trans1 State ID:	NYD006982359
Trans2 State ID:	Not reported
Generator Ship Date:	08/28/2009
Trans1 Recv Date:	08/28/2009
Trans2 Recv Date:	Not reported
TSD Site Recv Date:	09/01/2009
Part A Recv Date:	Not reported
Part B Recv Date:	Not reported
Generator EPA ID:	NYP004192720
Trans1 EPA ID:	Not reported
Trans2 EPA ID:	Not reported
TSDF ID 1:	NYD077444263
TSDF ID 2:	Not reported
Manifest Tracking Number:	001432866FLE
Import Indicator:	N
Export Indicator:	N
Discr Quantity Indicator:	N
Discr Type Indicator:	N
Discr Residue Indicator:	N
Discr Partial Reject Indicator:	N
Discr Full Reject Indicator:	N
Manifest Ref Number:	Not reported
Alt Facility RCRA ID:	Not reported
Alt Facility Sign Date:	Not reported
MGMT Method Type Code:	H141
Waste Code:	Not reported
Waste Code:	Not reported
Waste Code:	Not reported
Waste Code:	Not reported
Waste Code:	Not reported
Waste Code:	Not reported
Quantity:	90
Units:	K - Kilograms (2.2 pounds)
Number of Containers:	2
Container Type:	DM - Metal drums, barrels
Handling Method:	B Incineration, heat recovery, burning.
Specific Gravity:	1
Waste Code:	D008
Waste Code 1_2:	B007
Waste Code 1_3:	B002
Waste Code 1_4:	Not reported
Waste Code 1_5:	Not reported
Waste Code 1_6:	Not reported

H87 **CON EDISON** **RCRA NonGen / NLR** **1012185274**
SSE **E 119TH ST & PLEASANT AVE** **NY MANIFEST** **NYP004160776**
< 1/8 **NEW YORK, NY 10027**
0.081 mi.
428 ft. **Site 2 of 11 in cluster H**

Relative: **Higher**
Actual: **11 ft.**

RCRA NonGen / NLR:

Date Form Received by Agency:		20160601
Handler Name:	CON EDISON	
Handler Address:		E 119TH ST & PLEASANT AVE
Handler City,State,Zip:		NEW YORK, NY 10027
EPA ID:		NYP004160776
Contact Name:		ANTHONY BUDA
Contact Address:		Not reported
Contact City,State,Zip:		Not reported
Contact Telephone:		917-440-1809
Contact Fax:		Not reported
Contact Email:		Not reported
Contact Title:		Not reported
EPA Region:		02
Land Type:		Private
Federal Waste Generator Description:		Not a generator, verified
Non-Notifier:		Not reported
Biennial Report Cycle:		Not reported
Accessibility:		Not reported
Active Site Indicator:		Not reported
State District Owner:		NY
State District:		NYSDEC R2
Mailing Address:		4 IRVING PL, RM 828
Mailing City,State,Zip:		NEW YORK, NY 10003
Owner Name:		Not reported
Owner Type:		Not reported
Operator Name:		Not reported
Operator Type:		Not reported
Short-Term Generator Activity:		No
Importer Activity:		No
Mixed Waste Generator:		No
Transporter Activity:		No
Transfer Facility Activity:		No
Recycler Activity with Storage:		No
Small Quantity On-Site Burner Exemption:		No
Smelting Melting and Refining Furnace Exemption:		No
Underground Injection Control:		No
Off-Site Waste Receipt:		No
Universal Waste Indicator:		No
Universal Waste Destination Facility:		No
Federal Universal Waste:		No
Active Site Fed-Reg Treatment Storage and Disposal Facility:		Not reported
Active Site Converter Treatment storage and Disposal Facility:		Not reported
Active Site State-Reg Treatment Storage and Disposal Facility:		Not reported
Active Site State-Reg Handler:		---
Federal Facility Indicator:		Not reported
Hazardous Secondary Material Indicator:		NN
Sub-Part K Indicator:		Not reported
Commercial TSD Indicator:		No
Treatment Storage and Disposal Type:		Not reported
2018 GPRA Permit Baseline:		Not on the Baseline
2018 GPRA Renewals Baseline:		Not on the Baseline
Permit Renewals Workload Universe:		Not reported

CON EDISON (Continued) **1012185274**

Permit Workload Universe:	Not reported
Permit Progress Universe:	Not reported
Post-Closure Workload Universe:	Not reported
Closure Workload Universe:	Not reported
202 GPRA Corrective Action Baseline:	No
Corrective Action Workload Universe:	No
Subject to Corrective Action Universe:	No
Non-TSDFs Where RCRA CA has Been Imposed Universe:	No
TSDFs Potentially Subject to CA Under 3004 (u)/(v) Universe:	No
TSDFs Only Subject to CA under Discretionary Auth Universe:	No
Corrective Action Priority Ranking:	No NCAPS ranking
Environmental Control Indicator:	No
Institutional Control Indicator:	No
Human Exposure Controls Indicator:	N/A
Groundwater Controls Indicator:	N/A
Operating TSDF Universe:	Not reported
Full Enforcement Universe:	Not reported
Significant Non-Complier Universe:	No
Unaddressed Significant Non-Complier Universe:	No
Addressed Significant Non-Complier Universe:	No
Significant Non-Complier With a Compliance Schedule Universe:	No
Financial Assurance Required:	Not reported
Handler Date of Last Change:	20160830
Recognized Trader-Importer:	No
Recognized Trader-Exporter:	No
Importer of Spent Lead Acid Batteries:	No
Exporter of Spent Lead Acid Batteries:	No
Recycler Activity Without Storage:	Not reported
Manifest Broker:	Not reported
Sub-Part P Indicator:	No

Historic Generators:

Receive Date:	20080828
Handler Name: CON EDISON	
Federal Waste Generator Description:	Conditionally Exempt Small Quantity Generator
State District Owner:	Not reported
Large Quantity Handler of Universal Waste:	No
Recognized Trader Importer:	No
Recognized Trader Exporter:	No
Spent Lead Acid Battery Importer:	No
Spent Lead Acid Battery Exporter:	No
Current Record:	No
Non Storage Recycler Activity:	Not reported
Electronic Manifest Broker:	Not reported

Receive Date:	20160601
Handler Name: CON EDISON	
Federal Waste Generator Description:	Not a generator, verified
State District Owner:	NY
Large Quantity Handler of Universal Waste:	No
Recognized Trader Importer:	No
Recognized Trader Exporter:	No
Spent Lead Acid Battery Importer:	No
Spent Lead Acid Battery Exporter:	No
Current Record:	Yes
Non Storage Recycler Activity:	Not reported

CON EDISON (Continued) **1012185274**

Electronic Manifest Broker: Not reported

List of NAICS Codes and Descriptions:
NAICS Codes: No NAICS Codes Found

Facility Has Received Notices of Violations:
Violations: No Violations Found

Evaluation Action Summary:
Evaluations: No Evaluations Found

NY MANIFEST:
Name: CONSOLIDATED EDISON
Address: E 119TH ST & PLEASANT AVE
City,State,Zip: NEW YORK, NY 10027
Country: USA
EPA ID: NYP004160776
Facility Status: Not reported
Location Address 1: PLEASANT AVE & 199TH ST
Code: BP
Location Address 2: MH42875
Total Tanks: Not reported
Location City: NEW YORK
Location State: NY
Location Zip: Not reported
Location Zip 4: Not reported

NY MANIFEST:
EPAID: NYP004160776
Mailing Name: CONSOLIDATED EDISON
Mailing Contact: FRANKLYN MURRAY
Mailing Address 1: 4 IRVING PL RM 828
Mailing Address 2: Not reported
Mailing City: NEW HAVEN
Mailing State: NY
Mailing Zip: 10003
Mailing Zip 4: Not reported
Mailing Country: USA
Mailing Phone: 2124602808

NY MANIFEST:
Document ID: Not reported
Manifest Status: Not reported
seq: Not reported
Year: 2018
Trans1 State ID: NYD006982359
Trans2 State ID: Not reported
Generator Ship Date: 08/28/2008
Trans1 Recv Date: 08/28/2008
Trans2 Recv Date: Not reported
TSD Site Recv Date: 09/02/2008
Part A Recv Date: Not reported
Part B Recv Date: Not reported
Generator EPA ID: NYP004160776

CON EDISON (Continued) **1012185274**

Trans1 EPA ID:	Not reported
Trans2 EPA ID:	Not reported
TSDF ID 1:	NYD077444263
TSDF ID 2:	Not reported
Manifest Tracking Number:	001432911FLE
Import Indicator:	N
Export Indicator:	N
Discr Quantity Indicator:	N
Discr Type Indicator:	N
Discr Residue Indicator:	N
Discr Partial Reject Indicator:	N
Discr Full Reject Indicator:	N
Manifest Ref Number:	Not reported
Alt Facility RCRA ID:	Not reported
Alt Facility Sign Date:	Not reported
MGMT Method Type Code:	H141
Waste Code:	Not reported
Waste Code:	Not reported
Waste Code:	Not reported
Waste Code:	Not reported
Waste Code:	Not reported
Waste Code:	Not reported
Quantity:	90
Units:	K - Kilograms (2.2 pounds)
Number of Containers:	1
Container Type:	DM - Metal drums, barrels
Handling Method:	L Landfill.
Specific Gravity:	1
Waste Code:	D008
Waste Code 1_2:	B007
Waste Code 1_3:	Not reported
Waste Code 1_4:	Not reported
Waste Code 1_5:	Not reported
Waste Code 1_6:	Not reported

H88 **211707; E 119 STREET AND PLEASANT AVENUE** **NY Spills** **S110306322**
SSE **E 119 STREET AND PLEASANT AVENUE** **N/A**
< 1/8 **NEW YORK, NY**
0.081 mi.
428 ft. **Site 3 of 11 in cluster H**

Relative: **Higher**
Actual: **11 ft.**

SPILLS:

Name:	211707; E 119 STREET AND PLEASANT AVENUE
Address:	E 119 STREET AND PLEASANT AVENUE
City,State,Zip:	NEW YORK, NY
Spill Number/Closed Date:	0814215 / 2010-07-08
Facility ID:	0814215
Facility Type:	ER
DER Facility ID:	386496
Site ID:	432700
DEC Region:	2
Spill Cause:	Unknown
Spill Class:	D4
SWIS:	3101
Spill Date:	2008-06-05
Investigator:	dmpokrzy
Referred To:	Not reported

211707; E 119 STREET AND PLEASANT AVENUE (Continued) **S110306322**

Reported to Dept:	2008-12-31
CID:	Not reported
Water Affected:	Not reported
Spill Source:	Commercial/Industrial
Spill Notifier:	Responsible Party
Cleanup Ceased:	Not reported
Cleanup Meets Std:	False
Last Inspection:	Not reported
Recommended Penalty:	Not reported
UST Trust:	Not reported
Remediation Phase:	0
Date Entered In Computer:	2010-04-16
Spill Record Last Update:	2010-07-08
Spiller Name:	ERT DESK
Spiller Company:	CON EDISON
Spiller Address:	5030 BROADWAY
Spiller Company:	001
Contact Name:	ERT DESK
DEC Memo:	"07/08/2010 See eDocs for Con Ed report detailing cleanup and closure DMP"
Remarks:	""

All Materials:

Site ID:	432700
Operable Unit ID:	1183761
Operable Unit:	01
Material ID:	2177949
Material Code:	0066A
Material Name:	unknown petroleum
Case No.:	Not reported
Material FA:	Petroleum
Quantity:	2.00
Units:	G
Recovered:	Not reported
Oxygenate:	Not reported

H89 **CON EDISON - MANHOLE 42875** **NY MANIFEST** **S120959091**
SSE **119 ST & PLEASANT AVE** **N/A**
< 1/8 **NEW YORK, NY 10019**
0.081 mi.
428 ft. **Site 4 of 11 in cluster H**

Relative: **Higher**
Actual: **11 ft.**

NY MANIFEST:

Name:	CON EDISON - MANHOLE 42875
Address:	119 ST & PLEASANT AVE
City,State,Zip:	NEW YORK, NY 10019
Country:	USA
EPA ID:	NYP004991137
Facility Status:	Not reported
Location Address 1:	119 ST & PLEASANT AVE
Code:	BP
Location Address 2:	Not reported
Total Tanks:	Not reported
Location City:	NEW YORK
Location State:	NY
Location Zip:	10019
Location Zip 4:	Not reported

CON EDISON - MANHOLE 42875 (Continued) **S120959091**

NY MANIFEST:

EPAID:	NYP004991137
Mailing Name:	CON EDISON - MANHOLE 42875
Mailing Contact:	CON EDISON
Mailing Address 1:	4 IRVING PL 15TH FL NE
Mailing Address 2:	Not reported
Mailing City:	NEW YORK
Mailing State:	NY
Mailing Zip:	10003
Mailing Zip 4:	Not reported
Mailing Country:	USA
Mailing Phone:	Not reported

H90 **CON EDISON - SERVICE BOX 19683** **NJ MANIFEST** **S120665736**
SSE **E 119 ST AND PLEASANT AVE** **N/A**
< 1/8 **NEW YORK, NY 10035**
0.081 mi.
428 ft. **Site 5 of 11 in cluster H**

Relative:
Higher

Actual:
11 ft.

NJ MANIFEST:

EPA Id:	NYP004188165
Mail Address:	4 IRVING PLACE
Mail City/State/Zip:	NEW YORK, NY 10003
Facility Phone:	Not reported
Emergency Phone:	Not reported
Contact:	FRANKLYN MURRAY
Comments:	Not reported
SIC Code:	Not reported
County:	NY061
Municipal:	Not reported
Previous EPA Id:	Not reported
Gen Flag:	Not reported
Trans Flag:	Not reported
TSDF Flag:	Not reported
Name Change:	Not reported
Date Change:	Not reported

Manifest:

Manifest Number:	000961726GBF
EPA ID:	NYP004188165
Date Shipped:	08/04/2009
TSDF EPA ID:	NJD002200046
Transporter EPA ID:	NJ0000027193
Transporter 2 EPA ID:	Not reported
Transporter 3 EPA ID:	Not reported
Transporter 4 EPA ID:	Not reported
Transporter 5 EPA ID:	Not reported
Transporter 6 EPA ID:	Not reported
Transporter 7 EPA ID:	Not reported
Transporter 8 EPA ID:	Not reported
Transporter 9 EPA ID:	Not reported
Transporter 10 EPA ID:	Not reported
Date Trans1 Transported Waste:	08/04/2009
Date Trans2 Transported Waste:	Not reported
Date Trans3 Transported Waste:	Not reported
Date Trans4 Transported Waste:	Not reported
Date Trans5 Transported Waste:	Not reported

CON EDISON - SERVICE BOX 19683 (Continued) **S120665736**

Date Trans6 Transported Waste:	Not reported
Date Trans7 Transported Waste:	Not reported
Date Trans8 Transported Waste:	Not reported
Date Trans9 Transported Waste:	Not reported
Date Trans10 Transported Waste:	Not reported
Date TSDF Received Waste:	08/10/2009
TSDF EPA Facility Name:	Not reported
QTY Units:	Not reported
Transporter SEQ ID:	Not reported
Transporter-1 Date:	Not reported
Waste SEQ ID:	Not reported
Waste Type Code 2:	Not reported
Waste Type Code 3:	Not reported
Waste Type Code 4:	Not reported
Waste Type Code 5:	Not reported
Waste Type Code 6:	Not reported
Date Accepted:	Not reported
Manifest Discrepancy Type:	Not reported
Data Entry Number:	Not reported
Was Load Rejected:	NEW YORK, NY 10003
Reason Load Was Rejected:	Not reported

Waste:

Manifest Year:	Not reported
Waste Code:	D008
Hand Code:	H111
Quantity:	2500 P

H91 **CON EDISON - SERVICE BOX 19683** **RCRA-LQG 1014396504**
SSE **E 119 ST AND PLEASANT AVE** **NY MANIFEST NYP004188165**
< 1/8 **NEW YORK, NY 10035**
0.081 mi.
428 ft. **Site 6 of 11 in cluster H**

Relative: **Higher**
Actual: **11 ft.**

RCRA-LQG:

Date Form Received by Agency:	20100323
Handler Name:	CON EDISON - SERVICE BOX 19683
Handler Address:	E 119 ST AND PLEASANT AVE
Handler City,State,Zip:	NEW YORK, NY 10035
EPA ID:	NYP004188165
Contact Name:	FRANKLYN MURRAY
Contact Address:	Not reported
Contact City,State,Zip:	Not reported
Contact Telephone:	212-460-2808
Contact Fax:	Not reported
Contact Email:	MURRAYFR@CONED.COM
Contact Title:	Not reported
EPA Region:	02
Land Type:	Private
Federal Waste Generator Description:	Large Quantity Generator
Non-Notifier:	Not reported
Biennial Report Cycle:	2009
Accessibility:	Not reported
Active Site Indicator:	Handler Activities
State District Owner:	Not reported

CON EDISON - SERVICE BOX 19683 (Continued) **1014396504**

State District:	Not reported
Mailing Address:	4 IRVING PLACE
Mailing City,State,Zip:	NEW YORK, NY 10003
Owner Name:	CONSOLIDATED EDISON COMPANY OF NY, INC.
Owner Type:	Private
Operator Name:	CONSOLIDATED EDISON COMPANY OF NY, INC.
Operator Type:	Private
Short-Term Generator Activity:	No
Importer Activity:	No
Mixed Waste Generator:	No
Transporter Activity:	No
Transfer Facility Activity:	No
Recycler Activity with Storage:	No
Small Quantity On-Site Burner Exemption:	No
Smelting Melting and Refining Furnace Exemption:	No
Underground Injection Control:	No
Off-Site Waste Receipt:	No
Universal Waste Indicator:	No
Universal Waste Destination Facility:	No
Federal Universal Waste:	No
Active Site Fed-Reg Treatment Storage and Disposal Facility:	Not reported
Active Site Converter Treatment storage and Disposal Facility:	Not reported
Active Site State-Reg Treatment Storage and Disposal Facility:	Not reported
Active Site State-Reg Handler:	---
Federal Facility Indicator:	Not reported
Hazardous Secondary Material Indicator:	NN
Sub-Part K Indicator:	Not reported
Commercial TSD Indicator:	No
Treatment Storage and Disposal Type:	Not reported
2018 GPRA Permit Baseline:	Not on the Baseline
2018 GPRA Renewals Baseline:	Not on the Baseline
Permit Renewals Workload Universe:	Not reported
Permit Workload Universe:	Not reported
Permit Progress Universe:	Not reported
Post-Closure Workload Universe:	Not reported
Closure Workload Universe:	Not reported
202 GPRA Corrective Action Baseline:	No
Corrective Action Workload Universe:	No
Subject to Corrective Action Universe:	No
Non-TSDFs Where RCRA CA has Been Imposed Universe:	No
TSDFs Potentially Subject to CA Under 3004 (u)/(v) Universe:	No
TSDFs Only Subject to CA under Discretionary Auth Universe:	No
Corrective Action Priority Ranking:	No NCAPS ranking
Environmental Control Indicator:	No
Institutional Control Indicator:	No
Human Exposure Controls Indicator:	N/A
Groundwater Controls Indicator:	N/A
Operating TSDF Universe:	Not reported
Full Enforcement Universe:	Not reported
Significant Non-Complier Universe:	No
Unaddressed Significant Non-Complier Universe:	No
Addressed Significant Non-Complier Universe:	No
Significant Non-Complier With a Compliance Schedule Universe:	No
Financial Assurance Required:	Not reported
Handler Date of Last Change:	20150414
Recognized Trader-Importer:	No
Recognized Trader-Exporter:	No

CON EDISON - SERVICE BOX 19683 (Continued) **1014396504**

Importer of Spent Lead Acid Batteries: No
Exporter of Spent Lead Acid Batteries: No
Recycler Activity Without Storage: Not reported
Manifest Broker: Not reported
Sub-Part P Indicator: No

Biennial: List of Years
Year: 2009

Click Here for Biennial Reporting System Data:

Hazardous Waste Summary:
Waste Code: D008
Waste Description: LEAD

Handler - Owner Operator:
Owner/Operator Indicator: Operator
Owner/Operator Name: CONSOLIDATED EDISON COMPANY OF NY, INC.
Legal Status: Private
Date Became Current: 20090729
Date Ended Current: Not reported
Owner/Operator Address: 4 IRVING PLACE
Owner/Operator City,State,Zip: NEW YORK, NY 10003
Owner/Operator Telephone: Not reported
Owner/Operator Telephone Ext: Not reported
Owner/Operator Fax: Not reported
Owner/Operator Email: Not reported

Owner/Operator Indicator: Owner
Owner/Operator Name: CONSOLIDATED EDISON COMPANY OF NY, INC.
Legal Status: Private
Date Became Current: 20090729
Date Ended Current: Not reported
Owner/Operator Address: 4 IRVING PLACE
Owner/Operator City,State,Zip: NEW YORK, NY 10003
Owner/Operator Telephone: Not reported
Owner/Operator Telephone Ext: Not reported
Owner/Operator Fax: Not reported
Owner/Operator Email: Not reported

Historic Generators:
Receive Date: 20100323
Handler Name: CON EDISON - SERVICE BOX 19683
Federal Waste Generator Description: Large Quantity Generator
State District Owner: Not reported
Large Quantity Handler of Universal Waste: No
Recognized Trader Importer: No
Recognized Trader Exporter: No
Spent Lead Acid Battery Importer: No
Spent Lead Acid Battery Exporter: No
Current Record: Yes
Non Storage Recycler Activity: Not reported
Electronic Manifest Broker: Not reported

Receive Date: 20090729

CON EDISON - SERVICE BOX 19683 (Continued) **1014396504**

Handler Name: CON EDISON
Federal Waste Generator Description: Conditionally Exempt Small Quantity Generator
State District Owner: NY
Large Quantity Handler of Universal Waste: No
Recognized Trader Importer: No
Recognized Trader Exporter: No
Spent Lead Acid Battery Importer: No
Spent Lead Acid Battery Exporter: No
Current Record: No
Non Storage Recycler Activity: Not reported
Electronic Manifest Broker: Not reported

List of NAICS Codes and Descriptions:
NAICS Code: 221122
NAICS Description: ELECTRIC POWER DISTRIBUTION

Facility Has Received Notices of Violations:
Violations: No Violations Found

Evaluation Action Summary:
Evaluations: No Evaluations Found

NY MANIFEST:
Name: CONSOLIDATED EDISON
Address: E 119TH ST & PLEASANT AVE
City,State,Zip: NEW YORK, NY 10035
Country: USA
EPA ID: NYP004188165
Facility Status: Not reported
Location Address 1: E 119 ST AND PLEASANT AVE
Code: BP
Location Address 2: Not reported
Total Tanks: Not reported
Location City: NEW YORK
Location State: NY
Location Zip: 10035
Location Zip 4: Not reported

NY MANIFEST:
EPAID: NYP004188165
Mailing Name: CONSOLIDATED EDISON
Mailing Contact: FRANKLYN MURRAY
Mailing Address 1: 4 IRVING PLACE RM 828
Mailing Address 2: Not reported
Mailing City: NEW YORK
Mailing State: NY
Mailing Zip: 10003
Mailing Zip 4: Not reported
Mailing Country: USA
Mailing Phone: 2124602808

NY MANIFEST:
Document ID: Not reported
Manifest Status: Not reported

CON EDISON - SERVICE BOX 19683 (Continued) **1014396504**

seq:	Not reported
Year:	2018
Trans1 State ID:	NJ0000027193
Trans2 State ID:	Not reported
Generator Ship Date:	08/04/2009
Trans1 Recv Date:	08/04/2009
Trans2 Recv Date:	Not reported
TSD Site Recv Date:	08/10/2009
Part A Recv Date:	Not reported
Part B Recv Date:	Not reported
Generator EPA ID:	NYP004188165
Trans1 EPA ID:	Not reported
Trans2 EPA ID:	Not reported
TSDF ID 1:	NJD002200046
TSDF ID 2:	Not reported
Manifest Tracking Number:	000961726GBF
Import Indicator:	N
Export Indicator:	N
Discr Quantity Indicator:	N
Discr Type Indicator:	N
Discr Residue Indicator:	N
Discr Partial Reject Indicator:	N
Discr Full Reject Indicator:	N
Manifest Ref Number:	Not reported
Alt Facility RCRA ID:	Not reported
Alt Facility Sign Date:	Not reported
MGMT Method Type Code:	H111
Waste Code:	Not reported
Waste Code:	Not reported
Waste Code:	Not reported
Waste Code:	Not reported
Waste Code:	Not reported
Waste Code:	Not reported
Quantity:	2500
Units:	P - Pounds
Number of Containers:	1
Container Type:	TT - Cargo tank, tank trucks
Handling Method:	T Chemical, physical, or biological treatment.
Specific Gravity:	1
Waste Code:	D008
Waste Code 1_2:	Not reported
Waste Code 1_3:	Not reported
Waste Code 1_4:	Not reported
Waste Code 1_5:	Not reported
Waste Code 1_6:	Not reported

H92 **CON EDISON** **RCRA NonGen / NLR** **1014396511**
SSE **PLEASANT AVE & E 119TH ST** **NJ MANIFEST** **NYP004188231**
< 1/8 **NEW YORK, NY 10035** **NY MANIFEST**
0.081 mi.
428 ft. **Site 7 of 11 in cluster H**

Relative: RCRA NonGen / NLR:
Higher
Date Form Received by Agency: 20160601
Actual: Handler Name: CON EDISON
11 ft. Handler Address: PLEASANT AVE & E 119TH ST
Handler City,State,Zip: NEW YORK, NY 10035

CON EDISON (Continued) **1014396511**

EPA ID:	NYP004188231
Contact Name:	DENNIS MICHAELIDES
Contact Address:	Not reported
Contact City,State,Zip:	Not reported
Contact Telephone:	718-204-4297
Contact Fax:	Not reported
Contact Email:	Not reported
Contact Title:	Not reported
EPA Region:	02
Land Type:	Private
Federal Waste Generator Description:	Not a generator, verified
Non-Notifier:	Not reported
Biennial Report Cycle:	Not reported
Accessibility:	Not reported
Active Site Indicator:	Not reported
State District Owner:	NY
State District:	NYSDEC R2
Mailing Address:	4 IRVING PL, RM 828
Mailing City,State,Zip:	NEW YORK, NY 10003
Owner Name:	Not reported
Owner Type:	Not reported
Operator Name:	Not reported
Operator Type:	Not reported
Short-Term Generator Activity:	No
Importer Activity:	No
Mixed Waste Generator:	No
Transporter Activity:	No
Transfer Facility Activity:	No
Recycler Activity with Storage:	No
Small Quantity On-Site Burner Exemption:	No
Smelting Melting and Refining Furnace Exemption:	No
Underground Injection Control:	No
Off-Site Waste Receipt:	No
Universal Waste Indicator:	No
Universal Waste Destination Facility:	No
Federal Universal Waste:	No
Active Site Fed-Reg Treatment Storage and Disposal Facility:	Not reported
Active Site Converter Treatment storage and Disposal Facility:	Not reported
Active Site State-Reg Treatment Storage and Disposal Facility:	Not reported
Active Site State-Reg Handler:	---
Federal Facility Indicator:	Not reported
Hazardous Secondary Material Indicator:	NN
Sub-Part K Indicator:	Not reported
Commercial TSD Indicator:	No
Treatment Storage and Disposal Type:	Not reported
2018 GPRA Permit Baseline:	Not on the Baseline
2018 GPRA Renewals Baseline:	Not on the Baseline
Permit Renewals Workload Universe:	Not reported
Permit Workload Universe:	Not reported
Permit Progress Universe:	Not reported
Post-Closure Workload Universe:	Not reported
Closure Workload Universe:	Not reported
202 GPRA Corrective Action Baseline:	No
Corrective Action Workload Universe:	No
Subject to Corrective Action Universe:	No
Non-TSDFs Where RCRA CA has Been Imposed Universe:	No
TSDFs Potentially Subject to CA Under 3004 (u)/(v) Universe:	No

CON EDISON (Continued) **1014396511**

TSDFs Only Subject to CA under Discretionary Auth Universe:	No
Corrective Action Priority Ranking:	No NCAPS ranking
Environmental Control Indicator:	No
Institutional Control Indicator:	No
Human Exposure Controls Indicator:	N/A
Groundwater Controls Indicator:	N/A
Operating TSDF Universe:	Not reported
Full Enforcement Universe:	Not reported
Significant Non-Complier Universe:	No
Unaddressed Significant Non-Complier Universe:	No
Addressed Significant Non-Complier Universe:	No
Significant Non-Complier With a Compliance Schedule Universe:	No
Financial Assurance Required:	Not reported
Handler Date of Last Change:	20160929
Recognized Trader-Importer:	No
Recognized Trader-Exporter:	No
Importer of Spent Lead Acid Batteries:	No
Exporter of Spent Lead Acid Batteries:	No
Recycler Activity Without Storage:	Not reported
Manifest Broker:	Not reported
Sub-Part P Indicator:	No

Historic Generators:

Receive Date:	20090729
Handler Name: CON EDISON	
Federal Waste Generator Description:	Conditionally Exempt Small Quantity Generator
State District Owner:	NY
Large Quantity Handler of Universal Waste:	No
Recognized Trader Importer:	No
Recognized Trader Exporter:	No
Spent Lead Acid Battery Importer:	No
Spent Lead Acid Battery Exporter:	No
Current Record:	No
Non Storage Recycler Activity:	Not reported
Electronic Manifest Broker:	Not reported

Receive Date:	20160601
Handler Name: CON EDISON	
Federal Waste Generator Description:	Not a generator, verified
State District Owner:	NY
Large Quantity Handler of Universal Waste:	No
Recognized Trader Importer:	No
Recognized Trader Exporter:	No
Spent Lead Acid Battery Importer:	No
Spent Lead Acid Battery Exporter:	No
Current Record:	Yes
Non Storage Recycler Activity:	Not reported
Electronic Manifest Broker:	Not reported

List of NAICS Codes and Descriptions:

NAICS Codes:	No NAICS Codes Found

Facility Has Received Notices of Violations:

Violations:	No Violations Found

CON EDISON (Continued) **1014396511**

Evaluation Action Summary:
Evaluations: No Evaluations Found

NJ MANIFEST:

EPA Id:	NYP004188231
Mail Address:	4 IRVING PL, RM 828
Mail City/State/Zip:	NEW YORK, NY 10003
Facility Phone:	Not reported
Emergency Phone:	Not reported
Contact:	DENNIS MICHAELIDES
Comments:	Not reported
SIC Code:	Not reported
County:	NY061
Municipal:	Not reported
Previous EPA Id:	Not reported
Gen Flag:	Not reported
Trans Flag:	Not reported
TSDF Flag:	Not reported
Name Change:	Not reported
Date Change:	Not reported

Manifest:

Manifest Number:	001084039GBF
EPA ID:	NYP004188231
Date Shipped:	07/29/2009
TSDF EPA ID:	NJD002200046
Transporter EPA ID:	NJ0000027193
Transporter 2 EPA ID:	Not reported
Transporter 3 EPA ID:	Not reported
Transporter 4 EPA ID:	Not reported
Transporter 5 EPA ID:	Not reported
Transporter 6 EPA ID:	Not reported
Transporter 7 EPA ID:	Not reported
Transporter 8 EPA ID:	Not reported
Transporter 9 EPA ID:	Not reported
Transporter 10 EPA ID:	Not reported
Date Trans1 Transported Waste:	07/29/2009
Date Trans2 Transported Waste:	Not reported
Date Trans3 Transported Waste:	Not reported
Date Trans4 Transported Waste:	Not reported
Date Trans5 Transported Waste:	Not reported
Date Trans6 Transported Waste:	Not reported
Date Trans7 Transported Waste:	Not reported
Date Trans8 Transported Waste:	Not reported
Date Trans9 Transported Waste:	Not reported
Date Trans10 Transported Waste:	Not reported
Date TSDF Received Waste:	07/30/2009
TSDF EPA Facility Name:	Not reported
QTY Units:	Not reported
Transporter SEQ ID:	Not reported
Transporter-1 Date:	Not reported
Waste SEQ ID:	Not reported
Waste Type Code 2:	Not reported
Waste Type Code 3:	Not reported
Waste Type Code 4:	Not reported
Waste Type Code 5:	Not reported

CON EDISON (Continued) **1014396511**

Waste Type Code 6: Not reported
Date Accepted: Not reported
Manifest Discrepancy Type: Not reported
Data Entry Number: Not reported
Was Load Rejected: NEW YORK, NY 10003
Reason Load Was Rejected: Not reported

Waste:
Manifest Year: Not reported
Waste Code: D008
Hand Code: H111
Quantity: 2000 P

NY MANIFEST:
Name: CONSOLIDATED EDISON
Address: PLEASANT AVE & E 119TH ST
City,State,Zip: NEW YORK, NY 10035
Country: USA
EPA ID: NYP004188231
Facility Status: Not reported
Location Address 1: PLEASANT AVE & EAST 119th ST
Code: BP
Location Address 2: Not reported
Total Tanks: Not reported
Location City: NEW YORK
Location State: NY
Location Zip: 10020
Location Zip 4: Not reported

NY MANIFEST:
EPAID: NYP004188231
Mailing Name: CONSOLIDATED EDISON
Mailing Contact: CONSOLIDATED EDISON
Mailing Address 1: 4 IRVING PLACE RM 828
Mailing Address 2: Not reported
Mailing City: NEW YORK
Mailing State: NY
Mailing Zip: 10003
Mailing Zip 4: Not reported
Mailing Country: USA
Mailing Phone: 2124602808

NY MANIFEST:
Document ID: Not reported
Manifest Status: Not reported
seq: Not reported
Year: 2018
Trans1 State ID: NJ0000027193
Trans2 State ID: Not reported
Generator Ship Date: 07/29/2009
Trans1 Recv Date: 07/29/2009
Trans2 Recv Date: Not reported
TSD Site Recv Date: 07/30/2009
Part A Recv Date: Not reported

CON EDISON (Continued) **1014396511**

Part B Recv Date:	Not reported
Generator EPA ID:	NYP004188231
Trans1 EPA ID:	Not reported
Trans2 EPA ID:	Not reported
TSDF ID 1:	NJD002200046
TSDF ID 2:	Not reported
Manifest Tracking Number:	001084039GBF
Import Indicator:	N
Export Indicator:	N
Discr Quantity Indicator:	N
Discr Type Indicator:	N
Discr Residue Indicator:	N
Discr Partial Reject Indicator:	N
Discr Full Reject Indicator:	N
Manifest Ref Number:	Not reported
Alt Facility RCRA ID:	Not reported
Alt Facility Sign Date:	Not reported
MGMT Method Type Code:	H111
Waste Code:	Not reported
Waste Code:	Not reported
Waste Code:	Not reported
Waste Code:	Not reported
Waste Code:	Not reported
Waste Code:	Not reported
Quantity:	2000
Units:	P - Pounds
Number of Containers:	1
Container Type:	TT - Cargo tank, tank trucks
Handling Method:	T Chemical, physical, or biological treatment.
Specific Gravity:	1
Waste Code:	D008
Waste Code 1_2:	Not reported
Waste Code 1_3:	Not reported
Waste Code 1_4:	Not reported
Waste Code 1_5:	Not reported
Waste Code 1_6:	Not reported

H93 **MANHOLE 42875** **NY Spills** **S120702382**
SSE **119TH ST AND PLEASANT AVE** **N/A**
< 1/8 **MANHATTAN, NY**
0.081 mi.
428 ft. **Site 8 of 11 in cluster H**

Relative: **Higher**
Actual: **11 ft.**

SPILLS:

Name:	MANHOLE 42875
Address:	119TH ST AND PLEASANT AVE
City,State,Zip:	MANHATTAN, NY
Spill Number/Closed Date:	1700934 / 2017-05-16
Facility ID:	1700934
Facility Type:	ER
DER Facility ID:	501630
Site ID:	547958
DEC Region:	2
Spill Cause:	Unknown
Spill Class:	E4
SWIS:	3101
Spill Date:	2017-04-29

MANHOLE 42875 (Continued) **S120702382**

Investigator:	RWAUSTIN
Referred To:	Not reported
Reported to Dept:	2017-04-29
CID:	Not reported
Water Affected:	Not reported
Spill Source:	Commercial/Industrial
Spill Notifier:	Other
Cleanup Ceased:	Not reported
Cleanup Meets Std:	False
Last Inspection:	Not reported
Recommended Penalty:	False
UST Trust:	False
Remediation Phase:	0
Date Entered In Computer:	2017-04-29
Spill Record Last Update:	2017-05-16
Spiller Name:	Not reported
Spiller Company:	CON ED
Spiller Address:	Not reported
Spiller Company:	999
Contact Name:	BLAICH
DEC Memo:	"spill # 257123 5/1/17-On 4/29/17-Zhune spoke to ERT-Christ Muggio. Christ said they found 1500 gallons of water in the structure. There is no oil. They believe it's tidal water enter the structure. They collected a sample and found less than 1 ppm of PCBs. They are pumping now to see what they found. 5/16/16 - Austin - Sample results came back as insufficient to show any oil in the water, and PCB results were <1ppm - Con Ed contained and cleaned up the water in the vault - See document files for further information - Spill closed - end"
Remarks:	"large in flow of water mixed with oil into the structure, contained to the structure at this time 1,500 gal in structure"

All Materials:

Site ID:	547958
Operable Unit ID:	1296114
Operable Unit:	01
Material ID:	2302103
Material Code:	0066A
Material Name:	unknown petroleum
Case No.:	Not reported
Material FA:	Petroleum
Quantity:	Not reported
Units:	Not reported
Recovered:	Not reported
Oxygenate:	Not reported

F94 **CON EDISON** **RCRA NonGen / NLR** **1019904578**
WSW **346 E 119TH ST** **NYP004799714**
< 1/8 **NEW YORK, NY 10035**
0.082 mi.
435 ft. **Site 6 of 23 in cluster F**

Relative: RCRA NonGen / NLR:
Higher

Actual: Date Form Received by Agency:		20150626
10 ft. Handler Name:	CON EDISON	
Handler Address:		346 E 119TH ST
Handler City,State,Zip:		NEW YORK, NY 10035

CON EDISON (Continued) **1019904578**

EPA ID:	NYP004799714
Contact Name:	THOMAS TEELING
Contact Address:	Not reported
Contact City,State,Zip:	Not reported
Contact Telephone:	212-460-3770
Contact Fax:	Not reported
Contact Email:	Not reported
Contact Title:	Not reported
EPA Region:	02
Land Type:	Private
Federal Waste Generator Description:	Not a generator, verified
Non-Notifier:	Not reported
Biennial Report Cycle:	Not reported
Accessibility:	Not reported
Active Site Indicator:	Not reported
State District Owner:	NY
State District:	NYSDEC R2
Mailing Address:	IRVING PL 15TH FL NE
Mailing City,State,Zip:	NEW YORK, NY 10003
Owner Name:	Not reported
Owner Type:	Not reported
Operator Name:	Not reported
Operator Type:	Not reported
Short-Term Generator Activity:	No
Importer Activity:	No
Mixed Waste Generator:	No
Transporter Activity:	No
Transfer Facility Activity:	No
Recycler Activity with Storage:	No
Small Quantity On-Site Burner Exemption:	No
Smelting Melting and Refining Furnace Exemption:	No
Underground Injection Control:	No
Off-Site Waste Receipt:	No
Universal Waste Indicator:	No
Universal Waste Destination Facility:	No
Federal Universal Waste:	No
Active Site Fed-Reg Treatment Storage and Disposal Facility:	Not reported
Active Site Converter Treatment storage and Disposal Facility:	Not reported
Active Site State-Reg Treatment Storage and Disposal Facility:	Not reported
Active Site State-Reg Handler:	---
Federal Facility Indicator:	Not reported
Hazardous Secondary Material Indicator:	NN
Sub-Part K Indicator:	Not reported
Commercial TSD Indicator:	No
Treatment Storage and Disposal Type:	Not reported
2018 GPRA Permit Baseline:	Not on the Baseline
2018 GPRA Renewals Baseline:	Not on the Baseline
Permit Renewals Workload Universe:	Not reported
Permit Workload Universe:	Not reported
Permit Progress Universe:	Not reported
Post-Closure Workload Universe:	Not reported
Closure Workload Universe:	Not reported
202 GPRA Corrective Action Baseline:	No
Corrective Action Workload Universe:	No
Subject to Corrective Action Universe:	No
Non-TSDFs Where RCRA CA has Been Imposed Universe:	No
TSDFs Potentially Subject to CA Under 3004 (u)/(v) Universe:	No

CON EDISON (Continued) **1019904578**

TSDFs Only Subject to CA under Discretionary Auth Universe:	No
Corrective Action Priority Ranking:	No NCAPS ranking
Environmental Control Indicator:	No
Institutional Control Indicator:	No
Human Exposure Controls Indicator:	N/A
Groundwater Controls Indicator:	N/A
Operating TSDF Universe:	Not reported
Full Enforcement Universe:	Not reported
Significant Non-Complier Universe:	No
Unaddressed Significant Non-Complier Universe:	No
Addressed Significant Non-Complier Universe:	No
Significant Non-Complier With a Compliance Schedule Universe:	No
Financial Assurance Required:	Not reported
Handler Date of Last Change:	20160909
Recognized Trader-Importer:	No
Recognized Trader-Exporter:	No
Importer of Spent Lead Acid Batteries:	No
Exporter of Spent Lead Acid Batteries:	No
Recycler Activity Without Storage:	Not reported
Manifest Broker:	Not reported
Sub-Part P Indicator:	No

Historic Generators:

Receive Date:	20150626
Handler Name: CON EDISON	
Federal Waste Generator Description:	Small Quantity Generator
State District Owner:	NY
Large Quantity Handler of Universal Waste:	No
Recognized Trader Importer:	No
Recognized Trader Exporter:	No
Spent Lead Acid Battery Importer:	No
Spent Lead Acid Battery Exporter:	No
Current Record:	No
Non Storage Recycler Activity:	Not reported
Electronic Manifest Broker:	Not reported

Receive Date:	20150626
Handler Name: CON EDISON	
Federal Waste Generator Description:	Not a generator, verified
State District Owner:	NY
Large Quantity Handler of Universal Waste:	No
Recognized Trader Importer:	No
Recognized Trader Exporter:	No
Spent Lead Acid Battery Importer:	No
Spent Lead Acid Battery Exporter:	No
Current Record:	Yes
Non Storage Recycler Activity:	Not reported
Electronic Manifest Broker:	Not reported

List of NAICS Codes and Descriptions:

NAICS Codes:	No NAICS Codes Found

Facility Has Received Notices of Violations:

Violations:	No Violations Found

CON EDISON (Continued) **1019904578**

Evaluation Action Summary:
Evaluations: No Evaluations Found

F95 **CON EDISON** **NY MANIFEST** **S118257270**
WSW **346 E 119TH ST** **N/A**
< 1/8 **NEW YORK, NY 10035**
0.082 mi.
435 ft. **Site 7 of 23 in cluster F**

Relative:
Higher

Actual:
10 ft.

NY MANIFEST:

Name:	CON EDISON
Address:	346 E 119TH ST
City,State,Zip:	NEW YORK, NY 10035
Country:	USA
EPA ID:	NYP004799714
Facility Status:	Not reported
Location Address 1:	346 E 119TH ST
Code:	BP
Location Address 2:	SB 19652
Total Tanks:	Not reported
Location City:	NEW YORK
Location State:	NY
Location Zip:	Not reported
Location Zip 4:	Not reported

NY MANIFEST:

EPAID:	NYP004799714
Mailing Name:	CON EDISON
Mailing Contact:	DENNIS HUACON
Mailing Address 1:	4 IRVING PL 15TH FL
Mailing Address 2:	Not reported
Mailing City:	NEW YORK
Mailing State:	NY
Mailing Zip:	10003
Mailing Zip 4:	Not reported
Mailing Country:	USA
Mailing Phone:	2124603770

NY MANIFEST:

Document ID:	Not reported
Manifest Status:	Not reported
seq:	Not reported
Year:	2018
Trans1 State ID:	NJD003812047
Trans2 State ID:	Not reported
Generator Ship Date:	06/26/2015
Trans1 Recv Date:	06/26/2015
Trans2 Recv Date:	Not reported
TSD Site Recv Date:	07/02/2015
Part A Recv Date:	Not reported
Part B Recv Date:	Not reported
Generator EPA ID:	NYP004799714
Trans1 EPA ID:	Not reported
Trans2 EPA ID:	Not reported
TSDF ID 1:	NJD991291105
TSDF ID 2:	Not reported

CON EDISON (Continued) **S118257270**

Manifest Tracking Number:	002614512GBF
Import Indicator:	N
Export Indicator:	N
Discr Quantity Indicator:	N
Discr Type Indicator:	N
Discr Residue Indicator:	N
Discr Partial Reject Indicator:	N
Discr Full Reject Indicator:	N
Manifest Ref Number:	Not reported
Alt Facility RCRA ID:	Not reported
Alt Facility Sign Date:	Not reported
MGMT Method Type Code:	H110
Waste Code:	Not reported
Waste Code:	Not reported
Waste Code:	Not reported
Waste Code:	Not reported
Waste Code:	Not reported
Waste Code:	Not reported
Quantity:	500
Units:	P - Pounds
Number of Containers:	1
Container Type:	TT - Cargo tank, tank trucks
Handling Method:	T Chemical, physical, or biological treatment.
Specific Gravity:	1
Waste Code:	D008
Waste Code 1_2:	Not reported
Waste Code 1_3:	Not reported
Waste Code 1_4:	Not reported
Waste Code 1_5:	Not reported
Waste Code 1_6:	Not reported

F96 **CON EDISON** **NJ MANIFEST** **S120673251**
WSW **346 E 119TH ST** **N/A**
< 1/8 **NEW YORK, NY 10035**
0.082 mi.
435 ft. **Site 8 of 23 in cluster F**

Relative: **Higher**
Actual: **10 ft.**

NJ MANIFEST:

EPA Id:	NYP004799714
Mail Address:	IRVING PL 15TH FL NE
Mail City/State/Zip:	NEW YORK, NY 10003
Facility Phone:	Not reported
Emergency Phone:	Not reported
Contact:	THOMAS TEELING
Comments:	Not reported
SIC Code:	Not reported
County:	NY061
Municipal:	Not reported
Previous EPA Id:	Not reported
Gen Flag:	Not reported
Trans Flag:	Not reported
TSDF Flag:	Not reported
Name Change:	Not reported
Date Change:	Not reported

Manifest:

Manifest Number:	002614512GBF

CON EDISON (Continued) **S120673251**

EPA ID:	NYP004799714
Date Shipped:	6/26/2015
TSDF EPA ID:	NJD991291105
Transporter EPA ID:	NJD003812047
Transporter 2 EPA ID:	Not reported
Transporter 3 EPA ID:	Not reported
Transporter 4 EPA ID:	Not reported
Transporter 5 EPA ID:	Not reported
Transporter 6 EPA ID:	Not reported
Transporter 7 EPA ID:	Not reported
Transporter 8 EPA ID:	Not reported
Transporter 9 EPA ID:	Not reported
Transporter 10 EPA ID:	Not reported
Date Trans1 Transported Waste:	Not reported
Date Trans2 Transported Waste:	Not reported
Date Trans3 Transported Waste:	Not reported
Date Trans4 Transported Waste:	Not reported
Date Trans5 Transported Waste:	Not reported
Date Trans6 Transported Waste:	Not reported
Date Trans7 Transported Waste:	Not reported
Date Trans8 Transported Waste:	Not reported
Date Trans9 Transported Waste:	Not reported
Date Trans10 Transported Waste:	Not reported
Date TSDF Received Waste:	Not reported
TSDF EPA Facility Name:	Not reported
QTY Units:	Not reported
Transporter SEQ ID:	Not reported
Transporter-1 Date:	Not reported
Waste SEQ ID:	Not reported
Waste Type Code 2:	Not reported
Waste Type Code 3:	Not reported
Waste Type Code 4:	Not reported
Waste Type Code 5:	Not reported
Waste Type Code 6:	Not reported
Date Accepted:	Not reported
Manifest Discrepancy Type:	Not reported
Data Entry Number:	Not reported
Was Load Rejected:	NEW YORK, NY 10003
Reason Load Was Rejected:	Not reported

F97 **VACANT LOT** **NY Spills** **S108956124**
WSW **346 E. 119TH ST** **N/A**
< 1/8 **MANHATTAN, NY**
0.082 mi.
435 ft. **Site 9 of 23 in cluster F**

Relative:
Higher

Actual:
10 ft.

SPILLS:

Name:	VACANT LOT
Address:	346 E. 119TH ST
City,State,Zip:	MANHATTAN, NY
Spill Number/Closed Date:	0708201 / 2008-09-22
Facility ID:	0708201
Facility Type:	ER
DER Facility ID:	338607
Site ID:	389051
DEC Region:	2

VACANT LOT (Continued) **S108956124**

Spill Cause:	Other
Spill Class:	C4
SWIS:	3101
Spill Date:	2007-10-26
Investigator:	rvketani
Referred To:	Not reported
Reported to Dept:	2007-10-26
CID:	444
Water Affected:	Not reported
Spill Source:	Commercial/Industrial
Spill Notifier:	Other
Cleanup Ceased:	Not reported
Cleanup Meets Std:	False
Last Inspection:	Not reported
Recommended Penalty:	False
UST Trust:	Not reported
Remediation Phase:	0
Date Entered In Computer:	2007-10-26
Spill Record Last Update:	2009-07-10
Spiller Name:	RUTH ANN RICHERT
Spiller Company:	VACANT LOT
Spiller Address:	346 EAST 119TH
Spiller Company:	999
Contact Name:	RUTH ANN RICHERT
DEC Memo:	"Sangesland left a voice message with Martin Wodka at Team Enviro asking for the name and mailing address for the property owner.... Need to send CSL Ask Mr. Wodka first what work has already been done on the site. Maybe they have already defined the problem and they can move directly to remediation? 10/26/07 - Raphael Ketani. I spoke to Ruthann Richert, the managing partner of the owners, 346 East 119 Street, LLC. She said her company's office is at 36 West 120 Street, apt #1, NY, 10027. She said her phone number is (646) 240-4626 and her cell is (917) 902-2641. She said that dark soil was found while digging. Soil samples were taken and sent off to the lab for analysis today. She said the digging will continue as soon as Martin Wodka of Team Environmental (845) 692-8124 gets the lined roll-off containers. She added that groundwater is about 13 feet below grade and they plan to go down about 12 feet. Right now, they are encountering rubble consisting of bricks and concrete. I told her that I will be sending out a Contaminated Soil Letter as part of our routine communication. She said that is fine. The letter went out today. 11/28/07 - Raphael Ketani. I spoke to Ms. Richert. She said that they have removed 250 tons of contaminated soil so far. She added that more contaminated soil will be removed as soon as the underpinning is done. I asked her whether the groundwater will be sampled. She said that RND Services will sample the groundwater. I told her that DEC needs copies of all of the manifests and the groundwater analyticals. She said that she will send me the copies. The site is located between First and Second avenues. 1/9/08 - Raphael Ketani. I tried to contact Ms. Richert (646) 240-4626 regarding the digging and soil and groundwater sampling at the site. However, I could only leave a message. 1/16/08 - Raphael Ketani. Bob Heyman of R&D Services (845) 348-6355 called me back. He said that progress is being made on the site. It is 25' by 61', essentially the dimensions of a brownstone building. He said his company is just handling the contaminated soil and water removal, nothing else. He said that they sent about 160 tons of soil to Carteret, NJ already and may have a little more in the elevator shaft

VACANT LOT (Continued) **S108956124**

area (they have to go 8' below the water table). Groundwater is at 13' below grade. He has already collected two truck loads of water. He said he will take a sample of the groundwater when all of the construction is finished and conditions are settled. I told him to collect another load of groundwater when everything is settled. Then, I said, wait for the water to return and take a groundwater sample. He said he will do this. I asked him whether he can get all of the contaminated soil. He said No as there are structural issues with the foundations of the buildings on either side. I told him to send DEC a letter to that effect and include it in the closure report. He said he will and that pictures and everything will be included in the closure report. 4/9/08 - Raphael Ketani. I spoke to Mr. Heyman. He said that things are at a standstill. They took some more soil out and a couple of loads of water. He said the water looks clean. However, no further work can take place at the site because they have water intrusion problems in the area where the elevator pit is supposed to go. The owners have been through 3 contractors already and nothing is moving. Unless they can get the water out of the area, construction can't take place. Mr. Heyman said that he will send me a spreadsheet with the loads of water collection and soil collection listed. Mr. Heyman sent me a FAX with a list of the vac truck load pickups and the contaminated soil load pickups. 9/22/08 - Raphael Ketani. Today I received the April 2008 Site Assessment Report (SAR). Two composite soil samples were taken. One sample was completely non-detect and the other had some naphthalene, but it was well below TAGM. Groundwater was not collected as they said it was really from precipitation and runoff. They will install a plastic vapor barrier and a vapor recovery system. Based upon the information in the SAR and the fact that they were installing the vapor recovery system, and that they will put in a vapor barrier, I am closing the spill case."

Remarks: "DIGGING AND CAME UPON CONTAMINATED SOIL"

All Materials:

Site ID:	389051
Operable Unit ID:	1146202
Operable Unit:	01
Material ID:	2136567
Material Code:	0066A
Material Name:	unknown petroleum
Case No.:	Not reported
Material FA:	Petroleum
Quantity:	.00
Units:	G
Recovered:	.00
Oxygenate:	Not reported

I98 **WAGNER -NYCHA** **NY Spills** **S121986352**
North **2360 1ST AVENUE** **N/A**
< 1/8 **NEW YORK CITY, NY**
0.084 mi.
444 ft. **Site 1 of 24 in cluster I**

Relative:
Higher

Actual:
10 ft.

SPILLS:

Name:	WAGNER -NYCHA
Address:	2360 1ST AVENUE
City,State,Zip:	NEW YORK CITY, NY
Spill Number/Closed Date:	9009488 / 1993-07-06

WAGNER -NYCHA (Continued) **S121986352**

Facility ID:	9009488
Facility Type:	ER
DER Facility ID:	117462
Site ID:	324141
DEC Region:	2
Spill Cause:	Equipment Failure
Spill Class:	C3
SWIS:	3101
Spill Date:	1990-11-30
Investigator:	HEALY
Referred To:	Not reported
Reported to Dept:	1990-11-30
CID:	Not reported
Water Affected:	Not reported
Spill Source:	Institutional, Educational, Gov., Other
Spill Notifier:	Responsible Party
Cleanup Ceased:	1993-07-06
Cleanup Meets Std:	True
Last Inspection:	Not reported
Recommended Penalty:	False
UST Trust:	False
Remediation Phase:	0
Date Entered In Computer:	1990-12-11
Spill Record Last Update:	2006-01-26
Spiller Name:	Not reported
Spiller Company:	NYCHA
Spiller Address:	250 BROADWAY
Spiller Company:	001
Contact Name:	Not reported
DEC Memo:	""
Remarks:	"MANHOLE COVER GASKET LEAK,CONTAINED IN TANK VAULT, TO BE CLEANED UP BYPROJECT PERSONNEL."

All TTF:

Facility ID:	9009488
Spill Number:	9009488
Spill Tank Test:	1537971
Site ID:	324141
Tank Number:	Not reported
Tank Size:	0
Material:	0002
EPA UST:	Not reported
UST:	Not reported
Cause:	Not reported
Source:	Not reported
Test Method:	00
Test Method 2:	Unknown
Leak Rate:	.00
Gross Fail:	Not reported
Modified By:	Spills
Last Modified Date:	Not reported

All Materials:

Site ID:	324141
Operable Unit ID:	949923
Operable Unit:	01
Material ID:	429701

WAGNER -NYCHA (Continued) **S121986352**

Material Code:	0002A
Material Name:	#4 fuel oil
Case No.:	Not reported
Material FA:	Petroleum
Quantity:	10.00
Units:	G
Recovered:	.00
Oxygenate:	Not reported

I99 **WAGNER -NYCHA** **NY Spills** **S121986278**
North **2360 1ST AVENUE** **N/A**
< 1/8 **NEW YORK CITY, NY**
0.084 mi.
444 ft. **Site 2 of 24 in cluster I**

Relative: **Higher**

Actual: **10 ft.**

SPILLS:

Name:	WAGNER -NYCHA
Address:	2360 1ST AVENUE
City,State,Zip:	NEW YORK CITY, NY
Spill Number/Closed Date:	8907784 / Not Reported
Facility ID:	8907784
Facility Type:	ER
DER Facility ID:	117462
Site ID:	96112
DEC Region:	2
Spill Cause:	Equipment Failure
Spill Class:	C3
SWIS:	3101
Spill Date:	1989-11-06
Investigator:	AAOBLIGA
Referred To:	NYCHA TO CHECK SEEPAGE 5/2015
Reported to Dept:	1989-11-06
CID:	Not reported
Water Affected:	Not reported
Spill Source:	Institutional, Educational, Gov., Other
Spill Notifier:	Responsible Party
Cleanup Ceased:	Not reported
Cleanup Meets Std:	False
Last Inspection:	Not reported
Recommended Penalty:	False
UST Trust:	False
Remediation Phase:	1
Date Entered In Computer:	1989-11-13
Spill Record Last Update:	2021-08-30
Spiller Name:	Not reported
Spiller Company:	NYC HOUSING AUTHORITY
Spiller Address:	250 BROADWAY
Spiller Company:	001
Contact Name:	Not reported
DEC Memo:	"02/01/06: This spill transferred from J.Kolleeny to S.Kraszewski. This site is currently served by two 29K tanks installed in 1991 and one 35K tank installed in 1975. As a result of this spill, two previous 33K tanks installed in 1958 were removed in 1991. Two monitoring wells were installed in the vicinity of the new tanks to monitoring for any GW contamination linked to the seepage in the boiler room. For several years, no product was reported and oil seepage through the boiler room wall ceased. No documents on file for

WAGNER -NYCHA (Continued) **S121986278**

this spill since 1993. Need an update from NYCHA. - SK 03/22/06: This spill transferred to K.Tang - SK 01/15/09: Spill transferred to J.Kann. new spill called in by NYCHA after oil was observed seeping through the walls of the facilty by a PBS inspector (Falvey). Spill 0811336 was closed and consolidated with this spill. Immediate follow-up will be required by NYCHA to determine if seepage is weathered oil from this historic spill, or if it is a new problem. 1/15/09 - J.Kann - spoke with NYCHA's Ralph Trocchio. Indicated to him that he will need to determine if the oil seeping is weathered or new. If it is new, NYCHA will need to tightness test the tanks immediately, and put together a work plan. If it is weathered, the site should be moved up in schedule D and a work plan submitted this year. 4/28/15: J.Kann - spoke with NYCHA's Yelena Tkach and requested information on a well on the corner of 1st ave and 120th Street. The well was not NYCHA's, it is on another property. NYCHA checked the boiler room. Minor seepage was noted; it is not clear how old it is. They will clean it and check it in a month. 06/05/17: J.Kann - GSIP for investigation at this site was approved in an email 5/31/17. Contractor must provide sampling location diagram prior to work starting. SIR due 12/31/17. Spill reassigned to Andre Obligado. 10/1/18 - Obligado - 11 soil borings were advanced. 1 monitoring well was installed. 0.4 ft of LNAPL was detected in newly installed MW-3. Elevated SVOCs were detected in Sb4 and Sb9. The report concludes that soil and groundwater at the site has been impacted by petroleum, likely #2 fuel oil. Additional delineation is warranted. I sent a letter to Yelena requiring additional delineation work plan within 60 days. 8/30/21 - Obligado - I reviewed the Delienation Work plan which proposes to install 4 additional monitoring wells to delineate the extent of the contamination. I sent Ryan McPherson email approval of the work plan. I also requested this site be added to the monitoring schedule with semiannual reporting."

Remarks: "SUSPECT LEAKING UNDERGROUND FUEL LINE, 3 TANKS IN PLACE-TO DISCONTINUE USE OF TANKS 1 AND 2."

All TTF:

Facility ID:	8907784
Spill Number:	8907784
Spill Tank Test:	1536368
Site ID:	96112
Tank Number:	Not reported
Tank Size:	0
Material:	0002
EPA UST:	Not reported
UST:	Not reported
Cause:	Not reported
Source:	Not reported
Test Method:	00
Test Method 2:	Unknown
Leak Rate:	.00
Gross Fail:	Not reported
Modified By:	Spills
Last Modified Date:	Not reported

All Materials:

Site ID:	96112
Operable Unit ID:	932725
Operable Unit:	01

WAGNER -NYCHA (Continued) **S121986278**

Material ID:	444565
Material Code:	0002A
Material Name:	#4 fuel oil
Case No.:	Not reported
Material FA:	Petroleum
Quantity:	.00
Units:	Not reported
Recovered:	.00
Oxygenate:	Not reported

I100 **APT BLDG** **NY Spills** **S104652891**
North **2360 1ST AVE** **N/A**
< 1/8 **MANHATTAN, NY**
0.084 mi.
444 ft. **Site 3 of 24 in cluster I**

Relative: **Higher**
Actual: **10 ft.**

SPILLS:

Name:	WANGNER HOUSES
Address:	2360 1ST AVE
City,State,Zip:	MANHATTAN, NY
Spill Number/Closed Date:	0002092 / 2000-05-19
Facility ID:	0002092
Facility Type:	ER
DER Facility ID:	261970
Site ID:	325203
DEC Region:	2
Spill Cause:	Human Error
Spill Class:	C4
SWIS:	3101
Spill Date:	2000-05-18
Investigator:	JMKRIMGO
Referred To:	Not reported
Reported to Dept:	2000-05-18
CID:	398
Water Affected:	Not reported
Spill Source:	Commercial Vehicle
Spill Notifier:	Responsible Party
Cleanup Ceased:	Not reported
Cleanup Meets Std:	False
Last Inspection:	Not reported
Recommended Penalty:	False
UST Trust:	False
Remediation Phase:	0
Date Entered In Computer:	2000-05-18
Spill Record Last Update:	2000-05-19
Spiller Name:	Not reported
Spiller Company:	NYC HOUSING AUTHORITY
Spiller Address:	123 WILLIAM ST
Spiller Company:	001
Contact Name:	EDWARD MALONE
DEC Memo:	"Prior to Sept, 2004 data translation this spill Lead_DEC Field was KRIMGOLD "
Remarks:	"OIL TRUCK DUMPING INTO TANK. WHEN DRIVER WENT TO DISCONNECT LINE WAS STILL CHARGED SPILLING ONTO THE GROUND. CLEAN UP IN PROCESS. NO CALL BACK REQUESTED."

All Materials:

APT BLDG (Continued) **S104652891**

Site ID:	325203
Operable Unit ID:	823680
Operable Unit:	01
Material ID:	550469
Material Code:	0001A
Material Name:	#2 fuel oil
Case No.:	Not reported
Material FA:	Petroleum
Quantity:	2.00
Units:	G
Recovered:	.00
Oxygenate:	Not reported

Name:	APT BLDG
Address:	2360 1ST AVE
City,State,Zip:	MANHATTAN, NY
Spill Number/Closed Date:	0811336 / 2009-01-14
Facility ID:	0811336
Facility Type:	ER
DER Facility ID:	261970
Site ID:	408911
DEC Region:	2
Spill Cause:	Other
Spill Class:	C4
SWIS:	3101
Spill Date:	2009-01-14
Investigator:	smsanges
Referred To:	Not reported
Reported to Dept:	2009-01-14
CID:	Not reported
Water Affected:	Not reported
Spill Source:	Private Dwelling
Spill Notifier:	Other
Cleanup Ceased:	Not reported
Cleanup Meets Std:	False
Last Inspection:	Not reported
Recommended Penalty:	Not reported
UST Trust:	False
Remediation Phase:	0
Date Entered In Computer:	2009-01-14
Spill Record Last Update:	2009-01-14
Spiller Name:	FRANK ANOA
Spiller Company:	APT BLDG
Spiller Address:	2360 1ST AVE
Spiller Company:	999
Contact Name:	FRANK ANOA
DEC Memo:	"Cross ref to long term remediation case #8907784 This case was called in today because NYSDEC Rep Brian Falvey was doing a PBS inspection and saw the oil coming through the boiler room wall. He did not know that there was an existing case for this site and asked Housing Authority to call it in."
Remarks:	"CALLER STATES THAT THERE IS FUEL SEEPING THROUGH THE WALL IN THE BOILER ROOM. CALLER STATES THAT THIS HAS BEEN GOING ON SINCE 1989 FROM A TANK REPLACEMENT."

All Materials:

Site ID:	408911

APT BLDG (Continued) **S104652891**

Operable Unit ID:	1165417
Operable Unit:	01
Material ID:	2156824
Material Code:	0003A
Material Name:	#6 fuel oil
Case No.:	Not reported
Material FA:	Petroleum
Quantity:	Not reported
Units:	G
Recovered:	Not reported
Oxygenate:	Not reported

I101 **NYCHA WAGNER HOUSES** **NY MANIFEST** **S121968914**
North **2360 1ST AVE** **N/A**
< 1/8 **NEW YORK, NY 10035**
0.084 mi.
444 ft. **Site 4 of 24 in cluster I**

Relative:
Higher

Actual:
10 ft.

NY MANIFEST:

Name:	NYCHA WAGNER HOUSES
Address:	2360 1ST AVE
City,State,Zip:	NEW YORK, NY 10035
Country:	USA
EPA ID:	NYR000099572
Facility Status:	Not reported
Location Address 1:	2396 1ST AVENUE
Code:	BP
Location Address 2:	Not reported
Total Tanks:	Not reported
Location City:	NEW YORK
Location State:	NY
Location Zip:	10035
Location Zip 4:	Not reported

NY MANIFEST:

EPAID:	NYR000099572
Mailing Name:	NYCHA WAGNER HOUSES
Mailing Contact:	B ABREU
Mailing Address 1:	2396 1ST AVENUE
Mailing Address 2:	Not reported
Mailing City:	NEW YORK
Mailing State:	NY
Mailing Zip:	10035
Mailing Zip 4:	Not reported
Mailing Country:	USA
Mailing Phone:	2125345359

I102 **WAGNER HOUSES** **NY Spills** **S121981817**
North **2360 FIRST AVENUE** **N/A**
< 1/8 **MANHATTAN, NY**
0.084 mi.
444 ft. **Site 5 of 24 in cluster I**

Relative: **Higher**

Actual: **10 ft.**

SPILLS:

Name:	WAGNER HOUSES
Address:	2360 FIRST AVENUE
City,State,Zip:	MANHATTAN, NY
Spill Number/Closed Date:	1001185 / 2010-04-30
Facility ID:	1001185
Facility Type:	ER
DER Facility ID:	389102
Site ID:	434216
DEC Region:	2
Spill Cause:	Equipment Failure
Spill Class:	C4
SWIS:	3101
Spill Date:	2010-02-28
Investigator:	RVKETANI
Referred To:	Not reported
Reported to Dept:	2010-04-30
CID:	Not reported
Water Affected:	Not reported
Spill Source:	Institutional, Educational, Gov., Other
Spill Notifier:	Citizen
Cleanup Ceased:	Not reported
Cleanup Meets Std:	False
Last Inspection:	Not reported
Recommended Penalty:	Not reported
UST Trust:	Not reported
Remediation Phase:	0
Date Entered In Computer:	2010-04-30
Spill Record Last Update:	2010-04-30
Spiller Name:	ralph troccio
Spiller Company:	wagner houses
Spiller Address:	2360 first aveneu
Spiller Company:	999
Contact Name:	MARK JUSINO
DEC Memo:	"4/30/10 - Raphael Ketani. An unknown vapor was reported as seeping through the walls by Mark Jusino (646) 409-5462 and affecting the breathing of the community. Mr. Jusino told the NRC that the incident originally occurred on 2/28/10 at 1700 hours. The NRC reported the incident today at 1400 hours. The location of the incident is the Wagner Houses at 2360 First Avenue, Manhattan. I investigated the incident and looked for other spills in the database with the same address. Spill #0811336 was called into the DEC as a result of an inspection by staff from the PBS Unit who noticed oil seeping through the boiler room wall. The notes in the case file state that the oil had been seeping through the wall since a tank was removed in 1989. This spill case was subsequently closed and referenced back to spill #8907784. This spill was opened on 11/6/89 and involved the release of oil from two tanks at the site. The case is still open and Jennifer Kann of DER Region 2, PBS Unit, is the case manager. Next, I tried to contact Mr. Jusino, but I could only leave a message. I contacted Ralph Troccio of the maintenance staff (718) 707-5725. I told him that DEC had a vapor complaint from a resident. I asked him whether there was oil seeping into the boiler room or the tank room,

WAGNER HOUSES (Continued) **S121981817**

or outside. He said that there wasn't and that, right now, there is a steam main repair project going on. He said that there is excavation taking place on both sides of First Avenue in order to repair an underground steam line. The steam main has been leaking for awhile. He said that he had walked around the building and didn't see anything else that could possibly be affecting the residents. I thanked him for his efforts and ended the conversation. As there is no evidence of any other source of vapors in the area, I have determined that there is no threat to the public or the environment. Therefore, I am closing the spill case."

Remarks: ""

All Materials:

Site ID:	434216
Operable Unit ID:	1185060
Operable Unit:	01
Material ID:	2179348
Material Code:	0064A
Material Name:	unknown material
Case No.:	Not reported
Material FA:	Other
Quantity:	Not reported
Units:	Not reported
Recovered:	Not reported
Oxygenate:	Not reported

I103 **WAGNER HOUSES** **NY LTANKS** **U000418237**
North **2360 FIRST AVENUE** **NY UST** **N/A**
< 1/8 **NEW YORK, NY 10035**
0.084 mi.
444 ft. **Site 6 of 24 in cluster I**

Relative:
Higher

Actual:
10 ft.

LTANKS:

Name:	WAGNER -NYCHA
Address:	2360 1ST AVENUE
City,State,Zip:	NEW YORK CITY, NY
Spill Number/Closed Date:	9003394 / 2006-01-26
Facility ID:	9003394
Site ID:	137292
Spill Date:	1990-06-25
Spill Cause:	Tank Test Failure
Spill Source:	Institutional, Educational, Gov., Other
Spill Class:	C3
Cleanup Ceased:	Not reported
SWIS:	3101
Investigator:	SWKRASZE
Referred To:	Not reported
Reported to Dept:	1990-06-25
CID:	Not reported
Water Affected:	Not reported
Spill Notifier:	Tank Tester
Last Inspection:	Not reported
Recommended Penalty:	False
Meets Standard:	False
UST Involvement:	False
Remediation Phase:	0
Date Entered In Computer:	1990-06-27

WAGNER HOUSES (Continued) **U000418237**

Spill Record Last Update:	2006-01-26
Spiller Name:	Not reported
Spiller Company:	NYCHA
Spiller Address:	Not reported
Spiller County:	001
Spiller Contact:	Not reported
Spiller Phone:	Not reported
Spiller Extention:	Not reported
DEC Region:	2
DER Facility ID:	117462
DEC Memo:	"01/26/06: This spill transferred from J.Kolleeny to S.Kraszewski. A 35K tank suffered a gross leak in 1990 but was never repaired or taken out of service for repair. Six monitoring wells were already established; three around the tanks and three elsewhere on the site. These wells were installed as part of an investigation for spill #8907784, product seepage into the basement. Since a site investigation has placed MWs around the tanks and at least one follow-up investigation with soil borings has been performed at this site it follows that this spill can be closed to consolidate with open spill #8907784. - SK "
Remarks:	"35K TANK FAILED HORNER EZY CHECK WITH A GROSS LEAK, WILL PUMP & INTERNALLY INSPECT TANK THEN TEST LINES."

All TTF:

Facility ID:	9003394
Spill Number:	9003394
Spill Tank Test:	1537231
Site ID:	137292
Tank Number:	003
Tank Size:	0
Material:	0002
EPA UST:	Not reported
UST:	Not reported
Cause:	Not reported
Source:	Not reported
Test Method:	00
Test Method 2:	Unknown
Leak Rate:	.00
Gross Fail:	Not reported
Modified By:	Spills
Last Modified Date:	Not reported

All Materials:

Site ID:	137292
Operable Unit ID:	943527
Operable Unit:	01
Material ID:	438088
Material Code:	0002A
Material Name:	#4 fuel oil
Case No.:	Not reported
Material FA:	Petroleum
Quantity:	-1.00
Units:	Not reported
Recovered:	.00
Oxygenate:	Not reported

WAGNER HOUSES (Continued) **U000418237**

UST:

Name:	WAGNER HOUSES
Address:	2360 FIRST AVENUE
City,State,Zip:	NEW YORK, NY 10035
Id/Status:	2-475084 / Active
Program Type:	PBS
Region:	STATE
DEC Region:	2
Expiration Date:	03/28/2024
UTM X:	590056.73297
UTM Y:	4517039.42995
Site Type:	Apartment Building/Office Building

Affiliation Records:

Site Id:	20970
Affiliation Type:	Mail Contact
Company Name:	NYC HOUSING AUTHORITY
Contact Type:	Not reported
Contact Name:	FUEL OIL REMEDIATION COORDINATOR
Address1:	23-02 49TH AVENUE
Address2:	TECH SERVS DEPT - 5TH FLOOR
City:	LONG ISLAND CITY
State:	NY
Zip Code:	11101
Country Code:	001
Phone:	(718) 707-5725
EMail:	RYAN.MCPHERSON@NYCHA.NYC.GOV
Fax Number:	Not reported
Modified By:	LXZIELIN
Date Last Modified:	2020-05-01

Site Id:	20970
Affiliation Type:	Emergency Contact
Company Name:	NEW YORK CITY HOUSING AUTHORITY
Contact Type:	Not reported
Contact Name:	EMERGENCY SERVICES DEPARTMENT
Address1:	Not reported
Address2:	Not reported
City:	Not reported
State:	NN
Zip Code:	Not reported
Country Code:	999
Phone:	(718) 707-5900
EMail:	Not reported
Fax Number:	Not reported
Modified By:	NRLOMBAR
Date Last Modified:	2014-01-30

Site Id:	20970
Affiliation Type:	Facility Owner
Company Name:	NEW YORK CITY HOUSING AUTHORITY
Contact Type:	FUEL OIL REMEDIATION COORDINATOR
Contact Name:	YELENA TKACH
Address1:	23-02 49TH AVENUE
Address2:	Not reported
City:	LONG ISLAND CITY
State:	NY

WAGNER HOUSES (Continued) **U000418237**

Zip Code:	11101
Country Code:	001
Phone:	(718) 707-5806
EMail:	Not reported
Fax Number:	Not reported
Modified By:	JSMACRI
Date Last Modified:	2019-02-28

Site Id:	20970
Affiliation Type:	Facility Operator
Company Name:	WAGNER HOUSES
Contact Type:	Not reported
Contact Name:	YELENA TKACH
Address1:	Not reported
Address2:	Not reported
City:	Not reported
State:	NN
Zip Code:	Not reported
Country Code:	001
Phone:	(718) 707-5725
EMail:	Not reported
Fax Number:	Not reported
Modified By:	LXZIELIN
Date Last Modified:	2017-06-01

Tank Info:

Tank Number:	1
Tank ID:	44036
Tank Status:	In Service
Material Name:	In Service
Capacity Gallons:	29000
Install Date:	10/01/1991
Date Tank Closed:	Not reported
Registered:	True
Tank Location:	Underground
Tank Type:	Fiberglass coated steel
Material Code:	0001
Common Name of Substance:	#2 Fuel Oil (On-Site Consumption)

Tightness Test Method:	33
Date Test:	03/09/2021
Next Test Date:	Not reported
Pipe Model:	A
Modified By:	LABATIST
Last Modified:	03/30/2021

Equipment Records:

C02 - Pipe Location - Underground/On-ground
F06 - Pipe External Protection - Wrapped
J02 - Dispenser - Suction Dispenser
F02 - Pipe External Protection - Original Sacrificial Anode
B04 - Tank External Protection - Fiberglass
E00 - Piping Secondary Containment - None
I02 - Overfill - High Level Alarm
K01 - Spill Prevention - Catch Basin
L09 - Piping Leak Detection - Exempt Suction Piping

WAGNER HOUSES (Continued) **U000418237**

A00 - Tank Internal Protection - None
D01 - Pipe Type - Steel/Carbon Steel/Iron
H01 - Tank Leak Detection - Interstitial - Electronic Monitoring
G04 - Tank Secondary Containment - Double-Walled (Underground)

Tank Number: 2
Tank ID: 44037
Tank Status: In Service
Material Name: In Service
Capacity Gallons: 29000
Install Date: 10/01/1991
Date Tank Closed: Not reported
Registered: True
Tank Location: Underground
Tank Type: Fiberglass coated steel
Material Code: 0022
Common Name of Substance: Waste Oil/Used Oil

Tightness Test Method: 33
Date Test: 03/09/2021
Next Test Date: Not reported
Pipe Model: A
Modified By: LABATIST
Last Modified: 03/30/2021

Equipment Records:

B04 - Tank External Protection - Fiberglass
E00 - Piping Secondary Containment - None
I02 - Overfill - High Level Alarm
K01 - Spill Prevention - Catch Basin
L09 - Piping Leak Detection - Exempt Suction Piping
C02 - Pipe Location - Underground/On-ground
F06 - Pipe External Protection - Wrapped
J02 - Dispenser - Suction Dispenser
F02 - Pipe External Protection - Original Sacrificial Anode
A00 - Tank Internal Protection - None
D01 - Pipe Type - Steel/Carbon Steel/Iron
H01 - Tank Leak Detection - Interstitial - Electronic Monitoring
G04 - Tank Secondary Containment - Double-Walled (Underground)

Tank Number: 3
Tank ID: 37740
Tank Status: In Service
Material Name: In Service
Capacity Gallons: 35000
Install Date: 12/01/1975
Date Tank Closed: Not reported
Registered: True
Tank Location: Underground
Tank Type: Steel/carbon steel
Material Code: 0001
Common Name of Substance: #2 Fuel Oil (On-Site Consumption)

Tightness Test Method: 33
Date Test: 03/03/2021
Next Test Date: 03/03/2022

WAGNER HOUSES (Continued) **U000418237**

Pipe Model: Not reported
Modified By: LABATIST
Last Modified: 03/30/2021

Equipment Records:

B00 - Tank External Protection - None
F00 - Pipe External Protection - None
A00 - Tank Internal Protection - None
D01 - Pipe Type - Steel/Carbon Steel/Iron
K00 - Spill Prevention - None
E00 - Piping Secondary Containment - None
H00 - Tank Leak Detection - None
C02 - Pipe Location - Underground/On-ground
G00 - Tank Secondary Containment - None
J02 - Dispenser - Suction Dispenser
L00 - Piping Leak Detection - None
I04 - Overfill - Product Level Gauge (A/G)

Tank Number: OLD 1
Tank ID: 37738
Tank Status: Closed - Removed
Material Name: Closed - Removed
Capacity Gallons: 33000
Install Date: 05/01/1958
Date Tank Closed: 11/01/1990
Registered: True
Tank Location: Underground
Tank Type: Steel/carbon steel
Material Code: 0001
Common Name of Substance: #2 Fuel Oil (On-Site Consumption)

Tightness Test Method: NN
Date Test: Not reported
Next Test Date: Not reported
Pipe Model: Not reported
Modified By: TRANSLAT
Last Modified: 04/14/2017

Equipment Records:

B00 - Tank External Protection - None
C00 - Pipe Location - No Piping
F06 - Pipe External Protection - Wrapped
G00 - Tank Secondary Containment - None
J02 - Dispenser - Suction Dispenser
H00 - Tank Leak Detection - None
I04 - Overfill - Product Level Gauge (A/G)
A00 - Tank Internal Protection - None
D01 - Pipe Type - Steel/Carbon Steel/Iron

Tank Number: OLD 2
Tank ID: 37739
Tank Status: Closed - Removed
Material Name: Closed - Removed
Capacity Gallons: 33000
Install Date: 05/01/1958
Date Tank Closed: 11/01/1990

WAGNER HOUSES (Continued) **U000418237**

Registered:	True
Tank Location:	Underground
Tank Type:	Steel/carbon steel
Material Code:	0001
Common Name of Substance:	#2 Fuel Oil (On-Site Consumption)
Tightness Test Method:	NN
Date Test:	Not reported
Next Test Date:	Not reported
Pipe Model:	Not reported
Modified By:	TRANSLAT
Last Modified:	04/14/2017

Equipment Records:

B00 - Tank External Protection - None
C00 - Pipe Location - No Piping
H00 - Tank Leak Detection - None
F06 - Pipe External Protection - Wrapped
G00 - Tank Secondary Containment - None
J02 - Dispenser - Suction Dispenser
I04 - Overfill - Product Level Gauge (A/G)
A00 - Tank Internal Protection - None
D01 - Pipe Type - Steel/Carbon Steel/Iron

I104 **NYCHA - WAGNER HOUSES** **RCRA NonGen / NLR** **1004762699**
North **2360 1ST AVE** **FINDS** **NYR000099572**
< 1/8 **NEW YORK, NY 10035** **ECHO**
0.084 mi.
444 ft. **Site 7 of 24 in cluster I**

Relative: **Higher**

Actual: **10 ft.**

RCRA NonGen / NLR:

Date Form Received by Agency:		20070101
Handler Name:	NYCHA - WAGNER HOUSES	
Handler Address:		2360 1ST AVE
Handler City,State,Zip:		NEW YORK, NY 10035
EPA ID:		NYR000099572
Contact Name:		ANTHONY SOLOMITA
Contact Address:		49TH AVE
Contact City,State,Zip:		LONG ISLAND CITY, NY 11101-4528
Contact Telephone:		718-707-5731
Contact Fax:		Not reported
Contact Email:		Not reported
Contact Title:		Not reported
EPA Region:		02
Land Type:		Municipal
Federal Waste Generator Description:		Not a generator, verified
Non-Notifier:		Not reported
Biennial Report Cycle:		Not reported
Accessibility:		Not reported
Active Site Indicator:		Not reported
State District Owner:		NY
State District:		NYSDEC R2
Mailing Address:		49TH AVE
Mailing City,State,Zip:		LONG ISLAND CITY, NY 11101-4528
Owner Name:		NYCHA
Owner Type:		Municipal
Operator Name:		NYCHA
Operator Type:		Municipal

NYCHA - WAGNER HOUSES (Continued) **1004762699**

Short-Term Generator Activity:	No
Importer Activity:	No
Mixed Waste Generator:	No
Transporter Activity:	No
Transfer Facility Activity:	No
Recycler Activity with Storage:	No
Small Quantity On-Site Burner Exemption:	No
Smelting Melting and Refining Furnace Exemption:	No
Underground Injection Control:	No
Off-Site Waste Receipt:	No
Universal Waste Indicator:	No
Universal Waste Destination Facility:	No
Federal Universal Waste:	No
Active Site Fed-Reg Treatment Storage and Disposal Facility:	Not reported
Active Site Converter Treatment storage and Disposal Facility:	Not reported
Active Site State-Reg Treatment Storage and Disposal Facility:	Not reported
Active Site State-Reg Handler:	---
Federal Facility Indicator:	Not reported
Hazardous Secondary Material Indicator:	N
Sub-Part K Indicator:	Not reported
Commercial TSD Indicator:	No
Treatment Storage and Disposal Type:	Not reported
2018 GPRA Permit Baseline:	Not on the Baseline
2018 GPRA Renewals Baseline:	Not on the Baseline
Permit Renewals Workload Universe:	Not reported
Permit Workload Universe:	Not reported
Permit Progress Universe:	Not reported
Post-Closure Workload Universe:	Not reported
Closure Workload Universe:	Not reported
202 GPRA Corrective Action Baseline:	No
Corrective Action Workload Universe:	No
Subject to Corrective Action Universe:	No
Non-TSDFs Where RCRA CA has Been Imposed Universe:	No
TSDFs Potentially Subject to CA Under 3004 (u)/(v) Universe:	No
TSDFs Only Subject to CA under Discretionary Auth Universe:	No
Corrective Action Priority Ranking:	No NCAPS ranking
Environmental Control Indicator:	No
Institutional Control Indicator:	No
Human Exposure Controls Indicator:	N/A
Groundwater Controls Indicator:	N/A
Operating TSDF Universe:	Not reported
Full Enforcement Universe:	Not reported
Significant Non-Complier Universe:	No
Unaddressed Significant Non-Complier Universe:	No
Addressed Significant Non-Complier Universe:	No
Significant Non-Complier With a Compliance Schedule Universe:	No
Financial Assurance Required:	Not reported
Handler Date of Last Change:	20150414
Recognized Trader-Importer:	No
Recognized Trader-Exporter:	No
Importer of Spent Lead Acid Batteries:	No
Exporter of Spent Lead Acid Batteries:	No
Recycler Activity Without Storage:	No
Manifest Broker:	No
Sub-Part P Indicator:	No

NYCHA - WAGNER HOUSES (Continued) **1004762699**

Hazardous Waste Summary:
Waste Code: D001
Waste Description: IGNITABLE WASTE

Handler - Owner Operator:

Owner/Operator Indicator:	Operator
Owner/Operator Name:	NYCHA
Legal Status:	Municipal
Date Became Current:	20010101
Date Ended Current:	Not reported
Owner/Operator Address:	23-02 49TH AVE
Owner/Operator City,State,Zip:	LONG ISLAND CITY, NY 11101-4528
Owner/Operator Telephone:	718-707-5731
Owner/Operator Telephone Ext:	Not reported
Owner/Operator Fax:	Not reported
Owner/Operator Email:	Not reported

Owner/Operator Indicator:	Owner
Owner/Operator Name:	NYCHA
Legal Status:	Municipal
Date Became Current:	Not reported
Date Ended Current:	Not reported
Owner/Operator Address:	23-02 49TH AVE
Owner/Operator City,State,Zip:	LONG ISLAND CITY, NY 11101-4528
Owner/Operator Telephone:	718-707-5731
Owner/Operator Telephone Ext:	Not reported
Owner/Operator Fax:	Not reported
Owner/Operator Email:	Not reported

Owner/Operator Indicator:	Owner
Owner/Operator Name:	NYCHA
Legal Status:	Municipal
Date Became Current:	20010101
Date Ended Current:	Not reported
Owner/Operator Address:	23-02 49TH AVE
Owner/Operator City,State,Zip:	LONG ISLAND CITY, NY 11101-4528
Owner/Operator Telephone:	718-707-5731
Owner/Operator Telephone Ext:	Not reported
Owner/Operator Fax:	Not reported
Owner/Operator Email:	Not reported

Historic Generators:

Receive Date:	20060101
Handler Name: NYCHA - WAGNER HOUSES	
Federal Waste Generator Description:	Not a generator, verified
State District Owner:	NY
Large Quantity Handler of Universal Waste:	No
Recognized Trader Importer:	No
Recognized Trader Exporter:	No
Spent Lead Acid Battery Importer:	No
Spent Lead Acid Battery Exporter:	No
Current Record:	No
Non Storage Recycler Activity:	Not reported
Electronic Manifest Broker:	Not reported

Receive Date:	20070101

NYCHA - WAGNER HOUSES (Continued) **1004762699**

Handler Name: NYCHA - WAGNER HOUSES
Federal Waste Generator Description: Not a generator, verified
State District Owner: NY
Large Quantity Handler of Universal Waste: No
Recognized Trader Importer: No
Recognized Trader Exporter: No
Spent Lead Acid Battery Importer: No
Spent Lead Acid Battery Exporter: No
Current Record: Yes
Non Storage Recycler Activity: Not reported
Electronic Manifest Broker: Not reported

Receive Date: 20010727
Handler Name: NYCHA - WAGNER HOUSES
Federal Waste Generator Description: Small Quantity Generator
State District Owner: NY
Large Quantity Handler of Universal Waste: No
Recognized Trader Importer: No
Recognized Trader Exporter: No
Spent Lead Acid Battery Importer: No
Spent Lead Acid Battery Exporter: No
Current Record: No
Non Storage Recycler Activity: Not reported
Electronic Manifest Broker: Not reported

List of NAICS Codes and Descriptions:
NAICS Codes: No NAICS Codes Found

Facility Has Received Notices of Violations:
Violations: No Violations Found

Evaluation Action Summary:
Evaluations: No Evaluations Found

FINDS:
Registry ID: 110012267803

Click Here:

Environmental Interest/Information System:
RCRAInfo is a national information system that supports the Resource Conservation and Recovery Act (RCRA) program through the tracking of events and activities related to facilities that generate, transport, and treat, store, or dispose of hazardous waste. RCRAInfo allows RCRA program staff to track the notification, permit, compliance, and corrective action activities required under RCRA.

Click this hyperlink while viewing on your computer to access additional FINDS: detail in the EDR Site Report.

ECHO:
Envid: 1004762699
Registry ID: 110012267803
DFR URL: http://echo.epa.gov/detailed-facility-report?fid=110012267803
Name: NYCHA - WAGNER HOUSES

NYCHA - WAGNER HOUSES (Continued) **1004762699**

Address: 2360 1ST AVE
City,State,Zip: NEW YORK, NY 10035

F105 **AUTOMOTIVE GARAGE** **NY Spills** **S104651502**
WSW **344 E 119TH STREET** **N/A**
< 1/8 **MANHATTAN, NY**
0.084 mi.
444 ft. **Site 10 of 23 in cluster F**

Relative:
Higher

Actual:
10 ft.

SPILLS:

Name:	AUTOMOTIVE GARAGE
Address:	344 E 119TH STREET
City,State,Zip:	MANHATTAN, NY
Spill Number/Closed Date:	0000073 / 2000-04-07
Facility ID:	0000073
Facility Type:	ER
DER Facility ID:	168873
Site ID:	203039
DEC Region:	2
Spill Cause:	Deliberate
Spill Class:	C4
SWIS:	3101
Spill Date:	2000-03-30
Investigator:	MXTIPPLE
Referred To:	Not reported
Reported to Dept:	2000-04-03
CID:	389
Water Affected:	Not reported
Spill Source:	Gasoline Station or other PBS Facility
Spill Notifier:	Citizen
Cleanup Ceased:	Not reported
Cleanup Meets Std:	False
Last Inspection:	Not reported
Recommended Penalty:	False
UST Trust:	False
Remediation Phase:	0
Date Entered In Computer:	2000-04-03
Spill Record Last Update:	2000-04-19
Spiller Name:	CALLER
Spiller Company:	AUTOMOTIVE GARAGE
Spiller Address:	344 E 119TH STREET
Spiller Company:	001
Contact Name:	CALLER
DEC Memo:	"Prior to Sept, 2004 data translation this spill Lead_DEC Field was TIPPLE THERE ARE PEOPLE WORKING ON AUTOS IN THE STREET CLEANING BOTH THE INTERIOR AND EXTERIOR OF AUTOMOBILES. THERE ARE NO OBVIOUS PUDDLES OF OIL ON THE GROUND. THERE IS RESIDUAL STAINING ON THE ROADWAY AS WELL AS THE CURBS FROM OIL. "
Remarks:	"spill of motor oil from a garage that changes oil for buses caller states that the people there are spilling the oil into the ground and side walks no clean up was done and no callback was necessary"

All Materials:

Site ID:	203039
Operable Unit ID:	821810
Operable Unit:	01
Material ID:	288343
Material Code:	0015

AUTOMOTIVE GARAGE (Continued) **S104651502**

Material Name:	motor oil
Case No.:	Not reported
Material FA:	Petroleum
Quantity:	.00
Units:	G
Recovered:	.00
Oxygenate:	Not reported

F106 **CON EDISON SERVICE BOX: 53844** **RCRA NonGen / NLR** **1016450477**
SW **2303 1ST AVE** **NY MANIFEST** **NYP004295028**
< 1/8 **NEW YORK, NY 10029**
0.086 mi.
452 ft. **Site 11 of 23 in cluster F**

Relative: **Higher**

Actual: **11 ft.**

RCRA NonGen / NLR:

Date Form Received by Agency:		20130421
Handler Name:	CON EDISON SERVICE BOX:	53844
Handler Address:		2303 1ST AVE
Handler City,State,Zip:		NEW YORK, NY 10029
EPA ID:		NYP004295028
Contact Name:		JUAN RODRIGUEZ
Contact Address:		Not reported
Contact City,State,Zip:		Not reported
Contact Telephone:		347-865-5931
Contact Fax:		Not reported
Contact Email:		Not reported
Contact Title:		OPERATING SUPERVISOR
EPA Region:		02
Land Type:		Private
Federal Waste Generator Description:		Not a generator, verified
Non-Notifier:		Not reported
Biennial Report Cycle:		Not reported
Accessibility:		Not reported
Active Site Indicator:		Not reported
State District Owner:		NY
State District:		NYSDEC R2
Mailing Address:		Not reported
Mailing City,State,Zip:		NEW YORK, NY 10003
Owner Name:		Not reported
Owner Type:		Not reported
Operator Name:		Not reported
Operator Type:		Not reported
Short-Term Generator Activity:		No
Importer Activity:		No
Mixed Waste Generator:		No
Transporter Activity:		No
Transfer Facility Activity:		No
Recycler Activity with Storage:		No
Small Quantity On-Site Burner Exemption:		No
Smelting Melting and Refining Furnace Exemption:		No
Underground Injection Control:		No
Off-Site Waste Receipt:		No
Universal Waste Indicator:		No
Universal Waste Destination Facility:		No
Federal Universal Waste:		No
Active Site Fed-Reg Treatment Storage and Disposal Facility:		Not reported
Active Site Converter Treatment storage and Disposal Facility:		Not reported

CON EDISON SERVICE BOX: 53844 (Continued) **1016450477**

Active Site State-Reg Treatment Storage and Disposal Facility:	Not reported
Active Site State-Reg Handler:	---
Federal Facility Indicator:	Not reported
Hazardous Secondary Material Indicator:	NN
Sub-Part K Indicator:	Not reported
Commercial TSD Indicator:	No
Treatment Storage and Disposal Type:	Not reported
2018 GPRA Permit Baseline:	Not on the Baseline
2018 GPRA Renewals Baseline:	Not on the Baseline
Permit Renewals Workload Universe:	Not reported
Permit Workload Universe:	Not reported
Permit Progress Universe:	Not reported
Post-Closure Workload Universe:	Not reported
Closure Workload Universe:	Not reported
202 GPRA Corrective Action Baseline:	No
Corrective Action Workload Universe:	No
Subject to Corrective Action Universe:	No
Non-TSDFs Where RCRA CA has Been Imposed Universe:	No
TSDFs Potentially Subject to CA Under 3004 (u)/(v) Universe:	No
TSDFs Only Subject to CA under Discretionary Auth Universe:	No
Corrective Action Priority Ranking:	No NCAPS ranking
Environmental Control Indicator:	No
Institutional Control Indicator:	No
Human Exposure Controls Indicator:	N/A
Groundwater Controls Indicator:	N/A
Operating TSDF Universe:	Not reported
Full Enforcement Universe:	Not reported
Significant Non-Complier Universe:	No
Unaddressed Significant Non-Complier Universe:	No
Addressed Significant Non-Complier Universe:	No
Significant Non-Complier With a Compliance Schedule Universe:	No
Financial Assurance Required:	Not reported
Handler Date of Last Change:	20130910
Recognized Trader-Importer:	No
Recognized Trader-Exporter:	No
Importer of Spent Lead Acid Batteries:	No
Exporter of Spent Lead Acid Batteries:	No
Recycler Activity Without Storage:	Not reported
Manifest Broker:	Not reported
Sub-Part P Indicator:	No

Historic Generators:

Receive Date:	20130321
Handler Name: CON EDISON SERVICE BOX:	53844
Federal Waste Generator Description:	Conditionally Exempt Small Quantity Generator
State District Owner:	NY
Large Quantity Handler of Universal Waste:	No
Recognized Trader Importer:	No
Recognized Trader Exporter:	No
Spent Lead Acid Battery Importer:	No
Spent Lead Acid Battery Exporter:	No
Current Record:	No
Non Storage Recycler Activity:	Not reported
Electronic Manifest Broker:	Not reported

Receive Date:	20130421

CON EDISON SERVICE BOX: 53844 (Continued) **1016450477**

Handler Name: CON EDISON SERVICE BOX: 53844
Federal Waste Generator Description: Not a generator, verified
State District Owner: NY
Large Quantity Handler of Universal Waste: No
Recognized Trader Importer: No
Recognized Trader Exporter: No
Spent Lead Acid Battery Importer: No
Spent Lead Acid Battery Exporter: No
Current Record: Yes
Non Storage Recycler Activity: Not reported
Electronic Manifest Broker: Not reported

List of NAICS Codes and Descriptions:
NAICS Codes: No NAICS Codes Found

Facility Has Received Notices of Violations:
Violations: No Violations Found

Evaluation Action Summary:
Evaluations: No Evaluations Found

NY MANIFEST:
Name: CON EDISON
Address: 2303 1ST AVE
City,State,Zip: NEW YORK, NY 10029
Country: USA
EPA ID: NYP004295028
Facility Status: Not reported
Location Address 1: 2303 1ST AVE
Code: BP
Location Address 2: SERV BOX 53844
Total Tanks: Not reported
Location City: NEW YORK
Location State: NY
Location Zip: 10029
Location Zip 4: Not reported

NY MANIFEST:
EPAID: NYP004295028
Mailing Name: CON EDISON
Mailing Contact: CON EDISON
Mailing Address 1: 4 IRVING PL 15TH FL
Mailing Address 2: Not reported
Mailing City: NEW YORK
Mailing State: NY
Mailing Zip: 10003
Mailing Zip 4: Not reported
Mailing Country: USA
Mailing Phone: 2124603770

NY MANIFEST:
Document ID: Not reported
Manifest Status: Not reported
seq: Not reported

CON EDISON SERVICE BOX: 53844 (Continued) **1016450477**

Year:	2018
Trans1 State ID:	NJ0000027193
Trans2 State ID:	Not reported
Generator Ship Date:	03/21/2013
Trans1 Recv Date:	03/21/2013
Trans2 Recv Date:	Not reported
TSD Site Recv Date:	03/22/2013
Part A Recv Date:	Not reported
Part B Recv Date:	Not reported
Generator EPA ID:	NYP004295028
Trans1 EPA ID:	Not reported
Trans2 EPA ID:	Not reported
TSDF ID 1:	NJD002200046
TSDF ID 2:	Not reported
Manifest Tracking Number:	010708091JJK
Import Indicator:	N
Export Indicator:	N
Discr Quantity Indicator:	N
Discr Type Indicator:	N
Discr Residue Indicator:	N
Discr Partial Reject Indicator:	N
Discr Full Reject Indicator:	N
Manifest Ref Number:	Not reported
Alt Facility RCRA ID:	Not reported
Alt Facility Sign Date:	Not reported
MGMT Method Type Code:	H110
Waste Code:	Not reported
Waste Code:	Not reported
Waste Code:	Not reported
Waste Code:	Not reported
Waste Code:	Not reported
Waste Code:	Not reported
Quantity:	500
Units:	P - Pounds
Number of Containers:	1
Container Type:	TT - Cargo tank, tank trucks
Handling Method:	T Chemical, physical, or biological treatment.
Specific Gravity:	1
Waste Code:	D008
Waste Code 1_2:	Not reported
Waste Code 1_3:	Not reported
Waste Code 1_4:	Not reported
Waste Code 1_5:	Not reported
Waste Code 1_6:	Not reported

H107 **CON EDISON SERVICE BOX: 42870** **RCRA NonGen / NLR** **1016967746**
SSE **355-357 PLEASANT AVE & 118TH ST** **NY MANIFEST** **NYP004413449**
< 1/8 **NEW YORK, NY 10035**
0.086 mi.
454 ft. **Site 9 of 11 in cluster H**

Relative: **Higher**
Actual: **11 ft.**

RCRA NonGen / NLR:

Date Form Received by Agency:	20140206
Handler Name:	CON EDISON SERVICE BOX: 42870
Handler Address:	355-357 PLEASANT AVE & 118TH ST
Handler City,State,Zip:	NEW YORK, NY 10035
EPA ID:	NYP004413449

CON EDISON SERVICE BOX: 42870 (Continued) **1016967746**

Contact Name:	THOMAS TEELING
Contact Address:	Not reported
Contact City,State,Zip:	Not reported
Contact Telephone:	212-460-3770
Contact Fax:	Not reported
Contact Email:	Not reported
Contact Title:	SENIOR SCIENTIST
EPA Region:	02
Land Type:	Private
Federal Waste Generator Description:	Not a generator, verified
Non-Notifier:	Not reported
Biennial Report Cycle:	Not reported
Accessibility:	Not reported
Active Site Indicator:	Not reported
State District Owner:	NY
State District:	NYSDEC R2
Mailing Address:	IRVING PL, 15TH FL NE
Mailing City,State,Zip:	NEW YORK, NY 10003
Owner Name:	Not reported
Owner Type:	Not reported
Operator Name:	Not reported
Operator Type:	Not reported
Short-Term Generator Activity:	No
Importer Activity:	No
Mixed Waste Generator:	No
Transporter Activity:	No
Transfer Facility Activity:	No
Recycler Activity with Storage:	No
Small Quantity On-Site Burner Exemption:	No
Smelting Melting and Refining Furnace Exemption:	No
Underground Injection Control:	No
Off-Site Waste Receipt:	No
Universal Waste Indicator:	No
Universal Waste Destination Facility:	No
Federal Universal Waste:	No
Active Site Fed-Reg Treatment Storage and Disposal Facility:	Not reported
Active Site Converter Treatment storage and Disposal Facility:	Not reported
Active Site State-Reg Treatment Storage and Disposal Facility:	Not reported
Active Site State-Reg Handler:	---
Federal Facility Indicator:	Not reported
Hazardous Secondary Material Indicator:	NN
Sub-Part K Indicator:	Not reported
Commercial TSD Indicator:	No
Treatment Storage and Disposal Type:	Not reported
2018 GPRA Permit Baseline:	Not on the Baseline
2018 GPRA Renewals Baseline:	Not on the Baseline
Permit Renewals Workload Universe:	Not reported
Permit Workload Universe:	Not reported
Permit Progress Universe:	Not reported
Post-Closure Workload Universe:	Not reported
Closure Workload Universe:	Not reported
202 GPRA Corrective Action Baseline:	No
Corrective Action Workload Universe:	No
Subject to Corrective Action Universe:	No
Non-TSDFs Where RCRA CA has Been Imposed Universe:	No
TSDFs Potentially Subject to CA Under 3004 (u)/(v) Universe:	No
TSDFs Only Subject to CA under Discretionary Auth Universe:	No

CON EDISON SERVICE BOX: 42870 (Continued) **1016967746**

Corrective Action Priority Ranking:	No NCAPS ranking
Environmental Control Indicator:	No
Institutional Control Indicator:	No
Human Exposure Controls Indicator:	N/A
Groundwater Controls Indicator:	N/A
Operating TSDF Universe:	Not reported
Full Enforcement Universe:	Not reported
Significant Non-Complier Universe:	No
Unaddressed Significant Non-Complier Universe:	No
Addressed Significant Non-Complier Universe:	No
Significant Non-Complier With a Compliance Schedule Universe:	No
Financial Assurance Required:	Not reported
Handler Date of Last Change:	20141014
Recognized Trader-Importer:	No
Recognized Trader-Exporter:	No
Importer of Spent Lead Acid Batteries:	No
Exporter of Spent Lead Acid Batteries:	No
Recycler Activity Without Storage:	Not reported
Manifest Broker:	Not reported
Sub-Part P Indicator:	No

Historic Generators:

Receive Date:	20140106
Handler Name: CON EDISON SERVICE BOX:	42870
Federal Waste Generator Description:	Conditionally Exempt Small Quantity Generator
State District Owner:	NY
Large Quantity Handler of Universal Waste:	No
Recognized Trader Importer:	No
Recognized Trader Exporter:	No
Spent Lead Acid Battery Importer:	No
Spent Lead Acid Battery Exporter:	No
Current Record:	No
Non Storage Recycler Activity:	Not reported
Electronic Manifest Broker:	Not reported

Receive Date:	20140206
Handler Name: CON EDISON SERVICE BOX:	42870
Federal Waste Generator Description:	Not a generator, verified
State District Owner:	NY
Large Quantity Handler of Universal Waste:	No
Recognized Trader Importer:	No
Recognized Trader Exporter:	No
Spent Lead Acid Battery Importer:	No
Spent Lead Acid Battery Exporter:	No
Current Record:	Yes
Non Storage Recycler Activity:	Not reported
Electronic Manifest Broker:	Not reported

List of NAICS Codes and Descriptions:

NAICS Codes:	No NAICS Codes Found

Facility Has Received Notices of Violations:

Violations:	No Violations Found

CON EDISON SERVICE BOX: 42870 (Continued) **1016967746**

Evaluation Action Summary:
Evaluations: No Evaluations Found

NY MANIFEST:

Name:	CON EDISON
Address:	355-357 PLEASANT AVE & 118TH S
City,State,Zip:	NEW YORK, NY 10035
Country:	USA
EPA ID:	NYP004413449
Facility Status:	Not reported
Location Address 1:	335-357 PLEASANT AVE & 118TH ST
Code:	BP
Location Address 2:	SB42870
Total Tanks:	Not reported
Location City:	NEW YORK
Location State:	NY
Location Zip:	10035
Location Zip 4:	Not reported

NY MANIFEST:

EPAID:	NYP004413449
Mailing Name:	CON EDISON
Mailing Contact:	CON EDISON
Mailing Address 1:	4 IRVING PLACE
Mailing Address 2:	15TH FL
Mailing City:	NEW YORK
Mailing State:	NY
Mailing Zip:	10003
Mailing Zip 4:	Not reported
Mailing Country:	USA
Mailing Phone:	Not reported

NY MANIFEST:

Document ID:	Not reported
Manifest Status:	Not reported
seq:	Not reported
Year:	2018
Trans1 State ID:	NJD003812047
Trans2 State ID:	Not reported
Generator Ship Date:	01/06/2014
Trans1 Recv Date:	01/06/2014
Trans2 Recv Date:	Not reported
TSD Site Recv Date:	01/10/2014
Part A Recv Date:	Not reported
Part B Recv Date:	Not reported
Generator EPA ID:	NYP004413449
Trans1 EPA ID:	Not reported
Trans2 EPA ID:	Not reported
TSDF ID 1:	NJD991291105
TSDF ID 2:	Not reported
Manifest Tracking Number:	002328618GBF
Import Indicator:	N
Export Indicator:	N
Discr Quantity Indicator:	N
Discr Type Indicator:	N

CON EDISON SERVICE BOX: 42870 (Continued) **1016967746**

Discr Residue Indicator:	N
Discr Partial Reject Indicator:	N
Discr Full Reject Indicator:	N
Manifest Ref Number:	Not reported
Alt Facility RCRA ID:	Not reported
Alt Facility Sign Date:	Not reported
MGMT Method Type Code:	H110
Waste Code:	Not reported
Waste Code:	Not reported
Waste Code:	Not reported
Waste Code:	Not reported
Waste Code:	Not reported
Waste Code:	Not reported
Quantity:	2000
Units:	P - Pounds
Number of Containers:	1
Container Type:	TT - Cargo tank, tank trucks
Handling Method:	T Chemical, physical, or biological treatment.
Specific Gravity:	1
Waste Code:	D008
Waste Code 1_2:	Not reported
Waste Code 1_3:	Not reported
Waste Code 1_4:	Not reported
Waste Code 1_5:	Not reported
Waste Code 1_6:	Not reported

I108 **CON EDISON SERVICE BOX: 53874** **RCRA NonGen / NLR** **1016450471**
North **2368 1ST AVE** **NY MANIFEST** **NYP004294963**
< 1/8 **NEW YORK, NY 10029**
0.089 mi.
468 ft. **Site 8 of 24 in cluster I**

Relative: **Higher**
Actual: **10 ft.**

RCRA NonGen / NLR:

Date Form Received by Agency:		20130420
Handler Name:	CON EDISON SERVICE BOX:	53874
Handler Address:		2368 1ST AVE
Handler City,State,Zip:		NEW YORK, NY 10029
EPA ID:		NYP004294963
Contact Name:		JUAN RODRIGUEZ
Contact Address:		Not reported
Contact City,State,Zip:		Not reported
Contact Telephone:		347-865-5931
Contact Fax:		Not reported
Contact Email:		Not reported
Contact Title:		OPERATING SUPERVISOR
EPA Region:		02
Land Type:		Private
Federal Waste Generator Description:		Not a generator, verified
Non-Notifier:		Not reported
Biennial Report Cycle:		Not reported
Accessibility:		Not reported
Active Site Indicator:		Not reported
State District Owner:		NY
State District:		NYSDEC R2
Mailing Address:		Not reported
Mailing City,State,Zip:		NEW YORK, NY 10003
Owner Name:		Not reported

CON EDISON SERVICE BOX: 53874 (Continued) **1016450471**

Owner Type:	Not reported
Operator Name:	Not reported
Operator Type:	Not reported
Short-Term Generator Activity:	No
Importer Activity:	No
Mixed Waste Generator:	No
Transporter Activity:	No
Transfer Facility Activity:	No
Recycler Activity with Storage:	No
Small Quantity On-Site Burner Exemption:	No
Smelting Melting and Refining Furnace Exemption:	No
Underground Injection Control:	No
Off-Site Waste Receipt:	No
Universal Waste Indicator:	No
Universal Waste Destination Facility:	No
Federal Universal Waste:	No
Active Site Fed-Reg Treatment Storage and Disposal Facility:	Not reported
Active Site Converter Treatment storage and Disposal Facility:	Not reported
Active Site State-Reg Treatment Storage and Disposal Facility:	Not reported
Active Site State-Reg Handler:	---
Federal Facility Indicator:	Not reported
Hazardous Secondary Material Indicator:	NN
Sub-Part K Indicator:	Not reported
Commercial TSD Indicator:	No
Treatment Storage and Disposal Type:	Not reported
2018 GPRA Permit Baseline:	Not on the Baseline
2018 GPRA Renewals Baseline:	Not on the Baseline
Permit Renewals Workload Universe:	Not reported
Permit Workload Universe:	Not reported
Permit Progress Universe:	Not reported
Post-Closure Workload Universe:	Not reported
Closure Workload Universe:	Not reported
202 GPRA Corrective Action Baseline:	No
Corrective Action Workload Universe:	No
Subject to Corrective Action Universe:	No
Non-TSDFs Where RCRA CA has Been Imposed Universe:	No
TSDFs Potentially Subject to CA Under 3004 (u)/(v) Universe:	No
TSDFs Only Subject to CA under Discretionary Auth Universe:	No
Corrective Action Priority Ranking:	No NCAPS ranking
Environmental Control Indicator:	No
Institutional Control Indicator:	No
Human Exposure Controls Indicator:	N/A
Groundwater Controls Indicator:	N/A
Operating TSDF Universe:	Not reported
Full Enforcement Universe:	Not reported
Significant Non-Complier Universe:	No
Unaddressed Significant Non-Complier Universe:	No
Addressed Significant Non-Complier Universe:	No
Significant Non-Complier With a Compliance Schedule Universe:	No
Financial Assurance Required:	Not reported
Handler Date of Last Change:	20130910
Recognized Trader-Importer:	No
Recognized Trader-Exporter:	No
Importer of Spent Lead Acid Batteries:	No
Exporter of Spent Lead Acid Batteries:	No
Recycler Activity Without Storage:	Not reported
Manifest Broker:	Not reported

CON EDISON SERVICE BOX: 53874 (Continued) **1016450471**

Sub-Part P Indicator: No

Historic Generators:

Receive Date:	20130320
Handler Name: CON EDISON SERVICE BOX:	53874
Federal Waste Generator Description:	Conditionally Exempt Small Quantity Generator
State District Owner:	NY
Large Quantity Handler of Universal Waste:	No
Recognized Trader Importer:	No
Recognized Trader Exporter:	No
Spent Lead Acid Battery Importer:	No
Spent Lead Acid Battery Exporter:	No
Current Record:	No
Non Storage Recycler Activity:	Not reported
Electronic Manifest Broker:	Not reported

Receive Date:	20130420
Handler Name: CON EDISON SERVICE BOX:	53874
Federal Waste Generator Description:	Not a generator, verified
State District Owner:	NY
Large Quantity Handler of Universal Waste:	No
Recognized Trader Importer:	No
Recognized Trader Exporter:	No
Spent Lead Acid Battery Importer:	No
Spent Lead Acid Battery Exporter:	No
Current Record:	Yes
Non Storage Recycler Activity:	Not reported
Electronic Manifest Broker:	Not reported

List of NAICS Codes and Descriptions:

NAICS Codes: No NAICS Codes Found

Facility Has Received Notices of Violations:

Violations: No Violations Found

Evaluation Action Summary:

Evaluations: No Evaluations Found

NY MANIFEST:

Name:	CON EDISON
Address:	2368 1ST AVE
City,State,Zip:	NEW YORK, NY 10029
Country:	USA
EPA ID:	NYP004294963
Facility Status:	Not reported
Location Address 1:	2398 1 ST AVE
Code:	BP
Location Address 2:	SERVICE BOX # 53874
Total Tanks:	Not reported
Location City:	NEW YORK
Location State:	NY
Location Zip:	10029
Location Zip 4:	Not reported

CON EDISON SERVICE BOX: 53874 (Continued) **1016450471**

NY MANIFEST:

EPAID:	NYP004294963
Mailing Name:	CON EDISON
Mailing Contact:	TOM TEELING
Mailing Address 1:	4 IRVING PLACE 15TH FLOOR
Mailing Address 2:	Not reported
Mailing City:	NEW YORK
Mailing State:	NY
Mailing Zip:	10003
Mailing Zip 4:	Not reported
Mailing Country:	USA
Mailing Phone:	2124603770

NY MANIFEST:

Document ID:	Not reported
Manifest Status:	Not reported
seq:	Not reported
Year:	2018
Trans1 State ID:	NJ0000027193
Trans2 State ID:	Not reported
Generator Ship Date:	03/21/2013
Trans1 Recv Date:	03/21/2013
Trans2 Recv Date:	Not reported
TSD Site Recv Date:	03/21/2013
Part A Recv Date:	Not reported
Part B Recv Date:	Not reported
Generator EPA ID:	NYP004294963
Trans1 EPA ID:	Not reported
Trans2 EPA ID:	Not reported
TSDF ID 1:	NJD002200046
TSDF ID 2:	Not reported
Manifest Tracking Number:	010841442JJK
Import Indicator:	N
Export Indicator:	N
Discr Quantity Indicator:	N
Discr Type Indicator:	N
Discr Residue Indicator:	N
Discr Partial Reject Indicator:	N
Discr Full Reject Indicator:	N
Manifest Ref Number:	Not reported
Alt Facility RCRA ID:	Not reported
Alt Facility Sign Date:	Not reported
MGMT Method Type Code:	H110
Waste Code:	Not reported
Waste Code:	Not reported
Waste Code:	Not reported
Waste Code:	Not reported
Waste Code:	Not reported
Waste Code:	Not reported
Quantity:	1000
Units:	P - Pounds
Number of Containers:	1
Container Type:	TT - Cargo tank, tank trucks
Handling Method:	T Chemical, physical, or biological treatment.
Specific Gravity:	1
Waste Code:	D008

CON EDISON SERVICE BOX: 53874 (Continued) **1016450471**

Waste Code 1_2:	Not reported
Waste Code 1_3:	Not reported
Waste Code 1_4:	Not reported
Waste Code 1_5:	Not reported
Waste Code 1_6:	Not reported

F109 **CON EDISON SERVICE BOX: 53847** **RCRA NonGen / NLR** **1016450489**
SW **2298 1ST AVE** **NY MANIFEST** **NYP004295143**
< 1/8 **NEW YORK, NY 10029**
0.092 mi.
487 ft. **Site 12 of 23 in cluster F**

Relative: **Higher**

Actual: **11 ft.**

RCRA NonGen / NLR:

Date Form Received by Agency:		20130421
Handler Name:	CON EDISON SERVICE BOX:	53847
Handler Address:		2298 1ST AVE
Handler City,State,Zip:		NEW YORK, NY 10029
EPA ID:		NYP004295143
Contact Name:		JUAN RODRIGUEZ
Contact Address:		Not reported
Contact City,State,Zip:		Not reported
Contact Telephone:		347-865-5931
Contact Fax:		Not reported
Contact Email:		Not reported
Contact Title:		OPERATING SUPERVISOR
EPA Region:		02
Land Type:		Private
Federal Waste Generator Description:		Not a generator, verified
Non-Notifier:		Not reported
Biennial Report Cycle:		Not reported
Accessibility:		Not reported
Active Site Indicator:		Not reported
State District Owner:		NY
State District:		NYSDEC R2
Mailing Address:		Not reported
Mailing City,State,Zip:		NEW YORK, NY 10003
Owner Name:		Not reported
Owner Type:		Not reported
Operator Name:		Not reported
Operator Type:		Not reported
Short-Term Generator Activity:		No
Importer Activity:		No
Mixed Waste Generator:		No
Transporter Activity:		No
Transfer Facility Activity:		No
Recycler Activity with Storage:		No
Small Quantity On-Site Burner Exemption:		No
Smelting Melting and Refining Furnace Exemption:		No
Underground Injection Control:		No
Off-Site Waste Receipt:		No
Universal Waste Indicator:		No
Universal Waste Destination Facility:		No
Federal Universal Waste:		No
Active Site Fed-Reg Treatment Storage and Disposal Facility:		Not reported
Active Site Converter Treatment storage and Disposal Facility:		Not reported
Active Site State-Reg Treatment Storage and Disposal Facility:		Not reported
Active Site State-Reg Handler:		---

CON EDISON SERVICE BOX: 53847 (Continued) **1016450489**

Federal Facility Indicator:	Not reported
Hazardous Secondary Material Indicator:	NN
Sub-Part K Indicator:	Not reported
Commercial TSD Indicator:	No
Treatment Storage and Disposal Type:	Not reported
2018 GPRA Permit Baseline:	Not on the Baseline
2018 GPRA Renewals Baseline:	Not on the Baseline
Permit Renewals Workload Universe:	Not reported
Permit Workload Universe:	Not reported
Permit Progress Universe:	Not reported
Post-Closure Workload Universe:	Not reported
Closure Workload Universe:	Not reported
202 GPRA Corrective Action Baseline:	No
Corrective Action Workload Universe:	No
Subject to Corrective Action Universe:	No
Non-TSDFs Where RCRA CA has Been Imposed Universe:	No
TSDFs Potentially Subject to CA Under 3004 (u)/(v) Universe:	No
TSDFs Only Subject to CA under Discretionary Auth Universe:	No
Corrective Action Priority Ranking:	No NCAPS ranking
Environmental Control Indicator:	No
Institutional Control Indicator:	No
Human Exposure Controls Indicator:	N/A
Groundwater Controls Indicator:	N/A
Operating TSDF Universe:	Not reported
Full Enforcement Universe:	Not reported
Significant Non-Complier Universe:	No
Unaddressed Significant Non-Complier Universe:	No
Addressed Significant Non-Complier Universe:	No
Significant Non-Complier With a Compliance Schedule Universe:	No
Financial Assurance Required:	Not reported
Handler Date of Last Change:	20130910
Recognized Trader-Importer:	No
Recognized Trader-Exporter:	No
Importer of Spent Lead Acid Batteries:	No
Exporter of Spent Lead Acid Batteries:	No
Recycler Activity Without Storage:	Not reported
Manifest Broker:	Not reported
Sub-Part P Indicator:	No

Historic Generators:

Receive Date:	20130321
Handler Name: CON EDISON SERVICE BOX:	53847
Federal Waste Generator Description:	Conditionally Exempt Small Quantity Generator
State District Owner:	NY
Large Quantity Handler of Universal Waste:	No
Recognized Trader Importer:	No
Recognized Trader Exporter:	No
Spent Lead Acid Battery Importer:	No
Spent Lead Acid Battery Exporter:	No
Current Record:	No
Non Storage Recycler Activity:	Not reported
Electronic Manifest Broker:	Not reported

Receive Date:	20130421
Handler Name: CON EDISON SERVICE BOX:	53847
Federal Waste Generator Description:	Not a generator, verified

CON EDISON SERVICE BOX: 53847 (Continued) **1016450489**

State District Owner:	NY
Large Quantity Handler of Universal Waste:	No
Recognized Trader Importer:	No
Recognized Trader Exporter:	No
Spent Lead Acid Battery Importer:	No
Spent Lead Acid Battery Exporter:	No
Current Record:	Yes
Non Storage Recycler Activity:	Not reported
Electronic Manifest Broker:	Not reported

List of NAICS Codes and Descriptions:

NAICS Codes:	No NAICS Codes Found

Facility Has Received Notices of Violations:

Violations:	No Violations Found

Evaluation Action Summary:

Evaluations:	No Evaluations Found

NY MANIFEST:

Name:	CON EDISON
Address:	2298 1ST AVE
City,State,Zip:	NEW YORK, NY 10029
Country:	USA
EPA ID:	NYP004295143
Facility Status:	Not reported
Location Address 1:	2298 1ST AVE
Code:	BP
Location Address 2:	SERV BOX 53847
Total Tanks:	Not reported
Location City:	NEW YORK
Location State:	NY
Location Zip:	10029
Location Zip 4:	Not reported

NY MANIFEST:

EPAID:	NYP004295143
Mailing Name:	CON EDISON
Mailing Contact:	CON EDISON
Mailing Address 1:	4 IRVING PL 15TH FL
Mailing Address 2:	Not reported
Mailing City:	NEW YORK
Mailing State:	NY
Mailing Zip:	10003
Mailing Zip 4:	Not reported
Mailing Country:	USA
Mailing Phone:	2124603770

NY MANIFEST:

Document ID:	Not reported
Manifest Status:	Not reported
seq:	Not reported
Year:	2018
Trans1 State ID:	NJ0000027193

CON EDISON SERVICE BOX: 53847 (Continued) **1016450489**

Trans2 State ID:	Not reported
Generator Ship Date:	03/21/2013
Trans1 Recv Date:	03/21/2013
Trans2 Recv Date:	Not reported
TSD Site Recv Date:	03/22/2013
Part A Recv Date:	Not reported
Part B Recv Date:	Not reported
Generator EPA ID:	NYP004295143
Trans1 EPA ID:	Not reported
Trans2 EPA ID:	Not reported
TSDF ID 1:	NJD002200046
TSDF ID 2:	Not reported
Manifest Tracking Number:	010708096JJK
Import Indicator:	N
Export Indicator:	N
Discr Quantity Indicator:	N
Discr Type Indicator:	N
Discr Residue Indicator:	N
Discr Partial Reject Indicator:	N
Discr Full Reject Indicator:	N
Manifest Ref Number:	Not reported
Alt Facility RCRA ID:	Not reported
Alt Facility Sign Date:	Not reported
MGMT Method Type Code:	H110
Waste Code:	Not reported
Waste Code:	Not reported
Waste Code:	Not reported
Waste Code:	Not reported
Waste Code:	Not reported
Waste Code:	Not reported
Quantity:	500
Units:	P - Pounds
Number of Containers:	1
Container Type:	TT - Cargo tank, tank trucks
Handling Method:	T Chemical, physical, or biological treatment.
Specific Gravity:	1
Waste Code:	D008
Waste Code 1_2:	Not reported
Waste Code 1_3:	Not reported
Waste Code 1_4:	Not reported
Waste Code 1_5:	Not reported
Waste Code 1_6:	Not reported

J110 **411 EAST 118 LLC** **NY AST** **U003396927**
SSW **411 EAST 118TH STREET** **N/A**
< 1/8 **NEW YORK, NY 10035**
0.092 mi.
488 ft. **Site 1 of 8 in cluster J**

Relative: **Higher**
Actual: **12 ft.**

AST:

Name:	411 EAST 118 LLC
Address:	411 EAST 118TH STREET
City,State,Zip:	NEW YORK, NY 10035
Region:	STATE
DEC Region:	2
Site Status:	Active
Facility Id:	2-602960

411 EAST 118 LLC (Continued) **U003396927**

Program Type:	PBS
UTM X:	589952.44284
UTM Y:	4516781.24338
Expiration Date:	12/16/2026
Site Type:	Apartment Building/Office Building

Affiliation Records:

Site Id:	24915
Affiliation Type:	Emergency Contact
Company Name:	411 EAST 118 LLC
Contact Type:	Not reported
Contact Name:	GEORGE ZAYAS
Address1:	Not reported
Address2:	Not reported
City:	Not reported
State:	NN
Zip Code:	Not reported
Country Code:	999
Phone:	(917) 662-0085
EMail:	Not reported
Fax Number:	Not reported
Modified By:	JSMACRI
Date Last Modified:	2021-11-24

Site Id:	24915
Affiliation Type:	Facility Operator
Company Name:	4411 EAST 118 LLC
Contact Type:	Not reported
Contact Name:	LUCRECIA ALMANZAR
Address1:	Not reported
Address2:	Not reported
City:	Not reported
State:	NN
Zip Code:	Not reported
Country Code:	001
Phone:	(212) 613-1700
EMail:	Not reported
Fax Number:	Not reported
Modified By:	JSMACRI
Date Last Modified:	2021-11-24

Site Id:	24915
Affiliation Type:	Facility Owner
Company Name:	411 EAST 118 LLC
Contact Type:	DIRECTOR OF MGMT
Contact Name:	LUCRECIA ALMANZAR
Address1:	107-129 EAST 126TH STREET
Address2:	Not reported
City:	NEW YORK
State:	NY
Zip Code:	10035
Country Code:	001
Phone:	(212) 996-0200
EMail:	LALMANZAR@MANHATTANNORTH.COM
Fax Number:	Not reported
Modified By:	JSMACRI
Date Last Modified:	2021-11-24

411 EAST 118 LLC (Continued) **U003396927**

Site Id:	24915
Affiliation Type:	Mail Contact
Company Name:	411 EAST 118 LLC
Contact Type:	DIRECTOR OF MGMT
Contact Name:	LUCRECIA ALMANZAR
Address1:	107-129 EAST 126TH STREET
Address2:	Not reported
City:	NEW YORK
State:	NY
Zip Code:	10035
Country Code:	001
Phone:	(212) 996-0200
EMail:	LALMANZAR@MANHATTANNORTH.COM
Fax Number:	Not reported
Modified By:	JSMACRI
Date Last Modified:	2021-11-24

Tank Info:

Tank Number:	001
Tank Id:	52281
Material Code:	0001
Common Name of Substance:	#2 Fuel Oil (On-Site Consumption)

Equipment Records:

	I05 - Overfill - Vent Whistle
	B05 - Tank External Protection - Jacketed
	K00 - Spill Prevention - None
	A00 - Tank Internal Protection - None
	D01 - Pipe Type - Steel/Carbon Steel/Iron
	G00 - Tank Secondary Containment - None
	J02 - Dispenser - Suction Dispenser
	F00 - Pipe External Protection - None
	L09 - Piping Leak Detection - Exempt Suction Piping
	C01 - Pipe Location - Aboveground
	H99 - Tank Leak Detection - Other
	E00 - Piping Secondary Containment - None
Tank Location:	Aboveground - contact with soil.... Tank bottom rests on soil, allowing no visual inspection.
Tank Type:	Steel/Carbon Steel/Iron
Tank Status:	In Service
Pipe Model:	Not reported
Install Date:	12/22/1993
Capacity Gallons:	2000
Tightness Test Method:	-
Date Test:	Not reported
Next Test Date:	Not reported
Date Tank Closed:	Not reported
Register:	True
Modified By:	JSMACRI
Last Modified:	11/24/2021
Material Name:	#2 fuel oil (on-site consumption)

J111 **435 E. 118TH ST** **NY Spills** **S104495888**
South **435 E. 118TH ST** **N/A**
< 1/8 **MANHATTAN, NY**
0.093 mi.
490 ft. **Site 2 of 8 in cluster J**

Relative:
Higher

Actual:
11 ft.

SPILLS:

Name:	435 E. 118TH ST
Address:	435 E. 118TH ST
City,State,Zip:	MANHATTAN, NY
Spill Number/Closed Date:	9413105 / 1995-01-01
Facility ID:	9413105
Facility Type:	ER
DER Facility ID:	244185
Site ID:	302227
DEC Region:	2
Spill Cause:	Human Error
Spill Class:	Not reported
SWIS:	3101
Spill Date:	1994-12-31
Investigator:	O'DOWD
Referred To:	Not reported
Reported to Dept:	1994-12-31
CID:	Not reported
Water Affected:	Not reported
Spill Source:	Private Dwelling
Spill Notifier:	Responsible Party
Cleanup Ceased:	1995-01-01
Cleanup Meets Std:	True
Last Inspection:	Not reported
Recommended Penalty:	False
UST Trust:	False
Remediation Phase:	0
Date Entered In Computer:	1995-01-31
Spill Record Last Update:	2004-09-30
Spiller Name:	Not reported
Spiller Company:	PETRO ASTORIA
Spiller Address:	36-16 19TH AVE
Spiller Company:	001
Contact Name:	Not reported
DEC Memo:	"Prior to Sept, 2004 data translation this spill Lead_DEC Field was O;DOWD "
Remarks:	"CLEANED UP FROM CEMENT WITH SPEEDY DRY. ACCIDENTAL BY DELIVERY MAN"

All Materials:

Site ID:	302227
Operable Unit ID:	1006723
Operable Unit:	01
Material ID:	375384
Material Code:	0001A
Material Name:	#2 fuel oil
Case No.:	Not reported
Material FA:	Petroleum
Quantity:	1.00
Units:	G
Recovered:	1.00
Oxygenate:	Not reported

F112
WSW
< 1/8
0.094 mi.
494 ft.

CON EDISON
336 E 119TH ST
NEW YORK, NY 10035

Site 13 of 23 in cluster F

NJ MANIFEST **S120673250**
N/A

Relative:
Higher

Actual:
10 ft.

NJ MANIFEST:

EPA Id:	NYP004799706
Mail Address:	IRVING PL 15TH FL NE
Mail City/State/Zip:	NEW YORK, NY 10003
Facility Phone:	Not reported
Emergency Phone:	Not reported
Contact:	THOMAS TEELING
Comments:	Not reported
SIC Code:	Not reported
County:	NY061
Municipal:	Not reported
Previous EPA Id:	Not reported
Gen Flag:	Not reported
Trans Flag:	Not reported
TSDF Flag:	Not reported
Name Change:	Not reported
Date Change:	Not reported

Manifest:

Manifest Number:	002614513GBF
EPA ID:	NYP004799706
Date Shipped:	6/26/2015
TSDF EPA ID:	NJD991291105
Transporter EPA ID:	NJD003812047
Transporter 2 EPA ID:	Not reported
Transporter 3 EPA ID:	Not reported
Transporter 4 EPA ID:	Not reported
Transporter 5 EPA ID:	Not reported
Transporter 6 EPA ID:	Not reported
Transporter 7 EPA ID:	Not reported
Transporter 8 EPA ID:	Not reported
Transporter 9 EPA ID:	Not reported
Transporter 10 EPA ID:	Not reported
Date Trans1 Transported Waste:	Not reported
Date Trans2 Transported Waste:	Not reported
Date Trans3 Transported Waste:	Not reported
Date Trans4 Transported Waste:	Not reported
Date Trans5 Transported Waste:	Not reported
Date Trans6 Transported Waste:	Not reported
Date Trans7 Transported Waste:	Not reported
Date Trans8 Transported Waste:	Not reported
Date Trans9 Transported Waste:	Not reported
Date Trans10 Transported Waste:	Not reported
Date TSDF Received Waste:	Not reported
TSDF EPA Facility Name:	Not reported
QTY Units:	Not reported
Transporter SEQ ID:	Not reported
Transporter-1 Date:	Not reported
Waste SEQ ID:	Not reported
Waste Type Code 2:	Not reported
Waste Type Code 3:	Not reported
Waste Type Code 4:	Not reported
Waste Type Code 5:	Not reported
Waste Type Code 6:	Not reported

CON EDISON (Continued) **S120673250**

Date Accepted:	Not reported
Manifest Discrepancy Type:	Not reported
Data Entry Number:	Not reported
Was Load Rejected:	NEW YORK, NY 10003
Reason Load Was Rejected:	Not reported

F113 **CON EDISON** **RCRA NonGen / NLR** **1019904577**
WSW **336 E 119TH ST** **FINDS** **NYP004799706**
< 1/8 **NEW YORK, NY 10035** **ECHO**
0.094 mi.
494 ft. **Site 14 of 23 in cluster F**

Relative: **Higher**
Actual: **10 ft.**

RCRA NonGen / NLR:

Date Form Received by Agency:		20150626
Handler Name:	CON EDISON	
Handler Address:		336 E 119TH ST
Handler City,State,Zip:		NEW YORK, NY 10035
EPA ID:		NYP004799706
Contact Name:		THOMAS TEELING
Contact Address:		Not reported
Contact City,State,Zip:		Not reported
Contact Telephone:		212-460-3770
Contact Fax:		Not reported
Contact Email:		Not reported
Contact Title:		Not reported
EPA Region:		02
Land Type:		Private
Federal Waste Generator Description:		Not a generator, verified
Non-Notifier:		Not reported
Biennial Report Cycle:		Not reported
Accessibility:		Not reported
Active Site Indicator:		Not reported
State District Owner:		NY
State District:		NYSDEC R2
Mailing Address:		IRVING PL 15TH FL NE
Mailing City,State,Zip:		NEW YORK, NY 10003
Owner Name:		Not reported
Owner Type:		Not reported
Operator Name:		Not reported
Operator Type:		Not reported
Short-Term Generator Activity:		No
Importer Activity:		No
Mixed Waste Generator:		No
Transporter Activity:		No
Transfer Facility Activity:		No
Recycler Activity with Storage:		No
Small Quantity On-Site Burner Exemption:		No
Smelting Melting and Refining Furnace Exemption:		No
Underground Injection Control:		No
Off-Site Waste Receipt:		No
Universal Waste Indicator:		No
Universal Waste Destination Facility:		No
Federal Universal Waste:		No
Active Site Fed-Reg Treatment Storage and Disposal Facility:		Not reported
Active Site Converter Treatment storage and Disposal Facility:		Not reported
Active Site State-Reg Treatment Storage and Disposal Facility:		Not reported

CON EDISON (Continued) **1019904577**

Active Site State-Reg Handler:	---
Federal Facility Indicator:	Not reported
Hazardous Secondary Material Indicator:	NN
Sub-Part K Indicator:	Not reported
Commercial TSD Indicator:	No
Treatment Storage and Disposal Type:	Not reported
2018 GPRA Permit Baseline:	Not on the Baseline
2018 GPRA Renewals Baseline:	Not on the Baseline
Permit Renewals Workload Universe:	Not reported
Permit Workload Universe:	Not reported
Permit Progress Universe:	Not reported
Post-Closure Workload Universe:	Not reported
Closure Workload Universe:	Not reported
202 GPRA Corrective Action Baseline:	No
Corrective Action Workload Universe:	No
Subject to Corrective Action Universe:	No
Non-TSDFs Where RCRA CA has Been Imposed Universe:	No
TSDFs Potentially Subject to CA Under 3004 (u)/(v) Universe:	No
TSDFs Only Subject to CA under Discretionary Auth Universe:	No
Corrective Action Priority Ranking:	No NCAPS ranking
Environmental Control Indicator:	No
Institutional Control Indicator:	No
Human Exposure Controls Indicator:	N/A
Groundwater Controls Indicator:	N/A
Operating TSDF Universe:	Not reported
Full Enforcement Universe:	Not reported
Significant Non-Complier Universe:	No
Unaddressed Significant Non-Complier Universe:	No
Addressed Significant Non-Complier Universe:	No
Significant Non-Complier With a Compliance Schedule Universe:	No
Financial Assurance Required:	Not reported
Handler Date of Last Change:	20160909
Recognized Trader-Importer:	No
Recognized Trader-Exporter:	No
Importer of Spent Lead Acid Batteries:	No
Exporter of Spent Lead Acid Batteries:	No
Recycler Activity Without Storage:	Not reported
Manifest Broker:	Not reported
Sub-Part P Indicator:	No

Historic Generators:

Receive Date:	20150626
Handler Name: CON EDISON	
Federal Waste Generator Description:	Small Quantity Generator
State District Owner:	NY
Large Quantity Handler of Universal Waste:	No
Recognized Trader Importer:	No
Recognized Trader Exporter:	No
Spent Lead Acid Battery Importer:	No
Spent Lead Acid Battery Exporter:	No
Current Record:	No
Non Storage Recycler Activity:	Not reported
Electronic Manifest Broker:	Not reported

Receive Date:	20150626
Handler Name: CON EDISON	

CON EDISON (Continued) **1019904577**

Federal Waste Generator Description:	Not a generator, verified
State District Owner:	NY
Large Quantity Handler of Universal Waste:	No
Recognized Trader Importer:	No
Recognized Trader Exporter:	No
Spent Lead Acid Battery Importer:	No
Spent Lead Acid Battery Exporter:	No
Current Record:	Yes
Non Storage Recycler Activity:	Not reported
Electronic Manifest Broker:	Not reported

List of NAICS Codes and Descriptions:
NAICS Codes: No NAICS Codes Found

Facility Has Received Notices of Violations:
Violations: No Violations Found

Evaluation Action Summary:
Evaluations: No Evaluations Found

FINDS:
Registry ID: 110069642408

Click Here:

Environmental Interest/Information System:
RCRAInfo is a national information system that supports the Resource Conservation and Recovery Act (RCRA) program through the tracking of events and activities related to facilities that generate, transport, and treat, store, or dispose of hazardous waste. RCRAInfo allows RCRA program staff to track the notification, permit, compliance, and corrective action activities required under RCRA.

Click this hyperlink while viewing on your computer to access additional FINDS: detail in the EDR Site Report.

ECHO:

Envid:	1019904577
Registry ID:	110069642408
DFR URL:	http://echo.epa.gov/detailed-facility-report?fid=110069642408
Name:	CON EDISON
Address:	336 E 119TH ST
City,State,Zip:	NEW YORK, NY 10035

K114 **CON EDISON** **NY MANIFEST** **S117535718**
South **FO 441 E 118TH ST** **N/A**
< 1/8 **NEW YORK, NY 10029**
0.094 mi.
497 ft. **Site 1 of 2 in cluster K**

Relative:
Higher

Actual:
11 ft.

NY MANIFEST:

Name:	CON EDISON
Address:	FO 441 E 118TH ST
City,State,Zip:	NEW YORK, NY 10029
Country:	USA
EPA ID:	NYP004680641

CON EDISON (Continued) **S117535718**

Facility Status:	Not reported
Location Address 1:	FO 441 E 118TH ST
Code:	BP
Location Address 2:	SB 19498
Total Tanks:	Not reported
Location City:	NEW YORK
Location State:	NY
Location Zip:	10029
Location Zip 4:	Not reported

NY MANIFEST:

EPAID:	NYP004680641
Mailing Name:	CON EDISON
Mailing Contact:	TOM TEELING
Mailing Address 1:	4 IRVING PL 15TH FL
Mailing Address 2:	Not reported
Mailing City:	NEW YORK
Mailing State:	NY
Mailing Zip:	10003
Mailing Zip 4:	Not reported
Mailing Country:	USA
Mailing Phone:	2124603770

NY MANIFEST:

Document ID:	Not reported
Manifest Status:	Not reported
seq:	Not reported
Year:	2018
Trans1 State ID:	NJ0000027193
Trans2 State ID:	Not reported
Generator Ship Date:	10/20/2014
Trans1 Recv Date:	10/20/2014
Trans2 Recv Date:	Not reported
TSD Site Recv Date:	10/27/2014
Part A Recv Date:	Not reported
Part B Recv Date:	Not reported
Generator EPA ID:	NYP004680641
Trans1 EPA ID:	Not reported
Trans2 EPA ID:	Not reported
TSDF ID 1:	NJD002200046
TSDF ID 2:	Not reported
Manifest Tracking Number:	013244235JJK
Import Indicator:	N
Export Indicator:	N
Discr Quantity Indicator:	N
Discr Type Indicator:	N
Discr Residue Indicator:	N
Discr Partial Reject Indicator:	N
Discr Full Reject Indicator:	N
Manifest Ref Number:	Not reported
Alt Facility RCRA ID:	Not reported
Alt Facility Sign Date:	Not reported
MGMT Method Type Code:	H110
Waste Code:	Not reported
Waste Code:	Not reported
Waste Code:	Not reported
Waste Code:	Not reported

CON EDISON (Continued) **S117535718**

Waste Code:	Not reported
Waste Code:	Not reported
Quantity:	1000
Units:	P - Pounds
Number of Containers:	1
Container Type:	TT - Cargo tank, tank trucks
Handling Method:	T Chemical, physical, or biological treatment.
Specific Gravity:	1
Waste Code:	D008
Waste Code 1_2:	Not reported
Waste Code 1_3:	Not reported
Waste Code 1_4:	Not reported
Waste Code 1_5:	Not reported
Waste Code 1_6:	Not reported

G115 **CONSOLIDATED EDISON** **NY MANIFEST** **S111158119**
WNW **318 E 120 ST** **N/A**
< 1/8 **NEW YORK, NY 10001**
0.095 mi.
501 ft. **Site 3 of 7 in cluster G**

Relative:
Higher

Actual:
11 ft.

NY MANIFEST:

Name:	CONSOLIDATED EDISON
Address:	318 E 120 ST
City,State,Zip:	NEW YORK, NY 10001
Country:	USA
EPA ID:	NYP004237396
Facility Status:	Not reported
Location Address 1:	318 E 120 ST
Code:	BP
Location Address 2:	Not reported
Total Tanks:	Not reported
Location City:	NEW YORK
Location State:	NY
Location Zip:	10001
Location Zip 4:	Not reported

NY MANIFEST:

EPAID:	NYP004237396
Mailing Name:	CONSOLIDATED EDISON
Mailing Contact:	TOM TEELING
Mailing Address 1:	4 IRVING PLACE RM 828
Mailing Address 2:	Not reported
Mailing City:	NEW YORK
Mailing State:	NY
Mailing Zip:	10003
Mailing Zip 4:	Not reported
Mailing Country:	USA
Mailing Phone:	2124603770

NY MANIFEST:

Document ID:	Not reported
Manifest Status:	Not reported
seq:	Not reported
Year:	2018
Trans1 State ID:	NJ0000027193
Trans2 State ID:	Not reported

CONSOLIDATED EDISON (Continued) **S111158119**

Generator Ship Date:	06/21/2011
Trans1 Recv Date:	06/21/2011
Trans2 Recv Date:	Not reported
TSD Site Recv Date:	06/27/2011
Part A Recv Date:	Not reported
Part B Recv Date:	Not reported
Generator EPA ID:	NYP004237396
Trans1 EPA ID:	Not reported
Trans2 EPA ID:	Not reported
TSDF ID 1:	NJD002200046
TSDF ID 2:	Not reported
Manifest Tracking Number:	007019413JJK
Import Indicator:	N
Export Indicator:	N
Discr Quantity Indicator:	N
Discr Type Indicator:	N
Discr Residue Indicator:	N
Discr Partial Reject Indicator:	N
Discr Full Reject Indicator:	N
Manifest Ref Number:	Not reported
Alt Facility RCRA ID:	Not reported
Alt Facility Sign Date:	Not reported
MGMT Method Type Code:	H111
Waste Code:	Not reported
Waste Code:	Not reported
Waste Code:	Not reported
Waste Code:	Not reported
Waste Code:	Not reported
Waste Code:	Not reported
Quantity:	500
Units:	P - Pounds
Number of Containers:	1
Container Type:	TT - Cargo tank, tank trucks
Handling Method:	T Chemical, physical, or biological treatment.
Specific Gravity:	1
Waste Code:	D008
Waste Code 1_2:	Not reported
Waste Code 1_3:	Not reported
Waste Code 1_4:	Not reported
Waste Code 1_5:	Not reported
Waste Code 1_6:	Not reported

L116 **CON EDISON** **NY MANIFEST** **S117317830**
West **334 E 119 ST** **N/A**
< 1/8 **NEW YORK, NY 10035**
0.095 mi.
503 ft. **Site 1 of 4 in cluster L**

Relative: NY MANIFEST:
Higher

Name:	CON EDISON
Address:	334 E 119 ST
City,State,Zip:	NEW YORK, NY 10035
Country:	USA
EPA ID:	NYP004652962
Facility Status:	Not reported
Location Address 1:	334 E 119 ST
Code:	BP

Actual:
11 ft.

CON EDISON (Continued) **S117317830**

Location Address 2:	SB19651
Total Tanks:	Not reported
Location City:	NEW YORK
Location State:	NY
Location Zip:	10035
Location Zip 4:	Not reported

NY MANIFEST:

EPAID:	NYP004652962
Mailing Name:	CON EDISON
Mailing Contact:	CON EDISON
Mailing Address 1:	4 IRVING PL
Mailing Address 2:	15TH FL
Mailing City:	NEW YORK
Mailing State:	NY
Mailing Zip:	10003
Mailing Zip 4:	Not reported
Mailing Country:	USA
Mailing Phone:	Not reported

NY MANIFEST:

Document ID:	Not reported
Manifest Status:	Not reported
seq:	Not reported
Year:	2018
Trans1 State ID:	NJD003812047
Trans2 State ID:	Not reported
Generator Ship Date:	09/10/2014
Trans1 Recv Date:	09/10/2014
Trans2 Recv Date:	Not reported
TSD Site Recv Date:	09/16/2014
Part A Recv Date:	Not reported
Part B Recv Date:	Not reported
Generator EPA ID:	NYP004652962
Trans1 EPA ID:	Not reported
Trans2 EPA ID:	Not reported
TSDF ID 1:	NJD991291105
TSDF ID 2:	Not reported
Manifest Tracking Number:	002609354GBF
Import Indicator:	N
Export Indicator:	N
Discr Quantity Indicator:	N
Discr Type Indicator:	N
Discr Residue Indicator:	N
Discr Partial Reject Indicator:	N
Discr Full Reject Indicator:	N
Manifest Ref Number:	Not reported
Alt Facility RCRA ID:	Not reported
Alt Facility Sign Date:	Not reported
MGMT Method Type Code:	H110
Waste Code:	Not reported
Waste Code:	Not reported
Waste Code:	Not reported
Waste Code:	Not reported
Waste Code:	Not reported
Waste Code:	Not reported
Quantity:	1000

CON EDISON (Continued) **S117317830**

Units:	P - Pounds
Number of Containers:	1
Container Type:	TT - Cargo tank, tank trucks
Handling Method:	T Chemical, physical, or biological treatment.
Specific Gravity:	1
Waste Code:	D008
Waste Code 1_2:	Not reported
Waste Code 1_3:	Not reported
Waste Code 1_4:	Not reported
Waste Code 1_5:	Not reported
Waste Code 1_6:	Not reported

J117 **CON EDISON SERVICE BOX: 19495** **RCRA NonGen / NLR** **1016450479**
SSW **415 E 118TH ST** **NY MANIFEST** **NYP004295044**
< 1/8 **NEW YORK, NY 10029**
0.095 mi.
504 ft. **Site 3 of 8 in cluster J**

Relative: **Higher**

Actual: **12 ft.**

RCRA NonGen / NLR:

Date Form Received by Agency:		20130421
Handler Name:	CON EDISON SERVICE BOX:	19495
Handler Address:		415 E 118TH ST
Handler City,State,Zip:		NEW YORK, NY 10029
EPA ID:		NYP004295044
Contact Name:		JUAN RODRIGUEZ
Contact Address:		Not reported
Contact City,State,Zip:		Not reported
Contact Telephone:		347-865-5931
Contact Fax:		Not reported
Contact Email:		Not reported
Contact Title:		OPERATING SUPERVISOR
EPA Region:		02
Land Type:		Private
Federal Waste Generator Description:		Not a generator, verified
Non-Notifier:		Not reported
Biennial Report Cycle:		Not reported
Accessibility:		Not reported
Active Site Indicator:		Not reported
State District Owner:		NY
State District:		NYSDEC R2
Mailing Address:		Not reported
Mailing City,State,Zip:		NEW YORK, NY 10003
Owner Name:		Not reported
Owner Type:		Not reported
Operator Name:		Not reported
Operator Type:		Not reported
Short-Term Generator Activity:		No
Importer Activity:		No
Mixed Waste Generator:		No
Transporter Activity:		No
Transfer Facility Activity:		No
Recycler Activity with Storage:		No
Small Quantity On-Site Burner Exemption:		No
Smelting Melting and Refining Furnace Exemption:		No
Underground Injection Control:		No
Off-Site Waste Receipt:		No
Universal Waste Indicator:		No

CON EDISON SERVICE BOX: 19495 (Continued) **1016450479**

Universal Waste Destination Facility:	No
Federal Universal Waste:	No
Active Site Fed-Reg Treatment Storage and Disposal Facility:	Not reported
Active Site Converter Treatment storage and Disposal Facility:	Not reported
Active Site State-Reg Treatment Storage and Disposal Facility:	Not reported
Active Site State-Reg Handler:	---
Federal Facility Indicator:	Not reported
Hazardous Secondary Material Indicator:	NN
Sub-Part K Indicator:	Not reported
Commercial TSD Indicator:	No
Treatment Storage and Disposal Type:	Not reported
2018 GPRA Permit Baseline:	Not on the Baseline
2018 GPRA Renewals Baseline:	Not on the Baseline
Permit Renewals Workload Universe:	Not reported
Permit Workload Universe:	Not reported
Permit Progress Universe:	Not reported
Post-Closure Workload Universe:	Not reported
Closure Workload Universe:	Not reported
202 GPRA Corrective Action Baseline:	No
Corrective Action Workload Universe:	No
Subject to Corrective Action Universe:	No
Non-TSDFs Where RCRA CA has Been Imposed Universe:	No
TSDFs Potentially Subject to CA Under 3004 (u)/(v) Universe:	No
TSDFs Only Subject to CA under Discretionary Auth Universe:	No
Corrective Action Priority Ranking:	No NCAPS ranking
Environmental Control Indicator:	No
Institutional Control Indicator:	No
Human Exposure Controls Indicator:	N/A
Groundwater Controls Indicator:	N/A
Operating TSDF Universe:	Not reported
Full Enforcement Universe:	Not reported
Significant Non-Complier Universe:	No
Unaddressed Significant Non-Complier Universe:	No
Addressed Significant Non-Complier Universe:	No
Significant Non-Complier With a Compliance Schedule Universe:	No
Financial Assurance Required:	Not reported
Handler Date of Last Change:	20130910
Recognized Trader-Importer:	No
Recognized Trader-Exporter:	No
Importer of Spent Lead Acid Batteries:	No
Exporter of Spent Lead Acid Batteries:	No
Recycler Activity Without Storage:	Not reported
Manifest Broker:	Not reported
Sub-Part P Indicator:	No

Historic Generators:

Receive Date:	20130321
Handler Name: CON EDISON SERVICE BOX:	19495
Federal Waste Generator Description:	Conditionally Exempt Small Quantity Generator
State District Owner:	NY
Large Quantity Handler of Universal Waste:	No
Recognized Trader Importer:	No
Recognized Trader Exporter:	No
Spent Lead Acid Battery Importer:	No
Spent Lead Acid Battery Exporter:	No
Current Record:	No

CON EDISON SERVICE BOX: 19495 (Continued) **1016450479**

Non Storage Recycler Activity: Not reported
Electronic Manifest Broker: Not reported

Receive Date: 20130421
Handler Name: CON EDISON SERVICE BOX: 19495
Federal Waste Generator Description: Not a generator, verified
State District Owner: NY
Large Quantity Handler of Universal Waste: No
Recognized Trader Importer: No
Recognized Trader Exporter: No
Spent Lead Acid Battery Importer: No
Spent Lead Acid Battery Exporter: No
Current Record: Yes
Non Storage Recycler Activity: Not reported
Electronic Manifest Broker: Not reported

List of NAICS Codes and Descriptions:
NAICS Codes: No NAICS Codes Found

Facility Has Received Notices of Violations:
Violations: No Violations Found

Evaluation Action Summary:
Evaluations: No Evaluations Found

NY MANIFEST:
Name: CON EDISON
Address: 415 E 118TH ST
City,State,Zip: NEW YORK, NY 10029
Country: USA
EPA ID: NYP004295044
Facility Status: Not reported
Location Address 1: 415 E 118TH ST
Code: BP
Location Address 2: SERV BOX 19495
Total Tanks: Not reported
Location City: NEW YORK
Location State: NY
Location Zip: 10029
Location Zip 4: Not reported

NY MANIFEST:
EPAID: NYP004295044
Mailing Name: CON EDISON
Mailing Contact: CON EDISON
Mailing Address 1: 4 IRVING PL 15TH FL
Mailing Address 2: Not reported
Mailing City: NEW YORK
Mailing State: NY
Mailing Zip: 10003
Mailing Zip 4: Not reported
Mailing Country: USA
Mailing Phone: 2124603770

CON EDISON SERVICE BOX: 19495 (Continued) **1016450479**

NY MANIFEST:

Document ID:	Not reported
Manifest Status:	Not reported
seq:	Not reported
Year:	2018
Trans1 State ID:	NJ0000027193
Trans2 State ID:	Not reported
Generator Ship Date:	03/21/2013
Trans1 Recv Date:	03/21/2013
Trans2 Recv Date:	Not reported
TSD Site Recv Date:	03/22/2013
Part A Recv Date:	Not reported
Part B Recv Date:	Not reported
Generator EPA ID:	NYP004295044
Trans1 EPA ID:	Not reported
Trans2 EPA ID:	Not reported
TSDF ID 1:	NJD002200046
TSDF ID 2:	Not reported
Manifest Tracking Number:	010708094JJK
Import Indicator:	N
Export Indicator:	N
Discr Quantity Indicator:	N
Discr Type Indicator:	N
Discr Residue Indicator:	N
Discr Partial Reject Indicator:	N
Discr Full Reject Indicator:	N
Manifest Ref Number:	Not reported
Alt Facility RCRA ID:	Not reported
Alt Facility Sign Date:	Not reported
MGMT Method Type Code:	H110
Waste Code:	Not reported
Waste Code:	Not reported
Waste Code:	Not reported
Waste Code:	Not reported
Waste Code:	Not reported
Waste Code:	Not reported
Quantity:	500
Units:	P - Pounds
Number of Containers:	1
Container Type:	TT - Cargo tank, tank trucks
Handling Method:	T Chemical, physical, or biological treatment.
Specific Gravity:	1
Waste Code:	D008
Waste Code 1_2:	Not reported
Waste Code 1_3:	Not reported
Waste Code 1_4:	Not reported
Waste Code 1_5:	Not reported
Waste Code 1_6:	Not reported

F118 **CON EDISON SERVICE BOX: 19486** **RCRA NonGen / NLR** **1016148741**
WSW **347 E 118TH ST** **FINDS** **NYP004273645**
< 1/8 **NEW YORK, NY 10035** **ECHO**
0.097 mi. **NY MANIFEST**
514 ft. **Site 15 of 23 in cluster F**

Relative: **Higher**
Actual: **11 ft.**

RCRA NonGen / NLR:

Date Form Received by Agency:		20170728
Handler Name:	CON EDISON SERVICE BOX:	19486
Handler Address:		347 E 118TH ST
Handler City,State,Zip:		NEW YORK, NY 10035
EPA ID:		NYP004273645
Contact Name:		JUAN RODRIGUEZ
Contact Address:		Not reported
Contact City,State,Zip:		Not reported
Contact Telephone:		347-865-5931
Contact Fax:		Not reported
Contact Email:		Not reported
Contact Title:		OPERATING SUPERVISOR
EPA Region:		02
Land Type:		Private
Federal Waste Generator Description:		Not a generator, verified
Non-Notifier:		Not reported
Biennial Report Cycle:		Not reported
Accessibility:		Not reported
Active Site Indicator:		Not reported
State District Owner:		NY
State District:		NYSDEC R2
Mailing Address:		IRVING PL, RM 828
Mailing City,State,Zip:		NEW YORK, NY 10003
Owner Name:		Not reported
Owner Type:		Not reported
Operator Name:		Not reported
Operator Type:		Not reported
Short-Term Generator Activity:		No
Importer Activity:		No
Mixed Waste Generator:		No
Transporter Activity:		No
Transfer Facility Activity:		No
Recycler Activity with Storage:		No
Small Quantity On-Site Burner Exemption:		No
Smelting Melting and Refining Furnace Exemption:		No
Underground Injection Control:		No
Off-Site Waste Receipt:		No
Universal Waste Indicator:		No
Universal Waste Destination Facility:		No
Federal Universal Waste:		No
Active Site Fed-Reg Treatment Storage and Disposal Facility:		Not reported
Active Site Converter Treatment storage and Disposal Facility:		Not reported
Active Site State-Reg Treatment Storage and Disposal Facility:		Not reported
Active Site State-Reg Handler:		---
Federal Facility Indicator:		Not reported
Hazardous Secondary Material Indicator:		NN
Sub-Part K Indicator:		Not reported
Commercial TSD Indicator:		No
Treatment Storage and Disposal Type:		Not reported
2018 GPRA Permit Baseline:		Not on the Baseline
2018 GPRA Renewals Baseline:		Not on the Baseline
Permit Renewals Workload Universe:		Not reported

CON EDISON SERVICE BOX: 19486 (Continued) **1016148741**

Permit Workload Universe:	Not reported
Permit Progress Universe:	Not reported
Post-Closure Workload Universe:	Not reported
Closure Workload Universe:	Not reported
202 GPRA Corrective Action Baseline:	No
Corrective Action Workload Universe:	No
Subject to Corrective Action Universe:	No
Non-TSDFs Where RCRA CA has Been Imposed Universe:	No
TSDFs Potentially Subject to CA Under 3004 (u)/(v) Universe:	No
TSDFs Only Subject to CA under Discretionary Auth Universe:	No
Corrective Action Priority Ranking:	No NCAPS ranking
Environmental Control Indicator:	No
Institutional Control Indicator:	No
Human Exposure Controls Indicator:	N/A
Groundwater Controls Indicator:	N/A
Operating TSDF Universe:	Not reported
Full Enforcement Universe:	Not reported
Significant Non-Complier Universe:	No
Unaddressed Significant Non-Complier Universe:	No
Addressed Significant Non-Complier Universe:	No
Significant Non-Complier With a Compliance Schedule Universe:	No
Financial Assurance Required:	Not reported
Handler Date of Last Change:	20171106
Recognized Trader-Importer:	No
Recognized Trader-Exporter:	No
Importer of Spent Lead Acid Batteries:	No
Exporter of Spent Lead Acid Batteries:	No
Recycler Activity Without Storage:	No
Manifest Broker:	No
Sub-Part P Indicator:	No

Historic Generators:

Receive Date:	20121012
Handler Name: CON EDISON SERVICE BOX:	19486
Federal Waste Generator Description:	Conditionally Exempt Small Quantity Generator
State District Owner:	NY
Large Quantity Handler of Universal Waste:	No
Recognized Trader Importer:	No
Recognized Trader Exporter:	No
Spent Lead Acid Battery Importer:	No
Spent Lead Acid Battery Exporter:	No
Current Record:	No
Non Storage Recycler Activity:	Not reported
Electronic Manifest Broker:	Not reported

Receive Date:	20170728
Handler Name: CON EDISON SERVICE BOX:	19486
Federal Waste Generator Description:	Not a generator, verified
State District Owner:	NY
Large Quantity Handler of Universal Waste:	No
Recognized Trader Importer:	No
Recognized Trader Exporter:	No
Spent Lead Acid Battery Importer:	No
Spent Lead Acid Battery Exporter:	No
Current Record:	Yes
Non Storage Recycler Activity:	No

CON EDISON SERVICE BOX: 19486 (Continued) **1016148741**

Electronic Manifest Broker: No

List of NAICS Codes and Descriptions:
NAICS Codes: No NAICS Codes Found

Facility Has Received Notices of Violations:
Violations: No Violations Found

Evaluation Action Summary:
Evaluations: No Evaluations Found

FINDS:
Registry ID: 110055454841

Click Here:

Environmental Interest/Information System:
RCRAInfo is a national information system that supports the Resource Conservation and Recovery Act (RCRA) program through the tracking of events and activities related to facilities that generate, transport, and treat, store, or dispose of hazardous waste. RCRAInfo allows RCRA program staff to track the notification, permit, compliance, and corrective action activities required under RCRA.

Click this hyperlink while viewing on your computer to access additional FINDS: detail in the EDR Site Report.

ECHO:
Envid: 1016148741
Registry ID: 110055454841
DFR URL: http://echo.epa.gov/detailed-facility-report?fid=110055454841
Name: CON EDISON SERVICE BOX: 19486
Address: 347 E 118TH ST
City,State,Zip: NEW YORK, NY 10035

NY MANIFEST:
Name: CON EDISON
Address: 347 E 118TH ST
City,State,Zip: NEW YORK, NY 10035
Country: USA
EPA ID: NYP004273645
Facility Status: Not reported
Location Address 1: 347 E 118 ST
Code: BP
Location Address 2: SERV BOX 19486
Total Tanks: Not reported
Location City: NEW YORK
Location State: NY
Location Zip: 10035
Location Zip 4: Not reported

NY MANIFEST:
EPAID: NYP004273645
Mailing Name: CON EDISON
Mailing Contact: TOM TEELING

CON EDISON SERVICE BOX: 19486 (Continued) **1016148741**

Mailing Address 1:	4 IRVING PLACE - 15TH FLOOR
Mailing Address 2:	Not reported
Mailing City:	NEW YORK
Mailing State:	NY
Mailing Zip:	10003
Mailing Zip 4:	Not reported
Mailing Country:	USA
Mailing Phone:	2124603770

NY MANIFEST:

Document ID:	Not reported
Manifest Status:	Not reported
seq:	Not reported
Year:	2018
Trans1 State ID:	NJ0000027193
Trans2 State ID:	Not reported
Generator Ship Date:	10/12/2012
Trans1 Recv Date:	10/12/2012
Trans2 Recv Date:	Not reported
TSD Site Recv Date:	10/12/2012
Part A Recv Date:	Not reported
Part B Recv Date:	Not reported
Generator EPA ID:	NYP004273645
Trans1 EPA ID:	Not reported
Trans2 EPA ID:	Not reported
TSDF ID 1:	NJD002200046
TSDF ID 2:	Not reported
Manifest Tracking Number:	010456617JJK
Import Indicator:	N
Export Indicator:	N
Discr Quantity Indicator:	N
Discr Type Indicator:	N
Discr Residue Indicator:	N
Discr Partial Reject Indicator:	N
Discr Full Reject Indicator:	N
Manifest Ref Number:	Not reported
Alt Facility RCRA ID:	Not reported
Alt Facility Sign Date:	Not reported
MGMT Method Type Code:	H111
Waste Code:	Not reported
Waste Code:	Not reported
Waste Code:	Not reported
Waste Code:	Not reported
Waste Code:	Not reported
Waste Code:	Not reported
Quantity:	250
Units:	P - Pounds
Number of Containers:	1
Container Type:	TT - Cargo tank, tank trucks
Handling Method:	T Chemical, physical, or biological treatment.
Specific Gravity:	1
Waste Code:	D008
Waste Code 1_2:	Not reported
Waste Code 1_3:	Not reported
Waste Code 1_4:	Not reported
Waste Code 1_5:	Not reported
Waste Code 1_6:	Not reported

F119 **CON EDISON SERVICE BOX: 19486** **NJ MANIFEST** **S117986698**
WSW **347 E 118TH ST** **N/A**
< 1/8 **NEW YORK, NY 10035**
0.097 mi.
514 ft. **Site 16 of 23 in cluster F**

Relative:
Higher

Actual:
11 ft.

NJ MANIFEST:

EPA Id:	NYP004273645
Mail Address:	IRVING PL, RM 828
Mail City/State/Zip:	NEW YORK, NY 10003
Facility Phone:	Not reported
Emergency Phone:	Not reported
Contact:	JUAN RODRIGUEZ
Comments:	Not reported
SIC Code:	Not reported
County:	NY061
Municipal:	Not reported
Previous EPA Id:	Not reported
Gen Flag:	Not reported
Trans Flag:	Not reported
TSDF Flag:	Not reported
Name Change:	Not reported
Date Change:	Not reported

Manifest:

Manifest Number:	010456617JJK
EPA ID:	NYP004273645
Date Shipped:	10/12/2012
TSDF EPA ID:	NJD002200046
Transporter EPA ID:	NJ0000027193
Transporter 2 EPA ID:	Not reported
Transporter 3 EPA ID:	Not reported
Transporter 4 EPA ID:	Not reported
Transporter 5 EPA ID:	Not reported
Transporter 6 EPA ID:	Not reported
Transporter 7 EPA ID:	Not reported
Transporter 8 EPA ID:	Not reported
Transporter 9 EPA ID:	Not reported
Transporter 10 EPA ID:	Not reported
Date Trans1 Transported Waste:	Not reported
Date Trans2 Transported Waste:	Not reported
Date Trans3 Transported Waste:	Not reported
Date Trans4 Transported Waste:	Not reported
Date Trans5 Transported Waste:	Not reported
Date Trans6 Transported Waste:	Not reported
Date Trans7 Transported Waste:	Not reported
Date Trans8 Transported Waste:	Not reported
Date Trans9 Transported Waste:	Not reported
Date Trans10 Transported Waste:	Not reported
Date TSDF Received Waste:	Not reported
TSDF EPA Facility Name:	Not reported
QTY Units:	Not reported
Transporter SEQ ID:	Not reported
Transporter-1 Date:	Not reported
Waste SEQ ID:	Not reported
Waste Type Code 2:	Not reported
Waste Type Code 3:	Not reported
Waste Type Code 4:	Not reported
Waste Type Code 5:	Not reported
Waste Type Code 6:	Not reported

CON EDISON SERVICE BOX: 19486 (Continued) **S117986698**

Date Accepted:	Not reported
Manifest Discrepancy Type:	Not reported
Data Entry Number:	Not reported
Was Load Rejected:	NEW YORK, NY 10003
Reason Load Was Rejected:	Not reported

Waste:

Manifest Year:	Not reported
Waste Code:	D008
Hand Code:	Not reported
Quantity:	250.00 Pounds

G120 **CONSOLIDATED EDISON** **NY MANIFEST** **S109825461**
WNW **316 EAST 120 STREET** **N/A**
< 1/8 **MANHATTAN, NY 10020**
0.098 mi.
520 ft. **Site 4 of 7 in cluster G**

Relative:
Higher

Actual:
11 ft.

NY MANIFEST:

Name:	CONSOLIDATED EDISON
Address:	316 EAST 120 STREET
City,State,Zip:	MANHATTAN, NY 10020
Country:	USA
EPA ID:	NYP004180188
Facility Status:	Not reported
Location Address 1:	316 EAST 120 STREET
Code:	BP
Location Address 2:	Not reported
Total Tanks:	Not reported
Location City:	MANHATTAN
Location State:	NY
Location Zip:	10020
Location Zip 4:	Not reported

NY MANIFEST:

EPAID:	NYP004180188
Mailing Name:	CONSOLIDATED EDISON
Mailing Contact:	FRANKLYN MURRAY
Mailing Address 1:	4 IRVING PLACE RM 828
Mailing Address 2:	Not reported
Mailing City:	NEW YORK
Mailing State:	NY
Mailing Zip:	10003
Mailing Zip 4:	Not reported
Mailing Country:	USA
Mailing Phone:	2124602808

NY MANIFEST:

Document ID:	Not reported
Manifest Status:	Not reported
seq:	Not reported
Year:	2018
Trans1 State ID:	NJ0000027193
Trans2 State ID:	Not reported
Generator Ship Date:	06/23/2009

CONSOLIDATED EDISON (Continued) **S109825461**

Trans1 Recv Date:	06/23/2009
Trans2 Recv Date:	Not reported
TSD Site Recv Date:	06/23/2009
Part A Recv Date:	Not reported
Part B Recv Date:	Not reported
Generator EPA ID:	NYP004180188
Trans1 EPA ID:	Not reported
Trans2 EPA ID:	Not reported
TSDF ID 1:	NJD002200046
TSDF ID 2:	Not reported
Manifest Tracking Number:	000961223GBF
Import Indicator:	N
Export Indicator:	N
Discr Quantity Indicator:	N
Discr Type Indicator:	N
Discr Residue Indicator:	N
Discr Partial Reject Indicator:	N
Discr Full Reject Indicator:	N
Manifest Ref Number:	Not reported
Alt Facility RCRA ID:	Not reported
Alt Facility Sign Date:	Not reported
MGMT Method Type Code:	H111
Waste Code:	Not reported
Waste Code:	Not reported
Waste Code:	Not reported
Waste Code:	Not reported
Waste Code:	Not reported
Waste Code:	Not reported
Quantity:	1000
Units:	P - Pounds
Number of Containers:	1
Container Type:	TT - Cargo tank, tank trucks
Handling Method:	T Chemical, physical, or biological treatment.
Specific Gravity:	1
Waste Code:	D008
Waste Code 1_2:	Not reported
Waste Code 1_3:	Not reported
Waste Code 1_4:	Not reported
Waste Code 1_5:	Not reported
Waste Code 1_6:	Not reported

I121 **CON EDISON - MANHOLE M53885** **NY MANIFEST** **S121967446**
North **2399 1ST AVE** **N/A**
< 1/8 **NEW YORK, NY 10035**
0.100 mi.
528 ft. **Site 9 of 24 in cluster I**

Relative:
Higher

Actual:
10 ft.

NY MANIFEST:

Name:	CON EDISON - MANHOLE M53885
Address:	2399 1ST AVE
City,State,Zip:	NEW YORK, NY 10035
Country:	USA
EPA ID:	NYP004956660
Facility Status:	Not reported
Location Address 1:	2399 1ST AVE
Code:	BP
Location Address 2:	Not reported

CON EDISON - MANHOLE M53885 (Continued) **S121967446**

Total Tanks: Not reported
Location City: NEW YORK
Location State: NY
Location Zip: 10035
Location Zip 4: Not reported

NY MANIFEST:
EPAID: NYP004956660
Mailing Name: CON EDISON - MANHOLE M53885
Mailing Contact: CON EDISON
Mailing Address 1: 4 IRVING PL 15TH FL NE
Mailing Address 2: Not reported
Mailing City: NEW YORK
Mailing State: NY
Mailing Zip: 10003
Mailing Zip 4: Not reported
Mailing Country: USA
Mailing Phone: Not reported

I122 **CON EDISON - MANHOLE M53885** **RCRA-LQG** **1024890526**
North **2399 1ST AVE** **NYP004956660**
< 1/8 **NEW YORK, NY 10035**
0.100 mi.
528 ft. **Site 10 of 24 in cluster I**

Relative:
Higher

Actual:
10 ft.

RCRA-LQG:
Date Form Received by Agency: 20180410
Handler Name: CON EDISON - MANHOLE M53885
Handler Address: 2399 1ST AVE
Handler City,State,Zip: NEW YORK, NY 10035
EPA ID: NYP004956660
Contact Name: ALYSSA SOTTO
Contact Address: IRVING PLACE, 15TH FL NE
Contact City,State,Zip: NEW YORK, NY 10003
Contact Telephone: 212-460-2757
Contact Fax: Not reported
Contact Email: SOTTOA@CONED.COM
Contact Title: ASSOCIATE SCIENTIST
EPA Region: 02
Land Type: Private
Federal Waste Generator Description: Large Quantity Generator
Non-Notifier: Not reported
Biennial Report Cycle: 2017
Accessibility: Not reported
Active Site Indicator: Handler Activities
State District Owner: NY
State District: NYSDEC R2
Mailing Address: IRVING PLACE, 15TH FL NE
Mailing City,State,Zip: NEW YORK, NY 10003
Owner Name: CONSOLIDATED EDISON COMPANY OF NY, INC.
Owner Type: Private
Operator Name: CONSOLIDATED EDISON COMPANY OF NY, INC.
Operator Type: Private
Short-Term Generator Activity: No
Importer Activity: No
Mixed Waste Generator: No
Transporter Activity: No

CON EDISON - MANHOLE M53885 (Continued) **1024890526**

Transfer Facility Activity:	No
Recycler Activity with Storage:	No
Small Quantity On-Site Burner Exemption:	No
Smelting Melting and Refining Furnace Exemption:	No
Underground Injection Control:	No
Off-Site Waste Receipt:	No
Universal Waste Indicator:	No
Universal Waste Destination Facility:	No
Federal Universal Waste:	No
Active Site Fed-Reg Treatment Storage and Disposal Facility:	Not reported
Active Site Converter Treatment storage and Disposal Facility:	Not reported
Active Site State-Reg Treatment Storage and Disposal Facility:	Not reported
Active Site State-Reg Handler:	---
Federal Facility Indicator:	Not reported
Hazardous Secondary Material Indicator:	NN
Sub-Part K Indicator:	Not reported
Commercial TSD Indicator:	No
Treatment Storage and Disposal Type:	Not reported
2018 GPRA Permit Baseline:	Not on the Baseline
2018 GPRA Renewals Baseline:	Not on the Baseline
Permit Renewals Workload Universe:	Not reported
Permit Workload Universe:	Not reported
Permit Progress Universe:	Not reported
Post-Closure Workload Universe:	Not reported
Closure Workload Universe:	Not reported
202 GPRA Corrective Action Baseline:	No
Corrective Action Workload Universe:	No
Subject to Corrective Action Universe:	No
Non-TSDFs Where RCRA CA has Been Imposed Universe:	No
TSDFs Potentially Subject to CA Under 3004 (u)/(v) Universe:	No
TSDFs Only Subject to CA under Discretionary Auth Universe:	No
Corrective Action Priority Ranking:	No NCAPS ranking
Environmental Control Indicator:	No
Institutional Control Indicator:	No
Human Exposure Controls Indicator:	N/A
Groundwater Controls Indicator:	N/A
Operating TSDF Universe:	Not reported
Full Enforcement Universe:	Not reported
Significant Non-Complier Universe:	No
Unaddressed Significant Non-Complier Universe:	No
Addressed Significant Non-Complier Universe:	No
Significant Non-Complier With a Compliance Schedule Universe:	No
Financial Assurance Required:	Not reported
Handler Date of Last Change:	20181106
Recognized Trader-Importer:	No
Recognized Trader-Exporter:	No
Importer of Spent Lead Acid Batteries:	No
Exporter of Spent Lead Acid Batteries:	No
Recycler Activity Without Storage:	No
Manifest Broker:	No
Sub-Part P Indicator:	No

Biennial: List of Years
Year: 2017

Click Here for Biennial Reporting System Data:

CON EDISON - MANHOLE M53885 (Continued) **1024890526**

Hazardous Waste Summary:
- Waste Code: D008
- Waste Description: LEAD

Handler - Owner Operator:
- Owner/Operator Indicator: Owner
- Owner/Operator Name: CONSOLIDATED EDISON COMPANY OF NY, INC.
- Legal Status: Private
- Date Became Current: 20160723
- Date Ended Current: Not reported
- Owner/Operator Address: 4 IRVING PLACE
- Owner/Operator City,State,Zip: NEW YORK, NY 10003
- Owner/Operator Telephone: 212-460-2757
- Owner/Operator Telephone Ext: Not reported
- Owner/Operator Fax: Not reported
- Owner/Operator Email: Not reported

- Owner/Operator Indicator: Operator
- Owner/Operator Name: CONSOLIDATED EDISON COMPANY OF NY, INC.
- Legal Status: Private
- Date Became Current: 20160723
- Date Ended Current: Not reported
- Owner/Operator Address: 4 IRVING PLACE
- Owner/Operator City,State,Zip: NEW YORK, NY 10003
- Owner/Operator Telephone: 212-460-2757
- Owner/Operator Telephone Ext: Not reported
- Owner/Operator Fax: Not reported
- Owner/Operator Email: Not reported

Historic Generators:
- Receive Date: 20180410
- Handler Name: CON EDISON - MANHOLE M53885
- Federal Waste Generator Description: Large Quantity Generator
- State District Owner: NY
- Large Quantity Handler of Universal Waste: No
- Recognized Trader Importer: No
- Recognized Trader Exporter: No
- Spent Lead Acid Battery Importer: No
- Spent Lead Acid Battery Exporter: No
- Current Record: Yes
- Non Storage Recycler Activity: No
- Electronic Manifest Broker: No

List of NAICS Codes and Descriptions:
- NAICS Code: 221122
- NAICS Description: ELECTRIC POWER DISTRIBUTION

Facility Has Received Notices of Violations:
- Violations: No Violations Found

Evaluation Action Summary:
- Evaluations: No Evaluations Found

G123 **CON EDISON** **NY MANIFEST** **S118089432**
West **321 E 119TH ST & 2ND AVE** **N/A**
< 1/8 **NEW YORK, NY 10035**
0.103 mi.
542 ft. **Site 5 of 7 in cluster G**

Relative:
Higher

Actual:
11 ft.

NY MANIFEST:

Name:	CON EDISON
Address:	321 E 119TH ST & 2ND AVE
City,State,Zip:	NEW YORK, NY 10035
Country:	USA
EPA ID:	NYP004770368
Facility Status:	Not reported
Location Address 1:	321 E 119TH ST
Code:	BP
Location Address 2:	SB 19641
Total Tanks:	Not reported
Location City:	NEW YORK
Location State:	NY
Location Zip:	10035
Location Zip 4:	Not reported

NY MANIFEST:

EPAID:	NYP004770368
Mailing Name:	CON EDISON
Mailing Contact:	DENNIS HUACON
Mailing Address 1:	4 IRVING PL 15TH FL
Mailing Address 2:	Not reported
Mailing City:	NEW YORK
Mailing State:	NY
Mailing Zip:	10003
Mailing Zip 4:	Not reported
Mailing Country:	USA
Mailing Phone:	2124603770

NY MANIFEST:

Document ID:	Not reported
Manifest Status:	Not reported
seq:	Not reported
Year:	2018
Trans1 State ID:	NJD003812047
Trans2 State ID:	Not reported
Generator Ship Date:	04/17/2015
Trans1 Recv Date:	04/17/2015
Trans2 Recv Date:	Not reported
TSD Site Recv Date:	04/22/2015
Part A Recv Date:	Not reported
Part B Recv Date:	Not reported
Generator EPA ID:	NYP004770368
Trans1 EPA ID:	Not reported
Trans2 EPA ID:	Not reported
TSDF ID 1:	NJD991291105
TSDF ID 2:	Not reported
Manifest Tracking Number:	002611766GBF
Import Indicator:	N
Export Indicator:	N
Discr Quantity Indicator:	N
Discr Type Indicator:	N
Discr Residue Indicator:	N

CON EDISON (Continued) **S118089432**

Discr Partial Reject Indicator:	N
Discr Full Reject Indicator:	N
Manifest Ref Number:	Not reported
Alt Facility RCRA ID:	Not reported
Alt Facility Sign Date:	Not reported
MGMT Method Type Code:	H110
Waste Code:	Not reported
Waste Code:	Not reported
Waste Code:	Not reported
Waste Code:	Not reported
Waste Code:	Not reported
Waste Code:	Not reported
Quantity:	500
Units:	P - Pounds
Number of Containers:	1
Container Type:	TT - Cargo tank, tank trucks
Handling Method:	T Chemical, physical, or biological treatment.
Specific Gravity:	1
Waste Code:	D008
Waste Code 1_2:	Not reported
Waste Code 1_3:	Not reported
Waste Code 1_4:	Not reported
Waste Code 1_5:	Not reported
Waste Code 1_6:	Not reported

F124 **CON EDISON** **RCRA NonGen / NLR** **1014396040**
SW **E 118TH ST & 1ST AVE** **NJ MANIFEST** **NYP004182200**
< 1/8 **NEW YORK, NY 10035** **NY MANIFEST**
0.105 mi.
552 ft. **Site 17 of 23 in cluster F**

Relative: **Higher**
Actual: **12 ft.**

RCRA NonGen / NLR:

Date Form Received by Agency:		20160601
Handler Name:	CON EDISON	
Handler Address:		E 118TH ST & 1ST AVE
Handler City,State,Zip:		NEW YORK, NY 10035
EPA ID:		NYP004182200
Contact Name:		STEVEN MARTIS
Contact Address:		Not reported
Contact City,State,Zip:		Not reported
Contact Telephone:		917-416-5423
Contact Fax:		Not reported
Contact Email:		Not reported
Contact Title:		Not reported
EPA Region:		02
Land Type:		Private
Federal Waste Generator Description:		Not a generator, verified
Non-Notifier:		Not reported
Biennial Report Cycle:		Not reported
Accessibility:		Not reported
Active Site Indicator:		Not reported
State District Owner:		NY
State District:		NYSDEC R2
Mailing Address:		4 IRVING PL, RM 828
Mailing City,State,Zip:		NEW YORK, NY 10003
Owner Name:		Not reported
Owner Type:		Not reported

CON EDISON (Continued) **1014396040**

Operator Name:	Not reported
Operator Type:	Not reported
Short-Term Generator Activity:	No
Importer Activity:	No
Mixed Waste Generator:	No
Transporter Activity:	No
Transfer Facility Activity:	No
Recycler Activity with Storage:	No
Small Quantity On-Site Burner Exemption:	No
Smelting Melting and Refining Furnace Exemption:	No
Underground Injection Control:	No
Off-Site Waste Receipt:	No
Universal Waste Indicator:	No
Universal Waste Destination Facility:	No
Federal Universal Waste:	No
Active Site Fed-Reg Treatment Storage and Disposal Facility:	Not reported
Active Site Converter Treatment storage and Disposal Facility:	Not reported
Active Site State-Reg Treatment Storage and Disposal Facility:	Not reported
Active Site State-Reg Handler:	---
Federal Facility Indicator:	Not reported
Hazardous Secondary Material Indicator:	NN
Sub-Part K Indicator:	Not reported
Commercial TSD Indicator:	No
Treatment Storage and Disposal Type:	Not reported
2018 GPRA Permit Baseline:	Not on the Baseline
2018 GPRA Renewals Baseline:	Not on the Baseline
Permit Renewals Workload Universe:	Not reported
Permit Workload Universe:	Not reported
Permit Progress Universe:	Not reported
Post-Closure Workload Universe:	Not reported
Closure Workload Universe:	Not reported
202 GPRA Corrective Action Baseline:	No
Corrective Action Workload Universe:	No
Subject to Corrective Action Universe:	No
Non-TSDFs Where RCRA CA has Been Imposed Universe:	No
TSDFs Potentially Subject to CA Under 3004 (u)/(v) Universe:	No
TSDFs Only Subject to CA under Discretionary Auth Universe:	No
Corrective Action Priority Ranking:	No NCAPS ranking
Environmental Control Indicator:	No
Institutional Control Indicator:	No
Human Exposure Controls Indicator:	N/A
Groundwater Controls Indicator:	N/A
Operating TSDF Universe:	Not reported
Full Enforcement Universe:	Not reported
Significant Non-Complier Universe:	No
Unaddressed Significant Non-Complier Universe:	No
Addressed Significant Non-Complier Universe:	No
Significant Non-Complier With a Compliance Schedule Universe:	No
Financial Assurance Required:	Not reported
Handler Date of Last Change:	20160929
Recognized Trader-Importer:	No
Recognized Trader-Exporter:	No
Importer of Spent Lead Acid Batteries:	No
Exporter of Spent Lead Acid Batteries:	No
Recycler Activity Without Storage:	Not reported
Manifest Broker:	Not reported
Sub-Part P Indicator:	No

CON EDISON (Continued) **1014396040**

Historic Generators:

Receive Date:	20090625
Handler Name: CON EDISON	
Federal Waste Generator Description:	Conditionally Exempt Small Quantity Generator
State District Owner:	NY
Large Quantity Handler of Universal Waste:	No
Recognized Trader Importer:	No
Recognized Trader Exporter:	No
Spent Lead Acid Battery Importer:	No
Spent Lead Acid Battery Exporter:	No
Current Record:	No
Non Storage Recycler Activity:	Not reported
Electronic Manifest Broker:	Not reported

Receive Date:	20160601
Handler Name: CON EDISON	
Federal Waste Generator Description:	Not a generator, verified
State District Owner:	NY
Large Quantity Handler of Universal Waste:	No
Recognized Trader Importer:	No
Recognized Trader Exporter:	No
Spent Lead Acid Battery Importer:	No
Spent Lead Acid Battery Exporter:	No
Current Record:	Yes
Non Storage Recycler Activity:	Not reported
Electronic Manifest Broker:	Not reported

List of NAICS Codes and Descriptions:

NAICS Codes:	No NAICS Codes Found

Facility Has Received Notices of Violations:

Violations:	No Violations Found

Evaluation Action Summary:

Evaluations:	No Evaluations Found

NJ MANIFEST:

EPA Id:	NYP004182200
Mail Address:	4 IRVING PL, RM 828
Mail City/State/Zip:	NEW YORK, NY 10003
Facility Phone:	Not reported
Emergency Phone:	Not reported
Contact:	STEVEN MARTIS
Comments:	Not reported
SIC Code:	Not reported
County:	NY061
Municipal:	Not reported
Previous EPA Id:	Not reported
Gen Flag:	Not reported
Trans Flag:	Not reported
TSDF Flag:	Not reported
Name Change:	Not reported
Date Change:	Not reported

CON EDISON (Continued) **1014396040**

Manifest:

Manifest Number:	001084091GBF
EPA ID:	NYP004182200
Date Shipped:	06/29/2009
TSDF EPA ID:	NJD002200046
Transporter EPA ID:	NJ0000027193
Transporter 2 EPA ID:	Not reported
Transporter 3 EPA ID:	Not reported
Transporter 4 EPA ID:	Not reported
Transporter 5 EPA ID:	Not reported
Transporter 6 EPA ID:	Not reported
Transporter 7 EPA ID:	Not reported
Transporter 8 EPA ID:	Not reported
Transporter 9 EPA ID:	Not reported
Transporter 10 EPA ID:	Not reported
Date Trans1 Transported Waste:	06/29/2009
Date Trans2 Transported Waste:	Not reported
Date Trans3 Transported Waste:	Not reported
Date Trans4 Transported Waste:	Not reported
Date Trans5 Transported Waste:	Not reported
Date Trans6 Transported Waste:	Not reported
Date Trans7 Transported Waste:	Not reported
Date Trans8 Transported Waste:	Not reported
Date Trans9 Transported Waste:	Not reported
Date Trans10 Transported Waste:	Not reported
Date TSDF Received Waste:	06/29/2009
TSDF EPA Facility Name:	Not reported
QTY Units:	Not reported
Transporter SEQ ID:	Not reported
Transporter-1 Date:	Not reported
Waste SEQ ID:	Not reported
Waste Type Code 2:	Not reported
Waste Type Code 3:	Not reported
Waste Type Code 4:	Not reported
Waste Type Code 5:	Not reported
Waste Type Code 6:	Not reported
Date Accepted:	Not reported
Manifest Discrepancy Type:	Not reported
Data Entry Number:	Not reported
Was Load Rejected:	NEW YORK, NY 10003
Reason Load Was Rejected:	Not reported

Waste:

Manifest Year:	Not reported
Waste Code:	D008
Hand Code:	H111
Quantity:	150 P

NY MANIFEST:

Name:	CONED
Address:	E 118TH ST & 1ST AVE
City,State,Zip:	NEW YORK, NY 10035
Country:	USA
EPA ID:	NYP004182200

CON EDISON (Continued) **1014396040**

Facility Status:	Not reported
Location Address 1:	349 E 118TH ST
Code:	BP
Location Address 2:	Not reported
Total Tanks:	Not reported
Location City:	NEW YORK
Location State:	NY
Location Zip:	10001
Location Zip 4:	Not reported

NY MANIFEST:

EPAID:	NYP004182200
Mailing Name:	CONED
Mailing Contact:	CONED
Mailing Address 1:	4 IRVING ST
Mailing Address 2:	ROOM 818
Mailing City:	NEW YORK
Mailing State:	NY
Mailing Zip:	10003
Mailing Zip 4:	Not reported
Mailing Country:	USA
Mailing Phone:	Not reported

NY MANIFEST:

Document ID:	Not reported
Manifest Status:	Not reported
seq:	Not reported
Year:	2018
Trans1 State ID:	NJ0000027193
Trans2 State ID:	Not reported
Generator Ship Date:	06/29/2009
Trans1 Recv Date:	06/29/2009
Trans2 Recv Date:	Not reported
TSD Site Recv Date:	06/29/2009
Part A Recv Date:	Not reported
Part B Recv Date:	Not reported
Generator EPA ID:	NYP004182200
Trans1 EPA ID:	Not reported
Trans2 EPA ID:	Not reported
TSDF ID 1:	NJD002200046
TSDF ID 2:	Not reported
Manifest Tracking Number:	001084091GBF
Import Indicator:	N
Export Indicator:	N
Discr Quantity Indicator:	N
Discr Type Indicator:	N
Discr Residue Indicator:	N
Discr Partial Reject Indicator:	N
Discr Full Reject Indicator:	N
Manifest Ref Number:	Not reported
Alt Facility RCRA ID:	Not reported
Alt Facility Sign Date:	Not reported
MGMT Method Type Code:	H111
Waste Code:	Not reported
Waste Code:	Not reported
Waste Code:	Not reported
Waste Code:	Not reported

CON EDISON (Continued) **1014396040**

Waste Code:	Not reported
Waste Code:	Not reported
Quantity:	150
Units:	P - Pounds
Number of Containers:	1
Container Type:	TT - Cargo tank, tank trucks
Handling Method:	T Chemical, physical, or biological treatment.
Specific Gravity:	1
Waste Code:	D008
Waste Code 1_2:	Not reported
Waste Code 1_3:	Not reported
Waste Code 1_4:	Not reported
Waste Code 1_5:	Not reported
Waste Code 1_6:	Not reported

F125 **CON EDISON** **RCRA NonGen / NLR** **1014396503**
SW **E 118TH ST & 1ST AVE** **NJ MANIFEST** **NYP004188157**
< 1/8 **NEW YORK, NY 10035** **NY MANIFEST**
0.105 mi.
552 ft. **Site 18 of 23 in cluster F**

Relative: **Higher**

Actual: **12 ft.**

RCRA NonGen / NLR:

Date Form Received by Agency:		20160601
Handler Name:	CON EDISON	
Handler Address:		E 118TH ST & 1ST AVE
Handler City,State,Zip:		NEW YORK, NY 10035
EPA ID:		NYP004188157
Contact Name:		DENNIS MICHAELIDES
Contact Address:		Not reported
Contact City,State,Zip:		Not reported
Contact Telephone:		718-204-4297
Contact Fax:		Not reported
Contact Email:		Not reported
Contact Title:		Not reported
EPA Region:		02
Land Type:		Private
Federal Waste Generator Description:		Not a generator, verified
Non-Notifier:		Not reported
Biennial Report Cycle:		Not reported
Accessibility:		Not reported
Active Site Indicator:		Not reported
State District Owner:		NY
State District:		NYSDEC R2
Mailing Address:		4 IRVING PL, RM 828
Mailing City,State,Zip:		NEW YORK, NY 10003
Owner Name:		Not reported
Owner Type:		Not reported
Operator Name:		Not reported
Operator Type:		Not reported
Short-Term Generator Activity:		No
Importer Activity:		No
Mixed Waste Generator:		No
Transporter Activity:		No
Transfer Facility Activity:		No
Recycler Activity with Storage:		No
Small Quantity On-Site Burner Exemption:		No
Smelting Melting and Refining Furnace Exemption:		No

CON EDISON (Continued) **1014396503**

Underground Injection Control:	No
Off-Site Waste Receipt:	No
Universal Waste Indicator:	No
Universal Waste Destination Facility:	No
Federal Universal Waste:	No
Active Site Fed-Reg Treatment Storage and Disposal Facility:	Not reported
Active Site Converter Treatment storage and Disposal Facility:	Not reported
Active Site State-Reg Treatment Storage and Disposal Facility:	Not reported
Active Site State-Reg Handler:	---
Federal Facility Indicator:	Not reported
Hazardous Secondary Material Indicator:	NN
Sub-Part K Indicator:	Not reported
Commercial TSD Indicator:	No
Treatment Storage and Disposal Type:	Not reported
2018 GPRA Permit Baseline:	Not on the Baseline
2018 GPRA Renewals Baseline:	Not on the Baseline
Permit Renewals Workload Universe:	Not reported
Permit Workload Universe:	Not reported
Permit Progress Universe:	Not reported
Post-Closure Workload Universe:	Not reported
Closure Workload Universe:	Not reported
202 GPRA Corrective Action Baseline:	No
Corrective Action Workload Universe:	No
Subject to Corrective Action Universe:	No
Non-TSDFs Where RCRA CA has Been Imposed Universe:	No
TSDFs Potentially Subject to CA Under 3004 (u)/(v) Universe:	No
TSDFs Only Subject to CA under Discretionary Auth Universe:	No
Corrective Action Priority Ranking:	No NCAPS ranking
Environmental Control Indicator:	No
Institutional Control Indicator:	No
Human Exposure Controls Indicator:	N/A
Groundwater Controls Indicator:	N/A
Operating TSDF Universe:	Not reported
Full Enforcement Universe:	Not reported
Significant Non-Complier Universe:	No
Unaddressed Significant Non-Complier Universe:	No
Addressed Significant Non-Complier Universe:	No
Significant Non-Complier With a Compliance Schedule Universe:	No
Financial Assurance Required:	Not reported
Handler Date of Last Change:	20160929
Recognized Trader-Importer:	No
Recognized Trader-Exporter:	No
Importer of Spent Lead Acid Batteries:	No
Exporter of Spent Lead Acid Batteries:	No
Recycler Activity Without Storage:	Not reported
Manifest Broker:	Not reported
Sub-Part P Indicator:	No

Historic Generators:

Receive Date:	20090729
Handler Name: CON EDISON	
Federal Waste Generator Description:	Conditionally Exempt Small Quantity Generator
State District Owner:	NY
Large Quantity Handler of Universal Waste:	No
Recognized Trader Importer:	No
Recognized Trader Exporter:	No

CON EDISON (Continued) **1014396503**

Spent Lead Acid Battery Importer: No
Spent Lead Acid Battery Exporter: No
Current Record: No
Non Storage Recycler Activity: Not reported
Electronic Manifest Broker: Not reported

Receive Date: 20160601
Handler Name: CON EDISON
Federal Waste Generator Description: Not a generator, verified
State District Owner: NY
Large Quantity Handler of Universal Waste: No
Recognized Trader Importer: No
Recognized Trader Exporter: No
Spent Lead Acid Battery Importer: No
Spent Lead Acid Battery Exporter: No
Current Record: Yes
Non Storage Recycler Activity: Not reported
Electronic Manifest Broker: Not reported

List of NAICS Codes and Descriptions:
NAICS Codes: No NAICS Codes Found

Facility Has Received Notices of Violations:
Violations: No Violations Found

Evaluation Action Summary:
Evaluations: No Evaluations Found

NJ MANIFEST:
EPA Id: NYP004188157
Mail Address: 4 IRVING PL, RM 828
Mail City/State/Zip: NEW YORK, NY 10003
Facility Phone: Not reported
Emergency Phone: Not reported
Contact: DENNIS MICHAELIDES
Comments: Not reported
SIC Code: Not reported
County: NY061
Municipal: Not reported
Previous EPA Id: Not reported
Gen Flag: Not reported
Trans Flag: Not reported
TSDF Flag: Not reported
Name Change: Not reported
Date Change: Not reported

Manifest:
Manifest Number: 001084446GBF
EPA ID: NYP004188157
Date Shipped: 07/31/2009
TSDF EPA ID: NJD002200046
Transporter EPA ID: NJ0000027193
Transporter 2 EPA ID: Not reported
Transporter 3 EPA ID: Not reported
Transporter 4 EPA ID: Not reported

CON EDISON (Continued) **1014396503**

Transporter 5 EPA ID:	Not reported
Transporter 6 EPA ID:	Not reported
Transporter 7 EPA ID:	Not reported
Transporter 8 EPA ID:	Not reported
Transporter 9 EPA ID:	Not reported
Transporter 10 EPA ID:	Not reported
Date Trans1 Transported Waste:	07/31/2009
Date Trans2 Transported Waste:	Not reported
Date Trans3 Transported Waste:	Not reported
Date Trans4 Transported Waste:	Not reported
Date Trans5 Transported Waste:	Not reported
Date Trans6 Transported Waste:	Not reported
Date Trans7 Transported Waste:	Not reported
Date Trans8 Transported Waste:	Not reported
Date Trans9 Transported Waste:	Not reported
Date Trans10 Transported Waste:	Not reported
Date TSDF Received Waste:	08/03/2009
TSDF EPA Facility Name:	Not reported
QTY Units:	Not reported
Transporter SEQ ID:	Not reported
Transporter-1 Date:	Not reported
Waste SEQ ID:	Not reported
Waste Type Code 2:	Not reported
Waste Type Code 3:	Not reported
Waste Type Code 4:	Not reported
Waste Type Code 5:	Not reported
Waste Type Code 6:	Not reported
Date Accepted:	Not reported
Manifest Discrepancy Type:	Not reported
Data Entry Number:	Not reported
Was Load Rejected:	NEW YORK, NY 10003
Reason Load Was Rejected:	Not reported

Waste:

Manifest Year:	Not reported
Waste Code:	D008
Hand Code:	H111
Quantity:	1000 P

NY MANIFEST:

Name:	CONSOLIDATED EDISON
Address:	E 118TH ST & 1ST AVE
City,State,Zip:	NEW YORK, NY 10035
Country:	USA
EPA ID:	NYP004188157
Facility Status:	Not reported
Location Address 1:	E 118TH ST (BTW 1ST AVE & 2ND AVE)
Code:	BP
Location Address 2:	Not reported
Total Tanks:	Not reported
Location City:	NEW YORK
Location State:	NY
Location Zip:	10003
Location Zip 4:	Not reported

CON EDISON (Continued) **1014396503**

NY MANIFEST:

EPAID:	NYP004188157
Mailing Name:	CONSOLIDATED EDISON
Mailing Contact:	CONSOLIDATED EDISON
Mailing Address 1:	4 IRVING PL RM 828
Mailing Address 2:	Not reported
Mailing City:	NEW YORK
Mailing State:	NY
Mailing Zip:	10003
Mailing Zip 4:	Not reported
Mailing Country:	USA
Mailing Phone:	2124602808

NY MANIFEST:

Document ID:	Not reported
Manifest Status:	Not reported
seq:	Not reported
Year:	2018
Trans1 State ID:	NJ0000027193
Trans2 State ID:	Not reported
Generator Ship Date:	07/31/2009
Trans1 Recv Date:	07/31/2009
Trans2 Recv Date:	Not reported
TSD Site Recv Date:	08/03/2009
Part A Recv Date:	Not reported
Part B Recv Date:	Not reported
Generator EPA ID:	NYP004188157
Trans1 EPA ID:	Not reported
Trans2 EPA ID:	Not reported
TSDF ID 1:	NJD002200046
TSDF ID 2:	Not reported
Manifest Tracking Number:	001084446GBF
Import Indicator:	N
Export Indicator:	N
Discr Quantity Indicator:	N
Discr Type Indicator:	N
Discr Residue Indicator:	N
Discr Partial Reject Indicator:	N
Discr Full Reject Indicator:	N
Manifest Ref Number:	Not reported
Alt Facility RCRA ID:	Not reported
Alt Facility Sign Date:	Not reported
MGMT Method Type Code:	H111
Waste Code:	Not reported
Waste Code:	Not reported
Waste Code:	Not reported
Waste Code:	Not reported
Waste Code:	Not reported
Waste Code:	Not reported
Quantity:	1000
Units:	P - Pounds
Number of Containers:	1
Container Type:	TT - Cargo tank, tank trucks
Handling Method:	T Chemical, physical, or biological treatment.
Specific Gravity:	1
Waste Code:	D008

CON EDISON (Continued) **1014396503**

Waste Code 1_2:	Not reported
Waste Code 1_3:	Not reported
Waste Code 1_4:	Not reported
Waste Code 1_5:	Not reported
Waste Code 1_6:	Not reported

F126 **MANHOLE 53842** **NY Spills** **S104790130**
SW **EAST 118 TH ST/1ST AVE** **N/A**
< 1/8 **MANHATTAN, NY**
0.105 mi.
553 ft. **Site 19 of 23 in cluster F**

Relative:
Higher

Actual:
12 ft.

SPILLS:

Name:	MANHOLE 53842
Address:	EAST 118 TH ST/1ST AVE
City,State,Zip:	MANHATTAN, NY
Spill Number/Closed Date:	0007704 / 2004-06-30
Facility ID:	0007704
Facility Type:	ER
DER Facility ID:	116639
Site ID:	135858
DEC Region:	2
Spill Cause:	Unknown
Spill Class:	C4
SWIS:	3101
Spill Date:	2000-09-30
Investigator:	JHOCONNE
Referred To:	Not reported
Reported to Dept:	2000-09-30
CID:	397
Water Affected:	Not reported
Spill Source:	Unknown
Spill Notifier:	Affected Persons
Cleanup Ceased:	Not reported
Cleanup Meets Std:	False
Last Inspection:	Not reported
Recommended Penalty:	False
UST Trust:	False
Remediation Phase:	0
Date Entered In Computer:	2000-09-30
Spill Record Last Update:	2004-06-30
Spiller Name:	UNKNOWN
Spiller Company:	Unknown
Spiller Address:	UNKNOWN
Spiller Company:	999
Contact Name:	CALLER
DEC Memo:	"Prior to Sept, 2004 data translation this spill Lead_DEC Field was O'CONNELL e2mis no. 133698: 1 gallon of unknown liquid mixed with water. He estimates a 1000 gallons of water in the manhole. As per conduit plate 50-K-3 it shows a sewer connection to the manhole. date: 9-30-00 Time: 23:00 Cleanup Info: DOUBLE WASH FLOORS AND WALLS WITH SLIXX Spill Source: UNSEALED CABLE ENDS Leak Abatement Proc: SEAL ALL ENDS"
Remarks:	"discovered 1 gallon of unk oil on top of 1000 gallons of water con ed 133698"

All Materials:

MANHOLE 53842 (Continued) **S104790130**

Site ID:	135858
Operable Unit ID:	828441
Operable Unit:	01
Material ID:	545232
Material Code:	0066A
Material Name:	unknown petroleum
Case No.:	Not reported
Material FA:	Petroleum
Quantity:	1.00
Units:	G
Recovered:	.00
Oxygenate:	Not reported

F127 **CON EDISON SERVICE BOX 19490** **RCRA NonGen / NLR** **1014926791**
WSW **339 E 118TH ST** **NJ MANIFEST** **NYP004245767**
< 1/8 **NEW YORK, NY 10035** **NY MANIFEST**
0.106 mi.
562 ft. **Site 20 of 23 in cluster F**

Relative: **Higher**
Actual: **11 ft.**

RCRA NonGen / NLR:

Date Form Received by Agency:	20120120
Handler Name:	CON EDISON SERVICE BOX 19490
Handler Address:	339 E 118TH ST
Handler City,State,Zip:	NEW YORK, NY 10035
EPA ID:	NYP004245767
Contact Name:	BENJAMIN BAMONTE
Contact Address:	Not reported
Contact City,State,Zip:	Not reported
Contact Telephone:	212-894-9549
Contact Fax:	Not reported
Contact Email:	Not reported
Contact Title:	OPERATING SUPERVISOR
EPA Region:	02
Land Type:	Private
Federal Waste Generator Description:	Not a generator, verified
Non-Notifier:	Not reported
Biennial Report Cycle:	Not reported
Accessibility:	Not reported
Active Site Indicator:	Not reported
State District Owner:	NY
State District:	NYSDEC R2
Mailing Address:	4 IRVING PL, RM 828
Mailing City,State,Zip:	NEW YORK, NY 10003
Owner Name:	Not reported
Owner Type:	Not reported
Operator Name:	Not reported
Operator Type:	Not reported
Short-Term Generator Activity:	No
Importer Activity:	No
Mixed Waste Generator:	No
Transporter Activity:	No
Transfer Facility Activity:	No
Recycler Activity with Storage:	No
Small Quantity On-Site Burner Exemption:	No
Smelting Melting and Refining Furnace Exemption:	No
Underground Injection Control:	No
Off-Site Waste Receipt:	No

CON EDISON SERVICE BOX 19490 (Continued) **1014926791**

Universal Waste Indicator:	No
Universal Waste Destination Facility:	No
Federal Universal Waste:	No
Active Site Fed-Reg Treatment Storage and Disposal Facility:	Not reported
Active Site Converter Treatment storage and Disposal Facility:	Not reported
Active Site State-Reg Treatment Storage and Disposal Facility:	Not reported
Active Site State-Reg Handler:	---
Federal Facility Indicator:	Not reported
Hazardous Secondary Material Indicator:	NN
Sub-Part K Indicator:	Not reported
Commercial TSD Indicator:	No
Treatment Storage and Disposal Type:	Not reported
2018 GPRA Permit Baseline:	Not on the Baseline
2018 GPRA Renewals Baseline:	Not on the Baseline
Permit Renewals Workload Universe:	Not reported
Permit Workload Universe:	Not reported
Permit Progress Universe:	Not reported
Post-Closure Workload Universe:	Not reported
Closure Workload Universe:	Not reported
202 GPRA Corrective Action Baseline:	No
Corrective Action Workload Universe:	No
Subject to Corrective Action Universe:	No
Non-TSDFs Where RCRA CA has Been Imposed Universe:	No
TSDFs Potentially Subject to CA Under 3004 (u)/(v) Universe:	No
TSDFs Only Subject to CA under Discretionary Auth Universe:	No
Corrective Action Priority Ranking:	No NCAPS ranking
Environmental Control Indicator:	No
Institutional Control Indicator:	No
Human Exposure Controls Indicator:	N/A
Groundwater Controls Indicator:	N/A
Operating TSDF Universe:	Not reported
Full Enforcement Universe:	Not reported
Significant Non-Complier Universe:	No
Unaddressed Significant Non-Complier Universe:	No
Addressed Significant Non-Complier Universe:	No
Significant Non-Complier With a Compliance Schedule Universe:	No
Financial Assurance Required:	Not reported
Handler Date of Last Change:	20120302
Recognized Trader-Importer:	No
Recognized Trader-Exporter:	No
Importer of Spent Lead Acid Batteries:	No
Exporter of Spent Lead Acid Batteries:	No
Recycler Activity Without Storage:	Not reported
Manifest Broker:	Not reported
Sub-Part P Indicator:	No

Historic Generators:

Receive Date:	20111221
Handler Name:	CON EDISON SERVICE BOX 19490
Federal Waste Generator Description:	Conditionally Exempt Small Quantity Generator
State District Owner:	NY
Large Quantity Handler of Universal Waste:	No
Recognized Trader Importer:	No
Recognized Trader Exporter:	No
Spent Lead Acid Battery Importer:	No
Spent Lead Acid Battery Exporter:	No

CON EDISON SERVICE BOX 19490 (Continued) **1014926791**

Current Record: No
Non Storage Recycler Activity: Not reported
Electronic Manifest Broker: Not reported

Receive Date: 20120120
Handler Name: CON EDISON SERVICE BOX 19490
Federal Waste Generator Description: Not a generator, verified
State District Owner: NY
Large Quantity Handler of Universal Waste: No
Recognized Trader Importer: No
Recognized Trader Exporter: No
Spent Lead Acid Battery Importer: No
Spent Lead Acid Battery Exporter: No
Current Record: Yes
Non Storage Recycler Activity: Not reported
Electronic Manifest Broker: Not reported

List of NAICS Codes and Descriptions:
NAICS Codes: No NAICS Codes Found

Facility Has Received Notices of Violations:
Violations: No Violations Found

Evaluation Action Summary:
Evaluations: No Evaluations Found

NJ MANIFEST:
EPA Id: NYP004245767
Mail Address: 4 IRVING PL, RM 828
Mail City/State/Zip: NEW YORK, NY 10003
Facility Phone: Not reported
Emergency Phone: Not reported
Contact: BENJAMIN BAMONTE
Comments: Not reported
SIC Code: Not reported
County: NY061
Municipal: Not reported
Previous EPA Id: Not reported
Gen Flag: Not reported
Trans Flag: Not reported
TSDF Flag: Not reported
Name Change: Not reported
Date Change: Not reported

Manifest:
Manifest Number: 009204527JJK
EPA ID: NYP004245767
Date Shipped: 12/21/2011
TSDF EPA ID: NJD002200046
Transporter EPA ID: NJ0000027193
Transporter 2 EPA ID: Not reported
Transporter 3 EPA ID: Not reported
Transporter 4 EPA ID: Not reported
Transporter 5 EPA ID: Not reported
Transporter 6 EPA ID: Not reported

CON EDISON SERVICE BOX 19490 (Continued) **1014926791**

Transporter 7 EPA ID:	Not reported
Transporter 8 EPA ID:	Not reported
Transporter 9 EPA ID:	Not reported
Transporter 10 EPA ID:	Not reported
Date Trans1 Transported Waste:	Not reported
Date Trans2 Transported Waste:	Not reported
Date Trans3 Transported Waste:	Not reported
Date Trans4 Transported Waste:	Not reported
Date Trans5 Transported Waste:	Not reported
Date Trans6 Transported Waste:	Not reported
Date Trans7 Transported Waste:	Not reported
Date Trans8 Transported Waste:	Not reported
Date Trans9 Transported Waste:	Not reported
Date Trans10 Transported Waste:	Not reported
Date TSDF Received Waste:	Not reported
TSDF EPA Facility Name:	Not reported
QTY Units:	Not reported
Transporter SEQ ID:	Not reported
Transporter-1 Date:	Not reported
Waste SEQ ID:	Not reported
Waste Type Code 2:	Not reported
Waste Type Code 3:	Not reported
Waste Type Code 4:	Not reported
Waste Type Code 5:	Not reported
Waste Type Code 6:	Not reported
Date Accepted:	Not reported
Manifest Discrepancy Type:	Not reported
Data Entry Number:	Not reported
Was Load Rejected:	NEW YORK, NY 10003
Reason Load Was Rejected:	Not reported

Waste:

Manifest Year:	Not reported
Waste Code:	D008
Hand Code:	H111
Quantity:	250.00 Pounds

NY MANIFEST:

Name:	CONSOLIDATED EDISON - SERV BOX 19490
Address:	339 E 118TH ST
City,State,Zip:	NEW YORK, NY 10035
Country:	USA
EPA ID:	NYP004245767
Facility Status:	Not reported
Location Address 1:	OPP 339 EAST 118TH ST
Code:	BP
Location Address 2:	Not reported
Total Tanks:	Not reported
Location City:	NEW YORK
Location State:	NY
Location Zip:	10035
Location Zip 4:	Not reported

NY MANIFEST:

EPAID:	NYP004245767

CON EDISON SERVICE BOX 19490 (Continued) **1014926791**

Mailing Name:	CONSOLIDATED EDISON - SERV BOX 19490
Mailing Contact:	TOM TEELING
Mailing Address 1:	4 IRVING PLACE - 15TH FLOOR
Mailing Address 2:	Not reported
Mailing City:	NEW YORK
Mailing State:	NY
Mailing Zip:	10003
Mailing Zip 4:	Not reported
Mailing Country:	USA
Mailing Phone:	2124603770

NY MANIFEST:

Document ID:	Not reported
Manifest Status:	Not reported
seq:	Not reported
Year:	2018
Trans1 State ID:	NJ0000027193
Trans2 State ID:	Not reported
Generator Ship Date:	12/21/2011
Trans1 Recv Date:	12/21/2011
Trans2 Recv Date:	Not reported
TSD Site Recv Date:	12/22/2011
Part A Recv Date:	Not reported
Part B Recv Date:	Not reported
Generator EPA ID:	NYP004245767
Trans1 EPA ID:	Not reported
Trans2 EPA ID:	Not reported
TSDF ID 1:	NJD002200046
TSDF ID 2:	Not reported
Manifest Tracking Number:	009204527JJK
Import Indicator:	N
Export Indicator:	N
Discr Quantity Indicator:	N
Discr Type Indicator:	N
Discr Residue Indicator:	N
Discr Partial Reject Indicator:	N
Discr Full Reject Indicator:	N
Manifest Ref Number:	Not reported
Alt Facility RCRA ID:	Not reported
Alt Facility Sign Date:	Not reported
MGMT Method Type Code:	H111
Waste Code:	Not reported
Waste Code:	Not reported
Waste Code:	Not reported
Waste Code:	Not reported
Waste Code:	Not reported
Waste Code:	Not reported
Quantity:	250
Units:	P - Pounds
Number of Containers:	1
Container Type:	TT - Cargo tank, tank trucks
Handling Method:	T Chemical, physical, or biological treatment.
Specific Gravity:	1
Waste Code:	D008
Waste Code 1_2:	Not reported
Waste Code 1_3:	Not reported
Waste Code 1_4:	Not reported

CON EDISON SERVICE BOX 19490 (Continued) **1014926791**

Waste Code 1_5: Not reported
Waste Code 1_6: Not reported

G128 **CON EDISON** **NY MANIFEST** **S117317338**
WNW **310 E 120 ST** **N/A**
< 1/8 **NEW YORK, NY 10035**
0.109 mi.
577 ft. **Site 6 of 7 in cluster G**

Relative:
Higher

Actual:
11 ft.

NY MANIFEST:
Name: CON EDISON
Address: 310 E 120 ST
City,State,Zip: NEW YORK, NY 10035
Country: USA
EPA ID: NYP004647517
Facility Status: Not reported
Location Address 1: 310 E 120 ST
Code: BP
Location Address 2: SB1919
Total Tanks: Not reported
Location City: NEW YORK
Location State: NY
Location Zip: 10035
Location Zip 4: Not reported

NY MANIFEST:
EPAID: NYP004647517
Mailing Name: CON EDISON
Mailing Contact: CON EDISON
Mailing Address 1: 4 IRVING PL
Mailing Address 2: 15TH FL
Mailing City: NEW YORK
Mailing State: NY
Mailing Zip: 10003
Mailing Zip 4: Not reported
Mailing Country: USA
Mailing Phone: Not reported

NY MANIFEST:
Document ID: Not reported
Manifest Status: Not reported
seq: Not reported
Year: 2018
Trans1 State ID: NJD003812047
Trans2 State ID: Not reported
Generator Ship Date: 09/03/2014
Trans1 Recv Date: 09/03/2014
Trans2 Recv Date: Not reported
TSD Site Recv Date: 09/08/2014
Part A Recv Date: Not reported
Part B Recv Date: Not reported
Generator EPA ID: NYP004647517
Trans1 EPA ID: Not reported
Trans2 EPA ID: Not reported
TSDF ID 1: NJD991291105
TSDF ID 2: Not reported
Manifest Tracking Number: 002563346GBF

CON EDISON (Continued) **S117317338**

Import Indicator:	N
Export Indicator:	N
Discr Quantity Indicator:	N
Discr Type Indicator:	N
Discr Residue Indicator:	N
Discr Partial Reject Indicator:	N
Discr Full Reject Indicator:	N
Manifest Ref Number:	Not reported
Alt Facility RCRA ID:	Not reported
Alt Facility Sign Date:	Not reported
MGMT Method Type Code:	H110
Waste Code:	Not reported
Waste Code:	Not reported
Waste Code:	Not reported
Waste Code:	Not reported
Waste Code:	Not reported
Waste Code:	Not reported
Quantity:	500
Units:	P - Pounds
Number of Containers:	1
Container Type:	TT - Cargo tank, tank trucks
Handling Method:	T Chemical, physical, or biological treatment.
Specific Gravity:	1
Waste Code:	D008
Waste Code 1_2:	Not reported
Waste Code 1_3:	Not reported
Waste Code 1_4:	Not reported
Waste Code 1_5:	Not reported
Waste Code 1_6:	Not reported

G129 **LITTLE SISITERS OF ASSUMP** **NY Spills** **S108296079**
WNW **310 EAST 120TH STREET** **N/A**
< 1/8 **NEW YORK, NY**
0.109 mi.
577 ft. **Site 7 of 7 in cluster G**

Relative:
Higher

Actual:
11 ft.

SPILLS:

Name:	LITTLE SISITERS OF ASSUMP
Address:	310 EAST 120TH STREET
City,State,Zip:	NEW YORK, NY
Spill Number/Closed Date:	0609454 / 2016-06-23
Facility ID:	0609454
Facility Type:	ER
DER Facility ID:	323436
Site ID:	373700
DEC Region:	2
Spill Cause:	Equipment Failure
Spill Class:	C4
SWIS:	3101
Spill Date:	2006-11-16
Investigator:	rmpiper
Referred To:	Not reported
Reported to Dept:	2006-11-16
CID:	444
Water Affected:	Not reported
Spill Source:	Institutional, Educational, Gov., Other
Spill Notifier:	Other

LITTLE SISITERS OF ASSUMP (Continued) **S108296079**

Cleanup Ceased:	Not reported
Cleanup Meets Std:	False
Last Inspection:	Not reported
Recommended Penalty:	False
UST Trust:	False
Remediation Phase:	0
Date Entered In Computer:	2006-11-16
Spill Record Last Update:	2016-06-23
Spiller Name:	SISTER JANET
Spiller Company:	LITTLE SISITERS OF ASSUMP
Spiller Address:	310 EAST 120 TH STREET
Spiller Company:	001
Contact Name:	SISTER JANET
DEC Memo:	"This case will be managed by Ryan Piper (payback for Vought covering something for Piper earlier this week) Sangesland spoke to Sister Janet. She says Petro did some work on the oil fill line (trying to extend the line???) and discovered a hole in the line. The hole is underground and Petro gave Sister Janet the name & number for ABC Tank. Sangesland spoke to Donna at ABC Tank. They will send a rep out to look at the job on 11/17. If they take the job, they will follow up with Piper on what work they will do. 1/25/07- DEC Piper left message w. Sister Janet requesting callback and info. 2/23/2016- info req sent to Little Sisters of Assumption Church 310 East 120th St New York, NY 10035 Sister Annette- 917-696-5447. 6/23/16- DEC Piper received closure documentation. Based on work to date, this spill is closed. documents in DEC Docs. "
Remarks:	"A NEW BURNER WAS PUT IN AND THEIR IS A MALFUNCTION ON PIPE WHISTLE DID NOT GO OFF:"

All Materials:

Site ID:	373700
Operable Unit ID:	1131400
Operable Unit:	01
Material ID:	2121100
Material Code:	0001A
Material Name:	#2 fuel oil
Case No.:	Not reported
Material FA:	Petroleum
Quantity:	.00
Units:	G
Recovered:	.00
Oxygenate:	Not reported

F130 **CON EDISON SERVICE BOX 19490** **RCRA NonGen / NLR** **1014918566**
SW **338-340 E 118TH ST & 2ND AVE** **NJ MANIFEST** **NYP004221826**
< 1/8 **NEW YORK, NY 10035** **NY MANIFEST**
0.111 mi.
588 ft. **Site 21 of 23 in cluster F**

Relative: RCRA NonGen / NLR:
Higher

Date Form Received by Agency:	20110113
Handler Name:	CON EDISON SERVICE BOX 19490
Handler Address:	338-340 E 118TH ST & 2ND AVE
Handler City,State,Zip:	NEW YORK, NY 10035
EPA ID:	NYP004221826
Contact Name:	JOSE MONTALVO
Contact Address:	Not reported

Actual:
11 ft.

CON EDISON SERVICE BOX 19490 (Continued) **1014918566**

Contact City,State,Zip:	Not reported
Contact Telephone:	212-427-1331
Contact Fax:	Not reported
Contact Email:	Not reported
Contact Title:	OPERATING SUPERVISOR
EPA Region:	02
Land Type:	Private
Federal Waste Generator Description:	Not a generator, verified
Non-Notifier:	Not reported
Biennial Report Cycle:	Not reported
Accessibility:	Not reported
Active Site Indicator:	Not reported
State District Owner:	NY
State District:	NYSDEC R2
Mailing Address:	IRVING PL RM 828
Mailing City,State,Zip:	NEW YORK, NY 10003
Owner Name:	Not reported
Owner Type:	Not reported
Operator Name:	Not reported
Operator Type:	Not reported
Short-Term Generator Activity:	No
Importer Activity:	No
Mixed Waste Generator:	No
Transporter Activity:	No
Transfer Facility Activity:	No
Recycler Activity with Storage:	No
Small Quantity On-Site Burner Exemption:	No
Smelting Melting and Refining Furnace Exemption:	No
Underground Injection Control:	No
Off-Site Waste Receipt:	No
Universal Waste Indicator:	No
Universal Waste Destination Facility:	No
Federal Universal Waste:	No
Active Site Fed-Reg Treatment Storage and Disposal Facility:	Not reported
Active Site Converter Treatment storage and Disposal Facility:	Not reported
Active Site State-Reg Treatment Storage and Disposal Facility:	Not reported
Active Site State-Reg Handler:	---
Federal Facility Indicator:	Not reported
Hazardous Secondary Material Indicator:	NN
Sub-Part K Indicator:	Not reported
Commercial TSD Indicator:	No
Treatment Storage and Disposal Type:	Not reported
2018 GPRA Permit Baseline:	Not on the Baseline
2018 GPRA Renewals Baseline:	Not on the Baseline
Permit Renewals Workload Universe:	Not reported
Permit Workload Universe:	Not reported
Permit Progress Universe:	Not reported
Post-Closure Workload Universe:	Not reported
Closure Workload Universe:	Not reported
202 GPRA Corrective Action Baseline:	No
Corrective Action Workload Universe:	No
Subject to Corrective Action Universe:	No
Non-TSDFs Where RCRA CA has Been Imposed Universe:	No
TSDFs Potentially Subject to CA Under 3004 (u)/(v) Universe:	No
TSDFs Only Subject to CA under Discretionary Auth Universe:	No
Corrective Action Priority Ranking:	No NCAPS ranking
Environmental Control Indicator:	No

CON EDISON SERVICE BOX 19490 (Continued) **1014918566**

Institutional Control Indicator:	No
Human Exposure Controls Indicator:	N/A
Groundwater Controls Indicator:	N/A
Operating TSDF Universe:	Not reported
Full Enforcement Universe:	Not reported
Significant Non-Complier Universe:	No
Unaddressed Significant Non-Complier Universe:	No
Addressed Significant Non-Complier Universe:	No
Significant Non-Complier With a Compliance Schedule Universe:	No
Financial Assurance Required:	Not reported
Handler Date of Last Change:	20110701
Recognized Trader-Importer:	No
Recognized Trader-Exporter:	No
Importer of Spent Lead Acid Batteries:	No
Exporter of Spent Lead Acid Batteries:	No
Recycler Activity Without Storage:	Not reported
Manifest Broker:	Not reported
Sub-Part P Indicator:	No

Historic Generators:

Receive Date:	20101214
Handler Name:	CON EDISON SERVICE BOX 19490
Federal Waste Generator Description:	Conditionally Exempt Small Quantity Generator
State District Owner:	NY
Large Quantity Handler of Universal Waste:	No
Recognized Trader Importer:	No
Recognized Trader Exporter:	No
Spent Lead Acid Battery Importer:	No
Spent Lead Acid Battery Exporter:	No
Current Record:	No
Non Storage Recycler Activity:	Not reported
Electronic Manifest Broker:	Not reported

Receive Date:	20110113
Handler Name:	CON EDISON SERVICE BOX 19490
Federal Waste Generator Description:	Not a generator, verified
State District Owner:	NY
Large Quantity Handler of Universal Waste:	No
Recognized Trader Importer:	No
Recognized Trader Exporter:	No
Spent Lead Acid Battery Importer:	No
Spent Lead Acid Battery Exporter:	No
Current Record:	Yes
Non Storage Recycler Activity:	Not reported
Electronic Manifest Broker:	Not reported

List of NAICS Codes and Descriptions:

NAICS Codes:	No NAICS Codes Found

Facility Has Received Notices of Violations:

Violations:	No Violations Found

Evaluation Action Summary:

Evaluations:	No Evaluations Found

CON EDISON SERVICE BOX 19490 (Continued) **1014918566**

NJ MANIFEST:

EPA Id:	NYP004221826
Mail Address:	IRVING PL RM 828
Mail City/State/Zip:	NEW YORK, NY 10003
Facility Phone:	Not reported
Emergency Phone:	Not reported
Contact:	JOSE MONTALVO
Comments:	Not reported
SIC Code:	Not reported
County:	NY061
Municipal:	Not reported
Previous EPA Id:	Not reported
Gen Flag:	Not reported
Trans Flag:	Not reported
TSDF Flag:	Not reported
Name Change:	Not reported
Date Change:	Not reported

Manifest:

Manifest Number:	001057983GBF
EPA ID:	NYP004221826
Date Shipped:	12/14/2010
TSDF EPA ID:	NJD002200046
Transporter EPA ID:	NJ0000027193
Transporter 2 EPA ID:	Not reported
Transporter 3 EPA ID:	Not reported
Transporter 4 EPA ID:	Not reported
Transporter 5 EPA ID:	Not reported
Transporter 6 EPA ID:	Not reported
Transporter 7 EPA ID:	Not reported
Transporter 8 EPA ID:	Not reported
Transporter 9 EPA ID:	Not reported
Transporter 10 EPA ID:	Not reported
Date Trans1 Transported Waste:	12/14/2010
Date Trans2 Transported Waste:	Not reported
Date Trans3 Transported Waste:	Not reported
Date Trans4 Transported Waste:	Not reported
Date Trans5 Transported Waste:	Not reported
Date Trans6 Transported Waste:	Not reported
Date Trans7 Transported Waste:	Not reported
Date Trans8 Transported Waste:	Not reported
Date Trans9 Transported Waste:	Not reported
Date Trans10 Transported Waste:	Not reported
Date TSDF Received Waste:	12/15/2010
TSDF EPA Facility Name:	Not reported
QTY Units:	Not reported
Transporter SEQ ID:	Not reported
Transporter-1 Date:	Not reported
Waste SEQ ID:	Not reported
Waste Type Code 2:	Not reported
Waste Type Code 3:	Not reported
Waste Type Code 4:	Not reported
Waste Type Code 5:	Not reported
Waste Type Code 6:	Not reported
Date Accepted:	Not reported
Manifest Discrepancy Type:	Not reported
Data Entry Number:	Not reported

CON EDISON SERVICE BOX 19490 (Continued) **1014918566**

Was Load Rejected: NEW YORK, NY 10003
Reason Load Was Rejected: Not reported

Waste:
Manifest Year: Not reported
Waste Code: D008
Hand Code: H111
Quantity: 1000 P

NY MANIFEST:
Name: CONSOLIDATED EDISON
Address: 338-340 E 118TH ST & 2ND AVE
City,State,Zip: NEW YORK, NY 10035
Country: USA
EPA ID: NYP004221826
Facility Status: Not reported
Location Address 1: 338-340 EAST 118th ST & 2nd AVE
Code: BP
Location Address 2: Not reported
Total Tanks: Not reported
Location City: NEW YORK
Location State: NY
Location Zip: 10035
Location Zip 4: Not reported

NY MANIFEST:
EPAID: NYP004221826
Mailing Name: CONSOLIDATED EDISON
Mailing Contact: TOM TEELING
Mailing Address 1: 4 IRVING PLACE RM 828
Mailing Address 2: Not reported
Mailing City: NEW YORK
Mailing State: NY
Mailing Zip: 10003
Mailing Zip 4: Not reported
Mailing Country: USA
Mailing Phone: 2124603770

NY MANIFEST:
Document ID: Not reported
Manifest Status: Not reported
seq: Not reported
Year: 2018
Trans1 State ID: NJ0000027193
Trans2 State ID: Not reported
Generator Ship Date: 12/14/2010
Trans1 Recv Date: 12/14/2010
Trans2 Recv Date: Not reported
TSD Site Recv Date: 12/15/2010
Part A Recv Date: Not reported
Part B Recv Date: Not reported
Generator EPA ID: NYP004221826
Trans1 EPA ID: Not reported
Trans2 EPA ID: Not reported

CON EDISON SERVICE BOX 19490 (Continued) **1014918566**

TSDF ID 1:	NJD002200046
TSDF ID 2:	Not reported
Manifest Tracking Number:	001057983GBF
Import Indicator:	N
Export Indicator:	N
Discr Quantity Indicator:	N
Discr Type Indicator:	N
Discr Residue Indicator:	N
Discr Partial Reject Indicator:	N
Discr Full Reject Indicator:	N
Manifest Ref Number:	Not reported
Alt Facility RCRA ID:	Not reported
Alt Facility Sign Date:	Not reported
MGMT Method Type Code:	H111
Waste Code:	Not reported
Waste Code:	Not reported
Waste Code:	Not reported
Waste Code:	Not reported
Waste Code:	Not reported
Waste Code:	Not reported
Quantity:	1000
Units:	P - Pounds
Number of Containers:	1
Container Type:	TT - Cargo tank, tank trucks
Handling Method:	T Chemical, physical, or biological treatment.
Specific Gravity:	1
Waste Code:	D008
Waste Code 1_2:	Not reported
Waste Code 1_3:	Not reported
Waste Code 1_4:	Not reported
Waste Code 1_5:	Not reported
Waste Code 1_6:	Not reported

F131 **LOT 48,TAXBLOCK 1711** **NY E DESIGNATION** **S113453188**
SW **2290 1 AVENUE** **N/A**
< 1/8 **NEW YORK (County), NY**
0.112 mi.
594 ft. **Site 22 of 23 in cluster F**

Relative:
Higher

Actual:
12 ft.

E DESIGNATION:

Name:	LOT 48,TAXBLOCK 1711
Address:	2290 1 AVENUE
City,State,Zip:	NY
Tax Lot(s):	48
Tax Block:	1711
Borough Code:	Not reported
E-No:	E-114
Effective Date:	6/24/2003
Satisfaction Date:	Not reported
Ceqr Number:	03DCP025Y
Ulurp Number:	030234(A)ZMM
Zoning Map No:	6b
Description:	Underground Gasoline Storage Tanks* Testing Protocol.
Lot Remediation Date:	Not reported

L132 **333 EAST 118TH ST** **NY LTANKS** **S104950703**
WSW **333 EAST 118TH ST** **N/A**
< 1/8 **NEW YORK, NY**
0.113 mi.
597 ft. **Site 2 of 4 in cluster L**

Relative: **Higher**

Actual: **11 ft.**

LTANKS:

Name:	333 EAST 118TH ST
Address:	333 EAST 118TH ST
City,State,Zip:	NEW YORK, NY
Spill Number/Closed Date:	0100130 / 2006-04-10
Facility ID:	0100130
Site ID:	202683
Spill Date:	2001-01-29
Spill Cause:	Tank Overfill
Spill Source:	Private Dwelling
Spill Class:	C3
Cleanup Ceased:	Not reported
SWIS:	3101
Investigator:	LJALDEN
Referred To:	Not reported
Reported to Dept:	2001-04-04
CID:	211
Water Affected:	Not reported
Spill Notifier:	Other
Last Inspection:	Not reported
Recommended Penalty:	False
Meets Standard:	False
UST Involvement:	False
Remediation Phase:	0
Date Entered In Computer:	2001-04-04
Spill Record Last Update:	2006-04-10
Spiller Name:	Not reported
Spiller Company:	Not reported
Spiller Address:	333 EAST 118TH ST
Spiller County:	001
Spiller Contact:	Not reported
Spiller Phone:	Not reported
Spiller Extention:	Not reported
DEC Region:	2
DER Facility ID:	168593
DEC Memo:	"Prior to Sept, 2004 data translation this spill Lead_DEC Field was TIPPLE 7/21/03 tipple sent request for documentation 11/28/05 - L. Alden - Sent latest owner letter requesting information. Dr. Georgina Falu, 333 E. 118th St., NY, NY 10035. 1/05/06 - L. Alden - Dr. Falu called, and reported that the spill had been cleaned up before she bought the building and that she has had no problems. I asked if she could get anything documenting the cleanup from the former owner. She will see what she can find and get back to me. In the absence of any documentation, this spill can still probably be closed. 4/10/06 - L. Alden - Close spill."
Remarks:	"CALLER STATES SOMEONE FROM BLDG WAS TO BE WATCHING FROM BASEMENT DURING DELIVERY TO LET DRIVER KNOW WHEN TO STOP FUELING - SUBJECT APPARENTLY LEFT BASEMENT AREA LEADING TO TANK OVERFILL - SPILL CLEANED UP"

All Materials:

Site ID:	202683
Operable Unit ID:	838682
Operable Unit:	01

333 EAST 118TH ST (Continued) **S104950703**

Material ID:	539405
Material Code:	0001A
Material Name:	#2 fuel oil
Case No.:	Not reported
Material FA:	Petroleum
Quantity:	.00
Units:	G
Recovered:	.00
Oxygenate:	Not reported

J133 **CON EDISON VAULT SUBMERSIBLE: 5025** **RCRA NonGen / NLR** **1016973986**
SSW **430 E 118TH ST** **NY MANIFEST** **NYP004477949**
< 1/8 **NEW YORK, NY 10035**
0.114 mi.
604 ft. **Site 4 of 8 in cluster J**

Relative: **Higher**

Actual: **12 ft.**

RCRA NonGen / NLR:

Date Form Received by Agency:	20140425
Handler Name:	CON EDISON VAULT SUBMERSIBLE: 5025
Handler Address:	430 E 118TH ST
Handler City,State,Zip:	NEW YORK, NY 10035
EPA ID:	NYP004477949
Contact Name:	THOMAS TEELING
Contact Address:	Not reported
Contact City,State,Zip:	Not reported
Contact Telephone:	212-460-3770
Contact Fax:	Not reported
Contact Email:	Not reported
Contact Title:	SENIOR SCIENTIST
EPA Region:	02
Land Type:	Private
Federal Waste Generator Description:	Not a generator, verified
Non-Notifier:	Not reported
Biennial Report Cycle:	Not reported
Accessibility:	Not reported
Active Site Indicator:	Not reported
State District Owner:	NY
State District:	NYSDEC R2
Mailing Address:	IRVING PL, 15TH FL NE
Mailing City,State,Zip:	NEW YORK, NY 10003
Owner Name:	Not reported
Owner Type:	Not reported
Operator Name:	Not reported
Operator Type:	Not reported
Short-Term Generator Activity:	No
Importer Activity:	No
Mixed Waste Generator:	No
Transporter Activity:	No
Transfer Facility Activity:	No
Recycler Activity with Storage:	No
Small Quantity On-Site Burner Exemption:	No
Smelting Melting and Refining Furnace Exemption:	No
Underground Injection Control:	No
Off-Site Waste Receipt:	No
Universal Waste Indicator:	No
Universal Waste Destination Facility:	No
Federal Universal Waste:	No

CON EDISON VAULT SUBMERSIBLE: 5025 (Continued) **1016973986**

Active Site Fed-Reg Treatment Storage and Disposal Facility:	Not reported
Active Site Converter Treatment storage and Disposal Facility:	Not reported
Active Site State-Reg Treatment Storage and Disposal Facility:	Not reported
Active Site State-Reg Handler:	---
Federal Facility Indicator:	Not reported
Hazardous Secondary Material Indicator:	NN
Sub-Part K Indicator:	Not reported
Commercial TSD Indicator:	No
Treatment Storage and Disposal Type:	Not reported
2018 GPRA Permit Baseline:	Not on the Baseline
2018 GPRA Renewals Baseline:	Not on the Baseline
Permit Renewals Workload Universe:	Not reported
Permit Workload Universe:	Not reported
Permit Progress Universe:	Not reported
Post-Closure Workload Universe:	Not reported
Closure Workload Universe:	Not reported
202 GPRA Corrective Action Baseline:	No
Corrective Action Workload Universe:	No
Subject to Corrective Action Universe:	No
Non-TSDFs Where RCRA CA has Been Imposed Universe:	No
TSDFs Potentially Subject to CA Under 3004 (u)/(v) Universe:	No
TSDFs Only Subject to CA under Discretionary Auth Universe:	No
Corrective Action Priority Ranking:	No NCAPS ranking
Environmental Control Indicator:	No
Institutional Control Indicator:	No
Human Exposure Controls Indicator:	N/A
Groundwater Controls Indicator:	N/A
Operating TSDF Universe:	Not reported
Full Enforcement Universe:	Not reported
Significant Non-Complier Universe:	No
Unaddressed Significant Non-Complier Universe:	No
Addressed Significant Non-Complier Universe:	No
Significant Non-Complier With a Compliance Schedule Universe:	No
Financial Assurance Required:	Not reported
Handler Date of Last Change:	20141014
Recognized Trader-Importer:	No
Recognized Trader-Exporter:	No
Importer of Spent Lead Acid Batteries:	No
Exporter of Spent Lead Acid Batteries:	No
Recycler Activity Without Storage:	Not reported
Manifest Broker:	Not reported
Sub-Part P Indicator:	No

Historic Generators:

Receive Date:	20140325
Handler Name:	CON EDISON VAULT SUBMERSIBLE: 5025
Federal Waste Generator Description:	Conditionally Exempt Small Quantity Generator
State District Owner:	NY
Large Quantity Handler of Universal Waste:	No
Recognized Trader Importer:	No
Recognized Trader Exporter:	No
Spent Lead Acid Battery Importer:	No
Spent Lead Acid Battery Exporter:	No
Current Record:	No
Non Storage Recycler Activity:	Not reported
Electronic Manifest Broker:	Not reported

CON EDISON VAULT SUBMERSIBLE: 5025 (Continued) **1016973986**

Receive Date: 20140425
Handler Name: CON EDISON VAULT SUBMERSIBLE: 5025
Federal Waste Generator Description: Not a generator, verified
State District Owner: NY
Large Quantity Handler of Universal Waste: No
Recognized Trader Importer: No
Recognized Trader Exporter: No
Spent Lead Acid Battery Importer: No
Spent Lead Acid Battery Exporter: No
Current Record: Yes
Non Storage Recycler Activity: Not reported
Electronic Manifest Broker: Not reported

List of NAICS Codes and Descriptions:
NAICS Codes: No NAICS Codes Found

Facility Has Received Notices of Violations:
Violations: No Violations Found

Evaluation Action Summary:
Evaluations: No Evaluations Found

NY MANIFEST:
Name: CON ED
Address: 430 E 118TH ST
City,State,Zip: NEW YORK, NY 10035
Country: USA
EPA ID: NYP004477949
Facility Status: Not reported
Location Address 1: FO 430 EAST 118TH ST
Code: BP
Location Address 2: VS 5025
Total Tanks: Not reported
Location City: NEW YORK
Location State: NY
Location Zip: 10035
Location Zip 4: Not reported

NY MANIFEST:
EPAID: NYP004477949
Mailing Name: CON ED
Mailing Contact: TOM TEELING
Mailing Address 1: 4 IRVING PLACE - 15TH FLOOR
Mailing Address 2: Not reported
Mailing City: NEW YORK
Mailing State: NY
Mailing Zip: 10003
Mailing Zip 4: Not reported
Mailing Country: USA
Mailing Phone: 2124603770

NY MANIFEST:
Document ID: Not reported
Manifest Status: Not reported

CON EDISON VAULT SUBMERSIBLE: 5025 (Continued) **1016973986**

seq:	Not reported
Year:	2018
Trans1 State ID:	NJD003812047
Trans2 State ID:	Not reported
Generator Ship Date:	03/25/2014
Trans1 Recv Date:	03/25/2014
Trans2 Recv Date:	Not reported
TSD Site Recv Date:	03/28/2014
Part A Recv Date:	Not reported
Part B Recv Date:	Not reported
Generator EPA ID:	NYP004477949
Trans1 EPA ID:	Not reported
Trans2 EPA ID:	Not reported
TSDF ID 1:	NJD991291105
TSDF ID 2:	Not reported
Manifest Tracking Number:	002360845GBF
Import Indicator:	N
Export Indicator:	N
Discr Quantity Indicator:	N
Discr Type Indicator:	N
Discr Residue Indicator:	N
Discr Partial Reject Indicator:	N
Discr Full Reject Indicator:	N
Manifest Ref Number:	Not reported
Alt Facility RCRA ID:	Not reported
Alt Facility Sign Date:	Not reported
MGMT Method Type Code:	H110
Waste Code:	Not reported
Waste Code:	Not reported
Waste Code:	Not reported
Waste Code:	Not reported
Waste Code:	Not reported
Waste Code:	Not reported
Quantity:	1000
Units:	P - Pounds
Number of Containers:	1
Container Type:	TT - Cargo tank, tank trucks
Handling Method:	T Chemical, physical, or biological treatment.
Specific Gravity:	1
Waste Code:	D008
Waste Code 1_2:	Not reported
Waste Code 1_3:	Not reported
Waste Code 1_4:	Not reported
Waste Code 1_5:	Not reported
Waste Code 1_6:	Not reported

F134 **CON EDISON SERVICE BOX: 53838** **RCRA NonGen / NLR** **1016450476**
SW **2293 1ST AVE** **NY MANIFEST** **NYP004295010**
< 1/8 **NEW YORK, NY 10029**
0.115 mi.
606 ft. **Site 23 of 23 in cluster F**

Relative: RCRA NonGen / NLR:
Higher

Date Form Received by Agency:		20130421
Actual: Handler Name:	CON EDISON SERVICE BOX:	53838
12 ft. Handler Address:		2293 1ST AVE
Handler City,State,Zip:		NEW YORK, NY 10029

CON EDISON SERVICE BOX: 53838 (Continued) **1016450476**

EPA ID:	NYP004295010
Contact Name:	JUAN RODRIGUEZ
Contact Address:	Not reported
Contact City,State,Zip:	Not reported
Contact Telephone:	347-865-5931
Contact Fax:	Not reported
Contact Email:	Not reported
Contact Title:	OPERATING SUPERVISOR
EPA Region:	02
Land Type:	Private
Federal Waste Generator Description:	Not a generator, verified
Non-Notifier:	Not reported
Biennial Report Cycle:	Not reported
Accessibility:	Not reported
Active Site Indicator:	Not reported
State District Owner:	NY
State District:	NYSDEC R2
Mailing Address:	Not reported
Mailing City,State,Zip:	NEW YORK, NY 10003
Owner Name:	Not reported
Owner Type:	Not reported
Operator Name:	Not reported
Operator Type:	Not reported
Short-Term Generator Activity:	No
Importer Activity:	No
Mixed Waste Generator:	No
Transporter Activity:	No
Transfer Facility Activity:	No
Recycler Activity with Storage:	No
Small Quantity On-Site Burner Exemption:	No
Smelting Melting and Refining Furnace Exemption:	No
Underground Injection Control:	No
Off-Site Waste Receipt:	No
Universal Waste Indicator:	No
Universal Waste Destination Facility:	No
Federal Universal Waste:	No
Active Site Fed-Reg Treatment Storage and Disposal Facility:	Not reported
Active Site Converter Treatment storage and Disposal Facility:	Not reported
Active Site State-Reg Treatment Storage and Disposal Facility:	Not reported
Active Site State-Reg Handler:	---
Federal Facility Indicator:	Not reported
Hazardous Secondary Material Indicator:	NN
Sub-Part K Indicator:	Not reported
Commercial TSD Indicator:	No
Treatment Storage and Disposal Type:	Not reported
2018 GPRA Permit Baseline:	Not on the Baseline
2018 GPRA Renewals Baseline:	Not on the Baseline
Permit Renewals Workload Universe:	Not reported
Permit Workload Universe:	Not reported
Permit Progress Universe:	Not reported
Post-Closure Workload Universe:	Not reported
Closure Workload Universe:	Not reported
202 GPRA Corrective Action Baseline:	No
Corrective Action Workload Universe:	No
Subject to Corrective Action Universe:	No
Non-TSDFs Where RCRA CA has Been Imposed Universe:	No
TSDFs Potentially Subject to CA Under 3004 (u)/(v) Universe:	No

CON EDISON SERVICE BOX: 53838 (Continued) **1016450476**

TSDFs Only Subject to CA under Discretionary Auth Universe:	No
Corrective Action Priority Ranking:	No NCAPS ranking
Environmental Control Indicator:	No
Institutional Control Indicator:	No
Human Exposure Controls Indicator:	N/A
Groundwater Controls Indicator:	N/A
Operating TSDF Universe:	Not reported
Full Enforcement Universe:	Not reported
Significant Non-Complier Universe:	No
Unaddressed Significant Non-Complier Universe:	No
Addressed Significant Non-Complier Universe:	No
Significant Non-Complier With a Compliance Schedule Universe:	No
Financial Assurance Required:	Not reported
Handler Date of Last Change:	20130910
Recognized Trader-Importer:	No
Recognized Trader-Exporter:	No
Importer of Spent Lead Acid Batteries:	No
Exporter of Spent Lead Acid Batteries:	No
Recycler Activity Without Storage:	Not reported
Manifest Broker:	Not reported
Sub-Part P Indicator:	No

Historic Generators:

Receive Date:	20130321
Handler Name: CON EDISON SERVICE BOX:	53838
Federal Waste Generator Description:	Conditionally Exempt Small Quantity Generator
State District Owner:	NY
Large Quantity Handler of Universal Waste:	No
Recognized Trader Importer:	No
Recognized Trader Exporter:	No
Spent Lead Acid Battery Importer:	No
Spent Lead Acid Battery Exporter:	No
Current Record:	No
Non Storage Recycler Activity:	Not reported
Electronic Manifest Broker:	Not reported

Receive Date:	20130421
Handler Name: CON EDISON SERVICE BOX:	53838
Federal Waste Generator Description:	Not a generator, verified
State District Owner:	NY
Large Quantity Handler of Universal Waste:	No
Recognized Trader Importer:	No
Recognized Trader Exporter:	No
Spent Lead Acid Battery Importer:	No
Spent Lead Acid Battery Exporter:	No
Current Record:	Yes
Non Storage Recycler Activity:	Not reported
Electronic Manifest Broker:	Not reported

List of NAICS Codes and Descriptions:

NAICS Codes:	No NAICS Codes Found

Facility Has Received Notices of Violations:

Violations:	No Violations Found

CON EDISON SERVICE BOX: 53838 (Continued) **1016450476**

Evaluation Action Summary:
Evaluations: No Evaluations Found

NY MANIFEST:
Name: CON EDISON
Address: 2293 1ST AVE
City,State,Zip: NEW YORK, NY 10029
Country: USA
EPA ID: NYP004295010
Facility Status: Not reported
Location Address 1: 2293 1ST AVE
Code: BP
Location Address 2: SERV BOX 53838
Total Tanks: Not reported
Location City: NEW YORK
Location State: NY
Location Zip: 10029
Location Zip 4: Not reported

NY MANIFEST:
EPAID: NYP004295010
Mailing Name: CON EDISON
Mailing Contact: CON EDISON
Mailing Address 1: 4 IRVING PL 15TH FL
Mailing Address 2: Not reported
Mailing City: NEW YORK
Mailing State: NY
Mailing Zip: 10003
Mailing Zip 4: Not reported
Mailing Country: USA
Mailing Phone: 2124603770

NY MANIFEST:
Document ID: Not reported
Manifest Status: Not reported
seq: Not reported
Year: 2018
Trans1 State ID: NJ0000027193
Trans2 State ID: Not reported
Generator Ship Date: 03/21/2013
Trans1 Recv Date: 03/21/2013
Trans2 Recv Date: Not reported
TSD Site Recv Date: 03/22/2013
Part A Recv Date: Not reported
Part B Recv Date: Not reported
Generator EPA ID: NYP004295010
Trans1 EPA ID: Not reported
Trans2 EPA ID: Not reported
TSDF ID 1: NJD002200046
TSDF ID 2: Not reported
Manifest Tracking Number: 010708090JJK
Import Indicator: N
Export Indicator: N
Discr Quantity Indicator: N
Discr Type Indicator: N

CON EDISON SERVICE BOX: 53838 (Continued) **1016450476**

Discr Residue Indicator:	N
Discr Partial Reject Indicator:	N
Discr Full Reject Indicator:	N
Manifest Ref Number:	Not reported
Alt Facility RCRA ID:	Not reported
Alt Facility Sign Date:	Not reported
MGMT Method Type Code:	H110
Waste Code:	Not reported
Waste Code:	Not reported
Waste Code:	Not reported
Waste Code:	Not reported
Waste Code:	Not reported
Waste Code:	Not reported
Quantity:	500
Units:	P - Pounds
Number of Containers:	1
Container Type:	TT - Cargo tank, tank trucks
Handling Method:	T Chemical, physical, or biological treatment.
Specific Gravity:	1
Waste Code:	D008
Waste Code 1_2:	Not reported
Waste Code 1_3:	Not reported
Waste Code 1_4:	Not reported
Waste Code 1_5:	Not reported
Waste Code 1_6:	Not reported

J135 **LOT 47,TAXBLOCK 1711** **NY E DESIGNATION** **S113453184**
SW **2292 1 AVENUE** **N/A**
< 1/8 **NEW YORK (County), NY 10035**
0.116 mi.
612 ft. **Site 5 of 8 in cluster J**

Relative:
Higher

Actual:
12 ft.

E DESIGNATION:

Name:	LOT 47,TAXBLOCK 1711
Address:	2292 1 AVENUE
City,State,Zip:	NY 10035
Tax Lot(s):	47
Tax Block:	1711
Borough Code:	MN
E-No:	E-114
Effective Date:	6/24/2003
Satisfaction Date:	Not reported
Ceqr Number:	03DCP025Y
Ulurp Number:	030234(A)ZMM
Zoning Map No:	6b
Description:	Underground Gasoline Storage Tanks* Testing Protocol.
Lot Remediation Date:	Not reported

K136 **CON EDISON SERVICE BOX: 19504** **RCRA NonGen / NLR** **1016450482**
South **440 E 118TH ST** **NY MANIFEST** **NYP004295077**
< 1/8 **NEW YORK, NY 10029**
0.118 mi.
625 ft. **Site 2 of 2 in cluster K**

Relative: **Higher**

Actual: **11 ft.**

RCRA NonGen / NLR:

Date Form Received by Agency:		20130421
Handler Name:	CON EDISON SERVICE BOX:	19504
Handler Address:		440 E 118TH ST
Handler City,State,Zip:		NEW YORK, NY 10029
EPA ID:		NYP004295077
Contact Name:		JUAN RODRIGUEZ
Contact Address:		Not reported
Contact City,State,Zip:		Not reported
Contact Telephone:		347-865-5931
Contact Fax:		Not reported
Contact Email:		Not reported
Contact Title:		OPERATING SUPERVISOR
EPA Region:		02
Land Type:		Private
Federal Waste Generator Description:		Not a generator, verified
Non-Notifier:		Not reported
Biennial Report Cycle:		Not reported
Accessibility:		Not reported
Active Site Indicator:		Not reported
State District Owner:		NY
State District:		NYSDEC R2
Mailing Address:		Not reported
Mailing City,State,Zip:		NEW YORK, NY 10003
Owner Name:		Not reported
Owner Type:		Not reported
Operator Name:		Not reported
Operator Type:		Not reported
Short-Term Generator Activity:		No
Importer Activity:		No
Mixed Waste Generator:		No
Transporter Activity:		No
Transfer Facility Activity:		No
Recycler Activity with Storage:		No
Small Quantity On-Site Burner Exemption:		No
Smelting Melting and Refining Furnace Exemption:		No
Underground Injection Control:		No
Off-Site Waste Receipt:		No
Universal Waste Indicator:		No
Universal Waste Destination Facility:		No
Federal Universal Waste:		No
Active Site Fed-Reg Treatment Storage and Disposal Facility:		Not reported
Active Site Converter Treatment storage and Disposal Facility:		Not reported
Active Site State-Reg Treatment Storage and Disposal Facility:		Not reported
Active Site State-Reg Handler:		---
Federal Facility Indicator:		Not reported
Hazardous Secondary Material Indicator:		NN
Sub-Part K Indicator:		Not reported
Commercial TSD Indicator:		No
Treatment Storage and Disposal Type:		Not reported
2018 GPRA Permit Baseline:		Not on the Baseline
2018 GPRA Renewals Baseline:		Not on the Baseline
Permit Renewals Workload Universe:		Not reported

CON EDISON SERVICE BOX: 19504 (Continued) **1016450482**

Permit Workload Universe:	Not reported
Permit Progress Universe:	Not reported
Post-Closure Workload Universe:	Not reported
Closure Workload Universe:	Not reported
202 GPRA Corrective Action Baseline:	No
Corrective Action Workload Universe:	No
Subject to Corrective Action Universe:	No
Non-TSDFs Where RCRA CA has Been Imposed Universe:	No
TSDFs Potentially Subject to CA Under 3004 (u)/(v) Universe:	No
TSDFs Only Subject to CA under Discretionary Auth Universe:	No
Corrective Action Priority Ranking:	No NCAPS ranking
Environmental Control Indicator:	No
Institutional Control Indicator:	No
Human Exposure Controls Indicator:	N/A
Groundwater Controls Indicator:	N/A
Operating TSDF Universe:	Not reported
Full Enforcement Universe:	Not reported
Significant Non-Complier Universe:	No
Unaddressed Significant Non-Complier Universe:	No
Addressed Significant Non-Complier Universe:	No
Significant Non-Complier With a Compliance Schedule Universe:	No
Financial Assurance Required:	Not reported
Handler Date of Last Change:	20130910
Recognized Trader-Importer:	No
Recognized Trader-Exporter:	No
Importer of Spent Lead Acid Batteries:	No
Exporter of Spent Lead Acid Batteries:	No
Recycler Activity Without Storage:	Not reported
Manifest Broker:	Not reported
Sub-Part P Indicator:	No

Historic Generators:

Receive Date:	20130321
Handler Name: CON EDISON SERVICE BOX:	19504
Federal Waste Generator Description:	Conditionally Exempt Small Quantity Generator
State District Owner:	NY
Large Quantity Handler of Universal Waste:	No
Recognized Trader Importer:	No
Recognized Trader Exporter:	No
Spent Lead Acid Battery Importer:	No
Spent Lead Acid Battery Exporter:	No
Current Record:	No
Non Storage Recycler Activity:	Not reported
Electronic Manifest Broker:	Not reported

Receive Date:	20130421
Handler Name: CON EDISON SERVICE BOX:	19504
Federal Waste Generator Description:	Not a generator, verified
State District Owner:	NY
Large Quantity Handler of Universal Waste:	No
Recognized Trader Importer:	No
Recognized Trader Exporter:	No
Spent Lead Acid Battery Importer:	No
Spent Lead Acid Battery Exporter:	No
Current Record:	Yes
Non Storage Recycler Activity:	Not reported

CON EDISON SERVICE BOX: 19504 (Continued) **1016450482**

Electronic Manifest Broker: Not reported

List of NAICS Codes and Descriptions:
NAICS Codes: No NAICS Codes Found

Facility Has Received Notices of Violations:
Violations: No Violations Found

Evaluation Action Summary:
Evaluations: No Evaluations Found

NY MANIFEST:
Name: CON EDISON
Address: 440 E 118TH ST
City,State,Zip: NEW YORK, NY 10029
Country: USA
EPA ID: NYP004295077
Facility Status: Not reported
Location Address 1: 440 E 118TH ST
Code: BP
Location Address 2: SERV BOX 19504
Total Tanks: Not reported
Location City: NEW YORK
Location State: NY
Location Zip: 10029
Location Zip 4: Not reported

NY MANIFEST:
EPAID: NYP004295077
Mailing Name: CON EDISON
Mailing Contact: CON EDISON
Mailing Address 1: 4 IRVING PL 15TH FL
Mailing Address 2: Not reported
Mailing City: NEW YORK
Mailing State: NY
Mailing Zip: 10003
Mailing Zip 4: Not reported
Mailing Country: USA
Mailing Phone: 2124603770

NY MANIFEST:
Document ID: Not reported
Manifest Status: Not reported
seq: Not reported
Year: 2018
Trans1 State ID: NJ0000027193
Trans2 State ID: Not reported
Generator Ship Date: 03/21/2013
Trans1 Recv Date: 03/21/2013
Trans2 Recv Date: Not reported
TSD Site Recv Date: 03/22/2013
Part A Recv Date: Not reported
Part B Recv Date: Not reported
Generator EPA ID: NYP004295077

CON EDISON SERVICE BOX: 19504 (Continued) **1016450482**

Trans1 EPA ID:	Not reported
Trans2 EPA ID:	Not reported
TSDF ID 1:	NJD002200046
TSDF ID 2:	Not reported
Manifest Tracking Number:	010841439JJK
Import Indicator:	N
Export Indicator:	N
Discr Quantity Indicator:	N
Discr Type Indicator:	N
Discr Residue Indicator:	N
Discr Partial Reject Indicator:	N
Discr Full Reject Indicator:	N
Manifest Ref Number:	Not reported
Alt Facility RCRA ID:	Not reported
Alt Facility Sign Date:	Not reported
MGMT Method Type Code:	H110
Waste Code:	Not reported
Waste Code:	Not reported
Waste Code:	Not reported
Waste Code:	Not reported
Waste Code:	Not reported
Waste Code:	Not reported
Quantity:	2000
Units:	P - Pounds
Number of Containers:	1
Container Type:	TT - Cargo tank, tank trucks
Handling Method:	T Chemical, physical, or biological treatment.
Specific Gravity:	1
Waste Code:	D008
Waste Code 1_2:	Not reported
Waste Code 1_3:	Not reported
Waste Code 1_4:	Not reported
Waste Code 1_5:	Not reported
Waste Code 1_6:	Not reported

H137 **508 EAST 119TH ST** **NY Spills** **S104502090**
SSE **508 EAST 119TH ST** **N/A**
< 1/8 **MANHATTAN, NY**
0.120 mi.
631 ft. **Site 10 of 11 in cluster H**

Relative: **Higher**

Actual: **10 ft.**

SPILLS:

Name:	508 EAST 119TH ST
Address:	508 EAST 119TH ST
City,State,Zip:	MANHATTAN, NY
Spill Number/Closed Date:	9606032 / 1996-08-09
Facility ID:	9606032
Facility Type:	ER
DER Facility ID:	105036
Site ID:	121017
DEC Region:	2
Spill Cause:	Equipment Failure
Spill Class:	C4
SWIS:	3101
Spill Date:	1996-08-09
Investigator:	LUCE
Referred To:	Not reported

508 EAST 119TH ST (Continued) **S104502090**

Reported to Dept:	1996-08-09
CID:	311
Water Affected:	Not reported
Spill Source:	Commercial Vehicle
Spill Notifier:	Fire Department
Cleanup Ceased:	Not reported
Cleanup Meets Std:	False
Last Inspection:	Not reported
Recommended Penalty:	False
UST Trust:	False
Remediation Phase:	0
Date Entered In Computer:	1996-08-09
Spill Record Last Update:	1996-08-28
Spiller Name:	Not reported
Spiller Company:	COASTAL FUEL
Spiller Address:	31-70 COLLEGE POINT BLVD
Spiller Company:	001
Contact Name:	MR YANK
DEC Memo:	""
Remarks:	"caller states fuel truck started leaking at the site. no address or city given for coastal ***** UPDATE ON ADDRESS *****contractor being called to contain- milro cleanup "

All Materials:

Site ID:	121017
Operable Unit ID:	1033550
Operable Unit:	01
Material ID:	348772
Material Code:	0001A
Material Name:	#2 fuel oil
Case No.:	Not reported
Material FA:	Petroleum
Quantity:	100.00
Units:	G
Recovered:	.00
Oxygenate:	Not reported

J138 **LOT 46,TAXBLOCK 1711** **NY E DESIGNATION** **S113453179**
SW **2294 1 AVENUE** **N/A**
< 1/8 **NEW YORK (County), NY**
0.120 mi.
631 ft. **Site 6 of 8 in cluster J**

Relative:
Higher

Actual:
12 ft.

E DESIGNATION:

Name:	LOT 46,TAXBLOCK 1711
Address:	2294 1 AVENUE
City,State,Zip:	NY
Tax Lot(s):	46
Tax Block:	1711
Borough Code:	Not reported
E-No:	E-114
Effective Date:	6/24/2003
Satisfaction Date:	Not reported
Ceqr Number:	03DCP025Y
Ulurp Number:	030234(A)ZMM
Zoning Map No:	6b

LOT 46,TAXBLOCK 1711 (Continued) **S113453179**

Description: Underground Gasoline Storage Tanks* Testing Protocol.
Lot Remediation Date: Not reported

M139 **CON EDISON SERVICE BOX: 53837** **RCRA NonGen / NLR** **1016450475**
SW **2289 1ST AVE** **FINDS** **NYP004295002**
< 1/8 **NEW YORK, NY 10029** **ECHO**
0.120 mi. **NY MANIFEST**
633 ft. **Site 1 of 24 in cluster M**

Relative: **Higher**
Actual: **12 ft.**

RCRA NonGen / NLR:

Date Form Received by Agency:		20130421
Handler Name:	CON EDISON SERVICE BOX:	53837
Handler Address:		2289 1ST AVE
Handler City,State,Zip:		NEW YORK, NY 10029
EPA ID:		NYP004295002
Contact Name:		JUAN RODRIGUEZ
Contact Address:		Not reported
Contact City,State,Zip:		Not reported
Contact Telephone:		347-865-5931
Contact Fax:		Not reported
Contact Email:		Not reported
Contact Title:		OPERATING SUPERVISOR
EPA Region:		02
Land Type:		Private
Federal Waste Generator Description:		Not a generator, verified
Non-Notifier:		Not reported
Biennial Report Cycle:		Not reported
Accessibility:		Not reported
Active Site Indicator:		Not reported
State District Owner:		NY
State District:		NYSDEC R2
Mailing Address:		Not reported
Mailing City,State,Zip:		NEW YORK, NY 10003
Owner Name:		Not reported
Owner Type:		Not reported
Operator Name:		Not reported
Operator Type:		Not reported
Short-Term Generator Activity:		No
Importer Activity:		No
Mixed Waste Generator:		No
Transporter Activity:		No
Transfer Facility Activity:		No
Recycler Activity with Storage:		No
Small Quantity On-Site Burner Exemption:		No
Smelting Melting and Refining Furnace Exemption:		No
Underground Injection Control:		No
Off-Site Waste Receipt:		No
Universal Waste Indicator:		No
Universal Waste Destination Facility:		No
Federal Universal Waste:		No
Active Site Fed-Reg Treatment Storage and Disposal Facility:		Not reported
Active Site Converter Treatment storage and Disposal Facility:		Not reported
Active Site State-Reg Treatment Storage and Disposal Facility:		Not reported
Active Site State-Reg Handler:		---
Federal Facility Indicator:		Not reported
Hazardous Secondary Material Indicator:		NN
Sub-Part K Indicator:		Not reported
Commercial TSD Indicator:		No

CON EDISON SERVICE BOX: 53837 (Continued) **1016450475**

Treatment Storage and Disposal Type:	Not reported
2018 GPRA Permit Baseline:	Not on the Baseline
2018 GPRA Renewals Baseline:	Not on the Baseline
Permit Renewals Workload Universe:	Not reported
Permit Workload Universe:	Not reported
Permit Progress Universe:	Not reported
Post-Closure Workload Universe:	Not reported
Closure Workload Universe:	Not reported
202 GPRA Corrective Action Baseline:	No
Corrective Action Workload Universe:	No
Subject to Corrective Action Universe:	No
Non-TSDFs Where RCRA CA has Been Imposed Universe:	No
TSDFs Potentially Subject to CA Under 3004 (u)/(v) Universe:	No
TSDFs Only Subject to CA under Discretionary Auth Universe:	No
Corrective Action Priority Ranking:	No NCAPS ranking
Environmental Control Indicator:	No
Institutional Control Indicator:	No
Human Exposure Controls Indicator:	N/A
Groundwater Controls Indicator:	N/A
Operating TSDF Universe:	Not reported
Full Enforcement Universe:	Not reported
Significant Non-Complier Universe:	No
Unaddressed Significant Non-Complier Universe:	No
Addressed Significant Non-Complier Universe:	No
Significant Non-Complier With a Compliance Schedule Universe:	No
Financial Assurance Required:	Not reported
Handler Date of Last Change:	20130910
Recognized Trader-Importer:	No
Recognized Trader-Exporter:	No
Importer of Spent Lead Acid Batteries:	No
Exporter of Spent Lead Acid Batteries:	No
Recycler Activity Without Storage:	Not reported
Manifest Broker:	Not reported
Sub-Part P Indicator:	No

Historic Generators:

Receive Date:	20130321
Handler Name: CON EDISON SERVICE BOX:	53837
Federal Waste Generator Description:	Conditionally Exempt Small Quantity Generator
State District Owner:	NY
Large Quantity Handler of Universal Waste:	No
Recognized Trader Importer:	No
Recognized Trader Exporter:	No
Spent Lead Acid Battery Importer:	No
Spent Lead Acid Battery Exporter:	No
Current Record:	No
Non Storage Recycler Activity:	Not reported
Electronic Manifest Broker:	Not reported

Receive Date:	20130421
Handler Name: CON EDISON SERVICE BOX:	53837
Federal Waste Generator Description:	Not a generator, verified
State District Owner:	NY
Large Quantity Handler of Universal Waste:	No
Recognized Trader Importer:	No
Recognized Trader Exporter:	No

CON EDISON SERVICE BOX: 53837 (Continued) **1016450475**

Spent Lead Acid Battery Importer: No
Spent Lead Acid Battery Exporter: No
Current Record: Yes
Non Storage Recycler Activity: Not reported
Electronic Manifest Broker: Not reported

List of NAICS Codes and Descriptions:
NAICS Codes: No NAICS Codes Found

Facility Has Received Notices of Violations:
Violations: No Violations Found

Evaluation Action Summary:
Evaluations: No Evaluations Found

FINDS:
Registry ID: 110056328479

Click Here:

Environmental Interest/Information System:
RCRAInfo is a national information system that supports the Resource Conservation and Recovery Act (RCRA) program through the tracking of events and activities related to facilities that generate, transport, and treat, store, or dispose of hazardous waste. RCRAInfo allows RCRA program staff to track the notification, permit, compliance, and corrective action activities required under RCRA.

Click this hyperlink while viewing on your computer to access additional FINDS: detail in the EDR Site Report.

ECHO:
Envid: 1016450475
Registry ID: 110056328479
DFR URL: http://echo.epa.gov/detailed-facility-report?fid=110056328479
Name: CON EDISON SERVICE BOX: 53837
Address: 2289 1ST AVE
City,State,Zip: NEW YORK, NY 10029

NY MANIFEST:
Name: CON EDISON
Address: 2289 1ST AVE
City,State,Zip: NEW YORK, NY 10029
Country: USA
EPA ID: NYP004295002
Facility Status: Not reported
Location Address 1: 2289 1ST AVE
Code: BP
Location Address 2: SERV BOX 53837
Total Tanks: Not reported
Location City: NEW YORK
Location State: NY
Location Zip: 10029
Location Zip 4: Not reported

CON EDISON SERVICE BOX: 53837 (Continued) **1016450475**

NY MANIFEST:

EPAID:	NYP004295002
Mailing Name:	CON EDISON
Mailing Contact:	CON EDISON
Mailing Address 1:	4 IRVING PL 15TH FL
Mailing Address 2:	Not reported
Mailing City:	NEW YORK
Mailing State:	NY
Mailing Zip:	10003
Mailing Zip 4:	Not reported
Mailing Country:	USA
Mailing Phone:	2124603770

NY MANIFEST:

Document ID:	Not reported
Manifest Status:	Not reported
seq:	Not reported
Year:	2018
Trans1 State ID:	NJ0000027193
Trans2 State ID:	Not reported
Generator Ship Date:	03/21/2013
Trans1 Recv Date:	03/21/2013
Trans2 Recv Date:	Not reported
TSD Site Recv Date:	03/22/2013
Part A Recv Date:	Not reported
Part B Recv Date:	Not reported
Generator EPA ID:	NYP004295002
Trans1 EPA ID:	Not reported
Trans2 EPA ID:	Not reported
TSDF ID 1:	NJD002200046
TSDF ID 2:	Not reported
Manifest Tracking Number:	010708089JJK
Import Indicator:	N
Export Indicator:	N
Discr Quantity Indicator:	N
Discr Type Indicator:	N
Discr Residue Indicator:	N
Discr Partial Reject Indicator:	N
Discr Full Reject Indicator:	N
Manifest Ref Number:	Not reported
Alt Facility RCRA ID:	Not reported
Alt Facility Sign Date:	Not reported
MGMT Method Type Code:	H110
Waste Code:	Not reported
Waste Code:	Not reported
Waste Code:	Not reported
Waste Code:	Not reported
Waste Code:	Not reported
Waste Code:	Not reported
Quantity:	500
Units:	P - Pounds
Number of Containers:	1
Container Type:	TT - Cargo tank, tank trucks
Handling Method:	T Chemical, physical, or biological treatment.
Specific Gravity:	1
Waste Code:	D008

CON EDISON SERVICE BOX: 53837 (Continued) **1016450475**

Waste Code 1_2:	Not reported
Waste Code 1_3:	Not reported
Waste Code 1_4:	Not reported
Waste Code 1_5:	Not reported
Waste Code 1_6:	Not reported

I140 **CON EDISON SERVICE BOX: 53889** **RCRA NonGen / NLR** **1016677947**
NNE **2417 1ST AVE FRONT OF** **FINDS** **NYP004316295**
< 1/8 **NEW YORK, NY 10035** **ECHO**
0.120 mi. **NY MANIFEST**
634 ft. **Site 11 of 24 in cluster I**

Relative:
Higher

Actual:
11 ft.

RCRA NonGen / NLR:

Date Form Received by Agency:		20130624
Handler Name:	CON EDISON SERVICE BOX:	53889
Handler Address:		2417 1ST AVE FRONT OF
Handler City,State,Zip:		NEW YORK, NY 10035
EPA ID:		NYP004316295
Contact Name:		RICARDO CARTY
Contact Address:		Not reported
Contact City,State,Zip:		Not reported
Contact Telephone:		646-772-3407
Contact Fax:		Not reported
Contact Email:		Not reported
Contact Title:		OPERATING SUPERVISOR
EPA Region:		02
Land Type:		Private
Federal Waste Generator Description:		Not a generator, verified
Non-Notifier:		Not reported
Biennial Report Cycle:		Not reported
Accessibility:		Not reported
Active Site Indicator:		Not reported
State District Owner:		NY
State District:		NYSDEC R2
Mailing Address:		VING PL, RM 828
Mailing City,State,Zip:		NEW YORK, NY 10003
Owner Name:		Not reported
Owner Type:		Not reported
Operator Name:		Not reported
Operator Type:		Not reported
Short-Term Generator Activity:		No
Importer Activity:		No
Mixed Waste Generator:		No
Transporter Activity:		No
Transfer Facility Activity:		No
Recycler Activity with Storage:		No
Small Quantity On-Site Burner Exemption:		No
Smelting Melting and Refining Furnace Exemption:		No
Underground Injection Control:		No
Off-Site Waste Receipt:		No
Universal Waste Indicator:		No
Universal Waste Destination Facility:		No
Federal Universal Waste:		No
Active Site Fed-Reg Treatment Storage and Disposal Facility:		Not reported
Active Site Converter Treatment storage and Disposal Facility:		Not reported
Active Site State-Reg Treatment Storage and Disposal Facility:		Not reported
Active Site State-Reg Handler:		---

CON EDISON SERVICE BOX: 53889 (Continued) **1016677947**

Federal Facility Indicator:	Not reported
Hazardous Secondary Material Indicator:	NN
Sub-Part K Indicator:	Not reported
Commercial TSD Indicator:	No
Treatment Storage and Disposal Type:	Not reported
2018 GPRA Permit Baseline:	Not on the Baseline
2018 GPRA Renewals Baseline:	Not on the Baseline
Permit Renewals Workload Universe:	Not reported
Permit Workload Universe:	Not reported
Permit Progress Universe:	Not reported
Post-Closure Workload Universe:	Not reported
Closure Workload Universe:	Not reported
202 GPRA Corrective Action Baseline:	No
Corrective Action Workload Universe:	No
Subject to Corrective Action Universe:	No
Non-TSDFs Where RCRA CA has Been Imposed Universe:	No
TSDFs Potentially Subject to CA Under 3004 (u)/(v) Universe:	No
TSDFs Only Subject to CA under Discretionary Auth Universe:	No
Corrective Action Priority Ranking:	No NCAPS ranking
Environmental Control Indicator:	No
Institutional Control Indicator:	No
Human Exposure Controls Indicator:	N/A
Groundwater Controls Indicator:	N/A
Operating TSDF Universe:	Not reported
Full Enforcement Universe:	Not reported
Significant Non-Complier Universe:	No
Unaddressed Significant Non-Complier Universe:	No
Addressed Significant Non-Complier Universe:	No
Significant Non-Complier With a Compliance Schedule Universe:	No
Financial Assurance Required:	Not reported
Handler Date of Last Change:	20140402
Recognized Trader-Importer:	No
Recognized Trader-Exporter:	No
Importer of Spent Lead Acid Batteries:	No
Exporter of Spent Lead Acid Batteries:	No
Recycler Activity Without Storage:	Not reported
Manifest Broker:	Not reported
Sub-Part P Indicator:	No

Historic Generators:

Receive Date:	20130524
Handler Name: CON EDISON SERVICE BOX:	53889
Federal Waste Generator Description:	Conditionally Exempt Small Quantity Generator
State District Owner:	NY
Large Quantity Handler of Universal Waste:	No
Recognized Trader Importer:	No
Recognized Trader Exporter:	No
Spent Lead Acid Battery Importer:	No
Spent Lead Acid Battery Exporter:	No
Current Record:	No
Non Storage Recycler Activity:	Not reported
Electronic Manifest Broker:	Not reported

Receive Date:	20130624
Handler Name: CON EDISON SERVICE BOX:	53889
Federal Waste Generator Description:	Not a generator, verified

CON EDISON SERVICE BOX: 53889 (Continued) **1016677947**

State District Owner:	NY
Large Quantity Handler of Universal Waste:	No
Recognized Trader Importer:	No
Recognized Trader Exporter:	No
Spent Lead Acid Battery Importer:	No
Spent Lead Acid Battery Exporter:	No
Current Record:	Yes
Non Storage Recycler Activity:	Not reported
Electronic Manifest Broker:	Not reported

List of NAICS Codes and Descriptions:
NAICS Codes: No NAICS Codes Found

Facility Has Received Notices of Violations:
Violations: No Violations Found

Evaluation Action Summary:
Evaluations: No Evaluations Found

FINDS:
Registry ID: 110058873349

Click Here:

Environmental Interest/Information System:
RCRAInfo is a national information system that supports the Resource Conservation and Recovery Act (RCRA) program through the tracking of events and activities related to facilities that generate, transport, and treat, store, or dispose of hazardous waste. RCRAInfo allows RCRA program staff to track the notification, permit, compliance, and corrective action activities required under RCRA.

Click this hyperlink while viewing on your computer to access additional FINDS: detail in the EDR Site Report.

ECHO:

Envid:	1016677947
Registry ID:	110058873349
DFR URL:	http://echo.epa.gov/detailed-facility-report?fid=110058873349
Name:	CON EDISON SERVICE BOX: 53889
Address:	2417-2419 1ST AVE & PALADINO AVE
City,State,Zip:	NEW YORK, NY 10035

NY MANIFEST:

Name:	CON EDISON
Address:	2417 1ST AVE FRONT OF
City,State,Zip:	NEW YORK, NY 10035
Country:	USA
EPA ID:	NYP004316295
Facility Status:	Not reported
Location Address 1:	FO 2417 1 AVE
Code:	BP
Location Address 2:	Not reported
Total Tanks:	Not reported
Location City:	NEW YORK

CON EDISON SERVICE BOX: 53889 (Continued) **1016677947**

Location State:	NY
Location Zip:	10035
Location Zip 4:	Not reported

NY MANIFEST:

EPAID:	NYP004316295
Mailing Name:	CON EDISON
Mailing Contact:	CON EDISON
Mailing Address 1:	4 IRVING PLACE 15TH FLOOR
Mailing Address 2:	Not reported
Mailing City:	NEW YORK
Mailing State:	NY
Mailing Zip:	10003
Mailing Zip 4:	Not reported
Mailing Country:	USA
Mailing Phone:	2124603770

NY MANIFEST:

Document ID:	Not reported
Manifest Status:	Not reported
seq:	Not reported
Year:	2018
Trans1 State ID:	NJ0000027193
Trans2 State ID:	Not reported
Generator Ship Date:	05/24/2013
Trans1 Recv Date:	05/24/2013
Trans2 Recv Date:	Not reported
TSD Site Recv Date:	05/28/2013
Part A Recv Date:	Not reported
Part B Recv Date:	Not reported
Generator EPA ID:	NYP004316295
Trans1 EPA ID:	Not reported
Trans2 EPA ID:	Not reported
TSDF ID 1:	NJD002200046
TSDF ID 2:	Not reported
Manifest Tracking Number:	010917805JJK
Import Indicator:	N
Export Indicator:	N
Discr Quantity Indicator:	N
Discr Type Indicator:	N
Discr Residue Indicator:	N
Discr Partial Reject Indicator:	N
Discr Full Reject Indicator:	N
Manifest Ref Number:	Not reported
Alt Facility RCRA ID:	Not reported
Alt Facility Sign Date:	Not reported
MGMT Method Type Code:	H110
Waste Code:	Not reported
Waste Code:	Not reported
Waste Code:	Not reported
Waste Code:	Not reported
Waste Code:	Not reported
Waste Code:	Not reported
Quantity:	1000
Units:	P - Pounds
Number of Containers:	1
Container Type:	TT - Cargo tank, tank trucks

CON EDISON SERVICE BOX: 53889 (Continued) **1016677947**

Handling Method:	T Chemical, physical, or biological treatment.
Specific Gravity:	1
Waste Code:	D008
Waste Code 1_2:	Not reported
Waste Code 1_3:	Not reported
Waste Code 1_4:	Not reported
Waste Code 1_5:	Not reported
Waste Code 1_6:	Not reported

I141 **CON EDISON SERVICE BOX: 53889** **RCRA NonGen / NLR** **1016968522**
NNE **2417-2419 1ST AVE & PALADINO AVE** **NY MANIFEST** **NYP004421368**
< 1/8 **NEW YORK, NY 10035**
0.120 mi.
634 ft. **Site 12 of 24 in cluster I**

Relative: **Higher**

Actual: **11 ft.**

RCRA NonGen / NLR:

Date Form Received by Agency:	20140217
Handler Name:	CON EDISON SERVICE BOX: 53889
Handler Address:	2417-2419 1ST AVE & PALADINO AVE
Handler City,State,Zip:	NEW YORK, NY 10035
EPA ID:	NYP004421368
Contact Name:	THOMAS TEELING
Contact Address:	Not reported
Contact City,State,Zip:	Not reported
Contact Telephone:	212-460-3770
Contact Fax:	Not reported
Contact Email:	Not reported
Contact Title:	SENIOR SCIENTIST
EPA Region:	02
Land Type:	Private
Federal Waste Generator Description:	Not a generator, verified
Non-Notifier:	Not reported
Biennial Report Cycle:	Not reported
Accessibility:	Not reported
Active Site Indicator:	Not reported
State District Owner:	NY
State District:	NYSDEC R2
Mailing Address:	IRVING PL, 15TH FL NE
Mailing City,State,Zip:	NEW YORK, NY 10003
Owner Name:	Not reported
Owner Type:	Not reported
Operator Name:	Not reported
Operator Type:	Not reported
Short-Term Generator Activity:	No
Importer Activity:	No
Mixed Waste Generator:	No
Transporter Activity:	No
Transfer Facility Activity:	No
Recycler Activity with Storage:	No
Small Quantity On-Site Burner Exemption:	No
Smelting Melting and Refining Furnace Exemption:	No
Underground Injection Control:	No
Off-Site Waste Receipt:	No
Universal Waste Indicator:	No
Universal Waste Destination Facility:	No
Federal Universal Waste:	No
Active Site Fed-Reg Treatment Storage and Disposal Facility:	Not reported

CON EDISON SERVICE BOX: 53889 (Continued) **1016968522**

Active Site Converter Treatment storage and Disposal Facility:	Not reported
Active Site State-Reg Treatment Storage and Disposal Facility:	Not reported
Active Site State-Reg Handler:	---
Federal Facility Indicator:	Not reported
Hazardous Secondary Material Indicator:	NN
Sub-Part K Indicator:	Not reported
Commercial TSD Indicator:	No
Treatment Storage and Disposal Type:	Not reported
2018 GPRA Permit Baseline:	Not on the Baseline
2018 GPRA Renewals Baseline:	Not on the Baseline
Permit Renewals Workload Universe:	Not reported
Permit Workload Universe:	Not reported
Permit Progress Universe:	Not reported
Post-Closure Workload Universe:	Not reported
Closure Workload Universe:	Not reported
202 GPRA Corrective Action Baseline:	No
Corrective Action Workload Universe:	No
Subject to Corrective Action Universe:	No
Non-TSDFs Where RCRA CA has Been Imposed Universe:	No
TSDFs Potentially Subject to CA Under 3004 (u)/(v) Universe:	No
TSDFs Only Subject to CA under Discretionary Auth Universe:	No
Corrective Action Priority Ranking:	No NCAPS ranking
Environmental Control Indicator:	No
Institutional Control Indicator:	No
Human Exposure Controls Indicator:	N/A
Groundwater Controls Indicator:	N/A
Operating TSDF Universe:	Not reported
Full Enforcement Universe:	Not reported
Significant Non-Complier Universe:	No
Unaddressed Significant Non-Complier Universe:	No
Addressed Significant Non-Complier Universe:	No
Significant Non-Complier With a Compliance Schedule Universe:	No
Financial Assurance Required:	Not reported
Handler Date of Last Change:	20141014
Recognized Trader-Importer:	No
Recognized Trader-Exporter:	No
Importer of Spent Lead Acid Batteries:	No
Exporter of Spent Lead Acid Batteries:	No
Recycler Activity Without Storage:	Not reported
Manifest Broker:	Not reported
Sub-Part P Indicator:	No

Historic Generators:

Receive Date:	20140117
Handler Name: CON EDISON SERVICE BOX:	53889
Federal Waste Generator Description:	Conditionally Exempt Small Quantity Generator
State District Owner:	NY
Large Quantity Handler of Universal Waste:	No
Recognized Trader Importer:	No
Recognized Trader Exporter:	No
Spent Lead Acid Battery Importer:	No
Spent Lead Acid Battery Exporter:	No
Current Record:	No
Non Storage Recycler Activity:	Not reported
Electronic Manifest Broker:	Not reported

CON EDISON SERVICE BOX: 53889 (Continued) **1016968522**

Receive Date:	20140217
Handler Name: CON EDISON SERVICE BOX:	53889
Federal Waste Generator Description:	Not a generator, verified
State District Owner:	NY
Large Quantity Handler of Universal Waste:	No
Recognized Trader Importer:	No
Recognized Trader Exporter:	No
Spent Lead Acid Battery Importer:	No
Spent Lead Acid Battery Exporter:	No
Current Record:	Yes
Non Storage Recycler Activity:	Not reported
Electronic Manifest Broker:	Not reported

List of NAICS Codes and Descriptions:

NAICS Codes:	No NAICS Codes Found

Facility Has Received Notices of Violations:

Violations:	No Violations Found

Evaluation Action Summary:

Evaluations:	No Evaluations Found

NY MANIFEST:

Name:	CON EDISON
Address:	2417-2419 1ST AVE & PALADINO A
City,State,Zip:	NEW YORK, NY 10035
Country:	USA
EPA ID:	NYP004421368
Facility Status:	Not reported
Location Address 1:	F/O 2417 2419 1ST AVE
Code:	BP
Location Address 2:	Not reported
Total Tanks:	Not reported
Location City:	NEW YORK
Location State:	NY
Location Zip:	10035
Location Zip 4:	Not reported

NY MANIFEST:

EPAID:	NYP004421368
Mailing Name:	CON EDISON
Mailing Contact:	CON EDISON
Mailing Address 1:	4 IRVING PLACE
Mailing Address 2:	15TH FL
Mailing City:	NEW YORK
Mailing State:	NY
Mailing Zip:	10003
Mailing Zip 4:	Not reported
Mailing Country:	USA
Mailing Phone:	Not reported

NY MANIFEST:

Document ID:	Not reported
Manifest Status:	Not reported

CON EDISON SERVICE BOX: 53889 (Continued) **1016968522**

seq:	Not reported
Year:	2018
Trans1 State ID:	NJD003812047
Trans2 State ID:	Not reported
Generator Ship Date:	01/17/2014
Trans1 Recv Date:	01/17/2014
Trans2 Recv Date:	Not reported
TSD Site Recv Date:	01/21/2014
Part A Recv Date:	Not reported
Part B Recv Date:	Not reported
Generator EPA ID:	NYP004421368
Trans1 EPA ID:	Not reported
Trans2 EPA ID:	Not reported
TSDF ID 1:	NJD991291105
TSDF ID 2:	Not reported
Manifest Tracking Number:	002329231GBF
Import Indicator:	N
Export Indicator:	N
Discr Quantity Indicator:	N
Discr Type Indicator:	N
Discr Residue Indicator:	N
Discr Partial Reject Indicator:	N
Discr Full Reject Indicator:	N
Manifest Ref Number:	Not reported
Alt Facility RCRA ID:	Not reported
Alt Facility Sign Date:	Not reported
MGMT Method Type Code:	H110
Waste Code:	Not reported
Waste Code:	Not reported
Waste Code:	Not reported
Waste Code:	Not reported
Waste Code:	Not reported
Waste Code:	Not reported
Quantity:	300
Units:	P - Pounds
Number of Containers:	1
Container Type:	TT - Cargo tank, tank trucks
Handling Method:	T Chemical, physical, or biological treatment.
Specific Gravity:	1
Waste Code:	D008
Waste Code 1_2:	Not reported
Waste Code 1_3:	Not reported
Waste Code 1_4:	Not reported
Waste Code 1_5:	Not reported
Waste Code 1_6:	Not reported

H142 **CON EDISON MANHOLE: 42862** **NJ MANIFEST** **S117986827**
South **E 118TH ST & PLEASANT AVE SW** **N/A**
< 1/8 **NEW YORK, NY 10035**
0.120 mi.
634 ft. **Site 11 of 11 in cluster H**

Relative: NJ MANIFEST:
Higher

EPA Id:	NYP004275293
Mail Address:	IRVING PL, RM 828
Mail City/State/Zip:	NEW YORK, NY 10003
Facility Phone:	Not reported

Actual:
11 ft.

CON EDISON MANHOLE: 42862 (Continued) **S117986827**

Emergency Phone:	Not reported
Contact:	JUAN RODRIGUEZ
Comments:	Not reported
SIC Code:	Not reported
County:	NY061
Municipal:	Not reported
Previous EPA Id:	Not reported
Gen Flag:	Not reported
Trans Flag:	Not reported
TSDF Flag:	Not reported
Name Change:	Not reported
Date Change:	Not reported

Manifest:

Manifest Number:	010408517JJK
EPA ID:	NYP004275293
Date Shipped:	10/22/2012
TSDF EPA ID:	NJD002200046
Transporter EPA ID:	NJ0000027193
Transporter 2 EPA ID:	Not reported
Transporter 3 EPA ID:	Not reported
Transporter 4 EPA ID:	Not reported
Transporter 5 EPA ID:	Not reported
Transporter 6 EPA ID:	Not reported
Transporter 7 EPA ID:	Not reported
Transporter 8 EPA ID:	Not reported
Transporter 9 EPA ID:	Not reported
Transporter 10 EPA ID:	Not reported
Date Trans1 Transported Waste:	Not reported
Date Trans2 Transported Waste:	Not reported
Date Trans3 Transported Waste:	Not reported
Date Trans4 Transported Waste:	Not reported
Date Trans5 Transported Waste:	Not reported
Date Trans6 Transported Waste:	Not reported
Date Trans7 Transported Waste:	Not reported
Date Trans8 Transported Waste:	Not reported
Date Trans9 Transported Waste:	Not reported
Date Trans10 Transported Waste:	Not reported
Date TSDF Received Waste:	Not reported
TSDF EPA Facility Name:	Not reported
QTY Units:	Not reported
Transporter SEQ ID:	Not reported
Transporter-1 Date:	Not reported
Waste SEQ ID:	Not reported
Waste Type Code 2:	Not reported
Waste Type Code 3:	Not reported
Waste Type Code 4:	Not reported
Waste Type Code 5:	Not reported
Waste Type Code 6:	Not reported
Date Accepted:	Not reported
Manifest Discrepancy Type:	Not reported
Data Entry Number:	Not reported
Was Load Rejected:	NEW YORK, NY 10003
Reason Load Was Rejected:	Not reported

Waste:

Manifest Year:	Not reported
Waste Code:	D008

CON EDISON MANHOLE: 42862 (Continued) **S117986827**

Hand Code: Not reported
Quantity: 3,000.00 Pounds

L143 **CON EDISON** **NY MANIFEST** **S118089431**
West **311 E 119TH ST & 2ND AVE** **N/A**
< 1/8 **NEW YORK, NY 10035**
0.120 mi.
635 ft. **Site 3 of 4 in cluster L**

Relative:
Higher

Actual:
12 ft.

NY MANIFEST:
Name: CON EDISON
Address: 311 E 119TH ST & 2ND AVE
City,State,Zip: NEW YORK, NY 10035
Country: USA
EPA ID: NYP004770350
Facility Status: Not reported
Location Address 1: 311 E 119TH ST
Code: BP
Location Address 2: SB 19640
Total Tanks: Not reported
Location City: NEW YORK
Location State: NY
Location Zip: 10035
Location Zip 4: Not reported

NY MANIFEST:
EPAID: NYP004770350
Mailing Name: CON EDISON
Mailing Contact: DENNIS HUACON
Mailing Address 1: 4 IRVING PL 15TH FL
Mailing Address 2: Not reported
Mailing City: NEW YORK
Mailing State: NY
Mailing Zip: 10003
Mailing Zip 4: Not reported
Mailing Country: USA
Mailing Phone: 2124603770

NY MANIFEST:
Document ID: Not reported
Manifest Status: Not reported
seq: Not reported
Year: 2018
Trans1 State ID: NJD003812047
Trans2 State ID: Not reported
Generator Ship Date: 04/17/2015
Trans1 Recv Date: 04/17/2015
Trans2 Recv Date: Not reported
TSD Site Recv Date: 04/22/2015
Part A Recv Date: Not reported
Part B Recv Date: Not reported
Generator EPA ID: NYP004770350
Trans1 EPA ID: Not reported
Trans2 EPA ID: Not reported
TSDF ID 1: NJD991291105

CON EDISON (Continued) **S118089431**

TSDF ID 2:	Not reported
Manifest Tracking Number:	002611328GBF
Import Indicator:	N
Export Indicator:	N
Discr Quantity Indicator:	N
Discr Type Indicator:	N
Discr Residue Indicator:	N
Discr Partial Reject Indicator:	N
Discr Full Reject Indicator:	N
Manifest Ref Number:	Not reported
Alt Facility RCRA ID:	Not reported
Alt Facility Sign Date:	Not reported
MGMT Method Type Code:	H110
Waste Code:	Not reported
Waste Code:	Not reported
Waste Code:	Not reported
Waste Code:	Not reported
Waste Code:	Not reported
Waste Code:	Not reported
Quantity:	500
Units:	P - Pounds
Number of Containers:	1
Container Type:	TT - Cargo tank, tank trucks
Handling Method:	T Chemical, physical, or biological treatment.
Specific Gravity:	1
Waste Code:	D008
Waste Code 1_2:	Not reported
Waste Code 1_3:	Not reported
Waste Code 1_4:	Not reported
Waste Code 1_5:	Not reported
Waste Code 1_6:	Not reported

J144 **2288 1ST AVENUE** **NY Spills** **S102672318**
SW **2288 1ST AVENUE** **N/A**
< 1/8 **MANHATTAN, NY**
0.123 mi.
650 ft. **Site 7 of 8 in cluster J**

Relative: **Higher**

Actual: **12 ft.**

SPILLS:

Name:	2288 1ST AVENUE
Address:	2288 1ST AVENUE
City,State,Zip:	MANHATTAN, NY
Spill Number/Closed Date:	9312083 / 1994-01-20
Facility ID:	9312083
Facility Type:	ER
DER Facility ID:	241454
Site ID:	298443
DEC Region:	2
Spill Cause:	Unknown
Spill Class:	B3
SWIS:	3101
Spill Date:	1994-01-13
Investigator:	MCTIBBE
Referred To:	Not reported
Reported to Dept:	1994-01-13
CID:	Not reported
Water Affected:	Not reported

2288 1ST AVENUE (Continued) **S102672318**

Spill Source:	Gasoline Station or other PBS Facility
Spill Notifier:	Local Agency
Cleanup Ceased:	1994-01-20
Cleanup Meets Std:	True
Last Inspection:	Not reported
Recommended Penalty:	False
UST Trust:	False
Remediation Phase:	0
Date Entered In Computer:	1994-01-14
Spill Record Last Update:	1994-02-01
Spiller Name:	Not reported
Spiller Company:	SUSPECT GAS STA.
Spiller Address:	Not reported
Spiller Company:	001
Contact Name:	Not reported
DEC Memo:	"Prior to Sept, 2004 data translation this spill Lead_DEC Field was TIBBE "
Remarks:	"FD AT SCENE & NYC DEP TO RESPOND. TANK OVERFILL BY ITC. GASOLINE IN STATION DRAIN MEG VACCED OUT DRAINS."

All Materials:

Site ID:	298443
Operable Unit ID:	990706
Operable Unit:	01
Material ID:	391083
Material Code:	0009
Material Name:	gasoline
Case No.:	Not reported
Material FA:	Petroleum
Quantity:	-1.00
Units:	Not reported
Recovered:	.00
Oxygenate:	Not reported

J145 **LOT 148,TAXBLOCK 1711** **NY E DESIGNATION** **S113452931**
SW **2288 1 AVENUE** **N/A**
< 1/8 **NEW YORK (County), NY 10035**
0.123 mi.
650 ft. **Site 8 of 8 in cluster J**

Relative:
Higher

Actual:
12 ft.

E DESIGNATION:

Name:	LOT 148,TAXBLOCK 1711
Address:	2288 1 AVENUE
City,State,Zip:	NY 10035
Tax Lot(s):	148
Tax Block:	1711
Borough Code:	MN
E-No:	E-114
Effective Date:	6/24/2003
Satisfaction Date:	Not reported
Ceqr Number:	03DCP025Y
Ulurp Number:	030234(A)ZMM
Zoning Map No:	6b
Description:	Underground Gasoline Storage Tanks* Testing Protocol.
Lot Remediation Date:	Not reported

I146 **PALLADINO STORE HOUSE** **RCRA-VSQG** **1014399232**
NNE **PALLADINO & FIRST AVE** **NY MANIFEST** **NYR000172817**
< 1/8 **NEW YORK, NY 10035**
0.124 mi.
654 ft. **Site 13 of 24 in cluster I**

Relative: **Higher**
Actual: **11 ft.**

RCRA-VSQG:

Date Form Received by Agency:		20170525
Handler Name:	PALLADINO STORE HOUSE	
Handler Address:		PALLADINO & FIRST AVE
Handler City,State,Zip:		NEW YORK, NY 10035
EPA ID:		NYR000172817
Contact Name:		BOGDAN SZCZUREK
Contact Address:		BRIDGEWATER ST
Contact City,State,Zip:		BROOKLYN, NY 11222
Contact Telephone:		718-599-3718
Contact Fax:		Not reported
Contact Email:		RMCBOB1@VERIZON.NET
Contact Title:		Not reported
EPA Region:		02
Land Type:		Municipal
Federal Waste Generator Description:		Conditionally Exempt Small Quantity Generator
Non-Notifier:		Not reported
Biennial Report Cycle:		Not reported
Accessibility:		Not reported
Active Site Indicator:		Handler Activities
State District Owner:		NY
State District:		NYSDEC R2
Mailing Address:		BRIDGEWATER ST
Mailing City,State,Zip:		BROOKLYN, NY 11222
Owner Name:		NYC DEPT OF PARKS & RECREATION
Owner Type:		Municipal
Operator Name:		REGIONAL MANAGEMENT & CONSULTING INC
Operator Type:		Municipal
Short-Term Generator Activity:		No
Importer Activity:		No
Mixed Waste Generator:		No
Transporter Activity:		No
Transfer Facility Activity:		No
Recycler Activity with Storage:		No
Small Quantity On-Site Burner Exemption:		No
Smelting Melting and Refining Furnace Exemption:		No
Underground Injection Control:		No
Off-Site Waste Receipt:		No
Universal Waste Indicator:		No
Universal Waste Destination Facility:		No
Federal Universal Waste:		No
Active Site Fed-Reg Treatment Storage and Disposal Facility:		Not reported
Active Site Converter Treatment storage and Disposal Facility:		Not reported
Active Site State-Reg Treatment Storage and Disposal Facility:		Not reported
Active Site State-Reg Handler:		---
Federal Facility Indicator:		Not reported
Hazardous Secondary Material Indicator:		NN
Sub-Part K Indicator:		Not reported
Commercial TSD Indicator:		No
Treatment Storage and Disposal Type:		Not reported
2018 GPRA Permit Baseline:		Not on the Baseline
2018 GPRA Renewals Baseline:		Not on the Baseline
Permit Renewals Workload Universe:		Not reported

PALLADINO STORE HOUSE (Continued) **1014399232**

Permit Workload Universe:	Not reported
Permit Progress Universe:	Not reported
Post-Closure Workload Universe:	Not reported
Closure Workload Universe:	Not reported
202 GPRA Corrective Action Baseline:	No
Corrective Action Workload Universe:	No
Subject to Corrective Action Universe:	No
Non-TSDFs Where RCRA CA has Been Imposed Universe:	No
TSDFs Potentially Subject to CA Under 3004 (u)/(v) Universe:	No
TSDFs Only Subject to CA under Discretionary Auth Universe:	No
Corrective Action Priority Ranking:	No NCAPS ranking
Environmental Control Indicator:	No
Institutional Control Indicator:	No
Human Exposure Controls Indicator:	N/A
Groundwater Controls Indicator:	N/A
Operating TSDF Universe:	Not reported
Full Enforcement Universe:	Not reported
Significant Non-Complier Universe:	No
Unaddressed Significant Non-Complier Universe:	No
Addressed Significant Non-Complier Universe:	No
Significant Non-Complier With a Compliance Schedule Universe:	No
Financial Assurance Required:	Not reported
Handler Date of Last Change:	20170831
Recognized Trader-Importer:	No
Recognized Trader-Exporter:	No
Importer of Spent Lead Acid Batteries:	No
Exporter of Spent Lead Acid Batteries:	No
Recycler Activity Without Storage:	Not reported
Manifest Broker:	Not reported
Sub-Part P Indicator:	No

Hazardous Waste Summary:

Waste Code:	D008
Waste Description:	LEAD

Handler - Owner Operator:

Owner/Operator Indicator:	Owner
Owner/Operator Name:	NYC DEPT OF PARKS & RECREATION
Legal Status:	Municipal
Date Became Current:	19990402
Date Ended Current:	Not reported
Owner/Operator Address:	OLMSTED CENTER - CORONA PARK
Owner/Operator City,State,Zip:	FLUSHING, NY 11368
Owner/Operator Telephone:	Not reported
Owner/Operator Telephone Ext:	Not reported
Owner/Operator Fax:	Not reported
Owner/Operator Email:	Not reported

Owner/Operator Indicator:	Operator
Owner/Operator Name:	REGIONAL MANAGEMENT & CONSULTING INC
Legal Status:	Municipal
Date Became Current:	20100208
Date Ended Current:	Not reported
Owner/Operator Address:	Not reported
Owner/Operator City,State,Zip:	Not reported

PALLADINO STORE HOUSE (Continued) **1014399232**

Owner/Operator Telephone:	Not reported
Owner/Operator Telephone Ext:	Not reported
Owner/Operator Fax:	Not reported
Owner/Operator Email:	Not reported
Owner/Operator Indicator:	Owner
Owner/Operator Name:	NYC DEPT OF PARKS & RECREATION
Legal Status:	Municipal
Date Became Current:	19990402
Date Ended Current:	Not reported
Owner/Operator Address:	OLMSTED CENTER - CORONA PARK
Owner/Operator City,State,Zip:	FLUSHING, NY 11368
Owner/Operator Telephone:	Not reported
Owner/Operator Telephone Ext:	Not reported
Owner/Operator Fax:	Not reported
Owner/Operator Email:	Not reported
Owner/Operator Indicator:	Operator
Owner/Operator Name:	REGIONAL MANAGEMENT & CONSULTING INC
Legal Status:	Municipal
Date Became Current:	20100208
Date Ended Current:	Not reported
Owner/Operator Address:	Not reported
Owner/Operator City,State,Zip:	Not reported
Owner/Operator Telephone:	Not reported
Owner/Operator Telephone Ext:	Not reported
Owner/Operator Fax:	Not reported
Owner/Operator Email:	Not reported

Historic Generators:

Receive Date:	20170525
Handler Name: PALLADINO STORE HOUSE	
Federal Waste Generator Description:	Conditionally Exempt Small Quantity Generator
State District Owner:	NY
Large Quantity Handler of Universal Waste:	No
Recognized Trader Importer:	No
Recognized Trader Exporter:	No
Spent Lead Acid Battery Importer:	No
Spent Lead Acid Battery Exporter:	No
Current Record:	Yes
Non Storage Recycler Activity:	Not reported
Electronic Manifest Broker:	Not reported
Receive Date:	20100211
Handler Name: PALLADINO STORE HOUSE	
Federal Waste Generator Description:	Conditionally Exempt Small Quantity Generator
State District Owner:	NY
Large Quantity Handler of Universal Waste:	No
Recognized Trader Importer:	No
Recognized Trader Exporter:	No
Spent Lead Acid Battery Importer:	No
Spent Lead Acid Battery Exporter:	No
Current Record:	No
Non Storage Recycler Activity:	Not reported
Electronic Manifest Broker:	Not reported

PALLADINO STORE HOUSE (Continued) **1014399232**

List of NAICS Codes and Descriptions:
NAICS Code: 23599
NAICS Description: ALL OTHER SPECIAL TRADE CONTRACTORS

Facility Has Received Notices of Violations:
Violations: No Violations Found

Evaluation Action Summary:
Evaluations: No Evaluations Found

NY MANIFEST:
Name: NYC PARKS & REC -PALLADINO STORE HOUSE
Address: PALLADINO & FIRST AVE
City,State,Zip: NEW YORK, NY 10035
Country: USA
EPA ID: NYR000172817
Facility Status: Not reported
Location Address 1: PALLADINO & FIRST AVE
Code: BP
Location Address 2: Not reported
Total Tanks: Not reported
Location City: NEW YORK
Location State: NY
Location Zip: 10035
Location Zip 4: Not reported

NY MANIFEST:
EPAID: NYR000172817
Mailing Name: NYC PARKS & REC -PALLADINO STORE HOUSE
Mailing Contact: PALLADINO STORE HOUSE
Mailing Address 1: OLMSTEAD CENTER CORONA PARK
Mailing Address 2: RM 24A
Mailing City: FLUSHING
Mailing State: NY
Mailing Zip: 11368
Mailing Zip 4: Not reported
Mailing Country: USA
Mailing Phone: 7187606761

NY MANIFEST:
Document ID: Not reported
Manifest Status: Not reported
seq: Not reported
Year: 2018
Trans1 State ID: NYR00081570
Trans2 State ID: NYD049178296
Generator Ship Date: 02/19/2010
Trans1 Recv Date: 02/19/2010
Trans2 Recv Date: 02/19/2010
TSD Site Recv Date: 05/26/2010
Part A Recv Date: Not reported
Part B Recv Date: Not reported
Generator EPA ID: NYR000172817
Trans1 EPA ID: Not reported

PALLADINO STORE HOUSE (Continued) **1014399232**

Trans2 EPA ID:	Not reported
TSDF ID 1:	OHD083377010
TSDF ID 2:	Not reported
Manifest Tracking Number:	000078459JJK
Import Indicator:	N
Export Indicator:	Y
Discr Quantity Indicator:	N
Discr Type Indicator:	N
Discr Residue Indicator:	N
Discr Partial Reject Indicator:	N
Discr Full Reject Indicator:	N
Manifest Ref Number:	Not reported
Alt Facility RCRA ID:	Not reported
Alt Facility Sign Date:	Not reported
MGMT Method Type Code:	H141
Waste Code:	Not reported
Waste Code:	Not reported
Waste Code:	Not reported
Waste Code:	Not reported
Waste Code:	Not reported
Waste Code:	Not reported
Quantity:	2200
Units:	P - Pounds
Number of Containers:	5
Container Type:	DM - Metal drums, barrels
Handling Method:	R Material recovery of more than 75 percent of the total material.
Specific Gravity:	1
Waste Code:	D008
Waste Code 1_2:	Not reported
Waste Code 1_3:	Not reported
Waste Code 1_4:	Not reported
Waste Code 1_5:	Not reported
Waste Code 1_6:	Not reported

I147 **MAN HOLE** **NY Spills** **S118260580**
NNE **FIRST AVE AND PALADINO AVE** **N/A**
< 1/8 **NEW YORK, NY**
0.124 mi.
654 ft. **Site 14 of 24 in cluster I**

Relative: **Higher**

Actual: **11 ft.**

SPILLS:

Name:	MAN HOLE
Address:	FIRST AVE AND PALADINO AVE
City,State,Zip:	NEW YORK, NY
Spill Number/Closed Date:	1505305 / 2016-07-22
Facility ID:	1505305
Facility Type:	ER
DER Facility ID:	467213
Site ID:	512662
DEC Region:	2
Spill Cause:	Unknown
Spill Class:	D4
SWIS:	3101
Spill Date:	2015-08-17
Investigator:	RMPIPER
Referred To:	Not reported
Reported to Dept:	2015-08-17

MAN HOLE (Continued) **S118260580**

CID:	Not reported
Water Affected:	Not reported
Spill Source:	Unknown
Spill Notifier:	Other
Cleanup Ceased:	Not reported
Cleanup Meets Std:	False
Last Inspection:	Not reported
Recommended Penalty:	False
UST Trust:	False
Remediation Phase:	0
Date Entered In Computer:	2015-08-17
Spill Record Last Update:	2016-07-22
Spiller Name:	Not reported
Spiller Company:	UNKNOWN
Spiller Address:	Not reported
Spiller Company:	999
Contact Name:	TOM BOSSHARD
DEC Memo:	"left message for Verizon. DEC Pipe spoke with Tom Brossard. Spill will be cleaned when id comes back. Small amount but need SOP. DEC Piper spoke with Tom Brossard of Verizon. Verizon pumped manhole and product has not reoccurred. Unknown source. Spill closed."
Remarks:	"water oil mix in man hole"

All Materials:

Site ID:	512662
Operable Unit ID:	1261915
Operable Unit:	01
Material ID:	2265397
Material Code:	0066A
Material Name:	unknown petroleum
Case No.:	Not reported
Material FA:	Petroleum
Quantity:	Not reported
Units:	G
Recovered:	Not reported
Oxygenate:	Not reported

I148 **CON EDISON** **RCRA NonGen / NLR** **1012185565**
NNE **1ST AVE & PALADINO AVE** **NYP004163739**
< 1/8 **NEW YORK, NY 10014**
0.124 mi.
654 ft. **Site 15 of 24 in cluster I**

Relative: **Higher**

Actual: **11 ft.**

RCRA NonGen / NLR:

Date Form Received by Agency:		20160601
Handler Name:	CON EDISON	
Handler Address:		1ST AVE & PALADINO AVE
Handler City,State,Zip:		NEW YORK, NY 10014
EPA ID:		NYP004163739
Contact Name:		DENNIS MICHAELIDES
Contact Address:		Not reported
Contact City,State,Zip:		Not reported
Contact Telephone:		718-204-4297
Contact Fax:		Not reported
Contact Email:		Not reported
Contact Title:		Not reported
EPA Region:		02

CON EDISON (Continued) **1012185565**

Land Type:	Private
Federal Waste Generator Description:	Not a generator, verified
Non-Notifier:	Not reported
Biennial Report Cycle:	Not reported
Accessibility:	Not reported
Active Site Indicator:	Not reported
State District Owner:	NY
State District:	NYSDEC R2
Mailing Address:	4 IRVING PL, RM 828
Mailing City,State,Zip:	NEW YORK, NY 10003
Owner Name:	Not reported
Owner Type:	Not reported
Operator Name:	Not reported
Operator Type:	Not reported
Short-Term Generator Activity:	No
Importer Activity:	No
Mixed Waste Generator:	No
Transporter Activity:	No
Transfer Facility Activity:	No
Recycler Activity with Storage:	No
Small Quantity On-Site Burner Exemption:	No
Smelting Melting and Refining Furnace Exemption:	No
Underground Injection Control:	No
Off-Site Waste Receipt:	No
Universal Waste Indicator:	No
Universal Waste Destination Facility:	No
Federal Universal Waste:	No
Active Site Fed-Reg Treatment Storage and Disposal Facility:	Not reported
Active Site Converter Treatment storage and Disposal Facility:	Not reported
Active Site State-Reg Treatment Storage and Disposal Facility:	Not reported
Active Site State-Reg Handler:	---
Federal Facility Indicator:	Not reported
Hazardous Secondary Material Indicator:	NN
Sub-Part K Indicator:	Not reported
Commercial TSD Indicator:	No
Treatment Storage and Disposal Type:	Not reported
2018 GPRA Permit Baseline:	Not on the Baseline
2018 GPRA Renewals Baseline:	Not on the Baseline
Permit Renewals Workload Universe:	Not reported
Permit Workload Universe:	Not reported
Permit Progress Universe:	Not reported
Post-Closure Workload Universe:	Not reported
Closure Workload Universe:	Not reported
202 GPRA Corrective Action Baseline:	No
Corrective Action Workload Universe:	No
Subject to Corrective Action Universe:	No
Non-TSDFs Where RCRA CA has Been Imposed Universe:	No
TSDFs Potentially Subject to CA Under 3004 (u)/(v) Universe:	No
TSDFs Only Subject to CA under Discretionary Auth Universe:	No
Corrective Action Priority Ranking:	No NCAPS ranking
Environmental Control Indicator:	No
Institutional Control Indicator:	No
Human Exposure Controls Indicator:	N/A
Groundwater Controls Indicator:	N/A
Operating TSDF Universe:	Not reported
Full Enforcement Universe:	Not reported
Significant Non-Complier Universe:	No

CON EDISON (Continued) **1012185565**

Unaddressed Significant Non-Complier Universe:	No
Addressed Significant Non-Complier Universe:	No
Significant Non-Complier With a Compliance Schedule Universe:	No
Financial Assurance Required:	Not reported
Handler Date of Last Change:	20160726
Recognized Trader-Importer:	No
Recognized Trader-Exporter:	No
Importer of Spent Lead Acid Batteries:	No
Exporter of Spent Lead Acid Batteries:	No
Recycler Activity Without Storage:	Not reported
Manifest Broker:	Not reported
Sub-Part P Indicator:	No

Historic Generators:

Receive Date:	20090209
Handler Name: CON EDISON	
Federal Waste Generator Description:	Conditionally Exempt Small Quantity Generator
State District Owner:	Not reported
Large Quantity Handler of Universal Waste:	No
Recognized Trader Importer:	No
Recognized Trader Exporter:	No
Spent Lead Acid Battery Importer:	No
Spent Lead Acid Battery Exporter:	No
Current Record:	No
Non Storage Recycler Activity:	Not reported
Electronic Manifest Broker:	Not reported

Receive Date:	20160601
Handler Name: CON EDISON	
Federal Waste Generator Description:	Not a generator, verified
State District Owner:	NY
Large Quantity Handler of Universal Waste:	No
Recognized Trader Importer:	No
Recognized Trader Exporter:	No
Spent Lead Acid Battery Importer:	No
Spent Lead Acid Battery Exporter:	No
Current Record:	Yes
Non Storage Recycler Activity:	Not reported
Electronic Manifest Broker:	Not reported

List of NAICS Codes and Descriptions:

NAICS Codes:	No NAICS Codes Found

Facility Has Received Notices of Violations:

Violations:	No Violations Found

Evaluation Action Summary:

Evaluations:	No Evaluations Found

I149 **CON EDISON MANHOLE 53890** **RCRA NonGen / NLR** **1014918469**
NNE **1ST AVE & PALADINO AVE E** **NJ MANIFEST** **NYP004220836**
< 1/8 **NEW YORK, NY 10032**
0.124 mi.
654 ft. **Site 16 of 24 in cluster I**

Relative:
Higher

Actual:
11 ft.

RCRA NonGen / NLR:

Date Form Received by Agency:	20111229
Handler Name:	CON EDISON MANHOLE 53890
Handler Address:	1ST AVE & PALADINO AVE E
Handler City,State,Zip:	NEW YORK, NY 10032
EPA ID:	NYP004220836
Contact Name:	JOSE MONTALVO
Contact Address:	Not reported
Contact City,State,Zip:	Not reported
Contact Telephone:	212-427-1331
Contact Fax:	Not reported
Contact Email:	Not reported
Contact Title:	OPERATING SUPERVISOR
EPA Region:	02
Land Type:	Private
Federal Waste Generator Description:	Not a generator, verified
Non-Notifier:	Not reported
Biennial Report Cycle:	Not reported
Accessibility:	Not reported
Active Site Indicator:	Not reported
State District Owner:	NY
State District:	NYSDEC R2
Mailing Address:	IRVING PL RM 828
Mailing City,State,Zip:	NEW YORK, NY 10003
Owner Name:	Not reported
Owner Type:	Not reported
Operator Name:	Not reported
Operator Type:	Not reported
Short-Term Generator Activity:	No
Importer Activity:	No
Mixed Waste Generator:	No
Transporter Activity:	No
Transfer Facility Activity:	No
Recycler Activity with Storage:	No
Small Quantity On-Site Burner Exemption:	No
Smelting Melting and Refining Furnace Exemption:	No
Underground Injection Control:	No
Off-Site Waste Receipt:	No
Universal Waste Indicator:	No
Universal Waste Destination Facility:	No
Federal Universal Waste:	No
Active Site Fed-Reg Treatment Storage and Disposal Facility:	Not reported
Active Site Converter Treatment storage and Disposal Facility:	Not reported
Active Site State-Reg Treatment Storage and Disposal Facility:	Not reported
Active Site State-Reg Handler:	---
Federal Facility Indicator:	Not reported
Hazardous Secondary Material Indicator:	NN
Sub-Part K Indicator:	Not reported
Commercial TSD Indicator:	No
Treatment Storage and Disposal Type:	Not reported
2018 GPRA Permit Baseline:	Not on the Baseline
2018 GPRA Renewals Baseline:	Not on the Baseline
Permit Renewals Workload Universe:	Not reported

CON EDISON MANHOLE 53890 (Continued) **1014918469**

Permit Workload Universe:	Not reported
Permit Progress Universe:	Not reported
Post-Closure Workload Universe:	Not reported
Closure Workload Universe:	Not reported
202 GPRA Corrective Action Baseline:	No
Corrective Action Workload Universe:	No
Subject to Corrective Action Universe:	No
Non-TSDFs Where RCRA CA has Been Imposed Universe:	No
TSDFs Potentially Subject to CA Under 3004 (u)/(v) Universe:	No
TSDFs Only Subject to CA under Discretionary Auth Universe:	No
Corrective Action Priority Ranking:	No NCAPS ranking
Environmental Control Indicator:	No
Institutional Control Indicator:	No
Human Exposure Controls Indicator:	N/A
Groundwater Controls Indicator:	N/A
Operating TSDF Universe:	Not reported
Full Enforcement Universe:	Not reported
Significant Non-Complier Universe:	No
Unaddressed Significant Non-Complier Universe:	No
Addressed Significant Non-Complier Universe:	No
Significant Non-Complier With a Compliance Schedule Universe:	No
Financial Assurance Required:	Not reported
Handler Date of Last Change:	20110701
Recognized Trader-Importer:	No
Recognized Trader-Exporter:	No
Importer of Spent Lead Acid Batteries:	No
Exporter of Spent Lead Acid Batteries:	No
Recycler Activity Without Storage:	Not reported
Manifest Broker:	Not reported
Sub-Part P Indicator:	No

Historic Generators:

Receive Date:	20101129
Handler Name:	CON EDISON MANHOLE 53890
Federal Waste Generator Description:	Conditionally Exempt Small Quantity Generator
State District Owner:	NY
Large Quantity Handler of Universal Waste:	No
Recognized Trader Importer:	No
Recognized Trader Exporter:	No
Spent Lead Acid Battery Importer:	No
Spent Lead Acid Battery Exporter:	No
Current Record:	No
Non Storage Recycler Activity:	Not reported
Electronic Manifest Broker:	Not reported

Receive Date:	20111229
Handler Name:	CON EDISON MANHOLE 53890
Federal Waste Generator Description:	Not a generator, verified
State District Owner:	NY
Large Quantity Handler of Universal Waste:	No
Recognized Trader Importer:	No
Recognized Trader Exporter:	No
Spent Lead Acid Battery Importer:	No
Spent Lead Acid Battery Exporter:	No
Current Record:	Yes
Non Storage Recycler Activity:	Not reported

CON EDISON MANHOLE 53890 (Continued) **1014918469**

Electronic Manifest Broker: Not reported

List of NAICS Codes and Descriptions:
NAICS Codes: No NAICS Codes Found

Facility Has Received Notices of Violations:
Violations: No Violations Found

Evaluation Action Summary:
Evaluations: No Evaluations Found

NJ MANIFEST:

EPA Id:	NYP004220836
Mail Address:	IRVING PL RM 828
Mail City/State/Zip:	NEW YORK, NY 10003
Facility Phone:	Not reported
Emergency Phone:	Not reported
Contact:	JOSE MONTALVO
Comments:	Not reported
SIC Code:	Not reported
County:	NY061
Municipal:	Not reported
Previous EPA Id:	Not reported
Gen Flag:	Not reported
Trans Flag:	Not reported
TSDF Flag:	Not reported
Name Change:	Not reported
Date Change:	Not reported

Manifest:

Manifest Number:	001057882GBF
EPA ID:	NYP004220836
Date Shipped:	11/29/2010
TSDF EPA ID:	NJD002200046
Transporter EPA ID:	NJ0000027193
Transporter 2 EPA ID:	Not reported
Transporter 3 EPA ID:	Not reported
Transporter 4 EPA ID:	Not reported
Transporter 5 EPA ID:	Not reported
Transporter 6 EPA ID:	Not reported
Transporter 7 EPA ID:	Not reported
Transporter 8 EPA ID:	Not reported
Transporter 9 EPA ID:	Not reported
Transporter 10 EPA ID:	Not reported
Date Trans1 Transported Waste:	11/29/2010
Date Trans2 Transported Waste:	Not reported
Date Trans3 Transported Waste:	Not reported
Date Trans4 Transported Waste:	Not reported
Date Trans5 Transported Waste:	Not reported
Date Trans6 Transported Waste:	Not reported
Date Trans7 Transported Waste:	Not reported
Date Trans8 Transported Waste:	Not reported
Date Trans9 Transported Waste:	Not reported
Date Trans10 Transported Waste:	Not reported
Date TSDF Received Waste:	11/30/2010

CON EDISON MANHOLE 53890 (Continued) **1014918469**

TSDF EPA Facility Name:	Not reported
QTY Units:	Not reported
Transporter SEQ ID:	Not reported
Transporter-1 Date:	Not reported
Waste SEQ ID:	Not reported
Waste Type Code 2:	Not reported
Waste Type Code 3:	Not reported
Waste Type Code 4:	Not reported
Waste Type Code 5:	Not reported
Waste Type Code 6:	Not reported
Date Accepted:	Not reported
Manifest Discrepancy Type:	Not reported
Data Entry Number:	Not reported
Was Load Rejected:	NEW YORK, NY 10003
Reason Load Was Rejected:	Not reported

Waste:

Manifest Year:	Not reported
Waste Code:	D008
Hand Code:	H111
Quantity:	3000 P

I150 **MANHOLE 53890** **NY Spills** **S106737120**
NNE **FIRST AVE & PALLADINO AVE** **N/A**
< 1/8 **MANHATTAN, NY**
0.124 mi.
654 ft. **Site 17 of 24 in cluster I**

Relative: **Higher**

Actual: **11 ft.**

SPILLS:

Name:	MANHOLE 53890
Address:	FIRST AVE & PALLADINO AVE
City,State,Zip:	MANHATTAN, NY
Spill Number/Closed Date:	0411614 / 2008-01-10
Facility ID:	0411614
Facility Type:	ER
DER Facility ID:	272199
Site ID:	336856
DEC Region:	2
Spill Cause:	Unknown
Spill Class:	C4
SWIS:	3101
Spill Date:	2005-01-29
Investigator:	JHOCONNE
Referred To:	Not reported
Reported to Dept:	2005-01-29
CID:	41
Water Affected:	Not reported
Spill Source:	Unknown
Spill Notifier:	Affected Persons
Cleanup Ceased:	Not reported
Cleanup Meets Std:	False
Last Inspection:	Not reported
Recommended Penalty:	False
UST Trust:	False
Remediation Phase:	0

MANHOLE 53890 (Continued) **S106737120**

Date Entered In Computer:	2005-01-31
Spill Record Last Update:	2008-01-10
Spiller Name:	Not reported
Spiller Company:	UNKNOWN
Spiller Address:	Not reported
Spiller Company:	999
Contact Name:	ERT DESK
DEC Memo:	"01/10/08 - See eDocs for Con Ed report detailing cleanup and closure. e2mis no. 157012: On 1/29/05 at 18:49 G. Williams # 78618 field operator called to report that at 18:40 he discovered 3 gallons of an unknow oil & 4 gallons of water mixed with dirt in manhole-53890. This structure is located at E/S 1 Ave 97' S/O Paladino Ave. He was there to ID a feeder & working on Acct # F3242. He will take a sample for PCB & ID with a chain of custody # CC-19986. A tag was # 45098. There was no sewers or waterway affected. 1/29/05 22:48 Received lab results, Lab Sequence Number: 05-00787-001 Analysis indicates the presence of a cable oil. 1/30/05 00:21 Received lab results, Lab Sequence Number: 05-00786-001 Total PCB <1 PPM Update: 02/07/05 @ 19:25 hrs D.Brown 18841 U.G Dept reports that final clean up is complete @19:15 hrs 3 barrels solids removed and vactor truck flushed and power washed. Slix was used and washed twice. Tag 45098 has been removed"
Remarks:	"4 GALLONS WATER - CONTAINED TO MANHOLE - NO TO 5 QUESTIONS - REF 157012"

All Materials:

Site ID:	336856
Operable Unit ID:	1098857
Operable Unit:	01
Material ID:	579062
Material Code:	0066A
Material Name:	unknown petroleum
Case No.:	Not reported
Material FA:	Petroleum
Quantity:	3.00
Units:	G
Recovered:	.00
Oxygenate:	Not reported

I151 **CONSOLIDATED EDISON - MH 53890** **NY MANIFEST** **S117564424**
NNE **1ST AVE & PALADINO AVE E** **N/A**
< 1/8 **NEW YORK, NY 10032**
0.124 mi.
654 ft. **Site 18 of 24 in cluster I**

Relative:
Higher

Actual:
11 ft.

NY MANIFEST:

Name:	CONSOLIDATED EDISON - MH 53890
Address:	1ST AVE & PALADINO AVE E
City,State,Zip:	NEW YORK, NY 10032
Country:	USA
EPA ID:	NYP004220836
Facility Status:	Not reported
Location Address 1:	E/S 1ST AVE. 97' S/N/C PALADIN
Code:	BP
Location Address 2:	O AVE.
Total Tanks:	Not reported
Location City:	NEW YORK

CONSOLIDATED EDISON - MH 53890 (Continued) **S117564424**

Location State:	NY
Location Zip:	10032
Location Zip 4:	Not reported

NY MANIFEST:

EPAID:	NYP004220836
Mailing Name:	CONSOLIDATED EDISON - MH 53890
Mailing Contact:	TOM TEELING
Mailing Address 1:	4 IRVING PLACE RM 828
Mailing Address 2:	Not reported
Mailing City:	NEW YORK
Mailing State:	NY
Mailing Zip:	10003
Mailing Zip 4:	Not reported
Mailing Country:	USA
Mailing Phone:	2124603770

NY MANIFEST:

Document ID:	Not reported
Manifest Status:	Not reported
seq:	Not reported
Year:	2018
Trans1 State ID:	NJ0000027193
Trans2 State ID:	Not reported
Generator Ship Date:	11/29/2010
Trans1 Recv Date:	11/29/2010
Trans2 Recv Date:	Not reported
TSD Site Recv Date:	11/30/2010
Part A Recv Date:	Not reported
Part B Recv Date:	Not reported
Generator EPA ID:	NYP004220836
Trans1 EPA ID:	Not reported
Trans2 EPA ID:	Not reported
TSDF ID 1:	NJD002200046
TSDF ID 2:	Not reported
Manifest Tracking Number:	001057882GBF
Import Indicator:	N
Export Indicator:	N
Discr Quantity Indicator:	N
Discr Type Indicator:	N
Discr Residue Indicator:	N
Discr Partial Reject Indicator:	N
Discr Full Reject Indicator:	N
Manifest Ref Number:	Not reported
Alt Facility RCRA ID:	Not reported
Alt Facility Sign Date:	Not reported
MGMT Method Type Code:	H111
Waste Code:	Not reported
Waste Code:	Not reported
Waste Code:	Not reported
Waste Code:	Not reported
Waste Code:	Not reported
Waste Code:	Not reported
Quantity:	3000
Units:	P - Pounds
Number of Containers:	1
Container Type:	TT - Cargo tank, tank trucks

CONSOLIDATED EDISON - MH 53890 (Continued) **S117564424**

Handling Method:	T Chemical, physical, or biological treatment.
Specific Gravity:	1
Waste Code:	D008
Waste Code 1_2:	Not reported
Waste Code 1_3:	Not reported
Waste Code 1_4:	Not reported
Waste Code 1_5:	Not reported
Waste Code 1_6:	Not reported

I152 **MANHOLE VERIZON 65952** **NY Spills** **S110769041**
NNE **1ST AVE AND PALADINO AVE** **N/A**
< 1/8 **MANHATTAN, NY**
0.124 mi.
654 ft. **Site 19 of 24 in cluster I**

Relative:
Higher

Actual:
11 ft.

SPILLS:

Name:	MANHOLE VERIZON 65952
Address:	1ST AVE AND PALADINO AVE
City,State,Zip:	MANHATTAN, NY
Spill Number/Closed Date:	1012469 / 2011-04-14
Facility ID:	1012469
Facility Type:	ER
DER Facility ID:	401237
Site ID:	446404
DEC Region:	2
Spill Cause:	Unknown
Spill Class:	Not reported
SWIS:	3101
Spill Date:	2011-03-15
Investigator:	smsanges
Referred To:	Not reported
Reported to Dept:	2011-03-15
CID:	Not reported
Water Affected:	Not reported
Spill Source:	Commercial/Industrial
Spill Notifier:	Other
Cleanup Ceased:	Not reported
Cleanup Meets Std:	False
Last Inspection:	Not reported
Recommended Penalty:	False
UST Trust:	False
Remediation Phase:	0
Date Entered In Computer:	2011-03-15
Spill Record Last Update:	2011-04-14
Spiller Name:	TOM BOSSHARD
Spiller Company:	MANHOLE VERIZON 65952
Spiller Address:	1ST AVE AND PALADINO AVE
Spiller Company:	999
Contact Name:	TOM BOSSHARD
DEC Memo:	"Minor sheen in manhole puddle. Cleanup complete"
Remarks:	"unk oil found in manhole, investigation and clean up pending"

All Materials:

Site ID:	446404
Operable Unit ID:	1196756
Operable Unit:	01
Material ID:	2193078

MANHOLE VERIZON 65952 (Continued) **S110769041**

Material Code:	0066A
Material Name:	unknown petroleum
Case No.:	Not reported
Material FA:	Petroleum
Quantity:	Not reported
Units:	Not reported
Recovered:	Not reported
Oxygenate:	Not reported

I153 **CONSOLIDATED EDISON MH53890** **NY MANIFEST** **S117564313**
NNE **1ST AVE & PALADINO AVE** **N/A**
< 1/8 **NEW YORK, NY 10014**
0.124 mi.
654 ft. **Site 20 of 24 in cluster I**

Relative:
Higher

Actual:
11 ft.

NY MANIFEST:

Name:	CONSOLIDATED EDISON MH53890
Address:	1ST AVE & PALADINO AVE
City,State,Zip:	NEW YORK, NY 10014
Country:	USA
EPA ID:	NYP004163739
Facility Status:	Not reported
Location Address 1:	MH53890 1ST AVE & PALADINO AVE
Code:	BP
Location Address 2:	Not reported
Total Tanks:	Not reported
Location City:	NEW YORK
Location State:	NY
Location Zip:	Not reported
Location Zip 4:	Not reported

NY MANIFEST:

EPAID:	NYP004163739
Mailing Name:	CONSOLIDATED EDISON MH53890
Mailing Contact:	CONSOLIDATED EDISON
Mailing Address 1:	4 IRVING PL RM 828
Mailing Address 2:	Not reported
Mailing City:	NEW YORK
Mailing State:	NY
Mailing Zip:	10003
Mailing Zip 4:	Not reported
Mailing Country:	USA
Mailing Phone:	2124602808

NY MANIFEST:

Document ID:	Not reported
Manifest Status:	Not reported
seq:	Not reported
Year:	2018
Trans1 State ID:	NYD006982359
Trans2 State ID:	Not reported
Generator Ship Date:	02/09/2009
Trans1 Recv Date:	02/09/2009
Trans2 Recv Date:	Not reported
TSD Site Recv Date:	02/10/2009
Part A Recv Date:	Not reported
Part B Recv Date:	Not reported

CONSOLIDATED EDISON MH53890 (Continued) **S117564313**

Generator EPA ID:	NYP004163739
Trans1 EPA ID:	Not reported
Trans2 EPA ID:	Not reported
TSDF ID 1:	NYD077444263
TSDF ID 2:	Not reported
Manifest Tracking Number:	001432894FLE
Import Indicator:	N
Export Indicator:	N
Discr Quantity Indicator:	N
Discr Type Indicator:	N
Discr Residue Indicator:	N
Discr Partial Reject Indicator:	N
Discr Full Reject Indicator:	N
Manifest Ref Number:	Not reported
Alt Facility RCRA ID:	Not reported
Alt Facility Sign Date:	Not reported
MGMT Method Type Code:	H141
Waste Code:	Not reported
Waste Code:	Not reported
Waste Code:	Not reported
Waste Code:	Not reported
Waste Code:	Not reported
Waste Code:	Not reported
Quantity:	100
Units:	K - Kilograms (2.2 pounds)
Number of Containers:	2
Container Type:	DM - Metal drums, barrels
Handling Method:	L Landfill.
Specific Gravity:	1
Waste Code:	B007
Waste Code 1_2:	D008
Waste Code 1_3:	Not reported
Waste Code 1_4:	Not reported
Waste Code 1_5:	Not reported
Waste Code 1_6:	Not reported

I154 **CON EDISON MANHOLE 53890** **RCRA NonGen / NLR** **1014918668**
NNE **PALADINO AVE & 1ST AVE SE COR** **NJ MANIFEST** **NYP004222840**
< 1/8 **NEW YORK, NY 10035** **NY MANIFEST**
0.125 mi.
658 ft. **Site 21 of 24 in cluster I**

Relative: **Higher**
Actual: **11 ft.**

RCRA NonGen / NLR:

Date Form Received by Agency:	20110201
Handler Name:	CON EDISON MANHOLE 53890
Handler Address:	PALADINO AVE & 1ST AVE SE COR
Handler City,State,Zip:	NEW YORK, NY 10035
EPA ID:	NYP004222840
Contact Name:	JUAN RODRIGUEZ
Contact Address:	Not reported
Contact City,State,Zip:	Not reported
Contact Telephone:	347-865-5931
Contact Fax:	Not reported
Contact Email:	Not reported
Contact Title:	OPERATING SUPERVISOR
EPA Region:	02
Land Type:	Private

CON EDISON MANHOLE 53890 (Continued) **1014918668**

Federal Waste Generator Description:	Not a generator, verified
Non-Notifier:	Not reported
Biennial Report Cycle:	Not reported
Accessibility:	Not reported
Active Site Indicator:	Not reported
State District Owner:	NY
State District:	NYSDEC R2
Mailing Address:	IRVING PL RM 828
Mailing City,State,Zip:	NEW YORK, NY 10003
Owner Name:	Not reported
Owner Type:	Not reported
Operator Name:	Not reported
Operator Type:	Not reported
Short-Term Generator Activity:	No
Importer Activity:	No
Mixed Waste Generator:	No
Transporter Activity:	No
Transfer Facility Activity:	No
Recycler Activity with Storage:	No
Small Quantity On-Site Burner Exemption:	No
Smelting Melting and Refining Furnace Exemption:	No
Underground Injection Control:	No
Off-Site Waste Receipt:	No
Universal Waste Indicator:	No
Universal Waste Destination Facility:	No
Federal Universal Waste:	No
Active Site Fed-Reg Treatment Storage and Disposal Facility:	Not reported
Active Site Converter Treatment storage and Disposal Facility:	Not reported
Active Site State-Reg Treatment Storage and Disposal Facility:	Not reported
Active Site State-Reg Handler:	---
Federal Facility Indicator:	Not reported
Hazardous Secondary Material Indicator:	NN
Sub-Part K Indicator:	Not reported
Commercial TSD Indicator:	No
Treatment Storage and Disposal Type:	Not reported
2018 GPRA Permit Baseline:	Not on the Baseline
2018 GPRA Renewals Baseline:	Not on the Baseline
Permit Renewals Workload Universe:	Not reported
Permit Workload Universe:	Not reported
Permit Progress Universe:	Not reported
Post-Closure Workload Universe:	Not reported
Closure Workload Universe:	Not reported
202 GPRA Corrective Action Baseline:	No
Corrective Action Workload Universe:	No
Subject to Corrective Action Universe:	No
Non-TSDFs Where RCRA CA has Been Imposed Universe:	No
TSDFs Potentially Subject to CA Under 3004 (u)/(v) Universe:	No
TSDFs Only Subject to CA under Discretionary Auth Universe:	No
Corrective Action Priority Ranking:	No NCAPS ranking
Environmental Control Indicator:	No
Institutional Control Indicator:	No
Human Exposure Controls Indicator:	N/A
Groundwater Controls Indicator:	N/A
Operating TSDF Universe:	Not reported
Full Enforcement Universe:	Not reported
Significant Non-Complier Universe:	No
Unaddressed Significant Non-Complier Universe:	No

CON EDISON MANHOLE 53890 (Continued) **1014918668**

Addressed Significant Non-Complier Universe:	No
Significant Non-Complier With a Compliance Schedule Universe:	No
Financial Assurance Required:	Not reported
Handler Date of Last Change:	20110701
Recognized Trader-Importer:	No
Recognized Trader-Exporter:	No
Importer of Spent Lead Acid Batteries:	No
Exporter of Spent Lead Acid Batteries:	No
Recycler Activity Without Storage:	Not reported
Manifest Broker:	Not reported
Sub-Part P Indicator:	No

Historic Generators:

Receive Date:	20110102
Handler Name:	CON EDISON MANHOLE 53890
Federal Waste Generator Description:	Conditionally Exempt Small Quantity Generator
State District Owner:	NY
Large Quantity Handler of Universal Waste:	No
Recognized Trader Importer:	No
Recognized Trader Exporter:	No
Spent Lead Acid Battery Importer:	No
Spent Lead Acid Battery Exporter:	No
Current Record:	No
Non Storage Recycler Activity:	Not reported
Electronic Manifest Broker:	Not reported

Receive Date:	20110201
Handler Name:	CON EDISON MANHOLE 53890
Federal Waste Generator Description:	Not a generator, verified
State District Owner:	NY
Large Quantity Handler of Universal Waste:	No
Recognized Trader Importer:	No
Recognized Trader Exporter:	No
Spent Lead Acid Battery Importer:	No
Spent Lead Acid Battery Exporter:	No
Current Record:	Yes
Non Storage Recycler Activity:	Not reported
Electronic Manifest Broker:	Not reported

List of NAICS Codes and Descriptions:

NAICS Codes:	No NAICS Codes Found

Facility Has Received Notices of Violations:

Violations:	No Violations Found

Evaluation Action Summary:

Evaluations:	No Evaluations Found

NJ MANIFEST:

EPA Id:	NYP004222840
Mail Address:	IRVING PL RM 828
Mail City/State/Zip:	NEW YORK, NY 10003
Facility Phone:	Not reported

CON EDISON MANHOLE 53890 (Continued) **1014918668**

Emergency Phone:	Not reported
Contact:	JUAN RODRIGUEZ
Comments:	Not reported
SIC Code:	Not reported
County:	NY061
Municipal:	Not reported
Previous EPA Id:	Not reported
Gen Flag:	Not reported
Trans Flag:	Not reported
TSDF Flag:	Not reported
Name Change:	Not reported
Date Change:	Not reported

Manifest:

Manifest Number:	007655605JJK
EPA ID:	NYP004222840
Date Shipped:	1/2/2011
TSDF EPA ID:	NJD002200046
Transporter EPA ID:	NJ0000027193
Transporter 2 EPA ID:	Not reported
Transporter 3 EPA ID:	Not reported
Transporter 4 EPA ID:	Not reported
Transporter 5 EPA ID:	Not reported
Transporter 6 EPA ID:	Not reported
Transporter 7 EPA ID:	Not reported
Transporter 8 EPA ID:	Not reported
Transporter 9 EPA ID:	Not reported
Transporter 10 EPA ID:	Not reported
Date Trans1 Transported Waste:	Not reported
Date Trans2 Transported Waste:	Not reported
Date Trans3 Transported Waste:	Not reported
Date Trans4 Transported Waste:	Not reported
Date Trans5 Transported Waste:	Not reported
Date Trans6 Transported Waste:	Not reported
Date Trans7 Transported Waste:	Not reported
Date Trans8 Transported Waste:	Not reported
Date Trans9 Transported Waste:	Not reported
Date Trans10 Transported Waste:	Not reported
Date TSDF Received Waste:	Not reported
TSDF EPA Facility Name:	Not reported
QTY Units:	Not reported
Transporter SEQ ID:	Not reported
Transporter-1 Date:	Not reported
Waste SEQ ID:	Not reported
Waste Type Code 2:	Not reported
Waste Type Code 3:	Not reported
Waste Type Code 4:	Not reported
Waste Type Code 5:	Not reported
Waste Type Code 6:	Not reported
Date Accepted:	Not reported
Manifest Discrepancy Type:	Not reported
Data Entry Number:	Not reported
Was Load Rejected:	NEW YORK, NY 10003
Reason Load Was Rejected:	Not reported

Waste:

Manifest Year:	Not reported
Waste Code:	D008

CON EDISON MANHOLE 53890 (Continued) **1014918668**

Hand Code: H111
Quantity: 1,000.00 Pounds

NY MANIFEST:
Name: CONSOLIDATED EDISON - MH 53890
Address: PALADINO AVE & 1ST AVE SE COR
City,State,Zip: NEW YORK, NY 10035
Country: USA
EPA ID: NYP004222840
Facility Status: Not reported
Location Address 1: S/E/C PALADINO AVE & 1st AVE
Code: BP
Location Address 2: Not reported
Total Tanks: Not reported
Location City: NEW YORK
Location State: NY
Location Zip: 10035
Location Zip 4: Not reported

NY MANIFEST:
EPAID: NYP004222840
Mailing Name: CONSOLIDATED EDISON - MH 53890
Mailing Contact: TOM TEELING
Mailing Address 1: 4 IRVING PLACE RM 828
Mailing Address 2: Not reported
Mailing City: NEW YORK
Mailing State: NY
Mailing Zip: 10003
Mailing Zip 4: Not reported
Mailing Country: USA
Mailing Phone: 2124603770

NY MANIFEST:
Document ID: Not reported
Manifest Status: Not reported
seq: Not reported
Year: 2018
Trans1 State ID: NJ0000027193
Trans2 State ID: Not reported
Generator Ship Date: 01/02/2011
Trans1 Recv Date: 01/02/2011
Trans2 Recv Date: Not reported
TSD Site Recv Date: 01/04/2011
Part A Recv Date: Not reported
Part B Recv Date: Not reported
Generator EPA ID: NYP004222840
Trans1 EPA ID: Not reported
Trans2 EPA ID: Not reported
TSDF ID 1: NJD002200046
TSDF ID 2: Not reported
Manifest Tracking Number: 007655605JJK
Import Indicator: N
Export Indicator: N
Discr Quantity Indicator: N

CON EDISON MANHOLE 53890 (Continued) **1014918668**

Discr Type Indicator:	N
Discr Residue Indicator:	N
Discr Partial Reject Indicator:	N
Discr Full Reject Indicator:	N
Manifest Ref Number:	Not reported
Alt Facility RCRA ID:	Not reported
Alt Facility Sign Date:	Not reported
MGMT Method Type Code:	H111
Waste Code:	Not reported
Waste Code:	Not reported
Waste Code:	Not reported
Waste Code:	Not reported
Waste Code:	Not reported
Waste Code:	Not reported
Quantity:	1000
Units:	P - Pounds
Number of Containers:	1
Container Type:	TT - Cargo tank, tank trucks
Handling Method:	T Chemical, physical, or biological treatment.
Specific Gravity:	1
Waste Code:	D008
Waste Code 1_2:	Not reported
Waste Code 1_3:	Not reported
Waste Code 1_4:	Not reported
Waste Code 1_5:	Not reported
Waste Code 1_6:	Not reported

N155 **307 E 119 ST** **NY AST** **U004045376**
West **307 EAST 119TH STREET** **N/A**
1/8-1/4 **NEW YORK, NY 10035**
0.127 mi.
670 ft. **Site 1 of 14 in cluster N**

Relative:
Higher

Actual:
12 ft.

AST:

Name:	307 E 119 ST
Address:	307 EAST 119TH STREET
City,State,Zip:	NEW YORK, NY 10035
Region:	STATE
DEC Region:	2
Site Status:	Unregulated/Closed
Facility Id:	2-608727
Program Type:	PBS
UTM X:	589772.69795
UTM Y:	4516970.34711
Expiration Date:	N/A
Site Type:	Apartment Building/Office Building

Affiliation Records:

Site Id:	30579
Affiliation Type:	Facility Owner
Company Name:	2305 2ND CORP
Contact Type:	Not reported
Contact Name:	Not reported
Address1:	2305 2ND AVE
Address2:	Not reported
City:	NEW YORK
State:	NY

307 E 119 ST (Continued) **U004045376**

Zip Code:	10035
Country Code:	001
Phone:	(212) 831-7710
EMail:	Not reported
Fax Number:	Not reported
Modified By:	TRANSLAT
Date Last Modified:	2004-03-04

Site Id:	30579
Affiliation Type:	Mail Contact
Company Name:	JENNY AGEL
Contact Type:	Not reported
Contact Name:	Not reported
Address1:	2305 2ND CORP
Address2:	2305 SECOND AVENUE
City:	NEW YORK
State:	NY
Zip Code:	10035
Country Code:	001
Phone:	(212) 831-7710
EMail:	Not reported
Fax Number:	Not reported
Modified By:	TRANSLAT
Date Last Modified:	2004-03-04

Site Id:	30579
Affiliation Type:	Facility Operator
Company Name:	307 E 119 ST
Contact Type:	Not reported
Contact Name:	JENNY AGEL
Address1:	Not reported
Address2:	Not reported
City:	Not reported
State:	NN
Zip Code:	Not reported
Country Code:	001
Phone:	(212) 831-7710
EMail:	Not reported
Fax Number:	Not reported
Modified By:	TRANSLAT
Date Last Modified:	2004-03-04

Site Id:	30579
Affiliation Type:	Emergency Contact
Company Name:	2305 2ND CORP
Contact Type:	Not reported
Contact Name:	JENNY AGEL
Address1:	Not reported
Address2:	Not reported
City:	Not reported
State:	NN
Zip Code:	Not reported
Country Code:	001
Phone:	(212) 831-7710
EMail:	Not reported
Fax Number:	Not reported
Modified By:	TRANSLAT

307 E 119 ST (Continued) **U004045376**

Date Last Modified: 2004-03-04

Tank Info:

Tank Number: 001
Tank Id: 65571
Material Code: 0000
Common Name of Substance: Empty

Equipment Records:

I00 - Overfill - None
A00 - Tank Internal Protection - None
D01 - Pipe Type - Steel/Carbon Steel/Iron
B00 - Tank External Protection - None
F00 - Pipe External Protection - None
C02 - Pipe Location - Underground/On-ground
G00 - Tank Secondary Containment - None
H00 - Tank Leak Detection - None

Tank Location: Aboveground - contact with soil.... Tank bottom rests on soil, allowing no visual inspection.
Tank Type: Steel/Carbon Steel/Iron
Tank Status: Closed - In Place
Pipe Model: Not reported
Install Date: Not reported
Capacity Gallons: 2000
Tightness Test Method: NN
Date Test: Not reported
Next Test Date: Not reported
Date Tank Closed: Not reported
Register: True
Modified By: TRANSLAT
Last Modified: 04/14/2017
Material Name: empty

I156 **CON EDISON - VAULT VS2269** **NY MANIFEST** **S121968437**
NNE **10 PALADINO AVE** **N/A**
1/8-1/4 **NEW YORK, NY 10035**
0.127 mi.
672 ft. **Site 22 of 24 in cluster I**

Relative:
Higher

Actual:
10 ft.

NY MANIFEST:

Name: CON EDISON - VAULT VS2269
Address: 10 PALADINO AVE
City,State,Zip: NEW YORK, NY 10035
Country: USA
EPA ID: NYP005117621
Facility Status: Not reported
Location Address 1: 10 PALADINO AVE
Code: BP
Location Address 2: Not reported
Total Tanks: Not reported
Location City: NEW YORK
Location State: NY
Location Zip: 10035
Location Zip 4: Not reported

NY MANIFEST:

CON EDISON - VAULT VS2269 (Continued) **S121968437**

EPAID:	NYP005117621
Mailing Name:	CON EDISON - VAULT VS2269
Mailing Contact:	CON EDISON
Mailing Address 1:	4 IRVING PL
Mailing Address 2:	Not reported
Mailing City:	NEW YORK
Mailing State:	NY
Mailing Zip:	10003
Mailing Zip 4:	Not reported
Mailing Country:	USA
Mailing Phone:	Not reported

I157 **CON EDISON - VAULT VS2269** **RCRA-LQG** **1024891507**
NNE **10 PALADINO AVE** **NYP005117621**
1/8-1/4 **NEW YORK, NY 10035**
0.127 mi.
672 ft. **Site 23 of 24 in cluster I**

Relative: RCRA-LQG:
Higher

Date Form Received by Agency:	20180410
Handler Name:	CON EDISON - VAULT VS2269
Handler Address:	10 PALADINO AVE
Handler City,State,Zip:	NEW YORK, NY 10035
EPA ID:	NYP005117621
Contact Name:	ALYSSA SOTTO
Contact Address:	IRVING PLACE, 15TH FL NE
Contact City,State,Zip:	NEW YORK, NY 10003
Contact Telephone:	212-460-2757
Contact Fax:	Not reported
Contact Email:	SOTTOA@CONED.COM
Contact Title:	ASSOCIATE SCIENTIST
EPA Region:	02
Land Type:	Private
Federal Waste Generator Description:	Large Quantity Generator
Non-Notifier:	Not reported
Biennial Report Cycle:	2017
Accessibility:	Not reported
Active Site Indicator:	Handler Activities
State District Owner:	NY
State District:	NYSDEC R2
Mailing Address:	IRVING PLACE, 15TH FL NE
Mailing City,State,Zip:	NEW YORK, NY 10003
Owner Name:	CONSOLIDATED EDISON COMPANY OF NY, INC.
Owner Type:	Private
Operator Name:	CONSOLIDATED EDISON COMPANY OF NY, INC.
Operator Type:	Private
Short-Term Generator Activity:	No
Importer Activity:	No
Mixed Waste Generator:	No
Transporter Activity:	No
Transfer Facility Activity:	No
Recycler Activity with Storage:	No
Small Quantity On-Site Burner Exemption:	No
Smelting Melting and Refining Furnace Exemption:	No
Underground Injection Control:	No
Off-Site Waste Receipt:	No
Universal Waste Indicator:	No

Actual:
10 ft.

CON EDISON - VAULT VS2269 (Continued) **1024891507**

Universal Waste Destination Facility:	No
Federal Universal Waste:	No
Active Site Fed-Reg Treatment Storage and Disposal Facility:	Not reported
Active Site Converter Treatment storage and Disposal Facility:	Not reported
Active Site State-Reg Treatment Storage and Disposal Facility:	Not reported
Active Site State-Reg Handler:	---
Federal Facility Indicator:	Not reported
Hazardous Secondary Material Indicator:	NN
Sub-Part K Indicator:	Not reported
Commercial TSD Indicator:	No
Treatment Storage and Disposal Type:	Not reported
2018 GPRA Permit Baseline:	Not on the Baseline
2018 GPRA Renewals Baseline:	Not on the Baseline
Permit Renewals Workload Universe:	Not reported
Permit Workload Universe:	Not reported
Permit Progress Universe:	Not reported
Post-Closure Workload Universe:	Not reported
Closure Workload Universe:	Not reported
202 GPRA Corrective Action Baseline:	No
Corrective Action Workload Universe:	No
Subject to Corrective Action Universe:	No
Non-TSDFs Where RCRA CA has Been Imposed Universe:	No
TSDFs Potentially Subject to CA Under 3004 (u)/(v) Universe:	No
TSDFs Only Subject to CA under Discretionary Auth Universe:	No
Corrective Action Priority Ranking:	No NCAPS ranking
Environmental Control Indicator:	No
Institutional Control Indicator:	No
Human Exposure Controls Indicator:	N/A
Groundwater Controls Indicator:	N/A
Operating TSDF Universe:	Not reported
Full Enforcement Universe:	Not reported
Significant Non-Complier Universe:	No
Unaddressed Significant Non-Complier Universe:	No
Addressed Significant Non-Complier Universe:	No
Significant Non-Complier With a Compliance Schedule Universe:	No
Financial Assurance Required:	Not reported
Handler Date of Last Change:	20181106
Recognized Trader-Importer:	No
Recognized Trader-Exporter:	No
Importer of Spent Lead Acid Batteries:	No
Exporter of Spent Lead Acid Batteries:	No
Recycler Activity Without Storage:	No
Manifest Broker:	No
Sub-Part P Indicator:	No

Biennial: List of Years
Year: 2017

Click Here for Biennial Reporting System Data:

Hazardous Waste Summary:
Waste Code: D008
Waste Description: LEAD

Handler - Owner Operator:
Owner/Operator Indicator: Owner

CON EDISON - VAULT VS2269 (Continued) **1024891507**

Owner/Operator Name:	CONSOLIDATED EDISON COMPANY OF NY, INC.
Legal Status:	Private
Date Became Current:	20170727
Date Ended Current:	Not reported
Owner/Operator Address:	4 IRVING PLACE
Owner/Operator City,State,Zip:	NEW YORK, NY 10003
Owner/Operator Telephone:	212-460-2757
Owner/Operator Telephone Ext:	Not reported
Owner/Operator Fax:	Not reported
Owner/Operator Email:	Not reported

Owner/Operator Indicator:	Operator
Owner/Operator Name:	CONSOLIDATED EDISON COMPANY OF NY, INC.
Legal Status:	Private
Date Became Current:	20170727
Date Ended Current:	Not reported
Owner/Operator Address:	4 IRVING PLACE
Owner/Operator City,State,Zip:	NEW YORK, NY 10003
Owner/Operator Telephone:	212-460-2757
Owner/Operator Telephone Ext:	Not reported
Owner/Operator Fax:	Not reported
Owner/Operator Email:	Not reported

Historic Generators:

Receive Date:	20180410
Handler Name: CON EDISON - VAULT VS2269	
Federal Waste Generator Description:	Large Quantity Generator
State District Owner:	NY
Large Quantity Handler of Universal Waste:	No
Recognized Trader Importer:	No
Recognized Trader Exporter:	No
Spent Lead Acid Battery Importer:	No
Spent Lead Acid Battery Exporter:	No
Current Record:	Yes
Non Storage Recycler Activity:	No
Electronic Manifest Broker:	No

List of NAICS Codes and Descriptions:

NAICS Code:	221122
NAICS Description:	ELECTRIC POWER DISTRIBUTION

Facility Has Received Notices of Violations:

Violations:	No Violations Found

Evaluation Action Summary:

Evaluations:	No Evaluations Found

I158 **CON EDISON** **NY MANIFEST** **S121967235**
NNE **2396 1ST AVE** **N/A**
1/8-1/4 **NEW YORK, NY 10035**
0.128 mi.
674 ft. **Site 24 of 24 in cluster I**

Relative:
Higher

Actual:
11 ft.

NY MANIFEST:

Name:	CON EDISON
Address:	2396 1ST AVE
City,State,Zip:	NEW YORK, NY 10035
Country:	USA
EPA ID:	NYP004671814
Facility Status:	Not reported
Location Address 1:	2396 1ST AVE
Code:	BP
Location Address 2:	SB 53882
Total Tanks:	Not reported
Location City:	NEW YORK
Location State:	NY
Location Zip:	10035
Location Zip 4:	Not reported

NY MANIFEST:

EPAID:	NYP004671814
Mailing Name:	CON EDISON
Mailing Contact:	CON EDISON
Mailing Address 1:	4 IRVING PL 15TH FL
Mailing Address 2:	Not reported
Mailing City:	NEW YORK
Mailing State:	NY
Mailing Zip:	10003
Mailing Zip 4:	Not reported
Mailing Country:	USA
Mailing Phone:	2124603770

NY MANIFEST:

Document ID:	Not reported
Manifest Status:	Not reported
seq:	Not reported
Year:	2018
Trans1 State ID:	NJD003812047
Trans2 State ID:	Not reported
Generator Ship Date:	10/03/2014
Trans1 Recv Date:	10/03/2014
Trans2 Recv Date:	Not reported
TSD Site Recv Date:	10/06/2014
Part A Recv Date:	Not reported
Part B Recv Date:	Not reported
Generator EPA ID:	NYP004671814
Trans1 EPA ID:	Not reported
Trans2 EPA ID:	Not reported
TSDF ID 1:	NJD991291105
TSDF ID 2:	Not reported
Manifest Tracking Number:	002609688GBF
Import Indicator:	N
Export Indicator:	N
Discr Quantity Indicator:	N
Discr Type Indicator:	N
Discr Residue Indicator:	N

CON EDISON (Continued) **S121967235**

Discr Partial Reject Indicator:	N
Discr Full Reject Indicator:	N
Manifest Ref Number:	Not reported
Alt Facility RCRA ID:	Not reported
Alt Facility Sign Date:	Not reported
MGMT Method Type Code:	H110
Waste Code:	Not reported
Waste Code:	Not reported
Waste Code:	Not reported
Waste Code:	Not reported
Waste Code:	Not reported
Waste Code:	Not reported
Quantity:	500
Units:	P - Pounds
Number of Containers:	1
Container Type:	TT - Cargo tank, tank trucks
Handling Method:	T Chemical, physical, or biological treatment.
Specific Gravity:	1
Waste Code:	D008
Waste Code 1_2:	Not reported
Waste Code 1_3:	Not reported
Waste Code 1_4:	Not reported
Waste Code 1_5:	Not reported
Waste Code 1_6:	Not reported

O159 **P.S. 112 (TANDEM M206) - MANHATTAN M112** **NY AST** **U003394184**
SE **535 EAST 119TH STREET** **N/A**
1/8-1/4 **NEW YORK, NY 10035**
0.129 mi.
682 ft. **Site 1 of 15 in cluster O**

Relative: **Higher**
Actual: **9 ft.**

AST:

Name:	P.S. 112 (TANDEM M206) - MANHATTAN M112
Address:	535 EAST 119TH STREET
City,State,Zip:	NEW YORK, NY 10035
Region:	STATE
DEC Region:	2
Site Status:	Active
Facility Id:	2-353809
Program Type:	PBS
UTM X:	590227.37615
UTM Y:	4516724.52646
Expiration Date:	06/28/2023
Site Type:	School

Affiliation Records:

Site Id:	17567
Affiliation Type:	Emergency Contact
Company Name:	NEW YORK CITY DEPARTMENT OF EDUCATION
Contact Type:	Not reported
Contact Name:	KEN MAHADEO
Address1:	Not reported
Address2:	Not reported
City:	Not reported
State:	NN
Zip Code:	Not reported
Country Code:	999

P.S. 112 (TANDEM M206) - MANHATTAN M112 (Continued) **U003394184**

Phone:	(646) 210-7918
EMail:	Not reported
Fax Number:	Not reported
Modified By:	KXLIU
Date Last Modified:	2021-05-05

Site Id:	17567
Affiliation Type:	Mail Contact
Company Name:	NEW YORK CITY DEPARTMENT OF EDUCATION
Contact Type:	MANAGER, FUEL DIVISION
Contact Name:	JOSEPH YOUNGESE
Address1:	44-36 VERNON BOULEVARD
Address2:	Not reported
City:	LONG ISLAND CITY
State:	NY
Zip Code:	11101
Country Code:	001
Phone:	(718) 349-5779
EMail:	JYOUNGHESE@SCHOOLS.NYC.GOV
Fax Number:	Not reported
Modified By:	JSMACRI
Date Last Modified:	2021-01-19

Site Id:	17567
Affiliation Type:	Facility Owner
Company Name:	NEW YORK CITY DEPARTMENT OF EDUCATION
Contact Type:	MANAGER, FUEL DIVISION
Contact Name:	YOGESHWAR NARINE
Address1:	44-36 VERNON BOULEVARD
Address2:	Not reported
City:	LONG ISLAND CITY
State:	NY
Zip Code:	11101
Country Code:	001
Phone:	(718) 610-0118
EMail:	YNARINE@SCHOOLS.NYC.GOV
Fax Number:	Not reported
Modified By:	JSMACRI
Date Last Modified:	2020-02-20

Site Id:	17567
Affiliation Type:	Facility Operator
Company Name:	P.S. 112 (TANDEM M206) - MANHATTAN M112
Contact Type:	Not reported
Contact Name:	NESTOR LOBO
Address1:	Not reported
Address2:	Not reported
City:	Not reported
State:	NN
Zip Code:	Not reported
Country Code:	001
Phone:	(212) 348-0575
EMail:	Not reported
Fax Number:	Not reported
Modified By:	JSMACRI
Date Last Modified:	2019-08-22

P.S. 112 (TANDEM M206) - MANHATTAN M112 (Continued) **U003394184**

Tank Info:

Tank Number:	0001
Tank Id:	34418
Material Code:	0003
Common Name of Substance:	#6 Fuel Oil (On-Site Consumption)

Equipment Records:

G02 - Tank Secondary Containment - Vault (w/access)
L00 - Piping Leak Detection - None
C01 - Pipe Location - Aboveground
I04 - Overfill - Product Level Gauge (A/G)
J02 - Dispenser - Suction Dispenser
A00 - Tank Internal Protection - None
B01 - Tank External Protection - Painted/Asphalt Coating
D01 - Pipe Type - Steel/Carbon Steel/Iron
F01 - Pipe External Protection - Painted/Asphalt Coating
K00 - Spill Prevention - None
E00 - Piping Secondary Containment - None
H00 - Tank Leak Detection - None
I02 - Overfill - High Level Alarm

Tank Location:	Aboveground - on saddles, legs, racks, etc.... Tank bottom is elevated above grade or tank pad, allowing visual inspection.
Tank Type:	Steel/Carbon Steel/Iron
Tank Status:	Closed - Removed
Pipe Model:	Not reported
Install Date:	02/02/1967
Capacity Gallons:	10000
Tightness Test Method:	NN
Date Test:	Not reported
Next Test Date:	Not reported
Date Tank Closed:	06/19/2015
Register:	True
Modified By:	LNROSARI
Last Modified:	04/14/2017
Material Name:	#2 fuel oil (on-site consumption)

Tank Number:	0002
Tank Id:	34419
Material Code:	0003
Common Name of Substance:	#6 Fuel Oil (On-Site Consumption)

Equipment Records:

G02 - Tank Secondary Containment - Vault (w/access)
C01 - Pipe Location - Aboveground
I04 - Overfill - Product Level Gauge (A/G)
L00 - Piping Leak Detection - None
J02 - Dispenser - Suction Dispenser
E00 - Piping Secondary Containment - None
H00 - Tank Leak Detection - None
I02 - Overfill - High Level Alarm
A00 - Tank Internal Protection - None
B01 - Tank External Protection - Painted/Asphalt Coating
D01 - Pipe Type - Steel/Carbon Steel/Iron
F01 - Pipe External Protection - Painted/Asphalt Coating

P.S. 112 (TANDEM M206) - MANHATTAN M112 (Continued) **U003394184**

K00 - Spill Prevention - None
Tank Location: Aboveground - on saddles, legs, racks, etc.... Tank bottom is elevated above grade or tank pad, allowing visual inspection.
Tank Type: Steel/Carbon Steel/Iron
Tank Status: Closed - Removed
Pipe Model: Not reported
Install Date: 02/02/1967
Capacity Gallons: 10000
Tightness Test Method: NN
Date Test: Not reported
Next Test Date: Not reported
Date Tank Closed: 06/19/2015
Register: True
Modified By: LNROSARI
Last Modified: 04/14/2017
Material Name: #2 fuel oil (on-site consumption)

Tank Number: 0003
Tank Id: 252627

Equipment Records:

A00 - Tank Internal Protection - None
B01 - Tank External Protection - Painted/Asphalt Coating
D01 - Pipe Type - Steel/Carbon Steel/Iron
F01 - Pipe External Protection - Painted/Asphalt Coating
L00 - Piping Leak Detection - None
C01 - Pipe Location - Aboveground
I04 - Overfill - Product Level Gauge (A/G)
G12 - Tank Secondary Containment - Double-Walled (AG only)
J02 - Dispenser - Suction Dispenser
H02 - Tank Leak Detection - Interstitial - Manual Monitoring
E00 - Piping Secondary Containment - None
K01 - Spill Prevention - Catch Basin
I05 - Overfill - Vent Whistle
Tank Location: Aboveground - on saddles, legs, racks, etc.... Tank bottom is elevated above grade or tank pad, allowing visual inspection.
Tank Type: Steel/Carbon Steel/Iron
Tank Status: In Service
Pipe Model: Not reported
Install Date: 11/09/2012
Capacity Gallons: 4000
Tightness Test Method: NN
Date Test: Not reported
Next Test Date: Not reported
Date Tank Closed: Not reported
Register: True
Modified By: JSMACRI
Last Modified: 08/22/2019
Material Name: #2 fuel oil (on-site consumption)

O160 **PUBLIC SCHOOL 112M** **RCRA-LQG** **1014399952**
SE **535 E 119TH ST** **NY MANIFEST** **NYR000180422**
1/8-1/4 **NEW YORK, NY 10035**
0.129 mi.
682 ft. **Site 2 of 15 in cluster O**

Relative: **Higher**
Actual: **9 ft.**

RCRA-LQG:

Date Form Received by Agency:		20120217
Handler Name:	PUBLIC SCHOOL 112M	
Handler Address:		535 E 119TH ST
Handler City,State,Zip:		NEW YORK, NY 10035
EPA ID:		NYR000180422
Contact Name:		ALEXANDER LEMPERT
Contact Address:		THOMSON AVE
Contact City,State,Zip:		LONG ISLAND CITY, NY 11101
Contact Telephone:		718-472-8501
Contact Fax:		Not reported
Contact Email:		ALEMPERT@NYCSCA.ORG
Contact Title:		SCA IEH DIRECTOR
EPA Region:		02
Land Type:		Municipal
Federal Waste Generator Description:		Large Quantity Generator
Non-Notifier:		Not reported
Biennial Report Cycle:		2011
Accessibility:		Not reported
Active Site Indicator:		Handler Activities
State District Owner:		NY
State District:		NYSDEC R2
Mailing Address:		THOMSON AVE
Mailing City,State,Zip:		LONG ISLAND CITY, NY 11101
Owner Name:		NYC DEPT OF ED
Owner Type:		Municipal
Operator Name:		NYC DEPT OF ED
Operator Type:		Municipal
Short-Term Generator Activity:		No
Importer Activity:		No
Mixed Waste Generator:		No
Transporter Activity:		No
Transfer Facility Activity:		No
Recycler Activity with Storage:		No
Small Quantity On-Site Burner Exemption:		No
Smelting Melting and Refining Furnace Exemption:		No
Underground Injection Control:		No
Off-Site Waste Receipt:		No
Universal Waste Indicator:		No
Universal Waste Destination Facility:		No
Federal Universal Waste:		No
Active Site Fed-Reg Treatment Storage and Disposal Facility:		Not reported
Active Site Converter Treatment storage and Disposal Facility:		Not reported
Active Site State-Reg Treatment Storage and Disposal Facility:		Not reported
Active Site State-Reg Handler:		---
Federal Facility Indicator:		Not reported
Hazardous Secondary Material Indicator:		NN
Sub-Part K Indicator:		Not reported
Commercial TSD Indicator:		No
Treatment Storage and Disposal Type:		Not reported
2018 GPRA Permit Baseline:		Not on the Baseline
2018 GPRA Renewals Baseline:		Not on the Baseline
Permit Renewals Workload Universe:		Not reported

PUBLIC SCHOOL 112M (Continued) **1014399952**

Permit Workload Universe:	Not reported
Permit Progress Universe:	Not reported
Post-Closure Workload Universe:	Not reported
Closure Workload Universe:	Not reported
202 GPRA Corrective Action Baseline:	No
Corrective Action Workload Universe:	No
Subject to Corrective Action Universe:	No
Non-TSDFs Where RCRA CA has Been Imposed Universe:	No
TSDFs Potentially Subject to CA Under 3004 (u)/(v) Universe:	No
TSDFs Only Subject to CA under Discretionary Auth Universe:	No
Corrective Action Priority Ranking:	No NCAPS ranking
Environmental Control Indicator:	No
Institutional Control Indicator:	No
Human Exposure Controls Indicator:	N/A
Groundwater Controls Indicator:	N/A
Operating TSDF Universe:	Not reported
Full Enforcement Universe:	Not reported
Significant Non-Complier Universe:	No
Unaddressed Significant Non-Complier Universe:	No
Addressed Significant Non-Complier Universe:	No
Significant Non-Complier With a Compliance Schedule Universe:	No
Financial Assurance Required:	Not reported
Handler Date of Last Change:	20150414
Recognized Trader-Importer:	No
Recognized Trader-Exporter:	No
Importer of Spent Lead Acid Batteries:	No
Exporter of Spent Lead Acid Batteries:	No
Recycler Activity Without Storage:	Not reported
Manifest Broker:	Not reported
Sub-Part P Indicator:	No

Biennial: List of Years

Year: 2011

Click Here for Biennial Reporting System Data:

Handler - Owner Operator:

Owner/Operator Indicator:	Owner
Owner/Operator Name:	NEW YORK CITY DEPT OF EDUCATION
Legal Status:	Municipal
Date Became Current:	19750415
Date Ended Current:	Not reported
Owner/Operator Address:	30-30 THOMSON AVE
Owner/Operator City,State,Zip:	LONG ISLAND CITY, NY 11101
Owner/Operator Telephone:	718-472-8501
Owner/Operator Telephone Ext:	Not reported
Owner/Operator Fax:	Not reported
Owner/Operator Email:	Not reported

Owner/Operator Indicator:	Owner
Owner/Operator Name:	NYC DEPT OF ED
Legal Status:	Municipal
Date Became Current:	19680101
Date Ended Current:	Not reported
Owner/Operator Address:	44-36 VERNON BLVD
Owner/Operator City,State,Zip:	LONG ISLAND CITY, NY 11101

PUBLIC SCHOOL 112M (Continued) **1014399952**

Owner/Operator Telephone: Not reported
Owner/Operator Telephone Ext: Not reported
Owner/Operator Fax: Not reported
Owner/Operator Email: Not reported

Owner/Operator Indicator: Operator
Owner/Operator Name: NEW YORK CITY DEPT OF SCHOOL FACILITIES
Legal Status: Municipal
Date Became Current: 19750415
Date Ended Current: Not reported
Owner/Operator Address: Not reported
Owner/Operator City,State,Zip: Not reported
Owner/Operator Telephone: Not reported
Owner/Operator Telephone Ext: Not reported
Owner/Operator Fax: Not reported
Owner/Operator Email: Not reported

Owner/Operator Indicator: Operator
Owner/Operator Name: NYC DEPT OF ED
Legal Status: Municipal
Date Became Current: 19680101
Date Ended Current: Not reported
Owner/Operator Address: Not reported
Owner/Operator City,State,Zip: Not reported
Owner/Operator Telephone: Not reported
Owner/Operator Telephone Ext: Not reported
Owner/Operator Fax: Not reported
Owner/Operator Email: Not reported

Historic Generators:
Receive Date: 20120217
Handler Name: PUBLIC SCHOOL 112M
Federal Waste Generator Description: Large Quantity Generator
State District Owner: NY
Large Quantity Handler of Universal Waste: No
Recognized Trader Importer: No
Recognized Trader Exporter: No
Spent Lead Acid Battery Importer: No
Spent Lead Acid Battery Exporter: No
Current Record: Yes
Non Storage Recycler Activity: Not reported
Electronic Manifest Broker: Not reported

Receive Date: 20110209
Handler Name: NYC DEPT OF ED - PUBLIC SCHOOL M112
Federal Waste Generator Description: Small Quantity Generator
State District Owner: NY
Large Quantity Handler of Universal Waste: No
Recognized Trader Importer: No
Recognized Trader Exporter: No
Spent Lead Acid Battery Importer: No
Spent Lead Acid Battery Exporter: No
Current Record: No
Non Storage Recycler Activity: Not reported
Electronic Manifest Broker: Not reported

PUBLIC SCHOOL 112M (Continued) **1014399952**

List of NAICS Codes and Descriptions:
NAICS Code: 61111
NAICS Description: ELEMENTARY AND SECONDARY SCHOOLS

Facility Has Received Notices of Violation:
Found Violation: No
Agency Which Determined Violation: Not reported
Violation Short Description: Not reported
Date Violation was Determined: Not reported
Actual Return to Compliance Date: Not reported
Return to Compliance Qualifier: Not reported
Violation Responsible Agency: Not reported
Scheduled Compliance Date: Not reported
Enforcement Identifier: Not reported
Date of Enforcement Action: Not reported
Enforcement Responsible Agency: Not reported
Enforcement Docket Number: Not reported
Enforcement Attorney: Not reported
Corrective Action Component: Not reported
Appeal Initiated Date: Not reported
Appeal Resolution Date: Not reported
Disposition Status Date: Not reported
Disposition Status: Not reported
Disposition Status Description: Not reported
Consent/Final Order Sequence Number: Not reported
Consent/Final Order Respondent Name: Not reported
Consent/Final Order Lead Agency: Not reported
Enforcement Type: Not reported
Enforcement Responsible Person: Not reported
Enforcement Responsible Sub-Organization: Not reported
SEP Sequence Number: Not reported
SEP Expenditure Amount: Not reported
SEP Scheduled Completion Date: Not reported
SEP Actual Date: Not reported
SEP Defaulted Date: Not reported
SEP Type: Not reported
SEP Type Description: Not reported
Proposed Amount: Not reported
Final Monetary Amount: Not reported
Paid Amount: Not reported
Final Count: Not reported
Final Amount: Not reported

Evaluation Action Summary:
Evaluation Date: 20110205
Evaluation Responsible Agency: EPA
Found Violation: No
Evaluation Type Description: COMPLIANCE EVALUATION INSPECTION ON-SITE
Evaluation Responsible Person Identifier: R2JWG
Evaluation Responsible Sub-Organization: RCB
Actual Return to Compliance Date: Not reported
Scheduled Compliance Date: Not reported
Date of Request: Not reported
Date Response Received: Not reported
Request Agency: Not reported
Former Citation: Not reported

PUBLIC SCHOOL 112M (Continued) **1014399952**

NY MANIFEST:

Name:	NYC DEPT OF ED - PUBLIC SCHOOL M112
Address:	535 E 119TH ST
City,State,Zip:	NEW YORK, NY 10035
Country:	USA
EPA ID:	NYR000180422
Facility Status:	Not reported
Location Address 1:	535 EAST 119TH STREET
Code:	BP
Location Address 2:	Not reported
Total Tanks:	Not reported
Location City:	NEW YORK
Location State:	NY
Location Zip:	10035
Location Zip 4:	Not reported

NY MANIFEST:

EPAID:	NYR000180422
Mailing Name:	NYC DEPT OF ED - PUBLIC SCHOOL M112
Mailing Contact:	NYC SCHOOL CONSTRUCTION AUTHORITY
Mailing Address 1:	30-30 THOMSON AVENUE
Mailing Address 2:	Not reported
Mailing City:	LONG ISLAND CITY
Mailing State:	NY
Mailing Zip:	11101
Mailing Zip 4:	Not reported
Mailing Country:	USA
Mailing Phone:	7184728501

NY MANIFEST:

Document ID:	Not reported
Manifest Status:	Not reported
seq:	Not reported
Year:	2018
Trans1 State ID:	NYD986938645
Trans2 State ID:	Not reported
Generator Ship Date:	11/14/2011
Trans1 Recv Date:	11/14/2011
Trans2 Recv Date:	Not reported
TSD Site Recv Date:	12/01/2011
Part A Recv Date:	Not reported
Part B Recv Date:	Not reported
Generator EPA ID:	NYR000180422
Trans1 EPA ID:	Not reported
Trans2 EPA ID:	Not reported
TSDF ID 1:	NYD049836679
TSDF ID 2:	Not reported
Manifest Tracking Number:	001593978GBF
Import Indicator:	N
Export Indicator:	N
Discr Quantity Indicator:	N
Discr Type Indicator:	N
Discr Residue Indicator:	N
Discr Partial Reject Indicator:	N
Discr Full Reject Indicator:	N
Manifest Ref Number:	Not reported
Alt Facility RCRA ID:	Not reported

PUBLIC SCHOOL 112M (Continued) **1014399952**

Alt Facility Sign Date:	Not reported
MGMT Method Type Code:	H132
Waste Code:	Not reported
Waste Code:	Not reported
Waste Code:	Not reported
Waste Code:	Not reported
Waste Code:	Not reported
Waste Code:	Not reported
Quantity:	50
Units:	K - Kilograms (2.2 pounds)
Number of Containers:	1
Container Type:	DM - Metal drums, barrels
Handling Method:	L Landfill.
Specific Gravity:	1
Waste Code:	B007
Waste Code 1_2:	Not reported
Waste Code 1_3:	Not reported
Waste Code 1_4:	Not reported
Waste Code 1_5:	Not reported
Waste Code 1_6:	Not reported

L161 **CON EDISON** **NY MANIFEST** **S117317831**
West **310 E 119 ST** **N/A**
1/8-1/4 **NEW YORK, NY 10035**
0.130 mi.
686 ft. **Site 4 of 4 in cluster L**

Relative:
Higher

Actual:
12 ft.

NY MANIFEST:

Name:	CON EDISON
Address:	310 E 119 ST
City,State,Zip:	NEW YORK, NY 10035
Country:	USA
EPA ID:	NYP004652970
Facility Status:	Not reported
Location Address 1:	310 E 119 ST
Code:	BP
Location Address 2:	SB19647
Total Tanks:	Not reported
Location City:	NEW YORK
Location State:	NY
Location Zip:	10035
Location Zip 4:	Not reported

NY MANIFEST:

EPAID:	NYP004652970
Mailing Name:	CON EDISON
Mailing Contact:	CON EDISON
Mailing Address 1:	4 IRVING PL
Mailing Address 2:	15TH FL
Mailing City:	NEW YORK
Mailing State:	NY
Mailing Zip:	10003
Mailing Zip 4:	Not reported
Mailing Country:	USA
Mailing Phone:	Not reported

CON EDISON (Continued) **S117317831**

NY MANIFEST:

Document ID:	Not reported
Manifest Status:	Not reported
seq:	Not reported
Year:	2018
Trans1 State ID:	NJD003812047
Trans2 State ID:	Not reported
Generator Ship Date:	09/10/2014
Trans1 Recv Date:	09/10/2014
Trans2 Recv Date:	Not reported
TSD Site Recv Date:	09/16/2014
Part A Recv Date:	Not reported
Part B Recv Date:	Not reported
Generator EPA ID:	NYP004652970
Trans1 EPA ID:	Not reported
Trans2 EPA ID:	Not reported
TSDF ID 1:	NJD991291105
TSDF ID 2:	Not reported
Manifest Tracking Number:	002609475GBF
Import Indicator:	N
Export Indicator:	N
Discr Quantity Indicator:	N
Discr Type Indicator:	N
Discr Residue Indicator:	N
Discr Partial Reject Indicator:	N
Discr Full Reject Indicator:	N
Manifest Ref Number:	Not reported
Alt Facility RCRA ID:	Not reported
Alt Facility Sign Date:	Not reported
MGMT Method Type Code:	H110
Waste Code:	Not reported
Waste Code:	Not reported
Waste Code:	Not reported
Waste Code:	Not reported
Waste Code:	Not reported
Waste Code:	Not reported
Quantity:	1500
Units:	P - Pounds
Number of Containers:	1
Container Type:	TT - Cargo tank, tank trucks
Handling Method:	T Chemical, physical, or biological treatment.
Specific Gravity:	1
Waste Code:	D008
Waste Code 1_2:	Not reported
Waste Code 1_3:	Not reported
Waste Code 1_4:	Not reported
Waste Code 1_5:	Not reported
Waste Code 1_6:	Not reported

M162 **CON EDISON SERVICE BOX: 53836** **RCRA NonGen / NLR** **1016450447**
SW **2283 1ST AVE** **NY MANIFEST** **NYP004294724**
1/8-1/4 **NEW YORK, NY 10029**
0.134 mi.
708 ft. **Site 2 of 24 in cluster M**

Relative: **Higher**

Actual: **12 ft.**

RCRA NonGen / NLR:

Date Form Received by Agency:		20130420
Handler Name:	CON EDISON SERVICE BOX:	53836
Handler Address:		2283 1ST AVE
Handler City,State,Zip:		NEW YORK, NY 10029
EPA ID:		NYP004294724
Contact Name:		JUAN RODRIGUEZ
Contact Address:		Not reported
Contact City,State,Zip:		Not reported
Contact Telephone:		347-865-5931
Contact Fax:		Not reported
Contact Email:		Not reported
Contact Title:		OPERATING SUPERVISOR
EPA Region:		02
Land Type:		Private
Federal Waste Generator Description:		Not a generator, verified
Non-Notifier:		Not reported
Biennial Report Cycle:		Not reported
Accessibility:		Not reported
Active Site Indicator:		Not reported
State District Owner:		NY
State District:		NYSDEC R2
Mailing Address:		Not reported
Mailing City,State,Zip:		NEW YORK, NY 10003
Owner Name:		Not reported
Owner Type:		Not reported
Operator Name:		Not reported
Operator Type:		Not reported
Short-Term Generator Activity:		No
Importer Activity:		No
Mixed Waste Generator:		No
Transporter Activity:		No
Transfer Facility Activity:		No
Recycler Activity with Storage:		No
Small Quantity On-Site Burner Exemption:		No
Smelting Melting and Refining Furnace Exemption:		No
Underground Injection Control:		No
Off-Site Waste Receipt:		No
Universal Waste Indicator:		No
Universal Waste Destination Facility:		No
Federal Universal Waste:		No
Active Site Fed-Reg Treatment Storage and Disposal Facility:		Not reported
Active Site Converter Treatment storage and Disposal Facility:		Not reported
Active Site State-Reg Treatment Storage and Disposal Facility:		Not reported
Active Site State-Reg Handler:		---
Federal Facility Indicator:		Not reported
Hazardous Secondary Material Indicator:		NN
Sub-Part K Indicator:		Not reported
Commercial TSD Indicator:		No
Treatment Storage and Disposal Type:		Not reported
2018 GPRA Permit Baseline:		Not on the Baseline
2018 GPRA Renewals Baseline:		Not on the Baseline
Permit Renewals Workload Universe:		Not reported

CON EDISON SERVICE BOX: 53836 (Continued) **1016450447**

Permit Workload Universe:	Not reported
Permit Progress Universe:	Not reported
Post-Closure Workload Universe:	Not reported
Closure Workload Universe:	Not reported
202 GPRA Corrective Action Baseline:	No
Corrective Action Workload Universe:	No
Subject to Corrective Action Universe:	No
Non-TSDFs Where RCRA CA has Been Imposed Universe:	No
TSDFs Potentially Subject to CA Under 3004 (u)/(v) Universe:	No
TSDFs Only Subject to CA under Discretionary Auth Universe:	No
Corrective Action Priority Ranking:	No NCAPS ranking
Environmental Control Indicator:	No
Institutional Control Indicator:	No
Human Exposure Controls Indicator:	N/A
Groundwater Controls Indicator:	N/A
Operating TSDF Universe:	Not reported
Full Enforcement Universe:	Not reported
Significant Non-Complier Universe:	No
Unaddressed Significant Non-Complier Universe:	No
Addressed Significant Non-Complier Universe:	No
Significant Non-Complier With a Compliance Schedule Universe:	No
Financial Assurance Required:	Not reported
Handler Date of Last Change:	20130910
Recognized Trader-Importer:	No
Recognized Trader-Exporter:	No
Importer of Spent Lead Acid Batteries:	No
Exporter of Spent Lead Acid Batteries:	No
Recycler Activity Without Storage:	Not reported
Manifest Broker:	Not reported
Sub-Part P Indicator:	No

Historic Generators:

Receive Date:	20130320
Handler Name: CON EDISON SERVICE BOX:	53836
Federal Waste Generator Description:	Conditionally Exempt Small Quantity Generator
State District Owner:	NY
Large Quantity Handler of Universal Waste:	No
Recognized Trader Importer:	No
Recognized Trader Exporter:	No
Spent Lead Acid Battery Importer:	No
Spent Lead Acid Battery Exporter:	No
Current Record:	No
Non Storage Recycler Activity:	Not reported
Electronic Manifest Broker:	Not reported

Receive Date:	20130420
Handler Name: CON EDISON SERVICE BOX:	53836
Federal Waste Generator Description:	Not a generator, verified
State District Owner:	NY
Large Quantity Handler of Universal Waste:	No
Recognized Trader Importer:	No
Recognized Trader Exporter:	No
Spent Lead Acid Battery Importer:	No
Spent Lead Acid Battery Exporter:	No
Current Record:	Yes
Non Storage Recycler Activity:	Not reported

CON EDISON SERVICE BOX: 53836 (Continued) **1016450447**

Electronic Manifest Broker: Not reported

List of NAICS Codes and Descriptions:
NAICS Codes: No NAICS Codes Found

Facility Has Received Notices of Violations:
Violations: No Violations Found

Evaluation Action Summary:
Evaluations: No Evaluations Found

NY MANIFEST:
Name: CON EDISON
Address: 2283 1ST AVE
City,State,Zip: NEW YORK, NY 10029
Country: USA
EPA ID: NYP004294724
Facility Status: Not reported
Location Address 1: 2283 1ST AVE
Code: BP
Location Address 2: SERV BOX 53836
Total Tanks: Not reported
Location City: NEW YORK
Location State: NY
Location Zip: 10029
Location Zip 4: Not reported

NY MANIFEST:
EPAID: NYP004294724
Mailing Name: CON EDISON
Mailing Contact: CON EDISON
Mailing Address 1: 4 IRVING PL 15TH FL
Mailing Address 2: Not reported
Mailing City: NEW YORK
Mailing State: NY
Mailing Zip: 10003
Mailing Zip 4: Not reported
Mailing Country: USA
Mailing Phone: 2124603770

NY MANIFEST:
Document ID: Not reported
Manifest Status: Not reported
seq: Not reported
Year: 2018
Trans1 State ID: NJ0000027193
Trans2 State ID: Not reported
Generator Ship Date: 03/20/2013
Trans1 Recv Date: 03/20/2013
Trans2 Recv Date: Not reported
TSD Site Recv Date: 03/20/2013
Part A Recv Date: Not reported
Part B Recv Date: Not reported
Generator EPA ID: NYP004294724

CON EDISON SERVICE BOX: 53836 (Continued) **1016450447**

Trans1 EPA ID:	Not reported
Trans2 EPA ID:	Not reported
TSDF ID 1:	NJD002200046
TSDF ID 2:	Not reported
Manifest Tracking Number:	010708100JJK
Import Indicator:	N
Export Indicator:	N
Discr Quantity Indicator:	N
Discr Type Indicator:	N
Discr Residue Indicator:	N
Discr Partial Reject Indicator:	N
Discr Full Reject Indicator:	N
Manifest Ref Number:	Not reported
Alt Facility RCRA ID:	Not reported
Alt Facility Sign Date:	Not reported
MGMT Method Type Code:	H110
Waste Code:	Not reported
Waste Code:	Not reported
Waste Code:	Not reported
Waste Code:	Not reported
Waste Code:	Not reported
Waste Code:	Not reported
Quantity:	500
Units:	P - Pounds
Number of Containers:	1
Container Type:	TT - Cargo tank, tank trucks
Handling Method:	T Chemical, physical, or biological treatment.
Specific Gravity:	1
Waste Code:	D008
Waste Code 1_2:	Not reported
Waste Code 1_3:	Not reported
Waste Code 1_4:	Not reported
Waste Code 1_5:	Not reported
Waste Code 1_6:	Not reported

M163 **2283 FIRST AVE** **NY AST** **U003391851**
SW **2283 FIRST AVENUE** **N/A**
1/8-1/4 **NEW YORK, NY 10035**
0.134 mi.
708 ft. **Site 3 of 24 in cluster M**

Relative:
Higher

Actual:
12 ft.

AST:

Name:	2283 FIRST AVE
Address:	2283 FIRST AVENUE
City,State,Zip:	NEW YORK, NY 10035
Region:	STATE
DEC Region:	2
Site Status:	Unregulated/Closed
Facility Id:	2-216895
Program Type:	PBS
UTM X:	589853.27950
UTM Y:	4516772.42175
Expiration Date:	N/A
Site Type:	Unknown

Affiliation Records:

Site Id:	8179

2283 FIRST AVE (Continued) **U003391851**

Affiliation Type:	Facility Owner
Company Name:	WALBO REALTY CORP
Contact Type:	Not reported
Contact Name:	Not reported
Address1:	372 EAST 117 ST
Address2:	Not reported
City:	MANHATTAN
State:	NY
Zip Code:	10035
Country Code:	001
Phone:	(212) 348-2476
EMail:	Not reported
Fax Number:	Not reported
Modified By:	TRANSLAT
Date Last Modified:	2004-03-04

Site Id:	8179
Affiliation Type:	Mail Contact
Company Name:	WALBO REALTY CORP
Contact Type:	Not reported
Contact Name:	Not reported
Address1:	372 EAST 117 ST
Address2:	Not reported
City:	MANHATTAN
State:	NY
Zip Code:	10035
Country Code:	001
Phone:	(212) 348-2476
EMail:	Not reported
Fax Number:	Not reported
Modified By:	TRANSLAT
Date Last Modified:	2004-03-04

Site Id:	8179
Affiliation Type:	Facility Operator
Company Name:	2283 FIRST AVE
Contact Type:	Not reported
Contact Name:	ROBERT GOULE
Address1:	Not reported
Address2:	Not reported
City:	Not reported
State:	NN
Zip Code:	Not reported
Country Code:	001
Phone:	(212) 348-2476
EMail:	Not reported
Fax Number:	Not reported
Modified By:	TRANSLAT
Date Last Modified:	2004-03-04

Site Id:	8179
Affiliation Type:	Emergency Contact
Company Name:	WALBO REALTY CORP
Contact Type:	Not reported
Contact Name:	EILEEN RASULO
Address1:	Not reported
Address2:	Not reported

2283 FIRST AVE (Continued) **U003391851**

City:	Not reported
State:	NN
Zip Code:	Not reported
Country Code:	001
Phone:	(212) 364-8331
EMail:	Not reported
Fax Number:	Not reported
Modified By:	TRANSLAT
Date Last Modified:	2004-03-04

Tank Info:

Tank Number:	001
Tank Id:	22428
Material Code:	0001
Common Name of Substance:	#2 Fuel Oil (On-Site Consumption)

Equipment Records:

	I04 - Overfill - Product Level Gauge (A/G)
	J02 - Dispenser - Suction Dispenser
	A00 - Tank Internal Protection - None
	D01 - Pipe Type - Steel/Carbon Steel/Iron
	B00 - Tank External Protection - None
	C00 - Pipe Location - No Piping
	F00 - Pipe External Protection - None
	G03 - Tank Secondary Containment - Vault (w/o access)
	H00 - Tank Leak Detection - None
	L09 - Piping Leak Detection - Exempt Suction Piping
Tank Location:	Aboveground - on saddles, legs, racks, etc.... Tank bottom is elevated above grade or tank pad, allowing visual inspection.
Tank Type:	Steel/Carbon Steel/Iron
Tank Status:	Closed - Removed
Pipe Model:	Not reported
Install Date:	Not reported
Capacity Gallons:	1500
Tightness Test Method:	-
Date Test:	Not reported
Next Test Date:	Not reported
Date Tank Closed:	07/17/2020
Register:	True
Modified By:	MXLAY
Last Modified:	10/20/2020
Material Name:	#2 fuel oil (on-site consumption)

P164 **CON EDISON SERVICE BOX: 55074** **RCRA NonGen / NLR** **1016968421**
NW **2348-2350 2ND AVE & 120TH ST** **NY MANIFEST** **NYP004420329**
1/8-1/4 **NEW YORK, NY 10035**
0.134 mi.
709 ft. **Site 1 of 8 in cluster P**

Relative: **Higher**
Actual: **12 ft.**

RCRA NonGen / NLR:

Date Form Received by Agency:	20140216
Handler Name:	CON EDISON SERVICE BOX: 55074
Handler Address:	2348-2350 2ND AVE & 120TH ST
Handler City,State,Zip:	NEW YORK, NY 10035
EPA ID:	NYP004420329
Contact Name:	THOMAS TEELING

CON EDISON SERVICE BOX: 55074 (Continued) **1016968421**

Contact Address:	Not reported
Contact City,State,Zip:	Not reported
Contact Telephone:	212-460-3770
Contact Fax:	Not reported
Contact Email:	Not reported
Contact Title:	SENIOR SCIENTIST
EPA Region:	02
Land Type:	Private
Federal Waste Generator Description:	Not a generator, verified
Non-Notifier:	Not reported
Biennial Report Cycle:	Not reported
Accessibility:	Not reported
Active Site Indicator:	Not reported
State District Owner:	NY
State District:	NYSDEC R2
Mailing Address:	IRVING PL, 15TH FL NE
Mailing City,State,Zip:	NEW YORK, NY 10003
Owner Name:	Not reported
Owner Type:	Not reported
Operator Name:	Not reported
Operator Type:	Not reported
Short-Term Generator Activity:	No
Importer Activity:	No
Mixed Waste Generator:	No
Transporter Activity:	No
Transfer Facility Activity:	No
Recycler Activity with Storage:	No
Small Quantity On-Site Burner Exemption:	No
Smelting Melting and Refining Furnace Exemption:	No
Underground Injection Control:	No
Off-Site Waste Receipt:	No
Universal Waste Indicator:	No
Universal Waste Destination Facility:	No
Federal Universal Waste:	No
Active Site Fed-Reg Treatment Storage and Disposal Facility:	Not reported
Active Site Converter Treatment storage and Disposal Facility:	Not reported
Active Site State-Reg Treatment Storage and Disposal Facility:	Not reported
Active Site State-Reg Handler:	---
Federal Facility Indicator:	Not reported
Hazardous Secondary Material Indicator:	NN
Sub-Part K Indicator:	Not reported
Commercial TSD Indicator:	No
Treatment Storage and Disposal Type:	Not reported
2018 GPRA Permit Baseline:	Not on the Baseline
2018 GPRA Renewals Baseline:	Not on the Baseline
Permit Renewals Workload Universe:	Not reported
Permit Workload Universe:	Not reported
Permit Progress Universe:	Not reported
Post-Closure Workload Universe:	Not reported
Closure Workload Universe:	Not reported
202 GPRA Corrective Action Baseline:	No
Corrective Action Workload Universe:	No
Subject to Corrective Action Universe:	No
Non-TSDFs Where RCRA CA has Been Imposed Universe:	No
TSDFs Potentially Subject to CA Under 3004 (u)/(v) Universe:	No
TSDFs Only Subject to CA under Discretionary Auth Universe:	No
Corrective Action Priority Ranking:	No NCAPS ranking

CON EDISON SERVICE BOX: 55074 (Continued) **1016968421**

Environmental Control Indicator:	No
Institutional Control Indicator:	No
Human Exposure Controls Indicator:	N/A
Groundwater Controls Indicator:	N/A
Operating TSDF Universe:	Not reported
Full Enforcement Universe:	Not reported
Significant Non-Complier Universe:	No
Unaddressed Significant Non-Complier Universe:	No
Addressed Significant Non-Complier Universe:	No
Significant Non-Complier With a Compliance Schedule Universe:	No
Financial Assurance Required:	Not reported
Handler Date of Last Change:	20141014
Recognized Trader-Importer:	No
Recognized Trader-Exporter:	No
Importer of Spent Lead Acid Batteries:	No
Exporter of Spent Lead Acid Batteries:	No
Recycler Activity Without Storage:	Not reported
Manifest Broker:	Not reported
Sub-Part P Indicator:	No

Historic Generators:

Receive Date:	20140116
Handler Name: CON EDISON SERVICE BOX:	55074
Federal Waste Generator Description:	Conditionally Exempt Small Quantity Generator
State District Owner:	NY
Large Quantity Handler of Universal Waste:	No
Recognized Trader Importer:	No
Recognized Trader Exporter:	No
Spent Lead Acid Battery Importer:	No
Spent Lead Acid Battery Exporter:	No
Current Record:	No
Non Storage Recycler Activity:	Not reported
Electronic Manifest Broker:	Not reported

Receive Date:	20140216
Handler Name: CON EDISON SERVICE BOX:	55074
Federal Waste Generator Description:	Not a generator, verified
State District Owner:	NY
Large Quantity Handler of Universal Waste:	No
Recognized Trader Importer:	No
Recognized Trader Exporter:	No
Spent Lead Acid Battery Importer:	No
Spent Lead Acid Battery Exporter:	No
Current Record:	Yes
Non Storage Recycler Activity:	Not reported
Electronic Manifest Broker:	Not reported

List of NAICS Codes and Descriptions:

NAICS Codes:	No NAICS Codes Found

Facility Has Received Notices of Violations:

Violations:	No Violations Found

Evaluation Action Summary:

CON EDISON SERVICE BOX: 55074 (Continued) **1016968421**

Evaluations: No Evaluations Found

NY MANIFEST:

Name:	CON EDISON
Address:	2348-2350 2ND AVE & 120TH ST
City,State,Zip:	NEW YORK, NY 10035
Country:	USA
EPA ID:	NYP004420329
Facility Status:	Not reported
Location Address 1:	F/O 2348 2ND AVE
Code:	BP
Location Address 2:	SB55074
Total Tanks:	Not reported
Location City:	NEW YORK
Location State:	NY
Location Zip:	10035
Location Zip 4:	Not reported

NY MANIFEST:

EPAID:	NYP004420329
Mailing Name:	CON EDISON
Mailing Contact:	CON EDISON
Mailing Address 1:	4 IRVING PLACE
Mailing Address 2:	15TH FL
Mailing City:	NEW YORK
Mailing State:	NY
Mailing Zip:	10003
Mailing Zip 4:	Not reported
Mailing Country:	USA
Mailing Phone:	Not reported

NY MANIFEST:

Document ID:	Not reported
Manifest Status:	Not reported
seq:	Not reported
Year:	2018
Trans1 State ID:	NJD003812047
Trans2 State ID:	Not reported
Generator Ship Date:	01/16/2014
Trans1 Recv Date:	01/16/2014
Trans2 Recv Date:	Not reported
TSD Site Recv Date:	01/17/2014
Part A Recv Date:	Not reported
Part B Recv Date:	Not reported
Generator EPA ID:	NYP004420329
Trans1 EPA ID:	Not reported
Trans2 EPA ID:	Not reported
TSDF ID 1:	NJD991291105
TSDF ID 2:	Not reported
Manifest Tracking Number:	002329259GBF
Import Indicator:	N
Export Indicator:	N
Discr Quantity Indicator:	N
Discr Type Indicator:	N
Discr Residue Indicator:	N
Discr Partial Reject Indicator:	N

CON EDISON SERVICE BOX: 55074 (Continued) **1016968421**

Discr Full Reject Indicator:	N
Manifest Ref Number:	Not reported
Alt Facility RCRA ID:	Not reported
Alt Facility Sign Date:	Not reported
MGMT Method Type Code:	H110
Waste Code:	Not reported
Waste Code:	Not reported
Waste Code:	Not reported
Waste Code:	Not reported
Waste Code:	Not reported
Waste Code:	Not reported
Quantity:	300
Units:	P - Pounds
Number of Containers:	1
Container Type:	TT - Cargo tank, tank trucks
Handling Method:	T Chemical, physical, or biological treatment.
Specific Gravity:	1
Waste Code:	D008
Waste Code 1_2:	Not reported
Waste Code 1_3:	Not reported
Waste Code 1_4:	Not reported
Waste Code 1_5:	Not reported
Waste Code 1_6:	Not reported

N165 **CON EDISON SERVICE BOX 55064** **RCRA NonGen / NLR** **1015746688**
WNW **2328 - 2330 2ND AVE & E 119TH ST FRONT OF** **NY MANIFEST** **NYP004246817**
1/8-1/4 **NEW YORK, NY 10035**
0.136 mi.
718 ft. **Site 2 of 14 in cluster N**

Relative: **Higher**

Actual: **12 ft.**

RCRA NonGen / NLR:

Date Form Received by Agency:	20120222
Handler Name:	CON EDISON SERVICE BOX 55064
Handler Address:	2328 - 2330 2ND AVE & E 119TH ST FRONT OF
Handler City,State,Zip:	NEW YORK, NY 10035
EPA ID:	NYP004246817
Contact Name:	JOSE MONTALVO
Contact Address:	Not reported
Contact City,State,Zip:	Not reported
Contact Telephone:	212-427-1331
Contact Fax:	Not reported
Contact Email:	Not reported
Contact Title:	OPERATING SUPERVISOR
EPA Region:	02
Land Type:	Private
Federal Waste Generator Description:	Not a generator, verified
Non-Notifier:	Not reported
Biennial Report Cycle:	Not reported
Accessibility:	Not reported
Active Site Indicator:	Not reported
State District Owner:	NY
State District:	NYSDEC R2
Mailing Address:	4 IRVING PL, RM 828
Mailing City,State,Zip:	NEW YORK, NY 10003
Owner Name:	Not reported
Owner Type:	Not reported
Operator Name:	Not reported

CON EDISON SERVICE BOX 55064 (Continued) **1015746688**

Operator Type:	Not reported
Short-Term Generator Activity:	No
Importer Activity:	No
Mixed Waste Generator:	No
Transporter Activity:	No
Transfer Facility Activity:	No
Recycler Activity with Storage:	No
Small Quantity On-Site Burner Exemption:	No
Smelting Melting and Refining Furnace Exemption:	No
Underground Injection Control:	No
Off-Site Waste Receipt:	No
Universal Waste Indicator:	No
Universal Waste Destination Facility:	No
Federal Universal Waste:	No
Active Site Fed-Reg Treatment Storage and Disposal Facility:	Not reported
Active Site Converter Treatment storage and Disposal Facility:	Not reported
Active Site State-Reg Treatment Storage and Disposal Facility:	Not reported
Active Site State-Reg Handler:	---
Federal Facility Indicator:	Not reported
Hazardous Secondary Material Indicator:	NN
Sub-Part K Indicator:	Not reported
Commercial TSD Indicator:	No
Treatment Storage and Disposal Type:	Not reported
2018 GPRA Permit Baseline:	Not on the Baseline
2018 GPRA Renewals Baseline:	Not on the Baseline
Permit Renewals Workload Universe:	Not reported
Permit Workload Universe:	Not reported
Permit Progress Universe:	Not reported
Post-Closure Workload Universe:	Not reported
Closure Workload Universe:	Not reported
202 GPRA Corrective Action Baseline:	No
Corrective Action Workload Universe:	No
Subject to Corrective Action Universe:	No
Non-TSDFs Where RCRA CA has Been Imposed Universe:	No
TSDFs Potentially Subject to CA Under 3004 (u)/(v) Universe:	No
TSDFs Only Subject to CA under Discretionary Auth Universe:	No
Corrective Action Priority Ranking:	No NCAPS ranking
Environmental Control Indicator:	No
Institutional Control Indicator:	No
Human Exposure Controls Indicator:	N/A
Groundwater Controls Indicator:	N/A
Operating TSDF Universe:	Not reported
Full Enforcement Universe:	Not reported
Significant Non-Complier Universe:	No
Unaddressed Significant Non-Complier Universe:	No
Addressed Significant Non-Complier Universe:	No
Significant Non-Complier With a Compliance Schedule Universe:	No
Financial Assurance Required:	Not reported
Handler Date of Last Change:	20120712
Recognized Trader-Importer:	No
Recognized Trader-Exporter:	No
Importer of Spent Lead Acid Batteries:	No
Exporter of Spent Lead Acid Batteries:	No
Recycler Activity Without Storage:	Not reported
Manifest Broker:	Not reported
Sub-Part P Indicator:	No

CON EDISON SERVICE BOX 55064 (Continued) **1015746688**

Historic Generators:

Receive Date:	20120123
Handler Name:	CON EDISON SERVICE BOX 55064
Federal Waste Generator Description:	Conditionally Exempt Small Quantity Generator
State District Owner:	NY
Large Quantity Handler of Universal Waste:	No
Recognized Trader Importer:	No
Recognized Trader Exporter:	No
Spent Lead Acid Battery Importer:	No
Spent Lead Acid Battery Exporter:	No
Current Record:	No
Non Storage Recycler Activity:	Not reported
Electronic Manifest Broker:	Not reported

Receive Date:	20120222
Handler Name:	CON EDISON SERVICE BOX 55064
Federal Waste Generator Description:	Not a generator, verified
State District Owner:	NY
Large Quantity Handler of Universal Waste:	No
Recognized Trader Importer:	No
Recognized Trader Exporter:	No
Spent Lead Acid Battery Importer:	No
Spent Lead Acid Battery Exporter:	No
Current Record:	Yes
Non Storage Recycler Activity:	Not reported
Electronic Manifest Broker:	Not reported

List of NAICS Codes and Descriptions:

NAICS Codes:	No NAICS Codes Found

Facility Has Received Notices of Violations:

Violations:	No Violations Found

Evaluation Action Summary:

Evaluations:	No Evaluations Found

NY MANIFEST:

Name:	CONSOLIDATED EDISON
Address:	2328 - 2330 2ND AVE & E 119TH
City,State,Zip:	NEW YORK, NY 10035
Country:	USA
EPA ID:	NYP004246817
Facility Status:	Not reported
Location Address 1:	F/O 2328-2330 2ND AVE & 119 ST
Code:	BP
Location Address 2:	Not reported
Total Tanks:	Not reported
Location City:	NEW YORK
Location State:	NY
Location Zip:	10035
Location Zip 4:	Not reported

NY MANIFEST:

EPAID:	NYP004246817

CON EDISON SERVICE BOX 55064 (Continued) **1015746688**

Mailing Name:	CONSOLIDATED EDISON
Mailing Contact:	CONSOLIDATED EDISON
Mailing Address 1:	4 IRVING PLACE 15TH FL
Mailing Address 2:	Not reported
Mailing City:	NEW YORK
Mailing State:	NY
Mailing Zip:	10003
Mailing Zip 4:	Not reported
Mailing Country:	USA
Mailing Phone:	2124603770

NY MANIFEST:

Document ID:	Not reported
Manifest Status:	Not reported
seq:	Not reported
Year:	2018
Trans1 State ID:	NJ0000027193
Trans2 State ID:	Not reported
Generator Ship Date:	01/23/2012
Trans1 Recv Date:	01/23/2012
Trans2 Recv Date:	Not reported
TSD Site Recv Date:	01/23/2012
Part A Recv Date:	Not reported
Part B Recv Date:	Not reported
Generator EPA ID:	NYP004246817
Trans1 EPA ID:	Not reported
Trans2 EPA ID:	Not reported
TSDF ID 1:	NJD002200046
TSDF ID 2:	Not reported
Manifest Tracking Number:	003634233JJK
Import Indicator:	N
Export Indicator:	N
Discr Quantity Indicator:	N
Discr Type Indicator:	N
Discr Residue Indicator:	N
Discr Partial Reject Indicator:	N
Discr Full Reject Indicator:	N
Manifest Ref Number:	Not reported
Alt Facility RCRA ID:	Not reported
Alt Facility Sign Date:	Not reported
MGMT Method Type Code:	H111
Waste Code:	Not reported
Waste Code:	Not reported
Waste Code:	Not reported
Waste Code:	Not reported
Waste Code:	Not reported
Waste Code:	Not reported
Quantity:	1000
Units:	P - Pounds
Number of Containers:	1
Container Type:	TT - Cargo tank, tank trucks
Handling Method:	T Chemical, physical, or biological treatment.
Specific Gravity:	1
Waste Code:	D008
Waste Code 1_2:	Not reported
Waste Code 1_3:	Not reported
Waste Code 1_4:	Not reported

CON EDISON SERVICE BOX 55064 (Continued) **1015746688**

Waste Code 1_5: Not reported
Waste Code 1_6: Not reported

M166 **EASTSIDE REALTY PARTNERS, LLC** **NY AST** **A100291842**
SW **2281 FIRST AVENUE** **N/A**
1/8-1/4 **NEW YORK, NY 10035**
0.138 mi.
731 ft. **Site 4 of 24 in cluster M**

Relative:
Higher

Actual:
12 ft.

AST:
Name: EASTSIDE REALTY PARTNERS, LLC
Address: 2281 FIRST AVENUE
City,State,Zip: NEW YORK, NY 10035
Region: STATE
DEC Region: 2
Site Status: Unregulated/Closed
Facility Id: 2-608285
Program Type: PBS
UTM X: 589857.44605
UTM Y: 4516757.20678
Expiration Date: N/A
Site Type: Apartment Building/Office Building

Affiliation Records:
Site Id: 30137
Affiliation Type: Mail Contact
Company Name: EASTSIDE REALTY PARTNERS, LLC
Contact Type: Not reported
Contact Name: DANIEL
Address1: 2312 FIRST AVE
Address2: Not reported
City: NEW YORK
State: NY
Zip Code: 10035
Country Code: 001
Phone: (917) 370-7539
EMail: DAOHEB@GMAIL.COM
Fax Number: Not reported
Modified By: DMPOKRZY
Date Last Modified: 2016-07-19

Site Id: 30137
Affiliation Type: Emergency Contact
Company Name: EASTSIDE REALTY PARTNERS, LLC
Contact Type: Not reported
Contact Name: ALFRED OHEBSHALOM
Address1: Not reported
Address2: Not reported
City: Not reported
State: NN
Zip Code: Not reported
Country Code: 999
Phone: (917) 971-4392
EMail: Not reported
Fax Number: Not reported
Modified By: DMPOKRZY
Date Last Modified: 2016-07-19

EASTSIDE REALTY PARTNERS, LLC (Continued) **A100291842**

Site Id:	30137
Affiliation Type:	Facility Operator
Company Name:	EASTSIDE REALTY PARTNERS, LLC
Contact Type:	Not reported
Contact Name:	NA
Address1:	Not reported
Address2:	Not reported
City:	Not reported
State:	NN
Zip Code:	Not reported
Country Code:	001
Phone:	Not reported
EMail:	Not reported
Fax Number:	Not reported
Modified By:	DMPOKRZY
Date Last Modified:	2016-07-19

Site Id:	30137
Affiliation Type:	Facility Owner
Company Name:	EASTSIDE REALTY PARTNERS, LLC
Contact Type:	PARTNER
Contact Name:	ALFRED OHEBSHALOM
Address1:	115 EAST 87 STREET
Address2:	Not reported
City:	NEW YORK
State:	NY
Zip Code:	10028
Country Code:	001
Phone:	(917) 370-7539
EMail:	Not reported
Fax Number:	Not reported
Modified By:	DMPOKRZY
Date Last Modified:	2016-07-19

Tank Info:

Tank Number:	1
Tank Id:	64992
Material Code:	0001
Common Name of Substance:	#2 Fuel Oil (On-Site Consumption)

Equipment Records:

C01 - Pipe Location - Aboveground
F00 - Pipe External Protection - None
A00 - Tank Internal Protection - None
B01 - Tank External Protection - Painted/Asphalt Coating
D01 - Pipe Type - Steel/Carbon Steel/Iron
I01 - Overfill - Float Vent Valve
K00 - Spill Prevention - None
E00 - Piping Secondary Containment - None
G03 - Tank Secondary Containment - Vault (w/o access)
H00 - Tank Leak Detection - None
L09 - Piping Leak Detection - Exempt Suction Piping
J02 - Dispenser - Suction Dispenser

Tank Location: Aboveground - contact with soil.... Tank bottom rests on soil, allowing no visual inspection.

EASTSIDE REALTY PARTNERS, LLC (Continued) **A100291842**

Tank Type:	Steel/Carbon Steel/Iron
Tank Status:	Closed - Removed
Pipe Model:	Not reported
Install Date:	11/20/1998
Capacity Gallons:	2000
Tightness Test Method:	-
Date Test:	Not reported
Next Test Date:	Not reported
Date Tank Closed:	04/21/2016
Register:	True
Modified By:	JAAVERSA
Last Modified:	04/14/2017
Material Name:	#2 fuel oil (on-site consumption)

N167 **CON EDISON SERVICE BOX 55063** **RCRA NonGen / NLR** **1015746686**
West **2322-2324 2ND AVE FRONT OF** **NY MANIFEST** **NYP004246791**
1/8-1/4 **NEW YORK, NY 10035**
0.141 mi.
742 ft. **Site 3 of 14 in cluster N**

Relative: **Higher**
Actual: **13 ft.**

RCRA NonGen / NLR:

Date Form Received by Agency:	20120222
Handler Name:	CON EDISON SERVICE BOX 55063
Handler Address:	2322-2324 2ND AVE FRONT OF
Handler City,State,Zip:	NEW YORK, NY 10035
EPA ID:	NYP004246791
Contact Name:	JOSE MONTALVO
Contact Address:	Not reported
Contact City,State,Zip:	Not reported
Contact Telephone:	212-427-1331
Contact Fax:	Not reported
Contact Email:	Not reported
Contact Title:	OPERATING SUPERVISOR
EPA Region:	02
Land Type:	Private
Federal Waste Generator Description:	Not a generator, verified
Non-Notifier:	Not reported
Biennial Report Cycle:	Not reported
Accessibility:	Not reported
Active Site Indicator:	Not reported
State District Owner:	NY
State District:	NYSDEC R2
Mailing Address:	4 IRVING PL, RM 828
Mailing City,State,Zip:	NEW YORK, NY 10003
Owner Name:	Not reported
Owner Type:	Not reported
Operator Name:	Not reported
Operator Type:	Not reported
Short-Term Generator Activity:	No
Importer Activity:	No
Mixed Waste Generator:	No
Transporter Activity:	No
Transfer Facility Activity:	No
Recycler Activity with Storage:	No
Small Quantity On-Site Burner Exemption:	No
Smelting Melting and Refining Furnace Exemption:	No
Underground Injection Control:	No
Off-Site Waste Receipt:	No

CON EDISON SERVICE BOX 55063 (Continued) **1015746686**

Universal Waste Indicator:	No
Universal Waste Destination Facility:	No
Federal Universal Waste:	No
Active Site Fed-Reg Treatment Storage and Disposal Facility:	Not reported
Active Site Converter Treatment storage and Disposal Facility:	Not reported
Active Site State-Reg Treatment Storage and Disposal Facility:	Not reported
Active Site State-Reg Handler:	---
Federal Facility Indicator:	Not reported
Hazardous Secondary Material Indicator:	NN
Sub-Part K Indicator:	Not reported
Commercial TSD Indicator:	No
Treatment Storage and Disposal Type:	Not reported
2018 GPRA Permit Baseline:	Not on the Baseline
2018 GPRA Renewals Baseline:	Not on the Baseline
Permit Renewals Workload Universe:	Not reported
Permit Workload Universe:	Not reported
Permit Progress Universe:	Not reported
Post-Closure Workload Universe:	Not reported
Closure Workload Universe:	Not reported
202 GPRA Corrective Action Baseline:	No
Corrective Action Workload Universe:	No
Subject to Corrective Action Universe:	No
Non-TSDFs Where RCRA CA has Been Imposed Universe:	No
TSDFs Potentially Subject to CA Under 3004 (u)/(v) Universe:	No
TSDFs Only Subject to CA under Discretionary Auth Universe:	No
Corrective Action Priority Ranking:	No NCAPS ranking
Environmental Control Indicator:	No
Institutional Control Indicator:	No
Human Exposure Controls Indicator:	N/A
Groundwater Controls Indicator:	N/A
Operating TSDF Universe:	Not reported
Full Enforcement Universe:	Not reported
Significant Non-Complier Universe:	No
Unaddressed Significant Non-Complier Universe:	No
Addressed Significant Non-Complier Universe:	No
Significant Non-Complier With a Compliance Schedule Universe:	No
Financial Assurance Required:	Not reported
Handler Date of Last Change:	20120712
Recognized Trader-Importer:	No
Recognized Trader-Exporter:	No
Importer of Spent Lead Acid Batteries:	No
Exporter of Spent Lead Acid Batteries:	No
Recycler Activity Without Storage:	Not reported
Manifest Broker:	Not reported
Sub-Part P Indicator:	No

Historic Generators:

Receive Date:	20120123
Handler Name:	CON EDISON SERVICE BOX 55063
Federal Waste Generator Description:	Conditionally Exempt Small Quantity Generator
State District Owner:	NY
Large Quantity Handler of Universal Waste:	No
Recognized Trader Importer:	No
Recognized Trader Exporter:	No
Spent Lead Acid Battery Importer:	No
Spent Lead Acid Battery Exporter:	No

CON EDISON SERVICE BOX 55063 (Continued) **1015746686**

Current Record: No
Non Storage Recycler Activity: Not reported
Electronic Manifest Broker: Not reported

Receive Date: 20120222
Handler Name: CON EDISON SERVICE BOX 55063
Federal Waste Generator Description: Not a generator, verified
State District Owner: NY
Large Quantity Handler of Universal Waste: No
Recognized Trader Importer: No
Recognized Trader Exporter: No
Spent Lead Acid Battery Importer: No
Spent Lead Acid Battery Exporter: No
Current Record: Yes
Non Storage Recycler Activity: Not reported
Electronic Manifest Broker: Not reported

List of NAICS Codes and Descriptions:
NAICS Codes: No NAICS Codes Found

Facility Has Received Notices of Violations:
Violations: No Violations Found

Evaluation Action Summary:
Evaluations: No Evaluations Found

NY MANIFEST:
Name: CONSOLIDATED EDISON
Address: 2322-2324 2ND AVE FRONT OF
City,State,Zip: NEW YORK, NY 10035
Country: USA
EPA ID: NYP004246791
Facility Status: Not reported
Location Address 1: F/O 2322- 2324 2ND AVE.
Code: BP
Location Address 2: Not reported
Total Tanks: Not reported
Location City: NEW YORK
Location State: NY
Location Zip: 10035
Location Zip 4: Not reported

NY MANIFEST:
EPAID: NYP004246791
Mailing Name: CONSOLIDATED EDISON
Mailing Contact: CONSOLIDATED EDISON
Mailing Address 1: 4 IRVING PLACE 15TH FL
Mailing Address 2: Not reported
Mailing City: NEW YORK
Mailing State: NY
Mailing Zip: 10003
Mailing Zip 4: Not reported
Mailing Country: USA
Mailing Phone: 2124603770

CON EDISON SERVICE BOX 55063 (Continued) **1015746686**

NY MANIFEST:

Document ID:	Not reported
Manifest Status:	Not reported
seq:	Not reported
Year:	2018
Trans1 State ID:	NJ0000027193
Trans2 State ID:	Not reported
Generator Ship Date:	01/23/2012
Trans1 Recv Date:	01/23/2012
Trans2 Recv Date:	Not reported
TSD Site Recv Date:	01/23/2012
Part A Recv Date:	Not reported
Part B Recv Date:	Not reported
Generator EPA ID:	NYP004246791
Trans1 EPA ID:	Not reported
Trans2 EPA ID:	Not reported
TSDF ID 1:	NJD002200046
TSDF ID 2:	Not reported
Manifest Tracking Number:	003634232JJK
Import Indicator:	N
Export Indicator:	N
Discr Quantity Indicator:	N
Discr Type Indicator:	N
Discr Residue Indicator:	N
Discr Partial Reject Indicator:	N
Discr Full Reject Indicator:	N
Manifest Ref Number:	Not reported
Alt Facility RCRA ID:	Not reported
Alt Facility Sign Date:	Not reported
MGMT Method Type Code:	H111
Waste Code:	Not reported
Waste Code:	Not reported
Waste Code:	Not reported
Waste Code:	Not reported
Waste Code:	Not reported
Waste Code:	Not reported
Quantity:	3000
Units:	P - Pounds
Number of Containers:	1
Container Type:	TT - Cargo tank, tank trucks
Handling Method:	T Chemical, physical, or biological treatment.
Specific Gravity:	1
Waste Code:	D008
Waste Code 1_2:	Not reported
Waste Code 1_3:	Not reported
Waste Code 1_4:	Not reported
Waste Code 1_5:	Not reported
Waste Code 1_6:	Not reported

N168
West
1/8-1/4
0.141 mi.
742 ft.

CON EDISON SERVICE BOX 55063
2322-2324 2ND AVE FRONT OF
NEW YORK, NY 10035

Site 4 of 14 in cluster N

NJ MANIFEST | **S117985014** | **N/A**

Relative:
Higher

Actual:
13 ft.

NJ MANIFEST:

EPA Id:	NYP004246791
Mail Address:	4 IRVING PL, RM 828
Mail City/State/Zip:	NEW YORK, NY 10003
Facility Phone:	Not reported
Emergency Phone:	Not reported
Contact:	JOSE MONTALVO
Comments:	Not reported
SIC Code:	Not reported
County:	NY061
Municipal:	Not reported
Previous EPA Id:	Not reported
Gen Flag:	Not reported
Trans Flag:	Not reported
TSDF Flag:	Not reported
Name Change:	Not reported
Date Change:	Not reported

Manifest:

Manifest Number:	003634232JJK
EPA ID:	NYP004246791
Date Shipped:	1/23/2012
TSDF EPA ID:	NJD002200046
Transporter EPA ID:	NJ0000027193
Transporter 2 EPA ID:	Not reported
Transporter 3 EPA ID:	Not reported
Transporter 4 EPA ID:	Not reported
Transporter 5 EPA ID:	Not reported
Transporter 6 EPA ID:	Not reported
Transporter 7 EPA ID:	Not reported
Transporter 8 EPA ID:	Not reported
Transporter 9 EPA ID:	Not reported
Transporter 10 EPA ID:	Not reported
Date Trans1 Transported Waste:	Not reported
Date Trans2 Transported Waste:	Not reported
Date Trans3 Transported Waste:	Not reported
Date Trans4 Transported Waste:	Not reported
Date Trans5 Transported Waste:	Not reported
Date Trans6 Transported Waste:	Not reported
Date Trans7 Transported Waste:	Not reported
Date Trans8 Transported Waste:	Not reported
Date Trans9 Transported Waste:	Not reported
Date Trans10 Transported Waste:	Not reported
Date TSDF Received Waste:	Not reported
TSDF EPA Facility Name:	Not reported
QTY Units:	Not reported
Transporter SEQ ID:	Not reported
Transporter-1 Date:	Not reported
Waste SEQ ID:	Not reported
Waste Type Code 2:	Not reported
Waste Type Code 3:	Not reported
Waste Type Code 4:	Not reported
Waste Type Code 5:	Not reported
Waste Type Code 6:	Not reported

CON EDISON SERVICE BOX 55063 (Continued) **S117985014**

Date Accepted: Not reported
Manifest Discrepancy Type: Not reported
Data Entry Number: Not reported
Was Load Rejected: NEW YORK, NY 10003
Reason Load Was Rejected: Not reported

Waste:
Manifest Year: Not reported
Waste Code: D008
Hand Code: Not reported
Quantity: 3,000.00 Pounds

O169 **CON EDISON - MANHOLE M49673** **NY MANIFEST** **S121968585**
SSE **520 E 119TH ST** **N/A**
1/8-1/4 **NEW YORK, NY 10035**
0.142 mi.
750 ft. **Site 3 of 15 in cluster O**

Relative: **Higher**
Actual: **9 ft.**

NY MANIFEST:
Name: CON EDISON - MANHOLE M49673
Address: 520 E 119TH ST
City,State,Zip: NEW YORK, NY 10035
Country: USA
EPA ID: NYP005131784
Facility Status: Not reported
Location Address 1: 520 E 119TH ST
Code: BP
Location Address 2: Not reported
Total Tanks: Not reported
Location City: NEW YORK
Location State: NY
Location Zip: 10035
Location Zip 4: Not reported

NY MANIFEST:
EPAID: NYP005131784
Mailing Name: CON EDISON - MANHOLE M49673
Mailing Contact: CON EDISON
Mailing Address 1: 4 IRVING PL
Mailing Address 2: Not reported
Mailing City: NEW YORK
Mailing State: NY
Mailing Zip: 10003
Mailing Zip 4: Not reported
Mailing Country: USA
Mailing Phone: Not reported

O170 **CON EDISON - MANHOLE M49673** **RCRA-LQG** **1024891654**
SSE **520 E 119TH ST** **NYP005131784**
1/8-1/4 **NEW YORK, NY 10035**
0.142 mi.
750 ft. **Site 4 of 15 in cluster O**

Relative: **Higher**

Actual: **9 ft.**

RCRA-LQG:

Date Form Received by Agency:	20180410
Handler Name:	CON EDISON - MANHOLE M49673
Handler Address:	520 E 119TH ST
Handler City,State,Zip:	NEW YORK, NY 10035
EPA ID:	NYP005131784
Contact Name:	ALYSSA SOTTO
Contact Address:	IRVING PLACE, 15TH FL NE
Contact City,State,Zip:	NEW YORK, NY 10003
Contact Telephone:	212-460-2757
Contact Fax:	Not reported
Contact Email:	SOTTOA@CONED.COM
Contact Title:	ASSOCIATE SCIENTIST
EPA Region:	02
Land Type:	Private
Federal Waste Generator Description:	Large Quantity Generator
Non-Notifier:	Not reported
Biennial Report Cycle:	2017
Accessibility:	Not reported
Active Site Indicator:	Handler Activities
State District Owner:	NY
State District:	NYSDEC R2
Mailing Address:	IRVING PLACE, 15TH FL NE
Mailing City,State,Zip:	NEW YORK, NY 10003
Owner Name:	CONSOLIDATED EDISON COMPANY OF NY, INC.
Owner Type:	Private
Operator Name:	CONSOLIDATED EDISON COMPANY OF NY, INC.
Operator Type:	Private
Short-Term Generator Activity:	No
Importer Activity:	No
Mixed Waste Generator:	No
Transporter Activity:	No
Transfer Facility Activity:	No
Recycler Activity with Storage:	No
Small Quantity On-Site Burner Exemption:	No
Smelting Melting and Refining Furnace Exemption:	No
Underground Injection Control:	No
Off-Site Waste Receipt:	No
Universal Waste Indicator:	No
Universal Waste Destination Facility:	No
Federal Universal Waste:	No
Active Site Fed-Reg Treatment Storage and Disposal Facility:	Not reported
Active Site Converter Treatment storage and Disposal Facility:	Not reported
Active Site State-Reg Treatment Storage and Disposal Facility:	Not reported
Active Site State-Reg Handler:	---
Federal Facility Indicator:	Not reported
Hazardous Secondary Material Indicator:	NN
Sub-Part K Indicator:	Not reported
Commercial TSD Indicator:	No
Treatment Storage and Disposal Type:	Not reported
2018 GPRA Permit Baseline:	Not on the Baseline
2018 GPRA Renewals Baseline:	Not on the Baseline
Permit Renewals Workload Universe:	Not reported

CON EDISON - MANHOLE M49673 (Continued) **1024891654**

Permit Workload Universe:	Not reported
Permit Progress Universe:	Not reported
Post-Closure Workload Universe:	Not reported
Closure Workload Universe:	Not reported
202 GPRA Corrective Action Baseline:	No
Corrective Action Workload Universe:	No
Subject to Corrective Action Universe:	No
Non-TSDFs Where RCRA CA has Been Imposed Universe:	No
TSDFs Potentially Subject to CA Under 3004 (u)/(v) Universe:	No
TSDFs Only Subject to CA under Discretionary Auth Universe:	No
Corrective Action Priority Ranking:	No NCAPS ranking
Environmental Control Indicator:	No
Institutional Control Indicator:	No
Human Exposure Controls Indicator:	N/A
Groundwater Controls Indicator:	N/A
Operating TSDF Universe:	Not reported
Full Enforcement Universe:	Not reported
Significant Non-Complier Universe:	No
Unaddressed Significant Non-Complier Universe:	No
Addressed Significant Non-Complier Universe:	No
Significant Non-Complier With a Compliance Schedule Universe:	No
Financial Assurance Required:	Not reported
Handler Date of Last Change:	20181106
Recognized Trader-Importer:	No
Recognized Trader-Exporter:	No
Importer of Spent Lead Acid Batteries:	No
Exporter of Spent Lead Acid Batteries:	No
Recycler Activity Without Storage:	No
Manifest Broker:	No
Sub-Part P Indicator:	No

Biennial: List of Years

Year:	2017

Click Here for Biennial Reporting System Data:

Handler - Owner Operator:

Owner/Operator Indicator:	Owner
Owner/Operator Name:	CONSOLIDATED EDISON COMPANY OF NY, INC.
Legal Status:	Private
Date Became Current:	20170826
Date Ended Current:	Not reported
Owner/Operator Address:	4 IRVING PLACE
Owner/Operator City,State,Zip:	NEW YORK, NY 10003
Owner/Operator Telephone:	212-460-2757
Owner/Operator Telephone Ext:	Not reported
Owner/Operator Fax:	Not reported
Owner/Operator Email:	Not reported

Owner/Operator Indicator:	Operator
Owner/Operator Name:	CONSOLIDATED EDISON COMPANY OF NY, INC.
Legal Status:	Private
Date Became Current:	20170826
Date Ended Current:	Not reported
Owner/Operator Address:	4 IRVING PLACE
Owner/Operator City,State,Zip:	NEW YORK, NY 10003

CON EDISON - MANHOLE M49673 (Continued) **1024891654**

Owner/Operator Telephone: 212-460-2757
Owner/Operator Telephone Ext: Not reported
Owner/Operator Fax: Not reported
Owner/Operator Email: Not reported

Historic Generators:
Receive Date: 20180410
Handler Name: CON EDISON - MANHOLE M49673
Federal Waste Generator Description: Large Quantity Generator
State District Owner: NY
Large Quantity Handler of Universal Waste: No
Recognized Trader Importer: No
Recognized Trader Exporter: No
Spent Lead Acid Battery Importer: No
Spent Lead Acid Battery Exporter: No
Current Record: Yes
Non Storage Recycler Activity: No
Electronic Manifest Broker: No

List of NAICS Codes and Descriptions:
NAICS Code: 221122
NAICS Description: ELECTRIC POWER DISTRIBUTION

Facility Has Received Notices of Violations:
Violations: No Violations Found

Evaluation Action Summary:
Evaluations: No Evaluations Found

O171 **ROSEHILL** **NY AST** **1006304529**
SSE **520 EAST 119 ST** **N/A**
1/8-1/4 **NEW YORK, NY 10035**
0.142 mi.
750 ft. **Site 5 of 15 in cluster O**

Relative:
Higher

Actual:
9 ft.

AST:
Name: ROSEHILL
Address: 520 EAST 119 ST
City,State,Zip: NEW YORK, NY 10035
Region: STATE
DEC Region: 2
Site Status: Unregulated/Closed
Facility Id: 2-266493
Program Type: PBS
UTM X: 590205.38745
UTM Y: 4516711.45014
Expiration Date: N/A
Site Type: Other

Affiliation Records:
Site Id: 11018
Affiliation Type: Mail Contact
Company Name: ROSEHILL MGT CORP
Contact Type: Not reported
Contact Name: DENNIS SCHAFFER

ROSEHILL (Continued) **1006304529**

Address1:	523 EAST 73RD STREET
Address2:	Not reported
City:	NEW YORK
State:	NY
Zip Code:	10021
Country Code:	001
Phone:	(212) 772-2137
EMail:	Not reported
Fax Number:	Not reported
Modified By:	KXTANG
Date Last Modified:	2006-09-07

Site Id:	11018
Affiliation Type:	Facility Operator
Company Name:	ROSEHILL
Contact Type:	Not reported
Contact Name:	DENNIS
Address1:	Not reported
Address2:	Not reported
City:	Not reported
State:	NN
Zip Code:	Not reported
Country Code:	001
Phone:	Not reported
EMail:	Not reported
Fax Number:	Not reported
Modified By:	msbaptis
Date Last Modified:	2006-09-06

Site Id:	11018
Affiliation Type:	Emergency Contact
Company Name:	ROSEHILL MGT.
Contact Type:	Not reported
Contact Name:	DENNIS SCHAFFER
Address1:	Not reported
Address2:	Not reported
City:	Not reported
State:	NN
Zip Code:	Not reported
Country Code:	999
Phone:	(212) 772-2137
EMail:	Not reported
Fax Number:	Not reported
Modified By:	msbaptis
Date Last Modified:	2006-09-06

Site Id:	11018
Affiliation Type:	Facility Owner
Company Name:	ROSEHILL MANAGEMENT CORP.
Contact Type:	ACCT
Contact Name:	DENNIS SCHAFFER
Address1:	523 EAST 73 STREET
Address2:	Not reported
City:	NEW YORK
State:	NY
Zip Code:	10021
Country Code:	001

ROSEHILL (Continued) **1006304529**

Phone:	(212) 772-2137
EMail:	Not reported
Fax Number:	Not reported
Modified By:	KXTANG
Date Last Modified:	2006-09-07

Tank Info:

Tank Number:	001
Tank Id:	18183
Material Code:	0001
Common Name of Substance:	#2 Fuel Oil (On-Site Consumption)

Equipment Records:

	I04 - Overfill - Product Level Gauge (A/G)
	J00 - Dispenser - None
	A00 - Tank Internal Protection - None
	D01 - Pipe Type - Steel/Carbon Steel/Iron
	H00 - Tank Leak Detection - None
	B00 - Tank External Protection - None
	C00 - Pipe Location - No Piping
	F00 - Pipe External Protection - None
	G00 - Tank Secondary Containment - None
Tank Location:	Aboveground - contact with soil.... Tank bottom rests on soil, allowing no visual inspection.
Tank Type:	Steel/Carbon Steel/Iron
Tank Status:	Closed - Removed
Pipe Model:	Not reported
Install Date:	Not reported
Capacity Gallons:	1500
Tightness Test Method:	NN
Date Test:	Not reported
Next Test Date:	Not reported
Date Tank Closed:	03/01/2003
Register:	True
Modified By:	KXTANG
Last Modified:	04/14/2017
Material Name:	#2 fuel oil (on-site consumption)

Q172 **CON EDISON** **NY MANIFEST** **S117059688**
SSW **427 E 117TH ST** **N/A**
1/8-1/4 **NEW YORK, NY 10035**
0.142 mi.
751 ft. **Site 1 of 10 in cluster Q**

Relative:
Higher

Actual:
12 ft.

NY MANIFEST:

Name:	CON EDISON
Address:	427 E 117TH ST
City,State,Zip:	NEW YORK, NY 10035
Country:	USA
EPA ID:	NYP004518692
Facility Status:	Not reported
Location Address 1:	427 E 117 ST
Code:	BP
Location Address 2:	SB19343
Total Tanks:	Not reported
Location City:	NEW YORK

CON EDISON (Continued) **S117059688**

Location State: NY
Location Zip: 10035
Location Zip 4: Not reported

NY MANIFEST:
EPAID: NYP004518692
Mailing Name: CON EDISON
Mailing Contact: CON EDISON
Mailing Address 1: 4 IRVING PL
Mailing Address 2: 15TH FL
Mailing City: NEW YORK
Mailing State: NY
Mailing Zip: 10003
Mailing Zip 4: Not reported
Mailing Country: USA
Mailing Phone: Not reported

NY MANIFEST:
Document ID: Not reported
Manifest Status: Not reported
seq: Not reported
Year: 2018
Trans1 State ID: NJ0000027193
Trans2 State ID: Not reported
Generator Ship Date: 05/01/2014
Trans1 Recv Date: 05/01/2014
Trans2 Recv Date: Not reported
TSD Site Recv Date: 05/01/2014
Part A Recv Date: Not reported
Part B Recv Date: Not reported
Generator EPA ID: NYP004518692
Trans1 EPA ID: Not reported
Trans2 EPA ID: Not reported
TSDF ID 1: NJD002200046
TSDF ID 2: Not reported
Manifest Tracking Number: 011697698JJK
Import Indicator: N
Export Indicator: N
Discr Quantity Indicator: N
Discr Type Indicator: N
Discr Residue Indicator: N
Discr Partial Reject Indicator: N
Discr Full Reject Indicator: N
Manifest Ref Number: Not reported
Alt Facility RCRA ID: Not reported
Alt Facility Sign Date: Not reported
MGMT Method Type Code: H110
Waste Code: Not reported
Waste Code: Not reported
Waste Code: Not reported
Waste Code: Not reported
Waste Code: Not reported
Waste Code: Not reported
Quantity: 1500
Units: P - Pounds
Number of Containers: 1
Container Type: TT - Cargo tank, tank trucks

CON EDISON (Continued) **S117059688**

Handling Method:	T Chemical, physical, or biological treatment.
Specific Gravity:	1
Waste Code:	D008
Waste Code 1_2:	Not reported
Waste Code 1_3:	Not reported
Waste Code 1_4:	Not reported
Waste Code 1_5:	Not reported
Waste Code 1_6:	Not reported

Q173 **CON EDISON SERVICE BOX: 19343** **RCRA NonGen / NLR** **1017774070**
SSW **427 E 117TH ST** **NYP004518692**
1/8-1/4 **NEW YORK, NY 10035**
0.142 mi.
751 ft. **Site 2 of 10 in cluster Q**

Relative: RCRA NonGen / NLR:
Higher

Actual: Date Form Received by Agency: 20140601
12 ft. Handler Name: CON EDISON SERVICE BOX: 19343
Handler Address: 427 E 117TH ST
Handler City,State,Zip: NEW YORK, NY 10035
EPA ID: NYP004518692
Contact Name: THOMAS TEELING
Contact Address: Not reported
Contact City,State,Zip: Not reported
Contact Telephone: 212-460-3770
Contact Fax: Not reported
Contact Email: Not reported
Contact Title: SENIOR SCIENTIST
EPA Region: 02
Land Type: Private
Federal Waste Generator Description: Not a generator, verified
Non-Notifier: Not reported
Biennial Report Cycle: Not reported
Accessibility: Not reported
Active Site Indicator: Not reported
State District Owner: NY
State District: NYSDEC R2
Mailing Address: IRVING PL, 15TH FL NE
Mailing City,State,Zip: NEW YORK, NY 10003
Owner Name: Not reported
Owner Type: Not reported
Operator Name: Not reported
Operator Type: Not reported
Short-Term Generator Activity: No
Importer Activity: No
Mixed Waste Generator: No
Transporter Activity: No
Transfer Facility Activity: No
Recycler Activity with Storage: No
Small Quantity On-Site Burner Exemption: No
Smelting Melting and Refining Furnace Exemption: No
Underground Injection Control: No
Off-Site Waste Receipt: No
Universal Waste Indicator: No
Universal Waste Destination Facility: No
Federal Universal Waste: No
Active Site Fed-Reg Treatment Storage and Disposal Facility: Not reported

CON EDISON SERVICE BOX: 19343 (Continued) **1017774070**

Active Site Converter Treatment storage and Disposal Facility:	Not reported
Active Site State-Reg Treatment Storage and Disposal Facility:	Not reported
Active Site State-Reg Handler:	---
Federal Facility Indicator:	Not reported
Hazardous Secondary Material Indicator:	NN
Sub-Part K Indicator:	Not reported
Commercial TSD Indicator:	No
Treatment Storage and Disposal Type:	Not reported
2018 GPRA Permit Baseline:	Not on the Baseline
2018 GPRA Renewals Baseline:	Not on the Baseline
Permit Renewals Workload Universe:	Not reported
Permit Workload Universe:	Not reported
Permit Progress Universe:	Not reported
Post-Closure Workload Universe:	Not reported
Closure Workload Universe:	Not reported
202 GPRA Corrective Action Baseline:	No
Corrective Action Workload Universe:	No
Subject to Corrective Action Universe:	No
Non-TSDFs Where RCRA CA has Been Imposed Universe:	No
TSDFs Potentially Subject to CA Under 3004 (u)/(v) Universe:	No
TSDFs Only Subject to CA under Discretionary Auth Universe:	No
Corrective Action Priority Ranking:	No NCAPS ranking
Environmental Control Indicator:	No
Institutional Control Indicator:	No
Human Exposure Controls Indicator:	N/A
Groundwater Controls Indicator:	N/A
Operating TSDF Universe:	Not reported
Full Enforcement Universe:	Not reported
Significant Non-Complier Universe:	No
Unaddressed Significant Non-Complier Universe:	No
Addressed Significant Non-Complier Universe:	No
Significant Non-Complier With a Compliance Schedule Universe:	No
Financial Assurance Required:	Not reported
Handler Date of Last Change:	20150211
Recognized Trader-Importer:	No
Recognized Trader-Exporter:	No
Importer of Spent Lead Acid Batteries:	No
Exporter of Spent Lead Acid Batteries:	No
Recycler Activity Without Storage:	Not reported
Manifest Broker:	Not reported
Sub-Part P Indicator:	No

Historic Generators:

Receive Date:	20140501
Handler Name: CON EDISON	
Federal Waste Generator Description:	Small Quantity Generator
State District Owner:	NY
Large Quantity Handler of Universal Waste:	No
Recognized Trader Importer:	No
Recognized Trader Exporter:	No
Spent Lead Acid Battery Importer:	No
Spent Lead Acid Battery Exporter:	No
Current Record:	No
Non Storage Recycler Activity:	Not reported
Electronic Manifest Broker:	Not reported

CON EDISON SERVICE BOX: 19343 (Continued) **1017774070**

Receive Date:	20140501
Handler Name: CON EDISON	
Federal Waste Generator Description:	Not a generator, verified
State District Owner:	NY
Large Quantity Handler of Universal Waste:	No
Recognized Trader Importer:	No
Recognized Trader Exporter:	No
Spent Lead Acid Battery Importer:	No
Spent Lead Acid Battery Exporter:	No
Current Record:	No
Non Storage Recycler Activity:	Not reported
Electronic Manifest Broker:	Not reported

Receive Date:	20140601
Handler Name: CON EDISON SERVICE BOX:	19343
Federal Waste Generator Description:	Not a generator, verified
State District Owner:	NY
Large Quantity Handler of Universal Waste:	No
Recognized Trader Importer:	No
Recognized Trader Exporter:	No
Spent Lead Acid Battery Importer:	No
Spent Lead Acid Battery Exporter:	No
Current Record:	Yes
Non Storage Recycler Activity:	Not reported
Electronic Manifest Broker:	Not reported

List of NAICS Codes and Descriptions:
NAICS Codes: No NAICS Codes Found

Facility Has Received Notices of Violations:
Violations: No Violations Found

Evaluation Action Summary:
Evaluations: No Evaluations Found

Q174 **CON EDISON** **NY MANIFEST** **S117319174**
SSW **427-429 E 117TH ST & 1ST AVE** **N/A**
1/8-1/4 **NEW YORK, NY 10035**
0.142 mi.
751 ft. **Site 3 of 10 in cluster Q**

Relative:
Higher

Actual:
12 ft.

NY MANIFEST:

Name:	CON EDISON
Address:	427-429 E 117TH ST & 1ST AVE
City,State,Zip:	NEW YORK, NY 10035
Country:	USA
EPA ID:	NYP004668455
Facility Status:	Not reported
Location Address 1:	427-429 E 117TH ST & 1ST AVE
Code:	BP
Location Address 2:	SB 19343
Total Tanks:	Not reported
Location City:	NEW YORK
Location State:	NY
Location Zip:	10035

CON EDISON (Continued) **S117319174**

Location Zip 4: Not reported

NY MANIFEST:
EPAID: NYP004668455
Mailing Name: CON EDISON
Mailing Contact: CON EDISON
Mailing Address 1: 4 IRVING PL 15TH FL
Mailing Address 2: Not reported
Mailing City: NEW YORK
Mailing State: NY
Mailing Zip: 10003
Mailing Zip 4: Not reported
Mailing Country: USA
Mailing Phone: 2124603770

NY MANIFEST:
Document ID: Not reported
Manifest Status: Not reported
seq: Not reported
Year: 2018
Trans1 State ID: NJ0000027193
Trans2 State ID: Not reported
Generator Ship Date: 09/29/2014
Trans1 Recv Date: 09/29/2014
Trans2 Recv Date: Not reported
TSD Site Recv Date: 09/30/2014
Part A Recv Date: Not reported
Part B Recv Date: Not reported
Generator EPA ID: NYP004668455
Trans1 EPA ID: Not reported
Trans2 EPA ID: Not reported
TSDF ID 1: NJD002200046
TSDF ID 2: Not reported
Manifest Tracking Number: 013254155JJK
Import Indicator: N
Export Indicator: N
Discr Quantity Indicator: N
Discr Type Indicator: N
Discr Residue Indicator: N
Discr Partial Reject Indicator: N
Discr Full Reject Indicator: N
Manifest Ref Number: Not reported
Alt Facility RCRA ID: Not reported
Alt Facility Sign Date: Not reported
MGMT Method Type Code: H110
Waste Code: Not reported
Waste Code: Not reported
Waste Code: Not reported
Waste Code: Not reported
Waste Code: Not reported
Waste Code: Not reported
Quantity: 1000
Units: P - Pounds
Number of Containers: 1
Container Type: TT - Cargo tank, tank trucks
Handling Method: T Chemical, physical, or biological treatment.
Specific Gravity: 1

CON EDISON (Continued) **S117319174**

Waste Code:	D008
Waste Code 1_2:	Not reported
Waste Code 1_3:	Not reported
Waste Code 1_4:	Not reported
Waste Code 1_5:	Not reported
Waste Code 1_6:	Not reported

M175 **CON EDISON SERVICE BOX: 19341** **RCRA NonGen / NLR** **1016450445**
SSW **407 E 117TH ST** **NY MANIFEST** **NYP004294708**
1/8-1/4 **NEW YORK, NY 10029**
0.142 mi.
751 ft. **Site 5 of 24 in cluster M**

Relative: **Higher**
Actual: **12 ft.**

RCRA NonGen / NLR:

Date Form Received by Agency:		20130420
Handler Name:	CON EDISON SERVICE BOX:	19341
Handler Address:		407 E 117TH ST
Handler City,State,Zip:		NEW YORK, NY 10029
EPA ID:		NYP004294708
Contact Name:		JUAN RODRIGUEZ
Contact Address:		Not reported
Contact City,State,Zip:		Not reported
Contact Telephone:		347-865-5931
Contact Fax:		Not reported
Contact Email:		Not reported
Contact Title:		OPERATING SUPERVISOR
EPA Region:		02
Land Type:		Private
Federal Waste Generator Description:		Not a generator, verified
Non-Notifier:		Not reported
Biennial Report Cycle:		Not reported
Accessibility:		Not reported
Active Site Indicator:		Not reported
State District Owner:		NY
State District:		NYSDEC R2
Mailing Address:		Not reported
Mailing City,State,Zip:		NEW YORK, NY 10003
Owner Name:		Not reported
Owner Type:		Not reported
Operator Name:		Not reported
Operator Type:		Not reported
Short-Term Generator Activity:		No
Importer Activity:		No
Mixed Waste Generator:		No
Transporter Activity:		No
Transfer Facility Activity:		No
Recycler Activity with Storage:		No
Small Quantity On-Site Burner Exemption:		No
Smelting Melting and Refining Furnace Exemption:		No
Underground Injection Control:		No
Off-Site Waste Receipt:		No
Universal Waste Indicator:		No
Universal Waste Destination Facility:		No
Federal Universal Waste:		No
Active Site Fed-Reg Treatment Storage and Disposal Facility:		Not reported
Active Site Converter Treatment storage and Disposal Facility:		Not reported
Active Site State-Reg Treatment Storage and Disposal Facility:		Not reported

CON EDISON SERVICE BOX: 19341 (Continued) **1016450445**

Active Site State-Reg Handler:	---
Federal Facility Indicator:	Not reported
Hazardous Secondary Material Indicator:	NN
Sub-Part K Indicator:	Not reported
Commercial TSD Indicator:	No
Treatment Storage and Disposal Type:	Not reported
2018 GPRA Permit Baseline:	Not on the Baseline
2018 GPRA Renewals Baseline:	Not on the Baseline
Permit Renewals Workload Universe:	Not reported
Permit Workload Universe:	Not reported
Permit Progress Universe:	Not reported
Post-Closure Workload Universe:	Not reported
Closure Workload Universe:	Not reported
202 GPRA Corrective Action Baseline:	No
Corrective Action Workload Universe:	No
Subject to Corrective Action Universe:	No
Non-TSDFs Where RCRA CA has Been Imposed Universe:	No
TSDFs Potentially Subject to CA Under 3004 (u)/(v) Universe:	No
TSDFs Only Subject to CA under Discretionary Auth Universe:	No
Corrective Action Priority Ranking:	No NCAPS ranking
Environmental Control Indicator:	No
Institutional Control Indicator:	No
Human Exposure Controls Indicator:	N/A
Groundwater Controls Indicator:	N/A
Operating TSDF Universe:	Not reported
Full Enforcement Universe:	Not reported
Significant Non-Complier Universe:	No
Unaddressed Significant Non-Complier Universe:	No
Addressed Significant Non-Complier Universe:	No
Significant Non-Complier With a Compliance Schedule Universe:	No
Financial Assurance Required:	Not reported
Handler Date of Last Change:	20130910
Recognized Trader-Importer:	No
Recognized Trader-Exporter:	No
Importer of Spent Lead Acid Batteries:	No
Exporter of Spent Lead Acid Batteries:	No
Recycler Activity Without Storage:	Not reported
Manifest Broker:	Not reported
Sub-Part P Indicator:	No

Historic Generators:

Receive Date:	20130320
Handler Name: CON EDISON SERVICE BOX:	19341
Federal Waste Generator Description:	Conditionally Exempt Small Quantity Generator
State District Owner:	NY
Large Quantity Handler of Universal Waste:	No
Recognized Trader Importer:	No
Recognized Trader Exporter:	No
Spent Lead Acid Battery Importer:	No
Spent Lead Acid Battery Exporter:	No
Current Record:	No
Non Storage Recycler Activity:	Not reported
Electronic Manifest Broker:	Not reported

Receive Date:	20130420
Handler Name: CON EDISON SERVICE BOX:	19341

CON EDISON SERVICE BOX: 19341 (Continued) **1016450445**

Federal Waste Generator Description:	Not a generator, verified
State District Owner:	NY
Large Quantity Handler of Universal Waste:	No
Recognized Trader Importer:	No
Recognized Trader Exporter:	No
Spent Lead Acid Battery Importer:	No
Spent Lead Acid Battery Exporter:	No
Current Record:	Yes
Non Storage Recycler Activity:	Not reported
Electronic Manifest Broker:	Not reported

List of NAICS Codes and Descriptions:

NAICS Codes:	No NAICS Codes Found

Facility Has Received Notices of Violations:

Violations:	No Violations Found

Evaluation Action Summary:

Evaluations:	No Evaluations Found

NY MANIFEST:

Name:	CON EDISON
Address:	407 E 117TH ST
City,State,Zip:	NEW YORK, NY 10029
Country:	USA
EPA ID:	NYP004294708
Facility Status:	Not reported
Location Address 1:	407 E 117 ST
Code:	BP
Location Address 2:	SERVICE BOX # 19341
Total Tanks:	Not reported
Location City:	NEW YORK
Location State:	NY
Location Zip:	10029
Location Zip 4:	Not reported

NY MANIFEST:

EPAID:	NYP004294708
Mailing Name:	CON EDISON
Mailing Contact:	TOM TEELING
Mailing Address 1:	4 IRVING PLACE 15TH FLOOR
Mailing Address 2:	Not reported
Mailing City:	NEW YORK
Mailing State:	NY
Mailing Zip:	10003
Mailing Zip 4:	Not reported
Mailing Country:	USA
Mailing Phone:	2124603770

NY MANIFEST:

Document ID:	Not reported
Manifest Status:	Not reported
seq:	Not reported
Year:	2018

CON EDISON SERVICE BOX: 19341 (Continued) **1016450445**

Trans1 State ID:	NJ0000027193
Trans2 State ID:	Not reported
Generator Ship Date:	03/20/2013
Trans1 Recv Date:	03/20/2013
Trans2 Recv Date:	Not reported
TSD Site Recv Date:	03/20/2013
Part A Recv Date:	Not reported
Part B Recv Date:	Not reported
Generator EPA ID:	NYP004294708
Trans1 EPA ID:	Not reported
Trans2 EPA ID:	Not reported
TSDF ID 1:	NJD002200046
TSDF ID 2:	Not reported
Manifest Tracking Number:	010708102JJK
Import Indicator:	N
Export Indicator:	N
Discr Quantity Indicator:	N
Discr Type Indicator:	N
Discr Residue Indicator:	N
Discr Partial Reject Indicator:	N
Discr Full Reject Indicator:	N
Manifest Ref Number:	Not reported
Alt Facility RCRA ID:	Not reported
Alt Facility Sign Date:	Not reported
MGMT Method Type Code:	H110
Waste Code:	Not reported
Waste Code:	Not reported
Waste Code:	Not reported
Waste Code:	Not reported
Waste Code:	Not reported
Waste Code:	Not reported
Quantity:	500
Units:	P - Pounds
Number of Containers:	1
Container Type:	TT - Cargo tank, tank trucks
Handling Method:	T Chemical, physical, or biological treatment.
Specific Gravity:	1
Waste Code:	D008
Waste Code 1_2:	Not reported
Waste Code 1_3:	Not reported
Waste Code 1_4:	Not reported
Waste Code 1_5:	Not reported
Waste Code 1_6:	Not reported

Q176 **CON EDISON SERVICE BOX: 19346** **RCRA NonGen / NLR** **1016971688**
South **455 E 117TH ST** **NY MANIFEST** **NYP004454310**
1/8-1/4 **NEW YORK, NY 10035**
0.144 mi.
762 ft. **Site 4 of 10 in cluster Q**

Relative: RCRA NonGen / NLR:
Higher

Date Form Received by Agency:	20140327
Handler Name:	CON EDISON SERVICE BOX: 19346
Handler Address:	455 E 117TH ST
Handler City,State,Zip:	NEW YORK, NY 10035
EPA ID:	NYP004454310
Contact Name:	THOMAS TEELING

Actual:
11 ft.

CON EDISON SERVICE BOX: 19346 (Continued) **1016971688**

Contact Address:	Not reported
Contact City,State,Zip:	Not reported
Contact Telephone:	212-460-3770
Contact Fax:	Not reported
Contact Email:	Not reported
Contact Title:	SENIOR SCIENTIST
EPA Region:	02
Land Type:	Private
Federal Waste Generator Description:	Not a generator, verified
Non-Notifier:	Not reported
Biennial Report Cycle:	Not reported
Accessibility:	Not reported
Active Site Indicator:	Not reported
State District Owner:	NY
State District:	NYSDEC R2
Mailing Address:	IRVING PL, 15TH FL NE
Mailing City,State,Zip:	NEW YORK, NY 10003
Owner Name:	Not reported
Owner Type:	Not reported
Operator Name:	Not reported
Operator Type:	Not reported
Short-Term Generator Activity:	No
Importer Activity:	No
Mixed Waste Generator:	No
Transporter Activity:	No
Transfer Facility Activity:	No
Recycler Activity with Storage:	No
Small Quantity On-Site Burner Exemption:	No
Smelting Melting and Refining Furnace Exemption:	No
Underground Injection Control:	No
Off-Site Waste Receipt:	No
Universal Waste Indicator:	No
Universal Waste Destination Facility:	No
Federal Universal Waste:	No
Active Site Fed-Reg Treatment Storage and Disposal Facility:	Not reported
Active Site Converter Treatment storage and Disposal Facility:	Not reported
Active Site State-Reg Treatment Storage and Disposal Facility:	Not reported
Active Site State-Reg Handler:	---
Federal Facility Indicator:	Not reported
Hazardous Secondary Material Indicator:	NN
Sub-Part K Indicator:	Not reported
Commercial TSD Indicator:	No
Treatment Storage and Disposal Type:	Not reported
2018 GPRA Permit Baseline:	Not on the Baseline
2018 GPRA Renewals Baseline:	Not on the Baseline
Permit Renewals Workload Universe:	Not reported
Permit Workload Universe:	Not reported
Permit Progress Universe:	Not reported
Post-Closure Workload Universe:	Not reported
Closure Workload Universe:	Not reported
202 GPRA Corrective Action Baseline:	No
Corrective Action Workload Universe:	No
Subject to Corrective Action Universe:	No
Non-TSDFs Where RCRA CA has Been Imposed Universe:	No
TSDFs Potentially Subject to CA Under 3004 (u)/(v) Universe:	No
TSDFs Only Subject to CA under Discretionary Auth Universe:	No
Corrective Action Priority Ranking:	No NCAPS ranking

CON EDISON SERVICE BOX: 19346 (Continued) **1016971688**

Environmental Control Indicator:	No
Institutional Control Indicator:	No
Human Exposure Controls Indicator:	N/A
Groundwater Controls Indicator:	N/A
Operating TSDF Universe:	Not reported
Full Enforcement Universe:	Not reported
Significant Non-Complier Universe:	No
Unaddressed Significant Non-Complier Universe:	No
Addressed Significant Non-Complier Universe:	No
Significant Non-Complier With a Compliance Schedule Universe:	No
Financial Assurance Required:	Not reported
Handler Date of Last Change:	20141014
Recognized Trader-Importer:	No
Recognized Trader-Exporter:	No
Importer of Spent Lead Acid Batteries:	No
Exporter of Spent Lead Acid Batteries:	No
Recycler Activity Without Storage:	Not reported
Manifest Broker:	Not reported
Sub-Part P Indicator:	No

Historic Generators:

Receive Date:	20140227
Handler Name: CON EDISON SERVICE BOX:	19346
Federal Waste Generator Description:	Conditionally Exempt Small Quantity Generator
State District Owner:	NY
Large Quantity Handler of Universal Waste:	No
Recognized Trader Importer:	No
Recognized Trader Exporter:	No
Spent Lead Acid Battery Importer:	No
Spent Lead Acid Battery Exporter:	No
Current Record:	No
Non Storage Recycler Activity:	Not reported
Electronic Manifest Broker:	Not reported

Receive Date:	20140327
Handler Name: CON EDISON SERVICE BOX:	19346
Federal Waste Generator Description:	Not a generator, verified
State District Owner:	NY
Large Quantity Handler of Universal Waste:	No
Recognized Trader Importer:	No
Recognized Trader Exporter:	No
Spent Lead Acid Battery Importer:	No
Spent Lead Acid Battery Exporter:	No
Current Record:	Yes
Non Storage Recycler Activity:	Not reported
Electronic Manifest Broker:	Not reported

List of NAICS Codes and Descriptions:

NAICS Codes:	No NAICS Codes Found

Facility Has Received Notices of Violations:

Violations:	No Violations Found

Evaluation Action Summary:

CON EDISON SERVICE BOX: 19346 (Continued) **1016971688**

Evaluations: No Evaluations Found

NY MANIFEST:

Name:	CON EDISON
Address:	455 E 117TH ST
City,State,Zip:	NEW YORK, NY 10035
Country:	USA
EPA ID:	NYP004454310
Facility Status:	Not reported
Location Address 1:	F/O 435 E 117 ST
Code:	BP
Location Address 2:	SB19346
Total Tanks:	Not reported
Location City:	NEW YORK
Location State:	NY
Location Zip:	10035
Location Zip 4:	Not reported

NY MANIFEST:

EPAID:	NYP004454310
Mailing Name:	CON EDISON
Mailing Contact:	CON EDISION
Mailing Address 1:	4 IRVING PL
Mailing Address 2:	15TH FL
Mailing City:	NEW YORK
Mailing State:	NY
Mailing Zip:	10003
Mailing Zip 4:	Not reported
Mailing Country:	USA
Mailing Phone:	Not reported

NY MANIFEST:

Document ID:	Not reported
Manifest Status:	Not reported
seq:	Not reported
Year:	2018
Trans1 State ID:	NJD003812047
Trans2 State ID:	Not reported
Generator Ship Date:	02/27/2014
Trans1 Recv Date:	02/27/2014
Trans2 Recv Date:	Not reported
TSD Site Recv Date:	02/28/2014
Part A Recv Date:	Not reported
Part B Recv Date:	Not reported
Generator EPA ID:	NYP004454310
Trans1 EPA ID:	Not reported
Trans2 EPA ID:	Not reported
TSDF ID 1:	NJD991291105
TSDF ID 2:	Not reported
Manifest Tracking Number:	002330286GBF
Import Indicator:	N
Export Indicator:	N
Discr Quantity Indicator:	N
Discr Type Indicator:	N
Discr Residue Indicator:	N
Discr Partial Reject Indicator:	N

CON EDISON SERVICE BOX: 19346 (Continued) **1016971688**

Discr Full Reject Indicator:	N
Manifest Ref Number:	Not reported
Alt Facility RCRA ID:	Not reported
Alt Facility Sign Date:	Not reported
MGMT Method Type Code:	H110
Waste Code:	Not reported
Waste Code:	Not reported
Waste Code:	Not reported
Waste Code:	Not reported
Waste Code:	Not reported
Waste Code:	Not reported
Quantity:	500
Units:	P - Pounds
Number of Containers:	1
Container Type:	TT - Cargo tank, tank trucks
Handling Method:	T Chemical, physical, or biological treatment.
Specific Gravity:	1
Waste Code:	D008
Waste Code 1_2:	Not reported
Waste Code 1_3:	Not reported
Waste Code 1_4:	Not reported
Waste Code 1_5:	Not reported
Waste Code 1_6:	Not reported

Q177 **COLINA REAL ESTATE** **NY LTANKS** **S102672162**
South **455 E 117TH ST** **N/A**
1/8-1/4 **NEW YORK, NY**
0.144 mi.
762 ft. **Site 5 of 10 in cluster Q**

Relative: **Higher**
Actual: **11 ft.**

LTANKS:

Name:	COLINA REAL ESTATE
Address:	455 E 117TH ST
City,State,Zip:	NEW YORK, NY
Spill Number/Closed Date:	9301431 / 1993-05-24
Facility ID:	9301431
Site ID:	85096
Spill Date:	1993-04-29
Spill Cause:	Tank Overfill
Spill Source:	Commercial/Industrial
Spill Class:	D4
Cleanup Ceased:	1993-05-24
SWIS:	3101
Investigator:	MCTIBBE
Referred To:	Not reported
Reported to Dept:	1993-04-29
CID:	Not reported
Water Affected:	Not reported
Spill Notifier:	Fire Department
Last Inspection:	Not reported
Recommended Penalty:	False
Meets Standard:	True
UST Involvement:	False
Remediation Phase:	0
Date Entered In Computer:	1993-05-27
Spill Record Last Update:	2004-09-13
Spiller Name:	Not reported

COLINA REAL ESTATE (Continued) **S102672162**

Spiller Company:	UNK
Spiller Address:	Not reported
Spiller County:	999
Spiller Contact:	Not reported
Spiller Phone:	Not reported
Spiller Extention:	Not reported
DEC Region:	2
DER Facility ID:	78212
DEC Memo:	"Prior to Sept, 2004 data translation this spill Lead_DEC Field was TIBBE "
Remarks:	"TANK IN BASEMANT NYC FD PUMPING OUT. HANDLED BY NYC FD."

All Materials:

Site ID:	85096
Operable Unit ID:	980033
Operable Unit:	01
Material ID:	398616
Material Code:	0001A
Material Name:	#2 fuel oil
Case No.:	Not reported
Material FA:	Petroleum
Quantity:	80.00
Units:	G
Recovered:	.00
Oxygenate:	Not reported

M178 **SHELL SERVICE STATION** **NY UST U004061829**
SW **2276 1ST AVENUE** **NY AST N/A**
1/8-1/4 **NEW YORK, NY 10035**
0.145 mi.
767 ft. **Site 6 of 24 in cluster M**

Relative: **Higher**

Actual: **12 ft.**

UST:

Name:	SHELL SERVICE STATION
Address:	2276 1ST AVENUE
City,State,Zip:	NEW YORK, NY 10035
Id/Status:	2-237930 / Active
Program Type:	PBS
Region:	STATE
DEC Region:	2
Expiration Date:	07/20/2022
UTM X:	589890.07282
UTM Y:	4516745.93978
Site Type:	Retail Gasoline Sales

Affiliation Records:

Site Id:	8890
Affiliation Type:	Mail Contact
Company Name:	2276 FIRST AVE CORP.
Contact Type:	Not reported
Contact Name:	CARY WOLF
Address1:	100 JERICHO QUADRANGLE
Address2:	SUITE 209
City:	JERICHO
State:	NY
Zip Code:	11753
Country Code:	001
Phone:	(516) 997-9300

SHELL SERVICE STATION (Continued) **U004061829**

EMail:	CWOLF@BWPETROLEUM.COM
Fax Number:	Not reported
Modified By:	MFLEONAR
Date Last Modified:	2017-08-15

Site Id:	8890
Affiliation Type:	Emergency Contact
Company Name:	2276 FIRST AVENUE CORP
Contact Type:	Not reported
Contact Name:	CARY WOLF
Address1:	Not reported
Address2:	Not reported
City:	Not reported
State:	NN
Zip Code:	Not reported
Country Code:	999
Phone:	(516) 997-9300
EMail:	Not reported
Fax Number:	Not reported
Modified By:	MFLEONAR
Date Last Modified:	2017-08-15

Site Id:	8890
Affiliation Type:	Facility Owner
Company Name:	2276 FIRST AVENUE CORP
Contact Type:	PRESIDENT
Contact Name:	CARY WOLF
Address1:	100 JERICHO QUADRANGLE SUITE 209
Address2:	Not reported
City:	JERICHO
State:	NY
Zip Code:	11753
Country Code:	001
Phone:	(516) 997-9300
EMail:	Not reported
Fax Number:	Not reported
Modified By:	MFLEONAR
Date Last Modified:	2017-08-15

Site Id:	8890
Affiliation Type:	Facility Operator
Company Name:	SHELL SERVICE STATION
Contact Type:	Not reported
Contact Name:	ARSHAD HUSSAIN
Address1:	Not reported
Address2:	Not reported
City:	Not reported
State:	NN
Zip Code:	Not reported
Country Code:	001
Phone:	(212) 289-4668
EMail:	Not reported
Fax Number:	Not reported
Modified By:	LXZIELIN
Date Last Modified:	2016-12-21

SHELL SERVICE STATION (Continued) **U004061829**

Tank Info:

Tank Number:	001
Tank ID:	17340
Tank Status:	Closed - Removed
Material Name:	Closed - Removed
Capacity Gallons:	4000
Install Date:	12/01/1986
Date Tank Closed:	07/01/2017
Registered:	True
Tank Location:	Underground
Tank Type:	Fiberglass coated steel
Material Code:	2712
Common Name of Substance:	Gasoline/Ethanol
Tightness Test Method:	21
Date Test:	12/19/2005
Next Test Date:	Not reported
Pipe Model:	Not reported
Modified By:	LXZIELIN
Last Modified:	02/13/2018

Equipment Records:

L07 - Piping Leak Detection - Pressurized Piping Leak Detector
G04 - Tank Secondary Containment - Double-Walled (Underground)
K01 - Spill Prevention - Catch Basin
D06 - Pipe Type - Fiberglass Reinforced Plastic (FRP)
I02 - Overfill - High Level Alarm
B04 - Tank External Protection - Fiberglass
J02 - Dispenser - Suction Dispenser
L01 - Piping Leak Detection - Interstitial - Electronic Monitoring
F04 - Pipe External Protection - Fiberglass
C02 - Pipe Location - Underground/On-ground
I03 - Overfill - Automatic Shut-Off
H01 - Tank Leak Detection - Interstitial - Electronic Monitoring
E04 - Piping Secondary Containment - Double walled UG
A03 - Tank Internal Protection - Fiberglass Liner (FRP)

Tank Number:	002
Tank ID:	17341
Tank Status:	Closed - Removed
Material Name:	Closed - Removed
Capacity Gallons:	4000
Install Date:	12/01/1986
Date Tank Closed:	07/01/2017
Registered:	True
Tank Location:	Underground
Tank Type:	Fiberglass coated steel
Material Code:	2712
Common Name of Substance:	Gasoline/Ethanol
Tightness Test Method:	21
Date Test:	12/19/2005
Next Test Date:	Not reported
Pipe Model:	Not reported
Modified By:	LXZIELIN

SHELL SERVICE STATION (Continued) **U004061829**

Last Modified: 02/13/2018

Equipment Records:

L07 - Piping Leak Detection - Pressurized Piping Leak Detector
G04 - Tank Secondary Containment - Double-Walled (Underground)
L01 - Piping Leak Detection - Interstitial - Electronic Monitoring
C02 - Pipe Location - Underground/On-ground
I02 - Overfill - High Level Alarm
K01 - Spill Prevention - Catch Basin
B04 - Tank External Protection - Fiberglass
D06 - Pipe Type - Fiberglass Reinforced Plastic (FRP)
F04 - Pipe External Protection - Fiberglass
J01 - Dispenser - Pressurized Dispenser
H01 - Tank Leak Detection - Interstitial - Electronic Monitoring
I03 - Overfill - Automatic Shut-Off
E04 - Piping Secondary Containment - Double walled UG
A03 - Tank Internal Protection - Fiberglass Liner (FRP)

Tank Number: 003
Tank ID: 17342
Tank Status: Closed - Removed
Material Name: Closed - Removed
Capacity Gallons: 4000
Install Date: 12/01/1986
Date Tank Closed: 07/01/2017
Registered: True
Tank Location: Underground
Tank Type: Fiberglass coated steel
Material Code: 2712
Common Name of Substance: Gasoline/Ethanol

Tightness Test Method: 21
Date Test: 12/19/2005
Next Test Date: Not reported
Pipe Model: Not reported
Modified By: LXZIELIN
Last Modified: 02/13/2018

Equipment Records:

L07 - Piping Leak Detection - Pressurized Piping Leak Detector
G04 - Tank Secondary Containment - Double-Walled (Underground)
K01 - Spill Prevention - Catch Basin
D06 - Pipe Type - Fiberglass Reinforced Plastic (FRP)
I02 - Overfill - High Level Alarm
L01 - Piping Leak Detection - Interstitial - Electronic Monitoring
F04 - Pipe External Protection - Fiberglass
C02 - Pipe Location - Underground/On-ground
I03 - Overfill - Automatic Shut-Off
H01 - Tank Leak Detection - Interstitial - Electronic Monitoring
J01 - Dispenser - Pressurized Dispenser
E04 - Piping Secondary Containment - Double walled UG
B00 - Tank External Protection - None
A03 - Tank Internal Protection - Fiberglass Liner (FRP)

Tank Number: 004
Tank ID: 17343

SHELL SERVICE STATION (Continued) **U004061829**

Tank Status:	Closed - Removed
Material Name:	Closed - Removed
Capacity Gallons:	4000
Install Date:	12/01/1986
Date Tank Closed:	07/01/2017
Registered:	True
Tank Location:	Underground
Tank Type:	Fiberglass coated steel
Material Code:	2712
Common Name of Substance:	Gasoline/Ethanol
Tightness Test Method:	21
Date Test:	12/19/2005
Next Test Date:	Not reported
Pipe Model:	Not reported
Modified By:	LXZIELIN
Last Modified:	02/13/2018

Equipment Records:

L07 - Piping Leak Detection - Pressurized Piping Leak Detector
G04 - Tank Secondary Containment - Double-Walled (Underground)
K01 - Spill Prevention - Catch Basin
I02 - Overfill - High Level Alarm
D06 - Pipe Type - Fiberglass Reinforced Plastic (FRP)
L01 - Piping Leak Detection - Interstitial - Electronic Monitoring
F04 - Pipe External Protection - Fiberglass
J02 - Dispenser - Suction Dispenser
C02 - Pipe Location - Underground/On-ground
H01 - Tank Leak Detection - Interstitial - Electronic Monitoring
I03 - Overfill - Automatic Shut-Off
B00 - Tank External Protection - None
E04 - Piping Secondary Containment - Double walled UG
A03 - Tank Internal Protection - Fiberglass Liner (FRP)

Tank Number:	006
Tank ID:	275031
Tank Status:	In Service
Material Name:	In Service
Capacity Gallons:	10000
Install Date:	07/19/2017
Date Tank Closed:	Not reported
Registered:	True
Tank Location:	Underground
Tank Type:	Equivalent technology
Tightness Test Method:	-
Date Test:	Not reported
Next Test Date:	Not reported
Pipe Model:	Not reported
Modified By:	LABATIST
Last Modified:	09/13/2021

Equipment Records:

L07 - Piping Leak Detection - Pressurized Piping Leak Detector
G04 - Tank Secondary Containment - Double-Walled (Underground)
I02 - Overfill - High Level Alarm
K01 - Spill Prevention - Catch Basin
B04 - Tank External Protection - Fiberglass

SHELL SERVICE STATION (Continued) **U004061829**

D06 - Pipe Type - Fiberglass Reinforced Plastic (FRP)
C02 - Pipe Location - Underground/On-ground
F04 - Pipe External Protection - Fiberglass
L99 - Piping Leak Detection - Other
H01 - Tank Leak Detection - Interstitial - Electronic Monitoring
I03 - Overfill - Automatic Shut-Off
A00 - Tank Internal Protection - None
J01 - Dispenser - Pressurized Dispenser
E04 - Piping Secondary Containment - Double walled UG

Tank Number:	007
Tank ID:	275032
Tank Status:	In Service
Material Name:	In Service
Capacity Gallons:	6000
Install Date:	07/19/2017
Date Tank Closed:	Not reported
Registered:	True
Tank Location:	Underground
Tank Type:	Equivalent technology
Tightness Test Method:	-
Date Test:	Not reported
Next Test Date:	Not reported
Pipe Model:	Not reported
Modified By:	LABATIST
Last Modified:	09/13/2021

Equipment Records:

L07 - Piping Leak Detection - Pressurized Piping Leak Detector
G04 - Tank Secondary Containment - Double-Walled (Underground)
F04 - Pipe External Protection - Fiberglass
K01 - Spill Prevention - Catch Basin
D06 - Pipe Type - Fiberglass Reinforced Plastic (FRP)
I02 - Overfill - High Level Alarm
B04 - Tank External Protection - Fiberglass
C02 - Pipe Location - Underground/On-ground
J01 - Dispenser - Pressurized Dispenser
E04 - Piping Secondary Containment - Double walled UG
L99 - Piping Leak Detection - Other
H01 - Tank Leak Detection - Interstitial - Electronic Monitoring
I03 - Overfill - Automatic Shut-Off
A00 - Tank Internal Protection - None

Tank Number:	008
Tank ID:	275033
Tank Status:	In Service
Material Name:	In Service
Capacity Gallons:	4000
Install Date:	07/19/2017
Date Tank Closed:	Not reported
Registered:	True
Tank Location:	Underground
Tank Type:	Equivalent technology
Tightness Test Method:	-
Date Test:	Not reported
Next Test Date:	Not reported

SHELL SERVICE STATION (Continued) **U004061829**

Pipe Model: Not reported
Modified By: LABATIST
Last Modified: 09/13/2021

Equipment Records:

L07 - Piping Leak Detection - Pressurized Piping Leak Detector
G04 - Tank Secondary Containment - Double-Walled (Underground)
K01 - Spill Prevention - Catch Basin
I02 - Overfill - High Level Alarm
B04 - Tank External Protection - Fiberglass
D06 - Pipe Type - Fiberglass Reinforced Plastic (FRP)
F04 - Pipe External Protection - Fiberglass
C02 - Pipe Location - Underground/On-ground
L99 - Piping Leak Detection - Other
H01 - Tank Leak Detection - Interstitial - Electronic Monitoring
I03 - Overfill - Automatic Shut-Off
A00 - Tank Internal Protection - None
J01 - Dispenser - Pressurized Dispenser
E04 - Piping Secondary Containment - Double walled UG

AST:

Name: SHELL SERVICE STATION
Address: 2276 1ST AVENUE
City,State,Zip: NEW YORK, NY 10035
Region: STATE
DEC Region: 2
Site Status: Active
Facility Id: 2-237930
Program Type: PBS
UTM X: 589890.07282
UTM Y: 4516745.93978
Expiration Date: 07/20/2022
Site Type: Retail Gasoline Sales

Affiliation Records:

Site Id: 8890
Affiliation Type: Mail Contact
Company Name: 2276 FIRST AVE CORP.
Contact Type: Not reported
Contact Name: CARY WOLF
Address1: 100 JERICHO QUADRANGLE
Address2: SUITE 209
City: JERICHO
State: NY
Zip Code: 11753
Country Code: 001
Phone: (516) 997-9300
EMail: CWOLF@BWPETROLEUM.COM
Fax Number: Not reported
Modified By: MFLEONAR
Date Last Modified: 2017-08-15

Site Id: 8890
Affiliation Type: Emergency Contact
Company Name: 2276 FIRST AVENUE CORP
Contact Type: Not reported
Contact Name: CARY WOLF
Address1: Not reported

SHELL SERVICE STATION (Continued) **U004061829**

Address2:	Not reported
City:	Not reported
State:	NN
Zip Code:	Not reported
Country Code:	999
Phone:	(516) 997-9300
EMail:	Not reported
Fax Number:	Not reported
Modified By:	MFLEONAR
Date Last Modified:	2017-08-15

Site Id:	8890
Affiliation Type:	Facility Owner
Company Name:	2276 FIRST AVENUE CORP
Contact Type:	PRESIDENT
Contact Name:	CARY WOLF
Address1:	100 JERICHO QUADRANGLE SUITE 209
Address2:	Not reported
City:	JERICHO
State:	NY
Zip Code:	11753
Country Code:	001
Phone:	(516) 997-9300
EMail:	Not reported
Fax Number:	Not reported
Modified By:	MFLEONAR
Date Last Modified:	2017-08-15

Site Id:	8890
Affiliation Type:	Facility Operator
Company Name:	SHELL SERVICE STATION
Contact Type:	Not reported
Contact Name:	ARSHAD HUSSAIN
Address1:	Not reported
Address2:	Not reported
City:	Not reported
State:	NN
Zip Code:	Not reported
Country Code:	001
Phone:	(212) 289-4668
EMail:	Not reported
Fax Number:	Not reported
Modified By:	LXZIELIN
Date Last Modified:	2016-12-21

Tank Info:

Tank Number:	005
Tank Id:	53881
Material Code:	0022
Common Name of Substance:	Waste Oil/Used Oil

Equipment Records:

H06 - Tank Leak Detection - Impervious Barrier/Concrete Pad (A/G)
L00 - Piping Leak Detection - None
D00 - Pipe Type - No Piping

SHELL SERVICE STATION (Continued) **U004061829**

G01 - Tank Secondary Containment - Diking (Aboveground)
K01 - Spill Prevention - Catch Basin
E00 - Piping Secondary Containment - None
B01 - Tank External Protection - Painted/Asphalt Coating
A00 - Tank Internal Protection - None
C00 - Pipe Location - No Piping
F00 - Pipe External Protection - None
I04 - Overfill - Product Level Gauge (A/G)
J00 - Dispenser - None

Tank Location:	Aboveground - on saddles, legs, racks, etc.... Tank bottom is elevated above grade or tank pad, allowing visual inspection.
Tank Type:	Steel/Carbon Steel/Iron
Tank Status:	In Service
Pipe Model:	Not reported
Install Date:	12/01/1986
Capacity Gallons:	275
Tightness Test Method:	-
Date Test:	Not reported
Next Test Date:	Not reported
Date Tank Closed:	Not reported
Register:	True
Modified By:	LXZIELIN
Last Modified:	02/13/2018
Material Name:	waste oil/used oil

M179 **2276 FIRST AVEUNE** **NY MANIFEST** **S121133108**
SW **2276 FIRST AVE** **N/A**
1/8-1/4 **NEW YORK, NY 10035**
0.145 mi.
767 ft. **Site 7 of 24 in cluster M**

Relative: **Higher**
Actual: **12 ft.**

NY MANIFEST:

Name:	2276 FIRST AVEUNE
Address:	2276 FIRST AVE
City,State,Zip:	NEW YORK, NY 10035
Country:	USA
EPA ID:	NYU005000567
Facility Status:	Not reported
Location Address 1:	2276 FIRST AVE
Code:	BP
Location Address 2:	Not reported
Total Tanks:	Not reported
Location City:	NEW YORK
Location State:	NY
Location Zip:	10035
Location Zip 4:	Not reported

NY MANIFEST:

EPAID:	NYU005000567
Mailing Name:	2276 FIRST AVEUNE
Mailing Contact:	2276 FIRST AVEUNE
Mailing Address 1:	2276 FIRST AVE
Mailing Address 2:	Not reported
Mailing City:	NEW YORK
Mailing State:	NY
Mailing Zip:	10035
Mailing Zip 4:	Not reported
Mailing Country:	USA

2276 FIRST AVEUNE (Continued) **S121133108**

Mailing Phone:	Not reported

NY MANIFEST:

Document ID:	Not reported
Manifest Status:	Not reported
seq:	Not reported
Year:	2018
Trans1 State ID:	NYR000191726
Trans2 State ID:	PAD982661381
Generator Ship Date:	08/29/2017
Trans1 Recv Date:	08/29/2017
Trans2 Recv Date:	09/07/2017
TSD Site Recv Date:	09/11/2017
Part A Recv Date:	Not reported
Part B Recv Date:	Not reported
Generator EPA ID:	NYU005000567
Trans1 EPA ID:	Not reported
Trans2 EPA ID:	Not reported
TSDF ID 1:	RID040098352
TSDF ID 2:	Not reported
Manifest Tracking Number:	009994905FLE
Import Indicator:	N
Export Indicator:	N
Discr Quantity Indicator:	N
Discr Type Indicator:	N
Discr Residue Indicator:	N
Discr Partial Reject Indicator:	N
Discr Full Reject Indicator:	N
Manifest Ref Number:	Not reported
Alt Facility RCRA ID:	Not reported
Alt Facility Sign Date:	Not reported
MGMT Method Type Code:	H141
Waste Code:	Not reported
Waste Code:	Not reported
Waste Code:	Not reported
Waste Code:	Not reported
Waste Code:	Not reported
Waste Code:	Not reported
Quantity:	215
Units:	P - Pounds
Number of Containers:	1
Container Type:	DM - Metal drums, barrels
Handling Method:	B Incineration, heat recovery, burning.
Specific Gravity:	1
Waste Code:	D001
Waste Code 1_2:	D018
Waste Code 1_3:	Not reported
Waste Code 1_4:	Not reported
Waste Code 1_5:	Not reported
Waste Code 1_6:	Not reported

M180 **2276 1ST AVENUE** **NY LTANKS** **S102672319**
SW **2276 1ST AVENUE** **N/A**
1/8-1/4 **MANHATTAN, NY**
0.145 mi.
767 ft. **Site 8 of 24 in cluster M**

Relative:
Higher

Actual:
12 ft.

LTANKS:

Name:	2276 1ST AVENUE
Address:	2276 1ST AVENUE
City,State,Zip:	MANHATTAN, NY
Spill Number/Closed Date:	9312095 / 1994-01-25
Facility ID:	9312095
Site ID:	260938
Spill Date:	1993-01-13
Spill Cause:	Tank Overfill
Spill Source:	Tank Truck
Spill Class:	C3
Cleanup Ceased:	1994-01-25
SWIS:	3101
Investigator:	O'DOWD
Referred To:	Not reported
Reported to Dept:	1994-01-13
CID:	Not reported
Water Affected:	Not reported
Spill Notifier:	Other
Last Inspection:	Not reported
Recommended Penalty:	False
Meets Standard:	True
UST Involvement:	False
Remediation Phase:	0
Date Entered In Computer:	1994-01-14
Spill Record Last Update:	1994-01-25
Spiller Name:	Not reported
Spiller Company:	IS. TRANSPORTATION
Spiller Address:	Not reported
Spiller County:	001
Spiller Contact:	Not reported
Spiller Phone:	Not reported
Spiller Extention:	Not reported
DEC Region:	2
DER Facility ID:	213104
DEC Memo:	""
Remarks:	"CAME OUT STOCK LINE - WAS FLUSHED TO SEWER - WILL TRY TO VAC OUT - FD ON SCENE WITH NYC DEP."

All Materials:

Site ID:	260938
Operable Unit ID:	990718
Operable Unit:	01
Material ID:	554042
Material Code:	0009
Material Name:	gasoline
Case No.:	Not reported
Material FA:	Petroleum
Quantity:	-10.00
Units:	G
Recovered:	.00
Oxygenate:	Not reported

M181 **2276 FIRST AVEUNE** **RCRA NonGen / NLR** **1001090495**
SW **2276 FIRST AVE** **NYU005000567**
1/8-1/4 **NEW YORK, NY 10035**
0.145 mi.
767 ft. **Site 9 of 24 in cluster M**

Relative: **Higher**
Actual: **12 ft.**

RCRA NonGen / NLR:

Date Form Received by Agency:		20070101
Handler Name:	2276 FIRST AVEUNE	
Handler Address:		2276 FIRST AVE
Handler City,State,Zip:		NEW YORK, NY 10035
EPA ID:		NYU005000567
Contact Name:		ULISES VASQUEZ
Contact Address:		JERICHO TNPK
Contact City,State,Zip:		JERICHO, NY 11753
Contact Telephone:		212-534-4881
Contact Fax:		Not reported
Contact Email:		Not reported
Contact Title:		Not reported
EPA Region:		02
Land Type:		Not reported
Federal Waste Generator Description:		Not a generator, verified
Non-Notifier:		Not reported
Biennial Report Cycle:		Not reported
Accessibility:		Not reported
Active Site Indicator:		Not reported
State District Owner:		NY
State District:		NYSDEC R2
Mailing Address:		JERICHO TNPK
Mailing City,State,Zip:		JERICHO, NY 11753
Owner Name:		BILL WOLF PETROLEUM CORP
Owner Type:		Private
Operator Name:		BILL WOLF PETROLEUM CORP
Operator Type:		Private
Short-Term Generator Activity:		No
Importer Activity:		No
Mixed Waste Generator:		No
Transporter Activity:		No
Transfer Facility Activity:		No
Recycler Activity with Storage:		No
Small Quantity On-Site Burner Exemption:		No
Smelting Melting and Refining Furnace Exemption:		No
Underground Injection Control:		No
Off-Site Waste Receipt:		No
Universal Waste Indicator:		No
Universal Waste Destination Facility:		No
Federal Universal Waste:		No
Active Site Fed-Reg Treatment Storage and Disposal Facility:		Not reported
Active Site Converter Treatment storage and Disposal Facility:		Not reported
Active Site State-Reg Treatment Storage and Disposal Facility:		Not reported
Active Site State-Reg Handler:		---
Federal Facility Indicator:		Not reported
Hazardous Secondary Material Indicator:		N
Sub-Part K Indicator:		Not reported
Commercial TSD Indicator:		No
Treatment Storage and Disposal Type:		Not reported
2018 GPRA Permit Baseline:		Not on the Baseline
2018 GPRA Renewals Baseline:		Not on the Baseline
Permit Renewals Workload Universe:		Not reported

2276 FIRST AVEUNE (Continued) **1001090495**

Permit Workload Universe:	Not reported
Permit Progress Universe:	Not reported
Post-Closure Workload Universe:	Not reported
Closure Workload Universe:	Not reported
202 GPRA Corrective Action Baseline:	No
Corrective Action Workload Universe:	No
Subject to Corrective Action Universe:	No
Non-TSDFs Where RCRA CA has Been Imposed Universe:	No
TSDFs Potentially Subject to CA Under 3004 (u)/(v) Universe:	No
TSDFs Only Subject to CA under Discretionary Auth Universe:	No
Corrective Action Priority Ranking:	No NCAPS ranking
Environmental Control Indicator:	No
Institutional Control Indicator:	No
Human Exposure Controls Indicator:	N/A
Groundwater Controls Indicator:	N/A
Operating TSDF Universe:	Not reported
Full Enforcement Universe:	Not reported
Significant Non-Complier Universe:	No
Unaddressed Significant Non-Complier Universe:	No
Addressed Significant Non-Complier Universe:	No
Significant Non-Complier With a Compliance Schedule Universe:	No
Financial Assurance Required:	Not reported
Handler Date of Last Change:	20150414
Recognized Trader-Importer:	No
Recognized Trader-Exporter:	No
Importer of Spent Lead Acid Batteries:	No
Exporter of Spent Lead Acid Batteries:	No
Recycler Activity Without Storage:	No
Manifest Broker:	No
Sub-Part P Indicator:	No

Hazardous Waste Summary:

Waste Code:	NONE
Waste Description:	Not Defined

Handler - Owner Operator:

Owner/Operator Indicator:	Owner
Owner/Operator Name:	BILL WOLF PETROLEUM CORP
Legal Status:	Private
Date Became Current:	Not reported
Date Ended Current:	Not reported
Owner/Operator Address:	55JERICHO TNPK
Owner/Operator City,State,Zip:	JERICHO, NY 11753
Owner/Operator Telephone:	516-997-9300
Owner/Operator Telephone Ext:	Not reported
Owner/Operator Fax:	Not reported
Owner/Operator Email:	Not reported

Owner/Operator Indicator:	Owner
Owner/Operator Name:	ROUTE 109 SERVICE STATION INC
Legal Status:	Private
Date Became Current:	Not reported
Date Ended Current:	Not reported
Owner/Operator Address:	55 JERICHO TNPK
Owner/Operator City,State,Zip:	JERICHO, NY 11753

2276 FIRST AVEUNE (Continued) **1001090495**

Owner/Operator Telephone: 516-997-9300
Owner/Operator Telephone Ext: Not reported
Owner/Operator Fax: Not reported
Owner/Operator Email: Not reported

Owner/Operator Indicator: Operator
Owner/Operator Name: BILL WOLF PETROLEUM CORP
Legal Status: Private
Date Became Current: Not reported
Date Ended Current: Not reported
Owner/Operator Address: 55JERICHO TNPK
Owner/Operator City,State,Zip: JERICHO, NY 11753
Owner/Operator Telephone: 516-997-9300
Owner/Operator Telephone Ext: Not reported
Owner/Operator Fax: Not reported
Owner/Operator Email: Not reported

Owner/Operator Indicator: Operator
Owner/Operator Name: ROUTE 109 SERVICE STATION INC
Legal Status: Private
Date Became Current: Not reported
Date Ended Current: Not reported
Owner/Operator Address: 55 JERICHO TNPK
Owner/Operator City,State,Zip: JERICHO, NY 11753
Owner/Operator Telephone: 516-997-9300
Owner/Operator Telephone Ext: Not reported
Owner/Operator Fax: Not reported
Owner/Operator Email: Not reported

Owner/Operator Indicator: Owner
Owner/Operator Name: BILL WOLF PETROLEUM CORP
Legal Status: Private
Date Became Current: Not reported
Date Ended Current: Not reported
Owner/Operator Address: 55JERICHO TNPK
Owner/Operator City,State,Zip: JERICHO, NY 11753
Owner/Operator Telephone: 516-997-9300
Owner/Operator Telephone Ext: Not reported
Owner/Operator Fax: Not reported
Owner/Operator Email: Not reported

Historic Generators:
Receive Date: 20060101
Handler Name: 2276 FIRST AVEUNE
Federal Waste Generator Description: Not a generator, verified
State District Owner: NY
Large Quantity Handler of Universal Waste: No
Recognized Trader Importer: No
Recognized Trader Exporter: No
Spent Lead Acid Battery Importer: No
Spent Lead Acid Battery Exporter: No
Current Record: No
Non Storage Recycler Activity: Not reported
Electronic Manifest Broker: Not reported

Receive Date: 20070101
Handler Name: 2276 FIRST AVEUNE

2276 FIRST AVEUNE (Continued) **1001090495**

Federal Waste Generator Description: Not a generator, verified
State District Owner: NY
Large Quantity Handler of Universal Waste: No
Recognized Trader Importer: No
Recognized Trader Exporter: No
Spent Lead Acid Battery Importer: No
Spent Lead Acid Battery Exporter: No
Current Record: Yes
Non Storage Recycler Activity: Not reported
Electronic Manifest Broker: Not reported

Receive Date: 19960311
Handler Name: 2276 FIRST AVEUNE
Federal Waste Generator Description: Not a generator, verified
State District Owner: NY
Large Quantity Handler of Universal Waste: No
Recognized Trader Importer: No
Recognized Trader Exporter: No
Spent Lead Acid Battery Importer: No
Spent Lead Acid Battery Exporter: No
Current Record: No
Non Storage Recycler Activity: Not reported
Electronic Manifest Broker: Not reported

List of NAICS Codes and Descriptions:
NAICS Codes: No NAICS Codes Found

Facility Has Received Notices of Violation:
Found Violation: No
Agency Which Determined Violation: Not reported
Violation Short Description: Not reported
Date Violation was Determined: Not reported
Actual Return to Compliance Date: Not reported
Return to Compliance Qualifier: Not reported
Violation Responsible Agency: Not reported
Scheduled Compliance Date: Not reported
Enforcement Identifier: Not reported
Date of Enforcement Action: Not reported
Enforcement Responsible Agency: Not reported
Enforcement Docket Number: Not reported
Enforcement Attorney: Not reported
Corrective Action Component: Not reported
Appeal Initiated Date: Not reported
Appeal Resolution Date: Not reported
Disposition Status Date: Not reported
Disposition Status: Not reported
Disposition Status Description: Not reported
Consent/Final Order Sequence Number: Not reported
Consent/Final Order Respondent Name: Not reported
Consent/Final Order Lead Agency: Not reported
Enforcement Type: Not reported
Enforcement Responsible Person: Not reported
Enforcement Responsible Sub-Organization: Not reported
SEP Sequence Number: Not reported
SEP Expenditure Amount: Not reported
SEP Scheduled Completion Date: Not reported

2276 FIRST AVEUNE (Continued) **1001090495**

SEP Actual Date:	Not reported
SEP Defaulted Date:	Not reported
SEP Type:	Not reported
SEP Type Description:	Not reported
Proposed Amount:	Not reported
Final Monetary Amount:	Not reported
Paid Amount:	Not reported
Final Count:	Not reported
Final Amount:	Not reported

Evaluation Action Summary:

Evaluation Date:	19960305
Evaluation Responsible Agency:	EPA
Found Violation:	No
Evaluation Type Description:	COMPLIANCE EVALUATION INSPECTION ON-SITE
Evaluation Responsible Person Identifier:	R2STP
Evaluation Responsible Sub-Organization:	RCB
Actual Return to Compliance Date:	Not reported
Scheduled Compliance Date:	Not reported
Date of Request:	Not reported
Date Response Received:	Not reported
Request Agency:	Not reported
Former Citation:	Not reported

M182 **CON EDISON** **NY MANIFEST** **S117316496**
SW **F/O 2276 1 AV** **N/A**
1/8-1/4 **NEW YORK, NY 10035**
0.145 mi.
767 ft. **Site 10 of 24 in cluster M**

Relative:
Higher

Actual:
12 ft.

NY MANIFEST:

Name:	CON EDISON
Address:	F/O 2276 1 AV
City,State,Zip:	NEW YORK, NY 10035
Country:	USA
EPA ID:	NYP004637674
Facility Status:	Not reported
Location Address 1:	F/O 2276 1 AV
Code:	BP
Location Address 2:	SB 53839
Total Tanks:	Not reported
Location City:	NEW YORK
Location State:	NY
Location Zip:	10035
Location Zip 4:	Not reported

NY MANIFEST:

EPAID:	NYP004637674
Mailing Name:	CON EDISON
Mailing Contact:	CON EDISON
Mailing Address 1:	4 IRVING PL
Mailing Address 2:	15TH FL
Mailing City:	NEW YORK
Mailing State:	NY
Mailing Zip:	10003
Mailing Zip 4:	Not reported
Mailing Country:	USA

CON EDISON (Continued) **S117316496**

Mailing Phone: Not reported

NY MANIFEST:

Document ID:	Not reported
Manifest Status:	Not reported
seq:	Not reported
Year:	2018
Trans1 State ID:	NJD003812047
Trans2 State ID:	Not reported
Generator Ship Date:	08/25/2014
Trans1 Recv Date:	08/25/2014
Trans2 Recv Date:	Not reported
TSD Site Recv Date:	08/26/2014
Part A Recv Date:	Not reported
Part B Recv Date:	Not reported
Generator EPA ID:	NYP004637674
Trans1 EPA ID:	Not reported
Trans2 EPA ID:	Not reported
TSDF ID 1:	NJD991291105
TSDF ID 2:	Not reported
Manifest Tracking Number:	002609134GBF
Import Indicator:	N
Export Indicator:	N
Discr Quantity Indicator:	N
Discr Type Indicator:	N
Discr Residue Indicator:	N
Discr Partial Reject Indicator:	N
Discr Full Reject Indicator:	N
Manifest Ref Number:	Not reported
Alt Facility RCRA ID:	Not reported
Alt Facility Sign Date:	Not reported
MGMT Method Type Code:	H110
Waste Code:	Not reported
Waste Code:	Not reported
Waste Code:	Not reported
Waste Code:	Not reported
Waste Code:	Not reported
Waste Code:	Not reported
Quantity:	1000
Units:	P - Pounds
Number of Containers:	1
Container Type:	TT - Cargo tank, tank trucks
Handling Method:	T Chemical, physical, or biological treatment.
Specific Gravity:	1
Waste Code:	D008
Waste Code 1_2:	Not reported
Waste Code 1_3:	Not reported
Waste Code 1_4:	Not reported
Waste Code 1_5:	Not reported
Waste Code 1_6:	Not reported

R183 **CON EDISON - MANHOLE M53898** **NY MANIFEST** **S120958689**
NNE **E 124TH ST & 1ST AVE** **N/A**
1/8-1/4 **NEW YORK, NY 10035**
0.146 mi.
772 ft. **Site 1 of 3 in cluster R**

Relative: **Higher**
Actual: **11 ft.**

NY MANIFEST:

Name:	CON EDISON - MANHOLE M53898
Address:	E 124TH ST & 1ST AVE
City,State,Zip:	NEW YORK, NY 10035
Country:	USA
EPA ID:	NYP004956702
Facility Status:	Not reported
Location Address 1:	E 124TH ST & 1ST AVE
Code:	BP
Location Address 2:	Not reported
Total Tanks:	Not reported
Location City:	NEW YORK
Location State:	NY
Location Zip:	10035
Location Zip 4:	Not reported

NY MANIFEST:

EPAID:	NYP004956702
Mailing Name:	CON EDISON - MANHOLE M53898
Mailing Contact:	CON EDISON
Mailing Address 1:	4 IRVING PL 15TH FL NE
Mailing Address 2:	Not reported
Mailing City:	NEW YORK
Mailing State:	NY
Mailing Zip:	10003
Mailing Zip 4:	Not reported
Mailing Country:	USA
Mailing Phone:	Not reported

R184 **CON EDISON VAULT: 6987** **RCRA NonGen / NLR** **1016966450**
NNE **E 124TH ST & 1ST AVE** **NY MANIFEST** **NYP004392999**
1/8-1/4 **NEW YORK, NY 10035**
0.146 mi.
772 ft. **Site 2 of 3 in cluster R**

Relative: **Higher**
Actual: **11 ft.**

RCRA NonGen / NLR:

Date Form Received by Agency:		20131218
Handler Name:	CON EDISON VAULT: 6987	
Handler Address:		E 124TH ST & 1ST AVE
Handler City,State,Zip:		NEW YORK, NY 10035
EPA ID:		NYP004392999
Contact Name:		THOMAS TEELING
Contact Address:		Not reported
Contact City,State,Zip:		Not reported
Contact Telephone:		212-460-3770
Contact Fax:		Not reported
Contact Email:		Not reported
Contact Title:		SENIOR SCIENTIST
EPA Region:		02
Land Type:		Private
Federal Waste Generator Description:		Not a generator, verified
Non-Notifier:		Not reported
Biennial Report Cycle:		Not reported

CON EDISON VAULT: 6987 (Continued) **1016966450**

Accessibility:	Not reported
Active Site Indicator:	Not reported
State District Owner:	NY
State District:	NYSDEC R2
Mailing Address:	IRVING PL, 15TH FL NE
Mailing City,State,Zip:	NEW YORK, NY 10003
Owner Name:	Not reported
Owner Type:	Not reported
Operator Name:	Not reported
Operator Type:	Not reported
Short-Term Generator Activity:	No
Importer Activity:	No
Mixed Waste Generator:	No
Transporter Activity:	No
Transfer Facility Activity:	No
Recycler Activity with Storage:	No
Small Quantity On-Site Burner Exemption:	No
Smelting Melting and Refining Furnace Exemption:	No
Underground Injection Control:	No
Off-Site Waste Receipt:	No
Universal Waste Indicator:	No
Universal Waste Destination Facility:	No
Federal Universal Waste:	No
Active Site Fed-Reg Treatment Storage and Disposal Facility:	Not reported
Active Site Converter Treatment storage and Disposal Facility:	Not reported
Active Site State-Reg Treatment Storage and Disposal Facility:	Not reported
Active Site State-Reg Handler:	---
Federal Facility Indicator:	Not reported
Hazardous Secondary Material Indicator:	NN
Sub-Part K Indicator:	Not reported
Commercial TSD Indicator:	No
Treatment Storage and Disposal Type:	Not reported
2018 GPRA Permit Baseline:	Not on the Baseline
2018 GPRA Renewals Baseline:	Not on the Baseline
Permit Renewals Workload Universe:	Not reported
Permit Workload Universe:	Not reported
Permit Progress Universe:	Not reported
Post-Closure Workload Universe:	Not reported
Closure Workload Universe:	Not reported
202 GPRA Corrective Action Baseline:	No
Corrective Action Workload Universe:	No
Subject to Corrective Action Universe:	No
Non-TSDFs Where RCRA CA has Been Imposed Universe:	No
TSDFs Potentially Subject to CA Under 3004 (u)/(v) Universe:	No
TSDFs Only Subject to CA under Discretionary Auth Universe:	No
Corrective Action Priority Ranking:	No NCAPS ranking
Environmental Control Indicator:	No
Institutional Control Indicator:	No
Human Exposure Controls Indicator:	N/A
Groundwater Controls Indicator:	N/A
Operating TSDF Universe:	Not reported
Full Enforcement Universe:	Not reported
Significant Non-Complier Universe:	No
Unaddressed Significant Non-Complier Universe:	No
Addressed Significant Non-Complier Universe:	No
Significant Non-Complier With a Compliance Schedule Universe:	No
Financial Assurance Required:	Not reported

CON EDISON VAULT: 6987 (Continued) **1016966450**

Handler Date of Last Change:	20140701
Recognized Trader-Importer:	No
Recognized Trader-Exporter:	No
Importer of Spent Lead Acid Batteries:	No
Exporter of Spent Lead Acid Batteries:	No
Recycler Activity Without Storage:	Not reported
Manifest Broker:	Not reported
Sub-Part P Indicator:	No

Historic Generators:

Receive Date:	20131118
Handler Name: CON EDISON VAULT: 6987	
Federal Waste Generator Description:	Conditionally Exempt Small Quantity Generator
State District Owner:	NY
Large Quantity Handler of Universal Waste:	No
Recognized Trader Importer:	No
Recognized Trader Exporter:	No
Spent Lead Acid Battery Importer:	No
Spent Lead Acid Battery Exporter:	No
Current Record:	No
Non Storage Recycler Activity:	Not reported
Electronic Manifest Broker:	Not reported

Receive Date:	20131218
Handler Name: CON EDISON VAULT: 6987	
Federal Waste Generator Description:	Not a generator, verified
State District Owner:	NY
Large Quantity Handler of Universal Waste:	No
Recognized Trader Importer:	No
Recognized Trader Exporter:	No
Spent Lead Acid Battery Importer:	No
Spent Lead Acid Battery Exporter:	No
Current Record:	Yes
Non Storage Recycler Activity:	Not reported
Electronic Manifest Broker:	Not reported

List of NAICS Codes and Descriptions:

NAICS Codes:	No NAICS Codes Found

Facility Has Received Notices of Violations:

Violations:	No Violations Found

Evaluation Action Summary:

Evaluations:	No Evaluations Found

NY MANIFEST:

Name:	CON EDISON
Address:	E 124TH ST & 1ST AVE
City,State,Zip:	NEW YORK, NY 10035
Country:	USA
EPA ID:	NYP004392999
Facility Status:	Not reported
Location Address 1:	E 124TH ST & 1ST AVE

CON EDISON VAULT: 6987 (Continued) **1016966450**

Code: BP
Location Address 2: SB6987
Total Tanks: Not reported
Location City: NEW YORK
Location State: NY
Location Zip: 10035
Location Zip 4: Not reported

NY MANIFEST:
EPAID: NYP004392999
Mailing Name: CON EDISON
Mailing Contact: CON EDISON
Mailing Address 1: 4 IRVING PLACE
Mailing Address 2: 15TH FL
Mailing City: NEW YORK
Mailing State: NY
Mailing Zip: 10003
Mailing Zip 4: Not reported
Mailing Country: USA
Mailing Phone: Not reported

NY MANIFEST:
Document ID: Not reported
Manifest Status: Not reported
seq: Not reported
Year: 2018
Trans1 State ID: NJD003812047
Trans2 State ID: Not reported
Generator Ship Date: 11/18/2013
Trans1 Recv Date: 11/18/2013
Trans2 Recv Date: Not reported
TSD Site Recv Date: 11/19/2013
Part A Recv Date: Not reported
Part B Recv Date: Not reported
Generator EPA ID: NYP004392999
Trans1 EPA ID: Not reported
Trans2 EPA ID: Not reported
TSDF ID 1: NJD991291105
TSDF ID 2: Not reported
Manifest Tracking Number: 002086654GBF
Import Indicator: N
Export Indicator: N
Discr Quantity Indicator: N
Discr Type Indicator: N
Discr Residue Indicator: N
Discr Partial Reject Indicator: N
Discr Full Reject Indicator: N
Manifest Ref Number: Not reported
Alt Facility RCRA ID: Not reported
Alt Facility Sign Date: Not reported
MGMT Method Type Code: H110
Waste Code: Not reported
Waste Code: Not reported
Waste Code: Not reported
Waste Code: Not reported
Waste Code: Not reported
Waste Code: Not reported

CON EDISON VAULT: 6987 (Continued) **1016966450**

Quantity:	400
Units:	P - Pounds
Number of Containers:	1
Container Type:	TT - Cargo tank, tank trucks
Handling Method:	T Chemical, physical, or biological treatment.
Specific Gravity:	1
Waste Code:	D008
Waste Code 1_2:	Not reported
Waste Code 1_3:	Not reported
Waste Code 1_4:	Not reported
Waste Code 1_5:	Not reported
Waste Code 1_6:	Not reported

R185 **CON EDISON SERVICE BOX: 53894** **RCRA NonGen / NLR** **1016450738**
NNE **1ST AVE & 124 ST N SIDE** **NY MANIFEST** **NYP004297651**
1/8-1/4 **NEW YORK, NY 10035**
0.146 mi.
772 ft. **Site 3 of 3 in cluster R**

Relative: **Higher**
Actual: **11 ft.**

RCRA NonGen / NLR:

Date Form Received by Agency:		20130501
Handler Name:	CON EDISON SERVICE BOX:	53894
Handler Address:		1ST AVE & 124 ST N SIDE
Handler City,State,Zip:		NEW YORK, NY 10035
EPA ID:		NYP004297651
Contact Name:		RICARDO CARTY
Contact Address:		Not reported
Contact City,State,Zip:		Not reported
Contact Telephone:		646-772-3407
Contact Fax:		Not reported
Contact Email:		Not reported
Contact Title:		OPERATING SUPERVISOR
EPA Region:		02
Land Type:		Private
Federal Waste Generator Description:		Not a generator, verified
Non-Notifier:		Not reported
Biennial Report Cycle:		Not reported
Accessibility:		Not reported
Active Site Indicator:		Not reported
State District Owner:		NY
State District:		NYSDEC R2
Mailing Address:		Not reported
Mailing City,State,Zip:		NEW YORK, NY 10003
Owner Name:		Not reported
Owner Type:		Not reported
Operator Name:		Not reported
Operator Type:		Not reported
Short-Term Generator Activity:		No
Importer Activity:		No
Mixed Waste Generator:		No
Transporter Activity:		No
Transfer Facility Activity:		No
Recycler Activity with Storage:		No
Small Quantity On-Site Burner Exemption:		No
Smelting Melting and Refining Furnace Exemption:		No
Underground Injection Control:		No
Off-Site Waste Receipt:		No

CON EDISON SERVICE BOX: 53894 (Continued) **1016450738**

Universal Waste Indicator:	No
Universal Waste Destination Facility:	No
Federal Universal Waste:	No
Active Site Fed-Reg Treatment Storage and Disposal Facility:	Not reported
Active Site Converter Treatment storage and Disposal Facility:	Not reported
Active Site State-Reg Treatment Storage and Disposal Facility:	Not reported
Active Site State-Reg Handler:	---
Federal Facility Indicator:	Not reported
Hazardous Secondary Material Indicator:	NN
Sub-Part K Indicator:	Not reported
Commercial TSD Indicator:	No
Treatment Storage and Disposal Type:	Not reported
2018 GPRA Permit Baseline:	Not on the Baseline
2018 GPRA Renewals Baseline:	Not on the Baseline
Permit Renewals Workload Universe:	Not reported
Permit Workload Universe:	Not reported
Permit Progress Universe:	Not reported
Post-Closure Workload Universe:	Not reported
Closure Workload Universe:	Not reported
202 GPRA Corrective Action Baseline:	No
Corrective Action Workload Universe:	No
Subject to Corrective Action Universe:	No
Non-TSDFs Where RCRA CA has Been Imposed Universe:	No
TSDFs Potentially Subject to CA Under 3004 (u)/(v) Universe:	No
TSDFs Only Subject to CA under Discretionary Auth Universe:	No
Corrective Action Priority Ranking:	No NCAPS ranking
Environmental Control Indicator:	No
Institutional Control Indicator:	No
Human Exposure Controls Indicator:	N/A
Groundwater Controls Indicator:	N/A
Operating TSDF Universe:	Not reported
Full Enforcement Universe:	Not reported
Significant Non-Complier Universe:	No
Unaddressed Significant Non-Complier Universe:	No
Addressed Significant Non-Complier Universe:	No
Significant Non-Complier With a Compliance Schedule Universe:	No
Financial Assurance Required:	Not reported
Handler Date of Last Change:	20130910
Recognized Trader-Importer:	No
Recognized Trader-Exporter:	No
Importer of Spent Lead Acid Batteries:	No
Exporter of Spent Lead Acid Batteries:	No
Recycler Activity Without Storage:	Not reported
Manifest Broker:	Not reported
Sub-Part P Indicator:	No

Historic Generators:

Receive Date:	20130401
Handler Name: CON EDISON SERVICE BOX:	53894
Federal Waste Generator Description:	Conditionally Exempt Small Quantity Generator
State District Owner:	NY
Large Quantity Handler of Universal Waste:	No
Recognized Trader Importer:	No
Recognized Trader Exporter:	No
Spent Lead Acid Battery Importer:	No
Spent Lead Acid Battery Exporter:	No

CON EDISON SERVICE BOX: 53894 (Continued) **1016450738**

Current Record:	No
Non Storage Recycler Activity:	Not reported
Electronic Manifest Broker:	Not reported
Receive Date:	20130501
Handler Name: CON EDISON SERVICE BOX:	53894
Federal Waste Generator Description:	Not a generator, verified
State District Owner:	NY
Large Quantity Handler of Universal Waste:	No
Recognized Trader Importer:	No
Recognized Trader Exporter:	No
Spent Lead Acid Battery Importer:	No
Spent Lead Acid Battery Exporter:	No
Current Record:	Yes
Non Storage Recycler Activity:	Not reported
Electronic Manifest Broker:	Not reported

List of NAICS Codes and Descriptions:

NAICS Codes:	No NAICS Codes Found

Facility Has Received Notices of Violations:

Violations:	No Violations Found

Evaluation Action Summary:

Evaluations:	No Evaluations Found

NY MANIFEST:

Name:	CON EDISON
Address:	1ST AVE & 124 ST N SIDE
City,State,Zip:	NEW YORK, NY 10035
Country:	USA
EPA ID:	NYP004297651
Facility Status:	Not reported
Location Address 1:	W/S 1ST AVE 107’ N/O E 124TH ST
Code:	BP
Location Address 2:	SERV BOX 53894
Total Tanks:	Not reported
Location City:	NEW YORK
Location State:	NY
Location Zip:	10035
Location Zip 4:	Not reported

NY MANIFEST:

EPAID:	NYP004297651
Mailing Name:	CON EDISON
Mailing Contact:	TOM TEELING
Mailing Address 1:	4 IRVING PLACE - 15TH FLOOR
Mailing Address 2:	Not reported
Mailing City:	NEW YORK
Mailing State:	NY
Mailing Zip:	10003
Mailing Zip 4:	Not reported
Mailing Country:	USA
Mailing Phone:	2124603770

CON EDISON SERVICE BOX: 53894 (Continued) **1016450738**

NY MANIFEST:

Document ID:	Not reported
Manifest Status:	Not reported
seq:	Not reported
Year:	2018
Trans1 State ID:	NJ0000027193
Trans2 State ID:	Not reported
Generator Ship Date:	04/01/2013
Trans1 Recv Date:	04/01/2013
Trans2 Recv Date:	Not reported
TSD Site Recv Date:	04/04/2013
Part A Recv Date:	Not reported
Part B Recv Date:	Not reported
Generator EPA ID:	NYP004297651
Trans1 EPA ID:	Not reported
Trans2 EPA ID:	Not reported
TSDF ID 1:	NJD002200046
TSDF ID 2:	Not reported
Manifest Tracking Number:	010708340JJK
Import Indicator:	N
Export Indicator:	N
Discr Quantity Indicator:	N
Discr Type Indicator:	N
Discr Residue Indicator:	N
Discr Partial Reject Indicator:	N
Discr Full Reject Indicator:	N
Manifest Ref Number:	Not reported
Alt Facility RCRA ID:	Not reported
Alt Facility Sign Date:	Not reported
MGMT Method Type Code:	H110
Waste Code:	Not reported
Waste Code:	Not reported
Waste Code:	Not reported
Waste Code:	Not reported
Waste Code:	Not reported
Waste Code:	Not reported
Quantity:	200
Units:	P - Pounds
Number of Containers:	1
Container Type:	TT - Cargo tank, tank trucks
Handling Method:	T Chemical, physical, or biological treatment.
Specific Gravity:	1
Waste Code:	D008
Waste Code 1_2:	Not reported
Waste Code 1_3:	Not reported
Waste Code 1_4:	Not reported
Waste Code 1_5:	Not reported
Waste Code 1_6:	Not reported

O186 **CON EDISON** **RCRA NonGen / NLR** **1014395666**
SE **E 120TH ST & PALADINO AVE** **NYP004171310**
1/8-1/4 **NEW YORK, NY 10035**
0.146 mi.
773 ft. **Site 6 of 15 in cluster O**

Relative: **Lower**
Actual: **7 ft.**

RCRA NonGen / NLR:

Date Form Received by Agency:		20160601
Handler Name:	CON EDISON	
Handler Address:		E 120TH ST & PALADINO AVE
Handler City,State,Zip:		NEW YORK, NY 10035
EPA ID:		NYP004171310
Contact Name:		NEIL SKOW
Contact Address:		Not reported
Contact City,State,Zip:		Not reported
Contact Telephone:		718-204-4249
Contact Fax:		Not reported
Contact Email:		Not reported
Contact Title:		Not reported
EPA Region:		02
Land Type:		Private
Federal Waste Generator Description:		Not a generator, verified
Non-Notifier:		Not reported
Biennial Report Cycle:		Not reported
Accessibility:		Not reported
Active Site Indicator:		Not reported
State District Owner:		NY
State District:		NYSDEC R2
Mailing Address:		4 IRVING PL, RM 828
Mailing City,State,Zip:		NEW YORK, NY 10003
Owner Name:		Not reported
Owner Type:		Not reported
Operator Name:		Not reported
Operator Type:		Not reported
Short-Term Generator Activity:		No
Importer Activity:		No
Mixed Waste Generator:		No
Transporter Activity:		No
Transfer Facility Activity:		No
Recycler Activity with Storage:		No
Small Quantity On-Site Burner Exemption:		No
Smelting Melting and Refining Furnace Exemption:		No
Underground Injection Control:		No
Off-Site Waste Receipt:		No
Universal Waste Indicator:		No
Universal Waste Destination Facility:		No
Federal Universal Waste:		No
Active Site Fed-Reg Treatment Storage and Disposal Facility:		Not reported
Active Site Converter Treatment storage and Disposal Facility:		Not reported
Active Site State-Reg Treatment Storage and Disposal Facility:		Not reported
Active Site State-Reg Handler:		---
Federal Facility Indicator:		Not reported
Hazardous Secondary Material Indicator:		NN
Sub-Part K Indicator:		Not reported
Commercial TSD Indicator:		No
Treatment Storage and Disposal Type:		Not reported
2018 GPRA Permit Baseline:		Not on the Baseline
2018 GPRA Renewals Baseline:		Not on the Baseline
Permit Renewals Workload Universe:		Not reported

CON EDISON (Continued) **1014395666**

Permit Workload Universe:	Not reported
Permit Progress Universe:	Not reported
Post-Closure Workload Universe:	Not reported
Closure Workload Universe:	Not reported
202 GPRA Corrective Action Baseline:	No
Corrective Action Workload Universe:	No
Subject to Corrective Action Universe:	No
Non-TSDFs Where RCRA CA has Been Imposed Universe:	No
TSDFs Potentially Subject to CA Under 3004 (u)/(v) Universe:	No
TSDFs Only Subject to CA under Discretionary Auth Universe:	No
Corrective Action Priority Ranking:	No NCAPS ranking
Environmental Control Indicator:	No
Institutional Control Indicator:	No
Human Exposure Controls Indicator:	N/A
Groundwater Controls Indicator:	N/A
Operating TSDF Universe:	Not reported
Full Enforcement Universe:	Not reported
Significant Non-Complier Universe:	No
Unaddressed Significant Non-Complier Universe:	No
Addressed Significant Non-Complier Universe:	No
Significant Non-Complier With a Compliance Schedule Universe:	No
Financial Assurance Required:	Not reported
Handler Date of Last Change:	20160928
Recognized Trader-Importer:	No
Recognized Trader-Exporter:	No
Importer of Spent Lead Acid Batteries:	No
Exporter of Spent Lead Acid Batteries:	No
Recycler Activity Without Storage:	Not reported
Manifest Broker:	Not reported
Sub-Part P Indicator:	No

Historic Generators:

Receive Date:	20090608
Handler Name: CON EDISON	
Federal Waste Generator Description:	Conditionally Exempt Small Quantity Generator
State District Owner:	NY
Large Quantity Handler of Universal Waste:	No
Recognized Trader Importer:	No
Recognized Trader Exporter:	No
Spent Lead Acid Battery Importer:	No
Spent Lead Acid Battery Exporter:	No
Current Record:	No
Non Storage Recycler Activity:	Not reported
Electronic Manifest Broker:	Not reported

Receive Date:	20160601
Handler Name: CON EDISON	
Federal Waste Generator Description:	Not a generator, verified
State District Owner:	NY
Large Quantity Handler of Universal Waste:	No
Recognized Trader Importer:	No
Recognized Trader Exporter:	No
Spent Lead Acid Battery Importer:	No
Spent Lead Acid Battery Exporter:	No
Current Record:	Yes
Non Storage Recycler Activity:	Not reported

CON EDISON (Continued) **1014395666**

Electronic Manifest Broker: Not reported

List of NAICS Codes and Descriptions:
NAICS Codes: No NAICS Codes Found

Facility Has Received Notices of Violations:
Violations: No Violations Found

Evaluation Action Summary:
Evaluations: No Evaluations Found

O187 **CON EDISON - VAULT V8234** **NY MANIFEST** **S120958876**
SE **PALADINO AVE & E 120TH ST** **N/A**
1/8-1/4 **NEW YORK, NY 10035**
0.146 mi.
773 ft. **Site 7 of 15 in cluster O**

Relative:
Lower

Actual:
7 ft.

NY MANIFEST:

Name:	CON EDISON - VAULT V8234
Address:	PALADINO AVE & E 120TH ST
City,State,Zip:	NEW YORK, NY 10035
Country:	USA
EPA ID:	NYP004971949
Facility Status:	Not reported
Location Address 1:	PALADINO AVE & E 120TH ST
Code:	BP
Location Address 2:	Not reported
Total Tanks:	Not reported
Location City:	NEW YORK
Location State:	NY
Location Zip:	10035
Location Zip 4:	Not reported

NY MANIFEST:

EPAID:	NYP004971949
Mailing Name:	CON EDISON - VAULT V8234
Mailing Contact:	CON EDISON
Mailing Address 1:	4 IRVING PL 15TH FL NE
Mailing Address 2:	Not reported
Mailing City:	NEW YORK
Mailing State:	NY
Mailing Zip:	10003
Mailing Zip 4:	Not reported
Mailing Country:	USA
Mailing Phone:	Not reported

P188 **CON EDISON** **RCRA NonGen / NLR** **1019902822**
NW **2353 2ND AVE & 121ST ST** **FINDS** **NYP004778247**
1/8-1/4 **NEW YORK, NY 10035** **ECHO**
0.148 mi.
784 ft. **Site 2 of 8 in cluster P**

Relative: **Higher**
Actual: **12 ft.**

RCRA NonGen / NLR:

Date Form Received by Agency:		20150504
Handler Name:	CON EDISON	
Handler Address:		2353 2ND AVE & 121ST ST
Handler City,State,Zip:		NEW YORK, NY 10035
EPA ID:		NYP004778247
Contact Name:		THOMAS TEELING
Contact Address:		Not reported
Contact City,State,Zip:		Not reported
Contact Telephone:		212-460-3770
Contact Fax:		Not reported
Contact Email:		Not reported
Contact Title:		Not reported
EPA Region:		02
Land Type:		Private
Federal Waste Generator Description:		Not a generator, verified
Non-Notifier:		Not reported
Biennial Report Cycle:		Not reported
Accessibility:		Not reported
Active Site Indicator:		Not reported
State District Owner:		NY
State District:		NYSDEC R2
Mailing Address:		IRVING PL 15TH FL NE
Mailing City,State,Zip:		NEW YORK, NY 10003
Owner Name:		Not reported
Owner Type:		Not reported
Operator Name:		Not reported
Operator Type:		Not reported
Short-Term Generator Activity:		No
Importer Activity:		No
Mixed Waste Generator:		No
Transporter Activity:		No
Transfer Facility Activity:		No
Recycler Activity with Storage:		No
Small Quantity On-Site Burner Exemption:		No
Smelting Melting and Refining Furnace Exemption:		No
Underground Injection Control:		No
Off-Site Waste Receipt:		No
Universal Waste Indicator:		No
Universal Waste Destination Facility:		No
Federal Universal Waste:		No
Active Site Fed-Reg Treatment Storage and Disposal Facility:		Not reported
Active Site Converter Treatment storage and Disposal Facility:		Not reported
Active Site State-Reg Treatment Storage and Disposal Facility:		Not reported
Active Site State-Reg Handler:		---
Federal Facility Indicator:		Not reported
Hazardous Secondary Material Indicator:		NN
Sub-Part K Indicator:		Not reported
Commercial TSD Indicator:		No
Treatment Storage and Disposal Type:		Not reported
2018 GPRA Permit Baseline:		Not on the Baseline
2018 GPRA Renewals Baseline:		Not on the Baseline
Permit Renewals Workload Universe:		Not reported

CON EDISON (Continued) **1019902822**

Permit Workload Universe:	Not reported
Permit Progress Universe:	Not reported
Post-Closure Workload Universe:	Not reported
Closure Workload Universe:	Not reported
202 GPRA Corrective Action Baseline:	No
Corrective Action Workload Universe:	No
Subject to Corrective Action Universe:	No
Non-TSDFs Where RCRA CA has Been Imposed Universe:	No
TSDFs Potentially Subject to CA Under 3004 (u)/(v) Universe:	No
TSDFs Only Subject to CA under Discretionary Auth Universe:	No
Corrective Action Priority Ranking:	No NCAPS ranking
Environmental Control Indicator:	No
Institutional Control Indicator:	No
Human Exposure Controls Indicator:	N/A
Groundwater Controls Indicator:	N/A
Operating TSDF Universe:	Not reported
Full Enforcement Universe:	Not reported
Significant Non-Complier Universe:	No
Unaddressed Significant Non-Complier Universe:	No
Addressed Significant Non-Complier Universe:	No
Significant Non-Complier With a Compliance Schedule Universe:	No
Financial Assurance Required:	Not reported
Handler Date of Last Change:	20160909
Recognized Trader-Importer:	No
Recognized Trader-Exporter:	No
Importer of Spent Lead Acid Batteries:	No
Exporter of Spent Lead Acid Batteries:	No
Recycler Activity Without Storage:	Not reported
Manifest Broker:	Not reported
Sub-Part P Indicator:	No

Historic Generators:

Receive Date:	20150504
Handler Name: CON EDISON	
Federal Waste Generator Description:	Small Quantity Generator
State District Owner:	NY
Large Quantity Handler of Universal Waste:	No
Recognized Trader Importer:	No
Recognized Trader Exporter:	No
Spent Lead Acid Battery Importer:	No
Spent Lead Acid Battery Exporter:	No
Current Record:	No
Non Storage Recycler Activity:	Not reported
Electronic Manifest Broker:	Not reported

Receive Date:	20150504
Handler Name: CON EDISON	
Federal Waste Generator Description:	Not a generator, verified
State District Owner:	NY
Large Quantity Handler of Universal Waste:	No
Recognized Trader Importer:	No
Recognized Trader Exporter:	No
Spent Lead Acid Battery Importer:	No
Spent Lead Acid Battery Exporter:	No
Current Record:	Yes
Non Storage Recycler Activity:	Not reported

CON EDISON (Continued) **1019902822**

Electronic Manifest Broker: Not reported

List of NAICS Codes and Descriptions:
NAICS Codes: No NAICS Codes Found

Facility Has Received Notices of Violations:
Violations: No Violations Found

Evaluation Action Summary:
Evaluations: No Evaluations Found

FINDS:
Registry ID: 110069697322

Click Here:

Environmental Interest/Information System:
RCRAInfo is a national information system that supports the Resource Conservation and Recovery Act (RCRA) program through the tracking of events and activities related to facilities that generate, transport, and treat, store, or dispose of hazardous waste. RCRAInfo allows RCRA program staff to track the notification, permit, compliance, and corrective action activities required under RCRA.

Click this hyperlink while viewing on your computer to access additional FINDS: detail in the EDR Site Report.

ECHO:

Envid:	1019902822
Registry ID:	110069697322
DFR URL:	http://echo.epa.gov/detailed-facility-report?fid=110069697322
Name:	CON EDISON
Address:	2353 2ND AVE & 121ST ST
City,State,Zip:	NEW YORK, NY 10035

P189 **CONSOLIDATED EDISON** **NY MANIFEST** **S117564348**
NW **W 121 ST & 2 AVE** **N/A**
1/8-1/4 **NEW YORK, NY 10035**
0.149 mi.
785 ft. **Site 3 of 8 in cluster P**

Relative:
Higher

Actual:
12 ft.

NY MANIFEST:

Name:	CONSOLIDATED EDISON
Address:	W 121 ST & 2 AVE
City,State,Zip:	NEW YORK, NY 10035
Country:	USA
EPA ID:	NYP004188553
Facility Status:	Not reported
Location Address 1:	W 121 ST & 2 AVE
Code:	BP
Location Address 2:	Not reported
Total Tanks:	Not reported
Location City:	NEW YORK
Location State:	NY
Location Zip:	10035
Location Zip 4:	Not reported

CONSOLIDATED EDISON (Continued) **S117564348**

NY MANIFEST:

EPAID:	NYP004188553
Mailing Name:	CONSOLIDATED EDISON
Mailing Contact:	CONSOLIDATED EDISON
Mailing Address 1:	4 IRVING PLACE RM 828
Mailing Address 2:	Not reported
Mailing City:	NEW YORK
Mailing State:	NY
Mailing Zip:	10003
Mailing Zip 4:	Not reported
Mailing Country:	USA
Mailing Phone:	2124602808

NY MANIFEST:

Document ID:	Not reported
Manifest Status:	Not reported
seq:	Not reported
Year:	2018
Trans1 State ID:	NJ0000027193
Trans2 State ID:	Not reported
Generator Ship Date:	08/07/2009
Trans1 Recv Date:	08/07/2009
Trans2 Recv Date:	Not reported
TSD Site Recv Date:	08/07/2009
Part A Recv Date:	Not reported
Part B Recv Date:	Not reported
Generator EPA ID:	NYP004188553
Trans1 EPA ID:	Not reported
Trans2 EPA ID:	Not reported
TSDF ID 1:	NJD002200046
TSDF ID 2:	Not reported
Manifest Tracking Number:	000961705GBF
Import Indicator:	N
Export Indicator:	N
Discr Quantity Indicator:	N
Discr Type Indicator:	N
Discr Residue Indicator:	N
Discr Partial Reject Indicator:	N
Discr Full Reject Indicator:	N
Manifest Ref Number:	Not reported
Alt Facility RCRA ID:	Not reported
Alt Facility Sign Date:	Not reported
MGMT Method Type Code:	H111
Waste Code:	Not reported
Waste Code:	Not reported
Waste Code:	Not reported
Waste Code:	Not reported
Waste Code:	Not reported
Waste Code:	Not reported
Quantity:	4500
Units:	P - Pounds
Number of Containers:	1
Container Type:	TT - Cargo tank, tank trucks
Handling Method:	T Chemical, physical, or biological treatment.
Specific Gravity:	1
Waste Code:	D008

CONSOLIDATED EDISON (Continued) **S117564348**

Waste Code 1_2:	Not reported
Waste Code 1_3:	Not reported
Waste Code 1_4:	Not reported
Waste Code 1_5:	Not reported
Waste Code 1_6:	Not reported

P190 **CON EDISON - SERVICE BOX 55074** **RCRA-LQG 1014396543**
NW **W 121 ST & 2 AVE** **NJ MANIFEST NYP004188553**
1/8-1/4 **NEW YORK, NY 10035**
0.149 mi.
785 ft. **Site 4 of 8 in cluster P**

Relative: **Higher**
Actual: **12 ft.**

RCRA-LQG:

Date Form Received by Agency:	20100323
Handler Name:	CON EDISON - SERVICE BOX 55074
Handler Address:	W 121 ST & 2 AVE
Handler City,State,Zip:	NEW YORK, NY 10035
EPA ID:	NYP004188553
Contact Name:	FRANKLYN MURRAY
Contact Address:	Not reported
Contact City,State,Zip:	Not reported
Contact Telephone:	212-460-2808
Contact Fax:	Not reported
Contact Email:	MURRAYFR@CONED.COM
Contact Title:	Not reported
EPA Region:	02
Land Type:	Private
Federal Waste Generator Description:	Large Quantity Generator
Non-Notifier:	Not reported
Biennial Report Cycle:	2009
Accessibility:	Not reported
Active Site Indicator:	Handler Activities
State District Owner:	Not reported
State District:	Not reported
Mailing Address:	4 IRVING PLACE
Mailing City,State,Zip:	NEW YORK, NY 10003
Owner Name:	CONSOLIDATED EDISON COMPANY OF NY, INC.
Owner Type:	Private
Operator Name:	CONSOLIDATED EDISON COMPANY OF NY, INC.
Operator Type:	Private
Short-Term Generator Activity:	No
Importer Activity:	No
Mixed Waste Generator:	No
Transporter Activity:	No
Transfer Facility Activity:	No
Recycler Activity with Storage:	No
Small Quantity On-Site Burner Exemption:	No
Smelting Melting and Refining Furnace Exemption:	No
Underground Injection Control:	No
Off-Site Waste Receipt:	No
Universal Waste Indicator:	No
Universal Waste Destination Facility:	No
Federal Universal Waste:	No
Active Site Fed-Reg Treatment Storage and Disposal Facility:	Not reported
Active Site Converter Treatment storage and Disposal Facility:	Not reported
Active Site State-Reg Treatment Storage and Disposal Facility:	Not reported
Active Site State-Reg Handler:	---

CON EDISON - SERVICE BOX 55074 (Continued) **1014396543**

Federal Facility Indicator:	Not reported
Hazardous Secondary Material Indicator:	NN
Sub-Part K Indicator:	Not reported
Commercial TSD Indicator:	No
Treatment Storage and Disposal Type:	Not reported
2018 GPRA Permit Baseline:	Not on the Baseline
2018 GPRA Renewals Baseline:	Not on the Baseline
Permit Renewals Workload Universe:	Not reported
Permit Workload Universe:	Not reported
Permit Progress Universe:	Not reported
Post-Closure Workload Universe:	Not reported
Closure Workload Universe:	Not reported
202 GPRA Corrective Action Baseline:	No
Corrective Action Workload Universe:	No
Subject to Corrective Action Universe:	No
Non-TSDFs Where RCRA CA has Been Imposed Universe:	No
TSDFs Potentially Subject to CA Under 3004 (u)/(v) Universe:	No
TSDFs Only Subject to CA under Discretionary Auth Universe:	No
Corrective Action Priority Ranking:	No NCAPS ranking
Environmental Control Indicator:	No
Institutional Control Indicator:	No
Human Exposure Controls Indicator:	N/A
Groundwater Controls Indicator:	N/A
Operating TSDF Universe:	Not reported
Full Enforcement Universe:	Not reported
Significant Non-Complier Universe:	No
Unaddressed Significant Non-Complier Universe:	No
Addressed Significant Non-Complier Universe:	No
Significant Non-Complier With a Compliance Schedule Universe:	No
Financial Assurance Required:	Not reported
Handler Date of Last Change:	20150414
Recognized Trader-Importer:	No
Recognized Trader-Exporter:	No
Importer of Spent Lead Acid Batteries:	No
Exporter of Spent Lead Acid Batteries:	No
Recycler Activity Without Storage:	Not reported
Manifest Broker:	Not reported
Sub-Part P Indicator:	No

Biennial: List of Years
Year: 2009

Click Here for Biennial Reporting System Data:

Hazardous Waste Summary:
Waste Code: D008
Waste Description: LEAD

Handler - Owner Operator:

Owner/Operator Indicator:	Operator
Owner/Operator Name:	CONSOLIDATED EDISON COMPANY OF NY, INC.
Legal Status:	Private
Date Became Current:	20090729
Date Ended Current:	Not reported
Owner/Operator Address:	4 IRVING PLACE
Owner/Operator City,State,Zip:	NEW YORK, NY 10003

CON EDISON - SERVICE BOX 55074 (Continued) **1014396543**

Owner/Operator Telephone: Not reported
Owner/Operator Telephone Ext: Not reported
Owner/Operator Fax: Not reported
Owner/Operator Email: Not reported

Owner/Operator Indicator: Owner
Owner/Operator Name: CONSOLIDATED EDISON COMPANY OF NY, INC.
Legal Status: Private
Date Became Current: 20090729
Date Ended Current: Not reported
Owner/Operator Address: 4 IRVING PLACE
Owner/Operator City,State,Zip: NEW YORK, NY 10003
Owner/Operator Telephone: Not reported
Owner/Operator Telephone Ext: Not reported
Owner/Operator Fax: Not reported
Owner/Operator Email: Not reported

Historic Generators:
Receive Date: 20100323
Handler Name: CON EDISON - SERVICE BOX 55074
Federal Waste Generator Description: Large Quantity Generator
State District Owner: Not reported
Large Quantity Handler of Universal Waste: No
Recognized Trader Importer: No
Recognized Trader Exporter: No
Spent Lead Acid Battery Importer: No
Spent Lead Acid Battery Exporter: No
Current Record: Yes
Non Storage Recycler Activity: Not reported
Electronic Manifest Broker: Not reported

Receive Date: 20090729
Handler Name: CON EDISON
Federal Waste Generator Description: Conditionally Exempt Small Quantity Generator
State District Owner: NY
Large Quantity Handler of Universal Waste: No
Recognized Trader Importer: No
Recognized Trader Exporter: No
Spent Lead Acid Battery Importer: No
Spent Lead Acid Battery Exporter: No
Current Record: No
Non Storage Recycler Activity: Not reported
Electronic Manifest Broker: Not reported

List of NAICS Codes and Descriptions:
NAICS Code: 221122
NAICS Description: ELECTRIC POWER DISTRIBUTION

Facility Has Received Notices of Violations:
Violations: No Violations Found

Evaluation Action Summary:
Evaluations: No Evaluations Found

CON EDISON - SERVICE BOX 55074 (Continued) **1014396543**

NJ MANIFEST:

EPA Id:	NYP004188553
Mail Address:	4 IRVING PL, RM 828
Mail City/State/Zip:	NEW YORK, NY 10003
Facility Phone:	Not reported
Emergency Phone:	Not reported
Contact:	DENNIS MICHAELIDES
Comments:	Not reported
SIC Code:	Not reported
County:	NY061
Municipal:	Not reported
Previous EPA Id:	Not reported
Gen Flag:	Not reported
Trans Flag:	Not reported
TSDF Flag:	Not reported
Name Change:	Not reported
Date Change:	Not reported

Manifest:

Manifest Number:	000961705GBF
EPA ID:	NYP004188553
Date Shipped:	08/07/2009
TSDF EPA ID:	NJD002200046
Transporter EPA ID:	NJ0000027193
Transporter 2 EPA ID:	Not reported
Transporter 3 EPA ID:	Not reported
Transporter 4 EPA ID:	Not reported
Transporter 5 EPA ID:	Not reported
Transporter 6 EPA ID:	Not reported
Transporter 7 EPA ID:	Not reported
Transporter 8 EPA ID:	Not reported
Transporter 9 EPA ID:	Not reported
Transporter 10 EPA ID:	Not reported
Date Trans1 Transported Waste:	08/07/2009
Date Trans2 Transported Waste:	Not reported
Date Trans3 Transported Waste:	Not reported
Date Trans4 Transported Waste:	Not reported
Date Trans5 Transported Waste:	Not reported
Date Trans6 Transported Waste:	Not reported
Date Trans7 Transported Waste:	Not reported
Date Trans8 Transported Waste:	Not reported
Date Trans9 Transported Waste:	Not reported
Date Trans10 Transported Waste:	Not reported
Date TSDF Received Waste:	08/07/2009
TSDF EPA Facility Name:	Not reported
QTY Units:	Not reported
Transporter SEQ ID:	Not reported
Transporter-1 Date:	Not reported
Waste SEQ ID:	Not reported
Waste Type Code 2:	Not reported
Waste Type Code 3:	Not reported
Waste Type Code 4:	Not reported
Waste Type Code 5:	Not reported
Waste Type Code 6:	Not reported
Date Accepted:	Not reported
Manifest Discrepancy Type:	Not reported
Data Entry Number:	Not reported

CON EDISON - SERVICE BOX 55074 (Continued) **1014396543**

Was Load Rejected: NEW YORK, NY 10003
Reason Load Was Rejected: Not reported

Waste:
Manifest Year: Not reported
Waste Code: D008
Hand Code: H111
Quantity: 4500 P

N191 **APARTMENT BLDG - TTF** **NY LTANKS** **S103558037**
WNW **120TH ST & SECOND AVE** **N/A**
1/8-1/4 **NEW YORK, NY**
0.149 mi.
786 ft. **Site 5 of 14 in cluster N**

Relative: **Higher**
Actual: **12 ft.**

LTANKS:
Name: APARTMENT BLDG - TTF
Address: 120TH ST & SECOND AVE
City,State,Zip: NEW YORK, NY
Spill Number/Closed Date: 9808968 / 2014-11-28
Facility ID: 9808968
Site ID: 203097
Spill Date: 1998-10-19
Spill Cause: Tank Test Failure
Spill Source: Commercial/Industrial
Spill Class: B3
Cleanup Ceased: Not reported
SWIS: 3101
Investigator: TJDEMEO
Referred To: Not reported
Reported to Dept: 1998-10-19
CID: 371
Water Affected: Not reported
Spill Notifier: Tank Tester
Last Inspection: Not reported
Recommended Penalty: False
Meets Standard: False
UST Involvement: False
Remediation Phase: 0
Date Entered In Computer: 1998-10-19
Spill Record Last Update: 2014-11-28
Spiller Name: Not reported
Spiller Company: HOWARD - BLDG MGR
Spiller Address: Not reported
Spiller County: 001
Spiller Contact: HOWARD LEAPORE
Spiller Phone: (212) 744-9707
Spiller Extention: Not reported
DEC Region: 2
DER Facility ID: 168925
DEC Memo: "Prior to Sept, 2004 data translation this spill Lead_DEC Field was AUSTIN 5/18/04 - AUSTIN - TRANSFERRED FROM TOMASELLO FOR REASSIGNMENT - END 7/27/05 - Transferred for closure review to M Johnson. 6/15/06 Transferred for closure review to T Knizek. 08/13/12 - LZ As Randy Austin requested, the spill has been reassigned to Tim DeMeo 11/28/14

APARTMENT BLDG - TTF (Continued) **S103558037**

TJD File review. No specific address provided. No historical information available. Spill administratively closed."
Remarks: "TANK WONT HOLD PRODUCT TO TEST IT - AUTOMATIC FAIL."

All TTF:
Facility ID: 9808968
Spill Number: 9808968
Spill Tank Test: 1546417
Site ID: 203097
Tank Number: 1
Tank Size: 2000
Material: 0001
EPA UST: Not reported
UST: Not reported
Cause: Not reported
Source: Not reported
Test Method: 03
Test Method 2: Horner EZ Check I or II
Leak Rate: .00
Gross Fail: Not reported
Modified By: Spills
Last Modified Date: Not reported

All Materials:
Site ID: 203097
Operable Unit ID: 1070153
Operable Unit: 01
Material ID: 316439
Material Code: 0001A
Material Name: #2 fuel oil
Case No.: Not reported
Material FA: Petroleum
Quantity: .00
Units: G
Recovered: .00
Oxygenate: Not reported

S192 **EAST RIVER PLAZA** **RCRA-VSQG** **1007112697**
SSE **506-508 E 118TH ST** **NYR000120139**
1/8-1/4 **NEW YORK, NY 10035**
0.149 mi.
789 ft. **Site 1 of 12 in cluster S**

Relative: **Higher**
Actual: **10 ft.**

RCRA-VSQG:
Date Form Received by Agency: 20070101
Handler Name: EAST RIVER PLAZA
Handler Address: 506-508 E 118TH ST
Handler City,State,Zip: NEW YORK, NY 10035
EPA ID: NYR000120139
Contact Name: DAVID BLUMENFELD
Contact Address: JERICHO TNPK
Contact City,State,Zip: SYOSSET, NY 11791-4498
Contact Telephone: 516-921-0800
Contact Fax: Not reported
Contact Email: Not reported
Contact Title: Not reported
EPA Region: 02

EAST RIVER PLAZA (Continued) **1007112697**

Land Type:	Private
Federal Waste Generator Description:	Conditionally Exempt Small Quantity Generator
Non-Notifier:	Not reported
Biennial Report Cycle:	Not reported
Accessibility:	Not reported
Active Site Indicator:	Handler Activities
State District Owner:	NY
State District:	NYSDEC R2
Mailing Address:	JERICHO TNPK
Mailing City,State,Zip:	SYOSSET, NY 11791-4498
Owner Name:	TIAGO HOLDINGS LLC - C/O BDG
Owner Type:	Private
Operator Name:	EAST RIVER PLAZA
Operator Type:	Private
Short-Term Generator Activity:	No
Importer Activity:	No
Mixed Waste Generator:	No
Transporter Activity:	No
Transfer Facility Activity:	No
Recycler Activity with Storage:	No
Small Quantity On-Site Burner Exemption:	No
Smelting Melting and Refining Furnace Exemption:	No
Underground Injection Control:	No
Off-Site Waste Receipt:	No
Universal Waste Indicator:	No
Universal Waste Destination Facility:	No
Federal Universal Waste:	No
Active Site Fed-Reg Treatment Storage and Disposal Facility:	Not reported
Active Site Converter Treatment storage and Disposal Facility:	Not reported
Active Site State-Reg Treatment Storage and Disposal Facility:	Not reported
Active Site State-Reg Handler:	---
Federal Facility Indicator:	Not reported
Hazardous Secondary Material Indicator:	NN
Sub-Part K Indicator:	Not reported
Commercial TSD Indicator:	No
Treatment Storage and Disposal Type:	Not reported
2018 GPRA Permit Baseline:	Not on the Baseline
2018 GPRA Renewals Baseline:	Not on the Baseline
Permit Renewals Workload Universe:	Not reported
Permit Workload Universe:	Not reported
Permit Progress Universe:	Not reported
Post-Closure Workload Universe:	Not reported
Closure Workload Universe:	Not reported
202 GPRA Corrective Action Baseline:	No
Corrective Action Workload Universe:	No
Subject to Corrective Action Universe:	No
Non-TSDFs Where RCRA CA has Been Imposed Universe:	No
TSDFs Potentially Subject to CA Under 3004 (u)/(v) Universe:	No
TSDFs Only Subject to CA under Discretionary Auth Universe:	No
Corrective Action Priority Ranking:	No NCAPS ranking
Environmental Control Indicator:	No
Institutional Control Indicator:	No
Human Exposure Controls Indicator:	N/A
Groundwater Controls Indicator:	N/A
Operating TSDF Universe:	Not reported
Full Enforcement Universe:	Not reported
Significant Non-Complier Universe:	No

EAST RIVER PLAZA (Continued) **1007112697**

Unaddressed Significant Non-Complier Universe:	No
Addressed Significant Non-Complier Universe:	No
Significant Non-Complier With a Compliance Schedule Universe:	No
Financial Assurance Required:	Not reported
Handler Date of Last Change:	20150414
Recognized Trader-Importer:	No
Recognized Trader-Exporter:	No
Importer of Spent Lead Acid Batteries:	No
Exporter of Spent Lead Acid Batteries:	No
Recycler Activity Without Storage:	Not reported
Manifest Broker:	Not reported
Sub-Part P Indicator:	No

Hazardous Waste Summary:

Waste Code:	D001
Waste Description:	IGNITABLE WASTE
Waste Code:	F002
Waste Description:	THE FOLLOWING SPENT HALOGENATED SOLVENTS: TETRACHLOROETHYLENE, METHYLENE CHLORIDE, TRICHLOROETHYLENE, 1,1,1-TRICHLOROETHANE, CHLOROBENZENE, 1,1,2-TRICHLORO-1,2,2-TRIFLUOROETHANE, ORTHO-DICHLOROBENZENE, TRICHLOROFLUOROMETHANE, AND 1,1,2, TRICHLOROETHANE; ALL SPENT SOLVENT MIXTURES/BLENDS CONTAINING, BEFORE USE, A TOTAL OF TEN PERCENT OR MORE (BY VOLUME) OF ONE OR MORE OF THE ABOVE HALOGENATED SOLVENTS OR THOSE SOLVENTS LISTED IN F001, F004, AND F005; AND STILL BOTTOMS FROM THE RECOVERY OF THESE SPENT SOLVENTS AND SPENT SOLVENT MIXTURES.

Handler - Owner Operator:

Owner/Operator Indicator:	Owner
Owner/Operator Name:	TIAGO HOLDINGS LLC - C/O BDG
Legal Status:	Private
Date Became Current:	19801231
Date Ended Current:	Not reported
Owner/Operator Address:	6800 JERICHO TNPK
Owner/Operator City,State,Zip:	SYOSSET, NY 11791-4498
Owner/Operator Telephone:	516-921-0800
Owner/Operator Telephone Ext:	Not reported
Owner/Operator Fax:	Not reported
Owner/Operator Email:	Not reported
Owner/Operator Indicator:	Operator
Owner/Operator Name:	EAST RIVER PLAZA
Legal Status:	Private
Date Became Current:	19801231
Date Ended Current:	Not reported
Owner/Operator Address:	506-508 E 118TH ST
Owner/Operator City,State,Zip:	NEW YORK, NY 10035
Owner/Operator Telephone:	516-921-0800
Owner/Operator Telephone Ext:	Not reported
Owner/Operator Fax:	Not reported
Owner/Operator Email:	Not reported
Owner/Operator Indicator:	Operator
Owner/Operator Name:	EAST RIVER PLAZA

EAST RIVER PLAZA (Continued) **1007112697**

Legal Status:	Private
Date Became Current:	19801231
Date Ended Current:	Not reported
Owner/Operator Address:	506-508 E 118TH ST
Owner/Operator City,State,Zip:	NEW YORK, NY 10035
Owner/Operator Telephone:	516-921-0800
Owner/Operator Telephone Ext:	Not reported
Owner/Operator Fax:	Not reported
Owner/Operator Email:	Not reported
Owner/Operator Indicator:	Owner
Owner/Operator Name:	TIAGO HOLDINGS LLC - C/O BDG
Legal Status:	Private
Date Became Current:	19801231
Date Ended Current:	Not reported
Owner/Operator Address:	6800 JERICHO TNPK
Owner/Operator City,State,Zip:	SYOSSET, NY 11791-4498
Owner/Operator Telephone:	516-921-0800
Owner/Operator Telephone Ext:	Not reported
Owner/Operator Fax:	Not reported
Owner/Operator Email:	Not reported

Historic Generators:

Receive Date:	20060101
Handler Name: EAST RIVER PLAZA	
Federal Waste Generator Description:	Conditionally Exempt Small Quantity Generator
State District Owner:	NY
Large Quantity Handler of Universal Waste:	No
Recognized Trader Importer:	No
Recognized Trader Exporter:	No
Spent Lead Acid Battery Importer:	No
Spent Lead Acid Battery Exporter:	No
Current Record:	No
Non Storage Recycler Activity:	Not reported
Electronic Manifest Broker:	Not reported
Receive Date:	20070101
Handler Name: EAST RIVER PLAZA	
Federal Waste Generator Description:	Conditionally Exempt Small Quantity Generator
State District Owner:	NY
Large Quantity Handler of Universal Waste:	No
Recognized Trader Importer:	No
Recognized Trader Exporter:	No
Spent Lead Acid Battery Importer:	No
Spent Lead Acid Battery Exporter:	No
Current Record:	Yes
Non Storage Recycler Activity:	Not reported
Electronic Manifest Broker:	Not reported
Receive Date:	20031105
Handler Name: EAST RIVER PLAZA	
Federal Waste Generator Description:	Conditionally Exempt Small Quantity Generator
State District Owner:	NY
Large Quantity Handler of Universal Waste:	No
Recognized Trader Importer:	No
Recognized Trader Exporter:	No
Spent Lead Acid Battery Importer:	No

EAST RIVER PLAZA (Continued) **1007112697**

Spent Lead Acid Battery Exporter: No
Current Record: No
Non Storage Recycler Activity: Not reported
Electronic Manifest Broker: Not reported

List of NAICS Codes and Descriptions:
NAICS Code: 53119
NAICS Description: LESSORS OF OTHER REAL ESTATE PROPERTY

Facility Has Received Notices of Violations:
Violations: No Violations Found

Evaluation Action Summary:
Evaluations: No Evaluations Found

O193 **CRP 524 EAST 119TH STREET LLC** **NY AST** **A100183215**
SE **524 EAST 119TH STREET** **N/A**
1/8-1/4 **NEW YORK, NY 10035**
0.151 mi.
795 ft. **Site 8 of 15 in cluster O**

Relative:
Higher

Actual:
9 ft.

AST:
Name: CRP 524 EAST 119TH STREET LLC
Address: 524 EAST 119TH STREET
City,State,Zip: NEW YORK, NY 10035
Region: STATE
DEC Region: 2
Site Status: Active
Facility Id: 2-606613
Program Type: PBS
UTM X: 590219.95329
UTM Y: 4516704.79262
Expiration Date: 09/13/2023
Site Type: Apartment Building/Office Building

Affiliation Records:
Site Id: 28472
Affiliation Type: Facility Operator
Company Name: CRP 524 EAST 119TH STREET LLC
Contact Type: Not reported
Contact Name: VICTOR ZAPATA
Address1: Not reported
Address2: Not reported
City: Not reported
State: NN
Zip Code: Not reported
Country Code: 001
Phone: (646) 823-0818
EMail: Not reported
Fax Number: Not reported
Modified By: ACDANIEL
Date Last Modified: 2018-07-03

Site Id: 28472
Affiliation Type: Emergency Contact
Company Name: CRP 524 EAST 119TH STREET LLC

CRP 524 EAST 119TH STREET LLC (Continued) **A100183215**

Contact Type:	Not reported
Contact Name:	MIGUEL RIVERA
Address1:	Not reported
Address2:	Not reported
City:	Not reported
State:	NN
Zip Code:	Not reported
Country Code:	999
Phone:	(646) 795-7849
EMail:	Not reported
Fax Number:	Not reported
Modified By:	CGFREEDM
Date Last Modified:	2014-05-20

Site Id:	28472
Affiliation Type:	Facility Owner
Company Name:	CRP 524 EAST 119TH STREET LLC
Contact Type:	DIR. OF OPERATIONS
Contact Name:	RICHARD BARTOLOMEO
Address1:	1841 BROADWAY, SUITE 914
Address2:	Not reported
City:	NY
State:	NY
Zip Code:	10023
Country Code:	001
Phone:	(646) 545-6700
EMail:	Not reported
Fax Number:	Not reported
Modified By:	ACDANIEL
Date Last Modified:	2018-07-03

Site Id:	28472
Affiliation Type:	Mail Contact
Company Name:	LIBERTY PLACE PROPERTY MANAGEMENT
Contact Type:	Not reported
Contact Name:	RICHARD BARTOLOMEO
Address1:	1841 BROADWAY
Address2:	SUITE 914
City:	NEW YORK
State:	NY
Zip Code:	10023
Country Code:	001
Phone:	(646) 545-6700
EMail:	RBARTOLOMEO@LIBERTYPLACEPM.COM
Fax Number:	Not reported
Modified By:	ACDANIEL
Date Last Modified:	2018-07-03

Tank Info:

Tank Number:	001
Tank Id:	61669
Material Code:	0001
Common Name of Substance:	#2 Fuel Oil (On-Site Consumption)

Equipment Records:

CRP 524 EAST 119TH STREET LLC (Continued) **A100183215**

I05 - Overfill - Vent Whistle
C01 - Pipe Location - Aboveground
H00 - Tank Leak Detection - None
L09 - Piping Leak Detection - Exempt Suction Piping
E00 - Piping Secondary Containment - None
B00 - Tank External Protection - None
F00 - Pipe External Protection - None
G00 - Tank Secondary Containment - None
J02 - Dispenser - Suction Dispenser
K00 - Spill Prevention - None
A00 - Tank Internal Protection - None
D01 - Pipe Type - Steel/Carbon Steel/Iron

Tank Location:	Aboveground - contact with soil.... Tank bottom rests on soil, allowing no visual inspection.
Tank Type:	Steel/Carbon Steel/Iron
Tank Status:	In Service
Pipe Model:	Not reported
Install Date:	09/22/2005
Capacity Gallons:	5000
Tightness Test Method:	NN
Date Test:	Not reported
Next Test Date:	Not reported
Date Tank Closed:	Not reported
Register:	True
Modified By:	ACDANIEL
Last Modified:	07/03/2018
Material Name:	#2 fuel oil (on-site consumption)

O194 **APT BLDG** **NY LTANKS** **S103559014**
SE **526 E 119TH ST** **N/A**
1/8-1/4 **MANHATTAN, NY**
0.151 mi.
799 ft. **Site 9 of 15 in cluster O**

Relative: **Higher**
Actual: **9 ft.**

LTANKS:

Name:	APT BLDG
Address:	526 E 119TH ST
City,State,Zip:	MANHATTAN, NY
Spill Number/Closed Date:	9812176 / 1999-02-01
Facility ID:	9812176
Site ID:	135211
Spill Date:	1998-12-31
Spill Cause:	Tank Overfill
Spill Source:	Private Dwelling
Spill Class:	B3
Cleanup Ceased:	Not reported
SWIS:	3101
Investigator:	MMMULQUE
Referred To:	Not reported
Reported to Dept:	1998-12-31
CID:	252
Water Affected:	Not reported
Spill Notifier:	Citizen
Last Inspection:	1998-12-31
Recommended Penalty:	False
Meets Standard:	False
UST Involvement:	False
Remediation Phase:	0

APT BLDG (Continued) **S103559014**

Date Entered In Computer:	1998-12-31
Spill Record Last Update:	1999-03-25
Spiller Name:	JOHN FAYE
Spiller Company:	PACIFIC PETROLEUM TRANSP.
Spiller Address:	288 COOPER STREET
Spiller County:	001
Spiller Contact:	GALIB MAMUDOSKI
Spiller Phone:	(212) 289-6714
Spiller Extention:	Not reported
DEC Region:	2
DER Facility ID:	116089
DEC Memo:	"Prior to Sept, 2004 data translation this spill Lead_DEC Field was MULQUEEN DRIVER FOR PACIFIC NOTIFIED APARTMENT OF SUPER THAT HE WAS GOING TO MAKE DELIVERY. NEPHEW OF SUPER TOLD DRIVER THAT THEY DIDN'T NEED OIL - HAD DELIVERY COUPLE OF WEEKS AGO. DRIVER HOOKED UP AND DELIVERED ANYHOW. DROPPED 700 GALLONS OF FUEL AND OVERFILLED TANK. OIL CAME OUT OF VENT PIPE, COVERED SIDEWALK, RAN DOWN E. 119 EASTWARD FOR APPROXIMATELY 100 FEET. DRIVER PUT SPEEDI DRY DOWN ON SIDEWALK AND LEFT. LARGE POOL OF OIL AT CURBLINE. CHECKED INSIDE OF BUILDING AND OBSERVED THAT OIL HAD BEEN DISCHARGED OUT OF 5K AST FROM THE MANWAY GASKET. PACIFIC SENT TWO MAN CREW (SANTO), AND SPEEDI DRY TO CLEAN UP SPILL. RESPONSE DID INITIAL CLEANUP. WILL NEED TO STEAM CLEAN SIDEWALK, WALL OF BUILDING, AND STREET TO REMOVE REMAINING OIL. CALLED 1/4/99 AND LEFT MESSAGE FOR OWNER. TANK NOT REGISTERED. GAVE TANK REGISTRATION FORMS TO BUILDING OWNER - GALIB. MR. MARTELL SAID OIL IS ON STREET. SAID ITS GALLONS PUDDLES ON STREET. HEADED TO SEWER. FAXED TO DEP."
Remarks:	"CALLER STATES SPEEDI DRY PUT IN PLACE BUT DID NOT CLEAN UP SPILL THAT HAS GONE INTO THE STREET."

All Materials:

Site ID:	135211
Operable Unit ID:	1069432
Operable Unit:	01
Material ID:	312458
Material Code:	0002A
Material Name:	#4 fuel oil
Case No.:	Not reported
Material FA:	Petroleum
Quantity:	75.00
Units:	G
Recovered:	75.00
Oxygenate:	Not reported

O195 **CON EDISON SERVICE BOX: 19675** **RCRA NonGen / NLR** **1016450484**
SE **526 E 119TH ST OPPOSITE** **NY MANIFEST** **NYP004295093**
1/8-1/4 **NEW YORK, NY 10029**
0.151 mi.
799 ft. **Site 10 of 15 in cluster O**

Relative: **Higher**
Actual: **9 ft.**

RCRA NonGen / NLR:

Date Form Received by Agency:	20130421
Handler Name:	CON EDISON SERVICE BOX: 19675
Handler Address:	526 E 119TH ST OPPOSITE
Handler City,State,Zip:	NEW YORK, NY 10029
EPA ID:	NYP004295093
Contact Name:	JUAN RODRIGUEZ

CON EDISON SERVICE BOX: 19675 (Continued) **1016450484**

Contact Address:	Not reported
Contact City,State,Zip:	Not reported
Contact Telephone:	347-865-5931
Contact Fax:	Not reported
Contact Email:	Not reported
Contact Title:	OPERATING SUPERVISOR
EPA Region:	02
Land Type:	Private
Federal Waste Generator Description:	Not a generator, verified
Non-Notifier:	Not reported
Biennial Report Cycle:	Not reported
Accessibility:	Not reported
Active Site Indicator:	Not reported
State District Owner:	NY
State District:	NYSDEC R2
Mailing Address:	Not reported
Mailing City,State,Zip:	NEW YORK, NY 10003
Owner Name:	Not reported
Owner Type:	Not reported
Operator Name:	Not reported
Operator Type:	Not reported
Short-Term Generator Activity:	No
Importer Activity:	No
Mixed Waste Generator:	No
Transporter Activity:	No
Transfer Facility Activity:	No
Recycler Activity with Storage:	No
Small Quantity On-Site Burner Exemption:	No
Smelting Melting and Refining Furnace Exemption:	No
Underground Injection Control:	No
Off-Site Waste Receipt:	No
Universal Waste Indicator:	No
Universal Waste Destination Facility:	No
Federal Universal Waste:	No
Active Site Fed-Reg Treatment Storage and Disposal Facility:	Not reported
Active Site Converter Treatment storage and Disposal Facility:	Not reported
Active Site State-Reg Treatment Storage and Disposal Facility:	Not reported
Active Site State-Reg Handler:	---
Federal Facility Indicator:	Not reported
Hazardous Secondary Material Indicator:	NN
Sub-Part K Indicator:	Not reported
Commercial TSD Indicator:	No
Treatment Storage and Disposal Type:	Not reported
2018 GPRA Permit Baseline:	Not on the Baseline
2018 GPRA Renewals Baseline:	Not on the Baseline
Permit Renewals Workload Universe:	Not reported
Permit Workload Universe:	Not reported
Permit Progress Universe:	Not reported
Post-Closure Workload Universe:	Not reported
Closure Workload Universe:	Not reported
202 GPRA Corrective Action Baseline:	No
Corrective Action Workload Universe:	No
Subject to Corrective Action Universe:	No
Non-TSDFs Where RCRA CA has Been Imposed Universe:	No
TSDFs Potentially Subject to CA Under 3004 (u)/(v) Universe:	No
TSDFs Only Subject to CA under Discretionary Auth Universe:	No
Corrective Action Priority Ranking:	No NCAPS ranking

CON EDISON SERVICE BOX: 19675 (Continued) **1016450484**

Environmental Control Indicator:	No
Institutional Control Indicator:	No
Human Exposure Controls Indicator:	N/A
Groundwater Controls Indicator:	N/A
Operating TSDF Universe:	Not reported
Full Enforcement Universe:	Not reported
Significant Non-Complier Universe:	No
Unaddressed Significant Non-Complier Universe:	No
Addressed Significant Non-Complier Universe:	No
Significant Non-Complier With a Compliance Schedule Universe:	No
Financial Assurance Required:	Not reported
Handler Date of Last Change:	20130910
Recognized Trader-Importer:	No
Recognized Trader-Exporter:	No
Importer of Spent Lead Acid Batteries:	No
Exporter of Spent Lead Acid Batteries:	No
Recycler Activity Without Storage:	Not reported
Manifest Broker:	Not reported
Sub-Part P Indicator:	No

Historic Generators:

Receive Date:	20130321
Handler Name: CON EDISON SERVICE BOX:	19675
Federal Waste Generator Description:	Conditionally Exempt Small Quantity Generator
State District Owner:	NY
Large Quantity Handler of Universal Waste:	No
Recognized Trader Importer:	No
Recognized Trader Exporter:	No
Spent Lead Acid Battery Importer:	No
Spent Lead Acid Battery Exporter:	No
Current Record:	No
Non Storage Recycler Activity:	Not reported
Electronic Manifest Broker:	Not reported

Receive Date:	20130421
Handler Name: CON EDISON SERVICE BOX:	19675
Federal Waste Generator Description:	Not a generator, verified
State District Owner:	NY
Large Quantity Handler of Universal Waste:	No
Recognized Trader Importer:	No
Recognized Trader Exporter:	No
Spent Lead Acid Battery Importer:	No
Spent Lead Acid Battery Exporter:	No
Current Record:	Yes
Non Storage Recycler Activity:	Not reported
Electronic Manifest Broker:	Not reported

List of NAICS Codes and Descriptions:

NAICS Codes:	No NAICS Codes Found

Facility Has Received Notices of Violations:

Violations:	No Violations Found

Evaluation Action Summary:

CON EDISON SERVICE BOX: 19675 (Continued) **1016450484**

Evaluations: No Evaluations Found

NY MANIFEST:

Name:	CON EDISON
Address:	526 E 119TH ST OPPOSITE
City,State,Zip:	NEW YORK, NY 10029
Country:	USA
EPA ID:	NYP004295093
Facility Status:	Not reported
Location Address 1:	OPP 526 E 119TH ST
Code:	BP
Location Address 2:	SERV BOX 19675
Total Tanks:	Not reported
Location City:	NEW YORK
Location State:	NY
Location Zip:	10029
Location Zip 4:	Not reported

NY MANIFEST:

EPAID:	NYP004295093
Mailing Name:	CON EDISON
Mailing Contact:	CON EDISON
Mailing Address 1:	4 IRVING PL 15TH FL
Mailing Address 2:	Not reported
Mailing City:	NEW YORK
Mailing State:	NY
Mailing Zip:	10003
Mailing Zip 4:	Not reported
Mailing Country:	USA
Mailing Phone:	2124603770

NY MANIFEST:

Document ID:	Not reported
Manifest Status:	Not reported
seq:	Not reported
Year:	2018
Trans1 State ID:	NJ0000027193
Trans2 State ID:	Not reported
Generator Ship Date:	03/21/2013
Trans1 Recv Date:	03/21/2013
Trans2 Recv Date:	Not reported
TSD Site Recv Date:	03/22/2013
Part A Recv Date:	Not reported
Part B Recv Date:	Not reported
Generator EPA ID:	NYP004295093
Trans1 EPA ID:	Not reported
Trans2 EPA ID:	Not reported
TSDF ID 1:	NJD002200046
TSDF ID 2:	Not reported
Manifest Tracking Number:	010708093JJK
Import Indicator:	N
Export Indicator:	N
Discr Quantity Indicator:	N
Discr Type Indicator:	N
Discr Residue Indicator:	N
Discr Partial Reject Indicator:	N

CON EDISON SERVICE BOX: 19675 (Continued) **1016450484**

Discr Full Reject Indicator:	N
Manifest Ref Number:	Not reported
Alt Facility RCRA ID:	Not reported
Alt Facility Sign Date:	Not reported
MGMT Method Type Code:	H110
Waste Code:	Not reported
Waste Code:	Not reported
Waste Code:	Not reported
Waste Code:	Not reported
Waste Code:	Not reported
Waste Code:	Not reported
Quantity:	500
Units:	P - Pounds
Number of Containers:	1
Container Type:	TT - Cargo tank, tank trucks
Handling Method:	T Chemical, physical, or biological treatment.
Specific Gravity:	1
Waste Code:	D008
Waste Code 1_2:	Not reported
Waste Code 1_3:	Not reported
Waste Code 1_4:	Not reported
Waste Code 1_5:	Not reported
Waste Code 1_6:	Not reported

S196 **EAST RIVER PLAZA** **RCRA-LQG** **1001223810**
SSE **527 E 118TH ST** **FINDS** **NYR000050260**
1/8-1/4 **NEW YORK, NY 10035** **ECHO**
0.153 mi. **NY MANIFEST**
807 ft. **Site 2 of 12 in cluster S** **NJ MANIFEST**

Relative: **Higher**
Actual: **10 ft.**

RCRA-LQG:

Date Form Received by Agency:		20070101
Handler Name:	EAST RIVER PLAZA	
Handler Address:		527 E 118TH ST
Handler City,State,Zip:		NEW YORK, NY 10035
EPA ID:		NYR000050260
Contact Name:		PETER MYKYTYN
Contact Address:		ROBBINS LANE
Contact City,State,Zip:		SYOSSET, NY 11791
Contact Telephone:		516-921-0800
Contact Fax:		Not reported
Contact Email:		Not reported
Contact Title:		Not reported
EPA Region:		02
Land Type:		Private
Federal Waste Generator Description:		Large Quantity Generator
Non-Notifier:		Not reported
Biennial Report Cycle:		Not reported
Accessibility:		Not reported
Active Site Indicator:		Handler Activities
State District Owner:		NY
State District:		NYSDEC R2
Mailing Address:		ROBBINS LANE
Mailing City,State,Zip:		SYOSSET, NY 11791
Owner Name:		BLUMFELD DEVELOPMENT GROUP
Owner Type:		Private
Operator Name:		EAST RIVER PLAZA

EAST RIVER PLAZA (Continued) **1001223810**

Operator Type:	Private
Short-Term Generator Activity:	No
Importer Activity:	No
Mixed Waste Generator:	No
Transporter Activity:	No
Transfer Facility Activity:	No
Recycler Activity with Storage:	No
Small Quantity On-Site Burner Exemption:	No
Smelting Melting and Refining Furnace Exemption:	No
Underground Injection Control:	No
Off-Site Waste Receipt:	No
Universal Waste Indicator:	No
Universal Waste Destination Facility:	No
Federal Universal Waste:	No
Active Site Fed-Reg Treatment Storage and Disposal Facility:	Not reported
Active Site Converter Treatment storage and Disposal Facility:	Not reported
Active Site State-Reg Treatment Storage and Disposal Facility:	Not reported
Active Site State-Reg Handler:	---
Federal Facility Indicator:	Not reported
Hazardous Secondary Material Indicator:	NN
Sub-Part K Indicator:	Not reported
Commercial TSD Indicator:	No
Treatment Storage and Disposal Type:	Not reported
2018 GPRA Permit Baseline:	Not on the Baseline
2018 GPRA Renewals Baseline:	Not on the Baseline
Permit Renewals Workload Universe:	Not reported
Permit Workload Universe:	Not reported
Permit Progress Universe:	Not reported
Post-Closure Workload Universe:	Not reported
Closure Workload Universe:	Not reported
202 GPRA Corrective Action Baseline:	No
Corrective Action Workload Universe:	No
Subject to Corrective Action Universe:	No
Non-TSDFs Where RCRA CA has Been Imposed Universe:	No
TSDFs Potentially Subject to CA Under 3004 (u)/(v) Universe:	No
TSDFs Only Subject to CA under Discretionary Auth Universe:	No
Corrective Action Priority Ranking:	No NCAPS ranking
Environmental Control Indicator:	No
Institutional Control Indicator:	No
Human Exposure Controls Indicator:	N/A
Groundwater Controls Indicator:	N/A
Operating TSDF Universe:	Not reported
Full Enforcement Universe:	Not reported
Significant Non-Complier Universe:	No
Unaddressed Significant Non-Complier Universe:	No
Addressed Significant Non-Complier Universe:	No
Significant Non-Complier With a Compliance Schedule Universe:	No
Financial Assurance Required:	Not reported
Handler Date of Last Change:	20150414
Recognized Trader-Importer:	No
Recognized Trader-Exporter:	No
Importer of Spent Lead Acid Batteries:	No
Exporter of Spent Lead Acid Batteries:	No
Recycler Activity Without Storage:	Not reported
Manifest Broker:	Not reported
Sub-Part P Indicator:	No

EAST RIVER PLAZA (Continued) **1001223810**

Hazardous Waste Summary:
Waste Code: D000
Waste Description: Not Defined

Waste Code: D008
Waste Description: LEAD

Waste Code: D018
Waste Description: BENZENE

Handler - Owner Operator:
Owner/Operator Indicator: Owner
Owner/Operator Name: TIAGO HOLDINGS LLC
Legal Status: Private
Date Became Current: 19960813
Date Ended Current: Not reported
Owner/Operator Address: 300 ROBBINS LANE
Owner/Operator City,State,Zip: SYOSSET, NY 11791
Owner/Operator Telephone: 516-921-0800
Owner/Operator Telephone Ext: Not reported
Owner/Operator Fax: Not reported
Owner/Operator Email: Not reported

Owner/Operator Indicator: Owner
Owner/Operator Name: BLUMFELD DEVELOPMENT GROUP
Legal Status: Private
Date Became Current: Not reported
Date Ended Current: Not reported
Owner/Operator Address: 6800 JERICHO TNPK
Owner/Operator City,State,Zip: SYOSSET, NY 11791
Owner/Operator Telephone: 516-921-0800
Owner/Operator Telephone Ext: Not reported
Owner/Operator Fax: Not reported
Owner/Operator Email: Not reported

Owner/Operator Indicator: Operator
Owner/Operator Name: EAST RIVER PLAZA
Legal Status: Private
Date Became Current: 19960813
Date Ended Current: Not reported
Owner/Operator Address: 527 E 118TH ST
Owner/Operator City,State,Zip: NEW YORK, NY 10035
Owner/Operator Telephone: 516-921-0800
Owner/Operator Telephone Ext: Not reported
Owner/Operator Fax: Not reported
Owner/Operator Email: Not reported

Owner/Operator Indicator: Operator
Owner/Operator Name: EAST RIVER PLAZA
Legal Status: Private
Date Became Current: 19960813
Date Ended Current: Not reported
Owner/Operator Address: 527 E 118TH ST
Owner/Operator City,State,Zip: NEW YORK, NY 10035
Owner/Operator Telephone: 516-921-0800
Owner/Operator Telephone Ext: Not reported

EAST RIVER PLAZA (Continued) **1001223810**

Owner/Operator Fax: Not reported
Owner/Operator Email: Not reported

Owner/Operator Indicator: Owner
Owner/Operator Name: BLUMFELD DEVELOPMENT GROUP
Legal Status: Private
Date Became Current: Not reported
Date Ended Current: Not reported
Owner/Operator Address: 6800 JERICHO TNPK
Owner/Operator City,State,Zip: SYOSSET, NY 11791
Owner/Operator Telephone: 516-921-0800
Owner/Operator Telephone Ext: Not reported
Owner/Operator Fax: Not reported
Owner/Operator Email: Not reported

Historic Generators:
Receive Date: 19990714
Handler Name: BLUMENFELD DEVELOPMENT GROUP
Federal Waste Generator Description: Small Quantity Generator
State District Owner: NY
Large Quantity Handler of Universal Waste: No
Recognized Trader Importer: No
Recognized Trader Exporter: No
Spent Lead Acid Battery Importer: No
Spent Lead Acid Battery Exporter: No
Current Record: No
Non Storage Recycler Activity: Not reported
Electronic Manifest Broker: Not reported

Receive Date: 20060101
Handler Name: EAST RIVER PLAZA
Federal Waste Generator Description: Large Quantity Generator
State District Owner: NY
Large Quantity Handler of Universal Waste: No
Recognized Trader Importer: No
Recognized Trader Exporter: No
Spent Lead Acid Battery Importer: No
Spent Lead Acid Battery Exporter: No
Current Record: No
Non Storage Recycler Activity: Not reported
Electronic Manifest Broker: Not reported

Receive Date: 20070101
Handler Name: EAST RIVER PLAZA
Federal Waste Generator Description: Large Quantity Generator
State District Owner: NY
Large Quantity Handler of Universal Waste: No
Recognized Trader Importer: No
Recognized Trader Exporter: No
Spent Lead Acid Battery Importer: No
Spent Lead Acid Battery Exporter: No
Current Record: Yes
Non Storage Recycler Activity: Not reported
Electronic Manifest Broker: Not reported

Receive Date: 19980211
Handler Name: BLUMENFELD DEVELOPMENT GROUP

EAST RIVER PLAZA (Continued) **1001223810**

Federal Waste Generator Description: Large Quantity Generator
State District Owner: NY
Large Quantity Handler of Universal Waste: No
Recognized Trader Importer: No
Recognized Trader Exporter: No
Spent Lead Acid Battery Importer: No
Spent Lead Acid Battery Exporter: No
Current Record: No
Non Storage Recycler Activity: Not reported
Electronic Manifest Broker: Not reported

Receive Date: 20050920
Handler Name: EAST RIVER PLAZA
Federal Waste Generator Description: Large Quantity Generator
State District Owner: NY
Large Quantity Handler of Universal Waste: No
Recognized Trader Importer: No
Recognized Trader Exporter: No
Spent Lead Acid Battery Importer: No
Spent Lead Acid Battery Exporter: No
Current Record: No
Non Storage Recycler Activity: Not reported
Electronic Manifest Broker: Not reported

List of NAICS Codes and Descriptions:
NAICS Code: 53119
NAICS Description: LESSORS OF OTHER REAL ESTATE PROPERTY

Facility Has Received Notices of Violation:
Found Violation: No
Agency Which Determined Violation: Not reported
Violation Short Description: Not reported
Date Violation was Determined: Not reported
Actual Return to Compliance Date: Not reported
Return to Compliance Qualifier: Not reported
Violation Responsible Agency: Not reported
Scheduled Compliance Date: Not reported
Enforcement Identifier: Not reported
Date of Enforcement Action: Not reported
Enforcement Responsible Agency: Not reported
Enforcement Docket Number: Not reported
Enforcement Attorney: Not reported
Corrective Action Component: Not reported
Appeal Initiated Date: Not reported
Appeal Resolution Date: Not reported
Disposition Status Date: Not reported
Disposition Status: Not reported
Disposition Status Description: Not reported
Consent/Final Order Sequence Number: Not reported
Consent/Final Order Respondent Name: Not reported
Consent/Final Order Lead Agency: Not reported
Enforcement Type: Not reported
Enforcement Responsible Person: Not reported
Enforcement Responsible Sub-Organization: Not reported
SEP Sequence Number: Not reported
SEP Expenditure Amount: Not reported

EAST RIVER PLAZA (Continued) **1001223810**

SEP Scheduled Completion Date:	Not reported
SEP Actual Date:	Not reported
SEP Defaulted Date:	Not reported
SEP Type:	Not reported
SEP Type Description:	Not reported
Proposed Amount:	Not reported
Final Monetary Amount:	Not reported
Paid Amount:	Not reported
Final Count:	Not reported
Final Amount:	Not reported

Evaluation Action Summary:

Evaluation Date:	20070329
Evaluation Responsible Agency:	EPA
Found Violation:	No
Evaluation Type Description:	COMPLIANCE EVALUATION INSPECTION ON-SITE
Evaluation Responsible Person Identifier:	R2OSK
Evaluation Responsible Sub-Organization:	RCB
Actual Return to Compliance Date:	Not reported
Scheduled Compliance Date:	Not reported
Date of Request:	Not reported
Date Response Received:	Not reported
Request Agency:	Not reported
Former Citation:	Not reported

FINDS:
Registry ID: 110004540300

Click Here:

Environmental Interest/Information System:
RCRAInfo is a national information system that supports the Resource Conservation and Recovery Act (RCRA) program through the tracking of events and activities related to facilities that generate, transport, and treat, store, or dispose of hazardous waste. RCRAInfo allows RCRA program staff to track the notification, permit, compliance, and corrective action activities required under RCRA.

Click this hyperlink while viewing on your computer to access additional FINDS: detail in the EDR Site Report.

ECHO:

Envid:	1001223810
Registry ID:	110004540300
DFR URL:	http://echo.epa.gov/detailed-facility-report?fid=110004540300
Name:	EAST RIVER PLAZA
Address:	527 E 118TH ST
City,State,Zip:	NEW YORK, NY 10035

NY MANIFEST:

Name:	BLUMENFELD DEVELOPMENT GROUP
Address:	527 E 118TH ST
City,State,Zip:	NEW YORK, NY 10035
Country:	USA
EPA ID:	NYR000050260
Facility Status:	Not reported

EAST RIVER PLAZA (Continued) **1001223810**

Location Address 1:	527 E 118TH ST
Code:	BP
Location Address 2:	Not reported
Total Tanks:	Not reported
Location City:	NEW YORK
Location State:	NY
Location Zip:	10035
Location Zip 4:	Not reported

NY MANIFEST:

EPAID:	NYR000050260
Mailing Name:	BLUMENFELD DEVELOPMENT GROUP
Mailing Contact:	WILLIAM PATTISON
Mailing Address 1:	300 ROBBINS LANE
Mailing Address 2:	Not reported
Mailing City:	SYOSSET
Mailing State:	NY
Mailing Zip:	11791
Mailing Zip 4:	4498
Mailing Country:	USA
Mailing Phone:	5169210800

NY MANIFEST:

Document ID:	Not reported
Manifest Status:	Not reported
seq:	Not reported
Year:	2018
Trans1 State ID:	NJR000029967
Trans2 State ID:	Not reported
Generator Ship Date:	09/22/2006
Trans1 Recv Date:	09/22/2006
Trans2 Recv Date:	Not reported
TSD Site Recv Date:	09/22/2006
Part A Recv Date:	Not reported
Part B Recv Date:	Not reported
Generator EPA ID:	NYR000050260
Trans1 EPA ID:	Not reported
Trans2 EPA ID:	Not reported
TSDF ID 1:	NJD991291105
TSDF ID 2:	Not reported
Manifest Tracking Number:	000476750JJK
Import Indicator:	N
Export Indicator:	N
Discr Quantity Indicator:	N
Discr Type Indicator:	N
Discr Residue Indicator:	N
Discr Partial Reject Indicator:	N
Discr Full Reject Indicator:	N
Manifest Ref Number:	Not reported
Alt Facility RCRA ID:	Not reported
Alt Facility Sign Date:	Not reported
MGMT Method Type Code:	H111
Waste Code:	Not reported
Waste Code:	Not reported
Waste Code:	Not reported
Waste Code:	Not reported
Waste Code:	Not reported

EAST RIVER PLAZA (Continued) **1001223810**

Waste Code:	Not reported
Quantity:	20
Units:	Y - Cubic yards* (.85 tons)
Number of Containers:	1
Container Type:	DT - Dump trucks
Handling Method:	T Chemical, physical, or biological treatment.
Specific Gravity:	1
Waste Code:	D008
Waste Code 1_2:	Not reported
Waste Code 1_3:	Not reported
Waste Code 1_4:	Not reported
Waste Code 1_5:	Not reported
Waste Code 1_6:	Not reported

NJ MANIFEST:

EPA Id:	NYR000050260
Mail Address:	300 ROBBINS LANE
Mail City/State/Zip:	SYOSSET 11791
Facility Phone:	7188890700
Emergency Phone:	Not reported
Contact:	MARC SPENCER
Comments:	Not reported
SIC Code:	Not reported
County:	00
Municipal:	00
Previous EPA Id:	Not reported
Gen Flag:	X
Trans Flag:	Not reported
TSDF Flag:	Not reported
Name Change:	Not reported
Date Change:	Not reported

Manifest:

Manifest Number:	NJA5270997
EPA ID:	NYR000050260
Date Shipped:	12/29/2005
TSDF EPA ID:	NJD991291105
Transporter EPA ID:	NJR000029967
Transporter 2 EPA ID:	Not reported
Transporter 3 EPA ID:	Not reported
Transporter 4 EPA ID:	Not reported
Transporter 5 EPA ID:	Not reported
Transporter 6 EPA ID:	Not reported
Transporter 7 EPA ID:	Not reported
Transporter 8 EPA ID:	Not reported
Transporter 9 EPA ID:	Not reported
Transporter 10 EPA ID:	Not reported
Date Trans1 Transported Waste:	12/29/2005
Date Trans2 Transported Waste:	Not reported
Date Trans3 Transported Waste:	Not reported
Date Trans4 Transported Waste:	Not reported
Date Trans5 Transported Waste:	Not reported
Date Trans6 Transported Waste:	Not reported
Date Trans7 Transported Waste:	Not reported
Date Trans8 Transported Waste:	Not reported
Date Trans9 Transported Waste:	Not reported

EAST RIVER PLAZA (Continued) **1001223810**

Date Trans10 Transported Waste:	Not reported
Date TSDF Received Waste:	12/29/2005
TSDF EPA Facility Name:	Not reported
QTY Units:	Not reported
Transporter SEQ ID:	Not reported
Transporter-1 Date:	Not reported
Waste SEQ ID:	Not reported
Waste Type Code 2:	Not reported
Waste Type Code 3:	Not reported
Waste Type Code 4:	Not reported
Waste Type Code 5:	Not reported
Waste Type Code 6:	Not reported
Date Accepted:	Not reported
Manifest Discrepancy Type:	Not reported
Data Entry Number:	02240625
Was Load Rejected:	SYOSSET 11791
Reason Load Was Rejected:	Not reported

Manifest Number:	NJA5271032
EPA ID:	NYR000050260
Date Shipped:	12/29/2005
TSDF EPA ID:	NJD991291105
Transporter EPA ID:	NJR000029967
Transporter 2 EPA ID:	Not reported
Transporter 3 EPA ID:	Not reported
Transporter 4 EPA ID:	Not reported
Transporter 5 EPA ID:	Not reported
Transporter 6 EPA ID:	Not reported
Transporter 7 EPA ID:	Not reported
Transporter 8 EPA ID:	Not reported
Transporter 9 EPA ID:	Not reported
Transporter 10 EPA ID:	Not reported
Date Trans1 Transported Waste:	12/29/2005
Date Trans2 Transported Waste:	Not reported
Date Trans3 Transported Waste:	Not reported
Date Trans4 Transported Waste:	Not reported
Date Trans5 Transported Waste:	Not reported
Date Trans6 Transported Waste:	Not reported
Date Trans7 Transported Waste:	Not reported
Date Trans8 Transported Waste:	Not reported
Date Trans9 Transported Waste:	Not reported
Date Trans10 Transported Waste:	Not reported
Date TSDF Received Waste:	12/29/2005
TSDF EPA Facility Name:	Not reported
QTY Units:	Not reported
Transporter SEQ ID:	Not reported
Transporter-1 Date:	Not reported
Waste SEQ ID:	Not reported
Waste Type Code 2:	Not reported
Waste Type Code 3:	Not reported
Waste Type Code 4:	Not reported
Waste Type Code 5:	Not reported
Waste Type Code 6:	Not reported
Date Accepted:	Not reported
Manifest Discrepancy Type:	Not reported
Data Entry Number:	02240625
Was Load Rejected:	SYOSSET 11791

EAST RIVER PLAZA (Continued) **1001223810**

Reason Load Was Rejected:	Not reported
Manifest Number:	NJA5314853
EPA ID:	NYR000050260
Date Shipped:	08/03/2006
TSDF EPA ID:	NJD991291105
Transporter EPA ID:	NJR000029967
Transporter 2 EPA ID:	Not reported
Transporter 3 EPA ID:	Not reported
Transporter 4 EPA ID:	Not reported
Transporter 5 EPA ID:	Not reported
Transporter 6 EPA ID:	Not reported
Transporter 7 EPA ID:	Not reported
Transporter 8 EPA ID:	Not reported
Transporter 9 EPA ID:	Not reported
Transporter 10 EPA ID:	Not reported
Date Trans1 Transported Waste:	08/03/2006
Date Trans2 Transported Waste:	Not reported
Date Trans3 Transported Waste:	Not reported
Date Trans4 Transported Waste:	Not reported
Date Trans5 Transported Waste:	Not reported
Date Trans6 Transported Waste:	Not reported
Date Trans7 Transported Waste:	Not reported
Date Trans8 Transported Waste:	Not reported
Date Trans9 Transported Waste:	Not reported
Date Trans10 Transported Waste:	Not reported
Date TSDF Received Waste:	08/03/2006
TSDF EPA Facility Name:	Not reported
QTY Units:	Not reported
Transporter SEQ ID:	Not reported
Transporter-1 Date:	Not reported
Waste SEQ ID:	Not reported
Waste Type Code 2:	Not reported
Waste Type Code 3:	Not reported
Waste Type Code 4:	Not reported
Waste Type Code 5:	Not reported
Waste Type Code 6:	Not reported
Date Accepted:	Not reported
Manifest Discrepancy Type:	Not reported
Data Entry Number:	08290625
Was Load Rejected:	SYOSSET 11791
Reason Load Was Rejected:	Not reported
Manifest Number:	NJA5271039
EPA ID:	NYR000050260
Date Shipped:	12/27/2005
TSDF EPA ID:	NJD991291105
Transporter EPA ID:	NJR000029967
Transporter 2 EPA ID:	Not reported
Transporter 3 EPA ID:	Not reported
Transporter 4 EPA ID:	Not reported
Transporter 5 EPA ID:	Not reported
Transporter 6 EPA ID:	Not reported
Transporter 7 EPA ID:	Not reported
Transporter 8 EPA ID:	Not reported
Transporter 9 EPA ID:	Not reported
Transporter 10 EPA ID:	Not reported

EAST RIVER PLAZA (Continued) **1001223810**

Date Trans1 Transported Waste:	12/27/2005
Date Trans2 Transported Waste:	Not reported
Date Trans3 Transported Waste:	Not reported
Date Trans4 Transported Waste:	Not reported
Date Trans5 Transported Waste:	Not reported
Date Trans6 Transported Waste:	Not reported
Date Trans7 Transported Waste:	Not reported
Date Trans8 Transported Waste:	Not reported
Date Trans9 Transported Waste:	Not reported
Date Trans10 Transported Waste:	Not reported
Date TSDF Received Waste:	12/27/2005
TSDF EPA Facility Name:	Not reported
QTY Units:	Not reported
Transporter SEQ ID:	Not reported
Transporter-1 Date:	Not reported
Waste SEQ ID:	Not reported
Waste Type Code 2:	Not reported
Waste Type Code 3:	Not reported
Waste Type Code 4:	Not reported
Waste Type Code 5:	Not reported
Waste Type Code 6:	Not reported
Date Accepted:	Not reported
Manifest Discrepancy Type:	Not reported
Data Entry Number:	02240625
Was Load Rejected:	SYOSSET 11791
Reason Load Was Rejected:	Not reported
Manifest Number:	NJA5271043
EPA ID:	NYR000050260
Date Shipped:	12/22/2005
TSDF EPA ID:	NJD991291105
Transporter EPA ID:	NJR000029967
Transporter 2 EPA ID:	Not reported
Transporter 3 EPA ID:	Not reported
Transporter 4 EPA ID:	Not reported
Transporter 5 EPA ID:	Not reported
Transporter 6 EPA ID:	Not reported
Transporter 7 EPA ID:	Not reported
Transporter 8 EPA ID:	Not reported
Transporter 9 EPA ID:	Not reported
Transporter 10 EPA ID:	Not reported
Date Trans1 Transported Waste:	12/22/2005
Date Trans2 Transported Waste:	Not reported
Date Trans3 Transported Waste:	Not reported
Date Trans4 Transported Waste:	Not reported
Date Trans5 Transported Waste:	Not reported
Date Trans6 Transported Waste:	Not reported
Date Trans7 Transported Waste:	Not reported
Date Trans8 Transported Waste:	Not reported
Date Trans9 Transported Waste:	Not reported
Date Trans10 Transported Waste:	Not reported
Date TSDF Received Waste:	12/22/2005
TSDF EPA Facility Name:	Not reported
QTY Units:	Not reported
Transporter SEQ ID:	Not reported
Transporter-1 Date:	Not reported
Waste SEQ ID:	Not reported

EAST RIVER PLAZA (Continued) **1001223810**

Waste Type Code 2:	Not reported
Waste Type Code 3:	Not reported
Waste Type Code 4:	Not reported
Waste Type Code 5:	Not reported
Waste Type Code 6:	Not reported
Date Accepted:	Not reported
Manifest Discrepancy Type:	Not reported
Data Entry Number:	02240625
Was Load Rejected:	SYOSSET 11791
Reason Load Was Rejected:	Not reported

Manifest Number:	NJA5270904
EPA ID:	NYR000050260
Date Shipped:	01/03/2006
TSDF EPA ID:	NJD991291105
Transporter EPA ID:	NJR000029967
Transporter 2 EPA ID:	Not reported
Transporter 3 EPA ID:	Not reported
Transporter 4 EPA ID:	Not reported
Transporter 5 EPA ID:	Not reported
Transporter 6 EPA ID:	Not reported
Transporter 7 EPA ID:	Not reported
Transporter 8 EPA ID:	Not reported
Transporter 9 EPA ID:	Not reported
Transporter 10 EPA ID:	Not reported
Date Trans1 Transported Waste:	01/03/2006
Date Trans2 Transported Waste:	Not reported
Date Trans3 Transported Waste:	Not reported
Date Trans4 Transported Waste:	Not reported
Date Trans5 Transported Waste:	Not reported
Date Trans6 Transported Waste:	Not reported
Date Trans7 Transported Waste:	Not reported
Date Trans8 Transported Waste:	Not reported
Date Trans9 Transported Waste:	Not reported
Date Trans10 Transported Waste:	Not reported
Date TSDF Received Waste:	01/03/2006
TSDF EPA Facility Name:	Not reported
QTY Units:	Not reported
Transporter SEQ ID:	Not reported
Transporter-1 Date:	Not reported
Waste SEQ ID:	Not reported
Waste Type Code 2:	Not reported
Waste Type Code 3:	Not reported
Waste Type Code 4:	Not reported
Waste Type Code 5:	Not reported
Waste Type Code 6:	Not reported
Date Accepted:	Not reported
Manifest Discrepancy Type:	Not reported
Data Entry Number:	03010622
Was Load Rejected:	SYOSSET 11791
Reason Load Was Rejected:	Not reported

Manifest Number:	NJA5270945
EPA ID:	NYR000050260
Date Shipped:	01/03/2006
TSDF EPA ID:	NJD991291105
Transporter EPA ID:	NJR000029967

EAST RIVER PLAZA (Continued) **1001223810**

Transporter 2 EPA ID:	Not reported
Transporter 3 EPA ID:	Not reported
Transporter 4 EPA ID:	Not reported
Transporter 5 EPA ID:	Not reported
Transporter 6 EPA ID:	Not reported
Transporter 7 EPA ID:	Not reported
Transporter 8 EPA ID:	Not reported
Transporter 9 EPA ID:	Not reported
Transporter 10 EPA ID:	Not reported
Date Trans1 Transported Waste:	01/03/2006
Date Trans2 Transported Waste:	Not reported
Date Trans3 Transported Waste:	Not reported
Date Trans4 Transported Waste:	Not reported
Date Trans5 Transported Waste:	Not reported
Date Trans6 Transported Waste:	Not reported
Date Trans7 Transported Waste:	Not reported
Date Trans8 Transported Waste:	Not reported
Date Trans9 Transported Waste:	Not reported
Date Trans10 Transported Waste:	Not reported
Date TSDF Received Waste:	01/03/2006
TSDF EPA Facility Name:	Not reported
QTY Units:	Not reported
Transporter SEQ ID:	Not reported
Transporter-1 Date:	Not reported
Waste SEQ ID:	Not reported
Waste Type Code 2:	Not reported
Waste Type Code 3:	Not reported
Waste Type Code 4:	Not reported
Waste Type Code 5:	Not reported
Waste Type Code 6:	Not reported
Date Accepted:	Not reported
Manifest Discrepancy Type:	Not reported
Data Entry Number:	03010622
Was Load Rejected:	SYOSSET 11791
Reason Load Was Rejected:	Not reported

Manifest Number:	NJA5271029
EPA ID:	NYR000050260
Date Shipped:	12/28/2005
TSDF EPA ID:	NJD991291105
Transporter EPA ID:	NJR000029967
Transporter 2 EPA ID:	Not reported
Transporter 3 EPA ID:	Not reported
Transporter 4 EPA ID:	Not reported
Transporter 5 EPA ID:	Not reported
Transporter 6 EPA ID:	Not reported
Transporter 7 EPA ID:	Not reported
Transporter 8 EPA ID:	Not reported
Transporter 9 EPA ID:	Not reported
Transporter 10 EPA ID:	Not reported
Date Trans1 Transported Waste:	12/28/2005
Date Trans2 Transported Waste:	Not reported
Date Trans3 Transported Waste:	Not reported
Date Trans4 Transported Waste:	Not reported
Date Trans5 Transported Waste:	Not reported
Date Trans6 Transported Waste:	Not reported
Date Trans7 Transported Waste:	Not reported

EAST RIVER PLAZA (Continued) **1001223810**

Date Trans8 Transported Waste:	Not reported
Date Trans9 Transported Waste:	Not reported
Date Trans10 Transported Waste:	Not reported
Date TSDF Received Waste:	12/28/2005
TSDF EPA Facility Name:	Not reported
QTY Units:	Not reported
Transporter SEQ ID:	Not reported
Transporter-1 Date:	Not reported
Waste SEQ ID:	Not reported
Waste Type Code 2:	Not reported
Waste Type Code 3:	Not reported
Waste Type Code 4:	Not reported
Waste Type Code 5:	Not reported
Waste Type Code 6:	Not reported
Date Accepted:	Not reported
Manifest Discrepancy Type:	Not reported
Data Entry Number:	02240625
Was Load Rejected:	SYOSSET 11791
Reason Load Was Rejected:	Not reported

Manifest Number:	NJA5304131
EPA ID:	NYR000050260
Date Shipped:	01/06/2006
TSDF EPA ID:	NJD991291105
Transporter EPA ID:	NJR000029967
Transporter 2 EPA ID:	Not reported
Transporter 3 EPA ID:	Not reported
Transporter 4 EPA ID:	Not reported
Transporter 5 EPA ID:	Not reported
Transporter 6 EPA ID:	Not reported
Transporter 7 EPA ID:	Not reported
Transporter 8 EPA ID:	Not reported
Transporter 9 EPA ID:	Not reported
Transporter 10 EPA ID:	Not reported
Date Trans1 Transported Waste:	01/06/2006
Date Trans2 Transported Waste:	Not reported
Date Trans3 Transported Waste:	Not reported
Date Trans4 Transported Waste:	Not reported
Date Trans5 Transported Waste:	Not reported
Date Trans6 Transported Waste:	Not reported
Date Trans7 Transported Waste:	Not reported
Date Trans8 Transported Waste:	Not reported
Date Trans9 Transported Waste:	Not reported
Date Trans10 Transported Waste:	Not reported
Date TSDF Received Waste:	01/06/2006
TSDF EPA Facility Name:	Not reported
QTY Units:	Not reported
Transporter SEQ ID:	Not reported
Transporter-1 Date:	Not reported
Waste SEQ ID:	Not reported
Waste Type Code 2:	Not reported
Waste Type Code 3:	Not reported
Waste Type Code 4:	Not reported
Waste Type Code 5:	Not reported
Waste Type Code 6:	Not reported
Date Accepted:	Not reported
Manifest Discrepancy Type:	Not reported

EAST RIVER PLAZA (Continued) **1001223810**

Data Entry Number:	03010622
Was Load Rejected:	SYOSSET 11791
Reason Load Was Rejected:	Not reported
Manifest Number:	NJA5304286
EPA ID:	NYR000050260
Date Shipped:	02/06/2006
TSDF EPA ID:	NJD991291105
Transporter EPA ID:	NJR000029967
Transporter 2 EPA ID:	Not reported
Transporter 3 EPA ID:	Not reported
Transporter 4 EPA ID:	Not reported
Transporter 5 EPA ID:	Not reported
Transporter 6 EPA ID:	Not reported
Transporter 7 EPA ID:	Not reported
Transporter 8 EPA ID:	Not reported
Transporter 9 EPA ID:	Not reported
Transporter 10 EPA ID:	Not reported
Date Trans1 Transported Waste:	02/06/2006
Date Trans2 Transported Waste:	Not reported
Date Trans3 Transported Waste:	Not reported
Date Trans4 Transported Waste:	Not reported
Date Trans5 Transported Waste:	Not reported
Date Trans6 Transported Waste:	Not reported
Date Trans7 Transported Waste:	Not reported
Date Trans8 Transported Waste:	Not reported
Date Trans9 Transported Waste:	Not reported
Date Trans10 Transported Waste:	Not reported
Date TSDF Received Waste:	02/06/2006
TSDF EPA Facility Name:	Not reported
QTY Units:	Not reported
Transporter SEQ ID:	Not reported
Transporter-1 Date:	Not reported
Waste SEQ ID:	Not reported
Waste Type Code 2:	Not reported
Waste Type Code 3:	Not reported
Waste Type Code 4:	Not reported
Waste Type Code 5:	Not reported
Waste Type Code 6:	Not reported
Date Accepted:	Not reported
Manifest Discrepancy Type:	Not reported
Data Entry Number:	04100621
Was Load Rejected:	SYOSSET 11791
Reason Load Was Rejected:	Not reported
Manifest Number:	NJA5318339
EPA ID:	NYR000050260
Date Shipped:	04/24/2006
TSDF EPA ID:	NJD991291105
Transporter EPA ID:	NJR000029967
Transporter 2 EPA ID:	Not reported
Transporter 3 EPA ID:	Not reported
Transporter 4 EPA ID:	Not reported
Transporter 5 EPA ID:	Not reported
Transporter 6 EPA ID:	Not reported
Transporter 7 EPA ID:	Not reported
Transporter 8 EPA ID:	Not reported

EAST RIVER PLAZA (Continued) **1001223810**

Transporter 9 EPA ID:	Not reported
Transporter 10 EPA ID:	Not reported
Date Trans1 Transported Waste:	04/24/2006
Date Trans2 Transported Waste:	Not reported
Date Trans3 Transported Waste:	Not reported
Date Trans4 Transported Waste:	Not reported
Date Trans5 Transported Waste:	Not reported
Date Trans6 Transported Waste:	Not reported
Date Trans7 Transported Waste:	Not reported
Date Trans8 Transported Waste:	Not reported
Date Trans9 Transported Waste:	Not reported
Date Trans10 Transported Waste:	Not reported
Date TSDF Received Waste:	04/24/2006
TSDF EPA Facility Name:	Not reported
QTY Units:	Not reported
Transporter SEQ ID:	Not reported
Transporter-1 Date:	Not reported
Waste SEQ ID:	Not reported
Waste Type Code 2:	Not reported
Waste Type Code 3:	Not reported
Waste Type Code 4:	Not reported
Waste Type Code 5:	Not reported
Waste Type Code 6:	Not reported
Date Accepted:	Not reported
Manifest Discrepancy Type:	Not reported
Data Entry Number:	06140625
Was Load Rejected:	SYOSSET 11791
Reason Load Was Rejected:	Not reported

Manifest Number:	NJA5318603
EPA ID:	NYR000050260
Date Shipped:	06/15/2006
TSDF EPA ID:	NJD991291105
Transporter EPA ID:	NJ0000363820
Transporter 2 EPA ID:	Not reported
Transporter 3 EPA ID:	Not reported
Transporter 4 EPA ID:	Not reported
Transporter 5 EPA ID:	Not reported
Transporter 6 EPA ID:	Not reported
Transporter 7 EPA ID:	Not reported
Transporter 8 EPA ID:	Not reported
Transporter 9 EPA ID:	Not reported
Transporter 10 EPA ID:	Not reported
Date Trans1 Transported Waste:	06/15/2006
Date Trans2 Transported Waste:	Not reported
Date Trans3 Transported Waste:	Not reported
Date Trans4 Transported Waste:	Not reported
Date Trans5 Transported Waste:	Not reported
Date Trans6 Transported Waste:	Not reported
Date Trans7 Transported Waste:	Not reported
Date Trans8 Transported Waste:	Not reported
Date Trans9 Transported Waste:	Not reported
Date Trans10 Transported Waste:	Not reported
Date TSDF Received Waste:	06/15/2006
TSDF EPA Facility Name:	Not reported
QTY Units:	Not reported
Transporter SEQ ID:	Not reported

EAST RIVER PLAZA (Continued) **1001223810**

Transporter-1 Date:	Not reported
Waste SEQ ID:	Not reported
Waste Type Code 2:	Not reported
Waste Type Code 3:	Not reported
Waste Type Code 4:	Not reported
Waste Type Code 5:	Not reported
Waste Type Code 6:	Not reported
Date Accepted:	Not reported
Manifest Discrepancy Type:	Not reported
Data Entry Number:	08040621
Was Load Rejected:	SYOSSET 11791
Reason Load Was Rejected:	Not reported

Manifest Number:	NJA5314840
EPA ID:	NYR000050260
Date Shipped:	08/03/2006
TSDF EPA ID:	NJD991291105
Transporter EPA ID:	NJR000029967
Transporter 2 EPA ID:	Not reported
Transporter 3 EPA ID:	Not reported
Transporter 4 EPA ID:	Not reported
Transporter 5 EPA ID:	Not reported
Transporter 6 EPA ID:	Not reported
Transporter 7 EPA ID:	Not reported
Transporter 8 EPA ID:	Not reported
Transporter 9 EPA ID:	Not reported
Transporter 10 EPA ID:	Not reported
Date Trans1 Transported Waste:	08/03/2006
Date Trans2 Transported Waste:	Not reported
Date Trans3 Transported Waste:	Not reported
Date Trans4 Transported Waste:	Not reported
Date Trans5 Transported Waste:	Not reported
Date Trans6 Transported Waste:	Not reported
Date Trans7 Transported Waste:	Not reported
Date Trans8 Transported Waste:	Not reported
Date Trans9 Transported Waste:	Not reported
Date Trans10 Transported Waste:	Not reported
Date TSDF Received Waste:	08/03/2006
TSDF EPA Facility Name:	Not reported
QTY Units:	Not reported
Transporter SEQ ID:	Not reported
Transporter-1 Date:	Not reported
Waste SEQ ID:	Not reported
Waste Type Code 2:	Not reported
Waste Type Code 3:	Not reported
Waste Type Code 4:	Not reported
Waste Type Code 5:	Not reported
Waste Type Code 6:	Not reported
Date Accepted:	Not reported
Manifest Discrepancy Type:	Not reported
Data Entry Number:	08290625
Was Load Rejected:	SYOSSET 11791
Reason Load Was Rejected:	Not reported

Manifest Number:	NJA5270940
EPA ID:	NYR000050260
Date Shipped:	01/03/2006

EAST RIVER PLAZA (Continued) **1001223810**

TSDF EPA ID:	NJD991291105
Transporter EPA ID:	NJR000029967
Transporter 2 EPA ID:	Not reported
Transporter 3 EPA ID:	Not reported
Transporter 4 EPA ID:	Not reported
Transporter 5 EPA ID:	Not reported
Transporter 6 EPA ID:	Not reported
Transporter 7 EPA ID:	Not reported
Transporter 8 EPA ID:	Not reported
Transporter 9 EPA ID:	Not reported
Transporter 10 EPA ID:	Not reported
Date Trans1 Transported Waste:	01/03/2006
Date Trans2 Transported Waste:	Not reported
Date Trans3 Transported Waste:	Not reported
Date Trans4 Transported Waste:	Not reported
Date Trans5 Transported Waste:	Not reported
Date Trans6 Transported Waste:	Not reported
Date Trans7 Transported Waste:	Not reported
Date Trans8 Transported Waste:	Not reported
Date Trans9 Transported Waste:	Not reported
Date Trans10 Transported Waste:	Not reported
Date TSDF Received Waste:	01/03/2006
TSDF EPA Facility Name:	Not reported
QTY Units:	Not reported
Transporter SEQ ID:	Not reported
Transporter-1 Date:	Not reported
Waste SEQ ID:	Not reported
Waste Type Code 2:	Not reported
Waste Type Code 3:	Not reported
Waste Type Code 4:	Not reported
Waste Type Code 5:	Not reported
Waste Type Code 6:	Not reported
Date Accepted:	Not reported
Manifest Discrepancy Type:	Not reported
Data Entry Number:	03010622
Was Load Rejected:	SYOSSET 11791
Reason Load Was Rejected:	Not reported

Manifest Number:	NJA5270936
EPA ID:	NYR000050260
Date Shipped:	01/04/2006
TSDF EPA ID:	NJD991291105
Transporter EPA ID:	NJR000029967
Transporter 2 EPA ID:	Not reported
Transporter 3 EPA ID:	Not reported
Transporter 4 EPA ID:	Not reported
Transporter 5 EPA ID:	Not reported
Transporter 6 EPA ID:	Not reported
Transporter 7 EPA ID:	Not reported
Transporter 8 EPA ID:	Not reported
Transporter 9 EPA ID:	Not reported
Transporter 10 EPA ID:	Not reported
Date Trans1 Transported Waste:	01/04/2006
Date Trans2 Transported Waste:	Not reported
Date Trans3 Transported Waste:	Not reported
Date Trans4 Transported Waste:	Not reported
Date Trans5 Transported Waste:	Not reported

EAST RIVER PLAZA (Continued) **1001223810**

Date Trans6 Transported Waste:	Not reported
Date Trans7 Transported Waste:	Not reported
Date Trans8 Transported Waste:	Not reported
Date Trans9 Transported Waste:	Not reported
Date Trans10 Transported Waste:	Not reported
Date TSDF Received Waste:	01/04/2006
TSDF EPA Facility Name:	Not reported
QTY Units:	Not reported
Transporter SEQ ID:	Not reported
Transporter-1 Date:	Not reported
Waste SEQ ID:	Not reported
Waste Type Code 2:	Not reported
Waste Type Code 3:	Not reported
Waste Type Code 4:	Not reported
Waste Type Code 5:	Not reported
Waste Type Code 6:	Not reported
Date Accepted:	Not reported
Manifest Discrepancy Type:	Not reported
Data Entry Number:	03010622
Was Load Rejected:	SYOSSET 11791
Reason Load Was Rejected:	Not reported

Manifest Number:	NJA5270931
EPA ID:	NYR000050260
Date Shipped:	01/05/2006
TSDF EPA ID:	NJD991291105
Transporter EPA ID:	NJR000029967
Transporter 2 EPA ID:	Not reported
Transporter 3 EPA ID:	Not reported
Transporter 4 EPA ID:	Not reported
Transporter 5 EPA ID:	Not reported
Transporter 6 EPA ID:	Not reported
Transporter 7 EPA ID:	Not reported
Transporter 8 EPA ID:	Not reported
Transporter 9 EPA ID:	Not reported
Transporter 10 EPA ID:	Not reported
Date Trans1 Transported Waste:	01/05/2006
Date Trans2 Transported Waste:	Not reported
Date Trans3 Transported Waste:	Not reported
Date Trans4 Transported Waste:	Not reported
Date Trans5 Transported Waste:	Not reported
Date Trans6 Transported Waste:	Not reported
Date Trans7 Transported Waste:	Not reported
Date Trans8 Transported Waste:	Not reported
Date Trans9 Transported Waste:	Not reported
Date Trans10 Transported Waste:	Not reported
Date TSDF Received Waste:	01/05/2006
TSDF EPA Facility Name:	Not reported
QTY Units:	Not reported
Transporter SEQ ID:	Not reported
Transporter-1 Date:	Not reported
Waste SEQ ID:	Not reported
Waste Type Code 2:	Not reported
Waste Type Code 3:	Not reported
Waste Type Code 4:	Not reported
Waste Type Code 5:	Not reported
Waste Type Code 6:	Not reported

EAST RIVER PLAZA (Continued) **1001223810**

Date Accepted:	Not reported
Manifest Discrepancy Type:	Not reported
Data Entry Number:	03010625
Was Load Rejected:	SYOSSET 11791
Reason Load Was Rejected:	Not reported
Manifest Number:	NJA5304113
EPA ID:	NYR000050260
Date Shipped:	01/10/2006
TSDF EPA ID:	NJD991291105
Transporter EPA ID:	NJR000029967
Transporter 2 EPA ID:	Not reported
Transporter 3 EPA ID:	Not reported
Transporter 4 EPA ID:	Not reported
Transporter 5 EPA ID:	Not reported
Transporter 6 EPA ID:	Not reported
Transporter 7 EPA ID:	Not reported
Transporter 8 EPA ID:	Not reported
Transporter 9 EPA ID:	Not reported
Transporter 10 EPA ID:	Not reported
Date Trans1 Transported Waste:	01/10/2006
Date Trans2 Transported Waste:	Not reported
Date Trans3 Transported Waste:	Not reported
Date Trans4 Transported Waste:	Not reported
Date Trans5 Transported Waste:	Not reported
Date Trans6 Transported Waste:	Not reported
Date Trans7 Transported Waste:	Not reported
Date Trans8 Transported Waste:	Not reported
Date Trans9 Transported Waste:	Not reported
Date Trans10 Transported Waste:	Not reported
Date TSDF Received Waste:	01/10/2006
TSDF EPA Facility Name:	Not reported
QTY Units:	Not reported
Transporter SEQ ID:	Not reported
Transporter-1 Date:	Not reported
Waste SEQ ID:	Not reported
Waste Type Code 2:	Not reported
Waste Type Code 3:	Not reported
Waste Type Code 4:	Not reported
Waste Type Code 5:	Not reported
Waste Type Code 6:	Not reported
Date Accepted:	Not reported
Manifest Discrepancy Type:	Not reported
Data Entry Number:	03010622
Was Load Rejected:	SYOSSET 11791
Reason Load Was Rejected:	Not reported
Manifest Number:	NJA5304222
EPA ID:	NYR000050260
Date Shipped:	01/26/2006
TSDF EPA ID:	NJD991291105
Transporter EPA ID:	NJR000029967
Transporter 2 EPA ID:	Not reported
Transporter 3 EPA ID:	Not reported
Transporter 4 EPA ID:	Not reported
Transporter 5 EPA ID:	Not reported
Transporter 6 EPA ID:	Not reported

EAST RIVER PLAZA (Continued) **1001223810**

Transporter 7 EPA ID:	Not reported
Transporter 8 EPA ID:	Not reported
Transporter 9 EPA ID:	Not reported
Transporter 10 EPA ID:	Not reported
Date Trans1 Transported Waste:	01/26/2006
Date Trans2 Transported Waste:	Not reported
Date Trans3 Transported Waste:	Not reported
Date Trans4 Transported Waste:	Not reported
Date Trans5 Transported Waste:	Not reported
Date Trans6 Transported Waste:	Not reported
Date Trans7 Transported Waste:	Not reported
Date Trans8 Transported Waste:	Not reported
Date Trans9 Transported Waste:	Not reported
Date Trans10 Transported Waste:	Not reported
Date TSDF Received Waste:	01/26/2006
TSDF EPA Facility Name:	Not reported
QTY Units:	Not reported
Transporter SEQ ID:	Not reported
Transporter-1 Date:	Not reported
Waste SEQ ID:	Not reported
Waste Type Code 2:	Not reported
Waste Type Code 3:	Not reported
Waste Type Code 4:	Not reported
Waste Type Code 5:	Not reported
Waste Type Code 6:	Not reported
Date Accepted:	Not reported
Manifest Discrepancy Type:	Not reported
Data Entry Number:	03220621
Was Load Rejected:	SYOSSET 11791
Reason Load Was Rejected:	Not reported

Manifest Number:	NJA5304224
EPA ID:	NYR000050260
Date Shipped:	01/26/2006
TSDF EPA ID:	NJD991291105
Transporter EPA ID:	NJR000029967
Transporter 2 EPA ID:	Not reported
Transporter 3 EPA ID:	Not reported
Transporter 4 EPA ID:	Not reported
Transporter 5 EPA ID:	Not reported
Transporter 6 EPA ID:	Not reported
Transporter 7 EPA ID:	Not reported
Transporter 8 EPA ID:	Not reported
Transporter 9 EPA ID:	Not reported
Transporter 10 EPA ID:	Not reported
Date Trans1 Transported Waste:	01/26/2006
Date Trans2 Transported Waste:	Not reported
Date Trans3 Transported Waste:	Not reported
Date Trans4 Transported Waste:	Not reported
Date Trans5 Transported Waste:	Not reported
Date Trans6 Transported Waste:	Not reported
Date Trans7 Transported Waste:	Not reported
Date Trans8 Transported Waste:	Not reported
Date Trans9 Transported Waste:	Not reported
Date Trans10 Transported Waste:	Not reported
Date TSDF Received Waste:	01/26/2006
TSDF EPA Facility Name:	Not reported

EAST RIVER PLAZA (Continued) **1001223810**

QTY Units:	Not reported
Transporter SEQ ID:	Not reported
Transporter-1 Date:	Not reported
Waste SEQ ID:	Not reported
Waste Type Code 2:	Not reported
Waste Type Code 3:	Not reported
Waste Type Code 4:	Not reported
Waste Type Code 5:	Not reported
Waste Type Code 6:	Not reported
Date Accepted:	Not reported
Manifest Discrepancy Type:	Not reported
Data Entry Number:	03220621
Was Load Rejected:	SYOSSET 11791
Reason Load Was Rejected:	Not reported

Manifest Number:	NJA5318299
EPA ID:	NYR000050260
Date Shipped:	04/18/2006
TSDF EPA ID:	NJD991291105
Transporter EPA ID:	NJR000029967
Transporter 2 EPA ID:	Not reported
Transporter 3 EPA ID:	Not reported
Transporter 4 EPA ID:	Not reported
Transporter 5 EPA ID:	Not reported
Transporter 6 EPA ID:	Not reported
Transporter 7 EPA ID:	Not reported
Transporter 8 EPA ID:	Not reported
Transporter 9 EPA ID:	Not reported
Transporter 10 EPA ID:	Not reported
Date Trans1 Transported Waste:	04/18/2006
Date Trans2 Transported Waste:	Not reported
Date Trans3 Transported Waste:	Not reported
Date Trans4 Transported Waste:	Not reported
Date Trans5 Transported Waste:	Not reported
Date Trans6 Transported Waste:	Not reported
Date Trans7 Transported Waste:	Not reported
Date Trans8 Transported Waste:	Not reported
Date Trans9 Transported Waste:	Not reported
Date Trans10 Transported Waste:	Not reported
Date TSDF Received Waste:	04/18/2006
TSDF EPA Facility Name:	Not reported
QTY Units:	Not reported
Transporter SEQ ID:	Not reported
Transporter-1 Date:	Not reported
Waste SEQ ID:	Not reported
Waste Type Code 2:	Not reported
Waste Type Code 3:	Not reported
Waste Type Code 4:	Not reported
Waste Type Code 5:	Not reported
Waste Type Code 6:	Not reported
Date Accepted:	Not reported
Manifest Discrepancy Type:	Not reported
Data Entry Number:	06160625
Was Load Rejected:	SYOSSET 11791
Reason Load Was Rejected:	Not reported

O197 **CON EDISON - SERVICE BOX 19682** **RCRA-LQG** **1016451629**
SE **528 E 119 ST** **NY MANIFEST** **NYP004307252**
1/8-1/4 **NEW YORK, NY 10035**
0.154 mi.
811 ft. **Site 11 of 15 in cluster O**

Relative: **Higher**

Actual: **9 ft.**

RCRA-LQG:

Date Form Received by Agency:	20140327
Handler Name:	CON EDISON - SERVICE BOX 19682
Handler Address:	528 E 119 ST
Handler City,State,Zip:	NEW YORK, NY 10035
EPA ID:	NYP004307252
Contact Name:	DENNIS HUACON
Contact Address:	IRVING PLACE, 15TH FL NE
Contact City,State,Zip:	NEW YORK, NY 10003
Contact Telephone:	212-460-2757
Contact Fax:	401-765-1500
Contact Email:	HUACOND@CONED.COM
Contact Title:	ASSOCIATE SCIENTIST
EPA Region:	02
Land Type:	Private
Federal Waste Generator Description:	Large Quantity Generator
Non-Notifier:	Not reported
Biennial Report Cycle:	2013
Accessibility:	Not reported
Active Site Indicator:	Handler Activities
State District Owner:	NY
State District:	NYSDEC R2
Mailing Address:	IRVING PLACE, 15TH FL NE
Mailing City,State,Zip:	NEW YORK, NY 10003
Owner Name:	CONSOLIDATED EDISON COMPANY OF NY, INC.
Owner Type:	Private
Operator Name:	CONSOLIDATED EDISON COMPANY OF NY, INC.
Operator Type:	Private
Short-Term Generator Activity:	No
Importer Activity:	No
Mixed Waste Generator:	No
Transporter Activity:	No
Transfer Facility Activity:	No
Recycler Activity with Storage:	No
Small Quantity On-Site Burner Exemption:	No
Smelting Melting and Refining Furnace Exemption:	No
Underground Injection Control:	No
Off-Site Waste Receipt:	No
Universal Waste Indicator:	No
Universal Waste Destination Facility:	No
Federal Universal Waste:	No
Active Site Fed-Reg Treatment Storage and Disposal Facility:	Not reported
Active Site Converter Treatment storage and Disposal Facility:	Not reported
Active Site State-Reg Treatment Storage and Disposal Facility:	Not reported
Active Site State-Reg Handler:	---
Federal Facility Indicator:	Not reported
Hazardous Secondary Material Indicator:	NN
Sub-Part K Indicator:	Not reported
Commercial TSD Indicator:	No
Treatment Storage and Disposal Type:	Not reported
2018 GPRA Permit Baseline:	Not on the Baseline
2018 GPRA Renewals Baseline:	Not on the Baseline
Permit Renewals Workload Universe:	Not reported

CON EDISON - SERVICE BOX 19682 (Continued) **1016451629**

Permit Workload Universe:	Not reported
Permit Progress Universe:	Not reported
Post-Closure Workload Universe:	Not reported
Closure Workload Universe:	Not reported
202 GPRA Corrective Action Baseline:	No
Corrective Action Workload Universe:	No
Subject to Corrective Action Universe:	No
Non-TSDFs Where RCRA CA has Been Imposed Universe:	No
TSDFs Potentially Subject to CA Under 3004 (u)/(v) Universe:	No
TSDFs Only Subject to CA under Discretionary Auth Universe:	No
Corrective Action Priority Ranking:	No NCAPS ranking
Environmental Control Indicator:	No
Institutional Control Indicator:	No
Human Exposure Controls Indicator:	N/A
Groundwater Controls Indicator:	N/A
Operating TSDF Universe:	Not reported
Full Enforcement Universe:	Not reported
Significant Non-Complier Universe:	No
Unaddressed Significant Non-Complier Universe:	No
Addressed Significant Non-Complier Universe:	No
Significant Non-Complier With a Compliance Schedule Universe:	No
Financial Assurance Required:	Not reported
Handler Date of Last Change:	20150414
Recognized Trader-Importer:	No
Recognized Trader-Exporter:	No
Importer of Spent Lead Acid Batteries:	No
Exporter of Spent Lead Acid Batteries:	No
Recycler Activity Without Storage:	Not reported
Manifest Broker:	Not reported
Sub-Part P Indicator:	No

Biennial: List of Years
Year: 2013

Click Here for Biennial Reporting System Data:

Hazardous Waste Summary:
Waste Code: D008
Waste Description: LEAD

Handler - Owner Operator:

Owner/Operator Indicator:	Operator
Owner/Operator Name:	CONSOLIDATED EDISON COMPANY OF NY, INC.
Legal Status:	Private
Date Became Current:	20130506
Date Ended Current:	Not reported
Owner/Operator Address:	4 IRVING PLACE
Owner/Operator City,State,Zip:	NEW YORK, NY 10003
Owner/Operator Telephone:	Not reported
Owner/Operator Telephone Ext:	Not reported
Owner/Operator Fax:	Not reported
Owner/Operator Email:	Not reported

Owner/Operator Indicator:	Owner
Owner/Operator Name:	CONSOLIDATED EDISON COMPANY OF NY, INC.
Legal Status:	Private

CON EDISON - SERVICE BOX 19682 (Continued) **1016451629**

Date Became Current: 20130506
Date Ended Current: Not reported
Owner/Operator Address: 4 IRVING PLACE
Owner/Operator City,State,Zip: NEW YORK, NY 10003
Owner/Operator Telephone: Not reported
Owner/Operator Telephone Ext: Not reported
Owner/Operator Fax: Not reported
Owner/Operator Email: Not reported

Historic Generators:
Receive Date: 20140327
Handler Name: CON EDISON - SERVICE BOX 19682
Federal Waste Generator Description: Large Quantity Generator
State District Owner: NY
Large Quantity Handler of Universal Waste: No
Recognized Trader Importer: No
Recognized Trader Exporter: No
Spent Lead Acid Battery Importer: No
Spent Lead Acid Battery Exporter: No
Current Record: Yes
Non Storage Recycler Activity: Not reported
Electronic Manifest Broker: Not reported

Receive Date: 20130506
Handler Name: CON EDISON SERVICE BOX: 19682
Federal Waste Generator Description: Conditionally Exempt Small Quantity Generator
State District Owner: NY
Large Quantity Handler of Universal Waste: No
Recognized Trader Importer: No
Recognized Trader Exporter: No
Spent Lead Acid Battery Importer: No
Spent Lead Acid Battery Exporter: No
Current Record: No
Non Storage Recycler Activity: Not reported
Electronic Manifest Broker: Not reported

List of NAICS Codes and Descriptions:
NAICS Code: 221122
NAICS Description: ELECTRIC POWER DISTRIBUTION

Facility Has Received Notices of Violations:
Violations: No Violations Found

Evaluation Action Summary:
Evaluations: No Evaluations Found

NY MANIFEST:
Name: CON EDISON
Address: 528 E 119TH ST FRONT OF
City,State,Zip: NEW YORK, NY 10035
Country: USA
EPA ID: NYP004307252
Facility Status: Not reported
Location Address 1: 528 E 119 ST

CON EDISON - SERVICE BOX 19682 (Continued) **1016451629**

Code:	BP
Location Address 2:	Not reported
Total Tanks:	Not reported
Location City:	NEW YORK
Location State:	NY
Location Zip:	10035
Location Zip 4:	Not reported

NY MANIFEST:

EPAID:	NYP004307252
Mailing Name:	CON EDISON
Mailing Contact:	CON EDISON
Mailing Address 1:	4 IRVING PLACE 15TH FLOOR
Mailing Address 2:	Not reported
Mailing City:	NEW YORK
Mailing State:	NY
Mailing Zip:	10003
Mailing Zip 4:	Not reported
Mailing Country:	USA
Mailing Phone:	2124603770

NY MANIFEST:

Document ID:	Not reported
Manifest Status:	Not reported
seq:	Not reported
Year:	2018
Trans1 State ID:	NJ0000027193
Trans2 State ID:	Not reported
Generator Ship Date:	05/06/2013
Trans1 Recv Date:	05/06/2013
Trans2 Recv Date:	Not reported
TSD Site Recv Date:	05/09/2013
Part A Recv Date:	Not reported
Part B Recv Date:	Not reported
Generator EPA ID:	NYP004307252
Trans1 EPA ID:	Not reported
Trans2 EPA ID:	Not reported
TSDF ID 1:	NJD002200046
TSDF ID 2:	Not reported
Manifest Tracking Number:	010707914JJK
Import Indicator:	N
Export Indicator:	N
Discr Quantity Indicator:	N
Discr Type Indicator:	N
Discr Residue Indicator:	N
Discr Partial Reject Indicator:	N
Discr Full Reject Indicator:	N
Manifest Ref Number:	Not reported
Alt Facility RCRA ID:	Not reported
Alt Facility Sign Date:	Not reported
MGMT Method Type Code:	H110
Waste Code:	Not reported
Waste Code:	Not reported
Waste Code:	Not reported
Waste Code:	Not reported
Waste Code:	Not reported
Waste Code:	Not reported

CON EDISON - SERVICE BOX 19682 (Continued) **1016451629**

Quantity:	3500
Units:	P - Pounds
Number of Containers:	1
Container Type:	TT - Cargo tank, tank trucks
Handling Method:	T Chemical, physical, or biological treatment.
Specific Gravity:	1
Waste Code:	D008
Waste Code 1_2:	Not reported
Waste Code 1_3:	Not reported
Waste Code 1_4:	Not reported
Waste Code 1_5:	Not reported
Waste Code 1_6:	Not reported

O198 **CON EDISON** **RCRA NonGen / NLR** **1014397716**
SE **528 E 119TH ST E OF PLEASANT AVE** **NY MANIFEST** **NYP004200499**
1/8-1/4 **NEW YORK, NY 10029**
0.154 mi.
811 ft. **Site 12 of 15 in cluster O**

Relative: **Higher**
Actual: **9 ft.**

RCRA NonGen / NLR:

Date Form Received by Agency:	20160601
Handler Name:	CON EDISON
Handler Address:	528 E 119TH ST E OF PLEASANT AVE
Handler City,State,Zip:	NEW YORK, NY 10029
EPA ID:	NYP004200499
Contact Name:	DANIEL PONTECORVO
Contact Address:	Not reported
Contact City,State,Zip:	Not reported
Contact Telephone:	347-203-2573
Contact Fax:	Not reported
Contact Email:	Not reported
Contact Title:	Not reported
EPA Region:	02
Land Type:	Private
Federal Waste Generator Description:	Not a generator, verified
Non-Notifier:	Not reported
Biennial Report Cycle:	Not reported
Accessibility:	Not reported
Active Site Indicator:	Not reported
State District Owner:	NY
State District:	NYSDEC R2
Mailing Address:	4 IRVING PL, RM 828
Mailing City,State,Zip:	NEW YORK, NY 10003
Owner Name:	Not reported
Owner Type:	Not reported
Operator Name:	Not reported
Operator Type:	Not reported
Short-Term Generator Activity:	No
Importer Activity:	No
Mixed Waste Generator:	No
Transporter Activity:	No
Transfer Facility Activity:	No
Recycler Activity with Storage:	No
Small Quantity On-Site Burner Exemption:	No
Smelting Melting and Refining Furnace Exemption:	No
Underground Injection Control:	No
Off-Site Waste Receipt:	No

CON EDISON (Continued) **1014397716**

Universal Waste Indicator:	No
Universal Waste Destination Facility:	No
Federal Universal Waste:	No
Active Site Fed-Reg Treatment Storage and Disposal Facility:	Not reported
Active Site Converter Treatment storage and Disposal Facility:	Not reported
Active Site State-Reg Treatment Storage and Disposal Facility:	Not reported
Active Site State-Reg Handler:	---
Federal Facility Indicator:	Not reported
Hazardous Secondary Material Indicator:	NN
Sub-Part K Indicator:	Not reported
Commercial TSD Indicator:	No
Treatment Storage and Disposal Type:	Not reported
2018 GPRA Permit Baseline:	Not on the Baseline
2018 GPRA Renewals Baseline:	Not on the Baseline
Permit Renewals Workload Universe:	Not reported
Permit Workload Universe:	Not reported
Permit Progress Universe:	Not reported
Post-Closure Workload Universe:	Not reported
Closure Workload Universe:	Not reported
202 GPRA Corrective Action Baseline:	No
Corrective Action Workload Universe:	No
Subject to Corrective Action Universe:	No
Non-TSDFs Where RCRA CA has Been Imposed Universe:	No
TSDFs Potentially Subject to CA Under 3004 (u)/(v) Universe:	No
TSDFs Only Subject to CA under Discretionary Auth Universe:	No
Corrective Action Priority Ranking:	No NCAPS ranking
Environmental Control Indicator:	No
Institutional Control Indicator:	No
Human Exposure Controls Indicator:	N/A
Groundwater Controls Indicator:	N/A
Operating TSDF Universe:	Not reported
Full Enforcement Universe:	Not reported
Significant Non-Complier Universe:	No
Unaddressed Significant Non-Complier Universe:	No
Addressed Significant Non-Complier Universe:	No
Significant Non-Complier With a Compliance Schedule Universe:	No
Financial Assurance Required:	Not reported
Handler Date of Last Change:	20160913
Recognized Trader-Importer:	No
Recognized Trader-Exporter:	No
Importer of Spent Lead Acid Batteries:	No
Exporter of Spent Lead Acid Batteries:	No
Recycler Activity Without Storage:	Not reported
Manifest Broker:	Not reported
Sub-Part P Indicator:	No

Historic Generators:

Receive Date:	20091222
Handler Name: CON EDISON	
Federal Waste Generator Description:	Conditionally Exempt Small Quantity Generator
State District Owner:	NY
Large Quantity Handler of Universal Waste:	No
Recognized Trader Importer:	No
Recognized Trader Exporter:	No
Spent Lead Acid Battery Importer:	No
Spent Lead Acid Battery Exporter:	No

CON EDISON (Continued) **1014397716**

Current Record:	No
Non Storage Recycler Activity:	Not reported
Electronic Manifest Broker:	Not reported
Receive Date:	20160601
Handler Name: CON EDISON	
Federal Waste Generator Description:	Not a generator, verified
State District Owner:	NY
Large Quantity Handler of Universal Waste:	No
Recognized Trader Importer:	No
Recognized Trader Exporter:	No
Spent Lead Acid Battery Importer:	No
Spent Lead Acid Battery Exporter:	No
Current Record:	Yes
Non Storage Recycler Activity:	Not reported
Electronic Manifest Broker:	Not reported

List of NAICS Codes and Descriptions:
NAICS Codes: No NAICS Codes Found

Facility Has Received Notices of Violations:
Violations: No Violations Found

Evaluation Action Summary:
Evaluations: No Evaluations Found

NY MANIFEST:

Name:	CONSOLIDATED EDISON
Address:	528 E 119TH ST E OF PLEASANT A
City,State,Zip:	NEW YORK, NY 10029
Country:	USA
EPA ID:	NYP004200499
Facility Status:	Not reported
Location Address 1:	FRONT OF 528 EAST 119 & PLEASANT AVE
Code:	BP
Location Address 2:	Not reported
Total Tanks:	Not reported
Location City:	MANHATTAN
Location State:	NY
Location Zip:	10020
Location Zip 4:	Not reported

NY MANIFEST:

EPAID:	NYP004200499
Mailing Name:	CONSOLIDATED EDISON
Mailing Contact:	FRANKLYN MURRAY
Mailing Address 1:	4 IRVING PLACE RM 828
Mailing Address 2:	Not reported
Mailing City:	NEW YORK
Mailing State:	NY
Mailing Zip:	10003
Mailing Zip 4:	Not reported
Mailing Country:	USA
Mailing Phone:	2124602808

CON EDISON (Continued) **1014397716**

NY MANIFEST:

Document ID:	Not reported
Manifest Status:	Not reported
seq:	Not reported
Year:	2018
Trans1 State ID:	NJ0000027193
Trans2 State ID:	Not reported
Generator Ship Date:	12/22/2009
Trans1 Recv Date:	12/22/2009
Trans2 Recv Date:	Not reported
TSD Site Recv Date:	12/23/2009
Part A Recv Date:	Not reported
Part B Recv Date:	Not reported
Generator EPA ID:	NYP004200499
Trans1 EPA ID:	Not reported
Trans2 EPA ID:	Not reported
TSDF ID 1:	NJD002200046
TSDF ID 2:	Not reported
Manifest Tracking Number:	001028415JJK
Import Indicator:	N
Export Indicator:	N
Discr Quantity Indicator:	N
Discr Type Indicator:	N
Discr Residue Indicator:	N
Discr Partial Reject Indicator:	N
Discr Full Reject Indicator:	N
Manifest Ref Number:	Not reported
Alt Facility RCRA ID:	Not reported
Alt Facility Sign Date:	Not reported
MGMT Method Type Code:	H111
Waste Code:	Not reported
Waste Code:	Not reported
Waste Code:	Not reported
Waste Code:	Not reported
Waste Code:	Not reported
Waste Code:	Not reported
Quantity:	1000
Units:	P - Pounds
Number of Containers:	1
Container Type:	TT - Cargo tank, tank trucks
Handling Method:	T Chemical, physical, or biological treatment.
Specific Gravity:	1
Waste Code:	D008
Waste Code 1_2:	Not reported
Waste Code 1_3:	Not reported
Waste Code 1_4:	Not reported
Waste Code 1_5:	Not reported
Waste Code 1_6:	Not reported

O199 **CON EDISON SERVICE BOX: 19682** **RCRA NonGen / NLR** **1016450481**
SE **528 E 119TH ST** **NY MANIFEST** **NYP004295069**
1/8-1/4 **NEW YORK, NY 10029**
0.154 mi.
811 ft. **Site 13 of 15 in cluster O**

Relative: **Higher**

Actual: **9 ft.**

RCRA NonGen / NLR:

Date Form Received by Agency:		20130421
Handler Name:	CON EDISON SERVICE BOX:	19682
Handler Address:		528 E 119TH ST
Handler City,State,Zip:		NEW YORK, NY 10029
EPA ID:		NYP004295069
Contact Name:		JUAN RODRIGUEZ
Contact Address:		Not reported
Contact City,State,Zip:		Not reported
Contact Telephone:		347-865-5931
Contact Fax:		Not reported
Contact Email:		Not reported
Contact Title:		OPERATING SUPERVISOR
EPA Region:		02
Land Type:		Private
Federal Waste Generator Description:		Not a generator, verified
Non-Notifier:		Not reported
Biennial Report Cycle:		Not reported
Accessibility:		Not reported
Active Site Indicator:		Not reported
State District Owner:		NY
State District:		NYSDEC R2
Mailing Address:		Not reported
Mailing City,State,Zip:		NEW YORK, NY 10003
Owner Name:		Not reported
Owner Type:		Not reported
Operator Name:		Not reported
Operator Type:		Not reported
Short-Term Generator Activity:		No
Importer Activity:		No
Mixed Waste Generator:		No
Transporter Activity:		No
Transfer Facility Activity:		No
Recycler Activity with Storage:		No
Small Quantity On-Site Burner Exemption:		No
Smelting Melting and Refining Furnace Exemption:		No
Underground Injection Control:		No
Off-Site Waste Receipt:		No
Universal Waste Indicator:		No
Universal Waste Destination Facility:		No
Federal Universal Waste:		No
Active Site Fed-Reg Treatment Storage and Disposal Facility:		Not reported
Active Site Converter Treatment storage and Disposal Facility:		Not reported
Active Site State-Reg Treatment Storage and Disposal Facility:		Not reported
Active Site State-Reg Handler:		---
Federal Facility Indicator:		Not reported
Hazardous Secondary Material Indicator:		NN
Sub-Part K Indicator:		Not reported
Commercial TSD Indicator:		No
Treatment Storage and Disposal Type:		Not reported
2018 GPRA Permit Baseline:		Not on the Baseline
2018 GPRA Renewals Baseline:		Not on the Baseline
Permit Renewals Workload Universe:		Not reported

CON EDISON SERVICE BOX: 19682 (Continued) **1016450481**

Permit Workload Universe:	Not reported
Permit Progress Universe:	Not reported
Post-Closure Workload Universe:	Not reported
Closure Workload Universe:	Not reported
202 GPRA Corrective Action Baseline:	No
Corrective Action Workload Universe:	No
Subject to Corrective Action Universe:	No
Non-TSDFs Where RCRA CA has Been Imposed Universe:	No
TSDFs Potentially Subject to CA Under 3004 (u)/(v) Universe:	No
TSDFs Only Subject to CA under Discretionary Auth Universe:	No
Corrective Action Priority Ranking:	No NCAPS ranking
Environmental Control Indicator:	No
Institutional Control Indicator:	No
Human Exposure Controls Indicator:	N/A
Groundwater Controls Indicator:	N/A
Operating TSDF Universe:	Not reported
Full Enforcement Universe:	Not reported
Significant Non-Complier Universe:	No
Unaddressed Significant Non-Complier Universe:	No
Addressed Significant Non-Complier Universe:	No
Significant Non-Complier With a Compliance Schedule Universe:	No
Financial Assurance Required:	Not reported
Handler Date of Last Change:	20130910
Recognized Trader-Importer:	No
Recognized Trader-Exporter:	No
Importer of Spent Lead Acid Batteries:	No
Exporter of Spent Lead Acid Batteries:	No
Recycler Activity Without Storage:	Not reported
Manifest Broker:	Not reported
Sub-Part P Indicator:	No

Historic Generators:

Receive Date:	20130321
Handler Name: CON EDISON SERVICE BOX:	19682
Federal Waste Generator Description:	Conditionally Exempt Small Quantity Generator
State District Owner:	NY
Large Quantity Handler of Universal Waste:	No
Recognized Trader Importer:	No
Recognized Trader Exporter:	No
Spent Lead Acid Battery Importer:	No
Spent Lead Acid Battery Exporter:	No
Current Record:	No
Non Storage Recycler Activity:	Not reported
Electronic Manifest Broker:	Not reported

Receive Date:	20130421
Handler Name: CON EDISON SERVICE BOX:	19682
Federal Waste Generator Description:	Not a generator, verified
State District Owner:	NY
Large Quantity Handler of Universal Waste:	No
Recognized Trader Importer:	No
Recognized Trader Exporter:	No
Spent Lead Acid Battery Importer:	No
Spent Lead Acid Battery Exporter:	No
Current Record:	Yes
Non Storage Recycler Activity:	Not reported

CON EDISON SERVICE BOX: 19682 (Continued) **1016450481**

Electronic Manifest Broker: Not reported

List of NAICS Codes and Descriptions:
NAICS Codes: No NAICS Codes Found

Facility Has Received Notices of Violations:
Violations: No Violations Found

Evaluation Action Summary:
Evaluations: No Evaluations Found

NY MANIFEST:
Name: CON EDISON
Address: 528 E 119TH ST
City,State,Zip: NEW YORK, NY 10029
Country: USA
EPA ID: NYP004295069
Facility Status: Not reported
Location Address 1: 528 E 119TH ST
Code: BP
Location Address 2: SERV BOX 19682
Total Tanks: Not reported
Location City: NEW YORK
Location State: NY
Location Zip: 10029
Location Zip 4: Not reported

NY MANIFEST:
EPAID: NYP004295069
Mailing Name: CON EDISON
Mailing Contact: CON EDISON
Mailing Address 1: 4 IRVING PL 15TH FL
Mailing Address 2: Not reported
Mailing City: NEW YORK
Mailing State: NY
Mailing Zip: 10003
Mailing Zip 4: Not reported
Mailing Country: USA
Mailing Phone: 2124603770

NY MANIFEST:
Document ID: Not reported
Manifest Status: Not reported
seq: Not reported
Year: 2018
Trans1 State ID: NJ0000027193
Trans2 State ID: Not reported
Generator Ship Date: 03/21/2013
Trans1 Recv Date: 03/21/2013
Trans2 Recv Date: Not reported
TSD Site Recv Date: 03/22/2013
Part A Recv Date: Not reported
Part B Recv Date: Not reported
Generator EPA ID: NYP004295069

CON EDISON SERVICE BOX: 19682 (Continued) **1016450481**

Trans1 EPA ID:	Not reported
Trans2 EPA ID:	Not reported
TSDF ID 1:	NJD002200046
TSDF ID 2:	Not reported
Manifest Tracking Number:	010841437JJK
Import Indicator:	N
Export Indicator:	N
Discr Quantity Indicator:	N
Discr Type Indicator:	N
Discr Residue Indicator:	N
Discr Partial Reject Indicator:	N
Discr Full Reject Indicator:	N
Manifest Ref Number:	Not reported
Alt Facility RCRA ID:	Not reported
Alt Facility Sign Date:	Not reported
MGMT Method Type Code:	H110
Waste Code:	Not reported
Waste Code:	Not reported
Waste Code:	Not reported
Waste Code:	Not reported
Waste Code:	Not reported
Waste Code:	Not reported
Quantity:	2000
Units:	P - Pounds
Number of Containers:	1
Container Type:	TT - Cargo tank, tank trucks
Handling Method:	T Chemical, physical, or biological treatment.
Specific Gravity:	1
Waste Code:	D008
Waste Code 1_2:	Not reported
Waste Code 1_3:	Not reported
Waste Code 1_4:	Not reported
Waste Code 1_5:	Not reported
Waste Code 1_6:	Not reported

N200 **300-302 EAST 119TH STREET HDFC** **NY AST** **U003395053**
West **300 EAST 119TH STREET** **N/A**
1/8-1/4 **NEW YORK, NY 10035**
0.154 mi.
811 ft. **Site 6 of 14 in cluster N**

Relative:
Higher

Actual:
13 ft.

AST:

Name:	300-302 EAST 119TH STREET HDFC
Address:	300 EAST 119TH STREET
City,State,Zip:	NEW YORK, NY 10035
Region:	STATE
DEC Region:	2
Site Status:	Active
Facility Id:	2-471410
Program Type:	PBS
UTM X:	589740.86697
UTM Y:	4516962.33815
Expiration Date:	02/25/2023
Site Type:	Apartment Building/Office Building

Affiliation Records:

Site Id:	20688

300-302 EAST 119TH STREET HDFC (Continued) **U003395053**

Affiliation Type:	Facility Operator
Company Name:	300-302 EAST 119TH STREET HDFC
Contact Type:	Not reported
Contact Name:	RAMON DE LOS SANTOS
Address1:	Not reported
Address2:	Not reported
City:	Not reported
State:	NN
Zip Code:	Not reported
Country Code:	001
Phone:	(212) 987-7459
EMail:	Not reported
Fax Number:	Not reported
Modified By:	kakyer
Date Last Modified:	2008-03-04

Site Id:	20688
Affiliation Type:	Emergency Contact
Company Name:	300-302 EAST 119 STREET HDFC
Contact Type:	Not reported
Contact Name:	MARC KATZ
Address1:	Not reported
Address2:	Not reported
City:	Not reported
State:	NN
Zip Code:	Not reported
Country Code:	999
Phone:	(212) 262-1700
EMail:	Not reported
Fax Number:	Not reported
Modified By:	ACDANIEL
Date Last Modified:	2019-04-18

Site Id:	20688
Affiliation Type:	Mail Contact
Company Name:	300-302 EAST 119 STREET HDFC
Contact Type:	MANAGER
Contact Name:	MARC KATZ
Address1:	P.O. BOX 190633
Address2:	Not reported
City:	BROOKLYN
State:	NY
Zip Code:	11219
Country Code:	001
Phone:	(212) 262-1700
EMail:	ELL9HDFC@VERIZON.NET
Fax Number:	Not reported
Modified By:	ACDANIEL
Date Last Modified:	2019-04-18

Site Id:	20688
Affiliation Type:	Facility Owner
Company Name:	300-302 EAST 119 STREET HDFC
Contact Type:	MANAGER
Contact Name:	MARC KATZ
Address1:	P.O. BOX 190633
Address2:	Not reported

300-302 EAST 119TH STREET HDFC (Continued) **U003395053**

City:	BROOKLYN
State:	NY
Zip Code:	11219
Country Code:	001
Phone:	(212) 262-1700
EMail:	ELL9HDFC@VERIZON.NET
Fax Number:	Not reported
Modified By:	ACDANIEL
Date Last Modified:	2019-04-18

Tank Info:

Tank Number:	001
Tank Id:	37412
Material Code:	0001
Common Name of Substance:	#2 Fuel Oil (On-Site Consumption)

Equipment Records:

F00 - Pipe External Protection - None
A00 - Tank Internal Protection - None
D01 - Pipe Type - Steel/Carbon Steel/Iron
K00 - Spill Prevention - None
G00 - Tank Secondary Containment - None
J02 - Dispenser - Suction Dispenser
C01 - Pipe Location - Aboveground
B99 - Tank External Protection - Other
E00 - Piping Secondary Containment - None
H00 - Tank Leak Detection - None
L09 - Piping Leak Detection - Exempt Suction Piping
I05 - Overfill - Vent Whistle

Tank Location:	Aboveground - contact with soil.... Tank bottom rests on soil, allowing no visual inspection.
Tank Type:	Steel/Carbon Steel/Iron
Tank Status:	In Service
Pipe Model:	Not reported
Install Date:	01/01/1994
Capacity Gallons:	5000
Tightness Test Method:	NN
Date Test:	Not reported
Next Test Date:	Not reported
Date Tank Closed:	Not reported
Register:	True
Modified By:	KAKYER
Last Modified:	04/14/2017
Material Name:	#2 fuel oil (on-site consumption)

T201 **CON EDISON MANHOLE: 42858** **RCRA NonGen / NLR** **1016451614**
South **321 PLEASANT AVE FRONT OF** **FINDS** **NYP004307104**
1/8-1/4 **NEW YORK, NY 10035** **ECHO**
0.154 mi. **NY MANIFEST**
813 ft. **Site 1 of 8 in cluster T**

Relative: **Higher**
Actual: **11 ft.**

RCRA NonGen / NLR:

Date Form Received by Agency:	20190503
Handler Name:	CON EDISON MANHOLE: 42858
Handler Address:	321 PLEASANT AVE FRONT OF
Handler City,State,Zip:	NEW YORK, NY 10035

CON EDISON MANHOLE: 42858 (Continued) **1016451614**

EPA ID:	NYP004307104
Contact Name:	Not reported
Contact Address:	Not reported
Contact City,State,Zip:	Not reported
Contact Telephone:	Not reported
Contact Fax:	Not reported
Contact Email:	Not reported
Contact Title:	Not reported
EPA Region:	02
Land Type:	Private
Federal Waste Generator Description:	Not a generator, verified
Non-Notifier:	Not reported
Biennial Report Cycle:	Not reported
Accessibility:	Not reported
Active Site Indicator:	Not reported
State District Owner:	NY
State District:	NYSDEC R2
Mailing Address:	Not reported
Mailing City,State,Zip:	Not reported
Owner Name:	Not reported
Owner Type:	Not reported
Operator Name:	Not reported
Operator Type:	Not reported
Short-Term Generator Activity:	No
Importer Activity:	No
Mixed Waste Generator:	No
Transporter Activity:	No
Transfer Facility Activity:	No
Recycler Activity with Storage:	No
Small Quantity On-Site Burner Exemption:	No
Smelting Melting and Refining Furnace Exemption:	No
Underground Injection Control:	No
Off-Site Waste Receipt:	No
Universal Waste Indicator:	No
Universal Waste Destination Facility:	No
Federal Universal Waste:	No
Active Site Fed-Reg Treatment Storage and Disposal Facility:	Not reported
Active Site Converter Treatment storage and Disposal Facility:	Not reported
Active Site State-Reg Treatment Storage and Disposal Facility:	Not reported
Active Site State-Reg Handler:	---
Federal Facility Indicator:	Not reported
Hazardous Secondary Material Indicator:	NN
Sub-Part K Indicator:	Not reported
Commercial TSD Indicator:	No
Treatment Storage and Disposal Type:	Not reported
2018 GPRA Permit Baseline:	Not on the Baseline
2018 GPRA Renewals Baseline:	Not on the Baseline
Permit Renewals Workload Universe:	Not reported
Permit Workload Universe:	Not reported
Permit Progress Universe:	Not reported
Post-Closure Workload Universe:	Not reported
Closure Workload Universe:	Not reported
202 GPRA Corrective Action Baseline:	No
Corrective Action Workload Universe:	No
Subject to Corrective Action Universe:	No
Non-TSDFs Where RCRA CA has Been Imposed Universe:	No
TSDFs Potentially Subject to CA Under 3004 (u)/(v) Universe:	No

CON EDISON MANHOLE: 42858 (Continued) **1016451614**

TSDFs Only Subject to CA under Discretionary Auth Universe:	No
Corrective Action Priority Ranking:	No NCAPS ranking
Environmental Control Indicator:	No
Institutional Control Indicator:	No
Human Exposure Controls Indicator:	N/A
Groundwater Controls Indicator:	N/A
Operating TSDF Universe:	Not reported
Full Enforcement Universe:	Not reported
Significant Non-Complier Universe:	No
Unaddressed Significant Non-Complier Universe:	No
Addressed Significant Non-Complier Universe:	No
Significant Non-Complier With a Compliance Schedule Universe:	No
Financial Assurance Required:	Not reported
Handler Date of Last Change:	20190503
Recognized Trader-Importer:	No
Recognized Trader-Exporter:	No
Importer of Spent Lead Acid Batteries:	No
Exporter of Spent Lead Acid Batteries:	No
Recycler Activity Without Storage:	Not reported
Manifest Broker:	Not reported
Sub-Part P Indicator:	No

Historic Generators:

Receive Date:	20130505
Handler Name: CON EDISON MANHOLE: 42858	
Federal Waste Generator Description:	Conditionally Exempt Small Quantity Generator
State District Owner:	NY
Large Quantity Handler of Universal Waste:	No
Recognized Trader Importer:	No
Recognized Trader Exporter:	No
Spent Lead Acid Battery Importer:	No
Spent Lead Acid Battery Exporter:	No
Current Record:	No
Non Storage Recycler Activity:	Not reported
Electronic Manifest Broker:	Not reported

Receive Date:	20190503
Handler Name: CON EDISON MANHOLE: 42858	
Federal Waste Generator Description:	Not a generator, verified
State District Owner:	NY
Large Quantity Handler of Universal Waste:	No
Recognized Trader Importer:	No
Recognized Trader Exporter:	No
Spent Lead Acid Battery Importer:	No
Spent Lead Acid Battery Exporter:	No
Current Record:	Yes
Non Storage Recycler Activity:	No
Electronic Manifest Broker:	No

List of NAICS Codes and Descriptions:

NAICS Codes:	No NAICS Codes Found

Facility Has Received Notices of Violations:

Violations:	No Violations Found

CON EDISON MANHOLE: 42858 (Continued) **1016451614**

Evaluation Action Summary:
Evaluations: No Evaluations Found

FINDS:
Registry ID: 110056327880

Click Here:

Environmental Interest/Information System:
RCRAInfo is a national information system that supports the Resource Conservation and Recovery Act (RCRA) program through the tracking of events and activities related to facilities that generate, transport, and treat, store, or dispose of hazardous waste. RCRAInfo allows RCRA program staff to track the notification, permit, compliance, and corrective action activities required under RCRA.

Click this hyperlink while viewing on your computer to access additional FINDS: detail in the EDR Site Report.

ECHO:

Envid:	1016451614
Registry ID:	110056327880
DFR URL:	http://echo.epa.gov/detailed-facility-report?fid=110056327880
Name:	CON EDISON MANHOLE: 42858
Address:	321 PLEASANT AVE FRONT OF
City,State,Zip:	NEW YORK, NY 10035

NY MANIFEST:

Name:	CON EDISON
Address:	321 PLEASANT AVE FRONT OF
City,State,Zip:	NEW YORK, NY 10035
Country:	USA
EPA ID:	NYP004307104
Facility Status:	Not reported
Location Address 1:	FO 321 PLEASANT AVE
Code:	BP
Location Address 2:	MH # 42858
Total Tanks:	Not reported
Location City:	NEW YORK
Location State:	NY
Location Zip:	10035
Location Zip 4:	Not reported

NY MANIFEST:

EPAID:	NYP004307104
Mailing Name:	CON EDISON
Mailing Contact:	CON EDISON
Mailing Address 1:	4 IRVING PLACE 15TH FLOOR
Mailing Address 2:	Not reported
Mailing City:	NEW YORK
Mailing State:	NY
Mailing Zip:	10003
Mailing Zip 4:	Not reported
Mailing Country:	USA
Mailing Phone:	2124603770

CON EDISON MANHOLE: 42858 (Continued) **1016451614**

NY MANIFEST:

Document ID:	Not reported
Manifest Status:	Not reported
seq:	Not reported
Year:	2018
Trans1 State ID:	NJ0000027193
Trans2 State ID:	Not reported
Generator Ship Date:	05/05/2013
Trans1 Recv Date:	05/05/2013
Trans2 Recv Date:	Not reported
TSD Site Recv Date:	05/08/2013
Part A Recv Date:	Not reported
Part B Recv Date:	Not reported
Generator EPA ID:	NYP004307104
Trans1 EPA ID:	Not reported
Trans2 EPA ID:	Not reported
TSDF ID 1:	NJD002200046
TSDF ID 2:	Not reported
Manifest Tracking Number:	010707915JJK
Import Indicator:	N
Export Indicator:	N
Discr Quantity Indicator:	N
Discr Type Indicator:	N
Discr Residue Indicator:	N
Discr Partial Reject Indicator:	N
Discr Full Reject Indicator:	N
Manifest Ref Number:	Not reported
Alt Facility RCRA ID:	Not reported
Alt Facility Sign Date:	Not reported
MGMT Method Type Code:	H110
Waste Code:	Not reported
Waste Code:	Not reported
Waste Code:	Not reported
Waste Code:	Not reported
Waste Code:	Not reported
Waste Code:	Not reported
Quantity:	2000
Units:	P - Pounds
Number of Containers:	1
Container Type:	TT - Cargo tank, tank trucks
Handling Method:	T Chemical, physical, or biological treatment.
Specific Gravity:	1
Waste Code:	D008
Waste Code 1_2:	Not reported
Waste Code 1_3:	Not reported
Waste Code 1_4:	Not reported
Waste Code 1_5:	Not reported
Waste Code 1_6:	Not reported

M202 **CON EDISON - VAULT 3610** **NY MANIFEST** **S120959288**
SW **E 117 ST & 1 AVE** **N/A**
1/8-1/4 **NEW YORK, NY 10035**
0.154 mi.
815 ft. **Site 11 of 24 in cluster M**

Relative:
Higher

Actual:
12 ft.

NY MANIFEST:

Name:	CON EDISON - VAULT 3610
Address:	E 117 ST & 1 AVE
City,State,Zip:	NEW YORK, NY 10035
Country:	USA
EPA ID:	NYP005011036
Facility Status:	Not reported
Location Address 1:	E 117 ST & 1 AVE
Code:	BP
Location Address 2:	Not reported
Total Tanks:	Not reported
Location City:	NEW YORK
Location State:	NY
Location Zip:	10035
Location Zip 4:	Not reported

NY MANIFEST:

EPAID:	NYP005011036
Mailing Name:	CON EDISON - VAULT 3610
Mailing Contact:	CON EDISON
Mailing Address 1:	4 IRVING PL 15TH FL NE
Mailing Address 2:	Not reported
Mailing City:	NEW YORK
Mailing State:	NY
Mailing Zip:	10003
Mailing Zip 4:	Not reported
Mailing Country:	USA
Mailing Phone:	Not reported

M203 **CON EDISON MANHOLE: 53833** **RCRA NonGen / NLR** **1016971815**
SW **E 1ST AVE & 117TH ST E SIDE** **NY MANIFEST** **NYP004455655**
1/8-1/4 **NEW YORK, NY 10035**
0.154 mi.
815 ft. **Site 12 of 24 in cluster M**

Relative:
Higher

Actual:
12 ft.

RCRA NonGen / NLR:

Date Form Received by Agency:	20140328
Handler Name:	CON EDISON MANHOLE: 53833
Handler Address:	E 1ST AVE & 117TH ST E SIDE
Handler City,State,Zip:	NEW YORK, NY 10035
EPA ID:	NYP004455655
Contact Name:	THOMAS TEELING
Contact Address:	Not reported
Contact City,State,Zip:	Not reported
Contact Telephone:	212-460-3770
Contact Fax:	Not reported
Contact Email:	Not reported
Contact Title:	SENIOR SCIENTIST
EPA Region:	02
Land Type:	Private
Federal Waste Generator Description:	Not a generator, verified
Non-Notifier:	Not reported
Biennial Report Cycle:	Not reported

CON EDISON MANHOLE: 53833 (Continued) **1016971815**

Accessibility:	Not reported
Active Site Indicator:	Not reported
State District Owner:	NY
State District:	NYSDEC R2
Mailing Address:	IRVING PL, 15TH FL NE
Mailing City,State,Zip:	NEW YORK, NY 10003
Owner Name:	Not reported
Owner Type:	Not reported
Operator Name:	Not reported
Operator Type:	Not reported
Short-Term Generator Activity:	No
Importer Activity:	No
Mixed Waste Generator:	No
Transporter Activity:	No
Transfer Facility Activity:	No
Recycler Activity with Storage:	No
Small Quantity On-Site Burner Exemption:	No
Smelting Melting and Refining Furnace Exemption:	No
Underground Injection Control:	No
Off-Site Waste Receipt:	No
Universal Waste Indicator:	No
Universal Waste Destination Facility:	No
Federal Universal Waste:	No
Active Site Fed-Reg Treatment Storage and Disposal Facility:	Not reported
Active Site Converter Treatment storage and Disposal Facility:	Not reported
Active Site State-Reg Treatment Storage and Disposal Facility:	Not reported
Active Site State-Reg Handler:	---
Federal Facility Indicator:	Not reported
Hazardous Secondary Material Indicator:	NN
Sub-Part K Indicator:	Not reported
Commercial TSD Indicator:	No
Treatment Storage and Disposal Type:	Not reported
2018 GPRA Permit Baseline:	Not on the Baseline
2018 GPRA Renewals Baseline:	Not on the Baseline
Permit Renewals Workload Universe:	Not reported
Permit Workload Universe:	Not reported
Permit Progress Universe:	Not reported
Post-Closure Workload Universe:	Not reported
Closure Workload Universe:	Not reported
202 GPRA Corrective Action Baseline:	No
Corrective Action Workload Universe:	No
Subject to Corrective Action Universe:	No
Non-TSDFs Where RCRA CA has Been Imposed Universe:	No
TSDFs Potentially Subject to CA Under 3004 (u)/(v) Universe:	No
TSDFs Only Subject to CA under Discretionary Auth Universe:	No
Corrective Action Priority Ranking:	No NCAPS ranking
Environmental Control Indicator:	No
Institutional Control Indicator:	No
Human Exposure Controls Indicator:	N/A
Groundwater Controls Indicator:	N/A
Operating TSDF Universe:	Not reported
Full Enforcement Universe:	Not reported
Significant Non-Complier Universe:	No
Unaddressed Significant Non-Complier Universe:	No
Addressed Significant Non-Complier Universe:	No
Significant Non-Complier With a Compliance Schedule Universe:	No
Financial Assurance Required:	Not reported

CON EDISON MANHOLE: 53833 (Continued) **1016971815**

Handler Date of Last Change:	20141014
Recognized Trader-Importer:	No
Recognized Trader-Exporter:	No
Importer of Spent Lead Acid Batteries:	No
Exporter of Spent Lead Acid Batteries:	No
Recycler Activity Without Storage:	Not reported
Manifest Broker:	Not reported
Sub-Part P Indicator:	No

Historic Generators:

Receive Date:	20140228
Handler Name:	CON EDISON MANHOLE: 53833
Federal Waste Generator Description:	Conditionally Exempt Small Quantity Generator
State District Owner:	NY
Large Quantity Handler of Universal Waste:	No
Recognized Trader Importer:	No
Recognized Trader Exporter:	No
Spent Lead Acid Battery Importer:	No
Spent Lead Acid Battery Exporter:	No
Current Record:	No
Non Storage Recycler Activity:	Not reported
Electronic Manifest Broker:	Not reported

Receive Date:	20140328
Handler Name:	CON EDISON MANHOLE: 53833
Federal Waste Generator Description:	Not a generator, verified
State District Owner:	NY
Large Quantity Handler of Universal Waste:	No
Recognized Trader Importer:	No
Recognized Trader Exporter:	No
Spent Lead Acid Battery Importer:	No
Spent Lead Acid Battery Exporter:	No
Current Record:	Yes
Non Storage Recycler Activity:	Not reported
Electronic Manifest Broker:	Not reported

List of NAICS Codes and Descriptions:

NAICS Codes:	No NAICS Codes Found

Facility Has Received Notices of Violations:

Violations:	No Violations Found

Evaluation Action Summary:

Evaluations:	No Evaluations Found

NY MANIFEST:

Name:	CON EDISON
Address:	E 1ST AVE & 117TH ST E SIDE
City,State,Zip:	NEW YORK, NY 10035
Country:	USA
EPA ID:	NYP004455655
Facility Status:	Not reported
Location Address 1:	E FIRST AVE ES 117TH ST

CON EDISON MANHOLE: 53833 (Continued) **1016971815**

Code:	BP
Location Address 2:	Not reported
Total Tanks:	Not reported
Location City:	NEW YORK
Location State:	NY
Location Zip:	10035
Location Zip 4:	Not reported

NY MANIFEST:

EPAID:	NYP004455655
Mailing Name:	CON EDISON
Mailing Contact:	CON EDISION
Mailing Address 1:	4 IRVING PL
Mailing Address 2:	15TH FL
Mailing City:	NEW YORK
Mailing State:	NY
Mailing Zip:	10003
Mailing Zip 4:	Not reported
Mailing Country:	USA
Mailing Phone:	Not reported

NY MANIFEST:

Document ID:	Not reported
Manifest Status:	Not reported
seq:	Not reported
Year:	2018
Trans1 State ID:	NJ0000027193
Trans2 State ID:	Not reported
Generator Ship Date:	02/28/2014
Trans1 Recv Date:	02/28/2014
Trans2 Recv Date:	Not reported
TSD Site Recv Date:	03/03/2014
Part A Recv Date:	Not reported
Part B Recv Date:	Not reported
Generator EPA ID:	NYP004455655
Trans1 EPA ID:	Not reported
Trans2 EPA ID:	Not reported
TSDF ID 1:	NJD002200046
TSDF ID 2:	Not reported
Manifest Tracking Number:	011697622JJK
Import Indicator:	N
Export Indicator:	N
Discr Quantity Indicator:	N
Discr Type Indicator:	N
Discr Residue Indicator:	N
Discr Partial Reject Indicator:	N
Discr Full Reject Indicator:	N
Manifest Ref Number:	Not reported
Alt Facility RCRA ID:	Not reported
Alt Facility Sign Date:	Not reported
MGMT Method Type Code:	H110
Waste Code:	Not reported
Waste Code:	Not reported
Waste Code:	Not reported
Waste Code:	Not reported
Waste Code:	Not reported
Waste Code:	Not reported

CON EDISON MANHOLE: 53833 (Continued) **1016971815**

Quantity:	4000
Units:	P - Pounds
Number of Containers:	1
Container Type:	TT - Cargo tank, tank trucks
Handling Method:	T Chemical, physical, or biological treatment.
Specific Gravity:	1
Waste Code:	D008
Waste Code 1_2:	Not reported
Waste Code 1_3:	Not reported
Waste Code 1_4:	Not reported
Waste Code 1_5:	Not reported
Waste Code 1_6:	Not reported

M204 **CON EDISON** **RCRA NonGen / NLR** **1014396037**
SW **E 117TH ST & 1ST AVE** **NJ MANIFEST** **NYP004182176**
1/8-1/4 **NEW YORK, NY 10035** **NY MANIFEST**
0.154 mi.
815 ft. **Site 13 of 24 in cluster M**

Relative: **Higher**
Actual: **12 ft.**

RCRA NonGen / NLR:

Date Form Received by Agency:		20160601
Handler Name:	CON EDISON	
Handler Address:		E 117TH ST & 1ST AVE
Handler City,State,Zip:		NEW YORK, NY 10035
EPA ID:		NYP004182176
Contact Name:		STEVEN MARTIS
Contact Address:		Not reported
Contact City,State,Zip:		Not reported
Contact Telephone:		917-416-5423
Contact Fax:		Not reported
Contact Email:		Not reported
Contact Title:		Not reported
EPA Region:		02
Land Type:		Private
Federal Waste Generator Description:		Not a generator, verified
Non-Notifier:		Not reported
Biennial Report Cycle:		Not reported
Accessibility:		Not reported
Active Site Indicator:		Not reported
State District Owner:		NY
State District:		NYSDEC R2
Mailing Address:		4 IRVING PL, RM 828
Mailing City,State,Zip:		NEW YORK, NY 10003
Owner Name:		Not reported
Owner Type:		Not reported
Operator Name:		Not reported
Operator Type:		Not reported
Short-Term Generator Activity:		No
Importer Activity:		No
Mixed Waste Generator:		No
Transporter Activity:		No
Transfer Facility Activity:		No
Recycler Activity with Storage:		No
Small Quantity On-Site Burner Exemption:		No
Smelting Melting and Refining Furnace Exemption:		No
Underground Injection Control:		No
Off-Site Waste Receipt:		No

CON EDISON (Continued) **1014396037**

Universal Waste Indicator:	No
Universal Waste Destination Facility:	No
Federal Universal Waste:	No
Active Site Fed-Reg Treatment Storage and Disposal Facility:	Not reported
Active Site Converter Treatment storage and Disposal Facility:	Not reported
Active Site State-Reg Treatment Storage and Disposal Facility:	Not reported
Active Site State-Reg Handler:	---
Federal Facility Indicator:	Not reported
Hazardous Secondary Material Indicator:	NN
Sub-Part K Indicator:	Not reported
Commercial TSD Indicator:	No
Treatment Storage and Disposal Type:	Not reported
2018 GPRA Permit Baseline:	Not on the Baseline
2018 GPRA Renewals Baseline:	Not on the Baseline
Permit Renewals Workload Universe:	Not reported
Permit Workload Universe:	Not reported
Permit Progress Universe:	Not reported
Post-Closure Workload Universe:	Not reported
Closure Workload Universe:	Not reported
202 GPRA Corrective Action Baseline:	No
Corrective Action Workload Universe:	No
Subject to Corrective Action Universe:	No
Non-TSDFs Where RCRA CA has Been Imposed Universe:	No
TSDFs Potentially Subject to CA Under 3004 (u)/(v) Universe:	No
TSDFs Only Subject to CA under Discretionary Auth Universe:	No
Corrective Action Priority Ranking:	No NCAPS ranking
Environmental Control Indicator:	No
Institutional Control Indicator:	No
Human Exposure Controls Indicator:	N/A
Groundwater Controls Indicator:	N/A
Operating TSDF Universe:	Not reported
Full Enforcement Universe:	Not reported
Significant Non-Complier Universe:	No
Unaddressed Significant Non-Complier Universe:	No
Addressed Significant Non-Complier Universe:	No
Significant Non-Complier With a Compliance Schedule Universe:	No
Financial Assurance Required:	Not reported
Handler Date of Last Change:	20160929
Recognized Trader-Importer:	No
Recognized Trader-Exporter:	No
Importer of Spent Lead Acid Batteries:	No
Exporter of Spent Lead Acid Batteries:	No
Recycler Activity Without Storage:	Not reported
Manifest Broker:	Not reported
Sub-Part P Indicator:	No

Historic Generators:

Receive Date:	20090625
Handler Name: CON EDISON	
Federal Waste Generator Description:	Conditionally Exempt Small Quantity Generator
State District Owner:	NY
Large Quantity Handler of Universal Waste:	No
Recognized Trader Importer:	No
Recognized Trader Exporter:	No
Spent Lead Acid Battery Importer:	No
Spent Lead Acid Battery Exporter:	No

CON EDISON (Continued) **1014396037**

Current Record: No
Non Storage Recycler Activity: Not reported
Electronic Manifest Broker: Not reported

Receive Date: 20160601
Handler Name: CON EDISON
Federal Waste Generator Description: Not a generator, verified
State District Owner: NY
Large Quantity Handler of Universal Waste: No
Recognized Trader Importer: No
Recognized Trader Exporter: No
Spent Lead Acid Battery Importer: No
Spent Lead Acid Battery Exporter: No
Current Record: Yes
Non Storage Recycler Activity: Not reported
Electronic Manifest Broker: Not reported

List of NAICS Codes and Descriptions:
NAICS Codes: No NAICS Codes Found

Facility Has Received Notices of Violations:
Violations: No Violations Found

Evaluation Action Summary:
Evaluations: No Evaluations Found

NJ MANIFEST:
EPA Id: NYP004182176
Mail Address: 4 IRVING PL, RM 828
Mail City/State/Zip: NEW YORK, NY 10003
Facility Phone: Not reported
Emergency Phone: Not reported
Contact: STEVEN MARTIS
Comments: Not reported
SIC Code: Not reported
County: NY061
Municipal: Not reported
Previous EPA Id: Not reported
Gen Flag: Not reported
Trans Flag: Not reported
TSDF Flag: Not reported
Name Change: Not reported
Date Change: Not reported

Manifest:
Manifest Number: 001084092GBF
EPA ID: NYP004182176
Date Shipped: 06/29/2009
TSDF EPA ID: NJD002200046
Transporter EPA ID: NJ0000027193
Transporter 2 EPA ID: Not reported
Transporter 3 EPA ID: Not reported
Transporter 4 EPA ID: Not reported
Transporter 5 EPA ID: Not reported
Transporter 6 EPA ID: Not reported

CON EDISON (Continued) **1014396037**

Transporter 7 EPA ID:	Not reported
Transporter 8 EPA ID:	Not reported
Transporter 9 EPA ID:	Not reported
Transporter 10 EPA ID:	Not reported
Date Trans1 Transported Waste:	06/29/2009
Date Trans2 Transported Waste:	Not reported
Date Trans3 Transported Waste:	Not reported
Date Trans4 Transported Waste:	Not reported
Date Trans5 Transported Waste:	Not reported
Date Trans6 Transported Waste:	Not reported
Date Trans7 Transported Waste:	Not reported
Date Trans8 Transported Waste:	Not reported
Date Trans9 Transported Waste:	Not reported
Date Trans10 Transported Waste:	Not reported
Date TSDF Received Waste:	06/29/2009
TSDF EPA Facility Name:	Not reported
QTY Units:	Not reported
Transporter SEQ ID:	Not reported
Transporter-1 Date:	Not reported
Waste SEQ ID:	Not reported
Waste Type Code 2:	Not reported
Waste Type Code 3:	Not reported
Waste Type Code 4:	Not reported
Waste Type Code 5:	Not reported
Waste Type Code 6:	Not reported
Date Accepted:	Not reported
Manifest Discrepancy Type:	Not reported
Data Entry Number:	Not reported
Was Load Rejected:	NEW YORK, NY 10003
Reason Load Was Rejected:	Not reported

Waste:

Manifest Year:	Not reported
Waste Code:	D008
Hand Code:	H111
Quantity:	500 P

NY MANIFEST:

Name:	CONED
Address:	E 117TH ST & 1ST AVE
City,State,Zip:	NEW YORK, NY 10035
Country:	USA
EPA ID:	NYP004182176
Facility Status:	Not reported
Location Address 1:	322 E 117TH ST
Code:	BP
Location Address 2:	Not reported
Total Tanks:	Not reported
Location City:	NEW YORK
Location State:	NY
Location Zip:	10001
Location Zip 4:	Not reported

NY MANIFEST:

EPAID:	NYP004182176

CON EDISON (Continued) **1014396037**

Mailing Name:	CONED
Mailing Contact:	CONED
Mailing Address 1:	4 IRVING ST
Mailing Address 2:	ROOM 818
Mailing City:	NEW YORK
Mailing State:	NY
Mailing Zip:	10003
Mailing Zip 4:	Not reported
Mailing Country:	USA
Mailing Phone:	Not reported

NY MANIFEST:

Document ID:	Not reported
Manifest Status:	Not reported
seq:	Not reported
Year:	2018
Trans1 State ID:	NJ0000027193
Trans2 State ID:	Not reported
Generator Ship Date:	06/29/2009
Trans1 Recv Date:	06/29/2009
Trans2 Recv Date:	Not reported
TSD Site Recv Date:	06/29/2009
Part A Recv Date:	Not reported
Part B Recv Date:	Not reported
Generator EPA ID:	NYP004182176
Trans1 EPA ID:	Not reported
Trans2 EPA ID:	Not reported
TSDF ID 1:	NJD002200046
TSDF ID 2:	Not reported
Manifest Tracking Number:	001084092GBF
Import Indicator:	N
Export Indicator:	N
Discr Quantity Indicator:	N
Discr Type Indicator:	N
Discr Residue Indicator:	N
Discr Partial Reject Indicator:	N
Discr Full Reject Indicator:	N
Manifest Ref Number:	Not reported
Alt Facility RCRA ID:	Not reported
Alt Facility Sign Date:	Not reported
MGMT Method Type Code:	H111
Waste Code:	Not reported
Waste Code:	Not reported
Waste Code:	Not reported
Waste Code:	Not reported
Waste Code:	Not reported
Waste Code:	Not reported
Quantity:	500
Units:	P - Pounds
Number of Containers:	1
Container Type:	TT - Cargo tank, tank trucks
Handling Method:	T Chemical, physical, or biological treatment.
Specific Gravity:	1
Waste Code:	D008
Waste Code 1_2:	Not reported
Waste Code 1_3:	Not reported
Waste Code 1_4:	Not reported

CON EDISON (Continued) **1014396037**

Waste Code 1_5: Not reported
Waste Code 1_6: Not reported

M205 **CON EDISON - MANHOLE 19335** **NY MANIFEST** **S120957763**
SW **E 117TH ST & 1ST AVE** **N/A**
1/8-1/4 **NEW YORK, NY 10035**
0.154 mi.
815 ft. **Site 14 of 24 in cluster M**

Relative:
Higher

Actual:
12 ft.

NY MANIFEST:
Name: CON EDISON - MANHOLE 19335
Address: E 117TH ST & 1ST AVE
City,State,Zip: NEW YORK, NY 10035
Country: USA
EPA ID: NYP004182218
Facility Status: Not reported
Location Address 1: E 117TH ST & 1ST AVE
Code: BP
Location Address 2: Not reported
Total Tanks: Not reported
Location City: NEW YORK
Location State: NY
Location Zip: 10035
Location Zip 4: Not reported

NY MANIFEST:
EPAID: NYP004182218
Mailing Name: CON EDISON - MANHOLE 19335
Mailing Contact: THERESA BURKARD
Mailing Address 1: 4 IRVING PL 15TH FL NE
Mailing Address 2: Not reported
Mailing City: NEW YORK
Mailing State: NY
Mailing Zip: 10003
Mailing Zip 4: Not reported
Mailing Country: USA
Mailing Phone: 2124602262

M206 **NEW YORK TELEPHONE** **RCRA NonGen / NLR** **1007205071**
SW **E 117 & 1ST** **NY MANIFEST** **NYP000908566**
1/8-1/4 **NEW YORK, NY 10036**
0.154 mi.
815 ft. **Site 15 of 24 in cluster M**

Relative:
Higher

Actual:
12 ft.

RCRA NonGen / NLR:
Date Form Received by Agency: 19940327
Handler Name: NEW YORK TELEPHONE
Handler Address: E 117 & 1ST
Handler City,State,Zip: NEW YORK, NY 10036-0000
EPA ID: NYP000908566
Contact Name: JOHN QUATRALE
Contact Address: 1095 VENUE OF THE AMERICAS
Contact City,State,Zip: NEW YORK, NY 10036-0000
Contact Telephone: 212-395-2436 x9999
Contact Fax: Not reported

NEW YORK TELEPHONE (Continued) **1007205071**

Contact Email:	Not reported
Contact Title:	Not reported
EPA Region:	02
Land Type:	Not reported
Federal Waste Generator Description:	Not a generator, verified
Non-Notifier:	Not reported
Biennial Report Cycle:	Not reported
Accessibility:	Not reported
Active Site Indicator:	Not reported
State District Owner:	NY
State District:	NYSDEC R2
Mailing Address:	1095 VENUE OF THE AMERICAS
Mailing City,State,Zip:	NEW YORK, NY 10036-0000
Owner Name:	Not reported
Owner Type:	Not reported
Operator Name:	Not reported
Operator Type:	Not reported
Short-Term Generator Activity:	No
Importer Activity:	No
Mixed Waste Generator:	No
Transporter Activity:	No
Transfer Facility Activity:	No
Recycler Activity with Storage:	No
Small Quantity On-Site Burner Exemption:	No
Smelting Melting and Refining Furnace Exemption:	No
Underground Injection Control:	No
Off-Site Waste Receipt:	No
Universal Waste Indicator:	No
Universal Waste Destination Facility:	No
Federal Universal Waste:	No
Active Site Fed-Reg Treatment Storage and Disposal Facility:	Not reported
Active Site Converter Treatment storage and Disposal Facility:	Not reported
Active Site State-Reg Treatment Storage and Disposal Facility:	Not reported
Active Site State-Reg Handler:	---
Federal Facility Indicator:	Not reported
Hazardous Secondary Material Indicator:	N
Sub-Part K Indicator:	Not reported
Commercial TSD Indicator:	No
Treatment Storage and Disposal Type:	Not reported
2018 GPRA Permit Baseline:	Not on the Baseline
2018 GPRA Renewals Baseline:	Not on the Baseline
Permit Renewals Workload Universe:	Not reported
Permit Workload Universe:	Not reported
Permit Progress Universe:	Not reported
Post-Closure Workload Universe:	Not reported
Closure Workload Universe:	Not reported
202 GPRA Corrective Action Baseline:	No
Corrective Action Workload Universe:	No
Subject to Corrective Action Universe:	No
Non-TSDFs Where RCRA CA has Been Imposed Universe:	No
TSDFs Potentially Subject to CA Under 3004 (u)/(v) Universe:	No
TSDFs Only Subject to CA under Discretionary Auth Universe:	No
Corrective Action Priority Ranking:	No NCAPS ranking
Environmental Control Indicator:	No
Institutional Control Indicator:	No
Human Exposure Controls Indicator:	N/A
Groundwater Controls Indicator:	N/A

NEW YORK TELEPHONE (Continued) **1007205071**

Operating TSDF Universe:	Not reported
Full Enforcement Universe:	Not reported
Significant Non-Complier Universe:	No
Unaddressed Significant Non-Complier Universe:	No
Addressed Significant Non-Complier Universe:	No
Significant Non-Complier With a Compliance Schedule Universe:	No
Financial Assurance Required:	Not reported
Handler Date of Last Change:	20150414
Recognized Trader-Importer:	No
Recognized Trader-Exporter:	No
Importer of Spent Lead Acid Batteries:	No
Exporter of Spent Lead Acid Batteries:	No
Recycler Activity Without Storage:	No
Manifest Broker:	No
Sub-Part P Indicator:	No

Historic Generators:

Receive Date:	19940326
Handler Name: NEW YORK TELEPHONE	
Federal Waste Generator Description:	Not a generator, verified
State District Owner:	NY
Large Quantity Handler of Universal Waste:	No
Recognized Trader Importer:	No
Recognized Trader Exporter:	No
Spent Lead Acid Battery Importer:	No
Spent Lead Acid Battery Exporter:	No
Current Record:	No
Non Storage Recycler Activity:	Not reported
Electronic Manifest Broker:	Not reported

Receive Date:	19940327
Handler Name: NEW YORK TELEPHONE	
Federal Waste Generator Description:	Not a generator, verified
State District Owner:	NY
Large Quantity Handler of Universal Waste:	No
Recognized Trader Importer:	No
Recognized Trader Exporter:	No
Spent Lead Acid Battery Importer:	No
Spent Lead Acid Battery Exporter:	No
Current Record:	Yes
Non Storage Recycler Activity:	Not reported
Electronic Manifest Broker:	Not reported

Receive Date:	19940325
Handler Name: NEW YORK TELEPHONE	
Federal Waste Generator Description:	Large Quantity Generator
State District Owner:	NY
Large Quantity Handler of Universal Waste:	No
Recognized Trader Importer:	No
Recognized Trader Exporter:	No
Spent Lead Acid Battery Importer:	No
Spent Lead Acid Battery Exporter:	No
Current Record:	No
Non Storage Recycler Activity:	Not reported
Electronic Manifest Broker:	Not reported

NEW YORK TELEPHONE (Continued) **1007205071**

List of NAICS Codes and Descriptions:
NAICS Code: 5133
NAICS Description: TELECOMMUNICATIONS

NAICS Code: 51331
NAICS Description: WIRED TELECOMMUNICATIONS CARRIERS

Facility Has Received Notices of Violations:
Violations: No Violations Found

Evaluation Action Summary:
Evaluations: No Evaluations Found

NY MANIFEST:
Name: NYNEX
Address: E 117 & 1ST
City,State,Zip: NEW YORK, NY 10036-0000
Country: USA
EPA ID: NYP000908566
Facility Status: Not reported
Location Address 1: E 117TH ST & 1ST AVE
Code: BP
Location Address 2: Not reported
Total Tanks: Not reported
Location City: NEW YORK
Location State: NY
Location Zip: 10035
Location Zip 4: Not reported

NY MANIFEST:
EPAID: NYP000908566
Mailing Name: NYNEX
Mailing Contact: T MAGAZENO
Mailing Address 1: 1095 AVE OF AMER
Mailing Address 2: Not reported
Mailing City: NEW YORK
Mailing State: NY
Mailing Zip: 10036
Mailing Zip 4: Not reported
Mailing Country: USA
Mailing Phone: 2123956040

M207 **CON EDISON SERVICE BOX: 19349** **RCRA NonGen / NLR** **1016450618**
SW **E 117 ST & 1ST AVE** **NY MANIFEST** **NYP004296422**
1/8-1/4 **NEW YORK, NY 10035**
0.154 mi.
815 ft. **Site 16 of 24 in cluster M**

Relative: **Higher**
Actual: **12 ft.**

RCRA NonGen / NLR:
Date Form Received by Agency: 20130427
Handler Name: CON EDISON SERVICE BOX: 19349
Handler Address: E 117 ST & 1ST AVE
Handler City,State,Zip: NEW YORK, NY 10035
EPA ID: NYP004296422

CON EDISON SERVICE BOX: 19349 (Continued) **1016450618**

Contact Name:	JOSE MONTALVO
Contact Address:	Not reported
Contact City,State,Zip:	Not reported
Contact Telephone:	212-427-1331
Contact Fax:	Not reported
Contact Email:	Not reported
Contact Title:	OPERATING SUPERVISOR
EPA Region:	02
Land Type:	Private
Federal Waste Generator Description:	Not a generator, verified
Non-Notifier:	Not reported
Biennial Report Cycle:	Not reported
Accessibility:	Not reported
Active Site Indicator:	Not reported
State District Owner:	NY
State District:	NYSDEC R2
Mailing Address:	Not reported
Mailing City,State,Zip:	NEW YORK, NY 10003
Owner Name:	Not reported
Owner Type:	Not reported
Operator Name:	Not reported
Operator Type:	Not reported
Short-Term Generator Activity:	No
Importer Activity:	No
Mixed Waste Generator:	No
Transporter Activity:	No
Transfer Facility Activity:	No
Recycler Activity with Storage:	No
Small Quantity On-Site Burner Exemption:	No
Smelting Melting and Refining Furnace Exemption:	No
Underground Injection Control:	No
Off-Site Waste Receipt:	No
Universal Waste Indicator:	No
Universal Waste Destination Facility:	No
Federal Universal Waste:	No
Active Site Fed-Reg Treatment Storage and Disposal Facility:	Not reported
Active Site Converter Treatment storage and Disposal Facility:	Not reported
Active Site State-Reg Treatment Storage and Disposal Facility:	Not reported
Active Site State-Reg Handler:	---
Federal Facility Indicator:	Not reported
Hazardous Secondary Material Indicator:	NN
Sub-Part K Indicator:	Not reported
Commercial TSD Indicator:	No
Treatment Storage and Disposal Type:	Not reported
2018 GPRA Permit Baseline:	Not on the Baseline
2018 GPRA Renewals Baseline:	Not on the Baseline
Permit Renewals Workload Universe:	Not reported
Permit Workload Universe:	Not reported
Permit Progress Universe:	Not reported
Post-Closure Workload Universe:	Not reported
Closure Workload Universe:	Not reported
202 GPRA Corrective Action Baseline:	No
Corrective Action Workload Universe:	No
Subject to Corrective Action Universe:	No
Non-TSDFs Where RCRA CA has Been Imposed Universe:	No
TSDFs Potentially Subject to CA Under 3004 (u)/(v) Universe:	No
TSDFs Only Subject to CA under Discretionary Auth Universe:	No

CON EDISON SERVICE BOX: 19349 (Continued) **1016450618**

Corrective Action Priority Ranking:	No NCAPS ranking
Environmental Control Indicator:	No
Institutional Control Indicator:	No
Human Exposure Controls Indicator:	N/A
Groundwater Controls Indicator:	N/A
Operating TSDF Universe:	Not reported
Full Enforcement Universe:	Not reported
Significant Non-Complier Universe:	No
Unaddressed Significant Non-Complier Universe:	No
Addressed Significant Non-Complier Universe:	No
Significant Non-Complier With a Compliance Schedule Universe:	No
Financial Assurance Required:	Not reported
Handler Date of Last Change:	20130910
Recognized Trader-Importer:	No
Recognized Trader-Exporter:	No
Importer of Spent Lead Acid Batteries:	No
Exporter of Spent Lead Acid Batteries:	No
Recycler Activity Without Storage:	Not reported
Manifest Broker:	Not reported
Sub-Part P Indicator:	No

Historic Generators:

Receive Date:	20130327
Handler Name: CON EDISON SERVICE BOX:	19349
Federal Waste Generator Description:	Conditionally Exempt Small Quantity Generator
State District Owner:	NY
Large Quantity Handler of Universal Waste:	No
Recognized Trader Importer:	No
Recognized Trader Exporter:	No
Spent Lead Acid Battery Importer:	No
Spent Lead Acid Battery Exporter:	No
Current Record:	No
Non Storage Recycler Activity:	Not reported
Electronic Manifest Broker:	Not reported

Receive Date:	20130427
Handler Name: CON EDISON SERVICE BOX:	19349
Federal Waste Generator Description:	Not a generator, verified
State District Owner:	NY
Large Quantity Handler of Universal Waste:	No
Recognized Trader Importer:	No
Recognized Trader Exporter:	No
Spent Lead Acid Battery Importer:	No
Spent Lead Acid Battery Exporter:	No
Current Record:	Yes
Non Storage Recycler Activity:	Not reported
Electronic Manifest Broker:	Not reported

List of NAICS Codes and Descriptions:

NAICS Codes:	No NAICS Codes Found

Facility Has Received Notices of Violations:

Violations:	No Violations Found

CON EDISON SERVICE BOX: 19349 (Continued) **1016450618**

Evaluation Action Summary:
Evaluations: No Evaluations Found

NY MANIFEST:

Name:	CON EDISON
Address:	E 117 ST & 1ST AVE
City,State,Zip:	NEW YORK, NY 10035
Country:	USA
EPA ID:	NYP004296422
Facility Status:	Not reported
Location Address 1:	F OF 422 E 117TH ST & 1ST AVE
Code:	BP
Location Address 2:	SERV BOX 19349
Total Tanks:	Not reported
Location City:	NEW YORK
Location State:	NY
Location Zip:	10035
Location Zip 4:	Not reported

NY MANIFEST:

EPAID:	NYP004296422
Mailing Name:	CON EDISON
Mailing Contact:	CON EDISON
Mailing Address 1:	4 IRVING PL 15TH FL
Mailing Address 2:	Not reported
Mailing City:	NEW YORK
Mailing State:	NY
Mailing Zip:	10003
Mailing Zip 4:	Not reported
Mailing Country:	USA
Mailing Phone:	2124603770

NY MANIFEST:

Document ID:	Not reported
Manifest Status:	Not reported
seq:	Not reported
Year:	2018
Trans1 State ID:	NJ0000027193
Trans2 State ID:	Not reported
Generator Ship Date:	03/27/2013
Trans1 Recv Date:	03/27/2013
Trans2 Recv Date:	Not reported
TSD Site Recv Date:	03/27/2013
Part A Recv Date:	Not reported
Part B Recv Date:	Not reported
Generator EPA ID:	NYP004296422
Trans1 EPA ID:	Not reported
Trans2 EPA ID:	Not reported
TSDF ID 1:	NJD002200046
TSDF ID 2:	Not reported
Manifest Tracking Number:	010708488JJK
Import Indicator:	N
Export Indicator:	N
Discr Quantity Indicator:	N
Discr Type Indicator:	N

CON EDISON SERVICE BOX: 19349 (Continued) **1016450618**

Discr Residue Indicator:	N
Discr Partial Reject Indicator:	N
Discr Full Reject Indicator:	N
Manifest Ref Number:	Not reported
Alt Facility RCRA ID:	Not reported
Alt Facility Sign Date:	Not reported
MGMT Method Type Code:	H110
Waste Code:	Not reported
Waste Code:	Not reported
Waste Code:	Not reported
Waste Code:	Not reported
Waste Code:	Not reported
Waste Code:	Not reported
Quantity:	1000
Units:	P - Pounds
Number of Containers:	1
Container Type:	TT - Cargo tank, tank trucks
Handling Method:	T Chemical, physical, or biological treatment.
Specific Gravity:	1
Waste Code:	D008
Waste Code 1_2:	Not reported
Waste Code 1_3:	Not reported
Waste Code 1_4:	Not reported
Waste Code 1_5:	Not reported
Waste Code 1_6:	Not reported

M208 **NYNEX** **NY MANIFEST** **1009234578**
SW **117 ST & 1 AVE** **N/A**
1/8-1/4 **NEW YORK, NY**
0.154 mi.
815 ft. **Site 17 of 24 in cluster M**

Relative:
Higher

Actual:
12 ft.

NY MANIFEST:

Name:	NYNEX
Address:	117 ST & 1 AVE
City,State,Zip:	NEW YORK, NY
Country:	USA
EPA ID:	NYP000932806
Facility Status:	Not reported
Location Address 1:	117 ST & 1 AVE
Code:	BP
Location Address 2:	Not reported
Total Tanks:	Not reported
Location City:	NEW YORK
Location State:	NY
Location Zip:	Not reported
Location Zip 4:	Not reported

NY MANIFEST:

EPAID:	NYP000932806
Mailing Name:	NYNEX
Mailing Contact:	V. ORCHIER
Mailing Address 1:	221 E 37TH ST
Mailing Address 2:	Not reported
Mailing City:	NEW YORK
Mailing State:	NY
Mailing Zip:	10016

NYNEX (Continued) **1009234578**

Mailing Zip 4: Not reported
Mailing Country: USA
Mailing Phone: 2123387126

M209 **CON EDISON** **RCRA NonGen / NLR** **1014396041**
SW **E 117TH ST & 1ST AVE** **NYP004182218**
1/8-1/4 **NEW YORK, NY 10035**
0.154 mi.
815 ft. **Site 18 of 24 in cluster M**

Relative: **Higher**
Actual: **12 ft.**

RCRA NonGen / NLR:

Date Form Received by Agency:		20160601
Handler Name:	CON EDISON	
Handler Address:		E 117TH ST & 1ST AVE
Handler City,State,Zip:		NEW YORK, NY 10035
EPA ID:		NYP004182218
Contact Name:		STEVEN MARTIS
Contact Address:		Not reported
Contact City,State,Zip:		Not reported
Contact Telephone:		917-416-5423
Contact Fax:		Not reported
Contact Email:		Not reported
Contact Title:		Not reported
EPA Region:		02
Land Type:		Private
Federal Waste Generator Description:		Not a generator, verified
Non-Notifier:		Not reported
Biennial Report Cycle:		Not reported
Accessibility:		Not reported
Active Site Indicator:		Not reported
State District Owner:		NY
State District:		NYSDEC R2
Mailing Address:		4 IRVING PL, RM 828
Mailing City,State,Zip:		NEW YORK, NY 10003
Owner Name:		Not reported
Owner Type:		Not reported
Operator Name:		Not reported
Operator Type:		Not reported
Short-Term Generator Activity:		No
Importer Activity:		No
Mixed Waste Generator:		No
Transporter Activity:		No
Transfer Facility Activity:		No
Recycler Activity with Storage:		No
Small Quantity On-Site Burner Exemption:		No
Smelting Melting and Refining Furnace Exemption:		No
Underground Injection Control:		No
Off-Site Waste Receipt:		No
Universal Waste Indicator:		No
Universal Waste Destination Facility:		No
Federal Universal Waste:		No
Active Site Fed-Reg Treatment Storage and Disposal Facility:		Not reported
Active Site Converter Treatment storage and Disposal Facility:		Not reported
Active Site State-Reg Treatment Storage and Disposal Facility:		Not reported
Active Site State-Reg Handler:		---
Federal Facility Indicator:		Not reported
Hazardous Secondary Material Indicator:		NN

CON EDISON (Continued) **1014396041**

Sub-Part K Indicator:	Not reported
Commercial TSD Indicator:	No
Treatment Storage and Disposal Type:	Not reported
2018 GPRA Permit Baseline:	Not on the Baseline
2018 GPRA Renewals Baseline:	Not on the Baseline
Permit Renewals Workload Universe:	Not reported
Permit Workload Universe:	Not reported
Permit Progress Universe:	Not reported
Post-Closure Workload Universe:	Not reported
Closure Workload Universe:	Not reported
202 GPRA Corrective Action Baseline:	No
Corrective Action Workload Universe:	No
Subject to Corrective Action Universe:	No
Non-TSDFs Where RCRA CA has Been Imposed Universe:	No
TSDFs Potentially Subject to CA Under 3004 (u)/(v) Universe:	No
TSDFs Only Subject to CA under Discretionary Auth Universe:	No
Corrective Action Priority Ranking:	No NCAPS ranking
Environmental Control Indicator:	No
Institutional Control Indicator:	No
Human Exposure Controls Indicator:	N/A
Groundwater Controls Indicator:	N/A
Operating TSDF Universe:	Not reported
Full Enforcement Universe:	Not reported
Significant Non-Complier Universe:	No
Unaddressed Significant Non-Complier Universe:	No
Addressed Significant Non-Complier Universe:	No
Significant Non-Complier With a Compliance Schedule Universe:	No
Financial Assurance Required:	Not reported
Handler Date of Last Change:	20160929
Recognized Trader-Importer:	No
Recognized Trader-Exporter:	No
Importer of Spent Lead Acid Batteries:	No
Exporter of Spent Lead Acid Batteries:	No
Recycler Activity Without Storage:	Not reported
Manifest Broker:	Not reported
Sub-Part P Indicator:	No

Historic Generators:

Receive Date:	20090625
Handler Name: CON EDISON	
Federal Waste Generator Description:	Conditionally Exempt Small Quantity Generator
State District Owner:	NY
Large Quantity Handler of Universal Waste:	No
Recognized Trader Importer:	No
Recognized Trader Exporter:	No
Spent Lead Acid Battery Importer:	No
Spent Lead Acid Battery Exporter:	No
Current Record:	No
Non Storage Recycler Activity:	Not reported
Electronic Manifest Broker:	Not reported

Receive Date:	20160601
Handler Name: CON EDISON	
Federal Waste Generator Description:	Not a generator, verified
State District Owner:	NY
Large Quantity Handler of Universal Waste:	No

CON EDISON (Continued) **1014396041**

Recognized Trader Importer: No
Recognized Trader Exporter: No
Spent Lead Acid Battery Importer: No
Spent Lead Acid Battery Exporter: No
Current Record: Yes
Non Storage Recycler Activity: Not reported
Electronic Manifest Broker: Not reported

List of NAICS Codes and Descriptions:
NAICS Codes: No NAICS Codes Found

Facility Has Received Notices of Violations:
Violations: No Violations Found

Evaluation Action Summary:
Evaluations: No Evaluations Found

M210 **CON EDISON MANHOLE 00089** **RCRA NonGen / NLR** **1014926147**
SW **E 117TH ST &1ST AVE SW COR** **NJ MANIFEST** **NYP004238719**
1/8-1/4 **NEW YORK, NY 10035** **NY MANIFEST**
0.155 mi.
817 ft. **Site 19 of 24 in cluster M**

Relative:
Higher

Actual:
12 ft.

RCRA NonGen / NLR:
Date Form Received by Agency: 20110820
Handler Name: CON EDISON MANHOLE 00089
Handler Address: E 117TH ST &1ST AVE SW COR
Handler City,State,Zip: NEW YORK, NY 10035
EPA ID: NYP004238719
Contact Name: MEGAN KUDLACK
Contact Address: Not reported
Contact City,State,Zip: Not reported
Contact Telephone: 212-427-1277
Contact Fax: Not reported
Contact Email: Not reported
Contact Title: ADMINISTRATIVE ASSISTANT L1-2
EPA Region: 02
Land Type: Private
Federal Waste Generator Description: Not a generator, verified
Non-Notifier: Not reported
Biennial Report Cycle: Not reported
Accessibility: Not reported
Active Site Indicator: Not reported
State District Owner: NY
State District: NYSDEC R2
Mailing Address: 4 IRVING PL, RM 828
Mailing City,State,Zip: NEW YORK, NY 10003
Owner Name: Not reported
Owner Type: Not reported
Operator Name: Not reported
Operator Type: Not reported
Short-Term Generator Activity: No
Importer Activity: No
Mixed Waste Generator: No
Transporter Activity: No

CON EDISON MANHOLE 00089 (Continued) **1014926147**

Transfer Facility Activity:	No
Recycler Activity with Storage:	No
Small Quantity On-Site Burner Exemption:	No
Smelting Melting and Refining Furnace Exemption:	No
Underground Injection Control:	No
Off-Site Waste Receipt:	No
Universal Waste Indicator:	No
Universal Waste Destination Facility:	No
Federal Universal Waste:	No
Active Site Fed-Reg Treatment Storage and Disposal Facility:	Not reported
Active Site Converter Treatment storage and Disposal Facility:	Not reported
Active Site State-Reg Treatment Storage and Disposal Facility:	Not reported
Active Site State-Reg Handler:	---
Federal Facility Indicator:	Not reported
Hazardous Secondary Material Indicator:	NN
Sub-Part K Indicator:	Not reported
Commercial TSD Indicator:	No
Treatment Storage and Disposal Type:	Not reported
2018 GPRA Permit Baseline:	Not on the Baseline
2018 GPRA Renewals Baseline:	Not on the Baseline
Permit Renewals Workload Universe:	Not reported
Permit Workload Universe:	Not reported
Permit Progress Universe:	Not reported
Post-Closure Workload Universe:	Not reported
Closure Workload Universe:	Not reported
202 GPRA Corrective Action Baseline:	No
Corrective Action Workload Universe:	No
Subject to Corrective Action Universe:	No
Non-TSDFs Where RCRA CA has Been Imposed Universe:	No
TSDFs Potentially Subject to CA Under 3004 (u)/(v) Universe:	No
TSDFs Only Subject to CA under Discretionary Auth Universe:	No
Corrective Action Priority Ranking:	No NCAPS ranking
Environmental Control Indicator:	No
Institutional Control Indicator:	No
Human Exposure Controls Indicator:	N/A
Groundwater Controls Indicator:	N/A
Operating TSDF Universe:	Not reported
Full Enforcement Universe:	Not reported
Significant Non-Complier Universe:	No
Unaddressed Significant Non-Complier Universe:	No
Addressed Significant Non-Complier Universe:	No
Significant Non-Complier With a Compliance Schedule Universe:	No
Financial Assurance Required:	Not reported
Handler Date of Last Change:	20111206
Recognized Trader-Importer:	No
Recognized Trader-Exporter:	No
Importer of Spent Lead Acid Batteries:	No
Exporter of Spent Lead Acid Batteries:	No
Recycler Activity Without Storage:	Not reported
Manifest Broker:	Not reported
Sub-Part P Indicator:	No

Historic Generators:

Receive Date:	20110721
Handler Name:	CON EDISON MANHOLE 00089
Federal Waste Generator Description:	Conditionally Exempt Small Quantity Generator

CON EDISON MANHOLE 00089 (Continued) **1014926147**

State District Owner: NY
Large Quantity Handler of Universal Waste: No
Recognized Trader Importer: No
Recognized Trader Exporter: No
Spent Lead Acid Battery Importer: No
Spent Lead Acid Battery Exporter: No
Current Record: No
Non Storage Recycler Activity: Not reported
Electronic Manifest Broker: Not reported

Receive Date: 20110820
Handler Name: CON EDISON MANHOLE 00089
Federal Waste Generator Description: Not a generator, verified
State District Owner: NY
Large Quantity Handler of Universal Waste: No
Recognized Trader Importer: No
Recognized Trader Exporter: No
Spent Lead Acid Battery Importer: No
Spent Lead Acid Battery Exporter: No
Current Record: Yes
Non Storage Recycler Activity: Not reported
Electronic Manifest Broker: Not reported

List of NAICS Codes and Descriptions:
NAICS Codes: No NAICS Codes Found

Facility Has Received Notices of Violations:
Violations: No Violations Found

Evaluation Action Summary:
Evaluations: No Evaluations Found

NJ MANIFEST:
EPA Id: NYP004238719
Mail Address: 4 IRVING PL, RM 828
Mail City/State/Zip: NEW YORK, NY 10003
Facility Phone: Not reported
Emergency Phone: Not reported
Contact: MEGAN KUDLACK
Comments: Not reported
SIC Code: Not reported
County: NY061
Municipal: Not reported
Previous EPA Id: Not reported
Gen Flag: Not reported
Trans Flag: Not reported
TSDF Flag: Not reported
Name Change: Not reported
Date Change: Not reported

Manifest:
Manifest Number: 007019461JJK
EPA ID: NYP004238719
Date Shipped: 7/21/2011
TSDF EPA ID: NJD002200046

CON EDISON MANHOLE 00089 (Continued) **1014926147**

Transporter EPA ID:	NJ0000027193
Transporter 2 EPA ID:	Not reported
Transporter 3 EPA ID:	Not reported
Transporter 4 EPA ID:	Not reported
Transporter 5 EPA ID:	Not reported
Transporter 6 EPA ID:	Not reported
Transporter 7 EPA ID:	Not reported
Transporter 8 EPA ID:	Not reported
Transporter 9 EPA ID:	Not reported
Transporter 10 EPA ID:	Not reported
Date Trans1 Transported Waste:	Not reported
Date Trans2 Transported Waste:	Not reported
Date Trans3 Transported Waste:	Not reported
Date Trans4 Transported Waste:	Not reported
Date Trans5 Transported Waste:	Not reported
Date Trans6 Transported Waste:	Not reported
Date Trans7 Transported Waste:	Not reported
Date Trans8 Transported Waste:	Not reported
Date Trans9 Transported Waste:	Not reported
Date Trans10 Transported Waste:	Not reported
Date TSDF Received Waste:	Not reported
TSDF EPA Facility Name:	Not reported
QTY Units:	Not reported
Transporter SEQ ID:	Not reported
Transporter-1 Date:	Not reported
Waste SEQ ID:	Not reported
Waste Type Code 2:	Not reported
Waste Type Code 3:	Not reported
Waste Type Code 4:	Not reported
Waste Type Code 5:	Not reported
Waste Type Code 6:	Not reported
Date Accepted:	Not reported
Manifest Discrepancy Type:	Not reported
Data Entry Number:	Not reported
Was Load Rejected:	NEW YORK, NY 10003
Reason Load Was Rejected:	Not reported

Waste:

Manifest Year:	Not reported
Waste Code:	D008
Hand Code:	H111
Quantity:	2,000.00 Pounds

NY MANIFEST:

Name:	CONSOLIDATED EDISON - MH 89
Address:	E 117TH ST &1ST AVE SW COR
City,State,Zip:	NEW YORK, NY 10035
Country:	USA
EPA ID:	NYP004238719
Facility Status:	Not reported
Location Address 1:	S/W/C 1ST AVE & E 117TH ST
Code:	BP
Location Address 2:	Not reported
Total Tanks:	Not reported

CON EDISON MANHOLE 00089 (Continued) **1014926147**

Location City:	NEW YORK
Location State:	NY
Location Zip:	10035
Location Zip 4:	Not reported

NY MANIFEST:

EPAID:	NYP004238719
Mailing Name:	CONSOLIDATED EDISON - MH 89
Mailing Contact:	TOM TEELING
Mailing Address 1:	4 IRVING PLACE RM 828
Mailing Address 2:	Not reported
Mailing City:	NEW YORK
Mailing State:	NY
Mailing Zip:	10003
Mailing Zip 4:	Not reported
Mailing Country:	USA
Mailing Phone:	2124603770

NY MANIFEST:

Document ID:	Not reported
Manifest Status:	Not reported
seq:	Not reported
Year:	2018
Trans1 State ID:	NJ0000027193
Trans2 State ID:	Not reported
Generator Ship Date:	07/21/2011
Trans1 Recv Date:	07/21/2011
Trans2 Recv Date:	Not reported
TSD Site Recv Date:	07/21/2011
Part A Recv Date:	Not reported
Part B Recv Date:	Not reported
Generator EPA ID:	NYP004238719
Trans1 EPA ID:	Not reported
Trans2 EPA ID:	Not reported
TSDF ID 1:	NJD002200046
TSDF ID 2:	Not reported
Manifest Tracking Number:	007019461JJK
Import Indicator:	N
Export Indicator:	N
Discr Quantity Indicator:	N
Discr Type Indicator:	N
Discr Residue Indicator:	N
Discr Partial Reject Indicator:	N
Discr Full Reject Indicator:	N
Manifest Ref Number:	Not reported
Alt Facility RCRA ID:	Not reported
Alt Facility Sign Date:	Not reported
MGMT Method Type Code:	H111
Waste Code:	Not reported
Waste Code:	Not reported
Waste Code:	Not reported
Waste Code:	Not reported
Waste Code:	Not reported
Waste Code:	Not reported
Quantity:	2000
Units:	P - Pounds
Number of Containers:	1

CON EDISON MANHOLE 00089 (Continued) **1014926147**

Container Type:	TT - Cargo tank, tank trucks
Handling Method:	T Chemical, physical, or biological treatment.
Specific Gravity:	1
Waste Code:	D008
Waste Code 1_2:	Not reported
Waste Code 1_3:	Not reported
Waste Code 1_4:	Not reported
Waste Code 1_5:	Not reported
Waste Code 1_6:	Not reported

M211 **CON EDISON SERVICE BOX 53834** **RCRA NonGen / NLR** **1015746958**
SW **E 117TH ST & 1ST AVE NW COR** **NY MANIFEST** **NYP004249593**
1/8-1/4 **NEW YORK, NY 10035**
0.155 mi.
817 ft. **Site 20 of 24 in cluster M**

Relative: **Higher**
Actual: **12 ft.**

RCRA NonGen / NLR:

Date Form Received by Agency:	20120412
Handler Name:	CON EDISON SERVICE BOX 53834
Handler Address:	E 117TH ST & 1ST AVE NW COR
Handler City,State,Zip:	NEW YORK, NY 10035
EPA ID:	NYP004249593
Contact Name:	JUAN RODRIGUEZ
Contact Address:	Not reported
Contact City,State,Zip:	Not reported
Contact Telephone:	347-865-5931
Contact Fax:	Not reported
Contact Email:	Not reported
Contact Title:	OPERATING SUPERVISOR
EPA Region:	02
Land Type:	Private
Federal Waste Generator Description:	Not a generator, verified
Non-Notifier:	Not reported
Biennial Report Cycle:	Not reported
Accessibility:	Not reported
Active Site Indicator:	Not reported
State District Owner:	NY
State District:	NYSDEC R2
Mailing Address:	4 IRVING PL, RM 828
Mailing City,State,Zip:	NEW YORK, NY 10003
Owner Name:	Not reported
Owner Type:	Not reported
Operator Name:	Not reported
Operator Type:	Not reported
Short-Term Generator Activity:	No
Importer Activity:	No
Mixed Waste Generator:	No
Transporter Activity:	No
Transfer Facility Activity:	No
Recycler Activity with Storage:	No
Small Quantity On-Site Burner Exemption:	No
Smelting Melting and Refining Furnace Exemption:	No
Underground Injection Control:	No
Off-Site Waste Receipt:	No
Universal Waste Indicator:	No
Universal Waste Destination Facility:	No
Federal Universal Waste:	No

CON EDISON SERVICE BOX 53834 (Continued) **1015746958**

Active Site Fed-Reg Treatment Storage and Disposal Facility:	Not reported
Active Site Converter Treatment storage and Disposal Facility:	Not reported
Active Site State-Reg Treatment Storage and Disposal Facility:	Not reported
Active Site State-Reg Handler:	---
Federal Facility Indicator:	Not reported
Hazardous Secondary Material Indicator:	NN
Sub-Part K Indicator:	Not reported
Commercial TSD Indicator:	No
Treatment Storage and Disposal Type:	Not reported
2018 GPRA Permit Baseline:	Not on the Baseline
2018 GPRA Renewals Baseline:	Not on the Baseline
Permit Renewals Workload Universe:	Not reported
Permit Workload Universe:	Not reported
Permit Progress Universe:	Not reported
Post-Closure Workload Universe:	Not reported
Closure Workload Universe:	Not reported
202 GPRA Corrective Action Baseline:	No
Corrective Action Workload Universe:	No
Subject to Corrective Action Universe:	No
Non-TSDFs Where RCRA CA has Been Imposed Universe:	No
TSDFs Potentially Subject to CA Under 3004 (u)/(v) Universe:	No
TSDFs Only Subject to CA under Discretionary Auth Universe:	No
Corrective Action Priority Ranking:	No NCAPS ranking
Environmental Control Indicator:	No
Institutional Control Indicator:	No
Human Exposure Controls Indicator:	N/A
Groundwater Controls Indicator:	N/A
Operating TSDF Universe:	Not reported
Full Enforcement Universe:	Not reported
Significant Non-Complier Universe:	No
Unaddressed Significant Non-Complier Universe:	No
Addressed Significant Non-Complier Universe:	No
Significant Non-Complier With a Compliance Schedule Universe:	No
Financial Assurance Required:	Not reported
Handler Date of Last Change:	20120712
Recognized Trader-Importer:	No
Recognized Trader-Exporter:	No
Importer of Spent Lead Acid Batteries:	No
Exporter of Spent Lead Acid Batteries:	No
Recycler Activity Without Storage:	Not reported
Manifest Broker:	Not reported
Sub-Part P Indicator:	No

Historic Generators:

Receive Date:	20120313
Handler Name:	CON EDISON SERVICE BOX 53834
Federal Waste Generator Description:	Conditionally Exempt Small Quantity Generator
State District Owner:	NY
Large Quantity Handler of Universal Waste:	No
Recognized Trader Importer:	No
Recognized Trader Exporter:	No
Spent Lead Acid Battery Importer:	No
Spent Lead Acid Battery Exporter:	No
Current Record:	No
Non Storage Recycler Activity:	Not reported
Electronic Manifest Broker:	Not reported

CON EDISON SERVICE BOX 53834 (Continued) **1015746958**

Receive Date:	20120412
Handler Name:	CON EDISON SERVICE BOX 53834
Federal Waste Generator Description:	Not a generator, verified
State District Owner:	NY
Large Quantity Handler of Universal Waste:	No
Recognized Trader Importer:	No
Recognized Trader Exporter:	No
Spent Lead Acid Battery Importer:	No
Spent Lead Acid Battery Exporter:	No
Current Record:	Yes
Non Storage Recycler Activity:	Not reported
Electronic Manifest Broker:	Not reported

List of NAICS Codes and Descriptions:

NAICS Codes:	No NAICS Codes Found

Facility Has Received Notices of Violations:

Violations:	No Violations Found

Evaluation Action Summary:

Evaluations:	No Evaluations Found

NY MANIFEST:

Name:	CONSOLIDATED EDISON
Address:	E 117TH ST & 1ST AVE NW COR
City,State,Zip:	NEW YORK, NY 10035
Country:	USA
EPA ID:	NYP004249593
Facility Status:	Not reported
Location Address 1:	N/WC E- 117 ST 1ST AVE
Code:	BP
Location Address 2:	Not reported
Total Tanks:	Not reported
Location City:	NEW YORK
Location State:	NY
Location Zip:	10035
Location Zip 4:	Not reported

NY MANIFEST:

EPAID:	NYP004249593
Mailing Name:	CONSOLIDATED EDISON
Mailing Contact:	TOM TEELING
Mailing Address 1:	4 IRVING PLACE 15TH FLOOR
Mailing Address 2:	Not reported
Mailing City:	NEW YORK
Mailing State:	NY
Mailing Zip:	10003
Mailing Zip 4:	Not reported
Mailing Country:	USA
Mailing Phone:	2124603770

NY MANIFEST:

Document ID:	Not reported
Manifest Status:	Not reported

CON EDISON SERVICE BOX 53834 (Continued) **1015746958**

seq:	Not reported
Year:	2018
Trans1 State ID:	NJ0000027193
Trans2 State ID:	Not reported
Generator Ship Date:	03/13/2012
Trans1 Recv Date:	03/13/2012
Trans2 Recv Date:	Not reported
TSD Site Recv Date:	03/14/2012
Part A Recv Date:	Not reported
Part B Recv Date:	Not reported
Generator EPA ID:	NYP004249593
Trans1 EPA ID:	Not reported
Trans2 EPA ID:	Not reported
TSDF ID 1:	NJD002200046
TSDF ID 2:	Not reported
Manifest Tracking Number:	009203773JJK
Import Indicator:	N
Export Indicator:	N
Discr Quantity Indicator:	N
Discr Type Indicator:	N
Discr Residue Indicator:	N
Discr Partial Reject Indicator:	N
Discr Full Reject Indicator:	N
Manifest Ref Number:	Not reported
Alt Facility RCRA ID:	Not reported
Alt Facility Sign Date:	Not reported
MGMT Method Type Code:	H111
Waste Code:	Not reported
Waste Code:	Not reported
Waste Code:	Not reported
Waste Code:	Not reported
Waste Code:	Not reported
Waste Code:	Not reported
Quantity:	500
Units:	P - Pounds
Number of Containers:	1
Container Type:	TT - Cargo tank, tank trucks
Handling Method:	T Chemical, physical, or biological treatment.
Specific Gravity:	1
Waste Code:	D003
Waste Code 1_2:	Not reported
Waste Code 1_3:	Not reported
Waste Code 1_4:	Not reported
Waste Code 1_5:	Not reported
Waste Code 1_6:	Not reported

S212 **545 EAST 118TH ST/MANH** **NY LTANKS** **S104275645**
SSE **545 EAST 118TH STREET** **N/A**
1/8-1/4 **NEW YORK CITY, NY**
0.155 mi.
819 ft. **Site 3 of 12 in cluster S**

Relative: LTANKS:
Higher

Name:	545 EAST 118TH ST/MANH
Address:	545 EAST 118TH STREET
City,State,Zip:	NEW YORK CITY, NY
Spill Number/Closed Date:	9012286 / 2005-12-28

Actual:
10 ft.

545 EAST 118TH ST/MANH (Continued) **S104275645**

Facility ID:	9012286
Site ID:	77229
Spill Date:	1991-02-26
Spill Cause:	Tank Failure
Spill Source:	Commercial/Industrial
Spill Class:	C3
Cleanup Ceased:	Not reported
SWIS:	3101
Investigator:	rmpiper
Referred To:	Not reported
Reported to Dept:	1991-02-26
CID:	Not reported
Water Affected:	Not reported
Spill Notifier:	DEC
Last Inspection:	Not reported
Recommended Penalty:	False
Meets Standard:	False
UST Involvement:	False
Remediation Phase:	0
Date Entered In Computer:	1991-03-01
Spill Record Last Update:	2006-01-09
Spiller Name:	Not reported
Spiller Company:	Not reported
Spiller Address:	Not reported
Spiller County:	001
Spiller Contact:	Not reported
Spiller Phone:	Not reported
Spiller Extention:	Not reported
DEC Region:	2
DER Facility ID:	72092
DEC Memo:	"Prior to Sept, 2004 data translation this spill Lead_DEC Field was SAWYER 1/25/00 SPOKE TO ANDY RUTKO OF AKRF 212-340-9815. 5 BIG OIL TANKS BEING PUMPED OUT - WATER AND HEAVY OIL MIXTURE. TANKS WILL BE REMOVED WHEN BLDG IS DEMOLISHED IN THE SPRING. ONE-55O GALLON GASOLINE TANK, OUTSIDE THE BUILDING IN THE COURTYARD, WAS PREVIOUSLY FILLED WITH SAND, WILL ALSO BE REMOVED. A WELL WAS PUT IN 3 FEET FROM EAST BOUNDARY OF PROPERTY AT LOCATION OF GASOLINE TANK- NEAR FDR DR. - FOUND CONTAMINATION. SMM. 7/15/03 -AUSTIN - REASSIGNED TO SAWYER, UPON RECEIPT OF 7/14/03 TANK REMOVAL REPORT FROM FPM GROUP 12/28/05- DEC Piper spoke w/ Stephanie Davis of FRP Group. As per our conversation, the site has been accepted into the BCP on aor around Oct 27, 2005. As per DEC Shaminder, the spill should be closed. BCP #C231045"
Remarks:	"POSSIBLE ABANDONED SITE,APPEARED TO BE LEAKING,TANK MAY BE UNCOVERED."

All Materials:

Site ID:	77229
Operable Unit ID:	952053
Operable Unit:	01
Material ID:	428788
Material Code:	0066A
Material Name:	unknown petroleum
Case No.:	Not reported
Material FA:	Petroleum
Quantity:	-1.00
Units:	L
Recovered:	.00

545 EAST 118TH ST/MANH (Continued) **S104275645**

Oxygenate: Not reported

S213 **EAST RIVER PLAZA** **NY UST** **U003749732**
SSE **545 EAST 118TH STREET** **NY AST** **N/A**
1/8-1/4 **NEW YORK, NY 10035**
0.155 mi.
819 ft. **Site 4 of 12 in cluster S**

Relative:
Higher

Actual:
10 ft.

UST:
Name: EAST RIVER PLAZA
Address: 545 EAST 118TH STREET
City,State,Zip: NEW YORK, NY 10035
Id/Status: 2-604708 / Unregulated/Closed
Program Type: PBS
Region: STATE
DEC Region: 2
Expiration Date: N/A
UTM X: 590133.57532
UTM Y: 4516679.15037
Site Type: Manufacturing (Other than Chemical)/Processing

Affiliation Records:
Site Id: 26579
Affiliation Type: Facility Owner
Company Name: TIAGO HOLDINGS LLC % BLUMENFELD DEVELOPMT GRP LTD
Contact Type: Not reported
Contact Name: Not reported
Address1: 6800 JERICHO TURNPIKE
Address2: Not reported
City: SYOSSET
State: NY
Zip Code: 11791
Country Code: 001
Phone: (516) 981-0800
EMail: Not reported
Fax Number: Not reported
Modified By: TRANSLAT
Date Last Modified: 2004-03-04

Site Id: 26579
Affiliation Type: Mail Contact
Company Name: TIAGO HOLDINGS, LLC
Contact Type: Not reported
Contact Name: DAVID BLUMENFELD
Address1: % BLUMENFELD DEVELOPMENT GROUP, LTD.
Address2: 6800 JERICHO TURNPIKE
City: SYOSSET
State: NY
Zip Code: 11791
Country Code: 001
Phone: (516) 981-0800
EMail: Not reported
Fax Number: Not reported
Modified By: TRANSLAT
Date Last Modified: 2004-03-04

Site Id: 26579

EAST RIVER PLAZA (Continued) **U003749732**

Affiliation Type:	Emergency Contact
Company Name:	TIAGO HOLDINGS LLC % BLUMENFELD DEVELOPMT GRP LTD
Contact Type:	Not reported
Contact Name:	DAVID BLUMENFELD
Address1:	Not reported
Address2:	Not reported
City:	Not reported
State:	NN
Zip Code:	Not reported
Country Code:	001
Phone:	(516) 981-0800
EMail:	Not reported
Fax Number:	Not reported
Modified By:	TRANSLAT
Date Last Modified:	2004-03-04

Site Id:	26579
Affiliation Type:	Facility Operator
Company Name:	EAST RIVER PLAZA
Contact Type:	Not reported
Contact Name:	TIAGO HOLDINGS, LLC
Address1:	Not reported
Address2:	Not reported
City:	Not reported
State:	NN
Zip Code:	Not reported
Country Code:	001
Phone:	(516) 921-0800
EMail:	Not reported
Fax Number:	Not reported
Modified By:	NRLOMBAR
Date Last Modified:	2004-08-10

Tank Info:

Tank Number:	01
Tank ID:	163219
Tank Status:	Closed - Removed
Material Name:	Closed - Removed
Capacity Gallons:	5000
Install Date:	Not reported
Date Tank Closed:	01/01/1998
Registered:	True
Tank Location:	Underground
Tank Type:	Steel/carbon steel
Material Code:	2642
Common Name of Substance:	Used Oil (Heating, On-Site Consumption)

Tightness Test Method:	NN
Date Test:	Not reported
Next Test Date:	Not reported
Pipe Model:	Not reported
Modified By:	TRANSLAT
Last Modified:	04/14/2017

Equipment Records:

G03 - Tank Secondary Containment - Vault (w/o access)

EAST RIVER PLAZA (Continued) **U003749732**

H00 - Tank Leak Detection - None
I00 - Overfill - None
F00 - Pipe External Protection - None
B00 - Tank External Protection - None
D01 - Pipe Type - Steel/Carbon Steel/Iron
A00 - Tank Internal Protection - None
J02 - Dispenser - Suction Dispenser
C02 - Pipe Location - Underground/On-ground

Tank Number:	01
Tank ID:	15800
Tank Status:	Closed - Removed
Material Name:	Closed - Removed
Capacity Gallons:	5000
Install Date:	Not reported
Date Tank Closed:	01/01/1998
Registered:	True
Tank Location:	Underground
Tank Type:	Steel/carbon steel
Material Code:	2642
Common Name of Substance:	Used Oil (Heating, On-Site Consumption)
Tightness Test Method:	NN
Date Test:	Not reported
Next Test Date:	Not reported
Pipe Model:	Not reported
Modified By:	TRANSLAT
Last Modified:	04/14/2017

Equipment Records:

J02 - Dispenser - Suction Dispenser
C02 - Pipe Location - Underground/On-ground
A00 - Tank Internal Protection - None
D01 - Pipe Type - Steel/Carbon Steel/Iron
F00 - Pipe External Protection - None
B00 - Tank External Protection - None
G03 - Tank Secondary Containment - Vault (w/o access)
H00 - Tank Leak Detection - None
I00 - Overfill - None

Tank Number:	01-A
Tank ID:	163240
Tank Status:	Closed - Removed
Material Name:	Closed - Removed
Capacity Gallons:	12000
Install Date:	01/01/1924
Date Tank Closed:	05/16/2003
Registered:	True
Tank Location:	Underground
Tank Type:	Steel/carbon steel
Material Code:	0003
Common Name of Substance:	#6 Fuel Oil (On-Site Consumption)
Tightness Test Method:	NN
Date Test:	Not reported
Next Test Date:	Not reported

EAST RIVER PLAZA (Continued) **U003749732**

Pipe Model: Not reported
Modified By: TRANSLAT
Last Modified: 04/14/2017

Equipment Records:

C01 - Pipe Location - Aboveground
H00 - Tank Leak Detection - None
I00 - Overfill - None
B00 - Tank External Protection - None
F00 - Pipe External Protection - None
A00 - Tank Internal Protection - None
D01 - Pipe Type - Steel/Carbon Steel/Iron
G00 - Tank Secondary Containment - None
J02 - Dispenser - Suction Dispenser

Tank Number: 02
Tank ID: 163709
Tank Status: Closed - Removed
Material Name: Closed - Removed
Capacity Gallons: 5000
Install Date: Not reported
Date Tank Closed: 01/01/1998
Registered: True
Tank Location: Underground
Tank Type: Steel/carbon steel
Material Code: 2642
Common Name of Substance: Used Oil (Heating, On-Site Consumption)

Tightness Test Method: NN
Date Test: Not reported
Next Test Date: Not reported
Pipe Model: Not reported
Modified By: TRANSLAT
Last Modified: 04/14/2017

Equipment Records:

J02 - Dispenser - Suction Dispenser
C02 - Pipe Location - Underground/On-ground
A00 - Tank Internal Protection - None
D01 - Pipe Type - Steel/Carbon Steel/Iron
B00 - Tank External Protection - None
F00 - Pipe External Protection - None
G03 - Tank Secondary Containment - Vault (w/o access)
H00 - Tank Leak Detection - None
I00 - Overfill - None

Tank Number: 02
Tank ID: 17227
Tank Status: Closed - Removed
Material Name: Closed - Removed
Capacity Gallons: 5000
Install Date: Not reported
Date Tank Closed: 01/01/1998
Registered: True
Tank Location: Underground
Tank Type: Steel/carbon steel

EAST RIVER PLAZA (Continued) **U003749732**

Material Code: 2642
Common Name of Substance: Used Oil (Heating, On-Site Consumption)

Tightness Test Method: NN
Date Test: Not reported
Next Test Date: Not reported
Pipe Model: Not reported
Modified By: TRANSLAT
Last Modified: 04/14/2017

Equipment Records:

B00 - Tank External Protection - None
F00 - Pipe External Protection - None
C02 - Pipe Location - Underground/On-ground
J02 - Dispenser - Suction Dispenser
G03 - Tank Secondary Containment - Vault (w/o access)
H00 - Tank Leak Detection - None
I00 - Overfill - None
A00 - Tank Internal Protection - None
D01 - Pipe Type - Steel/Carbon Steel/Iron

Tank Number: 02-A
Tank ID: 163011
Tank Status: Closed - Removed
Material Name: Closed - Removed
Capacity Gallons: 12000
Install Date: 01/01/1924
Date Tank Closed: 05/16/2003
Registered: True
Tank Location: Underground
Tank Type: Steel/carbon steel
Material Code: 0003
Common Name of Substance: #6 Fuel Oil (On-Site Consumption)

Tightness Test Method: NN
Date Test: Not reported
Next Test Date: Not reported
Pipe Model: Not reported
Modified By: TRANSLAT
Last Modified: 04/14/2017

Equipment Records:

C01 - Pipe Location - Aboveground
B00 - Tank External Protection - None
F00 - Pipe External Protection - None
H00 - Tank Leak Detection - None
I00 - Overfill - None
G00 - Tank Secondary Containment - None
J02 - Dispenser - Suction Dispenser
A00 - Tank Internal Protection - None
D01 - Pipe Type - Steel/Carbon Steel/Iron

Tank Number: 03
Tank ID: 58702
Tank Status: Closed - Removed
Material Name: Closed - Removed

EAST RIVER PLAZA (Continued) **U003749732**

Capacity Gallons:	12000
Install Date:	01/01/1924
Date Tank Closed:	05/16/2003
Registered:	True
Tank Location:	Underground
Tank Type:	Steel/carbon steel
Material Code:	0003
Common Name of Substance:	#6 Fuel Oil (On-Site Consumption)
Tightness Test Method:	NN
Date Test:	Not reported
Next Test Date:	Not reported
Pipe Model:	Not reported
Modified By:	TRANSLAT
Last Modified:	04/14/2017

Equipment Records:

C01 - Pipe Location - Aboveground
H00 - Tank Leak Detection - None
I00 - Overfill - None
B00 - Tank External Protection - None
F00 - Pipe External Protection - None
A00 - Tank Internal Protection - None
D01 - Pipe Type - Steel/Carbon Steel/Iron
G00 - Tank Secondary Containment - None
J02 - Dispenser - Suction Dispenser

Tank Number:	04
Tank ID:	58703
Tank Status:	Closed - Removed
Material Name:	Closed - Removed
Capacity Gallons:	16000
Install Date:	01/01/1937
Date Tank Closed:	05/16/2003
Registered:	True
Tank Location:	Underground
Tank Type:	Steel/carbon steel
Material Code:	0003
Common Name of Substance:	#6 Fuel Oil (On-Site Consumption)
Tightness Test Method:	NN
Date Test:	Not reported
Next Test Date:	Not reported
Pipe Model:	Not reported
Modified By:	TRANSLAT
Last Modified:	04/14/2017

Equipment Records:

H00 - Tank Leak Detection - None
I00 - Overfill - None
C01 - Pipe Location - Aboveground
F00 - Pipe External Protection - None
B00 - Tank External Protection - None
D01 - Pipe Type - Steel/Carbon Steel/Iron
A00 - Tank Internal Protection - None
G00 - Tank Secondary Containment - None
J02 - Dispenser - Suction Dispenser

EAST RIVER PLAZA (Continued) **U003749732**

Tank Number: 05
Tank ID: 58704
Tank Status: Closed - Removed
Material Name: Closed - Removed
Capacity Gallons: 16000
Install Date: 01/01/1937
Date Tank Closed: 05/16/2003
Registered: True
Tank Location: Underground
Tank Type: Steel/carbon steel
Material Code: 0003
Common Name of Substance: #6 Fuel Oil (On-Site Consumption)

Tightness Test Method: NN
Date Test: Not reported
Next Test Date: Not reported
Pipe Model: Not reported
Modified By: TRANSLAT
Last Modified: 04/14/2017

Equipment Records:

A00 - Tank Internal Protection - None
D01 - Pipe Type - Steel/Carbon Steel/Iron
C01 - Pipe Location - Aboveground
G00 - Tank Secondary Containment - None
J02 - Dispenser - Suction Dispenser
B00 - Tank External Protection - None
F00 - Pipe External Protection - None
H00 - Tank Leak Detection - None
I00 - Overfill - None

Tank Number: 06
Tank ID: 58829
Tank Status: Tank Converted to Non-Regulated Use
Material Name: Tank Converted to Non-Regulated Use
Capacity Gallons: 550
Install Date: Not reported
Date Tank Closed: 02/27/2003
Registered: True
Tank Location: Underground
Tank Type: Steel/carbon steel
Material Code: 9999
Common Name of Substance: Other

Tightness Test Method: NN
Date Test: Not reported
Next Test Date: Not reported
Pipe Model: Not reported
Modified By: TRANSLAT
Last Modified: 04/14/2017

Equipment Records:

G00 - Tank Secondary Containment - None
J02 - Dispenser - Suction Dispenser
C02 - Pipe Location - Underground/On-ground
D01 - Pipe Type - Steel/Carbon Steel/Iron
A00 - Tank Internal Protection - None

EAST RIVER PLAZA (Continued) **U003749732**

F00 - Pipe External Protection - None
B00 - Tank External Protection - None
H00 - Tank Leak Detection - None
I00 - Overfill - None

Tank Number: 06
Tank ID: 58705
Tank Status: Closed - Removed
Material Name: Closed - Removed
Capacity Gallons: 550
Install Date: Not reported
Date Tank Closed: 06/12/2003
Registered: True
Tank Location: Underground
Tank Type: Steel/carbon steel
Material Code: 9999
Common Name of Substance: Other

Tightness Test Method: NN
Date Test: Not reported
Next Test Date: Not reported
Pipe Model: Not reported
Modified By: TRANSLAT
Last Modified: 04/14/2017

Equipment Records:

A00 - Tank Internal Protection - None
D01 - Pipe Type - Steel/Carbon Steel/Iron
B00 - Tank External Protection - None
F00 - Pipe External Protection - None
H00 - Tank Leak Detection - None
I00 - Overfill - None
C02 - Pipe Location - Underground/On-ground
G00 - Tank Secondary Containment - None
J02 - Dispenser - Suction Dispenser

Affiliation Records:

Site Id: 25241
Affiliation Type: Facility Owner
Company Name: TIAGO HOLDINGS, LLD % BLUMENFELD DEVEL. GRP LTD
Contact Type: Not reported
Contact Name: Not reported
Address1: 6800 JERICHO TURNPIKE
Address2: Not reported
City: SYOSSET
State: NY
Zip Code: 11791
Country Code: 001
Phone: (516) 981-0800
EMail: Not reported
Fax Number: Not reported
Modified By: TRANSLAT
Date Last Modified: 2004-03-04

Site Id: 25241
Affiliation Type: Mail Contact

EAST RIVER PLAZA (Continued) **U003749732**

Company Name:	TIAGO HOLDINGS LLC % BLUMENFELD DEVEL. GRP. LTD.
Contact Type:	Not reported
Contact Name:	DAVID BLUMENFELD
Address1:	6800 JERICHO TURNPIKE
Address2:	Not reported
City:	SYOSSET
State:	NY
Zip Code:	11791
Country Code:	001
Phone:	(516) 981-0800
EMail:	Not reported
Fax Number:	Not reported
Modified By:	TRANSLAT
Date Last Modified:	2004-03-04

Site Id:	25241
Affiliation Type:	Facility Operator
Company Name:	EAST RIVER PLAZA
Contact Type:	Not reported
Contact Name:	TIAGO HOLDINGS, LLC
Address1:	Not reported
Address2:	Not reported
City:	Not reported
State:	NN
Zip Code:	Not reported
Country Code:	001
Phone:	(516) 921-0800
EMail:	Not reported
Fax Number:	Not reported
Modified By:	NRLOMBAR
Date Last Modified:	2004-08-10

Site Id:	25241
Affiliation Type:	Emergency Contact
Company Name:	TIAGO HOLDINGS, LLD % BLUMENFELD DEVEL. GRP LTD
Contact Type:	Not reported
Contact Name:	DAVID BLUMENFELD
Address1:	Not reported
Address2:	Not reported
City:	Not reported
State:	NN
Zip Code:	Not reported
Country Code:	001
Phone:	(516) 921-0800
EMail:	Not reported
Fax Number:	Not reported
Modified By:	TRANSLAT
Date Last Modified:	2004-03-04

Tank Info:

Tank Number:	01
Tank ID:	163219
Tank Status:	Closed - Removed
Material Name:	Closed - Removed
Capacity Gallons:	5000
Install Date:	Not reported

EAST RIVER PLAZA (Continued) **U003749732**

Date Tank Closed: 01/01/1998
Registered: True
Tank Location: Underground
Tank Type: Steel/carbon steel
Material Code: 2642
Common Name of Substance: Used Oil (Heating, On-Site Consumption)

Tightness Test Method: NN
Date Test: Not reported
Next Test Date: Not reported
Pipe Model: Not reported
Modified By: TRANSLAT
Last Modified: 04/14/2017

Equipment Records:

G03 - Tank Secondary Containment - Vault (w/o access)
H00 - Tank Leak Detection - None
I00 - Overfill - None
F00 - Pipe External Protection - None
B00 - Tank External Protection - None
D01 - Pipe Type - Steel/Carbon Steel/Iron
A00 - Tank Internal Protection - None
J02 - Dispenser - Suction Dispenser
C02 - Pipe Location - Underground/On-ground

Tank Number: 01
Tank ID: 15800
Tank Status: Closed - Removed
Material Name: Closed - Removed
Capacity Gallons: 5000
Install Date: Not reported
Date Tank Closed: 01/01/1998
Registered: True
Tank Location: Underground
Tank Type: Steel/carbon steel
Material Code: 2642
Common Name of Substance: Used Oil (Heating, On-Site Consumption)

Tightness Test Method: NN
Date Test: Not reported
Next Test Date: Not reported
Pipe Model: Not reported
Modified By: TRANSLAT
Last Modified: 04/14/2017

Equipment Records:

J02 - Dispenser - Suction Dispenser
C02 - Pipe Location - Underground/On-ground
A00 - Tank Internal Protection - None
D01 - Pipe Type - Steel/Carbon Steel/Iron
F00 - Pipe External Protection - None
B00 - Tank External Protection - None
G03 - Tank Secondary Containment - Vault (w/o access)
H00 - Tank Leak Detection - None
I00 - Overfill - None

EAST RIVER PLAZA (Continued) **U003749732**

Tank Number: 01-A
Tank ID: 163240
Tank Status: Closed - Removed
Material Name: Closed - Removed
Capacity Gallons: 12000
Install Date: 01/01/1924
Date Tank Closed: 05/16/2003
Registered: True
Tank Location: Underground
Tank Type: Steel/carbon steel
Material Code: 0003
Common Name of Substance: #6 Fuel Oil (On-Site Consumption)

Tightness Test Method: NN
Date Test: Not reported
Next Test Date: Not reported
Pipe Model: Not reported
Modified By: TRANSLAT
Last Modified: 04/14/2017

Equipment Records:

C01 - Pipe Location - Aboveground
H00 - Tank Leak Detection - None
I00 - Overfill - None
B00 - Tank External Protection - None
F00 - Pipe External Protection - None
A00 - Tank Internal Protection - None
D01 - Pipe Type - Steel/Carbon Steel/Iron
G00 - Tank Secondary Containment - None
J02 - Dispenser - Suction Dispenser

Tank Number: 02
Tank ID: 163709
Tank Status: Closed - Removed
Material Name: Closed - Removed
Capacity Gallons: 5000
Install Date: Not reported
Date Tank Closed: 01/01/1998
Registered: True
Tank Location: Underground
Tank Type: Steel/carbon steel
Material Code: 2642
Common Name of Substance: Used Oil (Heating, On-Site Consumption)

Tightness Test Method: NN
Date Test: Not reported
Next Test Date: Not reported
Pipe Model: Not reported
Modified By: TRANSLAT
Last Modified: 04/14/2017

Equipment Records:

J02 - Dispenser - Suction Dispenser
C02 - Pipe Location - Underground/On-ground
A00 - Tank Internal Protection - None
D01 - Pipe Type - Steel/Carbon Steel/Iron
B00 - Tank External Protection - None

EAST RIVER PLAZA (Continued) **U003749732**

F00 - Pipe External Protection - None
G03 - Tank Secondary Containment - Vault (w/o access)
H00 - Tank Leak Detection - None
I00 - Overfill - None

Tank Number: 02
Tank ID: 17227
Tank Status: Closed - Removed
Material Name: Closed - Removed
Capacity Gallons: 5000
Install Date: Not reported
Date Tank Closed: 01/01/1998
Registered: True
Tank Location: Underground
Tank Type: Steel/carbon steel
Material Code: 2642
Common Name of Substance: Used Oil (Heating, On-Site Consumption)

Tightness Test Method: NN
Date Test: Not reported
Next Test Date: Not reported
Pipe Model: Not reported
Modified By: TRANSLAT
Last Modified: 04/14/2017

Equipment Records:

B00 - Tank External Protection - None
F00 - Pipe External Protection - None
C02 - Pipe Location - Underground/On-ground
J02 - Dispenser - Suction Dispenser
G03 - Tank Secondary Containment - Vault (w/o access)
H00 - Tank Leak Detection - None
I00 - Overfill - None
A00 - Tank Internal Protection - None
D01 - Pipe Type - Steel/Carbon Steel/Iron

Tank Number: 02-A
Tank ID: 163011
Tank Status: Closed - Removed
Material Name: Closed - Removed
Capacity Gallons: 12000
Install Date: 01/01/1924
Date Tank Closed: 05/16/2003
Registered: True
Tank Location: Underground
Tank Type: Steel/carbon steel
Material Code: 0003
Common Name of Substance: #6 Fuel Oil (On-Site Consumption)

Tightness Test Method: NN
Date Test: Not reported
Next Test Date: Not reported
Pipe Model: Not reported
Modified By: TRANSLAT
Last Modified: 04/14/2017

EAST RIVER PLAZA (Continued) **U003749732**

Equipment Records:

C01 - Pipe Location - Aboveground
B00 - Tank External Protection - None
F00 - Pipe External Protection - None
H00 - Tank Leak Detection - None
I00 - Overfill - None
G00 - Tank Secondary Containment - None
J02 - Dispenser - Suction Dispenser
A00 - Tank Internal Protection - None
D01 - Pipe Type - Steel/Carbon Steel/Iron

Tank Number: 03
Tank ID: 58702
Tank Status: Closed - Removed
Material Name: Closed - Removed
Capacity Gallons: 12000
Install Date: 01/01/1924
Date Tank Closed: 05/16/2003
Registered: True
Tank Location: Underground
Tank Type: Steel/carbon steel
Material Code: 0003
Common Name of Substance: #6 Fuel Oil (On-Site Consumption)

Tightness Test Method: NN
Date Test: Not reported
Next Test Date: Not reported
Pipe Model: Not reported
Modified By: TRANSLAT
Last Modified: 04/14/2017

Equipment Records:

C01 - Pipe Location - Aboveground
H00 - Tank Leak Detection - None
I00 - Overfill - None
B00 - Tank External Protection - None
F00 - Pipe External Protection - None
A00 - Tank Internal Protection - None
D01 - Pipe Type - Steel/Carbon Steel/Iron
G00 - Tank Secondary Containment - None
J02 - Dispenser - Suction Dispenser

Tank Number: 04
Tank ID: 58703
Tank Status: Closed - Removed
Material Name: Closed - Removed
Capacity Gallons: 16000
Install Date: 01/01/1937
Date Tank Closed: 05/16/2003
Registered: True
Tank Location: Underground
Tank Type: Steel/carbon steel
Material Code: 0003
Common Name of Substance: #6 Fuel Oil (On-Site Consumption)

EAST RIVER PLAZA (Continued) **U003749732**

Tightness Test Method: NN
Date Test: Not reported
Next Test Date: Not reported
Pipe Model: Not reported
Modified By: TRANSLAT
Last Modified: 04/14/2017

Equipment Records:

H00 - Tank Leak Detection - None
I00 - Overfill - None
C01 - Pipe Location - Aboveground
F00 - Pipe External Protection - None
B00 - Tank External Protection - None
D01 - Pipe Type - Steel/Carbon Steel/Iron
A00 - Tank Internal Protection - None
G00 - Tank Secondary Containment - None
J02 - Dispenser - Suction Dispenser

Tank Number: 05
Tank ID: 58704
Tank Status: Closed - Removed
Material Name: Closed - Removed
Capacity Gallons: 16000
Install Date: 01/01/1937
Date Tank Closed: 05/16/2003
Registered: True
Tank Location: Underground
Tank Type: Steel/carbon steel
Material Code: 0003
Common Name of Substance: #6 Fuel Oil (On-Site Consumption)

Tightness Test Method: NN
Date Test: Not reported
Next Test Date: Not reported
Pipe Model: Not reported
Modified By: TRANSLAT
Last Modified: 04/14/2017

Equipment Records:

A00 - Tank Internal Protection - None
D01 - Pipe Type - Steel/Carbon Steel/Iron
C01 - Pipe Location - Aboveground
G00 - Tank Secondary Containment - None
J02 - Dispenser - Suction Dispenser
B00 - Tank External Protection - None
F00 - Pipe External Protection - None
H00 - Tank Leak Detection - None
I00 - Overfill - None

Tank Number: 06
Tank ID: 58829
Tank Status: Tank Converted to Non-Regulated Use
Material Name: Tank Converted to Non-Regulated Use
Capacity Gallons: 550
Install Date: Not reported
Date Tank Closed: 02/27/2003

EAST RIVER PLAZA (Continued) **U003749732**

Registered: True
Tank Location: Underground
Tank Type: Steel/carbon steel
Material Code: 9999
Common Name of Substance: Other

Tightness Test Method: NN
Date Test: Not reported
Next Test Date: Not reported
Pipe Model: Not reported
Modified By: TRANSLAT
Last Modified: 04/14/2017

Equipment Records:

G00 - Tank Secondary Containment - None
J02 - Dispenser - Suction Dispenser
C02 - Pipe Location - Underground/On-ground
D01 - Pipe Type - Steel/Carbon Steel/Iron
A00 - Tank Internal Protection - None
F00 - Pipe External Protection - None
B00 - Tank External Protection - None
H00 - Tank Leak Detection - None
I00 - Overfill - None

Tank Number: 06
Tank ID: 58705
Tank Status: Closed - Removed
Material Name: Closed - Removed
Capacity Gallons: 550
Install Date: Not reported
Date Tank Closed: 06/12/2003
Registered: True
Tank Location: Underground
Tank Type: Steel/carbon steel
Material Code: 9999
Common Name of Substance: Other

Tightness Test Method: NN
Date Test: Not reported
Next Test Date: Not reported
Pipe Model: Not reported
Modified By: TRANSLAT
Last Modified: 04/14/2017

Equipment Records:

A00 - Tank Internal Protection - None
D01 - Pipe Type - Steel/Carbon Steel/Iron
B00 - Tank External Protection - None
F00 - Pipe External Protection - None
H00 - Tank Leak Detection - None
I00 - Overfill - None
C02 - Pipe Location - Underground/On-ground
G00 - Tank Secondary Containment - None
J02 - Dispenser - Suction Dispenser

AST:
Name: EAST RIVER PLAZA

EAST RIVER PLAZA (Continued) **U003749732**

Address: 545 EAST 118TH STREET
City,State,Zip: NEW YORK, NY 10035
Region: STATE
DEC Region: 2
Site Status: Inactive
Facility Id: 2-603321
Program Type: PBS
UTM X: 590203.71238
UTM Y: 4516669.60809
Expiration Date: N/A
Site Type: Manufacturing (Other than Chemical)/Processing

Affiliation Records:

Site Id: 25241
Affiliation Type: Facility Owner
Company Name: TIAGO HOLDINGS, LLD % BLUMENFELD DEVEL. GRP LTD
Contact Type: Not reported
Contact Name: Not reported
Address1: 6800 JERICHO TURNPIKE
Address2: Not reported
City: SYOSSET
State: NY
Zip Code: 11791
Country Code: 001
Phone: (516) 981-0800
EMail: Not reported
Fax Number: Not reported
Modified By: TRANSLAT
Date Last Modified: 2004-03-04

Site Id: 25241
Affiliation Type: Mail Contact
Company Name: TIAGO HOLDINGS LLC % BLUMENFELD DEVEL. GRP. LTD.
Contact Type: Not reported
Contact Name: DAVID BLUMENFELD
Address1: 6800 JERICHO TURNPIKE
Address2: Not reported
City: SYOSSET
State: NY
Zip Code: 11791
Country Code: 001
Phone: (516) 981-0800
EMail: Not reported
Fax Number: Not reported
Modified By: TRANSLAT
Date Last Modified: 2004-03-04

Site Id: 25241
Affiliation Type: Facility Operator
Company Name: EAST RIVER PLAZA
Contact Type: Not reported
Contact Name: TIAGO HOLDINGS, LLC
Address1: Not reported
Address2: Not reported
City: Not reported
State: NN
Zip Code: Not reported
Country Code: 001

EAST RIVER PLAZA (Continued) **U003749732**

Phone:	(516) 921-0800
EMail:	Not reported
Fax Number:	Not reported
Modified By:	NRLOMBAR
Date Last Modified:	2004-08-10
Site Id:	25241
Affiliation Type:	Emergency Contact
Company Name:	TIAGO HOLDINGS, LLD % BLUMENFELD DEVEL. GRP LTD
Contact Type:	Not reported
Contact Name:	DAVID BLUMENFELD
Address1:	Not reported
Address2:	Not reported
City:	Not reported
State:	NN
Zip Code:	Not reported
Country Code:	001
Phone:	(516) 921-0800
EMail:	Not reported
Fax Number:	Not reported
Modified By:	TRANSLAT
Date Last Modified:	2004-03-04

Tank Info:

Tank Number:	01-A
Tank Id:	163679
Material Code:	0003
Common Name of Substance:	#6 Fuel Oil (On-Site Consumption)

Equipment Records:

	G00 - Tank Secondary Containment - None
	J02 - Dispenser - Suction Dispenser
	C01 - Pipe Location - Aboveground
	A00 - Tank Internal Protection - None
	D01 - Pipe Type - Steel/Carbon Steel/Iron
	F00 - Pipe External Protection - None
	B00 - Tank External Protection - None
	H00 - Tank Leak Detection - None
	I00 - Overfill - None
Tank Location:	Aboveground in subterranean vault with access for inspections.....
	Tank in subterranean vault but accessible for inspection.
Tank Type:	Steel/Carbon Steel/Iron
Tank Status:	Closed - Removed
Pipe Model:	Not reported
Install Date:	01/01/1924
Capacity Gallons:	12000
Tightness Test Method:	NN
Date Test:	Not reported
Next Test Date:	Not reported
Date Tank Closed:	05/16/2003
Register:	True
Modified By:	TRANSLAT
Last Modified:	04/14/2017
Material Name:	#6 fuel oil (on-site consumption)

EAST RIVER PLAZA (Continued) **U003749732**

Tank Number: 02-A
Tank Id: 163721
Material Code: 0003
Common Name of Substance: #6 Fuel Oil (On-Site Consumption)

Equipment Records:
G00 - Tank Secondary Containment - None
J02 - Dispenser - Suction Dispenser
C01 - Pipe Location - Aboveground
A00 - Tank Internal Protection - None
D01 - Pipe Type - Steel/Carbon Steel/Iron
B00 - Tank External Protection - None
F00 - Pipe External Protection - None
H00 - Tank Leak Detection - None
I00 - Overfill - None

Tank Location: Aboveground in subterranean vault with access for inspections.....
Tank in subterranean vault but accessible for inspection.
Tank Type: Steel/Carbon Steel/Iron
Tank Status: Closed - Removed
Pipe Model: Not reported
Install Date: 01/01/1924
Capacity Gallons: 12000
Tightness Test Method: NN
Date Test: Not reported
Next Test Date: Not reported
Date Tank Closed: 05/16/2003
Register: True
Modified By: TRANSLAT
Last Modified: 04/14/2017
Material Name: #6 fuel oil (on-site consumption)

Tank Number: 03
Tank Id: 58826
Material Code: 0003
Common Name of Substance: #6 Fuel Oil (On-Site Consumption)

Equipment Records:
J02 - Dispenser - Suction Dispenser
G00 - Tank Secondary Containment - None
C01 - Pipe Location - Aboveground
D01 - Pipe Type - Steel/Carbon Steel/Iron
A00 - Tank Internal Protection - None
B00 - Tank External Protection - None
F00 - Pipe External Protection - None
I00 - Overfill - None
H00 - Tank Leak Detection - None

Tank Location: Aboveground in subterranean vault with access for inspections.....
Tank in subterranean vault but accessible for inspection.
Tank Type: Steel/Carbon Steel/Iron
Tank Status: Closed - Removed
Pipe Model: Not reported
Install Date: 01/01/1924
Capacity Gallons: 12000
Tightness Test Method: NN
Date Test: Not reported

EAST RIVER PLAZA (Continued) **U003749732**

Next Test Date:	Not reported
Date Tank Closed:	05/16/2003
Register:	True
Modified By:	TRANSLAT
Last Modified:	04/14/2017
Material Name:	#6 fuel oil (on-site consumption)
Tank Number:	04
Tank Id:	58827
Material Code:	0003
Common Name of Substance:	#6 Fuel Oil (On-Site Consumption)

Equipment Records:

G00 - Tank Secondary Containment - None
J02 - Dispenser - Suction Dispenser
C01 - Pipe Location - Aboveground
A00 - Tank Internal Protection - None
D01 - Pipe Type - Steel/Carbon Steel/Iron
B00 - Tank External Protection - None
F00 - Pipe External Protection - None
H00 - Tank Leak Detection - None
I00 - Overfill - None

Tank Location:	Aboveground in subterranean vault with access for inspections..... Tank in subterranean vault but accessible for inspection.
Tank Type:	Steel/Carbon Steel/Iron
Tank Status:	Closed - Removed
Pipe Model:	Not reported
Install Date:	01/01/1937
Capacity Gallons:	16000
Tightness Test Method:	NN
Date Test:	Not reported
Next Test Date:	Not reported
Date Tank Closed:	05/16/2003
Register:	True
Modified By:	TRANSLAT
Last Modified:	04/14/2017
Material Name:	#6 fuel oil (on-site consumption)
Tank Number:	05
Tank Id:	58828
Material Code:	0003
Common Name of Substance:	#6 Fuel Oil (On-Site Consumption)

Equipment Records:

G00 - Tank Secondary Containment - None
J02 - Dispenser - Suction Dispenser
C01 - Pipe Location - Aboveground
A00 - Tank Internal Protection - None
D01 - Pipe Type - Steel/Carbon Steel/Iron
B00 - Tank External Protection - None
F00 - Pipe External Protection - None
H00 - Tank Leak Detection - None
I00 - Overfill - None

Tank Location:	Aboveground in subterranean vault with access for inspections.....

EAST RIVER PLAZA (Continued) **U003749732**

Tank in subterranean vault but accessible for inspection.

Tank Type:	Steel/Carbon Steel/Iron
Tank Status:	Closed - Removed
Pipe Model:	Not reported
Install Date:	01/01/1937
Capacity Gallons:	16000
Tightness Test Method:	NN
Date Test:	Not reported
Next Test Date:	Not reported
Date Tank Closed:	05/16/2003
Register:	True
Modified By:	TRANSLAT
Last Modified:	04/14/2017
Material Name:	#6 fuel oil (on-site consumption)

N214 **CON EDISON** **NY MANIFEST** **S117317339**
West **2314 2ND AVE** **N/A**
1/8-1/4 **NEW YORK, NY 10035**
0.156 mi.
824 ft. **Site 7 of 14 in cluster N**

Relative:
Higher

Actual:
13 ft.

NY MANIFEST:

Name:	CON EDISON
Address:	2314 2ND AVE
City,State,Zip:	NEW YORK, NY 10035
Country:	USA
EPA ID:	NYP004647533
Facility Status:	Not reported
Location Address 1:	2314 2ND AVE
Code:	BP
Location Address 2:	SB 55054
Total Tanks:	Not reported
Location City:	NEW YORK
Location State:	NY
Location Zip:	10035
Location Zip 4:	Not reported

NY MANIFEST:

EPAID:	NYP004647533
Mailing Name:	CON EDISON
Mailing Contact:	CON EDISON
Mailing Address 1:	4 IRVING PL 15TH FL
Mailing Address 2:	Not reported
Mailing City:	NEW YORK
Mailing State:	NY
Mailing Zip:	10003
Mailing Zip 4:	Not reported
Mailing Country:	USA
Mailing Phone:	2124603770

NY MANIFEST:

Document ID:	Not reported
Manifest Status:	Not reported
seq:	Not reported
Year:	2018
Trans1 State ID:	NJD003812047
Trans2 State ID:	Not reported
Generator Ship Date:	09/04/2014

CON EDISON (Continued) **S117317339**

Trans1 Recv Date:	09/04/2014
Trans2 Recv Date:	Not reported
TSD Site Recv Date:	09/08/2014
Part A Recv Date:	Not reported
Part B Recv Date:	Not reported
Generator EPA ID:	NYP004647533
Trans1 EPA ID:	Not reported
Trans2 EPA ID:	Not reported
TSDF ID 1:	NJD991291105
TSDF ID 2:	Not reported
Manifest Tracking Number:	002503348GBF
Import Indicator:	N
Export Indicator:	N
Discr Quantity Indicator:	N
Discr Type Indicator:	N
Discr Residue Indicator:	N
Discr Partial Reject Indicator:	N
Discr Full Reject Indicator:	N
Manifest Ref Number:	Not reported
Alt Facility RCRA ID:	Not reported
Alt Facility Sign Date:	Not reported
MGMT Method Type Code:	H110
Waste Code:	Not reported
Waste Code:	Not reported
Waste Code:	Not reported
Waste Code:	Not reported
Waste Code:	Not reported
Waste Code:	Not reported
Quantity:	500
Units:	P - Pounds
Number of Containers:	1
Container Type:	TT - Cargo tank, tank trucks
Handling Method:	T Chemical, physical, or biological treatment.
Specific Gravity:	1
Waste Code:	D008
Waste Code 1_2:	Not reported
Waste Code 1_3:	Not reported
Waste Code 1_4:	Not reported
Waste Code 1_5:	Not reported
Waste Code 1_6:	Not reported

M215 **CON EDISON SERVICE BOX: 19330** **RCRA NonGen / NLR** **1016450485**
WSW **335 E 117TH ST** **FINDS** **NYP004295101**
1/8-1/4 **NEW YORK, NY 10029** **ECHO**
0.156 mi. **NY MANIFEST**
825 ft. **Site 21 of 24 in cluster M**

Relative: **Higher**
Actual: **12 ft.**

RCRA NonGen / NLR:

Date Form Received by Agency:	20130421
Handler Name:	CON EDISON SERVICE BOX: 19330
Handler Address:	335 E 117TH ST
Handler City,State,Zip:	NEW YORK, NY 10029
EPA ID:	NYP004295101
Contact Name:	JUAN RODRIGUEZ
Contact Address:	Not reported
Contact City,State,Zip:	Not reported
Contact Telephone:	347-865-5931

CON EDISON SERVICE BOX: 19330 (Continued) **1016450485**

Contact Fax:	Not reported
Contact Email:	Not reported
Contact Title:	OPERATING SUPERVISOR
EPA Region:	02
Land Type:	Private
Federal Waste Generator Description:	Not a generator, verified
Non-Notifier:	Not reported
Biennial Report Cycle:	Not reported
Accessibility:	Not reported
Active Site Indicator:	Not reported
State District Owner:	NY
State District:	NYSDEC R2
Mailing Address:	Not reported
Mailing City,State,Zip:	NEW YORK, NY 10003
Owner Name:	Not reported
Owner Type:	Not reported
Operator Name:	Not reported
Operator Type:	Not reported
Short-Term Generator Activity:	No
Importer Activity:	No
Mixed Waste Generator:	No
Transporter Activity:	No
Transfer Facility Activity:	No
Recycler Activity with Storage:	No
Small Quantity On-Site Burner Exemption:	No
Smelting Melting and Refining Furnace Exemption:	No
Underground Injection Control:	No
Off-Site Waste Receipt:	No
Universal Waste Indicator:	No
Universal Waste Destination Facility:	No
Federal Universal Waste:	No
Active Site Fed-Reg Treatment Storage and Disposal Facility:	Not reported
Active Site Converter Treatment storage and Disposal Facility:	Not reported
Active Site State-Reg Treatment Storage and Disposal Facility:	Not reported
Active Site State-Reg Handler:	---
Federal Facility Indicator:	Not reported
Hazardous Secondary Material Indicator:	NN
Sub-Part K Indicator:	Not reported
Commercial TSD Indicator:	No
Treatment Storage and Disposal Type:	Not reported
2018 GPRA Permit Baseline:	Not on the Baseline
2018 GPRA Renewals Baseline:	Not on the Baseline
Permit Renewals Workload Universe:	Not reported
Permit Workload Universe:	Not reported
Permit Progress Universe:	Not reported
Post-Closure Workload Universe:	Not reported
Closure Workload Universe:	Not reported
202 GPRA Corrective Action Baseline:	No
Corrective Action Workload Universe:	No
Subject to Corrective Action Universe:	No
Non-TSDFs Where RCRA CA has Been Imposed Universe:	No
TSDFs Potentially Subject to CA Under 3004 (u)/(v) Universe:	No
TSDFs Only Subject to CA under Discretionary Auth Universe:	No
Corrective Action Priority Ranking:	No NCAPS ranking
Environmental Control Indicator:	No
Institutional Control Indicator:	No
Human Exposure Controls Indicator:	N/A

CON EDISON SERVICE BOX: 19330 (Continued) **1016450485**

Groundwater Controls Indicator:	N/A
Operating TSDF Universe:	Not reported
Full Enforcement Universe:	Not reported
Significant Non-Complier Universe:	No
Unaddressed Significant Non-Complier Universe:	No
Addressed Significant Non-Complier Universe:	No
Significant Non-Complier With a Compliance Schedule Universe:	No
Financial Assurance Required:	Not reported
Handler Date of Last Change:	20130910
Recognized Trader-Importer:	No
Recognized Trader-Exporter:	No
Importer of Spent Lead Acid Batteries:	No
Exporter of Spent Lead Acid Batteries:	No
Recycler Activity Without Storage:	Not reported
Manifest Broker:	Not reported
Sub-Part P Indicator:	No

Historic Generators:

Receive Date:	20130321
Handler Name: CON EDISON SERVICE BOX:	19330
Federal Waste Generator Description:	Conditionally Exempt Small Quantity Generator
State District Owner:	NY
Large Quantity Handler of Universal Waste:	No
Recognized Trader Importer:	No
Recognized Trader Exporter:	No
Spent Lead Acid Battery Importer:	No
Spent Lead Acid Battery Exporter:	No
Current Record:	No
Non Storage Recycler Activity:	Not reported
Electronic Manifest Broker:	Not reported

Receive Date:	20130421
Handler Name: CON EDISON SERVICE BOX:	19330
Federal Waste Generator Description:	Not a generator, verified
State District Owner:	NY
Large Quantity Handler of Universal Waste:	No
Recognized Trader Importer:	No
Recognized Trader Exporter:	No
Spent Lead Acid Battery Importer:	No
Spent Lead Acid Battery Exporter:	No
Current Record:	Yes
Non Storage Recycler Activity:	Not reported
Electronic Manifest Broker:	Not reported

List of NAICS Codes and Descriptions:

NAICS Codes:	No NAICS Codes Found

Facility Has Received Notices of Violations:

Violations:	No Violations Found

Evaluation Action Summary:

Evaluations:	No Evaluations Found

CON EDISON SERVICE BOX: 19330 (Continued) **1016450485**

FINDS:
Registry ID: 110056328488

Click Here:

Environmental Interest/Information System:
RCRAInfo is a national information system that supports the Resource Conservation and Recovery Act (RCRA) program through the tracking of events and activities related to facilities that generate, transport, and treat, store, or dispose of hazardous waste. RCRAInfo allows RCRA program staff to track the notification, permit, compliance, and corrective action activities required under RCRA.

Click this hyperlink while viewing on your computer to access additional FINDS: detail in the EDR Site Report.

ECHO:

Envid:	1016450485
Registry ID:	110056328488
DFR URL:	http://echo.epa.gov/detailed-facility-report?fid=110056328488
Name:	CON EDISON SERVICE BOX: 19330
Address:	335 E 117TH ST
City,State,Zip:	NEW YORK, NY 10029

NY MANIFEST:

Name:	CON EDISON
Address:	335 E 117TH ST
City,State,Zip:	NEW YORK, NY 10029
Country:	USA
EPA ID:	NYP004295101
Facility Status:	Not reported
Location Address 1:	335 E 117TH ST
Code:	BP
Location Address 2:	SERV BOX 19330
Total Tanks:	Not reported
Location City:	NEW YORK
Location State:	NY
Location Zip:	10029
Location Zip 4:	Not reported

NY MANIFEST:

EPAID:	NYP004295101
Mailing Name:	CON EDISON
Mailing Contact:	CON EDISON
Mailing Address 1:	4 IRVING PL 15TH FL
Mailing Address 2:	Not reported
Mailing City:	NEW YORK
Mailing State:	NY
Mailing Zip:	10003
Mailing Zip 4:	Not reported
Mailing Country:	USA
Mailing Phone:	2124603770

NY MANIFEST:

Document ID:	Not reported
Manifest Status:	Not reported
seq:	Not reported

CON EDISON SERVICE BOX: 19330 (Continued) **1016450485**

Year:	2018
Trans1 State ID:	NJ0000027193
Trans2 State ID:	Not reported
Generator Ship Date:	03/21/2013
Trans1 Recv Date:	03/21/2013
Trans2 Recv Date:	Not reported
TSD Site Recv Date:	03/22/2013
Part A Recv Date:	Not reported
Part B Recv Date:	Not reported
Generator EPA ID:	NYP004295101
Trans1 EPA ID:	Not reported
Trans2 EPA ID:	Not reported
TSDF ID 1:	NJD002200046
TSDF ID 2:	Not reported
Manifest Tracking Number:	010708095JJK
Import Indicator:	N
Export Indicator:	N
Discr Quantity Indicator:	N
Discr Type Indicator:	N
Discr Residue Indicator:	N
Discr Partial Reject Indicator:	N
Discr Full Reject Indicator:	N
Manifest Ref Number:	Not reported
Alt Facility RCRA ID:	Not reported
Alt Facility Sign Date:	Not reported
MGMT Method Type Code:	H110
Waste Code:	Not reported
Waste Code:	Not reported
Waste Code:	Not reported
Waste Code:	Not reported
Waste Code:	Not reported
Waste Code:	Not reported
Quantity:	500
Units:	P - Pounds
Number of Containers:	1
Container Type:	TT - Cargo tank, tank trucks
Handling Method:	T Chemical, physical, or biological treatment.
Specific Gravity:	1
Waste Code:	D008
Waste Code 1_2:	Not reported
Waste Code 1_3:	Not reported
Waste Code 1_4:	Not reported
Waste Code 1_5:	Not reported
Waste Code 1_6:	Not reported

N216 **CON EDISON MANHOLE 55062** **RCRA NonGen / NLR** **1015746690**
West **E 119TH ST & 2ND AVE NE COR** **NY MANIFEST** **NYP004246833**
1/8-1/4 **NEW YORK, NY 10035**
0.157 mi.
830 ft. **Site 8 of 14 in cluster N**

Relative: RCRA NonGen / NLR:
Higher

Date Form Received by Agency:	20120222
Handler Name:	CON EDISON MANHOLE 55062
Handler Address:	E 119TH ST & 2ND AVE NE COR
Handler City,State,Zip:	NEW YORK, NY 10035
EPA ID:	NYP004246833

Actual:
13 ft.

CON EDISON MANHOLE 55062 (Continued) **1015746690**

Contact Name:	JOSE MONTALVO
Contact Address:	Not reported
Contact City,State,Zip:	Not reported
Contact Telephone:	212-427-1331
Contact Fax:	Not reported
Contact Email:	Not reported
Contact Title:	OPERATING SUPERVISOR
EPA Region:	02
Land Type:	Private
Federal Waste Generator Description:	Not a generator, verified
Non-Notifier:	Not reported
Biennial Report Cycle:	Not reported
Accessibility:	Not reported
Active Site Indicator:	Not reported
State District Owner:	NY
State District:	NYSDEC R2
Mailing Address:	4 IRVING PL, RM 828
Mailing City,State,Zip:	NEW YORK, NY 10003
Owner Name:	Not reported
Owner Type:	Not reported
Operator Name:	Not reported
Operator Type:	Not reported
Short-Term Generator Activity:	No
Importer Activity:	No
Mixed Waste Generator:	No
Transporter Activity:	No
Transfer Facility Activity:	No
Recycler Activity with Storage:	No
Small Quantity On-Site Burner Exemption:	No
Smelting Melting and Refining Furnace Exemption:	No
Underground Injection Control:	No
Off-Site Waste Receipt:	No
Universal Waste Indicator:	No
Universal Waste Destination Facility:	No
Federal Universal Waste:	No
Active Site Fed-Reg Treatment Storage and Disposal Facility:	Not reported
Active Site Converter Treatment storage and Disposal Facility:	Not reported
Active Site State-Reg Treatment Storage and Disposal Facility:	Not reported
Active Site State-Reg Handler:	---
Federal Facility Indicator:	Not reported
Hazardous Secondary Material Indicator:	NN
Sub-Part K Indicator:	Not reported
Commercial TSD Indicator:	No
Treatment Storage and Disposal Type:	Not reported
2018 GPRA Permit Baseline:	Not on the Baseline
2018 GPRA Renewals Baseline:	Not on the Baseline
Permit Renewals Workload Universe:	Not reported
Permit Workload Universe:	Not reported
Permit Progress Universe:	Not reported
Post-Closure Workload Universe:	Not reported
Closure Workload Universe:	Not reported
202 GPRA Corrective Action Baseline:	No
Corrective Action Workload Universe:	No
Subject to Corrective Action Universe:	No
Non-TSDFs Where RCRA CA has Been Imposed Universe:	No
TSDFs Potentially Subject to CA Under 3004 (u)/(v) Universe:	No
TSDFs Only Subject to CA under Discretionary Auth Universe:	No

CON EDISON MANHOLE 55062 (Continued) **1015746690**

Corrective Action Priority Ranking:	No NCAPS ranking
Environmental Control Indicator:	No
Institutional Control Indicator:	No
Human Exposure Controls Indicator:	N/A
Groundwater Controls Indicator:	N/A
Operating TSDF Universe:	Not reported
Full Enforcement Universe:	Not reported
Significant Non-Complier Universe:	No
Unaddressed Significant Non-Complier Universe:	No
Addressed Significant Non-Complier Universe:	No
Significant Non-Complier With a Compliance Schedule Universe:	No
Financial Assurance Required:	Not reported
Handler Date of Last Change:	20120712
Recognized Trader-Importer:	No
Recognized Trader-Exporter:	No
Importer of Spent Lead Acid Batteries:	No
Exporter of Spent Lead Acid Batteries:	No
Recycler Activity Without Storage:	Not reported
Manifest Broker:	Not reported
Sub-Part P Indicator:	No

Historic Generators:

Receive Date:	20120123
Handler Name: CON EDISON MANHOLE 55062	
Federal Waste Generator Description:	Conditionally Exempt Small Quantity Generator
State District Owner:	NY
Large Quantity Handler of Universal Waste:	No
Recognized Trader Importer:	No
Recognized Trader Exporter:	No
Spent Lead Acid Battery Importer:	No
Spent Lead Acid Battery Exporter:	No
Current Record:	No
Non Storage Recycler Activity:	Not reported
Electronic Manifest Broker:	Not reported

Receive Date:	20120222
Handler Name: CON EDISON MANHOLE 55062	
Federal Waste Generator Description:	Not a generator, verified
State District Owner:	NY
Large Quantity Handler of Universal Waste:	No
Recognized Trader Importer:	No
Recognized Trader Exporter:	No
Spent Lead Acid Battery Importer:	No
Spent Lead Acid Battery Exporter:	No
Current Record:	Yes
Non Storage Recycler Activity:	Not reported
Electronic Manifest Broker:	Not reported

List of NAICS Codes and Descriptions:

NAICS Codes:	No NAICS Codes Found

Facility Has Received Notices of Violations:

Violations:	No Violations Found

CON EDISON MANHOLE 55062 (Continued) **1015746690**

Evaluation Action Summary:
Evaluations: No Evaluations Found

NY MANIFEST:

Name:	CONSOLIDATED EDISON
Address:	E 119TH ST & 2ND AVE NE COR
City,State,Zip:	NEW YORK, NY 10035
Country:	USA
EPA ID:	NYP004246833
Facility Status:	Not reported
Location Address 1:	N/E/C 119 ST & 2ND AVE
Code:	BP
Location Address 2:	Not reported
Total Tanks:	Not reported
Location City:	NEW YORK
Location State:	NY
Location Zip:	10035
Location Zip 4:	Not reported

NY MANIFEST:

EPAID:	NYP004246833
Mailing Name:	CONSOLIDATED EDISON
Mailing Contact:	CONSOLIDATED EDISON
Mailing Address 1:	4 IRVING PLACE 15TH FL
Mailing Address 2:	Not reported
Mailing City:	NEW YORK
Mailing State:	NY
Mailing Zip:	10003
Mailing Zip 4:	Not reported
Mailing Country:	USA
Mailing Phone:	2124603770

NY MANIFEST:

Document ID:	Not reported
Manifest Status:	Not reported
seq:	Not reported
Year:	2018
Trans1 State ID:	NJ0000027193
Trans2 State ID:	Not reported
Generator Ship Date:	01/23/2012
Trans1 Recv Date:	01/23/2012
Trans2 Recv Date:	Not reported
TSD Site Recv Date:	01/23/2012
Part A Recv Date:	Not reported
Part B Recv Date:	Not reported
Generator EPA ID:	NYP004246833
Trans1 EPA ID:	Not reported
Trans2 EPA ID:	Not reported
TSDF ID 1:	NJD002200046
TSDF ID 2:	Not reported
Manifest Tracking Number:	003634234JJK
Import Indicator:	N
Export Indicator:	N
Discr Quantity Indicator:	N
Discr Type Indicator:	N

CON EDISON MANHOLE 55062 (Continued) **1015746690**

Discr Residue Indicator:	N
Discr Partial Reject Indicator:	N
Discr Full Reject Indicator:	N
Manifest Ref Number:	Not reported
Alt Facility RCRA ID:	Not reported
Alt Facility Sign Date:	Not reported
MGMT Method Type Code:	H111
Waste Code:	Not reported
Waste Code:	Not reported
Waste Code:	Not reported
Waste Code:	Not reported
Waste Code:	Not reported
Waste Code:	Not reported
Quantity:	1000
Units:	P - Pounds
Number of Containers:	1
Container Type:	TT - Cargo tank, tank trucks
Handling Method:	T Chemical, physical, or biological treatment.
Specific Gravity:	1
Waste Code:	D008
Waste Code 1_2:	Not reported
Waste Code 1_3:	Not reported
Waste Code 1_4:	Not reported
Waste Code 1_5:	Not reported
Waste Code 1_6:	Not reported

N217 **CON EDISON** **NY MANIFEST** **S117315043**
West **119 ST & 2 AVE** **N/A**
1/8-1/4 **NEW YORK, NY 10035**
0.159 mi.
837 ft. **Site 9 of 14 in cluster N**

Relative: **Higher**

Actual: **13 ft.**

NY MANIFEST:

Name:	CON EDISON
Address:	119 ST & 2 AVE
City,State,Zip:	NEW YORK, NY 10035
Country:	USA
EPA ID:	NYP004621595
Facility Status:	Not reported
Location Address 1:	119 ST & 2 AVE
Code:	BP
Location Address 2:	SB 19652
Total Tanks:	Not reported
Location City:	NEW YORK
Location State:	NY
Location Zip:	10035
Location Zip 4:	Not reported

NY MANIFEST:

EPAID:	NYP004621595
Mailing Name:	CON EDISON
Mailing Contact:	TOM TEELING
Mailing Address 1:	4 IRVING PLACE 15TH FLOOR
Mailing Address 2:	Not reported
Mailing City:	NEW YORK
Mailing State:	NY
Mailing Zip:	10003

CON EDISON (Continued) **S117315043**

Mailing Zip 4:	Not reported
Mailing Country:	USA
Mailing Phone:	Not reported

NY MANIFEST:

Document ID:	Not reported
Manifest Status:	Not reported
seq:	Not reported
Year:	2018
Trans1 State ID:	NJ0000027193
Trans2 State ID:	Not reported
Generator Ship Date:	08/07/2014
Trans1 Recv Date:	08/07/2014
Trans2 Recv Date:	Not reported
TSD Site Recv Date:	08/08/2014
Part A Recv Date:	Not reported
Part B Recv Date:	Not reported
Generator EPA ID:	NYP004621595
Trans1 EPA ID:	Not reported
Trans2 EPA ID:	Not reported
TSDF ID 1:	NJD002200046
TSDF ID 2:	Not reported
Manifest Tracking Number:	013254027JJK
Import Indicator:	N
Export Indicator:	N
Discr Quantity Indicator:	N
Discr Type Indicator:	N
Discr Residue Indicator:	N
Discr Partial Reject Indicator:	N
Discr Full Reject Indicator:	N
Manifest Ref Number:	Not reported
Alt Facility RCRA ID:	Not reported
Alt Facility Sign Date:	Not reported
MGMT Method Type Code:	H110
Waste Code:	Not reported
Waste Code:	Not reported
Waste Code:	Not reported
Waste Code:	Not reported
Waste Code:	Not reported
Waste Code:	Not reported
Quantity:	1000
Units:	P - Pounds
Number of Containers:	1
Container Type:	TT - Cargo tank, tank trucks
Handling Method:	T Chemical, physical, or biological treatment.
Specific Gravity:	1
Waste Code:	D008
Waste Code 1_2:	Not reported
Waste Code 1_3:	Not reported
Waste Code 1_4:	Not reported
Waste Code 1_5:	Not reported
Waste Code 1_6:	Not reported

N218 **NYCDEP** **RCRA NonGen / NLR** **1014395472**
West **119TH ST & 2ND AVE** **NY MANIFEST** **NYP003663713**
1/8-1/4 **NEW YORK, NY 10035**
0.159 mi.
837 ft. **Site 10 of 14 in cluster N**

Relative: **Higher**
Actual: **13 ft.**

RCRA NonGen / NLR:

Date Form Received by Agency:		20071101
Handler Name:	NYCDEP	
Handler Address:		119TH ST & 2ND AVE
Handler City,State,Zip:		NEW YORK, NY 10035
EPA ID:		NYP003663713
Contact Name:		JOANNE NURSE
Contact Address:		JUNCTION BLVD
Contact City,State,Zip:		FLUSHING, NY 11373
Contact Telephone:		718-595-4675
Contact Fax:		Not reported
Contact Email:		Not reported
Contact Title:		PAA
EPA Region:		02
Land Type:		Not reported
Federal Waste Generator Description:		Not reported
Non-Notifier:		Not reported
Biennial Report Cycle:		Not reported
Accessibility:		Not reported
Active Site Indicator:		Not reported
State District Owner:		NY
State District:		NYSDEC R2
Mailing Address:		JUNCTION BLVD
Mailing City,State,Zip:		FLUSHING, NY 11373
Owner Name:		Not reported
Owner Type:		Not reported
Operator Name:		Not reported
Operator Type:		Not reported
Short-Term Generator Activity:		Yes
Importer Activity:		No
Mixed Waste Generator:		No
Transporter Activity:		No
Transfer Facility Activity:		No
Recycler Activity with Storage:		No
Small Quantity On-Site Burner Exemption:		No
Smelting Melting and Refining Furnace Exemption:		No
Underground Injection Control:		No
Off-Site Waste Receipt:		No
Universal Waste Indicator:		No
Universal Waste Destination Facility:		No
Federal Universal Waste:		No
Active Site Fed-Reg Treatment Storage and Disposal Facility:		Not reported
Active Site Converter Treatment storage and Disposal Facility:		Not reported
Active Site State-Reg Treatment Storage and Disposal Facility:		Not reported
Active Site State-Reg Handler:		---
Federal Facility Indicator:		Not reported
Hazardous Secondary Material Indicator:		N
Sub-Part K Indicator:		Not reported
Commercial TSD Indicator:		No
Treatment Storage and Disposal Type:		Not reported
2018 GPRA Permit Baseline:		Not on the Baseline
2018 GPRA Renewals Baseline:		Not on the Baseline
Permit Renewals Workload Universe:		Not reported

NYCDEP (Continued) **1014395472**

Permit Workload Universe:	Not reported
Permit Progress Universe:	Not reported
Post-Closure Workload Universe:	Not reported
Closure Workload Universe:	Not reported
202 GPRA Corrective Action Baseline:	No
Corrective Action Workload Universe:	No
Subject to Corrective Action Universe:	No
Non-TSDFs Where RCRA CA has Been Imposed Universe:	No
TSDFs Potentially Subject to CA Under 3004 (u)/(v) Universe:	No
TSDFs Only Subject to CA under Discretionary Auth Universe:	No
Corrective Action Priority Ranking:	No NCAPS ranking
Environmental Control Indicator:	No
Institutional Control Indicator:	No
Human Exposure Controls Indicator:	N/A
Groundwater Controls Indicator:	N/A
Operating TSDF Universe:	Not reported
Full Enforcement Universe:	Not reported
Significant Non-Complier Universe:	No
Unaddressed Significant Non-Complier Universe:	No
Addressed Significant Non-Complier Universe:	No
Significant Non-Complier With a Compliance Schedule Universe:	No
Financial Assurance Required:	Not reported
Handler Date of Last Change:	20211028
Recognized Trader-Importer:	No
Recognized Trader-Exporter:	No
Importer of Spent Lead Acid Batteries:	No
Exporter of Spent Lead Acid Batteries:	No
Recycler Activity Without Storage:	No
Manifest Broker:	No
Sub-Part P Indicator:	No

Historic Generators:

Receive Date:	20071101
Handler Name: NYCDEP	
Federal Waste Generator Description:	Not reported
State District Owner:	NY
Large Quantity Handler of Universal Waste:	No
Recognized Trader Importer:	Not reported
Recognized Trader Exporter:	Not reported
Spent Lead Acid Battery Importer:	Not reported
Spent Lead Acid Battery Exporter:	Not reported
Current Record:	Yes
Non Storage Recycler Activity:	No
Electronic Manifest Broker:	No

List of NAICS Codes and Descriptions:

NAICS Codes:	No NAICS Codes Found

Facility Has Received Notices of Violations:

Violations:	No Violations Found

Evaluation Action Summary:

Evaluations:	No Evaluations Found

NYCDEP (Continued) **1014395472**

NY MANIFEST:

Name:	NYCDEP
Address:	119TH ST & 2ND AVE
City,State,Zip:	NEW YORK, NY 10035
Country:	USA
EPA ID:	NYP003663713
Facility Status:	Not reported
Location Address 1:	119th st & second ave
Code:	BP
Location Address 2:	Not reported
Total Tanks:	Not reported
Location City:	new york
Location State:	NY
Location Zip:	10001
Location Zip 4:	Not reported

NY MANIFEST:

EPAID:	NYP003663713
Mailing Name:	nycdep
Mailing Contact:	NYC DEP
Mailing Address 1:	NYC DEP
Mailing Address 2:	96 05 HORACE HARDING BLVD
Mailing City:	CORONA
Mailing State:	NY
Mailing Zip:	11368
Mailing Zip 4:	Not reported
Mailing Country:	USA
Mailing Phone:	9178622432

NY MANIFEST:

Document ID:	Not reported
Manifest Status:	Not reported
seq:	Not reported
Year:	2018
Trans1 State ID:	NYR000065169
Trans2 State ID:	NJD054126164
Generator Ship Date:	10/09/2007
Trans1 Recv Date:	10/09/2007
Trans2 Recv Date:	10/11/2007
TSD Site Recv Date:	11/06/2007
Part A Recv Date:	Not reported
Part B Recv Date:	Not reported
Generator EPA ID:	NYP003663713
Trans1 EPA ID:	Not reported
Trans2 EPA ID:	Not reported
TSDF ID 1:	OHD066060609
TSDF ID 2:	Not reported
Manifest Tracking Number:	003109676JJK
Import Indicator:	N
Export Indicator:	N
Discr Quantity Indicator:	N
Discr Type Indicator:	N
Discr Residue Indicator:	N
Discr Partial Reject Indicator:	N
Discr Full Reject Indicator:	N
Manifest Ref Number:	Not reported
Alt Facility RCRA ID:	Not reported

NYCDEP (Continued) **1014395472**

Alt Facility Sign Date:	Not reported
MGMT Method Type Code:	H141
Waste Code:	Not reported
Waste Code:	Not reported
Waste Code:	Not reported
Waste Code:	Not reported
Waste Code:	Not reported
Waste Code:	Not reported
Quantity:	50
Units:	P - Pounds
Number of Containers:	1
Container Type:	DM - Metal drums, barrels
Handling Method:	R Material recovery of more than 75 percent of the total material.
Specific Gravity:	1
Waste Code:	D002
Waste Code 1_2:	Not reported
Waste Code 1_3:	Not reported
Waste Code 1_4:	Not reported
Waste Code 1_5:	Not reported
Waste Code 1_6:	Not reported

U219 **CON EDISON SERVICE BOX: 19329** **RCRA NonGen / NLR** **1016450486**
WSW **325 E 117TH ST** **NY MANIFEST** **NYP004295119**
1/8-1/4 **NEW YORK, NY 10029**
0.159 mi.
840 ft. **Site 1 of 11 in cluster U**

Relative: **Higher**

Actual: **12 ft.**

RCRA NonGen / NLR:

Date Form Received by Agency:	20130421
Handler Name:	CON EDISON SERVICE BOX: 19329
Handler Address:	325 E 117TH ST
Handler City,State,Zip:	NEW YORK, NY 10029
EPA ID:	NYP004295119
Contact Name:	JUAN RODRIGUEZ
Contact Address:	Not reported
Contact City,State,Zip:	Not reported
Contact Telephone:	347-865-5931
Contact Fax:	Not reported
Contact Email:	Not reported
Contact Title:	OPERATING SUPERVISOR
EPA Region:	02
Land Type:	Private
Federal Waste Generator Description:	Not a generator, verified
Non-Notifier:	Not reported
Biennial Report Cycle:	Not reported
Accessibility:	Not reported
Active Site Indicator:	Not reported
State District Owner:	NY
State District:	NYSDEC R2
Mailing Address:	Not reported
Mailing City,State,Zip:	NEW YORK, NY 10003
Owner Name:	Not reported
Owner Type:	Not reported
Operator Name:	Not reported
Operator Type:	Not reported
Short-Term Generator Activity:	No
Importer Activity:	No

CON EDISON SERVICE BOX: 19329 (Continued) **1016450486**

Mixed Waste Generator:	No
Transporter Activity:	No
Transfer Facility Activity:	No
Recycler Activity with Storage:	No
Small Quantity On-Site Burner Exemption:	No
Smelting Melting and Refining Furnace Exemption:	No
Underground Injection Control:	No
Off-Site Waste Receipt:	No
Universal Waste Indicator:	No
Universal Waste Destination Facility:	No
Federal Universal Waste:	No
Active Site Fed-Reg Treatment Storage and Disposal Facility:	Not reported
Active Site Converter Treatment storage and Disposal Facility:	Not reported
Active Site State-Reg Treatment Storage and Disposal Facility:	Not reported
Active Site State-Reg Handler:	---
Federal Facility Indicator:	Not reported
Hazardous Secondary Material Indicator:	NN
Sub-Part K Indicator:	Not reported
Commercial TSD Indicator:	No
Treatment Storage and Disposal Type:	Not reported
2018 GPRA Permit Baseline:	Not on the Baseline
2018 GPRA Renewals Baseline:	Not on the Baseline
Permit Renewals Workload Universe:	Not reported
Permit Workload Universe:	Not reported
Permit Progress Universe:	Not reported
Post-Closure Workload Universe:	Not reported
Closure Workload Universe:	Not reported
202 GPRA Corrective Action Baseline:	No
Corrective Action Workload Universe:	No
Subject to Corrective Action Universe:	No
Non-TSDFs Where RCRA CA has Been Imposed Universe:	No
TSDFs Potentially Subject to CA Under 3004 (u)/(v) Universe:	No
TSDFs Only Subject to CA under Discretionary Auth Universe:	No
Corrective Action Priority Ranking:	No NCAPS ranking
Environmental Control Indicator:	No
Institutional Control Indicator:	No
Human Exposure Controls Indicator:	N/A
Groundwater Controls Indicator:	N/A
Operating TSDF Universe:	Not reported
Full Enforcement Universe:	Not reported
Significant Non-Complier Universe:	No
Unaddressed Significant Non-Complier Universe:	No
Addressed Significant Non-Complier Universe:	No
Significant Non-Complier With a Compliance Schedule Universe:	No
Financial Assurance Required:	Not reported
Handler Date of Last Change:	20130910
Recognized Trader-Importer:	No
Recognized Trader-Exporter:	No
Importer of Spent Lead Acid Batteries:	No
Exporter of Spent Lead Acid Batteries:	No
Recycler Activity Without Storage:	Not reported
Manifest Broker:	Not reported
Sub-Part P Indicator:	No

Historic Generators:
Receive Date: 20130321

CON EDISON SERVICE BOX: 19329 (Continued) **1016450486**

Handler Name: CON EDISON SERVICE BOX: 19329
Federal Waste Generator Description: Conditionally Exempt Small Quantity Generator
State District Owner: NY
Large Quantity Handler of Universal Waste: No
Recognized Trader Importer: No
Recognized Trader Exporter: No
Spent Lead Acid Battery Importer: No
Spent Lead Acid Battery Exporter: No
Current Record: No
Non Storage Recycler Activity: Not reported
Electronic Manifest Broker: Not reported

Receive Date: 20130421
Handler Name: CON EDISON SERVICE BOX: 19329
Federal Waste Generator Description: Not a generator, verified
State District Owner: NY
Large Quantity Handler of Universal Waste: No
Recognized Trader Importer: No
Recognized Trader Exporter: No
Spent Lead Acid Battery Importer: No
Spent Lead Acid Battery Exporter: No
Current Record: Yes
Non Storage Recycler Activity: Not reported
Electronic Manifest Broker: Not reported

List of NAICS Codes and Descriptions:
NAICS Codes: No NAICS Codes Found

Facility Has Received Notices of Violations:
Violations: No Violations Found

Evaluation Action Summary:
Evaluations: No Evaluations Found

NY MANIFEST:
Name: CON EDISON
Address: 325 E 117TH ST
City,State,Zip: NEW YORK, NY 10029
Country: USA
EPA ID: NYP004295119
Facility Status: Not reported
Location Address 1: 325 E 117TH ST
Code: BP
Location Address 2: SERV BOX 19329
Total Tanks: Not reported
Location City: NEW YORK
Location State: NY
Location Zip: 10029
Location Zip 4: Not reported

NY MANIFEST:
EPAID: NYP004295119
Mailing Name: CON EDISON
Mailing Contact: CON EDISON
Mailing Address 1: 4 IRVING PL 15TH FL

CON EDISON SERVICE BOX: 19329 (Continued) **1016450486**

Mailing Address 2:	Not reported
Mailing City:	NEW YORK
Mailing State:	NY
Mailing Zip:	10003
Mailing Zip 4:	Not reported
Mailing Country:	USA
Mailing Phone:	2124603770

NY MANIFEST:

Document ID:	Not reported
Manifest Status:	Not reported
seq:	Not reported
Year:	2018
Trans1 State ID:	NJ0000027193
Trans2 State ID:	Not reported
Generator Ship Date:	03/21/2013
Trans1 Recv Date:	03/21/2013
Trans2 Recv Date:	Not reported
TSD Site Recv Date:	03/22/2013
Part A Recv Date:	Not reported
Part B Recv Date:	Not reported
Generator EPA ID:	NYP004295119
Trans1 EPA ID:	Not reported
Trans2 EPA ID:	Not reported
TSDF ID 1:	NJD002200046
TSDF ID 2:	Not reported
Manifest Tracking Number:	010708097JJK
Import Indicator:	N
Export Indicator:	N
Discr Quantity Indicator:	N
Discr Type Indicator:	N
Discr Residue Indicator:	N
Discr Partial Reject Indicator:	N
Discr Full Reject Indicator:	N
Manifest Ref Number:	Not reported
Alt Facility RCRA ID:	Not reported
Alt Facility Sign Date:	Not reported
MGMT Method Type Code:	H110
Waste Code:	Not reported
Waste Code:	Not reported
Waste Code:	Not reported
Waste Code:	Not reported
Waste Code:	Not reported
Waste Code:	Not reported
Quantity:	500
Units:	P - Pounds
Number of Containers:	1
Container Type:	TT - Cargo tank, tank trucks
Handling Method:	T Chemical, physical, or biological treatment.
Specific Gravity:	1
Waste Code:	D008
Waste Code 1_2:	Not reported
Waste Code 1_3:	Not reported
Waste Code 1_4:	Not reported
Waste Code 1_5:	Not reported
Waste Code 1_6:	Not reported

M220 **CON EDISON** **NY MANIFEST** **S121967281**
SW **374 E 117TH ST** **N/A**
1/8-1/4 **NEW YORK, NY 10029**
0.159 mi.
842 ft. **Site 22 of 24 in cluster M**

Relative:
Higher

Actual:
12 ft.

NY MANIFEST:

Name:	CON EDISON
Address:	374 E 117TH ST
City,State,Zip:	NEW YORK, NY 10029
Country:	USA
EPA ID:	NYP004742987
Facility Status:	Not reported
Location Address 1:	334 E 117TH ST
Code:	BP
Location Address 2:	SB 19337
Total Tanks:	Not reported
Location City:	NEW YORK
Location State:	NY
Location Zip:	10029
Location Zip 4:	Not reported

NY MANIFEST:

EPAID:	NYP004742987
Mailing Name:	CON EDISON
Mailing Contact:	TOM TEELING
Mailing Address 1:	4 IRVING PLACE - 15TH FLOOR
Mailing Address 2:	Not reported
Mailing City:	NEW YORK
Mailing State:	NY
Mailing Zip:	10003
Mailing Zip 4:	Not reported
Mailing Country:	USA
Mailing Phone:	Not reported

NY MANIFEST:

Document ID:	Not reported
Manifest Status:	Not reported
seq:	Not reported
Year:	2018
Trans1 State ID:	NJ0000027193
Trans2 State ID:	Not reported
Generator Ship Date:	03/04/2015
Trans1 Recv Date:	03/04/2015
Trans2 Recv Date:	Not reported
TSD Site Recv Date:	03/06/2015
Part A Recv Date:	Not reported
Part B Recv Date:	Not reported
Generator EPA ID:	NYP004742987
Trans1 EPA ID:	Not reported
Trans2 EPA ID:	Not reported
TSDF ID 1:	NJD002200046
TSDF ID 2:	Not reported
Manifest Tracking Number:	014088872JJK
Import Indicator:	N
Export Indicator:	N
Discr Quantity Indicator:	N
Discr Type Indicator:	N
Discr Residue Indicator:	N

CON EDISON (Continued) **S121967281**

Discr Partial Reject Indicator:	N
Discr Full Reject Indicator:	N
Manifest Ref Number:	Not reported
Alt Facility RCRA ID:	Not reported
Alt Facility Sign Date:	Not reported
MGMT Method Type Code:	H110
Waste Code:	Not reported
Waste Code:	Not reported
Waste Code:	Not reported
Waste Code:	Not reported
Waste Code:	Not reported
Waste Code:	Not reported
Quantity:	600
Units:	P - Pounds
Number of Containers:	1
Container Type:	TT - Cargo tank, tank trucks
Handling Method:	T Chemical, physical, or biological treatment.
Specific Gravity:	1
Waste Code:	D008
Waste Code 1_2:	Not reported
Waste Code 1_3:	Not reported
Waste Code 1_4:	Not reported
Waste Code 1_5:	Not reported
Waste Code 1_6:	Not reported

M221 **CON EDISON** **RCRA NonGen / NLR** **1018279476**
SW **374 E 117TH ST** **FINDS** **NYP004742987**
1/8-1/4 **NEW YORK, NY 10029** **ECHO**
0.159 mi.
842 ft. **Site 23 of 24 in cluster M**

Relative: **Higher**
Actual: **12 ft.**

RCRA NonGen / NLR:

Date Form Received by Agency:		20150304
Handler Name:	CON EDISON	
Handler Address:		374 E 117TH ST
Handler City,State,Zip:		NEW YORK, NY 10029
EPA ID:		NYP004742987
Contact Name:		THOMAS TEELING
Contact Address:		Not reported
Contact City,State,Zip:		Not reported
Contact Telephone:		212-460-3770
Contact Fax:		Not reported
Contact Email:		Not reported
Contact Title:		Not reported
EPA Region:		02
Land Type:		Private
Federal Waste Generator Description:		Not a generator, verified
Non-Notifier:		Not reported
Biennial Report Cycle:		Not reported
Accessibility:		Not reported
Active Site Indicator:		Not reported
State District Owner:		NY
State District:		NYSDEC R2
Mailing Address:		IRVING PL, 15TH FL NE
Mailing City,State,Zip:		NEW YORK, NY 10003
Owner Name:		Not reported
Owner Type:		Not reported

CON EDISON (Continued) **1018279476**

Operator Name:	Not reported
Operator Type:	Not reported
Short-Term Generator Activity:	No
Importer Activity:	No
Mixed Waste Generator:	No
Transporter Activity:	No
Transfer Facility Activity:	No
Recycler Activity with Storage:	No
Small Quantity On-Site Burner Exemption:	No
Smelting Melting and Refining Furnace Exemption:	No
Underground Injection Control:	No
Off-Site Waste Receipt:	No
Universal Waste Indicator:	No
Universal Waste Destination Facility:	No
Federal Universal Waste:	No
Active Site Fed-Reg Treatment Storage and Disposal Facility:	Not reported
Active Site Converter Treatment storage and Disposal Facility:	Not reported
Active Site State-Reg Treatment Storage and Disposal Facility:	Not reported
Active Site State-Reg Handler:	---
Federal Facility Indicator:	Not reported
Hazardous Secondary Material Indicator:	NN
Sub-Part K Indicator:	Not reported
Commercial TSD Indicator:	No
Treatment Storage and Disposal Type:	Not reported
2018 GPRA Permit Baseline:	Not on the Baseline
2018 GPRA Renewals Baseline:	Not on the Baseline
Permit Renewals Workload Universe:	Not reported
Permit Workload Universe:	Not reported
Permit Progress Universe:	Not reported
Post-Closure Workload Universe:	Not reported
Closure Workload Universe:	Not reported
202 GPRA Corrective Action Baseline:	No
Corrective Action Workload Universe:	No
Subject to Corrective Action Universe:	No
Non-TSDFs Where RCRA CA has Been Imposed Universe:	No
TSDFs Potentially Subject to CA Under 3004 (u)/(v) Universe:	No
TSDFs Only Subject to CA under Discretionary Auth Universe:	No
Corrective Action Priority Ranking:	No NCAPS ranking
Environmental Control Indicator:	No
Institutional Control Indicator:	No
Human Exposure Controls Indicator:	N/A
Groundwater Controls Indicator:	N/A
Operating TSDF Universe:	Not reported
Full Enforcement Universe:	Not reported
Significant Non-Complier Universe:	No
Unaddressed Significant Non-Complier Universe:	No
Addressed Significant Non-Complier Universe:	No
Significant Non-Complier With a Compliance Schedule Universe:	No
Financial Assurance Required:	Not reported
Handler Date of Last Change:	20160502
Recognized Trader-Importer:	No
Recognized Trader-Exporter:	No
Importer of Spent Lead Acid Batteries:	No
Exporter of Spent Lead Acid Batteries:	No
Recycler Activity Without Storage:	Not reported
Manifest Broker:	Not reported
Sub-Part P Indicator:	No

CON EDISON (Continued) **1018279476**

Historic Generators:
Receive Date: 20150304
Handler Name: CON EDISON
Federal Waste Generator Description: Small Quantity Generator
State District Owner: NY
Large Quantity Handler of Universal Waste: No
Recognized Trader Importer: No
Recognized Trader Exporter: No
Spent Lead Acid Battery Importer: No
Spent Lead Acid Battery Exporter: No
Current Record: No
Non Storage Recycler Activity: Not reported
Electronic Manifest Broker: Not reported

Receive Date: 20150304
Handler Name: CON EDISON
Federal Waste Generator Description: Not a generator, verified
State District Owner: NY
Large Quantity Handler of Universal Waste: No
Recognized Trader Importer: No
Recognized Trader Exporter: No
Spent Lead Acid Battery Importer: No
Spent Lead Acid Battery Exporter: No
Current Record: Yes
Non Storage Recycler Activity: Not reported
Electronic Manifest Broker: Not reported

List of NAICS Codes and Descriptions:
NAICS Codes: No NAICS Codes Found

Facility Has Received Notices of Violations:
Violations: No Violations Found

Evaluation Action Summary:
Evaluations: No Evaluations Found

FINDS:
Registry ID: 110067691233

Click Here:

Environmental Interest/Information System:
RCRAInfo is a national information system that supports the Resource Conservation and Recovery Act (RCRA) program through the tracking of events and activities related to facilities that generate, transport, and treat, store, or dispose of hazardous waste. RCRAInfo allows RCRA program staff to track the notification, permit, compliance, and corrective action activities required under RCRA.

Click this hyperlink while viewing on your computer to access additional FINDS: detail in the EDR Site Report.

ECHO:
Envid: 1018279476
Registry ID: 110067691233

CON EDISON (Continued) **1018279476**

DFR URL: http://echo.epa.gov/detailed-facility-report?fid=110067691233
Name: CON EDISON
Address: 374 E 117TH ST
City,State,Zip: NEW YORK, NY 10029

M222 **CON EDISON** **NJ MANIFEST** **S120668290**
SW **374 E 117TH ST** **N/A**
1/8-1/4 **NEW YORK, NY 10029**
0.159 mi.
842 ft. **Site 24 of 24 in cluster M**

Relative: **Higher**
Actual: **12 ft.**

NJ MANIFEST:

EPA Id:	NYP004742987
Mail Address:	IRVING PL, 15TH FL NE
Mail City/State/Zip:	NEW YORK, NY 10003
Facility Phone:	Not reported
Emergency Phone:	Not reported
Contact:	THOMAS TEELING
Comments:	Not reported
SIC Code:	Not reported
County:	NY061
Municipal:	Not reported
Previous EPA Id:	Not reported
Gen Flag:	Not reported
Trans Flag:	Not reported
TSDF Flag:	Not reported
Name Change:	Not reported
Date Change:	Not reported

Manifest:

Manifest Number:	014088872JJK
EPA ID:	NYP004742987
Date Shipped:	3/4/2015
TSDF EPA ID:	NJD002200046
Transporter EPA ID:	NJ0000027193
Transporter 2 EPA ID:	Not reported
Transporter 3 EPA ID:	Not reported
Transporter 4 EPA ID:	Not reported
Transporter 5 EPA ID:	Not reported
Transporter 6 EPA ID:	Not reported
Transporter 7 EPA ID:	Not reported
Transporter 8 EPA ID:	Not reported
Transporter 9 EPA ID:	Not reported
Transporter 10 EPA ID:	Not reported
Date Trans1 Transported Waste:	Not reported
Date Trans2 Transported Waste:	Not reported
Date Trans3 Transported Waste:	Not reported
Date Trans4 Transported Waste:	Not reported
Date Trans5 Transported Waste:	Not reported
Date Trans6 Transported Waste:	Not reported
Date Trans7 Transported Waste:	Not reported
Date Trans8 Transported Waste:	Not reported
Date Trans9 Transported Waste:	Not reported
Date Trans10 Transported Waste:	Not reported
Date TSDF Received Waste:	Not reported
TSDF EPA Facility Name:	Not reported
QTY Units:	Not reported
Transporter SEQ ID:	Not reported

CON EDISON (Continued) **S120668290**

Transporter-1 Date:	Not reported
Waste SEQ ID:	Not reported
Waste Type Code 2:	Not reported
Waste Type Code 3:	Not reported
Waste Type Code 4:	Not reported
Waste Type Code 5:	Not reported
Waste Type Code 6:	Not reported
Date Accepted:	Not reported
Manifest Discrepancy Type:	Not reported
Data Entry Number:	Not reported
Was Load Rejected:	NEW YORK, NY 10003
Reason Load Was Rejected:	Not reported

N223 **CON EDISON** **NY MANIFEST** **S117317340**
West **2323 2 AV** **N/A**
1/8-1/4 **NEW YORK, NY 10035**
0.159 mi.
842 ft. **Site 11 of 14 in cluster N**

Relative:
Higher

Actual:
13 ft.

NY MANIFEST:

Name:	CON EDISON
Address:	2323 2 AV
City,State,Zip:	NEW YORK, NY 10035
Country:	USA
EPA ID:	NYP004647558
Facility Status:	Not reported
Location Address 1:	2323 2 AV
Code:	BP
Location Address 2:	SB55057
Total Tanks:	Not reported
Location City:	NEW YORK
Location State:	NY
Location Zip:	10035
Location Zip 4:	Not reported

NY MANIFEST:

EPAID:	NYP004647558
Mailing Name:	CON EDISON
Mailing Contact:	CON EDISON
Mailing Address 1:	4 IRVING PL
Mailing Address 2:	15TH FL
Mailing City:	NEW YORK
Mailing State:	NY
Mailing Zip:	10003
Mailing Zip 4:	Not reported
Mailing Country:	USA
Mailing Phone:	Not reported

NY MANIFEST:

Document ID:	Not reported
Manifest Status:	Not reported
seq:	Not reported
Year:	2018
Trans1 State ID:	NJD003812047
Trans2 State ID:	Not reported
Generator Ship Date:	09/15/2014

CON EDISON (Continued) **S117317340**

Trans1 Recv Date:	09/15/2014
Trans2 Recv Date:	Not reported
TSD Site Recv Date:	09/18/2014
Part A Recv Date:	Not reported
Part B Recv Date:	Not reported
Generator EPA ID:	NYP004647558
Trans1 EPA ID:	Not reported
Trans2 EPA ID:	Not reported
TSDF ID 1:	NJD991291105
TSDF ID 2:	Not reported
Manifest Tracking Number:	002563970GBF
Import Indicator:	N
Export Indicator:	N
Discr Quantity Indicator:	N
Discr Type Indicator:	N
Discr Residue Indicator:	N
Discr Partial Reject Indicator:	N
Discr Full Reject Indicator:	N
Manifest Ref Number:	Not reported
Alt Facility RCRA ID:	Not reported
Alt Facility Sign Date:	Not reported
MGMT Method Type Code:	H110
Waste Code:	Not reported
Waste Code:	Not reported
Waste Code:	Not reported
Waste Code:	Not reported
Waste Code:	Not reported
Waste Code:	Not reported
Quantity:	1000
Units:	P - Pounds
Number of Containers:	1
Container Type:	TT - Cargo tank, tank trucks
Handling Method:	T Chemical, physical, or biological treatment.
Specific Gravity:	1
Waste Code:	D008
Waste Code 1_2:	Not reported
Waste Code 1_3:	Not reported
Waste Code 1_4:	Not reported
Waste Code 1_5:	Not reported
Waste Code 1_6:	Not reported

U224 **P.S. 155 - MANHATTAN M155** **NY AST** **U003394205**
WSW **319 EAST 117TH STREET** **N/A**
1/8-1/4 **NEW YORK, NY 10035**
0.161 mi.
850 ft. **Site 2 of 11 in cluster U**

Relative:
Higher

Actual:
12 ft.

AST:

Name:	P.S. 155 - MANHATTAN M155
Address:	319 EAST 117TH STREET
City,State,Zip:	NEW YORK, NY 10035
Region:	STATE
DEC Region:	2
Site Status:	Active
Facility Id:	2-354104
Program Type:	PBS
UTM X:	589733.50994

P.S. 155 - MANHATTAN M155 (Continued) **U003394205**

UTM Y: 4516809.51968
Expiration Date: 06/28/2023
Site Type: School

Affiliation Records:

Site Id: 17594
Affiliation Type: Mail Contact
Company Name: NEW YORK CITY DEPARTMENT OF EDUCATION
Contact Type: Not reported
Contact Name: JOSEPH YOUNGHESE
Address1: FIELD OPERATIONS - FUEL DIVISION
Address2: 44-36 VERNON BOULEVARD
City: LONG ISLAND CITY
State: NY
Zip Code: 11101
Country Code: 001
Phone: (718) 349-5779
EMail: JYOUNGHESE@SCHOOLS.NYC.GOV
Fax Number: Not reported
Modified By: JSMACRI
Date Last Modified: 2021-01-25

Site Id: 17594
Affiliation Type: Facility Owner
Company Name: NEW YORK CITY DEPARTMENT OF EDUCATION
Contact Type: MANAGER, FUEL DIVISION
Contact Name: JOSEPH YOUNGHESE
Address1: 44-36 VERNON BOULEVARD
Address2: Not reported
City: LONG ISLAND CITY
State: NY
Zip Code: 11101
Country Code: 001
Phone: (718) 349-5751
EMail: JYOUNGHESE@SCHOOLS.NYC.GOV
Fax Number: Not reported
Modified By: DAFRANCI
Date Last Modified: 2020-12-17

Site Id: 17594
Affiliation Type: Emergency Contact
Company Name: NEW YORK CITY DEPARTMENT OF EDUCATION
Contact Type: Not reported
Contact Name: KEN MAHADEO
Address1: Not reported
Address2: Not reported
City: Not reported
State: NN
Zip Code: Not reported
Country Code: 999
Phone: (646) 210-7918
EMail: Not reported
Fax Number: Not reported
Modified By: KXLIU
Date Last Modified: 2021-05-05

Site Id: 17594
Affiliation Type: Facility Operator

P.S. 155 - MANHATTAN M155 (Continued) **U003394205**

Company Name:	P.S. 155 - MANHATTAN M155
Contact Type:	Not reported
Contact Name:	CARLOS THOMAS
Address1:	Not reported
Address2:	Not reported
City:	Not reported
State:	NN
Zip Code:	Not reported
Country Code:	001
Phone:	(212) 360-0130
EMail:	Not reported
Fax Number:	Not reported
Modified By:	DAFRANCI
Date Last Modified:	2020-10-23

Tank Info:

Tank Number:	001
Tank Id:	34460
Material Code:	0003
Common Name of Substance:	#6 Fuel Oil (On-Site Consumption)

Equipment Records:

	G02 - Tank Secondary Containment - Vault (w/access)
	I04 - Overfill - Product Level Gauge (A/G)
	H06 - Tank Leak Detection - Impervious Barrier/Concrete Pad (A/G)
	L00 - Piping Leak Detection - None
	C03 - Pipe Location - Aboveground/Underground Combination
	J02 - Dispenser - Suction Dispenser
	E00 - Piping Secondary Containment - None
	A00 - Tank Internal Protection - None
	B01 - Tank External Protection - Painted/Asphalt Coating
	D01 - Pipe Type - Steel/Carbon Steel/Iron
	F01 - Pipe External Protection - Painted/Asphalt Coating
	K00 - Spill Prevention - None
Tank Location:	Aboveground - on saddles, legs, racks, etc.... Tank bottom is elevated above grade or tank pad, allowing visual inspection.
Tank Type:	Steel/Carbon Steel/Iron
Tank Status:	In Service
Pipe Model:	Not reported
Install Date:	02/02/1961
Capacity Gallons:	7500
Tightness Test Method:	-
Date Test:	Not reported
Next Test Date:	Not reported
Date Tank Closed:	Not reported
Register:	True
Modified By:	MFLEONAR
Last Modified:	02/23/2018
Material Name:	#4 fuel oil (on-site consumption)

Tank Number:	002
Tank Id:	34461
Material Code:	0003
Common Name of Substance:	#6 Fuel Oil (On-Site Consumption)

P.S. 155 - MANHATTAN M155 (Continued) **U003394205**

Equipment Records:

	G02 - Tank Secondary Containment - Vault (w/access)
	I04 - Overfill - Product Level Gauge (A/G)
	H06 - Tank Leak Detection - Impervious Barrier/Concrete Pad (A/G)
	L00 - Piping Leak Detection - None
	C03 - Pipe Location - Aboveground/Underground Combination
	J02 - Dispenser - Suction Dispenser
	E00 - Piping Secondary Containment - None
	A00 - Tank Internal Protection - None
	B01 - Tank External Protection - Painted/Asphalt Coating
	D01 - Pipe Type - Steel/Carbon Steel/Iron
	F01 - Pipe External Protection - Painted/Asphalt Coating
	K00 - Spill Prevention - None
Tank Location:	Aboveground - on saddles, legs, racks, etc.... Tank bottom is elevated above grade or tank pad, allowing visual inspection.
Tank Type:	Steel/Carbon Steel/Iron
Tank Status:	In Service
Pipe Model:	Not reported
Install Date:	02/02/1961
Capacity Gallons:	7500
Tightness Test Method:	-
Date Test:	Not reported
Next Test Date:	Not reported
Date Tank Closed:	Not reported
Register:	True
Modified By:	DAFRANCI
Last Modified:	10/23/2020
Material Name:	#4 fuel oil (on-site consumption)

U225 **NYC DEPT OF EDUCATION - PS 155M** **RCRA-SQG** **1001229341**
WSW **319 E 117TH ST** **FINDS** **NYR000059014**
1/8-1/4 **NEW YORK, NY 10035** **ECHO**
0.161 mi. **NY MANIFEST**
850 ft. **Site 3 of 11 in cluster U**

Relative: Higher
Actual: 12 ft.

RCRA-SQG:

Date Form Received by Agency:	20130617
Handler Name:	NYC DEPT OF EDUCATION - PS 155M
Handler Address:	319 E 117TH ST
Handler City,State,Zip:	NEW YORK, NY 10035
EPA ID:	NYR000059014
Contact Name:	ALEXANDER LEMPERT
Contact Address:	THOMSON AVE
Contact City,State,Zip:	LONG ISLAND CITY, NY 11101
Contact Telephone:	718-472-8501
Contact Fax:	718-472-8500
Contact Email:	ALEMPERT@NYCSCA.ORG
Contact Title:	DIRECTOR
EPA Region:	02
Land Type:	Municipal
Federal Waste Generator Description:	Small Quantity Generator
Non-Notifier:	Not reported
Biennial Report Cycle:	Not reported
Accessibility:	Not reported
Active Site Indicator:	Handler Activities
State District Owner:	NY
State District:	NYSDEC R2

NYC DEPT OF EDUCATION - PS 155M (Continued) **1001229341**

Mailing Address:	THOMSON AVE
Mailing City,State,Zip:	LONG ISLAND CITY, NY 11101
Owner Name:	NYC DEPT OF EDUCATION
Owner Type:	Municipal
Operator Name:	NYC DEPT OF SCHOOL FACILITIES
Operator Type:	Municipal
Short-Term Generator Activity:	No
Importer Activity:	No
Mixed Waste Generator:	No
Transporter Activity:	No
Transfer Facility Activity:	No
Recycler Activity with Storage:	No
Small Quantity On-Site Burner Exemption:	No
Smelting Melting and Refining Furnace Exemption:	No
Underground Injection Control:	No
Off-Site Waste Receipt:	No
Universal Waste Indicator:	No
Universal Waste Destination Facility:	No
Federal Universal Waste:	No
Active Site Fed-Reg Treatment Storage and Disposal Facility:	Not reported
Active Site Converter Treatment storage and Disposal Facility:	Not reported
Active Site State-Reg Treatment Storage and Disposal Facility:	Not reported
Active Site State-Reg Handler:	---
Federal Facility Indicator:	Not reported
Hazardous Secondary Material Indicator:	NN
Sub-Part K Indicator:	Not reported
Commercial TSD Indicator:	No
Treatment Storage and Disposal Type:	Not reported
2018 GPRA Permit Baseline:	Not on the Baseline
2018 GPRA Renewals Baseline:	Not on the Baseline
Permit Renewals Workload Universe:	Not reported
Permit Workload Universe:	Not reported
Permit Progress Universe:	Not reported
Post-Closure Workload Universe:	Not reported
Closure Workload Universe:	Not reported
202 GPRA Corrective Action Baseline:	No
Corrective Action Workload Universe:	No
Subject to Corrective Action Universe:	No
Non-TSDFs Where RCRA CA has Been Imposed Universe:	No
TSDFs Potentially Subject to CA Under 3004 (u)/(v) Universe:	No
TSDFs Only Subject to CA under Discretionary Auth Universe:	No
Corrective Action Priority Ranking:	No NCAPS ranking
Environmental Control Indicator:	No
Institutional Control Indicator:	No
Human Exposure Controls Indicator:	N/A
Groundwater Controls Indicator:	N/A
Operating TSDF Universe:	Not reported
Full Enforcement Universe:	Not reported
Significant Non-Complier Universe:	No
Unaddressed Significant Non-Complier Universe:	No
Addressed Significant Non-Complier Universe:	No
Significant Non-Complier With a Compliance Schedule Universe:	No
Financial Assurance Required:	Not reported
Handler Date of Last Change:	20131121
Recognized Trader-Importer:	No
Recognized Trader-Exporter:	No
Importer of Spent Lead Acid Batteries:	No

NYC DEPT OF EDUCATION - PS 155M (Continued) **1001229341**

Exporter of Spent Lead Acid Batteries:	No
Recycler Activity Without Storage:	Not reported
Manifest Broker:	Not reported
Sub-Part P Indicator:	No

Hazardous Waste Summary:

Waste Code:	D000
Waste Description:	Not Defined
Waste Code:	D001
Waste Description:	IGNITABLE WASTE
Waste Code:	D002
Waste Description:	CORROSIVE WASTE
Waste Code:	D003
Waste Description:	REACTIVE WASTE
Waste Code:	D008
Waste Description:	LEAD

Handler - Owner Operator:

Owner/Operator Indicator:	Owner
Owner/Operator Name:	NYC BOARD OF EDUCATION
Legal Status:	Municipal
Date Became Current:	Not reported
Date Ended Current:	Not reported
Owner/Operator Address:	28-11 QUEENS PLZ N
Owner/Operator City,State,Zip:	LONG ISLAND CITY, NY 11101
Owner/Operator Telephone:	718-391-6832
Owner/Operator Telephone Ext:	Not reported
Owner/Operator Fax:	Not reported
Owner/Operator Email:	Not reported
Owner/Operator Indicator:	Owner
Owner/Operator Name:	NYC BOARD OF EDUCATION
Legal Status:	Municipal
Date Became Current:	Not reported
Date Ended Current:	Not reported
Owner/Operator Address:	28-11 QUEENS PLZ N
Owner/Operator City,State,Zip:	LONG ISLAND CITY, NY 11101
Owner/Operator Telephone:	718-391-6832
Owner/Operator Telephone Ext:	Not reported
Owner/Operator Fax:	Not reported
Owner/Operator Email:	Not reported
Owner/Operator Indicator:	Operator
Owner/Operator Name:	NYC DEPT OF SCHOOL FACILITIES
Legal Status:	Municipal
Date Became Current:	19650417
Date Ended Current:	Not reported
Owner/Operator Address:	Not reported
Owner/Operator City,State,Zip:	Not reported
Owner/Operator Telephone:	Not reported
Owner/Operator Telephone Ext:	Not reported

NYC DEPT OF EDUCATION - PS 155M (Continued) **1001229341**

Owner/Operator Fax: Not reported
Owner/Operator Email: Not reported

Owner/Operator Indicator: Operator
Owner/Operator Name: NYC BOARD OF EDUCATION
Legal Status: Municipal
Date Became Current: Not reported
Date Ended Current: Not reported
Owner/Operator Address: 28-11 QUEENS PLZ N
Owner/Operator City,State,Zip: LONG ISLAND CITY, NY 11101
Owner/Operator Telephone: 718-391-6832
Owner/Operator Telephone Ext: Not reported
Owner/Operator Fax: Not reported
Owner/Operator Email: Not reported

Owner/Operator Indicator: Owner
Owner/Operator Name: NYC DEPT OF EDUCATION
Legal Status: Municipal
Date Became Current: 19650417
Date Ended Current: Not reported
Owner/Operator Address: 30-30 THOMSON AVE
Owner/Operator City,State,Zip: LONG ISLAND CITY, NY 11101
Owner/Operator Telephone: 718-472-8501
Owner/Operator Telephone Ext: Not reported
Owner/Operator Fax: Not reported
Owner/Operator Email: Not reported

Historic Generators:

Receive Date: 20060101
Handler Name: NYC BD OF ED - PUBLIC SCHOOL 155
Federal Waste Generator Description: Not a generator, verified
State District Owner: NY
Large Quantity Handler of Universal Waste: No
Recognized Trader Importer: No
Recognized Trader Exporter: No
Spent Lead Acid Battery Importer: No
Spent Lead Acid Battery Exporter: No
Current Record: No
Non Storage Recycler Activity: Not reported
Electronic Manifest Broker: Not reported

Receive Date: 20070101
Handler Name: NYC BD OF ED - PUBLIC SCHOOL 155
Federal Waste Generator Description: Not a generator, verified
State District Owner: NY
Large Quantity Handler of Universal Waste: No
Recognized Trader Importer: No
Recognized Trader Exporter: No
Spent Lead Acid Battery Importer: No
Spent Lead Acid Battery Exporter: No
Current Record: No
Non Storage Recycler Activity: Not reported
Electronic Manifest Broker: Not reported

Receive Date: 19980810
Handler Name: NYC BD OF ED - PUBLIC SCHOOL 155
Federal Waste Generator Description: Small Quantity Generator

NYC DEPT OF EDUCATION - PS 155M (Continued) **1001229341**

State District Owner: NY
Large Quantity Handler of Universal Waste: No
Recognized Trader Importer: No
Recognized Trader Exporter: No
Spent Lead Acid Battery Importer: No
Spent Lead Acid Battery Exporter: No
Current Record: No
Non Storage Recycler Activity: Not reported
Electronic Manifest Broker: Not reported

Receive Date: 20130617
Handler Name: NYC DEPT OF EDUCATION - PS 155M
Federal Waste Generator Description: Small Quantity Generator
State District Owner: NY
Large Quantity Handler of Universal Waste: No
Recognized Trader Importer: No
Recognized Trader Exporter: No
Spent Lead Acid Battery Importer: No
Spent Lead Acid Battery Exporter: No
Current Record: Yes
Non Storage Recycler Activity: Not reported
Electronic Manifest Broker: Not reported

List of NAICS Codes and Descriptions:
NAICS Code: 61111
NAICS Description: ELEMENTARY AND SECONDARY SCHOOLS

Facility Has Received Notices of Violations:
Violations: No Violations Found

Evaluation Action Summary:
Evaluations: No Evaluations Found

FINDS:
Registry ID: 110004545715

Click Here:

Environmental Interest/Information System:
RCRAInfo is a national information system that supports the Resource Conservation and Recovery Act (RCRA) program through the tracking of events and activities related to facilities that generate, transport, and treat, store, or dispose of hazardous waste. RCRAInfo allows RCRA program staff to track the notification, permit, compliance, and corrective action activities required under RCRA.

Click this hyperlink while viewing on your computer to access additional FINDS: detail in the EDR Site Report.

ECHO:
Envid: 1001229341
Registry ID: 110004545715
DFR URL: http://echo.epa.gov/detailed-facility-report?fid=110004545715
Name: NYC DEPT OF EDUCATION - PS 155M
Address: 319 E 117TH ST

NYC DEPT OF EDUCATION - PS 155M (Continued) **1001229341**

City,State,Zip: NEW YORK, NY 10035

NY MANIFEST:

Name:	PUBLIC SCHOOL 155-M
Address:	319 E 117TH ST
City,State,Zip:	NEW YORK, NY 10035
Country:	USA
EPA ID:	NYR000059014
Facility Status:	Not reported
Location Address 1:	319 EAST 117TH STREET
Code:	BP
Location Address 2:	Not reported
Total Tanks:	Not reported
Location City:	NEW YORK
Location State:	NY
Location Zip:	10035
Location Zip 4:	Not reported

NY MANIFEST:

EPAID:	NYR000059014
Mailing Name:	PUBLIC SCHOOL 155-M
Mailing Contact:	LUIS MARTINEZ
Mailing Address 1:	44-36 VERNON BLVD
Mailing Address 2:	Not reported
Mailing City:	LONG ISLAND CITY
Mailing State:	NY
Mailing Zip:	11101
Mailing Zip 4:	7006
Mailing Country:	USA
Mailing Phone:	7183613807

NY MANIFEST:

Document ID:	Not reported
Manifest Status:	Not reported
seq:	Not reported
Year:	2018
Trans1 State ID:	NJR986628162
Trans2 State ID:	Not reported
Generator Ship Date:	08/12/2015
Trans1 Recv Date:	08/12/2015
Trans2 Recv Date:	Not reported
TSD Site Recv Date:	08/12/2015
Part A Recv Date:	Not reported
Part B Recv Date:	Not reported
Generator EPA ID:	NYR000059014
Trans1 EPA ID:	Not reported
Trans2 EPA ID:	Not reported
TSDF ID 1:	NJD991291105
TSDF ID 2:	Not reported
Manifest Tracking Number:	008274862FLE
Import Indicator:	N
Export Indicator:	N
Discr Quantity Indicator:	N
Discr Type Indicator:	N
Discr Residue Indicator:	N
Discr Partial Reject Indicator:	N
Discr Full Reject Indicator:	N

NYC DEPT OF EDUCATION - PS 155M (Continued) **1001229341**

Manifest Ref Number:	Not reported
Alt Facility RCRA ID:	Not reported
Alt Facility Sign Date:	Not reported
MGMT Method Type Code:	H110
Waste Code:	Not reported
Waste Code:	Not reported
Waste Code:	Not reported
Waste Code:	Not reported
Waste Code:	Not reported
Waste Code:	Not reported
Quantity:	60
Units:	P - Pounds
Number of Containers:	1
Container Type:	DM - Metal drums, barrels
Handling Method:	T Chemical, physical, or biological treatment.
Specific Gravity:	1
Waste Code:	D008
Waste Code 1_2:	Not reported
Waste Code 1_3:	Not reported
Waste Code 1_4:	Not reported
Waste Code 1_5:	Not reported
Waste Code 1_6:	Not reported

P226 **CON EDISON SERVICE BOX: 55069** **RCRA NonGen / NLR** **1016968264**
WNW **2347 2ND AVE** **NY MANIFEST** **NYP004418745**
1/8-1/4 **NEW YORK, NY 10035**
0.161 mi.
850 ft. **Site 5 of 8 in cluster P**

Relative: **Higher**

Actual: **13 ft.**

RCRA NonGen / NLR:

Date Form Received by Agency:	20140214
Handler Name:	CON EDISON SERVICE BOX: 55069
Handler Address:	2347 2ND AVE
Handler City,State,Zip:	NEW YORK, NY 10035
EPA ID:	NYP004418745
Contact Name:	THOMAS TEELING
Contact Address:	Not reported
Contact City,State,Zip:	Not reported
Contact Telephone:	212-460-3770
Contact Fax:	Not reported
Contact Email:	Not reported
Contact Title:	SENIOR SCIENTIST
EPA Region:	02
Land Type:	Private
Federal Waste Generator Description:	Not a generator, verified
Non-Notifier:	Not reported
Biennial Report Cycle:	Not reported
Accessibility:	Not reported
Active Site Indicator:	Not reported
State District Owner:	NY
State District:	NYSDEC R2
Mailing Address:	IRVING PL, 15TH FL NE
Mailing City,State,Zip:	NEW YORK, NY 10003
Owner Name:	Not reported
Owner Type:	Not reported
Operator Name:	Not reported
Operator Type:	Not reported

CON EDISON SERVICE BOX: 55069 (Continued) **1016968264**

Short-Term Generator Activity:	No
Importer Activity:	No
Mixed Waste Generator:	No
Transporter Activity:	No
Transfer Facility Activity:	No
Recycler Activity with Storage:	No
Small Quantity On-Site Burner Exemption:	No
Smelting Melting and Refining Furnace Exemption:	No
Underground Injection Control:	No
Off-Site Waste Receipt:	No
Universal Waste Indicator:	No
Universal Waste Destination Facility:	No
Federal Universal Waste:	No
Active Site Fed-Reg Treatment Storage and Disposal Facility:	Not reported
Active Site Converter Treatment storage and Disposal Facility:	Not reported
Active Site State-Reg Treatment Storage and Disposal Facility:	Not reported
Active Site State-Reg Handler:	---
Federal Facility Indicator:	Not reported
Hazardous Secondary Material Indicator:	NN
Sub-Part K Indicator:	Not reported
Commercial TSD Indicator:	No
Treatment Storage and Disposal Type:	Not reported
2018 GPRA Permit Baseline:	Not on the Baseline
2018 GPRA Renewals Baseline:	Not on the Baseline
Permit Renewals Workload Universe:	Not reported
Permit Workload Universe:	Not reported
Permit Progress Universe:	Not reported
Post-Closure Workload Universe:	Not reported
Closure Workload Universe:	Not reported
202 GPRA Corrective Action Baseline:	No
Corrective Action Workload Universe:	No
Subject to Corrective Action Universe:	No
Non-TSDFs Where RCRA CA has Been Imposed Universe:	No
TSDFs Potentially Subject to CA Under 3004 (u)/(v) Universe:	No
TSDFs Only Subject to CA under Discretionary Auth Universe:	No
Corrective Action Priority Ranking:	No NCAPS ranking
Environmental Control Indicator:	No
Institutional Control Indicator:	No
Human Exposure Controls Indicator:	N/A
Groundwater Controls Indicator:	N/A
Operating TSDF Universe:	Not reported
Full Enforcement Universe:	Not reported
Significant Non-Complier Universe:	No
Unaddressed Significant Non-Complier Universe:	No
Addressed Significant Non-Complier Universe:	No
Significant Non-Complier With a Compliance Schedule Universe:	No
Financial Assurance Required:	Not reported
Handler Date of Last Change:	20141014
Recognized Trader-Importer:	No
Recognized Trader-Exporter:	No
Importer of Spent Lead Acid Batteries:	No
Exporter of Spent Lead Acid Batteries:	No
Recycler Activity Without Storage:	Not reported
Manifest Broker:	Not reported
Sub-Part P Indicator:	No

CON EDISON SERVICE BOX: 55069 (Continued) **1016968264**

Historic Generators:

Receive Date:		20140114
Handler Name:	CON EDISON SERVICE BOX:	55069
Federal Waste Generator Description:		Conditionally Exempt Small Quantity Generator
State District Owner:		NY
Large Quantity Handler of Universal Waste:		No
Recognized Trader Importer:		No
Recognized Trader Exporter:		No
Spent Lead Acid Battery Importer:		No
Spent Lead Acid Battery Exporter:		No
Current Record:		No
Non Storage Recycler Activity:		Not reported
Electronic Manifest Broker:		Not reported

Receive Date:		20140214
Handler Name:	CON EDISON SERVICE BOX:	55069
Federal Waste Generator Description:		Not a generator, verified
State District Owner:		NY
Large Quantity Handler of Universal Waste:		No
Recognized Trader Importer:		No
Recognized Trader Exporter:		No
Spent Lead Acid Battery Importer:		No
Spent Lead Acid Battery Exporter:		No
Current Record:		Yes
Non Storage Recycler Activity:		Not reported
Electronic Manifest Broker:		Not reported

List of NAICS Codes and Descriptions:

NAICS Codes:	No NAICS Codes Found

Facility Has Received Notices of Violations:

Violations:	No Violations Found

Evaluation Action Summary:

Evaluations:	No Evaluations Found

NY MANIFEST:

Name:	CON EDISON
Address:	2347 2ND AVE
City,State,Zip:	NEW YORK, NY 10035
Country:	USA
EPA ID:	NYP004418745
Facility Status:	Not reported
Location Address 1:	F/O 2347 2ND AVE
Code:	BP
Location Address 2:	SB55069
Total Tanks:	Not reported
Location City:	NEW YORK
Location State:	NY
Location Zip:	10035
Location Zip 4:	Not reported

NY MANIFEST:

EPAID:	NYP004418745

CON EDISON SERVICE BOX: 55069 (Continued) **1016968264**

Mailing Name:	CON EDISON
Mailing Contact:	CON EDISON
Mailing Address 1:	4 IRVING PLACE
Mailing Address 2:	15TH FL
Mailing City:	NEW YORK
Mailing State:	NY
Mailing Zip:	10003
Mailing Zip 4:	Not reported
Mailing Country:	USA
Mailing Phone:	Not reported

NY MANIFEST:

Document ID:	Not reported
Manifest Status:	Not reported
seq:	Not reported
Year:	2018
Trans1 State ID:	NJD003812047
Trans2 State ID:	Not reported
Generator Ship Date:	01/14/2014
Trans1 Recv Date:	01/14/2014
Trans2 Recv Date:	Not reported
TSD Site Recv Date:	01/15/2014
Part A Recv Date:	Not reported
Part B Recv Date:	Not reported
Generator EPA ID:	NYP004418745
Trans1 EPA ID:	Not reported
Trans2 EPA ID:	Not reported
TSDF ID 1:	NJD991291105
TSDF ID 2:	Not reported
Manifest Tracking Number:	002330008GBF
Import Indicator:	N
Export Indicator:	N
Discr Quantity Indicator:	N
Discr Type Indicator:	N
Discr Residue Indicator:	N
Discr Partial Reject Indicator:	N
Discr Full Reject Indicator:	N
Manifest Ref Number:	Not reported
Alt Facility RCRA ID:	Not reported
Alt Facility Sign Date:	Not reported
MGMT Method Type Code:	H110
Waste Code:	Not reported
Waste Code:	Not reported
Waste Code:	Not reported
Waste Code:	Not reported
Waste Code:	Not reported
Waste Code:	Not reported
Quantity:	500
Units:	P - Pounds
Number of Containers:	1
Container Type:	TT - Cargo tank, tank trucks
Handling Method:	T Chemical, physical, or biological treatment.
Specific Gravity:	1
Waste Code:	D008
Waste Code 1_2:	Not reported
Waste Code 1_3:	Not reported
Waste Code 1_4:	Not reported

CON EDISON SERVICE BOX: 55069 (Continued) **1016968264**

Waste Code 1_5: Not reported
Waste Code 1_6: Not reported

U227 **CON EDISON** **NY MANIFEST** **S117317678**
WSW **311 E 117 ST** **N/A**
1/8-1/4 **NEW YORK, NY 10035**
0.164 mi.
864 ft. **Site 4 of 11 in cluster U**

Relative:
Higher

Actual:
12 ft.

NY MANIFEST:
Name: CON EDISON
Address: 311 E 117 ST
City,State,Zip: NEW YORK, NY 10035
Country: USA
EPA ID: NYP004651287
Facility Status: Not reported
Location Address 1: 311 E 117 ST
Code: BP
Location Address 2: Not reported
Total Tanks: Not reported
Location City: NEW YORK
Location State: NY
Location Zip: 10035
Location Zip 4: Not reported

NY MANIFEST:
EPAID: NYP004651287
Mailing Name: CON EDISON
Mailing Contact: CON EDISON
Mailing Address 1: 4 IRVING PL
Mailing Address 2: 15TH FL
Mailing City: NEW YORK
Mailing State: NY
Mailing Zip: 10003
Mailing Zip 4: Not reported
Mailing Country: USA
Mailing Phone: Not reported

NY MANIFEST:
Document ID: Not reported
Manifest Status: Not reported
seq: Not reported
Year: 2018
Trans1 State ID: NJD003812047
Trans2 State ID: Not reported
Generator Ship Date: 09/22/2014
Trans1 Recv Date: 09/22/2014
Trans2 Recv Date: Not reported
TSD Site Recv Date: 09/25/2014
Part A Recv Date: Not reported
Part B Recv Date: Not reported
Generator EPA ID: NYP004651287
Trans1 EPA ID: Not reported
Trans2 EPA ID: Not reported
TSDF ID 1: NJD991291105
TSDF ID 2: Not reported
Manifest Tracking Number: 002609614GBF

CON EDISON (Continued) **S117317678**

Import Indicator:	N
Export Indicator:	N
Discr Quantity Indicator:	N
Discr Type Indicator:	N
Discr Residue Indicator:	N
Discr Partial Reject Indicator:	N
Discr Full Reject Indicator:	N
Manifest Ref Number:	Not reported
Alt Facility RCRA ID:	Not reported
Alt Facility Sign Date:	Not reported
MGMT Method Type Code:	H110
Waste Code:	Not reported
Waste Code:	Not reported
Waste Code:	Not reported
Waste Code:	Not reported
Waste Code:	Not reported
Waste Code:	Not reported
Quantity:	4000
Units:	P - Pounds
Number of Containers:	1
Container Type:	TT - Cargo tank, tank trucks
Handling Method:	T Chemical, physical, or biological treatment.
Specific Gravity:	1
Waste Code:	D008
Waste Code 1_2:	Not reported
Waste Code 1_3:	Not reported
Waste Code 1_4:	Not reported
Waste Code 1_5:	Not reported
Waste Code 1_6:	Not reported

V228 **CON EDISON SERVICE BOX: 19347** **RCRA NonGen / NLR** **1016143510**
SW **402 E 117TH ST E OF 1ST AVE FRONT OF** **NY MANIFEST** **NYP004262903**
1/8-1/4 **NEW YORK, NY 10029**
0.164 mi.
866 ft. **Site 1 of 8 in cluster V**

Relative: **Higher**

Actual: **12 ft.**

RCRA NonGen / NLR:

Date Form Received by Agency:		20170728
Handler Name:	CON EDISON SERVICE BOX:	19347
Handler Address:		402 E 117TH ST E OF 1ST AVE FRONT OF
Handler City,State,Zip:		NEW YORK, NY 10029
EPA ID:		NYP004262903
Contact Name:		JOSE MONTALVO
Contact Address:		Not reported
Contact City,State,Zip:		Not reported
Contact Telephone:		212-427-1331
Contact Fax:		Not reported
Contact Email:		Not reported
Contact Title:		OPERATING SUPERVISOR
EPA Region:		02
Land Type:		Private
Federal Waste Generator Description:		Not a generator, verified
Non-Notifier:		Not reported
Biennial Report Cycle:		Not reported
Accessibility:		Not reported
Active Site Indicator:		Not reported
State District Owner:		NY

CON EDISON SERVICE BOX: 19347 (Continued) **1016143510**

State District:	NYSDEC R2
Mailing Address:	IRVING PL, RM 828
Mailing City,State,Zip:	NEW YORK, NY 10003
Owner Name:	Not reported
Owner Type:	Not reported
Operator Name:	Not reported
Operator Type:	Not reported
Short-Term Generator Activity:	No
Importer Activity:	No
Mixed Waste Generator:	No
Transporter Activity:	No
Transfer Facility Activity:	No
Recycler Activity with Storage:	No
Small Quantity On-Site Burner Exemption:	No
Smelting Melting and Refining Furnace Exemption:	No
Underground Injection Control:	No
Off-Site Waste Receipt:	No
Universal Waste Indicator:	No
Universal Waste Destination Facility:	No
Federal Universal Waste:	No
Active Site Fed-Reg Treatment Storage and Disposal Facility:	Not reported
Active Site Converter Treatment storage and Disposal Facility:	Not reported
Active Site State-Reg Treatment Storage and Disposal Facility:	Not reported
Active Site State-Reg Handler:	---
Federal Facility Indicator:	Not reported
Hazardous Secondary Material Indicator:	NN
Sub-Part K Indicator:	Not reported
Commercial TSD Indicator:	No
Treatment Storage and Disposal Type:	Not reported
2018 GPRA Permit Baseline:	Not on the Baseline
2018 GPRA Renewals Baseline:	Not on the Baseline
Permit Renewals Workload Universe:	Not reported
Permit Workload Universe:	Not reported
Permit Progress Universe:	Not reported
Post-Closure Workload Universe:	Not reported
Closure Workload Universe:	Not reported
202 GPRA Corrective Action Baseline:	No
Corrective Action Workload Universe:	No
Subject to Corrective Action Universe:	No
Non-TSDFs Where RCRA CA has Been Imposed Universe:	No
TSDFs Potentially Subject to CA Under 3004 (u)/(v) Universe:	No
TSDFs Only Subject to CA under Discretionary Auth Universe:	No
Corrective Action Priority Ranking:	No NCAPS ranking
Environmental Control Indicator:	No
Institutional Control Indicator:	No
Human Exposure Controls Indicator:	N/A
Groundwater Controls Indicator:	N/A
Operating TSDF Universe:	Not reported
Full Enforcement Universe:	Not reported
Significant Non-Complier Universe:	No
Unaddressed Significant Non-Complier Universe:	No
Addressed Significant Non-Complier Universe:	No
Significant Non-Complier With a Compliance Schedule Universe:	No
Financial Assurance Required:	Not reported
Handler Date of Last Change:	20170921
Recognized Trader-Importer:	No
Recognized Trader-Exporter:	No

CON EDISON SERVICE BOX: 19347 (Continued) **1016143510**

Importer of Spent Lead Acid Batteries: No
Exporter of Spent Lead Acid Batteries: No
Recycler Activity Without Storage: Not reported
Manifest Broker: Not reported
Sub-Part P Indicator: No

Historic Generators:

Receive Date: 20120814
Handler Name: CON EDISON SERVICE BOX: 19347
Federal Waste Generator Description: Conditionally Exempt Small Quantity Generator
State District Owner: NY
Large Quantity Handler of Universal Waste: No
Recognized Trader Importer: No
Recognized Trader Exporter: No
Spent Lead Acid Battery Importer: No
Spent Lead Acid Battery Exporter: No
Current Record: No
Non Storage Recycler Activity: Not reported
Electronic Manifest Broker: Not reported

Receive Date: 20170728
Handler Name: CON EDISON SERVICE BOX: 19347
Federal Waste Generator Description: Not a generator, verified
State District Owner: NY
Large Quantity Handler of Universal Waste: No
Recognized Trader Importer: No
Recognized Trader Exporter: No
Spent Lead Acid Battery Importer: No
Spent Lead Acid Battery Exporter: No
Current Record: Yes
Non Storage Recycler Activity: Not reported
Electronic Manifest Broker: Not reported

List of NAICS Codes and Descriptions:
NAICS Codes: No NAICS Codes Found

Facility Has Received Notices of Violations:
Violations: No Violations Found

Evaluation Action Summary:
Evaluations: No Evaluations Found

NY MANIFEST:
Name: CON EDISON
Address: 402 E 117TH ST E OF 1ST AVE FR
City,State,Zip: NEW YORK, NY 10029
Country: USA
EPA ID: NYP004262903
Facility Status: Not reported
Location Address 1: FO 402 E 117TH ST EO 1ST AVE
Code: BP
Location Address 2: SERV BOX 19347
Total Tanks: Not reported

CON EDISON SERVICE BOX: 19347 (Continued) **1016143510**

Location City:	NEW YORK
Location State:	NY
Location Zip:	10029
Location Zip 4:	Not reported

NY MANIFEST:

EPAID:	NYP004262903
Mailing Name:	CON EDISON
Mailing Contact:	TOM TEELING
Mailing Address 1:	4 IRVING PLACE - 15TH FLOOR
Mailing Address 2:	Not reported
Mailing City:	NEW YORK
Mailing State:	NY
Mailing Zip:	10003
Mailing Zip 4:	Not reported
Mailing Country:	USA
Mailing Phone:	2124603770

NY MANIFEST:

Document ID:	Not reported
Manifest Status:	Not reported
seq:	Not reported
Year:	2018
Trans1 State ID:	NJ0000027193
Trans2 State ID:	Not reported
Generator Ship Date:	08/14/2012
Trans1 Recv Date:	08/14/2012
Trans2 Recv Date:	Not reported
TSD Site Recv Date:	08/15/2012
Part A Recv Date:	Not reported
Part B Recv Date:	Not reported
Generator EPA ID:	NYP004262903
Trans1 EPA ID:	Not reported
Trans2 EPA ID:	Not reported
TSDF ID 1:	NJD002200046
TSDF ID 2:	Not reported
Manifest Tracking Number:	010464264JJK
Import Indicator:	N
Export Indicator:	N
Discr Quantity Indicator:	N
Discr Type Indicator:	N
Discr Residue Indicator:	N
Discr Partial Reject Indicator:	N
Discr Full Reject Indicator:	N
Manifest Ref Number:	Not reported
Alt Facility RCRA ID:	Not reported
Alt Facility Sign Date:	Not reported
MGMT Method Type Code:	H111
Waste Code:	Not reported
Waste Code:	Not reported
Waste Code:	Not reported
Waste Code:	Not reported
Waste Code:	Not reported
Waste Code:	Not reported
Quantity:	1000
Units:	P - Pounds
Number of Containers:	1

CON EDISON SERVICE BOX: 19347 (Continued) **1016143510**

Container Type:	TT - Cargo tank, tank trucks
Handling Method:	T Chemical, physical, or biological treatment.
Specific Gravity:	1
Waste Code:	D008
Waste Code 1_2:	Not reported
Waste Code 1_3:	Not reported
Waste Code 1_4:	Not reported
Waste Code 1_5:	Not reported
Waste Code 1_6:	Not reported

V229 **CON EDISON SERVICE BOX: 19347** **NJ MANIFEST** **S117985770**
SW **402 E 117TH ST E OF 1ST AVE FRONT OF** **N/A**
1/8-1/4 **NEW YORK, NY 10029**
0.164 mi.
866 ft. **Site 2 of 8 in cluster V**

Relative: **Higher**
Actual: **12 ft.**

NJ MANIFEST:

EPA Id:	NYP004262903
Mail Address:	IRVING PL, RM 828
Mail City/State/Zip:	NEW YORK, NY 10003
Facility Phone:	Not reported
Emergency Phone:	Not reported
Contact:	JOSE MONTALVO
Comments:	Not reported
SIC Code:	Not reported
County:	NY061
Municipal:	Not reported
Previous EPA Id:	Not reported
Gen Flag:	Not reported
Trans Flag:	Not reported
TSDF Flag:	Not reported
Name Change:	Not reported
Date Change:	Not reported

Manifest:

Manifest Number:	010464264JJK
EPA ID:	NYP004262903
Date Shipped:	8/14/2012
TSDF EPA ID:	NJD002200046
Transporter EPA ID:	NJ0000027193
Transporter 2 EPA ID:	Not reported
Transporter 3 EPA ID:	Not reported
Transporter 4 EPA ID:	Not reported
Transporter 5 EPA ID:	Not reported
Transporter 6 EPA ID:	Not reported
Transporter 7 EPA ID:	Not reported
Transporter 8 EPA ID:	Not reported
Transporter 9 EPA ID:	Not reported
Transporter 10 EPA ID:	Not reported
Date Trans1 Transported Waste:	Not reported
Date Trans2 Transported Waste:	Not reported
Date Trans3 Transported Waste:	Not reported
Date Trans4 Transported Waste:	Not reported
Date Trans5 Transported Waste:	Not reported
Date Trans6 Transported Waste:	Not reported
Date Trans7 Transported Waste:	Not reported
Date Trans8 Transported Waste:	Not reported

CON EDISON SERVICE BOX: 19347 (Continued) **S117985770**

Date Trans9 Transported Waste:	Not reported
Date Trans10 Transported Waste:	Not reported
Date TSDF Received Waste:	Not reported
TSDF EPA Facility Name:	Not reported
QTY Units:	Not reported
Transporter SEQ ID:	Not reported
Transporter-1 Date:	Not reported
Waste SEQ ID:	Not reported
Waste Type Code 2:	Not reported
Waste Type Code 3:	Not reported
Waste Type Code 4:	Not reported
Waste Type Code 5:	Not reported
Waste Type Code 6:	Not reported
Date Accepted:	Not reported
Manifest Discrepancy Type:	Not reported
Data Entry Number:	Not reported
Was Load Rejected:	NEW YORK, NY 10003
Reason Load Was Rejected:	Not reported

Waste:

Manifest Year:	Not reported
Waste Code:	D008
Hand Code:	Not reported
Quantity:	1,000.00 Pounds

P230 **2353 SECOND AVE** **NY AST** **A100175199**
WNW **2353 SECOND AVENUE** **N/A**
1/8-1/4 **NEW YORK, NY 10035**
0.165 mi.
871 ft. **Site 6 of 8 in cluster P**

Relative:
Higher

Actual:
13 ft.

AST:

Name:	2353 SECOND AVE
Address:	2353 SECOND AVENUE
City,State,Zip:	NEW YORK, NY 10035
Region:	STATE
DEC Region:	2
Site Status:	Active
Facility Id:	2-601000
Program Type:	PBS
UTM X:	589773.38102
UTM Y:	4517105.92335
Expiration Date:	10/20/2017
Site Type:	Apartment Building/Office Building

Affiliation Records:

Site Id:	22970
Affiliation Type:	Facility Operator
Company Name:	2353 SECOND AVE
Contact Type:	Not reported
Contact Name:	VICTOR HERNANDEZ
Address1:	Not reported
Address2:	Not reported
City:	Not reported
State:	NN
Zip Code:	Not reported

2353 SECOND AVE (Continued) **A100175199**

Country Code:	001
Phone:	(212) 863-6251
EMail:	Not reported
Fax Number:	Not reported
Modified By:	MSBAPTIS
Date Last Modified:	2012-12-04
Site Id:	22970
Affiliation Type:	Facility Owner
Company Name:	NYC/HPD/DAMP
Contact Type:	DIR
Contact Name:	DEREK PARSONS
Address1:	100 GOLD STREET, #7-L2
Address2:	Not reported
City:	NEW YORK
State:	NY
Zip Code:	10038
Country Code:	001
Phone:	(212) 863-7305
EMail:	Not reported
Fax Number:	Not reported
Modified By:	MSBAPTIS
Date Last Modified:	2012-12-04
Site Id:	22970
Affiliation Type:	Mail Contact
Company Name:	NYC/HPD/DAMP
Contact Type:	Not reported
Contact Name:	ASST. COMMISSIONER/DAMP
Address1:	100 GOLD STREET, #9-Y3
Address2:	Not reported
City:	NEW YORK
State:	NY
Zip Code:	10038
Country Code:	001
Phone:	(212) 863-8590
EMail:	ALEXANDJ@HPD.NYC.GOV
Fax Number:	Not reported
Modified By:	MSBAPTIS
Date Last Modified:	2012-12-04
Site Id:	22970
Affiliation Type:	Emergency Contact
Company Name:	NYC/HPD/DAMP
Contact Type:	Not reported
Contact Name:	DEREK PARSONS
Address1:	Not reported
Address2:	Not reported
City:	Not reported
State:	NN
Zip Code:	Not reported
Country Code:	999
Phone:	(917) 559-4337
EMail:	Not reported
Fax Number:	Not reported
Modified By:	DMPOKRZY
Date Last Modified:	2017-11-13

2353 SECOND AVE (Continued) **A100175199**

Tank Info:

Tank Number:	1
Tank Id:	44698
Material Code:	0001
Common Name of Substance:	#2 Fuel Oil (On-Site Consumption)

Equipment Records:

I05 - Overfill - Vent Whistle
C03 - Pipe Location - Aboveground/Underground Combination
G00 - Tank Secondary Containment - None
J02 - Dispenser - Suction Dispenser
A00 - Tank Internal Protection - None
B01 - Tank External Protection - Painted/Asphalt Coating
D01 - Pipe Type - Steel/Carbon Steel/Iron
F01 - Pipe External Protection - Painted/Asphalt Coating
K00 - Spill Prevention - None
E00 - Piping Secondary Containment - None
H00 - Tank Leak Detection - None
L00 - Piping Leak Detection - None

Tank Location:	Aboveground - contact with soil.... Tank bottom rests on soil, allowing no visual inspection.
Tank Type:	Steel/Carbon Steel/Iron
Tank Status:	In Service
Pipe Model:	Not reported
Install Date:	08/12/1993
Capacity Gallons:	1500
Tightness Test Method:	NN
Date Test:	Not reported
Next Test Date:	Not reported
Date Tank Closed:	Not reported
Register:	True
Modified By:	MSBAPTIS
Last Modified:	04/14/2017
Material Name:	#2 fuel oil (on-site consumption)

P231 **CON EDISON SERVICE BOX: 55071** **RCRA NonGen / NLR** **1016450871**
WNW **2353 2ND AVE** **NY MANIFEST** **NYP004299012**
1/8-1/4 **NEW YORK, NY 10035**
0.165 mi.
871 ft. **Site 7 of 8 in cluster P**

Relative: **Higher**
Actual: **13 ft.**

RCRA NonGen / NLR:

Date Form Received by Agency:		20130504
Handler Name:	CON EDISON SERVICE BOX:	55071
Handler Address:		2353 2ND AVE
Handler City,State,Zip:		NEW YORK, NY 10035
EPA ID:		NYP004299012
Contact Name:		BENJAMIN BAMONTE
Contact Address:		Not reported
Contact City,State,Zip:		Not reported
Contact Telephone:		212-894-9549
Contact Fax:		Not reported
Contact Email:		Not reported
Contact Title:		OPERATING SUPERVISOR
EPA Region:		02
Land Type:		Private

CON EDISON SERVICE BOX: 55071 (Continued) **1016450871**

Federal Waste Generator Description:	Not a generator, verified
Non-Notifier:	Not reported
Biennial Report Cycle:	Not reported
Accessibility:	Not reported
Active Site Indicator:	Not reported
State District Owner:	NY
State District:	NYSDEC R2
Mailing Address:	Not reported
Mailing City,State,Zip:	NEW YORK, NY 10003
Owner Name:	Not reported
Owner Type:	Not reported
Operator Name:	Not reported
Operator Type:	Not reported
Short-Term Generator Activity:	No
Importer Activity:	No
Mixed Waste Generator:	No
Transporter Activity:	No
Transfer Facility Activity:	No
Recycler Activity with Storage:	No
Small Quantity On-Site Burner Exemption:	No
Smelting Melting and Refining Furnace Exemption:	No
Underground Injection Control:	No
Off-Site Waste Receipt:	No
Universal Waste Indicator:	No
Universal Waste Destination Facility:	No
Federal Universal Waste:	No
Active Site Fed-Reg Treatment Storage and Disposal Facility:	Not reported
Active Site Converter Treatment storage and Disposal Facility:	Not reported
Active Site State-Reg Treatment Storage and Disposal Facility:	Not reported
Active Site State-Reg Handler:	---
Federal Facility Indicator:	Not reported
Hazardous Secondary Material Indicator:	NN
Sub-Part K Indicator:	Not reported
Commercial TSD Indicator:	No
Treatment Storage and Disposal Type:	Not reported
2018 GPRA Permit Baseline:	Not on the Baseline
2018 GPRA Renewals Baseline:	Not on the Baseline
Permit Renewals Workload Universe:	Not reported
Permit Workload Universe:	Not reported
Permit Progress Universe:	Not reported
Post-Closure Workload Universe:	Not reported
Closure Workload Universe:	Not reported
202 GPRA Corrective Action Baseline:	No
Corrective Action Workload Universe:	No
Subject to Corrective Action Universe:	No
Non-TSDFs Where RCRA CA has Been Imposed Universe:	No
TSDFs Potentially Subject to CA Under 3004 (u)/(v) Universe:	No
TSDFs Only Subject to CA under Discretionary Auth Universe:	No
Corrective Action Priority Ranking:	No NCAPS ranking
Environmental Control Indicator:	No
Institutional Control Indicator:	No
Human Exposure Controls Indicator:	N/A
Groundwater Controls Indicator:	N/A
Operating TSDF Universe:	Not reported
Full Enforcement Universe:	Not reported
Significant Non-Complier Universe:	No
Unaddressed Significant Non-Complier Universe:	No

CON EDISON SERVICE BOX: 55071 (Continued) **1016450871**

Addressed Significant Non-Complier Universe:	No
Significant Non-Complier With a Compliance Schedule Universe:	No
Financial Assurance Required:	Not reported
Handler Date of Last Change:	20130910
Recognized Trader-Importer:	No
Recognized Trader-Exporter:	No
Importer of Spent Lead Acid Batteries:	No
Exporter of Spent Lead Acid Batteries:	No
Recycler Activity Without Storage:	Not reported
Manifest Broker:	Not reported
Sub-Part P Indicator:	No

Historic Generators:

Receive Date:	20130404
Handler Name: CON EDISON SERVICE BOX:	55071
Federal Waste Generator Description:	Conditionally Exempt Small Quantity Generator
State District Owner:	NY
Large Quantity Handler of Universal Waste:	No
Recognized Trader Importer:	No
Recognized Trader Exporter:	No
Spent Lead Acid Battery Importer:	No
Spent Lead Acid Battery Exporter:	No
Current Record:	No
Non Storage Recycler Activity:	Not reported
Electronic Manifest Broker:	Not reported

Receive Date:	20130504
Handler Name: CON EDISON SERVICE BOX:	55071
Federal Waste Generator Description:	Not a generator, verified
State District Owner:	NY
Large Quantity Handler of Universal Waste:	No
Recognized Trader Importer:	No
Recognized Trader Exporter:	No
Spent Lead Acid Battery Importer:	No
Spent Lead Acid Battery Exporter:	No
Current Record:	Yes
Non Storage Recycler Activity:	Not reported
Electronic Manifest Broker:	Not reported

List of NAICS Codes and Descriptions:

NAICS Codes:	No NAICS Codes Found

Facility Has Received Notices of Violations:

Violations:	No Violations Found

Evaluation Action Summary:

Evaluations:	No Evaluations Found

NY MANIFEST:

Name:	CON EDISON
Address:	2353 2ND AVE
City,State,Zip:	NEW YORK, NY 10035
Country:	USA

CON EDISON SERVICE BOX: 55071 (Continued) **1016450871**

EPA ID:	NYP004299012
Facility Status:	Not reported
Location Address 1:	FO 77TH W 119TH ST
Code:	BP
Location Address 2:	SERV BOX 19573
Total Tanks:	Not reported
Location City:	NEW YORK
Location State:	NY
Location Zip:	10035
Location Zip 4:	Not reported

NY MANIFEST:

EPAID:	NYP004299012
Mailing Name:	CON EDISON
Mailing Contact:	TOM TEELING
Mailing Address 1:	4 IRVING PLACE - 15TH FLOOR
Mailing Address 2:	Not reported
Mailing City:	NEW YORK
Mailing State:	NY
Mailing Zip:	10003
Mailing Zip 4:	Not reported
Mailing Country:	USA
Mailing Phone:	2124603770

NY MANIFEST:

Document ID:	Not reported
Manifest Status:	Not reported
seq:	Not reported
Year:	2018
Trans1 State ID:	NJ0000027193
Trans2 State ID:	Not reported
Generator Ship Date:	04/04/2013
Trans1 Recv Date:	04/04/2013
Trans2 Recv Date:	Not reported
TSD Site Recv Date:	04/09/2013
Part A Recv Date:	Not reported
Part B Recv Date:	Not reported
Generator EPA ID:	NYP004299012
Trans1 EPA ID:	Not reported
Trans2 EPA ID:	Not reported
TSDF ID 1:	NJD002200046
TSDF ID 2:	Not reported
Manifest Tracking Number:	010707694JJK
Import Indicator:	N
Export Indicator:	N
Discr Quantity Indicator:	N
Discr Type Indicator:	N
Discr Residue Indicator:	N
Discr Partial Reject Indicator:	N
Discr Full Reject Indicator:	N
Manifest Ref Number:	Not reported
Alt Facility RCRA ID:	Not reported
Alt Facility Sign Date:	Not reported
MGMT Method Type Code:	H110
Waste Code:	Not reported
Waste Code:	Not reported
Waste Code:	Not reported

CON EDISON SERVICE BOX: 55071 (Continued) **1016450871**

Waste Code:	Not reported
Waste Code:	Not reported
Waste Code:	Not reported
Quantity:	200
Units:	P - Pounds
Number of Containers:	1
Container Type:	TT - Cargo tank, tank trucks
Handling Method:	T Chemical, physical, or biological treatment.
Specific Gravity:	1
Waste Code:	D008
Waste Code 1_2:	Not reported
Waste Code 1_3:	Not reported
Waste Code 1_4:	Not reported
Waste Code 1_5:	Not reported
Waste Code 1_6:	Not reported

Name:	CON EDISON
Address:	2353 2ND AVE & 121ST ST
City,State,Zip:	NEW YORK, NY 10035
Country:	USA
EPA ID:	NYP004778247
Facility Status:	Not reported
Location Address 1:	2353 2ND AVE & E 121ST ST
Code:	BP
Location Address 2:	SB 55071
Total Tanks:	Not reported
Location City:	NEW YORK
Location State:	NY
Location Zip:	Not reported
Location Zip 4:	Not reported

NY MANIFEST:

EPAID:	NYP004778247
Mailing Name:	CON EDISON
Mailing Contact:	DENNIS HUACON
Mailing Address 1:	4 IRVING PL 15TH FL
Mailing Address 2:	Not reported
Mailing City:	NEW YORK
Mailing State:	NY
Mailing Zip:	10003
Mailing Zip 4:	Not reported
Mailing Country:	USA
Mailing Phone:	2124603770

NY MANIFEST:

Document ID:	Not reported
Manifest Status:	Not reported
seq:	Not reported
Year:	2018
Trans1 State ID:	NJD003812047
Trans2 State ID:	NJD003812047
Generator Ship Date:	05/04/2015
Trans1 Recv Date:	05/04/2015
Trans2 Recv Date:	05/07/2015
TSD Site Recv Date:	05/07/2015
Part A Recv Date:	Not reported

CON EDISON SERVICE BOX: 55071 (Continued) **1016450871**

Part B Recv Date:	Not reported
Generator EPA ID:	NYP004778247
Trans1 EPA ID:	Not reported
Trans2 EPA ID:	Not reported
TSDF ID 1:	NJD991291105
TSDF ID 2:	Not reported
Manifest Tracking Number:	002611902GBF
Import Indicator:	N
Export Indicator:	N
Discr Quantity Indicator:	N
Discr Type Indicator:	N
Discr Residue Indicator:	N
Discr Partial Reject Indicator:	N
Discr Full Reject Indicator:	N
Manifest Ref Number:	Not reported
Alt Facility RCRA ID:	Not reported
Alt Facility Sign Date:	Not reported
MGMT Method Type Code:	H110
Waste Code:	Not reported
Waste Code:	Not reported
Waste Code:	Not reported
Waste Code:	Not reported
Waste Code:	Not reported
Waste Code:	Not reported
Quantity:	500
Units:	P - Pounds
Number of Containers:	1
Container Type:	TT - Cargo tank, tank trucks
Handling Method:	T Chemical, physical, or biological treatment.
Specific Gravity:	1
Waste Code:	D008
Waste Code 1_2:	Not reported
Waste Code 1_3:	Not reported
Waste Code 1_4:	Not reported
Waste Code 1_5:	Not reported
Waste Code 1_6:	Not reported

Click this hyperlink while viewing on your computer to access
-1 additional NY MANIFEST: record(s) in the EDR Site Report.

T232 **CON EDISON** **NY MANIFEST** **S117736574**
South **E 117TH ST & PLEASANT AVE** **N/A**
1/8-1/4 **NEW YORK, NY 10035**
0.165 mi.
871 ft. **Site 2 of 8 in cluster T**

Relative: NY MANIFEST:
Higher

Actual: Name:	CON EDISON
10 ft. Address:	E 117TH ST & PLEASANT AVE
City,State,Zip:	NEW YORK, NY 10035
Country:	USA
EPA ID:	NYP004535191
Facility Status:	Not reported
Location Address 1:	EAST 117TH SPLEASANT AVE.
Code:	BP
Location Address 2:	Not reported
Total Tanks:	Not reported

CON EDISON (Continued) **S117736574**

Location City:	NEW YORK
Location State:	NY
Location Zip:	10035
Location Zip 4:	Not reported

NY MANIFEST:

EPAID:	NYP004535191
Mailing Name:	CON EDISON
Mailing Contact:	TOM TEELING
Mailing Address 1:	4 IRVING PLACE 15TH FLOOR
Mailing Address 2:	Not reported
Mailing City:	NEW YORK
Mailing State:	NY
Mailing Zip:	10003
Mailing Zip 4:	Not reported
Mailing Country:	USA
Mailing Phone:	Not reported

NY MANIFEST:

Document ID:	Not reported
Manifest Status:	Not reported
seq:	Not reported
Year:	2018
Trans1 State ID:	NJD003812047
Trans2 State ID:	Not reported
Generator Ship Date:	05/18/2014
Trans1 Recv Date:	05/18/2014
Trans2 Recv Date:	Not reported
TSD Site Recv Date:	05/19/2014
Part A Recv Date:	Not reported
Part B Recv Date:	Not reported
Generator EPA ID:	NYP004535191
Trans1 EPA ID:	Not reported
Trans2 EPA ID:	Not reported
TSDF ID 1:	NJD991291105
TSDF ID 2:	Not reported
Manifest Tracking Number:	002422006GBF
Import Indicator:	N
Export Indicator:	N
Discr Quantity Indicator:	N
Discr Type Indicator:	N
Discr Residue Indicator:	N
Discr Partial Reject Indicator:	N
Discr Full Reject Indicator:	N
Manifest Ref Number:	Not reported
Alt Facility RCRA ID:	Not reported
Alt Facility Sign Date:	Not reported
MGMT Method Type Code:	H110
Waste Code:	Not reported
Waste Code:	Not reported
Waste Code:	Not reported
Waste Code:	Not reported
Waste Code:	Not reported
Waste Code:	Not reported
Quantity:	5000
Units:	P - Pounds
Number of Containers:	1

CON EDISON (Continued) **S117736574**

Container Type:	TT - Cargo tank, tank trucks
Handling Method:	T Chemical, physical, or biological treatment.
Specific Gravity:	1
Waste Code:	D008
Waste Code 1_2:	Not reported
Waste Code 1_3:	Not reported
Waste Code 1_4:	Not reported
Waste Code 1_5:	Not reported
Waste Code 1_6:	Not reported

T233 **CON EDISON** **RCRA NonGen / NLR** **1014396506**
South **E 117TH ST & PLEASANT AVE** **NYP004188181**
1/8-1/4 **NEW YORK, NY 10035**
0.165 mi.
871 ft. **Site 3 of 8 in cluster T**

Relative: **Higher**
Actual: **10 ft.**

RCRA NonGen / NLR:

Date Form Received by Agency:		20160601
Handler Name:	CON EDISON	
Handler Address:		E 117TH ST & PLEASANT AVE
Handler City,State,Zip:		NEW YORK, NY 10035
EPA ID:		NYP004188181
Contact Name:		DENNIS MICHAELIDES
Contact Address:		Not reported
Contact City,State,Zip:		Not reported
Contact Telephone:		718-204-4297
Contact Fax:		Not reported
Contact Email:		Not reported
Contact Title:		Not reported
EPA Region:		02
Land Type:		Private
Federal Waste Generator Description:		Not a generator, verified
Non-Notifier:		Not reported
Biennial Report Cycle:		Not reported
Accessibility:		Not reported
Active Site Indicator:		Not reported
State District Owner:		NY
State District:		NYSDEC R2
Mailing Address:		4 IRVING PL, RM 828
Mailing City,State,Zip:		NEW YORK, NY 10003
Owner Name:		Not reported
Owner Type:		Not reported
Operator Name:		Not reported
Operator Type:		Not reported
Short-Term Generator Activity:		No
Importer Activity:		No
Mixed Waste Generator:		No
Transporter Activity:		No
Transfer Facility Activity:		No
Recycler Activity with Storage:		No
Small Quantity On-Site Burner Exemption:		No
Smelting Melting and Refining Furnace Exemption:		No
Underground Injection Control:		No
Off-Site Waste Receipt:		No
Universal Waste Indicator:		No
Universal Waste Destination Facility:		No
Federal Universal Waste:		No

CON EDISON (Continued) **1014396506**

Active Site Fed-Reg Treatment Storage and Disposal Facility:	Not reported
Active Site Converter Treatment storage and Disposal Facility:	Not reported
Active Site State-Reg Treatment Storage and Disposal Facility:	Not reported
Active Site State-Reg Handler:	---
Federal Facility Indicator:	Not reported
Hazardous Secondary Material Indicator:	NN
Sub-Part K Indicator:	Not reported
Commercial TSD Indicator:	No
Treatment Storage and Disposal Type:	Not reported
2018 GPRA Permit Baseline:	Not on the Baseline
2018 GPRA Renewals Baseline:	Not on the Baseline
Permit Renewals Workload Universe:	Not reported
Permit Workload Universe:	Not reported
Permit Progress Universe:	Not reported
Post-Closure Workload Universe:	Not reported
Closure Workload Universe:	Not reported
202 GPRA Corrective Action Baseline:	No
Corrective Action Workload Universe:	No
Subject to Corrective Action Universe:	No
Non-TSDFs Where RCRA CA has Been Imposed Universe:	No
TSDFs Potentially Subject to CA Under 3004 (u)/(v) Universe:	No
TSDFs Only Subject to CA under Discretionary Auth Universe:	No
Corrective Action Priority Ranking:	No NCAPS ranking
Environmental Control Indicator:	No
Institutional Control Indicator:	No
Human Exposure Controls Indicator:	N/A
Groundwater Controls Indicator:	N/A
Operating TSDF Universe:	Not reported
Full Enforcement Universe:	Not reported
Significant Non-Complier Universe:	No
Unaddressed Significant Non-Complier Universe:	No
Addressed Significant Non-Complier Universe:	No
Significant Non-Complier With a Compliance Schedule Universe:	No
Financial Assurance Required:	Not reported
Handler Date of Last Change:	20160928
Recognized Trader-Importer:	No
Recognized Trader-Exporter:	No
Importer of Spent Lead Acid Batteries:	No
Exporter of Spent Lead Acid Batteries:	No
Recycler Activity Without Storage:	Not reported
Manifest Broker:	Not reported
Sub-Part P Indicator:	No

Historic Generators:

Receive Date:	20090729
Handler Name: CON EDISON	
Federal Waste Generator Description:	Conditionally Exempt Small Quantity Generator
State District Owner:	NY
Large Quantity Handler of Universal Waste:	No
Recognized Trader Importer:	No
Recognized Trader Exporter:	No
Spent Lead Acid Battery Importer:	No
Spent Lead Acid Battery Exporter:	No
Current Record:	No
Non Storage Recycler Activity:	Not reported
Electronic Manifest Broker:	Not reported

CON EDISON (Continued) **1014396506**

Receive Date:	20160601
Handler Name: CON EDISON	
Federal Waste Generator Description:	Not a generator, verified
State District Owner:	NY
Large Quantity Handler of Universal Waste:	No
Recognized Trader Importer:	No
Recognized Trader Exporter:	No
Spent Lead Acid Battery Importer:	No
Spent Lead Acid Battery Exporter:	No
Current Record:	Yes
Non Storage Recycler Activity:	Not reported
Electronic Manifest Broker:	Not reported

List of NAICS Codes and Descriptions:
NAICS Codes: No NAICS Codes Found

Facility Has Received Notices of Violations:
Violations: No Violations Found

Evaluation Action Summary:
Evaluations: No Evaluations Found

T234 **CON EDISON** **RCRA NonGen / NLR** **1014396510**
South **E 117TH ST & PLEASANT AVE** **NYP004188223**
1/8-1/4 **NEW YORK, NY 10035**
0.165 mi.
871 ft. **Site 4 of 8 in cluster T**

Relative: **Higher**
Actual: **10 ft.**

RCRA NonGen / NLR:

Date Form Received by Agency:	20160601
Handler Name: CON EDISON	
Handler Address:	E 117TH ST & PLEASANT AVE
Handler City,State,Zip:	NEW YORK, NY 10035
EPA ID:	NYP004188223
Contact Name:	DENNIS MICHAELIDES
Contact Address:	Not reported
Contact City,State,Zip:	Not reported
Contact Telephone:	718-204-4297
Contact Fax:	Not reported
Contact Email:	Not reported
Contact Title:	Not reported
EPA Region:	02
Land Type:	Private
Federal Waste Generator Description:	Not a generator, verified
Non-Notifier:	Not reported
Biennial Report Cycle:	Not reported
Accessibility:	Not reported
Active Site Indicator:	Not reported
State District Owner:	NY
State District:	NYSDEC R2
Mailing Address:	4 IRVING PL, RM 828
Mailing City,State,Zip:	NEW YORK, NY 10003
Owner Name:	Not reported
Owner Type:	Not reported
Operator Name:	Not reported

CON EDISON (Continued) **1014396510**

Operator Type:	Not reported
Short-Term Generator Activity:	No
Importer Activity:	No
Mixed Waste Generator:	No
Transporter Activity:	No
Transfer Facility Activity:	No
Recycler Activity with Storage:	No
Small Quantity On-Site Burner Exemption:	No
Smelting Melting and Refining Furnace Exemption:	No
Underground Injection Control:	No
Off-Site Waste Receipt:	No
Universal Waste Indicator:	No
Universal Waste Destination Facility:	No
Federal Universal Waste:	No
Active Site Fed-Reg Treatment Storage and Disposal Facility:	Not reported
Active Site Converter Treatment storage and Disposal Facility:	Not reported
Active Site State-Reg Treatment Storage and Disposal Facility:	Not reported
Active Site State-Reg Handler:	---
Federal Facility Indicator:	Not reported
Hazardous Secondary Material Indicator:	NN
Sub-Part K Indicator:	Not reported
Commercial TSD Indicator:	No
Treatment Storage and Disposal Type:	Not reported
2018 GPRA Permit Baseline:	Not on the Baseline
2018 GPRA Renewals Baseline:	Not on the Baseline
Permit Renewals Workload Universe:	Not reported
Permit Workload Universe:	Not reported
Permit Progress Universe:	Not reported
Post-Closure Workload Universe:	Not reported
Closure Workload Universe:	Not reported
202 GPRA Corrective Action Baseline:	No
Corrective Action Workload Universe:	No
Subject to Corrective Action Universe:	No
Non-TSDFs Where RCRA CA has Been Imposed Universe:	No
TSDFs Potentially Subject to CA Under 3004 (u)/(v) Universe:	No
TSDFs Only Subject to CA under Discretionary Auth Universe:	No
Corrective Action Priority Ranking:	No NCAPS ranking
Environmental Control Indicator:	No
Institutional Control Indicator:	No
Human Exposure Controls Indicator:	N/A
Groundwater Controls Indicator:	N/A
Operating TSDF Universe:	Not reported
Full Enforcement Universe:	Not reported
Significant Non-Complier Universe:	No
Unaddressed Significant Non-Complier Universe:	No
Addressed Significant Non-Complier Universe:	No
Significant Non-Complier With a Compliance Schedule Universe:	No
Financial Assurance Required:	Not reported
Handler Date of Last Change:	20160928
Recognized Trader-Importer:	No
Recognized Trader-Exporter:	No
Importer of Spent Lead Acid Batteries:	No
Exporter of Spent Lead Acid Batteries:	No
Recycler Activity Without Storage:	Not reported
Manifest Broker:	Not reported
Sub-Part P Indicator:	No

CON EDISON (Continued) **1014396510**

Historic Generators:
Receive Date: 20090729
Handler Name: CON EDISON
Federal Waste Generator Description: Conditionally Exempt Small Quantity Generator
State District Owner: NY
Large Quantity Handler of Universal Waste: No
Recognized Trader Importer: No
Recognized Trader Exporter: No
Spent Lead Acid Battery Importer: No
Spent Lead Acid Battery Exporter: No
Current Record: No
Non Storage Recycler Activity: Not reported
Electronic Manifest Broker: Not reported

Receive Date: 20160601
Handler Name: CON EDISON
Federal Waste Generator Description: Not a generator, verified
State District Owner: NY
Large Quantity Handler of Universal Waste: No
Recognized Trader Importer: No
Recognized Trader Exporter: No
Spent Lead Acid Battery Importer: No
Spent Lead Acid Battery Exporter: No
Current Record: Yes
Non Storage Recycler Activity: Not reported
Electronic Manifest Broker: Not reported

List of NAICS Codes and Descriptions:
NAICS Codes: No NAICS Codes Found

Facility Has Received Notices of Violations:
Violations: No Violations Found

Evaluation Action Summary:
Evaluations: No Evaluations Found

T235 **CON EDISON TRANSFORMER MANHOLE: 1727** **RCRA NonGen / NLR** **1017775676**
South **E 117TH ST & PLEASANT AVE** **FINDS** **NYP004535191**
1/8-1/4 **NEW YORK, NY 10035**
0.165 mi.
871 ft. **Site 5 of 8 in cluster T**

Relative: **Higher**
Actual: **10 ft.**

RCRA NonGen / NLR:
Date Form Received by Agency: 20140618
Handler Name: CON EDISON TRANSFORMER MANHOLE: 1727
Handler Address: E 117TH ST & PLEASANT AVE
Handler City,State,Zip: NEW YORK, NY 10035
EPA ID: NYP004535191
Contact Name: THOMAS TEELING
Contact Address: Not reported
Contact City,State,Zip: Not reported
Contact Telephone: 212-460-3770
Contact Fax: Not reported
Contact Email: Not reported
Contact Title: SENIOR SCIENTIST

CON EDISON TRANSFORMER MANHOLE: 1727 (Continued) **1017775676**

EPA Region:	02
Land Type:	Private
Federal Waste Generator Description:	Not a generator, verified
Non-Notifier:	Not reported
Biennial Report Cycle:	Not reported
Accessibility:	Not reported
Active Site Indicator:	Not reported
State District Owner:	NY
State District:	NYSDEC R2
Mailing Address:	IRVING PL, 15TH FL NE
Mailing City,State,Zip:	NEW YORK, NY 10003
Owner Name:	Not reported
Owner Type:	Not reported
Operator Name:	Not reported
Operator Type:	Not reported
Short-Term Generator Activity:	No
Importer Activity:	No
Mixed Waste Generator:	No
Transporter Activity:	No
Transfer Facility Activity:	No
Recycler Activity with Storage:	No
Small Quantity On-Site Burner Exemption:	No
Smelting Melting and Refining Furnace Exemption:	No
Underground Injection Control:	No
Off-Site Waste Receipt:	No
Universal Waste Indicator:	No
Universal Waste Destination Facility:	No
Federal Universal Waste:	No
Active Site Fed-Reg Treatment Storage and Disposal Facility:	Not reported
Active Site Converter Treatment storage and Disposal Facility:	Not reported
Active Site State-Reg Treatment Storage and Disposal Facility:	Not reported
Active Site State-Reg Handler:	---
Federal Facility Indicator:	Not reported
Hazardous Secondary Material Indicator:	NN
Sub-Part K Indicator:	Not reported
Commercial TSD Indicator:	No
Treatment Storage and Disposal Type:	Not reported
2018 GPRA Permit Baseline:	Not on the Baseline
2018 GPRA Renewals Baseline:	Not on the Baseline
Permit Renewals Workload Universe:	Not reported
Permit Workload Universe:	Not reported
Permit Progress Universe:	Not reported
Post-Closure Workload Universe:	Not reported
Closure Workload Universe:	Not reported
202 GPRA Corrective Action Baseline:	No
Corrective Action Workload Universe:	No
Subject to Corrective Action Universe:	No
Non-TSDFs Where RCRA CA has Been Imposed Universe:	No
TSDFs Potentially Subject to CA Under 3004 (u)/(v) Universe:	No
TSDFs Only Subject to CA under Discretionary Auth Universe:	No
Corrective Action Priority Ranking:	No NCAPS ranking
Environmental Control Indicator:	No
Institutional Control Indicator:	No
Human Exposure Controls Indicator:	N/A
Groundwater Controls Indicator:	N/A
Operating TSDF Universe:	Not reported
Full Enforcement Universe:	Not reported

CON EDISON TRANSFORMER MANHOLE: 1727 (Continued) **1017775676**

Significant Non-Complier Universe:	No
Unaddressed Significant Non-Complier Universe:	No
Addressed Significant Non-Complier Universe:	No
Significant Non-Complier With a Compliance Schedule Universe:	No
Financial Assurance Required:	Not reported
Handler Date of Last Change:	20150211
Recognized Trader-Importer:	No
Recognized Trader-Exporter:	No
Importer of Spent Lead Acid Batteries:	No
Exporter of Spent Lead Acid Batteries:	No
Recycler Activity Without Storage:	Not reported
Manifest Broker:	Not reported
Sub-Part P Indicator:	No

Historic Generators:

Receive Date:	20140518
Handler Name: CON EDISON	
Federal Waste Generator Description:	Large Quantity Generator
State District Owner:	NY
Large Quantity Handler of Universal Waste:	No
Recognized Trader Importer:	No
Recognized Trader Exporter:	No
Spent Lead Acid Battery Importer:	No
Spent Lead Acid Battery Exporter:	No
Current Record:	No
Non Storage Recycler Activity:	Not reported
Electronic Manifest Broker:	Not reported

Receive Date:	20140518
Handler Name: CON EDISON	
Federal Waste Generator Description:	Not a generator, verified
State District Owner:	NY
Large Quantity Handler of Universal Waste:	No
Recognized Trader Importer:	No
Recognized Trader Exporter:	No
Spent Lead Acid Battery Importer:	No
Spent Lead Acid Battery Exporter:	No
Current Record:	No
Non Storage Recycler Activity:	Not reported
Electronic Manifest Broker:	Not reported

Receive Date:	20140618
Handler Name: CON EDISON TRANSFORMER MANHOLE: 1727	
Federal Waste Generator Description:	Not a generator, verified
State District Owner:	NY
Large Quantity Handler of Universal Waste:	No
Recognized Trader Importer:	No
Recognized Trader Exporter:	No
Spent Lead Acid Battery Importer:	No
Spent Lead Acid Battery Exporter:	No
Current Record:	Yes
Non Storage Recycler Activity:	Not reported
Electronic Manifest Broker:	Not reported

List of NAICS Codes and Descriptions:

CON EDISON TRANSFORMER MANHOLE: 1727 (Continued) **1017775676**

NAICS Codes: No NAICS Codes Found

Facility Has Received Notices of Violations:
Violations: No Violations Found

Evaluation Action Summary:
Evaluations: No Evaluations Found

FINDS:
Registry ID: 110063786069

Click Here:

Environmental Interest/Information System:
RCRAInfo is a national information system that supports the Resource Conservation and Recovery Act (RCRA) program through the tracking of events and activities related to facilities that generate, transport, and treat, store, or dispose of hazardous waste. RCRAInfo allows RCRA program staff to track the notification, permit, compliance, and corrective action activities required under RCRA.

Click this hyperlink while viewing on your computer to access additional FINDS: detail in the EDR Site Report.

W236 **2371 2ND AVENUE LLC** **NY AST** **A100168986**
NW **2371 SECOND AVENUE** **N/A**
1/8-1/4 **NEW YORK, NY 10035**
0.165 mi.
873 ft. **Site 1 of 6 in cluster W**

Relative:
Higher

Actual:
13 ft.

AST:

Name:	2371 2ND AVENUE LLC
Address:	2371 SECOND AVENUE
City,State,Zip:	NEW YORK, NY 10035
Region:	STATE
DEC Region:	2
Site Status:	Active
Facility Id:	2-601674
Program Type:	PBS
UTM X:	589812.88998
UTM Y:	4517177.81458
Expiration Date:	12/16/2021
Site Type:	Apartment Building/Office Building

Affiliation Records:

Site Id:	23636
Affiliation Type:	Facility Operator
Company Name:	2371 2ND AVENUE LLC
Contact Type:	Not reported
Contact Name:	ROBINSON
Address1:	Not reported
Address2:	Not reported
City:	Not reported
State:	NN
Zip Code:	Not reported
Country Code:	001
Phone:	(212) 613-1700

2371 2ND AVENUE LLC (Continued) **A100168986**

EMail:	Not reported
Fax Number:	Not reported
Modified By:	MFLEONAR
Date Last Modified:	2017-12-11

Site Id:	23636
Affiliation Type:	Emergency Contact
Company Name:	2371 2ND AVENUE LLC
Contact Type:	Not reported
Contact Name:	ROBINSON
Address1:	Not reported
Address2:	Not reported
City:	Not reported
State:	NN
Zip Code:	Not reported
Country Code:	999
Phone:	(917) 416-3859
EMail:	Not reported
Fax Number:	Not reported
Modified By:	MFLEONAR
Date Last Modified:	2017-12-11

Site Id:	23636
Affiliation Type:	Facility Owner
Company Name:	2371 2ND AVE LLC
Contact Type:	MANAGER
Contact Name:	YEHUDA RUZOHORSKY
Address1:	P.O. BOX 967
Address2:	Not reported
City:	NEW YORK
State:	NY
Zip Code:	10272
Country Code:	001
Phone:	(212) 613-1700
EMail:	SHIRA@ARCHROCKGROUP.COM
Fax Number:	Not reported
Modified By:	ACDANIEL
Date Last Modified:	2018-04-04

Site Id:	23636
Affiliation Type:	Mail Contact
Company Name:	2371 2ND AVE LLC
Contact Type:	MANAGER
Contact Name:	YEHUDA RUZOHORSKY
Address1:	P.O. BOX 967
Address2:	Not reported
City:	NEW YORK
State:	NY
Zip Code:	10272
Country Code:	001
Phone:	(212) 613-1700
EMail:	SHIRA@ARCHROCKGROUP.COM
Fax Number:	Not reported
Modified By:	ACDANIEL
Date Last Modified:	2018-04-04

2371 2ND AVENUE LLC (Continued) **A100168986**

Tank Info:

Tank Number:	001
Tank Id:	47458
Material Code:	0001
Common Name of Substance:	#2 Fuel Oil (On-Site Consumption)

Equipment Records:

	L09 - Piping Leak Detection - Exempt Suction Piping
	A00 - Tank Internal Protection - None
	D01 - Pipe Type - Steel/Carbon Steel/Iron
	G00 - Tank Secondary Containment - None
	J02 - Dispenser - Suction Dispenser
	F00 - Pipe External Protection - None
	B05 - Tank External Protection - Jacketed
	H99 - Tank Leak Detection - Other
	C01 - Pipe Location - Aboveground
	I04 - Overfill - Product Level Gauge (A/G)
Tank Location:	Aboveground - contact with soil.... Tank bottom rests on soil, allowing no visual inspection.
Tank Type:	Steel/Carbon Steel/Iron
Tank Status:	In Service
Pipe Model:	Not reported
Install Date:	05/09/1968
Capacity Gallons:	1500
Tightness Test Method:	-
Date Test:	Not reported
Next Test Date:	Not reported
Date Tank Closed:	Not reported
Register:	True
Modified By:	MFLEONAR
Last Modified:	12/11/2017
Material Name:	#2 fuel oil (on-site consumption)

Q237 **CON EDISON SERVICE BOX: 19348** **RCRA NonGen / NLR** **1016969920**
SSW **416 E 117TH ST** **NY MANIFEST** **NYP004436127**
1/8-1/4 **NEW YORK, NY 10035**
0.167 mi.
882 ft. **Site 6 of 10 in cluster Q**

Relative: **Higher**
Actual: **11 ft.**

RCRA NonGen / NLR:

Date Form Received by Agency:		20140306
Handler Name:	CON EDISON SERVICE BOX:	19348
Handler Address:		416 E 117TH ST
Handler City,State,Zip:		NEW YORK, NY 10035
EPA ID:		NYP004436127
Contact Name:		THOMAS TEELING
Contact Address:		Not reported
Contact City,State,Zip:		Not reported
Contact Telephone:		212-460-3770
Contact Fax:		Not reported
Contact Email:		Not reported
Contact Title:		SENIOR SCIENTIST
EPA Region:		02
Land Type:		Private
Federal Waste Generator Description:		Not a generator, verified
Non-Notifier:		Not reported

CON EDISON SERVICE BOX: 19348 (Continued) **1016969920**

Biennial Report Cycle:	Not reported
Accessibility:	Not reported
Active Site Indicator:	Not reported
State District Owner:	NY
State District:	NYSDEC R2
Mailing Address:	IRVING PL, 15TH FL NE
Mailing City,State,Zip:	NEW YORK, NY 10003
Owner Name:	Not reported
Owner Type:	Not reported
Operator Name:	Not reported
Operator Type:	Not reported
Short-Term Generator Activity:	No
Importer Activity:	No
Mixed Waste Generator:	No
Transporter Activity:	No
Transfer Facility Activity:	No
Recycler Activity with Storage:	No
Small Quantity On-Site Burner Exemption:	No
Smelting Melting and Refining Furnace Exemption:	No
Underground Injection Control:	No
Off-Site Waste Receipt:	No
Universal Waste Indicator:	No
Universal Waste Destination Facility:	No
Federal Universal Waste:	No
Active Site Fed-Reg Treatment Storage and Disposal Facility:	Not reported
Active Site Converter Treatment storage and Disposal Facility:	Not reported
Active Site State-Reg Treatment Storage and Disposal Facility:	Not reported
Active Site State-Reg Handler:	---
Federal Facility Indicator:	Not reported
Hazardous Secondary Material Indicator:	NN
Sub-Part K Indicator:	Not reported
Commercial TSD Indicator:	No
Treatment Storage and Disposal Type:	Not reported
2018 GPRA Permit Baseline:	Not on the Baseline
2018 GPRA Renewals Baseline:	Not on the Baseline
Permit Renewals Workload Universe:	Not reported
Permit Workload Universe:	Not reported
Permit Progress Universe:	Not reported
Post-Closure Workload Universe:	Not reported
Closure Workload Universe:	Not reported
202 GPRA Corrective Action Baseline:	No
Corrective Action Workload Universe:	No
Subject to Corrective Action Universe:	No
Non-TSDFs Where RCRA CA has Been Imposed Universe:	No
TSDFs Potentially Subject to CA Under 3004 (u)/(v) Universe:	No
TSDFs Only Subject to CA under Discretionary Auth Universe:	No
Corrective Action Priority Ranking:	No NCAPS ranking
Environmental Control Indicator:	No
Institutional Control Indicator:	No
Human Exposure Controls Indicator:	N/A
Groundwater Controls Indicator:	N/A
Operating TSDF Universe:	Not reported
Full Enforcement Universe:	Not reported
Significant Non-Complier Universe:	No
Unaddressed Significant Non-Complier Universe:	No
Addressed Significant Non-Complier Universe:	No
Significant Non-Complier With a Compliance Schedule Universe:	No

CON EDISON SERVICE BOX: 19348 (Continued) **1016969920**

Financial Assurance Required:	Not reported
Handler Date of Last Change:	20141014
Recognized Trader-Importer:	No
Recognized Trader-Exporter:	No
Importer of Spent Lead Acid Batteries:	No
Exporter of Spent Lead Acid Batteries:	No
Recycler Activity Without Storage:	Not reported
Manifest Broker:	Not reported
Sub-Part P Indicator:	No

Historic Generators:

Receive Date:	20140206
Handler Name: CON EDISON SERVICE BOX:	19348
Federal Waste Generator Description:	Conditionally Exempt Small Quantity Generator
State District Owner:	NY
Large Quantity Handler of Universal Waste:	No
Recognized Trader Importer:	No
Recognized Trader Exporter:	No
Spent Lead Acid Battery Importer:	No
Spent Lead Acid Battery Exporter:	No
Current Record:	No
Non Storage Recycler Activity:	Not reported
Electronic Manifest Broker:	Not reported

Receive Date:	20140306
Handler Name: CON EDISON SERVICE BOX:	19348
Federal Waste Generator Description:	Not a generator, verified
State District Owner:	NY
Large Quantity Handler of Universal Waste:	No
Recognized Trader Importer:	No
Recognized Trader Exporter:	No
Spent Lead Acid Battery Importer:	No
Spent Lead Acid Battery Exporter:	No
Current Record:	Yes
Non Storage Recycler Activity:	Not reported
Electronic Manifest Broker:	Not reported

List of NAICS Codes and Descriptions:

NAICS Codes:	No NAICS Codes Found

Facility Has Received Notices of Violations:

Violations:	No Violations Found

Evaluation Action Summary:

Evaluations:	No Evaluations Found

NY MANIFEST:

Name:	CON ED
Address:	416 E 117TH ST
City,State,Zip:	NEW YORK, NY 10035
Country:	USA
EPA ID:	NYP004436127
Facility Status:	Not reported

CON EDISON SERVICE BOX: 19348 (Continued) **1016969920**

Location Address 1:	416 E 117 ST
Code:	BP
Location Address 2:	SB 19348
Total Tanks:	Not reported
Location City:	NEW YORK
Location State:	NY
Location Zip:	10035
Location Zip 4:	Not reported

NY MANIFEST:

EPAID:	NYP004436127
Mailing Name:	CON ED
Mailing Contact:	TOM TEELING
Mailing Address 1:	4 IRVING PLACE - 15TH FLOOR
Mailing Address 2:	Not reported
Mailing City:	NEW YORK
Mailing State:	NY
Mailing Zip:	10003
Mailing Zip 4:	Not reported
Mailing Country:	USA
Mailing Phone:	2124603770

NY MANIFEST:

Document ID:	Not reported
Manifest Status:	Not reported
seq:	Not reported
Year:	2018
Trans1 State ID:	NJD003812047
Trans2 State ID:	Not reported
Generator Ship Date:	02/06/2014
Trans1 Recv Date:	02/06/2014
Trans2 Recv Date:	Not reported
TSD Site Recv Date:	02/06/2014
Part A Recv Date:	Not reported
Part B Recv Date:	Not reported
Generator EPA ID:	NYP004436127
Trans1 EPA ID:	Not reported
Trans2 EPA ID:	Not reported
TSDF ID 1:	NJD991291105
TSDF ID 2:	Not reported
Manifest Tracking Number:	002329822GBF
Import Indicator:	N
Export Indicator:	N
Discr Quantity Indicator:	N
Discr Type Indicator:	N
Discr Residue Indicator:	N
Discr Partial Reject Indicator:	N
Discr Full Reject Indicator:	N
Manifest Ref Number:	Not reported
Alt Facility RCRA ID:	Not reported
Alt Facility Sign Date:	Not reported
MGMT Method Type Code:	H110
Waste Code:	Not reported
Waste Code:	Not reported
Waste Code:	Not reported
Waste Code:	Not reported
Waste Code:	Not reported

CON EDISON SERVICE BOX: 19348 (Continued) **1016969920**

Waste Code:	Not reported
Quantity:	500
Units:	P - Pounds
Number of Containers:	1
Container Type:	TT - Cargo tank, tank trucks
Handling Method:	T Chemical, physical, or biological treatment.
Specific Gravity:	1
Waste Code:	D008
Waste Code 1_2:	Not reported
Waste Code 1_3:	Not reported
Waste Code 1_4:	Not reported
Waste Code 1_5:	Not reported
Waste Code 1_6:	Not reported

Q238 **CON EDISON SERVICE BOX: 19350** **RCRA NonGen / NLR** **1016969917**
SSW **428 E 117TH ST** **NY MANIFEST** **NYP004436093**
1/8-1/4 **NEW YORK, NY 10035**
0.167 mi.
882 ft. **Site 7 of 10 in cluster Q**

Relative: **Higher**

Actual: **11 ft.**

RCRA NonGen / NLR:

Date Form Received by Agency:		20140306
Handler Name:	CON EDISON SERVICE BOX:	19350
Handler Address:		428 E 117TH ST
Handler City,State,Zip:		NEW YORK, NY 10035
EPA ID:		NYP004436093
Contact Name:		THOMAS TEELING
Contact Address:		Not reported
Contact City,State,Zip:		Not reported
Contact Telephone:		212-460-3770
Contact Fax:		Not reported
Contact Email:		Not reported
Contact Title:		SENIOR SCIENTIST
EPA Region:		02
Land Type:		Private
Federal Waste Generator Description:		Not a generator, verified
Non-Notifier:		Not reported
Biennial Report Cycle:		Not reported
Accessibility:		Not reported
Active Site Indicator:		Not reported
State District Owner:		NY
State District:		NYSDEC R2
Mailing Address:		IRVING PL, 15TH FL NE
Mailing City,State,Zip:		NEW YORK, NY 10003
Owner Name:		Not reported
Owner Type:		Not reported
Operator Name:		Not reported
Operator Type:		Not reported
Short-Term Generator Activity:		No
Importer Activity:		No
Mixed Waste Generator:		No
Transporter Activity:		No
Transfer Facility Activity:		No
Recycler Activity with Storage:		No
Small Quantity On-Site Burner Exemption:		No
Smelting Melting and Refining Furnace Exemption:		No
Underground Injection Control:		No

CON EDISON SERVICE BOX: 19350 (Continued) **1016969917**

Off-Site Waste Receipt:	No
Universal Waste Indicator:	No
Universal Waste Destination Facility:	No
Federal Universal Waste:	No
Active Site Fed-Reg Treatment Storage and Disposal Facility:	Not reported
Active Site Converter Treatment storage and Disposal Facility:	Not reported
Active Site State-Reg Treatment Storage and Disposal Facility:	Not reported
Active Site State-Reg Handler:	---
Federal Facility Indicator:	Not reported
Hazardous Secondary Material Indicator:	NN
Sub-Part K Indicator:	Not reported
Commercial TSD Indicator:	No
Treatment Storage and Disposal Type:	Not reported
2018 GPRA Permit Baseline:	Not on the Baseline
2018 GPRA Renewals Baseline:	Not on the Baseline
Permit Renewals Workload Universe:	Not reported
Permit Workload Universe:	Not reported
Permit Progress Universe:	Not reported
Post-Closure Workload Universe:	Not reported
Closure Workload Universe:	Not reported
202 GPRA Corrective Action Baseline:	No
Corrective Action Workload Universe:	No
Subject to Corrective Action Universe:	No
Non-TSDFs Where RCRA CA has Been Imposed Universe:	No
TSDFs Potentially Subject to CA Under 3004 (u)/(v) Universe:	No
TSDFs Only Subject to CA under Discretionary Auth Universe:	No
Corrective Action Priority Ranking:	No NCAPS ranking
Environmental Control Indicator:	No
Institutional Control Indicator:	No
Human Exposure Controls Indicator:	N/A
Groundwater Controls Indicator:	N/A
Operating TSDF Universe:	Not reported
Full Enforcement Universe:	Not reported
Significant Non-Complier Universe:	No
Unaddressed Significant Non-Complier Universe:	No
Addressed Significant Non-Complier Universe:	No
Significant Non-Complier With a Compliance Schedule Universe:	No
Financial Assurance Required:	Not reported
Handler Date of Last Change:	20141014
Recognized Trader-Importer:	No
Recognized Trader-Exporter:	No
Importer of Spent Lead Acid Batteries:	No
Exporter of Spent Lead Acid Batteries:	No
Recycler Activity Without Storage:	Not reported
Manifest Broker:	Not reported
Sub-Part P Indicator:	No

Historic Generators:

Receive Date:	20140206
Handler Name: CON EDISON SERVICE BOX:	19350
Federal Waste Generator Description:	Conditionally Exempt Small Quantity Generator
State District Owner:	NY
Large Quantity Handler of Universal Waste:	No
Recognized Trader Importer:	No
Recognized Trader Exporter:	No
Spent Lead Acid Battery Importer:	No

CON EDISON SERVICE BOX: 19350 (Continued) **1016969917**

Spent Lead Acid Battery Exporter: No
Current Record: No
Non Storage Recycler Activity: Not reported
Electronic Manifest Broker: Not reported

Receive Date: 20140306
Handler Name: CON EDISON SERVICE BOX: 19350
Federal Waste Generator Description: Not a generator, verified
State District Owner: NY
Large Quantity Handler of Universal Waste: No
Recognized Trader Importer: No
Recognized Trader Exporter: No
Spent Lead Acid Battery Importer: No
Spent Lead Acid Battery Exporter: No
Current Record: Yes
Non Storage Recycler Activity: Not reported
Electronic Manifest Broker: Not reported

List of NAICS Codes and Descriptions:
NAICS Codes: No NAICS Codes Found

Facility Has Received Notices of Violations:
Violations: No Violations Found

Evaluation Action Summary:
Evaluations: No Evaluations Found

NY MANIFEST:
Name: CON ED
Address: 428 E 117TH ST
City,State,Zip: NEW YORK, NY 10035
Country: USA
EPA ID: NYP004436093
Facility Status: Not reported
Location Address 1: 428 E 117 ST
Code: BP
Location Address 2: MH 19350
Total Tanks: Not reported
Location City: NEW YORK
Location State: NY
Location Zip: 10035
Location Zip 4: Not reported

NY MANIFEST:
EPAID: NYP004436093
Mailing Name: CON ED
Mailing Contact: TOM TEELING
Mailing Address 1: 4 IRVING PLACE - 15TH FLOOR
Mailing Address 2: Not reported
Mailing City: NEW YORK
Mailing State: NY
Mailing Zip: 10003
Mailing Zip 4: Not reported
Mailing Country: USA
Mailing Phone: 2124603770

CON EDISON SERVICE BOX: 19350 (Continued) **1016969917**

NY MANIFEST:

Document ID:	Not reported
Manifest Status:	Not reported
seq:	Not reported
Year:	2018
Trans1 State ID:	NJD003812047
Trans2 State ID:	Not reported
Generator Ship Date:	02/06/2014
Trans1 Recv Date:	02/06/2014
Trans2 Recv Date:	Not reported
TSD Site Recv Date:	02/06/2014
Part A Recv Date:	Not reported
Part B Recv Date:	Not reported
Generator EPA ID:	NYP004436093
Trans1 EPA ID:	Not reported
Trans2 EPA ID:	Not reported
TSDF ID 1:	NJD991291105
TSDF ID 2:	Not reported
Manifest Tracking Number:	002329821GBF
Import Indicator:	N
Export Indicator:	N
Discr Quantity Indicator:	N
Discr Type Indicator:	N
Discr Residue Indicator:	N
Discr Partial Reject Indicator:	N
Discr Full Reject Indicator:	N
Manifest Ref Number:	Not reported
Alt Facility RCRA ID:	Not reported
Alt Facility Sign Date:	Not reported
MGMT Method Type Code:	H110
Waste Code:	Not reported
Waste Code:	Not reported
Waste Code:	Not reported
Waste Code:	Not reported
Waste Code:	Not reported
Waste Code:	Not reported
Quantity:	500
Units:	P - Pounds
Number of Containers:	1
Container Type:	TT - Cargo tank, tank trucks
Handling Method:	T Chemical, physical, or biological treatment.
Specific Gravity:	1
Waste Code:	D008
Waste Code 1_2:	Not reported
Waste Code 1_3:	Not reported
Waste Code 1_4:	Not reported
Waste Code 1_5:	Not reported
Waste Code 1_6:	Not reported

Q239 **PLEASANT EAST** **NY AST** **U003387520**
SSW **428 EAST 117TH STREET** **N/A**
1/8-1/4 **NEW YORK, NY 10035**
0.167 mi.
882 ft. **Site 8 of 10 in cluster Q**

Relative:
Higher

Actual:
11 ft.

AST:

Name:	PLEASANT EAST
Address:	428 EAST 117TH STREET
City,State,Zip:	NEW YORK, NY 10035
Region:	STATE
DEC Region:	2
Site Status:	Unregulated/Closed
Facility Id:	2-295205
Program Type:	PBS
UTM X:	589943.83495
UTM Y:	4516671.65359
Expiration Date:	N/A
Site Type:	Apartment Building/Office Building

Affiliation Records:

Site Id:	13541
Affiliation Type:	Facility Operator
Company Name:	PLEASANT EAST
Contact Type:	Not reported
Contact Name:	MELVIN GARCIA
Address1:	Not reported
Address2:	Not reported
City:	Not reported
State:	NN
Zip Code:	Not reported
Country Code:	001
Phone:	(718) 246-8080
EMail:	Not reported
Fax Number:	Not reported
Modified By:	NTFREEMA
Date Last Modified:	2015-02-03

Site Id:	13541
Affiliation Type:	Mail Contact
Company Name:	MHANY MGMT INC
Contact Type:	Not reported
Contact Name:	MELVIN GARCIA
Address1:	2-4 NEVINS ST
Address2:	Not reported
City:	BROOKLYN
State:	NY
Zip Code:	11217
Country Code:	001
Phone:	(718) 246-8080
EMail:	ISPELIOTIS@MUTUALHOUSINGNY.ORG
Fax Number:	Not reported
Modified By:	NTFREEMA
Date Last Modified:	2015-02-03

Site Id:	13541
Affiliation Type:	Emergency Contact
Company Name:	MHANY 2004 HDFC
Contact Type:	Not reported
Contact Name:	MELVIN GARCIA

PLEASANT EAST (Continued) **U003387520**

Address1:	Not reported
Address2:	Not reported
City:	Not reported
State:	NN
Zip Code:	Not reported
Country Code:	999
Phone:	(718) 855-1923
EMail:	Not reported
Fax Number:	Not reported
Modified By:	NTFREEMA
Date Last Modified:	2015-02-03

Site Id:	13541
Affiliation Type:	Facility Owner
Company Name:	MHANY 2004 HDFC
Contact Type:	EXECUTIVE DIRECTOR
Contact Name:	ISMENE SPELIOTIS
Address1:	2-4 NEVINS ST
Address2:	Not reported
City:	BROOKLYN
State:	NY
Zip Code:	11217
Country Code:	001
Phone:	(718) 246-8080
EMail:	Not reported
Fax Number:	Not reported
Modified By:	NTFREEMA
Date Last Modified:	2015-02-03

Tank Info:

Tank Number:	001
Tank Id:	12070
Material Code:	0001
Common Name of Substance:	#2 Fuel Oil (On-Site Consumption)

Equipment Records:

	B99 - Tank External Protection - Other
	A99 - Tank Internal Protection - Other
	C01 - Pipe Location - Aboveground
	D01 - Pipe Type - Steel/Carbon Steel/Iron
	G99 - Tank Secondary Containment - Other
	I03 - Overfill - Automatic Shut-Off
	F99 - Pipe External Protection - Other
	H05 - Tank Leak Detection - In-Tank System (ATG)
Tank Location:	Aboveground - on saddles, legs, racks, etc.... Tank bottom is elevated above grade or tank pad, allowing visual inspection.
Tank Type:	Stainless Steel Alloy
Tank Status:	Closed - Removed
Pipe Model:	Not reported
Install Date:	01/01/1986
Capacity Gallons:	4000
Tightness Test Method:	-
Date Test:	Not reported
Next Test Date:	Not reported
Date Tank Closed:	03/10/2016

PLEASANT EAST (Continued) **U003387520**

Register:	True
Modified By:	DAFRANCI
Last Modified:	11/08/2019
Material Name:	#2 fuel oil (on-site consumption)

U240 **CONSOLIDATED EDISON** **NY MANIFEST** **S110045809**
WSW **303 - E 117TH ST** **N/A**
1/8-1/4 **NEW YORK, NY**
0.167 mi.
883 ft. **Site 5 of 11 in cluster U**

Relative:
Higher

Actual:
12 ft.

NY MANIFEST:

Name:	CONSOLIDATED EDISON
Address:	303 - E 117TH ST
City,State,Zip:	NEW YORK, NY
Country:	USA
EPA ID:	NYP004188148
Facility Status:	Not reported
Location Address 1:	303 - E 117TH ST
Code:	BP
Location Address 2:	Not reported
Total Tanks:	Not reported
Location City:	NEW YORK
Location State:	NY
Location Zip:	Not reported
Location Zip 4:	Not reported

NY MANIFEST:

EPAID:	NYP004188148
Mailing Name:	CONSOLIDATED EDISON
Mailing Contact:	CONSOLIDATED EDISON
Mailing Address 1:	4 IRVING PL RM 828
Mailing Address 2:	Not reported
Mailing City:	NEW YORK
Mailing State:	NY
Mailing Zip:	10003
Mailing Zip 4:	Not reported
Mailing Country:	USA
Mailing Phone:	2124602808

NY MANIFEST:

Document ID:	Not reported
Manifest Status:	Not reported
seq:	Not reported
Year:	2018
Trans1 State ID:	NJ0000027193
Trans2 State ID:	Not reported
Generator Ship Date:	08/03/2009
Trans1 Recv Date:	08/03/2009
Trans2 Recv Date:	Not reported
TSD Site Recv Date:	08/03/2009
Part A Recv Date:	Not reported
Part B Recv Date:	Not reported
Generator EPA ID:	NYP004188148
Trans1 EPA ID:	Not reported
Trans2 EPA ID:	Not reported
TSDF ID 1:	NJD002200046
TSDF ID 2:	Not reported

CONSOLIDATED EDISON (Continued) **S110045809**

Manifest Tracking Number:	000961724GBF
Import Indicator:	N
Export Indicator:	N
Discr Quantity Indicator:	N
Discr Type Indicator:	N
Discr Residue Indicator:	N
Discr Partial Reject Indicator:	N
Discr Full Reject Indicator:	N
Manifest Ref Number:	Not reported
Alt Facility RCRA ID:	Not reported
Alt Facility Sign Date:	Not reported
MGMT Method Type Code:	H111
Waste Code:	Not reported
Waste Code:	Not reported
Waste Code:	Not reported
Waste Code:	Not reported
Waste Code:	Not reported
Waste Code:	Not reported
Quantity:	500
Units:	P - Pounds
Number of Containers:	1
Container Type:	TT - Cargo tank, tank trucks
Handling Method:	T Chemical, physical, or biological treatment.
Specific Gravity:	1
Waste Code:	D008
Waste Code 1_2:	Not reported
Waste Code 1_3:	Not reported
Waste Code 1_4:	Not reported
Waste Code 1_5:	Not reported
Waste Code 1_6:	Not reported

Q241 **CON EDISON SERVICE BOX: 19349** **RCRA NonGen / NLR** **1016969923**
SSW **422 E 117TH ST** **NY MANIFEST** **NYP004436150**
1/8-1/4 **NEW YORK, NY 10035**
0.167 mi.
883 ft. **Site 9 of 10 in cluster Q**

Relative: RCRA NonGen / NLR:
Higher

Date Form Received by Agency:		20140306
Actual: Handler Name:	CON EDISON SERVICE BOX:	19349
11 ft. Handler Address:		422 E 117TH ST
Handler City,State,Zip:		NEW YORK, NY 10035
EPA ID:		NYP004436150
Contact Name:		THOMAS TEELING
Contact Address:		Not reported
Contact City,State,Zip:		Not reported
Contact Telephone:		212-460-3770
Contact Fax:		Not reported
Contact Email:		Not reported
Contact Title:		SENIOR SCIENTIST
EPA Region:		02
Land Type:		Private
Federal Waste Generator Description:		Not a generator, verified
Non-Notifier:		Not reported
Biennial Report Cycle:		Not reported
Accessibility:		Not reported
Active Site Indicator:		Not reported

CON EDISON SERVICE BOX: 19349 (Continued) **1016969923**

State District Owner:	NY
State District:	NYSDEC R2
Mailing Address:	IRVING PL, 15TH FL NE
Mailing City,State,Zip:	NEW YORK, NY 10003
Owner Name:	Not reported
Owner Type:	Not reported
Operator Name:	Not reported
Operator Type:	Not reported
Short-Term Generator Activity:	No
Importer Activity:	No
Mixed Waste Generator:	No
Transporter Activity:	No
Transfer Facility Activity:	No
Recycler Activity with Storage:	No
Small Quantity On-Site Burner Exemption:	No
Smelting Melting and Refining Furnace Exemption:	No
Underground Injection Control:	No
Off-Site Waste Receipt:	No
Universal Waste Indicator:	No
Universal Waste Destination Facility:	No
Federal Universal Waste:	No
Active Site Fed-Reg Treatment Storage and Disposal Facility:	Not reported
Active Site Converter Treatment storage and Disposal Facility:	Not reported
Active Site State-Reg Treatment Storage and Disposal Facility:	Not reported
Active Site State-Reg Handler:	---
Federal Facility Indicator:	Not reported
Hazardous Secondary Material Indicator:	NN
Sub-Part K Indicator:	Not reported
Commercial TSD Indicator:	No
Treatment Storage and Disposal Type:	Not reported
2018 GPRA Permit Baseline:	Not on the Baseline
2018 GPRA Renewals Baseline:	Not on the Baseline
Permit Renewals Workload Universe:	Not reported
Permit Workload Universe:	Not reported
Permit Progress Universe:	Not reported
Post-Closure Workload Universe:	Not reported
Closure Workload Universe:	Not reported
202 GPRA Corrective Action Baseline:	No
Corrective Action Workload Universe:	No
Subject to Corrective Action Universe:	No
Non-TSDFs Where RCRA CA has Been Imposed Universe:	No
TSDFs Potentially Subject to CA Under 3004 (u)/(v) Universe:	No
TSDFs Only Subject to CA under Discretionary Auth Universe:	No
Corrective Action Priority Ranking:	No NCAPS ranking
Environmental Control Indicator:	No
Institutional Control Indicator:	No
Human Exposure Controls Indicator:	N/A
Groundwater Controls Indicator:	N/A
Operating TSDF Universe:	Not reported
Full Enforcement Universe:	Not reported
Significant Non-Complier Universe:	No
Unaddressed Significant Non-Complier Universe:	No
Addressed Significant Non-Complier Universe:	No
Significant Non-Complier With a Compliance Schedule Universe:	No
Financial Assurance Required:	Not reported
Handler Date of Last Change:	20141014
Recognized Trader-Importer:	No

CON EDISON SERVICE BOX: 19349 (Continued) **1016969923**

Recognized Trader-Exporter:	No
Importer of Spent Lead Acid Batteries:	No
Exporter of Spent Lead Acid Batteries:	No
Recycler Activity Without Storage:	Not reported
Manifest Broker:	Not reported
Sub-Part P Indicator:	No

Historic Generators:

Receive Date:	20140206
Handler Name: CON EDISON SERVICE BOX:	19349
Federal Waste Generator Description:	Conditionally Exempt Small Quantity Generator
State District Owner:	NY
Large Quantity Handler of Universal Waste:	No
Recognized Trader Importer:	No
Recognized Trader Exporter:	No
Spent Lead Acid Battery Importer:	No
Spent Lead Acid Battery Exporter:	No
Current Record:	No
Non Storage Recycler Activity:	Not reported
Electronic Manifest Broker:	Not reported

Receive Date:	20140306
Handler Name: CON EDISON SERVICE BOX:	19349
Federal Waste Generator Description:	Not a generator, verified
State District Owner:	NY
Large Quantity Handler of Universal Waste:	No
Recognized Trader Importer:	No
Recognized Trader Exporter:	No
Spent Lead Acid Battery Importer:	No
Spent Lead Acid Battery Exporter:	No
Current Record:	Yes
Non Storage Recycler Activity:	Not reported
Electronic Manifest Broker:	Not reported

List of NAICS Codes and Descriptions:

NAICS Codes:	No NAICS Codes Found

Facility Has Received Notices of Violations:

Violations:	No Violations Found

Evaluation Action Summary:

Evaluations:	No Evaluations Found

NY MANIFEST:

Name:	CON ED
Address:	422 E 117TH ST
City,State,Zip:	NEW YORK, NY 10035
Country:	USA
EPA ID:	NYP004436150
Facility Status:	Not reported
Location Address 1:	422 E 117 ST
Code:	BP
Location Address 2:	SB 19349

CON EDISON SERVICE BOX: 19349 (Continued) **1016969923**

Total Tanks:	Not reported
Location City:	NEW YORK
Location State:	NY
Location Zip:	10035
Location Zip 4:	Not reported

NY MANIFEST:

EPAID:	NYP004436150
Mailing Name:	CON ED
Mailing Contact:	TOM TEELING
Mailing Address 1:	4 IRVING PLACE - 15TH FLOOR
Mailing Address 2:	Not reported
Mailing City:	NEW YORK
Mailing State:	NY
Mailing Zip:	10003
Mailing Zip 4:	Not reported
Mailing Country:	USA
Mailing Phone:	2124603770

NY MANIFEST:

Document ID:	Not reported
Manifest Status:	Not reported
seq:	Not reported
Year:	2018
Trans1 State ID:	NJD003812047
Trans2 State ID:	Not reported
Generator Ship Date:	02/06/2014
Trans1 Recv Date:	02/06/2014
Trans2 Recv Date:	Not reported
TSD Site Recv Date:	02/06/2014
Part A Recv Date:	Not reported
Part B Recv Date:	Not reported
Generator EPA ID:	NYP004436150
Trans1 EPA ID:	Not reported
Trans2 EPA ID:	Not reported
TSDF ID 1:	NJD991291105
TSDF ID 2:	Not reported
Manifest Tracking Number:	002329823GBF
Import Indicator:	N
Export Indicator:	N
Discr Quantity Indicator:	N
Discr Type Indicator:	N
Discr Residue Indicator:	N
Discr Partial Reject Indicator:	N
Discr Full Reject Indicator:	N
Manifest Ref Number:	Not reported
Alt Facility RCRA ID:	Not reported
Alt Facility Sign Date:	Not reported
MGMT Method Type Code:	H110
Waste Code:	Not reported
Waste Code:	Not reported
Waste Code:	Not reported
Waste Code:	Not reported
Waste Code:	Not reported
Waste Code:	Not reported
Quantity:	400
Units:	P - Pounds

CON EDISON SERVICE BOX: 19349 (Continued) **1016969923**

Number of Containers:	1
Container Type:	TT - Cargo tank, tank trucks
Handling Method:	T Chemical, physical, or biological treatment.
Specific Gravity:	1
Waste Code:	D008
Waste Code 1_2:	Not reported
Waste Code 1_3:	Not reported
Waste Code 1_4:	Not reported
Waste Code 1_5:	Not reported
Waste Code 1_6:	Not reported

S242 **COSTCO # 1062** **PA MANIFEST** **S118889190**
South **517 E 117TH ST** **N/A**
1/8-1/4 **NY, NY 10035**
0.168 mi.
885 ft. **Site 5 of 12 in cluster S**

Relative: **Higher**

Actual: **10 ft.**

Manifest Details:

Year:	2015
Manifest Number:	008496096FLE
Manifest Type:	TSD Copy
Generator EPA Id:	NYR000167205
Generator Date:	05/28/2015
Mailing Address:	Not reported
Mailing City,St,Zip:	Not reported
Contact Name:	Not reported
Contact Phone:	Not reported
TSD EPA Id:	Not reported
TSD Date:	Not reported
TSD Facility Name:	Republic Environmental Systems (Pennsylvania) LLC
TSD Facility Address:	2869 Sandstone Dr
TSD Facility City:	Hatfield
TSD Facility State:	PA
Facility Telephone:	Not reported
Page Number:	1
Line Number:	1
Waste Number:	D001
Container Number:	2
Container Type:	Fiber or plastic boxes, cartons, cases
Waste Quantity:	33
Unit:	Pounds
Handling Code:	Not reported
TSP EPA Id:	PAD085690592
Date TSP Sig:	Not reported

Year:	2015
Manifest Number:	007379977FLE
Manifest Type:	TSD Copy
Generator EPA Id:	NYR000167205
Generator Date:	03/26/2015
Mailing Address:	Not reported
Mailing City,St,Zip:	Not reported
Contact Name:	Not reported
Contact Phone:	Not reported
TSD EPA Id:	Not reported
TSD Date:	Not reported
TSD Facility Name:	Republic Environmental Systems (Pennsylvania) LLC

COSTCO # 1062 (Continued) **S118889190**

TSD Facility Address:	2869 Sandstone Dr
TSD Facility City:	Hatfield
TSD Facility State:	PA
Facility Telephone:	Not reported
Page Number:	1
Line Number:	1
Waste Number:	D001
Container Number:	1
Container Type:	Fiber or plastic boxes, cartons, cases
Waste Quantity:	23
Unit:	Pounds
Handling Code:	Not reported
TSP EPA Id:	PAD085690592
Date TSP Sig:	Not reported

Year:	2015
Manifest Number:	007379977FLE
Manifest Type:	TSD Copy
Generator EPA Id:	NYR000167205
Generator Date:	03/26/2015
Mailing Address:	Not reported
Mailing City,St,Zip:	Not reported
Contact Name:	Not reported
Contact Phone:	Not reported
TSD EPA Id:	Not reported
TSD Date:	Not reported
TSD Facility Name:	Republic Environmental Systems (Pennsylvania) LLC
TSD Facility Address:	2869 Sandstone Dr
TSD Facility City:	Hatfield
TSD Facility State:	PA
Facility Telephone:	Not reported
Page Number:	1
Line Number:	2
Waste Number:	D009
Container Number:	1
Container Type:	Fiber or plastic boxes, cartons, cases
Waste Quantity:	23
Unit:	Pounds
Handling Code:	Not reported
TSP EPA Id:	PAD085690592
Date TSP Sig:	Not reported

Year:	2015
Manifest Number:	007379977FLE
Manifest Type:	TSD Copy
Generator EPA Id:	NYR000167205
Generator Date:	03/26/2015
Mailing Address:	Not reported
Mailing City,St,Zip:	Not reported
Contact Name:	Not reported
Contact Phone:	Not reported
TSD EPA Id:	Not reported
TSD Date:	Not reported
TSD Facility Name:	Republic Environmental Systems (Pennsylvania) LLC
TSD Facility Address:	2869 Sandstone Dr
TSD Facility City:	Hatfield
TSD Facility State:	PA

COSTCO # 1062 (Continued) **S118889190**

Facility Telephone:	Not reported
Page Number:	1
Line Number:	3
Waste Number:	P001
Container Number:	1
Container Type:	Fiber or plastic boxes, cartons, cases
Waste Quantity:	1
Unit:	Pounds
Handling Code:	Not reported
TSP EPA Id:	PAD085690592
Date TSP Sig:	Not reported
Year:	2015
Manifest Number:	007395104FLE
Manifest Type:	TSD Copy
Generator EPA Id:	NYR000167205
Generator Date:	01/26/2015
Mailing Address:	Not reported
Mailing City,St,Zip:	Not reported
Contact Name:	Not reported
Contact Phone:	Not reported
TSD EPA Id:	Not reported
TSD Date:	Not reported
TSD Facility Name:	Republic Environmental Systems (Pennsylvania) LLC
TSD Facility Address:	2869 Sandstone Dr
TSD Facility City:	Hatfield
TSD Facility State:	PA
Facility Telephone:	Not reported
Page Number:	1
Line Number:	2
Waste Number:	D009
Container Number:	2
Container Type:	Fiber or plastic boxes, cartons, cases
Waste Quantity:	15
Unit:	Pounds
Handling Code:	Not reported
TSP EPA Id:	PAD085690592
Date TSP Sig:	Not reported
Year:	2015
Manifest Number:	007395104FLE
Manifest Type:	TSD Copy
Generator EPA Id:	NYR000167205
Generator Date:	01/26/2015
Mailing Address:	Not reported
Mailing City,St,Zip:	Not reported
Contact Name:	Not reported
Contact Phone:	Not reported
TSD EPA Id:	Not reported
TSD Date:	Not reported
TSD Facility Name:	Republic Environmental Systems (Pennsylvania) LLC
TSD Facility Address:	2869 Sandstone Dr
TSD Facility City:	Hatfield
TSD Facility State:	PA
Facility Telephone:	Not reported
Page Number:	1
Line Number:	3

COSTCO # 1062 (Continued) **S118889190**

Waste Number:	P001
Container Number:	1
Container Type:	Fiber or plastic boxes, cartons, cases
Waste Quantity:	1
Unit:	Pounds
Handling Code:	Not reported
TSP EPA Id:	PAD085690592
Date TSP Sig:	Not reported
Year:	2015
Manifest Number:	007395104FLE
Manifest Type:	TSD Copy
Generator EPA Id:	NYR000167205
Generator Date:	01/26/2015
Mailing Address:	Not reported
Mailing City,St,Zip:	Not reported
Contact Name:	Not reported
Contact Phone:	Not reported
TSD EPA Id:	Not reported
TSD Date:	Not reported
TSD Facility Name:	Republic Environmental Systems (Pennsylvania) LLC
TSD Facility Address:	2869 Sandstone Dr
TSD Facility City:	Hatfield
TSD Facility State:	PA
Facility Telephone:	Not reported
Page Number:	1
Line Number:	1
Waste Number:	D009
Container Number:	1
Container Type:	Wooden boxes, cartons, cases
Waste Quantity:	75
Unit:	Pounds
Handling Code:	Not reported
TSP EPA Id:	PAD085690592
Date TSP Sig:	Not reported
Year:	2015
Manifest Number:	007395104FLE
Manifest Type:	TSD Copy
Generator EPA Id:	NYR000167205
Generator Date:	01/26/2015
Mailing Address:	Not reported
Mailing City,St,Zip:	Not reported
Contact Name:	Not reported
Contact Phone:	Not reported
TSD EPA Id:	Not reported
TSD Date:	Not reported
TSD Facility Name:	Republic Environmental Systems (Pennsylvania) LLC
TSD Facility Address:	2869 Sandstone Dr
TSD Facility City:	Hatfield
TSD Facility State:	PA
Facility Telephone:	Not reported
Page Number:	1
Line Number:	4
Waste Number:	D001
Container Number:	2
Container Type:	Burlap, cloth, paper or plastic bags

COSTCO # 1062 (Continued) **S118889190**

Waste Quantity:	13
Unit:	Pounds
Handling Code:	Not reported
TSP EPA Id:	PAD085690592
Date TSP Sig:	Not reported
Year:	2015
Manifest Number:	008496096FLE
Manifest Type:	TSD Copy
Generator EPA Id:	NYR000167205
Generator Date:	05/28/2015
Mailing Address:	Not reported
Mailing City,St,Zip:	Not reported
Contact Name:	Not reported
Contact Phone:	Not reported
TSD EPA Id:	Not reported
TSD Date:	Not reported
TSD Facility Name:	Republic Environmental Systems (Pennsylvania) LLC
TSD Facility Address:	2869 Sandstone Dr
TSD Facility City:	Hatfield
TSD Facility State:	PA
Facility Telephone:	Not reported
Page Number:	1
Line Number:	2
Waste Number:	P001
Container Number:	1
Container Type:	Fiber or plastic boxes, cartons, cases
Waste Quantity:	1
Unit:	Pounds
Handling Code:	Not reported
TSP EPA Id:	PAD085690592
Date TSP Sig:	Not reported

S243 **COSTCO WHOLESALE #1062** **RCRA-LQG** **1012186858**
South **517 E 117TH ST** **NY MANIFEST** **NYR000167205**
1/8-1/4 **NEW YORK, NY 10035**
0.168 mi.
885 ft. **Site 6 of 12 in cluster S**

Relative: RCRA-LQG:
Higher

Date Form Received by Agency:		20200226
Handler Name:	COSTCO WHOLESALE #1062	
Handler Address:		517 E 117TH ST
Handler City,State,Zip:		NEW YORK, NY 10035
EPA ID:		NYR000167205
Contact Name:		SHARON SAKNIT
Contact Address:		LAKE DR
Contact City,State,Zip:		ISSAQUAH, WA 98027
Contact Telephone:		425-416-2334
Contact Fax:		425-427-7150
Contact Email:		SSAKNIT@COSTCO.COM
Contact Title:		DIRECTOR, GLOBAL SUSTAINABILITY & COMPLIANCE
EPA Region:		02
Land Type:		Private
Federal Waste Generator Description:		Large Quantity Generator
Non-Notifier:		Not reported
Biennial Report Cycle:		2019
Accessibility:		Not reported

Actual:
10 ft.

COSTCO WHOLESALE #1062 (Continued) **1012186858**

Active Site Indicator:	Handler Activities
State District Owner:	NY
State District:	NYSDEC R2
Mailing Address:	GREY HAWK CT STE 200
Mailing City,State,Zip:	CARLSBAD, CA 92010
Owner Name:	COSTCO WHOLESALE CORPORATION
Owner Type:	Private
Operator Name:	COSTCO WHOLESALE CORPORATION
Operator Type:	Private
Short-Term Generator Activity:	No
Importer Activity:	No
Mixed Waste Generator:	No
Transporter Activity:	No
Transfer Facility Activity:	No
Recycler Activity with Storage:	No
Small Quantity On-Site Burner Exemption:	No
Smelting Melting and Refining Furnace Exemption:	No
Underground Injection Control:	No
Off-Site Waste Receipt:	No
Universal Waste Indicator:	No
Universal Waste Destination Facility:	No
Federal Universal Waste:	No
Active Site Fed-Reg Treatment Storage and Disposal Facility:	Not reported
Active Site Converter Treatment storage and Disposal Facility:	Not reported
Active Site State-Reg Treatment Storage and Disposal Facility:	Not reported
Active Site State-Reg Handler:	---
Federal Facility Indicator:	Not reported
Hazardous Secondary Material Indicator:	N
Sub-Part K Indicator:	Not reported
Commercial TSD Indicator:	No
Treatment Storage and Disposal Type:	Not reported
2018 GPRA Permit Baseline:	Not on the Baseline
2018 GPRA Renewals Baseline:	Not on the Baseline
Permit Renewals Workload Universe:	Not reported
Permit Workload Universe:	Not reported
Permit Progress Universe:	Not reported
Post-Closure Workload Universe:	Not reported
Closure Workload Universe:	Not reported
202 GPRA Corrective Action Baseline:	No
Corrective Action Workload Universe:	No
Subject to Corrective Action Universe:	No
Non-TSDFs Where RCRA CA has Been Imposed Universe:	No
TSDFs Potentially Subject to CA Under 3004 (u)/(v) Universe:	No
TSDFs Only Subject to CA under Discretionary Auth Universe:	No
Corrective Action Priority Ranking:	No NCAPS ranking
Environmental Control Indicator:	No
Institutional Control Indicator:	No
Human Exposure Controls Indicator:	N/A
Groundwater Controls Indicator:	N/A
Operating TSDF Universe:	Not reported
Full Enforcement Universe:	Not reported
Significant Non-Complier Universe:	No
Unaddressed Significant Non-Complier Universe:	No
Addressed Significant Non-Complier Universe:	No
Significant Non-Complier With a Compliance Schedule Universe:	No
Financial Assurance Required:	Not reported
Handler Date of Last Change:	20211230

COSTCO WHOLESALE #1062 (Continued) **1012186858**

Recognized Trader-Importer:	No
Recognized Trader-Exporter:	No
Importer of Spent Lead Acid Batteries:	No
Exporter of Spent Lead Acid Batteries:	No
Recycler Activity Without Storage:	No
Manifest Broker:	No
Sub-Part P Indicator:	No

Biennial: List of Years
Year: 2019

Click Here for Biennial Reporting System Data:
Year: 2017

Click Here for Biennial Reporting System Data:
Year: 2013

Click Here for Biennial Reporting System Data:

Hazardous Waste Summary:

Waste Code:	D001
Waste Description:	IGNITABLE WASTE
Waste Code:	D002
Waste Description:	CORROSIVE WASTE
Waste Code:	D003
Waste Description:	REACTIVE WASTE
Waste Code:	D006
Waste Description:	CADMIUM
Waste Code:	D007
Waste Description:	CHROMIUM
Waste Code:	D008
Waste Description:	LEAD
Waste Code:	D009
Waste Description:	MERCURY
Waste Code:	D010
Waste Description:	SELENIUM
Waste Code:	D011
Waste Description:	SILVER
Waste Code:	D016
Waste Description:	2,4-D (2,4-DICHLOROPHENOXYACETIC ACID)
Waste Code:	D018
Waste Description:	BENZENE
Waste Code:	D024
Waste Description:	M-CRESOL

COSTCO WHOLESALE #1062 (Continued) **1012186858**

Waste Code: D026
Waste Description: CRESOL

Waste Code: D035
Waste Description: METHYL ETHYL KETONE

Waste Code: F003
Waste Description: THE FOLLOWING SPENT NONHALOGENATED SOLVENTS: XYLENE, ACETONE, ETHYL ACETATE, ETHYL BENZENE, ETHYL ETHER, METHYL ISOBUTYL KETONE, N-BUTYL ALCOHOL, CYCLOHEXANONE, AND METHANOL; ALL SPENT SOLVENT MIXTURES/BLENDS CONTAINING, BEFORE USE, ONLY THE ABOVE SPENT NONHALOGENATED SOLVENTS; AND ALL SPENT SOLVENT MIXTURES/BLENDS CONTAINING, BEFORE USE, ONE OR MORE OF THE ABOVE NONHALOGENATED SOLVENTS, AND A TOTAL OF TEN PERCENT OR MORE (BY VOLUME) OF ONE OR MORE OF THOSE SOLVENTS LISTED IN F001, F002, F004, AND F005; AND STILL BOTTOMS FROM THE RECOVERY OF THESE SPENT SOLVENTS AND SPENT SOLVENT MIXTURES.

Waste Code: P001
Waste Description: 2H-1-BENZOPYRAN-2-ONE, 4-HYDROXY-3-(3-OXO-1-PHENYLBUTYL)-, & SALTS, WHEN PRESENT AT CONCENTRATIONS GREATER THAN 0.3% (OR) WARFARIN, & SALTS, WHEN PRESENT AT CONCENTRATIONS GREATER THAN 0.3%

Waste Code: P075
Waste Description: NICOTINE, & SALTS (OR) PYRIDINE, 3-(1-METHYL-2-PYRROLIDINYL)-,(S)-, & SALTS

Waste Code: U034
Waste Description: ACETALDEHYDE, TRICHLORO- (OR) CHLORAL

Waste Code: U057
Waste Description: CYCLOHEXANONE (I)

Waste Code: U279
Waste Description: U279

Handler - Owner Operator:

Owner/Operator Indicator:	Owner
Owner/Operator Name:	COSTCO WHOLESALE CORP
Legal Status:	Private
Date Became Current:	20091112
Date Ended Current:	Not reported
Owner/Operator Address:	999 LAKE DR
Owner/Operator City,State,Zip:	ISSAQUAH, WA 98027
Owner/Operator Telephone:	Not reported
Owner/Operator Telephone Ext:	Not reported
Owner/Operator Fax:	Not reported
Owner/Operator Email:	Not reported

Owner/Operator Indicator:	Operator
Owner/Operator Name:	COSTCO WHOLESALE CORPORATION
Legal Status:	Private
Date Became Current:	20091112
Date Ended Current:	Not reported
Owner/Operator Address:	999 LAKE DR
Owner/Operator City,State,Zip:	ISSAQUAH, WA 98027
Owner/Operator Telephone:	425-313-8100

COSTCO WHOLESALE #1062 (Continued) **1012186858**

Owner/Operator Telephone Ext: Not reported
Owner/Operator Fax: Not reported
Owner/Operator Email: Not reported

Owner/Operator Indicator: Owner
Owner/Operator Name: COSTCO WHOLESALE CORPORATION
Legal Status: Private
Date Became Current: 20091112
Date Ended Current: Not reported
Owner/Operator Address: 999 LAKE DRIVE
Owner/Operator City,State,Zip: ISSAQUAH, WA 98027
Owner/Operator Telephone: 425-313-8100
Owner/Operator Telephone Ext: Not reported
Owner/Operator Fax: Not reported
Owner/Operator Email: Not reported

Owner/Operator Indicator: Owner
Owner/Operator Name: COSTCO WHOLESALE CORPORATION
Legal Status: Private
Date Became Current: 20091112
Date Ended Current: Not reported
Owner/Operator Address: 999 LAKE DR
Owner/Operator City,State,Zip: ISSAQUAH, WA 98027
Owner/Operator Telephone: 425-313-8100
Owner/Operator Telephone Ext: Not reported
Owner/Operator Fax: Not reported
Owner/Operator Email: Not reported

Owner/Operator Indicator: Operator
Owner/Operator Name: ROB COOPE
Legal Status: Private
Date Became Current: 20090805
Date Ended Current: Not reported
Owner/Operator Address: Not reported
Owner/Operator City,State,Zip: Not reported
Owner/Operator Telephone: Not reported
Owner/Operator Telephone Ext: Not reported
Owner/Operator Fax: Not reported
Owner/Operator Email: Not reported

Owner/Operator Indicator: Operator
Owner/Operator Name: COSTCO WHOLESALE CORPORATION
Legal Status: Private
Date Became Current: 20091112
Date Ended Current: Not reported
Owner/Operator Address: 999 LAKE DRIVE
Owner/Operator City,State,Zip: ISSAQUAH, WA 98027
Owner/Operator Telephone: Not reported
Owner/Operator Telephone Ext: Not reported
Owner/Operator Fax: Not reported
Owner/Operator Email: Not reported

Owner/Operator Indicator: Operator
Owner/Operator Name: COSTCO WHOLESALE CORP
Legal Status: Private
Date Became Current: 20091112
Date Ended Current: Not reported

COSTCO WHOLESALE #1062 (Continued) **1012186858**

Owner/Operator Address:	999 LAKE DR
Owner/Operator City,State,Zip:	ISSAQUAH, WA 98027
Owner/Operator Telephone:	425-313-8100
Owner/Operator Telephone Ext:	Not reported
Owner/Operator Fax:	Not reported
Owner/Operator Email:	Not reported
Owner/Operator Indicator:	Operator
Owner/Operator Name:	ROB COOPE
Legal Status:	Private
Date Became Current:	20090805
Date Ended Current:	Not reported
Owner/Operator Address:	Not reported
Owner/Operator City,State,Zip:	Not reported
Owner/Operator Telephone:	Not reported
Owner/Operator Telephone Ext:	Not reported
Owner/Operator Fax:	Not reported
Owner/Operator Email:	Not reported
Owner/Operator Indicator:	Owner
Owner/Operator Name:	COSTCO WHOLESALE CORPORATE
Legal Status:	Private
Date Became Current:	20091112
Date Ended Current:	Not reported
Owner/Operator Address:	999 LAKE DR
Owner/Operator City,State,Zip:	ISSAQUAH, WA 98027
Owner/Operator Telephone:	425-313-8100
Owner/Operator Telephone Ext:	Not reported
Owner/Operator Fax:	Not reported
Owner/Operator Email:	Not reported
Owner/Operator Indicator:	Operator
Owner/Operator Name:	COSTCO WHOLESALE CORP
Legal Status:	Private
Date Became Current:	20091112
Date Ended Current:	Not reported
Owner/Operator Address:	999 LAKE DR
Owner/Operator City,State,Zip:	ISSAQUAH, WA 98027
Owner/Operator Telephone:	425-313-6674
Owner/Operator Telephone Ext:	Not reported
Owner/Operator Fax:	Not reported
Owner/Operator Email:	RTHOMPSON@COSTCO.COM
Owner/Operator Indicator:	Owner
Owner/Operator Name:	COSTCO WHOLESALE CORPORATE
Legal Status:	Private
Date Became Current:	20080901
Date Ended Current:	Not reported
Owner/Operator Address:	999 LAKE DR
Owner/Operator City,State,Zip:	ISSAQUAH, WA 98027
Owner/Operator Telephone:	Not reported
Owner/Operator Telephone Ext:	Not reported
Owner/Operator Fax:	Not reported
Owner/Operator Email:	Not reported
Owner/Operator Indicator:	Owner
Owner/Operator Name:	COSTCO WHOLESALE CORP

COSTCO WHOLESALE #1062 (Continued) **1012186858**

Legal Status:	Private
Date Became Current:	20091112
Date Ended Current:	Not reported
Owner/Operator Address:	999 LAKE DR
Owner/Operator City,State,Zip:	ISSAQUAH, WA 98027
Owner/Operator Telephone:	425-313-8113
Owner/Operator Telephone Ext:	Not reported
Owner/Operator Fax:	Not reported
Owner/Operator Email:	RTHOMPSON@COSTCO.COM

Historic Generators:

Receive Date:	20140311
Handler Name:	COSTCO WHOLESALE #1062
Federal Waste Generator Description:	Large Quantity Generator
State District Owner:	NY
Large Quantity Handler of Universal Waste:	No
Recognized Trader Importer:	No
Recognized Trader Exporter:	No
Spent Lead Acid Battery Importer:	No
Spent Lead Acid Battery Exporter:	No
Current Record:	No
Non Storage Recycler Activity:	Not reported
Electronic Manifest Broker:	Not reported

Receive Date:	20180131
Handler Name:	COSTCO WHOLESALE #1062
Federal Waste Generator Description:	Large Quantity Generator
State District Owner:	NY
Large Quantity Handler of Universal Waste:	No
Recognized Trader Importer:	No
Recognized Trader Exporter:	No
Spent Lead Acid Battery Importer:	No
Spent Lead Acid Battery Exporter:	No
Current Record:	No
Non Storage Recycler Activity:	No
Electronic Manifest Broker:	No

Receive Date:	20200226
Handler Name:	COSTCO WHOLESALE #1062
Federal Waste Generator Description:	Large Quantity Generator
State District Owner:	NY
Large Quantity Handler of Universal Waste:	No
Recognized Trader Importer:	No
Recognized Trader Exporter:	No
Spent Lead Acid Battery Importer:	No
Spent Lead Acid Battery Exporter:	No
Current Record:	Yes
Non Storage Recycler Activity:	No
Electronic Manifest Broker:	No

Receive Date:	20090813
Handler Name:	COSTCO WHOLESALE #1062
Federal Waste Generator Description:	Conditionally Exempt Small Quantity Generator
State District Owner:	NY
Large Quantity Handler of Universal Waste:	No
Recognized Trader Importer:	No
Recognized Trader Exporter:	No

COSTCO WHOLESALE #1062 (Continued) **1012186858**

Spent Lead Acid Battery Importer: No
Spent Lead Acid Battery Exporter: No
Current Record: No
Non Storage Recycler Activity: Not reported
Electronic Manifest Broker: Not reported

Receive Date: 20130917
Handler Name: COSTCO WHOLESALE #1062
Federal Waste Generator Description: Large Quantity Generator
State District Owner: NY
Large Quantity Handler of Universal Waste: No
Recognized Trader Importer: No
Recognized Trader Exporter: No
Spent Lead Acid Battery Importer: No
Spent Lead Acid Battery Exporter: No
Current Record: No
Non Storage Recycler Activity: Not reported
Electronic Manifest Broker: Not reported

Receive Date: 20171016
Handler Name: COSTCO WHOLESALE #1062
Federal Waste Generator Description: Small Quantity Generator
State District Owner: NY
Large Quantity Handler of Universal Waste: No
Recognized Trader Importer: No
Recognized Trader Exporter: No
Spent Lead Acid Battery Importer: No
Spent Lead Acid Battery Exporter: No
Current Record: No
Non Storage Recycler Activity: No
Electronic Manifest Broker: No

List of NAICS Codes and Descriptions:
NAICS Code: 445291
NAICS Description: BAKED GOODS RETAILERS

NAICS Code: 44611
NAICS Description: PHARMACIES AND DRUG STORES

NAICS Code: 446110
NAICS Description: PHARMACIES AND DRUG STORES

NAICS Code: 452311
NAICS Description: WAREHOUSE CLUBS AND SUPERCENTERS

NAICS Code: 45291
NAICS Description: WAREHOUSE CLUBS AND SUPERCENTERS

NAICS Code: 812922
NAICS Description: ONE-HOUR PHOTOFINISHING

Facility Has Received Notices of Violation:
Found Violation: Yes
Agency Which Determined Violation: State
Violation Short Description: TSD IS-Preparedness and Prevention
Date Violation was Determined: 20170214

COSTCO WHOLESALE #1062 (Continued) **1012186858**

Actual Return to Compliance Date: 20170412
Return to Compliance Qualifier: Documented
Violation Responsible Agency: State
Scheduled Compliance Date: Not reported
Enforcement Identifier: 001
Date of Enforcement Action: 20170321
Enforcement Responsible Agency: State
Enforcement Docket Number: Not reported
Enforcement Attorney: Not reported
Corrective Action Component: No
Appeal Initiated Date: Not reported
Appeal Resolution Date: Not reported
Disposition Status Date: Not reported
Disposition Status: Not reported
Disposition Status Description: Not reported
Consent/Final Order Sequence Number: Not reported
Consent/Final Order Respondent Name: Not reported
Consent/Final Order Lead Agency: Not reported
Enforcement Type: WRITTEN INFORMAL
Enforcement Responsible Person: NYCMK
Enforcement Responsible Sub-Organization: R2
SEP Sequence Number: Not reported
SEP Expenditure Amount: Not reported
SEP Scheduled Completion Date: Not reported
SEP Actual Date: Not reported
SEP Defaulted Date: Not reported
SEP Type: Not reported
SEP Type Description: Not reported
Proposed Amount: Not reported
Final Monetary Amount: Not reported
Paid Amount: Not reported
Final Count: Not reported
Final Amount: Not reported

Found Violation: Yes
Agency Which Determined Violation: State
Violation Short Description: State Statute or Regulation
Date Violation was Determined: 20170214
Actual Return to Compliance Date: 20170412
Return to Compliance Qualifier: Documented
Violation Responsible Agency: State
Scheduled Compliance Date: Not reported
Enforcement Identifier: 001
Date of Enforcement Action: 20170321
Enforcement Responsible Agency: State
Enforcement Docket Number: Not reported
Enforcement Attorney: Not reported
Corrective Action Component: No
Appeal Initiated Date: Not reported
Appeal Resolution Date: Not reported
Disposition Status Date: Not reported
Disposition Status: Not reported
Disposition Status Description: Not reported
Consent/Final Order Sequence Number: Not reported
Consent/Final Order Respondent Name: Not reported
Consent/Final Order Lead Agency: Not reported
Enforcement Type: WRITTEN INFORMAL

COSTCO WHOLESALE #1062 (Continued) **1012186858**

Enforcement Responsible Person: NYCMK
Enforcement Responsible Sub-Organization: R2
SEP Sequence Number: Not reported
SEP Expenditure Amount: Not reported
SEP Scheduled Completion Date: Not reported
SEP Actual Date: Not reported
SEP Defaulted Date: Not reported
SEP Type: Not reported
SEP Type Description: Not reported
Proposed Amount: Not reported
Final Monetary Amount: Not reported
Paid Amount: Not reported
Final Count: Not reported
Final Amount: Not reported

Evaluation Action Summary:
Evaluation Date: 20170214
Evaluation Responsible Agency: State
Found Violation: Yes
Evaluation Type Description: COMPLIANCE EVALUATION INSPECTION ON-SITE
Evaluation Responsible Person Identifier: NYCMK
Evaluation Responsible Sub-Organization: R2
Actual Return to Compliance Date: 20170412
Scheduled Compliance Date: Not reported
Date of Request: Not reported
Date Response Received: Not reported
Request Agency: Not reported
Former Citation: Not reported

Evaluation Date: 20170214
Evaluation Responsible Agency: State
Found Violation: Yes
Evaluation Type Description: COMPLIANCE EVALUATION INSPECTION ON-SITE
Evaluation Responsible Person Identifier: NYCMK
Evaluation Responsible Sub-Organization: R2
Actual Return to Compliance Date: 20170412
Scheduled Compliance Date: Not reported
Date of Request: Not reported
Date Response Received: Not reported
Request Agency: Not reported
Former Citation: Not reported

NY MANIFEST:
Name: COSTCO WHOLESALE #1062
Address: 517 E 117TH ST
City,State,Zip: NEW YORK, NY 10035
Country: USA
EPA ID: NYR000167205
Facility Status: Not reported
Location Address 1: 517 E 117TH ST
Code: BP
Location Address 2: Not reported
Total Tanks: Not reported
Location City: NEW YORK
Location State: NY

COSTCO WHOLESALE #1062 (Continued) **1012186858**

Location Zip: 10035
Location Zip 4: Not reported

NY MANIFEST:
EPAID: NYR000167205
Mailing Name: COSTCO WHOLESALE #1062
Mailing Contact: COSTCO WHOLESALE #1062
Mailing Address 1: 517 E 117TH ST
Mailing Address 2: Not reported
Mailing City: NEW YORK
Mailing State: NY
Mailing Zip: 10003
Mailing Zip 4: Not reported
Mailing Country: USA
Mailing Phone: Not reported

NY MANIFEST:
Document ID: Not reported
Manifest Status: Not reported
seq: Not reported
Year: 2018
Trans1 State ID: CTD983872698
Trans2 State ID: NJR000063677
Generator Ship Date: 12/04/2012
Trans1 Recv Date: 12/04/2012
Trans2 Recv Date: 12/10/2012
TSD Site Recv Date: 12/14/2012
Part A Recv Date: Not reported
Part B Recv Date: Not reported
Generator EPA ID: NYR000167205
Trans1 EPA ID: Not reported
Trans2 EPA ID: Not reported
TSDF ID 1: INR000110197
TSDF ID 2: Not reported
Manifest Tracking Number: 005194224FLE
Import Indicator: N
Export Indicator: N
Discr Quantity Indicator: N
Discr Type Indicator: N
Discr Residue Indicator: N
Discr Partial Reject Indicator: N
Discr Full Reject Indicator: N
Manifest Ref Number: Not reported
Alt Facility RCRA ID: Not reported
Alt Facility Sign Date: Not reported
MGMT Method Type Code: H141
Waste Code: Not reported
Waste Code: Not reported
Waste Code: Not reported
Waste Code: Not reported
Waste Code: Not reported
Waste Code: Not reported
Quantity: 2
Units: P - Pounds
Number of Containers: 1
Container Type: CF - Fiber or plastic boxes, cartons
Handling Method: L Landfill.

COSTCO WHOLESALE #1062 (Continued) **1012186858**

Specific Gravity:	1
Waste Code:	P075
Waste Code 1_2:	P001
Waste Code 1_3:	Not reported
Waste Code 1_4:	Not reported
Waste Code 1_5:	Not reported
Waste Code 1_6:	Not reported

Name:	TARGET STORE #2380
Address:	517 E 117TH ST STE 201
City,State,Zip:	NEW YORK, NY 10035-4410
Country:	USA
EPA ID:	NYR000176495
Facility Status:	Not reported
Location Address 1:	517 EAST 117TH STREET
Code:	BP
Location Address 2:	SUITE 201
Total Tanks:	Not reported
Location City:	NEW YORK
Location State:	NY
Location Zip:	10035
Location Zip 4:	4410

NY MANIFEST:

EPAID:	NYR000176495
Mailing Name:	TARGET STORE #2380
Mailing Contact:	MARIA CUELLAR
Mailing Address 1:	P O BOX 111
Mailing Address 2:	Not reported
Mailing City:	MINNEAPOLIS
Mailing State:	MN
Mailing Zip:	55440
Mailing Zip 4:	Not reported
Mailing Country:	USA
Mailing Phone:	2128350860

NY MANIFEST:

Document ID:	Not reported
Manifest Status:	Not reported
seq:	Not reported
Year:	2018
Trans1 State ID:	MAD039322250
Trans2 State ID:	ALD067138891
Generator Ship Date:	12/30/2013
Trans1 Recv Date:	12/30/2013
Trans2 Recv Date:	01/02/2014
TSD Site Recv Date:	01/11/2014
Part A Recv Date:	Not reported
Part B Recv Date:	Not reported
Generator EPA ID:	NYR000176495
Trans1 EPA ID:	Not reported
Trans2 EPA ID:	Not reported
TSDF ID 1:	NCD000648451
TSDF ID 2:	Not reported
Manifest Tracking Number:	006534340FLE
Import Indicator:	N

COSTCO WHOLESALE #1062 (Continued) **1012186858**

Export Indicator:	N
Discr Quantity Indicator:	N
Discr Type Indicator:	N
Discr Residue Indicator:	N
Discr Partial Reject Indicator:	N
Discr Full Reject Indicator:	N
Manifest Ref Number:	Not reported
Alt Facility RCRA ID:	Not reported
Alt Facility Sign Date:	Not reported
MGMT Method Type Code:	H141
Waste Code:	Not reported
Waste Code:	Not reported
Waste Code:	Not reported
Waste Code:	Not reported
Waste Code:	Not reported
Waste Code:	Not reported
Quantity:	9
Units:	P - Pounds
Number of Containers:	1
Container Type:	CF - Fiber or plastic boxes, cartons
Handling Method:	R Material recovery of more than 75 percent of the total material.
Specific Gravity:	1
Waste Code:	D009
Waste Code 1_2:	Not reported
Waste Code 1_3:	Not reported
Waste Code 1_4:	Not reported
Waste Code 1_5:	Not reported
Waste Code 1_6:	Not reported

Click this hyperlink while viewing on your computer to access
-1 additional NY MANIFEST: record(s) in the EDR Site Report.

S244 **TARGET STORE T2380** **RCRA-SQG** **1014399560**
South **517 E 117TH ST** **NYR000176495**
1/8-1/4 **NEW YORK, NY 10035**
0.168 mi.
885 ft. **Site 7 of 12 in cluster S**

Relative: RCRA-SQG:
Higher

Date Form Received by Agency:		20200605
Actual: Handler Name:	TARGET STORE T2380	
10 ft. Handler Address:		517 E 117TH ST
Handler City,State,Zip:		NEW YORK, NY 10035-4410
EPA ID:		NYR000176495
Contact Name:		STEVE MUSSER
Contact Address:		PO BOX 111
Contact City,State,Zip:		MINNEAPOLIS, MN 55440
Contact Telephone:		800-587-2228
Contact Fax:		Not reported
Contact Email:		POC@TARGET.COM
Contact Title:		SR COMPLIANCE DIRECTOR
EPA Region:		02
Land Type:		Private
Federal Waste Generator Description:		Small Quantity Generator
Non-Notifier:		Not reported
Biennial Report Cycle:		Not reported
Accessibility:		Not reported

TARGET STORE T2380 (Continued) **1014399560**

Active Site Indicator:	Handler Activities
State District Owner:	NY
State District:	NYSDEC R2
Mailing Address:	PO BOX 111
Mailing City,State,Zip:	MINNEAPOLIS, MN 55440
Owner Name:	TARGET CORPORATION
Owner Type:	Private
Operator Name:	TARGET CORPORATION
Operator Type:	Private
Short-Term Generator Activity:	No
Importer Activity:	No
Mixed Waste Generator:	No
Transporter Activity:	No
Transfer Facility Activity:	No
Recycler Activity with Storage:	No
Small Quantity On-Site Burner Exemption:	No
Smelting Melting and Refining Furnace Exemption:	No
Underground Injection Control:	No
Off-Site Waste Receipt:	No
Universal Waste Indicator:	No
Universal Waste Destination Facility:	No
Federal Universal Waste:	No
Active Site Fed-Reg Treatment Storage and Disposal Facility:	Not reported
Active Site Converter Treatment storage and Disposal Facility:	Not reported
Active Site State-Reg Treatment Storage and Disposal Facility:	Not reported
Active Site State-Reg Handler:	---
Federal Facility Indicator:	Not reported
Hazardous Secondary Material Indicator:	N
Sub-Part K Indicator:	Not reported
Commercial TSD Indicator:	No
Treatment Storage and Disposal Type:	Not reported
2018 GPRA Permit Baseline:	Not on the Baseline
2018 GPRA Renewals Baseline:	Not on the Baseline
Permit Renewals Workload Universe:	Not reported
Permit Workload Universe:	Not reported
Permit Progress Universe:	Not reported
Post-Closure Workload Universe:	Not reported
Closure Workload Universe:	Not reported
202 GPRA Corrective Action Baseline:	No
Corrective Action Workload Universe:	No
Subject to Corrective Action Universe:	No
Non-TSDFs Where RCRA CA has Been Imposed Universe:	No
TSDFs Potentially Subject to CA Under 3004 (u)/(v) Universe:	No
TSDFs Only Subject to CA under Discretionary Auth Universe:	No
Corrective Action Priority Ranking:	No NCAPS ranking
Environmental Control Indicator:	No
Institutional Control Indicator:	No
Human Exposure Controls Indicator:	N/A
Groundwater Controls Indicator:	N/A
Operating TSDF Universe:	Not reported
Full Enforcement Universe:	Not reported
Significant Non-Complier Universe:	No
Unaddressed Significant Non-Complier Universe:	No
Addressed Significant Non-Complier Universe:	No
Significant Non-Complier With a Compliance Schedule Universe:	No
Financial Assurance Required:	Not reported
Handler Date of Last Change:	20200622

TARGET STORE T2380 (Continued) **1014399560**

Recognized Trader-Importer:	No
Recognized Trader-Exporter:	No
Importer of Spent Lead Acid Batteries:	No
Exporter of Spent Lead Acid Batteries:	No
Recycler Activity Without Storage:	No
Manifest Broker:	No
Sub-Part P Indicator:	No

Biennial: List of Years
Year: 2015

Click Here for Biennial Reporting System Data:
Year: 2013

Click Here for Biennial Reporting System Data:

Hazardous Waste Summary:

Waste Code:	D001
Waste Description:	IGNITABLE WASTE
Waste Code:	D002
Waste Description:	CORROSIVE WASTE
Waste Code:	D004
Waste Description:	ARSENIC
Waste Code:	D005
Waste Description:	BARIUM
Waste Code:	D006
Waste Description:	CADMIUM
Waste Code:	D007
Waste Description:	CHROMIUM
Waste Code:	D008
Waste Description:	LEAD
Waste Code:	D009
Waste Description:	MERCURY
Waste Code:	D010
Waste Description:	SELENIUM
Waste Code:	D011
Waste Description:	SILVER
Waste Code:	D016
Waste Description:	2,4-D (2,4-DICHLOROPHENOXYACETIC ACID)
Waste Code:	D018
Waste Description:	BENZENE
Waste Code:	D024
Waste Description:	M-CRESOL

TARGET STORE T2380 (Continued) **1014399560**

Waste Code: D026
Waste Description: CRESOL

Waste Code: D027
Waste Description: 1,4-DICHLOROBENZENE

Waste Code: D028
Waste Description: 1,2-DICHLOROETHANE

Waste Code: D035
Waste Description: METHYL ETHYL KETONE

Waste Code: D039
Waste Description: TETRACHLOROETHYLENE

Waste Code: P001
Waste Description: 2H-1-BENZOPYRAN-2-ONE, 4-HYDROXY-3-(3-OXO-1-PHENYLBUTYL)-, & SALTS, WHEN PRESENT AT CONCENTRATIONS GREATER THAN 0.3% (OR) WARFARIN, & SALTS, WHEN PRESENT AT CONCENTRATIONS GREATER THAN 0.3%

Waste Code: P042
Waste Description: 1,2-BENZENEDIOL, 4-[1-HYDROXY-2-(METHYLAMINO)ETHYL]-, (R)- (OR) EPINEPHRINE

Waste Code: P046
Waste Description: ALPHA,ALPHA-DIMETHYLPHENETHYLAMINE (OR) BENZENEETHANAMINE, ALPHA, ALPHA-DIMETHYL-

Waste Code: P075
Waste Description: NICOTINE, & SALTS (OR) PYRIDINE, 3-(1-METHYL-2-PYRROLIDINYL)-,(S)-, & SALTS

Waste Code: P081
Waste Description: 1,2,3-PROPANETRIOL, TRINITRATE (R) (OR) NITROGLYCERINE (R)

Waste Code: U002
Waste Description: 2-PROPANONE (I) (OR) ACETONE (I)

Waste Code: U034
Waste Description: ACETALDEHYDE, TRICHLORO- (OR) CHLORAL

Waste Code: U035
Waste Description: BENZENEBUTANOIC ACID, 4-[BIS(2-CHLOROETHYL)AMINO]- (OR) CHLORAMBUCIL

Waste Code: U044
Waste Description: CHLOROFORM (OR) METHANE, TRICHLORO-

Waste Code: U058
Waste Description: 2H-1,3,2-OXAZAPHOSPHORIN-2-AMINE, N,N-BIS(2-CHLOROETHYL)TETRAHYDRO-, 2-OXIDE (OR) CYCLOPHOSPHAMIDE

Waste Code: U072
Waste Description: BENZENE, 1,4-DICHLORO- (OR) P-DICHLOROBENZENE

Waste Code: U122
Waste Description: FORMALDEHYDE

TARGET STORE T2380 (Continued) **1014399560**

Waste Code: U129
Waste Description: CYCLOHEXANE, 1,2,3,4,5,6-HEXACHLORO-, (1ALPHA, 2ALPHA, 3BETA, 4ALPHA, 5ALPHA, 6BETA)- (OR) LINDANE

Waste Code: U134
Waste Description: HYDROFLUORIC ACID (C,T) (OR) HYDROGEN FLUORIDE (C,T)

Waste Code: U150
Waste Description: L-PHENYLALANINE, 4-[BIS(2-CHLOROETHYL)AMINO]- (OR) MELPHALAN

Waste Code: U154
Waste Description: METHANOL (I) (OR) METHYL ALCOHOL (I)

Waste Code: U188
Waste Description: PHENOL

Waste Code: U200
Waste Description: RESERPINE (OR) YOHIMBAN-16-CARBOXYLIC ACID, 11,17-DIMETHOXY-18-[(3,4,5-TRIMETHOXYBENZOYL)OXY]-, METHYL ESTER, (3BETA, 16BETA, 17ALPHA, 18BETA, 20ALPHA)-

Waste Code: U279
Waste Description: U279

Handler - Owner Operator:
Owner/Operator Indicator: Owner
Owner/Operator Name: TARGET CORP
Legal Status: Private
Date Became Current: 20100712
Date Ended Current: Not reported
Owner/Operator Address: PO BOX 111
Owner/Operator City,State,Zip: MINNEAPOLIS, MN 55440-0111
Owner/Operator Telephone: 800-587-2228
Owner/Operator Telephone Ext: Not reported
Owner/Operator Fax: Not reported
Owner/Operator Email: Not reported

Owner/Operator Indicator: Owner
Owner/Operator Name: TARGET CORPORATION
Legal Status: Private
Date Became Current: 20100721
Date Ended Current: Not reported
Owner/Operator Address: PO BOX 111
Owner/Operator City,State,Zip: MINNEAPOLIS, MN 55440
Owner/Operator Telephone: 800-587-2228
Owner/Operator Telephone Ext: Not reported
Owner/Operator Fax: Not reported
Owner/Operator Email: Not reported

Owner/Operator Indicator: Operator
Owner/Operator Name: TARGET CORPORATION
Legal Status: Private
Date Became Current: 20100721
Date Ended Current: Not reported
Owner/Operator Address: PO BOX 111
Owner/Operator City,State,Zip: MINNEAPOLIS, MN 55440
Owner/Operator Telephone: Not reported

TARGET STORE T2380 (Continued) **1014399560**

Owner/Operator Telephone Ext:	Not reported
Owner/Operator Fax:	Not reported
Owner/Operator Email:	Not reported
Owner/Operator Indicator:	Operator
Owner/Operator Name:	TARGET CORPORATION
Legal Status:	Private
Date Became Current:	20100721
Date Ended Current:	Not reported
Owner/Operator Address:	PO BOX 111
Owner/Operator City,State,Zip:	MINNEAPOLIS, MN 55440
Owner/Operator Telephone:	800-587-2228
Owner/Operator Telephone Ext:	Not reported
Owner/Operator Fax:	Not reported
Owner/Operator Email:	POC@TARGET.COM
Owner/Operator Indicator:	Owner
Owner/Operator Name:	TARGET CORPORATION
Legal Status:	Private
Date Became Current:	20100725
Date Ended Current:	Not reported
Owner/Operator Address:	PO BOX 111
Owner/Operator City,State,Zip:	MINNEAPOLIS, MN 55440-0111
Owner/Operator Telephone:	800-587-2228
Owner/Operator Telephone Ext:	Not reported
Owner/Operator Fax:	Not reported
Owner/Operator Email:	Not reported
Owner/Operator Indicator:	Operator
Owner/Operator Name:	TARGET CORPORATION
Legal Status:	Private
Date Became Current:	20100725
Date Ended Current:	Not reported
Owner/Operator Address:	PO BOX 111
Owner/Operator City,State,Zip:	MINNEAPOLIS, MN 55440
Owner/Operator Telephone:	Not reported
Owner/Operator Telephone Ext:	Not reported
Owner/Operator Fax:	Not reported
Owner/Operator Email:	Not reported
Owner/Operator Indicator:	Operator
Owner/Operator Name:	TARGET CORP
Legal Status:	Private
Date Became Current:	20100712
Date Ended Current:	Not reported
Owner/Operator Address:	PO BOX 111
Owner/Operator City,State,Zip:	MINNEAPOLIS, MN 55440
Owner/Operator Telephone:	800-587-2228
Owner/Operator Telephone Ext:	Not reported
Owner/Operator Fax:	Not reported
Owner/Operator Email:	Not reported
Owner/Operator Indicator:	Owner
Owner/Operator Name:	TARGET CORPORATION
Legal Status:	Private
Date Became Current:	20100721
Date Ended Current:	Not reported

TARGET STORE T2380 (Continued) **1014399560**

Owner/Operator Address:	PO BOX 111
Owner/Operator City,State,Zip:	MINNEAPOLIS, MN 55440
Owner/Operator Telephone:	800-587-2228
Owner/Operator Telephone Ext:	Not reported
Owner/Operator Fax:	Not reported
Owner/Operator Email:	POC@TARGET.COM
Owner/Operator Indicator:	Owner
Owner/Operator Name:	TARGET CORPORATION
Legal Status:	Private
Date Became Current:	20100725
Date Ended Current:	Not reported
Owner/Operator Address:	PO BOX 111
Owner/Operator City,State,Zip:	MINNEAPOLIS, MN 55440
Owner/Operator Telephone:	800-587-2228
Owner/Operator Telephone Ext:	Not reported
Owner/Operator Fax:	Not reported
Owner/Operator Email:	Not reported
Owner/Operator Indicator:	Operator
Owner/Operator Name:	TARGET CORPORATION
Legal Status:	Private
Date Became Current:	20100725
Date Ended Current:	Not reported
Owner/Operator Address:	Not reported
Owner/Operator City,State,Zip:	Not reported
Owner/Operator Telephone:	Not reported
Owner/Operator Telephone Ext:	Not reported
Owner/Operator Fax:	Not reported
Owner/Operator Email:	Not reported

Historic Generators:

Receive Date:	20140305
Handler Name: TARGET STORE T2380	
Federal Waste Generator Description:	Large Quantity Generator
State District Owner:	NY
Large Quantity Handler of Universal Waste:	No
Recognized Trader Importer:	No
Recognized Trader Exporter:	No
Spent Lead Acid Battery Importer:	No
Spent Lead Acid Battery Exporter:	No
Current Record:	No
Non Storage Recycler Activity:	Not reported
Electronic Manifest Broker:	Not reported
Receive Date:	20160219
Handler Name: TARGET STORE T2380	
Federal Waste Generator Description:	Large Quantity Generator
State District Owner:	NY
Large Quantity Handler of Universal Waste:	No
Recognized Trader Importer:	No
Recognized Trader Exporter:	No
Spent Lead Acid Battery Importer:	No
Spent Lead Acid Battery Exporter:	No
Current Record:	No
Non Storage Recycler Activity:	Not reported
Electronic Manifest Broker:	Not reported

TARGET STORE T2380 (Continued) **1014399560**

Receive Date: 20100624
Handler Name: TARGET STORE #2380
Federal Waste Generator Description: Conditionally Exempt Small Quantity Generator
State District Owner: NY
Large Quantity Handler of Universal Waste: No
Recognized Trader Importer: No
Recognized Trader Exporter: No
Spent Lead Acid Battery Importer: No
Spent Lead Acid Battery Exporter: No
Current Record: No
Non Storage Recycler Activity: Not reported
Electronic Manifest Broker: Not reported

Receive Date: 20120222
Handler Name: TARGET STORE #T2380
Federal Waste Generator Description: Small Quantity Generator
State District Owner: NY
Large Quantity Handler of Universal Waste: No
Recognized Trader Importer: No
Recognized Trader Exporter: No
Spent Lead Acid Battery Importer: No
Spent Lead Acid Battery Exporter: No
Current Record: No
Non Storage Recycler Activity: Not reported
Electronic Manifest Broker: Not reported

Receive Date: 20200605
Handler Name: TARGET STORE T2380
Federal Waste Generator Description: Small Quantity Generator
State District Owner: NY
Large Quantity Handler of Universal Waste: No
Recognized Trader Importer: No
Recognized Trader Exporter: No
Spent Lead Acid Battery Importer: No
Spent Lead Acid Battery Exporter: No
Current Record: Yes
Non Storage Recycler Activity: No
Electronic Manifest Broker: No

List of NAICS Codes and Descriptions:
NAICS Code: 452112
NAICS Description: DISCOUNT DEPARTMENT STORES

NAICS Code: 452210
NAICS Description: DEPARTMENT STORES

Facility Has Received Notices of Violation:
Found Violation: No
Agency Which Determined Violation: Not reported
Violation Short Description: Not reported
Date Violation was Determined: Not reported
Actual Return to Compliance Date: Not reported
Return to Compliance Qualifier: Not reported
Violation Responsible Agency: Not reported
Scheduled Compliance Date: Not reported
Enforcement Identifier: Not reported

TARGET STORE T2380 (Continued) **1014399560**

Date of Enforcement Action:	Not reported
Enforcement Responsible Agency:	Not reported
Enforcement Docket Number:	Not reported
Enforcement Attorney:	Not reported
Corrective Action Component:	Not reported
Appeal Initiated Date:	Not reported
Appeal Resolution Date:	Not reported
Disposition Status Date:	Not reported
Disposition Status:	Not reported
Disposition Status Description:	Not reported
Consent/Final Order Sequence Number:	Not reported
Consent/Final Order Respondent Name:	Not reported
Consent/Final Order Lead Agency:	Not reported
Enforcement Type:	Not reported
Enforcement Responsible Person:	Not reported
Enforcement Responsible Sub-Organization:	Not reported
SEP Sequence Number:	Not reported
SEP Expenditure Amount:	Not reported
SEP Scheduled Completion Date:	Not reported
SEP Actual Date:	Not reported
SEP Defaulted Date:	Not reported
SEP Type:	Not reported
SEP Type Description:	Not reported
Proposed Amount:	Not reported
Final Monetary Amount:	Not reported
Paid Amount:	Not reported
Final Count:	Not reported
Final Amount:	Not reported

Evaluation Action Summary:

Evaluation Date:	20170330
Evaluation Responsible Agency:	EPA
Found Violation:	No
Evaluation Type Description:	COMPLIANCE EVALUATION INSPECTION ON-SITE
Evaluation Responsible Person Identifier:	R2STP
Evaluation Responsible Sub-Organization:	RCB
Actual Return to Compliance Date:	Not reported
Scheduled Compliance Date:	Not reported
Date of Request:	Not reported
Date Response Received:	Not reported
Request Agency:	Not reported
Former Citation:	Not reported

P245 **CON EDISON SERVICE BOX: 19972** **RCRA NonGen / NLR** **1016450870**
NW **251 E 121ST ST** **NY MANIFEST** **NYP004299004**
1/8-1/4 **NEW YORK, NY 10035**
0.168 mi.
887 ft. **Site 8 of 8 in cluster P**

Relative:
Higher

Actual:
13 ft.

RCRA NonGen / NLR:

Date Form Received by Agency:	20130504
Handler Name:	CON EDISON SERVICE BOX: 19972
Handler Address:	251 E 121ST ST
Handler City,State,Zip:	NEW YORK, NY 10035
EPA ID:	NYP004299004
Contact Name:	BENJAMIN BAMONTE

CON EDISON SERVICE BOX: 19972 (Continued) **1016450870**

Contact Address:	Not reported
Contact City,State,Zip:	Not reported
Contact Telephone:	212-894-9549
Contact Fax:	Not reported
Contact Email:	Not reported
Contact Title:	OPERATING SUPERVISOR
EPA Region:	02
Land Type:	Private
Federal Waste Generator Description:	Not a generator, verified
Non-Notifier:	Not reported
Biennial Report Cycle:	Not reported
Accessibility:	Not reported
Active Site Indicator:	Not reported
State District Owner:	NY
State District:	NYSDEC R2
Mailing Address:	Not reported
Mailing City,State,Zip:	NEW YORK, NY 10003
Owner Name:	Not reported
Owner Type:	Not reported
Operator Name:	Not reported
Operator Type:	Not reported
Short-Term Generator Activity:	No
Importer Activity:	No
Mixed Waste Generator:	No
Transporter Activity:	No
Transfer Facility Activity:	No
Recycler Activity with Storage:	No
Small Quantity On-Site Burner Exemption:	No
Smelting Melting and Refining Furnace Exemption:	No
Underground Injection Control:	No
Off-Site Waste Receipt:	No
Universal Waste Indicator:	No
Universal Waste Destination Facility:	No
Federal Universal Waste:	No
Active Site Fed-Reg Treatment Storage and Disposal Facility:	Not reported
Active Site Converter Treatment storage and Disposal Facility:	Not reported
Active Site State-Reg Treatment Storage and Disposal Facility:	Not reported
Active Site State-Reg Handler:	---
Federal Facility Indicator:	Not reported
Hazardous Secondary Material Indicator:	NN
Sub-Part K Indicator:	Not reported
Commercial TSD Indicator:	No
Treatment Storage and Disposal Type:	Not reported
2018 GPRA Permit Baseline:	Not on the Baseline
2018 GPRA Renewals Baseline:	Not on the Baseline
Permit Renewals Workload Universe:	Not reported
Permit Workload Universe:	Not reported
Permit Progress Universe:	Not reported
Post-Closure Workload Universe:	Not reported
Closure Workload Universe:	Not reported
202 GPRA Corrective Action Baseline:	No
Corrective Action Workload Universe:	No
Subject to Corrective Action Universe:	No
Non-TSDFs Where RCRA CA has Been Imposed Universe:	No
TSDFs Potentially Subject to CA Under 3004 (u)/(v) Universe:	No
TSDFs Only Subject to CA under Discretionary Auth Universe:	No
Corrective Action Priority Ranking:	No NCAPS ranking

CON EDISON SERVICE BOX: 19972 (Continued) **1016450870**

Environmental Control Indicator:	No
Institutional Control Indicator:	No
Human Exposure Controls Indicator:	N/A
Groundwater Controls Indicator:	N/A
Operating TSDF Universe:	Not reported
Full Enforcement Universe:	Not reported
Significant Non-Complier Universe:	No
Unaddressed Significant Non-Complier Universe:	No
Addressed Significant Non-Complier Universe:	No
Significant Non-Complier With a Compliance Schedule Universe:	No
Financial Assurance Required:	Not reported
Handler Date of Last Change:	20130910
Recognized Trader-Importer:	No
Recognized Trader-Exporter:	No
Importer of Spent Lead Acid Batteries:	No
Exporter of Spent Lead Acid Batteries:	No
Recycler Activity Without Storage:	Not reported
Manifest Broker:	Not reported
Sub-Part P Indicator:	No

Historic Generators:

Receive Date:	20130404
Handler Name: CON EDISON SERVICE BOX:	19972
Federal Waste Generator Description:	Conditionally Exempt Small Quantity Generator
State District Owner:	NY
Large Quantity Handler of Universal Waste:	No
Recognized Trader Importer:	No
Recognized Trader Exporter:	No
Spent Lead Acid Battery Importer:	No
Spent Lead Acid Battery Exporter:	No
Current Record:	No
Non Storage Recycler Activity:	Not reported
Electronic Manifest Broker:	Not reported

Receive Date:	20130504
Handler Name: CON EDISON SERVICE BOX:	19972
Federal Waste Generator Description:	Not a generator, verified
State District Owner:	NY
Large Quantity Handler of Universal Waste:	No
Recognized Trader Importer:	No
Recognized Trader Exporter:	No
Spent Lead Acid Battery Importer:	No
Spent Lead Acid Battery Exporter:	No
Current Record:	Yes
Non Storage Recycler Activity:	Not reported
Electronic Manifest Broker:	Not reported

List of NAICS Codes and Descriptions:

NAICS Codes:	No NAICS Codes Found

Facility Has Received Notices of Violations:

Violations:	No Violations Found

Evaluation Action Summary:

CON EDISON SERVICE BOX: 19972 (Continued) **1016450870**

Evaluations: No Evaluations Found

NY MANIFEST:

Name:	CON EDISON
Address:	251 E 121ST ST
City,State,Zip:	NEW YORK, NY 10035
Country:	USA
EPA ID:	NYP004299004
Facility Status:	Not reported
Location Address 1:	251 EAST 121ST ST
Code:	BP
Location Address 2:	SERV BOX 19972
Total Tanks:	Not reported
Location City:	NEW YORK
Location State:	NY
Location Zip:	10035
Location Zip 4:	Not reported

NY MANIFEST:

EPAID:	NYP004299004
Mailing Name:	CON EDISON
Mailing Contact:	TOM TEELING
Mailing Address 1:	4 IRVING PLACE - 15TH FLOOR
Mailing Address 2:	Not reported
Mailing City:	NEW YORK
Mailing State:	NY
Mailing Zip:	10003
Mailing Zip 4:	Not reported
Mailing Country:	USA
Mailing Phone:	2124603770

NY MANIFEST:

Document ID:	Not reported
Manifest Status:	Not reported
seq:	Not reported
Year:	2018
Trans1 State ID:	NJ0000027193
Trans2 State ID:	Not reported
Generator Ship Date:	04/04/2013
Trans1 Recv Date:	04/04/2013
Trans2 Recv Date:	Not reported
TSD Site Recv Date:	04/09/2013
Part A Recv Date:	Not reported
Part B Recv Date:	Not reported
Generator EPA ID:	NYP004299004
Trans1 EPA ID:	Not reported
Trans2 EPA ID:	Not reported
TSDF ID 1:	NJD002200046
TSDF ID 2:	Not reported
Manifest Tracking Number:	010707693JJK
Import Indicator:	N
Export Indicator:	N
Discr Quantity Indicator:	N
Discr Type Indicator:	N
Discr Residue Indicator:	N
Discr Partial Reject Indicator:	N

CON EDISON SERVICE BOX: 19972 (Continued) **1016450870**

Discr Full Reject Indicator:	N
Manifest Ref Number:	Not reported
Alt Facility RCRA ID:	Not reported
Alt Facility Sign Date:	Not reported
MGMT Method Type Code:	H110
Waste Code:	Not reported
Waste Code:	Not reported
Waste Code:	Not reported
Waste Code:	Not reported
Waste Code:	Not reported
Waste Code:	Not reported
Quantity:	200
Units:	P - Pounds
Number of Containers:	1
Container Type:	TT - Cargo tank, tank trucks
Handling Method:	T Chemical, physical, or biological treatment.
Specific Gravity:	1
Waste Code:	D008
Waste Code 1_2:	Not reported
Waste Code 1_3:	Not reported
Waste Code 1_4:	Not reported
Waste Code 1_5:	Not reported
Waste Code 1_6:	Not reported

Q246 **PLEASANT EAST APARTMENTS** **NY AST** **U003387518**
SSW **446 EAST 117TH STREET** **N/A**
1/8-1/4 **NEW YORK, NY 10035**
0.169 mi.
890 ft. **Site 10 of 10 in cluster Q**

Relative:
Higher

Actual:
11 ft.

AST:

Name:	PLEASANT EAST APARTMENTS
Address:	446 EAST 117TH STREET
City,State,Zip:	NEW YORK, NY 10035
Region:	STATE
DEC Region:	2
Site Status:	Unregulated/Closed
Facility Id:	2-295183
Program Type:	PBS
UTM X:	589984.98977
UTM Y:	4516649.23686
Expiration Date:	N/A
Site Type:	Apartment Building/Office Building

Affiliation Records:

Site Id:	13539
Affiliation Type:	Mail Contact
Company Name:	MHANY MGMT INC
Contact Type:	Not reported
Contact Name:	MELVIN GARCIA
Address1:	2-4 NEVINS ST
Address2:	Not reported
City:	BROOKLYN
State:	NY
Zip Code:	11217
Country Code:	001
Phone:	(718) 246-8080

PLEASANT EAST APARTMENTS (Continued) **U003387518**

EMail:	ISPELIOTIS@MUTUALHOUSINGNY.ORG
Fax Number:	Not reported
Modified By:	NTFREEMA
Date Last Modified:	2015-02-03

Site Id:	13539
Affiliation Type:	Facility Operator
Company Name:	PLEASANT EAST APARTMENTS
Contact Type:	Not reported
Contact Name:	MELVIN GARCIA
Address1:	Not reported
Address2:	Not reported
City:	Not reported
State:	NN
Zip Code:	Not reported
Country Code:	001
Phone:	(718) 855-1923
EMail:	Not reported
Fax Number:	Not reported
Modified By:	NTFREEMA
Date Last Modified:	2015-02-03

Site Id:	13539
Affiliation Type:	Emergency Contact
Company Name:	MHANY 2004 HDFC
Contact Type:	Not reported
Contact Name:	MELVIN GARCIA
Address1:	Not reported
Address2:	Not reported
City:	Not reported
State:	NN
Zip Code:	Not reported
Country Code:	999
Phone:	(718) 855-1923
EMail:	Not reported
Fax Number:	Not reported
Modified By:	NTFREEMA
Date Last Modified:	2015-02-03

Site Id:	13539
Affiliation Type:	Facility Owner
Company Name:	MHANY 2004 HDFC
Contact Type:	EXECUTIVE DIRECTOR
Contact Name:	ISMENE SPELIOTIS
Address1:	2-4 NEVINS ST
Address2:	Not reported
City:	BROOKLYN
State:	NY
Zip Code:	11217
Country Code:	001
Phone:	(718) 246-8080
EMail:	Not reported
Fax Number:	Not reported
Modified By:	NTFREEMA
Date Last Modified:	2015-02-03

PLEASANT EAST APARTMENTS (Continued) **U003387518**

Tank Info:

Tank Number:	001
Tank Id:	12068
Material Code:	0001
Common Name of Substance:	#2 Fuel Oil (On-Site Consumption)

Equipment Records:

	A99 - Tank Internal Protection - Other
	C01 - Pipe Location - Aboveground
	B04 - Tank External Protection - Fiberglass
	D01 - Pipe Type - Steel/Carbon Steel/Iron
	G99 - Tank Secondary Containment - Other
	I03 - Overfill - Automatic Shut-Off
	F99 - Pipe External Protection - Other
	H05 - Tank Leak Detection - In-Tank System (ATG)
Tank Location:	Aboveground - on saddles, legs, racks, etc.... Tank bottom is elevated above grade or tank pad, allowing visual inspection.
Tank Type:	Stainless Steel Alloy
Tank Status:	Closed - Removed
Pipe Model:	Not reported
Install Date:	01/01/1986
Capacity Gallons:	4000
Tightness Test Method:	-
Date Test:	Not reported
Next Test Date:	Not reported
Date Tank Closed:	10/21/2016
Register:	True
Modified By:	MXLAY
Last Modified:	08/26/2021
Material Name:	#2 fuel oil (on-site consumption)

T247 **452 E 117 ST** **NY AST** **A100292390**
South **452 E 117TH STREET** **N/A**
1/8-1/4 **NEW YORK, NY 10035**
0.169 mi.
890 ft. **Site 6 of 8 in cluster T**

Relative: **Higher**

Actual: **11 ft.**

AST:

Name:	452 E 117 ST
Address:	452 E 117TH STREET
City,State,Zip:	NEW YORK, NY 10035
Region:	STATE
DEC Region:	2
Site Status:	Active
Facility Id:	2-608852
Program Type:	PBS
UTM X:	590013.17518
UTM Y:	4516635.23045
Expiration Date:	04/01/2021
Site Type:	Apartment Building/Office Building

Affiliation Records:

Site Id:	30701
Affiliation Type:	Mail Contact
Company Name:	DMB PROPERTIES INC
Contact Type:	Not reported

452 E 117 ST (Continued) **A100292390**

Contact Name:	SERGIO SPODEK
Address1:	1695 LEXINGTON AVE
Address2:	Not reported
City:	NEW YORK
State:	NY
Zip Code:	10029
Country Code:	001
Phone:	(212) 348-5337
EMail:	SERGIO@DMBPROPERTIES.COM
Fax Number:	Not reported
Modified By:	DMPOKRZY
Date Last Modified:	2016-11-01

Site Id:	30701
Affiliation Type:	Facility Operator
Company Name:	452 E 117 ST
Contact Type:	Not reported
Contact Name:	DMB PROPERTIES INC
Address1:	Not reported
Address2:	Not reported
City:	Not reported
State:	NN
Zip Code:	Not reported
Country Code:	001
Phone:	(212) 348-5337
EMail:	Not reported
Fax Number:	Not reported
Modified By:	DMPOKRZY
Date Last Modified:	2016-11-01

Site Id:	30701
Affiliation Type:	Emergency Contact
Company Name:	A.L.F. PLEASANT LLC
Contact Type:	Not reported
Contact Name:	SERGIO SPODEK
Address1:	Not reported
Address2:	Not reported
City:	Not reported
State:	NN
Zip Code:	Not reported
Country Code:	999
Phone:	(646) 645-5166
EMail:	Not reported
Fax Number:	Not reported
Modified By:	DMPOKRZY
Date Last Modified:	2016-11-01

Site Id:	30701
Affiliation Type:	Facility Owner
Company Name:	A.L.F. PLEASANT LLC
Contact Type:	MANAGING AGENT
Contact Name:	SERGIO SPODEK
Address1:	1695 LEXINGTON AVE
Address2:	Not reported
City:	NEW YORK
State:	NY
Zip Code:	10029

452 E 117 ST (Continued) **A100292390**

Country Code:	001
Phone:	(212) 348-5337
EMail:	Not reported
Fax Number:	Not reported
Modified By:	DMPOKRZY
Date Last Modified:	2016-11-01

Tank Info:

Tank Number:	1
Tank Id:	65877
Material Code:	0001
Common Name of Substance:	#2 Fuel Oil (On-Site Consumption)

Equipment Records:

I05 - Overfill - Vent Whistle
G00 - Tank Secondary Containment - None
L00 - Piping Leak Detection - None
C01 - Pipe Location - Aboveground
I04 - Overfill - Product Level Gauge (A/G)
J00 - Dispenser - None
E00 - Piping Secondary Containment - None
H00 - Tank Leak Detection - None
A00 - Tank Internal Protection - None
B01 - Tank External Protection - Painted/Asphalt Coating
D01 - Pipe Type - Steel/Carbon Steel/Iron
K00 - Spill Prevention - None
F00 - Pipe External Protection - None

Tank Location:	Aboveground - contact with impervious barrier... Tank bottom rests on impervious barrier, allowing visual indication of leaks.
Tank Type:	Steel/Carbon Steel/Iron
Tank Status:	In Service
Pipe Model:	Not reported
Install Date:	01/01/1990
Capacity Gallons:	1500
Tightness Test Method:	NN
Date Test:	Not reported
Next Test Date:	Not reported
Date Tank Closed:	Not reported
Register:	True
Modified By:	DMPOKRZY
Last Modified:	04/14/2017
Material Name:	#2 fuel oil (on-site consumption)

N248 **BEST FRIEND CLEANERS** **RCRA NonGen / NLR** **1004757321**
WNW **2327 SECOND AVE** **NY MANIFEST** **NYD986928257**
1/8-1/4 **NEW YORK, NY 10035**
0.169 mi.
890 ft. **Site 12 of 14 in cluster N**

Relative: **Higher**

Actual: **14 ft.**

RCRA NonGen / NLR:

Date Form Received by Agency:		20070101
Handler Name:	BEST FRIEND CLEANERS	
Handler Address:		2327 SECOND AVE
Handler City,State,Zip:		NEW YORK, NY 10035
EPA ID:		NYD986928257
Contact Name:		KAN CHU

BEST FRIEND CLEANERS (Continued) **1004757321**

Contact Address:	SECOND AVE
Contact City,State,Zip:	NEW YORK, NY 10035
Contact Telephone:	212-534-6407
Contact Fax:	Not reported
Contact Email:	Not reported
Contact Title:	Not reported
EPA Region:	02
Land Type:	Not reported
Federal Waste Generator Description:	Not a generator, verified
Non-Notifier:	Not reported
Biennial Report Cycle:	Not reported
Accessibility:	Not reported
Active Site Indicator:	Not reported
State District Owner:	NY
State District:	NYSDEC R2
Mailing Address:	SECOND AVE
Mailing City,State,Zip:	NEW YORK, NY 10035
Owner Name:	KAN AH CHU
Owner Type:	Private
Operator Name:	KAN AH CHU
Operator Type:	Private
Short-Term Generator Activity:	No
Importer Activity:	No
Mixed Waste Generator:	No
Transporter Activity:	No
Transfer Facility Activity:	No
Recycler Activity with Storage:	No
Small Quantity On-Site Burner Exemption:	No
Smelting Melting and Refining Furnace Exemption:	No
Underground Injection Control:	No
Off-Site Waste Receipt:	No
Universal Waste Indicator:	No
Universal Waste Destination Facility:	No
Federal Universal Waste:	No
Active Site Fed-Reg Treatment Storage and Disposal Facility:	Not reported
Active Site Converter Treatment storage and Disposal Facility:	Not reported
Active Site State-Reg Treatment Storage and Disposal Facility:	Not reported
Active Site State-Reg Handler:	---
Federal Facility Indicator:	Not reported
Hazardous Secondary Material Indicator:	N
Sub-Part K Indicator:	Not reported
Commercial TSD Indicator:	No
Treatment Storage and Disposal Type:	Not reported
2018 GPRA Permit Baseline:	Not on the Baseline
2018 GPRA Renewals Baseline:	Not on the Baseline
Permit Renewals Workload Universe:	Not reported
Permit Workload Universe:	Not reported
Permit Progress Universe:	Not reported
Post-Closure Workload Universe:	Not reported
Closure Workload Universe:	Not reported
202 GPRA Corrective Action Baseline:	No
Corrective Action Workload Universe:	No
Subject to Corrective Action Universe:	No
Non-TSDFs Where RCRA CA has Been Imposed Universe:	No
TSDFs Potentially Subject to CA Under 3004 (u)/(v) Universe:	No
TSDFs Only Subject to CA under Discretionary Auth Universe:	No
Corrective Action Priority Ranking:	No NCAPS ranking

BEST FRIEND CLEANERS (Continued) **1004757321**

Environmental Control Indicator:	No
Institutional Control Indicator:	No
Human Exposure Controls Indicator:	N/A
Groundwater Controls Indicator:	N/A
Operating TSDF Universe:	Not reported
Full Enforcement Universe:	Not reported
Significant Non-Complier Universe:	No
Unaddressed Significant Non-Complier Universe:	No
Addressed Significant Non-Complier Universe:	No
Significant Non-Complier With a Compliance Schedule Universe:	No
Financial Assurance Required:	Not reported
Handler Date of Last Change:	20150414
Recognized Trader-Importer:	No
Recognized Trader-Exporter:	No
Importer of Spent Lead Acid Batteries:	No
Exporter of Spent Lead Acid Batteries:	No
Recycler Activity Without Storage:	No
Manifest Broker:	No
Sub-Part P Indicator:	No

Hazardous Waste Summary:

Waste Code:	D000
Waste Description:	Not Defined
Waste Code:	D002
Waste Description:	CORROSIVE WASTE
Waste Code:	F002
Waste Description:	THE FOLLOWING SPENT HALOGENATED SOLVENTS: TETRACHLOROETHYLENE, METHYLENE CHLORIDE, TRICHLOROETHYLENE, 1,1,1-TRICHLOROETHANE, CHLOROBENZENE, 1,1,2-TRICHLORO-1,2,2-TRIFLUOROETHANE, ORTHO-DICHLOROBENZENE, TRICHLOROFLUOROMETHANE, AND 1,1,2, TRICHLOROETHANE; ALL SPENT SOLVENT MIXTURES/BLENDS CONTAINING, BEFORE USE, A TOTAL OF TEN PERCENT OR MORE (BY VOLUME) OF ONE OR MORE OF THE ABOVE HALOGENATED SOLVENTS OR THOSE SOLVENTS LISTED IN F001, F004, AND F005; AND STILL BOTTOMS FROM THE RECOVERY OF THESE SPENT SOLVENTS AND SPENT SOLVENT MIXTURES.

Handler - Owner Operator:

Owner/Operator Indicator:	Owner
Owner/Operator Name:	KAN AH CHU
Legal Status:	Private
Date Became Current:	Not reported
Date Ended Current:	Not reported
Owner/Operator Address:	2327 2ND AVE
Owner/Operator City,State,Zip:	NEW YORK, NY 10035
Owner/Operator Telephone:	212-534-6407
Owner/Operator Telephone Ext:	Not reported
Owner/Operator Fax:	Not reported
Owner/Operator Email:	Not reported
Owner/Operator Indicator:	Owner
Owner/Operator Name:	KAN AH CHU
Legal Status:	Private
Date Became Current:	Not reported

BEST FRIEND CLEANERS (Continued) **1004757321**

Date Ended Current:	Not reported
Owner/Operator Address:	2327 2ND AVE
Owner/Operator City,State,Zip:	NEW YORK, NY 10035
Owner/Operator Telephone:	212-534-6407
Owner/Operator Telephone Ext:	Not reported
Owner/Operator Fax:	Not reported
Owner/Operator Email:	Not reported
Owner/Operator Indicator:	Operator
Owner/Operator Name:	KAN AH CHU
Legal Status:	Private
Date Became Current:	Not reported
Date Ended Current:	Not reported
Owner/Operator Address:	2327 2ND AVE
Owner/Operator City,State,Zip:	NEW YORK, NY 10035
Owner/Operator Telephone:	212-534-6407
Owner/Operator Telephone Ext:	Not reported
Owner/Operator Fax:	Not reported
Owner/Operator Email:	Not reported

Historic Generators:

Receive Date:	20060101
Handler Name: BEST FRIEND CLEANERS	
Federal Waste Generator Description:	Not a generator, verified
State District Owner:	NY
Large Quantity Handler of Universal Waste:	No
Recognized Trader Importer:	No
Recognized Trader Exporter:	No
Spent Lead Acid Battery Importer:	No
Spent Lead Acid Battery Exporter:	No
Current Record:	No
Non Storage Recycler Activity:	Not reported
Electronic Manifest Broker:	Not reported
Receive Date:	20070101
Handler Name: BEST FRIEND CLEANERS	
Federal Waste Generator Description:	Not a generator, verified
State District Owner:	NY
Large Quantity Handler of Universal Waste:	No
Recognized Trader Importer:	No
Recognized Trader Exporter:	No
Spent Lead Acid Battery Importer:	No
Spent Lead Acid Battery Exporter:	No
Current Record:	Yes
Non Storage Recycler Activity:	Not reported
Electronic Manifest Broker:	Not reported
Receive Date:	19940228
Handler Name: BEST FRIEND CLEANERS	
Federal Waste Generator Description:	Conditionally Exempt Small Quantity Generator
State District Owner:	NY
Large Quantity Handler of Universal Waste:	No
Recognized Trader Importer:	No
Recognized Trader Exporter:	No
Spent Lead Acid Battery Importer:	No
Spent Lead Acid Battery Exporter:	No
Current Record:	No

BEST FRIEND CLEANERS (Continued) **1004757321**

Non Storage Recycler Activity: Not reported
Electronic Manifest Broker: Not reported

List of NAICS Codes and Descriptions:
NAICS Codes: No NAICS Codes Found

Facility Has Received Notices of Violations:
Violations: No Violations Found

Evaluation Action Summary:
Evaluations: No Evaluations Found

NY MANIFEST:
Name: NEW APPLE CLEANERS
Address: 2327 SECOND AVE
City,State,Zip: NEW YORK, NY 10035
Country: USA
EPA ID: NYD986928257
Facility Status: Not reported
Location Address 1: 2327 SECOND AVENUE
Code: BP
Location Address 2: Not reported
Total Tanks: Not reported
Location City: NEW YORK
Location State: NY
Location Zip: 10035
Location Zip 4: Not reported

NY MANIFEST:
EPAID: NYD986928257
Mailing Name: NEW APPLE CLEANERS
Mailing Contact: NEW APPLE CLEANERS
Mailing Address 1: 2327 SECOND AVENUE
Mailing Address 2: Not reported
Mailing City: NEW YORK
Mailing State: NY
Mailing Zip: 10035
Mailing Zip 4: Not reported
Mailing Country: USA
Mailing Phone: 2123606509

NY MANIFEST:
Document ID: Not reported
Manifest Status: Not reported
seq: Not reported
Year: 2018
Trans1 State ID: NYD064748304
Trans2 State ID: NJD080631369
Generator Ship Date: 11/20/2013
Trans1 Recv Date: 11/20/2013
Trans2 Recv Date: 11/25/2013
TSD Site Recv Date: 11/27/2013
Part A Recv Date: Not reported
Part B Recv Date: Not reported

BEST FRIEND CLEANERS (Continued) **1004757321**

Generator EPA ID:	NYD986928257
Trans1 EPA ID:	Not reported
Trans2 EPA ID:	Not reported
TSDF ID 1:	NJD980536593
TSDF ID 2:	Not reported
Manifest Tracking Number:	008760163JJK
Import Indicator:	N
Export Indicator:	N
Discr Quantity Indicator:	N
Discr Type Indicator:	N
Discr Residue Indicator:	N
Discr Partial Reject Indicator:	N
Discr Full Reject Indicator:	N
Manifest Ref Number:	Not reported
Alt Facility RCRA ID:	Not reported
Alt Facility Sign Date:	Not reported
MGMT Method Type Code:	H141
Waste Code:	Not reported
Waste Code:	Not reported
Waste Code:	Not reported
Waste Code:	Not reported
Waste Code:	Not reported
Waste Code:	Not reported
Quantity:	935
Units:	P - Pounds
Number of Containers:	2
Container Type:	DM - Metal drums, barrels
Handling Method:	B Incineration, heat recovery, burning.
Specific Gravity:	1
Waste Code:	F002
Waste Code 1_2:	Not reported
Waste Code 1_3:	Not reported
Waste Code 1_4:	Not reported
Waste Code 1_5:	Not reported
Waste Code 1_6:	Not reported

S249 **EAST RIVER PLAZA/TIAGO HOLDINGS LLC** **NY MANIFEST** **1009235109**
South **525 E 117TH ST** **N/A**
1/8-1/4 **NEW YORK, NY 10035**
0.169 mi.
891 ft. **Site 8 of 12 in cluster S**

Relative: NY MANIFEST:
Higher

Actual:
10 ft.

Name:	EAST RIVER PLAZA/TIAGO HOLDINGS LLC
Address:	525 E 117TH ST
City,State,Zip:	NEW YORK, NY 10035
Country:	USA
EPA ID:	NYP000957142
Facility Status:	Not reported
Location Address 1:	525 E 117TH ST
Code:	BP
Location Address 2:	Not reported
Total Tanks:	Not reported
Location City:	NEW YORK
Location State:	NY
Location Zip:	10035
Location Zip 4:	Not reported

EAST RIVER PLAZA/TIAGO HOLDINGS LLC (Continued) **1009235109**

NY MANIFEST:

EPAID:	NYP000957142
Mailing Name:	EAST RIVER PLAZA/TIAGO HOLDINGS LLC
Mailing Contact:	N/S
Mailing Address 1:	300 ROBBINS LANE
Mailing Address 2:	Not reported
Mailing City:	SYOSSET
Mailing State:	NY
Mailing Zip:	11791
Mailing Zip 4:	Not reported
Mailing Country:	USA
Mailing Phone:	5169210800

X250 **WAGNER** **NY CBS** **S102639147**
NNW **124TH STREET BET. 1ST & 2ND AVE.** **NY CBS AST** **N/A**
1/8-1/4 **MANHATTAN, NY 10035**
0.171 mi.
903 ft. **Site 1 of 9 in cluster X**

Relative:
Higher

Actual:
12 ft.

CBS:

Name:	WAGNER
Address:	124TH STREET BET. 1ST & 2ND AVE.
City,State,Zip:	MANHATTAN, NY 10035
CBS Number:	2-000145
Program Type:	CBS
Facility Status:	Inactive
Expiration Date:	Not reported
Dec Region:	2
UTMX:	589975.29310
UTMY:	4517323.29101

CBS AST:

CBS Number:	2-000145
ICS Number:	2-700521
PBS Number:	Not reported
MOSF Number:	Not reported
SPDES Number:	Not reported
Facility Status:	IN SERVICE
Facility Type:	F
Telephone:	(212) 534-4238
Facility Town:	NEW YORK CITY
Region:	STATE
Expiration Date:	12/08/2001
Total Capacity of All Active Tanks(gal):	550
Operator:	DAVE WEEKS
Emergency Contact:	JON MAZZA
Emergency Phone:	(718) 383-6363
Owner Name:	N.Y.C. DEPT. OF PARKS & RECREATION
Owner Address:	16 W 61 ST.
Owner City,St,Zip:	MANHATTAN, NY 10023
Owner Telephone:	(212) 397-3100
Owner Type:	Local Government
Owner Sub Type:	Not reported
Mail Name:	N.Y.C. DEPT. OF PARKS & RECREATION
Mail Contact Addr:	16 W 61 ST.
Mail Contact Addr2:	Not reported

WAGNER (Continued) **S102639147**

Mail Contact Contact:	JON MAZZA-MANH BORO OFFICE
Mail Contact City,St,Zip:	MANHATTAN, NY 10023
Mail Phone:	(212) 397-3100
Tank Id:	001
CAS Number:	7782505
Federal ID:	Not reported
Tank Status:	In Service
Install Date:	00/00
Tank Closed:	Not reported
Capacity (Gal):	550
Chemical:	Chlorine
Tank Location:	Indoors, Aboveground
Tank Type:	Fiberglass reinforced plastic [FRP]
Total Tanks:	1
Tank Secret:	False
Tank Secondary Containment:	None
Tank Error Status:	No Missing Data
Date Entered:	07/19/1989
Certified Date:	11/05/1999
Substance:	Single Hazardous Substance on DEC List
Internal Protection:	None
External Protection:	None
Pipe Location:	Aboveground
Pipe Type:	Double Walled Fiberglass
Pipe Internal:	None
Pipe External:	Painted/Asphalt Coating
Pipe Flag:	Painted/Asphalt Coating
Leak Detection:	None
Overfill Protection:	None
Haz Percent:	14
Last Test:	Not reported
Due Date:	Not reported
SWIS Code:	6201
Lat/Long:	Not reported
Is Updated:	False
Renew Date:	09/29/93
Is It There:	False
Delinquent:	False
Date Expired:	12/08/91
Owner Mark:	1
Certificate Needs to be Printed:	False
Fiscal Amt for Registration Fee Correct:	True
Renewal Has Been Printed for Facility:	True
Pre-Printed Renewal App Last Printed:	09/06/2001

N251 **2321 2ND AVE** **NY AST** **A100291860**
West **2321 2ND AVE** **N/A**
1/8-1/4 **NEW YORK, NY 10035**
0.171 mi.
903 ft. **Site 13 of 14 in cluster N**

Relative: AST:
Higher

Name:	2321 2ND AVE
Address:	2321 2ND AVE
City,State,Zip:	NEW YORK, NY 10035
Region:	STATE
DEC Region:	2

Actual:
14 ft.

2321 2ND AVE (Continued) **A100291860**

Site Status: Unregulated/Closed
Facility Id: 2-607666
Program Type: PBS
UTM X: 589724.23681
UTM Y: 4516992.29451
Expiration Date: N/A
Site Type: Apartment Building/Office Building

Affiliation Records:

Site Id: 29518
Affiliation Type: Facility Operator
Company Name: 2321 2ND AVE
Contact Type: Not reported
Contact Name: ASST. COMMISSIONER/DAMP
Address1: Not reported
Address2: Not reported
City: Not reported
State: NN
Zip Code: Not reported
Country Code: 001
Phone: (212) 863-7301
EMail: Not reported
Fax Number: Not reported
Modified By: TRANSLAT
Date Last Modified: 2004-03-04

Site Id: 29518
Affiliation Type: Mail Contact
Company Name: NYC/HPD/DAMP
Contact Type: Not reported
Contact Name: ASST. COMMISSIONER/DAMP
Address1: 100 GOLD ST
Address2: #7Z5
City: NEW YORK
State: NY
Zip Code: 10038
Country Code: 001
Phone: (212) 863-7301
EMail: Not reported
Fax Number: Not reported
Modified By: TRANSLAT
Date Last Modified: 2004-03-04

Site Id: 29518
Affiliation Type: Facility Owner
Company Name: NYC/HPD/DAMP
Contact Type: Not reported
Contact Name: Not reported
Address1: 100 GOLD ST #7Z5
Address2: Not reported
City: NEW YORK
State: NY
Zip Code: 10038
Country Code: 001
Phone: (212) 863-7301
EMail: Not reported
Fax Number: Not reported
Modified By: DAFRANCI

2321 2ND AVE (Continued) **A100291860**

Date Last Modified: 2016-09-23

Site Id: 29518
Affiliation Type: Emergency Contact
Company Name: Not reported
Contact Type: Not reported
Contact Name: 213/215 MOTT ST. H.D.F.C.
Address1: Not reported
Address2: Not reported
City: Not reported
State: NN
Zip Code: Not reported
Country Code: 999
Phone: (646) 613-0908
EMail: Not reported
Fax Number: Not reported
Modified By: NRLOMBAR
Date Last Modified: 2008-03-04

Tank Info:

Tank Number: 001
Tank Id: 63349
Material Code: 0009
Common Name of Substance: Gasoline

Equipment Records:

I05 - Overfill - Vent Whistle
F00 - Pipe External Protection - None
H00 - Tank Leak Detection - None
G00 - Tank Secondary Containment - None
J02 - Dispenser - Suction Dispenser
C03 - Pipe Location - Aboveground/Underground Combination
A00 - Tank Internal Protection - None
B01 - Tank External Protection - Painted/Asphalt Coating
D01 - Pipe Type - Steel/Carbon Steel/Iron

Tank Location: Aboveground - contact with soil.... Tank bottom rests on soil, allowing no visual inspection.
Tank Type: Steel/Carbon Steel/Iron
Tank Status: Closed - Removed
Pipe Model: Not reported
Install Date: Not reported
Capacity Gallons: 1500
Tightness Test Method: NN
Date Test: Not reported
Next Test Date: Not reported
Date Tank Closed: 08/01/2002
Register: True
Modified By: CGFREEDM
Last Modified: 04/14/2017
Material Name: gasoline

O252 **CON EDISON SERVICE BOX: 19683** **RCRA NonGen / NLR** **1016450480**
SE **544 E 119TH ST OPPOSITE** **NY MANIFEST** **NYP004295051**
1/8-1/4 **NEW YORK, NY 10029**
0.172 mi.
909 ft. **Site 14 of 15 in cluster O**

Relative: **Lower**
Actual: **8 ft.**

RCRA NonGen / NLR:

Date Form Received by Agency:		20130421
Handler Name:	CON EDISON SERVICE BOX:	19683
Handler Address:		544 E 119TH ST OPPOSITE
Handler City,State,Zip:		NEW YORK, NY 10029
EPA ID:		NYP004295051
Contact Name:		JUAN RODRIGUEZ
Contact Address:		Not reported
Contact City,State,Zip:		Not reported
Contact Telephone:		347-865-5931
Contact Fax:		Not reported
Contact Email:		Not reported
Contact Title:		OPERATING SUPERVISOR
EPA Region:		02
Land Type:		Private
Federal Waste Generator Description:		Not a generator, verified
Non-Notifier:		Not reported
Biennial Report Cycle:		Not reported
Accessibility:		Not reported
Active Site Indicator:		Not reported
State District Owner:		NY
State District:		NYSDEC R2
Mailing Address:		Not reported
Mailing City,State,Zip:		NEW YORK, NY 10003
Owner Name:		Not reported
Owner Type:		Not reported
Operator Name:		Not reported
Operator Type:		Not reported
Short-Term Generator Activity:		No
Importer Activity:		No
Mixed Waste Generator:		No
Transporter Activity:		No
Transfer Facility Activity:		No
Recycler Activity with Storage:		No
Small Quantity On-Site Burner Exemption:		No
Smelting Melting and Refining Furnace Exemption:		No
Underground Injection Control:		No
Off-Site Waste Receipt:		No
Universal Waste Indicator:		No
Universal Waste Destination Facility:		No
Federal Universal Waste:		No
Active Site Fed-Reg Treatment Storage and Disposal Facility:		Not reported
Active Site Converter Treatment storage and Disposal Facility:		Not reported
Active Site State-Reg Treatment Storage and Disposal Facility:		Not reported
Active Site State-Reg Handler:		---
Federal Facility Indicator:		Not reported
Hazardous Secondary Material Indicator:		NN
Sub-Part K Indicator:		Not reported
Commercial TSD Indicator:		No
Treatment Storage and Disposal Type:		Not reported
2018 GPRA Permit Baseline:		Not on the Baseline
2018 GPRA Renewals Baseline:		Not on the Baseline
Permit Renewals Workload Universe:		Not reported

CON EDISON SERVICE BOX: 19683 (Continued) **1016450480**

Permit Workload Universe:	Not reported
Permit Progress Universe:	Not reported
Post-Closure Workload Universe:	Not reported
Closure Workload Universe:	Not reported
202 GPRA Corrective Action Baseline:	No
Corrective Action Workload Universe:	No
Subject to Corrective Action Universe:	No
Non-TSDFs Where RCRA CA has Been Imposed Universe:	No
TSDFs Potentially Subject to CA Under 3004 (u)/(v) Universe:	No
TSDFs Only Subject to CA under Discretionary Auth Universe:	No
Corrective Action Priority Ranking:	No NCAPS ranking
Environmental Control Indicator:	No
Institutional Control Indicator:	No
Human Exposure Controls Indicator:	N/A
Groundwater Controls Indicator:	N/A
Operating TSDF Universe:	Not reported
Full Enforcement Universe:	Not reported
Significant Non-Complier Universe:	No
Unaddressed Significant Non-Complier Universe:	No
Addressed Significant Non-Complier Universe:	No
Significant Non-Complier With a Compliance Schedule Universe:	No
Financial Assurance Required:	Not reported
Handler Date of Last Change:	20130910
Recognized Trader-Importer:	No
Recognized Trader-Exporter:	No
Importer of Spent Lead Acid Batteries:	No
Exporter of Spent Lead Acid Batteries:	No
Recycler Activity Without Storage:	Not reported
Manifest Broker:	Not reported
Sub-Part P Indicator:	No

Historic Generators:

Receive Date:	20130321
Handler Name: CON EDISON SERVICE BOX:	19683
Federal Waste Generator Description:	Conditionally Exempt Small Quantity Generator
State District Owner:	NY
Large Quantity Handler of Universal Waste:	No
Recognized Trader Importer:	No
Recognized Trader Exporter:	No
Spent Lead Acid Battery Importer:	No
Spent Lead Acid Battery Exporter:	No
Current Record:	No
Non Storage Recycler Activity:	Not reported
Electronic Manifest Broker:	Not reported

Receive Date:	20130421
Handler Name: CON EDISON SERVICE BOX:	19683
Federal Waste Generator Description:	Not a generator, verified
State District Owner:	NY
Large Quantity Handler of Universal Waste:	No
Recognized Trader Importer:	No
Recognized Trader Exporter:	No
Spent Lead Acid Battery Importer:	No
Spent Lead Acid Battery Exporter:	No
Current Record:	Yes
Non Storage Recycler Activity:	Not reported

CON EDISON SERVICE BOX: 19683 (Continued) **1016450480**

Electronic Manifest Broker: Not reported

List of NAICS Codes and Descriptions:
NAICS Codes: No NAICS Codes Found

Facility Has Received Notices of Violations:
Violations: No Violations Found

Evaluation Action Summary:
Evaluations: No Evaluations Found

NY MANIFEST:
Name: CON EDISON
Address: 544 E 119TH ST OPPOSITE
City,State,Zip: NEW YORK, NY 10029
Country: USA
EPA ID: NYP004295051
Facility Status: Not reported
Location Address 1: OPP 544 E 119TH ST
Code: BP
Location Address 2: SERV BOX 19683
Total Tanks: Not reported
Location City: NEW YORK
Location State: NY
Location Zip: 10029
Location Zip 4: Not reported

NY MANIFEST:
EPAID: NYP004295051
Mailing Name: CON EDISON
Mailing Contact: CON EDISON
Mailing Address 1: 4 IRVING PL 15TH FL
Mailing Address 2: Not reported
Mailing City: NEW YORK
Mailing State: NY
Mailing Zip: 10003
Mailing Zip 4: Not reported
Mailing Country: USA
Mailing Phone: 2124603770

NY MANIFEST:
Document ID: Not reported
Manifest Status: Not reported
seq: Not reported
Year: 2018
Trans1 State ID: NJ0000027193
Trans2 State ID: Not reported
Generator Ship Date: 03/21/2013
Trans1 Recv Date: 03/21/2013
Trans2 Recv Date: Not reported
TSD Site Recv Date: 03/22/2013
Part A Recv Date: Not reported
Part B Recv Date: Not reported
Generator EPA ID: NYP004295051

CON EDISON SERVICE BOX: 19683 (Continued) **1016450480**

Trans1 EPA ID:	Not reported
Trans2 EPA ID:	Not reported
TSDF ID 1:	NJD002200046
TSDF ID 2:	Not reported
Manifest Tracking Number:	010841436JJK
Import Indicator:	N
Export Indicator:	N
Discr Quantity Indicator:	N
Discr Type Indicator:	N
Discr Residue Indicator:	N
Discr Partial Reject Indicator:	N
Discr Full Reject Indicator:	N
Manifest Ref Number:	Not reported
Alt Facility RCRA ID:	Not reported
Alt Facility Sign Date:	Not reported
MGMT Method Type Code:	H110
Waste Code:	Not reported
Waste Code:	Not reported
Waste Code:	Not reported
Waste Code:	Not reported
Waste Code:	Not reported
Waste Code:	Not reported
Quantity:	500
Units:	P - Pounds
Number of Containers:	1
Container Type:	TT - Cargo tank, tank trucks
Handling Method:	T Chemical, physical, or biological treatment.
Specific Gravity:	1
Waste Code:	D008
Waste Code 1_2:	Not reported
Waste Code 1_3:	Not reported
Waste Code 1_4:	Not reported
Waste Code 1_5:	Not reported
Waste Code 1_6:	Not reported

X253 **MAYTAG LAUNDRY & DRY CLEAN** **RCRA NonGen / NLR** **1000395568**
NNW **2390 2ND AVE** **FINDS** **NYD982716656**
1/8-1/4 **NEW YORK, NY 10010** **ECHO**
0.173 mi. **NY MANIFEST**
912 ft. **Site 2 of 9 in cluster X**

Relative: **Higher**
Actual: **12 ft.**

RCRA NonGen / NLR:

Date Form Received by Agency:	20070101
Handler Name:	MAYTAG LAUNDRY & DRY CLEAN
Handler Address:	2390 2ND AVE
Handler City,State,Zip:	NEW YORK, NY 10010
EPA ID:	NYD982716656
Contact Name:	Not reported
Contact Address:	2ND AVE
Contact City,State,Zip:	NEW YORK, NY 10010
Contact Telephone:	Not reported
Contact Fax:	Not reported
Contact Email:	Not reported
Contact Title:	Not reported
EPA Region:	02
Land Type:	Not reported
Federal Waste Generator Description:	Not a generator, verified

MAYTAG LAUNDRY & DRY CLEAN (Continued) **1000395568**

Non-Notifier:	Not reported
Biennial Report Cycle:	Not reported
Accessibility:	Not reported
Active Site Indicator:	Not reported
State District Owner:	NY
State District:	NYSDEC R2
Mailing Address:	2ND AVE
Mailing City,State,Zip:	NEW YORK, NY 10010
Owner Name:	JOHN FELZ
Owner Type:	Private
Operator Name:	JOHN FELZ
Operator Type:	Private
Short-Term Generator Activity:	No
Importer Activity:	No
Mixed Waste Generator:	No
Transporter Activity:	No
Transfer Facility Activity:	No
Recycler Activity with Storage:	No
Small Quantity On-Site Burner Exemption:	No
Smelting Melting and Refining Furnace Exemption:	No
Underground Injection Control:	No
Off-Site Waste Receipt:	No
Universal Waste Indicator:	No
Universal Waste Destination Facility:	No
Federal Universal Waste:	No
Active Site Fed-Reg Treatment Storage and Disposal Facility:	Not reported
Active Site Converter Treatment storage and Disposal Facility:	Not reported
Active Site State-Reg Treatment Storage and Disposal Facility:	Not reported
Active Site State-Reg Handler:	---
Federal Facility Indicator:	Not reported
Hazardous Secondary Material Indicator:	N
Sub-Part K Indicator:	Not reported
Commercial TSD Indicator:	No
Treatment Storage and Disposal Type:	Not reported
2018 GPRA Permit Baseline:	Not on the Baseline
2018 GPRA Renewals Baseline:	Not on the Baseline
Permit Renewals Workload Universe:	Not reported
Permit Workload Universe:	Not reported
Permit Progress Universe:	Not reported
Post-Closure Workload Universe:	Not reported
Closure Workload Universe:	Not reported
202 GPRA Corrective Action Baseline:	No
Corrective Action Workload Universe:	No
Subject to Corrective Action Universe:	No
Non-TSDFs Where RCRA CA has Been Imposed Universe:	No
TSDFs Potentially Subject to CA Under 3004 (u)/(v) Universe:	No
TSDFs Only Subject to CA under Discretionary Auth Universe:	No
Corrective Action Priority Ranking:	No NCAPS ranking
Environmental Control Indicator:	No
Institutional Control Indicator:	No
Human Exposure Controls Indicator:	N/A
Groundwater Controls Indicator:	N/A
Operating TSDF Universe:	Not reported
Full Enforcement Universe:	Not reported
Significant Non-Complier Universe:	No
Unaddressed Significant Non-Complier Universe:	No
Addressed Significant Non-Complier Universe:	No

MAYTAG LAUNDRY & DRY CLEAN (Continued) **1000395568**

Significant Non-Complier With a Compliance Schedule Universe:	No
Financial Assurance Required:	Not reported
Handler Date of Last Change:	20150414
Recognized Trader-Importer:	No
Recognized Trader-Exporter:	No
Importer of Spent Lead Acid Batteries:	No
Exporter of Spent Lead Acid Batteries:	No
Recycler Activity Without Storage:	No
Manifest Broker:	No
Sub-Part P Indicator:	No

Hazardous Waste Summary:

Waste Code:	D000
Waste Description:	Not Defined
Waste Code:	F002
Waste Description:	THE FOLLOWING SPENT HALOGENATED SOLVENTS: TETRACHLOROETHYLENE, METHYLENE CHLORIDE, TRICHLOROETHYLENE, 1,1,1-TRICHLOROETHANE, CHLOROBENZENE, 1,1,2-TRICHLORO-1,2,2-TRIFLUOROETHANE, ORTHO-DICHLOROBENZENE, TRICHLOROFLUOROMETHANE, AND 1,1,2, TRICHLOROETHANE; ALL SPENT SOLVENT MIXTURES/BLENDS CONTAINING, BEFORE USE, A TOTAL OF TEN PERCENT OR MORE (BY VOLUME) OF ONE OR MORE OF THE ABOVE HALOGENATED SOLVENTS OR THOSE SOLVENTS LISTED IN F001, F004, AND F005; AND STILL BOTTOMS FROM THE RECOVERY OF THESE SPENT SOLVENTS AND SPENT SOLVENT MIXTURES.

Handler - Owner Operator:

Owner/Operator Indicator:	Owner
Owner/Operator Name:	JOHN FELZ
Legal Status:	Private
Date Became Current:	Not reported
Date Ended Current:	Not reported
Owner/Operator Address:	NOT REQUIRED
Owner/Operator City,State,Zip:	NOT REQUIRED, WY 99999
Owner/Operator Telephone:	212-555-1212
Owner/Operator Telephone Ext:	Not reported
Owner/Operator Fax:	Not reported
Owner/Operator Email:	Not reported
Owner/Operator Indicator:	Operator
Owner/Operator Name:	JOHN FELZ
Legal Status:	Private
Date Became Current:	Not reported
Date Ended Current:	Not reported
Owner/Operator Address:	NOT REQUIRED
Owner/Operator City,State,Zip:	NOT REQUIRED, WY 99999
Owner/Operator Telephone:	212-555-1212
Owner/Operator Telephone Ext:	Not reported
Owner/Operator Fax:	Not reported
Owner/Operator Email:	Not reported
Owner/Operator Indicator:	Owner
Owner/Operator Name:	JOHN FELZ
Legal Status:	Private
Date Became Current:	Not reported

MAYTAG LAUNDRY & DRY CLEAN (Continued) **1000395568**

Date Ended Current: Not reported
Owner/Operator Address: NOT REQUIRED
Owner/Operator City,State,Zip: NOT REQUIRED, WY 99999
Owner/Operator Telephone: 212-555-1212
Owner/Operator Telephone Ext: Not reported
Owner/Operator Fax: Not reported
Owner/Operator Email: Not reported

Historic Generators:

Receive Date: 19990708
Handler Name: MAYTAG LAUNDRY & DRY CLEAN
Federal Waste Generator Description: Not a generator, verified
State District Owner: NY
Large Quantity Handler of Universal Waste: No
Recognized Trader Importer: No
Recognized Trader Exporter: No
Spent Lead Acid Battery Importer: No
Spent Lead Acid Battery Exporter: No
Current Record: No
Non Storage Recycler Activity: Not reported
Electronic Manifest Broker: Not reported

Receive Date: 20060101
Handler Name: MAYTAG LAUNDRY & DRY CLEAN
Federal Waste Generator Description: Not a generator, verified
State District Owner: NY
Large Quantity Handler of Universal Waste: No
Recognized Trader Importer: No
Recognized Trader Exporter: No
Spent Lead Acid Battery Importer: No
Spent Lead Acid Battery Exporter: No
Current Record: No
Non Storage Recycler Activity: Not reported
Electronic Manifest Broker: Not reported

Receive Date: 20070101
Handler Name: MAYTAG LAUNDRY & DRY CLEAN
Federal Waste Generator Description: Not a generator, verified
State District Owner: NY
Large Quantity Handler of Universal Waste: No
Recognized Trader Importer: No
Recognized Trader Exporter: No
Spent Lead Acid Battery Importer: No
Spent Lead Acid Battery Exporter: No
Current Record: Yes
Non Storage Recycler Activity: Not reported
Electronic Manifest Broker: Not reported

Receive Date: 19881019
Handler Name: MAYTAG LAUNDRY & DRY CLEAN
Federal Waste Generator Description: Small Quantity Generator
State District Owner: NY
Large Quantity Handler of Universal Waste: No
Recognized Trader Importer: No
Recognized Trader Exporter: No
Spent Lead Acid Battery Importer: No
Spent Lead Acid Battery Exporter: No

MAYTAG LAUNDRY & DRY CLEAN (Continued) **1000395568**

Current Record: No
Non Storage Recycler Activity: Not reported
Electronic Manifest Broker: Not reported

List of NAICS Codes and Descriptions:
NAICS Codes: No NAICS Codes Found

Facility Has Received Notices of Violations:
Violations: No Violations Found

Evaluation Action Summary:
Evaluations: No Evaluations Found

FINDS:
Registry ID: 110004425444

Click Here:

Environmental Interest/Information System:
RCRAInfo is a national information system that supports the Resource Conservation and Recovery Act (RCRA) program through the tracking of events and activities related to facilities that generate, transport, and treat, store, or dispose of hazardous waste. RCRAInfo allows RCRA program staff to track the notification, permit, compliance, and corrective action activities required under RCRA.

Click this hyperlink while viewing on your computer to access additional FINDS: detail in the EDR Site Report.

ECHO:
Envid: 1000395568
Registry ID: 110004425444
DFR URL: http://echo.epa.gov/detailed-facility-report?fid=110004425444
Name: MAYTAG LAUNDRY & DRY CLEAN
Address: 2390 2ND AVE
City,State,Zip: NEW YORK, NY 10010

NY MANIFEST:
Name: MAYTAG LAUNDRY & DRY CLEAN
Address: 2390 2ND AVE
City,State,Zip: NEW YORK, NY 10010
Country: USA
EPA ID: NYD982716656
Facility Status: Not reported
Location Address 1: 2390 2ND AVENUE
Code: BP
Location Address 2: Not reported
Total Tanks: Not reported
Location City: NEW YORK
Location State: NY
Location Zip: 10010
Location Zip 4: Not reported

NY MANIFEST:
EPAID: NYD982716656

MAYTAG LAUNDRY & DRY CLEAN (Continued) **1000395568**

Mailing Name:	MAYTAG LAUNDRY & DRY CLEAN
Mailing Contact:	MR FELTZ
Mailing Address 1:	2390 2ND AVENUE
Mailing Address 2:	Not reported
Mailing City:	NEW YORK
Mailing State:	NY
Mailing Zip:	10010
Mailing Zip 4:	Not reported
Mailing Country:	USA
Mailing Phone:	2122544222

S254 **CON EDISON SERVICE BOX: 19354** **NJ MANIFEST** **S117987043**
South **511 E 117TH ST E OF PLEASANT AVE** **N/A**
1/8-1/4 **NEW YORK, NY 10035**
0.173 mi.
913 ft. **Site 9 of 12 in cluster S**

Relative: **Higher**

Actual: **10 ft.**

NJ MANIFEST:

EPA Id:	NYP004279071
Mail Address:	IRVING PL, RM 828
Mail City/State/Zip:	NEW YORK, NY 10003
Facility Phone:	Not reported
Emergency Phone:	Not reported
Contact:	JOSE MONTALVO
Comments:	Not reported
SIC Code:	Not reported
County:	NY061
Municipal:	Not reported
Previous EPA Id:	Not reported
Gen Flag:	Not reported
Trans Flag:	Not reported
TSDF Flag:	Not reported
Name Change:	Not reported
Date Change:	Not reported

Manifest:

Manifest Number:	010840166JJK
EPA ID:	NYP004279071
Date Shipped:	11/27/2012
TSDF EPA ID:	NJD002200046
Transporter EPA ID:	NJ0000027193
Transporter 2 EPA ID:	Not reported
Transporter 3 EPA ID:	Not reported
Transporter 4 EPA ID:	Not reported
Transporter 5 EPA ID:	Not reported
Transporter 6 EPA ID:	Not reported
Transporter 7 EPA ID:	Not reported
Transporter 8 EPA ID:	Not reported
Transporter 9 EPA ID:	Not reported
Transporter 10 EPA ID:	Not reported
Date Trans1 Transported Waste:	Not reported
Date Trans2 Transported Waste:	Not reported
Date Trans3 Transported Waste:	Not reported
Date Trans4 Transported Waste:	Not reported
Date Trans5 Transported Waste:	Not reported
Date Trans6 Transported Waste:	Not reported
Date Trans7 Transported Waste:	Not reported

CON EDISON SERVICE BOX: 19354 (Continued) **S117987043**

Date Trans8 Transported Waste:	Not reported
Date Trans9 Transported Waste:	Not reported
Date Trans10 Transported Waste:	Not reported
Date TSDF Received Waste:	Not reported
TSDF EPA Facility Name:	Not reported
QTY Units:	Not reported
Transporter SEQ ID:	Not reported
Transporter-1 Date:	Not reported
Waste SEQ ID:	Not reported
Waste Type Code 2:	Not reported
Waste Type Code 3:	Not reported
Waste Type Code 4:	Not reported
Waste Type Code 5:	Not reported
Waste Type Code 6:	Not reported
Date Accepted:	Not reported
Manifest Discrepancy Type:	Not reported
Data Entry Number:	Not reported
Was Load Rejected:	NEW YORK, NY 10003
Reason Load Was Rejected:	Not reported

Waste:

Manifest Year:	Not reported
Waste Code:	D008
Hand Code:	Not reported
Quantity:	500.00 Pounds

S255 **CON EDISON SERVICE BOX: 19354** **RCRA NonGen / NLR** **1016149244**
South **511 E 117TH ST E OF PLEASANT AVE** **NYP004279071**
1/8-1/4 **NEW YORK, NY 10035**
0.173 mi.
913 ft. **Site 10 of 12 in cluster S**

Relative: **Higher**

Actual: **10 ft.**

RCRA NonGen / NLR:

Date Form Received by Agency:		20170728
Handler Name:	CON EDISON SERVICE BOX:	19354
Handler Address:		511 E 117TH ST E OF PLEASANT AVE
Handler City,State,Zip:		NEW YORK, NY 10035
EPA ID:		NYP004279071
Contact Name:		JOSE MONTALVO
Contact Address:		Not reported
Contact City,State,Zip:		Not reported
Contact Telephone:		212-427-1331
Contact Fax:		Not reported
Contact Email:		Not reported
Contact Title:		OPERATING SUPERVISOR
EPA Region:		02
Land Type:		Private
Federal Waste Generator Description:		Not a generator, verified
Non-Notifier:		Not reported
Biennial Report Cycle:		Not reported
Accessibility:		Not reported
Active Site Indicator:		Not reported
State District Owner:		NY
State District:		NYSDEC R2
Mailing Address:		IRVING PL, RM 828

CON EDISON SERVICE BOX: 19354 (Continued) **1016149244**

Mailing City,State,Zip:	NEW YORK, NY 10003
Owner Name:	Not reported
Owner Type:	Not reported
Operator Name:	Not reported
Operator Type:	Not reported
Short-Term Generator Activity:	No
Importer Activity:	No
Mixed Waste Generator:	No
Transporter Activity:	No
Transfer Facility Activity:	No
Recycler Activity with Storage:	No
Small Quantity On-Site Burner Exemption:	No
Smelting Melting and Refining Furnace Exemption:	No
Underground Injection Control:	No
Off-Site Waste Receipt:	No
Universal Waste Indicator:	No
Universal Waste Destination Facility:	No
Federal Universal Waste:	No
Active Site Fed-Reg Treatment Storage and Disposal Facility:	Not reported
Active Site Converter Treatment storage and Disposal Facility:	Not reported
Active Site State-Reg Treatment Storage and Disposal Facility:	Not reported
Active Site State-Reg Handler:	---
Federal Facility Indicator:	Not reported
Hazardous Secondary Material Indicator:	NN
Sub-Part K Indicator:	Not reported
Commercial TSD Indicator:	No
Treatment Storage and Disposal Type:	Not reported
2018 GPRA Permit Baseline:	Not on the Baseline
2018 GPRA Renewals Baseline:	Not on the Baseline
Permit Renewals Workload Universe:	Not reported
Permit Workload Universe:	Not reported
Permit Progress Universe:	Not reported
Post-Closure Workload Universe:	Not reported
Closure Workload Universe:	Not reported
202 GPRA Corrective Action Baseline:	No
Corrective Action Workload Universe:	No
Subject to Corrective Action Universe:	No
Non-TSDFs Where RCRA CA has Been Imposed Universe:	No
TSDFs Potentially Subject to CA Under 3004 (u)/(v) Universe:	No
TSDFs Only Subject to CA under Discretionary Auth Universe:	No
Corrective Action Priority Ranking:	No NCAPS ranking
Environmental Control Indicator:	No
Institutional Control Indicator:	No
Human Exposure Controls Indicator:	N/A
Groundwater Controls Indicator:	N/A
Operating TSDF Universe:	Not reported
Full Enforcement Universe:	Not reported
Significant Non-Complier Universe:	No
Unaddressed Significant Non-Complier Universe:	No
Addressed Significant Non-Complier Universe:	No
Significant Non-Complier With a Compliance Schedule Universe:	No
Financial Assurance Required:	Not reported
Handler Date of Last Change:	20171127
Recognized Trader-Importer:	No
Recognized Trader-Exporter:	No
Importer of Spent Lead Acid Batteries:	No
Exporter of Spent Lead Acid Batteries:	No

CON EDISON SERVICE BOX: 19354 (Continued) **1016149244**

Recycler Activity Without Storage: No
Manifest Broker: No
Sub-Part P Indicator: No

Historic Generators:

Receive Date: 20121127
Handler Name: CON EDISON SERVICE BOX: 19354
Federal Waste Generator Description: Conditionally Exempt Small Quantity Generator
State District Owner: NY
Large Quantity Handler of Universal Waste: No
Recognized Trader Importer: No
Recognized Trader Exporter: No
Spent Lead Acid Battery Importer: No
Spent Lead Acid Battery Exporter: No
Current Record: No
Non Storage Recycler Activity: Not reported
Electronic Manifest Broker: Not reported

Receive Date: 20170728
Handler Name: CON EDISON SERVICE BOX: 19354
Federal Waste Generator Description: Not a generator, verified
State District Owner: NY
Large Quantity Handler of Universal Waste: No
Recognized Trader Importer: No
Recognized Trader Exporter: No
Spent Lead Acid Battery Importer: No
Spent Lead Acid Battery Exporter: No
Current Record: Yes
Non Storage Recycler Activity: No
Electronic Manifest Broker: No

List of NAICS Codes and Descriptions:
NAICS Codes: No NAICS Codes Found

Facility Has Received Notices of Violations:
Violations: No Violations Found

Evaluation Action Summary:
Evaluations: No Evaluations Found

O256 **CON EDISON** **NY MANIFEST** **S117317471**
SE **548 E 119TH ST OPP** **N/A**
1/8-1/4 **NEW YORK, NY 10035**
0.173 mi.
914 ft. **Site 15 of 15 in cluster O**

Relative: NY MANIFEST:
Lower
Name: CON EDISON
Actual: Address: 548 E 119TH ST OPP
8 ft. City,State,Zip: NEW YORK, NY 10035
Country: USA
EPA ID: NYP004649109
Facility Status: Not reported
Location Address 1: 548 E 119TH ST OPP

CON EDISON (Continued) **S117317471**

Code:	BP
Location Address 2:	MH 49678
Total Tanks:	Not reported
Location City:	NEW YORK
Location State:	NY
Location Zip:	10035
Location Zip 4:	Not reported

NY MANIFEST:

EPAID:	NYP004649109
Mailing Name:	CON EDISON
Mailing Contact:	CON EDISON
Mailing Address 1:	4 IRVING PL 15TH FL
Mailing Address 2:	Not reported
Mailing City:	NEW YORK
Mailing State:	NY
Mailing Zip:	10003
Mailing Zip 4:	Not reported
Mailing Country:	USA
Mailing Phone:	2124603770

NY MANIFEST:

Document ID:	Not reported
Manifest Status:	Not reported
seq:	Not reported
Year:	2018
Trans1 State ID:	NJD003812047
Trans2 State ID:	Not reported
Generator Ship Date:	09/05/2014
Trans1 Recv Date:	09/05/2014
Trans2 Recv Date:	Not reported
TSD Site Recv Date:	09/08/2014
Part A Recv Date:	Not reported
Part B Recv Date:	Not reported
Generator EPA ID:	NYP004649109
Trans1 EPA ID:	Not reported
Trans2 EPA ID:	Not reported
TSDF ID 1:	NJD991291105
TSDF ID 2:	Not reported
Manifest Tracking Number:	002563310GBF
Import Indicator:	N
Export Indicator:	N
Discr Quantity Indicator:	N
Discr Type Indicator:	N
Discr Residue Indicator:	N
Discr Partial Reject Indicator:	N
Discr Full Reject Indicator:	N
Manifest Ref Number:	Not reported
Alt Facility RCRA ID:	Not reported
Alt Facility Sign Date:	Not reported
MGMT Method Type Code:	H110
Waste Code:	Not reported
Waste Code:	Not reported
Waste Code:	Not reported
Waste Code:	Not reported
Waste Code:	Not reported
Waste Code:	Not reported

CON EDISON (Continued) **S117317471**

Quantity:	1000
Units:	P - Pounds
Number of Containers:	1
Container Type:	TT - Cargo tank, tank trucks
Handling Method:	T Chemical, physical, or biological treatment.
Specific Gravity:	1
Waste Code:	D008
Waste Code 1_2:	Not reported
Waste Code 1_3:	Not reported
Waste Code 1_4:	Not reported
Waste Code 1_5:	Not reported
Waste Code 1_6:	Not reported

S257 **EAST RIVER PLAZA** **NY UST U004046612**
South **524-534 EAST 117TH STREET** **NY AST N/A**
1/8-1/4 **NEW YORK, NY 10035**
0.174 mi.
921 ft. **Site 11 of 12 in cluster S**

Relative: **Higher**

Actual: **10 ft.**

UST:

Name:	EAST RIVER PLAZA
Address:	524-534 EAST 117TH STREET
City,State,Zip:	NEW YORK, NY 10035
Id/Status:	2-609365 / Unregulated/Closed
Program Type:	PBS
Region:	STATE
DEC Region:	2
Expiration Date:	N/A
UTM X:	590089.05958
UTM Y:	4516597.26162
Site Type:	Other

Affiliation Records:

Site Id:	31209
Affiliation Type:	Facility Owner
Company Name:	TIAGO HOLDINGS, LLC
Contact Type:	MEMBER
Contact Name:	DAVID BLUMENFELD
Address1:	300 ROBBINS LANE
Address2:	Not reported
City:	SYOSSET
State:	NY
Zip Code:	11791
Country Code:	001
Phone:	(516) 921-0800
EMail:	Not reported
Fax Number:	Not reported
Modified By:	NRLOMBAR
Date Last Modified:	2006-08-10

Site Id:	31209
Affiliation Type:	Mail Contact
Company Name:	BLUMENFELD DEVELOPMENT GROUP
Contact Type:	Not reported
Contact Name:	PETER MYKYTYN
Address1:	300 ROBBINS LANE
Address2:	Not reported

EAST RIVER PLAZA (Continued) **U004046612**

City:	SYOSSET
State:	NY
Zip Code:	11791
Country Code:	001
Phone:	(516) 921-0800
EMail:	Not reported
Fax Number:	Not reported
Modified By:	NRLOMBAR
Date Last Modified:	2004-08-10

Site Id:	31209
Affiliation Type:	Emergency Contact
Company Name:	TIAGO HOLDINGS, LLC
Contact Type:	Not reported
Contact Name:	PETER MYKYTYN
Address1:	Not reported
Address2:	Not reported
City:	Not reported
State:	NN
Zip Code:	Not reported
Country Code:	999
Phone:	(516) 921-0800
EMail:	Not reported
Fax Number:	Not reported
Modified By:	NRLOMBAR
Date Last Modified:	2004-08-10

Site Id:	31209
Affiliation Type:	Facility Operator
Company Name:	EAST RIVER PLAZA
Contact Type:	Not reported
Contact Name:	TIAGO HOLDINGS, LLC
Address1:	Not reported
Address2:	Not reported
City:	Not reported
State:	NN
Zip Code:	Not reported
Country Code:	001
Phone:	(516) 921-0800
EMail:	Not reported
Fax Number:	Not reported
Modified By:	NRLOMBAR
Date Last Modified:	2004-08-10

Tank Info:

Tank Number:	01
Tank ID:	67232
Tank Status:	Closed - Removed
Material Name:	Closed - Removed
Capacity Gallons:	550
Install Date:	Not reported
Date Tank Closed:	11/01/2003
Registered:	True
Tank Location:	Underground
Tank Type:	Steel/carbon steel
Material Code:	0009

EAST RIVER PLAZA (Continued) **U004046612**

Common Name of Substance: Gasoline

Tightness Test Method: NN
Date Test: Not reported
Next Test Date: Not reported
Pipe Model: Not reported
Modified By: NRLOMBAR
Last Modified: 04/14/2017

Equipment Records:

C02 - Pipe Location - Underground/On-ground
G00 - Tank Secondary Containment - None
J02 - Dispenser - Suction Dispenser
B00 - Tank External Protection - None
F00 - Pipe External Protection - None
H00 - Tank Leak Detection - None
I00 - Overfill - None
A00 - Tank Internal Protection - None
D01 - Pipe Type - Steel/Carbon Steel/Iron

Tank Number: 02
Tank ID: 67233
Tank Status: Closed - Removed
Material Name: Closed - Removed
Capacity Gallons: 550
Install Date: Not reported
Date Tank Closed: 11/01/2003
Registered: True
Tank Location: Underground
Tank Type: Steel/carbon steel
Material Code: 0009
Common Name of Substance: Gasoline

Tightness Test Method: NN
Date Test: Not reported
Next Test Date: Not reported
Pipe Model: Not reported
Modified By: NRLOMBAR
Last Modified: 04/14/2017

Equipment Records:

C02 - Pipe Location - Underground/On-ground
G00 - Tank Secondary Containment - None
J02 - Dispenser - Suction Dispenser
B00 - Tank External Protection - None
F00 - Pipe External Protection - None
H00 - Tank Leak Detection - None
I00 - Overfill - None
A00 - Tank Internal Protection - None
D01 - Pipe Type - Steel/Carbon Steel/Iron

AST:
Name: EAST RIVER PLAZA
Address: 524-534 EAST 117TH STREET
City,State,Zip: NEW YORK, NY 10035
Region: STATE
DEC Region: 2

EAST RIVER PLAZA (Continued) **U004046612**

Site Status: Unregulated/Closed
Facility Id: 2-609365
Program Type: PBS
UTM X: 590089.05958
UTM Y: 4516597.26162
Expiration Date: N/A
Site Type: Other

Affiliation Records:

Site Id: 31209
Affiliation Type: Facility Owner
Company Name: TIAGO HOLDINGS, LLC
Contact Type: MEMBER
Contact Name: DAVID BLUMENFELD
Address1: 300 ROBBINS LANE
Address2: Not reported
City: SYOSSET
State: NY
Zip Code: 11791
Country Code: 001
Phone: (516) 921-0800
EMail: Not reported
Fax Number: Not reported
Modified By: NRLOMBAR
Date Last Modified: 2006-08-10

Site Id: 31209
Affiliation Type: Mail Contact
Company Name: BLUMENFELD DEVELOPMENT GROUP
Contact Type: Not reported
Contact Name: PETER MYKYTYN
Address1: 300 ROBBINS LANE
Address2: Not reported
City: SYOSSET
State: NY
Zip Code: 11791
Country Code: 001
Phone: (516) 921-0800
EMail: Not reported
Fax Number: Not reported
Modified By: NRLOMBAR
Date Last Modified: 2004-08-10

Site Id: 31209
Affiliation Type: Emergency Contact
Company Name: TIAGO HOLDINGS, LLC
Contact Type: Not reported
Contact Name: PETER MYKYTYN
Address1: Not reported
Address2: Not reported
City: Not reported
State: NN
Zip Code: Not reported
Country Code: 999
Phone: (516) 921-0800
EMail: Not reported
Fax Number: Not reported
Modified By: NRLOMBAR

EAST RIVER PLAZA (Continued) **U004046612**

Date Last Modified: 2004-08-10

Site Id: 31209
Affiliation Type: Facility Operator
Company Name: EAST RIVER PLAZA
Contact Type: Not reported
Contact Name: TIAGO HOLDINGS, LLC
Address1: Not reported
Address2: Not reported
City: Not reported
State: NN
Zip Code: Not reported
Country Code: 001
Phone: (516) 921-0800
EMail: Not reported
Fax Number: Not reported
Modified By: NRLOMBAR
Date Last Modified: 2004-08-10

Tank Info:

Tank Number: 03
Tank Id: 67234
Material Code: 0001
Common Name of Substance: #2 Fuel Oil (On-Site Consumption)

Equipment Records:

B05 - Tank External Protection - Jacketed
A00 - Tank Internal Protection - None
D01 - Pipe Type - Steel/Carbon Steel/Iron
H00 - Tank Leak Detection - None
I00 - Overfill - None
F00 - Pipe External Protection - None
G00 - Tank Secondary Containment - None
C01 - Pipe Location - Aboveground

Tank Location: Aboveground - contact with soil.... Tank bottom rests on soil, allowing no visual inspection.
Tank Type: Steel/Carbon Steel/Iron
Tank Status: Closed - Removed
Pipe Model: Not reported
Install Date: Not reported
Capacity Gallons: 1000
Tightness Test Method: NN
Date Test: Not reported
Next Test Date: Not reported
Date Tank Closed: 03/01/2004
Register: True
Modified By: NRLOMBAR
Last Modified: 04/14/2017
Material Name: #2 fuel oil (on-site consumption)

Tank Number: 04
Tank Id: 67235
Material Code: 0001
Common Name of Substance: #2 Fuel Oil (On-Site Consumption)

EAST RIVER PLAZA (Continued) **U004046612**

Equipment Records:

	B00 - Tank External Protection - None
	F00 - Pipe External Protection - None
	G00 - Tank Secondary Containment - None
	C01 - Pipe Location - Aboveground
	D01 - Pipe Type - Steel/Carbon Steel/Iron
	A00 - Tank Internal Protection - None
	I00 - Overfill - None
	H00 - Tank Leak Detection - None
Tank Location:	Aboveground - contact with soil.... Tank bottom rests on soil, allowing no visual inspection.
Tank Type:	Steel/Carbon Steel/Iron
Tank Status:	Closed - Removed
Pipe Model:	Not reported
Install Date:	Not reported
Capacity Gallons:	275
Tightness Test Method:	NN
Date Test:	Not reported
Next Test Date:	Not reported
Date Tank Closed:	11/01/2003
Register:	True
Modified By:	NRLOMBAR
Last Modified:	04/14/2017
Material Name:	#2 fuel oil (on-site consumption)

N258 **CON EDISON** **RCRA NonGen / NLR** **1014397998**
West **2315 2ND AVE N OF E 118TH ST** **NJ MANIFEST** **NYP004203436**
1/8-1/4 **NEW YORK, NY 10035** **NY MANIFEST**
0.175 mi.
922 ft. **Site 14 of 14 in cluster N**

Relative: **Higher**
Actual: **14 ft.**

RCRA NonGen / NLR:

Date Form Received by Agency:		20200402
Handler Name:	CON EDISON	
Handler Address:		2315 2ND AVE N OF E 118TH ST
Handler City,State,Zip:		NEW YORK, NY 10035
EPA ID:		NYP004203436
Contact Name:		Not reported
Contact Address:		Not reported
Contact City,State,Zip:		Not reported
Contact Telephone:		Not reported
Contact Fax:		Not reported
Contact Email:		Not reported
Contact Title:		Not reported
EPA Region:		02
Land Type:		Private
Federal Waste Generator Description:		Not a generator, verified
Non-Notifier:		Not reported
Biennial Report Cycle:		Not reported
Accessibility:		Not reported
Active Site Indicator:		Not reported
State District Owner:		NY
State District:		NYSDEC R2
Mailing Address:		Not reported
Mailing City,State,Zip:		Not reported
Owner Name:		Not reported
Owner Type:		Not reported

CON EDISON (Continued) **1014397998**

Operator Name:	Not reported
Operator Type:	Not reported
Short-Term Generator Activity:	No
Importer Activity:	No
Mixed Waste Generator:	No
Transporter Activity:	No
Transfer Facility Activity:	No
Recycler Activity with Storage:	No
Small Quantity On-Site Burner Exemption:	No
Smelting Melting and Refining Furnace Exemption:	No
Underground Injection Control:	No
Off-Site Waste Receipt:	No
Universal Waste Indicator:	No
Universal Waste Destination Facility:	No
Federal Universal Waste:	No
Active Site Fed-Reg Treatment Storage and Disposal Facility:	Not reported
Active Site Converter Treatment storage and Disposal Facility:	Not reported
Active Site State-Reg Treatment Storage and Disposal Facility:	Not reported
Active Site State-Reg Handler:	---
Federal Facility Indicator:	Not reported
Hazardous Secondary Material Indicator:	N
Sub-Part K Indicator:	Not reported
Commercial TSD Indicator:	No
Treatment Storage and Disposal Type:	Not reported
2018 GPRA Permit Baseline:	Not on the Baseline
2018 GPRA Renewals Baseline:	Not on the Baseline
Permit Renewals Workload Universe:	Not reported
Permit Workload Universe:	Not reported
Permit Progress Universe:	Not reported
Post-Closure Workload Universe:	Not reported
Closure Workload Universe:	Not reported
202 GPRA Corrective Action Baseline:	No
Corrective Action Workload Universe:	No
Subject to Corrective Action Universe:	No
Non-TSDFs Where RCRA CA has Been Imposed Universe:	No
TSDFs Potentially Subject to CA Under 3004 (u)/(v) Universe:	No
TSDFs Only Subject to CA under Discretionary Auth Universe:	No
Corrective Action Priority Ranking:	No NCAPS ranking
Environmental Control Indicator:	No
Institutional Control Indicator:	No
Human Exposure Controls Indicator:	N/A
Groundwater Controls Indicator:	N/A
Operating TSDF Universe:	Not reported
Full Enforcement Universe:	Not reported
Significant Non-Complier Universe:	No
Unaddressed Significant Non-Complier Universe:	No
Addressed Significant Non-Complier Universe:	No
Significant Non-Complier With a Compliance Schedule Universe:	No
Financial Assurance Required:	Not reported
Handler Date of Last Change:	20200402
Recognized Trader-Importer:	No
Recognized Trader-Exporter:	No
Importer of Spent Lead Acid Batteries:	No
Exporter of Spent Lead Acid Batteries:	No
Recycler Activity Without Storage:	No
Manifest Broker:	No
Sub-Part P Indicator:	No

CON EDISON (Continued) **1014397998**

Historic Generators:
Receive Date: 20100301
Handler Name: CON EDISON
Federal Waste Generator Description: Not a generator, verified
State District Owner: NY
Large Quantity Handler of Universal Waste: No
Recognized Trader Importer: No
Recognized Trader Exporter: No
Spent Lead Acid Battery Importer: No
Spent Lead Acid Battery Exporter: No
Current Record: No
Non Storage Recycler Activity: Not reported
Electronic Manifest Broker: Not reported

Receive Date: 20200402
Handler Name: CON EDISON
Federal Waste Generator Description: Not a generator, verified
State District Owner: NY
Large Quantity Handler of Universal Waste: No
Recognized Trader Importer: No
Recognized Trader Exporter: No
Spent Lead Acid Battery Importer: No
Spent Lead Acid Battery Exporter: No
Current Record: Yes
Non Storage Recycler Activity: No
Electronic Manifest Broker: No

List of NAICS Codes and Descriptions:
NAICS Codes: No NAICS Codes Found

Facility Has Received Notices of Violations:
Violations: No Violations Found

Evaluation Action Summary:
Evaluations: No Evaluations Found

NJ MANIFEST:
EPA Id: NYP004203436
Mail Address: 4 IRVING PL, RM 828
Mail City/State/Zip: NEW YORK, NY 10003
Facility Phone: Not reported
Emergency Phone: Not reported
Contact: HERMAN BAKER
Comments: Not reported
SIC Code: Not reported
County: NY061
Municipal: Not reported
Previous EPA Id: Not reported
Gen Flag: Not reported
Trans Flag: Not reported
TSDF Flag: Not reported
Name Change: Not reported
Date Change: Not reported

CON EDISON (Continued) **1014397998**

Manifest:

Manifest Number:	001085309GBF
EPA ID:	NYP004203436
Date Shipped:	03/01/2010
TSDF EPA ID:	NJD002200046
Transporter EPA ID:	NJ0000027193
Transporter 2 EPA ID:	Not reported
Transporter 3 EPA ID:	Not reported
Transporter 4 EPA ID:	Not reported
Transporter 5 EPA ID:	Not reported
Transporter 6 EPA ID:	Not reported
Transporter 7 EPA ID:	Not reported
Transporter 8 EPA ID:	Not reported
Transporter 9 EPA ID:	Not reported
Transporter 10 EPA ID:	Not reported
Date Trans1 Transported Waste:	03/01/2010
Date Trans2 Transported Waste:	Not reported
Date Trans3 Transported Waste:	Not reported
Date Trans4 Transported Waste:	Not reported
Date Trans5 Transported Waste:	Not reported
Date Trans6 Transported Waste:	Not reported
Date Trans7 Transported Waste:	Not reported
Date Trans8 Transported Waste:	Not reported
Date Trans9 Transported Waste:	Not reported
Date Trans10 Transported Waste:	Not reported
Date TSDF Received Waste:	03/03/2010
TSDF EPA Facility Name:	Not reported
QTY Units:	Not reported
Transporter SEQ ID:	Not reported
Transporter-1 Date:	Not reported
Waste SEQ ID:	Not reported
Waste Type Code 2:	Not reported
Waste Type Code 3:	Not reported
Waste Type Code 4:	Not reported
Waste Type Code 5:	Not reported
Waste Type Code 6:	Not reported
Date Accepted:	Not reported
Manifest Discrepancy Type:	Not reported
Data Entry Number:	Not reported
Was Load Rejected:	NEW YORK, NY 10003
Reason Load Was Rejected:	Not reported

Waste:

Manifest Year:	Not reported
Waste Code:	D008
Hand Code:	H111
Quantity:	200 P

NY MANIFEST:

Name:	CONSOLIDATED EDISON
Address:	2315 2ND AVE N OF E 118TH ST
City,State,Zip:	NEW YORK, NY 10035
Country:	USA
EPA ID:	NYP004203436

CON EDISON (Continued) **1014397998**

Facility Status: Not reported
Location Address 1: F/O 2315 2nd AVE
Code: BP
Location Address 2: Not reported
Total Tanks: Not reported
Location City: NEW YORK
Location State: NY
Location Zip: 10002
Location Zip 4: Not reported

NY MANIFEST:
EPAID: NYP004203436
Mailing Name: CONSOLIDATED EDISON
Mailing Contact: TOM TEELING
Mailing Address 1: 4 IRVING PLACE RM 828
Mailing Address 2: Not reported
Mailing City: NEW YORK
Mailing State: NY
Mailing Zip: 10003
Mailing Zip 4: Not reported
Mailing Country: USA
Mailing Phone: 2124603770

NY MANIFEST:
Document ID: Not reported
Manifest Status: Not reported
seq: Not reported
Year: 2018
Trans1 State ID: NJ0000027193
Trans2 State ID: Not reported
Generator Ship Date: 03/01/2010
Trans1 Recv Date: 03/01/2010
Trans2 Recv Date: Not reported
TSD Site Recv Date: 03/03/2010
Part A Recv Date: Not reported
Part B Recv Date: Not reported
Generator EPA ID: NYP004203436
Trans1 EPA ID: Not reported
Trans2 EPA ID: Not reported
TSDF ID 1: NJD002200046
TSDF ID 2: Not reported
Manifest Tracking Number: 001085309GBF
Import Indicator: N
Export Indicator: N
Discr Quantity Indicator: N
Discr Type Indicator: N
Discr Residue Indicator: N
Discr Partial Reject Indicator: N
Discr Full Reject Indicator: N
Manifest Ref Number: Not reported
Alt Facility RCRA ID: Not reported
Alt Facility Sign Date: Not reported
MGMT Method Type Code: H111
Waste Code: Not reported
Waste Code: Not reported
Waste Code: Not reported
Waste Code: Not reported

CON EDISON (Continued) **1014397998**

Waste Code:	Not reported
Waste Code:	Not reported
Quantity:	200
Units:	P - Pounds
Number of Containers:	1
Container Type:	TT - Cargo tank, tank trucks
Handling Method:	T Chemical, physical, or biological treatment.
Specific Gravity:	1
Waste Code:	D008
Waste Code 1_2:	Not reported
Waste Code 1_3:	Not reported
Waste Code 1_4:	Not reported
Waste Code 1_5:	Not reported
Waste Code 1_6:	Not reported

W259 **CON EDISON** **RCRA NonGen / NLR** **1012185987**
NW **2385 2ND AVE** **NJ MANIFEST** **NYP004168233**
1/8-1/4 **NEW YORK, NY 10035** **NY MANIFEST**
0.175 mi.
924 ft. **Site 2 of 6 in cluster W**

Relative: **Higher**

Actual: **13 ft.**

RCRA NonGen / NLR:

Date Form Received by Agency:		20160601
Handler Name:	CON EDISON	
Handler Address:		2385 2ND AVE
Handler City,State,Zip:		NEW YORK, NY 10035
EPA ID:		NYP004168233
Contact Name:		THOMAS TEELING
Contact Address:		Not reported
Contact City,State,Zip:		Not reported
Contact Telephone:		212-460-3770
Contact Fax:		Not reported
Contact Email:		Not reported
Contact Title:		Not reported
EPA Region:		02
Land Type:		Private
Federal Waste Generator Description:		Not a generator, verified
Non-Notifier:		Not reported
Biennial Report Cycle:		Not reported
Accessibility:		Not reported
Active Site Indicator:		Not reported
State District Owner:		NY
State District:		NYSDEC R2
Mailing Address:		IRVING PL 15TH FL NE
Mailing City,State,Zip:		NEW YORK, NY 10003
Owner Name:		Not reported
Owner Type:		Not reported
Operator Name:		Not reported
Operator Type:		Not reported
Short-Term Generator Activity:		No
Importer Activity:		No
Mixed Waste Generator:		No
Transporter Activity:		No
Transfer Facility Activity:		No
Recycler Activity with Storage:		No
Small Quantity On-Site Burner Exemption:		No
Smelting Melting and Refining Furnace Exemption:		No

CON EDISON (Continued) **1012185987**

Underground Injection Control:	No
Off-Site Waste Receipt:	No
Universal Waste Indicator:	No
Universal Waste Destination Facility:	No
Federal Universal Waste:	No
Active Site Fed-Reg Treatment Storage and Disposal Facility:	Not reported
Active Site Converter Treatment storage and Disposal Facility:	Not reported
Active Site State-Reg Treatment Storage and Disposal Facility:	Not reported
Active Site State-Reg Handler:	---
Federal Facility Indicator:	Not reported
Hazardous Secondary Material Indicator:	NN
Sub-Part K Indicator:	Not reported
Commercial TSD Indicator:	No
Treatment Storage and Disposal Type:	Not reported
2018 GPRA Permit Baseline:	Not on the Baseline
2018 GPRA Renewals Baseline:	Not on the Baseline
Permit Renewals Workload Universe:	Not reported
Permit Workload Universe:	Not reported
Permit Progress Universe:	Not reported
Post-Closure Workload Universe:	Not reported
Closure Workload Universe:	Not reported
202 GPRA Corrective Action Baseline:	No
Corrective Action Workload Universe:	No
Subject to Corrective Action Universe:	No
Non-TSDFs Where RCRA CA has Been Imposed Universe:	No
TSDFs Potentially Subject to CA Under 3004 (u)/(v) Universe:	No
TSDFs Only Subject to CA under Discretionary Auth Universe:	No
Corrective Action Priority Ranking:	No NCAPS ranking
Environmental Control Indicator:	No
Institutional Control Indicator:	No
Human Exposure Controls Indicator:	N/A
Groundwater Controls Indicator:	N/A
Operating TSDF Universe:	Not reported
Full Enforcement Universe:	Not reported
Significant Non-Complier Universe:	No
Unaddressed Significant Non-Complier Universe:	No
Addressed Significant Non-Complier Universe:	No
Significant Non-Complier With a Compliance Schedule Universe:	No
Financial Assurance Required:	Not reported
Handler Date of Last Change:	20160927
Recognized Trader-Importer:	No
Recognized Trader-Exporter:	No
Importer of Spent Lead Acid Batteries:	No
Exporter of Spent Lead Acid Batteries:	No
Recycler Activity Without Storage:	Not reported
Manifest Broker:	Not reported
Sub-Part P Indicator:	No

Historic Generators:

Receive Date:	20161230
Handler Name: CON EDISON	
Federal Waste Generator Description:	Small Quantity Generator
State District Owner:	NY
Large Quantity Handler of Universal Waste:	No
Recognized Trader Importer:	No
Recognized Trader Exporter:	No

CON EDISON (Continued) **1012185987**

Spent Lead Acid Battery Importer: No
Spent Lead Acid Battery Exporter: No
Current Record: No
Non Storage Recycler Activity: Not reported
Electronic Manifest Broker: Not reported

Receive Date: 20161230
Handler Name: CON EDISON
Federal Waste Generator Description: Not a generator, verified
State District Owner: NY
Large Quantity Handler of Universal Waste: No
Recognized Trader Importer: No
Recognized Trader Exporter: No
Spent Lead Acid Battery Importer: No
Spent Lead Acid Battery Exporter: No
Current Record: No
Non Storage Recycler Activity: Not reported
Electronic Manifest Broker: Not reported

Receive Date: 20160601
Handler Name: CON EDISON
Federal Waste Generator Description: Not a generator, verified
State District Owner: NY
Large Quantity Handler of Universal Waste: No
Recognized Trader Importer: No
Recognized Trader Exporter: No
Spent Lead Acid Battery Importer: No
Spent Lead Acid Battery Exporter: No
Current Record: Yes
Non Storage Recycler Activity: Not reported
Electronic Manifest Broker: Not reported

List of NAICS Codes and Descriptions:
NAICS Codes: No NAICS Codes Found

Facility Has Received Notices of Violations:
Violations: No Violations Found

Evaluation Action Summary:
Evaluations: No Evaluations Found

NJ MANIFEST:
EPA Id: NYP004168233
Mail Address: IRVING PL 15TH FL NE
Mail City/State/Zip: NEW YORK, NY 10003
Facility Phone: Not reported
Emergency Phone: Not reported
Contact: THOMAS TEELING
Comments: Not reported
SIC Code: Not reported
County: NY061
Municipal: Not reported
Previous EPA Id: Not reported
Gen Flag: Not reported

CON EDISON (Continued) **1012185987**

Trans Flag: Not reported
TSDF Flag: Not reported
Name Change: Not reported
Date Change: Not reported

Manifest:
Manifest Number: 002613801GBF
EPA ID: NYP004168233
Date Shipped: 12/30/2015
TSDF EPA ID: NJD991291105
Transporter EPA ID: NJD003812047
Transporter 2 EPA ID: Not reported
Transporter 3 EPA ID: Not reported
Transporter 4 EPA ID: Not reported
Transporter 5 EPA ID: Not reported
Transporter 6 EPA ID: Not reported
Transporter 7 EPA ID: Not reported
Transporter 8 EPA ID: Not reported
Transporter 9 EPA ID: Not reported
Transporter 10 EPA ID: Not reported
Date Trans1 Transported Waste: Not reported
Date Trans2 Transported Waste: Not reported
Date Trans3 Transported Waste: Not reported
Date Trans4 Transported Waste: Not reported
Date Trans5 Transported Waste: Not reported
Date Trans6 Transported Waste: Not reported
Date Trans7 Transported Waste: Not reported
Date Trans8 Transported Waste: Not reported
Date Trans9 Transported Waste: Not reported
Date Trans10 Transported Waste: Not reported
Date TSDF Received Waste: Not reported
TSDF EPA Facility Name: Not reported
QTY Units: Not reported
Transporter SEQ ID: Not reported
Transporter-1 Date: Not reported
Waste SEQ ID: Not reported
Waste Type Code 2: Not reported
Waste Type Code 3: Not reported
Waste Type Code 4: Not reported
Waste Type Code 5: Not reported
Waste Type Code 6: Not reported
Date Accepted: Not reported
Manifest Discrepancy Type: Not reported
Data Entry Number: Not reported
Was Load Rejected: NEW YORK, NY 10003
Reason Load Was Rejected: Not reported

Manifest Number: 001031405JJK
EPA ID: NYP004168233
Date Shipped: 04/24/2009
TSDF EPA ID: NJD002200046
Transporter EPA ID: NJ0000027193
Transporter 2 EPA ID: Not reported
Transporter 3 EPA ID: Not reported
Transporter 4 EPA ID: Not reported
Transporter 5 EPA ID: Not reported
Transporter 6 EPA ID: Not reported
Transporter 7 EPA ID: Not reported

CON EDISON (Continued) **1012185987**

Transporter 8 EPA ID:	Not reported
Transporter 9 EPA ID:	Not reported
Transporter 10 EPA ID:	Not reported
Date Trans1 Transported Waste:	04/24/2009
Date Trans2 Transported Waste:	Not reported
Date Trans3 Transported Waste:	Not reported
Date Trans4 Transported Waste:	Not reported
Date Trans5 Transported Waste:	Not reported
Date Trans6 Transported Waste:	Not reported
Date Trans7 Transported Waste:	Not reported
Date Trans8 Transported Waste:	Not reported
Date Trans9 Transported Waste:	Not reported
Date Trans10 Transported Waste:	Not reported
Date TSDF Received Waste:	04/27/2009
TSDF EPA Facility Name:	Not reported
QTY Units:	Not reported
Transporter SEQ ID:	Not reported
Transporter-1 Date:	Not reported
Waste SEQ ID:	Not reported
Waste Type Code 2:	Not reported
Waste Type Code 3:	Not reported
Waste Type Code 4:	Not reported
Waste Type Code 5:	Not reported
Waste Type Code 6:	Not reported
Date Accepted:	Not reported
Manifest Discrepancy Type:	Not reported
Data Entry Number:	Not reported
Was Load Rejected:	NEW YORK, NY 10003
Reason Load Was Rejected:	Not reported

Waste:

Manifest Year:	Not reported
Waste Code:	D008
Hand Code:	H111
Quantity:	250 P

NY MANIFEST:

Name:	CONSOLIDATED EDISON
Address:	2385 2ND AVE
City,State,Zip:	NEW YORK, NY 10035
Country:	USA
EPA ID:	NYP004168233
Facility Status:	Not reported
Location Address 1:	2385 2nd AVE N OF EAST 122 ST
Code:	BP
Location Address 2:	Not reported
Total Tanks:	Not reported
Location City:	NEW YORK
Location State:	NY
Location Zip:	10001
Location Zip 4:	Not reported

NY MANIFEST:

EPAID:	NYP004168233
Mailing Name:	CONSOLIDATED EDISON

CON EDISON (Continued) **1012185987**

Mailing Contact:	FRANKLYN MURRAY
Mailing Address 1:	4 IRVING PLACE RM 828
Mailing Address 2:	Not reported
Mailing City:	NEW YORK
Mailing State:	NY
Mailing Zip:	10003
Mailing Zip 4:	Not reported
Mailing Country:	USA
Mailing Phone:	2124602808

NY MANIFEST:

Document ID:	Not reported
Manifest Status:	Not reported
seq:	Not reported
Year:	2018
Trans1 State ID:	NJ0000027193
Trans2 State ID:	Not reported
Generator Ship Date:	04/24/2009
Trans1 Recv Date:	04/24/2009
Trans2 Recv Date:	Not reported
TSD Site Recv Date:	04/27/2009
Part A Recv Date:	Not reported
Part B Recv Date:	Not reported
Generator EPA ID:	NYP004168233
Trans1 EPA ID:	Not reported
Trans2 EPA ID:	Not reported
TSDF ID 1:	NJD002200046
TSDF ID 2:	Not reported
Manifest Tracking Number:	001031405JJK
Import Indicator:	N
Export Indicator:	N
Discr Quantity Indicator:	N
Discr Type Indicator:	N
Discr Residue Indicator:	N
Discr Partial Reject Indicator:	N
Discr Full Reject Indicator:	N
Manifest Ref Number:	Not reported
Alt Facility RCRA ID:	Not reported
Alt Facility Sign Date:	Not reported
MGMT Method Type Code:	H111
Waste Code:	Not reported
Waste Code:	Not reported
Waste Code:	Not reported
Waste Code:	Not reported
Waste Code:	Not reported
Waste Code:	Not reported
Quantity:	250
Units:	P - Pounds
Number of Containers:	1
Container Type:	TT - Cargo tank, tank trucks
Handling Method:	T Chemical, physical, or biological treatment.
Specific Gravity:	1
Waste Code:	D008
Waste Code 1_2:	Not reported
Waste Code 1_3:	Not reported
Waste Code 1_4:	Not reported
Waste Code 1_5:	Not reported

CON EDISON (Continued) **1012185987**

Waste Code 1_6: Not reported

Y260 **NYCDEP** **RCRA NonGen / NLR** **1014395391**
NNW **123RD ST & 2ND AVE** **NY MANIFEST** **NYP003662830**
1/8-1/4 **NEW YORK, NY 10029**
0.177 mi.
932 ft. **Site 1 of 21 in cluster Y**

Relative: **Higher**

Actual: **13 ft.**

RCRA NonGen / NLR:

Date Form Received by Agency:		20060508
Handler Name:	NYCDEP	
Handler Address:		123RD ST & 2ND AVE
Handler City,State,Zip:		NEW YORK, NY 10029
EPA ID:		NYP003662830
Contact Name:		JOANNE NURSE
Contact Address:		JUNCTION BLVD
Contact City,State,Zip:		FLUSHING, NY 11373
Contact Telephone:		718-595-4675
Contact Fax:		Not reported
Contact Email:		Not reported
Contact Title:		PAA
EPA Region:		02
Land Type:		Not reported
Federal Waste Generator Description:		Not a generator, verified
Non-Notifier:		Not reported
Biennial Report Cycle:		Not reported
Accessibility:		Not reported
Active Site Indicator:		Not reported
State District Owner:		NY
State District:		NYSDEC R2
Mailing Address:		JUNCTION BLVD
Mailing City,State,Zip:		FLUSHING, NY 11373
Owner Name:		Not reported
Owner Type:		Not reported
Operator Name:		Not reported
Operator Type:		Not reported
Short-Term Generator Activity:		Yes
Importer Activity:		No
Mixed Waste Generator:		No
Transporter Activity:		No
Transfer Facility Activity:		No
Recycler Activity with Storage:		No
Small Quantity On-Site Burner Exemption:		No
Smelting Melting and Refining Furnace Exemption:		No
Underground Injection Control:		No
Off-Site Waste Receipt:		No
Universal Waste Indicator:		No
Universal Waste Destination Facility:		No
Federal Universal Waste:		No
Active Site Fed-Reg Treatment Storage and Disposal Facility:		Not reported
Active Site Converter Treatment storage and Disposal Facility:		Not reported
Active Site State-Reg Treatment Storage and Disposal Facility:		Not reported
Active Site State-Reg Handler:		---
Federal Facility Indicator:		Not reported
Hazardous Secondary Material Indicator:		N
Sub-Part K Indicator:		Not reported
Commercial TSD Indicator:		No

NYCDEP (Continued) **1014395391**

Treatment Storage and Disposal Type:	Not reported
2018 GPRA Permit Baseline:	Not on the Baseline
2018 GPRA Renewals Baseline:	Not on the Baseline
Permit Renewals Workload Universe:	Not reported
Permit Workload Universe:	Not reported
Permit Progress Universe:	Not reported
Post-Closure Workload Universe:	Not reported
Closure Workload Universe:	Not reported
202 GPRA Corrective Action Baseline:	No
Corrective Action Workload Universe:	No
Subject to Corrective Action Universe:	No
Non-TSDFs Where RCRA CA has Been Imposed Universe:	No
TSDFs Potentially Subject to CA Under 3004 (u)/(v) Universe:	No
TSDFs Only Subject to CA under Discretionary Auth Universe:	No
Corrective Action Priority Ranking:	No NCAPS ranking
Environmental Control Indicator:	No
Institutional Control Indicator:	No
Human Exposure Controls Indicator:	N/A
Groundwater Controls Indicator:	N/A
Operating TSDF Universe:	Not reported
Full Enforcement Universe:	Not reported
Significant Non-Complier Universe:	No
Unaddressed Significant Non-Complier Universe:	No
Addressed Significant Non-Complier Universe:	No
Significant Non-Complier With a Compliance Schedule Universe:	No
Financial Assurance Required:	Not reported
Handler Date of Last Change:	20211028
Recognized Trader-Importer:	No
Recognized Trader-Exporter:	No
Importer of Spent Lead Acid Batteries:	No
Exporter of Spent Lead Acid Batteries:	No
Recycler Activity Without Storage:	No
Manifest Broker:	No
Sub-Part P Indicator:	No

Historic Generators:

Receive Date:	20060508
Handler Name: NYCDEP	
Federal Waste Generator Description:	Not a generator, verified
State District Owner:	NY
Large Quantity Handler of Universal Waste:	No
Recognized Trader Importer:	Not reported
Recognized Trader Exporter:	Not reported
Spent Lead Acid Battery Importer:	Not reported
Spent Lead Acid Battery Exporter:	Not reported
Current Record:	Yes
Non Storage Recycler Activity:	No
Electronic Manifest Broker:	No

List of NAICS Codes and Descriptions:

NAICS Codes:	No NAICS Codes Found

Facility Has Received Notices of Violations:

Violations:	No Violations Found

NYCDEP (Continued) **1014395391**

Evaluation Action Summary:
Evaluations: No Evaluations Found

NY MANIFEST:
Name: NYCDEP
Address: 123RD ST & 2ND AVE
City,State,Zip: NEW YORK, NY 10029
Country: USA
EPA ID: NYP003662830
Facility Status: Not reported
Location Address 1: E 123 ST & 2ND AVE
Code: BP
Location Address 2: Not reported
Total Tanks: Not reported
Location City: NEW YORK
Location State: NY
Location Zip: 10005
Location Zip 4: Not reported

NY MANIFEST:
EPAID: NYP003662830
Mailing Name: NYCDEP
Mailing Contact: N/S
Mailing Address 1: 96-05 HORRACE HARDING EXP
Mailing Address 2: Not reported
Mailing City: CORONA
Mailing State: NY
Mailing Zip: 11368
Mailing Zip 4: Not reported
Mailing Country: USA
Mailing Phone: 6468797329

NY MANIFEST:
Document ID: Not reported
Manifest Status: Not reported
seq: Not reported
Year: 2018
Trans1 State ID: NYD049178296
Trans2 State ID: Not reported
Generator Ship Date: 04/28/2006
Trans1 Recv Date: 04/28/2006
Trans2 Recv Date: Not reported
TSD Site Recv Date: 05/05/2006
Part A Recv Date: Not reported
Part B Recv Date: Not reported
Generator EPA ID: NYP003662830
Trans1 EPA ID: Not reported
Trans2 EPA ID: Not reported
TSDF ID 1: OHD083377010
TSDF ID 2: Not reported
Manifest Tracking Number: NYG4455621
Import Indicator: N
Export Indicator: N
Discr Quantity Indicator: N
Discr Type Indicator: N

NYCDEP (Continued) **1014395391**

Discr Residue Indicator:	N
Discr Partial Reject Indicator:	N
Discr Full Reject Indicator:	N
Manifest Ref Number:	Not reported
Alt Facility RCRA ID:	Not reported
Alt Facility Sign Date:	Not reported
MGMT Method Type Code:	Not reported
Waste Code:	Not reported
Waste Code:	Not reported
Waste Code:	Not reported
Waste Code:	Not reported
Waste Code:	Not reported
Waste Code:	Not reported
Quantity:	400
Units:	P - Pounds
Number of Containers:	1
Container Type:	DM - Metal drums, barrels
Handling Method:	B Incineration, heat recovery, burning.
Specific Gravity:	1
Waste Code:	D017
Waste Code 1_2:	Not reported
Waste Code 1_3:	Not reported
Waste Code 1_4:	Not reported
Waste Code 1_5:	Not reported
Waste Code 1_6:	Not reported

V261 **CON EDISON SERVICE BOX 53829** **RCRA NonGen / NLR** **1014926148**
SW **2268 1ST AVE N OF E 116TH ST OPP** **NJ MANIFEST** **NYP004238727**
1/8-1/4 **NEW YORK, NY 10035** **NY MANIFEST**
0.177 mi.
932 ft. **Site 3 of 8 in cluster V**

Relative: **Higher**
Actual: **12 ft.**

RCRA NonGen / NLR:

Date Form Received by Agency:	20110820
Handler Name:	CON EDISON SERVICE BOX 53829
Handler Address:	2268 1ST AVE N OF E 116TH ST OPP
Handler City,State,Zip:	NEW YORK, NY 10035
EPA ID:	NYP004238727
Contact Name:	MEGAN KUDLACK
Contact Address:	Not reported
Contact City,State,Zip:	Not reported
Contact Telephone:	212-427-1277
Contact Fax:	Not reported
Contact Email:	Not reported
Contact Title:	ADMINISTRATIVE ASSISTANT L1-2
EPA Region:	02
Land Type:	Private
Federal Waste Generator Description:	Not a generator, verified
Non-Notifier:	Not reported
Biennial Report Cycle:	Not reported
Accessibility:	Not reported
Active Site Indicator:	Not reported
State District Owner:	NY
State District:	NYSDEC R2
Mailing Address:	4 IRVING PL, RM 828
Mailing City,State,Zip:	NEW YORK, NY 10003
Owner Name:	Not reported

CON EDISON SERVICE BOX 53829 (Continued) **1014926148**

Owner Type:	Not reported
Operator Name:	Not reported
Operator Type:	Not reported
Short-Term Generator Activity:	No
Importer Activity:	No
Mixed Waste Generator:	No
Transporter Activity:	No
Transfer Facility Activity:	No
Recycler Activity with Storage:	No
Small Quantity On-Site Burner Exemption:	No
Smelting Melting and Refining Furnace Exemption:	No
Underground Injection Control:	No
Off-Site Waste Receipt:	No
Universal Waste Indicator:	No
Universal Waste Destination Facility:	No
Federal Universal Waste:	No
Active Site Fed-Reg Treatment Storage and Disposal Facility:	Not reported
Active Site Converter Treatment storage and Disposal Facility:	Not reported
Active Site State-Reg Treatment Storage and Disposal Facility:	Not reported
Active Site State-Reg Handler:	---
Federal Facility Indicator:	Not reported
Hazardous Secondary Material Indicator:	NN
Sub-Part K Indicator:	Not reported
Commercial TSD Indicator:	No
Treatment Storage and Disposal Type:	Not reported
2018 GPRA Permit Baseline:	Not on the Baseline
2018 GPRA Renewals Baseline:	Not on the Baseline
Permit Renewals Workload Universe:	Not reported
Permit Workload Universe:	Not reported
Permit Progress Universe:	Not reported
Post-Closure Workload Universe:	Not reported
Closure Workload Universe:	Not reported
202 GPRA Corrective Action Baseline:	No
Corrective Action Workload Universe:	No
Subject to Corrective Action Universe:	No
Non-TSDFs Where RCRA CA has Been Imposed Universe:	No
TSDFs Potentially Subject to CA Under 3004 (u)/(v) Universe:	No
TSDFs Only Subject to CA under Discretionary Auth Universe:	No
Corrective Action Priority Ranking:	No NCAPS ranking
Environmental Control Indicator:	No
Institutional Control Indicator:	No
Human Exposure Controls Indicator:	N/A
Groundwater Controls Indicator:	N/A
Operating TSDF Universe:	Not reported
Full Enforcement Universe:	Not reported
Significant Non-Complier Universe:	No
Unaddressed Significant Non-Complier Universe:	No
Addressed Significant Non-Complier Universe:	No
Significant Non-Complier With a Compliance Schedule Universe:	No
Financial Assurance Required:	Not reported
Handler Date of Last Change:	20111206
Recognized Trader-Importer:	No
Recognized Trader-Exporter:	No
Importer of Spent Lead Acid Batteries:	No
Exporter of Spent Lead Acid Batteries:	No
Recycler Activity Without Storage:	Not reported
Manifest Broker:	Not reported

CON EDISON SERVICE BOX 53829 (Continued) **1014926148**

Sub-Part P Indicator: No

Historic Generators:

Receive Date:	20110721
Handler Name:	CON EDISON SERVICE BOX 53829
Federal Waste Generator Description:	Conditionally Exempt Small Quantity Generator
State District Owner:	NY
Large Quantity Handler of Universal Waste:	No
Recognized Trader Importer:	No
Recognized Trader Exporter:	No
Spent Lead Acid Battery Importer:	No
Spent Lead Acid Battery Exporter:	No
Current Record:	No
Non Storage Recycler Activity:	Not reported
Electronic Manifest Broker:	Not reported

Receive Date:	20110820
Handler Name:	CON EDISON SERVICE BOX 53829
Federal Waste Generator Description:	Not a generator, verified
State District Owner:	NY
Large Quantity Handler of Universal Waste:	No
Recognized Trader Importer:	No
Recognized Trader Exporter:	No
Spent Lead Acid Battery Importer:	No
Spent Lead Acid Battery Exporter:	No
Current Record:	Yes
Non Storage Recycler Activity:	Not reported
Electronic Manifest Broker:	Not reported

List of NAICS Codes and Descriptions:
NAICS Codes: No NAICS Codes Found

Facility Has Received Notices of Violations:
Violations: No Violations Found

Evaluation Action Summary:
Evaluations: No Evaluations Found

NJ MANIFEST:

EPA Id:	NYP004238727
Mail Address:	4 IRVING PL, RM 828
Mail City/State/Zip:	NEW YORK, NY 10003
Facility Phone:	Not reported
Emergency Phone:	Not reported
Contact:	MEGAN KUDLACK
Comments:	Not reported
SIC Code:	Not reported
County:	NY061
Municipal:	Not reported
Previous EPA Id:	Not reported
Gen Flag:	Not reported
Trans Flag:	Not reported
TSDF Flag:	Not reported

CON EDISON SERVICE BOX 53829 (Continued) **1014926148**

Name Change:	Not reported
Date Change:	Not reported

Manifest:

Manifest Number:	007019460JJK
EPA ID:	NYP004238727
Date Shipped:	7/21/2011
TSDF EPA ID:	NJD002200046
Transporter EPA ID:	NJ0000027193
Transporter 2 EPA ID:	Not reported
Transporter 3 EPA ID:	Not reported
Transporter 4 EPA ID:	Not reported
Transporter 5 EPA ID:	Not reported
Transporter 6 EPA ID:	Not reported
Transporter 7 EPA ID:	Not reported
Transporter 8 EPA ID:	Not reported
Transporter 9 EPA ID:	Not reported
Transporter 10 EPA ID:	Not reported
Date Trans1 Transported Waste:	Not reported
Date Trans2 Transported Waste:	Not reported
Date Trans3 Transported Waste:	Not reported
Date Trans4 Transported Waste:	Not reported
Date Trans5 Transported Waste:	Not reported
Date Trans6 Transported Waste:	Not reported
Date Trans7 Transported Waste:	Not reported
Date Trans8 Transported Waste:	Not reported
Date Trans9 Transported Waste:	Not reported
Date Trans10 Transported Waste:	Not reported
Date TSDF Received Waste:	Not reported
TSDF EPA Facility Name:	Not reported
QTY Units:	Not reported
Transporter SEQ ID:	Not reported
Transporter-1 Date:	Not reported
Waste SEQ ID:	Not reported
Waste Type Code 2:	Not reported
Waste Type Code 3:	Not reported
Waste Type Code 4:	Not reported
Waste Type Code 5:	Not reported
Waste Type Code 6:	Not reported
Date Accepted:	Not reported
Manifest Discrepancy Type:	Not reported
Data Entry Number:	Not reported
Was Load Rejected:	NEW YORK, NY 10003
Reason Load Was Rejected:	Not reported

Waste:

Manifest Year:	Not reported
Waste Code:	D008
Hand Code:	H111
Quantity:	500.00 Pounds

NY MANIFEST:

Name:	CONSOLIDATED EDISON - SERV BOX 53829
Address:	2268 1ST AVE N OF E 116TH ST O
City,State,Zip:	NEW YORK, NY 10035

CON EDISON SERVICE BOX 53829 (Continued) **1014926148**

Country:	USA
EPA ID:	NYP004238727
Facility Status:	Not reported
Location Address 1:	OPP 2268 1ST AVE
Code:	BP
Location Address 2:	Not reported
Total Tanks:	Not reported
Location City:	NEW YORK
Location State:	NY
Location Zip:	10035
Location Zip 4:	Not reported

NY MANIFEST:

EPAID:	NYP004238727
Mailing Name:	CONSOLIDATED EDISON - SERV BOX 53829
Mailing Contact:	TOM TEELING
Mailing Address 1:	4 IRVING PLACE RM 828
Mailing Address 2:	Not reported
Mailing City:	NEW YORK
Mailing State:	NY
Mailing Zip:	10003
Mailing Zip 4:	Not reported
Mailing Country:	USA
Mailing Phone:	2124603770

NY MANIFEST:

Document ID:	Not reported
Manifest Status:	Not reported
seq:	Not reported
Year:	2018
Trans1 State ID:	NJ0000027193
Trans2 State ID:	Not reported
Generator Ship Date:	07/21/2011
Trans1 Recv Date:	07/21/2011
Trans2 Recv Date:	Not reported
TSD Site Recv Date:	07/21/2011
Part A Recv Date:	Not reported
Part B Recv Date:	Not reported
Generator EPA ID:	NYP004238727
Trans1 EPA ID:	Not reported
Trans2 EPA ID:	Not reported
TSDF ID 1:	NJD002200046
TSDF ID 2:	Not reported
Manifest Tracking Number:	007019460JJK
Import Indicator:	N
Export Indicator:	N
Discr Quantity Indicator:	N
Discr Type Indicator:	N
Discr Residue Indicator:	N
Discr Partial Reject Indicator:	N
Discr Full Reject Indicator:	N
Manifest Ref Number:	Not reported
Alt Facility RCRA ID:	Not reported
Alt Facility Sign Date:	Not reported
MGMT Method Type Code:	H111
Waste Code:	Not reported
Waste Code:	Not reported

CON EDISON SERVICE BOX 53829 (Continued) **1014926148**

Waste Code:	Not reported
Waste Code:	Not reported
Waste Code:	Not reported
Waste Code:	Not reported
Quantity:	500
Units:	P - Pounds
Number of Containers:	1
Container Type:	TT - Cargo tank, tank trucks
Handling Method:	T Chemical, physical, or biological treatment.
Specific Gravity:	1
Waste Code:	D008
Waste Code 1_2:	Not reported
Waste Code 1_3:	Not reported
Waste Code 1_4:	Not reported
Waste Code 1_5:	Not reported
Waste Code 1_6:	Not reported

U262 **CON EDISON** **NY MANIFEST** **S121967060**
SW **334 E 117TH ST** **N/A**
1/8-1/4 **NEW YORK, NY 10029**
0.177 mi.
933 ft. **Site 6 of 11 in cluster U**

Relative:
Higher

Actual:
12 ft.

NY MANIFEST:

Name:	CON EDISON
Address:	334 E 117TH ST
City,State,Zip:	NEW YORK, NY 10029
Country:	USA
EPA ID:	NYP004295135
Facility Status:	Not reported
Location Address 1:	334 E 117TH ST
Code:	BP
Location Address 2:	SERV BOX 19337
Total Tanks:	Not reported
Location City:	NEW YORK
Location State:	NY
Location Zip:	10029
Location Zip 4:	Not reported

NY MANIFEST:

EPAID:	NYP004295135
Mailing Name:	CON EDISON
Mailing Contact:	CON EDISON
Mailing Address 1:	4 IRVING PL 15TH FL
Mailing Address 2:	Not reported
Mailing City:	NEW YORK
Mailing State:	NY
Mailing Zip:	10003
Mailing Zip 4:	Not reported
Mailing Country:	USA
Mailing Phone:	2124603770

NY MANIFEST:

Document ID:	Not reported
Manifest Status:	Not reported
seq:	Not reported
Year:	2018

CON EDISON (Continued) **S121967060**

Trans1 State ID:	NJ0000027193
Trans2 State ID:	Not reported
Generator Ship Date:	03/21/2013
Trans1 Recv Date:	03/21/2013
Trans2 Recv Date:	Not reported
TSD Site Recv Date:	03/22/2013
Part A Recv Date:	Not reported
Part B Recv Date:	Not reported
Generator EPA ID:	NYP004295135
Trans1 EPA ID:	Not reported
Trans2 EPA ID:	Not reported
TSDF ID 1:	NJD002200046
TSDF ID 2:	Not reported
Manifest Tracking Number:	010707026JJK
Import Indicator:	N
Export Indicator:	N
Discr Quantity Indicator:	N
Discr Type Indicator:	N
Discr Residue Indicator:	N
Discr Partial Reject Indicator:	N
Discr Full Reject Indicator:	N
Manifest Ref Number:	Not reported
Alt Facility RCRA ID:	Not reported
Alt Facility Sign Date:	Not reported
MGMT Method Type Code:	H110
Waste Code:	Not reported
Waste Code:	Not reported
Waste Code:	Not reported
Waste Code:	Not reported
Waste Code:	Not reported
Waste Code:	Not reported
Quantity:	500
Units:	P - Pounds
Number of Containers:	1
Container Type:	TT - Cargo tank, tank trucks
Handling Method:	T Chemical, physical, or biological treatment.
Specific Gravity:	1
Waste Code:	D008
Waste Code 1_2:	Not reported
Waste Code 1_3:	Not reported
Waste Code 1_4:	Not reported
Waste Code 1_5:	Not reported
Waste Code 1_6:	Not reported

U263 **CON EDISON SERVICE BOX: 19337** **RCRA NonGen / NLR** **1016971992**
SW **334 E 117TH ST FRONT OF** **NY MANIFEST** **NYP004457529**
1/8-1/4 **NEW YORK, NY 10035**
0.177 mi.
933 ft. **Site 7 of 11 in cluster U**

Relative: RCRA NonGen / NLR:
Higher

Date Form Received by Agency:	20140404
Handler Name:	CON EDISON SERVICE BOX: 19337
Handler Address:	334 E 117TH ST FRONT OF
Handler City,State,Zip:	NEW YORK, NY 10035
EPA ID:	NYP004457529
Contact Name:	THOMAS TEELING

Actual:
12 ft.

CON EDISON SERVICE BOX: 19337 (Continued) **1016971992**

Contact Address:	Not reported
Contact City,State,Zip:	Not reported
Contact Telephone:	212-460-3770
Contact Fax:	Not reported
Contact Email:	Not reported
Contact Title:	SENIOR SCIENTIST
EPA Region:	02
Land Type:	Private
Federal Waste Generator Description:	Not a generator, verified
Non-Notifier:	Not reported
Biennial Report Cycle:	Not reported
Accessibility:	Not reported
Active Site Indicator:	Not reported
State District Owner:	NY
State District:	NYSDEC R2
Mailing Address:	IRVING PL, 15TH FL NE
Mailing City,State,Zip:	NEW YORK, NY 10003
Owner Name:	Not reported
Owner Type:	Not reported
Operator Name:	Not reported
Operator Type:	Not reported
Short-Term Generator Activity:	No
Importer Activity:	No
Mixed Waste Generator:	No
Transporter Activity:	No
Transfer Facility Activity:	No
Recycler Activity with Storage:	No
Small Quantity On-Site Burner Exemption:	No
Smelting Melting and Refining Furnace Exemption:	No
Underground Injection Control:	No
Off-Site Waste Receipt:	No
Universal Waste Indicator:	No
Universal Waste Destination Facility:	No
Federal Universal Waste:	No
Active Site Fed-Reg Treatment Storage and Disposal Facility:	Not reported
Active Site Converter Treatment storage and Disposal Facility:	Not reported
Active Site State-Reg Treatment Storage and Disposal Facility:	Not reported
Active Site State-Reg Handler:	---
Federal Facility Indicator:	Not reported
Hazardous Secondary Material Indicator:	NN
Sub-Part K Indicator:	Not reported
Commercial TSD Indicator:	No
Treatment Storage and Disposal Type:	Not reported
2018 GPRA Permit Baseline:	Not on the Baseline
2018 GPRA Renewals Baseline:	Not on the Baseline
Permit Renewals Workload Universe:	Not reported
Permit Workload Universe:	Not reported
Permit Progress Universe:	Not reported
Post-Closure Workload Universe:	Not reported
Closure Workload Universe:	Not reported
202 GPRA Corrective Action Baseline:	No
Corrective Action Workload Universe:	No
Subject to Corrective Action Universe:	No
Non-TSDFs Where RCRA CA has Been Imposed Universe:	No
TSDFs Potentially Subject to CA Under 3004 (u)/(v) Universe:	No
TSDFs Only Subject to CA under Discretionary Auth Universe:	No
Corrective Action Priority Ranking:	No NCAPS ranking

CON EDISON SERVICE BOX: 19337 (Continued) **1016971992**

Environmental Control Indicator:	No
Institutional Control Indicator:	No
Human Exposure Controls Indicator:	N/A
Groundwater Controls Indicator:	N/A
Operating TSDF Universe:	Not reported
Full Enforcement Universe:	Not reported
Significant Non-Complier Universe:	No
Unaddressed Significant Non-Complier Universe:	No
Addressed Significant Non-Complier Universe:	No
Significant Non-Complier With a Compliance Schedule Universe:	No
Financial Assurance Required:	Not reported
Handler Date of Last Change:	20141014
Recognized Trader-Importer:	No
Recognized Trader-Exporter:	No
Importer of Spent Lead Acid Batteries:	No
Exporter of Spent Lead Acid Batteries:	No
Recycler Activity Without Storage:	Not reported
Manifest Broker:	Not reported
Sub-Part P Indicator:	No

Historic Generators:

Receive Date:	20140304
Handler Name: CON EDISON SERVICE BOX:	19337
Federal Waste Generator Description:	Conditionally Exempt Small Quantity Generator
State District Owner:	NY
Large Quantity Handler of Universal Waste:	No
Recognized Trader Importer:	No
Recognized Trader Exporter:	No
Spent Lead Acid Battery Importer:	No
Spent Lead Acid Battery Exporter:	No
Current Record:	No
Non Storage Recycler Activity:	Not reported
Electronic Manifest Broker:	Not reported

Receive Date:	20140404
Handler Name: CON EDISON SERVICE BOX:	19337
Federal Waste Generator Description:	Not a generator, verified
State District Owner:	NY
Large Quantity Handler of Universal Waste:	No
Recognized Trader Importer:	No
Recognized Trader Exporter:	No
Spent Lead Acid Battery Importer:	No
Spent Lead Acid Battery Exporter:	No
Current Record:	Yes
Non Storage Recycler Activity:	Not reported
Electronic Manifest Broker:	Not reported

List of NAICS Codes and Descriptions:

NAICS Codes:	No NAICS Codes Found

Facility Has Received Notices of Violations:

Violations:	No Violations Found

Evaluation Action Summary:

CON EDISON SERVICE BOX: 19337 (Continued) **1016971992**

Evaluations: No Evaluations Found

NY MANIFEST:

Name:	CON EDISON
Address:	334 E 117TH ST FRONT OF
City,State,Zip:	NEW YORK, NY 10035
Country:	USA
EPA ID:	NYP004457529
Facility Status:	Not reported
Location Address 1:	334 E 117 ST
Code:	BP
Location Address 2:	Not reported
Total Tanks:	Not reported
Location City:	NEW YORK
Location State:	NY
Location Zip:	10035
Location Zip 4:	Not reported

NY MANIFEST:

EPAID:	NYP004457529
Mailing Name:	CON EDISON
Mailing Contact:	CON EDISION
Mailing Address 1:	4 IRVING PL
Mailing Address 2:	15TH FL
Mailing City:	NEW YORK
Mailing State:	NY
Mailing Zip:	10003
Mailing Zip 4:	Not reported
Mailing Country:	USA
Mailing Phone:	Not reported

NY MANIFEST:

Document ID:	Not reported
Manifest Status:	Not reported
seq:	Not reported
Year:	2018
Trans1 State ID:	NJ0000027193
Trans2 State ID:	Not reported
Generator Ship Date:	03/04/2014
Trans1 Recv Date:	03/04/2014
Trans2 Recv Date:	Not reported
TSD Site Recv Date:	03/04/2014
Part A Recv Date:	Not reported
Part B Recv Date:	Not reported
Generator EPA ID:	NYP004457529
Trans1 EPA ID:	Not reported
Trans2 EPA ID:	Not reported
TSDF ID 1:	NJD002200046
TSDF ID 2:	Not reported
Manifest Tracking Number:	011697549JJK
Import Indicator:	N
Export Indicator:	N
Discr Quantity Indicator:	N
Discr Type Indicator:	N
Discr Residue Indicator:	N
Discr Partial Reject Indicator:	N

CON EDISON SERVICE BOX: 19337 (Continued) **1016971992**

Discr Full Reject Indicator:	N
Manifest Ref Number:	Not reported
Alt Facility RCRA ID:	Not reported
Alt Facility Sign Date:	Not reported
MGMT Method Type Code:	H110
Waste Code:	Not reported
Waste Code:	Not reported
Waste Code:	Not reported
Waste Code:	Not reported
Waste Code:	Not reported
Waste Code:	Not reported
Quantity:	500
Units:	P - Pounds
Number of Containers:	1
Container Type:	TT - Cargo tank, tank trucks
Handling Method:	T Chemical, physical, or biological treatment.
Specific Gravity:	1
Waste Code:	D008
Waste Code 1_2:	Not reported
Waste Code 1_3:	Not reported
Waste Code 1_4:	Not reported
Waste Code 1_5:	Not reported
Waste Code 1_6:	Not reported

U264 **CON EDISON SERVICE BOX: 19337** **RCRA NonGen / NLR** **1016450488**
SW **334 E 117TH ST** **NYP004295135**
1/8-1/4 **NEW YORK, NY 10029**
0.177 mi.
933 ft. **Site 8 of 11 in cluster U**

Relative: **Higher**
Actual: **12 ft.**

RCRA NonGen / NLR:

Date Form Received by Agency:	20130421
Handler Name:	CON EDISON SERVICE BOX: 19337
Handler Address:	334 E 117TH ST
Handler City,State,Zip:	NEW YORK, NY 10029
EPA ID:	NYP004295135
Contact Name:	JUAN RODRIGUEZ
Contact Address:	Not reported
Contact City,State,Zip:	Not reported
Contact Telephone:	347-865-5931
Contact Fax:	Not reported
Contact Email:	Not reported
Contact Title:	OPERATING SUPERVISOR
EPA Region:	02
Land Type:	Private
Federal Waste Generator Description:	Not a generator, verified
Non-Notifier:	Not reported
Biennial Report Cycle:	Not reported
Accessibility:	Not reported
Active Site Indicator:	Not reported
State District Owner:	NY
State District:	NYSDEC R2
Mailing Address:	Not reported
Mailing City,State,Zip:	NEW YORK, NY 10003
Owner Name:	Not reported
Owner Type:	Not reported
Operator Name:	Not reported

CON EDISON SERVICE BOX: 19337 (Continued) **1016450488**

Operator Type:	Not reported
Short-Term Generator Activity:	No
Importer Activity:	No
Mixed Waste Generator:	No
Transporter Activity:	No
Transfer Facility Activity:	No
Recycler Activity with Storage:	No
Small Quantity On-Site Burner Exemption:	No
Smelting Melting and Refining Furnace Exemption:	No
Underground Injection Control:	No
Off-Site Waste Receipt:	No
Universal Waste Indicator:	No
Universal Waste Destination Facility:	No
Federal Universal Waste:	No
Active Site Fed-Reg Treatment Storage and Disposal Facility:	Not reported
Active Site Converter Treatment storage and Disposal Facility:	Not reported
Active Site State-Reg Treatment Storage and Disposal Facility:	Not reported
Active Site State-Reg Handler:	---
Federal Facility Indicator:	Not reported
Hazardous Secondary Material Indicator:	NN
Sub-Part K Indicator:	Not reported
Commercial TSD Indicator:	No
Treatment Storage and Disposal Type:	Not reported
2018 GPRA Permit Baseline:	Not on the Baseline
2018 GPRA Renewals Baseline:	Not on the Baseline
Permit Renewals Workload Universe:	Not reported
Permit Workload Universe:	Not reported
Permit Progress Universe:	Not reported
Post-Closure Workload Universe:	Not reported
Closure Workload Universe:	Not reported
202 GPRA Corrective Action Baseline:	No
Corrective Action Workload Universe:	No
Subject to Corrective Action Universe:	No
Non-TSDFs Where RCRA CA has Been Imposed Universe:	No
TSDFs Potentially Subject to CA Under 3004 (u)/(v) Universe:	No
TSDFs Only Subject to CA under Discretionary Auth Universe:	No
Corrective Action Priority Ranking:	No NCAPS ranking
Environmental Control Indicator:	No
Institutional Control Indicator:	No
Human Exposure Controls Indicator:	N/A
Groundwater Controls Indicator:	N/A
Operating TSDF Universe:	Not reported
Full Enforcement Universe:	Not reported
Significant Non-Complier Universe:	No
Unaddressed Significant Non-Complier Universe:	No
Addressed Significant Non-Complier Universe:	No
Significant Non-Complier With a Compliance Schedule Universe:	No
Financial Assurance Required:	Not reported
Handler Date of Last Change:	20130910
Recognized Trader-Importer:	No
Recognized Trader-Exporter:	No
Importer of Spent Lead Acid Batteries:	No
Exporter of Spent Lead Acid Batteries:	No
Recycler Activity Without Storage:	Not reported
Manifest Broker:	Not reported
Sub-Part P Indicator:	No

CON EDISON SERVICE BOX: 19337 (Continued) **1016450488**

Historic Generators:

Receive Date:		20130321
Handler Name:	CON EDISON SERVICE BOX:	19337
Federal Waste Generator Description:		Conditionally Exempt Small Quantity Generator
State District Owner:		NY
Large Quantity Handler of Universal Waste:		No
Recognized Trader Importer:		No
Recognized Trader Exporter:		No
Spent Lead Acid Battery Importer:		No
Spent Lead Acid Battery Exporter:		No
Current Record:		No
Non Storage Recycler Activity:		Not reported
Electronic Manifest Broker:		Not reported

Receive Date:		20130421
Handler Name:	CON EDISON SERVICE BOX:	19337
Federal Waste Generator Description:		Not a generator, verified
State District Owner:		NY
Large Quantity Handler of Universal Waste:		No
Recognized Trader Importer:		No
Recognized Trader Exporter:		No
Spent Lead Acid Battery Importer:		No
Spent Lead Acid Battery Exporter:		No
Current Record:		Yes
Non Storage Recycler Activity:		Not reported
Electronic Manifest Broker:		Not reported

List of NAICS Codes and Descriptions:
NAICS Codes: No NAICS Codes Found

Facility Has Received Notices of Violations:
Violations: No Violations Found

Evaluation Action Summary:
Evaluations: No Evaluations Found

Z265 **PECORA GROUP DEVELOPMENT, LLC** **NY AST** **A100515000**
WNW **246 EAST 120TH ST** **N/A**
1/8-1/4 **NEW YORK, NY 10035**
0.177 mi.
936 ft. **Site 1 of 5 in cluster Z**

Relative:
Higher

Actual:
14 ft.

AST:

Name:	PECORA GROUP DEVELOPMENT, LLC
Address:	246 EAST 120TH ST
City,State,Zip:	NEW YORK, NY 10035
Region:	STATE
DEC Region:	2
Site Status:	Unregulated/Closed
Facility Id:	2-611443
Program Type:	PBS
UTM X:	589719.31437
UTM Y:	4517064.68626
Expiration Date:	N/A
Site Type:	Apartment Building/Office Building

PECORA GROUP DEVELOPMENT, LLC (Continued) **A100515000**

Affiliation Records:

Site Id:	441184
Affiliation Type:	Mail Contact
Company Name:	THE BRAVO REALTY GROUP LLC
Contact Type:	MEMBER
Contact Name:	FRANK PECORA
Address1:	1374 1ST AVE , SUITE 1A
Address2:	Not reported
City:	NEW YORK
State:	NY
Zip Code:	10021
Country Code:	001
Phone:	(212) 861-0303
EMail:	ADMIN@TEAMSMANAGEMENT.COM
Fax Number:	Not reported
Modified By:	MRBARROW
Date Last Modified:	2016-05-06

Site Id:	441184
Affiliation Type:	Facility Operator
Company Name:	THE BRAVO REALTY GROUP LLC
Contact Type:	Not reported
Contact Name:	FRANK PECORA
Address1:	Not reported
Address2:	Not reported
City:	Not reported
State:	NN
Zip Code:	Not reported
Country Code:	001
Phone:	(917) 880-5599
EMail:	Not reported
Fax Number:	Not reported
Modified By:	MRBARROW
Date Last Modified:	2016-05-06

Site Id:	441184
Affiliation Type:	Emergency Contact
Company Name:	THE BRAVO REALTY GROUP LLC
Contact Type:	Not reported
Contact Name:	FRANK PECORA
Address1:	Not reported
Address2:	Not reported
City:	Not reported
State:	NN
Zip Code:	Not reported
Country Code:	001
Phone:	(212) 861-0303
EMail:	Not reported
Fax Number:	Not reported
Modified By:	MSBAPTIS
Date Last Modified:	2010-10-21

Site Id:	441184
Affiliation Type:	Facility Owner
Company Name:	PECORA GROUP DEVLOPEMENT, LLC
Contact Type:	MANAGING MEMBER
Contact Name:	FRANK PECORA

PECORA GROUP DEVELOPMENT, LLC (Continued) **A100515000**

Address1:	1374 FIRST AVENUE, 2ND FLOOR
Address2:	Not reported
City:	NEW YORK
State:	NY
Zip Code:	10021
Country Code:	001
Phone:	(212) 861-0303
EMail:	Not reported
Fax Number:	Not reported
Modified By:	JSMACRI
Date Last Modified:	2021-06-02

Tank Info:

Tank Number:	002
Tank Id:	236451
Material Code:	0001
Common Name of Substance:	#2 Fuel Oil (On-Site Consumption)

Equipment Records:

H06 - Tank Leak Detection - Impervious Barrier/Concrete Pad (A/G)
G03 - Tank Secondary Containment - Vault (w/o access)
L09 - Piping Leak Detection - Exempt Suction Piping
B00 - Tank External Protection - None
F00 - Pipe External Protection - None
A00 - Tank Internal Protection - None
D01 - Pipe Type - Steel/Carbon Steel/Iron
J02 - Dispenser - Suction Dispenser
C01 - Pipe Location - Aboveground
I05 - Overfill - Vent Whistle

Tank Location:	Aboveground - contact with soil.... Tank bottom rests on soil, allowing no visual inspection.
Tank Type:	Steel/Carbon Steel/Iron
Tank Status:	Closed - Removed
Pipe Model:	Not reported
Install Date:	05/01/2006
Capacity Gallons:	3000
Tightness Test Method:	-
Date Test:	Not reported
Next Test Date:	Not reported
Date Tank Closed:	06/21/2019
Register:	True
Modified By:	JSMACRI
Last Modified:	06/02/2021
Material Name:	#2 fuel oil (on-site consumption)

Z266 **CON EDISON** **NY MANIFEST** **S117317337**
WNW **246 E 120 ST** **N/A**
1/8-1/4 **NEW YORK, NY 10035**
0.177 mi.
936 ft. **Site 2 of 5 in cluster Z**

Relative: **Higher**
Actual: **14 ft.**

NY MANIFEST:

Name:	CON EDISON
Address:	246 E 120 ST
City,State,Zip:	NEW YORK, NY 10035
Country:	USA

CON EDISON (Continued) **S117317337**

EPA ID:	NYP004647509
Facility Status:	Not reported
Location Address 1:	246 E 120 ST
Code:	BP
Location Address 2:	SB19811
Total Tanks:	Not reported
Location City:	NEW YORK
Location State:	NY
Location Zip:	10035
Location Zip 4:	Not reported

NY MANIFEST:

EPAID:	NYP004647509
Mailing Name:	CON EDISON
Mailing Contact:	CON EDISON
Mailing Address 1:	4 IRVING PL
Mailing Address 2:	15TH FL
Mailing City:	NEW YORK
Mailing State:	NY
Mailing Zip:	10003
Mailing Zip 4:	Not reported
Mailing Country:	USA
Mailing Phone:	Not reported

NY MANIFEST:

Document ID:	Not reported
Manifest Status:	Not reported
seq:	Not reported
Year:	2018
Trans1 State ID:	NJD003812047
Trans2 State ID:	Not reported
Generator Ship Date:	09/03/2014
Trans1 Recv Date:	09/03/2014
Trans2 Recv Date:	Not reported
TSD Site Recv Date:	09/08/2014
Part A Recv Date:	Not reported
Part B Recv Date:	Not reported
Generator EPA ID:	NYP004647509
Trans1 EPA ID:	Not reported
Trans2 EPA ID:	Not reported
TSDF ID 1:	NJD991291105
TSDF ID 2:	Not reported
Manifest Tracking Number:	002563347GBF
Import Indicator:	N
Export Indicator:	N
Discr Quantity Indicator:	N
Discr Type Indicator:	N
Discr Residue Indicator:	N
Discr Partial Reject Indicator:	N
Discr Full Reject Indicator:	N
Manifest Ref Number:	Not reported
Alt Facility RCRA ID:	Not reported
Alt Facility Sign Date:	Not reported
MGMT Method Type Code:	H110
Waste Code:	Not reported
Waste Code:	Not reported
Waste Code:	Not reported

CON EDISON (Continued) **S117317337**

Waste Code:	Not reported
Waste Code:	Not reported
Waste Code:	Not reported
Quantity:	500
Units:	P - Pounds
Number of Containers:	1
Container Type:	TT - Cargo tank, tank trucks
Handling Method:	T Chemical, physical, or biological treatment.
Specific Gravity:	1
Waste Code:	D008
Waste Code 1_2:	Not reported
Waste Code 1_3:	Not reported
Waste Code 1_4:	Not reported
Waste Code 1_5:	Not reported
Waste Code 1_6:	Not reported

U267 **CON EDISON SERVICE BOX: 19337** **RCRA NonGen / NLR** **1016677229**
SW **332 E 117TH ST FRONT OF** **FINDS** **NYP004307922**
1/8-1/4 **NEW YORK, NY 10035** **ECHO**
0.178 mi. **NY MANIFEST**
941 ft. **Site 9 of 11 in cluster U**

Relative: **Higher**
Actual: **12 ft.**

RCRA NonGen / NLR:

Date Form Received by Agency:		20130607
Handler Name:	CON EDISON SERVICE BOX:	19337
Handler Address:		332 E 117TH ST FRONT OF
Handler City,State,Zip:		NEW YORK, NY 10035
EPA ID:		NYP004307922
Contact Name:		RICARDO CARTY
Contact Address:		Not reported
Contact City,State,Zip:		Not reported
Contact Telephone:		646-772-3407
Contact Fax:		Not reported
Contact Email:		Not reported
Contact Title:		OPERATING SUPERVISOR
EPA Region:		02
Land Type:		Private
Federal Waste Generator Description:		Not a generator, verified
Non-Notifier:		Not reported
Biennial Report Cycle:		Not reported
Accessibility:		Not reported
Active Site Indicator:		Not reported
State District Owner:		NY
State District:		NYSDEC R2
Mailing Address:		VING PL, RM 828
Mailing City,State,Zip:		NEW YORK, NY 10003
Owner Name:		Not reported
Owner Type:		Not reported
Operator Name:		Not reported
Operator Type:		Not reported
Short-Term Generator Activity:		No
Importer Activity:		No
Mixed Waste Generator:		No
Transporter Activity:		No
Transfer Facility Activity:		No
Recycler Activity with Storage:		No
Small Quantity On-Site Burner Exemption:		No

CON EDISON SERVICE BOX: 19337 (Continued) **1016677229**

Smelting Melting and Refining Furnace Exemption:	No
Underground Injection Control:	No
Off-Site Waste Receipt:	No
Universal Waste Indicator:	No
Universal Waste Destination Facility:	No
Federal Universal Waste:	No
Active Site Fed-Reg Treatment Storage and Disposal Facility:	Not reported
Active Site Converter Treatment storage and Disposal Facility:	Not reported
Active Site State-Reg Treatment Storage and Disposal Facility:	Not reported
Active Site State-Reg Handler:	---
Federal Facility Indicator:	Not reported
Hazardous Secondary Material Indicator:	NN
Sub-Part K Indicator:	Not reported
Commercial TSD Indicator:	No
Treatment Storage and Disposal Type:	Not reported
2018 GPRA Permit Baseline:	Not on the Baseline
2018 GPRA Renewals Baseline:	Not on the Baseline
Permit Renewals Workload Universe:	Not reported
Permit Workload Universe:	Not reported
Permit Progress Universe:	Not reported
Post-Closure Workload Universe:	Not reported
Closure Workload Universe:	Not reported
202 GPRA Corrective Action Baseline:	No
Corrective Action Workload Universe:	No
Subject to Corrective Action Universe:	No
Non-TSDFs Where RCRA CA has Been Imposed Universe:	No
TSDFs Potentially Subject to CA Under 3004 (u)/(v) Universe:	No
TSDFs Only Subject to CA under Discretionary Auth Universe:	No
Corrective Action Priority Ranking:	No NCAPS ranking
Environmental Control Indicator:	No
Institutional Control Indicator:	No
Human Exposure Controls Indicator:	N/A
Groundwater Controls Indicator:	N/A
Operating TSDF Universe:	Not reported
Full Enforcement Universe:	Not reported
Significant Non-Complier Universe:	No
Unaddressed Significant Non-Complier Universe:	No
Addressed Significant Non-Complier Universe:	No
Significant Non-Complier With a Compliance Schedule Universe:	No
Financial Assurance Required:	Not reported
Handler Date of Last Change:	20140402
Recognized Trader-Importer:	No
Recognized Trader-Exporter:	No
Importer of Spent Lead Acid Batteries:	No
Exporter of Spent Lead Acid Batteries:	No
Recycler Activity Without Storage:	Not reported
Manifest Broker:	Not reported
Sub-Part P Indicator:	No

Historic Generators:

Receive Date:	20130507
Handler Name: CON EDISON SERVICE BOX:	19337
Federal Waste Generator Description:	Conditionally Exempt Small Quantity Generator
State District Owner:	NY
Large Quantity Handler of Universal Waste:	No
Recognized Trader Importer:	No

CON EDISON SERVICE BOX: 19337 (Continued) **1016677229**

Recognized Trader Exporter: No
Spent Lead Acid Battery Importer: No
Spent Lead Acid Battery Exporter: No
Current Record: No
Non Storage Recycler Activity: Not reported
Electronic Manifest Broker: Not reported

Receive Date: 20130607
Handler Name: CON EDISON SERVICE BOX: 19337
Federal Waste Generator Description: Not a generator, verified
State District Owner: NY
Large Quantity Handler of Universal Waste: No
Recognized Trader Importer: No
Recognized Trader Exporter: No
Spent Lead Acid Battery Importer: No
Spent Lead Acid Battery Exporter: No
Current Record: Yes
Non Storage Recycler Activity: Not reported
Electronic Manifest Broker: Not reported

List of NAICS Codes and Descriptions:
NAICS Codes: No NAICS Codes Found

Facility Has Received Notices of Violations:
Violations: No Violations Found

Evaluation Action Summary:
Evaluations: No Evaluations Found

FINDS:
Registry ID: 110058878754

Click Here:

Environmental Interest/Information System:
RCRAInfo is a national information system that supports the Resource Conservation and Recovery Act (RCRA) program through the tracking of events and activities related to facilities that generate, transport, and treat, store, or dispose of hazardous waste. RCRAInfo allows RCRA program staff to track the notification, permit, compliance, and corrective action activities required under RCRA.

Click this hyperlink while viewing on your computer to access additional FINDS: detail in the EDR Site Report.

ECHO:
Envid: 1016677229
Registry ID: 110058878754
DFR URL: http://echo.epa.gov/detailed-facility-report?fid=110058878754
Name: CON EDISON SERVICE BOX: 19337
Address: 332 E 117TH ST FRONT OF
City,State,Zip: NEW YORK, NY 10035

NY MANIFEST:
Name: CON EDISON

CON EDISON SERVICE BOX: 19337 (Continued) **1016677229**

Address:	332 E 117TH ST FRONT OF
City,State,Zip:	NEW YORK, NY 10035
Country:	USA
EPA ID:	NYP004307922
Facility Status:	Not reported
Location Address 1:	FO 332 E 117 ST
Code:	BP
Location Address 2:	Not reported
Total Tanks:	Not reported
Location City:	NEW YORK
Location State:	NY
Location Zip:	10035
Location Zip 4:	Not reported

NY MANIFEST:

EPAID:	NYP004307922
Mailing Name:	CON EDISON
Mailing Contact:	CON EDISON
Mailing Address 1:	4 IRVING PLACE 15TH FLOOR
Mailing Address 2:	Not reported
Mailing City:	NEW YORK
Mailing State:	NY
Mailing Zip:	10003
Mailing Zip 4:	Not reported
Mailing Country:	USA
Mailing Phone:	2124603770

NY MANIFEST:

Document ID:	Not reported
Manifest Status:	Not reported
seq:	Not reported
Year:	2018
Trans1 State ID:	NJ0000027193
Trans2 State ID:	Not reported
Generator Ship Date:	05/07/2013
Trans1 Recv Date:	05/07/2013
Trans2 Recv Date:	Not reported
TSD Site Recv Date:	05/08/2013
Part A Recv Date:	Not reported
Part B Recv Date:	Not reported
Generator EPA ID:	NYP004307922
Trans1 EPA ID:	Not reported
Trans2 EPA ID:	Not reported
TSDF ID 1:	NJD002200046
TSDF ID 2:	Not reported
Manifest Tracking Number:	010707611JJK
Import Indicator:	N
Export Indicator:	N
Discr Quantity Indicator:	N
Discr Type Indicator:	N
Discr Residue Indicator:	N
Discr Partial Reject Indicator:	N
Discr Full Reject Indicator:	N
Manifest Ref Number:	Not reported
Alt Facility RCRA ID:	Not reported
Alt Facility Sign Date:	Not reported
MGMT Method Type Code:	H110

CON EDISON SERVICE BOX: 19337 (Continued) **1016677229**

Waste Code:	Not reported
Waste Code:	Not reported
Waste Code:	Not reported
Waste Code:	Not reported
Waste Code:	Not reported
Waste Code:	Not reported
Quantity:	500
Units:	P - Pounds
Number of Containers:	1
Container Type:	TT - Cargo tank, tank trucks
Handling Method:	T Chemical, physical, or biological treatment.
Specific Gravity:	1
Waste Code:	D008
Waste Code 1_2:	Not reported
Waste Code 1_3:	Not reported
Waste Code 1_4:	Not reported
Waste Code 1_5:	Not reported
Waste Code 1_6:	Not reported

AA268 **CON EDISON** **RCRA NonGen / NLR** **1014398000**
West **2311 2ND AVE N OF E 118TH ST** **NJ MANIFEST** **NYP004203451**
1/8-1/4 **NEW YORK, NY 10035** **NY MANIFEST**
0.178 mi.
942 ft. **Site 1 of 2 in cluster AA**

Relative: **Higher**
Actual: **14 ft.**

RCRA NonGen / NLR:

Date Form Received by Agency:		20200402
Handler Name:	CON EDISON	
Handler Address:		2311 2ND AVE N OF E 118TH ST
Handler City,State,Zip:		NEW YORK, NY 10035
EPA ID:		NYP004203451
Contact Name:		Not reported
Contact Address:		Not reported
Contact City,State,Zip:		Not reported
Contact Telephone:		Not reported
Contact Fax:		Not reported
Contact Email:		Not reported
Contact Title:		Not reported
EPA Region:		02
Land Type:		Private
Federal Waste Generator Description:		Not a generator, verified
Non-Notifier:		Not reported
Biennial Report Cycle:		Not reported
Accessibility:		Not reported
Active Site Indicator:		Not reported
State District Owner:		NY
State District:		NYSDEC R2
Mailing Address:		Not reported
Mailing City,State,Zip:		Not reported
Owner Name:		Not reported
Owner Type:		Not reported
Operator Name:		Not reported
Operator Type:		Not reported
Short-Term Generator Activity:		No
Importer Activity:		No
Mixed Waste Generator:		No
Transporter Activity:		No

CON EDISON (Continued) **1014398000**

Transfer Facility Activity:	No
Recycler Activity with Storage:	No
Small Quantity On-Site Burner Exemption:	No
Smelting Melting and Refining Furnace Exemption:	No
Underground Injection Control:	No
Off-Site Waste Receipt:	No
Universal Waste Indicator:	No
Universal Waste Destination Facility:	No
Federal Universal Waste:	No
Active Site Fed-Reg Treatment Storage and Disposal Facility:	Not reported
Active Site Converter Treatment storage and Disposal Facility:	Not reported
Active Site State-Reg Treatment Storage and Disposal Facility:	Not reported
Active Site State-Reg Handler:	---
Federal Facility Indicator:	Not reported
Hazardous Secondary Material Indicator:	N
Sub-Part K Indicator:	Not reported
Commercial TSD Indicator:	No
Treatment Storage and Disposal Type:	Not reported
2018 GPRA Permit Baseline:	Not on the Baseline
2018 GPRA Renewals Baseline:	Not on the Baseline
Permit Renewals Workload Universe:	Not reported
Permit Workload Universe:	Not reported
Permit Progress Universe:	Not reported
Post-Closure Workload Universe:	Not reported
Closure Workload Universe:	Not reported
202 GPRA Corrective Action Baseline:	No
Corrective Action Workload Universe:	No
Subject to Corrective Action Universe:	No
Non-TSDFs Where RCRA CA has Been Imposed Universe:	No
TSDFs Potentially Subject to CA Under 3004 (u)/(v) Universe:	No
TSDFs Only Subject to CA under Discretionary Auth Universe:	No
Corrective Action Priority Ranking:	No NCAPS ranking
Environmental Control Indicator:	No
Institutional Control Indicator:	No
Human Exposure Controls Indicator:	N/A
Groundwater Controls Indicator:	N/A
Operating TSDF Universe:	Not reported
Full Enforcement Universe:	Not reported
Significant Non-Complier Universe:	No
Unaddressed Significant Non-Complier Universe:	No
Addressed Significant Non-Complier Universe:	No
Significant Non-Complier With a Compliance Schedule Universe:	No
Financial Assurance Required:	Not reported
Handler Date of Last Change:	20200402
Recognized Trader-Importer:	No
Recognized Trader-Exporter:	No
Importer of Spent Lead Acid Batteries:	No
Exporter of Spent Lead Acid Batteries:	No
Recycler Activity Without Storage:	No
Manifest Broker:	No
Sub-Part P Indicator:	No

Historic Generators:

Receive Date:	20100301
Handler Name: CON EDISON	
Federal Waste Generator Description:	Not a generator, verified

CON EDISON (Continued) **1014398000**

State District Owner: NY
Large Quantity Handler of Universal Waste: No
Recognized Trader Importer: No
Recognized Trader Exporter: No
Spent Lead Acid Battery Importer: No
Spent Lead Acid Battery Exporter: No
Current Record: No
Non Storage Recycler Activity: Not reported
Electronic Manifest Broker: Not reported

Receive Date: 20200402
Handler Name: CON EDISON
Federal Waste Generator Description: Not a generator, verified
State District Owner: NY
Large Quantity Handler of Universal Waste: No
Recognized Trader Importer: No
Recognized Trader Exporter: No
Spent Lead Acid Battery Importer: No
Spent Lead Acid Battery Exporter: No
Current Record: Yes
Non Storage Recycler Activity: No
Electronic Manifest Broker: No

List of NAICS Codes and Descriptions:
NAICS Codes: No NAICS Codes Found

Facility Has Received Notices of Violations:
Violations: No Violations Found

Evaluation Action Summary:
Evaluations: No Evaluations Found

NJ MANIFEST:
EPA Id: NYP004203451
Mail Address: 4 IRVING PL, RM 828
Mail City/State/Zip: NEW YORK, NY 10003
Facility Phone: Not reported
Emergency Phone: Not reported
Contact: HERMAN BAKER
Comments: Not reported
SIC Code: Not reported
County: NY061
Municipal: Not reported
Previous EPA Id: Not reported
Gen Flag: Not reported
Trans Flag: Not reported
TSDF Flag: Not reported
Name Change: Not reported
Date Change: Not reported

Manifest:
Manifest Number: 001085310GBF
EPA ID: NYP004203451
Date Shipped: 03/01/2010
TSDF EPA ID: NJD002200046

CON EDISON (Continued) **1014398000**

Transporter EPA ID:	NJ0000027193
Transporter 2 EPA ID:	Not reported
Transporter 3 EPA ID:	Not reported
Transporter 4 EPA ID:	Not reported
Transporter 5 EPA ID:	Not reported
Transporter 6 EPA ID:	Not reported
Transporter 7 EPA ID:	Not reported
Transporter 8 EPA ID:	Not reported
Transporter 9 EPA ID:	Not reported
Transporter 10 EPA ID:	Not reported
Date Trans1 Transported Waste:	03/01/2010
Date Trans2 Transported Waste:	Not reported
Date Trans3 Transported Waste:	Not reported
Date Trans4 Transported Waste:	Not reported
Date Trans5 Transported Waste:	Not reported
Date Trans6 Transported Waste:	Not reported
Date Trans7 Transported Waste:	Not reported
Date Trans8 Transported Waste:	Not reported
Date Trans9 Transported Waste:	Not reported
Date Trans10 Transported Waste:	Not reported
Date TSDF Received Waste:	03/03/2010
TSDF EPA Facility Name:	Not reported
QTY Units:	Not reported
Transporter SEQ ID:	Not reported
Transporter-1 Date:	Not reported
Waste SEQ ID:	Not reported
Waste Type Code 2:	Not reported
Waste Type Code 3:	Not reported
Waste Type Code 4:	Not reported
Waste Type Code 5:	Not reported
Waste Type Code 6:	Not reported
Date Accepted:	Not reported
Manifest Discrepancy Type:	Not reported
Data Entry Number:	Not reported
Was Load Rejected:	NEW YORK, NY 10003
Reason Load Was Rejected:	Not reported

Waste:

Manifest Year:	Not reported
Waste Code:	D008
Hand Code:	H111
Quantity:	350 P

NY MANIFEST:

Name:	CONSOLIDATED EDISON
Address:	2311 2ND AVE N OF E 118TH ST
City,State,Zip:	NEW YORK, NY 10035
Country:	USA
EPA ID:	NYP004203451
Facility Status:	Not reported
Location Address 1:	F/O 2311 2nd AVE
Code:	BP
Location Address 2:	Not reported
Total Tanks:	Not reported

CON EDISON (Continued) **1014398000**

Location City: NEW YORK
Location State: NY
Location Zip: 10002
Location Zip 4: Not reported

NY MANIFEST:
EPAID: NYP004203451
Mailing Name: CONSOLIDATED EDISON
Mailing Contact: TOM TEELING
Mailing Address 1: 4 IRVING PLACE RM 828
Mailing Address 2: Not reported
Mailing City: NEW YORK
Mailing State: NY
Mailing Zip: 10003
Mailing Zip 4: Not reported
Mailing Country: USA
Mailing Phone: 2124603770

NY MANIFEST:
Document ID: Not reported
Manifest Status: Not reported
seq: Not reported
Year: 2018
Trans1 State ID: NJ0000027193
Trans2 State ID: Not reported
Generator Ship Date: 03/01/2010
Trans1 Recv Date: 03/01/2010
Trans2 Recv Date: Not reported
TSD Site Recv Date: 03/03/2010
Part A Recv Date: Not reported
Part B Recv Date: Not reported
Generator EPA ID: NYP004203451
Trans1 EPA ID: Not reported
Trans2 EPA ID: Not reported
TSDF ID 1: NJD002200046
TSDF ID 2: Not reported
Manifest Tracking Number: 001085310GBF
Import Indicator: N
Export Indicator: N
Discr Quantity Indicator: N
Discr Type Indicator: N
Discr Residue Indicator: N
Discr Partial Reject Indicator: N
Discr Full Reject Indicator: N
Manifest Ref Number: Not reported
Alt Facility RCRA ID: Not reported
Alt Facility Sign Date: Not reported
MGMT Method Type Code: H111
Waste Code: Not reported
Waste Code: Not reported
Waste Code: Not reported
Waste Code: Not reported
Waste Code: Not reported
Waste Code: Not reported
Quantity: 350
Units: P - Pounds
Number of Containers: 1

CON EDISON (Continued) **1014398000**

Container Type:	TT - Cargo tank, tank trucks
Handling Method:	T Chemical, physical, or biological treatment.
Specific Gravity:	1
Waste Code:	D008
Waste Code 1_2:	Not reported
Waste Code 1_3:	Not reported
Waste Code 1_4:	Not reported
Waste Code 1_5:	Not reported
Waste Code 1_6:	Not reported

W269 **CON EDISON SERVICE BOX: 55084** **RCRA NonGen / NLR** **1016450800**
NNW **2389 2ND AVE** **NY MANIFEST** **NYP004298287**
1/8-1/4 **NEW YORK, NY 10029**
0.180 mi.
948 ft. **Site 3 of 6 in cluster W**

Relative: **Higher**
Actual: **13 ft.**

RCRA NonGen / NLR:

Date Form Received by Agency:	20130502
Handler Name:	CON EDISON SERVICE BOX: 55084
Handler Address:	2389 2ND AVE
Handler City,State,Zip:	NEW YORK, NY 10029
EPA ID:	NYP004298287
Contact Name:	ROBERT LINDELOF
Contact Address:	Not reported
Contact City,State,Zip:	Not reported
Contact Telephone:	917-559-3860
Contact Fax:	Not reported
Contact Email:	Not reported
Contact Title:	OPERATING SUPERVISOR
EPA Region:	02
Land Type:	Private
Federal Waste Generator Description:	Not a generator, verified
Non-Notifier:	Not reported
Biennial Report Cycle:	Not reported
Accessibility:	Not reported
Active Site Indicator:	Not reported
State District Owner:	NY
State District:	NYSDEC R2
Mailing Address:	Not reported
Mailing City,State,Zip:	NEW YORK, NY 10003
Owner Name:	Not reported
Owner Type:	Not reported
Operator Name:	Not reported
Operator Type:	Not reported
Short-Term Generator Activity:	No
Importer Activity:	No
Mixed Waste Generator:	No
Transporter Activity:	No
Transfer Facility Activity:	No
Recycler Activity with Storage:	No
Small Quantity On-Site Burner Exemption:	No
Smelting Melting and Refining Furnace Exemption:	No
Underground Injection Control:	No
Off-Site Waste Receipt:	No
Universal Waste Indicator:	No
Universal Waste Destination Facility:	No
Federal Universal Waste:	No

CON EDISON SERVICE BOX: 55084 (Continued) **1016450800**

Active Site Fed-Reg Treatment Storage and Disposal Facility:	Not reported
Active Site Converter Treatment storage and Disposal Facility:	Not reported
Active Site State-Reg Treatment Storage and Disposal Facility:	Not reported
Active Site State-Reg Handler:	---
Federal Facility Indicator:	Not reported
Hazardous Secondary Material Indicator:	NN
Sub-Part K Indicator:	Not reported
Commercial TSD Indicator:	No
Treatment Storage and Disposal Type:	Not reported
2018 GPRA Permit Baseline:	Not on the Baseline
2018 GPRA Renewals Baseline:	Not on the Baseline
Permit Renewals Workload Universe:	Not reported
Permit Workload Universe:	Not reported
Permit Progress Universe:	Not reported
Post-Closure Workload Universe:	Not reported
Closure Workload Universe:	Not reported
202 GPRA Corrective Action Baseline:	No
Corrective Action Workload Universe:	No
Subject to Corrective Action Universe:	No
Non-TSDFs Where RCRA CA has Been Imposed Universe:	No
TSDFs Potentially Subject to CA Under 3004 (u)/(v) Universe:	No
TSDFs Only Subject to CA under Discretionary Auth Universe:	No
Corrective Action Priority Ranking:	No NCAPS ranking
Environmental Control Indicator:	No
Institutional Control Indicator:	No
Human Exposure Controls Indicator:	N/A
Groundwater Controls Indicator:	N/A
Operating TSDF Universe:	Not reported
Full Enforcement Universe:	Not reported
Significant Non-Complier Universe:	No
Unaddressed Significant Non-Complier Universe:	No
Addressed Significant Non-Complier Universe:	No
Significant Non-Complier With a Compliance Schedule Universe:	No
Financial Assurance Required:	Not reported
Handler Date of Last Change:	20130910
Recognized Trader-Importer:	No
Recognized Trader-Exporter:	No
Importer of Spent Lead Acid Batteries:	No
Exporter of Spent Lead Acid Batteries:	No
Recycler Activity Without Storage:	Not reported
Manifest Broker:	Not reported
Sub-Part P Indicator:	No

Historic Generators:

Receive Date:	20130402
Handler Name: CON EDISON SERVICE BOX:	55084
Federal Waste Generator Description:	Conditionally Exempt Small Quantity Generator
State District Owner:	NY
Large Quantity Handler of Universal Waste:	No
Recognized Trader Importer:	No
Recognized Trader Exporter:	No
Spent Lead Acid Battery Importer:	No
Spent Lead Acid Battery Exporter:	No
Current Record:	No
Non Storage Recycler Activity:	Not reported
Electronic Manifest Broker:	Not reported

CON EDISON SERVICE BOX: 55084 (Continued) **1016450800**

Receive Date:	20130502
Handler Name: CON EDISON SERVICE BOX:	55084
Federal Waste Generator Description:	Not a generator, verified
State District Owner:	NY
Large Quantity Handler of Universal Waste:	No
Recognized Trader Importer:	No
Recognized Trader Exporter:	No
Spent Lead Acid Battery Importer:	No
Spent Lead Acid Battery Exporter:	No
Current Record:	Yes
Non Storage Recycler Activity:	Not reported
Electronic Manifest Broker:	Not reported

List of NAICS Codes and Descriptions:

NAICS Codes:	No NAICS Codes Found

Facility Has Received Notices of Violations:

Violations:	No Violations Found

Evaluation Action Summary:

Evaluations:	No Evaluations Found

NY MANIFEST:

Name:	CON EDISON
Address:	2389 2ND AVE
City,State,Zip:	NEW YORK, NY 10029
Country:	USA
EPA ID:	NYP004298287
Facility Status:	Not reported
Location Address 1:	2389 SECOND AVE
Code:	BP
Location Address 2:	SERV BOX 55084
Total Tanks:	Not reported
Location City:	NEW YORK
Location State:	NY
Location Zip:	10029
Location Zip 4:	Not reported

NY MANIFEST:

EPAID:	NYP004298287
Mailing Name:	CON EDISON
Mailing Contact:	TOM TEELING
Mailing Address 1:	4 IRVING PLACE - 15TH FLOOR
Mailing Address 2:	Not reported
Mailing City:	NEW YORK
Mailing State:	NY
Mailing Zip:	10003
Mailing Zip 4:	Not reported
Mailing Country:	USA
Mailing Phone:	2124603770

NY MANIFEST:

Document ID:	Not reported
Manifest Status:	Not reported

CON EDISON SERVICE BOX: 55084 (Continued) **1016450800**

seq:	Not reported
Year:	2018
Trans1 State ID:	NJ0000027193
Trans2 State ID:	Not reported
Generator Ship Date:	04/03/2013
Trans1 Recv Date:	04/03/2013
Trans2 Recv Date:	Not reported
TSD Site Recv Date:	04/03/2013
Part A Recv Date:	Not reported
Part B Recv Date:	Not reported
Generator EPA ID:	NYP004298287
Trans1 EPA ID:	Not reported
Trans2 EPA ID:	Not reported
TSDF ID 1:	NJD002200046
TSDF ID 2:	Not reported
Manifest Tracking Number:	010707656JJK
Import Indicator:	N
Export Indicator:	N
Discr Quantity Indicator:	N
Discr Type Indicator:	N
Discr Residue Indicator:	N
Discr Partial Reject Indicator:	N
Discr Full Reject Indicator:	N
Manifest Ref Number:	Not reported
Alt Facility RCRA ID:	Not reported
Alt Facility Sign Date:	Not reported
MGMT Method Type Code:	H110
Waste Code:	Not reported
Waste Code:	Not reported
Waste Code:	Not reported
Waste Code:	Not reported
Waste Code:	Not reported
Waste Code:	Not reported
Quantity:	1000
Units:	P - Pounds
Number of Containers:	1
Container Type:	TT - Cargo tank, tank trucks
Handling Method:	T Chemical, physical, or biological treatment.
Specific Gravity:	1
Waste Code:	D008
Waste Code 1_2:	Not reported
Waste Code 1_3:	Not reported
Waste Code 1_4:	Not reported
Waste Code 1_5:	Not reported
Waste Code 1_6:	Not reported

AA270 **CON EDISON SERVICE BOX: 19482** **RCRA NonGen / NLR** **1016450663**
West **2ND AVE & 118TH ST** **NY MANIFEST** **NYP004296885**
1/8-1/4 **NEW YORK, NY 10035**
0.182 mi.
961 ft. **Site 2 of 2 in cluster AA**

Relative: RCRA NonGen / NLR:
Higher

Date Form Received by Agency:	20130428
Handler Name:	CON EDISON SERVICE BOX: 19482
Handler Address:	2ND AVE & 118TH ST
Handler City,State,Zip:	NEW YORK, NY 10035

Actual:
14 ft.

CON EDISON SERVICE BOX: 19482 (Continued) **1016450663**

EPA ID:	NYP004296885
Contact Name:	JOSE MONTALVO
Contact Address:	Not reported
Contact City,State,Zip:	Not reported
Contact Telephone:	212-427-1331
Contact Fax:	Not reported
Contact Email:	Not reported
Contact Title:	OPERATING SUPERVISOR
EPA Region:	02
Land Type:	Private
Federal Waste Generator Description:	Not a generator, verified
Non-Notifier:	Not reported
Biennial Report Cycle:	Not reported
Accessibility:	Not reported
Active Site Indicator:	Not reported
State District Owner:	NY
State District:	NYSDEC R2
Mailing Address:	Not reported
Mailing City,State,Zip:	NEW YORK, NY 10003
Owner Name:	Not reported
Owner Type:	Not reported
Operator Name:	Not reported
Operator Type:	Not reported
Short-Term Generator Activity:	No
Importer Activity:	No
Mixed Waste Generator:	No
Transporter Activity:	No
Transfer Facility Activity:	No
Recycler Activity with Storage:	No
Small Quantity On-Site Burner Exemption:	No
Smelting Melting and Refining Furnace Exemption:	No
Underground Injection Control:	No
Off-Site Waste Receipt:	No
Universal Waste Indicator:	No
Universal Waste Destination Facility:	No
Federal Universal Waste:	No
Active Site Fed-Reg Treatment Storage and Disposal Facility:	Not reported
Active Site Converter Treatment storage and Disposal Facility:	Not reported
Active Site State-Reg Treatment Storage and Disposal Facility:	Not reported
Active Site State-Reg Handler:	---
Federal Facility Indicator:	Not reported
Hazardous Secondary Material Indicator:	NN
Sub-Part K Indicator:	Not reported
Commercial TSD Indicator:	No
Treatment Storage and Disposal Type:	Not reported
2018 GPRA Permit Baseline:	Not on the Baseline
2018 GPRA Renewals Baseline:	Not on the Baseline
Permit Renewals Workload Universe:	Not reported
Permit Workload Universe:	Not reported
Permit Progress Universe:	Not reported
Post-Closure Workload Universe:	Not reported
Closure Workload Universe:	Not reported
202 GPRA Corrective Action Baseline:	No
Corrective Action Workload Universe:	No
Subject to Corrective Action Universe:	No
Non-TSDFs Where RCRA CA has Been Imposed Universe:	No
TSDFs Potentially Subject to CA Under 3004 (u)/(v) Universe:	No

CON EDISON SERVICE BOX: 19482 (Continued) **1016450663**

TSDFs Only Subject to CA under Discretionary Auth Universe:	No
Corrective Action Priority Ranking:	No NCAPS ranking
Environmental Control Indicator:	No
Institutional Control Indicator:	No
Human Exposure Controls Indicator:	N/A
Groundwater Controls Indicator:	N/A
Operating TSDF Universe:	Not reported
Full Enforcement Universe:	Not reported
Significant Non-Complier Universe:	No
Unaddressed Significant Non-Complier Universe:	No
Addressed Significant Non-Complier Universe:	No
Significant Non-Complier With a Compliance Schedule Universe:	No
Financial Assurance Required:	Not reported
Handler Date of Last Change:	20130910
Recognized Trader-Importer:	No
Recognized Trader-Exporter:	No
Importer of Spent Lead Acid Batteries:	No
Exporter of Spent Lead Acid Batteries:	No
Recycler Activity Without Storage:	Not reported
Manifest Broker:	Not reported
Sub-Part P Indicator:	No

Historic Generators:

Receive Date:	20130328
Handler Name: CON EDISON SERVICE BOX:	19482
Federal Waste Generator Description:	Conditionally Exempt Small Quantity Generator
State District Owner:	NY
Large Quantity Handler of Universal Waste:	No
Recognized Trader Importer:	No
Recognized Trader Exporter:	No
Spent Lead Acid Battery Importer:	No
Spent Lead Acid Battery Exporter:	No
Current Record:	No
Non Storage Recycler Activity:	Not reported
Electronic Manifest Broker:	Not reported

Receive Date:	20130428
Handler Name: CON EDISON SERVICE BOX:	19482
Federal Waste Generator Description:	Not a generator, verified
State District Owner:	NY
Large Quantity Handler of Universal Waste:	No
Recognized Trader Importer:	No
Recognized Trader Exporter:	No
Spent Lead Acid Battery Importer:	No
Spent Lead Acid Battery Exporter:	No
Current Record:	Yes
Non Storage Recycler Activity:	Not reported
Electronic Manifest Broker:	Not reported

List of NAICS Codes and Descriptions:

NAICS Codes:	No NAICS Codes Found

Facility Has Received Notices of Violations:

Violations:	No Violations Found

CON EDISON SERVICE BOX: 19482 (Continued) **1016450663**

Evaluation Action Summary:
Evaluations: No Evaluations Found

NY MANIFEST:

Name:	CON EDISON
Address:	2ND AVE & 118TH ST
City,State,Zip:	NEW YORK, NY 10035
Country:	USA
EPA ID:	NYP004296885
Facility Status:	Not reported
Location Address 1:	F OF 303 2ND AVE & 118TH ST
Code:	BP
Location Address 2:	SERV BOX 19482
Total Tanks:	Not reported
Location City:	NEW YORK
Location State:	NY
Location Zip:	10035
Location Zip 4:	Not reported

NY MANIFEST:

EPAID:	NYP004296885
Mailing Name:	CON EDISON
Mailing Contact:	CON EDISON
Mailing Address 1:	4 IRVING PL 15TH FL
Mailing Address 2:	Not reported
Mailing City:	NEW YORK
Mailing State:	NY
Mailing Zip:	10003
Mailing Zip 4:	Not reported
Mailing Country:	USA
Mailing Phone:	2124603770

NY MANIFEST:

Document ID:	Not reported
Manifest Status:	Not reported
seq:	Not reported
Year:	2018
Trans1 State ID:	NJ0000027193
Trans2 State ID:	Not reported
Generator Ship Date:	03/28/2013
Trans1 Recv Date:	03/28/2013
Trans2 Recv Date:	Not reported
TSD Site Recv Date:	03/29/2013
Part A Recv Date:	Not reported
Part B Recv Date:	Not reported
Generator EPA ID:	NYP004296885
Trans1 EPA ID:	Not reported
Trans2 EPA ID:	Not reported
TSDF ID 1:	NJD002200046
TSDF ID 2:	Not reported
Manifest Tracking Number:	010841477JJK
Import Indicator:	N
Export Indicator:	N
Discr Quantity Indicator:	N
Discr Type Indicator:	N

CON EDISON SERVICE BOX: 19482 (Continued) **1016450663**

Discr Residue Indicator:	N
Discr Partial Reject Indicator:	N
Discr Full Reject Indicator:	N
Manifest Ref Number:	Not reported
Alt Facility RCRA ID:	Not reported
Alt Facility Sign Date:	Not reported
MGMT Method Type Code:	H110
Waste Code:	Not reported
Waste Code:	Not reported
Waste Code:	Not reported
Waste Code:	Not reported
Waste Code:	Not reported
Waste Code:	Not reported
Quantity:	500
Units:	P - Pounds
Number of Containers:	1
Container Type:	TT - Cargo tank, tank trucks
Handling Method:	T Chemical, physical, or biological treatment.
Specific Gravity:	1
Waste Code:	D008
Waste Code 1_2:	Not reported
Waste Code 1_3:	Not reported
Waste Code 1_4:	Not reported
Waste Code 1_5:	Not reported
Waste Code 1_6:	Not reported

Y271 **CON EDISON SERVICE BOX: 55085** **RCRA NonGen / NLR** **1016450799**
NNW **2393 2ND AVE** **NY MANIFEST** **NYP004298279**
1/8-1/4 **NEW YORK, NY 10029**
0.183 mi.
964 ft. **Site 2 of 21 in cluster Y**

Relative: **Higher**

Actual: **13 ft.**

RCRA NonGen / NLR:

Date Form Received by Agency:		20130502
Handler Name:	CON EDISON SERVICE BOX:	55085
Handler Address:		2393 2ND AVE
Handler City,State,Zip:		NEW YORK, NY 10029
EPA ID:		NYP004298279
Contact Name:		ROBERT LINDELOF
Contact Address:		Not reported
Contact City,State,Zip:		Not reported
Contact Telephone:		917-559-3860
Contact Fax:		Not reported
Contact Email:		Not reported
Contact Title:		OPERATING SUPERVISOR
EPA Region:		02
Land Type:		Private
Federal Waste Generator Description:		Not a generator, verified
Non-Notifier:		Not reported
Biennial Report Cycle:		Not reported
Accessibility:		Not reported
Active Site Indicator:		Not reported
State District Owner:		NY
State District:		NYSDEC R2
Mailing Address:		Not reported
Mailing City,State,Zip:		NEW YORK, NY 10003
Owner Name:		Not reported

CON EDISON SERVICE BOX: 55085 (Continued) **1016450799**

Owner Type:	Not reported
Operator Name:	Not reported
Operator Type:	Not reported
Short-Term Generator Activity:	No
Importer Activity:	No
Mixed Waste Generator:	No
Transporter Activity:	No
Transfer Facility Activity:	No
Recycler Activity with Storage:	No
Small Quantity On-Site Burner Exemption:	No
Smelting Melting and Refining Furnace Exemption:	No
Underground Injection Control:	No
Off-Site Waste Receipt:	No
Universal Waste Indicator:	No
Universal Waste Destination Facility:	No
Federal Universal Waste:	No
Active Site Fed-Reg Treatment Storage and Disposal Facility:	Not reported
Active Site Converter Treatment storage and Disposal Facility:	Not reported
Active Site State-Reg Treatment Storage and Disposal Facility:	Not reported
Active Site State-Reg Handler:	---
Federal Facility Indicator:	Not reported
Hazardous Secondary Material Indicator:	NN
Sub-Part K Indicator:	Not reported
Commercial TSD Indicator:	No
Treatment Storage and Disposal Type:	Not reported
2018 GPRA Permit Baseline:	Not on the Baseline
2018 GPRA Renewals Baseline:	Not on the Baseline
Permit Renewals Workload Universe:	Not reported
Permit Workload Universe:	Not reported
Permit Progress Universe:	Not reported
Post-Closure Workload Universe:	Not reported
Closure Workload Universe:	Not reported
202 GPRA Corrective Action Baseline:	No
Corrective Action Workload Universe:	No
Subject to Corrective Action Universe:	No
Non-TSDFs Where RCRA CA has Been Imposed Universe:	No
TSDFs Potentially Subject to CA Under 3004 (u)/(v) Universe:	No
TSDFs Only Subject to CA under Discretionary Auth Universe:	No
Corrective Action Priority Ranking:	No NCAPS ranking
Environmental Control Indicator:	No
Institutional Control Indicator:	No
Human Exposure Controls Indicator:	N/A
Groundwater Controls Indicator:	N/A
Operating TSDF Universe:	Not reported
Full Enforcement Universe:	Not reported
Significant Non-Complier Universe:	No
Unaddressed Significant Non-Complier Universe:	No
Addressed Significant Non-Complier Universe:	No
Significant Non-Complier With a Compliance Schedule Universe:	No
Financial Assurance Required:	Not reported
Handler Date of Last Change:	20130910
Recognized Trader-Importer:	No
Recognized Trader-Exporter:	No
Importer of Spent Lead Acid Batteries:	No
Exporter of Spent Lead Acid Batteries:	No
Recycler Activity Without Storage:	Not reported
Manifest Broker:	Not reported

CON EDISON SERVICE BOX: 55085 (Continued) **1016450799**

Sub-Part P Indicator: No

Historic Generators:

Receive Date:	20130402
Handler Name: CON EDISON SERVICE BOX:	55085
Federal Waste Generator Description:	Conditionally Exempt Small Quantity Generator
State District Owner:	NY
Large Quantity Handler of Universal Waste:	No
Recognized Trader Importer:	No
Recognized Trader Exporter:	No
Spent Lead Acid Battery Importer:	No
Spent Lead Acid Battery Exporter:	No
Current Record:	No
Non Storage Recycler Activity:	Not reported
Electronic Manifest Broker:	Not reported

Receive Date:	20130502
Handler Name: CON EDISON SERVICE BOX:	55085
Federal Waste Generator Description:	Not a generator, verified
State District Owner:	NY
Large Quantity Handler of Universal Waste:	No
Recognized Trader Importer:	No
Recognized Trader Exporter:	No
Spent Lead Acid Battery Importer:	No
Spent Lead Acid Battery Exporter:	No
Current Record:	Yes
Non Storage Recycler Activity:	Not reported
Electronic Manifest Broker:	Not reported

List of NAICS Codes and Descriptions:

NAICS Codes: No NAICS Codes Found

Facility Has Received Notices of Violations:

Violations: No Violations Found

Evaluation Action Summary:

Evaluations: No Evaluations Found

NY MANIFEST:

Name:	CON EDISON
Address:	2393 2ND AVE
City,State,Zip:	NEW YORK, NY 10029
Country:	USA
EPA ID:	NYP004298279
Facility Status:	Not reported
Location Address 1:	2393 SECOND AVE
Code:	BP
Location Address 2:	SERV BOX 55085
Total Tanks:	Not reported
Location City:	NEW YORK
Location State:	NY
Location Zip:	10029
Location Zip 4:	Not reported

CON EDISON SERVICE BOX: 55085 (Continued) **1016450799**

NY MANIFEST:

EPAID:	NYP004298279
Mailing Name:	CON EDISON
Mailing Contact:	TOM TEELING
Mailing Address 1:	4 IRVING PLACE - 15TH FLOOR
Mailing Address 2:	Not reported
Mailing City:	NEW YORK
Mailing State:	NY
Mailing Zip:	10003
Mailing Zip 4:	Not reported
Mailing Country:	USA
Mailing Phone:	2124603770

NY MANIFEST:

Document ID:	Not reported
Manifest Status:	Not reported
seq:	Not reported
Year:	2018
Trans1 State ID:	NJ0000027193
Trans2 State ID:	Not reported
Generator Ship Date:	04/03/2013
Trans1 Recv Date:	04/03/2013
Trans2 Recv Date:	Not reported
TSD Site Recv Date:	04/03/2013
Part A Recv Date:	Not reported
Part B Recv Date:	Not reported
Generator EPA ID:	NYP004298279
Trans1 EPA ID:	Not reported
Trans2 EPA ID:	Not reported
TSDF ID 1:	NJD002200046
TSDF ID 2:	Not reported
Manifest Tracking Number:	010707655JJK
Import Indicator:	N
Export Indicator:	N
Discr Quantity Indicator:	N
Discr Type Indicator:	N
Discr Residue Indicator:	N
Discr Partial Reject Indicator:	N
Discr Full Reject Indicator:	N
Manifest Ref Number:	Not reported
Alt Facility RCRA ID:	Not reported
Alt Facility Sign Date:	Not reported
MGMT Method Type Code:	H110
Waste Code:	Not reported
Waste Code:	Not reported
Waste Code:	Not reported
Waste Code:	Not reported
Waste Code:	Not reported
Waste Code:	Not reported
Quantity:	500
Units:	P - Pounds
Number of Containers:	1
Container Type:	TT - Cargo tank, tank trucks
Handling Method:	T Chemical, physical, or biological treatment.
Specific Gravity:	1
Waste Code:	D008

CON EDISON SERVICE BOX: 55085 (Continued) **1016450799**

Waste Code 1_2:	Not reported
Waste Code 1_3:	Not reported
Waste Code 1_4:	Not reported
Waste Code 1_5:	Not reported
Waste Code 1_6:	Not reported

Y272 **CON EDISON** **NJ MANIFEST** **S120670911**
NNW **2395 2ND AVE** **N/A**
1/8-1/4 **NEW YORK, NY 10035**
0.183 mi.
966 ft. **Site 3 of 21 in cluster Y**

Relative:
Higher

Actual:
13 ft.

NJ MANIFEST:

EPA Id:	NYP004772851
Mail Address:	IRVING PL 15TH FL NE
Mail City/State/Zip:	NEW YORK, NY 10003
Facility Phone:	Not reported
Emergency Phone:	Not reported
Contact:	THOMAS TEELING
Comments:	Not reported
SIC Code:	Not reported
County:	NY061
Municipal:	Not reported
Previous EPA Id:	Not reported
Gen Flag:	Not reported
Trans Flag:	Not reported
TSDF Flag:	Not reported
Name Change:	Not reported
Date Change:	Not reported

Manifest:

Manifest Number:	002611786GBF
EPA ID:	NYP004772851
Date Shipped:	4/22/2015
TSDF EPA ID:	NJD991291105
Transporter EPA ID:	NJD003812047
Transporter 2 EPA ID:	Not reported
Transporter 3 EPA ID:	Not reported
Transporter 4 EPA ID:	Not reported
Transporter 5 EPA ID:	Not reported
Transporter 6 EPA ID:	Not reported
Transporter 7 EPA ID:	Not reported
Transporter 8 EPA ID:	Not reported
Transporter 9 EPA ID:	Not reported
Transporter 10 EPA ID:	Not reported
Date Trans1 Transported Waste:	Not reported
Date Trans2 Transported Waste:	Not reported
Date Trans3 Transported Waste:	Not reported
Date Trans4 Transported Waste:	Not reported
Date Trans5 Transported Waste:	Not reported
Date Trans6 Transported Waste:	Not reported
Date Trans7 Transported Waste:	Not reported
Date Trans8 Transported Waste:	Not reported
Date Trans9 Transported Waste:	Not reported
Date Trans10 Transported Waste:	Not reported
Date TSDF Received Waste:	Not reported
TSDF EPA Facility Name:	Not reported

CON EDISON (Continued) **S120670911**

QTY Units:	Not reported
Transporter SEQ ID:	Not reported
Transporter-1 Date:	Not reported
Waste SEQ ID:	Not reported
Waste Type Code 2:	Not reported
Waste Type Code 3:	Not reported
Waste Type Code 4:	Not reported
Waste Type Code 5:	Not reported
Waste Type Code 6:	Not reported
Date Accepted:	Not reported
Manifest Discrepancy Type:	Not reported
Data Entry Number:	Not reported
Was Load Rejected:	NEW YORK, NY 10003
Reason Load Was Rejected:	Not reported

Y273 **CON EDISON** **RCRA NonGen / NLR** **1019902362**
NNW **2395 2ND AVE** **NYP004772851**
1/8-1/4 **NEW YORK, NY 10035**
0.183 mi.
966 ft. **Site 4 of 21 in cluster Y**

Relative: **Higher**
Actual: **13 ft.**

RCRA NonGen / NLR:

Date Form Received by Agency:		20150422
Handler Name:	CON EDISON	
Handler Address:		2395 2ND AVE
Handler City,State,Zip:		NEW YORK, NY 10035
EPA ID:		NYP004772851
Contact Name:		THOMAS TEELING
Contact Address:		Not reported
Contact City,State,Zip:		Not reported
Contact Telephone:		212-460-3770
Contact Fax:		Not reported
Contact Email:		Not reported
Contact Title:		Not reported
EPA Region:		02
Land Type:		Private
Federal Waste Generator Description:		Not a generator, verified
Non-Notifier:		Not reported
Biennial Report Cycle:		Not reported
Accessibility:		Not reported
Active Site Indicator:		Not reported
State District Owner:		NY
State District:		NYSDEC R2
Mailing Address:		IRVING PL 15TH FL NE
Mailing City,State,Zip:		NEW YORK, NY 10003
Owner Name:		Not reported
Owner Type:		Not reported
Operator Name:		Not reported
Operator Type:		Not reported
Short-Term Generator Activity:		No
Importer Activity:		No
Mixed Waste Generator:		No
Transporter Activity:		No
Transfer Facility Activity:		No
Recycler Activity with Storage:		No
Small Quantity On-Site Burner Exemption:		No

CON EDISON (Continued) **1019902362**

Smelting Melting and Refining Furnace Exemption:	No
Underground Injection Control:	No
Off-Site Waste Receipt:	No
Universal Waste Indicator:	No
Universal Waste Destination Facility:	No
Federal Universal Waste:	No
Active Site Fed-Reg Treatment Storage and Disposal Facility:	Not reported
Active Site Converter Treatment storage and Disposal Facility:	Not reported
Active Site State-Reg Treatment Storage and Disposal Facility:	Not reported
Active Site State-Reg Handler:	---
Federal Facility Indicator:	Not reported
Hazardous Secondary Material Indicator:	NN
Sub-Part K Indicator:	Not reported
Commercial TSD Indicator:	No
Treatment Storage and Disposal Type:	Not reported
2018 GPRA Permit Baseline:	Not on the Baseline
2018 GPRA Renewals Baseline:	Not on the Baseline
Permit Renewals Workload Universe:	Not reported
Permit Workload Universe:	Not reported
Permit Progress Universe:	Not reported
Post-Closure Workload Universe:	Not reported
Closure Workload Universe:	Not reported
202 GPRA Corrective Action Baseline:	No
Corrective Action Workload Universe:	No
Subject to Corrective Action Universe:	No
Non-TSDFs Where RCRA CA has Been Imposed Universe:	No
TSDFs Potentially Subject to CA Under 3004 (u)/(v) Universe:	No
TSDFs Only Subject to CA under Discretionary Auth Universe:	No
Corrective Action Priority Ranking:	No NCAPS ranking
Environmental Control Indicator:	No
Institutional Control Indicator:	No
Human Exposure Controls Indicator:	N/A
Groundwater Controls Indicator:	N/A
Operating TSDF Universe:	Not reported
Full Enforcement Universe:	Not reported
Significant Non-Complier Universe:	No
Unaddressed Significant Non-Complier Universe:	No
Addressed Significant Non-Complier Universe:	No
Significant Non-Complier With a Compliance Schedule Universe:	No
Financial Assurance Required:	Not reported
Handler Date of Last Change:	20160909
Recognized Trader-Importer:	No
Recognized Trader-Exporter:	No
Importer of Spent Lead Acid Batteries:	No
Exporter of Spent Lead Acid Batteries:	No
Recycler Activity Without Storage:	Not reported
Manifest Broker:	Not reported
Sub-Part P Indicator:	No

Historic Generators:

Receive Date:	20150422
Handler Name: CON EDISON	
Federal Waste Generator Description:	Small Quantity Generator
State District Owner:	NY
Large Quantity Handler of Universal Waste:	No
Recognized Trader Importer:	No

CON EDISON (Continued) **1019902362**

Recognized Trader Exporter:	No
Spent Lead Acid Battery Importer:	No
Spent Lead Acid Battery Exporter:	No
Current Record:	No
Non Storage Recycler Activity:	Not reported
Electronic Manifest Broker:	Not reported
Receive Date:	20150422
Handler Name: CON EDISON	
Federal Waste Generator Description:	Not a generator, verified
State District Owner:	NY
Large Quantity Handler of Universal Waste:	No
Recognized Trader Importer:	No
Recognized Trader Exporter:	No
Spent Lead Acid Battery Importer:	No
Spent Lead Acid Battery Exporter:	No
Current Record:	Yes
Non Storage Recycler Activity:	Not reported
Electronic Manifest Broker:	Not reported

List of NAICS Codes and Descriptions:
NAICS Codes: No NAICS Codes Found

Facility Has Received Notices of Violations:
Violations: No Violations Found

Evaluation Action Summary:
Evaluations: No Evaluations Found

Y274 **CON EDISON** **NY MANIFEST** **S118089678**
NNW **2395 2ND AVE** **N/A**
1/8-1/4 **NEW YORK, NY 10035**
0.183 mi.
966 ft. **Site 5 of 21 in cluster Y**

Relative:
Higher

Actual:
13 ft.

NY MANIFEST:

Name:	CON EDISON
Address:	2395 2ND AVE
City,State,Zip:	NEW YORK, NY 10035
Country:	USA
EPA ID:	NYP004772851
Facility Status:	Not reported
Location Address 1:	2395 2ND AVE
Code:	BP
Location Address 2:	SB 55085
Total Tanks:	Not reported
Location City:	NEW YORK
Location State:	NY
Location Zip:	10035
Location Zip 4:	Not reported

NY MANIFEST:

EPAID:	NYP004772851
Mailing Name:	CON EDISON
Mailing Contact:	DENNIS HUACON
Mailing Address 1:	4 IRVING PL 15TH FL

CON EDISON (Continued) **S118089678**

Mailing Address 2:	Not reported
Mailing City:	NEW YORK
Mailing State:	NY
Mailing Zip:	10003
Mailing Zip 4:	Not reported
Mailing Country:	USA
Mailing Phone:	2124603770

NY MANIFEST:

Document ID:	Not reported
Manifest Status:	Not reported
seq:	Not reported
Year:	2018
Trans1 State ID:	NJD003812047
Trans2 State ID:	NJD003812047
Generator Ship Date:	04/22/2015
Trans1 Recv Date:	04/22/2015
Trans2 Recv Date:	04/24/2015
TSD Site Recv Date:	04/24/2015
Part A Recv Date:	Not reported
Part B Recv Date:	Not reported
Generator EPA ID:	NYP004772851
Trans1 EPA ID:	Not reported
Trans2 EPA ID:	Not reported
TSDF ID 1:	NJD991291105
TSDF ID 2:	Not reported
Manifest Tracking Number:	002611786GBF
Import Indicator:	N
Export Indicator:	N
Discr Quantity Indicator:	N
Discr Type Indicator:	N
Discr Residue Indicator:	N
Discr Partial Reject Indicator:	N
Discr Full Reject Indicator:	N
Manifest Ref Number:	Not reported
Alt Facility RCRA ID:	Not reported
Alt Facility Sign Date:	Not reported
MGMT Method Type Code:	H110
Waste Code:	Not reported
Waste Code:	Not reported
Waste Code:	Not reported
Waste Code:	Not reported
Waste Code:	Not reported
Waste Code:	Not reported
Quantity:	500
Units:	P - Pounds
Number of Containers:	1
Container Type:	TT - Cargo tank, tank trucks
Handling Method:	T Chemical, physical, or biological treatment.
Specific Gravity:	1
Waste Code:	D008
Waste Code 1_2:	Not reported
Waste Code 1_3:	Not reported
Waste Code 1_4:	Not reported
Waste Code 1_5:	Not reported
Waste Code 1_6:	Not reported

AB275 **CON EDISON** **NY E DESIGNATION** **S113453211**
WSW **2292 2 AV** **NY MANIFEST** **N/A**
1/8-1/4 **NEW YORK, NY 10035**
0.183 mi.
967 ft. **Site 1 of 19 in cluster AB**

Relative:
Higher

Actual:
14 ft.

E DESIGNATION:

Name:	LOT 51,TAXBLOCK 1689
Address:	2292 2 AVENUE
City,State,Zip:	NY
Tax Lot(s):	51
Tax Block:	1689
Borough Code:	Not reported
E-No:	E-114
Effective Date:	6/24/2003
Satisfaction Date:	Not reported
Ceqr Number:	03DCP025Y
Ulurp Number:	030234(A)ZMM
Zoning Map No:	6b
Description:	Underground Gasoline Storage Tanks* Testing Protocol.
Lot Remediation Date:	Not reported

NY MANIFEST:

Name:	CON EDISON
Address:	2292 2 AV
City,State,Zip:	NEW YORK, NY 10035
Country:	USA
EPA ID:	NYP004651238
Facility Status:	Not reported
Location Address 1:	2292 2 AV
Code:	BP
Location Address 2:	SB55045
Total Tanks:	Not reported
Location City:	NEW YORK
Location State:	NY
Location Zip:	10035
Location Zip 4:	Not reported

NY MANIFEST:

EPAID:	NYP004651238
Mailing Name:	CON EDISON
Mailing Contact:	CON EDISON
Mailing Address 1:	4 IRVING PL
Mailing Address 2:	15TH FL
Mailing City:	NEW YORK
Mailing State:	NY
Mailing Zip:	10003
Mailing Zip 4:	Not reported
Mailing Country:	USA
Mailing Phone:	Not reported

NY MANIFEST:

Document ID:	Not reported
Manifest Status:	Not reported
seq:	Not reported
Year:	2018
Trans1 State ID:	NJD003812047
Trans2 State ID:	Not reported

CON EDISON (Continued) **S113453211**

Generator Ship Date:	09/08/2014
Trans1 Recv Date:	09/08/2014
Trans2 Recv Date:	Not reported
TSD Site Recv Date:	09/10/2014
Part A Recv Date:	Not reported
Part B Recv Date:	Not reported
Generator EPA ID:	NYP004651238
Trans1 EPA ID:	Not reported
Trans2 EPA ID:	Not reported
TSDF ID 1:	NJD991291105
TSDF ID 2:	Not reported
Manifest Tracking Number:	002609101GBF
Import Indicator:	N
Export Indicator:	N
Discr Quantity Indicator:	N
Discr Type Indicator:	N
Discr Residue Indicator:	N
Discr Partial Reject Indicator:	N
Discr Full Reject Indicator:	N
Manifest Ref Number:	Not reported
Alt Facility RCRA ID:	Not reported
Alt Facility Sign Date:	Not reported
MGMT Method Type Code:	H110
Waste Code:	Not reported
Waste Code:	Not reported
Waste Code:	Not reported
Waste Code:	Not reported
Waste Code:	Not reported
Waste Code:	Not reported
Quantity:	500
Units:	P - Pounds
Number of Containers:	1
Container Type:	TT - Cargo tank, tank trucks
Handling Method:	T Chemical, physical, or biological treatment.
Specific Gravity:	1
Waste Code:	D008
Waste Code 1_2:	Not reported
Waste Code 1_3:	Not reported
Waste Code 1_4:	Not reported
Waste Code 1_5:	Not reported
Waste Code 1_6:	Not reported

V276 **SAN JUAN CLEANERS** **RCRA-VSQG** **1000552451**
SW **2264 1ST AVE** **NY DRYCLEANERS** **NYD986948503**
1/8-1/4 **NEW YORK, NY 10035** **NY MANIFEST**
0.184 mi.
972 ft. **Site 4 of 8 in cluster V**

Relative: **Higher**
Actual: **12 ft.**

RCRA-VSQG:

Date Form Received by Agency:		20070101
Handler Name:	SAN JUAN CLEANERS	
Handler Address:		2264 1ST AVE
Handler City,State,Zip:		NEW YORK, NY 10035
EPA ID:		NYD986948503
Contact Name:		CARLOS GONZALEZ
Contact Address:		1ST AVE
Contact City,State,Zip:		NEW YORK, NY 10035

SAN JUAN CLEANERS (Continued) **1000552451**

Contact Telephone:	212-534-1786
Contact Fax:	Not reported
Contact Email:	Not reported
Contact Title:	Not reported
EPA Region:	02
Land Type:	Not reported
Federal Waste Generator Description:	Conditionally Exempt Small Quantity Generator
Non-Notifier:	Not reported
Biennial Report Cycle:	Not reported
Accessibility:	Not reported
Active Site Indicator:	Handler Activities
State District Owner:	NY
State District:	NYSDEC R2
Mailing Address:	1ST AVE
Mailing City,State,Zip:	NEW YORK, NY 10035
Owner Name:	CARLOS GONZALEZ
Owner Type:	Private
Operator Name:	CARLOS GONZALEZ
Operator Type:	Private
Short-Term Generator Activity:	No
Importer Activity:	No
Mixed Waste Generator:	No
Transporter Activity:	No
Transfer Facility Activity:	No
Recycler Activity with Storage:	No
Small Quantity On-Site Burner Exemption:	No
Smelting Melting and Refining Furnace Exemption:	No
Underground Injection Control:	No
Off-Site Waste Receipt:	No
Universal Waste Indicator:	No
Universal Waste Destination Facility:	No
Federal Universal Waste:	No
Active Site Fed-Reg Treatment Storage and Disposal Facility:	Not reported
Active Site Converter Treatment storage and Disposal Facility:	Not reported
Active Site State-Reg Treatment Storage and Disposal Facility:	Not reported
Active Site State-Reg Handler:	---
Federal Facility Indicator:	Not reported
Hazardous Secondary Material Indicator:	NN
Sub-Part K Indicator:	Not reported
Commercial TSD Indicator:	No
Treatment Storage and Disposal Type:	Not reported
2018 GPRA Permit Baseline:	Not on the Baseline
2018 GPRA Renewals Baseline:	Not on the Baseline
Permit Renewals Workload Universe:	Not reported
Permit Workload Universe:	Not reported
Permit Progress Universe:	Not reported
Post-Closure Workload Universe:	Not reported
Closure Workload Universe:	Not reported
202 GPRA Corrective Action Baseline:	No
Corrective Action Workload Universe:	No
Subject to Corrective Action Universe:	No
Non-TSDFs Where RCRA CA has Been Imposed Universe:	No
TSDFs Potentially Subject to CA Under 3004 (u)/(v) Universe:	No
TSDFs Only Subject to CA under Discretionary Auth Universe:	No
Corrective Action Priority Ranking:	No NCAPS ranking
Environmental Control Indicator:	No
Institutional Control Indicator:	No

SAN JUAN CLEANERS (Continued) **1000552451**

Human Exposure Controls Indicator:	N/A
Groundwater Controls Indicator:	N/A
Operating TSDF Universe:	Not reported
Full Enforcement Universe:	Not reported
Significant Non-Complier Universe:	No
Unaddressed Significant Non-Complier Universe:	No
Addressed Significant Non-Complier Universe:	No
Significant Non-Complier With a Compliance Schedule Universe:	No
Financial Assurance Required:	Not reported
Handler Date of Last Change:	20150414
Recognized Trader-Importer:	No
Recognized Trader-Exporter:	No
Importer of Spent Lead Acid Batteries:	No
Exporter of Spent Lead Acid Batteries:	No
Recycler Activity Without Storage:	Not reported
Manifest Broker:	Not reported
Sub-Part P Indicator:	No

Hazardous Waste Summary:

Waste Code:	F002
Waste Description:	THE FOLLOWING SPENT HALOGENATED SOLVENTS: TETRACHLOROETHYLENE, METHYLENE CHLORIDE, TRICHLOROETHYLENE, 1,1,1-TRICHLOROETHANE, CHLOROBENZENE, 1,1,2-TRICHLORO-1,2,2-TRIFLUOROETHANE, ORTHO-DICHLOROBENZENE, TRICHLOROFLUOROMETHANE, AND 1,1,2, TRICHLOROETHANE; ALL SPENT SOLVENT MIXTURES/BLENDS CONTAINING, BEFORE USE, A TOTAL OF TEN PERCENT OR MORE (BY VOLUME) OF ONE OR MORE OF THE ABOVE HALOGENATED SOLVENTS OR THOSE SOLVENTS LISTED IN F001, F004, AND F005; AND STILL BOTTOMS FROM THE RECOVERY OF THESE SPENT SOLVENTS AND SPENT SOLVENT MIXTURES.

Handler - Owner Operator:

Owner/Operator Indicator:	Operator
Owner/Operator Name:	CARLOS GONZALEZ
Legal Status:	Private
Date Became Current:	Not reported
Date Ended Current:	Not reported
Owner/Operator Address:	NOT REQUIRED
Owner/Operator City,State,Zip:	NOT REQUIRED, WY 99999
Owner/Operator Telephone:	212-555-1212
Owner/Operator Telephone Ext:	Not reported
Owner/Operator Fax:	Not reported
Owner/Operator Email:	Not reported

Owner/Operator Indicator:	Owner
Owner/Operator Name:	CARLOS GONZALEZ
Legal Status:	Private
Date Became Current:	Not reported
Date Ended Current:	Not reported
Owner/Operator Address:	NOT REQUIRED
Owner/Operator City,State,Zip:	NOT REQUIRED, WY 99999
Owner/Operator Telephone:	212-555-1212
Owner/Operator Telephone Ext:	Not reported
Owner/Operator Fax:	Not reported
Owner/Operator Email:	Not reported

SAN JUAN CLEANERS (Continued) **1000552451**

Owner/Operator Indicator:	Owner
Owner/Operator Name:	CARLOS GONZALEZ
Legal Status:	Private
Date Became Current:	Not reported
Date Ended Current:	Not reported
Owner/Operator Address:	NOT REQUIRED
Owner/Operator City,State,Zip:	NOT REQUIRED, WY 99999
Owner/Operator Telephone:	212-555-1212
Owner/Operator Telephone Ext:	Not reported
Owner/Operator Fax:	Not reported
Owner/Operator Email:	Not reported

Historic Generators:

Receive Date:	20060101
Handler Name: SAN JUAN CLEANERS	
Federal Waste Generator Description:	Conditionally Exempt Small Quantity Generator
State District Owner:	NY
Large Quantity Handler of Universal Waste:	No
Recognized Trader Importer:	No
Recognized Trader Exporter:	No
Spent Lead Acid Battery Importer:	No
Spent Lead Acid Battery Exporter:	No
Current Record:	No
Non Storage Recycler Activity:	Not reported
Electronic Manifest Broker:	Not reported

Receive Date:	20070101
Handler Name: SAN JUAN CLEANERS	
Federal Waste Generator Description:	Conditionally Exempt Small Quantity Generator
State District Owner:	NY
Large Quantity Handler of Universal Waste:	No
Recognized Trader Importer:	No
Recognized Trader Exporter:	No
Spent Lead Acid Battery Importer:	No
Spent Lead Acid Battery Exporter:	No
Current Record:	Yes
Non Storage Recycler Activity:	Not reported
Electronic Manifest Broker:	Not reported

Receive Date:	19910416
Handler Name: SAN JUAN CLEANERS	
Federal Waste Generator Description:	Small Quantity Generator
State District Owner:	NY
Large Quantity Handler of Universal Waste:	No
Recognized Trader Importer:	No
Recognized Trader Exporter:	No
Spent Lead Acid Battery Importer:	No
Spent Lead Acid Battery Exporter:	No
Current Record:	No
Non Storage Recycler Activity:	Not reported
Electronic Manifest Broker:	Not reported

List of NAICS Codes and Descriptions:

NAICS Codes:	No NAICS Codes Found

SAN JUAN CLEANERS (Continued) **1000552451**

Facility Has Received Notices of Violations:
Violations: No Violations Found

Evaluation Action Summary:
Evaluations: No Evaluations Found

DRYCLEANERS:

Name:	FANCY 93 CLEANERS
Address:	2264 1ST AVE
City,State,Zip:	NEW YORK, NY 10035 5004
Facility ID:	2-6203-00058
Phone Number:	2125341786
Region:	Not reported
Registration Effective Date:	2004-12-23 11:45:14
Inspection Date:	2005-06-30 13:40:00
Install Date:	Not reported
Expiration Date:	06/01/2007
Removal Date:	Not reported
Drop Shop:	Not reported
Shutdown:	Not reported
Alternate Solvent:	Perchloroethylene; CAS 127-18-4
Current Business:	Not reported

Name:	FANCY 93 CLEANERS
Address:	2264 1ST AVE
City,State,Zip:	NEW YORK, NY 10035 5004
Facility ID:	2-6203-00058
Phone Number:	2125341786
Region:	Not reported
Registration Effective Date:	2004-12-23 11:45:14
Inspection Date:	2006-06-29 11:00:00
Install Date:	Not reported
Expiration Date:	06/01/2007
Removal Date:	Not reported
Drop Shop:	Not reported
Shutdown:	Not reported
Alternate Solvent:	Perchloroethylene; CAS 127-18-4
Current Business:	Not reported

Name:	FANCY 93 CLEANERS
Address:	2264 1ST AVE
City,State,Zip:	NEW YORK, NY 10035 5004
Facility ID:	2-6203-00058
Phone Number:	2125341786
Region:	Not reported
Registration Effective Date:	2004-12-23 11:45:14
Inspection Date:	2007-05-17 11:00:00
Install Date:	Not reported
Expiration Date:	06/01/2007
Removal Date:	Not reported
Drop Shop:	Not reported
Shutdown:	Not reported
Alternate Solvent:	Perchloroethylene; CAS 127-18-4
Current Business:	Not reported

SAN JUAN CLEANERS (Continued) **1000552451**

Name:	FANCY 93 CLEANERS
Address:	2264 1ST AVE
City,State,Zip:	NEW YORK, NY 10035 5004
Facility ID:	2-6203-00058
Phone Number:	2125341786
Region:	Not reported
Registration Effective Date:	2004-12-23 11:45:14
Inspection Date:	2008-05-08 12:00:00
Install Date:	Not reported
Expiration Date:	06/01/2007
Removal Date:	Not reported
Drop Shop:	Not reported
Shutdown:	Not reported
Alternate Solvent:	Perchloroethylene; CAS 127-18-4
Current Business:	Not reported

Name:	FANCY 93 CLEANERS
Address:	2264 1ST AVE
City,State,Zip:	NEW YORK, NY 10035 5004
Facility ID:	2-6203-00058
Phone Number:	2125341786
Region:	Not reported
Registration Effective Date:	2004-12-23 11:45:14
Inspection Date:	2009-05-14 11:20:00
Install Date:	Not reported
Expiration Date:	06/01/2007
Removal Date:	Not reported
Drop Shop:	Not reported
Shutdown:	Not reported
Alternate Solvent:	Perchloroethylene; CAS 127-18-4
Current Business:	Not reported

Name:	FANCY 93 CLEANERS
Address:	2264 1ST AVE
City,State,Zip:	NEW YORK, NY 10035 5004
Facility ID:	2-6203-00058
Phone Number:	2125341786
Region:	Not reported
Registration Effective Date:	2004-12-23 11:45:14
Inspection Date:	2010-05-13 08:30:00
Install Date:	Not reported
Expiration Date:	06/01/2007
Removal Date:	Not reported
Drop Shop:	Not reported
Shutdown:	Not reported
Alternate Solvent:	Perchloroethylene; CAS 127-18-4
Current Business:	Not reported

Name:	FANCY 93 CLEANERS
Address:	2264 1ST AVE
City,State,Zip:	NEW YORK, NY 10035 5004
Facility ID:	2-6203-00058
Phone Number:	2125341786
Region:	Not reported
Registration Effective Date:	2004-12-23 11:45:14
Inspection Date:	2011-05-12 08:20:00
Install Date:	Not reported

SAN JUAN CLEANERS (Continued) **1000552451**

Expiration Date:	06/01/2007
Removal Date:	Not reported
Drop Shop:	Not reported
Shutdown:	Not reported
Alternate Solvent:	Perchloroethylene; CAS 127-18-4
Current Business:	Not reported

Name:	FANCY 93 CLEANERS
Address:	2264 1ST AVE
City,State,Zip:	NEW YORK, NY 10035 5004
Facility ID:	2-6203-00058
Phone Number:	2125341786
Region:	Not reported
Registration Effective Date:	2004-12-23 11:45:14
Inspection Date:	2012-05-17 11:00:00
Install Date:	Not reported
Expiration Date:	06/01/2007
Removal Date:	Not reported
Drop Shop:	Not reported
Shutdown:	Not reported
Alternate Solvent:	Perchloroethylene; CAS 127-18-4
Current Business:	Not reported

Name:	FANCY 93 CLEANERS
Address:	2264 1ST AVE
City,State,Zip:	NEW YORK, NY 10035 5004
Facility ID:	2-6203-00058
Phone Number:	2125341786
Region:	Not reported
Registration Effective Date:	2004-12-23 11:45:14
Inspection Date:	2013-05-23 08:20:00
Install Date:	Not reported
Expiration Date:	06/01/2007
Removal Date:	Not reported
Drop Shop:	Not reported
Shutdown:	Not reported
Alternate Solvent:	Perchloroethylene; CAS 127-18-4
Current Business:	Not reported

Name:	FANCY 93 CLEANERS
Address:	2264 1ST AVE
City,State,Zip:	NEW YORK, NY 10035 5004
Facility ID:	2-6203-00058
Phone Number:	2125341786
Region:	Not reported
Registration Effective Date:	2004-12-23 11:45:14
Inspection Date:	2014-05-15 08:00:00
Install Date:	Not reported
Expiration Date:	06/01/2007
Removal Date:	Not reported
Drop Shop:	Not reported
Shutdown:	Not reported
Alternate Solvent:	Perchloroethylene; CAS 127-18-4
Current Business:	Not reported

Name:	FANCY 93 CLEANERS
Address:	2264 1ST AVE

SAN JUAN CLEANERS (Continued) **1000552451**

City,State,Zip: NEW YORK, NY 10035 5004
Facility ID: 2-6203-00058
Phone Number: 2125341786
Region: Not reported
Registration Effective Date: 2004-12-23 11:45:14
Inspection Date: 2015-05-07 08:25:00
Install Date: Not reported
Expiration Date: 06/01/2007
Removal Date: Not reported
Drop Shop: Not reported
Shutdown: Not reported
Alternate Solvent: Perchloroethylene; CAS 127-18-4
Current Business: Not reported

Name: FANCY 93 CLEANERS
Address: 2264 1ST AVE
City,State,Zip: NEW YORK, NY 10035 5004
Facility ID: 2-6203-00058
Phone Number: 2125341786
Region: Not reported
Registration Effective Date: 2004-12-23 11:45:14
Inspection Date: 2016-05-26 08:15:00
Install Date: Not reported
Expiration Date: 06/01/2007
Removal Date: Not reported
Drop Shop: Not reported
Shutdown: Not reported
Alternate Solvent: Perchloroethylene; CAS 127-18-4
Current Business: Not reported

Name: FANCY 93 CLEANERS
Address: 2264 1ST AVE
City,State,Zip: NEW YORK, NY 10035 5004
Facility ID: 2-6203-00058
Phone Number: 2125341786
Region: Not reported
Registration Effective Date: 2004-12-23 11:45:14
Inspection Date: 2017-05-11 07:40:00
Install Date: Not reported
Expiration Date: 06/01/2007
Removal Date: Not reported
Drop Shop: Not reported
Shutdown: Not reported
Alternate Solvent: Perchloroethylene; CAS 127-18-4
Current Business: Not reported

Name: FANCY 93 CLEANERS
Address: 2264 1ST AVE
City,State,Zip: NEW YORK, NY 10035 5004
Facility ID: 2-6203-00058
Phone Number: 2125341786
Region: Not reported
Registration Effective Date: 2004-12-23 11:45:14
Inspection Date: 2018-05-10 11:20:00
Install Date: Not reported
Expiration Date: 06/01/2007
Removal Date: Not reported

SAN JUAN CLEANERS (Continued) **1000552451**

Drop Shop: Not reported
Shutdown: Not reported
Alternate Solvent: Perchloroethylene; CAS 127-18-4
Current Business: Not reported

Name: FANCY 93 CLEANERS
Address: 2264 1ST AVE
City,State,Zip: NEW YORK, NY 10035 5004
Facility ID: 2-6203-00058
Phone Number: 2125341786
Region: Not reported
Registration Effective Date: 2004-12-23 11:45:14
Inspection Date: 2019-05-02 08:00:00
Install Date: Not reported
Expiration Date: 06/01/2007
Removal Date: Not reported
Drop Shop: Not reported
Shutdown: Not reported
Alternate Solvent: Perchloroethylene; CAS 127-18-4
Current Business: Not reported

Name: FANCY 93 CLEANERS
Address: 2264 1ST AVE
City,State,Zip: NEW YORK, NY 10035 5004
Facility ID: 2-6203-00058
Phone Number: 2125341786
Region: Not reported
Registration Effective Date: 2007-06-07 15:20:28
Inspection Date: 2005-06-30 13:40:00
Install Date: Not reported
Expiration Date: 05/30/2012
Removal Date: Not reported
Drop Shop: Not reported
Shutdown: Not reported
Alternate Solvent: Perchloroethylene; CAS 127-18-4
Current Business: Not reported

Name: FANCY 93 CLEANERS
Address: 2264 1ST AVE
City,State,Zip: NEW YORK, NY 10035 5004
Facility ID: 2-6203-00058
Phone Number: 2125341786
Region: Not reported
Registration Effective Date: 2007-06-07 15:20:28
Inspection Date: 2006-06-29 11:00:00
Install Date: Not reported
Expiration Date: 05/30/2012
Removal Date: Not reported
Drop Shop: Not reported
Shutdown: Not reported
Alternate Solvent: Perchloroethylene; CAS 127-18-4
Current Business: Not reported

Name: FANCY 93 CLEANERS
Address: 2264 1ST AVE
City,State,Zip: NEW YORK, NY 10035 5004
Facility ID: 2-6203-00058

SAN JUAN CLEANERS (Continued) **1000552451**

Phone Number:	2125341786
Region:	Not reported
Registration Effective Date:	2007-06-07 15:20:28
Inspection Date:	2007-05-17 11:00:00
Install Date:	Not reported
Expiration Date:	05/30/2012
Removal Date:	Not reported
Drop Shop:	Not reported
Shutdown:	Not reported
Alternate Solvent:	Perchloroethylene; CAS 127-18-4
Current Business:	Not reported

Name:	FANCY 93 CLEANERS
Address:	2264 1ST AVE
City,State,Zip:	NEW YORK, NY 10035 5004
Facility ID:	2-6203-00058
Phone Number:	2125341786
Region:	Not reported
Registration Effective Date:	2007-06-07 15:20:28
Inspection Date:	2008-05-08 12:00:00
Install Date:	Not reported
Expiration Date:	05/30/2012
Removal Date:	Not reported
Drop Shop:	Not reported
Shutdown:	Not reported
Alternate Solvent:	Perchloroethylene; CAS 127-18-4
Current Business:	Not reported

Name:	FANCY 93 CLEANERS
Address:	2264 1ST AVE
City,State,Zip:	NEW YORK, NY 10035 5004
Facility ID:	2-6203-00058
Phone Number:	2125341786
Region:	Not reported
Registration Effective Date:	2007-06-07 15:20:28
Inspection Date:	2009-05-14 11:20:00
Install Date:	Not reported
Expiration Date:	05/30/2012
Removal Date:	Not reported
Drop Shop:	Not reported
Shutdown:	Not reported
Alternate Solvent:	Perchloroethylene; CAS 127-18-4
Current Business:	Not reported

Name:	FANCY 93 CLEANERS
Address:	2264 1ST AVE
City,State,Zip:	NEW YORK, NY 10035 5004
Facility ID:	2-6203-00058
Phone Number:	2125341786
Region:	Not reported
Registration Effective Date:	2007-06-07 15:20:28
Inspection Date:	2010-05-13 08:30:00
Install Date:	Not reported
Expiration Date:	05/30/2012
Removal Date:	Not reported
Drop Shop:	Not reported
Shutdown:	Not reported

SAN JUAN CLEANERS (Continued) **1000552451**

Alternate Solvent: Perchloroethylene; CAS 127-18-4
Current Business: Not reported

Name: FANCY 93 CLEANERS
Address: 2264 1ST AVE
City,State,Zip: NEW YORK, NY 10035 5004
Facility ID: 2-6203-00058
Phone Number: 2125341786
Region: Not reported
Registration Effective Date: 2007-06-07 15:20:28
Inspection Date: 2011-05-12 08:20:00
Install Date: Not reported
Expiration Date: 05/30/2012
Removal Date: Not reported
Drop Shop: Not reported
Shutdown: Not reported
Alternate Solvent: Perchloroethylene; CAS 127-18-4
Current Business: Not reported

Name: FANCY 93 CLEANERS
Address: 2264 1ST AVE
City,State,Zip: NEW YORK, NY 10035 5004
Facility ID: 2-6203-00058
Phone Number: 2125341786
Region: Not reported
Registration Effective Date: 2007-06-07 15:20:28
Inspection Date: 2012-05-17 11:00:00
Install Date: Not reported
Expiration Date: 05/30/2012
Removal Date: Not reported
Drop Shop: Not reported
Shutdown: Not reported
Alternate Solvent: Perchloroethylene; CAS 127-18-4
Current Business: Not reported

Name: FANCY 93 CLEANERS
Address: 2264 1ST AVE
City,State,Zip: NEW YORK, NY 10035 5004
Facility ID: 2-6203-00058
Phone Number: 2125341786
Region: Not reported
Registration Effective Date: 2007-06-07 15:20:28
Inspection Date: 2013-05-23 08:20:00
Install Date: Not reported
Expiration Date: 05/30/2012
Removal Date: Not reported
Drop Shop: Not reported
Shutdown: Not reported
Alternate Solvent: Perchloroethylene; CAS 127-18-4
Current Business: Not reported

Name: FANCY 93 CLEANERS
Address: 2264 1ST AVE
City,State,Zip: NEW YORK, NY 10035 5004
Facility ID: 2-6203-00058
Phone Number: 2125341786
Region: Not reported

SAN JUAN CLEANERS (Continued) **1000552451**

Registration Effective Date:	2007-06-07 15:20:28
Inspection Date:	2014-05-15 08:00:00
Install Date:	Not reported
Expiration Date:	05/30/2012
Removal Date:	Not reported
Drop Shop:	Not reported
Shutdown:	Not reported
Alternate Solvent:	Perchloroethylene; CAS 127-18-4
Current Business:	Not reported

Name:	FANCY 93 CLEANERS
Address:	2264 1ST AVE
City,State,Zip:	NEW YORK, NY 10035 5004
Facility ID:	2-6203-00058
Phone Number:	2125341786
Region:	Not reported
Registration Effective Date:	2007-06-07 15:20:28
Inspection Date:	2015-05-07 08:25:00
Install Date:	Not reported
Expiration Date:	05/30/2012
Removal Date:	Not reported
Drop Shop:	Not reported
Shutdown:	Not reported
Alternate Solvent:	Perchloroethylene; CAS 127-18-4
Current Business:	Not reported

Name:	FANCY 93 CLEANERS
Address:	2264 1ST AVE
City,State,Zip:	NEW YORK, NY 10035 5004
Facility ID:	2-6203-00058
Phone Number:	2125341786
Region:	Not reported
Registration Effective Date:	2007-06-07 15:20:28
Inspection Date:	2016-05-26 08:15:00
Install Date:	Not reported
Expiration Date:	05/30/2012
Removal Date:	Not reported
Drop Shop:	Not reported
Shutdown:	Not reported
Alternate Solvent:	Perchloroethylene; CAS 127-18-4
Current Business:	Not reported

Name:	FANCY 93 CLEANERS
Address:	2264 1ST AVE
City,State,Zip:	NEW YORK, NY 10035 5004
Facility ID:	2-6203-00058
Phone Number:	2125341786
Region:	Not reported
Registration Effective Date:	2007-06-07 15:20:28
Inspection Date:	2017-05-11 07:40:00
Install Date:	Not reported
Expiration Date:	05/30/2012
Removal Date:	Not reported
Drop Shop:	Not reported
Shutdown:	Not reported
Alternate Solvent:	Perchloroethylene; CAS 127-18-4
Current Business:	Not reported

SAN JUAN CLEANERS (Continued) **1000552451**

Name:	FANCY 93 CLEANERS
Address:	2264 1ST AVE
City,State,Zip:	NEW YORK, NY 10035 5004
Facility ID:	2-6203-00058
Phone Number:	2125341786
Region:	Not reported
Registration Effective Date:	2007-06-07 15:20:28
Inspection Date:	2018-05-10 11:20:00
Install Date:	Not reported
Expiration Date:	05/30/2012
Removal Date:	Not reported
Drop Shop:	Not reported
Shutdown:	Not reported
Alternate Solvent:	Perchloroethylene; CAS 127-18-4
Current Business:	Not reported

Name:	FANCY 93 CLEANERS
Address:	2264 1ST AVE
City,State,Zip:	NEW YORK, NY 10035 5004
Facility ID:	2-6203-00058
Phone Number:	2125341786
Region:	Not reported
Registration Effective Date:	2007-06-07 15:20:28
Inspection Date:	2019-05-02 08:00:00
Install Date:	Not reported
Expiration Date:	05/30/2012
Removal Date:	Not reported
Drop Shop:	Not reported
Shutdown:	Not reported
Alternate Solvent:	Perchloroethylene; CAS 127-18-4
Current Business:	Not reported

Name:	FANCY 93 CLEANERS
Address:	2264 1ST AVE
City,State,Zip:	NEW YORK, NY 10035 5004
Facility ID:	2-6203-00058
Phone Number:	2125341786
Region:	Not reported
Registration Effective Date:	2012-05-30 17:37:59
Inspection Date:	2005-06-30 13:40:00
Install Date:	Not reported
Expiration Date:	02/16/2021
Removal Date:	Not reported
Drop Shop:	Not reported
Shutdown:	Not reported
Alternate Solvent:	Perchloroethylene; CAS 127-18-4
Current Business:	Not reported

Name:	FANCY 93 CLEANERS
Address:	2264 1ST AVE
City,State,Zip:	NEW YORK, NY 10035 5004
Facility ID:	2-6203-00058
Phone Number:	2125341786
Region:	Not reported
Registration Effective Date:	2012-05-30 17:37:59
Inspection Date:	2006-06-29 11:00:00
Install Date:	Not reported

SAN JUAN CLEANERS (Continued) **1000552451**

Expiration Date: 02/16/2021
Removal Date: Not reported
Drop Shop: Not reported
Shutdown: Not reported
Alternate Solvent: Perchloroethylene; CAS 127-18-4
Current Business: Not reported

Name: FANCY 93 CLEANERS
Address: 2264 1ST AVE
City,State,Zip: NEW YORK, NY 10035 5004
Facility ID: 2-6203-00058
Phone Number: 2125341786
Region: Not reported
Registration Effective Date: 2012-05-30 17:37:59
Inspection Date: 2007-05-17 11:00:00
Install Date: Not reported
Expiration Date: 02/16/2021
Removal Date: Not reported
Drop Shop: Not reported
Shutdown: Not reported
Alternate Solvent: Perchloroethylene; CAS 127-18-4
Current Business: Not reported

Name: FANCY 93 CLEANERS
Address: 2264 1ST AVE
City,State,Zip: NEW YORK, NY 10035 5004
Facility ID: 2-6203-00058
Phone Number: 2125341786
Region: Not reported
Registration Effective Date: 2012-05-30 17:37:59
Inspection Date: 2008-05-08 12:00:00
Install Date: Not reported
Expiration Date: 02/16/2021
Removal Date: Not reported
Drop Shop: Not reported
Shutdown: Not reported
Alternate Solvent: Perchloroethylene; CAS 127-18-4
Current Business: Not reported

Name: FANCY 93 CLEANERS
Address: 2264 1ST AVE
City,State,Zip: NEW YORK, NY 10035 5004
Facility ID: 2-6203-00058
Phone Number: 2125341786
Region: Not reported
Registration Effective Date: 2012-05-30 17:37:59
Inspection Date: 2009-05-14 11:20:00
Install Date: Not reported
Expiration Date: 02/16/2021
Removal Date: Not reported
Drop Shop: Not reported
Shutdown: Not reported
Alternate Solvent: Perchloroethylene; CAS 127-18-4
Current Business: Not reported

Name: FANCY 93 CLEANERS
Address: 2264 1ST AVE

SAN JUAN CLEANERS (Continued) **1000552451**

City,State,Zip: NEW YORK, NY 10035 5004
Facility ID: 2-6203-00058
Phone Number: 2125341786
Region: Not reported
Registration Effective Date: 2012-05-30 17:37:59
Inspection Date: 2010-05-13 08:30:00
Install Date: Not reported
Expiration Date: 02/16/2021
Removal Date: Not reported
Drop Shop: Not reported
Shutdown: Not reported
Alternate Solvent: Perchloroethylene; CAS 127-18-4
Current Business: Not reported

Name: FANCY 93 CLEANERS
Address: 2264 1ST AVE
City,State,Zip: NEW YORK, NY 10035 5004
Facility ID: 2-6203-00058
Phone Number: 2125341786
Region: Not reported
Registration Effective Date: 2012-05-30 17:37:59
Inspection Date: 2011-05-12 08:20:00
Install Date: Not reported
Expiration Date: 02/16/2021
Removal Date: Not reported
Drop Shop: Not reported
Shutdown: Not reported
Alternate Solvent: Perchloroethylene; CAS 127-18-4
Current Business: Not reported

Name: FANCY 93 CLEANERS
Address: 2264 1ST AVE
City,State,Zip: NEW YORK, NY 10035 5004
Facility ID: 2-6203-00058
Phone Number: 2125341786
Region: Not reported
Registration Effective Date: 2012-05-30 17:37:59
Inspection Date: 2012-05-17 11:00:00
Install Date: Not reported
Expiration Date: 02/16/2021
Removal Date: Not reported
Drop Shop: Not reported
Shutdown: Not reported
Alternate Solvent: Perchloroethylene; CAS 127-18-4
Current Business: Not reported

Name: FANCY 93 CLEANERS
Address: 2264 1ST AVE
City,State,Zip: NEW YORK, NY 10035 5004
Facility ID: 2-6203-00058
Phone Number: 2125341786
Region: Not reported
Registration Effective Date: 2012-05-30 17:37:59
Inspection Date: 2013-05-23 08:20:00
Install Date: Not reported
Expiration Date: 02/16/2021
Removal Date: Not reported

SAN JUAN CLEANERS (Continued) **1000552451**

Drop Shop: Not reported
Shutdown: Not reported
Alternate Solvent: Perchloroethylene; CAS 127-18-4
Current Business: Not reported

Name: FANCY 93 CLEANERS
Address: 2264 1ST AVE
City,State,Zip: NEW YORK, NY 10035 5004
Facility ID: 2-6203-00058
Phone Number: 2125341786
Region: Not reported
Registration Effective Date: 2012-05-30 17:37:59
Inspection Date: 2014-05-15 08:00:00
Install Date: Not reported
Expiration Date: 02/16/2021
Removal Date: Not reported
Drop Shop: Not reported
Shutdown: Not reported
Alternate Solvent: Perchloroethylene; CAS 127-18-4
Current Business: Not reported

Name: FANCY 93 CLEANERS
Address: 2264 1ST AVE
City,State,Zip: NEW YORK, NY 10035 5004
Facility ID: 2-6203-00058
Phone Number: 2125341786
Region: Not reported
Registration Effective Date: 2012-05-30 17:37:59
Inspection Date: 2015-05-07 08:25:00
Install Date: Not reported
Expiration Date: 02/16/2021
Removal Date: Not reported
Drop Shop: Not reported
Shutdown: Not reported
Alternate Solvent: Perchloroethylene; CAS 127-18-4
Current Business: Not reported

Name: FANCY 93 CLEANERS
Address: 2264 1ST AVE
City,State,Zip: NEW YORK, NY 10035 5004
Facility ID: 2-6203-00058
Phone Number: 2125341786
Region: Not reported
Registration Effective Date: 2012-05-30 17:37:59
Inspection Date: 2016-05-26 08:15:00
Install Date: Not reported
Expiration Date: 02/16/2021
Removal Date: Not reported
Drop Shop: Not reported
Shutdown: Not reported
Alternate Solvent: Perchloroethylene; CAS 127-18-4
Current Business: Not reported

Name: FANCY 93 CLEANERS
Address: 2264 1ST AVE
City,State,Zip: NEW YORK, NY 10035 5004
Facility ID: 2-6203-00058

SAN JUAN CLEANERS (Continued) **1000552451**

Phone Number: 2125341786
Region: Not reported
Registration Effective Date: 2012-05-30 17:37:59
Inspection Date: 2017-05-11 07:40:00
Install Date: Not reported
Expiration Date: 02/16/2021
Removal Date: Not reported
Drop Shop: Not reported
Shutdown: Not reported
Alternate Solvent: Perchloroethylene; CAS 127-18-4
Current Business: Not reported

Name: FANCY 93 CLEANERS
Address: 2264 1ST AVE
City,State,Zip: NEW YORK, NY 10035 5004
Facility ID: 2-6203-00058
Phone Number: 2125341786
Region: Not reported
Registration Effective Date: 2012-05-30 17:37:59
Inspection Date: 2018-05-10 11:20:00
Install Date: Not reported
Expiration Date: 02/16/2021
Removal Date: Not reported
Drop Shop: Not reported
Shutdown: Not reported
Alternate Solvent: Perchloroethylene; CAS 127-18-4
Current Business: Not reported

Name: FANCY 93 CLEANERS
Address: 2264 1ST AVE
City,State,Zip: NEW YORK, NY 10035 5004
Facility ID: 2-6203-00058
Phone Number: 2125341786
Region: Not reported
Registration Effective Date: 2012-05-30 17:37:59
Inspection Date: 2019-05-02 08:00:00
Install Date: Not reported
Expiration Date: 02/16/2021
Removal Date: Not reported
Drop Shop: Not reported
Shutdown: Not reported
Alternate Solvent: Perchloroethylene; CAS 127-18-4
Current Business: Not reported

NY MANIFEST:
Name: SAN JUAN CLEANERS
Address: 2264 1ST AVE
City,State,Zip: NEW YORK, NY 10035
Country: USA
EPA ID: NYD986948503
Facility Status: Not reported
Location Address 1: 2264 1ST AVENUE
Code: BP
Location Address 2: Not reported
Total Tanks: Not reported
Location City: NEW YORK
Location State: NY

SAN JUAN CLEANERS (Continued) **1000552451**

Location Zip:	10035
Location Zip 4:	Not reported

NY MANIFEST:

EPAID:	NYD986948503
Mailing Name:	SAN JUAN CLEANERS
Mailing Contact:	SAN JUAN CLEANERS
Mailing Address 1:	2264 1ST AVENUE
Mailing Address 2:	Not reported
Mailing City:	NEW YORK
Mailing State:	NY
Mailing Zip:	10035
Mailing Zip 4:	Not reported
Mailing Country:	USA
Mailing Phone:	2125341786

NY MANIFEST:

Document ID:	Not reported
Manifest Status:	Not reported
seq:	Not reported
Year:	2018
Trans1 State ID:	NJD000564906
Trans2 State ID:	MIK814262374
Generator Ship Date:	12/30/2010
Trans1 Recv Date:	12/30/2010
Trans2 Recv Date:	01/07/2011
TSD Site Recv Date:	01/08/2011
Part A Recv Date:	Not reported
Part B Recv Date:	Not reported
Generator EPA ID:	NYD986948503
Trans1 EPA ID:	Not reported
Trans2 EPA ID:	Not reported
TSDF ID 1:	CDX107000000
TSDF ID 2:	Not reported
Manifest Tracking Number:	000014029TAG
Import Indicator:	N
Export Indicator:	Y
Discr Quantity Indicator:	N
Discr Type Indicator:	N
Discr Residue Indicator:	N
Discr Partial Reject Indicator:	N
Discr Full Reject Indicator:	N
Manifest Ref Number:	Not reported
Alt Facility RCRA ID:	Not reported
Alt Facility Sign Date:	Not reported
MGMT Method Type Code:	H020
Waste Code:	Not reported
Waste Code:	Not reported
Waste Code:	Not reported
Waste Code:	Not reported
Waste Code:	Not reported
Waste Code:	Not reported
Quantity:	130
Units:	P - Pounds
Number of Containers:	1
Container Type:	DM - Metal drums, barrels
Handling Method:	R Material recovery of more than 75 percent of the total material.

SAN JUAN CLEANERS (Continued) **1000552451**

Specific Gravity:	1
Waste Code:	F002
Waste Code 1_2:	D039
Waste Code 1_3:	Not reported
Waste Code 1_4:	Not reported
Waste Code 1_5:	Not reported
Waste Code 1_6:	Not reported

Y277 **CON EDISON** **RCRA NonGen / NLR** **1019902361**
NNW **2391 2ND AVE** **NYP004772844**
1/8-1/4 **NEW YORK, NY 10035**
0.185 mi.
976 ft. **Site 6 of 21 in cluster Y**

Relative: **Higher**

Actual: **13 ft.**

RCRA NonGen / NLR:

Date Form Received by Agency:		20150422
Handler Name:	CON EDISON	
Handler Address:		2391 2ND AVE
Handler City,State,Zip:		NEW YORK, NY 10035
EPA ID:		NYP004772844
Contact Name:		THOMAS TEELING
Contact Address:		Not reported
Contact City,State,Zip:		Not reported
Contact Telephone:		212-460-3770
Contact Fax:		Not reported
Contact Email:		Not reported
Contact Title:		Not reported
EPA Region:		02
Land Type:		Private
Federal Waste Generator Description:		Not a generator, verified
Non-Notifier:		Not reported
Biennial Report Cycle:		Not reported
Accessibility:		Not reported
Active Site Indicator:		Not reported
State District Owner:		NY
State District:		NYSDEC R2
Mailing Address:		IRVING PL 15TH FL NE
Mailing City,State,Zip:		NEW YORK, NY 10003
Owner Name:		Not reported
Owner Type:		Not reported
Operator Name:		Not reported
Operator Type:		Not reported
Short-Term Generator Activity:		No
Importer Activity:		No
Mixed Waste Generator:		No
Transporter Activity:		No
Transfer Facility Activity:		No
Recycler Activity with Storage:		No
Small Quantity On-Site Burner Exemption:		No
Smelting Melting and Refining Furnace Exemption:		No
Underground Injection Control:		No
Off-Site Waste Receipt:		No
Universal Waste Indicator:		No
Universal Waste Destination Facility:		No
Federal Universal Waste:		No
Active Site Fed-Reg Treatment Storage and Disposal Facility:		Not reported
Active Site Converter Treatment storage and Disposal Facility:		Not reported

CON EDISON (Continued) **1019902361**

Active Site State-Reg Treatment Storage and Disposal Facility:	Not reported
Active Site State-Reg Handler:	---
Federal Facility Indicator:	Not reported
Hazardous Secondary Material Indicator:	NN
Sub-Part K Indicator:	Not reported
Commercial TSD Indicator:	No
Treatment Storage and Disposal Type:	Not reported
2018 GPRA Permit Baseline:	Not on the Baseline
2018 GPRA Renewals Baseline:	Not on the Baseline
Permit Renewals Workload Universe:	Not reported
Permit Workload Universe:	Not reported
Permit Progress Universe:	Not reported
Post-Closure Workload Universe:	Not reported
Closure Workload Universe:	Not reported
202 GPRA Corrective Action Baseline:	No
Corrective Action Workload Universe:	No
Subject to Corrective Action Universe:	No
Non-TSDFs Where RCRA CA has Been Imposed Universe:	No
TSDFs Potentially Subject to CA Under 3004 (u)/(v) Universe:	No
TSDFs Only Subject to CA under Discretionary Auth Universe:	No
Corrective Action Priority Ranking:	No NCAPS ranking
Environmental Control Indicator:	No
Institutional Control Indicator:	No
Human Exposure Controls Indicator:	N/A
Groundwater Controls Indicator:	N/A
Operating TSDF Universe:	Not reported
Full Enforcement Universe:	Not reported
Significant Non-Complier Universe:	No
Unaddressed Significant Non-Complier Universe:	No
Addressed Significant Non-Complier Universe:	No
Significant Non-Complier With a Compliance Schedule Universe:	No
Financial Assurance Required:	Not reported
Handler Date of Last Change:	20160909
Recognized Trader-Importer:	No
Recognized Trader-Exporter:	No
Importer of Spent Lead Acid Batteries:	No
Exporter of Spent Lead Acid Batteries:	No
Recycler Activity Without Storage:	Not reported
Manifest Broker:	Not reported
Sub-Part P Indicator:	No

Historic Generators:

Receive Date:	20150422
Handler Name: CON EDISON	
Federal Waste Generator Description:	Small Quantity Generator
State District Owner:	NY
Large Quantity Handler of Universal Waste:	No
Recognized Trader Importer:	No
Recognized Trader Exporter:	No
Spent Lead Acid Battery Importer:	No
Spent Lead Acid Battery Exporter:	No
Current Record:	No
Non Storage Recycler Activity:	Not reported
Electronic Manifest Broker:	Not reported

Receive Date:	20150422

CON EDISON (Continued) **1019902361**

Handler Name: CON EDISON
Federal Waste Generator Description: Not a generator, verified
State District Owner: NY
Large Quantity Handler of Universal Waste: No
Recognized Trader Importer: No
Recognized Trader Exporter: No
Spent Lead Acid Battery Importer: No
Spent Lead Acid Battery Exporter: No
Current Record: Yes
Non Storage Recycler Activity: Not reported
Electronic Manifest Broker: Not reported

List of NAICS Codes and Descriptions:
NAICS Codes: No NAICS Codes Found

Facility Has Received Notices of Violations:
Violations: No Violations Found

Evaluation Action Summary:
Evaluations: No Evaluations Found

Y278 **CON EDISON** **RCRA NonGen / NLR** **1019902428**
NNW **2391 2ND AVE** **NYP004773644**
1/8-1/4 **NEW YORK, NY 10035**
0.185 mi.
976 ft. **Site 7 of 21 in cluster Y**

Relative: **Higher**
Actual: **13 ft.**

RCRA NonGen / NLR:
Date Form Received by Agency: 20161230
Handler Name: CON EDISON
Handler Address: 2391 2ND AVE
Handler City,State,Zip: NEW YORK, NY 10035
EPA ID: NYP004773644
Contact Name: THOMAS TEELING
Contact Address: Not reported
Contact City,State,Zip: Not reported
Contact Telephone: 212-460-3770
Contact Fax: Not reported
Contact Email: Not reported
Contact Title: Not reported
EPA Region: 02
Land Type: Private
Federal Waste Generator Description: Not a generator, verified
Non-Notifier: Not reported
Biennial Report Cycle: Not reported
Accessibility: Not reported
Active Site Indicator: Not reported
State District Owner: NY
State District: NYSDEC R2
Mailing Address: IRVING PL 15TH FL NE
Mailing City,State,Zip: NEW YORK, NY 10003
Owner Name: Not reported
Owner Type: Not reported
Operator Name: Not reported
Operator Type: Not reported

CON EDISON (Continued) **1019902428**

Short-Term Generator Activity:	No
Importer Activity:	No
Mixed Waste Generator:	No
Transporter Activity:	No
Transfer Facility Activity:	No
Recycler Activity with Storage:	No
Small Quantity On-Site Burner Exemption:	No
Smelting Melting and Refining Furnace Exemption:	No
Underground Injection Control:	No
Off-Site Waste Receipt:	No
Universal Waste Indicator:	No
Universal Waste Destination Facility:	No
Federal Universal Waste:	No
Active Site Fed-Reg Treatment Storage and Disposal Facility:	Not reported
Active Site Converter Treatment storage and Disposal Facility:	Not reported
Active Site State-Reg Treatment Storage and Disposal Facility:	Not reported
Active Site State-Reg Handler:	---
Federal Facility Indicator:	Not reported
Hazardous Secondary Material Indicator:	NN
Sub-Part K Indicator:	Not reported
Commercial TSD Indicator:	No
Treatment Storage and Disposal Type:	Not reported
2018 GPRA Permit Baseline:	Not on the Baseline
2018 GPRA Renewals Baseline:	Not on the Baseline
Permit Renewals Workload Universe:	Not reported
Permit Workload Universe:	Not reported
Permit Progress Universe:	Not reported
Post-Closure Workload Universe:	Not reported
Closure Workload Universe:	Not reported
202 GPRA Corrective Action Baseline:	No
Corrective Action Workload Universe:	No
Subject to Corrective Action Universe:	No
Non-TSDFs Where RCRA CA has Been Imposed Universe:	No
TSDFs Potentially Subject to CA Under 3004 (u)/(v) Universe:	No
TSDFs Only Subject to CA under Discretionary Auth Universe:	No
Corrective Action Priority Ranking:	No NCAPS ranking
Environmental Control Indicator:	No
Institutional Control Indicator:	No
Human Exposure Controls Indicator:	N/A
Groundwater Controls Indicator:	N/A
Operating TSDF Universe:	Not reported
Full Enforcement Universe:	Not reported
Significant Non-Complier Universe:	No
Unaddressed Significant Non-Complier Universe:	No
Addressed Significant Non-Complier Universe:	No
Significant Non-Complier With a Compliance Schedule Universe:	No
Financial Assurance Required:	Not reported
Handler Date of Last Change:	20160909
Recognized Trader-Importer:	No
Recognized Trader-Exporter:	No
Importer of Spent Lead Acid Batteries:	No
Exporter of Spent Lead Acid Batteries:	No
Recycler Activity Without Storage:	Not reported
Manifest Broker:	Not reported
Sub-Part P Indicator:	No

CON EDISON (Continued) **1019902428**

Historic Generators:
- Receive Date: 20161230
- Handler Name: CON EDISON
- Federal Waste Generator Description: Small Quantity Generator
- State District Owner: NY
- Large Quantity Handler of Universal Waste: No
- Recognized Trader Importer: No
- Recognized Trader Exporter: No
- Spent Lead Acid Battery Importer: No
- Spent Lead Acid Battery Exporter: No
- Current Record: No
- Non Storage Recycler Activity: Not reported
- Electronic Manifest Broker: Not reported

- Receive Date: 20161230
- Handler Name: CON EDISON
- Federal Waste Generator Description: Not a generator, verified
- State District Owner: NY
- Large Quantity Handler of Universal Waste: No
- Recognized Trader Importer: No
- Recognized Trader Exporter: No
- Spent Lead Acid Battery Importer: No
- Spent Lead Acid Battery Exporter: No
- Current Record: Yes
- Non Storage Recycler Activity: Not reported
- Electronic Manifest Broker: Not reported

List of NAICS Codes and Descriptions:
- NAICS Codes: No NAICS Codes Found

Facility Has Received Notices of Violations:
- Violations: No Violations Found

Evaluation Action Summary:
- Evaluations: No Evaluations Found

Y279 **CON EDISON** **NJ MANIFEST** **S120670910**
NNW **2391 2ND AVE** **N/A**
1/8-1/4 **NEW YORK, NY 10035**
0.185 mi.
976 ft. **Site 8 of 21 in cluster Y**

Relative: **Higher**

Actual: **13 ft.**

NJ MANIFEST:
- EPA Id: NYP004772844
- Mail Address: IRVING PL 15TH FL NE
- Mail City/State/Zip: NEW YORK, NY 10003
- Facility Phone: Not reported
- Emergency Phone: Not reported
- Contact: THOMAS TEELING
- Comments: Not reported
- SIC Code: Not reported
- County: NY061
- Municipal: Not reported
- Previous EPA Id: Not reported
- Gen Flag: Not reported

CON EDISON (Continued) **S120670910**

Trans Flag:	Not reported
TSDF Flag:	Not reported
Name Change:	Not reported
Date Change:	Not reported

Manifest:

Manifest Number:	002611785GBF
EPA ID:	NYP004772844
Date Shipped:	4/22/2015
TSDF EPA ID:	NJD991291105
Transporter EPA ID:	NJD003812047
Transporter 2 EPA ID:	Not reported
Transporter 3 EPA ID:	Not reported
Transporter 4 EPA ID:	Not reported
Transporter 5 EPA ID:	Not reported
Transporter 6 EPA ID:	Not reported
Transporter 7 EPA ID:	Not reported
Transporter 8 EPA ID:	Not reported
Transporter 9 EPA ID:	Not reported
Transporter 10 EPA ID:	Not reported
Date Trans1 Transported Waste:	Not reported
Date Trans2 Transported Waste:	Not reported
Date Trans3 Transported Waste:	Not reported
Date Trans4 Transported Waste:	Not reported
Date Trans5 Transported Waste:	Not reported
Date Trans6 Transported Waste:	Not reported
Date Trans7 Transported Waste:	Not reported
Date Trans8 Transported Waste:	Not reported
Date Trans9 Transported Waste:	Not reported
Date Trans10 Transported Waste:	Not reported
Date TSDF Received Waste:	Not reported
TSDF EPA Facility Name:	Not reported
QTY Units:	Not reported
Transporter SEQ ID:	Not reported
Transporter-1 Date:	Not reported
Waste SEQ ID:	Not reported
Waste Type Code 2:	Not reported
Waste Type Code 3:	Not reported
Waste Type Code 4:	Not reported
Waste Type Code 5:	Not reported
Waste Type Code 6:	Not reported
Date Accepted:	Not reported
Manifest Discrepancy Type:	Not reported
Data Entry Number:	Not reported
Was Load Rejected:	NEW YORK, NY 10003
Reason Load Was Rejected:	Not reported

Y280 **CON EDISON** **NY MANIFEST** **S118089677**
NNW **2391 2ND AVE** **N/A**
1/8-1/4 **NEW YORK, NY 10035**
0.185 mi.
976 ft. **Site 9 of 21 in cluster Y**

Relative:
Higher

Actual:
13 ft.

NY MANIFEST:

Name:	CON EDISON
Address:	2391 2ND AVE
City,State,Zip:	NEW YORK, NY 10035
Country:	USA
EPA ID:	NYP004772844
Facility Status:	Not reported
Location Address 1:	2391 2ND AVE
Code:	BP
Location Address 2:	SB 55084
Total Tanks:	Not reported
Location City:	NEW YORK
Location State:	NY
Location Zip:	10035
Location Zip 4:	Not reported

NY MANIFEST:

EPAID:	NYP004772844
Mailing Name:	CON EDISON
Mailing Contact:	DENNIS HUACON
Mailing Address 1:	4 IRVING PL 15TH FL
Mailing Address 2:	Not reported
Mailing City:	NEW YORK
Mailing State:	NY
Mailing Zip:	10003
Mailing Zip 4:	Not reported
Mailing Country:	USA
Mailing Phone:	2124603770

NY MANIFEST:

Document ID:	Not reported
Manifest Status:	Not reported
seq:	Not reported
Year:	2018
Trans1 State ID:	NJD003812047
Trans2 State ID:	NJD003812047
Generator Ship Date:	04/22/2015
Trans1 Recv Date:	04/22/2015
Trans2 Recv Date:	04/24/2015
TSD Site Recv Date:	04/24/2015
Part A Recv Date:	Not reported
Part B Recv Date:	Not reported
Generator EPA ID:	NYP004772844
Trans1 EPA ID:	Not reported
Trans2 EPA ID:	Not reported
TSDF ID 1:	NJD991291105
TSDF ID 2:	Not reported
Manifest Tracking Number:	002611785GBF
Import Indicator:	N
Export Indicator:	N
Discr Quantity Indicator:	N
Discr Type Indicator:	N
Discr Residue Indicator:	N

CON EDISON (Continued) **S118089677**

Discr Partial Reject Indicator:	N
Discr Full Reject Indicator:	N
Manifest Ref Number:	Not reported
Alt Facility RCRA ID:	Not reported
Alt Facility Sign Date:	Not reported
MGMT Method Type Code:	H110
Waste Code:	Not reported
Waste Code:	Not reported
Waste Code:	Not reported
Waste Code:	Not reported
Waste Code:	Not reported
Waste Code:	Not reported
Quantity:	500
Units:	P - Pounds
Number of Containers:	1
Container Type:	TT - Cargo tank, tank trucks
Handling Method:	T Chemical, physical, or biological treatment.
Specific Gravity:	1
Waste Code:	D008
Waste Code 1_2:	Not reported
Waste Code 1_3:	Not reported
Waste Code 1_4:	Not reported
Waste Code 1_5:	Not reported
Waste Code 1_6:	Not reported

Y281 **CON EDISON** **NJ MANIFEST** **S120670977**
NNW **2391 2ND AVE** **N/A**
1/8-1/4 **NEW YORK, NY 10035**
0.185 mi.
976 ft. **Site 10 of 21 in cluster Y**

Relative: **Higher**
Actual: **13 ft.**

NJ MANIFEST:

EPA Id:	NYP004773644
Mail Address:	IRVING PL 15TH FL NE
Mail City/State/Zip:	NEW YORK, NY 10003
Facility Phone:	Not reported
Emergency Phone:	Not reported
Contact:	THOMAS TEELING
Comments:	Not reported
SIC Code:	Not reported
County:	NY061
Municipal:	Not reported
Previous EPA Id:	Not reported
Gen Flag:	Not reported
Trans Flag:	Not reported
TSDF Flag:	Not reported
Name Change:	Not reported
Date Change:	Not reported

Manifest:

Manifest Number:	002611344GBF
EPA ID:	NYP004773644
Date Shipped:	4/23/2015
TSDF EPA ID:	NJD991291105
Transporter EPA ID:	NJD003812047
Transporter 2 EPA ID:	Not reported
Transporter 3 EPA ID:	Not reported

CON EDISON (Continued) **S120670977**

Transporter 4 EPA ID:	Not reported
Transporter 5 EPA ID:	Not reported
Transporter 6 EPA ID:	Not reported
Transporter 7 EPA ID:	Not reported
Transporter 8 EPA ID:	Not reported
Transporter 9 EPA ID:	Not reported
Transporter 10 EPA ID:	Not reported
Date Trans1 Transported Waste:	Not reported
Date Trans2 Transported Waste:	Not reported
Date Trans3 Transported Waste:	Not reported
Date Trans4 Transported Waste:	Not reported
Date Trans5 Transported Waste:	Not reported
Date Trans6 Transported Waste:	Not reported
Date Trans7 Transported Waste:	Not reported
Date Trans8 Transported Waste:	Not reported
Date Trans9 Transported Waste:	Not reported
Date Trans10 Transported Waste:	Not reported
Date TSDF Received Waste:	Not reported
TSDF EPA Facility Name:	Not reported
QTY Units:	Not reported
Transporter SEQ ID:	Not reported
Transporter-1 Date:	Not reported
Waste SEQ ID:	Not reported
Waste Type Code 2:	Not reported
Waste Type Code 3:	Not reported
Waste Type Code 4:	Not reported
Waste Type Code 5:	Not reported
Waste Type Code 6:	Not reported
Date Accepted:	Not reported
Manifest Discrepancy Type:	Not reported
Data Entry Number:	Not reported
Was Load Rejected:	NEW YORK, NY 10003
Reason Load Was Rejected:	Not reported

Manifest Number:	002613802GBF
EPA ID:	NYP004773644
Date Shipped:	12/30/2015
TSDF EPA ID:	NJD991291105
Transporter EPA ID:	NJD003812047
Transporter 2 EPA ID:	Not reported
Transporter 3 EPA ID:	Not reported
Transporter 4 EPA ID:	Not reported
Transporter 5 EPA ID:	Not reported
Transporter 6 EPA ID:	Not reported
Transporter 7 EPA ID:	Not reported
Transporter 8 EPA ID:	Not reported
Transporter 9 EPA ID:	Not reported
Transporter 10 EPA ID:	Not reported
Date Trans1 Transported Waste:	Not reported
Date Trans2 Transported Waste:	Not reported
Date Trans3 Transported Waste:	Not reported
Date Trans4 Transported Waste:	Not reported
Date Trans5 Transported Waste:	Not reported
Date Trans6 Transported Waste:	Not reported
Date Trans7 Transported Waste:	Not reported
Date Trans8 Transported Waste:	Not reported
Date Trans9 Transported Waste:	Not reported

CON EDISON (Continued) **S120670977**

Date Trans10 Transported Waste:	Not reported
Date TSDF Received Waste:	Not reported
TSDF EPA Facility Name:	Not reported
QTY Units:	Not reported
Transporter SEQ ID:	Not reported
Transporter-1 Date:	Not reported
Waste SEQ ID:	Not reported
Waste Type Code 2:	Not reported
Waste Type Code 3:	Not reported
Waste Type Code 4:	Not reported
Waste Type Code 5:	Not reported
Waste Type Code 6:	Not reported
Date Accepted:	Not reported
Manifest Discrepancy Type:	Not reported
Data Entry Number:	Not reported
Was Load Rejected:	NEW YORK, NY 10003
Reason Load Was Rejected:	Not reported

Y282 **CON EDISON** **NY MANIFEST** **S118089757**
NNW **2391 2ND AVE** **N/A**
1/8-1/4 **NEW YORK, NY 10035**
0.185 mi.
976 ft. **Site 11 of 21 in cluster Y**

Relative:
Higher

Actual:
13 ft.

NY MANIFEST:

Name:	CON EDISON
Address:	2391 2ND AVE
City,State,Zip:	NEW YORK, NY 10035
Country:	USA
EPA ID:	NYP004773644
Facility Status:	Not reported
Location Address 1:	2391 2ND AVE
Code:	BP
Location Address 2:	SB 55084
Total Tanks:	Not reported
Location City:	NEW YORK
Location State:	NY
Location Zip:	10035
Location Zip 4:	Not reported

NY MANIFEST:

EPAID:	NYP004773644
Mailing Name:	CON EDISON
Mailing Contact:	DENNIS HUACON
Mailing Address 1:	4 IRVING PL 15TH FL
Mailing Address 2:	Not reported
Mailing City:	NEW YORK
Mailing State:	NY
Mailing Zip:	10003
Mailing Zip 4:	Not reported
Mailing Country:	USA
Mailing Phone:	2124603770

NY MANIFEST:

Document ID:	Not reported
Manifest Status:	Not reported

CON EDISON (Continued) **S118089757**

seq:	Not reported
Year:	2018
Trans1 State ID:	NJD003812047
Trans2 State ID:	NJD003812047
Generator Ship Date:	04/23/2015
Trans1 Recv Date:	04/23/2015
Trans2 Recv Date:	04/24/2015
TSD Site Recv Date:	04/24/2015
Part A Recv Date:	Not reported
Part B Recv Date:	Not reported
Generator EPA ID:	NYP004773644
Trans1 EPA ID:	Not reported
Trans2 EPA ID:	Not reported
TSDF ID 1:	NJD991291105
TSDF ID 2:	Not reported
Manifest Tracking Number:	002611344GBF
Import Indicator:	N
Export Indicator:	N
Discr Quantity Indicator:	N
Discr Type Indicator:	N
Discr Residue Indicator:	N
Discr Partial Reject Indicator:	N
Discr Full Reject Indicator:	N
Manifest Ref Number:	Not reported
Alt Facility RCRA ID:	Not reported
Alt Facility Sign Date:	Not reported
MGMT Method Type Code:	H110
Waste Code:	Not reported
Waste Code:	Not reported
Waste Code:	Not reported
Waste Code:	Not reported
Waste Code:	Not reported
Waste Code:	Not reported
Quantity:	500
Units:	P - Pounds
Number of Containers:	1
Container Type:	TT - Cargo tank, tank trucks
Handling Method:	T Chemical, physical, or biological treatment.
Specific Gravity:	1
Waste Code:	D008
Waste Code 1_2:	Not reported
Waste Code 1_3:	Not reported
Waste Code 1_4:	Not reported
Waste Code 1_5:	Not reported
Waste Code 1_6:	Not reported

Z283 **DANIEL MOLONEY DBA MOLONEY ENTERPRISE** **NY AST** **A100293724**
WNW **241 EAST 120TH STREET** **N/A**
1/8-1/4 **NEW YORK, NY 10035**
0.186 mi.
981 ft. **Site 3 of 5 in cluster Z**

Relative: AST:
Higher

Name:	DANIEL MOLONEY DBA MOLONEY ENTERPRISE
Address:	241 EAST 120TH STREET
City,State,Zip:	NEW YORK, NY 10035
Region:	STATE

Actual:
14 ft.

DANIEL MOLONEY DBA MOLONEY ENTERPRISE (Continued) **A100293724**

DEC Region:	2
Site Status:	Active
Facility Id:	2-608913
Program Type:	PBS
UTM X:	589715.10920
UTM Y:	4517090.33705
Expiration Date:	04/29/2023
Site Type:	Apartment Building/Office Building

Affiliation Records:

Site Id:	30761
Affiliation Type:	Facility Owner
Company Name:	DANIEL MOLONEY
Contact Type:	PRESIDENT
Contact Name:	DANIEL MOLONEY
Address1:	229 EAST 120TH ST.
Address2:	Not reported
City:	NEW YORK
State:	NY
Zip Code:	10035
Country Code:	001
Phone:	(212) 410-3500
EMail:	Not reported
Fax Number:	Not reported
Modified By:	KAKYER
Date Last Modified:	2013-03-12

Site Id:	30761
Affiliation Type:	Mail Contact
Company Name:	MOLONEY ENTERPRISE
Contact Type:	Not reported
Contact Name:	DAVID ROSSMANN
Address1:	229 EAST 120TH STREET
Address2:	Not reported
City:	NEW YORK
State:	NY
Zip Code:	10035
Country Code:	001
Phone:	(212) 410-3500
EMail:	FINANCE@LIFEYAN.COM
Fax Number:	Not reported
Modified By:	DMPOKRZY
Date Last Modified:	2018-02-20

Site Id:	30761
Affiliation Type:	Facility Operator
Company Name:	DANIEL MOLONEY DBA MOLONEY ENTERPRISE
Contact Type:	Not reported
Contact Name:	REGINALD GROSS
Address1:	Not reported
Address2:	Not reported
City:	Not reported
State:	NN
Zip Code:	Not reported
Country Code:	001
Phone:	(212) 410-3500
EMail:	Not reported
Fax Number:	Not reported

DANIEL MOLONEY DBA MOLONEY ENTERPRISE (Continued) **A100293724**

Modified By:	TRANSLAT
Date Last Modified:	2004-03-04
Site Id:	30761
Affiliation Type:	Emergency Contact
Company Name:	DANIEL MOLONEY
Contact Type:	Not reported
Contact Name:	REGINALD GROSS
Address1:	Not reported
Address2:	Not reported
City:	Not reported
State:	NN
Zip Code:	Not reported
Country Code:	001
Phone:	(212) 410-3500
EMail:	Not reported
Fax Number:	Not reported
Modified By:	TRANSLAT
Date Last Modified:	2004-03-04

Tank Info:

Tank Number:	001
Tank Id:	65960
Material Code:	0001
Common Name of Substance:	#2 Fuel Oil (On-Site Consumption)

Equipment Records:

	G00 - Tank Secondary Containment - None
	J02 - Dispenser - Suction Dispenser
	A00 - Tank Internal Protection - None
	B01 - Tank External Protection - Painted/Asphalt Coating
	D01 - Pipe Type - Steel/Carbon Steel/Iron
	F01 - Pipe External Protection - Painted/Asphalt Coating
	C01 - Pipe Location - Aboveground
	I04 - Overfill - Product Level Gauge (A/G)
	H00 - Tank Leak Detection - None
	L09 - Piping Leak Detection - Exempt Suction Piping
Tank Location:	Aboveground - contact with soil.... Tank bottom rests on soil, allowing no visual inspection.
Tank Type:	Steel/Carbon Steel/Iron
Tank Status:	In Service
Pipe Model:	Not reported
Install Date:	10/04/1999
Capacity Gallons:	1500
Tightness Test Method:	21
Date Test:	05/25/2004
Next Test Date:	Not reported
Date Tank Closed:	Not reported
Register:	True
Modified By:	KAKYER
Last Modified:	04/14/2017
Material Name:	#2 fuel oil (on-site consumption)

W284 **CON EDISON SERVICE BOX: 20115** **RCRA NonGen / NLR** **1016968429**
NW **246 E 122ND ST OPPOSITE OF** **NY MANIFEST** **NYP004420402**
1/8-1/4 **NEW YORK, NY 10035**
0.187 mi.
988 ft. **Site 4 of 6 in cluster W**

Relative: **Higher**

Actual: **13 ft.**

RCRA NonGen / NLR:

Date Form Received by Agency:		20140216
Handler Name:	CON EDISON SERVICE BOX:	20115
Handler Address:		246 E 122ND ST OPPOSITE OF
Handler City,State,Zip:		NEW YORK, NY 10035
EPA ID:		NYP004420402
Contact Name:		THOMAS TEELING
Contact Address:		Not reported
Contact City,State,Zip:		Not reported
Contact Telephone:		212-460-3770
Contact Fax:		Not reported
Contact Email:		Not reported
Contact Title:		SENIOR SCIENTIST
EPA Region:		02
Land Type:		Private
Federal Waste Generator Description:		Not a generator, verified
Non-Notifier:		Not reported
Biennial Report Cycle:		Not reported
Accessibility:		Not reported
Active Site Indicator:		Not reported
State District Owner:		NY
State District:		NYSDEC R2
Mailing Address:		IRVING PL, 15TH FL NE
Mailing City,State,Zip:		NEW YORK, NY 10003
Owner Name:		Not reported
Owner Type:		Not reported
Operator Name:		Not reported
Operator Type:		Not reported
Short-Term Generator Activity:		No
Importer Activity:		No
Mixed Waste Generator:		No
Transporter Activity:		No
Transfer Facility Activity:		No
Recycler Activity with Storage:		No
Small Quantity On-Site Burner Exemption:		No
Smelting Melting and Refining Furnace Exemption:		No
Underground Injection Control:		No
Off-Site Waste Receipt:		No
Universal Waste Indicator:		No
Universal Waste Destination Facility:		No
Federal Universal Waste:		No
Active Site Fed-Reg Treatment Storage and Disposal Facility:		Not reported
Active Site Converter Treatment storage and Disposal Facility:		Not reported
Active Site State-Reg Treatment Storage and Disposal Facility:		Not reported
Active Site State-Reg Handler:		---
Federal Facility Indicator:		Not reported
Hazardous Secondary Material Indicator:		NN
Sub-Part K Indicator:		Not reported
Commercial TSD Indicator:		No
Treatment Storage and Disposal Type:		Not reported
2018 GPRA Permit Baseline:		Not on the Baseline
2018 GPRA Renewals Baseline:		Not on the Baseline
Permit Renewals Workload Universe:		Not reported

CON EDISON SERVICE BOX: 20115 (Continued) **1016968429**

Permit Workload Universe:	Not reported
Permit Progress Universe:	Not reported
Post-Closure Workload Universe:	Not reported
Closure Workload Universe:	Not reported
202 GPRA Corrective Action Baseline:	No
Corrective Action Workload Universe:	No
Subject to Corrective Action Universe:	No
Non-TSDFs Where RCRA CA has Been Imposed Universe:	No
TSDFs Potentially Subject to CA Under 3004 (u)/(v) Universe:	No
TSDFs Only Subject to CA under Discretionary Auth Universe:	No
Corrective Action Priority Ranking:	No NCAPS ranking
Environmental Control Indicator:	No
Institutional Control Indicator:	No
Human Exposure Controls Indicator:	N/A
Groundwater Controls Indicator:	N/A
Operating TSDF Universe:	Not reported
Full Enforcement Universe:	Not reported
Significant Non-Complier Universe:	No
Unaddressed Significant Non-Complier Universe:	No
Addressed Significant Non-Complier Universe:	No
Significant Non-Complier With a Compliance Schedule Universe:	No
Financial Assurance Required:	Not reported
Handler Date of Last Change:	20141014
Recognized Trader-Importer:	No
Recognized Trader-Exporter:	No
Importer of Spent Lead Acid Batteries:	No
Exporter of Spent Lead Acid Batteries:	No
Recycler Activity Without Storage:	Not reported
Manifest Broker:	Not reported
Sub-Part P Indicator:	No

Historic Generators:

Receive Date:	20140116
Handler Name: CON EDISON SERVICE BOX:	20115
Federal Waste Generator Description:	Conditionally Exempt Small Quantity Generator
State District Owner:	NY
Large Quantity Handler of Universal Waste:	No
Recognized Trader Importer:	No
Recognized Trader Exporter:	No
Spent Lead Acid Battery Importer:	No
Spent Lead Acid Battery Exporter:	No
Current Record:	No
Non Storage Recycler Activity:	Not reported
Electronic Manifest Broker:	Not reported

Receive Date:	20140216
Handler Name: CON EDISON SERVICE BOX:	20115
Federal Waste Generator Description:	Not a generator, verified
State District Owner:	NY
Large Quantity Handler of Universal Waste:	No
Recognized Trader Importer:	No
Recognized Trader Exporter:	No
Spent Lead Acid Battery Importer:	No
Spent Lead Acid Battery Exporter:	No
Current Record:	Yes
Non Storage Recycler Activity:	Not reported

CON EDISON SERVICE BOX: 20115 (Continued) **1016968429**

Electronic Manifest Broker: Not reported

List of NAICS Codes and Descriptions:
NAICS Codes: No NAICS Codes Found

Facility Has Received Notices of Violations:
Violations: No Violations Found

Evaluation Action Summary:
Evaluations: No Evaluations Found

NY MANIFEST:
Name: CON EDISON
Address: 246 E 122ND ST OPPOSITE OF
City,State,Zip: NEW YORK, NY 10035
Country: USA
EPA ID: NYP004420402
Facility Status: Not reported
Location Address 1: OPP 246 E 122ST
Code: BP
Location Address 2: SB20115
Total Tanks: Not reported
Location City: NEW YORK
Location State: NY
Location Zip: 10035
Location Zip 4: Not reported

NY MANIFEST:
EPAID: NYP004420402
Mailing Name: CON EDISON
Mailing Contact: CON EDISON
Mailing Address 1: 4 IRVING PLACE
Mailing Address 2: 15TH FL
Mailing City: NEW YORK
Mailing State: NY
Mailing Zip: 10003
Mailing Zip 4: Not reported
Mailing Country: USA
Mailing Phone: Not reported

NY MANIFEST:
Document ID: Not reported
Manifest Status: Not reported
seq: Not reported
Year: 2018
Trans1 State ID: NJD003812047
Trans2 State ID: Not reported
Generator Ship Date: 01/16/2014
Trans1 Recv Date: 01/16/2014
Trans2 Recv Date: Not reported
TSD Site Recv Date: 01/17/2014
Part A Recv Date: Not reported
Part B Recv Date: Not reported
Generator EPA ID: NYP004420402

CON EDISON SERVICE BOX: 20115 (Continued) **1016968429**

Trans1 EPA ID:	Not reported
Trans2 EPA ID:	Not reported
TSDF ID 1:	NJD991291105
TSDF ID 2:	Not reported
Manifest Tracking Number:	002330017GBF
Import Indicator:	N
Export Indicator:	N
Discr Quantity Indicator:	N
Discr Type Indicator:	N
Discr Residue Indicator:	N
Discr Partial Reject Indicator:	N
Discr Full Reject Indicator:	N
Manifest Ref Number:	Not reported
Alt Facility RCRA ID:	Not reported
Alt Facility Sign Date:	Not reported
MGMT Method Type Code:	H110
Waste Code:	Not reported
Waste Code:	Not reported
Waste Code:	Not reported
Waste Code:	Not reported
Waste Code:	Not reported
Waste Code:	Not reported
Quantity:	500
Units:	P - Pounds
Number of Containers:	1
Container Type:	TT - Cargo tank, tank trucks
Handling Method:	T Chemical, physical, or biological treatment.
Specific Gravity:	1
Waste Code:	D008
Waste Code 1_2:	Not reported
Waste Code 1_3:	Not reported
Waste Code 1_4:	Not reported
Waste Code 1_5:	Not reported
Waste Code 1_6:	Not reported

U285 **322 EAST 117 STREET** **NY AST** **A100166484**
WSW **322 EAST 117 STREET** **N/A**
1/8-1/4 **NEW YORK, NY 10035**
0.187 mi.
988 ft. **Site 10 of 11 in cluster U**

Relative:
Higher

Actual:
13 ft.

AST:

Name:	322 EAST 117 STREET
Address:	322 EAST 117 STREET
City,State,Zip:	NEW YORK, NY 10035
Region:	STATE
DEC Region:	2
Site Status:	Active
Facility Id:	2-218057
Program Type:	PBS
UTM X:	589736.85106
UTM Y:	4516783.28465
Expiration Date:	08/24/2022
Site Type:	Apartment Building/Office Building

Affiliation Records:

Site Id:	8285

322 EAST 117 STREET (Continued) **A100166484**

Affiliation Type:	Mail Contact
Company Name:	EAST 117 REALTY LLC
Contact Type:	Not reported
Contact Name:	YEHUDA RUZOHORSKY
Address1:	Not reported
Address2:	PO BOX 967
City:	NEW YORK
State:	NY
Zip Code:	10272
Country Code:	001
Phone:	(212) 613-1700 213
EMail:	SHIRA@ARCHROCKGROUP.COM
Fax Number:	Not reported
Modified By:	JAAVERSA
Date Last Modified:	2018-12-24

Site Id:	8285
Affiliation Type:	Facility Operator
Company Name:	322 EAST 117 STREET
Contact Type:	Not reported
Contact Name:	NONE LISTED
Address1:	Not reported
Address2:	Not reported
City:	Not reported
State:	NN
Zip Code:	Not reported
Country Code:	001
Phone:	NONE LISTED
EMail:	Not reported
Fax Number:	Not reported
Modified By:	DMMOLOUG
Date Last Modified:	2013-05-31

Site Id:	8285
Affiliation Type:	Emergency Contact
Company Name:	EAST 117 REALTY LLC
Contact Type:	Not reported
Contact Name:	YAHUDA RUZOHORSKY
Address1:	Not reported
Address2:	Not reported
City:	Not reported
State:	NN
Zip Code:	Not reported
Country Code:	999
Phone:	(516) 510-1478
EMail:	Not reported
Fax Number:	Not reported
Modified By:	JAAVERSA
Date Last Modified:	2018-12-24

Site Id:	8285
Affiliation Type:	Facility Owner
Company Name:	EAST 117 REALTY LLC
Contact Type:	HEAD OFFICER
Contact Name:	YEHUDA RUZOHORSKY
Address1:	PO BOX 967
Address2:	Not reported

322 EAST 117 STREET (Continued) **A100166484**

City:	NEW YORK
State:	NY
Zip Code:	10272
Country Code:	001
Phone:	(212) 613-1700 210
EMail:	Not reported
Fax Number:	Not reported
Modified By:	JAAVERSA
Date Last Modified:	2018-12-24

Tank Info:

Tank Number:	001
Tank Id:	23898
Material Code:	0001
Common Name of Substance:	#2 Fuel Oil (On-Site Consumption)

Equipment Records:

J02 - Dispenser - Suction Dispenser
I04 - Overfill - Product Level Gauge (A/G)
C01 - Pipe Location - Aboveground
E00 - Piping Secondary Containment - None
G03 - Tank Secondary Containment - Vault (w/o access)
H00 - Tank Leak Detection - None
F00 - Pipe External Protection - None
B00 - Tank External Protection - None
L00 - Piping Leak Detection - None
K00 - Spill Prevention - None
A00 - Tank Internal Protection - None
D01 - Pipe Type - Steel/Carbon Steel/Iron

Tank Location:	Aboveground - on saddles, legs, racks, etc.... Tank bottom is elevated above grade or tank pad, allowing visual inspection.
Tank Type:	Steel/Carbon Steel/Iron
Tank Status:	In Service
Pipe Model:	Not reported
Install Date:	05/17/1989
Capacity Gallons:	1080
Tightness Test Method:	NN
Date Test:	Not reported
Next Test Date:	Not reported
Date Tank Closed:	Not reported
Register:	True
Modified By:	JAAVERSA
Last Modified:	12/24/2018
Material Name:	#2 fuel oil (on-site consumption)

Tank Number:	001A
Tank Id:	23899
Material Code:	0001
Common Name of Substance:	#2 Fuel Oil (On-Site Consumption)

Equipment Records:

J02 - Dispenser - Suction Dispenser
I04 - Overfill - Product Level Gauge (A/G)
C01 - Pipe Location - Aboveground

322 EAST 117 STREET (Continued) **A100166484**

H00 - Tank Leak Detection - None
E00 - Piping Secondary Containment - None
B00 - Tank External Protection - None
F00 - Pipe External Protection - None
K00 - Spill Prevention - None
A00 - Tank Internal Protection - None
D01 - Pipe Type - Steel/Carbon Steel/Iron
L00 - Piping Leak Detection - None
G02 - Tank Secondary Containment - Vault (w/access)
I05 - Overfill - Vent Whistle

Tank Location:	Aboveground - contact with soil.... Tank bottom rests on soil, allowing no visual inspection.
Tank Type:	Steel/Carbon Steel/Iron
Tank Status:	In Service
Pipe Model:	Not reported
Install Date:	05/17/1989
Capacity Gallons:	3000
Tightness Test Method:	NN
Date Test:	Not reported
Next Test Date:	Not reported
Date Tank Closed:	Not reported
Register:	True
Modified By:	JAAVERSA
Last Modified:	12/24/2018
Material Name:	#2 fuel oil (on-site consumption)

X286 **KIEWIT CONSTRUCTORS INC/WEEKS MARINE INC, AJV** **NY AST** **A100354122**
NNW **2600 SECOND AVENUE** **N/A**
1/8-1/4 **NEW YORK, NY 10035**
0.188 mi.
992 ft. **Site 3 of 9 in cluster X**

Relative:
Higher

Actual:
12 ft.

AST:

Name:	KIEWIT CONSTRUCTORS INC/WEEKS MARINE INC, AJV
Address:	2600 SECOND AVENUE
City,State,Zip:	NEW YORK, NY 10035
Region:	STATE
DEC Region:	2
Site Status:	Active
Facility Id:	2-611482
Program Type:	PBS
UTM X:	590062.53160
UTM Y:	4517600.03514
Expiration Date:	12/01/2014
Site Type:	Other

Affiliation Records:

Site Id:	442851
Affiliation Type:	Facility Owner
Company Name:	KIEWIT CONSTRUCTORS INC/WEEKS MARINE INC, AJV
Contact Type:	Not reported
Contact Name:	Not reported
Address1:	2600 SECOND AVENUE
Address2:	Not reported
City:	NEW YORK
State:	NY
Zip Code:	10035
Country Code:	001

KIEWIT CONSTRUCTORS INC/WEEKS MARINE INC, AJV (Continued) **A100354122**

Phone:	(201) 571-2700
EMail:	Not reported
Fax Number:	Not reported
Modified By:	NRLOMBAR
Date Last Modified:	2011-03-08

Site Id:	442851
Affiliation Type:	Mail Contact
Company Name:	KIEWIT/WEEKS, AJV
Contact Type:	Not reported
Contact Name:	COLIN MCKERNAN
Address1:	2600 SECOND AVENUE
Address2:	Not reported
City:	NEW YORK
State:	NY
Zip Code:	10035
Country Code:	001
Phone:	(201) 571-2700
EMail:	COLIN.MCKERNAN@KIEWIT.COM
Fax Number:	Not reported
Modified By:	NRLOMBAR
Date Last Modified:	2011-02-25

Site Id:	442851
Affiliation Type:	Facility Operator
Company Name:	KIEWIT CONSTRUCTORS INC/WEEKS MARINE INC, AJV
Contact Type:	Not reported
Contact Name:	BRIAN CONNOLLY
Address1:	Not reported
Address2:	Not reported
City:	Not reported
State:	NN
Zip Code:	Not reported
Country Code:	001
Phone:	(201) 571-2700
EMail:	Not reported
Fax Number:	Not reported
Modified By:	NRLOMBAR
Date Last Modified:	2011-03-08

Site Id:	442851
Affiliation Type:	Emergency Contact
Company Name:	KIEWIT CONSTRUCTORS INC/WEEKS MARINE INC, AJV
Contact Type:	Not reported
Contact Name:	PETER POTVIN
Address1:	Not reported
Address2:	Not reported
City:	Not reported
State:	NN
Zip Code:	Not reported
Country Code:	999
Phone:	(201) 832-0912
EMail:	Not reported
Fax Number:	Not reported
Modified By:	NRLOMBAR
Date Last Modified:	2011-03-08

KIEWIT CONSTRUCTORS INC/WEEKS MARINE INC, AJV (Continued) **A100354122**

Tank Info:

Tank Number:	001
Tank Id:	237034
Material Code:	0015
Common Name of Substance:	Motor Oil

Equipment Records:

A00 - Tank Internal Protection - None
L00 - Piping Leak Detection - None
D00 - Pipe Type - No Piping
F00 - Pipe External Protection - None
B00 - Tank External Protection - None
C00 - Pipe Location - No Piping
J00 - Dispenser - None
H00 - Tank Leak Detection - None
I00 - Overfill - None
K01 - Spill Prevention - Catch Basin
E00 - Piping Secondary Containment - None
G02 - Tank Secondary Containment - Vault (w/access)

Tank Location:	Aboveground - contact with impervious barrier... Tank bottom rests on impervious barrier, allowing visual indication of leaks.
Tank Type:	Steel/Carbon Steel/Iron
Tank Status:	In Service
Pipe Model:	Not reported
Install Date:	12/01/2009
Capacity Gallons:	500
Tightness Test Method:	NN
Date Test:	Not reported
Next Test Date:	Not reported
Date Tank Closed:	Not reported
Register:	True
Modified By:	BVCAMPBE
Last Modified:	04/14/2017
Material Name:	motor oil

Tank Number:	002
Tank Id:	237035
Material Code:	0021
Common Name of Substance:	Transmission Fluid

Equipment Records:

A00 - Tank Internal Protection - None
L00 - Piping Leak Detection - None
D00 - Pipe Type - No Piping
B00 - Tank External Protection - None
C00 - Pipe Location - No Piping
F00 - Pipe External Protection - None
J00 - Dispenser - None
H00 - Tank Leak Detection - None
I00 - Overfill - None
K01 - Spill Prevention - Catch Basin
E00 - Piping Secondary Containment - None
G02 - Tank Secondary Containment - Vault (w/access)

Tank Location:	Aboveground - contact with impervious barrier... Tank bottom rests on

KIEWIT CONSTRUCTORS INC/WEEKS MARINE INC, AJV (Continued) **A100354122**

	impervious barrier, allowing visual indication of leaks.
Tank Type:	Steel/Carbon Steel/Iron
Tank Status:	In Service
Pipe Model:	Not reported
Install Date:	12/01/2009
Capacity Gallons:	500
Tightness Test Method:	NN
Date Test:	Not reported
Next Test Date:	Not reported
Date Tank Closed:	Not reported
Register:	True
Modified By:	BVCAMPBE
Last Modified:	04/14/2017
Material Name:	transmission fluid

Tank Number:	003
Tank Id:	237036
Material Code:	0010
Common Name of Substance:	Hydraulic Oil

Equipment Records:

L00 - Piping Leak Detection - None
D00 - Pipe Type - No Piping
B00 - Tank External Protection - None
C00 - Pipe Location - No Piping
F00 - Pipe External Protection - None
A00 - Tank Internal Protection - None
J00 - Dispenser - None
H00 - Tank Leak Detection - None
I00 - Overfill - None
K01 - Spill Prevention - Catch Basin
E00 - Piping Secondary Containment - None
G02 - Tank Secondary Containment - Vault (w/access)

Tank Location:	Aboveground - contact with impervious barrier... Tank bottom rests on impervious barrier, allowing visual indication of leaks.
Tank Type:	Steel/Carbon Steel/Iron
Tank Status:	In Service
Pipe Model:	Not reported
Install Date:	12/01/2009
Capacity Gallons:	500
Tightness Test Method:	NN
Date Test:	Not reported
Next Test Date:	Not reported
Date Tank Closed:	Not reported
Register:	True
Modified By:	BVCAMPBE
Last Modified:	04/14/2017
Material Name:	hydraulic oil

Tank Number:	004
Tank Id:	237037
Material Code:	0000
Common Name of Substance:	Empty

KIEWIT CONSTRUCTORS INC/WEEKS MARINE INC, AJV (Continued) **A100354122**

Equipment Records:

A00 - Tank Internal Protection - None
L00 - Piping Leak Detection - None
D00 - Pipe Type - No Piping
F00 - Pipe External Protection - None
B00 - Tank External Protection - None
C00 - Pipe Location - No Piping
J00 - Dispenser - None
H00 - Tank Leak Detection - None
I00 - Overfill - None
K01 - Spill Prevention - Catch Basin
E00 - Piping Secondary Containment - None
G02 - Tank Secondary Containment - Vault (w/access)

Tank Location:	Aboveground - contact with impervious barrier... Tank bottom rests on impervious barrier, allowing visual indication of leaks.
Tank Type:	Steel/Carbon Steel/Iron
Tank Status:	Temporarily Out of Service
Pipe Model:	Not reported
Install Date:	12/01/2009
Capacity Gallons:	500
Tightness Test Method:	NN
Date Test:	Not reported
Next Test Date:	Not reported
Date Tank Closed:	Not reported
Register:	True
Modified By:	BVCAMPBE
Last Modified:	04/14/2017
Material Name:	empty
Tank Number:	005
Tank Id:	237038
Material Code:	0000
Common Name of Substance:	Empty

Equipment Records:

A00 - Tank Internal Protection - None
D00 - Pipe Type - No Piping
L00 - Piping Leak Detection - None
B00 - Tank External Protection - None
C00 - Pipe Location - No Piping
F00 - Pipe External Protection - None
J00 - Dispenser - None
E00 - Piping Secondary Containment - None
H00 - Tank Leak Detection - None
I00 - Overfill - None
K01 - Spill Prevention - Catch Basin
G02 - Tank Secondary Containment - Vault (w/access)

Tank Location:	Aboveground - contact with impervious barrier... Tank bottom rests on impervious barrier, allowing visual indication of leaks.
Tank Type:	Steel/Carbon Steel/Iron
Tank Status:	Temporarily Out of Service
Pipe Model:	Not reported
Install Date:	12/01/2009
Capacity Gallons:	500
Tightness Test Method:	NN

KIEWIT CONSTRUCTORS INC/WEEKS MARINE INC, AJV (Continued) **A100354122**

Date Test:	Not reported
Next Test Date:	Not reported
Date Tank Closed:	Not reported
Register:	True
Modified By:	BVCAMPBE
Last Modified:	04/14/2017
Material Name:	empty

Tank Number:	006
Tank Id:	237039
Material Code:	0022
Common Name of Substance:	Waste Oil/Used Oil

Equipment Records:

D00 - Pipe Type - No Piping
L00 - Piping Leak Detection - None
B00 - Tank External Protection - None
C00 - Pipe Location - No Piping
F00 - Pipe External Protection - None
A00 - Tank Internal Protection - None
K00 - Spill Prevention - None
G09 - Tank Secondary Containment - Modified Double-Walled (Aboveground)
I04 - Overfill - Product Level Gauge (A/G)
J00 - Dispenser - None
E00 - Piping Secondary Containment - None
H00 - Tank Leak Detection - None

Tank Location:	Aboveground - contact with impervious barrier... Tank bottom rests on impervious barrier, allowing visual indication of leaks.
Tank Type:	Plastic
Tank Status:	In Service
Pipe Model:	Not reported
Install Date:	12/01/2009
Capacity Gallons:	360
Tightness Test Method:	NN
Date Test:	Not reported
Next Test Date:	Not reported
Date Tank Closed:	Not reported
Register:	True
Modified By:	BVCAMPBE
Last Modified:	04/14/2017
Material Name:	waste oil/used oil

Tank Number:	007
Tank Id:	237267
Material Code:	0008
Common Name of Substance:	Diesel

Equipment Records:

G09 - Tank Secondary Containment - Modified Double-Walled (Aboveground)
K00 - Spill Prevention - None
A00 - Tank Internal Protection - None
L00 - Piping Leak Detection - None

KIEWIT CONSTRUCTORS INC/WEEKS MARINE INC, AJV (Continued) **A100354122**

D00 - Pipe Type - No Piping
J01 - Dispenser - Pressurized Dispenser
B00 - Tank External Protection - None
C00 - Pipe Location - No Piping
F00 - Pipe External Protection - None
I04 - Overfill - Product Level Gauge (A/G)
H00 - Tank Leak Detection - None
E00 - Piping Secondary Containment - None

Tank Location:	Aboveground - contact with impervious barrier... Tank bottom rests on impervious barrier, allowing visual indication of leaks.
Tank Type:	Steel/Carbon Steel/Iron
Tank Status:	Closed - Removed
Pipe Model:	Not reported
Install Date:	12/01/2009
Capacity Gallons:	1500
Tightness Test Method:	NN
Date Test:	Not reported
Next Test Date:	Not reported
Date Tank Closed:	02/07/2011
Register:	True
Modified By:	NRLOMBAR
Last Modified:	04/14/2017
Material Name:	diesel
Tank Number:	008
Tank Id:	237268
Material Code:	0008
Common Name of Substance:	Diesel

Equipment Records:

L00 - Piping Leak Detection - None
D00 - Pipe Type - No Piping
J01 - Dispenser - Pressurized Dispenser
B00 - Tank External Protection - None
C00 - Pipe Location - No Piping
F00 - Pipe External Protection - None
G09 - Tank Secondary Containment - Modified Double-Walled (Aboveground)
K00 - Spill Prevention - None
A00 - Tank Internal Protection - None
I04 - Overfill - Product Level Gauge (A/G)
H00 - Tank Leak Detection - None
E00 - Piping Secondary Containment - None

Tank Location:	Aboveground - contact with impervious barrier... Tank bottom rests on impervious barrier, allowing visual indication of leaks.
Tank Type:	Steel/Carbon Steel/Iron
Tank Status:	Closed - Removed
Pipe Model:	Not reported
Install Date:	12/01/2009
Capacity Gallons:	1500
Tightness Test Method:	NN
Date Test:	Not reported
Next Test Date:	Not reported
Date Tank Closed:	02/07/2011
Register:	True
Modified By:	NRLOMBAR

KIEWIT CONSTRUCTORS INC/WEEKS MARINE INC, AJV (Continued) **A100354122**

Last Modified: 04/14/2017
Material Name: diesel

Tank Number: 009
Tank Id: 237269
Material Code: 0008
Common Name of Substance: Diesel

Equipment Records:

G09 - Tank Secondary Containment - Modified Double-Walled (Aboveground)
K00 - Spill Prevention - None
A00 - Tank Internal Protection - None
L00 - Piping Leak Detection - None
D00 - Pipe Type - No Piping
F00 - Pipe External Protection - None
J01 - Dispenser - Pressurized Dispenser
B00 - Tank External Protection - None
C00 - Pipe Location - No Piping
I04 - Overfill - Product Level Gauge (A/G)
H00 - Tank Leak Detection - None
E00 - Piping Secondary Containment - None

Tank Location: Aboveground - contact with impervious barrier... Tank bottom rests on impervious barrier, allowing visual indication of leaks.
Tank Type: Steel/Carbon Steel/Iron
Tank Status: Closed - Removed
Pipe Model: Not reported
Install Date: 12/01/2009
Capacity Gallons: 1500
Tightness Test Method: NN
Date Test: Not reported
Next Test Date: Not reported
Date Tank Closed: 02/24/2011
Register: True
Modified By: NRLOMBAR
Last Modified: 04/14/2017
Material Name: diesel

Tank Number: 010
Tank Id: 237270
Material Code: 0008
Common Name of Substance: Diesel

Equipment Records:

G09 - Tank Secondary Containment - Modified Double-Walled (Aboveground)
L00 - Piping Leak Detection - None
D00 - Pipe Type - No Piping
J01 - Dispenser - Pressurized Dispenser
B00 - Tank External Protection - None
C00 - Pipe Location - No Piping
F00 - Pipe External Protection - None
K00 - Spill Prevention - None
A00 - Tank Internal Protection - None

KIEWIT CONSTRUCTORS INC/WEEKS MARINE INC, AJV (Continued) **A100354122**

	I04 - Overfill - Product Level Gauge (A/G)
	H00 - Tank Leak Detection - None
	E00 - Piping Secondary Containment - None
Tank Location:	Aboveground - contact with impervious barrier... Tank bottom rests on impervious barrier, allowing visual indication of leaks.
Tank Type:	Steel/Carbon Steel/Iron
Tank Status:	In Service
Pipe Model:	Not reported
Install Date:	12/01/2009
Capacity Gallons:	500
Tightness Test Method:	NN
Date Test:	Not reported
Next Test Date:	Not reported
Date Tank Closed:	Not reported
Register:	True
Modified By:	BVCAMPBE
Last Modified:	04/14/2017
Material Name:	diesel

X287 **NYCDOT - WILLIS AVENUE BRIDGE** **RCRA-LQG** **1000890164**
NNW **2602 2ND AVE** **FINDS** **NY0000262477**
1/8-1/4 **NEW YORK, NY 10035** **ECHO**
0.188 mi.
993 ft. **Site 4 of 9 in cluster X**

Relative: **Higher**
Actual: **12 ft.**

RCRA-LQG:

Date Form Received by Agency:	20120302
Handler Name:	NYCDOT - WILLIS AVENUE BRIDGE
Handler Address:	2602 2ND AVE
Handler City,State,Zip:	NEW YORK, NY 10035
EPA ID:	NY0000262477
Contact Name:	JOSH G MAGNAS
Contact Address:	2ND AVE
Contact City,State,Zip:	MANHATTAN, NY 10035
Contact Telephone:	212-831-6959
Contact Fax:	212-831-6738
Contact Email:	JOSH.MAGNAS@WILLISBRIDGE.COM
Contact Title:	ENVIRONMENTAL INSPECTOR
EPA Region:	02
Land Type:	State
Federal Waste Generator Description:	Large Quantity Generator
Non-Notifier:	Not reported
Biennial Report Cycle:	2011
Accessibility:	Not reported
Active Site Indicator:	Handler Activities
State District Owner:	NY
State District:	NYSDEC R2
Mailing Address:	2ND AVE
Mailing City,State,Zip:	MANHATTAN, NY 10035
Owner Name:	NYC DOT
Owner Type:	State
Operator Name:	NYC DOT
Operator Type:	State
Short-Term Generator Activity:	No
Importer Activity:	No
Mixed Waste Generator:	No
Transporter Activity:	No
Transfer Facility Activity:	No

NYCDOT - WILLIS AVENUE BRIDGE (Continued) **1000890164**

Recycler Activity with Storage:	No
Small Quantity On-Site Burner Exemption:	No
Smelting Melting and Refining Furnace Exemption:	No
Underground Injection Control:	No
Off-Site Waste Receipt:	No
Universal Waste Indicator:	No
Universal Waste Destination Facility:	No
Federal Universal Waste:	No
Active Site Fed-Reg Treatment Storage and Disposal Facility:	Not reported
Active Site Converter Treatment storage and Disposal Facility:	Not reported
Active Site State-Reg Treatment Storage and Disposal Facility:	Not reported
Active Site State-Reg Handler:	---
Federal Facility Indicator:	Not reported
Hazardous Secondary Material Indicator:	NN
Sub-Part K Indicator:	Not reported
Commercial TSD Indicator:	No
Treatment Storage and Disposal Type:	Not reported
2018 GPRA Permit Baseline:	Not on the Baseline
2018 GPRA Renewals Baseline:	Not on the Baseline
Permit Renewals Workload Universe:	Not reported
Permit Workload Universe:	Not reported
Permit Progress Universe:	Not reported
Post-Closure Workload Universe:	Not reported
Closure Workload Universe:	Not reported
202 GPRA Corrective Action Baseline:	No
Corrective Action Workload Universe:	No
Subject to Corrective Action Universe:	No
Non-TSDFs Where RCRA CA has Been Imposed Universe:	No
TSDFs Potentially Subject to CA Under 3004 (u)/(v) Universe:	No
TSDFs Only Subject to CA under Discretionary Auth Universe:	No
Corrective Action Priority Ranking:	No NCAPS ranking
Environmental Control Indicator:	No
Institutional Control Indicator:	No
Human Exposure Controls Indicator:	N/A
Groundwater Controls Indicator:	N/A
Operating TSDF Universe:	Not reported
Full Enforcement Universe:	Not reported
Significant Non-Complier Universe:	No
Unaddressed Significant Non-Complier Universe:	No
Addressed Significant Non-Complier Universe:	No
Significant Non-Complier With a Compliance Schedule Universe:	No
Financial Assurance Required:	Not reported
Handler Date of Last Change:	20150414
Recognized Trader-Importer:	No
Recognized Trader-Exporter:	No
Importer of Spent Lead Acid Batteries:	No
Exporter of Spent Lead Acid Batteries:	No
Recycler Activity Without Storage:	Not reported
Manifest Broker:	Not reported
Sub-Part P Indicator:	No

Biennial: List of Years
Year: 2011

Click Here for Biennial Reporting System Data:
Year: 2009

NYCDOT - WILLIS AVENUE BRIDGE (Continued) **1000890164**

Click Here for Biennial Reporting System Data:
Year: 2003

Click Here for Biennial Reporting System Data:
Year: 2001

Click Here for Biennial Reporting System Data:

Hazardous Waste Summary:
Waste Code: D000
Waste Description: Not Defined

Waste Code: D001
Waste Description: IGNITABLE WASTE

Waste Code: D002
Waste Description: CORROSIVE WASTE

Waste Code: D005
Waste Description: BARIUM

Waste Code: D006
Waste Description: CADMIUM

Waste Code: D007
Waste Description: CHROMIUM

Waste Code: D008
Waste Description: LEAD

Handler - Owner Operator:
Owner/Operator Indicator: Owner
Owner/Operator Name: NYCDOT
Legal Status: Municipal
Date Became Current: 19801231
Date Ended Current: Not reported
Owner/Operator Address: RECTOR ST
Owner/Operator City,State,Zip: NEW YORK, NY 10006
Owner/Operator Telephone: Not reported
Owner/Operator Telephone Ext: Not reported
Owner/Operator Fax: Not reported
Owner/Operator Email: Not reported

Owner/Operator Indicator: Owner
Owner/Operator Name: NYC DEP'T OF TRANSPORTATION MOV. BRIDGES
Legal Status: Municipal
Date Became Current: 19010101
Date Ended Current: Not reported
Owner/Operator Address: 55 WATER STREET
Owner/Operator City,State,Zip: MANHATTAN, NY 10006
Owner/Operator Telephone: Not reported
Owner/Operator Telephone Ext: Not reported
Owner/Operator Fax: Not reported
Owner/Operator Email: Not reported

NYCDOT - WILLIS AVENUE BRIDGE (Continued) **1000890164**

Owner/Operator Indicator:	Operator
Owner/Operator Name:	NYC DEP'T OF TRANSPORTATION MOV. BRIDGES
Legal Status:	Municipal
Date Became Current:	19010101
Date Ended Current:	Not reported
Owner/Operator Address:	Not reported
Owner/Operator City,State,Zip:	Not reported
Owner/Operator Telephone:	Not reported
Owner/Operator Telephone Ext:	Not reported
Owner/Operator Fax:	Not reported
Owner/Operator Email:	Not reported

Owner/Operator Indicator:	Operator
Owner/Operator Name:	NYCDOT
Legal Status:	Municipal
Date Became Current:	19801231
Date Ended Current:	Not reported
Owner/Operator Address:	RECTOR ST
Owner/Operator City,State,Zip:	NEW YORK, NY 10006
Owner/Operator Telephone:	Not reported
Owner/Operator Telephone Ext:	Not reported
Owner/Operator Fax:	Not reported
Owner/Operator Email:	Not reported

Owner/Operator Indicator:	Operator
Owner/Operator Name:	NYC DOT
Legal Status:	State
Date Became Current:	20070101
Date Ended Current:	Not reported
Owner/Operator Address:	Not reported
Owner/Operator City,State,Zip:	Not reported
Owner/Operator Telephone:	Not reported
Owner/Operator Telephone Ext:	Not reported
Owner/Operator Fax:	Not reported
Owner/Operator Email:	Not reported

Owner/Operator Indicator:	Owner
Owner/Operator Name:	NYCDOT
Legal Status:	Municipal
Date Became Current:	19801231
Date Ended Current:	Not reported
Owner/Operator Address:	RECTOR ST
Owner/Operator City,State,Zip:	NEW YORK, NY 10006
Owner/Operator Telephone:	Not reported
Owner/Operator Telephone Ext:	Not reported
Owner/Operator Fax:	Not reported
Owner/Operator Email:	Not reported

Owner/Operator Indicator:	Owner
Owner/Operator Name:	NYCDOT BUREAU OF BRIDGES
Legal Status:	Municipal
Date Became Current:	Not reported
Date Ended Current:	Not reported
Owner/Operator Address:	2 RECTOR ST - 4TH FLOOR
Owner/Operator City,State,Zip:	NEW YORK, NY 10006
Owner/Operator Telephone:	212-788-1705
Owner/Operator Telephone Ext:	Not reported

NYCDOT - WILLIS AVENUE BRIDGE (Continued) **1000890164**

Owner/Operator Fax: Not reported
Owner/Operator Email: Not reported

Owner/Operator Indicator: Operator
Owner/Operator Name: NYCDOT
Legal Status: Municipal
Date Became Current: 19801231
Date Ended Current: Not reported
Owner/Operator Address: RECTOR ST
Owner/Operator City,State,Zip: NEW YORK, NY 10006
Owner/Operator Telephone: Not reported
Owner/Operator Telephone Ext: Not reported
Owner/Operator Fax: Not reported
Owner/Operator Email: Not reported

Owner/Operator Indicator: Owner
Owner/Operator Name: NYC DOT
Legal Status: State
Date Became Current: 20070101
Date Ended Current: Not reported
Owner/Operator Address: 55 WATER ST
Owner/Operator City,State,Zip: MANHATTAN, NY 10041
Owner/Operator Telephone: 212-839-4019
Owner/Operator Telephone Ext: Not reported
Owner/Operator Fax: Not reported
Owner/Operator Email: Not reported

Historic Generators:
Receive Date: 20100302
Handler Name: NYCDOT - WILLIS AVENUE BRIDGE
Federal Waste Generator Description: Large Quantity Generator
State District Owner: Not reported
Large Quantity Handler of Universal Waste: No
Recognized Trader Importer: No
Recognized Trader Exporter: No
Spent Lead Acid Battery Importer: No
Spent Lead Acid Battery Exporter: No
Current Record: No
Non Storage Recycler Activity: Not reported
Electronic Manifest Broker: Not reported

Receive Date: 20120302
Handler Name: NYCDOT - WILLIS AVENUE BRIDGE
Federal Waste Generator Description: Large Quantity Generator
State District Owner: NY
Large Quantity Handler of Universal Waste: No
Recognized Trader Importer: No
Recognized Trader Exporter: No
Spent Lead Acid Battery Importer: No
Spent Lead Acid Battery Exporter: No
Current Record: Yes
Non Storage Recycler Activity: Not reported
Electronic Manifest Broker: Not reported

Receive Date: 20060101
Handler Name: NYCDOT WILLIS AVENUE BRIDGE
Federal Waste Generator Description: Small Quantity Generator

NYCDOT - WILLIS AVENUE BRIDGE (Continued) **1000890164**

State District Owner: Not reported
Large Quantity Handler of Universal Waste: No
Recognized Trader Importer: No
Recognized Trader Exporter: No
Spent Lead Acid Battery Importer: No
Spent Lead Acid Battery Exporter: No
Current Record: No
Non Storage Recycler Activity: Not reported
Electronic Manifest Broker: Not reported

Receive Date: 20070101
Handler Name: NYCDOT WILLIS AVENUE BRIDGE
Federal Waste Generator Description: Conditionally Exempt Small Quantity Generator
State District Owner: NY
Large Quantity Handler of Universal Waste: No
Recognized Trader Importer: No
Recognized Trader Exporter: No
Spent Lead Acid Battery Importer: No
Spent Lead Acid Battery Exporter: No
Current Record: No
Non Storage Recycler Activity: Not reported
Electronic Manifest Broker: Not reported

Receive Date: 19940504
Handler Name: NYCDOT BIN 224005
Federal Waste Generator Description: Small Quantity Generator
State District Owner: NY
Large Quantity Handler of Universal Waste: No
Recognized Trader Importer: No
Recognized Trader Exporter: No
Spent Lead Acid Battery Importer: No
Spent Lead Acid Battery Exporter: No
Current Record: No
Non Storage Recycler Activity: Not reported
Electronic Manifest Broker: Not reported

Receive Date: 20020228
Handler Name: NYC DOT - DIVISION OF BRIDGES
Federal Waste Generator Description: Large Quantity Generator
State District Owner: NY
Large Quantity Handler of Universal Waste: No
Recognized Trader Importer: No
Recognized Trader Exporter: No
Spent Lead Acid Battery Importer: No
Spent Lead Acid Battery Exporter: No
Current Record: No
Non Storage Recycler Activity: Not reported
Electronic Manifest Broker: Not reported

Receive Date: 20040224
Handler Name: NYCDOT WILLIS AVENUE BRIDGE
Federal Waste Generator Description: Large Quantity Generator
State District Owner: Not reported
Large Quantity Handler of Universal Waste: No
Recognized Trader Importer: No
Recognized Trader Exporter: No
Spent Lead Acid Battery Importer: No

NYCDOT - WILLIS AVENUE BRIDGE (Continued) **1000890164**

Spent Lead Acid Battery Exporter: No
Current Record: No
Non Storage Recycler Activity: Not reported
Electronic Manifest Broker: Not reported

List of NAICS Codes and Descriptions:
NAICS Code: 23731
NAICS Description: HIGHWAY, STREET, AND BRIDGE CONSTRUCTION

NAICS Code: 48849
NAICS Description: OTHER SUPPORT ACTIVITIES FOR ROAD TRANSPORTATION

Facility Has Received Notices of Violation:
Found Violation: Yes
Agency Which Determined Violation: State
Violation Short Description: TSD IS-General Facility Standards
Date Violation was Determined: 20101029
Actual Return to Compliance Date: 20110203
Return to Compliance Qualifier: Documented
Violation Responsible Agency: State
Scheduled Compliance Date: Not reported
Enforcement Identifier: 001
Date of Enforcement Action: 20101115
Enforcement Responsible Agency: State
Enforcement Docket Number: Not reported
Enforcement Attorney: Not reported
Corrective Action Component: No
Appeal Initiated Date: Not reported
Appeal Resolution Date: Not reported
Disposition Status Date: 20110203
Disposition Status: AS
Disposition Status Description: ACTION SATISFIED (CASE CLOSED)
Consent/Final Order Sequence Number:Not reported
Consent/Final Order Respondent Name: Not reported
Consent/Final Order Lead Agency: Not reported
Enforcement Type: WRITTEN INFORMAL
Enforcement Responsible Person: NYHHN
Enforcement Responsible Sub-Organization: R2
SEP Sequence Number: Not reported
SEP Expenditure Amount: Not reported
SEP Scheduled Completion Date: Not reported
SEP Actual Date: Not reported
SEP Defaulted Date: Not reported
SEP Type: Not reported
SEP Type Description: Not reported
Proposed Amount: Not reported
Final Monetary Amount: Not reported
Paid Amount: Not reported
Final Count: Not reported
Final Amount: Not reported

Found Violation: Yes
Agency Which Determined Violation: State
Violation Short Description: Generators - Records/Reporting
Date Violation was Determined: 20101029
Actual Return to Compliance Date: 20110203

NYCDOT - WILLIS AVENUE BRIDGE (Continued) **1000890164**

Return to Compliance Qualifier: Documented
Violation Responsible Agency: State
Scheduled Compliance Date: Not reported
Enforcement Identifier: 001
Date of Enforcement Action: 20101115
Enforcement Responsible Agency: State
Enforcement Docket Number: Not reported
Enforcement Attorney: Not reported
Corrective Action Component: No
Appeal Initiated Date: Not reported
Appeal Resolution Date: Not reported
Disposition Status Date: 20110203
Disposition Status: AS
Disposition Status Description: ACTION SATISFIED (CASE CLOSED)
Consent/Final Order Sequence Number:Not reported
Consent/Final Order Respondent Name: Not reported
Consent/Final Order Lead Agency: Not reported
Enforcement Type: WRITTEN INFORMAL
Enforcement Responsible Person: NYHHN
Enforcement Responsible Sub-Organization: R2
SEP Sequence Number: Not reported
SEP Expenditure Amount: Not reported
SEP Scheduled Completion Date: Not reported
SEP Actual Date: Not reported
SEP Defaulted Date: Not reported
SEP Type: Not reported
SEP Type Description: Not reported
Proposed Amount: Not reported
Final Monetary Amount: Not reported
Paid Amount: Not reported
Final Count: Not reported
Final Amount: Not reported

Found Violation: Yes
Agency Which Determined Violation: State
Violation Short Description: LDR - General
Date Violation was Determined: 20101029
Actual Return to Compliance Date: 20110203
Return to Compliance Qualifier: Documented
Violation Responsible Agency: State
Scheduled Compliance Date: Not reported
Enforcement Identifier: 001
Date of Enforcement Action: 20101115
Enforcement Responsible Agency: State
Enforcement Docket Number: Not reported
Enforcement Attorney: Not reported
Corrective Action Component: No
Appeal Initiated Date: Not reported
Appeal Resolution Date: Not reported
Disposition Status Date: 20110203
Disposition Status: AS
Disposition Status Description: ACTION SATISFIED (CASE CLOSED)
Consent/Final Order Sequence Number:Not reported
Consent/Final Order Respondent Name: Not reported
Consent/Final Order Lead Agency: Not reported
Enforcement Type: WRITTEN INFORMAL
Enforcement Responsible Person: NYHHN

NYCDOT - WILLIS AVENUE BRIDGE (Continued) **1000890164**

Enforcement Responsible Sub-Organization:	R2
SEP Sequence Number:	Not reported
SEP Expenditure Amount:	Not reported
SEP Scheduled Completion Date:	Not reported
SEP Actual Date:	Not reported
SEP Defaulted Date:	Not reported
SEP Type:	Not reported
SEP Type Description:	Not reported
Proposed Amount:	Not reported
Final Monetary Amount:	Not reported
Paid Amount:	Not reported
Final Count:	Not reported
Final Amount:	Not reported

Found Violation:	Yes
Agency Which Determined Violation:	State
Violation Short Description:	TSD IS-General Facility Standards
Date Violation was Determined:	20101029
Actual Return to Compliance Date:	20110203
Return to Compliance Qualifier:	Documented
Violation Responsible Agency:	State
Scheduled Compliance Date:	Not reported
Enforcement Identifier:	001
Date of Enforcement Action:	20101115
Enforcement Responsible Agency:	State
Enforcement Docket Number:	Not reported
Enforcement Attorney:	Not reported
Corrective Action Component:	No
Appeal Initiated Date:	Not reported
Appeal Resolution Date:	Not reported
Disposition Status Date:	20110203
Disposition Status:	AS
Disposition Status Description:	ACTION SATISFIED (CASE CLOSED)
Consent/Final Order Sequence Number:	Not reported
Consent/Final Order Respondent Name:	Not reported
Consent/Final Order Lead Agency:	Not reported
Enforcement Type:	WRITTEN INFORMAL
Enforcement Responsible Person:	NYHHN
Enforcement Responsible Sub-Organization:	R2
SEP Sequence Number:	Not reported
SEP Expenditure Amount:	Not reported
SEP Scheduled Completion Date:	Not reported
SEP Actual Date:	Not reported
SEP Defaulted Date:	Not reported
SEP Type:	Not reported
SEP Type Description:	Not reported
Proposed Amount:	Not reported
Final Monetary Amount:	Not reported
Paid Amount:	Not reported
Final Count:	Not reported
Final Amount:	Not reported

Found Violation:	Yes
Agency Which Determined Violation:	State
Violation Short Description:	Generators - Manifest
Date Violation was Determined:	20101029
Actual Return to Compliance Date:	20110203

NYCDOT - WILLIS AVENUE BRIDGE (Continued) **1000890164**

Return to Compliance Qualifier: Documented
Violation Responsible Agency: State
Scheduled Compliance Date: Not reported
Enforcement Identifier: 001
Date of Enforcement Action: 20101115
Enforcement Responsible Agency: State
Enforcement Docket Number: Not reported
Enforcement Attorney: Not reported
Corrective Action Component: No
Appeal Initiated Date: Not reported
Appeal Resolution Date: Not reported
Disposition Status Date: 20110203
Disposition Status: AS
Disposition Status Description: ACTION SATISFIED (CASE CLOSED)
Consent/Final Order Sequence Number:Not reported
Consent/Final Order Respondent Name: Not reported
Consent/Final Order Lead Agency: Not reported
Enforcement Type: WRITTEN INFORMAL
Enforcement Responsible Person: NYHHN
Enforcement Responsible Sub-Organization: R2
SEP Sequence Number: Not reported
SEP Expenditure Amount: Not reported
SEP Scheduled Completion Date: Not reported
SEP Actual Date: Not reported
SEP Defaulted Date: Not reported
SEP Type: Not reported
SEP Type Description: Not reported
Proposed Amount: Not reported
Final Monetary Amount: Not reported
Paid Amount: Not reported
Final Count: Not reported
Final Amount: Not reported

Found Violation: Yes
Agency Which Determined Violation: State
Violation Short Description: Generators - Records/Reporting
Date Violation was Determined: 19970826
Actual Return to Compliance Date: 19971027
Return to Compliance Qualifier: Observed
Violation Responsible Agency: State
Scheduled Compliance Date: 19971001
Enforcement Identifier: 000
Date of Enforcement Action: 19970826
Enforcement Responsible Agency: State
Enforcement Docket Number: Not reported
Enforcement Attorney: NY
Corrective Action Component: No
Appeal Initiated Date: Not reported
Appeal Resolution Date: Not reported
Disposition Status Date: Not reported
Disposition Status: Not reported
Disposition Status Description: Not reported
Consent/Final Order Sequence Number:Not reported
Consent/Final Order Respondent Name: Not reported
Consent/Final Order Lead Agency: Not reported
Enforcement Type: WRITTEN INFORMAL
Enforcement Responsible Person: NYDEC

NYCDOT - WILLIS AVENUE BRIDGE (Continued) **1000890164**

Enforcement Responsible Sub-Organization: Not reported
SEP Sequence Number: Not reported
SEP Expenditure Amount: Not reported
SEP Scheduled Completion Date: Not reported
SEP Actual Date: Not reported
SEP Defaulted Date: Not reported
SEP Type: Not reported
SEP Type Description: Not reported
Proposed Amount: Not reported
Final Monetary Amount: Not reported
Paid Amount: Not reported
Final Count: Not reported
Final Amount: Not reported

Found Violation: Yes
Agency Which Determined Violation: State
Violation Short Description: TSD IS-Preparedness and Prevention
Date Violation was Determined: 20101029
Actual Return to Compliance Date: 20110203
Return to Compliance Qualifier: Documented
Violation Responsible Agency: State
Scheduled Compliance Date: Not reported
Enforcement Identifier: 001
Date of Enforcement Action: 20101115
Enforcement Responsible Agency: State
Enforcement Docket Number: Not reported
Enforcement Attorney: Not reported
Corrective Action Component: No
Appeal Initiated Date: Not reported
Appeal Resolution Date: Not reported
Disposition Status Date: 20110203
Disposition Status: AS
Disposition Status Description: ACTION SATISFIED (CASE CLOSED)
Consent/Final Order Sequence Number: Not reported
Consent/Final Order Respondent Name: Not reported
Consent/Final Order Lead Agency: Not reported
Enforcement Type: WRITTEN INFORMAL
Enforcement Responsible Person: NYHHN
Enforcement Responsible Sub-Organization: R2
SEP Sequence Number: Not reported
SEP Expenditure Amount: Not reported
SEP Scheduled Completion Date: Not reported
SEP Actual Date: Not reported
SEP Defaulted Date: Not reported
SEP Type: Not reported
SEP Type Description: Not reported
Proposed Amount: Not reported
Final Monetary Amount: Not reported
Paid Amount: Not reported
Final Count: Not reported
Final Amount: Not reported

Found Violation: Yes
Agency Which Determined Violation: State
Violation Short Description: State Statute or Regulation
Date Violation was Determined: 20101029
Actual Return to Compliance Date: 20110203

NYCDOT - WILLIS AVENUE BRIDGE (Continued) **1000890164**

Return to Compliance Qualifier: Documented
Violation Responsible Agency: State
Scheduled Compliance Date: Not reported
Enforcement Identifier: 001
Date of Enforcement Action: 20101115
Enforcement Responsible Agency: State
Enforcement Docket Number: Not reported
Enforcement Attorney: Not reported
Corrective Action Component: No
Appeal Initiated Date: Not reported
Appeal Resolution Date: Not reported
Disposition Status Date: 20110203
Disposition Status: AS
Disposition Status Description: ACTION SATISFIED (CASE CLOSED)
Consent/Final Order Sequence Number:Not reported
Consent/Final Order Respondent Name: Not reported
Consent/Final Order Lead Agency: Not reported
Enforcement Type: WRITTEN INFORMAL
Enforcement Responsible Person: NYHHN
Enforcement Responsible Sub-Organization: R2
SEP Sequence Number: Not reported
SEP Expenditure Amount: Not reported
SEP Scheduled Completion Date: Not reported
SEP Actual Date: Not reported
SEP Defaulted Date: Not reported
SEP Type: Not reported
SEP Type Description: Not reported
Proposed Amount: Not reported
Final Monetary Amount: Not reported
Paid Amount: Not reported
Final Count: Not reported
Final Amount: Not reported

Found Violation: Yes
Agency Which Determined Violation: State
Violation Short Description: State Statute or Regulation
Date Violation was Determined: 20101029
Actual Return to Compliance Date: 20110203
Return to Compliance Qualifier: Documented
Violation Responsible Agency: State
Scheduled Compliance Date: Not reported
Enforcement Identifier: 001
Date of Enforcement Action: 20101115
Enforcement Responsible Agency: State
Enforcement Docket Number: Not reported
Enforcement Attorney: Not reported
Corrective Action Component: No
Appeal Initiated Date: Not reported
Appeal Resolution Date: Not reported
Disposition Status Date: 20110203
Disposition Status: AS
Disposition Status Description: ACTION SATISFIED (CASE CLOSED)
Consent/Final Order Sequence Number:Not reported
Consent/Final Order Respondent Name: Not reported
Consent/Final Order Lead Agency: Not reported
Enforcement Type: WRITTEN INFORMAL
Enforcement Responsible Person: NYHHN

NYCDOT - WILLIS AVENUE BRIDGE (Continued) **1000890164**

Enforcement Responsible Sub-Organization: R2
SEP Sequence Number: Not reported
SEP Expenditure Amount: Not reported
SEP Scheduled Completion Date: Not reported
SEP Actual Date: Not reported
SEP Defaulted Date: Not reported
SEP Type: Not reported
SEP Type Description: Not reported
Proposed Amount: Not reported
Final Monetary Amount: Not reported
Paid Amount: Not reported
Final Count: Not reported
Final Amount: Not reported

Found Violation: Yes
Agency Which Determined Violation: State
Violation Short Description: Listing - General
Date Violation was Determined: 20101029
Actual Return to Compliance Date: 20110203
Return to Compliance Qualifier: Documented
Violation Responsible Agency: State
Scheduled Compliance Date: Not reported
Enforcement Identifier: 001
Date of Enforcement Action: 20101115
Enforcement Responsible Agency: State
Enforcement Docket Number: Not reported
Enforcement Attorney: Not reported
Corrective Action Component: No
Appeal Initiated Date: Not reported
Appeal Resolution Date: Not reported
Disposition Status Date: 20110203
Disposition Status: AS
Disposition Status Description: ACTION SATISFIED (CASE CLOSED)
Consent/Final Order Sequence Number: Not reported
Consent/Final Order Respondent Name: Not reported
Consent/Final Order Lead Agency: Not reported
Enforcement Type: WRITTEN INFORMAL
Enforcement Responsible Person: NYHHN
Enforcement Responsible Sub-Organization: R2
SEP Sequence Number: Not reported
SEP Expenditure Amount: Not reported
SEP Scheduled Completion Date: Not reported
SEP Actual Date: Not reported
SEP Defaulted Date: Not reported
SEP Type: Not reported
SEP Type Description: Not reported
Proposed Amount: Not reported
Final Monetary Amount: Not reported
Paid Amount: Not reported
Final Count: Not reported
Final Amount: Not reported

Found Violation: Yes
Agency Which Determined Violation: State
Violation Short Description: TSD IS-Contingency Plan and Emergency Procedures
Date Violation was Determined: 20101029
Actual Return to Compliance Date: 20110203

NYCDOT - WILLIS AVENUE BRIDGE (Continued) **1000890164**

Return to Compliance Qualifier: Documented
Violation Responsible Agency: State
Scheduled Compliance Date: Not reported
Enforcement Identifier: 001
Date of Enforcement Action: 20101115
Enforcement Responsible Agency: State
Enforcement Docket Number: Not reported
Enforcement Attorney: Not reported
Corrective Action Component: No
Appeal Initiated Date: Not reported
Appeal Resolution Date: Not reported
Disposition Status Date: 20110203
Disposition Status: AS
Disposition Status Description: ACTION SATISFIED (CASE CLOSED)
Consent/Final Order Sequence Number:Not reported
Consent/Final Order Respondent Name: Not reported
Consent/Final Order Lead Agency: Not reported
Enforcement Type: WRITTEN INFORMAL
Enforcement Responsible Person: NYHHN
Enforcement Responsible Sub-Organization: R2
SEP Sequence Number: Not reported
SEP Expenditure Amount: Not reported
SEP Scheduled Completion Date: Not reported
SEP Actual Date: Not reported
SEP Defaulted Date: Not reported
SEP Type: Not reported
SEP Type Description: Not reported
Proposed Amount: Not reported
Final Monetary Amount: Not reported
Paid Amount: Not reported
Final Count: Not reported
Final Amount: Not reported

Found Violation: Yes
Agency Which Determined Violation: State
Violation Short Description: TSD IS-General Facility Standards
Date Violation was Determined: 20101029
Actual Return to Compliance Date: 20110203
Return to Compliance Qualifier: Documented
Violation Responsible Agency: State
Scheduled Compliance Date: Not reported
Enforcement Identifier: 001
Date of Enforcement Action: 20101115
Enforcement Responsible Agency: State
Enforcement Docket Number: Not reported
Enforcement Attorney: Not reported
Corrective Action Component: No
Appeal Initiated Date: Not reported
Appeal Resolution Date: Not reported
Disposition Status Date: 20110203
Disposition Status: AS
Disposition Status Description: ACTION SATISFIED (CASE CLOSED)
Consent/Final Order Sequence Number:Not reported
Consent/Final Order Respondent Name: Not reported
Consent/Final Order Lead Agency: Not reported
Enforcement Type: WRITTEN INFORMAL
Enforcement Responsible Person: NYHHN

NYCDOT - WILLIS AVENUE BRIDGE (Continued) **1000890164**

Enforcement Responsible Sub-Organization: R2
SEP Sequence Number: Not reported
SEP Expenditure Amount: Not reported
SEP Scheduled Completion Date: Not reported
SEP Actual Date: Not reported
SEP Defaulted Date: Not reported
SEP Type: Not reported
SEP Type Description: Not reported
Proposed Amount: Not reported
Final Monetary Amount: Not reported
Paid Amount: Not reported
Final Count: Not reported
Final Amount: Not reported

Evaluation Action Summary:
Evaluation Date: 20101029
Evaluation Responsible Agency: State
Found Violation: Yes
Evaluation Type Description: COMPLIANCE EVALUATION INSPECTION ON-SITE
Evaluation Responsible Person Identifier: NYHHN
Evaluation Responsible Sub-Organization: R2
Actual Return to Compliance Date: 20110203
Scheduled Compliance Date: Not reported
Date of Request: Not reported
Date Response Received: Not reported
Request Agency: Not reported
Former Citation: Not reported

Evaluation Date: 20101029
Evaluation Responsible Agency: State
Found Violation: Yes
Evaluation Type Description: COMPLIANCE EVALUATION INSPECTION ON-SITE
Evaluation Responsible Person Identifier: NYHHN
Evaluation Responsible Sub-Organization: R2
Actual Return to Compliance Date: 20110203
Scheduled Compliance Date: Not reported
Date of Request: Not reported
Date Response Received: Not reported
Request Agency: Not reported
Former Citation: Not reported

Evaluation Date: 20101029
Evaluation Responsible Agency: State
Found Violation: Yes
Evaluation Type Description: COMPLIANCE EVALUATION INSPECTION ON-SITE
Evaluation Responsible Person Identifier: NYHHN
Evaluation Responsible Sub-Organization: R2
Actual Return to Compliance Date: 20110203
Scheduled Compliance Date: Not reported
Date of Request: Not reported
Date Response Received: Not reported
Request Agency: Not reported
Former Citation: Not reported

Evaluation Date: 20101029
Evaluation Responsible Agency: State
Found Violation: Yes

NYCDOT - WILLIS AVENUE BRIDGE (Continued) **1000890164**

Evaluation Type Description:	COMPLIANCE EVALUATION INSPECTION ON-SITE
Evaluation Responsible Person Identifier:	NYHHN
Evaluation Responsible Sub-Organization:	R2
Actual Return to Compliance Date:	20110203
Scheduled Compliance Date:	Not reported
Date of Request:	Not reported
Date Response Received:	Not reported
Request Agency:	Not reported
Former Citation:	Not reported

Evaluation Date:	20101029
Evaluation Responsible Agency:	State
Found Violation:	Yes
Evaluation Type Description:	COMPLIANCE EVALUATION INSPECTION ON-SITE
Evaluation Responsible Person Identifier:	NYHHN
Evaluation Responsible Sub-Organization:	R2
Actual Return to Compliance Date:	20110203
Scheduled Compliance Date:	Not reported
Date of Request:	Not reported
Date Response Received:	Not reported
Request Agency:	Not reported
Former Citation:	Not reported

Evaluation Date:	19970301
Evaluation Responsible Agency:	State
Found Violation:	Yes
Evaluation Type Description:	NON-FINANCIAL RECORD REVIEW
Evaluation Responsible Person Identifier:	Not reported
Evaluation Responsible Sub-Organization:	Not reported
Actual Return to Compliance Date:	19971027
Scheduled Compliance Date:	19971001
Date of Request:	Not reported
Date Response Received:	Not reported
Request Agency:	Not reported
Former Citation:	Not reported

Evaluation Date:	20101029
Evaluation Responsible Agency:	State
Found Violation:	Yes
Evaluation Type Description:	COMPLIANCE EVALUATION INSPECTION ON-SITE
Evaluation Responsible Person Identifier:	NYHHN
Evaluation Responsible Sub-Organization:	R2
Actual Return to Compliance Date:	20110203
Scheduled Compliance Date:	Not reported
Date of Request:	Not reported
Date Response Received:	Not reported
Request Agency:	Not reported
Former Citation:	Not reported

Evaluation Date:	20101029
Evaluation Responsible Agency:	State
Found Violation:	Yes
Evaluation Type Description:	COMPLIANCE EVALUATION INSPECTION ON-SITE
Evaluation Responsible Person Identifier:	NYHHN
Evaluation Responsible Sub-Organization:	R2
Actual Return to Compliance Date:	20110203
Scheduled Compliance Date:	Not reported

NYCDOT - WILLIS AVENUE BRIDGE (Continued) **1000890164**

Date of Request:	Not reported
Date Response Received:	Not reported
Request Agency:	Not reported
Former Citation:	Not reported
Evaluation Date:	20101029
Evaluation Responsible Agency:	State
Found Violation:	Yes
Evaluation Type Description:	COMPLIANCE EVALUATION INSPECTION ON-SITE
Evaluation Responsible Person Identifier:	NYHHN
Evaluation Responsible Sub-Organization:	R2
Actual Return to Compliance Date:	20110203
Scheduled Compliance Date:	Not reported
Date of Request:	Not reported
Date Response Received:	Not reported
Request Agency:	Not reported
Former Citation:	Not reported
Evaluation Date:	20101029
Evaluation Responsible Agency:	State
Found Violation:	Yes
Evaluation Type Description:	COMPLIANCE EVALUATION INSPECTION ON-SITE
Evaluation Responsible Person Identifier:	NYHHN
Evaluation Responsible Sub-Organization:	R2
Actual Return to Compliance Date:	20110203
Scheduled Compliance Date:	Not reported
Date of Request:	Not reported
Date Response Received:	Not reported
Request Agency:	Not reported
Former Citation:	Not reported
Evaluation Date:	20101029
Evaluation Responsible Agency:	State
Found Violation:	Yes
Evaluation Type Description:	COMPLIANCE EVALUATION INSPECTION ON-SITE
Evaluation Responsible Person Identifier:	NYHHN
Evaluation Responsible Sub-Organization:	R2
Actual Return to Compliance Date:	20110203
Scheduled Compliance Date:	Not reported
Date of Request:	Not reported
Date Response Received:	Not reported
Request Agency:	Not reported
Former Citation:	Not reported
Evaluation Date:	20101029
Evaluation Responsible Agency:	State
Found Violation:	Yes
Evaluation Type Description:	COMPLIANCE EVALUATION INSPECTION ON-SITE
Evaluation Responsible Person Identifier:	NYHHN
Evaluation Responsible Sub-Organization:	R2
Actual Return to Compliance Date:	20110203
Scheduled Compliance Date:	Not reported
Date of Request:	Not reported
Date Response Received:	Not reported
Request Agency:	Not reported
Former Citation:	Not reported

NYCDOT - WILLIS AVENUE BRIDGE (Continued) **1000890164**

FINDS:
Registry ID: 110007985699

Click Here:

Environmental Interest/Information System:
RCRAInfo is a national information system that supports the Resource Conservation and Recovery Act (RCRA) program through the tracking of events and activities related to facilities that generate, transport, and treat, store, or dispose of hazardous waste. RCRAInfo allows RCRA program staff to track the notification, permit, compliance, and corrective action activities required under RCRA.
HAZARDOUS WASTE BIENNIAL REPORTER

Click this hyperlink while viewing on your computer to access additional FINDS: detail in the EDR Site Report.

ECHO:

Envid:	1000890164
Registry ID:	110007985699
DFR URL:	http://echo.epa.gov/detailed-facility-report?fid=110007985699
Name:	NYCDOT - WILLIS AVENUE BRIDGE
Address:	2602 2ND AVE
City,State,Zip:	NEW YORK, NY 10035

S288 **EAST RIVER PLAZA** **NY LTANKS** **S107789153**
SSE **527 EAST 117TH STREET** **N/A**
1/8-1/4 **EAST HARLEM, NY**
0.188 mi.
994 ft. **Site 12 of 12 in cluster S**

Relative: **Higher**
Actual: **10 ft.**

LTANKS:

Name:	EAST RIVER PLAZA
Address:	527 EAST 117TH STREET
City,State,Zip:	EAST HARLEM, NY
Spill Number/Closed Date:	0600454 / 2006-04-13
Facility ID:	0600454
Site ID:	362444
Spill Date:	2006-04-12
Spill Cause:	Tank Failure
Spill Source:	Commercial Vehicle
Spill Class:	C4
Cleanup Ceased:	Not reported
SWIS:	3101
Investigator:	SMSANGES
Referred To:	Not reported
Reported to Dept:	2006-04-12
CID:	444
Water Affected:	Not reported
Spill Notifier:	Other
Last Inspection:	Not reported
Recommended Penalty:	False
Meets Standard:	False
UST Involvement:	False
Remediation Phase:	0
Date Entered In Computer:	2006-04-12
Spill Record Last Update:	2006-04-13
Spiller Name:	BEN CANCEMI

EAST RIVER PLAZA (Continued) **S107789153**

Spiller Company:	EAST RIVER PLAZA
Spiller Address:	527 EAST 117TH STREET
Spiller County:	001
Spiller Contact:	BEN CANCEMI
Spiller Phone:	(631) 737-6200
Spiller Extention:	OFFICE
DEC Region:	2
DER Facility ID:	312705
DEC Memo:	""
Remarks:	"SADDLE TANK ON A DUMP TRUCK RUPTURED, SPILLED TO SOIL WILL EXCAVATE THE SOIL AND PLACE ON POLLY FOR OFF SITE DUMPING"

All Materials:

Site ID:	362444
Operable Unit ID:	1120545
Operable Unit:	01
Material ID:	2110041
Material Code:	0008
Material Name:	diesel
Case No.:	Not reported
Material FA:	Petroleum
Quantity:	50.00
Units:	G
Recovered:	.00
Oxygenate:	Not reported

V289 **CON EDISON SERVICE BOX 53828** **RCRA NonGen / NLR** **1014926201**
SW **2265 1ST AVE** **NJ MANIFEST** **NYP004239271**
1/8-1/4 **NEW YORK, NY 10035** **NY MANIFEST**
0.189 mi.
996 ft. **Site 5 of 8 in cluster V**

Relative:
Higher

Actual:
12 ft.

RCRA NonGen / NLR:

Date Form Received by Agency:	20110831
Handler Name:	CON EDISON SERVICE BOX 53828
Handler Address:	2265 1ST AVE
Handler City,State,Zip:	NEW YORK, NY 10035
EPA ID:	NYP004239271
Contact Name:	STEVEN ALVARADO
Contact Address:	Not reported
Contact City,State,Zip:	Not reported
Contact Telephone:	212-427-0733
Contact Fax:	Not reported
Contact Email:	Not reported
Contact Title:	OFFICE ASSISTANT L1-2
EPA Region:	02
Land Type:	Private
Federal Waste Generator Description:	Not a generator, verified
Non-Notifier:	Not reported
Biennial Report Cycle:	Not reported
Accessibility:	Not reported
Active Site Indicator:	Not reported
State District Owner:	NY
State District:	NYSDEC R2
Mailing Address:	4 IRVING PL, RM 828
Mailing City,State,Zip:	NEW YORK, NY 10003
Owner Name:	Not reported

CON EDISON SERVICE BOX 53828 (Continued) **1014926201**

Owner Type:	Not reported
Operator Name:	Not reported
Operator Type:	Not reported
Short-Term Generator Activity:	No
Importer Activity:	No
Mixed Waste Generator:	No
Transporter Activity:	No
Transfer Facility Activity:	No
Recycler Activity with Storage:	No
Small Quantity On-Site Burner Exemption:	No
Smelting Melting and Refining Furnace Exemption:	No
Underground Injection Control:	No
Off-Site Waste Receipt:	No
Universal Waste Indicator:	No
Universal Waste Destination Facility:	No
Federal Universal Waste:	No
Active Site Fed-Reg Treatment Storage and Disposal Facility:	Not reported
Active Site Converter Treatment storage and Disposal Facility:	Not reported
Active Site State-Reg Treatment Storage and Disposal Facility:	Not reported
Active Site State-Reg Handler:	---
Federal Facility Indicator:	Not reported
Hazardous Secondary Material Indicator:	NN
Sub-Part K Indicator:	Not reported
Commercial TSD Indicator:	No
Treatment Storage and Disposal Type:	Not reported
2018 GPRA Permit Baseline:	Not on the Baseline
2018 GPRA Renewals Baseline:	Not on the Baseline
Permit Renewals Workload Universe:	Not reported
Permit Workload Universe:	Not reported
Permit Progress Universe:	Not reported
Post-Closure Workload Universe:	Not reported
Closure Workload Universe:	Not reported
202 GPRA Corrective Action Baseline:	No
Corrective Action Workload Universe:	No
Subject to Corrective Action Universe:	No
Non-TSDFs Where RCRA CA has Been Imposed Universe:	No
TSDFs Potentially Subject to CA Under 3004 (u)/(v) Universe:	No
TSDFs Only Subject to CA under Discretionary Auth Universe:	No
Corrective Action Priority Ranking:	No NCAPS ranking
Environmental Control Indicator:	No
Institutional Control Indicator:	No
Human Exposure Controls Indicator:	N/A
Groundwater Controls Indicator:	N/A
Operating TSDF Universe:	Not reported
Full Enforcement Universe:	Not reported
Significant Non-Complier Universe:	No
Unaddressed Significant Non-Complier Universe:	No
Addressed Significant Non-Complier Universe:	No
Significant Non-Complier With a Compliance Schedule Universe:	No
Financial Assurance Required:	Not reported
Handler Date of Last Change:	20111206
Recognized Trader-Importer:	No
Recognized Trader-Exporter:	No
Importer of Spent Lead Acid Batteries:	No
Exporter of Spent Lead Acid Batteries:	No
Recycler Activity Without Storage:	Not reported
Manifest Broker:	Not reported

CON EDISON SERVICE BOX 53828 (Continued) **1014926201**

Sub-Part P Indicator: No

Historic Generators:

Receive Date:	20110801
Handler Name:	CON EDISON SERVICE BOX 53828
Federal Waste Generator Description:	Conditionally Exempt Small Quantity Generator
State District Owner:	NY
Large Quantity Handler of Universal Waste:	No
Recognized Trader Importer:	No
Recognized Trader Exporter:	No
Spent Lead Acid Battery Importer:	No
Spent Lead Acid Battery Exporter:	No
Current Record:	No
Non Storage Recycler Activity:	Not reported
Electronic Manifest Broker:	Not reported

Receive Date:	20110831
Handler Name:	CON EDISON SERVICE BOX 53828
Federal Waste Generator Description:	Not a generator, verified
State District Owner:	NY
Large Quantity Handler of Universal Waste:	No
Recognized Trader Importer:	No
Recognized Trader Exporter:	No
Spent Lead Acid Battery Importer:	No
Spent Lead Acid Battery Exporter:	No
Current Record:	Yes
Non Storage Recycler Activity:	Not reported
Electronic Manifest Broker:	Not reported

List of NAICS Codes and Descriptions:

NAICS Codes:	No NAICS Codes Found

Facility Has Received Notices of Violations:

Violations:	No Violations Found

Evaluation Action Summary:

Evaluations:	No Evaluations Found

NJ MANIFEST:

EPA Id:	NYP004239271
Mail Address:	4 IRVING PL, RM 828
Mail City/State/Zip:	NEW YORK, NY 10003
Facility Phone:	Not reported
Emergency Phone:	Not reported
Contact:	STEVEN ALVARADO
Comments:	Not reported
SIC Code:	Not reported
County:	NY061
Municipal:	Not reported
Previous EPA Id:	Not reported
Gen Flag:	Not reported
Trans Flag:	Not reported
TSDF Flag:	Not reported

CON EDISON SERVICE BOX 53828 (Continued) **1014926201**

Name Change:	Not reported
Date Change:	Not reported

Manifest:

Manifest Number:	007655283JJK
EPA ID:	NYP004239271
Date Shipped:	8/1/2011
TSDF EPA ID:	NJD002200046
Transporter EPA ID:	NJ0000027193
Transporter 2 EPA ID:	Not reported
Transporter 3 EPA ID:	Not reported
Transporter 4 EPA ID:	Not reported
Transporter 5 EPA ID:	Not reported
Transporter 6 EPA ID:	Not reported
Transporter 7 EPA ID:	Not reported
Transporter 8 EPA ID:	Not reported
Transporter 9 EPA ID:	Not reported
Transporter 10 EPA ID:	Not reported
Date Trans1 Transported Waste:	Not reported
Date Trans2 Transported Waste:	Not reported
Date Trans3 Transported Waste:	Not reported
Date Trans4 Transported Waste:	Not reported
Date Trans5 Transported Waste:	Not reported
Date Trans6 Transported Waste:	Not reported
Date Trans7 Transported Waste:	Not reported
Date Trans8 Transported Waste:	Not reported
Date Trans9 Transported Waste:	Not reported
Date Trans10 Transported Waste:	Not reported
Date TSDF Received Waste:	Not reported
TSDF EPA Facility Name:	Not reported
QTY Units:	Not reported
Transporter SEQ ID:	Not reported
Transporter-1 Date:	Not reported
Waste SEQ ID:	Not reported
Waste Type Code 2:	Not reported
Waste Type Code 3:	Not reported
Waste Type Code 4:	Not reported
Waste Type Code 5:	Not reported
Waste Type Code 6:	Not reported
Date Accepted:	Not reported
Manifest Discrepancy Type:	Not reported
Data Entry Number:	Not reported
Was Load Rejected:	NEW YORK, NY 10003
Reason Load Was Rejected:	Not reported

Waste:

Manifest Year:	Not reported
Waste Code:	D008
Hand Code:	H111
Quantity:	500.00 Pounds

NY MANIFEST:

Name:	CONSOLIDATED EDISON
Address:	2265 1ST AVE
City,State,Zip:	NEW YORK, NY 10035

CON EDISON SERVICE BOX 53828 (Continued) **1014926201**

Country:	USA
EPA ID:	NYP004239271
Facility Status:	Not reported
Location Address 1:	F/O 2265 1ST AVE N/O E 116 ST
Code:	BP
Location Address 2:	Not reported
Total Tanks:	Not reported
Location City:	NEW YORK
Location State:	NY
Location Zip:	10001
Location Zip 4:	Not reported

NY MANIFEST:

EPAID:	NYP004239271
Mailing Name:	CONSOLIDATED EDISON
Mailing Contact:	DENNIS HUACON
Mailing Address 1:	4 IRVING PLACE RM 828
Mailing Address 2:	Not reported
Mailing City:	NEW YORK
Mailing State:	NY
Mailing Zip:	10003
Mailing Zip 4:	Not reported
Mailing Country:	USA
Mailing Phone:	2124602757

NY MANIFEST:

Document ID:	Not reported
Manifest Status:	Not reported
seq:	Not reported
Year:	2018
Trans1 State ID:	NJ0000027193
Trans2 State ID:	Not reported
Generator Ship Date:	08/01/2011
Trans1 Recv Date:	08/01/2011
Trans2 Recv Date:	Not reported
TSD Site Recv Date:	08/02/2011
Part A Recv Date:	Not reported
Part B Recv Date:	Not reported
Generator EPA ID:	NYP004239271
Trans1 EPA ID:	Not reported
Trans2 EPA ID:	Not reported
TSDF ID 1:	NJD002200046
TSDF ID 2:	Not reported
Manifest Tracking Number:	007655283JJK
Import Indicator:	N
Export Indicator:	N
Discr Quantity Indicator:	N
Discr Type Indicator:	N
Discr Residue Indicator:	N
Discr Partial Reject Indicator:	N
Discr Full Reject Indicator:	N
Manifest Ref Number:	Not reported
Alt Facility RCRA ID:	Not reported
Alt Facility Sign Date:	Not reported
MGMT Method Type Code:	H111
Waste Code:	Not reported
Waste Code:	Not reported

CON EDISON SERVICE BOX 53828 (Continued) **1014926201**

Waste Code:	Not reported
Waste Code:	Not reported
Waste Code:	Not reported
Waste Code:	Not reported
Quantity:	500
Units:	P - Pounds
Number of Containers:	1
Container Type:	TT - Cargo tank, tank trucks
Handling Method:	T Chemical, physical, or biological treatment.
Specific Gravity:	1
Waste Code:	D008
Waste Code 1_2:	Not reported
Waste Code 1_3:	Not reported
Waste Code 1_4:	Not reported
Waste Code 1_5:	Not reported
Waste Code 1_6:	Not reported

T290 **CON EDISON** **RCRA NonGen / NLR** **1014395786**
South **508 E 117TH ST FRONT OF** **NJ MANIFEST** **NYP004172524**
1/8-1/4 **NEW YORK, NY 10027** **NY MANIFEST**
0.189 mi.
1000 ft. **Site 7 of 8 in cluster T**

Relative: **Higher**
Actual: **10 ft.**

RCRA NonGen / NLR:

Date Form Received by Agency:		20160601
Handler Name:	CON EDISON	
Handler Address:		508 E 117TH ST FRONT OF
Handler City,State,Zip:		NEW YORK, NY 10027
EPA ID:		NYP004172524
Contact Name:		PATRICK HANLEY
Contact Address:		Not reported
Contact City,State,Zip:		Not reported
Contact Telephone:		347-203-1475
Contact Fax:		Not reported
Contact Email:		Not reported
Contact Title:		Not reported
EPA Region:		02
Land Type:		Private
Federal Waste Generator Description:		Not a generator, verified
Non-Notifier:		Not reported
Biennial Report Cycle:		Not reported
Accessibility:		Not reported
Active Site Indicator:		Not reported
State District Owner:		NY
State District:		NYSDEC R2
Mailing Address:		4 IRVING PL, RM 828
Mailing City,State,Zip:		NEW YORK, NY 10003
Owner Name:		Not reported
Owner Type:		Not reported
Operator Name:		Not reported
Operator Type:		Not reported
Short-Term Generator Activity:		No
Importer Activity:		No
Mixed Waste Generator:		No
Transporter Activity:		No
Transfer Facility Activity:		No
Recycler Activity with Storage:		No

CON EDISON (Continued) **1014395786**

Small Quantity On-Site Burner Exemption:	No
Smelting Melting and Refining Furnace Exemption:	No
Underground Injection Control:	No
Off-Site Waste Receipt:	No
Universal Waste Indicator:	No
Universal Waste Destination Facility:	No
Federal Universal Waste:	No
Active Site Fed-Reg Treatment Storage and Disposal Facility:	Not reported
Active Site Converter Treatment storage and Disposal Facility:	Not reported
Active Site State-Reg Treatment Storage and Disposal Facility:	Not reported
Active Site State-Reg Handler:	---
Federal Facility Indicator:	Not reported
Hazardous Secondary Material Indicator:	NN
Sub-Part K Indicator:	Not reported
Commercial TSD Indicator:	No
Treatment Storage and Disposal Type:	Not reported
2018 GPRA Permit Baseline:	Not on the Baseline
2018 GPRA Renewals Baseline:	Not on the Baseline
Permit Renewals Workload Universe:	Not reported
Permit Workload Universe:	Not reported
Permit Progress Universe:	Not reported
Post-Closure Workload Universe:	Not reported
Closure Workload Universe:	Not reported
202 GPRA Corrective Action Baseline:	No
Corrective Action Workload Universe:	No
Subject to Corrective Action Universe:	No
Non-TSDFs Where RCRA CA has Been Imposed Universe:	No
TSDFs Potentially Subject to CA Under 3004 (u)/(v) Universe:	No
TSDFs Only Subject to CA under Discretionary Auth Universe:	No
Corrective Action Priority Ranking:	No NCAPS ranking
Environmental Control Indicator:	No
Institutional Control Indicator:	No
Human Exposure Controls Indicator:	N/A
Groundwater Controls Indicator:	N/A
Operating TSDF Universe:	Not reported
Full Enforcement Universe:	Not reported
Significant Non-Complier Universe:	No
Unaddressed Significant Non-Complier Universe:	No
Addressed Significant Non-Complier Universe:	No
Significant Non-Complier With a Compliance Schedule Universe:	No
Financial Assurance Required:	Not reported
Handler Date of Last Change:	20160830
Recognized Trader-Importer:	No
Recognized Trader-Exporter:	No
Importer of Spent Lead Acid Batteries:	No
Exporter of Spent Lead Acid Batteries:	No
Recycler Activity Without Storage:	Not reported
Manifest Broker:	Not reported
Sub-Part P Indicator:	No

Historic Generators:

Receive Date:	20090610
Handler Name: CON EDISON	
Federal Waste Generator Description:	Conditionally Exempt Small Quantity Generator
State District Owner:	NY
Large Quantity Handler of Universal Waste:	No

CON EDISON (Continued) **1014395786**

Recognized Trader Importer: No
Recognized Trader Exporter: No
Spent Lead Acid Battery Importer: No
Spent Lead Acid Battery Exporter: No
Current Record: No
Non Storage Recycler Activity: Not reported
Electronic Manifest Broker: Not reported

Receive Date: 20160601
Handler Name: CON EDISON
Federal Waste Generator Description: Not a generator, verified
State District Owner: NY
Large Quantity Handler of Universal Waste: No
Recognized Trader Importer: No
Recognized Trader Exporter: No
Spent Lead Acid Battery Importer: No
Spent Lead Acid Battery Exporter: No
Current Record: Yes
Non Storage Recycler Activity: Not reported
Electronic Manifest Broker: Not reported

List of NAICS Codes and Descriptions:
NAICS Codes: No NAICS Codes Found

Facility Has Received Notices of Violations:
Violations: No Violations Found

Evaluation Action Summary:
Evaluations: No Evaluations Found

NJ MANIFEST:
EPA Id: NYP004172524
Mail Address: 4 IRVING PL, RM 828
Mail City/State/Zip: NEW YORK, NY 10003
Facility Phone: Not reported
Emergency Phone: Not reported
Contact: PATRICK HANLEY
Comments: Not reported
SIC Code: Not reported
County: NY061
Municipal: Not reported
Previous EPA Id: Not reported
Gen Flag: Not reported
Trans Flag: Not reported
TSDF Flag: Not reported
Name Change: Not reported
Date Change: Not reported

Manifest:
Manifest Number: 001031447JJK
EPA ID: NYP004172524
Date Shipped: 06/09/2009
TSDF EPA ID: NJD002200046
Transporter EPA ID: NJ0000027193
Transporter 2 EPA ID: Not reported

CON EDISON (Continued) **1014395786**

Transporter 3 EPA ID:	Not reported
Transporter 4 EPA ID:	Not reported
Transporter 5 EPA ID:	Not reported
Transporter 6 EPA ID:	Not reported
Transporter 7 EPA ID:	Not reported
Transporter 8 EPA ID:	Not reported
Transporter 9 EPA ID:	Not reported
Transporter 10 EPA ID:	Not reported
Date Trans1 Transported Waste:	06/09/2009
Date Trans2 Transported Waste:	Not reported
Date Trans3 Transported Waste:	Not reported
Date Trans4 Transported Waste:	Not reported
Date Trans5 Transported Waste:	Not reported
Date Trans6 Transported Waste:	Not reported
Date Trans7 Transported Waste:	Not reported
Date Trans8 Transported Waste:	Not reported
Date Trans9 Transported Waste:	Not reported
Date Trans10 Transported Waste:	Not reported
Date TSDF Received Waste:	06/11/2009
TSDF EPA Facility Name:	Not reported
QTY Units:	Not reported
Transporter SEQ ID:	Not reported
Transporter-1 Date:	Not reported
Waste SEQ ID:	Not reported
Waste Type Code 2:	Not reported
Waste Type Code 3:	Not reported
Waste Type Code 4:	Not reported
Waste Type Code 5:	Not reported
Waste Type Code 6:	Not reported
Date Accepted:	Not reported
Manifest Discrepancy Type:	Not reported
Data Entry Number:	Not reported
Was Load Rejected:	NEW YORK, NY 10003
Reason Load Was Rejected:	Not reported

Waste:

Manifest Year:	Not reported
Waste Code:	D008
Hand Code:	H111
Quantity:	25 P

NY MANIFEST:

Name:	CONSOLIDATED EDISON
Address:	508 E 117TH ST FRONT OF
City,State,Zip:	NEW YORK, NY 10027
Country:	USA
EPA ID:	NYP004172524
Facility Status:	Not reported
Location Address 1:	508 E 117 ST
Code:	BP
Location Address 2:	Not reported
Total Tanks:	Not reported
Location City:	MANHATTAN
Location State:	NY

CON EDISON (Continued) **1014395786**

Location Zip:	Not reported
Location Zip 4:	Not reported

NY MANIFEST:

EPAID:	NYP004172524
Mailing Name:	CONSOLIDATED EDISON
Mailing Contact:	FRANKLYN MURRAY
Mailing Address 1:	4 IRVING PLACE RM 828
Mailing Address 2:	Not reported
Mailing City:	NEW YORK
Mailing State:	NY
Mailing Zip:	10003
Mailing Zip 4:	Not reported
Mailing Country:	USA
Mailing Phone:	2124602808

NY MANIFEST:

Document ID:	Not reported
Manifest Status:	Not reported
seq:	Not reported
Year:	2018
Trans1 State ID:	NJ0000027193
Trans2 State ID:	Not reported
Generator Ship Date:	06/09/2009
Trans1 Recv Date:	06/09/2009
Trans2 Recv Date:	Not reported
TSD Site Recv Date:	06/11/2009
Part A Recv Date:	Not reported
Part B Recv Date:	Not reported
Generator EPA ID:	NYP004172524
Trans1 EPA ID:	Not reported
Trans2 EPA ID:	Not reported
TSDF ID 1:	NJD002200046
TSDF ID 2:	Not reported
Manifest Tracking Number:	001031447JJK
Import Indicator:	N
Export Indicator:	N
Discr Quantity Indicator:	N
Discr Type Indicator:	N
Discr Residue Indicator:	N
Discr Partial Reject Indicator:	N
Discr Full Reject Indicator:	N
Manifest Ref Number:	Not reported
Alt Facility RCRA ID:	Not reported
Alt Facility Sign Date:	Not reported
MGMT Method Type Code:	H111
Waste Code:	Not reported
Waste Code:	Not reported
Waste Code:	Not reported
Waste Code:	Not reported
Waste Code:	Not reported
Waste Code:	Not reported
Quantity:	25
Units:	P - Pounds
Number of Containers:	1
Container Type:	TT - Cargo tank, tank trucks
Handling Method:	T Chemical, physical, or biological treatment.

CON EDISON (Continued) **1014395786**

Specific Gravity:	1
Waste Code:	D008
Waste Code 1_2:	Not reported
Waste Code 1_3:	Not reported
Waste Code 1_4:	Not reported
Waste Code 1_5:	Not reported
Waste Code 1_6:	Not reported

AB291 **CON EDISON** **NY MANIFEST** **S117317673**
WSW **2288 2 AV** **N/A**
1/8-1/4 **NEW YORK, NY 10035**
0.190 mi.
1002 ft. **Site 2 of 19 in cluster AB**

Relative:
Higher

Actual:
14 ft.

NY MANIFEST:

Name:	CON EDISON
Address:	2288 2 AV
City,State,Zip:	NEW YORK, NY 10035
Country:	USA
EPA ID:	NYP004651220
Facility Status:	Not reported
Location Address 1:	2288 2 AV
Code:	BP
Location Address 2:	SB55044
Total Tanks:	Not reported
Location City:	NEW YORK
Location State:	NY
Location Zip:	10035
Location Zip 4:	Not reported

NY MANIFEST:

EPAID:	NYP004651220
Mailing Name:	CON EDISON
Mailing Contact:	CON EDISON
Mailing Address 1:	4 IRVING PL
Mailing Address 2:	15TH FL
Mailing City:	NEW YORK
Mailing State:	NY
Mailing Zip:	10003
Mailing Zip 4:	Not reported
Mailing Country:	USA
Mailing Phone:	Not reported

NY MANIFEST:

Document ID:	Not reported
Manifest Status:	Not reported
seq:	Not reported
Year:	2018
Trans1 State ID:	NJD003812047
Trans2 State ID:	Not reported
Generator Ship Date:	09/08/2014
Trans1 Recv Date:	09/08/2014
Trans2 Recv Date:	Not reported
TSD Site Recv Date:	09/10/2014
Part A Recv Date:	Not reported
Part B Recv Date:	Not reported
Generator EPA ID:	NYP004651220

CON EDISON (Continued) **S117317673**

Trans1 EPA ID:	Not reported
Trans2 EPA ID:	Not reported
TSDF ID 1:	NJD991291105
TSDF ID 2:	Not reported
Manifest Tracking Number:	002609100GBF
Import Indicator:	N
Export Indicator:	N
Discr Quantity Indicator:	N
Discr Type Indicator:	N
Discr Residue Indicator:	N
Discr Partial Reject Indicator:	N
Discr Full Reject Indicator:	N
Manifest Ref Number:	Not reported
Alt Facility RCRA ID:	Not reported
Alt Facility Sign Date:	Not reported
MGMT Method Type Code:	H110
Waste Code:	Not reported
Waste Code:	Not reported
Waste Code:	Not reported
Waste Code:	Not reported
Waste Code:	Not reported
Waste Code:	Not reported
Quantity:	500
Units:	P - Pounds
Number of Containers:	1
Container Type:	TT - Cargo tank, tank trucks
Handling Method:	T Chemical, physical, or biological treatment.
Specific Gravity:	1
Waste Code:	D008
Waste Code 1_2:	Not reported
Waste Code 1_3:	Not reported
Waste Code 1_4:	Not reported
Waste Code 1_5:	Not reported
Waste Code 1_6:	Not reported

Z292 **BROADFORD EAST** **NY AST** **A100293358**
WNW **239 EAST 120TH STREET** **N/A**
1/8-1/4 **NEW YORK, NY 10035**
0.191 mi.
1006 ft. **Site 4 of 5 in cluster Z**

Relative:
Higher

Actual:
14 ft.

AST:

Name:	BROADFORD EAST
Address:	239 EAST 120TH STREET
City,State,Zip:	NEW YORK, NY 10035
Region:	STATE
DEC Region:	2
Site Status:	Unregulated/Closed
Facility Id:	2-608912
Program Type:	PBS
UTM X:	589649.87580
UTM Y:	4517120.07050
Expiration Date:	N/A
Site Type:	Apartment Building/Office Building

Affiliation Records:

Site Id:	30760

BROADFORD EAST (Continued) **A100293358**

Affiliation Type:	Facility Owner
Company Name:	BROADFORD EAST
Contact Type:	PRESIDENT
Contact Name:	DANIEL MALONEY
Address1:	234 EAST 121ST ST.
Address2:	Not reported
City:	NEW YORK
State:	NY
Zip Code:	10035
Country Code:	001
Phone:	(212) 410-3500
EMail:	Not reported
Fax Number:	Not reported
Modified By:	dxliving
Date Last Modified:	2008-09-05

Site Id:	30760
Affiliation Type:	Mail Contact
Company Name:	BROADFORD EAST
Contact Type:	PRESIDENT
Contact Name:	DANIEL MALONEY
Address1:	234 EAST 121ST ST.
Address2:	Not reported
City:	NEW YORK
State:	NY
Zip Code:	10035
Country Code:	001
Phone:	(212) 410-3500
EMail:	Not reported
Fax Number:	Not reported
Modified By:	dxliving
Date Last Modified:	2008-09-05

Site Id:	30760
Affiliation Type:	Facility Operator
Company Name:	BROADFORD EAST
Contact Type:	Not reported
Contact Name:	DANIEL MALONEY
Address1:	Not reported
Address2:	Not reported
City:	Not reported
State:	NN
Zip Code:	Not reported
Country Code:	999
Phone:	(212) 289-8200
EMail:	Not reported
Fax Number:	Not reported
Modified By:	dxliving
Date Last Modified:	2008-09-05

Site Id:	30760
Affiliation Type:	Emergency Contact
Company Name:	BROADFORD EAST
Contact Type:	Not reported
Contact Name:	DANIEL MALONEY
Address1:	Not reported
Address2:	Not reported

BROADFORD EAST (Continued) **A100293358**

City:	Not reported
State:	NN
Zip Code:	Not reported
Country Code:	999
Phone:	(212) 289-8200
EMail:	Not reported
Fax Number:	Not reported
Modified By:	dxliving
Date Last Modified:	2008-09-05

Tank Info:

Tank Number:	001
Tank Id:	65959
Material Code:	0001
Common Name of Substance:	#2 Fuel Oil (On-Site Consumption)

Equipment Records:

C01 - Pipe Location - Aboveground
I04 - Overfill - Product Level Gauge (A/G)
H00 - Tank Leak Detection - None
L09 - Piping Leak Detection - Exempt Suction Piping
A00 - Tank Internal Protection - None
B01 - Tank External Protection - Painted/Asphalt Coating
D01 - Pipe Type - Steel/Carbon Steel/Iron
F01 - Pipe External Protection - Painted/Asphalt Coating
G00 - Tank Secondary Containment - None
J02 - Dispenser - Suction Dispenser

Tank Location:	Aboveground - contact with soil.... Tank bottom rests on soil, allowing no visual inspection.
Tank Type:	Steel/Carbon Steel/Iron
Tank Status:	Closed - Removed
Pipe Model:	Not reported
Install Date:	Not reported
Capacity Gallons:	1500
Tightness Test Method:	21
Date Test:	05/25/2004
Next Test Date:	Not reported
Date Tank Closed:	07/15/2008
Register:	True
Modified By:	dxliving
Last Modified:	04/14/2017
Material Name:	#2 fuel oil (on-site consumption)

U293 **316 EAST 117 STREET** **NY AST** **U003392148**
WSW **316 EAST 117 STREET** **N/A**
1/8-1/4 **NEW YORK, NY 10035**
0.192 mi.
1015 ft. **Site 11 of 11 in cluster U**

Relative: **Higher**

Actual: **13 ft.**

AST:

Name:	316 EAST 117 STREET
Address:	316 EAST 117 STREET
City,State,Zip:	NEW YORK, NY 10035
Region:	STATE
DEC Region:	2
Site Status:	Active

316 EAST 117 STREET (Continued) **U003392148**

Facility Id: 2-218065
Program Type: PBS
UTM X: 589722.12884
UTM Y: 4516792.22177
Expiration Date: 08/24/2022
Site Type: Apartment Building/Office Building

Affiliation Records:

Site Id: 8286
Affiliation Type: Facility Operator
Company Name: 316 EAST 117 STREET
Contact Type: Not reported
Contact Name: NONE LISTED
Address1: Not reported
Address2: Not reported
City: Not reported
State: NN
Zip Code: Not reported
Country Code: 001
Phone: NONE LISTED
EMail: Not reported
Fax Number: Not reported
Modified By: DMMOLOUG
Date Last Modified: 2013-05-31

Site Id: 8286
Affiliation Type: Emergency Contact
Company Name: EAST 117 REALTY LLC
Contact Type: Not reported
Contact Name: YEHUDA RUZOHORSKY
Address1: Not reported
Address2: Not reported
City: Not reported
State: NN
Zip Code: Not reported
Country Code: 999
Phone: (516) 510-1478
EMail: Not reported
Fax Number: Not reported
Modified By: ACDANIEL
Date Last Modified: 2018-05-04

Site Id: 8286
Affiliation Type: Facility Owner
Company Name: EAST 117 REALTY LLC
Contact Type: HEAD OFFICER
Contact Name: YEHUDA RUZOHORSKY
Address1: P.O. BOX 967
Address2: Not reported
City: NEW YORK
State: NY
Zip Code: 10272
Country Code: 001
Phone: (212) 613-1700 210
EMail: Not reported
Fax Number: Not reported
Modified By: ACDANIEL
Date Last Modified: 2018-05-04

316 EAST 117 STREET (Continued) **U003392148**

Site Id:	8286
Affiliation Type:	Mail Contact
Company Name:	EAST 117 REALTY LLC
Contact Type:	Not reported
Contact Name:	YEHUDA RUZOHORSKY
Address1:	P.O. BOX 967
Address2:	Not reported
City:	NEW YORK
State:	NY
Zip Code:	10272
Country Code:	001
Phone:	(212) 613-1700 213
EMail:	SHIRA@ARCHROCKGROUP.COM
Fax Number:	Not reported
Modified By:	ACDANIEL
Date Last Modified:	2018-05-04

Tank Info:

Tank Number:	001
Tank Id:	23900
Material Code:	0001
Common Name of Substance:	#2 Fuel Oil (On-Site Consumption)

Equipment Records:

	L00 - Piping Leak Detection - None
	I04 - Overfill - Product Level Gauge (A/G)
	C01 - Pipe Location - Aboveground
	J02 - Dispenser - Suction Dispenser
	G03 - Tank Secondary Containment - Vault (w/o access)
	H00 - Tank Leak Detection - None
	E00 - Piping Secondary Containment - None
	B00 - Tank External Protection - None
	F00 - Pipe External Protection - None
	K00 - Spill Prevention - None
	A00 - Tank Internal Protection - None
	D01 - Pipe Type - Steel/Carbon Steel/Iron
Tank Location:	Aboveground - on saddles, legs, racks, etc.... Tank bottom is elevated above grade or tank pad, allowing visual inspection.
Tank Type:	Steel/Carbon Steel/Iron
Tank Status:	In Service
Pipe Model:	Not reported
Install Date:	08/03/2003
Capacity Gallons:	1500
Tightness Test Method:	NN
Date Test:	Not reported
Next Test Date:	Not reported
Date Tank Closed:	Not reported
Register:	True
Modified By:	ACDANIEL
Last Modified:	05/04/2018
Material Name:	#2 fuel oil (on-site consumption)

T294 **451 RESCUE LLC** **NY AST** **U003397229**
South **451-455 EAST 116TH STREET** **N/A**
1/8-1/4 **NEW YORK, NY 10035**
0.194 mi.
1026 ft. **Site 8 of 8 in cluster T**

Relative:
Higher

Actual:
11 ft.

AST:

Name:	451 RESCUE LLC
Address:	451-455 EAST 116TH STREET
City,State,Zip:	NEW YORK, NY 10035
Region:	STATE
DEC Region:	2
Site Status:	Active
Facility Id:	2-603534
Program Type:	PBS
UTM X:	589909.62333
UTM Y:	4516610.08072
Expiration Date:	04/16/2023
Site Type:	Apartment Building/Office Building

Affiliation Records:

Site Id:	25450
Affiliation Type:	Mail Contact
Company Name:	451 RESCUE LLC
Contact Type:	Not reported
Contact Name:	JOEL GENDELS
Address1:	542 MAIN STREET
Address2:	SUITE 2
City:	NEW ROCHELLE
State:	NY
Zip Code:	10801
Country Code:	001
Phone:	(914) 380-8254
EMail:	CVASQUEZ@CORNELLPACE.COM
Fax Number:	Not reported
Modified By:	DMPOKRZY
Date Last Modified:	2018-03-02

Site Id:	25450
Affiliation Type:	Facility Operator
Company Name:	451 RESCUE LLC
Contact Type:	Not reported
Contact Name:	JENNIFER NAVARRO
Address1:	Not reported
Address2:	Not reported
City:	Not reported
State:	NN
Zip Code:	Not reported
Country Code:	999
Phone:	(914) 380-8254
EMail:	Not reported
Fax Number:	Not reported
Modified By:	DMPOKRZY
Date Last Modified:	2018-03-02

Site Id:	25450
Affiliation Type:	Emergency Contact
Company Name:	451 RESCUE LLC
Contact Type:	Not reported
Contact Name:	JENNIFER NAVARRO

451 RESCUE LLC (Continued) **U003397229**

Address1:	Not reported
Address2:	Not reported
City:	Not reported
State:	NN
Zip Code:	Not reported
Country Code:	999
Phone:	(914) 380-8254
EMail:	Not reported
Fax Number:	Not reported
Modified By:	DMPOKRZY
Date Last Modified:	2018-03-02

Site Id:	25450
Affiliation Type:	Facility Owner
Company Name:	451 RESCUE LLC
Contact Type:	PARTNER
Contact Name:	JOEL GENDELS
Address1:	542 MAIN ST
Address2:	Not reported
City:	NEW ROCHELLE
State:	NY
Zip Code:	10801
Country Code:	001
Phone:	(914) 380-8220
EMail:	Not reported
Fax Number:	Not reported
Modified By:	DMPOKRZY
Date Last Modified:	2018-03-02

Tank Info:

Tank Number:	1
Tank Id:	54703
Material Code:	0001
Common Name of Substance:	#2 Fuel Oil (On-Site Consumption)

Equipment Records:

	D00 - Pipe Type - No Piping
	B00 - Tank External Protection - None
	F00 - Pipe External Protection - None
	G03 - Tank Secondary Containment - Vault (w/o access)
	H00 - Tank Leak Detection - None
	A00 - Tank Internal Protection - None
	C01 - Pipe Location - Aboveground
	J00 - Dispenser - None
	I05 - Overfill - Vent Whistle
Tank Location:	Aboveground - contact with soil.... Tank bottom rests on soil, allowing no visual inspection.
Tank Type:	Steel/Carbon Steel/Iron
Tank Status:	Closed - Removed
Pipe Model:	Not reported
Install Date:	Not reported
Capacity Gallons:	4000
Tightness Test Method:	NN
Date Test:	Not reported
Next Test Date:	Not reported

451 RESCUE LLC (Continued) **U003397229**

Date Tank Closed:	10/11/2007
Register:	True
Modified By:	msbaptis
Last Modified:	04/14/2017
Material Name:	#2 fuel oil (on-site consumption)
Tank Number:	2
Tank Id:	222011
Material Code:	0002
Common Name of Substance:	#4 Fuel Oil (On-Site Consumption)

Equipment Records:

H06 - Tank Leak Detection - Impervious Barrier/Concrete Pad (A/G)
D00 - Pipe Type - No Piping
F00 - Pipe External Protection - None
K00 - Spill Prevention - None
A00 - Tank Internal Protection - None
B01 - Tank External Protection - Painted/Asphalt Coating
J02 - Dispenser - Suction Dispenser
C01 - Pipe Location - Aboveground
G02 - Tank Secondary Containment - Vault (w/access)
I05 - Overfill - Vent Whistle

Tank Location:	Aboveground - on saddles, legs, racks, etc.... Tank bottom is elevated above grade or tank pad, allowing visual inspection.
Tank Type:	Steel/Carbon Steel/Iron
Tank Status:	In Service
Pipe Model:	Not reported
Install Date:	11/21/2007
Capacity Gallons:	4000
Tightness Test Method:	NN
Date Test:	Not reported
Next Test Date:	Not reported
Date Tank Closed:	Not reported
Register:	True
Modified By:	MSBAPTIS
Last Modified:	04/14/2017
Material Name:	#4 fuel oil (on-site consumption)

Y295 **CON EDISON SERVICE BOX: 20276** **RCRA NonGen / NLR** **1017776841**
NNW **244 E 123RD ST** **NYP004547154**
1/8-1/4 **NEW YORK, NY 10035**
0.196 mi.
1033 ft. **Site 12 of 21 in cluster Y**

Relative: **Higher**
Actual: **13 ft.**

RCRA NonGen / NLR:

Date Form Received by Agency:		20140629
Handler Name:	CON EDISON SERVICE BOX:	20276
Handler Address:		244 E 123RD ST
Handler City,State,Zip:		NEW YORK, NY 10035
EPA ID:		NYP004547154
Contact Name:		THOMAS TEELING
Contact Address:		Not reported
Contact City,State,Zip:		Not reported
Contact Telephone:		212-460-3770
Contact Fax:		Not reported
Contact Email:		Not reported

CON EDISON SERVICE BOX: 20276 (Continued) **1017776841**

Contact Title:	SENIOR SCIENTIST
EPA Region:	02
Land Type:	Private
Federal Waste Generator Description:	Not a generator, verified
Non-Notifier:	Not reported
Biennial Report Cycle:	Not reported
Accessibility:	Not reported
Active Site Indicator:	Not reported
State District Owner:	NY
State District:	NYSDEC R2
Mailing Address:	IRVING PL, 15TH FL NE
Mailing City,State,Zip:	NEW YORK, NY 10003
Owner Name:	Not reported
Owner Type:	Not reported
Operator Name:	Not reported
Operator Type:	Not reported
Short-Term Generator Activity:	No
Importer Activity:	No
Mixed Waste Generator:	No
Transporter Activity:	No
Transfer Facility Activity:	No
Recycler Activity with Storage:	No
Small Quantity On-Site Burner Exemption:	No
Smelting Melting and Refining Furnace Exemption:	No
Underground Injection Control:	No
Off-Site Waste Receipt:	No
Universal Waste Indicator:	No
Universal Waste Destination Facility:	No
Federal Universal Waste:	No
Active Site Fed-Reg Treatment Storage and Disposal Facility:	Not reported
Active Site Converter Treatment storage and Disposal Facility:	Not reported
Active Site State-Reg Treatment Storage and Disposal Facility:	Not reported
Active Site State-Reg Handler:	---
Federal Facility Indicator:	Not reported
Hazardous Secondary Material Indicator:	NN
Sub-Part K Indicator:	Not reported
Commercial TSD Indicator:	No
Treatment Storage and Disposal Type:	Not reported
2018 GPRA Permit Baseline:	Not on the Baseline
2018 GPRA Renewals Baseline:	Not on the Baseline
Permit Renewals Workload Universe:	Not reported
Permit Workload Universe:	Not reported
Permit Progress Universe:	Not reported
Post-Closure Workload Universe:	Not reported
Closure Workload Universe:	Not reported
202 GPRA Corrective Action Baseline:	No
Corrective Action Workload Universe:	No
Subject to Corrective Action Universe:	No
Non-TSDFs Where RCRA CA has Been Imposed Universe:	No
TSDFs Potentially Subject to CA Under 3004 (u)/(v) Universe:	No
TSDFs Only Subject to CA under Discretionary Auth Universe:	No
Corrective Action Priority Ranking:	No NCAPS ranking
Environmental Control Indicator:	No
Institutional Control Indicator:	No
Human Exposure Controls Indicator:	N/A
Groundwater Controls Indicator:	N/A
Operating TSDF Universe:	Not reported

CON EDISON SERVICE BOX: 20276 (Continued) **1017776841**

Full Enforcement Universe:	Not reported
Significant Non-Complier Universe:	No
Unaddressed Significant Non-Complier Universe:	No
Addressed Significant Non-Complier Universe:	No
Significant Non-Complier With a Compliance Schedule Universe:	No
Financial Assurance Required:	Not reported
Handler Date of Last Change:	20150211
Recognized Trader-Importer:	No
Recognized Trader-Exporter:	No
Importer of Spent Lead Acid Batteries:	No
Exporter of Spent Lead Acid Batteries:	No
Recycler Activity Without Storage:	Not reported
Manifest Broker:	Not reported
Sub-Part P Indicator:	No

Historic Generators:

Receive Date:	20140529
Handler Name: CON EDISON	
Federal Waste Generator Description:	Small Quantity Generator
State District Owner:	NY
Large Quantity Handler of Universal Waste:	No
Recognized Trader Importer:	No
Recognized Trader Exporter:	No
Spent Lead Acid Battery Importer:	No
Spent Lead Acid Battery Exporter:	No
Current Record:	No
Non Storage Recycler Activity:	Not reported
Electronic Manifest Broker:	Not reported

Receive Date:	20140529
Handler Name: CON EDISON	
Federal Waste Generator Description:	Not a generator, verified
State District Owner:	NY
Large Quantity Handler of Universal Waste:	No
Recognized Trader Importer:	No
Recognized Trader Exporter:	No
Spent Lead Acid Battery Importer:	No
Spent Lead Acid Battery Exporter:	No
Current Record:	No
Non Storage Recycler Activity:	Not reported
Electronic Manifest Broker:	Not reported

Receive Date:	20140629
Handler Name: CON EDISON SERVICE BOX: 20276	
Federal Waste Generator Description:	Not a generator, verified
State District Owner:	NY
Large Quantity Handler of Universal Waste:	No
Recognized Trader Importer:	No
Recognized Trader Exporter:	No
Spent Lead Acid Battery Importer:	No
Spent Lead Acid Battery Exporter:	No
Current Record:	Yes
Non Storage Recycler Activity:	Not reported
Electronic Manifest Broker:	Not reported

CON EDISON SERVICE BOX: 20276 (Continued) **1017776841**

List of NAICS Codes and Descriptions:
NAICS Codes: No NAICS Codes Found

Facility Has Received Notices of Violations:
Violations: No Violations Found

Evaluation Action Summary:
Evaluations: No Evaluations Found

Y296 **CON EDISON** **NY MANIFEST** **S117062369**
NNW **244 E 123RD ST** **N/A**
1/8-1/4 **NEW YORK, NY 10035**
0.196 mi.
1033 ft. **Site 13 of 21 in cluster Y**

Relative:
Higher

Actual:
13 ft.

NY MANIFEST:

Name:	CON EDISON
Address:	244 E 123RD ST
City,State,Zip:	NEW YORK, NY 10035
Country:	USA
EPA ID:	NYP004547154
Facility Status:	Not reported
Location Address 1:	244 E 123 ST
Code:	BP
Location Address 2:	SB 20276
Total Tanks:	Not reported
Location City:	NEW YORK
Location State:	NY
Location Zip:	10035
Location Zip 4:	Not reported

NY MANIFEST:

EPAID:	NYP004547154
Mailing Name:	CON EDISON
Mailing Contact:	TOM TEELING
Mailing Address 1:	4 IRVING PLACE 15TH FLOOR
Mailing Address 2:	Not reported
Mailing City:	NEW YORK
Mailing State:	NY
Mailing Zip:	10003
Mailing Zip 4:	Not reported
Mailing Country:	USA
Mailing Phone:	Not reported

NY MANIFEST:

Document ID:	Not reported
Manifest Status:	Not reported
seq:	Not reported
Year:	2018
Trans1 State ID:	NJD003812047
Trans2 State ID:	Not reported
Generator Ship Date:	05/29/2014
Trans1 Recv Date:	05/29/2014
Trans2 Recv Date:	Not reported
TSD Site Recv Date:	06/02/2014

CON EDISON (Continued) **S117062369**

Part A Recv Date:	Not reported
Part B Recv Date:	Not reported
Generator EPA ID:	NYP004547154
Trans1 EPA ID:	Not reported
Trans2 EPA ID:	Not reported
TSDF ID 1:	NJD991291105
TSDF ID 2:	Not reported
Manifest Tracking Number:	002422585GBF
Import Indicator:	N
Export Indicator:	N
Discr Quantity Indicator:	N
Discr Type Indicator:	N
Discr Residue Indicator:	N
Discr Partial Reject Indicator:	N
Discr Full Reject Indicator:	N
Manifest Ref Number:	Not reported
Alt Facility RCRA ID:	Not reported
Alt Facility Sign Date:	Not reported
MGMT Method Type Code:	H110
Waste Code:	Not reported
Waste Code:	Not reported
Waste Code:	Not reported
Waste Code:	Not reported
Waste Code:	Not reported
Waste Code:	Not reported
Quantity:	500
Units:	P - Pounds
Number of Containers:	1
Container Type:	TT - Cargo tank, tank trucks
Handling Method:	T Chemical, physical, or biological treatment.
Specific Gravity:	1
Waste Code:	D008
Waste Code 1_2:	Not reported
Waste Code 1_3:	Not reported
Waste Code 1_4:	Not reported
Waste Code 1_5:	Not reported
Waste Code 1_6:	Not reported

Z297 **SOBRO HARLEM H.D.F.C** **NY AST** **A100433688**
West **240 E 119 STREET** **N/A**
1/8-1/4 **NEW YORK, NY 10035**
0.196 mi.
1033 ft. **Site 5 of 5 in cluster Z**

Relative:
Higher

Actual:
15 ft.

AST:

Name:	SOBRO HARLEM H.D.F.C
Address:	240 E 119 STREET
City,State,Zip:	NEW YORK, NY 10035
Region:	STATE
DEC Region:	2
Site Status:	Active
Facility Id:	2-612712
Program Type:	PBS
UTM X:	Not reported
UTM Y:	Not reported
Expiration Date:	06/22/2019
Site Type:	Apartment Building/Office Building

SOBRO HARLEM H.D.F.C (Continued) **A100433688**

Affiliation Records:

Site Id:	548953
Affiliation Type:	Mail Contact
Company Name:	SOBRO HARLEM H.D.F.C
Contact Type:	Not reported
Contact Name:	DEBORAH JOHNSON
Address1:	555 BERGEN AVENUE
Address2:	3RD FLOOR
City:	BRONX
State:	NY
Zip Code:	10453
Country Code:	001
Phone:	(347) 408-6207
EMail:	DJOHNSON@SOBRO.ORG
Fax Number:	Not reported
Modified By:	MFLEONAR
Date Last Modified:	2017-07-25

Site Id:	548953
Affiliation Type:	Facility Operator
Company Name:	SOBRO HARLEM H.D.F.C
Contact Type:	Not reported
Contact Name:	DEBORAH JOHNSON
Address1:	Not reported
Address2:	Not reported
City:	Not reported
State:	NN
Zip Code:	Not reported
Country Code:	999
Phone:	(347) 408-6207
EMail:	Not reported
Fax Number:	Not reported
Modified By:	MFLEONAR
Date Last Modified:	2017-07-25

Site Id:	548953
Affiliation Type:	Emergency Contact
Company Name:	SOBRO HARLEM H.D.F.C
Contact Type:	Not reported
Contact Name:	DEBORAH JOHNSON
Address1:	Not reported
Address2:	Not reported
City:	Not reported
State:	NN
Zip Code:	Not reported
Country Code:	999
Phone:	(347) 408-6207
EMail:	Not reported
Fax Number:	Not reported
Modified By:	MFLEONAR
Date Last Modified:	2017-07-25

Site Id:	548953
Affiliation Type:	Facility Owner
Company Name:	SOBRO HARLEM H.D.F.C
Contact Type:	VICE PRESIDENT
Contact Name:	DEBORAH JOHNSON

SOBRO HARLEM H.D.F.C (Continued) **A100433688**

Address1:	555 BERGEN AVENUE 3RD FLOOR
Address2:	Not reported
City:	BRONX
State:	NY
Zip Code:	10453
Country Code:	001
Phone:	(347) 408-6207
EMail:	DJOHNSON@SOBRO.ORG
Fax Number:	Not reported
Modified By:	MFLEONAR
Date Last Modified:	2017-07-25

Tank Info:

Tank Number:	1
Tank Id:	268443

Equipment Records:

I05 - Overfill - Vent Whistle
K00 - Spill Prevention - None
D01 - Pipe Type - Steel/Carbon Steel/Iron
A00 - Tank Internal Protection - None
B01 - Tank External Protection - Painted/Asphalt Coating
L00 - Piping Leak Detection - None
F00 - Pipe External Protection - None
J02 - Dispenser - Suction Dispenser
C03 - Pipe Location - Aboveground/Underground Combination
G00 - Tank Secondary Containment - None
E00 - Piping Secondary Containment - None
H00 - Tank Leak Detection - None

Tank Location:	Aboveground - on saddles, legs, racks, etc.... Tank bottom is elevated above grade or tank pad, allowing visual inspection.
Tank Type:	Steel/Carbon Steel/Iron
Tank Status:	In Service
Pipe Model:	Not reported
Install Date:	01/01/1989
Capacity Gallons:	3000
Tightness Test Method:	-
Date Test:	Not reported
Next Test Date:	Not reported
Date Tank Closed:	Not reported
Register:	True
Modified By:	JAAVERSA
Last Modified:	07/25/2017
Material Name:	biodiesel (heating, on-site consumption)

AC298 **CON EDISON SERVICE BOX: 19186** **RCRA NonGen / NLR** **1016968129**
SW **347 E 116TH ST FRONT OF** **NY MANIFEST** **NYP004417341**
1/8-1/4 **NEW YORK, NY 10029**
0.201 mi.
1060 ft. **Site 1 of 13 in cluster AC**

Relative: **Higher**
Actual: **12 ft.**

RCRA NonGen / NLR:

Date Form Received by Agency:	20140213
Handler Name:	CON EDISON SERVICE BOX: 19186
Handler Address:	347 E 116TH ST FRONT OF
Handler City,State,Zip:	NEW YORK, NY 10029
EPA ID:	NYP004417341

CON EDISON SERVICE BOX: 19186 (Continued) **1016968129**

Contact Name:	THOMAS TEELING
Contact Address:	Not reported
Contact City,State,Zip:	Not reported
Contact Telephone:	212-460-3770
Contact Fax:	Not reported
Contact Email:	Not reported
Contact Title:	SENIOR SCIENTIST
EPA Region:	02
Land Type:	Private
Federal Waste Generator Description:	Not a generator, verified
Non-Notifier:	Not reported
Biennial Report Cycle:	Not reported
Accessibility:	Not reported
Active Site Indicator:	Not reported
State District Owner:	NY
State District:	NYSDEC R2
Mailing Address:	IRVING PL, 15TH FL NE
Mailing City,State,Zip:	NEW YORK, NY 10003
Owner Name:	Not reported
Owner Type:	Not reported
Operator Name:	Not reported
Operator Type:	Not reported
Short-Term Generator Activity:	No
Importer Activity:	No
Mixed Waste Generator:	No
Transporter Activity:	No
Transfer Facility Activity:	No
Recycler Activity with Storage:	No
Small Quantity On-Site Burner Exemption:	No
Smelting Melting and Refining Furnace Exemption:	No
Underground Injection Control:	No
Off-Site Waste Receipt:	No
Universal Waste Indicator:	No
Universal Waste Destination Facility:	No
Federal Universal Waste:	No
Active Site Fed-Reg Treatment Storage and Disposal Facility:	Not reported
Active Site Converter Treatment storage and Disposal Facility:	Not reported
Active Site State-Reg Treatment Storage and Disposal Facility:	Not reported
Active Site State-Reg Handler:	---
Federal Facility Indicator:	Not reported
Hazardous Secondary Material Indicator:	NN
Sub-Part K Indicator:	Not reported
Commercial TSD Indicator:	No
Treatment Storage and Disposal Type:	Not reported
2018 GPRA Permit Baseline:	Not on the Baseline
2018 GPRA Renewals Baseline:	Not on the Baseline
Permit Renewals Workload Universe:	Not reported
Permit Workload Universe:	Not reported
Permit Progress Universe:	Not reported
Post-Closure Workload Universe:	Not reported
Closure Workload Universe:	Not reported
202 GPRA Corrective Action Baseline:	No
Corrective Action Workload Universe:	No
Subject to Corrective Action Universe:	No
Non-TSDFs Where RCRA CA has Been Imposed Universe:	No
TSDFs Potentially Subject to CA Under 3004 (u)/(v) Universe:	No
TSDFs Only Subject to CA under Discretionary Auth Universe:	No

CON EDISON SERVICE BOX: 19186 (Continued) **1016968129**

Corrective Action Priority Ranking:	No NCAPS ranking
Environmental Control Indicator:	No
Institutional Control Indicator:	No
Human Exposure Controls Indicator:	N/A
Groundwater Controls Indicator:	N/A
Operating TSDF Universe:	Not reported
Full Enforcement Universe:	Not reported
Significant Non-Complier Universe:	No
Unaddressed Significant Non-Complier Universe:	No
Addressed Significant Non-Complier Universe:	No
Significant Non-Complier With a Compliance Schedule Universe:	No
Financial Assurance Required:	Not reported
Handler Date of Last Change:	20141014
Recognized Trader-Importer:	No
Recognized Trader-Exporter:	No
Importer of Spent Lead Acid Batteries:	No
Exporter of Spent Lead Acid Batteries:	No
Recycler Activity Without Storage:	Not reported
Manifest Broker:	Not reported
Sub-Part P Indicator:	No

Historic Generators:

Receive Date:	20140113
Handler Name: CON EDISON SERVICE BOX:	19186
Federal Waste Generator Description:	Conditionally Exempt Small Quantity Generator
State District Owner:	NY
Large Quantity Handler of Universal Waste:	No
Recognized Trader Importer:	No
Recognized Trader Exporter:	No
Spent Lead Acid Battery Importer:	No
Spent Lead Acid Battery Exporter:	No
Current Record:	No
Non Storage Recycler Activity:	Not reported
Electronic Manifest Broker:	Not reported

Receive Date:	20140213
Handler Name: CON EDISON SERVICE BOX:	19186
Federal Waste Generator Description:	Not a generator, verified
State District Owner:	NY
Large Quantity Handler of Universal Waste:	No
Recognized Trader Importer:	No
Recognized Trader Exporter:	No
Spent Lead Acid Battery Importer:	No
Spent Lead Acid Battery Exporter:	No
Current Record:	Yes
Non Storage Recycler Activity:	Not reported
Electronic Manifest Broker:	Not reported

List of NAICS Codes and Descriptions:

NAICS Codes:	No NAICS Codes Found

Facility Has Received Notices of Violations:

Violations:	No Violations Found

CON EDISON SERVICE BOX: 19186 (Continued) **1016968129**

Evaluation Action Summary:
Evaluations: No Evaluations Found

NY MANIFEST:
Name: CON EDISON
Address: 347 E 116TH ST FRONT OF
City,State,Zip: NEW YORK, NY 10029
Country: USA
EPA ID: NYP004417341
Facility Status: Not reported
Location Address 1: 347 E 116TH ST
Code: BP
Location Address 2: SB19186
Total Tanks: Not reported
Location City: NEW YORK
Location State: NY
Location Zip: 10029
Location Zip 4: Not reported

NY MANIFEST:
EPAID: NYP004417341
Mailing Name: CON EDISON
Mailing Contact: CON EDISON
Mailing Address 1: 4 IRVING PLACE
Mailing Address 2: 15TH FL
Mailing City: NEW YORK
Mailing State: NY
Mailing Zip: 10003
Mailing Zip 4: Not reported
Mailing Country: USA
Mailing Phone: Not reported

NY MANIFEST:
Document ID: Not reported
Manifest Status: Not reported
seq: Not reported
Year: 2018
Trans1 State ID: NJD003812047
Trans2 State ID: Not reported
Generator Ship Date: 01/13/2014
Trans1 Recv Date: 01/13/2014
Trans2 Recv Date: Not reported
TSD Site Recv Date: 01/15/2014
Part A Recv Date: Not reported
Part B Recv Date: Not reported
Generator EPA ID: NYP004417341
Trans1 EPA ID: Not reported
Trans2 EPA ID: Not reported
TSDF ID 1: NJD991291105
TSDF ID 2: Not reported
Manifest Tracking Number: 002299855GBF
Import Indicator: N
Export Indicator: N
Discr Quantity Indicator: N
Discr Type Indicator: N

CON EDISON SERVICE BOX: 19186 (Continued) **1016968129**

Discr Residue Indicator:	N
Discr Partial Reject Indicator:	N
Discr Full Reject Indicator:	N
Manifest Ref Number:	Not reported
Alt Facility RCRA ID:	Not reported
Alt Facility Sign Date:	Not reported
MGMT Method Type Code:	H110
Waste Code:	Not reported
Waste Code:	Not reported
Waste Code:	Not reported
Waste Code:	Not reported
Waste Code:	Not reported
Waste Code:	Not reported
Quantity:	500
Units:	P - Pounds
Number of Containers:	1
Container Type:	TT - Cargo tank, tank trucks
Handling Method:	T Chemical, physical, or biological treatment.
Specific Gravity:	1
Waste Code:	D008
Waste Code 1_2:	Not reported
Waste Code 1_3:	Not reported
Waste Code 1_4:	Not reported
Waste Code 1_5:	Not reported
Waste Code 1_6:	Not reported

X299 **CON EDISON VAULT: 1903** **RCRA NonGen / NLR** **1017778047**
NNW **2ND AVE & 124TH ST** **FINDS** **NYP004559605**
1/8-1/4 **NEW YORK, NY 10035**
0.201 mi.
1062 ft. **Site 5 of 9 in cluster X**

Relative: **Higher**

Actual: **13 ft.**

RCRA NonGen / NLR:

Date Form Received by Agency:		20140710
Handler Name:	CON EDISON VAULT: 1903	
Handler Address:		2ND AVE & 124TH ST
Handler City,State,Zip:		NEW YORK, NY 10035
EPA ID:		NYP004559605
Contact Name:		THOMAS TEELING
Contact Address:		Not reported
Contact City,State,Zip:		Not reported
Contact Telephone:		212-460-3770
Contact Fax:		Not reported
Contact Email:		Not reported
Contact Title:		SENIOR SCIENTIST
EPA Region:		02
Land Type:		Private
Federal Waste Generator Description:		Not a generator, verified
Non-Notifier:		Not reported
Biennial Report Cycle:		Not reported
Accessibility:		Not reported
Active Site Indicator:		Not reported
State District Owner:		NY
State District:		NYSDEC R2
Mailing Address:		IRVING PL, 15TH FL NE
Mailing City,State,Zip:		NEW YORK, NY 10003
Owner Name:		Not reported

CON EDISON VAULT: 1903 (Continued) **1017778047**

Owner Type:	Not reported
Operator Name:	Not reported
Operator Type:	Not reported
Short-Term Generator Activity:	No
Importer Activity:	No
Mixed Waste Generator:	No
Transporter Activity:	No
Transfer Facility Activity:	No
Recycler Activity with Storage:	No
Small Quantity On-Site Burner Exemption:	No
Smelting Melting and Refining Furnace Exemption:	No
Underground Injection Control:	No
Off-Site Waste Receipt:	No
Universal Waste Indicator:	No
Universal Waste Destination Facility:	No
Federal Universal Waste:	No
Active Site Fed-Reg Treatment Storage and Disposal Facility:	Not reported
Active Site Converter Treatment storage and Disposal Facility:	Not reported
Active Site State-Reg Treatment Storage and Disposal Facility:	Not reported
Active Site State-Reg Handler:	---
Federal Facility Indicator:	Not reported
Hazardous Secondary Material Indicator:	NN
Sub-Part K Indicator:	Not reported
Commercial TSD Indicator:	No
Treatment Storage and Disposal Type:	Not reported
2018 GPRA Permit Baseline:	Not on the Baseline
2018 GPRA Renewals Baseline:	Not on the Baseline
Permit Renewals Workload Universe:	Not reported
Permit Workload Universe:	Not reported
Permit Progress Universe:	Not reported
Post-Closure Workload Universe:	Not reported
Closure Workload Universe:	Not reported
202 GPRA Corrective Action Baseline:	No
Corrective Action Workload Universe:	No
Subject to Corrective Action Universe:	No
Non-TSDFs Where RCRA CA has Been Imposed Universe:	No
TSDFs Potentially Subject to CA Under 3004 (u)/(v) Universe:	No
TSDFs Only Subject to CA under Discretionary Auth Universe:	No
Corrective Action Priority Ranking:	No NCAPS ranking
Environmental Control Indicator:	No
Institutional Control Indicator:	No
Human Exposure Controls Indicator:	N/A
Groundwater Controls Indicator:	N/A
Operating TSDF Universe:	Not reported
Full Enforcement Universe:	Not reported
Significant Non-Complier Universe:	No
Unaddressed Significant Non-Complier Universe:	No
Addressed Significant Non-Complier Universe:	No
Significant Non-Complier With a Compliance Schedule Universe:	No
Financial Assurance Required:	Not reported
Handler Date of Last Change:	20150211
Recognized Trader-Importer:	No
Recognized Trader-Exporter:	No
Importer of Spent Lead Acid Batteries:	No
Exporter of Spent Lead Acid Batteries:	No
Recycler Activity Without Storage:	Not reported
Manifest Broker:	Not reported

CON EDISON VAULT: 1903 (Continued) **1017778047**

Sub-Part P Indicator: No

Historic Generators:

Receive Date:	20140610
Handler Name: CON EDISON	
Federal Waste Generator Description:	Large Quantity Generator
State District Owner:	NY
Large Quantity Handler of Universal Waste:	No
Recognized Trader Importer:	No
Recognized Trader Exporter:	No
Spent Lead Acid Battery Importer:	No
Spent Lead Acid Battery Exporter:	No
Current Record:	No
Non Storage Recycler Activity:	Not reported
Electronic Manifest Broker:	Not reported

Receive Date:	20140610
Handler Name: CON EDISON	
Federal Waste Generator Description:	Not a generator, verified
State District Owner:	NY
Large Quantity Handler of Universal Waste:	No
Recognized Trader Importer:	No
Recognized Trader Exporter:	No
Spent Lead Acid Battery Importer:	No
Spent Lead Acid Battery Exporter:	No
Current Record:	No
Non Storage Recycler Activity:	Not reported
Electronic Manifest Broker:	Not reported

Receive Date:	20140710
Handler Name: CON EDISON VAULT: 1903	
Federal Waste Generator Description:	Not a generator, verified
State District Owner:	NY
Large Quantity Handler of Universal Waste:	No
Recognized Trader Importer:	No
Recognized Trader Exporter:	No
Spent Lead Acid Battery Importer:	No
Spent Lead Acid Battery Exporter:	No
Current Record:	Yes
Non Storage Recycler Activity:	Not reported
Electronic Manifest Broker:	Not reported

List of NAICS Codes and Descriptions:
NAICS Codes: No NAICS Codes Found

Facility Has Received Notices of Violations:
Violations: No Violations Found

Evaluation Action Summary:
Evaluations: No Evaluations Found

FINDS:
Registry ID: 110063829442

CON EDISON VAULT: 1903 (Continued) **1017778047**

Click Here:

Environmental Interest/Information System:
RCRAInfo is a national information system that supports the Resource Conservation and Recovery Act (RCRA) program through the tracking of events and activities related to facilities that generate, transport, and treat, store, or dispose of hazardous waste. RCRAInfo allows RCRA program staff to track the notification, permit, compliance, and corrective action activities required under RCRA.

Click this hyperlink while viewing on your computer to access additional FINDS: detail in the EDR Site Report.

X300 **CON EDISON SERVICE BOX: 55095** **RCRA NonGen / NLR** **1016451416**
NNW **2ND AVE & E 124TH ST** **FINDS** **NYP004305066**
1/8-1/4 **NEW YORK, NY 10035** **ECHO**
0.201 mi. **NY MANIFEST**
1062 ft. **Site 6 of 9 in cluster X**

Relative: Higher
Actual: 13 ft.

RCRA NonGen / NLR:

Date Form Received by Agency:	20190503
Handler Name:	CON EDISON SERVICE BOX: 55095
Handler Address:	2ND AVE & E 124TH ST
Handler City,State,Zip:	NEW YORK, NY 10035
EPA ID:	NYP004305066
Contact Name:	Not reported
Contact Address:	Not reported
Contact City,State,Zip:	Not reported
Contact Telephone:	Not reported
Contact Fax:	Not reported
Contact Email:	Not reported
Contact Title:	Not reported
EPA Region:	02
Land Type:	Private
Federal Waste Generator Description:	Not a generator, verified
Non-Notifier:	Not reported
Biennial Report Cycle:	Not reported
Accessibility:	Not reported
Active Site Indicator:	Not reported
State District Owner:	NY
State District:	NYSDEC R2
Mailing Address:	Not reported
Mailing City,State,Zip:	Not reported
Owner Name:	Not reported
Owner Type:	Not reported
Operator Name:	Not reported
Operator Type:	Not reported
Short-Term Generator Activity:	No
Importer Activity:	No
Mixed Waste Generator:	No
Transporter Activity:	No
Transfer Facility Activity:	No
Recycler Activity with Storage:	No
Small Quantity On-Site Burner Exemption:	No
Smelting Melting and Refining Furnace Exemption:	No
Underground Injection Control:	No
Off-Site Waste Receipt:	No
Universal Waste Indicator:	No

CON EDISON SERVICE BOX: 55095 (Continued) **1016451416**

Universal Waste Destination Facility:	No
Federal Universal Waste:	No
Active Site Fed-Reg Treatment Storage and Disposal Facility:	Not reported
Active Site Converter Treatment storage and Disposal Facility:	Not reported
Active Site State-Reg Treatment Storage and Disposal Facility:	Not reported
Active Site State-Reg Handler:	---
Federal Facility Indicator:	Not reported
Hazardous Secondary Material Indicator:	NN
Sub-Part K Indicator:	Not reported
Commercial TSD Indicator:	No
Treatment Storage and Disposal Type:	Not reported
2018 GPRA Permit Baseline:	Not on the Baseline
2018 GPRA Renewals Baseline:	Not on the Baseline
Permit Renewals Workload Universe:	Not reported
Permit Workload Universe:	Not reported
Permit Progress Universe:	Not reported
Post-Closure Workload Universe:	Not reported
Closure Workload Universe:	Not reported
202 GPRA Corrective Action Baseline:	No
Corrective Action Workload Universe:	No
Subject to Corrective Action Universe:	No
Non-TSDFs Where RCRA CA has Been Imposed Universe:	No
TSDFs Potentially Subject to CA Under 3004 (u)/(v) Universe:	No
TSDFs Only Subject to CA under Discretionary Auth Universe:	No
Corrective Action Priority Ranking:	No NCAPS ranking
Environmental Control Indicator:	No
Institutional Control Indicator:	No
Human Exposure Controls Indicator:	N/A
Groundwater Controls Indicator:	N/A
Operating TSDF Universe:	Not reported
Full Enforcement Universe:	Not reported
Significant Non-Complier Universe:	No
Unaddressed Significant Non-Complier Universe:	No
Addressed Significant Non-Complier Universe:	No
Significant Non-Complier With a Compliance Schedule Universe:	No
Financial Assurance Required:	Not reported
Handler Date of Last Change:	20190503
Recognized Trader-Importer:	No
Recognized Trader-Exporter:	No
Importer of Spent Lead Acid Batteries:	No
Exporter of Spent Lead Acid Batteries:	No
Recycler Activity Without Storage:	Not reported
Manifest Broker:	Not reported
Sub-Part P Indicator:	No

Historic Generators:

Receive Date:	20130426
Handler Name: CON EDISON SERVICE BOX:	55095
Federal Waste Generator Description:	Conditionally Exempt Small Quantity Generator
State District Owner:	NY
Large Quantity Handler of Universal Waste:	No
Recognized Trader Importer:	No
Recognized Trader Exporter:	No
Spent Lead Acid Battery Importer:	No
Spent Lead Acid Battery Exporter:	No
Current Record:	No

CON EDISON SERVICE BOX: 55095 (Continued) **1016451416**

Non Storage Recycler Activity: Not reported
Electronic Manifest Broker: Not reported

Receive Date: 20190503
Handler Name: CON EDISON SERVICE BOX: 55095
Federal Waste Generator Description: Not a generator, verified
State District Owner: NY
Large Quantity Handler of Universal Waste: No
Recognized Trader Importer: No
Recognized Trader Exporter: No
Spent Lead Acid Battery Importer: No
Spent Lead Acid Battery Exporter: No
Current Record: Yes
Non Storage Recycler Activity: No
Electronic Manifest Broker: No

List of NAICS Codes and Descriptions:
NAICS Codes: No NAICS Codes Found

Facility Has Received Notices of Violations:
Violations: No Violations Found

Evaluation Action Summary:
Evaluations: No Evaluations Found

FINDS:
Registry ID: 110056325766

Click Here:

Environmental Interest/Information System:
RCRAInfo is a national information system that supports the Resource Conservation and Recovery Act (RCRA) program through the tracking of events and activities related to facilities that generate, transport, and treat, store, or dispose of hazardous waste. RCRAInfo allows RCRA program staff to track the notification, permit, compliance, and corrective action activities required under RCRA.

Click this hyperlink while viewing on your computer to access additional FINDS: detail in the EDR Site Report.

ECHO:
Envid: 1016451416
Registry ID: 110056325766
DFR URL: http://echo.epa.gov/detailed-facility-report?fid=110056325766
Name: CON EDISON SERVICE BOX: 55095
Address: 2ND AVE & E 124TH ST
City,State,Zip: NEW YORK, NY 10035

NY MANIFEST:
Name: CON EDISON
Address: 2ND AVE & E 124TH ST
City,State,Zip: NEW YORK, NY 10035
Country: USA
EPA ID: NYP004305066

CON EDISON SERVICE BOX: 55095 (Continued) **1016451416**

Facility Status:	Not reported
Location Address 1:	SW COR E 124TH ST & 2ND AVE
Code:	BP
Location Address 2:	SERV BOX 55095
Total Tanks:	Not reported
Location City:	NEW YORK
Location State:	NY
Location Zip:	10035
Location Zip 4:	Not reported

NY MANIFEST:

EPAID:	NYP004305066
Mailing Name:	CON EDISON
Mailing Contact:	CON EDISON
Mailing Address 1:	4 IRVING PL 15TH FL
Mailing Address 2:	Not reported
Mailing City:	NEW YORK
Mailing State:	NY
Mailing Zip:	10003
Mailing Zip 4:	Not reported
Mailing Country:	USA
Mailing Phone:	2124603770

NY MANIFEST:

Document ID:	Not reported
Manifest Status:	Not reported
seq:	Not reported
Year:	2018
Trans1 State ID:	NJ0000027193
Trans2 State ID:	Not reported
Generator Ship Date:	04/26/2013
Trans1 Recv Date:	04/26/2013
Trans2 Recv Date:	Not reported
TSD Site Recv Date:	04/30/2013
Part A Recv Date:	Not reported
Part B Recv Date:	Not reported
Generator EPA ID:	NYP004305066
Trans1 EPA ID:	Not reported
Trans2 EPA ID:	Not reported
TSDF ID 1:	NJD002200046
TSDF ID 2:	Not reported
Manifest Tracking Number:	010845229JJK
Import Indicator:	N
Export Indicator:	N
Discr Quantity Indicator:	N
Discr Type Indicator:	N
Discr Residue Indicator:	N
Discr Partial Reject Indicator:	N
Discr Full Reject Indicator:	N
Manifest Ref Number:	Not reported
Alt Facility RCRA ID:	Not reported
Alt Facility Sign Date:	Not reported
MGMT Method Type Code:	H110
Waste Code:	Not reported
Waste Code:	Not reported
Waste Code:	Not reported
Waste Code:	Not reported

CON EDISON SERVICE BOX: 55095 (Continued) **1016451416**

Waste Code:	Not reported
Waste Code:	Not reported
Quantity:	500
Units:	P - Pounds
Number of Containers:	1
Container Type:	TT - Cargo tank, tank trucks
Handling Method:	T Chemical, physical, or biological treatment.
Specific Gravity:	1
Waste Code:	D008
Waste Code 1_2:	Not reported
Waste Code 1_3:	Not reported
Waste Code 1_4:	Not reported
Waste Code 1_5:	Not reported
Waste Code 1_6:	Not reported

X301 **CON EDISON SERVICE BOX: 55103** **RCRA NonGen / NLR** **1016968583**
NNW **2433 2ND AVE & 124TH ST** **FINDS** **NYP004422077**
1/8-1/4 **NEW YORK, NY 10035** **ECHO**
0.201 mi. **NY MANIFEST**
1062 ft. **Site 7 of 9 in cluster X**

Relative: **Higher**
Actual: **13 ft.**

RCRA NonGen / NLR:

Date Form Received by Agency:		20140218
Handler Name:	CON EDISON SERVICE BOX:	55103
Handler Address:		2433 2ND AVE & 124TH ST
Handler City,State,Zip:		NEW YORK, NY 10035
EPA ID:		NYP004422077
Contact Name:		THOMAS TEELING
Contact Address:		Not reported
Contact City,State,Zip:		Not reported
Contact Telephone:		212-460-3770
Contact Fax:		Not reported
Contact Email:		Not reported
Contact Title:		SENIOR SCIENTIST
EPA Region:		02
Land Type:		Private
Federal Waste Generator Description:		Not a generator, verified
Non-Notifier:		Not reported
Biennial Report Cycle:		Not reported
Accessibility:		Not reported
Active Site Indicator:		Not reported
State District Owner:		NY
State District:		NYSDEC R2
Mailing Address:		IRVING PL, 15TH FL NE
Mailing City,State,Zip:		NEW YORK, NY 10003
Owner Name:		Not reported
Owner Type:		Not reported
Operator Name:		Not reported
Operator Type:		Not reported
Short-Term Generator Activity:		No
Importer Activity:		No
Mixed Waste Generator:		No
Transporter Activity:		No
Transfer Facility Activity:		No
Recycler Activity with Storage:		No
Small Quantity On-Site Burner Exemption:		No
Smelting Melting and Refining Furnace Exemption:		No

CON EDISON SERVICE BOX: 55103 (Continued) **1016968583**

Underground Injection Control:	No
Off-Site Waste Receipt:	No
Universal Waste Indicator:	No
Universal Waste Destination Facility:	No
Federal Universal Waste:	No
Active Site Fed-Reg Treatment Storage and Disposal Facility:	Not reported
Active Site Converter Treatment storage and Disposal Facility:	Not reported
Active Site State-Reg Treatment Storage and Disposal Facility:	Not reported
Active Site State-Reg Handler:	---
Federal Facility Indicator:	Not reported
Hazardous Secondary Material Indicator:	NN
Sub-Part K Indicator:	Not reported
Commercial TSD Indicator:	No
Treatment Storage and Disposal Type:	Not reported
2018 GPRA Permit Baseline:	Not on the Baseline
2018 GPRA Renewals Baseline:	Not on the Baseline
Permit Renewals Workload Universe:	Not reported
Permit Workload Universe:	Not reported
Permit Progress Universe:	Not reported
Post-Closure Workload Universe:	Not reported
Closure Workload Universe:	Not reported
202 GPRA Corrective Action Baseline:	No
Corrective Action Workload Universe:	No
Subject to Corrective Action Universe:	No
Non-TSDFs Where RCRA CA has Been Imposed Universe:	No
TSDFs Potentially Subject to CA Under 3004 (u)/(v) Universe:	No
TSDFs Only Subject to CA under Discretionary Auth Universe:	No
Corrective Action Priority Ranking:	No NCAPS ranking
Environmental Control Indicator:	No
Institutional Control Indicator:	No
Human Exposure Controls Indicator:	N/A
Groundwater Controls Indicator:	N/A
Operating TSDF Universe:	Not reported
Full Enforcement Universe:	Not reported
Significant Non-Complier Universe:	No
Unaddressed Significant Non-Complier Universe:	No
Addressed Significant Non-Complier Universe:	No
Significant Non-Complier With a Compliance Schedule Universe:	No
Financial Assurance Required:	Not reported
Handler Date of Last Change:	20141014
Recognized Trader-Importer:	No
Recognized Trader-Exporter:	No
Importer of Spent Lead Acid Batteries:	No
Exporter of Spent Lead Acid Batteries:	No
Recycler Activity Without Storage:	Not reported
Manifest Broker:	Not reported
Sub-Part P Indicator:	No

Historic Generators:

Receive Date:	20140118
Handler Name:	CON EDISON SERVICE BOX: 55103
Federal Waste Generator Description:	Conditionally Exempt Small Quantity Generator
State District Owner:	NY
Large Quantity Handler of Universal Waste:	No
Recognized Trader Importer:	No
Recognized Trader Exporter:	No

CON EDISON SERVICE BOX: 55103 (Continued) **1016968583**

Spent Lead Acid Battery Importer:	No
Spent Lead Acid Battery Exporter:	No
Current Record:	No
Non Storage Recycler Activity:	Not reported
Electronic Manifest Broker:	Not reported

Receive Date:	20140218
Handler Name:	CON EDISON SERVICE BOX: 55103
Federal Waste Generator Description:	Not a generator, verified
State District Owner:	NY
Large Quantity Handler of Universal Waste:	No
Recognized Trader Importer:	No
Recognized Trader Exporter:	No
Spent Lead Acid Battery Importer:	No
Spent Lead Acid Battery Exporter:	No
Current Record:	Yes
Non Storage Recycler Activity:	Not reported
Electronic Manifest Broker:	Not reported

List of NAICS Codes and Descriptions:
NAICS Codes: No NAICS Codes Found

Facility Has Received Notices of Violations:
Violations: No Violations Found

Evaluation Action Summary:
Evaluations: No Evaluations Found

FINDS:
Registry ID: 110064109469

Click Here:

Environmental Interest/Information System:
RCRAInfo is a national information system that supports the Resource Conservation and Recovery Act (RCRA) program through the tracking of events and activities related to facilities that generate, transport, and treat, store, or dispose of hazardous waste. RCRAInfo allows RCRA program staff to track the notification, permit, compliance, and corrective action activities required under RCRA.

Click this hyperlink while viewing on your computer to access additional FINDS: detail in the EDR Site Report.

ECHO:

Envid:	1016968583
Registry ID:	110064109469
DFR URL:	http://echo.epa.gov/detailed-facility-report?fid=110064109469
Name:	CON EDISON SERVICE BOX: 55103
Address:	2433 2ND AVE & 124TH ST
City,State,Zip:	NEW YORK, NY 10035

NY MANIFEST:

Name:	CON EDISON
Address:	2433 2ND AVE & 124TH ST

CON EDISON SERVICE BOX: 55103 (Continued) **1016968583**

City,State,Zip:	NEW YORK, NY 10035
Country:	USA
EPA ID:	NYP004422077
Facility Status:	Not reported
Location Address 1:	F/O 2433 2ND AVE
Code:	BP
Location Address 2:	Not reported
Total Tanks:	Not reported
Location City:	NEW YORK
Location State:	NY
Location Zip:	10035
Location Zip 4:	Not reported

NY MANIFEST:

EPAID:	NYP004422077
Mailing Name:	CON EDISON
Mailing Contact:	CON EDISON
Mailing Address 1:	4 IRVING PLACE
Mailing Address 2:	15TH FL
Mailing City:	NEW YORK
Mailing State:	NY
Mailing Zip:	10003
Mailing Zip 4:	Not reported
Mailing Country:	USA
Mailing Phone:	Not reported

NY MANIFEST:

Document ID:	Not reported
Manifest Status:	Not reported
seq:	Not reported
Year:	2018
Trans1 State ID:	NJD003812047
Trans2 State ID:	Not reported
Generator Ship Date:	01/18/2014
Trans1 Recv Date:	01/18/2014
Trans2 Recv Date:	Not reported
TSD Site Recv Date:	01/22/2014
Part A Recv Date:	Not reported
Part B Recv Date:	Not reported
Generator EPA ID:	NYP004422077
Trans1 EPA ID:	Not reported
Trans2 EPA ID:	Not reported
TSDF ID 1:	NJD991291105
TSDF ID 2:	Not reported
Manifest Tracking Number:	002329293GBF
Import Indicator:	N
Export Indicator:	N
Discr Quantity Indicator:	N
Discr Type Indicator:	N
Discr Residue Indicator:	N
Discr Partial Reject Indicator:	N
Discr Full Reject Indicator:	N
Manifest Ref Number:	Not reported
Alt Facility RCRA ID:	Not reported
Alt Facility Sign Date:	Not reported
MGMT Method Type Code:	H110
Waste Code:	Not reported

CON EDISON SERVICE BOX: 55103 (Continued) **1016968583**

Waste Code:	Not reported
Waste Code:	Not reported
Waste Code:	Not reported
Waste Code:	Not reported
Waste Code:	Not reported
Quantity:	500
Units:	P - Pounds
Number of Containers:	1
Container Type:	TT - Cargo tank, tank trucks
Handling Method:	T Chemical, physical, or biological treatment.
Specific Gravity:	1
Waste Code:	D008
Waste Code 1_2:	Not reported
Waste Code 1_3:	Not reported
Waste Code 1_4:	Not reported
Waste Code 1_5:	Not reported
Waste Code 1_6:	Not reported

AB302 **CORSI HOUSES (JEFFERSON HOUSES)** **NY UST** **U000410785**
WSW **306 EAST 117TH STREET** **N/A**
1/8-1/4 **NEW YORK, NY 10035**
0.202 mi.
1067 ft. **Site 3 of 19 in cluster AB**

Relative:
Higher

Actual:
14 ft.

UST:

Name:	CORSI HOUSES (JEFFERSON HOUSES)
Address:	306 EAST 117TH STREET
City,State,Zip:	NEW YORK, NY 10035
Id/Status:	2-474983 / Active
Program Type:	PBS
Region:	STATE
DEC Region:	2
Expiration Date:	03/28/2024
UTM X:	589703.05324
UTM Y:	4516792.70732
Site Type:	Apartment Building/Office Building

Affiliation Records:

Site Id:	20961
Affiliation Type:	Facility Operator
Company Name:	CORSI HOUSES (JEFFERSON HOUSES)
Contact Type:	Not reported
Contact Name:	FUEL OIL REMEDIATION UNIT
Address1:	Not reported
Address2:	Not reported
City:	Not reported
State:	NN
Zip Code:	Not reported
Country Code:	001
Phone:	(718) 707-5725
EMail:	Not reported
Fax Number:	Not reported
Modified By:	NRLOMBAR
Date Last Modified:	2014-02-25

Site Id:	20961
Affiliation Type:	Mail Contact

CORSI HOUSES (JEFFERSON HOUSES) (Continued) **U000410785**

Company Name:	NYC HOUSING AUTHORITY
Contact Type:	Not reported
Contact Name:	FUEL OIL REMEDIATION COORDINATOR
Address1:	23-02 49TH AVENUE
Address2:	TECH SERVS DEPT - 5TH FLOOR
City:	LONG ISLAND CITY
State:	NY
Zip Code:	11101
Country Code:	001
Phone:	(718) 707-5725
EMail:	RYAN.MCPHERSON@NYCHA.NYC.GOV
Fax Number:	Not reported
Modified By:	LXZIELIN
Date Last Modified:	2020-05-01

Site Id:	20961
Affiliation Type:	Emergency Contact
Company Name:	NEW YORK CITY HOUSING AUTHORITY
Contact Type:	Not reported
Contact Name:	EMERGENCY SERVICES DEPARTMENT
Address1:	Not reported
Address2:	Not reported
City:	Not reported
State:	NN
Zip Code:	Not reported
Country Code:	999
Phone:	(718) 707-5900
EMail:	Not reported
Fax Number:	Not reported
Modified By:	NRLOMBAR
Date Last Modified:	2014-01-30

Site Id:	20961
Affiliation Type:	Facility Owner
Company Name:	NEW YORK CITY HOUSING AUTHORITY
Contact Type:	FUEL OIL REMEDIATION COORDINATOR
Contact Name:	YELENA TKACH
Address1:	23-02 49TH AVENUE
Address2:	Not reported
City:	LONG ISLAND CITY
State:	NY
Zip Code:	11101
Country Code:	001
Phone:	(718) 707-5806
EMail:	Not reported
Fax Number:	Not reported
Modified By:	JSMACRI
Date Last Modified:	2019-02-28

Tank Info:

Tank Number:	1
Tank ID:	58763
Tank Status:	In Service
Material Name:	In Service
Capacity Gallons:	6000
Install Date:	06/01/1999

CORSI HOUSES (JEFFERSON HOUSES) (Continued) **U000410785**

Date Tank Closed: Not reported
Registered: True
Tank Location: Underground
Tank Type: Fiberglass coated steel
Material Code: 0001
Common Name of Substance: #2 Fuel Oil (On-Site Consumption)

Tightness Test Method: NN
Date Test: Not reported
Next Test Date: Not reported
Pipe Model: E
Modified By: JSMACRI
Last Modified: 02/26/2019

Equipment Records:

L02 - Piping Leak Detection - Interstitial - Manual Monitoring
H05 - Tank Leak Detection - In-Tank System (ATG)
D11 - Pipe Type - Flexible Piping
G04 - Tank Secondary Containment - Double-Walled (Underground)
E04 - Piping Secondary Containment - Double walled UG
J02 - Dispenser - Suction Dispenser
C02 - Pipe Location - Underground/On-ground
F05 - Pipe External Protection - Jacketed
I03 - Overfill - Automatic Shut-Off
K00 - Spill Prevention - None
A00 - Tank Internal Protection - None
H01 - Tank Leak Detection - Interstitial - Electronic Monitoring
I02 - Overfill - High Level Alarm
L09 - Piping Leak Detection - Exempt Suction Piping
B04 - Tank External Protection - Fiberglass

Tank Number: OLD 1
Tank ID: 37716
Tank Status: Closed - Removed
Material Name: Closed - Removed
Capacity Gallons: 10000
Install Date: 11/01/1973
Date Tank Closed: 06/01/1999
Registered: True
Tank Location: Underground
Tank Type: Steel/carbon steel
Material Code: 0000
Common Name of Substance: Empty

Tightness Test Method: 03
Date Test: 06/01/1990
Next Test Date: Not reported
Pipe Model: Not reported
Modified By: TRANSLAT
Last Modified: 04/14/2017

Equipment Records:

B00 - Tank External Protection - None
C00 - Pipe Location - No Piping
F06 - Pipe External Protection - Wrapped
G00 - Tank Secondary Containment - None
J02 - Dispenser - Suction Dispenser

CORSI HOUSES (JEFFERSON HOUSES) (Continued) **U000410785**

I04 - Overfill - Product Level Gauge (A/G)
D01 - Pipe Type - Steel/Carbon Steel/Iron
A00 - Tank Internal Protection - None
H00 - Tank Leak Detection - None

AB303 **CON EDISON** **NY MANIFEST** **S117317679**
WSW **306 E 117 ST** **N/A**
1/8-1/4 **NEW YORK, NY 10035**
0.202 mi.
1067 ft. **Site 4 of 19 in cluster AB**

Relative:
Higher

Actual:
14 ft.

NY MANIFEST:

Name:	CON EDISON
Address:	306 E 117 ST
City,State,Zip:	NEW YORK, NY 10035
Country:	USA
EPA ID:	NYP004651295
Facility Status:	Not reported
Location Address 1:	306 E 117 ST
Code:	BP
Location Address 2:	SB19334
Total Tanks:	Not reported
Location City:	NEW YORK
Location State:	NY
Location Zip:	10035
Location Zip 4:	Not reported

NY MANIFEST:

EPAID:	NYP004651295
Mailing Name:	CON EDISON
Mailing Contact:	CON EDISON
Mailing Address 1:	4 IRVING PL
Mailing Address 2:	15TH FL
Mailing City:	NEW YORK
Mailing State:	NY
Mailing Zip:	10003
Mailing Zip 4:	Not reported
Mailing Country:	USA
Mailing Phone:	Not reported

NY MANIFEST:

Document ID:	Not reported
Manifest Status:	Not reported
seq:	Not reported
Year:	2018
Trans1 State ID:	NJD003812047
Trans2 State ID:	Not reported
Generator Ship Date:	09/08/2014
Trans1 Recv Date:	09/08/2014
Trans2 Recv Date:	Not reported
TSD Site Recv Date:	09/10/2014
Part A Recv Date:	Not reported
Part B Recv Date:	Not reported
Generator EPA ID:	NYP004651295
Trans1 EPA ID:	Not reported
Trans2 EPA ID:	Not reported
TSDF ID 1:	NJD991291105
TSDF ID 2:	Not reported

CON EDISON (Continued) **S117317679**

Manifest Tracking Number:	002609477GBF
Import Indicator:	N
Export Indicator:	N
Discr Quantity Indicator:	N
Discr Type Indicator:	N
Discr Residue Indicator:	N
Discr Partial Reject Indicator:	N
Discr Full Reject Indicator:	N
Manifest Ref Number:	Not reported
Alt Facility RCRA ID:	Not reported
Alt Facility Sign Date:	Not reported
MGMT Method Type Code:	H110
Waste Code:	Not reported
Waste Code:	Not reported
Waste Code:	Not reported
Waste Code:	Not reported
Waste Code:	Not reported
Waste Code:	Not reported
Quantity:	300
Units:	P - Pounds
Number of Containers:	1
Container Type:	TT - Cargo tank, tank trucks
Handling Method:	T Chemical, physical, or biological treatment.
Specific Gravity:	1
Waste Code:	D008
Waste Code 1_2:	Not reported
Waste Code 1_3:	Not reported
Waste Code 1_4:	Not reported
Waste Code 1_5:	Not reported
Waste Code 1_6:	Not reported

AB304 **CORSI HOUSES (JEFFERSON) -NYCHA** **NY LTANKS** **S101509052**
WSW **306 EAST 117TH STREET** **N/A**
1/8-1/4 **MANHATTAN, NY**
0.202 mi.
1067 ft. **Site 5 of 19 in cluster AB**

Relative: **Higher**
Actual: **14 ft.**

LTANKS:

Name:	CORSI HOUSES (JEFFERSON) -NYCHA
Address:	306 EAST 117TH STREET
City,State,Zip:	MANHATTAN, NY
Spill Number/Closed Date:	9500828 / 2014-06-20
Facility ID:	9500828
Site ID:	116004
Spill Date:	1995-04-20
Spill Cause:	Tank Test Failure
Spill Source:	Institutional, Educational, Gov., Other
Spill Class:	C3
Cleanup Ceased:	Not reported
SWIS:	3101
Investigator:	jkkann
Referred To:	Not reported
Reported to Dept:	1995-04-20
CID:	Not reported
Water Affected:	Not reported
Spill Notifier:	Tank Tester
Last Inspection:	Not reported

CORSI HOUSES (JEFFERSON) -NYCHA (Continued) **S101509052**

Recommended Penalty:	False
Meets Standard:	False
UST Involvement:	False
Remediation Phase:	0
Date Entered In Computer:	1995-04-24
Spill Record Last Update:	2014-06-20
Spiller Name:	Not reported
Spiller Company:	NYC HOUSING AUTHORITY
Spiller Address:	Not reported
Spiller County:	001
Spiller Contact:	Not reported
Spiller Phone:	Not reported
Spiller Extention:	Not reported
DEC Region:	2
DER Facility ID:	100981
DEC Memo:	"12/20/05: This spill transferred from J.Kolleeny to S.Kraszewski. 09/01/06: DEC Lead for this spill changed from unassigned to S. Kraszewski. - J. Kolleeny 02/09/07 - J.Kann - Spill reassigned from S.Kraszewski to J.Kann. 6/11/09: JKann - Meeting held on 5/28 with ALC Environmental and NYCHA. Investigative Work Plan submitted on June 10, 2009. 10/21/10: J.Kann - Approved work plan. Email sent. 5/8/13: J.kann- EMAIL SENT TO NYCHA ON 4/13/12, WP APPRVD 10/2010. NYCHA said site was overlooked. Due to inactivity, Stip sent on 5/6/13. 11/1/13: J.kann - SIR received on 10/31/13. 6/20/14: J.Kann - SIR reveiwed. 5 borings advanced and 3 wells installed. No SVOC or VOC exceedences of RSCOs. No product in wells and no VOCs or SVOCs above TOGS 1.1.1. NFA. Spill closed."
Remarks:	"TANK #1 - GROSS FAILURE"

All TTF:

Facility ID:	9500828
Spill Number:	9500828
Spill Tank Test:	1543755
Site ID:	116004
Tank Number:	001
Tank Size:	0
Material:	0001
EPA UST:	Not reported
UST:	Not reported
Cause:	Not reported
Source:	Not reported
Test Method:	00
Test Method 2:	Unknown
Leak Rate:	.00
Gross Fail:	Not reported
Modified By:	Spills
Last Modified Date:	Not reported

All Materials:

Site ID:	116004
Operable Unit ID:	1014949
Operable Unit:	01
Material ID:	369442
Material Code:	0001A
Material Name:	#2 fuel oil
Case No.:	Not reported
Material FA:	Petroleum

CORSI HOUSES (JEFFERSON) -NYCHA (Continued) **S101509052**

Quantity: -1.00
Units: G
Recovered: .00
Oxygenate: Not reported

Y305 **CON EDISON** **NY MANIFEST** **S117740667**
NNW **249 E 123RD ST** **N/A**
1/8-1/4 **NEW YORK, NY 10035**
0.203 mi.
1071 ft. **Site 14 of 21 in cluster Y**

Relative:
Higher

Actual:
13 ft.

NY MANIFEST:
Name: CON EDISON
Address: 249 E 123RD ST
City,State,Zip: NEW YORK, NY 10035
Country: USA
EPA ID: NYP004738449
Facility Status: Not reported
Location Address 1: F/O 249 E 123 ST
Code: BP
Location Address 2: SB20271
Total Tanks: Not reported
Location City: NEW YORK
Location State: NY
Location Zip: 10035
Location Zip 4: Not reported

NY MANIFEST:
EPAID: NYP004738449
Mailing Name: CON EDISON
Mailing Contact: CON EDISON
Mailing Address 1: 4 IRVING PL
Mailing Address 2: 15TH FL
Mailing City: NEW YORK
Mailing State: NY
Mailing Zip: 10003
Mailing Zip 4: Not reported
Mailing Country: USA
Mailing Phone: Not reported

NY MANIFEST:
Document ID: Not reported
Manifest Status: Not reported
seq: Not reported
Year: 2018
Trans1 State ID: NJ0000027193
Trans2 State ID: Not reported
Generator Ship Date: 02/25/2015
Trans1 Recv Date: 02/25/2015
Trans2 Recv Date: Not reported
TSD Site Recv Date: 02/27/2015
Part A Recv Date: Not reported
Part B Recv Date: Not reported
Generator EPA ID: NYP004738449
Trans1 EPA ID: Not reported
Trans2 EPA ID: Not reported
TSDF ID 1: NJD002200046

CON EDISON (Continued) **S117740667**

TSDF ID 2:	Not reported
Manifest Tracking Number:	014088567JJK
Import Indicator:	N
Export Indicator:	N
Discr Quantity Indicator:	N
Discr Type Indicator:	N
Discr Residue Indicator:	N
Discr Partial Reject Indicator:	N
Discr Full Reject Indicator:	N
Manifest Ref Number:	Not reported
Alt Facility RCRA ID:	Not reported
Alt Facility Sign Date:	Not reported
MGMT Method Type Code:	H110
Waste Code:	Not reported
Waste Code:	Not reported
Waste Code:	Not reported
Waste Code:	Not reported
Waste Code:	Not reported
Waste Code:	Not reported
Quantity:	1000
Units:	P - Pounds
Number of Containers:	1
Container Type:	TT - Cargo tank, tank trucks
Handling Method:	T Chemical, physical, or biological treatment.
Specific Gravity:	1
Waste Code:	D008
Waste Code 1_2:	Not reported
Waste Code 1_3:	Not reported
Waste Code 1_4:	Not reported
Waste Code 1_5:	Not reported
Waste Code 1_6:	Not reported

Y306 **CON EDISON** **NJ MANIFEST** **S120667893**
NNW **249 E 123RD ST** **N/A**
1/8-1/4 **NEW YORK, NY 10035**
0.203 mi.
1071 ft. **Site 15 of 21 in cluster Y**

Relative:
Higher

Actual:
13 ft.

NJ MANIFEST:

EPA Id:	NYP004738449
Mail Address:	IRVING PL, 15TH FL NE
Mail City/State/Zip:	NEW YORK, NY 10003
Facility Phone:	Not reported
Emergency Phone:	Not reported
Contact:	THOMAS TEELING
Comments:	Not reported
SIC Code:	Not reported
County:	NY061
Municipal:	Not reported
Previous EPA Id:	Not reported
Gen Flag:	Not reported
Trans Flag:	Not reported
TSDF Flag:	Not reported
Name Change:	Not reported
Date Change:	Not reported

Manifest:

CON EDISON (Continued) **S120667893**

Manifest Number:	014088567JJK
EPA ID:	NYP004738449
Date Shipped:	2/25/2015
TSDF EPA ID:	NJD002200046
Transporter EPA ID:	NJ0000027193
Transporter 2 EPA ID:	Not reported
Transporter 3 EPA ID:	Not reported
Transporter 4 EPA ID:	Not reported
Transporter 5 EPA ID:	Not reported
Transporter 6 EPA ID:	Not reported
Transporter 7 EPA ID:	Not reported
Transporter 8 EPA ID:	Not reported
Transporter 9 EPA ID:	Not reported
Transporter 10 EPA ID:	Not reported
Date Trans1 Transported Waste:	Not reported
Date Trans2 Transported Waste:	Not reported
Date Trans3 Transported Waste:	Not reported
Date Trans4 Transported Waste:	Not reported
Date Trans5 Transported Waste:	Not reported
Date Trans6 Transported Waste:	Not reported
Date Trans7 Transported Waste:	Not reported
Date Trans8 Transported Waste:	Not reported
Date Trans9 Transported Waste:	Not reported
Date Trans10 Transported Waste:	Not reported
Date TSDF Received Waste:	Not reported
TSDF EPA Facility Name:	Not reported
QTY Units:	Not reported
Transporter SEQ ID:	Not reported
Transporter-1 Date:	Not reported
Waste SEQ ID:	Not reported
Waste Type Code 2:	Not reported
Waste Type Code 3:	Not reported
Waste Type Code 4:	Not reported
Waste Type Code 5:	Not reported
Waste Type Code 6:	Not reported
Date Accepted:	Not reported
Manifest Discrepancy Type:	Not reported
Data Entry Number:	Not reported
Was Load Rejected:	NEW YORK, NY 10003
Reason Load Was Rejected:	Not reported

Y307 **CON EDISON** **RCRA NonGen / NLR** **1018279050**
NNW **249 E 123RD ST** **FINDS** **NYP004738449**
1/8-1/4 **NEW YORK, NY 10035** **ECHO**
0.203 mi.
1071 ft. **Site 16 of 21 in cluster Y**

Relative: **Higher**
Actual: **13 ft.**

RCRA NonGen / NLR:

Date Form Received by Agency:		20150225
Handler Name:	CON EDISON	
Handler Address:		249 E 123RD ST
Handler City,State,Zip:		NEW YORK, NY 10035
EPA ID:		NYP004738449
Contact Name:		THOMAS TEELING
Contact Address:		Not reported
Contact City,State,Zip:		Not reported

CON EDISON (Continued) **1018279050**

Contact Telephone:	212-460-3770
Contact Fax:	Not reported
Contact Email:	Not reported
Contact Title:	Not reported
EPA Region:	02
Land Type:	Private
Federal Waste Generator Description:	Not a generator, verified
Non-Notifier:	Not reported
Biennial Report Cycle:	Not reported
Accessibility:	Not reported
Active Site Indicator:	Not reported
State District Owner:	NY
State District:	NYSDEC R2
Mailing Address:	IRVING PL, 15TH FL NE
Mailing City,State,Zip:	NEW YORK, NY 10003
Owner Name:	Not reported
Owner Type:	Not reported
Operator Name:	Not reported
Operator Type:	Not reported
Short-Term Generator Activity:	No
Importer Activity:	No
Mixed Waste Generator:	No
Transporter Activity:	No
Transfer Facility Activity:	No
Recycler Activity with Storage:	No
Small Quantity On-Site Burner Exemption:	No
Smelting Melting and Refining Furnace Exemption:	No
Underground Injection Control:	No
Off-Site Waste Receipt:	No
Universal Waste Indicator:	No
Universal Waste Destination Facility:	No
Federal Universal Waste:	No
Active Site Fed-Reg Treatment Storage and Disposal Facility:	Not reported
Active Site Converter Treatment storage and Disposal Facility:	Not reported
Active Site State-Reg Treatment Storage and Disposal Facility:	Not reported
Active Site State-Reg Handler:	---
Federal Facility Indicator:	Not reported
Hazardous Secondary Material Indicator:	NN
Sub-Part K Indicator:	Not reported
Commercial TSD Indicator:	No
Treatment Storage and Disposal Type:	Not reported
2018 GPRA Permit Baseline:	Not on the Baseline
2018 GPRA Renewals Baseline:	Not on the Baseline
Permit Renewals Workload Universe:	Not reported
Permit Workload Universe:	Not reported
Permit Progress Universe:	Not reported
Post-Closure Workload Universe:	Not reported
Closure Workload Universe:	Not reported
202 GPRA Corrective Action Baseline:	No
Corrective Action Workload Universe:	No
Subject to Corrective Action Universe:	No
Non-TSDFs Where RCRA CA has Been Imposed Universe:	No
TSDFs Potentially Subject to CA Under 3004 (u)/(v) Universe:	No
TSDFs Only Subject to CA under Discretionary Auth Universe:	No
Corrective Action Priority Ranking:	No NCAPS ranking
Environmental Control Indicator:	No
Institutional Control Indicator:	No

CON EDISON (Continued) **1018279050**

Human Exposure Controls Indicator:	N/A
Groundwater Controls Indicator:	N/A
Operating TSDF Universe:	Not reported
Full Enforcement Universe:	Not reported
Significant Non-Complier Universe:	No
Unaddressed Significant Non-Complier Universe:	No
Addressed Significant Non-Complier Universe:	No
Significant Non-Complier With a Compliance Schedule Universe:	No
Financial Assurance Required:	Not reported
Handler Date of Last Change:	20160502
Recognized Trader-Importer:	No
Recognized Trader-Exporter:	No
Importer of Spent Lead Acid Batteries:	No
Exporter of Spent Lead Acid Batteries:	No
Recycler Activity Without Storage:	Not reported
Manifest Broker:	Not reported
Sub-Part P Indicator:	No

Historic Generators:

Receive Date:	20150225
Handler Name: CON EDISON	
Federal Waste Generator Description:	Small Quantity Generator
State District Owner:	NY
Large Quantity Handler of Universal Waste:	No
Recognized Trader Importer:	No
Recognized Trader Exporter:	No
Spent Lead Acid Battery Importer:	No
Spent Lead Acid Battery Exporter:	No
Current Record:	No
Non Storage Recycler Activity:	Not reported
Electronic Manifest Broker:	Not reported

Receive Date:	20150225
Handler Name: CON EDISON	
Federal Waste Generator Description:	Not a generator, verified
State District Owner:	NY
Large Quantity Handler of Universal Waste:	No
Recognized Trader Importer:	No
Recognized Trader Exporter:	No
Spent Lead Acid Battery Importer:	No
Spent Lead Acid Battery Exporter:	No
Current Record:	Yes
Non Storage Recycler Activity:	Not reported
Electronic Manifest Broker:	Not reported

List of NAICS Codes and Descriptions:

NAICS Codes:	No NAICS Codes Found

Facility Has Received Notices of Violations:

Violations:	No Violations Found

Evaluation Action Summary:

Evaluations:	No Evaluations Found

CON EDISON (Continued) **1018279050**

FINDS:
Registry ID: 110067685491

Click Here:

Environmental Interest/Information System:
RCRAInfo is a national information system that supports the Resource Conservation and Recovery Act (RCRA) program through the tracking of events and activities related to facilities that generate, transport, and treat, store, or dispose of hazardous waste. RCRAInfo allows RCRA program staff to track the notification, permit, compliance, and corrective action activities required under RCRA.

Click this hyperlink while viewing on your computer to access additional FINDS: detail in the EDR Site Report.

ECHO:

Envid:	1018279050
Registry ID:	110067685491
DFR URL:	http://echo.epa.gov/detailed-facility-report?fid=110067685491
Name:	CON EDISON
Address:	249 E 123RD ST
City,State,Zip:	NEW YORK, NY 10035

AB308 **SHAN/CARNEGIE HOTEL CLNRS** **NY DRYCLEANERS** **S110246706**
West **2291 SECOND AVE.** **N/A**
1/8-1/4 **NEW YORK, NY 10035**
0.205 mi.
1083 ft. **Site 6 of 19 in cluster AB**

Relative:
Higher

Actual:
14 ft.

DRYCLEANERS:

Name:	SHAN/CARNEGIE HOTEL CLNRS
Address:	2291 SECOND AVE.
City,State,Zip:	NEW YORK, NY 10035
Facility ID:	2-6203-00159
Phone Number:	212-534-3878
Region:	Not reported
Registration Effective Date:	8/2/2001 11:33:19:693
Inspection Date:	14SEP25
Install Date:	00/03/13
Expiration Date:	Not reported
Removal Date:	Not reported
Drop Shop:	Not reported
Shutdown:	Y
Alternate Solvent:	Not reported
Current Business:	Not reported

X309 **CONSOLIDATED EDISON** **NY MANIFEST** **S108650691**
NNW **E 124TH ST & 2ND AVE** **N/A**
1/8-1/4 **NEW YORK, NY**
0.206 mi.
1087 ft. **Site 8 of 9 in cluster X**

Relative:
Higher

Actual:
13 ft.

NY MANIFEST:

Name:	CONSOLIDATED EDISON
Address:	E 124TH ST & 2ND AVE
City,State,Zip:	NEW YORK, NY
Country:	USA
EPA ID:	NYP004150959
Facility Status:	Not reported
Location Address 1:	E 124TH ST & 2ND AVE
Code:	BP
Location Address 2:	Not reported
Total Tanks:	Not reported
Location City:	NEW YORK
Location State:	NY
Location Zip:	Not reported
Location Zip 4:	Not reported

NY MANIFEST:

EPAID:	NYP004150959
Mailing Name:	CONSOLIDATED EDISON
Mailing Contact:	FRANKLYN MURRAY
Mailing Address 1:	4 IRVING PL RM 828
Mailing Address 2:	Not reported
Mailing City:	NEW YORK
Mailing State:	NY
Mailing Zip:	10003
Mailing Zip 4:	Not reported
Mailing Country:	USA
Mailing Phone:	2124602808

NY MANIFEST:

Document ID:	Not reported
Manifest Status:	Not reported
seq:	Not reported
Year:	2018
Trans1 State ID:	NYD006982359
Trans2 State ID:	Not reported
Generator Ship Date:	06/07/2007
Trans1 Recv Date:	06/07/2007
Trans2 Recv Date:	Not reported
TSD Site Recv Date:	06/08/2007
Part A Recv Date:	Not reported
Part B Recv Date:	Not reported
Generator EPA ID:	NYP004150959
Trans1 EPA ID:	Not reported
Trans2 EPA ID:	Not reported
TSDF ID 1:	NYD077444263
TSDF ID 2:	Not reported
Manifest Tracking Number:	001450211FLE
Import Indicator:	N
Export Indicator:	N
Discr Quantity Indicator:	N
Discr Type Indicator:	N
Discr Residue Indicator:	N

CONSOLIDATED EDISON (Continued) **S108650691**

Discr Partial Reject Indicator:	N
Discr Full Reject Indicator:	N
Manifest Ref Number:	Not reported
Alt Facility RCRA ID:	Not reported
Alt Facility Sign Date:	Not reported
MGMT Method Type Code:	H141
Waste Code:	Not reported
Waste Code:	Not reported
Waste Code:	Not reported
Waste Code:	Not reported
Waste Code:	Not reported
Waste Code:	Not reported
Quantity:	60
Units:	G - Gallons (liquids only)* (8.3 pounds)
Number of Containers:	2
Container Type:	DM - Metal drums, barrels
Handling Method:	B Incineration, heat recovery, burning.
Specific Gravity:	1
Waste Code:	D018
Waste Code 1_2:	Not reported
Waste Code 1_3:	Not reported
Waste Code 1_4:	Not reported
Waste Code 1_5:	Not reported
Waste Code 1_6:	Not reported

X310 **CON EDISON** **RCRA NonGen / NLR** **1014396515**
NNW **E 124TH ST & 2ND AVE** **NYP004188272**
1/8-1/4 **NEW YORK, NY 10035**
0.207 mi.
1095 ft. **Site 9 of 9 in cluster X**

Relative: **Higher**
Actual: **13 ft.**

RCRA NonGen / NLR:

Date Form Received by Agency:		20160601
Handler Name:	CON EDISON	
Handler Address:		E 124TH ST & 2ND AVE
Handler City,State,Zip:		NEW YORK, NY 10035
EPA ID:		NYP004188272
Contact Name:		DENNIS MICHAELIDES
Contact Address:		Not reported
Contact City,State,Zip:		Not reported
Contact Telephone:		718-204-4297
Contact Fax:		Not reported
Contact Email:		Not reported
Contact Title:		Not reported
EPA Region:		02
Land Type:		Private
Federal Waste Generator Description:		Not a generator, verified
Non-Notifier:		Not reported
Biennial Report Cycle:		Not reported
Accessibility:		Not reported
Active Site Indicator:		Not reported
State District Owner:		NY
State District:		NYSDEC R2
Mailing Address:		4 IRVING PL, RM 828
Mailing City,State,Zip:		NEW YORK, NY 10003
Owner Name:		Not reported
Owner Type:		Not reported

CON EDISON (Continued) **1014396515**

Operator Name:	Not reported
Operator Type:	Not reported
Short-Term Generator Activity:	No
Importer Activity:	No
Mixed Waste Generator:	No
Transporter Activity:	No
Transfer Facility Activity:	No
Recycler Activity with Storage:	No
Small Quantity On-Site Burner Exemption:	No
Smelting Melting and Refining Furnace Exemption:	No
Underground Injection Control:	No
Off-Site Waste Receipt:	No
Universal Waste Indicator:	No
Universal Waste Destination Facility:	No
Federal Universal Waste:	No
Active Site Fed-Reg Treatment Storage and Disposal Facility:	Not reported
Active Site Converter Treatment storage and Disposal Facility:	Not reported
Active Site State-Reg Treatment Storage and Disposal Facility:	Not reported
Active Site State-Reg Handler:	---
Federal Facility Indicator:	Not reported
Hazardous Secondary Material Indicator:	NN
Sub-Part K Indicator:	Not reported
Commercial TSD Indicator:	No
Treatment Storage and Disposal Type:	Not reported
2018 GPRA Permit Baseline:	Not on the Baseline
2018 GPRA Renewals Baseline:	Not on the Baseline
Permit Renewals Workload Universe:	Not reported
Permit Workload Universe:	Not reported
Permit Progress Universe:	Not reported
Post-Closure Workload Universe:	Not reported
Closure Workload Universe:	Not reported
202 GPRA Corrective Action Baseline:	No
Corrective Action Workload Universe:	No
Subject to Corrective Action Universe:	No
Non-TSDFs Where RCRA CA has Been Imposed Universe:	No
TSDFs Potentially Subject to CA Under 3004 (u)/(v) Universe:	No
TSDFs Only Subject to CA under Discretionary Auth Universe:	No
Corrective Action Priority Ranking:	No NCAPS ranking
Environmental Control Indicator:	No
Institutional Control Indicator:	No
Human Exposure Controls Indicator:	N/A
Groundwater Controls Indicator:	N/A
Operating TSDF Universe:	Not reported
Full Enforcement Universe:	Not reported
Significant Non-Complier Universe:	No
Unaddressed Significant Non-Complier Universe:	No
Addressed Significant Non-Complier Universe:	No
Significant Non-Complier With a Compliance Schedule Universe:	No
Financial Assurance Required:	Not reported
Handler Date of Last Change:	20160927
Recognized Trader-Importer:	No
Recognized Trader-Exporter:	No
Importer of Spent Lead Acid Batteries:	No
Exporter of Spent Lead Acid Batteries:	No
Recycler Activity Without Storage:	Not reported
Manifest Broker:	Not reported
Sub-Part P Indicator:	No

CON EDISON (Continued) **1014396515**

Historic Generators:
Receive Date: 20090729
Handler Name: CON EDISON
Federal Waste Generator Description: Conditionally Exempt Small Quantity Generator
State District Owner: NY
Large Quantity Handler of Universal Waste: No
Recognized Trader Importer: No
Recognized Trader Exporter: No
Spent Lead Acid Battery Importer: No
Spent Lead Acid Battery Exporter: No
Current Record: No
Non Storage Recycler Activity: Not reported
Electronic Manifest Broker: Not reported

Receive Date: 20160601
Handler Name: CON EDISON
Federal Waste Generator Description: Not a generator, verified
State District Owner: NY
Large Quantity Handler of Universal Waste: No
Recognized Trader Importer: No
Recognized Trader Exporter: No
Spent Lead Acid Battery Importer: No
Spent Lead Acid Battery Exporter: No
Current Record: Yes
Non Storage Recycler Activity: Not reported
Electronic Manifest Broker: Not reported

List of NAICS Codes and Descriptions:
NAICS Codes: No NAICS Codes Found

Facility Has Received Notices of Violations:
Violations: No Violations Found

Evaluation Action Summary:
Evaluations: No Evaluations Found

AC311 **CON EDISON SERVICE BOX: 19185** **RCRA NonGen / NLR** **1016962431**
SW **333 E 116TH ST** **NY MANIFEST** **NYP004354502**
1/8-1/4 **NEW YORK, NY 10029**
0.208 mi.
1099 ft. **Site 2 of 13 in cluster AC**

Relative:
Higher

Actual:
12 ft.

RCRA NonGen / NLR:
Date Form Received by Agency: 20131003
Handler Name: CON EDISON SERVICE BOX: 19185
Handler Address: 333 E 116TH ST
Handler City,State,Zip: NEW YORK, NY 10029
EPA ID: NYP004354502
Contact Name: BENJAMIN BAMONTE
Contact Address: Not reported
Contact City,State,Zip: Not reported
Contact Telephone: 212-894-9549
Contact Fax: Not reported
Contact Email: Not reported
Contact Title: OPERATING SUPERVISOR

CON EDISON SERVICE BOX: 19185 (Continued) **1016962431**

EPA Region:	02
Land Type:	Private
Federal Waste Generator Description:	Not a generator, verified
Non-Notifier:	Not reported
Biennial Report Cycle:	Not reported
Accessibility:	Not reported
Active Site Indicator:	Not reported
State District Owner:	NY
State District:	NYSDEC R2
Mailing Address:	IRVING PL, RM 828
Mailing City,State,Zip:	NEW YORK, NY 10003
Owner Name:	Not reported
Owner Type:	Not reported
Operator Name:	Not reported
Operator Type:	Not reported
Short-Term Generator Activity:	No
Importer Activity:	No
Mixed Waste Generator:	No
Transporter Activity:	No
Transfer Facility Activity:	No
Recycler Activity with Storage:	No
Small Quantity On-Site Burner Exemption:	No
Smelting Melting and Refining Furnace Exemption:	No
Underground Injection Control:	No
Off-Site Waste Receipt:	No
Universal Waste Indicator:	No
Universal Waste Destination Facility:	No
Federal Universal Waste:	No
Active Site Fed-Reg Treatment Storage and Disposal Facility:	Not reported
Active Site Converter Treatment storage and Disposal Facility:	Not reported
Active Site State-Reg Treatment Storage and Disposal Facility:	Not reported
Active Site State-Reg Handler:	---
Federal Facility Indicator:	Not reported
Hazardous Secondary Material Indicator:	NN
Sub-Part K Indicator:	Not reported
Commercial TSD Indicator:	No
Treatment Storage and Disposal Type:	Not reported
2018 GPRA Permit Baseline:	Not on the Baseline
2018 GPRA Renewals Baseline:	Not on the Baseline
Permit Renewals Workload Universe:	Not reported
Permit Workload Universe:	Not reported
Permit Progress Universe:	Not reported
Post-Closure Workload Universe:	Not reported
Closure Workload Universe:	Not reported
202 GPRA Corrective Action Baseline:	No
Corrective Action Workload Universe:	No
Subject to Corrective Action Universe:	No
Non-TSDFs Where RCRA CA has Been Imposed Universe:	No
TSDFs Potentially Subject to CA Under 3004 (u)/(v) Universe:	No
TSDFs Only Subject to CA under Discretionary Auth Universe:	No
Corrective Action Priority Ranking:	No NCAPS ranking
Environmental Control Indicator:	No
Institutional Control Indicator:	No
Human Exposure Controls Indicator:	N/A
Groundwater Controls Indicator:	N/A
Operating TSDF Universe:	Not reported
Full Enforcement Universe:	Not reported

CON EDISON SERVICE BOX: 19185 (Continued) **1016962431**

Significant Non-Complier Universe:	No
Unaddressed Significant Non-Complier Universe:	No
Addressed Significant Non-Complier Universe:	No
Significant Non-Complier With a Compliance Schedule Universe:	No
Financial Assurance Required:	Not reported
Handler Date of Last Change:	20140701
Recognized Trader-Importer:	No
Recognized Trader-Exporter:	No
Importer of Spent Lead Acid Batteries:	No
Exporter of Spent Lead Acid Batteries:	No
Recycler Activity Without Storage:	Not reported
Manifest Broker:	Not reported
Sub-Part P Indicator:	No

Historic Generators:

Receive Date:	20130903
Handler Name: CON EDISON SERVICE BOX:	19185
Federal Waste Generator Description:	Conditionally Exempt Small Quantity Generator
State District Owner:	NY
Large Quantity Handler of Universal Waste:	No
Recognized Trader Importer:	No
Recognized Trader Exporter:	No
Spent Lead Acid Battery Importer:	No
Spent Lead Acid Battery Exporter:	No
Current Record:	No
Non Storage Recycler Activity:	Not reported
Electronic Manifest Broker:	Not reported

Receive Date:	20131003
Handler Name: CON EDISON SERVICE BOX:	19185
Federal Waste Generator Description:	Not a generator, verified
State District Owner:	NY
Large Quantity Handler of Universal Waste:	No
Recognized Trader Importer:	No
Recognized Trader Exporter:	No
Spent Lead Acid Battery Importer:	No
Spent Lead Acid Battery Exporter:	No
Current Record:	Yes
Non Storage Recycler Activity:	Not reported
Electronic Manifest Broker:	Not reported

List of NAICS Codes and Descriptions:

NAICS Codes:	No NAICS Codes Found

Facility Has Received Notices of Violations:

Violations:	No Violations Found

Evaluation Action Summary:

Evaluations:	No Evaluations Found

NY MANIFEST:

Name:	CON EDISON
Address:	333 E 116TH ST

CON EDISON SERVICE BOX: 19185 (Continued) **1016962431**

City,State,Zip:	NEW YORK, NY 10029
Country:	USA
EPA ID:	NYP004354502
Facility Status:	Not reported
Location Address 1:	FO 333 E 116TH ST
Code:	BP
Location Address 2:	SB 19185
Total Tanks:	Not reported
Location City:	MANHATTAN
Location State:	NY
Location Zip:	10029
Location Zip 4:	Not reported

NY MANIFEST:

EPAID:	NYP004354502
Mailing Name:	CON EDISON
Mailing Contact:	TOM TEELING
Mailing Address 1:	4 IRVING PLACE 15 FLOOR
Mailing Address 2:	Not reported
Mailing City:	NEW YORK
Mailing State:	NY
Mailing Zip:	10003
Mailing Zip 4:	Not reported
Mailing Country:	USA
Mailing Phone:	2124603770

NY MANIFEST:

Document ID:	Not reported
Manifest Status:	Not reported
seq:	Not reported
Year:	2018
Trans1 State ID:	NJD003812047
Trans2 State ID:	NJD003812047
Generator Ship Date:	09/03/2013
Trans1 Recv Date:	09/03/2013
Trans2 Recv Date:	09/04/2013
TSD Site Recv Date:	09/06/2013
Part A Recv Date:	Not reported
Part B Recv Date:	Not reported
Generator EPA ID:	NYP004354502
Trans1 EPA ID:	Not reported
Trans2 EPA ID:	Not reported
TSDF ID 1:	NJD991291105
TSDF ID 2:	Not reported
Manifest Tracking Number:	002220866GBF
Import Indicator:	N
Export Indicator:	N
Discr Quantity Indicator:	N
Discr Type Indicator:	N
Discr Residue Indicator:	N
Discr Partial Reject Indicator:	N
Discr Full Reject Indicator:	N
Manifest Ref Number:	Not reported
Alt Facility RCRA ID:	Not reported
Alt Facility Sign Date:	Not reported
MGMT Method Type Code:	H110
Waste Code:	Not reported

CON EDISON SERVICE BOX: 19185 (Continued) **1016962431**

Waste Code:	Not reported
Waste Code:	Not reported
Waste Code:	Not reported
Waste Code:	Not reported
Waste Code:	Not reported
Quantity:	500
Units:	P - Pounds
Number of Containers:	1
Container Type:	TT - Cargo tank, tank trucks
Handling Method:	T Chemical, physical, or biological treatment.
Specific Gravity:	1
Waste Code:	D008
Waste Code 1_2:	Not reported
Waste Code 1_3:	Not reported
Waste Code 1_4:	Not reported
Waste Code 1_5:	Not reported
Waste Code 1_6:	Not reported

AC312
SW
1/8-1/4
0.208 mi.
1099 ft.

CON EDISON SERVICE BOX: 19185
333 E 116TH ST FRONT OF
NEW YORK, NY 10029

Site 3 of 13 in cluster AC

RCRA NonGen / NLR **1016968408**
NY MANIFEST **NYP004420196**

Relative:
Higher

Actual:
12 ft.

RCRA NonGen / NLR:

Date Form Received by Agency:		20140216
Handler Name:	CON EDISON SERVICE BOX:	19185
Handler Address:		333 E 116TH ST FRONT OF
Handler City,State,Zip:		NEW YORK, NY 10029
EPA ID:		NYP004420196
Contact Name:		THOMAS TEELING
Contact Address:		Not reported
Contact City,State,Zip:		Not reported
Contact Telephone:		212-460-3770
Contact Fax:		Not reported
Contact Email:		Not reported
Contact Title:		SENIOR SCIENTIST
EPA Region:		02
Land Type:		Private
Federal Waste Generator Description:		Not a generator, verified
Non-Notifier:		Not reported
Biennial Report Cycle:		Not reported
Accessibility:		Not reported
Active Site Indicator:		Not reported
State District Owner:		NY
State District:		NYSDEC R2
Mailing Address:		IRVING PL, 15TH FL NE
Mailing City,State,Zip:		NEW YORK, NY 10003
Owner Name:		Not reported
Owner Type:		Not reported
Operator Name:		Not reported
Operator Type:		Not reported
Short-Term Generator Activity:		No
Importer Activity:		No
Mixed Waste Generator:		No
Transporter Activity:		No
Transfer Facility Activity:		No

CON EDISON SERVICE BOX: 19185 (Continued) **1016968408**

Recycler Activity with Storage:	No
Small Quantity On-Site Burner Exemption:	No
Smelting Melting and Refining Furnace Exemption:	No
Underground Injection Control:	No
Off-Site Waste Receipt:	No
Universal Waste Indicator:	No
Universal Waste Destination Facility:	No
Federal Universal Waste:	No
Active Site Fed-Reg Treatment Storage and Disposal Facility:	Not reported
Active Site Converter Treatment storage and Disposal Facility:	Not reported
Active Site State-Reg Treatment Storage and Disposal Facility:	Not reported
Active Site State-Reg Handler:	---
Federal Facility Indicator:	Not reported
Hazardous Secondary Material Indicator:	NN
Sub-Part K Indicator:	Not reported
Commercial TSD Indicator:	No
Treatment Storage and Disposal Type:	Not reported
2018 GPRA Permit Baseline:	Not on the Baseline
2018 GPRA Renewals Baseline:	Not on the Baseline
Permit Renewals Workload Universe:	Not reported
Permit Workload Universe:	Not reported
Permit Progress Universe:	Not reported
Post-Closure Workload Universe:	Not reported
Closure Workload Universe:	Not reported
202 GPRA Corrective Action Baseline:	No
Corrective Action Workload Universe:	No
Subject to Corrective Action Universe:	No
Non-TSDFs Where RCRA CA has Been Imposed Universe:	No
TSDFs Potentially Subject to CA Under 3004 (u)/(v) Universe:	No
TSDFs Only Subject to CA under Discretionary Auth Universe:	No
Corrective Action Priority Ranking:	No NCAPS ranking
Environmental Control Indicator:	No
Institutional Control Indicator:	No
Human Exposure Controls Indicator:	N/A
Groundwater Controls Indicator:	N/A
Operating TSDF Universe:	Not reported
Full Enforcement Universe:	Not reported
Significant Non-Complier Universe:	No
Unaddressed Significant Non-Complier Universe:	No
Addressed Significant Non-Complier Universe:	No
Significant Non-Complier With a Compliance Schedule Universe:	No
Financial Assurance Required:	Not reported
Handler Date of Last Change:	20141014
Recognized Trader-Importer:	No
Recognized Trader-Exporter:	No
Importer of Spent Lead Acid Batteries:	No
Exporter of Spent Lead Acid Batteries:	No
Recycler Activity Without Storage:	Not reported
Manifest Broker:	Not reported
Sub-Part P Indicator:	No

Historic Generators:

Receive Date:	20140116
Handler Name: CON EDISON SERVICE BOX:	19185
Federal Waste Generator Description:	Conditionally Exempt Small Quantity Generator
State District Owner:	NY

CON EDISON SERVICE BOX: 19185 (Continued) **1016968408**

Large Quantity Handler of Universal Waste:	No
Recognized Trader Importer:	No
Recognized Trader Exporter:	No
Spent Lead Acid Battery Importer:	No
Spent Lead Acid Battery Exporter:	No
Current Record:	No
Non Storage Recycler Activity:	Not reported
Electronic Manifest Broker:	Not reported

Receive Date:	20140216
Handler Name: CON EDISON SERVICE BOX:	19185
Federal Waste Generator Description:	Not a generator, verified
State District Owner:	NY
Large Quantity Handler of Universal Waste:	No
Recognized Trader Importer:	No
Recognized Trader Exporter:	No
Spent Lead Acid Battery Importer:	No
Spent Lead Acid Battery Exporter:	No
Current Record:	Yes
Non Storage Recycler Activity:	Not reported
Electronic Manifest Broker:	Not reported

List of NAICS Codes and Descriptions:
NAICS Codes: No NAICS Codes Found

Facility Has Received Notices of Violations:
Violations: No Violations Found

Evaluation Action Summary:
Evaluations: No Evaluations Found

NY MANIFEST:

Name:	CON EDISON
Address:	333 E 116TH ST FRONT OF
City,State,Zip:	NEW YORK, NY 10029
Country:	USA
EPA ID:	NYP004420196
Facility Status:	Not reported
Location Address 1:	333 E 116TH ST
Code:	BP
Location Address 2:	SB19185
Total Tanks:	Not reported
Location City:	NEW YORK
Location State:	NY
Location Zip:	10029
Location Zip 4:	Not reported

NY MANIFEST:

EPAID:	NYP004420196
Mailing Name:	CON EDISON
Mailing Contact:	CON EDISON
Mailing Address 1:	4 IRVING PLACE
Mailing Address 2:	15TH FL
Mailing City:	NEW YORK
Mailing State:	NY

CON EDISON SERVICE BOX: 19185 (Continued) **1016968408**

Mailing Zip:	10003
Mailing Zip 4:	Not reported
Mailing Country:	USA
Mailing Phone:	Not reported

NY MANIFEST:

Document ID:	Not reported
Manifest Status:	Not reported
seq:	Not reported
Year:	2018
Trans1 State ID:	NJD003812047
Trans2 State ID:	Not reported
Generator Ship Date:	01/16/2014
Trans1 Recv Date:	01/16/2014
Trans2 Recv Date:	Not reported
TSD Site Recv Date:	01/17/2014
Part A Recv Date:	Not reported
Part B Recv Date:	Not reported
Generator EPA ID:	NYP004420196
Trans1 EPA ID:	Not reported
Trans2 EPA ID:	Not reported
TSDF ID 1:	NJD991291105
TSDF ID 2:	Not reported
Manifest Tracking Number:	002330015GBF
Import Indicator:	N
Export Indicator:	N
Discr Quantity Indicator:	N
Discr Type Indicator:	N
Discr Residue Indicator:	N
Discr Partial Reject Indicator:	N
Discr Full Reject Indicator:	N
Manifest Ref Number:	Not reported
Alt Facility RCRA ID:	Not reported
Alt Facility Sign Date:	Not reported
MGMT Method Type Code:	H110
Waste Code:	Not reported
Waste Code:	Not reported
Waste Code:	Not reported
Waste Code:	Not reported
Waste Code:	Not reported
Waste Code:	Not reported
Quantity:	500
Units:	P - Pounds
Number of Containers:	1
Container Type:	TT - Cargo tank, tank trucks
Handling Method:	T Chemical, physical, or biological treatment.
Specific Gravity:	1
Waste Code:	D008
Waste Code 1_2:	Not reported
Waste Code 1_3:	Not reported
Waste Code 1_4:	Not reported
Waste Code 1_5:	Not reported
Waste Code 1_6:	Not reported

AC313 **CON EDISON** **NY MANIFEST** **S116292503**
SW **333 E 116 ST** **N/A**
1/8-1/4 **NEW YORK, NY 10029**
0.208 mi.
1099 ft. **Site 4 of 13 in cluster AC**

Relative:
Higher

Actual:
12 ft.

NY MANIFEST:

Name:	CON EDISON
Address:	333 E 116 ST
City,State,Zip:	NEW YORK, NY 10029
Country:	USA
EPA ID:	NYP004435996
Facility Status:	Not reported
Location Address 1:	333 E 116 ST
Code:	BP
Location Address 2:	SERVICE BOX # 19185
Total Tanks:	Not reported
Location City:	NEW YORK
Location State:	NY
Location Zip:	10029
Location Zip 4:	Not reported

NY MANIFEST:

EPAID:	NYP004435996
Mailing Name:	CON EDISON
Mailing Contact:	TOM TEELING
Mailing Address 1:	4 IRVING PLACE 15TH FLOOR
Mailing Address 2:	Not reported
Mailing City:	NEW YORK
Mailing State:	NY
Mailing Zip:	10003
Mailing Zip 4:	Not reported
Mailing Country:	USA
Mailing Phone:	2124603770

NY MANIFEST:

Document ID:	Not reported
Manifest Status:	Not reported
seq:	Not reported
Year:	2018
Trans1 State ID:	NJD003812047
Trans2 State ID:	Not reported
Generator Ship Date:	02/06/2014
Trans1 Recv Date:	02/06/2014
Trans2 Recv Date:	Not reported
TSD Site Recv Date:	02/07/2014
Part A Recv Date:	Not reported
Part B Recv Date:	Not reported
Generator EPA ID:	NYP004435996
Trans1 EPA ID:	Not reported
Trans2 EPA ID:	Not reported
TSDF ID 1:	NJD991291105
TSDF ID 2:	Not reported
Manifest Tracking Number:	002329382GBF
Import Indicator:	N
Export Indicator:	N
Discr Quantity Indicator:	N
Discr Type Indicator:	N
Discr Residue Indicator:	N

CON EDISON (Continued) **S116292503**

Discr Partial Reject Indicator:	N
Discr Full Reject Indicator:	N
Manifest Ref Number:	Not reported
Alt Facility RCRA ID:	Not reported
Alt Facility Sign Date:	Not reported
MGMT Method Type Code:	H110
Waste Code:	Not reported
Waste Code:	Not reported
Waste Code:	Not reported
Waste Code:	Not reported
Waste Code:	Not reported
Waste Code:	Not reported
Quantity:	200
Units:	P - Pounds
Number of Containers:	1
Container Type:	TT - Cargo tank, tank trucks
Handling Method:	T Chemical, physical, or biological treatment.
Specific Gravity:	1
Waste Code:	D008
Waste Code 1_2:	Not reported
Waste Code 1_3:	Not reported
Waste Code 1_4:	Not reported
Waste Code 1_5:	Not reported
Waste Code 1_6:	Not reported

V314 **CONSOLIDATED EDISON** **NY MANIFEST** **S128017220**
SW **E 116TH ST & 1ST AVE** **N/A**
1/8-1/4 **NEW YORK, NY 10029**
0.208 mi.
1099 ft. **Site 6 of 8 in cluster V**

Relative:
Higher

Actual:
12 ft.

NY MANIFEST:

Name:	CONSOLIDATED EDISON
Address:	E 116TH ST & 1ST AVE
City,State,Zip:	NEW YORK, NY 10029
Country:	USA
EPA ID:	NYP004055008
Facility Status:	Not reported
Location Address 1:	E 116TH ST & 1ST AVE
Code:	BP
Location Address 2:	Not reported
Total Tanks:	Not reported
Location City:	NEW YORK
Location State:	NY
Location Zip:	10029
Location Zip 4:	Not reported

NY MANIFEST:

EPAID:	NYP004055008
Mailing Name:	CONSOLIDATED EDISON
Mailing Contact:	FRANKLIN MURRAY
Mailing Address 1:	4 IRVING PLACE RM 828
Mailing Address 2:	Not reported
Mailing City:	NEW YORK
Mailing State:	NY
Mailing Zip:	10003
Mailing Zip 4:	Not reported

CONSOLIDATED EDISON (Continued) **S128017220**

Mailing Country: USA
Mailing Phone: 2124602808

V315 **CON EDISON - MANHOLE 88** **RCRA-LQG** **1014396878**
SW **E 116 ST AND 1 AVE** **NYP004191946**
1/8-1/4 **NEW YORK, NY 10029**
0.208 mi.
1099 ft. **Site 7 of 8 in cluster V**

Relative: **Higher**
Actual: **12 ft.**

RCRA-LQG:

Date Form Received by Agency:	20100323
Handler Name:	CON EDISON - MANHOLE 88
Handler Address:	E 116 ST AND 1 AVE
Handler City,State,Zip:	NEW YORK, NY 10029
EPA ID:	NYP004191946
Contact Name:	FRANKLYN MURRAY
Contact Address:	Not reported
Contact City,State,Zip:	Not reported
Contact Telephone:	212-460-2808
Contact Fax:	Not reported
Contact Email:	MURRAYFR@CONED.COM
Contact Title:	Not reported
EPA Region:	02
Land Type:	Private
Federal Waste Generator Description:	Large Quantity Generator
Non-Notifier:	Not reported
Biennial Report Cycle:	2009
Accessibility:	Not reported
Active Site Indicator:	Handler Activities
State District Owner:	Not reported
State District:	Not reported
Mailing Address:	4 IRVING PLACE
Mailing City,State,Zip:	NEW YORK, NY 10003
Owner Name:	CONSOLIDATED EDISON COMPANY OF NY, INC.
Owner Type:	Private
Operator Name:	CONSOLIDATED EDISON COMPANY OF NY, INC.
Operator Type:	Private
Short-Term Generator Activity:	No
Importer Activity:	No
Mixed Waste Generator:	No
Transporter Activity:	No
Transfer Facility Activity:	No
Recycler Activity with Storage:	No
Small Quantity On-Site Burner Exemption:	No
Smelting Melting and Refining Furnace Exemption:	No
Underground Injection Control:	No
Off-Site Waste Receipt:	No
Universal Waste Indicator:	No
Universal Waste Destination Facility:	No
Federal Universal Waste:	No
Active Site Fed-Reg Treatment Storage and Disposal Facility:	Not reported
Active Site Converter Treatment storage and Disposal Facility:	Not reported
Active Site State-Reg Treatment Storage and Disposal Facility:	Not reported
Active Site State-Reg Handler:	---
Federal Facility Indicator:	Not reported
Hazardous Secondary Material Indicator:	NN
Sub-Part K Indicator:	Not reported

CON EDISON - MANHOLE 88 (Continued) **1014396878**

Commercial TSD Indicator:	No
Treatment Storage and Disposal Type:	Not reported
2018 GPRA Permit Baseline:	Not on the Baseline
2018 GPRA Renewals Baseline:	Not on the Baseline
Permit Renewals Workload Universe:	Not reported
Permit Workload Universe:	Not reported
Permit Progress Universe:	Not reported
Post-Closure Workload Universe:	Not reported
Closure Workload Universe:	Not reported
202 GPRA Corrective Action Baseline:	No
Corrective Action Workload Universe:	No
Subject to Corrective Action Universe:	No
Non-TSDFs Where RCRA CA has Been Imposed Universe:	No
TSDFs Potentially Subject to CA Under 3004 (u)/(v) Universe:	No
TSDFs Only Subject to CA under Discretionary Auth Universe:	No
Corrective Action Priority Ranking:	No NCAPS ranking
Environmental Control Indicator:	No
Institutional Control Indicator:	No
Human Exposure Controls Indicator:	N/A
Groundwater Controls Indicator:	N/A
Operating TSDF Universe:	Not reported
Full Enforcement Universe:	Not reported
Significant Non-Complier Universe:	No
Unaddressed Significant Non-Complier Universe:	No
Addressed Significant Non-Complier Universe:	No
Significant Non-Complier With a Compliance Schedule Universe:	No
Financial Assurance Required:	Not reported
Handler Date of Last Change:	20150414
Recognized Trader-Importer:	No
Recognized Trader-Exporter:	No
Importer of Spent Lead Acid Batteries:	No
Exporter of Spent Lead Acid Batteries:	No
Recycler Activity Without Storage:	Not reported
Manifest Broker:	Not reported
Sub-Part P Indicator:	No

Biennial: List of Years
Year: 2009

Click Here for Biennial Reporting System Data:

Hazardous Waste Summary:
Waste Code: D008
Waste Description: LEAD

Handler - Owner Operator:

Owner/Operator Indicator:	Owner
Owner/Operator Name:	CONSOLIDATED EDISON COMPANY OF NY, INC.
Legal Status:	Private
Date Became Current:	20090825
Date Ended Current:	Not reported
Owner/Operator Address:	4 IRVING PLACE
Owner/Operator City,State,Zip:	NEW YORK, NY 10003
Owner/Operator Telephone:	Not reported
Owner/Operator Telephone Ext:	Not reported
Owner/Operator Fax:	Not reported

CON EDISON - MANHOLE 88 (Continued) **1014396878**

Owner/Operator Email: Not reported

Owner/Operator Indicator: Operator
Owner/Operator Name: CONSOLIDATED EDISON COMPANY OF NY, INC.
Legal Status: Private
Date Became Current: 20090825
Date Ended Current: Not reported
Owner/Operator Address: 4 IRVING PLACE
Owner/Operator City,State,Zip: NEW YORK, NY 10003
Owner/Operator Telephone: Not reported
Owner/Operator Telephone Ext: Not reported
Owner/Operator Fax: Not reported
Owner/Operator Email: Not reported

Historic Generators:
Receive Date: 20100323
Handler Name: CON EDISON - MANHOLE 88
Federal Waste Generator Description: Large Quantity Generator
State District Owner: Not reported
Large Quantity Handler of Universal Waste: No
Recognized Trader Importer: No
Recognized Trader Exporter: No
Spent Lead Acid Battery Importer: No
Spent Lead Acid Battery Exporter: No
Current Record: Yes
Non Storage Recycler Activity: Not reported
Electronic Manifest Broker: Not reported

Receive Date: 20090825
Handler Name: CON EDISON
Federal Waste Generator Description: Conditionally Exempt Small Quantity Generator
State District Owner: NY
Large Quantity Handler of Universal Waste: No
Recognized Trader Importer: No
Recognized Trader Exporter: No
Spent Lead Acid Battery Importer: No
Spent Lead Acid Battery Exporter: No
Current Record: No
Non Storage Recycler Activity: Not reported
Electronic Manifest Broker: Not reported

List of NAICS Codes and Descriptions:
NAICS Code: 221122
NAICS Description: ELECTRIC POWER DISTRIBUTION

Facility Has Received Notices of Violations:
Violations: No Violations Found

Evaluation Action Summary:
Evaluations: No Evaluations Found

V316 **CONSOLIDATED EDISON** **NY MANIFEST** **S128017229**
SW **E 116 ST AND 1 AVE** **N/A**
1/8-1/4 **NEW YORK, NY 10029**
0.208 mi.
1099 ft. **Site 8 of 8 in cluster V**

Relative:
Higher

Actual:
12 ft.

NY MANIFEST:

Name:	CONSOLIDATED EDISON
Address:	E 116 ST AND 1 AVE
City,State,Zip:	NEW YORK, NY 10029
Country:	USA
EPA ID:	NYP004191946
Facility Status:	Not reported
Location Address 1:	E 116 ST AND 1 AVE
Code:	BP
Location Address 2:	Not reported
Total Tanks:	Not reported
Location City:	NEW YORK
Location State:	NY
Location Zip:	10029
Location Zip 4:	Not reported

NY MANIFEST:

EPAID:	NYP004191946
Mailing Name:	CONSOLIDATED EDISON
Mailing Contact:	FRANKLYN MURRAY
Mailing Address 1:	4 IRVING PLACE RM 828
Mailing Address 2:	Not reported
Mailing City:	NEW YORK
Mailing State:	NY
Mailing Zip:	10003
Mailing Zip 4:	Not reported
Mailing Country:	USA
Mailing Phone:	2124602808

NY MANIFEST:

Document ID:	Not reported
Manifest Status:	Not reported
seq:	Not reported
Year:	2018
Trans1 State ID:	NJ0000027193
Trans2 State ID:	Not reported
Generator Ship Date:	08/25/2009
Trans1 Recv Date:	08/25/2009
Trans2 Recv Date:	Not reported
TSD Site Recv Date:	08/25/2009
Part A Recv Date:	Not reported
Part B Recv Date:	Not reported
Generator EPA ID:	NYP004191946
Trans1 EPA ID:	Not reported
Trans2 EPA ID:	Not reported
TSDF ID 1:	NJD002200046
TSDF ID 2:	Not reported
Manifest Tracking Number:	003532239JJK
Import Indicator:	N
Export Indicator:	N
Discr Quantity Indicator:	N
Discr Type Indicator:	N
Discr Residue Indicator:	N

CONSOLIDATED EDISON (Continued) **S128017229**

Discr Partial Reject Indicator:	N
Discr Full Reject Indicator:	N
Manifest Ref Number:	Not reported
Alt Facility RCRA ID:	Not reported
Alt Facility Sign Date:	Not reported
MGMT Method Type Code:	H111
Waste Code:	Not reported
Waste Code:	Not reported
Waste Code:	Not reported
Waste Code:	Not reported
Waste Code:	Not reported
Waste Code:	Not reported
Quantity:	11000
Units:	P - Pounds
Number of Containers:	1
Container Type:	TT - Cargo tank, tank trucks
Handling Method:	T Chemical, physical, or biological treatment.
Specific Gravity:	1
Waste Code:	D008
Waste Code 1_2:	Not reported
Waste Code 1_3:	Not reported
Waste Code 1_4:	Not reported
Waste Code 1_5:	Not reported
Waste Code 1_6:	Not reported

W317 **CON EDISON** **NY MANIFEST** **S113496001**
NW **FO 237-239 E 122ND ST AND 3RD AVE** **N/A**
1/8-1/4 **NEW YORK, NY 10035**
0.209 mi.
1103 ft. **Site 5 of 6 in cluster W**

Relative: **Higher**
Actual: **14 ft.**

NY MANIFEST:

Name:	CON EDISON
Address:	FO 237-239 E 122ND ST AND 3RD AVE
City,State,Zip:	NEW YORK, NY 10035
Country:	USA
EPA ID:	NYP004297289
Facility Status:	Not reported
Location Address 1:	FO 237-239 E 122ND ST AND 3RD AVE
Code:	BP
Location Address 2:	SERV BOX 20114
Total Tanks:	Not reported
Location City:	NEW YORK
Location State:	NY
Location Zip:	10035
Location Zip 4:	Not reported

NY MANIFEST:

EPAID:	NYP004297289
Mailing Name:	CON EDISON
Mailing Contact:	TOM TEELING
Mailing Address 1:	4 IRVING PLACE - 15TH FLOOR
Mailing Address 2:	Not reported
Mailing City:	NEW YORK
Mailing State:	NY
Mailing Zip:	10003
Mailing Zip 4:	Not reported

CON EDISON (Continued) **S113496001**

Mailing Country:	USA
Mailing Phone:	2124603770

NY MANIFEST:

Document ID:	Not reported
Manifest Status:	Not reported
seq:	Not reported
Year:	2018
Trans1 State ID:	NJ0000027193
Trans2 State ID:	Not reported
Generator Ship Date:	03/29/2013
Trans1 Recv Date:	03/29/2013
Trans2 Recv Date:	Not reported
TSD Site Recv Date:	03/29/2013
Part A Recv Date:	Not reported
Part B Recv Date:	Not reported
Generator EPA ID:	NYP004297289
Trans1 EPA ID:	Not reported
Trans2 EPA ID:	Not reported
TSDF ID 1:	NJD002200046
TSDF ID 2:	Not reported
Manifest Tracking Number:	010707501JJK
Import Indicator:	N
Export Indicator:	N
Discr Quantity Indicator:	N
Discr Type Indicator:	N
Discr Residue Indicator:	N
Discr Partial Reject Indicator:	N
Discr Full Reject Indicator:	N
Manifest Ref Number:	Not reported
Alt Facility RCRA ID:	Not reported
Alt Facility Sign Date:	Not reported
MGMT Method Type Code:	H110
Waste Code:	Not reported
Waste Code:	Not reported
Waste Code:	Not reported
Waste Code:	Not reported
Waste Code:	Not reported
Waste Code:	Not reported
Quantity:	500
Units:	P - Pounds
Number of Containers:	1
Container Type:	TT - Cargo tank, tank trucks
Handling Method:	T Chemical, physical, or biological treatment.
Specific Gravity:	1
Waste Code:	D008
Waste Code 1_2:	Not reported
Waste Code 1_3:	Not reported
Waste Code 1_4:	Not reported
Waste Code 1_5:	Not reported
Waste Code 1_6:	Not reported

AD318 **CON EDISON SERVICE BOX: 19210** **RCRA NonGen / NLR** **1016450413**
South **501 E 116TH ST** **NY MANIFEST** **NYP004294385**
1/8-1/4 **NEW YORK, NY 10029**
0.210 mi.
1110 ft. **Site 1 of 8 in cluster AD**

Relative: **Higher**
Actual: **10 ft.**

RCRA NonGen / NLR:

Date Form Received by Agency:		20130419
Handler Name:	CON EDISON SERVICE BOX:	19210
Handler Address:		501 E 116TH ST
Handler City,State,Zip:		NEW YORK, NY 10029
EPA ID:		NYP004294385
Contact Name:		JUAN RODRIGUEZ
Contact Address:		Not reported
Contact City,State,Zip:		Not reported
Contact Telephone:		347-865-5931
Contact Fax:		Not reported
Contact Email:		Not reported
Contact Title:		OPERATING SUPERVISOR
EPA Region:		02
Land Type:		Private
Federal Waste Generator Description:		Not a generator, verified
Non-Notifier:		Not reported
Biennial Report Cycle:		Not reported
Accessibility:		Not reported
Active Site Indicator:		Not reported
State District Owner:		NY
State District:		NYSDEC R2
Mailing Address:		Not reported
Mailing City,State,Zip:		NEW YORK, NY 10003
Owner Name:		Not reported
Owner Type:		Not reported
Operator Name:		Not reported
Operator Type:		Not reported
Short-Term Generator Activity:		No
Importer Activity:		No
Mixed Waste Generator:		No
Transporter Activity:		No
Transfer Facility Activity:		No
Recycler Activity with Storage:		No
Small Quantity On-Site Burner Exemption:		No
Smelting Melting and Refining Furnace Exemption:		No
Underground Injection Control:		No
Off-Site Waste Receipt:		No
Universal Waste Indicator:		No
Universal Waste Destination Facility:		No
Federal Universal Waste:		No
Active Site Fed-Reg Treatment Storage and Disposal Facility:		Not reported
Active Site Converter Treatment storage and Disposal Facility:		Not reported
Active Site State-Reg Treatment Storage and Disposal Facility:		Not reported
Active Site State-Reg Handler:		---
Federal Facility Indicator:		Not reported
Hazardous Secondary Material Indicator:		NN
Sub-Part K Indicator:		Not reported
Commercial TSD Indicator:		No
Treatment Storage and Disposal Type:		Not reported
2018 GPRA Permit Baseline:		Not on the Baseline
2018 GPRA Renewals Baseline:		Not on the Baseline
Permit Renewals Workload Universe:		Not reported

CON EDISON SERVICE BOX: 19210 (Continued) **1016450413**

Permit Workload Universe:	Not reported
Permit Progress Universe:	Not reported
Post-Closure Workload Universe:	Not reported
Closure Workload Universe:	Not reported
202 GPRA Corrective Action Baseline:	No
Corrective Action Workload Universe:	No
Subject to Corrective Action Universe:	No
Non-TSDFs Where RCRA CA has Been Imposed Universe:	No
TSDFs Potentially Subject to CA Under 3004 (u)/(v) Universe:	No
TSDFs Only Subject to CA under Discretionary Auth Universe:	No
Corrective Action Priority Ranking:	No NCAPS ranking
Environmental Control Indicator:	No
Institutional Control Indicator:	No
Human Exposure Controls Indicator:	N/A
Groundwater Controls Indicator:	N/A
Operating TSDF Universe:	Not reported
Full Enforcement Universe:	Not reported
Significant Non-Complier Universe:	No
Unaddressed Significant Non-Complier Universe:	No
Addressed Significant Non-Complier Universe:	No
Significant Non-Complier With a Compliance Schedule Universe:	No
Financial Assurance Required:	Not reported
Handler Date of Last Change:	20130910
Recognized Trader-Importer:	No
Recognized Trader-Exporter:	No
Importer of Spent Lead Acid Batteries:	No
Exporter of Spent Lead Acid Batteries:	No
Recycler Activity Without Storage:	Not reported
Manifest Broker:	Not reported
Sub-Part P Indicator:	No

Historic Generators:

Receive Date:	20130319
Handler Name: CON EDISON SERVICE BOX:	19210
Federal Waste Generator Description:	Conditionally Exempt Small Quantity Generator
State District Owner:	NY
Large Quantity Handler of Universal Waste:	No
Recognized Trader Importer:	No
Recognized Trader Exporter:	No
Spent Lead Acid Battery Importer:	No
Spent Lead Acid Battery Exporter:	No
Current Record:	No
Non Storage Recycler Activity:	Not reported
Electronic Manifest Broker:	Not reported

Receive Date:	20130419
Handler Name: CON EDISON SERVICE BOX:	19210
Federal Waste Generator Description:	Not a generator, verified
State District Owner:	NY
Large Quantity Handler of Universal Waste:	No
Recognized Trader Importer:	No
Recognized Trader Exporter:	No
Spent Lead Acid Battery Importer:	No
Spent Lead Acid Battery Exporter:	No
Current Record:	Yes
Non Storage Recycler Activity:	Not reported

CON EDISON SERVICE BOX: 19210 (Continued) **1016450413**

Electronic Manifest Broker: Not reported

List of NAICS Codes and Descriptions:
NAICS Codes: No NAICS Codes Found

Facility Has Received Notices of Violations:
Violations: No Violations Found

Evaluation Action Summary:
Evaluations: No Evaluations Found

NY MANIFEST:
Name: CON EDISON
Address: 501 E 116TH ST
City,State,Zip: NEW YORK, NY 10029
Country: USA
EPA ID: NYP004294385
Facility Status: Not reported
Location Address 1: 501 E 116 ST
Code: BP
Location Address 2: SERVICE BOX # 19210
Total Tanks: Not reported
Location City: NEW YORK
Location State: NY
Location Zip: 10029
Location Zip 4: Not reported

NY MANIFEST:
EPAID: NYP004294385
Mailing Name: CON EDISON
Mailing Contact: TOM TEELING
Mailing Address 1: 4 IRVING PLACE 15TH FLOOR
Mailing Address 2: Not reported
Mailing City: NEW YORK
Mailing State: NY
Mailing Zip: 10003
Mailing Zip 4: Not reported
Mailing Country: USA
Mailing Phone: 2124603770

NY MANIFEST:
Document ID: Not reported
Manifest Status: Not reported
seq: Not reported
Year: 2018
Trans1 State ID: NJ0000027193
Trans2 State ID: Not reported
Generator Ship Date: 03/19/2013
Trans1 Recv Date: 03/19/2013
Trans2 Recv Date: Not reported
TSD Site Recv Date: 03/19/2013
Part A Recv Date: Not reported
Part B Recv Date: Not reported
Generator EPA ID: NYP004294385

CON EDISON SERVICE BOX: 19210 (Continued) **1016450413**

Trans1 EPA ID:	Not reported
Trans2 EPA ID:	Not reported
TSDF ID 1:	NJD002200046
TSDF ID 2:	Not reported
Manifest Tracking Number:	010708106JJK
Import Indicator:	N
Export Indicator:	N
Discr Quantity Indicator:	N
Discr Type Indicator:	N
Discr Residue Indicator:	N
Discr Partial Reject Indicator:	N
Discr Full Reject Indicator:	N
Manifest Ref Number:	Not reported
Alt Facility RCRA ID:	Not reported
Alt Facility Sign Date:	Not reported
MGMT Method Type Code:	H110
Waste Code:	Not reported
Waste Code:	Not reported
Waste Code:	Not reported
Waste Code:	Not reported
Waste Code:	Not reported
Waste Code:	Not reported
Quantity:	500
Units:	P - Pounds
Number of Containers:	1
Container Type:	TT - Cargo tank, tank trucks
Handling Method:	T Chemical, physical, or biological treatment.
Specific Gravity:	1
Waste Code:	D008
Waste Code 1_2:	Not reported
Waste Code 1_3:	Not reported
Waste Code 1_4:	Not reported
Waste Code 1_5:	Not reported
Waste Code 1_6:	Not reported

AB319 **CON EDISON** **NY MANIFEST** **S117536236**
West **2287 2 AV** **N/A**
1/8-1/4 **NEW YORK, NY 10035**
0.212 mi.
1121 ft. **Site 7 of 19 in cluster AB**

Relative: **Higher**

Actual: **14 ft.**

NY MANIFEST:

Name:	CON EDISON
Address:	2287 2 AV
City,State,Zip:	NEW YORK, NY 10035
Country:	USA
EPA ID:	NYP004686978
Facility Status:	Not reported
Location Address 1:	2287 2 AV
Code:	BP
Location Address 2:	SB55037
Total Tanks:	Not reported
Location City:	NEW YORK
Location State:	NY
Location Zip:	10035
Location Zip 4:	Not reported

CON EDISON (Continued) **S117536236**

NY MANIFEST:

EPAID:	NYP004686978
Mailing Name:	CON EDISON
Mailing Contact:	CON EDISON
Mailing Address 1:	4 IRVING PL
Mailing Address 2:	15TH FL
Mailing City:	NEW YORK
Mailing State:	NY
Mailing Zip:	10003
Mailing Zip 4:	Not reported
Mailing Country:	USA
Mailing Phone:	Not reported

NY MANIFEST:

Document ID:	Not reported
Manifest Status:	Not reported
seq:	Not reported
Year:	2018
Trans1 State ID:	NJD003812047
Trans2 State ID:	Not reported
Generator Ship Date:	10/30/2014
Trans1 Recv Date:	10/30/2014
Trans2 Recv Date:	Not reported
TSD Site Recv Date:	10/31/2014
Part A Recv Date:	Not reported
Part B Recv Date:	Not reported
Generator EPA ID:	NYP004686978
Trans1 EPA ID:	Not reported
Trans2 EPA ID:	Not reported
TSDF ID 1:	NJD991291105
TSDF ID 2:	Not reported
Manifest Tracking Number:	002609584GBF
Import Indicator:	N
Export Indicator:	N
Discr Quantity Indicator:	N
Discr Type Indicator:	N
Discr Residue Indicator:	N
Discr Partial Reject Indicator:	N
Discr Full Reject Indicator:	N
Manifest Ref Number:	Not reported
Alt Facility RCRA ID:	Not reported
Alt Facility Sign Date:	Not reported
MGMT Method Type Code:	H110
Waste Code:	Not reported
Waste Code:	Not reported
Waste Code:	Not reported
Waste Code:	Not reported
Waste Code:	Not reported
Waste Code:	Not reported
Quantity:	1000
Units:	P - Pounds
Number of Containers:	1
Container Type:	TT - Cargo tank, tank trucks
Handling Method:	T Chemical, physical, or biological treatment.
Specific Gravity:	1
Waste Code:	D008

CON EDISON (Continued) **S117536236**

Waste Code 1_2: Not reported
Waste Code 1_3: Not reported
Waste Code 1_4: Not reported
Waste Code 1_5: Not reported
Waste Code 1_6: Not reported

AD320 **MMJ LEGACY LLC** **NY AST** **A100166423**
South **503 E 116 STREET** **N/A**
1/8-1/4 **NEW YORK, NY 10035**
0.213 mi.
1124 ft. **Site 2 of 8 in cluster AD**

Relative:
Higher

Actual:
10 ft.

AST:
Name: MMJ LEGACY LLC
Address: 503 E 116 STREET
City,State,Zip: NEW YORK, NY 10035
Region: STATE
DEC Region: 2
Site Status: Active
Facility Id: 2-090875
Program Type: PBS
UTM X: 590045.18729
UTM Y: 4516549.71954
Expiration Date: 07/14/2025
Site Type: Apartment Building/Office Building

Affiliation Records:
Site Id: 2243
Affiliation Type: Facility Owner
Company Name: MMJ LEGACY LLC
Contact Type: MANAGING AGENT
Contact Name: GEORGE ARYEH
Address1: 1080 MADISON AVENUE
Address2: Not reported
City: NEW YORK
State: NY
Zip Code: 10028
Country Code: 001
Phone: (917) 416-1111
EMail: Not reported
Fax Number: Not reported
Modified By: JSMACRI
Date Last Modified: 2020-12-23

Site Id: 2243
Affiliation Type: Facility Operator
Company Name: MMJ LEGACY LLC
Contact Type: Not reported
Contact Name: N/A
Address1: Not reported
Address2: Not reported
City: Not reported
State: NN
Zip Code: Not reported
Country Code: 001
Phone: (212) 369-3639
EMail: Not reported

MMJ LEGACY LLC (Continued) **A100166423**

Fax Number:	Not reported
Modified By:	JSMACRI
Date Last Modified:	2020-12-23

Site Id:	2243
Affiliation Type:	Mail Contact
Company Name:	MMJ LEGACY
Contact Type:	Not reported
Contact Name:	GEORGE ARYEH
Address1:	1080 MADISON AVENUE
Address2:	Not reported
City:	NEW YORK
State:	NY
Zip Code:	10028
Country Code:	001
Phone:	(917) 416-1111
EMail:	LOG.IT.NYC@GMAIL.COM
Fax Number:	Not reported
Modified By:	JSMACRI
Date Last Modified:	2020-12-23

Site Id:	2243
Affiliation Type:	Emergency Contact
Company Name:	MMJ LEGACY LLC
Contact Type:	Not reported
Contact Name:	N/A
Address1:	Not reported
Address2:	Not reported
City:	Not reported
State:	NN
Zip Code:	Not reported
Country Code:	999
Phone:	N/A
EMail:	Not reported
Fax Number:	Not reported
Modified By:	JSMACRI
Date Last Modified:	2020-12-23

Tank Info:

Tank Number:	001
Tank Id:	3553
Material Code:	0001
Common Name of Substance:	#2 Fuel Oil (On-Site Consumption)

Equipment Records:

E01 - Piping Secondary Containment - Diking (AG only)
K00 - Spill Prevention - None
A00 - Tank Internal Protection - None
D01 - Pipe Type - Steel/Carbon Steel/Iron
J02 - Dispenser - Suction Dispenser
I04 - Overfill - Product Level Gauge (A/G)
L09 - Piping Leak Detection - Exempt Suction Piping
G03 - Tank Secondary Containment - Vault (w/o access)
F00 - Pipe External Protection - None
H04 - Tank Leak Detection - Groundwater Well

MMJ LEGACY LLC (Continued) **A100166423**

	B00 - Tank External Protection - None
	C00 - Pipe Location - No Piping
Tank Location:	Aboveground - contact with soil.... Tank bottom rests on soil, allowing no visual inspection.
Tank Type:	Steel/Carbon Steel/Iron
Tank Status:	In Service
Pipe Model:	Not reported
Install Date:	05/22/2000
Capacity Gallons:	1500
Tightness Test Method:	NN
Date Test:	Not reported
Next Test Date:	Not reported
Date Tank Closed:	Not reported
Register:	True
Modified By:	JSMACRI
Last Modified:	12/23/2020
Material Name:	#2 fuel oil (on-site consumption)

Y321 **CON EDISON** **NJ MANIFEST** **S120670306**
NNW **247 E 123RD ST** **N/A**
1/8-1/4 **NEW YORK, NY 10035**
0.213 mi.
1126 ft. **Site 17 of 21 in cluster Y**

Relative:
Higher

Actual:
14 ft.

NJ MANIFEST:

EPA Id:	NYP004765921
Mail Address:	IRVING PL 15TH FL NE
Mail City/State/Zip:	NEW YORK, NY 10003
Facility Phone:	Not reported
Emergency Phone:	Not reported
Contact:	THOMAS TEELING
Comments:	Not reported
SIC Code:	Not reported
County:	NY061
Municipal:	Not reported
Previous EPA Id:	Not reported
Gen Flag:	Not reported
Trans Flag:	Not reported
TSDF Flag:	Not reported
Name Change:	Not reported
Date Change:	Not reported

Manifest:

Manifest Number:	002611184GBF
EPA ID:	NYP004765921
Date Shipped:	4/9/2015
TSDF EPA ID:	NJD991291105
Transporter EPA ID:	NJD003812047
Transporter 2 EPA ID:	Not reported
Transporter 3 EPA ID:	Not reported
Transporter 4 EPA ID:	Not reported
Transporter 5 EPA ID:	Not reported
Transporter 6 EPA ID:	Not reported
Transporter 7 EPA ID:	Not reported
Transporter 8 EPA ID:	Not reported
Transporter 9 EPA ID:	Not reported
Transporter 10 EPA ID:	Not reported
Date Trans1 Transported Waste:	Not reported

CON EDISON (Continued) **S120670306**

Date Trans2 Transported Waste:	Not reported
Date Trans3 Transported Waste:	Not reported
Date Trans4 Transported Waste:	Not reported
Date Trans5 Transported Waste:	Not reported
Date Trans6 Transported Waste:	Not reported
Date Trans7 Transported Waste:	Not reported
Date Trans8 Transported Waste:	Not reported
Date Trans9 Transported Waste:	Not reported
Date Trans10 Transported Waste:	Not reported
Date TSDF Received Waste:	Not reported
TSDF EPA Facility Name:	Not reported
QTY Units:	Not reported
Transporter SEQ ID:	Not reported
Transporter-1 Date:	Not reported
Waste SEQ ID:	Not reported
Waste Type Code 2:	Not reported
Waste Type Code 3:	Not reported
Waste Type Code 4:	Not reported
Waste Type Code 5:	Not reported
Waste Type Code 6:	Not reported
Date Accepted:	Not reported
Manifest Discrepancy Type:	Not reported
Data Entry Number:	Not reported
Was Load Rejected:	NEW YORK, NY 10003
Reason Load Was Rejected:	Not reported

Y322 **CON EDISON** **NY MANIFEST** **S116045686**
NNW **247 E 123RD ST** **N/A**
1/8-1/4 **NEW YORK, NY 10035**
0.213 mi.
1126 ft. **Site 18 of 21 in cluster Y**

Relative:
Higher

Actual:
14 ft.

NY MANIFEST:

Name:	CON EDISON
Address:	247 E 123RD ST
City,State,Zip:	NEW YORK, NY 10035
Country:	USA
EPA ID:	NYP004421525
Facility Status:	Not reported
Location Address 1:	247 E 123RD ST
Code:	BP
Location Address 2:	SB20271
Total Tanks:	Not reported
Location City:	NEW YORK
Location State:	NY
Location Zip:	10035
Location Zip 4:	Not reported

NY MANIFEST:

EPAID:	NYP004421525
Mailing Name:	CON EDISON
Mailing Contact:	CON EDISON
Mailing Address 1:	4 IRVING PLACE
Mailing Address 2:	15TH FL
Mailing City:	NEW YORK
Mailing State:	NY

CON EDISON (Continued) **S116045686**

Mailing Zip:	10003
Mailing Zip 4:	Not reported
Mailing Country:	USA
Mailing Phone:	Not reported

NY MANIFEST:

Document ID:	Not reported
Manifest Status:	Not reported
seq:	Not reported
Year:	2018
Trans1 State ID:	NJD003812047
Trans2 State ID:	Not reported
Generator Ship Date:	01/17/2014
Trans1 Recv Date:	01/17/2014
Trans2 Recv Date:	Not reported
TSD Site Recv Date:	01/17/2014
Part A Recv Date:	Not reported
Part B Recv Date:	Not reported
Generator EPA ID:	NYP004421525
Trans1 EPA ID:	Not reported
Trans2 EPA ID:	Not reported
TSDF ID 1:	NJD991291105
TSDF ID 2:	Not reported
Manifest Tracking Number:	002329390GBF
Import Indicator:	N
Export Indicator:	N
Discr Quantity Indicator:	N
Discr Type Indicator:	N
Discr Residue Indicator:	N
Discr Partial Reject Indicator:	N
Discr Full Reject Indicator:	N
Manifest Ref Number:	Not reported
Alt Facility RCRA ID:	Not reported
Alt Facility Sign Date:	Not reported
MGMT Method Type Code:	H110
Waste Code:	Not reported
Waste Code:	Not reported
Waste Code:	Not reported
Waste Code:	Not reported
Waste Code:	Not reported
Waste Code:	Not reported
Quantity:	500
Units:	P - Pounds
Number of Containers:	1
Container Type:	TT - Cargo tank, tank trucks
Handling Method:	T Chemical, physical, or biological treatment.
Specific Gravity:	1
Waste Code:	D008
Waste Code 1_2:	Not reported
Waste Code 1_3:	Not reported
Waste Code 1_4:	Not reported
Waste Code 1_5:	Not reported
Waste Code 1_6:	Not reported

Y323 **CON EDISON** **NY MANIFEST** **S118089007**
NNW **247 E 123RD ST** **N/A**
1/8-1/4 **NEW YORK, NY 10035**
0.213 mi.
1126 ft. **Site 19 of 21 in cluster Y**

Relative:
Higher

Actual:
14 ft.

NY MANIFEST:

Name:	CON EDISON
Address:	247 E 123RD ST
City,State,Zip:	NEW YORK, NY 10035
Country:	USA
EPA ID:	NYP004765921
Facility Status:	Not reported
Location Address 1:	247 E 123RD ST
Code:	BP
Location Address 2:	SB 20271
Total Tanks:	Not reported
Location City:	NEW YORK
Location State:	NY
Location Zip:	10035
Location Zip 4:	Not reported

NY MANIFEST:

EPAID:	NYP004765921
Mailing Name:	CON EDISON
Mailing Contact:	TOM TEELING
Mailing Address 1:	4 IRVING PLACE - 15TH FLOOR
Mailing Address 2:	Not reported
Mailing City:	NEW YORK
Mailing State:	NY
Mailing Zip:	10003
Mailing Zip 4:	Not reported
Mailing Country:	USA
Mailing Phone:	Not reported

NY MANIFEST:

Document ID:	Not reported
Manifest Status:	Not reported
seq:	Not reported
Year:	2018
Trans1 State ID:	NJD003812047
Trans2 State ID:	Not reported
Generator Ship Date:	04/09/2015
Trans1 Recv Date:	04/09/2015
Trans2 Recv Date:	Not reported
TSD Site Recv Date:	04/15/2015
Part A Recv Date:	Not reported
Part B Recv Date:	Not reported
Generator EPA ID:	NYP004765921
Trans1 EPA ID:	Not reported
Trans2 EPA ID:	Not reported
TSDF ID 1:	NJD991291105
TSDF ID 2:	Not reported
Manifest Tracking Number:	002611184GBF
Import Indicator:	N
Export Indicator:	N
Discr Quantity Indicator:	N
Discr Type Indicator:	N
Discr Residue Indicator:	N

CON EDISON (Continued) **S118089007**

Discr Partial Reject Indicator:	N
Discr Full Reject Indicator:	N
Manifest Ref Number:	Not reported
Alt Facility RCRA ID:	Not reported
Alt Facility Sign Date:	Not reported
MGMT Method Type Code:	H110
Waste Code:	Not reported
Waste Code:	Not reported
Waste Code:	Not reported
Waste Code:	Not reported
Waste Code:	Not reported
Waste Code:	Not reported
Quantity:	500
Units:	P - Pounds
Number of Containers:	1
Container Type:	TT - Cargo tank, tank trucks
Handling Method:	T Chemical, physical, or biological treatment.
Specific Gravity:	1
Waste Code:	D008
Waste Code 1_2:	Not reported
Waste Code 1_3:	Not reported
Waste Code 1_4:	Not reported
Waste Code 1_5:	Not reported
Waste Code 1_6:	Not reported

Y324 **CON EDISON** **RCRA NonGen / NLR** **1019901778**
NNW **247 E 123RD ST** **FINDS** **NYP004765921**
1/8-1/4 **NEW YORK, NY 10035** **ECHO**
0.213 mi.
1126 ft. **Site 20 of 21 in cluster Y**

Relative: **Higher**
Actual: **14 ft.**

RCRA NonGen / NLR:

Date Form Received by Agency:		20150409
Handler Name:	CON EDISON	
Handler Address:		247 E 123RD ST
Handler City,State,Zip:		NEW YORK, NY 10035
EPA ID:		NYP004765921
Contact Name:		THOMAS TEELING
Contact Address:		Not reported
Contact City,State,Zip:		Not reported
Contact Telephone:		212-460-3770
Contact Fax:		Not reported
Contact Email:		Not reported
Contact Title:		Not reported
EPA Region:		02
Land Type:		Private
Federal Waste Generator Description:		Not a generator, verified
Non-Notifier:		Not reported
Biennial Report Cycle:		Not reported
Accessibility:		Not reported
Active Site Indicator:		Not reported
State District Owner:		NY
State District:		NYSDEC R2
Mailing Address:		IRVING PL 15TH FL NE
Mailing City,State,Zip:		NEW YORK, NY 10003
Owner Name:		Not reported
Owner Type:		Not reported

CON EDISON (Continued) **1019901778**

Operator Name:	Not reported
Operator Type:	Not reported
Short-Term Generator Activity:	No
Importer Activity:	No
Mixed Waste Generator:	No
Transporter Activity:	No
Transfer Facility Activity:	No
Recycler Activity with Storage:	No
Small Quantity On-Site Burner Exemption:	No
Smelting Melting and Refining Furnace Exemption:	No
Underground Injection Control:	No
Off-Site Waste Receipt:	No
Universal Waste Indicator:	No
Universal Waste Destination Facility:	No
Federal Universal Waste:	No
Active Site Fed-Reg Treatment Storage and Disposal Facility:	Not reported
Active Site Converter Treatment storage and Disposal Facility:	Not reported
Active Site State-Reg Treatment Storage and Disposal Facility:	Not reported
Active Site State-Reg Handler:	---
Federal Facility Indicator:	Not reported
Hazardous Secondary Material Indicator:	NN
Sub-Part K Indicator:	Not reported
Commercial TSD Indicator:	No
Treatment Storage and Disposal Type:	Not reported
2018 GPRA Permit Baseline:	Not on the Baseline
2018 GPRA Renewals Baseline:	Not on the Baseline
Permit Renewals Workload Universe:	Not reported
Permit Workload Universe:	Not reported
Permit Progress Universe:	Not reported
Post-Closure Workload Universe:	Not reported
Closure Workload Universe:	Not reported
202 GPRA Corrective Action Baseline:	No
Corrective Action Workload Universe:	No
Subject to Corrective Action Universe:	No
Non-TSDFs Where RCRA CA has Been Imposed Universe:	No
TSDFs Potentially Subject to CA Under 3004 (u)/(v) Universe:	No
TSDFs Only Subject to CA under Discretionary Auth Universe:	No
Corrective Action Priority Ranking:	No NCAPS ranking
Environmental Control Indicator:	No
Institutional Control Indicator:	No
Human Exposure Controls Indicator:	N/A
Groundwater Controls Indicator:	N/A
Operating TSDF Universe:	Not reported
Full Enforcement Universe:	Not reported
Significant Non-Complier Universe:	No
Unaddressed Significant Non-Complier Universe:	No
Addressed Significant Non-Complier Universe:	No
Significant Non-Complier With a Compliance Schedule Universe:	No
Financial Assurance Required:	Not reported
Handler Date of Last Change:	20160909
Recognized Trader-Importer:	No
Recognized Trader-Exporter:	No
Importer of Spent Lead Acid Batteries:	No
Exporter of Spent Lead Acid Batteries:	No
Recycler Activity Without Storage:	Not reported
Manifest Broker:	Not reported
Sub-Part P Indicator:	No

CON EDISON (Continued) **1019901778**

Historic Generators:

Receive Date:		20150409
Handler Name:	CON EDISON	
Federal Waste Generator Description:		Small Quantity Generator
State District Owner:		NY
Large Quantity Handler of Universal Waste:		No
Recognized Trader Importer:		No
Recognized Trader Exporter:		No
Spent Lead Acid Battery Importer:		No
Spent Lead Acid Battery Exporter:		No
Current Record:		No
Non Storage Recycler Activity:		Not reported
Electronic Manifest Broker:		Not reported

Receive Date:		20150409
Handler Name:	CON EDISON	
Federal Waste Generator Description:		Not a generator, verified
State District Owner:		NY
Large Quantity Handler of Universal Waste:		No
Recognized Trader Importer:		No
Recognized Trader Exporter:		No
Spent Lead Acid Battery Importer:		No
Spent Lead Acid Battery Exporter:		No
Current Record:		Yes
Non Storage Recycler Activity:		Not reported
Electronic Manifest Broker:		Not reported

List of NAICS Codes and Descriptions:
NAICS Codes: No NAICS Codes Found

Facility Has Received Notices of Violations:
Violations: No Violations Found

Evaluation Action Summary:
Evaluations: No Evaluations Found

FINDS:
Registry ID: 110069656820

Click Here:

Environmental Interest/Information System:
RCRAInfo is a national information system that supports the Resource Conservation and Recovery Act (RCRA) program through the tracking of events and activities related to facilities that generate, transport, and treat, store, or dispose of hazardous waste. RCRAInfo allows RCRA program staff to track the notification, permit, compliance, and corrective action activities required under RCRA.

Click this hyperlink while viewing on your computer to access additional FINDS: detail in the EDR Site Report.

ECHO:
Envid: 1019901778
Registry ID: 110069656820

CON EDISON (Continued) **1019901778**

DFR URL:	http://echo.epa.gov/detailed-facility-report?fid=110069656820
Name:	CON EDISON
Address:	247 E 123RD ST
City,State,Zip:	NEW YORK, NY 10035

AB325 **CON EDISON** **NY MANIFEST** **S117318178**
WSW **2274 2ND AVE** **N/A**
1/8-1/4 **NEW YORK, NY 10003**
0.213 mi.
1127 ft. **Site 8 of 19 in cluster AB**

Relative:
Higher

Actual:
14 ft.

NY MANIFEST:

Name:	CON EDISON
Address:	2274 2ND AVE
City,State,Zip:	NEW YORK, NY 10003
Country:	USA
EPA ID:	NYP004656831
Facility Status:	Not reported
Location Address 1:	2274 2ND AVE
Code:	BP
Location Address 2:	SERVICE BOX # 55036
Total Tanks:	Not reported
Location City:	NEW YORK
Location State:	NY
Location Zip:	10003
Location Zip 4:	Not reported

NY MANIFEST:

EPAID:	NYP004656831
Mailing Name:	CON EDISON
Mailing Contact:	TOM TELLING
Mailing Address 1:	4 IRVING PLACE-15TH FLOOR
Mailing Address 2:	Not reported
Mailing City:	NEW YORK
Mailing State:	NY
Mailing Zip:	10003
Mailing Zip 4:	Not reported
Mailing Country:	USA
Mailing Phone:	2124603770

NY MANIFEST:

Document ID:	Not reported
Manifest Status:	Not reported
seq:	Not reported
Year:	2018
Trans1 State ID:	NJD003812047
Trans2 State ID:	Not reported
Generator Ship Date:	09/14/2014
Trans1 Recv Date:	09/14/2014
Trans2 Recv Date:	Not reported
TSD Site Recv Date:	09/17/2014
Part A Recv Date:	Not reported
Part B Recv Date:	Not reported
Generator EPA ID:	NYP004656831
Trans1 EPA ID:	Not reported
Trans2 EPA ID:	Not reported
TSDF ID 1:	NJD991291105
TSDF ID 2:	Not reported

CON EDISON (Continued) **S117318178**

Manifest Tracking Number:	002563968GBF
Import Indicator:	N
Export Indicator:	N
Discr Quantity Indicator:	N
Discr Type Indicator:	N
Discr Residue Indicator:	N
Discr Partial Reject Indicator:	N
Discr Full Reject Indicator:	N
Manifest Ref Number:	Not reported
Alt Facility RCRA ID:	Not reported
Alt Facility Sign Date:	Not reported
MGMT Method Type Code:	H110
Waste Code:	Not reported
Waste Code:	Not reported
Waste Code:	Not reported
Waste Code:	Not reported
Waste Code:	Not reported
Waste Code:	Not reported
Quantity:	1000
Units:	P - Pounds
Number of Containers:	1
Container Type:	TT - Cargo tank, tank trucks
Handling Method:	T Chemical, physical, or biological treatment.
Specific Gravity:	1
Waste Code:	D008
Waste Code 1_2:	Not reported
Waste Code 1_3:	Not reported
Waste Code 1_4:	Not reported
Waste Code 1_5:	Not reported
Waste Code 1_6:	Not reported

W326 **CON EDISON SERVICE BOX: 20120** **RCRA NonGen / NLR** **1016450733**
NW **230 E 122ND ST** **NY MANIFEST** **NYP004297602**
1/8-1/4 **NEW YORK, NY 10029**
0.214 mi.
1129 ft. **Site 6 of 6 in cluster W**

Relative: RCRA NonGen / NLR:
Higher

Date Form Received by Agency:		20130501
Handler Name:	CON EDISON SERVICE BOX:	20120
Handler Address:		230 E 122ND ST
Handler City,State,Zip:		NEW YORK, NY 10029
EPA ID:		NYP004297602
Contact Name:		BENJAMIN BAMONTE
Contact Address:		Not reported
Contact City,State,Zip:		Not reported
Contact Telephone:		212-894-9549
Contact Fax:		Not reported
Contact Email:		Not reported
Contact Title:		OPERATING SUPERVISOR
EPA Region:		02
Land Type:		Private
Federal Waste Generator Description:		Not a generator, verified
Non-Notifier:		Not reported
Biennial Report Cycle:		Not reported
Accessibility:		Not reported
Active Site Indicator:		Not reported

Actual:
15 ft.

CON EDISON SERVICE BOX: 20120 (Continued) **1016450733**

State District Owner:	NY
State District:	NYSDEC R2
Mailing Address:	Not reported
Mailing City,State,Zip:	NEW YORK, NY 10003
Owner Name:	Not reported
Owner Type:	Not reported
Operator Name:	Not reported
Operator Type:	Not reported
Short-Term Generator Activity:	No
Importer Activity:	No
Mixed Waste Generator:	No
Transporter Activity:	No
Transfer Facility Activity:	No
Recycler Activity with Storage:	No
Small Quantity On-Site Burner Exemption:	No
Smelting Melting and Refining Furnace Exemption:	No
Underground Injection Control:	No
Off-Site Waste Receipt:	No
Universal Waste Indicator:	No
Universal Waste Destination Facility:	No
Federal Universal Waste:	No
Active Site Fed-Reg Treatment Storage and Disposal Facility:	Not reported
Active Site Converter Treatment storage and Disposal Facility:	Not reported
Active Site State-Reg Treatment Storage and Disposal Facility:	Not reported
Active Site State-Reg Handler:	---
Federal Facility Indicator:	Not reported
Hazardous Secondary Material Indicator:	NN
Sub-Part K Indicator:	Not reported
Commercial TSD Indicator:	No
Treatment Storage and Disposal Type:	Not reported
2018 GPRA Permit Baseline:	Not on the Baseline
2018 GPRA Renewals Baseline:	Not on the Baseline
Permit Renewals Workload Universe:	Not reported
Permit Workload Universe:	Not reported
Permit Progress Universe:	Not reported
Post-Closure Workload Universe:	Not reported
Closure Workload Universe:	Not reported
202 GPRA Corrective Action Baseline:	No
Corrective Action Workload Universe:	No
Subject to Corrective Action Universe:	No
Non-TSDFs Where RCRA CA has Been Imposed Universe:	No
TSDFs Potentially Subject to CA Under 3004 (u)/(v) Universe:	No
TSDFs Only Subject to CA under Discretionary Auth Universe:	No
Corrective Action Priority Ranking:	No NCAPS ranking
Environmental Control Indicator:	No
Institutional Control Indicator:	No
Human Exposure Controls Indicator:	N/A
Groundwater Controls Indicator:	N/A
Operating TSDF Universe:	Not reported
Full Enforcement Universe:	Not reported
Significant Non-Complier Universe:	No
Unaddressed Significant Non-Complier Universe:	No
Addressed Significant Non-Complier Universe:	No
Significant Non-Complier With a Compliance Schedule Universe:	No
Financial Assurance Required:	Not reported
Handler Date of Last Change:	20130910
Recognized Trader-Importer:	No

CON EDISON SERVICE BOX: 20120 (Continued) **1016450733**

Recognized Trader-Exporter:	No
Importer of Spent Lead Acid Batteries:	No
Exporter of Spent Lead Acid Batteries:	No
Recycler Activity Without Storage:	Not reported
Manifest Broker:	Not reported
Sub-Part P Indicator:	No

Historic Generators:

Receive Date:	20130401
Handler Name: CON EDISON SERVICE BOX:	20120
Federal Waste Generator Description:	Conditionally Exempt Small Quantity Generator
State District Owner:	NY
Large Quantity Handler of Universal Waste:	No
Recognized Trader Importer:	No
Recognized Trader Exporter:	No
Spent Lead Acid Battery Importer:	No
Spent Lead Acid Battery Exporter:	No
Current Record:	No
Non Storage Recycler Activity:	Not reported
Electronic Manifest Broker:	Not reported

Receive Date:	20130501
Handler Name: CON EDISON SERVICE BOX:	20120
Federal Waste Generator Description:	Not a generator, verified
State District Owner:	NY
Large Quantity Handler of Universal Waste:	No
Recognized Trader Importer:	No
Recognized Trader Exporter:	No
Spent Lead Acid Battery Importer:	No
Spent Lead Acid Battery Exporter:	No
Current Record:	Yes
Non Storage Recycler Activity:	Not reported
Electronic Manifest Broker:	Not reported

List of NAICS Codes and Descriptions:

NAICS Codes:	No NAICS Codes Found

Facility Has Received Notices of Violations:

Violations:	No Violations Found

Evaluation Action Summary:

Evaluations:	No Evaluations Found

NY MANIFEST:

Name:	CON EDISON
Address:	230 E 122ND ST
City,State,Zip:	NEW YORK, NY 10029
Country:	USA
EPA ID:	NYP004297602
Facility Status:	Not reported
Location Address 1:	FO 230 E 122ND ST
Code:	BP
Location Address 2:	SERV BOX 20120

CON EDISON SERVICE BOX: 20120 (Continued) **1016450733**

Total Tanks:	Not reported
Location City:	NEW YORK
Location State:	NY
Location Zip:	10029
Location Zip 4:	Not reported

NY MANIFEST:

EPAID:	NYP004297602
Mailing Name:	CON EDISON
Mailing Contact:	TOM TEELING
Mailing Address 1:	4 IRVING PLACE - 15TH FLOOR
Mailing Address 2:	Not reported
Mailing City:	NEW YORK
Mailing State:	NY
Mailing Zip:	10003
Mailing Zip 4:	Not reported
Mailing Country:	USA
Mailing Phone:	2124603770

NY MANIFEST:

Document ID:	Not reported
Manifest Status:	Not reported
seq:	Not reported
Year:	2018
Trans1 State ID:	NJ0000027193
Trans2 State ID:	Not reported
Generator Ship Date:	04/01/2013
Trans1 Recv Date:	04/01/2013
Trans2 Recv Date:	Not reported
TSD Site Recv Date:	04/02/2013
Part A Recv Date:	Not reported
Part B Recv Date:	Not reported
Generator EPA ID:	NYP004297602
Trans1 EPA ID:	Not reported
Trans2 EPA ID:	Not reported
TSDF ID 1:	NJD002200046
TSDF ID 2:	Not reported
Manifest Tracking Number:	010456752JJK
Import Indicator:	N
Export Indicator:	N
Discr Quantity Indicator:	N
Discr Type Indicator:	N
Discr Residue Indicator:	N
Discr Partial Reject Indicator:	N
Discr Full Reject Indicator:	N
Manifest Ref Number:	Not reported
Alt Facility RCRA ID:	Not reported
Alt Facility Sign Date:	Not reported
MGMT Method Type Code:	H110
Waste Code:	Not reported
Waste Code:	Not reported
Waste Code:	Not reported
Waste Code:	Not reported
Waste Code:	Not reported
Waste Code:	Not reported
Quantity:	500
Units:	P - Pounds

CON EDISON SERVICE BOX: 20120 (Continued) **1016450733**

Number of Containers:	1
Container Type:	TT - Cargo tank, tank trucks
Handling Method:	T Chemical, physical, or biological treatment.
Specific Gravity:	1
Waste Code:	D008
Waste Code 1_2:	Not reported
Waste Code 1_3:	Not reported
Waste Code 1_4:	Not reported
Waste Code 1_5:	Not reported
Waste Code 1_6:	Not reported

AB327 **CON EDISON - SERVICE BOX 55045** **NJ MANIFEST** **S120665767**
WSW **E 117 ST AND 2 AVE** **N/A**
1/8-1/4 **NEW YORK, NY 10035**
0.214 mi.
1131 ft. **Site 9 of 19 in cluster AB**

Relative:
Higher

Actual:
14 ft.

NJ MANIFEST:

EPA Id:	NYP004190815
Mail Address:	4 IRVING PLACE
Mail City/State/Zip:	NEW YORK, NY 10003
Facility Phone:	Not reported
Emergency Phone:	Not reported
Contact:	FRANKLYN MURRAY
Comments:	Not reported
SIC Code:	Not reported
County:	NY061
Municipal:	Not reported
Previous EPA Id:	Not reported
Gen Flag:	Not reported
Trans Flag:	Not reported
TSDF Flag:	Not reported
Name Change:	Not reported
Date Change:	Not reported

Manifest:

Manifest Number:	001084175GBF
EPA ID:	NYP004190815
Date Shipped:	08/13/2009
TSDF EPA ID:	NJD002200046
Transporter EPA ID:	NJ0000027193
Transporter 2 EPA ID:	Not reported
Transporter 3 EPA ID:	Not reported
Transporter 4 EPA ID:	Not reported
Transporter 5 EPA ID:	Not reported
Transporter 6 EPA ID:	Not reported
Transporter 7 EPA ID:	Not reported
Transporter 8 EPA ID:	Not reported
Transporter 9 EPA ID:	Not reported
Transporter 10 EPA ID:	Not reported
Date Trans1 Transported Waste:	08/13/2009
Date Trans2 Transported Waste:	Not reported
Date Trans3 Transported Waste:	Not reported
Date Trans4 Transported Waste:	Not reported
Date Trans5 Transported Waste:	Not reported
Date Trans6 Transported Waste:	Not reported
Date Trans7 Transported Waste:	Not reported

CON EDISON - SERVICE BOX 55045 (Continued) **S120665767**

Date Trans8 Transported Waste:	Not reported
Date Trans9 Transported Waste:	Not reported
Date Trans10 Transported Waste:	Not reported
Date TSDF Received Waste:	08/14/2009
TSDF EPA Facility Name:	Not reported
QTY Units:	Not reported
Transporter SEQ ID:	Not reported
Transporter-1 Date:	Not reported
Waste SEQ ID:	Not reported
Waste Type Code 2:	Not reported
Waste Type Code 3:	Not reported
Waste Type Code 4:	Not reported
Waste Type Code 5:	Not reported
Waste Type Code 6:	Not reported
Date Accepted:	Not reported
Manifest Discrepancy Type:	Not reported
Data Entry Number:	Not reported
Was Load Rejected:	NEW YORK, NY 10003
Reason Load Was Rejected:	Not reported

Waste:

Manifest Year:	Not reported
Waste Code:	D008
Hand Code:	H111
Quantity:	2500 P

AB328 **CON EDISON** **NY MANIFEST** **S117536466**
WSW **117TH ST & 2ND AVE** **N/A**
1/8-1/4 **NEW YORK, NY 10029**
0.214 mi.
1131 ft. **Site 10 of 19 in cluster AB**

Relative:
Higher

Actual:
14 ft.

NY MANIFEST:

Name:	CON EDISON
Address:	117TH ST & 2ND AVE
City,State,Zip:	NEW YORK, NY 10029
Country:	USA
EPA ID:	NYP004689360
Facility Status:	Not reported
Location Address 1:	117TH ST & 2ND AVE
Code:	BP
Location Address 2:	SB 55037
Total Tanks:	Not reported
Location City:	NEW YORK
Location State:	NY
Location Zip:	10029
Location Zip 4:	Not reported

NY MANIFEST:

EPAID:	NYP004689360
Mailing Name:	CON EDISON
Mailing Contact:	TOM TEELING
Mailing Address 1:	4 IRVING PL 15TH FL
Mailing Address 2:	Not reported
Mailing City:	NEW YORK
Mailing State:	NY

CON EDISON (Continued) **S117536466**

Mailing Zip:	10003
Mailing Zip 4:	Not reported
Mailing Country:	USA
Mailing Phone:	2124603770

NY MANIFEST:

Document ID:	Not reported
Manifest Status:	Not reported
seq:	Not reported
Year:	2018
Trans1 State ID:	NJD003812047
Trans2 State ID:	Not reported
Generator Ship Date:	11/04/2014
Trans1 Recv Date:	11/04/2014
Trans2 Recv Date:	Not reported
TSD Site Recv Date:	11/07/2014
Part A Recv Date:	Not reported
Part B Recv Date:	Not reported
Generator EPA ID:	NYP004689360
Trans1 EPA ID:	Not reported
Trans2 EPA ID:	Not reported
TSDF ID 1:	NJD991291105
TSDF ID 2:	Not reported
Manifest Tracking Number:	002609898GBF
Import Indicator:	N
Export Indicator:	N
Discr Quantity Indicator:	N
Discr Type Indicator:	N
Discr Residue Indicator:	N
Discr Partial Reject Indicator:	N
Discr Full Reject Indicator:	N
Manifest Ref Number:	Not reported
Alt Facility RCRA ID:	Not reported
Alt Facility Sign Date:	Not reported
MGMT Method Type Code:	H110
Waste Code:	Not reported
Waste Code:	Not reported
Waste Code:	Not reported
Waste Code:	Not reported
Waste Code:	Not reported
Waste Code:	Not reported
Quantity:	1000
Units:	P - Pounds
Number of Containers:	1
Container Type:	TT - Cargo tank, tank trucks
Handling Method:	T Chemical, physical, or biological treatment.
Specific Gravity:	1
Waste Code:	D008
Waste Code 1_2:	Not reported
Waste Code 1_3:	Not reported
Waste Code 1_4:	Not reported
Waste Code 1_5:	Not reported
Waste Code 1_6:	Not reported

AB329 **CON EDISON - SERVICE BOX 55045** **RCRA-LQG** **1014396766**
WSW **E 117 ST AND 2 AVE** **NY MANIFEST** **NYP004190815**
1/8-1/4 **NEW YORK, NY 10035**
0.214 mi.
1131 ft. **Site 11 of 19 in cluster AB**

Relative: **Higher**
Actual: **14 ft.**

RCRA-LQG:

Date Form Received by Agency:	20100323
Handler Name:	CON EDISON - SERVICE BOX 55045
Handler Address:	E 117 ST AND 2 AVE
Handler City,State,Zip:	NEW YORK, NY 10035
EPA ID:	NYP004190815
Contact Name:	FRANKLYN MURRAY
Contact Address:	Not reported
Contact City,State,Zip:	Not reported
Contact Telephone:	212-460-2808
Contact Fax:	Not reported
Contact Email:	MURRAYFR@CONED.COM
Contact Title:	Not reported
EPA Region:	02
Land Type:	Private
Federal Waste Generator Description:	Large Quantity Generator
Non-Notifier:	Not reported
Biennial Report Cycle:	2009
Accessibility:	Not reported
Active Site Indicator:	Handler Activities
State District Owner:	Not reported
State District:	Not reported
Mailing Address:	4 IRVING PLACE
Mailing City,State,Zip:	NEW YORK, NY 10003
Owner Name:	CONSOLIDATED EDISON COMPANY OF NY, INC.
Owner Type:	Private
Operator Name:	CONSOLIDATED EDISON COMPANY OF NY, INC.
Operator Type:	Private
Short-Term Generator Activity:	No
Importer Activity:	No
Mixed Waste Generator:	No
Transporter Activity:	No
Transfer Facility Activity:	No
Recycler Activity with Storage:	No
Small Quantity On-Site Burner Exemption:	No
Smelting Melting and Refining Furnace Exemption:	No
Underground Injection Control:	No
Off-Site Waste Receipt:	No
Universal Waste Indicator:	No
Universal Waste Destination Facility:	No
Federal Universal Waste:	No
Active Site Fed-Reg Treatment Storage and Disposal Facility:	Not reported
Active Site Converter Treatment storage and Disposal Facility:	Not reported
Active Site State-Reg Treatment Storage and Disposal Facility:	Not reported
Active Site State-Reg Handler:	---
Federal Facility Indicator:	Not reported
Hazardous Secondary Material Indicator:	NN
Sub-Part K Indicator:	Not reported
Commercial TSD Indicator:	No
Treatment Storage and Disposal Type:	Not reported
2018 GPRA Permit Baseline:	Not on the Baseline
2018 GPRA Renewals Baseline:	Not on the Baseline
Permit Renewals Workload Universe:	Not reported

CON EDISON - SERVICE BOX 55045 (Continued) **1014396766**

Permit Workload Universe:	Not reported
Permit Progress Universe:	Not reported
Post-Closure Workload Universe:	Not reported
Closure Workload Universe:	Not reported
202 GPRA Corrective Action Baseline:	No
Corrective Action Workload Universe:	No
Subject to Corrective Action Universe:	No
Non-TSDFs Where RCRA CA has Been Imposed Universe:	No
TSDFs Potentially Subject to CA Under 3004 (u)/(v) Universe:	No
TSDFs Only Subject to CA under Discretionary Auth Universe:	No
Corrective Action Priority Ranking:	No NCAPS ranking
Environmental Control Indicator:	No
Institutional Control Indicator:	No
Human Exposure Controls Indicator:	N/A
Groundwater Controls Indicator:	N/A
Operating TSDF Universe:	Not reported
Full Enforcement Universe:	Not reported
Significant Non-Complier Universe:	No
Unaddressed Significant Non-Complier Universe:	No
Addressed Significant Non-Complier Universe:	No
Significant Non-Complier With a Compliance Schedule Universe:	No
Financial Assurance Required:	Not reported
Handler Date of Last Change:	20150414
Recognized Trader-Importer:	No
Recognized Trader-Exporter:	No
Importer of Spent Lead Acid Batteries:	No
Exporter of Spent Lead Acid Batteries:	No
Recycler Activity Without Storage:	Not reported
Manifest Broker:	Not reported
Sub-Part P Indicator:	No

Biennial: List of Years

Year:	2009

Click Here for Biennial Reporting System Data:

Hazardous Waste Summary:

Waste Code:	D008
Waste Description:	LEAD

Handler - Owner Operator:

Owner/Operator Indicator:	Owner
Owner/Operator Name:	CONSOLIDATED EDISON COMPANY OF NY, INC.
Legal Status:	Private
Date Became Current:	20090813
Date Ended Current:	Not reported
Owner/Operator Address:	4 IRVING PLACE
Owner/Operator City,State,Zip:	NEW YORK, NY 10003
Owner/Operator Telephone:	Not reported
Owner/Operator Telephone Ext:	Not reported
Owner/Operator Fax:	Not reported
Owner/Operator Email:	Not reported

Owner/Operator Indicator:	Operator
Owner/Operator Name:	CONSOLIDATED EDISON COMPANY OF NY, INC.
Legal Status:	Private

CON EDISON - SERVICE BOX 55045 (Continued) **1014396766**

Date Became Current:	20090813
Date Ended Current:	Not reported
Owner/Operator Address:	4 IRVING PLACE
Owner/Operator City,State,Zip:	NEW YORK, NY 10003
Owner/Operator Telephone:	Not reported
Owner/Operator Telephone Ext:	Not reported
Owner/Operator Fax:	Not reported
Owner/Operator Email:	Not reported

Historic Generators:

Receive Date:	20100323
Handler Name:	CON EDISON - SERVICE BOX 55045
Federal Waste Generator Description:	Large Quantity Generator
State District Owner:	Not reported
Large Quantity Handler of Universal Waste:	No
Recognized Trader Importer:	No
Recognized Trader Exporter:	No
Spent Lead Acid Battery Importer:	No
Spent Lead Acid Battery Exporter:	No
Current Record:	Yes
Non Storage Recycler Activity:	Not reported
Electronic Manifest Broker:	Not reported

Receive Date:	20090813
Handler Name:	CON EDISON
Federal Waste Generator Description:	Conditionally Exempt Small Quantity Generator
State District Owner:	NY
Large Quantity Handler of Universal Waste:	No
Recognized Trader Importer:	No
Recognized Trader Exporter:	No
Spent Lead Acid Battery Importer:	No
Spent Lead Acid Battery Exporter:	No
Current Record:	No
Non Storage Recycler Activity:	Not reported
Electronic Manifest Broker:	Not reported

List of NAICS Codes and Descriptions:

NAICS Code:	221122
NAICS Description:	ELECTRIC POWER DISTRIBUTION

Facility Has Received Notices of Violations:

Violations:	No Violations Found

Evaluation Action Summary:

Evaluations:	No Evaluations Found

NY MANIFEST:

Name:	CONSOLIDATED EDISON
Address:	E 117 ST AND 2 AVE
City,State,Zip:	NEW YORK, NY 10035
Country:	USA
EPA ID:	NYP004190815
Facility Status:	Not reported
Location Address 1:	E 117 ST AND 2 AVE

CON EDISON - SERVICE BOX 55045 (Continued) **1014396766**

Code: BP
Location Address 2: Not reported
Total Tanks: Not reported
Location City: NEW YORK
Location State: NY
Location Zip: 10035
Location Zip 4: Not reported

NY MANIFEST:
EPAID: NYP004190815
Mailing Name: CONSOLIDATED EDISON
Mailing Contact: FRANKLYN MURRAY
Mailing Address 1: 4 IRVING PLACE RM 828
Mailing Address 2: Not reported
Mailing City: NEW YORK
Mailing State: NY
Mailing Zip: 10003
Mailing Zip 4: Not reported
Mailing Country: USA
Mailing Phone: 2124602808

NY MANIFEST:
Document ID: Not reported
Manifest Status: Not reported
seq: Not reported
Year: 2018
Trans1 State ID: NJ0000027193
Trans2 State ID: Not reported
Generator Ship Date: 08/13/2009
Trans1 Recv Date: 08/13/2009
Trans2 Recv Date: Not reported
TSD Site Recv Date: 08/14/2009
Part A Recv Date: Not reported
Part B Recv Date: Not reported
Generator EPA ID: NYP004190815
Trans1 EPA ID: Not reported
Trans2 EPA ID: Not reported
TSDF ID 1: NJD002200046
TSDF ID 2: Not reported
Manifest Tracking Number: 001084175GBF
Import Indicator: N
Export Indicator: N
Discr Quantity Indicator: N
Discr Type Indicator: N
Discr Residue Indicator: N
Discr Partial Reject Indicator: N
Discr Full Reject Indicator: N
Manifest Ref Number: Not reported
Alt Facility RCRA ID: Not reported
Alt Facility Sign Date: Not reported
MGMT Method Type Code: H111
Waste Code: Not reported
Waste Code: Not reported
Waste Code: Not reported
Waste Code: Not reported
Waste Code: Not reported
Waste Code: Not reported

CON EDISON - SERVICE BOX 55045 (Continued) **1014396766**

Quantity:	2500
Units:	P - Pounds
Number of Containers:	1
Container Type:	TT - Cargo tank, tank trucks
Handling Method:	T Chemical, physical, or biological treatment.
Specific Gravity:	1
Waste Code:	D008
Waste Code 1_2:	Not reported
Waste Code 1_3:	Not reported
Waste Code 1_4:	Not reported
Waste Code 1_5:	Not reported
Waste Code 1_6:	Not reported

AB330 **NYCDEP** **NY MANIFEST** **1009244262**
WSW **117 ST & 2ND AVE** **N/A**
1/8-1/4 **NEW YORK, NY**
0.214 mi.
1131 ft. **Site 12 of 19 in cluster AB**

Relative: **Higher**

Actual: **14 ft.**

NY MANIFEST:

Name:	NYCDEP
Address:	117 ST & 2ND AVE
City,State,Zip:	NEW YORK, NY
Country:	USA
EPA ID:	NYP010000958
Facility Status:	Not reported
Location Address 1:	117 ST & 2ND AVE
Code:	BP
Location Address 2:	Not reported
Total Tanks:	Not reported
Location City:	NEW YORK
Location State:	NY
Location Zip:	Not reported
Location Zip 4:	Not reported

NY MANIFEST:

EPAID:	NYP010000958
Mailing Name:	NYCDEP
Mailing Contact:	W R HERNANDEZ
Mailing Address 1:	59-17 JUNCTION BLVD
Mailing Address 2:	Not reported
Mailing City:	FLUSHING
Mailing State:	NY
Mailing Zip:	11368
Mailing Zip 4:	Not reported
Mailing Country:	USA
Mailing Phone:	7185954661

AB331 **CON EDISON** **RCRA NonGen / NLR** **1014396502**
WSW **E 117TH ST & 2ND AVE** **NYP004188140**
1/8-1/4 **NEW YORK, NY 10035**
0.214 mi.
1131 ft. **Site 13 of 19 in cluster AB**

Relative: **Higher**
Actual: **14 ft.**

RCRA NonGen / NLR:

Date Form Received by Agency:		20160601
Handler Name:	CON EDISON	
Handler Address:		E 117TH ST & 2ND AVE
Handler City,State,Zip:		NEW YORK, NY 10035
EPA ID:		NYP004188140
Contact Name:		DENNIS MICHAELIDES
Contact Address:		Not reported
Contact City,State,Zip:		Not reported
Contact Telephone:		718-204-4297
Contact Fax:		Not reported
Contact Email:		Not reported
Contact Title:		Not reported
EPA Region:		02
Land Type:		Private
Federal Waste Generator Description:		Not a generator, verified
Non-Notifier:		Not reported
Biennial Report Cycle:		Not reported
Accessibility:		Not reported
Active Site Indicator:		Not reported
State District Owner:		NY
State District:		NYSDEC R2
Mailing Address:		4 IRVING PL, RM 828
Mailing City,State,Zip:		NEW YORK, NY 10003
Owner Name:		Not reported
Owner Type:		Not reported
Operator Name:		Not reported
Operator Type:		Not reported
Short-Term Generator Activity:		No
Importer Activity:		No
Mixed Waste Generator:		No
Transporter Activity:		No
Transfer Facility Activity:		No
Recycler Activity with Storage:		No
Small Quantity On-Site Burner Exemption:		No
Smelting Melting and Refining Furnace Exemption:		No
Underground Injection Control:		No
Off-Site Waste Receipt:		No
Universal Waste Indicator:		No
Universal Waste Destination Facility:		No
Federal Universal Waste:		No
Active Site Fed-Reg Treatment Storage and Disposal Facility:		Not reported
Active Site Converter Treatment storage and Disposal Facility:		Not reported
Active Site State-Reg Treatment Storage and Disposal Facility:		Not reported
Active Site State-Reg Handler:		---
Federal Facility Indicator:		Not reported
Hazardous Secondary Material Indicator:		NN
Sub-Part K Indicator:		Not reported
Commercial TSD Indicator:		No
Treatment Storage and Disposal Type:		Not reported
2018 GPRA Permit Baseline:		Not on the Baseline
2018 GPRA Renewals Baseline:		Not on the Baseline
Permit Renewals Workload Universe:		Not reported

CON EDISON (Continued) **1014396502**

Permit Workload Universe:	Not reported
Permit Progress Universe:	Not reported
Post-Closure Workload Universe:	Not reported
Closure Workload Universe:	Not reported
202 GPRA Corrective Action Baseline:	No
Corrective Action Workload Universe:	No
Subject to Corrective Action Universe:	No
Non-TSDFs Where RCRA CA has Been Imposed Universe:	No
TSDFs Potentially Subject to CA Under 3004 (u)/(v) Universe:	No
TSDFs Only Subject to CA under Discretionary Auth Universe:	No
Corrective Action Priority Ranking:	No NCAPS ranking
Environmental Control Indicator:	No
Institutional Control Indicator:	No
Human Exposure Controls Indicator:	N/A
Groundwater Controls Indicator:	N/A
Operating TSDF Universe:	Not reported
Full Enforcement Universe:	Not reported
Significant Non-Complier Universe:	No
Unaddressed Significant Non-Complier Universe:	No
Addressed Significant Non-Complier Universe:	No
Significant Non-Complier With a Compliance Schedule Universe:	No
Financial Assurance Required:	Not reported
Handler Date of Last Change:	20160929
Recognized Trader-Importer:	No
Recognized Trader-Exporter:	No
Importer of Spent Lead Acid Batteries:	No
Exporter of Spent Lead Acid Batteries:	No
Recycler Activity Without Storage:	Not reported
Manifest Broker:	Not reported
Sub-Part P Indicator:	No

Historic Generators:

Receive Date:	20090729
Handler Name: CON EDISON	
Federal Waste Generator Description:	Conditionally Exempt Small Quantity Generator
State District Owner:	NY
Large Quantity Handler of Universal Waste:	No
Recognized Trader Importer:	No
Recognized Trader Exporter:	No
Spent Lead Acid Battery Importer:	No
Spent Lead Acid Battery Exporter:	No
Current Record:	No
Non Storage Recycler Activity:	Not reported
Electronic Manifest Broker:	Not reported

Receive Date:	20160601
Handler Name: CON EDISON	
Federal Waste Generator Description:	Not a generator, verified
State District Owner:	NY
Large Quantity Handler of Universal Waste:	No
Recognized Trader Importer:	No
Recognized Trader Exporter:	No
Spent Lead Acid Battery Importer:	No
Spent Lead Acid Battery Exporter:	No
Current Record:	Yes
Non Storage Recycler Activity:	Not reported

CON EDISON (Continued) **1014396502**

Electronic Manifest Broker: Not reported

List of NAICS Codes and Descriptions:
NAICS Codes: No NAICS Codes Found

Facility Has Received Notices of Violations:
Violations: No Violations Found

Evaluation Action Summary:
Evaluations: No Evaluations Found

AB332 **CON EDISON SERVICE BOX: 53447** **RCRA NonGen / NLR** **1015747036**
WSW **73RD ST & 1ST AVE SW COR** **NY MANIFEST** **NYP004250395**
1/8-1/4 **NEW YORK, NY 10021**
0.214 mi.
1132 ft. **Site 14 of 19 in cluster AB**

Relative: **Higher**
Actual: **14 ft.**

RCRA NonGen / NLR:

Date Form Received by Agency:	20130317
Handler Name:	CON EDISON SERVICE BOX: 53447
Handler Address:	73RD ST & 1ST AVE SW COR
Handler City,State,Zip:	NEW YORK, NY 10021
EPA ID:	NYP004250395
Contact Name:	JOSE MONTALVO
Contact Address:	Not reported
Contact City,State,Zip:	Not reported
Contact Telephone:	212-427-1331
Contact Fax:	Not reported
Contact Email:	Not reported
Contact Title:	OPERATING SUPERVISOR
EPA Region:	02
Land Type:	Private
Federal Waste Generator Description:	Not a generator, verified
Non-Notifier:	Not reported
Biennial Report Cycle:	Not reported
Accessibility:	Not reported
Active Site Indicator:	Not reported
State District Owner:	NY
State District:	NYSDEC R2
Mailing Address:	Not reported
Mailing City,State,Zip:	NEW YORK, NY 10003
Owner Name:	Not reported
Owner Type:	Not reported
Operator Name:	Not reported
Operator Type:	Not reported
Short-Term Generator Activity:	No
Importer Activity:	No
Mixed Waste Generator:	No
Transporter Activity:	No
Transfer Facility Activity:	No
Recycler Activity with Storage:	No
Small Quantity On-Site Burner Exemption:	No
Smelting Melting and Refining Furnace Exemption:	No
Underground Injection Control:	No
Off-Site Waste Receipt:	No

CON EDISON SERVICE BOX: 53447 (Continued) **1015747036**

Universal Waste Indicator:	No
Universal Waste Destination Facility:	No
Federal Universal Waste:	No
Active Site Fed-Reg Treatment Storage and Disposal Facility:	Not reported
Active Site Converter Treatment storage and Disposal Facility:	Not reported
Active Site State-Reg Treatment Storage and Disposal Facility:	Not reported
Active Site State-Reg Handler:	---
Federal Facility Indicator:	Not reported
Hazardous Secondary Material Indicator:	NN
Sub-Part K Indicator:	Not reported
Commercial TSD Indicator:	No
Treatment Storage and Disposal Type:	Not reported
2018 GPRA Permit Baseline:	Not on the Baseline
2018 GPRA Renewals Baseline:	Not on the Baseline
Permit Renewals Workload Universe:	Not reported
Permit Workload Universe:	Not reported
Permit Progress Universe:	Not reported
Post-Closure Workload Universe:	Not reported
Closure Workload Universe:	Not reported
202 GPRA Corrective Action Baseline:	No
Corrective Action Workload Universe:	No
Subject to Corrective Action Universe:	No
Non-TSDFs Where RCRA CA has Been Imposed Universe:	No
TSDFs Potentially Subject to CA Under 3004 (u)/(v) Universe:	No
TSDFs Only Subject to CA under Discretionary Auth Universe:	No
Corrective Action Priority Ranking:	No NCAPS ranking
Environmental Control Indicator:	No
Institutional Control Indicator:	No
Human Exposure Controls Indicator:	N/A
Groundwater Controls Indicator:	N/A
Operating TSDF Universe:	Not reported
Full Enforcement Universe:	Not reported
Significant Non-Complier Universe:	No
Unaddressed Significant Non-Complier Universe:	No
Addressed Significant Non-Complier Universe:	No
Significant Non-Complier With a Compliance Schedule Universe:	No
Financial Assurance Required:	Not reported
Handler Date of Last Change:	20130910
Recognized Trader-Importer:	No
Recognized Trader-Exporter:	No
Importer of Spent Lead Acid Batteries:	No
Exporter of Spent Lead Acid Batteries:	No
Recycler Activity Without Storage:	Not reported
Manifest Broker:	Not reported
Sub-Part P Indicator:	No

Historic Generators:

Receive Date:	20130217
Handler Name: CON EDISON SERVICE BOX:	53447
Federal Waste Generator Description:	Conditionally Exempt Small Quantity Generator
State District Owner:	NY
Large Quantity Handler of Universal Waste:	No
Recognized Trader Importer:	No
Recognized Trader Exporter:	No
Spent Lead Acid Battery Importer:	No
Spent Lead Acid Battery Exporter:	No

CON EDISON SERVICE BOX: 53447 (Continued) **1015747036**

Current Record: No
Non Storage Recycler Activity: Not reported
Electronic Manifest Broker: Not reported

Receive Date: 20120426
Handler Name: CON EDISON MANHOLE 55042
Federal Waste Generator Description: Not a generator, verified
State District Owner: NY
Large Quantity Handler of Universal Waste: No
Recognized Trader Importer: No
Recognized Trader Exporter: No
Spent Lead Acid Battery Importer: No
Spent Lead Acid Battery Exporter: No
Current Record: No
Non Storage Recycler Activity: Not reported
Electronic Manifest Broker: Not reported

Receive Date: 20130317
Handler Name: CON EDISON SERVICE BOX: 53447
Federal Waste Generator Description: Not a generator, verified
State District Owner: NY
Large Quantity Handler of Universal Waste: No
Recognized Trader Importer: No
Recognized Trader Exporter: No
Spent Lead Acid Battery Importer: No
Spent Lead Acid Battery Exporter: No
Current Record: Yes
Non Storage Recycler Activity: Not reported
Electronic Manifest Broker: Not reported

List of NAICS Codes and Descriptions:
NAICS Codes: No NAICS Codes Found

Facility Has Received Notices of Violations:
Violations: No Violations Found

Evaluation Action Summary:
Evaluations: No Evaluations Found

NY MANIFEST:
Name: CON EDISON
Address: 73RD ST & 1ST AVE SW COR
City,State,Zip: NEW YORK, NY 10021
Country: USA
EPA ID: NYP004250395
Facility Status: Not reported
Location Address 1: SWC 73RD ST & 1ST AVE
Code: BP
Location Address 2: SERV BOX 53447
Total Tanks: Not reported
Location City: NEW YORK
Location State: NY
Location Zip: 10021
Location Zip 4: Not reported

CON EDISON SERVICE BOX: 53447 (Continued) **1015747036**

NY MANIFEST:

EPAID:	NYP004250395
Mailing Name:	CON EDISON
Mailing Contact:	TOM TEELING
Mailing Address 1:	4 IRVING PLACE - 15TH FLOOR
Mailing Address 2:	Not reported
Mailing City:	NEW YORK
Mailing State:	NY
Mailing Zip:	10003
Mailing Zip 4:	Not reported
Mailing Country:	USA
Mailing Phone:	2124603770

NY MANIFEST:

Document ID:	Not reported
Manifest Status:	Not reported
seq:	Not reported
Year:	2018
Trans1 State ID:	NJ0000027193
Trans2 State ID:	Not reported
Generator Ship Date:	02/17/2013
Trans1 Recv Date:	02/17/2013
Trans2 Recv Date:	Not reported
TSD Site Recv Date:	02/19/2013
Part A Recv Date:	Not reported
Part B Recv Date:	Not reported
Generator EPA ID:	NYP004250395
Trans1 EPA ID:	Not reported
Trans2 EPA ID:	Not reported
TSDF ID 1:	NJD002200046
TSDF ID 2:	Not reported
Manifest Tracking Number:	010708002JJK
Import Indicator:	N
Export Indicator:	N
Discr Quantity Indicator:	N
Discr Type Indicator:	N
Discr Residue Indicator:	N
Discr Partial Reject Indicator:	N
Discr Full Reject Indicator:	N
Manifest Ref Number:	Not reported
Alt Facility RCRA ID:	Not reported
Alt Facility Sign Date:	Not reported
MGMT Method Type Code:	H110
Waste Code:	Not reported
Waste Code:	Not reported
Waste Code:	Not reported
Waste Code:	Not reported
Waste Code:	Not reported
Waste Code:	Not reported
Quantity:	500
Units:	P - Pounds
Number of Containers:	1
Container Type:	TT - Cargo tank, tank trucks
Handling Method:	T Chemical, physical, or biological treatment.
Specific Gravity:	1
Waste Code:	D008

CON EDISON SERVICE BOX: 53447 (Continued) **1015747036**

Waste Code 1_2:	Not reported
Waste Code 1_3:	Not reported
Waste Code 1_4:	Not reported
Waste Code 1_5:	Not reported
Waste Code 1_6:	Not reported

AB333 **CON EDISON - MANHOLE M62301** **NY MANIFEST** **S123692575**
WSW **2279 2ND AVE** **N/A**
1/8-1/4 **NEW YORK, NY 10035**
0.216 mi.
1139 ft. **Site 15 of 19 in cluster AB**

Relative:
Higher

Actual:
14 ft.

NY MANIFEST:

Name:	CON EDISON - MANHOLE M62301
Address:	2279 2ND AVE
City,State,Zip:	NEW YORK, NY 10035
Country:	USA
EPA ID:	NYP005221742
Facility Status:	Not reported
Location Address 1:	2279 2ND AVE
Code:	BP
Location Address 2:	Not reported
Total Tanks:	Not reported
Location City:	NEW YORK
Location State:	NY
Location Zip:	10035
Location Zip 4:	Not reported

NY MANIFEST:

EPAID:	NYP005221742
Mailing Name:	CON EDISON - MANHOLE M62301
Mailing Contact:	ANNAMARIE MOYLAN
Mailing Address 1:	4 IRVING PLACE 15TH FL NE
Mailing Address 2:	Not reported
Mailing City:	NEW YORK
Mailing State:	NY
Mailing Zip:	10003
Mailing Zip 4:	Not reported
Mailing Country:	USA
Mailing Phone:	2124602278

AD334 **VACANT** **NY LTANKS** **U000411903**
South **505-509 EAST 116TH STREET** **NY UST** **N/A**
1/8-1/4 **NEW YORK, NY 10035**
0.216 mi.
1141 ft. **Site 3 of 8 in cluster AD**

Relative:
Higher

Actual:
10 ft.

LTANKS:

Name:	505 EAST 116TH STREET
Address:	505 EAST 116TH STREET
City,State,Zip:	MANHATTAN, NY
Spill Number/Closed Date:	9210913 / 1992-12-21
Facility ID:	9210913
Site ID:	65705
Spill Date:	1992-12-21

VACANT (Continued) **U000411903**

Spill Cause:	Tank Overfill
Spill Source:	Commercial/Industrial
Spill Class:	C3
Cleanup Ceased:	1992-12-21
SWIS:	3101
Investigator:	WILSON
Referred To:	Not reported
Reported to Dept:	1992-12-21
CID:	Not reported
Water Affected:	Not reported
Spill Notifier:	Responsible Party
Last Inspection:	Not reported
Recommended Penalty:	False
Meets Standard:	True
UST Involvement:	False
Remediation Phase:	0
Date Entered In Computer:	1992-12-22
Spill Record Last Update:	2004-09-30
Spiller Name:	Not reported
Spiller Company:	Not reported
Spiller Address:	Not reported
Spiller County:	001
Spiller Contact:	Not reported
Spiller Phone:	Not reported
Spiller Extention:	Not reported
DEC Region:	2
DER Facility ID:	63024
DEC Memo:	""
Remarks:	"CUSTOMER CALLED IN DRY BUT TANK WASN'T EMPTY COULDN'T TAKE A FILL TANKAND IF OVERFLOWED PUT DOWN DRI- OIL CO,SPILL TEAM TO CLEANUP"

All Materials:

Site ID:	65705
Operable Unit ID:	975080
Operable Unit:	01
Material ID:	557059
Material Code:	0001A
Material Name:	#2 fuel oil
Case No.:	Not reported
Material FA:	Petroleum
Quantity:	2.00
Units:	G
Recovered:	.00
Oxygenate:	Not reported

UST:

Name:	VACANT
Address:	505-509 EAST 116TH STREET
City,State,Zip:	NEW YORK, NY 10035
Id/Status:	2-600157 / Unregulated/Closed
Program Type:	PBS
Region:	STATE
DEC Region:	2
Expiration Date:	N/A
UTM X:	590012.46787
UTM Y:	4516556.04393

VACANT (Continued) **U000411903**

Site Type: Other

Affiliation Records:

Site Id: 22142
Affiliation Type: Mail Contact
Company Name: TIAGO HOLDINGS, LLC
Contact Type: Not reported
Contact Name: PETER MYKYTYN
Address1: 300 ROBBINS LANE
Address2: Not reported
City: SYOSSET
State: NY
Zip Code: 11791
Country Code: 001
Phone: (516) 921-0800
EMail: Not reported
Fax Number: Not reported
Modified By: NRLOMBAR
Date Last Modified: 2006-08-10

Site Id: 22142
Affiliation Type: Facility Operator
Company Name: VACANT
Contact Type: Not reported
Contact Name: TIAGO HOLDINGS, LLC
Address1: Not reported
Address2: Not reported
City: Not reported
State: NN
Zip Code: Not reported
Country Code: 001
Phone: (516) 921-0800
EMail: Not reported
Fax Number: Not reported
Modified By: NRLOMBAR
Date Last Modified: 2006-08-10

Site Id: 22142
Affiliation Type: Emergency Contact
Company Name: TIAGO HOLDINGS, LLC
Contact Type: Not reported
Contact Name: PETER MYKYTYN
Address1: Not reported
Address2: Not reported
City: Not reported
State: NN
Zip Code: Not reported
Country Code: 999
Phone: (718) 899-0700
EMail: Not reported
Fax Number: Not reported
Modified By: NRLOMBAR
Date Last Modified: 2006-08-10

Site Id: 22142
Affiliation Type: Facility Owner
Company Name: TIAGO HOLDINGS, LLC
Contact Type: MEMBER

VACANT (Continued) **U000411903**

Contact Name:	DAVID BLUMENFELD
Address1:	300 ROBBINS LANE
Address2:	Not reported
City:	SYOSSET
State:	NY
Zip Code:	11791
Country Code:	001
Phone:	(516) 921-0800
EMail:	Not reported
Fax Number:	Not reported
Modified By:	NRLOMBAR
Date Last Modified:	2006-08-10

Tank Info:

Tank Number:	001
Tank ID:	171273
Tank Status:	Closed - Removed
Material Name:	Closed - Removed
Capacity Gallons:	1080
Install Date:	Not reported
Date Tank Closed:	02/28/2006
Registered:	True
Tank Location:	Underground
Tank Type:	Steel/carbon steel
Material Code:	0001
Common Name of Substance:	#2 Fuel Oil (On-Site Consumption)
Tightness Test Method:	NN
Date Test:	Not reported
Next Test Date:	Not reported
Pipe Model:	Not reported
Modified By:	NRLOMBAR
Last Modified:	04/14/2017

Equipment Records:

A01 - Tank Internal Protection - Epoxy Liner
H00 - Tank Leak Detection - None
I00 - Overfill - None
C02 - Pipe Location - Underground/On-ground
G00 - Tank Secondary Containment - None
J02 - Dispenser - Suction Dispenser
B00 - Tank External Protection - None
F00 - Pipe External Protection - None
D01 - Pipe Type - Steel/Carbon Steel/Iron

Tank Number:	001-A
Tank ID:	171275
Tank Status:	Tank Converted to Non-Regulated Use
Material Name:	Tank Converted to Non-Regulated Use
Capacity Gallons:	1080
Install Date:	Not reported
Date Tank Closed:	08/01/1996
Registered:	True
Tank Location:	Underground
Tank Type:	Steel/carbon steel

VACANT (Continued) **U000411903**

Material Code: 0001
Common Name of Substance: #2 Fuel Oil (On-Site Consumption)

Tightness Test Method: NN
Date Test: Not reported
Next Test Date: Not reported
Pipe Model: Not reported
Modified By: TRANSLAT
Last Modified: 04/14/2017

Equipment Records:

H00 - Tank Leak Detection - None
I00 - Overfill - None
B00 - Tank External Protection - None
F00 - Pipe External Protection - None
C02 - Pipe Location - Underground/On-ground
G00 - Tank Secondary Containment - None
J02 - Dispenser - Suction Dispenser
A00 - Tank Internal Protection - None
D01 - Pipe Type - Steel/Carbon Steel/Iron

Tank Number: 002
Tank ID: 41381
Tank Status: Closed - Removed
Material Name: Closed - Removed
Capacity Gallons: 550
Install Date: 01/01/1944
Date Tank Closed: 02/28/2006
Registered: True
Tank Location: Underground
Tank Type: Steel/carbon steel
Material Code: 0009
Common Name of Substance: Gasoline

Tightness Test Method: NN
Date Test: Not reported
Next Test Date: Not reported
Pipe Model: Not reported
Modified By: NRLOMBAR
Last Modified: 04/14/2017

Equipment Records:

A00 - Tank Internal Protection - None
D01 - Pipe Type - Steel/Carbon Steel/Iron
B00 - Tank External Protection - None
F00 - Pipe External Protection - None
C02 - Pipe Location - Underground/On-ground
G00 - Tank Secondary Containment - None
J02 - Dispenser - Suction Dispenser
H00 - Tank Leak Detection - None
I00 - Overfill - None

Tank Number: 003
Tank ID: 41382
Tank Status: Closed - Removed
Material Name: Closed - Removed

VACANT (Continued) **U000411903**

Capacity Gallons: 550
Install Date: 01/01/1944
Date Tank Closed: 02/28/2006
Registered: True
Tank Location: Underground
Tank Type: Steel/carbon steel
Material Code: 0009
Common Name of Substance: Gasoline

Tightness Test Method: NN
Date Test: Not reported
Next Test Date: Not reported
Pipe Model: Not reported
Modified By: NRLOMBAR
Last Modified: 04/14/2017

Equipment Records:

H00 - Tank Leak Detection - None
I00 - Overfill - None
B00 - Tank External Protection - None
F00 - Pipe External Protection - None
C02 - Pipe Location - Underground/On-ground
G00 - Tank Secondary Containment - None
J02 - Dispenser - Suction Dispenser
A00 - Tank Internal Protection - None
D01 - Pipe Type - Steel/Carbon Steel/Iron

Tank Number: 004
Tank ID: 41383
Tank Status: Closed - Removed
Material Name: Closed - Removed
Capacity Gallons: 550
Install Date: 01/01/1944
Date Tank Closed: 02/28/2006
Registered: True
Tank Location: Underground
Tank Type: Steel/carbon steel
Material Code: 0009
Common Name of Substance: Gasoline

Tightness Test Method: NN
Date Test: Not reported
Next Test Date: Not reported
Pipe Model: Not reported
Modified By: NRLOMBAR
Last Modified: 04/14/2017

Equipment Records:

B00 - Tank External Protection - None
F00 - Pipe External Protection - None
H00 - Tank Leak Detection - None
I00 - Overfill - None
C02 - Pipe Location - Underground/On-ground
G00 - Tank Secondary Containment - None
J02 - Dispenser - Suction Dispenser
A00 - Tank Internal Protection - None
D01 - Pipe Type - Steel/Carbon Steel/Iron

VACANT (Continued) **U000411903**

Tank Number:	005
Tank ID:	41384
Tank Status:	Closed - Removed
Material Name:	Closed - Removed
Capacity Gallons:	550
Install Date:	07/01/1949
Date Tank Closed:	02/28/2006
Registered:	True
Tank Location:	Underground
Tank Type:	Steel/carbon steel
Material Code:	0009
Common Name of Substance:	Gasoline
Tightness Test Method:	NN
Date Test:	Not reported
Next Test Date:	Not reported
Pipe Model:	Not reported
Modified By:	NRLOMBAR
Last Modified:	04/14/2017

Equipment Records:

C02 - Pipe Location - Underground/On-ground
G00 - Tank Secondary Containment - None
J02 - Dispenser - Suction Dispenser
B00 - Tank External Protection - None
F00 - Pipe External Protection - None
A00 - Tank Internal Protection - None
D01 - Pipe Type - Steel/Carbon Steel/Iron
H00 - Tank Leak Detection - None
I00 - Overfill - None

AD335 **CON EDISON SERVICE BOX 42844** **RCRA NonGen / NLR** **1015746997**
South **E 116 ST & PLEASANT AVE SW COR** **NY MANIFEST** **NYP004249981**
1/8-1/4 **NEW YORK, NY 10029**
0.216 mi.
1142 ft. **Site 4 of 8 in cluster AD**

Relative: **Higher**
Actual: **10 ft.**

RCRA NonGen / NLR:

Date Form Received by Agency:	20120418
Handler Name:	CON EDISON SERVICE BOX 42844
Handler Address:	E 116 ST & PLEASANT AVE SW COR
Handler City,State,Zip:	NEW YORK, NY 10029
EPA ID:	NYP004249981
Contact Name:	JOSE MONTALVO
Contact Address:	Not reported
Contact City,State,Zip:	Not reported
Contact Telephone:	212-427-1331
Contact Fax:	Not reported
Contact Email:	Not reported
Contact Title:	OPERATING SUPERVISOR
EPA Region:	02
Land Type:	Private
Federal Waste Generator Description:	Not a generator, verified
Non-Notifier:	Not reported
Biennial Report Cycle:	Not reported
Accessibility:	Not reported
Active Site Indicator:	Not reported
State District Owner:	NY

CON EDISON SERVICE BOX 42844 (Continued) **1015746997**

State District:	NYSDEC R2
Mailing Address:	4 IRVING PL, RM 828
Mailing City,State,Zip:	NEW YORK, NY 10003
Owner Name:	Not reported
Owner Type:	Not reported
Operator Name:	Not reported
Operator Type:	Not reported
Short-Term Generator Activity:	No
Importer Activity:	No
Mixed Waste Generator:	No
Transporter Activity:	No
Transfer Facility Activity:	No
Recycler Activity with Storage:	No
Small Quantity On-Site Burner Exemption:	No
Smelting Melting and Refining Furnace Exemption:	No
Underground Injection Control:	No
Off-Site Waste Receipt:	No
Universal Waste Indicator:	No
Universal Waste Destination Facility:	No
Federal Universal Waste:	No
Active Site Fed-Reg Treatment Storage and Disposal Facility:	Not reported
Active Site Converter Treatment storage and Disposal Facility:	Not reported
Active Site State-Reg Treatment Storage and Disposal Facility:	Not reported
Active Site State-Reg Handler:	---
Federal Facility Indicator:	Not reported
Hazardous Secondary Material Indicator:	NN
Sub-Part K Indicator:	Not reported
Commercial TSD Indicator:	No
Treatment Storage and Disposal Type:	Not reported
2018 GPRA Permit Baseline:	Not on the Baseline
2018 GPRA Renewals Baseline:	Not on the Baseline
Permit Renewals Workload Universe:	Not reported
Permit Workload Universe:	Not reported
Permit Progress Universe:	Not reported
Post-Closure Workload Universe:	Not reported
Closure Workload Universe:	Not reported
202 GPRA Corrective Action Baseline:	No
Corrective Action Workload Universe:	No
Subject to Corrective Action Universe:	No
Non-TSDFs Where RCRA CA has Been Imposed Universe:	No
TSDFs Potentially Subject to CA Under 3004 (u)/(v) Universe:	No
TSDFs Only Subject to CA under Discretionary Auth Universe:	No
Corrective Action Priority Ranking:	No NCAPS ranking
Environmental Control Indicator:	No
Institutional Control Indicator:	No
Human Exposure Controls Indicator:	N/A
Groundwater Controls Indicator:	N/A
Operating TSDF Universe:	Not reported
Full Enforcement Universe:	Not reported
Significant Non-Complier Universe:	No
Unaddressed Significant Non-Complier Universe:	No
Addressed Significant Non-Complier Universe:	No
Significant Non-Complier With a Compliance Schedule Universe:	No
Financial Assurance Required:	Not reported
Handler Date of Last Change:	20120712
Recognized Trader-Importer:	No
Recognized Trader-Exporter:	No

CON EDISON SERVICE BOX 42844 (Continued) **1015746997**

Importer of Spent Lead Acid Batteries: No
Exporter of Spent Lead Acid Batteries: No
Recycler Activity Without Storage: Not reported
Manifest Broker: Not reported
Sub-Part P Indicator: No

Historic Generators:
Receive Date: 20120319
Handler Name: CON EDISON SERVICE BOX 42844
Federal Waste Generator Description: Conditionally Exempt Small Quantity Generator
State District Owner: NY
Large Quantity Handler of Universal Waste: No
Recognized Trader Importer: No
Recognized Trader Exporter: No
Spent Lead Acid Battery Importer: No
Spent Lead Acid Battery Exporter: No
Current Record: No
Non Storage Recycler Activity: Not reported
Electronic Manifest Broker: Not reported

Receive Date: 20120418
Handler Name: CON EDISON SERVICE BOX 42844
Federal Waste Generator Description: Not a generator, verified
State District Owner: NY
Large Quantity Handler of Universal Waste: No
Recognized Trader Importer: No
Recognized Trader Exporter: No
Spent Lead Acid Battery Importer: No
Spent Lead Acid Battery Exporter: No
Current Record: Yes
Non Storage Recycler Activity: Not reported
Electronic Manifest Broker: Not reported

List of NAICS Codes and Descriptions:
NAICS Codes: No NAICS Codes Found

Facility Has Received Notices of Violations:
Violations: No Violations Found

Evaluation Action Summary:
Evaluations: No Evaluations Found

NY MANIFEST:
Name: CONSOLIDATED EDISON - SERV BOX 42844
Address: E 116 ST & PLEASANT AVE SW COR
City,State,Zip: NEW YORK, NY 10029
Country: USA
EPA ID: NYP004249981
Facility Status: Not reported
Location Address 1: S/E/C PLEASANT AVE & E 116TH ST
Code: BP
Location Address 2: Not reported
Total Tanks: Not reported

CON EDISON SERVICE BOX 42844 (Continued) **1015746997**

Location City:	NEW YORK
Location State:	NY
Location Zip:	10029
Location Zip 4:	Not reported

NY MANIFEST:

EPAID:	NYP004249981
Mailing Name:	CONSOLIDATED EDISON - SERV BOX 42844
Mailing Contact:	TOM TEELING
Mailing Address 1:	4 IRVING PLACE - 15TH FLOOR
Mailing Address 2:	Not reported
Mailing City:	NEW YORK
Mailing State:	NY
Mailing Zip:	10003
Mailing Zip 4:	Not reported
Mailing Country:	USA
Mailing Phone:	2124603770

NY MANIFEST:

Document ID:	Not reported
Manifest Status:	Not reported
seq:	Not reported
Year:	2018
Trans1 State ID:	NJ0000027193
Trans2 State ID:	Not reported
Generator Ship Date:	03/19/2012
Trans1 Recv Date:	03/19/2012
Trans2 Recv Date:	Not reported
TSD Site Recv Date:	03/19/2012
Part A Recv Date:	Not reported
Part B Recv Date:	Not reported
Generator EPA ID:	NYP004249981
Trans1 EPA ID:	Not reported
Trans2 EPA ID:	Not reported
TSDF ID 1:	NJD002200046
TSDF ID 2:	Not reported
Manifest Tracking Number:	009204999JJK
Import Indicator:	N
Export Indicator:	N
Discr Quantity Indicator:	N
Discr Type Indicator:	N
Discr Residue Indicator:	N
Discr Partial Reject Indicator:	N
Discr Full Reject Indicator:	N
Manifest Ref Number:	Not reported
Alt Facility RCRA ID:	Not reported
Alt Facility Sign Date:	Not reported
MGMT Method Type Code:	H111
Waste Code:	Not reported
Waste Code:	Not reported
Waste Code:	Not reported
Waste Code:	Not reported
Waste Code:	Not reported
Waste Code:	Not reported
Quantity:	500
Units:	P - Pounds
Number of Containers:	1

CON EDISON SERVICE BOX 42844 (Continued) **1015746997**

Container Type:	TT - Cargo tank, tank trucks
Handling Method:	T Chemical, physical, or biological treatment.
Specific Gravity:	1
Waste Code:	D008
Waste Code 1_2:	Not reported
Waste Code 1_3:	Not reported
Waste Code 1_4:	Not reported
Waste Code 1_5:	Not reported
Waste Code 1_6:	Not reported

AC336 **CON EDISON** **NY MANIFEST** **S117317229**
WSW **319 E 116TH ST** **N/A**
1/8-1/4 **NEW YORK, NY 10029**
0.217 mi.
1144 ft. **Site 5 of 13 in cluster AC**

Relative:
Higher

Actual:
12 ft.

NY MANIFEST:

Name:	CON EDISON
Address:	319 E 116TH ST
City,State,Zip:	NEW YORK, NY 10029
Country:	USA
EPA ID:	NYP004646055
Facility Status:	Not reported
Location Address 1:	319 E 116TH ST
Code:	BP
Location Address 2:	SB 19183
Total Tanks:	Not reported
Location City:	NEW YORK
Location State:	NY
Location Zip:	10029
Location Zip 4:	Not reported

NY MANIFEST:

EPAID:	NYP004646055
Mailing Name:	CON EDISON
Mailing Contact:	CON EDISON
Mailing Address 1:	4 IRVING PL 15TH FL
Mailing Address 2:	Not reported
Mailing City:	NEW YORK
Mailing State:	NY
Mailing Zip:	10003
Mailing Zip 4:	Not reported
Mailing Country:	USA
Mailing Phone:	2124603770

NY MANIFEST:

Document ID:	Not reported
Manifest Status:	Not reported
seq:	Not reported
Year:	2018
Trans1 State ID:	NJD003812047
Trans2 State ID:	Not reported
Generator Ship Date:	09/03/2014
Trans1 Recv Date:	09/03/2014
Trans2 Recv Date:	Not reported
TSD Site Recv Date:	09/08/2014
Part A Recv Date:	Not reported

CON EDISON (Continued) **S117317229**

Part B Recv Date:	Not reported
Generator EPA ID:	NYP004646055
Trans1 EPA ID:	Not reported
Trans2 EPA ID:	Not reported
TSDF ID 1:	NJD991291105
TSDF ID 2:	Not reported
Manifest Tracking Number:	002609243GBF
Import Indicator:	N
Export Indicator:	N
Discr Quantity Indicator:	N
Discr Type Indicator:	N
Discr Residue Indicator:	N
Discr Partial Reject Indicator:	N
Discr Full Reject Indicator:	N
Manifest Ref Number:	Not reported
Alt Facility RCRA ID:	Not reported
Alt Facility Sign Date:	Not reported
MGMT Method Type Code:	H110
Waste Code:	Not reported
Waste Code:	Not reported
Waste Code:	Not reported
Waste Code:	Not reported
Waste Code:	Not reported
Waste Code:	Not reported
Quantity:	800
Units:	P - Pounds
Number of Containers:	1
Container Type:	TT - Cargo tank, tank trucks
Handling Method:	T Chemical, physical, or biological treatment.
Specific Gravity:	1
Waste Code:	D008
Waste Code 1_2:	Not reported
Waste Code 1_3:	Not reported
Waste Code 1_4:	Not reported
Waste Code 1_5:	Not reported
Waste Code 1_6:	Not reported

AE337 **CON EDISON SERVICE BOX: 19204** **RCRA NonGen / NLR** **1016450409**
SSW **402 E 116TH ST** **NY MANIFEST** **NYP004294344**
1/8-1/4 **NEW YORK, NY 10029**
0.217 mi.
1148 ft. **Site 1 of 2 in cluster AE**

Relative: **Higher**
Actual: **11 ft.**

RCRA NonGen / NLR:

Date Form Received by Agency:		20130419
Handler Name:	CON EDISON SERVICE BOX:	19204
Handler Address:		402 E 116TH ST
Handler City,State,Zip:		NEW YORK, NY 10029
EPA ID:		NYP004294344
Contact Name:		JUAN RODRIGUEZ
Contact Address:		Not reported
Contact City,State,Zip:		Not reported
Contact Telephone:		347-865-5931
Contact Fax:		Not reported
Contact Email:		Not reported
Contact Title:		OPERATING SUPERVISOR
EPA Region:		02

CON EDISON SERVICE BOX: 19204 (Continued) **1016450409**

Land Type:	Private
Federal Waste Generator Description:	Not a generator, verified
Non-Notifier:	Not reported
Biennial Report Cycle:	Not reported
Accessibility:	Not reported
Active Site Indicator:	Not reported
State District Owner:	NY
State District:	NYSDEC R2
Mailing Address:	Not reported
Mailing City,State,Zip:	NEW YORK, NY 10003
Owner Name:	Not reported
Owner Type:	Not reported
Operator Name:	Not reported
Operator Type:	Not reported
Short-Term Generator Activity:	No
Importer Activity:	No
Mixed Waste Generator:	No
Transporter Activity:	No
Transfer Facility Activity:	No
Recycler Activity with Storage:	No
Small Quantity On-Site Burner Exemption:	No
Smelting Melting and Refining Furnace Exemption:	No
Underground Injection Control:	No
Off-Site Waste Receipt:	No
Universal Waste Indicator:	No
Universal Waste Destination Facility:	No
Federal Universal Waste:	No
Active Site Fed-Reg Treatment Storage and Disposal Facility:	Not reported
Active Site Converter Treatment storage and Disposal Facility:	Not reported
Active Site State-Reg Treatment Storage and Disposal Facility:	Not reported
Active Site State-Reg Handler:	---
Federal Facility Indicator:	Not reported
Hazardous Secondary Material Indicator:	NN
Sub-Part K Indicator:	Not reported
Commercial TSD Indicator:	No
Treatment Storage and Disposal Type:	Not reported
2018 GPRA Permit Baseline:	Not on the Baseline
2018 GPRA Renewals Baseline:	Not on the Baseline
Permit Renewals Workload Universe:	Not reported
Permit Workload Universe:	Not reported
Permit Progress Universe:	Not reported
Post-Closure Workload Universe:	Not reported
Closure Workload Universe:	Not reported
202 GPRA Corrective Action Baseline:	No
Corrective Action Workload Universe:	No
Subject to Corrective Action Universe:	No
Non-TSDFs Where RCRA CA has Been Imposed Universe:	No
TSDFs Potentially Subject to CA Under 3004 (u)/(v) Universe:	No
TSDFs Only Subject to CA under Discretionary Auth Universe:	No
Corrective Action Priority Ranking:	No NCAPS ranking
Environmental Control Indicator:	No
Institutional Control Indicator:	No
Human Exposure Controls Indicator:	N/A
Groundwater Controls Indicator:	N/A
Operating TSDF Universe:	Not reported
Full Enforcement Universe:	Not reported
Significant Non-Complier Universe:	No

CON EDISON SERVICE BOX: 19204 (Continued) **1016450409**

Unaddressed Significant Non-Complier Universe:	No
Addressed Significant Non-Complier Universe:	No
Significant Non-Complier With a Compliance Schedule Universe:	No
Financial Assurance Required:	Not reported
Handler Date of Last Change:	20130910
Recognized Trader-Importer:	No
Recognized Trader-Exporter:	No
Importer of Spent Lead Acid Batteries:	No
Exporter of Spent Lead Acid Batteries:	No
Recycler Activity Without Storage:	Not reported
Manifest Broker:	Not reported
Sub-Part P Indicator:	No

Historic Generators:

Receive Date:	20130319
Handler Name: CON EDISON SERVICE BOX:	19204
Federal Waste Generator Description:	Conditionally Exempt Small Quantity Generator
State District Owner:	NY
Large Quantity Handler of Universal Waste:	No
Recognized Trader Importer:	No
Recognized Trader Exporter:	No
Spent Lead Acid Battery Importer:	No
Spent Lead Acid Battery Exporter:	No
Current Record:	No
Non Storage Recycler Activity:	Not reported
Electronic Manifest Broker:	Not reported

Receive Date:	20130419
Handler Name: CON EDISON SERVICE BOX:	19204
Federal Waste Generator Description:	Not a generator, verified
State District Owner:	NY
Large Quantity Handler of Universal Waste:	No
Recognized Trader Importer:	No
Recognized Trader Exporter:	No
Spent Lead Acid Battery Importer:	No
Spent Lead Acid Battery Exporter:	No
Current Record:	Yes
Non Storage Recycler Activity:	Not reported
Electronic Manifest Broker:	Not reported

List of NAICS Codes and Descriptions:

NAICS Codes:	No NAICS Codes Found

Facility Has Received Notices of Violations:

Violations:	No Violations Found

Evaluation Action Summary:

Evaluations:	No Evaluations Found

NY MANIFEST:

Name:	CON EDISON
Address:	402 E 116TH ST
City,State,Zip:	NEW YORK, NY 10029

CON EDISON SERVICE BOX: 19204 (Continued) **1016450409**

Country: USA
EPA ID: NYP004294344
Facility Status: Not reported
Location Address 1: 402 E 116TH ST
Code: BP
Location Address 2: SERV BOX 19204
Total Tanks: Not reported
Location City: NEW YORK
Location State: NY
Location Zip: 10029
Location Zip 4: Not reported

NY MANIFEST:
EPAID: NYP004294344
Mailing Name: CON EDISON
Mailing Contact: CON EDISON
Mailing Address 1: 4 IRVING PL 15TH FL
Mailing Address 2: Not reported
Mailing City: NEW YORK
Mailing State: NY
Mailing Zip: 10003
Mailing Zip 4: Not reported
Mailing Country: USA
Mailing Phone: 2124603770

NY MANIFEST:
Document ID: Not reported
Manifest Status: Not reported
seq: Not reported
Year: 2018
Trans1 State ID: NJ0000027193
Trans2 State ID: Not reported
Generator Ship Date: 03/19/2013
Trans1 Recv Date: 03/19/2013
Trans2 Recv Date: Not reported
TSD Site Recv Date: 03/20/2013
Part A Recv Date: Not reported
Part B Recv Date: Not reported
Generator EPA ID: NYP004294344
Trans1 EPA ID: Not reported
Trans2 EPA ID: Not reported
TSDF ID 1: NJD002200046
TSDF ID 2: Not reported
Manifest Tracking Number: 010708110JJK
Import Indicator: N
Export Indicator: N
Discr Quantity Indicator: N
Discr Type Indicator: N
Discr Residue Indicator: N
Discr Partial Reject Indicator: N
Discr Full Reject Indicator: N
Manifest Ref Number: Not reported
Alt Facility RCRA ID: Not reported
Alt Facility Sign Date: Not reported
MGMT Method Type Code: H110
Waste Code: Not reported
Waste Code: Not reported

CON EDISON SERVICE BOX: 19204 (Continued) **1016450409**

Waste Code:	Not reported
Waste Code:	Not reported
Waste Code:	Not reported
Waste Code:	Not reported
Quantity:	500
Units:	P - Pounds
Number of Containers:	1
Container Type:	TT - Cargo tank, tank trucks
Handling Method:	T Chemical, physical, or biological treatment.
Specific Gravity:	1
Waste Code:	D008
Waste Code 1_2:	Not reported
Waste Code 1_3:	Not reported
Waste Code 1_4:	Not reported
Waste Code 1_5:	Not reported
Waste Code 1_6:	Not reported

338
NNW
1/8-1/4
0.218 mi.
1150 ft.

CON EDISON SERVICE BOX 55107
2417 2ND AVE OPPOSITE
NEW YORK, NY 10035

RCRA NonGen / NLR **1014918549**
NJ MANIFEST **NYP004221651**
NY MANIFEST

Relative:
Higher

Actual:
13 ft.

RCRA NonGen / NLR:

Date Form Received by Agency:	20110109
Handler Name:	CON EDISON SERVICE BOX 55107
Handler Address:	2417 2ND AVE OPPOSITE
Handler City,State,Zip:	NEW YORK, NY 10035
EPA ID:	NYP004221651
Contact Name:	JUAN RODRIGUEZ
Contact Address:	Not reported
Contact City,State,Zip:	Not reported
Contact Telephone:	347-865-5931
Contact Fax:	Not reported
Contact Email:	Not reported
Contact Title:	OPERATING SUPERVISOR
EPA Region:	02
Land Type:	Private
Federal Waste Generator Description:	Not a generator, verified
Non-Notifier:	Not reported
Biennial Report Cycle:	Not reported
Accessibility:	Not reported
Active Site Indicator:	Not reported
State District Owner:	NY
State District:	NYSDEC R2
Mailing Address:	IRVING PL RM 828
Mailing City,State,Zip:	NEW YORK, NY 10003
Owner Name:	Not reported
Owner Type:	Not reported
Operator Name:	Not reported
Operator Type:	Not reported
Short-Term Generator Activity:	No
Importer Activity:	No
Mixed Waste Generator:	No
Transporter Activity:	No
Transfer Facility Activity:	No
Recycler Activity with Storage:	No

CON EDISON SERVICE BOX 55107 (Continued) **1014918549**

Small Quantity On-Site Burner Exemption:	No
Smelting Melting and Refining Furnace Exemption:	No
Underground Injection Control:	No
Off-Site Waste Receipt:	No
Universal Waste Indicator:	No
Universal Waste Destination Facility:	No
Federal Universal Waste:	No
Active Site Fed-Reg Treatment Storage and Disposal Facility:	Not reported
Active Site Converter Treatment storage and Disposal Facility:	Not reported
Active Site State-Reg Treatment Storage and Disposal Facility:	Not reported
Active Site State-Reg Handler:	---
Federal Facility Indicator:	Not reported
Hazardous Secondary Material Indicator:	NN
Sub-Part K Indicator:	Not reported
Commercial TSD Indicator:	No
Treatment Storage and Disposal Type:	Not reported
2018 GPRA Permit Baseline:	Not on the Baseline
2018 GPRA Renewals Baseline:	Not on the Baseline
Permit Renewals Workload Universe:	Not reported
Permit Workload Universe:	Not reported
Permit Progress Universe:	Not reported
Post-Closure Workload Universe:	Not reported
Closure Workload Universe:	Not reported
202 GPRA Corrective Action Baseline:	No
Corrective Action Workload Universe:	No
Subject to Corrective Action Universe:	No
Non-TSDFs Where RCRA CA has Been Imposed Universe:	No
TSDFs Potentially Subject to CA Under 3004 (u)/(v) Universe:	No
TSDFs Only Subject to CA under Discretionary Auth Universe:	No
Corrective Action Priority Ranking:	No NCAPS ranking
Environmental Control Indicator:	No
Institutional Control Indicator:	No
Human Exposure Controls Indicator:	N/A
Groundwater Controls Indicator:	N/A
Operating TSDF Universe:	Not reported
Full Enforcement Universe:	Not reported
Significant Non-Complier Universe:	No
Unaddressed Significant Non-Complier Universe:	No
Addressed Significant Non-Complier Universe:	No
Significant Non-Complier With a Compliance Schedule Universe:	No
Financial Assurance Required:	Not reported
Handler Date of Last Change:	20110701
Recognized Trader-Importer:	No
Recognized Trader-Exporter:	No
Importer of Spent Lead Acid Batteries:	No
Exporter of Spent Lead Acid Batteries:	No
Recycler Activity Without Storage:	Not reported
Manifest Broker:	Not reported
Sub-Part P Indicator:	No

Historic Generators:

Receive Date:	20101210
Handler Name:	CON EDISON SERVICE BOX 55107
Federal Waste Generator Description:	Conditionally Exempt Small Quantity Generator
State District Owner:	NY
Large Quantity Handler of Universal Waste:	No

CON EDISON SERVICE BOX 55107 (Continued) **1014918549**

Recognized Trader Importer:	No
Recognized Trader Exporter:	No
Spent Lead Acid Battery Importer:	No
Spent Lead Acid Battery Exporter:	No
Current Record:	No
Non Storage Recycler Activity:	Not reported
Electronic Manifest Broker:	Not reported

Receive Date:	20110109
Handler Name:	CON EDISON SERVICE BOX 55107
Federal Waste Generator Description:	Not a generator, verified
State District Owner:	NY
Large Quantity Handler of Universal Waste:	No
Recognized Trader Importer:	No
Recognized Trader Exporter:	No
Spent Lead Acid Battery Importer:	No
Spent Lead Acid Battery Exporter:	No
Current Record:	Yes
Non Storage Recycler Activity:	Not reported
Electronic Manifest Broker:	Not reported

List of NAICS Codes and Descriptions:

NAICS Codes:	No NAICS Codes Found

Facility Has Received Notices of Violations:

Violations:	No Violations Found

Evaluation Action Summary:

Evaluations:	No Evaluations Found

NJ MANIFEST:

EPA Id:	NYP004221651
Mail Address:	IRVING PL RM 828
Mail City/State/Zip:	NEW YORK, NY 10003
Facility Phone:	Not reported
Emergency Phone:	Not reported
Contact:	JUAN RODRIGUEZ
Comments:	Not reported
SIC Code:	Not reported
County:	NY061
Municipal:	Not reported
Previous EPA Id:	Not reported
Gen Flag:	Not reported
Trans Flag:	Not reported
TSDF Flag:	Not reported
Name Change:	Not reported
Date Change:	Not reported

Manifest:

Manifest Number:	001057982GBF
EPA ID:	NYP004221651
Date Shipped:	12/10/2010
TSDF EPA ID:	NJD002200046
Transporter EPA ID:	NJ0000027193
Transporter 2 EPA ID:	Not reported

CON EDISON SERVICE BOX 55107 (Continued) **1014918549**

Transporter 3 EPA ID:	Not reported
Transporter 4 EPA ID:	Not reported
Transporter 5 EPA ID:	Not reported
Transporter 6 EPA ID:	Not reported
Transporter 7 EPA ID:	Not reported
Transporter 8 EPA ID:	Not reported
Transporter 9 EPA ID:	Not reported
Transporter 10 EPA ID:	Not reported
Date Trans1 Transported Waste:	12/10/2010
Date Trans2 Transported Waste:	Not reported
Date Trans3 Transported Waste:	Not reported
Date Trans4 Transported Waste:	Not reported
Date Trans5 Transported Waste:	Not reported
Date Trans6 Transported Waste:	Not reported
Date Trans7 Transported Waste:	Not reported
Date Trans8 Transported Waste:	Not reported
Date Trans9 Transported Waste:	Not reported
Date Trans10 Transported Waste:	Not reported
Date TSDF Received Waste:	12/13/2010
TSDF EPA Facility Name:	Not reported
QTY Units:	Not reported
Transporter SEQ ID:	Not reported
Transporter-1 Date:	Not reported
Waste SEQ ID:	Not reported
Waste Type Code 2:	Not reported
Waste Type Code 3:	Not reported
Waste Type Code 4:	Not reported
Waste Type Code 5:	Not reported
Waste Type Code 6:	Not reported
Date Accepted:	Not reported
Manifest Discrepancy Type:	Not reported
Data Entry Number:	Not reported
Was Load Rejected:	NEW YORK, NY 10003
Reason Load Was Rejected:	Not reported

Waste:

Manifest Year:	Not reported
Waste Code:	D008
Hand Code:	H111
Quantity:	500 P

NY MANIFEST:

Name:	CONSOLIDATED EDISON
Address:	2417 2ND AVE OPPOSITE
City,State,Zip:	NEW YORK, NY 10035
Country:	USA
EPA ID:	NYP004221651
Facility Status:	Not reported
Location Address 1:	OPPOSITE 2417 2nd AVE
Code:	BP
Location Address 2:	Not reported
Total Tanks:	Not reported
Location City:	NEW YORK
Location State:	NY

CON EDISON SERVICE BOX 55107 (Continued) **1014918549**

Location Zip: 10035
Location Zip 4: Not reported

NY MANIFEST:
EPAID: NYP004221651
Mailing Name: CONSOLIDATED EDISON
Mailing Contact: TOM TEELING
Mailing Address 1: 4 IRVING PLACE RM 828
Mailing Address 2: Not reported
Mailing City: NEW YORK
Mailing State: NY
Mailing Zip: 10003
Mailing Zip 4: Not reported
Mailing Country: USA
Mailing Phone: 2124603770

NY MANIFEST:
Document ID: Not reported
Manifest Status: Not reported
seq: Not reported
Year: 2018
Trans1 State ID: NJ0000027193
Trans2 State ID: Not reported
Generator Ship Date: 12/10/2010
Trans1 Recv Date: 12/10/2010
Trans2 Recv Date: Not reported
TSD Site Recv Date: 12/13/2010
Part A Recv Date: Not reported
Part B Recv Date: Not reported
Generator EPA ID: NYP004221651
Trans1 EPA ID: Not reported
Trans2 EPA ID: Not reported
TSDF ID 1: NJD002200046
TSDF ID 2: Not reported
Manifest Tracking Number: 001057982GBF
Import Indicator: N
Export Indicator: N
Discr Quantity Indicator: N
Discr Type Indicator: N
Discr Residue Indicator: N
Discr Partial Reject Indicator: N
Discr Full Reject Indicator: N
Manifest Ref Number: Not reported
Alt Facility RCRA ID: Not reported
Alt Facility Sign Date: Not reported
MGMT Method Type Code: H111
Waste Code: Not reported
Waste Code: Not reported
Waste Code: Not reported
Waste Code: Not reported
Waste Code: Not reported
Waste Code: Not reported
Quantity: 500
Units: P - Pounds
Number of Containers: 1
Container Type: TT - Cargo tank, tank trucks
Handling Method: T Chemical, physical, or biological treatment.

CON EDISON SERVICE BOX 55107 (Continued) **1014918549**

Specific Gravity:	1
Waste Code:	D008
Waste Code 1_2:	Not reported
Waste Code 1_3:	Not reported
Waste Code 1_4:	Not reported
Waste Code 1_5:	Not reported
Waste Code 1_6:	Not reported

Y339 **CON EDISON SERVICE BOX: 55094** **RCRA NonGen / NLR** **1016451419**
NNW **2413 2ND AVE** **FINDS** **NYP004305090**
1/8-1/4 **NEW YORK, NY 10035** **ECHO**
0.218 mi. **NY MANIFEST**
1150 ft. **Site 21 of 21 in cluster Y**

Relative: **Higher**
Actual: **13 ft.**

RCRA NonGen / NLR:

Date Form Received by Agency:		20190503
Handler Name:	CON EDISON SERVICE BOX:	55094
Handler Address:		2413 2ND AVE
Handler City,State,Zip:		NEW YORK, NY 10035
EPA ID:		NYP004305090
Contact Name:		Not reported
Contact Address:		Not reported
Contact City,State,Zip:		Not reported
Contact Telephone:		Not reported
Contact Fax:		Not reported
Contact Email:		Not reported
Contact Title:		Not reported
EPA Region:		02
Land Type:		Private
Federal Waste Generator Description:		Not a generator, verified
Non-Notifier:		Not reported
Biennial Report Cycle:		Not reported
Accessibility:		Not reported
Active Site Indicator:		Not reported
State District Owner:		NY
State District:		NYSDEC R2
Mailing Address:		Not reported
Mailing City,State,Zip:		Not reported
Owner Name:		Not reported
Owner Type:		Not reported
Operator Name:		Not reported
Operator Type:		Not reported
Short-Term Generator Activity:		No
Importer Activity:		No
Mixed Waste Generator:		No
Transporter Activity:		No
Transfer Facility Activity:		No
Recycler Activity with Storage:		No
Small Quantity On-Site Burner Exemption:		No
Smelting Melting and Refining Furnace Exemption:		No
Underground Injection Control:		No
Off-Site Waste Receipt:		No
Universal Waste Indicator:		No
Universal Waste Destination Facility:		No
Federal Universal Waste:		No
Active Site Fed-Reg Treatment Storage and Disposal Facility:		Not reported
Active Site Converter Treatment storage and Disposal Facility:		Not reported

CON EDISON SERVICE BOX: 55094 (Continued) **1016451419**

Active Site State-Reg Treatment Storage and Disposal Facility:	Not reported
Active Site State-Reg Handler:	---
Federal Facility Indicator:	Not reported
Hazardous Secondary Material Indicator:	NN
Sub-Part K Indicator:	Not reported
Commercial TSD Indicator:	No
Treatment Storage and Disposal Type:	Not reported
2018 GPRA Permit Baseline:	Not on the Baseline
2018 GPRA Renewals Baseline:	Not on the Baseline
Permit Renewals Workload Universe:	Not reported
Permit Workload Universe:	Not reported
Permit Progress Universe:	Not reported
Post-Closure Workload Universe:	Not reported
Closure Workload Universe:	Not reported
202 GPRA Corrective Action Baseline:	No
Corrective Action Workload Universe:	No
Subject to Corrective Action Universe:	No
Non-TSDFs Where RCRA CA has Been Imposed Universe:	No
TSDFs Potentially Subject to CA Under 3004 (u)/(v) Universe:	No
TSDFs Only Subject to CA under Discretionary Auth Universe:	No
Corrective Action Priority Ranking:	No NCAPS ranking
Environmental Control Indicator:	No
Institutional Control Indicator:	No
Human Exposure Controls Indicator:	N/A
Groundwater Controls Indicator:	N/A
Operating TSDF Universe:	Not reported
Full Enforcement Universe:	Not reported
Significant Non-Complier Universe:	No
Unaddressed Significant Non-Complier Universe:	No
Addressed Significant Non-Complier Universe:	No
Significant Non-Complier With a Compliance Schedule Universe:	No
Financial Assurance Required:	Not reported
Handler Date of Last Change:	20190503
Recognized Trader-Importer:	No
Recognized Trader-Exporter:	No
Importer of Spent Lead Acid Batteries:	No
Exporter of Spent Lead Acid Batteries:	No
Recycler Activity Without Storage:	Not reported
Manifest Broker:	Not reported
Sub-Part P Indicator:	No

Historic Generators:

Receive Date:	20130426
Handler Name: CON EDISON SERVICE BOX:	55094
Federal Waste Generator Description:	Conditionally Exempt Small Quantity Generator
State District Owner:	NY
Large Quantity Handler of Universal Waste:	No
Recognized Trader Importer:	No
Recognized Trader Exporter:	No
Spent Lead Acid Battery Importer:	No
Spent Lead Acid Battery Exporter:	No
Current Record:	No
Non Storage Recycler Activity:	Not reported
Electronic Manifest Broker:	Not reported

Receive Date:	20190503

CON EDISON SERVICE BOX: 55094 (Continued) **1016451419**

Handler Name: CON EDISON SERVICE BOX: 55094
Federal Waste Generator Description: Not a generator, verified
State District Owner: NY
Large Quantity Handler of Universal Waste: No
Recognized Trader Importer: No
Recognized Trader Exporter: No
Spent Lead Acid Battery Importer: No
Spent Lead Acid Battery Exporter: No
Current Record: Yes
Non Storage Recycler Activity: No
Electronic Manifest Broker: No

List of NAICS Codes and Descriptions:
NAICS Codes: No NAICS Codes Found

Facility Has Received Notices of Violations:
Violations: No Violations Found

Evaluation Action Summary:
Evaluations: No Evaluations Found

FINDS:
Registry ID: 110056325793

Click Here:

Environmental Interest/Information System:
RCRAInfo is a national information system that supports the Resource Conservation and Recovery Act (RCRA) program through the tracking of events and activities related to facilities that generate, transport, and treat, store, or dispose of hazardous waste. RCRAInfo allows RCRA program staff to track the notification, permit, compliance, and corrective action activities required under RCRA.

Click this hyperlink while viewing on your computer to access additional FINDS: detail in the EDR Site Report.

ECHO:
Envid: 1016451419
Registry ID: 110056325793
DFR URL: http://echo.epa.gov/detailed-facility-report?fid=110056325793
Name: CON EDISON SERVICE BOX: 55094
Address: 2413 2ND AVE
City,State,Zip: NEW YORK, NY 10035

NY MANIFEST:
Name: CON EDISON
Address: 2413 2ND AVE
City,State,Zip: NEW YORK, NY 10035
Country: USA
EPA ID: NYP004305090
Facility Status: Not reported
Location Address 1: FT OF 2413 2ND AVE
Code: BP
Location Address 2: SERV BOX 55094

CON EDISON SERVICE BOX: 55094 (Continued) **1016451419**

Total Tanks:	Not reported
Location City:	NEW YORK
Location State:	NY
Location Zip:	10035
Location Zip 4:	Not reported

NY MANIFEST:

EPAID:	NYP004305090
Mailing Name:	CON EDISON
Mailing Contact:	CON EDISON
Mailing Address 1:	4 IRVING PL 15TH FL
Mailing Address 2:	Not reported
Mailing City:	NEW YORK
Mailing State:	NY
Mailing Zip:	10003
Mailing Zip 4:	Not reported
Mailing Country:	USA
Mailing Phone:	2124603770

NY MANIFEST:

Document ID:	Not reported
Manifest Status:	Not reported
seq:	Not reported
Year:	2018
Trans1 State ID:	NJ0000027193
Trans2 State ID:	Not reported
Generator Ship Date:	04/26/2013
Trans1 Recv Date:	04/26/2013
Trans2 Recv Date:	Not reported
TSD Site Recv Date:	04/30/2013
Part A Recv Date:	Not reported
Part B Recv Date:	Not reported
Generator EPA ID:	NYP004305090
Trans1 EPA ID:	Not reported
Trans2 EPA ID:	Not reported
TSDF ID 1:	NJD002200046
TSDF ID 2:	Not reported
Manifest Tracking Number:	010845228JJK
Import Indicator:	N
Export Indicator:	N
Discr Quantity Indicator:	N
Discr Type Indicator:	N
Discr Residue Indicator:	N
Discr Partial Reject Indicator:	N
Discr Full Reject Indicator:	N
Manifest Ref Number:	Not reported
Alt Facility RCRA ID:	Not reported
Alt Facility Sign Date:	Not reported
MGMT Method Type Code:	H110
Waste Code:	Not reported
Waste Code:	Not reported
Waste Code:	Not reported
Waste Code:	Not reported
Waste Code:	Not reported
Waste Code:	Not reported
Quantity:	500
Units:	P - Pounds

CON EDISON SERVICE BOX: 55094 (Continued) **1016451419**

Number of Containers:	1
Container Type:	TT - Cargo tank, tank trucks
Handling Method:	T Chemical, physical, or biological treatment.
Specific Gravity:	1
Waste Code:	D008
Waste Code 1_2:	Not reported
Waste Code 1_3:	Not reported
Waste Code 1_4:	Not reported
Waste Code 1_5:	Not reported
Waste Code 1_6:	Not reported

AF340 **ODYSSEY HOUSE OF NEW YORK** **RCRA NonGen / NLR** **1000889949**
NW **219 E 121ST ST** **FINDS** **NY0000201152**
1/8-1/4 **NEW YORK, NY 10035** **ECHO**
0.220 mi. **NY MANIFEST**
1160 ft. **Site 1 of 9 in cluster AF**

Relative: **Higher**
Actual: **15 ft.**

RCRA NonGen / NLR:

Date Form Received by Agency:	20070101
Handler Name:	ODYSSEY HOUSE OF NEW YORK
Handler Address:	219 E 121ST ST
Handler City,State,Zip:	NEW YORK, NY 10035-3018
EPA ID:	NY0000201152
Contact Name:	Not reported
Contact Address:	E 121ST ST
Contact City,State,Zip:	NEW YORK, NY 10035
Contact Telephone:	Not reported
Contact Fax:	Not reported
Contact Email:	Not reported
Contact Title:	Not reported
EPA Region:	02
Land Type:	Not reported
Federal Waste Generator Description:	Not a generator, verified
Non-Notifier:	Not reported
Biennial Report Cycle:	Not reported
Accessibility:	Not reported
Active Site Indicator:	Not reported
State District Owner:	NY
State District:	NYSDEC R2
Mailing Address:	E 121ST ST
Mailing City,State,Zip:	NEW YORK, NY 10035
Owner Name:	BENJAMIN WALKER JR
Owner Type:	Private
Operator Name:	BENJAMIN WALKER JR
Operator Type:	Private
Short-Term Generator Activity:	No
Importer Activity:	No
Mixed Waste Generator:	No
Transporter Activity:	No
Transfer Facility Activity:	No
Recycler Activity with Storage:	No
Small Quantity On-Site Burner Exemption:	No
Smelting Melting and Refining Furnace Exemption:	No
Underground Injection Control:	No
Off-Site Waste Receipt:	No
Universal Waste Indicator:	No
Universal Waste Destination Facility:	No

ODYSSEY HOUSE OF NEW YORK (Continued) **1000889949**

Federal Universal Waste:	No
Active Site Fed-Reg Treatment Storage and Disposal Facility:	Not reported
Active Site Converter Treatment storage and Disposal Facility:	Not reported
Active Site State-Reg Treatment Storage and Disposal Facility:	Not reported
Active Site State-Reg Handler:	---
Federal Facility Indicator:	Not reported
Hazardous Secondary Material Indicator:	N
Sub-Part K Indicator:	Not reported
Commercial TSD Indicator:	No
Treatment Storage and Disposal Type:	Not reported
2018 GPRA Permit Baseline:	Not on the Baseline
2018 GPRA Renewals Baseline:	Not on the Baseline
Permit Renewals Workload Universe:	Not reported
Permit Workload Universe:	Not reported
Permit Progress Universe:	Not reported
Post-Closure Workload Universe:	Not reported
Closure Workload Universe:	Not reported
202 GPRA Corrective Action Baseline:	No
Corrective Action Workload Universe:	No
Subject to Corrective Action Universe:	No
Non-TSDFs Where RCRA CA has Been Imposed Universe:	No
TSDFs Potentially Subject to CA Under 3004 (u)/(v) Universe:	No
TSDFs Only Subject to CA under Discretionary Auth Universe:	No
Corrective Action Priority Ranking:	No NCAPS ranking
Environmental Control Indicator:	No
Institutional Control Indicator:	No
Human Exposure Controls Indicator:	N/A
Groundwater Controls Indicator:	N/A
Operating TSDF Universe:	Not reported
Full Enforcement Universe:	Not reported
Significant Non-Complier Universe:	No
Unaddressed Significant Non-Complier Universe:	No
Addressed Significant Non-Complier Universe:	No
Significant Non-Complier With a Compliance Schedule Universe:	No
Financial Assurance Required:	Not reported
Handler Date of Last Change:	20150414
Recognized Trader-Importer:	No
Recognized Trader-Exporter:	No
Importer of Spent Lead Acid Batteries:	No
Exporter of Spent Lead Acid Batteries:	No
Recycler Activity Without Storage:	No
Manifest Broker:	No
Sub-Part P Indicator:	No

Hazardous Waste Summary:

Waste Code:	D008
Waste Description:	LEAD

Handler - Owner Operator:

Owner/Operator Indicator:	Operator
Owner/Operator Name:	BENJAMIN WALKER JR
Legal Status:	Private
Date Became Current:	Not reported
Date Ended Current:	Not reported
Owner/Operator Address:	219 E 121ST ST

ODYSSEY HOUSE OF NEW YORK (Continued) **1000889949**

Owner/Operator City,State,Zip: NEW YORK, NY 10035
Owner/Operator Telephone: 212-477-9439
Owner/Operator Telephone Ext: Not reported
Owner/Operator Fax: Not reported
Owner/Operator Email: Not reported

Owner/Operator Indicator: Owner
Owner/Operator Name: BENJAMIN WALKER JR
Legal Status: Private
Date Became Current: Not reported
Date Ended Current: Not reported
Owner/Operator Address: 219 E 121ST ST
Owner/Operator City,State,Zip: NEW YORK, NY 10035
Owner/Operator Telephone: 212-477-9439
Owner/Operator Telephone Ext: Not reported
Owner/Operator Fax: Not reported
Owner/Operator Email: Not reported

Owner/Operator Indicator: Owner
Owner/Operator Name: BENJAMIN WALKER JR
Legal Status: Private
Date Became Current: Not reported
Date Ended Current: Not reported
Owner/Operator Address: 219 E 121ST ST
Owner/Operator City,State,Zip: NEW YORK, NY 10035
Owner/Operator Telephone: 212-477-9439
Owner/Operator Telephone Ext: Not reported
Owner/Operator Fax: Not reported
Owner/Operator Email: Not reported

Historic Generators:
Receive Date: 19990708
Handler Name: ODYSSEY HOUSE OF NEW YORK
Federal Waste Generator Description: Not a generator, verified
State District Owner: NY
Large Quantity Handler of Universal Waste: No
Recognized Trader Importer: No
Recognized Trader Exporter: No
Spent Lead Acid Battery Importer: No
Spent Lead Acid Battery Exporter: No
Current Record: No
Non Storage Recycler Activity: Not reported
Electronic Manifest Broker: Not reported

Receive Date: 20060101
Handler Name: ODYSSEY HOUSE OF NEW YORK
Federal Waste Generator Description: Not a generator, verified
State District Owner: NY
Large Quantity Handler of Universal Waste: No
Recognized Trader Importer: No
Recognized Trader Exporter: No
Spent Lead Acid Battery Importer: No
Spent Lead Acid Battery Exporter: No
Current Record: No
Non Storage Recycler Activity: Not reported
Electronic Manifest Broker: Not reported

ODYSSEY HOUSE OF NEW YORK (Continued) **1000889949**

Receive Date: 20070101
Handler Name: ODYSSEY HOUSE OF NEW YORK
Federal Waste Generator Description: Not a generator, verified
State District Owner: NY
Large Quantity Handler of Universal Waste: No
Recognized Trader Importer: No
Recognized Trader Exporter: No
Spent Lead Acid Battery Importer: No
Spent Lead Acid Battery Exporter: No
Current Record: Yes
Non Storage Recycler Activity: Not reported
Electronic Manifest Broker: Not reported

Receive Date: 19940411
Handler Name: ODYSSEY HOUSE OF NEW YORK
Federal Waste Generator Description: Large Quantity Generator
State District Owner: NY
Large Quantity Handler of Universal Waste: No
Recognized Trader Importer: No
Recognized Trader Exporter: No
Spent Lead Acid Battery Importer: No
Spent Lead Acid Battery Exporter: No
Current Record: No
Non Storage Recycler Activity: Not reported
Electronic Manifest Broker: Not reported

List of NAICS Codes and Descriptions:
NAICS Codes: No NAICS Codes Found

Facility Has Received Notices of Violations:
Violations: No Violations Found

Evaluation Action Summary:
Evaluations: No Evaluations Found

FINDS:
Registry ID: 110004313662

Click Here:

Environmental Interest/Information System:
RCRAInfo is a national information system that supports the Resource Conservation and Recovery Act (RCRA) program through the tracking of events and activities related to facilities that generate, transport, and treat, store, or dispose of hazardous waste. RCRAInfo allows RCRA program staff to track the notification, permit, compliance, and corrective action activities required under RCRA.

Click this hyperlink while viewing on your computer to access additional FINDS: detail in the EDR Site Report.

ECHO:
Envid: 1000889949
Registry ID: 110004313662
DFR URL: http://echo.epa.gov/detailed-facility-report?fid=110004313662

ODYSSEY HOUSE OF NEW YORK (Continued) **1000889949**

Name: ODYSSEY HOUSE OF NEW YORK
Address: 219 E 121ST ST
City,State,Zip: NEW YORK, NY 10035

NY MANIFEST:
Name: ODYSSEY HOUSE OF NEW YORK
Address: 219 E 121ST ST
City,State,Zip: NEW YORK, NY 10035-3018
Country: USA
EPA ID: NY0000201152
Facility Status: Not reported
Location Address 1: 219 EAST 121ST ST
Code: BP
Location Address 2: Not reported
Total Tanks: Not reported
Location City: NEW YORK
Location State: NY
Location Zip: 10035
Location Zip 4: Not reported

NY MANIFEST:
EPAID: NY0000201152
Mailing Name: ODYSSEY HOUSE OF NEW YORK
Mailing Contact: BENJAMIN WALKER
Mailing Address 1: 219 EAST 121ST ST
Mailing Address 2: Not reported
Mailing City: NEW YORK
Mailing State: NY
Mailing Zip: 10035
Mailing Zip 4: Not reported
Mailing Country: USA
Mailing Phone: 2124779439

AF341 **ODYSSEY HOUSE** **NY HSWDS** **S108146782**
NW **219 E. 121ST STREET** **N/A**
1/8-1/4 **NEW YORK, NY 10035**
0.220 mi.
1160 ft. **Site 2 of 9 in cluster AF**

Relative:
Higher

Actual:
15 ft.

HSWDS:
Facility ID: Not reported
Region: 2
Facility Status: None
Owner Type: Puplic
Owner: Odyssey House
Owner Address: Not reported
Owner Phone: (718)263-6575
Operator Type: Puplic
Operator: Same
Operator: Same
Operator Phone: Same
EPA ID: Not reported
Registry: Not on NYS Registry of Inactive Haz Waste Disposal Sites
Registry Site ID: None
RCRA Permitted: No
Site Code: Other or Unknown
Owner City State: Not reported

ODYSSEY HOUSE (Continued) **S108146782**

Operator City State:	Not reported
Quadrange:	Manhattan
Latitude:	Unknown
Longitude:	Unknown
Acres:	0.10
Operator Date:	Unknown
Close Date:	Unknown
Completed:	Phase 1
Active:	Unknown
PCB's Disposed:	No
Pesticides Disposed:	No
Metals Disposed:	Yes
Asbestos Disposed:	No
Volatile Organic Compounds Disposed:	No
Semi Volatile Organic Compounds Disposed:	No
Analytical Info Exists for Air:	Not reported
Analytical Info Exists for Ground:	Not reported
Analytical Info Exists for Surface:	Not reported
Analytical Info Exists for Sediments:	Not reported
Analytical Info Exists for Surface:	Surface Soil
Analytical Info Exists for Substance:	Subsurface
Analytical Info Exists for Waste:	Not reported
Analytical Info Exists for Leachate:	Not reported
Analytical Info Exists for EP Toxicity:	Not reported
Analytical Info Exists for TCLP:	TCLP
Threat to Environment/Public Health:	Environmental/Public
Surface Water Contamination:	No
Surface Water Body Class:	Unknown
Groundwater Contamination:	Unknown
Groundwater Classification:	Unknown
Drinking Water Contamination:	Unknown
Drinking Water Supply is Active:	Unknown
Any Known Fish or Wildlife:	No
Hazardous Exposure:	No
Site Has Controlled Acess:	Yes
Ambient Air Contamination:	No
Direct Contact:	Yes
EPA Hazardous Ranking System Score:	Not reported
Inventory:	F
Nefrap:	Not reported
Mailing:	Not reported
Tax Map No:	Not reported
Qualify:	0
Next Action:	Not reported
Agencies:	Not reported
Air:	Not reported
Building:	Not reported
Site Desc:	Not reported
Drink:	Not reported
Eptox:	Not reported
Fish:	Not reported
Ground:	Not reported
Ground Desc:	Not reported
Hazardous Threat:	Not reported
Haz Threat Desc:	Not reported
Leachate:	Not reported
Preparer:	Not reported

ODYSSEY HOUSE (Continued) **S108146782**

Sediment:	Not reported
Soil:	Not reported
Surface:	Not reported
Status:	Not reported
Surface Soil:	Not reported
Surface:	Not reported
TCLP:	Not reported
Waste:	Not reported

AD342 **OUR LADY OF MT CARMEL CHURCH** **NY UST** **U003127693**
SSW **448 EAST 116 ST** **N/A**
1/8-1/4 **NEW YORK, NY 10029**
0.220 mi.
1161 ft. **Site 5 of 8 in cluster AD**

Relative:
Higher

Actual:
11 ft.

UST:

Name:	OUR LADY OF MT CARMEL CHURCH
Address:	448 EAST 116 ST
City,State,Zip:	NEW YORK, NY 10029
Id/Status:	2-110892 / Active
Program Type:	PBS
Region:	STATE
DEC Region:	2
Expiration Date:	07/07/2022
UTM X:	589948.17180
UTM Y:	4516564.58192
Site Type:	Religious Building (Church, Synagogue, Mosque, Temple, etc.)

Affiliation Records:

Site Id:	3420
Affiliation Type:	Facility Owner
Company Name:	OUR LADY OF MT CARMEL CHURCH
Contact Type:	PASTOR
Contact Name:	MARIAN WIERZCHOWSKI
Address1:	448 EAST 116 ST
Address2:	Not reported
City:	NEW YORK CITY
State:	NY
Zip Code:	10029
Country Code:	001
Phone:	(212) 534-0681
EMail:	Not reported
Fax Number:	Not reported
Modified By:	MRBARROW
Date Last Modified:	2018-05-03

Site Id:	3420
Affiliation Type:	Mail Contact
Company Name:	OUR LADY OF MT CARMEL CHURCH
Contact Type:	Not reported
Contact Name:	REV. MARIAN WIERZCHOWSKI
Address1:	448 EAST 116 ST
Address2:	Not reported
City:	NEW YORK CITY
State:	NY
Zip Code:	10029
Country Code:	001
Phone:	(212) 534-0681

OUR LADY OF MT CARMEL CHURCH (Continued) **U003127693**

EMail:	MOUNTCARMELSHRINE@GMAIL.COM
Fax Number:	Not reported
Modified By:	MRBARROW
Date Last Modified:	2018-05-03

Site Id:	3420
Affiliation Type:	Facility Operator
Company Name:	OUR LADY OF MT CARMEL CHURCH
Contact Type:	Not reported
Contact Name:	OUR LADY OF MT CARMEL CHURCH
Address1:	Not reported
Address2:	Not reported
City:	Not reported
State:	NN
Zip Code:	Not reported
Country Code:	001
Phone:	(212) 534-0681
EMail:	Not reported
Fax Number:	Not reported
Modified By:	TRANSLAT
Date Last Modified:	2004-03-04

Site Id:	3420
Affiliation Type:	Emergency Contact
Company Name:	OUR LADY OF MT CARMEL CHURCH
Contact Type:	Not reported
Contact Name:	MARIAN WIERZCHOWSKI
Address1:	Not reported
Address2:	Not reported
City:	Not reported
State:	NN
Zip Code:	Not reported
Country Code:	999
Phone:	(212) 534-0681
EMail:	Not reported
Fax Number:	Not reported
Modified By:	MRBARROW
Date Last Modified:	2018-05-03

Tank Info:

Tank Number:	001
Tank ID:	10116
Tank Status:	In Service
Material Name:	In Service
Capacity Gallons:	1500
Install Date:	Not reported
Date Tank Closed:	Not reported
Registered:	True
Tank Location:	Underground
Tank Type:	Steel/carbon steel
Material Code:	0001
Common Name of Substance:	#2 Fuel Oil (On-Site Consumption)

Tightness Test Method:	03
Date Test:	01/01/1989
Next Test Date:	10/11/2016

OUR LADY OF MT CARMEL CHURCH (Continued) **U003127693**

Pipe Model: Not reported
Modified By: TankSys
Last Modified: 04/27/2020

Equipment Records:

G03 - Tank Secondary Containment - Vault (w/o access)
H00 - Tank Leak Detection - None
L09 - Piping Leak Detection - Exempt Suction Piping
B00 - Tank External Protection - None
C00 - Pipe Location - No Piping
F00 - Pipe External Protection - None
A00 - Tank Internal Protection - None
D01 - Pipe Type - Steel/Carbon Steel/Iron
J02 - Dispenser - Suction Dispenser
I04 - Overfill - Product Level Gauge (A/G)

Tank Number: 002
Tank ID: 10117
Tank Status: In Service
Material Name: In Service
Capacity Gallons: 2000
Install Date: Not reported
Date Tank Closed: Not reported
Registered: True
Tank Location: Underground
Tank Type: Steel/carbon steel
Material Code: 0001
Common Name of Substance: #2 Fuel Oil (On-Site Consumption)

Tightness Test Method: 03
Date Test: 01/01/1989
Next Test Date: 10/11/2016
Pipe Model: Not reported
Modified By: TankSys
Last Modified: 04/27/2020

Equipment Records:

I04 - Overfill - Product Level Gauge (A/G)
B00 - Tank External Protection - None
C00 - Pipe Location - No Piping
F00 - Pipe External Protection - None
G03 - Tank Secondary Containment - Vault (w/o access)
H00 - Tank Leak Detection - None
J02 - Dispenser - Suction Dispenser
A00 - Tank Internal Protection - None
D01 - Pipe Type - Steel/Carbon Steel/Iron

AD343 **LADY OF MOUNT CARMEL CHUR** **NY LTANKS** **S106971370**
SSW **448 EAST 116TH STREET** **N/A**
1/8-1/4 **NEW YORK, NY**
0.220 mi.
1161 ft. **Site 6 of 8 in cluster AD**

Relative: **Higher**
Actual: **11 ft.**

LTANKS:
Name: LADY OF MOUNT CARMEL CHUR
Address: 448 EAST 116TH STREET
City,State,Zip: NEW YORK, NY
Spill Number/Closed Date: 0407940 / 2007-06-06

LADY OF MOUNT CARMEL CHUR (Continued) **S106971370**

Facility ID:	0407940
Site ID:	332517
Spill Date:	2004-10-18
Spill Cause:	Tank Failure
Spill Source:	Institutional, Educational, Gov., Other
Spill Class:	C4
Cleanup Ceased:	Not reported
SWIS:	3101
Investigator:	HRPATEL
Referred To:	Not reported
Reported to Dept:	2004-10-18
CID:	444
Water Affected:	Not reported
Spill Notifier:	Other
Last Inspection:	Not reported
Recommended Penalty:	False
Meets Standard:	False
UST Involvement:	False
Remediation Phase:	0
Date Entered In Computer:	2004-10-18
Spill Record Last Update:	2007-06-06
Spiller Name:	Not reported
Spiller Company:	LADY OF MOUNT CARMEL CHUR
Spiller Address:	448 EAST 116 TH STREET
Spiller County:	001
Spiller Contact:	Not reported
Spiller Phone:	(212) 427-5900
Spiller Extention:	Not reported
DEC Region:	2
DER Facility ID:	267698
DEC Memo:	"10/18/2004 Sangesland called RND Services. Problem with a valve joint on the top of the tank. Some leakage over the top of the tank onto the ground. RND will repair and submit closure paperwork. 04/12/06 - Hough - Next Step: Follow-up with RND Services on tank closure documentation. 10/11/06 - Austin - Reassigned from Central Office staff to Patel, for follow up and closure - end 11/14/06-Hiralkumar Patel. left message for Sharima Ryan at RND. received call from Ms. Ryan. she couldn't find record on subject site. she will check again and will call back. 11/20/06-Hiralkumar Patel. spoke with Ms. Ryan at RND. site had 2000 gal UST located at 447 E 115th Street address. spill case was report at office address. as per Ms. Ryan, they submitted proposal for further work and never heard back. spoke with Al Luongo, property owner/manager. as per Mr. Luongo, they have only one tank which is 1500 gal AST enclosed in concrete vault. Mr. Luongo believe this case doesn't belong to subject site. Al Luongo Ph. (212) 427-5900 FAX (212) 828-1922 11/20/06-Hiralkumar Patel. visited site. met Manny (212-534-0681), super at building. site has two tanks. one 1500 gal AST on legs and another 2000 gal UST in back of property at 447 E 115th Street. as per Manny, they never had any oil spill. he remember that after tank test, testing company recommended them to put concrete patch around stick line as that line was extended from ground and someone may get fall. as per Manny, no excavation was happened in 2004. Manny believes that tanks at site are registered. asked Manny to send tank registration number with last tank test result. 11/21/06-Hiralkumar Patel. searched PBS database. no PBS record. left message for Manny. received fax from Ms. Ryan containing copy of letter from RND about

LADY OF MOUNT CARMEL CHUR (Continued) **S106971370**

test result. as per letter from ATS, they did tank test in Feb. 2004 but this case was reported in Oct. 2004. during testing they found dry leak in tank system. sent out letter to Mr. Luongo requiring tank registration and tank testing, at following address. letter faxed to Mr. Luongo (FAX: 212-828-1922 & 212-534-0629). Al Luongo Our Lady of Mount Carmel Church 448 East 116th Street New York, NY 10029 Ph. (212) 534-0681 (church no.) (212) 427-5900 (management office no.) FAX (212) 534-0629 12/14/06-Hiralkumar Patel. spoke with Mr. Luongo. he will send documents soon. 06/04/07-Hiralkumar Patel. spoke with Mr. Luongo. he will send documents soon. received tank test result from Mr. Luongo. 2000 gal UST was tested on 01/24/07 and tank passed. based on available information, case closed. referred this site to PBS unit as tanks are not registered. "

Remarks: "2000 GALLON TANK: FOUND HOLES IN TANK,"

All Materials:

Site ID:	332517
Operable Unit ID:	1094750
Operable Unit:	01
Material ID:	574879
Material Code:	0001A
Material Name:	#2 fuel oil
Case No.:	Not reported
Material FA:	Petroleum
Quantity:	Not reported
Units:	G
Recovered:	.00
Oxygenate:	Not reported

AB344 **TWINS CLEANERS** **RCRA NonGen / NLR** **1000319032**
WSW **2283 2ND AVE** **FINDS** **NYD981562333**
1/8-1/4 **NEW YORK, NY 10035** **ECHO**
0.220 mi. **NY DRYCLEANERS**
1162 ft. **Site 16 of 19 in cluster AB** **NY MANIFEST**

Relative: Higher

Actual: 14 ft.

RCRA NonGen / NLR:

Date Form Received by Agency:		20070101
Handler Name:	TWINS CLEANERS	
Handler Address:		2283 2ND AVE
Handler City,State,Zip:		NEW YORK, NY 10035-4834
EPA ID:		NYD981562333
Contact Name:		Not reported
Contact Address:		2ND AVE
Contact City,State,Zip:		NEW YORK, NY 10035
Contact Telephone:		Not reported
Contact Fax:		Not reported
Contact Email:		Not reported
Contact Title:		Not reported
EPA Region:		02
Land Type:		Private
Federal Waste Generator Description:		Not a generator, verified
Non-Notifier:		Not reported
Biennial Report Cycle:		Not reported
Accessibility:		Not reported
Active Site Indicator:		Not reported
State District Owner:		NY
State District:		NYSDEC R2

TWINS CLEANERS (Continued) **1000319032**

Mailing Address:	2ND AVE
Mailing City,State,Zip:	NEW YORK, NY 10035
Owner Name:	PEDRO PIJUAN
Owner Type:	Private
Operator Name:	PEDRO PIJUAN
Operator Type:	Private
Short-Term Generator Activity:	No
Importer Activity:	No
Mixed Waste Generator:	No
Transporter Activity:	No
Transfer Facility Activity:	No
Recycler Activity with Storage:	No
Small Quantity On-Site Burner Exemption:	No
Smelting Melting and Refining Furnace Exemption:	No
Underground Injection Control:	No
Off-Site Waste Receipt:	No
Universal Waste Indicator:	No
Universal Waste Destination Facility:	No
Federal Universal Waste:	No
Active Site Fed-Reg Treatment Storage and Disposal Facility:	Not reported
Active Site Converter Treatment storage and Disposal Facility:	Not reported
Active Site State-Reg Treatment Storage and Disposal Facility:	Not reported
Active Site State-Reg Handler:	---
Federal Facility Indicator:	Not reported
Hazardous Secondary Material Indicator:	N
Sub-Part K Indicator:	Not reported
Commercial TSD Indicator:	No
Treatment Storage and Disposal Type:	Not reported
2018 GPRA Permit Baseline:	Not on the Baseline
2018 GPRA Renewals Baseline:	Not on the Baseline
Permit Renewals Workload Universe:	Not reported
Permit Workload Universe:	Not reported
Permit Progress Universe:	Not reported
Post-Closure Workload Universe:	Not reported
Closure Workload Universe:	Not reported
202 GPRA Corrective Action Baseline:	No
Corrective Action Workload Universe:	No
Subject to Corrective Action Universe:	No
Non-TSDFs Where RCRA CA has Been Imposed Universe:	No
TSDFs Potentially Subject to CA Under 3004 (u)/(v) Universe:	No
TSDFs Only Subject to CA under Discretionary Auth Universe:	No
Corrective Action Priority Ranking:	No NCAPS ranking
Environmental Control Indicator:	No
Institutional Control Indicator:	No
Human Exposure Controls Indicator:	N/A
Groundwater Controls Indicator:	N/A
Operating TSDF Universe:	Not reported
Full Enforcement Universe:	Not reported
Significant Non-Complier Universe:	No
Unaddressed Significant Non-Complier Universe:	No
Addressed Significant Non-Complier Universe:	No
Significant Non-Complier With a Compliance Schedule Universe:	No
Financial Assurance Required:	Not reported
Handler Date of Last Change:	20150414
Recognized Trader-Importer:	No
Recognized Trader-Exporter:	No
Importer of Spent Lead Acid Batteries:	No

TWINS CLEANERS (Continued) **1000319032**

Exporter of Spent Lead Acid Batteries: No
Recycler Activity Without Storage: No
Manifest Broker: No
Sub-Part P Indicator: No

Hazardous Waste Summary:
Waste Code: D000
Waste Description: Not Defined

Waste Code: F002
Waste Description: THE FOLLOWING SPENT HALOGENATED SOLVENTS: TETRACHLOROETHYLENE, METHYLENE CHLORIDE, TRICHLOROETHYLENE, 1,1,1-TRICHLOROETHANE, CHLOROBENZENE, 1,1,2-TRICHLORO-1,2,2-TRIFLUOROETHANE, ORTHO-DICHLOROBENZENE, TRICHLOROFLUOROMETHANE, AND 1,1,2, TRICHLOROETHANE; ALL SPENT SOLVENT MIXTURES/BLENDS CONTAINING, BEFORE USE, A TOTAL OF TEN PERCENT OR MORE (BY VOLUME) OF ONE OR MORE OF THE ABOVE HALOGENATED SOLVENTS OR THOSE SOLVENTS LISTED IN F001, F004, AND F005; AND STILL BOTTOMS FROM THE RECOVERY OF THESE SPENT SOLVENTS AND SPENT SOLVENT MIXTURES.

Handler - Owner Operator:
Owner/Operator Indicator: Owner
Owner/Operator Name: PEDRO PIJUAN
Legal Status: Private
Date Became Current: Not reported
Date Ended Current: Not reported
Owner/Operator Address: 2283 2ND AVE
Owner/Operator City,State,Zip: NEW YORK, NY 10035
Owner/Operator Telephone: 212-289-8430
Owner/Operator Telephone Ext: Not reported
Owner/Operator Fax: Not reported
Owner/Operator Email: Not reported

Owner/Operator Indicator: Owner
Owner/Operator Name: PEDRO PIJUAN
Legal Status: Private
Date Became Current: Not reported
Date Ended Current: Not reported
Owner/Operator Address: 2283 2ND AVE
Owner/Operator City,State,Zip: NEW YORK, NY 10035
Owner/Operator Telephone: 212-289-8430
Owner/Operator Telephone Ext: Not reported
Owner/Operator Fax: Not reported
Owner/Operator Email: Not reported

Owner/Operator Indicator: Operator
Owner/Operator Name: PEDRO PIJUAN
Legal Status: Private
Date Became Current: Not reported
Date Ended Current: Not reported
Owner/Operator Address: 2283 2ND AVE
Owner/Operator City,State,Zip: NEW YORK, NY 10035
Owner/Operator Telephone: 212-289-8430
Owner/Operator Telephone Ext: Not reported
Owner/Operator Fax: Not reported

TWINS CLEANERS (Continued) **1000319032**

Owner/Operator Email: Not reported

Historic Generators:

Receive Date: 19990708
Handler Name: TWINS CLEANERS
Federal Waste Generator Description: Not a generator, verified
State District Owner: NY
Large Quantity Handler of Universal Waste: No
Recognized Trader Importer: No
Recognized Trader Exporter: No
Spent Lead Acid Battery Importer: No
Spent Lead Acid Battery Exporter: No
Current Record: No
Non Storage Recycler Activity: Not reported
Electronic Manifest Broker: Not reported

Receive Date: 20060101
Handler Name: TWINS CLEANERS
Federal Waste Generator Description: Not a generator, verified
State District Owner: NY
Large Quantity Handler of Universal Waste: No
Recognized Trader Importer: No
Recognized Trader Exporter: No
Spent Lead Acid Battery Importer: No
Spent Lead Acid Battery Exporter: No
Current Record: No
Non Storage Recycler Activity: Not reported
Electronic Manifest Broker: Not reported

Receive Date: 20070101
Handler Name: TWINS CLEANERS
Federal Waste Generator Description: Not a generator, verified
State District Owner: NY
Large Quantity Handler of Universal Waste: No
Recognized Trader Importer: No
Recognized Trader Exporter: No
Spent Lead Acid Battery Importer: No
Spent Lead Acid Battery Exporter: No
Current Record: Yes
Non Storage Recycler Activity: Not reported
Electronic Manifest Broker: Not reported

Receive Date: 19920518
Handler Name: TWINS CLEANERS
Federal Waste Generator Description: Large Quantity Generator
State District Owner: NY
Large Quantity Handler of Universal Waste: No
Recognized Trader Importer: No
Recognized Trader Exporter: No
Spent Lead Acid Battery Importer: No
Spent Lead Acid Battery Exporter: No
Current Record: No
Non Storage Recycler Activity: Not reported
Electronic Manifest Broker: Not reported

List of NAICS Codes and Descriptions:

TWINS CLEANERS (Continued) **1000319032**

NAICS Codes: No NAICS Codes Found

Facility Has Received Notices of Violations:
Violations: No Violations Found

Evaluation Action Summary:
Evaluations: No Evaluations Found

FINDS:
Registry ID: 110004409499

Click Here:

Environmental Interest/Information System:
RCRAInfo is a national information system that supports the Resource Conservation and Recovery Act (RCRA) program through the tracking of events and activities related to facilities that generate, transport, and treat, store, or dispose of hazardous waste. RCRAInfo allows RCRA program staff to track the notification, permit, compliance, and corrective action activities required under RCRA.
FIS (New York - Facility Information System) is New York's Department of Environmental Conservation (DEC) information system for tracking environmental facility information found across the State.

Click this hyperlink while viewing on your computer to access additional FINDS: detail in the EDR Site Report.

ECHO:

Envid:	1000319032
Registry ID:	110004409499
DFR URL:	http://echo.epa.gov/detailed-facility-report?fid=110004409499
Name:	TWINS CLEANERS
Address:	2283 2ND AVE
City,State,Zip:	NEW YORK, NY 10035

DRYCLEANERS:

Name:	TWIN CLEANERS
Address:	2283 2ND AVENUE
City,State,Zip:	NEW YORK, NY 10035
Facility ID:	2-6203-00144
Phone Number:	212-987-3350
Region:	Not reported
Registration Effective Date:	N/A
Inspection Date:	03OCT20
Install Date:	Not reported
Expiration Date:	Not reported
Removal Date:	Not reported
Drop Shop:	Not reported
Shutdown:	Y
Alternate Solvent:	Not reported
Current Business:	Not reported

NY MANIFEST:

Name:	TWIN CLEANERS
Address:	2283 2ND AVE

TWINS CLEANERS (Continued) **1000319032**

City,State,Zip: NEW YORK, NY 10035-4834
Country: USA
EPA ID: NYD981562333
Facility Status: Not reported
Location Address 1: 2283 2ND AVENUE
Code: BP
Location Address 2: Not reported
Total Tanks: Not reported
Location City: NEW YORK
Location State: NY
Location Zip: 10035
Location Zip 4: Not reported

NY MANIFEST:
EPAID: NYD981562333
Mailing Name: TWIN CLEANERS
Mailing Contact: ROBERTA
Mailing Address 1: 2283 2ND AVENUE
Mailing Address 2: Not reported
Mailing City: NEW YORK
Mailing State: NY
Mailing Zip: 10035
Mailing Zip 4: Not reported
Mailing Country: USA
Mailing Phone: 2122898430

AB345 **2283 SECOND AVENUE SITE - OER** **NY SHWS** **S123159109**
WSW **2283 SECOND AVENUE** **N/A**
1/8-1/4 **NEW YORK, NY 10035**
0.220 mi.
1162 ft. **Site 17 of 19 in cluster AB**

Relative: Higher
Actual: 14 ft.

SHWS:
Name: 2283 SECOND AVENUE SITE - OER
Address: 2283 SECOND AVENUE
City,State,Zip: NEW YORK, NY 10035
Program: HW
Site Code: 579484
Classification: P
Region: 2
Acres: 0.042
HW Code: 231126
Record Add: 11/14/2018
Record Upd: 06/03/2021
Updated By: GWBURKE
Site Description: "Location: The 2283 Second Avenue p-site is located in a generally residential and commercial area in the East Harlem section of Manhattan, New York. The site is bordered by a vacant lot to the west, multiple commercial establishments to the north, including a dry cleaner, E 117th Street to the south, and 2nd Avenue to the east. The site is approximately .042 acres (1,856 square-feet) in area. Site Features: The property is improved with a single four-story, residential/commercial building. Current Zoning and Land Use: The site is currently zoned for residential and commercial use and sits within an R9A zoning district with a C2-5 commercial overlay. The commercial portion of the building is vacant according to July 2018 imagery. Past Use of the Site: The on-site building is believed to

2283 SECOND AVENUE SITE - OER (Continued) **S123159109**

	have been constructed in the early 1900 s and was used for both residential (floors 2-4) and commercial (ground floor) purposes. As recently as 2014, the commercial portion of the building operated as a retail store. Historical use includes a dry-cleaning operation which is of environmental concern. Site Geology and Hydrogeology: This information will be provided as it becomes available. "
Env Problem:	"Nature and Extent of Contamination: Potential on-site contaminants of concern include tetrachloroethene (PCE) and its degradation products warranting further investigation due to elevated concentrations detected in off-site sampling."
Health Problem:	"As information for this site becomes available, it will be reviewed by the NYSDOH to determine if site contamination presents public health exposure concerns."
Dump:	Not reported
Structure:	Not reported
Lagoon:	Not reported
Landfill:	Not reported
Pond:	Not reported
Disp Start:	Not reported
Disp Term:	Not reported
Lat/Long:	Not reported
Dell:	Not reported
Record Add:	Not reported
Record Upd:	Not reported
Updated By:	Not reported
Own Op:	Not reported
Sub Type:	Not reported
Owner Name:	Not reported
Owner Company:	Not reported
Owner Address:	Not reported
Owner Addr2:	Not reported
Owner City,St,Zip:	Not reported
Owner Country:	Not reported
HW Code:	Not reported
Waste Type:	Not reported
Waste Quantity:	Not reported
Waste Code:	Not reported
Crossref ID:	Not reported
Cross Ref Type Code:	Not reported
Cross Ref Type:	Not reported
Record Added Date:	Not reported
Record Updated:	Not reported
Updated By:	Not reported

AD346 **CON EDISON VAULT: 2537** **RCRA NonGen / NLR** **1016964958**
South **500 E 116TH ST FRONT OF** **NY MANIFEST** **NYP004378584**
1/8-1/4 **NEW YORK, NY 10029**
0.220 mi.
1164 ft. **Site 7 of 8 in cluster AD**

Relative: RCRA NonGen / NLR:
Higher

Date Form Received by Agency:		20131123
Handler Name:	CON EDISON VAULT: 2537	
Handler Address:		500 E 116TH ST FRONT OF
Handler City,State,Zip:		NEW YORK, NY 10029
EPA ID:		NYP004378584
Contact Name:		THOMAS TEELING
Contact Address:		Not reported

Actual:
10 ft.

CON EDISON VAULT: 2537 (Continued) **1016964958**

Contact City,State,Zip:	Not reported
Contact Telephone:	212-460-3770
Contact Fax:	Not reported
Contact Email:	Not reported
Contact Title:	SENIOR SCIENTIST
EPA Region:	02
Land Type:	Private
Federal Waste Generator Description:	Not a generator, verified
Non-Notifier:	Not reported
Biennial Report Cycle:	Not reported
Accessibility:	Not reported
Active Site Indicator:	Not reported
State District Owner:	NY
State District:	NYSDEC R2
Mailing Address:	IRVING PL, 15TH FL NE
Mailing City,State,Zip:	NEW YORK, NY 10003
Owner Name:	Not reported
Owner Type:	Not reported
Operator Name:	Not reported
Operator Type:	Not reported
Short-Term Generator Activity:	No
Importer Activity:	No
Mixed Waste Generator:	No
Transporter Activity:	No
Transfer Facility Activity:	No
Recycler Activity with Storage:	No
Small Quantity On-Site Burner Exemption:	No
Smelting Melting and Refining Furnace Exemption:	No
Underground Injection Control:	No
Off-Site Waste Receipt:	No
Universal Waste Indicator:	No
Universal Waste Destination Facility:	No
Federal Universal Waste:	No
Active Site Fed-Reg Treatment Storage and Disposal Facility:	Not reported
Active Site Converter Treatment storage and Disposal Facility:	Not reported
Active Site State-Reg Treatment Storage and Disposal Facility:	Not reported
Active Site State-Reg Handler:	---
Federal Facility Indicator:	Not reported
Hazardous Secondary Material Indicator:	NN
Sub-Part K Indicator:	Not reported
Commercial TSD Indicator:	No
Treatment Storage and Disposal Type:	Not reported
2018 GPRA Permit Baseline:	Not on the Baseline
2018 GPRA Renewals Baseline:	Not on the Baseline
Permit Renewals Workload Universe:	Not reported
Permit Workload Universe:	Not reported
Permit Progress Universe:	Not reported
Post-Closure Workload Universe:	Not reported
Closure Workload Universe:	Not reported
202 GPRA Corrective Action Baseline:	No
Corrective Action Workload Universe:	No
Subject to Corrective Action Universe:	No
Non-TSDFs Where RCRA CA has Been Imposed Universe:	No
TSDFs Potentially Subject to CA Under 3004 (u)/(v) Universe:	No
TSDFs Only Subject to CA under Discretionary Auth Universe:	No
Corrective Action Priority Ranking:	No NCAPS ranking
Environmental Control Indicator:	No

CON EDISON VAULT: 2537 (Continued) **1016964958**

Institutional Control Indicator:	No
Human Exposure Controls Indicator:	N/A
Groundwater Controls Indicator:	N/A
Operating TSDF Universe:	Not reported
Full Enforcement Universe:	Not reported
Significant Non-Complier Universe:	No
Unaddressed Significant Non-Complier Universe:	No
Addressed Significant Non-Complier Universe:	No
Significant Non-Complier With a Compliance Schedule Universe:	No
Financial Assurance Required:	Not reported
Handler Date of Last Change:	20140701
Recognized Trader-Importer:	No
Recognized Trader-Exporter:	No
Importer of Spent Lead Acid Batteries:	No
Exporter of Spent Lead Acid Batteries:	No
Recycler Activity Without Storage:	Not reported
Manifest Broker:	Not reported
Sub-Part P Indicator:	No

Historic Generators:

Receive Date:	20131023
Handler Name: CON EDISON VAULT: 2537	
Federal Waste Generator Description:	Conditionally Exempt Small Quantity Generator
State District Owner:	NY
Large Quantity Handler of Universal Waste:	No
Recognized Trader Importer:	No
Recognized Trader Exporter:	No
Spent Lead Acid Battery Importer:	No
Spent Lead Acid Battery Exporter:	No
Current Record:	No
Non Storage Recycler Activity:	Not reported
Electronic Manifest Broker:	Not reported

Receive Date:	20131123
Handler Name: CON EDISON VAULT: 2537	
Federal Waste Generator Description:	Not a generator, verified
State District Owner:	NY
Large Quantity Handler of Universal Waste:	No
Recognized Trader Importer:	No
Recognized Trader Exporter:	No
Spent Lead Acid Battery Importer:	No
Spent Lead Acid Battery Exporter:	No
Current Record:	Yes
Non Storage Recycler Activity:	Not reported
Electronic Manifest Broker:	Not reported

List of NAICS Codes and Descriptions:

NAICS Codes:	No NAICS Codes Found

Facility Has Received Notices of Violations:

Violations:	No Violations Found

Evaluation Action Summary:

Evaluations:	No Evaluations Found

CON EDISON VAULT: 2537 (Continued) **1016964958**

NY MANIFEST:

Name:	CON EDISON
Address:	500 E 116TH ST FRONT OF
City,State,Zip:	NEW YORK, NY 10029
Country:	USA
EPA ID:	NYP004378584
Facility Status:	Not reported
Location Address 1:	F/O 500 E 116TH ST
Code:	BP
Location Address 2:	MH2537
Total Tanks:	Not reported
Location City:	NEW YORK
Location State:	NY
Location Zip:	10029
Location Zip 4:	Not reported

NY MANIFEST:

EPAID:	NYP004378584
Mailing Name:	CON EDISON
Mailing Contact:	CON EDISON
Mailing Address 1:	4 IRVING PLACE
Mailing Address 2:	15TH FL
Mailing City:	NEW YORK
Mailing State:	NY
Mailing Zip:	10003
Mailing Zip 4:	Not reported
Mailing Country:	USA
Mailing Phone:	Not reported

NY MANIFEST:

Document ID:	Not reported
Manifest Status:	Not reported
seq:	Not reported
Year:	2018
Trans1 State ID:	NJD003812047
Trans2 State ID:	Not reported
Generator Ship Date:	10/23/2013
Trans1 Recv Date:	10/23/2013
Trans2 Recv Date:	Not reported
TSD Site Recv Date:	10/24/2013
Part A Recv Date:	Not reported
Part B Recv Date:	Not reported
Generator EPA ID:	NYP004378584
Trans1 EPA ID:	Not reported
Trans2 EPA ID:	Not reported
TSDF ID 1:	NJD991291105
TSDF ID 2:	Not reported
Manifest Tracking Number:	002236142GBF
Import Indicator:	N
Export Indicator:	N
Discr Quantity Indicator:	N
Discr Type Indicator:	N
Discr Residue Indicator:	N
Discr Partial Reject Indicator:	N
Discr Full Reject Indicator:	N
Manifest Ref Number:	Not reported
Alt Facility RCRA ID:	Not reported

CON EDISON VAULT: 2537 (Continued) **1016964958**

Alt Facility Sign Date:	Not reported
MGMT Method Type Code:	H110
Waste Code:	Not reported
Waste Code:	Not reported
Waste Code:	Not reported
Waste Code:	Not reported
Waste Code:	Not reported
Waste Code:	Not reported
Quantity:	1000
Units:	P - Pounds
Number of Containers:	1
Container Type:	TT - Cargo tank, tank trucks
Handling Method:	T Chemical, physical, or biological treatment.
Specific Gravity:	1
Waste Code:	D008
Waste Code 1_2:	Not reported
Waste Code 1_3:	Not reported
Waste Code 1_4:	Not reported
Waste Code 1_5:	Not reported
Waste Code 1_6:	Not reported

AE347 **416 EAST 116 STREET** **NY AST** **A100175211**
SSW **416 EAST 116 STREET** **N/A**
1/8-1/4 **NEW YORK, NY 10029**
0.221 mi.
1165 ft. **Site 2 of 2 in cluster AE**

Relative:
Higher

Actual:
11 ft.

AST:

Name:	416 EAST 116 STREET
Address:	416 EAST 116 STREET
City,State,Zip:	NEW YORK, NY 10029
Region:	STATE
DEC Region:	2
Site Status:	Active
Facility Id:	2-601026
Program Type:	PBS
UTM X:	589866.11723
UTM Y:	4516609.27545
Expiration Date:	10/21/2002
Site Type:	Apartment Building/Office Building

Affiliation Records:

Site Id:	22996
Affiliation Type:	Facility Operator
Company Name:	416 EAST 116 STREET
Contact Type:	Not reported
Contact Name:	ASST. COMMISSIONER/DPM
Address1:	Not reported
Address2:	Not reported
City:	Not reported
State:	NN
Zip Code:	Not reported
Country Code:	001
Phone:	(212) 863-7087
EMail:	Not reported
Fax Number:	Not reported
Modified By:	TRANSLAT

416 EAST 116 STREET (Continued) **A100175211**

Date Last Modified: 2004-03-04

Site Id: 22996
Affiliation Type: Facility Owner
Company Name: NYC/HPD/DPM
Contact Type: Not reported
Contact Name: Not reported
Address1: 100 GOLD ST #6Z1
Address2: Not reported
City: NEW YORK
State: NY
Zip Code: 10038
Country Code: 001
Phone: (212) 863-7087
EMail: Not reported
Fax Number: Not reported
Modified By: TRANSLAT
Date Last Modified: 2004-03-04

Site Id: 22996
Affiliation Type: Emergency Contact
Company Name: NYC/HPD/DPM
Contact Type: Not reported
Contact Name: ASST. COMMISSIONER/DPM
Address1: Not reported
Address2: Not reported
City: Not reported
State: NN
Zip Code: Not reported
Country Code: 999
Phone: (212) 863-7087
EMail: Not reported
Fax Number: Not reported
Modified By: EXROSSAN
Date Last Modified: 2004-08-19

Site Id: 22996
Affiliation Type: Mail Contact
Company Name: NYC/HPD/DPM
Contact Type: Not reported
Contact Name: ASST. COMMISSIONER/DPM
Address1: 100 GOLD ST #6Z1
Address2: Not reported
City: NEW YORK
State: NY
Zip Code: 10038
Country Code: 001
Phone: (212) 863-7087
EMail: Not reported
Fax Number: Not reported
Modified By: SJSTYK
Date Last Modified: 2016-06-13

Tank Info:

Tank Number: 1
Tank Id: 44724

416 EAST 116 STREET (Continued) **A100175211**

Material Code: 0001
Common Name of Substance: #2 Fuel Oil (On-Site Consumption)

Equipment Records:
J02 - Dispenser - Suction Dispenser
C03 - Pipe Location - Aboveground/Underground Combination
F00 - Pipe External Protection - None
H00 - Tank Leak Detection - None
L09 - Piping Leak Detection - Exempt Suction Piping
G03 - Tank Secondary Containment - Vault (w/o access)
A00 - Tank Internal Protection - None
B01 - Tank External Protection - Painted/Asphalt Coating
D01 - Pipe Type - Steel/Carbon Steel/Iron
I05 - Overfill - Vent Whistle

Tank Location: Aboveground - contact with soil.... Tank bottom rests on soil, allowing no visual inspection.
Tank Type: Steel/Carbon Steel/Iron
Tank Status: In Service
Pipe Model: Not reported
Install Date: Not reported
Capacity Gallons: 2000
Tightness Test Method: NN
Date Test: Not reported
Next Test Date: Not reported
Date Tank Closed: Not reported
Register: True
Modified By: TRANSLAT
Last Modified: 04/14/2017
Material Name: #2 fuel oil (on-site consumption)

AG348 **432 EAST 116TH STREET** **NY UST** **U003835910**
SSW **432 EAST 116TH STREET** **N/A**
1/8-1/4 **NEW YORK, NY 10029**
0.221 mi.
1166 ft. **Site 1 of 2 in cluster AG**

Relative:
Higher

Actual:
11 ft.

UST:
Name: 432 EAST 116TH STREET
Address: 432 EAST 116TH STREET
City,State,Zip: NEW YORK, NY 10029
Id/Status: 2-470570 / Unregulated/Closed
Program Type: PBS
Region: STATE
DEC Region: 2
Expiration Date: N/A
UTM X: 589905.17002
UTM Y: 4516629.22413
Site Type: Apartment Building/Office Building

Affiliation Records:
Site Id: 20610
Affiliation Type: Facility Operator
Company Name: 432 EAST 116TH STREET
Contact Type: Not reported
Contact Name: ASST. COMMISSIONER/DPM
Address1: Not reported
Address2: Not reported
City: Not reported

432 EAST 116TH STREET (Continued) **U003835910**

State: NN
Zip Code: Not reported
Country Code: 001
Phone: (212) 863-7087
EMail: Not reported
Fax Number: Not reported
Modified By: TRANSLAT
Date Last Modified: 2004-03-04

Site Id: 20610
Affiliation Type: Emergency Contact
Company Name: NYC/HPD/DPM
Contact Type: Not reported
Contact Name: ASST. COMMISSIONER/DPM
Address1: Not reported
Address2: Not reported
City: Not reported
State: NN
Zip Code: Not reported
Country Code: 999
Phone: (212) 863-7087
EMail: Not reported
Fax Number: Not reported
Modified By: EXROSSAN
Date Last Modified: 2004-08-19

Site Id: 20610
Affiliation Type: Facility Owner
Company Name: NYC/HPD/DPM
Contact Type: Not reported
Contact Name: Not reported
Address1: 100 GOLD ST #6Z1
Address2: Not reported
City: NEW YORK
State: NY
Zip Code: 10038
Country Code: 001
Phone: (212) 863-7087
EMail: Not reported
Fax Number: Not reported
Modified By: TRANSLAT
Date Last Modified: 2004-03-04

Site Id: 20610
Affiliation Type: Mail Contact
Company Name: NYC/HPD/DPM
Contact Type: Not reported
Contact Name: ASST. COMMISSIONER/DPM
Address1: 100 GOLD ST #6Z1
Address2: 100 GOLD ST #6Z1
City: NEW YORK
State: NY
Zip Code: 10038
Country Code: 001
Phone: (212) 863-7087
EMail: Not reported
Fax Number: Not reported

432 EAST 116TH STREET (Continued) **U003835910**

Modified By: TRANSLAT
Date Last Modified: 2004-03-04

Tank Info:

Tank Number: 001
Tank ID: 37323
Tank Status: Closed - Removed
Material Name: Closed - Removed
Capacity Gallons: 2500
Install Date: Not reported
Date Tank Closed: 03/02/2000
Registered: True
Tank Location: Underground
Tank Type: Steel/carbon steel
Material Code: 0001
Common Name of Substance: #2 Fuel Oil (On-Site Consumption)

Tightness Test Method: -
Date Test: Not reported
Next Test Date: Not reported
Pipe Model: Not reported
Modified By: LXZIELIN
Last Modified: 12/05/2017

Equipment Records:

F00 - Pipe External Protection - None
G03 - Tank Secondary Containment - Vault (w/o access)
H00 - Tank Leak Detection - None
L09 - Piping Leak Detection - Exempt Suction Piping
C03 - Pipe Location - Aboveground/Underground Combination
J02 - Dispenser - Suction Dispenser
A00 - Tank Internal Protection - None
B01 - Tank External Protection - Painted/Asphalt Coating
D01 - Pipe Type - Steel/Carbon Steel/Iron
I05 - Overfill - Vent Whistle

AG349 **HOUSING PROJECT DIVISION** **NY LTANKS** **S105055127**
SSW **432 E 116TH ST** **N/A**
1/8-1/4 **MANHATTAN, NY**
0.221 mi.
1166 ft. **Site 2 of 2 in cluster AG**

Relative:
Higher

Actual:
11 ft.

LTANKS:
Name: HOUSING PROJECT DIVISION
Address: 432 E 116TH ST
City,State,Zip: MANHATTAN, NY
Spill Number/Closed Date: 0103081 / 2006-04-12
Facility ID: 0103081
Site ID: 255050
Spill Date: 2001-06-20
Spill Cause: Tank Test Failure
Spill Source: Commercial/Industrial
Spill Class: B3
Cleanup Ceased: Not reported
SWIS: 3101
Investigator: rshough
Referred To: Not reported

HOUSING PROJECT DIVISION (Continued) **S105055127**

Reported to Dept:	2001-06-20
CID:	211
Water Affected:	Not reported
Spill Notifier:	Tank Tester
Last Inspection:	Not reported
Recommended Penalty:	False
Meets Standard:	False
UST Involvement:	False
Remediation Phase:	0
Date Entered In Computer:	2001-06-20
Spill Record Last Update:	2006-04-12
Spiller Name:	TED MAFFEI
Spiller Company:	HOUSING PROJECT DIVISION
Spiller Address:	432 E 116TH ST
Spiller County:	001
Spiller Contact:	TED MAFFEI
Spiller Phone:	(718) 361-9910
Spiller Extention:	Not reported
DEC Region:	2
DER Facility ID:	208929
DEC Memo:	"Prior to Sept, 2004 data translation this spill Lead_DEC Field was SANGESLAND 04/12/06 - Hough - PBS records indicate that facility was re-registered based upon expiration date of 03/28/04. Tank test failure was initially thought to be from equipment problem (bad well on tank). No release associated with test failure. Based upon available information this spill is being closed."
Remarks:	"bad well on top of tank"

All TTF:

Facility ID:	0103081
Spill Number:	0103081
Spill Tank Test:	1526401
Site ID:	255050
Tank Number:	1
Tank Size:	1000
Material:	0001
EPA UST:	Not reported
UST:	Not reported
Cause:	Not reported
Source:	Not reported
Test Method:	03
Test Method 2:	Horner EZ Check I or II
Leak Rate:	.00
Gross Fail:	Not reported
Modified By:	Spills
Last Modified Date:	Not reported

All Materials:

Site ID:	255050
Operable Unit ID:	841772
Operable Unit:	01
Material ID:	535176
Material Code:	0001A
Material Name:	#2 fuel oil
Case No.:	Not reported
Material FA:	Petroleum
Quantity:	.00

HOUSING PROJECT DIVISION (Continued) **S105055127**

Units:	G
Recovered:	.00
Oxygenate:	Not reported

AH350 **CON EDISON** **NY MANIFEST** **S117317228**
WSW **315 E 116TH ST** **N/A**
1/8-1/4 **NEW YORK, NY 10029**
0.222 mi.
1173 ft. **Site 1 of 8 in cluster AH**

Relative:
Higher

Actual:
13 ft.

NY MANIFEST:

Name:	CON EDISON
Address:	315 E 116TH ST
City,State,Zip:	NEW YORK, NY 10029
Country:	USA
EPA ID:	NYP004646048
Facility Status:	Not reported
Location Address 1:	315 E 116TH ST
Code:	BP
Location Address 2:	SB 19182
Total Tanks:	Not reported
Location City:	NEW YORK
Location State:	NY
Location Zip:	10029
Location Zip 4:	Not reported

NY MANIFEST:

EPAID:	NYP004646048
Mailing Name:	CON EDISON
Mailing Contact:	CON EDISON
Mailing Address 1:	4 IRVING PL 15TH FL
Mailing Address 2:	Not reported
Mailing City:	NEW YORK
Mailing State:	NY
Mailing Zip:	10003
Mailing Zip 4:	Not reported
Mailing Country:	USA
Mailing Phone:	2124603770

NY MANIFEST:

Document ID:	Not reported
Manifest Status:	Not reported
seq:	Not reported
Year:	2018
Trans1 State ID:	NJD003812047
Trans2 State ID:	Not reported
Generator Ship Date:	09/03/2014
Trans1 Recv Date:	09/03/2014
Trans2 Recv Date:	Not reported
TSD Site Recv Date:	09/08/2014
Part A Recv Date:	Not reported
Part B Recv Date:	Not reported
Generator EPA ID:	NYP004646048
Trans1 EPA ID:	Not reported
Trans2 EPA ID:	Not reported
TSDF ID 1:	NJD991291105
TSDF ID 2:	Not reported

CON EDISON (Continued) **S117317228**

Manifest Tracking Number:	002609244GBF
Import Indicator:	N
Export Indicator:	N
Discr Quantity Indicator:	N
Discr Type Indicator:	N
Discr Residue Indicator:	N
Discr Partial Reject Indicator:	N
Discr Full Reject Indicator:	N
Manifest Ref Number:	Not reported
Alt Facility RCRA ID:	Not reported
Alt Facility Sign Date:	Not reported
MGMT Method Type Code:	H110
Waste Code:	Not reported
Waste Code:	Not reported
Waste Code:	Not reported
Waste Code:	Not reported
Waste Code:	Not reported
Waste Code:	Not reported
Quantity:	800
Units:	P - Pounds
Number of Containers:	1
Container Type:	TT - Cargo tank, tank trucks
Handling Method:	T Chemical, physical, or biological treatment.
Specific Gravity:	1
Waste Code:	D008
Waste Code 1_2:	Not reported
Waste Code 1_3:	Not reported
Waste Code 1_4:	Not reported
Waste Code 1_5:	Not reported
Waste Code 1_6:	Not reported

AH351 **CON EDISON** **RCRA NonGen / NLR** **1012185862**
WSW **315 E 116TH ST** **NJ MANIFEST** **NYP004166971**
1/8-1/4 **NEW YORK, NY 10029** **NY MANIFEST**
0.222 mi.
1173 ft. **Site 2 of 8 in cluster AH**

Relative: **Higher**
Actual: **13 ft.**

RCRA NonGen / NLR:

Date Form Received by Agency:		20160601
Handler Name:	CON EDISON	
Handler Address:		315 E 116TH ST
Handler City,State,Zip:		NEW YORK, NY 10029
EPA ID:		NYP004166971
Contact Name:		ANTHONY BUDA
Contact Address:		Not reported
Contact City,State,Zip:		Not reported
Contact Telephone:		917-440-1809
Contact Fax:		Not reported
Contact Email:		Not reported
Contact Title:		Not reported
EPA Region:		02
Land Type:		Private
Federal Waste Generator Description:		Not a generator, verified
Non-Notifier:		Not reported
Biennial Report Cycle:		Not reported
Accessibility:		Not reported
Active Site Indicator:		Not reported

CON EDISON (Continued) **1012185862**

State District Owner:	NY
State District:	NYSDEC R2
Mailing Address:	4 IRVING PL, RM 828
Mailing City,State,Zip:	NEW YORK, NY 10003
Owner Name:	Not reported
Owner Type:	Not reported
Operator Name:	Not reported
Operator Type:	Not reported
Short-Term Generator Activity:	No
Importer Activity:	No
Mixed Waste Generator:	No
Transporter Activity:	No
Transfer Facility Activity:	No
Recycler Activity with Storage:	No
Small Quantity On-Site Burner Exemption:	No
Smelting Melting and Refining Furnace Exemption:	No
Underground Injection Control:	No
Off-Site Waste Receipt:	No
Universal Waste Indicator:	No
Universal Waste Destination Facility:	No
Federal Universal Waste:	No
Active Site Fed-Reg Treatment Storage and Disposal Facility:	Not reported
Active Site Converter Treatment storage and Disposal Facility:	Not reported
Active Site State-Reg Treatment Storage and Disposal Facility:	Not reported
Active Site State-Reg Handler:	---
Federal Facility Indicator:	Not reported
Hazardous Secondary Material Indicator:	NN
Sub-Part K Indicator:	Not reported
Commercial TSD Indicator:	No
Treatment Storage and Disposal Type:	Not reported
2018 GPRA Permit Baseline:	Not on the Baseline
2018 GPRA Renewals Baseline:	Not on the Baseline
Permit Renewals Workload Universe:	Not reported
Permit Workload Universe:	Not reported
Permit Progress Universe:	Not reported
Post-Closure Workload Universe:	Not reported
Closure Workload Universe:	Not reported
202 GPRA Corrective Action Baseline:	No
Corrective Action Workload Universe:	No
Subject to Corrective Action Universe:	No
Non-TSDFs Where RCRA CA has Been Imposed Universe:	No
TSDFs Potentially Subject to CA Under 3004 (u)/(v) Universe:	No
TSDFs Only Subject to CA under Discretionary Auth Universe:	No
Corrective Action Priority Ranking:	No NCAPS ranking
Environmental Control Indicator:	No
Institutional Control Indicator:	No
Human Exposure Controls Indicator:	N/A
Groundwater Controls Indicator:	N/A
Operating TSDF Universe:	Not reported
Full Enforcement Universe:	Not reported
Significant Non-Complier Universe:	No
Unaddressed Significant Non-Complier Universe:	No
Addressed Significant Non-Complier Universe:	No
Significant Non-Complier With a Compliance Schedule Universe:	No
Financial Assurance Required:	Not reported
Handler Date of Last Change:	20160913
Recognized Trader-Importer:	No

CON EDISON (Continued) **1012185862**

Recognized Trader-Exporter: No
Importer of Spent Lead Acid Batteries: No
Exporter of Spent Lead Acid Batteries: No
Recycler Activity Without Storage: Not reported
Manifest Broker: Not reported
Sub-Part P Indicator: No

Historic Generators:
Receive Date: 20090414
Handler Name: CON EDISON
Federal Waste Generator Description: Conditionally Exempt Small Quantity Generator
State District Owner: Not reported
Large Quantity Handler of Universal Waste: No
Recognized Trader Importer: No
Recognized Trader Exporter: No
Spent Lead Acid Battery Importer: No
Spent Lead Acid Battery Exporter: No
Current Record: No
Non Storage Recycler Activity: Not reported
Electronic Manifest Broker: Not reported

Receive Date: 20160601
Handler Name: CON EDISON
Federal Waste Generator Description: Not a generator, verified
State District Owner: NY
Large Quantity Handler of Universal Waste: No
Recognized Trader Importer: No
Recognized Trader Exporter: No
Spent Lead Acid Battery Importer: No
Spent Lead Acid Battery Exporter: No
Current Record: Yes
Non Storage Recycler Activity: Not reported
Electronic Manifest Broker: Not reported

List of NAICS Codes and Descriptions:
NAICS Codes: No NAICS Codes Found

Facility Has Received Notices of Violations:
Violations: No Violations Found

Evaluation Action Summary:
Evaluations: No Evaluations Found

NJ MANIFEST:
EPA Id: NYP004166971
Mail Address: 4 IRVING PL, RM 828
Mail City/State/Zip: NEW YORK, NY 10003
Facility Phone: Not reported
Emergency Phone: Not reported
Contact: ANTHONY BUDA
Comments: Not reported
SIC Code: Not reported
County: NY061

CON EDISON (Continued) **1012185862**

Municipal:	Not reported
Previous EPA Id:	Not reported
Gen Flag:	Not reported
Trans Flag:	Not reported
TSDF Flag:	Not reported
Name Change:	Not reported
Date Change:	Not reported

Manifest:

Manifest Number:	001028330JJK
EPA ID:	NYP004166971
Date Shipped:	04/14/2009
TSDF EPA ID:	NJD002200046
Transporter EPA ID:	NJ0000027193
Transporter 2 EPA ID:	Not reported
Transporter 3 EPA ID:	Not reported
Transporter 4 EPA ID:	Not reported
Transporter 5 EPA ID:	Not reported
Transporter 6 EPA ID:	Not reported
Transporter 7 EPA ID:	Not reported
Transporter 8 EPA ID:	Not reported
Transporter 9 EPA ID:	Not reported
Transporter 10 EPA ID:	Not reported
Date Trans1 Transported Waste:	04/14/2009
Date Trans2 Transported Waste:	Not reported
Date Trans3 Transported Waste:	Not reported
Date Trans4 Transported Waste:	Not reported
Date Trans5 Transported Waste:	Not reported
Date Trans6 Transported Waste:	Not reported
Date Trans7 Transported Waste:	Not reported
Date Trans8 Transported Waste:	Not reported
Date Trans9 Transported Waste:	Not reported
Date Trans10 Transported Waste:	Not reported
Date TSDF Received Waste:	04/15/2009
TSDF EPA Facility Name:	Not reported
QTY Units:	Not reported
Transporter SEQ ID:	Not reported
Transporter-1 Date:	Not reported
Waste SEQ ID:	Not reported
Waste Type Code 2:	Not reported
Waste Type Code 3:	Not reported
Waste Type Code 4:	Not reported
Waste Type Code 5:	Not reported
Waste Type Code 6:	Not reported
Date Accepted:	Not reported
Manifest Discrepancy Type:	Not reported
Data Entry Number:	Not reported
Was Load Rejected:	NEW YORK, NY 10003
Reason Load Was Rejected:	Not reported

Waste:

Manifest Year:	Not reported
Waste Code:	D008
Hand Code:	H111
Quantity:	425 P

CON EDISON (Continued) **1012185862**

NY MANIFEST:

Name:	CONSOLIDATED EDISON
Address:	315 E 116TH ST
City,State,Zip:	NEW YORK, NY 10029
Country:	USA
EPA ID:	NYP004166971
Facility Status:	Not reported
Location Address 1:	315 E 116TH ST OPPOSITE 312
Code:	BP
Location Address 2:	Not reported
Total Tanks:	Not reported
Location City:	NEW YORK
Location State:	NY
Location Zip:	Not reported
Location Zip 4:	Not reported

NY MANIFEST:

EPAID:	NYP004166971
Mailing Name:	CONSOLIDATED EDISON
Mailing Contact:	FRANKLYN MURRAY
Mailing Address 1:	4 IRVING PL RM 828
Mailing Address 2:	Not reported
Mailing City:	NEW YORK
Mailing State:	NY
Mailing Zip:	10003
Mailing Zip 4:	Not reported
Mailing Country:	USA
Mailing Phone:	2124602808

NY MANIFEST:

Document ID:	Not reported
Manifest Status:	Not reported
seq:	Not reported
Year:	2018
Trans1 State ID:	NJ0000027193
Trans2 State ID:	Not reported
Generator Ship Date:	04/14/2009
Trans1 Recv Date:	04/14/2009
Trans2 Recv Date:	Not reported
TSD Site Recv Date:	04/15/2009
Part A Recv Date:	Not reported
Part B Recv Date:	Not reported
Generator EPA ID:	NYP004166971
Trans1 EPA ID:	Not reported
Trans2 EPA ID:	Not reported
TSDF ID 1:	NJD002200046
TSDF ID 2:	Not reported
Manifest Tracking Number:	001028330JJK
Import Indicator:	N
Export Indicator:	N
Discr Quantity Indicator:	N
Discr Type Indicator:	N
Discr Residue Indicator:	N
Discr Partial Reject Indicator:	N
Discr Full Reject Indicator:	N
Manifest Ref Number:	Not reported
Alt Facility RCRA ID:	Not reported

CON EDISON (Continued) **1012185862**

Alt Facility Sign Date:	Not reported
MGMT Method Type Code:	H111
Waste Code:	Not reported
Waste Code:	Not reported
Waste Code:	Not reported
Waste Code:	Not reported
Waste Code:	Not reported
Waste Code:	Not reported
Quantity:	425
Units:	P - Pounds
Number of Containers:	1
Container Type:	TT - Cargo tank, tank trucks
Handling Method:	T Chemical, physical, or biological treatment.
Specific Gravity:	1
Waste Code:	D008
Waste Code 1_2:	Not reported
Waste Code 1_3:	Not reported
Waste Code 1_4:	Not reported
Waste Code 1_5:	Not reported
Waste Code 1_6:	Not reported

AH352 **CON EDISON** **NY MANIFEST** **S117318180**
WSW **2270 2ND AVE** **N/A**
1/8-1/4 **NEW YORK, NY 10035**
0.223 mi.
1178 ft. **Site 3 of 8 in cluster AH**

Relative:
Higher

Actual:
14 ft.

NY MANIFEST:

Name:	CON EDISON
Address:	2270 2ND AVE
City,State,Zip:	NEW YORK, NY 10035
Country:	USA
EPA ID:	NYP004656864
Facility Status:	Not reported
Location Address 1:	2270 2ND AVE
Code:	BP
Location Address 2:	SERVICE BOX # 55035
Total Tanks:	Not reported
Location City:	NEW YORK
Location State:	NY
Location Zip:	10035
Location Zip 4:	Not reported

NY MANIFEST:

EPAID:	NYP004656864
Mailing Name:	CON EDISON
Mailing Contact:	TOM TELLING
Mailing Address 1:	4 IRVING PLACE-15TH FLOOR
Mailing Address 2:	Not reported
Mailing City:	NEW YORK
Mailing State:	NY
Mailing Zip:	10003
Mailing Zip 4:	Not reported
Mailing Country:	USA
Mailing Phone:	2124603770

CON EDISON (Continued) **S117318180**

NY MANIFEST:

Document ID:	Not reported
Manifest Status:	Not reported
seq:	Not reported
Year:	2018
Trans1 State ID:	NJD003812047
Trans2 State ID:	Not reported
Generator Ship Date:	09/14/2014
Trans1 Recv Date:	09/14/2014
Trans2 Recv Date:	Not reported
TSD Site Recv Date:	09/17/2014
Part A Recv Date:	Not reported
Part B Recv Date:	Not reported
Generator EPA ID:	NYP004656864
Trans1 EPA ID:	Not reported
Trans2 EPA ID:	Not reported
TSDF ID 1:	NJD991291105
TSDF ID 2:	Not reported
Manifest Tracking Number:	002563965GBF
Import Indicator:	N
Export Indicator:	N
Discr Quantity Indicator:	N
Discr Type Indicator:	N
Discr Residue Indicator:	N
Discr Partial Reject Indicator:	N
Discr Full Reject Indicator:	N
Manifest Ref Number:	Not reported
Alt Facility RCRA ID:	Not reported
Alt Facility Sign Date:	Not reported
MGMT Method Type Code:	H110
Waste Code:	Not reported
Waste Code:	Not reported
Waste Code:	Not reported
Waste Code:	Not reported
Waste Code:	Not reported
Waste Code:	Not reported
Quantity:	1000
Units:	P - Pounds
Number of Containers:	1
Container Type:	TT - Cargo tank, tank trucks
Handling Method:	T Chemical, physical, or biological treatment.
Specific Gravity:	1
Waste Code:	D008
Waste Code 1_2:	Not reported
Waste Code 1_3:	Not reported
Waste Code 1_4:	Not reported
Waste Code 1_5:	Not reported
Waste Code 1_6:	Not reported

AH353 **CON EDISON - SERVICE BOX 55035** **RCRA-LQG** **1012185745**
WSW **2270 SECOND AVENUE NORTH OF EA** **NY MANIFEST** **NYP004165791**
1/8-1/4 **NEW YORK, NY 10035** **NJ MANIFEST**
0.223 mi.
1178 ft. **Site 4 of 8 in cluster AH**

Relative: **Higher**
Actual: **14 ft.**

RCRA-LQG:

Date Form Received by Agency:	20100323
Handler Name:	CON EDISON - SERVICE BOX 55035
Handler Address:	2270 SECOND AVENUE NORTH OF EA
Handler City,State,Zip:	NEW YORK, NY 10035
EPA ID:	NYP004165791
Contact Name:	FRANKLYN MURRAY
Contact Address:	Not reported
Contact City,State,Zip:	Not reported
Contact Telephone:	212-460-2808
Contact Fax:	Not reported
Contact Email:	MURRAYFR@CONED.COM
Contact Title:	Not reported
EPA Region:	02
Land Type:	Private
Federal Waste Generator Description:	Large Quantity Generator
Non-Notifier:	Not reported
Biennial Report Cycle:	2009
Accessibility:	Not reported
Active Site Indicator:	Handler Activities
State District Owner:	Not reported
State District:	Not reported
Mailing Address:	4 IRVING PLACE
Mailing City,State,Zip:	NEW YORK, NY 10003
Owner Name:	CONSOLIDATED EDISON COMPANY OF NY, INC.
Owner Type:	Private
Operator Name:	CONSOLIDATED EDISON COMPANY OF NY, INC.
Operator Type:	Private
Short-Term Generator Activity:	No
Importer Activity:	No
Mixed Waste Generator:	No
Transporter Activity:	No
Transfer Facility Activity:	No
Recycler Activity with Storage:	No
Small Quantity On-Site Burner Exemption:	No
Smelting Melting and Refining Furnace Exemption:	No
Underground Injection Control:	No
Off-Site Waste Receipt:	No
Universal Waste Indicator:	No
Universal Waste Destination Facility:	No
Federal Universal Waste:	No
Active Site Fed-Reg Treatment Storage and Disposal Facility:	Not reported
Active Site Converter Treatment storage and Disposal Facility:	Not reported
Active Site State-Reg Treatment Storage and Disposal Facility:	Not reported
Active Site State-Reg Handler:	---
Federal Facility Indicator:	Not reported
Hazardous Secondary Material Indicator:	NN
Sub-Part K Indicator:	Not reported
Commercial TSD Indicator:	No
Treatment Storage and Disposal Type:	Not reported
2018 GPRA Permit Baseline:	Not on the Baseline
2018 GPRA Renewals Baseline:	Not on the Baseline
Permit Renewals Workload Universe:	Not reported

CON EDISON - SERVICE BOX 55035 (Continued) **1012185745**

Permit Workload Universe:	Not reported
Permit Progress Universe:	Not reported
Post-Closure Workload Universe:	Not reported
Closure Workload Universe:	Not reported
202 GPRA Corrective Action Baseline:	No
Corrective Action Workload Universe:	No
Subject to Corrective Action Universe:	No
Non-TSDFs Where RCRA CA has Been Imposed Universe:	No
TSDFs Potentially Subject to CA Under 3004 (u)/(v) Universe:	No
TSDFs Only Subject to CA under Discretionary Auth Universe:	No
Corrective Action Priority Ranking:	No NCAPS ranking
Environmental Control Indicator:	No
Institutional Control Indicator:	No
Human Exposure Controls Indicator:	N/A
Groundwater Controls Indicator:	N/A
Operating TSDF Universe:	Not reported
Full Enforcement Universe:	Not reported
Significant Non-Complier Universe:	No
Unaddressed Significant Non-Complier Universe:	No
Addressed Significant Non-Complier Universe:	No
Significant Non-Complier With a Compliance Schedule Universe:	No
Financial Assurance Required:	Not reported
Handler Date of Last Change:	20150414
Recognized Trader-Importer:	No
Recognized Trader-Exporter:	No
Importer of Spent Lead Acid Batteries:	No
Exporter of Spent Lead Acid Batteries:	No
Recycler Activity Without Storage:	Not reported
Manifest Broker:	Not reported
Sub-Part P Indicator:	No

Biennial: List of Years

Year:	2009

Click Here for Biennial Reporting System Data:

Hazardous Waste Summary:

Waste Code:	D008
Waste Description:	LEAD

Handler - Owner Operator:

Owner/Operator Indicator:	Owner
Owner/Operator Name:	CONSOLIDATED EDISON COMPANY OF NY, INC.
Legal Status:	Private
Date Became Current:	20090403
Date Ended Current:	Not reported
Owner/Operator Address:	4 IRVING PLACE
Owner/Operator City,State,Zip:	NEW YORK, NY 10003
Owner/Operator Telephone:	Not reported
Owner/Operator Telephone Ext:	Not reported
Owner/Operator Fax:	Not reported
Owner/Operator Email:	Not reported

Owner/Operator Indicator:	Operator
Owner/Operator Name:	CONSOLIDATED EDISON COMPANY OF NY, INC.
Legal Status:	Private

CON EDISON - SERVICE BOX 55035 (Continued) **1012185745**

Date Became Current: 20090403
Date Ended Current: Not reported
Owner/Operator Address: 4 IRVING PLACE
Owner/Operator City,State,Zip: NEW YORK, NY 10003
Owner/Operator Telephone: Not reported
Owner/Operator Telephone Ext: Not reported
Owner/Operator Fax: Not reported
Owner/Operator Email: Not reported

Historic Generators:
Receive Date: 20100323
Handler Name: CON EDISON - SERVICE BOX 55035
Federal Waste Generator Description: Large Quantity Generator
State District Owner: Not reported
Large Quantity Handler of Universal Waste: No
Recognized Trader Importer: No
Recognized Trader Exporter: No
Spent Lead Acid Battery Importer: No
Spent Lead Acid Battery Exporter: No
Current Record: Yes
Non Storage Recycler Activity: Not reported
Electronic Manifest Broker: Not reported

Receive Date: 20090403
Handler Name: CON EDISON
Federal Waste Generator Description: Conditionally Exempt Small Quantity Generator
State District Owner: Not reported
Large Quantity Handler of Universal Waste: No
Recognized Trader Importer: No
Recognized Trader Exporter: No
Spent Lead Acid Battery Importer: No
Spent Lead Acid Battery Exporter: No
Current Record: No
Non Storage Recycler Activity: Not reported
Electronic Manifest Broker: Not reported

List of NAICS Codes and Descriptions:
NAICS Code: 221122
NAICS Description: ELECTRIC POWER DISTRIBUTION

Facility Has Received Notices of Violations:
Violations: No Violations Found

Evaluation Action Summary:
Evaluations: No Evaluations Found

NY MANIFEST:
Name: CONSOLIDATED EDISON
Address: 2270 SECOND AVENUE NORTH OF EA
City,State,Zip: NEW YORK, NY 10035
Country: USA
EPA ID: NYP004165791
Facility Status: Not reported
Location Address 1: 2270 SECOND AVENUE NORTH OF EA

CON EDISON - SERVICE BOX 55035 (Continued) **1012185745**

Code:	BP
Location Address 2:	ST 116 STREET
Total Tanks:	Not reported
Location City:	NEW YORK
Location State:	NY
Location Zip:	10035
Location Zip 4:	Not reported

NY MANIFEST:

EPAID:	NYP004165791
Mailing Name:	CONSOLIDATED EDISON
Mailing Contact:	CONSOLIDATED EDISON
Mailing Address 1:	4 IRVING PLACE RM 828
Mailing Address 2:	Not reported
Mailing City:	NEW YORK
Mailing State:	NY
Mailing Zip:	10003
Mailing Zip 4:	Not reported
Mailing Country:	USA
Mailing Phone:	2124602808

NY MANIFEST:

Document ID:	Not reported
Manifest Status:	Not reported
seq:	Not reported
Year:	2018
Trans1 State ID:	NJ0000027193
Trans2 State ID:	Not reported
Generator Ship Date:	04/03/2009
Trans1 Recv Date:	04/03/2009
Trans2 Recv Date:	Not reported
TSD Site Recv Date:	04/03/2009
Part A Recv Date:	Not reported
Part B Recv Date:	Not reported
Generator EPA ID:	NYP004165791
Trans1 EPA ID:	Not reported
Trans2 EPA ID:	Not reported
TSDF ID 1:	NJD002200046
TSDF ID 2:	Not reported
Manifest Tracking Number:	001028245JJK
Import Indicator:	N
Export Indicator:	N
Discr Quantity Indicator:	N
Discr Type Indicator:	N
Discr Residue Indicator:	N
Discr Partial Reject Indicator:	N
Discr Full Reject Indicator:	N
Manifest Ref Number:	Not reported
Alt Facility RCRA ID:	Not reported
Alt Facility Sign Date:	Not reported
MGMT Method Type Code:	H111
Waste Code:	Not reported
Waste Code:	Not reported
Waste Code:	Not reported
Waste Code:	Not reported
Waste Code:	Not reported
Waste Code:	Not reported

CON EDISON - SERVICE BOX 55035 (Continued) **1012185745**

Quantity:	550
Units:	G - Gallons (liquids only)* (8.3 pounds)
Number of Containers:	1
Container Type:	TT - Cargo tank, tank trucks
Handling Method:	T Chemical, physical, or biological treatment.
Specific Gravity:	1
Waste Code:	D008
Waste Code 1_2:	Not reported
Waste Code 1_3:	Not reported
Waste Code 1_4:	Not reported
Waste Code 1_5:	Not reported
Waste Code 1_6:	Not reported

NJ MANIFEST:

EPA Id:	NYP004165791
Mail Address:	4 IRVING PL, RM 828
Mail City/State/Zip:	NEW YORK, NY 10003
Facility Phone:	Not reported
Emergency Phone:	Not reported
Contact:	NEIL SKOW
Comments:	Not reported
SIC Code:	Not reported
County:	NY061
Municipal:	Not reported
Previous EPA Id:	Not reported
Gen Flag:	Not reported
Trans Flag:	Not reported
TSDF Flag:	Not reported
Name Change:	Not reported
Date Change:	Not reported

Manifest:

Manifest Number:	001028245JJK
EPA ID:	NYP004165791
Date Shipped:	04/03/2009
TSDF EPA ID:	NJD002200046
Transporter EPA ID:	NJ0000027193
Transporter 2 EPA ID:	Not reported
Transporter 3 EPA ID:	Not reported
Transporter 4 EPA ID:	Not reported
Transporter 5 EPA ID:	Not reported
Transporter 6 EPA ID:	Not reported
Transporter 7 EPA ID:	Not reported
Transporter 8 EPA ID:	Not reported
Transporter 9 EPA ID:	Not reported
Transporter 10 EPA ID:	Not reported
Date Trans1 Transported Waste:	04/03/2009
Date Trans2 Transported Waste:	Not reported
Date Trans3 Transported Waste:	Not reported
Date Trans4 Transported Waste:	Not reported
Date Trans5 Transported Waste:	Not reported
Date Trans6 Transported Waste:	Not reported
Date Trans7 Transported Waste:	Not reported
Date Trans8 Transported Waste:	Not reported
Date Trans9 Transported Waste:	Not reported
Date Trans10 Transported Waste:	Not reported

CON EDISON - SERVICE BOX 55035 (Continued) **1012185745**

Date TSDF Received Waste:	04/03/2009
TSDF EPA Facility Name:	Not reported
QTY Units:	Not reported
Transporter SEQ ID:	Not reported
Transporter-1 Date:	Not reported
Waste SEQ ID:	Not reported
Waste Type Code 2:	Not reported
Waste Type Code 3:	Not reported
Waste Type Code 4:	Not reported
Waste Type Code 5:	Not reported
Waste Type Code 6:	Not reported
Date Accepted:	Not reported
Manifest Discrepancy Type:	Not reported
Data Entry Number:	Not reported
Was Load Rejected:	NEW YORK, NY 10003
Reason Load Was Rejected:	Not reported

Waste:

Manifest Year:	Not reported
Waste Code:	D008
Hand Code:	H111
Quantity:	550 G

AF354 **CON EDISON** **RCRA NonGen / NLR** **1014398599**
NW **225 E 122ND ST E OF 3RD AVE** **NJ MANIFEST** **NYP004209555**
1/8-1/4 **NEW YORK, NY 10035** **NY MANIFEST**
0.224 mi.
1182 ft. **Site 3 of 9 in cluster AF**

Relative: **Higher**
Actual: **15 ft.**

RCRA NonGen / NLR:

Date Form Received by Agency:		20200413
Handler Name:	CON EDISON	
Handler Address:		225 E 122ND ST E OF 3RD AVE
Handler City,State,Zip:		NEW YORK, NY 10035
EPA ID:		NYP004209555
Contact Name:		Not reported
Contact Address:		Not reported
Contact City,State,Zip:		Not reported
Contact Telephone:		Not reported
Contact Fax:		Not reported
Contact Email:		Not reported
Contact Title:		Not reported
EPA Region:		02
Land Type:		Private
Federal Waste Generator Description:		Not a generator, verified
Non-Notifier:		Not reported
Biennial Report Cycle:		Not reported
Accessibility:		Not reported
Active Site Indicator:		Not reported
State District Owner:		NY
State District:		NYSDEC R2
Mailing Address:		Not reported
Mailing City,State,Zip:		Not reported
Owner Name:		Not reported
Owner Type:		Not reported

CON EDISON (Continued) **1014398599**

Operator Name:	Not reported
Operator Type:	Not reported
Short-Term Generator Activity:	No
Importer Activity:	No
Mixed Waste Generator:	No
Transporter Activity:	No
Transfer Facility Activity:	No
Recycler Activity with Storage:	No
Small Quantity On-Site Burner Exemption:	No
Smelting Melting and Refining Furnace Exemption:	No
Underground Injection Control:	No
Off-Site Waste Receipt:	No
Universal Waste Indicator:	No
Universal Waste Destination Facility:	No
Federal Universal Waste:	No
Active Site Fed-Reg Treatment Storage and Disposal Facility:	Not reported
Active Site Converter Treatment storage and Disposal Facility:	Not reported
Active Site State-Reg Treatment Storage and Disposal Facility:	Not reported
Active Site State-Reg Handler:	---
Federal Facility Indicator:	Not reported
Hazardous Secondary Material Indicator:	N
Sub-Part K Indicator:	Not reported
Commercial TSD Indicator:	No
Treatment Storage and Disposal Type:	Not reported
2018 GPRA Permit Baseline:	Not on the Baseline
2018 GPRA Renewals Baseline:	Not on the Baseline
Permit Renewals Workload Universe:	Not reported
Permit Workload Universe:	Not reported
Permit Progress Universe:	Not reported
Post-Closure Workload Universe:	Not reported
Closure Workload Universe:	Not reported
202 GPRA Corrective Action Baseline:	No
Corrective Action Workload Universe:	No
Subject to Corrective Action Universe:	No
Non-TSDFs Where RCRA CA has Been Imposed Universe:	No
TSDFs Potentially Subject to CA Under 3004 (u)/(v) Universe:	No
TSDFs Only Subject to CA under Discretionary Auth Universe:	No
Corrective Action Priority Ranking:	No NCAPS ranking
Environmental Control Indicator:	No
Institutional Control Indicator:	No
Human Exposure Controls Indicator:	N/A
Groundwater Controls Indicator:	N/A
Operating TSDF Universe:	Not reported
Full Enforcement Universe:	Not reported
Significant Non-Complier Universe:	No
Unaddressed Significant Non-Complier Universe:	No
Addressed Significant Non-Complier Universe:	No
Significant Non-Complier With a Compliance Schedule Universe:	No
Financial Assurance Required:	Not reported
Handler Date of Last Change:	20200413
Recognized Trader-Importer:	No
Recognized Trader-Exporter:	No
Importer of Spent Lead Acid Batteries:	No
Exporter of Spent Lead Acid Batteries:	No
Recycler Activity Without Storage:	No
Manifest Broker:	No
Sub-Part P Indicator:	No

CON EDISON (Continued) **1014398599**

Historic Generators:
Receive Date: 20100624
Handler Name: CON EDISON
Federal Waste Generator Description: Not a generator, verified
State District Owner: NY
Large Quantity Handler of Universal Waste: No
Recognized Trader Importer: No
Recognized Trader Exporter: No
Spent Lead Acid Battery Importer: No
Spent Lead Acid Battery Exporter: No
Current Record: No
Non Storage Recycler Activity: Not reported
Electronic Manifest Broker: Not reported

Receive Date: 20200413
Handler Name: CON EDISON
Federal Waste Generator Description: Not a generator, verified
State District Owner: NY
Large Quantity Handler of Universal Waste: No
Recognized Trader Importer: No
Recognized Trader Exporter: No
Spent Lead Acid Battery Importer: No
Spent Lead Acid Battery Exporter: No
Current Record: Yes
Non Storage Recycler Activity: No
Electronic Manifest Broker: No

List of NAICS Codes and Descriptions:
NAICS Codes: No NAICS Codes Found

Facility Has Received Notices of Violations:
Violations: No Violations Found

Evaluation Action Summary:
Evaluations: No Evaluations Found

NJ MANIFEST:
EPA Id: NYP004209555
Mail Address: 4 IRVING PL, RM 828
Mail City/State/Zip: NEW YORK, NY 10003
Facility Phone: Not reported
Emergency Phone: Not reported
Contact: ANTHONY BUDA
Comments: Not reported
SIC Code: Not reported
County: NY061
Municipal: Not reported
Previous EPA Id: Not reported
Gen Flag: Not reported
Trans Flag: Not reported
TSDF Flag: Not reported
Name Change: Not reported
Date Change: Not reported

CON EDISON (Continued) **1014398599**

Manifest:

Manifest Number:	007020837JJK
EPA ID:	NYP004209555
Date Shipped:	06/24/2010
TSDF EPA ID:	NJD002200046
Transporter EPA ID:	NJ0000027193
Transporter 2 EPA ID:	Not reported
Transporter 3 EPA ID:	Not reported
Transporter 4 EPA ID:	Not reported
Transporter 5 EPA ID:	Not reported
Transporter 6 EPA ID:	Not reported
Transporter 7 EPA ID:	Not reported
Transporter 8 EPA ID:	Not reported
Transporter 9 EPA ID:	Not reported
Transporter 10 EPA ID:	Not reported
Date Trans1 Transported Waste:	06/24/2010
Date Trans2 Transported Waste:	Not reported
Date Trans3 Transported Waste:	Not reported
Date Trans4 Transported Waste:	Not reported
Date Trans5 Transported Waste:	Not reported
Date Trans6 Transported Waste:	Not reported
Date Trans7 Transported Waste:	Not reported
Date Trans8 Transported Waste:	Not reported
Date Trans9 Transported Waste:	Not reported
Date Trans10 Transported Waste:	Not reported
Date TSDF Received Waste:	06/29/2010
TSDF EPA Facility Name:	Not reported
QTY Units:	Not reported
Transporter SEQ ID:	Not reported
Transporter-1 Date:	Not reported
Waste SEQ ID:	Not reported
Waste Type Code 2:	Not reported
Waste Type Code 3:	Not reported
Waste Type Code 4:	Not reported
Waste Type Code 5:	Not reported
Waste Type Code 6:	Not reported
Date Accepted:	Not reported
Manifest Discrepancy Type:	Not reported
Data Entry Number:	Not reported
Was Load Rejected:	NEW YORK, NY 10003
Reason Load Was Rejected:	Not reported

Waste:

Manifest Year:	Not reported
Waste Code:	D008
Hand Code:	H111
Quantity:	1000 P

NY MANIFEST:

Name:	CONSOLIDATED EDISON
Address:	225 E 122ND ST E OF 3RD AVE
City,State,Zip:	NEW YORK, NY 10035
Country:	USA
EPA ID:	NYP004209555

CON EDISON (Continued) **1014398599**

Facility Status: Not reported
Location Address 1: 225 E 122ND & 3RD AVE
Code: BP
Location Address 2: Not reported
Total Tanks: Not reported
Location City: NEW YORK
Location State: NY
Location Zip: 10003
Location Zip 4: Not reported

NY MANIFEST:
EPAID: NYP004209555
Mailing Name: CONSOLIDATED EDISON
Mailing Contact: THOMAS TEELING
Mailing Address 1: 4 IRVING PL RM 828
Mailing Address 2: Not reported
Mailing City: NEW YORK
Mailing State: NY
Mailing Zip: 10003
Mailing Zip 4: Not reported
Mailing Country: USA
Mailing Phone: 2124603770

NY MANIFEST:
Document ID: Not reported
Manifest Status: Not reported
seq: Not reported
Year: 2018
Trans1 State ID: NJ0000027193
Trans2 State ID: Not reported
Generator Ship Date: 06/24/2010
Trans1 Recv Date: 06/24/2010
Trans2 Recv Date: Not reported
TSD Site Recv Date: 06/29/2010
Part A Recv Date: Not reported
Part B Recv Date: Not reported
Generator EPA ID: NYP004209555
Trans1 EPA ID: Not reported
Trans2 EPA ID: Not reported
TSDF ID 1: NJD002200046
TSDF ID 2: Not reported
Manifest Tracking Number: 007020837JJK
Import Indicator: N
Export Indicator: N
Discr Quantity Indicator: N
Discr Type Indicator: N
Discr Residue Indicator: N
Discr Partial Reject Indicator: N
Discr Full Reject Indicator: N
Manifest Ref Number: Not reported
Alt Facility RCRA ID: Not reported
Alt Facility Sign Date: Not reported
MGMT Method Type Code: H111
Waste Code: Not reported
Waste Code: Not reported
Waste Code: Not reported
Waste Code: Not reported

CON EDISON (Continued) **1014398599**

Waste Code:	Not reported
Waste Code:	Not reported
Quantity:	1000
Units:	P - Pounds
Number of Containers:	1
Container Type:	TT - Cargo tank, tank trucks
Handling Method:	T Chemical, physical, or biological treatment.
Specific Gravity:	1
Waste Code:	D008
Waste Code 1_2:	Not reported
Waste Code 1_3:	Not reported
Waste Code 1_4:	Not reported
Waste Code 1_5:	Not reported
Waste Code 1_6:	Not reported

AI355 **CYPRESS AVE ACORN** **NY AST** **U003387519**
West **222-234 EAST 119TH STREET** **N/A**
1/8-1/4 **NEW YORK, NY 10035**
0.226 mi.
1195 ft. **Site 1 of 3 in cluster AI**

Relative:
Higher

Actual:
16 ft.

AST:

Name:	CYPRESS AVE ACORN
Address:	222-234 EAST 119TH STREET
City,State,Zip:	NEW YORK, NY 10035
Region:	STATE
DEC Region:	2
Site Status:	Unregulated/Closed
Facility Id:	2-295191
Program Type:	PBS
UTM X:	589578.85289
UTM Y:	4517054.93353
Expiration Date:	N/A
Site Type:	Apartment Building/Office Building

Affiliation Records:

Site Id:	13540
Affiliation Type:	Mail Contact
Company Name:	NORWAX ASSOCIATES INC.
Contact Type:	Not reported
Contact Name:	GREGORY RAMINEZ
Address1:	1046 MCLEAN AVE
Address2:	Not reported
City:	YONKERS
State:	NY
Zip Code:	10704
Country Code:	001
Phone:	(914) 237-0600
EMail:	Not reported
Fax Number:	Not reported
Modified By:	DXLIVING
Date Last Modified:	2007-06-08

Site Id:	13540
Affiliation Type:	Emergency Contact
Company Name:	AAF CYPRESS AVE HDFC PLEASANT EAST APTS % NORWAX A
Contact Type:	Not reported

CYPRESS AVE ACORN (Continued) **U003387519**

Contact Name:	GREGORY RAMINEZ
Address1:	Not reported
Address2:	Not reported
City:	Not reported
State:	NN
Zip Code:	Not reported
Country Code:	999
Phone:	(914) 237-0600
EMail:	Not reported
Fax Number:	Not reported
Modified By:	DXLIVING
Date Last Modified:	2007-06-08

Site Id:	13540
Affiliation Type:	Facility Operator
Company Name:	CYPRESS AVE ACORN
Contact Type:	Not reported
Contact Name:	VICTOR PEGERO
Address1:	Not reported
Address2:	Not reported
City:	Not reported
State:	NN
Zip Code:	Not reported
Country Code:	001
Phone:	(914) 237-0600
EMail:	Not reported
Fax Number:	Not reported
Modified By:	DXLIVING
Date Last Modified:	2007-06-08

Site Id:	13540
Affiliation Type:	Facility Owner
Company Name:	AAF CYPRESS AVE HDFC PLEASANT EAST APTS % NORWAX A
Contact Type:	Not reported
Contact Name:	GREGORY RAMINEZ
Address1:	1046 MCLEAN AVE
Address2:	Not reported
City:	YONKERS
State:	NY
Zip Code:	10704
Country Code:	001
Phone:	(914) 237-0600
EMail:	Not reported
Fax Number:	Not reported
Modified By:	DXLIVING
Date Last Modified:	2007-06-08

Tank Info:

Tank Number:	3
Tank Id:	12069
Material Code:	0003
Common Name of Substance:	#6 Fuel Oil (On-Site Consumption)

Equipment Records:

H04 - Tank Leak Detection - Groundwater Well

CYPRESS AVE ACORN (Continued) **U003387519**

D01 - Pipe Type - Steel/Carbon Steel/Iron
G99 - Tank Secondary Containment - Other
I03 - Overfill - Automatic Shut-Off
B99 - Tank External Protection - Other
J03 - Dispenser - Gravity
A99 - Tank Internal Protection - Other
C01 - Pipe Location - Aboveground
F99 - Pipe External Protection - Other

Tank Location:	Aboveground - contact with impervious barrier... Tank bottom rests on impervious barrier, allowing visual indication of leaks.
Tank Type:	Galvanized Steel Alloy
Tank Status:	Closed - Removed
Pipe Model:	Not reported
Install Date:	Not reported
Capacity Gallons:	5000
Tightness Test Method:	NN
Date Test:	Not reported
Next Test Date:	Not reported
Date Tank Closed:	02/01/2007
Register:	True
Modified By:	DXLIVING
Last Modified:	04/14/2017
Material Name:	#6 fuel oil (on-site consumption)

AI356 **UNKNOWN** **NY LTANKS** **S104877060**
West **222 EAST 119TH ST** **N/A**
1/8-1/4 **MANHATTAN, NY**
0.226 mi.
1195 ft. **Site 2 of 3 in cluster AI**

Relative: **Higher**
Actual: **16 ft.**

LTANKS:

Name:	UNKNOWN
Address:	222 EAST 119TH ST
City,State,Zip:	MANHATTAN, NY
Spill Number/Closed Date:	0008608 / 2007-06-11
Facility ID:	0008608
Site ID:	236346
Spill Date:	2000-10-24
Spill Cause:	Tank Test Failure
Spill Source:	Private Dwelling
Spill Class:	B3
Cleanup Ceased:	Not reported
SWIS:	3101
Investigator:	JMKRIMGO
Referred To:	Not reported
Reported to Dept:	2000-10-24
CID:	205
Water Affected:	Not reported
Spill Notifier:	Responsible Party
Last Inspection:	Not reported
Recommended Penalty:	False
Meets Standard:	True
UST Involvement:	False
Remediation Phase:	0
Date Entered In Computer:	2000-10-24
Spill Record Last Update:	2007-06-11
Spiller Name:	OWNER
Spiller Company:	222 EAST 119TH ST

UNKNOWN (Continued) **S104877060**

Spiller Address:	222 EAST 119TH ST
Spiller County:	001
Spiller Contact:	CALLER
Spiller Phone:	Not reported
Spiller Extention:	Not reported
DEC Region:	2
DER Facility ID:	194702
DEC Memo:	"Prior to Sept, 2004 data translation this spill Lead_DEC Field was SANGESLAND 1/19/2006 - Haggerty - spoke with Rene Lewis of Al Eastmond, he will send info (718-378-3000), Rene never returns calls. Spoke with Arthur Schwartz (718-246-7944) from Acorn Realty, he will have someone return my call. Spoke with property manager who has no knowledge of anything regarding the spill (tank test failure), Acorn acquired property 1 year ago. 06/11/07. J.Krimgold reviewed a report submitted by A.L. Eastmond. Tank was removed and soil samples taken. No soil contamination or other evidence of release has been found. NFA. "
Remarks:	"tank failed test."

All TTF:

Facility ID:	0008608
Spill Number:	0008608
Spill Tank Test:	1525952
Site ID:	236346
Tank Number:	1
Tank Size:	5000
Material:	0003
EPA UST:	Not reported
UST:	Not reported
Cause:	Not reported
Source:	Not reported
Test Method:	03
Test Method 2:	Horner EZ Check I or II
Leak Rate:	.00
Gross Fail:	Not reported
Modified By:	Spills
Last Modified Date:	Not reported

All Materials:

Site ID:	236346
Operable Unit ID:	829196
Operable Unit:	01
Material ID:	546114
Material Code:	0003A
Material Name:	#6 fuel oil
Case No.:	Not reported
Material FA:	Petroleum
Quantity:	.00
Units:	G
Recovered:	.00
Oxygenate:	Not reported

357
NW
1/8-1/4
0.227 mi.
1196 ft.

230 EAST 123RD ST/MANH
230 EAST 123RD STREET
NEW YORK CITY, NY

NY LTANKS **S104275544**
N/A

Relative:
Higher

Actual:
14 ft.

LTANKS:

Name:	230 EAST 123RD ST/MANH
Address:	230 EAST 123RD STREET
City,State,Zip:	NEW YORK CITY, NY
Spill Number/Closed Date:	8905085 / 1994-11-15
Facility ID:	8905085
Site ID:	167812
Spill Date:	1989-08-22
Spill Cause:	Tank Overfill
Spill Source:	Tank Truck
Spill Class:	C3
Cleanup Ceased:	1994-11-15
SWIS:	3101
Investigator:	SIGONA
Referred To:	Not reported
Reported to Dept:	1989-08-22
CID:	Not reported
Water Affected:	Not reported
Spill Notifier:	Citizen
Last Inspection:	Not reported
Recommended Penalty:	False
Meets Standard:	True
UST Involvement:	False
Remediation Phase:	0
Date Entered In Computer:	1989-09-06
Spill Record Last Update:	1994-11-15
Spiller Name:	Not reported
Spiller Company:	MYSTIC TRANSPORTERS
Spiller Address:	Not reported
Spiller County:	001
Spiller Contact:	Not reported
Spiller Phone:	Not reported
Spiller Extention:	Not reported
DEC Region:	2
DER Facility ID:	141374
DEC Memo:	""
Remarks:	"TANK OWNER HAD SUPERINTENDENT CLEAN UP SPILL WITH SPEEDY DRY, MYSTIC WILL INVESTIGATE."

All Materials:

Site ID:	167812
Operable Unit ID:	932841
Operable Unit:	01
Material ID:	445523
Material Code:	0001A
Material Name:	#2 fuel oil
Case No.:	Not reported
Material FA:	Petroleum
Quantity:	30.00
Units:	G
Recovered:	.00
Oxygenate:	Not reported

AC358 **CONSOLIDATED EDISON - SERV BOX 19195** **NY MANIFEST** **S112140413**
SW **342 EAST 116TH STREET** **N/A**
1/8-1/4 **NEW YORK, NY 10029**
0.227 mi.
1197 ft. **Site 6 of 13 in cluster AC**

Relative:
Higher

Actual:
11 ft.

NY MANIFEST:

Name:	CONSOLIDATED EDISON - SERV BOX 19195
Address:	342 EAST 116TH STREET
City,State,Zip:	NEW YORK, NY 10029
Country:	USA
EPA ID:	NYP004251740
Facility Status:	Not reported
Location Address 1:	342 EAST 116TH STREET
Code:	BP
Location Address 2:	Not reported
Total Tanks:	Not reported
Location City:	NEW YORK
Location State:	NY
Location Zip:	10029
Location Zip 4:	Not reported

NY MANIFEST:

EPAID:	NYP004251740
Mailing Name:	CONSOLIDATED EDISON - SERV BOX 19195
Mailing Contact:	TOM TEELING
Mailing Address 1:	4 IRVING PLACE - 15TH FLOOR
Mailing Address 2:	Not reported
Mailing City:	NEW YORK
Mailing State:	NY
Mailing Zip:	10003
Mailing Zip 4:	Not reported
Mailing Country:	USA
Mailing Phone:	2124603770

NY MANIFEST:

Document ID:	Not reported
Manifest Status:	Not reported
seq:	Not reported
Year:	2018
Trans1 State ID:	NJ0000027193
Trans2 State ID:	Not reported
Generator Ship Date:	04/17/2012
Trans1 Recv Date:	04/17/2012
Trans2 Recv Date:	Not reported
TSD Site Recv Date:	04/18/2012
Part A Recv Date:	Not reported
Part B Recv Date:	Not reported
Generator EPA ID:	NYP004251740
Trans1 EPA ID:	Not reported
Trans2 EPA ID:	Not reported
TSDF ID 1:	NJD002200046
TSDF ID 2:	Not reported
Manifest Tracking Number:	009204842JJK
Import Indicator:	N
Export Indicator:	N
Discr Quantity Indicator:	N
Discr Type Indicator:	N
Discr Residue Indicator:	N

CONSOLIDATED EDISON - SERV BOX 19195 (Continued) **S112140413**

Discr Partial Reject Indicator:	N
Discr Full Reject Indicator:	N
Manifest Ref Number:	Not reported
Alt Facility RCRA ID:	Not reported
Alt Facility Sign Date:	Not reported
MGMT Method Type Code:	H111
Waste Code:	Not reported
Waste Code:	Not reported
Waste Code:	Not reported
Waste Code:	Not reported
Waste Code:	Not reported
Waste Code:	Not reported
Quantity:	500
Units:	P - Pounds
Number of Containers:	1
Container Type:	TT - Cargo tank, tank trucks
Handling Method:	T Chemical, physical, or biological treatment.
Specific Gravity:	1
Waste Code:	D008
Waste Code 1_2:	Not reported
Waste Code 1_3:	Not reported
Waste Code 1_4:	Not reported
Waste Code 1_5:	Not reported
Waste Code 1_6:	Not reported

AC359 **CON EDISON SERVICE BOX: 19195** **RCRA NonGen / NLR** **1016969275**
SW **342 E 116TH ST** **NY MANIFEST** **NYP004429304**
1/8-1/4 **NEW YORK, NY 10029**
0.227 mi.
1197 ft. **Site 7 of 13 in cluster AC**

Relative: **Higher**
Actual: **11 ft.**

RCRA NonGen / NLR:

Date Form Received by Agency:	20140228
Handler Name:	CON EDISON SERVICE BOX: 19195
Handler Address:	342 E 116TH ST
Handler City,State,Zip:	NEW YORK, NY 10029
EPA ID:	NYP004429304
Contact Name:	THOMAS TEELING
Contact Address:	Not reported
Contact City,State,Zip:	Not reported
Contact Telephone:	212-460-3770
Contact Fax:	Not reported
Contact Email:	Not reported
Contact Title:	SENIOR SCIENTIST
EPA Region:	02
Land Type:	Private
Federal Waste Generator Description:	Not a generator, verified
Non-Notifier:	Not reported
Biennial Report Cycle:	Not reported
Accessibility:	Not reported
Active Site Indicator:	Not reported
State District Owner:	NY
State District:	NYSDEC R2
Mailing Address:	IRVING PL, 15TH FL NE
Mailing City,State,Zip:	NEW YORK, NY 10003
Owner Name:	Not reported
Owner Type:	Not reported

CON EDISON SERVICE BOX: 19195 (Continued) **1016969275**

Operator Name:	Not reported
Operator Type:	Not reported
Short-Term Generator Activity:	No
Importer Activity:	No
Mixed Waste Generator:	No
Transporter Activity:	No
Transfer Facility Activity:	No
Recycler Activity with Storage:	No
Small Quantity On-Site Burner Exemption:	No
Smelting Melting and Refining Furnace Exemption:	No
Underground Injection Control:	No
Off-Site Waste Receipt:	No
Universal Waste Indicator:	No
Universal Waste Destination Facility:	No
Federal Universal Waste:	No
Active Site Fed-Reg Treatment Storage and Disposal Facility:	Not reported
Active Site Converter Treatment storage and Disposal Facility:	Not reported
Active Site State-Reg Treatment Storage and Disposal Facility:	Not reported
Active Site State-Reg Handler:	---
Federal Facility Indicator:	Not reported
Hazardous Secondary Material Indicator:	NN
Sub-Part K Indicator:	Not reported
Commercial TSD Indicator:	No
Treatment Storage and Disposal Type:	Not reported
2018 GPRA Permit Baseline:	Not on the Baseline
2018 GPRA Renewals Baseline:	Not on the Baseline
Permit Renewals Workload Universe:	Not reported
Permit Workload Universe:	Not reported
Permit Progress Universe:	Not reported
Post-Closure Workload Universe:	Not reported
Closure Workload Universe:	Not reported
202 GPRA Corrective Action Baseline:	No
Corrective Action Workload Universe:	No
Subject to Corrective Action Universe:	No
Non-TSDFs Where RCRA CA has Been Imposed Universe:	No
TSDFs Potentially Subject to CA Under 3004 (u)/(v) Universe:	No
TSDFs Only Subject to CA under Discretionary Auth Universe:	No
Corrective Action Priority Ranking:	No NCAPS ranking
Environmental Control Indicator:	No
Institutional Control Indicator:	No
Human Exposure Controls Indicator:	N/A
Groundwater Controls Indicator:	N/A
Operating TSDF Universe:	Not reported
Full Enforcement Universe:	Not reported
Significant Non-Complier Universe:	No
Unaddressed Significant Non-Complier Universe:	No
Addressed Significant Non-Complier Universe:	No
Significant Non-Complier With a Compliance Schedule Universe:	No
Financial Assurance Required:	Not reported
Handler Date of Last Change:	20141014
Recognized Trader-Importer:	No
Recognized Trader-Exporter:	No
Importer of Spent Lead Acid Batteries:	No
Exporter of Spent Lead Acid Batteries:	No
Recycler Activity Without Storage:	Not reported
Manifest Broker:	Not reported
Sub-Part P Indicator:	No

CON EDISON SERVICE BOX: 19195 (Continued) **1016969275**

Historic Generators:

Receive Date:		20140129
Handler Name:	CON EDISON SERVICE BOX:	19195
Federal Waste Generator Description:		Conditionally Exempt Small Quantity Generator
State District Owner:		NY
Large Quantity Handler of Universal Waste:		No
Recognized Trader Importer:		No
Recognized Trader Exporter:		No
Spent Lead Acid Battery Importer:		No
Spent Lead Acid Battery Exporter:		No
Current Record:		No
Non Storage Recycler Activity:		Not reported
Electronic Manifest Broker:		Not reported

Receive Date:		20140228
Handler Name:	CON EDISON SERVICE BOX:	19195
Federal Waste Generator Description:		Not a generator, verified
State District Owner:		NY
Large Quantity Handler of Universal Waste:		No
Recognized Trader Importer:		No
Recognized Trader Exporter:		No
Spent Lead Acid Battery Importer:		No
Spent Lead Acid Battery Exporter:		No
Current Record:		Yes
Non Storage Recycler Activity:		Not reported
Electronic Manifest Broker:		Not reported

List of NAICS Codes and Descriptions:

NAICS Codes:	No NAICS Codes Found

Facility Has Received Notices of Violations:

Violations:	No Violations Found

Evaluation Action Summary:

Evaluations:	No Evaluations Found

NY MANIFEST:

Name:	CON EDISON
Address:	342 E 116TH ST
City,State,Zip:	NEW YORK, NY 10029
Country:	USA
EPA ID:	NYP004429304
Facility Status:	Not reported
Location Address 1:	F/O 342 EAST 116TH ST
Code:	BP
Location Address 2:	Not reported
Total Tanks:	Not reported
Location City:	NEW YORK
Location State:	NY
Location Zip:	10029
Location Zip 4:	Not reported

NY MANIFEST:

EPAID:	NYP004429304

CON EDISON SERVICE BOX: 19195 (Continued) **1016969275**

Mailing Name:	CON EDISON
Mailing Contact:	CON EDISON
Mailing Address 1:	4 IRVING PLACE
Mailing Address 2:	15TH FL
Mailing City:	NEW YORK
Mailing State:	NY
Mailing Zip:	10003
Mailing Zip 4:	Not reported
Mailing Country:	USA
Mailing Phone:	Not reported

NY MANIFEST:

Document ID:	Not reported
Manifest Status:	Not reported
seq:	Not reported
Year:	2018
Trans1 State ID:	NJ0000027193
Trans2 State ID:	Not reported
Generator Ship Date:	01/29/2014
Trans1 Recv Date:	01/29/2014
Trans2 Recv Date:	Not reported
TSD Site Recv Date:	01/30/2014
Part A Recv Date:	Not reported
Part B Recv Date:	Not reported
Generator EPA ID:	NYP004429304
Trans1 EPA ID:	Not reported
Trans2 EPA ID:	Not reported
TSDF ID 1:	NJD002200046
TSDF ID 2:	Not reported
Manifest Tracking Number:	011694049JJK
Import Indicator:	N
Export Indicator:	N
Discr Quantity Indicator:	N
Discr Type Indicator:	N
Discr Residue Indicator:	N
Discr Partial Reject Indicator:	N
Discr Full Reject Indicator:	N
Manifest Ref Number:	Not reported
Alt Facility RCRA ID:	Not reported
Alt Facility Sign Date:	Not reported
MGMT Method Type Code:	H110
Waste Code:	Not reported
Waste Code:	Not reported
Waste Code:	Not reported
Waste Code:	Not reported
Waste Code:	Not reported
Waste Code:	Not reported
Quantity:	500
Units:	P - Pounds
Number of Containers:	1
Container Type:	TT - Cargo tank, tank trucks
Handling Method:	T Chemical, physical, or biological treatment.
Specific Gravity:	1
Waste Code:	D008
Waste Code 1_2:	Not reported
Waste Code 1_3:	Not reported
Waste Code 1_4:	Not reported

CON EDISON SERVICE BOX: 19195 (Continued) **1016969275**

Waste Code 1_5: Not reported
Waste Code 1_6: Not reported

AB360 **247-249 EAST 117TH STREET** **NY VCP** **S125316946**
West **247 EAST 117TH STREET** **N/A**
1/8-1/4 **NEW YORK CITY, NY**
0.227 mi.
1201 ft. **Site 18 of 19 in cluster AB**

Relative:
Higher

Actual:
15 ft.

VCP NYC:

Project ID:	18TMP0068M,18EH-N080M,18CVCP022M
Name:	247-249 EAST 117TH STREET
Address:	247 EAST 117TH STREET
City,State,Zip:	NEW YORK CITY, NY
Borough:	Manhattan
BBL:	1016670120
OER Program:	VCP (Prospective), E/RD (Review)
Phase:	Approved Remedial Plan
Latitude:	40.798179
Longitude:	-73.938445
Postcode:	11
Community Board:	8
Council District:	188
Census Tract:	1000000
BIN:	1016670120
NTA:	East Harlem North

AC361 **CON EDISON SERVICE BOX: 19194** **RCRA NonGen / NLR** **1016969277**
SW **338 E 116TH ST** **NY MANIFEST** **NYP004429320**
1/8-1/4 **NEW YORK, NY 10029**
0.228 mi.
1206 ft. **Site 8 of 13 in cluster AC**

Relative:
Higher

Actual:
11 ft.

RCRA NonGen / NLR:

Date Form Received by Agency:		20140228
Handler Name:	CON EDISON SERVICE BOX:	19194
Handler Address:		338 E 116TH ST
Handler City,State,Zip:		NEW YORK, NY 10029
EPA ID:		NYP004429320
Contact Name:		THOMAS TEELING
Contact Address:		Not reported
Contact City,State,Zip:		Not reported
Contact Telephone:		212-460-3770
Contact Fax:		Not reported
Contact Email:		Not reported
Contact Title:		SENIOR SCIENTIST
EPA Region:		02
Land Type:		Private
Federal Waste Generator Description:		Not a generator, verified
Non-Notifier:		Not reported
Biennial Report Cycle:		Not reported
Accessibility:		Not reported
Active Site Indicator:		Not reported
State District Owner:		NY
State District:		NYSDEC R2

CON EDISON SERVICE BOX: 19194 (Continued) **1016969277**

Mailing Address:	IRVING PL, 15TH FL NE
Mailing City,State,Zip:	NEW YORK, NY 10003
Owner Name:	Not reported
Owner Type:	Not reported
Operator Name:	Not reported
Operator Type:	Not reported
Short-Term Generator Activity:	No
Importer Activity:	No
Mixed Waste Generator:	No
Transporter Activity:	No
Transfer Facility Activity:	No
Recycler Activity with Storage:	No
Small Quantity On-Site Burner Exemption:	No
Smelting Melting and Refining Furnace Exemption:	No
Underground Injection Control:	No
Off-Site Waste Receipt:	No
Universal Waste Indicator:	No
Universal Waste Destination Facility:	No
Federal Universal Waste:	No
Active Site Fed-Reg Treatment Storage and Disposal Facility:	Not reported
Active Site Converter Treatment storage and Disposal Facility:	Not reported
Active Site State-Reg Treatment Storage and Disposal Facility:	Not reported
Active Site State-Reg Handler:	---
Federal Facility Indicator:	Not reported
Hazardous Secondary Material Indicator:	NN
Sub-Part K Indicator:	Not reported
Commercial TSD Indicator:	No
Treatment Storage and Disposal Type:	Not reported
2018 GPRA Permit Baseline:	Not on the Baseline
2018 GPRA Renewals Baseline:	Not on the Baseline
Permit Renewals Workload Universe:	Not reported
Permit Workload Universe:	Not reported
Permit Progress Universe:	Not reported
Post-Closure Workload Universe:	Not reported
Closure Workload Universe:	Not reported
202 GPRA Corrective Action Baseline:	No
Corrective Action Workload Universe:	No
Subject to Corrective Action Universe:	No
Non-TSDFs Where RCRA CA has Been Imposed Universe:	No
TSDFs Potentially Subject to CA Under 3004 (u)/(v) Universe:	No
TSDFs Only Subject to CA under Discretionary Auth Universe:	No
Corrective Action Priority Ranking:	No NCAPS ranking
Environmental Control Indicator:	No
Institutional Control Indicator:	No
Human Exposure Controls Indicator:	N/A
Groundwater Controls Indicator:	N/A
Operating TSDF Universe:	Not reported
Full Enforcement Universe:	Not reported
Significant Non-Complier Universe:	No
Unaddressed Significant Non-Complier Universe:	No
Addressed Significant Non-Complier Universe:	No
Significant Non-Complier With a Compliance Schedule Universe:	No
Financial Assurance Required:	Not reported
Handler Date of Last Change:	20141014
Recognized Trader-Importer:	No
Recognized Trader-Exporter:	No
Importer of Spent Lead Acid Batteries:	No

CON EDISON SERVICE BOX: 19194 (Continued) **1016969277**

Exporter of Spent Lead Acid Batteries: No
Recycler Activity Without Storage: Not reported
Manifest Broker: Not reported
Sub-Part P Indicator: No

Historic Generators:
Receive Date: 20140129
Handler Name: CON EDISON SERVICE BOX: 19194
Federal Waste Generator Description: Conditionally Exempt Small Quantity Generator
State District Owner: NY
Large Quantity Handler of Universal Waste: No
Recognized Trader Importer: No
Recognized Trader Exporter: No
Spent Lead Acid Battery Importer: No
Spent Lead Acid Battery Exporter: No
Current Record: No
Non Storage Recycler Activity: Not reported
Electronic Manifest Broker: Not reported

Receive Date: 20140228
Handler Name: CON EDISON SERVICE BOX: 19194
Federal Waste Generator Description: Not a generator, verified
State District Owner: NY
Large Quantity Handler of Universal Waste: No
Recognized Trader Importer: No
Recognized Trader Exporter: No
Spent Lead Acid Battery Importer: No
Spent Lead Acid Battery Exporter: No
Current Record: Yes
Non Storage Recycler Activity: Not reported
Electronic Manifest Broker: Not reported

List of NAICS Codes and Descriptions:
NAICS Codes: No NAICS Codes Found

Facility Has Received Notices of Violations:
Violations: No Violations Found

Evaluation Action Summary:
Evaluations: No Evaluations Found

NY MANIFEST:
Name: CON EDISON
Address: 338 E 116TH ST
City,State,Zip: NEW YORK, NY 10029
Country: USA
EPA ID: NYP004429320
Facility Status: Not reported
Location Address 1: F/O 338 EAST 11TTH ST
Code: BP
Location Address 2: Not reported
Total Tanks: Not reported
Location City: NEW YORK

CON EDISON SERVICE BOX: 19194 (Continued) **1016969277**

Location State: NY
Location Zip: 10029
Location Zip 4: Not reported

NY MANIFEST:
EPAID: NYP004429320
Mailing Name: CON EDISON
Mailing Contact: CON EDISON
Mailing Address 1: 4 IRVING PLACE
Mailing Address 2: 15TH FL
Mailing City: NEW YORK
Mailing State: NY
Mailing Zip: 10003
Mailing Zip 4: Not reported
Mailing Country: USA
Mailing Phone: Not reported

NY MANIFEST:
Document ID: Not reported
Manifest Status: Not reported
seq: Not reported
Year: 2018
Trans1 State ID: NJ0000027193
Trans2 State ID: Not reported
Generator Ship Date: 01/29/2014
Trans1 Recv Date: 01/29/2014
Trans2 Recv Date: Not reported
TSD Site Recv Date: 01/30/2014
Part A Recv Date: Not reported
Part B Recv Date: Not reported
Generator EPA ID: NYP004429320
Trans1 EPA ID: Not reported
Trans2 EPA ID: Not reported
TSDF ID 1: NJD002200046
TSDF ID 2: Not reported
Manifest Tracking Number: 011694050JJK
Import Indicator: N
Export Indicator: N
Discr Quantity Indicator: N
Discr Type Indicator: N
Discr Residue Indicator: N
Discr Partial Reject Indicator: N
Discr Full Reject Indicator: N
Manifest Ref Number: Not reported
Alt Facility RCRA ID: Not reported
Alt Facility Sign Date: Not reported
MGMT Method Type Code: H110
Waste Code: Not reported
Waste Code: Not reported
Waste Code: Not reported
Waste Code: Not reported
Waste Code: Not reported
Waste Code: Not reported
Quantity: 500
Units: P - Pounds
Number of Containers: 1
Container Type: TT - Cargo tank, tank trucks

CON EDISON SERVICE BOX: 19194 (Continued) **1016969277**

Handling Method:	T Chemical, physical, or biological treatment.
Specific Gravity:	1
Waste Code:	D008
Waste Code 1_2:	Not reported
Waste Code 1_3:	Not reported
Waste Code 1_4:	Not reported
Waste Code 1_5:	Not reported
Waste Code 1_6:	Not reported

AC362 **CON EDISON** **NY MANIFEST** **S117066464**
SW **336-338 E 116 ST & 2 AVE** **N/A**
1/8-1/4 **NEW YORK, NY 10029**
0.229 mi.
1211 ft. **Site 9 of 13 in cluster AC**

Relative:
Higher

Actual:
11 ft.

NY MANIFEST:

Name:	CON EDISON
Address:	336-338 E 116 ST & 2 AVE
City,State,Zip:	NEW YORK, NY 10029
Country:	USA
EPA ID:	NYP004591152
Facility Status:	Not reported
Location Address 1:	336-338 E 116 ST & 2 AVE
Code:	BP
Location Address 2:	SB 19194
Total Tanks:	Not reported
Location City:	NEW YORK
Location State:	NY
Location Zip:	10029
Location Zip 4:	Not reported

NY MANIFEST:

EPAID:	NYP004591152
Mailing Name:	CON EDISON
Mailing Contact:	TOM TEELING
Mailing Address 1:	4 IRVING PLACE 15TH FLOOR
Mailing Address 2:	Not reported
Mailing City:	NEW YORK
Mailing State:	NY
Mailing Zip:	10003
Mailing Zip 4:	Not reported
Mailing Country:	USA
Mailing Phone:	Not reported

NY MANIFEST:

Document ID:	Not reported
Manifest Status:	Not reported
seq:	Not reported
Year:	2018
Trans1 State ID:	NJ0000027193
Trans2 State ID:	Not reported
Generator Ship Date:	07/09/2014
Trans1 Recv Date:	07/09/2014
Trans2 Recv Date:	Not reported
TSD Site Recv Date:	07/11/2014
Part A Recv Date:	Not reported
Part B Recv Date:	Not reported

CON EDISON (Continued) **S117066464**

Generator EPA ID:	NYP004591152
Trans1 EPA ID:	Not reported
Trans2 EPA ID:	Not reported
TSDF ID 1:	NJD002200046
TSDF ID 2:	Not reported
Manifest Tracking Number:	013254768JJK
Import Indicator:	N
Export Indicator:	N
Discr Quantity Indicator:	N
Discr Type Indicator:	N
Discr Residue Indicator:	N
Discr Partial Reject Indicator:	N
Discr Full Reject Indicator:	N
Manifest Ref Number:	Not reported
Alt Facility RCRA ID:	Not reported
Alt Facility Sign Date:	Not reported
MGMT Method Type Code:	H110
Waste Code:	Not reported
Waste Code:	Not reported
Waste Code:	Not reported
Waste Code:	Not reported
Waste Code:	Not reported
Waste Code:	Not reported
Quantity:	1000
Units:	P - Pounds
Number of Containers:	1
Container Type:	TT - Cargo tank, tank trucks
Handling Method:	T Chemical, physical, or biological treatment.
Specific Gravity:	1
Waste Code:	D008
Waste Code 1_2:	Not reported
Waste Code 1_3:	Not reported
Waste Code 1_4:	Not reported
Waste Code 1_5:	Not reported
Waste Code 1_6:	Not reported

AB363 **NEW SYMPHONY/JC 117TH STREET CLNER** **NY DRYCLEANERS** **S109527356**
West **245 EAST 117TH STREET** **N/A**
1/8-1/4 **NEW YORK, NY 10035**
0.230 mi.
1217 ft. **Site 19 of 19 in cluster AB**

Relative: **Higher**

Actual: **15 ft.**

DRYCLEANERS:

Name:	NEW SYMPHONY/JC 117TH STREET CLNER
Address:	245 EAST 117TH STREET
City,State,Zip:	NEW YORK, NY 10035
Facility ID:	2-6203-00174
Phone Number:	212-831-3592
Region:	Not reported
Registration Effective Date:	10/26/2005
Inspection Date:	07NOV20
Install Date:	04
Expiration Date:	Not reported
Removal Date:	Not reported
Drop Shop:	Not reported
Shutdown:	Not reported
Alternate Solvent:	Not reported

NEW SYMPHONY/JC 117TH STREET CLNER (Continued) **S109527356**

Current Business: Not reported

AC364 **CON EDISON** **RCRA NonGen / NLR** **1012185112**
SW **332 E 116TH ST** **NY MANIFEST** **NYP004159141**
1/8-1/4 **NEW YORK, NY 10029**
0.231 mi.
1219 ft. **Site 10 of 13 in cluster AC**

Relative: **Higher**
Actual: **12 ft.**

RCRA NonGen / NLR:

Date Form Received by Agency:		20160601
Handler Name:	CON EDISON	
Handler Address:		332 E 116TH ST
Handler City,State,Zip:		NEW YORK, NY 10029
EPA ID:		NYP004159141
Contact Name:		MICHAEL D'AGOSTINO
Contact Address:		Not reported
Contact City,State,Zip:		Not reported
Contact Telephone:		917-559-8958
Contact Fax:		Not reported
Contact Email:		Not reported
Contact Title:		Not reported
EPA Region:		02
Land Type:		Private
Federal Waste Generator Description:		Not a generator, verified
Non-Notifier:		Not reported
Biennial Report Cycle:		Not reported
Accessibility:		Not reported
Active Site Indicator:		Not reported
State District Owner:		NY
State District:		NYSDEC R2
Mailing Address:		4 IRVING PL, RM 828
Mailing City,State,Zip:		NEW YORK, NY 10003
Owner Name:		Not reported
Owner Type:		Not reported
Operator Name:		Not reported
Operator Type:		Not reported
Short-Term Generator Activity:		No
Importer Activity:		No
Mixed Waste Generator:		No
Transporter Activity:		No
Transfer Facility Activity:		No
Recycler Activity with Storage:		No
Small Quantity On-Site Burner Exemption:		No
Smelting Melting and Refining Furnace Exemption:		No
Underground Injection Control:		No
Off-Site Waste Receipt:		No
Universal Waste Indicator:		No
Universal Waste Destination Facility:		No
Federal Universal Waste:		No
Active Site Fed-Reg Treatment Storage and Disposal Facility:		Not reported
Active Site Converter Treatment storage and Disposal Facility:		Not reported
Active Site State-Reg Treatment Storage and Disposal Facility:		Not reported
Active Site State-Reg Handler:		---
Federal Facility Indicator:		Not reported
Hazardous Secondary Material Indicator:		NN
Sub-Part K Indicator:		Not reported
Commercial TSD Indicator:		No
Treatment Storage and Disposal Type:		Not reported

CON EDISON (Continued) **1012185112**

2018 GPRA Permit Baseline:	Not on the Baseline
2018 GPRA Renewals Baseline:	Not on the Baseline
Permit Renewals Workload Universe:	Not reported
Permit Workload Universe:	Not reported
Permit Progress Universe:	Not reported
Post-Closure Workload Universe:	Not reported
Closure Workload Universe:	Not reported
202 GPRA Corrective Action Baseline:	No
Corrective Action Workload Universe:	No
Subject to Corrective Action Universe:	No
Non-TSDFs Where RCRA CA has Been Imposed Universe:	No
TSDFs Potentially Subject to CA Under 3004 (u)/(v) Universe:	No
TSDFs Only Subject to CA under Discretionary Auth Universe:	No
Corrective Action Priority Ranking:	No NCAPS ranking
Environmental Control Indicator:	No
Institutional Control Indicator:	No
Human Exposure Controls Indicator:	N/A
Groundwater Controls Indicator:	N/A
Operating TSDF Universe:	Not reported
Full Enforcement Universe:	Not reported
Significant Non-Complier Universe:	No
Unaddressed Significant Non-Complier Universe:	No
Addressed Significant Non-Complier Universe:	No
Significant Non-Complier With a Compliance Schedule Universe:	No
Financial Assurance Required:	Not reported
Handler Date of Last Change:	20160913
Recognized Trader-Importer:	No
Recognized Trader-Exporter:	No
Importer of Spent Lead Acid Batteries:	No
Exporter of Spent Lead Acid Batteries:	No
Recycler Activity Without Storage:	Not reported
Manifest Broker:	Not reported
Sub-Part P Indicator:	No

Historic Generators:

Receive Date:	20080614
Handler Name: CON EDISON	
Federal Waste Generator Description:	Conditionally Exempt Small Quantity Generator
State District Owner:	Not reported
Large Quantity Handler of Universal Waste:	No
Recognized Trader Importer:	No
Recognized Trader Exporter:	No
Spent Lead Acid Battery Importer:	No
Spent Lead Acid Battery Exporter:	No
Current Record:	No
Non Storage Recycler Activity:	Not reported
Electronic Manifest Broker:	Not reported

Receive Date:	20160601
Handler Name: CON EDISON	
Federal Waste Generator Description:	Not a generator, verified
State District Owner:	NY
Large Quantity Handler of Universal Waste:	No
Recognized Trader Importer:	No
Recognized Trader Exporter:	No
Spent Lead Acid Battery Importer:	No

CON EDISON (Continued) **1012185112**

Spent Lead Acid Battery Exporter: No
Current Record: Yes
Non Storage Recycler Activity: Not reported
Electronic Manifest Broker: Not reported

List of NAICS Codes and Descriptions:
NAICS Codes: No NAICS Codes Found

Facility Has Received Notices of Violations:
Violations: No Violations Found

Evaluation Action Summary:
Evaluations: No Evaluations Found

NY MANIFEST:
Name: CONSOLIDATED EDISON
Address: 332 E 116TH ST
City,State,Zip: NEW YORK, NY 10029
Country: USA
EPA ID: NYP004159141
Facility Status: Not reported
Location Address 1: 332 EAST 116 STREET MH19193
Code: BP
Location Address 2: Not reported
Total Tanks: Not reported
Location City: NEW YORK
Location State: NY
Location Zip: Not reported
Location Zip 4: Not reported

NY MANIFEST:
EPAID: NYP004159141
Mailing Name: CONSOLIDATED EDISON
Mailing Contact: FRANKLYN MURRAY
Mailing Address 1: 4 IRVING PLACE RM 828
Mailing Address 2: Not reported
Mailing City: NEW YORK
Mailing State: NY
Mailing Zip: 10003
Mailing Zip 4: Not reported
Mailing Country: USA
Mailing Phone: 2124602808

NY MANIFEST:
Document ID: Not reported
Manifest Status: Not reported
seq: Not reported
Year: 2018
Trans1 State ID: NYD006982359
Trans2 State ID: Not reported
Generator Ship Date: 06/14/2008
Trans1 Recv Date: 06/14/2008
Trans2 Recv Date: Not reported
TSD Site Recv Date: 06/16/2008

CON EDISON (Continued) **1012185112**

Part A Recv Date:	Not reported
Part B Recv Date:	Not reported
Generator EPA ID:	NYP004159141
Trans1 EPA ID:	Not reported
Trans2 EPA ID:	Not reported
TSDF ID 1:	NYD077444263
TSDF ID 2:	Not reported
Manifest Tracking Number:	001450676FLE
Import Indicator:	N
Export Indicator:	N
Discr Quantity Indicator:	N
Discr Type Indicator:	N
Discr Residue Indicator:	N
Discr Partial Reject Indicator:	N
Discr Full Reject Indicator:	N
Manifest Ref Number:	Not reported
Alt Facility RCRA ID:	Not reported
Alt Facility Sign Date:	Not reported
MGMT Method Type Code:	H141
Waste Code:	Not reported
Waste Code:	Not reported
Waste Code:	Not reported
Waste Code:	Not reported
Waste Code:	Not reported
Waste Code:	Not reported
Quantity:	150
Units:	K - Kilograms (2.2 pounds)
Number of Containers:	2
Container Type:	DM - Metal drums, barrels
Handling Method:	L Landfill.
Specific Gravity:	1
Waste Code:	D008
Waste Code 1_2:	B007
Waste Code 1_3:	Not reported
Waste Code 1_4:	Not reported
Waste Code 1_5:	Not reported
Waste Code 1_6:	Not reported

AH365 **CON EDISON** **NY MANIFEST** **S117317226**
WSW **303 E 116TH ST** **N/A**
1/8-1/4 **NEW YORK, NY 10029**
0.231 mi.
1220 ft. **Site 5 of 8 in cluster AH**

Relative:
Higher

Actual:
13 ft.

NY MANIFEST:

Name:	CON EDISON
Address:	303 E 116TH ST
City,State,Zip:	NEW YORK, NY 10029
Country:	USA
EPA ID:	NYP004646022
Facility Status:	Not reported
Location Address 1:	303 E 116TH ST
Code:	BP
Location Address 2:	SB 19180
Total Tanks:	Not reported
Location City:	NEW YORK
Location State:	NY

CON EDISON (Continued) **S117317226**

Location Zip:	10029
Location Zip 4:	Not reported

NY MANIFEST:

EPAID:	NYP004646022
Mailing Name:	CON EDISON
Mailing Contact:	CON EDISON
Mailing Address 1:	4 IRVING PL 15TH FL
Mailing Address 2:	Not reported
Mailing City:	NEW YORK
Mailing State:	NY
Mailing Zip:	10003
Mailing Zip 4:	Not reported
Mailing Country:	USA
Mailing Phone:	2124603770

NY MANIFEST:

Document ID:	Not reported
Manifest Status:	Not reported
seq:	Not reported
Year:	2018
Trans1 State ID:	NJD003812047
Trans2 State ID:	Not reported
Generator Ship Date:	09/03/2014
Trans1 Recv Date:	09/03/2014
Trans2 Recv Date:	Not reported
TSD Site Recv Date:	09/08/2014
Part A Recv Date:	Not reported
Part B Recv Date:	Not reported
Generator EPA ID:	NYP004646022
Trans1 EPA ID:	Not reported
Trans2 EPA ID:	Not reported
TSDF ID 1:	NJD991291105
TSDF ID 2:	Not reported
Manifest Tracking Number:	002609246GBF
Import Indicator:	N
Export Indicator:	N
Discr Quantity Indicator:	N
Discr Type Indicator:	N
Discr Residue Indicator:	N
Discr Partial Reject Indicator:	N
Discr Full Reject Indicator:	N
Manifest Ref Number:	Not reported
Alt Facility RCRA ID:	Not reported
Alt Facility Sign Date:	Not reported
MGMT Method Type Code:	H110
Waste Code:	Not reported
Waste Code:	Not reported
Waste Code:	Not reported
Waste Code:	Not reported
Waste Code:	Not reported
Waste Code:	Not reported
Quantity:	800
Units:	P - Pounds
Number of Containers:	1
Container Type:	TT - Cargo tank, tank trucks
Handling Method:	T Chemical, physical, or biological treatment.

CON EDISON (Continued) **S117317226**

Specific Gravity:	1
Waste Code:	D008
Waste Code 1_2:	Not reported
Waste Code 1_3:	Not reported
Waste Code 1_4:	Not reported
Waste Code 1_5:	Not reported
Waste Code 1_6:	Not reported

AJ366 **CON EDISON** **NY MANIFEST** **S117737416**
WSW **2273 2ND AVE** **N/A**
1/8-1/4 **NEW YORK, NY 10029**
0.232 mi.
1226 ft. **Site 1 of 4 in cluster AJ**

Relative:
Higher

Actual:
14 ft.

NY MANIFEST:

Name:	CON EDISON
Address:	2273 2ND AVE
City,State,Zip:	NEW YORK, NY 10029
Country:	USA
EPA ID:	NYP004648606
Facility Status:	Not reported
Location Address 1:	2273 2ND AVE
Code:	BP
Location Address 2:	Not reported
Total Tanks:	Not reported
Location City:	NEW YORK
Location State:	NY
Location Zip:	10029
Location Zip 4:	Not reported

NY MANIFEST:

EPAID:	NYP004648606
Mailing Name:	CON EDISON
Mailing Contact:	CON EDISON
Mailing Address 1:	4 IRVING PL
Mailing Address 2:	15TH FL
Mailing City:	NEW YORK
Mailing State:	NY
Mailing Zip:	10003
Mailing Zip 4:	Not reported
Mailing Country:	USA
Mailing Phone:	Not reported

NY MANIFEST:

Document ID:	Not reported
Manifest Status:	Not reported
seq:	Not reported
Year:	2018
Trans1 State ID:	NJD003812047
Trans2 State ID:	Not reported
Generator Ship Date:	09/15/2014
Trans1 Recv Date:	09/15/2014
Trans2 Recv Date:	Not reported
TSD Site Recv Date:	09/17/2014
Part A Recv Date:	Not reported
Part B Recv Date:	Not reported
Generator EPA ID:	NYP004648606

CON EDISON (Continued) **S117737416**

Trans1 EPA ID:	Not reported
Trans2 EPA ID:	Not reported
TSDF ID 1:	NJD991291105
TSDF ID 2:	Not reported
Manifest Tracking Number:	002609619GBF
Import Indicator:	N
Export Indicator:	N
Discr Quantity Indicator:	N
Discr Type Indicator:	N
Discr Residue Indicator:	N
Discr Partial Reject Indicator:	N
Discr Full Reject Indicator:	N
Manifest Ref Number:	Not reported
Alt Facility RCRA ID:	Not reported
Alt Facility Sign Date:	Not reported
MGMT Method Type Code:	H110
Waste Code:	Not reported
Waste Code:	Not reported
Waste Code:	Not reported
Waste Code:	Not reported
Waste Code:	Not reported
Waste Code:	Not reported
Quantity:	2000
Units:	P - Pounds
Number of Containers:	1
Container Type:	TT - Cargo tank, tank trucks
Handling Method:	T Chemical, physical, or biological treatment.
Specific Gravity:	1
Waste Code:	D008
Waste Code 1_2:	Not reported
Waste Code 1_3:	Not reported
Waste Code 1_4:	Not reported
Waste Code 1_5:	Not reported
Waste Code 1_6:	Not reported

AC367 **CON EDISON MANHOLE 19193** **RCRA NonGen / NLR** **1010327662**
SW **326 E 116 ST** **NY MANIFEST** **NYP004148052**
1/8-1/4 **NEW YORK, NY 10001**
0.233 mi.
1229 ft. **Site 11 of 13 in cluster AC**

Relative: RCRA NonGen / NLR:
Higher

Actual: Date Form Received by Agency: 20070411
12 ft. Handler Name: CON EDISON MANHOLE 19193
Handler Address: 326 E 116 ST
Handler City,State,Zip: NEW YORK, NY 10001
EPA ID: NYP004148052
Contact Name: STEVEN MARTIS
Contact Address: 4 IRVING PL, RM 828
Contact City,State,Zip: NEW YORK, NY 10003
Contact Telephone: 212-580-8383
Contact Fax: Not reported
Contact Email: Not reported
Contact Title: Not reported
EPA Region: 02
Land Type: Not reported
Federal Waste Generator Description: Not a generator, verified

CON EDISON MANHOLE 19193 (Continued) **1010327662**

Non-Notifier:	Not reported
Biennial Report Cycle:	Not reported
Accessibility:	Not reported
Active Site Indicator:	Not reported
State District Owner:	NY
State District:	NYSDEC R2
Mailing Address:	4 IRVING PL, RM 828
Mailing City,State,Zip:	NEW YORK, NY 10003
Owner Name:	Not reported
Owner Type:	Not reported
Operator Name:	Not reported
Operator Type:	Not reported
Short-Term Generator Activity:	No
Importer Activity:	No
Mixed Waste Generator:	No
Transporter Activity:	No
Transfer Facility Activity:	No
Recycler Activity with Storage:	No
Small Quantity On-Site Burner Exemption:	No
Smelting Melting and Refining Furnace Exemption:	No
Underground Injection Control:	No
Off-Site Waste Receipt:	No
Universal Waste Indicator:	No
Universal Waste Destination Facility:	No
Federal Universal Waste:	No
Active Site Fed-Reg Treatment Storage and Disposal Facility:	Not reported
Active Site Converter Treatment storage and Disposal Facility:	Not reported
Active Site State-Reg Treatment Storage and Disposal Facility:	Not reported
Active Site State-Reg Handler:	---
Federal Facility Indicator:	Not reported
Hazardous Secondary Material Indicator:	NN
Sub-Part K Indicator:	Not reported
Commercial TSD Indicator:	No
Treatment Storage and Disposal Type:	Not reported
2018 GPRA Permit Baseline:	Not on the Baseline
2018 GPRA Renewals Baseline:	Not on the Baseline
Permit Renewals Workload Universe:	Not reported
Permit Workload Universe:	Not reported
Permit Progress Universe:	Not reported
Post-Closure Workload Universe:	Not reported
Closure Workload Universe:	Not reported
202 GPRA Corrective Action Baseline:	No
Corrective Action Workload Universe:	No
Subject to Corrective Action Universe:	No
Non-TSDFs Where RCRA CA has Been Imposed Universe:	No
TSDFs Potentially Subject to CA Under 3004 (u)/(v) Universe:	No
TSDFs Only Subject to CA under Discretionary Auth Universe:	No
Corrective Action Priority Ranking:	No NCAPS ranking
Environmental Control Indicator:	No
Institutional Control Indicator:	No
Human Exposure Controls Indicator:	N/A
Groundwater Controls Indicator:	N/A
Operating TSDF Universe:	Not reported
Full Enforcement Universe:	Not reported
Significant Non-Complier Universe:	No
Unaddressed Significant Non-Complier Universe:	No
Addressed Significant Non-Complier Universe:	No

CON EDISON MANHOLE 19193 (Continued) **1010327662**

Significant Non-Complier With a Compliance Schedule Universe:	No
Financial Assurance Required:	Not reported
Handler Date of Last Change:	20150414
Recognized Trader-Importer:	No
Recognized Trader-Exporter:	No
Importer of Spent Lead Acid Batteries:	No
Exporter of Spent Lead Acid Batteries:	No
Recycler Activity Without Storage:	Not reported
Manifest Broker:	Not reported
Sub-Part P Indicator:	No

Historic Generators:

Receive Date:	20070409
Handler Name: CON EDISON	
Federal Waste Generator Description:	Not reported
State District Owner:	Not reported
Large Quantity Handler of Universal Waste:	No
Recognized Trader Importer:	No
Recognized Trader Exporter:	No
Spent Lead Acid Battery Importer:	No
Spent Lead Acid Battery Exporter:	No
Current Record:	No
Non Storage Recycler Activity:	Not reported
Electronic Manifest Broker:	Not reported

Receive Date:	20070410
Handler Name: CON EDISON	
Federal Waste Generator Description:	Not a generator, verified
State District Owner:	Not reported
Large Quantity Handler of Universal Waste:	No
Recognized Trader Importer:	No
Recognized Trader Exporter:	No
Spent Lead Acid Battery Importer:	No
Spent Lead Acid Battery Exporter:	No
Current Record:	No
Non Storage Recycler Activity:	Not reported
Electronic Manifest Broker:	Not reported

Receive Date:	20070411
Handler Name: CON EDISON MANHOLE 19193	
Federal Waste Generator Description:	Not a generator, verified
State District Owner:	NY
Large Quantity Handler of Universal Waste:	No
Recognized Trader Importer:	No
Recognized Trader Exporter:	No
Spent Lead Acid Battery Importer:	No
Spent Lead Acid Battery Exporter:	No
Current Record:	Yes
Non Storage Recycler Activity:	Not reported
Electronic Manifest Broker:	Not reported

List of NAICS Codes and Descriptions:

NAICS Codes:	No NAICS Codes Found

CON EDISON MANHOLE 19193 (Continued) **1010327662**

Facility Has Received Notices of Violations:
Violations: No Violations Found

Evaluation Action Summary:
Evaluations: No Evaluations Found

NY MANIFEST:
Name: CONSOLIDATED EDISON
Address: 326 E 116 ST
City,State,Zip: NEW YORK, NY 10001
Country: USA
EPA ID: NYP004148052
Facility Status: Not reported
Location Address 1: 326 E 116TH STREET
Code: BP
Location Address 2: Not reported
Total Tanks: Not reported
Location City: NEW YORK
Location State: NY
Location Zip: 10010
Location Zip 4: Not reported

NY MANIFEST:
EPAID: NYP004148052
Mailing Name: CONSOLIDATED EDISON
Mailing Contact: FRANKLIN MURRAY
Mailing Address 1: 4 IRVING PLACE RM 828
Mailing Address 2: Not reported
Mailing City: NEW YORK
Mailing State: NY
Mailing Zip: 10003
Mailing Zip 4: Not reported
Mailing Country: USA
Mailing Phone: 2124602808

NY MANIFEST:
Document ID: Not reported
Manifest Status: Not reported
seq: Not reported
Year: 2018
Trans1 State ID: NYD006982359
Trans2 State ID: Not reported
Generator Ship Date: 02/07/2007
Trans1 Recv Date: 02/07/2007
Trans2 Recv Date: Not reported
TSD Site Recv Date: 02/08/2007
Part A Recv Date: Not reported
Part B Recv Date: Not reported
Generator EPA ID: NYP004148052
Trans1 EPA ID: Not reported
Trans2 EPA ID: Not reported
TSDF ID 1: NYD077444263
TSDF ID 2: Not reported
Manifest Tracking Number: 000331048FLE
Import Indicator: N

CON EDISON MANHOLE 19193 (Continued) **1010327662**

Export Indicator:	N
Discr Quantity Indicator:	N
Discr Type Indicator:	N
Discr Residue Indicator:	N
Discr Partial Reject Indicator:	N
Discr Full Reject Indicator:	N
Manifest Ref Number:	Not reported
Alt Facility RCRA ID:	Not reported
Alt Facility Sign Date:	Not reported
MGMT Method Type Code:	H141
Waste Code:	Not reported
Waste Code:	Not reported
Waste Code:	Not reported
Waste Code:	Not reported
Waste Code:	Not reported
Waste Code:	Not reported
Quantity:	200
Units:	K - Kilograms (2.2 pounds)
Number of Containers:	4
Container Type:	DM - Metal drums, barrels
Handling Method:	L Landfill.
Specific Gravity:	1
Waste Code:	D008
Waste Code 1_2:	B007
Waste Code 1_3:	Not reported
Waste Code 1_4:	Not reported
Waste Code 1_5:	Not reported
Waste Code 1_6:	Not reported

AH368 **CON EDISON** **NY MANIFEST** **S117318188**
WSW **2264 2 AV** **N/A**
1/8-1/4 **NEW YORK, NY 10035**
0.235 mi.
1242 ft. **Site 6 of 8 in cluster AH**

Relative:
Higher

Actual:
14 ft.

NY MANIFEST:

Name:	CON EDISON
Address:	2264 2 AV
City,State,Zip:	NEW YORK, NY 10035
Country:	USA
EPA ID:	NYP004656948
Facility Status:	Not reported
Location Address 1:	2264 2 AV
Code:	BP
Location Address 2:	SB55034
Total Tanks:	Not reported
Location City:	NEW YORK
Location State:	NY
Location Zip:	10035
Location Zip 4:	Not reported

NY MANIFEST:

EPAID:	NYP004656948
Mailing Name:	CON EDISON
Mailing Contact:	CON EDISON
Mailing Address 1:	4 IRVING PL
Mailing Address 2:	15TH FL

CON EDISON (Continued) **S117318188**

Mailing City:	NEW YORK
Mailing State:	NY
Mailing Zip:	10003
Mailing Zip 4:	Not reported
Mailing Country:	USA
Mailing Phone:	Not reported

NY MANIFEST:

Document ID:	Not reported
Manifest Status:	Not reported
seq:	Not reported
Year:	2018
Trans1 State ID:	NJD003812047
Trans2 State ID:	Not reported
Generator Ship Date:	09/15/2014
Trans1 Recv Date:	09/15/2014
Trans2 Recv Date:	Not reported
TSD Site Recv Date:	09/17/2014
Part A Recv Date:	Not reported
Part B Recv Date:	Not reported
Generator EPA ID:	NYP004656948
Trans1 EPA ID:	Not reported
Trans2 EPA ID:	Not reported
TSDF ID 1:	NJD991291105
TSDF ID 2:	Not reported
Manifest Tracking Number:	002563980GBF
Import Indicator:	N
Export Indicator:	N
Discr Quantity Indicator:	N
Discr Type Indicator:	N
Discr Residue Indicator:	N
Discr Partial Reject Indicator:	N
Discr Full Reject Indicator:	N
Manifest Ref Number:	Not reported
Alt Facility RCRA ID:	Not reported
Alt Facility Sign Date:	Not reported
MGMT Method Type Code:	H110
Waste Code:	Not reported
Waste Code:	Not reported
Waste Code:	Not reported
Waste Code:	Not reported
Waste Code:	Not reported
Waste Code:	Not reported
Quantity:	1000
Units:	P - Pounds
Number of Containers:	1
Container Type:	TT - Cargo tank, tank trucks
Handling Method:	T Chemical, physical, or biological treatment.
Specific Gravity:	1
Waste Code:	D008
Waste Code 1_2:	Not reported
Waste Code 1_3:	Not reported
Waste Code 1_4:	Not reported
Waste Code 1_5:	Not reported
Waste Code 1_6:	Not reported

AC369 **CON EDISON** **NY MANIFEST** **S117317232**
SW **322 E 116 ST** **N/A**
1/8-1/4 **NEW YORK, NY 10029**
0.236 mi.
1247 ft. **Site 12 of 13 in cluster AC**

Relative:
Higher

Actual:
12 ft.

NY MANIFEST:

Name:	CON EDISON
Address:	322 E 116 ST
City,State,Zip:	NEW YORK, NY 10029
Country:	USA
EPA ID:	NYP004646162
Facility Status:	Not reported
Location Address 1:	322 E 116 ST
Code:	BP
Location Address 2:	SB19192
Total Tanks:	Not reported
Location City:	NEW YORK
Location State:	NY
Location Zip:	10029
Location Zip 4:	Not reported

NY MANIFEST:

EPAID:	NYP004646162
Mailing Name:	CON EDISON
Mailing Contact:	CON EDISON
Mailing Address 1:	4 IRVING PL
Mailing Address 2:	15TH FL
Mailing City:	NEW YORK
Mailing State:	NY
Mailing Zip:	10003
Mailing Zip 4:	Not reported
Mailing Country:	USA
Mailing Phone:	Not reported

NY MANIFEST:

Document ID:	Not reported
Manifest Status:	Not reported
seq:	Not reported
Year:	2018
Trans1 State ID:	NJD003812047
Trans2 State ID:	Not reported
Generator Ship Date:	09/03/2014
Trans1 Recv Date:	09/03/2014
Trans2 Recv Date:	Not reported
TSD Site Recv Date:	09/08/2014
Part A Recv Date:	Not reported
Part B Recv Date:	Not reported
Generator EPA ID:	NYP004646162
Trans1 EPA ID:	Not reported
Trans2 EPA ID:	Not reported
TSDF ID 1:	NJD991291105
TSDF ID 2:	Not reported
Manifest Tracking Number:	002609393GBF
Import Indicator:	N
Export Indicator:	N
Discr Quantity Indicator:	N
Discr Type Indicator:	N
Discr Residue Indicator:	N

CON EDISON (Continued) **S117317232**

Discr Partial Reject Indicator:	N
Discr Full Reject Indicator:	N
Manifest Ref Number:	Not reported
Alt Facility RCRA ID:	Not reported
Alt Facility Sign Date:	Not reported
MGMT Method Type Code:	H110
Waste Code:	Not reported
Waste Code:	Not reported
Waste Code:	Not reported
Waste Code:	Not reported
Waste Code:	Not reported
Waste Code:	Not reported
Quantity:	500
Units:	P - Pounds
Number of Containers:	1
Container Type:	TT - Cargo tank, tank trucks
Handling Method:	T Chemical, physical, or biological treatment.
Specific Gravity:	1
Waste Code:	D008
Waste Code 1_2:	Not reported
Waste Code 1_3:	Not reported
Waste Code 1_4:	Not reported
Waste Code 1_5:	Not reported
Waste Code 1_6:	Not reported

AK370 **G A P AUTO REPAIR** **RCRA NonGen / NLR** **1004756037**
South **511 E 116TH ST** **US AIRS** **NY0000973669**
1/8-1/4 **NEW YORK, NY 10029** **NY MANIFEST**
0.236 mi.
1248 ft. **Site 1 of 2 in cluster AK**

Relative: **Higher**
Actual: **9 ft.**

RCRA NonGen / NLR:

Date Form Received by Agency:		20070101
Handler Name:	G A P AUTO REPAIR	
Handler Address:		511 E 116TH ST
Handler City,State,Zip:		NEW YORK, NY 10029
EPA ID:		NY0000973669
Contact Name:		JOE DRENNAN
Contact Address:		E 116TH ST
Contact City,State,Zip:		NEW YORK, NY 10029
Contact Telephone:		212-996-1576
Contact Fax:		Not reported
Contact Email:		Not reported
Contact Title:		Not reported
EPA Region:		02
Land Type:		Private
Federal Waste Generator Description:		Not a generator, verified
Non-Notifier:		Not reported
Biennial Report Cycle:		Not reported
Accessibility:		Not reported
Active Site Indicator:		Not reported
State District Owner:		NY
State District:		NYSDEC R2
Mailing Address:		E 116TH ST
Mailing City,State,Zip:		NEW YORK, NY 10029
Owner Name:		G A P AUTO REPAIR INC
Owner Type:		Private

G A P AUTO REPAIR (Continued) **1004756037**

Operator Name:	G A P AUTO REPAIR INC
Operator Type:	Private
Short-Term Generator Activity:	No
Importer Activity:	No
Mixed Waste Generator:	No
Transporter Activity:	No
Transfer Facility Activity:	No
Recycler Activity with Storage:	No
Small Quantity On-Site Burner Exemption:	No
Smelting Melting and Refining Furnace Exemption:	No
Underground Injection Control:	No
Off-Site Waste Receipt:	No
Universal Waste Indicator:	No
Universal Waste Destination Facility:	No
Federal Universal Waste:	No
Active Site Fed-Reg Treatment Storage and Disposal Facility:	Not reported
Active Site Converter Treatment storage and Disposal Facility:	Not reported
Active Site State-Reg Treatment Storage and Disposal Facility:	Not reported
Active Site State-Reg Handler:	---
Federal Facility Indicator:	Not reported
Hazardous Secondary Material Indicator:	N
Sub-Part K Indicator:	Not reported
Commercial TSD Indicator:	No
Treatment Storage and Disposal Type:	Not reported
2018 GPRA Permit Baseline:	Not on the Baseline
2018 GPRA Renewals Baseline:	Not on the Baseline
Permit Renewals Workload Universe:	Not reported
Permit Workload Universe:	Not reported
Permit Progress Universe:	Not reported
Post-Closure Workload Universe:	Not reported
Closure Workload Universe:	Not reported
202 GPRA Corrective Action Baseline:	No
Corrective Action Workload Universe:	No
Subject to Corrective Action Universe:	No
Non-TSDFs Where RCRA CA has Been Imposed Universe:	No
TSDFs Potentially Subject to CA Under 3004 (u)/(v) Universe:	No
TSDFs Only Subject to CA under Discretionary Auth Universe:	No
Corrective Action Priority Ranking:	No NCAPS ranking
Environmental Control Indicator:	No
Institutional Control Indicator:	No
Human Exposure Controls Indicator:	N/A
Groundwater Controls Indicator:	N/A
Operating TSDF Universe:	Not reported
Full Enforcement Universe:	Not reported
Significant Non-Complier Universe:	No
Unaddressed Significant Non-Complier Universe:	No
Addressed Significant Non-Complier Universe:	No
Significant Non-Complier With a Compliance Schedule Universe:	No
Financial Assurance Required:	Not reported
Handler Date of Last Change:	20150414
Recognized Trader-Importer:	No
Recognized Trader-Exporter:	No
Importer of Spent Lead Acid Batteries:	No
Exporter of Spent Lead Acid Batteries:	No
Recycler Activity Without Storage:	No
Manifest Broker:	No
Sub-Part P Indicator:	No

G A P AUTO REPAIR (Continued) **1004756037**

Hazardous Waste Summary:

Waste Code:	D001
Waste Description:	IGNITABLE WASTE
Waste Code:	D035
Waste Description:	METHYL ETHYL KETONE
Waste Code:	F003
Waste Description:	THE FOLLOWING SPENT NONHALOGENATED SOLVENTS: XYLENE, ACETONE, ETHYL ACETATE, ETHYL BENZENE, ETHYL ETHER, METHYL ISOBUTYL KETONE, N-BUTYL ALCOHOL, CYCLOHEXANONE, AND METHANOL; ALL SPENT SOLVENT MIXTURES/BLENDS CONTAINING, BEFORE USE, ONLY THE ABOVE SPENT NONHALOGENATED SOLVENTS; AND ALL SPENT SOLVENT MIXTURES/BLENDS CONTAINING, BEFORE USE, ONE OR MORE OF THE ABOVE NONHALOGENATED SOLVENTS, AND A TOTAL OF TEN PERCENT OR MORE (BY VOLUME) OF ONE OR MORE OF THOSE SOLVENTS LISTED IN F001, F002, F004, AND F005; AND STILL BOTTOMS FROM THE RECOVERY OF THESE SPENT SOLVENTS AND SPENT SOLVENT MIXTURES.
Waste Code:	F005
Waste Description:	THE FOLLOWING SPENT NONHALOGENATED SOLVENTS: TOLUENE, METHYL ETHYL KETONE, CARBON DISULFIDE, ISOBUTANOL, PYRIDINE, BENZENE, 2-ETHOXYETHANOL, AND 2-NITROPROPANE; ALL SPENT SOLVENT MIXTURES/BLENDS CONTAINING, BEFORE USE, A TOTAL OF TEN PERCENT OR MORE (BY VOLUME) OF ONE OR MORE OF THE ABOVE NONHALOGENATED SOLVENTS OR THOSE SOLVENTS LISTED IN F001, F002, OR F004; AND STILL BOTTOMS FROM THE RECOVERY OF THESE SPENT SOLVENTS AND SPENT SOLVENT MIXTURES.

Handler - Owner Operator:

Owner/Operator Indicator:	Owner
Owner/Operator Name:	G A P AUTO REPAIR INC
Legal Status:	Private
Date Became Current:	Not reported
Date Ended Current:	Not reported
Owner/Operator Address:	511 E 116TH ST
Owner/Operator City,State,Zip:	NEW YORK, NY 10029
Owner/Operator Telephone:	212-996-1010
Owner/Operator Telephone Ext:	Not reported
Owner/Operator Fax:	Not reported
Owner/Operator Email:	Not reported
Owner/Operator Indicator:	Owner
Owner/Operator Name:	G A P AUTO REPAIR INC
Legal Status:	Private
Date Became Current:	Not reported
Date Ended Current:	Not reported
Owner/Operator Address:	511 E 116TH ST
Owner/Operator City,State,Zip:	NEW YORK, NY 10029
Owner/Operator Telephone:	212-996-1010
Owner/Operator Telephone Ext:	Not reported
Owner/Operator Fax:	Not reported
Owner/Operator Email:	Not reported
Owner/Operator Indicator:	Operator
Owner/Operator Name:	G A P AUTO REPAIR INC
Legal Status:	Private

G A P AUTO REPAIR (Continued) **1004756037**

Date Became Current:	Not reported
Date Ended Current:	Not reported
Owner/Operator Address:	511 E 116TH ST
Owner/Operator City,State,Zip:	NEW YORK, NY 10029
Owner/Operator Telephone:	212-996-1010
Owner/Operator Telephone Ext:	Not reported
Owner/Operator Fax:	Not reported
Owner/Operator Email:	Not reported

Historic Generators:

Receive Date:	20060101
Handler Name: G A P AUTO REPAIR	
Federal Waste Generator Description:	Not a generator, verified
State District Owner:	NY
Large Quantity Handler of Universal Waste:	No
Recognized Trader Importer:	No
Recognized Trader Exporter:	No
Spent Lead Acid Battery Importer:	No
Spent Lead Acid Battery Exporter:	No
Current Record:	No
Non Storage Recycler Activity:	Not reported
Electronic Manifest Broker:	Not reported

Receive Date:	20070101
Handler Name: G A P AUTO REPAIR	
Federal Waste Generator Description:	Not a generator, verified
State District Owner:	NY
Large Quantity Handler of Universal Waste:	No
Recognized Trader Importer:	No
Recognized Trader Exporter:	No
Spent Lead Acid Battery Importer:	No
Spent Lead Acid Battery Exporter:	No
Current Record:	Yes
Non Storage Recycler Activity:	Not reported
Electronic Manifest Broker:	Not reported

Receive Date:	19941209
Handler Name: G A P AUTO REPAIR	
Federal Waste Generator Description:	Conditionally Exempt Small Quantity Generator
State District Owner:	NY
Large Quantity Handler of Universal Waste:	No
Recognized Trader Importer:	No
Recognized Trader Exporter:	No
Spent Lead Acid Battery Importer:	No
Spent Lead Acid Battery Exporter:	No
Current Record:	No
Non Storage Recycler Activity:	Not reported
Electronic Manifest Broker:	Not reported

List of NAICS Codes and Descriptions:

NAICS Codes:	No NAICS Codes Found

Facility Has Received Notices of Violations:

Violations:	No Violations Found

G A P AUTO REPAIR (Continued) **1004756037**

Evaluation Action Summary:
Evaluations: No Evaluations Found

US AIRS (AFS):
Envid: 1004756037
Region Code: 02
County Code: NY005
Programmatic ID: AIR NY0000002620400256
Facility Registry ID: 110009462795
D and B Number: Not reported
Facility Site Name: ELITE AUTO REPAIR
Primary SIC Code: 7532
NAICS Code: 811121
Default Air Classification Code: SMI
Facility Type of Ownership Code: POF
Air CMS Category Code: Not reported
HPV Status: Not reported

NY MANIFEST:
Name: G A P AUTO REPAIR
Address: 511 E 116TH ST
City,State,Zip: NEW YORK, NY 10029
Country: USA
EPA ID: NY0000973669
Facility Status: Not reported
Location Address 1: 511 E 116TH ST
Code: BP
Location Address 2: Not reported
Total Tanks: Not reported
Location City: NEW YORK
Location State: NY
Location Zip: 10029
Location Zip 4: Not reported

NY MANIFEST:
EPAID: NY0000973669
Mailing Name: G A P AUTO REPAIR
Mailing Contact: GEORGE
Mailing Address 1: 511 E 116TH ST
Mailing Address 2: Not reported
Mailing City: NEW YORK
Mailing State: NY
Mailing Zip: 10029
Mailing Zip 4: Not reported
Mailing Country: USA
Mailing Phone: 2129961576

AC371 **CON EDISON** **NY MANIFEST** **S117317231**
SW **318 E 116 ST** **N/A**
1/8-1/4 **NEW YORK, NY 10029**
0.238 mi.
1255 ft. **Site 13 of 13 in cluster AC**

Relative:
Higher

Actual:
12 ft.

NY MANIFEST:

Name:	CON EDISON
Address:	318 E 116 ST
City,State,Zip:	NEW YORK, NY 10029
Country:	USA
EPA ID:	NYP004646154
Facility Status:	Not reported
Location Address 1:	318 E 116 ST
Code:	BP
Location Address 2:	SB19191
Total Tanks:	Not reported
Location City:	NEW YORK
Location State:	NY
Location Zip:	10029
Location Zip 4:	Not reported

NY MANIFEST:

EPAID:	NYP004646154
Mailing Name:	CON EDISON
Mailing Contact:	CON EDISON
Mailing Address 1:	4 IRVING PL
Mailing Address 2:	15TH FL
Mailing City:	NEW YORK
Mailing State:	NY
Mailing Zip:	10003
Mailing Zip 4:	Not reported
Mailing Country:	USA
Mailing Phone:	Not reported

NY MANIFEST:

Document ID:	Not reported
Manifest Status:	Not reported
seq:	Not reported
Year:	2018
Trans1 State ID:	NJD003812047
Trans2 State ID:	Not reported
Generator Ship Date:	09/03/2014
Trans1 Recv Date:	09/03/2014
Trans2 Recv Date:	Not reported
TSD Site Recv Date:	09/08/2014
Part A Recv Date:	Not reported
Part B Recv Date:	Not reported
Generator EPA ID:	NYP004646154
Trans1 EPA ID:	Not reported
Trans2 EPA ID:	Not reported
TSDF ID 1:	NJD991291105
TSDF ID 2:	Not reported
Manifest Tracking Number:	002609392GBF
Import Indicator:	N
Export Indicator:	N
Discr Quantity Indicator:	N
Discr Type Indicator:	N
Discr Residue Indicator:	N

CON EDISON (Continued) **S117317231**

Discr Partial Reject Indicator:	N
Discr Full Reject Indicator:	N
Manifest Ref Number:	Not reported
Alt Facility RCRA ID:	Not reported
Alt Facility Sign Date:	Not reported
MGMT Method Type Code:	H110
Waste Code:	Not reported
Waste Code:	Not reported
Waste Code:	Not reported
Waste Code:	Not reported
Waste Code:	Not reported
Waste Code:	Not reported
Quantity:	500
Units:	P - Pounds
Number of Containers:	1
Container Type:	TT - Cargo tank, tank trucks
Handling Method:	T Chemical, physical, or biological treatment.
Specific Gravity:	1
Waste Code:	D008
Waste Code 1_2:	Not reported
Waste Code 1_3:	Not reported
Waste Code 1_4:	Not reported
Waste Code 1_5:	Not reported
Waste Code 1_6:	Not reported

AF372 **CON EDISON SERVICE BOX 20112** **NJ MANIFEST** **S117985005**
NW **213 E 122 ST E OF 3RD AVE FRONT OF** **N/A**
1/8-1/4 **NEW YORK, NY 10035**
0.239 mi.
1260 ft. **Site 4 of 9 in cluster AF**

Relative: **Higher**
Actual: **15 ft.**

NJ MANIFEST:

EPA Id:	NYP004246700
Mail Address:	4 IRVING PL, RM 828
Mail City/State/Zip:	NEW YORK, NY 10003
Facility Phone:	Not reported
Emergency Phone:	Not reported
Contact:	JOSE MONTALVO
Comments:	Not reported
SIC Code:	Not reported
County:	NY061
Municipal:	Not reported
Previous EPA Id:	Not reported
Gen Flag:	Not reported
Trans Flag:	Not reported
TSDF Flag:	Not reported
Name Change:	Not reported
Date Change:	Not reported

Manifest:

Manifest Number:	003634230JJK
EPA ID:	NYP004246700
Date Shipped:	1/20/2012
TSDF EPA ID:	NJD002200046
Transporter EPA ID:	NJ0000027193
Transporter 2 EPA ID:	Not reported
Transporter 3 EPA ID:	Not reported

CON EDISON SERVICE BOX 20112 (Continued) **S117985005**

Transporter 4 EPA ID:	Not reported
Transporter 5 EPA ID:	Not reported
Transporter 6 EPA ID:	Not reported
Transporter 7 EPA ID:	Not reported
Transporter 8 EPA ID:	Not reported
Transporter 9 EPA ID:	Not reported
Transporter 10 EPA ID:	Not reported
Date Trans1 Transported Waste:	Not reported
Date Trans2 Transported Waste:	Not reported
Date Trans3 Transported Waste:	Not reported
Date Trans4 Transported Waste:	Not reported
Date Trans5 Transported Waste:	Not reported
Date Trans6 Transported Waste:	Not reported
Date Trans7 Transported Waste:	Not reported
Date Trans8 Transported Waste:	Not reported
Date Trans9 Transported Waste:	Not reported
Date Trans10 Transported Waste:	Not reported
Date TSDF Received Waste:	Not reported
TSDF EPA Facility Name:	Not reported
QTY Units:	Not reported
Transporter SEQ ID:	Not reported
Transporter-1 Date:	Not reported
Waste SEQ ID:	Not reported
Waste Type Code 2:	Not reported
Waste Type Code 3:	Not reported
Waste Type Code 4:	Not reported
Waste Type Code 5:	Not reported
Waste Type Code 6:	Not reported
Date Accepted:	Not reported
Manifest Discrepancy Type:	Not reported
Data Entry Number:	Not reported
Was Load Rejected:	NEW YORK, NY 10003
Reason Load Was Rejected:	Not reported

Waste:

Manifest Year:	Not reported
Waste Code:	D008
Hand Code:	Not reported
Quantity:	500.00 Pounds

AF373 **CON EDISON SERVICE BOX 20112** **RCRA NonGen / NLR** **1015746677**
NW **213 E 122 ST E OF 3RD AVE FRONT OF** **NY MANIFEST** **NYP004246700**
1/8-1/4 **NEW YORK, NY 10035**
0.239 mi.
1260 ft. **Site 5 of 9 in cluster AF**

Relative: RCRA NonGen / NLR:
Higher

Date Form Received by Agency:	20120219
Handler Name:	CON EDISON SERVICE BOX 20112
Handler Address:	213 E 122 ST E OF 3RD AVE FRONT OF
Handler City,State,Zip:	NEW YORK, NY 10035
EPA ID:	NYP004246700
Contact Name:	JOSE MONTALVO
Contact Address:	Not reported
Contact City,State,Zip:	Not reported

Actual:
15 ft.

CON EDISON SERVICE BOX 20112 (Continued) **1015746677**

Contact Telephone:	212-427-1331
Contact Fax:	Not reported
Contact Email:	Not reported
Contact Title:	OPERATING SUPERVISOR
EPA Region:	02
Land Type:	Private
Federal Waste Generator Description:	Not a generator, verified
Non-Notifier:	Not reported
Biennial Report Cycle:	Not reported
Accessibility:	Not reported
Active Site Indicator:	Not reported
State District Owner:	NY
State District:	NYSDEC R2
Mailing Address:	4 IRVING PL, RM 828
Mailing City,State,Zip:	NEW YORK, NY 10003
Owner Name:	Not reported
Owner Type:	Not reported
Operator Name:	Not reported
Operator Type:	Not reported
Short-Term Generator Activity:	No
Importer Activity:	No
Mixed Waste Generator:	No
Transporter Activity:	No
Transfer Facility Activity:	No
Recycler Activity with Storage:	No
Small Quantity On-Site Burner Exemption:	No
Smelting Melting and Refining Furnace Exemption:	No
Underground Injection Control:	No
Off-Site Waste Receipt:	No
Universal Waste Indicator:	No
Universal Waste Destination Facility:	No
Federal Universal Waste:	No
Active Site Fed-Reg Treatment Storage and Disposal Facility:	Not reported
Active Site Converter Treatment storage and Disposal Facility:	Not reported
Active Site State-Reg Treatment Storage and Disposal Facility:	Not reported
Active Site State-Reg Handler:	---
Federal Facility Indicator:	Not reported
Hazardous Secondary Material Indicator:	NN
Sub-Part K Indicator:	Not reported
Commercial TSD Indicator:	No
Treatment Storage and Disposal Type:	Not reported
2018 GPRA Permit Baseline:	Not on the Baseline
2018 GPRA Renewals Baseline:	Not on the Baseline
Permit Renewals Workload Universe:	Not reported
Permit Workload Universe:	Not reported
Permit Progress Universe:	Not reported
Post-Closure Workload Universe:	Not reported
Closure Workload Universe:	Not reported
202 GPRA Corrective Action Baseline:	No
Corrective Action Workload Universe:	No
Subject to Corrective Action Universe:	No
Non-TSDFs Where RCRA CA has Been Imposed Universe:	No
TSDFs Potentially Subject to CA Under 3004 (u)/(v) Universe:	No
TSDFs Only Subject to CA under Discretionary Auth Universe:	No
Corrective Action Priority Ranking:	No NCAPS ranking
Environmental Control Indicator:	No
Institutional Control Indicator:	No

CON EDISON SERVICE BOX 20112 (Continued) **1015746677**

Human Exposure Controls Indicator:	N/A
Groundwater Controls Indicator:	N/A
Operating TSDF Universe:	Not reported
Full Enforcement Universe:	Not reported
Significant Non-Complier Universe:	No
Unaddressed Significant Non-Complier Universe:	No
Addressed Significant Non-Complier Universe:	No
Significant Non-Complier With a Compliance Schedule Universe:	No
Financial Assurance Required:	Not reported
Handler Date of Last Change:	20120712
Recognized Trader-Importer:	No
Recognized Trader-Exporter:	No
Importer of Spent Lead Acid Batteries:	No
Exporter of Spent Lead Acid Batteries:	No
Recycler Activity Without Storage:	Not reported
Manifest Broker:	Not reported
Sub-Part P Indicator:	No

Historic Generators:

Receive Date:	20120120
Handler Name:	CON EDISON SERVICE BOX 20112
Federal Waste Generator Description:	Conditionally Exempt Small Quantity Generator
State District Owner:	NY
Large Quantity Handler of Universal Waste:	No
Recognized Trader Importer:	No
Recognized Trader Exporter:	No
Spent Lead Acid Battery Importer:	No
Spent Lead Acid Battery Exporter:	No
Current Record:	No
Non Storage Recycler Activity:	Not reported
Electronic Manifest Broker:	Not reported

Receive Date:	20120219
Handler Name:	CON EDISON SERVICE BOX 20112
Federal Waste Generator Description:	Not a generator, verified
State District Owner:	NY
Large Quantity Handler of Universal Waste:	No
Recognized Trader Importer:	No
Recognized Trader Exporter:	No
Spent Lead Acid Battery Importer:	No
Spent Lead Acid Battery Exporter:	No
Current Record:	Yes
Non Storage Recycler Activity:	Not reported
Electronic Manifest Broker:	Not reported

List of NAICS Codes and Descriptions:

NAICS Codes:	No NAICS Codes Found

Facility Has Received Notices of Violations:

Violations:	No Violations Found

Evaluation Action Summary:

Evaluations:	No Evaluations Found

CON EDISON SERVICE BOX 20112 (Continued) **1015746677**

NY MANIFEST:

Name:	CONSOLIDATED EDISON
Address:	213 E 122 ST E OF 3RD AVE FRON
City,State,Zip:	NEW YORK, NY 10035
Country:	USA
EPA ID:	NYP004246700
Facility Status:	Not reported
Location Address 1:	F/O 213 E 122 E/O 3RD AVE
Code:	BP
Location Address 2:	Not reported
Total Tanks:	Not reported
Location City:	NEW YORK
Location State:	NY
Location Zip:	10035
Location Zip 4:	Not reported

NY MANIFEST:

EPAID:	NYP004246700
Mailing Name:	CONSOLIDATED EDISON
Mailing Contact:	CONSOLIDATED EDISON
Mailing Address 1:	4 IRVING PLACE 15TH FL
Mailing Address 2:	Not reported
Mailing City:	NEW YORK
Mailing State:	NY
Mailing Zip:	10003
Mailing Zip 4:	Not reported
Mailing Country:	USA
Mailing Phone:	2124603770

NY MANIFEST:

Document ID:	Not reported
Manifest Status:	Not reported
seq:	Not reported
Year:	2018
Trans1 State ID:	NJ0000027193
Trans2 State ID:	Not reported
Generator Ship Date:	01/20/2012
Trans1 Recv Date:	01/20/2012
Trans2 Recv Date:	Not reported
TSD Site Recv Date:	01/20/2012
Part A Recv Date:	Not reported
Part B Recv Date:	Not reported
Generator EPA ID:	NYP004246700
Trans1 EPA ID:	Not reported
Trans2 EPA ID:	Not reported
TSDF ID 1:	NJD002200046
TSDF ID 2:	Not reported
Manifest Tracking Number:	003634230JJK
Import Indicator:	N
Export Indicator:	N
Discr Quantity Indicator:	N
Discr Type Indicator:	N
Discr Residue Indicator:	N
Discr Partial Reject Indicator:	N
Discr Full Reject Indicator:	N
Manifest Ref Number:	Not reported
Alt Facility RCRA ID:	Not reported

CON EDISON SERVICE BOX 20112 (Continued) **1015746677**

Alt Facility Sign Date:	Not reported
MGMT Method Type Code:	H111
Waste Code:	Not reported
Waste Code:	Not reported
Waste Code:	Not reported
Waste Code:	Not reported
Waste Code:	Not reported
Waste Code:	Not reported
Quantity:	500
Units:	P - Pounds
Number of Containers:	1
Container Type:	TT - Cargo tank, tank trucks
Handling Method:	T Chemical, physical, or biological treatment.
Specific Gravity:	1
Waste Code:	D008
Waste Code 1_2:	Not reported
Waste Code 1_3:	Not reported
Waste Code 1_4:	Not reported
Waste Code 1_5:	Not reported
Waste Code 1_6:	Not reported

AF374 **CON EDISON SERVICE BOX: 20012** **RCRA NonGen / NLR** **1017772175**
NW **213 E 122ND ST FRONT OF** **NYP004491247**
1/8-1/4 **NEW YORK, NY 10035**
0.239 mi.
1260 ft. **Site 6 of 9 in cluster AF**

Relative: **Higher**

Actual: **15 ft.**

RCRA NonGen / NLR:

Date Form Received by Agency:		20140507
Handler Name:	CON EDISON SERVICE BOX:	20012
Handler Address:		213 E 122ND ST FRONT OF
Handler City,State,Zip:		NEW YORK, NY 10035
EPA ID:		NYP004491247
Contact Name:		THOMAS TEELING
Contact Address:		Not reported
Contact City,State,Zip:		Not reported
Contact Telephone:		212-460-3770
Contact Fax:		Not reported
Contact Email:		Not reported
Contact Title:		SENIOR SCIENTIST
EPA Region:		02
Land Type:		Private
Federal Waste Generator Description:		Not a generator, verified
Non-Notifier:		Not reported
Biennial Report Cycle:		Not reported
Accessibility:		Not reported
Active Site Indicator:		Not reported
State District Owner:		NY
State District:		NYSDEC R2
Mailing Address:		IRVING PL, 15TH FL NE
Mailing City,State,Zip:		NEW YORK, NY 10003
Owner Name:		Not reported
Owner Type:		Not reported
Operator Name:		Not reported
Operator Type:		Not reported
Short-Term Generator Activity:		No
Importer Activity:		No

CON EDISON SERVICE BOX: 20012 (Continued) **1017772175**

Mixed Waste Generator:	No
Transporter Activity:	No
Transfer Facility Activity:	No
Recycler Activity with Storage:	No
Small Quantity On-Site Burner Exemption:	No
Smelting Melting and Refining Furnace Exemption:	No
Underground Injection Control:	No
Off-Site Waste Receipt:	No
Universal Waste Indicator:	No
Universal Waste Destination Facility:	No
Federal Universal Waste:	No
Active Site Fed-Reg Treatment Storage and Disposal Facility:	Not reported
Active Site Converter Treatment storage and Disposal Facility:	Not reported
Active Site State-Reg Treatment Storage and Disposal Facility:	Not reported
Active Site State-Reg Handler:	---
Federal Facility Indicator:	Not reported
Hazardous Secondary Material Indicator:	NN
Sub-Part K Indicator:	Not reported
Commercial TSD Indicator:	No
Treatment Storage and Disposal Type:	Not reported
2018 GPRA Permit Baseline:	Not on the Baseline
2018 GPRA Renewals Baseline:	Not on the Baseline
Permit Renewals Workload Universe:	Not reported
Permit Workload Universe:	Not reported
Permit Progress Universe:	Not reported
Post-Closure Workload Universe:	Not reported
Closure Workload Universe:	Not reported
202 GPRA Corrective Action Baseline:	No
Corrective Action Workload Universe:	No
Subject to Corrective Action Universe:	No
Non-TSDFs Where RCRA CA has Been Imposed Universe:	No
TSDFs Potentially Subject to CA Under 3004 (u)/(v) Universe:	No
TSDFs Only Subject to CA under Discretionary Auth Universe:	No
Corrective Action Priority Ranking:	No NCAPS ranking
Environmental Control Indicator:	No
Institutional Control Indicator:	No
Human Exposure Controls Indicator:	N/A
Groundwater Controls Indicator:	N/A
Operating TSDF Universe:	Not reported
Full Enforcement Universe:	Not reported
Significant Non-Complier Universe:	No
Unaddressed Significant Non-Complier Universe:	No
Addressed Significant Non-Complier Universe:	No
Significant Non-Complier With a Compliance Schedule Universe:	No
Financial Assurance Required:	Not reported
Handler Date of Last Change:	20150211
Recognized Trader-Importer:	No
Recognized Trader-Exporter:	No
Importer of Spent Lead Acid Batteries:	No
Exporter of Spent Lead Acid Batteries:	No
Recycler Activity Without Storage:	Not reported
Manifest Broker:	Not reported
Sub-Part P Indicator:	No

Historic Generators:
Receive Date: 20140407

CON EDISON SERVICE BOX: 20012 (Continued) **1017772175**

Handler Name: CON EDISON
Federal Waste Generator Description: Small Quantity Generator
State District Owner: NY
Large Quantity Handler of Universal Waste: No
Recognized Trader Importer: No
Recognized Trader Exporter: No
Spent Lead Acid Battery Importer: No
Spent Lead Acid Battery Exporter: No
Current Record: No
Non Storage Recycler Activity: Not reported
Electronic Manifest Broker: Not reported

Receive Date: 20140407
Handler Name: CON EDISON
Federal Waste Generator Description: Not a generator, verified
State District Owner: NY
Large Quantity Handler of Universal Waste: No
Recognized Trader Importer: No
Recognized Trader Exporter: No
Spent Lead Acid Battery Importer: No
Spent Lead Acid Battery Exporter: No
Current Record: No
Non Storage Recycler Activity: Not reported
Electronic Manifest Broker: Not reported

Receive Date: 20140507
Handler Name: CON EDISON SERVICE BOX: 20012
Federal Waste Generator Description: Not a generator, verified
State District Owner: NY
Large Quantity Handler of Universal Waste: No
Recognized Trader Importer: No
Recognized Trader Exporter: No
Spent Lead Acid Battery Importer: No
Spent Lead Acid Battery Exporter: No
Current Record: Yes
Non Storage Recycler Activity: Not reported
Electronic Manifest Broker: Not reported

List of NAICS Codes and Descriptions:
NAICS Codes: No NAICS Codes Found

Facility Has Received Notices of Violations:
Violations: No Violations Found

Evaluation Action Summary:
Evaluations: No Evaluations Found

AF375 **CON EDISON** **NY MANIFEST** **S116550713**
NW **213 E 122ND ST FRONT OF** **N/A**
1/8-1/4 **NEW YORK, NY 10035**
0.239 mi.
1260 ft. **Site 7 of 9 in cluster AF**

Relative:
Higher

Actual:
15 ft.

NY MANIFEST:

Name:	CON EDISON
Address:	213 E 122ND ST FRONT OF
City,State,Zip:	NEW YORK, NY 10035
Country:	USA
EPA ID:	NYP004491247
Facility Status:	Not reported
Location Address 1:	213 E 122ND ST
Code:	BP
Location Address 2:	SB 20112
Total Tanks:	Not reported
Location City:	NEW YORK
Location State:	NY
Location Zip:	10035
Location Zip 4:	Not reported

NY MANIFEST:

EPAID:	NYP004491247
Mailing Name:	CON EDISON
Mailing Contact:	TOM TEELING
Mailing Address 1:	4 IRVING PLACE - 15TH FLOOR
Mailing Address 2:	Not reported
Mailing City:	NEW YORK
Mailing State:	NY
Mailing Zip:	10003
Mailing Zip 4:	Not reported
Mailing Country:	USA
Mailing Phone:	2124603770

NY MANIFEST:

Document ID:	Not reported
Manifest Status:	Not reported
seq:	Not reported
Year:	2018
Trans1 State ID:	NJ0000027193
Trans2 State ID:	Not reported
Generator Ship Date:	04/07/2014
Trans1 Recv Date:	04/07/2014
Trans2 Recv Date:	Not reported
TSD Site Recv Date:	04/09/2014
Part A Recv Date:	Not reported
Part B Recv Date:	Not reported
Generator EPA ID:	NYP004491247
Trans1 EPA ID:	Not reported
Trans2 EPA ID:	Not reported
TSDF ID 1:	NJD002200046
TSDF ID 2:	Not reported
Manifest Tracking Number:	012354301JJK
Import Indicator:	N
Export Indicator:	N
Discr Quantity Indicator:	N
Discr Type Indicator:	N
Discr Residue Indicator:	N

CON EDISON (Continued) **S116550713**

Discr Partial Reject Indicator:	N
Discr Full Reject Indicator:	N
Manifest Ref Number:	Not reported
Alt Facility RCRA ID:	Not reported
Alt Facility Sign Date:	Not reported
MGMT Method Type Code:	H110
Waste Code:	Not reported
Waste Code:	Not reported
Waste Code:	Not reported
Waste Code:	Not reported
Waste Code:	Not reported
Waste Code:	Not reported
Quantity:	500
Units:	P - Pounds
Number of Containers:	1
Container Type:	TT - Cargo tank, tank trucks
Handling Method:	T Chemical, physical, or biological treatment.
Specific Gravity:	1
Waste Code:	D008
Waste Code 1_2:	Not reported
Waste Code 1_3:	Not reported
Waste Code 1_4:	Not reported
Waste Code 1_5:	Not reported
Waste Code 1_6:	Not reported

AH376 **EAST 116TH LLC** **NY AST** **A100386199**
WSW **312 EAST 116TH ST.** **N/A**
1/8-1/4 **NEW YORK, NY 10029**
0.242 mi.
1276 ft. **Site 7 of 8 in cluster AH**

Relative:
Higher

Actual:
12 ft.

AST:

Name:	EAST 116TH LLC
Address:	312 EAST 116TH ST.
City,State,Zip:	NEW YORK, NY 10029
Region:	STATE
DEC Region:	2
Site Status:	Active
Facility Id:	2-609520
Program Type:	PBS
UTM X:	589673.84743
UTM Y:	4516712.59486
Expiration Date:	04/13/2024
Site Type:	Apartment Building/Office Building

Affiliation Records:

Site Id:	55548
Affiliation Type:	Mail Contact
Company Name:	NEW YORK CITY MANAGEMENT
Contact Type:	Not reported
Contact Name:	JOHN CATALIC
Address1:	381 PARK AVE SOUTH, 15TH FLOOR
Address2:	Not reported
City:	NY
State:	NY
Zip Code:	10016
Country Code:	001

EAST 116TH LLC (Continued) **A100386199**

Phone:	(646) 472-8749
EMail:	JCATALIC@NYCMGMT.COM
Fax Number:	Not reported
Modified By:	JSMACRI
Date Last Modified:	2019-03-01

Site Id:	55548
Affiliation Type:	Facility Operator
Company Name:	EAST 116TH LLC
Contact Type:	Not reported
Contact Name:	CAMILOPEREZ
Address1:	Not reported
Address2:	Not reported
City:	Not reported
State:	NN
Zip Code:	Not reported
Country Code:	001
Phone:	(212) 689-8833
EMail:	Not reported
Fax Number:	Not reported
Modified By:	JSMACRI
Date Last Modified:	2019-03-01

Site Id:	55548
Affiliation Type:	Emergency Contact
Company Name:	EAST 116TH LLC
Contact Type:	Not reported
Contact Name:	JEFFERY GAULT
Address1:	Not reported
Address2:	Not reported
City:	Not reported
State:	NN
Zip Code:	Not reported
Country Code:	001
Phone:	(914) 472-8393
EMail:	Not reported
Fax Number:	Not reported
Modified By:	ejcalifa
Date Last Modified:	2004-04-13

Site Id:	55548
Affiliation Type:	Facility Owner
Company Name:	EAST 116TH LLC
Contact Type:	AGENT
Contact Name:	JOHN CATALIC
Address1:	381 PARK AVE SOUTH
Address2:	15TH FLOOR
City:	NEW YORK
State:	NY
Zip Code:	10016
Country Code:	001
Phone:	(212) 689-8833
EMail:	Not reported
Fax Number:	Not reported
Modified By:	JSMACRI
Date Last Modified:	2019-03-01

EAST 116TH LLC (Continued) **A100386199**

Tank Info:

Tank Number:	001
Tank Id:	178523

Equipment Records:

	C01 - Pipe Location - Aboveground
Tank Location:	Aboveground - contact with soil.... Tank bottom rests on soil, allowing no visual inspection.
Tank Type:	Steel/Carbon Steel/Iron
Tank Status:	In Service
Pipe Model:	Not reported
Install Date:	01/01/1986
Capacity Gallons:	2000
Tightness Test Method:	00
Date Test:	Not reported
Next Test Date:	Not reported
Date Tank Closed:	Not reported
Register:	True
Modified By:	JSMACRI
Last Modified:	03/01/2019
Material Name:	#2 fuel oil (on-site consumption)

AL377 **CON EDISON MANHOLE: 19800** **NJ MANIFEST** **S117986476**
WNW **213 E 120TH ST E OF 3RD AVE FRONT** **N/A**
1/8-1/4 **NEW YORK, NY 10035**
0.242 mi.
1278 ft. **Site 1 of 3 in cluster AL**

Relative:
Higher

Actual:
16 ft.

NJ MANIFEST:

EPA Id:	NYP004270757
Mail Address:	IRVING PL, RM 828
Mail City/State/Zip:	NEW YORK, NY 10003
Facility Phone:	Not reported
Emergency Phone:	Not reported
Contact:	JOSE MONTALVO
Comments:	Not reported
SIC Code:	Not reported
County:	NY061
Municipal:	Not reported
Previous EPA Id:	Not reported
Gen Flag:	Not reported
Trans Flag:	Not reported
TSDF Flag:	Not reported
Name Change:	Not reported
Date Change:	Not reported

Manifest:

Manifest Number:	010457337JJK
EPA ID:	NYP004270757
Date Shipped:	9/26/2012
TSDF EPA ID:	NJD002200046
Transporter EPA ID:	NJ0000027193
Transporter 2 EPA ID:	Not reported
Transporter 3 EPA ID:	Not reported
Transporter 4 EPA ID:	Not reported
Transporter 5 EPA ID:	Not reported
Transporter 6 EPA ID:	Not reported

CON EDISON MANHOLE: 19800 (Continued) **S117986476**

Transporter 7 EPA ID:	Not reported
Transporter 8 EPA ID:	Not reported
Transporter 9 EPA ID:	Not reported
Transporter 10 EPA ID:	Not reported
Date Trans1 Transported Waste:	Not reported
Date Trans2 Transported Waste:	Not reported
Date Trans3 Transported Waste:	Not reported
Date Trans4 Transported Waste:	Not reported
Date Trans5 Transported Waste:	Not reported
Date Trans6 Transported Waste:	Not reported
Date Trans7 Transported Waste:	Not reported
Date Trans8 Transported Waste:	Not reported
Date Trans9 Transported Waste:	Not reported
Date Trans10 Transported Waste:	Not reported
Date TSDF Received Waste:	Not reported
TSDF EPA Facility Name:	Not reported
QTY Units:	Not reported
Transporter SEQ ID:	Not reported
Transporter-1 Date:	Not reported
Waste SEQ ID:	Not reported
Waste Type Code 2:	Not reported
Waste Type Code 3:	Not reported
Waste Type Code 4:	Not reported
Waste Type Code 5:	Not reported
Waste Type Code 6:	Not reported
Date Accepted:	Not reported
Manifest Discrepancy Type:	Not reported
Data Entry Number:	Not reported
Was Load Rejected:	NEW YORK, NY 10003
Reason Load Was Rejected:	Not reported

Waste:

Manifest Year:	Not reported
Waste Code:	D008
Hand Code:	Not reported
Quantity:	500.00 Pounds

AL378 **CON EDISON MANHOLE: 19800** **RCRA NonGen / NLR** **1016144286**
WNW **213 E 120TH ST E OF 3RD AVE FRONT OF** **FINDS** **NYP004270757**
1/8-1/4 **NEW YORK, NY 10035** **ECHO**
0.242 mi. **NY MANIFEST**
1278 ft. **Site 2 of 3 in cluster AL**

Relative: **Higher**
Actual: **16 ft.**

RCRA NonGen / NLR:

Date Form Received by Agency:	20170728
Handler Name:	CON EDISON MANHOLE: 19800
Handler Address:	213 E 120TH ST E OF 3RD AVE FRONT OF
Handler City,State,Zip:	NEW YORK, NY 10035
EPA ID:	NYP004270757
Contact Name:	JOSE MONTALVO
Contact Address:	Not reported
Contact City,State,Zip:	Not reported
Contact Telephone:	212-427-1331
Contact Fax:	Not reported
Contact Email:	Not reported

CON EDISON MANHOLE: 19800 (Continued) **1016144286**

Contact Title:	OPERATING SUPERVISOR
EPA Region:	02
Land Type:	Private
Federal Waste Generator Description:	Not a generator, verified
Non-Notifier:	Not reported
Biennial Report Cycle:	Not reported
Accessibility:	Not reported
Active Site Indicator:	Not reported
State District Owner:	NY
State District:	NYSDEC R2
Mailing Address:	IRVING PL, RM 828
Mailing City,State,Zip:	NEW YORK, NY 10003
Owner Name:	Not reported
Owner Type:	Not reported
Operator Name:	Not reported
Operator Type:	Not reported
Short-Term Generator Activity:	No
Importer Activity:	No
Mixed Waste Generator:	No
Transporter Activity:	No
Transfer Facility Activity:	No
Recycler Activity with Storage:	No
Small Quantity On-Site Burner Exemption:	No
Smelting Melting and Refining Furnace Exemption:	No
Underground Injection Control:	No
Off-Site Waste Receipt:	No
Universal Waste Indicator:	No
Universal Waste Destination Facility:	No
Federal Universal Waste:	No
Active Site Fed-Reg Treatment Storage and Disposal Facility:	Not reported
Active Site Converter Treatment storage and Disposal Facility:	Not reported
Active Site State-Reg Treatment Storage and Disposal Facility:	Not reported
Active Site State-Reg Handler:	---
Federal Facility Indicator:	Not reported
Hazardous Secondary Material Indicator:	NN
Sub-Part K Indicator:	Not reported
Commercial TSD Indicator:	No
Treatment Storage and Disposal Type:	Not reported
2018 GPRA Permit Baseline:	Not on the Baseline
2018 GPRA Renewals Baseline:	Not on the Baseline
Permit Renewals Workload Universe:	Not reported
Permit Workload Universe:	Not reported
Permit Progress Universe:	Not reported
Post-Closure Workload Universe:	Not reported
Closure Workload Universe:	Not reported
202 GPRA Corrective Action Baseline:	No
Corrective Action Workload Universe:	No
Subject to Corrective Action Universe:	No
Non-TSDFs Where RCRA CA has Been Imposed Universe:	No
TSDFs Potentially Subject to CA Under 3004 (u)/(v) Universe:	No
TSDFs Only Subject to CA under Discretionary Auth Universe:	No
Corrective Action Priority Ranking:	No NCAPS ranking
Environmental Control Indicator:	No
Institutional Control Indicator:	No
Human Exposure Controls Indicator:	N/A
Groundwater Controls Indicator:	N/A
Operating TSDF Universe:	Not reported

CON EDISON MANHOLE: 19800 (Continued) **1016144286**

Full Enforcement Universe:	Not reported
Significant Non-Complier Universe:	No
Unaddressed Significant Non-Complier Universe:	No
Addressed Significant Non-Complier Universe:	No
Significant Non-Complier With a Compliance Schedule Universe:	No
Financial Assurance Required:	Not reported
Handler Date of Last Change:	20171026
Recognized Trader-Importer:	No
Recognized Trader-Exporter:	No
Importer of Spent Lead Acid Batteries:	No
Exporter of Spent Lead Acid Batteries:	No
Recycler Activity Without Storage:	No
Manifest Broker:	No
Sub-Part P Indicator:	No

Historic Generators:

Receive Date:	20120926
Handler Name:	CON EDISON MANHOLE: 19800
Federal Waste Generator Description:	Conditionally Exempt Small Quantity Generator
State District Owner:	NY
Large Quantity Handler of Universal Waste:	No
Recognized Trader Importer:	No
Recognized Trader Exporter:	No
Spent Lead Acid Battery Importer:	No
Spent Lead Acid Battery Exporter:	No
Current Record:	No
Non Storage Recycler Activity:	Not reported
Electronic Manifest Broker:	Not reported

Receive Date:	20170728
Handler Name:	CON EDISON MANHOLE: 19800
Federal Waste Generator Description:	Not a generator, verified
State District Owner:	NY
Large Quantity Handler of Universal Waste:	No
Recognized Trader Importer:	No
Recognized Trader Exporter:	No
Spent Lead Acid Battery Importer:	No
Spent Lead Acid Battery Exporter:	No
Current Record:	Yes
Non Storage Recycler Activity:	No
Electronic Manifest Broker:	No

List of NAICS Codes and Descriptions:

NAICS Codes:	No NAICS Codes Found

Facility Has Received Notices of Violations:

Violations:	No Violations Found

Evaluation Action Summary:

Evaluations:	No Evaluations Found

FINDS:

Registry ID:	110064101779

CON EDISON MANHOLE: 19800 (Continued) **1016144286**

Click Here:

Environmental Interest/Information System:
RCRAInfo is a national information system that supports the Resource Conservation and Recovery Act (RCRA) program through the tracking of events and activities related to facilities that generate, transport, and treat, store, or dispose of hazardous waste. RCRAInfo allows RCRA program staff to track the notification, permit, compliance, and corrective action activities required under RCRA.

Click this hyperlink while viewing on your computer to access additional FINDS: detail in the EDR Site Report.

ECHO:

Envid:	1016144286
Registry ID:	110064101779
DFR URL:	http://echo.epa.gov/detailed-facility-report?fid=110064101779
Name:	CON EDISON MANHOLE: 19800
Address:	213 E 120TH ST E OF 3RD AVE FRONT OF
City,State,Zip:	NEW YORK, NY 10035

NY MANIFEST:

Name:	CON EDISON
Address:	213 E 120TH ST E OF 3RD AVE FR
City,State,Zip:	NEW YORK, NY 10035
Country:	USA
EPA ID:	NYP004270757
Facility Status:	Not reported
Location Address 1:	F/O 213 E 120 ST E/O 3RD AVE
Code:	BP
Location Address 2:	MH 19800
Total Tanks:	Not reported
Location City:	NEW YORK
Location State:	NY
Location Zip:	10035
Location Zip 4:	Not reported

NY MANIFEST:

EPAID:	NYP004270757
Mailing Name:	CON EDISON
Mailing Contact:	TOM TEELING
Mailing Address 1:	4 IRVING PLACE - 15TH FLOOR
Mailing Address 2:	Not reported
Mailing City:	NEW YORK
Mailing State:	NY
Mailing Zip:	10003
Mailing Zip 4:	Not reported
Mailing Country:	USA
Mailing Phone:	2124603770

NY MANIFEST:

Document ID:	Not reported
Manifest Status:	Not reported
seq:	Not reported
Year:	2018
Trans1 State ID:	NJ0000027193
Trans2 State ID:	Not reported

CON EDISON MANHOLE: 19800 (Continued) **1016144286**

Generator Ship Date:	09/26/2012
Trans1 Recv Date:	09/26/2012
Trans2 Recv Date:	Not reported
TSD Site Recv Date:	09/28/2012
Part A Recv Date:	Not reported
Part B Recv Date:	Not reported
Generator EPA ID:	NYP004270757
Trans1 EPA ID:	Not reported
Trans2 EPA ID:	Not reported
TSDF ID 1:	NJD002200046
TSDF ID 2:	Not reported
Manifest Tracking Number:	010457337JJK
Import Indicator:	N
Export Indicator:	N
Discr Quantity Indicator:	N
Discr Type Indicator:	N
Discr Residue Indicator:	N
Discr Partial Reject Indicator:	N
Discr Full Reject Indicator:	N
Manifest Ref Number:	Not reported
Alt Facility RCRA ID:	Not reported
Alt Facility Sign Date:	Not reported
MGMT Method Type Code:	H111
Waste Code:	Not reported
Waste Code:	Not reported
Waste Code:	Not reported
Waste Code:	Not reported
Waste Code:	Not reported
Waste Code:	Not reported
Quantity:	500
Units:	P - Pounds
Number of Containers:	1
Container Type:	TT - Cargo tank, tank trucks
Handling Method:	T Chemical, physical, or biological treatment.
Specific Gravity:	1
Waste Code:	D008
Waste Code 1_2:	Not reported
Waste Code 1_3:	Not reported
Waste Code 1_4:	Not reported
Waste Code 1_5:	Not reported
Waste Code 1_6:	Not reported

AI379 **MET-PACA II ASSOCIATES** **NY AST** **U003385208**
West **212 EAST 119TH STREET** **N/A**
1/8-1/4 **NEW YORK, NY 10035**
0.243 mi.
1282 ft. **Site 3 of 3 in cluster AI**

Relative: **Higher**

Actual: **16 ft.**

AST:

Name:	MET-PACA II ASSOCIATES
Address:	212 EAST 119TH STREET
City,State,Zip:	NEW YORK, NY 10035
Region:	STATE
DEC Region:	2
Site Status:	Unregulated/Closed
Facility Id:	2-114537
Program Type:	PBS

MET-PACA II ASSOCIATES (Continued) **U003385208**

UTM X: 589605.39592
UTM Y: 4517035.46419
Expiration Date: N/A
Site Type: Private Residence

Affiliation Records:

Site Id: 3750
Affiliation Type: Facility Operator
Company Name: MET-PACA II ASSOCIATES
Contact Type: Not reported
Contact Name: LOUIS AMLONTE
Address1: Not reported
Address2: Not reported
City: Not reported
State: NN
Zip Code: Not reported
Country Code: 001
Phone: (212) 831-5960
EMail: Not reported
Fax Number: Not reported
Modified By: TRANSLAT
Date Last Modified: 2004-03-04

Site Id: 3750
Affiliation Type: Emergency Contact
Company Name: MET-PACA II ASSOCIATES
Contact Type: Not reported
Contact Name: LOUIS ALMONTE
Address1: Not reported
Address2: Not reported
City: Not reported
State: NN
Zip Code: Not reported
Country Code: 001
Phone: (212) 348-0102
EMail: Not reported
Fax Number: Not reported
Modified By: TRANSLAT
Date Last Modified: 2004-03-04

Site Id: 3750
Affiliation Type: Facility Owner
Company Name: MET-PACA II ASSOCIATES
Contact Type: DIR. OF COMPLIANCE
Contact Name: LYLE SILVERMAN
Address1: 2010 LEXINGTON AVE
Address2: Not reported
City: NEW YORK
State: NY
Zip Code: 10035
Country Code: 001
Phone: (212) 765-7900
EMail: Not reported
Fax Number: Not reported
Modified By: NTFREEMA
Date Last Modified: 2015-07-06

Site Id: 3750

MET-PACA II ASSOCIATES (Continued) **U003385208**

Affiliation Type:	Mail Contact
Company Name:	MET-PACA II ASSOCIATES
Contact Type:	DIRECTOR OF COMPLIANCE - AGENT
Contact Name:	LYLE SILVERMAN
Address1:	2010 LEXINGTON AVE
Address2:	Not reported
City:	NEW YORK
State:	NY
Zip Code:	10035
Country Code:	001
Phone:	(212) 831-5960
EMail:	Not reported
Fax Number:	Not reported
Modified By:	DMPOKRZY
Date Last Modified:	2016-09-19

Tank Info:

Tank Number:	001
Tank Id:	5247
Material Code:	0001
Common Name of Substance:	#2 Fuel Oil (On-Site Consumption)

Equipment Records:

	F00 - Pipe External Protection - None
	B00 - Tank External Protection - None
	C00 - Pipe Location - No Piping
	L09 - Piping Leak Detection - Exempt Suction Piping
	H00 - Tank Leak Detection - None
	E00 - Piping Secondary Containment - None
	I04 - Overfill - Product Level Gauge (A/G)
	K00 - Spill Prevention - None
	A00 - Tank Internal Protection - None
	D01 - Pipe Type - Steel/Carbon Steel/Iron
	G00 - Tank Secondary Containment - None
	J02 - Dispenser - Suction Dispenser
Tank Location:	Aboveground - on saddles, legs, racks, etc.... Tank bottom is elevated above grade or tank pad, allowing visual inspection.
Tank Type:	Steel/Carbon Steel/Iron
Tank Status:	Closed - Removed
Pipe Model:	Not reported
Install Date:	01/01/1910
Capacity Gallons:	5000
Tightness Test Method:	NN
Date Test:	Not reported
Next Test Date:	Not reported
Date Tank Closed:	06/10/2015
Register:	True
Modified By:	NTFREEMA
Last Modified:	04/14/2017
Material Name:	#2 fuel oil (on-site consumption)

AF380 **RESIDENCE** **NY LTANKS** **S104621346**
NW **212 EAST 122ND STREET** **N/A**
1/8-1/4 **NEW YORK, NY 10035**
0.243 mi.
1283 ft. **Site 8 of 9 in cluster AF**

Relative: LTANKS:
Higher

Actual: Name: RESIDENCE
15 ft. Address: 212 EAST 122ND STREET
City,State,Zip: NEW YORK, NY 10035
Spill Number/Closed Date: 0000067 / 2008-03-17
Facility ID: 0000067
Site ID: 148719
Spill Date: 2000-04-03
Spill Cause: Tank Test Failure
Spill Source: Commercial/Industrial
Spill Class: B3
Cleanup Ceased: Not reported
SWIS: 3101
Investigator: JMKRIMGO
Referred To: Not reported
Reported to Dept: 2000-04-03
CID: 389
Water Affected: Not reported
Spill Notifier: Tank Tester
Last Inspection: Not reported
Recommended Penalty: False
Meets Standard: False
UST Involvement: False
Remediation Phase: 0
Date Entered In Computer: 2000-04-03
Spill Record Last Update: 2008-03-17
Spiller Name: Not reported
Spiller Company: WAYNE STOCK
Spiller Address: GAC COMPANY
Spiller County: 001
Spiller Contact: CALLER
Spiller Phone: Not reported
Spiller Extention: Not reported
DEC Region: 2
DER Facility ID: 30232
DEC Memo: "Prior to Sept, 2004 data translation this spill Lead_DEC Field was TIPPLE Original ttf letter sent April 3,2000 4/10/03 letter requiring report documenting work done associated with 2000 ttf describing proper removal/abandonment/ soil testing. both letters in file. 9/1/04 property sold//made contact with purchasers attorney//sending request for documentation to Telluride Realty and attorney's office. 6/15/05: Reassigned to Benjamin 10/28/05- Letter sent Telluride realty (owner)requesting information. No response. Followup needed with owner. 3/06 - File to be sent to Region 2 for followup 02/6/08. TTF letter has been sent to July Daoy LCS P.O.Box 406, Buffalo, NY 14205 -JK- 3/17/08. J.Krimgold reviewed a letter dated 02/14/08 submitted by Associated Environmental Services, Ltd. According to the letter the most probable cause of the t/t failure was a gasket at the man-way, which was subsequently replaced. Tank was retested and passed. NFA."
Remarks: "tank test failure from an u/g tank no leak to the environment no callback necessary"

RESIDENCE (Continued) **S104621346**

All TTF:

Facility ID:	0000067
Spill Number:	0000067
Spill Tank Test:	1525440
Site ID:	148719
Tank Number:	1
Tank Size:	3000
Material:	0001
EPA UST:	Not reported
UST:	Not reported
Cause:	Not reported
Source:	Not reported
Test Method:	03
Test Method 2:	Horner EZ Check I or II
Leak Rate:	.00
Gross Fail:	Not reported
Modified By:	Spills
Last Modified Date:	Not reported

All Materials:

Site ID:	148719
Operable Unit ID:	821747
Operable Unit:	01
Material ID:	288337
Material Code:	0001A
Material Name:	#2 fuel oil
Case No.:	Not reported
Material FA:	Petroleum
Quantity:	.00
Units:	G
Recovered:	.00
Oxygenate:	Not reported

AF381 **EAST 122 REALTY LLC.** **NY AST** **A100292983**
NW **212 EAST 122ND STREET** **N/A**
1/8-1/4 **NEW YORK, NY 10035**
0.243 mi.
1283 ft. **Site 9 of 9 in cluster AF**

Relative:
Higher

Actual:
15 ft.

AST:

Name:	EAST 122 REALTY LLC.
Address:	212 EAST 122ND STREET
City,State,Zip:	NEW YORK, NY 10035
Region:	STATE
DEC Region:	2
Site Status:	Active
Facility Id:	2-608503
Program Type:	PBS
UTM X:	589705.56318
UTM Y:	4517253.80433
Expiration Date:	09/24/2022
Site Type:	Apartment Building/Office Building

Affiliation Records:

Site Id:	30355
Affiliation Type:	Facility Operator

EAST 122 REALTY LLC. (Continued) **A100292983**

Company Name:	EAST 122 REALTY LLC.
Contact Type:	Not reported
Contact Name:	RALSTON REID
Address1:	Not reported
Address2:	Not reported
City:	Not reported
State:	NN
Zip Code:	Not reported
Country Code:	001
Phone:	(347) 697-8569
EMail:	Not reported
Fax Number:	Not reported
Modified By:	MSBAPTIS
Date Last Modified:	2008-11-24

Site Id:	30355
Affiliation Type:	Emergency Contact
Company Name:	122 REALTY (2012) LLC
Contact Type:	Not reported
Contact Name:	JOSE JIMINEZ
Address1:	Not reported
Address2:	Not reported
City:	Not reported
State:	NN
Zip Code:	Not reported
Country Code:	999
Phone:	(516) 984-1709
EMail:	Not reported
Fax Number:	Not reported
Modified By:	MSBAPTIS
Date Last Modified:	2014-01-28

Site Id:	30355
Affiliation Type:	Facility Owner
Company Name:	122 REALTY (2012) LLC
Contact Type:	AGENT
Contact Name:	DORON KESSEL
Address1:	138 WEST 133RD STREET
Address2:	Not reported
City:	NY
State:	NY
Zip Code:	10030
Country Code:	001
Phone:	(646) 964-4764
EMail:	PAWEL@GMKORG.COM
Fax Number:	Not reported
Modified By:	MSBAPTIS
Date Last Modified:	2014-01-28

Site Id:	30355
Affiliation Type:	Mail Contact
Company Name:	122 REALTY (2012) LLC
Contact Type:	AGENT
Contact Name:	DORON KESSEL
Address1:	138 WEST 133RD STREET
Address2:	Not reported
City:	NY

EAST 122 REALTY LLC. (Continued) **A100292983**

State:	NY
Zip Code:	10030
Country Code:	001
Phone:	(646) 964-4764
EMail:	PAWEL@GMKORG.COM
Fax Number:	Not reported
Modified By:	MSBAPTIS
Date Last Modified:	2014-01-28

Tank Info:

Tank Number:	001
Tank Id:	65257
Material Code:	0001
Common Name of Substance:	#2 Fuel Oil (On-Site Consumption)

Equipment Records:

B00 - Tank External Protection - None
C00 - Pipe Location - No Piping
F00 - Pipe External Protection - None
H00 - Tank Leak Detection - None
I00 - Overfill - None
A00 - Tank Internal Protection - None
G00 - Tank Secondary Containment - None
J00 - Dispenser - None
D00 - Pipe Type - No Piping

Tank Location:	Aboveground - contact with soil.... Tank bottom rests on soil, allowing no visual inspection.
Tank Type:	Steel/Carbon Steel/Iron
Tank Status:	In Service
Pipe Model:	Not reported
Install Date:	01/01/1920
Capacity Gallons:	4000
Tightness Test Method:	NN
Date Test:	Not reported
Next Test Date:	Not reported
Date Tank Closed:	Not reported
Register:	True
Modified By:	DMPOKRZY
Last Modified:	09/20/2017
Material Name:	#2 fuel oil (on-site consumption)

AD382 **291 PLEASANT AVE** **NY AST** **U003395310**
South **291 PLEASANT AVENUE** **N/A**
1/8-1/4 **NEW YORK, NY 10029**
0.243 mi.
1285 ft. **Site 8 of 8 in cluster AD**

Relative:
Higher

Actual:
10 ft.

AST:

Name:	291 PLEASANT AVE
Address:	291 PLEASANT AVENUE
City,State,Zip:	NEW YORK, NY 10029
Region:	STATE
DEC Region:	2
Site Status:	Unregulated/Closed
Facility Id:	2-482579
Program Type:	PBS

291 PLEASANT AVE (Continued) **U003395310**

UTM X: 590009.78064
UTM Y: 4516533.57356
Expiration Date: N/A
Site Type: Apartment Building/Office Building

Affiliation Records:

Site Id: 21628
Affiliation Type: Mail Contact
Company Name: DDEH 291 PLEASANT
Contact Type: Not reported
Contact Name: ANTON CIRULLI
Address1: % LAWRENCE PROPERTIES
Address2: 150 WEST 30TH STREET, 2ND FLOOR
City: NEW YORK
State: NY
Zip Code: 10001
Country Code: 001
Phone: (212) 868-8320
EMail: DWEINBERG@LAWRENCEPROP.COM
Fax Number: Not reported
Modified By: NRLOMBAR
Date Last Modified: 2012-03-26

Site Id: 21628
Affiliation Type: Facility Operator
Company Name: 291 PLEASANT AVE
Contact Type: Not reported
Contact Name: ABRAHAM
Address1: Not reported
Address2: Not reported
City: Not reported
State: NN
Zip Code: Not reported
Country Code: 001
Phone: (646) 523-8741
EMail: Not reported
Fax Number: Not reported
Modified By: NRLOMBAR
Date Last Modified: 2012-03-26

Site Id: 21628
Affiliation Type: Emergency Contact
Company Name: DDEH 291 PLEASANT LLC % LAWRENCE PROPERTIES
Contact Type: Not reported
Contact Name: GEORGE ZAYAS
Address1: Not reported
Address2: Not reported
City: Not reported
State: NN
Zip Code: Not reported
Country Code: 999
Phone: (212) 868-8320
EMail: Not reported
Fax Number: Not reported
Modified By: NRLOMBAR
Date Last Modified: 2012-03-26

Site Id: 21628

291 PLEASANT AVE (Continued) **U003395310**

Affiliation Type:	Facility Owner
Company Name:	DDEH 291 PLEASANT LLC % LAWRENCE PROPERTIES
Contact Type:	Not reported
Contact Name:	Not reported
Address1:	150 WEST 30TH ST 2ND FLR
Address2:	Not reported
City:	NEW YORK
State:	NY
Zip Code:	10001
Country Code:	001
Phone:	(212) 868-8320
EMail:	Not reported
Fax Number:	Not reported
Modified By:	NRLOMBAR
Date Last Modified:	2012-03-26

Tank Info:

Tank Number:	001
Tank Id:	39311
Material Code:	0001
Common Name of Substance:	#2 Fuel Oil (On-Site Consumption)

Equipment Records:

	B05 - Tank External Protection - Jacketed
	C01 - Pipe Location - Aboveground
	E10 - Piping Secondary Containment - Impervious Underlayment
	I04 - Overfill - Product Level Gauge (A/G)
	F00 - Pipe External Protection - None
	L09 - Piping Leak Detection - Exempt Suction Piping
	G00 - Tank Secondary Containment - None
	J02 - Dispenser - Suction Dispenser
	A00 - Tank Internal Protection - None
	D01 - Pipe Type - Steel/Carbon Steel/Iron
	K00 - Spill Prevention - None
	H99 - Tank Leak Detection - Other
Tank Location:	Aboveground - contact with soil.... Tank bottom rests on soil, allowing no visual inspection.
Tank Type:	Steel/Carbon Steel/Iron
Tank Status:	In Service
Pipe Model:	Not reported
Install Date:	05/01/1963
Capacity Gallons:	1080
Tightness Test Method:	NN
Date Test:	Not reported
Next Test Date:	Not reported
Date Tank Closed:	Not reported
Register:	True
Modified By:	NRLOMBAR
Last Modified:	04/14/2017
Material Name:	#2 fuel oil (on-site consumption)

AJ383 **231 E 117 LLC** **NY AST** **A100169010**
West **231 EAST 117TH STREET** **N/A**
1/8-1/4 **NEW YORK, NY 10035**
0.244 mi.
1287 ft. **Site 2 of 4 in cluster AJ**

Relative:
Higher

Actual:
16 ft.

AST:

Name:	231 E 117 LLC
Address:	231 EAST 117TH STREET
City,State,Zip:	NEW YORK, NY 10035
Region:	STATE
DEC Region:	2
Site Status:	Active
Facility Id:	2-604607
Program Type:	PBS
UTM X:	589585.00368
UTM Y:	4516889.17984
Expiration Date:	12/16/2026
Site Type:	Apartment Building/Office Building

Affiliation Records:

Site Id:	26478
Affiliation Type:	Emergency Contact
Company Name:	231 EAST 117 LLC
Contact Type:	Not reported
Contact Name:	BARRY RUDOFSKY
Address1:	Not reported
Address2:	Not reported
City:	Not reported
State:	NN
Zip Code:	Not reported
Country Code:	999
Phone:	(718) 521-5700
EMail:	Not reported
Fax Number:	Not reported
Modified By:	JSMACRI
Date Last Modified:	2021-11-17

Site Id:	26478
Affiliation Type:	Facility Operator
Company Name:	231 E 117 LLC
Contact Type:	Not reported
Contact Name:	JUAN TEJEDA
Address1:	Not reported
Address2:	Not reported
City:	Not reported
State:	NN
Zip Code:	Not reported
Country Code:	001
Phone:	(212) 613-1100
EMail:	Not reported
Fax Number:	Not reported
Modified By:	JSMACRI
Date Last Modified:	2021-11-17

Site Id:	26478
Affiliation Type:	Mail Contact
Company Name:	231 EAST 117 LLC
Contact Type:	COMPLIANCE COORDINATOR
Contact Name:	CAMILLE ALLI

231 E 117 LLC (Continued) **A100169010**

Address1:	108-18 QUEENS BLVD, SUITE 302
Address2:	Not reported
City:	FOREST HILLS
State:	NY
Zip Code:	11375
Country Code:	001
Phone:	(718) 521-5700
EMail:	CAMILLE@BRONSTEINPROPERTIES.COM
Fax Number:	Not reported
Modified By:	JSMACRI
Date Last Modified:	2021-11-17

Site Id:	26478
Affiliation Type:	Facility Owner
Company Name:	231 EAST 117 LLC
Contact Type:	COMPLIANCE COORDINATOR
Contact Name:	CAMILLE ALLI
Address1:	108-18 QUEENS BLVD, SUITE 302
Address2:	Not reported
City:	FOREST HILLS
State:	NY
Zip Code:	11375
Country Code:	001
Phone:	(718) 521-5700
EMail:	CAMILLE@BRONSTEINPROPERTIES.COM
Fax Number:	Not reported
Modified By:	JSMACRI
Date Last Modified:	2021-11-17

Tank Info:

Tank Number:	001
Tank Id:	58327
Material Code:	0001
Common Name of Substance:	#2 Fuel Oil (On-Site Consumption)

Equipment Records:

J02 - Dispenser - Suction Dispenser
F00 - Pipe External Protection - None
K00 - Spill Prevention - None
A00 - Tank Internal Protection - None
D01 - Pipe Type - Steel/Carbon Steel/Iron
L09 - Piping Leak Detection - Exempt Suction Piping
G03 - Tank Secondary Containment - Vault (w/o access)
H99 - Tank Leak Detection - Other
I05 - Overfill - Vent Whistle
B05 - Tank External Protection - Jacketed
I04 - Overfill - Product Level Gauge (A/G)
C01 - Pipe Location - Aboveground
E07 - Piping Secondary Containment - Trench Liner

Tank Location:	Aboveground - contact with soil.... Tank bottom rests on soil, allowing no visual inspection.
Tank Type:	Steel/Carbon Steel/Iron
Tank Status:	In Service
Pipe Model:	Not reported
Install Date:	02/13/1965

231 E 117 LLC (Continued) **A100169010**

Capacity Gallons:	3000
Tightness Test Method:	-
Date Test:	Not reported
Next Test Date:	Not reported
Date Tank Closed:	Not reported
Register:	True
Modified By:	JSMACRI
Last Modified:	11/17/2021
Material Name:	#2 fuel oil (on-site consumption)

AH384 **310 E 116 ST ASSOCIATES** **NY AST** **U003385805**
WSW **310 E 116 ST** **N/A**
1/8-1/4 **NEW YORK, NY 10029**
0.245 mi.
1291 ft. **Site 8 of 8 in cluster AH**

Relative:
Higher

Actual:
12 ft.

AST:

Name:	310 E 116 ST ASSOCIATES
Address:	310 E 116 ST
City,State,Zip:	NEW YORK, NY 10029
Region:	STATE
DEC Region:	2
Site Status:	Active
Facility Id:	2-145599
Program Type:	PBS
UTM X:	589661.38000
UTM Y:	4516719.30186
Expiration Date:	11/30/2025
Site Type:	Apartment Building/Office Building

Affiliation Records:

Site Id:	4176
Affiliation Type:	Facility Operator
Company Name:	310 E 116 ST ASSOCIATES
Contact Type:	Not reported
Contact Name:	NA
Address1:	Not reported
Address2:	Not reported
City:	Not reported
State:	NN
Zip Code:	Not reported
Country Code:	001
Phone:	(212) 777-0240
EMail:	Not reported
Fax Number:	Not reported
Modified By:	DMPOKRZY
Date Last Modified:	2017-02-02

Site Id:	4176
Affiliation Type:	Emergency Contact
Company Name:	ROSITA REALTY CORP
Contact Type:	Not reported
Contact Name:	NASIR SASOUNESS
Address1:	Not reported
Address2:	Not reported
City:	Not reported
State:	NN
Zip Code:	Not reported

310 E 116 ST ASSOCIATES (Continued) **U003385805**

Country Code:	999
Phone:	(917) 217-3700
EMail:	Not reported
Fax Number:	Not reported
Modified By:	DMPOKRZY
Date Last Modified:	2017-02-02

Site Id:	4176
Affiliation Type:	Facility Owner
Company Name:	ROSITA REALTY CORP
Contact Type:	PRESIDENT
Contact Name:	NASIR SASOUNESS
Address1:	2242 2ND AVE
Address2:	Not reported
City:	NEW YORK
State:	NY
Zip Code:	10029
Country Code:	001
Phone:	(212) 874-4477
EMail:	Not reported
Fax Number:	Not reported
Modified By:	DMPOKRZY
Date Last Modified:	2017-02-02

Site Id:	4176
Affiliation Type:	Mail Contact
Company Name:	NASIR SASOUNESS
Contact Type:	Not reported
Contact Name:	NASIR SASOUNESS
Address1:	2242 2ND AVE
Address2:	Not reported
City:	NEW YORK
State:	NY
Zip Code:	10029
Country Code:	001
Phone:	(212) 874-4477
EMail:	NSASOUNESS@GMAIL.COM
Fax Number:	Not reported
Modified By:	DMPOKRZY
Date Last Modified:	2017-02-02

Tank Info:

Tank Number:	001
Tank Id:	8591
Material Code:	0001
Common Name of Substance:	#2 Fuel Oil (On-Site Consumption)

Equipment Records:

I04 - Overfill - Product Level Gauge (A/G)
A00 - Tank Internal Protection - None
D01 - Pipe Type - Steel/Carbon Steel/Iron
H00 - Tank Leak Detection - None
L09 - Piping Leak Detection - Exempt Suction Piping
G00 - Tank Secondary Containment - None
J02 - Dispenser - Suction Dispenser

310 E 116 ST ASSOCIATES (Continued) **U003385805**

B00 - Tank External Protection - None
C00 - Pipe Location - No Piping
F00 - Pipe External Protection - None

Tank Location:	Aboveground - on saddles, legs, racks, etc.... Tank bottom is elevated above grade or tank pad, allowing visual inspection.
Tank Type:	Steel/Carbon Steel/Iron
Tank Status:	In Service
Pipe Model:	Not reported
Install Date:	05/10/1950
Capacity Gallons:	1200
Tightness Test Method:	-
Date Test:	Not reported
Next Test Date:	Not reported
Date Tank Closed:	Not reported
Register:	True
Modified By:	DMPOKRZY
Last Modified:	04/14/2017
Material Name:	#2 fuel oil (on-site consumption)

385
NNE
1/8-1/4
0.246 mi.
1298 ft.

2451 FIRST AVE LLC **RCRA NonGen / NLR** **1025887634**
2451 1ST AVE **NYR000241984**
NEW YORK, NY 10035

Relative:
Higher

Actual:
9 ft.

RCRA NonGen / NLR:

Date Form Received by Agency:		20200403
Handler Name:	2451 FIRST AVE LLC	
Handler Address:		2451 1ST AVE
Handler City,State,Zip:		NEW YORK, NY 10035
EPA ID:		NYR000241984
Contact Name:		KATJE HILKEN
Contact Address:		THIRD AVE
Contact City,State,Zip:		NEW YORK, NY 10028
Contact Telephone:		212-772-7550
Contact Fax:		212-249-0029
Contact Email:		KHILKEN@BNSMNYC.COM
Contact Title:		PROPERTY MANAGER
EPA Region:		02
Land Type:		Private
Federal Waste Generator Description:		Not a generator, verified
Non-Notifier:		Not reported
Biennial Report Cycle:		Not reported
Accessibility:		Not reported
Active Site Indicator:		Not reported
State District Owner:		NY
State District:		NYSDEC R2
Mailing Address:		THIRD AVE
Mailing City,State,Zip:		NEW YORK, NY 10028
Owner Name:		2451 FIRST AVE LLC
Owner Type:		Private
Operator Name:		NYC AUTO BODY INC
Operator Type:		Private
Short-Term Generator Activity:		No
Importer Activity:		No
Mixed Waste Generator:		No
Transporter Activity:		No
Transfer Facility Activity:		No

2451 FIRST AVE LLC (Continued) **1025887634**

Recycler Activity with Storage:	No
Small Quantity On-Site Burner Exemption:	No
Smelting Melting and Refining Furnace Exemption:	No
Underground Injection Control:	No
Off-Site Waste Receipt:	No
Universal Waste Indicator:	No
Universal Waste Destination Facility:	No
Federal Universal Waste:	No
Active Site Fed-Reg Treatment Storage and Disposal Facility:	Not reported
Active Site Converter Treatment storage and Disposal Facility:	Not reported
Active Site State-Reg Treatment Storage and Disposal Facility:	Not reported
Active Site State-Reg Handler:	---
Federal Facility Indicator:	Not reported
Hazardous Secondary Material Indicator:	N
Sub-Part K Indicator:	Not reported
Commercial TSD Indicator:	No
Treatment Storage and Disposal Type:	Not reported
2018 GPRA Permit Baseline:	Not on the Baseline
2018 GPRA Renewals Baseline:	Not on the Baseline
Permit Renewals Workload Universe:	Not reported
Permit Workload Universe:	Not reported
Permit Progress Universe:	Not reported
Post-Closure Workload Universe:	Not reported
Closure Workload Universe:	Not reported
202 GPRA Corrective Action Baseline:	No
Corrective Action Workload Universe:	No
Subject to Corrective Action Universe:	No
Non-TSDFs Where RCRA CA has Been Imposed Universe:	No
TSDFs Potentially Subject to CA Under 3004 (u)/(v) Universe:	No
TSDFs Only Subject to CA under Discretionary Auth Universe:	No
Corrective Action Priority Ranking:	No NCAPS ranking
Environmental Control Indicator:	No
Institutional Control Indicator:	No
Human Exposure Controls Indicator:	N/A
Groundwater Controls Indicator:	N/A
Operating TSDF Universe:	Not reported
Full Enforcement Universe:	Not reported
Significant Non-Complier Universe:	No
Unaddressed Significant Non-Complier Universe:	No
Addressed Significant Non-Complier Universe:	No
Significant Non-Complier With a Compliance Schedule Universe:	No
Financial Assurance Required:	Not reported
Handler Date of Last Change:	20200403
Recognized Trader-Importer:	No
Recognized Trader-Exporter:	No
Importer of Spent Lead Acid Batteries:	No
Exporter of Spent Lead Acid Batteries:	No
Recycler Activity Without Storage:	No
Manifest Broker:	No
Sub-Part P Indicator:	No

Hazardous Waste Summary:

Waste Code:	D001
Waste Description:	IGNITABLE WASTE

2451 FIRST AVE LLC (Continued) **1025887634**

Handler - Owner Operator:

Owner/Operator Indicator:	Operator
Owner/Operator Name:	NYC AUTO BODY INC
Legal Status:	Private
Date Became Current:	20110901
Date Ended Current:	Not reported
Owner/Operator Address:	68-85 147TH ST
Owner/Operator City,State,Zip:	FLUSHING, NY 11367
Owner/Operator Telephone:	646-354-3003
Owner/Operator Telephone Ext:	Not reported
Owner/Operator Fax:	Not reported
Owner/Operator Email:	Not reported

Owner/Operator Indicator:	Owner
Owner/Operator Name:	2451 FIRST AVE LLC
Legal Status:	Private
Date Became Current:	20021122
Date Ended Current:	Not reported
Owner/Operator Address:	1536 THIRD AVE
Owner/Operator City,State,Zip:	NEW YORK, NY 10028
Owner/Operator Telephone:	212-772-7550
Owner/Operator Telephone Ext:	Not reported
Owner/Operator Fax:	212-249-0029
Owner/Operator Email:	KHILKEN@BNSMNYC.COM

Owner/Operator Indicator:	Operator
Owner/Operator Name:	NYC AUTO BODY INC
Legal Status:	Private
Date Became Current:	20110901
Date Ended Current:	Not reported
Owner/Operator Address:	68-85 147TH ST
Owner/Operator City,State,Zip:	FLUSHING, NY 11367
Owner/Operator Telephone:	646-354-3003
Owner/Operator Telephone Ext:	Not reported
Owner/Operator Fax:	Not reported
Owner/Operator Email:	Not reported

Owner/Operator Indicator:	Owner
Owner/Operator Name:	2451 FIRST AVE LLC
Legal Status:	Private
Date Became Current:	20021122
Date Ended Current:	Not reported
Owner/Operator Address:	1536 THIRD AVE
Owner/Operator City,State,Zip:	NEW YORK, NY 10028
Owner/Operator Telephone:	212-772-7550
Owner/Operator Telephone Ext:	Not reported
Owner/Operator Fax:	212-249-0029
Owner/Operator Email:	KHILKEN@BNSMNYC.COM

Historic Generators:

Receive Date:	20200403
Handler Name: 2451 FIRST AVE LLC	
Federal Waste Generator Description:	Not a generator, verified
State District Owner:	NY
Large Quantity Handler of Universal Waste:	No
Recognized Trader Importer:	No

2451 FIRST AVE LLC (Continued) **1025887634**

Recognized Trader Exporter: No
Spent Lead Acid Battery Importer: No
Spent Lead Acid Battery Exporter: No
Current Record: Yes
Non Storage Recycler Activity: No
Electronic Manifest Broker: No

Receive Date: 20190708
Handler Name: 2451 FIRST AVE LLC
Federal Waste Generator Description: Small Quantity Generator
State District Owner: NY
Large Quantity Handler of Universal Waste: No
Recognized Trader Importer: No
Recognized Trader Exporter: No
Spent Lead Acid Battery Importer: No
Spent Lead Acid Battery Exporter: No
Current Record: No
Non Storage Recycler Activity: No
Electronic Manifest Broker: No

List of NAICS Codes and Descriptions:
NAICS Code: 531120
NAICS Description: LESSORS OF NONRESIDENTIAL BUILDINGS (EXCEPT MINIWAREHOUSES)

NAICS Code: 811111
NAICS Description: GENERAL AUTOMOTIVE REPAIR

Facility Has Received Notices of Violations:
Violations: No Violations Found

Evaluation Action Summary:
Evaluations: No Evaluations Found

AM386 **CON EDISON SERVICE BOX: 19009** **RCRA NonGen / NLR** **1012185676**
SW **343 E 115TH ST** **FINDS** **NYP004165098**
1/8-1/4 **NEW YORK, NY 10029** **ECHO**
0.247 mi. **NJ MANIFEST**
1302 ft. **Site 1 of 2 in cluster AM** **NY MANIFEST**

Relative: **Higher**
Actual: **10 ft.**

RCRA NonGen / NLR:
Date Form Received by Agency: 20160601
Handler Name: CON EDISON
Handler Address: 343 E 115TH ST
Handler City,State,Zip: NEW YORK, NY 10029
EPA ID: NYP004165098
Contact Name: TIMOTHY REGAN
Contact Address: Not reported
Contact City,State,Zip: Not reported
Contact Telephone: 917-416-5436
Contact Fax: Not reported
Contact Email: Not reported
Contact Title: Not reported
EPA Region: 02
Land Type: Private
Federal Waste Generator Description: Not a generator, verified

CON EDISON SERVICE BOX: 19009 (Continued) **1012185676**

Non-Notifier:	Not reported
Biennial Report Cycle:	Not reported
Accessibility:	Not reported
Active Site Indicator:	Not reported
State District Owner:	NY
State District:	NYSDEC R2
Mailing Address:	4 IRVING PL, RM 828
Mailing City,State,Zip:	NEW YORK, NY 10003
Owner Name:	Not reported
Owner Type:	Not reported
Operator Name:	Not reported
Operator Type:	Not reported
Short-Term Generator Activity:	No
Importer Activity:	No
Mixed Waste Generator:	No
Transporter Activity:	No
Transfer Facility Activity:	No
Recycler Activity with Storage:	No
Small Quantity On-Site Burner Exemption:	No
Smelting Melting and Refining Furnace Exemption:	No
Underground Injection Control:	No
Off-Site Waste Receipt:	No
Universal Waste Indicator:	No
Universal Waste Destination Facility:	No
Federal Universal Waste:	No
Active Site Fed-Reg Treatment Storage and Disposal Facility:	Not reported
Active Site Converter Treatment storage and Disposal Facility:	Not reported
Active Site State-Reg Treatment Storage and Disposal Facility:	Not reported
Active Site State-Reg Handler:	---
Federal Facility Indicator:	Not reported
Hazardous Secondary Material Indicator:	NN
Sub-Part K Indicator:	Not reported
Commercial TSD Indicator:	No
Treatment Storage and Disposal Type:	Not reported
2018 GPRA Permit Baseline:	Not on the Baseline
2018 GPRA Renewals Baseline:	Not on the Baseline
Permit Renewals Workload Universe:	Not reported
Permit Workload Universe:	Not reported
Permit Progress Universe:	Not reported
Post-Closure Workload Universe:	Not reported
Closure Workload Universe:	Not reported
202 GPRA Corrective Action Baseline:	No
Corrective Action Workload Universe:	No
Subject to Corrective Action Universe:	No
Non-TSDFs Where RCRA CA has Been Imposed Universe:	No
TSDFs Potentially Subject to CA Under 3004 (u)/(v) Universe:	No
TSDFs Only Subject to CA under Discretionary Auth Universe:	No
Corrective Action Priority Ranking:	No NCAPS ranking
Environmental Control Indicator:	No
Institutional Control Indicator:	No
Human Exposure Controls Indicator:	N/A
Groundwater Controls Indicator:	N/A
Operating TSDF Universe:	Not reported
Full Enforcement Universe:	Not reported
Significant Non-Complier Universe:	No
Unaddressed Significant Non-Complier Universe:	No
Addressed Significant Non-Complier Universe:	No

CON EDISON SERVICE BOX: 19009 (Continued) **1012185676**

Significant Non-Complier With a Compliance Schedule Universe:	No
Financial Assurance Required:	Not reported
Handler Date of Last Change:	20160908
Recognized Trader-Importer:	No
Recognized Trader-Exporter:	No
Importer of Spent Lead Acid Batteries:	No
Exporter of Spent Lead Acid Batteries:	No
Recycler Activity Without Storage:	Not reported
Manifest Broker:	Not reported
Sub-Part P Indicator:	No

Historic Generators:

Receive Date:	20090330
Handler Name: CON EDISON	
Federal Waste Generator Description:	Conditionally Exempt Small Quantity Generator
State District Owner:	Not reported
Large Quantity Handler of Universal Waste:	No
Recognized Trader Importer:	No
Recognized Trader Exporter:	No
Spent Lead Acid Battery Importer:	No
Spent Lead Acid Battery Exporter:	No
Current Record:	No
Non Storage Recycler Activity:	Not reported
Electronic Manifest Broker:	Not reported

Receive Date:	20160601
Handler Name: CON EDISON	
Federal Waste Generator Description:	Not a generator, verified
State District Owner:	NY
Large Quantity Handler of Universal Waste:	No
Recognized Trader Importer:	No
Recognized Trader Exporter:	No
Spent Lead Acid Battery Importer:	No
Spent Lead Acid Battery Exporter:	No
Current Record:	Yes
Non Storage Recycler Activity:	Not reported
Electronic Manifest Broker:	Not reported

List of NAICS Codes and Descriptions:
NAICS Codes: No NAICS Codes Found

Facility Has Received Notices of Violations:
Violations: No Violations Found

Evaluation Action Summary:
Evaluations: No Evaluations Found

FINDS:
Registry ID: 110055944279

Click Here:

Environmental Interest/Information System:

CON EDISON SERVICE BOX: 19009 (Continued) **1012185676**

RCRAInfo is a national information system that supports the Resource Conservation and Recovery Act (RCRA) program through the tracking of events and activities related to facilities that generate, transport, and treat, store, or dispose of hazardous waste. RCRAInfo allows RCRA program staff to track the notification, permit, compliance, and corrective action activities required under RCRA.

Click this hyperlink while viewing on your computer to access additional FINDS: detail in the EDR Site Report.

ECHO:

Envid:	1012185676
Registry ID:	110055944279
DFR URL:	http://echo.epa.gov/detailed-facility-report?fid=110055944279
Name:	CON EDISON SERVICE BOX: 19009
Address:	343 E 115TH ST
City,State,Zip:	NEW YORK, NY 10029

NJ MANIFEST:

EPA Id:	NYP004165098
Mail Address:	4 IRVING PL, RM 828
Mail City/State/Zip:	NEW YORK, NY 10003
Facility Phone:	Not reported
Emergency Phone:	Not reported
Contact:	TIMOTHY REGAN
Comments:	Not reported
SIC Code:	Not reported
County:	NY061
Municipal:	Not reported
Previous EPA Id:	Not reported
Gen Flag:	Not reported
Trans Flag:	Not reported
TSDF Flag:	Not reported
Name Change:	Not reported
Date Change:	Not reported

Manifest:

Manifest Number:	001032479JJK
EPA ID:	NYP004165098
Date Shipped:	03/30/2009
TSDF EPA ID:	NJD002200046
Transporter EPA ID:	NJ0000027193
Transporter 2 EPA ID:	Not reported
Transporter 3 EPA ID:	Not reported
Transporter 4 EPA ID:	Not reported
Transporter 5 EPA ID:	Not reported
Transporter 6 EPA ID:	Not reported
Transporter 7 EPA ID:	Not reported
Transporter 8 EPA ID:	Not reported
Transporter 9 EPA ID:	Not reported
Transporter 10 EPA ID:	Not reported
Date Trans1 Transported Waste:	03/30/2009
Date Trans2 Transported Waste:	Not reported
Date Trans3 Transported Waste:	Not reported
Date Trans4 Transported Waste:	Not reported
Date Trans5 Transported Waste:	Not reported
Date Trans6 Transported Waste:	Not reported
Date Trans7 Transported Waste:	Not reported

CON EDISON SERVICE BOX: 19009 (Continued) **1012185676**

Date Trans8 Transported Waste:	Not reported
Date Trans9 Transported Waste:	Not reported
Date Trans10 Transported Waste:	Not reported
Date TSDF Received Waste:	03/31/2009
TSDF EPA Facility Name:	Not reported
QTY Units:	Not reported
Transporter SEQ ID:	Not reported
Transporter-1 Date:	Not reported
Waste SEQ ID:	Not reported
Waste Type Code 2:	Not reported
Waste Type Code 3:	Not reported
Waste Type Code 4:	Not reported
Waste Type Code 5:	Not reported
Waste Type Code 6:	Not reported
Date Accepted:	Not reported
Manifest Discrepancy Type:	Not reported
Data Entry Number:	Not reported
Was Load Rejected:	NEW YORK, NY 10003
Reason Load Was Rejected:	Not reported

Waste:

Manifest Year:	Not reported
Waste Code:	D008
Hand Code:	H111
Quantity:	25 G

NY MANIFEST:

Name:	CONSOLIDATED EDISON
Address:	343 E 115TH ST
City,State,Zip:	NEW YORK, NY 10029
Country:	USA
EPA ID:	NYP004165098
Facility Status:	Not reported
Location Address 1:	343 E 115TH ST BTW 1ST & 2ND
Code:	BP
Location Address 2:	Not reported
Total Tanks:	Not reported
Location City:	NEW YORK
Location State:	NY
Location Zip:	Not reported
Location Zip 4:	Not reported

NY MANIFEST:

EPAID:	NYP004165098
Mailing Name:	CONSOLIDATED EDISON
Mailing Contact:	CONSOLIDATED EDISON
Mailing Address 1:	4 IRVING PL RM 828
Mailing Address 2:	Not reported
Mailing City:	NEW YORK
Mailing State:	NY
Mailing Zip:	10003
Mailing Zip 4:	Not reported
Mailing Country:	USA
Mailing Phone:	2124602808

CON EDISON SERVICE BOX: 19009 (Continued) **1012185676**

NY MANIFEST:

Document ID:	Not reported
Manifest Status:	Not reported
seq:	Not reported
Year:	2018
Trans1 State ID:	NJ0000027193
Trans2 State ID:	Not reported
Generator Ship Date:	03/30/2009
Trans1 Recv Date:	03/30/2009
Trans2 Recv Date:	Not reported
TSD Site Recv Date:	03/31/2009
Part A Recv Date:	Not reported
Part B Recv Date:	Not reported
Generator EPA ID:	NYP004165098
Trans1 EPA ID:	Not reported
Trans2 EPA ID:	Not reported
TSDF ID 1:	NJD002200046
TSDF ID 2:	Not reported
Manifest Tracking Number:	001032479JJK
Import Indicator:	N
Export Indicator:	N
Discr Quantity Indicator:	N
Discr Type Indicator:	N
Discr Residue Indicator:	N
Discr Partial Reject Indicator:	N
Discr Full Reject Indicator:	N
Manifest Ref Number:	Not reported
Alt Facility RCRA ID:	Not reported
Alt Facility Sign Date:	Not reported
MGMT Method Type Code:	H111
Waste Code:	Not reported
Waste Code:	Not reported
Waste Code:	Not reported
Waste Code:	Not reported
Waste Code:	Not reported
Waste Code:	Not reported
Quantity:	25
Units:	G - Gallons (liquids only)* (8.3 pounds)
Number of Containers:	1
Container Type:	TT - Cargo tank, tank trucks
Handling Method:	T Chemical, physical, or biological treatment.
Specific Gravity:	1
Waste Code:	D008
Waste Code 1_2:	Not reported
Waste Code 1_3:	Not reported
Waste Code 1_4:	Not reported
Waste Code 1_5:	Not reported
Waste Code 1_6:	Not reported

AM387 **CON EDISON SERVICE BOX: 19009** **RCRA NonGen / NLR** **1016450433**
SW **343 E 115TH ST** **NY MANIFEST** **NYP004294583**
1/8-1/4 **NEW YORK, NY 10029**
0.247 mi.
1302 ft. **Site 2 of 2 in cluster AM**

Relative: **Higher**
Actual: **10 ft.**

RCRA NonGen / NLR:

Date Form Received by Agency:		20130420
Handler Name:	CON EDISON SERVICE BOX:	19009
Handler Address:		343 E 115TH ST
Handler City,State,Zip:		NEW YORK, NY 10029
EPA ID:		NYP004294583
Contact Name:		JUAN RODRIGUEZ
Contact Address:		Not reported
Contact City,State,Zip:		Not reported
Contact Telephone:		347-865-5931
Contact Fax:		Not reported
Contact Email:		Not reported
Contact Title:		OPERATING SUPERVISOR
EPA Region:		02
Land Type:		Private
Federal Waste Generator Description:		Not a generator, verified
Non-Notifier:		Not reported
Biennial Report Cycle:		Not reported
Accessibility:		Not reported
Active Site Indicator:		Not reported
State District Owner:		NY
State District:		NYSDEC R2
Mailing Address:		Not reported
Mailing City,State,Zip:		NEW YORK, NY 10003
Owner Name:		Not reported
Owner Type:		Not reported
Operator Name:		Not reported
Operator Type:		Not reported
Short-Term Generator Activity:		No
Importer Activity:		No
Mixed Waste Generator:		No
Transporter Activity:		No
Transfer Facility Activity:		No
Recycler Activity with Storage:		No
Small Quantity On-Site Burner Exemption:		No
Smelting Melting and Refining Furnace Exemption:		No
Underground Injection Control:		No
Off-Site Waste Receipt:		No
Universal Waste Indicator:		No
Universal Waste Destination Facility:		No
Federal Universal Waste:		No
Active Site Fed-Reg Treatment Storage and Disposal Facility:		Not reported
Active Site Converter Treatment storage and Disposal Facility:		Not reported
Active Site State-Reg Treatment Storage and Disposal Facility:		Not reported
Active Site State-Reg Handler:		---
Federal Facility Indicator:		Not reported
Hazardous Secondary Material Indicator:		NN
Sub-Part K Indicator:		Not reported
Commercial TSD Indicator:		No
Treatment Storage and Disposal Type:		Not reported
2018 GPRA Permit Baseline:		Not on the Baseline
2018 GPRA Renewals Baseline:		Not on the Baseline
Permit Renewals Workload Universe:		Not reported

CON EDISON SERVICE BOX: 19009 (Continued) **1016450433**

Permit Workload Universe:	Not reported
Permit Progress Universe:	Not reported
Post-Closure Workload Universe:	Not reported
Closure Workload Universe:	Not reported
202 GPRA Corrective Action Baseline:	No
Corrective Action Workload Universe:	No
Subject to Corrective Action Universe:	No
Non-TSDFs Where RCRA CA has Been Imposed Universe:	No
TSDFs Potentially Subject to CA Under 3004 (u)/(v) Universe:	No
TSDFs Only Subject to CA under Discretionary Auth Universe:	No
Corrective Action Priority Ranking:	No NCAPS ranking
Environmental Control Indicator:	No
Institutional Control Indicator:	No
Human Exposure Controls Indicator:	N/A
Groundwater Controls Indicator:	N/A
Operating TSDF Universe:	Not reported
Full Enforcement Universe:	Not reported
Significant Non-Complier Universe:	No
Unaddressed Significant Non-Complier Universe:	No
Addressed Significant Non-Complier Universe:	No
Significant Non-Complier With a Compliance Schedule Universe:	No
Financial Assurance Required:	Not reported
Handler Date of Last Change:	20130910
Recognized Trader-Importer:	No
Recognized Trader-Exporter:	No
Importer of Spent Lead Acid Batteries:	No
Exporter of Spent Lead Acid Batteries:	No
Recycler Activity Without Storage:	Not reported
Manifest Broker:	Not reported
Sub-Part P Indicator:	No

Historic Generators:

Receive Date:	20130320
Handler Name: CON EDISON SERVICE BOX:	19009
Federal Waste Generator Description:	Conditionally Exempt Small Quantity Generator
State District Owner:	NY
Large Quantity Handler of Universal Waste:	No
Recognized Trader Importer:	No
Recognized Trader Exporter:	No
Spent Lead Acid Battery Importer:	No
Spent Lead Acid Battery Exporter:	No
Current Record:	No
Non Storage Recycler Activity:	Not reported
Electronic Manifest Broker:	Not reported

Receive Date:	20130420
Handler Name: CON EDISON SERVICE BOX:	19009
Federal Waste Generator Description:	Not a generator, verified
State District Owner:	NY
Large Quantity Handler of Universal Waste:	No
Recognized Trader Importer:	No
Recognized Trader Exporter:	No
Spent Lead Acid Battery Importer:	No
Spent Lead Acid Battery Exporter:	No
Current Record:	Yes
Non Storage Recycler Activity:	Not reported

CON EDISON SERVICE BOX: 19009 (Continued) **1016450433**

Electronic Manifest Broker: Not reported

List of NAICS Codes and Descriptions:
NAICS Codes: No NAICS Codes Found

Facility Has Received Notices of Violations:
Violations: No Violations Found

Evaluation Action Summary:
Evaluations: No Evaluations Found

NY MANIFEST:
Name: CON EDISON
Address: 343 E 115TH ST
City,State,Zip: NEW YORK, NY 10029
Country: USA
EPA ID: NYP004294583
Facility Status: Not reported
Location Address 1: 343 E 115TH ST
Code: BP
Location Address 2: SERV BOX 19009
Total Tanks: Not reported
Location City: NEW YORK
Location State: NY
Location Zip: 10029
Location Zip 4: Not reported

NY MANIFEST:
EPAID: NYP004294583
Mailing Name: CON EDISON
Mailing Contact: CON EDISON
Mailing Address 1: 4 IRVING PL 15TH FL
Mailing Address 2: Not reported
Mailing City: NEW YORK
Mailing State: NY
Mailing Zip: 10003
Mailing Zip 4: Not reported
Mailing Country: USA
Mailing Phone: 2124603770

NY MANIFEST:
Document ID: Not reported
Manifest Status: Not reported
seq: Not reported
Year: 2018
Trans1 State ID: NJ0000027193
Trans2 State ID: Not reported
Generator Ship Date: 03/20/2013
Trans1 Recv Date: 03/20/2013
Trans2 Recv Date: Not reported
TSD Site Recv Date: 03/22/2013
Part A Recv Date: Not reported
Part B Recv Date: Not reported
Generator EPA ID: NYP004294583

CON EDISON SERVICE BOX: 19009 (Continued) **1016450433**

Trans1 EPA ID:	Not reported
Trans2 EPA ID:	Not reported
TSDF ID 1:	NJD002200046
TSDF ID 2:	Not reported
Manifest Tracking Number:	010841230JJK
Import Indicator:	N
Export Indicator:	N
Discr Quantity Indicator:	N
Discr Type Indicator:	N
Discr Residue Indicator:	N
Discr Partial Reject Indicator:	N
Discr Full Reject Indicator:	N
Manifest Ref Number:	Not reported
Alt Facility RCRA ID:	Not reported
Alt Facility Sign Date:	Not reported
MGMT Method Type Code:	H110
Waste Code:	Not reported
Waste Code:	Not reported
Waste Code:	Not reported
Waste Code:	Not reported
Waste Code:	Not reported
Waste Code:	Not reported
Quantity:	500
Units:	P - Pounds
Number of Containers:	1
Container Type:	TT - Cargo tank, tank trucks
Handling Method:	T Chemical, physical, or biological treatment.
Specific Gravity:	1
Waste Code:	D008
Waste Code 1_2:	Not reported
Waste Code 1_3:	Not reported
Waste Code 1_4:	Not reported
Waste Code 1_5:	Not reported
Waste Code 1_6:	Not reported

AJ388 **244 EAST 117TH LLC** **NY AST** **A100169039**
WSW **244 EAST 117TH STREET** **N/A**
1/8-1/4 **NEW YORK, NY 10035**
0.248 mi.
1311 ft. **Site 3 of 4 in cluster AJ**

Relative:
Higher

Actual:
15 ft.

AST:

Name:	244 EAST 117TH LLC
Address:	244 EAST 117TH STREET
City,State,Zip:	NEW YORK, NY 10035
Region:	STATE
DEC Region:	2
Site Status:	Active
Facility Id:	2-604648
Program Type:	PBS
UTM X:	589595.37261
UTM Y:	4516859.96570
Expiration Date:	12/16/2026
Site Type:	Apartment Building/Office Building

Affiliation Records:

Site Id:	26519

244 EAST 117TH LLC (Continued) **A100169039**

Affiliation Type:	Facility Owner
Company Name:	244 EAST 117TH LLC
Contact Type:	COMPLIANCE COORDINATOR
Contact Name:	CAMILLE ALLI
Address1:	108-18 QUEENS BLVD, SUITE 302
Address2:	Not reported
City:	FOREST HILLS
State:	NY
Zip Code:	11375
Country Code:	001
Phone:	(718) 521-5700
EMail:	Not reported
Fax Number:	Not reported
Modified By:	JSMACRI
Date Last Modified:	2021-12-07

Site Id:	26519
Affiliation Type:	Mail Contact
Company Name:	BRONSTEIN PROPERTIES, LLC
Contact Type:	Not reported
Contact Name:	CAMILLE ALLI
Address1:	108-18 QUEENS BLVD, SUITE 302
Address2:	Not reported
City:	FOREST HILLS
State:	NY
Zip Code:	11375
Country Code:	001
Phone:	(718) 521-5700
EMail:	CAMILLE@BRONSTEINPROPERTIES.COM
Fax Number:	Not reported
Modified By:	JSMACRI
Date Last Modified:	2021-12-07

Site Id:	26519
Affiliation Type:	Emergency Contact
Company Name:	244 EAST 117 LLC
Contact Type:	Not reported
Contact Name:	BARRY RUDOFKSY
Address1:	Not reported
Address2:	Not reported
City:	Not reported
State:	NN
Zip Code:	Not reported
Country Code:	999
Phone:	(718) 521-5700
EMail:	Not reported
Fax Number:	Not reported
Modified By:	JSMACRI
Date Last Modified:	2021-12-07

Site Id:	26519
Affiliation Type:	Facility Operator
Company Name:	244 EAST 117TH LLC
Contact Type:	Not reported
Contact Name:	JUAN TEJEDA
Address1:	Not reported
Address2:	Not reported

244 EAST 117TH LLC (Continued) **A100169039**

City:	Not reported
State:	NN
Zip Code:	Not reported
Country Code:	001
Phone:	(347) 595-0580
EMail:	Not reported
Fax Number:	Not reported
Modified By:	JSMACRI
Date Last Modified:	2021-12-07

Tank Info:

Tank Number:	001
Tank Id:	58445
Material Code:	0001
Common Name of Substance:	#2 Fuel Oil (On-Site Consumption)

Equipment Records:

A00 - Tank Internal Protection - None
K00 - Spill Prevention - None
D01 - Pipe Type - Steel/Carbon Steel/Iron
H99 - Tank Leak Detection - Other
G00 - Tank Secondary Containment - None
J02 - Dispenser - Suction Dispenser
B00 - Tank External Protection - None
F00 - Pipe External Protection - None
I04 - Overfill - Product Level Gauge (A/G)
C01 - Pipe Location - Aboveground
L09 - Piping Leak Detection - Exempt Suction Piping
E00 - Piping Secondary Containment - None

Tank Location:	Aboveground - contact with soil.... Tank bottom rests on soil, allowing no visual inspection.
Tank Type:	Steel/Carbon Steel/Iron
Tank Status:	In Service
Pipe Model:	Not reported
Install Date:	06/01/1968
Capacity Gallons:	2000
Tightness Test Method:	-
Date Test:	Not reported
Next Test Date:	Not reported
Date Tank Closed:	Not reported
Register:	True
Modified By:	JSMACRI
Last Modified:	12/07/2021
Material Name:	#2 fuel oil (on-site consumption)

AJ389 **CON EDISON SERVICE BOX: 55029** **RCRA NonGen / NLR** **1016968250**
WSW **2265 2ND AVE** **NY MANIFEST** **NYP004418604**
1/8-1/4 **NEW YORK, NY 10035**
0.248 mi.
1311 ft. **Site 4 of 4 in cluster AJ**

Relative: **Higher**
Actual: **15 ft.**

RCRA NonGen / NLR:

Date Form Received by Agency:	20140214
Handler Name:	CON EDISON SERVICE BOX: 55029
Handler Address:	2265 2ND AVE
Handler City,State,Zip:	NEW YORK, NY 10035

CON EDISON SERVICE BOX: 55029 (Continued) **1016968250**

EPA ID:	NYP004418604
Contact Name:	THOMAS TEELING
Contact Address:	Not reported
Contact City,State,Zip:	Not reported
Contact Telephone:	212-460-3770
Contact Fax:	Not reported
Contact Email:	Not reported
Contact Title:	SENIOR SCIENTIST
EPA Region:	02
Land Type:	Private
Federal Waste Generator Description:	Not a generator, verified
Non-Notifier:	Not reported
Biennial Report Cycle:	Not reported
Accessibility:	Not reported
Active Site Indicator:	Not reported
State District Owner:	NY
State District:	NYSDEC R2
Mailing Address:	IRVING PL, 15TH FL NE
Mailing City,State,Zip:	NEW YORK, NY 10003
Owner Name:	Not reported
Owner Type:	Not reported
Operator Name:	Not reported
Operator Type:	Not reported
Short-Term Generator Activity:	No
Importer Activity:	No
Mixed Waste Generator:	No
Transporter Activity:	No
Transfer Facility Activity:	No
Recycler Activity with Storage:	No
Small Quantity On-Site Burner Exemption:	No
Smelting Melting and Refining Furnace Exemption:	No
Underground Injection Control:	No
Off-Site Waste Receipt:	No
Universal Waste Indicator:	No
Universal Waste Destination Facility:	No
Federal Universal Waste:	No
Active Site Fed-Reg Treatment Storage and Disposal Facility:	Not reported
Active Site Converter Treatment storage and Disposal Facility:	Not reported
Active Site State-Reg Treatment Storage and Disposal Facility:	Not reported
Active Site State-Reg Handler:	---
Federal Facility Indicator:	Not reported
Hazardous Secondary Material Indicator:	NN
Sub-Part K Indicator:	Not reported
Commercial TSD Indicator:	No
Treatment Storage and Disposal Type:	Not reported
2018 GPRA Permit Baseline:	Not on the Baseline
2018 GPRA Renewals Baseline:	Not on the Baseline
Permit Renewals Workload Universe:	Not reported
Permit Workload Universe:	Not reported
Permit Progress Universe:	Not reported
Post-Closure Workload Universe:	Not reported
Closure Workload Universe:	Not reported
202 GPRA Corrective Action Baseline:	No
Corrective Action Workload Universe:	No
Subject to Corrective Action Universe:	No
Non-TSDFs Where RCRA CA has Been Imposed Universe:	No
TSDFs Potentially Subject to CA Under 3004 (u)/(v) Universe:	No

CON EDISON SERVICE BOX: 55029 (Continued) **1016968250**

TSDFs Only Subject to CA under Discretionary Auth Universe:	No
Corrective Action Priority Ranking:	No NCAPS ranking
Environmental Control Indicator:	No
Institutional Control Indicator:	No
Human Exposure Controls Indicator:	N/A
Groundwater Controls Indicator:	N/A
Operating TSDF Universe:	Not reported
Full Enforcement Universe:	Not reported
Significant Non-Complier Universe:	No
Unaddressed Significant Non-Complier Universe:	No
Addressed Significant Non-Complier Universe:	No
Significant Non-Complier With a Compliance Schedule Universe:	No
Financial Assurance Required:	Not reported
Handler Date of Last Change:	20141014
Recognized Trader-Importer:	No
Recognized Trader-Exporter:	No
Importer of Spent Lead Acid Batteries:	No
Exporter of Spent Lead Acid Batteries:	No
Recycler Activity Without Storage:	Not reported
Manifest Broker:	Not reported
Sub-Part P Indicator:	No

Historic Generators:

Receive Date:	20140114
Handler Name: CON EDISON SERVICE BOX:	55029
Federal Waste Generator Description:	Conditionally Exempt Small Quantity Generator
State District Owner:	NY
Large Quantity Handler of Universal Waste:	No
Recognized Trader Importer:	No
Recognized Trader Exporter:	No
Spent Lead Acid Battery Importer:	No
Spent Lead Acid Battery Exporter:	No
Current Record:	No
Non Storage Recycler Activity:	Not reported
Electronic Manifest Broker:	Not reported

Receive Date:	20140214
Handler Name: CON EDISON SERVICE BOX:	55029
Federal Waste Generator Description:	Not a generator, verified
State District Owner:	NY
Large Quantity Handler of Universal Waste:	No
Recognized Trader Importer:	No
Recognized Trader Exporter:	No
Spent Lead Acid Battery Importer:	No
Spent Lead Acid Battery Exporter:	No
Current Record:	Yes
Non Storage Recycler Activity:	Not reported
Electronic Manifest Broker:	Not reported

List of NAICS Codes and Descriptions:

NAICS Codes:	No NAICS Codes Found

Facility Has Received Notices of Violations:

Violations:	No Violations Found

CON EDISON SERVICE BOX: 55029 (Continued) **1016968250**

Evaluation Action Summary:
Evaluations: No Evaluations Found

NY MANIFEST:
Name: CON EDISON
Address: 2265 2ND AVE
City,State,Zip: NEW YORK, NY 10035
Country: USA
EPA ID: NYP004418604
Facility Status: Not reported
Location Address 1: F/O 2265 2ND AVE
Code: BP
Location Address 2: Not reported
Total Tanks: Not reported
Location City: NEW YORK
Location State: NY
Location Zip: 10035
Location Zip 4: Not reported

NY MANIFEST:
EPAID: NYP004418604
Mailing Name: CON EDISON
Mailing Contact: CON EDISON
Mailing Address 1: 4 IRVING PLACE
Mailing Address 2: 15TH FL
Mailing City: NEW YORK
Mailing State: NY
Mailing Zip: 10003
Mailing Zip 4: Not reported
Mailing Country: USA
Mailing Phone: Not reported

NY MANIFEST:
Document ID: Not reported
Manifest Status: Not reported
seq: Not reported
Year: 2018
Trans1 State ID: NJD003812047
Trans2 State ID: Not reported
Generator Ship Date: 01/14/2014
Trans1 Recv Date: 01/14/2014
Trans2 Recv Date: Not reported
TSD Site Recv Date: 01/14/2014
Part A Recv Date: Not reported
Part B Recv Date: Not reported
Generator EPA ID: NYP004418604
Trans1 EPA ID: Not reported
Trans2 EPA ID: Not reported
TSDF ID 1: NJD991291105
TSDF ID 2: Not reported
Manifest Tracking Number: 002299421GBF
Import Indicator: N
Export Indicator: N
Discr Quantity Indicator: N
Discr Type Indicator: N

CON EDISON SERVICE BOX: 55029 (Continued) **1016968250**

Discr Residue Indicator:	N
Discr Partial Reject Indicator:	N
Discr Full Reject Indicator:	N
Manifest Ref Number:	Not reported
Alt Facility RCRA ID:	Not reported
Alt Facility Sign Date:	Not reported
MGMT Method Type Code:	H110
Waste Code:	Not reported
Waste Code:	Not reported
Waste Code:	Not reported
Waste Code:	Not reported
Waste Code:	Not reported
Waste Code:	Not reported
Quantity:	100
Units:	P - Pounds
Number of Containers:	1
Container Type:	TT - Cargo tank, tank trucks
Handling Method:	T Chemical, physical, or biological treatment.
Specific Gravity:	1
Waste Code:	D008
Waste Code 1_2:	Not reported
Waste Code 1_3:	Not reported
Waste Code 1_4:	Not reported
Waste Code 1_5:	Not reported
Waste Code 1_6:	Not reported

AK390 **CON EDISON - EAST 115TH ST. WORKS MGP** **EDR MGP** **1008407982**
South **EAST 114TH - EAST 116TH STS.** **N/A**
1/4-1/2 **NEW YORK, NY 10029**
0.258 mi.
1361 ft. **Site 2 of 2 in cluster AK**

Relative:
Higher

Actual:
9 ft.

Manufactured Gas Plants:
No additional information available

AL391 **2211 THIRD AVENUE** **NY VCP** **S127989922**
WNW **2211 3RD AVENUE** **N/A**
1/4-1/2 **NEW YORK CITY, NY**
0.271 mi.
1429 ft. **Site 3 of 3 in cluster AL**

Relative:
Higher

Actual:
16 ft.

VCP NYC:

Project ID:	12TMP0218M,12EHAZ218M,12CBCP037M
Name:	2211 THIRD AVENUE
Address:	2211 3RD AVENUE
City,State,Zip:	NEW YORK CITY, NY
Borough:	Manhattan
BBL:	1.01785004310178E+29
OER Program:	VCP (Enrolled), E/RD (Review)
Phase:	Completed
Latitude:	40.800797
Longitude:	-73.937926
Postcode:	11

2211 THIRD AVENUE (Continued) **S127989922**

Community Board: 8
Council District: 194
Census Tract: 1089662
BIN: 1017857503
NTA: East Harlem North

---

392 **AMOCO** **NY LTANKS** **S104275536**
NNW **255 EAST 125TH STREET** **N/A**
1/4-1/2 **NEW YORK CITY, NY**
0.278 mi.
1467 ft.

Relative: **Higher**

Actual: **13 ft.**

LTANKS:

Name:	AMOCO
Address:	255 EAST 125TH STREET
City,State,Zip:	NEW YORK CITY, NY
Spill Number/Closed Date:	8809618 / 2004-03-25
Facility ID:	8809618
Site ID:	245905
Spill Date:	1989-03-14
Spill Cause:	Tank Test Failure
Spill Source:	Gasoline Station or other PBS Facility
Spill Class:	A3
Cleanup Ceased:	Not reported
SWIS:	3101
Investigator:	KMFOLEY
Referred To:	Not reported
Reported to Dept:	1989-03-14
CID:	Not reported
Water Affected:	Not reported
Spill Notifier:	Tank Tester
Last Inspection:	Not reported
Recommended Penalty:	False
Meets Standard:	False
UST Involvement:	True
Remediation Phase:	0
Date Entered In Computer:	1989-03-15
Spill Record Last Update:	2004-03-25
Spiller Name:	Not reported
Spiller Company:	AMOCO GAS STATION
Spiller Address:	255 EAST 125TH STREET
Spiller County:	001
Spiller Contact:	Not reported
Spiller Phone:	Not reported
Spiller Extention:	Not reported
DEC Region:	2
DER Facility ID:	201930
DEC Memo:	"Prior to Sept, 2004 data translation this spill Lead_DEC Field was K FOLEY 3/14/03 REASSIGNED FROM SULLIVAN TO VOUGHT. 1/8/04 Reassigned from Vought to K Foley. To be investigated and remediated under spill #9711337."
Remarks:	"(2) 4K TANKS SIPHONED TOGETHER FAILED PETRO TITE WITH A LEAK RATE OF -.358GPH, WILL EXCAVATE, ISOLATE & RETEST."

All TTF:

Facility ID:	8809618
Spill Number:	8809618
Spill Tank Test:	1535248

AMOCO (Continued) **S104275536**

Site ID:	245905
Tank Number:	Not reported
Tank Size:	0
Material:	0009
EPA UST:	Not reported
UST:	Not reported
Cause:	Not reported
Source:	Not reported
Test Method:	00
Test Method 2:	Unknown
Leak Rate:	.00
Gross Fail:	Not reported
Modified By:	Spills
Last Modified Date:	Not reported

All Materials:

Site ID:	245905
Operable Unit ID:	925675
Operable Unit:	01
Material ID:	450800
Material Code:	0009
Material Name:	gasoline
Case No.:	Not reported
Material FA:	Petroleum
Quantity:	-1.00
Units:	L
Recovered:	.00
Oxygenate:	Not reported

393
NW
1/4-1/2
0.287 mi.
1518 ft.

Relative:
Higher

Actual:
16 ft.

CON EDISON SERVICE BOX: 45765
2253 3RD AVE
NEW YORK, NY 10029

NY LTANKS **1000318008**
NY UST **NYD980778732**
RCRA NonGen / NLR
FINDS
ECHO
NY MANIFEST

LTANKS:

Name:	TAINO TOWER
Address:	2253 3RD AVE
City,State,Zip:	NEW YORK, NY
Spill Number/Closed Date:	0514031 / 2006-12-19
Facility ID:	0514031
Site ID:	360637
Spill Date:	2006-03-08
Spill Cause:	Tank Test Failure
Spill Source:	Institutional, Educational, Gov., Other
Spill Class:	C4
Cleanup Ceased:	Not reported
SWIS:	3101
Investigator:	HRPATEL
Referred To:	Not reported
Reported to Dept:	2006-03-08
CID:	444
Water Affected:	Not reported
Spill Notifier:	Tank Tester
Last Inspection:	Not reported

CON EDISON SERVICE BOX: 45765 (Continued) **1000318008**

Recommended Penalty:	False
Meets Standard:	False
UST Involvement:	False
Remediation Phase:	0
Date Entered In Computer:	2006-03-08
Spill Record Last Update:	2006-12-22
Spiller Name:	MANNY DIAS
Spiller Company:	TAINO TOWER
Spiller Address:	2253 3RD AVE
Spiller County:	001
Spiller Contact:	MANNY DIAS
Spiller Phone:	(212) 369-3755
Spiller Extention:	Not reported
DEC Region:	2
DER Facility ID:	209163
DEC Memo:	"03/08/06 Feroze, PBS case of this spill is # 2-240680. TTF is sent to: Robert Algarin 2253 Third Ave New york, NY 10035 03/15/06. Spill is transferred from Feroze to Kumer Patel. 03/21/06-Hiralkumar Patel. Spoke with John Laddy at Protest. this site has three 20,000 gal USTs on location and they were transferring oil from one tank to another. during this transfer, tank overfilled and spill happened on concrete side walk and asphalt street (possible from vent pipe). Protest has cleaned the site. John doesn't know about concrete condition but nothing went down to sewer/drain. DEP has visited site already. 03/23/06-Hiralkumar Patel. Spoke with John at Protest. John will go on site to replace faulty valve on tank. he will call me with updates. 03/24/06-Hiralkumar Patel. called for Manny Dias (212-369-3755 Ext 11), but he will be in office on Monday Mar 27 2006. 03/28/06-Hiralkumar Patel. Spoke with Mr. Dias. as per him, oil came out from vent pipe and spilled on concrete side walk and then ran on asphlt street. there are no cracks in concrete on sidewalk. no soil/sewer/drain affected. the tank had faulty pressure gauge on it. tank is currently empty and out of service. they are working on replacing this faulty gauge. all cleaned up. no complaints. Spoke with Mr. Melnick at Protest and asked him to send me copy of invoice once he done changing faulty gauge. He told me that they are going to replace it soon once they find out problem with gauge. 04/21/06-Hiralkumar Patel. Spoke with Mr. Melnick. they got permission to do repair work, but they haven't got chance to do it. they will probably go in next week. he will call once he done with repair work. 05/05/06-Hiralkumar Patel. Spoke to Mr. Melnick at Protest. they will start work probably on May 15. 06/22/06-Hiralkumar Patel. visited site on 06/20/2006. spoke to William, super of building & to Maria Cruz, executive director. tank was still empty on time of visit. no work done yet. spoke with Mr. Dias and asked to call back with updates. Maria Cruz Executive Director ARCO 2253 3rd Ave, 5th Floor New York, NY 10035 PH. (212) 369-3755 Fax (212) 369-6215 Email: taino@acromgt.com mcruz@arcomgt.com spoke with John at Protest. he explained that oil spill happened due to overfill of tank. they have tested all three tanks and tank system passed test. asked John to fax me test results. John suggest Mr. Dias to repair/replace valve to prevent further spill. spoke with Mr. Dias. he explained that due to air pressure inside syphon , oil in one tank reached to top and overfilled. and piece of syphon was leaking and that why it created air pressure. Mr. Dias was planning to change that defected piece of pipe in September as winter season starts. asked him to submit work invoice once he done with such repair work.

CON EDISON SERVICE BOX: 45765 (Continued) **1000318008**

spoke with John at protest again. he explained that this site doesn't have syphon. instead these tanks are connected through valves in supply/return lines. so if they need, they can open/close valve to transfer oil from one tank to another. when John did test, he did test by isolating each tank system from another two. 06/26/06-Hiralkumar Patel. Left message for Mr. Dias. 06/29/06-Hiralkumar Patel. Spoke to John and asked to send tank test results for all three tanks. 07/05/06-Hiralkumar Patel. Spoke to John at Protest. he has misplaced tank test results, once he gets it, he will forward it to the Department. Left message for Mr. Dias. 07/10/06-Hiralkumar Patel. spoke with Mr. Dias and asked him to send tank test results for all tanks. 11/14/06-Hiralkumar Patel. left message for Mr. Dias. 12/01/06-Hiralkumar Patel. left message for Mr. Dias. 12/19/06-Hiralkumar Patel. spoke with Bob at Protest. he will check for tank test result and will fax if he finds it. spoke with Mr. Dias. they have repaired leaking valve. received tank test result from Bob from Protest. all three tanks were passed test. spoke with DEC Jacob about PBS registration. PBS registration expired on 10/23/1997. i gave tank test results to DEC Brian to update PBS record. sent email to Jacob with site address, manager's name and address. based on available tank test result and other informations, case closed. 12/22/06-Hiralkumar Patel. received work invoice copy, about repair of leaking valve, from Mr. Dias."

Remarks: "while doing product came out of another tank; clean up crew enroute"

All TTF:

Facility ID:	0514031
Spill Number:	0514031
Spill Tank Test:	1549781
Site ID:	360637
Tank Number:	1
Tank Size:	20000
Material:	0001
EPA UST:	Not reported
UST:	Not reported
Cause:	Not reported
Source:	Not reported
Test Method:	03
Test Method 2:	Horner EZ Check I or II
Leak Rate:	.00
Gross Fail:	Not reported
Modified By:	Watchdog
Last Modified Date:	Not reported

All Materials:

Site ID:	360637
Operable Unit ID:	1117781
Operable Unit:	01
Material ID:	2108290
Material Code:	0001A
Material Name:	#2 fuel oil
Case No.:	Not reported
Material FA:	Petroleum
Quantity:	.00
Units:	G
Recovered:	.00
Oxygenate:	Not reported

CON EDISON SERVICE BOX: 45765 (Continued) **1000318008**

Name:	TAINO TOWERS
Address:	2253 3RD AVE
City,State,Zip:	NEW YORK, NY
Spill Number/Closed Date:	0000962 / 2003-11-17
Facility ID:	0000962
Site ID:	255360
Spill Date:	2000-04-21
Spill Cause:	Tank Test Failure
Spill Source:	Non Major Facility > 1,100 gal
Spill Class:	B3
Cleanup Ceased:	Not reported
SWIS:	3101
Investigator:	SIGONA
Referred To:	Not reported
Reported to Dept:	2000-04-24
CID:	281
Water Affected:	Not reported
Spill Notifier:	Tank Tester
Last Inspection:	Not reported
Recommended Penalty:	False
Meets Standard:	False
UST Involvement:	False
Remediation Phase:	0
Date Entered In Computer:	2000-04-24
Spill Record Last Update:	2003-11-17
Spiller Name:	M DIAZ
Spiller Company:	ARCO MANAGMENT
Spiller Address:	2940 AVE X
Spiller County:	001
Spiller Contact:	M DIAZ
Spiller Phone:	(212) 369-3755
Spiller Extention:	Not reported
DEC Region:	2
DER Facility ID:	209163
DEC Memo:	""
Remarks:	"TANK TEST FAILURE AT ABOVE LOCATION. PROPERTY MANAGER ADVISED OF THE TEST RESULTS. TANK TO BE ISOLATED AND RETESTED. NO CALL BACK BEING REQUESTED."

All TTF:

Facility ID:	0000962
Spill Number:	0000962
Spill Tank Test:	1525522
Site ID:	255360
Tank Number:	2
Tank Size:	20000
Material:	0001
EPA UST:	Not reported
UST:	Not reported
Cause:	Not reported
Source:	Not reported
Test Method:	03
Test Method 2:	Horner EZ Check I or II
Leak Rate:	.00
Gross Fail:	F
Modified By:	Spills
Last Modified Date:	Not reported

CON EDISON SERVICE BOX: 45765 (Continued) **1000318008**

All Materials:

Site ID:	255360
Operable Unit ID:	822677
Operable Unit:	01
Material ID:	289192
Material Code:	0001A
Material Name:	#2 fuel oil
Case No.:	Not reported
Material FA:	Petroleum
Quantity:	.00
Units:	G
Recovered:	.00
Oxygenate:	Not reported

Name:	TAINO TOWERS - TTF
Address:	2253 3RD AVE
City,State,Zip:	NEW YORK, NY 10035
Spill Number/Closed Date:	0000963 / 2015-04-13
Facility ID:	0000963
Site ID:	255361
Spill Date:	2000-04-22
Spill Cause:	Tank Test Failure
Spill Source:	Commercial/Industrial
Spill Class:	D4
Cleanup Ceased:	Not reported
SWIS:	3101
Investigator:	HRPATEL
Referred To:	Not reported
Reported to Dept:	2000-04-24
CID:	281
Water Affected:	Not reported
Spill Notifier:	Tank Tester
Last Inspection:	Not reported
Recommended Penalty:	False
Meets Standard:	False
UST Involvement:	False
Remediation Phase:	0
Date Entered In Computer:	2000-04-24
Spill Record Last Update:	2015-04-13
Spiller Name:	M DIAZ
Spiller Company:	ARCO MANAGMENT
Spiller Address:	2940 AVE X
Spiller County:	001
Spiller Contact:	M DIAZ
Spiller Phone:	(212) 369-3755
Spiller Extention:	Not reported
DEC Region:	2
DER Facility ID:	455814
DEC Memo:	"spill assigned to James Drumm for SCI 9/26/05 phone conversation with owner's rep Manny Diaz. Manny Diaz says the report was previously sent to region 2. He will re-send the report of the repairs and re-test. Still haven't received report. 02/20/09-Hiralkumar Patel. issued notice of violation for following reasons, as part of spill # 0810730: - failure to renew registration (registration expired on 10/23/1997) - failure to color code fill ports - failure to test tank/piping (no tank test record available

CON EDISON SERVICE BOX: 45765 (Continued) **1000318008**

from 11/01/1997 to 03/15/2006) - failure to monitor unmetered tank for leaks - failure to notify of petroleum discharge (spill # 0810730 was reported by FDNY, but not by management) - failure to contain and/or remove petroleum discharge (no reports available) 08/13/12 - LZ As Randy Austin requested, the spill has been reassigned to Tim DeMeo 10/10/14-Hiralkumar Patel. reviewed available information for DEC DeMeo. alternate addresses: 200-244 E 123rd St, 2383-2395 2nd Ave, 201-223 E 122nd St, 231-265 E 122nd St, 2243-2261 3rd Ave PBS #: 2-240680. as per PBS record, site has three (3) 20,000 gal #2 oil USTs, in-service, installed in Jan. 1972. PBS registration expired on 10/23/2012. other spills #: 8905085, 0000962, 0514031, 0810730, 0814485 spill # 8905085 was reported on 08/22/1989 due to 30 gal #2 oil spill. case closed. spill # 0000962 was reported on 04/24/2000 due to tank test failure of 20,000 gal #2 oil tank (tank #2). the subject spill was reported on 04/24/2000 due to tank test failure of 20,000 gal #2 oil tank (tank #3). spill # 0514031 was reported on 03/08/2006 due to #2 oil spill during transfer between two tanks. case closed. spill # 0810730 was reported on 12/26/2008 due to 1,000 gal #2 oil spill in boiler room as boiler exploded. case closed. spill #: 0814485 was reported on 12/31/2008 due to findings of 4 gal of an unknown petroleum in ConEd vaults. case closed. Taino Towers c/o Arco Management 2253 3rd Avenue, 5th Floor New York, NY 10035 Attn.: Maria Cruz PH. (212) 369-3755 email: mcruz@multifamilymgt.com a notice of violation was issued (PBS expired, non-reported spill etc.) and a consent order was signed in 2009, as part of spill # 0810730. 2/12/15 TJD Spill reassigned from DeMeo to Patel 04/13/15-Hiralkumar Patel. in accordance with R2 TTF closure protocol, this spill is being closed due to no indication of a current release (all three tank systems were tested tight on 03/15/2006, 01/02/2009 and 01/30/2015), no information indicating that there may have been a historical release, and no information that this tank test failure will be an issue in the future. case has been referred to PBS unit due to expired PBS registration."

Remarks: "TANK TEST FAILURE AT ABOVE LOCATION. PROPERTY MANAGER ADVISED OF THE TEST RESULTS. TANK TO BE ISOLATED AND RETESTED. NO CALL BACK BEING REQUESTED."

All TTF:

Facility ID:	0000963
Spill Number:	0000963
Spill Tank Test:	1525523
Site ID:	255361
Tank Number:	3
Tank Size:	20000
Material:	0001
EPA UST:	Not reported
UST:	Not reported
Cause:	Not reported
Source:	Not reported
Test Method:	03
Test Method 2:	Horner EZ Check I or II
Leak Rate:	.00
Gross Fail:	F
Modified By:	Spills
Last Modified Date:	Not reported

All Materials:

CON EDISON SERVICE BOX: 45765 (Continued) **1000318008**

Site ID: 255361
Operable Unit ID: 822729
Operable Unit: 01
Material ID: 289193
Material Code: 0001A
Material Name: #2 fuel oil
Case No.: Not reported
Material FA: Petroleum
Quantity: .00
Units: G
Recovered: .00
Oxygenate: Not reported

UST:
Name: TAINO TOWERS
Address: 2253 3RD AVE 5TH
City,State,Zip: NEW YORK, NY 10035
Id/Status: 2-240680 / Active
Program Type: PBS
Region: STATE
DEC Region: 2
Expiration Date: 10/23/2022
UTM X: 589675.04062
UTM Y: 4517308.91609
Site Type: Apartment Building/Office Building

Affiliation Records:
Site Id: 9129
Affiliation Type: Mail Contact
Company Name: TAINO TOWERS
Contact Type: Not reported
Contact Name: MARIA CRUZ
Address1: (E HARLEM PILOT BLOCK, INC.)
Address2: 2253 3RD AVE
City: NEW YORK
State: NY
Zip Code: 10035
Country Code: 001
Phone: (212) 369-3755
EMail: TAINO@MULTIFAMILYMGT.COM
Fax Number: Not reported
Modified By: ACDANIEL
Date Last Modified: 2019-02-14

Site Id: 9129
Affiliation Type: Emergency Contact
Company Name: E. HARLEM PILOT BLOCK, INC (TAINO TOWERS)
Contact Type: Not reported
Contact Name: MARIA CRUZ
Address1: Not reported
Address2: Not reported
City: Not reported
State: NN
Zip Code: Not reported
Country Code: 999
Phone: (212) 369-3755

CON EDISON SERVICE BOX: 45765 (Continued) **1000318008**

EMail:	Not reported
Fax Number:	Not reported
Modified By:	dxliving
Date Last Modified:	2009-04-23

Site Id:	9129
Affiliation Type:	Facility Operator
Company Name:	TAINO TOWERS
Contact Type:	Not reported
Contact Name:	MARIA CRUZ
Address1:	Not reported
Address2:	Not reported
City:	Not reported
State:	NN
Zip Code:	Not reported
Country Code:	001
Phone:	(212) 369-3755
EMail:	Not reported
Fax Number:	Not reported
Modified By:	dxliving
Date Last Modified:	2009-04-23

Site Id:	9129
Affiliation Type:	Facility Owner
Company Name:	E. HARLEM PILOT BLOCK, INC (TAINO TOWERS)
Contact Type:	DIRECTOR
Contact Name:	MARIA CRUZ
Address1:	2253 3RD AVE
Address2:	Not reported
City:	NEW YORK
State:	NY
Zip Code:	10035
Country Code:	001
Phone:	(212) 369-3755
EMail:	Not reported
Fax Number:	Not reported
Modified By:	CGFREEDM
Date Last Modified:	2016-04-18

Tank Info:

Tank Number:	001
Tank ID:	25183
Tank Status:	In Service
Material Name:	In Service
Capacity Gallons:	20000
Install Date:	01/01/1972
Date Tank Closed:	Not reported
Registered:	True
Tank Location:	Underground
Tank Type:	Steel/carbon steel
Material Code:	0001
Common Name of Substance:	#2 Fuel Oil (On-Site Consumption)

Tightness Test Method:	21
Date Test:	01/30/2015
Next Test Date:	10/11/2016

CON EDISON SERVICE BOX: 45765 (Continued) **1000318008**

Pipe Model: Not reported
Modified By: TankSys
Last Modified: 02/19/2020

Equipment Records:

H00 - Tank Leak Detection - None
L09 - Piping Leak Detection - Exempt Suction Piping
I04 - Overfill - Product Level Gauge (A/G)
A00 - Tank Internal Protection - None
D01 - Pipe Type - Steel/Carbon Steel/Iron
J02 - Dispenser - Suction Dispenser
G00 - Tank Secondary Containment - None
B00 - Tank External Protection - None
C00 - Pipe Location - No Piping
F00 - Pipe External Protection - None

Tank Number: 002
Tank ID: 25184
Tank Status: In Service
Material Name: In Service
Capacity Gallons: 20000
Install Date: 01/01/1972
Date Tank Closed: Not reported
Registered: True
Tank Location: Underground
Tank Type: Steel/carbon steel
Material Code: 0001
Common Name of Substance: #2 Fuel Oil (On-Site Consumption)

Tightness Test Method: 21
Date Test: 01/30/2015
Next Test Date: 10/11/2016
Pipe Model: Not reported
Modified By: TankSys
Last Modified: 02/19/2020

Equipment Records:

B00 - Tank External Protection - None
C00 - Pipe Location - No Piping
F00 - Pipe External Protection - None
A00 - Tank Internal Protection - None
D01 - Pipe Type - Steel/Carbon Steel/Iron
H00 - Tank Leak Detection - None
L09 - Piping Leak Detection - Exempt Suction Piping
G00 - Tank Secondary Containment - None
J02 - Dispenser - Suction Dispenser
I04 - Overfill - Product Level Gauge (A/G)

Tank Number: 003
Tank ID: 25185
Tank Status: In Service
Material Name: In Service
Capacity Gallons: 20000
Install Date: 01/01/1972
Date Tank Closed: Not reported
Registered: True

CON EDISON SERVICE BOX: 45765 (Continued) **1000318008**

Tank Location: Underground
Tank Type: Steel/carbon steel
Material Code: 0001
Common Name of Substance: #2 Fuel Oil (On-Site Consumption)

Tightness Test Method: 21
Date Test: 01/30/2015
Next Test Date: 10/11/2016
Pipe Model: Not reported
Modified By: TankSys
Last Modified: 02/19/2020

Equipment Records:

G00 - Tank Secondary Containment - None
J02 - Dispenser - Suction Dispenser
I04 - Overfill - Product Level Gauge (A/G)
H00 - Tank Leak Detection - None
L09 - Piping Leak Detection - Exempt Suction Piping
B00 - Tank External Protection - None
C00 - Pipe Location - No Piping
F00 - Pipe External Protection - None
A00 - Tank Internal Protection - None
D01 - Pipe Type - Steel/Carbon Steel/Iron

RCRA NonGen / NLR:

Date Form Received by Agency: 20070101
Handler Name: TAINO TOWERS DRY CLEANERS
Handler Address: 2253 3RD AVE
Handler City,State,Zip: NEW YORK, NY 10035
EPA ID: NYD980778732
Contact Name: Not reported
Contact Address: 3RD AVE
Contact City,State,Zip: NEW YORK, NY 10035
Contact Telephone: Not reported
Contact Fax: Not reported
Contact Email: Not reported
Contact Title: Not reported
EPA Region: 02
Land Type: Not reported
Federal Waste Generator Description: Not a generator, verified
Non-Notifier: Not reported
Biennial Report Cycle: Not reported
Accessibility: Not reported
Active Site Indicator: Not reported
State District Owner: NY
State District: NYSDEC R2
Mailing Address: 3RD AVE
Mailing City,State,Zip: NEW YORK, NY 10035
Owner Name: OWNERNAME
Owner Type: Private
Operator Name: OWNERNAME
Operator Type: Private
Short-Term Generator Activity: No
Importer Activity: No
Mixed Waste Generator: No
Transporter Activity: No
Transfer Facility Activity: No

CON EDISON SERVICE BOX: 45765 (Continued) **1000318008**

Recycler Activity with Storage:	No
Small Quantity On-Site Burner Exemption:	No
Smelting Melting and Refining Furnace Exemption:	No
Underground Injection Control:	No
Off-Site Waste Receipt:	No
Universal Waste Indicator:	No
Universal Waste Destination Facility:	No
Federal Universal Waste:	No
Active Site Fed-Reg Treatment Storage and Disposal Facility:	Not reported
Active Site Converter Treatment storage and Disposal Facility:	Not reported
Active Site State-Reg Treatment Storage and Disposal Facility:	Not reported
Active Site State-Reg Handler:	---
Federal Facility Indicator:	Not reported
Hazardous Secondary Material Indicator:	N
Sub-Part K Indicator:	Not reported
Commercial TSD Indicator:	No
Treatment Storage and Disposal Type:	Not reported
2018 GPRA Permit Baseline:	Not on the Baseline
2018 GPRA Renewals Baseline:	Not on the Baseline
Permit Renewals Workload Universe:	Not reported
Permit Workload Universe:	Not reported
Permit Progress Universe:	Not reported
Post-Closure Workload Universe:	Not reported
Closure Workload Universe:	Not reported
202 GPRA Corrective Action Baseline:	No
Corrective Action Workload Universe:	No
Subject to Corrective Action Universe:	No
Non-TSDFs Where RCRA CA has Been Imposed Universe:	No
TSDFs Potentially Subject to CA Under 3004 (u)/(v) Universe:	No
TSDFs Only Subject to CA under Discretionary Auth Universe:	No
Corrective Action Priority Ranking:	No NCAPS ranking
Environmental Control Indicator:	No
Institutional Control Indicator:	No
Human Exposure Controls Indicator:	N/A
Groundwater Controls Indicator:	N/A
Operating TSDF Universe:	Not reported
Full Enforcement Universe:	Not reported
Significant Non-Complier Universe:	No
Unaddressed Significant Non-Complier Universe:	No
Addressed Significant Non-Complier Universe:	No
Significant Non-Complier With a Compliance Schedule Universe:	No
Financial Assurance Required:	Not reported
Handler Date of Last Change:	20150414
Recognized Trader-Importer:	No
Recognized Trader-Exporter:	No
Importer of Spent Lead Acid Batteries:	No
Exporter of Spent Lead Acid Batteries:	No
Recycler Activity Without Storage:	No
Manifest Broker:	No
Sub-Part P Indicator:	No

Hazardous Waste Summary:

Waste Code:	F002
Waste Description:	THE FOLLOWING SPENT HALOGENATED SOLVENTS: TETRACHLOROETHYLENE, METHYLENE CHLORIDE, TRICHLOROETHYLENE, 1,1,1-TRICHLOROETHANE, CHLOROBENZENE, 1,1,2-TRICHLORO-1,2,2-TRIFLUOROETHANE,

CON EDISON SERVICE BOX: 45765 (Continued) **1000318008**

ORTHO-DICHLOROBENZENE, TRICHLOROFLUOROMETHANE, AND 1,1,2, TRICHLOROETHANE; ALL SPENT SOLVENT MIXTURES/BLENDS CONTAINING, BEFORE USE, A TOTAL OF TEN PERCENT OR MORE (BY VOLUME) OF ONE OR MORE OF THE ABOVE HALOGENATED SOLVENTS OR THOSE SOLVENTS LISTED IN F001, F004, AND F005; AND STILL BOTTOMS FROM THE RECOVERY OF THESE SPENT SOLVENTS AND SPENT SOLVENT MIXTURES.

Handler - Owner Operator:

Owner/Operator Indicator:	Owner
Owner/Operator Name:	OWNERNAME
Legal Status:	Private
Date Became Current:	Not reported
Date Ended Current:	Not reported
Owner/Operator Address:	NOT REQUIRED
Owner/Operator City,State,Zip:	NOT REQUIRED, WY 99999
Owner/Operator Telephone:	212-555-1212
Owner/Operator Telephone Ext:	Not reported
Owner/Operator Fax:	Not reported
Owner/Operator Email:	Not reported

Owner/Operator Indicator:	Owner
Owner/Operator Name:	OWNERNAME
Legal Status:	Private
Date Became Current:	Not reported
Date Ended Current:	Not reported
Owner/Operator Address:	NOT REQUIRED
Owner/Operator City,State,Zip:	NOT REQUIRED, WY 99999
Owner/Operator Telephone:	212-555-1212
Owner/Operator Telephone Ext:	Not reported
Owner/Operator Fax:	Not reported
Owner/Operator Email:	Not reported

Owner/Operator Indicator:	Operator
Owner/Operator Name:	OWNERNAME
Legal Status:	Private
Date Became Current:	Not reported
Date Ended Current:	Not reported
Owner/Operator Address:	NOT REQUIRED
Owner/Operator City,State,Zip:	NOT REQUIRED, WY 99999
Owner/Operator Telephone:	212-555-1212
Owner/Operator Telephone Ext:	Not reported
Owner/Operator Fax:	Not reported
Owner/Operator Email:	Not reported

Historic Generators:

Receive Date:	19990708
Handler Name:	TAINO TOWERS DRY CLEANERS
Federal Waste Generator Description:	Not a generator, verified
State District Owner:	NY
Large Quantity Handler of Universal Waste:	No
Recognized Trader Importer:	No
Recognized Trader Exporter:	No
Spent Lead Acid Battery Importer:	No
Spent Lead Acid Battery Exporter:	No
Current Record:	No
Non Storage Recycler Activity:	Not reported

CON EDISON SERVICE BOX: 45765 (Continued) **1000318008**

Electronic Manifest Broker: Not reported

Receive Date: 20060101
Handler Name: TAINO TOWERS DRY CLEANERS
Federal Waste Generator Description: Not a generator, verified
State District Owner: NY
Large Quantity Handler of Universal Waste: No
Recognized Trader Importer: No
Recognized Trader Exporter: No
Spent Lead Acid Battery Importer: No
Spent Lead Acid Battery Exporter: No
Current Record: No
Non Storage Recycler Activity: Not reported
Electronic Manifest Broker: Not reported

Receive Date: 20070101
Handler Name: TAINO TOWERS DRY CLEANERS
Federal Waste Generator Description: Not a generator, verified
State District Owner: NY
Large Quantity Handler of Universal Waste: No
Recognized Trader Importer: No
Recognized Trader Exporter: No
Spent Lead Acid Battery Importer: No
Spent Lead Acid Battery Exporter: No
Current Record: Yes
Non Storage Recycler Activity: Not reported
Electronic Manifest Broker: Not reported

Receive Date: 19841012
Handler Name: TAINO TOWERS DRY CLEANERS
Federal Waste Generator Description: Large Quantity Generator
State District Owner: NY
Large Quantity Handler of Universal Waste: No
Recognized Trader Importer: No
Recognized Trader Exporter: No
Spent Lead Acid Battery Importer: No
Spent Lead Acid Battery Exporter: No
Current Record: No
Non Storage Recycler Activity: Not reported
Electronic Manifest Broker: Not reported

List of NAICS Codes and Descriptions:
NAICS Codes: No NAICS Codes Found

Facility Has Received Notices of Violations:
Violations: No Violations Found

Evaluation Action Summary:
Evaluations: No Evaluations Found

FINDS:
Registry ID: 110055936670

CON EDISON SERVICE BOX: 45765 (Continued) **1000318008**

Click Here:

Environmental Interest/Information System:
RCRAInfo is a national information system that supports the Resource Conservation and Recovery Act (RCRA) program through the tracking of events and activities related to facilities that generate, transport, and treat, store, or dispose of hazardous waste. RCRAInfo allows RCRA program staff to track the notification, permit, compliance, and corrective action activities required under RCRA.
Registry ID: 110004392229

Click Here:

Environmental Interest/Information System:
RCRAInfo is a national information system that supports the Resource Conservation and Recovery Act (RCRA) program through the tracking of events and activities related to facilities that generate, transport, and treat, store, or dispose of hazardous waste. RCRAInfo allows RCRA program staff to track the notification, permit, compliance, and corrective action activities required under RCRA.

Click this hyperlink while viewing on your computer to access additional FINDS: detail in the EDR Site Report.

ECHO:

Envid:	1000318008
Registry ID:	110004392229
DFR URL:	http://echo.epa.gov/detailed-facility-report?fid=110004392229
Name:	TAINO TOWERS DRY CLEANERS
Address:	2253 3RD AVE
City,State,Zip:	NEW YORK, NY 10035

Envid:	1000318008
Registry ID:	110055936670
DFR URL:	http://echo.epa.gov/detailed-facility-report?fid=110055936670
Name:	CON EDISON SERVICE BOX: 45765
Address:	2253 3RD AVE
City,State,Zip:	NEW YORK, NY 10029

NY MANIFEST:

Name:	TAINO TOWERS DRY CLEANERS
Address:	2253 3RD AVE
City,State,Zip:	NEW YORK, NY 10035
Country:	USA
EPA ID:	NYD980778732
Facility Status:	Not reported
Location Address 1:	2253 THIRD AVE
Code:	BP
Location Address 2:	Not reported
Total Tanks:	Not reported
Location City:	NEW YORK
Location State:	NY
Location Zip:	10035
Location Zip 4:	Not reported

NY MANIFEST:

EPAID:	NYD980778732
Mailing Name:	TAINO TOWERS DRY CLEANERS

CON EDISON SERVICE BOX: 45765 (Continued) **1000318008**

Mailing Contact:	TAINO TOWERS DRY CLEANERS
Mailing Address 1:	2253 THIRD AVE
Mailing Address 2:	Not reported
Mailing City:	NEW YORK
Mailing State:	NY
Mailing Zip:	10035
Mailing Zip 4:	Not reported
Mailing Country:	USA
Mailing Phone:	2123485312

AN394 **126TH ST DEPOT -NYCT** **NY LTANKS S106702967**
North **2460 SECOND AVENUE** **NY Spills N/A**
1/4-1/2 **MANHATTAN, NY 10035**
0.293 mi.
1548 ft. **Site 1 of 2 in cluster AN**

Relative: **Higher**
Actual: **9 ft.**

LTANKS:

Name:	126TH ST DEPOT -NYCT
Address:	2460 SECOND AVENUE
City,State,Zip:	MANHATTAN, NY
Spill Number/Closed Date:	9007322 / 2005-06-30
Facility ID:	9007322
Site ID:	174481
Spill Date:	1990-10-03
Spill Cause:	Tank Test Failure
Spill Source:	Institutional, Educational, Gov., Other
Spill Class:	B3
Cleanup Ceased:	Not reported
SWIS:	3101
Investigator:	MCTIBBE
Referred To:	Not reported
Reported to Dept:	1990-10-04
CID:	Not reported
Water Affected:	Not reported
Spill Notifier:	Responsible Party
Last Inspection:	Not reported
Recommended Penalty:	False
Meets Standard:	False
UST Involvement:	True
Remediation Phase:	0
Date Entered In Computer:	1990-10-10
Spill Record Last Update:	2005-06-30
Spiller Name:	Not reported
Spiller Company:	NYCTA
Spiller Address:	Not reported
Spiller County:	001
Spiller Contact:	Not reported
Spiller Phone:	Not reported
Spiller Extention:	Not reported
DEC Region:	2
DER Facility ID:	193234
DEC Memo:	"Prior to Sept, 2004 data translation this spill Lead_DEC Field was TIBBE 10/04/90: ON 10/09/90, (3) ADDITIONAL 5K TANKS FAILED AIR TEST & WERE TAKEN OUT OF SERVICE, (1) PASSING TANK STILL IN SERVICE, FILL LINE TESTED,FILL LINE WAS LEAKING,1/7/91. 11/15/94: REASSIGNED FROM SIGONA TO ZHITOMIRSKY ON 11/15/94. TRANSFERED FROM HALE TO TIBBE ON 12/27/00. TANKS REPAIRED/REPLACED/UPGRADED. REMEDIATION ONGOING. SEE

126TH ST DEPOT -NYCT (Continued) **S106702967**

ALSO 92-12527, 95-01800 & 99-03002. Refer to 88-08896."
Remarks: "(2) 2K TANKS HAD AIR TEST,TANK #1 FAILED,2ND TANK PASSED,PART OF ONGOING SITE INVESTIGATION FOR REMEDIAL ACTION,TANK #1 TAKEN OUT OF SERVICE& PUMPED,TO BE REPLACED,4 OR 5 MONITORING WELLS ON SITE."

All TTF:
Facility ID: 9007322
Spill Number: 9007322
Spill Tank Test: 1537650
Site ID: 174481
Tank Number: Not reported
Tank Size: 0
Material: 0008
EPA UST: Not reported
UST: Not reported
Cause: Not reported
Source: Not reported
Test Method: 00
Test Method 2: Unknown
Leak Rate: .00
Gross Fail: Not reported
Modified By: Spills
Last Modified Date: Not reported

All Materials:
Site ID: 174481
Operable Unit ID: 944668
Operable Unit: 01
Material ID: 434740
Material Code: 0008
Material Name: diesel
Case No.: Not reported
Material FA: Petroleum
Quantity: -1.00
Units: L
Recovered: .00
Oxygenate: Not reported

Name: 126TH ST BUS DEPOT
Address: 2460 SECOND AVE
City,State,Zip: NEW YORK, NY
Spill Number/Closed Date: 9912782 / 2004-05-04
Facility ID: 9912782
Site ID: 174484
Spill Date: 2000-02-09
Spill Cause: Tank Test Failure
Spill Source: Commercial/Industrial
Spill Class: B3
Cleanup Ceased: Not reported
SWIS: 3101
Investigator: MCTIBBE
Referred To: Not reported
Reported to Dept: 2000-02-09
CID: 207
Water Affected: Not reported
Spill Notifier: Tank Tester

126TH ST DEPOT -NYCT (Continued) **S106702967**

Last Inspection:	Not reported
Recommended Penalty:	False
Meets Standard:	False
UST Involvement:	False
Remediation Phase:	0
Date Entered In Computer:	2000-02-09
Spill Record Last Update:	2004-05-04
Spiller Name:	Not reported
Spiller Company:	Not reported
Spiller Address:	Not reported
Spiller County:	001
Spiller Contact:	JAMES MCCULLAGH
Spiller Phone:	(516) 293-8800
Spiller Extention:	Not reported
DEC Region:	2
DER Facility ID:	146729
DEC Memo:	"Prior to Sept, 2004 data translation this spill Lead_DEC Field was TIBBE After upgrade of tank, a test was performed before it was returned to service. The tank failed. It was determined that the failure was in the neck of the tank manway within the sump. The leak was repaired and the tank was retested and passed. Sump has subsequently been tested and passed so there was no release to the environment."
Remarks:	"gross fail - tank contained diesel"

All TTF:

Facility ID:	9912782
Spill Number:	9912782
Spill Tank Test:	1548042
Site ID:	174484
Tank Number:	1
Tank Size:	4000
Material:	Not reported
EPA UST:	Not reported
UST:	Not reported
Cause:	Not reported
Source:	Not reported
Test Method:	20
Test Method 2:	USTest 2000/P/LL plus USTest 2000/U
Leak Rate:	.00
Gross Fail:	Not reported
Modified By:	Spills
Last Modified Date:	Not reported

SPILLS:

Name:	126TH ST DEPOT -NYCT
Address:	2460 SECOND AVENUE
City,State,Zip:	MANHATTAN, NY 10035
Spill Number/Closed Date:	8808896 / 2014-06-26
Facility ID:	8808896
Facility Type:	ER
DER Facility ID:	458488
Site ID:	316443
DEC Region:	2
Spill Cause:	Unknown
Spill Class:	B3

126TH ST DEPOT -NYCT (Continued) **S106702967**

SWIS:	3101
Spill Date:	1989-02-14
Investigator:	RVKETANI
Referred To:	041816 PBS INVESTG WAIVER LETTER
Reported to Dept:	1989-02-14
CID:	Not reported
Water Affected:	060712 MONTHLY MONIT
Spill Source:	Institutional, Educational, Gov., Other
Spill Notifier:	DEC
Cleanup Ceased:	Not reported
Cleanup Meets Std:	False
Last Inspection:	Not reported
Recommended Penalty:	False
UST Trust:	True
Remediation Phase:	0
Date Entered In Computer:	1989-04-05
Spill Record Last Update:	2016-04-18
Spiller Name:	Not reported
Spiller Company:	TRANSIT AUTHORITY
Spiller Address:	Not reported
Spiller Company:	001
Contact Name:	Not reported
DEC Memo:	"Prior to Sept, 2004 data translation this spill Lead_DEC Field was TIBBE 11/14/94: REASSIGNED FROM SIGONA TO ZHITOMIRSKY ON 11/14/94. TRANSFERED FROM HALE TO TIBBE ON 12/27/00. SEE ALSO 88-08930, 88-09111 & 90-07322. TANKS REPLACED/REPAIRED/UPGRADED. REMEDIATION ONGOING. 06-17-08: Spill # 0502231 has been closed and consolidated under this number. 0502231 was a release of #4 heating during a delievery from a disconnected fill line. 801 gallons were delievered before the problem was discovered. NYCT DOB determined that 439 gallons of fuel oil were recovered during immediate cleanup, 68 gallons were recovered from the facility s oil/water separator system, and at least 109 gallons and as much as 275 gallons of the remaining fuel oil spilled into the UST via the open fill pipe. Based on these volumes, between 19 and 185 gallons of fuel oil could have spilled into the pea gravel surrounding the USTs. The residual contamination will be addressed during the full site remediation. 11/12/10 - spill re-assigned from Tibbe to Joe O'Connell 5/19/2011 The spill was reassigned from Joe O'Connell to Linda Ross 2/27/12 - Raphael Ketani. Spill reassigned to me during February 2012. The spill was called in due to the failure of the diesel USTs. Two thirds of the southern and eastern parts of the site were affected. An associated spill numbered 9007322 was called in, referred to spill #8808896 and closed. This later spill was the result of tank test failures for the diesel USTs. Monthly progress update meetings are taking place. 4/26/12 - Raphael Ketani. Monthly groundwater monitoring is being performed by URS. 12/18/12 - Raphael Ketani. There have been monthly to bimonthly (once every two months) update meetings with the NYCT regarding this and 17 other sites. The information for the sites is in the UIS under e-docs, multiple sites, DER, Region 2, Petroleum Spills, NYCT. 4/28/14 - Raphael Ketani. As of about this date, documents are no longer archivable via the e-docs system in the UIS. The succeeding archive system is DecDocs. 6/9/14 - Raphael Ketani. Gregory Mathelier (CONSTRUCTION ADMINISTRATOR, UST & ENVIRONMENTAL REMEDIATION PROGRAM, ON-CALL PROJECTS/ CAPITAL PROGRAM MANAGEMENT, MTA NEW YORK CITY TRANSIT, 300 CADMAN PLAZA, 6TH FL., 6376, BUS: 718-613-0029/ CELL: 646-879-1970, E-MAIL:

126TH ST DEPOT -NYCT (Continued) **S106702967**

GREGORY.MATHELIER@NYCT.CO) called me today to say that the Mother Clara Hale Depot at 146th Street will be rebuilt on top of the present site. Once it is rebuilt and ready for operation during January 2015, the buses from the 126th Street Depot will be transferred to there and the 126th Street Depot will be left empty. Once empty, the 126th Street Depot will be returned to the City. Mr. Mathelier said that he was surprised by this news and never knew that the 126th Street Depot was NOT owned by the NYCT. However, that is the plan he heard from administrative staff at the NYCT. I asked Mr. Mathelier what the future use of the site will be. He said that he didn't know. With that, the conversation ended. In a later e-mail, Mr. Mathelier also informed me that he found out from his superiors that the site was sitting on top of an old slave burial ground. So excavating what little contamination is still present was out of the question. Mr. Mathelier sent me the Petition for Spill Closure Report, June 2014 and dated 6/6/14. It was written that the amount of the release was unknown. The south and east parts of the site were affected. Depth to groundwater varies from 3.5 feet to 11 feet below grade. A pump and treat system was installed. During 1993, 27,400 gals. of product was recovered. The system was permanently shut down during February 2001 due to the loss of efficiency of this collection method. This was followed by bioremediation with bacteria and nutrients during the rest of 2001. Three rounds of surfactant injections took place with BioSolve from January to March of 2004. Groundwater monitoring is continuing. The report also described the 4 spill cases that were closed by the former DEC NYCT spill case manager, Mark Tibbe. These cases were: 9007322; 0502231; 0509617; and 0513919. Spill 9007322 concerned the diesel USTs at the southeast corner of the site. There were tank test failures. So the spill was called in. The amount of the release is unknown. It was not certain from the case record whether this spill is a duplicate of 8808896. There were no case notes. Spill 0502231 was opened up due to a #4 heating oil spill. A delivery took place to an out of service 8,000 gal. UST (tank #1), instead of the neighboring in service 8,000 gal. UST (tank #2) during May 2005. This was the result of tank #2 being tagged and locked out and not tank #1. Product came out of the piping sump to tank #1. The spill was contained to the concrete vault and an non-functioning zipper drain. About 801 gals. of oil spilled. The spill took place in the southwest part of the depot. Of the total spilled, 439 gals. was recovered during the initial clean up. Another 68 gals. was recovered by the oil water separator. It was estimated that 19 to 185 gallons of product was unaccounted for. The site investigation was completed during April 2008. Borings SB-7 to SB-10 were performed 15 feet bgs. The soils encountered were sand. No product was seen in soil samples from the 4 borings. Soil analytical results revealed minor VOC exceedences of TAGM standards. Benzo series SVOC exceedences were noted (case manager's note: the results looked like historical fill). There were no groundwater VOC exceedences and only 1 sample with 2 SVOC exceedences. Spill 0509617 involved the failure of the piston at hydraulic lift #3. About 270 gals. of hydraulic fluid were released during November 2005. The lift is in the southwest part of the site. During March 2006, soil excavating took place. A trench 5 feet deep, 12 feet wide and 14 feet long was cut. However, in the process of excavating the soil, the fill line to the #2 oil USTs was cut. Number 2 oil was released and spill number 0513919 was opened. Six soil samples were taken at the ground surface in the hydraulic fluid spill area on 3/10/06 and

126TH ST DEPOT -NYCT (Continued) **S106702967**

3/13/06. The results were almost entirely non-detect. Groundwater was not affected. Spill 0513919 was estimated as 240 gals. of product. About 180 gals. was recovered from the piston sump. Sixty gallons was unaccounted for. A trench 10 feet long, 2 feet wide and 2 feet deep was dug. On 3/21/06, five PLine soil samples were collected at the very top of the ground for the #2 oil spill. The results had very high exceedences for VOCs. The investigation for the #2 oil spill was conducted during November 2006. Borings MW-10 to MW-12 were conducted. At each boring, the soil samples had elevated PID readings and strong odors with many VOC exceedences. However, only the soil sample from MW-11 had many high VOC and naphthalene exceedences. The sample from MW-12 had 3 VOC exceedences. During January 2007, a thin layer of product was seen in each well. MW-11 had 0.02 feet of product. The rest of the wells had just sheens. During March 2007, MW-13 and MW-14 were installed. Again, there were elevated PID readings and strong oil odors. The NYCT believes that the 60 gals. of product is adsorbed to the soil. During a September 29, 2011 meeting between staff from the NYCT and DEC, it was agreed that no further action may be warranted and that the site is a candidate for spill closure. This agreement was based upon the lack of substantial impacts or the absence of substantial measureable product. Groundwater monitoring is taking place monthly. MW-04 has from 0.01 to 0.13 feet of product on 11/18/13. MW-01 had 0.01 to 0.03 feet of product on 1/14/14 and 2/14/14. RW-01 had 0.01 feet of product on 4/13/14 and 5/13/14. 6/26/14 - Raphael Ketani. A case review took place today regarding the site. After consideration of the information contained in the file, it was determined that the case could be closed. This was based upon the presence of very little product in only 3 wells, the lack of collectible product since January 2011, the inability to dig up the remaining contamination due to the slave burial ground and the successful remediation of the 4 previous spills. It was determined that the residual contamination was not a threat to the public or the environment. Therefore, the spill case was closed today. 1/8/15 - Raphael Ketani. Today I reviewed the Dvirka & Bartilucci October 10, 2014 Monitoring Well Decommissioning/Abandonment Summary Letter Report. The work was performed from August 20 to 22 and from August 25 to 26, 2014. Decommissioning/abandonment was not performed for wells MW-A2 and MW-09 as they had previously been paved over and destroyed. The wells which were abandoned were: MW-1 to 14, A1, A3, A4 and RW-1 and 2. A jackhammer and concrete saw were used to remove each well manhole and the surrounding concrete. A hollow stem auger rig was used to overdrill each well to 5 feet below grade, thereby exposing 5 feet of riser. This was not done for RW-2 as the riser was made of steel. This well was simply just grouted. Each well was grouted from the bottom up using a tremmie and the upper 5 feet of the riser was cut off. Any soil with petroleum odors was drummed. A 1 foot conrete patch was installed at each former well location. The wells in the sidewalks had their entire flags replaced. A total of one quarter cubic yard of petroleum contaminated soil was shipped out via AARCO for disposal at Clean Earth in Carteret, New Jersey. All USTs will be cleaned out and closed in place as per DEC regulations. 1/15/15 - Raphael Ketani. Today I received the COMPLETE October 10, 2014 Monitoring Well Decommissioning/Abandonment Summary Letter Report. I reviewed all of the attachments that had been missing. I accepted the report without comment. 7/27/15 - Raphael Ketani. I received a call today from Tracey Bell, Assistant Vice President of the NYC Economic

126TH ST DEPOT -NYCT (Continued) **S106702967**

Development Corporation [(212) 312-3752/(347) 672-6297/TBell@nycedc.com]. She wanted to know who had responsibility for the USTs as the EDC was considering having the site developed. I told her that it was whichever entity presently owns them. She asked whether the spill case would have to be reopened if they took out the USTs and found contamination or if they dug somewhere else and found contamination. I told her that the spill would have to be called in and the case would have to be reopened. However, I added, if circumstances prevented excavation (i.e. close to utilities, would endanger a road, etc.), then the contamination could be left in place. Ms. Bell stated that since the spill would be reopened, then the site might not be developed. 2/23/16 - Raphael Ketani. Today I received an email from Cadecia Josephs (718) 613-0296, Associate Project Manager I with NYCT and assistant to Mr. Mathelier. A letter work plan was attached which described the proposed investigation of the UST tank field at the former depot. Ms. Josephs described the plan in the text of her email. She wrote the following: In preparation for the closure in place of the UST tank farm located at the former 126th street Bus Depot (former Spill No. 8808896, closed on June 26, 2014), a soil and groundwater sampling program is being proposed to investigate any potential subsurface contamination. The attached letter details the work to be performed by a subcontractor to our Consultant (Dvirka and Bartilucci Consulting Engineers). The tank farm consists of eight 4,000 gallon USTs encased in a concrete vault which extends to 20 ft below grade, this vault is backfilled with approximately eleven feet of pea gravel. A total of 12 soil borings and 4 groundwater probes are proposed to be completed in the vicinity of the USTs and associated fuel lines. Each tank vault exterior soil borings (TCSB-01 through TCSB-04) will be advanced using a direct push drill rig to approximately 22 feet below grade and 5 to 7 feet in the vicinity of the below grade fuel lines (TCSB-05 through TCSB-12). One soil boring will be advanced inside the tank vault (TCPB-01) using a guzzler to a depth of approximately 13 feet below grade surface. A total of 4 groundwater probes (TCGP-01 through TCGP-04) are proposed to be installed in the vicinity outside the tank vault and the below grade lines to a depth of 2 feet below grade. One (1) groundwater probe will be installed inside the vault (TCGP-01) to where liquid is encountered within the tank vault. All samples will be analyzed for STARS VOCs and SVOCs via USEPA Methods 8260 and 8270, respectively. Groundwater samples will be compared to the Class GA Groundwater Standards and Guidance Values and soil samples will be compared to the Soil Cleanup Objectives provided on Table 3 of NYSDEC s CP-51 Soil Cleanup Guidance document. All field activities will be performed in accordance with the Consent Order negotiated between NYCT and the NYSDEC. Upon completion of the soil and groundwater investigation and the receipt of analytical results, a Soil and Groundwater Investigation Report will be submitted to the NYSDEC for its review. If the proposed investigation plan meets the NYSDEC s approval your written confirmation would be greatly appreciated. Feel free to contact Mr. Gregory Mathelier at (718) 613-0029 with any questions you may have regarding this matter. 2/25/16 - Raphael Ketani. I reviewed the Dvirka & Bartilucci 1/29/16 Technical Scope of Work and Estimated Cost Proposal letter. The subject eight 4,000 gallon USTs and associated piping were evacuated, cleaned out and filled with concrete on December 21, 2015. In the letter plan, Dvirka & Bartilucci (D&B) proposes to conduct a soil and groundwater investigation (as described above) of the vault area and

126TH ST DEPOT -NYCT (Continued) **S106702967**

the associated piping. The pea gravel inside the vault will be screened at one location within the vault by conducting a soil boring (TCPB-01) and an assessment will be made of any petroleum contamination that is found inside. If liquid is discovered in the vault, then groundwater probe TCGP-01 will be constructed. Twelve soil borings and four groundwater probes will be completed in the vicinity of the vault and next to the piping. The vault floor slab is 7 feet thick. So no borings will be conducted through the floor. Four borings will be drilled in the vicinity of the vault to a total depth of 22 feet, 2 feet below the vault floor. Soil borings adjacent to the piping will be drilled to 5 to 7 feet below grade (8 borings). Groundwater probes TCGP-01 to TCGP-04 will be installed at selected locations (see Figure 1 in the letter). Each boring location will be hand cleared to 6 feet below the depot floor. A geophysical survey will be completed in order to locate utilities in the area. One Call utility mark outs will also be conducted. Groundwater is expected to be found at 3 to 8 feet below grade in the vicinity of the vault. Each probe will be advanced to 2 feet below the water table. A burial ground exists under the southwest part of the site. Access to drill will be coordinated with the proper authorities. If archaeological materials are encountered while drilling, then work will stop and NYCT will be notified. On pages 7 and 8 of the letter plan, D&B describes a list of tasks and assumptions regarding the proposed work which form most of the basis for estimating the cost of the investigation. These tasks comprise Task 1 - the investigation. Task 2 will be to write the tank field investigation report, have it reviewed by D&B staff and submit it to the DEC. The total cost of the project is estimated to be $96,276. I found the letter plan to be acceptable and sent a written letter to Mr. Mathelier approving the Technical Scope of Work and Estimated Cost Proposal letter. In the DEC approval letter, I indicated that a groundwater flow map must also be included in the investigation report. Also, I stated that a schedule for the various tasks must be submitted to the Department once the start date for the investigation is confirmed. 4/18/16 - Raphael Ketani. A PBS Request for Waiver letter dated 4/18/16 was submitted by NYCT to Leszek Zielinski, EE II and head of the PBS Unit. In the letter, the NYCT requested that they be allowed to forego the soil investigation around the USTs, which is required by 6NYCRR 613-2.6(c) when tank systems are being abandoned. The reason for this request is that the NYCT doesn't want to potentially risk disturbing the human remains that may be adjacent to the UST pad. "

Remarks: "DISCONNECTED & EXCAVATED TANK."

All Materials:

Site ID:	316443
Operable Unit ID:	924790
Operable Unit:	01
Material ID:	1971143
Material Code:	0008
Material Name:	diesel
Case No.:	Not reported
Material FA:	Petroleum
Quantity:	-1.00
Units:	G
Recovered:	-1.00
Oxygenate:	Not reported

Site ID: 316443

126TH ST DEPOT -NYCT (Continued) **S106702967**

Operable Unit ID:	924790
Operable Unit:	01
Material ID:	453655
Material Code:	0022
Material Name:	waste oil/used oil
Case No.:	Not reported
Material FA:	Petroleum
Quantity:	100.00
Units:	G
Recovered:	.00
Oxygenate:	Not reported

Site ID:	316443
Operable Unit ID:	924790
Operable Unit:	01
Material ID:	2147661
Material Code:	0002A
Material Name:	#4 fuel oil
Case No.:	Not reported
Material FA:	Petroleum
Quantity:	801.00
Units:	G
Recovered:	700.00
Oxygenate:	Not reported

AN395 **126TH STREET DEPOT** **NY LTANKS** **S102143739**
North **2460 SECOND AVE** **N/A**
1/4-1/2 **NEW YORK, NY**
0.293 mi.
1548 ft. **Site 2 of 2 in cluster AN**

Relative: **Higher**
Actual: **9 ft.**

LTANKS:

Name:	126TH STREET DEPOT
Address:	2460 SECOND AVE
City,State,Zip:	NEW YORK, NY
Spill Number/Closed Date:	9709477 / 2004-04-12
Facility ID:	9709477
Site ID:	174482
Spill Date:	1997-11-14
Spill Cause:	Tank Failure
Spill Source:	Commercial/Industrial
Spill Class:	C4
Cleanup Ceased:	Not reported
SWIS:	3101
Investigator:	MCTIBBE
Referred To:	Not reported
Reported to Dept:	1997-11-14
CID:	369
Water Affected:	Not reported
Spill Notifier:	Tank Tester
Last Inspection:	Not reported
Recommended Penalty:	False
Meets Standard:	False
UST Involvement:	True
Remediation Phase:	0
Date Entered In Computer:	1997-11-14
Spill Record Last Update:	2004-04-13

126TH STREET DEPOT (Continued) **S102143739**

Spiller Name:	Not reported
Spiller Company:	NYCT
Spiller Address:	2460 SECOND AVE
Spiller County:	001
Spiller Contact:	Not reported
Spiller Phone:	Not reported
Spiller Extention:	Not reported
DEC Region:	2
DER Facility ID:	146729
DEC Memo:	"Prior to Sept, 2004 data translation this spill Lead_DEC Field was TIBBE TRANSFERED FROM hALE TO tIBBE ON 10/15/03. NYCT DOB has no information about this tank failure other than there was a pressure loss of the inner tank and the secondary held. The inner and outer tanks for 7&8 were tested again on 05/22/02 and they passed."
Remarks:	"double wall fiberglass tank #7 and #8 failed due to pressure loss inside tank"

All Materials:

Site ID:	174482
Operable Unit ID:	1052558
Operable Unit:	01
Material ID:	327825
Material Code:	0008
Material Name:	diesel
Case No.:	Not reported
Material FA:	Petroleum
Quantity:	.00
Units:	G
Recovered:	.00
Oxygenate:	Not reported

396
NW
1/4-1/2
0.294 mi.
1551 ft.

ENGINE CO. 35/LADD. CO. 14 FDNY -DDC **NY LTANKS** **S106703844**
2232 3RD AVENUE **N/A**
MANHATTAN, NY

Relative:
Higher

Actual:
17 ft.

LTANKS:

Name:	ENGINE CO. 35/LADD. CO. 14 FDNY -DDC
Address:	2232 3RD AVENUE
City,State,Zip:	MANHATTAN, NY
Spill Number/Closed Date:	9801567 / 2005-05-09
Facility ID:	9801567
Site ID:	250400
Spill Date:	1998-05-06
Spill Cause:	Tank Overfill
Spill Source:	Institutional, Educational, Gov., Other
Spill Class:	B3
Cleanup Ceased:	Not reported
SWIS:	3101
Investigator:	ADZHITOM
Referred To:	Not reported
Reported to Dept:	1998-05-06
CID:	257
Water Affected:	Not reported
Spill Notifier:	Other
Last Inspection:	Not reported

ENGINE CO. 35/LADD. CO. 14 FDNY -DDC (Continued) **S106703844**

Recommended Penalty:	False
Meets Standard:	False
UST Involvement:	False
Remediation Phase:	0
Date Entered In Computer:	1998-05-06
Spill Record Last Update:	2005-05-09
Spiller Name:	CHRIS STEIN
Spiller Company:	ENGINE CO. 35
Spiller Address:	2232 3RD AVE
Spiller County:	001
Spiller Contact:	CHRIS STEIN
Spiller Phone:	(516) 499-1085
Spiller Extention:	Not reported
DEC Region:	2
DER Facility ID:	205235
DEC Memo:	"Prior to Sept, 2004 data translation this spill Lead_DEC Field was KOLLEENY ALTHOUGH SPILL REPORT SAYS CAUSE OF SPILL WAS TANK OVERFILL, AND THAT CONTAM. SOIL WAS FOUND DURING TANK REMOVAL, IN TRUTH, CONTAM. SOIL WAS FOUND DURING DRILLING OF BORING (AT DISPENSER) AS PART OF TANK CLOSURE-IN-PLACE INVESTIGATION. TANKS WERE NOT REMOVED; CAUSE OF SPILL WAS NOT OVERFILL. CHESNER ENGINEERING AND THEN URS CORP. PERFORMED SITE INVESTIGATIONS, FOUND SOME SOIL CONTAMINATION AND MINOR GROUNDWATER CONTAMINATION. URS INSTALLED A BIOVENTING SYSTEM TO ADDRESS SOIL AND PERFORMED GROUNDWATER MONITORING, STARTED SYSTEM IN MARCH 2003. BY OCTOBER 2003, GROUNDWATER MET STATE STANDARDS IN ALL MONITORING WELLS. DEC APPROVED NO FURTHER ACTION FOR GROUNDWATER, AND MONITORING WAS DISCONTINUED. URS PLANS TO ADVANCE SOIL BORINGS TO EVALUATE PROGRESS OF SOIL CLEANUP. Reviewed System Performance Monitoring Reports for June-Aug. '04 and Sept.-Nov. '04 on March 14, 2005; system appears to be operating adequately. Soil confirmation sampling has been performed but awaiting report with results. - J. Kolleeny 3/14/05 Spill transferred from Kolleeny to A. Zhitomirsky on 4/4/05. - JK 5-15-2005 Reviewed Perfomance Monitoring Report received on 4/1/2005 and Results of Confirmation Soil Sampling/Request for NFA received on 4/27/2005. No VOCs were detected in any of the confirmation soil samples. Minor SVOC exceedances were collected from soil borings SB-09 and SB-10. For the approximately six SVOCs that exceeded TAGM #4046 cleanup concentrations there is no apparent exposure pathway according to URS report. NFA letter was issued. AZ"
Remarks:	"during tank removal caller found contaminated soil and today got test results back "

All Materials:

Site ID:	250400
Operable Unit ID:	1062097
Operable Unit:	01
Material ID:	323497
Material Code:	0008
Material Name:	diesel
Case No.:	Not reported
Material FA:	Petroleum
Quantity:	.00
Units:	G
Recovered:	.00
Oxygenate:	Not reported
Site ID:	250400

ENGINE CO. 35/LADD. CO. 14 FDNY -DDC (Continued) **S106703844**

Operable Unit ID:	1062097
Operable Unit:	01
Material ID:	323498
Material Code:	0009
Material Name:	gasoline
Case No.:	Not reported
Material FA:	Petroleum
Quantity:	.00
Units:	G
Recovered:	.00
Oxygenate:	Not reported

---

397 SSW 1/4-1/2 0.299 mi. 1579 ft.

413 EAST 114TH STREET
413 EAST 114TH STREET
NEW YORK, NY

NY LTANKS **S102672863**
N/A

Relative: Higher

Actual: 9 ft.

LTANKS:

Name:	413 EAST 114TH STREET
Address:	413 EAST 114TH STREET
City,State,Zip:	NEW YORK, NY
Spill Number/Closed Date:	9415975 / 1995-03-11
Facility ID:	9415975
Site ID:	291861
Spill Date:	1995-03-10
Spill Cause:	Tank Overfill
Spill Source:	Tank Truck
Spill Class:	C4
Cleanup Ceased:	1995-03-11
SWIS:	3101
Investigator:	MCTIBBE
Referred To:	Not reported
Reported to Dept:	1995-03-10
CID:	Not reported
Water Affected:	Not reported
Spill Notifier:	Responsible Party
Last Inspection:	Not reported
Recommended Penalty:	False
Meets Standard:	True
UST Involvement:	False
Remediation Phase:	0
Date Entered In Computer:	1995-04-13
Spill Record Last Update:	1995-05-02
Spiller Name:	Not reported
Spiller Company:	CASTLE OIL CORP.
Spiller Address:	290 LOCUST AVENUE
Spiller County:	001
Spiller Contact:	Not reported
Spiller Phone:	Not reported
Spiller Extention:	Not reported
DEC Region:	2
DER Facility ID:	236304
DEC Memo:	"Prior to Sept, 2004 data translation this spill Lead_DEC Field was TIBBE "
Remarks:	"OIL BUBBLED OUT OF FILL LINE DURING FILLING, UNKNOWN CAUSE OF BACKUP, DRIVER ABSORBED OIL W/ DRYSOL, SERVICE DEPARTMENT TO BE

413 EAST 114TH STREET (Continued) **S102672863**

NOTIFIED & MATERIAL TO BE PICKED UP IN AM."

All Materials:

Site ID:	291861
Operable Unit ID:	1009433
Operable Unit:	01
Material ID:	371142
Material Code:	0001A
Material Name:	#2 fuel oil
Case No.:	Not reported
Material FA:	Petroleum
Quantity:	3.00
Units:	G
Recovered:	3.00
Oxygenate:	Not reported

AO398 **THE EAST DRIVE H.D.F.C.** **NY LTANKS** **S104619531**
NNW **205 EAST 124TH STREET** **N/A**
1/4-1/2 **MANHATTAN, NY**
0.301 mi.
1587 ft. **Site 1 of 2 in cluster AO**

Relative: **Higher**
Actual: **16 ft.**

LTANKS:

Name:	THE EAST DRIVE H.D.F.C.
Address:	205 EAST 124TH STREET
City,State,Zip:	MANHATTAN, NY
Spill Number/Closed Date:	9802381 / 2004-11-26
Facility ID:	9802381
Site ID:	202489
Spill Date:	1998-05-22
Spill Cause:	Tank Test Failure
Spill Source:	Private Dwelling
Spill Class:	B3
Cleanup Ceased:	Not reported
SWIS:	3101
Investigator:	SMSANGES
Referred To:	Not reported
Reported to Dept:	1998-05-23
CID:	266
Water Affected:	Not reported
Spill Notifier:	Tank Tester
Last Inspection:	Not reported
Recommended Penalty:	False
Meets Standard:	True
UST Involvement:	False
Remediation Phase:	0
Date Entered In Computer:	1998-05-23
Spill Record Last Update:	2004-11-26
Spiller Name:	Not reported
Spiller Company:	ROSE MURRAY
Spiller Address:	205 EAST 124TH STREET
Spiller County:	001
Spiller Contact:	Not reported
Spiller Phone:	Not reported
Spiller Extention:	Not reported
DEC Region:	2
DER Facility ID:	168440

THE EAST DRIVE H.D.F.C. (Continued) **S104619531**

DEC Memo: "Prior to Sept, 2004 data translation this spill Lead_DEC Field was SAWYER 5/18/04 - AUSTIN - TRANSFERRED FROM TOMASELLO FOR REASSIGNMENT - END 9/10/04 - Sawyer - Talked to new manager for building. He will call back with as much information as he can find. The information should consist of the repair receipts and other supporting documentation for the clean up, if needed. 11/26/2004 Sangesland reviewed a submittal from ProTest. On Sept 30, 2004 ProTest isolated the tank and it passed. the problem was found to be a defective vent pipe. A partial replacement of this line was performed and the tank system then passed a tightness test. There were no visible signs of contamination."

Remarks: "APARTMENT BUILDING. CUSTOMER NOTIFIED OF RESULTS."

All TTF:

Facility ID:	9802381
Spill Number:	9802381
Spill Tank Test:	1545930
Site ID:	202489
Tank Number:	1
Tank Size:	2000
Material:	0001
EPA UST:	Not reported
UST:	Not reported
Cause:	Not reported
Source:	Not reported
Test Method:	03
Test Method 2:	Horner EZ Check I or II
Leak Rate:	.00
Gross Fail:	F
Modified By:	Spills
Last Modified Date:	Not reported

All Materials:

Site ID:	202489
Operable Unit ID:	1062919
Operable Unit:	01
Material ID:	320712
Material Code:	0001A
Material Name:	#2 fuel oil
Case No.:	Not reported
Material FA:	Petroleum
Quantity:	.00
Units:	G
Recovered:	.00
Oxygenate:	Not reported

---

399 West 1/4-1/2 0.302 mi. 1593 ft.

JACOB'S RESIDENCE
203 EAST 117TH ST
MANHATTAN, NY

NY LTANKS **S105996256**
N/A

Relative: Higher

Actual: 17 ft.

LTANKS:

Name:	JACOB'S RESIDENCE
Address:	203 EAST 117TH ST
City,State,Zip:	MANHATTAN, NY
Spill Number/Closed Date:	0203815 / 2005-10-21

JACOB'S RESIDENCE (Continued) **S105996256**

Facility ID:	0203815
Site ID:	223427
Spill Date:	2002-07-11
Spill Cause:	Tank Test Failure
Spill Source:	Private Dwelling
Spill Class:	B3
Cleanup Ceased:	Not reported
SWIS:	3101
Investigator:	JBTAMBE
Referred To:	Not reported
Reported to Dept:	2002-07-11
CID:	205
Water Affected:	Not reported
Spill Notifier:	Responsible Party
Last Inspection:	Not reported
Recommended Penalty:	False
Meets Standard:	True
UST Involvement:	False
Remediation Phase:	0
Date Entered In Computer:	2002-07-11
Spill Record Last Update:	2006-01-25
Spiller Name:	OWNER
Spiller Company:	JACOB'S RES
Spiller Address:	203 EAST 117TH ST
Spiller County:	001
Spiller Contact:	CALLER
Spiller Phone:	Not reported
Spiller Extention:	Not reported
DEC Region:	2
DER Facility ID:	184734
DEC Memo:	"Prior to Sept, 2004 data translation this spill Lead_DEC Field was KRIMGOLD notes: 7/12/2002: sent letter to Jacob Cohen requesting to repair or close the tank. AR 7/19/2002:He called me to clarify the letter i sent him. I told him to repair the tank or send me a letter stating what his plan of action was to repair the tank. he said he would fax it today.AR 8/28/2002: CALLED AND LEFT A MESSAGE TO JACOB TO CALL ME BACK. HE NEVER DID. AR 9/2/2002: CALLED AGAIN. JACOB FAXED THE REQUIRED INFORMATION ON 9/3/2002. ON 9/4/2002 CALLED AGAIN TO ASK IF THE EXCAVATION WAS ON CONCRETE. JACOB COHEN TOLD ME IT WAS. THEY DUG 15 FEET APPROXIMATELY. GAVE ME THE NAME OF COMPANY DOING REPAIR WORK: PETROLEUM TANK CLEANERS (7186246934). 11/18/2002: tHE FACILITY IS UNDER A CONSENT ORDER FOR NOT TESTING THE TANK. THE TANK WAS LAST TESTED IN 1987. THE ORDER IS ON FILE. THE TANK WAS LAST TESTED ON 11/15/2002. THE TANK PASSED BUT THE REPORT IS NEEDED TO CLOSE THE SPILL. 01/26/04 TRANSFERRED FROM ROMMEL TO AUSTIN 02/17/04: Reassigned from AUSTIN to KRIMGOLD. 10/21/05. J.Krimgold reviewed documentation submitted by Mr. Jacob Cohen. Based on this, the tank failed the test due to an uncapped tell-tail pipe. Pipe was ecxavated. No contamination was found. NFA letter."
Remarks:	""

All TTF:

Facility ID:	0203815
Spill Number:	0203815
Spill Tank Test:	1527272
Site ID:	223427
Tank Number:	1
Tank Size:	2500

JACOB'S RESIDENCE (Continued) **S105996256**

Material:	0001
EPA UST:	Not reported
UST:	Not reported
Cause:	Not reported
Source:	Not reported
Test Method:	03
Test Method 2:	Horner EZ Check I or II
Leak Rate:	.00
Gross Fail:	Not reported
Modified By:	Spills
Last Modified Date:	Not reported

All Materials:

Site ID:	223427
Operable Unit ID:	856642
Operable Unit:	01
Material ID:	521626
Material Code:	0001A
Material Name:	#2 fuel oil
Case No.:	Not reported
Material FA:	Petroleum
Quantity:	.00
Units:	G
Recovered:	.00
Oxygenate:	Not reported

AO400 **212 EAST 125TH STREET AND 215 EAST 124TH STREET** **NY VCP** **S126339354**
NNW **212 EAST 125TH STREET** **N/A**
1/4-1/2 **NEW YORK CITY, NY**
0.314 mi.
1658 ft. **Site 2 of 2 in cluster AO**

Relative:
Higher

Actual:
15 ft.

VCP NYC:

Project ID:	20TMP0799M,20EH-N178M,20CVCP062M
Name:	212 EAST 125TH STREET AND 215 EAST 124TH STREET
Address:	212 EAST 125TH STREET
City,State,Zip:	NEW YORK CITY, NY
Borough:	Manhattan
BBL:	1.01789004510178E+29
OER Program:	VCP (Enrolled), E/RD (Review)
Phase:	Construction
Latitude:	40.803469
Longitude:	-73.935294
Postcode:	11
Community Board:	8
Council District:	242
Census Tract:	1054678
BIN:	1017890045
NTA:	East Harlem North

401
West
1/4-1/2
0.339 mi.
1790 ft.

201 EAST 116TH ST
201 EAST 116TH ST
MANHATTAN, NY

NY LTANKS **S105230371**
N/A

Relative:
Higher

Actual:
18 ft.

LTANKS:

Name:	201 EAST 116TH ST
Address:	201 EAST 116TH ST
City,State,Zip:	MANHATTAN, NY
Spill Number/Closed Date:	0108081 / 2001-11-08
Facility ID:	0108081
Site ID:	317668
Spill Date:	2001-11-08
Spill Cause:	Tank Overfill
Spill Source:	Private Dwelling
Spill Class:	D4
Cleanup Ceased:	2001-11-08
SWIS:	3101
Investigator:	MXFRANKS
Referred To:	Not reported
Reported to Dept:	2001-11-08
CID:	211
Water Affected:	Not reported
Spill Notifier:	Responsible Party
Last Inspection:	Not reported
Recommended Penalty:	False
Meets Standard:	True
UST Involvement:	False
Remediation Phase:	0
Date Entered In Computer:	2001-11-08
Spill Record Last Update:	2001-11-08
Spiller Name:	JIM CAREY
Spiller Company:	CASTLE OIL CORP
Spiller Address:	290 LOCUST AV
Spiller County:	001
Spiller Contact:	MARCELINO HERNANDEZ
Spiller Phone:	(212) 997-3910
Spiller Extention:	Not reported
DEC Region:	2
DER Facility ID:	256048
DEC Memo:	"Prior to Sept, 2004 data translation this spill Lead_DEC Field was FRANKS R9 11/08/01: MF T/C/JIM CARY, CASTLE OIL. OVERFILL OF 550 GALLON #2FO TANK IN BASEMENT. PRODUCT CAME OUT OF VENT PIPE TO THE SIDEWALK. JIM CLAIMED ALL CLEANED. T/C MARCELINO HERNANDEZ, SUPERINTENDENT OF THE BUILDING. HE CPALIMED PROCUCT ENTERED BASEMENT THRU SIDE OF PIPING. THE RP DID CLEAN IT UP TO HIS SATISFACTION. APPX 5 GALLONS SPILLED, SMALL SPILL ALL CLEANED. NO FURTHER ACTION NECESSARY."
Remarks:	"PRODUCT CAME OUT VENT PIPE - SPILL CLEANED UP"

All Materials:

Site ID:	317668
Operable Unit ID:	846116
Operable Unit:	01
Material ID:	529338
Material Code:	0001A
Material Name:	#2 fuel oil
Case No.:	Not reported
Material FA:	Petroleum

201 EAST 116TH ST (Continued) **S105230371**

Quantity: 5.00
Units: G
Recovered: 5.00
Oxygenate: Not reported

402
East
1/4-1/2
0.340 mi.
1796 ft.

STREET CRIMES UNIT
RANDALLS ISLAND
MANHATTAN, NY

NY LTANKS **S105053985**
N/A

Relative:
Higher

Actual:
31 ft.

LTANKS:

Name:	STREET CRIMES UNIT
Address:	RANDALLS ISLAND
City,State,Zip:	MANHATTAN, NY
Spill Number/Closed Date:	9209310 / 2003-03-07
Facility ID:	9209310
Site ID:	86326
Spill Date:	1992-11-10
Spill Cause:	Tank Test Failure
Spill Source:	Institutional, Educational, Gov., Other
Spill Class:	B3
Cleanup Ceased:	Not reported
SWIS:	3101
Investigator:	ADMIN. CLOSED
Referred To:	Not reported
Reported to Dept:	1992-11-10
CID:	Not reported
Water Affected:	Not reported
Spill Notifier:	Tank Tester
Last Inspection:	Not reported
Recommended Penalty:	False
Meets Standard:	False
UST Involvement:	True
Remediation Phase:	0
Date Entered In Computer:	1992-11-18
Spill Record Last Update:	2005-01-26
Spiller Name:	Not reported
Spiller Company:	Not reported
Spiller Address:	Not reported
Spiller County:	001
Spiller Contact:	Not reported
Spiller Phone:	Not reported
Spiller Extention:	Not reported
DEC Region:	2
DER Facility ID:	270094
DEC Memo:	"Prior to Sept, 2004 data translation this spill Lead_DEC Field was ADMIN.CLOSED 03/07/2003 Closed Due To The Nature / Extent Of The Spill Report"
Remarks:	"2 SETS OF 2 TANKS EA. 550 GAL EA. MANIFOLDED-TOTAL 2200 GAL CAPACITY WILL PUMP TANK AND EIR. CLOSED DUE TO LACK OF ANY RECENT INFO-DOES NOT MEET ANY CLEANUP REQUIREMENTS."

All TTF:

Facility ID:	9209310
Spill Number:	9209310
Spill Tank Test:	1540833

STREET CRIMES UNIT (Continued) **S105053985**

Site ID:	86326
Tank Number:	Not reported
Tank Size:	0
Material:	0009
EPA UST:	Not reported
UST:	Not reported
Cause:	Not reported
Source:	Not reported
Test Method:	00
Test Method 2:	Unknown
Leak Rate:	.00
Gross Fail:	Not reported
Modified By:	Spills
Last Modified Date:	Not reported

All Materials:

Site ID:	86326
Operable Unit ID:	972961
Operable Unit:	01
Material ID:	406363
Material Code:	0009
Material Name:	gasoline
Case No.:	Not reported
Material FA:	Petroleum
Quantity:	-1.00
Units:	L
Recovered:	.00
Oxygenate:	Not reported

AP403 **NYCDOS EAST HARLEM MRF** **NY SWRCY** **S105842297**
North **EAST 127TH AND 2ND AVENUE** **N/A**
1/4-1/2 **NEW YORK, NY 10004**
0.344 mi.
1818 ft. **Site 1 of 2 in cluster AP**

Relative:
Higher

Actual:
11 ft.

SWRCY:

Name:	NYCDOS EAST HARLEM MRF
Address:	EAST 127TH AND 2ND AVENUE
City,State,Zip:	NEW YORK, NY 10004
Region:	2
Facility Address 2:	Not reported
Phone Number:	2128371071
Owner Type:	Not reported
Owner Name:	Not reported
Owner Address:	Not reported
Owner Address 2:	Not reported
Owner City,St,Zip:	Not reported
Owner Email:	Not reported
Owner Phone:	Not reported
Contact Name:	NYCDOS
Contact Address:	Not reported
Contact Address 2:	Not reported
Contact City,St,Zip:	Not reported
Contact Email:	Not reported
Contact Phone:	Not reported
Activity Desc:	RHRF - registration

NYCDOS EAST HARLEM MRF (Continued) **S105842297**

Activity Number:	[31M11]
Active:	No
East Coordinate:	Not reported
North Coordinate:	Not reported
Accuracy Code:	Not reported
Regulatory Status:	Not reported
Permit #:	2-6203-00013
Auth. Date:	Not reported
Expiration Date:	Not reported
Waste Types:	Not reported
Operator Name:	Not reported
Operator Type:	Not reported
Last Date:	Not reported

404
NNW
1/4-1/2
0.348 mi.
1839 ft.

PARCEL B WEST
201 EAST 125TH STREET
NEW YORK, NY 10035

NY BROWNFIELDS **S127012989**
N/A

Relative:
Higher

Actual:
16 ft.

BROWNFIELDS:

Name:	PARCEL B WEST
Address:	201 EAST 125TH STREET
City,State,Zip:	NEW YORK, NY 10035
Program:	BCP
Site Code:	564509
Acres:	1.040
HW Code:	C231108
SWIS:	3101
Town:	New York City
Record Added Date:	11/27/2017
Record Updated Date:	10/06/2020
Update By:	AMSERVIS
Site Description:	"Location: The site is located in the Borough of Manhattan, New York City. It is approximately 45,600-square-feet (1.04-acre) and is located in an urban area on the western half of the block bound by East 126th Street to the north, Second Avenue to the east, East 125th Street to the south, and Third Avenue to the west. Site Features: A new building is currently under construction. Current Zoning and Land Use: The entire site is located in the C6-3 mixed commercial and residential district primarily, which is consistent with the current land use. The surrounding area includes commercial, industrial, residential, institutional, and transportation/utility buildings, as well as vacant lots, construction sites, and open space. Past Use of the Site: The site was occupied by residential, commercial, and industrial facilities since the late 1800s. Historical site uses include a parking lot, a metal supply company, a dry cleaner, a laundry service, a parking garage, an automobile repair shop, and a tire repair shop. Site Geology and Hydrogeology: Historic fill, consisting of brown fine- to coarse-grained sand with varying amounts of gravel, silt, brick, concrete, ash and organic material, extends from the ground surface to depths ranging from about 2 to 17.5 feet below ground surface (bgs) across the site footprint. Native soil was observed directly below the fill layer and generally consists of brown and grey, fine- to coarse-grained sand with varying amounts of silt, clay, and gravel. The prominent rock type beneath the site is Inwood Marble containing white coarse-grained calcitic and dolomitic marble alternating with layers of silicate minerals. Bedrock is

PARCEL B WEST (Continued) **S127012989**

expected to be encountered at about 60 feet bgs. Groundwater was encountered during the RI at about 12 to 14 feet bgs and was determined to flow towards the northeast. "

Env Problem: "Nature and Extent of Contamination Post-Remediation: Remediation at the site is complete. Remedial actions have successfully achieved soil cleanup objectives for unrestricted use. Prior to Remediation: Soil and groundwater samples were analyzed for volatile organic compounds (VOCs), semi-volatile organic compounds (SVOCs), polychlorinated biphenyls (PCBs), metals, pesticides, herbicides and cyanide. Groundwater samples were also analyzed for the emerging contaminants 1,4-dioxane and per- and polyfluoroalkyl substances. Soil vapor, sub-slab vapor, and ambient air samples were analyzed for VOCs. Based on investigations conducted to date, the primary contaminants of concern include lead, mercury, tetrachloroethene (PCE) and trichloroethene (TCE). Soil - The VOCs 1,2,4-trimethylbenzene (maximum concentration of 7 parts per million, or ppm), toluene (maximum concentration of 1.2 ppm) and total xylenes (maximum concentration of 2.2 ppm) were detected at concentrations exceeding their respective unrestricted use soil cleanup objectives (UUSCOs). Several SVOCs were found at elevated concentrations above their UUSCOs, including naphthalene (120 ppm), anthracene (220 ppm), benzo(a)pyrene (330 ppm), chrysene (310 ppm) and fluoranthene (810 ppm). Metals, specifically lead (1,540 ppm) and mercury (2.3 ppm) were found in shallow soil at concentrations that exceed their respective UUSCOs. Data does not indicate any off-site impacts in soil related to this site. Groundwater - PCE exceeded the NYSDEC groundwater standards at a maximum concentration of 14 parts per billion (ppb). Naphthalene was detected in one sample at a concentration of 31 ppb, which exceeds the groundwater standard. Lead exceeded the groundwater standards at a maximum concentration of 156.2 ppb in an unfiltered groundwater sample. The filtered sample from the same location was non-detect for lead. No pesticides or PCBs were detected in groundwater. Data does not indicate any off-site impacts in groundwater related to this site. Soil Vapor - PCE and TCE were detected at elevated concentrations throughout the site, but were most elevated in the vicinity of the former dry cleaner. The maximum concentration for PCE was 67,700 micrograms per cubic meter (ug/m3) and for TCE it was 709 ug/m3. Data collected off-site indicated additional actions are needed to further evaluate soil vapor intrusion off-site. The maximum concentration for PCE was 56,100 micrograms per cubic meter (ug/m3) and for TCE it was 2450 ug/m3 off-site. "

Health Problem: "Remedial actions are complete and have eliminated the potential for contact with site-related contaminants. Offsite soil vapor intrusion sampling has identified elevated contaminated levels in soil vapor. Additional investigation of soil vapor is recommended as part of the offsite portion of this project #C231108A."

Dump: False
Structure: False
Lagoon: False
Landfill: False
Pond: False
Disp Start: Not reported
Disp Term: Not reported
Lat/Long: Not reported
Dell: Not reported
Record Add: 2018-02-16 11:14:00

PARCEL B WEST (Continued) **S127012989**

Record Upd:	2019-05-28 09:55:00
Updated By:	SMQUANDT
Own Op:	1
Sub Type:	P03
Owner Name:	jennifer ambrosecchia
Owner Company:	East Harlem MEC Parcel B-West Housing Development Fund Corp.
Owner Address:	777 West Putnam Avenue
Owner Addr2:	the richman group development corporation
Owner City,St,Zip:	greenwich, CT 06830
Owner Country:	United States of America
Own Op:	Document Repository
Sub Type:	NNN
Owner Name:	Not reported
Owner Company:	New York Public Library
Owner Address:	226 East 125th Street
Owner Addr2:	Not reported
Owner City,St,Zip:	New York, NY 10035
Owner Country:	United States of America
Own Op:	6
Sub Type:	P03
Owner Name:	Jennifer Ambrosecchia & Michael Berfield
Owner Company:	125 MEC Center LLC
Owner Address:	777 West Putnam Avenue
Owner Addr2:	c/o The Richman Group Dev.
Owner City,St,Zip:	Greenwich, CT 06830
Owner Country:	United States of America
Own Op:	6
Sub Type:	P03
Owner Name:	Matthew Iacopetta
Owner Company:	East Harlem MEC Parcel B West LLC
Owner Address:	777 West Putnam Avenue
Owner Addr2:	the richman group development corp
Owner City,St,Zip:	Greenwich, CT 06830
Owner Country:	United States of America
Own Op:	Document Repository
Sub Type:	NNN
Owner Name:	Diane Collier
Owner Company:	Manhattan Community Board 11
Owner Address:	1664 Park Avenue, Ground Floor
Owner Addr2:	Not reported
Owner City,St,Zip:	New York, NY 10035
Owner Country:	United States of America
Own Op:	1
Sub Type:	P03
Owner Name:	Matthew Iacopetta
Owner Company:	East Harlem MEC Parcel B West LLC
Owner Address:	777 West Putnam Avenue
Owner Addr2:	The Richman Group Development Corporation
Owner City,St,Zip:	Greenwich, CT 06830
Owner Country:	United States of America
Own Op:	6
Sub Type:	P03
Owner Name:	Matthew Iacopetta
Owner Company:	Parcel B West LIHTC LLC
Owner Address:	777 West Putnam Avenue
Owner Addr2:	the richman group development corp
Owner City,St,Zip:	Greenwich, CT 06830

PARCEL B WEST (Continued) **S127012989**

Owner Country:	United States of America
Own Op:	6
Sub Type:	P03
Owner Name:	Matthew Iacopetta
Owner Company:	Parcel B West Moderate Income LLC
Owner Address:	777 West Putnam Avenue
Owner Addr2:	the richman group development corp
Owner City,St,Zip:	Greenwich, CT 06830
Owner Country:	United States of America
HW Code:	C231108
Waste Type:	xylene (mixed)
Waste Quantity:	UNKNOWN
Waste Code:	Not reported
HW Code:	C231108
Waste Type:	trichloroethene (TCE)
Waste Quantity:	UNKNOWN
Waste Code:	Not reported
HW Code:	C231108
Waste Type:	toluene
Waste Quantity:	UNKNOWN
Waste Code:	Not reported
HW Code:	C231108
Waste Type:	1,2,4-trimethylbenzene
Waste Quantity:	UNKNOWN
Waste Code:	Not reported
HW Code:	C231108
Waste Type:	benzo(a)pyrene
Waste Quantity:	UNKNOWN
Waste Code:	Not reported
HW Code:	C231108
Waste Type:	lead
Waste Quantity:	UNKNOWN
Waste Code:	Not reported
HW Code:	C231108
Waste Type:	fluoranthene
Waste Quantity:	UNKNOWN
Waste Code:	Not reported
HW Code:	C231108
Waste Type:	tetrachloroethene (PCE)
Waste Quantity:	UNKNOWN
Waste Code:	Not reported
HW Code:	C231108
Waste Type:	chrysene
Waste Quantity:	UNKNOWN
Waste Code:	Not reported
HW Code:	C231108
Waste Type:	naphthalene
Waste Quantity:	UNKNOWN
Waste Code:	Not reported
HW Code:	C231108
Waste Type:	mercury
Waste Quantity:	UNKNOWN
Waste Code:	Not reported
HW Code:	C231108
Waste Type:	anthracene
Waste Quantity:	UNKNOWN
Waste Code:	Not reported

PARCEL B WEST (Continued) **S127012989**

Crossref ID:	1900338
Cross Ref Type Code:	01
Cross Ref Type:	Spill No.
Record Added Date:	2019-04-10 15:02:00
Record Updated:	2019-04-10 15:02:00
Updated By:	RJFENG
Crossref ID:	2-605579
Cross Ref Type Code:	18
Cross Ref Type:	PBS No.
Record Added Date:	2020-01-09 12:03:00
Record Updated:	2020-01-09 12:03:00
Updated By:	LXZIELIN
Crossref ID:	C224219-06-15
Cross Ref Type Code:	23
Cross Ref Type:	Agreement/Consent Order Number
Record Added Date:	2020-08-05 09:14:00
Record Updated:	2020-08-05 09:14:00
Updated By:	AMSERVIS
Crossref ID:	C224219-06-15
Cross Ref Type Code:	26
Cross Ref Type:	Agreement/Consent Order Date
Record Added Date:	2020-08-03 10:33:00
Record Updated:	2020-08-03 10:33:00
Updated By:	NNCRAWFO
Crossref ID:	1703314
Cross Ref Type Code:	01
Cross Ref Type:	Spill No.
Record Added Date:	2020-09-05 15:05:00
Record Updated:	2020-09-05 15:05:00
Updated By:	JHOCONNE
Crossref ID:	1703169
Cross Ref Type Code:	01
Cross Ref Type:	Spill No.
Record Added Date:	2020-09-05 15:04:00
Record Updated:	2020-09-05 15:04:00
Updated By:	JHOCONNE
Crossref ID:	1703136
Cross Ref Type Code:	01
Cross Ref Type:	Spill No.
Record Added Date:	2020-09-05 15:05:00
Record Updated:	2020-09-05 15:05:00
Updated By:	JHOCONNE
Crossref ID:	C231108-02-18
Cross Ref Type Code:	23
Cross Ref Type:	Agreement/Consent Order Number
Record Added Date:	2020-08-05 09:14:00
Record Updated:	2020-09-23 15:01:00
Updated By:	NNCRAWFO

405
WNW
1/4-1/2
0.352 mi.
1857 ft.

159 EAST 118TH STREET
159 EAST 118TH STREET
NEW YORK CITY, NY

NY VCP **S125316862**
N/A

Relative:
Higher

Actual:
18 ft.

VCP NYC:

Project ID:	19TMP0455M,19EHAZ136M,19CVCP029M
Name:	159 EAST 118TH STREET
Address:	159 EAST 118TH STREET
City,State,Zip:	NEW YORK CITY, NY
Borough:	Manhattan
BBL:	1017670027
OER Program:	VCP (Enrolled), E/RD (Review)
Phase:	Construction
Latitude:	40.799692
Longitude:	-73.940069
Postcode:	11
Community Board:	8
Council District:	182
Census Tract:	1054351
BIN:	1017670027
NTA:	East Harlem North

406
SE
1/4-1/2
0.355 mi.
1875 ft.

RANDALLS ISLAND
RANDALLS ISLAND
MANHATTAN, NY

NY LTANKS **S100494123**
N/A

Relative:
Lower

Actual:
3 ft.

LTANKS:

Name:	RANDALLS ISLAND
Address:	RANDALLS ISLAND
City,State,Zip:	MANHATTAN, NY
Spill Number/Closed Date:	9207904 / 1995-07-12
Facility ID:	9207904
Site ID:	86325
Spill Date:	1992-10-08
Spill Cause:	Tank Test Failure
Spill Source:	Institutional, Educational, Gov., Other
Spill Class:	C4
Cleanup Ceased:	1995-07-12
SWIS:	3101
Investigator:	SIGONA
Referred To:	Not reported
Reported to Dept:	1992-10-08
CID:	Not reported
Water Affected:	Not reported
Spill Notifier:	Tank Tester
Last Inspection:	Not reported
Recommended Penalty:	False
Meets Standard:	True
UST Involvement:	False
Remediation Phase:	0
Date Entered In Computer:	1992-10-08
Spill Record Last Update:	1995-07-12
Spiller Name:	Not reported
Spiller Company:	Not reported
Spiller Address:	Not reported
Spiller County:	001

RANDALLS ISLAND (Continued) **S100494123**

Spiller Contact:	Not reported
Spiller Phone:	Not reported
Spiller Extention:	Not reported
DEC Region:	2
DER Facility ID:	270094
DEC Memo:	""
Remarks:	"NO ACTION YET DETERMINED."

All TTF:

Facility ID:	9207904
Spill Number:	9207904
Spill Tank Test:	1540685
Site ID:	86325
Tank Number:	Not reported
Tank Size:	0
Material:	0022
EPA UST:	Not reported
UST:	Not reported
Cause:	Not reported
Source:	Not reported
Test Method:	00
Test Method 2:	Unknown
Leak Rate:	.00
Gross Fail:	Not reported
Modified By:	Spills
Last Modified Date:	Not reported

All Materials:

Site ID:	86325
Operable Unit ID:	971548
Operable Unit:	01
Material ID:	408517
Material Code:	0022
Material Name:	waste oil/used oil
Case No.:	Not reported
Material FA:	Petroleum
Quantity:	-1.00
Units:	Not reported
Recovered:	.00
Oxygenate:	Not reported

AP407 **OTERO, 128TH & 2ND** **NY LTANKS** **S100144670**
North **2ND AVE / 128TH ST** **N/A**
1/4-1/2 **NEW YORK CITY, NY**
0.381 mi.
2011 ft. **Site 2 of 2 in cluster AP**

Relative:
Higher

Actual:
10 ft.

LTANKS:

Name:	OTERO, 128TH & 2ND
Address:	2ND AVE / 128TH ST
City,State,Zip:	NEW YORK CITY, NY
Spill Number/Closed Date:	8600789 / 1986-05-01
Facility ID:	8600789
Site ID:	317883
Spill Date:	1986-05-01
Spill Cause:	Tank Failure
Spill Source:	Gasoline Station or other PBS Facility

OTERO, 128TH & 2ND (Continued) **S100144670**

Spill Class:	B4
Cleanup Ceased:	Not reported
SWIS:	3101
Investigator:	TOMASELLO
Referred To:	Not reported
Reported to Dept:	1986-05-01
CID:	Not reported
Water Affected:	Not reported
Spill Notifier:	Affected Persons
Last Inspection:	Not reported
Recommended Penalty:	False
Meets Standard:	False
UST Involvement:	True
Remediation Phase:	0
Date Entered In Computer:	1986-06-09
Spill Record Last Update:	1997-10-14
Spiller Name:	Not reported
Spiller Company:	NYC DEPT. OF HOUSING PRE.
Spiller Address:	75 MAIDEN LANE
Spiller County:	001
Spiller Contact:	Not reported
Spiller Phone:	Not reported
Spiller Extention:	Not reported
DEC Region:	2
DER Facility ID:	256239
DEC Memo:	""
Remarks:	"PHONE SEEP"

All Materials:

Site ID:	317883
Operable Unit ID:	897110
Operable Unit:	01
Material ID:	477363
Material Code:	0009
Material Name:	gasoline
Case No.:	Not reported
Material FA:	Petroleum
Quantity:	.00
Units:	L
Recovered:	.00
Oxygenate:	Not reported

408
NW
1/4-1/2
0.382 mi.
2016 ft.

2021 LEXINGTON AVENUE **NY LTANKS** **S101341130**
2021 LEXINGTON AVENUE **N/A**
MANHATTAN, NY

Relative:
Higher

Actual:
18 ft.

LTANKS:

Name:	2021 LEXINGTON AVENUE
Address:	2021 LEXINGTON AVENUE
City,State,Zip:	MANHATTAN, NY
Spill Number/Closed Date:	9410094 / 2003-12-30
Facility ID:	9410094
Site ID:	202136
Spill Date:	1994-10-27
Spill Cause:	Tank Failure

2021 LEXINGTON AVENUE (Continued) **S101341130**

Spill Source:	Commercial/Industrial
Spill Class:	C3
Cleanup Ceased:	Not reported
SWIS:	3101
Investigator:	SJMILLER
Referred To:	Not reported
Reported to Dept:	1994-10-28
CID:	Not reported
Water Affected:	Not reported
Spill Notifier:	Affected Persons
Last Inspection:	Not reported
Recommended Penalty:	False
Meets Standard:	True
UST Involvement:	False
Remediation Phase:	0
Date Entered In Computer:	1994-12-05
Spill Record Last Update:	2003-12-30
Spiller Name:	Not reported
Spiller Company:	UNKNOWN-OWNER
Spiller Address:	Not reported
Spiller County:	001
Spiller Contact:	Not reported
Spiller Phone:	Not reported
Spiller Extention:	Not reported
DEC Region:	2
DER Facility ID:	168148
DEC Memo:	"Prior to Sept, 2004 data translation this spill Lead_DEC Field was MILLER 11/1/94, MILLER INSPECTED SITE, OBSERVING CONCRETE ENCASED AST IN BASEMENT WITH SOME SPILLAGE FROM FITTINGS. INSTRUCTED SPILLER TO CLEAN UP AND INSTALL WEEP HOLES IN CONCRETE BASE. LARGE ABANDONED LOT FILLS BACK SIDE OF SITE. SOME UNRESOLVED DOSMESTIC ISSUES BETWEEN CALLER AND SPILLER HAVE TO BE WORKED OUT ON THEIR OWN.B "
Remarks:	"TANKED LEAKED IN BASEMENT"

All Materials:

Site ID:	202136
Operable Unit ID:	1004033
Operable Unit:	01
Material ID:	375965
Material Code:	0001A
Material Name:	#2 fuel oil
Case No.:	Not reported
Material FA:	Petroleum
Quantity:	-1.00
Units:	L
Recovered:	.00
Oxygenate:	Not reported

AQ409 **CHURCH** **NY LTANKS** **U000403050**
WSW **232 EAST 113TH STREET** **N/A**
1/4-1/2 **NEW YORK, NY**
0.413 mi.
2181 ft. **Site 1 of 2 in cluster AQ**

Relative: **Higher**

Actual: **14 ft.**

LTANKS:

Name:	CHURCH
Address:	232 EAST 113TH STREET
City,State,Zip:	NEW YORK, NY
Spill Number/Closed Date:	0601542 / 2006-08-11
Facility ID:	0601542
Site ID:	363804
Spill Date:	2006-05-11
Spill Cause:	Tank Test Failure
Spill Source:	Institutional, Educational, Gov., Other
Spill Class:	C4
Cleanup Ceased:	Not reported
SWIS:	3101
Investigator:	HRPATEL
Referred To:	Not reported
Reported to Dept:	2006-05-11
CID:	444
Water Affected:	Not reported
Spill Notifier:	Tank Tester
Last Inspection:	Not reported
Recommended Penalty:	False
Meets Standard:	False
UST Involvement:	False
Remediation Phase:	0
Date Entered In Computer:	2006-05-11
Spill Record Last Update:	2006-08-11
Spiller Name:	EVELYN
Spiller Company:	CHURCH
Spiller Address:	232 EAST 113TH STREET
Spiller County:	999
Spiller Contact:	EVELYN
Spiller Phone:	(212) 860-7618
Spiller Extention:	Not reported
DEC Region:	2
DER Facility ID:	313993
DEC Memo:	"05/11/06-Hiralkumar Patel. Spoke to Jim at Protest. they found dry leak. no discharge. 5000 gal UST. Spoke to Evelyn at Church. she gave me following address for letter and letter should be sent to Principal. as per Evelyn they are waiting for proposal from Protest for further Joanne Walsh Our Lady Queen of Angels 232 East 113 Street New York, NY 10029 PH. (212) 860-7618 (212) 722-9277 (school) FAX (212) 987-8837 send out TTF to principal of facility. faxed letter to principal. 06/06/06-Hiralkumar Patel. Spoke to Ted at Protest and will call back with more information. received call from Ted. they have received signed contract. will call once they decide dates about further work. 06/12/06-Hiralkumar Patel. received message from Mariam from Protest. spoke to Tom and they will go at site for tank test on next monday or tuesday. 06/16/06-Hiralkumar Patel. Received message from Maria from Protest yesterday. they were planning for further testing today. Spoke with Tom. as Church has some celebration going on today, they will reschedule testing. 07/10/06-Hiralkumar Patel. spoke with Maria. they did test and have result. but they will submit result once get paid. 08/10/06-Hiralkumar Patel. spoke with Maria and

CHURCH (Continued) **U000403050**

she will check and will call back. 08/11/06-Hiralkumar Patel. received call from Maria. during retesting, system passed. they have replaced vent line and vent whistle, stick line and fill box. based on available information, case closed."

Remarks: ""

All TTF:

Facility ID:	0601542
Spill Number:	0601542
Spill Tank Test:	1549973
Site ID:	363804
Tank Number:	1
Tank Size:	5000
Material:	0001
EPA UST:	Not reported
UST:	Not reported
Cause:	Not reported
Source:	Not reported
Test Method:	03
Test Method 2:	Horner EZ Check I or II
Leak Rate:	.00
Gross Fail:	Not reported
Modified By:	Watchdog
Last Modified Date:	Not reported

All Materials:

Site ID:	363804
Operable Unit ID:	1121860
Operable Unit:	01
Material ID:	2111342
Material Code:	0001A
Material Name:	#2 fuel oil
Case No.:	Not reported
Material FA:	Petroleum
Quantity:	Not reported
Units:	G
Recovered:	.00
Oxygenate:	Not reported

410
NNW
1/4-1/2
0.420 mi.
2216 ft.

146 EAST 126TH STREET **NY VCP** **S126339325**
149 EAST 125 STREET **N/A**
NEW YORK CITY, NY

Relative:
Higher

Actual:
19 ft.

VCP NYC:

Project ID:	15TMP0264M,15EHAN264M,15CVCP149M
Name:	146 EAST 126TH STREET
Address:	149 EAST 125 STREET
City,State,Zip:	NEW YORK CITY, NY
Borough:	Manhattan
BBL:	1.01774003010177E+19
OER Program:	VCP (Enrolled), E/RD (Review)
Phase:	Completed
Latitude:	40.804217
Longitude:	-73.937019
Postcode:	11

146 EAST 126TH STREET (Continued) **S126339325**

Community Board:	9
Council District:	196
Census Tract:	1087143
BIN:	1017747501
NTA:	East Harlem North

AQ411 **CONVENT** **NY LTANKS** **S109064368**
WSW **226 EAST 113TH STREET** **N/A**
1/4-1/2 **NEW YORK, NY**
0.427 mi.
2256 ft. **Site 2 of 2 in cluster AQ**

Relative: **Higher**

Actual: **16 ft.**

LTANKS:

Name:	CONVENT
Address:	226 EAST 113TH STREET
City,State,Zip:	NEW YORK, NY
Spill Number/Closed Date:	0802029 / 2020-01-06
Facility ID:	0802029
Site ID:	398096
Spill Date:	2008-05-21
Spill Cause:	Tank Test Failure
Spill Source:	Commercial/Industrial
Spill Class:	C4
Cleanup Ceased:	Not reported
SWIS:	3101
Investigator:	HRPATEL
Referred To:	Not reported
Reported to Dept:	2008-05-21
CID:	404
Water Affected:	Not reported
Spill Notifier:	Other
Last Inspection:	Not reported
Recommended Penalty:	False
Meets Standard:	False
UST Involvement:	Not reported
Remediation Phase:	0
Date Entered In Computer:	2008-05-21
Spill Record Last Update:	2020-01-06
Spiller Name:	MARLON JOSEPH
Spiller Company:	CONVENT
Spiller Address:	226 EAST 113TH STREET
Spiller County:	001
Spiller Contact:	MARLON JOSEPH
Spiller Phone:	(718) 624-4842
Spiller Extention:	112
DEC Region:	2
DER Facility ID:	347469
DEC Memo:	"PBS #2-209260 TTF letter sent to: Our Lady Queen of Angels Church Attn: Fr. Gerard Mulvey 232 East 113rd Street New York, NY 10029 6/11/08 letter returned by USPS and marked Moved . bf 07/16/13 - Spill Case is transferred from Brian Falvey (PBS Unit) to V. Brevdo (Section B) as per DER Region 2 decision - Tank Test Failure Spill Case. VB 03/30/18-Hiralkumar Patel. after discussion with DEC Vadim, case transfer to DEC Patel for review/closure. another spill (# 1711296) reported for the subject site. based on review of available spill/PBS records and discussion with environmental contractor, church owns multiple adjoining properties in the area and there are three tank systems at three different properties. all three tank

CONVENT (Continued) **S109064368**

systems are registered under one PBS record (2-209260). as per DEC Leszek, owner can register tank systems on multiple properties under one PBS record only if there are no other lots in-between these properties owned by different owner (street separating these properties will not affect PBS registration). as per PBS # 2-209260, the site has following tanks: - one (1) 5,000 gal #2 oil AST in vault, in-service, installed in Apr. 1956 - one (1) 2,000 gal #2 oil UST, in-service, installed in June 1959 - one (1) 1,500 gal #2 oil UST, in-service, installed in June 1960 PBS registration expired on 08/24/2007. the subject spill case was reported on 05/21/2008 due to tightness test failure of a 1,080 gal #2 oil tank system at convent, but there is no record of 1,080 gal tank system on PBS registration. spill # 1711296 was reported on 03/12/2018 due to oil seepage through school building's foundation wall. upon investigation, leak was found in supply/return lines of 5,000 gal tank system at school site. a site inspection has been scheduled for 2 PM on 04/03/18. as properties owned by same entity, subject spill case will be investigated/remediated (if needed) under spill # 1711296. refer to spill # 1711296 for further details and documents."

Remarks: "dry portion leak"

All TTF:

Facility ID:	0802029
Spill Number:	0802029
Spill Tank Test:	2486163
Site ID:	398096
Tank Number:	1
Tank Size:	1080
Material:	0001
EPA UST:	Not reported
UST:	True
Cause:	99
Source:	99
Test Method:	03
Test Method 2:	Horner EZ Check I or II
Leak Rate:	.00
Gross Fail:	Not reported
Modified By:	Watchdog
Last Modified Date:	Not reported

All Materials:

Site ID:	398096
Operable Unit ID:	1155002
Operable Unit:	01
Material ID:	2145843
Material Code:	0001A
Material Name:	#2 fuel oil
Case No.:	Not reported
Material FA:	Petroleum
Quantity:	.00
Units:	G
Recovered:	.00
Oxygenate:	Not reported

412
NW
1/4-1/2
0.432 mi.
2279 ft.

STORE FRONT
124 EAST 124TH ST.
NEW YORK, NY

NY LTANKS **S107417004**
N/A

Relative:
Higher

Actual:
20 ft.

LTANKS:

Name:	STORE FRONT
Address:	124 EAST 124TH ST.
City,State,Zip:	NEW YORK, NY
Spill Number/Closed Date:	0508613 / 2006-08-03
Facility ID:	0508613
Site ID:	354231
Spill Date:	2005-10-18
Spill Cause:	Tank Test Failure
Spill Source:	Commercial/Industrial
Spill Class:	C4
Cleanup Ceased:	Not reported
SWIS:	3101
Investigator:	rvketani
Referred To:	Not reported
Reported to Dept:	2005-10-18
CID:	406
Water Affected:	Not reported
Spill Notifier:	Tank Tester
Last Inspection:	Not reported
Recommended Penalty:	False
Meets Standard:	False
UST Involvement:	False
Remediation Phase:	0
Date Entered In Computer:	2005-10-18
Spill Record Last Update:	2006-08-04
Spiller Name:	CHRIS GORGA
Spiller Company:	STORE FRONT
Spiller Address:	124 E. 124TH ST.
Spiller County:	999
Spiller Contact:	CHRIS GORGA
Spiller Phone:	(646) 772-1404
Spiller Extention:	Not reported
DEC Region:	2
DER Facility ID:	301567
DEC Memo:	"need to send ttf letter to Property Manager: Mr. Joe Berko (212-687-0777) Berko & Associates 501 Fifth Ave - Suite 1408 New York, NY 10017 Nov. 7, 2005 A Tank Test Failure Letter was sent to: Joe Berko Berko & Assoc. 501 Fifth Ave- Suite 1408 New York, NY 10017 11/16/05-Vought-Spoke with Maya Betesh (212-687-0777) and she will be faxing in repair invoices. 05/17/06-Vought-Spill transferred from DEC Vought to DEC Ketani as per DEC Austin. 6/14/06 - Raphael Ketani. I called up Berko & Associates and asked to speak to the case manager for the property. I spoke to Joseph Berko. He said that all of the documentation showing that the tank was abandoned in place and that everything was taken care of was sent some time ago. I told him I don't have anything to look at. He said he will send it again. 6/15/06 - Raphael Ketani. Mr. Berko called me back. He stated that the tank was abandoned in place. I looked up the PBS case #2-610163 and it showed the tank abandoned in place. I told Mr. Berko that I needed the failed tank test results, why the tank failed, and a letter report from Brookside Environmental, the company that abandoned the tank, stating that there were no impacts to drains or

STORE FRONT (Continued) **S107417004**

the environment. He said he would get these documents for me. 7/20/06 - Raphael Ketani. I left a message for Mr. Berko asking what was presently taking place at the site. 8/2/06 - Raphael Ketani. I spoke to Mr. Berko. He said he was just the mortgage broker at the time. He said that he has the information and will get me the documentation that I need. 8/4/06 - Raphael Ketani. I received the dry fail tank and system test results and the cover letter from Eastside Floors stating there was no environmental impact or impact to the sewer system or drainage system. Also the cover letter stated that no oil was spilled as it was a dry leak, that the tank was abandoned in place, and that they have converted to electric heat. Based upon the above listed documentation, I am closing the spill case."

Remarks: "Systems test failure. No product released."

All TTF:

Facility ID:	0508613
Spill Number:	0508613
Spill Tank Test:	1549413
Site ID:	354231
Tank Number:	Not reported
Tank Size:	15000
Material:	0001
EPA UST:	Not reported
UST:	Not reported
Cause:	Not reported
Source:	Not reported
Test Method:	03
Test Method 2:	Horner EZ Check I or II
Leak Rate:	.00
Gross Fail:	Not reported
Modified By:	Watchdog
Last Modified Date:	Not reported

All Materials:

Site ID:	354231
Operable Unit ID:	1111659
Operable Unit:	01
Material ID:	2101699
Material Code:	0001A
Material Name:	#2 fuel oil
Case No.:	Not reported
Material FA:	Petroleum
Quantity:	Not reported
Units:	G
Recovered:	.00
Oxygenate:	Not reported

413
West
1/4-1/2
0.451 mi.
2380 ft.

CLOSED-LACKOF RECENT INFO
158 E 115TH ST
NEW YORK, NY

NY LTANKS **S106703277**
N/A

Relative:
Higher

Actual:
22 ft.

LTANKS:

Name:	CLOSED-LACKOF RECENT INFO
Address:	158 E 115TH ST
City,State,Zip:	NEW YORK, NY
Spill Number/Closed Date:	8805777 / 2003-03-05
Facility ID:	8805777
Site ID:	149548
Spill Date:	1988-10-06
Spill Cause:	Tank Test Failure
Spill Source:	Institutional, Educational, Gov., Other
Spill Class:	C4
Cleanup Ceased:	Not reported
SWIS:	3101
Investigator:	ADMIN. CLOSED
Referred To:	Not reported
Reported to Dept:	1988-10-07
CID:	Not reported
Water Affected:	Not reported
Spill Notifier:	Tank Tester
Last Inspection:	Not reported
Recommended Penalty:	False
Meets Standard:	False
UST Involvement:	False
Remediation Phase:	0
Date Entered In Computer:	1988-10-12
Spill Record Last Update:	2003-03-19
Spiller Name:	INSPCTR FEUERMAN
Spiller Company:	EAST HARLEM CNTR/NYC DOH
Spiller Address:	Not reported
Spiller County:	001
Spiller Contact:	Not reported
Spiller Phone:	Not reported
Spiller Extention:	Not reported
DEC Region:	2
DER Facility ID:	127207
DEC Memo:	"Prior to Sept, 2004 data translation this spill Lead_DEC Field was ADMIN.CLOSED 03/05/2003- Closed Due To The Nature / Extent Of The Spill Report"
Remarks:	"3K TK SYSTEM FAILED HORNER EZY CHEK. GROSS LEAK IN PIPING, REMOTE FILL, OR VENT LINE.CLOSED DUE TO LACK OF ANY RECENT INFO- DOES NOT MEET ANY CLEAN UP REQUIREMENTS."

All TTF:

Facility ID:	8805777
Spill Number:	8805777
Spill Tank Test:	1534731
Site ID:	149548
Tank Number:	Not reported
Tank Size:	0
Material:	0001
EPA UST:	Not reported
UST:	Not reported
Cause:	Not reported
Source:	Not reported

CLOSED-LACKOF RECENT INFO (Continued) **S106703277**

Test Method:	00
Test Method 2:	Unknown
Leak Rate:	.00
Gross Fail:	Not reported
Modified By:	Spills
Last Modified Date:	Not reported

All Materials:

Site ID:	149548
Operable Unit ID:	920936
Operable Unit:	01
Material ID:	457686
Material Code:	0001A
Material Name:	#2 fuel oil
Case No.:	Not reported
Material FA:	Petroleum
Quantity:	-1.00
Units:	L
Recovered:	.00
Oxygenate:	Not reported

---

414 West 1/4-1/2 0.456 mi. 2408 ft. **APARTMENT BUILDING** **NY LTANKS** **S106124525**
123 E. 116TH STREET **N/A**
MANHATTAN, NY

Relative: Higher

Actual: 26 ft.

LTANKS:

Name:	APARTMENT BUILDING
Address:	123 E. 116TH STREET
City,State,Zip:	MANHATTAN, NY
Spill Number/Closed Date:	0310572 / 2004-03-05
Facility ID:	0310572
Site ID:	124172
Spill Date:	2003-12-12
Spill Cause:	Tank Failure
Spill Source:	Private Dwelling
Spill Class:	C4
Cleanup Ceased:	Not reported
SWIS:	3101
Investigator:	MXTIPPLE
Referred To:	Not reported
Reported to Dept:	2003-12-12
CID:	404
Water Affected:	Not reported
Spill Notifier:	Affected Persons
Last Inspection:	Not reported
Recommended Penalty:	False
Meets Standard:	False
UST Involvement:	False
Remediation Phase:	0
Date Entered In Computer:	2003-12-12
Spill Record Last Update:	2004-03-30
Spiller Name:	JOE HAI--MGR
Spiller Company:	BUILDING
Spiller Address:	Not reported

APARTMENT BUILDING (Continued) **S106124525**

Spiller County:	001
Spiller Contact:	VEGA IN APT. B
Spiller Phone:	(212) 427-0228
Spiller Extention:	Not reported
DEC Region:	2
DER Facility ID:	107587
DEC Memo:	"Prior to Sept, 2004 data translation this spill Lead_DEC Field was TIPPLE 12/12/2003 Management company telephone 917-709-4887 Sangesland spoke with Vega in apt B. He said he came to visit his grandmother and the apartment building was filled with a heavy oil smell. Vega called NYFD. Mike Mulqueen was at the site(Sangesland did NOT speak with Mike) Mulqueen reported the spill and estimated 30 gallons. According to Vega, NYFD and City DEP were both on site and gave the management company several written orders to clean & repair the spill. Sangesland called the management company and left a message. No response yet. Unknown who is doing the cleanup. No contact made yet with either owner or management company. 12/15/03 Tipple responded to the scene, rang all bells and was buzzed in, located boiler and tank area, found the spill, no one was to be found. It was not apparent if the spill was caused by a slow drip or asingle event. Tipple then Called Management company, Owner as per PBS registration and Tenant in apt.B , got no response. Spoke with Mulqueen, FDNY had put speedy dry and biosolve to absorb the oil and reduce the vapors. FDNY stated that a cleanup company should be in route Tipple sent letter to repair/ test/tank and clean spill. 12/15/03 Ray from Petroleum Tank Cleaners will PROBABLY do the cleanup. He will look at the site and get a signed contract. 3/5/2004 Sangesland spoke to Ray at PTC. PTC records show 4 drums & a van for 4 hours. Spill Complete Closed"
Remarks:	"caller states that the tank looks like it is leaknig. it is an above ground 1000 gallon tank in the basement that has been leaking for about a week."

All Materials:

Site ID:	124172
Operable Unit ID:	878231
Operable Unit:	01
Material ID:	499424
Material Code:	0001A
Material Name:	#2 fuel oil
Case No.:	Not reported
Material FA:	Petroleum
Quantity:	30.00
Units:	G
Recovered:	.00
Oxygenate:	Not reported

415
SSW
1/4-1/2
0.464 mi.
2450 ft.

400 EAST 111TH STREET
400 EAST 111TH STREET
NEW YORK CITY, NY 10029

NY BROWNFIELDS **S113916469**
N/A

Relative:
Lower

Actual:
8 ft.

BROWNFIELDS:

Name:	400 EAST 111TH STREET
Address:	400 EAST 111TH STREET
City,State,Zip:	NEW YORK CITY, NY 10029

400 EAST 111TH STREET (Continued) **S113916469**

Program:	BCP
Site Code:	359263
Acres:	1.039
HW Code:	C231052
SWIS:	3101
Town:	New York City
Record Added Date:	02/07/2006
Record Updated Date:	01/09/2013
Update By:	WSOTTAWA
Site Description:	"See site V00539"
Env Problem:	""
Health Problem:	""
Dump:	Not reported
Structure:	Not reported
Lagoon:	Not reported
Landfill:	Not reported
Pond:	Not reported
Disp Start:	Not reported
Disp Term:	Not reported
Lat/Long:	Not reported
Dell:	Not reported
Record Add:	Not reported
Record Upd:	Not reported
Updated By:	Not reported
Own Op:	6
Sub Type:	NNN
Owner Name:	GARY DORIN
Owner Company:	EAST 111TH STREET PROPERTIES LLC
Owner Address:	((EDISON PROPERTIES
Owner Addr2:	110 WASHINGTON STREET
Owner City,St,Zip:	NEWARK, NJ 07102
Owner Country:	United States of America
Own Op:	4
Sub Type:	NNN
Owner Name:	GARY DORIN
Owner Company:	MANHATTAN MINI STORAGE, LLC
Owner Address:	100 WASHINGTON STREET
Owner Addr2:	Not reported
Owner City,St,Zip:	NEWARK, NJ 07102
Owner Country:	United States of America
Own Op:	1
Sub Type:	NNN
Owner Name:	MARC BENGVALIDE
Owner Company:	LAFAYETTE FOOTWEAR CORP.
Owner Address:	401 EAST 110TH STREET
Owner Addr2:	Not reported
Owner City,St,Zip:	NEW YORK CITY, NY 10029
Owner Country:	United States of America
HW Code:	Not reported
Waste Type:	Not reported
Waste Quantity:	Not reported
Waste Code:	Not reported
Crossref ID:	Not reported
Cross Ref Type Code:	Not reported
Cross Ref Type:	Not reported
Record Added Date:	Not reported
Record Updated:	Not reported

400 EAST 111TH STREET (Continued) **S113916469**

Updated By: Not reported

AR416 **MANHATTAN PSYCIATRIC CTR** **NY LTANKS** **S103824263**
ESE **WARDS ISLAND** **NY Spills** **N/A**
1/4-1/2 **WARDS ISLAND, NY**
0.475 mi.
2510 ft. **Site 1 of 2 in cluster AR**

Relative:
Higher

Actual:
18 ft.

LTANKS:

Name:	MANHATTAN PSYCIATRIC CTR
Address:	WARDS ISLAND
City,State,Zip:	WARDS ISLAND, NY
Spill Number/Closed Date:	9815305 / 2000-06-13
Facility ID:	9815305
Site ID:	294893
Spill Date:	1999-03-23
Spill Cause:	Tank Failure
Spill Source:	Institutional, Educational, Gov., Other
Spill Class:	B3
Cleanup Ceased:	Not reported
SWIS:	3101
Investigator:	SIGONA
Referred To:	Not reported
Reported to Dept:	1999-03-25
CID:	384
Water Affected:	Not reported
Spill Notifier:	Local Agency
Last Inspection:	Not reported
Recommended Penalty:	False
Meets Standard:	False
UST Involvement:	True
Remediation Phase:	0
Date Entered In Computer:	1999-03-25
Spill Record Last Update:	2000-06-13
Spiller Name:	GAIL WILLIAMS
Spiller Company:	MANHATTAN PSYCIATRIC CTR
Spiller Address:	WARDS ISLAND
Spiller County:	001
Spiller Contact:	GAIL WILLIAMS
Spiller Phone:	Not reported
Spiller Extention:	Not reported
DEC Region:	2
DER Facility ID:	238635
DEC Memo:	""
Remarks:	"Tank investigation during tank closure activities"

All Materials:

Site ID:	294893
Operable Unit ID:	1073313
Operable Unit:	01
Material ID:	308419
Material Code:	0008
Material Name:	diesel
Case No.:	Not reported
Material FA:	Petroleum
Quantity:	.00
Units:	G
Recovered:	.00

MANHATTAN PSYCIATRIC CTR (Continued) **S103824263**

Oxygenate: Not reported

Name: MANHATTAN PSYCIATRIC CTR
Address: WARDS ISLAND
City,State,Zip: WARDS ISLAND, NY
Spill Number/Closed Date: 9815306 / 2001-09-20
Facility ID: 9815306
Site ID: 294894
Spill Date: 1999-03-23
Spill Cause: Tank Failure
Spill Source: Institutional, Educational, Gov., Other
Spill Class: B3
Cleanup Ceased: Not reported
SWIS: 3101
Investigator: SIGONA
Referred To: Not reported
Reported to Dept: 1999-03-25
CID: 384
Water Affected: Not reported
Spill Notifier: Local Agency
Last Inspection: Not reported
Recommended Penalty: False
Meets Standard: True
UST Involvement: False
Remediation Phase: 0
Date Entered In Computer: 1999-03-25
Spill Record Last Update: 2001-09-20
Spiller Name: GAIL WILLIAMS
Spiller Company: MANHATTAN PSYCIATRIC CTR
Spiller Address: WARDS ISLAND
Spiller County: 001
Spiller Contact: GAIL WILLIAMS
Spiller Phone: Not reported
Spiller Extention: Not reported
DEC Region: 2
DER Facility ID: 238635
DEC Memo: ""
Remarks: "Site Assessment by IT Corp and UST closure by Tyree Completed at this location."

All Materials:
Site ID: 294894
Operable Unit ID: 1073315
Operable Unit: 01
Material ID: 308420
Material Code: 0001A
Material Name: #2 fuel oil
Case No.: Not reported
Material FA: Petroleum
Quantity: .00
Units: G
Recovered: .00
Oxygenate: Not reported

Name: MANHATTAN PSYCIATRIC CTR
Address: WARDS ISLAND

MANHATTAN PSYCIATRIC CTR (Continued) **S103824263**

City,State,Zip:	WARDS ISLAND, NY
Spill Number/Closed Date:	9815304 / 2007-01-12
Facility ID:	9815304
Site ID:	294892
Spill Date:	1999-03-23
Spill Cause:	Tank Failure
Spill Source:	Non Major Facility > 1,100 gal
Spill Class:	B3
Cleanup Ceased:	Not reported
SWIS:	3101
Investigator:	SFRAHMAN
Referred To:	Not reported
Reported to Dept:	1999-03-25
CID:	384
Water Affected:	Not reported
Spill Notifier:	Local Agency
Last Inspection:	Not reported
Recommended Penalty:	False
Meets Standard:	False
UST Involvement:	True
Remediation Phase:	0
Date Entered In Computer:	1999-03-25
Spill Record Last Update:	2008-05-02
Spiller Name:	GAIL WILLIAMS
Spiller Company:	MANHATTAN PSYCIATRIC CTR
Spiller Address:	WARDS ISLAND
Spiller County:	001
Spiller Contact:	GAIL WILLIAMS
Spiller Phone:	Not reported
Spiller Extention:	Not reported
DEC Region:	2
DER Facility ID:	238635
DEC Memo:	"12/4/06 - Austin - Spill was closed in database on 5/15/03, under name of Sigona. No comments were entered into DEC Remarks field. On 12/4/06, DEC received a report for this spill from HDR/LMS, dated 10/24/06. Spill reopened in database, and reassigned to Sharif Rahman, who is working on a spill report (9809152)for this location. See also spill #s 9300100 and 0301149 for the same facility. - end ** cross reference to Spill#9809152**"
Remarks:	"Site Assessment underway along with UST closures."

All Materials:

Site ID:	294892
Operable Unit ID:	1073311
Operable Unit:	01
Material ID:	308418
Material Code:	0008
Material Name:	diesel
Case No.:	Not reported
Material FA:	Petroleum
Quantity:	.00
Units:	G
Recovered:	.00
Oxygenate:	Not reported

SPILLS:

MANHATTAN PSYCIATRIC CTR (Continued) **S103824263**

Name:	DEP PLANT
Address:	WARDS ISLAND
City,State,Zip:	WARDS ISLAND, NY
Spill Number/Closed Date:	0110401 / 2002-01-30
Facility ID:	0110401
Facility Type:	ER
DER Facility ID:	238635
Site ID:	294866
DEC Region:	2
Spill Cause:	Equipment Failure
Spill Class:	C4
SWIS:	3101
Spill Date:	2002-01-29
Investigator:	MXTIPPLE
Referred To:	Not reported
Reported to Dept:	2002-01-29
CID:	390
Water Affected:	Not reported
Spill Source:	Commercial/Industrial
Spill Notifier:	Responsible Party
Cleanup Ceased:	Not reported
Cleanup Meets Std:	False
Last Inspection:	Not reported
Recommended Penalty:	False
UST Trust:	False
Remediation Phase:	0
Date Entered In Computer:	2002-01-29
Spill Record Last Update:	2002-01-30
Spiller Name:	ZOLA BAILEY
Spiller Company:	NYC DEP
Spiller Address:	59-17 JNCTN BLVD
Spiller Company:	001
Contact Name:	CALLER
DEC Memo:	"Prior to Sept, 2004 data translation this spill Lead_DEC Field was TIPPLE 01-30-02 REFERRED TO WATER SELVIN"
Remarks:	"spill of sludge - unk how much - poss due to ruptured pipe"

All Materials:

Site ID:	294866
Operable Unit ID:	848883
Operable Unit:	01
Material ID:	528027
Material Code:	0058A
Material Name:	sludge
Case No.:	Not reported
Material FA:	Other
Quantity:	.00
Units:	G
Recovered:	.00
Oxygenate:	Not reported

Name:	WARDS ISLAND WASTE WATER
Address:	WARDS ISLAND
City,State,Zip:	WARDS ISLAND, NY
Spill Number/Closed Date:	0205194 / 2002-08-19
Facility ID:	0205194
Facility Type:	ER

MANHATTAN PSYCIATRIC CTR (Continued) **S103824263**

DER Facility ID:	238635
Site ID:	294867
DEC Region:	2
Spill Cause:	Other
Spill Class:	C4
SWIS:	3101
Spill Date:	2002-08-16
Investigator:	MXTIPPLE
Referred To:	Not reported
Reported to Dept:	2002-08-16
CID:	398
Water Affected:	Not reported
Spill Source:	Commercial/Industrial
Spill Notifier:	Other
Cleanup Ceased:	Not reported
Cleanup Meets Std:	False
Last Inspection:	Not reported
Recommended Penalty:	False
UST Trust:	False
Remediation Phase:	0
Date Entered In Computer:	2002-08-16
Spill Record Last Update:	2002-08-19
Spiller Name:	Not reported
Spiller Company:	NYC DEC
Spiller Address:	Not reported
Spiller Company:	001
Contact Name:	TOM LANG
DEC Memo:	"Prior to Sept, 2004 data translation this spill Lead_DEC Field was TIPPLE rEFERRED TO THE AIR UNIT FAXED TO 4874 ATTN: BOB MITREY"
Remarks:	"DIGESTER GAS IS RELEASED INTO AIR AFTER TANK WAS STRUCK BY LIGHTENING. NO CALL BACK UNLESS NEEDED. LEAK INTO OPEN AIR."

All Materials:

Site ID:	294867
Operable Unit ID:	857958
Operable Unit:	01
Material ID:	519401
Material Code:	0064A
Material Name:	unknown material
Case No.:	Not reported
Material FA:	Other
Quantity:	.00
Units:	G
Recovered:	.00
Oxygenate:	Not reported

Name:	WARDS ISLAND WATER POLLUT
Address:	WARDS ISLAND
City,State,Zip:	WARDS ISLAND, NY
Spill Number/Closed Date:	0403613 / 2004-07-23
Facility ID:	0403613
Facility Type:	ER
DER Facility ID:	238635
Site ID:	294872
DEC Region:	2
Spill Cause:	Other
Spill Class:	D4

MANHATTAN PSYCIATRIC CTR (Continued) **S103824263**

SWIS:	3101
Spill Date:	2004-07-05
Investigator:	CESAWYER
Referred To:	Not reported
Reported to Dept:	2004-07-05
CID:	73
Water Affected:	EAST RIVER
Spill Source:	Commercial/Industrial
Spill Notifier:	Other
Cleanup Ceased:	Not reported
Cleanup Meets Std:	False
Last Inspection:	Not reported
Recommended Penalty:	False
UST Trust:	False
Remediation Phase:	0
Date Entered In Computer:	2004-07-05
Spill Record Last Update:	2004-07-23
Spiller Name:	JAMES DALY
Spiller Company:	WARDS ISLAND WATER POLLUT
Spiller Address:	WARDS ISLAND
Spiller Company:	001
Contact Name:	JAMES DALY
DEC Memo:	"Prior to Sept, 2004 data translation this spill Lead_DEC Field was SAWYER Referred to Water."
Remarks:	"HEAVY RAIN CAUSED A BYPASS INTO EAST RIVER. SPILL IS ONGOING - UNKNOWN HOW MUCH HAS BEEN SPILLED. "

All Materials:

Site ID:	294872
Operable Unit ID:	886958
Operable Unit:	01
Material ID:	491183
Material Code:	0062A
Material Name:	raw sewage
Case No.:	Not reported
Material FA:	Other
Quantity:	.00
Units:	L
Recovered:	.00
Oxygenate:	Not reported

AR417 **MANHATTAN PSYCH CENTER** **NY LTANKS** **S103558207**
ESE **WARDS ISLAND COMPLEX** **NY Spills** **N/A**
1/4-1/2 **MANHATTAN, NY**
0.475 mi.
2510 ft. **Site 2 of 2 in cluster AR**

Relative:
Higher

Actual:
18 ft.

LTANKS:

Name:	MANHATTAN PSYCH CENTER
Address:	WARDS ISLAND COMPLEX
City,State,Zip:	MANHATTAN, NY
Spill Number/Closed Date:	9809579 / 2000-06-13
Facility ID:	9809579
Site ID:	313153
Spill Date:	1998-10-30
Spill Cause:	Tank Failure
Spill Source:	Institutional, Educational, Gov., Other

MANHATTAN PSYCH CENTER (Continued) **S103558207**

Spill Class:	B3
Cleanup Ceased:	Not reported
SWIS:	3101
Investigator:	SIGONA
Referred To:	Not reported
Reported to Dept:	1998-10-30
CID:	323
Water Affected:	Not reported
Spill Notifier:	Other
Last Inspection:	Not reported
Recommended Penalty:	False
Meets Standard:	False
UST Involvement:	True
Remediation Phase:	0
Date Entered In Computer:	1998-10-30
Spill Record Last Update:	2002-09-10
Spiller Name:	DARYL COUSINS
Spiller Company:	MANHATTAN PSYCH CENTER
Spiller Address:	WARDS ISLAND COMPLEX
Spiller County:	001
Spiller Contact:	DARYL COUSINS
Spiller Phone:	(914) 568-1957
Spiller Extention:	Not reported
DEC Region:	2
DER Facility ID:	252490
DEC Memo:	""
Remarks:	"CONTAMINATED SOIL WAS DISCOVERED DURING TANK ABANDONMENT. APPROX. 10CUBIC YARDS OF SOIL HAS BEEN STOCKPILED."

All Materials:

Site ID:	313153
Operable Unit ID:	1066841
Operable Unit:	01
Material ID:	566451
Material Code:	0009
Material Name:	gasoline
Case No.:	Not reported
Material FA:	Petroleum
Quantity:	.00
Units:	G
Recovered:	.00
Oxygenate:	Not reported

SPILLS:

Name:	MANHATTAN PSYCH CENTER
Address:	WARDS ISLAND COMPLEX
City,State,Zip:	MANHATTAN, NY
Spill Number/Closed Date:	0301149 / 2007-06-19
Facility ID:	0301149
Facility Type:	ER
DER Facility ID:	252490
Site ID:	313151
DEC Region:	2
Spill Cause:	Unknown
Spill Class:	C4
SWIS:	3101

MANHATTAN PSYCH CENTER (Continued) **S103558207**

Spill Date:	2003-05-01
Investigator:	rvketani
Referred To:	Not reported
Reported to Dept:	2003-05-01
CID:	422
Water Affected:	Not reported
Spill Source:	Institutional, Educational, Gov., Other
Spill Notifier:	Responsible Party
Cleanup Ceased:	Not reported
Cleanup Meets Std:	False
Last Inspection:	Not reported
Recommended Penalty:	False
UST Trust:	False
Remediation Phase:	0
Date Entered In Computer:	2003-05-01
Spill Record Last Update:	2008-10-07
Spiller Name:	Not reported
Spiller Company:	UNKNOWN
Spiller Address:	Not reported
Spiller Company:	001
Contact Name:	JOHN ROTELLA
DEC Memo:	"Prior to Sept, 2004 data translation this spill Lead_DEC Field was DEMEO 5/1/03 Tipple updating/ Office of Mental Health replacing waterline hired Office of General Services to do work. Scott Bard lead environmental person for OMH Albany Capital Operations lead person in cleanup. Contaminated soil letter sent to A. Scott Bard---------phone 518-473-5823 CDPC Unit Q 75 New Scotland Ave Albany, NY 12208 1/17/03 TJD Work plan submitted to investigate sub-surface impacts fro spill. Consultant recommednding composite sampling of trench sidewalls and bottom. The consultant has been notified that composite samples will not be accepted, the appropriate sample type required are discreet or grab samples. 6/6/07-Matthew Klaas (Albany DER) -Called Brett Mongillo at 518-377-0875 who was the project manager with Earth Tech at the time of the spill for additional information. He no longer works for Earth Tech but has refered me to call Scott Bard with the CDPC or to Caroline Benedict at the Earth Tech Albany office. -He was able to tell me that when he arrived on the scene soil samples were taken post excavation of contaminated soil, and that there was no evidence of further impacted soil. The trench was considered a work hazard and was ordered to be filled in due to its clean status. -Attempted to call Scott Bard at 518-473-5823 and got no response -Called Caroline Benedict at 518-951-2200, she was unavailable. Left a message for her to call me back or send me an email with any information she would have. 6/14/07-Matthew Klaas (Albany DER) -Wrote a letter to manhattan Psychiatric Center at 600 East 125th Street, New York, NY 10035 asking for any documentation of the subsurface investigation that Earth Tech ordered them to complete. -Wrote a letter to Scott Bard of Capital District Psychiatric Center (CDPC) at 75 New Scotland Avenue, Albany, NY 12208 requesting any information he may have on this file. 8/20/07 - received letter report EarthTech. Report needs to be reviewed to determine appropriate action 10/3/08 - Austin - Project transferred back down to Regional Office for rassignment - Assigned to Raphael Ketani to both review and respond to the SAEA State Facility Audit that was submitted by Manhattan Psych. for this project, as well as resume dialog/review of this project, to bring it towards completion. - end 10/6/08 - Raphael Ketani. I attempted to

MANHATTAN PSYCH CENTER (Continued) **S103558207**

restart the case. There are no documents in the storage files downstairs. The only E-doc I could find was a copy of the letter that was sent to Scott Bard. I tried to contact Matthew Klaas by e-mail, but he is not listed in DEC's phone directory, nor in Group Wise. I tried contact the Manhattan Psychiatric Center at (646) 672-6556 and reached the Maintenance Office. The person answering the phone said that the head of Maintenance is Bob Billings. She took a message for him. I tried calling Caroline Benedict at Earth Tech (518) 951-2200. I reached an operator who told me that Earth Tech had been bought by AECom. She said that Ms. Benedict was out on leave, but her supervisor, Mark Cory - Head of Environmental Services, could help me. I spoke to Mr. Cory. I told him who had hired Earth Tech and that a letter report was generated and submitted on 8/20/07. He said he will try to help me and he will see whether he can find the report and send it to me. Mr. Cory e-mailed me the 8/20/07 Earth Tech Spill Incident and Response Summary report. I reviewed the report. The report stated that an abandoned oil pipe with #6 oil was accidently broken while trenching for a water main. The report went on to say that the spill was cleaned up and no additional impacts were seen. On 6/17/03, Earth Tech collected soil samples from the trench. The analytical results had hits of total SVOCs of 2.5 ppm to 27.3 ppm. These hits consisted of the benzo series of analytes. The site is next to a former power plant location and the writer refers to this as a suggestion for the high hits. Further investigation was deemed impractical due to the costs and need to disrupt a bike path, a bridal path, and a levee. Also, all contractors expressed concern with ground stability between at the river bulkhead. A geophysical survey was not conducted due to the belief that rusted metal objects below ground would disrupt the accuracy of the results. At the end, closure of the spill case was requested. Mr. Billings called me back. He said that he has been at the site for only a few years. He said that I should talk to Charlie Katona, cell(646) 739-5383, Head Maintenance Supervisor - Supervisor 4. He said that Mr. Katona has been at the site for decades. I tried calling Mr. Katona, but could only leave a message. 10/7/08 - Raphael Ketani. I spoke to Mr. Katona (646) 672-6553. He said that Howard Thompson of OGS and he observed the cleanup and he stated that Earth Tech removed the contamination that occurred as a result of breaking the fuel line. He added that it was unknown whether any other places nearby had historical contamination, but that this one location was finished. I asked him what type of fuel the former power plant used to burn. He said that it was a little before his time, but he is pretty sure that it was coal. Based upon the information in the 8/20/07 Earth Tech Spill Incident and Response Summary Report, and my conversation with Mr. Katona today, I believe there are no continuing threats to the public safety or the environment from the incident and so I am closing the spill case. "

Remarks: "OGS WAS DIGGING AND FOUND PETROLEUM PRODUCT IN GROUND, POSSIBLY #2 FUEL OIL, BUT NOT SURE"

All Materials:

Site ID:	313151
Operable Unit ID:	867559
Operable Unit:	01
Material ID:	509206
Material Code:	0001A
Material Name:	#2 fuel oil
Case No.:	Not reported

MANHATTAN PSYCH CENTER (Continued) **S103558207**

Material FA:	Petroleum
Quantity:	.00
Units:	G
Recovered:	.00
Oxygenate:	Not reported

Name:	NYS OFC MENTAL HEALTH
Address:	WARDS ISLAND COMPLEX
City,State,Zip:	MANHATTAN, NY
Spill Number/Closed Date:	0302564 / 2003-06-10
Facility ID:	0302564
Facility Type:	ER
DER Facility ID:	252490
Site ID:	313152
DEC Region:	2
Spill Cause:	Other
Spill Class:	C4
SWIS:	3101
Spill Date:	2003-06-10
Investigator:	MXTIPPLE
Referred To:	Not reported
Reported to Dept:	2003-06-10
CID:	252
Water Affected:	Not reported
Spill Source:	Institutional, Educational, Gov., Other
Spill Notifier:	Responsible Party
Cleanup Ceased:	Not reported
Cleanup Meets Std:	False
Last Inspection:	Not reported
Recommended Penalty:	False
UST Trust:	False
Remediation Phase:	0
Date Entered In Computer:	2003-06-10
Spill Record Last Update:	2003-06-10
Spiller Name:	JOHN ROTELLA
Spiller Company:	NYS OFC MENTAL HEALTH
Spiller Address:	WARDS ISLAND COMPLEX
Spiller Company:	001
Contact Name:	JOHN ROTELLA
DEC Memo:	"Prior to Sept, 2004 data translation this spill Lead_DEC Field was TIPPLE Sangesland DDO Minor spill - All cleaned"
Remarks:	"MOTOR OIL THAT WAS STORED ON THE PROPERTY LEAKED ONTO THE PAVEMENT FROM ITS CONTAINER-SPEEDY DRY HAS BEEN PUT IN PLACE-SPILL IS CONTAINED FOR CLEANUP."

All Materials:

Site ID:	313152
Operable Unit ID:	870305
Operable Unit:	01
Material ID:	507033
Material Code:	0015
Material Name:	motor oil
Case No.:	Not reported
Material FA:	Petroleum
Quantity:	5.00
Units:	G
Recovered:	.00

MANHATTAN PSYCH CENTER (Continued) **S103558207**

Oxygenate: Not reported

---

418 **100 E. 124TH ST** **NY LTANKS** **S102662621**
NW **100 E. 124TH ST** **N/A**
1/4-1/2 **NEW YORK, NY**
0.481 mi.
2540 ft.

Relative:
Higher

Actual:
21 ft.

LTANKS:

Name:	100 E. 124TH ST
Address:	100 E. 124TH ST
City,State,Zip:	NEW YORK, NY
Spill Number/Closed Date:	9514542 / 1997-01-28
Facility ID:	9514542
Site ID:	238245
Spill Date:	1996-02-13
Spill Cause:	Tank Overfill
Spill Source:	Private Dwelling
Spill Class:	C4
Cleanup Ceased:	Not reported
SWIS:	3101
Investigator:	UNASSIGNED
Referred To:	Not reported
Reported to Dept:	1996-02-13
CID:	196
Water Affected:	Not reported
Spill Notifier:	Responsible Party
Last Inspection:	Not reported
Recommended Penalty:	False
Meets Standard:	False
UST Involvement:	False
Remediation Phase:	0
Date Entered In Computer:	1996-02-13
Spill Record Last Update:	2005-04-22
Spiller Name:	ROBERT CABASSA
Spiller Company:	BOBBY JACKSON JR
Spiller Address:	MB TRUCKING
Spiller County:	001
Spiller Contact:	ROBERT CABASSA
Spiller Phone:	(718) 328-3275
Spiller Extention:	Not reported
DEC Region:	2
DER Facility ID:	196223
DEC Memo:	"Prior to Sept, 2004 data translation this spill Lead_DEC Field was X "
Remarks:	"While Filling Oil Tank An Overflow Occured Casuing About 1 GAL. OF NUMBER 4 TO FALL ON THE GOROUND. SPILL CLEANED UP BY DRIVER. USING SPEEDY DRY."

All Materials:

Site ID:	238245
Operable Unit ID:	1029097
Operable Unit:	01
Material ID:	354670
Material Code:	0002A
Material Name:	#4 fuel oil
Case No.:	Not reported

100 E. 124TH ST (Continued) **S102662621**

Material FA:	Petroleum
Quantity:	1.00
Units:	G
Recovered:	1.00
Oxygenate:	Not reported

419
SW
1/4-1/2
0.483 mi.
2552 ft.

CON EDISON - EAST 111TH ST. WORKS MGP
EAST 110TH - EAST 112TH STS.
NEW YORK, NY 10029

EDR MGP **1008407981**
N/A

Relative:
Higher

Actual:
10 ft.

Manufactured Gas Plants:
No additional information available

420
WNW
1/4-1/2
0.498 mi.
2627 ft.

CON EDISON SERVICE BOX: 42084
1700 PARK AVE
NEW YORK, NY 10035

NY BROWNFIELDS **1016450837**
RCRA NonGen / NLR **NYP004298659**
NY E DESIGNATION
NY MANIFEST

Relative:
Higher

Actual:
29 ft.

BROWNFIELDS:

Name:	1700 PARK AVENUE
Address:	1700 PARK AVENUE
City,State,Zip:	NEW YORK, NY 10035
Program:	BCP
Site Code:	612217
Acres:	0.460
HW Code:	C231142
SWIS:	3101
Town:	New York City
Record Added Date:	10/13/2020
Record Updated Date:	01/05/2021
Update By:	LSZINOMA
Site Description:	"LOCATION: The site is bounded by Park Avenue, East 119th Street to the south, East 120th Street to the north and residential apartments to the west. The site occupies Tax Lot 33 of Tax Block 1746 and encompasses approximately 0.46 acres. SITE FEATURES: The site is currently occupied by an asphalt-paved parking lot secured with wrought-iron fence. Other details of the site history are discussed in the Past Use of the site section below. CURRENT ZONING AND LAND USE: The planned development is consistent with its R10, EHC and C2-5 zoning districts. R10 districts are the highest density residential district. EHC is the Special East Harlem Corridors District that was created as part of the broader East Harlem Neighborhood Initiative to facilitate the development of affordable housing, among others. C2-5 districts are commercial overlays mapped within residence districts. The area surrounding the site is urban and developed with low to high-rise multi-family residential buildings, commercial and office buildings, and mixed use residential and commercial properties. Surrounding property usage to the north of the site, beyond East 120th Street, is an athletic field (Eugene McCabe Field) belonging to a public school (PS M079- Horan School). To the south, beyond East

CON EDISON SERVICE BOX: 42084 (Continued) **1016450837**

119th Street, is a mixed-use residential and commercial development and parking lot. To the east, beyond Park Avenue and the elevated tracks of the Metro North Railroad, are a parking lot, multi-family residential buildings, and mixed-use residential and commercial buildings. To the west, and adjacent to the site, are multi-family residential buildings. PAST USE OF THE SITE: Based upon a review of Sanborn Fire Insurance Maps, a City Directory Search and Toxic s Targeting Report for the site and nearby property at 1678 Park Avenue, past uses of the site included residential ands commercial (multi-story, mixed use) from the late 1800 s until the mid-1980 s. The Site appears to have been vacant or partially vacant, between the mid 1980 s and around 2004 when remaining structures were demolished and the site was redeveloped into asphalt-paved parking lot. The City Directory search identified two potential dry cleaning facilities, Rosenstein Chas laundry and Goldstein Max laundry, on the site in as early as 1920 and 1923, respectively and operating for an unknown time. SITE GEOLOGY & HYDROGEOLOGY: Based on the U.S Geological Survey (Central Park, NY Quadrangle), the site lies at an elevation of approximately 20 feet above the National Geodetic Vertical Datum of 1929 (an approximation of mean sea level). Groundwater was only present in the southern approximately one third of the site perched on bedrock andthe depth to groundwater ranged from 10 to 11 feet below grade surface (ft bgs). Refusal was encountered between 9 and 18 ft bgs. Urban fill material ranged from ground surface to seven to 11 ft bgs and was present directly above bedrock in several locations. Regional groundwater flow is anticipated to flow in an easterly direction towards the East River, located approximately 0.75 miles away. Actual groundwater flow direction may be influenced by stormwater inlets or impervious surface cover. Groundwater in Manhattan is not used as source of potable water. According to the New York City Department of Buildings (NYC DOB), the site is not located in an area that may be affected by Tidal Wetlands, Freshwater Wetlands, Coastal Erosion Hazard Area or Special Flood Hazard area."

Env Problem:	"Information submitted with the BCP application regarding the environmental condition at the site are currently under review and will be revised as additional information becomes available."
Health Problem:	"Information submitted with the BCP application regarding the conditions at the site are currently under review and will be revised as additional information becomes available."
Dump:	Not reported
Structure:	Not reported
Lagoon:	Not reported
Landfill:	Not reported
Pond:	Not reported
Disp Start:	Not reported
Disp Term:	Not reported
Lat/Long:	Not reported
Dell:	Not reported
Record Add:	Not reported
Record Upd:	Not reported
Updated By:	Not reported
Own Op:	6
Sub Type:	P02
Owner Name:	MATTHEW BASSETT
Owner Company:	Park Avenue Parking LLC
Owner Address:	150 Myrtle Avenue, 2nd Floor
Owner Addr2:	Not reported

CON EDISON SERVICE BOX: 42084 (Continued) **1016450837**

Owner City,St,Zip:	Brooklyn, NY 11201
Owner Country:	United States of America
Own Op:	1
Sub Type:	P02
Owner Name:	MATTHEW BASSETT
Owner Company:	Park Avenue Parking LLC
Owner Address:	150 Myrtle Avenue Parking LLC
Owner Addr2:	Not reported
Owner City,St,Zip:	Brooklyn, NY 11201
Owner Country:	United States of America
Own Op:	Document Repository
Sub Type:	NNN
Owner Name:	Not reported
Owner Company:	Harlem Public Library
Owner Address:	9 West 124th Street
Owner Addr2:	Not reported
Owner City,St,Zip:	New York, NY 10027
Owner Country:	United States of America
Own Op:	Document Repository
Sub Type:	NNN
Owner Name:	Not reported
Owner Company:	Manhattan Community Board 11
Owner Address:	1664 Park Avenue, Ground Floor
Owner Addr2:	Not reported
Owner City,St,Zip:	New York, NY 10035
Owner Country:	United States of America
HW Code:	Not reported
Waste Type:	Not reported
Waste Quantity:	Not reported
Waste Code:	Not reported
Crossref ID:	Not reported
Cross Ref Type Code:	Not reported
Cross Ref Type:	Not reported
Record Added Date:	Not reported
Record Updated:	Not reported
Updated By:	Not reported

RCRA NonGen / NLR:

Date Form Received by Agency:	20130504
Handler Name:	CON EDISON SERVICE BOX: 42084
Handler Address:	1700 PARK AVE
Handler City,State,Zip:	NEW YORK, NY 10035
EPA ID:	NYP004298659
Contact Name:	BENJAMIN BAMONTE
Contact Address:	Not reported
Contact City,State,Zip:	Not reported
Contact Telephone:	212-894-9549
Contact Fax:	Not reported
Contact Email:	Not reported
Contact Title:	OPERATING SUPERVISOR
EPA Region:	02
Land Type:	Private
Federal Waste Generator Description:	Not a generator, verified
Non-Notifier:	Not reported
Biennial Report Cycle:	Not reported
Accessibility:	Not reported
Active Site Indicator:	Not reported

CON EDISON SERVICE BOX: 42084 (Continued) **1016450837**

State District Owner:	NY
State District:	NYSDEC R2
Mailing Address:	Not reported
Mailing City,State,Zip:	NEW YORK, NY 10003
Owner Name:	Not reported
Owner Type:	Not reported
Operator Name:	Not reported
Operator Type:	Not reported
Short-Term Generator Activity:	No
Importer Activity:	No
Mixed Waste Generator:	No
Transporter Activity:	No
Transfer Facility Activity:	No
Recycler Activity with Storage:	No
Small Quantity On-Site Burner Exemption:	No
Smelting Melting and Refining Furnace Exemption:	No
Underground Injection Control:	No
Off-Site Waste Receipt:	No
Universal Waste Indicator:	No
Universal Waste Destination Facility:	No
Federal Universal Waste:	No
Active Site Fed-Reg Treatment Storage and Disposal Facility:	Not reported
Active Site Converter Treatment storage and Disposal Facility:	Not reported
Active Site State-Reg Treatment Storage and Disposal Facility:	Not reported
Active Site State-Reg Handler:	---
Federal Facility Indicator:	Not reported
Hazardous Secondary Material Indicator:	NN
Sub-Part K Indicator:	Not reported
Commercial TSD Indicator:	No
Treatment Storage and Disposal Type:	Not reported
2018 GPRA Permit Baseline:	Not on the Baseline
2018 GPRA Renewals Baseline:	Not on the Baseline
Permit Renewals Workload Universe:	Not reported
Permit Workload Universe:	Not reported
Permit Progress Universe:	Not reported
Post-Closure Workload Universe:	Not reported
Closure Workload Universe:	Not reported
202 GPRA Corrective Action Baseline:	No
Corrective Action Workload Universe:	No
Subject to Corrective Action Universe:	No
Non-TSDFs Where RCRA CA has Been Imposed Universe:	No
TSDFs Potentially Subject to CA Under 3004 (u)/(v) Universe:	No
TSDFs Only Subject to CA under Discretionary Auth Universe:	No
Corrective Action Priority Ranking:	No NCAPS ranking
Environmental Control Indicator:	No
Institutional Control Indicator:	No
Human Exposure Controls Indicator:	N/A
Groundwater Controls Indicator:	N/A
Operating TSDF Universe:	Not reported
Full Enforcement Universe:	Not reported
Significant Non-Complier Universe:	No
Unaddressed Significant Non-Complier Universe:	No
Addressed Significant Non-Complier Universe:	No
Significant Non-Complier With a Compliance Schedule Universe:	No
Financial Assurance Required:	Not reported
Handler Date of Last Change:	20130910
Recognized Trader-Importer:	No

CON EDISON SERVICE BOX: 42084 (Continued) **1016450837**

Recognized Trader-Exporter:	No
Importer of Spent Lead Acid Batteries:	No
Exporter of Spent Lead Acid Batteries:	No
Recycler Activity Without Storage:	Not reported
Manifest Broker:	Not reported
Sub-Part P Indicator:	No

Historic Generators:

Receive Date:	20130404
Handler Name: CON EDISON SERVICE BOX:	42084
Federal Waste Generator Description:	Conditionally Exempt Small Quantity Generator
State District Owner:	NY
Large Quantity Handler of Universal Waste:	No
Recognized Trader Importer:	No
Recognized Trader Exporter:	No
Spent Lead Acid Battery Importer:	No
Spent Lead Acid Battery Exporter:	No
Current Record:	No
Non Storage Recycler Activity:	Not reported
Electronic Manifest Broker:	Not reported

Receive Date:	20130504
Handler Name: CON EDISON SERVICE BOX:	42084
Federal Waste Generator Description:	Not a generator, verified
State District Owner:	NY
Large Quantity Handler of Universal Waste:	No
Recognized Trader Importer:	No
Recognized Trader Exporter:	No
Spent Lead Acid Battery Importer:	No
Spent Lead Acid Battery Exporter:	No
Current Record:	Yes
Non Storage Recycler Activity:	Not reported
Electronic Manifest Broker:	Not reported

List of NAICS Codes and Descriptions:

NAICS Codes:	No NAICS Codes Found

Facility Has Received Notices of Violations:

Violations:	No Violations Found

Evaluation Action Summary:

Evaluations:	No Evaluations Found

E DESIGNATION:

Name:	LOT 33,TAXBLOCK 1746
Address:	1700 PARK AVENUE
City,State,Zip:	MANHATTAN, NY 10035
Tax Lot(s):	33
Tax Block:	1746
Borough Code:	MN
E-No:	E-422
Effective Date:	11/30/2017
Satisfaction Date:	Not reported

CON EDISON SERVICE BOX: 42084 (Continued) **1016450837**

Ceqr Number: 17DCP048M
Ulurp Number: 170358ZMM, 170359ZRM, 170361ZMM, 170362ZRM
Zoning Map No: 6b

Description: Air Quality - HVAC fuel limited to natural gas
Lot Remediation Date: Not reported

Description: Hazardous Materials* Phase I and Phase II Testing Protocol
Lot Remediation Date: Not reported

Description: Window Wall Attenuation & Alternate Ventilation
Lot Remediation Date: Not reported

NY MANIFEST:
Name: CON EDISON
Address: 1700 PARK AVE
City,State,Zip: NEW YORK, NY 10035
Country: USA
EPA ID: NYP004298659
Facility Status: Not reported
Location Address 1: F/O 1700 PARK AVE
Code: BP
Location Address 2: SERV BOX 42084
Total Tanks: Not reported
Location City: NEW YORK
Location State: NY
Location Zip: 10035
Location Zip 4: Not reported

NY MANIFEST:
EPAID: NYP004298659
Mailing Name: CON EDISON
Mailing Contact: TOM TEELING
Mailing Address 1: 4 IRVING PLACE - 15TH FLOOR
Mailing Address 2: Not reported
Mailing City: NEW YORK
Mailing State: NY
Mailing Zip: 10003
Mailing Zip 4: Not reported
Mailing Country: USA
Mailing Phone: 2124603770

NY MANIFEST:
Document ID: Not reported
Manifest Status: Not reported
seq: Not reported
Year: 2018
Trans1 State ID: NJ0000027193
Trans2 State ID: Not reported
Generator Ship Date: 04/03/2013
Trans1 Recv Date: 04/03/2013
Trans2 Recv Date: Not reported
TSD Site Recv Date: 04/05/2013
Part A Recv Date: Not reported
Part B Recv Date: Not reported
Generator EPA ID: NYP004298659
Trans1 EPA ID: Not reported

CON EDISON SERVICE BOX: 42084 (Continued) **1016450837**

Trans2 EPA ID:	Not reported
TSDF ID 1:	NJD002200046
TSDF ID 2:	Not reported
Manifest Tracking Number:	010707709JJK
Import Indicator:	N
Export Indicator:	N
Discr Quantity Indicator:	N
Discr Type Indicator:	N
Discr Residue Indicator:	N
Discr Partial Reject Indicator:	N
Discr Full Reject Indicator:	N
Manifest Ref Number:	Not reported
Alt Facility RCRA ID:	Not reported
Alt Facility Sign Date:	Not reported
MGMT Method Type Code:	H110
Waste Code:	Not reported
Waste Code:	Not reported
Waste Code:	Not reported
Waste Code:	Not reported
Waste Code:	Not reported
Waste Code:	Not reported
Quantity:	500
Units:	P - Pounds
Number of Containers:	1
Container Type:	TT - Cargo tank, tank trucks
Handling Method:	T Chemical, physical, or biological treatment.
Specific Gravity:	1
Waste Code:	D008
Waste Code 1_2:	Not reported
Waste Code 1_3:	Not reported
Waste Code 1_4:	Not reported
Waste Code 1_5:	Not reported
Waste Code 1_6:	Not reported

421
SSW
1/2-1
0.628 mi.
3314 ft.

CON EDISON - EAST 108TH ST. STATION MGP **EDR MGP** **1008407980**
108TH ST. WEST OF FIRST AVE. **N/A**
NEW YORK, NY 10029

Relative:
Higher

Actual:
9 ft.

Manufactured Gas Plants:
No additional information available

422
North
1/2-1
0.663 mi.
3499 ft.

VISTA 1 **NY SHWS** **S113916759**
2401 THIRD AVENUE **N/A**
BRONX, NY 10451

Relative:
Lower

Actual:
2 ft.

SHWS:
Name: VISTA 1
Address: 2401 THIRD AVENUE
City,State,Zip: BRONX, NY 10451

VISTA 1 (Continued) **S113916759**

Program:	HW
Site Code:	437428
Classification:	N
Region:	2
Acres:	1.538
HW Code:	203052
Record Add:	07/14/2010
Record Upd:	04/16/2013
Updated By:	RJCOZZY
Site Description:	"Part of Port Morris Zone 1 BOA. DEC #BOA00032 DOS #10BOA002 Site Investigation could not be funded under BOA since property owner would not allow access. No environmental data available for this site."
Env Problem:	""
Health Problem:	""
Dump:	Not reported
Structure:	Not reported
Lagoon:	Not reported
Landfill:	Not reported
Pond:	Not reported
Disp Start:	Not reported
Disp Term:	Not reported
Lat/Long:	Not reported
Dell:	Not reported
Record Add:	Not reported
Record Upd:	Not reported
Updated By:	Not reported
Own Op:	1
Sub Type:	C04
Owner Name:	Lourdes Zapata
Owner Company:	South Bronx Overall Economic Development Corporation (SoBRO)
Owner Address:	555 Bergen Avenue
Owner Addr2:	Not reported
Owner City,St,Zip:	Bronx, NY 14055
Owner Country:	United States of America
Own Op:	6
Sub Type:	C04
Owner Name:	Lourdes Zapata
Owner Company:	South Bronx Overall Economic Development Corporation (SoBRO)
Owner Address:	555 Bergen Avenue
Owner Addr2:	Not reported
Owner City,St,Zip:	Bronx, NY 14055
Owner Country:	United States of America
HW Code:	Not reported
Waste Type:	Not reported
Waste Quantity:	Not reported
Waste Code:	Not reported
Crossref ID:	Not reported
Cross Ref Type Code:	Not reported
Cross Ref Type:	Not reported
Record Added Date:	Not reported
Record Updated:	Not reported
Updated By:	Not reported

423
SSE
1/2-1
0.756 mi.
3992 ft.

BRONX CITY HSPTL ANNEX
WARDS ISLAND, NY

FUDS **1024899370**
N/A

Relative:
Higher

Actual:
26 ft.

FUDS:

EPA Region:	2
Installation ID:	NY29799F957100
Congressional District Number:	12
Name:	BRONX CITY HSPTL ANNEX
FUDS Number:	C02NY1110
City:	WARDS ISLAND
State:	NY
County:	NEW YORK
Object ID:	6783
USACE Division:	NAD
USACE District:	New England District (NAE)
Status:	Properties without projects
Current Owner:	Not reported
EMS Map Link:	https://fudsportal.usace.army.mil/ems/ems/inventory/map/map?id=54777
Eligibility:	Eligible
Has Projects:	No
NPL Status:	Not on the NPL
Property History:	The Navy used the site as a hospital facility to treat sick and wounded personnel from approximately 1942-43 until approximately 1949-50.
Project Required:	No
Feature Description:	Not reported
Latitude:	40.78861111
Longitude:	-73.925

424
NNE
1/2-1
0.888 mi.
4691 ft.

RIDER AVENUE GAS STATION
250 EAST 138TH STREET
BRONX, NY 10451

NY SHWS **S113916758**
N/A

Relative:
Higher

Actual:
20 ft.

SHWS:

Name:	RIDER AVENUE GAS STATION
Address:	250 EAST 138TH STREET
City,State,Zip:	BRONX, NY 10451
Program:	HW
Site Code:	437424
Classification:	N
Region:	2
Acres:	0.258
HW Code:	203051
Record Add:	07/14/2010
Record Upd:	04/16/2013
Updated By:	RJCOZZY
Site Description:	"Part of Port Morris Zone 1 BOA. DEC #BOA00032 DOS #10BOA002 Site Investigation could not be funded under BOA since there is an ongoing State enforment action. "
Env Problem:	""
Health Problem:	""
Dump:	Not reported
Structure:	Not reported
Lagoon:	Not reported

RIDER AVENUE GAS STATION (Continued) **S113916758**

Landfill:	Not reported
Pond:	Not reported
Disp Start:	Not reported
Disp Term:	Not reported
Lat/Long:	Not reported
Dell:	Not reported
Record Add:	Not reported
Record Upd:	Not reported
Updated By:	Not reported
Own Op:	1
Sub Type:	C04
Owner Name:	Lourdes Zapata
Owner Company:	South Bronx Overall Economic Development Corporation (SoBRO)
Owner Address:	555 Bergen Avenue
Owner Addr2:	Not reported
Owner City,St,Zip:	Bronx, NY 10455
Owner Country:	United States of America
Own Op:	6
Sub Type:	C04
Owner Name:	Lourdes Zapata
Owner Company:	South Bronx Overall Economic Development Corporation (SoBRO)
Owner Address:	555 Bergen Avenue
Owner Addr2:	Not reported
Owner City,St,Zip:	Bronx, NY 10455
Owner Country:	United States of America
HW Code:	Not reported
Waste Type:	Not reported
Waste Quantity:	Not reported
Waste Code:	Not reported
Crossref ID:	Not reported
Cross Ref Type Code:	Not reported
Cross Ref Type:	Not reported
Record Added Date:	Not reported
Record Updated:	Not reported
Updated By:	Not reported

425
NNE
1/2-1
0.984 mi.
5195 ft.

2568 PARK **NY SHWS** **S113916757**
2568 PARK AVENUE **N/A**
BRONX, NY 10451

Relative:
Higher

Actual:
17 ft.

SHWS:

Name:	2568 PARK
Address:	2568 PARK AVENUE
City,State,Zip:	BRONX, NY 10451
Program:	HW
Site Code:	437190
Classification:	N
Region:	2
Acres:	0.255
HW Code:	203050
Record Add:	07/08/2010
Record Upd:	04/16/2013
Updated By:	RJCOZZY
Site Description:	"Part of Port Morris Zone 1 BOA. DEC #BOA00032 DOS #10BOA002 Site Investigation could not be funded under BOA since property owner would not allow access. No environmental data available for this

2568 PARK (Continued) **S113916757**

	site."
Env Problem:	""
Health Problem:	""
Dump:	Not reported
Structure:	Not reported
Lagoon:	Not reported
Landfill:	Not reported
Pond:	Not reported
Disp Start:	Not reported
Disp Term:	Not reported
Lat/Long:	Not reported
Dell:	Not reported
Record Add:	Not reported
Record Upd:	Not reported
Updated By:	Not reported
Own Op:	1
Sub Type:	C04
Owner Name:	Lourdes Zapata
Owner Company:	South Bronx Overall Economic Development Corporation (SoBRO)
Owner Address:	555 Bergen Avenue
Owner Addr2:	Not reported
Owner City,St,Zip:	Bronx, NY 10455
Owner Country:	United States of America
Own Op:	6
Sub Type:	C04
Owner Name:	Lourdes Zapata
Owner Company:	South Bronx Overall Economic Development Corporation (SoBRO)
Owner Address:	555 Bergen Avenue
Owner Addr2:	Not reported
Owner City,St,Zip:	Bronx, NY 10455
Owner Country:	United States of America
HW Code:	Not reported
Waste Type:	Not reported
Waste Quantity:	Not reported
Waste Code:	Not reported
Crossref ID:	Not reported
Cross Ref Type Code:	Not reported
Cross Ref Type:	Not reported
Record Added Date:	Not reported
Record Updated:	Not reported
Updated By:	Not reported

Count: 14 records. ORPHAN SUMMARY

City	EDR ID	Site Name	Site Address	Zip	Database(s)
BRONX	S121933886	CE - E. 138TH ST. - BRONX WORKS	EAST 138TH - EAST 140TH STS.	10454	NY SHWS
BRONX	S126023813	SOUNDVIEW PARK	ENTIRE SOUNDVIEW PARK		NY SWF/LF
BRONX	S126023329	MARITIME CADET TRAINING GROUNDS	HARLEM RIVER, LANDING ROAD, UN		NY SWF/LF
BRONX	S126023811	SOUNDVIEW AVE	SOUNDVIEW PARK SHORELINE		NY SWF/LF
MANHATTAN	S108146260	CONED, MANHATTAN COKING	110TH STREET	10025	NY HSWDS
NEW YORK	S121933885	CE - E. 108TH ST. STATION	108TH ST. WEST OF FIRST AVE.	10029	NY SHWS
NEW YORK	S121933881	CE - E. 111TH ST. WORKS	EAST 110TH - EAST 112TH STS.	10029	NY SHWS
NEW YORK	S108239562	CE - E. 111TH ST. WORKS	EAST 110TH - EAST 112TH STS.	10029	NY VCP
NEW YORK	S108239563	CE - E. 115TH ST. MGP	EAST 114TH - EAST 116TH STS.	10029	NY VCP
NEW YORK	S121933877	CE - E. 11TH ST. MGP	EAST 11TH - EAST 13TH STS.	10029	NY SHWS
NEW YORK	S121933880	CE - E. 99TH ST. WORKS	EAST 98TH - EAST 99TH STS.	10029	NY SHWS
NEW YORK	S118263527	NYC PARKS	RANDALLS ISLAND		NY LTANKS
NEW YORK	S113916588	WARDS ISLAND WPCP INTERIM PLAN	WARDS ISLAND	10035	NY SHWS
NEW YORK CITY	S113916742	PLEASANT AVENUE PLUME TRACKDOWN	PLEASANT AVENUE	10029	NY SHWS

GOVERNMENT RECORDS SEARCHED / DATA CURRENCY TRACKING

To maintain currency of the following federal and state databases, EDR contacts the appropriate governmental agency on a monthly or quarterly basis, as required.

Number of Days to Update: Provides confirmation that EDR is reporting records that have been updated within 90 days from the date the government agency made the information available to the public.

STANDARD ENVIRONMENTAL RECORDS

Lists of Federal NPL (Superfund) sites

NPL: National Priority List

National Priorities List (Superfund). The NPL is a subset of CERCLIS and identifies over 1,200 sites for priority cleanup under the Superfund Program. NPL sites may encompass relatively large areas. As such, EDR provides polygon coverage for over 1,000 NPL site boundaries produced by EPA's Environmental Photographic Interpretation Center (EPIC) and regional EPA offices.

Date of Government Version: 01/25/2022
Date Data Arrived at EDR: 02/03/2022
Date Made Active in Reports: 02/22/2022
Number of Days to Update: 19

Source: EPA
Telephone: N/A
Last EDR Contact: 05/05/2022
Next Scheduled EDR Contact: 07/11/2022
Data Release Frequency: Quarterly

NPL Site Boundaries

Sources:

EPA's Environmental Photographic Interpretation Center (EPIC)
Telephone: 202-564-7333

EPA Region 1
Telephone 617-918-1143

EPA Region 3
Telephone 215-814-5418

EPA Region 4
Telephone 404-562-8033

EPA Region 5
Telephone 312-886-6686

EPA Region 10
Telephone 206-553-8665

EPA Region 6
Telephone: 214-655-6659

EPA Region 7
Telephone: 913-551-7247

EPA Region 8
Telephone: 303-312-6774

EPA Region 9
Telephone: 415-947-4246

Proposed NPL: Proposed National Priority List Sites

A site that has been proposed for listing on the National Priorities List through the issuance of a proposed rule in the Federal Register. EPA then accepts public comments on the site, responds to the comments, and places on the NPL those sites that continue to meet the requirements for listing.

Date of Government Version: 01/25/2022
Date Data Arrived at EDR: 02/03/2022
Date Made Active in Reports: 02/22/2022
Number of Days to Update: 19

Source: EPA
Telephone: N/A
Last EDR Contact: 05/05/2022
Next Scheduled EDR Contact: 07/11/2022
Data Release Frequency: Quarterly

NPL LIENS: Federal Superfund Liens

Federal Superfund Liens. Under the authority granted the USEPA by CERCLA of 1980, the USEPA has the authority to file liens against real property in order to recover remedial action expenditures or when the property owner received notification of potential liability. USEPA compiles a listing of filed notices of Superfund Liens.

Date of Government Version: 10/15/1991
Date Data Arrived at EDR: 02/02/1994
Date Made Active in Reports: 03/30/1994
Number of Days to Update: 56

Source: EPA
Telephone: 202-564-4267
Last EDR Contact: 08/15/2011
Next Scheduled EDR Contact: 11/28/2011
Data Release Frequency: No Update Planned

Lists of Federal Delisted NPL sites

Delisted NPL: National Priority List Deletions

The National Oil and Hazardous Substances Pollution Contingency Plan (NCP) establishes the criteria that the EPA uses to delete sites from the NPL. In accordance with 40 CFR 300.425.(e), sites may be deleted from the NPL where no further response is appropriate.

Date of Government Version: 01/25/2022
Date Data Arrived at EDR: 02/03/2022
Date Made Active in Reports: 02/22/2022
Number of Days to Update: 19

Source: EPA
Telephone: N/A
Last EDR Contact: 05/05/2022
Next Scheduled EDR Contact: 07/11/2022
Data Release Frequency: Quarterly

Lists of Federal sites subject to CERCLA removals and CERCLA orders

FEDERAL FACILITY: Federal Facility Site Information listing

A listing of National Priority List (NPL) and Base Realignment and Closure (BRAC) sites found in the Comprehensive Environmental Response, Compensation and Liability Information System (CERCLIS) Database where EPA Federal Facilities Restoration and Reuse Office is involved in cleanup activities.

Date of Government Version: 05/25/2021
Date Data Arrived at EDR: 06/24/2021
Date Made Active in Reports: 09/20/2021
Number of Days to Update: 88

Source: Environmental Protection Agency
Telephone: 703-603-8704
Last EDR Contact: 04/01/2022
Next Scheduled EDR Contact: 07/11/2022
Data Release Frequency: Varies

SEMS: Superfund Enterprise Management System

SEMS (Superfund Enterprise Management System) tracks hazardous waste sites, potentially hazardous waste sites, and remedial activities performed in support of EPA's Superfund Program across the United States. The list was formerly know as CERCLIS, renamed to SEMS by the EPA in 2015. The list contains data on potentially hazardous waste sites that have been reported to the USEPA by states, municipalities, private companies and private persons, pursuant to Section 103 of the Comprehensive Environmental Response, Compensation, and Liability Act (CERCLA). This dataset also contains sites which are either proposed to or on the National Priorities List (NPL) and the sites which are in the screening and assessment phase for possible inclusion on the NPL.

Date of Government Version: 01/25/2022
Date Data Arrived at EDR: 02/03/2022
Date Made Active in Reports: 02/22/2022
Number of Days to Update: 19

Source: EPA
Telephone: 800-424-9346
Last EDR Contact: 05/05/2022
Next Scheduled EDR Contact: 07/25/2022
Data Release Frequency: Quarterly

Lists of Federal CERCLA sites with NFRAP

SEMS-ARCHIVE: Superfund Enterprise Management System Archive

SEMS-ARCHIVE (Superfund Enterprise Management System Archive) tracks sites that have no further interest under the Federal Superfund Program based on available information. The list was formerly known as the CERCLIS-NFRAP, renamed to SEMS ARCHIVE by the EPA in 2015. EPA may perform a minimal level of assessment work at a site while it is archived if site conditions change and/or new information becomes available. Archived sites have been removed and archived from the inventory of SEMS sites. Archived status indicates that, to the best of EPA's knowledge, assessment at a site has been completed and that EPA has determined no further steps will be taken to list the site on the National Priorities List (NPL), unless information indicates this decision was not appropriate or other considerations require a recommendation for listing at a later time. The decision does not necessarily mean that there is no hazard associated with a given site; it only means that. based upon available information, the location is not judged to be potential NPL site.

Date of Government Version: 01/25/2022
Date Data Arrived at EDR: 02/03/2022
Date Made Active in Reports: 02/22/2022
Number of Days to Update: 19

Source: EPA
Telephone: 800-424-9346
Last EDR Contact: 05/05/2022
Next Scheduled EDR Contact: 07/25/2022
Data Release Frequency: Quarterly

Lists of Federal RCRA facilities undergoing Corrective Action

CORRACTS: Corrective Action Report

CORRACTS identifies hazardous waste handlers with RCRA corrective action activity.

Date of Government Version: 02/28/2022
Date Data Arrived at EDR: 03/02/2022
Date Made Active in Reports: 03/17/2022
Number of Days to Update: 15

Source: EPA
Telephone: 800-424-9346
Last EDR Contact: 04/06/2022
Next Scheduled EDR Contact: 07/04/2022
Data Release Frequency: Quarterly

Lists of Federal RCRA TSD facilities

RCRA-TSDF: RCRA - Treatment, Storage and Disposal

RCRAInfo is EPA's comprehensive information system, providing access to data supporting the Resource Conservation and Recovery Act (RCRA) of 1976 and the Hazardous and Solid Waste Amendments (HSWA) of 1984. The database includes selective information on sites which generate, transport, store, treat and/or dispose of hazardous waste as defined by the Resource Conservation and Recovery Act (RCRA). Transporters are individuals or entities that move hazardous waste from the generator offsite to a facility that can recycle, treat, store, or dispose of the waste. TSDFs treat, store, or dispose of the waste.

Date of Government Version: 02/28/2022
Date Data Arrived at EDR: 03/02/2022
Date Made Active in Reports: 03/17/2022
Number of Days to Update: 15

Source: Environmental Protection Agency
Telephone: (212) 637-3660
Last EDR Contact: 04/06/2022
Next Scheduled EDR Contact: 07/04/2022
Data Release Frequency: Quarterly

Lists of Federal RCRA generators

RCRA-LQG: RCRA - Large Quantity Generators

RCRAInfo is EPA's comprehensive information system, providing access to data supporting the Resource Conservation and Recovery Act (RCRA) of 1976 and the Hazardous and Solid Waste Amendments (HSWA) of 1984. The database includes selective information on sites which generate, transport, store, treat and/or dispose of hazardous waste as defined by the Resource Conservation and Recovery Act (RCRA). Large quantity generators (LQGs) generate over 1,000 kilograms (kg) of hazardous waste, or over 1 kg of acutely hazardous waste per month.

Date of Government Version: 02/28/2022
Date Data Arrived at EDR: 03/02/2022
Date Made Active in Reports: 03/17/2022
Number of Days to Update: 15

Source: Environmental Protection Agency
Telephone: (212) 637-3660
Last EDR Contact: 04/06/2022
Next Scheduled EDR Contact: 07/04/2022
Data Release Frequency: Quarterly

RCRA-SQG: RCRA - Small Quantity Generators

RCRAInfo is EPA's comprehensive information system, providing access to data supporting the Resource Conservation and Recovery Act (RCRA) of 1976 and the Hazardous and Solid Waste Amendments (HSWA) of 1984. The database includes selective information on sites which generate, transport, store, treat and/or dispose of hazardous waste as defined by the Resource Conservation and Recovery Act (RCRA). Small quantity generators (SQGs) generate between 100 kg and 1,000 kg of hazardous waste per month.

Date of Government Version: 02/28/2022
Date Data Arrived at EDR: 03/02/2022
Date Made Active in Reports: 03/17/2022
Number of Days to Update: 15

Source: Environmental Protection Agency
Telephone: (212) 637-3660
Last EDR Contact: 04/06/2022
Next Scheduled EDR Contact: 07/04/2022
Data Release Frequency: Quarterly

RCRA-VSQG: RCRA - Very Small Quantity Generators (Formerly Conditionally Exempt Small Quantity Generators)

RCRAInfo is EPA's comprehensive information system, providing access to data supporting the Resource Conservation and Recovery Act (RCRA) of 1976 and the Hazardous and Solid Waste Amendments (HSWA) of 1984. The database includes selective information on sites which generate, transport, store, treat and/or dispose of hazardous waste as defined by the Resource Conservation and Recovery Act (RCRA). Very small quantity generators (VSQGs) generate less than 100 kg of hazardous waste, or less than 1 kg of acutely hazardous waste per month.

Date of Government Version: 02/28/2022
Date Data Arrived at EDR: 03/02/2022
Date Made Active in Reports: 03/17/2022
Number of Days to Update: 15

Source: Environmental Protection Agency
Telephone: (212) 637-3660
Last EDR Contact: 04/06/2022
Next Scheduled EDR Contact: 07/04/2022
Data Release Frequency: Quarterly

Federal institutional controls / engineering controls registries

LUCIS: Land Use Control Information System

LUCIS contains records of land use control information pertaining to the former Navy Base Realignment and Closure properties.

Date of Government Version: 02/08/2022
Date Data Arrived at EDR: 02/11/2022
Date Made Active in Reports: 05/10/2022
Number of Days to Update: 88

Source: Department of the Navy
Telephone: 843-820-7326
Last EDR Contact: 05/05/2022
Next Scheduled EDR Contact: 08/22/2022
Data Release Frequency: Varies

US ENG CONTROLS: Engineering Controls Sites List

A listing of sites with engineering controls in place. Engineering controls include various forms of caps, building foundations, liners, and treatment methods to create pathway elimination for regulated substances to enter environmental media or effect human health.

Date of Government Version: 11/19/2021
Date Data Arrived at EDR: 11/19/2021
Date Made Active in Reports: 02/14/2022
Number of Days to Update: 87

Source: Environmental Protection Agency
Telephone: 703-603-0695
Last EDR Contact: 02/23/2022
Next Scheduled EDR Contact: 06/06/2022
Data Release Frequency: Varies

US INST CONTROLS: Institutional Controls Sites List

A listing of sites with institutional controls in place. Institutional controls include administrative measures, such as groundwater use restrictions, construction restrictions, property use restrictions, and post remediation care requirements intended to prevent exposure to contaminants remaining on site. Deed restrictions are generally required as part of the institutional controls.

Date of Government Version: 11/19/2021
Date Data Arrived at EDR: 11/19/2021
Date Made Active in Reports: 02/14/2022
Number of Days to Update: 87

Source: Environmental Protection Agency
Telephone: 703-603-0695
Last EDR Contact: 02/23/2022
Next Scheduled EDR Contact: 06/06/2022
Data Release Frequency: Varies

Federal ERNS list

ERNS: Emergency Response Notification System

Emergency Response Notification System. ERNS records and stores information on reported releases of oil and hazardous substances.

Date of Government Version: 12/31/2021
Date Data Arrived at EDR: 03/01/2022
Date Made Active in Reports: 03/10/2022
Number of Days to Update: 9

Source: National Response Center, United States Coast Guard
Telephone: 202-267-2180
Last EDR Contact: 03/22/2022
Next Scheduled EDR Contact: 07/04/2022
Data Release Frequency: Quarterly

Lists of state- and tribal hazardous waste facilities

SHWS: Inactive Hazardous Waste Disposal Sites in New York State

Referred to as the State Superfund Program, the Inactive Hazardous Waste Disposal Site Remedial Program is the cleanup program for inactive hazardous waste sites and now includes hazardous substance sites

Date of Government Version: 02/08/2022
Date Data Arrived at EDR: 02/08/2022
Date Made Active in Reports: 05/06/2022
Number of Days to Update: 87

Source: Department of Environmental Conservation
Telephone: 518-402-9622
Last EDR Contact: 05/11/2022
Next Scheduled EDR Contact: 08/22/2022
Data Release Frequency: Annually

Lists of state and tribal landfills and solid waste disposal facilities

SWF/LF: Facility Register

Solid Waste Facilities/Landfill Sites. SWF/LF type records typically contain an inventory of solid waste disposal facilities or landfills in a particular state. Depending on the state, these may be active or inactive facilities or open dumps that failed to meet RCRA Subtitle D Section 4004 criteria for solid waste landfills or disposal sites.

Date of Government Version: 12/21/2021
Date Data Arrived at EDR: 12/27/2021
Date Made Active in Reports: 03/22/2022
Number of Days to Update: 85

Source: Department of Environmental Conservation
Telephone: 518-402-8678
Last EDR Contact: 03/29/2022
Next Scheduled EDR Contact: 07/11/2022
Data Release Frequency: Quarterly

Lists of state and tribal leaking storage tanks

INDIAN LUST R7: Leaking Underground Storage Tanks on Indian Land

LUSTs on Indian land in Iowa, Kansas, and Nebraska

Date of Government Version: 10/12/2021
Date Data Arrived at EDR: 11/15/2021
Date Made Active in Reports: 02/08/2022
Number of Days to Update: 85

Source: EPA Region 7
Telephone: 913-551-7003
Last EDR Contact: 04/21/2022
Next Scheduled EDR Contact: 08/01/2022
Data Release Frequency: Varies

INDIAN LUST R8: Leaking Underground Storage Tanks on Indian Land

LUSTs on Indian land in Colorado, Montana, North Dakota, South Dakota, Utah and Wyoming.

Date of Government Version: 10/12/2021
Date Data Arrived at EDR: 11/15/2021
Date Made Active in Reports: 02/08/2022
Number of Days to Update: 85

Source: EPA Region 8
Telephone: 303-312-6271
Last EDR Contact: 04/21/2022
Next Scheduled EDR Contact: 08/01/2022
Data Release Frequency: Varies

INDIAN LUST R9: Leaking Underground Storage Tanks on Indian Land

LUSTs on Indian land in Arizona, California, New Mexico and Nevada

Date of Government Version: 10/12/2021
Date Data Arrived at EDR: 11/15/2021
Date Made Active in Reports: 02/08/2022
Number of Days to Update: 85

Source: Environmental Protection Agency
Telephone: 415-972-3372
Last EDR Contact: 04/21/2022
Next Scheduled EDR Contact: 08/01/2022
Data Release Frequency: Varies

INDIAN LUST R10: Leaking Underground Storage Tanks on Indian Land
LUSTs on Indian land in Alaska, Idaho, Oregon and Washington.

Date of Government Version: 10/12/2021
Date Data Arrived at EDR: 11/15/2021
Date Made Active in Reports: 02/08/2022
Number of Days to Update: 85

Source: EPA Region 10
Telephone: 206-553-2857
Last EDR Contact: 04/21/2022
Next Scheduled EDR Contact: 08/01/2022
Data Release Frequency: Varies

INDIAN LUST R5: Leaking Underground Storage Tanks on Indian Land
Leaking underground storage tanks located on Indian Land in Michigan, Minnesota and Wisconsin.

Date of Government Version: 10/12/2021
Date Data Arrived at EDR: 11/15/2021
Date Made Active in Reports: 02/08/2022
Number of Days to Update: 85

Source: EPA, Region 5
Telephone: 312-886-7439
Last EDR Contact: 04/21/2022
Next Scheduled EDR Contact: 08/01/2022
Data Release Frequency: Varies

INDIAN LUST R6: Leaking Underground Storage Tanks on Indian Land
LUSTs on Indian land in New Mexico and Oklahoma.

Date of Government Version: 10/12/2021
Date Data Arrived at EDR: 11/15/2021
Date Made Active in Reports: 02/08/2022
Number of Days to Update: 85

Source: EPA Region 6
Telephone: 214-665-6597
Last EDR Contact: 04/21/2022
Next Scheduled EDR Contact: 08/01/2022
Data Release Frequency: Varies

INDIAN LUST R1: Leaking Underground Storage Tanks on Indian Land
A listing of leaking underground storage tank locations on Indian Land.

Date of Government Version: 04/28/2021
Date Data Arrived at EDR: 06/11/2021
Date Made Active in Reports: 09/07/2021
Number of Days to Update: 88

Source: EPA Region 1
Telephone: 617-918-1313
Last EDR Contact: 04/21/2022
Next Scheduled EDR Contact: 08/01/2022
Data Release Frequency: Varies

INDIAN LUST R4: Leaking Underground Storage Tanks on Indian Land
LUSTs on Indian land in Florida, Mississippi and North Carolina.

Date of Government Version: 05/28/2021
Date Data Arrived at EDR: 06/22/2021
Date Made Active in Reports: 09/20/2021
Number of Days to Update: 90

Source: EPA Region 4
Telephone: 404-562-8677
Last EDR Contact: 04/21/2022
Next Scheduled EDR Contact: 08/01/2022
Data Release Frequency: Varies

LTANKS: Spills Information Database
Leaking Storage Tank Incident Reports. These records contain an inventory of reported leaking storage tank incidents reported from 4/1/86 through the most recent update. They can be either leaking underground storage tanks or leaking aboveground storage tanks. The causes of the incidents are tank test failures, tank failures or tank overfills.

Date of Government Version: 03/15/2022
Date Data Arrived at EDR: 03/15/2022
Date Made Active in Reports: 03/16/2022
Number of Days to Update: 1

Source: Department of Environmental Conservation
Telephone: 518-402-9549
Last EDR Contact: 05/11/2022
Next Scheduled EDR Contact: 08/22/2022
Data Release Frequency: Varies

HIST LTANKS: Listing of Leaking Storage Tanks

A listing of leaking underground and aboveground storage tanks. The causes of the incidents are tank test failures, tank failures or tank overfills. In 2002, the Department of Environmental Conservation stopped providing updates to its original Spills Information Database. This database includes fields that are no longer available from the NYDEC as of January 1, 2002. Current information may be found in the NY LTANKS database. Department of Environmental Conservation.

Date of Government Version: 01/01/2002
Date Data Arrived at EDR: 07/08/2005
Date Made Active in Reports: 07/14/2005
Number of Days to Update: 6

Source: Department of Environmental Conservation
Telephone: 518-402-9549
Last EDR Contact: 07/07/2005
Next Scheduled EDR Contact: N/A
Data Release Frequency: No Update Planned

Lists of state and tribal registered storage tanks

FEMA UST: Underground Storage Tank Listing

A listing of all FEMA owned underground storage tanks.

Date of Government Version: 10/14/2021
Date Data Arrived at EDR: 11/05/2021
Date Made Active in Reports: 02/01/2022
Number of Days to Update: 88

Source: FEMA
Telephone: 202-646-5797
Last EDR Contact: 04/04/2022
Next Scheduled EDR Contact: 07/18/2022
Data Release Frequency: Varies

UST: Petroleum Bulk Storage (PBS) Database

Facilities that have petroleum storage capacities in excess of 1,100 gallons and less than 400,000 gallons.

Date of Government Version: 12/16/2021
Date Data Arrived at EDR: 12/16/2021
Date Made Active in Reports: 03/01/2022
Number of Days to Update: 75

Source: Department of Environmental Conservation
Telephone: 518-402-9549
Last EDR Contact: 03/22/2022
Next Scheduled EDR Contact: 07/04/2022
Data Release Frequency: No Update Planned

CBS UST: Chemical Bulk Storage Database

Facilities that store regulated hazardous substances in underground tanks of any size

Date of Government Version: 01/01/2002
Date Data Arrived at EDR: 02/20/2002
Date Made Active in Reports: 03/22/2002
Number of Days to Update: 30

Source: NYSDEC
Telephone: 518-402-9549
Last EDR Contact: 10/24/2005
Next Scheduled EDR Contact: 01/23/2006
Data Release Frequency: No Update Planned

MOSF UST: Major Oil Storage Facilities Database

Facilities that may be onshore facilities or vessels, with petroleum storage capacities of 400,000 gallons or greater.

Date of Government Version: 01/01/2002
Date Data Arrived at EDR: 02/20/2002
Date Made Active in Reports: 03/22/2002
Number of Days to Update: 30

Source: NYSDEC
Telephone: 518-402-9549
Last EDR Contact: 07/25/2005
Next Scheduled EDR Contact: 10/24/2005
Data Release Frequency: No Update Planned

CBS: Chemical Bulk Storage Site Listing

These facilities store regulated hazardous substances in aboveground tanks with capacities of 185 gallons or greater, and/or in underground tanks of any size

Date of Government Version: 12/16/2021
Date Data Arrived at EDR: 12/16/2021
Date Made Active in Reports: 03/01/2022
Number of Days to Update: 75

Source: Department of Environmental Conservation
Telephone: 518-402-9549
Last EDR Contact: 03/22/2022
Next Scheduled EDR Contact: 07/04/2022
Data Release Frequency: Quarterly

MOSF: Major Oil Storage Facility Site Listing

These facilities may be onshore facilities or vessels, with petroleum storage capacities of 400,000 gallons or greater.

Date of Government Version: 12/16/2021
Date Data Arrived at EDR: 12/16/2021
Date Made Active in Reports: 03/01/2022
Number of Days to Update: 75

Source: Department of Environmental Conservation
Telephone: 518-402-9549
Last EDR Contact: 03/22/2022
Next Scheduled EDR Contact: 07/04/2022
Data Release Frequency: Quarterly

AST: Petroleum Bulk Storage

Registered Aboveground Storage Tanks.

Date of Government Version: 12/16/2021
Date Data Arrived at EDR: 12/16/2021
Date Made Active in Reports: 03/01/2022
Number of Days to Update: 75

Source: Department of Environmental Conservation
Telephone: 518-402-9549
Last EDR Contact: 03/22/2022
Next Scheduled EDR Contact: 07/04/2022
Data Release Frequency: No Update Planned

CBS AST: Chemical Bulk Storage Database

Facilities that store regulated hazardous substances in aboveground tanks with capacities of 185 gallons or greater, and/or in underground tanks of any size.

Date of Government Version: 01/01/2002
Date Data Arrived at EDR: 02/20/2002
Date Made Active in Reports: 03/22/2002
Number of Days to Update: 30

Source: NYSDEC
Telephone: 518-402-9549
Last EDR Contact: 07/25/2005
Next Scheduled EDR Contact: 10/24/2005
Data Release Frequency: No Update Planned

MOSF AST: Major Oil Storage Facilities Database

Facilities that may be onshore facilities or vessels, with petroleum storage capacities of 400,000 gallons or greater.

Date of Government Version: 01/01/2002
Date Data Arrived at EDR: 02/20/2002
Date Made Active in Reports: 03/22/2002
Number of Days to Update: 30

Source: NYSDEC
Telephone: 518-402-9549
Last EDR Contact: 07/25/2005
Next Scheduled EDR Contact: 10/24/2005
Data Release Frequency: No Update Planned

INDIAN UST R9: Underground Storage Tanks on Indian Land

The Indian Underground Storage Tank (UST) database provides information about underground storage tanks on Indian land in EPA Region 9 (Arizona, California, Hawaii, Nevada, the Pacific Islands, and Tribal Nations).

Date of Government Version: 10/12/2021
Date Data Arrived at EDR: 11/15/2021
Date Made Active in Reports: 02/08/2022
Number of Days to Update: 85

Source: EPA Region 9
Telephone: 415-972-3368
Last EDR Contact: 04/21/2022
Next Scheduled EDR Contact: 08/01/2022
Data Release Frequency: Varies

INDIAN UST R8: Underground Storage Tanks on Indian Land

The Indian Underground Storage Tank (UST) database provides information about underground storage tanks on Indian land in EPA Region 8 (Colorado, Montana, North Dakota, South Dakota, Utah, Wyoming and 27 Tribal Nations).

Date of Government Version: 10/12/2021
Date Data Arrived at EDR: 11/15/2021
Date Made Active in Reports: 02/08/2022
Number of Days to Update: 85

Source: EPA Region 8
Telephone: 303-312-6137
Last EDR Contact: 04/21/2022
Next Scheduled EDR Contact: 08/01/2022
Data Release Frequency: Varies

INDIAN UST R7: Underground Storage Tanks on Indian Land

The Indian Underground Storage Tank (UST) database provides information about underground storage tanks on Indian land in EPA Region 7 (Iowa, Kansas, Missouri, Nebraska, and 9 Tribal Nations).

Date of Government Version: 10/12/2021
Date Data Arrived at EDR: 11/15/2021
Date Made Active in Reports: 02/08/2022
Number of Days to Update: 85

Source: EPA Region 7
Telephone: 913-551-7003
Last EDR Contact: 04/21/2022
Next Scheduled EDR Contact: 08/01/2022
Data Release Frequency: Varies

INDIAN UST R10: Underground Storage Tanks on Indian Land

The Indian Underground Storage Tank (UST) database provides information about underground storage tanks on Indian land in EPA Region 10 (Alaska, Idaho, Oregon, Washington, and Tribal Nations).

Date of Government Version: 10/12/2021
Date Data Arrived at EDR: 11/15/2021
Date Made Active in Reports: 02/08/2022
Number of Days to Update: 85

Source: EPA Region 10
Telephone: 206-553-2857
Last EDR Contact: 04/21/2022
Next Scheduled EDR Contact: 08/01/2022
Data Release Frequency: Varies

INDIAN UST R1: Underground Storage Tanks on Indian Land

The Indian Underground Storage Tank (UST) database provides information about underground storage tanks on Indian land in EPA Region 1 (Connecticut, Maine, Massachusetts, New Hampshire, Rhode Island, Vermont and ten Tribal Nations).

Date of Government Version: 10/14/2021
Date Data Arrived at EDR: 11/15/2021
Date Made Active in Reports: 02/08/2022
Number of Days to Update: 85

Source: EPA, Region 1
Telephone: 617-918-1313
Last EDR Contact: 04/21/2022
Next Scheduled EDR Contact: 08/01/2022
Data Release Frequency: Varies

INDIAN UST R6: Underground Storage Tanks on Indian Land

The Indian Underground Storage Tank (UST) database provides information about underground storage tanks on Indian land in EPA Region 6 (Louisiana, Arkansas, Oklahoma, New Mexico, Texas and 65 Tribes).

Date of Government Version: 10/12/2021
Date Data Arrived at EDR: 11/15/2021
Date Made Active in Reports: 02/08/2022
Number of Days to Update: 85

Source: EPA Region 6
Telephone: 214-665-7591
Last EDR Contact: 04/21/2022
Next Scheduled EDR Contact: 08/01/2022
Data Release Frequency: Varies

INDIAN UST R5: Underground Storage Tanks on Indian Land

The Indian Underground Storage Tank (UST) database provides information about underground storage tanks on Indian land in EPA Region 5 (Michigan, Minnesota and Wisconsin and Tribal Nations).

Date of Government Version: 04/06/2021
Date Data Arrived at EDR: 06/11/2021
Date Made Active in Reports: 09/07/2021
Number of Days to Update: 88

Source: EPA Region 5
Telephone: 312-886-6136
Last EDR Contact: 04/21/2022
Next Scheduled EDR Contact: 08/01/2022
Data Release Frequency: Varies

INDIAN UST R4: Underground Storage Tanks on Indian Land

The Indian Underground Storage Tank (UST) database provides information about underground storage tanks on Indian land in EPA Region 4 (Alabama, Florida, Georgia, Kentucky, Mississippi, North Carolina, South Carolina, Tennessee and Tribal Nations)

Date of Government Version: 05/28/2021
Date Data Arrived at EDR: 06/22/2021
Date Made Active in Reports: 09/20/2021
Number of Days to Update: 90

Source: EPA Region 4
Telephone: 404-562-9424
Last EDR Contact: 04/21/2022
Next Scheduled EDR Contact: 08/01/2022
Data Release Frequency: Varies

TANKS: Storage Tank Faciliy Listing
This database contains records of facilities that are or have been regulated under Bulk Storage Program. Tank information for these facilities may not be releasable by the state agency.

Date of Government Version: 12/16/2021
Date Data Arrived at EDR: 12/16/2021
Date Made Active in Reports: 03/01/2022
Number of Days to Update: 75
Source: Department of Environmental Conservation
Telephone: 518-402-9543
Last EDR Contact: 03/22/2022
Next Scheduled EDR Contact: 07/04/2022
Data Release Frequency: Quarterly

State and tribal institutional control / engineering control registries

ENV RES DECL: Environmental Restrictive Declarations
The Environmental Restrictive Declarations (ERD) listed were recorded in connection with a zoning action against the noted Tax Blocks and Tax Lots, or portion thereof, and are available in the property records on file at the Office of the City Register for Bronx, Kings, New York and Queens counties or at the Richmond County Clerk's office. They contain environmental requirements with respect to hazardous materials, air quality and/or noise in accordance with Section 11-15 of this Resolution.

Date of Government Version: 11/23/2021
Date Data Arrived at EDR: 12/15/2021
Date Made Active in Reports: 03/01/2022
Number of Days to Update: 76
Source: New York City Department of City Planning
Telephone: 212-720-3300
Last EDR Contact: 03/15/2022
Next Scheduled EDR Contact: 06/27/2022
Data Release Frequency: Varies

RES DECL: Restrictive Declarations Listing
A restrictive declaration is a covenant running with the land which binds the present and future owners of the property. As a condition of certain special permits, the City Planning Commission may require an applicant to sign and record a restrictive declaration that places specified conditions on the future use and development of the property. Certain restrictive declarations are indicated by a D on zoning maps.

Date of Government Version: 11/23/2021
Date Data Arrived at EDR: 12/13/2021
Date Made Active in Reports: 03/02/2022
Number of Days to Update: 79
Source: NYC Department of City Planning
Telephone: 212-720-3401
Last EDR Contact: 03/16/2022
Next Scheduled EDR Contact: 06/27/2022
Data Release Frequency: Varies

ENG CONTROLS: Registry of Engineering Controls
Environmental Remediation sites that have engineering controls in place.

Date of Government Version: 02/08/2022
Date Data Arrived at EDR: 02/08/2022
Date Made Active in Reports: 05/06/2022
Number of Days to Update: 87
Source: Department of Environmental Conservation
Telephone: 518-402-9553
Last EDR Contact: 05/11/2022
Next Scheduled EDR Contact: 08/22/2022
Data Release Frequency: Quarterly

INST CONTROL: Registry of Institutional Controls
Environmental Remediation sites that have institutional controls in place.

Date of Government Version: 02/08/2022
Date Data Arrived at EDR: 02/08/2022
Date Made Active in Reports: 05/06/2022
Number of Days to Update: 87
Source: Department of Environmental Conservation
Telephone: 518-402-9553
Last EDR Contact: 05/11/2022
Next Scheduled EDR Contact: 08/22/2022
Data Release Frequency: Quarterly

Lists of state and tribal voluntary cleanup sites

VCP: Voluntary Cleanup Agreements
New York established its Voluntary Cleanup Program (VCP) to address the environmental, legal and financial barriers that often hinder the redevelopment and reuse of contaminated properties. The Voluntary Cleanup Program was developed to enhance private sector cleanup of brownfields by enabling parties to remediate sites using private rather than public funds and to reduce the development pressures on "greenfield" sites.

Date of Government Version: 02/08/2022
Date Data Arrived at EDR: 02/08/2022
Date Made Active in Reports: 05/06/2022
Number of Days to Update: 87

Source: Department of Environmental Conservation
Telephone: 518-402-9711
Last EDR Contact: 05/11/2022
Next Scheduled EDR Contact: 08/22/2022
Data Release Frequency: Semi-Annually

VCP NYC: Voluntary Cleanup Program Listing NYC
New York City voluntary cleanup program sites.

Date of Government Version: 12/06/2021
Date Data Arrived at EDR: 12/08/2021
Date Made Active in Reports: 01/06/2022
Number of Days to Update: 29

Source: New York City Office of Environmental Protection
Telephone: 212-788-8841
Last EDR Contact: 03/09/2022
Next Scheduled EDR Contact: 06/20/2022
Data Release Frequency: Varies

INDIAN VCP R1: Voluntary Cleanup Priority Listing
A listing of voluntary cleanup priority sites located on Indian Land located in Region 1.

Date of Government Version: 07/27/2015
Date Data Arrived at EDR: 09/29/2015
Date Made Active in Reports: 02/18/2016
Number of Days to Update: 142

Source: EPA, Region 1
Telephone: 617-918-1102
Last EDR Contact: 03/16/2022
Next Scheduled EDR Contact: 07/04/2022
Data Release Frequency: Varies

INDIAN VCP R7: Voluntary Cleanup Priority Lisitng
A listing of voluntary cleanup priority sites located on Indian Land located in Region 7.

Date of Government Version: 03/20/2008
Date Data Arrived at EDR: 04/22/2008
Date Made Active in Reports: 05/19/2008
Number of Days to Update: 27

Source: EPA, Region 7
Telephone: 913-551-7365
Last EDR Contact: 07/08/2021
Next Scheduled EDR Contact: 07/20/2009
Data Release Frequency: Varies

Lists of state and tribal brownfield sites

BROWNFIELDS: Brownfields Site List
A Brownfield is any real property where redevelopment or re-use may be complicated by the presence or potential presence of a hazardous waste, petroleum, pollutant, or contaminant.

Date of Government Version: 02/08/2022
Date Data Arrived at EDR: 02/08/2022
Date Made Active in Reports: 05/06/2022
Number of Days to Update: 87

Source: Department of Environmental Conservation
Telephone: 518-402-9764
Last EDR Contact: 05/11/2022
Next Scheduled EDR Contact: 08/22/2022
Data Release Frequency: Semi-Annually

ERP: Environmental Restoration Program Listing
In an effort to spur the cleanup and redevelopment of brownfields, New Yorkers approved a $200 million Environmental Restoration or Brownfields Fund as part of the $1.75 billion Clean Water/Clean Air Bond Act of 1996 (1996 Bond Act). Enhancements to the program were enacted on October 7, 2003. Under the Environmental Restoration Program, the State provides grants to municipalities to reimburse up to 90 percent of on-site eligible costs and 100% of off-site eligible costs for site investigation and remediation activities. Once remediated, the property may then be reused for commercial, industrial, residential or public use.

Date of Government Version: 02/08/2022
Date Data Arrived at EDR: 02/08/2022
Date Made Active in Reports: 05/06/2022
Number of Days to Update: 87

Source: Department of Environmental Conservation
Telephone: 518-402-9622
Last EDR Contact: 05/11/2022
Next Scheduled EDR Contact: 08/22/2022
Data Release Frequency: Quarterly

ADDITIONAL ENVIRONMENTAL RECORDS

Local Brownfield lists

US BROWNFIELDS: A Listing of Brownfields Sites

Brownfields are real property, the expansion, redevelopment, or reuse of which may be complicated by the presence or potential presence of a hazardous substance, pollutant, or contaminant. Cleaning up and reinvesting in these properties takes development pressures off of undeveloped, open land, and both improves and protects the environment. Assessment, Cleanup and Redevelopment Exchange System (ACRES) stores information reported by EPA Brownfields grant recipients on brownfields properties assessed or cleaned up with grant funding as well as information on Targeted Brownfields Assessments performed by EPA Regions. A listing of ACRES Brownfield sites is obtained from Cleanups in My Community. Cleanups in My Community provides information on Brownfields properties for which information is reported back to EPA, as well as areas served by Brownfields grant programs.

Date of Government Version: 02/23/2022
Date Data Arrived at EDR: 03/10/2022
Date Made Active in Reports: 03/10/2022
Number of Days to Update: 0

Source: Environmental Protection Agency
Telephone: 202-566-2777
Last EDR Contact: 03/15/2022
Next Scheduled EDR Contact: 06/27/2022
Data Release Frequency: Semi-Annually

Local Lists of Landfill / Solid Waste Disposal Sites

SWRCY: Registered Recycling Facility List

A listing of recycling facilities.

Date of Government Version: 12/21/2021
Date Data Arrived at EDR: 12/27/2021
Date Made Active in Reports: 03/22/2022
Number of Days to Update: 85

Source: Department of Environmental Conservation
Telephone: 518-402-8678
Last EDR Contact: 03/29/2022
Next Scheduled EDR Contact: 07/11/2022
Data Release Frequency: Quarterly

SWTIRE: Registered Waste Tire Storage & Facility List

A listing of facilities registered to accept waste tires.

Date of Government Version: 02/27/2018
Date Data Arrived at EDR: 04/06/2018
Date Made Active in Reports: 06/08/2018
Number of Days to Update: 63

Source: Department of Environmental Conservation
Telephone: 518-402-8694
Last EDR Contact: 03/01/2022
Next Scheduled EDR Contact: 06/20/2022
Data Release Frequency: No Update Planned

INDIAN ODI: Report on the Status of Open Dumps on Indian Lands

Location of open dumps on Indian land.

Date of Government Version: 12/31/1998
Date Data Arrived at EDR: 12/03/2007
Date Made Active in Reports: 01/24/2008
Number of Days to Update: 52

Source: Environmental Protection Agency
Telephone: 703-308-8245
Last EDR Contact: 04/21/2022
Next Scheduled EDR Contact: 08/08/2022
Data Release Frequency: Varies

ODI: Open Dump Inventory

An open dump is defined as a disposal facility that does not comply with one or more of the Part 257 or Part 258 Subtitle D Criteria.

Date of Government Version: 06/30/1985
Date Data Arrived at EDR: 08/09/2004
Date Made Active in Reports: 09/17/2004
Number of Days to Update: 39

Source: Environmental Protection Agency
Telephone: 800-424-9346
Last EDR Contact: 06/09/2004
Next Scheduled EDR Contact: N/A
Data Release Frequency: No Update Planned

DEBRIS REGION 9: Torres Martinez Reservation Illegal Dump Site Locations

A listing of illegal dump sites location on the Torres Martinez Indian Reservation located in eastern Riverside County and northern Imperial County, California.

Date of Government Version: 01/12/2009
Date Data Arrived at EDR: 05/07/2009
Date Made Active in Reports: 09/21/2009
Number of Days to Update: 137

Source: EPA, Region 9
Telephone: 415-947-4219
Last EDR Contact: 04/14/2022
Next Scheduled EDR Contact: 08/01/2022
Data Release Frequency: No Update Planned

IHS OPEN DUMPS: Open Dumps on Indian Land

A listing of all open dumps located on Indian Land in the United States.

Date of Government Version: 04/01/2014
Date Data Arrived at EDR: 08/06/2014
Date Made Active in Reports: 01/29/2015
Number of Days to Update: 176

Source: Department of Health & Human Serivces, Indian Health Service
Telephone: 301-443-1452
Last EDR Contact: 04/28/2022
Next Scheduled EDR Contact: 08/08/2022
Data Release Frequency: Varies

Local Lists of Hazardous waste / Contaminated Sites

US HIST CDL: National Clandestine Laboratory Register

A listing of clandestine drug lab locations that have been removed from the DEAs National Clandestine Laboratory Register.

Date of Government Version: 02/22/2022
Date Data Arrived at EDR: 02/23/2022
Date Made Active in Reports: 05/10/2022
Number of Days to Update: 76

Source: Drug Enforcement Administration
Telephone: 202-307-1000
Last EDR Contact: 02/23/2022
Next Scheduled EDR Contact: 06/06/2022
Data Release Frequency: No Update Planned

DEL SHWS: Delisted Registry Sites

A database listing of sites delisted from the Registry of Inactive Hazardous Waste Disposal Sites.

Date of Government Version: 02/08/2022
Date Data Arrived at EDR: 02/08/2022
Date Made Active in Reports: 05/06/2022
Number of Days to Update: 87

Source: Department of Environmental Conservation
Telephone: 518-402-9622
Last EDR Contact: 05/11/2022
Next Scheduled EDR Contact: 08/22/2022
Data Release Frequency: Quarterly

US CDL: Clandestine Drug Labs

A listing of clandestine drug lab locations. The U.S. Department of Justice ("the Department") provides this web site as a public service. It contains addresses of some locations where law enforcement agencies reported they found chemicals or other items that indicated the presence of either clandestine drug laboratories or dumpsites. In most cases, the source of the entries is not the Department, and the Department has not verified the entry and does not guarantee its accuracy. Members of the public must verify the accuracy of all entries by, for example, contacting local law enforcement and local health departments.

Date of Government Version: 02/22/2022
Date Data Arrived at EDR: 02/23/2022
Date Made Active in Reports: 05/10/2022
Number of Days to Update: 76

Source: Drug Enforcement Administration
Telephone: 202-307-1000
Last EDR Contact: 02/23/2022
Next Scheduled EDR Contact: 06/06/2022
Data Release Frequency: Quarterly

PFAS: PFAS Contamination Site Location Listing

DEC surveyed select businesses, fire departments, fire training centers, bulk storage facilities, airports, and Department of Defense (DoD) facilities. The responses to the survey have helped to determine if these entities used or stored materials containing PFOA/PFOS including AFFF and dispersants used in Teflon coating operations. The results of this survey will be updated periodically as additional responses are received..

Date of Government Version: 01/16/2019
Date Data Arrived at EDR: 05/08/2019
Date Made Active in Reports: 06/24/2019
Number of Days to Update: 47

Source: Department of Environmental Conservation
Telephone: 518-402-9020
Last EDR Contact: 05/06/2022
Next Scheduled EDR Contact: 08/15/2022
Data Release Frequency: Varies

PFAS 2: New York State Inactive Landfill Initiative

A solid waste site priority list of mitigation and remedial activities to address sites causing, or substantially contributing to, impairments of drinking water quality. The primary focus is inactive solid waste disposal sites, primarily landfills, and their potential impact on New York?s drinking water resources from site-related contaminants, with a focus on emerging contaminants, including per- and polyfluoroalkyl substances (PFAS) and 1,4-dioxane.

Date of Government Version: 10/29/2021
Date Data Arrived at EDR: 11/19/2021
Date Made Active in Reports: 04/26/2022
Number of Days to Update: 158

Source: Department of Environmental Conservation
Telephone: 518-402-9662
Last EDR Contact: 05/06/2022
Next Scheduled EDR Contact: 08/15/2022
Data Release Frequency: Varies

Local Lists of Registered Storage Tanks

HIST UST: Historical Petroleum Bulk Storage Database

These facilities have petroleum storage capacities in excess of 1,100 gallons and less than 400,000 gallons. This database contains detailed information per site. It is no longer updated due to the sensitive nature of the information involved. See UST for more current data.

Date of Government Version: 01/01/2002
Date Data Arrived at EDR: 06/02/2006
Date Made Active in Reports: 07/20/2006
Number of Days to Update: 48

Source: Department of Environmental Conservation
Telephone: 518-402-9549
Last EDR Contact: 10/23/2006
Next Scheduled EDR Contact: 01/22/2007
Data Release Frequency: Varies

HIST AST: Historical Petroleum Bulk Storage Database

These facilities have petroleum storage capabilities in excess of 1,100 gallons and less than 400,000 gallons. This database contains detailed information per site. No longer updated due to the sensitive nature of the information involved. See AST for more current data.

Date of Government Version: 01/01/2002
Date Data Arrived at EDR: 06/02/2006
Date Made Active in Reports: 07/20/2006
Number of Days to Update: 48

Source: Department of Environmental Conservation
Telephone: 518-402-9549
Last EDR Contact: 10/23/2006
Next Scheduled EDR Contact: 01/22/2007
Data Release Frequency: No Update Planned

Local Land Records

LIENS: Spill Liens Information

Lien information from the Oil Spill Fund.

Date of Government Version: 01/31/2022
Date Data Arrived at EDR: 02/01/2022
Date Made Active in Reports: 04/26/2022
Number of Days to Update: 84

Source: Office of the State Comptroller
Telephone: 518-474-9034
Last EDR Contact: 05/02/2022
Next Scheduled EDR Contact: 08/15/2022
Data Release Frequency: Quarterly

LIENS 2: CERCLA Lien Information

A Federal CERCLA ('Superfund') lien can exist by operation of law at any site or property at which EPA has spent Superfund monies. These monies are spent to investigate and address releases and threatened releases of contamination. CERCLIS provides information as to the identity of these sites and properties.

Date of Government Version: 01/25/2022
Date Data Arrived at EDR: 02/03/2022
Date Made Active in Reports: 02/22/2022
Number of Days to Update: 19

Source: Environmental Protection Agency
Telephone: 202-564-6023
Last EDR Contact: 05/05/2022
Next Scheduled EDR Contact: 07/11/2022
Data Release Frequency: Semi-Annually

Records of Emergency Release Reports

HMIRS: Hazardous Materials Information Reporting System

Hazardous Materials Incident Report System. HMIRS contains hazardous material spill incidents reported to DOT.

Date of Government Version: 12/15/2021
Date Data Arrived at EDR: 12/16/2021
Date Made Active in Reports: 03/10/2022
Number of Days to Update: 84

Source: U.S. Department of Transportation
Telephone: 202-366-4555
Last EDR Contact: 03/21/2022
Next Scheduled EDR Contact: 07/04/2022
Data Release Frequency: Quarterly

SPILLS: Spills Information Database

Data collected on spills reported to NYSDEC as required by one or more of the following: Article 12 of the Navigation Law, 6 NYCRR Section 613.8 (from PBS regs), or 6 NYCRR Section 595.2 (from CBS regs). It includes spills active as of April 1, 1986, as well as spills occurring since this date.

Date of Government Version: 03/15/2022
Date Data Arrived at EDR: 03/15/2022
Date Made Active in Reports: 03/16/2022
Number of Days to Update: 1

Source: Department of Environmental Conservation
Telephone: 518-402-9549
Last EDR Contact: 05/11/2022
Next Scheduled EDR Contact: 08/22/2022
Data Release Frequency: Varies

HIST SPILLS: SPILLS Database

This database contains records of chemical and petroleum spill incidents. Under State law, petroleum and hazardous chemical spills that can impact the waters of the state must be reported by the spiller (and, in some cases, by anyone who has knowledge of the spills). In 2002, the Department of Environmental Conservation stopped providing updates to its original Spills Information Database. This database includes fields that are no longer available from the NYDEC as of January 1, 2002. Current information may be found in the NY SPILLS database. Department of Environmental Conservation.

Date of Government Version: 01/01/2002
Date Data Arrived at EDR: 07/08/2005
Date Made Active in Reports: 07/14/2005
Number of Days to Update: 6

Source: Department of Environmental Conservation
Telephone: 518-402-9549
Last EDR Contact: 07/07/2005
Next Scheduled EDR Contact: N/A
Data Release Frequency: No Update Planned

SPILLS 90: SPILLS90 data from FirstSearch

Spills 90 includes those spill and release records available exclusively from FirstSearch databases. Typically, they may include chemical, oil and/or hazardous substance spills recorded after 1990. Duplicate records that are already included in EDR incident and release records are not included in Spills 90.

Date of Government Version: 12/14/2012
Date Data Arrived at EDR: 01/03/2013
Date Made Active in Reports: 02/12/2013
Number of Days to Update: 40

Source: FirstSearch
Telephone: N/A
Last EDR Contact: 01/03/2013
Next Scheduled EDR Contact: N/A
Data Release Frequency: No Update Planned

SPILLS 80: SPILLS80 data from FirstSearch

Spills 80 includes those spill and release records available from FirstSearch databases prior to 1990. Typically, they may include chemical, oil and/or hazardous substance spills recorded before 1990. Duplicate records that are already included in EDR incident and release records are not included in Spills 80.

Date of Government Version: 11/02/2010
Date Data Arrived at EDR: 01/03/2013
Date Made Active in Reports: 03/07/2013
Number of Days to Update: 63

Source: FirstSearch
Telephone: N/A
Last EDR Contact: 01/03/2013
Next Scheduled EDR Contact: N/A
Data Release Frequency: No Update Planned

Other Ascertainable Records

RCRA NonGen / NLR: RCRA - Non Generators / No Longer Regulated

RCRAInfo is EPA's comprehensive information system, providing access to data supporting the Resource Conservation and Recovery Act (RCRA) of 1976 and the Hazardous and Solid Waste Amendments (HSWA) of 1984. The database includes selective information on sites which generate, transport, store, treat and/or dispose of hazardous waste as defined by the Resource Conservation and Recovery Act (RCRA). Non-Generators do not presently generate hazardous waste.

Date of Government Version: 02/28/2022
Date Data Arrived at EDR: 03/02/2022
Date Made Active in Reports: 03/17/2022
Number of Days to Update: 15

Source: Environmental Protection Agency
Telephone: (212) 637-3660
Last EDR Contact: 04/06/2022
Next Scheduled EDR Contact: 07/04/2022
Data Release Frequency: Quarterly

FUDS: Formerly Used Defense Sites

The listing includes locations of Formerly Used Defense Sites properties where the US Army Corps of Engineers is actively working or will take necessary cleanup actions.

Date of Government Version: 12/01/2021
Date Data Arrived at EDR: 02/15/2022
Date Made Active in Reports: 05/10/2022
Number of Days to Update: 84

Source: U.S. Army Corps of Engineers
Telephone: 202-528-4285
Last EDR Contact: 02/15/2022
Next Scheduled EDR Contact: 05/30/2022
Data Release Frequency: Varies

DOD: Department of Defense Sites

This data set consists of federally owned or administered lands, administered by the Department of Defense, that have any area equal to or greater than 640 acres of the United States, Puerto Rico, and the U.S. Virgin Islands.

Date of Government Version: 06/07/2021
Date Data Arrived at EDR: 07/13/2021
Date Made Active in Reports: 03/09/2022
Number of Days to Update: 239

Source: USGS
Telephone: 888-275-8747
Last EDR Contact: 04/12/2022
Next Scheduled EDR Contact: 07/25/2022
Data Release Frequency: Varies

FEDLAND: Federal and Indian Lands

Federally and Indian administrated lands of the United States. Lands included are administrated by: Army Corps of Engineers, Bureau of Reclamation, National Wild and Scenic River, National Wildlife Refuge, Public Domain Land, Wilderness, Wilderness Study Area, Wildlife Management Area, Bureau of Indian Affairs, Bureau of Land Management, Department of Justice, Forest Service, Fish and Wildlife Service, National Park Service.

Date of Government Version: 04/02/2018
Date Data Arrived at EDR: 04/11/2018
Date Made Active in Reports: 11/06/2019
Number of Days to Update: 574

Source: U.S. Geological Survey
Telephone: 888-275-8747
Last EDR Contact: 04/05/2022
Next Scheduled EDR Contact: 07/18/2022
Data Release Frequency: N/A

SCRD DRYCLEANERS: State Coalition for Remediation of Drycleaners Listing

The State Coalition for Remediation of Drycleaners was established in 1998, with support from the U.S. EPA Office of Superfund Remediation and Technology Innovation. It is comprised of representatives of states with established drycleaner remediation programs. Currently the member states are Alabama, Connecticut, Florida, Illinois, Kansas, Minnesota, Missouri, North Carolina, Oregon, South Carolina, Tennessee, Texas, and Wisconsin.

Date of Government Version: 01/01/2017
Date Data Arrived at EDR: 02/03/2017
Date Made Active in Reports: 04/07/2017
Number of Days to Update: 63

Source: Environmental Protection Agency
Telephone: 615-532-8599
Last EDR Contact: 05/06/2022
Next Scheduled EDR Contact: 08/22/2022
Data Release Frequency: Varies

US FIN ASSUR: Financial Assurance Information

All owners and operators of facilities that treat, store, or dispose of hazardous waste are required to provide proof that they will have sufficient funds to pay for the clean up, closure, and post-closure care of their facilities.

Date of Government Version: 12/13/2021
Date Data Arrived at EDR: 12/17/2021
Date Made Active in Reports: 03/17/2022
Number of Days to Update: 90

Source: Environmental Protection Agency
Telephone: 202-566-1917
Last EDR Contact: 03/21/2022
Next Scheduled EDR Contact: 07/04/2022
Data Release Frequency: Quarterly

GOVERNMENT RECORDS SEARCHED / DATA CURRENCY TRACKING

EPA WATCH LIST: EPA WATCH LIST

EPA maintains a "Watch List" to facilitate dialogue between EPA, state and local environmental agencies on enforcement matters relating to facilities with alleged violations identified as either significant or high priority. Being on the Watch List does not mean that the facility has actually violated the law only that an investigation by EPA or a state or local environmental agency has led those organizations to allege that an unproven violation has in fact occurred. Being on the Watch List does not represent a higher level of concern regarding the alleged violations that were detected, but instead indicates cases requiring additional dialogue between EPA, state and local agencies - primarily because of the length of time the alleged violation has gone unaddressed or unresolved.

Date of Government Version: 08/30/2013
Date Data Arrived at EDR: 03/21/2014
Date Made Active in Reports: 06/17/2014
Number of Days to Update: 88

Source: Environmental Protection Agency
Telephone: 617-520-3000
Last EDR Contact: 04/28/2022
Next Scheduled EDR Contact: 08/15/2022
Data Release Frequency: Quarterly

2020 COR ACTION: 2020 Corrective Action Program List

The EPA has set ambitious goals for the RCRA Corrective Action program by creating the 2020 Corrective Action Universe. This RCRA cleanup baseline includes facilities expected to need corrective action. The 2020 universe contains a wide variety of sites. Some properties are heavily contaminated while others were contaminated but have since been cleaned up. Still others have not been fully investigated yet, and may require little or no remediation. Inclusion in the 2020 Universe does not necessarily imply failure on the part of a facility to meet its RCRA obligations.

Date of Government Version: 09/30/2017
Date Data Arrived at EDR: 05/08/2018
Date Made Active in Reports: 07/20/2018
Number of Days to Update: 73

Source: Environmental Protection Agency
Telephone: 703-308-4044
Last EDR Contact: 05/06/2022
Next Scheduled EDR Contact: 08/15/2022
Data Release Frequency: Varies

TSCA: Toxic Substances Control Act

Toxic Substances Control Act. TSCA identifies manufacturers and importers of chemical substances included on the TSCA Chemical Substance Inventory list. It includes data on the production volume of these substances by plant site.

Date of Government Version: 12/31/2016
Date Data Arrived at EDR: 06/17/2020
Date Made Active in Reports: 09/10/2020
Number of Days to Update: 85

Source: EPA
Telephone: 202-260-5521
Last EDR Contact: 03/18/2022
Next Scheduled EDR Contact: 06/27/2022
Data Release Frequency: Every 4 Years

TRIS: Toxic Chemical Release Inventory System

Toxic Release Inventory System. TRIS identifies facilities which release toxic chemicals to the air, water and land in reportable quantities under SARA Title III Section 313.

Date of Government Version: 12/31/2018
Date Data Arrived at EDR: 08/14/2020
Date Made Active in Reports: 11/04/2020
Number of Days to Update: 82

Source: EPA
Telephone: 202-566-0250
Last EDR Contact: 02/18/2022
Next Scheduled EDR Contact: 05/30/2022
Data Release Frequency: Annually

SSTS: Section 7 Tracking Systems

Section 7 of the Federal Insecticide, Fungicide and Rodenticide Act, as amended (92 Stat. 829) requires all registered pesticide-producing establishments to submit a report to the Environmental Protection Agency by March 1st each year. Each establishment must report the types and amounts of pesticides, active ingredients and devices being produced, and those having been produced and sold or distributed in the past year.

Date of Government Version: 01/19/2022
Date Data Arrived at EDR: 01/19/2022
Date Made Active in Reports: 04/11/2022
Number of Days to Update: 82

Source: EPA
Telephone: 202-564-4203
Last EDR Contact: 04/20/2022
Next Scheduled EDR Contact: 08/01/2022
Data Release Frequency: Annually

ROD: Records Of Decision

Record of Decision. ROD documents mandate a permanent remedy at an NPL (Superfund) site containing technical and health information to aid in the cleanup.

Date of Government Version: 01/25/2022
Date Data Arrived at EDR: 02/03/2022
Date Made Active in Reports: 02/22/2022
Number of Days to Update: 19

Source: EPA
Telephone: 703-416-0223
Last EDR Contact: 05/05/2022
Next Scheduled EDR Contact: 06/13/2022
Data Release Frequency: Annually

RMP: Risk Management Plans

When Congress passed the Clean Air Act Amendments of 1990, it required EPA to publish regulations and guidance for chemical accident prevention at facilities using extremely hazardous substances. The Risk Management Program Rule (RMP Rule) was written to implement Section 112(r) of these amendments. The rule, which built upon existing industry codes and standards, requires companies of all sizes that use certain flammable and toxic substances to develop a Risk Management Program, which includes a(n): Hazard assessment that details the potential effects of an accidental release, an accident history of the last five years, and an evaluation of worst-case and alternative accidental releases; Prevention program that includes safety precautions and maintenance, monitoring, and employee training measures; and Emergency response program that spells out emergency health care, employee training measures and procedures for informing the public and response agencies (e.g the fire department) should an accident occur.

Date of Government Version: 04/27/2022
Date Data Arrived at EDR: 05/04/2022
Date Made Active in Reports: 05/10/2022
Number of Days to Update: 6

Source: Environmental Protection Agency
Telephone: 202-564-8600
Last EDR Contact: 04/18/2022
Next Scheduled EDR Contact: 08/01/2022
Data Release Frequency: Varies

RAATS: RCRA Administrative Action Tracking System

RCRA Administration Action Tracking System. RAATS contains records based on enforcement actions issued under RCRA pertaining to major violators and includes administrative and civil actions brought by the EPA. For administration actions after September 30, 1995, data entry in the RAATS database was discontinued. EPA will retain a copy of the database for historical records. It was necessary to terminate RAATS because a decrease in agency resources made it impossible to continue to update the information contained in the database.

Date of Government Version: 04/17/1995
Date Data Arrived at EDR: 07/03/1995
Date Made Active in Reports: 08/07/1995
Number of Days to Update: 35

Source: EPA
Telephone: 202-564-4104
Last EDR Contact: 06/02/2008
Next Scheduled EDR Contact: 09/01/2008
Data Release Frequency: No Update Planned

PRP: Potentially Responsible Parties

A listing of verified Potentially Responsible Parties

Date of Government Version: 01/25/2022
Date Data Arrived at EDR: 02/03/2022
Date Made Active in Reports: 02/25/2022
Number of Days to Update: 22

Source: EPA
Telephone: 202-564-6023
Last EDR Contact: 05/05/2022
Next Scheduled EDR Contact: 08/15/2022
Data Release Frequency: Quarterly

PADS: PCB Activity Database System

PCB Activity Database. PADS Identifies generators, transporters, commercial storers and/or brokers and disposers of PCB's who are required to notify the EPA of such activities.

Date of Government Version: 01/20/2022
Date Data Arrived at EDR: 01/20/2022
Date Made Active in Reports: 03/25/2022
Number of Days to Update: 64

Source: EPA
Telephone: 202-566-0500
Last EDR Contact: 04/08/2022
Next Scheduled EDR Contact: 07/18/2022
Data Release Frequency: Annually

ICIS: Integrated Compliance Information System

The Integrated Compliance Information System (ICIS) supports the information needs of the national enforcement and compliance program as well as the unique needs of the National Pollutant Discharge Elimination System (NPDES) program.

Date of Government Version: 11/18/2016
Date Data Arrived at EDR: 11/23/2016
Date Made Active in Reports: 02/10/2017
Number of Days to Update: 79

Source: Environmental Protection Agency
Telephone: 202-564-2501
Last EDR Contact: 03/31/2022
Next Scheduled EDR Contact: 07/18/2022
Data Release Frequency: Quarterly

FTTS: FIFRA/ TSCA Tracking System - FIFRA (Federal Insecticide, Fungicide, & Rodenticide Act)/TSCA (Toxic Substances Control Act)

FTTS tracks administrative cases and pesticide enforcement actions and compliance activities related to FIFRA, TSCA and EPCRA (Emergency Planning and Community Right-to-Know Act). To maintain currency, EDR contacts the Agency on a quarterly basis.

Date of Government Version: 04/09/2009
Date Data Arrived at EDR: 04/16/2009
Date Made Active in Reports: 05/11/2009
Number of Days to Update: 25

Source: EPA/Office of Prevention, Pesticides and Toxic Substances
Telephone: 202-566-1667
Last EDR Contact: 08/18/2017
Next Scheduled EDR Contact: 12/04/2017
Data Release Frequency: No Update Planned

FTTS INSP: FIFRA/ TSCA Tracking System - FIFRA (Federal Insecticide, Fungicide, & Rodenticide Act)/TSCA (Toxic Substances Control Act)

A listing of FIFRA/TSCA Tracking System (FTTS) inspections and enforcements.

Date of Government Version: 04/09/2009
Date Data Arrived at EDR: 04/16/2009
Date Made Active in Reports: 05/11/2009
Number of Days to Update: 25

Source: EPA
Telephone: 202-566-1667
Last EDR Contact: 08/18/2017
Next Scheduled EDR Contact: 12/04/2017
Data Release Frequency: No Update Planned

MLTS: Material Licensing Tracking System

MLTS is maintained by the Nuclear Regulatory Commission and contains a list of approximately 8,100 sites which possess or use radioactive materials and which are subject to NRC licensing requirements. To maintain currency, EDR contacts the Agency on a quarterly basis.

Date of Government Version: 07/29/2021
Date Data Arrived at EDR: 08/24/2021
Date Made Active in Reports: 11/19/2021
Number of Days to Update: 87

Source: Nuclear Regulatory Commission
Telephone: 301-415-7169
Last EDR Contact: 04/18/2022
Next Scheduled EDR Contact: 08/01/2022
Data Release Frequency: Quarterly

COAL ASH DOE: Steam-Electric Plant Operation Data

A listing of power plants that store ash in surface ponds.

Date of Government Version: 12/31/2020
Date Data Arrived at EDR: 11/30/2021
Date Made Active in Reports: 02/22/2022
Number of Days to Update: 84

Source: Department of Energy
Telephone: 202-586-8719
Last EDR Contact: 02/28/2022
Next Scheduled EDR Contact: 06/13/2022
Data Release Frequency: Varies

COAL ASH EPA: Coal Combustion Residues Surface Impoundments List

A listing of coal combustion residues surface impoundments with high hazard potential ratings.

Date of Government Version: 01/12/2017
Date Data Arrived at EDR: 03/05/2019
Date Made Active in Reports: 11/11/2019
Number of Days to Update: 251

Source: Environmental Protection Agency
Telephone: N/A
Last EDR Contact: 02/28/2022
Next Scheduled EDR Contact: 06/13/2022
Data Release Frequency: Varies

PCB TRANSFORMER: PCB Transformer Registration Database
The database of PCB transformer registrations that includes all PCB registration submittals.

Date of Government Version: 09/13/2019
Date Data Arrived at EDR: 11/06/2019
Date Made Active in Reports: 02/10/2020
Number of Days to Update: 96
Source: Environmental Protection Agency
Telephone: 202-566-0517
Last EDR Contact: 05/06/2022
Next Scheduled EDR Contact: 08/15/2022
Data Release Frequency: Varies

RADINFO: Radiation Information Database
The Radiation Information Database (RADINFO) contains information about facilities that are regulated by U.S. Environmental Protection Agency (EPA) regulations for radiation and radioactivity.

Date of Government Version: 07/01/2019
Date Data Arrived at EDR: 07/01/2019
Date Made Active in Reports: 09/23/2019
Number of Days to Update: 84
Source: Environmental Protection Agency
Telephone: 202-343-9775
Last EDR Contact: 03/28/2022
Next Scheduled EDR Contact: 07/11/2022
Data Release Frequency: Quarterly

HIST FTTS: FIFRA/TSCA Tracking System Administrative Case Listing
A complete administrative case listing from the FIFRA/TSCA Tracking System (FTTS) for all ten EPA regions. The information was obtained from the National Compliance Database (NCDB). NCDB supports the implementation of FIFRA (Federal Insecticide, Fungicide, and Rodenticide Act) and TSCA (Toxic Substances Control Act). Some EPA regions are now closing out records. Because of that, and the fact that some EPA regions are not providing EPA Headquarters with updated records, it was decided to create a HIST FTTS database. It included records that may not be included in the newer FTTS database updates. This database is no longer updated.

Date of Government Version: 10/19/2006
Date Data Arrived at EDR: 03/01/2007
Date Made Active in Reports: 04/10/2007
Number of Days to Update: 40
Source: Environmental Protection Agency
Telephone: 202-564-2501
Last EDR Contact: 12/17/2007
Next Scheduled EDR Contact: 03/17/2008
Data Release Frequency: No Update Planned

HIST FTTS INSP: FIFRA/TSCA Tracking System Inspection & Enforcement Case Listing
A complete inspection and enforcement case listing from the FIFRA/TSCA Tracking System (FTTS) for all ten EPA regions. The information was obtained from the National Compliance Database (NCDB). NCDB supports the implementation of FIFRA (Federal Insecticide, Fungicide, and Rodenticide Act) and TSCA (Toxic Substances Control Act). Some EPA regions are now closing out records. Because of that, and the fact that some EPA regions are not providing EPA Headquarters with updated records, it was decided to create a HIST FTTS database. It included records that may not be included in the newer FTTS database updates. This database is no longer updated.

Date of Government Version: 10/19/2006
Date Data Arrived at EDR: 03/01/2007
Date Made Active in Reports: 04/10/2007
Number of Days to Update: 40
Source: Environmental Protection Agency
Telephone: 202-564-2501
Last EDR Contact: 12/17/2008
Next Scheduled EDR Contact: 03/17/2008
Data Release Frequency: No Update Planned

DOT OPS: Incident and Accident Data
Department of Transporation, Office of Pipeline Safety Incident and Accident data.

Date of Government Version: 01/02/2020
Date Data Arrived at EDR: 01/28/2020
Date Made Active in Reports: 04/17/2020
Number of Days to Update: 80
Source: Department of Transporation, Office of Pipeline Safety
Telephone: 202-366-4595
Last EDR Contact: 04/26/2022
Next Scheduled EDR Contact: 08/08/2022
Data Release Frequency: Quarterly

CONSENT: Superfund (CERCLA) Consent Decrees
Major legal settlements that establish responsibility and standards for cleanup at NPL (Superfund) sites. Released periodically by United States District Courts after settlement by parties to litigation matters.

Date of Government Version: 12/31/2021
Date Data Arrived at EDR: 01/14/2022
Date Made Active in Reports: 03/25/2022
Number of Days to Update: 70

Source: Department of Justice, Consent Decree Library
Telephone: Varies
Last EDR Contact: 04/04/2022
Next Scheduled EDR Contact: 07/18/2022
Data Release Frequency: Varies

BRS: Biennial Reporting System

The Biennial Reporting System is a national system administered by the EPA that collects data on the generation and management of hazardous waste. BRS captures detailed data from two groups: Large Quantity Generators (LQG) and Treatment, Storage, and Disposal Facilities.

Date of Government Version: 12/31/2019
Date Data Arrived at EDR: 03/02/2022
Date Made Active in Reports: 03/25/2022
Number of Days to Update: 23

Source: EPA/NTIS
Telephone: 800-424-9346
Last EDR Contact: 03/02/2022
Next Scheduled EDR Contact: 07/04/2022
Data Release Frequency: Biennially

INDIAN RESERV: Indian Reservations

This map layer portrays Indian administered lands of the United States that have any area equal to or greater than 640 acres.

Date of Government Version: 12/31/2014
Date Data Arrived at EDR: 07/14/2015
Date Made Active in Reports: 01/10/2017
Number of Days to Update: 546

Source: USGS
Telephone: 202-208-3710
Last EDR Contact: 04/05/2022
Next Scheduled EDR Contact: 07/18/2022
Data Release Frequency: Semi-Annually

FUSRAP: Formerly Utilized Sites Remedial Action Program

DOE established the Formerly Utilized Sites Remedial Action Program (FUSRAP) in 1974 to remediate sites where radioactive contamination remained from Manhattan Project and early U.S. Atomic Energy Commission (AEC) operations.

Date of Government Version: 07/26/2021
Date Data Arrived at EDR: 07/27/2021
Date Made Active in Reports: 10/22/2021
Number of Days to Update: 87

Source: Department of Energy
Telephone: 202-586-3559
Last EDR Contact: 04/28/2022
Next Scheduled EDR Contact: 08/15/2022
Data Release Frequency: Varies

UMTRA: Uranium Mill Tailings Sites

Uranium ore was mined by private companies for federal government use in national defense programs. When the mills shut down, large piles of the sand-like material (mill tailings) remain after uranium has been extracted from the ore. Levels of human exposure to radioactive materials from the piles are low; however, in some cases tailings were used as construction materials before the potential health hazards of the tailings were recognized.

Date of Government Version: 08/30/2019
Date Data Arrived at EDR: 11/15/2019
Date Made Active in Reports: 01/28/2020
Number of Days to Update: 74

Source: Department of Energy
Telephone: 505-845-0011
Last EDR Contact: 02/17/2022
Next Scheduled EDR Contact: 05/30/2022
Data Release Frequency: Varies

LEAD SMELTER 1: Lead Smelter Sites

A listing of former lead smelter site locations.

Date of Government Version: 01/25/2022
Date Data Arrived at EDR: 02/03/2022
Date Made Active in Reports: 02/22/2022
Number of Days to Update: 19

Source: Environmental Protection Agency
Telephone: 703-603-8787
Last EDR Contact: 05/05/2022
Next Scheduled EDR Contact: 07/11/2022
Data Release Frequency: Varies

LEAD SMELTER 2: Lead Smelter Sites

A list of several hundred sites in the U.S. where secondary lead smelting was done from 1931and 1964. These sites may pose a threat to public health through ingestion or inhalation of contaminated soil or dust

Date of Government Version: 04/05/2001
Date Data Arrived at EDR: 10/27/2010
Date Made Active in Reports: 12/02/2010
Number of Days to Update: 36

Source: American Journal of Public Health
Telephone: 703-305-6451
Last EDR Contact: 12/02/2009
Next Scheduled EDR Contact: N/A
Data Release Frequency: No Update Planned

US AIRS (AFS): Aerometric Information Retrieval System Facility Subsystem (AFS)

The database is a sub-system of Aerometric Information Retrieval System (AIRS). AFS contains compliance data on air pollution point sources regulated by the U.S. EPA and/or state and local air regulatory agencies. This information comes from source reports by various stationary sources of air pollution, such as electric power plants, steel mills, factories, and universities, and provides information about the air pollutants they produce. Action, air program, air program pollutant, and general level plant data. It is used to track emissions and compliance data from industrial plants.

Date of Government Version: 10/12/2016
Date Data Arrived at EDR: 10/26/2016
Date Made Active in Reports: 02/03/2017
Number of Days to Update: 100

Source: EPA
Telephone: 202-564-2496
Last EDR Contact: 09/26/2017
Next Scheduled EDR Contact: 01/08/2018
Data Release Frequency: Annually

US AIRS MINOR: Air Facility System Data

A listing of minor source facilities.

Date of Government Version: 10/12/2016
Date Data Arrived at EDR: 10/26/2016
Date Made Active in Reports: 02/03/2017
Number of Days to Update: 100

Source: EPA
Telephone: 202-564-2496
Last EDR Contact: 09/26/2017
Next Scheduled EDR Contact: 01/08/2018
Data Release Frequency: Annually

US MINES: Mines Master Index File

Contains all mine identification numbers issued for mines active or opened since 1971. The data also includes violation information.

Date of Government Version: 11/02/2021
Date Data Arrived at EDR: 11/22/2021
Date Made Active in Reports: 02/14/2022
Number of Days to Update: 84

Source: Department of Labor, Mine Safety and Health Administration
Telephone: 303-231-5959
Last EDR Contact: 02/23/2022
Next Scheduled EDR Contact: 06/06/2022
Data Release Frequency: Semi-Annually

MINES VIOLATIONS: MSHA Violation Assessment Data

Mines violation and assessment information. Department of Labor, Mine Safety & Health Administration.

Date of Government Version: 03/21/2022
Date Data Arrived at EDR: 03/22/2022
Date Made Active in Reports: 03/25/2022
Number of Days to Update: 3

Source: DOL, Mine Safety & Health Admi
Telephone: 202-693-9424
Last EDR Contact: 03/14/2022
Next Scheduled EDR Contact: 06/13/2022
Data Release Frequency: Quarterly

US MINES 2: Ferrous and Nonferrous Metal Mines Database Listing

This map layer includes ferrous (ferrous metal mines are facilities that extract ferrous metals, such as iron ore or molybdenum) and nonferrous (Nonferrous metal mines are facilities that extract nonferrous metals, such as gold, silver, copper, zinc, and lead) metal mines in the United States.

Date of Government Version: 05/06/2020
Date Data Arrived at EDR: 05/27/2020
Date Made Active in Reports: 08/13/2020
Number of Days to Update: 78

Source: USGS
Telephone: 703-648-7709
Last EDR Contact: 02/24/2022
Next Scheduled EDR Contact: 06/06/2022
Data Release Frequency: Varies

US MINES 3: Active Mines & Mineral Plants Database Listing

Active Mines and Mineral Processing Plant operations for commodities monitored by the Minerals Information Team of the USGS.

Date of Government Version: 04/14/2011
Date Data Arrived at EDR: 06/08/2011
Date Made Active in Reports: 09/13/2011
Number of Days to Update: 97

Source: USGS
Telephone: 703-648-7709
Last EDR Contact: 02/24/2022
Next Scheduled EDR Contact: 06/06/2022
Data Release Frequency: Varies

ABANDONED MINES: Abandoned Mines

An inventory of land and water impacted by past mining (primarily coal mining) is maintained by OSMRE to provide information needed to implement the Surface Mining Control and Reclamation Act of 1977 (SMCRA). The inventory contains information on the location, type, and extent of AML impacts, as well as, information on the cost associated with the reclamation of those problems. The inventory is based upon field surveys by State, Tribal, and OSMRE program officials. It is dynamic to the extent that it is modified as new problems are identified and existing problems are reclaimed.

Date of Government Version: 12/14/2021
Date Data Arrived at EDR: 12/15/2021
Date Made Active in Reports: 03/10/2022
Number of Days to Update: 85

Source: Department of Interior
Telephone: 202-208-2609
Last EDR Contact: 03/04/2022
Next Scheduled EDR Contact: 06/20/2022
Data Release Frequency: Quarterly

FINDS: Facility Index System/Facility Registry System

Facility Index System. FINDS contains both facility information and 'pointers' to other sources that contain more detail. EDR includes the following FINDS databases in this report: PCS (Permit Compliance System), AIRS (Aerometric Information Retrieval System), DOCKET (Enforcement Docket used to manage and track information on civil judicial enforcement cases for all environmental statutes), FURS (Federal Underground Injection Control), C-DOCKET (Criminal Docket System used to track criminal enforcement actions for all environmental statutes), FFIS (Federal Facilities Information System), STATE (State Environmental Laws and Statutes), and PADS (PCB Activity Data System).

Date of Government Version: 11/04/2021
Date Data Arrived at EDR: 11/22/2021
Date Made Active in Reports: 02/25/2022
Number of Days to Update: 95

Source: EPA
Telephone: (212) 637-3000
Last EDR Contact: 02/28/2022
Next Scheduled EDR Contact: 06/13/2022
Data Release Frequency: Quarterly

ECHO: Enforcement & Compliance History Information

ECHO provides integrated compliance and enforcement information for about 800,000 regulated facilities nationwide.

Date of Government Version: 01/01/2022
Date Data Arrived at EDR: 01/04/2022
Date Made Active in Reports: 01/10/2022
Number of Days to Update: 6

Source: Environmental Protection Agency
Telephone: 202-564-2280
Last EDR Contact: 04/05/2022
Next Scheduled EDR Contact: 07/18/2022
Data Release Frequency: Quarterly

UXO: Unexploded Ordnance Sites

A listing of unexploded ordnance site locations

Date of Government Version: 12/31/2020
Date Data Arrived at EDR: 01/11/2022
Date Made Active in Reports: 02/14/2022
Number of Days to Update: 34

Source: Department of Defense
Telephone: 703-704-1564
Last EDR Contact: 04/12/2022
Next Scheduled EDR Contact: 07/25/2022
Data Release Frequency: Varies

DOCKET HWC: Hazardous Waste Compliance Docket Listing

A complete list of the Federal Agency Hazardous Waste Compliance Docket Facilities.

Date of Government Version: 05/06/2021
Date Data Arrived at EDR: 05/21/2021
Date Made Active in Reports: 08/11/2021
Number of Days to Update: 82

Source: Environmental Protection Agency
Telephone: 202-564-0527
Last EDR Contact: 02/22/2022
Next Scheduled EDR Contact: 06/06/2022
Data Release Frequency: Varies

FUELS PROGRAM: EPA Fuels Program Registered Listing

This listing includes facilities that are registered under the Part 80 (Code of Federal Regulations) EPA Fuels Programs. All companies now are required to submit new and updated registrations.

Date of Government Version: 02/17/2022
Date Data Arrived at EDR: 02/17/2022
Date Made Active in Reports: 05/10/2022
Number of Days to Update: 82

Source: EPA
Telephone: 800-385-6164
Last EDR Contact: 02/17/2022
Next Scheduled EDR Contact: 05/30/2022
Data Release Frequency: Quarterly

AIRS: Air Emissions Data

Point source emissions inventory data.

Date of Government Version: 01/31/2022
Date Data Arrived at EDR: 02/01/2022
Date Made Active in Reports: 02/10/2022
Number of Days to Update: 9

Source: Department of Environmental Conservation
Telephone: 518-402-8452
Last EDR Contact: 04/18/2022
Next Scheduled EDR Contact: 08/01/2022
Data Release Frequency: Annually

COAL ASH: Coal Ash Disposal Site Listing

A listing of coal ash disposal site locations.

Date of Government Version: 12/21/2021
Date Data Arrived at EDR: 12/27/2021
Date Made Active in Reports: 03/16/2022
Number of Days to Update: 79

Source: Department of Environmental Conservation
Telephone: 518-402-8660
Last EDR Contact: 03/28/2022
Next Scheduled EDR Contact: 07/11/2022
Data Release Frequency: Quarterly

DRYCLEANERS: Registered Drycleaners

A listing of all registered drycleaning facilities.

Date of Government Version: 12/10/2021
Date Data Arrived at EDR: 12/10/2021
Date Made Active in Reports: 03/01/2022
Number of Days to Update: 81

Source: Department of Environmental Conservation
Telephone: 518-402-8403
Last EDR Contact: 03/07/2022
Next Scheduled EDR Contact: 06/20/2022
Data Release Frequency: Annually

E DESIGNATION: E DESIGNATION SITE LISTING

The (E (Environmental)) designation would ensure that sampling and remediation take place on the subject properties, and would avoid any significant impacts related to hazardous materials at these locations. The (E) designations would require that the fee owner of the sites conduct a testing and sampling protocol, and remediation where appropriate, to the satisfaction of the NYCDEP before the issuance of a building permit by the Department of Buildings pursuant to the provisions of Section 11-15 of the Zoning Resolution (Environmental Requirements). The (E) designations also include a mandatory construction-related health and safety plan which must be approved by NYCDEP.

Date of Government Version: 12/13/2021
Date Data Arrived at EDR: 12/17/2021
Date Made Active in Reports: 12/30/2021
Number of Days to Update: 13

Source: New York City Department of City Planning
Telephone: 718-595-6658
Last EDR Contact: 03/15/2022
Next Scheduled EDR Contact: 06/27/2022
Data Release Frequency: Semi-Annually

Financial Assurance 1: Financial Assurance Information Listing

Financial assurance information.

Date of Government Version: 12/21/2021
Date Data Arrived at EDR: 12/22/2021
Date Made Active in Reports: 03/16/2022
Number of Days to Update: 84

Source: Department of Environmental Conservation
Telephone: 518-402-8660
Last EDR Contact: 03/28/2022
Next Scheduled EDR Contact: 07/11/2022
Data Release Frequency: Quarterly

Financial Assurance 2: Financial Assurance Information Listing

A listing of financial assurance information for hazardous waste facilities. Financial assurance is intended to ensure that resources are available to pay for the cost of closure, post-closure care, and corrective measures if the owner or operator of a regulated facility is unable or unwilling to pay.

Date of Government Version: 06/11/2020
Date Data Arrived at EDR: 06/16/2020
Date Made Active in Reports: 09/02/2020
Number of Days to Update: 78

Source: Department of Environmental Conservation
Telephone: 518-402-8712
Last EDR Contact: 03/07/2022
Next Scheduled EDR Contact: 06/20/2022
Data Release Frequency: Varies

HSWDS: Hazardous Substance Waste Disposal Site Inventory

The list includes any known or suspected hazardous substance waste disposal sites. Also included are sites delisted from the Registry of Inactive Hazardous Waste Disposal Sites and non-Registry sites that U.S. EPA Preliminary Assessment (PA) reports or Site Investigation (SI) reports were prepared. Hazardous Substance Waste Disposal Sites are eligible to be Superfund sites now that the New York State Superfund has been refinanced and changed. This means that the study inventory has served its purpose and will no longer be maintained as a separate entity. The last version of the study inventory is frozen in time. The sites on the study will not automatically be made Superfund sites, rather each site will be further evaluated for listing on the Registry. So overtime they will be added to the registry or not.

Date of Government Version: 01/01/2003
Date Data Arrived at EDR: 10/20/2006
Date Made Active in Reports: 11/30/2006
Number of Days to Update: 41

Source: Department of Environmental Conservation
Telephone: 518-402-9564
Last EDR Contact: 05/26/2009
Next Scheduled EDR Contact: 08/24/2009
Data Release Frequency: No Update Planned

NY MANIFEST: Facility and Manifest Data

Manifest is a document that lists and tracks hazardous waste from the generator through transporters to a TSD facility.

Date of Government Version: 01/01/2019
Date Data Arrived at EDR: 10/29/2021
Date Made Active in Reports: 01/19/2022
Number of Days to Update: 82

Source: Department of Environmental Conservation
Telephone: 518-402-8651
Last EDR Contact: 04/28/2022
Next Scheduled EDR Contact: 08/08/2022
Data Release Frequency: Quarterly

SPDES: State Pollutant Discharge Elimination System

New York State has a state program which has been approved by the United States Environmental Protection Agency for the control of wastewater and stormwater discharges in accordance with the Clean Water Act. Under New York State law the program is known as the State Pollutant Discharge Elimination System (SPDES) and is broader in scope than that required by the Clean Water Act in that it controls point source discharges to groundwaters as well as surface waters.

Date of Government Version: 11/04/2021
Date Data Arrived at EDR: 11/16/2021
Date Made Active in Reports: 02/04/2022
Number of Days to Update: 80

Source: Department of Environmental Conservation
Telephone: 518-402-8233
Last EDR Contact: 04/18/2022
Next Scheduled EDR Contact: 08/01/2022
Data Release Frequency: No Update Planned

VAPOR REOPENED: Vapor Intrusion Legacy Site List

New York is currently re-evaluating previous assumptions and decisions regarding the potential for soil vapor intrusion exposures at sites. As a result, all past, current, and future contaminated sites will be evaluated to determine whether these sites have the potential for exposures related to soil vapor intrusion.

Date of Government Version: 01/01/2022
Date Data Arrived at EDR: 02/08/2022
Date Made Active in Reports: 05/06/2022
Number of Days to Update: 87
Source: Department of Environmenal Conservation
Telephone: 518-402-9814
Last EDR Contact: 02/08/2022
Next Scheduled EDR Contact: 05/23/2022
Data Release Frequency: Varies

UIC: Underground Injection Control Wells
A listing of enhanced oil recovery underground injection wells.

Date of Government Version: 11/29/2021
Date Data Arrived at EDR: 11/30/2021
Date Made Active in Reports: 02/22/2022
Number of Days to Update: 84
Source: Department of Environmental Conservation
Telephone: 518-402-8056
Last EDR Contact: 03/01/2022
Next Scheduled EDR Contact: 06/13/2022
Data Release Frequency: Quarterly

COOLING TOWERS: Registered Cooling Towers
This data includes the location of cooling towers registered with New York State. The data is self-reported by owners/property managers of cooling towers in service in New York State. In August 2015, the New York State Department of Health released emergency regulations requiring the owners of cooling towers to register them with New York State.

Date of Government Version: 01/04/2022
Date Data Arrived at EDR: 01/12/2022
Date Made Active in Reports: 04/01/2022
Number of Days to Update: 79
Source: Department of Health
Telephone: 518-402-7650
Last EDR Contact: 04/13/2022
Next Scheduled EDR Contact: 07/25/2022
Data Release Frequency: Varies

NYC LEAD: Lead-based Paint Testing Results
The results of the inspections for all classrooms serving students under six in applicable buildings. Identifies all classrooms, whether there was observation of peeling paint, and if there was, standard response protocol was followed.

Date of Government Version: 12/31/2021
Date Data Arrived at EDR: 02/04/2022
Date Made Active in Reports: 04/28/2022
Number of Days to Update: 83
Source: New York City Department of Education
Telephone: 212-374-5141
Last EDR Contact: 05/04/2022
Next Scheduled EDR Contact: 08/15/2022
Data Release Frequency: Varies

PCS: Permit Compliance System
PCS is a computerized management information system that contains data on National Pollutant Discharge Elimination System (NPDES) permit holding facilities. PCS tracks the permit, compliance, and enforcement status of NPDES facilities.

Date of Government Version: 07/14/2011
Date Data Arrived at EDR: 08/05/2011
Date Made Active in Reports: 09/29/2011
Number of Days to Update: 55
Source: EPA, Office of Water
Telephone: 202-564-2496
Last EDR Contact: 03/31/2022
Next Scheduled EDR Contact: 07/18/2022
Data Release Frequency: Semi-Annually

MINES MRDS: Mineral Resources Data System
Mineral Resources Data System

Date of Government Version: 04/06/2018
Date Data Arrived at EDR: 10/21/2019
Date Made Active in Reports: 10/24/2019
Number of Days to Update: 3
Source: USGS
Telephone: 703-648-6533
Last EDR Contact: 02/24/2022
Next Scheduled EDR Contact: 06/06/2022
Data Release Frequency: Varies

PCS INACTIVE: Listing of Inactive PCS Permits
An inactive permit is a facility that has shut down or is no longer discharging.

Date of Government Version: 11/05/2014
Date Data Arrived at EDR: 01/06/2015
Date Made Active in Reports: 05/06/2015
Number of Days to Update: 120

Source: EPA
Telephone: 202-564-2496
Last EDR Contact: 03/31/2022
Next Scheduled EDR Contact: 07/18/2022
Data Release Frequency: Semi-Annually

NYC LEAD 2: Recent Lead Paint Violations

Pursuant to New York City?s Housing Maintenance Code, the Department of Housing Preservation and Development (HPD) issues violations against conditions in rental dwelling units that have been verified to violate the New York City Housing Maintenance Code (HMC) or the New York State Multiple Dwelling Law (MDL). Violations are issued when an inspection verifies that a violation of the HMC or MDL exists. It is closed when the violation is corrected, as observed/verified by HPD or as certified by the landlord.

Date of Government Version: 02/01/2022
Date Data Arrived at EDR: 02/02/2022
Date Made Active in Reports: 04/27/2022
Number of Days to Update: 84

Source: New York City Department of Housing Preservation & Development
Telephone: 212-863-8200
Last EDR Contact: 05/04/2022
Next Scheduled EDR Contact: 08/15/2022
Data Release Frequency: Varies

PCS ENF: Enforcement data

No description is available for this data

Date of Government Version: 12/31/2014
Date Data Arrived at EDR: 02/05/2015
Date Made Active in Reports: 03/06/2015
Number of Days to Update: 29

Source: EPA
Telephone: 202-564-2497
Last EDR Contact: 03/31/2022
Next Scheduled EDR Contact: 07/18/2022
Data Release Frequency: Varies

EDR HIGH RISK HISTORICAL RECORDS

EDR Exclusive Records

EDR MGP: EDR Proprietary Manufactured Gas Plants

The EDR Proprietary Manufactured Gas Plant Database includes records of coal gas plants (manufactured gas plants) compiled by EDR's researchers. Manufactured gas sites were used in the United States from the 1800's to 1950's to produce a gas that could be distributed and used as fuel. These plants used whale oil, rosin, coal, or a mixture of coal, oil, and water that also produced a significant amount of waste. Many of the byproducts of the gas production, such as coal tar (oily waste containing volatile and non-volatile chemicals), sludges, oils and other compounds are potentially hazardous to human health and the environment. The byproduct from this process was frequently disposed of directly at the plant site and can remain or spread slowly, serving as a continuous source of soil and groundwater contamination.

Date of Government Version: N/A
Date Data Arrived at EDR: N/A
Date Made Active in Reports: N/A
Number of Days to Update: N/A

Source: EDR, Inc.
Telephone: N/A
Last EDR Contact: N/A
Next Scheduled EDR Contact: N/A
Data Release Frequency: No Update Planned

EDR Hist Auto: EDR Exclusive Historical Auto Stations

EDR has searched selected national collections of business directories and has collected listings of potential gas station/filling station/service station sites that were available to EDR researchers. EDR's review was limited to those categories of sources that might, in EDR's opinion, include gas station/filling station/service station establishments. The categories reviewed included, but were not limited to gas, gas station, gasoline station, filling station, auto, automobile repair, auto service station, service station, etc. This database falls within a category of information EDR classifies as "High Risk Historical Records", or HRHR. EDR's HRHR effort presents unique and sometimes proprietary data about past sites and operations that typically create environmental concerns, but may not show up in current government records searches.

Date of Government Version: N/A
Date Data Arrived at EDR: N/A
Date Made Active in Reports: N/A
Number of Days to Update: N/A

Source: EDR, Inc.
Telephone: N/A
Last EDR Contact: N/A
Next Scheduled EDR Contact: N/A
Data Release Frequency: Varies

EDR Hist Cleaner: EDR Exclusive Historical Cleaners

EDR has searched selected national collections of business directories and has collected listings of potential dry cleaner sites that were available to EDR researchers. EDR's review was limited to those categories of sources that might, in EDR's opinion, include dry cleaning establishments. The categories reviewed included, but were not limited to dry cleaners, cleaners, laundry, laundromat, cleaning/laundry, wash & dry etc. This database falls within a category of information EDR classifies as "High Risk Historical Records", or HRHR. EDR's HRHR effort presents unique and sometimes proprietary data about past sites and operations that typically create environmental concerns, but may not show up in current government records searches.

Date of Government Version: N/A
Date Data Arrived at EDR: N/A
Date Made Active in Reports: N/A
Number of Days to Update: N/A

Source: EDR, Inc.
Telephone: N/A
Last EDR Contact: N/A
Next Scheduled EDR Contact: N/A
Data Release Frequency: Varies

EDR RECOVERED GOVERNMENT ARCHIVES

Exclusive Recovered Govt. Archives

RGA HWS: Recovered Government Archive State Hazardous Waste Facilities List

The EDR Recovered Government Archive State Hazardous Waste database provides a list of SHWS incidents derived from historical databases and includes many records that no longer appear in current government lists. Compiled from Records formerly available from the Department of Environmental Conservation in New York.

Date of Government Version: N/A
Date Data Arrived at EDR: 07/01/2013
Date Made Active in Reports: 12/30/2013
Number of Days to Update: 182

Source: Department of Environmental Conservation
Telephone: N/A
Last EDR Contact: 06/01/2012
Next Scheduled EDR Contact: N/A
Data Release Frequency: Varies

RGA LF: Recovered Government Archive Solid Waste Facilities List

The EDR Recovered Government Archive Landfill database provides a list of landfills derived from historical databases and includes many records that no longer appear in current government lists. Compiled from Records formerly available from the Department of Environmental Conservation in New York.

Date of Government Version: N/A
Date Data Arrived at EDR: 07/01/2013
Date Made Active in Reports: 01/10/2014
Number of Days to Update: 193

Source: Department of Environmental Conservation
Telephone: N/A
Last EDR Contact: 06/01/2012
Next Scheduled EDR Contact: N/A
Data Release Frequency: Varies

COUNTY RECORDS

CORTLAND COUNTY:

AST - CORTLAND: Cortland County Storage Tank Listing

A listing of aboveground storage tank sites located in Cortland County.

Date of Government Version: 08/20/2019
Date Data Arrived at EDR: 08/20/2019
Date Made Active in Reports: 10/16/2019
Number of Days to Update: 57

Source: Cortland County Health Department
Telephone: 607-753-5035
Last EDR Contact: 04/21/2022
Next Scheduled EDR Contact: 08/08/2022
Data Release Frequency: Quarterly

UST - CORTLAND: Cortland County Storage Tank Listing

A listing of underground storage tank sites located in Cortland County.

Date of Government Version: 08/20/2019
Date Data Arrived at EDR: 08/20/2019
Date Made Active in Reports: 10/16/2019
Number of Days to Update: 57

Source: Cortland County Health Department
Telephone: 607-753-5035
Last EDR Contact: 04/21/2022
Next Scheduled EDR Contact: 08/08/2022
Data Release Frequency: Quarterly

NASSAU COUNTY:

GOVERNMENT RECORDS SEARCHED / DATA CURRENCY TRACKING

AST - NASSAU: Registered Tank Database
A listing of aboveground storage tank sites located in Nassau County.

Date of Government Version: 01/09/2017
Date Data Arrived at EDR: 01/11/2017
Date Made Active in Reports: 02/15/2017
Number of Days to Update: 35

Source: Nassau County Health Department
Telephone: 516-571-3314
Last EDR Contact: 04/25/2022
Next Scheduled EDR Contact: 08/08/2022
Data Release Frequency: No Update Planned

AST NCFM: Storage Tank Database
A listing of aboveground storage tank sites located in Nassau County.

Date of Government Version: 02/15/2011
Date Data Arrived at EDR: 02/23/2011
Date Made Active in Reports: 03/29/2011
Number of Days to Update: 34

Source: Nassau County Office of the Fire Marshal
Telephone: 516-572-1000
Last EDR Contact: 04/21/2022
Next Scheduled EDR Contact: 08/08/2022
Data Release Frequency: Varies

TANKS NASSAU: Registered Tank Database in Nassau County
A listing of facilities in Nassau County with storage tanks.

Date of Government Version: 01/09/2017
Date Data Arrived at EDR: 01/11/2017
Date Made Active in Reports: 02/15/2017
Number of Days to Update: 35

Source: Nassau County Department of Health
Telephone: 516-227-9691
Last EDR Contact: 04/25/2022
Next Scheduled EDR Contact: 08/08/2022
Data Release Frequency: Varies

UST - NASSAU: Registered Tank Database
A listing of underground storage tank sites located in Nassau County.

Date of Government Version: 01/09/2017
Date Data Arrived at EDR: 01/11/2017
Date Made Active in Reports: 02/15/2017
Number of Days to Update: 35

Source: Nassau County Health Department
Telephone: 516-571-3314
Last EDR Contact: 04/25/2022
Next Scheduled EDR Contact: 08/08/2022
Data Release Frequency: No Update Planned

UST NCFM: Storage Tank Database
A listing of underground storage tank sites located in Nassau County.

Date of Government Version: 02/15/2011
Date Data Arrived at EDR: 02/23/2011
Date Made Active in Reports: 03/29/2011
Number of Days to Update: 34

Source: Nassau County Office of the Fire Marshal
Telephone: 516-572-1000
Last EDR Contact: 04/21/2022
Next Scheduled EDR Contact: 08/08/2022
Data Release Frequency: Varies

ROCKLAND COUNTY:

AST - ROCKLAND: Petroleum Bulk Storage Database
A listing of aboveground storage tank sites located in Rockland County. Rockland County?s Petroleum Bulk Storage (PBS) program is no longer in service. All related operations/duties are now wholly overseen by the New York State Dept. of Environmental Conservation (NYSDEC).

Date of Government Version: 02/02/2017
Date Data Arrived at EDR: 03/17/2017
Date Made Active in Reports: 09/22/2017
Number of Days to Update: 189

Source: Rockland County Health Department
Telephone: 914-364-2605
Last EDR Contact: 02/25/2022
Next Scheduled EDR Contact: 06/13/2022
Data Release Frequency: No Update Planned

UST - ROCKLAND: Petroleum Bulk Storage Database
A listing of underground storage tank sites located in Rockland County. Rockland County?s Petroleum Bulk Storage (PBS) program is no longer in service. All related operations/duties are now wholly overseen by the New York State Dept. of Environmental Conservation (NYSDEC).

Date of Government Version: 02/02/2017
Date Data Arrived at EDR: 03/17/2017
Date Made Active in Reports: 09/22/2017
Number of Days to Update: 189
Source: Rockland County Health Department
Telephone: 914-364-2605
Last EDR Contact: 02/25/2022
Next Scheduled EDR Contact: 06/13/2022
Data Release Frequency: No Update Planned

SUFFOLK COUNTY:

AST - SUFFOLK: Storage Tank Database
A listing of aboveground storage tank sites located in Suffolk County.

Date of Government Version: 06/28/2018
Date Data Arrived at EDR: 12/06/2018
Date Made Active in Reports: 02/07/2019
Number of Days to Update: 63
Source: Suffolk County Department of Health Services
Telephone: 631-854-2521
Last EDR Contact: 04/25/2022
Next Scheduled EDR Contact: 08/08/2022
Data Release Frequency: No Update Planned

TANKS SUFFOLK: Storage Tank Database
This county is not included in the state?s database. These are facilities that have no tank information in the storage tank database.

Date of Government Version: 06/28/2018
Date Data Arrived at EDR: 02/05/2019
Date Made Active in Reports: 03/08/2019
Number of Days to Update: 31
Source: Department of Health Services
Telephone: 631-854-2516
Last EDR Contact: 04/25/2022
Next Scheduled EDR Contact: 08/08/2022
Data Release Frequency: Varies

UST - SUFFOLK: Storage Tank Database
A listing of underground storage tank sites located in Suffolk County.

Date of Government Version: 06/28/2018
Date Data Arrived at EDR: 12/06/2018
Date Made Active in Reports: 02/07/2019
Number of Days to Update: 63
Source: Suffolk County Department of Health Services
Telephone: 631-854-2521
Last EDR Contact: 04/25/2022
Next Scheduled EDR Contact: 08/08/2022
Data Release Frequency: No Update Planned

WESTCHESTER COUNTY:

AST - WESTCHESTER: Listing of Storage Tanks
A listing of aboveground storage tank sites located in Westchester County.

Date of Government Version: 02/04/2022
Date Data Arrived at EDR: 02/04/2022
Date Made Active in Reports: 04/27/2022
Number of Days to Update: 82
Source: Westchester County Department of Health
Telephone: 914-813-5161
Last EDR Contact: 04/25/2022
Next Scheduled EDR Contact: 08/08/2022
Data Release Frequency: Semi-Annually

UST - WESTCHESTER: Listing of Storage Tanks
A listing of underground storage tank sites located in Westchester County.

Date of Government Version: 02/04/2022
Date Data Arrived at EDR: 02/04/2022
Date Made Active in Reports: 04/27/2022
Number of Days to Update: 82
Source: Westchester County Department of Health
Telephone: 914-813-5161
Last EDR Contact: 04/25/2022
Next Scheduled EDR Contact: 08/08/2022
Data Release Frequency: Semi-Annually

GOVERNMENT RECORDS SEARCHED / DATA CURRENCY TRACKING

OTHER DATABASE(S)

Depending on the geographic area covered by this report, the data provided in these specialty databases may or may not be complete. For example, the existence of wetlands information data in a specific report does not mean that all wetlands in the area covered by the report are included. Moreover, the absence of any reported wetlands information does not necessarily mean that wetlands do not exist in the area covered by the report.

CT MANIFEST: Hazardous Waste Manifest Data
Facility and manifest data. Manifest is a document that lists and tracks hazardous waste from the generator through transporters to a tsd facility.

Date of Government Version: 12/03/2021
Date Data Arrived at EDR: 02/11/2022
Date Made Active in Reports: 05/06/2022
Number of Days to Update: 84

Source: Department of Energy & Environmental Protection
Telephone: 860-424-3375
Last EDR Contact: 05/09/2022
Next Scheduled EDR Contact: 08/22/2022
Data Release Frequency: No Update Planned

NJ MANIFEST: Manifest Information
Hazardous waste manifest information.

Date of Government Version: 12/31/2018
Date Data Arrived at EDR: 04/10/2019
Date Made Active in Reports: 05/16/2019
Number of Days to Update: 36

Source: Department of Environmental Protection
Telephone: N/A
Last EDR Contact: 04/07/2022
Next Scheduled EDR Contact: 07/18/2022
Data Release Frequency: Annually

PA MANIFEST: Manifest Information
Hazardous waste manifest information.

Date of Government Version: 06/30/2018
Date Data Arrived at EDR: 07/19/2019
Date Made Active in Reports: 09/10/2019
Number of Days to Update: 53

Source: Department of Environmental Protection
Telephone: 717-783-8990
Last EDR Contact: 04/08/2022
Next Scheduled EDR Contact: 07/25/2022
Data Release Frequency: Annually

RI MANIFEST: Manifest information
Hazardous waste manifest information

Date of Government Version: 12/31/2020
Date Data Arrived at EDR: 11/30/2021
Date Made Active in Reports: 02/18/2022
Number of Days to Update: 80

Source: Department of Environmental Management
Telephone: 401-222-2797
Last EDR Contact: 02/14/2022
Next Scheduled EDR Contact: 05/30/2022
Data Release Frequency: Annually

VT MANIFEST: Hazardous Waste Manifest Data
Hazardous waste manifest information.

Date of Government Version: 10/28/2019
Date Data Arrived at EDR: 10/29/2019
Date Made Active in Reports: 01/09/2020
Number of Days to Update: 72

Source: Department of Environmental Conservation
Telephone: 802-241-3443
Last EDR Contact: 04/12/2022
Next Scheduled EDR Contact: 07/25/2022
Data Release Frequency: Annually

WI MANIFEST: Manifest Information
Hazardous waste manifest information.

Date of Government Version: 05/31/2018
Date Data Arrived at EDR: 06/19/2019
Date Made Active in Reports: 09/03/2019
Number of Days to Update: 76

Source: Department of Natural Resources
Telephone: N/A
Last EDR Contact: 03/02/2022
Next Scheduled EDR Contact: 06/20/2022
Data Release Frequency: Annually

Oil/Gas Pipelines
Source: Endeavor Business Media
Petroleum Bundle (Crude Oil, Refined Products, Petrochemicals, Gas Liquids (LPG/NGL), and Specialty Gases (Miscellaneous)) N = Natural Gas Bundle (Natural Gas, Gas Liquids (LPG/NGL), and Specialty Gases (Miscellaneous)). This map includes information copyrighted by Endeavor Business Media. This information is provided on a best effort basis and Endeavor Business Media does not guarantee its accuracy nor warrant its fitness for any particular purpose. Such information has been reprinted with the permission of Endeavor Business Media.

Electric Power Transmission Line Data
Source: Endeavor Business Media
This map includes information copyrighted by Endeavor Business Media. This information is provided on a best effort basis and Endeavor Business Media does not guarantee its accuracy nor warrant its fitness for any particular purpose. Such information has been reprinted with the permission of Endeavor Business Media.

Sensitive Receptors: There are individuals deemed sensitive receptors due to their fragile immune systems and special sensitivity to environmental discharges. These sensitive receptors typically include the elderly, the sick, and children. While the location of all sensitive receptors cannot be determined, EDR indicates those buildings and facilities - schools, daycares, hospitals, medical centers, and nursing homes - where individuals who are sensitive receptors are likely to be located.

AHA Hospitals:
Source: American Hospital Association, Inc.
Telephone: 312-280-5991
The database includes a listing of hospitals based on the American Hospital Association's annual survey of hospitals.

Medical Centers: Provider of Services Listing
Source: Centers for Medicare & Medicaid Services
Telephone: 410-786-3000
A listing of hospitals with Medicare provider number, produced by Centers of Medicare & Medicaid Services, a federal agency within the U.S. Department of Health and Human Services.

Nursing Homes
Source: National Institutes of Health
Telephone: 301-594-6248
Information on Medicare and Medicaid certified nursing homes in the United States.

Public Schools
Source: National Center for Education Statistics
Telephone: 202-502-7300
The National Center for Education Statistics' primary database on elementary and secondary public education in the United States. It is a comprehensive, annual, national statistical database of all public elementary and secondary schools and school districts, which contains data that are comparable across all states.

Private Schools
Source: National Center for Education Statistics
Telephone: 202-502-7300
The National Center for Education Statistics' primary database on private school locations in the United States.

Daycare Centers: Day Care Providers
Source: Department of Health
Telephone: 212-676-2444

Flood Zone Data: This data was obtained from the Federal Emergency Management Agency (FEMA). It depicts 100-year and 500-year flood zones as defined by FEMA. It includes the National Flood Hazard Layer (NFHL) which incorporates Flood Insurance Rate Map (FIRM) data and Q3 data from FEMA in areas not covered by NFHL.
Source: FEMA
Telephone: 877-336-2627
Date of Government Version: 2003, 2015

NWI: National Wetlands Inventory. This data, available in select counties across the country, was obtained by EDR in 2002, 2005 and 2010 from the U.S. Fish and Wildlife Service.

State Wetlands Data: Freshwater Wetlands
Source: Department of Environmental Conservation
Telephone: 518-402-8961

GOVERNMENT RECORDS SEARCHED / DATA CURRENCY TRACKING

Current USGS 7.5 Minute Topographic Map
Source: U.S. Geological Survey

STREET AND ADDRESS INFORMATION

Â© 2015 TomTom North America, Inc. All rights reserved. This material is proprietary and the subject of copyright protection and other intellectual property rights owned by or licensed to Tele Atlas North America, Inc. The use of this material is subject to the terms of a license agreement. You will be held liable for any unauthorized copying or disclosure of this material.

GEOCHECK ®- PHYSICAL SETTING SOURCE ADDENDUM

TARGET PROPERTY ADDRESS

BEACON HARLEM SCHOOL
413 EAST 120TH STREET
NEW YORK, NY 10035

TARGET PROPERTY COORDINATES

Latitude (North):	40.798616 - 40ˆ 47’ 55.02’’
Longitude (West):	73.932644 - 73ˆ 55’ 57.52’’
Universal Tranverse Mercator:	Zone 18
UTM X (Meters):	590042.1
UTM Y (Meters):	4516738.5
Elevation:	9 ft. above sea level

USGS TOPOGRAPHIC MAP

Target Property Map:	14115942 CENTRAL PARK, NY
Version Date:	2019

EDR’s GeoCheck Physical Setting Source Addendum is provided to assist the environmental professional in forming an opinion about the impact of potential contaminant migration.

Assessment of the impact of contaminant migration generally has two principle investigative components:

1. Groundwater flow direction, and
2. Groundwater flow velocity.

Groundwater flow direction may be impacted by surface topography, hydrology, hydrogeology, characteristics of the soil, and nearby wells. Groundwater flow velocity is generally impacted by the nature of the geologic strata.

GEOCHECK® - PHYSICAL SETTING SOURCE SUMMARY

GROUNDWATER FLOW DIRECTION INFORMATION

Groundwater flow direction for a particular site is best determined by a qualified environmental professional using site-specific well data. If such data is not reasonably ascertainable, it may be necessary to rely on other sources of information, such as surface topographic information, hydrologic information, hydrogeologic data collected on nearby properties, and regional groundwater flow information (from deep aquifers).


TOPOGRAPHIC INFORMATION

Surface topography may be indicative of the direction of surficial groundwater flow. This information can be used to assist the environmental professional in forming an opinion about the impact of nearby contaminated properties or, should contamination exist on the target property, what downgradient sites might be impacted.

TARGET PROPERTY TOPOGRAPHY

General Topographic Gradient: General East

SURROUNDING TOPOGRAPHY: ELEVATION PROFILES

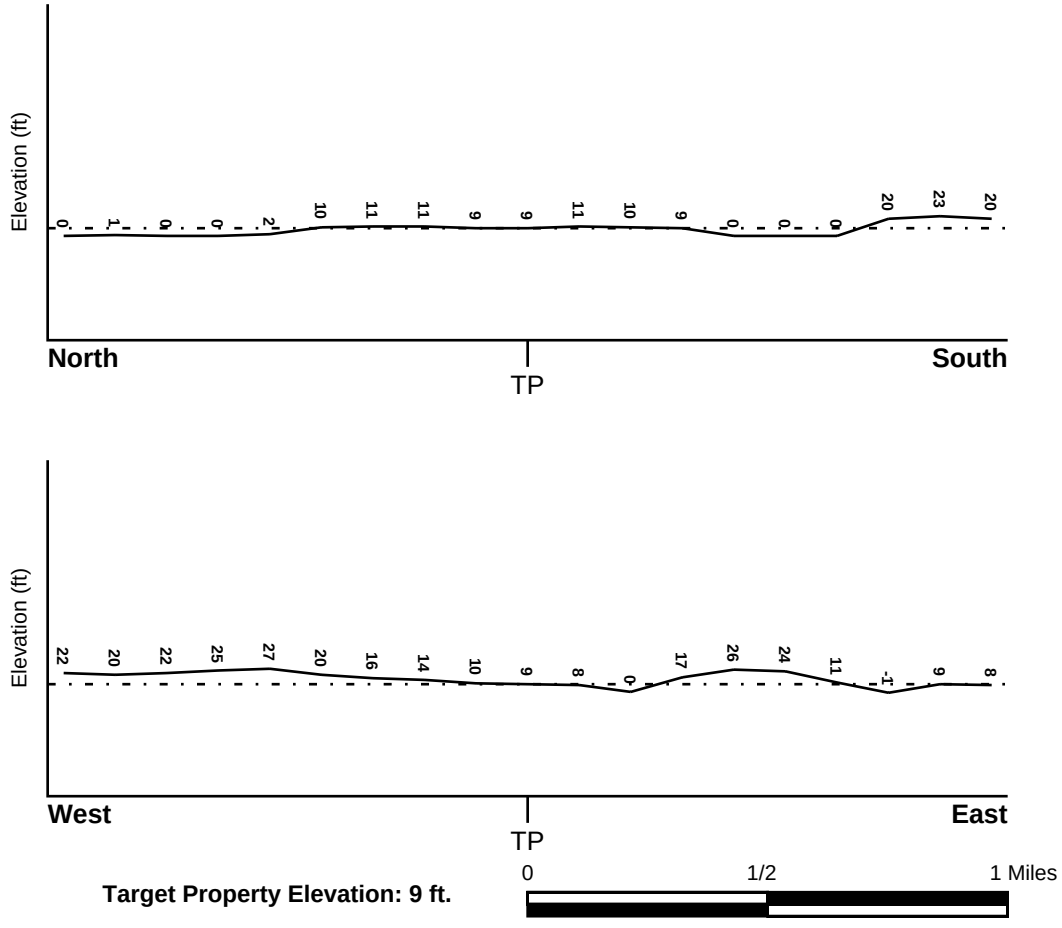

Source: Topography has been determined from the USGS 7.5' Digital Elevation Model and should be evaluated on a relative (not an absolute) basis. Relative elevation information between sites of close proximity should be field verified.

GEOCHECK® - PHYSICAL SETTING SOURCE SUMMARY

HYDROLOGIC INFORMATION

Surface water can act as a hydrologic barrier to groundwater flow. Such hydrologic information can be used to assist the environmental professional in forming an opinion about the impact of nearby contaminated properties or, should contamination exist on the target property, what downgradient sites might be impacted.

Refer to the Physical Setting Source Map following this summary for hydrologic information (major waterways and bodies of water).

FEMA FLOOD ZONE

Flood Plain Panel at Target Property	FEMA Source Type
3604970091F	FEMA FIRM Flood data

Additional Panels in search area:	FEMA Source Type
3604970083F	FEMA FIRM Flood data
3604970079F	FEMA FIRM Flood data
3604970087F	FEMA FIRM Flood data

NATIONAL WETLAND INVENTORY

NWI Quad at Target Property	NWI Electronic Data Coverage
CENTRAL PARK	YES - refer to the Overview Map and Detail Map

HYDROGEOLOGIC INFORMATION

Hydrogeologic information obtained by installation of wells on a specific site can often be an indicator of groundwater flow direction in the immediate area. Such hydrogeologic information can be used to assist the environmental professional in forming an opinion about the impact of nearby contaminated properties or, should contamination exist on the target property, what downgradient sites might be impacted.

Site-Specific Hydrogeological Data*:

Search Radius:	1.25 miles
Status:	Not found

AQUIFLOW®

Search Radius: 1.000 Mile.

EDR has developed the AQUIFLOW Information System to provide data on the general direction of groundwater flow at specific points. EDR has reviewed reports submitted by environmental professionals to regulatory authorities at select sites and has extracted the date of the report, groundwater flow direction as determined hydrogeologically, and the depth to water table.

MAP ID	LOCATION FROM TP	GENERAL DIRECTION GROUNDWATER FLOW
Not Reported		

* ©1996 Site−specific hydrogeological data gathered by CERCLIS Alerts, Inc., Bainbridge Island, WA. All rights reserved. All of the information and opinions presented are those of the cited EPA report(s), which were completed under a Comprehensive Environmental Response Compensation and Liability Information System (CERCLIS) investigation.

GEOCHECK® - PHYSICAL SETTING SOURCE SUMMARY

GROUNDWATER FLOW VELOCITY INFORMATION

Groundwater flow velocity information for a particular site is best determined by a qualified environmental professional using site specific geologic and soil strata data. If such data are not reasonably ascertainable, it may be necessary to rely on other sources of information, including geologic age identification, rock stratigraphic unit and soil characteristics data collected on nearby properties and regional soil information. In general, contaminant plumes move more quickly through sandy-gravelly types of soils than silty-clayey types of soils.

GEOLOGIC INFORMATION IN GENERAL AREA OF TARGET PROPERTY

Geologic information can be used by the environmental professional in forming an opinion about the relative speed at which contaminant migration may be occurring.

ROCK STRATIGRAPHIC UNIT **GEOLOGIC AGE IDENTIFICATION**

Era:	Paleozoic	Category:	Stratified Sequence
System:	Ordovician		
Series:	Middle Ordovician (Mohawkian)		
Code:	O2 *(decoded above as Era, System & Series)*		

Geologic Age and Rock Stratigraphic Unit Source: P.G. Schruben, R.E. Arndt and W.J. Bawiec, Geology of the Conterminous U.S. at 1:2,500,000 Scale - a digital representation of the 1974 P.B. King and H.M. Beikman Map, USGS Digital Data Series DDS - 11 (1994).

DOMINANT SOIL COMPOSITION IN GENERAL AREA OF TARGET PROPERTY

The U.S. Department of Agriculture's (USDA) Soil Conservation Service (SCS) leads the National Cooperative Soil Survey (NCSS) and is responsible for collecting, storing, maintaining and distributing soil survey information for privately owned lands in the United States. A soil map in a soil survey is a representation of soil patterns in a landscape. Soil maps for STATSGO are compiled by generalizing more detailed (SSURGO) soil survey maps. The following information is based on Soil Conservation Service STATSGO data.

Soil Component Name: URBAN LAND

Soil Surface Texture: variable

Hydrologic Group: Not reported

Soil Drainage Class: Not reported

Hydric Status: Soil does not meet the requirements for a hydric soil.

Corrosion Potential - Uncoated Steel: Not Reported

Depth to Bedrock Min: > 10 inches

Depth to Bedrock Max: > 10 inches

GEOCHECK® - PHYSICAL SETTING SOURCE SUMMARY

Soil Layer Information							
	Boundary			Classification			
Layer	Upper	Lower	Soil Texture Class	AASHTO Group	Unified Soil	Permeability Rate (in/hr)	Soil Reaction (pH)
1	0 inches	6 inches	variable	Not reported	Not reported	Max: 0.00 Min: 0.00	Max: 0.00 Min: 0.00

OTHER SOIL TYPES IN AREA

Based on Soil Conservation Service STATSGO data, the following additional subordinant soil types may appear within the general area of target property.

Soil Surface Textures: silt loam
loamy sand
sandy loam
fine sandy loam

Surficial Soil Types: silt loam
loamy sand
sandy loam
fine sandy loam

Shallow Soil Types: sandy loam

Deeper Soil Types: unweathered bedrock
very gravelly - loamy sand
stratified
sandy loam

LOCAL / REGIONAL WATER AGENCY RECORDS

EDR Local/Regional Water Agency records provide water well information to assist the environmental professional in assessing sources that may impact ground water flow direction, and in forming an opinion about the impact of contaminant migration on nearby drinking water wells.

WELL SEARCH DISTANCE INFORMATION

DATABASE	SEARCH DISTANCE (miles)
Federal USGS	1.000
Federal FRDS PWS	Nearest PWS within 1 mile
State Database	1.000

FEDERAL USGS WELL INFORMATION

MAP ID	WELL ID	LOCATION FROM TP

GEOCHECK® - PHYSICAL SETTING SOURCE SUMMARY

FEDERAL USGS WELL INFORMATION

MAP ID	WELL ID	LOCATION FROM TP
1	USGS40000833342	1/4 - 1/2 Mile NNW
2	USGS40000833375	1/2 - 1 Mile North
3	USGS40000832894	1/2 - 1 Mile SW
4	USGS40000833387	1/2 - 1 Mile NNE
5	USGS40000833253	1/2 - 1 Mile ENE
6	USGS40000833473	1/2 - 1 Mile North
A8	USGS40000832743	1/2 - 1 Mile SSW
A9	USGS40000832744	1/2 - 1 Mile SSW
10	USGS40000833522	1/2 - 1 Mile NNE
B11	USGS40000833388	1/2 - 1 Mile NW
B12	USGS40000833390	1/2 - 1 Mile NW
B13	USGS40000833389	1/2 - 1 Mile NW

FEDERAL FRDS PUBLIC WATER SUPPLY SYSTEM INFORMATION

MAP ID	WELL ID	LOCATION FROM TP
7	NY0002726	1/2 - 1 Mile West

Note: PWS System location is not always the same as well location.

STATE DATABASE WELL INFORMATION

MAP ID	WELL ID	LOCATION FROM TP
No Wells Found		

OTHER STATE DATABASE INFORMATION

STATE OIL/GAS WELL INFORMATION


MAP ID	WELL ID	LOCATION FROM TP
A1	NYOG10000040148	1/2 - 1 Mile West
A2	NYOG10000040153	1/2 - 1 Mile West
A3	NYOG10000040150	1/2 - 1 Mile West
A4	NYOG10000040151	1/2 - 1 Mile West
A5	NYOG10000040152	1/2 - 1 Mile West
A6	NYOG10000040149	1/2 - 1 Mile West
B7	NYOG10000040215	1/2 - 1 Mile West
B8	NYOG10000040214	1/2 - 1 Mile West
9	NYOG10000040167	1/2 - 1 Mile West
B10	NYOG10000040213	1/2 - 1 Mile West
B11	NYOG10000040212	1/2 - 1 Mile West
B12	NYOG10000040211	1/2 - 1 Mile West
B13	NYOG10000040210	1/2 - 1 Mile West
B14	NYOG10000040209	1/2 - 1 Mile West
B15	NYOG10000040208	1/2 - 1 Mile West
B16	NYOG10000040207	1/2 - 1 Mile West
B17	NYOG10000040206	1/2 - 1 Mile West
B18	NYOG10000040205	1/2 - 1 Mile West
B19	NYOG10000040204	1/2 - 1 Mile West

GEOCHECK® - PHYSICAL SETTING SOURCE SUMMARY

STATE OIL/GAS WELL INFORMATION

MAP ID	WELL ID	LOCATION FROM TP
B20	NYOG10000040203	1/2 - 1 Mile West
B21	NYOG10000040202	1/2 - 1 Mile West
B22	NYOG10000040201	1/2 - 1 Mile West
B23	NYOG10000040200	1/2 - 1 Mile WNW
B24	NYOG10000040199	1/2 - 1 Mile West
B25	NYOG10000040198	1/2 - 1 Mile West
B26	NYOG10000040197	1/2 - 1 Mile WNW
27	NYOG10000040196	1/2 - 1 Mile West

PHYSICAL SETTING SOURCE MAP - 6978245.2s

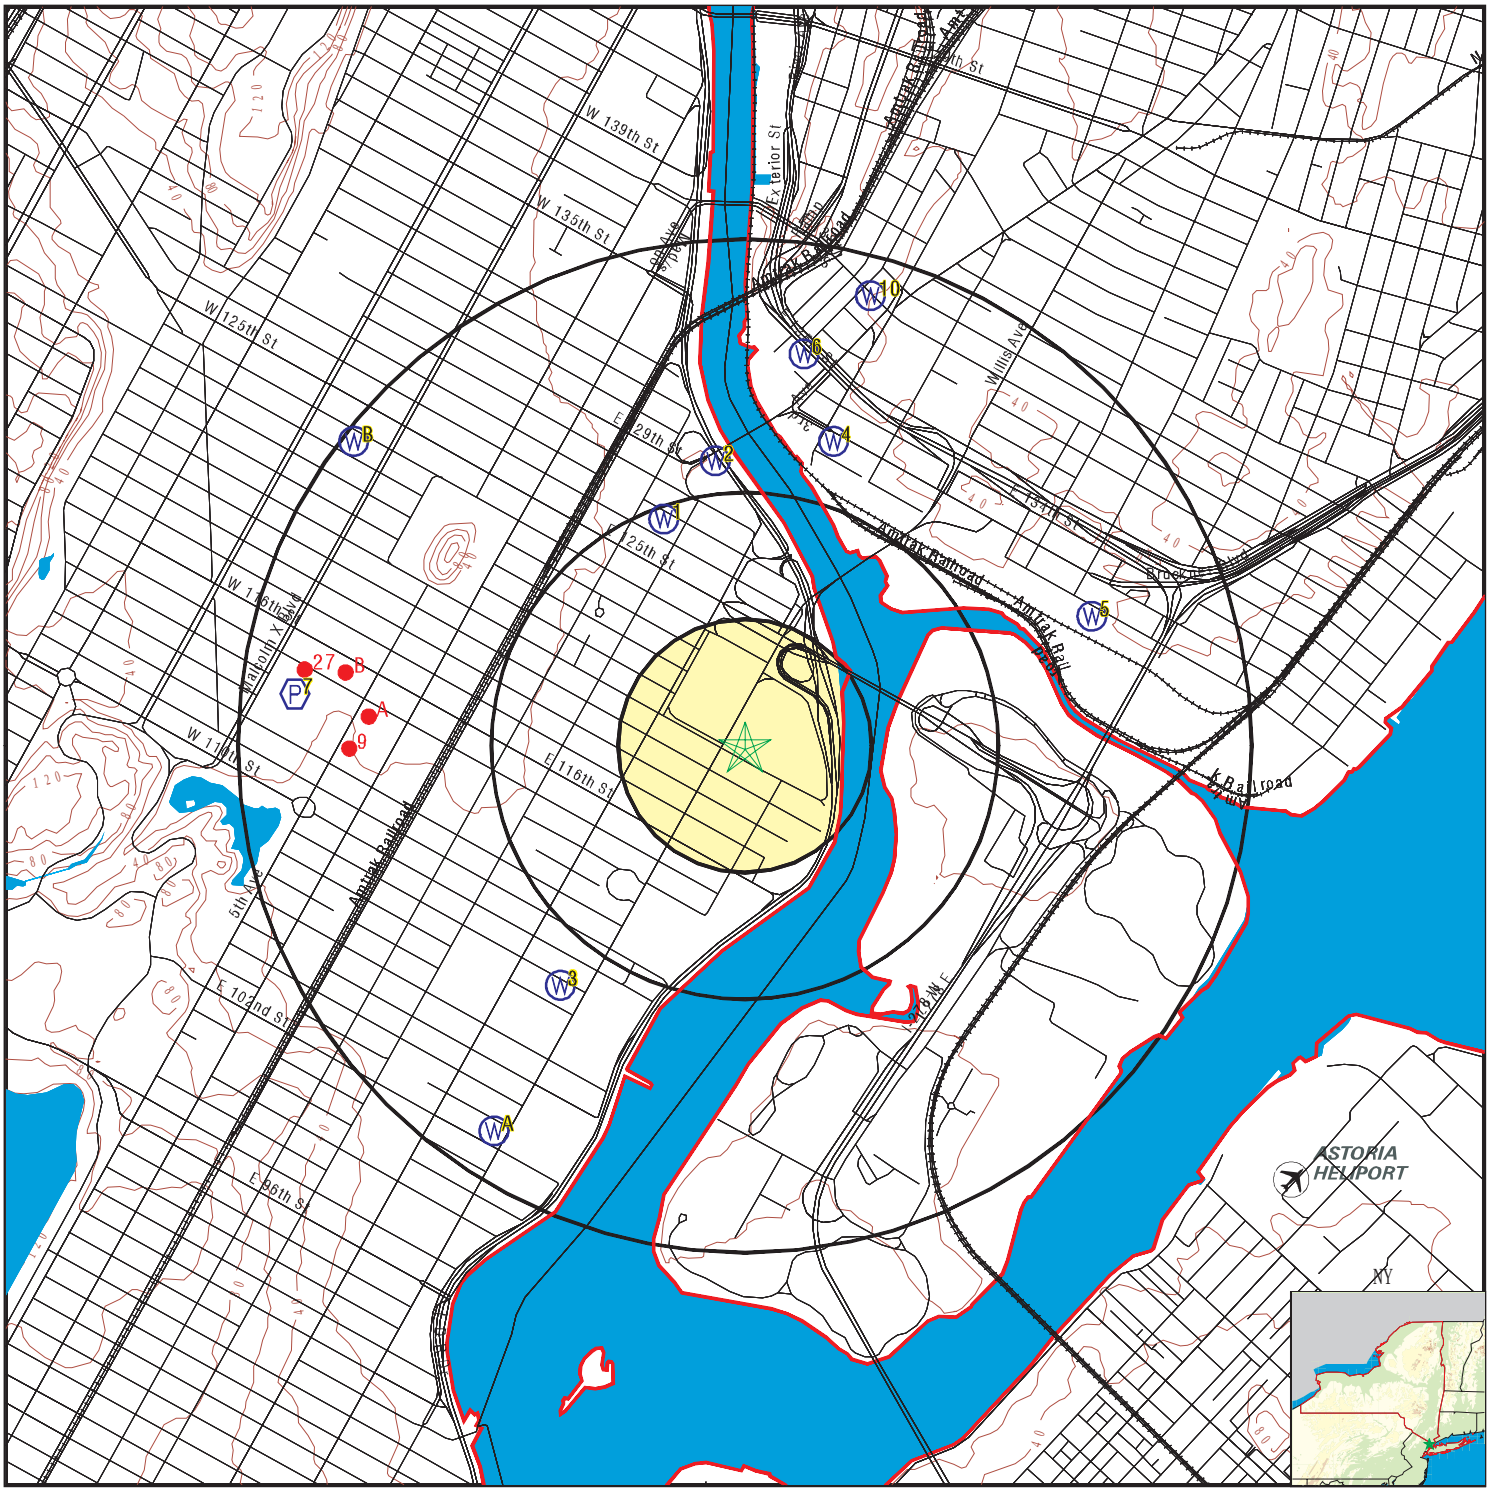

- County Boundary
- Major Roads
- Contour Lines
- Airports
- Earthquake epicenter, Richter 5 or greater
- Water Wells
- Public Water Supply Wells
- Cluster of Multiple Icons
- Groundwater Flow Direction
- Indeterminate Groundwater Flow at Location
- Groundwater Flow Varies at Location
- Closest Hydrogeological Data
- Oil, gas or related wells

SITE NAME:	Beacon Harlem School	CLIENT:	ALC Environmental Inc.
ADDRESS:	413 East 120th Street New York NY 10035	CONTACT:	Colin Eckhardt
LAT/LONG:	40.798616 / 73.932644	INQUIRY #:	6978245.2s
		DATE:	May 13, 2022 9:31 am

Copyright © 2022 EDR, Inc. © 2015 TomTom Rel. 2015.

GEOCHECK® - PHYSICAL SETTING SOURCE MAP FINDINGS

Map ID
Direction
Distance
Elevation | Database | EDR ID Number

1
NNW
1/4 - 1/2 Mile
Higher

FED USGS **USGS40000833342**

Organization ID:	USGS-NY	Organization Name:	USGS New York Water Science Center
Monitor Location:	NY 82	Type:	Well
Description:	Not Reported	HUC:	Not Reported
Drainage Area:	Not Reported	Drainage Area Units:	Not Reported
Contrib Drainage Area:	Not Reported	Contrib Drainage Area Unts:	Not Reported
Aquifer:	Sand and gravel aquifers (glaciated regions)		
Formation Type:	Sand	Aquifer Type:	Not Reported
Construction Date:	Not Reported	Well Depth:	30
Well Depth Units:	ft	Well Hole Depth:	Not Reported
Well Hole Depth Units:	Not Reported		

2
North
1/2 - 1 Mile
Lower

FED USGS **USGS40000833375**

Organization ID:	USGS-NY	Organization Name:	USGS New York Water Science Center
Monitor Location:	NY 150	Type:	Well
Description:	Not Reported	HUC:	Not Reported
Drainage Area:	Not Reported	Drainage Area Units:	Not Reported
Contrib Drainage Area:	Not Reported	Contrib Drainage Area Unts:	Not Reported
Aquifer:	Not Reported	Formation Type:	Bedrock
Aquifer Type:	Not Reported	Construction Date:	Not Reported
Well Depth:	106	Well Depth Units:	ft
Well Hole Depth:	Not Reported	Well Hole Depth Units:	Not Reported

---

3
SW
1/2 - 1 Mile
Higher

FED USGS **USGS40000832894**

Organization ID:	USGS-NY	Organization Name:	USGS New York Water Science Center
Monitor Location:	NY 81	Type:	Well
Description:	Not Reported	HUC:	Not Reported
Drainage Area:	Not Reported	Drainage Area Units:	Not Reported
Contrib Drainage Area:	Not Reported	Contrib Drainage Area Unts:	Not Reported
Aquifer:	Sand and gravel aquifers (glaciated regions)		
Formation Type:	Sand	Aquifer Type:	Not Reported
Construction Date:	Not Reported	Well Depth:	30
Well Depth Units:	ft	Well Hole Depth:	Not Reported
Well Hole Depth Units:	Not Reported		

4
NNE
1/2 - 1 Mile
Higher

FED USGS **USGS40000833387**

Organization ID:	USGS-NY	Organization Name:	USGS New York Water Science Center
Monitor Location:	B 6	Type:	Well

Description:	Not Reported	HUC:	Not Reported
Drainage Area:	Not Reported	Drainage Area Units:	Not Reported
Contrib Drainage Area:	Not Reported	Contrib Drainage Area Unts:	Not Reported
Aquifer:	Sand and gravel aquifers (glaciated regions)		
Formation Type:	Sand	Aquifer Type:	Not Reported
Construction Date:	Not Reported	Well Depth:	36
Well Depth Units:	ft	Well Hole Depth:	Not Reported
Well Hole Depth Units:	Not Reported		

5
ENE **FED USGS** **USGS40000833253**
1/2 - 1 Mile
Higher

Organization ID:	USGS-NY	Organization Name:	USGS New York Water Science Center
Monitor Location:	B 36	Type:	Well
Description:	Not Reported	HUC:	Not Reported
Drainage Area:	Not Reported	Drainage Area Units:	Not Reported
Contrib Drainage Area:	Not Reported	Contrib Drainage Area Unts:	Not Reported
Aquifer:	Not Reported	Formation Type:	Not Reported
Aquifer Type:	Not Reported	Construction Date:	Not Reported
Well Depth:	452	Well Depth Units:	ft
Well Hole Depth:	Not Reported	Well Hole Depth Units:	Not Reported

---

6
North **FED USGS** **USGS40000833473**
1/2 - 1 Mile
Higher

Organization ID:	USGS-NY	Organization Name:	USGS New York Water Science Center
Monitor Location:	B 65	Type:	Well
Description:	Not Reported	HUC:	Not Reported
Drainage Area:	Not Reported	Drainage Area Units:	Not Reported
Contrib Drainage Area:	Not Reported	Contrib Drainage Area Unts:	Not Reported
Aquifer:	Not Reported	Formation Type:	Not Reported
Aquifer Type:	Not Reported	Construction Date:	Not Reported
Well Depth:	49	Well Depth Units:	ft
Well Hole Depth:	Not Reported	Well Hole Depth Units:	Not Reported

Ground water levels,Number of Measurements:	1	Level reading date:	1951-10-22
Feet below surface:	8	Feet to sea level:	Not Reported
Note:	Not Reported		

7
West **FRDS PWS** **NY0002726**
1/2 - 1 Mile
Higher

PWS ID:	NY0002726	PWS type:	System Owner/Responsible Party
PWS name:	ACHAM MILLICENT	PWS address:	ALL SOULS CHURCH
PWS address:	88 ST NICHOLAS AVENUE	PWS city:	NEW YORK
PWS state:	NY	PWS zip:	10026
PWS ID:	NY0002726	PWS type:	System Owner/Responsible Party
PWS name:	ACHAM MILLICENT	PWS address:	ALL SOULS CHURCH
PWS address:	88 ST NICHOLAS AVENUE	PWS city:	NEW YORK
PWS state:	NY	PWS zip:	10026

PWS ID:	NY0002726	Activity status:	Active
Date system activated:	Not Reported	Date system deactivated:	Not Reported
Retail population:	00000100	System name:	ALL SOUL'S CAMP
System address:	Not Reported	System city:	LIBERTY
System state:	NY	System zip:	12754
County FIPS:	052	City served:	LIBERTY (T)
Latitude:	404800	Longitude:	0735700

A8
SSW **FED USGS** **USGS40000832743**
1/2 - 1 Mile
Higher

Organization ID:	USGS-NY	Organization Name:	USGS New York Water Science Center
Monitor Location:	NY 79	Type:	Well
Description:	Not Reported	HUC:	Not Reported
Drainage Area:	Not Reported	Drainage Area Units:	Not Reported
Contrib Drainage Area:	Not Reported	Contrib Drainage Area Unts:	Not Reported
Aquifer:	Sand and gravel aquifers (glaciated regions)		
Formation Type:	Sand	Aquifer Type:	Not Reported
Construction Date:	Not Reported	Well Depth:	36
Well Depth Units:	ft	Well Hole Depth:	Not Reported
Well Hole Depth Units:	Not Reported		

A9
SSW **FED USGS** **USGS40000832744**
1/2 - 1 Mile
Higher

Organization ID:	USGS-NY	Organization Name:	USGS New York Water Science Center
Monitor Location:	NY 80	Type:	Well
Description:	Not Reported	HUC:	Not Reported
Drainage Area:	Not Reported	Drainage Area Units:	Not Reported
Contrib Drainage Area:	Not Reported	Contrib Drainage Area Unts:	Not Reported
Aquifer:	Sand and gravel aquifers (glaciated regions)		
Formation Type:	Sand	Aquifer Type:	Not Reported
Construction Date:	Not Reported	Well Depth:	36
Well Depth Units:	ft	Well Hole Depth:	Not Reported
Well Hole Depth Units:	Not Reported		

10
NNE **FED USGS** **USGS40000833522**
1/2 - 1 Mile
Higher

Organization ID:	USGS-NY	Organization Name:	USGS New York Water Science Center
Monitor Location:	B 49	Type:	Well
Description:	Not Reported	HUC:	Not Reported
Drainage Area:	Not Reported	Drainage Area Units:	Not Reported
Contrib Drainage Area:	Not Reported	Contrib Drainage Area Unts:	Not Reported
Aquifer:	Not Reported	Formation Type:	Not Reported
Aquifer Type:	Not Reported	Construction Date:	Not Reported
Well Depth:	225	Well Depth Units:	ft
Well Hole Depth:	Not Reported	Well Hole Depth Units:	Not Reported

GEOCHECK® - PHYSICAL SETTING SOURCE MAP FINDINGS

Map ID
Direction
Distance
Elevation | Database | EDR ID Number

B11
NW
1/2 - 1 Mile
Higher

FED USGS **USGS40000833388**

Organization ID:	USGS-NY	Organization Name:	USGS New York Water Science Center
Monitor Location:	NY 85	Type:	Well
Description:	Not Reported	HUC:	Not Reported
Drainage Area:	Not Reported	Drainage Area Units:	Not Reported
Contrib Drainage Area:	Not Reported	Contrib Drainage Area Unts:	Not Reported
Aquifer:	Sand and gravel aquifers (glaciated regions)		
Formation Type:	Sand	Aquifer Type:	Not Reported
Construction Date:	Not Reported	Well Depth:	150
Well Depth Units:	ft	Well Hole Depth:	Not Reported
Well Hole Depth Units:	Not Reported		

B12
NW
1/2 - 1 Mile
Higher

FED USGS **USGS40000833390**

Organization ID:	USGS-NY	Organization Name:	USGS New York Water Science Center
Monitor Location:	NY 87	Type:	Well
Description:	Not Reported	HUC:	Not Reported
Drainage Area:	Not Reported	Drainage Area Units:	Not Reported
Contrib Drainage Area:	Not Reported	Contrib Drainage Area Unts:	Not Reported
Aquifer:	Sand and gravel aquifers (glaciated regions)		
Formation Type:	Sand	Aquifer Type:	Not Reported
Construction Date:	Not Reported	Well Depth:	Not Reported
Well Depth Units:	Not Reported	Well Hole Depth:	Not Reported
Well Hole Depth Units:	Not Reported		

B13
NW
1/2 - 1 Mile
Higher

FED USGS **USGS40000833389**

Organization ID:	USGS-NY	Organization Name:	USGS New York Water Science Center
Monitor Location:	NY 86	Type:	Well
Description:	Not Reported	HUC:	Not Reported
Drainage Area:	Not Reported	Drainage Area Units:	Not Reported
Contrib Drainage Area:	Not Reported	Contrib Drainage Area Unts:	Not Reported
Aquifer:	Sand and gravel aquifers (glaciated regions)		
Formation Type:	Sand	Aquifer Type:	Not Reported
Construction Date:	Not Reported	Well Depth:	Not Reported
Well Depth Units:	Not Reported	Well Hole Depth:	Not Reported
Well Hole Depth Units:	Not Reported		

GEOCHECK® - PHYSICAL SETTING SOURCE MAP FINDINGS

Map ID
Direction
Distance

Database EDR ID Number

A1
West
1/2 - 1 Mile

OIL_GAS **NYOG10000040148**

API #:	31061210710000	Well Name:	P-1
Owner:	The 1400 5th LLC	Operator:	2184
Well Status:	Active	Well Type:	Geothermal
Permit Date:	Not Reported	Drill Date:	Not Reported
Completion Date:	06-AUG-04	Plug Date:	Not Reported
Field Name:	Not Applicable	Formation:	Not Applicable
Borehole Slant:	Vertical	State Owned Lease:	NA
Proposed Depth:	1550	True Depth:	1550
Measured Length:	1550		

A2
West
1/2 - 1 Mile

OIL_GAS **NYOG10000040153**

API #:	31061210760000	Well Name:	P-8
Owner:	The 1400 5th LLC	Operator:	2184
Well Status:	Active	Well Type:	Geothermal
Permit Date:	Not Reported	Drill Date:	Not Reported
Completion Date:	26-OCT-04	Plug Date:	Not Reported
Field Name:	Not Applicable	Formation:	Not Applicable
Borehole Slant:	Vertical	State Owned Lease:	NA
Proposed Depth:	1550	True Depth:	1550
Measured Length:	1550		

A3
West
1/2 - 1 Mile

OIL_GAS **NYOG10000040150**

API #:	31061210730000	Well Name:	P-4
Owner:	The 1400 5th LLC	Operator:	2184
Well Status:	Active	Well Type:	Geothermal
Permit Date:	Not Reported	Drill Date:	Not Reported
Completion Date:	06-AUG-04	Plug Date:	Not Reported
Field Name:	Not Applicable	Formation:	Not Applicable
Borehole Slant:	Vertical	State Owned Lease:	NA
Proposed Depth:	1550	True Depth:	1550
Measured Length:	1550		

A4
West
1/2 - 1 Mile

OIL_GAS **NYOG10000040151**

API #:	31061210740000	Well Name:	P-6
Owner:	The 1400 5th LLC	Operator:	2184
Well Status:	Active	Well Type:	Geothermal
Permit Date:	Not Reported	Drill Date:	Not Reported
Completion Date:	06-AUG-04	Plug Date:	Not Reported

Field Name:	Not Applicable	Formation:	Not Applicable
Borehole Slant:	Vertical	State Owned Lease:	NA
Proposed Depth:	1550	True Depth:	1550
Measured Length:	1550		

A5
West
1/2 - 1 Mile

OIL_GAS **NYOG10000040152**

API #:	31061210750000	Well Name:	P-7
Owner:	The 1400 5th LLC	Operator:	2184
Well Status:	Active	Well Type:	Geothermal
Permit Date:	Not Reported	Drill Date:	Not Reported
Completion Date:	26-OCT-04	Plug Date:	Not Reported
Field Name:	Not Applicable	Formation:	Not Applicable
Borehole Slant:	Vertical	State Owned Lease:	NA
Proposed Depth:	1550	True Depth:	1550
Measured Length:	1550		

A6
West
1/2 - 1 Mile

OIL_GAS **NYOG10000040149**

API #:	31061210720000	Well Name:	P-2
Owner:	The 1400 5th LLC	Operator:	2184
Well Status:	Active	Well Type:	Geothermal
Permit Date:	Not Reported	Drill Date:	Not Reported
Completion Date:	06-AUG-04	Plug Date:	Not Reported
Field Name:	Not Applicable	Formation:	Not Applicable
Borehole Slant:	Vertical	State Owned Lease:	NA
Proposed Depth:	1550	True Depth:	1550
Measured Length:	1550		

B7
West
1/2 - 1 Mile

OIL_GAS **NYOG10000040215**

API #:	31061236470000	Well Name:	Kalahari K-20
Owner:	FSLM Associates LLC	Operator:	2260
Well Status:	Voided Permit	Well Type:	Not Listed
Permit Date:	Not Reported	Drill Date:	Not Reported
Completion Date:	Not Reported	Plug Date:	Not Reported
Field Name:	Not Applicable	Formation:	Not Applicable
Borehole Slant:	Vertical	State Owned Lease:	NA
Proposed Depth:	1500	True Depth:	0
Measured Length:	0		

Map ID
Direction
Distance

Database EDR ID Number

B8
West
1/2 - 1 Mile

OIL_GAS **NYOG10000040214**

API #:	31061236460000	Well Name:	Kalahari K-19
Owner:	FSLM Associates LLC	Operator:	2260
Well Status:	Voided Permit	Well Type:	Not Listed
Permit Date:	Not Reported	Drill Date:	Not Reported
Completion Date:	Not Reported	Plug Date:	Not Reported
Field Name:	Not Applicable	Formation:	Not Applicable
Borehole Slant:	Vertical	State Owned Lease:	NA
Proposed Depth:	1500	True Depth:	0
Measured Length:	0		

9
West
1/2 - 1 Mile

OIL_GAS **NYOG10000040167**

API #:	31061210910000	Well Name:	P-9
Owner:	The 1400 5th LLC	Operator:	2184
Well Status:	Active	Well Type:	Geothermal
Permit Date:	Not Reported	Drill Date:	Not Reported
Completion Date:	01-APR-05	Plug Date:	Not Reported
Field Name:	Not Applicable	Formation:	Not Applicable
Borehole Slant:	Vertical	State Owned Lease:	NA
Proposed Depth:	1550	True Depth:	1550
Measured Length:	1550		

B10
West
1/2 - 1 Mile

OIL_GAS **NYOG10000040213**

API #:	31061236450000	Well Name:	Kalahari K-18
Owner:	FSLM Associates LLC	Operator:	2260
Well Status:	Voided Permit	Well Type:	Not Listed
Permit Date:	Not Reported	Drill Date:	Not Reported
Completion Date:	Not Reported	Plug Date:	Not Reported
Field Name:	Not Applicable	Formation:	Not Applicable
Borehole Slant:	Vertical	State Owned Lease:	NA
Proposed Depth:	1500	True Depth:	0
Measured Length:	0		

B11
West
1/2 - 1 Mile

OIL_GAS **NYOG10000040212**

API #:	31061236440000	Well Name:	Kalahari K-17
Owner:	FSLM Associates LLC	Operator:	2260
Well Status:	Voided Permit	Well Type:	Not Listed
Permit Date:	Not Reported	Drill Date:	Not Reported
Completion Date:	Not Reported	Plug Date:	Not Reported

Field Name:	Not Applicable	Formation:	Not Applicable
Borehole Slant:	Vertical	State Owned Lease:	NA
Proposed Depth:	1500	True Depth:	0
Measured Length:	0		

B12
West
1/2 - 1 Mile

OIL_GAS **NYOG10000040211**

API #:	31061236430000	Well Name:	Kalahari K-16
Owner:	FSLM Associates LLC	Operator:	2260
Well Status:	Voided Permit	Well Type:	Not Listed
Permit Date:	Not Reported	Drill Date:	Not Reported
Completion Date:	Not Reported	Plug Date:	Not Reported
Field Name:	Not Applicable	Formation:	Not Applicable
Borehole Slant:	Vertical	State Owned Lease:	NA
Proposed Depth:	1500	True Depth:	0
Measured Length:	0		

B13
West
1/2 - 1 Mile

OIL_GAS **NYOG10000040210**

API #:	31061236420000	Well Name:	Kalahari K-15
Owner:	FSLM Associates LLC	Operator:	2260
Well Status:	Voided Permit	Well Type:	Not Listed
Permit Date:	Not Reported	Drill Date:	Not Reported
Completion Date:	Not Reported	Plug Date:	Not Reported
Field Name:	Not Applicable	Formation:	Not Applicable
Borehole Slant:	Vertical	State Owned Lease:	NA
Proposed Depth:	1500	True Depth:	0
Measured Length:	0		

B14
West
1/2 - 1 Mile

OIL_GAS **NYOG10000040209**

API #:	31061236410000	Well Name:	Kalahari K-14
Owner:	FSLM Associates LLC	Operator:	2260
Well Status:	Voided Permit	Well Type:	Not Listed
Permit Date:	Not Reported	Drill Date:	Not Reported
Completion Date:	Not Reported	Plug Date:	Not Reported
Field Name:	Not Applicable	Formation:	Not Applicable
Borehole Slant:	Vertical	State Owned Lease:	NA
Proposed Depth:	1500	True Depth:	0
Measured Length:	0		

Map ID
Direction
Distance

Database EDR ID Number

B15
West
1/2 - 1 Mile

OIL_GAS **NYOG10000040208**

API #:	31061236400000	Well Name:	Kalahari K-13
Owner:	FSLM Associates LLC	Operator:	2260
Well Status:	Voided Permit	Well Type:	Not Listed
Permit Date:	Not Reported	Drill Date:	Not Reported
Completion Date:	Not Reported	Plug Date:	Not Reported
Field Name:	Not Applicable	Formation:	Not Applicable
Borehole Slant:	Vertical	State Owned Lease:	NA
Proposed Depth:	1500	True Depth:	0
Measured Length:	0		

B16
West
1/2 - 1 Mile

OIL_GAS **NYOG10000040207**

API #:	31061236390000	Well Name:	Kalahari K-12
Owner:	FSLM Associates LLC	Operator:	2260
Well Status:	Voided Permit	Well Type:	Not Listed
Permit Date:	Not Reported	Drill Date:	Not Reported
Completion Date:	Not Reported	Plug Date:	Not Reported
Field Name:	Not Applicable	Formation:	Not Applicable
Borehole Slant:	Vertical	State Owned Lease:	NA
Proposed Depth:	1500	True Depth:	0
Measured Length:	0		

B17
West
1/2 - 1 Mile

OIL_GAS **NYOG10000040206**

API #:	31061236380000	Well Name:	Kalahari K-11
Owner:	FSLM Associates LLC	Operator:	2260
Well Status:	Voided Permit	Well Type:	Not Listed
Permit Date:	Not Reported	Drill Date:	Not Reported
Completion Date:	Not Reported	Plug Date:	Not Reported
Field Name:	Not Applicable	Formation:	Not Applicable
Borehole Slant:	Vertical	State Owned Lease:	NA
Proposed Depth:	1500	True Depth:	0
Measured Length:	0		

B18
West
1/2 - 1 Mile

OIL_GAS **NYOG10000040205**

API #:	31061236370000	Well Name:	Kalahari K-10
Owner:	FSLM Associates LLC	Operator:	2260
Well Status:	Voided Permit	Well Type:	Not Listed
Permit Date:	Not Reported	Drill Date:	Not Reported
Completion Date:	Not Reported	Plug Date:	Not Reported

Field Name:	Not Applicable	Formation:	Not Applicable
Borehole Slant:	Vertical	State Owned Lease:	NA
Proposed Depth:	1500	True Depth:	0
Measured Length:	0		

B19
West
1/2 - 1 Mile

OIL_GAS **NYOG10000040204**

API #:	31061236360000	Well Name:	Kalahari K-9
Owner:	FSLM Associates LLC	Operator:	2260
Well Status:	Voided Permit	Well Type:	Not Listed
Permit Date:	Not Reported	Drill Date:	Not Reported
Completion Date:	Not Reported	Plug Date:	Not Reported
Field Name:	Not Applicable	Formation:	Not Applicable
Borehole Slant:	Vertical	State Owned Lease:	NA
Proposed Depth:	1500	True Depth:	0
Measured Length:	0		

B20
West
1/2 - 1 Mile

OIL_GAS **NYOG10000040203**

API #:	31061236350000	Well Name:	Kalahari K-8
Owner:	FSLM Associates LLC	Operator:	2260
Well Status:	Voided Permit	Well Type:	Not Listed
Permit Date:	Not Reported	Drill Date:	Not Reported
Completion Date:	Not Reported	Plug Date:	Not Reported
Field Name:	Not Applicable	Formation:	Not Applicable
Borehole Slant:	Vertical	State Owned Lease:	NA
Proposed Depth:	1500	True Depth:	0
Measured Length:	0		

B21
West
1/2 - 1 Mile

OIL_GAS **NYOG10000040202**

API #:	31061236340000	Well Name:	Kalahari K-7
Owner:	FSLM Associates LLC	Operator:	2260
Well Status:	Voided Permit	Well Type:	Not Listed
Permit Date:	Not Reported	Drill Date:	Not Reported
Completion Date:	Not Reported	Plug Date:	Not Reported
Field Name:	Not Applicable	Formation:	Not Applicable
Borehole Slant:	Vertical	State Owned Lease:	NA
Proposed Depth:	1500	True Depth:	0
Measured Length:	0		

Map ID
Direction
Distance

Database EDR ID Number

B22
West
1/2 - 1 Mile

OIL_GAS **NYOG10000040201**

API #:	31061236330000	Well Name:	Kalahari K-6
Owner:	FSLM Associates LLC	Operator:	2260
Well Status:	Voided Permit	Well Type:	Not Listed
Permit Date:	Not Reported	Drill Date:	Not Reported
Completion Date:	Not Reported	Plug Date:	Not Reported
Field Name:	Not Applicable	Formation:	Not Applicable
Borehole Slant:	Vertical	State Owned Lease:	NA
Proposed Depth:	1500	True Depth:	0
Measured Length:	0		

B23
WNW
1/2 - 1 Mile

OIL_GAS **NYOG10000040200**

API #:	31061236320000	Well Name:	Kalahari K-5
Owner:	FSLM Associates LLC	Operator:	2260
Well Status:	Voided Permit	Well Type:	Not Listed
Permit Date:	Not Reported	Drill Date:	Not Reported
Completion Date:	Not Reported	Plug Date:	Not Reported
Field Name:	Not Applicable	Formation:	Not Applicable
Borehole Slant:	Vertical	State Owned Lease:	NA
Proposed Depth:	1500	True Depth:	0
Measured Length:	0		

B24
West
1/2 - 1 Mile

OIL_GAS **NYOG10000040199**

API #:	31061236310000	Well Name:	Kalahari K-4
Owner:	FSLM Associates LLC	Operator:	2260
Well Status:	Voided Permit	Well Type:	Not Listed
Permit Date:	Not Reported	Drill Date:	Not Reported
Completion Date:	Not Reported	Plug Date:	Not Reported
Field Name:	Not Applicable	Formation:	Not Applicable
Borehole Slant:	Vertical	State Owned Lease:	NA
Proposed Depth:	1500	True Depth:	0
Measured Length:	0		

B25
West
1/2 - 1 Mile

OIL_GAS **NYOG10000040198**

API #:	31061236300000	Well Name:	Kalahari K-3
Owner:	FSLM Associates LLC	Operator:	2260
Well Status:	Voided Permit	Well Type:	Not Listed
Permit Date:	Not Reported	Drill Date:	Not Reported
Completion Date:	Not Reported	Plug Date:	Not Reported

Field Name:	Not Applicable	Formation:	Not Applicable
Borehole Slant:	Vertical	State Owned Lease:	NA
Proposed Depth:	1500	True Depth:	0
Measured Length:	0		

B26
WNW
1/2 - 1 Mile

OIL_GAS **NYOG10000040197**

API #:	31061236290000	Well Name:	Kalahari K-2
Owner:	FSLM Associates LLC	Operator:	2260
Well Status:	Voided Permit	Well Type:	Not Listed
Permit Date:	Not Reported	Drill Date:	Not Reported
Completion Date:	Not Reported	Plug Date:	Not Reported
Field Name:	Not Applicable	Formation:	Not Applicable
Borehole Slant:	Vertical	State Owned Lease:	NA
Proposed Depth:	1500	True Depth:	0
Measured Length:	0		

27
West
1/2 - 1 Mile

OIL_GAS **NYOG10000040196**

API #:	31061236280000	Well Name:	Kalahari K-1
Owner:	FSLM Associates LLC	Operator:	2260
Well Status:	Voided Permit	Well Type:	Not Listed
Permit Date:	Not Reported	Drill Date:	Not Reported
Completion Date:	Not Reported	Plug Date:	Not Reported
Field Name:	Not Applicable	Formation:	Not Applicable
Borehole Slant:	Vertical	State Owned Lease:	NA
Proposed Depth:	1500	True Depth:	0
Measured Length:	0		

GEOCHECK® - PHYSICAL SETTING SOURCE MAP FINDINGS
RADON

AREA RADON INFORMATION

State Database: NY Radon

Radon Test Results

County	Town	Num Tests	Avg Result	Geo Mean	Max Result
NEW YORK	NYC (BRONX)	91	1.59	0.85	16
NEW YORK	NYC (KINGS)	416	1.93	1.19	28.2
NEW YORK	NYC (NEW YORK)	108	2.15	0.98	49.5
NEW YORK	NYC (QUEENS)	501	1.24	0.77	23.8
NEW YORK	NYC (RICHMOND)	225	1.44	0.76	14.1

Federal EPA Radon Zone for NEW YORK County: 3

Note: Zone 1 indoor average level > 4 pCi/L.
: Zone 2 indoor average level >= 2 pCi/L and <= 4 pCi/L.
: Zone 3 indoor average level < 2 pCi/L.

Federal Area Radon Information for NEW YORK COUNTY, NY

Number of sites tested: 31

Area	Average Activity	% <4 pCi/L	% 4-20 pCi/L	% >20 pCi/L
Living Area	0.690 pCi/L	90%	10%	0%
Basement	1.490 pCi/L	81%	19%	0%

PHYSICAL SETTING SOURCE RECORDS SEARCHED

TOPOGRAPHIC INFORMATION

USGS 7.5' Digital Elevation Model (DEM)
Source: United States Geologic Survey
EDR acquired the USGS 7.5' Digital Elevation Model in 2002 and updated it in 2006. The 7.5 minute DEM corresponds to the USGS 1:24,000- and 1:25,000-scale topographic quadrangle maps. The DEM provides elevation data with consistent elevation units and projection.

Current USGS 7.5 Minute Topographic Map
Source: U.S. Geological Survey

HYDROLOGIC INFORMATION

Flood Zone Data: This data was obtained from the Federal Emergency Management Agency (FEMA). It depicts 100-year and 500-year flood zones as defined by FEMA. It includes the National Flood Hazard Layer (NFHL) which incorporates Flood Insurance Rate Map (FIRM) data and Q3 data from FEMA in areas not covered by NFHL.
Source: FEMA
Telephone: 877-336-2627
Date of Government Version: 2003, 2015

NWI: National Wetlands Inventory. This data, available in select counties across the country, was obtained by EDR in 2002, 2005 and 2010 from the U.S. Fish and Wildlife Service.

State Wetlands Data: Freshwater Wetlands
Source: Department of Environmental Conservation
Telephone: 518-402-8961

HYDROGEOLOGIC INFORMATION

AQUIFLOW^{R} Information System
Source: EDR proprietary database of groundwater flow information
EDR has developed the AQUIFLOW Information System (AIS) to provide data on the general direction of groundwater flow at specific points. EDR has reviewed reports submitted to regulatory authorities at select sites and has extracted the date of the report, hydrogeologically determined groundwater flow direction and depth to water table information.

GEOLOGIC INFORMATION

Geologic Age and Rock Stratigraphic Unit
Source: P.G. Schruben, R.E. Arndt and W.J. Bawiec, Geology of the Conterminous U.S. at 1:2,500,000 Scale - A digital representation of the 1974 P.B. King and H.M. Beikman Map, USGS Digital Data Series DDS - 11 (1994).

STATSGO: State Soil Geographic Database
Source: Department of Agriculture, Natural Resources Conservation Service (NRCS)
The U.S. Department of Agriculture's (USDA) Natural Resources Conservation Service (NRCS) leads the national Conservation Soil Survey (NCSS) and is responsible for collecting, storing, maintaining and distributing soil survey information for privately owned lands in the United States. A soil map in a soil survey is a representation of soil patterns in a landscape. Soil maps for STATSGO are compiled by generalizing more detailed (SSURGO) soil survey maps.

SSURGO: Soil Survey Geographic Database
Source: Department of Agriculture, Natural Resources Conservation Service (NRCS)
Telephone: 800-672-5559
SSURGO is the most detailed level of mapping done by the Natural Resources Conservation Service, mapping scales generally range from 1:12,000 to 1:63,360. Field mapping methods using national standards are used to construct the soil maps in the Soil Survey Geographic (SSURGO) database. SSURGO digitizing duplicates the original soil survey maps. This level of mapping is designed for use by landowners, townships and county natural resource planning and management.

PHYSICAL SETTING SOURCE RECORDS SEARCHED

LOCAL / REGIONAL WATER AGENCY RECORDS

FEDERAL WATER WELLS

PWS: Public Water Systems
Source: EPA/Office of Drinking Water
Telephone: 202-564-3750
Public Water System data from the Federal Reporting Data System. A PWS is any water system which provides water to at least 25 people for at least 60 days annually. PWSs provide water from wells, rivers and other sources.

PWS ENF: Public Water Systems Violation and Enforcement Data
Source: EPA/Office of Drinking Water
Telephone: 202-564-3750
Violation and Enforcement data for Public Water Systems from the Safe Drinking Water Information System (SDWIS) after August 1995. Prior to August 1995, the data came from the Federal Reporting Data System (FRDS).

USGS Water Wells: USGS National Water Inventory System (NWIS)
This database contains descriptive information on sites where the USGS collects or has collected data on surface water and/or groundwater. The groundwater data includes information on wells, springs, and other sources of groundwater.

STATE RECORDS

New York Public Water Wells
Source: New York Department of Health
Telephone: 518-458-6731

OTHER STATE DATABASE INFORMATION

Oil and Gas Well Database
Source: Department of Environmental Conservation
Telephone: 518-402-8072
These files contain records, in the database, of wells that have been drilled.

RADON

State Database: NY Radon
Source: Department of Health
Telephone: 518-402-7556
Radon Test Results

Area Radon Information
Source: USGS
Telephone: 703-356-4020
The National Radon Database has been developed by the U.S. Environmental Protection Agency (USEPA) and is a compilation of the EPA/State Residential Radon Survey and the National Residential Radon Survey. The study covers the years 1986 - 1992. Where necessary data has been supplemented by information collected at private sources such as universities and research institutions.

EPA Radon Zones
Source: EPA
Telephone: 703-356-4020
Sections 307 & 309 of IRAA directed EPA to list and identify areas of U.S. with the potential for elevated indoor radon levels.

OTHER

Airport Landing Facilities: Private and public use landing facilities
Source: Federal Aviation Administration, 800-457-6656

Epicenters: World earthquake epicenters, Richter 5 or greater
Source: Department of Commerce, National Oceanic and Atmospheric Administration

Earthquake Fault Lines: The fault lines displayed on EDR's Topographic map are digitized quaternary faultlines, prepared in 1975 by the United State Geological Survey

PHYSICAL SETTING SOURCE RECORDS SEARCHED

STREET AND ADDRESS INFORMATION

Â© 2015 TomTom North America, Inc. All rights reserved. This material is proprietary and the subject of copyright protection and other intellectual property rights owned by or licensed to Tele Atlas North America, Inc. The use of this material is subject to the terms of a license agreement. You will be held liable for any unauthorized copying or disclosure of this material.

Beacon Harlem School
413 East 120th Street
New York, NY 10035

Inquiry Number: 6978245.2s
May 13, 2022

EDR Summary Radius Map Report

6 Armstrong Road, 4th floor
Shelton, CT 06484
Toll Free: 800.352.0050
www.edrnet.com

TABLE OF CONTENTS

SECTION	PAGE
Executive Summary	ES1
Overview Map	2
Detail Map	3
Map Findings Summary	4
Map Findings	8
Orphan Summary	1156
Government Records Searched/Data Currency Tracking	GR-1

GEOCHECK ADDENDUM

Physical Setting Source Addendum	A-1
Physical Setting Source Summary	A-2
Physical Setting Source Map	A-8
Physical Setting Source Map Findings	A-9
Physical Setting Source Records Searched	PSGR-1

Thank you for your business.
Please contact EDR at 1-800-352-0050
with any questions or comments.

Disclaimer - Copyright and Trademark Notice

This Report contains certain information obtained from a variety of public and other sources reasonably available to Environmental Data Resources, Inc. It cannot be concluded from this Report that coverage information for the target and surrounding properties does not exist from other sources. **NO WARRANTY EXPRESSED OR IMPLIED, IS MADE WHATSOEVER IN CONNECTION WITH THIS REPORT. ENVIRONMENTAL DATA RESOURCES, INC. SPECIFICALLY DISCLAIMS THE MAKING OF ANY SUCH WARRANTIES, INCLUDING WITHOUT LIMITATION, MERCHANTABILITY OR FITNESS FOR A PARTICULAR USE OR PURPOSE. ALL RISK IS ASSUMED BY THE USER. IN NO EVENT SHALL ENVIRONMENTAL DATA RESOURCES, INC. BE LIABLE TO ANYONE, WHETHER ARISING OUT OF ERRORS OR OMISSIONS, NEGLIGENCE, ACCIDENT OR ANY OTHER CAUSE, FOR ANY LOSS OF DAMAGE, INCLUDING, WITHOUT LIMITATION, SPECIAL, INCIDENTAL, CONSEQUENTIAL, OR EXEMPLARY DAMAGES. ANY LIABILITY ON THE PART OF ENVIRONMENTAL DATA RESOURCES, INC. IS STRICTLY LIMITED TO A REFUND OF THE AMOUNT PAID FOR THIS REPORT.** Purchaser accepts this Report "AS IS". Any analyses, estimates, ratings, environmental risk levels or risk codes provided in this Report are provided for illustrative purposes only, and are not intended to provide, nor should they be interpreted as providing any facts regarding, or prediction or forecast of, any environmental risk for any property. Only a Phase I Environmental Site Assessment performed by an environmental professional can provide information regarding the environmental risk for any property. Additionally, the information provided in this Report is not to be construed as legal advice.

Copyright 2020 by Environmental Data Resources, Inc. All rights reserved. Reproduction in any media or format, in whole or in part, of any report or map of Environmental Data Resources, Inc., or its affiliates, is prohibited without prior written permission.

EDR and its logos (including Sanborn and Sanborn Map) are trademarks of Environmental Data Resources, Inc. or its affiliates. All other trademarks used herein are the property of their respective owners.

EXECUTIVE SUMMARY

A search of available environmental records was conducted by Environmental Data Resources, Inc (EDR). The report was designed to assist parties seeking to meet the search requirements of EPA's Standards and Practices for All Appropriate Inquiries (40 CFR Part 312), the ASTM Standard Practice for Environmental Site Assessments (E1527-21), the ASTM Standard Practice for Environmental Site Assessments for Forestland or Rural Property (E 2247-16), the ASTM Standard Practice for Limited Environmental Due Diligence: Transaction Screen Process (E 1528-14) or custom requirements developed for the evaluation of environmental risk associated with a parcel of real estate.

TARGET PROPERTY INFORMATION

ADDRESS

413 EAST 120TH STREET
NEW YORK, NY 10035

COORDINATES

Latitude (North):	40.7986160 - 40ˆ 47' 55.01''
Longitude (West):	73.9326440 - 73ˆ 55' 57.51''
Universal Tranverse Mercator:	Zone 18
UTM X (Meters):	590042.1
UTM Y (Meters):	4516738.5
Elevation:	9 ft. above sea level

USGS TOPOGRAPHIC MAP ASSOCIATED WITH TARGET PROPERTY

Target Property:	TP
Source:	U.S. Geological Survey

AERIAL PHOTOGRAPHY IN THIS REPORT

Portions of Photo from:	20150729, 20150522
Source:	USDA

MAPPED SITES SUMMARY

Target Property Address:
413 EAST 120TH STREET
NEW YORK, NY 10035

Click on Map ID to see full detail.

MAP ID	SITE NAME	ADDRESS	DATABASE ACRONYMS	RELATIVE ELEVATION	DIST (ft. & mi.) DIRECTION
A1	CON EDISON SERVICE B	413 E 120TH ST	FINDS, ECHO		TP
A2	LA CLINICA DEL BARRI	413 EAST 120 STREET	ICIS, FINDS		TP
A3	EAST HARLEM MULTI SE	413 EAST 120TH STREE	NY AST		TP
A4	CON EDISON SERVICE B	413 E 120TH ST	RCRA NonGen / NLR, NJ MANIFEST, NY MANIFEST		TP
A5	413 E 120TH ST BUILD	413 E 120TH ST	US AIRS		TP
A6	413 E 120TH ST BUILD	413 E 120TH ST	FINDS, ECHO		TP
A7	CON EDISON SERVICE B	453 E 120TH ST	RCRA NonGen / NLR, NY MANIFEST	Higher	1 ft.
A8	401 EAST 120TH STREE	401 EAST 120TH STREE	NY VCP	Higher	1 ft.
A9	OER - NYC	401 EAST 120TH ST	NY Spills	Higher	1 ft.
A10	401 EAST 120TH STREE	401 EAST 120TH STREE	NY BROWNFIELDS	Higher	1 ft.
A11	ACACIA GARDENS	401-411 E 120TH ST	RCRA NonGen / NLR	Higher	1 ft.
A12	ACACIA GARDENS HOUSI	401-411 E 120TH ST	NY MANIFEST	Higher	1 ft.
A13	ACACIA GARDENS HDFC	401 EAST 120TH STREE	US BROWNFIELDS	Higher	1 ft.
A14	MANHOLE 53875	1ST AVE/120TH ST	NY Spills	Higher	35, 0.007, West
A15	VS2027 VAULT	1RST AVE AND EAST 12	NY Spills	Higher	35, 0.007, West
A16	HYDRAULIC OIL FROM V	120 STREET & 1 AVENU	NY Spills	Higher	35, 0.007, West
A17	MANHOLE 53880	1ST AVE/E120TH ST	NY Spills	Higher	35, 0.007, West
A18	MANHOLE 53864	E 120TH ST / 1ST AVE	NY Spills	Higher	35, 0.007, West
A19	CON EDISON VAULT: 20	1ST AVE & E 120TH ST	RCRA NonGen / NLR	Higher	45, 0.009, West
A20	IS 45M- NYSCA	2351 1ST AVE	NY Spills	Lower	64, 0.012, NNW
A21	NYC DEPT OF EDUCATIO	2351 1ST AVE	NY MANIFEST	Lower	64, 0.012, NNW
A22	IS 45M SCHOOL	2351 1ST AVE	RCRA-LQG	Lower	64, 0.012, NNW
A23	JUNIOR HIGH SCHOOL 4	2351 FIRST AVENUE	NY AST	Lower	64, 0.012, NNW
A24	INTERMIDATE SCHOOL 4	2351 FIRST AVENUE	NY Spills	Lower	64, 0.012, NNW
A25	CON EDISON SERVICE B	404 E 120TH ST OPPOS	RCRA NonGen / NLR, NY MANIFEST	Higher	79, 0.015, SW
A26	SPILL NUMBER 0100396	406 EAST 120TH ST	NY Spills	Higher	95, 0.018, SW
A27	CON EDISON SERVICE B	408 E 120TH ST OPPOS	RCRA NonGen / NLR, NY MANIFEST	Higher	96, 0.018, SW
A28	CON EDISON SERVICE B	414 E 120TH ST	RCRA NonGen / NLR, NY MANIFEST	Higher	96, 0.018, SSW
A29	CON EDISON SERVICE B	2334 1ST AVE	RCRA NonGen / NLR, NY MANIFEST	Higher	98, 0.019, WSW
B30	M AND M GROCERY	2337 1ST AVE	NY Spills	Higher	131, 0.025, West
B31	LOT 48,TAXBLOCK 1807	2330 1 AVENUE	NY E DESIGNATION	Higher	136, 0.026, WSW
C32	EAST 120TH STREET -	438 EAST 120TH STREE	NY AST	Higher	158, 0.030, SSE
D33	CON EDISON	2365 1ST AVE	NJ MANIFEST	Lower	172, 0.033, NNW
D34	2365 FIRST AVENUE	2365 FIRST AVENUE	NY Spills	Lower	172, 0.033, NNW
D35	CON EDISON	2365 1ST AVE	RCRA NonGen / NLR	Lower	172, 0.033, NNW
B36	BP UPTOWN	2326 FIRST AVENUE	NY AST	Higher	175, 0.033, WSW
B37	UPTOWN SERVICE STATI	2326 1ST AVE	EDR Hist Auto	Higher	175, 0.033, WSW
B38	GASETERIA	2326 1ST AVENUE	NY Spills	Higher	175, 0.033, WSW
B39	BP UPTOWN	2326 FIRST AVENUE	NY UST	Higher	175, 0.033, WSW

MAPPED SITES SUMMARY

Target Property Address:
413 EAST 120TH STREET
NEW YORK, NY 10035

Click on Map ID to see full detail.

MAP ID	SITE NAME	ADDRESS	DATABASE ACRONYMS	RELATIVE ELEVATION	DIST (ft. & mi.) DIRECTION
B40	GASETERIA	2326 1ST AVE	RCRA NonGen / NLR, US AIRS, FINDS, ECHO	Higher	175, 0.033, WSW
B41	TONYS CLEANERS	2333 1ST AVE	EDR Hist Cleaner	Higher	180, 0.034, WSW
D42	CON EDISON SERVICE B	2367 1ST AVE	RCRA NonGen / NLR, NY MANIFEST	Lower	192, 0.036, North
E43	LOT 5,TAXBLOCK 1807	EAST 119 STREET	NY E DESIGNATION	Higher	214, 0.041, SSW
B44	COMMERCIAL	2329 FIRST AVE	NY Spills	Higher	224, 0.042, WSW
B45	LOT 1,TAXBLOCK 1807	2322 1 AVENUE	NY E DESIGNATION	Higher	238, 0.045, SW
B46	CON EDISON SERVICE B	401 E 119TH ST	RCRA NonGen / NLR, NY MANIFEST	Higher	245, 0.046, SW
B47	CON EDISON SERVICE B	344 E 120TH ST	RCRA NonGen / NLR, NY MANIFEST	Higher	261, 0.049, West
D48	CON EDISON SERVICE B	2375 1ST AVE	RCRA NonGen / NLR, NY MANIFEST	Higher	265, 0.050, North
C49	VAULT VS2112	EAST 12O ST AT EAST	NY Spills	Higher	276, 0.052, SE
C50	EAST 120TH ST/PLEASA	EAST 120TH ST/PLEASA	NY Spills	Higher	276, 0.052, SE
B51	MENDEZ SARAH	342 E 120TH ST	RCRA NonGen / NLR, FINDS, ECHO	Higher	279, 0.053, West
B52	CON EDISON SERVICE B	349 E 119TH ST	RCRA NonGen / NLR, NY MANIFEST	Higher	291, 0.055, WSW
C53	SIDEWALK / STREET	371 PLEASANT AVE	NY Spills	Higher	293, 0.055, SSE
C54	HOLY ROSARY SCHOOL	371 PLEASANT AVE	NY UST, NY AST	Higher	293, 0.055, SSE
B55	CON EDISON	305 E 119TH ST & 1ST	RCRA NonGen / NLR, FINDS, ECHO	Higher	293, 0.055, WSW
B56	CON EDISON MANHOLE 5	E 119 ST & 1 AVE	RCRA NonGen / NLR	Higher	296, 0.056, SW
B57	MANHOLE # 53850	EAST 119 ST & 1 AVE	NY Spills	Higher	296, 0.056, SW
B58	CON EDISON	E 119TH ST & 1ST AVE	RCRA NonGen / NLR	Higher	296, 0.056, SW
B59	CON EDISON	W 119 ST & 1ST AVE	RCRA NonGen / NLR	Higher	296, 0.056, SW
B60	CONSOLIDATED EDISON	E 119 ST & 1 AVE	NY MANIFEST	Higher	296, 0.056, SW
C61	CON EDISON	E 120TH ST & PLEASAN	RCRA NonGen / NLR, NJ MANIFEST, NY MANIFEST	Higher	310, 0.059, SE
C62	ROADWAY	120TH ST AND PLEASAN	NY Spills	Higher	310, 0.059, SE
D63	CON EDISON	2385 1ST AVE AND 120	NY MANIFEST	Higher	343, 0.065, North
D64	NYCHA - WAGNER	2385 1ST AVE	RCRA-SQG, FINDS, ECHO, NY MANIFEST, NJ MANIFEST	Higher	343, 0.065, North
D65	CON EDISON - MANHOLE	2385 1ST AVENUE	RCRA-LQG, NY MANIFEST, NJ MANIFEST	Higher	343, 0.065, North
E66	CON EDISON	414 E 119TH ST E OF	RCRA NonGen / NLR, NJ MANIFEST, NY MANIFEST	Higher	344, 0.065, SSW
E67	RESIDENTIAL	420 EAST 119TH STREE	NY Spills	Higher	361, 0.068, SSW
E68	420 E. 119TH STREET	420 E. 119TH STREET	NY Spills	Higher	361, 0.068, SSW
C69	PS 37M RIVER EAST EL	508 E 120TH ST	RCRA-VSQG	Higher	362, 0.069, SE
C70	PS 206M JOSE CELSO B	508 E 120TH ST	RCRA-VSQG	Higher	362, 0.069, SE
E71	CON EDISON SERVICE B	424 E 119TH ST	RCRA NonGen / NLR, NY MANIFEST	Higher	362, 0.069, SSW
E72	LITTLE SISTERS HOUSE	426 EAST 119TH STREE	NY Spills	Higher	362, 0.069, SSW
E73	LITTLE SISTERS ASSUM	426 EAST 119TH STREE	NY Spills	Higher	362, 0.069, SSW
C74	PROJECT GREEN HOPE	448 EAST 119TH ST	NY Spills	Higher	367, 0.070, South
C75	HOLY ROSARY CHURCH	444 EAST 119TH ST	NY Spills	Higher	371, 0.070, South
C76	CON EDISON SERVICE B	444 E 119TH ST	RCRA NonGen / NLR, NY MANIFEST	Higher	371, 0.070, South
F77	CON EDISON	2321 1ST AVE	RCRA NonGen / NLR, NJ MANIFEST, NY MANIFEST	Higher	374, 0.071, WSW
F78	CONSOLIDATED EDISON	2321 FIRST AVE	NY MANIFEST	Higher	374, 0.071, WSW

MAPPED SITES SUMMARY

Target Property Address:
413 EAST 120TH STREET
NEW YORK, NY 10035

Click on Map ID to see full detail.

MAP ID	SITE NAME	ADDRESS	DATABASE ACRONYMS	RELATIVE ELEVATION	DIST (ft. & mi.) DIRECTION
E79	RESIDENCE	2312 FIRST AVE	NY Spills	Higher	385, 0.073, SW
E80	APARTMENT BUILDING	2312 FIRST AVE	NY Spills	Higher	385, 0.073, SW
F81	CON EDISON SERVICE B	2319 1ST AVE	RCRA NonGen / NLR, NY MANIFEST	Higher	398, 0.075, WSW
G82	ROADWAY SURFACE	EAST 120TH STREET BW	NY Spills	Higher	401, 0.076, WNW
F83	CON EDISON SERVICE B	352 E 119TH ST	RCRA NonGen / NLR, NY MANIFEST	Higher	410, 0.078, WSW
F84	348 EAST 119 STREET	348 EAST 119TH STREE	NY AST	Higher	418, 0.079, WSW
G85	CON EDISON	333 E 119 ST	NY MANIFEST	Higher	426, 0.081, West
H86	CON EDISON	E 119TH ST & PLEASAN	RCRA NonGen / NLR, NY MANIFEST	Higher	428, 0.081, SSE
H87	CON EDISON	E 119TH ST & PLEASAN	RCRA NonGen / NLR, NY MANIFEST	Higher	428, 0.081, SSE
H88	211707; E 119 STREET	E 119 STREET AND PLE	NY Spills	Higher	428, 0.081, SSE
H89	CON EDISON - MANHOLE	119 ST & PLEASENT AV	NY MANIFEST	Higher	428, 0.081, SSE
H90	CON EDISON - SERVICE	E 119 ST AND PLEASAN	NJ MANIFEST	Higher	428, 0.081, SSE
H91	CON EDISON - SERVICE	E 119 ST AND PLEASAN	RCRA-LQG, NY MANIFEST	Higher	428, 0.081, SSE
H92	CON EDISON	PLEASANT AVE & E 119	RCRA NonGen / NLR, NJ MANIFEST, NY MANIFEST	Higher	428, 0.081, SSE
H93	MANHOLE 42875	119TH ST AND PLEASAN	NY Spills	Higher	428, 0.081, SSE
F94	CON EDISON	346 E 119TH ST	RCRA NonGen / NLR	Higher	435, 0.082, WSW
F95	CON EDISON	346 E 119TH ST	NY MANIFEST	Higher	435, 0.082, WSW
F96	CON EDISON	346 E 119TH ST	NJ MANIFEST	Higher	435, 0.082, WSW
F97	VACANT LOT	346 E. 119TH ST	NY Spills	Higher	435, 0.082, WSW
I98	WAGNER -NYCHA	2360 1ST AVENUE	NY Spills	Higher	444, 0.084, North
I99	WAGNER -NYCHA	2360 1ST AVENUE	NY Spills	Higher	444, 0.084, North
I100	APT BLDG	2360 1ST AVE	NY Spills	Higher	444, 0.084, North
I101	NYCHA WAGNER HOUSES	2360 1ST AVE	NY MANIFEST	Higher	444, 0.084, North
I102	WAGNER HOUSES	2360 FIRST AVENUE	NY Spills	Higher	444, 0.084, North
I103	WAGNER HOUSES	2360 FIRST AVENUE	NY LTANKS, NY UST	Higher	444, 0.084, North
I104	NYCHA - WAGNER HOUSE	2360 1ST AVE	RCRA NonGen / NLR, FINDS, ECHO	Higher	444, 0.084, North
F105	AUTOMOTIVE GARAGE	344 E 119TH STREET	NY Spills	Higher	444, 0.084, WSW
F106	CON EDISON SERVICE B	2303 1ST AVE	RCRA NonGen / NLR, NY MANIFEST	Higher	452, 0.086, SW
H107	CON EDISON SERVICE B	355-357 PLEASANT AVE	RCRA NonGen / NLR, NY MANIFEST	Higher	454, 0.086, SSE
I108	CON EDISON SERVICE B	2368 1ST AVE	RCRA NonGen / NLR, NY MANIFEST	Higher	468, 0.089, North
F109	CON EDISON SERVICE B	2298 1ST AVE	RCRA NonGen / NLR, NY MANIFEST	Higher	487, 0.092, SW
J110	411 EAST 118 LLC	411 EAST 118TH STREE	NY AST	Higher	488, 0.092, SSW
J111	435 E. 118TH ST	435 E. 118TH ST	NY Spills	Higher	490, 0.093, South
F112	CON EDISON	336 E 119TH ST	NJ MANIFEST	Higher	494, 0.094, WSW
F113	CON EDISON	336 E 119TH ST	RCRA NonGen / NLR, FINDS, ECHO	Higher	494, 0.094, WSW
K114	CON EDISON	FO 441 E 118TH ST	NY MANIFEST	Higher	497, 0.094, South
G115	CONSOLIDATED EDISON	318 E 120 ST	NY MANIFEST	Higher	501, 0.095, WNW
L116	CON EDISON	334 E 119 ST	NY MANIFEST	Higher	503, 0.095, West
J117	CON EDISON SERVICE B	415 E 118TH ST	RCRA NonGen / NLR, NY MANIFEST	Higher	504, 0.095, SSW

MAPPED SITES SUMMARY

Target Property Address:
413 EAST 120TH STREET
NEW YORK, NY 10035

Click on Map ID to see full detail.

MAP ID	SITE NAME	ADDRESS	DATABASE ACRONYMS	RELATIVE ELEVATION	DIST (ft. & mi.) DIRECTION
F118	CON EDISON SERVICE B	347 E 118TH ST	RCRA NonGen / NLR, FINDS, ECHO, NY MANIFEST	Higher	514, 0.097, WSW
F119	CON EDISON SERVICE B	347 E 118TH ST	NJ MANIFEST	Higher	514, 0.097, WSW
G120	CONSOLIDATED EDISON	316 EAST 120 STREET	NY MANIFEST	Higher	520, 0.098, WNW
I121	CON EDISON - MANHOLE	2399 1ST AVE	NY MANIFEST	Higher	528, 0.100, North
I122	CON EDISON - MANHOLE	2399 1ST AVE	RCRA-LQG	Higher	528, 0.100, North
G123	CON EDISON	321 E 119TH ST & 2ND	NY MANIFEST	Higher	542, 0.103, West
F124	CON EDISON	E 118TH ST & 1ST AVE	RCRA NonGen / NLR, NJ MANIFEST, NY MANIFEST	Higher	552, 0.105, SW
F125	CON EDISON	E 118TH ST & 1ST AVE	RCRA NonGen / NLR, NJ MANIFEST, NY MANIFEST	Higher	552, 0.105, SW
F126	MANHOLE 53842	EAST 118 TH ST/1ST A	NY Spills	Higher	553, 0.105, SW
F127	CON EDISON SERVICE B	339 E 118TH ST	RCRA NonGen / NLR, NJ MANIFEST, NY MANIFEST	Higher	562, 0.106, WSW
G128	CON EDISON	310 E 120 ST	NY MANIFEST	Higher	577, 0.109, WNW
G129	LITTLE SISITERS OF A	310 EAST 120TH STREE	NY Spills	Higher	577, 0.109, WNW
F130	CON EDISON SERVICE B	338-340 E 118TH ST &	RCRA NonGen / NLR, NJ MANIFEST, NY MANIFEST	Higher	588, 0.111, SW
F131	LOT 48,TAXBLOCK 1711	2290 1 AVENUE	NY E DESIGNATION	Higher	594, 0.112, SW
L132	333 EAST 118TH ST	333 EAST 118TH ST	NY LTANKS	Higher	597, 0.113, WSW
J133	CON EDISON VAULT SUB	430 E 118TH ST	RCRA NonGen / NLR, NY MANIFEST	Higher	604, 0.114, SSW
F134	CON EDISON SERVICE B	2293 1ST AVE	RCRA NonGen / NLR, NY MANIFEST	Higher	606, 0.115, SW
J135	LOT 47,TAXBLOCK 1711	2292 1 AVENUE	NY E DESIGNATION	Higher	612, 0.116, SW
K136	CON EDISON SERVICE B	440 E 118TH ST	RCRA NonGen / NLR, NY MANIFEST	Higher	625, 0.118, South
H137	508 EAST 119TH ST	508 EAST 119TH ST	NY Spills	Higher	631, 0.120, SSE
J138	LOT 46,TAXBLOCK 1711	2294 1 AVENUE	NY E DESIGNATION	Higher	631, 0.120, SW
M139	CON EDISON SERVICE B	2289 1ST AVE	RCRA NonGen / NLR, FINDS, ECHO, NY MANIFEST	Higher	633, 0.120, SW
I140	CON EDISON SERVICE B	2417 1ST AVE FRONT O	RCRA NonGen / NLR, FINDS, ECHO, NY MANIFEST	Higher	634, 0.120, NNE
I141	CON EDISON SERVICE B	2417-2419 1ST AVE &	RCRA NonGen / NLR, NY MANIFEST	Higher	634, 0.120, NNE
H142	CON EDISON MANHOLE:	E 118TH ST & PLEASAN	NJ MANIFEST	Higher	634, 0.120, South
L143	CON EDISON	311 E 119TH ST & 2ND	NY MANIFEST	Higher	635, 0.120, West
J144	2288 1ST AVENUE	2288 1ST AVENUE	NY Spills	Higher	650, 0.123, SW
J145	LOT 148,TAXBLOCK 171	2288 1 AVENUE	NY E DESIGNATION	Higher	650, 0.123, SW
I146	PALLADINO STORE HOUS	PALLADINO & FIRST AV	RCRA-VSQG, NY MANIFEST	Higher	654, 0.124, NNE
I147	MAN HOLE	FIRST AVE AND PALADI	NY Spills	Higher	654, 0.124, NNE
I148	CON EDISON	1ST AVE & PALADINO A	RCRA NonGen / NLR	Higher	654, 0.124, NNE
I149	CON EDISON MANHOLE 5	1ST AVE & PALADINO A	RCRA NonGen / NLR, NJ MANIFEST	Higher	654, 0.124, NNE
I150	MANHOLE 53890	FIRST AVE & PALLADIN	NY Spills	Higher	654, 0.124, NNE
I151	CONSOLIDATED EDISON	1ST AVE & PALADINO A	NY MANIFEST	Higher	654, 0.124, NNE
I152	MANHOLE VERIZON 6595	1ST AVE AND PALADINO	NY Spills	Higher	654, 0.124, NNE
I153	CONSOLIDATED EDISON	1ST AVE & PALADINO A	NY MANIFEST	Higher	654, 0.124, NNE
I154	CON EDISON MANHOLE 5	PALADINO AVE & 1ST A	RCRA NonGen / NLR, NJ MANIFEST, NY MANIFEST	Higher	658, 0.125, NNE
N155	307 E 119 ST	307 EAST 119TH STREE	NY AST	Higher	670, 0.127, West
I156	CON EDISON - VAULT V	10 PALADINO AVE	NY MANIFEST	Higher	672, 0.127, NNE

MAPPED SITES SUMMARY

Target Property Address:
413 EAST 120TH STREET
NEW YORK, NY 10035

Click on Map ID to see full detail.

MAP ID	SITE NAME	ADDRESS	DATABASE ACRONYMS	RELATIVE ELEVATION	DIST (ft. & mi.) DIRECTION
I157	CON EDISON - VAULT V	10 PALADINO AVE	RCRA-LQG	Higher	672, 0.127, NNE
I158	CON EDISON	2396 1ST AVE	NY MANIFEST	Higher	674, 0.128, NNE
O159	P.S. 112 (TANDEM M20	535 EAST 119TH STREE	NY AST	Higher	682, 0.129, SE
O160	PUBLIC SCHOOL 112M	535 E 119TH ST	RCRA-LQG, NY MANIFEST	Higher	682, 0.129, SE
L161	CON EDISON	310 E 119 ST	NY MANIFEST	Higher	686, 0.130, West
M162	CON EDISON SERVICE B	2283 1ST AVE	RCRA NonGen / NLR, NY MANIFEST	Higher	708, 0.134, SW
M163	2283 FIRST AVE	2283 FIRST AVENUE	NY AST	Higher	708, 0.134, SW
P164	CON EDISON SERVICE B	2348-2350 2ND AVE &	RCRA NonGen / NLR, NY MANIFEST	Higher	709, 0.134, NW
N165	CON EDISON SERVICE B	2328 - 2330 2ND AVE	RCRA NonGen / NLR, NY MANIFEST	Higher	718, 0.136, WNW
M166	EASTSIDE REALTY PART	2281 FIRST AVENUE	NY AST	Higher	731, 0.138, SW
N167	CON EDISON SERVICE B	2322-2324 2ND AVE FR	RCRA NonGen / NLR, NY MANIFEST	Higher	742, 0.141, West
N168	CON EDISON SERVICE B	2322-2324 2ND AVE FR	NJ MANIFEST	Higher	742, 0.141, West
O169	CON EDISON - MANHOLE	520 E 119TH ST	NY MANIFEST	Higher	750, 0.142, SSE
O170	CON EDISON - MANHOLE	520 E 119TH ST	RCRA-LQG	Higher	750, 0.142, SSE
O171	ROSEHILL	520 EAST 119 ST	NY AST	Higher	750, 0.142, SSE
Q172	CON EDISON	427 E 117TH ST	NY MANIFEST	Higher	751, 0.142, SSW
Q173	CON EDISON SERVICE B	427 E 117TH ST	RCRA NonGen / NLR	Higher	751, 0.142, SSW
Q174	CON EDISON	427-429 E 117TH ST &	NY MANIFEST	Higher	751, 0.142, SSW
M175	CON EDISON SERVICE B	407 E 117TH ST	RCRA NonGen / NLR, NY MANIFEST	Higher	751, 0.142, SSW
Q176	CON EDISON SERVICE B	455 E 117TH ST	RCRA NonGen / NLR, NY MANIFEST	Higher	762, 0.144, South
Q177	COLINA REAL ESTATE	455 E 117TH ST	NY LTANKS	Higher	762, 0.144, South
M178	SHELL SERVICE STATIO	2276 1ST AVENUE	NY UST, NY AST	Higher	767, 0.145, SW
M179	2276 FIRST AVEUNE	2276 FIRST AVE	NY MANIFEST	Higher	767, 0.145, SW
M180	2276 1ST AVENUE	2276 1ST AVENUE	NY LTANKS	Higher	767, 0.145, SW
M181	2276 FIRST AVEUNE	2276 FIRST AVE	RCRA NonGen / NLR	Higher	767, 0.145, SW
M182	CON EDISON	F/O 2276 1 AV	NY MANIFEST	Higher	767, 0.145, SW
R183	CON EDISON - MANHOLE	E 124TH ST & 1ST AVE	NY MANIFEST	Higher	772, 0.146, NNE
R184	CON EDISON VAULT: 69	E 124TH ST & 1ST AVE	RCRA NonGen / NLR, NY MANIFEST	Higher	772, 0.146, NNE
R185	CON EDISON SERVICE B	1ST AVE & 124 ST N S	RCRA NonGen / NLR, NY MANIFEST	Higher	772, 0.146, NNE
O186	CON EDISON	E 120TH ST & PALADIN	RCRA NonGen / NLR	Lower	773, 0.146, SE
O187	CON EDISON - VAULT V	PALADINO AVE & E 120	NY MANIFEST	Lower	773, 0.146, SE
P188	CON EDISON	2353 2ND AVE & 121ST	RCRA NonGen / NLR, FINDS, ECHO	Higher	784, 0.148, NW
P189	CONSOLIDATED EDISON	W 121 ST & 2 AVE	NY MANIFEST	Higher	785, 0.149, NW
P190	CON EDISON - SERVICE	W 121 ST & 2 AVE	RCRA-LQG, NJ MANIFEST	Higher	785, 0.149, NW
N191	APARTMENT BLDG - TTF	120TH ST & SECOND AV	NY LTANKS	Higher	786, 0.149, WNW
S192	EAST RIVER PLAZA	506-508 E 118TH ST	RCRA-VSQG	Higher	789, 0.149, SSE
O193	CRP 524 EAST 119TH S	524 EAST 119TH STREE	NY AST	Higher	795, 0.151, SE
O194	APT BLDG	526 E 119TH ST	NY LTANKS	Higher	799, 0.151, SE
O195	CON EDISON SERVICE B	526 E 119TH ST OPPOS	RCRA NonGen / NLR, NY MANIFEST	Higher	799, 0.151, SE

MAPPED SITES SUMMARY

Target Property Address:
413 EAST 120TH STREET
NEW YORK, NY 10035

Click on Map ID to see full detail.

MAP ID	SITE NAME	ADDRESS	DATABASE ACRONYMS	RELATIVE ELEVATION	DIST (ft. & mi.) DIRECTION
S196	EAST RIVER PLAZA	527 E 118TH ST	RCRA-LQG, FINDS, ECHO, NY MANIFEST, NJ MANIFEST	Higher	807, 0.153, SSE
O197	CON EDISON - SERVICE	528 E 119 ST	RCRA-LQG, NY MANIFEST	Higher	811, 0.154, SE
O198	CON EDISON	528 E 119TH ST E OF	RCRA NonGen / NLR, NY MANIFEST	Higher	811, 0.154, SE
O199	CON EDISON SERVICE B	528 E 119TH ST	RCRA NonGen / NLR, NY MANIFEST	Higher	811, 0.154, SE
N200	300-302 EAST 119TH S	300 EAST 119TH STREE	NY AST	Higher	811, 0.154, West
T201	CON EDISON MANHOLE:	321 PLEASANT AVE FRO	RCRA NonGen / NLR, FINDS, ECHO, NY MANIFEST	Higher	813, 0.154, South
M202	CON EDISON - VAULT 3	E 117 ST & 1 AVE	NY MANIFEST	Higher	815, 0.154, SW
M203	CON EDISON MANHOLE:	E 1ST AVE & 117TH ST	RCRA NonGen / NLR, NY MANIFEST	Higher	815, 0.154, SW
M204	CON EDISON	E 117TH ST & 1ST AVE	RCRA NonGen / NLR, NJ MANIFEST, NY MANIFEST	Higher	815, 0.154, SW
M205	CON EDISON - MANHOLE	E 117TH ST & 1ST AVE	NY MANIFEST	Higher	815, 0.154, SW
M206	NEW YORK TELEPHONE	E 117 & 1ST	RCRA NonGen / NLR, NY MANIFEST	Higher	815, 0.154, SW
M207	CON EDISON SERVICE B	E 117 ST & 1ST AVE	RCRA NonGen / NLR, NY MANIFEST	Higher	815, 0.154, SW
M208	NYNEX	117 ST & 1 AVE	NY MANIFEST	Higher	815, 0.154, SW
M209	CON EDISON	E 117TH ST & 1ST AVE	RCRA NonGen / NLR	Higher	815, 0.154, SW
M210	CON EDISON MANHOLE 0	E 117TH ST &1ST AVE	RCRA NonGen / NLR, NJ MANIFEST, NY MANIFEST	Higher	817, 0.155, SW
M211	CON EDISON SERVICE B	E 117TH ST & 1ST AVE	RCRA NonGen / NLR, NY MANIFEST	Higher	817, 0.155, SW
S212	545 EAST 118TH ST/MA	545 EAST 118TH STREE	NY LTANKS	Higher	819, 0.155, SSE
S213	EAST RIVER PLAZA	545 EAST 118TH STREE	NY UST, NY AST	Higher	819, 0.155, SSE
N214	CON EDISON	2314 2ND AVE	NY MANIFEST	Higher	824, 0.156, West
M215	CON EDISON SERVICE B	335 E 117TH ST	RCRA NonGen / NLR, FINDS, ECHO, NY MANIFEST	Higher	825, 0.156, WSW
N216	CON EDISON MANHOLE 5	E 119TH ST & 2ND AVE	RCRA NonGen / NLR, NY MANIFEST	Higher	830, 0.157, West
N217	CON EDISON	119 ST & 2 AVE	NY MANIFEST	Higher	837, 0.159, West
N218	NYCDEP	119TH ST & 2ND AVE	RCRA NonGen / NLR, NY MANIFEST	Higher	837, 0.159, West
U219	CON EDISON SERVICE B	325 E 117TH ST	RCRA NonGen / NLR, NY MANIFEST	Higher	840, 0.159, WSW
M220	CON EDISON	374 E 117TH ST	NY MANIFEST	Higher	842, 0.159, SW
M221	CON EDISON	374 E 117TH ST	RCRA NonGen / NLR, FINDS, ECHO	Higher	842, 0.159, SW
M222	CON EDISON	374 E 117TH ST	NJ MANIFEST	Higher	842, 0.159, SW
N223	CON EDISON	2323 2 AV	NY MANIFEST	Higher	842, 0.159, West
U224	P.S. 155 - MANHATTAN	319 EAST 117TH STREE	NY AST	Higher	850, 0.161, WSW
U225	NYC DEPT OF EDUCATIO	319 E 117TH ST	RCRA-SQG, FINDS, ECHO, NY MANIFEST	Higher	850, 0.161, WSW
P226	CON EDISON SERVICE B	2347 2ND AVE	RCRA NonGen / NLR, NY MANIFEST	Higher	850, 0.161, WNW
U227	CON EDISON	311 E 117 ST	NY MANIFEST	Higher	864, 0.164, WSW
V228	CON EDISON SERVICE B	402 E 117TH ST E OF	RCRA NonGen / NLR, NY MANIFEST	Higher	866, 0.164, SW
V229	CON EDISON SERVICE B	402 E 117TH ST E OF	NJ MANIFEST	Higher	866, 0.164, SW
P230	2353 SECOND AVE	2353 SECOND AVENUE	NY AST	Higher	871, 0.165, WNW
P231	CON EDISON SERVICE B	2353 2ND AVE	RCRA NonGen / NLR, NY MANIFEST	Higher	871, 0.165, WNW
T232	CON EDISON	E 117TH ST & PLEASAN	NY MANIFEST	Higher	871, 0.165, South
T233	CON EDISON	E 117TH ST & PLEASAN	RCRA NonGen / NLR	Higher	871, 0.165, South
T234	CON EDISON	E 117TH ST & PLEASAN	RCRA NonGen / NLR	Higher	871, 0.165, South

MAPPED SITES SUMMARY

Target Property Address:
413 EAST 120TH STREET
NEW YORK, NY 10035

Click on Map ID to see full detail.

MAP ID	SITE NAME	ADDRESS	DATABASE ACRONYMS	RELATIVE ELEVATION	DIST (ft. & mi.) DIRECTION
T235	CON EDISON TRANSFORM	E 117TH ST & PLEASAN	RCRA NonGen / NLR, FINDS	Higher	871, 0.165, South
W236	2371 2ND AVENUE LLC	2371 SECOND AVENUE	NY AST	Higher	873, 0.165, NW
Q237	CON EDISON SERVICE B	416 E 117TH ST	RCRA NonGen / NLR, NY MANIFEST	Higher	882, 0.167, SSW
Q238	CON EDISON SERVICE B	428 E 117TH ST	RCRA NonGen / NLR, NY MANIFEST	Higher	882, 0.167, SSW
Q239	PLEASANT EAST	428 EAST 117TH STREE	NY AST	Higher	882, 0.167, SSW
U240	CONSOLIDATED EDISON	303 - E 117TH ST	NY MANIFEST	Higher	883, 0.167, WSW
Q241	CON EDISON SERVICE B	422 E 117TH ST	RCRA NonGen / NLR, NY MANIFEST	Higher	883, 0.167, SSW
S242	COSTCO # 1062	517 E 117TH ST	PA MANIFEST	Higher	885, 0.168, South
S243	COSTCO WHOLESALE #10	517 E 117TH ST	RCRA-LQG, NY MANIFEST	Higher	885, 0.168, South
S244	TARGET STORE T2380	517 E 117TH ST	RCRA-SQG	Higher	885, 0.168, South
P245	CON EDISON SERVICE B	251 E 121ST ST	RCRA NonGen / NLR, NY MANIFEST	Higher	887, 0.168, NW
Q246	PLEASANT EAST APARTM	446 EAST 117TH STREE	NY AST	Higher	890, 0.169, SSW
T247	452 E 117 ST	452 E 117TH STREET	NY AST	Higher	890, 0.169, South
N248	BEST FRIEND CLEANERS	2327 SECOND AVE	RCRA NonGen / NLR, NY MANIFEST	Higher	890, 0.169, WNW
S249	EAST RIVER PLAZA/TIA	525 E 117TH ST	NY MANIFEST	Higher	891, 0.169, South
X250	WAGNER	124TH STREET BET. 1S	NY CBS, NY CBS AST	Higher	903, 0.171, NNW
N251	2321 2ND AVE	2321 2ND AVE	NY AST	Higher	903, 0.171, West
O252	CON EDISON SERVICE B	544 E 119TH ST OPPOS	RCRA NonGen / NLR, NY MANIFEST	Lower	909, 0.172, SE
X253	MAYTAG LAUNDRY & DRY	2390 2ND AVE	RCRA NonGen / NLR, FINDS, ECHO, NY MANIFEST	Higher	912, 0.173, NNW
S254	CON EDISON SERVICE B	511 E 117TH ST E OF	NJ MANIFEST	Higher	913, 0.173, South
S255	CON EDISON SERVICE B	511 E 117TH ST E OF	RCRA NonGen / NLR	Higher	913, 0.173, South
O256	CON EDISON	548 E 119TH ST OPP	NY MANIFEST	Lower	914, 0.173, SE
S257	EAST RIVER PLAZA	524-534 EAST 117TH S	NY UST, NY AST	Higher	921, 0.174, South
N258	CON EDISON	2315 2ND AVE N OF E	RCRA NonGen / NLR, NJ MANIFEST, NY MANIFEST	Higher	922, 0.175, West
W259	CON EDISON	2385 2ND AVE	RCRA NonGen / NLR, NJ MANIFEST, NY MANIFEST	Higher	924, 0.175, NW
Y260	NYCDEP	123RD ST & 2ND AVE	RCRA NonGen / NLR, NY MANIFEST	Higher	932, 0.177, NNW
V261	CON EDISON SERVICE B	2268 1ST AVE N OF E	RCRA NonGen / NLR, NJ MANIFEST, NY MANIFEST	Higher	932, 0.177, SW
U262	CON EDISON	334 E 117TH ST	NY MANIFEST	Higher	933, 0.177, SW
U263	CON EDISON SERVICE B	334 E 117TH ST FRONT	RCRA NonGen / NLR, NY MANIFEST	Higher	933, 0.177, SW
U264	CON EDISON SERVICE B	334 E 117TH ST	RCRA NonGen / NLR	Higher	933, 0.177, SW
Z265	PECORA GROUP DEVELOP	246 EAST 120TH ST	NY AST	Higher	936, 0.177, WNW
Z266	CON EDISON	246 E 120 ST	NY MANIFEST	Higher	936, 0.177, WNW
U267	CON EDISON SERVICE B	332 E 117TH ST FRONT	RCRA NonGen / NLR, FINDS, ECHO, NY MANIFEST	Higher	941, 0.178, SW
AA268	CON EDISON	2311 2ND AVE N OF E	RCRA NonGen / NLR, NJ MANIFEST, NY MANIFEST	Higher	942, 0.178, West
W269	CON EDISON SERVICE B	2389 2ND AVE	RCRA NonGen / NLR, NY MANIFEST	Higher	948, 0.180, NNW
AA270	CON EDISON SERVICE B	2ND AVE & 118TH ST	RCRA NonGen / NLR, NY MANIFEST	Higher	961, 0.182, West
Y271	CON EDISON SERVICE B	2393 2ND AVE	RCRA NonGen / NLR, NY MANIFEST	Higher	964, 0.183, NNW
Y272	CON EDISON	2395 2ND AVE	NJ MANIFEST	Higher	966, 0.183, NNW
Y273	CON EDISON	2395 2ND AVE	RCRA NonGen / NLR	Higher	966, 0.183, NNW

MAPPED SITES SUMMARY

Target Property Address:
413 EAST 120TH STREET
NEW YORK, NY 10035

Click on Map ID to see full detail.

MAP ID	SITE NAME	ADDRESS	DATABASE ACRONYMS	RELATIVE ELEVATION	DIST (ft. & mi.) DIRECTION
Y274	CON EDISON	2395 2ND AVE	NY MANIFEST	Higher	966, 0.183, NNW
AB275	CON EDISON	2292 2 AV	NY E DESIGNATION, NY MANIFEST	Higher	967, 0.183, WSW
V276	SAN JUAN CLEANERS	2264 1ST AVE	RCRA-VSQG, NY DRYCLEANERS, NY MANIFEST	Higher	972, 0.184, SW
Y277	CON EDISON	2391 2ND AVE	RCRA NonGen / NLR	Higher	976, 0.185, NNW
Y278	CON EDISON	2391 2ND AVE	RCRA NonGen / NLR	Higher	976, 0.185, NNW
Y279	CON EDISON	2391 2ND AVE	NJ MANIFEST	Higher	976, 0.185, NNW
Y280	CON EDISON	2391 2ND AVE	NY MANIFEST	Higher	976, 0.185, NNW
Y281	CON EDISON	2391 2ND AVE	NJ MANIFEST	Higher	976, 0.185, NNW
Y282	CON EDISON	2391 2ND AVE	NY MANIFEST	Higher	976, 0.185, NNW
Z283	DANIEL MOLONEY DBA M	241 EAST 120TH STREE	NY AST	Higher	981, 0.186, WNW
W284	CON EDISON SERVICE B	246 E 122ND ST OPPOS	RCRA NonGen / NLR, NY MANIFEST	Higher	988, 0.187, NW
U285	322 EAST 117 STREET	322 EAST 117 STREET	NY AST	Higher	988, 0.187, WSW
X286	KIEWIT CONSTRUCTORS	2600 SECOND AVENUE	NY AST	Higher	992, 0.188, NNW
X287	NYCDOT - WILLIS AVEN	2602 2ND AVE	RCRA-LQG, FINDS, ECHO	Higher	993, 0.188, NNW
S288	EAST RIVER PLAZA	527 EAST 117TH STREE	NY LTANKS	Higher	994, 0.188, SSE
V289	CON EDISON SERVICE B	2265 1ST AVE	RCRA NonGen / NLR, NJ MANIFEST, NY MANIFEST	Higher	996, 0.189, SW
T290	CON EDISON	508 E 117TH ST FRONT	RCRA NonGen / NLR, NJ MANIFEST, NY MANIFEST	Higher	1000, 0.189, South
AB291	CON EDISON	2288 2 AV	NY MANIFEST	Higher	1002, 0.190, WSW
Z292	BROADFORD EAST	239 EAST 120TH STREE	NY AST	Higher	1006, 0.191, WNW
U293	316 EAST 117 STREET	316 EAST 117 STREET	NY AST	Higher	1015, 0.192, WSW
T294	451 RESCUE LLC	451-455 EAST 116TH S	NY AST	Higher	1026, 0.194, South
Y295	CON EDISON SERVICE B	244 E 123RD ST	RCRA NonGen / NLR	Higher	1033, 0.196, NNW
Y296	CON EDISON	244 E 123RD ST	NY MANIFEST	Higher	1033, 0.196, NNW
Z297	SOBRO HARLEM H.D.F.C	240 E 119 STREET	NY AST	Higher	1033, 0.196, West
AC298	CON EDISON SERVICE B	347 E 116TH ST FRONT	RCRA NonGen / NLR, NY MANIFEST	Higher	1060, 0.201, SW
X299	CON EDISON VAULT: 19	2ND AVE & 124TH ST	RCRA NonGen / NLR, FINDS	Higher	1062, 0.201, NNW
X300	CON EDISON SERVICE B	2ND AVE & E 124TH ST	RCRA NonGen / NLR, FINDS, ECHO, NY MANIFEST	Higher	1062, 0.201, NNW
X301	CON EDISON SERVICE B	2433 2ND AVE & 124TH	RCRA NonGen / NLR, FINDS, ECHO, NY MANIFEST	Higher	1062, 0.201, NNW
AB302	CORSI HOUSES (JEFFER	306 EAST 117TH STREE	NY UST	Higher	1067, 0.202, WSW
AB303	CON EDISON	306 E 117 ST	NY MANIFEST	Higher	1067, 0.202, WSW
AB304	CORSI HOUSES (JEFFER	306 EAST 117TH STREE	NY LTANKS	Higher	1067, 0.202, WSW
Y305	CON EDISON	249 E 123RD ST	NY MANIFEST	Higher	1071, 0.203, NNW
Y306	CON EDISON	249 E 123RD ST	NJ MANIFEST	Higher	1071, 0.203, NNW
Y307	CON EDISON	249 E 123RD ST	RCRA NonGen / NLR, FINDS, ECHO	Higher	1071, 0.203, NNW
AB308	SHAN/CARNEGIE HOTEL	2291 SECOND AVE.	NY DRYCLEANERS	Higher	1083, 0.205, West
X309	CONSOLIDATED EDISON	E 124TH ST & 2ND AVE	NY MANIFEST	Higher	1087, 0.206, NNW
X310	CON EDISON	E 124TH ST & 2ND AVE	RCRA NonGen / NLR	Higher	1095, 0.207, NNW
AC311	CON EDISON SERVICE B	333 E 116TH ST	RCRA NonGen / NLR, NY MANIFEST	Higher	1099, 0.208, SW
AC312	CON EDISON SERVICE B	333 E 116TH ST FRONT	RCRA NonGen / NLR, NY MANIFEST	Higher	1099, 0.208, SW

MAPPED SITES SUMMARY

Target Property Address:
413 EAST 120TH STREET
NEW YORK, NY 10035

Click on Map ID to see full detail.

MAP ID	SITE NAME	ADDRESS	DATABASE ACRONYMS	RELATIVE ELEVATION	DIST (ft. & mi.) DIRECTION
AC313	CON EDISON	333 E 116 ST	NY MANIFEST	Higher	1099, 0.208, SW
V314	CONSOLIDATED EDISON	E 116TH ST & 1ST AVE	NY MANIFEST	Higher	1099, 0.208, SW
V315	CON EDISON - MANHOLE	E 116 ST AND 1 AVE	RCRA-LQG	Higher	1099, 0.208, SW
V316	CONSOLIDATED EDISON	E 116 ST AND 1 AVE	NY MANIFEST	Higher	1099, 0.208, SW
W317	CON EDISON	FO 237-239 E 122ND S	NY MANIFEST	Higher	1103, 0.209, NW
AD318	CON EDISON SERVICE B	501 E 116TH ST	RCRA NonGen / NLR, NY MANIFEST	Higher	1110, 0.210, South
AB319	CON EDISON	2287 2 AV	NY MANIFEST	Higher	1121, 0.212, West
AD320	MMJ LEGACY LLC	503 E 116 STREET	NY AST	Higher	1124, 0.213, South
Y321	CON EDISON	247 E 123RD ST	NJ MANIFEST	Higher	1126, 0.213, NNW
Y322	CON EDISON	247 E 123RD ST	NY MANIFEST	Higher	1126, 0.213, NNW
Y323	CON EDISON	247 E 123RD ST	NY MANIFEST	Higher	1126, 0.213, NNW
Y324	CON EDISON	247 E 123RD ST	RCRA NonGen / NLR, FINDS, ECHO	Higher	1126, 0.213, NNW
AB325	CON EDISON	2274 2ND AVE	NY MANIFEST	Higher	1127, 0.213, WSW
W326	CON EDISON SERVICE B	230 E 122ND ST	RCRA NonGen / NLR, NY MANIFEST	Higher	1129, 0.214, NW
AB327	CON EDISON - SERVICE	E 117 ST AND 2 AVE	NJ MANIFEST	Higher	1131, 0.214, WSW
AB328	CON EDISON	117TH ST & 2ND AVE	NY MANIFEST	Higher	1131, 0.214, WSW
AB329	CON EDISON - SERVICE	E 117 ST AND 2 AVE	RCRA-LQG, NY MANIFEST	Higher	1131, 0.214, WSW
AB330	NYCDEP	117 ST & 2ND AVE	NY MANIFEST	Higher	1131, 0.214, WSW
AB331	CON EDISON	E 117TH ST & 2ND AVE	RCRA NonGen / NLR	Higher	1131, 0.214, WSW
AB332	CON EDISON SERVICE B	73RD ST & 1ST AVE SW	RCRA NonGen / NLR, NY MANIFEST	Higher	1132, 0.214, WSW
AB333	CON EDISON - MANHOLE	2279 2ND AVE	NY MANIFEST	Higher	1139, 0.216, WSW
AD334	VACANT	505-509 EAST 116TH S	NY LTANKS, NY UST	Higher	1141, 0.216, South
AD335	CON EDISON SERVICE B	E 116 ST & PLEASANT	RCRA NonGen / NLR, NY MANIFEST	Higher	1142, 0.216, South
AC336	CON EDISON	319 E 116TH ST	NY MANIFEST	Higher	1144, 0.217, WSW
AE337	CON EDISON SERVICE B	402 E 116TH ST	RCRA NonGen / NLR, NY MANIFEST	Higher	1148, 0.217, SSW
338	CON EDISON SERVICE B	2417 2ND AVE OPPOSIT	RCRA NonGen / NLR, NJ MANIFEST, NY MANIFEST	Higher	1150, 0.218, NNW
Y339	CON EDISON SERVICE B	2413 2ND AVE	RCRA NonGen / NLR, FINDS, ECHO, NY MANIFEST	Higher	1150, 0.218, NNW
AF340	ODYSSEY HOUSE OF NEW	219 E 121ST ST	RCRA NonGen / NLR, FINDS, ECHO, NY MANIFEST	Higher	1160, 0.220, NW
AF341	ODYSSEY HOUSE	219 E. 121ST STREET	NY HSWDS	Higher	1160, 0.220, NW
AD342	OUR LADY OF MT CARME	448 EAST 116 ST	NY UST	Higher	1161, 0.220, SSW
AD343	LADY OF MOUNT CARMEL	448 EAST 116TH STREE	NY LTANKS	Higher	1161, 0.220, SSW
AB344	TWINS CLEANERS	2283 2ND AVE	RCRA NonGen / NLR, FINDS, ECHO, NY DRYCLEANERS, NY...	Higher	1162, 0.220, WSW
AB345	2283 SECOND AVENUE S	2283 SECOND AVENUE	NY SHWS	Higher	1162, 0.220, WSW
AD346	CON EDISON VAULT: 25	500 E 116TH ST FRONT	RCRA NonGen / NLR, NY MANIFEST	Higher	1164, 0.220, South
AE347	416 EAST 116 STREET	416 EAST 116 STREET	NY AST	Higher	1165, 0.221, SSW
AG348	432 EAST 116TH STREE	432 EAST 116TH STREE	NY UST	Higher	1166, 0.221, SSW
AG349	HOUSING PROJECT DIVI	432 E 116TH ST	NY LTANKS	Higher	1166, 0.221, SSW
AH350	CON EDISON	315 E 116TH ST	NY MANIFEST	Higher	1173, 0.222, WSW
AH351	CON EDISON	315 E 116TH ST	RCRA NonGen / NLR, NJ MANIFEST, NY MANIFEST	Higher	1173, 0.222, WSW

MAPPED SITES SUMMARY

Target Property Address:
413 EAST 120TH STREET
NEW YORK, NY 10035

Click on Map ID to see full detail.

MAP ID	SITE NAME	ADDRESS	DATABASE ACRONYMS	RELATIVE ELEVATION	DIST (ft. & mi.) DIRECTION
AH352	CON EDISON	2270 2ND AVE	NY MANIFEST	Higher	1178, 0.223, WSW
AH353	CON EDISON - SERVICE	2270 SECOND AVENUE N	RCRA-LQG, NY MANIFEST, NJ MANIFEST	Higher	1178, 0.223, WSW
AF354	CON EDISON	225 E 122ND ST E OF	RCRA NonGen / NLR, NJ MANIFEST, NY MANIFEST	Higher	1182, 0.224, NW
AI355	CYPRESS AVE ACORN	222-234 EAST 119TH S	NY AST	Higher	1195, 0.226, West
AI356	UNKNOWN	222 EAST 119TH ST	NY LTANKS	Higher	1195, 0.226, West
357	230 EAST 123RD ST/MA	230 EAST 123RD STREE	NY LTANKS	Higher	1196, 0.227, NW
AC358	CONSOLIDATED EDISON	342 EAST 116TH STREE	NY MANIFEST	Higher	1197, 0.227, SW
AC359	CON EDISON SERVICE B	342 E 116TH ST	RCRA NonGen / NLR, NY MANIFEST	Higher	1197, 0.227, SW
AB360	247-249 EAST 117TH S	247 EAST 117TH STREE	NY VCP	Higher	1201, 0.227, West
AC361	CON EDISON SERVICE B	338 E 116TH ST	RCRA NonGen / NLR, NY MANIFEST	Higher	1206, 0.228, SW
AC362	CON EDISON	336-338 E 116 ST & 2	NY MANIFEST	Higher	1211, 0.229, SW
AB363	NEW SYMPHONY/JC 117T	245 EAST 117TH STREE	NY DRYCLEANERS	Higher	1217, 0.230, West
AC364	CON EDISON	332 E 116TH ST	RCRA NonGen / NLR, NY MANIFEST	Higher	1219, 0.231, SW
AH365	CON EDISON	303 E 116TH ST	NY MANIFEST	Higher	1220, 0.231, WSW
AJ366	CON EDISON	2273 2ND AVE	NY MANIFEST	Higher	1226, 0.232, WSW
AC367	CON EDISON MANHOLE 1	326 E 116 ST	RCRA NonGen / NLR, NY MANIFEST	Higher	1229, 0.233, SW
AH368	CON EDISON	2264 2 AV	NY MANIFEST	Higher	1242, 0.235, WSW
AC369	CON EDISON	322 E 116 ST	NY MANIFEST	Higher	1247, 0.236, SW
AK370	G A P AUTO REPAIR	511 E 116TH ST	RCRA NonGen / NLR, US AIRS, NY MANIFEST	Higher	1248, 0.236, South
AC371	CON EDISON	318 E 116 ST	NY MANIFEST	Higher	1255, 0.238, SW
AF372	CON EDISON SERVICE B	213 E 122 ST E OF 3R	NJ MANIFEST	Higher	1260, 0.239, NW
AF373	CON EDISON SERVICE B	213 E 122 ST E OF 3R	RCRA NonGen / NLR, NY MANIFEST	Higher	1260, 0.239, NW
AF374	CON EDISON SERVICE B	213 E 122ND ST FRONT	RCRA NonGen / NLR	Higher	1260, 0.239, NW
AF375	CON EDISON	213 E 122ND ST FRONT	NY MANIFEST	Higher	1260, 0.239, NW
AH376	EAST 116TH LLC	312 EAST 116TH ST.	NY AST	Higher	1276, 0.242, WSW
AL377	CON EDISON MANHOLE:	213 E 120TH ST E OF	NJ MANIFEST	Higher	1278, 0.242, WNW
AL378	CON EDISON MANHOLE:	213 E 120TH ST E OF	RCRA NonGen / NLR, FINDS, ECHO, NY MANIFEST	Higher	1278, 0.242, WNW
AI379	MET-PACA II ASSOCIAT	212 EAST 119TH STREE	NY AST	Higher	1282, 0.243, West
AF380	RESIDENCE	212 EAST 122ND STREE	NY LTANKS	Higher	1283, 0.243, NW
AF381	EAST 122 REALTY LLC.	212 EAST 122ND STREE	NY AST	Higher	1283, 0.243, NW
AD382	291 PLEASANT AVE	291 PLEASANT AVENUE	NY AST	Higher	1285, 0.243, South
AJ383	231 E 117 LLC	231 EAST 117TH STREE	NY AST	Higher	1287, 0.244, West
AH384	310 E 116 ST ASSOCIA	310 E 116 ST	NY AST	Higher	1291, 0.245, WSW
385	2451 FIRST AVE LLC	2451 1ST AVE	RCRA NonGen / NLR	Higher	1298, 0.246, NNE
AM386	CON EDISON SERVICE B	343 E 115TH ST	RCRA NonGen / NLR, FINDS, ECHO, NJ MANIFEST, NY...	Higher	1302, 0.247, SW
AM387	CON EDISON SERVICE B	343 E 115TH ST	RCRA NonGen / NLR, NY MANIFEST	Higher	1302, 0.247, SW
AJ388	244 EAST 117TH LLC	244 EAST 117TH STREE	NY AST	Higher	1311, 0.248, WSW
AJ389	CON EDISON SERVICE B	2265 2ND AVE	RCRA NonGen / NLR, NY MANIFEST	Higher	1311, 0.248, WSW
AK390	CON EDISON - EAST 11	EAST 114TH - EAST 11	EDR MGP	Higher	1361, 0.258, South

MAPPED SITES SUMMARY

Target Property Address:
413 EAST 120TH STREET
NEW YORK, NY 10035

Click on Map ID to see full detail.

MAP ID	SITE NAME	ADDRESS	DATABASE ACRONYMS	RELATIVE ELEVATION	DIST (ft. & mi.) DIRECTION
AL391	2211 THIRD AVENUE	2211 3RD AVENUE	NY VCP	Higher	1429, 0.271, WNW
392	AMOCO	255 EAST 125TH STREE	NY LTANKS	Higher	1467, 0.278, NNW
393	CON EDISON SERVICE B	2253 3RD AVE	NY LTANKS, NY UST, RCRA NonGen / NLR, FINDS, ECHO,...	Higher	1518, 0.287, NW
AN394	126TH ST DEPOT -NYCT	2460 SECOND AVENUE	NY LTANKS, NY Spills	Higher	1548, 0.293, North
AN395	126TH STREET DEPOT	2460 SECOND AVE	NY LTANKS	Higher	1548, 0.293, North
396	ENGINE CO. 35/LADD.	2232 3RD AVENUE	NY LTANKS	Higher	1551, 0.294, NW
397	413 EAST 114TH STREE	413 EAST 114TH STREE	NY LTANKS	Higher	1579, 0.299, SSW
AO398	THE EAST DRIVE H.D.F	205 EAST 124TH STREE	NY LTANKS	Higher	1587, 0.301, NNW
399	JACOB'S RESIDENCE	203 EAST 117TH ST	NY LTANKS	Higher	1593, 0.302, West
AO400	212 EAST 125TH STREE	212 EAST 125TH STREE	NY VCP	Higher	1658, 0.314, NNW
401	201 EAST 116TH ST	201 EAST 116TH ST	NY LTANKS	Higher	1790, 0.339, West
402	STREET CRIMES UNIT	RANDALLS ISLAND	NY LTANKS	Higher	1796, 0.340, East
AP403	NYCDOS EAST HARLEM M	EAST 127TH AND 2ND A	NY SWRCY	Higher	1818, 0.344, North
404	PARCEL B WEST	201 EAST 125TH STREE	NY BROWNFIELDS	Higher	1839, 0.348, NNW
405	159 EAST 118TH STREE	159 EAST 118TH STREE	NY VCP	Higher	1857, 0.352, WNW
406	RANDALLS ISLAND	RANDALLS ISLAND	NY LTANKS	Lower	1875, 0.355, SE
AP407	OTERO, 128TH & 2ND	2ND AVE / 128TH ST	NY LTANKS	Higher	2011, 0.381, North
408	2021 LEXINGTON AVENU	2021 LEXINGTON AVENU	NY LTANKS	Higher	2016, 0.382, NW
AQ409	CHURCH	232 EAST 113TH STREE	NY LTANKS	Higher	2181, 0.413, WSW
410	146 EAST 126TH STREE	149 EAST 125 STREET	NY VCP	Higher	2216, 0.420, NNW
AQ411	CONVENT	226 EAST 113TH STREE	NY LTANKS	Higher	2256, 0.427, WSW
412	STORE FRONT	124 EAST 124TH ST.	NY LTANKS	Higher	2279, 0.432, NW
413	CLOSED-LACKOF RECENT	158 E 115TH ST	NY LTANKS	Higher	2380, 0.451, West
414	APARTMENT BUILDING	123 E. 116TH STREET	NY LTANKS	Higher	2408, 0.456, West
415	400 EAST 111TH STREE	400 EAST 111TH STREE	NY BROWNFIELDS	Lower	2450, 0.464, SSW
AR416	MANHATTAN PSYCIATRIC	WARDS ISLAND	NY LTANKS, NY Spills	Higher	2510, 0.475, ESE
AR417	MANHATTAN PSYCH CENT	WARDS ISLAND COMPLEX	NY LTANKS, NY Spills	Higher	2510, 0.475, ESE
418	100 E. 124TH ST	100 E. 124TH ST	NY LTANKS	Higher	2540, 0.481, NW
419	CON EDISON - EAST 11	EAST 110TH - EAST 11	EDR MGP	Higher	2552, 0.483, SW
420	CON EDISON SERVICE B	1700 PARK AVE	NY BROWNFIELDS, RCRA NonGen / NLR, NY E...	Higher	2627, 0.498, WNW
421	CON EDISON - EAST 10	108TH ST. WEST OF FI	EDR MGP	Higher	3314, 0.628, SSW
422	VISTA 1	2401 THIRD AVENUE	NY SHWS	Lower	3499, 0.663, North
423	BRONX CITY HSPTL ANN		FUDS	Higher	3992, 0.756, SSE
424	RIDER AVENUE GAS STA	250 EAST 138TH STREE	NY SHWS	Higher	4691, 0.888, NNE
425	2568 PARK	2568 PARK AVENUE	NY SHWS	Higher	5195, 0.984, NNE

EXECUTIVE SUMMARY

TARGET PROPERTY SEARCH RESULTS

The target property was identified in the following records. For more information on this property see page 8 of the attached EDR Radius Map report:

Site	Database(s)	EPA ID
CON EDISON SERVICE B 413 E 120TH ST NEW YORK, NY 10029	FINDS Registry ID:: 110043661365 ECHO Registry ID: 110043661365	N/A
LA CLINICA DEL BARRI 413 EAST 120 STREET NEW YORK, NY 10035	ICIS FRS ID:: 110030901843 FINDS Registry ID:: 110030901843	N/A
EAST HARLEM MULTI SE 413 EAST 120TH STREE NEW YORK, NY 10035	NY AST Database: AST, Date of Government Version: 12/16/2021 Facility Id: 2-604478	N/A
CON EDISON SERVICE B 413 E 120TH ST NEW YORK, NY 10029	RCRA NonGen / NLR EPA ID:: NYP004235198 NJ MANIFEST EPA Id: NYP004235198 NY MANIFEST EPA ID: NYP004235198	NYP004235198
413 E 120TH ST BUILD 413 E 120TH ST NEW YORK, NY 10035	US AIRS Database: US AIRS MINOR, Date of Government Version: 10/12/2016 EPA plant ID:: 110043205778	N/A
413 E 120TH ST BUILD 413 E 120TH ST NEW YORK, NY 10035	FINDS Registry ID:: 110043325407 ECHO Registry ID: 110043325407	N/A

SURROUNDING SITES: SEARCH RESULTS

Surrounding sites were identified in the following databases.

Elevations have been determined from the USGS Digital Elevation Model and should be evaluated on a relative (not an absolute) basis. Relative elevation information between sites of close proximity should be field verified. Sites with an elevation equal to or higher than the target property have been differentiated below from sites with an elevation lower than the target property.
Page numbers and map identification numbers refer to the EDR Radius Map report where detailed data on individual sites can be reviewed.

Sites listed in ***bold italics*** are in multiple databases.

Unmappable (orphan) sites are not considered in the foregoing analysis.

EXECUTIVE SUMMARY

STANDARD ENVIRONMENTAL RECORDS

Lists of Federal RCRA generators

RCRA-LQG: A review of the RCRA-LQG list, as provided by EDR, and dated 02/28/2022 has revealed that there are 15 RCRA-LQG sites within approximately 0.25 miles of the target property.

Equal/Higher Elevation	Address	Direction / Distance	Map ID	Page
CON EDISON - MANHOLE EPA ID:: NYP004153417	***2385 1ST AVENUE***	***N 0 - 1/8 (0.065 mi.)***	***D65***	***22***
CON EDISON - SERVICE EPA ID:: NYP004188165	***E 119 ST AND PLEASAN***	***SSE 0 - 1/8 (0.081 mi.)***	***H91***	***29***
CON EDISON - MANHOLE EPA ID:: NYP004956660	2399 1ST AVE	N 0 - 1/8 (0.100 mi.)	I122	36
CON EDISON - VAULT V EPA ID:: NYP005117621	10 PALADINO AVE	NNE 1/8 - 1/4 (0.127 mi.)	I157	45
PUBLIC SCHOOL 112M EPA ID:: NYR000180422	***535 E 119TH ST***	***SE 1/8 - 1/4 (0.129 mi.)***	***O160***	***45***
CON EDISON - MANHOLE EPA ID:: NYP005131784	520 E 119TH ST	SSE 1/8 - 1/4 (0.142 mi.)	O170	47
CON EDISON - SERVICE EPA ID:: NYP004188553	***W 121 ST & 2 AVE***	***NW 1/8 - 1/4 (0.149 mi.)***	***P190***	***52***
EAST RIVER PLAZA EPA ID:: NYR000050260	***527 E 118TH ST***	***SSE 1/8 - 1/4 (0.153 mi.)***	***S196***	***53***
CON EDISON - SERVICE EPA ID:: NYP004307252	***528 E 119 ST***	***SE 1/8 - 1/4 (0.154 mi.)***	***O197***	***54***
COSTCO WHOLESALE #10 EPA ID:: NYR000167205	***517 E 117TH ST***	***S 1/8 - 1/4 (0.168 mi.)***	***S243***	***65***
NYCDOT - WILLIS AVEN EPA ID:: NY0000262477	***2602 2ND AVE***	***NNW 1/8 - 1/4 (0.188 mi.)***	***X287***	***75***
CON EDISON - MANHOLE EPA ID:: NYP004191946	E 116 ST AND 1 AVE	SW 1/8 - 1/4 (0.208 mi.)	V315	82
CON EDISON - SERVICE EPA ID:: NYP004190815	***E 117 ST AND 2 AVE***	***WSW 1/8 - 1/4 (0.214 mi.)***	***AB329***	***85***
CON EDISON - SERVICE EPA ID:: NYP004165791	***2270 SECOND AVENUE N***	***WSW 1/8 - 1/4 (0.223 mi.)***	***AH353***	***91***

Lower Elevation	Address	Direction / Distance	Map ID	Page
IS 45M SCHOOL EPA ID:: NYR000214577	2351 1ST AVE	NNW 0 - 1/8 (0.012 mi.)	A22	12

RCRA-SQG: A review of the RCRA-SQG list, as provided by EDR, and dated 02/28/2022 has revealed that there are 3 RCRA-SQG sites within approximately 0.25 miles of the target property.

Equal/Higher Elevation	Address	Direction / Distance	Map ID	Page
NYCHA - WAGNER EPA ID:: NYR000053116	***2385 1ST AVE***	***N 0 - 1/8 (0.065 mi.)***	***D64***	***22***
NYC DEPT OF EDUCATIO EPA ID:: NYR000059014	***319 E 117TH ST***	***WSW 1/8 - 1/4 (0.161 mi.)***	***U225***	***61***
TARGET STORE T2380 EPA ID:: NYR000176495	517 E 117TH ST	S 1/8 - 1/4 (0.168 mi.)	S244	65

RCRA-VSQG: A review of the RCRA-VSQG list, as provided by EDR, and dated 02/28/2022 has revealed that there are 5 RCRA-VSQG sites within approximately 0.25 miles of the target property.

Equal/Higher Elevation	Address	Direction / Distance	Map ID	Page
PS 37M RIVER EAST EL EPA ID:: NYN008023574	508 E 120TH ST	SE 0 - 1/8 (0.069 mi.)	C69	24
PS 206M JOSE CELSO B EPA ID:: NYN008023566	508 E 120TH ST	SE 0 - 1/8 (0.069 mi.)	C70	24
PALLADINO STORE HOUS EPA ID:: NYR000172817	***PALLADINO & FIRST AV***	***NNE 0 - 1/8 (0.124 mi.)***	***I146***	***42***
EAST RIVER PLAZA EPA ID:: NYR000120139	506-508 E 118TH ST	SSE 1/8 - 1/4 (0.149 mi.)	S192	52
SAN JUAN CLEANERS EPA ID:: NYD986948503	***2264 1ST AVE***	***SW 1/8 - 1/4 (0.184 mi.)***	***V276***	***73***

Lists of state- and tribal hazardous waste facilities

NY SHWS: A review of the NY SHWS list, as provided by EDR, and dated 02/08/2022 has revealed that there are 4 NY SHWS sites within approximately 1 mile of the target property.

Equal/Higher Elevation	Address	Direction / Distance	Map ID	Page
2283 SECOND AVENUE S Site Code: 579484	2283 SECOND AVENUE	WSW 1/8 - 1/4 (0.220 mi.)	AB345	89
RIDER AVENUE GAS STA Site Code: 437424	250 EAST 138TH STREE	NNE 1/2 - 1 (0.888 mi.)	424	108
2568 PARK Site Code: 437190	2568 PARK AVENUE	NNE 1/2 - 1 (0.984 mi.)	425	108

Lower Elevation	Address	Direction / Distance	Map ID	Page
VISTA 1 Site Code: 437428	2401 THIRD AVENUE	N 1/2 - 1 (0.663 mi.)	422	108

Lists of state and tribal leaking storage tanks

NY LTANKS: A review of the NY LTANKS list, as provided by EDR, and dated 03/15/2022 has revealed that there are 36 NY LTANKS sites within approximately 0.5 miles of the target property.

Equal/Higher Elevation	Address	Direction / Distance	Map ID	Page
WAGNER HOUSES	***2360 FIRST AVENUE***	***N 0 - 1/8 (0.084 mi.)***	***I103***	***31***
Spill Number/Closed Date: 9003394 / 2006-01-26 Site ID: 137292 Spill Date: 1990-06-25				
333 EAST 118TH ST	333 EAST 118TH ST	WSW 0 - 1/8 (0.113 mi.)	L132	39
Spill Number/Closed Date: 0100130 / 2006-04-10 Site ID: 202683 Spill Date: 2001-01-29				
COLINA REAL ESTATE	455 E 117TH ST	S 1/8 - 1/4 (0.144 mi.)	Q177	49
Spill Number/Closed Date: 9301431 / 1993-05-24 Site ID: 85096 Spill Date: 1993-04-29				
2276 1ST AVENUE	2276 1ST AVENUE	SW 1/8 - 1/4 (0.145 mi.)	M180	49
Spill Number/Closed Date: 9312095 / 1994-01-25 Site ID: 260938 Spill Date: 1993-01-13				
APARTMENT BLDG - TTF	120TH ST & SECOND AV	WNW 1/8 - 1/4 (0.149 mi.)	N191	52
Spill Number/Closed Date: 9808968 / 2014-11-28 Site ID: 203097 Spill Date: 1998-10-19				
APT BLDG	526 E 119TH ST	SE 1/8 - 1/4 (0.151 mi.)	O194	53
Spill Number/Closed Date: 9812176 / 1999-02-01 Site ID: 135211 Spill Date: 1998-12-31				
545 EAST 118TH ST/MA	545 EAST 118TH STREE	SSE 1/8 - 1/4 (0.155 mi.)	S212	57
Spill Number/Closed Date: 9012286 / 2005-12-28 Site ID: 77229 Spill Date: 1991-02-26				
EAST RIVER PLAZA	527 EAST 117TH STREE	SSE 1/8 - 1/4 (0.188 mi.)	S288	76
Spill Number/Closed Date: 0600454 / 2006-04-13 Site ID: 362444 Spill Date: 2006-04-12				
CORSI HOUSES (JEFFER	306 EAST 117TH STREE	WSW 1/8 - 1/4 (0.202 mi.)	AB304	80
Spill Number/Closed Date: 9500828 / 2014-06-20 Site ID: 116004 Spill Date: 1995-04-20				
VACANT	***505-509 EAST 116TH S***	***S 1/8 - 1/4 (0.216 mi.)***	***AD334***	***86***
Spill Number/Closed Date: 9210913 / 1992-12-21 Site ID: 65705 Spill Date: 1992-12-21				
LADY OF MOUNT CARMEL	448 EAST 116TH STREE	SSW 1/8 - 1/4 (0.220 mi.)	AD343	89
Spill Number/Closed Date: 0407940 / 2007-06-06 Site ID: 332517 Spill Date: 2004-10-18				
HOUSING PROJECT DIVI	432 E 116TH ST	SSW 1/8 - 1/4 (0.221 mi.)	AG349	90

Spill Number/Closed Date: 0103081 / 2006-04-12
Site ID: 255050
Spill Date: 2001-06-20

UNKNOWN — 222 EAST 119TH ST — W 1/8 - 1/4 (0.226 mi.) — AI356 — 92
Spill Number/Closed Date: 0008608 / 2007-06-11
Site ID: 236346
Spill Date: 2000-10-24

230 EAST 123RD ST/MA — 230 EAST 123RD STREE — NW 1/8 - 1/4 (0.227 mi.) — 357 — 92
Spill Number/Closed Date: 8905085 / 1994-11-15
Site ID: 167812
Spill Date: 1989-08-22

RESIDENCE — 212 EAST 122ND STREE — NW 1/8 - 1/4 (0.243 mi.) — AF380 — 97
Spill Number/Closed Date: 0000067 / 2008-03-17
Site ID: 148719
Spill Date: 2000-04-03

AMOCO — 255 EAST 125TH STREE — NNW 1/4 - 1/2 (0.278 mi.) — 392 — 100
Spill Number/Closed Date: 8809618 / 2004-03-25
Site ID: 245905
Spill Date: 1989-03-14

CON EDISON SERVICE B — ***2253 3RD AVE*** — ***NW 1/4 - 1/2 (0.287 mi.)*** — ***393*** — ***100***
Spill Number/Closed Date: 0514031 / 2006-12-19
Spill Number/Closed Date: 0000962 / 2003-11-17
Spill Number/Closed Date: 0000963 / 2015-04-13
Site ID: 360637
Site ID: 255360
Site ID: 255361
Spill Date: 2006-03-08
Spill Date: 2000-04-21
Spill Date: 2000-04-22

126TH ST DEPOT -NYCT — ***2460 SECOND AVENUE*** — ***N 1/4 - 1/2 (0.293 mi.)*** — ***AN394*** — ***101***
Spill Number/Closed Date: 9007322 / 2005-06-30
Spill Number/Closed Date: 9912782 / 2004-05-04
Site ID: 174481
Site ID: 174484
Spill Date: 1990-10-03
Spill Date: 2000-02-09

126TH STREET DEPOT — 2460 SECOND AVE — N 1/4 - 1/2 (0.293 mi.) — AN395 — 101
Spill Number/Closed Date: 9709477 / 2004-04-12
Site ID: 174482
Spill Date: 1997-11-14

ENGINE CO. 35/LADD. — 2232 3RD AVENUE — NW 1/4 - 1/2 (0.294 mi.) — 396 — 102
Spill Number/Closed Date: 9801567 / 2005-05-09
Site ID: 250400
Spill Date: 1998-05-06

413 EAST 114TH STREE — 413 EAST 114TH STREE — SSW 1/4 - 1/2 (0.299 mi.) — 397 — 102
Spill Number/Closed Date: 9415975 / 1995-03-11
Site ID: 291861
Spill Date: 1995-03-10

THE EAST DRIVE H.D.F — 205 EAST 124TH STREE — NNW 1/4 - 1/2 (0.301 mi.) — AO398 — 102
Spill Number/Closed Date: 9802381 / 2004-11-26
Site ID: 202489

Spill Date: 1998-05-22				
JACOB'S RESIDENCE Spill Number/Closed Date: 0203815 / 2005-10-21 Site ID: 223427 Spill Date: 2002-07-11	203 EAST 117TH ST	W 1/4 - 1/2 (0.302 mi.)	399	102
201 EAST 116TH ST Spill Number/Closed Date: 0108081 / 2001-11-08 Site ID: 317668 Spill Date: 2001-11-08	201 EAST 116TH ST	W 1/4 - 1/2 (0.339 mi.)	401	103
STREET CRIMES UNIT Spill Number/Closed Date: 9209310 / 2003-03-07 Site ID: 86326 Spill Date: 1992-11-10	RANDALLS ISLAND	E 1/4 - 1/2 (0.340 mi.)	402	103
OTERO, 128TH & 2ND Spill Number/Closed Date: 8600789 / 1986-05-01 Site ID: 317883 Spill Date: 1986-05-01	2ND AVE / 128TH ST	N 1/4 - 1/2 (0.381 mi.)	AP407	104
2021 LEXINGTON AVENU Spill Number/Closed Date: 9410094 / 2003-12-30 Site ID: 202136 Spill Date: 1994-10-27	2021 LEXINGTON AVENU	NW 1/4 - 1/2 (0.382 mi.)	408	104
CHURCH Spill Number/Closed Date: 0601542 / 2006-08-11 Site ID: 363804 Spill Date: 2006-05-11	232 EAST 113TH STREE	WSW 1/4 - 1/2 (0.413 mi.)	AQ409	104
CONVENT Spill Number/Closed Date: 0802029 / 2020-01-06 Site ID: 398096 Spill Date: 2008-05-21	226 EAST 113TH STREE	WSW 1/4 - 1/2 (0.427 mi.)	AQ411	105
STORE FRONT Spill Number/Closed Date: 0508613 / 2006-08-03 Site ID: 354231 Spill Date: 2005-10-18	124 EAST 124TH ST.	NW 1/4 - 1/2 (0.432 mi.)	412	105
CLOSED-LACKOF RECENT Spill Number/Closed Date: 8805777 / 2003-03-05 Site ID: 149548 Spill Date: 1988-10-06	158 E 115TH ST	W 1/4 - 1/2 (0.451 mi.)	413	105
APARTMENT BUILDING Spill Number/Closed Date: 0310572 / 2004-03-05 Site ID: 124172 Spill Date: 2003-12-12	123 E. 116TH STREET	W 1/4 - 1/2 (0.456 mi.)	414	105
MANHATTAN PSYCIATRIC Spill Number/Closed Date: 9815305 / 2000-06-13 Spill Number/Closed Date: 9815306 / 2001-09-20 Spill Number/Closed Date: 9815304 / 2007-01-12 Site ID: 294893 Site ID: 294894 Site ID: 294892 Spill Date: 1999-03-23	***WARDS ISLAND***	***ESE 1/4 - 1/2 (0.475 mi.)***	***AR416***	***106***
MANHATTAN PSYCH CENT Spill Number/Closed Date: 9809579 / 2000-06-13	***WARDS ISLAND COMPLEX***	***ESE 1/4 - 1/2 (0.475 mi.)***	***AR417***	***106***

Site ID: 313153
Spill Date: 1998-10-30

100 E. 124TH ST — 100 E. 124TH ST — NW 1/4 - 1/2 (0.481 mi.) — 418 — 107
Spill Number/Closed Date: 9514542 / 1997-01-28
Site ID: 238245
Spill Date: 1996-02-13

Lower Elevation	Address	Direction / Distance	Map ID	Page
RANDALLS ISLAND	RANDALLS ISLAND	SE 1/4 - 1/2 (0.355 mi.)	406	104
Spill Number/Closed Date: 9207904 / 1995-07-12				
Site ID: 86325				
Spill Date: 1992-10-08				

Lists of state and tribal registered storage tanks

NY UST: A review of the NY UST list, as provided by EDR, has revealed that there are 10 NY UST sites within approximately 0.25 miles of the target property.

Equal/Higher Elevation	Address	Direction / Distance	Map ID	Page
BP UPTOWN	2326 FIRST AVENUE	WSW 0 - 1/8 (0.033 mi.)	B39	16
Database: UST, Date of Government Version: 12/16/2021				
HOLY ROSARY SCHOOL	***371 PLEASANT AVE***	***SSE 0 - 1/8 (0.055 mi.)***	***C54***	***20***
Database: UST, Date of Government Version: 12/16/2021				
WAGNER HOUSES	***2360 FIRST AVENUE***	***N 0 - 1/8 (0.084 mi.)***	***I103***	***31***
Database: UST, Date of Government Version: 12/16/2021				
SHELL SERVICE STATIO	***2276 1ST AVENUE***	***SW 1/8 - 1/4 (0.145 mi.)***	***M178***	***49***
Database: UST, Date of Government Version: 12/16/2021				
EAST RIVER PLAZA	***545 EAST 118TH STREE***	***SSE 1/8 - 1/4 (0.155 mi.)***	***S213***	***58***
Database: UST, Date of Government Version: 12/16/2021				
EAST RIVER PLAZA	***524-534 EAST 117TH S***	***S 1/8 - 1/4 (0.174 mi.)***	***S257***	***68***
Database: UST, Date of Government Version: 12/16/2021				
CORSI HOUSES (JEFFER	306 EAST 117TH STREE	WSW 1/8 - 1/4 (0.202 mi.)	AB302	79
Database: UST, Date of Government Version: 12/16/2021				
VACANT	***505-509 EAST 116TH S***	***S 1/8 - 1/4 (0.216 mi.)***	***AD334***	***86***
Database: UST, Date of Government Version: 12/16/2021				
OUR LADY OF MT CARME	448 EAST 116 ST	SSW 1/8 - 1/4 (0.220 mi.)	AD342	89
Database: UST, Date of Government Version: 12/16/2021				
432 EAST 116TH STREE	432 EAST 116TH STREE	SSW 1/8 - 1/4 (0.221 mi.)	AG348	90
Database: UST, Date of Government Version: 12/16/2021				

EXECUTIVE SUMMARY

NY CBS: A review of the NY CBS list, as provided by EDR, and dated 12/16/2021 has revealed that there is 1 NY CBS site within approximately 0.25 miles of the target property.

Equal/Higher Elevation	Address	Direction / Distance	Map ID	Page
WAGNER	***124TH STREET BET. 1S***	***NNW 1/8 - 1/4 (0.171 mi.)***	***X250***	***66***
Facility Status: Inactive				
CBS Number: 2-000145				

NY AST: A review of the NY AST list, as provided by EDR, has revealed that there are 41 NY AST sites within approximately 0.25 miles of the target property.

Equal/Higher Elevation	Address	Direction / Distance	Map ID	Page
EAST 120TH STREET -	438 EAST 120TH STREE	SSE 0 - 1/8 (0.030 mi.)	C32	15
Database: AST, Date of Government Version: 12/16/2021				
Facility Id: 2-602440				
BP UPTOWN	2326 FIRST AVENUE	WSW 0 - 1/8 (0.033 mi.)	B36	15
Database: AST, Date of Government Version: 12/16/2021				
Facility Id: 2-191574				
HOLY ROSARY SCHOOL	***371 PLEASANT AVE***	***SSE 0 - 1/8 (0.055 mi.)***	***C54***	***20***
Database: AST, Date of Government Version: 12/16/2021				
Facility Id: 2-207764				
348 EAST 119 STREET	348 EAST 119TH STREE	WSW 0 - 1/8 (0.079 mi.)	F84	27
Database: AST, Date of Government Version: 12/16/2021				
Facility Id: 2-606812				
411 EAST 118 LLC	411 EAST 118TH STREE	SSW 0 - 1/8 (0.092 mi.)	J110	33
Database: AST, Date of Government Version: 12/16/2021				
Facility Id: 2-602960				
307 E 119 ST	307 EAST 119TH STREE	W 1/8 - 1/4 (0.127 mi.)	N155	44
Database: AST, Date of Government Version: 12/16/2021				
Facility Id: 2-608727				
P.S. 112 (TANDEM M20	535 EAST 119TH STREE	SE 1/8 - 1/4 (0.129 mi.)	O159	45
Database: AST, Date of Government Version: 12/16/2021				
Facility Id: 2-353809				
2283 FIRST AVE	2283 FIRST AVENUE	SW 1/8 - 1/4 (0.134 mi.)	M163	46
Database: AST, Date of Government Version: 12/16/2021				
Facility Id: 2-216895				
EASTSIDE REALTY PART	2281 FIRST AVENUE	SW 1/8 - 1/4 (0.138 mi.)	M166	47
Database: AST, Date of Government Version: 12/16/2021				
Facility Id: 2-608285				
ROSEHILL	520 EAST 119 ST	SSE 1/8 - 1/4 (0.142 mi.)	O171	48
Database: AST, Date of Government Version: 12/16/2021				
Facility Id: 2-266493				
SHELL SERVICE STATIO	***2276 1ST AVENUE***	***SW 1/8 - 1/4 (0.145 mi.)***	***M178***	***49***
Database: AST, Date of Government Version: 12/16/2021				
Facility Id: 2-237930				
CRP 524 EAST 119TH S	524 EAST 119TH STREE	SE 1/8 - 1/4 (0.151 mi.)	O193	52
Database: AST, Date of Government Version: 12/16/2021				

Facility Id: 2-606613

300-302 EAST 119TH S Database: AST, Date of Government Version: 12/16/2021 Facility Id: 2-471410	300 EAST 119TH STREE	W 1/8 - 1/4 (0.154 mi.)	N200	54
EAST RIVER PLAZA Database: AST, Date of Government Version: 12/16/2021 Facility Id: 2-603321	***545 EAST 118TH STREE***	***SSE 1/8 - 1/4 (0.155 mi.)***	***S213***	***58***
P.S. 155 - MANHATTAN Database: AST, Date of Government Version: 12/16/2021 Facility Id: 2-354104	319 EAST 117TH STREE	WSW 1/8 - 1/4 (0.161 mi.)	U224	60
2353 SECOND AVE Database: AST, Date of Government Version: 12/16/2021 Facility Id: 2-601000	2353 SECOND AVENUE	WNW 1/8 - 1/4 (0.165 mi.)	P230	62
2371 2ND AVENUE LLC Database: AST, Date of Government Version: 12/16/2021 Facility Id: 2-601674	2371 SECOND AVENUE	NW 1/8 - 1/4 (0.165 mi.)	W236	63
PLEASANT EAST Database: AST, Date of Government Version: 12/16/2021 Facility Id: 2-295205	428 EAST 117TH STREE	SSW 1/8 - 1/4 (0.167 mi.)	Q239	64
PLEASANT EAST APARTM Database: AST, Date of Government Version: 12/16/2021 Facility Id: 2-295183	446 EAST 117TH STREE	SSW 1/8 - 1/4 (0.169 mi.)	Q246	66
452 E 117 ST Database: AST, Date of Government Version: 12/16/2021 Facility Id: 2-608852	452 E 117TH STREET	S 1/8 - 1/4 (0.169 mi.)	T247	66
2321 2ND AVE Database: AST, Date of Government Version: 12/16/2021 Facility Id: 2-607666	2321 2ND AVE	W 1/8 - 1/4 (0.171 mi.)	N251	67
EAST RIVER PLAZA Database: AST, Date of Government Version: 12/16/2021 Facility Id: 2-609365	***524-534 EAST 117TH S***	***S 1/8 - 1/4 (0.174 mi.)***	***S257***	***68***
PECORA GROUP DEVELOP Database: AST, Date of Government Version: 12/16/2021 Facility Id: 2-611443	246 EAST 120TH ST	WNW 1/8 - 1/4 (0.177 mi.)	Z265	70
DANIEL MOLONEY DBA M Database: AST, Date of Government Version: 12/16/2021 Facility Id: 2-608913	241 EAST 120TH STREE	WNW 1/8 - 1/4 (0.186 mi.)	Z283	75
322 EAST 117 STREET Database: AST, Date of Government Version: 12/16/2021 Facility Id: 2-218057	322 EAST 117 STREET	WSW 1/8 - 1/4 (0.187 mi.)	U285	75
KIEWIT CONSTRUCTORS Database: AST, Date of Government Version: 12/16/2021 Facility Id: 2-611482	2600 SECOND AVENUE	NNW 1/8 - 1/4 (0.188 mi.)	X286	75
BROADFORD EAST Database: AST, Date of Government Version: 12/16/2021 Facility Id: 2-608912	239 EAST 120TH STREE	WNW 1/8 - 1/4 (0.191 mi.)	Z292	77
316 EAST 117 STREET Database: AST, Date of Government Version: 12/16/2021 Facility Id: 2-218065	316 EAST 117 STREET	WSW 1/8 - 1/4 (0.192 mi.)	U293	77
451 RESCUE LLC Database: AST, Date of Government Version: 12/16/2021	451-455 EAST 116TH S	S 1/8 - 1/4 (0.194 mi.)	T294	77

Facility Id: 2-603534

SOBRO HARLEM H.D.F.C Database: AST, Date of Government Version: 12/16/2021 Facility Id: 2-612712	240 E 119 STREET	W 1/8 - 1/4 (0.196 mi.)	Z297	78
MMJ LEGACY LLC Database: AST, Date of Government Version: 12/16/2021 Facility Id: 2-090875	503 E 116 STREET	S 1/8 - 1/4 (0.213 mi.)	AD320	83
416 EAST 116 STREET Database: AST, Date of Government Version: 12/16/2021 Facility Id: 2-601026	416 EAST 116 STREET	SSW 1/8 - 1/4 (0.221 mi.)	AE347	90
CYPRESS AVE ACORN Database: AST, Date of Government Version: 12/16/2021 Facility Id: 2-295191	222-234 EAST 119TH S	W 1/8 - 1/4 (0.226 mi.)	AI355	92
EAST 116TH LLC Database: AST, Date of Government Version: 12/16/2021 Facility Id: 2-609520	312 EAST 116TH ST.	WSW 1/8 - 1/4 (0.242 mi.)	AH376	96
MET-PACA II ASSOCIAT Database: AST, Date of Government Version: 12/16/2021 Facility Id: 2-114537	212 EAST 119TH STREE	W 1/8 - 1/4 (0.243 mi.)	AI379	97
EAST 122 REALTY LLC. Database: AST, Date of Government Version: 12/16/2021 Facility Id: 2-608503	212 EAST 122ND STREE	NW 1/8 - 1/4 (0.243 mi.)	AF381	98
291 PLEASANT AVE Database: AST, Date of Government Version: 12/16/2021 Facility Id: 2-482579	291 PLEASANT AVENUE	S 1/8 - 1/4 (0.243 mi.)	AD382	98
231 E 117 LLC Database: AST, Date of Government Version: 12/16/2021 Facility Id: 2-604607	231 EAST 117TH STREE	W 1/8 - 1/4 (0.244 mi.)	AJ383	98
310 E 116 ST ASSOCIA Database: AST, Date of Government Version: 12/16/2021 Facility Id: 2-145599	310 E 116 ST	WSW 1/8 - 1/4 (0.245 mi.)	AH384	98
244 EAST 117TH LLC Database: AST, Date of Government Version: 12/16/2021 Facility Id: 2-604648	244 EAST 117TH STREE	WSW 1/8 - 1/4 (0.248 mi.)	AJ388	99

Lower Elevation	Address	Direction / Distance	Map ID	Page
JUNIOR HIGH SCHOOL 4 Database: AST, Date of Government Version: 12/16/2021 Facility Id: 2-353884	2351 FIRST AVENUE	NNW 0 - 1/8 (0.012 mi.)	A23	12

NY CBS AST: A review of the NY CBS AST list, as provided by EDR, and dated 01/01/2002 has revealed that there is 1 NY CBS AST site within approximately 0.25 miles of the target property.

Equal/Higher Elevation	Address	Direction / Distance	Map ID	Page
WAGNER Facility Status: 1 Facility Status: 1	***124TH STREET BET. 1S***	***NNW 1/8 - 1/4 (0.171 mi.)***	***X250***	***66***

EXECUTIVE SUMMARY

CBS Number: 2-000145

Lists of state and tribal voluntary cleanup sites

NY VCP: A review of the NY VCP list, as provided by EDR, has revealed that there are 6 NY VCP sites within approximately 0.5 miles of the target property.

Equal/Higher Elevation	Address	Direction / Distance	Map ID	Page
401 EAST 120TH STREE Database: VCP NYC, Date of Government Version: 12/06/2021	401 EAST 120TH STREE	0 - 1/8 (0.000 mi.)	A8	9
247-249 EAST 117TH S Database: VCP NYC, Date of Government Version: 12/06/2021	247 EAST 117TH STREE	W 1/8 - 1/4 (0.227 mi.)	AB360	93
2211 THIRD AVENUE Database: VCP NYC, Date of Government Version: 12/06/2021	2211 3RD AVENUE	WNW 1/4 - 1/2 (0.271 mi.)	AL391	100
212 EAST 125TH STREE Database: VCP NYC, Date of Government Version: 12/06/2021	212 EAST 125TH STREE	NNW 1/4 - 1/2 (0.314 mi.)	AO400	103
159 EAST 118TH STREE Database: VCP NYC, Date of Government Version: 12/06/2021	159 EAST 118TH STREE	WNW 1/4 - 1/2 (0.352 mi.)	405	104
146 EAST 126TH STREE Database: VCP NYC, Date of Government Version: 12/06/2021	149 EAST 125 STREET	NNW 1/4 - 1/2 (0.420 mi.)	410	105

Lists of state and tribal brownfield sites

NY BROWNFIELDS: A review of the NY BROWNFIELDS list, as provided by EDR, and dated 02/08/2022 has revealed that there are 4 NY BROWNFIELDS sites within approximately 0.5 miles of the target property.

Equal/Higher Elevation	Address	Direction / Distance	Map ID	Page
401 EAST 120TH STREE Site Code: 523120	401 EAST 120TH STREE	0 - 1/8 (0.000 mi.)	A10	10
PARCEL B WEST Site Code: 564509	201 EAST 125TH STREE	NNW 1/4 - 1/2 (0.348 mi.)	404	103
CON EDISON SERVICE B Site Code: 612217	***1700 PARK AVE***	***WNW 1/4 - 1/2 (0.498 mi.)***	***420***	***107***

Lower Elevation	Address	Direction / Distance	Map ID	Page
400 EAST 111TH STREE Site Code: 359263	400 EAST 111TH STREE	SSW 1/4 - 1/2 (0.464 mi.)	415	106

ADDITIONAL ENVIRONMENTAL RECORDS

Local Brownfield lists

US BROWNFIELDS: A review of the US BROWNFIELDS list, as provided by EDR, and dated 02/23/2022 has revealed that there is 1 US BROWNFIELDS site within approximately 0.5 miles of the target property.

Equal/Higher Elevation	Address	Direction / Distance	Map ID	Page
ACACIA GARDENS HDFC ACRES property ID: 240315 Cleanup Completion Date: -	401 EAST 120TH STREE	0 - 1/8 (0.000 mi.)	A13	10

Local Lists of Landfill / Solid Waste Disposal Sites

NY SWRCY: A review of the NY SWRCY list, as provided by EDR, and dated 12/21/2021 has revealed that there is 1 NY SWRCY site within approximately 0.5 miles of the target property.

Equal/Higher Elevation	Address	Direction / Distance	Map ID	Page
NYCDOS EAST HARLEM M	EAST 127TH AND 2ND A	N 1/4 - 1/2 (0.344 mi.)	AP403	103

Records of Emergency Release Reports

NY Spills: A review of the NY Spills list, as provided by EDR, and dated 03/15/2022 has revealed that there are 43 NY Spills sites within approximately 0.125 miles of the target property.

Equal/Higher Elevation	Address	Direction / Distance	Map ID	Page
OER - NYC Spill Number/Closed Date: 1503447 / 2019-07-29 Site ID: 509749 Spill Date: 2015-06-29	401 EAST 120TH ST	0 - 1/8 (0.000 mi.)	A9	9
MANHOLE 53875 Spill Number/Closed Date: 9913838 / 2004-11-16 Site ID: 138342 Spill Date: 2000-03-08	1ST AVE/120TH ST	W 0 - 1/8 (0.007 mi.)	A14	10
VS2027 VAULT Spill Number/Closed Date: 1000204 / 2010-05-21 Site ID: 431365 Spill Date: 2010-04-06	1RST AVE AND EAST 12	W 0 - 1/8 (0.007 mi.)	A15	11
HYDRAULIC OIL FROM V Spill Number/Closed Date: 0603703 / 2006-08-15 Site ID: 366467 Spill Date: 2006-07-04	120 STREET & 1 AVENU	W 0 - 1/8 (0.007 mi.)	A16	11
MANHOLE 53880	1ST AVE/E120TH ST	W 0 - 1/8 (0.007 mi.)	A17	11

Spill Number/Closed Date: 9913836 / 2004-11-16 Site ID: 144015 Spill Date: 2000-03-08				
MANHOLE 53864 Spill Number/Closed Date: 9900785 / 2002-06-11 Site ID: 76888 Spill Date: 1999-04-21	E 120TH ST / 1ST AVE	W 0 - 1/8 (0.007 mi.)	A18	11
SPILL NUMBER 0100396 Spill Number/Closed Date: 0100396 / 2003-06-16 Site ID: 74500 Spill Date: 2001-04-11	406 EAST 120TH ST	SW 0 - 1/8 (0.018 mi.)	A26	13
M AND M GROCERY Spill Number/Closed Date: 0605241 / 2006-08-10 Site ID: 368372 Spill Date: 2006-08-04	2337 1ST AVE	W 0 - 1/8 (0.025 mi.)	B30	14
GASETERIA Spill Number/Closed Date: 0230041 / 2012-08-16 Spill Number/Closed Date: 0111249 / 2002-03-11 Site ID: 191824 Site ID: 191823 Spill Date: 2002-02-13 Spill Date: 2002-02-26	2326 1ST AVENUE	WSW 0 - 1/8 (0.033 mi.)	B38	16
COMMERCIAL Spill Number/Closed Date: 1800705 / 2019-04-25 Site ID: 569223 Spill Date: 2018-04-19	2329 FIRST AVE	WSW 0 - 1/8 (0.042 mi.)	B44	17
VAULT VS2112 Spill Number/Closed Date: 0507315 / 2006-01-11 Site ID: 352708 Spill Date: 2002-09-15	EAST 12O ST AT EAST	SE 0 - 1/8 (0.052 mi.)	C49	18
EAST 120TH ST/PLEASA Spill Number/Closed Date: 9807786 / 2003-11-05 Site ID: 293942 Spill Date: 1998-09-25	EAST 120TH ST/PLEASA	SE 0 - 1/8 (0.052 mi.)	C50	19
SIDEWALK / STREET Spill Number/Closed Date: 0611647 / 2007-01-22 Site ID: 376328 Spill Date: 2007-01-19	371 PLEASANT AVE	SSE 0 - 1/8 (0.055 mi.)	C53	19
MANHOLE # 53850 Spill Number/Closed Date: 0509270 / 2005-12-16 Site ID: 355022 Spill Date: 2005-11-02	EAST 119 ST & 1 AVE	SW 0 - 1/8 (0.056 mi.)	B57	20
ROADWAY Spill Number/Closed Date: 1400719 / 2014-04-22 Site ID: 493964 Spill Date: 2014-04-21	120TH ST AND PLEASAN	SE 0 - 1/8 (0.059 mi.)	C62	22
RESIDENTIAL Spill Number/Closed Date: 1011591 / 2011-02-22 Site ID: 445476 Spill Date: 2011-02-19	420 EAST 119TH STREE	SSW 0 - 1/8 (0.068 mi.)	E67	23
420 E. 119TH STREET	420 E. 119TH STREET	SSW 0 - 1/8 (0.068 mi.)	E68	23

Spill Number/Closed Date: 9413711 / 1995-01-14
Site ID: 183751
Spill Date: 1995-01-14

LITTLE SISTERS HOUSE Spill Number/Closed Date: 8910601 / 2001-11-06 Site ID: 276621 Spill Date: 1990-02-06	426 EAST 119TH STREE	SSW 0 - 1/8 (0.069 mi.)	E72	24
LITTLE SISTERS ASSUM Spill Number/Closed Date: 9710576 / 1998-01-08 Site ID: 276622 Spill Date: 1997-12-15	426 EAST 119TH STREE	SSW 0 - 1/8 (0.069 mi.)	E73	24
PROJECT GREEN HOPE Spill Number/Closed Date: 0502340 / 2005-05-31 Site ID: 346682 Spill Date: 2005-05-27	448 EAST 119TH ST	S 0 - 1/8 (0.070 mi.)	C74	25
HOLY ROSARY CHURCH Spill Number/Closed Date: 0809380 / 2008-11-21 Site ID: 406837 Spill Date: 2008-11-19	444 EAST 119TH ST	S 0 - 1/8 (0.070 mi.)	C75	25
RESIDENCE Spill Number/Closed Date: 0202072 / 2003-10-07 Site ID: 197657 Spill Date: 2002-05-24	2312 FIRST AVE	SW 0 - 1/8 (0.073 mi.)	E79	26
APARTMENT BUILDING Spill Number/Closed Date: 0307164 / 2003-10-17 Site ID: 315049 Spill Date: 2003-10-07	2312 FIRST AVE	SW 0 - 1/8 (0.073 mi.)	E80	26
ROADWAY SURFACE Spill Number/Closed Date: 1004567 / 2010-07-23 Site ID: 437846 Spill Date: 2010-07-22	EAST 120TH STREET BW	WNW 0 - 1/8 (0.076 mi.)	G82	27
211707; E 119 STREET Spill Number/Closed Date: 0814215 / 2010-07-08 Site ID: 432700 Spill Date: 2008-06-05	E 119 STREET AND PLE	SSE 0 - 1/8 (0.081 mi.)	H88	28
MANHOLE 42875 Spill Number/Closed Date: 1700934 / 2017-05-16 Site ID: 547958 Spill Date: 2017-04-29	119TH ST AND PLEASAN	SSE 0 - 1/8 (0.081 mi.)	H93	29
VACANT LOT Spill Number/Closed Date: 0708201 / 2008-09-22 Site ID: 389051 Spill Date: 2007-10-26	346 E. 119TH ST	WSW 0 - 1/8 (0.082 mi.)	F97	30
WAGNER -NYCHA Spill Number/Closed Date: 9009488 / 1993-07-06 Site ID: 324141 Spill Date: 1990-11-30	2360 1ST AVENUE	N 0 - 1/8 (0.084 mi.)	I98	30
WAGNER -NYCHA Spill Number/Closed Date: 8907784 / Not Reported Site ID: 96112 Spill Date: 1989-11-06	2360 1ST AVENUE	N 0 - 1/8 (0.084 mi.)	I99	30
APT BLDG	2360 1ST AVE	N 0 - 1/8 (0.084 mi.)	I100	31

Spill Number/Closed Date: 0002092 / 2000-05-19
Spill Number/Closed Date: 0811336 / 2009-01-14
Site ID: 325203
Site ID: 408911
Spill Date: 2000-05-18
Spill Date: 2009-01-14

WAGNER HOUSES	2360 FIRST AVENUE	N 0 - 1/8 (0.084 mi.)	I102	31
Spill Number/Closed Date: 1001185 / 2010-04-30				
Site ID: 434216				
Spill Date: 2010-02-28				
AUTOMOTIVE GARAGE	344 E 119TH STREET	WSW 0 - 1/8 (0.084 mi.)	F105	32
Spill Number/Closed Date: 0000073 / 2000-04-07				
Site ID: 203039				
Spill Date: 2000-03-30				
435 E. 118TH ST	435 E. 118TH ST	S 0 - 1/8 (0.093 mi.)	J111	33
Spill Number/Closed Date: 9413105 / 1995-01-01				
Site ID: 302227				
Spill Date: 1994-12-31				
MANHOLE 53842	EAST 118 TH ST/1ST A	SW 0 - 1/8 (0.105 mi.)	F126	37
Spill Number/Closed Date: 0007704 / 2004-06-30				
Site ID: 135858				
Spill Date: 2000-09-30				
LITTLE SISITERS OF A	310 EAST 120TH STREE	WNW 0 - 1/8 (0.109 mi.)	G129	38
Spill Number/Closed Date: 0609454 / 2016-06-23				
Site ID: 373700				
Spill Date: 2006-11-16				
508 EAST 119TH ST	508 EAST 119TH ST	SSE 0 - 1/8 (0.120 mi.)	H137	40
Spill Number/Closed Date: 9606032 / 1996-08-09				
Site ID: 121017				
Spill Date: 1996-08-09				
2288 1ST AVENUE	2288 1ST AVENUE	SW 0 - 1/8 (0.123 mi.)	J144	42
Spill Number/Closed Date: 9312083 / 1994-01-20				
Site ID: 298443				
Spill Date: 1994-01-13				
MAN HOLE	FIRST AVE AND PALADI	NNE 0 - 1/8 (0.124 mi.)	I147	42
Spill Number/Closed Date: 1505305 / 2016-07-22				
Site ID: 512662				
Spill Date: 2015-08-17				
MANHOLE 53890	FIRST AVE & PALLADIN	NNE 0 - 1/8 (0.124 mi.)	I150	43
Spill Number/Closed Date: 0411614 / 2008-01-10				
Site ID: 336856				
Spill Date: 2005-01-29				
MANHOLE VERIZON 6595	1ST AVE AND PALADINO	NNE 0 - 1/8 (0.124 mi.)	I152	43
Spill Number/Closed Date: 1012469 / 2011-04-14				
Site ID: 446404				
Spill Date: 2011-03-15				

Lower Elevation	Address	Direction / Distance	Map ID	Page
IS 45M- NYSCA	2351 1ST AVE	NNW 0 - 1/8 (0.012 mi.)	A20	12
Spill Number/Closed Date: 0904431 / 2011-02-28				

Site ID: 416587
Spill Date: 2009-07-15

INTERMIDATE SCHOOL 4 Spill Number/Closed Date: 0707934 / 2009-03-20 Site ID: 388740 Spill Date: 2007-10-19	2351 FIRST AVENUE	NNW 0 - 1/8 (0.012 mi.)	A24	13
2365 FIRST AVENUE Spill Number/Closed Date: 9310338 / 1993-11-24 Site ID: 182091 Spill Date: 1993-11-24	2365 FIRST AVENUE	NNW 0 - 1/8 (0.033 mi.)	D34	15

Other Ascertainable Records

RCRA NonGen / NLR: A review of the RCRA NonGen / NLR list, as provided by EDR, and dated 02/28/2022 has revealed that there are 145 RCRA NonGen / NLR sites within approximately 0.25 miles of the target property.

Equal/Higher Elevation	Address	Direction / Distance	Map ID	Page
CON EDISON SERVICE B EPA ID:: NYP004294690	***453 E 120TH ST***	***0 - 1/8 (0.000 mi.)***	***A7***	***9***
ACACIA GARDENS EPA ID:: NYR000227421	401-411 E 120TH ST	0 - 1/8 (0.000 mi.)	A11	10
CON EDISON VAULT: 20 EPA ID:: NYP004567137	1ST AVE & E 120TH ST	W 0 - 1/8 (0.009 mi.)	A19	12
CON EDISON SERVICE B EPA ID:: NYP004294633	***404 E 120TH ST OPPOS***	***SW 0 - 1/8 (0.015 mi.)***	***A25***	***13***
CON EDISON SERVICE B EPA ID:: NYP004294641	***408 E 120TH ST OPPOS***	***SW 0 - 1/8 (0.018 mi.)***	***A27***	***13***
CON EDISON SERVICE B EPA ID:: NYP004294674	***414 E 120TH ST***	***SSW 0 - 1/8 (0.018 mi.)***	***A28***	***14***
CON EDISON SERVICE B EPA ID:: NYP004294617	***2334 1ST AVE***	***WSW 0 - 1/8 (0.019 mi.)***	***A29***	***14***
GASETERIA EPA ID:: NYU005001086	***2326 1ST AVE***	***WSW 0 - 1/8 (0.033 mi.)***	***B40***	***16***
CON EDISON SERVICE B EPA ID:: NYP004295127	***401 E 119TH ST***	***SW 0 - 1/8 (0.046 mi.)***	***B46***	***18***
CON EDISON SERVICE B EPA ID:: NYP004294740	***344 E 120TH ST***	***W 0 - 1/8 (0.049 mi.)***	***B47***	***18***
CON EDISON SERVICE B EPA ID:: NYP004294971	***2375 1ST AVE***	***N 0 - 1/8 (0.050 mi.)***	***D48***	***18***
MENDEZ SARAH EPA ID:: NYR000017251	***342 E 120TH ST***	***W 0 - 1/8 (0.053 mi.)***	***B51***	***19***
CON EDISON SERVICE B EPA ID:: NYP004294732	***349 E 119TH ST***	***WSW 0 - 1/8 (0.055 mi.)***	***B52***	***19***
CON EDISON	***305 E 119TH ST & 1ST***	***WSW 0 - 1/8 (0.055 mi.)***	***B55***	***20***

EPA ID:: NYP004769444				
CON EDISON MANHOLE 5 EPA ID:: NYP004137634	E 119 ST & 1 AVE	SW 0 - 1/8 (0.056 mi.)	B56	20
CON EDISON EPA ID:: NYP004182226	E 119TH ST & 1ST AVE	SW 0 - 1/8 (0.056 mi.)	B58	21
CON EDISON EPA ID:: NYP004171302	W 119 ST & 1ST AVE	SW 0 - 1/8 (0.056 mi.)	B59	21
CON EDISON EPA ID:: NYP004182234	***E 120TH ST & PLEASAN***	***SE 0 - 1/8 (0.059 mi.)***	***C61***	***21***
CON EDISON EPA ID:: NYP004206753	***414 E 119TH ST E OF***	***SSW 0 - 1/8 (0.065 mi.)***	***E66***	***23***
CON EDISON SERVICE B EPA ID:: NYP004295457	***424 E 119TH ST***	***SSW 0 - 1/8 (0.069 mi.)***	***E71***	***24***
CON EDISON SERVICE B EPA ID:: NYP004295085	***444 E 119TH ST***	***S 0 - 1/8 (0.070 mi.)***	***C76***	***25***
CON EDISON EPA ID:: NYP004165825	***2321 1ST AVE***	***WSW 0 - 1/8 (0.071 mi.)***	***F77***	***25***
CON EDISON SERVICE B EPA ID:: NYP004295036	***2319 1ST AVE***	***WSW 0 - 1/8 (0.075 mi.)***	***F81***	***26***
CON EDISON SERVICE B EPA ID:: NYP004294716	***352 E 119TH ST***	***WSW 0 - 1/8 (0.078 mi.)***	***F83***	***27***
CON EDISON EPA ID:: NYP004192720	***E 119TH ST & PLEASAN***	***SSE 0 - 1/8 (0.081 mi.)***	***H86***	***27***
CON EDISON EPA ID:: NYP004160776	***E 119TH ST & PLEASAN***	***SSE 0 - 1/8 (0.081 mi.)***	***H87***	***28***
CON EDISON EPA ID:: NYP004188231	***PLEASANT AVE & E 119***	***SSE 0 - 1/8 (0.081 mi.)***	***H92***	***29***
CON EDISON EPA ID:: NYP004799714	346 E 119TH ST	WSW 0 - 1/8 (0.082 mi.)	F94	29
NYCHA - WAGNER HOUSE EPA ID:: NYR000099572	***2360 1ST AVE***	***N 0 - 1/8 (0.084 mi.)***	***I104***	***32***
CON EDISON SERVICE B EPA ID:: NYP004295028	***2303 1ST AVE***	***SW 0 - 1/8 (0.086 mi.)***	***F106***	***32***
CON EDISON SERVICE B EPA ID:: NYP004413449	***355-357 PLEASANT AVE***	***SSE 0 - 1/8 (0.086 mi.)***	***H107***	***32***
CON EDISON SERVICE B EPA ID:: NYP004294963	***2368 1ST AVE***	***N 0 - 1/8 (0.089 mi.)***	***I108***	***33***
CON EDISON SERVICE B EPA ID:: NYP004295143	***2298 1ST AVE***	***SW 0 - 1/8 (0.092 mi.)***	***F109***	***33***
CON EDISON EPA ID:: NYP004799706	***336 E 119TH ST***	***WSW 0 - 1/8 (0.094 mi.)***	***F113***	***34***
CON EDISON SERVICE B EPA ID:: NYP004295044	***415 E 118TH ST***	***SSW 0 - 1/8 (0.095 mi.)***	***J117***	***35***
CON EDISON SERVICE B EPA ID:: NYP004273645	***347 E 118TH ST***	***WSW 0 - 1/8 (0.097 mi.)***	***F118***	***35***
CON EDISON	***E 118TH ST & 1ST AVE***	***SW 0 - 1/8 (0.105 mi.)***	***F124***	***36***

EPA ID:: NYP004182200				
CON EDISON EPA ID:: NYP004188157	***E 118TH ST & 1ST AVE***	***SW 0 - 1/8 (0.105 mi.)***	***F125***	***37***
CON EDISON SERVICE B EPA ID:: NYP004245767	***339 E 118TH ST***	***WSW 0 - 1/8 (0.106 mi.)***	***F127***	***37***
CON EDISON SERVICE B EPA ID:: NYP004221826	***338-340 E 118TH ST &***	***SW 0 - 1/8 (0.111 mi.)***	***F130***	***38***
CON EDISON VAULT SUB EPA ID:: NYP004477949	***430 E 118TH ST***	***SSW 0 - 1/8 (0.114 mi.)***	***J133***	***39***
CON EDISON SERVICE B EPA ID:: NYP004295010	***2293 1ST AVE***	***SW 0 - 1/8 (0.115 mi.)***	***F134***	***39***
CON EDISON SERVICE B EPA ID:: NYP004295077	***440 E 118TH ST***	***S 0 - 1/8 (0.118 mi.)***	***K136***	***40***
CON EDISON SERVICE B EPA ID:: NYP004295002	***2289 1ST AVE***	***SW 0 - 1/8 (0.120 mi.)***	***M139***	***40***
CON EDISON SERVICE B EPA ID:: NYP004316295	***2417 1ST AVE FRONT O***	***NNE 0 - 1/8 (0.120 mi.)***	***I140***	***41***
CON EDISON SERVICE B EPA ID:: NYP004421368	***2417-2419 1ST AVE &***	***NNE 0 - 1/8 (0.120 mi.)***	***I141***	***41***
CON EDISON EPA ID:: NYP004163739	1ST AVE & PALADINO A	NNE 0 - 1/8 (0.124 mi.)	I148	42
CON EDISON MANHOLE 5 EPA ID:: NYP004220836	***1ST AVE & PALADINO A***	***NNE 0 - 1/8 (0.124 mi.)***	***I149***	***43***
CON EDISON MANHOLE 5 EPA ID:: NYP004222840	***PALADINO AVE & 1ST A***	***NNE 0 - 1/8 (0.125 mi.)***	***I154***	***44***
CON EDISON SERVICE B EPA ID:: NYP004294724	***2283 1ST AVE***	***SW 1/8 - 1/4 (0.134 mi.)***	***M162***	***46***
CON EDISON SERVICE B EPA ID:: NYP004420329	***2348-2350 2ND AVE &***	***NW 1/8 - 1/4 (0.134 mi.)***	***P164***	***46***
CON EDISON SERVICE B EPA ID:: NYP004246817	***2328 - 2330 2ND AVE***	***WNW 1/8 - 1/4 (0.136 mi.)***	***N165***	***46***
CON EDISON SERVICE B EPA ID:: NYP004246791	***2322-2324 2ND AVE FR***	***W 1/8 - 1/4 (0.141 mi.)***	***N167***	***47***
CON EDISON SERVICE B EPA ID:: NYP004518692	427 E 117TH ST	SSW 1/8 - 1/4 (0.142 mi.)	Q173	48
CON EDISON SERVICE B EPA ID:: NYP004294708	***407 E 117TH ST***	***SSW 1/8 - 1/4 (0.142 mi.)***	***M175***	***48***
CON EDISON SERVICE B EPA ID:: NYP004454310	***455 E 117TH ST***	***S 1/8 - 1/4 (0.144 mi.)***	***Q176***	***49***
2276 FIRST AVEUNE EPA ID:: NYU005000567	2276 FIRST AVE	SW 1/8 - 1/4 (0.145 mi.)	M181	50
CON EDISON VAULT: 69 EPA ID:: NYP004392999	***E 124TH ST & 1ST AVE***	***NNE 1/8 - 1/4 (0.146 mi.)***	***R184***	***50***
CON EDISON SERVICE B EPA ID:: NYP004297651	***1ST AVE & 124 ST N S***	***NNE 1/8 - 1/4 (0.146 mi.)***	***R185***	***51***
CON EDISON	***2353 2ND AVE & 121ST***	***NW 1/8 - 1/4 (0.148 mi.)***	***P188***	***51***

EPA ID:: NYP004778247				
CON EDISON SERVICE B EPA ID:: NYP004295093	***526 E 119TH ST OPPOS***	***SE 1/8 - 1/4 (0.151 mi.)***	***O195***	***53***
CON EDISON EPA ID:: NYP004200499	***528 E 119TH ST E OF***	***SE 1/8 - 1/4 (0.154 mi.)***	***O198***	***54***
CON EDISON SERVICE B EPA ID:: NYP004295069	***528 E 119TH ST***	***SE 1/8 - 1/4 (0.154 mi.)***	***O199***	***54***
CON EDISON MANHOLE: EPA ID:: NYP004307104	***321 PLEASANT AVE FRO***	***S 1/8 - 1/4 (0.154 mi.)***	***T201***	***55***
CON EDISON MANHOLE: EPA ID:: NYP004455655	***E 1ST AVE & 117TH ST***	***SW 1/8 - 1/4 (0.154 mi.)***	***M203***	***55***
CON EDISON EPA ID:: NYP004182176	***E 117TH ST & 1ST AVE***	***SW 1/8 - 1/4 (0.154 mi.)***	***M204***	***55***
NEW YORK TELEPHONE EPA ID:: NYP000908566	***E 117 & 1ST***	***SW 1/8 - 1/4 (0.154 mi.)***	***M206***	***56***
CON EDISON SERVICE B EPA ID:: NYP004296422	***E 117 ST & 1ST AVE***	***SW 1/8 - 1/4 (0.154 mi.)***	***M207***	***56***
CON EDISON EPA ID:: NYP004182218	E 117TH ST & 1ST AVE	SW 1/8 - 1/4 (0.154 mi.)	M209	57
CON EDISON MANHOLE 0 EPA ID:: NYP004238719	***E 117TH ST &1ST AVE***	***SW 1/8 - 1/4 (0.155 mi.)***	***M210***	***57***
CON EDISON SERVICE B EPA ID:: NYP004249593	***E 117TH ST & 1ST AVE***	***SW 1/8 - 1/4 (0.155 mi.)***	***M211***	***57***
CON EDISON SERVICE B EPA ID:: NYP004295101	***335 E 117TH ST***	***WSW 1/8 - 1/4 (0.156 mi.)***	***M215***	***58***
CON EDISON MANHOLE 5 EPA ID:: NYP004246833	***E 119TH ST & 2ND AVE***	***W 1/8 - 1/4 (0.157 mi.)***	***N216***	***58***
NYCDEP EPA ID:: NYP003663713	***119TH ST & 2ND AVE***	***W 1/8 - 1/4 (0.159 mi.)***	***N218***	***59***
CON EDISON SERVICE B EPA ID:: NYP004295119	***325 E 117TH ST***	***WSW 1/8 - 1/4 (0.159 mi.)***	***U219***	***59***
CON EDISON EPA ID:: NYP004742987	***374 E 117TH ST***	***SW 1/8 - 1/4 (0.159 mi.)***	***M221***	***60***
CON EDISON SERVICE B EPA ID:: NYP004418745	***2347 2ND AVE***	***WNW 1/8 - 1/4 (0.161 mi.)***	***P226***	***61***
CON EDISON SERVICE B EPA ID:: NYP004262903	***402 E 117TH ST E OF***	***SW 1/8 - 1/4 (0.164 mi.)***	***V228***	***61***
CON EDISON SERVICE B EPA ID:: NYP004299012	***2353 2ND AVE***	***WNW 1/8 - 1/4 (0.165 mi.)***	***P231***	***62***
CON EDISON EPA ID:: NYP004188181	E 117TH ST & PLEASAN	S 1/8 - 1/4 (0.165 mi.)	T233	63
CON EDISON EPA ID:: NYP004188223	E 117TH ST & PLEASAN	S 1/8 - 1/4 (0.165 mi.)	T234	63
CON EDISON TRANSFORM EPA ID:: NYP004535191	***E 117TH ST & PLEASAN***	***S 1/8 - 1/4 (0.165 mi.)***	***T235***	***63***
CON EDISON SERVICE B	***416 E 117TH ST***	***SSW 1/8 - 1/4 (0.167 mi.)***	***Q237***	***63***

EPA ID:: NYP004436127				
CON EDISON SERVICE B EPA ID:: NYP004436093	***428 E 117TH ST***	***SSW 1/8 - 1/4 (0.167 mi.)***	***Q238***	***64***
CON EDISON SERVICE B EPA ID:: NYP004436150	***422 E 117TH ST***	***SSW 1/8 - 1/4 (0.167 mi.)***	***Q241***	***64***
CON EDISON SERVICE B EPA ID:: NYP004299004	***251 E 121ST ST***	***NW 1/8 - 1/4 (0.168 mi.)***	***P245***	***65***
BEST FRIEND CLEANERS EPA ID:: NYD986928257	***2327 SECOND AVE***	***WNW 1/8 - 1/4 (0.169 mi.)***	***N248***	***66***
MAYTAG LAUNDRY & DRY EPA ID:: NYD982716656	***2390 2ND AVE***	***NNW 1/8 - 1/4 (0.173 mi.)***	***X253***	***67***
CON EDISON SERVICE B EPA ID:: NYP004279071	511 E 117TH ST E OF	S 1/8 - 1/4 (0.173 mi.)	S255	68
CON EDISON EPA ID:: NYP004203436	***2315 2ND AVE N OF E***	***W 1/8 - 1/4 (0.175 mi.)***	***N258***	***68***
CON EDISON EPA ID:: NYP004168233	***2385 2ND AVE***	***NW 1/8 - 1/4 (0.175 mi.)***	***W259***	***69***
NYCDEP EPA ID:: NYP003662830	***123RD ST & 2ND AVE***	***NNW 1/8 - 1/4 (0.177 mi.)***	***Y260***	***69***
CON EDISON SERVICE B EPA ID:: NYP004238727	***2268 1ST AVE N OF E***	***SW 1/8 - 1/4 (0.177 mi.)***	***V261***	***69***
CON EDISON SERVICE B EPA ID:: NYP004457529	***334 E 117TH ST FRONT***	***SW 1/8 - 1/4 (0.177 mi.)***	***U263***	***70***
CON EDISON SERVICE B EPA ID:: NYP004295135	334 E 117TH ST	SW 1/8 - 1/4 (0.177 mi.)	U264	70
CON EDISON SERVICE B EPA ID:: NYP004307922	***332 E 117TH ST FRONT***	***SW 1/8 - 1/4 (0.178 mi.)***	***U267***	***71***
CON EDISON EPA ID:: NYP004203451	***2311 2ND AVE N OF E***	***W 1/8 - 1/4 (0.178 mi.)***	***AA268***	***71***
CON EDISON SERVICE B EPA ID:: NYP004298287	***2389 2ND AVE***	***NNW 1/8 - 1/4 (0.180 mi.)***	***W269***	***71***
CON EDISON SERVICE B EPA ID:: NYP004296885	***2ND AVE & 118TH ST***	***W 1/8 - 1/4 (0.182 mi.)***	***AA270***	***72***
CON EDISON SERVICE B EPA ID:: NYP004298279	***2393 2ND AVE***	***NNW 1/8 - 1/4 (0.183 mi.)***	***Y271***	***72***
CON EDISON EPA ID:: NYP004772851	2395 2ND AVE	NNW 1/8 - 1/4 (0.183 mi.)	Y273	72
CON EDISON EPA ID:: NYP004772844	2391 2ND AVE	NNW 1/8 - 1/4 (0.185 mi.)	Y277	73
CON EDISON EPA ID:: NYP004773644	2391 2ND AVE	NNW 1/8 - 1/4 (0.185 mi.)	Y278	74
CON EDISON SERVICE B EPA ID:: NYP004420402	***246 E 122ND ST OPPOS***	***NW 1/8 - 1/4 (0.187 mi.)***	***W284***	***75***
CON EDISON SERVICE B EPA ID:: NYP004239271	***2265 1ST AVE***	***SW 1/8 - 1/4 (0.189 mi.)***	***V289***	***76***
CON EDISON	***508 E 117TH ST FRONT***	***S 1/8 - 1/4 (0.189 mi.)***	***T290***	***76***

EPA ID:: NYP004172524				
CON EDISON SERVICE B EPA ID:: NYP004547154	244 E 123RD ST	NNW 1/8 - 1/4 (0.196 mi.)	Y295	77
CON EDISON SERVICE B EPA ID:: NYP004417341	***347 E 116TH ST FRONT***	***SW 1/8 - 1/4 (0.201 mi.)***	***AC298***	***78***
CON EDISON VAULT: 19 EPA ID:: NYP004559605	***2ND AVE & 124TH ST***	***NNW 1/8 - 1/4 (0.201 mi.)***	***X299***	***78***
CON EDISON SERVICE B EPA ID:: NYP004305066	***2ND AVE & E 124TH ST***	***NNW 1/8 - 1/4 (0.201 mi.)***	***X300***	***79***
CON EDISON SERVICE B EPA ID:: NYP004422077	***2433 2ND AVE & 124TH***	***NNW 1/8 - 1/4 (0.201 mi.)***	***X301***	***79***
CON EDISON EPA ID:: NYP004738449	***249 E 123RD ST***	***NNW 1/8 - 1/4 (0.203 mi.)***	***Y307***	***80***
CON EDISON EPA ID:: NYP004188272	E 124TH ST & 2ND AVE	NNW 1/8 - 1/4 (0.207 mi.)	X310	81
CON EDISON SERVICE B EPA ID:: NYP004354502	***333 E 116TH ST***	***SW 1/8 - 1/4 (0.208 mi.)***	***AC311***	***81***
CON EDISON SERVICE B EPA ID:: NYP004420196	***333 E 116TH ST FRONT***	***SW 1/8 - 1/4 (0.208 mi.)***	***AC312***	***82***
CON EDISON SERVICE B EPA ID:: NYP004294385	***501 E 116TH ST***	***S 1/8 - 1/4 (0.210 mi.)***	***AD318***	***83***
CON EDISON EPA ID:: NYP004765921	***247 E 123RD ST***	***NNW 1/8 - 1/4 (0.213 mi.)***	***Y324***	***84***
CON EDISON SERVICE B EPA ID:: NYP004297602	***230 E 122ND ST***	***NW 1/8 - 1/4 (0.214 mi.)***	***W326***	***85***
CON EDISON EPA ID:: NYP004188140	E 117TH ST & 2ND AVE	WSW 1/8 - 1/4 (0.214 mi.)	AB331	86
CON EDISON SERVICE B EPA ID:: NYP004250395	***73RD ST & 1ST AVE SW***	***WSW 1/8 - 1/4 (0.214 mi.)***	***AB332***	***86***
CON EDISON SERVICE B EPA ID:: NYP004249981	***E 116 ST & PLEASANT***	***S 1/8 - 1/4 (0.216 mi.)***	***AD335***	***87***
CON EDISON SERVICE B EPA ID:: NYP004294344	***402 E 116TH ST***	***SSW 1/8 - 1/4 (0.217 mi.)***	***AE337***	***87***
CON EDISON SERVICE B EPA ID:: NYP004221651	***2417 2ND AVE OPPOSIT***	***NNW 1/8 - 1/4 (0.218 mi.)***	***338***	***87***
CON EDISON SERVICE B EPA ID:: NYP004305090	***2413 2ND AVE***	***NNW 1/8 - 1/4 (0.218 mi.)***	***Y339***	***88***
ODYSSEY HOUSE OF NEW EPA ID:: NY0000201152	***219 E 121ST ST***	***NW 1/8 - 1/4 (0.220 mi.)***	***AF340***	***88***
TWINS CLEANERS EPA ID:: NYD981562333	***2283 2ND AVE***	***WSW 1/8 - 1/4 (0.220 mi.)***	***AB344***	***89***
CON EDISON VAULT: 25 EPA ID:: NYP004378584	***500 E 116TH ST FRONT***	***S 1/8 - 1/4 (0.220 mi.)***	***AD346***	***90***
CON EDISON EPA ID:: NYP004166971	***315 E 116TH ST***	***WSW 1/8 - 1/4 (0.222 mi.)***	***AH351***	***91***
CON EDISON	***225 E 122ND ST E OF***	***NW 1/8 - 1/4 (0.224 mi.)***	***AF354***	***91***

EPA ID:: NYP004209555				
CON EDISON SERVICE B EPA ID:: NYP004429304	***342 E 116TH ST***	***SW 1/8 - 1/4 (0.227 mi.)***	***AC359***	***93***
CON EDISON SERVICE B EPA ID:: NYP004429320	***338 E 116TH ST***	***SW 1/8 - 1/4 (0.228 mi.)***	***AC361***	***93***
CON EDISON EPA ID:: NYP004159141	***332 E 116TH ST***	***SW 1/8 - 1/4 (0.231 mi.)***	***AC364***	***94***
CON EDISON MANHOLE 1 EPA ID:: NYP004148052	***326 E 116 ST***	***SW 1/8 - 1/4 (0.233 mi.)***	***AC367***	***94***
G A P AUTO REPAIR EPA ID:: NY0000973669	***511 E 116TH ST***	***S 1/8 - 1/4 (0.236 mi.)***	***AK370***	***95***
CON EDISON SERVICE B EPA ID:: NYP004246700	***213 E 122 ST E OF 3R***	***NW 1/8 - 1/4 (0.239 mi.)***	***AF373***	***96***
CON EDISON SERVICE B EPA ID:: NYP004491247	213 E 122ND ST FRONT	NW 1/8 - 1/4 (0.239 mi.)	AF374	96
CON EDISON MANHOLE: EPA ID:: NYP004270757	***213 E 120TH ST E OF***	***WNW 1/8 - 1/4 (0.242 mi.)***	***AL378***	***97***
2451 FIRST AVE LLC EPA ID:: NYR000241984	2451 1ST AVE	NNE 1/8 - 1/4 (0.246 mi.)	385	98
CON EDISON SERVICE B EPA ID:: NYP004165098	***343 E 115TH ST***	***SW 1/8 - 1/4 (0.247 mi.)***	***AM386***	***99***
CON EDISON SERVICE B EPA ID:: NYP004294583	***343 E 115TH ST***	***SW 1/8 - 1/4 (0.247 mi.)***	***AM387***	***99***
CON EDISON SERVICE B EPA ID:: NYP004418604	***2265 2ND AVE***	***WSW 1/8 - 1/4 (0.248 mi.)***	***AJ389***	***100***

Lower Elevation	Address	Direction / Distance	Map ID	Page
CON EDISON EPA ID:: NYP004838506	2365 1ST AVE	NNW 0 - 1/8 (0.033 mi.)	D35	15
CON EDISON SERVICE B EPA ID:: NYP004294955	***2367 1ST AVE***	***N 0 - 1/8 (0.036 mi.)***	***D42***	***17***
CON EDISON EPA ID:: NYP004171310	E 120TH ST & PALADIN	SE 1/8 - 1/4 (0.146 mi.)	O186	51
CON EDISON SERVICE B EPA ID:: NYP004295051	***544 E 119TH ST OPPOS***	***SE 1/8 - 1/4 (0.172 mi.)***	***O252***	***67***

FUDS: A review of the FUDS list, as provided by EDR, and dated 12/01/2021 has revealed that there is 1 FUDS site within approximately 1 mile of the target property.

Equal/Higher Elevation	Address	Direction / Distance	Map ID	Page
BRONX CITY HSPTL ANN		SSE 1/2 - 1 (0.756 mi.)	423	108

EXECUTIVE SUMMARY

NY DRYCLEANERS: A review of the NY DRYCLEANERS list, as provided by EDR, and dated 12/10/2021 has revealed that there are 4 NY DRYCLEANERS sites within approximately 0.25 miles of the target property.

Equal/Higher Elevation	Address	Direction / Distance	Map ID	Page
SAN JUAN CLEANERS Facility Id: 2-6203-00058	***2264 1ST AVE***	***SW 1/8 - 1/4 (0.184 mi.)***	***V276***	***73***
SHAN/CARNEGIE HOTEL Facility Id: 2-6203-00159	2291 SECOND AVE.	W 1/8 - 1/4 (0.205 mi.)	AB308	81
TWINS CLEANERS Facility Id: 2-6203-00144	***2283 2ND AVE***	***WSW 1/8 - 1/4 (0.220 mi.)***	***AB344***	***89***
NEW SYMPHONY/JC 117T Facility Id: 2-6203-00174	245 EAST 117TH STREE	W 1/8 - 1/4 (0.230 mi.)	AB363	93

NY E DESIGNATION: A review of the NY E DESIGNATION list, as provided by EDR, and dated 12/13/2021 has revealed that there are 7 NY E DESIGNATION sites within approximately 0.125 miles of the target property.

Equal/Higher Elevation	Address	Direction / Distance	Map ID	Page
LOT 48,TAXBLOCK 1807	2330 1 AVENUE	WSW 0 - 1/8 (0.026 mi.)	B31	14
LOT 5,TAXBLOCK 1807	EAST 119 STREET	SSW 0 - 1/8 (0.041 mi.)	E43	17
LOT 1,TAXBLOCK 1807	2322 1 AVENUE	SW 0 - 1/8 (0.045 mi.)	B45	17
LOT 48,TAXBLOCK 1711	2290 1 AVENUE	SW 0 - 1/8 (0.112 mi.)	F131	38
LOT 47,TAXBLOCK 1711	2292 1 AVENUE	SW 0 - 1/8 (0.116 mi.)	J135	39
LOT 46,TAXBLOCK 1711	2294 1 AVENUE	SW 0 - 1/8 (0.120 mi.)	J138	40
LOT 148,TAXBLOCK 171	2288 1 AVENUE	SW 0 - 1/8 (0.123 mi.)	J145	42

NY HSWDS: A review of the NY HSWDS list, as provided by EDR, and dated 01/01/2003 has revealed that there is 1 NY HSWDS site within approximately 0.5 miles of the target property.

Equal/Higher Elevation	Address	Direction / Distance	Map ID	Page
ODYSSEY HOUSE	219 E. 121ST STREET	NW 1/8 - 1/4 (0.220 mi.)	AF341	88

NY MANIFEST: A review of the NY MANIFEST list, as provided by EDR, and dated 01/01/2019 has revealed that there are 196 NY MANIFEST sites within approximately 0.25 miles of the target property.

Equal/Higher Elevation	Address	Direction / Distance	Map ID	Page
CON EDISON SERVICE B EPA ID: NYP004294690	***453 E 120TH ST***	***0 - 1/8 (0.000 mi.)***	***A7***	***9***
ACACIA GARDENS HOUSI EPA ID: NYR000227421	401-411 E 120TH ST	0 - 1/8 (0.000 mi.)	A12	10
CON EDISON SERVICE B EPA ID: NYP004294633	***404 E 120TH ST OPPOS***	***SW 0 - 1/8 (0.015 mi.)***	***A25***	***13***
CON EDISON SERVICE B	***408 E 120TH ST OPPOS***	***SW 0 - 1/8 (0.018 mi.)***	***A27***	***13***

EPA ID: NYP004294641				
CON EDISON SERVICE B EPA ID: NYP004294674	***414 E 120TH ST***	***SSW 0 - 1/8 (0.018 mi.)***	***A28***	***14***
CON EDISON SERVICE B EPA ID: NYP004294617	***2334 1ST AVE***	***WSW 0 - 1/8 (0.019 mi.)***	***A29***	***14***
CON EDISON SERVICE B EPA ID: NYP004295127	***401 E 119TH ST***	***SW 0 - 1/8 (0.046 mi.)***	***B46***	***18***
CON EDISON SERVICE B EPA ID: NYP004294740	***344 E 120TH ST***	***W 0 - 1/8 (0.049 mi.)***	***B47***	***18***
CON EDISON SERVICE B EPA ID: NYP004294971	***2375 1ST AVE***	***N 0 - 1/8 (0.050 mi.)***	***D48***	***18***
CON EDISON SERVICE B EPA ID: NYP004294732	***349 E 119TH ST***	***WSW 0 - 1/8 (0.055 mi.)***	***B52***	***19***
CONSOLIDATED EDISON EPA ID: NYP004137634	E 119 ST & 1 AVE	SW 0 - 1/8 (0.056 mi.)	B60	21
CON EDISON EPA ID: NYP004182234	***E 120TH ST & PLEASAN***	***SE 0 - 1/8 (0.059 mi.)***	***C61***	***21***
CON EDISON EPA ID: NYP004498465	2385 1ST AVE AND 120	N 0 - 1/8 (0.065 mi.)	D63	22
NYCHA - WAGNER EPA ID: NYR000053116	***2385 1ST AVE***	***N 0 - 1/8 (0.065 mi.)***	***D64***	***22***
CON EDISON - MANHOLE EPA ID: NYP004153417	***2385 1ST AVENUE***	***N 0 - 1/8 (0.065 mi.)***	***D65***	***22***
CON EDISON EPA ID: NYP004206753	***414 E 119TH ST E OF***	***SSW 0 - 1/8 (0.065 mi.)***	***E66***	***23***
CON EDISON SERVICE B EPA ID: NYP004295457	***424 E 119TH ST***	***SSW 0 - 1/8 (0.069 mi.)***	***E71***	***24***
CON EDISON SERVICE B EPA ID: NYP004295085	***444 E 119TH ST***	***S 0 - 1/8 (0.070 mi.)***	***C76***	***25***
CON EDISON EPA ID: NYP004165825	***2321 1ST AVE***	***WSW 0 - 1/8 (0.071 mi.)***	***F77***	***25***
CONSOLIDATED EDISON EPA ID: NYP004125825	2321 FIRST AVE	WSW 0 - 1/8 (0.071 mi.)	F78	26
CON EDISON SERVICE B EPA ID: NYP004295036	***2319 1ST AVE***	***WSW 0 - 1/8 (0.075 mi.)***	***F81***	***26***
CON EDISON SERVICE B EPA ID: NYP004294716	***352 E 119TH ST***	***WSW 0 - 1/8 (0.078 mi.)***	***F83***	***27***
CON EDISON EPA ID: NYP004653036	333 E 119 ST	W 0 - 1/8 (0.081 mi.)	G85	27
CON EDISON EPA ID: NYP004192720	***E 119TH ST & PLEASAN***	***SSE 0 - 1/8 (0.081 mi.)***	***H86***	***27***
CON EDISON EPA ID: NYP004160776	***E 119TH ST & PLEASAN***	***SSE 0 - 1/8 (0.081 mi.)***	***H87***	***28***
CON EDISON - MANHOLE EPA ID: NYP004991137	119 ST & PLEASENT AV	SSE 0 - 1/8 (0.081 mi.)	H89	28
CON EDISON - SERVICE	***E 119 ST AND PLEASAN***	***SSE 0 - 1/8 (0.081 mi.)***	***H91***	***29***

EPA ID: NYP004188165				
CON EDISON EPA ID: NYP004188231	***PLEASANT AVE & E 119***	***SSE 0 - 1/8 (0.081 mi.)***	***H92***	***29***
CON EDISON EPA ID: NYP004799714	346 E 119TH ST	WSW 0 - 1/8 (0.082 mi.)	F95	30
NYCHA WAGNER HOUSES EPA ID: NYR000099572	2360 1ST AVE	N 0 - 1/8 (0.084 mi.)	I101	31
CON EDISON SERVICE B EPA ID: NYP004295028	***2303 1ST AVE***	***SW 0 - 1/8 (0.086 mi.)***	***F106***	***32***
CON EDISON SERVICE B EPA ID: NYP004413449	***355-357 PLEASANT AVE***	***SSE 0 - 1/8 (0.086 mi.)***	***H107***	***32***
CON EDISON SERVICE B EPA ID: NYP004294963	***2368 1ST AVE***	***N 0 - 1/8 (0.089 mi.)***	***I108***	***33***
CON EDISON SERVICE B EPA ID: NYP004295143	***2298 1ST AVE***	***SW 0 - 1/8 (0.092 mi.)***	***F109***	***33***
CON EDISON EPA ID: NYP004680641	FO 441 E 118TH ST	S 0 - 1/8 (0.094 mi.)	K114	34
CONSOLIDATED EDISON EPA ID: NYP004237396	318 E 120 ST	WNW 0 - 1/8 (0.095 mi.)	G115	34
CON EDISON EPA ID: NYP004652962	334 E 119 ST	W 0 - 1/8 (0.095 mi.)	L116	35
CON EDISON SERVICE B EPA ID: NYP004295044	***415 E 118TH ST***	***SSW 0 - 1/8 (0.095 mi.)***	***J117***	***35***
CON EDISON SERVICE B EPA ID: NYP004273645	***347 E 118TH ST***	***WSW 0 - 1/8 (0.097 mi.)***	***F118***	***35***
CONSOLIDATED EDISON EPA ID: NYP004180188	316 EAST 120 STREET	WNW 0 - 1/8 (0.098 mi.)	G120	36
CON EDISON - MANHOLE EPA ID: NYP004956660	2399 1ST AVE	N 0 - 1/8 (0.100 mi.)	I121	36
CON EDISON EPA ID: NYP004770368	321 E 119TH ST & 2ND	W 0 - 1/8 (0.103 mi.)	G123	36
CON EDISON EPA ID: NYP004182200	***E 118TH ST & 1ST AVE***	***SW 0 - 1/8 (0.105 mi.)***	***F124***	***36***
CON EDISON EPA ID: NYP004188157	***E 118TH ST & 1ST AVE***	***SW 0 - 1/8 (0.105 mi.)***	***F125***	***37***
CON EDISON SERVICE B EPA ID: NYP004245767	***339 E 118TH ST***	***WSW 0 - 1/8 (0.106 mi.)***	***F127***	***37***
CON EDISON EPA ID: NYP004647517	310 E 120 ST	WNW 0 - 1/8 (0.109 mi.)	G128	38
CON EDISON SERVICE B EPA ID: NYP004221826	***338-340 E 118TH ST &***	***SW 0 - 1/8 (0.111 mi.)***	***F130***	***38***
CON EDISON VAULT SUB EPA ID: NYP004477949	***430 E 118TH ST***	***SSW 0 - 1/8 (0.114 mi.)***	***J133***	***39***
CON EDISON SERVICE B EPA ID: NYP004295010	***2293 1ST AVE***	***SW 0 - 1/8 (0.115 mi.)***	***F134***	***39***
CON EDISON SERVICE B	***440 E 118TH ST***	***S 0 - 1/8 (0.118 mi.)***	***K136***	***40***

EPA ID: NYP004295077				
CON EDISON SERVICE B EPA ID: NYP004295002	***2289 1ST AVE***	***SW 0 - 1/8 (0.120 mi.)***	***M139***	***40***
CON EDISON SERVICE B EPA ID: NYP004316295	***2417 1ST AVE FRONT O***	***NNE 0 - 1/8 (0.120 mi.)***	***I140***	***41***
CON EDISON SERVICE B EPA ID: NYP004421368	***2417-2419 1ST AVE &***	***NNE 0 - 1/8 (0.120 mi.)***	***I141***	***41***
CON EDISON EPA ID: NYP004770350	311 E 119TH ST & 2ND	W 0 - 1/8 (0.120 mi.)	L143	41
PALLADINO STORE HOUS EPA ID: NYR000172817	***PALLADINO & FIRST AV***	***NNE 0 - 1/8 (0.124 mi.)***	***I146***	***42***
CONSOLIDATED EDISON EPA ID: NYP004220836	1ST AVE & PALADINO A	NNE 0 - 1/8 (0.124 mi.)	I151	43
CONSOLIDATED EDISON EPA ID: NYP004163739	1ST AVE & PALADINO A	NNE 0 - 1/8 (0.124 mi.)	I153	44
CON EDISON MANHOLE 5 EPA ID: NYP004222840	***PALADINO AVE & 1ST A***	***NNE 0 - 1/8 (0.125 mi.)***	***I154***	***44***
CON EDISON - VAULT V EPA ID: NYP005117621	10 PALADINO AVE	NNE 1/8 - 1/4 (0.127 mi.)	I156	44
CON EDISON EPA ID: NYP004671814	2396 1ST AVE	NNE 1/8 - 1/4 (0.128 mi.)	I158	45
PUBLIC SCHOOL 112M EPA ID: NYR000180422	***535 E 119TH ST***	***SE 1/8 - 1/4 (0.129 mi.)***	***O160***	***45***
CON EDISON EPA ID: NYP004652970	310 E 119 ST	W 1/8 - 1/4 (0.130 mi.)	L161	45
CON EDISON SERVICE B EPA ID: NYP004294724	***2283 1ST AVE***	***SW 1/8 - 1/4 (0.134 mi.)***	***M162***	***46***
CON EDISON SERVICE B EPA ID: NYP004420329	***2348-2350 2ND AVE &***	***NW 1/8 - 1/4 (0.134 mi.)***	***P164***	***46***
CON EDISON SERVICE B EPA ID: NYP004246817	***2328 - 2330 2ND AVE***	***WNW 1/8 - 1/4 (0.136 mi.)***	***N165***	***46***
CON EDISON SERVICE B EPA ID: NYP004246791	***2322-2324 2ND AVE FR***	***W 1/8 - 1/4 (0.141 mi.)***	***N167***	***47***
CON EDISON - MANHOLE EPA ID: NYP005131784	520 E 119TH ST	SSE 1/8 - 1/4 (0.142 mi.)	O169	47
CON EDISON EPA ID: NYP004518692	427 E 117TH ST	SSW 1/8 - 1/4 (0.142 mi.)	Q172	48
CON EDISON EPA ID: NYP004668455	427-429 E 117TH ST &	SSW 1/8 - 1/4 (0.142 mi.)	Q174	48
CON EDISON SERVICE B EPA ID: NYP004294708	***407 E 117TH ST***	***SSW 1/8 - 1/4 (0.142 mi.)***	***M175***	***48***
CON EDISON SERVICE B EPA ID: NYP004454310	***455 E 117TH ST***	***S 1/8 - 1/4 (0.144 mi.)***	***Q176***	***49***
2276 FIRST AVEUNE EPA ID: NYU005000567	2276 FIRST AVE	SW 1/8 - 1/4 (0.145 mi.)	M179	49
CON EDISON	F/O 2276 1 AV	SW 1/8 - 1/4 (0.145 mi.)	M182	50

EPA ID: NYP004637674				
CON EDISON - MANHOLE EPA ID: NYP004956702	E 124TH ST & 1ST AVE	NNE 1/8 - 1/4 (0.146 mi.)	R183	50
CON EDISON VAULT: 69 EPA ID: NYP004392999	***E 124TH ST & 1ST AVE***	***NNE 1/8 - 1/4 (0.146 mi.)***	***R184***	***50***
CON EDISON SERVICE B EPA ID: NYP004297651	***1ST AVE & 124 ST N S***	***NNE 1/8 - 1/4 (0.146 mi.)***	***R185***	***51***
CONSOLIDATED EDISON EPA ID: NYP004188553	W 121 ST & 2 AVE	NW 1/8 - 1/4 (0.149 mi.)	P189	52
CON EDISON SERVICE B EPA ID: NYP004295093	***526 E 119TH ST OPPOS***	***SE 1/8 - 1/4 (0.151 mi.)***	***O195***	***53***
EAST RIVER PLAZA EPA ID: NYR000050260	***527 E 118TH ST***	***SSE 1/8 - 1/4 (0.153 mi.)***	***S196***	***53***
CON EDISON - SERVICE EPA ID: NYP004307252	***528 E 119 ST***	***SE 1/8 - 1/4 (0.154 mi.)***	***O197***	***54***
CON EDISON EPA ID: NYP004200499	***528 E 119TH ST E OF***	***SE 1/8 - 1/4 (0.154 mi.)***	***O198***	***54***
CON EDISON SERVICE B EPA ID: NYP004295069	***528 E 119TH ST***	***SE 1/8 - 1/4 (0.154 mi.)***	***O199***	***54***
CON EDISON MANHOLE: EPA ID: NYP004307104	***321 PLEASANT AVE FRO***	***S 1/8 - 1/4 (0.154 mi.)***	***T201***	***55***
CON EDISON - VAULT 3 EPA ID: NYP005011036	E 117 ST & 1 AVE	SW 1/8 - 1/4 (0.154 mi.)	M202	55
CON EDISON MANHOLE: EPA ID: NYP004455655	***E 1ST AVE & 117TH ST***	***SW 1/8 - 1/4 (0.154 mi.)***	***M203***	***55***
CON EDISON EPA ID: NYP004182176	***E 117TH ST & 1ST AVE***	***SW 1/8 - 1/4 (0.154 mi.)***	***M204***	***55***
CON EDISON - MANHOLE EPA ID: NYP004182218	E 117TH ST & 1ST AVE	SW 1/8 - 1/4 (0.154 mi.)	M205	56
NEW YORK TELEPHONE EPA ID: NYP000908566	***E 117 & 1ST***	***SW 1/8 - 1/4 (0.154 mi.)***	***M206***	***56***
CON EDISON SERVICE B EPA ID: NYP004296422	***E 117 ST & 1ST AVE***	***SW 1/8 - 1/4 (0.154 mi.)***	***M207***	***56***
NYNEX EPA ID: NYP000932806	117 ST & 1 AVE	SW 1/8 - 1/4 (0.154 mi.)	M208	56
CON EDISON MANHOLE 0 EPA ID: NYP004238719	***E 117TH ST &1ST AVE***	***SW 1/8 - 1/4 (0.155 mi.)***	***M210***	***57***
CON EDISON SERVICE B EPA ID: NYP004249593	***E 117TH ST & 1ST AVE***	***SW 1/8 - 1/4 (0.155 mi.)***	***M211***	***57***
CON EDISON EPA ID: NYP004647533	2314 2ND AVE	W 1/8 - 1/4 (0.156 mi.)	N214	58
CON EDISON SERVICE B EPA ID: NYP004295101	***335 E 117TH ST***	***WSW 1/8 - 1/4 (0.156 mi.)***	***M215***	***58***
CON EDISON MANHOLE 5 EPA ID: NYP004246833	***E 119TH ST & 2ND AVE***	***W 1/8 - 1/4 (0.157 mi.)***	***N216***	***58***
CON EDISON	119 ST & 2 AVE	W 1/8 - 1/4 (0.159 mi.)	N217	59

EPA ID: NYP004621595				
NYCDEP	***119TH ST & 2ND AVE***	***W 1/8 - 1/4 (0.159 mi.)***	***N218***	***59***
EPA ID: NYP003663713				
CON EDISON SERVICE B	***325 E 117TH ST***	***WSW 1/8 - 1/4 (0.159 mi.)***	***U219***	***59***
EPA ID: NYP004295119				
CON EDISON	374 E 117TH ST	SW 1/8 - 1/4 (0.159 mi.)	M220	59
EPA ID: NYP004742987				
CON EDISON	2323 2 AV	W 1/8 - 1/4 (0.159 mi.)	N223	60
EPA ID: NYP004647558				
NYC DEPT OF EDUCATIO	***319 E 117TH ST***	***WSW 1/8 - 1/4 (0.161 mi.)***	***U225***	***61***
EPA ID: NYR000059014				
CON EDISON SERVICE B	***2347 2ND AVE***	***WNW 1/8 - 1/4 (0.161 mi.)***	***P226***	***61***
EPA ID: NYP004418745				
CON EDISON	311 E 117 ST	WSW 1/8 - 1/4 (0.164 mi.)	U227	61
EPA ID: NYP004651287				
CON EDISON SERVICE B	***402 E 117TH ST E OF***	***SW 1/8 - 1/4 (0.164 mi.)***	***V228***	***61***
EPA ID: NYP004262903				
CON EDISON SERVICE B	***2353 2ND AVE***	***WNW 1/8 - 1/4 (0.165 mi.)***	***P231***	***62***
EPA ID: NYP004299012				
EPA ID: NYP004778247				
CON EDISON	E 117TH ST & PLEASAN	S 1/8 - 1/4 (0.165 mi.)	T232	62
EPA ID: NYP004535191				
CON EDISON SERVICE B	***416 E 117TH ST***	***SSW 1/8 - 1/4 (0.167 mi.)***	***Q237***	***63***
EPA ID: NYP004436127				
CON EDISON SERVICE B	***428 E 117TH ST***	***SSW 1/8 - 1/4 (0.167 mi.)***	***Q238***	***64***
EPA ID: NYP004436093				
CONSOLIDATED EDISON	303 - E 117TH ST	WSW 1/8 - 1/4 (0.167 mi.)	U240	64
EPA ID: NYP004188148				
CON EDISON SERVICE B	***422 E 117TH ST***	***SSW 1/8 - 1/4 (0.167 mi.)***	***Q241***	***64***
EPA ID: NYP004436150				
COSTCO WHOLESALE #10	***517 E 117TH ST***	***S 1/8 - 1/4 (0.168 mi.)***	***S243***	***65***
EPA ID: NYR000167205				
EPA ID: NYR000176495				
CON EDISON SERVICE B	***251 E 121ST ST***	***NW 1/8 - 1/4 (0.168 mi.)***	***P245***	***65***
EPA ID: NYP004299004				
BEST FRIEND CLEANERS	***2327 SECOND AVE***	***WNW 1/8 - 1/4 (0.169 mi.)***	***N248***	***66***
EPA ID: NYD986928257				
EAST RIVER PLAZA/TIA	525 E 117TH ST	S 1/8 - 1/4 (0.169 mi.)	S249	66
EPA ID: NYP000957142				
MAYTAG LAUNDRY & DRY	***2390 2ND AVE***	***NNW 1/8 - 1/4 (0.173 mi.)***	***X253***	***67***
EPA ID: NYD982716656				
CON EDISON	***2315 2ND AVE N OF E***	***W 1/8 - 1/4 (0.175 mi.)***	***N258***	***68***
EPA ID: NYP004203436				
CON EDISON	***2385 2ND AVE***	***NW 1/8 - 1/4 (0.175 mi.)***	***W259***	***69***
EPA ID: NYP004168233				
NYCDEP	***123RD ST & 2ND AVE***	***NNW 1/8 - 1/4 (0.177 mi.)***	***Y260***	***69***
EPA ID: NYP003662830				
CON EDISON SERVICE B	***2268 1ST AVE N OF E***	***SW 1/8 - 1/4 (0.177 mi.)***	***V261***	***69***

EPA ID: NYP004238727				
CON EDISON EPA ID: NYP004295135	334 E 117TH ST	SW 1/8 - 1/4 (0.177 mi.)	U262	70
CON EDISON SERVICE B EPA ID: NYP004457529	***334 E 117TH ST FRONT***	***SW 1/8 - 1/4 (0.177 mi.)***	***U263***	***70***
CON EDISON EPA ID: NYP004647509	246 E 120 ST	WNW 1/8 - 1/4 (0.177 mi.)	Z266	70
CON EDISON SERVICE B EPA ID: NYP004307922	***332 E 117TH ST FRONT***	***SW 1/8 - 1/4 (0.178 mi.)***	***U267***	***71***
CON EDISON EPA ID: NYP004203451	***2311 2ND AVE N OF E***	***W 1/8 - 1/4 (0.178 mi.)***	***AA268***	***71***
CON EDISON SERVICE B EPA ID: NYP004298287	***2389 2ND AVE***	***NNW 1/8 - 1/4 (0.180 mi.)***	***W269***	***71***
CON EDISON SERVICE B EPA ID: NYP004296885	***2ND AVE & 118TH ST***	***W 1/8 - 1/4 (0.182 mi.)***	***AA270***	***72***
CON EDISON SERVICE B EPA ID: NYP004298279	***2393 2ND AVE***	***NNW 1/8 - 1/4 (0.183 mi.)***	***Y271***	***72***
CON EDISON EPA ID: NYP004772851	2395 2ND AVE	NNW 1/8 - 1/4 (0.183 mi.)	Y274	73
CON EDISON EPA ID: NYP004651238	***2292 2 AV***	***WSW 1/8 - 1/4 (0.183 mi.)***	***AB275***	***73***
SAN JUAN CLEANERS EPA ID: NYD986948503	***2264 1ST AVE***	***SW 1/8 - 1/4 (0.184 mi.)***	***V276***	***73***
CON EDISON EPA ID: NYP004772844	2391 2ND AVE	NNW 1/8 - 1/4 (0.185 mi.)	Y280	74
CON EDISON EPA ID: NYP004773644	2391 2ND AVE	NNW 1/8 - 1/4 (0.185 mi.)	Y282	74
CON EDISON SERVICE B EPA ID: NYP004420402	***246 E 122ND ST OPPOS***	***NW 1/8 - 1/4 (0.187 mi.)***	***W284***	***75***
CON EDISON SERVICE B EPA ID: NYP004239271	***2265 1ST AVE***	***SW 1/8 - 1/4 (0.189 mi.)***	***V289***	***76***
CON EDISON EPA ID: NYP004172524	***508 E 117TH ST FRONT***	***S 1/8 - 1/4 (0.189 mi.)***	***T290***	***76***
CON EDISON EPA ID: NYP004651220	2288 2 AV	WSW 1/8 - 1/4 (0.190 mi.)	AB291	77
CON EDISON EPA ID: NYP004547154	244 E 123RD ST	NNW 1/8 - 1/4 (0.196 mi.)	Y296	78
CON EDISON SERVICE B EPA ID: NYP004417341	***347 E 116TH ST FRONT***	***SW 1/8 - 1/4 (0.201 mi.)***	***AC298***	***78***
CON EDISON SERVICE B EPA ID: NYP004305066	***2ND AVE & E 124TH ST***	***NNW 1/8 - 1/4 (0.201 mi.)***	***X300***	***79***
CON EDISON SERVICE B EPA ID: NYP004422077	***2433 2ND AVE & 124TH***	***NNW 1/8 - 1/4 (0.201 mi.)***	***X301***	***79***
CON EDISON EPA ID: NYP004651295	306 E 117 ST	WSW 1/8 - 1/4 (0.202 mi.)	AB303	80
CON EDISON	249 E 123RD ST	NNW 1/8 - 1/4 (0.203 mi.)	Y305	80

EPA ID: NYP004738449				
CONSOLIDATED EDISON EPA ID: NYP004150959	E 124TH ST & 2ND AVE	NNW 1/8 - 1/4 (0.206 mi.)	X309	81
CON EDISON SERVICE B EPA ID: NYP004354502	***333 E 116TH ST***	***SW 1/8 - 1/4 (0.208 mi.)***	***AC311***	***81***
CON EDISON SERVICE B EPA ID: NYP004420196	***333 E 116TH ST FRONT***	***SW 1/8 - 1/4 (0.208 mi.)***	***AC312***	***82***
CON EDISON EPA ID: NYP004435996	333 E 116 ST	SW 1/8 - 1/4 (0.208 mi.)	AC313	82
CONSOLIDATED EDISON EPA ID: NYP004055008	E 116TH ST & 1ST AVE	SW 1/8 - 1/4 (0.208 mi.)	V314	82
CONSOLIDATED EDISON EPA ID: NYP004191946	E 116 ST AND 1 AVE	SW 1/8 - 1/4 (0.208 mi.)	V316	82
CON EDISON EPA ID: NYP004297289	FO 237-239 E 122ND S	NW 1/8 - 1/4 (0.209 mi.)	W317	83
CON EDISON SERVICE B EPA ID: NYP004294385	***501 E 116TH ST***	***S 1/8 - 1/4 (0.210 mi.)***	***AD318***	***83***
CON EDISON EPA ID: NYP004686978	2287 2 AV	W 1/8 - 1/4 (0.212 mi.)	AB319	83
CON EDISON EPA ID: NYP004421525	247 E 123RD ST	NNW 1/8 - 1/4 (0.213 mi.)	Y322	84
CON EDISON EPA ID: NYP004765921	247 E 123RD ST	NNW 1/8 - 1/4 (0.213 mi.)	Y323	84
CON EDISON EPA ID: NYP004656831	2274 2ND AVE	WSW 1/8 - 1/4 (0.213 mi.)	AB325	84
CON EDISON SERVICE B EPA ID: NYP004297602	***230 E 122ND ST***	***NW 1/8 - 1/4 (0.214 mi.)***	***W326***	***85***
CON EDISON EPA ID: NYP004689360	117TH ST & 2ND AVE	WSW 1/8 - 1/4 (0.214 mi.)	AB328	85
CON EDISON - SERVICE EPA ID: NYP004190815	***E 117 ST AND 2 AVE***	***WSW 1/8 - 1/4 (0.214 mi.)***	***AB329***	***85***
NYCDEP EPA ID: NYP010000958	117 ST & 2ND AVE	WSW 1/8 - 1/4 (0.214 mi.)	AB330	86
CON EDISON SERVICE B EPA ID: NYP004250395	***73RD ST & 1ST AVE SW***	***WSW 1/8 - 1/4 (0.214 mi.)***	***AB332***	***86***
CON EDISON - MANHOLE EPA ID: NYP005221742	2279 2ND AVE	WSW 1/8 - 1/4 (0.216 mi.)	AB333	86
CON EDISON SERVICE B EPA ID: NYP004249981	***E 116 ST & PLEASANT***	***S 1/8 - 1/4 (0.216 mi.)***	***AD335***	***87***
CON EDISON EPA ID: NYP004646055	319 E 116TH ST	WSW 1/8 - 1/4 (0.217 mi.)	AC336	87
CON EDISON SERVICE B EPA ID: NYP004294344	***402 E 116TH ST***	***SSW 1/8 - 1/4 (0.217 mi.)***	***AE337***	***87***
CON EDISON SERVICE B EPA ID: NYP004221651	***2417 2ND AVE OPPOSIT***	***NNW 1/8 - 1/4 (0.218 mi.)***	***338***	***87***
CON EDISON SERVICE B	***2413 2ND AVE***	***NNW 1/8 - 1/4 (0.218 mi.)***	***Y339***	***88***

EPA ID: NYP004305090				
ODYSSEY HOUSE OF NEW EPA ID: NY0000201152	***219 E 121ST ST***	***NW 1/8 - 1/4 (0.220 mi.)***	***AF340***	***88***
TWINS CLEANERS EPA ID: NYD981562333	***2283 2ND AVE***	***WSW 1/8 - 1/4 (0.220 mi.)***	***AB344***	***89***
CON EDISON VAULT: 25 EPA ID: NYP004378584	***500 E 116TH ST FRONT***	***S 1/8 - 1/4 (0.220 mi.)***	***AD346***	***90***
CON EDISON EPA ID: NYP004646048	315 E 116TH ST	WSW 1/8 - 1/4 (0.222 mi.)	AH350	90
CON EDISON EPA ID: NYP004166971	***315 E 116TH ST***	***WSW 1/8 - 1/4 (0.222 mi.)***	***AH351***	***91***
CON EDISON EPA ID: NYP004656864	2270 2ND AVE	WSW 1/8 - 1/4 (0.223 mi.)	AH352	91
CON EDISON - SERVICE EPA ID: NYP004165791	***2270 SECOND AVENUE N***	***WSW 1/8 - 1/4 (0.223 mi.)***	***AH353***	***91***
CON EDISON EPA ID: NYP004209555	***225 E 122ND ST E OF***	***NW 1/8 - 1/4 (0.224 mi.)***	***AF354***	***91***
CONSOLIDATED EDISON EPA ID: NYP004251740	342 EAST 116TH STREE	SW 1/8 - 1/4 (0.227 mi.)	AC358	92
CON EDISON SERVICE B EPA ID: NYP004429304	***342 E 116TH ST***	***SW 1/8 - 1/4 (0.227 mi.)***	***AC359***	***93***
CON EDISON SERVICE B EPA ID: NYP004429320	***338 E 116TH ST***	***SW 1/8 - 1/4 (0.228 mi.)***	***AC361***	***93***
CON EDISON EPA ID: NYP004591152	336-338 E 116 ST & 2	SW 1/8 - 1/4 (0.229 mi.)	AC362	93
CON EDISON EPA ID: NYP004159141	***332 E 116TH ST***	***SW 1/8 - 1/4 (0.231 mi.)***	***AC364***	***94***
CON EDISON EPA ID: NYP004646022	303 E 116TH ST	WSW 1/8 - 1/4 (0.231 mi.)	AH365	94
CON EDISON EPA ID: NYP004648606	2273 2ND AVE	WSW 1/8 - 1/4 (0.232 mi.)	AJ366	94
CON EDISON MANHOLE 1 EPA ID: NYP004148052	***326 E 116 ST***	***SW 1/8 - 1/4 (0.233 mi.)***	***AC367***	***94***
CON EDISON EPA ID: NYP004656948	2264 2 AV	WSW 1/8 - 1/4 (0.235 mi.)	AH368	95
CON EDISON EPA ID: NYP004646162	322 E 116 ST	SW 1/8 - 1/4 (0.236 mi.)	AC369	95
G A P AUTO REPAIR EPA ID: NY0000973669	***511 E 116TH ST***	***S 1/8 - 1/4 (0.236 mi.)***	***AK370***	***95***
CON EDISON EPA ID: NYP004646154	318 E 116 ST	SW 1/8 - 1/4 (0.238 mi.)	AC371	95
CON EDISON SERVICE B EPA ID: NYP004246700	***213 E 122 ST E OF 3R***	***NW 1/8 - 1/4 (0.239 mi.)***	***AF373***	***96***
CON EDISON EPA ID: NYP004491247	213 E 122ND ST FRONT	NW 1/8 - 1/4 (0.239 mi.)	AF375	96
CON EDISON MANHOLE:	***213 E 120TH ST E OF***	***WNW 1/8 - 1/4 (0.242 mi.)***	***AL378***	***97***

EPA ID: NYP004270757				
CON EDISON SERVICE B EPA ID: NYP004165098	***343 E 115TH ST***	***SW 1/8 - 1/4 (0.247 mi.)***	***AM386***	***99***
CON EDISON SERVICE B EPA ID: NYP004294583	***343 E 115TH ST***	***SW 1/8 - 1/4 (0.247 mi.)***	***AM387***	***99***
CON EDISON SERVICE B EPA ID: NYP004418604	***2265 2ND AVE***	***WSW 1/8 - 1/4 (0.248 mi.)***	***AJ389***	***100***

Lower Elevation	Address	Direction / Distance	Map ID	Page
NYC DEPT OF EDUCATIO EPA ID: NYR000214577	2351 1ST AVE	NNW 0 - 1/8 (0.012 mi.)	A21	12
CON EDISON SERVICE B EPA ID: NYP004294955	***2367 1ST AVE***	***N 0 - 1/8 (0.036 mi.)***	***D42***	***17***
CON EDISON - VAULT V EPA ID: NYP004971949	PALADINO AVE & E 120	SE 1/8 - 1/4 (0.146 mi.)	O187	51
CON EDISON SERVICE B EPA ID: NYP004295051	***544 E 119TH ST OPPOS***	***SE 1/8 - 1/4 (0.172 mi.)***	***O252***	***67***
CON EDISON EPA ID: NYP004649109	548 E 119TH ST OPP	SE 1/8 - 1/4 (0.173 mi.)	O256	68

PA MANIFEST: A review of the PA MANIFEST list, as provided by EDR, and dated 06/30/2018 has revealed that there is 1 PA MANIFEST site within approximately 0.25 miles of the target property.

Equal/Higher Elevation	Address	Direction / Distance	Map ID	Page
COSTCO # 1062 Generator EPA Id: NYR000167205	517 E 117TH ST	S 1/8 - 1/4 (0.168 mi.)	S242	65

NJ MANIFEST: A review of the NJ MANIFEST list, as provided by EDR, and dated 12/31/2018 has revealed that there are 45 NJ MANIFEST sites within approximately 0.25 miles of the target property.

Equal/Higher Elevation	Address	Direction / Distance	Map ID	Page
CON EDISON EPA Id: NYP004182234	***E 120TH ST & PLEASAN***	***SE 0 - 1/8 (0.059 mi.)***	***C61***	***21***
NYCHA - WAGNER EPA Id: NYR000053116	***2385 1ST AVE***	***N 0 - 1/8 (0.065 mi.)***	***D64***	***22***
CON EDISON - MANHOLE EPA Id: NYP004153417	***2385 1ST AVENUE***	***N 0 - 1/8 (0.065 mi.)***	***D65***	***22***
CON EDISON EPA Id: NYP004206753	***414 E 119TH ST E OF***	***SSW 0 - 1/8 (0.065 mi.)***	***E66***	***23***
CON EDISON EPA Id: NYP004165825	***2321 1ST AVE***	***WSW 0 - 1/8 (0.071 mi.)***	***F77***	***25***
CON EDISON - SERVICE EPA Id: NYP004188165	E 119 ST AND PLEASAN	SSE 0 - 1/8 (0.081 mi.)	H90	28
CON EDISON	***PLEASANT AVE & E 119***	***SSE 0 - 1/8 (0.081 mi.)***	***H92***	***29***

EPA Id: NYP004188231				
CON EDISON EPA Id: NYP004799714	346 E 119TH ST	WSW 0 - 1/8 (0.082 mi.)	F96	30
CON EDISON EPA Id: NYP004799706	336 E 119TH ST	WSW 0 - 1/8 (0.094 mi.)	F112	34
CON EDISON SERVICE B EPA Id: NYP004273645	347 E 118TH ST	WSW 0 - 1/8 (0.097 mi.)	F119	35
CON EDISON EPA Id: NYP004182200	***E 118TH ST & 1ST AVE***	***SW 0 - 1/8 (0.105 mi.)***	***F124***	***36***
CON EDISON EPA Id: NYP004188157	***E 118TH ST & 1ST AVE***	***SW 0 - 1/8 (0.105 mi.)***	***F125***	***37***
CON EDISON SERVICE B EPA Id: NYP004245767	***339 E 118TH ST***	***WSW 0 - 1/8 (0.106 mi.)***	***F127***	***37***
CON EDISON SERVICE B EPA Id: NYP004221826	***338-340 E 118TH ST &***	***SW 0 - 1/8 (0.111 mi.)***	***F130***	***38***
CON EDISON MANHOLE: EPA Id: NYP004275293	E 118TH ST & PLEASAN	S 0 - 1/8 (0.120 mi.)	H142	41
CON EDISON MANHOLE 5 EPA Id: NYP004220836	***1ST AVE & PALADINO A***	***NNE 0 - 1/8 (0.124 mi.)***	***I149***	***43***
CON EDISON MANHOLE 5 EPA Id: NYP004222840	***PALADINO AVE & 1ST A***	***NNE 0 - 1/8 (0.125 mi.)***	***I154***	***44***
CON EDISON SERVICE B EPA Id: NYP004246791	2322-2324 2ND AVE FR	W 1/8 - 1/4 (0.141 mi.)	N168	47
CON EDISON - SERVICE EPA Id: NYP004188553	***W 121 ST & 2 AVE***	***NW 1/8 - 1/4 (0.149 mi.)***	***P190***	***52***
EAST RIVER PLAZA EPA Id: NYR000050260	***527 E 118TH ST***	***SSE 1/8 - 1/4 (0.153 mi.)***	***S196***	***53***
CON EDISON EPA Id: NYP004182176	***E 117TH ST & 1ST AVE***	***SW 1/8 - 1/4 (0.154 mi.)***	***M204***	***55***
CON EDISON MANHOLE 0 EPA Id: NYP004238719	***E 117TH ST &1ST AVE***	***SW 1/8 - 1/4 (0.155 mi.)***	***M210***	***57***
CON EDISON EPA Id: NYP004742987	374 E 117TH ST	SW 1/8 - 1/4 (0.159 mi.)	M222	60
CON EDISON SERVICE B EPA Id: NYP004262903	402 E 117TH ST E OF	SW 1/8 - 1/4 (0.164 mi.)	V229	62
CON EDISON SERVICE B EPA Id: NYP004279071	511 E 117TH ST E OF	S 1/8 - 1/4 (0.173 mi.)	S254	68
CON EDISON EPA Id: NYP004203436	***2315 2ND AVE N OF E***	***W 1/8 - 1/4 (0.175 mi.)***	***N258***	***68***
CON EDISON EPA Id: NYP004168233	***2385 2ND AVE***	***NW 1/8 - 1/4 (0.175 mi.)***	***W259***	***69***
CON EDISON SERVICE B EPA Id: NYP004238727	***2268 1ST AVE N OF E***	***SW 1/8 - 1/4 (0.177 mi.)***	***V261***	***69***
CON EDISON EPA Id: NYP004203451	***2311 2ND AVE N OF E***	***W 1/8 - 1/4 (0.178 mi.)***	***AA268***	***71***
CON EDISON	2395 2ND AVE	NNW 1/8 - 1/4 (0.183 mi.)	Y272	72

EPA Id: NYP004772851				
CON EDISON EPA Id: NYP004772844	2391 2ND AVE	NNW 1/8 - 1/4 (0.185 mi.)	Y279	74
CON EDISON EPA Id: NYP004773644	2391 2ND AVE	NNW 1/8 - 1/4 (0.185 mi.)	Y281	74
CON EDISON SERVICE B EPA Id: NYP004239271	***2265 1ST AVE***	***SW 1/8 - 1/4 (0.189 mi.)***	***V289***	***76***
CON EDISON EPA Id: NYP004172524	***508 E 117TH ST FRONT***	***S 1/8 - 1/4 (0.189 mi.)***	***T290***	***76***
CON EDISON EPA Id: NYP004738449	249 E 123RD ST	NNW 1/8 - 1/4 (0.203 mi.)	Y306	80
CON EDISON EPA Id: NYP004765921	247 E 123RD ST	NNW 1/8 - 1/4 (0.213 mi.)	Y321	83
CON EDISON - SERVICE EPA Id: NYP004190815	E 117 ST AND 2 AVE	WSW 1/8 - 1/4 (0.214 mi.)	AB327	85
CON EDISON SERVICE B EPA Id: NYP004221651	***2417 2ND AVE OPPOSIT***	***NNW 1/8 - 1/4 (0.218 mi.)***	***338***	***87***
CON EDISON EPA Id: NYP004166971	***315 E 116TH ST***	***WSW 1/8 - 1/4 (0.222 mi.)***	***AH351***	***91***
CON EDISON - SERVICE EPA Id: NYP004165791	***2270 SECOND AVENUE N***	***WSW 1/8 - 1/4 (0.223 mi.)***	***AH353***	***91***
CON EDISON EPA Id: NYP004209555	***225 E 122ND ST E OF***	***NW 1/8 - 1/4 (0.224 mi.)***	***AF354***	***91***
CON EDISON SERVICE B EPA Id: NYP004246700	213 E 122 ST E OF 3R	NW 1/8 - 1/4 (0.239 mi.)	AF372	96
CON EDISON MANHOLE: EPA Id: NYP004270757	213 E 120TH ST E OF	WNW 1/8 - 1/4 (0.242 mi.)	AL377	97
CON EDISON SERVICE B EPA Id: NYP004165098	***343 E 115TH ST***	***SW 1/8 - 1/4 (0.247 mi.)***	***AM386***	***99***

Lower Elevation	Address	Direction / Distance	Map ID	Page
CON EDISON EPA Id: NYP004838506	2365 1ST AVE	NNW 0 - 1/8 (0.033 mi.)	D33	15

EDR HIGH RISK HISTORICAL RECORDS

EDR Exclusive Records

EDR MGP: A review of the EDR MGP list, as provided by EDR, has revealed that there are 3 EDR MGP sites within approximately 1 mile of the target property.

Equal/Higher Elevation	Address	Direction / Distance	Map ID	Page
CON EDISON - EAST 11	EAST 114TH - EAST 11	S 1/4 - 1/2 (0.258 mi.)	AK390	100
CON EDISON - EAST 11	EAST 110TH - EAST 11	SW 1/4 - 1/2 (0.483 mi.)	419	107
CON EDISON - EAST 10	108TH ST. WEST OF FI	SSW 1/2 - 1 (0.628 mi.)	421	107

EXECUTIVE SUMMARY

EDR Hist Auto: A review of the EDR Hist Auto list, as provided by EDR, has revealed that there is 1 EDR Hist Auto site within approximately 0.125 miles of the target property.

Equal/Higher Elevation	Address	Direction / Distance	Map ID	Page
UPTOWN SERVICE STATI	2326 1ST AVE	WSW 0 - 1/8 (0.033 mi.)	B37	16


EDR Hist Cleaner: A review of the EDR Hist Cleaner list, as provided by EDR, has revealed that there is 1 EDR Hist Cleaner site within approximately 0.125 miles of the target property.

Equal/Higher Elevation	Address	Direction / Distance	Map ID	Page
TONYS CLEANERS	2333 1ST AVE	WSW 0 - 1/8 (0.034 mi.)	B41	17

Count: 14 records. ORPHAN SUMMARY

City	EDR ID	Site Name	Site Address	Zip	Database(s)
BRONX	S121933886	CE - E. 138TH ST. - BRONX WORKS	EAST 138TH - EAST 140TH STS.	10454	NY SHWS
BRONX	S126023813	SOUNDVIEW PARK	ENTIRE SOUNDVIEW PARK		NY SWF/LF
BRONX	S126023329	MARITIME CADET TRAINING GROUNDS	HARLEM RIVER, LANDING ROAD, UN		NY SWF/LF
BRONX	S126023811	SOUNDVIEW AVE	SOUNDVIEW PARK SHORELINE		NY SWF/LF
MANHATTAN	S108146260	CONED, MANHATTAN COKING	110TH STREET	10025	NY HSWDS
NEW YORK	S121933885	CE - E. 108TH ST. STATION	108TH ST. WEST OF FIRST AVE.	10029	NY SHWS
NEW YORK	S121933881	CE - E. 111TH ST. WORKS	EAST 110TH - EAST 112TH STS.	10029	NY SHWS
NEW YORK	S108239562	CE - E. 111TH ST. WORKS	EAST 110TH - EAST 112TH STS.	10029	NY VCP
NEW YORK	S108239563	CE - E. 115TH ST. MGP	EAST 114TH - EAST 116TH STS.	10029	NY VCP
NEW YORK	S121933877	CE - E. 11TH ST. MGP	EAST 11TH - EAST 13TH STS.	10029	NY SHWS
NEW YORK	S121933880	CE - E. 99TH ST. WORKS	EAST 98TH - EAST 99TH STS.	10029	NY SHWS
NEW YORK	S118263527	NYC PARKS	RANDALLS ISLAND		NY LTANKS
NEW YORK	S113916588	WARDS ISLAND WPCP INTERIM PLAN	WARDS ISLAND	10035	NY SHWS
NEW YORK CITY	S113916742	PLEASANT AVENUE PLUME TRACKDOWN	PLEASANT AVENUE	10029	NY SHWS

OVERVIEW MAP - 6978245.2S

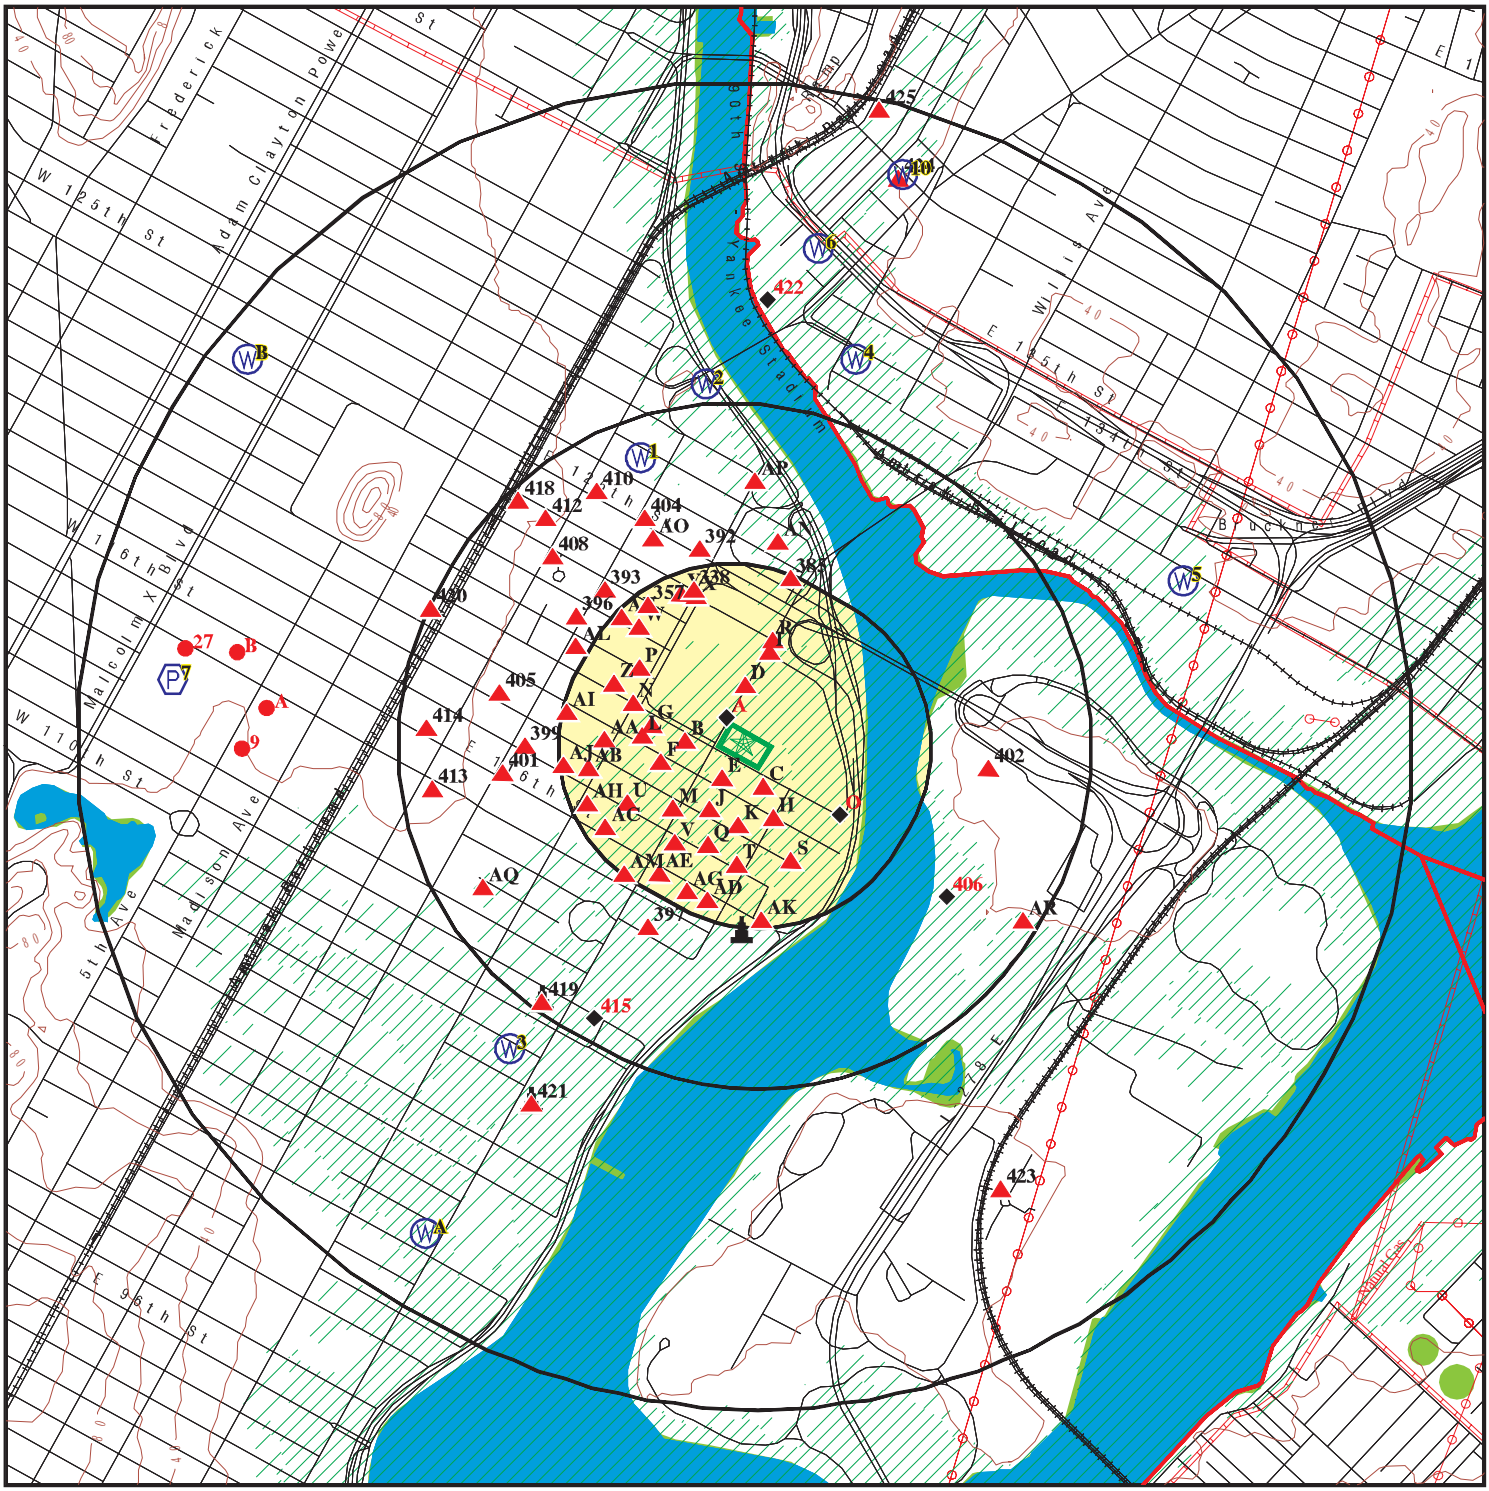


This report includes Interactive Map Layers to display and/or hide map information. The legend includes only those icons for the default map view.

SITE NAME:	Beacon Harlem School	CLIENT:	ALC Environmental Inc.
ADDRESS:	413 East 120th Street New York NY 10035	CONTACT:	Colin Eckhardt
		INQUIRY #:	6978245.2s
LAT/LONG:	40.798616 / 73.932644	DATE:	May 13, 2022 9:30 am

Copyright © 2022 EDR, Inc. © 2015 TomTom Rel. 2015.

DETAIL MAP - 6978245.2S

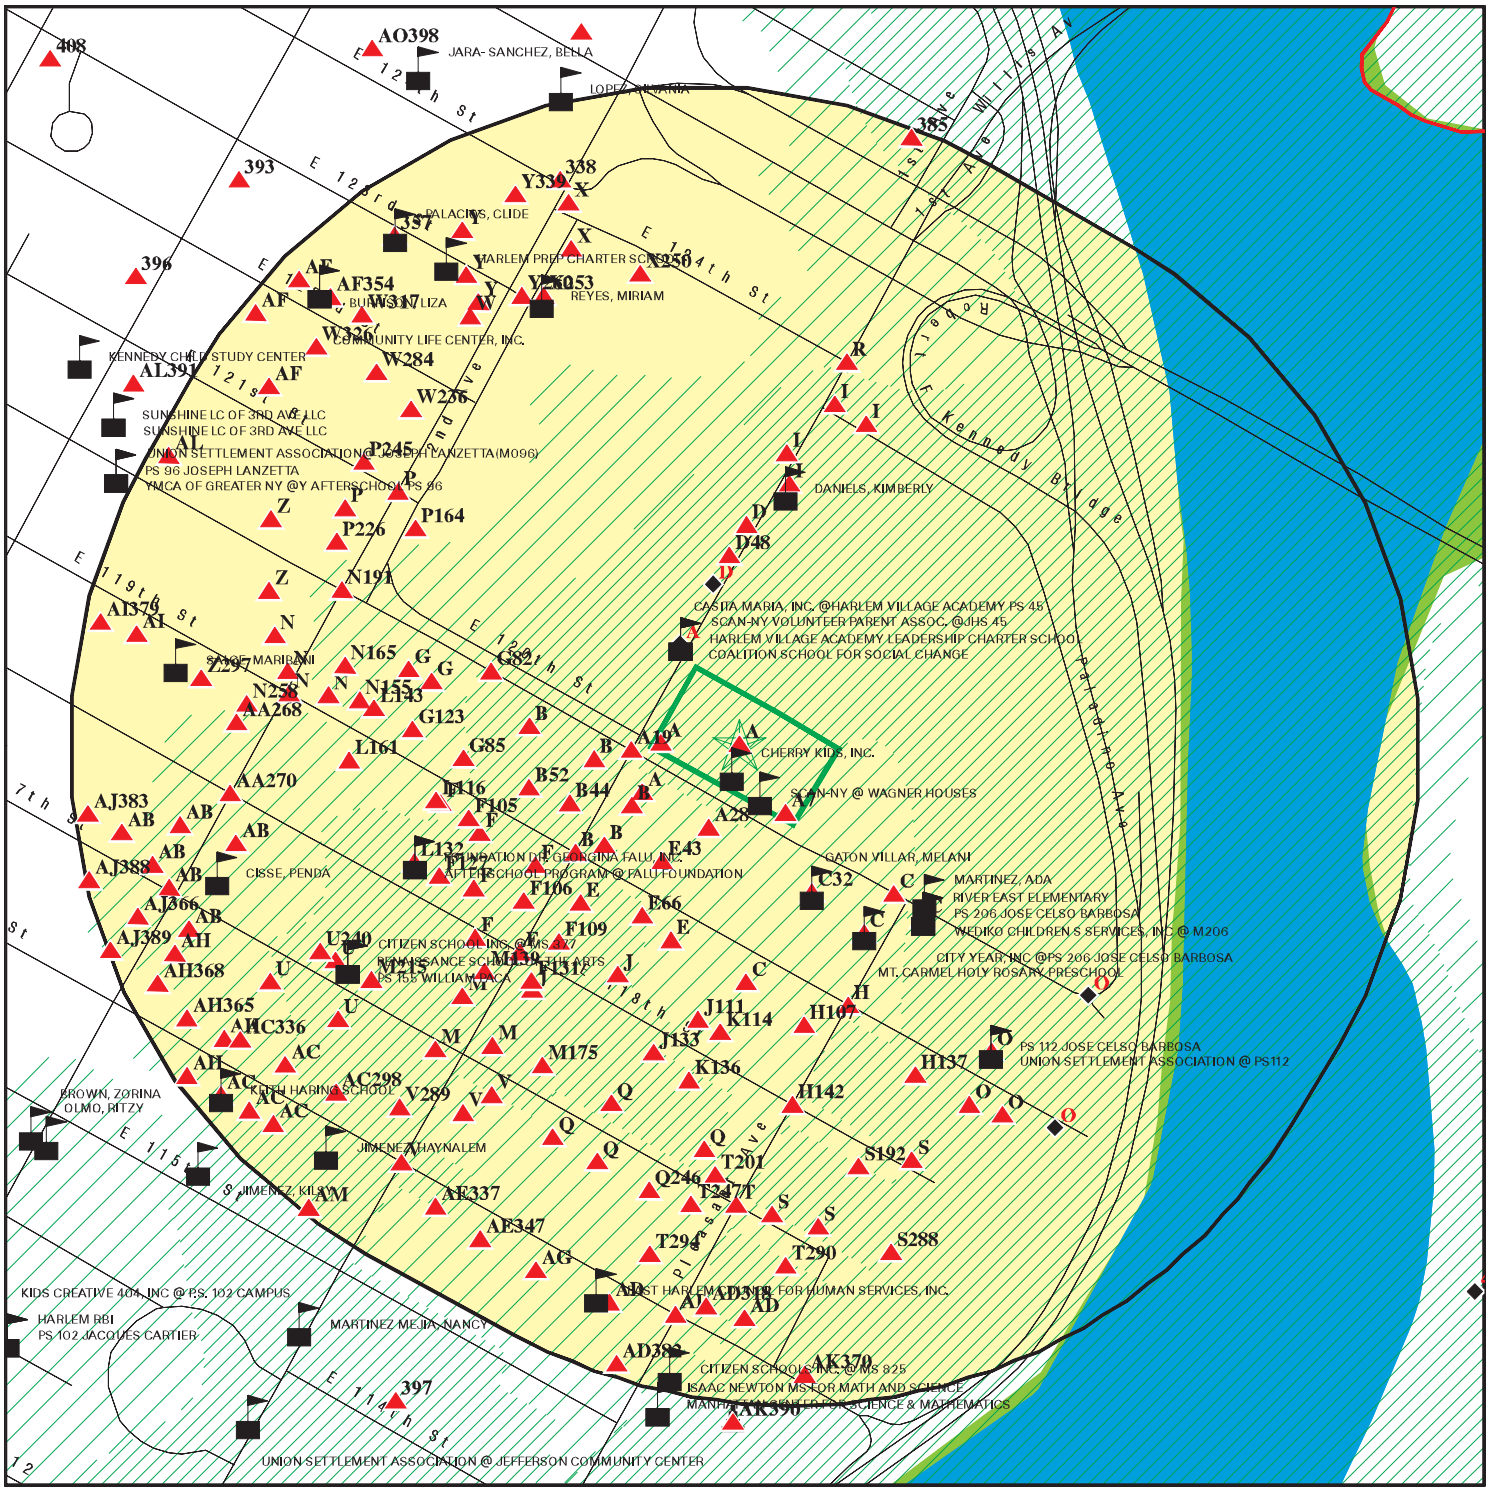

- Target Property
- Sites at elevations higher than or equal to the target property
- Sites at elevations lower than the target property
- Manufactured Gas Plants
- Sensitive Receptors
- National Priority List Sites
- Dept. Defense Sites
- Indian Reservations BIA
- County Boundary
- Special Flood Hazard Area (1%)
- 0.2% Annual Chance Flood Hazard
- National Wetland Inventory
- State Wetlands

This report includes Interactive Map Layers to display and/or hide map information. The legend includes only those icons for the default map view.

SITE NAME:	Beacon Harlem School	CLIENT:	ALC Environmental Inc.
ADDRESS:	413 East 120th Street New York NY 10035	CONTACT:	Colin Eckhardt
LAT/LONG:	40.798616 / 73.932644	INQUIRY #:	6978245.2s
		DATE:	May 13, 2022 9:31 am

Copyright © 2022 EDR, Inc. © 2015 TomTom Rel. 2015.

MAP FINDINGS SUMMARY

Database	Search Distance (Miles)	Target Property	< 1/8	1/8 - 1/4	1/4 - 1/2	1/2 - 1	> 1	Total Plotted
STANDARD ENVIRONMENTAL RECORDS								
Lists of Federal NPL (Superfund) sites								
NPL	1.000		0	0	0	0	NR	0
Proposed NPL	1.000		0	0	0	0	NR	0
NPL LIENS	1.000		0	0	0	0	NR	0
Lists of Federal Delisted NPL sites								
Delisted NPL	1.000		0	0	0	0	NR	0
Lists of Federal sites subject to CERCLA removals and CERCLA orders								
FEDERAL FACILITY	0.500		0	0	0	NR	NR	0
SEMS	0.500		0	0	0	NR	NR	0
Lists of Federal CERCLA sites with NFRAP								
SEMS-ARCHIVE	0.500		0	0	0	NR	NR	0
Lists of Federal RCRA facilities undergoing Corrective Action								
CORRACTS	1.000		0	0	0	0	NR	0
Lists of Federal RCRA TSD facilities								
RCRA-TSDF	0.500		0	0	0	NR	NR	0
Lists of Federal RCRA generators								
RCRA-LQG	0.250		4	11	NR	NR	NR	15
RCRA-SQG	0.250		1	2	NR	NR	NR	3
RCRA-VSQG	0.250		3	2	NR	NR	NR	5
Federal institutional controls / engineering controls registries								
LUCIS	0.500		0	0	0	NR	NR	0
US ENG CONTROLS	0.500		0	0	0	NR	NR	0
US INST CONTROLS	0.500		0	0	0	NR	NR	0
Federal ERNS list								
ERNS	TP		NR	NR	NR	NR	NR	0
Lists of state- and tribal hazardous waste facilities								
NY SHWS	1.000		0	1	0	3	NR	4
Lists of state and tribal landfills and solid waste disposal facilities								
NY SWF/LF	0.500		0	0	0	NR	NR	0
Lists of state and tribal leaking storage tanks								
INDIAN LUST	0.500		0	0	0	NR	NR	0

MAP FINDINGS SUMMARY

Database	Search Distance (Miles)	Target Property	< 1/8	1/8 - 1/4	1/4 - 1/2	1/2 - 1	> 1	Total Plotted
NY LTANKS	0.500		2	13	21	NR	NR	36
NY HIST LTANKS	0.500		0	0	0	NR	NR	0
Lists of state and tribal registered storage tanks								
FEMA UST	0.250		0	0	NR	NR	NR	0
NY UST	0.250		3	7	NR	NR	NR	10
NY CBS UST	0.250		0	0	NR	NR	NR	0
NY MOSF UST	0.500		0	0	0	NR	NR	0
NY MOSF	0.500		0	0	0	NR	NR	0
NY CBS	0.250		0	1	NR	NR	NR	1
NY AST	0.250	1	6	35	NR	NR	NR	42
NY CBS AST	0.250		0	1	NR	NR	NR	1
NY MOSF AST	0.500		0	0	0	NR	NR	0
INDIAN UST	0.250		0	0	NR	NR	NR	0
NY TANKS	0.250		0	0	NR	NR	NR	0
State and tribal institutional control / engineering control registries								
NY RES DECL	0.125		0	NR	NR	NR	NR	0
NY ENG CONTROLS	0.500		0	0	0	NR	NR	0
NY INST CONTROL	0.500		0	0	0	NR	NR	0
Lists of state and tribal voluntary cleanup sites								
NY VCP	0.500		1	1	4	NR	NR	6
INDIAN VCP	0.500		0	0	0	NR	NR	0
Lists of state and tribal brownfield sites								
NY BROWNFIELDS	0.500		1	0	3	NR	NR	4
NY ERP	0.500		0	0	0	NR	NR	0
ADDITIONAL ENVIRONMENTAL RECORDS								
Local Brownfield lists								
US BROWNFIELDS	0.500		1	0	0	NR	NR	1
Local Lists of Landfill / Solid Waste Disposal Sites								
NY SWRCY	0.500		0	0	1	NR	NR	1
NY SWTIRE	0.500		0	0	0	NR	NR	0
INDIAN ODI	0.500		0	0	0	NR	NR	0
DEBRIS REGION 9	0.500		0	0	0	NR	NR	0
ODI	0.500		0	0	0	NR	NR	0
IHS OPEN DUMPS	0.500		0	0	0	NR	NR	0
Local Lists of Hazardous waste / Contaminated Sites								
US HIST CDL	TP		NR	NR	NR	NR	NR	0
NY DEL SHWS	1.000		0	0	0	0	NR	0
US CDL	TP		NR	NR	NR	NR	NR	0
NY PFAS	0.500		0	0	0	NR	NR	0

MAP FINDINGS SUMMARY

Database	Search Distance (Miles)	Target Property	< 1/8	1/8 - 1/4	1/4 - 1/2	1/2 - 1	> 1	Total Plotted
Local Lists of Registered Storage Tanks								
NY HIST UST	0.250		0	0	NR	NR	NR	0
NY HIST AST	TP		NR	NR	NR	NR	NR	0
Local Land Records								
NY LIENS	TP		NR	NR	NR	NR	NR	0
LIENS 2	TP		NR	NR	NR	NR	NR	0
Records of Emergency Release Reports								
HMIRS	TP		NR	NR	NR	NR	NR	0
NY Spills	0.125		43	NR	NR	NR	NR	43
NY Hist Spills	0.125		0	NR	NR	NR	NR	0
NY SPILLS 90	0.125		0	NR	NR	NR	NR	0
NY SPILLS 80	0.125		0	NR	NR	NR	NR	0
Other Ascertainable Records								
RCRA NonGen / NLR	0.250	1	51	94	NR	NR	NR	146
FUDS	1.000		0	0	0	1	NR	1
DOD	1.000		0	0	0	0	NR	0
SCRD DRYCLEANERS	0.500		0	0	0	NR	NR	0
US FIN ASSUR	TP		NR	NR	NR	NR	NR	0
EPA WATCH LIST	TP		NR	NR	NR	NR	NR	0
2020 COR ACTION	0.250		0	0	NR	NR	NR	0
TSCA	TP		NR	NR	NR	NR	NR	0
TRIS	TP		NR	NR	NR	NR	NR	0
SSTS	TP		NR	NR	NR	NR	NR	0
ROD	1.000		0	0	0	0	NR	0
RMP	TP		NR	NR	NR	NR	NR	0
RAATS	TP		NR	NR	NR	NR	NR	0
PRP	TP		NR	NR	NR	NR	NR	0
PADS	TP		NR	NR	NR	NR	NR	0
ICIS	TP	1	NR	NR	NR	NR	NR	1
FTTS	TP		NR	NR	NR	NR	NR	0
MLTS	TP		NR	NR	NR	NR	NR	0
COAL ASH DOE	TP		NR	NR	NR	NR	NR	0
COAL ASH EPA	0.500		0	0	0	NR	NR	0
PCB TRANSFORMER	TP		NR	NR	NR	NR	NR	0
RADINFO	TP		NR	NR	NR	NR	NR	0
HIST FTTS	TP		NR	NR	NR	NR	NR	0
DOT OPS	TP		NR	NR	NR	NR	NR	0
CONSENT	1.000		0	0	0	0	NR	0
INDIAN RESERV	1.000		0	0	0	0	NR	0
FUSRAP	1.000		0	0	0	0	NR	0
UMTRA	0.500		0	0	0	NR	NR	0
LEAD SMELTERS	TP		NR	NR	NR	NR	NR	0
US AIRS	TP	1	NR	NR	NR	NR	NR	1
US MINES	0.250		0	0	NR	NR	NR	0
ABANDONED MINES	0.250		0	0	NR	NR	NR	0
FINDS	TP	3	NR	NR	NR	NR	NR	3
UXO	1.000		0	0	0	0	NR	0

MAP FINDINGS SUMMARY

Database	Search Distance (Miles)	Target Property	< 1/8	1/8 - 1/4	1/4 - 1/2	1/2 - 1	> 1	Total Plotted
DOCKET HWC	TP		NR	NR	NR	NR	NR	0
ECHO	TP	2	NR	NR	NR	NR	NR	2
FUELS PROGRAM	0.250		0	0	NR	NR	NR	0
NY AIRS	TP		NR	NR	NR	NR	NR	0
NY COAL ASH	0.500		0	0	0	NR	NR	0
NY DRYCLEANERS	0.250		0	4	NR	NR	NR	4
NY E DESIGNATION	0.125		7	NR	NR	NR	NR	7
NY Financial Assurance	TP		NR	NR	NR	NR	NR	0
NY HSWDS	0.500		0	1	0	NR	NR	1
NY MANIFEST	0.250	1	60	136	NR	NR	NR	197
PA MANIFEST	0.250		0	1	NR	NR	NR	1
NJ MANIFEST	0.250	1	18	27	NR	NR	NR	46
NY SPDES	TP		NR	NR	NR	NR	NR	0
NY VAPOR REOPENED	0.500		0	0	0	NR	NR	0
NY UIC	TP		NR	NR	NR	NR	NR	0
NY COOLING TOWERS	TP		NR	NR	NR	NR	NR	0
NY LEAD	TP		NR	NR	NR	NR	NR	0
MINES MRDS	TP		NR	NR	NR	NR	NR	0
EDR HIGH RISK HISTORICAL RECORDS								
EDR Exclusive Records								
EDR MGP	1.000		0	0	2	1	NR	3
EDR Hist Auto	0.125		1	NR	NR	NR	NR	1
EDR Hist Cleaner	0.125		1	NR	NR	NR	NR	1
EDR RECOVERED GOVERNMENT ARCHIVES								
Exclusive Recovered Govt. Archives								
NY RGA HWS	TP		NR	NR	NR	NR	NR	0
NY RGA LF	TP		NR	NR	NR	NR	NR	0
- Totals --		11	203	337	31	5	0	587

NOTES:

TP = Target Property

NR = Not Requested at this Search Distance

Sites may be listed in more than one database

A1
Target
Property

CON EDISON SERVICE BOX 19827
413 E 120TH ST
NEW YORK, NY 10029

FINDS 1014810920
ECHO N/A

Actual:
9 ft.

Click here for full text details

FINDS
Registry ID: 110043661365

ECHO
Registry ID 110043661365

A2
Target
Property

LA CLINICA DEL BARRIO (NYCHHC)
413 EAST 120 STREET
NEW YORK, NY 10035

ICIS 1010346144
FINDS N/A

Actual:
9 ft.

Click here for full text details

ICIS
FRS ID: 110030901843

FINDS
Registry ID: 110030901843

A3
Target
Property

EAST HARLEM MULTI SERVICE CENTER
413 EAST 120TH STREET
NEW YORK, NY 10035

NY AST A100159820
N/A

Actual:
9 ft.

Click here for full text details

NY AST
Facility Id 2-604478

A4
Target
Property

CON EDISON SERVICE BOX 19827
413 E 120TH ST
NEW YORK, NY 10029

RCRA NonGen / NLR 1014919357
NJ MANIFEST NYP004235198
NY MANIFEST

Actual:
9 ft.

Click here for full text details

RCRA NonGen / NLR
EPA Id NYP004235198

NJ MANIFEST
EPA Id NYP004235198

NY MANIFEST
EPA ID NYP004235198

A5
Target Property
413 E 120TH ST BUILDING
413 E 120TH ST
NEW YORK, NY 10035

US AIRS | **1014812865**
N/A

Actual: 9 ft.

Click here for full text details

US AIRS
EPA plant ID: 110043205778

A6
Target Property
413 E 120TH ST BUILDING
413 E 120TH ST
NEW YORK, NY 10035

FINDS | **1016126991**
ECHO | **N/A**

Actual: 9 ft.

Click here for full text details

FINDS
Registry ID: 110043325407

ECHO
Registry ID 110043325407

A7
< 1/8
1 ft.
Relative: Higher
CON EDISON SERVICE BOX: 19830
453 E 120TH ST
NEW YORK, NY 10029

RCRA NonGen / NLR | **1016450444**
NY MANIFEST | **NYP004294690**

Click here for full text details

RCRA NonGen / NLR
EPA Id NYP004294690

NY MANIFEST
EPA ID NYP004294690

A8
< 1/8
1 ft.
Relative: Higher
401 EAST 120TH STREET
401 EAST 120TH STREET
NEW YORK CITY, NY

NY VCP | **S118943518**
N/A

Click here for full text details

A9
< 1/8
1 ft.
Relative: Higher
OER - NYC
401 EAST 120TH ST
MANHATTAN, NY

NY Spills | **S117974979**
N/A

Click here for full text details

NY Spills
Spill Number/Closed Date 1503447 / 2019-07-29

OER - NYC (Continued) **S117974979**

Site ID 509749
Spill Date 2015-06-29

A10 **401 EAST 120TH STREET** **NY BROWNFIELDS** **S118628312**
401 EAST 120TH STREET **N/A**
< 1/8 **NEW YORK, NY 10035**
1 ft.

Relative: Higher

Click here for full text details

NY BROWNFIELDS
Site Code 523120

A11 **ACACIA GARDENS** **RCRA NonGen / NLR** **1019326128**
401-411 E 120TH ST **NYR000227421**
< 1/8 **NEW YORK, NY 10035**
1 ft.

Relative: Higher

Click here for full text details

RCRA NonGen / NLR
EPA Id NYR000227421

A12 **ACACIA GARDENS HOUSING** **NY MANIFEST** **S118708644**
401-411 E 120TH ST **N/A**
< 1/8 **NEW YORK, NY 10035**
1 ft.

Relative: Higher

Click here for full text details

NY MANIFEST
EPA ID NYR000227421

A13 **ACACIA GARDENS HDFC** **US BROWNFIELDS** **1026006546**
401 EAST 120TH STREET **N/A**
< 1/8 **NEW YORK, NY 10035**
1 ft.

Relative: Higher

Click here for full text details

US BROWNFIELDS
ACRES property ID 240315
Cleanup Completion Date -

A14 **MANHOLE 53875** **NY Spills** **S104510612**
West **1ST AVE/120TH ST** **N/A**
< 1/8 **MANHATTAN, NY**
0.007 mi.
35 ft.

Relative: Higher

Click here for full text details

NY Spills
Spill Number/Closed Date 9913838 / 2004-11-16

MANHOLE 53875 (Continued) **S104510612**

Site ID 138342
Spill Date 2000-03-08

A15
West
< 1/8
0.007 mi.
35 ft.

Relative:
Higher

VS2027 VAULT **NY Spills** **S110307758**
1RST AVE AND EAST 120ST **N/A**
NEWYORK, NY

Click here for full text details

NY Spills
Spill Number/Closed Date 1000204 / 2010-05-21
Site ID 431365
Spill Date 2010-04-06

A16
West
< 1/8
0.007 mi.
35 ft.

Relative:
Higher

HYDRAULIC OIL FROM VEHICLE 60787 **NY Spills** **S108058107**
120 STREET & 1 AVENUE **N/A**
MANHATTAN, NY

Click here for full text details

NY Spills
Spill Number/Closed Date 0603703 / 2006-08-15
Site ID 366467
Spill Date 2006-07-04

A17
West
< 1/8
0.007 mi.
35 ft.

Relative:
Higher

MANHOLE 53880 **NY Spills** **S104510611**
1ST AVE/E120TH ST **N/A**
MANHATTAN, NY

Click here for full text details

NY Spills
Spill Number/Closed Date 9913836 / 2004-11-16
Site ID 144015
Spill Date 2000-03-08

A18
West
< 1/8
0.007 mi.
35 ft.

Relative:
Higher

MANHOLE 53864 **NY Spills** **S103936467**
E 120TH ST / 1ST AVE **N/A**
MANHATTAN, NY

Click here for full text details

NY Spills
Spill Number/Closed Date 9900785 / 2002-06-11
Site ID 76888
Spill Date 1999-04-21

A19
West
< 1/8
0.009 mi.
45 ft.

Relative:
Higher

CON EDISON VAULT: 2027
1ST AVE & E 120TH ST
NEW YORK, NY 10035

RCRA NonGen / NLR | **1017778764**
NYP004567137

Click here for full text details

RCRA NonGen / NLR
EPA Id NYP004567137

A20
NNW
< 1/8
0.012 mi.
64 ft.

Relative:
Lower

IS 45M- NYSCA
2351 1ST AVE
NEW YORK, NY

NY Spills | **S110306795**
N/A

Click here for full text details

NY Spills
Spill Number/Closed Date 0904431 / 2011-02-28
Site ID 416587
Spill Date 2009-07-15

A21
NNW
< 1/8
0.012 mi.
64 ft.

Relative:
Lower

NYC DEPT OF EDUCATION - I S 45M SCHOOL
2351 1ST AVE
NEW YORK, NY 10035

NY MANIFEST | **S117742262**
N/A

Click here for full text details

NY MANIFEST
EPA ID NYR000214577

A22
NNW
< 1/8
0.012 mi.
64 ft.

Relative:
Lower

IS 45M SCHOOL
2351 1ST AVE
NEW YORK, NY 10035

RCRA-LQG | **1016974997**
NYR000214577

Click here for full text details

RCRA-LQG
EPA Id NYR000214577

A23
NNW
< 1/8
0.012 mi.
64 ft.

Relative:
Lower

JUNIOR HIGH SCHOOL 45 - MANHATTAN
2351 FIRST AVENUE
NEW YORK, NY 10035

NY AST | **U003394158**
N/A

Click here for full text details

NY AST
Facility Id 2-353884

A24
NNW
< 1/8
0.012 mi.
64 ft.

Relative:
Lower

INTERMIDATE SCHOOL 45
2351 FIRST AVENUE
NEW YORK, NY 10035

NY Spills | **S108955894**
N/A

Click here for full text details

NY Spills
Spill Number/Closed Date 0707934 / 2009-03-20
Site ID 388740
Spill Date 2007-10-19

A25
SW
< 1/8
0.015 mi.
79 ft.

Relative:
Higher

CON EDISON SERVICE BOX: 19825
404 E 120TH ST OPPOSITE
NEW YORK, NY 10029

RCRA NonGen / NLR | **1016450438**
NY MANIFEST | **NYP004294633**

Click here for full text details

RCRA NonGen / NLR
EPA Id NYP004294633

NY MANIFEST
EPA ID NYP004294633

A26
SW
< 1/8
0.018 mi.
95 ft.

Relative:
Higher

SPILL NUMBER 0100396
406 EAST 120TH ST
MANHATTAN, NY

NY Spills | **S105055553**
N/A

Click here for full text details

NY Spills
Spill Number/Closed Date 0100396 / 2003-06-16
Site ID 74500
Spill Date 2001-04-11

A27
SW
< 1/8
0.018 mi.
96 ft.

Relative:
Higher

CON EDISON SERVICE BOX: 19831
408 E 120TH ST OPPOSITE
NEW YORK, NY 10029

RCRA NonGen / NLR | **1016450439**
NY MANIFEST | **NYP004294641**

Click here for full text details

RCRA NonGen / NLR
EPA Id NYP004294641

NY MANIFEST
EPA ID NYP004294641

Map ID / Direction / Distance / Elevation	Site	Database(s)	EDR ID Number / EPA ID Number
A28 **SSW** **< 1/8** **0.018 mi.** **96 ft.** **Relative: Higher**	**CON EDISON SERVICE BOX: 19832** **414 E 120TH ST** **NEW YORK, NY 10029**	**RCRA NonGen / NLR** **NY MANIFEST**	**1016450442** **NYP004294674**
	Click here for full text details		
	RCRA NonGen / NLR EPA Id NYP004294674		
	NY MANIFEST EPA ID NYP004294674		
A29 **WSW** **< 1/8** **0.019 mi.** **98 ft.** **Relative: Higher**	**CON EDISON SERVICE BOX: 53857** **2334 1ST AVE** **NEW YORK, NY 10029**	**RCRA NonGen / NLR** **NY MANIFEST**	**1016450436** **NYP004294617**
	Click here for full text details		
	RCRA NonGen / NLR EPA Id NYP004294617		
	NY MANIFEST EPA ID NYP004294617		
B30 **West** **< 1/8** **0.025 mi.** **131 ft.** **Relative: Higher**	**M AND M GROCERY** **2337 1ST AVE** **MANHATTAN, NY**	**NY Spills**	**S108129699** **N/A**
	Click here for full text details		
	NY Spills Spill Number/Closed Date 0605241 / 2006-08-10 Site ID 368372 Spill Date 2006-08-04		
B31 **WSW** **< 1/8** **0.026 mi.** **136 ft.** **Relative: Higher**	**LOT 48,TAXBLOCK 1807** **2330 1 AVENUE** **NEW YORK (County), NY**	**NY E DESIGNATION**	**S113453190** **N/A**
	Click here for full text details		

C32
SSE
< 1/8
0.030 mi.
158 ft.

Relative:
Higher

EAST 120TH STREET - REHABS (WAGNER HOUSES)
438 EAST 120TH STREET
NEW YORK, NY 10035

NY AST **U004078472**
N/A

Click here for full text details

NY AST
Facility Id 2-602440

D33
NNW
< 1/8
0.033 mi.
172 ft.

Relative:
Lower

CON EDISON
2365 1ST AVE
NEW YORK, NY 10035

NJ MANIFEST **S120676689**
N/A

Click here for full text details

NJ MANIFEST
EPA Id NYP004838506

D34
NNW
< 1/8
0.033 mi.
172 ft.

Relative:
Lower

2365 FIRST AVENUE
2365 FIRST AVENUE
MANHATTAN, NY

NY Spills **S103560485**
N/A

Click here for full text details

NY Spills
Spill Number/Closed Date 9310338 / 1993-11-24
Site ID 182091
Spill Date 1993-11-24

D35
NNW
< 1/8
0.033 mi.
172 ft.

Relative:
Lower

CON EDISON
2365 1ST AVE
NEW YORK, NY 10035

RCRA NonGen / NLR **1019907807**
NYP004838506

Click here for full text details

RCRA NonGen / NLR
EPA Id NYP004838506

B36
WSW
< 1/8
0.033 mi.
175 ft.

Relative:
Higher

BP UPTOWN
2326 FIRST AVENUE
NEW YORK, NY 10035

NY AST **A100166462**
N/A

Click here for full text details

NY AST
Facility Id 2-191574

B37
WSW
< 1/8
0.033 mi.
175 ft.

Relative:
Higher

UPTOWN SERVICE STATION CORP
2326 1ST AVE
NEW YORK, NY 10035

EDR Hist Auto **1020938457**
N/A

Click here for full text details

B38
WSW
< 1/8
0.033 mi.
175 ft.

Relative:
Higher

GASETERIA
2326 1ST AVENUE
MANHATTAN, NY

NY Spills **S106001413**
N/A

Click here for full text details

NY Spills
Spill Number/Closed Date 0230041 / 2012-08-16
Spill Number/Closed Date 0111249 / 2002-03-11
Site ID 191824
Site ID 191823
Spill Date 2002-02-13
Spill Date 2002-02-26

B39
WSW
< 1/8
0.033 mi.
175 ft.

Relative:
Higher

BP UPTOWN
2326 FIRST AVENUE
NEW YORK, NY 10035

NY UST **U004062088**
N/A

Click here for full text details

B40
WSW
< 1/8
0.033 mi.
175 ft.

Relative:
Higher

GASETERIA
2326 1ST AVE
NEW YORK, NY 10035

RCRA NonGen / NLR **1001482966**
US AIRS **NYU005001086**
FINDS
ECHO

Click here for full text details

RCRA NonGen / NLR
EPA Id NYU005001086

US AIRS
EPA plant ID: 110004568708

FINDS
Registry ID: 110004568708

ECHO
Registry ID 110004568708

B41
WSW
< 1/8
0.034 mi.
180 ft.

Relative:
Higher

TONYS CLEANERS
2333 1ST AVE
NEW YORK, NY 10035

EDR Hist Cleaner **1018883330**
N/A

Click here for full text details

D42
North
< 1/8
0.036 mi.
192 ft.

Relative:
Lower

CON EDISON SERVICE BOX: 53870
2367 1ST AVE
NEW YORK, NY 10029

RCRA NonGen / NLR **1016450470**
NY MANIFEST **NYP004294955**

Click here for full text details

RCRA NonGen / NLR
EPA Id NYP004294955

NY MANIFEST
EPA ID NYP004294955

E43
SSW
< 1/8
0.041 mi.
214 ft.

Relative:
Higher

LOT 5,TAXBLOCK 1807
EAST 119 STREET
NEW YORK (County), NY 10035

NY E DESIGNATION **S113453200**
N/A

Click here for full text details

B44
WSW
< 1/8
0.042 mi.
224 ft.

Relative:
Higher

COMMERCIAL
2329 FIRST AVE
MANHATTAN, NY

NY Spills **S121985212**
N/A

Click here for full text details

NY Spills
Spill Number/Closed Date 1800705 / 2019-04-25
Site ID 569223
Spill Date 2018-04-19

B45
SW
< 1/8
0.045 mi.
238 ft.

Relative:
Higher

LOT 1,TAXBLOCK 1807
2322 1 AVENUE
NEW YORK (County), NY

NY E DESIGNATION **S113452855**
N/A

Click here for full text details

B46
SW
< 1/8
0.046 mi.
245 ft.

Relative:
Higher

CON EDISON SERVICE BOX: 19655
401 E 119TH ST
NEW YORK, NY 10029

RCRA NonGen / NLR **1016450487**
NY MANIFEST **NYP004295127**

Click here for full text details

RCRA NonGen / NLR
EPA Id NYP004295127

NY MANIFEST
EPA ID NYP004295127

B47
West
< 1/8
0.049 mi.
261 ft.

Relative:
Higher

CON EDISON SERVICE BOX: 19823
344 E 120TH ST
NEW YORK, NY 10029

RCRA NonGen / NLR **1016450449**
NY MANIFEST **NYP004294740**

Click here for full text details

RCRA NonGen / NLR
EPA Id NYP004294740

NY MANIFEST
EPA ID NYP004294740

D48
North
< 1/8
0.050 mi.
265 ft.

Relative:
Higher

CON EDISON SERVICE BOX: 53871
2375 1ST AVE
NEW YORK, NY 10029

RCRA NonGen / NLR **1016450472**
NY MANIFEST **NYP004294971**

Click here for full text details

RCRA NonGen / NLR
EPA Id NYP004294971

NY MANIFEST
EPA ID NYP004294971

C49
SE
< 1/8
0.052 mi.
276 ft.

Relative:
Higher

VAULT VS2112
EAST 12O ST AT EAST PLEASANT AVE
MANHATTAN, NY

NY Spills **S107408995**
N/A

Click here for full text details

NY Spills
Spill Number/Closed Date 0507315 / 2006-01-11
Site ID 352708
Spill Date 2002-09-15

C50
SE
< 1/8
0.052 mi.
276 ft.

Relative:
Higher

EAST 120TH ST/PLEASANT AV
EAST 120TH ST/PLEASANT AV
MANHATTAN, NY

NY Spills **S103481768**
N/A

Click here for full text details

NY Spills
Spill Number/Closed Date 9807786 / 2003-11-05
Site ID 293942
Spill Date 1998-09-25

B51
West
< 1/8
0.053 mi.
279 ft.

Relative:
Higher

MENDEZ SARAH
342 E 120TH ST
NEW YORK, NY 10035

RCRA NonGen / NLR **1001080018**
FINDS **NYR000017251**
ECHO

Click here for full text details

RCRA NonGen / NLR
EPA Id NYR000017251

FINDS
Registry ID: 110004520830

ECHO
Registry ID 110004520830

B52
WSW
< 1/8
0.055 mi.
291 ft.

Relative:
Higher

CON EDISON SERVICE BOX: 19645
349 E 119TH ST
NEW YORK, NY 10029

RCRA NonGen / NLR **1016450448**
NY MANIFEST **NYP004294732**

Click here for full text details

RCRA NonGen / NLR
EPA Id NYP004294732

NY MANIFEST
EPA ID NYP004294732

C53
SSE
< 1/8
0.055 mi.
293 ft.

Relative:
Higher

SIDEWALK / STREET
371 PLEASANT AVE
NEW YORK, NY

NY Spills **S108465443**
N/A

Click here for full text details

NY Spills
Spill Number/Closed Date 0611647 / 2007-01-22
Site ID 376328
Spill Date 2007-01-19

C54
SSE
< 1/8
0.055 mi.
293 ft.

Relative:
Higher

HOLY ROSARY SCHOOL
371 PLEASANT AVE
NY, NY 10035

NY UST **U003074444**
NY AST **N/A**

Click here for full text details

NY AST
Facility Id 2-207764

B55
WSW
< 1/8
0.055 mi.
293 ft.

Relative:
Higher

CON EDISON
305 E 119TH ST & 1ST AVE
NEW YORK, NY 10035

RCRA NonGen / NLR **1019902082**
FINDS **NYP004769444**
ECHO

Click here for full text details

RCRA NonGen / NLR
EPA Id NYP004769444

FINDS
Registry ID: 110069669362

ECHO
Registry ID 110069669362

B56
SW
< 1/8
0.056 mi.
296 ft.

Relative:
Higher

CON EDISON MANHOLE 53850
E 119 ST & 1 AVE
NEW YORK, NY 10001

RCRA NonGen / NLR **1009218101**
NYP004137634

Click here for full text details

RCRA NonGen / NLR
EPA Id NYP004137634

B57
SW
< 1/8
0.056 mi.
296 ft.

Relative:
Higher

MANHOLE # 53850
EAST 119 ST & 1 AVE
MANHATTAN, NY

NY Spills **S107416604**
N/A

Click here for full text details

NY Spills
Spill Number/Closed Date 0509270 / 2005-12-16
Site ID 355022
Spill Date 2005-11-02

B58
SW
< 1/8
0.056 mi.
296 ft.

Relative:
Higher

CON EDISON
E 119TH ST & 1ST AVE
NEW YORK, NY 10035

RCRA NonGen / NLR **1014396042**
NYP004182226

Click here for full text details

RCRA NonGen / NLR
EPA Id NYP004182226

B59
SW
< 1/8
0.056 mi.
296 ft.

Relative:
Higher

CON EDISON
W 119 ST & 1ST AVE
NEW YORK, NY 10035

RCRA NonGen / NLR **1014395665**
NYP004171302

Click here for full text details

RCRA NonGen / NLR
EPA Id NYP004171302

B60
SW
< 1/8
0.056 mi.
296 ft.

Relative:
Higher

CONSOLIDATED EDISON
E 119 ST & 1 AVE
NEW YORK, NY 10001

NY MANIFEST **S119072754**
N/A

Click here for full text details

NY MANIFEST
EPA ID NYP004137634

C61
SE
< 1/8
0.059 mi.
310 ft.

Relative:
Higher

CON EDISON
E 120TH ST & PLEASANT AVE
NEW YORK, NY 10035

RCRA NonGen / NLR **1014396043**
NJ MANIFEST **NYP004182234**
NY MANIFEST

Click here for full text details

RCRA NonGen / NLR
EPA Id NYP004182234

NJ MANIFEST
EPA Id NYP004182234

NY MANIFEST
EPA ID NYP004182234

C62
SE
< 1/8
0.059 mi.
310 ft.

Relative:
Higher

ROADWAY
120TH ST AND PLEASANT AVE
MANHATTAN, NY

NY Spills **S116554690**
N/A

Click here for full text details

NY Spills
Spill Number/Closed Date 1400719 / 2014-04-22
Site ID 493964
Spill Date 2014-04-21

D63
North
< 1/8
0.065 mi.
343 ft.

Relative:
Higher

CON EDISON
2385 1ST AVE AND 120 ST.
NEW YORK, NY 10035

NY MANIFEST **S117736342**
N/A

Click here for full text details

NY MANIFEST
EPA ID NYP004498465

D64
North
< 1/8
0.065 mi.
343 ft.

Relative:
Higher

NYCHA - WAGNER
2385 1ST AVE
NEW YORK, NY 10035

RCRA-SQG **1001224095**
FINDS **NYR000053116**
ECHO
NY MANIFEST
NJ MANIFEST

Click here for full text details

RCRA-SQG
EPA Id NYR000053116

FINDS
Registry ID: 110004541979

ECHO
Registry ID 110004541979

NY MANIFEST
EPA ID NYR000053116

NJ MANIFEST
EPA Id NYR000053116

D65
North
< 1/8
0.065 mi.
343 ft.

Relative:
Higher

CON EDISON - MANHOLE 57430
2385 1ST AVENUE
NEW YORK, NY 10001

RCRA-LQG **1012184906**
NY MANIFEST **NYP004153417**
NJ MANIFEST

Click here for full text details

RCRA-LQG
EPA Id NYP004153417

CON EDISON - MANHOLE 57430 (Continued) **1012184906**

NY MANIFEST
EPA ID NYP004153417

NJ MANIFEST
EPA Id NYP004153417

E66
SSW
< 1/8
0.065 mi.
344 ft.

Relative:
Higher

CON EDISON **RCRA NonGen / NLR** **1014398323**
414 E 119TH ST E OF 1ST AVE **NJ MANIFEST** **NYP004206753**
NEW YORK, NY 10035 **NY MANIFEST**

Click here for full text details

RCRA NonGen / NLR
EPA Id NYP004206753

NJ MANIFEST
EPA Id NYP004206753

NY MANIFEST
EPA ID NYP004206753

E67
SSW
< 1/8
0.068 mi.
361 ft.

Relative:
Higher

RESIDENTIAL **NY Spills** **S110752284**
420 EAST 119TH STREET **N/A**
MANHATTAN, NY 10095

Click here for full text details

NY Spills
Spill Number/Closed Date 1011591 / 2011-02-22
Site ID 445476
Spill Date 2011-02-19

E68
SSW
< 1/8
0.068 mi.
361 ft.

Relative:
Higher

420 E. 119TH STREET **NY Spills** **S104495905**
420 E. 119TH STREET **N/A**
MANHATTAN, NY

Click here for full text details

NY Spills
Spill Number/Closed Date 9413711 / 1995-01-14
Site ID 183751
Spill Date 1995-01-14

C69
SE
< 1/8
0.069 mi.
362 ft.

Relative:
Higher

PS 37M RIVER EAST ELEMENTARY
508 E 120TH ST
NEW YORK, NY 10035

Click here for full text details

RCRA-VSQG
EPA Id NYN008023574

RCRA-VSQG **1014472872**
NYN008023574

C70
SE
< 1/8
0.069 mi.
362 ft.

Relative:
Higher

PS 206M JOSE CELSO BARBOSA
508 E 120TH ST
NEW YORK, NY 10035

Click here for full text details

RCRA-VSQG
EPA Id NYN008023566

RCRA-VSQG **1014472871**
NYN008023566

E71
SSW
< 1/8
0.069 mi.
362 ft.

Relative:
Higher

CON EDISON SERVICE BOX: 19665
424 E 119TH ST
NEW YORK, NY 10029

Click here for full text details

RCRA NonGen / NLR
EPA Id NYP004295457

NY MANIFEST
EPA ID NYP004295457

RCRA NonGen / NLR **1016450520**
NY MANIFEST **NYP004295457**

E72
SSW
< 1/8
0.069 mi.
362 ft.

Relative:
Higher

LITTLE SISTERS HOUSE
426 EAST 119TH STREET
NEW YORK CITY, NY

Click here for full text details

NY Spills
Spill Number/Closed Date 8910601 / 2001-11-06
Site ID 276621
Spill Date 1990-02-06

NY Spills **S104495216**
N/A

E73
SSW
< 1/8
0.069 mi.
362 ft.

Relative:
Higher

LITTLE SISTERS ASSUMPTION
426 EAST 119TH STREET
NEW YORK, NY

Click here for full text details

NY Spills
Spill Number/Closed Date 9710576 / 1998-01-08
Site ID 276622

NY Spills **S102961950**
N/A

LITTLE SISTERS ASSUMPTION (Continued) **S102961950**

Spill Date 1997-12-15

C74
South
< 1/8
0.070 mi.
367 ft.

Relative:
Higher

PROJECT GREEN HOPE
448 EAST 119TH ST
MANHATTAN, NY

NY Spills **S106968233**
N/A

Click here for full text details

NY Spills
Spill Number/Closed Date 0502340 / 2005-05-31
Site ID 346682
Spill Date 2005-05-27

C75
South
< 1/8
0.070 mi.
371 ft.

Relative:
Higher

HOLY ROSARY CHURCH
444 EAST 119TH ST
MANHATTAN, NY

NY Spills **S109373840**
N/A

Click here for full text details

NY Spills
Spill Number/Closed Date 0809380 / 2008-11-21
Site ID 406837
Spill Date 2008-11-19

C76
South
< 1/8
0.070 mi.
371 ft.

Relative:
Higher

CON EDISON SERVICE BOX: 19667
444 E 119TH ST
NEW YORK, NY 10029

RCRA NonGen / NLR **1016450483**
NY MANIFEST **NYP004295085**

Click here for full text details

RCRA NonGen / NLR
EPA Id NYP004295085

NY MANIFEST
EPA ID NYP004295085

F77
WSW
< 1/8
0.071 mi.
374 ft.

Relative:
Higher

CON EDISON
2321 1ST AVE
NEW YORK, NY 10035

RCRA NonGen / NLR **1012185748**
NJ MANIFEST **NYP004165825**
NY MANIFEST

Click here for full text details

RCRA NonGen / NLR
EPA Id NYP004165825

NJ MANIFEST
EPA Id NYP004165825

NY MANIFEST

CON EDISON (Continued) **1012185748**

EPA ID NYP004165825

F78
WSW
< 1/8
0.071 mi.
374 ft.

Relative:
Higher

CONSOLIDATED EDISON **NY MANIFEST** **S109584052**
2321 FIRST AVE **N/A**
NEW YORK, NY

Click here for full text details

NY MANIFEST
EPA ID NYP004125825

E79
SW
< 1/8
0.073 mi.
385 ft.

Relative:
Higher

RESIDENCE **NY Spills** **S106003983**
2312 FIRST AVE **N/A**
MANHATTAN, NY

Click here for full text details

NY Spills
Spill Number/Closed Date 0202072 / 2003-10-07
Site ID 197657
Spill Date 2002-05-24

E80
SW
< 1/8
0.073 mi.
385 ft.

Relative:
Higher

APARTMENT BUILDING **NY Spills** **S106018809**
2312 FIRST AVE **N/A**
MANHATTAN, NY

Click here for full text details

NY Spills
Spill Number/Closed Date 0307164 / 2003-10-17
Site ID 315049
Spill Date 2003-10-07

F81
WSW
< 1/8
0.075 mi.
398 ft.

Relative:
Higher

CON EDISON SERVICE BOX: 53845 **RCRA NonGen / NLR** **1016450478**
2319 1ST AVE **NY MANIFEST** **NYP004295036**
NEW YORK, NY 10029

Click here for full text details

RCRA NonGen / NLR
EPA Id NYP004295036

NY MANIFEST
EPA ID NYP004295036

G82
WNW
< 1/8
0.076 mi.
401 ft.

Relative:
Higher

ROADWAY SURFACE
EAST 120TH STREET BW 1ST AND 2ND AVE
MANHATTAN, NY

NY Spills **S110489973**
N/A

Click here for full text details

NY Spills
Spill Number/Closed Date 1004567 / 2010-07-23
Site ID 437846
Spill Date 2010-07-22

F83
WSW
< 1/8
0.078 mi.
410 ft.

Relative:
Higher

CON EDISON SERVICE BOX: 19653
352 E 119TH ST
NEW YORK, NY 10029

RCRA NonGen / NLR **1016450446**
NY MANIFEST **NYP004294716**

Click here for full text details

RCRA NonGen / NLR
EPA Id NYP004294716

NY MANIFEST
EPA ID NYP004294716

F84
WSW
< 1/8
0.079 mi.
418 ft.

Relative:
Higher

348 EAST 119 STREET
348 EAST 119TH STREET
NEW YORK, NY 10035

NY AST **A100183389**
N/A

Click here for full text details

NY AST
Facility Id 2-606812

G85
West
< 1/8
0.081 mi.
426 ft.

Relative:
Higher

CON EDISON
333 E 119 ST
NEW YORK, NY 10035

NY MANIFEST **S117317836**
N/A

Click here for full text details

NY MANIFEST
EPA ID NYP004653036

H86
SSE
< 1/8
0.081 mi.
428 ft.

Relative:
Higher

CON EDISON
E 119TH ST & PLEASANT AVE
NEW YORK, NY 10023

RCRA NonGen / NLR **1014396956**
NY MANIFEST **NYP004192720**

Click here for full text details

RCRA NonGen / NLR
EPA Id NYP004192720

NY MANIFEST

CON EDISON (Continued) **1014396956**

EPA ID NYP004192720

H87
SSE
< 1/8
0.081 mi.
428 ft.

Relative:
Higher

CON EDISON **RCRA NonGen / NLR** **1012185274**
E 119TH ST & PLEASANT AVE **NY MANIFEST** **NYP004160776**
NEW YORK, NY 10027

Click here for full text details

RCRA NonGen / NLR
EPA Id NYP004160776

NY MANIFEST
EPA ID NYP004160776

H88
SSE
< 1/8
0.081 mi.
428 ft.

Relative:
Higher

211707; E 119 STREET AND PLEASANT AVENUE **NY Spills** **S110306322**
E 119 STREET AND PLEASANT AVENUE **N/A**
NEW YORK, NY

Click here for full text details

NY Spills
Spill Number/Closed Date 0814215 / 2010-07-08
Site ID 432700
Spill Date 2008-06-05

H89
SSE
< 1/8
0.081 mi.
428 ft.

Relative:
Higher

CON EDISON - MANHOLE 42875 **NY MANIFEST** **S120959091**
119 ST & PLEASENT AVE **N/A**
NEW YORK, NY 10019

Click here for full text details

NY MANIFEST
EPA ID NYP004991137

H90
SSE
< 1/8
0.081 mi.
428 ft.

Relative:
Higher

CON EDISON - SERVICE BOX 19683 **NJ MANIFEST** **S120665736**
E 119 ST AND PLEASANT AVE **N/A**
NEW YORK, NY 10035

Click here for full text details

NJ MANIFEST
EPA Id NYP004188165

H91
SSE
< 1/8
0.081 mi.
428 ft.

Relative:
Higher

CON EDISON - SERVICE BOX 19683
E 119 ST AND PLEASANT AVE
NEW YORK, NY 10035

RCRA-LQG
NY MANIFEST

1014396504
NYP004188165

Click here for full text details

RCRA-LQG
EPA Id NYP004188165

NY MANIFEST
EPA ID NYP004188165

H92
SSE
< 1/8
0.081 mi.
428 ft.

Relative:
Higher

CON EDISON
PLEASANT AVE & E 119TH ST
NEW YORK, NY 10035

RCRA NonGen / NLR
NJ MANIFEST
NY MANIFEST

1014396511
NYP004188231

Click here for full text details

RCRA NonGen / NLR
EPA Id NYP004188231

NJ MANIFEST
EPA Id NYP004188231

NY MANIFEST
EPA ID NYP004188231

H93
SSE
< 1/8
0.081 mi.
428 ft.

Relative:
Higher

MANHOLE 42875
119TH ST AND PLEASANT AVE
MANHATTAN, NY

NY Spills

S120702382
N/A

Click here for full text details

NY Spills
Spill Number/Closed Date 1700934 / 2017-05-16
Site ID 547958
Spill Date 2017-04-29

F94
WSW
< 1/8
0.082 mi.
435 ft.

Relative:
Higher

CON EDISON
346 E 119TH ST
NEW YORK, NY 10035

RCRA NonGen / NLR

1019904578
NYP004799714

Click here for full text details

RCRA NonGen / NLR
EPA Id NYP004799714

F95
WSW
< 1/8
0.082 mi.
435 ft.

Relative:
Higher

CON EDISON | **NY MANIFEST** | **S118257270**
346 E 119TH ST | **N/A**
NEW YORK, NY 10035

Click here for full text details

NY MANIFEST
EPA ID NYP004799714

F96
WSW
< 1/8
0.082 mi.
435 ft.

Relative:
Higher

CON EDISON | **NJ MANIFEST** | **S120673251**
346 E 119TH ST | **N/A**
NEW YORK, NY 10035

Click here for full text details

NJ MANIFEST
EPA Id NYP004799714

F97
WSW
< 1/8
0.082 mi.
435 ft.

Relative:
Higher

VACANT LOT | **NY Spills** | **S108956124**
346 E. 119TH ST | **N/A**
MANHATTAN, NY

Click here for full text details

NY Spills
Spill Number/Closed Date 0708201 / 2008-09-22
Site ID 389051
Spill Date 2007-10-26

I98
North
< 1/8
0.084 mi.
444 ft.

Relative:
Higher

WAGNER -NYCHA | **NY Spills** | **S121986352**
2360 1ST AVENUE | **N/A**
NEW YORK CITY, NY

Click here for full text details

NY Spills
Spill Number/Closed Date 9009488 / 1993-07-06
Site ID 324141
Spill Date 1990-11-30

I99
North
< 1/8
0.084 mi.
444 ft.

Relative:
Higher

WAGNER -NYCHA | **NY Spills** | **S121986278**
2360 1ST AVENUE | **N/A**
NEW YORK CITY, NY

Click here for full text details

NY Spills
Spill Number/Closed Date 8907784 / Not Reported
Site ID 96112
Spill Date 1989-11-06

I100
North
< 1/8
0.084 mi.
444 ft.

Relative:
Higher

APT BLDG
2360 1ST AVE
MANHATTAN, NY

NY Spills **S104652891**
N/A

Click here for full text details

NY Spills
Spill Number/Closed Date 0002092 / 2000-05-19
Spill Number/Closed Date 0811336 / 2009-01-14
Site ID 325203
Site ID 408911
Spill Date 2000-05-18
Spill Date 2009-01-14

I101
North
< 1/8
0.084 mi.
444 ft.

Relative:
Higher

NYCHA WAGNER HOUSES
2360 1ST AVE
NEW YORK, NY 10035

NY MANIFEST **S121968914**
N/A

Click here for full text details

NY MANIFEST
EPA ID NYR000099572

I102
North
< 1/8
0.084 mi.
444 ft.

Relative:
Higher

WAGNER HOUSES
2360 FIRST AVENUE
MANHATTAN, NY

NY Spills **S121981817**
N/A

Click here for full text details

NY Spills
Spill Number/Closed Date 1001185 / 2010-04-30
Site ID 434216
Spill Date 2010-02-28

I103
North
< 1/8
0.084 mi.
444 ft.

Relative:
Higher

WAGNER HOUSES
2360 FIRST AVENUE
NEW YORK, NY 10035

NY LTANKS **U000418237**
NY UST **N/A**

Click here for full text details

NY LTANKS
Spill Number/Closed Date 9003394 / 2006-01-26
Site ID 137292
Spill Date 1990-06-25

I104
North
< 1/8
0.084 mi.
444 ft.

Relative:
Higher

NYCHA - WAGNER HOUSES
2360 1ST AVE
NEW YORK, NY 10035

RCRA NonGen / NLR
FINDS
ECHO

1004762699
NYR000099572

Click here for full text details

RCRA NonGen / NLR
EPA Id NYR000099572

FINDS
Registry ID: 110012267803

ECHO
Registry ID 110012267803

F105
WSW
< 1/8
0.084 mi.
444 ft.

Relative:
Higher

AUTOMOTIVE GARAGE
344 E 119TH STREET
MANHATTAN, NY

NY Spills

S104651502
N/A

Click here for full text details

NY Spills
Spill Number/Closed Date 0000073 / 2000-04-07
Site ID 203039
Spill Date 2000-03-30

F106
SW
< 1/8
0.086 mi.
452 ft.

Relative:
Higher

CON EDISON SERVICE BOX: 53844
2303 1ST AVE
NEW YORK, NY 10029

RCRA NonGen / NLR
NY MANIFEST

1016450477
NYP004295028

Click here for full text details

RCRA NonGen / NLR
EPA Id NYP004295028

NY MANIFEST
EPA ID NYP004295028

H107
SSE
< 1/8
0.086 mi.
454 ft.

Relative:
Higher

CON EDISON SERVICE BOX: 42870
355-357 PLEASANT AVE & 118TH ST
NEW YORK, NY 10035

RCRA NonGen / NLR
NY MANIFEST

1016967746
NYP004413449

Click here for full text details

RCRA NonGen / NLR
EPA Id NYP004413449

NY MANIFEST
EPA ID NYP004413449

I108
North
< 1/8
0.089 mi.
468 ft.

Relative:
Higher

CON EDISON SERVICE BOX: 53874
2368 1ST AVE
NEW YORK, NY 10029

RCRA NonGen / NLR **1016450471**
NY MANIFEST **NYP004294963**

Click here for full text details

RCRA NonGen / NLR
EPA Id NYP004294963

NY MANIFEST
EPA ID NYP004294963

F109
SW
< 1/8
0.092 mi.
487 ft.

Relative:
Higher

CON EDISON SERVICE BOX: 53847
2298 1ST AVE
NEW YORK, NY 10029

RCRA NonGen / NLR **1016450489**
NY MANIFEST **NYP004295143**

Click here for full text details

RCRA NonGen / NLR
EPA Id NYP004295143

NY MANIFEST
EPA ID NYP004295143

J110
SSW
< 1/8
0.092 mi.
488 ft.

Relative:
Higher

411 EAST 118 LLC
411 EAST 118TH STREET
NEW YORK, NY 10035

NY AST **U003396927**
N/A

Click here for full text details

NY AST
Facility Id 2-602960

J111
South
< 1/8
0.093 mi.
490 ft.

Relative:
Higher

435 E. 118TH ST
435 E. 118TH ST
MANHATTAN, NY

NY Spills **S104495888**
N/A

Click here for full text details

NY Spills
Spill Number/Closed Date 9413105 / 1995-01-01
Site ID 302227
Spill Date 1994-12-31

F112
WSW
< 1/8
0.094 mi.
494 ft.

Relative:
Higher

CON EDISON
336 E 119TH ST
NEW YORK, NY 10035

Click here for full text details

NJ MANIFEST
EPA Id NYP004799706

Database(s): NJ MANIFEST
EDR ID Number: S120673250
EPA ID Number: N/A

F113
WSW
< 1/8
0.094 mi.
494 ft.

Relative:
Higher

CON EDISON
336 E 119TH ST
NEW YORK, NY 10035

Click here for full text details

RCRA NonGen / NLR
EPA Id NYP004799706

FINDS
Registry ID: 110069642408

ECHO
Registry ID 110069642408

Database(s): RCRA NonGen / NLR, FINDS, ECHO
EDR ID Number: 1019904577
EPA ID Number: NYP004799706

K114
South
< 1/8
0.094 mi.
497 ft.

Relative:
Higher

CON EDISON
FO 441 E 118TH ST
NEW YORK, NY 10029

Click here for full text details

NY MANIFEST
EPA ID NYP004680641

Database(s): NY MANIFEST
EDR ID Number: S117535718
EPA ID Number: N/A

G115
WNW
< 1/8
0.095 mi.
501 ft.

Relative:
Higher

CONSOLIDATED EDISON
318 E 120 ST
NEW YORK, NY 10001

Click here for full text details

NY MANIFEST
EPA ID NYP004237396

Database(s): NY MANIFEST
EDR ID Number: S111158119
EPA ID Number: N/A

L116
West
< 1/8
0.095 mi.
503 ft.

Relative:
Higher

CON EDISON
334 E 119 ST
NEW YORK, NY 10035

NY MANIFEST **S117317830**
N/A

Click here for full text details

NY MANIFEST
EPA ID NYP004652962

J117
SSW
< 1/8
0.095 mi.
504 ft.

Relative:
Higher

CON EDISON SERVICE BOX: 19495
415 E 118TH ST
NEW YORK, NY 10029

RCRA NonGen / NLR **1016450479**
NY MANIFEST **NYP004295044**

Click here for full text details

RCRA NonGen / NLR
EPA Id NYP004295044

NY MANIFEST
EPA ID NYP004295044

F118
WSW
< 1/8
0.097 mi.
514 ft.

Relative:
Higher

CON EDISON SERVICE BOX: 19486
347 E 118TH ST
NEW YORK, NY 10035

RCRA NonGen / NLR **1016148741**
FINDS **NYP004273645**
ECHO
NY MANIFEST

Click here for full text details

RCRA NonGen / NLR
EPA Id NYP004273645

FINDS
Registry ID: 110055454841

ECHO
Registry ID 110055454841

NY MANIFEST
EPA ID NYP004273645

F119
WSW
< 1/8
0.097 mi.
514 ft.

Relative:
Higher

CON EDISON SERVICE BOX: 19486
347 E 118TH ST
NEW YORK, NY 10035

NJ MANIFEST **S117986698**
N/A

Click here for full text details

NJ MANIFEST
EPA Id NYP004273645

G120
WNW
< 1/8
0.098 mi.
520 ft.

Relative:
Higher

CONSOLIDATED EDISON
316 EAST 120 STREET
MANHATTAN, NY 10020

NY MANIFEST **S109825461**
N/A

Click here for full text details

NY MANIFEST
EPA ID NYP004180188

I121
North
< 1/8
0.100 mi.
528 ft.

Relative:
Higher

CON EDISON - MANHOLE M53885
2399 1ST AVE
NEW YORK, NY 10035

NY MANIFEST **S121967446**
N/A

Click here for full text details

NY MANIFEST
EPA ID NYP004956660

I122
North
< 1/8
0.100 mi.
528 ft.

Relative:
Higher

CON EDISON - MANHOLE M53885
2399 1ST AVE
NEW YORK, NY 10035

RCRA-LQG **1024890526**
NYP004956660

Click here for full text details

RCRA-LQG
EPA Id NYP004956660

G123
West
< 1/8
0.103 mi.
542 ft.

Relative:
Higher

CON EDISON
321 E 119TH ST & 2ND AVE
NEW YORK, NY 10035

NY MANIFEST **S118089432**
N/A

Click here for full text details

NY MANIFEST
EPA ID NYP004770368

F124
SW
< 1/8
0.105 mi.
552 ft.

Relative:
Higher

CON EDISON
E 118TH ST & 1ST AVE
NEW YORK, NY 10035

RCRA NonGen / NLR **1014396040**
NJ MANIFEST **NYP004182200**
NY MANIFEST

Click here for full text details

RCRA NonGen / NLR
EPA Id NYP004182200

NJ MANIFEST
EPA Id NYP004182200

NY MANIFEST

CON EDISON (Continued) **1014396040**

EPA ID NYP004182200

F125
SW
< 1/8
0.105 mi.
552 ft.

Relative:
Higher

CON EDISON **RCRA NonGen / NLR** **1014396503**
E 118TH ST & 1ST AVE **NJ MANIFEST** **NYP004188157**
NEW YORK, NY 10035 **NY MANIFEST**

Click here for full text details

RCRA NonGen / NLR
EPA Id NYP004188157

NJ MANIFEST
EPA Id NYP004188157

NY MANIFEST
EPA ID NYP004188157

F126
SW
< 1/8
0.105 mi.
553 ft.

Relative:
Higher

MANHOLE 53842 **NY Spills** **S104790130**
EAST 118 TH ST/1ST AVE **N/A**
MANHATTAN, NY

Click here for full text details

NY Spills
Spill Number/Closed Date 0007704 / 2004-06-30
Site ID 135858
Spill Date 2000-09-30

F127
WSW
< 1/8
0.106 mi.
562 ft.

Relative:
Higher

CON EDISON SERVICE BOX 19490 **RCRA NonGen / NLR** **1014926791**
339 E 118TH ST **NJ MANIFEST** **NYP004245767**
NEW YORK, NY 10035 **NY MANIFEST**

Click here for full text details

RCRA NonGen / NLR
EPA Id NYP004245767

NJ MANIFEST
EPA Id NYP004245767

NY MANIFEST
EPA ID NYP004245767

G128
WNW
< 1/8
0.109 mi.
577 ft.

Relative:
Higher

CON EDISON
310 E 120 ST
NEW YORK, NY 10035

Click here for full text details

NY MANIFEST
EPA ID NYP004647517

NY MANIFEST **S117317338**
N/A

G129
WNW
< 1/8
0.109 mi.
577 ft.

Relative:
Higher

LITTLE SISITERS OF ASSUMP
310 EAST 120TH STREET
NEW YORK, NY

Click here for full text details

NY Spills
Spill Number/Closed Date 0609454 / 2016-06-23
Site ID 373700
Spill Date 2006-11-16

NY Spills **S108296079**
N/A

F130
SW
< 1/8
0.111 mi.
588 ft.

Relative:
Higher

CON EDISON SERVICE BOX 19490
338-340 E 118TH ST & 2ND AVE
NEW YORK, NY 10035

Click here for full text details

RCRA NonGen / NLR
EPA Id NYP004221826

NJ MANIFEST
EPA Id NYP004221826

NY MANIFEST
EPA ID NYP004221826

RCRA NonGen / NLR **1014918566**
NJ MANIFEST **NYP004221826**
NY MANIFEST

F131
SW
< 1/8
0.112 mi.
594 ft.

Relative:
Higher

LOT 48,TAXBLOCK 1711
2290 1 AVENUE
NEW YORK (County), NY

Click here for full text details

NY E DESIGNATION **S113453188**
N/A

L132
WSW
< 1/8
0.113 mi.
597 ft.

Relative:
Higher

333 EAST 118TH ST
333 EAST 118TH ST
NEW YORK, NY

NY LTANKS **S104950703**
N/A

Click here for full text details

NY LTANKS
Spill Number/Closed Date 0100130 / 2006-04-10
Site ID 202683
Spill Date 2001-01-29

J133
SSW
< 1/8
0.114 mi.
604 ft.

Relative:
Higher

CON EDISON VAULT SUBMERSIBLE: 5025
430 E 118TH ST
NEW YORK, NY 10035

RCRA NonGen / NLR **1016973986**
NY MANIFEST **NYP004477949**

Click here for full text details

RCRA NonGen / NLR
EPA Id NYP004477949

NY MANIFEST
EPA ID NYP004477949

F134
SW
< 1/8
0.115 mi.
606 ft.

Relative:
Higher

CON EDISON SERVICE BOX: 53838
2293 1ST AVE
NEW YORK, NY 10029

RCRA NonGen / NLR **1016450476**
NY MANIFEST **NYP004295010**

Click here for full text details

RCRA NonGen / NLR
EPA Id NYP004295010

NY MANIFEST
EPA ID NYP004295010

J135
SW
< 1/8
0.116 mi.
612 ft.

Relative:
Higher

LOT 47,TAXBLOCK 1711
2292 1 AVENUE
NEW YORK (County), NY 10035

NY E DESIGNATION **S113453184**
N/A

Click here for full text details

K136
South
< 1/8
0.118 mi.
625 ft.

Relative:
Higher

CON EDISON SERVICE BOX: 19504
440 E 118TH ST
NEW YORK, NY 10029

RCRA NonGen / NLR
NY MANIFEST

1016450482
NYP004295077

Click here for full text details

RCRA NonGen / NLR
EPA Id NYP004295077

NY MANIFEST
EPA ID NYP004295077

H137
SSE
< 1/8
0.120 mi.
631 ft.

Relative:
Higher

508 EAST 119TH ST
508 EAST 119TH ST
MANHATTAN, NY

NY Spills

S104502090
N/A

Click here for full text details

NY Spills
Spill Number/Closed Date 9606032 / 1996-08-09
Site ID 121017
Spill Date 1996-08-09

J138
SW
< 1/8
0.120 mi.
631 ft.

Relative:
Higher

LOT 46,TAXBLOCK 1711
2294 1 AVENUE
NEW YORK (County), NY

NY E DESIGNATION

S113453179
N/A

Click here for full text details

M139
SW
< 1/8
0.120 mi.
633 ft.

Relative:
Higher

CON EDISON SERVICE BOX: 53837
2289 1ST AVE
NEW YORK, NY 10029

RCRA NonGen / NLR
FINDS
ECHO
NY MANIFEST

1016450475
NYP004295002

Click here for full text details

RCRA NonGen / NLR
EPA Id NYP004295002

FINDS
Registry ID: 110056328479

ECHO
Registry ID 110056328479

NY MANIFEST
EPA ID NYP004295002

I140
NNE
< 1/8
0.120 mi.
634 ft.

Relative:
Higher

CON EDISON SERVICE BOX: 53889
2417 1ST AVE FRONT OF
NEW YORK, NY 10035

RCRA NonGen / NLR
FINDS
ECHO
NY MANIFEST

1016677947
NYP004316295

Click here for full text details

RCRA NonGen / NLR
EPA Id NYP004316295

FINDS
Registry ID: 110058873349

ECHO
Registry ID 110058873349

NY MANIFEST
EPA ID NYP004316295

I141
NNE
< 1/8
0.120 mi.
634 ft.

Relative:
Higher

CON EDISON SERVICE BOX: 53889
2417-2419 1ST AVE & PALADINO AVE
NEW YORK, NY 10035

RCRA NonGen / NLR
NY MANIFEST

1016968522
NYP004421368

Click here for full text details

RCRA NonGen / NLR
EPA Id NYP004421368

NY MANIFEST
EPA ID NYP004421368

H142
South
< 1/8
0.120 mi.
634 ft.

Relative:
Higher

CON EDISON MANHOLE: 42862
E 118TH ST & PLEASANT AVE SW
NEW YORK, NY 10035

NJ MANIFEST

S117986827
N/A

Click here for full text details

NJ MANIFEST
EPA Id NYP004275293

L143
West
< 1/8
0.120 mi.
635 ft.

Relative:
Higher

CON EDISON
311 E 119TH ST & 2ND AVE
NEW YORK, NY 10035

NY MANIFEST

S118089431
N/A

Click here for full text details

NY MANIFEST
EPA ID NYP004770350

J144
SW
< 1/8
0.123 mi.
650 ft.

Relative:
Higher

2288 1ST AVENUE
2288 1ST AVENUE
MANHATTAN, NY

NY Spills | **S102672318**
N/A

Click here for full text details

NY Spills
Spill Number/Closed Date 9312083 / 1994-01-20
Site ID 298443
Spill Date 1994-01-13

J145
SW
< 1/8
0.123 mi.
650 ft.

Relative:
Higher

LOT 148,TAXBLOCK 1711
2288 1 AVENUE
NEW YORK (County), NY 10035

NY E DESIGNATION | **S113452931**
N/A

Click here for full text details

I146
NNE
< 1/8
0.124 mi.
654 ft.

Relative:
Higher

PALLADINO STORE HOUSE
PALLADINO & FIRST AVE
NEW YORK, NY 10035

RCRA-VSQG | **1014399232**
NY MANIFEST | **NYR000172817**

Click here for full text details

RCRA-VSQG
EPA Id NYR000172817

NY MANIFEST
EPA ID NYR000172817

I147
NNE
< 1/8
0.124 mi.
654 ft.

Relative:
Higher

MAN HOLE
FIRST AVE AND PALADINO AVE
NEW YORK, NY

NY Spills | **S118260580**
N/A

Click here for full text details

NY Spills
Spill Number/Closed Date 1505305 / 2016-07-22
Site ID 512662
Spill Date 2015-08-17

I148
NNE
< 1/8
0.124 mi.
654 ft.

Relative:
Higher

CON EDISON
1ST AVE & PALADINO AVE
NEW YORK, NY 10014

RCRA NonGen / NLR | **1012185565**
NYP004163739

Click here for full text details

RCRA NonGen / NLR
EPA Id NYP004163739

I149
NNE
< 1/8
0.124 mi.
654 ft.

Relative:
Higher

CON EDISON MANHOLE 53890
1ST AVE & PALADINO AVE E
NEW YORK, NY 10032

RCRA NonGen / NLR
NJ MANIFEST

1014918469
NYP004220836

Click here for full text details

RCRA NonGen / NLR
EPA Id NYP004220836

NJ MANIFEST
EPA Id NYP004220836

I150
NNE
< 1/8
0.124 mi.
654 ft.

Relative:
Higher

MANHOLE 53890
FIRST AVE & PALLADINO AVE
MANHATTAN, NY

NY Spills

S106737120
N/A

Click here for full text details

NY Spills
Spill Number/Closed Date 0411614 / 2008-01-10
Site ID 336856
Spill Date 2005-01-29

I151
NNE
< 1/8
0.124 mi.
654 ft.

Relative:
Higher

CONSOLIDATED EDISON - MH 53890
1ST AVE & PALADINO AVE E
NEW YORK, NY 10032

NY MANIFEST

S117564424
N/A

Click here for full text details

NY MANIFEST
EPA ID NYP004220836

I152
NNE
< 1/8
0.124 mi.
654 ft.

Relative:
Higher

MANHOLE VERIZON 65952
1ST AVE AND PALADINO AVE
MANHATTAN, NY

NY Spills

S110769041
N/A

Click here for full text details

NY Spills
Spill Number/Closed Date 1012469 / 2011-04-14
Site ID 446404
Spill Date 2011-03-15

I153
NNE
< 1/8
0.124 mi.
654 ft.

Relative:
Higher

CONSOLIDATED EDISON MH53890
1ST AVE & PALADINO AVE
NEW YORK, NY 10014

NY MANIFEST **S117564313**
N/A

Click here for full text details

NY MANIFEST
EPA ID NYP004163739

I154
NNE
< 1/8
0.125 mi.
658 ft.

Relative:
Higher

CON EDISON MANHOLE 53890
PALADINO AVE & 1ST AVE SE COR
NEW YORK, NY 10035

RCRA NonGen / NLR **1014918668**
NJ MANIFEST **NYP004222840**
NY MANIFEST

Click here for full text details

RCRA NonGen / NLR
EPA Id NYP004222840

NJ MANIFEST
EPA Id NYP004222840

NY MANIFEST
EPA ID NYP004222840

N155
West
1/8-1/4
0.127 mi.
670 ft.

Relative:
Higher

307 E 119 ST
307 EAST 119TH STREET
NEW YORK, NY 10035

NY AST **U004045376**
N/A

Click here for full text details

NY AST
Facility Id 2-608727

I156
NNE
1/8-1/4
0.127 mi.
672 ft.

Relative:
Higher

CON EDISON - VAULT VS2269
10 PALADINO AVE
NEW YORK, NY 10035

NY MANIFEST **S121968437**
N/A

Click here for full text details

NY MANIFEST
EPA ID NYP005117621

I157
NNE
1/8-1/4
0.127 mi.
672 ft.

Relative:
Higher

CON EDISON - VAULT VS2269
10 PALADINO AVE
NEW YORK, NY 10035

Click here for full text details

RCRA-LQG
EPA Id NYP005117621

RCRA-LQG **1024891507**
NYP005117621

I158
NNE
1/8-1/4
0.128 mi.
674 ft.

Relative:
Higher

CON EDISON
2396 1ST AVE
NEW YORK, NY 10035

Click here for full text details

NY MANIFEST
EPA ID NYP004671814

NY MANIFEST **S121967235**
N/A

O159
SE
1/8-1/4
0.129 mi.
682 ft.

Relative:
Higher

P.S. 112 (TANDEM M206) - MANHATTAN M112
535 EAST 119TH STREET
NEW YORK, NY 10035

Click here for full text details

NY AST
Facility Id 2-353809

NY AST **U003394184**
N/A

O160
SE
1/8-1/4
0.129 mi.
682 ft.

Relative:
Higher

PUBLIC SCHOOL 112M
535 E 119TH ST
NEW YORK, NY 10035

Click here for full text details

RCRA-LQG
EPA Id NYR000180422

NY MANIFEST
EPA ID NYR000180422

RCRA-LQG **1014399952**
NY MANIFEST **NYR000180422**

L161
West
1/8-1/4
0.130 mi.
686 ft.

Relative:
Higher

CON EDISON
310 E 119 ST
NEW YORK, NY 10035

Click here for full text details

NY MANIFEST
EPA ID NYP004652970

NY MANIFEST **S117317831**
N/A

M162
SW
1/8-1/4
0.134 mi.
708 ft.

Relative:
Higher

CON EDISON SERVICE BOX: 53836
2283 1ST AVE
NEW YORK, NY 10029

RCRA NonGen / NLR **1016450447**
NY MANIFEST **NYP004294724**

Click here for full text details

RCRA NonGen / NLR
EPA Id NYP004294724

NY MANIFEST
EPA ID NYP004294724

M163
SW
1/8-1/4
0.134 mi.
708 ft.

Relative:
Higher

2283 FIRST AVE
2283 FIRST AVENUE
NEW YORK, NY 10035

NY AST **U003391851**
N/A

Click here for full text details

NY AST
Facility Id 2-216895

P164
NW
1/8-1/4
0.134 mi.
709 ft.

Relative:
Higher

CON EDISON SERVICE BOX: 55074
2348-2350 2ND AVE & 120TH ST
NEW YORK, NY 10035

RCRA NonGen / NLR **1016968421**
NY MANIFEST **NYP004420329**

Click here for full text details

RCRA NonGen / NLR
EPA Id NYP004420329

NY MANIFEST
EPA ID NYP004420329

N165
WNW
1/8-1/4
0.136 mi.
718 ft.

Relative:
Higher

CON EDISON SERVICE BOX 55064
2328 - 2330 2ND AVE & E 119TH ST FRONT OF
NEW YORK, NY 10035

RCRA NonGen / NLR **1015746688**
NY MANIFEST **NYP004246817**

Click here for full text details

RCRA NonGen / NLR
EPA Id NYP004246817

NY MANIFEST
EPA ID NYP004246817

M166
SW
1/8-1/4
0.138 mi.
731 ft.

Relative:
Higher

EASTSIDE REALTY PARTNERS, LLC
2281 FIRST AVENUE
NEW YORK, NY 10035

Click here for full text details

NY AST
Facility Id 2-608285

NY AST

A100291842
N/A

N167
West
1/8-1/4
0.141 mi.
742 ft.

Relative:
Higher

CON EDISON SERVICE BOX 55063
2322-2324 2ND AVE FRONT OF
NEW YORK, NY 10035

Click here for full text details

RCRA NonGen / NLR
EPA Id NYP004246791

NY MANIFEST
EPA ID NYP004246791

RCRA NonGen / NLR
NY MANIFEST

1015746686
NYP004246791

N168
West
1/8-1/4
0.141 mi.
742 ft.

Relative:
Higher

CON EDISON SERVICE BOX 55063
2322-2324 2ND AVE FRONT OF
NEW YORK, NY 10035

Click here for full text details

NJ MANIFEST
EPA Id NYP004246791

NJ MANIFEST

S117985014
N/A

O169
SSE
1/8-1/4
0.142 mi.
750 ft.

Relative:
Higher

CON EDISON - MANHOLE M49673
520 E 119TH ST
NEW YORK, NY 10035

Click here for full text details

NY MANIFEST
EPA ID NYP005131784

NY MANIFEST

S121968585
N/A

O170
SSE
1/8-1/4
0.142 mi.
750 ft.

Relative:
Higher

CON EDISON - MANHOLE M49673
520 E 119TH ST
NEW YORK, NY 10035

Click here for full text details

RCRA-LQG
EPA Id NYP005131784

RCRA-LQG

1024891654
NYP005131784

O171
SSE
1/8-1/4
0.142 mi.
750 ft.

Relative:
Higher

ROSEHILL
520 EAST 119 ST
NEW YORK, NY 10035

NY AST **1006304529**
N/A

Click here for full text details

NY AST
Facility Id 2-266493

Q172
SSW
1/8-1/4
0.142 mi.
751 ft.

Relative:
Higher

CON EDISON
427 E 117TH ST
NEW YORK, NY 10035

NY MANIFEST **S117059688**
N/A

Click here for full text details

NY MANIFEST
EPA ID NYP004518692

Q173
SSW
1/8-1/4
0.142 mi.
751 ft.

Relative:
Higher

CON EDISON SERVICE BOX: 19343
427 E 117TH ST
NEW YORK, NY 10035

RCRA NonGen / NLR **1017774070**
NYP004518692

Click here for full text details

RCRA NonGen / NLR
EPA Id NYP004518692

Q174
SSW
1/8-1/4
0.142 mi.
751 ft.

Relative:
Higher

CON EDISON
427-429 E 117TH ST & 1ST AVE
NEW YORK, NY 10035

NY MANIFEST **S117319174**
N/A

Click here for full text details

NY MANIFEST
EPA ID NYP004668455

M175
SSW
1/8-1/4
0.142 mi.
751 ft.

Relative:
Higher

CON EDISON SERVICE BOX: 19341
407 E 117TH ST
NEW YORK, NY 10029

RCRA NonGen / NLR **1016450445**
NY MANIFEST **NYP004294708**

Click here for full text details

RCRA NonGen / NLR
EPA Id NYP004294708

NY MANIFEST
EPA ID NYP004294708

Q176
South
1/8-1/4
0.144 mi.
762 ft.

Relative:
Higher

CON EDISON SERVICE BOX: 19346
455 E 117TH ST
NEW YORK, NY 10035

RCRA NonGen / NLR **1016971688**
NY MANIFEST **NYP004454310**

Click here for full text details

RCRA NonGen / NLR
EPA Id NYP004454310

NY MANIFEST
EPA ID NYP004454310

Q177
South
1/8-1/4
0.144 mi.
762 ft.

Relative:
Higher

COLINA REAL ESTATE
455 E 117TH ST
NEW YORK, NY

NY LTANKS **S102672162**
N/A

Click here for full text details

NY LTANKS
Spill Number/Closed Date 9301431 / 1993-05-24
Site ID 85096
Spill Date 1993-04-29

M178
SW
1/8-1/4
0.145 mi.
767 ft.

Relative:
Higher

SHELL SERVICE STATION
2276 1ST AVENUE
NEW YORK, NY 10035

NY UST **U004061829**
NY AST **N/A**

Click here for full text details

NY AST
Facility Id 2-237930

M179
SW
1/8-1/4
0.145 mi.
767 ft.

Relative:
Higher

2276 FIRST AVEUNE
2276 FIRST AVE
NEW YORK, NY 10035

NY MANIFEST **S121133108**
N/A

Click here for full text details

NY MANIFEST
EPA ID NYU005000567

M180
SW
1/8-1/4
0.145 mi.
767 ft.

Relative:
Higher

2276 1ST AVENUE
2276 1ST AVENUE
MANHATTAN, NY

NY LTANKS **S102672319**
N/A

Click here for full text details

NY LTANKS
Spill Number/Closed Date 9312095 / 1994-01-25
Site ID 260938

2276 1ST AVENUE (Continued) **S102672319**

Spill Date 1993-01-13

M181
SW
1/8-1/4
0.145 mi.
767 ft.

Relative:
Higher

2276 FIRST AVEUNE **RCRA NonGen / NLR** **1001090495**
2276 FIRST AVE **NYU005000567**
NEW YORK, NY 10035

Click here for full text details

RCRA NonGen / NLR
EPA Id NYU005000567

M182
SW
1/8-1/4
0.145 mi.
767 ft.

Relative:
Higher

CON EDISON **NY MANIFEST** **S117316496**
F/O 2276 1 AV **N/A**
NEW YORK, NY 10035

Click here for full text details

NY MANIFEST
EPA ID NYP004637674

R183
NNE
1/8-1/4
0.146 mi.
772 ft.

Relative:
Higher

CON EDISON - MANHOLE M53898 **NY MANIFEST** **S120958689**
E 124TH ST & 1ST AVE **N/A**
NEW YORK, NY 10035

Click here for full text details

NY MANIFEST
EPA ID NYP004956702

R184
NNE
1/8-1/4
0.146 mi.
772 ft.

Relative:
Higher

CON EDISON VAULT: 6987 **RCRA NonGen / NLR** **1016966450**
E 124TH ST & 1ST AVE **NY MANIFEST** **NYP004392999**
NEW YORK, NY 10035

Click here for full text details

RCRA NonGen / NLR
EPA Id NYP004392999

NY MANIFEST
EPA ID NYP004392999

R185
NNE
1/8-1/4
0.146 mi.
772 ft.

Relative:
Higher

CON EDISON SERVICE BOX: 53894
1ST AVE & 124 ST N SIDE
NEW YORK, NY 10035

RCRA NonGen / NLR
NY MANIFEST

1016450738
NYP004297651

Click here for full text details

RCRA NonGen / NLR
EPA Id NYP004297651

NY MANIFEST
EPA ID NYP004297651

O186
SE
1/8-1/4
0.146 mi.
773 ft.

Relative:
Lower

CON EDISON
E 120TH ST & PALADINO AVE
NEW YORK, NY 10035

RCRA NonGen / NLR

1014395666
NYP004171310

Click here for full text details

RCRA NonGen / NLR
EPA Id NYP004171310

O187
SE
1/8-1/4
0.146 mi.
773 ft.

Relative:
Lower

CON EDISON - VAULT V8234
PALADINO AVE & E 120TH ST
NEW YORK, NY 10035

NY MANIFEST

S120958876
N/A

Click here for full text details

NY MANIFEST
EPA ID NYP004971949

P188
NW
1/8-1/4
0.148 mi.
784 ft.

Relative:
Higher

CON EDISON
2353 2ND AVE & 121ST ST
NEW YORK, NY 10035

RCRA NonGen / NLR
FINDS
ECHO

1019902822
NYP004778247

Click here for full text details

RCRA NonGen / NLR
EPA Id NYP004778247

FINDS
Registry ID: 110069697322

ECHO
Registry ID 110069697322

P189
NW
1/8-1/4
0.149 mi.
785 ft.

Relative:
Higher

CONSOLIDATED EDISON
W 121 ST & 2 AVE
NEW YORK, NY 10035

NY MANIFEST **S117564348**
N/A

Click here for full text details

NY MANIFEST
EPA ID NYP004188553

P190
NW
1/8-1/4
0.149 mi.
785 ft.

Relative:
Higher

CON EDISON - SERVICE BOX 55074
W 121 ST & 2 AVE
NEW YORK, NY 10035

RCRA-LQG **1014396543**
NJ MANIFEST **NYP004188553**

Click here for full text details

RCRA-LQG
EPA Id NYP004188553

NJ MANIFEST
EPA Id NYP004188553

N191
WNW
1/8-1/4
0.149 mi.
786 ft.

Relative:
Higher

APARTMENT BLDG - TTF
120TH ST & SECOND AVE
NEW YORK, NY

NY LTANKS **S103558037**
N/A

Click here for full text details

NY LTANKS
Spill Number/Closed Date 9808968 / 2014-11-28
Site ID 203097
Spill Date 1998-10-19

S192
SSE
1/8-1/4
0.149 mi.
789 ft.

Relative:
Higher

EAST RIVER PLAZA
506-508 E 118TH ST
NEW YORK, NY 10035

RCRA-VSQG **1007112697**
NYR000120139

Click here for full text details

RCRA-VSQG
EPA Id NYR000120139

O193
SE
1/8-1/4
0.151 mi.
795 ft.

Relative:
Higher

CRP 524 EAST 119TH STREET LLC
524 EAST 119TH STREET
NEW YORK, NY 10035

NY AST **A100183215**
N/A

Click here for full text details

NY AST
Facility Id 2-606613

O194
SE
1/8-1/4
0.151 mi.
799 ft.

Relative:
Higher

APT BLDG
526 E 119TH ST
MANHATTAN, NY

NY LTANKS **S103559014**
N/A

Click here for full text details

NY LTANKS
Spill Number/Closed Date 9812176 / 1999-02-01
Site ID 135211
Spill Date 1998-12-31

O195
SE
1/8-1/4
0.151 mi.
799 ft.

Relative:
Higher

CON EDISON SERVICE BOX: 19675
526 E 119TH ST OPPOSITE
NEW YORK, NY 10029

RCRA NonGen / NLR **1016450484**
NY MANIFEST **NYP004295093**

Click here for full text details

RCRA NonGen / NLR
EPA Id NYP004295093

NY MANIFEST
EPA ID NYP004295093

S196
SSE
1/8-1/4
0.153 mi.
807 ft.

Relative:
Higher

EAST RIVER PLAZA
527 E 118TH ST
NEW YORK, NY 10035

RCRA-LQG **1001223810**
FINDS **NYR000050260**
ECHO
NY MANIFEST
NJ MANIFEST

Click here for full text details

RCRA-LQG
EPA Id NYR000050260

FINDS
Registry ID: 110004540300

ECHO
Registry ID 110004540300

NY MANIFEST
EPA ID NYR000050260

NJ MANIFEST
EPA Id NYR000050260

O197
SE
1/8-1/4
0.154 mi.
811 ft.

Relative:
Higher

CON EDISON - SERVICE BOX 19682
528 E 119 ST
NEW YORK, NY 10035

RCRA-LQG **1016451629**
NY MANIFEST **NYP004307252**

Click here for full text details

RCRA-LQG
EPA Id NYP004307252

NY MANIFEST
EPA ID NYP004307252

O198
SE
1/8-1/4
0.154 mi.
811 ft.

Relative:
Higher

CON EDISON
528 E 119TH ST E OF PLEASANT AVE
NEW YORK, NY 10029

RCRA NonGen / NLR **1014397716**
NY MANIFEST **NYP004200499**

Click here for full text details

RCRA NonGen / NLR
EPA Id NYP004200499

NY MANIFEST
EPA ID NYP004200499

O199
SE
1/8-1/4
0.154 mi.
811 ft.

Relative:
Higher

CON EDISON SERVICE BOX: 19682
528 E 119TH ST
NEW YORK, NY 10029

RCRA NonGen / NLR **1016450481**
NY MANIFEST **NYP004295069**

Click here for full text details

RCRA NonGen / NLR
EPA Id NYP004295069

NY MANIFEST
EPA ID NYP004295069

N200
West
1/8-1/4
0.154 mi.
811 ft.

Relative:
Higher

300-302 EAST 119TH STREET HDFC
300 EAST 119TH STREET
NEW YORK, NY 10035

NY AST **U003395053**
N/A

Click here for full text details

NY AST
Facility Id 2-471410

T201
South
1/8-1/4
0.154 mi.
813 ft.

Relative:
Higher

CON EDISON MANHOLE: 42858
321 PLEASANT AVE FRONT OF
NEW YORK, NY 10035

RCRA NonGen / NLR
FINDS
ECHO
NY MANIFEST

1016451614
NYP004307104

Click here for full text details

RCRA NonGen / NLR
EPA Id NYP004307104

FINDS
Registry ID: 110056327880

ECHO
Registry ID 110056327880

NY MANIFEST
EPA ID NYP004307104

M202
SW
1/8-1/4
0.154 mi.
815 ft.

Relative:
Higher

CON EDISON - VAULT 3610
E 117 ST & 1 AVE
NEW YORK, NY 10035

NY MANIFEST

S120959288
N/A

Click here for full text details

NY MANIFEST
EPA ID NYP005011036

M203
SW
1/8-1/4
0.154 mi.
815 ft.

Relative:
Higher

CON EDISON MANHOLE: 53833
E 1ST AVE & 117TH ST E SIDE
NEW YORK, NY 10035

RCRA NonGen / NLR
NY MANIFEST

1016971815
NYP004455655

Click here for full text details

RCRA NonGen / NLR
EPA Id NYP004455655

NY MANIFEST
EPA ID NYP004455655

M204
SW
1/8-1/4
0.154 mi.
815 ft.

Relative:
Higher

CON EDISON
E 117TH ST & 1ST AVE
NEW YORK, NY 10035

RCRA NonGen / NLR
NJ MANIFEST
NY MANIFEST

1014396037
NYP004182176

Click here for full text details

RCRA NonGen / NLR
EPA Id NYP004182176

NJ MANIFEST

CON EDISON (Continued) **1014396037**

EPA Id NYP004182176

NY MANIFEST
EPA ID NYP004182176

M205
SW
1/8-1/4
0.154 mi.
815 ft.

Relative:
Higher

CON EDISON - MANHOLE 19335
E 117TH ST & 1ST AVE
NEW YORK, NY 10035

NY MANIFEST **S120957763**
N/A

Click here for full text details

NY MANIFEST
EPA ID NYP004182218

M206
SW
1/8-1/4
0.154 mi.
815 ft.

Relative:
Higher

NEW YORK TELEPHONE
E 117 & 1ST
NEW YORK, NY 10036

RCRA NonGen / NLR **1007205071**
NY MANIFEST **NYP000908566**

Click here for full text details

RCRA NonGen / NLR
EPA Id NYP000908566

NY MANIFEST
EPA ID NYP000908566

M207
SW
1/8-1/4
0.154 mi.
815 ft.

Relative:
Higher

CON EDISON SERVICE BOX: 19349
E 117 ST & 1ST AVE
NEW YORK, NY 10035

RCRA NonGen / NLR **1016450618**
NY MANIFEST **NYP004296422**

Click here for full text details

RCRA NonGen / NLR
EPA Id NYP004296422

NY MANIFEST
EPA ID NYP004296422

M208
SW
1/8-1/4
0.154 mi.
815 ft.

Relative:
Higher

NYNEX
117 ST & 1 AVE
NEW YORK, NY

NY MANIFEST **1009234578**
N/A

Click here for full text details

NY MANIFEST
EPA ID NYP000932806

M209
SW
1/8-1/4
0.154 mi.
815 ft.

Relative:
Higher

CON EDISON
E 117TH ST & 1ST AVE
NEW YORK, NY 10035

RCRA NonGen / NLR **1014396041**
NYP004182218

Click here for full text details

RCRA NonGen / NLR
EPA Id NYP004182218

M210
SW
1/8-1/4
0.155 mi.
817 ft.

Relative:
Higher

CON EDISON MANHOLE 00089
E 117TH ST &1ST AVE SW COR
NEW YORK, NY 10035

RCRA NonGen / NLR **1014926147**
NJ MANIFEST **NYP004238719**
NY MANIFEST

Click here for full text details

RCRA NonGen / NLR
EPA Id NYP004238719

NJ MANIFEST
EPA Id NYP004238719

NY MANIFEST
EPA ID NYP004238719

M211
SW
1/8-1/4
0.155 mi.
817 ft.

Relative:
Higher

CON EDISON SERVICE BOX 53834
E 117TH ST & 1ST AVE NW COR
NEW YORK, NY 10035

RCRA NonGen / NLR **1015746958**
NY MANIFEST **NYP004249593**

Click here for full text details

RCRA NonGen / NLR
EPA Id NYP004249593

NY MANIFEST
EPA ID NYP004249593

S212
SSE
1/8-1/4
0.155 mi.
819 ft.

Relative:
Higher

545 EAST 118TH ST/MANH
545 EAST 118TH STREET
NEW YORK CITY, NY

NY LTANKS **S104275645**
N/A

Click here for full text details

NY LTANKS
Spill Number/Closed Date 9012286 / 2005-12-28
Site ID 77229
Spill Date 1991-02-26

S213
SSE
1/8-1/4
0.155 mi.
819 ft.

Relative:
Higher

EAST RIVER PLAZA
545 EAST 118TH STREET
NEW YORK, NY 10035

NY UST **U003749732**
NY AST **N/A**

Click here for full text details

NY AST
Facility Id 2-603321

N214
West
1/8-1/4
0.156 mi.
824 ft.

Relative:
Higher

CON EDISON
2314 2ND AVE
NEW YORK, NY 10035

NY MANIFEST **S117317339**
N/A

Click here for full text details

NY MANIFEST
EPA ID NYP004647533

M215
WSW
1/8-1/4
0.156 mi.
825 ft.

Relative:
Higher

CON EDISON SERVICE BOX: 19330
335 E 117TH ST
NEW YORK, NY 10029

RCRA NonGen / NLR **1016450485**
FINDS **NYP004295101**
ECHO
NY MANIFEST

Click here for full text details

RCRA NonGen / NLR
EPA Id NYP004295101

FINDS
Registry ID: 110056328488

ECHO
Registry ID 110056328488

NY MANIFEST
EPA ID NYP004295101

N216
West
1/8-1/4
0.157 mi.
830 ft.

Relative:
Higher

CON EDISON MANHOLE 55062
E 119TH ST & 2ND AVE NE COR
NEW YORK, NY 10035

RCRA NonGen / NLR **1015746690**
NY MANIFEST **NYP004246833**

Click here for full text details

RCRA NonGen / NLR
EPA Id NYP004246833

NY MANIFEST
EPA ID NYP004246833

N217
West
1/8-1/4
0.159 mi.
837 ft.

Relative:
Higher

CON EDISON
119 ST & 2 AVE
NEW YORK, NY 10035

NY MANIFEST **S117315043**
N/A

Click here for full text details

NY MANIFEST
EPA ID NYP004621595

N218
West
1/8-1/4
0.159 mi.
837 ft.

Relative:
Higher

NYCDEP
119TH ST & 2ND AVE
NEW YORK, NY 10035

RCRA NonGen / NLR **1014395472**
NY MANIFEST **NYP003663713**

Click here for full text details

RCRA NonGen / NLR
EPA Id NYP003663713

NY MANIFEST
EPA ID NYP003663713

U219
WSW
1/8-1/4
0.159 mi.
840 ft.

Relative:
Higher

CON EDISON SERVICE BOX: 19329
325 E 117TH ST
NEW YORK, NY 10029

RCRA NonGen / NLR **1016450486**
NY MANIFEST **NYP004295119**

Click here for full text details

RCRA NonGen / NLR
EPA Id NYP004295119

NY MANIFEST
EPA ID NYP004295119

M220
SW
1/8-1/4
0.159 mi.
842 ft.

Relative:
Higher

CON EDISON
374 E 117TH ST
NEW YORK, NY 10029

NY MANIFEST **S121967281**
N/A

Click here for full text details

NY MANIFEST
EPA ID NYP004742987

M221
SW
1/8-1/4
0.159 mi.
842 ft.

Relative:
Higher

CON EDISON
374 E 117TH ST
NEW YORK, NY 10029

RCRA NonGen / NLR
FINDS
ECHO

1018279476
NYP004742987

Click here for full text details

RCRA NonGen / NLR
EPA Id NYP004742987

FINDS
Registry ID: 110067691233

ECHO
Registry ID 110067691233

M222
SW
1/8-1/4
0.159 mi.
842 ft.

Relative:
Higher

CON EDISON
374 E 117TH ST
NEW YORK, NY 10029

NJ MANIFEST

S120668290
N/A

Click here for full text details

NJ MANIFEST
EPA Id NYP004742987

N223
West
1/8-1/4
0.159 mi.
842 ft.

Relative:
Higher

CON EDISON
2323 2 AV
NEW YORK, NY 10035

NY MANIFEST

S117317340
N/A

Click here for full text details

NY MANIFEST
EPA ID NYP004647558

U224
WSW
1/8-1/4
0.161 mi.
850 ft.

Relative:
Higher

P.S. 155 - MANHATTAN M155
319 EAST 117TH STREET
NEW YORK, NY 10035

NY AST

U003394205
N/A

Click here for full text details

NY AST
Facility Id 2-354104

U225
WSW
1/8-1/4
0.161 mi.
850 ft.

Relative:
Higher

NYC DEPT OF EDUCATION - PS 155M
319 E 117TH ST
NEW YORK, NY 10035

RCRA-SQG
FINDS
ECHO
NY MANIFEST

1001229341
NYR000059014

Click here for full text details

RCRA-SQG
EPA Id NYR000059014

FINDS
Registry ID: 110004545715

ECHO
Registry ID 110004545715

NY MANIFEST
EPA ID NYR000059014

P226
WNW
1/8-1/4
0.161 mi.
850 ft.

Relative:
Higher

CON EDISON SERVICE BOX: 55069
2347 2ND AVE
NEW YORK, NY 10035

RCRA NonGen / NLR
NY MANIFEST

1016968264
NYP004418745

Click here for full text details

RCRA NonGen / NLR
EPA Id NYP004418745

NY MANIFEST
EPA ID NYP004418745

U227
WSW
1/8-1/4
0.164 mi.
864 ft.

Relative:
Higher

CON EDISON
311 E 117 ST
NEW YORK, NY 10035

NY MANIFEST

S117317678
N/A

Click here for full text details

NY MANIFEST
EPA ID NYP004651287

V228
SW
1/8-1/4
0.164 mi.
866 ft.

Relative:
Higher

CON EDISON SERVICE BOX: 19347
402 E 117TH ST E OF 1ST AVE FRONT OF
NEW YORK, NY 10029

RCRA NonGen / NLR
NY MANIFEST

1016143510
NYP004262903

Click here for full text details

RCRA NonGen / NLR
EPA Id NYP004262903

NY MANIFEST

CON EDISON SERVICE BOX: 19347 (Continued) **1016143510**

EPA ID NYP004262903

V229
SW
1/8-1/4
0.164 mi.
866 ft.

Relative:
Higher

CON EDISON SERVICE BOX: 19347 **NJ MANIFEST** **S117985770**
402 E 117TH ST E OF 1ST AVE FRONT OF **N/A**
NEW YORK, NY 10029

Click here for full text details

NJ MANIFEST
EPA Id NYP004262903

P230
WNW
1/8-1/4
0.165 mi.
871 ft.

Relative:
Higher

2353 SECOND AVE **NY AST** **A100175199**
2353 SECOND AVENUE **N/A**
NEW YORK, NY 10035

Click here for full text details

NY AST
Facility Id 2-601000

P231
WNW
1/8-1/4
0.165 mi.
871 ft.

Relative:
Higher

CON EDISON SERVICE BOX: 55071 **RCRA NonGen / NLR** **1016450871**
2353 2ND AVE **NY MANIFEST** **NYP004299012**
NEW YORK, NY 10035

Click here for full text details

RCRA NonGen / NLR
EPA Id NYP004299012

NY MANIFEST
EPA ID NYP004299012
EPA ID NYP004778247

T232
South
1/8-1/4
0.165 mi.
871 ft.

Relative:
Higher

CON EDISON **NY MANIFEST** **S117736574**
E 117TH ST & PLEASANT AVE **N/A**
NEW YORK, NY 10035

Click here for full text details

NY MANIFEST
EPA ID NYP004535191

T233
South
1/8-1/4
0.165 mi.
871 ft.

Relative:
Higher

CON EDISON
E 117TH ST & PLEASANT AVE
NEW YORK, NY 10035

RCRA NonGen / NLR | **1014396506**
NYP004188181

Click here for full text details

RCRA NonGen / NLR
EPA Id NYP004188181

T234
South
1/8-1/4
0.165 mi.
871 ft.

Relative:
Higher

CON EDISON
E 117TH ST & PLEASANT AVE
NEW YORK, NY 10035

RCRA NonGen / NLR | **1014396510**
NYP004188223

Click here for full text details

RCRA NonGen / NLR
EPA Id NYP004188223

T235
South
1/8-1/4
0.165 mi.
871 ft.

Relative:
Higher

CON EDISON TRANSFORMER MANHOLE: 1727
E 117TH ST & PLEASANT AVE
NEW YORK, NY 10035

RCRA NonGen / NLR | **1017775676**
FINDS | **NYP004535191**

Click here for full text details

RCRA NonGen / NLR
EPA Id NYP004535191

FINDS
Registry ID: 110063786069

W236
NW
1/8-1/4
0.165 mi.
873 ft.

Relative:
Higher

2371 2ND AVENUE LLC
2371 SECOND AVENUE
NEW YORK, NY 10035

NY AST | **A100168986**
N/A

Click here for full text details

NY AST
Facility Id 2-601674

Q237
SSW
1/8-1/4
0.167 mi.
882 ft.

Relative:
Higher

CON EDISON SERVICE BOX: 19348
416 E 117TH ST
NEW YORK, NY 10035

RCRA NonGen / NLR | **1016969920**
NY MANIFEST | **NYP004436127**

Click here for full text details

RCRA NonGen / NLR
EPA Id NYP004436127

NY MANIFEST

CON EDISON SERVICE BOX: 19348 (Continued) **1016969920**

EPA ID NYP004436127

Q238
SSW
1/8-1/4
0.167 mi.
882 ft.

Relative:
Higher

CON EDISON SERVICE BOX: 19350 **RCRA NonGen / NLR** **1016969917**
428 E 117TH ST **NY MANIFEST** **NYP004436093**
NEW YORK, NY 10035

Click here for full text details

RCRA NonGen / NLR
EPA Id NYP004436093

NY MANIFEST
EPA ID NYP004436093

Q239
SSW
1/8-1/4
0.167 mi.
882 ft.

Relative:
Higher

PLEASANT EAST **NY AST** **U003387520**
428 EAST 117TH STREET **N/A**
NEW YORK, NY 10035

Click here for full text details

NY AST
Facility Id 2-295205

U240
WSW
1/8-1/4
0.167 mi.
883 ft.

Relative:
Higher

CONSOLIDATED EDISON **NY MANIFEST** **S110045809**
303 - E 117TH ST **N/A**
NEW YORK, NY

Click here for full text details

NY MANIFEST
EPA ID NYP004188148

Q241
SSW
1/8-1/4
0.167 mi.
883 ft.

Relative:
Higher

CON EDISON SERVICE BOX: 19349 **RCRA NonGen / NLR** **1016969923**
422 E 117TH ST **NY MANIFEST** **NYP004436150**
NEW YORK, NY 10035

Click here for full text details

RCRA NonGen / NLR
EPA Id NYP004436150

NY MANIFEST
EPA ID NYP004436150

S242
South
1/8-1/4
0.168 mi.
885 ft.

Relative:
Higher

COSTCO # 1062
517 E 117TH ST
NY, NY 10035

Click here for full text details

PA MANIFEST
Generator EPA Id NYR000167205

PA MANIFEST **S118889190**
N/A

S243
South
1/8-1/4
0.168 mi.
885 ft.

Relative:
Higher

COSTCO WHOLESALE #1062
517 E 117TH ST
NEW YORK, NY 10035

Click here for full text details

RCRA-LQG
EPA Id NYR000167205

NY MANIFEST
EPA ID NYR000167205
EPA ID NYR000176495

RCRA-LQG **1012186858**
NY MANIFEST **NYR000167205**

S244
South
1/8-1/4
0.168 mi.
885 ft.

Relative:
Higher

TARGET STORE T2380
517 E 117TH ST
NEW YORK, NY 10035

Click here for full text details

RCRA-SQG
EPA Id NYR000176495

RCRA-SQG **1014399560**
NYR000176495

P245
NW
1/8-1/4
0.168 mi.
887 ft.

Relative:
Higher

CON EDISON SERVICE BOX: 19972
251 E 121ST ST
NEW YORK, NY 10035

Click here for full text details

RCRA NonGen / NLR
EPA Id NYP004299004

NY MANIFEST
EPA ID NYP004299004

RCRA NonGen / NLR **1016450870**
NY MANIFEST **NYP004299004**

Q246
SSW
1/8-1/4
0.169 mi.
890 ft.

Relative:
Higher

PLEASANT EAST APARTMENTS
446 EAST 117TH STREET
NEW YORK, NY 10035

NY AST **U003387518**
N/A

Click here for full text details

NY AST
Facility Id 2-295183

T247
South
1/8-1/4
0.169 mi.
890 ft.

Relative:
Higher

452 E 117 ST
452 E 117TH STREET
NEW YORK, NY 10035

NY AST **A100292390**
N/A

Click here for full text details

NY AST
Facility Id 2-608852

N248
WNW
1/8-1/4
0.169 mi.
890 ft.

Relative:
Higher

BEST FRIEND CLEANERS
2327 SECOND AVE
NEW YORK, NY 10035

RCRA NonGen / NLR **1004757321**
NY MANIFEST **NYD986928257**

Click here for full text details

RCRA NonGen / NLR
EPA Id NYD986928257

NY MANIFEST
EPA ID NYD986928257

S249
South
1/8-1/4
0.169 mi.
891 ft.

Relative:
Higher

EAST RIVER PLAZA/TIAGO HOLDINGS LLC
525 E 117TH ST
NEW YORK, NY 10035

NY MANIFEST **1009235109**
N/A

Click here for full text details

NY MANIFEST
EPA ID NYP000957142

X250
NNW
1/8-1/4
0.171 mi.
903 ft.

Relative:
Higher

WAGNER
124TH STREET BET. 1ST & 2ND AVE.
MANHATTAN, NY 10035

NY CBS **S102639147**
NY CBS AST **N/A**

Click here for full text details

NY CBS
Facility Status Inactive
CBS Number 2-000145

NY CBS AST

WAGNER (Continued) **S102639147**

Facility Status IN SERVICE
Facility Status 1
CBS Number 2-000145

N251
West
1/8-1/4
0.171 mi.
903 ft.

Relative:
Higher

2321 2ND AVE **NY AST** **A100291860**
2321 2ND AVE **N/A**
NEW YORK, NY 10035

Click here for full text details

NY AST
Facility Id 2-607666

O252
SE
1/8-1/4
0.172 mi.
909 ft.

Relative:
Lower

CON EDISON SERVICE BOX: 19683 **RCRA NonGen / NLR** **1016450480**
544 E 119TH ST OPPOSITE **NY MANIFEST** **NYP004295051**
NEW YORK, NY 10029

Click here for full text details

RCRA NonGen / NLR
EPA Id NYP004295051

NY MANIFEST
EPA ID NYP004295051

X253
NNW
1/8-1/4
0.173 mi.
912 ft.

Relative:
Higher

MAYTAG LAUNDRY & DRY CLEAN **RCRA NonGen / NLR** **1000395568**
2390 2ND AVE **FINDS** **NYD982716656**
NEW YORK, NY 10010 **ECHO**
NY MANIFEST

Click here for full text details

RCRA NonGen / NLR
EPA Id NYD982716656

FINDS
Registry ID: 110004425444

ECHO
Registry ID 110004425444

NY MANIFEST
EPA ID NYD982716656

S254
South
1/8-1/4
0.173 mi.
913 ft.

Relative:
Higher

CON EDISON SERVICE BOX: 19354
511 E 117TH ST E OF PLEASANT AVE
NEW YORK, NY 10035

NJ MANIFEST | **S117987043**
N/A

Click here for full text details

NJ MANIFEST
EPA Id NYP004279071

S255
South
1/8-1/4
0.173 mi.
913 ft.

Relative:
Higher

CON EDISON SERVICE BOX: 19354
511 E 117TH ST E OF PLEASANT AVE
NEW YORK, NY 10035

RCRA NonGen / NLR | **1016149244**
NYP004279071

Click here for full text details

RCRA NonGen / NLR
EPA Id NYP004279071

O256
SE
1/8-1/4
0.173 mi.
914 ft.

Relative:
Lower

CON EDISON
548 E 119TH ST OPP
NEW YORK, NY 10035

NY MANIFEST | **S117317471**
N/A

Click here for full text details

NY MANIFEST
EPA ID NYP004649109

S257
South
1/8-1/4
0.174 mi.
921 ft.

Relative:
Higher

EAST RIVER PLAZA
524-534 EAST 117TH STREET
NEW YORK, NY 10035

NY UST | **U004046612**
NY AST | **N/A**

Click here for full text details

NY AST
Facility Id 2-609365

N258
West
1/8-1/4
0.175 mi.
922 ft.

Relative:
Higher

CON EDISON
2315 2ND AVE N OF E 118TH ST
NEW YORK, NY 10035

RCRA NonGen / NLR | **1014397998**
NJ MANIFEST | **NYP004203436**
NY MANIFEST

Click here for full text details

RCRA NonGen / NLR
EPA Id NYP004203436

NJ MANIFEST
EPA Id NYP004203436

NY MANIFEST

CON EDISON (Continued) **1014397998**

EPA ID NYP004203436

W259
NW
1/8-1/4
0.175 mi.
924 ft.

Relative:
Higher

CON EDISON
2385 2ND AVE
NEW YORK, NY 10035

RCRA NonGen / NLR **1012185987**
NJ MANIFEST **NYP004168233**
NY MANIFEST

Click here for full text details

RCRA NonGen / NLR
EPA Id NYP004168233

NJ MANIFEST
EPA Id NYP004168233

NY MANIFEST
EPA ID NYP004168233

Y260
NNW
1/8-1/4
0.177 mi.
932 ft.

Relative:
Higher

NYCDEP
123RD ST & 2ND AVE
NEW YORK, NY 10029

RCRA NonGen / NLR **1014395391**
NY MANIFEST **NYP003662830**

Click here for full text details

RCRA NonGen / NLR
EPA Id NYP003662830

NY MANIFEST
EPA ID NYP003662830

V261
SW
1/8-1/4
0.177 mi.
932 ft.

Relative:
Higher

CON EDISON SERVICE BOX 53829
2268 1ST AVE N OF E 116TH ST OPP
NEW YORK, NY 10035

RCRA NonGen / NLR **1014926148**
NJ MANIFEST **NYP004238727**
NY MANIFEST

Click here for full text details

RCRA NonGen / NLR
EPA Id NYP004238727

NJ MANIFEST
EPA Id NYP004238727

NY MANIFEST
EPA ID NYP004238727

U262
SW
1/8-1/4
0.177 mi.
933 ft.

Relative:
Higher

CON EDISON
334 E 117TH ST
NEW YORK, NY 10029

Click here for full text details

NY MANIFEST
EPA ID NYP004295135

Database(s): **NY MANIFEST**
EDR ID Number: **S121967060**
EPA ID Number: **N/A**

U263
SW
1/8-1/4
0.177 mi.
933 ft.

Relative:
Higher

CON EDISON SERVICE BOX: 19337
334 E 117TH ST FRONT OF
NEW YORK, NY 10035

Click here for full text details

RCRA NonGen / NLR
EPA Id NYP004457529

NY MANIFEST
EPA ID NYP004457529

Database(s): **RCRA NonGen / NLR**, **NY MANIFEST**
EDR ID Number: **1016971992**
EPA ID Number: **NYP004457529**

U264
SW
1/8-1/4
0.177 mi.
933 ft.

Relative:
Higher

CON EDISON SERVICE BOX: 19337
334 E 117TH ST
NEW YORK, NY 10029

Click here for full text details

RCRA NonGen / NLR
EPA Id NYP004295135

Database(s): **RCRA NonGen / NLR**
EDR ID Number: **1016450488**
EPA ID Number: **NYP004295135**

Z265
WNW
1/8-1/4
0.177 mi.
936 ft.

Relative:
Higher

PECORA GROUP DEVELOPMENT, LLC
246 EAST 120TH ST
NEW YORK, NY 10035

Click here for full text details

NY AST
Facility Id 2-611443

Database(s): **NY AST**
EDR ID Number: **A100515000**
EPA ID Number: **N/A**

Z266
WNW
1/8-1/4
0.177 mi.
936 ft.

Relative:
Higher

CON EDISON
246 E 120 ST
NEW YORK, NY 10035

Click here for full text details

NY MANIFEST
EPA ID NYP004647509

Database(s): **NY MANIFEST**
EDR ID Number: **S117317337**
EPA ID Number: **N/A**

U267
SW
1/8-1/4
0.178 mi.
941 ft.

Relative:
Higher

CON EDISON SERVICE BOX: 19337
332 E 117TH ST FRONT OF
NEW YORK, NY 10035

RCRA NonGen / NLR
FINDS
ECHO
NY MANIFEST

1016677229
NYP004307922

Click here for full text details

RCRA NonGen / NLR
EPA Id NYP004307922

FINDS
Registry ID: 110058878754

ECHO
Registry ID 110058878754

NY MANIFEST
EPA ID NYP004307922

AA268
West
1/8-1/4
0.178 mi.
942 ft.

Relative:
Higher

CON EDISON
2311 2ND AVE N OF E 118TH ST
NEW YORK, NY 10035

RCRA NonGen / NLR
NJ MANIFEST
NY MANIFEST

1014398000
NYP004203451

Click here for full text details

RCRA NonGen / NLR
EPA Id NYP004203451

NJ MANIFEST
EPA Id NYP004203451

NY MANIFEST
EPA ID NYP004203451

W269
NNW
1/8-1/4
0.180 mi.
948 ft.

Relative:
Higher

CON EDISON SERVICE BOX: 55084
2389 2ND AVE
NEW YORK, NY 10029

RCRA NonGen / NLR
NY MANIFEST

1016450800
NYP004298287

Click here for full text details

RCRA NonGen / NLR
EPA Id NYP004298287

NY MANIFEST
EPA ID NYP004298287

AA270
West
1/8-1/4
0.182 mi.
961 ft.

Relative:
Higher

CON EDISON SERVICE BOX: 19482
2ND AVE & 118TH ST
NEW YORK, NY 10035

Click here for full text details

RCRA NonGen / NLR
EPA Id NYP004296885

NY MANIFEST
EPA ID NYP004296885

RCRA NonGen / NLR
NY MANIFEST

1016450663
NYP004296885

Y271
NNW
1/8-1/4
0.183 mi.
964 ft.

Relative:
Higher

CON EDISON SERVICE BOX: 55085
2393 2ND AVE
NEW YORK, NY 10029

Click here for full text details

RCRA NonGen / NLR
EPA Id NYP004298279

NY MANIFEST
EPA ID NYP004298279

RCRA NonGen / NLR
NY MANIFEST

1016450799
NYP004298279

Y272
NNW
1/8-1/4
0.183 mi.
966 ft.

Relative:
Higher

CON EDISON
2395 2ND AVE
NEW YORK, NY 10035

Click here for full text details

NJ MANIFEST
EPA Id NYP004772851

NJ MANIFEST

S120670911
N/A

Y273
NNW
1/8-1/4
0.183 mi.
966 ft.

Relative:
Higher

CON EDISON
2395 2ND AVE
NEW YORK, NY 10035

Click here for full text details

RCRA NonGen / NLR
EPA Id NYP004772851

RCRA NonGen / NLR

1019902362
NYP004772851

Y274
NNW
1/8-1/4
0.183 mi.
966 ft.

Relative:
Higher

CON EDISON
2395 2ND AVE
NEW YORK, NY 10035

NY MANIFEST **S118089678**
N/A

Click here for full text details

NY MANIFEST
EPA ID NYP004772851

AB275
WSW
1/8-1/4
0.183 mi.
967 ft.

Relative:
Higher

CON EDISON
2292 2 AV
NEW YORK, NY 10035

NY E DESIGNATION **S113453211**
NY MANIFEST **N/A**

Click here for full text details

NY MANIFEST
EPA ID NYP004651238

V276
SW
1/8-1/4
0.184 mi.
972 ft.

Relative:
Higher

SAN JUAN CLEANERS
2264 1ST AVE
NEW YORK, NY 10035

RCRA-VSQG **1000552451**
NY DRYCLEANERS **NYD986948503**
NY MANIFEST

Click here for full text details

RCRA-VSQG
EPA Id NYD986948503

NY DRYCLEANERS
Facility Id 2-6203-00058

NY MANIFEST
EPA ID NYD986948503

Y277
NNW
1/8-1/4
0.185 mi.
976 ft.

Relative:
Higher

CON EDISON
2391 2ND AVE
NEW YORK, NY 10035

RCRA NonGen / NLR **1019902361**
NYP004772844

Click here for full text details

RCRA NonGen / NLR
EPA Id NYP004772844

Y278
NNW
1/8-1/4
0.185 mi.
976 ft.

Relative:
Higher

CON EDISON
2391 2ND AVE
NEW YORK, NY 10035

RCRA NonGen / NLR **1019902428**
NYP004773644

Click here for full text details

RCRA NonGen / NLR
EPA Id NYP004773644

Y279
NNW
1/8-1/4
0.185 mi.
976 ft.

Relative:
Higher

CON EDISON
2391 2ND AVE
NEW YORK, NY 10035

NJ MANIFEST **S120670910**
N/A

Click here for full text details

NJ MANIFEST
EPA Id NYP004772844

Y280
NNW
1/8-1/4
0.185 mi.
976 ft.

Relative:
Higher

CON EDISON
2391 2ND AVE
NEW YORK, NY 10035

NY MANIFEST **S118089677**
N/A

Click here for full text details

NY MANIFEST
EPA ID NYP004772844

Y281
NNW
1/8-1/4
0.185 mi.
976 ft.

Relative:
Higher

CON EDISON
2391 2ND AVE
NEW YORK, NY 10035

NJ MANIFEST **S120670977**
N/A

Click here for full text details

NJ MANIFEST
EPA Id NYP004773644

Y282
NNW
1/8-1/4
0.185 mi.
976 ft.

Relative:
Higher

CON EDISON
2391 2ND AVE
NEW YORK, NY 10035

NY MANIFEST **S118089757**
N/A

Click here for full text details

NY MANIFEST
EPA ID NYP004773644

Z283
WNW
1/8-1/4
0.186 mi.
981 ft.

Relative:
Higher

DANIEL MOLONEY DBA MOLONEY ENTERPRISE
241 EAST 120TH STREET
NEW YORK, NY 10035

NY AST | **A100293724**
N/A

Click here for full text details

NY AST
Facility Id 2-608913

W284
NW
1/8-1/4
0.187 mi.
988 ft.

Relative:
Higher

CON EDISON SERVICE BOX: 20115
246 E 122ND ST OPPOSITE OF
NEW YORK, NY 10035

RCRA NonGen / NLR | **1016968429**
NY MANIFEST | **NYP004420402**

Click here for full text details

RCRA NonGen / NLR
EPA Id NYP004420402

NY MANIFEST
EPA ID NYP004420402

U285
WSW
1/8-1/4
0.187 mi.
988 ft.

Relative:
Higher

322 EAST 117 STREET
322 EAST 117 STREET
NEW YORK, NY 10035

NY AST | **A100166484**
N/A

Click here for full text details

NY AST
Facility Id 2-218057

X286
NNW
1/8-1/4
0.188 mi.
992 ft.

Relative:
Higher

KIEWIT CONSTRUCTORS INC/WEEKS MARINE INC, AJV
2600 SECOND AVENUE
NEW YORK, NY 10035

NY AST | **A100354122**
N/A

Click here for full text details

NY AST
Facility Id 2-611482

X287
NNW
1/8-1/4
0.188 mi.
993 ft.

Relative:
Higher

NYCDOT - WILLIS AVENUE BRIDGE
2602 2ND AVE
NEW YORK, NY 10035

RCRA-LQG | **1000890164**
FINDS | **NY0000262477**
ECHO

Click here for full text details

RCRA-LQG
EPA Id NY0000262477

FINDS

NYCDOT - WILLIS AVENUE BRIDGE (Continued) **1000890164**

Registry ID: 110007985699

ECHO
Registry ID 110007985699

S288
SSE
1/8-1/4
0.188 mi.
994 ft.

Relative:
Higher

EAST RIVER PLAZA **NY LTANKS** **S107789153**
527 EAST 117TH STREET **N/A**
EAST HARLEM, NY

Click here for full text details

NY LTANKS
Spill Number/Closed Date 0600454 / 2006-04-13
Site ID 362444
Spill Date 2006-04-12

V289
SW
1/8-1/4
0.189 mi.
996 ft.

Relative:
Higher

CON EDISON SERVICE BOX 53828 **RCRA NonGen / NLR** **1014926201**
2265 1ST AVE **NJ MANIFEST** **NYP004239271**
NEW YORK, NY 10035 **NY MANIFEST**

Click here for full text details

RCRA NonGen / NLR
EPA Id NYP004239271

NJ MANIFEST
EPA Id NYP004239271

NY MANIFEST
EPA ID NYP004239271

T290
South
1/8-1/4
0.189 mi.
1000 ft.

Relative:
Higher

CON EDISON **RCRA NonGen / NLR** **1014395786**
508 E 117TH ST FRONT OF **NJ MANIFEST** **NYP004172524**
NEW YORK, NY 10027 **NY MANIFEST**

Click here for full text details

RCRA NonGen / NLR
EPA Id NYP004172524

NJ MANIFEST
EPA Id NYP004172524

NY MANIFEST
EPA ID NYP004172524

AB291
WSW
1/8-1/4
0.190 mi.
1002 ft.

Relative:
Higher

CON EDISON | **NY MANIFEST** | **S117317673**
2288 2 AV | **N/A**
NEW YORK, NY 10035

Click here for full text details

NY MANIFEST
EPA ID NYP004651220

Z292
WNW
1/8-1/4
0.191 mi.
1006 ft.

Relative:
Higher

BROADFORD EAST | **NY AST** | **A100293358**
239 EAST 120TH STREET | **N/A**
NEW YORK, NY 10035

Click here for full text details

NY AST
Facility Id 2-608912

U293
WSW
1/8-1/4
0.192 mi.
1015 ft.

Relative:
Higher

316 EAST 117 STREET | **NY AST** | **U003392148**
316 EAST 117 STREET | **N/A**
NEW YORK, NY 10035

Click here for full text details

NY AST
Facility Id 2-218065

T294
South
1/8-1/4
0.194 mi.
1026 ft.

Relative:
Higher

451 RESCUE LLC | **NY AST** | **U003397229**
451-455 EAST 116TH STREET | **N/A**
NEW YORK, NY 10035

Click here for full text details

NY AST
Facility Id 2-603534

Y295
NNW
1/8-1/4
0.196 mi.
1033 ft.

Relative:
Higher

CON EDISON SERVICE BOX: 20276 | **RCRA NonGen / NLR** | **1017776841**
244 E 123RD ST | **NYP004547154**
NEW YORK, NY 10035

Click here for full text details

RCRA NonGen / NLR
EPA Id NYP004547154

Y296
NNW
1/8-1/4
0.196 mi.
1033 ft.

Relative:
Higher

CON EDISON — **NY MANIFEST** — **S117062369**
244 E 123RD ST — **N/A**
NEW YORK, NY 10035

Click here for full text details

NY MANIFEST
EPA ID NYP004547154

Z297
West
1/8-1/4
0.196 mi.
1033 ft.

Relative:
Higher

SOBRO HARLEM H.D.F.C — **NY AST** — **A100433688**
240 E 119 STREET — **N/A**
NEW YORK, NY 10035

Click here for full text details

NY AST
Facility Id 2-612712

AC298
SW
1/8-1/4
0.201 mi.
1060 ft.

Relative:
Higher

CON EDISON SERVICE BOX: 19186 — **RCRA NonGen / NLR** — **1016968129**
347 E 116TH ST FRONT OF — **NY MANIFEST** — **NYP004417341**
NEW YORK, NY 10029

Click here for full text details

RCRA NonGen / NLR
EPA Id NYP004417341

NY MANIFEST
EPA ID NYP004417341

X299
NNW
1/8-1/4
0.201 mi.
1062 ft.

Relative:
Higher

CON EDISON VAULT: 1903 — **RCRA NonGen / NLR** — **1017778047**
2ND AVE & 124TH ST — **FINDS** — **NYP004559605**
NEW YORK, NY 10035

Click here for full text details

RCRA NonGen / NLR
EPA Id NYP004559605

FINDS
Registry ID: 110063829442

X300
NNW
1/8-1/4
0.201 mi.
1062 ft.

Relative:
Higher

CON EDISON SERVICE BOX: 55095
2ND AVE & E 124TH ST
NEW YORK, NY 10035

RCRA NonGen / NLR **1016451416**
FINDS **NYP004305066**
ECHO
NY MANIFEST

Click here for full text details

RCRA NonGen / NLR
EPA Id NYP004305066

FINDS
Registry ID: 110056325766

ECHO
Registry ID 110056325766

NY MANIFEST
EPA ID NYP004305066

X301
NNW
1/8-1/4
0.201 mi.
1062 ft.

Relative:
Higher

CON EDISON SERVICE BOX: 55103
2433 2ND AVE & 124TH ST
NEW YORK, NY 10035

RCRA NonGen / NLR **1016968583**
FINDS **NYP004422077**
ECHO
NY MANIFEST

Click here for full text details

RCRA NonGen / NLR
EPA Id NYP004422077

FINDS
Registry ID: 110064109469

ECHO
Registry ID 110064109469

NY MANIFEST
EPA ID NYP004422077

AB302
WSW
1/8-1/4
0.202 mi.
1067 ft.

Relative:
Higher

CORSI HOUSES (JEFFERSON HOUSES)
306 EAST 117TH STREET
NEW YORK, NY 10035

NY UST **U000410785**
N/A

Click here for full text details

AB303
WSW
1/8-1/4
0.202 mi.
1067 ft.

Relative:
Higher

CON EDISON
306 E 117 ST
NEW YORK, NY 10035

NY MANIFEST **S117317679**
N/A

Click here for full text details

NY MANIFEST
EPA ID NYP004651295

AB304
WSW
1/8-1/4
0.202 mi.
1067 ft.

Relative:
Higher

CORSI HOUSES (JEFFERSON) -NYCHA
306 EAST 117TH STREET
MANHATTAN, NY

NY LTANKS **S101509052**
N/A

Click here for full text details

NY LTANKS
Spill Number/Closed Date 9500828 / 2014-06-20
Site ID 116004
Spill Date 1995-04-20

Y305
NNW
1/8-1/4
0.203 mi.
1071 ft.

Relative:
Higher

CON EDISON
249 E 123RD ST
NEW YORK, NY 10035

NY MANIFEST **S117740667**
N/A

Click here for full text details

NY MANIFEST
EPA ID NYP004738449

Y306
NNW
1/8-1/4
0.203 mi.
1071 ft.

Relative:
Higher

CON EDISON
249 E 123RD ST
NEW YORK, NY 10035

NJ MANIFEST **S120667893**
N/A

Click here for full text details

NJ MANIFEST
EPA Id NYP004738449

Y307
NNW
1/8-1/4
0.203 mi.
1071 ft.

Relative:
Higher

CON EDISON
249 E 123RD ST
NEW YORK, NY 10035

RCRA NonGen / NLR **1018279050**
FINDS **NYP004738449**
ECHO

Click here for full text details

RCRA NonGen / NLR
EPA Id NYP004738449

FINDS
Registry ID: 110067685491

ECHO

CON EDISON (Continued) **1018279050**

Registry ID 110067685491

AB308 **SHAN/CARNEGIE HOTEL CLNRS** **NY DRYCLEANERS** **S110246706**
West **2291 SECOND AVE.** **N/A**
1/8-1/4 **NEW YORK, NY 10035**
0.205 mi.
1083 ft.

Relative:
Higher

Click here for full text details

NY DRYCLEANERS
Facility Id 2-6203-00159

X309 **CONSOLIDATED EDISON** **NY MANIFEST** **S108650691**
NNW **E 124TH ST & 2ND AVE** **N/A**
1/8-1/4 **NEW YORK, NY**
0.206 mi.
1087 ft.

Relative:
Higher

Click here for full text details

NY MANIFEST
EPA ID NYP004150959

X310 **CON EDISON** **RCRA NonGen / NLR** **1014396515**
NNW **E 124TH ST & 2ND AVE** **NYP004188272**
1/8-1/4 **NEW YORK, NY 10035**
0.207 mi.
1095 ft.

Relative:
Higher

Click here for full text details

RCRA NonGen / NLR
EPA Id NYP004188272

AC311 **CON EDISON SERVICE BOX: 19185** **RCRA NonGen / NLR** **1016962431**
SW **333 E 116TH ST** **NY MANIFEST** **NYP004354502**
1/8-1/4 **NEW YORK, NY 10029**
0.208 mi.
1099 ft.

Relative:
Higher

Click here for full text details

RCRA NonGen / NLR
EPA Id NYP004354502

NY MANIFEST
EPA ID NYP004354502

AC312
SW
1/8-1/4
0.208 mi.
1099 ft.

Relative:
Higher

CON EDISON SERVICE BOX: 19185
333 E 116TH ST FRONT OF
NEW YORK, NY 10029

RCRA NonGen / NLR
NY MANIFEST

1016968408
NYP004420196

Click here for full text details

RCRA NonGen / NLR
EPA Id NYP004420196

NY MANIFEST
EPA ID NYP004420196

AC313
SW
1/8-1/4
0.208 mi.
1099 ft.

Relative:
Higher

CON EDISON
333 E 116 ST
NEW YORK, NY 10029

NY MANIFEST

S116292503
N/A

Click here for full text details

NY MANIFEST
EPA ID NYP004435996

V314
SW
1/8-1/4
0.208 mi.
1099 ft.

Relative:
Higher

CONSOLIDATED EDISON
E 116TH ST & 1ST AVE
NEW YORK, NY 10029

NY MANIFEST

S128017220
N/A

Click here for full text details

NY MANIFEST
EPA ID NYP004055008

V315
SW
1/8-1/4
0.208 mi.
1099 ft.

Relative:
Higher

CON EDISON - MANHOLE 88
E 116 ST AND 1 AVE
NEW YORK, NY 10029

RCRA-LQG

1014396878
NYP004191946

Click here for full text details

RCRA-LQG
EPA Id NYP004191946

V316
SW
1/8-1/4
0.208 mi.
1099 ft.

Relative:
Higher

CONSOLIDATED EDISON
E 116 ST AND 1 AVE
NEW YORK, NY 10029

NY MANIFEST

S128017229
N/A

Click here for full text details

NY MANIFEST
EPA ID NYP004191946

W317
NW
1/8-1/4
0.209 mi.
1103 ft.

Relative:
Higher

CON EDISON
FO 237-239 E 122ND ST AND 3RD AVE
NEW YORK, NY 10035

Click here for full text details

NY MANIFEST
EPA ID NYP004297289

NY MANIFEST **S113496001**
N/A

AD318
South
1/8-1/4
0.210 mi.
1110 ft.

Relative:
Higher

CON EDISON SERVICE BOX: 19210
501 E 116TH ST
NEW YORK, NY 10029

Click here for full text details

RCRA NonGen / NLR
EPA Id NYP004294385

NY MANIFEST
EPA ID NYP004294385

RCRA NonGen / NLR **1016450413**
NY MANIFEST **NYP004294385**

AB319
West
1/8-1/4
0.212 mi.
1121 ft.

Relative:
Higher

CON EDISON
2287 2 AV
NEW YORK, NY 10035

Click here for full text details

NY MANIFEST
EPA ID NYP004686978

NY MANIFEST **S117536236**
N/A

AD320
South
1/8-1/4
0.213 mi.
1124 ft.

Relative:
Higher

MMJ LEGACY LLC
503 E 116 STREET
NEW YORK, NY 10035

Click here for full text details

NY AST
Facility Id 2-090875

NY AST **A100166423**
N/A

Y321
NNW
1/8-1/4
0.213 mi.
1126 ft.

Relative:
Higher

CON EDISON
247 E 123RD ST
NEW YORK, NY 10035

Click here for full text details

NJ MANIFEST
EPA Id NYP004765921

NJ MANIFEST **S120670306**
N/A

Y322
NNW
1/8-1/4
0.213 mi.
1126 ft.

Relative:
Higher

CON EDISON
247 E 123RD ST
NEW YORK, NY 10035

NY MANIFEST **S116045686**
N/A

Click here for full text details

NY MANIFEST
EPA ID NYP004421525

Y323
NNW
1/8-1/4
0.213 mi.
1126 ft.

Relative:
Higher

CON EDISON
247 E 123RD ST
NEW YORK, NY 10035

NY MANIFEST **S118089007**
N/A

Click here for full text details

NY MANIFEST
EPA ID NYP004765921

Y324
NNW
1/8-1/4
0.213 mi.
1126 ft.

Relative:
Higher

CON EDISON
247 E 123RD ST
NEW YORK, NY 10035

RCRA NonGen / NLR **1019901778**
FINDS **NYP004765921**
ECHO

Click here for full text details

RCRA NonGen / NLR
EPA Id NYP004765921

FINDS
Registry ID: 110069656820

ECHO
Registry ID 110069656820

AB325
WSW
1/8-1/4
0.213 mi.
1127 ft.

Relative:
Higher

CON EDISON
2274 2ND AVE
NEW YORK, NY 10003

NY MANIFEST **S117318178**
N/A

Click here for full text details

NY MANIFEST
EPA ID NYP004656831

W326
NW
1/8-1/4
0.214 mi.
1129 ft.

Relative:
Higher

CON EDISON SERVICE BOX: 20120
230 E 122ND ST
NEW YORK, NY 10029

RCRA NonGen / NLR
NY MANIFEST

1016450733
NYP004297602

Click here for full text details

RCRA NonGen / NLR
EPA Id NYP004297602

NY MANIFEST
EPA ID NYP004297602

AB327
WSW
1/8-1/4
0.214 mi.
1131 ft.

Relative:
Higher

CON EDISON - SERVICE BOX 55045
E 117 ST AND 2 AVE
NEW YORK, NY 10035

NJ MANIFEST

S120665767
N/A

Click here for full text details

NJ MANIFEST
EPA Id NYP004190815

AB328
WSW
1/8-1/4
0.214 mi.
1131 ft.

Relative:
Higher

CON EDISON
117TH ST & 2ND AVE
NEW YORK, NY 10029

NY MANIFEST

S117536466
N/A

Click here for full text details

NY MANIFEST
EPA ID NYP004689360

AB329
WSW
1/8-1/4
0.214 mi.
1131 ft.

Relative:
Higher

CON EDISON - SERVICE BOX 55045
E 117 ST AND 2 AVE
NEW YORK, NY 10035

RCRA-LQG
NY MANIFEST

1014396766
NYP004190815

Click here for full text details

RCRA-LQG
EPA Id NYP004190815

NY MANIFEST
EPA ID NYP004190815

AB330
WSW
1/8-1/4
0.214 mi.
1131 ft.

Relative:
Higher

NYCDEP
117 ST & 2ND AVE
NEW YORK, NY

NY MANIFEST | **1009244262**
N/A

Click here for full text details

NY MANIFEST
EPA ID NYP010000958

AB331
WSW
1/8-1/4
0.214 mi.
1131 ft.

Relative:
Higher

CON EDISON
E 117TH ST & 2ND AVE
NEW YORK, NY 10035

RCRA NonGen / NLR | **1014396502**
NYP004188140

Click here for full text details

RCRA NonGen / NLR
EPA Id NYP004188140

AB332
WSW
1/8-1/4
0.214 mi.
1132 ft.

Relative:
Higher

CON EDISON SERVICE BOX: 53447
73RD ST & 1ST AVE SW COR
NEW YORK, NY 10021

RCRA NonGen / NLR | **1015747036**
NY MANIFEST | **NYP004250395**

Click here for full text details

RCRA NonGen / NLR
EPA Id NYP004250395

NY MANIFEST
EPA ID NYP004250395

AB333
WSW
1/8-1/4
0.216 mi.
1139 ft.

Relative:
Higher

CON EDISON - MANHOLE M62301
2279 2ND AVE
NEW YORK, NY 10035

NY MANIFEST | **S123692575**
N/A

Click here for full text details

NY MANIFEST
EPA ID NYP005221742

AD334
South
1/8-1/4
0.216 mi.
1141 ft.

Relative:
Higher

VACANT
505-509 EAST 116TH STREET
NEW YORK, NY 10035

NY LTANKS | **U000411903**
NY UST | **N/A**

Click here for full text details

NY LTANKS
Spill Number/Closed Date 9210913 / 1992-12-21
Site ID 65705
Spill Date 1992-12-21

AD335
South
1/8-1/4
0.216 mi.
1142 ft.

Relative:
Higher

CON EDISON SERVICE BOX 42844
E 116 ST & PLEASANT AVE SW COR
NEW YORK, NY 10029

RCRA NonGen / NLR
NY MANIFEST

1015746997
NYP004249981

Click here for full text details

RCRA NonGen / NLR
EPA Id NYP004249981

NY MANIFEST
EPA ID NYP004249981

AC336
WSW
1/8-1/4
0.217 mi.
1144 ft.

Relative:
Higher

CON EDISON
319 E 116TH ST
NEW YORK, NY 10029

NY MANIFEST

S117317229
N/A

Click here for full text details

NY MANIFEST
EPA ID NYP004646055

AE337
SSW
1/8-1/4
0.217 mi.
1148 ft.

Relative:
Higher

CON EDISON SERVICE BOX: 19204
402 E 116TH ST
NEW YORK, NY 10029

RCRA NonGen / NLR
NY MANIFEST

1016450409
NYP004294344

Click here for full text details

RCRA NonGen / NLR
EPA Id NYP004294344

NY MANIFEST
EPA ID NYP004294344

338
NNW
1/8-1/4
0.218 mi.
1150 ft.

Relative:
Higher

CON EDISON SERVICE BOX 55107
2417 2ND AVE OPPOSITE
NEW YORK, NY 10035

RCRA NonGen / NLR
NJ MANIFEST
NY MANIFEST

1014918549
NYP004221651

Click here for full text details

RCRA NonGen / NLR
EPA Id NYP004221651

NJ MANIFEST
EPA Id NYP004221651

NY MANIFEST
EPA ID NYP004221651

Y339
NNW
1/8-1/4
0.218 mi.
1150 ft.

Relative:
Higher

CON EDISON SERVICE BOX: 55094
2413 2ND AVE
NEW YORK, NY 10035

RCRA NonGen / NLR **1016451419**
FINDS **NYP004305090**
ECHO
NY MANIFEST

Click here for full text details

RCRA NonGen / NLR
EPA Id NYP004305090

FINDS
Registry ID: 110056325793

ECHO
Registry ID 110056325793

NY MANIFEST
EPA ID NYP004305090

AF340
NW
1/8-1/4
0.220 mi.
1160 ft.

Relative:
Higher

ODYSSEY HOUSE OF NEW YORK
219 E 121ST ST
NEW YORK, NY 10035

RCRA NonGen / NLR **1000889949**
FINDS **NY0000201152**
ECHO
NY MANIFEST

Click here for full text details

RCRA NonGen / NLR
EPA Id NY0000201152

FINDS
Registry ID: 110004313662

ECHO
Registry ID 110004313662

NY MANIFEST
EPA ID NY0000201152

AF341
NW
1/8-1/4
0.220 mi.
1160 ft.

Relative:
Higher

ODYSSEY HOUSE
219 E. 121ST STREET
NEW YORK, NY 10035

NY HSWDS **S108146782**
N/A

Click here for full text details

AD342
SSW
1/8-1/4
0.220 mi.
1161 ft.

Relative:
Higher

OUR LADY OF MT CARMEL CHURCH
448 EAST 116 ST
NEW YORK, NY 10029

NY UST **U003127693**
N/A

Click here for full text details

AD343
SSW
1/8-1/4
0.220 mi.
1161 ft.

Relative:
Higher

LADY OF MOUNT CARMEL CHUR
448 EAST 116TH STREET
NEW YORK, NY

NY LTANKS **S106971370**
N/A

Click here for full text details

NY LTANKS
Spill Number/Closed Date 0407940 / 2007-06-06
Site ID 332517
Spill Date 2004-10-18

AB344
WSW
1/8-1/4
0.220 mi.
1162 ft.

Relative:
Higher

TWINS CLEANERS
2283 2ND AVE
NEW YORK, NY 10035

RCRA NonGen / NLR **1000319032**
FINDS **NYD981562333**
ECHO
NY DRYCLEANERS
NY MANIFEST

Click here for full text details

RCRA NonGen / NLR
EPA Id NYD981562333

FINDS
Registry ID: 110004409499

ECHO
Registry ID 110004409499

NY DRYCLEANERS
Facility Id 2-6203-00144

NY MANIFEST
EPA ID NYD981562333

AB345
WSW
1/8-1/4
0.220 mi.
1162 ft.

Relative:
Higher

2283 SECOND AVENUE SITE - OER
2283 SECOND AVENUE
NEW YORK, NY 10035

NY SHWS **S123159109**
N/A

Click here for full text details

NY SHWS
Site Code 579484

AD346
South
1/8-1/4
0.220 mi.
1164 ft.

Relative:
Higher

CON EDISON VAULT: 2537
500 E 116TH ST FRONT OF
NEW YORK, NY 10029

RCRA NonGen / NLR **1016964958**
NY MANIFEST **NYP004378584**

Click here for full text details

RCRA NonGen / NLR
EPA Id NYP004378584

NY MANIFEST
EPA ID NYP004378584

AE347
SSW
1/8-1/4
0.221 mi.
1165 ft.

Relative:
Higher

416 EAST 116 STREET
416 EAST 116 STREET
NEW YORK, NY 10029

NY AST **A100175211**
N/A

Click here for full text details

NY AST
Facility Id 2-601026

AG348
SSW
1/8-1/4
0.221 mi.
1166 ft.

Relative:
Higher

432 EAST 116TH STREET
432 EAST 116TH STREET
NEW YORK, NY 10029

NY UST **U003835910**
N/A

Click here for full text details

AG349
SSW
1/8-1/4
0.221 mi.
1166 ft.

Relative:
Higher

HOUSING PROJECT DIVISION
432 E 116TH ST
MANHATTAN, NY

NY LTANKS **S105055127**
N/A

Click here for full text details

NY LTANKS
Spill Number/Closed Date 0103081 / 2006-04-12
Site ID 255050
Spill Date 2001-06-20

AH350
WSW
1/8-1/4
0.222 mi.
1173 ft.

Relative:
Higher

CON EDISON
315 E 116TH ST
NEW YORK, NY 10029

NY MANIFEST **S117317228**
N/A

Click here for full text details

NY MANIFEST
EPA ID NYP004646048

AH351
WSW
1/8-1/4
0.222 mi.
1173 ft.

Relative:
Higher

CON EDISON
315 E 116TH ST
NEW YORK, NY 10029

RCRA NonGen / NLR
NJ MANIFEST
NY MANIFEST

1012185862
NYP004166971

Click here for full text details

RCRA NonGen / NLR
EPA Id NYP004166971

NJ MANIFEST
EPA Id NYP004166971

NY MANIFEST
EPA ID NYP004166971

AH352
WSW
1/8-1/4
0.223 mi.
1178 ft.

Relative:
Higher

CON EDISON
2270 2ND AVE
NEW YORK, NY 10035

NY MANIFEST

S117318180
N/A

Click here for full text details

NY MANIFEST
EPA ID NYP004656864

AH353
WSW
1/8-1/4
0.223 mi.
1178 ft.

Relative:
Higher

CON EDISON - SERVICE BOX 55035
2270 SECOND AVENUE NORTH OF EA
NEW YORK, NY 10035

RCRA-LQG
NY MANIFEST
NJ MANIFEST

1012185745
NYP004165791

Click here for full text details

RCRA-LQG
EPA Id NYP004165791

NY MANIFEST
EPA ID NYP004165791

NJ MANIFEST
EPA Id NYP004165791

AF354
NW
1/8-1/4
0.224 mi.
1182 ft.

Relative:
Higher

CON EDISON
225 E 122ND ST E OF 3RD AVE
NEW YORK, NY 10035

RCRA NonGen / NLR
NJ MANIFEST
NY MANIFEST

1014398599
NYP004209555

Click here for full text details

RCRA NonGen / NLR
EPA Id NYP004209555

NJ MANIFEST

CON EDISON (Continued) **1014398599**

EPA Id NYP004209555

NY MANIFEST
EPA ID NYP004209555

AI355
West
1/8-1/4
0.226 mi.
1195 ft.

Relative:
Higher

CYPRESS AVE ACORN **NY AST** **U003387519**
222-234 EAST 119TH STREET **N/A**
NEW YORK, NY 10035

Click here for full text details

NY AST
Facility Id 2-295191

AI356
West
1/8-1/4
0.226 mi.
1195 ft.

Relative:
Higher

UNKNOWN **NY LTANKS** **S104877060**
222 EAST 119TH ST **N/A**
MANHATTAN, NY

Click here for full text details

NY LTANKS
Spill Number/Closed Date 0008608 / 2007-06-11
Site ID 236346
Spill Date 2000-10-24

357
NW
1/8-1/4
0.227 mi.
1196 ft.

Relative:
Higher

230 EAST 123RD ST/MANH **NY LTANKS** **S104275544**
230 EAST 123RD STREET **N/A**
NEW YORK CITY, NY

Click here for full text details

NY LTANKS
Spill Number/Closed Date 8905085 / 1994-11-15
Site ID 167812
Spill Date 1989-08-22

AC358
SW
1/8-1/4
0.227 mi.
1197 ft.

Relative:
Higher

CONSOLIDATED EDISON - SERV BOX 19195 **NY MANIFEST** **S112140413**
342 EAST 116TH STREET **N/A**
NEW YORK, NY 10029

Click here for full text details

NY MANIFEST
EPA ID NYP004251740

AC359
SW
1/8-1/4
0.227 mi.
1197 ft.

Relative:
Higher

CON EDISON SERVICE BOX: 19195
342 E 116TH ST
NEW YORK, NY 10029

RCRA NonGen / NLR **1016969275**
NY MANIFEST **NYP004429304**

Click here for full text details

RCRA NonGen / NLR
EPA Id NYP004429304

NY MANIFEST
EPA ID NYP004429304

AB360
West
1/8-1/4
0.227 mi.
1201 ft.

Relative:
Higher

247-249 EAST 117TH STREET
247 EAST 117TH STREET
NEW YORK CITY, NY

NY VCP **S125316946**
N/A

Click here for full text details

AC361
SW
1/8-1/4
0.228 mi.
1206 ft.

Relative:
Higher

CON EDISON SERVICE BOX: 19194
338 E 116TH ST
NEW YORK, NY 10029

RCRA NonGen / NLR **1016969277**
NY MANIFEST **NYP004429320**

Click here for full text details

RCRA NonGen / NLR
EPA Id NYP004429320

NY MANIFEST
EPA ID NYP004429320

AC362
SW
1/8-1/4
0.229 mi.
1211 ft.

Relative:
Higher

CON EDISON
336-338 E 116 ST & 2 AVE
NEW YORK, NY 10029

NY MANIFEST **S117066464**
N/A

Click here for full text details

NY MANIFEST
EPA ID NYP004591152

AB363
West
1/8-1/4
0.230 mi.
1217 ft.

Relative:
Higher

NEW SYMPHONY/JC 117TH STREET CLNER
245 EAST 117TH STREET
NEW YORK, NY 10035

NY DRYCLEANERS **S109527356**
N/A

Click here for full text details

NY DRYCLEANERS
Facility Id 2-6203-00174

AC364
SW
1/8-1/4
0.231 mi.
1219 ft.

Relative:
Higher

CON EDISON
332 E 116TH ST
NEW YORK, NY 10029

RCRA NonGen / NLR **1012185112**
NY MANIFEST **NYP004159141**

Click here for full text details

RCRA NonGen / NLR
EPA Id NYP004159141

NY MANIFEST
EPA ID NYP004159141

AH365
WSW
1/8-1/4
0.231 mi.
1220 ft.

Relative:
Higher

CON EDISON
303 E 116TH ST
NEW YORK, NY 10029

NY MANIFEST **S117317226**
N/A

Click here for full text details

NY MANIFEST
EPA ID NYP004646022

AJ366
WSW
1/8-1/4
0.232 mi.
1226 ft.

Relative:
Higher

CON EDISON
2273 2ND AVE
NEW YORK, NY 10029

NY MANIFEST **S117737416**
N/A

Click here for full text details

NY MANIFEST
EPA ID NYP004648606

AC367
SW
1/8-1/4
0.233 mi.
1229 ft.

Relative:
Higher

CON EDISON MANHOLE 19193
326 E 116 ST
NEW YORK, NY 10001

RCRA NonGen / NLR **1010327662**
NY MANIFEST **NYP004148052**

Click here for full text details

RCRA NonGen / NLR
EPA Id NYP004148052

NY MANIFEST
EPA ID NYP004148052

AH368
WSW
1/8-1/4
0.235 mi.
1242 ft.

Relative:
Higher

CON EDISON | **NY MANIFEST** | **S117318188**
2264 2 AV | **N/A**
NEW YORK, NY 10035

Click here for full text details

NY MANIFEST
EPA ID NYP004656948

AC369
SW
1/8-1/4
0.236 mi.
1247 ft.

Relative:
Higher

CON EDISON | **NY MANIFEST** | **S117317232**
322 E 116 ST | **N/A**
NEW YORK, NY 10029

Click here for full text details

NY MANIFEST
EPA ID NYP004646162

AK370
South
1/8-1/4
0.236 mi.
1248 ft.

Relative:
Higher

G A P AUTO REPAIR | **RCRA NonGen / NLR** | **1004756037**
511 E 116TH ST | **US AIRS** | **NY0000973669**
NEW YORK, NY 10029 | **NY MANIFEST**

Click here for full text details

RCRA NonGen / NLR
EPA Id NY0000973669

US AIRS
EPA plant ID: 110009462795

NY MANIFEST
EPA ID NY0000973669

AC371
SW
1/8-1/4
0.238 mi.
1255 ft.

Relative:
Higher

CON EDISON | **NY MANIFEST** | **S117317231**
318 E 116 ST | **N/A**
NEW YORK, NY 10029

Click here for full text details

NY MANIFEST
EPA ID NYP004646154

AF372
NW
1/8-1/4
0.239 mi.
1260 ft.

Relative:
Higher

CON EDISON SERVICE BOX 20112
213 E 122 ST E OF 3RD AVE FRONT OF
NEW YORK, NY 10035

Click here for full text details

NJ MANIFEST
EPA Id NYP004246700

NJ MANIFEST **S117985005**
N/A

AF373
NW
1/8-1/4
0.239 mi.
1260 ft.

Relative:
Higher

CON EDISON SERVICE BOX 20112
213 E 122 ST E OF 3RD AVE FRONT OF
NEW YORK, NY 10035

Click here for full text details

RCRA NonGen / NLR
EPA Id NYP004246700

NY MANIFEST
EPA ID NYP004246700

RCRA NonGen / NLR **1015746677**
NY MANIFEST **NYP004246700**

AF374
NW
1/8-1/4
0.239 mi.
1260 ft.

Relative:
Higher

CON EDISON SERVICE BOX: 20012
213 E 122ND ST FRONT OF
NEW YORK, NY 10035

Click here for full text details

RCRA NonGen / NLR
EPA Id NYP004491247

RCRA NonGen / NLR **1017772175**
NYP004491247

AF375
NW
1/8-1/4
0.239 mi.
1260 ft.

Relative:
Higher

CON EDISON
213 E 122ND ST FRONT OF
NEW YORK, NY 10035

Click here for full text details

NY MANIFEST
EPA ID NYP004491247

NY MANIFEST **S116550713**
N/A

AH376
WSW
1/8-1/4
0.242 mi.
1276 ft.

Relative:
Higher

EAST 116TH LLC
312 EAST 116TH ST.
NEW YORK, NY 10029

Click here for full text details

NY AST
Facility Id 2-609520

NY AST **A100386199**
N/A

AL377
WNW
1/8-1/4
0.242 mi.
1278 ft.

Relative:
Higher

CON EDISON MANHOLE: 19800
213 E 120TH ST E OF 3RD AVE FRONT
NEW YORK, NY 10035

NJ MANIFEST **S117986476**
N/A

Click here for full text details

NJ MANIFEST
EPA Id NYP004270757

AL378
WNW
1/8-1/4
0.242 mi.
1278 ft.

Relative:
Higher

CON EDISON MANHOLE: 19800
213 E 120TH ST E OF 3RD AVE FRONT OF
NEW YORK, NY 10035

RCRA NonGen / NLR **1016144286**
FINDS **NYP004270757**
ECHO
NY MANIFEST

Click here for full text details

RCRA NonGen / NLR
EPA Id NYP004270757

FINDS
Registry ID: 110064101779

ECHO
Registry ID 110064101779

NY MANIFEST
EPA ID NYP004270757

AI379
West
1/8-1/4
0.243 mi.
1282 ft.

Relative:
Higher

MET-PACA II ASSOCIATES
212 EAST 119TH STREET
NEW YORK, NY 10035

NY AST **U003385208**
N/A

Click here for full text details

NY AST
Facility Id 2-114537

AF380
NW
1/8-1/4
0.243 mi.
1283 ft.

Relative:
Higher

RESIDENCE
212 EAST 122ND STREET
NEW YORK, NY 10035

NY LTANKS **S104621346**
N/A

Click here for full text details

NY LTANKS
Spill Number/Closed Date 0000067 / 2008-03-17
Site ID 148719
Spill Date 2000-04-03

AF381
NW
1/8-1/4
0.243 mi.
1283 ft.

Relative:
Higher

EAST 122 REALTY LLC.
212 EAST 122ND STREET
NEW YORK, NY 10035

NY AST **A100292983**
N/A

Click here for full text details

NY AST
Facility Id 2-608503

AD382
South
1/8-1/4
0.243 mi.
1285 ft.

Relative:
Higher

291 PLEASANT AVE
291 PLEASANT AVENUE
NEW YORK, NY 10029

NY AST **U003395310**
N/A

Click here for full text details

NY AST
Facility Id 2-482579

AJ383
West
1/8-1/4
0.244 mi.
1287 ft.

Relative:
Higher

231 E 117 LLC
231 EAST 117TH STREET
NEW YORK, NY 10035

NY AST **A100169010**
N/A

Click here for full text details

NY AST
Facility Id 2-604607

AH384
WSW
1/8-1/4
0.245 mi.
1291 ft.

Relative:
Higher

310 E 116 ST ASSOCIATES
310 E 116 ST
NEW YORK, NY 10029

NY AST **U003385805**
N/A

Click here for full text details

NY AST
Facility Id 2-145599

385
NNE
1/8-1/4
0.246 mi.
1298 ft.

Relative:
Higher

2451 FIRST AVE LLC
2451 1ST AVE
NEW YORK, NY 10035

RCRA NonGen / NLR **1025887634**
NYR000241984

Click here for full text details

RCRA NonGen / NLR
EPA Id NYR000241984

AM386
SW
1/8-1/4
0.247 mi.
1302 ft.

Relative:
Higher

CON EDISON SERVICE BOX: 19009
343 E 115TH ST
NEW YORK, NY 10029

RCRA NonGen / NLR FINDS ECHO NJ MANIFEST NY MANIFEST

1012185676
NYP004165098

Click here for full text details

RCRA NonGen / NLR
EPA Id NYP004165098

FINDS
Registry ID: 110055944279

ECHO
Registry ID 110055944279

NJ MANIFEST
EPA Id NYP004165098

NY MANIFEST
EPA ID NYP004165098

AM387
SW
1/8-1/4
0.247 mi.
1302 ft.

Relative:
Higher

CON EDISON SERVICE BOX: 19009
343 E 115TH ST
NEW YORK, NY 10029

RCRA NonGen / NLR NY MANIFEST

1016450433
NYP004294583

Click here for full text details

RCRA NonGen / NLR
EPA Id NYP004294583

NY MANIFEST
EPA ID NYP004294583

AJ388
WSW
1/8-1/4
0.248 mi.
1311 ft.

Relative:
Higher

244 EAST 117TH LLC
244 EAST 117TH STREET
NEW YORK, NY 10035

NY AST

A100169039
N/A

Click here for full text details

NY AST
Facility Id 2-604648

AJ389
WSW
1/8-1/4
0.248 mi.
1311 ft.

Relative:
Higher

CON EDISON SERVICE BOX: 55029
2265 2ND AVE
NEW YORK, NY 10035

Click here for full text details

RCRA NonGen / NLR
EPA Id NYP004418604

NY MANIFEST
EPA ID NYP004418604

RCRA NonGen / NLR
NY MANIFEST

1016968250
NYP004418604

AK390
South
1/4-1/2
0.258 mi.
1361 ft.

Relative:
Higher

CON EDISON - EAST 115TH ST. WORKS MGP
EAST 114TH - EAST 116TH STS.
NEW YORK, NY 10029

Click here for full text details

EDR MGP

1008407982
N/A

AL391
WNW
1/4-1/2
0.271 mi.
1429 ft.

Relative:
Higher

2211 THIRD AVENUE
2211 3RD AVENUE
NEW YORK CITY, NY

Click here for full text details

NY VCP

S127989922
N/A

392
NNW
1/4-1/2
0.278 mi.
1467 ft.

Relative:
Higher

AMOCO
255 EAST 125TH STREET
NEW YORK CITY, NY

Click here for full text details

NY LTANKS
Spill Number/Closed Date 8809618 / 2004-03-25
Site ID 245905
Spill Date 1989-03-14

NY LTANKS

S104275536
N/A

393
NW
1/4-1/2
0.287 mi.
1518 ft.

Relative:
Higher

CON EDISON SERVICE BOX: 45765
2253 3RD AVE
NEW YORK, NY 10029

Click here for full text details

NY LTANKS
Spill Number/Closed Date 0514031 / 2006-12-19
Spill Number/Closed Date 0000962 / 2003-11-17
Spill Number/Closed Date 0000963 / 2015-04-13

NY LTANKS
NY UST
RCRA NonGen / NLR
FINDS
ECHO
NY MANIFEST

1000318008
NYD980778732

CON EDISON SERVICE BOX: 45765 (Continued) **1000318008**

Site ID 360637
Site ID 255360
Site ID 255361
Spill Date 2006-03-08
Spill Date 2000-04-21
Spill Date 2000-04-22

RCRA NonGen / NLR
EPA Id NYD980778732

FINDS
Registry ID: 110004392229
Registry ID: 110055936670

ECHO
Registry ID 110004392229
Registry ID 110055936670

NY MANIFEST
EPA ID NYD980778732

AN394
North
1/4-1/2
0.293 mi.
1548 ft.

Relative:
Higher

126TH ST DEPOT -NYCT **NY LTANKS** **S106702967**
2460 SECOND AVENUE **NY Spills** **N/A**
MANHATTAN, NY 10035

Click here for full text details

NY LTANKS
Spill Number/Closed Date 9007322 / 2005-06-30
Spill Number/Closed Date 9912782 / 2004-05-04
Site ID 174481
Site ID 174484
Spill Date 1990-10-03
Spill Date 2000-02-09

NY Spills
Spill Number/Closed Date 8808896 / 2014-06-26
Site ID 316443
Spill Date 1989-02-14

AN395
North
1/4-1/2
0.293 mi.
1548 ft.

Relative:
Higher

126TH STREET DEPOT **NY LTANKS** **S102143739**
2460 SECOND AVE **N/A**
NEW YORK, NY

Click here for full text details

NY LTANKS
Spill Number/Closed Date 9709477 / 2004-04-12
Site ID 174482

126TH STREET DEPOT (Continued) **S102143739**

Spill Date 1997-11-14

396
NW
1/4-1/2
0.294 mi.
1551 ft.

Relative:
Higher

ENGINE CO. 35/LADD. CO. 14 FDNY -DDC **NY LTANKS** **S106703844**
2232 3RD AVENUE **N/A**
MANHATTAN, NY

Click here for full text details

NY LTANKS
Spill Number/Closed Date 9801567 / 2005-05-09
Site ID 250400
Spill Date 1998-05-06

397
SSW
1/4-1/2
0.299 mi.
1579 ft.

Relative:
Higher

413 EAST 114TH STREET **NY LTANKS** **S102672863**
413 EAST 114TH STREET **N/A**
NEW YORK, NY

Click here for full text details

NY LTANKS
Spill Number/Closed Date 9415975 / 1995-03-11
Site ID 291861
Spill Date 1995-03-10

AO398
NNW
1/4-1/2
0.301 mi.
1587 ft.

Relative:
Higher

THE EAST DRIVE H.D.F.C. **NY LTANKS** **S104619531**
205 EAST 124TH STREET **N/A**
MANHATTAN, NY

Click here for full text details

NY LTANKS
Spill Number/Closed Date 9802381 / 2004-11-26
Site ID 202489
Spill Date 1998-05-22

399
West
1/4-1/2
0.302 mi.
1593 ft.

Relative:
Higher

JACOB'S RESIDENCE **NY LTANKS** **S105996256**
203 EAST 117TH ST **N/A**
MANHATTAN, NY

Click here for full text details

NY LTANKS
Spill Number/Closed Date 0203815 / 2005-10-21
Site ID 223427
Spill Date 2002-07-11

AO400
NNW
1/4-1/2
0.314 mi.
1658 ft.

Relative:
Higher

212 EAST 125TH STREET AND 215 EAST 124TH STREET — **NY VCP** — **S126339354**
212 EAST 125TH STREET — **N/A**
NEW YORK CITY, NY

Click here for full text details

401
West
1/4-1/2
0.339 mi.
1790 ft.

Relative:
Higher

201 EAST 116TH ST — **NY LTANKS** — **S105230371**
201 EAST 116TH ST — **N/A**
MANHATTAN, NY

Click here for full text details

NY LTANKS
Spill Number/Closed Date 0108081 / 2001-11-08
Site ID 317668
Spill Date 2001-11-08

402
East
1/4-1/2
0.340 mi.
1796 ft.

Relative:
Higher

STREET CRIMES UNIT — **NY LTANKS** — **S105053985**
RANDALLS ISLAND — **N/A**
MANHATTAN, NY

Click here for full text details

NY LTANKS
Spill Number/Closed Date 9209310 / 2003-03-07
Site ID 86326
Spill Date 1992-11-10

AP403
North
1/4-1/2
0.344 mi.
1818 ft.

Relative:
Higher

NYCDOS EAST HARLEM MRF — **NY SWRCY** — **S105842297**
EAST 127TH AND 2ND AVENUE — **N/A**
NEW YORK, NY 10004

Click here for full text details

404
NNW
1/4-1/2
0.348 mi.
1839 ft.

Relative:
Higher

PARCEL B WEST — **NY BROWNFIELDS** — **S127012989**
201 EAST 125TH STREET — **N/A**
NEW YORK, NY 10035

Click here for full text details

NY BROWNFIELDS
Site Code 564509

405
WNW
1/4-1/2
0.352 mi.
1857 ft.

Relative:
Higher

159 EAST 118TH STREET
159 EAST 118TH STREET
NEW YORK CITY, NY

NY VCP **S125316862**
N/A

Click here for full text details

406
SE
1/4-1/2
0.355 mi.
1875 ft.

Relative:
Lower

RANDALLS ISLAND
RANDALLS ISLAND
MANHATTAN, NY

NY LTANKS **S100494123**
N/A

Click here for full text details

NY LTANKS
Spill Number/Closed Date 9207904 / 1995-07-12
Site ID 86325
Spill Date 1992-10-08

AP407
North
1/4-1/2
0.381 mi.
2011 ft.

Relative:
Higher

OTERO, 128TH & 2ND
2ND AVE / 128TH ST
NEW YORK CITY, NY

NY LTANKS **S100144670**
N/A

Click here for full text details

NY LTANKS
Spill Number/Closed Date 8600789 / 1986-05-01
Site ID 317883
Spill Date 1986-05-01

408
NW
1/4-1/2
0.382 mi.
2016 ft.

Relative:
Higher

2021 LEXINGTON AVENUE
2021 LEXINGTON AVENUE
MANHATTAN, NY

NY LTANKS **S101341130**
N/A

Click here for full text details

NY LTANKS
Spill Number/Closed Date 9410094 / 2003-12-30
Site ID 202136
Spill Date 1994-10-27

AQ409
WSW
1/4-1/2
0.413 mi.
2181 ft.

Relative:
Higher

CHURCH
232 EAST 113TH STREET
NEW YORK, NY

NY LTANKS **U000403050**
N/A

Click here for full text details

NY LTANKS
Spill Number/Closed Date 0601542 / 2006-08-11
Site ID 363804
Spill Date 2006-05-11

410
NNW
1/4-1/2
0.420 mi.
2216 ft.

Relative:
Higher

146 EAST 126TH STREET
149 EAST 125 STREET
NEW YORK CITY, NY

NY VCP **S126339325**
N/A

Click here for full text details

AQ411
WSW
1/4-1/2
0.427 mi.
2256 ft.

Relative:
Higher

CONVENT
226 EAST 113TH STREET
NEW YORK, NY

NY LTANKS **S109064368**
N/A

Click here for full text details

NY LTANKS
Spill Number/Closed Date 0802029 / 2020-01-06
Site ID 398096
Spill Date 2008-05-21

412
NW
1/4-1/2
0.432 mi.
2279 ft.

Relative:
Higher

STORE FRONT
124 EAST 124TH ST.
NEW YORK, NY

NY LTANKS **S107417004**
N/A

Click here for full text details

NY LTANKS
Spill Number/Closed Date 0508613 / 2006-08-03
Site ID 354231
Spill Date 2005-10-18

413
West
1/4-1/2
0.451 mi.
2380 ft.

Relative:
Higher

CLOSED-LACKOF RECENT INFO
158 E 115TH ST
NEW YORK, NY

NY LTANKS **S106703277**
N/A

Click here for full text details

NY LTANKS
Spill Number/Closed Date 8805777 / 2003-03-05
Site ID 149548
Spill Date 1988-10-06

414
West
1/4-1/2
0.456 mi.
2408 ft.

Relative:
Higher

APARTMENT BUILDING
123 E. 116TH STREET
MANHATTAN, NY

NY LTANKS **S106124525**
N/A

Click here for full text details

NY LTANKS
Spill Number/Closed Date 0310572 / 2004-03-05
Site ID 124172
Spill Date 2003-12-12

415
SSW
1/4-1/2
0.464 mi.
2450 ft.

Relative:
Lower

400 EAST 111TH STREET
400 EAST 111TH STREET
NEW YORK CITY, NY 10029

NY BROWNFIELDS **S113916469**
N/A

Click here for full text details

NY BROWNFIELDS
Site Code 359263

AR416
ESE
1/4-1/2
0.475 mi.
2510 ft.

Relative:
Higher

MANHATTAN PSYCIATRIC CTR
WARDS ISLAND
WARDS ISLAND, NY

NY LTANKS **S103824263**
NY Spills **N/A**

Click here for full text details

NY LTANKS
Spill Number/Closed Date 9815305 / 2000-06-13
Spill Number/Closed Date 9815306 / 2001-09-20
Spill Number/Closed Date 9815304 / 2007-01-12
Site ID 294893
Site ID 294894
Site ID 294892
Spill Date 1999-03-23

NY Spills
Spill Number/Closed Date 0110401 / 2002-01-30
Spill Number/Closed Date 0205194 / 2002-08-19
Spill Number/Closed Date 0403613 / 2004-07-23
Site ID 294866
Site ID 294867
Site ID 294872
Spill Date 2002-01-29
Spill Date 2002-08-16
Spill Date 2004-07-05

AR417
ESE
1/4-1/2
0.475 mi.
2510 ft.

Relative:
Higher

MANHATTAN PSYCH CENTER
WARDS ISLAND COMPLEX
MANHATTAN, NY

NY LTANKS **S103558207**
NY Spills **N/A**

Click here for full text details

NY LTANKS
Spill Number/Closed Date 9809579 / 2000-06-13
Site ID 313153
Spill Date 1998-10-30

NY Spills
Spill Number/Closed Date 0301149 / 2007-06-19
Spill Number/Closed Date 0302564 / 2003-06-10
Site ID 313151
Site ID 313152
Spill Date 2003-05-01
Spill Date 2003-06-10

418
NW
1/4-1/2
0.481 mi.
2540 ft.

Relative:
Higher

100 E. 124TH ST
100 E. 124TH ST
NEW YORK, NY

NY LTANKS | **S102662621**
N/A

Click here for full text details

NY LTANKS
Spill Number/Closed Date 9514542 / 1997-01-28
Site ID 238245
Spill Date 1996-02-13

419
SW
1/4-1/2
0.483 mi.
2552 ft.

Relative:
Higher

CON EDISON - EAST 111TH ST. WORKS MGP
EAST 110TH - EAST 112TH STS.
NEW YORK, NY 10029

EDR MGP | **1008407981**
N/A

Click here for full text details

420
WNW
1/4-1/2
0.498 mi.
2627 ft.

Relative:
Higher

CON EDISON SERVICE BOX: 42084
1700 PARK AVE
NEW YORK, NY 10035

NY BROWNFIELDS
RCRA NonGen / NLR
NY E DESIGNATION
NY MANIFEST | **1016450837**
NYP004298659

Click here for full text details

NY BROWNFIELDS
Site Code 612217

RCRA NonGen / NLR
EPA Id NYP004298659

NY MANIFEST
EPA ID NYP004298659

421
SSW
1/2-1
0.628 mi.
3314 ft.

Relative:
Higher

CON EDISON - EAST 108TH ST. STATION MGP
108TH ST. WEST OF FIRST AVE.
NEW YORK, NY 10029

EDR MGP | **1008407980**
N/A

Click here for full text details

422
North
1/2-1
0.663 mi.
3499 ft.

Relative:
Lower

VISTA 1
2401 THIRD AVENUE
BRONX, NY 10451

NY SHWS | **S113916759**
N/A

Click here for full text details

NY SHWS
Site Code 437428

423
SSE
1/2-1
0.756 mi.
3992 ft.

Relative:
Higher

BRONX CITY HSPTL ANNEX

WARDS ISLAND, NY

FUDS | **1024899370**
N/A

Click here for full text details

424
NNE
1/2-1
0.888 mi.
4691 ft.

Relative:
Higher

RIDER AVENUE GAS STATION
250 EAST 138TH STREET
BRONX, NY 10451

NY SHWS | **S113916758**
N/A

Click here for full text details

NY SHWS
Site Code 437424

425
NNE
1/2-1
0.984 mi.
5195 ft.

Relative:
Higher

2568 PARK
2568 PARK AVENUE
BRONX, NY 10451

NY SHWS | **S113916757**
N/A

Click here for full text details

NY SHWS
Site Code 437190

GOVERNMENT RECORDS SEARCHED / DATA CURRENCY TRACKING

St	Acronym	Full Name	Government Agency	Gov Date	Arvl. Date	Active Date
NY	AIRS	Air Emissions Data	Department of Environmental Conservation	01/31/2022	02/01/2022	02/10/2022
NY	AST	Petroleum Bulk Storage	Department of Environmental Conservation	12/16/2021	12/16/2021	03/01/2022
NY	BROWNFIELDS	Brownfields Site List	Department of Environmental Conservation	02/08/2022	02/08/2022	05/06/2022
NY	CBS	Chemical Bulk Storage Site Listing	Department of Environmental Conservation	12/16/2021	12/16/2021	03/01/2022
NY	CBS AST	Chemical Bulk Storage Database	NYSDEC	01/01/2002	02/20/2002	03/22/2002
NY	CBS UST	Chemical Bulk Storage Database	NYSDEC	01/01/2002	02/20/2002	03/22/2002
NY	COAL ASH	Coal Ash Disposal Site Listing	Department of Environmental Conservation	12/21/2021	12/27/2021	03/16/2022
NY	COOLING TOWERS	Registered Cooling Towers	Department of Health	01/04/2022	01/12/2022	04/01/2022
NY	DEL SHWS	Delisted Registry Sites	Department of Environmental Conservation	02/08/2022	02/08/2022	05/06/2022
NY	DRYCLEANERS	Registered Drycleaners	Department of Environmental Conservation	12/10/2021	12/10/2021	03/01/2022
NY	E DESIGNATION	E DESIGNATION SITE LISTING	New York City Department of City Planning	12/13/2021	12/17/2021	12/30/2021
NY	ENG CONTROLS	Registry of Engineering Controls	Department of Environmental Conservation	02/08/2022	02/08/2022	05/06/2022
NY	ENV RES DECL	Environmental Restrictive Declarations	New York City Department of City Planning	11/23/2021	12/15/2021	03/01/2022
NY	ERP	Environmental Restoration Program Listing	Department of Environmental Conservation	02/08/2022	02/08/2022	05/06/2022
NY	Financial Assurance 1	Financial Assurance Information Listing	Department of Environmental Conservation	12/21/2021	12/22/2021	03/16/2022
NY	Financial Assurance 2	Financial Assurance Information Listing	Department of Environmental Conservation	06/11/2020	06/16/2020	09/02/2020
NY	HIST AST	Historical Petroleum Bulk Storage Database	Department of Environmental Conservation	01/01/2002	06/02/2006	07/20/2006
NY	HIST LTANKS	Listing of Leaking Storage Tanks	Department of Environmental Conservation	01/01/2002	07/08/2005	07/14/2005
NY	HIST SPILLS	SPILLS Database	Department of Environmental Conservation	01/01/2002	07/08/2005	07/14/2005
NY	HIST UST	Historical Petroleum Bulk Storage Database	Department of Environmental Conservation	01/01/2002	06/02/2006	07/20/2006
NY	HSWDS	Hazardous Substance Waste Disposal Site Inventory	Department of Environmental Conservation	01/01/2003	10/20/2006	11/30/2006
NY	INST CONTROL	Registry of Institutional Controls	Department of Environmental Conservation	02/08/2022	02/08/2022	05/06/2022
NY	LIENS	Spill Liens Information	Office of the State Comptroller	01/31/2022	02/01/2022	04/26/2022
NY	LTANKS	Spills Information Database	Department of Environmental Conservation	03/15/2022	03/15/2022	03/16/2022
NY	MOSF	Major Oil Storage Facility Site Listing	Department of Environmental Conservation	12/16/2021	12/16/2021	03/01/2022
NY	MOSF AST	Major Oil Storage Facilities Database	NYSDEC	01/01/2002	02/20/2002	03/22/2002
NY	MOSF UST	Major Oil Storage Facilities Database	NYSDEC	01/01/2002	02/20/2002	03/22/2002
NY	NY MANIFEST	Facility and Manifest Data	Department of Environmental Conservation	01/01/2019	10/29/2021	01/19/2022
NY	NYC LEAD	Lead-based Paint Testing Results	New York City Department of Education	12/31/2021	02/04/2022	04/28/2022
NY	NYC LEAD 2	Recent Lead Paint Violations	New York City Department of Housing Preservat	02/01/2022	02/02/2022	04/27/2022
NY	PFAS	PFAS Contamination Site Location Listing	Department of Environmental Conservation	01/16/2019	05/08/2019	06/24/2019
NY	PFAS 2	New York State Inactive Landfill Initiative	Department of Environmental Conservation	10/29/2021	11/19/2021	04/26/2022
NY	RES DECL	Restrictive Declarations Listing	NYC Department of City Planning	11/23/2021	12/13/2021	03/02/2022
NY	RGA HWS	Recovered Government Archive State Hazardous Waste Facilitie	Department of Environmental Conservation		07/01/2013	12/30/2013
NY	RGA LF	Recovered Government Archive Solid Waste Facilities List	Department of Environmental Conservation		07/01/2013	01/10/2014
NY	SHWS	Inactive Hazardous Waste Disposal Sites in New York State	Department of Environmental Conservation	02/08/2022	02/08/2022	05/06/2022
NY	SPDES	State Pollutant Discharge Elimination System	Department of Environmental Conservation	11/04/2021	11/16/2021	02/04/2022
NY	SPILLS	Spills Information Database	Department of Environmental Conservation	03/15/2022	03/15/2022	03/16/2022
NY	SPILLS 80	SPILLS80 data from FirstSearch	FirstSearch	11/02/2010	01/03/2013	03/07/2013
NY	SPILLS 90	SPILLS90 data from FirstSearch	FirstSearch	12/14/2012	01/03/2013	02/12/2013
NY	SWF/LF	Facility Register	Department of Environmental Conservation	12/21/2021	12/27/2021	03/22/2022
NY	SWRCY	Registered Recycling Facility List	Department of Environmental Conservation	12/21/2021	12/27/2021	03/22/2022
NY	SWTIRE	Registered Waste Tire Storage & Facility List	Department of Environmental Conservation	02/27/2018	04/06/2018	06/08/2018
NY	TANKS	Storage Tank Faciliy Listing	Department of Environmental Conservation	12/16/2021	12/16/2021	03/01/2022
NY	UIC	Underground Injection Control Wells	Department of Environmental Conservation	11/29/2021	11/30/2021	02/22/2022
NY	UST	Petroleum Bulk Storage (PBS) Database	Department of Environmental Conservation	12/16/2021	12/16/2021	03/01/2022
NY	VAPOR REOPENED	Vapor Intrusion Legacy Site List	Department of Environmenal Conservation	01/01/2022	02/08/2022	05/06/2022

GOVERNMENT RECORDS SEARCHED / DATA CURRENCY TRACKING

St	Acronym	Full Name	Government Agency	Gov Date	Arvl. Date	Active Date
NY	VCP	Voluntary Cleanup Agreements	Department of Environmental Conservation	02/08/2022	02/08/2022	05/06/2022
NY	VCP NYC	Voluntary Cleanup Program Listing NYC	New York City Office of Environmental Protect	12/06/2021	12/08/2021	01/06/2022
US	2020 COR ACTION	2020 Corrective Action Program List	Environmental Protection Agency	09/30/2017	05/08/2018	07/20/2018
US	ABANDONED MINES	Abandoned Mines	Department of Interior	12/14/2021	12/15/2021	03/10/2022
US	BRS	Biennial Reporting System	EPA/NTIS	12/31/2019	03/02/2022	03/25/2022
US	COAL ASH DOE	Steam-Electric Plant Operation Data	Department of Energy	12/31/2020	11/30/2021	02/22/2022
US	COAL ASH EPA	Coal Combustion Residues Surface Impoundments List	Environmental Protection Agency	01/12/2017	03/05/2019	11/11/2019
US	CONSENT	Superfund (CERCLA) Consent Decrees	Department of Justice, Consent Decree Library	12/31/2021	01/14/2022	03/25/2022
US	CORRACTS	Corrective Action Report	EPA	02/28/2022	03/02/2022	03/17/2022
US	DEBRIS REGION 9	Torres Martinez Reservation Illegal Dump Site Locations	EPA, Region 9	01/12/2009	05/07/2009	09/21/2009
US	DOCKET HWC	Hazardous Waste Compliance Docket Listing	Environmental Protection Agency	05/06/2021	05/21/2021	08/11/2021
US	DOD	Department of Defense Sites	USGS	06/07/2021	07/13/2021	03/09/2022
US	DOT OPS	Incident and Accident Data	Department of Transporation, Office of Pipeli	01/02/2020	01/28/2020	04/17/2020
US	Delisted NPL	National Priority List Deletions	EPA	01/25/2022	02/03/2022	02/22/2022
US	ECHO	Enforcement & Compliance History Information	Environmental Protection Agency	01/01/2022	01/04/2022	01/10/2022
US	EDR Hist Auto	EDR Exclusive Historical Auto Stations	EDR, Inc.			
US	EDR Hist Cleaner	EDR Exclusive Historical Cleaners	EDR, Inc.			
US	EDR MGP	EDR Proprietary Manufactured Gas Plants	EDR, Inc.			
US	EPA WATCH LIST	EPA WATCH LIST	Environmental Protection Agency	08/30/2013	03/21/2014	06/17/2014
US	ERNS	Emergency Response Notification System	National Response Center, United States Coast	12/31/2021	03/01/2022	03/10/2022
US	FEDERAL FACILITY	Federal Facility Site Information listing	Environmental Protection Agency	05/25/2021	06/24/2021	09/20/2021
US	FEDLAND	Federal and Indian Lands	U.S. Geological Survey	04/02/2018	04/11/2018	11/06/2019
US	FEMA UST	Underground Storage Tank Listing	FEMA	10/14/2021	11/05/2021	02/01/2022
US	FINDS	Facility Index System/Facility Registry System	EPA	11/04/2021	11/22/2021	02/25/2022
US	FTTS	FIFRA/ TSCA Tracking System - FIFRA (Federal Insecticide, Fu	EPA/Office of Prevention, Pesticides and Toxi	04/09/2009	04/16/2009	05/11/2009
US	FTTS INSP	FIFRA/ TSCA Tracking System - FIFRA (Federal Insecticide, Fu	EPA	04/09/2009	04/16/2009	05/11/2009
US	FUDS	Formerly Used Defense Sites	U.S. Army Corps of Engineers	12/01/2021	02/15/2022	05/10/2022
US	FUELS PROGRAM	EPA Fuels Program Registered Listing	EPA	02/17/2022	02/17/2022	05/10/2022
US	FUSRAP	Formerly Utilized Sites Remedial Action Program	Department of Energy	07/26/2021	07/27/2021	10/22/2021
US	HIST FTTS	FIFRA/TSCA Tracking System Administrative Case Listing	Environmental Protection Agency	10/19/2006	03/01/2007	04/10/2007
US	HIST FTTS INSP	FIFRA/TSCA Tracking System Inspection & Enforcement Case Lis	Environmental Protection Agency	10/19/2006	03/01/2007	04/10/2007
US	HMIRS	Hazardous Materials Information Reporting System	U.S. Department of Transportation	12/15/2021	12/16/2021	03/10/2022
US	ICIS	Integrated Compliance Information System	Environmental Protection Agency	11/18/2016	11/23/2016	02/10/2017
US	IHS OPEN DUMPS	Open Dumps on Indian Land	Department of Health & Human Serivces, Indian	04/01/2014	08/06/2014	01/29/2015
US	INDIAN LUST R1	Leaking Underground Storage Tanks on Indian Land	EPA Region 1	04/28/2021	06/11/2021	09/07/2021
US	INDIAN LUST R10	Leaking Underground Storage Tanks on Indian Land	EPA Region 10	10/12/2021	11/15/2021	02/08/2022
US	INDIAN LUST R4	Leaking Underground Storage Tanks on Indian Land	EPA Region 4	05/28/2021	06/22/2021	09/20/2021
US	INDIAN LUST R5	Leaking Underground Storage Tanks on Indian Land	EPA, Region 5	10/12/2021	11/15/2021	02/08/2022
US	INDIAN LUST R6	Leaking Underground Storage Tanks on Indian Land	EPA Region 6	10/12/2021	11/15/2021	02/08/2022
US	INDIAN LUST R7	Leaking Underground Storage Tanks on Indian Land	EPA Region 7	10/12/2021	11/15/2021	02/08/2022
US	INDIAN LUST R8	Leaking Underground Storage Tanks on Indian Land	EPA Region 8	10/12/2021	11/15/2021	02/08/2022
US	INDIAN LUST R9	Leaking Underground Storage Tanks on Indian Land	Environmental Protection Agency	10/12/2021	11/15/2021	02/08/2022
US	INDIAN ODI	Report on the Status of Open Dumps on Indian Lands	Environmental Protection Agency	12/31/1998	12/03/2007	01/24/2008
US	INDIAN RESERV	Indian Reservations	USGS	12/31/2014	07/14/2015	01/10/2017
US	INDIAN UST R1	Underground Storage Tanks on Indian Land	EPA, Region 1	10/14/2021	11/15/2021	02/08/2022
US	INDIAN UST R10	Underground Storage Tanks on Indian Land	EPA Region 10	10/12/2021	11/15/2021	02/08/2022
US	INDIAN UST R4	Underground Storage Tanks on Indian Land	EPA Region 4	05/28/2021	06/22/2021	09/20/2021

GOVERNMENT RECORDS SEARCHED / DATA CURRENCY TRACKING

St	Acronym	Full Name	Government Agency	Gov Date	Arvl. Date	Active Date
US	INDIAN UST R5	Underground Storage Tanks on Indian Land	EPA Region 5	04/06/2021	06/11/2021	09/07/2021
US	INDIAN UST R6	Underground Storage Tanks on Indian Land	EPA Region 6	10/12/2021	11/15/2021	02/08/2022
US	INDIAN UST R7	Underground Storage Tanks on Indian Land	EPA Region 7	10/12/2021	11/15/2021	02/08/2022
US	INDIAN UST R8	Underground Storage Tanks on Indian Land	EPA Region 8	10/12/2021	11/15/2021	02/08/2022
US	INDIAN UST R9	Underground Storage Tanks on Indian Land	EPA Region 9	10/12/2021	11/15/2021	02/08/2022
US	INDIAN VCP R1	Voluntary Cleanup Priority Listing	EPA, Region 1	07/27/2015	09/29/2015	02/18/2016
US	INDIAN VCP R7	Voluntary Cleanup Priority Lisitng	EPA, Region 7	03/20/2008	04/22/2008	05/19/2008
US	LEAD SMELTER 1	Lead Smelter Sites	Environmental Protection Agency	01/25/2022	02/03/2022	02/22/2022
US	LEAD SMELTER 2	Lead Smelter Sites	American Journal of Public Health	04/05/2001	10/27/2010	12/02/2010
US	LIENS 2	CERCLA Lien Information	Environmental Protection Agency	01/25/2022	02/03/2022	02/22/2022
US	LUCIS	Land Use Control Information System	Department of the Navy	02/08/2022	02/11/2022	05/10/2022
US	MINES MRDS	Mineral Resources Data System	USGS	04/06/2018	10/21/2019	10/24/2019
US	MINES VIOLATIONS	MSHA Violation Assessment Data	DOL, Mine Safety & Health Admi	03/21/2022	03/22/2022	03/25/2022
US	MLTS	Material Licensing Tracking System	Nuclear Regulatory Commission	07/29/2021	08/24/2021	11/19/2021
US	NPL	National Priority List	EPA	01/25/2022	02/03/2022	02/22/2022
US	NPL LIENS	Federal Superfund Liens	EPA	10/15/1991	02/02/1994	03/30/1994
US	ODI	Open Dump Inventory	Environmental Protection Agency	06/30/1985	08/09/2004	09/17/2004
US	PADS	PCB Activity Database System	EPA	01/20/2022	01/20/2022	03/25/2022
US	PCB TRANSFORMER	PCB Transformer Registration Database	Environmental Protection Agency	09/13/2019	11/06/2019	02/10/2020
US	PCS	Permit Compliance System	EPA, Office of Water	07/14/2011	08/05/2011	09/29/2011
US	PCS ENF	Enforcement data	EPA	12/31/2014	02/05/2015	03/06/2015
US	PCS INACTIVE	Listing of Inactive PCS Permits	EPA	11/05/2014	01/06/2015	05/06/2015
US	PRP	Potentially Responsible Parties	EPA	01/25/2022	02/03/2022	02/25/2022
US	Proposed NPL	Proposed National Priority List Sites	EPA	01/25/2022	02/03/2022	02/22/2022
US	RAATS	RCRA Administrative Action Tracking System	EPA	04/17/1995	07/03/1995	08/07/1995
US	RADINFO	Radiation Information Database	Environmental Protection Agency	07/01/2019	07/01/2019	09/23/2019
US	RCRA NonGen / NLR	RCRA - Non Generators / No Longer Regulated	Environmental Protection Agency	02/28/2022	03/02/2022	03/17/2022
US	RCRA-LQG	RCRA - Large Quantity Generators	Environmental Protection Agency	02/28/2022	03/02/2022	03/17/2022
US	RCRA-SQG	RCRA - Small Quantity Generators	Environmental Protection Agency	02/28/2022	03/02/2022	03/17/2022
US	RCRA-TSDF	RCRA - Treatment, Storage and Disposal	Environmental Protection Agency	02/28/2022	03/02/2022	03/17/2022
US	RCRA-VSQG	RCRA - Very Small Quantity Generators (Formerly Conditionall	Environmental Protection Agency	02/28/2022	03/02/2022	03/17/2022
US	RMP	Risk Management Plans	Environmental Protection Agency	04/27/2022	05/04/2022	05/10/2022
US	ROD	Records Of Decision	EPA	01/25/2022	02/03/2022	02/22/2022
US	SCRD DRYCLEANERS	State Coalition for Remediation of Drycleaners Listing	Environmental Protection Agency	01/01/2017	02/03/2017	04/07/2017
US	SEMS	Superfund Enterprise Management System	EPA	01/25/2022	02/03/2022	02/22/2022
US	SEMS-ARCHIVE	Superfund Enterprise Management System Archive	EPA	01/25/2022	02/03/2022	02/22/2022
US	SSTS	Section 7 Tracking Systems	EPA	01/19/2022	01/19/2022	04/11/2022
US	TRIS	Toxic Chemical Release Inventory System	EPA	12/31/2018	08/14/2020	11/04/2020
US	TSCA	Toxic Substances Control Act	EPA	12/31/2016	06/17/2020	09/10/2020
US	UMTRA	Uranium Mill Tailings Sites	Department of Energy	08/30/2019	11/15/2019	01/28/2020
US	US AIRS (AFS)	Aerometric Information Retrieval System Facility Subsystem (	EPA	10/12/2016	10/26/2016	02/03/2017
US	US AIRS MINOR	Air Facility System Data	EPA	10/12/2016	10/26/2016	02/03/2017
US	US BROWNFIELDS	A Listing of Brownfields Sites	Environmental Protection Agency	02/23/2022	03/10/2022	03/10/2022
US	US CDL	Clandestine Drug Labs	Drug Enforcement Administration	02/22/2022	02/23/2022	05/10/2022
US	US ENG CONTROLS	Engineering Controls Sites List	Environmental Protection Agency	11/19/2021	11/19/2021	02/14/2022
US	US FIN ASSUR	Financial Assurance Information	Environmental Protection Agency	12/13/2021	12/17/2021	03/17/2022
US	US HIST CDL	National Clandestine Laboratory Register	Drug Enforcement Administration	02/22/2022	02/23/2022	05/10/2022

GOVERNMENT RECORDS SEARCHED / DATA CURRENCY TRACKING

St	Acronym	Full Name	Government Agency	Gov Date	Arvl. Date	Active Date
US	US INST CONTROLS	Institutional Controls Sites List	Environmental Protection Agency	11/19/2021	11/19/2021	02/14/2022
US	US MINES	Mines Master Index File	Department of Labor, Mine Safety and Health A	11/02/2021	11/22/2021	02/14/2022
US	US MINES 2	Ferrous and Nonferrous Metal Mines Database Listing	USGS	05/06/2020	05/27/2020	08/13/2020
US	US MINES 3	Active Mines & Mineral Plants Database Listing	USGS	04/14/2011	06/08/2011	09/13/2011
US	UXO	Unexploded Ordnance Sites	Department of Defense	12/31/2020	01/11/2022	02/14/2022
CT	CT MANIFEST	Hazardous Waste Manifest Data	Department of Energy & Environmental Protecti	12/03/2021	02/11/2022	05/06/2022
NJ	NJ MANIFEST	Manifest Information	Department of Environmental Protection	12/31/2018	04/10/2019	05/16/2019
PA	PA MANIFEST	Manifest Information	Department of Environmental Protection	06/30/2018	07/19/2019	09/10/2019
RI	RI MANIFEST	Manifest information	Department of Environmental Management	12/31/2020	11/30/2021	02/18/2022
VT	VT MANIFEST	Hazardous Waste Manifest Data	Department of Environmental Conservation	10/28/2019	10/29/2019	01/09/2020
WI	WI MANIFEST	Manifest Information	Department of Natural Resources	05/31/2018	06/19/2019	09/03/2019
US	AHA Hospitals	Sensitive Receptor: AHA Hospitals	American Hospital Association, Inc.			
US	Medical Centers	Sensitive Receptor: Medical Centers	Centers for Medicare & Medicaid Services			
US	Nursing Homes	Sensitive Receptor: Nursing Homes	National Institutes of Health			
US	Public Schools	Sensitive Receptor: Public Schools	National Center for Education Statistics			
US	Private Schools	Sensitive Receptor: Private Schools	National Center for Education Statistics			
NY	Daycare Centers	Sensitive Receptor: Day Care Providers	Department of Health			
US	Flood Zones	100-year and 500-year flood zones	Emergency Management Agency (FEMA)			
US	NWI	National Wetlands Inventory	U.S. Fish and Wildlife Service			
NY	State Wetlands	Freshwater Wetlands	Department of Environmental Conservation			
US	Topographic Map		U.S. Geological Survey			
US	Oil/Gas Pipelines		Endeavor Business Media			
US	Electric Power Transmission Line Data		Endeavor Business Media			

STREET AND ADDRESS INFORMATION

Â© 2015 TomTom North America, Inc. All rights reserved. This material is proprietary and the subject of copyright protection and other intellectual property rights owned by or licensed to Tele Atlas North America, Inc. The use of this material is subject to the terms of a license agreement. You will be held liable for any unauthorized copying or disclosure of this material.

GEOCHECK ®- PHYSICAL SETTING SOURCE ADDENDUM

TARGET PROPERTY ADDRESS

BEACON HARLEM SCHOOL
413 EAST 120TH STREET
NEW YORK, NY 10035

TARGET PROPERTY COORDINATES

Latitude (North):	40.798616 - 40ˆ 47’ 55.02’’
Longitude (West):	73.932644 - 73ˆ 55’ 57.52’’
Universal Tranverse Mercator:	Zone 18
UTM X (Meters):	590042.1
UTM Y (Meters):	4516738.5
Elevation:	9 ft. above sea level

USGS TOPOGRAPHIC MAP

Target Property Map:	14115942 CENTRAL PARK, NY
Version Date:	2019

EDR’s GeoCheck Physical Setting Source Addendum is provided to assist the environmental professional in forming an opinion about the impact of potential contaminant migration.

Assessment of the impact of contaminant migration generally has two principle investigative components:

1. Groundwater flow direction, and
2. Groundwater flow velocity.

Groundwater flow direction may be impacted by surface topography, hydrology, hydrogeology, characteristics of the soil, and nearby wells. Groundwater flow velocity is generally impacted by the nature of the geologic strata.

GEOCHECK® - PHYSICAL SETTING SOURCE SUMMARY

GROUNDWATER FLOW DIRECTION INFORMATION

Groundwater flow direction for a particular site is best determined by a qualified environmental professional using site-specific well data. If such data is not reasonably ascertainable, it may be necessary to rely on other sources of information, such as surface topographic information, hydrologic information, hydrogeologic data collected on nearby properties, and regional groundwater flow information (from deep aquifers).


TOPOGRAPHIC INFORMATION

Surface topography may be indicative of the direction of surficial groundwater flow. This information can be used to assist the environmental professional in forming an opinion about the impact of nearby contaminated properties or, should contamination exist on the target property, what downgradient sites might be impacted.

TARGET PROPERTY TOPOGRAPHY

General Topographic Gradient: General East

SURROUNDING TOPOGRAPHY: ELEVATION PROFILES

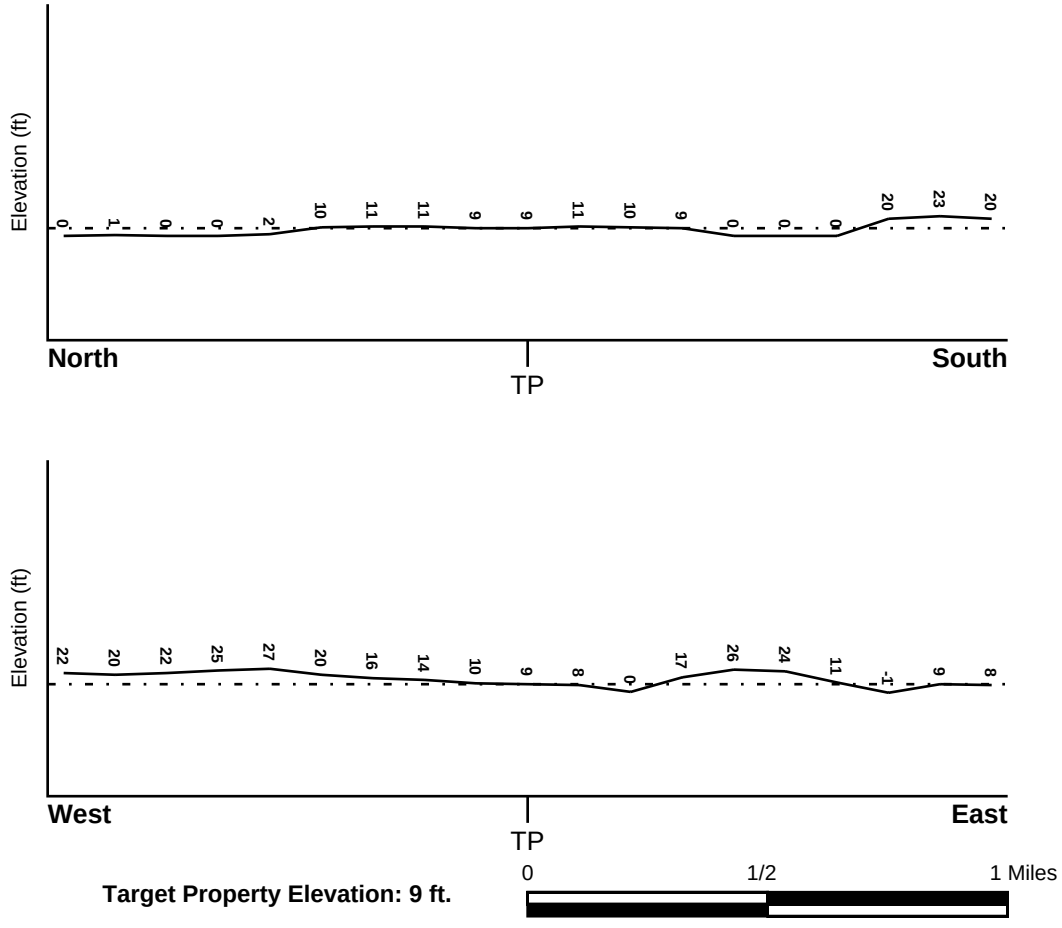

Source: Topography has been determined from the USGS 7.5' Digital Elevation Model and should be evaluated on a relative (not an absolute) basis. Relative elevation information between sites of close proximity should be field verified.

GEOCHECK® - PHYSICAL SETTING SOURCE SUMMARY

HYDROLOGIC INFORMATION

Surface water can act as a hydrologic barrier to groundwater flow. Such hydrologic information can be used to assist the environmental professional in forming an opinion about the impact of nearby contaminated properties or, should contamination exist on the target property, what downgradient sites might be impacted.

Refer to the Physical Setting Source Map following this summary for hydrologic information (major waterways and bodies of water).

FEMA FLOOD ZONE

Flood Plain Panel at Target Property	FEMA Source Type
3604970091F	FEMA FIRM Flood data

Additional Panels in search area:	FEMA Source Type
3604970083F	FEMA FIRM Flood data
3604970079F	FEMA FIRM Flood data
3604970087F	FEMA FIRM Flood data

NATIONAL WETLAND INVENTORY

NWI Quad at Target Property	NWI Electronic Data Coverage
CENTRAL PARK	YES - refer to the Overview Map and Detail Map

HYDROGEOLOGIC INFORMATION

Hydrogeologic information obtained by installation of wells on a specific site can often be an indicator of groundwater flow direction in the immediate area. Such hydrogeologic information can be used to assist the environmental professional in forming an opinion about the impact of nearby contaminated properties or, should contamination exist on the target property, what downgradient sites might be impacted.

Site-Specific Hydrogeological Data*:

Search Radius:	1.25 miles
Status:	Not found

AQUIFLOW®

Search Radius: 1.000 Mile.

EDR has developed the AQUIFLOW Information System to provide data on the general direction of groundwater flow at specific points. EDR has reviewed reports submitted by environmental professionals to regulatory authorities at select sites and has extracted the date of the report, groundwater flow direction as determined hydrogeologically, and the depth to water table.

MAP ID	LOCATION FROM TP	GENERAL DIRECTION GROUNDWATER FLOW
Not Reported		

* ©1996 Site−specific hydrogeological data gathered by CERCLIS Alerts, Inc., Bainbridge Island, WA. All rights reserved. All of the information and opinions presented are those of the cited EPA report(s), which were completed under a Comprehensive Environmental Response Compensation and Liability Information System (CERCLIS) investigation.

GEOCHECK® - PHYSICAL SETTING SOURCE SUMMARY

GROUNDWATER FLOW VELOCITY INFORMATION

Groundwater flow velocity information for a particular site is best determined by a qualified environmental professional using site specific geologic and soil strata data. If such data are not reasonably ascertainable, it may be necessary to rely on other sources of information, including geologic age identification, rock stratigraphic unit and soil characteristics data collected on nearby properties and regional soil information. In general, contaminant plumes move more quickly through sandy-gravelly types of soils than silty-clayey types of soils.

GEOLOGIC INFORMATION IN GENERAL AREA OF TARGET PROPERTY

Geologic information can be used by the environmental professional in forming an opinion about the relative speed at which contaminant migration may be occurring.

ROCK STRATIGRAPHIC UNIT **GEOLOGIC AGE IDENTIFICATION**

Era:	Paleozoic	Category:	Stratified Sequence
System:	Ordovician		
Series:	Middle Ordovician (Mohawkian)		
Code:	O2 *(decoded above as Era, System & Series)*		

Geologic Age and Rock Stratigraphic Unit Source: P.G. Schruben, R.E. Arndt and W.J. Bawiec, Geology of the Conterminous U.S. at 1:2,500,000 Scale - a digital representation of the 1974 P.B. King and H.M. Beikman Map, USGS Digital Data Series DDS - 11 (1994).

DOMINANT SOIL COMPOSITION IN GENERAL AREA OF TARGET PROPERTY

The U.S. Department of Agriculture's (USDA) Soil Conservation Service (SCS) leads the National Cooperative Soil Survey (NCSS) and is responsible for collecting, storing, maintaining and distributing soil survey information for privately owned lands in the United States. A soil map in a soil survey is a representation of soil patterns in a landscape. Soil maps for STATSGO are compiled by generalizing more detailed (SSURGO) soil survey maps. The following information is based on Soil Conservation Service STATSGO data.

Soil Component Name: URBAN LAND

Soil Surface Texture: variable

Hydrologic Group: Not reported

Soil Drainage Class: Not reported

Hydric Status: Soil does not meet the requirements for a hydric soil.

Corrosion Potential - Uncoated Steel: Not Reported

Depth to Bedrock Min: > 10 inches

Depth to Bedrock Max: > 10 inches

GEOCHECK® - PHYSICAL SETTING SOURCE SUMMARY

Soil Layer Information							
	Boundary			Classification			
Layer	Upper	Lower	Soil Texture Class	AASHTO Group	Unified Soil	Permeability Rate (in/hr)	Soil Reaction (pH)
1	0 inches	6 inches	variable	Not reported	Not reported	Max: 0.00 Min: 0.00	Max: 0.00 Min: 0.00

OTHER SOIL TYPES IN AREA

Based on Soil Conservation Service STATSGO data, the following additional subordinant soil types may appear within the general area of target property.

Soil Surface Textures: silt loam
loamy sand
sandy loam
fine sandy loam

Surficial Soil Types: silt loam
loamy sand
sandy loam
fine sandy loam

Shallow Soil Types: sandy loam

Deeper Soil Types: unweathered bedrock
very gravelly - loamy sand
stratified
sandy loam

LOCAL / REGIONAL WATER AGENCY RECORDS

EDR Local/Regional Water Agency records provide water well information to assist the environmental professional in assessing sources that may impact ground water flow direction, and in forming an opinion about the impact of contaminant migration on nearby drinking water wells.

WELL SEARCH DISTANCE INFORMATION

DATABASE	SEARCH DISTANCE (miles)
Federal USGS	1.000
Federal FRDS PWS	Nearest PWS within 1 mile
State Database	1.000

FEDERAL USGS WELL INFORMATION

MAP ID	WELL ID	LOCATION FROM TP

GEOCHECK® - PHYSICAL SETTING SOURCE SUMMARY

FEDERAL USGS WELL INFORMATION

MAP ID	WELL ID	LOCATION FROM TP
1	USGS40000833342	1/4 - 1/2 Mile NNW
2	USGS40000833375	1/2 - 1 Mile North
3	USGS40000832894	1/2 - 1 Mile SW
4	USGS40000833387	1/2 - 1 Mile NNE
5	USGS40000833253	1/2 - 1 Mile ENE
6	USGS40000833473	1/2 - 1 Mile North
A8	USGS40000832743	1/2 - 1 Mile SSW
A9	USGS40000832744	1/2 - 1 Mile SSW
10	USGS40000833522	1/2 - 1 Mile NNE
B11	USGS40000833388	1/2 - 1 Mile NW
B12	USGS40000833390	1/2 - 1 Mile NW
B13	USGS40000833389	1/2 - 1 Mile NW

FEDERAL FRDS PUBLIC WATER SUPPLY SYSTEM INFORMATION

MAP ID	WELL ID	LOCATION FROM TP
7	NY0002726	1/2 - 1 Mile West

Note: PWS System location is not always the same as well location.

STATE DATABASE WELL INFORMATION

MAP ID	WELL ID	LOCATION FROM TP
No Wells Found		

OTHER STATE DATABASE INFORMATION

STATE OIL/GAS WELL INFORMATION


MAP ID	WELL ID	LOCATION FROM TP
A1	NYOG10000040148	1/2 - 1 Mile West
A2	NYOG10000040153	1/2 - 1 Mile West
A3	NYOG10000040150	1/2 - 1 Mile West
A4	NYOG10000040151	1/2 - 1 Mile West
A5	NYOG10000040152	1/2 - 1 Mile West
A6	NYOG10000040149	1/2 - 1 Mile West
B7	NYOG10000040215	1/2 - 1 Mile West
B8	NYOG10000040214	1/2 - 1 Mile West
9	NYOG10000040167	1/2 - 1 Mile West
B10	NYOG10000040213	1/2 - 1 Mile West
B11	NYOG10000040212	1/2 - 1 Mile West
B12	NYOG10000040211	1/2 - 1 Mile West
B13	NYOG10000040210	1/2 - 1 Mile West
B14	NYOG10000040209	1/2 - 1 Mile West
B15	NYOG10000040208	1/2 - 1 Mile West
B16	NYOG10000040207	1/2 - 1 Mile West
B17	NYOG10000040206	1/2 - 1 Mile West
B18	NYOG10000040205	1/2 - 1 Mile West
B19	NYOG10000040204	1/2 - 1 Mile West

GEOCHECK® - PHYSICAL SETTING SOURCE SUMMARY

STATE OIL/GAS WELL INFORMATION

MAP ID	WELL ID	LOCATION FROM TP
B20	NYOG10000040203	1/2 - 1 Mile West
B21	NYOG10000040202	1/2 - 1 Mile West
B22	NYOG10000040201	1/2 - 1 Mile West
B23	NYOG10000040200	1/2 - 1 Mile WNW
B24	NYOG10000040199	1/2 - 1 Mile West
B25	NYOG10000040198	1/2 - 1 Mile West
B26	NYOG10000040197	1/2 - 1 Mile WNW
27	NYOG10000040196	1/2 - 1 Mile West

PHYSICAL SETTING SOURCE MAP - 6978245.2s

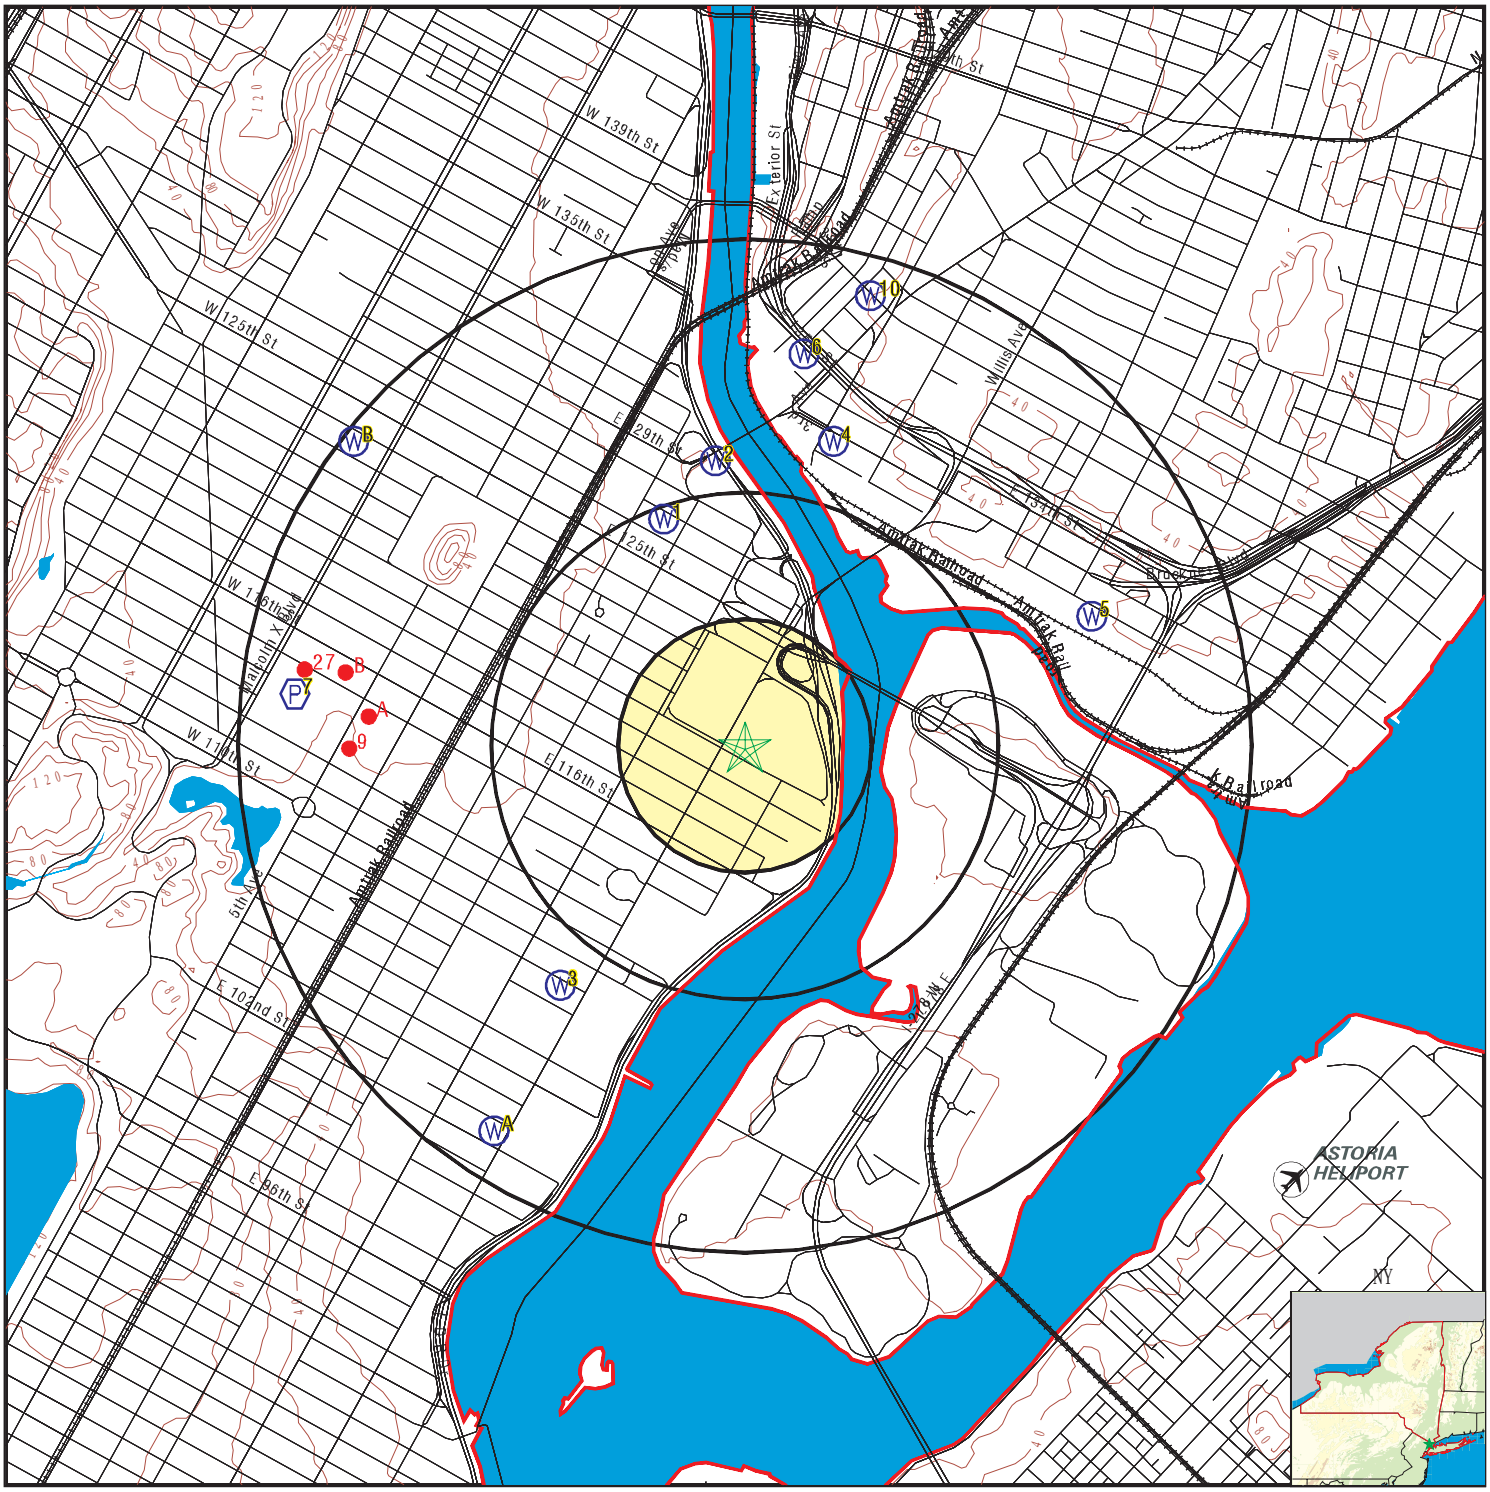

- County Boundary
- Major Roads
- Contour Lines
- Airports
- Earthquake epicenter, Richter 5 or greater
- Water Wells
- Public Water Supply Wells
- Cluster of Multiple Icons
- Groundwater Flow Direction
- Indeterminate Groundwater Flow at Location
- Groundwater Flow Varies at Location
- Closest Hydrogeological Data
- Oil, gas or related wells

SITE NAME:	Beacon Harlem School	CLIENT:	ALC Environmental Inc.
ADDRESS:	413 East 120th Street New York NY 10035	CONTACT:	Colin Eckhardt
LAT/LONG:	40.798616 / 73.932644	INQUIRY #:	6978245.2s
		DATE:	May 13, 2022 9:31 am

Copyright © 2022 EDR, Inc. © 2015 TomTom Rel. 2015.

GEOCHECK® - PHYSICAL SETTING SOURCE MAP FINDINGS

Map ID Direction Distance Elevation		Database	EDR ID Number
A1 **West** **1/2 - 1 Mile**	Click here for full text details	**OIL_GAS**	**NYOG10000040148**
A2 **West** **1/2 - 1 Mile**	Click here for full text details	**OIL_GAS**	**NYOG10000040153**
A3 **West** **1/2 - 1 Mile**	Click here for full text details	**OIL_GAS**	**NYOG10000040150**
A4 **West** **1/2 - 1 Mile**	Click here for full text details	**OIL_GAS**	**NYOG10000040151**
A5 **West** **1/2 - 1 Mile**	Click here for full text details	**OIL_GAS**	**NYOG10000040152**
A6 **West** **1/2 - 1 Mile**	Click here for full text details	**OIL_GAS**	**NYOG10000040149**
B7 **West** **1/2 - 1 Mile**	Click here for full text details	**OIL_GAS**	**NYOG10000040215**
B8 **West** **1/2 - 1 Mile**	Click here for full text details	**OIL_GAS**	**NYOG10000040214**
9 **West** **1/2 - 1 Mile**	Click here for full text details	**OIL_GAS**	**NYOG10000040167**
B10 **West** **1/2 - 1 Mile**	Click here for full text details	**OIL_GAS**	**NYOG10000040213**

GEOCHECK® - PHYSICAL SETTING SOURCE MAP FINDINGS

Map ID Direction Distance Elevation		Database	EDR ID Number
B11 **West** **1/2 - 1 Mile**	Click here for full text details	**OIL_GAS**	**NYOG10000040212**
B12 **West** **1/2 - 1 Mile**	Click here for full text details	**OIL_GAS**	**NYOG10000040211**
B13 **West** **1/2 - 1 Mile**	Click here for full text details	**OIL_GAS**	**NYOG10000040210**
B14 **West** **1/2 - 1 Mile**	Click here for full text details	**OIL_GAS**	**NYOG10000040209**
B15 **West** **1/2 - 1 Mile**	Click here for full text details	**OIL_GAS**	**NYOG10000040208**
B16 **West** **1/2 - 1 Mile**	Click here for full text details	**OIL_GAS**	**NYOG10000040207**
B17 **West** **1/2 - 1 Mile**	Click here for full text details	**OIL_GAS**	**NYOG10000040206**
B18 **West** **1/2 - 1 Mile**	Click here for full text details	**OIL_GAS**	**NYOG10000040205**
B19 **West** **1/2 - 1 Mile**	Click here for full text details	**OIL_GAS**	**NYOG10000040204**
B20 **West** **1/2 - 1 Mile**	Click here for full text details	**OIL_GAS**	**NYOG10000040203**

GEOCHECK® - PHYSICAL SETTING SOURCE MAP FINDINGS

Map ID Direction Distance Elevation		Database	EDR ID Number
B21 **West** **1/2 - 1 Mile**	Click here for full text details	**OIL_GAS**	**NYOG10000040202**
B22 **West** **1/2 - 1 Mile**	Click here for full text details	**OIL_GAS**	**NYOG10000040201**
B23 **WNW** **1/2 - 1 Mile**	Click here for full text details	**OIL_GAS**	**NYOG10000040200**
B24 **West** **1/2 - 1 Mile**	Click here for full text details	**OIL_GAS**	**NYOG10000040199**
B25 **West** **1/2 - 1 Mile**	Click here for full text details	**OIL_GAS**	**NYOG10000040198**
B26 **WNW** **1/2 - 1 Mile**	Click here for full text details	**OIL_GAS**	**NYOG10000040197**
27 **West** **1/2 - 1 Mile**	Click here for full text details	**OIL_GAS**	**NYOG10000040196**
1 **NNW** **1/4 - 1/2 Mile** **Higher**	Click here for full text details	**FED USGS**	**USGS40000833342**
2 **North** **1/2 - 1 Mile** **Lower**	Click here for full text details	**FED USGS**	**USGS40000833375**
3 **SW** **1/2 - 1 Mile** **Higher**	Click here for full text details	**FED USGS**	**USGS40000832894**

GEOCHECK® - PHYSICAL SETTING SOURCE MAP FINDINGS

Map ID Direction Distance Elevation		Database	EDR ID Number
4 **NNE** **1/2 - 1 Mile** **Higher**	Click here for full text details	**FED USGS**	**USGS40000833387**
5 **ENE** **1/2 - 1 Mile** **Higher**	Click here for full text details	**FED USGS**	**USGS40000833253**
6 **North** **1/2 - 1 Mile** **Higher**	Click here for full text details	**FED USGS**	**USGS40000833473**
7 **West** **1/2 - 1 Mile** **Higher**	Click here for full text details	**FRDS PWS**	**NY0002726**
A8 **SSW** **1/2 - 1 Mile** **Higher**	Click here for full text details	**FED USGS**	**USGS40000832743**
A9 **SSW** **1/2 - 1 Mile** **Higher**	Click here for full text details	**FED USGS**	**USGS40000832744**
10 **NNE** **1/2 - 1 Mile** **Higher**	Click here for full text details	**FED USGS**	**USGS40000833522**
B11 **NW** **1/2 - 1 Mile** **Higher**	Click here for full text details	**FED USGS**	**USGS40000833388**
B12 **NW** **1/2 - 1 Mile** **Higher**	Click here for full text details	**FED USGS**	**USGS40000833390**

GEOCHECK® - PHYSICAL SETTING SOURCE MAP FINDINGS

Map ID Direction Distance Elevation		Database	EDR ID Number
B13 **NW** **1/2 - 1 Mile** **Higher**	**Click here for full text details**	**FED USGS**	**USGS40000833389**

GEOCHECK® - PHYSICAL SETTING SOURCE MAP FINDINGS
RADON

AREA RADON INFORMATION

State Database: NY Radon

Radon Test Results

County	Town	Num Tests	Avg Result	Geo Mean	Max Result
NEW YORK	NYC (BRONX)	91	1.59	0.85	16
NEW YORK	NYC (KINGS)	416	1.93	1.19	28.2
NEW YORK	NYC (NEW YORK)	108	2.15	0.98	49.5
NEW YORK	NYC (QUEENS)	501	1.24	0.77	23.8
NEW YORK	NYC (RICHMOND)	225	1.44	0.76	14.1

Federal EPA Radon Zone for NEW YORK County: 3

Note: Zone 1 indoor average level > 4 pCi/L.
: Zone 2 indoor average level >= 2 pCi/L and <= 4 pCi/L.
: Zone 3 indoor average level < 2 pCi/L.

Federal Area Radon Information for NEW YORK COUNTY, NY

Number of sites tested: 31

Area	Average Activity	% <4 pCi/L	% 4-20 pCi/L	% >20 pCi/L
Living Area	0.690 pCi/L	90%	10%	0%
Basement	1.490 pCi/L	81%	19%	0%

PHYSICAL SETTING SOURCE RECORDS SEARCHED

TOPOGRAPHIC INFORMATION

USGS 7.5' Digital Elevation Model (DEM)
Source: United States Geologic Survey
EDR acquired the USGS 7.5' Digital Elevation Model in 2002 and updated it in 2006. The 7.5 minute DEM corresponds to the USGS 1:24,000- and 1:25,000-scale topographic quadrangle maps. The DEM provides elevation data with consistent elevation units and projection.

Source: U.S. Geological Survey

HYDROLOGIC INFORMATION

Flood Zone Data: This data was obtained from the Federal Emergency Management Agency (FEMA). It depicts 100-year and 500-year flood zones as defined by FEMA. It includes the National Flood Hazard Layer (NFHL) which incorporates Flood Insurance Rate Map (FIRM) data and Q3 data from FEMA in areas not covered by NFHL.
Source: FEMA
Telephone: 877-336-2627
Date of Government Version: 2003, 2015

NWI: National Wetlands Inventory. This data, available in select counties across the country, was obtained by EDR in 2002, 2005 and 2010 from the U.S. Fish and Wildlife Service.

State Wetlands Data: Freshwater Wetlands
Source: Department of Environmental Conservation
Telephone: 518-402-8961

HYDROGEOLOGIC INFORMATION

AQUIFLOW^{R} Information System
Source: EDR proprietary database of groundwater flow information
EDR has developed the AQUIFLOW Information System (AIS) to provide data on the general direction of groundwater flow at specific points. EDR has reviewed reports submitted to regulatory authorities at select sites and has extracted the date of the report, hydrogeologically determined groundwater flow direction and depth to water table information.

GEOLOGIC INFORMATION

Geologic Age and Rock Stratigraphic Unit
Source: P.G. Schruben, R.E. Arndt and W.J. Bawiec, Geology of the Conterminous U.S. at 1:2,500,000 Scale - A digital representation of the 1974 P.B. King and H.M. Beikman Map, USGS Digital Data Series DDS - 11 (1994).

STATSGO: State Soil Geographic Database
Source: Department of Agriculture, Natural Resources Conservation Service (NRCS)
The U.S. Department of Agriculture's (USDA) Natural Resources Conservation Service (NRCS) leads the national Conservation Soil Survey (NCSS) and is responsible for collecting, storing, maintaining and distributing soil survey information for privately owned lands in the United States. A soil map in a soil survey is a representation of soil patterns in a landscape. Soil maps for STATSGO are compiled by generalizing more detailed (SSURGO) soil survey maps.

SSURGO: Soil Survey Geographic Database
Source: Department of Agriculture, Natural Resources Conservation Service (NRCS)
Telephone: 800-672-5559
SSURGO is the most detailed level of mapping done by the Natural Resources Conservation Service, mapping scales generally range from 1:12,000 to 1:63,360. Field mapping methods using national standards are used to construct the soil maps in the Soil Survey Geographic (SSURGO) database. SSURGO digitizing duplicates the original soil survey maps. This level of mapping is designed for use by landowners, townships and county natural resource planning and management.

PHYSICAL SETTING SOURCE RECORDS SEARCHED

LOCAL / REGIONAL WATER AGENCY RECORDS

FEDERAL WATER WELLS

PWS: Public Water Systems
Source: EPA/Office of Drinking Water
Telephone: 202-564-3750
Public Water System data from the Federal Reporting Data System. A PWS is any water system which provides water to at least 25 people for at least 60 days annually. PWSs provide water from wells, rivers and other sources.

PWS ENF: Public Water Systems Violation and Enforcement Data
Source: EPA/Office of Drinking Water
Telephone: 202-564-3750
Violation and Enforcement data for Public Water Systems from the Safe Drinking Water Information System (SDWIS) after August 1995. Prior to August 1995, the data came from the Federal Reporting Data System (FRDS).

USGS Water Wells: USGS National Water Inventory System (NWIS)
This database contains descriptive information on sites where the USGS collects or has collected data on surface water and/or groundwater. The groundwater data includes information on wells, springs, and other sources of groundwater.

STATE RECORDS

New York Public Water Wells
Source: New York Department of Health
Telephone: 518-458-6731

OTHER STATE DATABASE INFORMATION

Oil and Gas Well Database
Source: Department of Environmental Conservation
Telephone: 518-402-8072
These files contain records, in the database, of wells that have been drilled.

RADON

State Database: NY Radon
Source: Department of Health
Telephone: 518-402-7556
Radon Test Results

Area Radon Information
Source: USGS
Telephone: 703-356-4020
The National Radon Database has been developed by the U.S. Environmental Protection Agency (USEPA) and is a compilation of the EPA/State Residential Radon Survey and the National Residential Radon Survey. The study covers the years 1986 - 1992. Where necessary data has been supplemented by information collected at private sources such as universities and research institutions.

EPA Radon Zones
Source: EPA
Telephone: 703-356-4020
Sections 307 & 309 of IRAA directed EPA to list and identify areas of U.S. with the potential for elevated indoor radon levels.

OTHER

Airport Landing Facilities: Private and public use landing facilities
Source: Federal Aviation Administration, 800-457-6656

Epicenters: World earthquake epicenters, Richter 5 or greater
Source: Department of Commerce, National Oceanic and Atmospheric Administration

Earthquake Fault Lines: The fault lines displayed on EDR's Topographic map are digitized quaternary faultlines, prepared in 1975 by the United State Geological Survey

PHYSICAL SETTING SOURCE RECORDS SEARCHED

STREET AND ADDRESS INFORMATION

Â© 2015 TomTom North America, Inc. All rights reserved. This material is proprietary and the subject of copyright protection and other intellectual property rights owned by or licensed to Tele Atlas North America, Inc. The use of this material is subject to the terms of a license agreement. You will be held liable for any unauthorized copying or disclosure of this material.

Appendix E:

Regulatory File Review

No documents have been associated with this appendix.

Appendix F:

Vapor Encroachment Evaluation

No documents have been associated with this appendix.

Appendix G:

Qualifications

Colin Eckhardt: Assistant Project Manager, EHS

EDUCATION

University at Buffalo, Buffalo, NY- BS Environmental Geoscience

PROFESSIONAL SUMMARY

Mr. Eckhardt has over three years of extensive experience conducting environmental due diligence assessments (Phase I & II, preliminary assessments); soil and groundwater investigation and remediation. Mr. Eckhardt has a strong working knowledge of applicable federal, state, and local regulations. Mr. Eckhardt is proficient in environmental sampling methodology, data collection, compilation, evaluation and statistical analysis of data from various matrices including air, soil, soil vapor, groundwater, and surface water. Mr. Eckhardt provided consulting on regulatory compliance issues and prepared environmental compliance reports of commercial and residential facilities for the purpose of assessing compliance with local, state and federal regulatory requirements.

PROFESSIONAL EXPERIENCE

ALC Environmental:

- Perform environmental due diligence assessments (ASTM Standards) of residential, industrial and commercial properties. The range of environmental assessments includes Phase I ESA, Preliminary Site Assessments, and Thermal Explosive Survey Assessments.

KEY ACADEMIC AND PROFESSIONAL PROJECTS

- Performed environmental assessments of various properties throughout the state of New York, including manufacturing facilities, automotive service stations, office buildings, agricultural lands, multi-family residential, and daycare/educational facilities.

- Conducted sampling at remediation sites with a wide range of contaminants including petroleum hydrocarbons, chlorinated solvents, PCBs, and metals in NY.

- Performed air sampling, monitoring, and analysis at a variety of industrial, commercial, and residential facilities to determine levels of potentially hazardous substances.

CERTIFICATIONS

- OSHA 30 hour Outreach Training - Construction
- New York State Department of Labor Mold Assessor License

Sanchita Basu Mallick: Senior Project Manager, Real Estate Div.

EDUCATION

Long Island University, CW Post-NY - MS Environmental Studies

University of Calcutta, Calcutta, India- BS Zoology

PROFESSIONAL SUMMARY

Ms. Basu Mallick has over nine years of extensive experience conducting environmental due diligence assessments (Phase I & II, preliminary assessments, environmental transaction screen); soil and groundwater investigation and remediation; and environmental permitting. Ms. Basu Mallick has strong working knowledge of applicable federal, state, and local regulations. Ms. Basu Mallick is proficient in environmental sampling methodology, data collection, compilation, evaluation and statistical analysis of data from various matrices including air, soil, soil vapor, groundwater, and surface water. Ms. Basu Mallick provided consulting on regulatory compliance issues and prepared environmental compliance audits of commercial and industrial facilities for the purpose of assessing compliance with local, state and federal regulatory requirements.

PROFESSIONAL EXPERIENCE

ALC Environmental:

- Perform environmental due diligence assessments (ASTM Standards) of residential, industrial and commercial properties. The range of environmental assessments includes Phase I ESA, Preliminary Site Assessments, and Environmental Transaction Screening.

KEY ACADEMIC AND PROFESSIONAL PROJECTS

- Performed environmental assessments of various properties throughout the country including manufacturing facilities, automotive service stations, gasoline service stations, drycleaners, printing facilities, office buildings, agricultural lands, multi-family residential, bulk petroleum terminals, daycare/educational facilities, and light industrial facilities

- Managed remediation sites with a wide range of contaminants including petroleum hydrocarbons, chlorinated solvents, PCBs, and metals in NJ and NY.

CERTIFICATIONS

- OSHA 40 hour HAZWOPER
- OSHA 8 Hour HAZWOPER Supervisor
- USEPA-AHERA Certified Asbestos Inspector
- First Aid CPR AED Certified

Appendix H:

Additional Documentation

PBS Number
2-604478

New York State Department of Environmental Conservation
PETROLEUM BULK STORAGE CERTIFICATE

625 Broadway, 11th Floor, Albany, NY 12233-7020 Phone: 518-402-9553

Region 2 NYSDEC - PBS Unit
47-40 21st Street, 1st Floor
Long Island City, NY 11101-5407
(718) 482-6454

TANK NUMBER	TANK SUBPART	TANK CATEGORY	TANK LOCATION	DATE INSTALLED	TANK TYPE	PRODUCT STORED	CAPACITY (GALLONS)	
001	4	1	Aboveground - in contact with soil	01/01/1980	Steel/Carbon Steel/Iron	#2 fuel oil (on-site consumption)	10,000	*
002	4	1	Aboveground - in contact with soil	01/01/1980	Steel/Carbon Steel/Iron	#2 fuel oil (on-site consumption)	10,000	*

*** Tank requires monthly visual inspections and may need documented internal inspections as described in 6NYCRR Section 613-4.3.**

PBS regulations are available at http://www.dec.ny.gov/docs/remediation_hudson_pdf/part613text.pdf .

FACILITY NAME AND ADDRESS:
EAST HARLEM MULTI SERVICE CENTER
413 EAST 120TH STREET
NEW YORK, NY 10035

Facility Operator: PAUL DELGADO

Emergency Contact Name: PAUL DELGADO
Emergency Contact Phone Number: (212) 410-7707

ISSUED BY: Commissioner
Basil Seggos
PBS NUMBER: **2-604478**
DATE ISSUED: 09/15/2020
EXPIRATION DATE: 03/31/2025
FEE PAID: $500.00

FACILITY (PROPERTY) OWNER:
CITY OF NEW YORK HUMAN RESOURCES
375 PEARL STREET, 24TH FLOOR
P.O. BOX 24B36
NEW YORK, NY 10038

Tank Owner Name:
Same as Property Owner

Facility Phone Number
(212) 410-7707

MAILING CORRESPONDENCE:
PAUL DELGADO
EAST HARLEM MULTI SERVICE CENTER
413 EAST 120TH STREET
NEW YORK, NY 10035-3602

As the owner of this facility and/or the tanks at this facility, the receipt, posting, and use of this certificate is an acknowledgement that I am responsible to the extent required by law for ensuring that this facility is in compliance with all regulations for the bulk storage of petroleum including those regarding equipment requirements, inspections, handling procedures, recordkeeping, registration requirements, providing advanced notice to the Department of major changes to a tank system, spill reporting, and all other applicable requirements. Violations may be punishable as a criminal offense and/or a civil violation in accordance with applicable state and federal law.

This registration certificate must be kept current and conspicuously posted at this facility at all times. Posting must be at the tank, at the entrance of the facility, or the main office where the storage tanks are located.

Spills must be reported to the DEC within two hours (1-800-457-7362).

Signature of Facility Owner/Authorized Representative Date

Printed Name and Title of Facility Owner/Authorized Representative

Print Date: 9/15/2020

THIS REGISTRATION CERTIFICATE IS NON-TRANSFERABLE

New York State Department of Environmental Conservation
Division of Environmental Remediation
Bureau of Technical Support, 11th Floor
625 Broadway, Albany, New York 12233-7020
Phone: (518) 402-9549 • **FAX:** (518) 402-9577
Website: www.dec.ny.gov

Alexander B. Grannis
Commissioner

Date 3/16/10 PBS Number(s) 2-604478

Dear Petroleum Bulk Storage Tank Owner:

Your Petroleum Bulk Storage Registration Application and/or fee are being returned to you. Your application has been determined to be incomplete and cannot be processed for the following reason(s):

_____ The fee of $_____ was not enclosed.
_____ The fee of $_____ you sent is incorrect, the correct fee is $_____.
_____ Application was not enclosed.
_____ Application was outdated and unacceptable. Please use enclosed application.
_____ Application does not have the required signature of the authorized representative.
_____ Federal Tax ID Number was not submitted or is incorrect.
_____ The application has been determined to be a Change of Ownership. Please resubmit the application as a change of ownership. A copy of the deed page showing the date of ownership transfer is needed. The date of the registration certificate will be five years from the date of ownership transfer, as determined by the deed. Please note that if the change of ownership occurred more than five years ago, additional fees will be required.
_____ Underground tank is overdue for tightness testing. See attached.
_____ Provide a copy of documentation for proof of tank capacity.
_____ Aboveground tank is 10,000 gallons or more and does not have secondary containment (column 11).
X Information is incorrect and/or missing as follows:

tank installation dates

This determination is based on the information you supplied on your application. It is your responsibility to insure that this information is correct. If applicable, please make changes and return your correctly completed application and fee within 10 days to: NYSDEC, 625 Broadway, 11th Floor, Albany, NY 12233-7020.

Thank you for your cooperation. If you have any questions, please call me at (518) 402-9549.

Sincerely,

Cynthia Freedman

Bulk Storage Registration and Reporting Unit

New York State Department of Environmental Conservation
Division of Environmental Remediation

Petroleum Bulk Storage Application

Pursuant to the Petroleum Bulk Storage Law,
Article 17, Title 10 of ECL; 6 NYCRR 612-614 and 6 NYCRR, Subpart 360-14

Section A

(See enclosed instructions and please be sure to complete Sections A & B)

NYS DEC REGION 2
RECEIVED
2010 MAR 15 P 5:48

Please Type or Print Clearly and Complete All Items

Return Completed Form & Fees To:
Region 2
NYSDEC - PBS Unit
One Hunters Pt Plaza,1st Fl
47-40 21st Street
L.I. City, NY 11101-5407
(718) 482-6453

Expiration Date:

PBS Number 2-604478

DEC CBS Number: (If applicable)

DEC SPDES Number: (If applicable)

Transaction Type
(Check all that apply)
NOTE: Transaction Types 1, 2 and 5 may require a fee

- [ ] 1)Initial/ New Facility
- [ ] 2)Change of Ownership
- [ ] 3)Substantial Tank Modification
- [ ] 4)Information Correction
- [x] 5)Renewal

FACILITY

Facility Name: East Harlem Multi Service.
Location (Not P.O. Boxes): 413 E. 120th
Location (cont.):
City: New York | State: NY | Zip Code: 10035
County: New York | Township or City: New York City
Name of Operator at Facility: Paul Delgado | Facility Telephone Number: 212-410-7707
Emergency Contact Name: Paul Delgado | Emergency Telephone Number: 347 489 6516

OWNER

Owner Name: City of NY, Human Resources Adm
Address (Street and/or P.O.): 180 Water Street, 17th FL, 17316 Rm#
City: New York | State: NY | Zip Code: 10038
Federal Tax ID Number: [redacted] | Owner Telephone Number: 212-331-5153

Type of Owner: (check only one)
1 [ ] Private Residence
2 [ ] State Government
3 [x] Local Government
4 [ ] Federal Government
5 [ ] Corporate/Commercial

TYPE OF PETROLEUM FACILITY (Check only one)

- [ ] 01=Storage Terminal/Petroleum Distributor
- [ ] 02=Retail Gasoline Sales
- [ ] 03=Other Retail Sales
- [ ] 04=Manufacturing
- [ ] 05=Utility
- [ ] 06=Trucking/Transportation
- [ ] 07=Apartment Building
- [x] 08=School
- [ ] 09=Farm
- [ ] 10=Private Residence
- [ ] 11=Airline/Air Taxi
- [ ] 12=Chemical Distributor
- [ ] 13=Municipality
- [ ] 14=Refinery
- [ ] 15=Railroad
- [ ] 16=Vessel/Barge
- [x] 99=Other (Specify): Multi Service Center

I hereby certify under penalty of perjury that the information provided on this form is true to the best of my knowledge and belief. False statements made herein are punishable as a Class A misdemeanor pursuant to Section 210.45 of the Penal Law.

Name of Owner or Authorized Representative: Raul Rodriguez
Amount Enclosed: $ 500
Title: Executive Director
Signature:
Date: 1/29/10

Geographical Locator for this Facility: (If known)
Latitude: [ ][ ][ ] (Degrees/Minutes/Seconds)
Longitude: [ ][ ][ ] (Degrees/Minutes/Seconds)

CORRESPONDENCE

(Please keep up to date - this information is used for mailing and contact purposes)

Attention: Paul Delgado
Name of Company: East Harlem Multi Service Center
Address: 413 E. 120th Street
Address:
City/State/Zip Code: New York, NY 10035
Telephone Number: 212-410-7707

RECEIVED
MAR 15 2010
BUREAU OF TECHNICAL SUPPORT

OFFICIAL USE ONLY

Page ____ of ____
Date Received __/__/__
Date Processed __/__/__
Amount Received $ ____
Reviewed by ____

PBS Number
2-604478

New York State Department of Environmental Conservation
PETROLEUM BULK STORAGE CERTIFICATE

625 Broadway, 11th Floor, Albany, NY 12233-7020 Phone: 518-402-9553

Region 2 NYSDEC - PBS Unit
One Hunters Point Plaza, 1st Floor
47-40 21st Street, L.I. City, NY 11101-6454
(718) 482-6454

TANK NUMBER	TANK LOCATION	DATE INSTALLED	TANK TYPE	CAPACITY (GALLONS)	DATE LAST TESTED	TESTING DUE DATE
001	Aboveground - in contact with soil		Steel/Carbon Steel/Iron	10,000		*
002	Aboveground - in contact with soil		Steel/Carbon Steel/Iron	10,000		*

*** Aboveground tanks require monthly visual inspections and may need documented internal inspections as described in 6 NYCRR Part 613**

OWNER:
CITY OF NEW YORK HUMAN RESOURCES
260 11TH AVENUE
NEW YORK, NY 10001

OPERATOR: PAUL DELGADO
(212) 410-7707

EMERGENCY CONTACT: PAUL DELGADO
(212) 410-7707

ISSUED BY: Commissioner Erin M. Crotty
PBS NUMBER: 2-604478
DATE ISSUED: 03/03/2005
EXPIRATION DATE: 03/31/2010
FEE PAID: $500.00

SITE:
EAST HARLEM MULT SERVICE
413 E 120TH STREET
413 EAST 120ND ST
NEW YORK, NY 10035-3602

MAILING CORRESPONDENCE:
MIKE MOORE / NICK LOMBARDO
NYC HUMAN RESOURCES ADMIN
260 11TH AVENUE
NEW YORK, NY 10001

As an authorized representative of the above named facility, I affirm under penalty of perjury that the information displayed on this form is correct to the best of my knowledge. Additionally, I recognize that I am responsible for assuring that this facility is in compliance with all sections of 6 NYCRR Parts 612, 613 and 614, and applicable sections of 6 NYCRR Subpart 360-14 (used oil tanks only), not just those cited below:
-- The facility must be re-registered if there is a transfer of ownership.
-- The Department must be notified within 30 days prior to adding, replacing, reconditioning, or permanently closing a stationary tank.
-- The facility must be operated in accordance with the code for storing petroleum, 6NYCRR Part 613.
-- Any new facility or substantially modified facility must comply with 6NYCRR Part 614.
-- **This certificate must be signed and posted on the premises at all times.** Posting must be at the tank, at the entrance of the facility, or the main office where the storage tanks are located.
-- Any person with knowledge of a spill, leak or discharge must report the incident to DEC within two hours **(1-800-457-7362)**.

Signature of Representative/Owner — Date: 4/11/05

Mr. Paul Delgado / Facility Manager
Name and Title of Authorized Representative/Owner (Please Print)

Print Date: 3/3/2005

THIS REGISTRATION CERTIFICATE IS NON-TR

EHCCI-MULTI SERVICE CENTER
AS AGENT FOR THE CITY OF NY

740

Ln#	Description	Invoice	Amount
1	PETROLEUM BULK STORAGE 2 BOILER	2-604478	500.00

ORIGINAL DOCUMENT PRINTED ON CHEMICAL REACTIVE PAPER WITH MICROPRINTED BORDER

EHCCI-MULTI SERVICE CENTER
AS AGENT FOR THE CITY OF NY
413 E. 120TH STREET
NEW YORK, NY 10035-3602

NEW YORK NATIONAL BANK
2258 SECOND AVENUE
NEW YORK, NY 10029

1-335/260

740

00000740

DATE
02/24/10

CHECK AMOUNT
*********500.00

Details on back.

Security Features Included

PAY ** Five Hundred Dollar(s) and Zero Cents **

TO THE ORDER OF:
NYSDEC - PBS UNIT REGION 2
ONE HUNTERS PT PLAZA IST FL
47-20 21 STREET
L.I.C., NY 11101-5407

MP

MP

SAFEGUARD SECURE

MP

THIS DOCUMENT CONTAINS HEAT SENSITIVE INK. TOUCH OR PRESS HERE - RED IMAGE DISAPPEARS WITH HEAT.

PBS Number: 2-604478

Section B - Tank Information

(See enclosed instructions and *use the key located on the bottom of this sheet to complete each item/column)*

Registration Expiration Date:

(1) Action	(2) IMPORTANT: Tank number is required. If tank and piping models are entered then the shaded columns DO NOT have to be supplied. Tank and piping model codes are on the PBS instruction sheet provided. Tank Model	Piping Model	Tank Number	(3) Tank Location	(4) Status	(5) Installation or Permanent Closure Date	(6) Capacity (Gallons)	(7) Product Stored	(8) Tank Type	(9) Tank Internal Protection	(10) Tank External Protection	(11) Tank Secondary Containment	(12) Tank Leak Detection	(13) Tank Overfill Prevention	(14) Tank Spill Prevention	(15) Tank Dispenser	(16) Piping Location	(17) Piping Type	(18) Piping External Protection	(19) Piping Sec Containment	(20) Piping Leak Detection	(21) Last Test Date/ Testing Due Date (Underground Tanks) Last Test Date	Next Test Date
1			01	1	1		10,000	01	01	00	00	03	00	04	01	02	01	01	00	02	09		
1			02	1	1		10,000	01	01	00	00	03	00	04	01	02	01	01	00	02	09		

Action (1)
1. Initial Listing
2. Add Tank
3. Close/Remove Tank
4. Information Correction
5. Recondition/Repair/ Reline Tank

Tank Location (3)
1. Aboveground-contact w/soil
2. Aboveground-contact w/ impervious barrier
3 Aboveground on saddles, legs, stilts, rack, or cradle
4 Aboveground with 10% or more below ground
5. Underground
6. Underground, vaulted, with access

Status (4)
1. In-service
2. Temporarily out-of-service
3. Closed-Removed
4 Closed- In Place
5 Tank converted to Non-Regulated use

Product Stored (7)
0000. Empty
0001. #2 Fuel Oil
0002. #4 Fuel Oil
0003. #6 Fuel Oil
0011. Jet Fuel
0008. Diesel
0009. Gasoline
0012. Kerosene
0013 Lube Oil
0022 Waste/Used Oil
0259. #5 Fuel Oil
2642 Used Oil (Fuel)
9999. Other -please list *

Tank Type (8)
01. Steel/Carbon Steel/Iron
02. Galvanized Steel Alloy
03. Stainless Steel Alloy
04. Fiberglass Coated Steel
05. Steel Tank in Concrete
06. Fiberglass Reinforced Plastic (FRP)
07. Plastic
08. Equivalent Technology
09. Concrete
10. Urethane Clad Steel
99. Other-please list:*

Internal Protection (9)
00. None
01. Epoxy Liner
02. Rubber Liner
03. Fiberglass Liner (FRP)
04 Glass Liner
99. Other-please list:*

External Protection (10/18)
00. None
01. Painted/Asphalt Coating
02. Original Sacrificial Anode
03. Original Impressed Current
04. Fiberglass
05. Jacketed
06. Wrapped (Piping)
07. Retrofitted Sacrificial Anode
08. Retrofitted Impressed Current
09. Urethane

Tank Leak Detection (12)
00 None
01.Interstitial Electronic Monitoring
02. Interstitial Manual Monitoring
03 Vapor Well
04. Groundwater Well
05. In-Tank System (ATG)
06 Concrete Pad (A/G)
99. Other-please list:*

Piping Type (17)
00. None
01. Steel/Carbon Steel/Iron
02. Galvanized Steel
03. Stainless Steel Alloy
04. Fiberglass Coated Steel
05. Steel Encased in Concrete
06. Fiberglass Reinforced Plastic (FRP)
07. Plastic
08. Equivalent Technology
09. Concrete
10. Copper
11. Flexible Piping
99 Other-please list:*

Overfill Prevention(13)
00. None
01. Float Vent Valve
02.High Level Alarm
03 Automatic Shut-off
04. Product Level Gauge(A/G)
05. Vent Whistle
99. Other-please list:*

Secondary Containment (11/19)
00. None
01. Diking (A/G)
02. Vault (w/access)
03. Vault (w/o access)
04. Double-Walled (U/G)
05. Synthetic Liner
06. Remote Impounding Area
07. Excavation/Trench Liner System
08. Flexible Internal Liner (Bladder)
09. Modified Double-Walled (A/G)
10. Impervious Underlayment
11. Double Bottom (A/G)
99. Other-please list:*

Spill Prevention (14)
00. None
01 Catch Basin
02. Transfer Station Containment
99. Other - Please list*

Piping Location (16)
00. No Piping
01. Aboveground
02. Underground/On-grou
03. Aboveground/Underg Combination

Pipe Leak Detection (2
00. None
01. Interstitial Electronic Monitoring
02. Interstitial Manual Moni
03. Vapor Well
04. Groundwater Well
07. Pressurized Piping Leak Detector
08. Tank Top Sump (Piping'
09. Exempt Suction Piping
99. Other-please list:*

Dispenser (15)
00 None
01. Submersible
02. Suction
03. Gravity

*** If other, please list on a separate sheet including Tank Number**

NEW YORK STATE DEPARTMENT OF ENVIRONMENTAL CONSERVATION

Division of Environmental Remediation, Bureau of Technical Support
625 Broadway, 11th Floor, Albany, New York 12233-7020
P: (518) 402-9553 • F: (518) 402-9577
www.dec.ny.gov

Date 11/2/15 PBS Number 2-604478

Dear Petroleum Bulk Storage Facility Owner:

Your Petroleum Bulk Storage Registration Application and/or fee are being returned to you. Your application is incomplete and cannot be processed for the following reason(s):

- ____ The fee of $____ was not enclosed.
- ____ The fee of $____ you sent is incorrect; the correct fee is $____.
- X Application was not enclosed. Please use enclosed application.
- ____ Application is outdated. Please use enclosed application.
- ____ Application does not have the required signature of the authorized representative.
- X Federal Tax ID Number (EIN) was not submitted or is incorrect or does not match our records. Federal Tax ID must be a nine-digit number.
- X Complete property owner information (Section A). Property owner name must match info per deed.
- X Complete tank owner information (Section C).
- ____ The application has been determined to be a Change of Ownership. A copy of the deed page showing the date of ownership transfer is needed. The expiration date of the registration certificate will be five years from the date of ownership transfer, as determined by the deed. Please note that if the change of ownership occurred more than five years ago, additional fees will be required.
- ____ Underground tank is overdue for tightness testing. See attached. A copy of the passing tank tightness test report is required with your application.
- ____ Provide documentation of tank capacity.
- ____ Aboveground tank is 10,000 gallons or more; secondary containment is required (Column 11).
- ____ Tank installation date must be provided (column 5). If unknown, provide your best estimate.
- ____ Duplicate tank numbers are unacceptable. Renumber new tank whose tank number duplicates a previously registered tank.
- X Information is incorrect and/or missing as follows:

We received check #001870 with no application. Please complete application (see highlighted missing info) and resubmit application with check.

This determination is based on the information on your application. It is your responsibility to ensure the information is correct. If applicable, please make changes directly on the application form and return the completed application and fee within 10 days to: NYSDEC, 625 Broadway, 11th Floor, Albany, New York, 12233-7020. If you have any questions, please call me at (518) 402-9553.

Sincerely,
Cynthia Freedman
Registration and Permits Section

Enclosure

NEW YORK STATE OF OPPORTUNITY | Department of Environmental Conservation

New York State Department of Environmental Conservation
Division of Environmental Remediation

Petroleum Bulk Storage Application

Pursuant to the Environmental Conservation Law: Article 17, Title 10; and
Regulations 6 NYCRR Parts 612-614 and 6 NYCRR Subpart 374-2

(Please Type or Print Clearly and Complete All Items for Sections A, B & C)

PBS Number:
2-604478

Return Completed Form & Fees To:

NYS Dept. of Environmental Conservation
625 Broadway 11th Floor
Albany, NY 12233-7020
(518) 402-9543

Expiration Date: 03/31/2015

Section A - Facility/Property Owner/Contact Information

Transaction Type: 5

1) Initial/New Facility
2) Change of Ownership
3) Tank Installation, Closing, Repair or Reconditioning
4) Information Correction
5) Renewal

FACILITY

Facility Name: EAST HARLEM MULTI SERVICE

Facility Address (Physical Address, No P.O. Boxes): 413 EAST 120TH STREET

Facility Address (cont.):

City: NEW YORK

State: NY ZIP Code: 10035-3602

Tax Map Info
Borough/Section:
Block:
Lot:

County: New York

Township or City: New York City

Name of Class B (Daily On-Site) Operator: PAUL DELGADO

Facility Phone Number: (212) 410-7707

Name of Class A (Primary) Operator:

TYPE OF PETROLEUM FACILITY (Check only one)

- [ ] 01=Storage Terminal/Petrol. Distributor
- [ ] 02=Retail Gasoline Sales
- [ ] 03=Other Retail Sales
- [ ] 04=Manufacturing
- [ ] 05=Utility
- [ ] 06=Trucking/Transportation/Fleet
- [ ] 07=Apartment/Office Building
- [ ] 08=School
- [ ] 09=Farm
- [ ] 10=Private Residence
- [ ] 11=Airline/Air Taxi/Airport
- [ ] 12=Chemical Distributor
- [ ] 13=Municipality
- [ ] 15=Railroad
- [ ] 25=Auto Service/Repair (No Gasoline Sales)
- [ ] 26=Religious (Church, Synagogue, Mosque, Temple, etc.)
- [ ] 27=Hospital/Nursing Home/Health Care
- [ ] 28=Cemetery/Memorial
- [ ] 52=Marina
- [x] 99=Other (Specify):

Emergency Contact Name: PAUL DELGADO

Emergency Telephone Number: (212) 410-7707

NOTE:

Fill in Property Owner information here....>>>

Indicate Tank Owner in Section C.

OWNER

Facility (Property) Owner (from Deed):

Facility Owner Address (Street and/or P.O. Boxes):

City: State: ZIP Code:

Federal Tax ID Number: Owner Telephone Number:

Type of Owner (check only one):

1 [ ] Private Resident
2 [ ] State Government
3 [ ] Local Government
4 [ ] Federal Government
5 [ ] Corporate/Commercial/Other

I hereby certify under penalty of law that the information provided on this form is true to the best of my knowledge and belief. False statements made herein are punishable as a Class A misdemeanor pursuant to Section 210.45 of the Penal Law.

Name of Property Owner or Authorized Representative: ***

Amount Enclosed: $500

Title: ***

Signature: Date:

Per a 2008 law change, Facility owner is now defined as the owner of the property.
*** **indicates missing data**

CORRESPONDENCE

(Please keep this information up to date. It is used for mailing and contact puposes)

Facility Contact Person Name: PAUL DELGADO

Contact Person Company Name: EAST HARLEM MULTI SERVICE

Address: 413 EAST 120TH STREET

Address (cont.):

City/State/ZIP Code: NEW YORK, NY 10035-3602

Telephone Number: (212) 410-7707 E-Mail Address:

OFFICIAL USE ONLY

Date Received ___/___/___

Date Processed ___/___/___

Amount Received $ _____

Reviewed by _____

(Revised May 22, 2014)

PBS Number:
2-604478

Section B - Tank Information

(Please use the key located on the last page to complete each item/column)

Registration Expiration Date:
3/31/2015

(1)	(2)	(3)	(4)	(5)	(6)	(7)	(8)	(9)	(10)	(11)	(12)	(13)	(14)	(15)	(16)	(17)	(18)	(19)	(20)	(21)
Action	Tank Number	Tank Location	Status	Installation or Permanent ClosureDate (mm/dd/yyyy) **Application will be returned if blank or 00/00/0000**	Capacity (Gallons)	Product Stored (If Gasoline w/ethanol or Biodiesel, list % additive) %	Tank Type	Tank Internal Protection	Tank External Protection	Tank Secondary Containment	Tank Leak Detection	Tank Overfill Prevention	Tank Spill Prevention	Pumping/Dispensing Method	Piping Location	Piping Type	Piping External Protection	Piping Secondary Containment	Piping Leak Detection	Under Dispenser Containment (UDC) (Check box if present)
	001	1	1	1/1/1980	10,000	0001	01	00	00	03	00	04		02	01	01	00		09	
	002	1	1	1/1/1980	10,000	0001	01	00	00	03	00	04		02	01	01	00		09	

Note: If you need to add tanks to your registration, write them in using blank lines above. Attach additional sheets as needed.
Blank Section B is available at http:/www.dec.ny.gov/docs/remediation_hudson_pdf/pbsrenewal.pdf

PBS Number:
2-604478

Petroleum Bulk Storage Application

Section C - Tank Ownership Information (for PBS tanks listed in Section B)

Tank Owner Information			**Tank Owner Information**			**Tank Owner Information**		
☐ Check box if same as Facility (Property) Owner. If tank owner is different from property owner, fill out information below:								
Tank Owner Name (Company/Individual):			Tank Owner Name (Company/Individual):			Tank Owner Name (Company/Individual):		
Contact Person:			Contact Person:			Contact Person:		
Tank Owner Address:			Tank Owner Address:			Tank Owner Address:		
Tank Owner Address (cont.):			Tank Owner Address (cont.):			Tank Owner Address (cont.):		
City:	State:	ZIP:	City:	State:	ZIP:	City:	State:	ZIP:
Contact Person Telephone Number:			Contact Person Telephone Number:			Contact Person Telephone Number:		
Contact Person email:			Contact Person email:			Contact Person email:		
Specific Tanks Owned ☐ Check box if this owner owns all tanks at this facility. If not, list tanks owned by this owner below:			**Specific Tanks Owned**			**Specific Tanks Owned**		
Tank Number	Tank Number (cont.)		Tank Number	Tank Number (cont.)		Tank Number	Tank Number (cont.)	

Attach additional sheets as needed.

PETROLEUM BULK STORAGE APLICATION - SECTION B - TANK INFORMATION - CODE KEYS

Action (1)

1. Initial Listing
2. Add Tank
3. Close/Remove Tank
4. Information Correction
5. Recondition/Repair/Reline Tank

Tank Location (3)

1. Aboveground-contact w/soil
2. Aboveground-contact w/ impervious barrier
3. Aboveground on saddles, legs, stilts, rack or cradle
4. Aboveground with 10% or more below ground
5. Underground
6. Aboveground in Subterranean Vault w/access for inspections

Status (4)

1. In-service
2. Temporarily out-of-service
3. Closed-Removed
4. Closed- In Place
5. Tank converted to Non-Regulated use

Products Stored (7)

Heating Oils: On-Site Consumption

0001. #2 Fuel Oil
0002. #4 Fuel Oil
0259. #5 Fuel Oil
0003. #6 Fuel Oil
0012. Kerosene
0591. Clarified Oil
2711. Biodiesel (Heating)
2642. Used Oil (Heating)

Heating Oils: Resale/ Redistribution

2718. #2 Fuel Oil
2719. #4 Fuel Oil
2720. #5 Fuel Oil
2721. #6 Fuel Oil
2722. Kerosene
2723. Clarified Oil
2724. Biodiesel (Heating)

Motor Fuels

0009. Gasoline
2712. Gasoline/Ethanol
0008. Diesel
2710. Biodiesel
0011. Jet Fuel
1044. Jet Fuel (Biofuel)
2641. Aviation Gasoline

Lubricating/Cutting Oils

0013. Lube Oil
0015. Motor Oil
1045. Gear/Spindle Oil
0010. Hydraulic Oil
0007. Cutting Oil
0021. Transmission Fluid
1836. Turbine Oil
0308. Petroleum Grease

Oils Used as Building Materials

2626. Asphaltic Emulsions
0748. Form Oil

Petroleum Spirits

0014. White/Mineral Spirits
1731. Naptha

Mineral/Insulating Oils

0020. Insulating Oil (e.g., Transformer, Cable Oil)
2630. Mineral Oil

Waste/Used/Other Oils

0022 Waste/Used Oil
9999. Other-Please list:*

Crude Oil

0006. Crude Oil
0701. Crude Oil Fractions

Tank Type (8)

01. Steel/Carbon Steel/Iron
02. Galvanized Steel Alloy
03. Stainless Steel Alloy
04. Fiberglass Coated Steel
05. Steel Tank in Concrete
06. Fiberglass Reinforced Plastic (FRP)
07. Plastic
08. Equivalent Technology
09. Concrete
10. Urethane Clad Steel
99. Other-Please list:*

Internal Protection (9)

00. None
01 Epoxy Liner
02. Rubber Liner
03. Fiberglass Liner (FRP)
04. Glass Liner
99. Other-Please list:*

External Protection (10/18)

00. None
01. Painted/Asphalt Coating
02. Original Sacrificial Anode
03. Original Impressed Current
04. Fiberglass
05. Jacketed
06. Wrapped (Piping)
07 Retrofitted Sacrificial Anode
08. Retrofitted Impressed Current
09. Urethane
99. Other-Please list:*

Tank Secondary Containment (11)

00. None
01. Diking (Aboveground Only)
02. Vault (w/access)
03. Vault (w/o access)
04. Double-Walled (Underground Only)
05. Synthetic Liner
06. Remote Impounding Area
07. Excavation Liner
09. Modified Double-Walled (Aboveground Only)
10. Impervious Underlayment (Aboveground Only)**
11. Double Bottom (Aboveground Only)**
12. Double-Walled (Aboveground Only)

Tank Leak Detection (12)

00. None
01. Interstitial Electronic Monitoring
02. Interstitial Manual Monitoring
03. Vapor Well
04. Groundwater Well
05. In-Tank System (Auto Tank Gauge)
06. Impervious Barrier/Concrete Pad (Aboveground Only)
99. Other-Please list:*

Overfill Protection (13)

00. None
01. Float Vent Valve
02. High Level Alarm
03. Automatic Shut-Off
04. Product Level Gauge (Aboveground Only)
05. Vent Whistle
99. Other-Please list:*

Spill Prevention (14)

00. None
01. Catch Basin
99. Other-Please list:*

Pumping/Dispensing Method (15)

00. None
01. Presurized Dispenser
02. Suction Dispenser
03. Gravity
04. On-Site Heating System (Suction)
05. On-Site Heating System (Supply/Return)
06. Tank-Mounted Dispenser
07. Loading Rack/Transfer Pump

Piping Location (16)

00. No Piping
01. Aboveground
02. Underground/On-ground
03. Aboveground/Underground Combination

Piping Type (17)

00. None
01. Steel/Carbon Steel/Iron
02. Galvanized Steel
03. Stainless Steel Alloy
04. Fiberglass Coated Steel
05. Steel Encased in Concrete
06. Fiberglass Reinforced Plastic (FRP)
07. Plastic
08. Equivalent Technology
09. Concrete
10. Copper
11. Flexible Piping
99. Other-Please list:*

Piping Secondary Containment (19)

00. None
01. Diking (Aboveground Only)
02. Vault (w/access)
04. Double-Walled (Underground Only)
06. Remote Impounding Area
07. Trench Liner
12. Double-Walled (Aboveground Only)

Pipe Leak Detection (20)

00. None
01. Interstitial Electronic Monitoring
02. Insterstitial Manual Monitoring
03. Vapor Well
04. Groundwater Well
07. Pressurized Piping Leak Detector
09. Exempt Suction Piping
99. Other-Please list:*

Under Dispenser Containment (UDC) (21)

Check Box if Present

---

* If other, please list on a separate sheet including tank number,

** Each of these codes must be combined with code 01 or 06 to meet compliance requirements.

N.B.#:
Or
ALT.#:_____

EXHIBIT "I"

CERTIFICATE PURSUANT TO ZONING LOT
SUBDIVISION C OF SECTION 12-10
OF THE ZONING RESOLUTION OF DECEMBER 15, 1961
OF THE CITY OF NEW YORK – AS AMENDED
EFFECTIVE AUGUST 18, 1977

FEDERATED TITLE SERVICES, LLC, a title insurance company licensed to do business in the State of New York and having its principal office at 501 Seventh Avenue, 6th Floor, New York, N.Y. 10018 hereby certifies that as to the land hereafter described being a tract of land, either unsubdivided or consisting of two or more lots of record, contiguous for a minimum of ten linear feet, located within a single block in the single ownership of **The City of New York,** that all the parties in interest consisting a "party in interest" as defined in Section 12-10, subdivision (c) of the Zoning Resolution of the City of New York, effective December 15, 1961, as amended, are the following:

NAME AND ADDRESS	**NATURE OF INTEREST**
The City of New York, a municipal corporation, with its principal office at the City Hall, New York, NY	Fee Owner of Record
Bureau of Highway Operations, having an address of 40 Worth Street, New York, NY 10013	*Creditor* By virtue of a sidewalk lien filed 4/28/1980 as Index #17193.
New York City Transit Authority, having its principal office at 370 Jay Street, Brooklyn, NY	Easement Agreement in Liber 5101 cp 473 - Permanent and perpetual easement for the purpose of installing, constructing, reconstructing, maintaining, repairing, replacing and inspecting existing and future underground pipe cable oil filled transmission system sewers, water mains and other City-owned facilities in, on, through and under the Easement Area.

001870

Check Date: 10/19/2015 Payee/ID: NYs Dept. Of Enviromental Conservation / 1271 Check Amount: $500.00

Date	Memo	Invoice #	Amount
9/1/2015	Petroleum Bulk storage Application	2-604478	500.00

RECEIVED

OCT 26 2015

BUREAU OF
TECHNICAL SUPPORT

Payer: E.H.C.C.I.

2-604478

E.H.C.C.I.
413 East 120th Street
New York , NY 10035

EHCCI-MULTI SERVICE CENTER
413 EAST 120TH STREET
NEW YORK, NY 10035
50-930/219 44

001870

001870

DATE	CHECK AMOUNT
10/19/2015	$500.00

PAY Five Hundred exactly**********

TO THE ORDER OF: NYs Dept. Of Enviromental Conservation
625 Broadway 11th Floor
Albany, NY 12233-7020

AUTHORIZED SIGNATURE

AUTHORIZED SIGNATURE

Security features included. Details on back.

[redacted]

PBS # :
2-604478

NEW YORK STATE DEPARTMENT OF ENVIRONMENTAL CONSERVATION
Petroleum Bulk Storage Program
Facility Information Report

Printed : 6/7/2022 pbsfacrpt_foil.rpt

Site Information

EAST HARLEM MULTI SERVICE CENTE
413 EAST 120TH STREET
NEW YORK, NY 10035

Site Phone: (212) 410-7707

Town: New York City **County: New York**

Facility Operator: PAUL DELGADO

Tax Map Information

Boro/Sec.:
Block:
Lot:

Site Owner Information

CITY OF NEW YORK HUMAN RESOURCE
375 PEARL STREET, 24TH FLOOR
P.O. BOX 24B36
NEW YORK, NY 10038
(929) 252-2813

Owner Type : Local Government

Mail Correspondent Information

EAST HARLEM MULTI SERVICE CENTER
413 EAST 120TH STREET
NEW YORK, NY 10035-3602

ATTN: PAUL DELGADO

(212) 410-7707

Authorized Representative: PAUL DELGADO

Emergency Contact: PAUL DELGADO

Emergency Phone: (212) 410-7707

Site Status : Active **Reg Expires : 03/31/2025** **Cert Printed: 09/15/2020** **Total Active Tanks : 2** **Last Inspected:**
Site Type: Other **Cert Issued: 09/15/2020** **Total Active Capacity : 20,000** **Inspected By:**

(2) Tank No	(3) Tank Loc	(4) Status	(5) Date Instal	(5) Date Closed	(6) Capacity (gals)	(7) Product	(8) Tank Type	(9) Tank IP	(10) Tank EP	(11) Tank SC	(12) Tank LD	(13) Tank OP	(14) Tank SP	(15) Tank Disp	(16) Pipe Loc	(17) Pipe Type	(18) Pipe EP	(19) Pipe SC	(20) Pipe LD	(21) UDC	Next Tank Test	Next Line Test	Tank Owner
001	1	1	01/01/1980		10,000	0001	01	00	00	03	00	04	01	02	01	01	00	02	09				CITY OF NEW YORK HUMAN
Subpart: 4		Category: 1																					
002	1	1	01/01/1980		10,000	0001	01	00	00	03	00	04	01	02	01	01	00	02	09				CITY OF NEW YORK HUMAN
Subpart: 4		Category: 1																					

(See Reverse Side or Last Page for Code Keys)

PETROLEUM BULK STORAGE APLICATION - SECTION B - TANK INFORMATION - CODE KEYS

Action (1)

1. Initial Listing
2. Add Tank
3. Close/Remove Tank
4. Information Correction
5. Recondition/Repair/Reline

Tank Location (3)

1. Aboveground-contact w/soil
2. Aboveground-contact w/ impervious barrier
3. Aboveground on saddles, leggs, stilts, rack or cradle
4. Tank 10% or more below ground
5. Underground including vaulted with no access for inspection
6. Aboveground in Subterranean

Status (4)

1. In-service
2. Out-of-service
3. Closed-Removed
4. Closed- In Place
5. Tank converted to Non-Regulated use

Products Stored (7)

Heating Oils: On-Site Consumption

0001. #2 Fuel Oil
0002. #4 Fuel Oil
0259. #5 Fuel Oil
0003. #6 Fuel Oil
0012. Kerosene
0591. Clarified Oil
2711. Biodiesel (Heating)
2642. Used Oil (Heating)

Heating Oils: Resale/ Redistribution

2718. #2 Fuel Oil
2719. #4 Fuel Oil
2720. #5 Fuel Oil
2721. #6 Fuel Oil
2722. Kerosene
2723. Clarified Oil
2724. Biodiesel (Heating)

Motor Fuels

0009. Gasoline
2712. Gasoline/Ethanol
0008. Diesel
2710. Biodiesel
0011. Jet Fuel
1044. Jet Fuel (Biofuel)
2641. Aviation Gasoline

Lubricating/Cutting Oils

0013. Lube Oil
0015. Motor Oil
1045. Gear/Spindle Oil
0010. Hydraulic Oil
0007. Cutting Oil
0021. Transmission Fluid
1836. Turbine Oil

Oils Used as Building Materials

2626. Asphaltic Emulsions
0748. Form Oil

Petroleum Spirits

0014. White/Mineral Spirits
1731. Naptha

Mineral/Insulating Oils

0020. Insulating Oil (e.g., Transformer, Cable Oil)
2630. Mineral Oil

Waste/Used/Other Oils

0022 Waste/Used Oil
9999. Other-Please list:*

Crude Oil

0006. Crude Oil
0701. Crude Oil Fractions

Tank Type (8)

01. Steel/Carbon Steel/Iron
02. Galvanized Steel Alloy
03. Stainless Steel Alloy
04. Fiberglass Coated Steel
05. Steel Tank in Concrete
06. Fiberglass Reinforced Plastic (FRP)
07. Plastic
08. Equivalent Technology
09. Concrete
10. Urethane Clad Steel
99. Other-Please list:*

Internal Protection (9)

00. None
01 Epoxy Liner
02. Rubber Liner
03. Fiberglass Liner (FRP)
04. Glass Liner
99. Other-Please list:*

External Protection (10/18)

00. None
01. Painted/Asphalt Coating
02. Original Sacrificial Anode
03. Original Impressed Current
04. Fiberglass
05. Jacketed
06. Wrapped (Piping)
07 Retrofitted Sacrificial Anode
08. Retrofitted Impressed Current
09. Urethane

Tank Secondary Containment (11)

00. None
01. Diking (AST Only)
02. Vault (w/access)
03. Vault (w/o access)
04. Double-Walled (UST Only)
05. Synthetic Liner
06. Remote Impounding Area
07. Excavation Liner
09. Modified Double-Walled (AST Only)
10. Impervious Underlayment (AST Only)**
11. Double Bottom (AST Only)**
12. Double-Walled (AST Only)
99. Other - Please List:*

Tank Leak Detection (12)

00. None
01. Interstitial Electronic Monitoring
02. Interstitial Manual Monitoring
03. Vapor Well
04. Groundwater Well
05. In-Tank System (Auto Tank Gauge)
06. Impervious Barrier/Concrete Pad (AST Only)
07. Statistical Inventory Reconciliation (SIR)
08. Weep holes in vaults with no access for inspection.

Overfill Protection (13)

00. None
01. Float Vent Valve
02. High Level Alarm
03. Automatic Shut-Off
04. Product Level Gauge (AST)
05. Vent Whistle
99. Other-Please list:*

Spill Prevention (14)

00. None
01. Catch Basin
99. Other-Please list:*

Pumping/Dispensing Method (15)

00. None
01. Presurized Dispenser
02. Suction Dispenser
03. Gravity
04. On-Site Heating System (Suction)
05. On-Site Heating System (Supply/Return)
06. Tank-Mounted Dispenser

Piping Location (16)

00. No Piping
01. Aboveground
02. Underground/On-ground
03. Aboveground/Underground Combination

Piping Type (17)

00. None
01. Steel/Carbon Steel/Iron
02. Galvanized Steel
03. Stainless Steel Alloy
04. Fiberglass Coated Steel
05. Steel Encased in Concrete
06. Fiberglass Reinforced Plastic (FRP)
07. Plastic
08. Equivalent Technology
09. Concrete
10. Copper
11. Flexible Piping

Piping Secondary Containment (19)

00. None
01. Diking (Aboveground Only)
02. Vault (w/access)
04. Double-Walled (Underground Only)
06. Remote Impounding Area
07. Trench Liner
12. Double-Walled (Aboveground Only)
99. Other - Please List:*

Pipe Leak Detection (20)

00. None
01. Interstitial Electronic Monitoring
02. Insterstitial Manual Monitoring
03. Vapor Well
04. Groundwater Well
07. Pressurized Piping Leak Detector
09. Exempt Suction Piping
10. Statistical Inventory Reconciliation (SIR)
99. Other-Please list:*

Under Dispenser Containment (UDC) (21)

Check Box if Present. . . . . .

* If other, please list on a separate sheet including tank number

** Each of these codes must be combined with code 01 or 06 to meet compliance requirements

93-19-1 (1/97)—q

NEW YORK STATE DEPARTMENT OF ENVIRONMENTAL CONSERVATION
DIVISION OF ENVIRONMENTAL REMEDIATION

PETROLEUM BULK STORAGE APPLICATION

Pursuant to the Petroleum Bulk Storage Law,
Article 17, Title 10 of ECL; 6 NYCRR 612-614 and 6 NYCRR, Subpart 360-14
(Continued on the Reverse Side—Please Be Sure to Complete Section B)

SECTION A—See Instructions on Cover Sheet

Please Type or Print Clearly and Complete All Items

NYSDEC-REGION 2
PETROLEUM BULK STORAGE
47-40 21 STREET 2nd FLOOR
LONG ISLAND CITY, NY 11101

PBS NUMBER: 2-604478

Indicate other existing DEC Numbers, if any, for this facility:

CBS Number:

SPDES Number:

TRANSACTION TYPE (Check all that apply)
NOTE: Transaction Types 1, 2 and 5 may require a fee.

1 [X] Initial/New Facility
2 [ ] Change of Ownership
3 [ ] Substantial Tank Modification
4 [ ] Information Correction
5 [ ] Renewal

FACILITY

FACILITY NAME: EAST HARLEM MULT-SERVICE CENTER
LOCATION (Not P.O. Boxes): 413 E 120TH STREET
LOCATION (Continued):
CITY/TOWN/VILLAGE: N.Y.C.
STATE: NY
ZIP CODE: 10035
COUNTY: MANHATTAN
TOWNSHIP OR CITY: NYC
NAME OF OPERATOR AT FACILITY: PAUL DELGADO
FACILITY TELEPHONE NUMBER: (212) 410-7707
EMERGENCY CONTACT NAME:
EMERGENCY TELEPHONE NO.: ( )

OWNER

OWNER NAME: CITY OF NEW YORK HUMAN RESOURCES ADMIN
ADDRESS (Street and/or PO Box): 260 - 11TH AVE
CITY: NEW YORK CITY
STATE: N.Y.
ZIP CODE: 10001
FEDERAL TAX ID NUMBER:
OWNER TELEPHONE NUMBER: (212) 630-9030

TYPE OF OWNER (Check only one)
1 [ ] Private Resident 2 [ ] State Government 3 [X] Local Government
4 [ ] Federal Government 5 [ ] Corporate/Commercial

TYPE OF PETROLEUM FACILITY:

(Check all that apply)

A. [ ] Storage Terminal/Petroleum Distributor
B. [ ] Retail Gasoline Sales
C. [ ] Other Retail Sales
D. [ ] Manufacturing
E. [ ] Utility
F. [ ] Trucking/Transportation
G. [ ] Apartment Building
H. [ ] School
I. [ ] Farm
J. [ ] Private Residence
K. [ ] Airline (Air Taxi)
L. [X] Other (Specify Below)

CITY OWNED 3 STORY BLDG.

I hereby certify under penalty of perjury that the information provided on this form is true to the best of my knowledge and belief. False statements made herein are punishable as a Class A misdemeanor pursuant to Section 210.45 of the Penal Law.

NAME OF OWNER OR AUTHORIZED REPRESENTATIVE: RICHARD M. LITMAN
AMOUNT ENCLOSED: $ 250
TITLE: ASST. DEP. ADMINISTRATOR NYC-HRA GSS
SIGNATURE: Richard M. Litman
DATE: 11/23/99

Geographical Locator for this Facility: (If known)

LATITUDE: DEG MIN SEC

LONGITUDE: DEG MIN SEC

CORRESPONDENCE

ATTENTION: DENNIS MURPHY
NAME OF COMPANY: N.Y.C. HUMAN RESOURCES ADMIN
ADDRESS: 260 - 11TH AVE
ADDRESS:
CITY/STATE/ZIP CODE: NEW YORK NEW YORK 10001
TELEPHONE NUMBER: 212 630-9408

OFFICIAL USE ONLY

Page _____ of _____
Date Received: ___/___/___
Date Processed: MAR 31 2000
Amount Received $ 250
Reviewed By: _____

PBS NUMBER:

Tank Information for Petroleum Bulk Storage Facility
SECTION B—See Instructions on Cover Sheet

Page _____ of _____

Action	Tank Number	Tank Location	Status	Installation or Permanent Closure Date (MO)	(YR)	Capacity (Gallons)	Product Stored	Tank Type	Tank Internal Protection	Tank External Protection	Piping Location	Piping Type	Piping Internal Protection	Piping External Protection	Secondary Containment	Leak Detection	Spill/ Overfill Prevention	Dispenser	Last Test Date (Underground Tanks) (MO)	(YR)
1	001	1	1			10,000	3	1	0	0 0	1	1	0	0 0	0 1	0	4	2		
1	002	1	1			10,000	3	1	0	0 0	1	1	0	0 0	0 1	0	4	2		

KEY FOR SECTION B

ACTION
1. Initial Listing
2. Add Tank
3. Close/Remove Tonk
4. Information Correction
5. Recondition/Repair/ Reline Tank

TANK LOCATION
1. Aboveground
2. Aboveground on soddles, legs, stilts, rack, or cradle
3. Aboveground: 10% or more below ground
4. Underground
5. Underground, vaulted, with access

STATUS
1. In-service
2. Tempararily out-of-service
3. Closed—Removed
4. Closed—In Place
5. Tank Converted to Non-Regulated Use

PRODUCT STORED
0. Empty
1. Leaded Gasoline
2. Unleaded Gasoline
3. Nos. 1, 2, or 4 Fuel Oil
4. Nos. 5 or 6 Fuel Oil
5. Kerosene
6. Diesel
A. Lube Oil
B. Unleaded Used Oil(fuel)
C Used Oil
9. Other*

TANK TYPE
1. Steel/Carbon Steel
2. Stainless Steel Alloy
3. Concrete
4. Fiberglass Coated Steel
5. Fiberglass Reinforced Plastic (FRP)
6. Equivalent Technology
9. Other*

PIPING TYPE
0. None
1. Steel/Iron
2. Galvanized Steel
3. Fiberglass (FRP)
4. Copper
9. Other*

INTERNAL PROTECTION: Tank/Piping
0. None
1. Epoxy Liner
2. Rubber Liner
3. Fiberglass Liner (FRP)
4. Glass Liner
9. Other*

EXTERNAL PROTECTION: Tank/Piping
0. None
1. Painted/Asphalt Coating
2. Sacrifical Anode
3. Impressed Current
4. Fiberglass
5. Jacketed
6. Wrapped (Piping)
9. Other*

* If other, please list on separate sheet including Tonk Number

PIPING LOCATION
0. None
1. Aboveground
2. Underground
3. Aboveground/ Underground Combination

SECONDARY CONTAINMENT
0. None
1. Vault
2. Double-Walled Tank
3. Excavation Liner
4. Cut-off Walls
5. Impervious Underlayment
6. Earthen Dike
7. Prefabicated Steel Dike
8. Concrete Dike
A. Synthetic Liner
B. Natural Liner
9. Other*

LEAK DETECTION
0. None
1. Interstitial Monitoring
2. Vapar Well
3. Groundwater Well
4. In-Tank System
5. Concrete Pad w/channels
6. Double Bottom
9. Other*

SPILL/OVERFILL PREVENTION
0. None
1. Float Vent Valve
2. High Level Alarm
3. Automatic Shut-off
4. Product Level Gauge
5. Catch Basin
6. Vent Whistle
9. Other*

DISPENSER
1. Submersible
2. Suction
3. Gravity

93-19-1 (1/97)—q

NEW YORK STATE DEPARTMENT OF ENVIRONMENTAL CONSERVATION
DIVISION OF ENVIRONMENTAL REMEDIATION

PETROLEUM BULK STORAGE APPLICATION

Pursuant to the Petroleum Bulk Storage Law,
Article 17, Title 10 of ECL; 6 NYCRR 612-614 and 6 NYCRR, Subpart 360-14
(Continued on the Reverse Side—Please Be Sure to Complete Section B)

Please Type or Print Clearly and Complete All Items

SECTION A—See Instructions on Cover Sheet

2-609478

PBS NUMBER 2-609478

Indicate other existing DEC Numbers, if any, for this facility:

CBS Number

SPDES Number

TRANSACTION TYPE (Check all that apply)
NOTE: Transaction Types 1, 2 and 5 may require a fee.

1 ☑ Initial/New Facility
2 ☐ Change of Ownership
3 ☐ Substantial Tank Modification
4 ☐ Information Correction
5 ☐ Renewal

FACILITY

FACILITY NAME: SANITATION REPAIRS, INC.
LOCATION (Not P.O. Boxes): 234 BUTLER STREET
LOCATION (Continued):
CITY/TOWN/VILLAGE: BROOKLYN | STATE: NY | ZIP CODE: 11217
COUNTY: KINGS | TOWNSHIP OR CITY: BROOKLYN
NAME OF OPERATOR AT FACILITY: SALVATORE TAGLIAVIA | FACILITY TELEPHONE NUMBER: (718) 855-6615
EMERGENCY CONTACT NAME: SALVATORE TAGLIAVIA | EMERGENCY TELEPHONE NO.: (718) 641-5514

OWNER

OWNER NAME: SALVATORE TAGLIAVIA
ADDRESS (Street and/or PO Box): 234 BUTLER STREET
CITY: BROOKLYN | STATE: NY | ZIP CODE: 11217
FEDERAL TAX ID NUMBER: [redacted] | OWNER TELEPHONE NUMBER: (718) 644-5514
TYPE OF OWNER (Check only one)
1 ☐ Private Resident 2 ☐ State Government 3 ☐ Local Government
4 ☐ Federal Government 5 ☑ Corporate/Commercial

TYPE OF PETROLEUM FACILITY: (Check all that apply)

A. ☐ Storage Terminal/Petroleum Distributor
B. ☐ Retail Gasoline Sales
C. ☐ Other Retail Sales
D. ☐ Manufacturing
E. ☐ Utility
F. ☐ Trucking/Transportation
G. ☐ Apartment Building
H. ☐ School
I. ☐ Farm
J. ☐ Private Residence
K. ☐ Airline (Air Taxi)
L. ☑ Other (Specify Below)
TRUCK SALES & SERVICE

2004 MAR -1 PM 1:34
NYS DEC REGION 2
RECEIVED

I hereby certify under penalty of perjury that the information provided on this form is true to the best of my knowledge and belief. False statements made herein are punishable as a Class A misdemeanor pursuant to Section 210.45 of the Penal Law.

NAME OF OWNER OR AUTHORIZED REPRESENTATIVE: SALVATORE TAGLIAVIA | AMOUNT ENCLOSED: $
TITLE: VICE PRESIDENT
SIGNATURE: Salvatore Tagliavia | DATE: 2-14-04

Geographical Locator for this Facility: (If known)

LATITUDE: DEG MIN SEC
LONGITUDE: DEG MIN SEC

CORRESPONDENCE

ATTENTION: SALVATORE TAGLIAVIA
NAME OF COMPANY: SANITATION REPAIRS, INC.
ADDRESS: 234 BUTLER STREET
ADDRESS:
CITY/STATE/ZIP CODE: BROOKLYN NY 11217
TELEPHONE NUMBER: (718) 855-6615

OFFICIAL USE ONLY

Page 1 of 2
Date Received: 3/8/04
Date Processed: 3/17/04
Amount Received $ 0.
Reviewed By: S.L.T.

PBS NUMBER:

Tank Information for Petroleum Bulk Storage Facility
SECTION B—See Instructions on Cover Sheet

Action	Tank Number	Tank Location	Status	Installation or Permanent Closure Date (MO)	(YR)	Capacity (Gallons)	Product Stored	Tank Type	Tank Internal Protection	Tank External Protection	Piping Location	Piping Type	Piping Internal Protection	Piping External Protection	Secondary Containment	Leak Detection	Spill/ Overfill Prevention	Dispenser	Last Test Date (Underground Tanks) (MO)	(YR)
1	#1	2	1	02	04	550 HYDRAULIC FLUID GALLONS	A	1	0	05	1	1	0	00	07	0	1	2		
2	#2	1	1	02	04	295 WASTE OIL	C	1	0	00	0	0	0	00	00	0	0	0		
3	#3	1	1	02	04	275 WASTE OIL	C	1	0	00	0	0	0	00	00	0	0	0		

KEY FOR SECTION B

ACTION
1. Initial Listing
2. Add Tank
3. Close/Remove Tank
4. Information Correction
5. Recondition/Repair/ Reline Tank

TANK LOCATION
1. Aboveground
2. Aboveground on saddles, legs, stilts, rack, or cradle
3. Aboveground: 10% or more below ground
4. Underground
5. Underground, vaulted, with access

STATUS
1. In-service
2. Temporarily out-of-service
3. Closed—Removed
4. Closed—In Place
5. Tank Converted to Non-Regulated Use

PRODUCT STORED
0. Empty
1. Leaded Gasoline
2. Unleaded Gasoline
3. Nos. 1, 2, or 4 Fuel Oil
4. Nos. 5 or 6 Fuel Oil
5. Kerosene
6. Diesel
A. Lube Oil
B. Lube Oil (fuel)
C Used Oil
9. Other*

TANK TYPE
1. Steel/Carbon Steel
2. Stainless Steel Alloy
3. Concrete
4. Fiberglass Coated Steel
5. Fiberglass Reinforced Plastic (FRP)
6. Equivalent Technology
9. Other*

PIPING TYPE
0. None
1. Steel/Iron
2. Galvanized Steel
3. Fiberglass (FRP)
4. Copper
9. Other*

INTERNAL PROTECTION: Tank/Piping
0. None
1. Epoxy Liner
2. Rubber Liner
3. Fiberglass Liner (FRP)
4. Glass Liner
9. Other*

EXTERNAL PROTECTION: Tank/Piping
0. None
1. Painted/Asphalt Coating
2. Sacrifical Anode
3. Impressed Current
4. Fiberglass
5. Jacketed
6. Wrapped (Piping)
9. Other*

* If other, please list on separate sheet including Tank Number

PIPING LOCATION
0. None
1. Aboveground
2. Underground
3. Aboveground/ Underground Combination

SECONDARY CONTAINMENT
0. None
1. Vault
2. Double-Walled Tank
3. Excavation Liner
4. Cut-off Walls
5. Impervious Underlayment
6. Earthen Dike
7. Prefabicated Steel Dike
8. Concrete Dike
A. Synthetic Liner
B. Natural Liner
9. Other*

LEAK DETECTION
0. None
1. Interstitial Monitoring
2. Vapor Well
3. Groundwater Well
4. In-Tank System
5. Concrete Pad w/channels
6. Double Bottom
9. Other*

SPILL/OVERFILL PREVENTION
0. None
1. Float Vent Valve
2. High Level Alarm
3. Automatic Shut-off
4. Product Level Gauge
5. Catch Basin
6. Vent Whistle
9. Other*

DISPENSER
1. Submersible
2. Suction
3. Gravity

New York State Department of Environmental Conservation
Division of Environmental Remediation

Petroleum Bulk Storage Application

Pursuant to the Petroleum Bulk Storage Law,
Article 17, Title 10 of ECL; 6 NYCRR 612-614 and 6 NYCRR, Subpart 360-14

Section A

(See enclosed instructions and please be sure to complete Sections A & B)

Return Completed Form & Fees To:
Region 2 — NYSDEC - PBS Unit
One Hunters Pt Plaza, 1st Fl
47-40 21st Street
L.I. City, NY 11101-5407
(718) 482-6455

Expiration Date:

NYS DEC REGION 2
2005 FEB 23 AM 10:06

Please Type or Print Clearly and Complete All Items

PBS Number 2-604478

DEC CBS Number: (If applicable)

DEC SPDES Number: (If applicable)

Transaction Type
(Check all that apply)
NOTE: Transaction Types 1, 2 and 5 may require a fee

- [ ] 1) Initial/ New Facility
- [ ] 2) Change of Ownership
- [ ] 3) Substantial Tank Modification
- [ ] 4) Information Correction
- [X] 5) Renewal

FACILITY

Facility Name: EAST HARLEM MULTI SERVICE
Location (Not P.O. Boxes): 413 EAST 120 STREET
Location (cont.): 413 EAST 120 STREET
City: NYC | State: NY | Zip Code: 10035-3602
County: NEW YORK | Township or City: NEW YORK CITY
Name of Operator at Facility: PAUL DELGADO | Facility Telephone Number: 212-410=7707
Emergency Contact Name: PAUL DELGADO | Emergency Telephone Number: SAME

OWNER

Owner Name: CITY OF NEW YORK HUMAN RESOURCES
Address (Street and/or P.O.): 260 11th AVE.
City: NEW YORK | State: N.Y. | Zip Code: 10001
Federal Tax ID Number: [redacted] | Owner Telephone Number: 212-630-9347

Type of Owner: (check only one)
1 [ ] Private Residence
2 [ ] State Government
3 [X] Local Government
4 [ ] Federal Government
5 [ ] Corporate/Commercial

TYPE OF PETROLEUM FACILITY (Check only one)

- [ ] 01=Storage Terminal/Petroleum Distributor
- [ ] 02=Retail Gasoline Sales
- [ ] 03=Other Retail Sales
- [ ] 04=Manufacturing
- [ ] 05=Utility
- [ ] 06=Trucking/Transportation
- [ ] 07=Apartment Building
- [ ] 08=School
- [ ] 09=Farm
- [ ] 10=Private Residence
- [ ] 11=Airline/Air Taxi
- [ ] 12=Chemical Distributor
- [ ] 13=Municipality
- [ ] 14=Refinery
- [ ] 15=Railroad
- [ ] 16=Vessel/Barge
- [X] 99=Other (Specify): _____

I hereby certify under penalty of perjury that the information provided on this form is true to the best of my knowledge and belief. False statements made herein are punishable as a Class A misdemeanor pursuant to Section 210.45 of the Penal Law.

Name of Owner or Authorized Representative: Mr. Raul Rodriguez | Amount Enclosed: $ 500.00
Title: Ex. Director EHCCI
Signature: [signature] | Date:

Geographical Locator for this Facility: (If known)
Latitude: [ ][ ][ ] (Degrees/Minutes/Seconds)
Longitude: [ ][ ][ ] (Degrees/Minutes/Seconds)

CORRESPONDENCE

(Please keep up to date - this information is used for mailing and contact purposes)

Attention: MIKE MOORE / NICK LOMBARDO
Name of Company: NYC HUMAN RESOURCES ADMIN.
Address: 260 11tn AVE.
Address:
City/State/Zip Code: NEW YORK
Telephone Number: 212-630-9408

OFFICIAL USE ONLY

Page ____ of ____
Date Received 3/1/05
Date Processed 3/3/05
Amount Received $ 500
Reviewed by S.C.T.

PBS Number:

Section B - Tank Information

(See enclosed instructions and *use the key located on the bottom of this sheet to complete each item/column)*

Registration Expiration Date:

(1) Action	(2) IMPORTANT: Tank number is required. If tank and piping models are entered then the shaded columns DO NOT have to be supplied. Tank and piping model codes are on the PBS instruction sheet provided. Tank Model	Piping Model	Tank Number	(3) Tank Location	(4) Status	(5) Installation or Permanent Closure Date	(6) Capacity (Gallons)	(7) Product Stored	(8) Tank Type	(9) Tank Internal Protection	(10) Tank External Protection	(11) Tank Secondary Containment	(12) Tank Leak Detection	(13) Tank Overfill Prevention	(14) Tank Spill Prevention	(15) Tank Dispenser	(16) Piping Location	(17) Piping Type	(18) Piping External Protection	(19) Piping Sec Containment	(20) Piping Leak Detection	(21) Last Test Date/ Testing Due Date (Underground Tanks) Last Test Date	Next Test Date
.			001	1	1		10,000	0001	00	00	00	03	00	04		02	01	01	00		09		
.																							
.			002	1	1		10,000	0001	00	00	00	03	00	04		02	01	01	00		09		
.																							
.																							
Action (1)
1. Initial Listing
2. Add Tank
3. Close/Remove Tank
4. Information Correction
5. Recondition/Repair/ Reline Tank

Status (4)
1. In-service
2. Temporarily out-of-service
3. Closed-Removed
4. Closed- In Place
5. Tank converted to Non-Regulated use

Tank Location (3)
1. Aboveground-contact w/soil
2. Aboveground-contact w/ impervious barrier
3. Aboveground on saddles, legs, stilts, rack, or cradle
4. Aboveground with 10% or more below ground
5. Underground
6. Underground, vaulted, with access

Product Stored (7)
0000. Empty
0001. #2 Fuel Oil
0002. #4 Fuel Oil
0003. #6 Fuel Oil
0011. Jet Fuel
0008. Diesel
0009. Gasoline
0012. Kerosene
0013. Lube Oil
0022. Waste/Used Oil
0259. #5 Fuel Oil
2642. Used Oil (Fuel)
9999. Other -please list :*

Tank Type (8)
01. Steel/Carbon Steel/Iron
02. Galvanized Steel Alloy
03. Stainless Steel Alloy
04. Fiberglass Coated Steel
05. Steel Tank in Concrete
06. Fiberglass Reinforced Plastic (FRP)
07. Plastic
08. Equivalent Technology
09. Concrete
10. Urethane Clad Steel
99. Other-please list:*

Internal Protection (9)
00. None
01. Epoxy Liner
02. Rubber Liner
03. Fiberglass Liner (FRP)
04. Glass Liner
99. Other-please list:*

External Protection (10/18)
00. None
01. Painted/Asphalt Coating
02. Original Sacrificial Anode
03. Original Impressed Current
04. Fiberglass
05. Jacketed
06. Wrapped (Piping)
07. Retrofitted Sacrificial Anode
08. Retrofitted Impressed Current
09. Urethane

Tank Leak Detection (12)
00 None
01. Interstitial Electronic Monitoring
02. Interstitial Manual Monitoring
03. Vapor Well
04. Groundwater Well
05. In-Tank System (ATG)
06. Concrete Pad (A/G)
99. Other-please list:*

Piping Type (17)
00. None
01. Steel/Carbon Steel/Iron
02. Galvanized Steel
03. Stainless Steel Alloy
04. Fiberglass Coated Steel
05. Steel Encased in Concrete
06. Fiberglass Reinforced Plastic (FRP)
07. Plastic
08. Equivalent Technology
09. Concrete
10. Copper
11. Flexible Piping
99. Other-please list:*

Overfill Prevention(13)
00. None
01. Float Vent Valve
02. High Level Alarm
03. Automatic Shut-off
04. Product Level Gauge(A/G)
05. Vent Whistle
99. Other-please list:*

Secondary Containment (11/19)
00. None
01. Diking (A/G)
02. Vault (w/access)
03. Vault (w/o access)
04. Double-Walled (U/G)
05. Synthetic Liner
06. Remote Impounding Area
07. Excavation/Trench Liner System
08. Flexible Internal Liner (Bladder)
09. Modified Double-Walled (A/G)
10. Impervious Underlayment
11. Double Bottom (A/G)
99. Other-please list:*

Spill Prevention (14)
00. None
01. Catch Basin
02. Transfer Station Containment
99. Other - Please list*

Piping Location (16)
00. No Piping
01. Aboveground
02. Underground/On-ground
03. Aboveground/Underground Combination

Pipe Leak Detection (20)
00. None
01. Interstitial Electronic Monitoring
02. Interstitial Manual Monitoring
03. Vapor Well
04. Groundwater Well
07. Pressurized Piping Leak Detector
08. Tank Top Sump (Piping)
09. Exempt Suction Piping
99. Other-please list:*

Dispenser (15)
00. None
01. Submersible
02. Suction
03. Gravity

*** If other, please list on a separate sheet including Tank Number**

New York State Department of Environmental Conservation
Division of Environmental Remediation

Petroleum Bulk Storage Application

Pursuant to the Petroleum Bulk Storage Law,
Article 17, Title 10 of ECL; 6 NYCRR 612-614 and 6 NYCRR, Subpart 360-14

Section A

(See enclosed instructions and please be sure to complete Sections A & B)

Return Completed Form & Fees To:
Region 2
NYSDEC - PBS Unit
One Hunters Pt Plaza, 1st Fl
47-40 21st Street
L.I. City, NY 11101-5407
(718) 482-6453

Expiration Date:

Please Type or Print Clearly and Complete All Items

NYS DEC REGION 2
RECEIVED
2005 FEB 23 AM 10:06

PBS Number 2-604478

DEC CBS Number: (If applicable)

DEC SPDES Number: (If applicable)

Transaction Type
(Check all that apply)
NOTE: Transaction Types 1, 2 and 5 may require a fee

- [ ] 1)Initial/ New Facility
- [ ] 2)Change of Ownership
- [ ] 3)Substantial Tank Modification
- [ ] 4)Information Correction
- [X] 5)Renewal

FACILITY

Facility Name: EAST HARLEM MULTI SERVICE
Location (Not P.O. Boxes): 413 EAST 120 STREET
Location (cont.): 413 EAST 120 STREET
City: NYC | State: NY | Zip Code: 10035-3602
County: NEW YORK | Township or City: NEW YORK CITY
Name of Operator at Facility: PAUL DELGADO | Facility Telephone Number: 212-410-7707
Emergency Contact Name: PAUL DELGADO | Emergency Telephone Number: SAME

OWNER

Owner Name: CITY OF NEW YORK HUMAN RESOURCES
Address (Street and/or P.O.): 260 11th AVE.
City: NEW YORK | State: N.Y. | Zip Code: 10001
Federal Tax ID Number: [redacted] | Owner Telephone Number: 212-630-9347
Type of Owner: (check only one)
1 [ ] Private Residence
2 [ ] State Government
3 [X] Local Government
4 [ ] Federal Government
5 [ ] Corporate/Commercial

TYPE OF PETROLEUM FACILITY (Check only one)

- [ ] 01=Storage Terminal/Petroleum Distributor
- [ ] 02=Retail Gasoline Sales
- [ ] 03=Other Retail Sales
- [ ] 04=Manufacturing
- [ ] 05=Utility
- [ ] 06=Trucking/Transportation
- [ ] 07=Apartment Building
- [ ] 08=School
- [ ] 09=Farm
- [ ] 10=Private Residence
- [ ] 11=Airline/Air Taxi
- [ ] 12=Chemical Distributor
- [ ] 13=Municipality
- [ ] 14=Refinery
- [ ] 15=Railroad
- [ ] 16=Vessel/Barge
- [X] 99=Other (Specify): _____

I hereby certify under penalty of perjury that the information provided on this form is true to the best of my knowledge and belief. False statements made herein are punishable as a Class A misdemeanor pursuant to Section 210.45 of the Penal Law.

Name of Owner or Authorized Representative: Mr. Raul Rodriguez
Amount Enclosed: $ 500.00
Title: Ex. Director EHCCI
Signature: [signature] Date:

Geographical Locator for this Facility: (If known)
Latitude: [ ][ ][ ] (Degrees/Minutes/Seconds)
Longitude: [ ][ ][ ] (Degrees/Minutes/Seconds)

CORRESPONDENCE

(Please keep up to date - this information is used for mailing and contact purposes)

Attention: MIKE MOORE / NICK LOMBARDO
Name of Company: NYC HUMAN RESOURCES ADMIN.
Address: 260 11th AVE.
Address:
City/State/Zip Code: NEW YORK
Telephone Number: 212-630-9408

OFFICIAL USE ONLY

Page ____ of ____
Date Received 3/1/05
Date Processed 3/3/05
Amount Received $ 500
Reviewed by S.C.T.

PBS Number:

Section B - Tank Information

(See enclosed instructions and *use the key located on the bottom of this sheet to complete each item/column)*

Page ___ of ___

Registration Expiration Date:

(1) Action	(2) IMPORTANT: Tank number is required. If tank and piping models are entered then the shaded columns DO NOT have to be supplied. Tank and piping model codes are on the PBS instruction sheet provided. Tank Model	Piping Model	Tank Number	(3) Tank Location	(4) Status	(5) Installation or Permanent Closure Date	(6) Capacity (Gallons)	(7) Product Stored	(8) Tank Type	(9) Tank Internal Protection	(10) Tank External Protection	(11) Tank Secondary Containment	(12) Tank Leak Detection	(13) Tank Overfill Prevention	(14) Tank Spill Prevention	(15) Tank Dispenser	(16) Piping Location	(17) Piping Type	(18) Piping External Protection	(19) Piping Sec Containment	(20) Piping Leak Detection	(21) Last Test Date/ Testing Due Date (Underground Tanks) Last Test Date	Next Test Date
.			001	1	1		10,000	000100	01	00	00	03	00	04		02	01	01	00		09		
.																							
.			002	1	1		10,000	000100	01	00	00	03	00	04		02	01	01	00		09		
.																							
.																							
PAID BY CHECK OR MONEY ORDER
NUMBER 3955
DATE 11/5/05
560

Action (1)
1. Initial Listing
2. Add Tank
3. Close/Remove Tank
4. Information Correction
5. Recondition/Repair/ Reline Tank

Tank Location (3)
1. Aboveground-contact w/soil
2. Aboveground-contact w/ impervious barrier
3. Aboveground on saddles, legs, stilts, rack, or cradle
4. Aboveground with 10% or more below ground
5. Underground
6. Underground, vaulted, with access

Status (4)
1. In-service
2. Temporarily out-of-service
3. Closed-Removed
4. Closed- In Place
5. Tank converted to Non-Regulated use

Product Stored (7)
0000. Empty
0001. #2 Fuel Oil
0002. #4 Fuel Oil
0003. #6 Fuel Oil
0011. Jet Fuel
0008. Diesel
0009. Gasoline
0012. Kerosene
0013. Lube Oil
0022. Waste/Used Oil
0259. #5 Fuel Oil
2642. Used Oil (Fuel)
9999. Other -please list :*

Tank Type (8)
01. Steel/Carbon Steel/Iron
02. Galvanized Steel Alloy
03. Stainless Steel Alloy
04. Fiberglass Coated Steel
05. Steel Tank in Concrete
06. Fiberglass Reinforced Plastic (FRP)
07. Plastic
08. Equivalent Technology
09. Concrete
10. Urethane Clad Steel
99. Other-please list:*

Internal Protection (9)
00. None
01. Epoxy Liner
02. Rubber Liner
03. Fiberglass Liner (FRP)
04. Glass Liner
99. Other-please list:*

External Protection (10/18)
00. None
01. Painted/Asphalt Coating
02. Original Sacrificial Anode
03. Original Impressed Current
04. Fiberglass
05. Jacketed
06. Wrapped (Piping)
07. Retrofitted Sacrificial Anode
08. Retrofitted Impressed Current
09. Urethane

Tank Leak Detection (12)
00 None
01. Interstitial Electronic Monitoring
02. Interstitial Manual Monitoring
03. Vapor Well
04. Groundwater Well
05. In-Tank System (ATG)
06. Concrete Pad (A/G)
99. Other-please list:*

*** If other, please list on a separate sheet including Tank Number**

Piping Type (17)
00. None
01. Steel/Carbon Steel/Iron
02. Galvanized Steel
03. Stainless Steel Alloy
04. Fiberglass Coated Steel
05. Steel Encased in Concrete
06. Fiberglass Reinforced Plastic (FRP)
07. Plastic
08. Equivalent Technology
09. Concrete
10. Copper
11. Flexible Piping
99. Other-please list:*

Overfill Prevention(13)
00. None
01. Float Vent Valve
02. High Level Alarm
03. Automatic Shut-off
04. Product Level Gauge(A/G)
05. Vent Whistle
99. Other-please list:*

Secondary Containment (11/19)
00. None
01. Diking (A/G)
02. Vault (w/access)
03. Vault (w/o access)
04. Double-Walled (U/G)
05. Synthetic Liner
06. Remote Impounding Area
07. Excavation/Trench Liner System
08. Flexible Internal Liner (Bladder)
09. Modified Double-Walled (A/G)
10. Impervious Underlayment
11. Double Bottom (A/G)
99. Other-please list:*

Spill Prevention (14)
00. None
01. Catch Basin
02. Transfer Station Containment
99. Other - Please list*

Piping Location (16)
00. No Piping
01. Aboveground
02. Underground/On-ground
03. Aboveground/Undergrou Combination

Pipe Leak Detection (20)
00. None
01. Interstitial Electronic Monitoring
02. Interstitial Manual Monitor
03. Vapor Well
04. Groundwater Well
07. Pressurized Piping Leak Detector
08. Tank Top Sump (Piping)
09. Exempt Suction Piping
99. Other-please list:*

Dispenser (15)
00. None
01. Submersible
02. Suction
03. Gravity

RECEIVED
NOV 09 2015
BUR. OF TECH. SUPPORT

New York State Department of Environmental Conservation
Division of Environmental Remediation

Petroleum Bulk Storage Application

Pursuant to the Environmental Conservation Law: Article 17, Title 10; and Regulations 6 NYCRR Parts 612-614 and 6 NYCRR Subpart 374-2

PBS Number: 2-604478

(Please Type or Print Clearly and Complete All Items for Sections A, B & C)

Return Completed Form & Fees To:

NYS Dept. of Environmental Conservation
625 Broadway 11th Floor
Albany, NY 12233-7020
(518) 402-9543

Expiration Date: 03/31/2015

Section A - Facility/Property Owner/Contact Information

Transaction Type: 5

1) Initial/New Facility
2) Change of Ownership
3) Tank Installation, Closing, Repair or Reconditioning
4) Information Correction
5) Renewal

FACILITY

Facility Name: EAST HARLEM MULTI SERVICE

Facility Address (Physical Address, No P.O. Boxes): 413 EAST 120TH STREET

Facility Address (cont.):

City: NEW YORK | State: NY | ZIP Code: 10035-3602

County: New York | Township or City: New York City

Tax Map Info: Borough/Section: | Block: | Lot:

Name of Class B (Daily On-Site) Operator: PAUL DELGADO | Facility Phone Number: (212) 410-7707

Name of Class A (Primary) Operator:

TYPE OF PETROLEUM FACILITY (Check only one)

- [ ] 01=Storage Terminal/Petrol. Distributor
- [ ] 02=Retail Gasoline Sales
- [ ] 03=Other Retail Sales
- [ ] 04=Manufacturing
- [ ] 05=Utility
- [ ] 06=Trucking/Transportation/Fleet
- [ ] 07=Apartment/Office Building
- [ ] 08=School
- [ ] 09=Farm
- [ ] 10=Private Residence
- [ ] 11=Airline/Air Taxi/Airport
- [ ] 12=Chemical Distributor
- [ ] 13=Municipality
- [ ] 15=Railroad
- [ ] 25=Auto Service/Repair (No Gasoline Sales)
- [ ] 26=Religious (Church, Synagogue, Mosque, Temple, etc.)
- [ ] 27=Hospital/Nursing Home/Health Care
- [ ] 28=Cemetery/Memorial
- [ ] 52=Marina
- [x] 99=Other (Specify):

Emergency Contact Name: PAUL DELGADO | Emergency Telephone Number: (212) 410-7707

NOTE:

Fill in Property Owner information here....>>>

Indicate Tank Owner in Section C.

OWNER

Facility (Property) Owner (from Deed): City of New York HRA

Facility Owner Address (Street and/or P.O. Boxes): 250 Church Street 12th Floor

City: New York | State: NY | ZIP Code: 10013

Federal Tax ID Number: [redacted] | Owner Telephone Number: 212\410-7707

Type of Owner (check only one):

- 1 [ ] Private Resident
- 2 [ ] State Government
- 3 [x] Local Government
- 4 [ ] Federal Government
- 5 [ ] Corporate/Commercial/Other

I hereby certify under penalty of law that the information provided on this form is true to the best of my knowledge and belief. False statements made herein are punishable as a Class A misdemeanor pursuant to Section 210.45 of the Penal Law.

Name of Property Owner or Authorized Representative: City of NY HRA /EHCCI *** | Amount Enclosed: $ 500

Title: Facility Manager ***

Signature: [signature] | Date: 9/8/15

Per a 2008 law change, Facility owner is now defined as the owner of the property.
*** indicates missing data

CORRESPONDENCE

(Please keep this information up to date. It is used for mailing and contact puposes)

Facility Contact Person Name: PAUL DELGADO

Contact Person Company Name: EAST HARLEM MULTI SERVICE

Address: 413 EAST 120TH STREET

Address (cont.):

City/State/ZIP Code: NEW YORK, NY 10035-3602

Telephone Number: (212) 410-7707 | E-Mail Address:

OFFICIAL USE ONLY

Date Received 11/9/15

Date Processed 11/19/15

Amount Received $ 500

Reviewed by NTF

(Revised May 22, 2014)

PBS Number:
2-604478

Section B - Tank Information

(Please use the key located on the last page to complete each item/column)

Registration Expiration Date:
3/31/2015

(1)	(2)	(3)	(4)	(5)	(6)	(7)	(8)	(9)	(10)	(11)	(12)	(13)	(14)	(15)	(16)	(17)	(18)	(19)	(20)	(21)
Action	Tank Number	Tank Location	Status	Installation or Permanent ClosureDate (mm/dd/yyyy) **Application will be returned if blank or 00/00/0000**	Capacity (Gallons)	Product Stored (If Gasoline w/ethanol or Biodiesel, list % additive) %	Tank Type	Tank Internal Protection	Tank External Protection	Tank Secondary Containment	Tank Leak Detection	Tank Overfill Prevention	Tank Spill Prevention	Pumping/Dispensing Method	Piping Location	Piping Type	Piping External Protection	Piping Secondary Containment	Piping Leak Detection	Under Dispenser Containment (UDC) (Check box if present)
	001	1	1	1/1/1980	10,000	0001	01	00	00	03	00	04	01	02	01	01	00	02	09	
	002	1	1	1/1/1980	10,000	0001	01	00	00	03	00	04	01	02	01	01	00	02	09	

Note: If you need to add tanks to your registration, write them in using blank lines above. Attach additional sheets as needed.
Blank Section B is available at http:/www.dec.ny.gov/docs/remediation_hudson_pdf/pbsrenewal.pdf

PBS Number:
2-604478

Petroleum Bulk Storage Application

Section C - Tank Ownership Information (for PBS tanks listed in Section B)

Tank Owner Information ☒ Check box if same as Facility (Property) Owner. If tank owner is different from property owner, fill out information below:			**Tank Owner Information**			**Tank Owner Information**		
Tank Owner Name (Company/Individual):			Tank Owner Name (Company/Individual):			Tank Owner Name (Company/Individual):		
Contact Person:			Contact Person:			Contact Person:		
Tank Owner Address:			Tank Owner Address:			Tank Owner Address:		
Tank Owner Address (cont.):			Tank Owner Address (cont.):			Tank Owner Address (cont.):		
City:	State:	ZIP:	City:	State:	ZIP:	City:	State:	ZIP:
Contact Person Telephone Number:			Contact Person Telephone Number:			Contact Person Telephone Number:		
Contact Person email:			Contact Person email:			Contact Person email:		

Specific Tanks Owned ☐ Check box if this owner owns all tanks at this facility. If not, list tanks owned by this owner below:		**Specific Tanks Owned**		**Specific Tanks Owned**	
Tank Number	Tank Number (cont.)	Tank Number	Tank Number (cont.)	Tank Number	Tank Number (cont.)

Attach additional sheets as needed.

PETROLEUM BULK STORAGE APLICATION - SECTION B - TANK INFORMATION - CODE KEYS

Action (1)

1. Initial Listing
2. Add Tank
3. Close/Remove Tank
4. Information Correction
5. Recondition/Repair/Reline Tank

Tank Location (3)

1. Aboveground-contact w/soil
2. Aboveground-contact w/ impervious barrier
3. Abovcground on saddles, legs, stilts, rack or cradle
4. Aboveground with 10% or more below ground
5. Underground
6. Aboveground in Subterranean Vault w/access for inspections

Status (4)

1. In-service
2. Temporarily out-of-service
3. Closed-Removed
4. Closed- In Place
5. Tank converted to Non-Regulated use

Products Stored (7)

Heating Oils: On-Site Consumption

0001. #2 Fuel Oil
0002. #4 Fuel Oil
0259. #5 Fuel Oil
0003. #6 Fuel Oil
0012. Kerosene
0591. Clarified Oil
2711. Biodiesel (Heating)
2642. Used Oil (Heating)

Heating Oils: Resale/ Redistribution

2718. #2 Fuel Oil
2719. #4 Fuel Oil
2720. #5 Fuel Oil
2721. #6 Fuel Oil
2722. Kerosene
2723. Clarified Oil
2724. Biodiesel (Heating)

Motor Fuels

0009. Gasoline
2712. Gasoline/Ethanol
0008. Diesel
2710. Biodiesel
0011. Jet Fuel
1044. Jet Fuel (Biofuel)
2641. Aviation Gasoline

Lubricating/Cutting Oils

0013. Lube Oil
0015. Motor Oil
1045. Gear/Spindle Oil
0010. Hydraulic Oil
0007. Cutting Oil
0021. Transmission Fluid
1836. Turbine Oil
0308. Petroleum Grease

Oils Used as Building Materials

2626. Asphaltic Emulsions
0748. Form Oil

Petroleum Spirits

0014. White/Mineral Spirits
1731. Naptha

Mineral/Insulating Oils

0020. Insulating Oil (e.g., Transformer, Cable Oil)
2630. Mineral Oil

Waste/Used/Other Oils

0022 Waste/Used Oil
9999. Other-Please list:*

Crude Oil

0006. Crude Oil
0701. Crude Oil Fractions

Tank Type (8)

01. Steel/Carbon Steel/Iron
02. Galvanized Steel Alloy
03. Stainless Steel Alloy
04. Fiberglass Coated Steel
05. Steel Tank in Concrete
06. Fiberglass Reinforced Plastic (FRP)
07. Plastic
08. Equivalent Technology
09. Concrete
10. Urethane Clad Steel
99. Other-Please list:*

Internal Protection (9)

00. None
01 Epoxy Liner
02. Rubber Liner
03. Fiberglass Liner (FRP)
04. Glass Lincr
99. Other-Please list:*

External Protection (10/18)

00. None
01. Painted/Asphalt Coating
02. Original Sacrificial Anode
03. Original Impressed Current
04. Fiberglass
05. Jacketed
06. Wrapped (Piping)
07 Retrofitted Sacrificial Anode
08. Retrofitted Impressed Current
09. Urethane
99. Other-Please list:*

Tank Secondary Containment (11)

00. None
01. Diking (Aboveground Only)
02. Vault (w/access)
03. Vault (w/o access)
04. Double-Walled (Underground Only)
05. Synthetic Liner
06. Remote Impounding Area
07. Excavation Liner
09. Modified Double-Walled (Aboveground Only)
10. Impervious Underlayment (Aboveground Only)**
11. Double Bottom (Aboveground Only)**
12. Double-Walled (Aboveground Only)

Tank Leak Detection (12)

00. None
01. Interstitial Electronic Monitoring
02. Interstitial Manual Monitoring
03. Vapor Well
04. Groundwater Well
05. In-Tank System (Auto Tank Gauge)
06. Impervious Barrier/Concrete Pad (Aboveground Only)
99. Other-Please list:*

Overfill Protection (13)

00. None
01. Float Vent Valve
02. High Level Alarm
03. Automatic Shut-Off
04. Product Level Gauge (Aboveground Only)
05. Vent Whistle
99. Other-Please list:*

Spill Prevention (14)

00. None
01. Catch Basin
99. Other-Please list:*

Pumping/Dispensing Method (15)

00. None
01. Presurized Dispenser
02. Suction Dispenser
03. Gravity
04. On-Site Heating System (Suction)
05. On-Site Heating System (Supply/Retum)
06. Tank-Mounted Dispenser
07. Loading Rack/Transfer Pump

Piping Location (16)

00. No Piping
01. Aboveground
02. Underground/On-ground
03. Aboveground/Underground Combination

Piping Type (17)

00. None
01. Steel/Carbon Steel/Iron
02. Galvanized Steel
03. Stainless Steel Alloy
04. Fiberglass Coated Steel
05. Steel Encased in Concrete
06. Fiberglass Reinforced Plastic (FRP)
07. Plastic
08. Equivalent Technology
09. Concrete
10. Copper
11. Flexible Piping
99. Other-Please list:*

Piping Secondary Containment (19)

00. None
01. Diking (Aboveground Only)
02. Vault (w/access)
04. Double-Walled (Underground Only)
06. Remote Impounding Area
07. Trench Liner
12. Double-Walled (Aboveground Only)

Pipe Leak Detection (20)

00. None
01. Interstitial Electronic Monitoring
02. Insterstitial Manual Monitoring
03. Vapor Well
04. Groundwater Well
07. Pressurized Piping Leak Detector
09. Exempt Suction Piping
99. Other-Please list:*

Under Dispenser Containment (UDC) (21)

Check Box if Present

---

* If other, please list on a separate sheet including tank number,

** Each of these codes must be combined with code 01 or 06 to meet compliance requirements.

N.B.#:
Or
ALT.#:_____

EXHIBIT "I"

CERTIFICATE PURSUANT TO ZONING LOT
SUBDIVISION C OF SECTION 12-10
OF THE ZONING RESOLUTION OF DECEMBER 15, 1961
OF THE CITY OF NEW YORK – AS AMENDED
EFFECTIVE AUGUST 18, 1977

FEDERATED TITLE SERVICES, LLC, a title insurance company licensed to do business in the State of New York and having its principal office at 501 Seventh Avenue, 6th Floor, New York, N.Y. 10018 hereby certifies that as to the land hereafter described being a tract of land, either unsubdivided or consisting of two or more lots of record, contiguous for a minimum of ten linear feet, located within a single block in the single ownership of **The City of New York,** that all the parties in interest consisting a "party in interest" as defined in Section 12-10, subdivision (c) of the Zoning Resolution of the City of New York, effective December 15, 1961, as amended, are the following:

NAME AND ADDRESS	NATURE OF INTEREST
The City of New York, a municipal corporation, with its principal office at the City Hall, New York, NY	Fee Owner of Record
Bureau of Highway Operations, having an address of 40 Worth Street, New York, NY 10013	*Creditor* By virtue of a sidewalk lien filed 4/28/1980 as Index #17193.
New York City Transit Authority, having its principal office at 370 Jay Street, Brooklyn, NY	Easement Agreement in Liber 5101 cp 473 - Permanent and perpetual easement for the purpose of installing, constructing, reconstructing, maintaining, repairing, replacing and inspecting existing and future underground pipe cable oil filled transmission system sewers, water mains and other City-owned facilities in, on, through and under the Easement Area.

New York State Department of Environmental Conservation
Division of Environmental Remediation

Petroleum Bulk Storage Application

Pursuant to the Petroleum Bulk Storage Law,
Article 17, Title 10 of ECL; 6 NYCRR 612-614 and 6 NYCRR, Subpart 360-1

Section A

(See enclosed instructions and please be sure to complete Sections A & B)

RECEIVED
APR 01 2010
BUREAU OF TECHNICAL SUPPORT

NYS DEC REGION 2
RECEIVED
MAR 2010

Please Type or Print Clearly and Complete All Items

Send Completed Form & Fees To:
NYSDEC - PBS Unit
One Hunters Pt Plaza, 1st Fl
47-40 21st Street
L.I. City, NY 11101-5407
(718) 482-6458

Region 2

Expiration Date:

PBS Number 2-604478

DEC CBS Number: (If applicable)

DEC SPDES Number: (If applicable)

Transaction Type
(Check all that apply)
NOTE: Transaction Types 1, 2 and 5 may require a fee

- ☐ 1) Initial/ New Facility
- ☐ 2) Change of Ownership
- ☐ 3) Substantial Tank Modification
- ☐ 4) Information Correction
- ☒ 5) Renewal

FACILITY

Facility Name: East Harlem Multi Service C.
Location (Not P.O. Boxes): 413 E. 120th
Location (cont.):
City: New York | State: NY | Zip Code: 10035
County: New York | Township or City: New York City
Name of Operator at Facility: Paul Delgado | Facility Telephone Number: 212-410-7707
Emergency Contact Name: Paul Delgado | Emergency Telephone Number: 347 459-6516

OWNER

Owner Name: City of NY, Human Resources Adm
Address (Street and/or P.O.): 180 Water Street, 17th FL, 17316 Rm#
City: New York | State: NY | Zip Code: 10038
Federal Tax ID Number: [redacted] | Owner Telephone Number: 212-331-5153

Type of Owner: (check only one)
1 ☐ Private Residence
2 ☐ State Government
3 ☒ Local Government
4 ☐ Federal Government
5 ☐ Corporate/Commercial

TYPE OF PETROLEUM FACILITY (Check only one)

- ☐ 01=Storage Terminal/Petroleum Distributor
- ☐ 02=Retail Gasoline Sales
- ☐ 03=Other Retail Sales
- ☐ 04=Manufacturing
- ☐ 05=Utility
- ☐ 06=Trucking/Transportation
- ☐ 07=Apartment Building
- ☒ 08=School
- ☐ 09=Farm
- ☐ 10=Private Residence
- ☐ 11=Airline/Air Taxi
- ☐ 12=Chemical Distributor
- ☐ 13=Municipality
- ☐ 14=Refinery
- ☐ 15=Railroad
- ☐ 16=Vessel/Barge
- ☒ 99=Other (Specify): Multi Service Center

I hereby certify under penalty of perjury that the information provided on this form is true to the best of my knowledge and belief. False statements made herein are punishable as a Class A misdemeanor pursuant to Section 210.45 of the Penal Law.

Name of Owner or Authorized Representative: Raul Rodriguez
Amount Enclosed: $ 500
Title: Executive Director
Signature:
Date: 1/29/10

Geographical Locator for this Facility: (If known)
Latitude: ☐☐☐ (Degrees/Minutes/Seconds)
Longitude: ☐☐☐ (Degrees/Minutes/Seconds)

CORRESPONDENCE

(Please keep up to date - this information is used for mailing and contact purposes)

Attention: Paul Delgado
Name of Company: East Harlem Multi Service Center
Address: 413 E. 120th Street
Address:
City/State/Zip Code: New York, NY 10035
Telephone Number: 212-410-7707

RECEIVED
MAR 15 2010
BUREAU OF TECHNICAL SUPPORT

OFFICIAL USE ONLY

Page ____ of ____
Date Received __/__/__
Date Processed __/__/__
Amount Received $ ____
Reviewed by ____

PBS Number
2-604478

New York State Department of Environmental Conservation
PETROLEUM BULK STORAGE CERTIFICATE

625 Broadway, 11th Floor, Albany, NY 12233-7020 Phone: 518-402-9553

Region 2 NYSDEC - PBS Unit
One Hunters Point Plaza, 1st Floor
47-40 21st Street, L.I. City, NY 11101-6454
(718) 482-6454

TANK NUMBER	TANK LOCATION	DATE INSTALLED	TANK TYPE	CAPACITY (GALLONS)	DATE LAST TESTED	TESTING DUE DATE
001	Aboveground - in contact with soil		Steel/Carbon Steel/Iron	10,000		*
002	Aboveground - in contact with soil		Steel/Carbon Steel/Iron	10,000		*

*** Aboveground tanks require monthly visual inspections and may need documented internal inspections as described in 6 NYCRR Part 613**

OWNER:
CITY OF NEW YORK HUMAN RESOURCES
260 11TH AVENUE
NEW YORK, NY 10001

OPERATOR: PAUL DELGADO
(212) 410-7707

EMERGENCY CONTACT: PAUL DELGADO
(212) 410-7707

ISSUED BY: Commissioner Erin M. Crotty
PBS NUMBER: 2-604478
DATE ISSUED: 03/03/2005
EXPIRATION DATE: 03/31/2010
FEE PAID: $500.00

SITE:
EAST HARLEM MULT SERVICE
413 E 120TH STREET
413 EAST 120ND ST
NEW YORK, NY 10035-3602

MAILING CORRESPONDENCE:
MIKE MOORE / NICK LOMBARDO
NYC HUMAN RESOURCES ADMIN
260 11TH AVENUE
NEW YORK, NY 10001

As an authorized representative of the above named facility, I affirm under penalty of perjury that the information displayed on this form is correct to the best of my knowledge. Additionally, I recognize that I am responsible for assuring that this facility is in compliance with all sections of 6 NYCRR Parts 612, 613 and 614, and applicable sections of 6 NYCRR Subpart 360-14 (used oil tanks only), not just those cited below:
-- The facility must be re-registered if there is a transfer of ownership.
-- The Department must be notified within 30 days prior to adding, replacing, reconditioning, or permanently closing a stationary tank.
-- The facility must be operated in accordance with the code for storing petroleum, 6NYCRR Part 613.
-- Any new facility or substantially modified facility must comply with 6NYCRR Part 614.
-- **This certificate must be signed and posted on the premises at all times.** Posting must be at the tank, at the entrance of the facility, or the main office where the storage tanks are located.
-- Any person with knowledge of a spill, leak or discharge must report the incident to DEC within two hours **(1-800-457-7362)**.

Paul Delgado 4/11/05
Signature of Representative/Owner Date

Mr. Paul Delgado / Facility Manager
Name and Title of Authorized Representative/Owner (Please Print)

Print Date: 3/3/2005

THIS REGISTRATION CERTIFICATE IS NON-TR

New York State Department of Environmental Conservation
Division of Environmental Remediation
Bureau of Technical Support, 11th Floor
625 Broadway, Albany, New York 12233-7020
Phone: (518) 402-9549 • **FAX:** (518) 402-9577
Website: www.dec.ny.gov

Alexander B. Grannis
Commissioner

Date 3/16/10 PBS Number(s) 2-604478

Dear Petroleum Bulk Storage Tank Owner:

Your Petroleum Bulk Storage Registration Application and/or fee are being returned to you. Your application has been determined to be incomplete and cannot be processed for the following reason(s):

_____ The fee of $_____ was not enclosed.
_____ The fee of $_____ you sent is incorrect, the correct fee is $_____.
_____ Application was not enclosed.
_____ Application was outdated and unacceptable. Please use enclosed application.
_____ Application does not have the required signature of the authorized representative.
_____ Federal Tax ID Number was not submitted or is incorrect.
_____ The application has been determined to be a Change of Ownership. Please resubmit the application as a change of ownership. A copy of the deed page showing the date of ownership transfer is needed. The date of the registration certificate will be five years from the date of ownership transfer, as determined by the deed. Please note that if the change of ownership occurred more than five years ago, additional fees will be required.
_____ Underground tank is overdue for tightness testing. See attached.
_____ Provide a copy of documentation for proof of tank capacity.
_____ Aboveground tank is 10,000 gallons or more and does not have secondary containment (column 11).
_X_ Information is incorrect and/or missing as follows:

tank installation dates

This determination is based on the information you supplied on your application. It is your responsibility to insure that this information is correct. If applicable, please make changes and return your correctly completed application and fee within 10 days to: NYSDEC, 625 Broadway, 11th Floor, Albany, NY 12233-7020.

Thank you for your cooperation. If you have any questions, please call me at (518) 402-9549.

Sincerely,

Cynthia Freedman

Bulk Storage Registration and Reporting Unit

PBS Number: 2-604478

Section B - Tank Information

(See enclosed instructions and *use the key located on the bottom of this sheet to complete each item/column)*

Page ___ of ___

Registration Expiration Date:

(1) Action	(2) IMPORTANT: Tank number is required. If tank and piping models are entered then the shaded columns DO NOT have to be supplied. Tank and piping model codes are on the PBS instruction sheet provided. Tank Model	Piping Model	Tank Number	(3) Tank Location	(4) Status	(5) Installation or Permanent Closure Date	(6) Capacity (Gallons)	(7) Product Stored	(8) Tank Type	(9) Tank Internal Protection	(10) Tank External Protection	(11) Tank Secondary Containment	(12) Tank Leak Detection	(13) Tank Overfill Prevention	(14) Tank Spill Prevention	(15) Tank Dispenser	(16) Piping Location	(17) Piping Type	(18) Piping External Protection	(19) Piping Sec Containment	(20) Piping Leak Detection	(21) Last Test Date/ Testing Due Date (Underground Tanks) Last Test Date	Next Test Date
1			01	1	1	1/1/80	10,000	01	01	00	00	03	00	04	01	02	01	01	00	02	09		
1			02	1	1	1/1/80	10,000	01	01	00	00	03	00	04	01	02	01	01	00	02	09		

Action (1)
1. Initial Listing
2. Add Tank
3. Close/Remove Tank
4. Information Correction
5. Recondition/Repair/ Reline Tank

Tank Location (3)
1. Aboveground-contact w/soil
2. Aboveground-contact w/ impervious barrier
3. Aboveground on saddles, legs, stilts, rack, or cradle
4. Aboveground with 10% or more below ground
5. Underground
6. Underground, vaulted, with access

Status (4)
1. In-service
2. Temporarily out-of-service
3. Closed-Removed
4. Closed- In Place
5. Tank converted to Non-Regulated use

Product Stored (7)
0000. Empty
0001. #2 Fuel Oil
0002. #4 Fuel Oil
0003. #6 Fuel Oil
0011. Jet Fuel
0008. Diesel
0009. Gasoline
0012. Kerosene
0013. Lube Oil
0022. Waste/Used Oil
0259. #5 Fuel Oil
2642. Used Oil (Fuel)
9999. Other -please list *

Tank Type (8)
01. Steel/Carbon Steel/Iron
02. Galvanized Steel Alloy
03. Stainless Steel Alloy
04. Fiberglass Coated Steel
05. Steel Tank in Concrete
06. Fiberglass Reinforced Plastic (FRP)
07. Plastic
08. Equivalent Technology
09. Concrete
10. Urethane Clad Steel
99. Other-please list:*

Internal Protection (9)
00. None
01. Epoxy Liner
02. Rubber Liner
03. Fiberglass Liner (FRP)
04. Glass Liner
99. Other-please list:*

External Protection (10/18)
00. None
01. Painted/Asphalt Coating
02. Original Sacrificial Anode
03. Original Impressed Current
04. Fiberglass
05. Jacketed
06. Wrapped (Piping)
07. Retrofitted Sacrificial Anode
08. Retrofitted Impressed Current
09. Urethane

Tank Leak Detection (12)
00 None
01. Interstitial Electronic Monitoring
02. Interstitial Manual Monitoring
03. Vapor Well
04. Groundwater Well
05. In-Tank System (ATG)
06. Concrete Pad (A/G)
99. Other-please list:*

Piping Type (17)
00. None
01. Steel/Carbon Steel/Iron
02. Galvanized Steel
03. Stainless Steel Alloy
04. Fiberglass Coated Steel
05. Steel Encased in Concrete
06. Fiberglass Reinforced Plastic (FRP)
07. Plastic
08. Equivalent Technology
09. Concrete
10. Copper
11. Flexible Piping
99. Other-please list:*

Overfill Prevention(13)
00. None
01. Float Vent Valve
02. High Level Alarm
03. Automatic Shut-off
04. Product Level Gauge(A/G)
05. Vent Whistle
99. Other-please list *

Secondary Containment (11/19)
00. None
01. Diking (A/G)
02. Vault (w/access)
03. Vault (w/o access)
04. Double-Walled (U/G)
05. Synthetic Liner
06. Remote Impounding Area
07. Excavation/Trench Liner System
08. Flexible Internal Liner (Bladder)
09. Modified Double-Walled (A/G)
10. Impervious Underlayment
11. Double Bottom (A/G)
99. Other-please list:*

Spill Prevention (14)
00. None
01. Catch Basin
02. Transfer Station Containment
99. Other - Please list*

Piping Location (16)
00. No Piping
01. Aboveground
02. Underground/On-grou
03. Aboveground/Underg Combination

Pipe Leak Detection (2
00. None
01. Interstitial Electronic Monitoring
02. Interstitial Manual Moni
03. Vapor Well
04. Groundwater Well
07. Pressurized Piping Leak Detector
08. Tank Top Sump (Piping
09. Exempt Suction Piping
99. Other-please list:*

Dispenser (15)
00 None
01. Submersible
02. Suction
03. Gravity

*** If other, please list on a separate sheet including Tank Number**

New York State Department of Environmental Conservation
Division of Environmental Remediation

Petroleum Bulk Storage Application

Pursuant to the Environmental Conservation Law: Article 17, Title 10; and
Regulations 6 NYCRR Part 613 and 6 NYCRR Subpart 374-2

(Please Type or Print Clearly and Complete All Items for Sections A, B & C)

RECEIVED
SEP 0 8 2020
Bur. Of Tech. Support

PBS Number: 2-604478

Return Completed Form & Fees To:

Expiration Date: 3/31/2020

Section A - Facility/Property Owner/Contact Information

Transaction Type: 5/4

1) Initial/New Facility
2) Change of Ownership
3) Tank Installation, Closing, or Repair
4) Information Correction
5) Renewal

FACILITY

Facility Name: EAST HARLEM MULTI SERVICE CENTER
Tax Map Info:

Facility Address (Physical Address, No P.O. Boxes): 413 EAST 120TH STREET
Block: 1808

Facility Address (cont.):
Lot: 08

City: NEW YORK | State: NY | ZIP Code: 10035

County: | Township/City: | Facility Phone Number: (212) 410-7707 EXT.5229

Facility Operator: PAUL DELGADO

TYPE OF PETROLEUM FACILITY (Check only one)

- ☐ 01=Storage Terminal/Petrol. Distributor
- ☐ 02=Retail Gasoline Sales
- ☐ 03=Other Retail Sales
- ☐ 04=Manufacturing
- ☐ 05=Utility
- ☐ 06=Trucking/Transportation/Fleet
- ☐ 07=Apartment/Office Building
- ☐ 08=School
- ☐ 09=Farm
- ☐ 10=Private Residence
- ☐ 11=Airline/Air Taxi/Airport
- ☐ 12=Chemical Distributor
- ☐ 13=Municipality
- ☐ 15=Railroad
- ☐ 25=Auto Service/Repair (No Gasoline Sales)
- ☐ 28=Cemetery/Memorial
- ☐ 26=Religious (Church, Synagogue, Mosque, Temple, etc.)
- ☐ 27=Hospital/Nursing Home/Health Care
- ☐ 52=Marina
- 53=Nuclear Power Plant
- ☒ 99=Other (Specify): NYC HRA MULTI SERVICE CENTER

Emergency Contact Name: PAUL DELGADO
Emergency Telephone Number: (212) 410-7707 EXT. 5229

NOTE:

Fill in Property Owner information here...>>>

Indicate Tank Owner in Section C.

OWNER

Facility (Property) Owner (from Deed): CITY OF NEW YORK HUMAN RESOURCES ADMINISTRATION

Facility Owner Address (Street and/or P.O. Box): 375 PEARL STREET 24TH FLOOR # 24B36

City: NEW YORK | State: NEW YORK | ZIP Code: 10038

Owner Telephone Number: (929) 252-2813

Type of Owner (check only one):
1 ☐ Private Resident
2 ☐ State Government
3 ☒ Local Government
4 ☐ Federal Government
5 ☐ Corporate/Commercial/Other

I hereby certify, under penalty of law, that all of the information provided on this form is true and correct. False statements made herein may be punishable as a criminal offense and/or a civil violation in accordance with applicable state and federal law.

Name of Owner or Authorized Representative: CITY OF NEW YORK HUMAN RESOURCES ADM./EHMSC
Amount Enclosed: $ 500.00

Title: FACILITY MANAGER

Signature: [signature] Date: 7/3/2020

Official Use Only
Date Received: / /
Date Processed: / /
Amount Received: $
Reviewed By:

Rev. 6/26/2019

CORRESPONDENCE

(Please keep this information up to date.)

Facility Contact Person Name: PAUL DELGADO

Contact Person Company Name: EAST HARLEM MULTI SERVICE CENTER

Address: 413 EAST 120TH STREET

Address (cont.):

City/State/ZIP Code: NEW YORK, NY 10035-3602

Tel. Number: (212) 410-7707 EXT. 5229

eMail Address: Pdelgado@promesa.org

PBS Number:
2-604478

Section B - Tank Information

(Please use the key located on the last page to complete each item/column)

Registration Expiration Date:

(1)	(2)	(3)	(4)	(5)	(6)	(7)	(8)	(9)	(10)	(11)	(12)	(13)	(14)	(15)	(16)	(17)	(18)	(19)	(20)	(21)
Action	Tank Number	Tank Location	Status	Installation, out-of-service, or Permanent Closure Date (mm/dd/yyyy) **Application will be returned if blank**	Capacity (Gallons)	Product Stored (If Gasoline w/ethanol or Biodiesel, list % additive)	Tank Type	Tank Internal Protection	Tank External Protection	Tank Secondary Containment	Tank Leak Detection	Tank Overfill Prevention	Tank Spill Prevention	Pumping/Dispensing Method	Piping Location	Piping Type	Piping External Protection	Piping Secondary Containment	Piping Leak Detection	Under Dispenser Containment (UDC) (Check box if present)
	001	1	1	1/1/1980	10,000	0001	01	00	00	03	00	04	01	02	01	01	00	02	09	☐
	002	1	1	1/1/1980	10,000	0001	01	00	00	03	00	04	01	02	01	01	00	02	09	☐
																				☐
																				☐
Note: If you need to add tanks to your registration, write them in using blank lines above. Attach additional sheets as needed.
Blank Section B is available at http:/www.dec.ny.gov/docs/remediation_hudson_pdf/pbsrenewal.pdf

PBS Number:
2-604478

Petroleum Bulk Storage Application

Section C - Tank Ownership Information (for PBS tanks listed in Section B

Tank Owner Information

☒ Check box if same as Facility (Property) Owner.
If tank owner is different from property owner, fill out information below:

Tank Owner Name (Company/Individual):
CITY OF NEW YORK HUMAN RESOURCES ADMINISTRATION/EHMSC

Contact Person:
PAUL DELGADO

Tank Owner Address:
375 PEARL STREET 24 FLOOR # 24B36

City:	State:	ZIP:
NEW YORK	NY	10035

Contact Person Telephone Number:	Contact Person email:
(212) 410-7707 EXT. 5229	Pdelgado@promesa.org

Specific Tanks Owned

☒ Check box if this owner owns all tanks at this facility.
If not, list tanks owned by this owner below:

Tank Number:

Name of Class B (Daily On-Site) Operator:	Authorization No:
PAUL DELGADO	
Name of Class A (Primary) Operator:	Authorization No:

Tank Owner Information

☐ Check box if same as Facility (Property) Owner.
If tank owner is different from property owner, fill out information below:

Tank Owner Name (Company/Individual):

Contact Person:

Tank Owner Address:

City:	State:	ZIP:

Contact Person Telephone Number:	Contact Person email:

Specific Tanks Owned

☐ Check box if this owner owns all tanks at this facility.
If not, list tanks owned by this owner below:

Tank Number:

Name of Class B (Daily On-Site) Operator:	Authorization No:
Name of Class A (Primary) Operator:	Authorization No:

PBS Number
2-604478

New York State Department of Environmental Conservation
PETROLEUM BULK STORAGE CERTIFICATE

625 Broadway, 11th Floor, Albany, NY 12233-7020 Phone: 518-402-9553

Region 2 NYSDEC - PBS Unit
One Hunters Point Plaza, 1st Floor
47-40 21st Street, L.I. City, NY 11101-6454
(718) 482-6454

TANK NUMBER	TANK LOCATION	DATE INSTALLED	TANK TYPE	CAPACITY (GALLONS)	DATE LAST TESTED	TESTING DUE DATE
001	Aboveground - in contact with soil		Steel/Carbon Steel/Iron	10,000		*
002	Aboveground - in contact with soil		Steel/Carbon Steel/Iron	10,000		*

*** Aboveground tanks require monthly visual inspections and may need documented internal inspections as described in 6 NYCRR Part 613**

OWNER:
CITY OF NEW YORK HUMAN RESOURCES
260 11TH AVENUE
NEW YORK, NY 10001

OPERATOR: PAUL DELGADO
(212) 410-7707

EMERGENCY CONTACT: PAUL DELGADO
(212) 410-7707

ISSUED BY: Commissioner Erin M. Crotty
PBS NUMBER: 2-604478
DATE ISSUED: 03/03/2005
EXPIRATION DATE: 03/31/2010
FEE PAID: $500.00

SITE:
EAST HARLEM MULT SERVICE
413 E 120TH STREET
413 EAST 120ND ST
NEW YORK, NY 10035-3602

MAILING CORRESPONDENCE:

MIKE MOORE / NICK LOMBARDO
NYC HUMAN RESOURCES ADMIN
260 11TH AVENUE
NEW YORK, NY 10001

As an authorized representative of the above named facility, I affirm under penalty of perjury that the information displayed on this form is correct to the best of my knowledge. Additionally, I recognize that I am responsible for assuring that this facility is in compliance with all sections of 6 NYCRR Parts 612, 613 and 614, and applicable sections of 6 NYCRR Subpart 360-14 (used oil tanks only), not just those cited below:

-- The facility must be re-registered if there is a transfer of ownership.
-- The Department must be notified within 30 days prior to adding, replacing, reconditioning, or permanently closing a stationary tank.
-- The facility must be operated in accordance with the code for storing petroleum, 6NYCRR Part 613.
-- Any new facility or substantially modified facility must comply with 6NYCRR Part 614.
-- **This certificate must be signed and posted on the premises at all times.** Posting must be at the tank, at the entrance of the facility, or the main office where the storage tanks are located.
-- Any person with knowledge of a spill, leak or discharge must report the incident to DEC within two hours **(1-800-457-7362)**.

Signature of Representative/ Owner Date

Name and Title of Authorized Representative/Owner (Please Print)

Print Date: 3/3/2005

THIS REGISTRATION CERTIFICATE IS NON-TRANSFERABLE

PBS Number
2-604478

New York State Department of Environmental Conservation
PETROLEUM BULK STORAGE CERTIFICATE

625 Broadway, 11th Floor, Albany, NY 12233-7020 Phone: 518-402-9553

Region 2 NYSDEC - PBS Unit
One Hunters Point Plaza, 1st Floor
47-40 21st Street, L.I. City, NY 11101-6454
(718) 482-6454

TANK NUMBER	TANK LOCATION	DATE INSTALLED	TANK TYPE	PRODUCT STORED	CAPACITY (GALLONS)	DATE LAST TESTED	TESTING DUE DATE
001	Aboveground - in contact with soil	01/01/1980	Steel/Carbon Steel/Iron	#2 Fuel Oil	10,000		*
002	Aboveground - in contact with soil	01/01/1980	Steel/Carbon Steel/Iron	#2 Fuel Oil	10,000		*

* Aboveground tanks require monthly visual inspections and may need documented internal inspections as described in 6 NYCRR Part 613

OWNER:
CITY OF NEW YORK HUMAN RESOURCES
180 WATER STREET 17TH FLR
NEW YORK, NY 10001

SITE:
EAST HARLEM MULT SERVICE
413 E 120TH STREET
413 EAST 120TH ST
NEW YORK, NY 10035-3602

ON-SITE OPERATOR: PAUL DELGADO (212) 410-7707
PRIMARY OPERATOR:
EMERGENCY CONTACT: PAUL DELGADO (212) 410-7707

MAILING CORRESPONDENCE:

PAUL DELGADO
EAST HARLEM MULT SERVICE
413 E 120TH STREET
NEW YORK, NY 10035-3602

ISSUED BY: Commissioner Alexander B. Grannis
PBS NUMBER: **2-604478**
DATE ISSUED: 04/12/2010
EXPIRATION DATE: 03/31/2015
FEE PAID: $500.00

As an authorized representative of the above named facility, I affirm under penalty of perjury that the information displayed on this form is correct to the best of my knowledge. Additionally, I recognize that I am responsible for assuring that this facility is in compliance with all sections of 6 NYCRR Parts 612, 613 and 614, and applicable sections of 6 NYCRR Subpart 374-2 (used oil tanks only), not just those cited below:
-- The facility must be re-registered if there is a transfer of ownership.
-- The Department must be notified within 30 days prior to adding, replacing, reconditioning, or permanently closing a stationary tank.
-- The facility must be operated in accordance with the code for storing petroleum, 6NYCRR Part 613.
-- Any new facility or substantially modified facility must comply with 6NYCRR Part 614.
-- **This certificate must be signed and posted on the premises at all times.** Posting must be at the tank, at the entrance of the facility, or the main office where the storage tanks are located.
-- Any person with knowledge of a spill, leak or discharge must report the incident to DEC within two hours **(1-800-457-7362)**.

Signature of Representative/ Owner Date

Name and Title of Authorized Representative/Owner (Please Print)

Print Date: 4/13/2010

THIS REGISTRATION CERTIFICATE IS NON-TRANSFERABLE

PBS Number
2-604732

New York State Department of Environmental Conservation
PETROLEUM BULK STORAGE CERTIFICATE

625 Broadway, 11th Floor, Albany, NY 12233-7020 Phone: 518-402-9553

Region 2 NYSDEC - PBS Unit
One Hunters Point Plaza, 1st Floor
47-40 21st Street, L.I. City, NY 11101-6454
(718) 482-6454

TANK NUMBER	TANK LOCATION	DATE INSTALLED	TANK TYPE	PRODUCT STORED	CAPACITY (GALLONS)	DATE LAST TESTED	TESTING DUE DATE
001	Aboveground - in contact with soil	08/01/1997	Steel/Carbon Steel/Iron	#2 Fuel Oil	5,000		*
002	Aboveground - in contact with soil	08/01/1997	Steel/Carbon Steel/Iron	#2 Fuel Oil	5,000		*
003	Aboveground - in contact with soil	01/01/1969	Steel/Carbon Steel/Iron	Diesel	275		*

*** Aboveground tanks require monthly visual inspections and may need documented internal inspections as described in 6 NYCRR Part 613**

OWNER:
BARNARD COLLEGE
3009 BROADWAY
NEW YORK, NY 10027

SITE:
BARNARD COLLEGE
42-76 CLAREMONT AVENUE\

NEW YORK, NY 10027

ON-SITE OPERATOR: BARNARD COLLEGE (212) 854-2041

PRIMARY OPERATOR:

EMERGENCY CONTACT: JULIO VAZQUEZ (212) 854-2041

MAILING CORRESPONDENCE:

JULIO VAZQUEZ
BARNARD COLLEGE
3009 BROADWAY
NEW YORK, NY 10027

ISSUED BY: Commissioner Alexander B. Grannis
PBS NUMBER: **2-604732**
DATE ISSUED: 09/23/2010
EXPIRATION DATE: 10/11/2015
FEE PAID: $500.00

As an authorized representative of the above named facility, I affirm under penalty of perjury that the information displayed on this form is correct to the best of my knowledge. Additionally, I recognize that I am responsible for assuring that this facility is in compliance with all sections of 6 NYCRR Parts 612, 613 and 614, and applicable sections of 6 NYCRR Subpart 374-2 (used oil tanks only), not just those cited below:

-- The facility must be re-registered if there is a transfer of ownership.
-- The Department must be notified within 30 days prior to adding, replacing, reconditioning, or permanently closing a stationary tank.
-- The facility must be operated in accordance with the code for storing petroleum, 6NYCRR Part 613.
-- Any new facility or substantially modified facility must comply with 6NYCRR Part 614.
-- **This certificate must be signed and posted on the premises at all times.** Posting must be at the tank, at the entrance of the facility, or the main office where the storage tanks are located.
-- Any person with knowledge of a spill, leak or discharge must report the incident to DEC within two hours **(1-800-457-7362)**.

Signature of Representative/ Owner Date

Name and Title of Authorized Representative/Owner (Please Print)

Print Date: 9/24/2010

THIS REGISTRATION CERTIFICATE IS NON-TRANSFERABLE

PBS Number
2-604478

New York State Department of Environmental Conservation
PETROLEUM BULK STORAGE CERTIFICATE

625 Broadway, 11th Floor, Albany, NY 12233-7020 Phone: 518-402-9553

Region 2 NYSDEC - PBS Unit
One Hunters Point Plaza, 1st Floor
47-40 21st Street, L.I. City, NY 11101-6454
(718) 482-6454

TANK NUMBER	TANK LOCATION	DATE INSTALLED	TANK TYPE	PRODUCT STORED	CAPACITY (GALLONS)	DATE LAST TESTED	TESTING DUE DATE
001	Aboveground - in contact with soil	01/01/1980	Steel/Carbon Steel/Iron	#2 fuel oil (on-site consumption)	10,000		*
002	Aboveground - in contact with soil	01/01/1980	Steel/Carbon Steel/Iron	#2 fuel oil (on-site consumption)	10,000		*

*** Aboveground tanks require monthly visual inspections and may need documented internal inspections as described in 6 NYCRR Part 613**

SITE:
EAST HARLEM MULTI SERVICE
413 EAST 120TH STREET
NEW YORK, NY 10035-3602

OWNER:
CITY OF NEW YORK HUMAN RESOURCES
250 CHURCH STREET 12TH FL
NEW YORK, NY 10013

Tank Owner Name:
Same as Property Owner

Class B (Daily On-Site) Operator: PAUL DELGADO

Facility Phone Number
(212) 410-7707

Emergency Contact Name: PAUL DELGADO
Emergency Contact Phone: (212) 410-7707

MAILING CORRESPONDENCE:
PAUL DELGADO
EAST HARLEM MULTI SERVICE
413 EAST 120TH STREET
NEW YORK, NY 10035-3602

ISSUED BY: Acting Commissioner Basil Seggos
PBS NUMBER: **2-604478**
DATE ISSUED: 11/19/2015
EXPIRATION DATE: 03/31/2020
FEE PAID: $500.00

As an authorized representative of the above named facility, I affirm under penalty of perjury that the information displayed on this form is correct to the best of my knowledge. Additionally, I recognize that I am responsible for assuring that this facility is in compliance with all sections of 6 NYCRR Parts 612, 613 and 614, and applicable sections of 6 NYCRR Subpart 374-2 (used oil tanks only), not just those cited below:
-- The facility must be re-registered if there is a transfer of ownership.
-- The Department must be notified within 30 days prior to adding, replacing, reconditioning, or permanently closing a stationary tank.
-- The facility must be operated in accordance with the code for storing petroleum, 6NYCRR Part 613.
-- Any new facility or substantially modified facility must comply with 6NYCRR Part 614.
-- **This certificate must be signed and posted on the premises at all times.** Posting must be at the tank, at the entrance of the facility, or the main office where the storage tanks are located.
-- Any person with knowledge of a spill, leak or discharge must report the incident to DEC within two hours **(1-800-457-7362)**.

Signature of Representative/ Owner Date

Name and Title of Authorized Representative/Owner (Please Print)

Print Date: 11/19/2015

THIS REGISTRATION CERTIFICATE IS NON-TRANSFERABLE

SITE MANAGER – PRE-SURVEY QUESTIONNAIRE

Name of person completing questionnaire:	**Nilsa Orama/Paul Delgado**
Association with property:	**EHMSC Director/EHMSC Facility Manager**
Length of association with property:	**20 + years**
Date:	**5/31/22**
Phone Number:	**(212) 410-7707**
Project Site:	**East Harlem Multi Service Center**

Directions: Please answer all questions to the best of your knowledge and in good faith. Mark the column corresponding to the appropriate response. Additional details necessary to explain any yes or unknown responses should be provided in the "Comments" column.
Note: *U/NR* indicates *"Unknown"* or *"No Response"*.

QUESTION		RESPONSE			COMMENTS
		Y	N	U/NR	
1A.	Is the property used for industrial purposes?		**X**		**Not presently-former School Site – history shows past industrial usage for entire lot.**
1B.	Are any adjoining properties used for industrial purposes?		**X**		**Adjoining property redeveloped into a 179 unit residential building.**
2A.	To the best of your knowledge, has the property been used for industrial purposes in the past?	**X**			**This site was originally 1 lot which was split into two lots-8 and 9 (EHMSC) for the purposes of redevelopment- what was designated as Lot 8 was redeveloped for Acacia Gardens. Prior to 1940, the entire site had been utilized for residential, commercial, stone yard, lumber yard, school and gasoline station. From 1941-1980, the site has been utilized for residential, commercial, school and gasoline station. From 1981 to present, the site has been utilized as an HRA Multi Service Center with parking for building occupants. All information quoted on this report came from the Phase II investigative report for Lot 8.**
2B.	To the best of your knowledge, has any of the adjoining properties been used for industrial purposes in the past?	**X**			**See 2A**
3A.	Is the property used as a gasoline station, motor repair facility, commercial printing facility, dry cleaners, photo developing laboratory, junkyard or landfill, or as a waste treatment, storage, disposal, processing, or recycling facility?	**X**			**See 2A**
3B.	Is any a**djoining property** used as a gasoline station, motor repair facility, commercial printing facility, dry cleaners, photo developing laboratory, junkyard or landfill, or as a waste treatment, storage, disposal, processing, or recycling facility?	**X**			**See 2A**

QUESTION		RESPONSE			COMMENTS
		Y	N	U/NR	
4A.	To the best of your knowledge, has the property been used as a gasoline station, motor repair facility, commercial printing facility, dry cleaners, photo developing laboratory, junkyard or landfill, or as a waste treatment, storage, disposal, processing, or recycling facility?	**X**			**See 2A**
4B.	To the best of your knowledge, has any **adjoining property** been used as a gasoline station, motor repair facility, commercial printing facility, dry cleaners, photo developing laboratory, junkyard or landfill, or as a waste treatment, storage, disposal, processing, or recycling facility?	**X**			**See 2A**

U/NR: *"Unknown"* or *"No Response*

QUESTION		RESPONSE			COMMENTS
		Y	N	U/NR	
5A.	Are there currently any automotive or industrial batteries, pesticides, paints, or other chemicals in individual containers greater than 5 gallons in volume or 50 gallons in the aggregate, stored on or used at the Property?		**X**		**No such items at the EHMSC greater than 5 gallons in volume.**
5B.	To the best of your knowledge, have there been previously any automotive or industrial batteries, pesticides, paints, or other chemicals in individual containers greater than 5-gallons in volume or 50-gallons in the aggregate, stored on or used at the Property?			**X**	**See answer to question 2A but based on past usage, may have been a possibility.**
6A.	Are there currently any industrial drums (typically 55 gallon) or sacks of chemicals located on the Property?		**X**		
6B.	To the best of your knowledge, have there been previously any industrial drums (typically 55 gallon) or sacks of chemicals located on the Property?			**X**	**See answer to question 2A but based on past usage, may have been a possibility.**
7A.	Has fill dirt been brought onto the Property which originated from a contaminated site?			**X**	**Based on past report, there was a potential presence of historic fill material**
7B.	Has fill dirt been brought onto the Property which is of an unknown origin?	**X**			**See 7A**
8A.	Are there currently any pits, ponds or lagoons located on the Property in connection with waste treatment or waste disposal?			**X**	**There is a coal vault on the property.**
8B.	To the best of your knowledge, have there been previously any pits, ponds or lagoons located on the Property in connection with waste treatment or waste disposal?			**X**	
9.	Is there currently, any stained soil on the Property?			**X**	
10A.	Are there currently any registered or unregistered storage tanks (above or underground) located on the Property?	**X**			
10B.	To the best of your knowledge, have there been previously any registered or unregistered storage tanks (above or underground) located on the Property?	**X**			**Based on report reviewed, five underground storage tanks were identified on the southwestern corner of the site.**
11A.	Are there currently any vent pipes, fill pipes or access ways indicating a fill pipe protruding from the ground on the Property or adjacent to any structure located on the Property?	**X**			
11B.	To the best of your knowledge, have there been previously any vent pipes, fill pipes or access ways indicating a fill pipe protruding from the ground on the Property or adjacent to any structure located on the Property?	**X**			**In addition, the lot had a fill port for a fuel oil tank.**
12A.	Is there currently evidence of leaks, spills or staining by substances other than water, or foul odors associated with any flooring, drains, walls, ceilings, or exposed grounds on the Property?		**X**		

U/NR: *"Unknown"* or *"No Response*

QUESTION		RESPONSE			COMMENTS
		Y	N	U/NR	
12B.	To the best of your knowledge, have there been previously any evidence of leaks, spills or staining by substances other than water, or foul odors associated with any flooring, drains, walls, ceilings, or exposed grounds on the Property			**X**	**Possibility based on past usage of site.**
13A.	If the Property is served by a private well or non-public water system, have contaminants been identified in the well or system that exceed guidelines applicable to the water system?		**X**		
13B.	If the Property is served by a private well or non-public water system has the well been designated as contaminated by any government environmental/health agency?		**X**		
14A.	Have you been informed of the past existence of hazardous substances or petroleum products with respect to the Property or any facility located on the Property?	**X**			**Based on report-historical information cites gasoline station on the site.**
14B.	Have you been informed of the current existence of hazardous substances or petroleum products with respect to the Property or any facility located on the Property?		**X**		**Not currently but report from May 2015 cited information from March 2015 report and stated that the sub-surface soil was impacted by elevated metals and SVOCs. In the immediate vicinity of the former gasoline station, the subsurface soil exhibited toxicity characteristics of hazardous materials. Soil vapor investigation detected several gasoline and chlorinated solvents related compounds.**
15.	Are there any environmental liens or governmental notification relating to past or current violations of environmental laws with respect to the Property or any facility located on the Property?	**X**			
16.	Have there been any environmental site assessments of the Property that indicated the presence of hazardous substances or petroleum products on, or contamination of, the Property or recommended further assessment of the Property?	**X**			**Report was developed for the redevelopment of Lot 8 to assess conditions prior to the construction of Acacia Gardens.**
17.	Does the Property discharge waste water on or adjacent to the property, other than storm water, into a storm water sewer system?		**X**		
18.	Have any hazardous substances or petroleum products, unidentified waste materials, tires, automotive or industrial batteries or any other waste materials been dumped above grade, buried and/or burned on the Property?			**X**	**Based on historical information, this may be a possibility.**
19.	Is there a transformer, capacitor or any hydraulic equipment for which there are any records indicating the presence of PCBs?		**X**		

U/NR: *"Unknown"* or *"No Response*

Summarize historical Property use (when was the Property developed with the current improvements, what modifications have taken place, what was the Property used for prior to it's current use):	**This site was originally 1 lot which was split into two lots-8 and 9 for the purposes of redevelopment- what was designated as Lot 8 was redeveloped for Acacia Gardens. Prior to 1940, the entire site had been utilized for residential, commercial, stone yard, lumber yard, school and gasoline station. From 1941-1980, the site has been utilized for residential, commercial, school and gasoline station. From 1981 to present, the site has been utilized as an HRA Multi Service Center with parking for building occupants.** **The site of the former gasoline station was located on split lot 8 redeveloped for Acacia Gardens.** **The existence of a coal vault remains on Lot 9.** **All information quoted on this report came from the Phase II investigative report for Lot 8.**

U/NR: *"Unknown"* or *"No Response*

NYC BUILDINGS

CERTIFICATE OF OCCUPANCY

Job Number ALT 101797012

Borough: MANHATTAN Date: AUG 13 2003 No: 101797012

This certificate superceded C.O. No _____ ZONING DISTRICT R7-2

This certifies that the new-altered-existing-building-premises located at
413 EAST 120 STREET

Block: 1808 Lot: 8

CONFORMS SUBSTANTIALLY TO THE APPROVED PLANS AND SPECIFICATIONS AND TO THE REQUIREMENTS OF ALL APPLICABLE LAWS, RULES, AND REGULATIONS FOR THE USES AND OCCUPANCIES SPECIFIED HEREIN.

PERMISSIBLE USE AND OCCUPANCY

STORY	LIVE LOAD LBS. PER SQ. FT.	MAXIMUM NO. OF PERSONS PERMITTED	ZONING DWELLING OR ROOMING UNITS	BUILDING CODE HABITABLE ROOMS	ZONING USE GROUP	BUILDING CODE OCCUPANCY GROUP	DESCRIPTION OF USE
BASEMENT	O.G.	6					OFFICE, BOILER ROOM
							STORAGE ROOMS, MECHANICAL
							& ELEC ROOMS
1ST FLOOR	60	31			4	PUB	MEDICAL OFFICES
		200			4	F-4	MULTI-PURPOSE ROOM
		4			4		KITCHEN
	60	96			4	PUB	OFFICES W/CLASSROOM
1ST MEZZ	60				4	PUB	ACCESSORY STORAGE
2ND FLOOR	100	371			4	F1-B	AUDITORIUM
	75	116			4	PUB	DAYCARE(2-6 YRS)
	60	40			4	PUB	OFFICES
3RD FLOOR	60	57			4	PUB	CONFERENCE ROOM, OFFICES
4TH FLOOR	60	35			4	PUB	CLASSROOMS
	60	45			4	PUB	OFFICES
5TH FLOOR	60	267			4	PUB	CLASSROOMS
	60	7			4	PUB	OFFICES

THIS CERTIFICATE OF OCCUPANCY MUST BE POSTED IN THE BUILDING IN ACCORDANCE WITH THE RULES OF THE DEPARTMENT PROMULGATED MARCH 21ST 1967.

OPEN SPACE USES _____

(SPECIFY-PARKING SPACES, LOADING BERTHS, OTHER USES, NONE)

NO CHANGES OF USE OR OCCUPANCY SHALL BE MADE UNLESS A NEW AMENDED CERTIFICATE OF OCCUPANCY IS OBTAINED

THIS CERTIFICATE OF OCCUPANCY IS ISSUED SUBJECT TO FURTHER LIMITATIONS, CONDITIONS AND SPECIFICATIONS NOTED ON THE REVERSE SIDE.

BOROUGH COMMISSIONER, A.I.A

Borough Commissioner — Commissioner — MAN 11

☐ ORIGINAL ☐ OFFICE COPY – DEPARTMENT OF BUILDINGS ☐ COPY

B Form 54 (Rev. 05/03)

THAT THE ZONING LOT ON WHICH THE PREMISES IS LOCATED IS BOUNDED AS FOLLOWS:

BEGINNING AT A POINT ON THE	SOUTHEAST	side of	FIRST AVENUE

distant EAST feet from the corner formed by the intersection of
FIRST AVENUE and

running thence		feet; thence			feet;
thence	S/E 363.70	Feet; thence	N/E 201.10		feet;
thence	N/W 363.70	Feet; thence	S/W 201.10		feet;
thence		feet; thence			feet;
thence		feet; thence			feet;

To the point or place of beginning

N.B. or Alt. No ALT 101797012 Date of completion 5/8/03 Construction classification CLASS 1 FIREPROOF
N.B. or Alt. No

Building occupancy group classification PUBLIC Height Stories C,1-5 Feet 83

THE FOLLOWING FIRE DETECTION AND EXTINGUISHING SYSTEMS ARE REQUIRED AND WERE INSTALLED IN COMPLIANCE WIT APPLICABLE LAWS.

	YES	NO		YES	NO
STANDPIPE SYSTEM	☐	☐	AUTOMATIC SPRINKLER SYSTEM	☐	☐
YARD HYDRANT SYSTEM	☐	☐			
STANDPIPE FIRE TELEPHONE AND SIGNALLING SYSTEM	☐	☐			
SMOKE DETECTOR	☐	☐			
FIRE ALARM AND SIGNAL SYSTEM	☐	☐			

STORM DRAINAGE DISCHARGES INTO:

A) STORM SEWER ☐ B) COMBINED SEWER ☐ C) PRIVATE SEWAGE DISPOSAL SYSTEM ☐

SANITARY DRAINAGE DISCHARGES INTO:

A) SANITARY SEWER ☐ B)COMBINED SEWER ☐ C) PRIVATE SEWAGE DISPOSAL SYSTEM ☐

LIMITATIONS OR RESTRICTIONS:

BOARD OF STANDARDS AND APPEALS CAL. NO	

CITY PLANNING COMMISSION CAL. NO	

OTHERS:

APPENDIX B

SITE PHOTOGRAPHS

Appendix A – Site Photographs
Phase II Environmental Site Investigation
The Beacon
413 E 120th Street
Langan Project No. 170745301



Photograph 1 - General view of the site, facing east.



Photograph 2 – General view of the asphalt parking area at the site, facing southeast.

Appendix A – Site Photographs
Phase II Environmental Site Investigation
The Beacon
413 E 120th Street
Langan Project No. 170745301




Photograph 3 – General view of sample location SB01 and geophysical mark outs, facing south.



Photograph 4 – General view of sample location SB03 and geophysical mark outs, facing northwest.



Photograph 5 – Lakewood installing a sub-slab sample point, facing northwest.

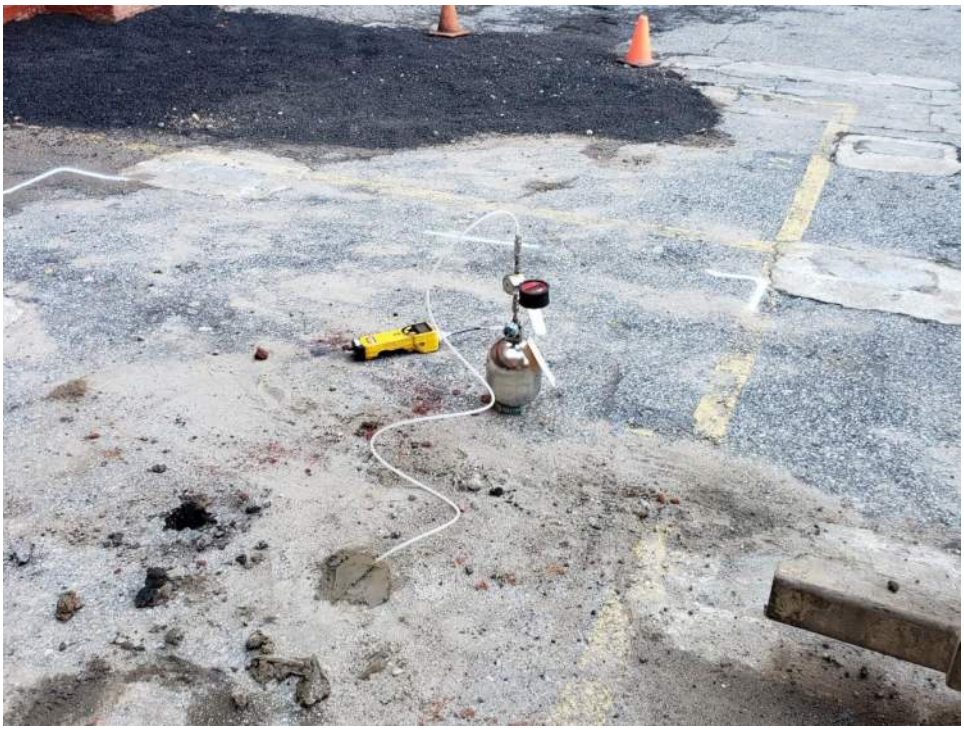


Photograph 6 – Representative view of soil vapor point sealed with hydrated bentonite, facing northeast.



Photograph 7 – Representative view of sub-slab vapor point construction, facing north.



Photograph 8 – Representative view of soil cores, facing east.

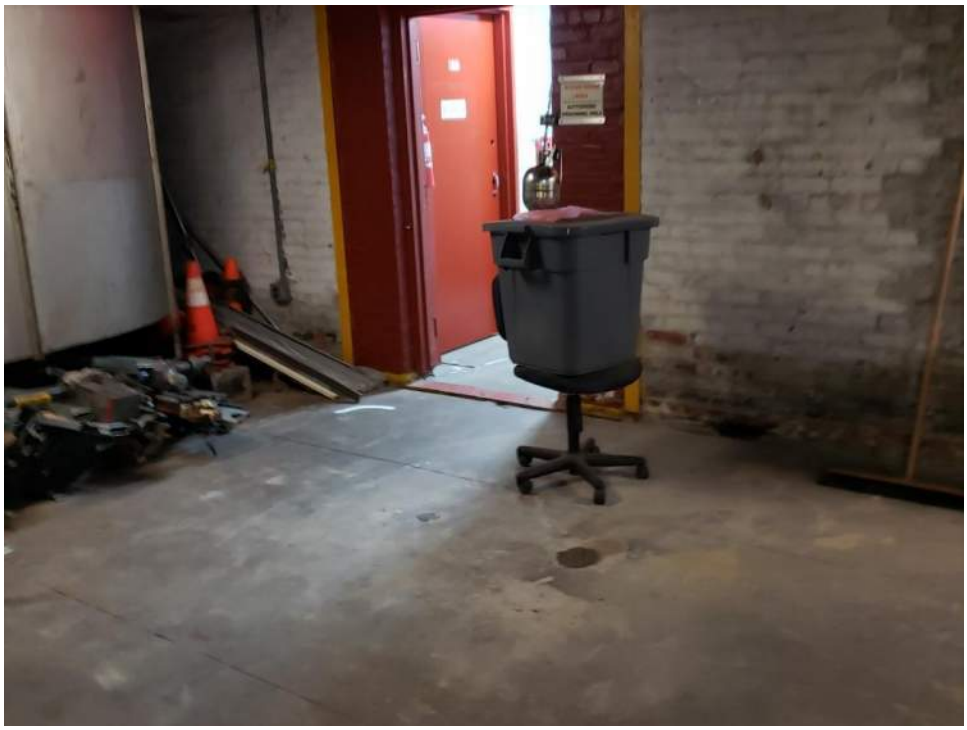

Photograph 9 - Representative view of restored sub-slab sample location, facing west.



Photograph 10 – Representative view of restored exterior sample location, facing northwest.

APPENDIX C

GEOPHYSICAL SURVEY REPORT

GEOPHYSICAL ENGINEERING SURVEY REPORT

Commercial Site
413 East 120th Street,
New York, New York 10035

NOVA PROJECT NUMBER:
22-2852

DATED:
October 13, 2022

PREPARED FOR:

LANGAN

21 Penn Plaza
360 West 31st Street, 8th Floor
New York, New York 10001-2727

PREPARED BY:

NOVA
GEOPHYSICAL
ENGINEERING
Subsurface Mapping Solutions
56-01 Marathon Parkway # 765
Douglaston, New York 11362
347-556-7787 (PHONE)
718-261-1527(FAX)
www.nova-gsi.com

NOVA GEOPHYSICAL SERVICES

SUBSURFACE MAPPING SOLUTIONS
5601 Marathon Parkway # 765, Douglaston, New York 11362
Ph. 347.556.7787 Email. info@novagsi.com
www.novagsi.com

October 13, 2022

Kaitlyn Gioia
Senior Staff Scientist
LANGAN
21 Penn Plaza
360 West 31st Street, 8th Floor
New York, New York 10001-2727
Direct: 212.479.5531
Mobile: 516.913.3464
E: kgioia@langan.com

Re: Geophysical Engineering Survey (GES) Report
413 East 120th Street,
New York, New York 10035
Langan Project# 1706745301

Dear Ms. Gioia,

Nova Geophysical Services (NOVA) is pleased to provide the findings of the geophysical engineering survey (GES) at the above referenced project site: 413 East 120th Street, New York, New York (the "Site")

INTRODUCTION TO GEOPHYSICAL ENGINEERING SURVEY (GES)

NOVA performed a geophysical engineering survey (GES) consisting of a Ground Penetrating Radar (GPR) and Electromagnetic (EM) survey at the site. The purpose of this survey is to locate and identify utilities, underground storage tanks (USTs) and other substructures in the vicinity of proposed boring locations on October 6th, 2022.

The equipment selected for this investigation was a Sensors and Software NOGGIN 250 MHz ground penetrating radar (GPR) with a shielded antenna and a RadioDetection RD7100 Electromagnetic utility locator.

A GPR system consists of a radar control unit, control cable, and transducer (antenna). The control unit transmits a trigger pulse at a normal repetition rate of 250 MHz. The trigger pulse is sent to the transmitter electronics in the transducer via the control cable. The transmitter electronics amplify the trigger pulse into

bipolar pulses that are radiated to the surface. The transformed pulses vary in shape and frequency according to the transducer used. In the subsurface, variations of the signal occur at boundaries where there is a dielectric contrast (void, steel, soil type, etc.). Signal reflections travel back to the control unit and are represented as color graphic images for interpolation.

A typical electromagnetic (EM) utility locating system consists of a transmitter unit and a receiver unit. The receiver unit can be used independently of the transmitter unit in order to detect utility lines with an inherent EM signature (electric utility lines, water lines, etc.). If needed a current at a specific frequency can also be placed on a utility that is being located. This can be done via the transmitter unit by either direct connection or induction via an EM field varying at specific frequency. The receiver unit is then set to the selected frequency and the electromagnetic field created by the current running through the utility can be located allowing the utility to be marked.

GEOPHYSICAL METHODS


The project site was screened using GPR to search the specified area and inspected for reflections, which could be indicative of substructures and utilities within the subsurface. An EM utility locator was used to help determine the locations of utilities within the survey area.

EM data was collected and interpreted on site and suspected utilities marked as needed. GPR data profiles were collected for the areas of the Site specified by the client and processed as specified below.


DATA PROCESSING

To improve the quality of the results and to better identify anomalies NOVA processed the collected data. The processing workflow is briefly described in this section.


Step 1. Import Raw RAMAC data to standard processing format

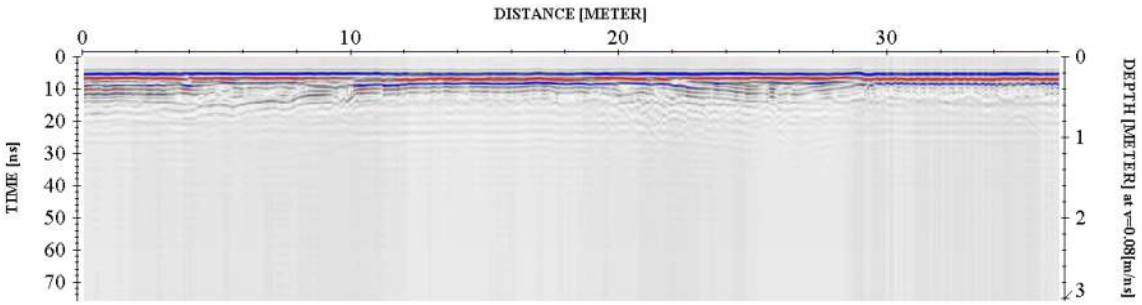


Step 2. Remove instrument noise *(dewow)*

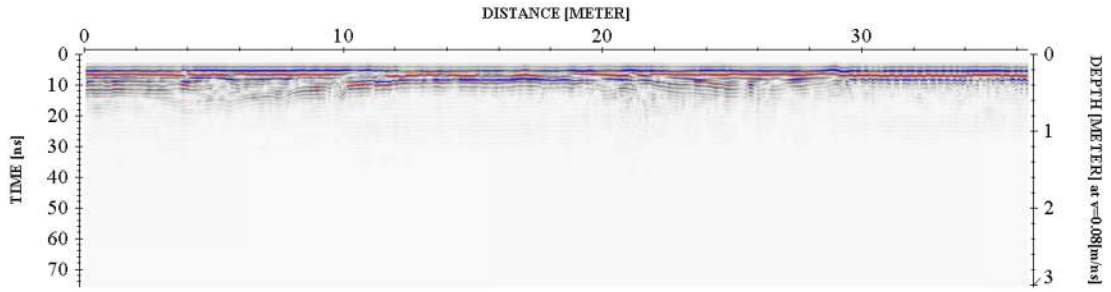


Step 3. Correct for attenuation losses *(energy decay function)*

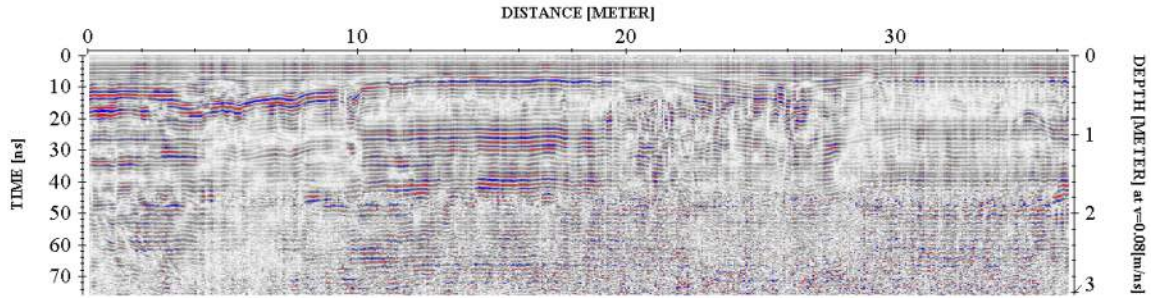

Step 4. Remove static from bottom of profile *(time cut)*

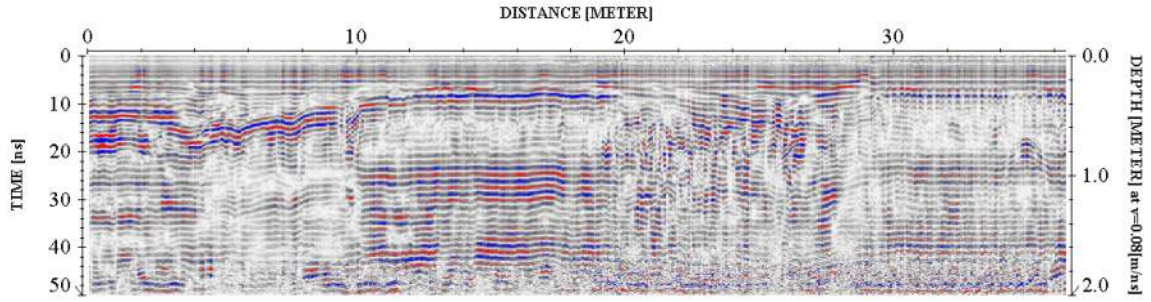

Step 5. Mute horizontal ringing/noise *(subtracting average)*

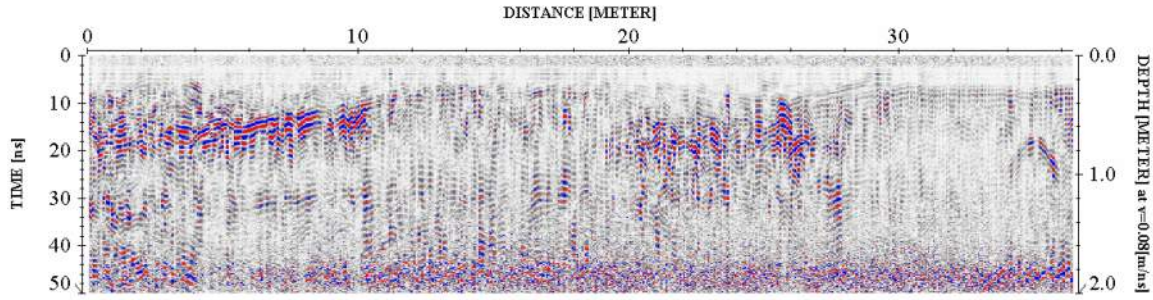

The above example shows the significance of data processing. The last image (step 5) has higher resolution than the starting image (raw data – step 1) and represents the subsurface anomalies much more accurately.

PHYSICAL SETTINGS

NOVA observed the following physical conditions at the time of the survey.

Weather: Clear

Temperature: 55° F

Surface: Concrete, Carpet, Linoleum

Survey Parameters: A ground penetrating radar (GPR) grid scan was conducted within the survey areas as shown in the survey plan. The line spacing of the grid survey was approximately 5'. Additional GPR data was collected over features of interest. A utility locator was used in conjunction with GPR throughout the survey area.

Limitations: The geophysical noise level (GNL) at the site was high due to being in an urban environment, reinforced concrete, and other unknown anthropogenic noise sources. Small portions of the site were covered with immobile objects and could not be adequately surveyed.

RESULTS

The results of the geophysical engineering survey (GES) identified the following at the project site:

- Anomalies resembling potential subsurface utilities were identified within the surveyed areas but could not be connected to known utilities. Surface structures resembling a former utilities pit were identified during the GES. The approximate locations are shown in the survey plan.
- No large geophysical anomalies resembling an underground storage tank (UST) were identified during the GES.
- A fill port was identified during the GES and traced to a cut and capped pipe in the basement of the site. Shown in the survey plan.
- All cleared boring locations are shown in the survey plan.

If you have any questions, please do not hesitate to contact the undersigned.

Sincerely,

NOVA Geophysical Services



Levent Eskicakit, P.G., E.P.


Project Manager

Attachments:

Location Map

Survey Plan

Geophysical Images

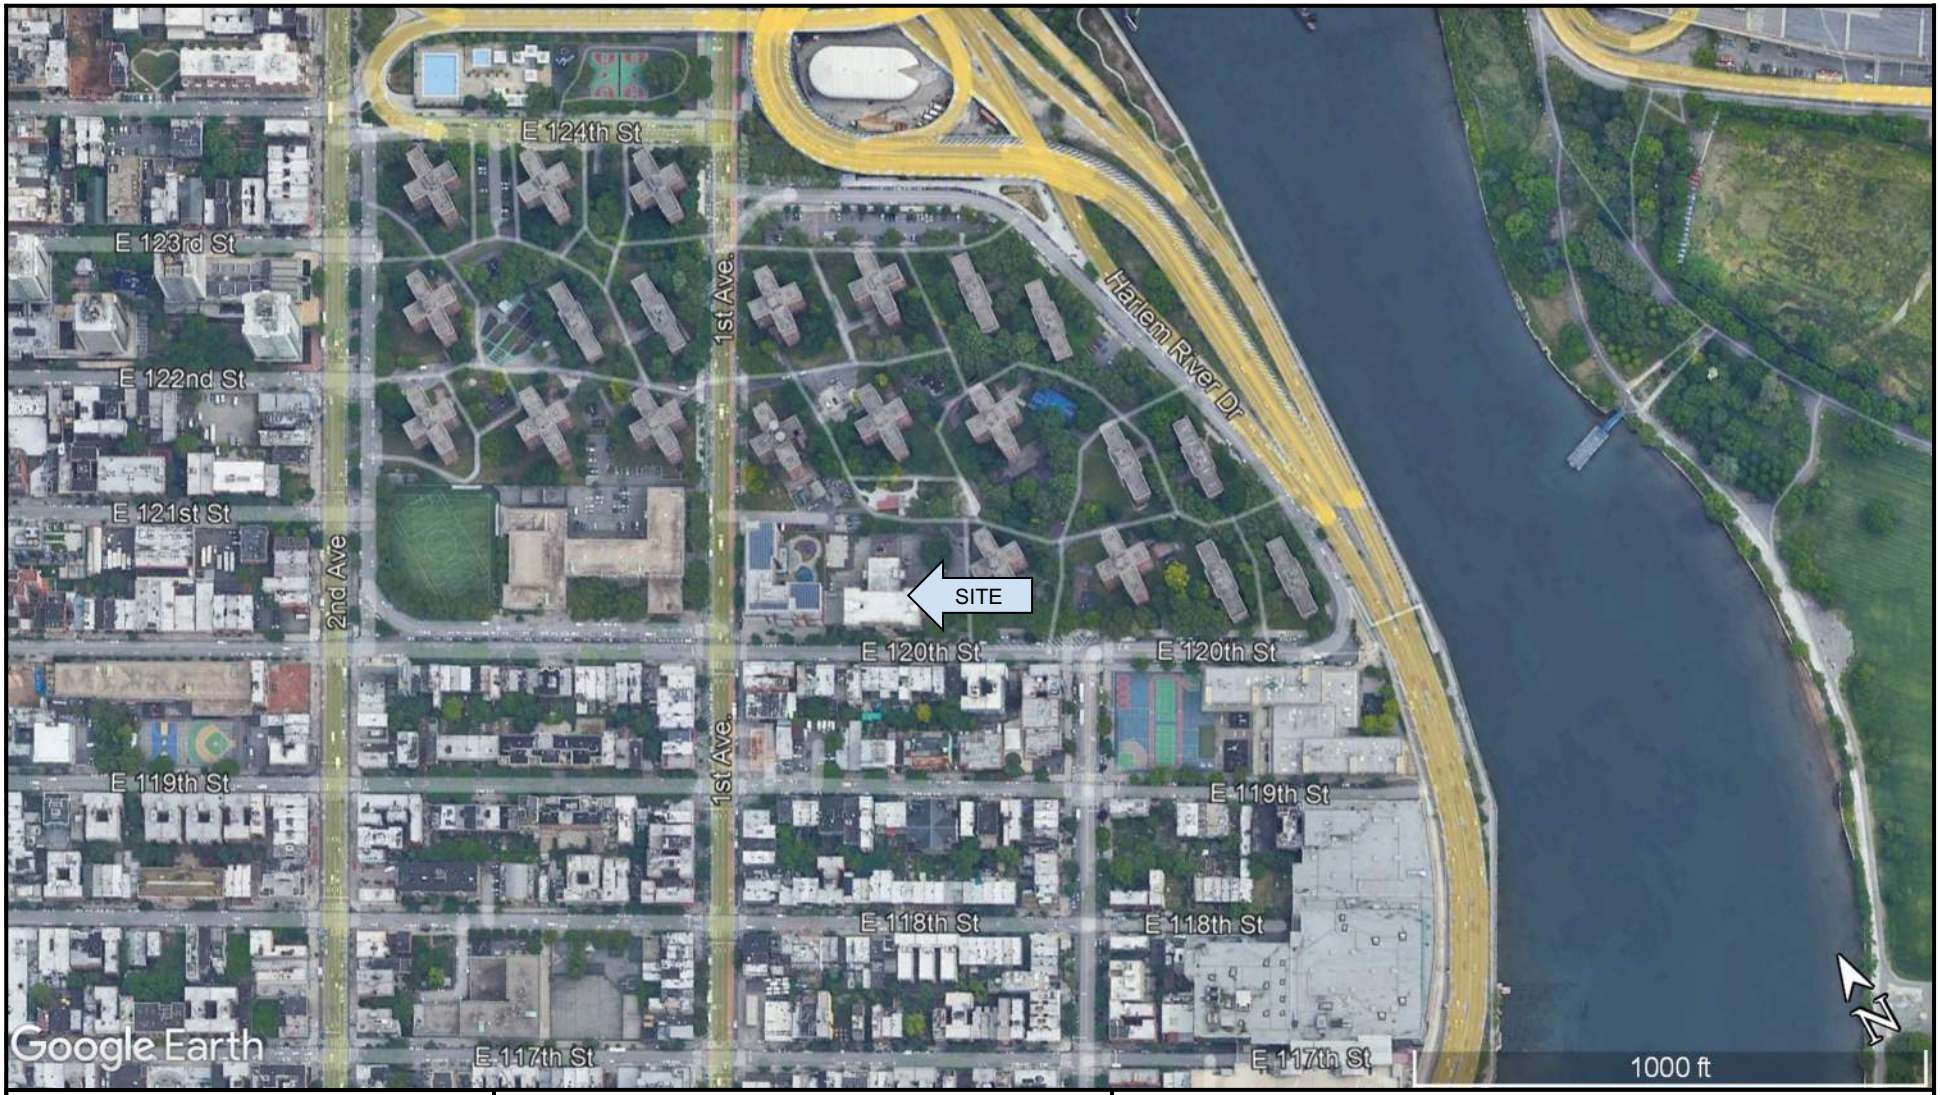


NOVA
Geophysical Services
Subsurface Mapping Solutions
56-01 Marathon Parkway, # 765
Douglaston, New York 11362
Phone (347) 556-7787 * Fax (718) 261-1527
www.novagsi.com

LOCATION MAP

SITE:	**Commercial Site** 413 East 120th Street, New York, New York 10035
CLIENT:	Langan
DATE:	October 5th, 2022
AUTH:	Chris Steinley

LEGEND

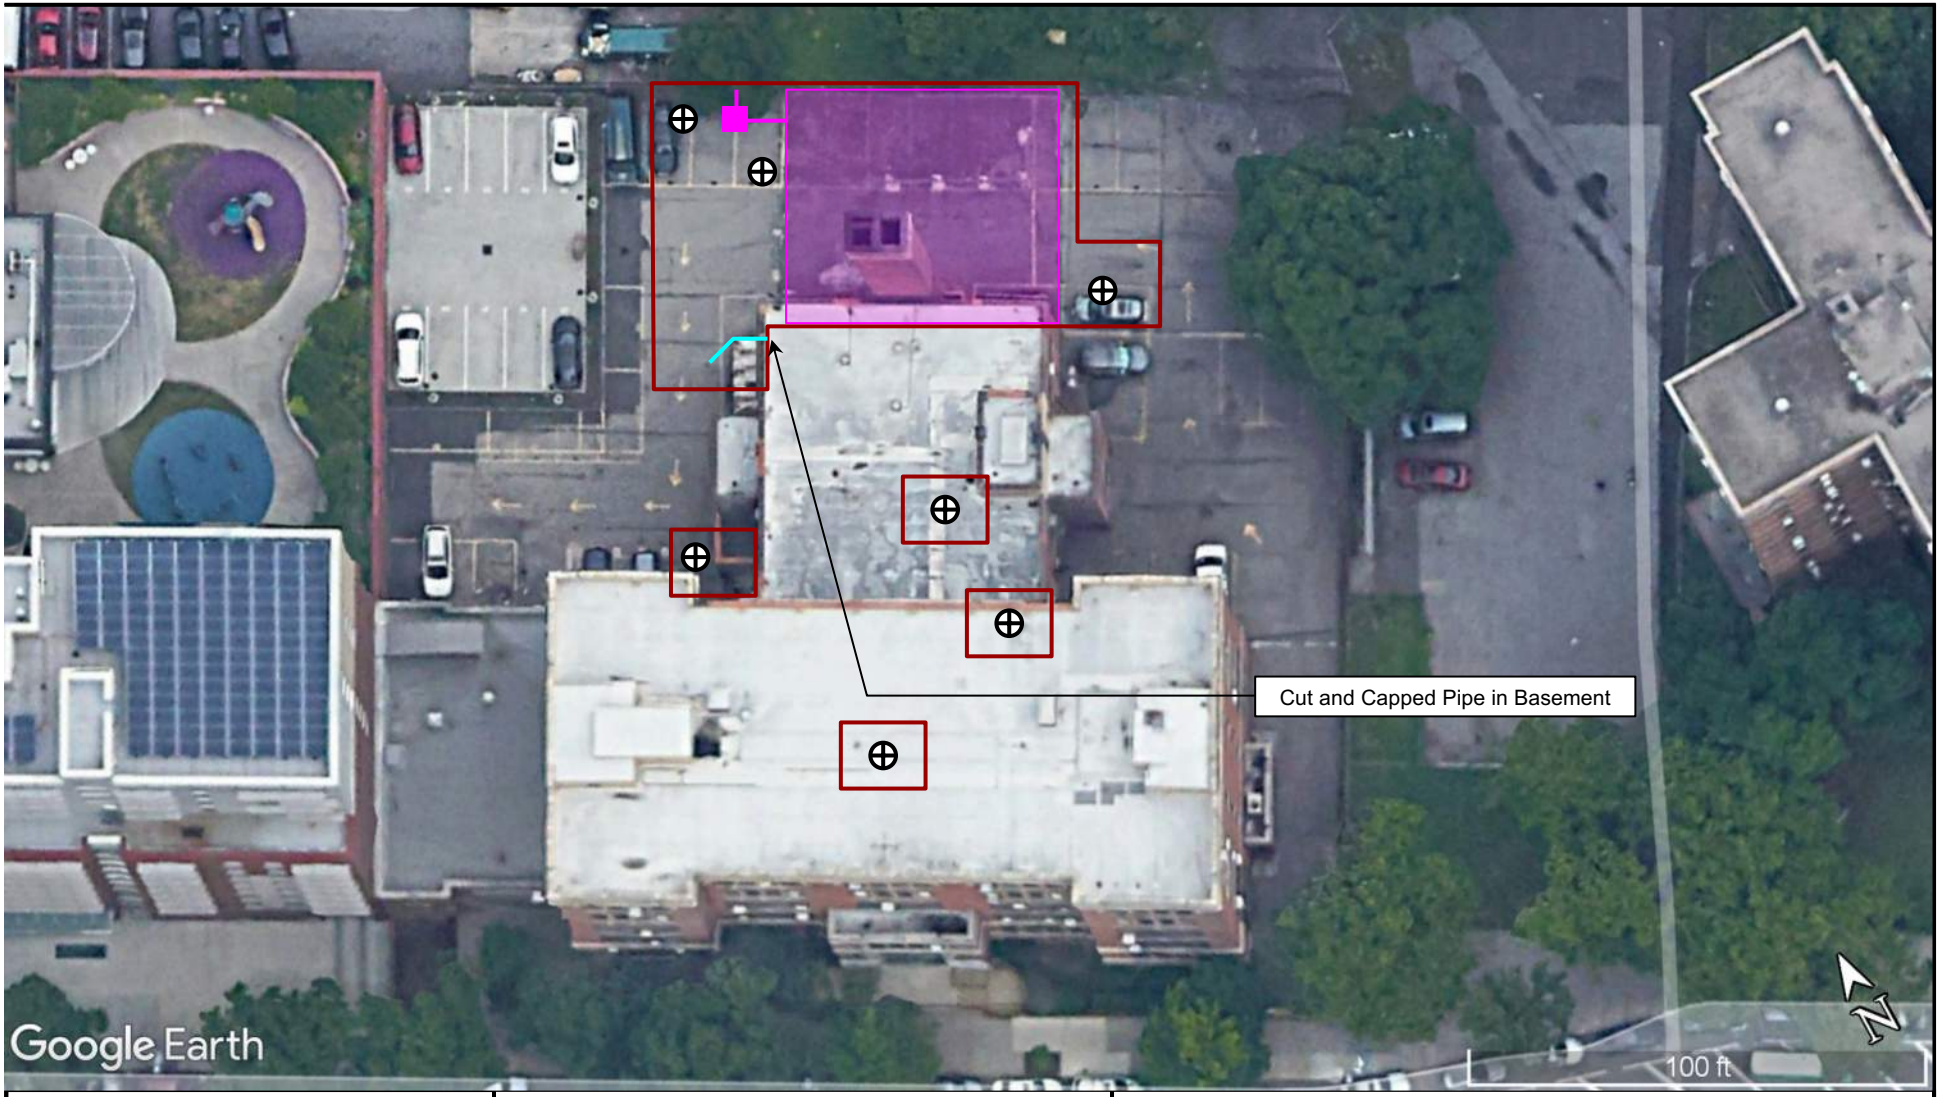

NOVA
Geophysical Services
Subsurface Mapping Solutions
56-01 Marathon Parkway, # 765
Douglaston, New York 11362
Phone (347) 556-7787 * Fax (718) 261-1527
www.novagsi.com

SURVEY PLAN

SITE:	**Commercial Site** 413 East 120th Street, New York, New York 10035
CLIENT:	Langan
DATE:	October 6th, 2022
AUTH:	Chris Steinley

LEGEND


- Survey Area
- Former Utility Pit
- Vault
- Unknown
- Fill Port
- Boring


GEOPHYSICAL IMAGES

Commercial Site
413 East 120th Street,
New York, New York 10035
October 6th, 2022





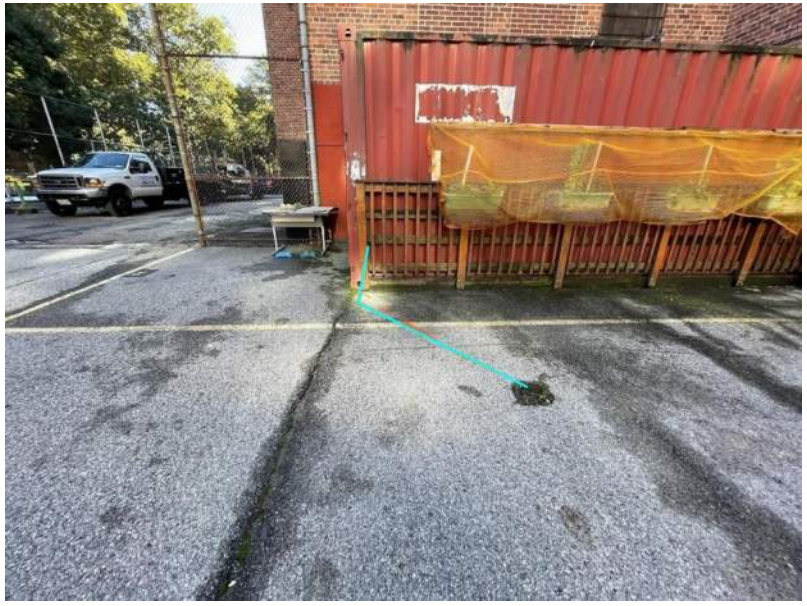

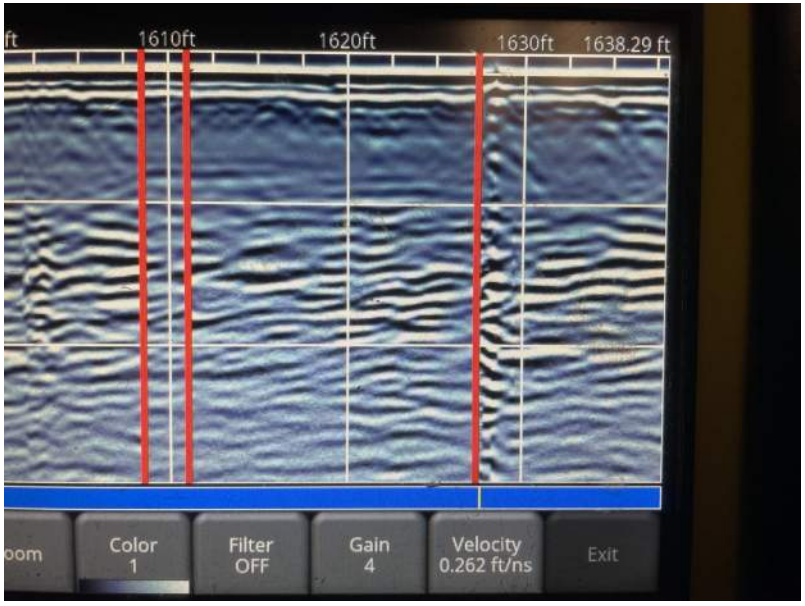



GEOPHYSICAL IMAGES

Commercial Site
413 East 120th Street,
New York, New York 10035
October 6th, 2022






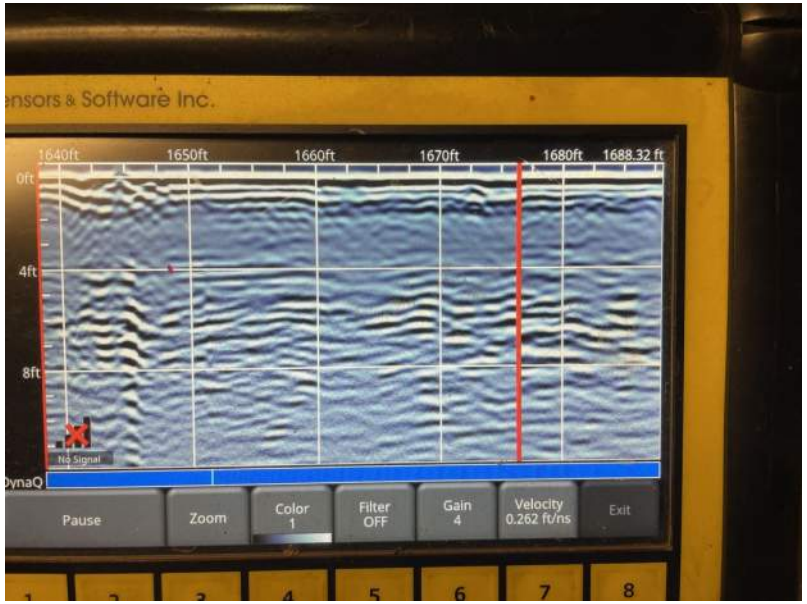

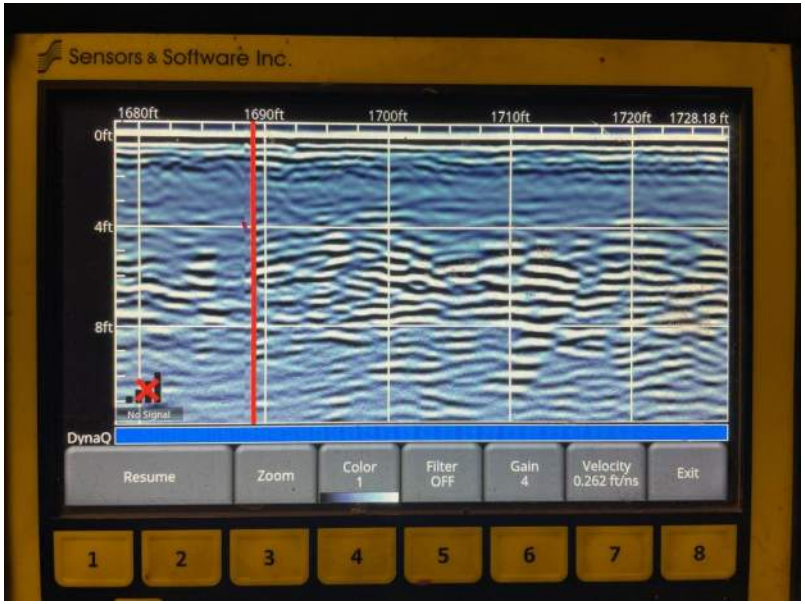

GEOPHYSICAL IMAGES

Commercial Site
413 East 120th Street,
New York, New York 10035
October 6th, 2022

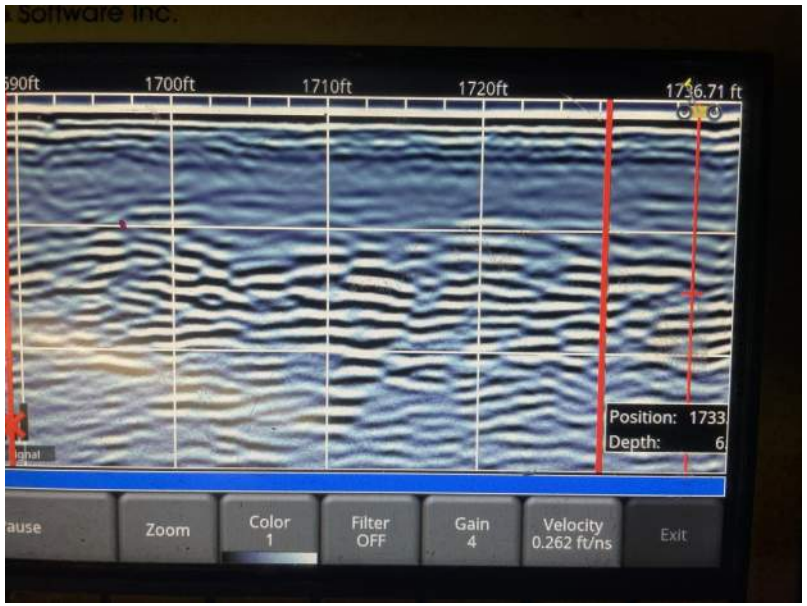








GEOPHYSICAL IMAGES

Commercial Site
413 East 120th Street,
New York, New York 10035
October 6th, 2022



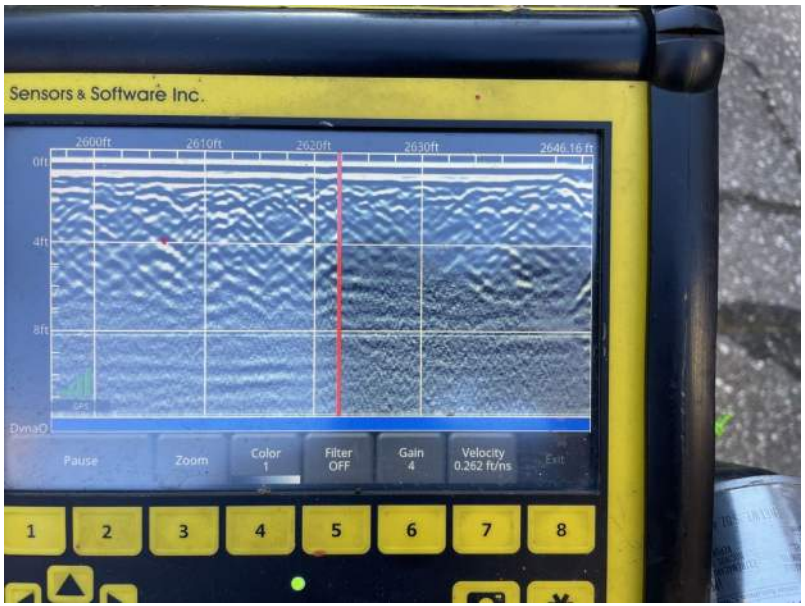

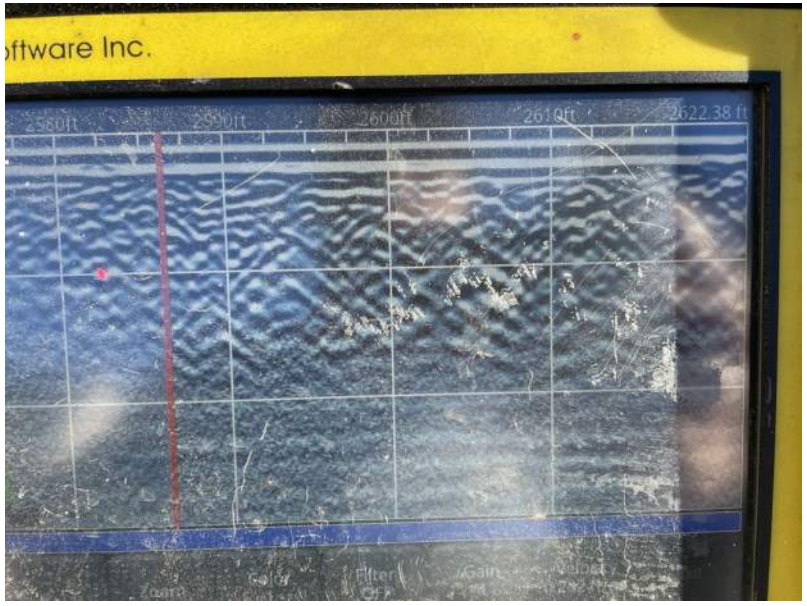

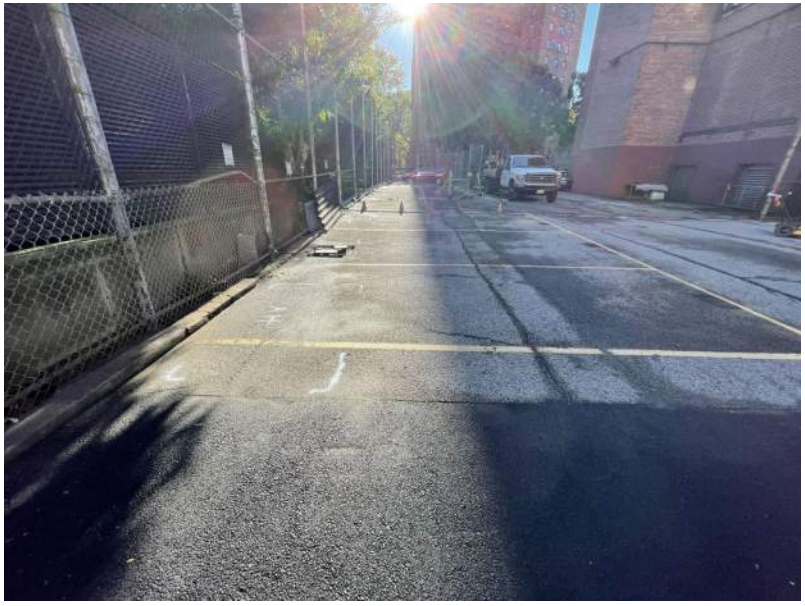

GEOPHYSICAL IMAGES

Commercial Site
413 East 120th Street,
New York, New York 10035
October 6th, 2022









GEOPHYSICAL IMAGES

Commercial Site
413 East 120th Street,
New York, New York 10035
October 6th, 2022









GEOPHYSICAL IMAGES

Commercial Site
413 East 120th Street,
New York, New York 10035
October 6th, 2022







GEOPHYSICAL IMAGES

Commercial Site
413 East 120th Street,
New York, New York 10035
October 6th, 2022









APPENDIX D

SOIL BORING LOGS

LANGAN

Log of Boring **SB01** Sheet 1 of 1

Project: The Beacon	Project No.: 170745301
Location: 413 E 120th St	Elevation and Datum: NA
Drilling Company: Lakewood Environmnetal Services Corp	Date Started: 10/07/2022 — Date Finished: 10/07/2022
Drilling Equipment: Geoprobe 6620 DT	Completion Depth: 20 ft — Rock Depth: NA
Size and Type of Bit: 2-inch Direct Push	Number of Samples: Disturbed 5 — Undisturbed NA — Core NA
Casing Diameter (in): NA — Casing Depth (ft): NA	Water Level (ft.): First ▽ 6 — Completion ▼ NA — 24 HR. ▼ NA
Casing Hammer: NA — Weight (lbs): NA — Drop (in): NA	Drilling Foreman: Tim Kelly
Sampler: 4-foot Macrocore	Field Engineer: Mat Frankel
Sampler Hammer: NA — Weight (lbs): NA — Drop (in): NA	

Material Symbol	Elev. (ft)	Sample Description	Depth Scale	Sample Number	Sample Type	Recov. (in)	Penetr. resist BL/6in	PID (ppm)	Remarks (Drilling Fluid, Depth of Casing, Fluid Loss, Drilling Resistance, etc.)
		8-inch asphalt layer	0						
		R1: (0-28") Grayish reddish tan medium SAND, some fine gravel, asphalt, brick (dry)[FILL]	1					0.0	
								0.0	
			2					0.0	Sample SB01_1-3 collected
				R-1	Macrocore	36		0.0	
			3					0.0	
		R2A: (0- 24") Dark grayish reddish brown medium-coarse SAND, brick (dry)[FILL]	4						Sample SB01_3-5 collected
			5	R-2A	Macrocore	36			
		R2B: (24-36") Orangish tannish brown fine-medium SAND, some fine gravel (wet)[SP]	6					0.0	
			7	R-2B				0.0	
								0.0	
		R3A: (0- 12")Orangish tannish brown fine-medium SAND, trace silt (wet)[SP]	8					0.0	
				R-3A					
		R3B: (12- 36")Brownish reddish gray fine SAND, trace silt (wet)[SP]	9					0.0	
			10		Macrocore	36		0.0	
								0.0	
			11	R-3B				0.0	
								0.0	
		R4A: (0-6") Tannish brown medium SAND, some fine gravel (wet)[SP]	12	R-4A				0.0	
		R4B: (6-24") Dark grayish black SILT, fibrous material, roots (wet) [OL]	13					0.1	
			14	R-4B	Macrocore	48		0.5	
		R4C: (24-48") Dark grayish gray silty fine SAND, fibrous material (wet)[SM]						0.6	
			15	R-4C				0.0	
								0.0	
		R5: (0-48")Tannish orangish gray medium-coarse SAND, some fine gravel (wet)[SP]	16					0.0	
			17					0.0	
								0.0	
								0.0	
			18	R-5	Macrocore	48		0.0	EOB at 20 feet bgs
								0.0	Backfilled to grade with non-impacted soil cuttings and clean sand and capped to grade with asphalt
			19					0.0	
								0.0	
			20						

\\LANGAN.COM\DATA\NYC\DATA3\170745301\PROJECT DATA_DISCIPLINE\ENV\IRONMENTAL\GINTLOGS\170745301_ENTERPRISE.GPJ ... 11/22/2022 10:56:34 AM ... Report: Log - LANGAN

LANGAN

Log of Boring **SB02** Sheet 1 of 1

Project: The Beacon	Project No.: 170745301
Location: 413 E 120th St	Elevation and Datum: NA
Drilling Company: Lakewood Environmnetal Services Corp	Date Started: 10/07/2022 — Date Finished: 10/07/2022
Drilling Equipment: Geoprobe 6610 DT	Completion Depth: 20 ft — Rock Depth: NA
Size and Type of Bit: 2-inch Direct Push	Number of Samples: Disturbed 5 — Undisturbed NA — Core NA
Casing Diameter (in): NA — Casing Depth (ft): NA	Water Level (ft.): First ▽ 6 — Completion ▼ NA — 24 HR. ▼ NA
Casing Hammer: NA — Weight (lbs): NA — Drop (in): NA	Drilling Foreman: Tim Kelly
Sampler: 4-foot Macrocore	Field Engineer: Mat Frankel
Sampler Hammer: NA — Weight (lbs): NA — Drop (in): NA	

Material Symbol	Elev. (ft)	Sample Description	Depth Scale	Sample Data: Number	Type	Recov. (in)	Penetr. resist BL/6in	PID (ppm)	Remarks (Drilling Fluid, Depth of Casing, Fluid Loss, Drilling Resistance, etc.)
		16-inch asphalt layer	0						
			1						Sample SB02_0-2 collected
		R1A: (0-20") Dark grayish tannish black medium SAND, some fine gravel (dry)[FILL]	2	R-1A	Macrocore	32		0.0	
			3	R-1B				0.0	
		R1B: (20-32")Dark grayish brown fine SAND (moist)[SP]						0.0	
		R2A: (0-6")Dark grayish brown fine-medium SAND (moist)[SP]	4						Sample SB02_4-5 collected
			5						
			6 ▽	R-2A	Macrocore	26		0.0	
		R2B: (6-26")Dark grayish orangish brown fine-medium SAND, some fine gravel, Orange/red mottling at 8 ft (wet)[SP]	7	R-2B				0.0	
		R3A: (0-28") Dark brownish gray fine SAND (wet)[SP]	8					0.0	
			9					0.0	
			10	R-3A	Macrocore	36		0.0	
		R3B: (28-36") Dark grayish black organic SILT, fibrous material, roots (wet)[OL]	11	R-3B				0.0	
		R4A: (0-12") Dark grayish black organic SILT, roots (wet)[OL]	12	R-4A				0.0	
		R4B: (12-36") Grayish brown fine SAND, roots (wet)[SP]	13					0.0	
			14					0.0	
			15	R-4B	Macrocore	36		0.0	
		R5A: (0-18")Reddish grayish brown fine-medium SAND (wet)[SP]	16	R-5A				0.0	
		R5B: (18-24") Grayish tannish brown fine-medium SAND (wet)[SP]	17					0.0	
		R5C: (24-36") Gravel lens	18	R-5B	Macrocore	48		0.0	EOB at 20 feet bgs Backfilled to grade with non-impacted soil cuttings and clean sand and capped to grade with asphalt
		R5D: (36-48")Orangish tannish brown fine SAND (wet)[SP]	19	R-5C				0.0	
			20						

\\LANGAN.COM\DATA\NYC\DATA3\170745301\PROJECT DATA_DISCIPLINE\ENV\RONMENTAL\GINTLOGS\170745301_ENTERPRISE.GPJ ... 11/22/2022 10:56:36 AM ... Report: Log - LANGAN

LANGAN

Log of Boring **SB03/MW03** Sheet 1 of 1

Project: The Beacon	Project No.: 170745301
Location: 413 E 120th St	Elevation and Datum: NA
Drilling Company: Lakewood Environmnetal Services Corp	Date Started: 10/07/2022 — Date Finished: 10/07/2022
Drilling Equipment: Geoprobe 6610 DT	Completion Depth: 20 ft — Rock Depth: NA
Size and Type of Bit: 2-inch Direct Push	Number of Samples: Disturbed 5 — Undisturbed NA — Core NA
Casing Diameter (in): NA — Casing Depth (ft): NA	Water Level (ft.): First ▽ 8 — Completion ▼ 9.9 — 24 HR. ▼ NA
Casing Hammer: NA — Weight (lbs): NA — Drop (in): NA	Drilling Foreman: Tim Kelly
Sampler: 4-foot Macrocore	Field Engineer: Mat Frankel
Sampler Hammer: NA — Weight (lbs): NA — Drop (in): NA	

Material Symbol	Elev. (ft)	Sample Description	Depth Scale	Sample Data: Number	Type	Recov. (in)	Penetr. resist BL/6in	PID (ppm)	Remarks (Drilling Fluid, Depth of Casing, Fluid Loss, Drilling Resistance, etc.)
		5-inch concrete slab	0					0.0	
		R1A: (0-5") Dark brownish reddish orangish tan fine-medium SAND, brick, some fine gravel (moist)[FILL]	1	R-1B				0.0	Sample SB03_1-2 collected
		R1B: (5-8") Gravel lens		R-1C					
		R1C: (8-14") Dark olive tannish black medium SAND, some fine gravel (moist)[FILL]		R-1D				0.0	
		R1D: (14-25") Gravel lens	2	R-1E	Macrocore	25		0.0	
		R1E: (25-30")Orangish olive red SAND, some fine gravel, trace brick [FILL]	3	R-1F					
		R2: (0-24") Dark grayish olive tan medium SAND, some fine gravel (moist)[FILL]	4	R-2	Macrocore	24			Sample SB03_4-5 collected
			5						
			6					0.0	
			7					0.0	
								0.0	
								0.0	
			▽ 8					0.0	
		R3: (0-30") Tannish orangish brown fine-medium SAND (wet)[SP]	9						
			▼ 10	R-3	Macrocore	30		0.0	
								0.0	
			11					0.0	
								0.0	
		R4: (0-36") Orangish olive brown fine-medium SAND (wet)[SP]	12					0.0	
			13					0.0	
								0.0	
			14	R-4	Macrocore	36		0.0	
								0.0	
			15					0.0	
								0.0	
		R5: (0-48") Orangish olive brown medium-coarse SAND, trace medium gravel (wet)[SP]	16					0.0	EOB at 20 feet bgs
								0.0	Temporary monitry well MW03 installed to 16 feet bgs, screened from 6 to 16 feet bgs. MW03 was removed and borehole was backfilled to grade with non-impacted soil cuttings and clean sand and capped to grade with concrete
			17					0.0	
								0.0	
			18	R-5	Macrocore	48		0.0	
								0.0	
			19					0.0	
								0.0	
			20						

\\LANGAN.COM\DATA\NYC\DATA3\170745301\PROJECT DATA_DISCIPLINE\ENV\IRONMENTAL\GINTLOGS\170745301_ENTERPRISE.GPJ ... 11/22/2022 10:56:38 AM ... Report: Log - LANGAN

LANGAN

Log of Boring **SB04/MW04** Sheet 1 of 1

Project: The Beacon	Project No.: 170745301
Location: 413 E 120th St	Elevation and Datum: NA
Drilling Company: Lakewood Environmnetal Services Corp	Date Started: 10/06/2022 — Date Finished: 10/06/2022
Drilling Equipment: Portable Electric Rig	Completion Depth: 7 ft — Rock Depth: NA
Size and Type of Bit: 1-inch Direct Push	Number of Samples: Disturbed 4, Undisturbed NA, Core NA
Casing Diameter (in): NA — Casing Depth (ft): NA	Water Level (ft.): First 3, Completion 2.6, 24 HR. NA
Casing Hammer: NA — Weight (lbs): NA — Drop (in): NA	Drilling Foreman: Tim Kelly
Sampler: 2-foot Macrocore	Field Engineer: Mat Frankel
Sampler Hammer: NA — Weight (lbs): NA — Drop (in): NA	

Material Symbol	Elev. (ft)	Sample Description	Depth Scale	Sample Number	Sample Type	Recov. (in)	Penetr. resist BL/6in	PID (ppm)	Remarks (Drilling Fluid, Depth of Casing, Fluid Loss, Drilling Resistance, etc.)
		12-inch concrete slab	0						No recovery due to 12-inch concrete slab
		R2A: (0-12") Dark black medium-coarse SAND, some fine gravel (moist) [FILL]	1	R-2A	Macrocore	20		29.1	
		R2B: (12-15") Dark brownish tannish brown silty fine SAND, trace brick (moist) [FILL]	2	R-2B	Macrocore	20		51.0	
		R2C: (15-20") Dark brownish tannish brown silty fine SAND (moist) [SM]	3	R-2C	Macrocore	20		350.6	Waterproofing observed Sample SB04_1-3 collected
		R3A: (0-4") Reddish grayish brown medium-coarse SAND, trace fine gravel (wet)[SP]	4	R-3A	Macrocore	19		32.5	
		R3A: (4-10") Reddish grayish brown fine-medium SAND, trace fine gravel (wet)[SP-SM]	5	R-3B	Macrocore	19		0.9	
		R3A: (10-19") Grayish tannish brown fine SAND, trace fine gravel (wet)[SP-SM]	6	R-3C	Macrocore	19		7.6	
		R4: (0-20") Reddish grayish brown medium-coarse SAND, some fine gravel (wet)[SP]	7	R-4	Macrocore	20		2.1	
			8					10.9	
			9					8.5	
			10					12.3	
			11					1.7	
			12					1.6	
			13						EOB at 7 feet bgs Temporary monitry well MW04 installed to 7 feet bgs, screened from 0 to 7 feet bgs. MW04 was removed and borehole was backfilled to grade with non-impacted soil cuttings and clean sand and capped to grade with concrete
			14						
			15						
			16						
			17						
			18						
			19						
			20						

\\LANGAN.COM\DATA\NYC\DATA3\170745301\PROJECT DATA_DISCIPLINE\ENVIRONMENTAL\GINTLOGS\170745301_ENTERPRISE.GPJ ... 11/22/2022 10:56:40 AM ... Report: Log - LANGAN

LANGAN

Log of Boring **SB05** Sheet 1 of 1

Project: The Beacon	Project No.: 170745301
Location: 413 E 120th St	Elevation and Datum: NA
Drilling Company: Lakewood Environmnetal Services Corp	Date Started: 10/06/2022 — Date Finished: 10/06/2022
Drilling Equipment: Portable Electric Rig	Completion Depth: 5 ft — Rock Depth: NA
Size and Type of Bit: 1-inch Direct Push	Number of Samples: Disturbed 3 — Undisturbed NA — Core NA
Casing Diameter (in): NA — Casing Depth (ft): NA	Water Level (ft.): First ▽ 3 — Completion ▼ NA — 24 HR. ▼ NA
Casing Hammer: NA — Weight (lbs): NA — Drop (in): NA	Drilling Foreman: Tim Kelly
Sampler: 2-foot Macrocore	Field Engineer: Mat Frankel
Sampler Hammer: NA — Weight (lbs): NA — Drop (in): NA	

Material Symbol	Elev. (ft)	Sample Description	Depth Scale	Sample Data: Number	Type	Recov. (in)	Penetr. resist BL/6in	PID (ppm)	Remarks (Drilling Fluid, Depth of Casing, Fluid Loss, Drilling Resistance, etc.)
		12-inch concrete slab	0						No recovery due to 12-inch concrete slab
		R2A: (0-12") Dark brownish black medium-coarse SAND, some fine gravel (moist) [SP]	1					101.5	
		R2B: (12-15") Dark grayish olive brown fine-medium SAND, trace fine gravel (moist)[SP]	2	R-2B	Macrocore	15		97.2	Waterproofing observed
		R3A: (0-6") Grayish olive brown fine-medium SAND, some fine gravel (wet)[SP]	3	R-2C				259.1	Sample SB05_1-3 collected
		R3B:(6-22") Grayish olive brown medium-coarse SAND (wet)[SP]	4	R-3A	Macrocore	22		160.5	
			5	R-3B				3.9	
			6					19.4	
			7					9.1	
			8					2.6	EOB at 5 feet bgs
			9						Backfilled to grade with non-impacted soil cuttings and clean sand and capped to grade with concrete
			10						
			11						
\\LANGAN.COM\DATA\NYC\DATA3\170745301\PROJECT DATA_DISCIPLINE\ENVIRONMENTAL\GINTLOGS\170745301_ENTERPRISE.GPJ ... 11/22/2022 10:56:41 AM ... Report: Log - LANGAN

LANGAN

Log of Boring **SB06** Sheet 1 of 1

Project: The Beacon	Project No.: 170745301
Location: 413 E 120th St	Elevation and Datum: NA
Drilling Company: Lakewood Environmnetal Services Corp	Date Started: 10/06/2022 — Date Finished: 10/06/2022
Drilling Equipment: Portable Electric Rig	Completion Depth: 7 ft — Rock Depth: NA
Size and Type of Bit: 1-inch Direct Push	Number of Samples: Disturbed 4 — Undisturbed NA — Core NA
Casing Diameter (in): NA — Casing Depth (ft): NA	Water Level (ft.): First ▽ 2 — Completion ▼ NA — 24 HR. ▼ NA
Casing Hammer: NA — Weight (lbs): NA — Drop (in): NA	Drilling Foreman: Tim Kelly
Sampler: 2-foot Macrocore	Field Engineer: Mat Frankel
Sampler Hammer: NA — Weight (lbs): NA — Drop (in): NA	

Material Symbol	Elev. (ft)	Sample Description	Depth Scale	Sample Data: Number	Type	Recov. (in)	Penetr. resist BL/6in	PID (ppm)	Remarks (Drilling Fluid, Depth of Casing, Fluid Loss, Drilling Resistance, etc.)
		12-inch concrete slab	0					0	No recovery due to 12-inch concrete slab
		R2A: (0-13") Dark brownish black sandy SILT (moist)[FILL]	1					103	
		R2B: (13-18") Dark brownish brown silty SAND (wet)[FILL]	2	R-2A	Macrocore	22		133.6	
		R2C: (18-22") Dark brownish brown sandy SILT (wet)[FILL]		R-2B				149.2	Sample SB06_1-3 collected
		R3A: (0-6") Dark olive brown medium SAND, trace fine gravel (wet)[SM]	3	R2C				113.2	
		R3B: (6-10")Grayish olive brown fine SAND (wet)[SM]		R-3A				89.8	
		R3C: (10-20")Grayish olive brown fine-medium SAND (wet)[SM]	4	R-3B	Macrocore	20		51.0	
		R4: (0-15")Orangish olive brown medium-coarse SAND, some fine gravel (wet)[SP]		R-3C				13.9	
			5					7.6	
				R-4	Macrocore	15		13.9	
			6					12.0	
								7.5	
			7					4.2	EOB at 7 feet bgs Backfilled to grade with non-impacted soil cuttings and clean sand and capped to grade with concrete
			8						
			9						
			10						
			11						
			12						
			13						
			14						
			15						
			16						
			17						
			18						
			19						
			20						

\\LANGAN.COM\DATA\NYC\DATA3\170745301\PROJECT DATA_DISCIPLINE\ENVIRONMENTAL\GINTLOGS\170745301_ENTERPRISE.GPJ ... 11/22/2022 10:56:42 AM ... Report: Log - LANGAN

APPENDIX E

MONITORING WELL CONSTRUCTION AND GROUNDWATER SAMPLING LOGS

WELL CONSTRUCTION AND DEVELOPMENT SUMMARY

Well No. MW03

PROJECT		PROJECT NO.	
The Beacon - 413 E 120th Street		170745301	
LOCATION		**ELEVATION AND DATUM**	
413 E 120th Street		el. 24 NAVD88	
DRILLING AGENCY		**DATE STARTED**	**DATE FINISHED**
Lakewood		10/7/2022	10/7/2022
DRILLING EQUIPMENT		**DRILLER**	
Geoprobe® 6610 DT		Tim Kelly	
SIZE AND TYPE OF BIT		**INSPECTOR**	
2-inch Direct Push		Mat Frankel	
BOREHOLE DIAMETER		**TYPE OF WELL (OVERBURDEN / BEDROCK)**	
2		Overburden	
RISER MATERIAL	**DIAMETER**	**TYPE OF BACKFILL MATERIAL**	
PVC	1	Sand	
TYPE OF SCREEN	**DIAMETER**	**TYPE OF WELL PACK**	**TYPE OF SEAL MATERIAL**
PVC No. 10 Slot	1	None (Open-hole)	Bentonite

METHOD OF INSTALLATION


Geoprobe 6610 DT was used to advance the boring to approximately 20 feet bgs. A one-inch (1") PVC monitoring well was installed which consisted of 10' of 10 slot (0.010-inch) well screen, and a solid 1" PVC riser. Well screen was installed from approximately 6 to 16 feet bgs with riser from 6 feet bgs to surface. Well was temporary and removed and backfilled with sand to 0.5 feet bgs and concrete to surface after sampling.

WELL DEVELOPMENT DATA

SURGE BLOCK DIAMETER	N/A	**TYPE PUMP**	Peristaltic	**DEVELOPMENT CONFIRMATION**
DRILLER OR LANGAN	Langan	**MAX PUMP RATE**	0.2 LPM	Well developed from 11:38 AM - 12:30 PM until purged groundwater was no longer turbid and three consecutive stabilized water quality
NUMBER OF SURGE CYCLES	N/A	**TOTAL VOLUME**	4	

TOP OF CASING **ELEVATION** 24	**DEPTH (ft)** -1	
TOP OF SEAL **ELEVATION** 24	**DEPTH (ft)** 0	
TOP OF FILTER **ELEVATION** 24	**DEPTH (ft)** 0	
TOP OF SCREEN **ELEVATION** 18	**DEPTH (ft)** 6.0	
BOTTOM OF BORING **ELEVATION** 8	**DEPTH (ft)** 16	
SCREEN LENGTH	10	
SLOT SIZE	No. 10 Slot; 0.010 Inches	

WELL DETAILS

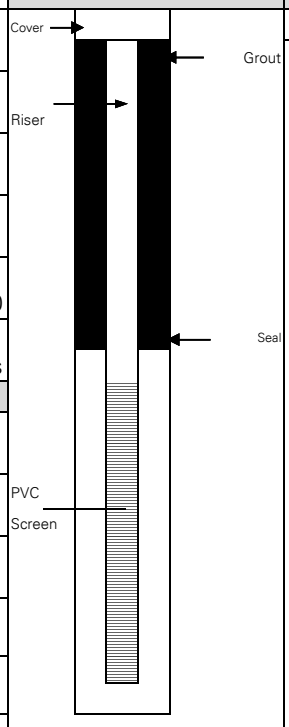

SUMMARY SOIL CLASSIFICATION	DEPTH (FT)
	-1
	0
	0
	6
	16

GROUNDWATER ELEVATIONS

ELEVATION	DATE	DEPTH TO WATER
14.15		9.85 ft
24		ft
24		
24		
24		
24		

LANGAN Engineering, Environmental, Surveying, Landscape Architecture and Geology, D.P.C.

21 Penn Plaza, 360 West 31st Street, 8th Floor, New York

WELL CONSTRUCTION AND DEVELOPMENT SUMMARY

Well No. MW04

PROJECT		PROJECT NO.	
The Beacon - 413 E 120th Street		170745301	
LOCATION		**ELEVATION AND DATUM**	
413 E 120th Street		el. 14 NAVD88	
DRILLING AGENCY		**DATE STARTED**	**DATE FINISHED**
Lakewood		10/6/2022	10/6/2022
DRILLING EQUIPMENT		**DRILLER**	
Portable Electric Rig		Tim Kelly	
SIZE AND TYPE OF BIT		**INSPECTOR**	
2-inch Direct Push		Mat Frankel	
BOREHOLE DIAMETER		**TYPE OF WELL (OVERBURDEN / BEDROCK)**	
2		Overburden	
RISER MATERIAL	**DIAMETER**	**TYPE OF BACKFILL MATERIAL**	
PVC	1	Sand	
TYPE OF SCREEN	**DIAMETER**	**TYPE OF WELL PACK**	**TYPE OF SEAL MATERIAL**
PVC No. 10 Slot	1	None (Open-hole)	Bentonite

METHOD OF INSTALLATION

A portable electric rig was used to advance the boring to approximately 7 feet bgs. A one-inch (1") PVC monitoring well was installed which consisted of 10 slot (0.010-inch) well screen, installed from approximately 0 to 7 feet bgs to surface. Well was temporary and removed and backfilled with sand to 0.5 feet bgs and asphalt to surface after sampling.


WELL DEVELOPMENT DATA

SURGE BLOCK DIAMETER	N/A	**TYPE PUMP**	Peristaltic	**DEVELOPMENT CONFIRMATION**
DRILLER OR LANGAN	Langan	**MAX PUMP RATE**	0.2 LPM	Well developed from 13:52 PM - 14:52 PM until >3 well volumes and one hour purge.
NUMBER OF SURGE CYCLES	N/A	**TOTAL VOLUME**	4.75	

TOP OF CASING	ELEVATION	DEPTH (ft)
	14	-1
TOP OF SEAL	**ELEVATION**	**DEPTH (ft)**
	14	0
TOP OF FILTER	**ELEVATION**	**DEPTH (ft)**
	14	0
TOP OF SCREEN	**ELEVATION**	**DEPTH (ft)**
	14	0.0
BOTTOM OF BORING	**ELEVATION**	**DEPTH (ft)**
	7	7
SCREEN LENGTH		7
SLOT SIZE		No. 10 Slot; 0.010 Inches

GROUNDWATER ELEVATIONS

ELEVATION	DATE	DEPTH TO WATER
11.4	10/6/2022	2.6 ft
14		ft
14		
14		
14		
14		

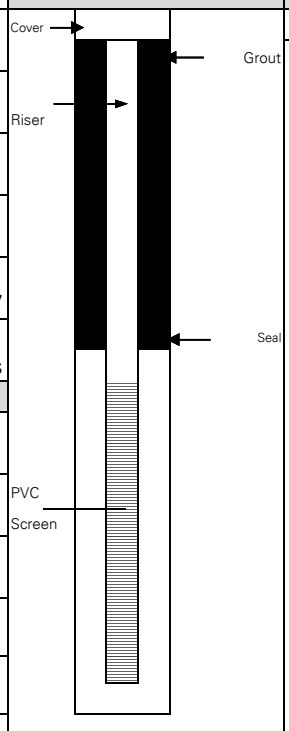

WELL DETAILS	SUMMARY SOIL CLASSIFICATION	DEPTH (FT)
		-1
		0
		0
		0
		7

LANGAN Engineering, Environmental, Surveying, Landscape Architecture and Geology, D.P.C.

21 Penn Plaza, 360 West 31st Street, 8th Floor, New York

Project Information		Well Information		Equipment Information		Sampling Conditions		Sampling Information	
Project Name:	The Beacon - 413 E 120th Street	**Well No:**	02	**Water Quality Device Model:**	Horiba U-50	**Weather:**	77 F, Sun	**Sample(s):**	MW03_100722 @ 12:35
Project Number:	170745301	**Well Depth:**	16	**Pine Number:**	213178	**Background PID (ppm):**	0.0		MW03(PFAS)_100722 @ 12:45
Site Location:	413 E 120th Street	**Well Diameter:**	1	**Pump Make and Model:**	Geotech Series II Peristaltic Pump	**PID Beneath Inner Cap (ppm):**	54.5		
Sampling Personnel:	M. Frankel	**Well Screen Interval:**	6 16	**Pine Number:** **Tubing Diameter:**	44496 1/4"	**Pump Intake Depth:** **Depth to Water Before Purge:**	15.50 9.85	**Sample Date:** **Sample Time:**	10/7/2022 12:35, 12:45

STABILIZATION = 3 successive readings within limits

TIME	TEMP °Celsius (+/- 3%)	PH (+/- 0.1)	ORP mV (+/- 10mV)	CONDUCTIVITY mS/cm (+/- 3%)	TURBIDITY ntu (+/- 10%) above 5 NTU	DO mg/l (+/- 10%) above 0.5 mg/l	DTW ft Drawdown < 0.33 ft	Flow Rate (gpm) <0.13 gpm)	Cumulative Discharge Volume (Gal)	NOTES color, odor etc.	Stabilized?
BEGIN PURGING											
11:50	21.23	7.18	59	0.354	136.0	0.73		0.2	2.3	Purge began 11:38 AM	**N/A**
11:55	21.35	7.15	77	0.354	129.0	0.85		0.04	2.5		**N/A**
12:00	21.69	7.12	97	0.354	37.4	1.14		0.08	2.9		**N**
12:05	21.87	7.14	101	0.354	15.8	1.25		0.06	3.2		**N**
12:10	22.23	7.18	120	0.354	6.1	1.82		0.08	3.6		**N**
12:15	22.46	7.18	121	0.356	6.2	1.86		0.02	3.7		**N**
12:20	22.55	7.19	119	0.356	0.0	1.83			3.8		**N**
12:25	22.70	7.10	118	0.358	0.0	1.80			3.9		**N**
12:30	22.80	7.19	117	0.359	0.0	1.78			4	three consecutive stabilized readings achieved	**Y**

Notes:

1. Well depths and groundwater depths were measured in feet below the top of well casing.
2. Well and tubing diameters are measured in inches.
3. PID = Photoionization Detector
4. PPM = Parts per million
5. pH = Hydrogen ion concentration
6. ORP = Oxidation-reduction potential, measured in millivolts (mV)
7. DO = Dissolved Oxygen, measured in milligrams per liter (mg/L)
8. DTW = Depth to water
9. mS/cm = milli-Siemens per centimeter
10. NTU = Nephelometric Turbidity Unit

Project Information		Well Information		Equipment Information		Sampling Conditions		Sampling Information	
Project Name:	The Beacon - 413 E 120th Street	**Well No:**	04	**Water Quality Device Model:**	Horiba U-50	**Weather:**	indoor	**Sample(s):**	MW04 @ 15:00
Project Number:	170745301	**Well Depth:**	2.6	**Pine Number:**	213178	**Background PID (ppm):**	0.0		MW04(PFAS) @ 14:55
Site Location:	413 E 120th Street	**Well Diameter:**	1	**Pump Make and Model:**	Geotech Series II Peristaltic Pump	**PID Beneath Inner Cap (ppm):**	137.2		
Sampling	M. Frankel	**Well Screen**	0	**Pine Number:**	44496	**Pump Intake Depth:**	7.00	**Sample Date:**	10/6/2022
Personnel:		**Interval:**	7	**Tubing Diameter:**	1/4"	**Depth to Water Before Purge:**	2.6	**Sample Time:**	14:55, 15:00

STABILIZATION = 3 successive readings within limits

TIME	TEMP °Celsius (+/- 3%)	PH (+/- 0.1)	ORP mV (+/- 10mV)	CONDUCTIVITY mS/cm (+/- 3%)	TURBIDITY ntu (+/- 10%) above 5 NTU	DO mg/l (+/- 10%) above 0.5 mg/l	DTW ft Drawdown < 0.33 ft	Flow Rate (gpm) <0.13 gpm)	Cumulative Discharge Volume (Gal)	NOTES color, odor etc.	Stabilized?
BEGIN PURGING											
13:52								0.2		Purge began 13:52	**N/A**
14:12	21.40	7.94	-146	0.571	124.0			0.2			**N/A**
14:17	21.47	8.19	-178	0.574	66.5			0.2			**N**
14:22	21.51	8.05	-176	0.591	22.4	7.95		0.2			**N**
14:27	21.52	7.86	-147	0.599	14.1	7.50		0.2			**N**
14:32	21.35	7.96	-150	0.609	12.5	6.75		0.2			**N**
14:37	21.52	7.50	-103	0.611	7.7	5.95		0.2			**N**
14:42	21.52	7.61	-111	0.614	9.3	5.29		0.2	4.5		**N**
14:47	21.52	7.46	-98	0.618	4.6	4.56		0.2	4.6		**N**
14:52	21.52	7.48	-98	0.620	4.6	4.44		0.2	4.75	>3 well volumes and one hour purged	**N**

Notes:

1. Well depths and groundwater depths were measured in feet below the top of well casing.
2. Well and tubing diameters are measured in inches.
3. PID = Photoionization Detector
4. PPM = Parts per million
5. pH = Hydrogen ion concentration
6. ORP = Oxidation-reduction potential, measured in millivolts (mV)
7. DO = Dissolved Oxygen, measured in milligrams per liter (mg/L)
8. DTW = Depth to water
9. mS/cm = milli-Siemens per centimeter
10. NTU = Nephelometric Turbidity Unit

APPENDIX F

SOIL VAPOR POINT CONSTRUCTION AND SAMPLING LOGS

AIR SAMPLING LOG SHEET

Sample Number: AA01_100722

PROJECT: The Beacon - 413 E 120th Street	**PROJECT NO.:** 170745301	
LOCATION: 413 East 120th Street, New York, New York	**SURFACE ELEVATION AND DATUM:** N/A	
SAMPLER: M. Frankel	**SAMPLE DATE STARTED:** 10/7/2022	**DATE FINISHED:** 10/7/2022
INSPECTOR: M. Frankel	**TYPE OF SAMPLING DEVICE:** 2.7-Liter Summa Canister	
POTENTIAL SAMPLE INTERFERENCES: None	**WEATHER CONDITIONS (PRECIP., TEMP., PRESS., WIND SPEED AND DIR.):**	
	Temp:	77
	Wind:	5-10 mph WNW
	Precipitation:	None
	Pressure:	29.97

METHOD OF INSTALLATION AND SAMPLING:

Langan field screened the sample location with a MiniRAE 3000 photoionization detector prior to sampling. Sample consisted of 2.7L Summa canister fitted with an 2-hour flow control valve. The flow controller was zeroed and valve opened to initiate the 2-hour sample collection. The sample and flow controller were checked every half hour during sampling to ensure proper operation.

SAMPLE DETAILS

HEIGHT ABOVE GROUND (FT):	5
PID BEFORE SAMPLE (PPM):	0.0
SAMPLE START TIME:	13:55
SAMPLE STOP TIME:	16:01
TOTAL SAMPLE TIME (MIN):	126
REGULATOR FLOW RATE (L/MIN):	0.021
VOLUME OF SAMPLE (LITERS):	2.7
PID AFTER SAMPLE (PPM):	0.0
SAMPLE MOISTURE CONTENT:	n/a
CAN SERIAL NUMBER:	3179
REGULATOR SERIAL NUMBER:	1611
CAN START VACUUM PRESS. (" HG):	-30.01
CAN STOP VACUUM PRESS. (" HG):	-3.86

SAMPLE LOCATION SKETCH

See Sample Location Plan

NOTES

None

Langan Engineering, Environmental, Surveying, Landscape Architecture, and Geology D.P.C.
21 Penn Plaza, 360 West 31st Street, 8th Floor, New York, New York 10001-2727

AIR SAMPLING LOG SHEET

Sample Number: IA04_100722

PROJECT: The Beacon - 413 E 120th Street	**PROJECT NO.:** 170745301	
LOCATION: 413 East 120th Street, New York, New York	**SURFACE ELEVATION AND DATUM:** N/A	
SAMPLER: M. Frankel	**SAMPLE DATE STARTED:** 10/7/2022	**DATE FINISHED:** 10/7/2022
INSPECTOR: M. Frankel	**TYPE OF SAMPLING DEVICE:** 2.7-Liter Summa Canister	
POTENTIAL SAMPLE INTERFERENCES: None	**WEATHER CONDITIONS (PRECIP., TEMP., PRESS., WIND SPEED AND DIR.):**	
	Temp:	77
	Wind:	5-10 mph WNW
	Precipitation:	None
	Pressure:	29.97

METHOD OF INSTALLATION AND SAMPLING:

Langan field screened the sample location with a MiniRAE 3000 photoionization detector prior to sampling. Sample consisted of 2.7L Summa canister fitted with an 2-hour flow control valve. The flow controller was zeroed and valve opened to initiate the 2-hour sample collection. The sample and flow controller were checked every half hour during sampling to ensure proper operation.

SAMPLE DETAILS

HEIGHT ABOVE GROUND (FT):	5
PID BEFORE SAMPLE (PPM):	0.0
SAMPLE START TIME:	13:31
SAMPLE STOP TIME:	15:27
TOTAL SAMPLE TIME (MIN):	116
REGULATOR FLOW RATE (L/MIN):	0.023
VOLUME OF SAMPLE (LITERS):	2.7
PID AFTER SAMPLE (PPM):	0.0
SAMPLE MOISTURE CONTENT:	n/a
CAN SERIAL NUMBER:	183
REGULATOR SERIAL NUMBER:	797
CAN START VACUUM PRESS. (" HG):	-30.01
CAN STOP VACUUM PRESS. (" HG):	-6.06

SAMPLE LOCATION SKETCH

See Sample Location Plan

NOTES

None

Langan Engineering, Environmental, Surveying, Landscape Architecture, and Geology D.P.C.
21 Penn Plaza, 360 West 31st Street, 8th Floor, New York, New York 10001-2727

AIR SAMPLING LOG SHEET

Sample Number: IA05_100722

PROJECT: The Beacon - 413 E 120th Street	**PROJECT NO.:** 170745301		
LOCATION: 413 East 120th Street, New York, New York	**SURFACE ELEVATION AND DATUM:** N/A		
SAMPLER: M. Frankel	**SAMPLE DATE STARTED:** 10/7/2022	**DATE FINISHED:** 10/7/2022	
INSPECTOR: M. Frankel	**TYPE OF SAMPLING DEVICE:** 2.7-Liter Summa Canister		
POTENTIAL SAMPLE INTERFERENCES: Nearby container of air compressor oil	**WEATHER CONDITIONS (PRECIP., TEMP., PRESS., WIND SPEED AND DIR.):**		
	Temp:	77	
	Wind:	5-10 mph WNW	
	Precipitation:	None	
	Pressure:	29.97	

METHOD OF INSTALLATION AND SAMPLING:

Langan field screened the sample location with a MiniRAE 3000 photoionization detector prior to sampling. Sample consisted of 2.7L Summa canister fitted with an 2-hour flow control valve. The flow controller was zeroed and valve opened to initiate the 2-hour sample collection. The sample and flow controller were checked every half hour during sampling to ensure proper operation.

SAMPLE DETAILS

HEIGHT ABOVE GROUND (FT):	5
PID BEFORE SAMPLE (PPM):	0.0
SAMPLE START TIME:	8:30
SAMPLE STOP TIME:	10:28
TOTAL SAMPLE TIME (MIN):	118
REGULATOR FLOW RATE (L/MIN):	0.023
VOLUME OF SAMPLE (LITERS):	2.7
PID AFTER SAMPLE (PPM):	0.0
SAMPLE MOISTURE CONTENT:	n/a
CAN SERIAL NUMBER:	3891
REGULATOR SERIAL NUMBER:	1510
CAN START VACUUM PRESS. (" HG):	-30.03
CAN STOP VACUUM PRESS. (" HG):	-3.99

SAMPLE LOCATION SKETCH

See Sample Location Plan

NOTES

None

Langan Engineering, Environmental, Surveying, Landscape Architecture, and Geology D.P.C.
21 Penn Plaza, 360 West 31st Street, 8th Floor, New York, New York 10001-2727

SUB-SLAB SOIL VAPOR SAMPLING LOG SHEET

Sample Number: SV01_100722


PROJECT: The Beacon - 413 E 120th Street		**PROJECT NO.:** 170745301	
LOCATION: 413 East 120th Street, New York, New York		**SURFACE ELEVATION AND DATUM:** n/a	
DRILLING FIRM OR LANGAN INSTALLER: Lakewood		**INSTALLATION DATE STARTED:** 10/7/2022	**DATE FINISHED:** 10/7/2022
INSTALLATION FOREMAN: Tim Kelly		**SAMPLE DATE STARTED:** 10/7/2022	**DATE FINISHED:** 10/7/2022
INSTALLATION EQUIPMENT: Geoprobe® 6620 DT		**TYPE OF SAMPLING DEVICE:** 2.7-Liter Summa Canister	
INSPECTOR: M. Frankel		**SAMPLER:** M. Frankel	
POTENTIAL SAMPLE INTERFERENCES: None		**WEATHER CONDITIONS (PRECIP., TEMP., PRESS., WIND SPEED AND DIR.):** Temp: 77; Wind: 5-10 mph WNW; Precipitation: None; Pressure: 29.97	

METHOD OF INSTALLATION AND PURGING:
Lakewood advanced Geoprobe 6620 DT to 5 feet below grade surface (bgs), install 2-inch soil vapor probe, backfill with No. 2 sand to 4 feet bgs, and seal to surface with hydrated bentonite.

TUBING TYPE/DIAMETER: 3/16-inch ID, 1/4-inch OD Teflon-Lined Polyethylene Tubing	**TYPE OF MATERIAL ABOVE SEAL:** n/a
IMPLANT SCREEN TYPE/LENGTH/DIAMETER: 2-Inch Stainless Steel Probe	**SEAL MATERIAL (Bentonite, Beeswax, Modeling Clay, etc.):** Bentonite
BOREHOLE DIAMETER: 2"	**FILTER PACK MATERIAL (Sand or Glass Beads):** No. 2 Sand

PURGE VOLUME (L):	1.00	
PURGE FLOW RATE (ML/MIN):	200	
PID AFTER PURGE (PPM):	1.6	
HELIUM TESTS	Pre-sampling	Post-sampling
HELIUM TEST IN BUCKET(%):	12.2%	10.1%
HELIUM TEST IN TUBE (PPM):	0.0	0.0
SAMPLE START TIME:	13:43	
SAMPLE STOP TIME:	16:00	
TOTAL SAMPLE TIME (MIN):	137	
REGULATOR FLOW RATE (L/MIN):	0.020	
VOLUME OF SAMPLE (LITERS):	2.7	
PID AFTER SAMPLE (PPM):	0.0	
SAMPLE MOISTURE CONTENT:	n/a	
CAN SERIAL NUMBER:	3447	
REGULATOR SERIAL NUMBER:	2179	
CAN START VACUUM PRESS. (" HG):	-29.72	
CAN STOP VACUUM PRESS. (" HG):	-1.88	

IMPLANT/PROBE DETAILS (SEAL, FILTER, ETC.)

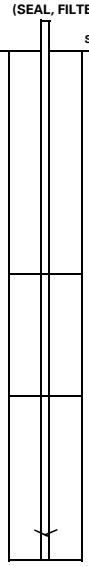

	DEPTH (FEET FROM SURFACE)	NOTES
Top of Seal	0	
Top of Pack	4	
Tube Depth	5	

SAMPLE LOCATION SKETCH

See Sample Location Plan

NOTES

None

Langan Engineering, Environmental, Surveying, Landscape Architecture, and Geology D.P.C.
21 Penn Plaza, 360 West 31st Street, 8th Floor, New York, New York 10001-2727

SOIL VAPOR SAMPLING LOG SHEET

Sample Number: SV03_100722

PROJECT: The Beacon - 413 E 120th Street	**PROJECT NO.:** 170745301
LOCATION: 413 East 120th Street, New York, New York	**SURFACE ELEVATION AND DATUM:** n/a
DRILLING FIRM OR LANGAN INSTALLER: Lakewood	**INSTALLATION DATE STARTED:** 10/7/2022 / **DATE FINISHED:** 10/7/2022
INSTALLATION FOREMAN: Tim Kelly	**SAMPLE DATE STARTED:** 10/7/2022 / **DATE FINISHED:** 10/7/2022
INSTALLATION EQUIPMENT: Geoprobe® 6620 DT	**TYPE OF SAMPLING DEVICE:** 2.7-Liter Summa Canister
INSPECTOR: M. Frankel	**SAMPLER:** M. Frankel
POTENTIAL SAMPLE INTERFERENCES: None	**WEATHER CONDITIONS (PRECIP., TEMP., PRESS., WIND SPEED AND DIR.):** Temp: 77; Wind: 5-10 mph WNW; Precipitation: None; Pressure: 29.97


METHOD OF INSTALLATION AND PURGING:

Lakewood advanced Geoprobe 6620 DT to 8 feet below grade surface (bgs), install 2-inch soil vapor probe, backfill with No. 2 sand to 7 feet bgs, and seal to surface with hydrated bentonite.

TUBING TYPE/DIAMETER: 3/16-inch ID, 1/4-inch OD Teflon-Lined Polyethylene Tubing	**TYPE OF MATERIAL ABOVE SEAL:** n/a
IMPLANT SCREEN TYPE/LENGTH/DIAMETER: 2-Inch Stainless Steel Probe	**SEAL MATERIAL (Bentonite, Beeswax, Modeling Clay, etc.):** Bentonite
BOREHOLE DIAMETER: 2"	**FILTER PACK MATERIAL (Sand or Glass Beads):** No. 2 Sand

PURGE VOLUME (L):	1.00	
PURGE FLOW RATE (ML/MIN):	200	
PID AFTER PURGE (PPM):	0.0	
HELIUM TESTS	Pre-sampling	Post-sampling
HELIUM TEST IN BUCKET(%):	15.8%	10.5%
HELIUM TEST IN TUBE (PPM):	0.0	0.0
SAMPLE START TIME:	13:22	
SAMPLE STOP TIME:	15:23	
TOTAL SAMPLE TIME (MIN):	121	
REGULATOR FLOW RATE (L/MIN):	0.022	
VOLUME OF SAMPLE (LITERS):	2.7	
PID AFTER SAMPLE (PPM):	0.0	
SAMPLE MOISTURE CONTENT:	n/a	
CAN SERIAL NUMBER:	345	
REGULATOR SERIAL NUMBER:	1697	
CAN START VACUUM PRESS. (" HG):	-29.83	
CAN STOP VACUUM PRESS. (" HG):	-3.69	

IMPLANT/PROBE DETAILS (SEAL, FILTER, ETC.)

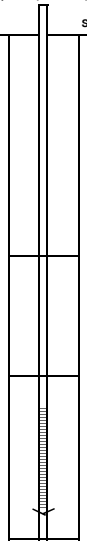

	DEPTH (FEET FROM SURFACE)	NOTES
Top of Seal	0.00	
Top of Pack	7.00	
Probe Depth	8.00	

SAMPLE LOCATION SKETCH

See Sample Location Plan

NOTES

None

Langan Engineering, Environmental, Surveying, Landscape Architecture, and Geology D.P.C.
21 Penn Plaza, 360 West 31st Street, 8th Floor, New York, New York 10001-2727

SOIL VAPOR SAMPLING LOG SHEET

Sample Number: SV04_100722

PROJECT: The Beacon - 413 E 120th Street	**PROJECT NO.:** 170745301
LOCATION: 413 East 120th Street, New York, New York	**SURFACE ELEVATION AND DATUM:** n/a
DRILLING FIRM OR LANGAN INSTALLER: Lakewood	**INSTALLATION DATE STARTED:** 10/7/2022 — **DATE FINISHED:** 10/7/2022
INSTALLATION FOREMAN: Tim Kelly	**SAMPLE DATE STARTED:** 10/7/2022 — **DATE FINISHED:** 10/7/2022
INSTALLATION EQUIPMENT: Portable Electric Rig	**TYPE OF SAMPLING DEVICE:** 2.7-Liter Summa Canister
INSPECTOR: M. Frankel	**SAMPLER:** M. Frankel
POTENTIAL SAMPLE INTERFERENCES: None	**WEATHER CONDITIONS (PRECIP., TEMP., PRESS., WIND SPEED AND DIR.):** Temp: 77; Wind: 5-10 mph WNW; Precipitation: None; Pressure: 29.97

METHOD OF INSTALLATION AND PURGING:

Lakewood advanced portable electric rig to install subslab vapor point to 12-inches below the top of the slab. About 6-inches of No. 2 sand was backfilled into the borehole to set the vapor tubing, and the remainder of the borehole was sealed with bentonite.


TUBING TYPE/DIAMETER: 3/16-inch ID, 1/4-inch OD Teflon-Lined Polyethylene Tubing	**TYPE OF MATERIAL ABOVE SEAL:** n/a
IMPLANT SCREEN TYPE/LENGTH/DIAMETER: 2-Inch Stainless Steel Probe	**SEAL MATERIAL (Bentonite, Beeswax, Modeling Clay, etc.):** Bentonite
BOREHOLE DIAMETER: 2"	**FILTER PACK MATERIAL (Sand or Glass Beads):** No. 2 Sand

PURGE VOLUME (L):	1.00
PURGE FLOW RATE (ML/MIN):	200
PID AFTER PURGE (PPM):	69.0

HELIUM TESTS	Pre-sampling	Post-sampling
HELIUM TEST IN BUCKET(%):	20.1%	None applied*
HELIUM TEST IN TUBE (PPM):	3500*	3%*

SAMPLE START TIME:	8:57
SAMPLE STOP TIME:	10:52
TOTAL SAMPLE TIME (MIN):	115
REGULATOR FLOW RATE (L/MIN):	0.023
VOLUME OF SAMPLE (LITERS):	2.7
PID AFTER SAMPLE (PPM):	53.4
SAMPLE MOISTURE CONTENT:	n/a
CAN SERIAL NUMBER:	148
REGULATOR SERIAL NUMBER:	2100
CAN START VACUUM PRESS. (" HG):	-29.95
CAN STOP VACUUM PRESS. (" HG):	-4.68

IMPLANT/PROBE DETAILS (SEAL, FILTER, ETC.)

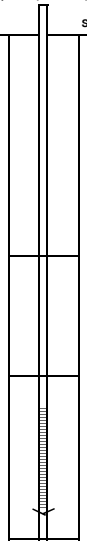

	DEPTH (FEET FROM SURFACE)	NOTES
Top of Seal	0.00	
Top of Pack	0.50	
Probe Depth	1.00	

SAMPLE LOCATION SKETCH

See Sample Location Plan

NOTES

*Helium meter cartridge needed replacement when performing tightness test and was providing false elevated helium measurements when sampling soil vapor point tubing, even without helium application.

Langan Engineering, Environmental, Surveying, Landscape Architecture, and Geology D.P.C.
21 Penn Plaza, 360 West 31st Street, 8th Floor, New York, New York 10001-2727

SOIL VAPOR SAMPLING LOG SHEET

Sample Number: SV05_100722

PROJECT: The Beacon - 413 E 120th Street	**PROJECT NO.:** 170745301
LOCATION: 413 East 120th Street, New York, New York	**SURFACE ELEVATION AND DATUM:** n/a
DRILLING FIRM OR LANGAN INSTALLER: Lakewood	**INSTALLATION DATE STARTED:** 10/7/2022 / **DATE FINISHED:** 10/7/2022
INSTALLATION FOREMAN: Tim Kelly	**SAMPLE DATE STARTED:** 10/7/2022 / **DATE FINISHED:** 10/7/2022
INSTALLATION EQUIPMENT: Portable Electric Rig	**TYPE OF SAMPLING DEVICE:** 2.7-Liter Summa Canister
INSPECTOR: M. Frankel	**SAMPLER:** M. Frankel
POTENTIAL SAMPLE INTERFERENCES: None	**WEATHER CONDITIONS (PRECIP., TEMP., PRESS., WIND SPEED AND DIR.):** Temp: 77; Wind: 5-10 mph WNW; Precipitation: None; Pressure: 29.97

METHOD OF INSTALLATION AND PURGING:

Lakewood advanced portable electric rig to install subslab vapor point to 12-inches below the top of the slab. About 6-inches of No. 2 sand was backfilled into the borehole to set the vapor tubing, and the remainder of the borehole was sealed with bentonite.


TUBING TYPE/DIAMETER: 3/16-inch ID, 1/4-inch OD Teflon-Lined Polyethylene Tubing	**TYPE OF MATERIAL ABOVE SEAL:** n/a
IMPLANT SCREEN TYPE/LENGTH/DIAMETER: 2-Inch Stainless Steel Probe	**SEAL MATERIAL (Bentonite, Beeswax, Modeling Clay, etc.):** Bentonite
BOREHOLE DIAMETER: 2"	**FILTER PACK MATERIAL (Sand or Glass Beads):** No. 2 Sand

PURGE VOLUME (L):	1.00
PURGE FLOW RATE (ML/MIN):	200
PID AFTER PURGE (PPM):	74.0

HELIUM TESTS	Pre-sampling	Post-sampling
HELIUM TEST IN BUCKET(%):	20.1%	None applied*
HELIUM TEST IN TUBE (PPM):	4800*	9800*

SAMPLE START TIME:	8:41
SAMPLE STOP TIME:	10:41
TOTAL SAMPLE TIME (MIN):	120
REGULATOR FLOW RATE (L/MIN):	0.023
VOLUME OF SAMPLE (LITERS):	2.7
PID AFTER SAMPLE (PPM):	74.6
SAMPLE MOISTURE CONTENT:	n/a
CAN SERIAL NUMBER:	416
REGULATOR SERIAL NUMBER:	493
CAN START VACUUM PRESS. (" HG):	-30.13
CAN STOP VACUUM PRESS. (" HG):	-5.71

IMPLANT/PROBE DETAILS (SEAL, FILTER, ETC.)

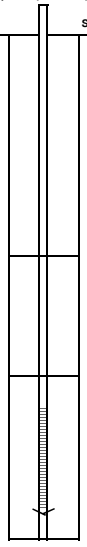

	DEPTH (FEET FROM SURFACE)	**NOTES**
Top of Seal	0.00	
Top of Pack	0.50	
Probe Depth	1.00	

SAMPLE LOCATION SKETCH

See Sample Location Plan

NOTES

*Helium meter cartridge needed replacement when performing tightness test and was providing false elevated helium measurements when sampling soil vapor point tubing, even without helium application.

Langan Engineering, Environmental, Surveying, Landscape Architecture, and Geology D.P.C.
21 Penn Plaza, 360 West 31st Street, 8th Floor, New York, New York 10001-2727

SOIL VAPOR SAMPLING LOG SUMMARY SHEET

Sample ID	Date	Weather (Atmospheric Pressure)	Pre-Purge PID Reading - Sample Tubing (ppm)	Post-Purge Helium Reading Bucket (%)	Post-Purge Helium Reading - Sample Tubing (ppm)	Post-Purge PID Reading - Sample Tubing (ppm)	Summa Canister No.	Regulator No.	Regulator Volume Rate (on tag)	Start Time	Summa Canister Start Pressure	Stop Time	Summa Canister Stop Pressure	Post-Sampling Helium Reading Bucket (%)	Post-Sampling Helium Reading - Sample Tubing (ppm)	Post-Sampling PID Reading - Sample Tubing (ppm)
SV05	10/7/2022	Clear skies (29.97)	52.7	21.7	4800	74	416	0493	18	8:41	-30.13	10:41	-5.71	No Helium applied	9800*	74.6
SV04	10/7/2022	Clear skies (29.97)	113.6	20.1	3500	69	148	02100	18	8:57	-29.95	10.52	-4.68	No Helium applied	3%*	53.4
IA05	10/7/2022	Clear skies (29.97)	N/A	N/A	N/A	N/A	3891	01510	18	8:30	-30.03	10:28	-3.99	N/A	N/A	N/A
SV03	10/7/2022	Clear skies (29.97)	1.5	15.8	0	0	345	01697	18	13:22	-29.83	15:23	-3.69	10.5	0	0
IA04	10/7/2022	Clear skies (29.97)	N/A	N/A	N/A	N/A	183	0797	18	13:31	-30.01	15:27	-6.06	N/A	N/A	N/A
SV01	10/7/2022	Clear skies (29.97)	2.5	12.2	0	1.6	3447	02179	18	13:43	-29.72	16:00	-1.88	10.1	0	0
AA01	10/7/2022	Clear skies (29.97)	N/A	N/A	N/A	N/A	3179	01611	18	13:55	-30.01	16:01	-3.86	N/A	N/A	N/A

Notes: *Helium meter cartridge needed replacement when performing tightness tests for SV04 and SV05

APPENDIX G

DRUM DISPOSAL DOCUMENTATION

NON-HAZARDOUS WASTE MANIFEST

Please print or type (Form designed for use on elite (12 pitch) typewriter)

NON-HAZARDOUS WASTE MANIFEST

1. Generator's US EPA ID No.

Manifest Document No.

2. Page 1 of

3. Generator's Name and Mailing Address
The Beacon
413 E 120th St NY NY 10035

4. Generator's Phone ( )

5. Transporter 1 Company Name
Lakewood Environmental

6. US EPA ID Number
NYR 000240971

A. State Transorter's ID 1A-1605

B. Transporter 1 Phone

7. Transporter 2 Company Name

8. US EPA ID Number

C. State Transporter's ID

D. Transporter 2 Phone

9. Designated Facility Name and Site Address
Clearwater of NY
3249 Richmond Terrace Staten Island

10. US EPA ID Number

E. State Facility's ID

F. Facility's Phone

11. WASTE DESCRIPTION	12. Containers No.	12. Containers Type	13. Total Quantity	14. Unit Wt./Vol.
a. Oily Water 1355-020	1	Drum	150 lbs	
b. oily solids 1355-019	1	Drum	150 lbs	
c.				
d.				

G. Additonal Descriptions for Materials Listed Above

H. Handling Codes for Wastes Listed Above

15. Special Handling Instructions and Additional Information

GENERATOR

16. **GENERATOR'S CERTIFICATION:** I hereby certify that the contents of this shipment are fully and accurately described and are in all respects in proper condition for transport. The materials described on this manifest are not subject to federal hazardous waste regulations.

Printed/Typed Name: On Behalf of Owner

Signature: M. K

Date: Month 12 Day 8 Year 22

TRANSPORTER

17. Transporter 1 Acknowledgement of Receipt of Materials

Printed/Typed Name: Mike Kolasinski

Signature

Date: Month 12 Day 8 Year 22

18. Transporter 2 Acknowledgement of Receipt of Materials

Printed/Typed Name

Signature

Date: Month Day Year

FACILITY

19. Discrepancy Indication Space

20. Facility Owner or Operator; Certification of receipt of the waste materials covered by this maifest, except as noted in item 19.

Printed/Typed Name: Alexia Acuedo

Signature

Date: Month 12 Day 5 Year 22

NON-HAZARDOUS WASTE

3249 Richmond Terrace
P.O. Box 030312
Staten Island, NY 10303-0312
Telephone (718) 981-4600
Fax (718) 816-4518
www.cwofny.com

PROFILE APPROVAL

Dec 06, 2022

LAKEWOOD ENVIRONMENTAL SERVICES CORP.
6 Blackman Street
Smithtown, NY 11787
Attn: Loraine Kelly

Generator:

LANGAN ENGINEERING
THE BEACON
413 E. 120th Street
New York, NY 10035

Name of waste: Oily Solids

The approval number for this waste stream is: **1355-019**

The above referenced waste stream has been approved based on information provided by you on the Generator's Waste Profile Sheet. The waste characteristics must meet all parameters as indicated on the waste profile form. Clean Water reserves the right to reject shipments arriving at the facility due to treatability, physical or chemical characteristics.

Clean Water of New York, Inc. is a fully permitted and insured NYS DEC and USCG approved facility with the authorization and capacity to accept this material.

Please use the approval code on all documentation accompanying the loads.

Please call the facility to schedule a delivery of the material.

Sincerely,

Ralph Duca
Vice President
Clean Water of New York, Inc.

CLEAN WATER of New York, Inc.

Clean Water of New York, Inc.
3249 Richmond Terrace
Staten Island, NY 10303
Phone: 718-981-4600 Fax: 718-981-5213

JOB RECEIPT

Job Number	Date	Time	Job Type
JOB0193189	12/8/22	12:40 pm	Truck Job

Generator

LANGAN ENGINEERING
413 E. 120th Street
New York, NY 10035
(000) 000-0000
EPA Permit #

Customer

LAKEWOOD ENVIRONMENTAL SERVICES CORP.
6 Blackman Street
Smithtown, NY 11787

PO #: Job #
Profile Sheet: Yes Approval Code: 1355-020

Transporter

LAKEWOOD ENVIRONMENTAL SERVICES CORP.
6 Blackman Street
Smithtown, NY 11787

EPA Permit #: NYR000246967
NYS DEC Permit #: 1A-1505

Transport / Vessel:

# of Tanks: 0
Total Capacity: 0
U of M: Drums

Site / Vessel Name: THE BEACON

Received 3 Drums Of Oily Water For Proper Treatment and Disposal.

Products & Test Results	Category	Code	Description	Quantity	UoM
	D	N018	Oily Water	3	Drums

Compartment	% Water	% Oil	% Solid	Halogens (ppm)	Flash Point (oF)	PH Value
1	99.00	1.00	0.00	0	>= 0	0.00

Other Tests Peformed: No

Received 1 Drums Of Solid For Proper Treatment and Disposal.

Products & Test Results	Category	Code	Description	Quantity	UoM
	E	N011	Solid	1	Drums

Compartment	% Water	% Oil	% Solid	Halogens (ppm)	Flash Point (oF)	PH Value
2	0.00	1.00	99.00	0	>= 0	0.00

Other Tests Peformed: No

Did this load or any portion of this load orginate at a utility? No

Receiver's Signature and Date
12/8/2022 12:37 pm

Generator's Representative Signature and Date

APPENDIX H

LABORATORY ANALYTICAL REPORTS

ANALYTICAL REPORT

Lab Number:	L2255559
Client:	Langan Engineering & Environmental 21 Penn Plaza 360 W. 31st Street, 8th Floor New York, NY 10001-2727
ATTN:	Jennifer Armstrong
Phone:	(212) 479-5537
Project Name:	THE BEACON
Project Number:	170745301
Report Date:	11/07/22

The original project report/data package is held by Alpha Analytical. This report/data package is paginated and should be reproduced only in its entirety. Alpha Analytical holds no responsibility for results and/or data that are not consistent with the original.

Certifications & Approvals: MA (M-MA086), NH NELAP (2064), CT (PH-0574), IL (200077), ME (MA00086), MD (348), NJ (MA935), NY (11148), NC (25700/666), PA (68-03671), RI (LAO00065), TX (T104704476), VT (VT-0935), VA (460195), USDA (Permit #P330-17-00196).

Eight Walkup Drive, Westborough, MA 01581-1019
508-898-9220 (Fax) 508-898-9193 800-624-9220 - www.alphalab.com

Project Name: THE BEACON
Project Number: 170745301

Lab Number: L2255559
Report Date: 11/07/22

Alpha Sample ID	Client ID	Matrix	Sample Location	Collection Date/Time	Receive Date
L2255559-01	SB06_1-3	SOIL	413 E. 120 STREET	10/06/22 10:00	10/06/22
L2255559-02	SB05_1-3	SOIL	413 E. 120 STREET	10/06/22 11:50	10/06/22
L2255559-03	FB01_100622	WATER	413 E. 120 STREET	10/06/22 12:40	10/06/22
L2255559-04	SB04_1-3	SOIL	413 E. 120 STREET	10/06/22 13:25	10/06/22
L2255559-05	MW04_100622	WATER	413 E. 120 STREET	10/06/22 14:55	10/06/22
L2255559-06	GWDUP01_100622	WATER	413 E. 120 STREET	10/06/22 15:40	10/06/22
L2255559-07	SB06_1-3	SOIL	413 E. 120 STREET	10/06/22 10:10	10/06/22
L2255559-08	SB05_1-3	SOIL	413 E. 120 STREET	10/06/22 11:30	10/06/22
L2255559-09	FB01_100622	WATER	413 E. 120 STREET	10/06/22 12:30	10/06/22
L2255559-10	SB04_1-3	SOIL	413 E. 120 STREET	10/06/22 13:15	10/06/22
L2255559-11	MW04_100622	WATER	413 E. 120 STREET	10/06/22 15:00	10/06/22
L2255559-12	GWDUP01_100622	WATER	413 E. 120 STREET	10/06/22 15:15	10/06/22
L2255559-13	TB01_100622	WATER	413 E. 120 STREET	10/06/22 00:00	10/06/22

Project Name:	THE BEACON	**Lab Number:**	L2255559
Project Number:	170745301	**Report Date:**	11/07/22

Case Narrative

The samples were received in accordance with the Chain of Custody and no significant deviations were encountered during the preparation or analysis unless otherwise noted. Sample Receipt, Container Information, and the Chain of Custody are located at the back of the report.

Results contained within this report relate only to the samples submitted under this Alpha Lab Number and meet NELAP requirements for all NELAP accredited parameters unless otherwise noted in the following narrative. The data presented in this report is organized by parameter (i.e. VOC, SVOC, etc.). Sample specific Quality Control data (i.e. Surrogate Spike Recovery) is reported at the end of the target analyte list for each individual sample, followed by the Laboratory Batch Quality Control at the end of each parameter. Tentatively Identified Compounds (TICs), if requested, are reported for compounds identified to be present and are not part of the method/program Target Compound List, even if only a subset of the TCL are being reported. If a sample was re-analyzed or re-extracted due to a required quality control corrective action and if both sets of data are reported, the Laboratory ID of the re-analysis or re-extraction is designated with an "R" or "RE", respectively.

When multiple Batch Quality Control elements are reported (e.g. more than one LCS), the associated samples for each element are noted in the grey shaded header line of each data table. Any Laboratory Batch, Sample Specific % recovery or RPD value that is outside the listed Acceptance Criteria is bolded in the report. In reference to questions H (CAM) or 4 (RCP) when "NO" is checked, the performance criteria for CAM and RCP methods allow for some quality control failures to occur and still be within method compliance. In these instances, the specific failure is not narrated but noted in the associated QC Outlier Summary Report, located directly after the Case Narrative. QC information is also incorporated in the Data Usability Assessment table (Format 11) of our Data Merger tool, where it can be reviewed in conjunction with the sample result, associated regulatory criteria and any associated data usability implications.

Soil/sediments, solids and tissues are reported on a dry weight basis unless otherwise noted. Definitions of all data qualifiers and acronyms used in this report are provided in the Glossary located at the back of the report.

HOLD POLICY - For samples submitted on hold, Alpha's policy is to hold samples (with the exception of Air canisters) free of charge for 21 calendar days from the date the project is completed. After 21 calendar days, we will dispose of all samples submitted including those put on hold unless you have contacted your Alpha Project Manager and made arrangements for Alpha to continue to hold the samples. Air canisters will be disposed after 3 business days from the date the project is completed.

Please contact Project Management at 800-624-9220 with any questions.

Project Name: THE BEACON **Lab Number:** L2255559
Project Number: 170745301 **Report Date:** 11/07/22

Case Narrative (continued)

Report Submission
November 07, 2022: This final report includes the results of all requested analyses.
October 17, 2022: This is a preliminary report.

All non-detect (ND) or estimated concentrations (J-qualified) have been quantitated to the limit noted in the MDL column.

Sample Receipt
The analyses performed were specified by the client.

Volatile Organics
L2255559-07: The surrogate recovery is outside the acceptance criteria for 4-bromofluorobenzene (217%); however, the sample was not re-analyzed due to coelution with an obvious interference. A copy of the chromatogram is included as an attachment to this report.
L2255559-10: The surrogate recovery is outside the acceptance criteria for 4-bromofluorobenzene (203%); however, the sample was not re-analyzed due to coelution with an obvious interference. A copy of the chromatogram is included as an attachment to this report.

Semivolatile Organics
L2255559-07D, -08D, and -10RE\D: The sample has elevated detection limits due to the dilution required by the sample matrix.
L2255559-08D: The surrogate recoveries are below the acceptance criteria for 2-fluorophenol (0%), phenol-d6 (0%), nitrobenzene-d5 (0%), 2-fluorobiphenyl (0%), 2,4,6-tribromophenol (0%) and 4-terphenyl-d14 (0%) due to the dilution required to quantitate the sample. Re-extraction was not required; therefore, the results of the original analysis are reported.
L2255559-10: The surrogate recoveries were outside the acceptance criteria for 2-fluorophenol (16%) and 2,4,6-tribromophenol (8%); however, re-extraction achieved similar results: 2-fluorophenol (6%) and 2,4,6-

Case Narrative (continued)

tribromophenol (0%). The results of both extractions are reported; however, all associated compounds are considered to have a potential bias.
The WG1699147-2/-3 LCS recoveries, associated with L2255559-07D, -10, and -10RE\D, are below the acceptance criteria for benzoic acid (0%/0%); however, it has been identified as a "difficult" analyte. The results of the associated samples are reported.

Perfluorinated Alkyl Acids by Isotope Dilution
L2255559-01, -02, -04, -05, -06, and WG1701607-1/-2/-3/-4: Extracted Internal Standard recoveries were outside the acceptance criteria for individual analytes. Please refer to the surrogate section of the report for details.
L2255559-05 and -06: The MeOH fraction of the extraction is reported for perfluorooctanesulfonamide (fosa) due to better extraction efficiency of the perfluoro[13c8]octanesulfonamide (m8fosa) Extracted Internal Standard.
The Extracted Internal Standard recoveries for the WG1701607-1 Method Blank, associated with L2255559-01, -02, and -04, are below the acceptance criteria for perfluoro[13c8]octanesulfonamide (m8fosa) and M2PFTDA (less than 10%); however, the associated samples are non-detect to the RL for all associated target analytes; therefore, no further action was taken.
The Extracted Internal Standard recovery for the WG1701607-2 LCS, associated with L2255559-01, -02, and -04, is below the acceptance criteria (less than 10%) for perfluoro[13c8]octanesulfonamide (m8fosa) (6%); however, all associated target analytes are within overall LCS criteria; therefore, no further action was taken.

Pesticides
L2255559-07: The internal standard (IS) response for 1-bromo-2-nitrobenzene (752%) was above the acceptance criteria on column A; however, the sample was not re-analyzed due to obvious interferences. Since the IS response was above method criteria, all associated compounds reported from this column are considered to have a potentially low bias. The surrogate recoveries are outside the method acceptance criteria for 2,4,5,6-tetrachloro-m-xylene (7%) and decachlorobiphenyl (11%) due to interference with the Internal

Project Name: THE BEACON **Lab Number:** L2255559
Project Number: 170745301 **Report Date:** 11/07/22

Case Narrative (continued)

Standard.

L2255559-08: The internal standard (IS) response for 1-bromo-2-nitrobenzene (993%) was above the acceptance criteria on column A; however, the sample was not re-analyzed due to obvious interferences. Since the IS response was above method criteria, all associated compounds reported from this column are considered to have a potentially low bias. The surrogate recovery is outside the method acceptance criteria for decachlorobiphenyl (9%) due to interference with the Internal Standard.

Total Metals

L2255559-07, -08, and -10: The sample has elevated detection limits for all elements, with the exception of mercury, due to the dilution required by matrix interferences encountered during analysis.

Cyanide, Total

The WG1697636-2/-3 LCS/LCSD recoveries for cyanide, total (75%/79%), associated with L2255559-07, -08, and -10, are outside our in-house acceptance criteria, but within the vendor-certified acceptance limits. The results of the original analyses are reported.

I, the undersigned, attest under the pains and penalties of perjury that, to the best of my knowledge and belief and based upon my personal inquiry of those responsible for providing the information contained in this analytical report, such information is accurate and complete. This certificate of analysis is not complete unless this page accompanies any and all pages of this report.

Authorized Signature:  Cristin Walker

Title: Technical Director/Representative Date: 11/07/22

ORGANICS

VOLATILES

Project Name: THE BEACON
Project Number: 170745301
Lab Number: L2255559
Report Date: 11/07/22

SAMPLE RESULTS

Lab ID: L2255559-07
Client ID: SB06_1-3
Sample Location: 413 E. 120 STREET
Date Collected: 10/06/22 10:10
Date Received: 10/06/22
Field Prep: Not Specified

Sample Depth:
Matrix: Soil
Analytical Method: 1,8260C
Analytical Date: 10/13/22 04:38
Analyst: JIC
Percent Solids: 82%

Parameter	Result	Qualifier	Units	RL	MDL	Dilution Factor
Volatile Organics by EPA 5035 High - Westborough Lab						
Methylene chloride	ND		ug/kg	540	240	1
1,1-Dichloroethane	ND		ug/kg	110	16.	1
Chloroform	ND		ug/kg	160	15.	1
Carbon tetrachloride	ND		ug/kg	110	25.	1
1,2-Dichloropropane	ND		ug/kg	110	13.	1
Dibromochloromethane	ND		ug/kg	110	15.	1
1,1,2-Trichloroethane	ND		ug/kg	110	29.	1
Tetrachloroethene	ND		ug/kg	54	21.	1
Chlorobenzene	ND		ug/kg	54	14.	1
Trichlorofluoromethane	ND		ug/kg	430	74.	1
1,2-Dichloroethane	ND		ug/kg	110	28.	1
1,1,1-Trichloroethane	ND		ug/kg	54	18.	1
Bromodichloromethane	ND		ug/kg	54	12.	1
trans-1,3-Dichloropropene	ND		ug/kg	110	29.	1
cis-1,3-Dichloropropene	ND		ug/kg	54	17.	1
1,3-Dichloropropene, Total	ND		ug/kg	54	17.	1
1,1-Dichloropropene	ND		ug/kg	54	17.	1
Bromoform	ND		ug/kg	430	26.	1
1,1,2,2-Tetrachloroethane	ND		ug/kg	54	18.	1
Benzene	74		ug/kg	54	18.	1
Toluene	160		ug/kg	110	58.	1
Ethylbenzene	310		ug/kg	110	15.	1
Chloromethane	ND		ug/kg	430	100	1
Bromomethane	ND		ug/kg	210	62.	1
Vinyl chloride	ND		ug/kg	110	36.	1
Chloroethane	ND		ug/kg	210	48.	1
1,1-Dichloroethene	ND		ug/kg	110	26.	1
trans-1,2-Dichloroethene	ND		ug/kg	160	15.	1

Project Name: THE BEACON **Lab Number:** L2255559

Project Number: 170745301 **Report Date:** 11/07/22

SAMPLE RESULTS

Lab ID: L2255559-07 Date Collected: 10/06/22 10:10

Client ID: SB06_1-3 Date Received: 10/06/22

Sample Location: 413 E. 120 STREET Field Prep: Not Specified

Sample Depth:

Parameter	Result	Qualifier	Units	RL	MDL	Dilution Factor
Volatile Organics by EPA 5035 High - Westborough Lab						
Trichloroethene	ND		ug/kg	54	15.	1
1,2-Dichlorobenzene	ND		ug/kg	210	15.	1
1,3-Dichlorobenzene	ND		ug/kg	210	16.	1
1,4-Dichlorobenzene	ND		ug/kg	210	18.	1
Methyl tert butyl ether	ND		ug/kg	210	22.	1
p/m-Xylene	530		ug/kg	210	60.	1
o-Xylene	93	J	ug/kg	110	31.	1
Xylenes, Total	620	J	ug/kg	110	31.	1
cis-1,2-Dichloroethene	ND		ug/kg	110	19.	1
1,2-Dichloroethene, Total	ND		ug/kg	110	15.	1
Dibromomethane	ND		ug/kg	210	26.	1
Styrene	ND		ug/kg	110	21.	1
Dichlorodifluoromethane	ND		ug/kg	1100	98.	1
Acetone	ND		ug/kg	1100	520	1
Carbon disulfide	ND		ug/kg	1100	490	1
2-Butanone	ND		ug/kg	1100	240	1
Vinyl acetate	ND		ug/kg	1100	230	1
4-Methyl-2-pentanone	ND		ug/kg	1100	140	1
1,2,3-Trichloropropane	ND		ug/kg	210	14.	1
2-Hexanone	ND		ug/kg	1100	130	1
Bromochloromethane	ND		ug/kg	210	22.	1
2,2-Dichloropropane	ND		ug/kg	210	22.	1
1,2-Dibromoethane	ND		ug/kg	110	30.	1
1,3-Dichloropropane	ND		ug/kg	210	18.	1
1,1,1,2-Tetrachloroethane	ND		ug/kg	54	14.	1
Bromobenzene	ND		ug/kg	210	16.	1
n-Butylbenzene	3600		ug/kg	110	18.	1
sec-Butylbenzene	3000		ug/kg	110	16.	1
tert-Butylbenzene	650		ug/kg	210	13.	1
o-Chlorotoluene	ND		ug/kg	210	20.	1
p-Chlorotoluene	ND		ug/kg	210	12.	1
1,2-Dibromo-3-chloropropane	ND		ug/kg	320	110	1
Hexachlorobutadiene	ND		ug/kg	430	18.	1
Isopropylbenzene	1200		ug/kg	110	12.	1
p-Isopropyltoluene	14	J	ug/kg	110	12.	1
Naphthalene	3100		ug/kg	430	70.	1
Acrylonitrile	ND		ug/kg	430	120	1

Project Name: THE BEACON **Lab Number:** L2255559

Project Number: 170745301 **Report Date:** 11/07/22

SAMPLE RESULTS

Lab ID: L2255559-07 Date Collected: 10/06/22 10:10

Client ID: SB06_1-3 Date Received: 10/06/22

Sample Location: 413 E. 120 STREET Field Prep: Not Specified

Sample Depth:

Parameter	Result	Qualifier	Units	RL	MDL	Dilution Factor
Volatile Organics by EPA 5035 High - Westborough Lab						
n-Propylbenzene	3000		ug/kg	110	18.	1
1,2,3-Trichlorobenzene	ND		ug/kg	210	34.	1
1,2,4-Trichlorobenzene	ND		ug/kg	210	29.	1
1,3,5-Trimethylbenzene	50	J	ug/kg	210	21.	1
1,2,4-Trimethylbenzene	370		ug/kg	210	36.	1
1,4-Dioxane	ND		ug/kg	8600	3800	1
p-Diethylbenzene	890		ug/kg	210	19.	1
p-Ethyltoluene	400		ug/kg	210	41.	1
1,2,4,5-Tetramethylbenzene	15000		ug/kg	210	20.	1
Ethyl ether	ND		ug/kg	210	36.	1
trans-1,4-Dichloro-2-butene	ND		ug/kg	540	150	1

Surrogate	% Recovery	Qualifier	Acceptance Criteria
1,2-Dichloroethane-d4	111		70-130
Toluene-d8	103		70-130
4-Bromofluorobenzene	**217**	Q	70-130
Dibromofluoromethane	98		70-130

Project Name: THE BEACON **Lab Number:** L2255559

Project Number: 170745301 **Report Date:** 11/07/22

SAMPLE RESULTS

Lab ID: L2255559-08 D2 Date Collected: 10/06/22 11:30
Client ID: SB05_1-3 Date Received: 10/06/22
Sample Location: 413 E. 120 STREET Field Prep: Not Specified

Sample Depth:
Matrix: Soil
Analytical Method: 1,8260C
Analytical Date: 10/13/22 03:46
Analyst: JIC
Percent Solids: 91%

Parameter	Result	Qualifier	Units	RL	MDL	Dilution Factor
Volatile Organics by EPA 5035 High - Westborough Lab						
Methylene chloride	ND		ug/kg	1600	750	5
1,1-Dichloroethane	ND		ug/kg	330	47.	5
Chloroform	ND		ug/kg	490	46.	5
Carbon tetrachloride	ND		ug/kg	330	75.	5
1,2-Dichloropropane	ND		ug/kg	330	41.	5
Dibromochloromethane	ND		ug/kg	330	46.	5
1,1,2-Trichloroethane	ND		ug/kg	330	87.	5
Tetrachloroethene	ND		ug/kg	160	64.	5
Chlorobenzene	ND		ug/kg	160	41.	5
Trichlorofluoromethane	ND		ug/kg	1300	230	5
1,2-Dichloroethane	ND		ug/kg	330	84.	5
1,1,1-Trichloroethane	ND		ug/kg	160	54.	5
Bromodichloromethane	ND		ug/kg	160	36.	5
trans-1,3-Dichloropropene	ND		ug/kg	330	89.	5
cis-1,3-Dichloropropene	ND		ug/kg	160	52.	5
1,3-Dichloropropene, Total	ND		ug/kg	160	52.	5
1,1-Dichloropropene	ND		ug/kg	160	52.	5
Bromoform	ND		ug/kg	1300	80.	5
1,1,2,2-Tetrachloroethane	ND		ug/kg	160	54.	5
Benzene	ND		ug/kg	160	54.	5
Toluene	ND		ug/kg	330	180	5
Ethylbenzene	320	J	ug/kg	330	46.	5
Chloromethane	ND		ug/kg	1300	300	5
Bromomethane	ND		ug/kg	650	190	5
Vinyl chloride	ND		ug/kg	330	110	5
Chloroethane	ND		ug/kg	650	150	5
1,1-Dichloroethene	ND		ug/kg	330	78.	5
trans-1,2-Dichloroethene	ND		ug/kg	490	45.	5

Project Name: THE BEACON **Lab Number:** L2255559

Project Number: 170745301 **Report Date:** 11/07/22

SAMPLE RESULTS

Lab ID: L2255559-08 D2 Date Collected: 10/06/22 11:30

Client ID: SB05_1-3 Date Received: 10/06/22

Sample Location: 413 E. 120 STREET Field Prep: Not Specified

Sample Depth:

Parameter	Result	Qualifier	Units	RL	MDL	Dilution Factor
Volatile Organics by EPA 5035 High - Westborough Lab						
Trichloroethene	ND		ug/kg	160	45.	5
1,2-Dichlorobenzene	ND		ug/kg	650	47.	5
1,3-Dichlorobenzene	ND		ug/kg	650	48.	5
1,4-Dichlorobenzene	ND		ug/kg	650	56.	5
Methyl tert butyl ether	ND		ug/kg	650	66.	5
p/m-Xylene	640	J	ug/kg	650	180	5
o-Xylene	190	J	ug/kg	330	95.	5
Xylenes, Total	830	J	ug/kg	330	95.	5
cis-1,2-Dichloroethene	ND		ug/kg	330	57.	5
1,2-Dichloroethene, Total	ND		ug/kg	330	45.	5
Dibromomethane	ND		ug/kg	650	78.	5
Styrene	68	J	ug/kg	330	64.	5
Dichlorodifluoromethane	ND		ug/kg	3300	300	5
Acetone	ND		ug/kg	3300	1600	5
Carbon disulfide	ND		ug/kg	3300	1500	5
2-Butanone	ND		ug/kg	3300	720	5
Vinyl acetate	ND		ug/kg	3300	700	5
4-Methyl-2-pentanone	ND		ug/kg	3300	420	5
1,2,3-Trichloropropane	ND		ug/kg	650	41.	5
2-Hexanone	ND		ug/kg	3300	380	5
Bromochloromethane	ND		ug/kg	650	67.	5
2,2-Dichloropropane	ND		ug/kg	650	66.	5
1,2-Dibromoethane	ND		ug/kg	330	91.	5
1,3-Dichloropropane	ND		ug/kg	650	54.	5
1,1,1,2-Tetrachloroethane	ND		ug/kg	160	43.	5
Bromobenzene	ND		ug/kg	650	47.	5
n-Butylbenzene	2400		ug/kg	330	54.	5
sec-Butylbenzene	1500		ug/kg	330	48.	5
tert-Butylbenzene	100	J	ug/kg	650	38.	5
o-Chlorotoluene	ND		ug/kg	650	62.	5
p-Chlorotoluene	ND		ug/kg	650	35.	5
1,2-Dibromo-3-chloropropane	ND		ug/kg	980	320	5
Hexachlorobutadiene	ND		ug/kg	1300	55.	5
Isopropylbenzene	390		ug/kg	330	36.	5
p-Isopropyltoluene	36	J	ug/kg	330	36.	5
Naphthalene	140000	E	ug/kg	1300	210	5
Acrylonitrile	ND		ug/kg	1300	380	5

Project Name: THE BEACON **Lab Number:** L2255559

Project Number: 170745301 **Report Date:** 11/07/22

SAMPLE RESULTS

Lab ID: L2255559-08 D2 Date Collected: 10/06/22 11:30

Client ID: SB05_1-3 Date Received: 10/06/22

Sample Location: 413 E. 120 STREET Field Prep: Not Specified

Sample Depth:

Parameter	Result	Qualifier	Units	RL	MDL	Dilution Factor
Volatile Organics by EPA 5035 High - Westborough Lab						
n-Propylbenzene	1000		ug/kg	330	56.	5
1,2,3-Trichlorobenzene	ND		ug/kg	650	100	5
1,2,4-Trichlorobenzene	ND		ug/kg	650	89.	5
1,3,5-Trimethylbenzene	200	J	ug/kg	650	63.	5
1,2,4-Trimethylbenzene	860		ug/kg	650	110	5
1,4-Dioxane	ND		ug/kg	26000	11000	5
p-Diethylbenzene	1100		ug/kg	650	58.	5
p-Ethyltoluene	620	J	ug/kg	650	120	5
1,2,4,5-Tetramethylbenzene	4400		ug/kg	650	62.	5
Ethyl ether	ND		ug/kg	650	110	5
trans-1,4-Dichloro-2-butene	ND		ug/kg	1600	460	5

Surrogate	% Recovery	Qualifier	Acceptance Criteria
1,2-Dichloroethane-d4	113		70-130
Toluene-d8	102		70-130
4-Bromofluorobenzene	109		70-130
Dibromofluoromethane	100		70-130

Project Name: THE BEACON
Project Number: 170745301
Lab Number: L2255559
Report Date: 11/07/22

SAMPLE RESULTS

Lab ID: L2255559-08 D
Client ID: SB05_1-3
Sample Location: 413 E. 120 STREET
Date Collected: 10/06/22 11:30
Date Received: 10/06/22
Field Prep: Not Specified

Sample Depth:
Matrix: Soil
Analytical Method: 1,8260C
Analytical Date: 10/11/22 18:05
Analyst: AJK
Percent Solids: 91%

Parameter	Result	Qualifier	Units	RL	MDL	Dilution Factor
Volatile Organics by EPA 5035 High - Westborough Lab						
Naphthalene	180000		ug/kg	2600	420	10

Surrogate	% Recovery	Qualifier	Acceptance Criteria
1,2-Dichloroethane-d4	99		70-130
Toluene-d8	93		70-130
4-Bromofluorobenzene	99		70-130
Dibromofluoromethane	100		70-130

Project Name: THE BEACON
Project Number: 170745301
Lab Number: L2255559
Report Date: 11/07/22

SAMPLE RESULTS

Lab ID: L2255559-09
Client ID: FB01_100622
Sample Location: 413 E. 120 STREET
Date Collected: 10/06/22 12:30
Date Received: 10/06/22
Field Prep: None

Sample Depth:
Matrix: Water
Analytical Method: 1,8260C
Analytical Date: 10/11/22 11:19
Analyst: MJV

Parameter	Result	Qualifier	Units	RL	MDL	Dilution Factor
Volatile Organics by GC/MS - Westborough Lab						
Methylene chloride	ND		ug/l	2.5	0.70	1
1,1-Dichloroethane	ND		ug/l	2.5	0.70	1
Chloroform	ND		ug/l	2.5	0.70	1
Carbon tetrachloride	ND		ug/l	0.50	0.13	1
1,2-Dichloropropane	ND		ug/l	1.0	0.14	1
Dibromochloromethane	ND		ug/l	0.50	0.15	1
1,1,2-Trichloroethane	ND		ug/l	1.5	0.50	1
Tetrachloroethene	ND		ug/l	0.50	0.18	1
Chlorobenzene	ND		ug/l	2.5	0.70	1
Trichlorofluoromethane	ND		ug/l	2.5	0.70	1
1,2-Dichloroethane	ND		ug/l	0.50	0.13	1
1,1,1-Trichloroethane	ND		ug/l	2.5	0.70	1
Bromodichloromethane	ND		ug/l	0.50	0.19	1
trans-1,3-Dichloropropene	ND		ug/l	0.50	0.16	1
cis-1,3-Dichloropropene	ND		ug/l	0.50	0.14	1
1,3-Dichloropropene, Total	ND		ug/l	0.50	0.14	1
1,1-Dichloropropene	ND		ug/l	2.5	0.70	1
Bromoform	ND		ug/l	2.0	0.65	1
1,1,2,2-Tetrachloroethane	ND		ug/l	0.50	0.17	1
Benzene	ND		ug/l	0.50	0.16	1
Toluene	ND		ug/l	2.5	0.70	1
Ethylbenzene	ND		ug/l	2.5	0.70	1
Chloromethane	ND		ug/l	2.5	0.70	1
Bromomethane	ND		ug/l	2.5	0.70	1
Vinyl chloride	ND		ug/l	1.0	0.07	1
Chloroethane	ND		ug/l	2.5	0.70	1
1,1-Dichloroethene	ND		ug/l	0.50	0.17	1
trans-1,2-Dichloroethene	ND		ug/l	2.5	0.70	1

Project Name: THE BEACON **Lab Number:** L2255559

Project Number: 170745301 **Report Date:** 11/07/22

SAMPLE RESULTS

Lab ID: L2255559-09 Date Collected: 10/06/22 12:30

Client ID: FB01_100622 Date Received: 10/06/22

Sample Location: 413 E. 120 STREET Field Prep: None

Sample Depth:

Parameter	Result	Qualifier	Units	RL	MDL	Dilution Factor
Volatile Organics by GC/MS - Westborough Lab						
Trichloroethene	ND		ug/l	0.50	0.18	1
1,2-Dichlorobenzene	ND		ug/l	2.5	0.70	1
1,3-Dichlorobenzene	ND		ug/l	2.5	0.70	1
1,4-Dichlorobenzene	ND		ug/l	2.5	0.70	1
Methyl tert butyl ether	ND		ug/l	2.5	0.70	1
p/m-Xylene	ND		ug/l	2.5	0.70	1
o-Xylene	ND		ug/l	2.5	0.70	1
Xylenes, Total	ND		ug/l	2.5	0.70	1
cis-1,2-Dichloroethene	ND		ug/l	2.5	0.70	1
1,2-Dichloroethene, Total	ND		ug/l	2.5	0.70	1
Dibromomethane	ND		ug/l	5.0	1.0	1
1,2,3-Trichloropropane	ND		ug/l	2.5	0.70	1
Acrylonitrile	ND		ug/l	5.0	1.5	1
Styrene	ND		ug/l	2.5	0.70	1
Dichlorodifluoromethane	ND		ug/l	5.0	1.0	1
Acetone	ND		ug/l	5.0	1.5	1
Carbon disulfide	ND		ug/l	5.0	1.0	1
2-Butanone	ND		ug/l	5.0	1.9	1
Vinyl acetate	ND		ug/l	5.0	1.0	1
4-Methyl-2-pentanone	ND		ug/l	5.0	1.0	1
2-Hexanone	ND		ug/l	5.0	1.0	1
Bromochloromethane	ND		ug/l	2.5	0.70	1
2,2-Dichloropropane	ND		ug/l	2.5	0.70	1
1,2-Dibromoethane	ND		ug/l	2.0	0.65	1
1,3-Dichloropropane	ND		ug/l	2.5	0.70	1
1,1,1,2-Tetrachloroethane	ND		ug/l	2.5	0.70	1
Bromobenzene	ND		ug/l	2.5	0.70	1
n-Butylbenzene	ND		ug/l	2.5	0.70	1
sec-Butylbenzene	ND		ug/l	2.5	0.70	1
tert-Butylbenzene	ND		ug/l	2.5	0.70	1
o-Chlorotoluene	ND		ug/l	2.5	0.70	1
p-Chlorotoluene	ND		ug/l	2.5	0.70	1
1,2-Dibromo-3-chloropropane	ND		ug/l	2.5	0.70	1
Hexachlorobutadiene	ND		ug/l	2.5	0.70	1
Isopropylbenzene	ND		ug/l	2.5	0.70	1
p-Isopropyltoluene	ND		ug/l	2.5	0.70	1
Naphthalene	ND		ug/l	2.5	0.70	1

Project Name: THE BEACON **Lab Number:** L2255559

Project Number: 170745301 **Report Date:** 11/07/22

SAMPLE RESULTS

Lab ID: L2255559-09 Date Collected: 10/06/22 12:30

Client ID: FB01_100622 Date Received: 10/06/22

Sample Location: 413 E. 120 STREET Field Prep: None

Sample Depth:

Parameter	Result	Qualifier	Units	RL	MDL	Dilution Factor
Volatile Organics by GC/MS - Westborough Lab						
n-Propylbenzene	ND		ug/l	2.5	0.70	1
1,2,3-Trichlorobenzene	ND		ug/l	2.5	0.70	1
1,2,4-Trichlorobenzene	ND		ug/l	2.5	0.70	1
1,3,5-Trimethylbenzene	ND		ug/l	2.5	0.70	1
1,2,4-Trimethylbenzene	ND		ug/l	2.5	0.70	1
1,4-Dioxane	ND		ug/l	250	61.	1
p-Diethylbenzene	ND		ug/l	2.0	0.70	1
p-Ethyltoluene	ND		ug/l	2.0	0.70	1
1,2,4,5-Tetramethylbenzene	ND		ug/l	2.0	0.54	1
Ethyl ether	ND		ug/l	2.5	0.70	1
trans-1,4-Dichloro-2-butene	ND		ug/l	2.5	0.70	1

Surrogate	% Recovery	Qualifier	Acceptance Criteria
1,2-Dichloroethane-d4	107		70-130
Toluene-d8	98		70-130
4-Bromofluorobenzene	98		70-130
Dibromofluoromethane	109		70-130

Project Name: THE BEACON
Project Number: 170745301
Lab Number: L2255559
Report Date: 11/07/22

SAMPLE RESULTS

Lab ID: L2255559-10
Client ID: SB04_1-3
Sample Location: 413 E. 120 STREET
Date Collected: 10/06/22 13:15
Date Received: 10/06/22
Field Prep: Not Specified

Sample Depth:
Matrix: Soil
Analytical Method: 1,8260C
Analytical Date: 10/13/22 05:04
Analyst: JIC
Percent Solids: 90%

Parameter	Result	Qualifier	Units	RL	MDL	Dilution Factor
Volatile Organics by EPA 5035 High - Westborough Lab						
Methylene chloride	ND		ug/kg	540	250	1
1,1-Dichloroethane	ND		ug/kg	110	16.	1
Chloroform	ND		ug/kg	160	15.	1
Carbon tetrachloride	ND		ug/kg	110	25.	1
1,2-Dichloropropane	ND		ug/kg	110	14.	1
Dibromochloromethane	ND		ug/kg	110	15.	1
1,1,2-Trichloroethane	ND		ug/kg	110	29.	1
Tetrachloroethene	ND		ug/kg	54	21.	1
Chlorobenzene	ND		ug/kg	54	14.	1
Trichlorofluoromethane	ND		ug/kg	440	76.	1
1,2-Dichloroethane	ND		ug/kg	110	28.	1
1,1,1-Trichloroethane	ND		ug/kg	54	18.	1
Bromodichloromethane	ND		ug/kg	54	12.	1
trans-1,3-Dichloropropene	ND		ug/kg	110	30.	1
cis-1,3-Dichloropropene	ND		ug/kg	54	17.	1
1,3-Dichloropropene, Total	ND		ug/kg	54	17.	1
1,1-Dichloropropene	ND		ug/kg	54	17.	1
Bromoform	ND		ug/kg	440	27.	1
1,1,2,2-Tetrachloroethane	ND		ug/kg	54	18.	1
Benzene	72		ug/kg	54	18.	1
Toluene	340		ug/kg	110	59.	1
Ethylbenzene	770		ug/kg	110	15.	1
Chloromethane	ND		ug/kg	440	100	1
Bromomethane	ND		ug/kg	220	63.	1
Vinyl chloride	ND		ug/kg	110	36.	1
Chloroethane	ND		ug/kg	220	49.	1
1,1-Dichloroethene	ND		ug/kg	110	26.	1
trans-1,2-Dichloroethene	ND		ug/kg	160	15.	1

Project Name: THE BEACON **Lab Number:** L2255559

Project Number: 170745301 **Report Date:** 11/07/22

SAMPLE RESULTS

Lab ID: L2255559-10 Date Collected: 10/06/22 13:15

Client ID: SB04_1-3 Date Received: 10/06/22

Sample Location: 413 E. 120 STREET Field Prep: Not Specified

Sample Depth:

Parameter	Result	Qualifier	Units	RL	MDL	Dilution Factor
Volatile Organics by EPA 5035 High - Westborough Lab						
Trichloroethene	ND		ug/kg	54	15.	1
1,2-Dichlorobenzene	ND		ug/kg	220	16.	1
1,3-Dichlorobenzene	ND		ug/kg	220	16.	1
1,4-Dichlorobenzene	ND		ug/kg	220	18.	1
Methyl tert butyl ether	ND		ug/kg	220	22.	1
p/m-Xylene	1600		ug/kg	220	61.	1
o-Xylene	260		ug/kg	110	32.	1
Xylenes, Total	1900		ug/kg	110	32.	1
cis-1,2-Dichloroethene	ND		ug/kg	110	19.	1
1,2-Dichloroethene, Total	ND		ug/kg	110	15.	1
Dibromomethane	ND		ug/kg	220	26.	1
Styrene	ND		ug/kg	110	21.	1
Dichlorodifluoromethane	ND		ug/kg	1100	100	1
Acetone	ND		ug/kg	1100	520	1
Carbon disulfide	ND		ug/kg	1100	490	1
2-Butanone	ND		ug/kg	1100	240	1
Vinyl acetate	ND		ug/kg	1100	230	1
4-Methyl-2-pentanone	ND		ug/kg	1100	140	1
1,2,3-Trichloropropane	ND		ug/kg	220	14.	1
2-Hexanone	ND		ug/kg	1100	130	1
Bromochloromethane	ND		ug/kg	220	22.	1
2,2-Dichloropropane	ND		ug/kg	220	22.	1
1,2-Dibromoethane	ND		ug/kg	110	30.	1
1,3-Dichloropropane	ND		ug/kg	220	18.	1
1,1,1,2-Tetrachloroethane	ND		ug/kg	54	14.	1
Bromobenzene	ND		ug/kg	220	16.	1
n-Butylbenzene	9800		ug/kg	110	18.	1
sec-Butylbenzene	6700		ug/kg	110	16.	1
tert-Butylbenzene	280		ug/kg	220	13.	1
o-Chlorotoluene	ND		ug/kg	220	21.	1
p-Chlorotoluene	ND		ug/kg	220	12.	1
1,2-Dibromo-3-chloropropane	ND		ug/kg	330	110	1
Hexachlorobutadiene	ND		ug/kg	440	18.	1
Isopropylbenzene	770		ug/kg	110	12.	1
p-Isopropyltoluene	26	J	ug/kg	110	12.	1
Naphthalene	2100		ug/kg	440	71.	1
Acrylonitrile	ND		ug/kg	440	120	1

Project Name: THE BEACON **Lab Number:** L2255559

Project Number: 170745301 **Report Date:** 11/07/22

SAMPLE RESULTS

Lab ID: L2255559-10 Date Collected: 10/06/22 13:15

Client ID: SB04_1-3 Date Received: 10/06/22

Sample Location: 413 E. 120 STREET Field Prep: Not Specified

Sample Depth:

Parameter	Result	Qualifier	Units	RL	MDL	Dilution Factor
Volatile Organics by EPA 5035 High - Westborough Lab						
n-Propylbenzene	2800		ug/kg	110	18.	1
1,2,3-Trichlorobenzene	ND		ug/kg	220	35.	1
1,2,4-Trichlorobenzene	ND		ug/kg	220	30.	1
1,3,5-Trimethylbenzene	100	J	ug/kg	220	21.	1
1,2,4-Trimethylbenzene	1000		ug/kg	220	36.	1
1,4-Dioxane	ND		ug/kg	8700	3800	1
p-Diethylbenzene	4100		ug/kg	220	19.	1
p-Ethyltoluene	1300		ug/kg	220	42.	1
1,2,4,5-Tetramethylbenzene	11000		ug/kg	220	21.	1
Ethyl ether	ND		ug/kg	220	37.	1
trans-1,4-Dichloro-2-butene	ND		ug/kg	540	150	1

Surrogate	% Recovery	Qualifier	Acceptance Criteria
1,2-Dichloroethane-d4	108		70-130
Toluene-d8	113		70-130
4-Bromofluorobenzene	**203**	Q	70-130
Dibromofluoromethane	95		70-130

Project Name: THE BEACON
Project Number: 170745301
Lab Number: L2255559
Report Date: 11/07/22

SAMPLE RESULTS

Lab ID: L2255559-11
Client ID: MW04_100622
Sample Location: 413 E. 120 STREET
Date Collected: 10/06/22 15:00
Date Received: 10/06/22
Field Prep: Refer to COC

Sample Depth:
Matrix: Water
Analytical Method: 1,8260C
Analytical Date: 10/11/22 12:06
Analyst: MJV

Parameter	Result	Qualifier	Units	RL	MDL	Dilution Factor
Volatile Organics by GC/MS - Westborough Lab						
Methylene chloride	ND		ug/l	2.5	0.70	1
1,1-Dichloroethane	ND		ug/l	2.5	0.70	1
Chloroform	ND		ug/l	2.5	0.70	1
Carbon tetrachloride	ND		ug/l	0.50	0.13	1
1,2-Dichloropropane	ND		ug/l	1.0	0.14	1
Dibromochloromethane	ND		ug/l	0.50	0.15	1
1,1,2-Trichloroethane	ND		ug/l	1.5	0.50	1
Tetrachloroethene	ND		ug/l	0.50	0.18	1
Chlorobenzene	ND		ug/l	2.5	0.70	1
Trichlorofluoromethane	ND		ug/l	2.5	0.70	1
1,2-Dichloroethane	ND		ug/l	0.50	0.13	1
1,1,1-Trichloroethane	ND		ug/l	2.5	0.70	1
Bromodichloromethane	ND		ug/l	0.50	0.19	1
trans-1,3-Dichloropropene	ND		ug/l	0.50	0.16	1
cis-1,3-Dichloropropene	ND		ug/l	0.50	0.14	1
1,3-Dichloropropene, Total	ND		ug/l	0.50	0.14	1
1,1-Dichloropropene	ND		ug/l	2.5	0.70	1
Bromoform	ND		ug/l	2.0	0.65	1
1,1,2,2-Tetrachloroethane	ND		ug/l	0.50	0.17	1
Benzene	ND		ug/l	0.50	0.16	1
Toluene	ND		ug/l	2.5	0.70	1
Ethylbenzene	ND		ug/l	2.5	0.70	1
Chloromethane	ND		ug/l	2.5	0.70	1
Bromomethane	ND		ug/l	2.5	0.70	1
Vinyl chloride	ND		ug/l	1.0	0.07	1
Chloroethane	ND		ug/l	2.5	0.70	1
1,1-Dichloroethene	ND		ug/l	0.50	0.17	1
trans-1,2-Dichloroethene	ND		ug/l	2.5	0.70	1

Project Name: THE BEACON **Lab Number:** L2255559

Project Number: 170745301 **Report Date:** 11/07/22

SAMPLE RESULTS

Lab ID: L2255559-11 Date Collected: 10/06/22 15:00

Client ID: MW04_100622 Date Received: 10/06/22

Sample Location: 413 E. 120 STREET Field Prep: Refer to COC

Sample Depth:

Parameter	Result	Qualifier	Units	RL	MDL	Dilution Factor
Volatile Organics by GC/MS - Westborough Lab						
Trichloroethene	ND		ug/l	0.50	0.18	1
1,2-Dichlorobenzene	ND		ug/l	2.5	0.70	1
1,3-Dichlorobenzene	ND		ug/l	2.5	0.70	1
1,4-Dichlorobenzene	ND		ug/l	2.5	0.70	1
Methyl tert butyl ether	ND		ug/l	2.5	0.70	1
p/m-Xylene	ND		ug/l	2.5	0.70	1
o-Xylene	ND		ug/l	2.5	0.70	1
Xylenes, Total	ND		ug/l	2.5	0.70	1
cis-1,2-Dichloroethene	ND		ug/l	2.5	0.70	1
1,2-Dichloroethene, Total	ND		ug/l	2.5	0.70	1
Dibromomethane	ND		ug/l	5.0	1.0	1
1,2,3-Trichloropropane	ND		ug/l	2.5	0.70	1
Acrylonitrile	ND		ug/l	5.0	1.5	1
Styrene	ND		ug/l	2.5	0.70	1
Dichlorodifluoromethane	ND		ug/l	5.0	1.0	1
Acetone	ND		ug/l	5.0	1.5	1
Carbon disulfide	ND		ug/l	5.0	1.0	1
2-Butanone	ND		ug/l	5.0	1.9	1
Vinyl acetate	ND		ug/l	5.0	1.0	1
4-Methyl-2-pentanone	ND		ug/l	5.0	1.0	1
2-Hexanone	ND		ug/l	5.0	1.0	1
Bromochloromethane	ND		ug/l	2.5	0.70	1
2,2-Dichloropropane	ND		ug/l	2.5	0.70	1
1,2-Dibromoethane	ND		ug/l	2.0	0.65	1
1,3-Dichloropropane	ND		ug/l	2.5	0.70	1
1,1,1,2-Tetrachloroethane	ND		ug/l	2.5	0.70	1
Bromobenzene	ND		ug/l	2.5	0.70	1
n-Butylbenzene	1.1	J	ug/l	2.5	0.70	1
sec-Butylbenzene	0.95	J	ug/l	2.5	0.70	1
tert-Butylbenzene	ND		ug/l	2.5	0.70	1
o-Chlorotoluene	ND		ug/l	2.5	0.70	1
p-Chlorotoluene	ND		ug/l	2.5	0.70	1
1,2-Dibromo-3-chloropropane	ND		ug/l	2.5	0.70	1
Hexachlorobutadiene	ND		ug/l	2.5	0.70	1
Isopropylbenzene	ND		ug/l	2.5	0.70	1
p-Isopropyltoluene	ND		ug/l	2.5	0.70	1
Naphthalene	210	E	ug/l	2.5	0.70	1

Project Name: THE BEACON **Lab Number:** L2255559

Project Number: 170745301 **Report Date:** 11/07/22

SAMPLE RESULTS

Lab ID: L2255559-11 Date Collected: 10/06/22 15:00

Client ID: MW04_100622 Date Received: 10/06/22

Sample Location: 413 E. 120 STREET Field Prep: Refer to COC

Sample Depth:

Parameter	Result	Qualifier	Units	RL	MDL	Dilution Factor
Volatile Organics by GC/MS - Westborough Lab						
n-Propylbenzene	ND		ug/l	2.5	0.70	1
1,2,3-Trichlorobenzene	ND		ug/l	2.5	0.70	1
1,2,4-Trichlorobenzene	ND		ug/l	2.5	0.70	1
1,3,5-Trimethylbenzene	ND		ug/l	2.5	0.70	1
1,2,4-Trimethylbenzene	ND		ug/l	2.5	0.70	1
1,4-Dioxane	ND		ug/l	250	61.	1
p-Diethylbenzene	0.74	J	ug/l	2.0	0.70	1
p-Ethyltoluene	ND		ug/l	2.0	0.70	1
1,2,4,5-Tetramethylbenzene	2.5		ug/l	2.0	0.54	1
Ethyl ether	ND		ug/l	2.5	0.70	1
trans-1,4-Dichloro-2-butene	ND		ug/l	2.5	0.70	1

Surrogate	% Recovery	Qualifier	Acceptance Criteria
1,2-Dichloroethane-d4	106		70-130
Toluene-d8	98		70-130
4-Bromofluorobenzene	95		70-130
Dibromofluoromethane	114		70-130

Project Name: THE BEACON
Project Number: 170745301
Lab Number: L2255559
Report Date: 11/07/22

SAMPLE RESULTS

Lab ID: L2255559-11 D
Client ID: MW04_100622
Sample Location: 413 E. 120 STREET
Date Collected: 10/06/22 15:00
Date Received: 10/06/22
Field Prep: Refer to COC

Sample Depth:
Matrix: Water
Analytical Method: 1,8260C
Analytical Date: 10/12/22 22:41
Analyst: MJV

Parameter	Result	Qualifier	Units	RL	MDL	Dilution Factor
Volatile Organics by GC/MS - Westborough Lab						
Naphthalene	180		ug/l	10	2.8	4

Surrogate	% Recovery	Qualifier	Acceptance Criteria
1,2-Dichloroethane-d4	105		70-130
Toluene-d8	99		70-130
4-Bromofluorobenzene	97		70-130
Dibromofluoromethane	111		70-130

Project Name: THE BEACON
Project Number: 170745301
Lab Number: L2255559
Report Date: 11/07/22

SAMPLE RESULTS

Lab ID: L2255559-12
Client ID: GWDUP01_100622
Sample Location: 413 E. 120 STREET
Date Collected: 10/06/22 15:15
Date Received: 10/06/22
Field Prep: Refer to COC

Sample Depth:
Matrix: Water
Analytical Method: 1,8260C
Analytical Date: 10/11/22 12:29
Analyst: MJV

Parameter	Result	Qualifier	Units	RL	MDL	Dilution Factor
Volatile Organics by GC/MS - Westborough Lab						
Methylene chloride	ND		ug/l	2.5	0.70	1
1,1-Dichloroethane	ND		ug/l	2.5	0.70	1
Chloroform	ND		ug/l	2.5	0.70	1
Carbon tetrachloride	ND		ug/l	0.50	0.13	1
1,2-Dichloropropane	ND		ug/l	1.0	0.14	1
Dibromochloromethane	ND		ug/l	0.50	0.15	1
1,1,2-Trichloroethane	ND		ug/l	1.5	0.50	1
Tetrachloroethene	ND		ug/l	0.50	0.18	1
Chlorobenzene	ND		ug/l	2.5	0.70	1
Trichlorofluoromethane	ND		ug/l	2.5	0.70	1
1,2-Dichloroethane	ND		ug/l	0.50	0.13	1
1,1,1-Trichloroethane	ND		ug/l	2.5	0.70	1
Bromodichloromethane	ND		ug/l	0.50	0.19	1
trans-1,3-Dichloropropene	ND		ug/l	0.50	0.16	1
cis-1,3-Dichloropropene	ND		ug/l	0.50	0.14	1
1,3-Dichloropropene, Total	ND		ug/l	0.50	0.14	1
1,1-Dichloropropene	ND		ug/l	2.5	0.70	1
Bromoform	ND		ug/l	2.0	0.65	1
1,1,2,2-Tetrachloroethane	ND		ug/l	0.50	0.17	1
Benzene	ND		ug/l	0.50	0.16	1
Toluene	ND		ug/l	2.5	0.70	1
Ethylbenzene	ND		ug/l	2.5	0.70	1
Chloromethane	ND		ug/l	2.5	0.70	1
Bromomethane	ND		ug/l	2.5	0.70	1
Vinyl chloride	ND		ug/l	1.0	0.07	1
Chloroethane	ND		ug/l	2.5	0.70	1
1,1-Dichloroethene	ND		ug/l	0.50	0.17	1
trans-1,2-Dichloroethene	ND		ug/l	2.5	0.70	1

Project Name: THE BEACON **Lab Number:** L2255559

Project Number: 170745301 **Report Date:** 11/07/22

SAMPLE RESULTS

Lab ID: L2255559-12 Date Collected: 10/06/22 15:15

Client ID: GWDUP01_100622 Date Received: 10/06/22

Sample Location: 413 E. 120 STREET Field Prep: Refer to COC

Sample Depth:

Parameter	Result	Qualifier	Units	RL	MDL	Dilution Factor
Volatile Organics by GC/MS - Westborough Lab						
Trichloroethene	ND		ug/l	0.50	0.18	1
1,2-Dichlorobenzene	ND		ug/l	2.5	0.70	1
1,3-Dichlorobenzene	ND		ug/l	2.5	0.70	1
1,4-Dichlorobenzene	ND		ug/l	2.5	0.70	1
Methyl tert butyl ether	ND		ug/l	2.5	0.70	1
p/m-Xylene	ND		ug/l	2.5	0.70	1
o-Xylene	ND		ug/l	2.5	0.70	1
Xylenes, Total	ND		ug/l	2.5	0.70	1
cis-1,2-Dichloroethene	ND		ug/l	2.5	0.70	1
1,2-Dichloroethene, Total	ND		ug/l	2.5	0.70	1
Dibromomethane	ND		ug/l	5.0	1.0	1
1,2,3-Trichloropropane	ND		ug/l	2.5	0.70	1
Acrylonitrile	ND		ug/l	5.0	1.5	1
Styrene	ND		ug/l	2.5	0.70	1
Dichlorodifluoromethane	ND		ug/l	5.0	1.0	1
Acetone	ND		ug/l	5.0	1.5	1
Carbon disulfide	ND		ug/l	5.0	1.0	1
2-Butanone	ND		ug/l	5.0	1.9	1
Vinyl acetate	ND		ug/l	5.0	1.0	1
4-Methyl-2-pentanone	ND		ug/l	5.0	1.0	1
2-Hexanone	ND		ug/l	5.0	1.0	1
Bromochloromethane	ND		ug/l	2.5	0.70	1
2,2-Dichloropropane	ND		ug/l	2.5	0.70	1
1,2-Dibromoethane	ND		ug/l	2.0	0.65	1
1,3-Dichloropropane	ND		ug/l	2.5	0.70	1
1,1,1,2-Tetrachloroethane	ND		ug/l	2.5	0.70	1
Bromobenzene	ND		ug/l	2.5	0.70	1
n-Butylbenzene	0.75	J	ug/l	2.5	0.70	1
sec-Butylbenzene	ND		ug/l	2.5	0.70	1
tert-Butylbenzene	ND		ug/l	2.5	0.70	1
o-Chlorotoluene	ND		ug/l	2.5	0.70	1
p-Chlorotoluene	ND		ug/l	2.5	0.70	1
1,2-Dibromo-3-chloropropane	ND		ug/l	2.5	0.70	1
Hexachlorobutadiene	ND		ug/l	2.5	0.70	1
Isopropylbenzene	ND		ug/l	2.5	0.70	1
p-Isopropyltoluene	ND		ug/l	2.5	0.70	1
Naphthalene	110		ug/l	2.5	0.70	1

Project Name: THE BEACON **Lab Number:** L2255559

Project Number: 170745301 **Report Date:** 11/07/22

SAMPLE RESULTS

Lab ID: L2255559-12 Date Collected: 10/06/22 15:15

Client ID: GWDUP01_100622 Date Received: 10/06/22

Sample Location: 413 E. 120 STREET Field Prep: Refer to COC

Sample Depth:

Parameter	Result	Qualifier	Units	RL	MDL	Dilution Factor
Volatile Organics by GC/MS - Westborough Lab						
n-Propylbenzene	ND		ug/l	2.5	0.70	1
1,2,3-Trichlorobenzene	ND		ug/l	2.5	0.70	1
1,2,4-Trichlorobenzene	ND		ug/l	2.5	0.70	1
1,3,5-Trimethylbenzene	ND		ug/l	2.5	0.70	1
1,2,4-Trimethylbenzene	ND		ug/l	2.5	0.70	1
1,4-Dioxane	ND		ug/l	250	61.	1
p-Diethylbenzene	ND		ug/l	2.0	0.70	1
p-Ethyltoluene	ND		ug/l	2.0	0.70	1
1,2,4,5-Tetramethylbenzene	1.6	J	ug/l	2.0	0.54	1
Ethyl ether	ND		ug/l	2.5	0.70	1
trans-1,4-Dichloro-2-butene	ND		ug/l	2.5	0.70	1

Surrogate	% Recovery	Qualifier	Acceptance Criteria
1,2-Dichloroethane-d4	106		70-130
Toluene-d8	97		70-130
4-Bromofluorobenzene	98		70-130
Dibromofluoromethane	114		70-130

Project Name: THE BEACON
Project Number: 170745301
Lab Number: L2255559
Report Date: 11/07/22

SAMPLE RESULTS

Lab ID: L2255559-13
Client ID: TB01_100622
Sample Location: 413 E. 120 STREET
Date Collected: 10/06/22 00:00
Date Received: 10/06/22
Field Prep: Not Specified

Sample Depth:
Matrix: Water
Analytical Method: 1,8260C
Analytical Date: 10/11/22 11:42
Analyst: MJV

Parameter	Result	Qualifier	Units	RL	MDL	Dilution Factor
Volatile Organics by GC/MS - Westborough Lab						
Methylene chloride	ND		ug/l	2.5	0.70	1
1,1-Dichloroethane	ND		ug/l	2.5	0.70	1
Chloroform	ND		ug/l	2.5	0.70	1
Carbon tetrachloride	ND		ug/l	0.50	0.13	1
1,2-Dichloropropane	ND		ug/l	1.0	0.14	1
Dibromochloromethane	ND		ug/l	0.50	0.15	1
1,1,2-Trichloroethane	ND		ug/l	1.5	0.50	1
Tetrachloroethene	ND		ug/l	0.50	0.18	1
Chlorobenzene	ND		ug/l	2.5	0.70	1
Trichlorofluoromethane	ND		ug/l	2.5	0.70	1
1,2-Dichloroethane	ND		ug/l	0.50	0.13	1
1,1,1-Trichloroethane	ND		ug/l	2.5	0.70	1
Bromodichloromethane	ND		ug/l	0.50	0.19	1
trans-1,3-Dichloropropene	ND		ug/l	0.50	0.16	1
cis-1,3-Dichloropropene	ND		ug/l	0.50	0.14	1
1,3-Dichloropropene, Total	ND		ug/l	0.50	0.14	1
1,1-Dichloropropene	ND		ug/l	2.5	0.70	1
Bromoform	ND		ug/l	2.0	0.65	1
1,1,2,2-Tetrachloroethane	ND		ug/l	0.50	0.17	1
Benzene	ND		ug/l	0.50	0.16	1
Toluene	ND		ug/l	2.5	0.70	1
Ethylbenzene	ND		ug/l	2.5	0.70	1
Chloromethane	ND		ug/l	2.5	0.70	1
Bromomethane	ND		ug/l	2.5	0.70	1
Vinyl chloride	ND		ug/l	1.0	0.07	1
Chloroethane	ND		ug/l	2.5	0.70	1
1,1-Dichloroethene	ND		ug/l	0.50	0.17	1
trans-1,2-Dichloroethene	ND		ug/l	2.5	0.70	1

Project Name: THE BEACON **Lab Number:** L2255559

Project Number: 170745301 **Report Date:** 11/07/22

SAMPLE RESULTS

Lab ID: L2255559-13 Date Collected: 10/06/22 00:00

Client ID: TB01_100622 Date Received: 10/06/22

Sample Location: 413 E. 120 STREET Field Prep: Not Specified

Sample Depth:

Parameter	Result	Qualifier	Units	RL	MDL	Dilution Factor
Volatile Organics by GC/MS - Westborough Lab						
Trichloroethene	ND		ug/l	0.50	0.18	1
1,2-Dichlorobenzene	ND		ug/l	2.5	0.70	1
1,3-Dichlorobenzene	ND		ug/l	2.5	0.70	1
1,4-Dichlorobenzene	ND		ug/l	2.5	0.70	1
Methyl tert butyl ether	ND		ug/l	2.5	0.70	1
p/m-Xylene	ND		ug/l	2.5	0.70	1
o-Xylene	ND		ug/l	2.5	0.70	1
Xylenes, Total	ND		ug/l	2.5	0.70	1
cis-1,2-Dichloroethene	ND		ug/l	2.5	0.70	1
1,2-Dichloroethene, Total	ND		ug/l	2.5	0.70	1
Dibromomethane	ND		ug/l	5.0	1.0	1
1,2,3-Trichloropropane	ND		ug/l	2.5	0.70	1
Acrylonitrile	ND		ug/l	5.0	1.5	1
Styrene	ND		ug/l	2.5	0.70	1
Dichlorodifluoromethane	ND		ug/l	5.0	1.0	1
Acetone	ND		ug/l	5.0	1.5	1
Carbon disulfide	ND		ug/l	5.0	1.0	1
2-Butanone	ND		ug/l	5.0	1.9	1
Vinyl acetate	ND		ug/l	5.0	1.0	1
4-Methyl-2-pentanone	ND		ug/l	5.0	1.0	1
2-Hexanone	ND		ug/l	5.0	1.0	1
Bromochloromethane	ND		ug/l	2.5	0.70	1
2,2-Dichloropropane	ND		ug/l	2.5	0.70	1
1,2-Dibromoethane	ND		ug/l	2.0	0.65	1
1,3-Dichloropropane	ND		ug/l	2.5	0.70	1
1,1,1,2-Tetrachloroethane	ND		ug/l	2.5	0.70	1
Bromobenzene	ND		ug/l	2.5	0.70	1
n-Butylbenzene	ND		ug/l	2.5	0.70	1
sec-Butylbenzene	ND		ug/l	2.5	0.70	1
tert-Butylbenzene	ND		ug/l	2.5	0.70	1
o-Chlorotoluene	ND		ug/l	2.5	0.70	1
p-Chlorotoluene	ND		ug/l	2.5	0.70	1
1,2-Dibromo-3-chloropropane	ND		ug/l	2.5	0.70	1
Hexachlorobutadiene	ND		ug/l	2.5	0.70	1
Isopropylbenzene	ND		ug/l	2.5	0.70	1
p-Isopropyltoluene	ND		ug/l	2.5	0.70	1
Naphthalene	ND		ug/l	2.5	0.70	1

Project Name: THE BEACON **Lab Number:** L2255559

Project Number: 170745301 **Report Date:** 11/07/22

SAMPLE RESULTS

Lab ID: L2255559-13 Date Collected: 10/06/22 00:00

Client ID: TB01_100622 Date Received: 10/06/22

Sample Location: 413 E. 120 STREET Field Prep: Not Specified

Sample Depth:

Parameter	Result	Qualifier	Units	RL	MDL	Dilution Factor
Volatile Organics by GC/MS - Westborough Lab						
n-Propylbenzene	ND		ug/l	2.5	0.70	1
1,2,3-Trichlorobenzene	ND		ug/l	2.5	0.70	1
1,2,4-Trichlorobenzene	ND		ug/l	2.5	0.70	1
1,3,5-Trimethylbenzene	ND		ug/l	2.5	0.70	1
1,2,4-Trimethylbenzene	ND		ug/l	2.5	0.70	1
1,4-Dioxane	ND		ug/l	250	61.	1
p-Diethylbenzene	ND		ug/l	2.0	0.70	1
p-Ethyltoluene	ND		ug/l	2.0	0.70	1
1,2,4,5-Tetramethylbenzene	ND		ug/l	2.0	0.54	1
Ethyl ether	ND		ug/l	2.5	0.70	1
trans-1,4-Dichloro-2-butene	ND		ug/l	2.5	0.70	1

Surrogate	% Recovery	Qualifier	Acceptance Criteria
1,2-Dichloroethane-d4	107		70-130
Toluene-d8	98		70-130
4-Bromofluorobenzene	97		70-130
Dibromofluoromethane	114		70-130

Project Name: THE BEACON **Lab Number:** L2255559

Project Number: 170745301 **Report Date:** 11/07/22

Method Blank Analysis
Batch Quality Control

Analytical Method: 1,8260C
Analytical Date: 10/11/22 08:36
Analyst: PID

Parameter	Result	Qualifier	Units	RL	MDL
Volatile Organics by GC/MS - Westborough Lab for sample(s): 09,11-13 Batch: WG1698311-5					
Methylene chloride	ND		ug/l	2.5	0.70
1,1-Dichloroethane	ND		ug/l	2.5	0.70
Chloroform	ND		ug/l	2.5	0.70
Carbon tetrachloride	ND		ug/l	0.50	0.13
1,2-Dichloropropane	ND		ug/l	1.0	0.14
Dibromochloromethane	ND		ug/l	0.50	0.15
1,1,2-Trichloroethane	ND		ug/l	1.5	0.50
Tetrachloroethene	ND		ug/l	0.50	0.18
Chlorobenzene	ND		ug/l	2.5	0.70
Trichlorofluoromethane	ND		ug/l	2.5	0.70
1,2-Dichloroethane	ND		ug/l	0.50	0.13
1,1,1-Trichloroethane	ND		ug/l	2.5	0.70
Bromodichloromethane	ND		ug/l	0.50	0.19
trans-1,3-Dichloropropene	ND		ug/l	0.50	0.16
cis-1,3-Dichloropropene	ND		ug/l	0.50	0.14
1,3-Dichloropropene, Total	ND		ug/l	0.50	0.14
1,1-Dichloropropene	ND		ug/l	2.5	0.70
Bromoform	ND		ug/l	2.0	0.65
1,1,2,2-Tetrachloroethane	ND		ug/l	0.50	0.17
Benzene	ND		ug/l	0.50	0.16
Toluene	ND		ug/l	2.5	0.70
Ethylbenzene	ND		ug/l	2.5	0.70
Chloromethane	ND		ug/l	2.5	0.70
Bromomethane	ND		ug/l	2.5	0.70
Vinyl chloride	ND		ug/l	1.0	0.07
Chloroethane	ND		ug/l	2.5	0.70
1,1-Dichloroethene	ND		ug/l	0.50	0.17
trans-1,2-Dichloroethene	ND		ug/l	2.5	0.70
Trichloroethene	ND		ug/l	0.50	0.18

Project Name: THE BEACON
Project Number: 170745301
Lab Number: L2255559
Report Date: 11/07/22

Method Blank Analysis
Batch Quality Control

Analytical Method: 1,8260C
Analytical Date: 10/11/22 08:36
Analyst: PID

Parameter	Result	Qualifier	Units	RL	MDL
Volatile Organics by GC/MS - Westborough Lab for sample(s): 09,11-13 Batch: WG1698311-5					
1,2-Dichlorobenzene	ND		ug/l	2.5	0.70
1,3-Dichlorobenzene	ND		ug/l	2.5	0.70
1,4-Dichlorobenzene	ND		ug/l	2.5	0.70
Methyl tert butyl ether	ND		ug/l	2.5	0.70
p/m-Xylene	ND		ug/l	2.5	0.70
o-Xylene	ND		ug/l	2.5	0.70
Xylenes, Total	ND		ug/l	2.5	0.70
cis-1,2-Dichloroethene	ND		ug/l	2.5	0.70
1,2-Dichloroethene, Total	ND		ug/l	2.5	0.70
Dibromomethane	ND		ug/l	5.0	1.0
1,2,3-Trichloropropane	ND		ug/l	2.5	0.70
Acrylonitrile	ND		ug/l	5.0	1.5
Styrene	ND		ug/l	2.5	0.70
Dichlorodifluoromethane	ND		ug/l	5.0	1.0
Acetone	ND		ug/l	5.0	1.5
Carbon disulfide	ND		ug/l	5.0	1.0
2-Butanone	ND		ug/l	5.0	1.9
Vinyl acetate	ND		ug/l	5.0	1.0
4-Methyl-2-pentanone	ND		ug/l	5.0	1.0
2-Hexanone	ND		ug/l	5.0	1.0
Bromochloromethane	ND		ug/l	2.5	0.70
2,2-Dichloropropane	ND		ug/l	2.5	0.70
1,2-Dibromoethane	ND		ug/l	2.0	0.65
1,3-Dichloropropane	ND		ug/l	2.5	0.70
1,1,1,2-Tetrachloroethane	ND		ug/l	2.5	0.70
Bromobenzene	ND		ug/l	2.5	0.70
n-Butylbenzene	ND		ug/l	2.5	0.70
sec-Butylbenzene	ND		ug/l	2.5	0.70
tert-Butylbenzene	ND		ug/l	2.5	0.70

Project Name: THE BEACON
Project Number: 170745301
Lab Number: L2255559
Report Date: 11/07/22

Method Blank Analysis
Batch Quality Control

Analytical Method: 1,8260C
Analytical Date: 10/11/22 08:36
Analyst: PID

Parameter	Result	Qualifier	Units	RL	MDL
Volatile Organics by GC/MS - Westborough Lab for sample(s): 09,11-13 Batch: WG1698311-5					
o-Chlorotoluene	ND		ug/l	2.5	0.70
p-Chlorotoluene	ND		ug/l	2.5	0.70
1,2-Dibromo-3-chloropropane	ND		ug/l	2.5	0.70
Hexachlorobutadiene	ND		ug/l	2.5	0.70
Isopropylbenzene	ND		ug/l	2.5	0.70
p-Isopropyltoluene	ND		ug/l	2.5	0.70
Naphthalene	ND		ug/l	2.5	0.70
n-Propylbenzene	ND		ug/l	2.5	0.70
1,2,3-Trichlorobenzene	ND		ug/l	2.5	0.70
1,2,4-Trichlorobenzene	ND		ug/l	2.5	0.70
1,3,5-Trimethylbenzene	ND		ug/l	2.5	0.70
1,2,4-Trimethylbenzene	ND		ug/l	2.5	0.70
1,4-Dioxane	ND		ug/l	250	61.
p-Diethylbenzene	ND		ug/l	2.0	0.70
p-Ethyltoluene	ND		ug/l	2.0	0.70
1,2,4,5-Tetramethylbenzene	ND		ug/l	2.0	0.54
Ethyl ether	ND		ug/l	2.5	0.70
trans-1,4-Dichloro-2-butene	ND		ug/l	2.5	0.70

Surrogate	%Recovery	Qualifier	Acceptance Criteria
1,2-Dichloroethane-d4	101		70-130
Toluene-d8	98		70-130
4-Bromofluorobenzene	99		70-130
Dibromofluoromethane	109		70-130

Project Name: THE BEACON
Project Number: 170745301
Lab Number: L2255559
Report Date: 11/07/22

Method Blank Analysis
Batch Quality Control

Analytical Method: 1,8260C
Analytical Date: 10/11/22 10:20
Analyst: AJK

Parameter	Result	Qualifier	Units	RL	MDL
Volatile Organics by EPA 5035 High - Westborough Lab for sample(s): 08 Batch: WG1698465-5					
Methylene chloride	ND		ug/kg	250	110
1,1-Dichloroethane	ND		ug/kg	50	7.2
Chloroform	ND		ug/kg	75	7.0
Carbon tetrachloride	ND		ug/kg	50	12.
1,2-Dichloropropane	ND		ug/kg	50	6.2
Dibromochloromethane	ND		ug/kg	50	7.0
1,1,2-Trichloroethane	ND		ug/kg	50	13.
Tetrachloroethene	ND		ug/kg	25	9.8
Chlorobenzene	ND		ug/kg	25	6.4
Trichlorofluoromethane	ND		ug/kg	200	35.
1,2-Dichloroethane	ND		ug/kg	50	13.
1,1,1-Trichloroethane	ND		ug/kg	25	8.4
Bromodichloromethane	ND		ug/kg	25	5.4
trans-1,3-Dichloropropene	ND		ug/kg	50	14.
cis-1,3-Dichloropropene	ND		ug/kg	25	7.9
1,3-Dichloropropene, Total	ND		ug/kg	25	7.9
1,1-Dichloropropene	ND		ug/kg	25	8.0
Bromoform	ND		ug/kg	200	12.
1,1,2,2-Tetrachloroethane	ND		ug/kg	25	8.3
Benzene	ND		ug/kg	25	8.3
Toluene	ND		ug/kg	50	27.
Ethylbenzene	ND		ug/kg	50	7.0
Chloromethane	ND		ug/kg	200	47.
Bromomethane	ND		ug/kg	100	29.
Vinyl chloride	ND		ug/kg	50	17.
Chloroethane	ND		ug/kg	100	23.
1,1-Dichloroethene	ND		ug/kg	50	12.
trans-1,2-Dichloroethene	ND		ug/kg	75	6.8
Trichloroethene	ND		ug/kg	25	6.8

Project Name: THE BEACON
Project Number: 170745301
Lab Number: L2255559
Report Date: 11/07/22

Method Blank Analysis
Batch Quality Control

Analytical Method: 1,8260C
Analytical Date: 10/11/22 10:20
Analyst: AJK

Parameter	Result	Qualifier	Units	RL	MDL
Volatile Organics by EPA 5035 High - Westborough Lab for sample(s): 08 Batch: WG1698465-5					
1,2-Dichlorobenzene	ND		ug/kg	100	7.2
1,3-Dichlorobenzene	ND		ug/kg	100	7.4
1,4-Dichlorobenzene	ND		ug/kg	100	8.6
Methyl tert butyl ether	ND		ug/kg	100	10.
p/m-Xylene	ND		ug/kg	100	28.
o-Xylene	ND		ug/kg	50	14.
Xylenes, Total	ND		ug/kg	50	14.
cis-1,2-Dichloroethene	ND		ug/kg	50	8.8
1,2-Dichloroethene, Total	ND		ug/kg	50	6.8
Dibromomethane	ND		ug/kg	100	12.
Styrene	32	J	ug/kg	50	9.8
Dichlorodifluoromethane	ND		ug/kg	500	46.
Acetone	ND		ug/kg	500	240
Carbon disulfide	ND		ug/kg	500	230
2-Butanone	ND		ug/kg	500	110
Vinyl acetate	ND		ug/kg	500	110
4-Methyl-2-pentanone	ND		ug/kg	500	64.
1,2,3-Trichloropropane	ND		ug/kg	100	6.4
2-Hexanone	ND		ug/kg	500	59.
Bromochloromethane	ND		ug/kg	100	10.
2,2-Dichloropropane	ND		ug/kg	100	10.
1,2-Dibromoethane	ND		ug/kg	50	14.
1,3-Dichloropropane	ND		ug/kg	100	8.4
1,1,1,2-Tetrachloroethane	ND		ug/kg	25	6.6
Bromobenzene	ND		ug/kg	100	7.2
n-Butylbenzene	ND		ug/kg	50	8.4
sec-Butylbenzene	ND		ug/kg	50	7.3
tert-Butylbenzene	ND		ug/kg	100	5.9
o-Chlorotoluene	ND		ug/kg	100	9.6

Project Name: THE BEACON
Project Number: 170745301
Lab Number: L2255559
Report Date: 11/07/22

Method Blank Analysis
Batch Quality Control

Analytical Method: 1,8260C
Analytical Date: 10/11/22 10:20
Analyst: AJK

Parameter	Result	Qualifier	Units	RL	MDL
Volatile Organics by EPA 5035 High - Westborough Lab for sample(s): 08 Batch: WG1698465-5					
p-Chlorotoluene	ND		ug/kg	100	5.4
1,2-Dibromo-3-chloropropane	ND		ug/kg	150	50.
Hexachlorobutadiene	ND		ug/kg	200	8.4
Isopropylbenzene	ND		ug/kg	50	5.4
p-Isopropyltoluene	ND		ug/kg	50	5.4
Naphthalene	ND		ug/kg	200	32.
Acrylonitrile	ND		ug/kg	200	58.
n-Propylbenzene	ND		ug/kg	50	8.6
1,2,3-Trichlorobenzene	ND		ug/kg	100	16.
1,2,4-Trichlorobenzene	ND		ug/kg	100	14.
1,3,5-Trimethylbenzene	ND		ug/kg	100	9.6
1,2,4-Trimethylbenzene	ND		ug/kg	100	17.
1,4-Dioxane	ND		ug/kg	4000	1800
p-Diethylbenzene	ND		ug/kg	100	8.8
p-Ethyltoluene	ND		ug/kg	100	19.
1,2,4,5-Tetramethylbenzene	ND		ug/kg	100	9.6
Ethyl ether	ND		ug/kg	100	17.
trans-1,4-Dichloro-2-butene	ND		ug/kg	250	71.

Surrogate	%Recovery	Qualifier	Acceptance Criteria
1,2-Dichloroethane-d4	101		70-130
Toluene-d8	96		70-130
4-Bromofluorobenzene	103		70-130
Dibromofluoromethane	98		70-130

Project Name: THE BEACON
Project Number: 170745301
Lab Number: L2255559
Report Date: 11/07/22

Method Blank Analysis
Batch Quality Control

Analytical Method: 1,8260C
Analytical Date: 10/12/22 21:13
Analyst: AJK

Parameter	Result	Qualifier	Units	RL	MDL
Volatile Organics by EPA 5035 High - Westborough Lab for sample(s): 07-08,10 Batch: WG1698895-5					
Methylene chloride	ND		ug/kg	250	110
1,1-Dichloroethane	ND		ug/kg	50	7.2
Chloroform	ND		ug/kg	75	7.0
Carbon tetrachloride	ND		ug/kg	50	12.
1,2-Dichloropropane	ND		ug/kg	50	6.2
Dibromochloromethane	ND		ug/kg	50	7.0
1,1,2-Trichloroethane	ND		ug/kg	50	13.
Tetrachloroethene	ND		ug/kg	25	9.8
Chlorobenzene	ND		ug/kg	25	6.4
Trichlorofluoromethane	ND		ug/kg	200	35.
1,2-Dichloroethane	ND		ug/kg	50	13.
1,1,1-Trichloroethane	ND		ug/kg	25	8.4
Bromodichloromethane	ND		ug/kg	25	5.4
trans-1,3-Dichloropropene	ND		ug/kg	50	14.
cis-1,3-Dichloropropene	ND		ug/kg	25	7.9
1,3-Dichloropropene, Total	ND		ug/kg	25	7.9
1,1-Dichloropropene	ND		ug/kg	25	8.0
Bromoform	ND		ug/kg	200	12.
1,1,2,2-Tetrachloroethane	ND		ug/kg	25	8.3
Benzene	ND		ug/kg	25	8.3
Toluene	ND		ug/kg	50	27.
Ethylbenzene	ND		ug/kg	50	7.0
Chloromethane	ND		ug/kg	200	47.
Bromomethane	ND		ug/kg	100	29.
Vinyl chloride	ND		ug/kg	50	17.
Chloroethane	ND		ug/kg	100	23.
1,1-Dichloroethene	ND		ug/kg	50	12.
trans-1,2-Dichloroethene	ND		ug/kg	75	6.8
Trichloroethene	ND		ug/kg	25	6.8

Project Name: THE BEACON
Project Number: 170745301
Lab Number: L2255559
Report Date: 11/07/22

Method Blank Analysis
Batch Quality Control

Analytical Method: 1,8260C
Analytical Date: 10/12/22 21:13
Analyst: AJK

Parameter	Result	Qualifier	Units	RL	MDL
Volatile Organics by EPA 5035 High - Westborough Lab for sample(s): 07-08,10 Batch: WG1698895-5					
1,2-Dichlorobenzene	ND		ug/kg	100	7.2
1,3-Dichlorobenzene	ND		ug/kg	100	7.4
1,4-Dichlorobenzene	ND		ug/kg	100	8.6
Methyl tert butyl ether	ND		ug/kg	100	10.
p/m-Xylene	ND		ug/kg	100	28.
o-Xylene	ND		ug/kg	50	14.
Xylenes, Total	ND		ug/kg	50	14.
cis-1,2-Dichloroethene	ND		ug/kg	50	8.8
1,2-Dichloroethene, Total	ND		ug/kg	50	6.8
Dibromomethane	ND		ug/kg	100	12.
Styrene	ND		ug/kg	50	9.8
Dichlorodifluoromethane	ND		ug/kg	500	46.
Acetone	ND		ug/kg	500	240
Carbon disulfide	ND		ug/kg	500	230
2-Butanone	ND		ug/kg	500	110
Vinyl acetate	ND		ug/kg	500	110
4-Methyl-2-pentanone	ND		ug/kg	500	64.
1,2,3-Trichloropropane	ND		ug/kg	100	6.4
2-Hexanone	ND		ug/kg	500	59.
Bromochloromethane	ND		ug/kg	100	10.
2,2-Dichloropropane	ND		ug/kg	100	10.
1,2-Dibromoethane	ND		ug/kg	50	14.
1,3-Dichloropropane	ND		ug/kg	100	8.4
1,1,1,2-Tetrachloroethane	ND		ug/kg	25	6.6
Bromobenzene	ND		ug/kg	100	7.2
n-Butylbenzene	ND		ug/kg	50	8.4
sec-Butylbenzene	ND		ug/kg	50	7.3
tert-Butylbenzene	ND		ug/kg	100	5.9
o-Chlorotoluene	ND		ug/kg	100	9.6

Project Name: THE BEACON
Project Number: 170745301
Lab Number: L2255559
Report Date: 11/07/22

Method Blank Analysis
Batch Quality Control

Analytical Method: 1,8260C
Analytical Date: 10/12/22 21:13
Analyst: AJK

Parameter	Result	Qualifier	Units	RL	MDL
Volatile Organics by EPA 5035 High - Westborough Lab for sample(s): 07-08,10 Batch: WG1698895-5					
p-Chlorotoluene	ND		ug/kg	100	5.4
1,2-Dibromo-3-chloropropane	ND		ug/kg	150	50.
Hexachlorobutadiene	ND		ug/kg	200	8.4
Isopropylbenzene	ND		ug/kg	50	5.4
p-Isopropyltoluene	ND		ug/kg	50	5.4
Naphthalene	ND		ug/kg	200	32.
Acrylonitrile	ND		ug/kg	200	58.
n-Propylbenzene	ND		ug/kg	50	8.6
1,2,3-Trichlorobenzene	ND		ug/kg	100	16.
1,2,4-Trichlorobenzene	ND		ug/kg	100	14.
1,3,5-Trimethylbenzene	ND		ug/kg	100	9.6
1,2,4-Trimethylbenzene	ND		ug/kg	100	17.
1,4-Dioxane	ND		ug/kg	4000	1800
p-Diethylbenzene	ND		ug/kg	100	8.8
p-Ethyltoluene	ND		ug/kg	100	19.
1,2,4,5-Tetramethylbenzene	ND		ug/kg	100	9.6
Ethyl ether	ND		ug/kg	100	17.
trans-1,4-Dichloro-2-butene	ND		ug/kg	250	71.

Surrogate	%Recovery	Qualifier	Acceptance Criteria
1,2-Dichloroethane-d4	110		70-130
Toluene-d8	104		70-130
4-Bromofluorobenzene	104		70-130
Dibromofluoromethane	98		70-130

Project Name: THE BEACON
Project Number: 170745301
Lab Number: L2255559
Report Date: 11/07/22

Method Blank Analysis
Batch Quality Control

Analytical Method: 1,8260C
Analytical Date: 10/12/22 20:44
Analyst: LAC

Parameter	Result	Qualifier	Units	RL	MDL
Volatile Organics by GC/MS - Westborough Lab for sample(s): 11 Batch: WG1698955-5					
Methylene chloride	ND		ug/l	2.5	0.70
1,1-Dichloroethane	ND		ug/l	2.5	0.70
Chloroform	ND		ug/l	2.5	0.70
Carbon tetrachloride	ND		ug/l	0.50	0.13
1,2-Dichloropropane	ND		ug/l	1.0	0.14
Dibromochloromethane	ND		ug/l	0.50	0.15
1,1,2-Trichloroethane	ND		ug/l	1.5	0.50
Tetrachloroethene	ND		ug/l	0.50	0.18
Chlorobenzene	ND		ug/l	2.5	0.70
Trichlorofluoromethane	ND		ug/l	2.5	0.70
1,2-Dichloroethane	ND		ug/l	0.50	0.13
1,1,1-Trichloroethane	ND		ug/l	2.5	0.70
Bromodichloromethane	ND		ug/l	0.50	0.19
trans-1,3-Dichloropropene	ND		ug/l	0.50	0.16
cis-1,3-Dichloropropene	ND		ug/l	0.50	0.14
1,3-Dichloropropene, Total	ND		ug/l	0.50	0.14
1,1-Dichloropropene	ND		ug/l	2.5	0.70
Bromoform	ND		ug/l	2.0	0.65
1,1,2,2-Tetrachloroethane	ND		ug/l	0.50	0.17
Benzene	ND		ug/l	0.50	0.16
Toluene	ND		ug/l	2.5	0.70
Ethylbenzene	ND		ug/l	2.5	0.70
Chloromethane	ND		ug/l	2.5	0.70
Bromomethane	ND		ug/l	2.5	0.70
Vinyl chloride	ND		ug/l	1.0	0.07
Chloroethane	ND		ug/l	2.5	0.70
1,1-Dichloroethene	ND		ug/l	0.50	0.17
trans-1,2-Dichloroethene	ND		ug/l	2.5	0.70
Trichloroethene	ND		ug/l	0.50	0.18

Project Name: THE BEACON
Project Number: 170745301
Lab Number: L2255559
Report Date: 11/07/22

Method Blank Analysis
Batch Quality Control

Analytical Method: 1,8260C
Analytical Date: 10/12/22 20:44
Analyst: LAC

Parameter	Result	Qualifier	Units	RL	MDL
Volatile Organics by GC/MS - Westborough Lab for sample(s): 11 Batch: WG1698955-5					
1,2-Dichlorobenzene	ND		ug/l	2.5	0.70
1,3-Dichlorobenzene	ND		ug/l	2.5	0.70
1,4-Dichlorobenzene	ND		ug/l	2.5	0.70
Methyl tert butyl ether	ND		ug/l	2.5	0.70
p/m-Xylene	ND		ug/l	2.5	0.70
o-Xylene	ND		ug/l	2.5	0.70
Xylenes, Total	ND		ug/l	2.5	0.70
cis-1,2-Dichloroethene	ND		ug/l	2.5	0.70
1,2-Dichloroethene, Total	ND		ug/l	2.5	0.70
Dibromomethane	ND		ug/l	5.0	1.0
1,2,3-Trichloropropane	ND		ug/l	2.5	0.70
Acrylonitrile	ND		ug/l	5.0	1.5
Styrene	ND		ug/l	2.5	0.70
Dichlorodifluoromethane	ND		ug/l	5.0	1.0
Acetone	ND		ug/l	5.0	1.5
Carbon disulfide	ND		ug/l	5.0	1.0
2-Butanone	ND		ug/l	5.0	1.9
Vinyl acetate	ND		ug/l	5.0	1.0
4-Methyl-2-pentanone	ND		ug/l	5.0	1.0
2-Hexanone	ND		ug/l	5.0	1.0
Bromochloromethane	ND		ug/l	2.5	0.70
2,2-Dichloropropane	ND		ug/l	2.5	0.70
1,2-Dibromoethane	ND		ug/l	2.0	0.65
1,3-Dichloropropane	ND		ug/l	2.5	0.70
1,1,1,2-Tetrachloroethane	ND		ug/l	2.5	0.70
Bromobenzene	ND		ug/l	2.5	0.70
n-Butylbenzene	ND		ug/l	2.5	0.70
sec-Butylbenzene	ND		ug/l	2.5	0.70
tert-Butylbenzene	ND		ug/l	2.5	0.70

Project Name: THE BEACON
Project Number: 170745301
Lab Number: L2255559
Report Date: 11/07/22

Method Blank Analysis
Batch Quality Control

Analytical Method: 1,8260C
Analytical Date: 10/12/22 20:44
Analyst: LAC

Parameter	Result	Qualifier	Units	RL	MDL
Volatile Organics by GC/MS - Westborough Lab for sample(s): 11 Batch: WG1698955-5					
o-Chlorotoluene	ND		ug/l	2.5	0.70
p-Chlorotoluene	ND		ug/l	2.5	0.70
1,2-Dibromo-3-chloropropane	ND		ug/l	2.5	0.70
Hexachlorobutadiene	ND		ug/l	2.5	0.70
Isopropylbenzene	ND		ug/l	2.5	0.70
p-Isopropyltoluene	ND		ug/l	2.5	0.70
Naphthalene	ND		ug/l	2.5	0.70
n-Propylbenzene	ND		ug/l	2.5	0.70
1,2,3-Trichlorobenzene	ND		ug/l	2.5	0.70
1,2,4-Trichlorobenzene	ND		ug/l	2.5	0.70
1,3,5-Trimethylbenzene	ND		ug/l	2.5	0.70
1,2,4-Trimethylbenzene	ND		ug/l	2.5	0.70
1,4-Dioxane	ND		ug/l	250	61.
p-Diethylbenzene	ND		ug/l	2.0	0.70
p-Ethyltoluene	ND		ug/l	2.0	0.70
1,2,4,5-Tetramethylbenzene	ND		ug/l	2.0	0.54
Ethyl ether	ND		ug/l	2.5	0.70
trans-1,4-Dichloro-2-butene	ND		ug/l	2.5	0.70

Surrogate	%Recovery	Qualifier	Acceptance Criteria
1,2-Dichloroethane-d4	105		70-130
Toluene-d8	99		70-130
4-Bromofluorobenzene	98		70-130
Dibromofluoromethane	110		70-130

Lab Control Sample Analysis
Batch Quality Control

Project Name: THE BEACON
Project Number: 170745301

Lab Number: L2255559
Report Date: 11/07/22

Parameter	LCS %Recovery	Qual	LCSD %Recovery	Qual	%Recovery Limits	RPD	Qual	RPD Limits
Volatile Organics by GC/MS - Westborough Lab Associated sample(s): 09,11-13 Batch: WG1698311-3 WG1698311-4								
Methylene chloride	95		96		70-130	1		20
1,1-Dichloroethane	96		100		70-130	4		20
Chloroform	98		100		70-130	2		20
Carbon tetrachloride	100		100		63-132	0		20
1,2-Dichloropropane	91		95		70-130	4		20
Dibromochloromethane	96		100		63-130	4		20
1,1,2-Trichloroethane	96		97		70-130	1		20
Tetrachloroethene	97		97		70-130	0		20
Chlorobenzene	97		98		75-130	1		20
Trichlorofluoromethane	120		120		62-150	0		20
1,2-Dichloroethane	93		97		70-130	4		20
1,1,1-Trichloroethane	98		100		67-130	2		20
Bromodichloromethane	99		100		67-130	1		20
trans-1,3-Dichloropropene	97		99		70-130	2		20
cis-1,3-Dichloropropene	95		99		70-130	4		20
1,1-Dichloropropene	98		99		70-130	1		20
Bromoform	86		92		54-136	7		20
1,1,2,2-Tetrachloroethane	88		93		67-130	6		20
Benzene	97		100		70-130	3		20
Toluene	95		96		70-130	1		20
Ethylbenzene	92		93		70-130	1		20
Chloromethane	78		79		64-130	1		20
Bromomethane	80		83		39-139	4		20

Lab Control Sample Analysis
Batch Quality Control

Project Name: THE BEACON
Project Number: 170745301

Lab Number: L2255559
Report Date: 11/07/22

Parameter	LCS %Recovery	Qual	LCSD %Recovery	Qual	%Recovery Limits	RPD	Qual	RPD Limits
Volatile Organics by GC/MS - Westborough Lab Associated sample(s): 09,11-13 Batch: WG1698311-3 WG1698311-4								
Vinyl chloride	100		100		55-140	0		20
Chloroethane	130		**140**	Q	55-138	7		20
1,1-Dichloroethene	96		100		61-145	4		20
trans-1,2-Dichloroethene	96		93		70-130	3		20
Trichloroethene	93		94		70-130	1		20
1,2-Dichlorobenzene	91		95		70-130	4		20
1,3-Dichlorobenzene	94		95		70-130	1		20
1,4-Dichlorobenzene	93		94		70-130	1		20
Methyl tert butyl ether	86		92		63-130	7		20
p/m-Xylene	90		90		70-130	0		20
o-Xylene	90		90		70-130	0		20
cis-1,2-Dichloroethene	96		100		70-130	4		20
Dibromomethane	100		100		70-130	0		20
1,2,3-Trichloropropane	92		92		64-130	0		20
Acrylonitrile	85		88		70-130	3		20
Styrene	95		95		70-130	0		20
Dichlorodifluoromethane	110		110		36-147	0		20
Acetone	78		85		58-148	9		20
Carbon disulfide	95		99		51-130	4		20
2-Butanone	86		74		63-138	15		20
Vinyl acetate	75		81		70-130	8		20
4-Methyl-2-pentanone	73		76		59-130	4		20
2-Hexanone	66		73		57-130	10		20

Lab Control Sample Analysis
Batch Quality Control

Project Name: THE BEACON
Project Number: 170745301

Lab Number: L2255559
Report Date: 11/07/22

Parameter	LCS %Recovery	Qual	LCSD %Recovery	Qual	%Recovery Limits	RPD	Qual	RPD Limits
Volatile Organics by GC/MS - Westborough Lab Associated sample(s): 09,11-13 Batch: WG1698311-3 WG1698311-4								
Bromochloromethane	100		110		70-130	10		20
2,2-Dichloropropane	100		100		63-133	0		20
1,2-Dibromoethane	95		96		70-130	1		20
1,3-Dichloropropane	99		99		70-130	0		20
1,1,1,2-Tetrachloroethane	97		98		64-130	1		20
Bromobenzene	94		93		70-130	1		20
n-Butylbenzene	95		97		53-136	2		20
sec-Butylbenzene	94		96		70-130	2		20
tert-Butylbenzene	94		94		70-130	0		20
o-Chlorotoluene	94		95		70-130	1		20
p-Chlorotoluene	91		92		70-130	1		20
1,2-Dibromo-3-chloropropane	87		89		41-144	2		20
Hexachlorobutadiene	100		100		63-130	0		20
Isopropylbenzene	91		94		70-130	3		20
p-Isopropyltoluene	94		95		70-130	1		20
Naphthalene	81		90		70-130	11		20
n-Propylbenzene	94		95		69-130	1		20
1,2,3-Trichlorobenzene	86		92		70-130	7		20
1,2,4-Trichlorobenzene	91		95		70-130	4		20
1,3,5-Trimethylbenzene	89		91		64-130	2		20
1,2,4-Trimethylbenzene	89		90		70-130	1		20
1,4-Dioxane	112		114		56-162	2		20
p-Diethylbenzene	91		94		70-130	3		20

Lab Control Sample Analysis

Batch Quality Control

Project Name: THE BEACON
Project Number: 170745301

Lab Number: L2255559
Report Date: 11/07/22

Parameter	LCS %Recovery	Qual	LCSD %Recovery	Qual	%Recovery Limits	RPD	Qual	RPD Limits
Volatile Organics by GC/MS - Westborough Lab Associated sample(s): 09,11-13 Batch: WG1698311-3 WG1698311-4								
p-Ethyltoluene	92		93		70-130	1		20
1,2,4,5-Tetramethylbenzene	87		88		70-130	1		20
Ethyl ether	120		120		59-134	0		20
trans-1,4-Dichloro-2-butene	75		75		70-130	0		20

Surrogate	LCS %Recovery	Qual	LCSD %Recovery	Qual	Acceptance Criteria
1,2-Dichloroethane-d4	105		106		70-130
Toluene-d8	102		101		70-130
4-Bromofluorobenzene	97		98		70-130
Dibromofluoromethane	107		109		70-130

Lab Control Sample Analysis
Batch Quality Control

Project Name: THE BEACON
Project Number: 170745301

Lab Number: L2255559
Report Date: 11/07/22

Parameter	LCS %Recovery	Qual	LCSD %Recovery	Qual	%Recovery Limits	RPD	Qual	RPD Limits
Volatile Organics by EPA 5035 High - Westborough Lab Associated sample(s): 08 Batch: WG1698465-3 WG1698465-4								
Methylene chloride	105		100		70-130	5		30
1,1-Dichloroethane	115		109		70-130	5		30
Chloroform	108		103		70-130	5		30
Carbon tetrachloride	110		105		70-130	5		30
1,2-Dichloropropane	116		110		70-130	5		30
Dibromochloromethane	106		102		70-130	4		30
1,1,2-Trichloroethane	106		102		70-130	4		30
Tetrachloroethene	104		99		70-130	5		30
Chlorobenzene	103		99		70-130	4		30
Trichlorofluoromethane	108		103		70-139	5		30
1,2-Dichloroethane	109		103		70-130	6		30
1,1,1-Trichloroethane	110		106		70-130	4		30
Bromodichloromethane	112		107		70-130	5		30
trans-1,3-Dichloropropene	110		105		70-130	5		30
cis-1,3-Dichloropropene	116		110		70-130	5		30
1,1-Dichloropropene	113		108		70-130	5		30
Bromoform	91		88		70-130	3		30
1,1,2,2-Tetrachloroethane	107		101		70-130	6		30
Benzene	112		106		70-130	6		30
Toluene	104		100		70-130	4		30
Ethylbenzene	106		102		70-130	4		30
Chloromethane	107		101		52-130	6		30
Bromomethane	107		105		57-147	2		30

Lab Control Sample Analysis
Batch Quality Control

Project Name: THE BEACON
Project Number: 170745301

Lab Number: L2255559
Report Date: 11/07/22

Parameter	LCS %Recovery	Qual	LCSD %Recovery	Qual	%Recovery Limits	RPD	Qual	RPD Limits
Volatile Organics by EPA 5035 High - Westborough Lab Associated sample(s): 08 Batch: WG1698465-3 WG1698465-4								
Vinyl chloride	100		96		67-130	4		30
Chloroethane	120		114		50-151	5		30
1,1-Dichloroethene	113		108		65-135	5		30
trans-1,2-Dichloroethene	111		107		70-130	4		30
Trichloroethene	114		109		70-130	4		30
1,2-Dichlorobenzene	101		96		70-130	5		30
1,3-Dichlorobenzene	102		97		70-130	5		30
1,4-Dichlorobenzene	103		98		70-130	5		30
Methyl tert butyl ether	104		99		66-130	5		30
p/m-Xylene	104		100		70-130	4		30
o-Xylene	103		99		70-130	4		30
cis-1,2-Dichloroethene	108		103		70-130	5		30
Dibromomethane	108		104		70-130	4		30
Styrene	94		90		70-130	4		30
Dichlorodifluoromethane	91		88		30-146	3		30
Acetone	104		106		54-140	2		30
Carbon disulfide	105		100		59-130	5		30
2-Butanone	110		105		70-130	5		30
Vinyl acetate	104		95		70-130	9		30
4-Methyl-2-pentanone	114		111		70-130	3		30
1,2,3-Trichloropropane	105		101		68-130	4		30
2-Hexanone	112		109		70-130	3		30
Bromochloromethane	109		103		70-130	6		30

Lab Control Sample Analysis
Batch Quality Control

Project Name: THE BEACON
Project Number: 170745301

Lab Number: L2255559
Report Date: 11/07/22

Parameter	LCS %Recovery	Qual	LCSD %Recovery	Qual	%Recovery Limits	RPD	Qual	RPD Limits
Volatile Organics by EPA 5035 High - Westborough Lab Associated sample(s): 08 Batch: WG1698465-3 WG1698465-4								
2,2-Dichloropropane	116		110		70-130	5		30
1,2-Dibromoethane	106		101		70-130	5		30
1,3-Dichloropropane	105		100		69-130	5		30
1,1,1,2-Tetrachloroethane	105		101		70-130	4		30
Bromobenzene	102		98		70-130	4		30
n-Butylbenzene	102		97		70-130	5		30
sec-Butylbenzene	104		99		70-130	5		30
tert-Butylbenzene	102		98		70-130	4		30
o-Chlorotoluene	102		98		70-130	4		30
p-Chlorotoluene	105		100		70-130	5		30
1,2-Dibromo-3-chloropropane	99		93		68-130	6		30
Hexachlorobutadiene	106		102		67-130	4		30
Isopropylbenzene	103		98		70-130	5		30
p-Isopropyltoluene	103		98		70-130	5		30
Naphthalene	109		103		70-130	6		30
Acrylonitrile	110		104		70-130	6		30
n-Propylbenzene	106		101		70-130	5		30
1,2,3-Trichlorobenzene	112		106		70-130	6		30
1,2,4-Trichlorobenzene	108		103		70-130	5		30
1,3,5-Trimethylbenzene	104		99		70-130	5		30
1,2,4-Trimethylbenzene	105		99		70-130	6		30
1,4-Dioxane	104		104		65-136	0		30
p-Diethylbenzene	104		99		70-130	5		30

Lab Control Sample Analysis
Batch Quality Control

Project Name: THE BEACON
Project Number: 170745301

Lab Number: L2255559
Report Date: 11/07/22

Parameter	LCS %Recovery	Qual	LCSD %Recovery	Qual	%Recovery Limits	RPD	Qual	RPD Limits
Volatile Organics by EPA 5035 High - Westborough Lab Associated sample(s): 08 Batch: WG1698465-3 WG1698465-4								
p-Ethyltoluene	105		100		70-130	5		30
1,2,4,5-Tetramethylbenzene	106		101		70-130	5		30
Ethyl ether	104		100		67-130	4		30
trans-1,4-Dichloro-2-butene	106		102		70-130	4		30

Surrogate	LCS %Recovery	Qual	LCSD %Recovery	Qual	Acceptance Criteria
1,2-Dichloroethane-d4	97		95		70-130
Toluene-d8	96		96		70-130
4-Bromofluorobenzene	99		100		70-130
Dibromofluoromethane	99		98		70-130

Lab Control Sample Analysis
Batch Quality Control

Project Name: THE BEACON
Project Number: 170745301

Lab Number: L2255559
Report Date: 11/07/22

Parameter	LCS %Recovery	Qual	LCSD %Recovery	Qual	%Recovery Limits	RPD	Qual	RPD Limits
Volatile Organics by EPA 5035 High - Westborough Lab Associated sample(s): 07-08,10 Batch: WG1698895-3 WG1698895-4								
Methylene chloride	100		100		70-130	0		30
1,1-Dichloroethane	111		111		70-130	0		30
Chloroform	106		107		70-130	1		30
Carbon tetrachloride	103		104		70-130	1		30
1,2-Dichloropropane	106		106		70-130	0		30
Dibromochloromethane	104		104		70-130	0		30
1,1,2-Trichloroethane	111		111		70-130	0		30
Tetrachloroethene	107		107		70-130	0		30
Chlorobenzene	100		100		70-130	0		30
Trichlorofluoromethane	93		94		70-139	1		30
1,2-Dichloroethane	105		105		70-130	0		30
1,1,1-Trichloroethane	109		110		70-130	1		30
Bromodichloromethane	104		104		70-130	0		30
trans-1,3-Dichloropropene	117		118		70-130	1		30
cis-1,3-Dichloropropene	112		112		70-130	0		30
1,1-Dichloropropene	117		117		70-130	0		30
Bromoform	106		106		70-130	0		30
1,1,2,2-Tetrachloroethane	107		108		70-130	1		30
Benzene	110		110		70-130	0		30
Toluene	104		104		70-130	0		30
Ethylbenzene	106		105		70-130	1		30
Chloromethane	109		109		52-130	0		30
Bromomethane	87		90		57-147	3		30

Lab Control Sample Analysis
Batch Quality Control

Project Name: THE BEACON
Project Number: 170745301

Lab Number: L2255559
Report Date: 11/07/22

Parameter	LCS %Recovery	Qual	LCSD %Recovery	Qual	%Recovery Limits	RPD	Qual	RPD Limits
Volatile Organics by EPA 5035 High - Westborough Lab Associated sample(s): 07-08,10 Batch: WG1698895-3 WG1698895-4								
Vinyl chloride	94		95		67-130	1		30
Chloroethane	81		82		50-151	1		30
1,1-Dichloroethene	109		110		65-135	1		30
trans-1,2-Dichloroethene	106		106		70-130	0		30
Trichloroethene	104		104		70-130	0		30
1,2-Dichlorobenzene	100		99		70-130	1		30
1,3-Dichlorobenzene	102		101		70-130	1		30
1,4-Dichlorobenzene	100		99		70-130	1		30
Methyl tert butyl ether	115		115		66-130	0		30
p/m-Xylene	102		102		70-130	0		30
o-Xylene	100		100		70-130	0		30
cis-1,2-Dichloroethene	103		104		70-130	1		30
Dibromomethane	100		100		70-130	0		30
Styrene	97		97		70-130	0		30
Dichlorodifluoromethane	112		112		30-146	0		30
Acetone	97		96		54-140	1		30
Carbon disulfide	104		105		59-130	1		30
2-Butanone	96		95		70-130	1		30
Vinyl acetate	99		101		70-130	2		30
4-Methyl-2-pentanone	105		105		70-130	0		30
1,2,3-Trichloropropane	112		111		68-130	1		30
2-Hexanone	99		99		70-130	0		30
Bromochloromethane	94		95		70-130	1		30

Lab Control Sample Analysis
Batch Quality Control

Project Name: THE BEACON
Project Number: 170745301

Lab Number: L2255559
Report Date: 11/07/22

Parameter	LCS %Recovery	Qual	LCSD %Recovery	Qual	%Recovery Limits	RPD	Qual	RPD Limits
Volatile Organics by EPA 5035 High - Westborough Lab Associated sample(s): 07-08,10 Batch: WG1698895-3 WG1698895-4								
2,2-Dichloropropane	117		116		70-130	1		30
1,2-Dibromoethane	104		104		70-130	0		30
1,3-Dichloropropane	115		114		69-130	1		30
1,1,1,2-Tetrachloroethane	101		101		70-130	0		30
Bromobenzene	102		102		70-130	0		30
n-Butylbenzene	114		111		70-130	3		30
sec-Butylbenzene	108		106		70-130	2		30
tert-Butylbenzene	104		103		70-130	1		30
o-Chlorotoluene	109		109		70-130	0		30
p-Chlorotoluene	109		108		70-130	1		30
1,2-Dibromo-3-chloropropane	99		98		68-130	1		30
Hexachlorobutadiene	118		116		67-130	2		30
Isopropylbenzene	108		106		70-130	2		30
p-Isopropyltoluene	105		104		70-130	1		30
Naphthalene	100		99		70-130	1		30
Acrylonitrile	101		102		70-130	1		30
n-Propylbenzene	111		110		70-130	1		30
1,2,3-Trichlorobenzene	110		109		70-130	1		30
1,2,4-Trichlorobenzene	109		107		70-130	2		30
1,3,5-Trimethylbenzene	106		105		70-130	1		30
1,2,4-Trimethylbenzene	105		104		70-130	1		30
1,4-Dioxane	107		107		65-136	0		30
p-Diethylbenzene	105		103		70-130	2		30

Lab Control Sample Analysis
Batch Quality Control

Project Name: THE BEACON
Project Number: 170745301

Lab Number: L2255559
Report Date: 11/07/22

Parameter	LCS %Recovery	Qual	LCSD %Recovery	Qual	%Recovery Limits	RPD	Qual	RPD Limits
Volatile Organics by EPA 5035 High - Westborough Lab Associated sample(s): 07-08,10 Batch: WG1698895-3 WG1698895-4								
p-Ethyltoluene	107		105		70-130	2		30
1,2,4,5-Tetramethylbenzene	105		103		70-130	2		30
Ethyl ether	116		117		67-130	1		30
trans-1,4-Dichloro-2-butene	106		104		70-130	2		30

Surrogate	LCS %Recovery	Qual	LCSD %Recovery	Qual	Acceptance Criteria
1,2-Dichloroethane-d4	108		108		70-130
Toluene-d8	104		104		70-130
4-Bromofluorobenzene	107		106		70-130
Dibromofluoromethane	98		99		70-130

Lab Control Sample Analysis
Batch Quality Control

Project Name: THE BEACON
Project Number: 170745301

Lab Number: L2255559
Report Date: 11/07/22

Parameter	LCS %Recovery	Qual	LCSD %Recovery	Qual	%Recovery Limits	RPD	Qual	RPD Limits
Volatile Organics by GC/MS - Westborough Lab Associated sample(s): 11 Batch: WG1698955-3 WG1698955-4								
Methylene chloride	91		93		70-130	2		20
1,1-Dichloroethane	94		94		70-130	0		20
Chloroform	96		98		70-130	2		20
Carbon tetrachloride	99		97		63-132	2		20
1,2-Dichloropropane	95		94		70-130	1		20
Dibromochloromethane	99		100		63-130	1		20
1,1,2-Trichloroethane	99		110		70-130	11		20
Tetrachloroethene	91		94		70-130	3		20
Chlorobenzene	96		100		75-130	4		20
Trichlorofluoromethane	**170**	Q	**180**	Q	62-150	6		20
1,2-Dichloroethane	98		99		70-130	1		20
1,1,1-Trichloroethane	97		96		67-130	1		20
Bromodichloromethane	100		99		67-130	1		20
trans-1,3-Dichloropropene	98		100		70-130	2		20
cis-1,3-Dichloropropene	97		96		70-130	1		20
1,1-Dichloropropene	97		94		70-130	3		20
Bromoform	88		87		54-136	1		20
1,1,2,2-Tetrachloroethane	96		100		67-130	4		20
Benzene	98		98		70-130	0		20
Toluene	94		97		70-130	3		20
Ethylbenzene	90		95		70-130	5		20
Chloromethane	87		82		64-130	6		20
Bromomethane	97		99		39-139	2		20

Lab Control Sample Analysis
Batch Quality Control

Project Name: THE BEACON
Project Number: 170745301

Lab Number: L2255559
Report Date: 11/07/22

Parameter	LCS %Recovery	Qual	LCSD %Recovery	Qual	%Recovery Limits	RPD	Qual	RPD Limits
Volatile Organics by GC/MS - Westborough Lab Associated sample(s): 11 Batch: WG1698955-3 WG1698955-4								
Vinyl chloride	100		100		55-140	0		20
Chloroethane	**220**	Q	**200**	Q	55-138	10		20
1,1-Dichloroethene	90		91		61-145	1		20
trans-1,2-Dichloroethene	89		90		70-130	1		20
Trichloroethene	95		90		70-130	5		20
1,2-Dichlorobenzene	91		96		70-130	5		20
1,3-Dichlorobenzene	91		94		70-130	3		20
1,4-Dichlorobenzene	93		93		70-130	0		20
Methyl tert butyl ether	86		90		63-130	5		20
p/m-Xylene	90		90		70-130	0		20
o-Xylene	85		90		70-130	6		20
cis-1,2-Dichloroethene	95		92		70-130	3		20
Dibromomethane	100		100		70-130	0		20
1,2,3-Trichloropropane	94		96		64-130	2		20
Acrylonitrile	91		96		70-130	5		20
Styrene	95		100		70-130	5		20
Dichlorodifluoromethane	100		99		36-147	1		20
Acetone	99		100		58-148	1		20
Carbon disulfide	92		89		51-130	3		20
2-Butanone	84		110		63-138	**27**	Q	20
Vinyl acetate	80		86		70-130	7		20
4-Methyl-2-pentanone	72		89		59-130	**21**	Q	20
2-Hexanone	78		88		57-130	12		20

Lab Control Sample Analysis
Batch Quality Control

Project Name: THE BEACON
Project Number: 170745301

Lab Number: L2255559
Report Date: 11/07/22

Parameter	LCS %Recovery	Qual	LCSD %Recovery	Qual	%Recovery Limits	RPD	Qual	RPD Limits
Volatile Organics by GC/MS - Westborough Lab Associated sample(s): 11 Batch: WG1698955-3 WG1698955-4								
Bromochloromethane	100		100		70-130	0		20
2,2-Dichloropropane	98		97		63-133	1		20
1,2-Dibromoethane	94		100		70-130	6		20
1,3-Dichloropropane	99		110		70-130	11		20
1,1,1,2-Tetrachloroethane	96		96		64-130	0		20
Bromobenzene	90		92		70-130	2		20
n-Butylbenzene	93		96		53-136	3		20
sec-Butylbenzene	91		93		70-130	2		20
tert-Butylbenzene	87		91		70-130	4		20
o-Chlorotoluene	95		88		70-130	8		20
p-Chlorotoluene	86		89		70-130	3		20
1,2-Dibromo-3-chloropropane	97		95		41-144	2		20
Hexachlorobutadiene	100		100		63-130	0		20
Isopropylbenzene	86		88		70-130	2		20
p-Isopropyltoluene	88		92		70-130	4		20
Naphthalene	84		95		70-130	12		20
n-Propylbenzene	91		92		69-130	1		20
1,2,3-Trichlorobenzene	89		96		70-130	8		20
1,2,4-Trichlorobenzene	90		95		70-130	5		20
1,3,5-Trimethylbenzene	87		89		64-130	2		20
1,2,4-Trimethylbenzene	86		88		70-130	2		20
1,4-Dioxane	144		158		56-162	9		20
p-Diethylbenzene	87		90		70-130	3		20

Lab Control Sample Analysis

Batch Quality Control

Project Name: THE BEACON
Project Number: 170745301

Lab Number: L2255559
Report Date: 11/07/22

Parameter	LCS %Recovery	Qual	LCSD %Recovery	Qual	%Recovery Limits	RPD	Qual	RPD Limits
Volatile Organics by GC/MS - Westborough Lab Associated sample(s): 11 Batch: WG1698955-3 WG1698955-4								
p-Ethyltoluene	88		90		70-130	2		20
1,2,4,5-Tetramethylbenzene	83		87		70-130	5		20
Ethyl ether	**200**	Q	**190**	Q	59-134	5		20
trans-1,4-Dichloro-2-butene	77		81		70-130	5		20

Surrogate	LCS %Recovery	Qual	LCSD %Recovery	Qual	Acceptance Criteria
1,2-Dichloroethane-d4	110		111		70-130
Toluene-d8	100		106		70-130
4-Bromofluorobenzene	92		94		70-130
Dibromofluoromethane	109		107		70-130

SEMIVOLATILES

Project Name: THE BEACON
Project Number: 170745301
Lab Number: L2255559
Report Date: 11/07/22

SAMPLE RESULTS

Lab ID: L2255559-01
Client ID: SB06_1-3
Sample Location: 413 E. 120 STREET

Date Collected: 10/06/22 10:00
Date Received: 10/06/22
Field Prep: Not Specified

Sample Depth:
Matrix: Soil
Analytical Method: 134,LCMSMS-ID
Analytical Date: 10/21/22 21:19
Analyst: RS
Percent Solids: 83%

Extraction Method: ALPHA 23528
Extraction Date: 10/19/22 17:05

Parameter	Result	Qualifier	Units	RL	MDL	Dilution Factor
Perfluorinated Alkyl Acids by Isotope Dilution - Mansfield Lab						
Perfluorobutanoic Acid (PFBA)	ND		ng/g	0.549	0.025	1
Perfluoropentanoic Acid (PFPeA)	ND		ng/g	0.549	0.051	1
Perfluorobutanesulfonic Acid (PFBS)	ND		ng/g	0.274	0.043	1
Perfluorohexanoic Acid (PFHxA)	ND		ng/g	0.549	0.058	1
Perfluoroheptanoic Acid (PFHpA)	ND		ng/g	0.274	0.050	1
Perfluorohexanesulfonic Acid (PFHxS)	ND		ng/g	0.274	0.066	1
Perfluorooctanoic Acid (PFOA)	ND		ng/g	0.274	0.046	1
1H,1H,2H,2H-Perfluorooctanesulfonic Acid (6:2FTS)	ND		ng/g	0.549	0.197	1
Perfluoroheptanesulfonic Acid (PFHpS)	ND		ng/g	0.549	0.150	1
Perfluorononanoic Acid (PFNA)	ND		ng/g	0.274	0.082	1
Perfluorooctanesulfonic Acid (PFOS)	ND		ng/g	0.274	0.143	1
Perfluorodecanoic Acid (PFDA)	ND		ng/g	0.274	0.074	1
1H,1H,2H,2H-Perfluorodecanesulfonic Acid (8:2FTS)	ND		ng/g	0.549	0.315	1
N-Methyl Perfluorooctanesulfonamidoacetic Acid (NMeFOSAA)	ND		ng/g	0.549	0.221	1
Perfluoroundecanoic Acid (PFUnA)	ND		ng/g	0.549	0.051	1
Perfluorodecanesulfonic Acid (PFDS)	ND		ng/g	0.549	0.168	1
Perfluorooctanesulfonamide (FOSA)	ND		ng/g	0.549	0.108	1
N-Ethyl Perfluorooctanesulfonamidoacetic Acid (NEtFOSAA)	ND		ng/g	0.549	0.093	1
Perfluorododecanoic Acid (PFDoA)	ND		ng/g	0.549	0.077	1
Perfluorotridecanoic Acid (PFTrDA)	ND		ng/g	0.549	0.224	1
Perfluorotetradecanoic Acid (PFTA)	ND		ng/g	0.549	0.059	1
PFOA/PFOS, Total	ND		ng/g	0.274	0.046	1

Project Name: THE BEACON **Lab Number:** L2255559

Project Number: 170745301 **Report Date:** 11/07/22

SAMPLE RESULTS

Lab ID: L2255559-01 Date Collected: 10/06/22 10:00

Client ID: SB06_1-3 Date Received: 10/06/22

Sample Location: 413 E. 120 STREET Field Prep: Not Specified

Sample Depth:

Parameter	Result	Qualifier	Units	RL	MDL	Dilution Factor
Perfluorinated Alkyl Acids by Isotope Dilution - Mansfield Lab						

Surrogate (Extracted Internal Standard)	% Recovery	Qualifier	Acceptance Criteria
Perfluoro[13C4]Butanoic Acid (MPFBA)	**60**	Q	61-135
Perfluoro[13C5]Pentanoic Acid (M5PFPEA)	64		58-150
Perfluoro[2,3,4-13C3]Butanesulfonic Acid (M3PFBS)	**68**	Q	74-139
Perfluoro[1,2,3,4,6-13C5]Hexanoic Acid (M5PFHxA)	**57**	Q	66-128
Perfluoro[1,2,3,4-13C4]Heptanoic Acid (M4PFHpA)	**57**	Q	71-129
Perfluoro[1,2,3-13C3]Hexanesulfonic Acid (M3PFHxS)	**71**	Q	78-139
Perfluoro[13C8]Octanoic Acid (M8PFOA)	**65**	Q	75-130
1H,1H,2H,2H-Perfluoro[1,2-13C2]Octanesulfonic Acid (M2-6:2FTS)	51		20-154
Perfluoro[13C9]Nonanoic Acid (M9PFNA)	**68**	Q	72-140
Perfluoro[13C8]Octanesulfonic Acid (M8PFOS)	**77**	Q	79-136
Perfluoro[1,2,3,4,5,6-13C6]Decanoic Acid (M6PFDA)	**64**	Q	75-130
1H,1H,2H,2H-Perfluoro[1,2-13C2]Decanesulfonic Acid (M2-8:2FTS)	64		19-175
N-Deuteriomethylperfluoro-1-octanesulfonamidoacetic Acid (d3-NMeFOSAA)	**18**	Q	31-134
Perfluoro[1,2,3,4,5,6,7-13C7]Undecanoic Acid (M7-PFUDA)	**56**	Q	61-155
Perfluoro[13C8]Octanesulfonamide (M8FOSA)	52		10-117
N-Deuterioethylperfluoro-1-octanesulfonamidoacetic Acid (d5-NEtFOSAA)	**24**	Q	34-137
Perfluoro[1,2-13C2]Dodecanoic Acid (MPFDOA)	**49**	Q	54-150
Perfluoro[1,2-13C2]Tetradecanoic Acid (M2PFTEDA)	48		24-159

Project Name: THE BEACON
Project Number: 170745301
Lab Number: L2255559
Report Date: 11/07/22

SAMPLE RESULTS

Lab ID: L2255559-02
Client ID: SB05_1-3
Sample Location: 413 E. 120 STREET

Date Collected: 10/06/22 11:50
Date Received: 10/06/22
Field Prep: Not Specified

Sample Depth:
Matrix: Soil
Analytical Method: 134,LCMSMS-ID
Analytical Date: 10/21/22 18:34
Analyst: RS
Percent Solids: 88%

Extraction Method: ALPHA 23528
Extraction Date: 10/19/22 17:05

Parameter	Result	Qualifier	Units	RL	MDL	Dilution Factor
Perfluorinated Alkyl Acids by Isotope Dilution - Mansfield Lab						
Perfluorobutanoic Acid (PFBA)	ND		ng/g	0.503	0.023	1
Perfluoropentanoic Acid (PFPeA)	ND		ng/g	0.503	0.046	1
Perfluorobutanesulfonic Acid (PFBS)	ND		ng/g	0.252	0.039	1
Perfluorohexanoic Acid (PFHxA)	ND		ng/g	0.503	0.053	1
Perfluoroheptanoic Acid (PFHpA)	ND		ng/g	0.252	0.045	1
Perfluorohexanesulfonic Acid (PFHxS)	ND		ng/g	0.252	0.061	1
Perfluorooctanoic Acid (PFOA)	ND		ng/g	0.252	0.042	1
1H,1H,2H,2H-Perfluorooctanesulfonic Acid (6:2FTS)	ND		ng/g	0.503	0.181	1
Perfluoroheptanesulfonic Acid (PFHpS)	ND		ng/g	0.503	0.137	1
Perfluorononanoic Acid (PFNA)	ND		ng/g	0.252	0.076	1
Perfluorooctanesulfonic Acid (PFOS)	ND		ng/g	0.252	0.131	1
Perfluorodecanoic Acid (PFDA)	ND		ng/g	0.252	0.068	1
1H,1H,2H,2H-Perfluorodecanesulfonic Acid (8:2FTS)	ND		ng/g	0.503	0.289	1
N-Methyl Perfluorooctanesulfonamidoacetic Acid (NMeFOSAA)	ND		ng/g	0.503	0.203	1
Perfluoroundecanoic Acid (PFUnA)	ND		ng/g	0.503	0.047	1
Perfluorodecanesulfonic Acid (PFDS)	ND		ng/g	0.503	0.154	1
Perfluorooctanesulfonamide (FOSA)	ND		ng/g	0.503	0.099	1
N-Ethyl Perfluorooctanesulfonamidoacetic Acid (NEtFOSAA)	0.117	JF	ng/g	0.503	0.085	1
Perfluorododecanoic Acid (PFDoA)	ND		ng/g	0.503	0.071	1
Perfluorotridecanoic Acid (PFTrDA)	ND		ng/g	0.503	0.206	1
Perfluorotetradecanoic Acid (PFTA)	ND		ng/g	0.503	0.054	1
PFOA/PFOS, Total	ND		ng/g	0.252	0.042	1

Project Name: THE BEACON **Lab Number:** L2255559

Project Number: 170745301 **Report Date:** 11/07/22

SAMPLE RESULTS

Lab ID: L2255559-02 Date Collected: 10/06/22 11:50

Client ID: SB05_1-3 Date Received: 10/06/22

Sample Location: 413 E. 120 STREET Field Prep: Not Specified

Sample Depth:

Parameter	Result	Qualifier	Units	RL	MDL	Dilution Factor

Perfluorinated Alkyl Acids by Isotope Dilution - Mansfield Lab

Surrogate (Extracted Internal Standard)	% Recovery	Qualifier	Acceptance Criteria
Perfluoro[13C4]Butanoic Acid (MPFBA)	**60**	Q	61-135
Perfluoro[13C5]Pentanoic Acid (M5PFPEA)	61		58-150
Perfluoro[2,3,4-13C3]Butanesulfonic Acid (M3PFBS)	**68**	Q	74-139
Perfluoro[1,2,3,4,6-13C5]Hexanoic Acid (M5PFHxA)	**56**	Q	66-128
Perfluoro[1,2,3,4-13C4]Heptanoic Acid (M4PFHpA)	**57**	Q	71-129
Perfluoro[1,2,3-13C3]Hexanesulfonic Acid (M3PFHxS)	**71**	Q	78-139
Perfluoro[13C8]Octanoic Acid (M8PFOA)	**66**	Q	75-130
1H,1H,2H,2H-Perfluoro[1,2-13C2]Octanesulfonic Acid (M2-6:2FTS)	53		20-154
Perfluoro[13C9]Nonanoic Acid (M9PFNA)	**71**	Q	72-140
Perfluoro[13C8]Octanesulfonic Acid (M8PFOS)	82		79-136
Perfluoro[1,2,3,4,5,6-13C6]Decanoic Acid (M6PFDA)	**67**	Q	75-130
1H,1H,2H,2H-Perfluoro[1,2-13C2]Decanesulfonic Acid (M2-8:2FTS)	77		19-175
N-Deuteriomethylperfluoro-1-octanesulfonamidoacetic Acid (d3-NMeFOSAA)	**22**	Q	31-134
Perfluoro[1,2,3,4,5,6,7-13C7]Undecanoic Acid (M7-PFUDA)	**59**	Q	61-155
Perfluoro[13C8]Octanesulfonamide (M8FOSA)	51		10-117
N-Deuterioethylperfluoro-1-octanesulfonamidoacetic Acid (d5-NEtFOSAA)	**27**	Q	34-137
Perfluoro[1,2-13C2]Dodecanoic Acid (MPFDOA)	**49**	Q	54-150
Perfluoro[1,2-13C2]Tetradecanoic Acid (M2PFTEDA)	40		24-159

Project Name: THE BEACON
Project Number: 170745301
Lab Number: L2255559
Report Date: 11/07/22

SAMPLE RESULTS

Lab ID: L2255559-03
Client ID: FB01_100622
Sample Location: 413 E. 120 STREET

Date Collected: 10/06/22 12:40
Date Received: 10/06/22
Field Prep: Not Specified

Sample Depth:
Matrix: Water
Analytical Method: 134,LCMSMS-ID
Analytical Date: 11/02/22 12:45
Analyst: AC

Extraction Method: ALPHA 23528
Extraction Date: 10/14/22 07:50

Parameter	Result	Qualifier	Units	RL	MDL	Dilution Factor
Perfluorinated Alkyl Acids by Isotope Dilution - Mansfield Lab						
Perfluorobutanoic Acid (PFBA)	ND		ng/l	1.82	0.372	1
Perfluoropentanoic Acid (PFPeA)	ND		ng/l	1.82	0.361	1
Perfluorobutanesulfonic Acid (PFBS)	ND		ng/l	1.82	0.217	1
Perfluorohexanoic Acid (PFHxA)	ND		ng/l	1.82	0.299	1
Perfluoroheptanoic Acid (PFHpA)	ND		ng/l	1.82	0.205	1
Perfluorohexanesulfonic Acid (PFHxS)	ND		ng/l	1.82	0.343	1
Perfluorooctanoic Acid (PFOA)	ND		ng/l	1.82	0.215	1
1H,1H,2H,2H-Perfluorooctanesulfonic Acid (6:2FTS)	ND		ng/l	1.82	1.22	1
Perfluoroheptanesulfonic Acid (PFHpS)	ND		ng/l	1.82	0.628	1
Perfluorononanoic Acid (PFNA)	ND		ng/l	1.82	0.285	1
Perfluorooctanesulfonic Acid (PFOS)	ND		ng/l	1.82	0.460	1
Perfluorodecanoic Acid (PFDA)	ND		ng/l	1.82	0.277	1
1H,1H,2H,2H-Perfluorodecanesulfonic Acid (8:2FTS)	ND		ng/l	1.82	1.10	1
N-Methyl Perfluorooctanesulfonamidoacetic Acid (NMeFOSAA)	ND		ng/l	1.82	0.591	1
Perfluoroundecanoic Acid (PFUnA)	ND		ng/l	1.82	0.237	1
Perfluorodecanesulfonic Acid (PFDS)	ND		ng/l	1.82	0.894	1
Perfluorooctanesulfonamide (FOSA)	ND		ng/l	1.82	0.529	1
N-Ethyl Perfluorooctanesulfonamidoacetic Acid (NEtFOSAA)	ND		ng/l	1.82	0.734	1
Perfluorododecanoic Acid (PFDoA)	ND		ng/l	1.82	0.339	1
Perfluorotridecanoic Acid (PFTrDA)	ND		ng/l	1.82	0.298	1
Perfluorotetradecanoic Acid (PFTA)	ND		ng/l	1.82	0.226	1
PFOA/PFOS, Total	ND		ng/l	1.82	0.215	1

Project Name: THE BEACON **Lab Number:** L2255559

Project Number: 170745301 **Report Date:** 11/07/22

SAMPLE RESULTS

Lab ID: L2255559-03 Date Collected: 10/06/22 12:40

Client ID: FB01_100622 Date Received: 10/06/22

Sample Location: 413 E. 120 STREET Field Prep: Not Specified

Sample Depth:

Parameter	Result	Qualifier	Units	RL	MDL	Dilution Factor
Perfluorinated Alkyl Acids by Isotope Dilution - Mansfield Lab						

Surrogate (Extracted Internal Standard)	% Recovery	Qualifier	Acceptance Criteria
Perfluoro[13C4]Butanoic Acid (MPFBA)	94		58-132
Perfluoro[13C5]Pentanoic Acid (M5PFPEA)	95		62-163
Perfluoro[2,3,4-13C3]Butanesulfonic Acid (M3PFBS)	111		70-131
Perfluoro[1,2,3,4,6-13C5]Hexanoic Acid (M5PFHxA)	101		57-129
Perfluoro[1,2,3,4-13C4]Heptanoic Acid (M4PFHpA)	98		60-129
Perfluoro[1,2,3-13C3]Hexanesulfonic Acid (M3PFHxS)	108		71-134
Perfluoro[13C8]Octanoic Acid (M8PFOA)	100		62-129
1H,1H,2H,2H-Perfluoro[1,2-13C2]Octanesulfonic Acid (M2-6:2FTS)	95		14-147
Perfluoro[13C9]Nonanoic Acid (M9PFNA)	89		59-139
Perfluoro[13C8]Octanesulfonic Acid (M8PFOS)	93		69-131
Perfluoro[1,2,3,4,5,6-13C6]Decanoic Acid (M6PFDA)	92		62-124
1H,1H,2H,2H-Perfluoro[1,2-13C2]Decanesulfonic Acid (M2-8:2FTS)	94		10-162
N-Deuteriomethylperfluoro-1-octanesulfonamidoacetic Acid (d3-NMeFOSAA)	66		24-116
Perfluoro[1,2,3,4,5,6,7-13C7]Undecanoic Acid (M7-PFUDA)	92		55-137
Perfluoro[13C8]Octanesulfonamide (M8FOSA)	43		10-112
N-Deuterioethylperfluoro-1-octanesulfonamidoacetic Acid (d5-NEtFOSAA)	62		27-126
Perfluoro[1,2-13C2]Dodecanoic Acid (MPFDOA)	81		48-131
Perfluoro[1,2-13C2]Tetradecanoic Acid (M2PFTEDA)	76		22-136

Project Name: THE BEACON
Project Number: 170745301
Lab Number: L2255559
Report Date: 11/07/22

SAMPLE RESULTS

Lab ID: L2255559-04
Client ID: SB04_1-3
Sample Location: 413 E. 120 STREET

Date Collected: 10/06/22 13:25
Date Received: 10/06/22
Field Prep: Not Specified

Sample Depth:
Matrix: Soil
Analytical Method: 134,LCMSMS-ID
Analytical Date: 11/04/22 19:37
Analyst: JW
Percent Solids: 86%

Extraction Method: ALPHA 23528
Extraction Date: 10/19/22 17:05

Parameter	Result	Qualifier	Units	RL	MDL	Dilution Factor
Perfluorinated Alkyl Acids by Isotope Dilution - Mansfield Lab						
Perfluorobutanoic Acid (PFBA)	ND		ng/g	0.546	0.025	1
Perfluoropentanoic Acid (PFPeA)	ND		ng/g	0.546	0.050	1
Perfluorobutanesulfonic Acid (PFBS)	ND		ng/g	0.273	0.043	1
Perfluorohexanoic Acid (PFHxA)	ND		ng/g	0.546	0.057	1
Perfluoroheptanoic Acid (PFHpA)	ND		ng/g	0.273	0.049	1
Perfluorohexanesulfonic Acid (PFHxS)	ND		ng/g	0.273	0.066	1
Perfluorooctanoic Acid (PFOA)	ND		ng/g	0.273	0.046	1
1H,1H,2H,2H-Perfluorooctanesulfonic Acid (6:2FTS)	ND		ng/g	0.546	0.196	1
Perfluoroheptanesulfonic Acid (PFHpS)	ND		ng/g	0.546	0.149	1
Perfluorononanoic Acid (PFNA)	ND		ng/g	0.273	0.082	1
Perfluorooctanesulfonic Acid (PFOS)	ND		ng/g	0.273	0.142	1
Perfluorodecanoic Acid (PFDA)	ND		ng/g	0.273	0.073	1
1H,1H,2H,2H-Perfluorodecanesulfonic Acid (8:2FTS)	ND		ng/g	0.546	0.314	1
N-Methyl Perfluorooctanesulfonamidoacetic Acid (NMeFOSAA)	ND		ng/g	0.546	0.220	1
Perfluoroundecanoic Acid (PFUnA)	ND		ng/g	0.546	0.051	1
Perfluorodecanesulfonic Acid (PFDS)	ND		ng/g	0.546	0.167	1
Perfluorooctanesulfonamide (FOSA)	ND		ng/g	0.546	0.107	1
N-Ethyl Perfluorooctanesulfonamidoacetic Acid (NEtFOSAA)	0.467	J	ng/g	0.546	0.092	1
Perfluorododecanoic Acid (PFDoA)	ND		ng/g	0.546	0.077	1
Perfluorotridecanoic Acid (PFTrDA)	ND		ng/g	0.546	0.224	1
Perfluorotetradecanoic Acid (PFTA)	ND		ng/g	0.546	0.059	1
PFOA/PFOS, Total	ND		ng/g	0.273	0.046	1

Project Name: THE BEACON **Lab Number:** L2255559

Project Number: 170745301 **Report Date:** 11/07/22

SAMPLE RESULTS

Lab ID: L2255559-04 Date Collected: 10/06/22 13:25

Client ID: SB04_1-3 Date Received: 10/06/22

Sample Location: 413 E. 120 STREET Field Prep: Not Specified

Sample Depth:

Parameter	Result	Qualifier	Units	RL	MDL	Dilution Factor

Perfluorinated Alkyl Acids by Isotope Dilution - Mansfield Lab

Surrogate (Extracted Internal Standard)	% Recovery	Qualifier	Acceptance Criteria
Perfluoro[13C4]Butanoic Acid (MPFBA)	**60**	Q	61-135
Perfluoro[13C5]Pentanoic Acid (M5PFPEA)	62		58-150
Perfluoro[2,3,4-13C3]Butanesulfonic Acid (M3PFBS)	**73**	Q	74-139
Perfluoro[1,2,3,4,6-13C5]Hexanoic Acid (M5PFHxA)	**60**	Q	66-128
Perfluoro[1,2,3,4-13C4]Heptanoic Acid (M4PFHpA)	**61**	Q	71-129
Perfluoro[1,2,3-13C3]Hexanesulfonic Acid (M3PFHxS)	81		78-139
Perfluoro[13C8]Octanoic Acid (M8PFOA)	**68**	Q	75-130
1H,1H,2H,2H-Perfluoro[1,2-13C2]Octanesulfonic Acid (M2-6:2FTS)	55		20-154
Perfluoro[13C9]Nonanoic Acid (M9PFNA)	**64**	Q	72-140
Perfluoro[13C8]Octanesulfonic Acid (M8PFOS)	**76**	Q	79-136
Perfluoro[1,2,3,4,5,6-13C6]Decanoic Acid (M6PFDA)	**67**	Q	75-130
1H,1H,2H,2H-Perfluoro[1,2-13C2]Decanesulfonic Acid (M2-8:2FTS)	53		19-175
N-Deuteriomethylperfluoro-1-octanesulfonamidoacetic Acid (d3-NMeFOSAA)	**27**	Q	31-134
Perfluoro[1,2,3,4,5,6,7-13C7]Undecanoic Acid (M7-PFUDA)	69		61-155
Perfluoro[13C8]Octanesulfonamide (M8FOSA)	66		10-117
N-Deuterioethylperfluoro-1-octanesulfonamidoacetic Acid (d5-NEtFOSAA)	**30**	Q	34-137
Perfluoro[1,2-13C2]Dodecanoic Acid (MPFDOA)	66		54-150
Perfluoro[1,2-13C2]Tetradecanoic Acid (M2PFTEDA)	60		24-159

Project Name: THE BEACON
Project Number: 170745301
Lab Number: L2255559
Report Date: 11/07/22

SAMPLE RESULTS

Lab ID: L2255559-05
Client ID: MW04_100622
Sample Location: 413 E. 120 STREET
Sample Depth:
Matrix: Water
Analytical Method: 134,LCMSMS-ID
Analytical Date: 11/02/22 13:01
Analyst: AC

Date Collected: 10/06/22 14:55
Date Received: 10/06/22
Field Prep: Not Specified

Extraction Method: ALPHA 23528
Extraction Date: 10/14/22 07:50

Parameter	Result	Qualifier	Units	RL	MDL	Dilution Factor
Perfluorinated Alkyl Acids by Isotope Dilution - Mansfield Lab						
Perfluorobutanoic Acid (PFBA)	15.5		ng/l	1.91	0.389	1
Perfluoropentanoic Acid (PFPeA)	8.69		ng/l	1.91	0.378	1
Perfluorobutanesulfonic Acid (PFBS)	8.45		ng/l	1.91	0.227	1
Perfluorohexanoic Acid (PFHxA)	6.04		ng/l	1.91	0.313	1
Perfluoroheptanoic Acid (PFHpA)	3.32		ng/l	1.91	0.215	1
Perfluorohexanesulfonic Acid (PFHxS)	2.67		ng/l	1.91	0.358	1
Perfluorooctanoic Acid (PFOA)	19.9		ng/l	1.91	0.225	1
1H,1H,2H,2H-Perfluorooctanesulfonic Acid (6:2FTS)	1.77	J	ng/l	1.91	1.27	1
Perfluoroheptanesulfonic Acid (PFHpS)	ND		ng/l	1.91	0.656	1
Perfluorononanoic Acid (PFNA)	3.07		ng/l	1.91	0.297	1
Perfluorooctanesulfonic Acid (PFOS)	27.5		ng/l	1.91	0.480	1
Perfluorodecanoic Acid (PFDA)	1.54	J	ng/l	1.91	0.290	1
1H,1H,2H,2H-Perfluorodecanesulfonic Acid (8:2FTS)	ND		ng/l	1.91	1.16	1
N-Methyl Perfluorooctanesulfonamidoacetic Acid (NMeFOSAA)	ND		ng/l	1.91	0.618	1
Perfluoroundecanoic Acid (PFUnA)	ND		ng/l	1.91	0.248	1
Perfluorodecanesulfonic Acid (PFDS)	ND		ng/l	1.91	0.934	1
N-Ethyl Perfluorooctanesulfonamidoacetic Acid (NEtFOSAA)	ND		ng/l	1.91	0.766	1
Perfluorododecanoic Acid (PFDoA)	ND		ng/l	1.91	0.355	1
Perfluorotridecanoic Acid (PFTrDA)	ND		ng/l	1.91	0.312	1
Perfluorotetradecanoic Acid (PFTA)	ND		ng/l	1.91	0.236	1
PFOA/PFOS, Total	47.4		ng/l	1.91	0.225	1

Project Name: THE BEACON **Lab Number:** L2255559

Project Number: 170745301 **Report Date:** 11/07/22

SAMPLE RESULTS

Lab ID: L2255559-05 Date Collected: 10/06/22 14:55

Client ID: MW04_100622 Date Received: 10/06/22

Sample Location: 413 E. 120 STREET Field Prep: Not Specified

Sample Depth:

Parameter	Result	Qualifier	Units	RL	MDL	Dilution Factor
Perfluorinated Alkyl Acids by Isotope Dilution - Mansfield Lab						

Surrogate (Extracted Internal Standard)	% Recovery	Qualifier	Acceptance Criteria
Perfluoro[13C4]Butanoic Acid (MPFBA)	87		58-132
Perfluoro[13C5]Pentanoic Acid (M5PFPEA)	85		62-163
Perfluoro[2,3,4-13C3]Butanesulfonic Acid (M3PFBS)	101		70-131
Perfluoro[1,2,3,4,6-13C5]Hexanoic Acid (M5PFHxA)	89		57-129
Perfluoro[1,2,3,4-13C4]Heptanoic Acid (M4PFHpA)	92		60-129
Perfluoro[1,2,3-13C3]Hexanesulfonic Acid (M3PFHxS)	107		71-134
Perfluoro[13C8]Octanoic Acid (M8PFOA)	91		62-129
1H,1H,2H,2H-Perfluoro[1,2-13C2]Octanesulfonic Acid (M2-6:2FTS)	117		14-147
Perfluoro[13C9]Nonanoic Acid (M9PFNA)	66		59-139
Perfluoro[13C8]Octanesulfonic Acid (M8PFOS)	**68**	Q	69-131
Perfluoro[1,2,3,4,5,6-13C6]Decanoic Acid (M6PFDA)	**51**	Q	62-124
1H,1H,2H,2H-Perfluoro[1,2-13C2]Decanesulfonic Acid (M2-8:2FTS)	69		10-162
N-Deuteriomethylperfluoro-1-octanesulfonamidoacetic Acid (d3-NMeFOSAA)	32		24-116
Perfluoro[1,2,3,4,5,6,7-13C7]Undecanoic Acid (M7-PFUDA)	**48**	Q	55-137
N-Deuterioethylperfluoro-1-octanesulfonamidoacetic Acid (d5-NEtFOSAA)	34		27-126
Perfluoro[1,2-13C2]Dodecanoic Acid (MPFDOA)	**39**	Q	48-131
Perfluoro[1,2-13C2]Tetradecanoic Acid (M2PFTEDA)	48		22-136

Project Name: THE BEACON
Project Number: 170745301
Lab Number: L2255559
Report Date: 11/07/22

SAMPLE RESULTS

Lab ID: L2255559-05
Client ID: MW04_100622
Sample Location: 413 E. 120 STREET

Date Collected: 10/06/22 14:55
Date Received: 10/06/22
Field Prep: Not Specified

Sample Depth:
Matrix: Water
Analytical Method: 134,LCMSMS-ID
Analytical Date: 11/02/22 19:51
Analyst: JW

Extraction Method: ALPHA 23528
Extraction Date: 10/14/22 07:50

Parameter	Result	Qualifier	Units	RL	MDL	Dilution Factor
Perfluorinated Alkyl Acids by Isotope Dilution - Mansfield Lab						
Perfluorooctanesulfonamide (FOSA)	ND		ng/l	1.91	0.553	1

Surrogate (Extracted Internal Standard)	% Recovery	Qualifier	Acceptance Criteria
Perfluoro[13C8]Octanesulfonamide (M8FOSA)	35		10-112

Project Name: THE BEACON
Project Number: 170745301
Lab Number: L2255559
Report Date: 11/07/22

SAMPLE RESULTS

Lab ID: L2255559-06
Client ID: GWDUP01_100622
Sample Location: 413 E. 120 STREET
Date Collected: 10/06/22 15:40
Date Received: 10/06/22
Field Prep: Not Specified

Sample Depth:
Matrix: Water
Analytical Method: 134,LCMSMS-ID
Analytical Date: 11/02/22 13:18
Analyst: AC
Extraction Method: ALPHA 23528
Extraction Date: 10/14/22 07:50

Parameter	Result	Qualifier	Units	RL	MDL	Dilution Factor
Perfluorinated Alkyl Acids by Isotope Dilution - Mansfield Lab						
Perfluorobutanoic Acid (PFBA)	15.1		ng/l	2.02	0.412	1
Perfluoropentanoic Acid (PFPeA)	8.68		ng/l	2.02	0.400	1
Perfluorobutanesulfonic Acid (PFBS)	8.36		ng/l	2.02	0.240	1
Perfluorohexanoic Acid (PFHxA)	6.19		ng/l	2.02	0.331	1
Perfluoroheptanoic Acid (PFHpA)	3.26		ng/l	2.02	0.227	1
Perfluorohexanesulfonic Acid (PFHxS)	2.94		ng/l	2.02	0.379	1
Perfluorooctanoic Acid (PFOA)	19.7		ng/l	2.02	0.238	1
1H,1H,2H,2H-Perfluorooctanesulfonic Acid (6:2FTS)	1.38	J	ng/l	2.02	1.34	1
Perfluoroheptanesulfonic Acid (PFHpS)	ND		ng/l	2.02	0.694	1
Perfluorononanoic Acid (PFNA)	2.88		ng/l	2.02	0.315	1
Perfluorooctanesulfonic Acid (PFOS)	24.0		ng/l	2.02	0.508	1
Perfluorodecanoic Acid (PFDA)	1.29	J	ng/l	2.02	0.307	1
1H,1H,2H,2H-Perfluorodecanesulfonic Acid (8:2FTS)	ND		ng/l	2.02	1.22	1
N-Methyl Perfluorooctanesulfonamidoacetic Acid (NMeFOSAA)	ND		ng/l	2.02	0.654	1
Perfluoroundecanoic Acid (PFUnA)	ND		ng/l	2.02	0.262	1
Perfluorodecanesulfonic Acid (PFDS)	ND		ng/l	2.02	0.989	1
N-Ethyl Perfluorooctanesulfonamidoacetic Acid (NEtFOSAA)	ND		ng/l	2.02	0.811	1
Perfluorododecanoic Acid (PFDoA)	ND		ng/l	2.02	0.375	1
Perfluorotridecanoic Acid (PFTrDA)	ND		ng/l	2.02	0.330	1
Perfluorotetradecanoic Acid (PFTA)	ND		ng/l	2.02	0.250	1
PFOA/PFOS, Total	43.7		ng/l	2.02	0.238	1

Project Name: THE BEACON **Lab Number:** L2255559

Project Number: 170745301 **Report Date:** 11/07/22

SAMPLE RESULTS

Lab ID: L2255559-06 Date Collected: 10/06/22 15:40

Client ID: GWDUP01_100622 Date Received: 10/06/22

Sample Location: 413 E. 120 STREET Field Prep: Not Specified

Sample Depth:

Parameter	Result	Qualifier	Units	RL	MDL	Dilution Factor
Perfluorinated Alkyl Acids by Isotope Dilution - Mansfield Lab						

Surrogate (Extracted Internal Standard)	% Recovery	Qualifier	Acceptance Criteria
Perfluoro[13C4]Butanoic Acid (MPFBA)	87		58-132
Perfluoro[13C5]Pentanoic Acid (M5PFPEA)	86		62-163
Perfluoro[2,3,4-13C3]Butanesulfonic Acid (M3PFBS)	101		70-131
Perfluoro[1,2,3,4,6-13C5]Hexanoic Acid (M5PFHxA)	88		57-129
Perfluoro[1,2,3,4-13C4]Heptanoic Acid (M4PFHpA)	93		60-129
Perfluoro[1,2,3-13C3]Hexanesulfonic Acid (M3PFHxS)	107		71-134
Perfluoro[13C8]Octanoic Acid (M8PFOA)	94		62-129
1H,1H,2H,2H-Perfluoro[1,2-13C2]Octanesulfonic Acid (M2-6:2FTS)	120		14-147
Perfluoro[13C9]Nonanoic Acid (M9PFNA)	74		59-139
Perfluoro[13C8]Octanesulfonic Acid (M8PFOS)	78		69-131
Perfluoro[1,2,3,4,5,6-13C6]Decanoic Acid (M6PFDA)	63		62-124
1H,1H,2H,2H-Perfluoro[1,2-13C2]Decanesulfonic Acid (M2-8:2FTS)	85		10-162
N-Deuteriomethylperfluoro-1-octanesulfonamidoacetic Acid (d3-NMeFOSAA)	37		24-116
Perfluoro[1,2,3,4,5,6,7-13C7]Undecanoic Acid (M7-PFUDA)	**52**	Q	55-137
N-Deuterioethylperfluoro-1-octanesulfonamidoacetic Acid (d5-NEtFOSAA)	37		27-126
Perfluoro[1,2-13C2]Dodecanoic Acid (MPFDOA)	48		48-131
Perfluoro[1,2-13C2]Tetradecanoic Acid (M2PFTEDA)	50		22-136

Project Name: THE BEACON
Project Number: 170745301
Lab Number: L2255559
Report Date: 11/07/22

SAMPLE RESULTS

Lab ID: L2255559-06
Client ID: GWDUP01_100622
Sample Location: 413 E. 120 STREET

Date Collected: 10/06/22 15:40
Date Received: 10/06/22
Field Prep: Not Specified

Sample Depth:
Matrix: Water
Analytical Method: 134,LCMSMS-ID
Analytical Date: 11/02/22 19:57
Analyst: JW

Extraction Method: ALPHA 23528
Extraction Date: 10/14/22 07:50

Parameter	Result	Qualifier	Units	RL	MDL	Dilution Factor
Perfluorinated Alkyl Acids by Isotope Dilution - Mansfield Lab						
Perfluorooctanesulfonamide (FOSA)	ND		ng/l	2.02	0.585	1

Surrogate (Extracted Internal Standard)	% Recovery	Qualifier	Acceptance Criteria
Perfluoro[13C8]Octanesulfonamide (M8FOSA)	45		10-112

Project Name: THE BEACON
Project Number: 170745301
Lab Number: L2255559
Report Date: 11/07/22

SAMPLE RESULTS

Lab ID: L2255559-07 D
Client ID: SB06_1-3
Sample Location: 413 E. 120 STREET

Date Collected: 10/06/22 10:10
Date Received: 10/06/22
Field Prep: Not Specified

Sample Depth:
Matrix: Soil
Analytical Method: 1,8270E
Analytical Date: 10/14/22 02:12
Analyst: IM
Percent Solids: 82%

Extraction Method: EPA 3546
Extraction Date: 10/13/22 16:33

Parameter	Result	Qualifier	Units	RL	MDL	Dilution Factor
Semivolatile Organics by GC/MS - Westborough Lab						
Acenaphthene	240	J	ug/kg	1600	210	10
1,2,4-Trichlorobenzene	ND		ug/kg	2000	230	10
Hexachlorobenzene	ND		ug/kg	1200	220	10
Bis(2-chloroethyl)ether	ND		ug/kg	1800	270	10
2-Chloronaphthalene	ND		ug/kg	2000	200	10
1,2-Dichlorobenzene	ND		ug/kg	2000	360	10
1,3-Dichlorobenzene	ND		ug/kg	2000	340	10
1,4-Dichlorobenzene	ND		ug/kg	2000	350	10
3,3'-Dichlorobenzidine	ND		ug/kg	2000	530	10
2,4-Dinitrotoluene	ND		ug/kg	2000	400	10
2,6-Dinitrotoluene	ND		ug/kg	2000	340	10
Fluoranthene	2400		ug/kg	1200	230	10
4-Chlorophenyl phenyl ether	ND		ug/kg	2000	210	10
4-Bromophenyl phenyl ether	ND		ug/kg	2000	300	10
Bis(2-chloroisopropyl)ether	ND		ug/kg	2400	340	10
Bis(2-chloroethoxy)methane	ND		ug/kg	2200	200	10
Hexachlorobutadiene	ND		ug/kg	2000	290	10
Hexachlorocyclopentadiene	ND		ug/kg	5700	1800	10
Hexachloroethane	ND		ug/kg	1600	320	10
Isophorone	ND		ug/kg	1800	260	10
Naphthalene	2000		ug/kg	2000	240	10
Nitrobenzene	ND		ug/kg	1800	300	10
NDPA/DPA	ND		ug/kg	1600	230	10
n-Nitrosodi-n-propylamine	ND		ug/kg	2000	310	10
Bis(2-ethylhexyl)phthalate	ND		ug/kg	2000	690	10
Butyl benzyl phthalate	ND		ug/kg	2000	500	10
Di-n-butylphthalate	ND		ug/kg	2000	380	10
Di-n-octylphthalate	ND		ug/kg	2000	680	10

Project Name: THE BEACON **Lab Number:** L2255559

Project Number: 170745301 **Report Date:** 11/07/22

SAMPLE RESULTS

Lab ID: L2255559-07 D
Client ID: SB06_1-3
Sample Location: 413 E. 120 STREET

Date Collected: 10/06/22 10:10
Date Received: 10/06/22
Field Prep: Not Specified

Sample Depth:

Parameter	Result	Qualifier	Units	RL	MDL	Dilution Factor
Semivolatile Organics by GC/MS - Westborough Lab						
Diethyl phthalate	ND		ug/kg	2000	180	10
Dimethyl phthalate	ND		ug/kg	2000	420	10
Benzo(a)anthracene	850	J	ug/kg	1200	220	10
Benzo(a)pyrene	560	J	ug/kg	1600	490	10
Benzo(b)fluoranthene	790	J	ug/kg	1200	340	10
Benzo(k)fluoranthene	ND		ug/kg	1200	320	10
Chrysene	730	J	ug/kg	1200	210	10
Acenaphthylene	ND		ug/kg	1600	310	10
Anthracene	640	J	ug/kg	1200	390	10
Benzo(ghi)perylene	330	J	ug/kg	1600	230	10
Fluorene	350	J	ug/kg	2000	190	10
Phenanthrene	2800		ug/kg	1200	240	10
Dibenzo(a,h)anthracene	ND		ug/kg	1200	230	10
Indeno(1,2,3-cd)pyrene	290	J	ug/kg	1600	280	10
Pyrene	1800		ug/kg	1200	200	10
Biphenyl	ND		ug/kg	4500	260	10
4-Chloroaniline	ND		ug/kg	2000	360	10
2-Nitroaniline	ND		ug/kg	2000	380	10
3-Nitroaniline	ND		ug/kg	2000	380	10
4-Nitroaniline	ND		ug/kg	2000	830	10
Dibenzofuran	400	J	ug/kg	2000	190	10
2-Methylnaphthalene	530	J	ug/kg	2400	240	10
1,2,4,5-Tetrachlorobenzene	ND		ug/kg	2000	210	10
Acetophenone	ND		ug/kg	2000	250	10
2,4,6-Trichlorophenol	ND		ug/kg	1200	380	10
p-Chloro-m-cresol	ND		ug/kg	2000	300	10
2-Chlorophenol	ND		ug/kg	2000	240	10
2,4-Dichlorophenol	ND		ug/kg	1800	320	10
2,4-Dimethylphenol	ND		ug/kg	2000	660	10
2-Nitrophenol	ND		ug/kg	4300	750	10
4-Nitrophenol	ND		ug/kg	2800	810	10
2,4-Dinitrophenol	ND		ug/kg	9600	930	10
4,6-Dinitro-o-cresol	ND		ug/kg	5200	960	10
Pentachlorophenol	ND		ug/kg	1600	440	10
Phenol	ND		ug/kg	2000	300	10
2-Methylphenol	ND		ug/kg	2000	310	10
3-Methylphenol/4-Methylphenol	ND		ug/kg	2900	310	10

Project Name: THE BEACON **Lab Number:** L2255559

Project Number: 170745301 **Report Date:** 11/07/22

SAMPLE RESULTS

Lab ID: L2255559-07 D Date Collected: 10/06/22 10:10

Client ID: SB06_1-3 Date Received: 10/06/22

Sample Location: 413 E. 120 STREET Field Prep: Not Specified

Sample Depth:

Parameter	Result	Qualifier	Units	RL	MDL	Dilution Factor
Semivolatile Organics by GC/MS - Westborough Lab						
2,4,5-Trichlorophenol	ND		ug/kg	2000	380	10
Benzoic Acid	ND		ug/kg	6500	2000	10
Benzyl Alcohol	ND		ug/kg	2000	610	10
Carbazole	300	J	ug/kg	2000	190	10
1,4-Dioxane	ND		ug/kg	300	92.	10

Surrogate	% Recovery	Qualifier	Acceptance Criteria
2-Fluorophenol	83		25-120
Phenol-d6	83		10-120
Nitrobenzene-d5	75		23-120
2-Fluorobiphenyl	82		30-120
2,4,6-Tribromophenol	59		10-136
4-Terphenyl-d14	81		18-120

Project Name: THE BEACON
Project Number: 170745301
Lab Number: L2255559
Report Date: 11/07/22

SAMPLE RESULTS

Lab ID: L2255559-08 D
Client ID: SB05_1-3
Sample Location: 413 E. 120 STREET

Date Collected: 10/06/22 11:30
Date Received: 10/06/22
Field Prep: Not Specified

Sample Depth:
Matrix: Soil
Analytical Method: 1,8270E
Analytical Date: 10/13/22 18:54
Analyst: IM
Percent Solids: 91%

Extraction Method: EPA 3546
Extraction Date: 10/12/22 23:59

Parameter	Result	Qualifier	Units	RL	MDL	Dilution Factor
Semivolatile Organics by GC/MS - Westborough Lab						
Acenaphthene	6800		ug/kg	2900	370	20
1,2,4-Trichlorobenzene	ND		ug/kg	3600	410	20
Hexachlorobenzene	ND		ug/kg	2200	400	20
Bis(2-chloroethyl)ether	ND		ug/kg	3200	490	20
2-Chloronaphthalene	ND		ug/kg	3600	360	20
1,2-Dichlorobenzene	ND		ug/kg	3600	640	20
1,3-Dichlorobenzene	ND		ug/kg	3600	620	20
1,4-Dichlorobenzene	ND		ug/kg	3600	630	20
3,3'-Dichlorobenzidine	ND		ug/kg	3600	950	20
2,4-Dinitrotoluene	ND		ug/kg	3600	720	20
2,6-Dinitrotoluene	ND		ug/kg	3600	620	20
Fluoranthene	49000		ug/kg	2200	410	20
4-Chlorophenyl phenyl ether	ND		ug/kg	3600	380	20
4-Bromophenyl phenyl ether	ND		ug/kg	3600	550	20
Bis(2-chloroisopropyl)ether	ND		ug/kg	4300	610	20
Bis(2-chloroethoxy)methane	ND		ug/kg	3900	360	20
Hexachlorobutadiene	ND		ug/kg	3600	520	20
Hexachlorocyclopentadiene	ND		ug/kg	10000	3200	20
Hexachloroethane	ND		ug/kg	2900	580	20
Isophorone	ND		ug/kg	3200	460	20
Naphthalene	41000		ug/kg	3600	440	20
Nitrobenzene	ND		ug/kg	3200	530	20
NDPA/DPA	ND		ug/kg	2900	410	20
n-Nitrosodi-n-propylamine	ND		ug/kg	3600	550	20
Bis(2-ethylhexyl)phthalate	ND		ug/kg	3600	1200	20
Butyl benzyl phthalate	ND		ug/kg	3600	900	20
Di-n-butylphthalate	ND		ug/kg	3600	680	20
Di-n-octylphthalate	ND		ug/kg	3600	1200	20

Project Name: THE BEACON **Lab Number:** L2255559

Project Number: 170745301 **Report Date:** 11/07/22

SAMPLE RESULTS

Lab ID: L2255559-08 D Date Collected: 10/06/22 11:30

Client ID: SB05_1-3 Date Received: 10/06/22

Sample Location: 413 E. 120 STREET Field Prep: Not Specified

Sample Depth:

Parameter	Result	Qualifier	Units	RL	MDL	Dilution Factor
Semivolatile Organics by GC/MS - Westborough Lab						
Diethyl phthalate	ND		ug/kg	3600	330	20
Dimethyl phthalate	ND		ug/kg	3600	750	20
Benzo(a)anthracene	19000		ug/kg	2200	400	20
Benzo(a)pyrene	14000		ug/kg	2900	880	20
Benzo(b)fluoranthene	17000		ug/kg	2200	600	20
Benzo(k)fluoranthene	6900		ug/kg	2200	570	20
Chrysene	16000		ug/kg	2200	370	20
Acenaphthylene	3000		ug/kg	2900	550	20
Anthracene	16000		ug/kg	2200	700	20
Benzo(ghi)perylene	7800		ug/kg	2900	420	20
Fluorene	11000		ug/kg	3600	350	20
Phenanthrene	65000		ug/kg	2200	440	20
Dibenzo(a,h)anthracene	1900	J	ug/kg	2200	410	20
Indeno(1,2,3-cd)pyrene	9500		ug/kg	2900	500	20
Pyrene	35000		ug/kg	2200	360	20
Biphenyl	1800	J	ug/kg	8200	470	20
4-Chloroaniline	ND		ug/kg	3600	650	20
2-Nitroaniline	ND		ug/kg	3600	690	20
3-Nitroaniline	ND		ug/kg	3600	680	20
4-Nitroaniline	ND		ug/kg	3600	1500	20
Dibenzofuran	10000		ug/kg	3600	340	20
2-Methylnaphthalene	9700		ug/kg	4300	430	20
1,2,4,5-Tetrachlorobenzene	ND		ug/kg	3600	370	20
Acetophenone	ND		ug/kg	3600	440	20
2,4,6-Trichlorophenol	ND		ug/kg	2200	680	20
p-Chloro-m-cresol	ND		ug/kg	3600	530	20
2-Chlorophenol	ND		ug/kg	3600	420	20
2,4-Dichlorophenol	ND		ug/kg	3200	580	20
2,4-Dimethylphenol	ND		ug/kg	3600	1200	20
2-Nitrophenol	ND		ug/kg	7800	1300	20
4-Nitrophenol	ND		ug/kg	5000	1500	20
2,4-Dinitrophenol	ND		ug/kg	17000	1700	20
4,6-Dinitro-o-cresol	ND		ug/kg	9300	1700	20
Pentachlorophenol	ND		ug/kg	2900	790	20
Phenol	ND		ug/kg	3600	540	20
2-Methylphenol	ND		ug/kg	3600	560	20
3-Methylphenol/4-Methylphenol	720	J	ug/kg	5200	560	20

Project Name: THE BEACON **Lab Number:** L2255559

Project Number: 170745301 **Report Date:** 11/07/22

SAMPLE RESULTS

Lab ID: L2255559-08 D Date Collected: 10/06/22 11:30

Client ID: SB05_1-3 Date Received: 10/06/22

Sample Location: 413 E. 120 STREET Field Prep: Not Specified

Sample Depth:

Parameter	Result	Qualifier	Units	RL	MDL	Dilution Factor
Semivolatile Organics by GC/MS - Westborough Lab						
2,4,5-Trichlorophenol	ND		ug/kg	3600	690	20
Benzoic Acid	ND		ug/kg	12000	3600	20
Benzyl Alcohol	ND		ug/kg	3600	1100	20
Carbazole	8900		ug/kg	3600	350	20
1,4-Dioxane	ND		ug/kg	540	160	20

Surrogate	% Recovery	Qualifier	Acceptance Criteria
2-Fluorophenol	**0**	Q	25-120
Phenol-d6	**0**	Q	10-120
Nitrobenzene-d5	**0**	Q	23-120
2-Fluorobiphenyl	**0**	Q	30-120
2,4,6-Tribromophenol	**0**	Q	10-136
4-Terphenyl-d14	**0**	Q	18-120

Project Name: THE BEACON
Project Number: 170745301
Lab Number: L2255559
Report Date: 11/07/22

SAMPLE RESULTS

Lab ID: L2255559-09
Client ID: FB01_100622
Sample Location: 413 E. 120 STREET
Date Collected: 10/06/22 12:30
Date Received: 10/06/22
Field Prep: None

Sample Depth:
Matrix: Water
Analytical Method: 1,8270E
Analytical Date: 10/13/22 06:44
Analyst: SZ
Extraction Method: EPA 3510C
Extraction Date: 10/12/22 07:58

Parameter	Result	Qualifier	Units	RL	MDL	Dilution Factor
Semivolatile Organics by GC/MS - Westborough Lab						
1,2,4-Trichlorobenzene	ND		ug/l	5.0	0.50	1
Bis(2-chloroethyl)ether	ND		ug/l	2.0	0.50	1
1,2-Dichlorobenzene	ND		ug/l	2.0	0.45	1
1,3-Dichlorobenzene	ND		ug/l	2.0	0.40	1
1,4-Dichlorobenzene	ND		ug/l	2.0	0.43	1
3,3'-Dichlorobenzidine	ND		ug/l	5.0	1.6	1
2,4-Dinitrotoluene	ND		ug/l	5.0	1.2	1
2,6-Dinitrotoluene	ND		ug/l	5.0	0.93	1
4-Chlorophenyl phenyl ether	ND		ug/l	2.0	0.49	1
4-Bromophenyl phenyl ether	ND		ug/l	2.0	0.38	1
Bis(2-chloroisopropyl)ether	ND		ug/l	2.0	0.53	1
Bis(2-chloroethoxy)methane	ND		ug/l	5.0	0.50	1
Hexachlorocyclopentadiene	ND		ug/l	20	0.69	1
Isophorone	ND		ug/l	5.0	1.2	1
Nitrobenzene	ND		ug/l	2.0	0.77	1
NDPA/DPA	ND		ug/l	2.0	0.42	1
n-Nitrosodi-n-propylamine	ND		ug/l	5.0	0.64	1
Bis(2-ethylhexyl)phthalate	ND		ug/l	3.0	1.5	1
Butyl benzyl phthalate	ND		ug/l	5.0	1.2	1
Di-n-butylphthalate	ND		ug/l	5.0	0.39	1
Di-n-octylphthalate	ND		ug/l	5.0	1.3	1
Diethyl phthalate	ND		ug/l	5.0	0.38	1
Dimethyl phthalate	ND		ug/l	5.0	1.8	1
Biphenyl	ND		ug/l	2.0	0.46	1
4-Chloroaniline	ND		ug/l	5.0	1.1	1
2-Nitroaniline	ND		ug/l	5.0	0.50	1
3-Nitroaniline	ND		ug/l	5.0	0.81	1
4-Nitroaniline	ND		ug/l	5.0	0.80	1

Project Name: THE BEACON **Lab Number:** L2255559

Project Number: 170745301 **Report Date:** 11/07/22

SAMPLE RESULTS

Lab ID: L2255559-09 Date Collected: 10/06/22 12:30

Client ID: FB01_100622 Date Received: 10/06/22

Sample Location: 413 E. 120 STREET Field Prep: None

Sample Depth:

Parameter	Result	Qualifier	Units	RL	MDL	Dilution Factor
Semivolatile Organics by GC/MS - Westborough Lab						
Dibenzofuran	ND		ug/l	2.0	0.50	1
1,2,4,5-Tetrachlorobenzene	ND		ug/l	10	0.44	1
Acetophenone	ND		ug/l	5.0	0.53	1
2,4,6-Trichlorophenol	ND		ug/l	5.0	0.61	1
p-Chloro-m-cresol	ND		ug/l	2.0	0.35	1
2-Chlorophenol	ND		ug/l	2.0	0.48	1
2,4-Dichlorophenol	ND		ug/l	5.0	0.41	1
2,4-Dimethylphenol	ND		ug/l	5.0	1.8	1
2-Nitrophenol	ND		ug/l	10	0.85	1
4-Nitrophenol	ND		ug/l	10	0.67	1
2,4-Dinitrophenol	ND		ug/l	20	6.6	1
4,6-Dinitro-o-cresol	ND		ug/l	10	1.8	1
Phenol	ND		ug/l	5.0	0.57	1
2-Methylphenol	ND		ug/l	5.0	0.49	1
3-Methylphenol/4-Methylphenol	ND		ug/l	5.0	0.48	1
2,4,5-Trichlorophenol	ND		ug/l	5.0	0.77	1
Benzoic Acid	ND		ug/l	50	2.6	1
Benzyl Alcohol	ND		ug/l	2.0	0.59	1
Carbazole	ND		ug/l	2.0	0.49	1

Surrogate	% Recovery	Qualifier	Acceptance Criteria
2-Fluorophenol	39		21-120
Phenol-d6	40		10-120
Nitrobenzene-d5	67		23-120
2-Fluorobiphenyl	78		15-120
2,4,6-Tribromophenol	88		10-120
4-Terphenyl-d14	107		41-149

Project Name: THE BEACON
Project Number: 170745301
Lab Number: L2255559
Report Date: 11/07/22

SAMPLE RESULTS

Lab ID: L2255559-09
Client ID: FB01_100622
Sample Location: 413 E. 120 STREET
Sample Depth:
Matrix: Water
Analytical Method: 1,8270E-SIM
Analytical Date: 10/12/22 14:00
Analyst: AMV

Date Collected: 10/06/22 12:30
Date Received: 10/06/22
Field Prep: None

Extraction Method: EPA 3510C
Extraction Date: 10/11/22 19:00

Parameter	Result	Qualifier	Units	RL	MDL	Dilution Factor
1,4 Dioxane by 8270E-SIM - Mansfield Lab						
1,4-Dioxane	ND		ng/l	150	33.9	1

Surrogate	% Recovery	Qualifier	Acceptance Criteria
1,4-Dioxane-d8	52		15-110

Project Name: THE BEACON
Project Number: 170745301
Lab Number: L2255559
Report Date: 11/07/22

SAMPLE RESULTS

Lab ID: L2255559-09
Client ID: FB01_100622
Sample Location: 413 E. 120 STREET
Date Collected: 10/06/22 12:30
Date Received: 10/06/22
Field Prep: None

Sample Depth:
Matrix: Water
Analytical Method: 1,8270E-SIM
Analytical Date: 10/14/22 11:15
Analyst: RP
Extraction Method: EPA 3510C
Extraction Date: 10/13/22 16:30

Parameter	Result	Qualifier	Units	RL	MDL	Dilution Factor
Semivolatile Organics by GC/MS-SIM - Westborough Lab						
Acenaphthene	ND		ug/l	0.10	0.01	1
2-Chloronaphthalene	ND		ug/l	0.20	0.02	1
Fluoranthene	ND		ug/l	0.10	0.02	1
Hexachlorobutadiene	ND		ug/l	0.50	0.05	1
Naphthalene	0.09	J	ug/l	0.10	0.05	1
Benzo(a)anthracene	0.04	J	ug/l	0.10	0.02	1
Benzo(a)pyrene	ND		ug/l	0.10	0.02	1
Benzo(b)fluoranthene	ND		ug/l	0.10	0.01	1
Benzo(k)fluoranthene	ND		ug/l	0.10	0.01	1
Chrysene	ND		ug/l	0.10	0.01	1
Acenaphthylene	ND		ug/l	0.10	0.01	1
Anthracene	ND		ug/l	0.10	0.01	1
Benzo(ghi)perylene	ND		ug/l	0.10	0.01	1
Fluorene	ND		ug/l	0.10	0.01	1
Phenanthrene	ND		ug/l	0.10	0.02	1
Dibenzo(a,h)anthracene	ND		ug/l	0.10	0.01	1
Indeno(1,2,3-cd)pyrene	ND		ug/l	0.10	0.01	1
Pyrene	ND		ug/l	0.10	0.02	1
2-Methylnaphthalene	ND		ug/l	0.10	0.02	1
Pentachlorophenol	ND		ug/l	0.80	0.01	1
Hexachlorobenzene	ND		ug/l	0.80	0.01	1
Hexachloroethane	ND		ug/l	0.80	0.06	1

Project Name: THE BEACON **Lab Number:** L2255559

Project Number: 170745301 **Report Date:** 11/07/22

SAMPLE RESULTS

Lab ID: L2255559-09 Date Collected: 10/06/22 12:30

Client ID: FB01_100622 Date Received: 10/06/22

Sample Location: 413 E. 120 STREET Field Prep: None

Sample Depth:

Parameter	Result	Qualifier	Units	RL	MDL	Dilution Factor
Semivolatile Organics by GC/MS-SIM - Westborough Lab						

Surrogate	% Recovery	Qualifier	Acceptance Criteria
2-Fluorophenol	64		21-120
Phenol-d6	56		10-120
Nitrobenzene-d5	91		23-120
2-Fluorobiphenyl	74		15-120
2,4,6-Tribromophenol	73		10-120
4-Terphenyl-d14	84		41-149

Project Name: THE BEACON
Project Number: 170745301
Lab Number: L2255559
Report Date: 11/07/22

SAMPLE RESULTS

Lab ID: L2255559-10
Client ID: SB04_1-3
Sample Location: 413 E. 120 STREET

Date Collected: 10/06/22 13:15
Date Received: 10/06/22
Field Prep: Not Specified

Sample Depth:
Matrix: Soil
Analytical Method: 1,8270E
Analytical Date: 10/13/22 11:42
Analyst: MG
Percent Solids: 90%

Extraction Method: EPA 3546
Extraction Date: 10/12/22 23:59

Parameter	Result	Qualifier	Units	RL	MDL	Dilution Factor
Semivolatile Organics by GC/MS - Westborough Lab						
Acenaphthene	1700		ug/kg	150	19.	1
1,2,4-Trichlorobenzene	ND		ug/kg	180	21.	1
Hexachlorobenzene	ND		ug/kg	110	21.	1
Bis(2-chloroethyl)ether	ND		ug/kg	160	25.	1
2-Chloronaphthalene	ND		ug/kg	180	18.	1
1,2-Dichlorobenzene	ND		ug/kg	180	33.	1
1,3-Dichlorobenzene	ND		ug/kg	180	32.	1
1,4-Dichlorobenzene	ND		ug/kg	180	32.	1
3,3'-Dichlorobenzidine	ND		ug/kg	180	49.	1
2,4-Dinitrotoluene	ND		ug/kg	180	37.	1
2,6-Dinitrotoluene	ND		ug/kg	180	32.	1
Fluoranthene	10000	E	ug/kg	110	21.	1
4-Chlorophenyl phenyl ether	ND		ug/kg	180	20.	1
4-Bromophenyl phenyl ether	ND		ug/kg	180	28.	1
Bis(2-chloroisopropyl)ether	ND		ug/kg	220	31.	1
Bis(2-chloroethoxy)methane	ND		ug/kg	200	18.	1
Hexachlorobutadiene	ND		ug/kg	180	27.	1
Hexachlorocyclopentadiene	ND		ug/kg	530	170	1
Hexachloroethane	ND		ug/kg	150	30.	1
Isophorone	ND		ug/kg	160	24.	1
Naphthalene	11000	E	ug/kg	180	22.	1
Nitrobenzene	ND		ug/kg	160	27.	1
NDPA/DPA	ND		ug/kg	150	21.	1
n-Nitrosodi-n-propylamine	ND		ug/kg	180	28.	1
Bis(2-ethylhexyl)phthalate	ND		ug/kg	180	64.	1
Butyl benzyl phthalate	ND		ug/kg	180	46.	1
Di-n-butylphthalate	ND		ug/kg	180	35.	1
Di-n-octylphthalate	ND		ug/kg	180	62.	1

Project Name: THE BEACON **Lab Number:** L2255559

Project Number: 170745301 **Report Date:** 11/07/22

SAMPLE RESULTS

Lab ID: L2255559-10 Date Collected: 10/06/22 13:15

Client ID: SB04_1-3 Date Received: 10/06/22

Sample Location: 413 E. 120 STREET Field Prep: Not Specified

Sample Depth:

Parameter	Result	Qualifier	Units	RL	MDL	Dilution Factor
Semivolatile Organics by GC/MS - Westborough Lab						
Diethyl phthalate	ND		ug/kg	180	17.	1
Dimethyl phthalate	ND		ug/kg	180	39.	1
Benzo(a)anthracene	4500		ug/kg	110	21.	1
Benzo(a)pyrene	3500		ug/kg	150	45.	1
Benzo(b)fluoranthene	4300		ug/kg	110	31.	1
Benzo(k)fluoranthene	1300		ug/kg	110	29.	1
Chrysene	3600		ug/kg	110	19.	1
Acenaphthylene	820		ug/kg	150	28.	1
Anthracene	3900		ug/kg	110	36.	1
Benzo(ghi)perylene	1700		ug/kg	150	22.	1
Fluorene	3800		ug/kg	180	18.	1
Phenanthrene	14000	E	ug/kg	110	22.	1
Dibenzo(a,h)anthracene	460		ug/kg	110	21.	1
Indeno(1,2,3-cd)pyrene	2200		ug/kg	150	26.	1
Pyrene	7700	E	ug/kg	110	18.	1
Biphenyl	540		ug/kg	420	24.	1
4-Chloroaniline	ND		ug/kg	180	33.	1
2-Nitroaniline	ND		ug/kg	180	35.	1
3-Nitroaniline	ND		ug/kg	180	35.	1
4-Nitroaniline	ND		ug/kg	180	76.	1
Dibenzofuran	2700		ug/kg	180	17.	1
2-Methylnaphthalene	2800		ug/kg	220	22.	1
1,2,4,5-Tetrachlorobenzene	ND		ug/kg	180	19.	1
Acetophenone	ND		ug/kg	180	23.	1
2,4,6-Trichlorophenol	ND		ug/kg	110	35.	1
p-Chloro-m-cresol	ND		ug/kg	180	27.	1
2-Chlorophenol	ND		ug/kg	180	22.	1
2,4-Dichlorophenol	ND		ug/kg	160	30.	1
2,4-Dimethylphenol	ND		ug/kg	180	61.	1
2-Nitrophenol	ND		ug/kg	400	69.	1
4-Nitrophenol	ND		ug/kg	260	75.	1
2,4-Dinitrophenol	ND		ug/kg	880	86.	1
4,6-Dinitro-o-cresol	ND		ug/kg	480	88.	1
Pentachlorophenol	ND		ug/kg	150	40.	1
Phenol	140	J	ug/kg	180	28.	1
2-Methylphenol	ND		ug/kg	180	28.	1
3-Methylphenol/4-Methylphenol	110	J	ug/kg	260	29.	1

Project Name: THE BEACON **Lab Number:** L2255559

Project Number: 170745301 **Report Date:** 11/07/22

SAMPLE RESULTS

Lab ID: L2255559-10 Date Collected: 10/06/22 13:15

Client ID: SB04_1-3 Date Received: 10/06/22

Sample Location: 413 E. 120 STREET Field Prep: Not Specified

Sample Depth:

Parameter	Result	Qualifier	Units	RL	MDL	Dilution Factor
Semivolatile Organics by GC/MS - Westborough Lab						
2,4,5-Trichlorophenol	ND		ug/kg	180	35.	1
Benzoic Acid	ND		ug/kg	600	190	1
Benzyl Alcohol	ND		ug/kg	180	56.	1
Carbazole	2300		ug/kg	180	18.	1
1,4-Dioxane	ND		ug/kg	28	8.5	1

Surrogate	% Recovery	Qualifier	Acceptance Criteria
2-Fluorophenol	**16**	Q	25-120
Phenol-d6	52		10-120
Nitrobenzene-d5	72		23-120
2-Fluorobiphenyl	63		30-120
2,4,6-Tribromophenol	**8**	Q	10-136
4-Terphenyl-d14	61		18-120

Project Name: THE BEACON **Lab Number:** L2255559

Project Number: 170745301 **Report Date:** 11/07/22

SAMPLE RESULTS

Lab ID: L2255559-10 RE\D
Client ID: SB04_1-3
Sample Location: 413 E. 120 STREET

Date Collected: 10/06/22 13:15
Date Received: 10/06/22
Field Prep: Not Specified

Sample Depth:
Matrix: Soil
Analytical Method: 1,8270E
Analytical Date: 10/15/22 00:59
Analyst: CMM
Percent Solids: 90%

Extraction Method: EPA 3546
Extraction Date: 10/14/22 11:14

Parameter	Result	Qualifier	Units	RL	MDL	Dilution Factor
Semivolatile Organics by GC/MS - Westborough Lab						
Acenaphthene	1600		ug/kg	730	94.	5
1,2,4-Trichlorobenzene	ND		ug/kg	910	100	5
Hexachlorobenzene	ND		ug/kg	550	100	5
Bis(2-chloroethyl)ether	ND		ug/kg	820	120	5
2-Chloronaphthalene	ND		ug/kg	910	90.	5
1,2-Dichlorobenzene	ND		ug/kg	910	160	5
1,3-Dichlorobenzene	ND		ug/kg	910	160	5
1,4-Dichlorobenzene	ND		ug/kg	910	160	5
3,3'-Dichlorobenzidine	ND		ug/kg	910	240	5
2,4-Dinitrotoluene	ND		ug/kg	910	180	5
2,6-Dinitrotoluene	ND		ug/kg	910	160	5
Fluoranthene	13000		ug/kg	550	100	5
4-Chlorophenyl phenyl ether	ND		ug/kg	910	97.	5
4-Bromophenyl phenyl ether	ND		ug/kg	910	140	5
Bis(2-chloroisopropyl)ether	ND		ug/kg	1100	160	5
Bis(2-chloroethoxy)methane	ND		ug/kg	980	91.	5
Hexachlorobutadiene	ND		ug/kg	910	130	5
Hexachlorocyclopentadiene	ND		ug/kg	2600	820	5
Hexachloroethane	ND		ug/kg	730	150	5
Isophorone	ND		ug/kg	820	120	5
Naphthalene	9500		ug/kg	910	110	5
Nitrobenzene	ND		ug/kg	820	130	5
NDPA/DPA	ND		ug/kg	730	100	5
n-Nitrosodi-n-propylamine	ND		ug/kg	910	140	5
Bis(2-ethylhexyl)phthalate	ND		ug/kg	910	310	5
Butyl benzyl phthalate	ND		ug/kg	910	230	5
Di-n-butylphthalate	ND		ug/kg	910	170	5
Di-n-octylphthalate	ND		ug/kg	910	310	5

Project Name: THE BEACON **Lab Number:** L2255559

Project Number: 170745301 **Report Date:** 11/07/22

SAMPLE RESULTS

Lab ID: L2255559-10 RE\D Date Collected: 10/06/22 13:15

Client ID: SB04_1-3 Date Received: 10/06/22

Sample Location: 413 E. 120 STREET Field Prep: Not Specified

Sample Depth:

Parameter	Result	Qualifier	Units	RL	MDL	Dilution Factor
Semivolatile Organics by GC/MS - Westborough Lab						
Diethyl phthalate	ND		ug/kg	910	84.	5
Dimethyl phthalate	ND		ug/kg	910	190	5
Benzo(a)anthracene	4600		ug/kg	550	100	5
Benzo(a)pyrene	3800		ug/kg	730	220	5
Benzo(b)fluoranthene	4500		ug/kg	550	150	5
Benzo(k)fluoranthene	1600		ug/kg	550	140	5
Chrysene	4100		ug/kg	550	95.	5
Acenaphthylene	590	J	ug/kg	730	140	5
Anthracene	4400		ug/kg	550	180	5
Benzo(ghi)perylene	1900		ug/kg	730	110	5
Fluorene	3400		ug/kg	910	88.	5
Phenanthrene	18000		ug/kg	550	110	5
Dibenzo(a,h)anthracene	550		ug/kg	550	100	5
Indeno(1,2,3-cd)pyrene	1900		ug/kg	730	130	5
Pyrene	9500		ug/kg	550	90.	5
Biphenyl	490	J	ug/kg	2100	120	5
4-Chloroaniline	ND		ug/kg	910	160	5
2-Nitroaniline	ND		ug/kg	910	180	5
3-Nitroaniline	ND		ug/kg	910	170	5
4-Nitroaniline	ND		ug/kg	910	380	5
Dibenzofuran	2500		ug/kg	910	86.	5
2-Methylnaphthalene	2500		ug/kg	1100	110	5
1,2,4,5-Tetrachlorobenzene	ND		ug/kg	910	95.	5
Acetophenone	ND		ug/kg	910	110	5
2,4,6-Trichlorophenol	ND		ug/kg	550	170	5
p-Chloro-m-cresol	ND		ug/kg	910	140	5
2-Chlorophenol	ND		ug/kg	910	110	5
2,4-Dichlorophenol	ND		ug/kg	820	150	5
2,4-Dimethylphenol	ND		ug/kg	910	300	5
2-Nitrophenol	ND		ug/kg	2000	340	5
4-Nitrophenol	ND		ug/kg	1300	370	5
2,4-Dinitrophenol	ND		ug/kg	4400	420	5
4,6-Dinitro-o-cresol	ND		ug/kg	2400	440	5
Pentachlorophenol	ND		ug/kg	730	200	5
Phenol	160	J	ug/kg	910	140	5
2-Methylphenol	ND		ug/kg	910	140	5
3-Methylphenol/4-Methylphenol	180	J	ug/kg	1300	140	5

Project Name: THE BEACON **Lab Number:** L2255559

Project Number: 170745301 **Report Date:** 11/07/22

SAMPLE RESULTS

Lab ID: L2255559-10 RE\D Date Collected: 10/06/22 13:15

Client ID: SB04_1-3 Date Received: 10/06/22

Sample Location: 413 E. 120 STREET Field Prep: Not Specified

Sample Depth:

Parameter	Result	Qualifier	Units	RL	MDL	Dilution Factor
Semivolatile Organics by GC/MS - Westborough Lab						
2,4,5-Trichlorophenol	ND		ug/kg	910	170	5
Benzoic Acid	ND		ug/kg	2900	920	5
Benzyl Alcohol	ND		ug/kg	910	280	5
Carbazole	2800		ug/kg	910	88.	5
1,4-Dioxane	ND		ug/kg	140	42.	5

Surrogate	% Recovery	Qualifier	Acceptance Criteria
2-Fluorophenol	**6**	Q	25-120
Phenol-d6	36		10-120
Nitrobenzene-d5	81		23-120
2-Fluorobiphenyl	70		30-120
2,4,6-Tribromophenol	**0**	Q	10-136
4-Terphenyl-d14	62		18-120

Project Name: THE BEACON
Project Number: 170745301
Lab Number: L2255559
Report Date: 11/07/22

SAMPLE RESULTS

Lab ID: L2255559-10 D
Client ID: SB04_1-3
Sample Location: 413 E. 120 STREET

Date Collected: 10/06/22 13:15
Date Received: 10/06/22
Field Prep: Not Specified

Sample Depth:
Matrix: Soil
Analytical Method: 1,8270E
Analytical Date: 10/14/22 03:49
Analyst: IM
Percent Solids: 90%

Extraction Method: EPA 3546
Extraction Date: 10/12/22 23:59

Parameter	Result	Qualifier	Units	RL	MDL	Dilution Factor
Semivolatile Organics by GC/MS - Westborough Lab						
Fluoranthene	14000		ug/kg	1100	210	10
Naphthalene	14000		ug/kg	1800	220	10
Phenanthrene	19000		ug/kg	1100	220	10
Pyrene	10000		ug/kg	1100	180	10

Project Name: THE BEACON
Project Number: 170745301
Lab Number: L2255559
Report Date: 11/07/22

SAMPLE RESULTS

Lab ID: L2255559-11
Client ID: MW04_100622
Sample Location: 413 E. 120 STREET

Date Collected: 10/06/22 15:00
Date Received: 10/06/22
Field Prep: Refer to COC

Sample Depth:
Matrix: Water
Analytical Method: 1,8270E
Analytical Date: 10/13/22 07:07
Analyst: SZ

Extraction Method: EPA 3510C
Extraction Date: 10/12/22 07:58

Parameter	Result	Qualifier	Units	RL	MDL	Dilution Factor
Semivolatile Organics by GC/MS - Westborough Lab						
1,2,4-Trichlorobenzene	ND		ug/l	5.0	0.50	1
Bis(2-chloroethyl)ether	ND		ug/l	2.0	0.50	1
1,2-Dichlorobenzene	ND		ug/l	2.0	0.45	1
1,3-Dichlorobenzene	ND		ug/l	2.0	0.40	1
1,4-Dichlorobenzene	ND		ug/l	2.0	0.43	1
3,3'-Dichlorobenzidine	ND		ug/l	5.0	1.6	1
2,4-Dinitrotoluene	ND		ug/l	5.0	1.2	1
2,6-Dinitrotoluene	ND		ug/l	5.0	0.93	1
4-Chlorophenyl phenyl ether	ND		ug/l	2.0	0.49	1
4-Bromophenyl phenyl ether	ND		ug/l	2.0	0.38	1
Bis(2-chloroisopropyl)ether	ND		ug/l	2.0	0.53	1
Bis(2-chloroethoxy)methane	ND		ug/l	5.0	0.50	1
Hexachlorocyclopentadiene	ND		ug/l	20	0.69	1
Isophorone	ND		ug/l	5.0	1.2	1
Nitrobenzene	ND		ug/l	2.0	0.77	1
NDPA/DPA	ND		ug/l	2.0	0.42	1
n-Nitrosodi-n-propylamine	ND		ug/l	5.0	0.64	1
Bis(2-ethylhexyl)phthalate	ND		ug/l	3.0	1.5	1
Butyl benzyl phthalate	ND		ug/l	5.0	1.2	1
Di-n-butylphthalate	ND		ug/l	5.0	0.39	1
Di-n-octylphthalate	ND		ug/l	5.0	1.3	1
Diethyl phthalate	ND		ug/l	5.0	0.38	1
Dimethyl phthalate	ND		ug/l	5.0	1.8	1
Biphenyl	1.9	J	ug/l	2.0	0.46	1
4-Chloroaniline	ND		ug/l	5.0	1.1	1
2-Nitroaniline	ND		ug/l	5.0	0.50	1
3-Nitroaniline	ND		ug/l	5.0	0.81	1
4-Nitroaniline	ND		ug/l	5.0	0.80	1

Project Name: THE BEACON **Lab Number:** L2255559

Project Number: 170745301 **Report Date:** 11/07/22

SAMPLE RESULTS

Lab ID: L2255559-11 Date Collected: 10/06/22 15:00

Client ID: MW04_100622 Date Received: 10/06/22

Sample Location: 413 E. 120 STREET Field Prep: Refer to COC

Sample Depth:

Parameter	Result	Qualifier	Units	RL	MDL	Dilution Factor
Semivolatile Organics by GC/MS - Westborough Lab						
Dibenzofuran	8.0		ug/l	2.0	0.50	1
1,2,4,5-Tetrachlorobenzene	ND		ug/l	10	0.44	1
Acetophenone	ND		ug/l	5.0	0.53	1
2,4,6-Trichlorophenol	ND		ug/l	5.0	0.61	1
p-Chloro-m-cresol	ND		ug/l	2.0	0.35	1
2-Chlorophenol	ND		ug/l	2.0	0.48	1
2,4-Dichlorophenol	ND		ug/l	5.0	0.41	1
2,4-Dimethylphenol	ND		ug/l	5.0	1.8	1
2-Nitrophenol	ND		ug/l	10	0.85	1
4-Nitrophenol	ND		ug/l	10	0.67	1
2,4-Dinitrophenol	ND		ug/l	20	6.6	1
4,6-Dinitro-o-cresol	ND		ug/l	10	1.8	1
Phenol	0.86	J	ug/l	5.0	0.57	1
2-Methylphenol	ND		ug/l	5.0	0.49	1
3-Methylphenol/4-Methylphenol	0.66	J	ug/l	5.0	0.48	1
2,4,5-Trichlorophenol	ND		ug/l	5.0	0.77	1
Benzoic Acid	ND		ug/l	50	2.6	1
Benzyl Alcohol	ND		ug/l	2.0	0.59	1
Carbazole	17.		ug/l	2.0	0.49	1

Surrogate	% Recovery	Qualifier	Acceptance Criteria
2-Fluorophenol	44		21-120
Phenol-d6	40		10-120
Nitrobenzene-d5	56		23-120
2-Fluorobiphenyl	66		15-120
2,4,6-Tribromophenol	103		10-120
4-Terphenyl-d14	81		41-149

Project Name: THE BEACON
Project Number: 170745301
Lab Number: L2255559
Report Date: 11/07/22

SAMPLE RESULTS

Lab ID: L2255559-11
Client ID: MW04_100622
Sample Location: 413 E. 120 STREET

Date Collected: 10/06/22 15:00
Date Received: 10/06/22
Field Prep: Refer to COC

Sample Depth:
Matrix: Water
Analytical Method: 1,8270E-SIM
Analytical Date: 10/12/22 14:24
Analyst: AMV

Extraction Method: EPA 3510C
Extraction Date: 10/11/22 19:00

Parameter	Result	Qualifier	Units	RL	MDL	Dilution Factor
1,4 Dioxane by 8270E-SIM - Mansfield Lab						
1,4-Dioxane	51.0	J	ng/l	142	32.0	1

Surrogate	% Recovery	Qualifier	Acceptance Criteria
1,4-Dioxane-d8	51		15-110

Project Name: THE BEACON
Project Number: 170745301
Lab Number: L2255559
Report Date: 11/07/22

SAMPLE RESULTS

Lab ID: L2255559-11
Client ID: MW04_100622
Sample Location: 413 E. 120 STREET
Date Collected: 10/06/22 15:00
Date Received: 10/06/22
Field Prep: Refer to COC

Sample Depth:
Matrix: Water
Analytical Method: 1,8270E-SIM
Analytical Date: 10/13/22 08:43
Analyst: RP
Extraction Method: EPA 3510C
Extraction Date: 10/12/22 07:58

Parameter	Result	Qualifier	Units	RL	MDL	Dilution Factor
Semivolatile Organics by GC/MS-SIM - Westborough Lab						
Acenaphthene	6.6		ug/l	0.10	0.01	1
2-Chloronaphthalene	ND		ug/l	0.20	0.02	1
Fluoranthene	7.2		ug/l	0.10	0.02	1
Hexachlorobutadiene	ND		ug/l	0.50	0.05	1
Naphthalene	81	E	ug/l	0.10	0.05	1
Benzo(a)anthracene	0.43		ug/l	0.10	0.02	1
Benzo(a)pyrene	0.07	J	ug/l	0.10	0.02	1
Benzo(b)fluoranthene	0.12		ug/l	0.10	0.01	1
Benzo(k)fluoranthene	0.04	J	ug/l	0.10	0.01	1
Chrysene	0.35		ug/l	0.10	0.01	1
Acenaphthylene	1.0		ug/l	0.10	0.01	1
Anthracene	5.5		ug/l	0.10	0.01	1
Benzo(ghi)perylene	0.02	J	ug/l	0.10	0.01	1
Fluorene	11		ug/l	0.10	0.01	1
Phenanthrene	28		ug/l	0.10	0.02	1
Dibenzo(a,h)anthracene	ND		ug/l	0.10	0.01	1
Indeno(1,2,3-cd)pyrene	0.02	J	ug/l	0.10	0.01	1
Pyrene	4.4		ug/l	0.10	0.02	1
2-Methylnaphthalene	12		ug/l	0.10	0.02	1
Pentachlorophenol	ND		ug/l	0.80	0.01	1
Hexachlorobenzene	ND		ug/l	0.80	0.01	1
Hexachloroethane	ND		ug/l	0.80	0.06	1

Project Name: THE BEACON **Lab Number:** L2255559

Project Number: 170745301 **Report Date:** 11/07/22

SAMPLE RESULTS

Lab ID: L2255559-11 Date Collected: 10/06/22 15:00

Client ID: MW04_100622 Date Received: 10/06/22

Sample Location: 413 E. 120 STREET Field Prep: Refer to COC

Sample Depth:

Parameter	Result	Qualifier	Units	RL	MDL	Dilution Factor
Semivolatile Organics by GC/MS-SIM - Westborough Lab						

Surrogate	% Recovery	Qualifier	Acceptance Criteria
2-Fluorophenol	63		21-120
Phenol-d6	51		10-120
Nitrobenzene-d5	88		23-120
2-Fluorobiphenyl	73		15-120
2,4,6-Tribromophenol	80		10-120
4-Terphenyl-d14	90		41-149

Project Name: THE BEACON
Project Number: 170745301
Lab Number: L2255559
Report Date: 11/07/22

SAMPLE RESULTS

Lab ID: L2255559-11 D
Client ID: MW04_100622
Sample Location: 413 E. 120 STREET

Date Collected: 10/06/22 15:00
Date Received: 10/06/22
Field Prep: Refer to COC

Sample Depth:
Matrix: Water
Analytical Method: 1,8270E-SIM
Analytical Date: 10/13/22 10:22
Analyst: RP

Extraction Method: EPA 3510C
Extraction Date: 10/12/22 07:58

Parameter	Result	Qualifier	Units	RL	MDL	Dilution Factor
Semivolatile Organics by GC/MS-SIM - Westborough Lab						
Naphthalene	88		ug/l	0.20	0.10	2

Project Name: THE BEACON
Project Number: 170745301
Lab Number: L2255559
Report Date: 11/07/22

SAMPLE RESULTS

Lab ID: L2255559-12
Client ID: GWDUP01_100622
Sample Location: 413 E. 120 STREET
Date Collected: 10/06/22 15:15
Date Received: 10/06/22
Field Prep: Refer to COC

Sample Depth:
Matrix: Water
Analytical Method: 1,8270E
Analytical Date: 10/13/22 07:29
Analyst: SZ
Extraction Method: EPA 3510C
Extraction Date: 10/12/22 07:58

Parameter	Result	Qualifier	Units	RL	MDL	Dilution Factor
Semivolatile Organics by GC/MS - Westborough Lab						
1,2,4-Trichlorobenzene	ND		ug/l	5.0	0.50	1
Bis(2-chloroethyl)ether	ND		ug/l	2.0	0.50	1
1,2-Dichlorobenzene	ND		ug/l	2.0	0.45	1
1,3-Dichlorobenzene	ND		ug/l	2.0	0.40	1
1,4-Dichlorobenzene	ND		ug/l	2.0	0.43	1
3,3'-Dichlorobenzidine	ND		ug/l	5.0	1.6	1
2,4-Dinitrotoluene	ND		ug/l	5.0	1.2	1
2,6-Dinitrotoluene	ND		ug/l	5.0	0.93	1
4-Chlorophenyl phenyl ether	ND		ug/l	2.0	0.49	1
4-Bromophenyl phenyl ether	ND		ug/l	2.0	0.38	1
Bis(2-chloroisopropyl)ether	ND		ug/l	2.0	0.53	1
Bis(2-chloroethoxy)methane	ND		ug/l	5.0	0.50	1
Hexachlorocyclopentadiene	ND		ug/l	20	0.69	1
Isophorone	ND		ug/l	5.0	1.2	1
Nitrobenzene	ND		ug/l	2.0	0.77	1
NDPA/DPA	ND		ug/l	2.0	0.42	1
n-Nitrosodi-n-propylamine	ND		ug/l	5.0	0.64	1
Bis(2-ethylhexyl)phthalate	ND		ug/l	3.0	1.5	1
Butyl benzyl phthalate	ND		ug/l	5.0	1.2	1
Di-n-butylphthalate	ND		ug/l	5.0	0.39	1
Di-n-octylphthalate	ND		ug/l	5.0	1.3	1
Diethyl phthalate	ND		ug/l	5.0	0.38	1
Dimethyl phthalate	ND		ug/l	5.0	1.8	1
Biphenyl	1.4	J	ug/l	2.0	0.46	1
4-Chloroaniline	ND		ug/l	5.0	1.1	1
2-Nitroaniline	ND		ug/l	5.0	0.50	1
3-Nitroaniline	ND		ug/l	5.0	0.81	1
4-Nitroaniline	ND		ug/l	5.0	0.80	1

Project Name: THE BEACON **Lab Number:** L2255559

Project Number: 170745301 **Report Date:** 11/07/22

SAMPLE RESULTS

Lab ID: L2255559-12 Date Collected: 10/06/22 15:15

Client ID: GWDUP01_100622 Date Received: 10/06/22

Sample Location: 413 E. 120 STREET Field Prep: Refer to COC

Sample Depth:

Parameter	Result	Qualifier	Units	RL	MDL	Dilution Factor
Semivolatile Organics by GC/MS - Westborough Lab						
Dibenzofuran	6.6		ug/l	2.0	0.50	1
1,2,4,5-Tetrachlorobenzene	ND		ug/l	10	0.44	1
Acetophenone	ND		ug/l	5.0	0.53	1
2,4,6-Trichlorophenol	ND		ug/l	5.0	0.61	1
p-Chloro-m-cresol	ND		ug/l	2.0	0.35	1
2-Chlorophenol	ND		ug/l	2.0	0.48	1
2,4-Dichlorophenol	ND		ug/l	5.0	0.41	1
2,4-Dimethylphenol	ND		ug/l	5.0	1.8	1
2-Nitrophenol	ND		ug/l	10	0.85	1
4-Nitrophenol	ND		ug/l	10	0.67	1
2,4-Dinitrophenol	ND		ug/l	20	6.6	1
4,6-Dinitro-o-cresol	ND		ug/l	10	1.8	1
Phenol	ND		ug/l	5.0	0.57	1
2-Methylphenol	ND		ug/l	5.0	0.49	1
3-Methylphenol/4-Methylphenol	0.74	J	ug/l	5.0	0.48	1
2,4,5-Trichlorophenol	ND		ug/l	5.0	0.77	1
Benzoic Acid	ND		ug/l	50	2.6	1
Benzyl Alcohol	ND		ug/l	2.0	0.59	1
Carbazole	14.		ug/l	2.0	0.49	1

Surrogate	% Recovery	Qualifier	Acceptance Criteria
2-Fluorophenol	41		21-120
Phenol-d6	34		10-120
Nitrobenzene-d5	60		23-120
2-Fluorobiphenyl	52		15-120
2,4,6-Tribromophenol	91		10-120
4-Terphenyl-d14	74		41-149

Project Name: THE BEACON
Project Number: 170745301
Lab Number: L2255559
Report Date: 11/07/22

SAMPLE RESULTS

Lab ID: L2255559-12
Client ID: GWDUP01_100622
Sample Location: 413 E. 120 STREET
Sample Depth:
Matrix: Water
Analytical Method: 1,8270E-SIM
Analytical Date: 10/12/22 14:47
Analyst: AMV

Date Collected: 10/06/22 15:15
Date Received: 10/06/22
Field Prep: Refer to COC

Extraction Method: EPA 3510C
Extraction Date: 10/11/22 19:00

Parameter	Result	Qualifier	Units	RL	MDL	Dilution Factor
1,4 Dioxane by 8270E-SIM - Mansfield Lab						
1,4-Dioxane	56.3	J	ng/l	142	32.0	1

Surrogate	% Recovery	Qualifier	Acceptance Criteria
1,4-Dioxane-d8	49		15-110

Project Name: THE BEACON
Project Number: 170745301
Lab Number: L2255559
Report Date: 11/07/22

SAMPLE RESULTS

Lab ID: L2255559-12
Client ID: GWDUP01_100622
Sample Location: 413 E. 120 STREET
Date Collected: 10/06/22 15:15
Date Received: 10/06/22
Field Prep: Refer to COC

Sample Depth:
Matrix: Water
Analytical Method: 1,8270E-SIM
Analytical Date: 10/13/22 08:59
Analyst: RP
Extraction Method: EPA 3510C
Extraction Date: 10/12/22 07:58

Parameter	Result	Qualifier	Units	RL	MDL	Dilution Factor
Semivolatile Organics by GC/MS-SIM - Westborough Lab						
Acenaphthene	5.9		ug/l	0.10	0.01	1
2-Chloronaphthalene	ND		ug/l	0.20	0.02	1
Fluoranthene	7.4		ug/l	0.10	0.02	1
Hexachlorobutadiene	ND		ug/l	0.50	0.05	1
Naphthalene	74	E	ug/l	0.10	0.05	1
Benzo(a)anthracene	0.46		ug/l	0.10	0.02	1
Benzo(a)pyrene	0.09	J	ug/l	0.10	0.02	1
Benzo(b)fluoranthene	0.14		ug/l	0.10	0.01	1
Benzo(k)fluoranthene	0.07	J	ug/l	0.10	0.01	1
Chrysene	0.38		ug/l	0.10	0.01	1
Acenaphthylene	0.98		ug/l	0.10	0.01	1
Anthracene	5.4		ug/l	0.10	0.01	1
Benzo(ghi)perylene	0.05	J	ug/l	0.10	0.01	1
Fluorene	10		ug/l	0.10	0.01	1
Phenanthrene	27		ug/l	0.10	0.02	1
Dibenzo(a,h)anthracene	0.04	J	ug/l	0.10	0.01	1
Indeno(1,2,3-cd)pyrene	0.06	J	ug/l	0.10	0.01	1
Pyrene	4.5		ug/l	0.10	0.02	1
2-Methylnaphthalene	10		ug/l	0.10	0.02	1
Pentachlorophenol	ND		ug/l	0.80	0.01	1
Hexachlorobenzene	ND		ug/l	0.80	0.01	1
Hexachloroethane	ND		ug/l	0.80	0.06	1

Project Name: THE BEACON **Lab Number:** L2255559

Project Number: 170745301 **Report Date:** 11/07/22

SAMPLE RESULTS

Lab ID: L2255559-12 Date Collected: 10/06/22 15:15

Client ID: GWDUP01_100622 Date Received: 10/06/22

Sample Location: 413 E. 120 STREET Field Prep: Refer to COC

Sample Depth:

Parameter	Result	Qualifier	Units	RL	MDL	Dilution Factor
Semivolatile Organics by GC/MS-SIM - Westborough Lab						

Surrogate	% Recovery	Qualifier	Acceptance Criteria
2-Fluorophenol	63		21-120
Phenol-d6	53		10-120
Nitrobenzene-d5	91		23-120
2-Fluorobiphenyl	77		15-120
2,4,6-Tribromophenol	90		10-120
4-Terphenyl-d14	101		41-149

Project Name: THE BEACON
Project Number: 170745301
Lab Number: L2255559
Report Date: 11/07/22

SAMPLE RESULTS

Lab ID: L2255559-12 D
Client ID: GWDUP01_100622
Sample Location: 413 E. 120 STREET

Date Collected: 10/06/22 15:15
Date Received: 10/06/22
Field Prep: Refer to COC

Sample Depth:
Matrix: Water
Analytical Method: 1,8270E-SIM
Analytical Date: 10/13/22 10:39
Analyst: RP

Extraction Method: EPA 3510C
Extraction Date: 10/12/22 07:58

Parameter	Result	Qualifier	Units	RL	MDL	Dilution Factor
Semivolatile Organics by GC/MS-SIM - Westborough Lab						
Naphthalene	79		ug/l	0.20	0.10	2

Project Name: THE BEACON
Project Number: 170745301
Lab Number: L2255559
Report Date: 11/07/22

Method Blank Analysis
Batch Quality Control

Analytical Method: 1,8270E-SIM
Analytical Date: 10/12/22 12:25
Analyst: AMV

Extraction Method: EPA 3510C
Extraction Date: 10/11/22 19:00

Parameter	Result	Qualifier	Units	RL	MDL
1,4 Dioxane by 8270E-SIM - Mansfield Lab for sample(s): 09,11-12 Batch: WG1698135-1					
1,4-Dioxane	ND		ng/l	150	33.9

Surrogate	%Recovery	Qualifier	Acceptance Criteria
1,4-Dioxane-d8	54		15-110

Project Name: THE BEACON
Project Number: 170745301

Lab Number: L2255559
Report Date: 11/07/22

Method Blank Analysis
Batch Quality Control

Analytical Method: 1,8270E
Analytical Date: 10/13/22 01:52
Analyst: SZ

Extraction Method: EPA 3510C
Extraction Date: 10/12/22 07:58

Parameter	Result	Qualifier	Units	RL	MDL
Semivolatile Organics by GC/MS - Westborough Lab for sample(s): 09,11-12 Batch: WG1698351-1					
Acenaphthene	ND		ug/l	2.0	0.44
1,2,4-Trichlorobenzene	ND		ug/l	5.0	0.50
Hexachlorobenzene	ND		ug/l	2.0	0.46
Bis(2-chloroethyl)ether	ND		ug/l	2.0	0.50
2-Chloronaphthalene	ND		ug/l	2.0	0.44
1,2-Dichlorobenzene	ND		ug/l	2.0	0.45
1,3-Dichlorobenzene	ND		ug/l	2.0	0.40
1,4-Dichlorobenzene	ND		ug/l	2.0	0.43
3,3'-Dichlorobenzidine	ND		ug/l	5.0	1.6
2,4-Dinitrotoluene	ND		ug/l	5.0	1.2
2,6-Dinitrotoluene	ND		ug/l	5.0	0.93
Fluoranthene	ND		ug/l	2.0	0.26
4-Chlorophenyl phenyl ether	ND		ug/l	2.0	0.49
4-Bromophenyl phenyl ether	ND		ug/l	2.0	0.38
Bis(2-chloroisopropyl)ether	ND		ug/l	2.0	0.53
Bis(2-chloroethoxy)methane	ND		ug/l	5.0	0.50
Hexachlorobutadiene	ND		ug/l	2.0	0.66
Hexachlorocyclopentadiene	ND		ug/l	20	0.69
Hexachloroethane	ND		ug/l	2.0	0.58
Isophorone	ND		ug/l	5.0	1.2
Naphthalene	ND		ug/l	2.0	0.46
Nitrobenzene	ND		ug/l	2.0	0.77
NDPA/DPA	ND		ug/l	2.0	0.42
n-Nitrosodi-n-propylamine	ND		ug/l	5.0	0.64
Bis(2-ethylhexyl)phthalate	ND		ug/l	3.0	1.5
Butyl benzyl phthalate	ND		ug/l	5.0	1.2
Di-n-butylphthalate	ND		ug/l	5.0	0.39
Di-n-octylphthalate	ND		ug/l	5.0	1.3
Diethyl phthalate	ND		ug/l	5.0	0.38

Project Name: THE BEACON
Project Number: 170745301

Lab Number: L2255559
Report Date: 11/07/22

Method Blank Analysis
Batch Quality Control

Analytical Method: 1,8270E
Analytical Date: 10/13/22 01:52
Analyst: SZ

Extraction Method: EPA 3510C
Extraction Date: 10/12/22 07:58

Parameter	Result	Qualifier	Units	RL	MDL
Semivolatile Organics by GC/MS - Westborough Lab for sample(s): 09,11-12 Batch: WG1698351-1					
Dimethyl phthalate	ND		ug/l	5.0	1.8
Benzo(a)anthracene	ND		ug/l	2.0	0.32
Benzo(a)pyrene	ND		ug/l	2.0	0.41
Benzo(b)fluoranthene	ND		ug/l	2.0	0.35
Benzo(k)fluoranthene	ND		ug/l	2.0	0.37
Chrysene	ND		ug/l	2.0	0.34
Acenaphthylene	ND		ug/l	2.0	0.46
Anthracene	ND		ug/l	2.0	0.33
Benzo(ghi)perylene	ND		ug/l	2.0	0.30
Fluorene	ND		ug/l	2.0	0.41
Phenanthrene	ND		ug/l	2.0	0.33
Dibenzo(a,h)anthracene	ND		ug/l	2.0	0.32
Indeno(1,2,3-cd)pyrene	ND		ug/l	2.0	0.40
Pyrene	ND		ug/l	2.0	0.28
Biphenyl	ND		ug/l	2.0	0.46
4-Chloroaniline	ND		ug/l	5.0	1.1
2-Nitroaniline	ND		ug/l	5.0	0.50
3-Nitroaniline	ND		ug/l	5.0	0.81
4-Nitroaniline	ND		ug/l	5.0	0.80
Dibenzofuran	ND		ug/l	2.0	0.50
2-Methylnaphthalene	ND		ug/l	2.0	0.45
1,2,4,5-Tetrachlorobenzene	ND		ug/l	10	0.44
Acetophenone	ND		ug/l	5.0	0.53
2,4,6-Trichlorophenol	ND		ug/l	5.0	0.61
p-Chloro-m-cresol	ND		ug/l	2.0	0.35
2-Chlorophenol	ND		ug/l	2.0	0.48
2,4-Dichlorophenol	ND		ug/l	5.0	0.41
2,4-Dimethylphenol	ND		ug/l	5.0	1.8
2-Nitrophenol	ND		ug/l	10	0.85

Project Name: THE BEACON
Project Number: 170745301
Lab Number: L2255559
Report Date: 11/07/22

Method Blank Analysis
Batch Quality Control

Analytical Method: 1,8270E
Analytical Date: 10/13/22 01:52
Analyst: SZ

Extraction Method: EPA 3510C
Extraction Date: 10/12/22 07:58

Parameter	Result	Qualifier	Units	RL	MDL
Semivolatile Organics by GC/MS - Westborough Lab for sample(s): 09,11-12 Batch: WG1698351-1					
4-Nitrophenol	ND		ug/l	10	0.67
2,4-Dinitrophenol	ND		ug/l	20	6.6
4,6-Dinitro-o-cresol	ND		ug/l	10	1.8
Pentachlorophenol	ND		ug/l	10	1.8
Phenol	ND		ug/l	5.0	0.57
2-Methylphenol	ND		ug/l	5.0	0.49
3-Methylphenol/4-Methylphenol	ND		ug/l	5.0	0.48
2,4,5-Trichlorophenol	ND		ug/l	5.0	0.77
Benzoic Acid	ND		ug/l	50	2.6
Benzyl Alcohol	ND		ug/l	2.0	0.59
Carbazole	ND		ug/l	2.0	0.49

Surrogate	%Recovery	Qualifier	Acceptance Criteria
2-Fluorophenol	45		21-120
Phenol-d6	47		10-120
Nitrobenzene-d5	60		23-120
2-Fluorobiphenyl	76		15-120
2,4,6-Tribromophenol	107		10-120
4-Terphenyl-d14	90		41-149

Project Name: THE BEACON
Project Number: 170745301
Lab Number: L2255559
Report Date: 11/07/22

Method Blank Analysis
Batch Quality Control

Analytical Method: 1,8270E-SIM
Analytical Date: 10/13/22 08:09
Analyst: RP

Extraction Method: EPA 3510C
Extraction Date: 10/12/22 07:58

Parameter	Result	Qualifier	Units	RL	MDL
Semivolatile Organics by GC/MS-SIM - Westborough Lab for sample(s): 11-12 Batch: WG1698353-1					
Acenaphthene	ND		ug/l	0.10	0.01
2-Chloronaphthalene	ND		ug/l	0.20	0.02
Fluoranthene	ND		ug/l	0.10	0.02
Hexachlorobutadiene	ND		ug/l	0.50	0.05
Naphthalene	ND		ug/l	0.10	0.05
Benzo(a)anthracene	0.05	J	ug/l	0.10	0.02
Benzo(a)pyrene	ND		ug/l	0.10	0.02
Benzo(b)fluoranthene	ND		ug/l	0.10	0.01
Benzo(k)fluoranthene	ND		ug/l	0.10	0.01
Chrysene	ND		ug/l	0.10	0.01
Acenaphthylene	ND		ug/l	0.10	0.01
Anthracene	ND		ug/l	0.10	0.01
Benzo(ghi)perylene	ND		ug/l	0.10	0.01
Fluorene	0.01	J	ug/l	0.10	0.01
Phenanthrene	0.03	J	ug/l	0.10	0.02
Dibenzo(a,h)anthracene	ND		ug/l	0.10	0.01
Indeno(1,2,3-cd)pyrene	ND		ug/l	0.10	0.01
Pyrene	ND		ug/l	0.10	0.02
2-Methylnaphthalene	ND		ug/l	0.10	0.02
Pentachlorophenol	ND		ug/l	0.80	0.01
Hexachlorobenzene	ND		ug/l	0.80	0.01
Hexachloroethane	ND		ug/l	0.80	0.06

Project Name: THE BEACON
Project Number: 170745301

Lab Number: L2255559
Report Date: 11/07/22

Method Blank Analysis
Batch Quality Control

Analytical Method: 1,8270E-SIM
Analytical Date: 10/13/22 08:09
Analyst: RP

Extraction Method: EPA 3510C
Extraction Date: 10/12/22 07:58

Parameter	Result	Qualifier	Units	RL	MDL
Semivolatile Organics by GC/MS-SIM - Westborough Lab for sample(s): 11-12 Batch: WG1698353-1					

Surrogate	%Recovery	Qualifier	Acceptance Criteria
2-Fluorophenol	60		21-120
Phenol-d6	50		10-120
Nitrobenzene-d5	90		23-120
2-Fluorobiphenyl	75		15-120
2,4,6-Tribromophenol	72		10-120
4-Terphenyl-d14	88		41-149

Project Name: THE BEACON
Project Number: 170745301

Lab Number: L2255559
Report Date: 11/07/22

Method Blank Analysis
Batch Quality Control

Analytical Method: 1,8270E
Analytical Date: 10/13/22 08:32
Analyst: SZ

Extraction Method: EPA 3546
Extraction Date: 10/12/22 23:59

Parameter	Result	Qualifier	Units	RL	MDL
Semivolatile Organics by GC/MS - Westborough Lab for sample(s): 08,10 Batch: WG1698728-1					
Acenaphthene	ND		ug/kg	130	17.
1,2,4-Trichlorobenzene	ND		ug/kg	160	19.
Hexachlorobenzene	ND		ug/kg	98	18.
Bis(2-chloroethyl)ether	ND		ug/kg	150	22.
2-Chloronaphthalene	ND		ug/kg	160	16.
1,2-Dichlorobenzene	ND		ug/kg	160	29.
1,3-Dichlorobenzene	ND		ug/kg	160	28.
1,4-Dichlorobenzene	ND		ug/kg	160	28.
3,3'-Dichlorobenzidine	ND		ug/kg	160	43.
2,4-Dinitrotoluene	ND		ug/kg	160	33.
2,6-Dinitrotoluene	ND		ug/kg	160	28.
Fluoranthene	ND		ug/kg	98	19.
4-Chlorophenyl phenyl ether	ND		ug/kg	160	17.
4-Bromophenyl phenyl ether	ND		ug/kg	160	25.
Bis(2-chloroisopropyl)ether	ND		ug/kg	200	28.
Bis(2-chloroethoxy)methane	ND		ug/kg	180	16.
Hexachlorobutadiene	ND		ug/kg	160	24.
Hexachlorocyclopentadiene	ND		ug/kg	470	150
Hexachloroethane	ND		ug/kg	130	26.
Isophorone	ND		ug/kg	150	21.
Naphthalene	ND		ug/kg	160	20.
Nitrobenzene	ND		ug/kg	150	24.
NDPA/DPA	ND		ug/kg	130	18.
n-Nitrosodi-n-propylamine	ND		ug/kg	160	25.
Bis(2-ethylhexyl)phthalate	ND		ug/kg	160	56.
Butyl benzyl phthalate	ND		ug/kg	160	41.
Di-n-butylphthalate	ND		ug/kg	160	31.
Di-n-octylphthalate	ND		ug/kg	160	55.
Diethyl phthalate	ND		ug/kg	160	15.

Project Name: THE BEACON
Project Number: 170745301
Lab Number: L2255559
Report Date: 11/07/22

Method Blank Analysis
Batch Quality Control

Analytical Method: 1,8270E
Analytical Date: 10/13/22 08:32
Analyst: SZ

Extraction Method: EPA 3546
Extraction Date: 10/12/22 23:59

Parameter	Result	Qualifier	Units	RL	MDL
Semivolatile Organics by GC/MS - Westborough Lab for sample(s): 08,10 Batch: WG1698728-1					
Dimethyl phthalate	ND		ug/kg	160	34.
Benzo(a)anthracene	ND		ug/kg	98	18.
Benzo(a)pyrene	ND		ug/kg	130	40.
Benzo(b)fluoranthene	ND		ug/kg	98	27.
Benzo(k)fluoranthene	ND		ug/kg	98	26.
Chrysene	ND		ug/kg	98	17.
Acenaphthylene	ND		ug/kg	130	25.
Anthracene	ND		ug/kg	98	32.
Benzo(ghi)perylene	ND		ug/kg	130	19.
Fluorene	ND		ug/kg	160	16.
Phenanthrene	ND		ug/kg	98	20.
Dibenzo(a,h)anthracene	ND		ug/kg	98	19.
Indeno(1,2,3-cd)pyrene	ND		ug/kg	130	23.
Pyrene	ND		ug/kg	98	16.
Biphenyl	ND		ug/kg	370	21.
4-Chloroaniline	ND		ug/kg	160	30.
2-Nitroaniline	ND		ug/kg	160	31.
3-Nitroaniline	ND		ug/kg	160	31.
4-Nitroaniline	ND		ug/kg	160	68.
Dibenzofuran	ND		ug/kg	160	15.
2-Methylnaphthalene	ND		ug/kg	200	20.
1,2,4,5-Tetrachlorobenzene	ND		ug/kg	160	17.
Acetophenone	ND		ug/kg	160	20.
2,4,6-Trichlorophenol	ND		ug/kg	98	31.
p-Chloro-m-cresol	ND		ug/kg	160	24.
2-Chlorophenol	ND		ug/kg	160	19.
2,4-Dichlorophenol	ND		ug/kg	150	26.
2,4-Dimethylphenol	ND		ug/kg	160	54.
2-Nitrophenol	ND		ug/kg	350	61.

Project Name: THE BEACON
Project Number: 170745301

Lab Number: L2255559
Report Date: 11/07/22

Method Blank Analysis
Batch Quality Control

Analytical Method: 1,8270E
Analytical Date: 10/13/22 08:32
Analyst: SZ

Extraction Method: EPA 3546
Extraction Date: 10/12/22 23:59

Parameter	Result	Qualifier	Units	RL	MDL
Semivolatile Organics by GC/MS - Westborough Lab for sample(s): 08,10 Batch: WG1698728-1					
4-Nitrophenol	ND		ug/kg	230	66.
2,4-Dinitrophenol	ND		ug/kg	780	76.
4,6-Dinitro-o-cresol	ND		ug/kg	420	78.
Pentachlorophenol	ND		ug/kg	130	36.
Phenol	ND		ug/kg	160	25.
2-Methylphenol	ND		ug/kg	160	25.
3-Methylphenol/4-Methylphenol	ND		ug/kg	230	26.
2,4,5-Trichlorophenol	ND		ug/kg	160	31.
Benzoic Acid	ND		ug/kg	530	160
Benzyl Alcohol	ND		ug/kg	160	50.
Carbazole	ND		ug/kg	160	16.
1,4-Dioxane	ND		ug/kg	24	7.5

Surrogate	%Recovery	Qualifier	Acceptance Criteria
2-Fluorophenol	59		25-120
Phenol-d6	61		10-120
Nitrobenzene-d5	59		23-120
2-Fluorobiphenyl	60		30-120
2,4,6-Tribromophenol	65		10-136
4-Terphenyl-d14	60		18-120

Project Name: THE BEACON
Project Number: 170745301
Lab Number: L2255559
Report Date: 11/07/22

Method Blank Analysis
Batch Quality Control

Analytical Method: 1,8270E
Analytical Date: 10/14/22 00:51
Analyst: IM

Extraction Method: EPA 3546
Extraction Date: 10/13/22 16:33

Parameter	Result	Qualifier	Units	RL	MDL
Semivolatile Organics by GC/MS - Westborough Lab for sample(s): 07,10 Batch: WG1699147-1					
Acenaphthene	ND		ug/kg	130	17.
1,2,4-Trichlorobenzene	ND		ug/kg	160	19.
Hexachlorobenzene	ND		ug/kg	99	18.
Bis(2-chloroethyl)ether	ND		ug/kg	150	22.
2-Chloronaphthalene	ND		ug/kg	160	16.
1,2-Dichlorobenzene	ND		ug/kg	160	30.
1,3-Dichlorobenzene	ND		ug/kg	160	28.
1,4-Dichlorobenzene	ND		ug/kg	160	29.
3,3'-Dichlorobenzidine	ND		ug/kg	160	44.
2,4-Dinitrotoluene	ND		ug/kg	160	33.
2,6-Dinitrotoluene	ND		ug/kg	160	28.
Fluoranthene	ND		ug/kg	99	19.
4-Chlorophenyl phenyl ether	ND		ug/kg	160	18.
4-Bromophenyl phenyl ether	ND		ug/kg	160	25.
Bis(2-chloroisopropyl)ether	ND		ug/kg	200	28.
Bis(2-chloroethoxy)methane	ND		ug/kg	180	16.
Hexachlorobutadiene	ND		ug/kg	160	24.
Hexachlorocyclopentadiene	ND		ug/kg	470	150
Hexachloroethane	ND		ug/kg	130	27.
Isophorone	ND		ug/kg	150	21.
Naphthalene	ND		ug/kg	160	20.
Nitrobenzene	ND		ug/kg	150	24.
NDPA/DPA	ND		ug/kg	130	19.
n-Nitrosodi-n-propylamine	ND		ug/kg	160	25.
Bis(2-ethylhexyl)phthalate	ND		ug/kg	160	57.
Butyl benzyl phthalate	ND		ug/kg	160	42.
Di-n-butylphthalate	ND		ug/kg	160	31.
Di-n-octylphthalate	ND		ug/kg	160	56.
Diethyl phthalate	ND		ug/kg	160	15.

Project Name: THE BEACON
Project Number: 170745301
Lab Number: L2255559
Report Date: 11/07/22

Method Blank Analysis
Batch Quality Control

Analytical Method: 1,8270E
Analytical Date: 10/14/22 00:51
Analyst: IM

Extraction Method: EPA 3546
Extraction Date: 10/13/22 16:33

Parameter	Result	Qualifier	Units	RL	MDL
Semivolatile Organics by GC/MS - Westborough Lab for sample(s): 07,10 Batch: WG1699147-1					
Dimethyl phthalate	ND		ug/kg	160	35.
Benzo(a)anthracene	ND		ug/kg	99	18.
Benzo(a)pyrene	ND		ug/kg	130	40.
Benzo(b)fluoranthene	ND		ug/kg	99	28.
Benzo(k)fluoranthene	ND		ug/kg	99	26.
Chrysene	ND		ug/kg	99	17.
Acenaphthylene	ND		ug/kg	130	25.
Anthracene	ND		ug/kg	99	32.
Benzo(ghi)perylene	ND		ug/kg	130	19.
Fluorene	ND		ug/kg	160	16.
Phenanthrene	ND		ug/kg	99	20.
Dibenzo(a,h)anthracene	ND		ug/kg	99	19.
Indeno(1,2,3-cd)pyrene	ND		ug/kg	130	23.
Pyrene	ND		ug/kg	99	16.
Biphenyl	ND		ug/kg	380	21.
4-Chloroaniline	ND		ug/kg	160	30.
2-Nitroaniline	ND		ug/kg	160	32.
3-Nitroaniline	ND		ug/kg	160	31.
4-Nitroaniline	ND		ug/kg	160	68.
Dibenzofuran	ND		ug/kg	160	16.
2-Methylnaphthalene	ND		ug/kg	200	20.
1,2,4,5-Tetrachlorobenzene	ND		ug/kg	160	17.
Acetophenone	ND		ug/kg	160	20.
2,4,6-Trichlorophenol	ND		ug/kg	99	31.
p-Chloro-m-cresol	ND		ug/kg	160	24.
2-Chlorophenol	ND		ug/kg	160	19.
2,4-Dichlorophenol	ND		ug/kg	150	26.
2,4-Dimethylphenol	ND		ug/kg	160	54.
2-Nitrophenol	ND		ug/kg	360	62.

Project Name: THE BEACON
Project Number: 170745301

Lab Number: L2255559
Report Date: 11/07/22

Method Blank Analysis
Batch Quality Control

Analytical Method: 1,8270E
Analytical Date: 10/14/22 00:51
Analyst: IM

Extraction Method: EPA 3546
Extraction Date: 10/13/22 16:33

Parameter	Result	Qualifier	Units	RL	MDL
Semivolatile Organics by GC/MS - Westborough Lab for sample(s): 07,10 Batch: WG1699147-1					
4-Nitrophenol	ND		ug/kg	230	67.
2,4-Dinitrophenol	ND		ug/kg	790	77.
4,6-Dinitro-o-cresol	ND		ug/kg	430	79.
Pentachlorophenol	ND		ug/kg	130	36.
Phenol	ND		ug/kg	160	25.
2-Methylphenol	ND		ug/kg	160	26.
3-Methylphenol/4-Methylphenol	ND		ug/kg	240	26.
2,4,5-Trichlorophenol	ND		ug/kg	160	32.
Benzoic Acid	ND		ug/kg	530	170
Benzyl Alcohol	ND		ug/kg	160	50.
Carbazole	ND		ug/kg	160	16.
1,4-Dioxane	ND		ug/kg	25	7.6

Surrogate	%Recovery	Qualifier	Acceptance Criteria
2-Fluorophenol	68		25-120
Phenol-d6	68		10-120
Nitrobenzene-d5	70		23-120
2-Fluorobiphenyl	63		30-120
2,4,6-Tribromophenol	61		10-136
4-Terphenyl-d14	62		18-120

Project Name: THE BEACON
Project Number: 170745301

Lab Number: L2255559
Report Date: 11/07/22

Method Blank Analysis
Batch Quality Control

Analytical Method: 1,8270E-SIM
Analytical Date: 10/14/22 10:25
Analyst: RP

Extraction Method: EPA 3510C
Extraction Date: 10/13/22 16:30

Parameter	Result	Qualifier	Units	RL	MDL
Semivolatile Organics by GC/MS-SIM - Westborough Lab for sample(s): 09 Batch: WG1699149-1					
Acenaphthene	ND		ug/l	0.10	0.01
2-Chloronaphthalene	ND		ug/l	0.20	0.02
Fluoranthene	ND		ug/l	0.10	0.02
Hexachlorobutadiene	ND		ug/l	0.50	0.05
Naphthalene	ND		ug/l	0.10	0.05
Benzo(a)anthracene	0.04	J	ug/l	0.10	0.02
Benzo(a)pyrene	ND		ug/l	0.10	0.02
Benzo(b)fluoranthene	ND		ug/l	0.10	0.01
Benzo(k)fluoranthene	ND		ug/l	0.10	0.01
Chrysene	ND		ug/l	0.10	0.01
Acenaphthylene	ND		ug/l	0.10	0.01
Anthracene	ND		ug/l	0.10	0.01
Benzo(ghi)perylene	ND		ug/l	0.10	0.01
Fluorene	ND		ug/l	0.10	0.01
Phenanthrene	ND		ug/l	0.10	0.02
Dibenzo(a,h)anthracene	ND		ug/l	0.10	0.01
Indeno(1,2,3-cd)pyrene	ND		ug/l	0.10	0.01
Pyrene	ND		ug/l	0.10	0.02
2-Methylnaphthalene	ND		ug/l	0.10	0.02
Pentachlorophenol	ND		ug/l	0.80	0.01
Hexachlorobenzene	ND		ug/l	0.80	0.01
Hexachloroethane	ND		ug/l	0.80	0.06

Project Name: THE BEACON
Project Number: 170745301

Lab Number: L2255559
Report Date: 11/07/22

Method Blank Analysis
Batch Quality Control

Analytical Method: 1,8270E-SIM
Analytical Date: 10/14/22 10:25
Analyst: RP

Extraction Method: EPA 3510C
Extraction Date: 10/13/22 16:30

Parameter	Result	Qualifier	Units	RL	MDL
Semivolatile Organics by GC/MS-SIM - Westborough Lab for sample(s): 09 Batch: WG1699149-1					

Surrogate	%Recovery	Qualifier	Acceptance Criteria
2-Fluorophenol	65		21-120
Phenol-d6	57		10-120
Nitrobenzene-d5	93		23-120
2-Fluorobiphenyl	76		15-120
2,4,6-Tribromophenol	69		10-120
4-Terphenyl-d14	91		41-149

Project Name: THE BEACON
Project Number: 170745301
Lab Number: L2255559
Report Date: 11/07/22

Method Blank Analysis
Batch Quality Control

Analytical Method: 134,LCMSMS-ID
Analytical Date: 10/17/22 12:03
Analyst: AC

Extraction Method: ALPHA 23528
Extraction Date: 10/14/22 07:47

Parameter	Result	Qualifier	Units	RL	MDL
Perfluorinated Alkyl Acids by Isotope Dilution - Mansfield Lab for sample(s): 03,05-06 Batch: WG1699333-1					
Perfluorobutanoic Acid (PFBA)	ND		ng/l	2.00	0.408
Perfluoropentanoic Acid (PFPeA)	ND		ng/l	2.00	0.396
Perfluorobutanesulfonic Acid (PFBS)	ND		ng/l	2.00	0.238
Perfluorohexanoic Acid (PFHxA)	ND		ng/l	2.00	0.328
Perfluoroheptanoic Acid (PFHpA)	ND		ng/l	2.00	0.225
Perfluorohexanesulfonic Acid (PFHxS)	ND		ng/l	2.00	0.376
Perfluorooctanoic Acid (PFOA)	ND		ng/l	2.00	0.236
1H,1H,2H,2H-Perfluorooctanesulfonic Acid (6:2FTS)	ND		ng/l	2.00	1.33
Perfluoroheptanesulfonic Acid (PFHpS)	ND		ng/l	2.00	0.688
Perfluorononanoic Acid (PFNA)	ND		ng/l	2.00	0.312
Perfluorooctanesulfonic Acid (PFOS)	ND		ng/l	2.00	0.504
Perfluorodecanoic Acid (PFDA)	ND		ng/l	2.00	0.304
1H,1H,2H,2H-Perfluorodecanesulfonic Acid (8:2FTS)	ND		ng/l	2.00	1.21
N-Methyl Perfluorooctanesulfonamidoacetic Acid (NMeFOSAA)	ND		ng/l	2.00	0.648
Perfluoroundecanoic Acid (PFUnA)	ND		ng/l	2.00	0.260
Perfluorodecanesulfonic Acid (PFDS)	ND		ng/l	2.00	0.980
Perfluorooctanesulfonamide (FOSA)	ND		ng/l	2.00	0.580
N-Ethyl Perfluorooctanesulfonamidoacetic Acid (NEtFOSAA)	ND		ng/l	2.00	0.804
Perfluorododecanoic Acid (PFDoA)	ND		ng/l	2.00	0.372
Perfluorotridecanoic Acid (PFTrDA)	ND		ng/l	2.00	0.327
Perfluorotetradecanoic Acid (PFTA)	ND		ng/l	2.00	0.248
PFOA/PFOS, Total	ND		ng/l	2.00	0.236

Project Name: THE BEACON
Project Number: 170745301
Lab Number: L2255559
Report Date: 11/07/22

Method Blank Analysis
Batch Quality Control

Analytical Method: 134,LCMSMS-ID
Analytical Date: 10/17/22 12:03
Analyst: AC

Extraction Method: ALPHA 23528
Extraction Date: 10/14/22 07:47

Parameter	Result	Qualifier	Units	RL	MDL
Perfluorinated Alkyl Acids by Isotope Dilution - Mansfield Lab for sample(s): 03,05-06 Batch: WG1699333-1					

Surrogate (Extracted Internal Standard)	%Recovery	Qualifier	Acceptance Criteria
Perfluoro[13C4]Butanoic Acid (MPFBA)	97		58-132
Perfluoro[13C5]Pentanoic Acid (M5PFPEA)	105		62-163
Perfluoro[2,3,4-13C3]Butanesulfonic Acid (M3PFBS)	95		70-131
Perfluoro[1,2,3,4,6-13C5]Hexanoic Acid (M5PFHxA)	95		57-129
Perfluoro[1,2,3,4-13C4]Heptanoic Acid (M4PFHpA)	93		60-129
Perfluoro[1,2,3-13C3]Hexanesulfonic Acid (M3PFHxS)	95		71-134
Perfluoro[13C8]Octanoic Acid (M8PFOA)	102		62-129
1H,1H,2H,2H-Perfluoro[1,2-13C2]Octanesulfonic Acid (M2-6:2FTS)	85		14-147
Perfluoro[13C9]Nonanoic Acid (M9PFNA)	103		59-139
Perfluoro[13C8]Octanesulfonic Acid (M8PFOS)	105		69-131
Perfluoro[1,2,3,4,5,6-13C6]Decanoic Acid (M6PFDA)	102		62-124
1H,1H,2H,2H-Perfluoro[1,2-13C2]Decanesulfonic Acid (M2-8:2FTS)	112		10-162
N-Deuteriomethylperfluoro-1-octanesulfonamidoacetic Acid (d3-NMeFOSAA)	76		24-116
Perfluoro[1,2,3,4,5,6,7-13C7]Undecanoic Acid (M7-PFUDA)	92		55-137
Perfluoro[13C8]Octanesulfonamide (M8FOSA)	36		10-112
N-Deuterioethylperfluoro-1-octanesulfonamidoacetic Acid (d5-NEtFOSAA)	76		27-126
Perfluoro[1,2-13C2]Dodecanoic Acid (MPFDOA)	79		48-131
Perfluoro[1,2-13C2]Tetradecanoic Acid (M2PFTEDA)	81		22-136

Project Name: THE BEACON
Project Number: 170745301
Lab Number: L2255559
Report Date: 11/07/22

Method Blank Analysis
Batch Quality Control

Analytical Method: 134,LCMSMS-ID
Analytical Date: 10/18/22 22:39
Analyst: LV

Extraction Method: ALPHA 23528
Extraction Date: 10/14/22 07:47

Parameter	Result	Qualifier	Units	RL	MDL
Perfluorinated Alkyl Acids by Isotope Dilution - Mansfield Lab for sample(s): 03,05-06 Batch: WG1699333-1					
Perfluorooctanesulfonamide (FOSA)	ND		ng/l	2.00	0.580

Surrogate (Extracted Internal Standard)	%Recovery	Qualifier	Acceptance Criteria
Perfluoro[13C8]Octanesulfonamide (M8FOSA)	68		10-112

Project Name: THE BEACON
Project Number: 170745301
Lab Number: L2255559
Report Date: 11/07/22

Method Blank Analysis
Batch Quality Control

Analytical Method: 134,LCMSMS-ID
Analytical Date: 10/21/22 18:00
Analyst: RS

Extraction Method: ALPHA 23528
Extraction Date: 10/19/22 17:05

Parameter	Result	Qualifier	Units	RL	MDL
Perfluorinated Alkyl Acids by Isotope Dilution - Mansfield Lab for sample(s): 01-02,04 Batch: WG1701607-1					
Perfluorobutanoic Acid (PFBA)	ND		ng/g	0.500	0.023
Perfluoropentanoic Acid (PFPeA)	ND		ng/g	0.500	0.046
Perfluorobutanesulfonic Acid (PFBS)	ND		ng/g	0.250	0.039
Perfluorohexanoic Acid (PFHxA)	ND		ng/g	0.500	0.053
Perfluoroheptanoic Acid (PFHpA)	ND		ng/g	0.250	0.045
Perfluorohexanesulfonic Acid (PFHxS)	ND		ng/g	0.250	0.061
Perfluorooctanoic Acid (PFOA)	ND		ng/g	0.250	0.042
1H,1H,2H,2H-Perfluorooctanesulfonic Acid (6:2FTS)	ND		ng/g	0.500	0.180
Perfluoroheptanesulfonic Acid (PFHpS)	ND		ng/g	0.500	0.136
Perfluorononanoic Acid (PFNA)	ND		ng/g	0.250	0.075
Perfluorooctanesulfonic Acid (PFOS)	ND		ng/g	0.250	0.130
Perfluorodecanoic Acid (PFDA)	ND		ng/g	0.250	0.067
1H,1H,2H,2H-Perfluorodecanesulfonic Acid (8:2FTS)	ND		ng/g	0.500	0.287
N-Methyl Perfluorooctanesulfonamidoacetic Acid (NMeFOSAA)	ND		ng/g	0.500	0.202
Perfluoroundecanoic Acid (PFUnA)	ND		ng/g	0.500	0.047
Perfluorodecanesulfonic Acid (PFDS)	ND		ng/g	0.500	0.153
Perfluorooctanesulfonamide (FOSA)	ND		ng/g	0.500	0.098
N-Ethyl Perfluorooctanesulfonamidoacetic Acid (NEtFOSAA)	ND		ng/g	0.500	0.085
Perfluorododecanoic Acid (PFDoA)	ND		ng/g	0.500	0.070
Perfluorotridecanoic Acid (PFTrDA)	ND		ng/g	0.500	0.204
Perfluorotetradecanoic Acid (PFTA)	ND		ng/g	0.500	0.054
PFOA/PFOS, Total	ND		ng/g	0.250	0.042

Project Name: THE BEACON
Project Number: 170745301
Lab Number: L2255559
Report Date: 11/07/22

Method Blank Analysis
Batch Quality Control

Analytical Method: 134,LCMSMS-ID
Analytical Date: 10/21/22 18:00
Analyst: RS

Extraction Method: ALPHA 23528
Extraction Date: 10/19/22 17:05

Parameter	Result	Qualifier	Units	RL	MDL
Perfluorinated Alkyl Acids by Isotope Dilution - Mansfield Lab for sample(s): 01-02,04 Batch: WG1701607-1					

Surrogate (Extracted Internal Standard)	%Recovery	Qualifier	Acceptance Criteria
Perfluoro[13C4]Butanoic Acid (MPFBA)	**36**	Q	61-135
Perfluoro[13C5]Pentanoic Acid (M5PFPEA)	**40**	Q	58-150
Perfluoro[2,3,4-13C3]Butanesulfonic Acid (M3PFBS)	**43**	Q	74-139
Perfluoro[1,2,3,4,6-13C5]Hexanoic Acid (M5PFHxA)	**38**	Q	66-128
Perfluoro[1,2,3,4-13C4]Heptanoic Acid (M4PFHpA)	**39**	Q	71-129
Perfluoro[1,2,3-13C3]Hexanesulfonic Acid (M3PFHxS)	**42**	Q	78-139
Perfluoro[13C8]Octanoic Acid (M8PFOA)	**44**	Q	75-130
1H,1H,2H,2H-Perfluoro[1,2-13C2]Octanesulfonic Acid (M2-6:2FTS)	41		20-154
Perfluoro[13C9]Nonanoic Acid (M9PFNA)	**45**	Q	72-140
Perfluoro[13C8]Octanesulfonic Acid (M8PFOS)	**41**	Q	79-136
Perfluoro[1,2,3,4,5,6-13C6]Decanoic Acid (M6PFDA)	**41**	Q	75-130
1H,1H,2H,2H-Perfluoro[1,2-13C2]Decanesulfonic Acid (M2-8:2FTS)	43		19-175
N-Deuteriomethylperfluoro-1-octanesulfonamidoacetic Acid (d3-NMeFOSAA)	34		31-134
Perfluoro[1,2,3,4,5,6,7-13C7]Undecanoic Acid (M7-PFUDA)	**33**	Q	61-155
Perfluoro[13C8]Octanesulfonamide (M8FOSA)	**2**	Q	10-117
N-Deuterioethylperfluoro-1-octanesulfonamidoacetic Acid (d5-NEtFOSAA)	**30**	Q	34-137
Perfluoro[1,2-13C2]Dodecanoic Acid (MPFDOA)	**24**	Q	54-150
Perfluoro[1,2-13C2]Tetradecanoic Acid (M2PFTEDA)	**8**	Q	24-159

Lab Control Sample Analysis

Batch Quality Control

Project Name: THE BEACON
Project Number: 170745301

Lab Number: L2255559
Report Date: 11/07/22

Parameter	LCS %Recovery	Qual	LCSD %Recovery	Qual	%Recovery Limits	RPD	Qual	RPD Limits
1,4 Dioxane by 8270E-SIM - Mansfield Lab	Associated sample(s): 09,11-12		Batch: WG1698135-2 WG1698135-3					
1,4-Dioxane	105		105		40-140	0		30

Surrogate	LCS %Recovery	Qual	LCSD %Recovery	Qual	Acceptance Criteria
1,4-Dioxane-d8	51		51		15-110

Lab Control Sample Analysis
Batch Quality Control

Project Name: THE BEACON
Project Number: 170745301

Lab Number: L2255559
Report Date: 11/07/22

Parameter	LCS %Recovery	Qual	LCSD %Recovery	Qual	%Recovery Limits	RPD	Qual	RPD Limits
Semivolatile Organics by GC/MS - Westborough Lab Associated sample(s): 09,11-12 Batch: WG1698351-2 WG1698351-3								
Acenaphthene	100		100		37-111	0		30
1,2,4-Trichlorobenzene	92		92		39-98	0		30
Hexachlorobenzene	124		**152**	Q	40-140	20		30
Bis(2-chloroethyl)ether	72		76		40-140	5		30
2-Chloronaphthalene	113		98		40-140	14		30
1,2-Dichlorobenzene	76		84		40-140	10		30
1,3-Dichlorobenzene	77		81		40-140	5		30
1,4-Dichlorobenzene	75		82		36-97	9		30
3,3'-Dichlorobenzidine	100		99		40-140	1		30
2,4-Dinitrotoluene	114		113		48-143	1		30
2,6-Dinitrotoluene	127		110		40-140	14		30
Fluoranthene	111		113		40-140	2		30
4-Chlorophenyl phenyl ether	112		117		40-140	4		30
4-Bromophenyl phenyl ether	118		**152**	Q	40-140	25		30
Bis(2-chloroisopropyl)ether	56		59		40-140	5		30
Bis(2-chloroethoxy)methane	86		87		40-140	1		30
Hexachlorobutadiene	95		101		40-140	6		30
Hexachlorocyclopentadiene	116		110		40-140	5		30
Hexachloroethane	82		96		40-140	16		30
Isophorone	86		84		40-140	2		30
Naphthalene	88		90		40-140	2		30
Nitrobenzene	84		87		40-140	4		30
NDPA/DPA	101		116		40-140	14		30

Lab Control Sample Analysis
Batch Quality Control

Project Name: THE BEACON
Project Number: 170745301

Lab Number: L2255559
Report Date: 11/07/22

Parameter	LCS %Recovery	Qual	LCSD %Recovery	Qual	%Recovery Limits	RPD	Qual	RPD Limits
Semivolatile Organics by GC/MS - Westborough Lab Associated sample(s): 09,11-12 Batch: WG1698351-2 WG1698351-3								
n-Nitrosodi-n-propylamine	84		89		29-132	6		30
Bis(2-ethylhexyl)phthalate	131		127		40-140	3		30
Butyl benzyl phthalate	122		122		40-140	0		30
Di-n-butylphthalate	124		121		40-140	2		30
Di-n-octylphthalate	111		123		40-140	10		30
Diethyl phthalate	118		128		40-140	8		30
Dimethyl phthalate	127		107		40-140	17		30
Benzo(a)anthracene	116		116		40-140	0		30
Benzo(a)pyrene	106		129		40-140	20		30
Benzo(b)fluoranthene	106		125		40-140	16		30
Benzo(k)fluoranthene	110		122		40-140	10		30
Chrysene	107		111		40-140	4		30
Acenaphthylene	120		100		45-123	18		30
Anthracene	106		105		40-140	1		30
Benzo(ghi)perylene	104		109		40-140	5		30
Fluorene	108		108		40-140	0		30
Phenanthrene	102		102		40-140	0		30
Dibenzo(a,h)anthracene	100		109		40-140	9		30
Indeno(1,2,3-cd)pyrene	115		123		40-140	7		30
Pyrene	111		112		26-127	1		30
Biphenyl	117		98		40-140	18		30
4-Chloroaniline	100		96		40-140	4		30
2-Nitroaniline	124		104		52-143	18		30

Lab Control Sample Analysis
Batch Quality Control

Project Name: THE BEACON
Project Number: 170745301

Lab Number: L2255559
Report Date: 11/07/22

Parameter	LCS %Recovery	Qual	LCSD %Recovery	Qual	%Recovery Limits	RPD	Qual	RPD Limits
Semivolatile Organics by GC/MS - Westborough Lab Associated sample(s): 09,11-12 Batch: WG1698351-2 WG1698351-3								
3-Nitroaniline	100		103		25-145	3		30
4-Nitroaniline	118		118		51-143	0		30
Dibenzofuran	109		108		40-140	1		30
2-Methylnaphthalene	112		96		40-140	15		30
1,2,4,5-Tetrachlorobenzene	119		110		2-134	8		30
Acetophenone	86		94		39-129	9		30
2,4,6-Trichlorophenol	126		113		30-130	11		30
p-Chloro-m-cresol	**130**	Q	**105**	Q	23-97	21		30
2-Chlorophenol	88		92		27-123	4		30
2,4-Dichlorophenol	108		112		30-130	4		30
2,4-Dimethylphenol	93		93		30-130	0		30
2-Nitrophenol	96		98		30-130	2		30
4-Nitrophenol	**101**	Q	**103**	Q	10-80	2		30
2,4-Dinitrophenol	108		99		20-130	9		30
4,6-Dinitro-o-cresol	113		126		20-164	11		30
Pentachlorophenol	**127**	Q	**133**	Q	9-103	5		30
Phenol	57		64		12-110	12		30
2-Methylphenol	89		91		30-130	2		30
3-Methylphenol/4-Methylphenol	93		94		30-130	1		30
2,4,5-Trichlorophenol	**134**	Q	120		30-130	11		30
Benzoic Acid	70		56		10-164	22		30
Benzyl Alcohol	90		85		26-116	6		30
Carbazole	112		111		55-144	1		30

Lab Control Sample Analysis
Batch Quality Control

Project Name: THE BEACON
Project Number: 170745301

Lab Number: L2255559
Report Date: 11/07/22

Parameter	LCS %Recovery	Qual	LCSD %Recovery	Qual	%Recovery Limits	RPD	Qual	RPD Limits
Semivolatile Organics by GC/MS - Westborough Lab Associated sample(s): 09,11-12 Batch: WG1698351-2 WG1698351-3								

Surrogate	LCS %Recovery	Qual	LCSD %Recovery	Qual	Acceptance Criteria
2-Fluorophenol	72		75		21-120
Phenol-d6	58		61		10-120
Nitrobenzene-d5	82		84		23-120
2-Fluorobiphenyl	111		102		15-120
2,4,6-Tribromophenol	**158**	Q	**179**	Q	10-120
4-Terphenyl-d14	118		116		41-149

Lab Control Sample Analysis
Batch Quality Control

Project Name: THE BEACON
Project Number: 170745301

Lab Number: L2255559
Report Date: 11/07/22

Parameter	LCS %Recovery	Qual	LCSD %Recovery	Qual	%Recovery Limits	RPD	Qual	RPD Limits
Semivolatile Organics by GC/MS-SIM - Westborough Lab Associated sample(s): 11-12 Batch: WG1698353-2 WG1698353-3								
Acenaphthene	90		83		40-140	20		40
2-Chloronaphthalene	89		75		40-140	21		40
Fluoranthene	98		104		40-140	12		40
Hexachlorobutadiene	74		63		40-140	23		40
Naphthalene	88		77		40-140	22		40
Benzo(a)anthracene	104		102		40-140	15		40
Benzo(a)pyrene	112		111		40-140	15		40
Benzo(b)fluoranthene	117		116		40-140	13		40
Benzo(k)fluoranthene	121		115		40-140	15		40
Chrysene	95		97		40-140	13		40
Acenaphthylene	100		82		40-140	22		40
Anthracene	103		100		40-140	16		40
Benzo(ghi)perylene	102		108		40-140	14		40
Fluorene	96		88		40-140	18		40
Phenanthrene	95		94		40-140	15		40
Dibenzo(a,h)anthracene	115		122		40-140	12		40
Indeno(1,2,3-cd)pyrene	116		122		40-140	15		40
Pyrene	94		104		40-140	11		40
2-Methylnaphthalene	93		79		40-140	20		40
Pentachlorophenol	114		95		40-140	25		40
Hexachlorobenzene	82		79		40-140	16		40
Hexachloroethane	90		74		40-140	22		40

Lab Control Sample Analysis
Batch Quality Control

Project Name: THE BEACON
Project Number: 170745301

Lab Number: L2255559
Report Date: 11/07/22

Parameter	LCS %Recovery	Qual	LCSD %Recovery	Qual	%Recovery Limits	RPD	Qual	RPD Limits

Semivolatile Organics by GC/MS-SIM - Westborough Lab Associated sample(s): 11-12 Batch: WG1698353-2 WG1698353-3

Surrogate	LCS %Recovery	Qual	LCSD %Recovery	Qual	Acceptance Criteria
2-Fluorophenol	73		62		21-120
Phenol-d6	63		54		10-120
Nitrobenzene-d5	104		87		23-120
2-Fluorobiphenyl	84		71		15-120
2,4,6-Tribromophenol	100		81		10-120
4-Terphenyl-d14	89		97		41-149

Lab Control Sample Analysis
Batch Quality Control

Project Name: THE BEACON
Project Number: 170745301

Lab Number: L2255559
Report Date: 11/07/22

Parameter	LCS %Recovery	Qual	LCSD %Recovery	Qual	%Recovery Limits	RPD	Qual	RPD Limits
Semivolatile Organics by GC/MS - Westborough Lab Associated sample(s): 08,10 Batch: WG1698728-2 WG1698728-3								
Acenaphthene	76		74		31-137	3		50
1,2,4-Trichlorobenzene	63		67		38-107	6		50
Hexachlorobenzene	70		69		40-140	1		50
Bis(2-chloroethyl)ether	70		76		40-140	8		50
2-Chloronaphthalene	67		68		40-140	1		50
1,2-Dichlorobenzene	64		69		40-140	8		50
1,3-Dichlorobenzene	64		68		40-140	6		50
1,4-Dichlorobenzene	63		67		28-104	6		50
3,3'-Dichlorobenzidine	74		65		40-140	13		50
2,4-Dinitrotoluene	83		78		40-132	6		50
2,6-Dinitrotoluene	70		73		40-140	4		50
Fluoranthene	69		70		40-140	1		50
4-Chlorophenyl phenyl ether	75		74		40-140	1		50
4-Bromophenyl phenyl ether	73		72		40-140	1		50
Bis(2-chloroisopropyl)ether	79		83		40-140	5		50
Bis(2-chloroethoxy)methane	68		72		40-117	6		50
Hexachlorobutadiene	68		71		40-140	4		50
Hexachlorocyclopentadiene	60		65		40-140	8		50
Hexachloroethane	62		67		40-140	8		50
Isophorone	64		66		40-140	3		50
Naphthalene	67		69		40-140	3		50
Nitrobenzene	66		71		40-140	7		50
NDPA/DPA	75		73		36-157	3		50

Lab Control Sample Analysis
Batch Quality Control

Project Name: THE BEACON
Project Number: 170745301

Lab Number: L2255559
Report Date: 11/07/22

Parameter	LCS %Recovery	Qual	LCSD %Recovery	Qual	%Recovery Limits	RPD	Qual	RPD Limits
Semivolatile Organics by GC/MS - Westborough Lab Associated sample(s): 08,10 Batch: WG1698728-2 WG1698728-3								
n-Nitrosodi-n-propylamine	67		70		32-121	4		50
Bis(2-ethylhexyl)phthalate	84		83		40-140	1		50
Butyl benzyl phthalate	73		71		40-140	3		50
Di-n-butylphthalate	75		75		40-140	0		50
Di-n-octylphthalate	83		81		40-140	2		50
Diethyl phthalate	74		74		40-140	0		50
Dimethyl phthalate	66		65		40-140	2		50
Benzo(a)anthracene	77		76		40-140	1		50
Benzo(a)pyrene	78		78		40-140	0		50
Benzo(b)fluoranthene	74		72		40-140	3		50
Benzo(k)fluoranthene	75		72		40-140	4		50
Chrysene	75		74		40-140	1		50
Acenaphthylene	71		70		40-140	1		50
Anthracene	74		74		40-140	0		50
Benzo(ghi)perylene	71		68		40-140	4		50
Fluorene	76		73		40-140	4		50
Phenanthrene	72		71		40-140	1		50
Dibenzo(a,h)anthracene	69		68		40-140	1		50
Indeno(1,2,3-cd)pyrene	74		72		40-140	3		50
Pyrene	69		70		35-142	1		50
Biphenyl	68		67		37-127	1		50
4-Chloroaniline	73		73		40-140	0		50
2-Nitroaniline	74		74		47-134	0		50

Lab Control Sample Analysis
Batch Quality Control

Project Name: THE BEACON
Project Number: 170745301

Lab Number: L2255559
Report Date: 11/07/22

Parameter	LCS %Recovery	Qual	LCSD %Recovery	Qual	%Recovery Limits	RPD	Qual	RPD Limits
Semivolatile Organics by GC/MS - Westborough Lab Associated sample(s): 08,10 Batch: WG1698728-2 WG1698728-3								
3-Nitroaniline	70		63		26-129	11		50
4-Nitroaniline	75		73		41-125	3		50
Dibenzofuran	75		74		40-140	1		50
2-Methylnaphthalene	68		70		40-140	3		50
1,2,4,5-Tetrachlorobenzene	64		68		40-117	6		50
Acetophenone	63		68		14-144	8		50
2,4,6-Trichlorophenol	72		72		30-130	0		50
p-Chloro-m-cresol	76		73		26-103	4		50
2-Chlorophenol	67		72		25-102	7		50
2,4-Dichlorophenol	69		71		30-130	3		50
2,4-Dimethylphenol	67		67		30-130	0		50
2-Nitrophenol	71		77		30-130	8		50
4-Nitrophenol	76		74		11-114	3		50
2,4-Dinitrophenol	77		79		4-130	3		50
4,6-Dinitro-o-cresol	95		89		10-130	7		50
Pentachlorophenol	70		71		17-109	1		50
Phenol	74		76		26-90	3		50
2-Methylphenol	70		71		30-130.	1		50
3-Methylphenol/4-Methylphenol	77		76		30-130	1		50
2,4,5-Trichlorophenol	70		73		30-130	4		50
Benzoic Acid	16		14		10-110	13		50
Benzyl Alcohol	68		71		40-140	4		50
Carbazole	72		71		54-128	1		50

Lab Control Sample Analysis
Batch Quality Control

Project Name: THE BEACON
Project Number: 170745301

Lab Number: L2255559
Report Date: 11/07/22

Parameter	LCS %Recovery	Qual	LCSD %Recovery	Qual	%Recovery Limits	RPD	Qual	RPD Limits
Semivolatile Organics by GC/MS - Westborough Lab Associated sample(s): 08,10 Batch: WG1698728-2 WG1698728-3								
1,4-Dioxane	56		59		40-140	5		50

Surrogate	LCS %Recovery	Qual	LCSD %Recovery	Qual	Acceptance Criteria
2-Fluorophenol	70		74		25-120
Phenol-d6	72		74		10-120
Nitrobenzene-d5	69		73		23-120
2-Fluorobiphenyl	68		68		30-120
2,4,6-Tribromophenol	75		72		10-136
4-Terphenyl-d14	66		66		18-120

Lab Control Sample Analysis
Batch Quality Control

Project Name: THE BEACON
Project Number: 170745301

Lab Number: L2255559
Report Date: 11/07/22

Parameter	LCS %Recovery	Qual	LCSD %Recovery	Qual	%Recovery Limits	RPD	Qual	RPD Limits
Semivolatile Organics by GC/MS - Westborough Lab Associated sample(s): 07,10 Batch: WG1699147-2 WG1699147-3								
Acenaphthene	54		61		31-137	12		50
1,2,4-Trichlorobenzene	52		61		38-107	16		50
Hexachlorobenzene	49		58		40-140	17		50
Bis(2-chloroethyl)ether	52		60		40-140	14		50
2-Chloronaphthalene	54		63		40-140	15		50
1,2-Dichlorobenzene	53		58		40-140	9		50
1,3-Dichlorobenzene	51		57		40-140	11		50
1,4-Dichlorobenzene	51		58		28-104	13		50
3,3'-Dichlorobenzidine	54		59		40-140	9		50
2,4-Dinitrotoluene	57		67		40-132	16		50
2,6-Dinitrotoluene	58		71		40-140	20		50
Fluoranthene	58		65		40-140	11		50
4-Chlorophenyl phenyl ether	52		62		40-140	18		50
4-Bromophenyl phenyl ether	52		63		40-140	19		50
Bis(2-chloroisopropyl)ether	71		83		40-140	16		50
Bis(2-chloroethoxy)methane	55		68		40-117	21		50
Hexachlorobutadiene	54		62		40-140	14		50
Hexachlorocyclopentadiene	49		62		40-140	23		50
Hexachloroethane	58		66		40-140	13		50
Isophorone	58		70		40-140	19		50
Naphthalene	53		61		40-140	14		50
Nitrobenzene	61		70		40-140	14		50
NDPA/DPA	56		67		36-157	18		50

Lab Control Sample Analysis
Batch Quality Control

Project Name: THE BEACON
Project Number: 170745301

Lab Number: L2255559
Report Date: 11/07/22

Parameter	LCS %Recovery	Qual	LCSD %Recovery	Qual	%Recovery Limits	RPD	Qual	RPD Limits
Semivolatile Organics by GC/MS - Westborough Lab Associated sample(s): 07,10 Batch: WG1699147-2 WG1699147-3								
n-Nitrosodi-n-propylamine	63		74		32-121	16		50
Bis(2-ethylhexyl)phthalate	53		70		40-140	28		50
Butyl benzyl phthalate	60		70		40-140	15		50
Di-n-butylphthalate	57		70		40-140	20		50
Di-n-octylphthalate	52		67		40-140	25		50
Diethyl phthalate	56		69		40-140	21		50
Dimethyl phthalate	56		68		40-140	19		50
Benzo(a)anthracene	55		63		40-140	14		50
Benzo(a)pyrene	59		60		40-140	2		50
Benzo(b)fluoranthene	53		56		40-140	6		50
Benzo(k)fluoranthene	55		56		40-140	2		50
Chrysene	54		62		40-140	14		50
Acenaphthylene	59		70		40-140	17		50
Anthracene	58		67		40-140	14		50
Benzo(ghi)perylene	50		51		40-140	2		50
Fluorene	55		64		40-140	15		50
Phenanthrene	56		64		40-140	13		50
Dibenzo(a,h)anthracene	51		53		40-140	4		50
Indeno(1,2,3-cd)pyrene	54		57		40-140	5		50
Pyrene	59		65		35-142	10		50
Biphenyl	53		64		37-127	19		50
4-Chloroaniline	46		50		40-140	8		50
2-Nitroaniline	66		80		47-134	19		50

Lab Control Sample Analysis
Batch Quality Control

Project Name: THE BEACON
Project Number: 170745301

Lab Number: L2255559
Report Date: 11/07/22

Parameter	LCS %Recovery	Qual	LCSD %Recovery	Qual	%Recovery Limits	RPD	Qual	RPD Limits
Semivolatile Organics by GC/MS - Westborough Lab Associated sample(s): 07,10 Batch: WG1699147-2 WG1699147-3								
3-Nitroaniline	54		58		26-129	7		50
4-Nitroaniline	58		69		41-125	17		50
Dibenzofuran	55		64		40-140	15		50
2-Methylnaphthalene	54		63		40-140	15		50
1,2,4,5-Tetrachlorobenzene	53		64		40-117	19		50
Acetophenone	55		63		14-144	14		50
2,4,6-Trichlorophenol	60		75		30-130	22		50
p-Chloro-m-cresol	62		76		26-103	20		50
2-Chlorophenol	57		66		25-102	15		50
2,4-Dichlorophenol	59		70		30-130	17		50
2,4-Dimethylphenol	61		73		30-130	18		50
2-Nitrophenol	63		75		30-130	17		50
4-Nitrophenol	69		78		11-114	12		50
2,4-Dinitrophenol	33		35		4-130	6		50
4,6-Dinitro-o-cresol	67		79		10-130	16		50
Pentachlorophenol	49		58		17-109	17		50
Phenol	64		74		26-90	14		50
2-Methylphenol	58		68		30-130.	16		50
3-Methylphenol/4-Methylphenol	59		69		30-130	16		50
2,4,5-Trichlorophenol	58		75		30-130	26		50
Benzoic Acid	**0**	Q	**0**	Q	10-110	NC		50
Benzyl Alcohol	66		76		40-140	14		50
Carbazole	60		68		54-128	13		50

Lab Control Sample Analysis
Batch Quality Control

Project Name: THE BEACON
Project Number: 170745301

Lab Number: L2255559
Report Date: 11/07/22

Parameter	LCS %Recovery	Qual	LCSD %Recovery	Qual	%Recovery Limits	RPD	Qual	RPD Limits
Semivolatile Organics by GC/MS - Westborough Lab Associated sample(s): 07,10 Batch: WG1699147-2 WG1699147-3								
1,4-Dioxane	41		45		40-140	9		50

Surrogate	LCS %Recovery	Qual	LCSD %Recovery	Qual	Acceptance Criteria
2-Fluorophenol	57		64		25-120
Phenol-d6	61		68		10-120
Nitrobenzene-d5	61		69		23-120
2-Fluorobiphenyl	51		62		30-120
2,4,6-Tribromophenol	53		59		10-136
4-Terphenyl-d14	50		58		18-120

Lab Control Sample Analysis
Batch Quality Control

Project Name: THE BEACON
Project Number: 170745301

Lab Number: L2255559
Report Date: 11/07/22

Parameter	LCS %Recovery	Qual	LCSD %Recovery	Qual	%Recovery Limits	RPD	Qual	RPD Limits
Semivolatile Organics by GC/MS-SIM - Westborough Lab Associated sample(s): 09 Batch: WG1699149-2 WG1699149-3								
Acenaphthene	72		71		40-140	1		40
2-Chloronaphthalene	73		71		40-140	3		40
Fluoranthene	82		79		40-140	4		40
Hexachlorobutadiene	62		61		40-140	2		40
Naphthalene	73		71		40-140	3		40
Benzo(a)anthracene	77		77		40-140	0		40
Benzo(a)pyrene	83		82		40-140	1		40
Benzo(b)fluoranthene	87		88		40-140	1		40
Benzo(k)fluoranthene	90		87		40-140	3		40
Chrysene	72		71		40-140	1		40
Acenaphthylene	78		76		40-140	3		40
Anthracene	79		78		40-140	1		40
Benzo(ghi)perylene	75		73		40-140	3		40
Fluorene	76		74		40-140	3		40
Phenanthrene	74		73		40-140	1		40
Dibenzo(a,h)anthracene	86		86		40-140	0		40
Indeno(1,2,3-cd)pyrene	86		84		40-140	2		40
Pyrene	81		79		40-140	3		40
2-Methylnaphthalene	75		74		40-140	1		40
Pentachlorophenol	95		93		40-140	2		40
Hexachlorobenzene	63		63		40-140	0		40
Hexachloroethane	76		73		40-140	4		40

Lab Control Sample Analysis
Batch Quality Control

Project Name: THE BEACON
Project Number: 170745301

Lab Number: L2255559
Report Date: 11/07/22

Parameter	LCS %Recovery	Qual	LCSD %Recovery	Qual	%Recovery Limits	RPD	Qual	RPD Limits

Semivolatile Organics by GC/MS-SIM - Westborough Lab Associated sample(s): 09 Batch: WG1699149-2 WG1699149-3

Surrogate	LCS %Recovery	Qual	LCSD %Recovery	Qual	Acceptance Criteria
2-Fluorophenol	64		64		21-120
Phenol-d6	56		56		10-120
Nitrobenzene-d5	89		88		23-120
2-Fluorobiphenyl	71		70		15-120
2,4,6-Tribromophenol	77		75		10-120
4-Terphenyl-d14	81		81		41-149

Lab Control Sample Analysis
Batch Quality Control

Project Name: THE BEACON
Project Number: 170745301

Lab Number: L2255559
Report Date: 11/07/22

Parameter	LCS %Recovery	Qual	LCSD %Recovery	Qual	%Recovery Limits	RPD	Qual	RPD Limits
Perfluorinated Alkyl Acids by Isotope Dilution - Mansfield Lab Associated sample(s): 03,05-06 Batch: WG1699333-2								
Perfluorobutanoic Acid (PFBA)	98		-		67-148	-		30
Perfluoropentanoic Acid (PFPeA)	98		-		63-161	-		30
Perfluorobutanesulfonic Acid (PFBS)	99		-		65-157	-		30
Perfluorohexanoic Acid (PFHxA)	96		-		69-168	-		30
Perfluoroheptanoic Acid (PFHpA)	98		-		58-159	-		30
Perfluorohexanesulfonic Acid (PFHxS)	109		-		69-177	-		30
Perfluorooctanoic Acid (PFOA)	94		-		63-159	-		30
1H,1H,2H,2H-Perfluorooctanesulfonic Acid (6:2FTS)	104		-		49-187	-		30
Perfluoroheptanesulfonic Acid (PFHpS)	97		-		61-179	-		30
Perfluorononanoic Acid (PFNA)	96		-		68-171	-		30
Perfluorooctanesulfonic Acid (PFOS)	106		-		52-151	-		30
Perfluorodecanoic Acid (PFDA)	97		-		63-171	-		30
1H,1H,2H,2H-Perfluorodecanesulfonic Acid (8:2FTS)	108		-		56-173	-		30
N-Methyl Perfluorooctanesulfonamidoacetic Acid (NMeFOSAA)	101		-		60-166	-		30
Perfluoroundecanoic Acid (PFUnA)	113		-		60-153	-		30
Perfluorodecanesulfonic Acid (PFDS)	99		-		38-156	-		30
Perfluorooctanesulfonamide (FOSA)	99		-		46-170	-		30
N-Ethyl Perfluorooctanesulfonamidoacetic Acid (NEtFOSAA)	108		-		45-170	-		30
Perfluorododecanoic Acid (PFDoA)	99		-		67-153	-		30
Perfluorotridecanoic Acid (PFTrDA)	108		-		48-158	-		30
Perfluorotetradecanoic Acid (PFTA)	105		-		59-182	-		30

Lab Control Sample Analysis
Batch Quality Control

Project Name: THE BEACON
Project Number: 170745301

Lab Number: L2255559
Report Date: 11/07/22

Parameter	LCS %Recovery	Qual	LCSD %Recovery	Qual	%Recovery Limits	RPD	Qual	RPD Limits

Perfluorinated Alkyl Acids by Isotope Dilution - Mansfield Lab Associated sample(s): 03,05-06 Batch: WG1699333-2

Surrogate (Extracted Internal Standard)	LCS %Recovery	Qual	LCSD %Recovery	Qual	Acceptance Criteria
Perfluoro[13C4]Butanoic Acid (MPFBA)	96				58-132
Perfluoro[13C5]Pentanoic Acid (M5PFPEA)	105				62-163
Perfluoro[2,3,4-13C3]Butanesulfonic Acid (M3PFBS)	95				70-131
Perfluoro[1,2,3,4,6-13C5]Hexanoic Acid (M5PFHxA)	95				57-129
Perfluoro[1,2,3,4-13C4]Heptanoic Acid (M4PFHpA)	93				60-129
Perfluoro[1,2,3-13C3]Hexanesulfonic Acid (M3PFHxS)	97				71-134
Perfluoro[13C8]Octanoic Acid (M8PFOA)	101				62-129
1H,1H,2H,2H-Perfluoro[1,2-13C2]Octanesulfonic Acid (M2-6:2FTS)	88				14-147
Perfluoro[13C9]Nonanoic Acid (M9PFNA)	101				59-139
Perfluoro[13C8]Octanesulfonic Acid (M8PFOS)	101				69-131
Perfluoro[1,2,3,4,5,6-13C6]Decanoic Acid (M6PFDA)	98				62-124
1H,1H,2H,2H-Perfluoro[1,2-13C2]Decanesulfonic Acid (M2-8:2FTS)	106				10-162
N-Deuteriomethylperfluoro-1-octanesulfonamidoacetic Acid (d3-NMeFOSAA)	78				24-116
Perfluoro[1,2,3,4,5,6,7-13C7]Undecanoic Acid (M7-PFUDA)	92				55-137
Perfluoro[13C8]Octanesulfonamide (M8FOSA)	34				10-112
N-Deuterioethylperfluoro-1-octanesulfonamidoacetic Acid (d5-NEtFOSAA)	76				27-126
Perfluoro[1,2-13C2]Dodecanoic Acid (MPFDOA)	83				48-131
Perfluoro[1,2-13C2]Tetradecanoic Acid (M2PFTEDA)	88				22-136

Lab Control Sample Analysis

Batch Quality Control

Project Name: THE BEACON

Project Number: 170745301

Lab Number: L2255559

Report Date: 11/07/22

Parameter	LCS %Recovery	Qual	LCSD %Recovery	Qual	%Recovery Limits	RPD	Qual	RPD Limits
Perfluorinated Alkyl Acids by Isotope Dilution - Mansfield Lab Associated sample(s): 03,05-06 Batch: WG1699333-2								
Perfluorooctanesulfonamide (FOSA)	99		-		46-170	-		30

Surrogate (Extracted Internal Standard)	LCS %Recovery	Qual	LCSD %Recovery	Qual	Acceptance Criteria
Perfluoro[13C8]Octanesulfonamide (M8FOSA)	69				10-112

Lab Control Sample Analysis
Batch Quality Control

Project Name: THE BEACON
Project Number: 170745301

Lab Number: L2255559
Report Date: 11/07/22

Parameter	LCS %Recovery	Qual	LCSD %Recovery	Qual	%Recovery Limits	RPD	Qual	RPD Limits
Perfluorinated Alkyl Acids by Isotope Dilution - Mansfield Lab Associated sample(s): 01-02,04 Batch: WG1701607-2								
Perfluorobutanoic Acid (PFBA)	96		-		71-135	-		30
Perfluoropentanoic Acid (PFPeA)	98		-		69-132	-		30
Perfluorobutanesulfonic Acid (PFBS)	100		-		72-128	-		30
Perfluorohexanoic Acid (PFHxA)	97		-		70-132	-		30
Perfluoroheptanoic Acid (PFHpA)	100		-		71-131	-		30
Perfluorohexanesulfonic Acid (PFHxS)	109		-		67-130	-		30
Perfluorooctanoic Acid (PFOA)	96		-		69-133	-		30
1H,1H,2H,2H-Perfluorooctanesulfonic Acid (6:2FTS)	104		-		64-140	-		30
Perfluoroheptanesulfonic Acid (PFHpS)	101		-		70-132	-		30
Perfluorononanoic Acid (PFNA)	91		-		72-129	-		30
Perfluorooctanesulfonic Acid (PFOS)	102		-		68-136	-		30
Perfluorodecanoic Acid (PFDA)	87		-		69-133	-		30
1H,1H,2H,2H-Perfluorodecanesulfonic Acid (8:2FTS)	133		-		65-137	-		30
N-Methyl Perfluorooctanesulfonamidoacetic Acid (NMeFOSAA)	98		-		63-144	-		30
Perfluoroundecanoic Acid (PFUnA)	132		-		64-136	-		30
Perfluorodecanesulfonic Acid (PFDS)	66		-		59-134	-		30
Perfluorooctanesulfonamide (FOSA)	96		-		67-137	-		30
N-Ethyl Perfluorooctanesulfonamidoacetic Acid (NEtFOSAA)	108		-		61-139	-		30
Perfluorododecanoic Acid (PFDoA)	98		-		69-135	-		30
Perfluorotridecanoic Acid (PFTrDA)	113		-		66-139	-		30
Perfluorotetradecanoic Acid (PFTA)	108		-		69-133	-		30

Lab Control Sample Analysis
Batch Quality Control

Project Name: THE BEACON
Project Number: 170745301

Lab Number: L2255559
Report Date: 11/07/22

Parameter	LCS %Recovery	Qual	LCSD %Recovery	Qual	%Recovery Limits	RPD	Qual	RPD Limits

Perfluorinated Alkyl Acids by Isotope Dilution - Mansfield Lab Associated sample(s): 01-02,04 Batch: WG1701607-2

Surrogate (Extracted Internal Standard)	LCS %Recovery	Qual	LCSD %Recovery	Qual	Acceptance Criteria
Perfluoro[13C4]Butanoic Acid (MPFBA)	**50**	Q			61-135
Perfluoro[13C5]Pentanoic Acid (M5PFPEA)	**53**	Q			58-150
Perfluoro[2,3,4-13C3]Butanesulfonic Acid (M3PFBS)	**47**	Q			74-139
Perfluoro[1,2,3,4,6-13C5]Hexanoic Acid (M5PFHxA)	**45**	Q			66-128
Perfluoro[1,2,3,4-13C4]Heptanoic Acid (M4PFHpA)	**45**	Q			71-129
Perfluoro[1,2,3-13C3]Hexanesulfonic Acid (M3PFHxS)	**47**	Q			78-139
Perfluoro[13C8]Octanoic Acid (M8PFOA)	**49**	Q			75-130
1H,1H,2H,2H-Perfluoro[1,2-13C2]Octanesulfonic Acid (M2-6:2FTS)	50				20-154
Perfluoro[13C9]Nonanoic Acid (M9PFNA)	**49**	Q			72-140
Perfluoro[13C8]Octanesulfonic Acid (M8PFOS)	**47**	Q			79-136
Perfluoro[1,2,3,4,5,6-13C6]Decanoic Acid (M6PFDA)	**48**	Q			75-130
1H,1H,2H,2H-Perfluoro[1,2-13C2]Decanesulfonic Acid (M2-8:2FTS)	52				19-175
N-Deuteriomethylperfluoro-1-octanesulfonamidoacetic Acid (d3-NMeFOSAA)	**29**	Q			31-134
Perfluoro[1,2,3,4,5,6,7-13C7]Undecanoic Acid (M7-PFUDA)	**38**	Q			61-155
Perfluoro[13C8]Octanesulfonamide (M8FOSA)	**6**	Q			10-117
N-Deuterioethylperfluoro-1-octanesulfonamidoacetic Acid (d5-NEtFOSAA)	**27**	Q			34-137
Perfluoro[1,2-13C2]Dodecanoic Acid (MPFDOA)	**30**	Q			54-150
Perfluoro[1,2-13C2]Tetradecanoic Acid (M2PFTEDA)	**12**	Q			24-159

Matrix Spike Analysis

Batch Quality Control

Project Name: THE BEACON

Project Number: 170745301

Lab Number: L2255559

Report Date: 11/07/22

Parameter	Native Sample	MS Added	MS Found	MS %Recovery	Qual	MSD Found	MSD %Recovery	Qual	Recovery Limits	RPD	Qual	RPD Limits
Perfluorinated Alkyl Acids by Isotope Dilution - Mansfield Lab Associated sample(s): 03,05-06 QC Batch ID: WG1699333-3 QC Sample: L2254365-02 Client ID: MS Sample												
Perfluorobutanoic Acid (PFBA)	0.488J	37.6	34.4	90		-	-		67-148	-		30
Perfluoropentanoic Acid (PFPeA)	ND	37.6	34.8	93		-	-		63-161	-		30
Perfluorobutanesulfonic Acid (PFBS)	ND	33.3	31.5	94		-	-		65-157	-		30
1H,1H,2H,2H-Perfluorohexanesulfonic Acid (4:2FTS)	ND	35.2	33.3	94		-	-		37-219	-		30
Perfluorohexanoic Acid (PFHxA)	0.399JF	37.6	35.1	92		-	-		69-168	-		30
Perfluoropentanesulfonic Acid (PFPeS)	ND	35.4	33.5	95		-	-		52-156	-		30
Perfluoroheptanoic Acid (PFHpA)	0.235J	37.6	35.5	94		-	-		58-159	-		30
Perfluorohexanesulfonic Acid (PFHxS)	ND	34.3	35.6	104		-	-		69-177	-		30
Perfluorooctanoic Acid (PFOA)	0.597J	37.6	34.8	91		-	-		63-159	-		30
1H,1H,2H,2H-Perfluorooctanesulfonic Acid (6:2FTS)	3.02	35.8	41.4	107		-	-		49-187	-		30
Perfluoroheptanesulfonic Acid (PFHpS)	ND	35.8	39.6	111		-	-		61-179	-		30
Perfluorononanoic Acid (PFNA)	ND	37.6	34.5	92		-	-		68-171	-		30
Perfluorooctanesulfonic Acid (PFOS)	ND	34.8	36.3	104		-	-		52-151	-		30
Perfluorodecanoic Acid (PFDA)	ND	37.6	37.1	99		-	-		63-171	-		30
1H,1H,2H,2H-Perfluorodecanesulfonic Acid (8:2FTS)	ND	36	41.7	116		-	-		56-173	-		30
Perfluorononanesulfonic Acid (PFNS)	ND	36.1	31.1	86		-	-		48-150	-		30
N-Methyl Perfluorooctanesulfonamidoacetic Acid (NMeFOSAA)	ND	37.6	45.8	122		-	-		60-166	-		30
Perfluoroundecanoic Acid (PFUnA)	ND	37.6	47.5	126		-	-		60-153	-		30
Perfluorodecanesulfonic Acid (PFDS)	ND	36.3	29.8	82		-	-		38-156	-		30
N-Ethyl Perfluorooctanesulfonamidoacetic Acid (NEtFOSAA)	ND	37.6	47.5	126		-	-		45-170	-		30
Perfluorododecanoic Acid (PFDoA)	ND	37.6	43.0	115		-	-		67-153	-		30
Perfluorotridecanoic Acid (PFTrDA)	ND	37.6	49.7	132		-	-		48-158	-		30

Matrix Spike Analysis

Batch Quality Control

Project Name: THE BEACON
Project Number: 170745301
Lab Number: L2255559
Report Date: 11/07/22

Parameter	Native Sample	MS Added	MS Found	MS %Recovery	Qual	MSD Found	MSD %Recovery	Qual	Recovery Limits	RPD	Qual	RPD Limits
Perfluorinated Alkyl Acids by Isotope Dilution - Mansfield Lab Associated sample(s): 03,05-06 QC Batch ID: WG1699333-3 QC Sample: L2254365-02 Client ID: MS Sample												
Perfluorotetradecanoic Acid (PFTA)	ND	37.6	45.8	122		-	-		59-182	-		30

Surrogate (Extracted Internal Standard)	MS % Recovery	MS Qualifier	MSD % Recovery	MSD Qualifier	Acceptance Criteria
1H,1H,2H,2H-Perfluoro[1,2-13C2]Decanesulfonic Acid (M2-8:2FTS)	139				10-162
1H,1H,2H,2H-Perfluoro[1,2-13C2]Hexanesulfonic Acid (M2-4:2FTS)	**257**	Q			12-142
1H,1H,2H,2H-Perfluoro[1,2-13C2]Octanesulfonic Acid (M2-6:2FTS)	**248**	Q			14-147
N-Deuterioethylperfluoro-1-octanesulfonamidoacetic Acid (d5-NEtFOSAA)	44				27-126
N-Deuteriomethylperfluoro-1-octanesulfonamidoacetic Acid (d3-NMeFOSAA)	41				24-116
Perfluoro[1,2,3,4,5,6,7-13C7]Undecanoic Acid (M7-PFUDA)	**53**	Q			55-137
Perfluoro[1,2,3,4,5,6-13C6]Decanoic Acid (M6PFDA)	64				62-124
Perfluoro[1,2,3,4,6-13C5]Hexanoic Acid (M5PFHxA)	81				57-129
Perfluoro[1,2,3,4-13C4]Heptanoic Acid (M4PFHpA)	84				60-129
Perfluoro[1,2,3-13C3]Hexanesulfonic Acid (M3PFHxS)	95				71-134
Perfluoro[1,2-13C2]Dodecanoic Acid (MPFDOA)	**42**	Q			48-131
Perfluoro[1,2-13C2]Tetradecanoic Acid (M2PFTEDA)	47				22-136
Perfluoro[13C4]Butanoic Acid (MPFBA)	88				58-132
Perfluoro[13C5]Pentanoic Acid (M5PFPEA)	95				62-163
Perfluoro[13C8]Octanesulfonic Acid (M8PFOS)	77				69-131
Perfluoro[13C8]Octanoic Acid (M8PFOA)	90				62-129
Perfluoro[13C9]Nonanoic Acid (M9PFNA)	78				59-139
Perfluoro[2,3,4-13C3]Butanesulfonic Acid (M3PFBS)	90				70-131

Matrix Spike Analysis

Batch Quality Control

Project Name: THE BEACON

Project Number: 170745301

Lab Number: L2255559

Report Date: 11/07/22

Parameter	Native Sample	MS Added	MS Found	MS %Recovery	Qual	MSD Found	MSD %Recovery	Qual	Recovery Limits	RPD	Qual	RPD Limits
Perfluorinated Alkyl Acids by Isotope Dilution - Mansfield Lab Associated sample(s): 01-02,04 QC Batch ID: WG1701607-3 QC Sample: L2255559-01 Client ID: SB06_1-3												
Perfluorobutanoic Acid (PFBA)	ND	5.82	5.67	97		-	-		71-135	-		30
Perfluoropentanoic Acid (PFPeA)	ND	5.82	5.70	98		-	-		69-132	-		30
Perfluorobutanesulfonic Acid (PFBS)	ND	5.17	5.28	102		-	-		72-128	-		30
Perfluorohexanoic Acid (PFHxA)	ND	5.82	5.77	99		-	-		70-132	-		30
Perfluoroheptanoic Acid (PFHpA)	ND	5.82	5.82	100		-	-		71-131	-		30
Perfluorohexanesulfonic Acid (PFHxS)	ND	5.32	5.90	111		-	-		67-130	-		30
Perfluorooctanoic Acid (PFOA)	ND	5.82	5.54	95		-	-		69-133	-		30
1H,1H,2H,2H-Perfluorooctanesulfonic Acid (6:2FTS)	ND	5.54	6.15	111		-	-		64-140	-		30
Perfluoroheptanesulfonic Acid (PFHpS)	ND	5.55	5.25	95		-	-		70-132	-		30
Perfluorononanoic Acid (PFNA)	ND	5.82	5.35	92		-	-		72-129	-		30
Perfluorooctanesulfonic Acid (PFOS)	ND	5.4	5.48	101		-	-		68-136	-		30
Perfluorodecanoic Acid (PFDA)	ND	5.82	5.41	93		-	-		69-133	-		30
1H,1H,2H,2H-Perfluorodecanesulfonic Acid (8:2FTS)	ND	5.59	7.21	129		-	-		65-137	-		30
N-Methyl Perfluorooctanesulfonamidoacetic Acid (NMeFOSAA)	ND	5.82	5.31	91		-	-		63-144	-		30
Perfluoroundecanoic Acid (PFUnA)	ND	5.82	6.97	120		-	-		64-136	-		30
Perfluorodecanesulfonic Acid (PFDS)	ND	5.62	5.24	93		-	-		59-134	-		30
Perfluorooctanesulfonamide (FOSA)	ND	5.82	5.80	100		-	-		67-137	-		30
N-Ethyl Perfluorooctanesulfonamidoacetic Acid (NEtFOSAA)	ND	5.82	6.76	116		-	-		61-139	-		30
Perfluorododecanoic Acid (PFDoA)	ND	5.82	6.18	106		-	-		69-135	-		30
Perfluorotridecanoic Acid (PFTrDA)	ND	5.82	6.25	107		-	-		66-139	-		30
Perfluorotetradecanoic Acid (PFTA)	ND	5.82	6.33	109		-	-		69-133	-		30

Matrix Spike Analysis

Batch Quality Control

Project Name: THE BEACON
Project Number: 170745301

Lab Number: L2255559
Report Date: 11/07/22

Parameter	Native Sample	MS Added	MS Found	MS %Recovery	Qual	MSD Found	MSD %Recovery	Qual	Recovery Limits	RPD	Qual	RPD Limits
Perfluorinated Alkyl Acids by Isotope Dilution - Mansfield Lab Associated sample(s): 01-02,04 QC Batch ID: WG1701607-3 QC Sample: L2255559-01 Client ID: SB06_1-3												

Surrogate (Extracted Internal Standard)	MS % Recovery	MS Qualifier	MSD % Recovery	MSD Qualifier	Acceptance Criteria
1H,1H,2H,2H-Perfluoro[1,2-13C2]Decanesulfonic Acid (M2-8:2FTS)	85				19-175
1H,1H,2H,2H-Perfluoro[1,2-13C2]Octanesulfonic Acid (M2-6:2FTS)	58				20-154
N-Deuterioethylperfluoro-1-octanesulfonamidoacetic Acid (d5-NEtFOSAA)	**23**	Q			34-137
N-Deuteriomethylperfluoro-1-octanesulfonamidoacetic Acid (d3-NMeFOSAA)	**24**	Q			31-134
Perfluoro[1,2,3,4,5,6,7-13C7]Undecanoic Acid (M7-PFUDA)	66				61-155
Perfluoro[1,2,3,4,5,6-13C6]Decanoic Acid (M6PFDA)	**71**	Q			75-130
Perfluoro[1,2,3,4,6-13C5]Hexanoic Acid (M5PFHxA)	**61**	Q			66-128
Perfluoro[1,2,3,4-13C4]Heptanoic Acid (M4PFHpA)	**63**	Q			71-129
Perfluoro[1,2,3-13C3]Hexanesulfonic Acid (M3PFHxS)	**77**	Q			78-139
Perfluoro[1,2-13C2]Dodecanoic Acid (MPFDOA)	55				54-150
Perfluoro[1,2-13C2]Tetradecanoic Acid (M2PFTEDA)	58				24-159
Perfluoro[13C4]Butanoic Acid (MPFBA)	66				61-135
Perfluoro[13C5]Pentanoic Acid (M5PFPEA)	69				58-150
Perfluoro[13C8]Octanesulfonamide (M8FOSA)	58				10-117
Perfluoro[13C8]Octanesulfonic Acid (M8PFOS)	87				79-136
Perfluoro[13C8]Octanoic Acid (M8PFOA)	**71**	Q			75-130
Perfluoro[13C9]Nonanoic Acid (M9PFNA)	75				72-140
Perfluoro[2,3,4-13C3]Butanesulfonic Acid (M3PFBS)	**73**	Q			74-139

Lab Duplicate Analysis
Batch Quality Control

Project Name: THE BEACON
Project Number: 170745301

Lab Number: L2255559
Report Date: 11/07/22

Parameter	Native Sample	Duplicate Sample	Units	RPD	Qual	RPD Limits
Perfluorinated Alkyl Acids by Isotope Dilution - Mansfield Lab Associated sample(s): 03,05-06 QC Batch ID: WG1699333-4 QC Sample: L2254894-01 Client ID: DUP Sample						
Perfluorobutanoic Acid (PFBA)	3.05	3.09	ng/l	1		30
Perfluoropentanoic Acid (PFPeA)	ND	ND	ng/l	NC		30
Perfluorobutanesulfonic Acid (PFBS)	0.930J	0.958J	ng/l	NC		30
1H,1H,2H,2H-Perfluorohexanesulfonic Acid (4:2FTS)	ND	ND	ng/l	NC		30
Perfluorohexanoic Acid (PFHxA)	ND	ND	ng/l	NC		30
Perfluoropentanesulfonic Acid (PFPeS)	ND	ND	ng/l	NC		30
Perfluoroheptanoic Acid (PFHpA)	ND	ND	ng/l	NC		30
Perfluorohexanesulfonic Acid (PFHxS)	0.444J	0.531J	ng/l	NC		30
Perfluorooctanoic Acid (PFOA)	0.318J	0.317J	ng/l	NC		30
1H,1H,2H,2H-Perfluorooctanesulfonic Acid (6:2FTS)	ND	ND	ng/l	NC		30
Perfluoroheptanesulfonic Acid (PFHpS)	ND	ND	ng/l	NC		30
Perfluorononanoic Acid (PFNA)	ND	ND	ng/l	NC		30
Perfluorooctanesulfonic Acid (PFOS)	ND	ND	ng/l	NC		30
Perfluorodecanoic Acid (PFDA)	ND	ND	ng/l	NC		30
1H,1H,2H,2H-Perfluorodecanesulfonic Acid (8:2FTS)	ND	ND	ng/l	NC		30
Perfluorononanesulfonic Acid (PFNS)	ND	ND	ng/l	NC		30
N-Methyl Perfluorooctanesulfonamidoacetic Acid (NMeFOSAA)	ND	ND	ng/l	NC		30
Perfluoroundecanoic Acid (PFUnA)	ND	ND	ng/l	NC		30
Perfluorodecanesulfonic Acid (PFDS)	ND	ND	ng/l	NC		30
N-Ethyl Perfluorooctanesulfonamidoacetic Acid (NEtFOSAA)	ND	ND	ng/l	NC		30

Lab Duplicate Analysis
Batch Quality Control

Project Name: THE BEACON
Project Number: 170745301

Lab Number: L2255559
Report Date: 11/07/22

Parameter	Native Sample	Duplicate Sample	Units	RPD	Qual	RPD Limits
Perfluorinated Alkyl Acids by Isotope Dilution - Mansfield Lab Associated sample(s): 03,05-06 QC Batch ID: WG1699333-4 QC Sample: L2254894-01 Client ID: DUP Sample						
Perfluorododecanoic Acid (PFDoA)	ND	ND	ng/l	NC		30
Perfluorotridecanoic Acid (PFTrDA)	ND	ND	ng/l	NC		30
Perfluorotetradecanoic Acid (PFTA)	ND	ND	ng/l	NC		30

Surrogate (Extracted Internal Standard)	%Recovery	Qualifier	%Recovery	Qualifier	Acceptance Criteria
Perfluoro[13C4]Butanoic Acid (MPFBA)	80		81		58-132
Perfluoro[13C5]Pentanoic Acid (M5PFPEA)	86		89		62-163
Perfluoro[2,3,4-13C3]Butanesulfonic Acid (M3PFBS)	90		93		70-131
1H,1H,2H,2H-Perfluoro[1,2-13C2]Hexanesulfonic Acid (M2-4:2FTS)	127		123		12-142
Perfluoro[1,2,3,4,6-13C5]Hexanoic Acid (M5PFHxA)	78		80		57-129
Perfluoro[1,2,3,4-13C4]Heptanoic Acid (M4PFHpA)	84		84		60-129
Perfluoro[1,2,3-13C3]Hexanesulfonic Acid (M3PFHxS)	93		95		71-134
Perfluoro[13C8]Octanoic Acid (M8PFOA)	90		90		62-129
1H,1H,2H,2H-Perfluoro[1,2-13C2]Octanesulfonic Acid (M2-6:2FTS)	97		98		14-147
Perfluoro[13C9]Nonanoic Acid (M9PFNA)	83		88		59-139
Perfluoro[13C8]Octanesulfonic Acid (M8PFOS)	84		92		69-131
Perfluoro[1,2,3,4,5,6-13C6]Decanoic Acid (M6PFDA)	74		85		62-124
1H,1H,2H,2H-Perfluoro[1,2-13C2]Decanesulfonic Acid (M2-8:2FTS)	79		89		10-162
N-Deuteriomethylperfluoro-1-octanesulfonamidoacetic Acid (d3-NMeFOSAA)	60		73		24-116
Perfluoro[1,2,3,4,5,6,7-13C7]Undecanoic Acid (M7-PFUDA)	70		79		55-137
N-Deuterioethylperfluoro-1-octanesulfonamidoacetic Acid (d5-NEtFOSAA)	59		71		27-126
Perfluoro[1,2-13C2]Dodecanoic Acid (MPFDOA)	62		72		48-131
Perfluoro[1,2-13C2]Tetradecanoic Acid (M2PFTEDA)	76		77		22-136

Lab Duplicate Analysis
Batch Quality Control

Project Name: THE BEACON
Project Number: 170745301

Lab Number: L2255559
Report Date: 11/07/22

Parameter	Native Sample	Duplicate Sample	Units	RPD	Qual	RPD Limits
Perfluorinated Alkyl Acids by Isotope Dilution - Mansfield Lab Associated sample(s): 01-02,04 QC Batch ID: WG1701607-4 QC Sample: L2255559-02 Client ID: SB05_1-3						
Perfluorobutanoic Acid (PFBA)	ND	ND	ng/g	NC		30
Perfluoropentanoic Acid (PFPeA)	ND	ND	ng/g	NC		30
Perfluorobutanesulfonic Acid (PFBS)	ND	ND	ng/g	NC		30
Perfluorohexanoic Acid (PFHxA)	ND	ND	ng/g	NC		30
Perfluoroheptanoic Acid (PFHpA)	ND	ND	ng/g	NC		30
Perfluorohexanesulfonic Acid (PFHxS)	ND	ND	ng/g	NC		30
Perfluorooctanoic Acid (PFOA)	ND	ND	ng/g	NC		30
1H,1H,2H,2H-Perfluorooctanesulfonic Acid (6:2FTS)	ND	ND	ng/g	NC		30
Perfluoroheptanesulfonic Acid (PFHpS)	ND	ND	ng/g	NC		30
Perfluorononanoic Acid (PFNA)	ND	ND	ng/g	NC		30
Perfluorooctanesulfonic Acid (PFOS)	ND	ND	ng/g	NC		30
Perfluorodecanoic Acid (PFDA)	ND	ND	ng/g	NC		30
1H,1H,2H,2H-Perfluorodecanesulfonic Acid (8:2FTS)	ND	ND	ng/g	NC		30
N-Methyl Perfluorooctanesulfonamidoacetic Acid (NMeFOSAA)	ND	ND	ng/g	NC		30
Perfluoroundecanoic Acid (PFUnA)	ND	ND	ng/g	NC		30
Perfluorodecanesulfonic Acid (PFDS)	ND	ND	ng/g	NC		30
Perfluorooctanesulfonamide (FOSA)	ND	ND	ng/g	NC		30
N-Ethyl Perfluorooctanesulfonamidoacetic Acid (NEtFOSAA)	0.117JF	ND	ng/g	NC		30
Perfluorododecanoic Acid (PFDoA)	ND	ND	ng/g	NC		30
Perfluorotridecanoic Acid (PFTrDA)	ND	ND	ng/g	NC		30

Lab Duplicate Analysis
Batch Quality Control

Project Name: THE BEACON
Project Number: 170745301

Lab Number: L2255559
Report Date: 11/07/22

Parameter	Native Sample	Duplicate Sample	Units	RPD	Qual	RPD Limits
Perfluorinated Alkyl Acids by Isotope Dilution - Mansfield Lab Associated sample(s): 01-02,04 QC Batch ID: WG1701607-4 QC Sample: L2255559-02 Client ID: SB05_1-3						
Perfluorotetradecanoic Acid (PFTA)	ND	ND	ng/g	NC		30

Surrogate (Extracted Internal Standard)	%Recovery	Qualifier	%Recovery	Qualifier	Acceptance Criteria
Perfluoro[13C4]Butanoic Acid (MPFBA)	**60**	Q	**52**	Q	61-135
Perfluoro[13C5]Pentanoic Acid (M5PFPEA)	61		**54**	Q	58-150
Perfluoro[2,3,4-13C3]Butanesulfonic Acid (M3PFBS)	**68**	Q	**61**	Q	74-139
Perfluoro[1,2,3,4,6-13C5]Hexanoic Acid (M5PFHxA)	**56**	Q	**49**	Q	66-128
Perfluoro[1,2,3,4-13C4]Heptanoic Acid (M4PFHpA)	**57**	Q	**49**	Q	71-129
Perfluoro[1,2,3-13C3]Hexanesulfonic Acid (M3PFHxS)	**71**	Q	**64**	Q	78-139
Perfluoro[13C8]Octanoic Acid (M8PFOA)	**66**	Q	**58**	Q	75-130
1H,1H,2H,2H-Perfluoro[1,2-13C2]Octanesulfonic Acid (M2-6:2FTS)	53		35		20-154
Perfluoro[13C9]Nonanoic Acid (M9PFNA)	**71**	Q	**60**	Q	72-140
Perfluoro[13C8]Octanesulfonic Acid (M8PFOS)	82		**74**	Q	79-136
Perfluoro[1,2,3,4,5,6-13C6]Decanoic Acid (M6PFDA)	**67**	Q	**56**	Q	75-130
1H,1H,2H,2H-Perfluoro[1,2-13C2]Decanesulfonic Acid (M2-8:2FTS)	77		48		19-175
N-Deuteriomethylperfluoro-1-octanesulfonamidoacetic Acid (d3-NMeFOSAA)	**22**	Q	**13**	Q	31-134
Perfluoro[1,2,3,4,5,6,7-13C7]Undecanoic Acid (M7-PFUDA)	**59**	Q	**50**	Q	61-155
Perfluoro[13C8]Octanesulfonamide (M8FOSA)	51		44		10-117
N-Deuterioethylperfluoro-1-octanesulfonamidoacetic Acid (d5-NEtFOSAA)	**27**	Q	**14**	Q	34-137
Perfluoro[1,2-13C2]Dodecanoic Acid (MPFDOA)	**49**	Q	**43**	Q	54-150
Perfluoro[1,2-13C2]Tetradecanoic Acid (M2PFTEDA)	40		40		24-159

PCBS

Project Name: THE BEACON
Project Number: 170745301
Lab Number: L2255559
Report Date: 11/07/22

SAMPLE RESULTS

Lab ID: L2255559-07
Client ID: SB06_1-3
Sample Location: 413 E. 120 STREET

Date Collected: 10/06/22 10:10
Date Received: 10/06/22
Field Prep: Not Specified

Sample Depth:
Matrix: Soil
Analytical Method: 1,8082A
Analytical Date: 10/13/22 21:12
Analyst: JM
Percent Solids: 82%

Extraction Method: EPA 3546
Extraction Date: 10/12/22 23:30
Cleanup Method: EPA 3665A
Cleanup Date: 10/13/22
Cleanup Method: EPA 3660B
Cleanup Date: 10/13/22

Parameter	Result	Qualifier	Units	RL	MDL	Dilution Factor	Column
Polychlorinated Biphenyls by GC - Westborough Lab							
Aroclor 1016	ND		ug/kg	40.2	3.57	1	A
Aroclor 1221	ND		ug/kg	40.2	4.03	1	A
Aroclor 1232	ND		ug/kg	40.2	8.52	1	A
Aroclor 1242	ND		ug/kg	40.2	5.42	1	A
Aroclor 1248	ND		ug/kg	40.2	6.03	1	A
Aroclor 1254	ND		ug/kg	40.2	4.40	1	A
Aroclor 1260	ND		ug/kg	40.2	7.43	1	A
Aroclor 1262	ND		ug/kg	40.2	5.10	1	A
Aroclor 1268	ND		ug/kg	40.2	4.16	1	A
PCBs, Total	ND		ug/kg	40.2	3.57	1	A

Surrogate	% Recovery	Qualifier	Acceptance Criteria	Column
2,4,5,6-Tetrachloro-m-xylene	77		30-150	A
Decachlorobiphenyl	77		30-150	A
2,4,5,6-Tetrachloro-m-xylene	83		30-150	B
Decachlorobiphenyl	98		30-150	B

Project Name: THE BEACON
Project Number: 170745301
Lab Number: L2255559
Report Date: 11/07/22

SAMPLE RESULTS

Lab ID: L2255559-08
Client ID: SB05_1-3
Sample Location: 413 E. 120 STREET

Date Collected: 10/06/22 11:30
Date Received: 10/06/22
Field Prep: Not Specified

Sample Depth:
Matrix: Soil
Analytical Method: 1,8082A
Analytical Date: 10/13/22 21:19
Analyst: JM
Percent Solids: 91%

Extraction Method: EPA 3546
Extraction Date: 10/12/22 23:30
Cleanup Method: EPA 3665A
Cleanup Date: 10/13/22
Cleanup Method: EPA 3660B
Cleanup Date: 10/13/22

Parameter	Result	Qualifier	Units	RL	MDL	Dilution Factor	Column
Polychlorinated Biphenyls by GC - Westborough Lab							
Aroclor 1016	ND		ug/kg	35.5	3.16	1	A
Aroclor 1221	ND		ug/kg	35.5	3.56	1	A
Aroclor 1232	ND		ug/kg	35.5	7.54	1	A
Aroclor 1242	ND		ug/kg	35.5	4.79	1	A
Aroclor 1248	ND		ug/kg	35.5	5.33	1	A
Aroclor 1254	ND		ug/kg	35.5	3.89	1	A
Aroclor 1260	ND		ug/kg	35.5	6.57	1	A
Aroclor 1262	ND		ug/kg	35.5	4.51	1	A
Aroclor 1268	ND		ug/kg	35.5	3.68	1	A
PCBs, Total	ND		ug/kg	35.5	3.16	1	A

Surrogate	% Recovery	Qualifier	Acceptance Criteria	Column
2,4,5,6-Tetrachloro-m-xylene	76		30-150	A
Decachlorobiphenyl	76		30-150	A
2,4,5,6-Tetrachloro-m-xylene	78		30-150	B
Decachlorobiphenyl	76		30-150	B

Project Name: THE BEACON
Project Number: 170745301
Lab Number: L2255559
Report Date: 11/07/22

SAMPLE RESULTS

Lab ID: L2255559-09
Client ID: FB01_100622
Sample Location: 413 E. 120 STREET

Date Collected: 10/06/22 12:30
Date Received: 10/06/22
Field Prep: None

Sample Depth:
Matrix: Water
Analytical Method: 1,8082A
Analytical Date: 10/13/22 16:26
Analyst: AD

Extraction Method: EPA 3510C
Extraction Date: 10/13/22 00:39
Cleanup Method: EPA 3665A
Cleanup Date: 10/13/22
Cleanup Method: EPA 3660B
Cleanup Date: 10/13/22

Parameter	Result	Qualifier	Units	RL	MDL	Dilution Factor	Column
Polychlorinated Biphenyls by GC - Westborough Lab							
Aroclor 1016	ND		ug/l	0.071	0.061	1	A
Aroclor 1221	ND		ug/l	0.071	0.061	1	A
Aroclor 1232	ND		ug/l	0.071	0.061	1	A
Aroclor 1242	ND		ug/l	0.071	0.061	1	A
Aroclor 1248	ND		ug/l	0.071	0.061	1	A
Aroclor 1254	ND		ug/l	0.071	0.061	1	A
Aroclor 1260	ND		ug/l	0.071	0.061	1	B
Aroclor 1262	ND		ug/l	0.071	0.061	1	A
Aroclor 1268	ND		ug/l	0.071	0.061	1	A
PCBs, Total	ND		ug/l	0.071	0.061	1	B

Surrogate	% Recovery	Qualifier	Acceptance Criteria	Column
2,4,5,6-Tetrachloro-m-xylene	106		30-150	A
Decachlorobiphenyl	100		30-150	A
2,4,5,6-Tetrachloro-m-xylene	101		30-150	B
Decachlorobiphenyl	101		30-150	B

Project Name: THE BEACON
Project Number: 170745301
Lab Number: L2255559
Report Date: 11/07/22

SAMPLE RESULTS

Lab ID: L2255559-10
Client ID: SB04_1-3
Sample Location: 413 E. 120 STREET

Date Collected: 10/06/22 13:15
Date Received: 10/06/22
Field Prep: Not Specified

Sample Depth:
Matrix: Soil
Analytical Method: 1,8082A
Analytical Date: 10/13/22 21:26
Analyst: JM
Percent Solids: 90%

Extraction Method: EPA 3546
Extraction Date: 10/12/22 23:30
Cleanup Method: EPA 3665A
Cleanup Date: 10/13/22
Cleanup Method: EPA 3660B
Cleanup Date: 10/13/22

Parameter	Result	Qualifier	Units	RL	MDL	Dilution Factor	Column
Polychlorinated Biphenyls by GC - Westborough Lab							
Aroclor 1016	ND		ug/kg	36.2	3.22	1	A
Aroclor 1221	ND		ug/kg	36.2	3.63	1	A
Aroclor 1232	ND		ug/kg	36.2	7.69	1	A
Aroclor 1242	ND		ug/kg	36.2	4.89	1	A
Aroclor 1248	ND		ug/kg	36.2	5.44	1	A
Aroclor 1254	ND		ug/kg	36.2	3.97	1	A
Aroclor 1260	ND		ug/kg	36.2	6.70	1	A
Aroclor 1262	ND		ug/kg	36.2	4.60	1	A
Aroclor 1268	ND		ug/kg	36.2	3.76	1	A
PCBs, Total	ND		ug/kg	36.2	3.22	1	A

Surrogate	% Recovery	Qualifier	Acceptance Criteria	Column
2,4,5,6-Tetrachloro-m-xylene	80		30-150	A
Decachlorobiphenyl	80		30-150	A
2,4,5,6-Tetrachloro-m-xylene	79		30-150	B
Decachlorobiphenyl	75		30-150	B

Project Name: THE BEACON
Project Number: 170745301
Lab Number: L2255559
Report Date: 11/07/22

SAMPLE RESULTS

Lab ID: L2255559-11
Client ID: MW04_100622
Sample Location: 413 E. 120 STREET

Date Collected: 10/06/22 15:00
Date Received: 10/06/22
Field Prep: Refer to COC

Sample Depth:
Matrix: Water
Analytical Method: 1,8082A
Analytical Date: 10/13/22 16:35
Analyst: AD

Extraction Method: EPA 3510C
Extraction Date: 10/13/22 00:39
Cleanup Method: EPA 3665A
Cleanup Date: 10/13/22
Cleanup Method: EPA 3660B
Cleanup Date: 10/13/22

Parameter	Result	Qualifier	Units	RL	MDL	Dilution Factor	Column
Polychlorinated Biphenyls by GC - Westborough Lab							
Aroclor 1016	ND		ug/l	0.071	0.061	1	A
Aroclor 1221	ND		ug/l	0.071	0.061	1	A
Aroclor 1232	ND		ug/l	0.071	0.061	1	A
Aroclor 1242	ND		ug/l	0.071	0.061	1	A
Aroclor 1248	ND		ug/l	0.071	0.061	1	A
Aroclor 1254	ND		ug/l	0.071	0.061	1	A
Aroclor 1260	ND		ug/l	0.071	0.061	1	A
Aroclor 1262	ND		ug/l	0.071	0.061	1	A
Aroclor 1268	ND		ug/l	0.071	0.061	1	A
PCBs, Total	ND		ug/l	0.071	0.061	1	A

Surrogate	% Recovery	Qualifier	Acceptance Criteria	Column
2,4,5,6-Tetrachloro-m-xylene	107		30-150	A
Decachlorobiphenyl	131		30-150	A
2,4,5,6-Tetrachloro-m-xylene	95		30-150	B
Decachlorobiphenyl	128		30-150	B

Project Name: THE BEACON
Project Number: 170745301
Lab Number: L2255559
Report Date: 11/07/22

SAMPLE RESULTS

Lab ID: L2255559-12
Client ID: GWDUP01_100622
Sample Location: 413 E. 120 STREET
Date Collected: 10/06/22 15:15
Date Received: 10/06/22
Field Prep: Refer to COC

Sample Depth:
Matrix: Water
Analytical Method: 1,8082A
Analytical Date: 10/13/22 16:43
Analyst: AD

Extraction Method: EPA 3510C
Extraction Date: 10/13/22 00:39
Cleanup Method: EPA 3665A
Cleanup Date: 10/13/22
Cleanup Method: EPA 3660B
Cleanup Date: 10/13/22

Parameter	Result	Qualifier	Units	RL	MDL	Dilution Factor	Column
Polychlorinated Biphenyls by GC - Westborough Lab							
Aroclor 1016	ND		ug/l	0.071	0.061	1	A
Aroclor 1221	ND		ug/l	0.071	0.061	1	A
Aroclor 1232	ND		ug/l	0.071	0.061	1	A
Aroclor 1242	ND		ug/l	0.071	0.061	1	A
Aroclor 1248	ND		ug/l	0.071	0.061	1	A
Aroclor 1254	ND		ug/l	0.071	0.061	1	A
Aroclor 1260	ND		ug/l	0.071	0.061	1	B
Aroclor 1262	ND		ug/l	0.071	0.061	1	A
Aroclor 1268	ND		ug/l	0.071	0.061	1	A
PCBs, Total	ND		ug/l	0.071	0.061	1	B

Surrogate	% Recovery	Qualifier	Acceptance Criteria	Column
2,4,5,6-Tetrachloro-m-xylene	105		30-150	A
Decachlorobiphenyl	128		30-150	A
2,4,5,6-Tetrachloro-m-xylene	96		30-150	B
Decachlorobiphenyl	125		30-150	B

Project Name: THE BEACON
Project Number: 170745301
Lab Number: L2255559
Report Date: 11/07/22

Method Blank Analysis
Batch Quality Control

Analytical Method: 1,8082A
Analytical Date: 10/13/22 20:52
Analyst: JM

Extraction Method: EPA 3546
Extraction Date: 10/12/22 23:30
Cleanup Method: EPA 3665A
Cleanup Date: 10/13/22
Cleanup Method: EPA 3660B
Cleanup Date: 10/13/22

Parameter	Result	Qualifier	Units	RL	MDL	Column
Polychlorinated Biphenyls by GC - Westborough Lab for sample(s): 07-08,10 Batch: WG1698724-1						
Aroclor 1016	ND		ug/kg	31.6	2.81	A
Aroclor 1221	ND		ug/kg	31.6	3.17	A
Aroclor 1232	ND		ug/kg	31.6	6.70	A
Aroclor 1242	ND		ug/kg	31.6	4.26	A
Aroclor 1248	ND		ug/kg	31.6	4.74	A
Aroclor 1254	ND		ug/kg	31.6	3.46	A
Aroclor 1260	ND		ug/kg	31.6	5.84	A
Aroclor 1262	ND		ug/kg	31.6	4.01	A
Aroclor 1268	ND		ug/kg	31.6	3.27	A
PCBs, Total	ND		ug/kg	31.6	2.81	A

Surrogate	%Recovery	Qualifier	Acceptance Criteria	Column
2,4,5,6-Tetrachloro-m-xylene	86		30-150	A
Decachlorobiphenyl	81		30-150	A
2,4,5,6-Tetrachloro-m-xylene	86		30-150	B
Decachlorobiphenyl	78		30-150	B

Project Name: THE BEACON
Project Number: 170745301

Lab Number: L2255559
Report Date: 11/07/22

Method Blank Analysis
Batch Quality Control

Analytical Method: 1,8082A
Analytical Date: 10/13/22 15:50
Analyst: AD

Extraction Method: EPA 3510C
Extraction Date: 10/13/22 00:39
Cleanup Method: EPA 3665A
Cleanup Date: 10/13/22
Cleanup Method: EPA 3660B
Cleanup Date: 10/13/22

Parameter	Result	Qualifier	Units	RL	MDL	Column
Polychlorinated Biphenyls by GC - Westborough Lab for sample(s): 09,11-12 Batch: WG1698738-1						
Aroclor 1016	ND		ug/l	0.071	0.061	A
Aroclor 1221	ND		ug/l	0.071	0.061	A
Aroclor 1232	ND		ug/l	0.071	0.061	A
Aroclor 1242	ND		ug/l	0.071	0.061	A
Aroclor 1248	ND		ug/l	0.071	0.061	A
Aroclor 1254	ND		ug/l	0.071	0.061	A
Aroclor 1262	ND		ug/l	0.071	0.061	A
Aroclor 1268	ND		ug/l	0.071	0.061	A
Aroclor 1260	ND		ug/l	0.071	0.061	B
PCBs, Total	ND		ug/l	0.071	0.061	B

Surrogate	%Recovery	Qualifier	Acceptance Criteria	Column
2,4,5,6-Tetrachloro-m-xylene	101		30-150	A
Decachlorobiphenyl	104		30-150	A
2,4,5,6-Tetrachloro-m-xylene	102		30-150	B
Decachlorobiphenyl	108		30-150	B

Lab Control Sample Analysis

Batch Quality Control

Project Name: THE BEACON

Project Number: 170745301

Lab Number: L2255559

Report Date: 11/07/22

Parameter	LCS %Recovery	Qual	LCSD %Recovery	Qual	%Recovery Limits	RPD	Qual	RPD Limits	Column
Polychlorinated Biphenyls by GC - Westborough Lab Associated sample(s): 07-08,10 Batch: WG1698724-2 WG1698724-3									
Aroclor 1016	89		86		40-140	3		50	A
Aroclor 1260	82		82		40-140	0		50	A

Surrogate	LCS %Recovery	Qual	LCSD %Recovery	Qual	Acceptance Criteria	Column
2,4,5,6-Tetrachloro-m-xylene	87		83		30-150	A
Decachlorobiphenyl	83		83		30-150	A
2,4,5,6-Tetrachloro-m-xylene	87		81		30-150	B
Decachlorobiphenyl	82		80		30-150	B

Lab Control Sample Analysis

Batch Quality Control

Project Name: THE BEACON

Project Number: 170745301

Lab Number: L2255559

Report Date: 11/07/22

Parameter	LCS %Recovery	Qual	LCSD %Recovery	Qual	%Recovery Limits	RPD	Qual	RPD Limits	Column
Polychlorinated Biphenyls by GC - Westborough Lab Associated sample(s): 09,11-12 Batch: WG1698738-2 WG1698738-3									
Aroclor 1016	101		99		40-140	2		50	A
Aroclor 1260	94		90		40-140	5		50	A

Surrogate	LCS %Recovery	Qual	LCSD %Recovery	Qual	Acceptance Criteria	Column
2,4,5,6-Tetrachloro-m-xylene	113		103		30-150	A
Decachlorobiphenyl	113		109		30-150	A
2,4,5,6-Tetrachloro-m-xylene	108		102		30-150	B
Decachlorobiphenyl	115		111		30-150	B

PESTICIDES

Project Name: THE BEACON
Project Number: 170745301
Lab Number: L2255559
Report Date: 11/07/22

SAMPLE RESULTS

Lab ID: L2255559-07
Client ID: SB06_1-3
Sample Location: 413 E. 120 STREET

Date Collected: 10/06/22 10:10
Date Received: 10/06/22
Field Prep: Not Specified

Sample Depth:
Matrix: Soil
Analytical Method: 1,8081B
Analytical Date: 10/13/22 11:18
Analyst: AKM
Percent Solids: 82%

Extraction Method: EPA 3546
Extraction Date: 10/12/22 22:51
Cleanup Method: EPA 3620B
Cleanup Date: 10/13/22
Cleanup Method: EPA 3660B
Cleanup Date: 10/13/22

Parameter	Result	Qualifier	Units	RL	MDL	Dilution Factor	Column
Organochlorine Pesticides by GC - Westborough Lab							
Delta-BHC	ND		ug/kg	1.92	0.376	1	B
Lindane	ND		ug/kg	0.800	0.358	1	B
Alpha-BHC	ND		ug/kg	0.800	0.227	1	B
Beta-BHC	ND		ug/kg	1.92	0.728	1	B
Heptachlor	ND		ug/kg	0.960	0.430	1	B
Aldrin	ND		ug/kg	1.92	0.676	1	B
Heptachlor epoxide	ND		ug/kg	3.60	1.08	1	B
Endrin	ND		ug/kg	0.800	0.328	1	B
Endrin aldehyde	ND		ug/kg	2.40	0.840	1	B
Endrin ketone	ND		ug/kg	1.92	0.494	1	B
Dieldrin	ND		ug/kg	1.20	0.600	1	B
4,4'-DDE	ND		ug/kg	1.92	0.444	1	B
4,4'-DDD	ND		ug/kg	1.92	0.685	1	B
4,4'-DDT	ND		ug/kg	1.92	1.54	1	B
Endosulfan I	ND		ug/kg	1.92	0.454	1	B
Endosulfan II	ND		ug/kg	1.92	0.642	1	B
Endosulfan sulfate	ND		ug/kg	0.800	0.381	1	B
Methoxychlor	ND		ug/kg	3.60	1.12	1	B
Toxaphene	ND		ug/kg	36.0	10.1	1	B
cis-Chlordane	ND		ug/kg	2.40	0.669	1	B
trans-Chlordane	ND		ug/kg	2.40	0.634	1	B
Chlordane	ND		ug/kg	16.0	6.36	1	B

Project Name: THE BEACON **Lab Number:** L2255559

Project Number: 170745301 **Report Date:** 11/07/22

SAMPLE RESULTS

Lab ID: L2255559-07 Date Collected: 10/06/22 10:10

Client ID: SB06_1-3 Date Received: 10/06/22

Sample Location: 413 E. 120 STREET Field Prep: Not Specified

Sample Depth:

Parameter	Result	Qualifier	Units	RL	MDL	Dilution Factor	Column
Organochlorine Pesticides by GC - Westborough Lab							

Surrogate	% Recovery	Qualifier	Acceptance Criteria	Column
2,4,5,6-Tetrachloro-m-xylene	**7**	Q	30-150	A
Decachlorobiphenyl	**11**	Q	30-150	A
2,4,5,6-Tetrachloro-m-xylene	69		30-150	B
Decachlorobiphenyl	116		30-150	B

Project Name: THE BEACON
Project Number: 170745301
Lab Number: L2255559
Report Date: 11/07/22

SAMPLE RESULTS

Lab ID: L2255559-07
Client ID: SB06_1-3
Sample Location: 413 E. 120 STREET

Date Collected: 10/06/22 10:10
Date Received: 10/06/22
Field Prep: Not Specified

Sample Depth:
Matrix: Soil
Analytical Method: 1,8151A
Analytical Date: 10/14/22 07:18
Analyst: AR
Percent Solids: 82%
Methylation Date: 10/13/22 19:24

Extraction Method: EPA 8151A
Extraction Date: 10/12/22 14:58

Parameter	Result	Qualifier	Units	RL	MDL	Dilution Factor	Column
Chlorinated Herbicides by GC - Westborough Lab							
2,4-D	ND		ug/kg	199	12.5	1	A
2,4,5-T	ND		ug/kg	199	6.17	1	A
2,4,5-TP (Silvex)	ND		ug/kg	199	5.30	1	A

Surrogate	% Recovery	Qualifier	Acceptance Criteria	Column
DCAA	133		30-150	A
DCAA	111		30-150	B

Project Name: THE BEACON
Project Number: 170745301
Lab Number: L2255559
Report Date: 11/07/22

SAMPLE RESULTS

Lab ID: L2255559-08
Client ID: SB05_1-3
Sample Location: 413 E. 120 STREET

Date Collected: 10/06/22 11:30
Date Received: 10/06/22
Field Prep: Not Specified

Sample Depth:
Matrix: Soil
Analytical Method: 1,8081B
Analytical Date: 10/13/22 11:30
Analyst: AKM
Percent Solids: 91%

Extraction Method: EPA 3546
Extraction Date: 10/12/22 22:51
Cleanup Method: EPA 3620B
Cleanup Date: 10/13/22
Cleanup Method: EPA 3660B
Cleanup Date: 10/13/22

Parameter	Result	Qualifier	Units	RL	MDL	Dilution Factor	Column
Organochlorine Pesticides by GC - Westborough Lab							
Delta-BHC	ND		ug/kg	1.73	0.338	1	B
Lindane	ND		ug/kg	0.720	0.322	1	B
Alpha-BHC	ND		ug/kg	0.720	0.204	1	B
Beta-BHC	ND		ug/kg	1.73	0.655	1	B
Heptachlor	ND		ug/kg	0.864	0.387	1	B
Aldrin	ND		ug/kg	1.73	0.608	1	B
Heptachlor epoxide	ND		ug/kg	3.24	0.972	1	B
Endrin	ND		ug/kg	0.720	0.295	1	B
Endrin aldehyde	ND		ug/kg	2.16	0.756	1	B
Endrin ketone	ND		ug/kg	1.73	0.445	1	B
Dieldrin	ND		ug/kg	1.08	0.540	1	B
4,4'-DDE	ND		ug/kg	1.73	0.399	1	B
4,4'-DDD	1.50	JP	ug/kg	1.73	0.616	1	B
4,4'-DDT	ND		ug/kg	1.73	1.39	1	B
Endosulfan I	ND		ug/kg	1.73	0.408	1	B
Endosulfan II	ND		ug/kg	1.73	0.577	1	B
Endosulfan sulfate	ND		ug/kg	0.720	0.343	1	B
Methoxychlor	ND		ug/kg	3.24	1.01	1	B
Toxaphene	ND		ug/kg	32.4	9.07	1	B
cis-Chlordane	ND		ug/kg	2.16	0.602	1	B
trans-Chlordane	ND		ug/kg	2.16	0.570	1	B
Chlordane	ND		ug/kg	14.4	5.72	1	B

Project Name: THE BEACON **Lab Number:** L2255559

Project Number: 170745301 **Report Date:** 11/07/22

SAMPLE RESULTS

Lab ID: L2255559-08 Date Collected: 10/06/22 11:30

Client ID: SB05_1-3 Date Received: 10/06/22

Sample Location: 413 E. 120 STREET Field Prep: Not Specified

Sample Depth:

Parameter	Result	Qualifier	Units	RL	MDL	Dilution Factor	Column
Organochlorine Pesticides by GC - Westborough Lab							

Surrogate	% Recovery	Qualifier	Acceptance Criteria	Column
2,4,5,6-Tetrachloro-m-xylene	115		30-150	A
Decachlorobiphenyl	**9**	Q	30-150	A
2,4,5,6-Tetrachloro-m-xylene	38		30-150	B
Decachlorobiphenyl	108		30-150	B

Project Name: THE BEACON
Project Number: 170745301
Lab Number: L2255559
Report Date: 11/07/22

SAMPLE RESULTS

Lab ID: L2255559-08
Client ID: SB05_1-3
Sample Location: 413 E. 120 STREET
Date Collected: 10/06/22 11:30
Date Received: 10/06/22
Field Prep: Not Specified

Sample Depth:
Matrix: Soil
Analytical Method: 1,8151A
Analytical Date: 10/14/22 07:36
Analyst: AR
Percent Solids: 91%
Methylation Date: 10/13/22 19:24
Extraction Method: EPA 8151A
Extraction Date: 10/12/22 14:58

Parameter	Result	Qualifier	Units	RL	MDL	Dilution Factor	Column
Chlorinated Herbicides by GC - Westborough Lab							
2,4-D	ND		ug/kg	180	11.3	1	A
2,4,5-T	ND		ug/kg	180	5.57	1	A
2,4,5-TP (Silvex)	ND		ug/kg	180	4.78	1	A

Surrogate	% Recovery	Qualifier	Acceptance Criteria	Column
DCAA	122		30-150	A
DCAA	98		30-150	B

Project Name: THE BEACON
Project Number: 170745301
Lab Number: L2255559
Report Date: 11/07/22

SAMPLE RESULTS

Lab ID: L2255559-09
Client ID: FB01_100622
Sample Location: 413 E. 120 STREET
Date Collected: 10/06/22 12:30
Date Received: 10/06/22
Field Prep: None

Sample Depth:
Matrix: Water
Analytical Method: 1,8081B
Analytical Date: 10/14/22 11:23
Analyst: AR
Extraction Method: EPA 3510C
Extraction Date: 10/12/22 18:33

Parameter	Result	Qualifier	Units	RL	MDL	Dilution Factor	Column
Organochlorine Pesticides by GC - Westborough Lab							
Delta-BHC	ND		ug/l	0.014	0.003	1	A
Lindane	ND		ug/l	0.014	0.003	1	A
Alpha-BHC	ND		ug/l	0.014	0.003	1	A
Beta-BHC	ND		ug/l	0.014	0.004	1	A
Heptachlor	ND		ug/l	0.014	0.002	1	A
Aldrin	ND		ug/l	0.014	0.002	1	A
Heptachlor epoxide	ND		ug/l	0.014	0.003	1	A
Endrin	ND		ug/l	0.029	0.003	1	A
Endrin aldehyde	ND		ug/l	0.029	0.006	1	A
Endrin ketone	ND		ug/l	0.029	0.003	1	A
Dieldrin	ND		ug/l	0.029	0.003	1	A
4,4'-DDE	ND		ug/l	0.029	0.003	1	A
4,4'-DDD	0.005	J	ug/l	0.029	0.003	1	A
4,4'-DDT	0.010	J	ug/l	0.029	0.003	1	B
Endosulfan I	ND		ug/l	0.014	0.002	1	A
Endosulfan II	ND		ug/l	0.029	0.004	1	A
Endosulfan sulfate	ND		ug/l	0.029	0.003	1	A
Methoxychlor	ND		ug/l	0.143	0.005	1	A
Toxaphene	ND		ug/l	0.143	0.045	1	A
cis-Chlordane	ND		ug/l	0.014	0.005	1	A
trans-Chlordane	ND		ug/l	0.014	0.004	1	A
Chlordane	ND		ug/l	0.143	0.033	1	A

Project Name: THE BEACON **Lab Number:** L2255559

Project Number: 170745301 **Report Date:** 11/07/22

SAMPLE RESULTS

Lab ID: L2255559-09 Date Collected: 10/06/22 12:30

Client ID: FB01_100622 Date Received: 10/06/22

Sample Location: 413 E. 120 STREET Field Prep: None

Sample Depth:

Parameter	Result	Qualifier	Units	RL	MDL	Dilution Factor	Column
Organochlorine Pesticides by GC - Westborough Lab							

Surrogate	% Recovery	Qualifier	Acceptance Criteria	Column
2,4,5,6-Tetrachloro-m-xylene	60		30-150	A
Decachlorobiphenyl	60		30-150	A
2,4,5,6-Tetrachloro-m-xylene	60		30-150	B
Decachlorobiphenyl	59		30-150	B

Project Name: THE BEACON
Project Number: 170745301
Lab Number: L2255559
Report Date: 11/07/22

SAMPLE RESULTS

Lab ID: L2255559-09
Client ID: FB01_100622
Sample Location: 413 E. 120 STREET
Date Collected: 10/06/22 12:30
Date Received: 10/06/22
Field Prep: None

Sample Depth:
Matrix: Water
Analytical Method: 1,8151A
Analytical Date: 10/12/22 01:36
Analyst: AKM
Extraction Method: EPA 8151A
Extraction Date: 10/08/22 20:45

Methylation Date: 10/10/22 22:34

Parameter	Result	Qualifier	Units	RL	MDL	Dilution Factor	Column
Chlorinated Herbicides by GC - Westborough Lab							
2,4-D	ND		ug/l	10.0	0.498	1	A
2,4,5-T	ND		ug/l	2.00	0.531	1	A
2,4,5-TP (Silvex)	ND		ug/l	2.00	0.539	1	A

Surrogate	% Recovery	Qualifier	Acceptance Criteria	Column
DCAA	116		30-150	A
DCAA	82		30-150	B

Project Name: THE BEACON
Project Number: 170745301
Lab Number: L2255559
Report Date: 11/07/22

SAMPLE RESULTS

Lab ID: L2255559-10
Client ID: SB04_1-3
Sample Location: 413 E. 120 STREET

Date Collected: 10/06/22 13:15
Date Received: 10/06/22
Field Prep: Not Specified

Sample Depth:
Matrix: Soil
Analytical Method: 1,8081B
Analytical Date: 10/13/22 11:42
Analyst: AKM
Percent Solids: 90%

Extraction Method: EPA 3546
Extraction Date: 10/12/22 22:51
Cleanup Method: EPA 3620B
Cleanup Date: 10/13/22
Cleanup Method: EPA 3660B
Cleanup Date: 10/13/22

Parameter	Result	Qualifier	Units	RL	MDL	Dilution Factor	Column
Organochlorine Pesticides by GC - Westborough Lab							
Delta-BHC	ND		ug/kg	1.74	0.341	1	A
Lindane	ND		ug/kg	0.726	0.324	1	A
Alpha-BHC	2.24	IP	ug/kg	0.726	0.206	1	A
Beta-BHC	ND	IP	ug/kg	1.74	0.661	1	B
Heptachlor	ND		ug/kg	0.871	0.391	1	A
Aldrin	ND		ug/kg	1.74	0.614	1	A
Heptachlor epoxide	ND		ug/kg	3.27	0.980	1	A
Endrin	ND		ug/kg	0.726	0.298	1	A
Endrin aldehyde	ND		ug/kg	2.18	0.762	1	A
Endrin ketone	ND		ug/kg	1.74	0.449	1	A
Dieldrin	ND		ug/kg	1.09	0.545	1	A
4,4'-DDE	0.970	JP	ug/kg	1.74	0.403	1	B
4,4'-DDD	ND		ug/kg	1.74	0.622	1	A
4,4'-DDT	ND		ug/kg	1.74	1.40	1	A
Endosulfan I	ND		ug/kg	1.74	0.412	1	A
Endosulfan II	ND		ug/kg	1.74	0.582	1	A
Endosulfan sulfate	ND		ug/kg	0.726	0.346	1	A
Methoxychlor	ND		ug/kg	3.27	1.02	1	A
Toxaphene	ND		ug/kg	32.7	9.15	1	A
cis-Chlordane	ND		ug/kg	2.18	0.607	1	A
trans-Chlordane	ND		ug/kg	2.18	0.575	1	A
Chlordane	ND		ug/kg	14.5	5.77	1	A

Project Name: THE BEACON **Lab Number:** L2255559

Project Number: 170745301 **Report Date:** 11/07/22

SAMPLE RESULTS

Lab ID: L2255559-10 Date Collected: 10/06/22 13:15

Client ID: SB04_1-3 Date Received: 10/06/22

Sample Location: 413 E. 120 STREET Field Prep: Not Specified

Sample Depth:

Parameter	Result	Qualifier	Units	RL	MDL	Dilution Factor	Column
Organochlorine Pesticides by GC - Westborough Lab							

Surrogate	% Recovery	Qualifier	Acceptance Criteria	Column
2,4,5,6-Tetrachloro-m-xylene	34		30-150	A
Decachlorobiphenyl	46		30-150	A
2,4,5,6-Tetrachloro-m-xylene	64		30-150	B
Decachlorobiphenyl	**196**	Q	30-150	B

Project Name: THE BEACON
Project Number: 170745301
Lab Number: L2255559
Report Date: 11/07/22

SAMPLE RESULTS

Lab ID: L2255559-10
Client ID: SB04_1-3
Sample Location: 413 E. 120 STREET

Date Collected: 10/06/22 13:15
Date Received: 10/06/22
Field Prep: Not Specified

Sample Depth:
Matrix: Soil
Analytical Method: 1,8151A
Analytical Date: 10/14/22 07:55
Analyst: AR
Percent Solids: 90%
Methylation Date: 10/13/22 19:24

Extraction Method: EPA 8151A
Extraction Date: 10/12/22 14:58

Parameter	Result	Qualifier	Units	RL	MDL	Dilution Factor	Column
Chlorinated Herbicides by GC - Westborough Lab							
2,4-D	ND		ug/kg	180	11.4	1	A
2,4,5-T	ND		ug/kg	180	5.59	1	A
2,4,5-TP (Silvex)	ND		ug/kg	180	4.80	1	A

Surrogate	% Recovery	Qualifier	Acceptance Criteria	Column
DCAA	120		30-150	A
DCAA	100		30-150	B

Project Name: THE BEACON
Project Number: 170745301
Lab Number: L2255559
Report Date: 11/07/22

SAMPLE RESULTS

Lab ID: L2255559-11
Client ID: MW04_100622
Sample Location: 413 E. 120 STREET
Date Collected: 10/06/22 15:00
Date Received: 10/06/22
Field Prep: Refer to COC

Sample Depth:
Matrix: Water
Analytical Method: 1,8081B
Analytical Date: 10/14/22 11:35
Analyst: AR
Extraction Method: EPA 3510C
Extraction Date: 10/12/22 18:33

Parameter	Result	Qualifier	Units	RL	MDL	Dilution Factor	Column
Organochlorine Pesticides by GC - Westborough Lab							
Delta-BHC	ND		ug/l	0.014	0.003	1	A
Lindane	ND		ug/l	0.014	0.003	1	A
Alpha-BHC	ND		ug/l	0.014	0.003	1	A
Beta-BHC	ND		ug/l	0.014	0.004	1	A
Heptachlor	ND		ug/l	0.014	0.002	1	A
Aldrin	ND		ug/l	0.014	0.002	1	A
Heptachlor epoxide	ND		ug/l	0.014	0.003	1	A
Endrin	ND		ug/l	0.029	0.003	1	A
Endrin aldehyde	ND		ug/l	0.029	0.006	1	A
Endrin ketone	ND		ug/l	0.029	0.003	1	A
Dieldrin	ND		ug/l	0.029	0.003	1	A
4,4'-DDE	ND		ug/l	0.029	0.003	1	A
4,4'-DDD	ND		ug/l	0.029	0.003	1	A
4,4'-DDT	ND		ug/l	0.029	0.003	1	A
Endosulfan I	ND		ug/l	0.014	0.002	1	A
Endosulfan II	ND		ug/l	0.029	0.004	1	A
Endosulfan sulfate	ND		ug/l	0.029	0.003	1	A
Methoxychlor	ND		ug/l	0.143	0.005	1	A
Toxaphene	ND		ug/l	0.143	0.045	1	A
cis-Chlordane	ND		ug/l	0.014	0.005	1	A
trans-Chlordane	ND		ug/l	0.014	0.004	1	A
Chlordane	ND		ug/l	0.143	0.033	1	A

Project Name: THE BEACON **Lab Number:** L2255559

Project Number: 170745301 **Report Date:** 11/07/22

SAMPLE RESULTS

Lab ID: L2255559-11 Date Collected: 10/06/22 15:00

Client ID: MW04_100622 Date Received: 10/06/22

Sample Location: 413 E. 120 STREET Field Prep: Refer to COC

Sample Depth:

Parameter	Result	Qualifier	Units	RL	MDL	Dilution Factor	Column
Organochlorine Pesticides by GC - Westborough Lab							

Surrogate	% Recovery	Qualifier	Acceptance Criteria	Column
2,4,5,6-Tetrachloro-m-xylene	67		30-150	A
Decachlorobiphenyl	70		30-150	A
2,4,5,6-Tetrachloro-m-xylene	67		30-150	B
Decachlorobiphenyl	72		30-150	B

Project Name: THE BEACON
Project Number: 170745301
Lab Number: L2255559
Report Date: 11/07/22

SAMPLE RESULTS

Lab ID: L2255559-11
Client ID: MW04_100622
Sample Location: 413 E. 120 STREET
Date Collected: 10/06/22 15:00
Date Received: 10/06/22
Field Prep: Refer to COC

Sample Depth:
Matrix: Water
Analytical Method: 1,8151A
Analytical Date: 10/13/22 11:19
Analyst: AKM
Extraction Method: EPA 8151A
Extraction Date: 10/12/22 18:31

Methylation Date: 10/13/22 07:41

Parameter	Result	Qualifier	Units	RL	MDL	Dilution Factor	Column
Chlorinated Herbicides by GC - Westborough Lab							
2,4-D	ND		ug/l	10.0	0.498	1	A
2,4,5-T	ND		ug/l	2.00	0.531	1	A
2,4,5-TP (Silvex)	ND		ug/l	2.00	0.539	1	A

Surrogate	% Recovery	Qualifier	Acceptance Criteria	Column
DCAA	124		30-150	A
DCAA	116		30-150	B

Project Name: THE BEACON
Project Number: 170745301
Lab Number: L2255559
Report Date: 11/07/22

SAMPLE RESULTS

Lab ID: L2255559-12
Client ID: GWDUP01_100622
Sample Location: 413 E. 120 STREET
Date Collected: 10/06/22 15:15
Date Received: 10/06/22
Field Prep: Refer to COC

Sample Depth:
Matrix: Water
Analytical Method: 1,8081B
Analytical Date: 10/14/22 11:47
Analyst: AR
Extraction Method: EPA 3510C
Extraction Date: 10/12/22 18:33

Parameter	Result	Qualifier	Units	RL	MDL	Dilution Factor	Column
Organochlorine Pesticides by GC - Westborough Lab							
Delta-BHC	ND		ug/l	0.014	0.003	1	A
Lindane	ND		ug/l	0.014	0.003	1	A
Alpha-BHC	ND		ug/l	0.014	0.003	1	A
Beta-BHC	ND		ug/l	0.014	0.004	1	A
Heptachlor	ND		ug/l	0.014	0.002	1	A
Aldrin	ND		ug/l	0.014	0.002	1	A
Heptachlor epoxide	ND		ug/l	0.014	0.003	1	A
Endrin	ND		ug/l	0.029	0.003	1	A
Endrin aldehyde	ND		ug/l	0.029	0.006	1	A
Endrin ketone	ND		ug/l	0.029	0.003	1	A
Dieldrin	ND		ug/l	0.029	0.003	1	A
4,4'-DDE	ND		ug/l	0.029	0.003	1	A
4,4'-DDD	ND		ug/l	0.029	0.003	1	A
4,4'-DDT	ND		ug/l	0.029	0.003	1	A
Endosulfan I	ND		ug/l	0.014	0.002	1	A
Endosulfan II	ND		ug/l	0.029	0.004	1	A
Endosulfan sulfate	ND		ug/l	0.029	0.003	1	A
Methoxychlor	ND		ug/l	0.143	0.005	1	A
Toxaphene	ND		ug/l	0.143	0.045	1	A
cis-Chlordane	ND		ug/l	0.014	0.005	1	A
trans-Chlordane	ND		ug/l	0.014	0.004	1	A
Chlordane	ND		ug/l	0.143	0.033	1	A

Project Name: THE BEACON **Lab Number:** L2255559

Project Number: 170745301 **Report Date:** 11/07/22

SAMPLE RESULTS

Lab ID: L2255559-12 Date Collected: 10/06/22 15:15

Client ID: GWDUP01_100622 Date Received: 10/06/22

Sample Location: 413 E. 120 STREET Field Prep: Refer to COC

Sample Depth:

Parameter	Result	Qualifier	Units	RL	MDL	Dilution Factor	Column
Organochlorine Pesticides by GC - Westborough Lab							

Surrogate	% Recovery	Qualifier	Acceptance Criteria	Column
2,4,5,6-Tetrachloro-m-xylene	65		30-150	A
Decachlorobiphenyl	69		30-150	A
2,4,5,6-Tetrachloro-m-xylene	66		30-150	B
Decachlorobiphenyl	71		30-150	B

Project Name: THE BEACON
Project Number: 170745301
Lab Number: L2255559
Report Date: 11/07/22

SAMPLE RESULTS

Lab ID: L2255559-12
Client ID: GWDUP01_100622
Sample Location: 413 E. 120 STREET
Date Collected: 10/06/22 15:15
Date Received: 10/06/22
Field Prep: Refer to COC

Sample Depth:
Matrix: Water
Analytical Method: 1,8151A
Analytical Date: 10/12/22 02:13
Analyst: AKM
Extraction Method: EPA 8151A
Extraction Date: 10/08/22 20:45

Methylation Date: 10/10/22 22:34

Parameter	Result	Qualifier	Units	RL	MDL	Dilution Factor	Column
Chlorinated Herbicides by GC - Westborough Lab							
2,4-D	ND		ug/l	10.0	0.498	1	A
2,4,5-T	ND		ug/l	2.00	0.531	1	A
2,4,5-TP (Silvex)	ND		ug/l	2.00	0.539	1	A

Surrogate	% Recovery	Qualifier	Acceptance Criteria	Column
DCAA	99		30-150	A
DCAA	68		30-150	B

Project Name: THE BEACON
Project Number: 170745301

Lab Number: L2255559
Report Date: 11/07/22

Method Blank Analysis
Batch Quality Control

Analytical Method: 1,8151A
Analytical Date: 10/11/22 12:10
Analyst: AKM

Extraction Method: EPA 8151A
Extraction Date: 10/08/22 20:45

Methylation Date: 10/10/22 22:34

Parameter	Result	Qualifier	Units	RL	MDL	Column
Chlorinated Herbicides by GC - Westborough Lab for sample(s): 09,12 Batch: WG1697162-1						
2,4-D	ND		ug/l	10.0	0.498	A
2,4,5-T	ND		ug/l	2.00	0.531	A
2,4,5-TP (Silvex)	ND		ug/l	2.00	0.539	A

Surrogate	%Recovery	Qualifier	Acceptance Criteria	Column
DCAA	102		30-150	A
DCAA	70		30-150	B

Project Name: THE BEACON
Project Number: 170745301
Lab Number: L2255559
Report Date: 11/07/22

Method Blank Analysis
Batch Quality Control

Analytical Method: 1,8151A
Analytical Date: 10/13/22 15:18
Analyst: EJL

Extraction Method: EPA 8151A
Extraction Date: 10/12/22 14:58

Methylation Date: 10/13/22 15:01

Parameter	Result	Qualifier	Units	RL	MDL	Column
Chlorinated Herbicides by GC - Westborough Lab for sample(s): 07-08,10 Batch: WG1698574-1						
2,4-D	ND		ug/kg	166	10.5	A
2,4,5-T	ND		ug/kg	166	5.15	A
2,4,5-TP (Silvex)	ND		ug/kg	166	4.42	A

Surrogate	%Recovery	Qualifier	Acceptance Criteria	Column
DCAA	125		30-150	A
DCAA	115		30-150	B

Project Name: THE BEACON
Project Number: 170745301

Lab Number: L2255559
Report Date: 11/07/22

Method Blank Analysis
Batch Quality Control

Analytical Method: 1,8151A
Analytical Date: 10/13/22 10:06
Analyst: AKM

Extraction Method: EPA 8151A
Extraction Date: 10/12/22 10:30

Methylation Date: 10/13/22 07:41

Parameter	Result	Qualifier	Units	RL	MDL	Column
Chlorinated Herbicides by GC - Westborough Lab for sample(s): 11 Batch: WG1698669-1						
2,4-D	ND		ug/l	10.0	0.498	A
2,4,5-T	ND		ug/l	2.00	0.531	A
2,4,5-TP (Silvex)	ND		ug/l	2.00	0.539	A

Surrogate	%Recovery	Qualifier	Acceptance Criteria	Column
DCAA	125		30-150	A
DCAA	113		30-150	B

Project Name: THE BEACON
Project Number: 170745301
Lab Number: L2255559
Report Date: 11/07/22

Method Blank Analysis
Batch Quality Control

Analytical Method: 1,8081B
Analytical Date: 10/14/22 10:47
Analyst: AR

Extraction Method: EPA 3510C
Extraction Date: 10/12/22 18:33

Parameter	Result	Qualifier	Units	RL	MDL	Column
Organochlorine Pesticides by GC - Westborough Lab for sample(s): 09,11-12 Batch: WG1698675-1						
Delta-BHC	ND		ug/l	0.014	0.003	A
Lindane	ND		ug/l	0.014	0.003	A
Alpha-BHC	ND		ug/l	0.014	0.003	A
Beta-BHC	ND		ug/l	0.014	0.004	A
Heptachlor	ND		ug/l	0.014	0.002	A
Aldrin	ND		ug/l	0.014	0.002	A
Heptachlor epoxide	ND		ug/l	0.014	0.003	A
Endrin	ND		ug/l	0.029	0.003	A
Endrin aldehyde	ND		ug/l	0.029	0.006	A
Endrin ketone	ND		ug/l	0.029	0.003	A
Dieldrin	ND		ug/l	0.029	0.003	A
4,4'-DDE	ND		ug/l	0.029	0.003	A
4,4'-DDD	ND		ug/l	0.029	0.003	A
4,4'-DDT	ND		ug/l	0.029	0.003	A
Endosulfan I	ND		ug/l	0.014	0.002	A
Endosulfan II	ND		ug/l	0.029	0.004	A
Endosulfan sulfate	ND		ug/l	0.029	0.003	A
Methoxychlor	ND		ug/l	0.143	0.005	A
Toxaphene	ND		ug/l	0.143	0.045	A
cis-Chlordane	ND		ug/l	0.014	0.005	A
trans-Chlordane	ND		ug/l	0.014	0.004	A
Chlordane	ND		ug/l	0.143	0.033	A

Project Name: THE BEACON
Project Number: 170745301

Lab Number: L2255559
Report Date: 11/07/22

Method Blank Analysis
Batch Quality Control

Analytical Method: 1,8081B
Analytical Date: 10/14/22 10:47
Analyst: AR

Extraction Method: EPA 3510C
Extraction Date: 10/12/22 18:33

Parameter	Result	Qualifier	Units	RL	MDL	Column
Organochlorine Pesticides by GC - Westborough Lab for sample(s): 09,11-12 Batch: WG1698675-1						

Surrogate	%Recovery	Qualifier	Acceptance Criteria	Column
2,4,5,6-Tetrachloro-m-xylene	63		30-150	A
Decachlorobiphenyl	64		30-150	A
2,4,5,6-Tetrachloro-m-xylene	67		30-150	B
Decachlorobiphenyl	63		30-150	B

Project Name: THE BEACON
Project Number: 170745301
Lab Number: L2255559
Report Date: 11/07/22

Method Blank Analysis
Batch Quality Control

Analytical Method: 1,8081B
Analytical Date: 10/13/22 10:42
Analyst: AKM

Extraction Method: EPA 3546
Extraction Date: 10/12/22 22:51
Cleanup Method: EPA 3620B
Cleanup Date: 10/13/22
Cleanup Method: EPA 3660B
Cleanup Date: 10/13/22

Parameter	Result	Qualifier	Units	RL	MDL	Column
Organochlorine Pesticides by GC - Westborough Lab for sample(s): 07-08,10 Batch: WG1698719-1						
Delta-BHC	ND		ug/kg	1.55	0.303	A
Lindane	ND		ug/kg	0.644	0.288	A
Alpha-BHC	ND		ug/kg	0.644	0.183	A
Beta-BHC	ND		ug/kg	1.55	0.586	A
Heptachlor	ND		ug/kg	0.773	0.347	A
Aldrin	ND		ug/kg	1.55	0.544	A
Heptachlor epoxide	ND		ug/kg	2.90	0.870	A
Endrin	ND		ug/kg	0.644	0.264	A
Endrin aldehyde	ND		ug/kg	1.93	0.676	A
Endrin ketone	ND		ug/kg	1.55	0.398	A
Dieldrin	ND		ug/kg	0.966	0.483	A
4,4'-DDE	ND		ug/kg	1.55	0.358	A
4,4'-DDD	ND		ug/kg	1.55	0.552	A
4,4'-DDT	ND		ug/kg	1.55	1.24	A
Endosulfan I	ND		ug/kg	1.55	0.365	A
Endosulfan II	ND		ug/kg	1.55	0.517	A
Endosulfan sulfate	ND		ug/kg	0.644	0.307	A
Methoxychlor	ND		ug/kg	2.90	0.902	A
Toxaphene	ND		ug/kg	29.0	8.12	A
cis-Chlordane	ND		ug/kg	1.93	0.539	A
trans-Chlordane	ND		ug/kg	1.93	0.510	A
Chlordane	ND		ug/kg	12.9	5.12	A

Project Name: THE BEACON
Project Number: 170745301

Lab Number: L2255559
Report Date: 11/07/22

Method Blank Analysis
Batch Quality Control

Analytical Method: 1,8081B
Analytical Date: 10/13/22 10:42
Analyst: AKM

Extraction Method: EPA 3546
Extraction Date: 10/12/22 22:51
Cleanup Method: EPA 3620B
Cleanup Date: 10/13/22
Cleanup Method: EPA 3660B
Cleanup Date: 10/13/22

Parameter	Result	Qualifier	Units	RL	MDL	Column
Organochlorine Pesticides by GC - Westborough Lab for sample(s): 07-08,10 Batch: WG1698719-1						

Surrogate	%Recovery	Qualifier	Acceptance Criteria	Column
2,4,5,6-Tetrachloro-m-xylene	66		30-150	A
Decachlorobiphenyl	75		30-150	A
2,4,5,6-Tetrachloro-m-xylene	73		30-150	B
Decachlorobiphenyl	75		30-150	B

Lab Control Sample Analysis

Batch Quality Control

Project Name: THE BEACON

Project Number: 170745301

Lab Number: L2255559

Report Date: 11/07/22

Parameter	LCS %Recovery	Qual	LCSD %Recovery	Qual	%Recovery Limits	RPD	Qual	RPD Limits	Column
Chlorinated Herbicides by GC - Westborough Lab Associated sample(s): 09,12 Batch: WG1697162-2 WG1697162-3									
2,4-D	99		101		30-150	2		25	A
2,4,5-T	110		97		30-150	13		25	A
2,4,5-TP (Silvex)	108		100		30-150	8		25	A

Surrogate	LCS %Recovery	Qual	LCSD %Recovery	Qual	Acceptance Criteria	Column
DCAA	123		110		30-150	A
DCAA	113		89		30-150	B

Lab Control Sample Analysis
Batch Quality Control

Project Name: THE BEACON
Project Number: 170745301

Lab Number: L2255559
Report Date: 11/07/22

Parameter	LCS %Recovery	Qual	LCSD %Recovery	Qual	%Recovery Limits	RPD	Qual	RPD Limits	Column
Chlorinated Herbicides by GC - Westborough Lab Associated sample(s): 07-08,10 Batch: WG1698574-2 WG1698574-3									
2,4-D	112		105		30-150	6		30	A
2,4,5-T	102		94		30-150	8		30	A
2,4,5-TP (Silvex)	99		92		30-150	7		30	A

Surrogate	LCS %Recovery	Qual	LCSD %Recovery	Qual	Acceptance Criteria	Column
DCAA	122		113		30-150	A
DCAA	121		110		30-150	B

Lab Control Sample Analysis

Batch Quality Control

Project Name: THE BEACON
Project Number: 170745301

Lab Number: L2255559
Report Date: 11/07/22

Parameter	LCS %Recovery	Qual	LCSD %Recovery	Qual	%Recovery Limits	RPD	Qual	RPD Limits	Column
Chlorinated Herbicides by GC - Westborough Lab Associated sample(s): 11 Batch: WG1698669-2 WG1698669-3									
2,4-D	109		117		30-150	7		25	A
2,4,5-T	102		108		30-150	6		25	A
2,4,5-TP (Silvex)	99		105		30-150	6		25	A

Surrogate	LCS %Recovery	Qual	LCSD %Recovery	Qual	Acceptance Criteria	Column
DCAA	115		123		30-150	A
DCAA	148		143		30-150	B

Lab Control Sample Analysis
Batch Quality Control

Project Name: THE BEACON
Project Number: 170745301

Lab Number: L2255559
Report Date: 11/07/22

Parameter	LCS %Recovery	Qual	LCSD %Recovery	Qual	%Recovery Limits	RPD	Qual	RPD Limits	Column
Organochlorine Pesticides by GC - Westborough Lab Associated sample(s): 09,11-12 Batch: WG1698675-2 WG1698675-3									
Delta-BHC	64		61		30-150	5		20	A
Lindane	85		80		30-150	6		20	A
Alpha-BHC	95		84		30-150	13		20	A
Beta-BHC	86		79		30-150	9		20	A
Heptachlor	80		75		30-150	5		20	A
Aldrin	78		71		30-150	9		20	A
Heptachlor epoxide	85		79		30-150	7		20	A
Endrin	83		77		30-150	8		20	A
Endrin aldehyde	85		78		30-150	8		20	A
Endrin ketone	90		85		30-150	6		20	A
Dieldrin	88		81		30-150	8		20	A
4,4'-DDE	84		77		30-150	9		20	A
4,4'-DDD	102		96		30-150	6		20	A
4,4'-DDT	101		90		30-150	12		20	A
Endosulfan I	80		74		30-150	8		20	A
Endosulfan II	85		79		30-150	7		20	A
Endosulfan sulfate	78		72		30-150	9		20	A
Methoxychlor	109		104		30-150	5		20	A
cis-Chlordane	73		67		30-150	10		20	A
trans-Chlordane	91		82		30-150	10		20	A

Lab Control Sample Analysis
Batch Quality Control

Project Name: THE BEACON
Project Number: 170745301

Lab Number: L2255559
Report Date: 11/07/22

Parameter	LCS %Recovery	Qual	LCSD %Recovery	Qual	%Recovery Limits	RPD	Qual	RPD Limits

Organochlorine Pesticides by GC - Westborough Lab Associated sample(s): 09,11-12 Batch: WG1698675-2 WG1698675-3

Surrogate	LCS %Recovery	Qual	LCSD %Recovery	Qual	Acceptance Criteria	Column
2,4,5,6-Tetrachloro-m-xylene	66		63		30-150	A
Decachlorobiphenyl	69		63		30-150	A
2,4,5,6-Tetrachloro-m-xylene	71		64		30-150	B
Decachlorobiphenyl	73		62		30-150	B

Lab Control Sample Analysis
Batch Quality Control

Project Name: THE BEACON
Project Number: 170745301

Lab Number: L2255559
Report Date: 11/07/22

Parameter	LCS %Recovery	Qual	LCSD %Recovery	Qual	%Recovery Limits	RPD	Qual	RPD Limits	Column
Organochlorine Pesticides by GC - Westborough Lab Associated sample(s): 07-08,10 Batch: WG1698719-2 WG1698719-3									
Delta-BHC	79		84		30-150	6		30	A
Lindane	98		104		30-150	6		30	A
Alpha-BHC	97		104		30-150	7		30	A
Beta-BHC	106		113		30-150	6		30	A
Heptachlor	102		107		30-150	5		30	A
Aldrin	89		95		30-150	7		30	A
Heptachlor epoxide	84		92		30-150	9		30	A
Endrin	98		104		30-150	6		30	A
Endrin aldehyde	82		83		30-150	1		30	A
Endrin ketone	101		106		30-150	5		30	A
Dieldrin	102		109		30-150	7		30	A
4,4'-DDE	97		103		30-150	6		30	A
4,4'-DDD	119		127		30-150	7		30	A
4,4'-DDT	116		121		30-150	4		30	A
Endosulfan I	90		96		30-150	6		30	A
Endosulfan II	98		104		30-150	6		30	A
Endosulfan sulfate	79		83		30-150	5		30	A
Methoxychlor	128		133		30-150	4		30	A
cis-Chlordane	82		87		30-150	6		30	A
trans-Chlordane	103		110		30-150	7		30	A

Lab Control Sample Analysis
Batch Quality Control

Project Name: THE BEACON
Project Number: 170745301

Lab Number: L2255559
Report Date: 11/07/22

Parameter	LCS %Recovery	Qual	LCSD %Recovery	Qual	%Recovery Limits	RPD	Qual	RPD Limits

Organochlorine Pesticides by GC - Westborough Lab Associated sample(s): 07-08,10 Batch: WG1698719-2 WG1698719-3

Surrogate	LCS %Recovery	Qual	LCSD %Recovery	Qual	Acceptance Criteria	Column
2,4,5,6-Tetrachloro-m-xylene	65		69		30-150	A
Decachlorobiphenyl	76		79		30-150	A
2,4,5,6-Tetrachloro-m-xylene	72		74		30-150	B
Decachlorobiphenyl	77		77		30-150	B

METALS

Project Name: THE BEACON **Lab Number:** L2255559

Project Number: 170745301 **Report Date:** 11/07/22

SAMPLE RESULTS

Lab ID: L2255559-07 Date Collected: 10/06/22 10:10

Client ID: SB06_1-3 Date Received: 10/06/22

Sample Location: 413 E. 120 STREET Field Prep: Not Specified

Sample Depth:

Matrix: Soil

Percent Solids: 82%

Parameter	Result	Qualifier	Units	RL	MDL	Dilution Factor	Date Prepared	Date Analyzed	Prep Method	Analytical Method	Analyst
Total Metals - Mansfield Lab											
Aluminum, Total	5060		mg/kg	9.52	2.57	2	10/08/22 08:40	10/12/22 14:32	EPA 3050B	1,6010D	MC
Antimony, Total	ND		mg/kg	4.76	0.362	2	10/08/22 08:40	10/12/22 14:32	EPA 3050B	1,6010D	MC
Arsenic, Total	3.31		mg/kg	0.952	0.198	2	10/08/22 08:40	10/12/22 14:32	EPA 3050B	1,6010D	MC
Barium, Total	48.0		mg/kg	0.952	0.166	2	10/08/22 08:40	10/12/22 14:32	EPA 3050B	1,6010D	MC
Beryllium, Total	0.190	J	mg/kg	0.476	0.031	2	10/08/22 08:40	10/12/22 14:32	EPA 3050B	1,6010D	MC
Cadmium, Total	0.152	J	mg/kg	0.952	0.093	2	10/08/22 08:40	10/12/22 14:32	EPA 3050B	1,6010D	MC
Calcium, Total	56800		mg/kg	9.52	3.33	2	10/08/22 08:40	10/12/22 14:32	EPA 3050B	1,6010D	MC
Chromium, Total	13.4		mg/kg	0.952	0.091	2	10/08/22 08:40	10/12/22 14:32	EPA 3050B	1,6010D	MC
Cobalt, Total	3.25		mg/kg	1.90	0.158	2	10/08/22 08:40	10/12/22 14:32	EPA 3050B	1,6010D	MC
Copper, Total	7.62		mg/kg	0.952	0.246	2	10/08/22 08:40	10/12/22 14:32	EPA 3050B	1,6010D	MC
Iron, Total	8200		mg/kg	4.76	0.860	2	10/08/22 08:40	10/12/22 14:32	EPA 3050B	1,6010D	MC
Lead, Total	12.5		mg/kg	4.76	0.255	2	10/08/22 08:40	10/12/22 14:32	EPA 3050B	1,6010D	MC
Magnesium, Total	3570		mg/kg	9.52	1.47	2	10/08/22 08:40	10/12/22 14:32	EPA 3050B	1,6010D	MC
Manganese, Total	111		mg/kg	0.952	0.151	2	10/08/22 08:40	10/12/22 14:32	EPA 3050B	1,6010D	MC
Mercury, Total	ND		mg/kg	0.076	0.050	1	10/08/22 12:45	10/10/22 12:31	EPA 7471B	1,7471B	ZK
Nickel, Total	9.82		mg/kg	2.38	0.230	2	10/08/22 08:40	10/12/22 14:32	EPA 3050B	1,6010D	MC
Potassium, Total	582		mg/kg	238	13.7	2	10/08/22 08:40	10/12/22 14:32	EPA 3050B	1,6010D	MC
Selenium, Total	ND		mg/kg	1.90	0.246	2	10/08/22 08:40	10/12/22 14:32	EPA 3050B	1,6010D	MC
Silver, Total	ND		mg/kg	0.952	0.270	2	10/08/22 08:40	10/12/22 14:32	EPA 3050B	1,6010D	MC
Sodium, Total	219		mg/kg	190	3.00	2	10/08/22 08:40	10/12/22 14:32	EPA 3050B	1,6010D	MC
Thallium, Total	ND		mg/kg	1.90	0.300	2	10/08/22 08:40	10/12/22 14:32	EPA 3050B	1,6010D	MC
Vanadium, Total	12.6		mg/kg	0.952	0.193	2	10/08/22 08:40	10/12/22 14:32	EPA 3050B	1,6010D	MC
Zinc, Total	15.6		mg/kg	4.76	0.279	2	10/08/22 08:40	10/12/22 14:32	EPA 3050B	1,6010D	MC
General Chemistry - Mansfield Lab											
Chromium, Trivalent	13.4		mg/kg	0.971	0.971	1		10/16/22 20:55	NA	107,-	

Project Name: THE BEACON
Project Number: 170745301
Lab Number: L2255559
Report Date: 11/07/22

SAMPLE RESULTS

Lab ID: L2255559-08
Client ID: SB05_1-3
Sample Location: 413 E. 120 STREET
Date Collected: 10/06/22 11:30
Date Received: 10/06/22
Field Prep: Not Specified

Sample Depth:
Matrix: Soil
Percent Solids: 91%

Parameter	Result	Qualifier	Units	RL	MDL	Dilution Factor	Date Prepared	Date Analyzed	Prep Method	Analytical Method	Analyst
Total Metals - Mansfield Lab											
Aluminum, Total	4900		mg/kg	8.42	2.27	2	10/08/22 08:40	10/12/22 14:37	EPA 3050B	1,6010D	MC
Antimony, Total	ND		mg/kg	4.21	0.320	2	10/08/22 08:40	10/12/22 14:37	EPA 3050B	1,6010D	MC
Arsenic, Total	2.36		mg/kg	0.842	0.175	2	10/08/22 08:40	10/12/22 14:37	EPA 3050B	1,6010D	MC
Barium, Total	26.2		mg/kg	0.842	0.146	2	10/08/22 08:40	10/12/22 14:37	EPA 3050B	1,6010D	MC
Beryllium, Total	0.210	J	mg/kg	0.421	0.028	2	10/08/22 08:40	10/12/22 14:37	EPA 3050B	1,6010D	MC
Cadmium, Total	0.143	J	mg/kg	0.842	0.083	2	10/08/22 08:40	10/12/22 14:37	EPA 3050B	1,6010D	MC
Calcium, Total	13600		mg/kg	8.42	2.94	2	10/08/22 08:40	10/12/22 14:37	EPA 3050B	1,6010D	MC
Chromium, Total	10.4		mg/kg	0.842	0.081	2	10/08/22 08:40	10/12/22 14:37	EPA 3050B	1,6010D	MC
Cobalt, Total	3.38		mg/kg	1.68	0.140	2	10/08/22 08:40	10/12/22 14:37	EPA 3050B	1,6010D	MC
Copper, Total	5.75		mg/kg	0.842	0.217	2	10/08/22 08:40	10/12/22 14:37	EPA 3050B	1,6010D	MC
Iron, Total	8040		mg/kg	4.21	0.760	2	10/08/22 08:40	10/12/22 14:37	EPA 3050B	1,6010D	MC
Lead, Total	8.14		mg/kg	4.21	0.226	2	10/08/22 08:40	10/12/22 14:37	EPA 3050B	1,6010D	MC
Magnesium, Total	1460		mg/kg	8.42	1.30	2	10/08/22 08:40	10/12/22 14:37	EPA 3050B	1,6010D	MC
Manganese, Total	276		mg/kg	0.842	0.134	2	10/08/22 08:40	10/12/22 14:37	EPA 3050B	1,6010D	MC
Mercury, Total	ND		mg/kg	0.069	0.045	1	10/08/22 12:45	10/10/22 12:35	EPA 7471B	1,7471B	ZK
Nickel, Total	7.14		mg/kg	2.10	0.204	2	10/08/22 08:40	10/12/22 14:37	EPA 3050B	1,6010D	MC
Potassium, Total	433		mg/kg	210	12.1	2	10/08/22 08:40	10/12/22 14:37	EPA 3050B	1,6010D	MC
Selenium, Total	ND		mg/kg	1.68	0.217	2	10/08/22 08:40	10/12/22 14:37	EPA 3050B	1,6010D	MC
Silver, Total	ND		mg/kg	0.842	0.238	2	10/08/22 08:40	10/12/22 14:37	EPA 3050B	1,6010D	MC
Sodium, Total	128	J	mg/kg	168	2.65	2	10/08/22 08:40	10/12/22 14:37	EPA 3050B	1,6010D	MC
Thallium, Total	ND		mg/kg	1.68	0.265	2	10/08/22 08:40	10/12/22 14:37	EPA 3050B	1,6010D	MC
Vanadium, Total	11.4		mg/kg	0.842	0.171	2	10/08/22 08:40	10/12/22 14:37	EPA 3050B	1,6010D	MC
Zinc, Total	16.7		mg/kg	4.21	0.246	2	10/08/22 08:40	10/12/22 14:37	EPA 3050B	1,6010D	MC
General Chemistry - Mansfield Lab											
Chromium, Trivalent	10.4		mg/kg	0.875	0.875	1		10/16/22 20:55	NA	107,-	

Project Name: THE BEACON **Lab Number:** L2255559

Project Number: 170745301 **Report Date:** 11/07/22

SAMPLE RESULTS

Lab ID: L2255559-09 Date Collected: 10/06/22 12:30

Client ID: FB01_100622 Date Received: 10/06/22

Sample Location: 413 E. 120 STREET Field Prep: None

Sample Depth:

Matrix: Water

Parameter	Result	Qualifier	Units	RL	MDL	Dilution Factor	Date Prepared	Date Analyzed	Prep Method	Analytical Method	Analyst
Total Metals - Mansfield Lab											
Aluminum, Total	ND		mg/l	0.100	0.0318	1	10/07/22 23:21	10/13/22 12:23	EPA 3005A	1,6010D	NB
Antimony, Total	ND		mg/l	0.0500	0.0071	1	10/07/22 23:21	10/13/22 12:23	EPA 3005A	1,6010D	NB
Arsenic, Total	ND		mg/l	0.0050	0.0019	1	10/07/22 23:21	10/13/22 12:23	EPA 3005A	1,6010D	NB
Barium, Total	ND		mg/l	0.0100	0.0021	1	10/07/22 23:21	10/13/22 12:23	EPA 3005A	1,6010D	NB
Beryllium, Total	ND		mg/l	0.0050	0.0009	1	10/07/22 23:21	10/13/22 12:23	EPA 3005A	1,6010D	NB
Cadmium, Total	ND		mg/l	0.0050	0.0010	1	10/07/22 23:21	10/13/22 12:23	EPA 3005A	1,6010D	NB
Calcium, Total	ND		mg/l	0.100	0.0350	1	10/07/22 23:21	10/13/22 12:23	EPA 3005A	1,6010D	NB
Chromium, Total	ND		mg/l	0.0100	0.0021	1	10/07/22 23:21	10/13/22 12:23	EPA 3005A	1,6010D	NB
Cobalt, Total	ND		mg/l	0.0200	0.0017	1	10/07/22 23:21	10/13/22 12:23	EPA 3005A	1,6010D	NB
Copper, Total	ND		mg/l	0.0100	0.0022	1	10/07/22 23:21	10/13/22 12:23	EPA 3005A	1,6010D	NB
Iron, Total	ND		mg/l	0.0500	0.0090	1	10/07/22 23:21	10/13/22 12:23	EPA 3005A	1,6010D	NB
Lead, Total	ND		mg/l	0.0100	0.0027	1	10/07/22 23:21	10/13/22 12:23	EPA 3005A	1,6010D	NB
Magnesium, Total	ND		mg/l	0.100	0.0153	1	10/07/22 23:21	10/13/22 12:23	EPA 3005A	1,6010D	NB
Manganese, Total	ND		mg/l	0.0100	0.0016	1	10/07/22 23:21	10/13/22 12:23	EPA 3005A	1,6010D	NB
Mercury, Total	0.00009	J	mg/l	0.00020	0.00009	1	10/11/22 18:30	10/12/22 13:52	EPA 7470A	1,7470A	ZK
Nickel, Total	ND		mg/l	0.0250	0.0024	1	10/07/22 23:21	10/13/22 12:23	EPA 3005A	1,6010D	NB
Potassium, Total	ND		mg/l	2.50	0.237	1	10/07/22 23:21	10/13/22 12:23	EPA 3005A	1,6010D	NB
Selenium, Total	ND		mg/l	0.0100	0.0035	1	10/07/22 23:21	10/13/22 12:23	EPA 3005A	1,6010D	NB
Silver, Total	ND		mg/l	0.0070	0.0028	1	10/07/22 23:21	10/13/22 12:23	EPA 3005A	1,6010D	NB
Sodium, Total	ND		mg/l	2.00	0.120	1	10/07/22 23:21	10/13/22 12:23	EPA 3005A	1,6010D	NB
Thallium, Total	ND		mg/l	0.0200	0.0025	1	10/07/22 23:21	10/13/22 12:23	EPA 3005A	1,6010D	NB
Vanadium, Total	ND		mg/l	0.0100	0.0020	1	10/07/22 23:21	10/13/22 12:23	EPA 3005A	1,6010D	NB
Zinc, Total	ND		mg/l	0.0500	0.0021	1	10/07/22 23:21	10/13/22 12:23	EPA 3005A	1,6010D	NB
General Chemistry - Mansfield Lab											
Chromium, Trivalent	ND		mg/l	0.010	0.010	1		10/13/22 12:23	NA	107,-	

Project Name: THE BEACON **Lab Number:** L2255559

Project Number: 170745301 **Report Date:** 11/07/22

SAMPLE RESULTS

Lab ID: L2255559-10 Date Collected: 10/06/22 13:15

Client ID: SB04_1-3 Date Received: 10/06/22

Sample Location: 413 E. 120 STREET Field Prep: Not Specified

Sample Depth:

Matrix: Soil

Percent Solids: 90%

Parameter	Result	Qualifier	Units	RL	MDL	Dilution Factor	Date Prepared	Date Analyzed	Prep Method	Analytical Method	Analyst
Total Metals - Mansfield Lab											
Aluminum, Total	5790		mg/kg	8.49	2.29	2	10/08/22 08:40	10/12/22 14:42	EPA 3050B	1,6010D	MC
Antimony, Total	ND		mg/kg	4.25	0.323	2	10/08/22 08:40	10/12/22 14:42	EPA 3050B	1,6010D	MC
Arsenic, Total	3.74		mg/kg	0.849	0.177	2	10/08/22 08:40	10/12/22 14:42	EPA 3050B	1,6010D	MC
Barium, Total	77.5		mg/kg	0.849	0.148	2	10/08/22 08:40	10/12/22 14:42	EPA 3050B	1,6010D	MC
Beryllium, Total	0.238	J	mg/kg	0.425	0.028	2	10/08/22 08:40	10/12/22 14:42	EPA 3050B	1,6010D	MC
Cadmium, Total	0.161	J	mg/kg	0.849	0.083	2	10/08/22 08:40	10/12/22 14:42	EPA 3050B	1,6010D	MC
Calcium, Total	37300		mg/kg	8.49	2.97	2	10/08/22 08:40	10/12/22 14:42	EPA 3050B	1,6010D	MC
Chromium, Total	10.2		mg/kg	0.849	0.082	2	10/08/22 08:40	10/12/22 14:42	EPA 3050B	1,6010D	MC
Cobalt, Total	3.47		mg/kg	1.70	0.141	2	10/08/22 08:40	10/12/22 14:42	EPA 3050B	1,6010D	MC
Copper, Total	7.02		mg/kg	0.849	0.219	2	10/08/22 08:40	10/12/22 14:42	EPA 3050B	1,6010D	MC
Iron, Total	7900		mg/kg	4.25	0.767	2	10/08/22 08:40	10/12/22 14:42	EPA 3050B	1,6010D	MC
Lead, Total	37.0		mg/kg	4.25	0.228	2	10/08/22 08:40	10/12/22 14:42	EPA 3050B	1,6010D	MC
Magnesium, Total	1610		mg/kg	8.49	1.31	2	10/08/22 08:40	10/12/22 14:42	EPA 3050B	1,6010D	MC
Manganese, Total	103		mg/kg	0.849	0.135	2	10/08/22 08:40	10/12/22 14:42	EPA 3050B	1,6010D	MC
Mercury, Total	0.139		mg/kg	0.071	0.046	1	10/08/22 12:45	10/10/22 12:38	EPA 7471B	1,7471B	ZK
Nickel, Total	6.66		mg/kg	2.12	0.206	2	10/08/22 08:40	10/12/22 14:42	EPA 3050B	1,6010D	MC
Potassium, Total	388		mg/kg	212	12.2	2	10/08/22 08:40	10/12/22 14:42	EPA 3050B	1,6010D	MC
Selenium, Total	ND		mg/kg	1.70	0.219	2	10/08/22 08:40	10/12/22 14:42	EPA 3050B	1,6010D	MC
Silver, Total	ND		mg/kg	0.849	0.240	2	10/08/22 08:40	10/12/22 14:42	EPA 3050B	1,6010D	MC
Sodium, Total	92.3	J	mg/kg	170	2.68	2	10/08/22 08:40	10/12/22 14:42	EPA 3050B	1,6010D	MC
Thallium, Total	ND		mg/kg	1.70	0.268	2	10/08/22 08:40	10/12/22 14:42	EPA 3050B	1,6010D	MC
Vanadium, Total	13.4		mg/kg	0.849	0.172	2	10/08/22 08:40	10/12/22 14:42	EPA 3050B	1,6010D	MC
Zinc, Total	36.6		mg/kg	4.25	0.249	2	10/08/22 08:40	10/12/22 14:42	EPA 3050B	1,6010D	MC
General Chemistry - Mansfield Lab											
Chromium, Trivalent	10.2		mg/kg	0.893	0.893	1		10/16/22 20:55	NA	107,-	

Project Name: THE BEACON **Lab Number:** L2255559

Project Number: 170745301 **Report Date:** 11/07/22

SAMPLE RESULTS

Lab ID: L2255559-11 Date Collected: 10/06/22 15:00

Client ID: MW04_100622 Date Received: 10/06/22

Sample Location: 413 E. 120 STREET Field Prep: Refer to COC

Sample Depth:

Matrix: Water

Parameter	Result	Qualifier	Units	RL	MDL	Dilution Factor	Date Prepared	Date Analyzed	Prep Method	Analytical Method	Analyst
Total Metals - Mansfield Lab											
Aluminum, Total	0.375		mg/l	0.0100	0.00327	1	10/07/22 23:21	10/12/22 17:07	EPA 3005A	1,6020B	SMV
Antimony, Total	ND		mg/l	0.00400	0.00042	1	10/07/22 23:21	10/12/22 17:07	EPA 3005A	1,6020B	SMV
Arsenic, Total	0.00171		mg/l	0.00050	0.00016	1	10/07/22 23:21	10/12/22 17:07	EPA 3005A	1,6020B	SMV
Barium, Total	0.04583		mg/l	0.00050	0.00017	1	10/07/22 23:21	10/12/22 17:07	EPA 3005A	1,6020B	SMV
Beryllium, Total	ND		mg/l	0.00050	0.00010	1	10/07/22 23:21	10/12/22 17:07	EPA 3005A	1,6020B	SMV
Cadmium, Total	ND		mg/l	0.00020	0.00005	1	10/07/22 23:21	10/12/22 17:07	EPA 3005A	1,6020B	SMV
Calcium, Total	91.7		mg/l	0.100	0.0394	1	10/07/22 23:21	10/12/22 17:07	EPA 3005A	1,6020B	SMV
Chromium, Total	0.00018	J	mg/l	0.00100	0.00017	1	10/07/22 23:21	10/12/22 17:07	EPA 3005A	1,6020B	SMV
Cobalt, Total	0.00028	J	mg/l	0.00050	0.00016	1	10/07/22 23:21	10/12/22 17:07	EPA 3005A	1,6020B	SMV
Copper, Total	ND		mg/l	0.00100	0.00038	1	10/07/22 23:21	10/12/22 17:07	EPA 3005A	1,6020B	SMV
Iron, Total	3.95		mg/l	0.0500	0.0191	1	10/07/22 23:21	10/12/22 17:07	EPA 3005A	1,6020B	SMV
Lead, Total	0.00045	J	mg/l	0.00100	0.00034	1	10/07/22 23:21	10/12/22 17:07	EPA 3005A	1,6020B	SMV
Magnesium, Total	10.1		mg/l	0.0700	0.0242	1	10/07/22 23:21	10/12/22 17:07	EPA 3005A	1,6020B	SMV
Manganese, Total	3.721		mg/l	0.00100	0.00044	1	10/07/22 23:21	10/12/22 17:07	EPA 3005A	1,6020B	SMV
Mercury, Total	0.00016	J	mg/l	0.00020	0.00009	1	10/08/22 00:21	10/08/22 14:02	EPA 7470A	1,7470A	TAA
Nickel, Total	0.00083	J	mg/l	0.00200	0.00055	1	10/07/22 23:21	10/12/22 17:07	EPA 3005A	1,6020B	SMV
Potassium, Total	20.1		mg/l	0.100	0.0309	1	10/07/22 23:21	10/12/22 17:07	EPA 3005A	1,6020B	SMV
Selenium, Total	ND		mg/l	0.00500	0.00173	1	10/07/22 23:21	10/12/22 17:07	EPA 3005A	1,6020B	SMV
Silver, Total	ND		mg/l	0.00040	0.00016	1	10/07/22 23:21	10/12/22 17:07	EPA 3005A	1,6020B	SMV
Sodium, Total	46.8		mg/l	0.100	0.0293	1	10/07/22 23:21	10/12/22 17:07	EPA 3005A	1,6020B	SMV
Thallium, Total	ND		mg/l	0.00100	0.00014	1	10/07/22 23:21	10/12/22 17:07	EPA 3005A	1,6020B	SMV
Vanadium, Total	ND		mg/l	0.00500	0.00157	1	10/07/22 23:21	10/12/22 17:07	EPA 3005A	1,6020B	SMV
Zinc, Total	ND		mg/l	0.01000	0.00341	1	10/07/22 23:21	10/12/22 17:07	EPA 3005A	1,6020B	SMV
General Chemistry - Mansfield Lab											
Chromium, Trivalent	ND		mg/l	0.010	0.010	1		10/12/22 17:07	NA	107,-	

Project Name: THE BEACON
Project Number: 170745301
Lab Number: L2255559
Report Date: 11/07/22

SAMPLE RESULTS

Lab ID: L2255559-11
Client ID: MW04_100622
Sample Location: 413 E. 120 STREET
Sample Depth:
Matrix: Water

Date Collected: 10/06/22 15:00
Date Received: 10/06/22
Field Prep: Refer to COC

Parameter	Result	Qualifier	Units	RL	MDL	Dilution Factor	Date Prepared	Date Analyzed	Prep Method	Analytical Method	Analyst
Dissolved Metals - Mansfield Lab											
Aluminum, Dissolved	0.118		mg/l	0.0100	0.00327	1	10/08/22 07:15	10/13/22 12:26	EPA 3005A	1,6020B	SV
Antimony, Dissolved	0.00074	J	mg/l	0.00400	0.00042	1	10/08/22 07:15	10/13/22 12:26	EPA 3005A	1,6020B	SV
Arsenic, Dissolved	0.00121		mg/l	0.00050	0.00016	1	10/08/22 07:15	10/13/22 12:26	EPA 3005A	1,6020B	SV
Barium, Dissolved	0.05099		mg/l	0.00050	0.00017	1	10/08/22 07:15	10/13/22 12:26	EPA 3005A	1,6020B	SV
Beryllium, Dissolved	ND		mg/l	0.00050	0.00010	1	10/08/22 07:15	10/13/22 12:26	EPA 3005A	1,6020B	SV
Cadmium, Dissolved	ND		mg/l	0.00020	0.00005	1	10/08/22 07:15	10/13/22 12:26	EPA 3005A	1,6020B	SV
Calcium, Dissolved	89.6		mg/l	0.100	0.0394	1	10/08/22 07:15	10/13/22 12:26	EPA 3005A	1,6020B	SV
Chromium, Dissolved	0.00024	J	mg/l	0.00100	0.00017	1	10/08/22 07:15	10/13/22 12:26	EPA 3005A	1,6020B	SV
Cobalt, Dissolved	0.00025	J	mg/l	0.00050	0.00016	1	10/08/22 07:15	10/13/22 12:26	EPA 3005A	1,6020B	SV
Copper, Dissolved	0.00041	J	mg/l	0.00100	0.00038	1	10/08/22 07:15	10/13/22 12:26	EPA 3005A	1,6020B	SV
Iron, Dissolved	3.19		mg/l	0.0500	0.0191	1	10/08/22 07:15	10/13/22 12:26	EPA 3005A	1,6020B	SV
Lead, Dissolved	ND		mg/l	0.00100	0.00034	1	10/08/22 07:15	10/13/22 12:26	EPA 3005A	1,6020B	SV
Magnesium, Dissolved	9.96		mg/l	0.0700	0.0242	1	10/08/22 07:15	10/13/22 12:26	EPA 3005A	1,6020B	SV
Manganese, Dissolved	4.126		mg/l	0.00100	0.00044	1	10/08/22 07:15	10/13/22 12:26	EPA 3005A	1,6020B	SV
Mercury, Dissolved	0.00012	J	mg/l	0.00020	0.00009	1	10/11/22 13:55	10/12/22 10:54	EPA 7470A	1,7470A	ZK
Nickel, Dissolved	0.00095	J	mg/l	0.00200	0.00055	1	10/08/22 07:15	10/13/22 12:26	EPA 3005A	1,6020B	SV
Potassium, Dissolved	19.0		mg/l	0.100	0.0309	1	10/08/22 07:15	10/13/22 12:26	EPA 3005A	1,6020B	SV
Selenium, Dissolved	ND		mg/l	0.00500	0.00173	1	10/08/22 07:15	10/13/22 12:26	EPA 3005A	1,6020B	SV
Silver, Dissolved	ND		mg/l	0.00040	0.00016	1	10/08/22 07:15	10/13/22 12:26	EPA 3005A	1,6020B	SV
Sodium, Dissolved	55.9		mg/l	0.100	0.0293	1	10/08/22 07:15	10/13/22 12:26	EPA 3005A	1,6020B	SV
Thallium, Dissolved	ND		mg/l	0.00100	0.00014	1	10/08/22 07:15	10/13/22 12:26	EPA 3005A	1,6020B	SV
Vanadium, Dissolved	ND		mg/l	0.00500	0.00157	1	10/08/22 07:15	10/13/22 12:26	EPA 3005A	1,6020B	SV
Zinc, Dissolved	ND		mg/l	0.01000	0.00341	1	10/08/22 07:15	10/13/22 12:26	EPA 3005A	1,6020B	SV

Project Name: THE BEACON **Lab Number:** L2255559

Project Number: 170745301 **Report Date:** 11/07/22

SAMPLE RESULTS

Lab ID: L2255559-12 Date Collected: 10/06/22 15:15

Client ID: GWDUP01_100622 Date Received: 10/06/22

Sample Location: 413 E. 120 STREET Field Prep: Refer to COC

Sample Depth:

Matrix: Water

Parameter	Result	Qualifier	Units	RL	MDL	Dilution Factor	Date Prepared	Date Analyzed	Prep Method	Analytical Method	Analyst
Total Metals - Mansfield Lab											
Aluminum, Total	0.220		mg/l	0.0100	0.00327	1	10/07/22 23:21	10/12/22 17:12	EPA 3005A	1,6020B	SMV
Antimony, Total	ND		mg/l	0.00400	0.00042	1	10/07/22 23:21	10/12/22 17:12	EPA 3005A	1,6020B	SMV
Arsenic, Total	0.00150		mg/l	0.00050	0.00016	1	10/07/22 23:21	10/12/22 17:12	EPA 3005A	1,6020B	SMV
Barium, Total	0.05030		mg/l	0.00050	0.00017	1	10/07/22 23:21	10/12/22 17:12	EPA 3005A	1,6020B	SMV
Beryllium, Total	ND		mg/l	0.00050	0.00010	1	10/07/22 23:21	10/12/22 17:12	EPA 3005A	1,6020B	SMV
Cadmium, Total	ND		mg/l	0.00020	0.00005	1	10/07/22 23:21	10/12/22 17:12	EPA 3005A	1,6020B	SMV
Calcium, Total	89.8		mg/l	0.100	0.0394	1	10/07/22 23:21	10/12/22 17:12	EPA 3005A	1,6020B	SMV
Chromium, Total	ND		mg/l	0.00100	0.00017	1	10/07/22 23:21	10/12/22 17:12	EPA 3005A	1,6020B	SMV
Cobalt, Total	0.00033	J	mg/l	0.00050	0.00016	1	10/07/22 23:21	10/12/22 17:12	EPA 3005A	1,6020B	SMV
Copper, Total	ND		mg/l	0.00100	0.00038	1	10/07/22 23:21	10/12/22 17:12	EPA 3005A	1,6020B	SMV
Iron, Total	4.35		mg/l	0.0500	0.0191	1	10/07/22 23:21	10/12/22 17:12	EPA 3005A	1,6020B	SMV
Lead, Total	ND		mg/l	0.00100	0.00034	1	10/07/22 23:21	10/12/22 17:12	EPA 3005A	1,6020B	SMV
Magnesium, Total	10.5		mg/l	0.0700	0.0242	1	10/07/22 23:21	10/12/22 17:12	EPA 3005A	1,6020B	SMV
Manganese, Total	3.997		mg/l	0.00100	0.00044	1	10/07/22 23:21	10/12/22 17:12	EPA 3005A	1,6020B	SMV
Mercury, Total	0.00014	J	mg/l	0.00020	0.00009	1	10/08/22 00:21	10/08/22 14:05	EPA 7470A	1,7470A	TAA
Nickel, Total	0.00088	J	mg/l	0.00200	0.00055	1	10/07/22 23:21	10/12/22 17:12	EPA 3005A	1,6020B	SMV
Potassium, Total	19.6		mg/l	0.100	0.0309	1	10/07/22 23:21	10/12/22 17:12	EPA 3005A	1,6020B	SMV
Selenium, Total	ND		mg/l	0.00500	0.00173	1	10/07/22 23:21	10/12/22 17:12	EPA 3005A	1,6020B	SMV
Silver, Total	ND		mg/l	0.00040	0.00016	1	10/07/22 23:21	10/12/22 17:12	EPA 3005A	1,6020B	SMV
Sodium, Total	47.2		mg/l	0.100	0.0293	1	10/07/22 23:21	10/12/22 17:12	EPA 3005A	1,6020B	SMV
Thallium, Total	ND		mg/l	0.00100	0.00014	1	10/07/22 23:21	10/12/22 17:12	EPA 3005A	1,6020B	SMV
Vanadium, Total	ND		mg/l	0.00500	0.00157	1	10/07/22 23:21	10/12/22 17:12	EPA 3005A	1,6020B	SMV
Zinc, Total	ND		mg/l	0.01000	0.00341	1	10/07/22 23:21	10/12/22 17:12	EPA 3005A	1,6020B	SMV
General Chemistry - Mansfield Lab											
Chromium, Trivalent	ND		mg/l	0.010	0.010	1		10/12/22 17:12	NA	107,-	

Project Name: THE BEACON
Project Number: 170745301
Lab Number: L2255559
Report Date: 11/07/22

SAMPLE RESULTS

Lab ID: L2255559-12
Client ID: GWDUP01_100622
Sample Location: 413 E. 120 STREET
Date Collected: 10/06/22 15:15
Date Received: 10/06/22
Field Prep: Refer to COC

Sample Depth:
Matrix: Water

Parameter	Result	Qualifier	Units	RL	MDL	Dilution Factor	Date Prepared	Date Analyzed	Prep Method	Analytical Method	Analyst
Dissolved Metals - Mansfield Lab											
Aluminum, Dissolved	0.0980		mg/l	0.0100	0.00327	1	10/08/22 07:15	10/13/22 12:30	EPA 3005A	1,6020B	SV
Antimony, Dissolved	ND		mg/l	0.00400	0.00042	1	10/08/22 07:15	10/13/22 12:30	EPA 3005A	1,6020B	SV
Arsenic, Dissolved	0.00120		mg/l	0.00050	0.00016	1	10/08/22 07:15	10/13/22 12:30	EPA 3005A	1,6020B	SV
Barium, Dissolved	0.05171		mg/l	0.00050	0.00017	1	10/08/22 07:15	10/13/22 12:30	EPA 3005A	1,6020B	SV
Beryllium, Dissolved	ND		mg/l	0.00050	0.00010	1	10/08/22 07:15	10/13/22 12:30	EPA 3005A	1,6020B	SV
Cadmium, Dissolved	ND		mg/l	0.00020	0.00005	1	10/08/22 07:15	10/13/22 12:30	EPA 3005A	1,6020B	SV
Calcium, Dissolved	87.8		mg/l	0.100	0.0394	1	10/08/22 07:15	10/13/22 12:30	EPA 3005A	1,6020B	SV
Chromium, Dissolved	ND		mg/l	0.00100	0.00017	1	10/08/22 07:15	10/13/22 12:30	EPA 3005A	1,6020B	SV
Cobalt, Dissolved	0.00027	J	mg/l	0.00050	0.00016	1	10/08/22 07:15	10/13/22 12:30	EPA 3005A	1,6020B	SV
Copper, Dissolved	0.00043	J	mg/l	0.00100	0.00038	1	10/08/22 07:15	10/13/22 12:30	EPA 3005A	1,6020B	SV
Iron, Dissolved	3.78		mg/l	0.0500	0.0191	1	10/08/22 07:15	10/13/22 12:30	EPA 3005A	1,6020B	SV
Lead, Dissolved	ND		mg/l	0.00100	0.00034	1	10/08/22 07:15	10/13/22 12:30	EPA 3005A	1,6020B	SV
Magnesium, Dissolved	9.74		mg/l	0.0700	0.0242	1	10/08/22 07:15	10/13/22 12:30	EPA 3005A	1,6020B	SV
Manganese, Dissolved	4.057		mg/l	0.00100	0.00044	1	10/08/22 07:15	10/13/22 12:30	EPA 3005A	1,6020B	SV
Mercury, Dissolved	ND		mg/l	0.00020	0.00009	1	10/11/22 13:55	10/12/22 10:57	EPA 7470A	1,7470A	ZK
Nickel, Dissolved	0.00078	J	mg/l	0.00200	0.00055	1	10/08/22 07:15	10/13/22 12:30	EPA 3005A	1,6020B	SV
Potassium, Dissolved	19.3		mg/l	0.100	0.0309	1	10/08/22 07:15	10/13/22 12:30	EPA 3005A	1,6020B	SV
Selenium, Dissolved	ND		mg/l	0.00500	0.00173	1	10/08/22 07:15	10/13/22 12:30	EPA 3005A	1,6020B	SV
Silver, Dissolved	ND		mg/l	0.00040	0.00016	1	10/08/22 07:15	10/13/22 12:30	EPA 3005A	1,6020B	SV
Sodium, Dissolved	54.4		mg/l	0.100	0.0293	1	10/08/22 07:15	10/13/22 12:30	EPA 3005A	1,6020B	SV
Thallium, Dissolved	ND		mg/l	0.00100	0.00014	1	10/08/22 07:15	10/13/22 12:30	EPA 3005A	1,6020B	SV
Vanadium, Dissolved	ND		mg/l	0.00500	0.00157	1	10/08/22 07:15	10/13/22 12:30	EPA 3005A	1,6020B	SV
Zinc, Dissolved	ND		mg/l	0.01000	0.00341	1	10/08/22 07:15	10/13/22 12:30	EPA 3005A	1,6020B	SV

Project Name: THE BEACON
Project Number: 170745301
Lab Number: L2255559
Report Date: 11/07/22

Method Blank Analysis
Batch Quality Control

Parameter	Result	Qualifier	Units	RL	MDL	Dilution Factor	Date Prepared	Date Analyzed	Analytical Method	Analyst
Total Metals - Mansfield Lab for sample(s): 09 Batch: WG1696862-1										
Aluminum, Total	ND		mg/l	0.100	0.0318	1	10/07/22 23:21	10/13/22 12:16	1,6010D	NB
Antimony, Total	ND		mg/l	0.0500	0.0071	1	10/07/22 23:21	10/13/22 12:16	1,6010D	NB
Arsenic, Total	ND		mg/l	0.0050	0.0019	1	10/07/22 23:21	10/13/22 12:16	1,6010D	NB
Barium, Total	ND		mg/l	0.0100	0.0021	1	10/07/22 23:21	10/13/22 12:16	1,6010D	NB
Beryllium, Total	ND		mg/l	0.0050	0.0009	1	10/07/22 23:21	10/13/22 12:16	1,6010D	NB
Cadmium, Total	ND		mg/l	0.0050	0.0010	1	10/07/22 23:21	10/13/22 12:16	1,6010D	NB
Calcium, Total	ND		mg/l	0.100	0.0350	1	10/07/22 23:21	10/13/22 12:16	1,6010D	NB
Chromium, Total	ND		mg/l	0.0100	0.0021	1	10/07/22 23:21	10/13/22 12:16	1,6010D	NB
Cobalt, Total	ND		mg/l	0.0200	0.0017	1	10/07/22 23:21	10/13/22 12:16	1,6010D	NB
Copper, Total	ND		mg/l	0.0100	0.0022	1	10/07/22 23:21	10/13/22 12:16	1,6010D	NB
Iron, Total	0.0371	J	mg/l	0.0500	0.0090	1	10/07/22 23:21	10/13/22 12:16	1,6010D	NB
Lead, Total	ND		mg/l	0.0100	0.0027	1	10/07/22 23:21	10/13/22 12:16	1,6010D	NB
Magnesium, Total	ND		mg/l	0.100	0.0153	1	10/07/22 23:21	10/13/22 12:16	1,6010D	NB
Manganese, Total	ND		mg/l	0.0100	0.0016	1	10/07/22 23:21	10/13/22 12:16	1,6010D	NB
Nickel, Total	ND		mg/l	0.0250	0.0024	1	10/07/22 23:21	10/13/22 12:16	1,6010D	NB
Potassium, Total	ND		mg/l	2.50	0.237	1	10/07/22 23:21	10/13/22 12:16	1,6010D	NB
Selenium, Total	ND		mg/l	0.0100	0.0035	1	10/07/22 23:21	10/13/22 12:16	1,6010D	NB
Silver, Total	ND		mg/l	0.0070	0.0028	1	10/07/22 23:21	10/13/22 12:16	1,6010D	NB
Sodium, Total	ND		mg/l	2.00	0.120	1	10/07/22 23:21	10/13/22 12:16	1,6010D	NB
Thallium, Total	ND		mg/l	0.0200	0.0025	1	10/07/22 23:21	10/13/22 12:16	1,6010D	NB
Vanadium, Total	ND		mg/l	0.0100	0.0020	1	10/07/22 23:21	10/13/22 12:16	1,6010D	NB
Zinc, Total	ND		mg/l	0.0500	0.0021	1	10/07/22 23:21	10/13/22 12:16	1,6010D	NB

Prep Information

Digestion Method: EPA 3005A

Parameter	Result	Qualifier	Units	RL	MDL	Dilution Factor	Date Prepared	Date Analyzed	Analytical Method	Analyst
Total Metals - Mansfield Lab for sample(s): 11-12 Batch: WG1696864-1										
Mercury, Total	ND		mg/l	0.00020	0.00009	1	10/08/22 00:21	10/08/22 13:42	1,7470A	TAA

Project Name: THE BEACON
Project Number: 170745301
Lab Number: L2255559
Report Date: 11/07/22

Method Blank Analysis
Batch Quality Control

Prep Information

Digestion Method: EPA 7470A

Parameter	Result	Qualifier	Units	RL	MDL	Dilution Factor	Date Prepared	Date Analyzed	Analytical Method	Analyst
Dissolved Metals - Mansfield Lab for sample(s): 11-12 Batch: WG1696876-1										
Aluminum, Dissolved	ND		mg/l	0.0100	0.00327	1	10/08/22 07:15	10/10/22 15:05	1,6020B	SV
Antimony, Dissolved	ND		mg/l	0.00400	0.00042	1	10/08/22 07:15	10/10/22 15:05	1,6020B	SV
Arsenic, Dissolved	ND		mg/l	0.00050	0.00016	1	10/08/22 07:15	10/10/22 15:05	1,6020B	SV
Barium, Dissolved	ND		mg/l	0.00050	0.00017	1	10/08/22 07:15	10/10/22 15:05	1,6020B	SV
Beryllium, Dissolved	ND		mg/l	0.00050	0.00010	1	10/08/22 07:15	10/10/22 15:05	1,6020B	SV
Cadmium, Dissolved	ND		mg/l	0.00020	0.00005	1	10/08/22 07:15	10/10/22 15:05	1,6020B	SV
Calcium, Dissolved	ND		mg/l	0.100	0.0394	1	10/08/22 07:15	10/10/22 15:05	1,6020B	SV
Chromium, Dissolved	ND		mg/l	0.00100	0.00017	1	10/08/22 07:15	10/10/22 15:05	1,6020B	SV
Cobalt, Dissolved	ND		mg/l	0.00050	0.00016	1	10/08/22 07:15	10/10/22 15:05	1,6020B	SV
Copper, Dissolved	ND		mg/l	0.00100	0.00038	1	10/08/22 07:15	10/10/22 15:05	1,6020B	SV
Iron, Dissolved	ND		mg/l	0.0500	0.0191	1	10/08/22 07:15	10/10/22 15:05	1,6020B	SV
Lead, Dissolved	ND		mg/l	0.00100	0.00034	1	10/08/22 07:15	10/10/22 15:05	1,6020B	SV
Magnesium, Dissolved	ND		mg/l	0.0700	0.0242	1	10/08/22 07:15	10/10/22 15:05	1,6020B	SV
Manganese, Dissolved	ND		mg/l	0.00100	0.00044	1	10/08/22 07:15	10/10/22 15:05	1,6020B	SV
Nickel, Dissolved	ND		mg/l	0.00200	0.00055	1	10/08/22 07:15	10/10/22 15:05	1,6020B	SV
Potassium, Dissolved	ND		mg/l	0.100	0.0309	1	10/08/22 07:15	10/10/22 15:05	1,6020B	SV
Selenium, Dissolved	ND		mg/l	0.00500	0.00173	1	10/08/22 07:15	10/10/22 15:05	1,6020B	SV
Silver, Dissolved	ND		mg/l	0.00040	0.00016	1	10/08/22 07:15	10/13/22 12:06	1,6020B	SV
Sodium, Dissolved	ND		mg/l	0.100	0.0293	1	10/08/22 07:15	10/10/22 15:05	1,6020B	SV
Thallium, Dissolved	ND		mg/l	0.00100	0.00014	1	10/08/22 07:15	10/10/22 15:05	1,6020B	SV
Vanadium, Dissolved	ND		mg/l	0.00500	0.00157	1	10/08/22 07:15	10/10/22 15:05	1,6020B	SV
Zinc, Dissolved	ND		mg/l	0.01000	0.00341	1	10/08/22 07:15	10/10/22 15:05	1,6020B	SV

Prep Information

Digestion Method: EPA 3005A

Project Name: THE BEACON
Project Number: 170745301
Lab Number: L2255559
Report Date: 11/07/22

Method Blank Analysis
Batch Quality Control

Parameter	Result	Qualifier	Units	RL	MDL	Dilution Factor	Date Prepared	Date Analyzed	Analytical Method	Analyst
Total Metals - Mansfield Lab for sample(s): 07-08,10 Batch: WG1697025-1										
Aluminum, Total	ND		mg/kg	4.00	1.08	1	10/08/22 08:40	10/11/22 10:57	1,6010D	NB
Antimony, Total	ND		mg/kg	2.00	0.152	1	10/08/22 08:40	10/11/22 10:57	1,6010D	NB
Arsenic, Total	ND		mg/kg	0.400	0.083	1	10/08/22 08:40	10/11/22 10:57	1,6010D	NB
Barium, Total	ND		mg/kg	0.400	0.070	1	10/08/22 08:40	10/11/22 10:57	1,6010D	NB
Beryllium, Total	ND		mg/kg	0.200	0.013	1	10/08/22 08:40	10/11/22 10:57	1,6010D	NB
Cadmium, Total	ND		mg/kg	0.400	0.039	1	10/08/22 08:40	10/11/22 10:57	1,6010D	NB
Calcium, Total	ND		mg/kg	4.00	1.40	1	10/08/22 08:40	10/11/22 10:57	1,6010D	NB
Chromium, Total	ND		mg/kg	0.400	0.038	1	10/08/22 08:40	10/11/22 10:57	1,6010D	NB
Cobalt, Total	ND		mg/kg	0.800	0.066	1	10/08/22 08:40	10/11/22 10:57	1,6010D	NB
Copper, Total	ND		mg/kg	0.400	0.103	1	10/08/22 08:40	10/11/22 10:57	1,6010D	NB
Iron, Total	0.599	J	mg/kg	2.00	0.361	1	10/08/22 08:40	10/11/22 10:57	1,6010D	NB
Lead, Total	ND		mg/kg	2.00	0.107	1	10/08/22 08:40	10/11/22 10:57	1,6010D	NB
Magnesium, Total	ND		mg/kg	4.00	0.616	1	10/08/22 08:40	10/11/22 10:57	1,6010D	NB
Manganese, Total	ND		mg/kg	0.400	0.064	1	10/08/22 08:40	10/11/22 10:57	1,6010D	NB
Nickel, Total	ND		mg/kg	1.00	0.097	1	10/08/22 08:40	10/11/22 10:57	1,6010D	NB
Potassium, Total	ND		mg/kg	100	5.76	1	10/08/22 08:40	10/11/22 10:57	1,6010D	NB
Selenium, Total	ND		mg/kg	0.800	0.103	1	10/08/22 08:40	10/11/22 10:57	1,6010D	NB
Silver, Total	ND		mg/kg	0.400	0.113	1	10/08/22 08:40	10/11/22 10:57	1,6010D	NB
Sodium, Total	ND		mg/kg	80.0	1.26	1	10/08/22 08:40	10/11/22 10:57	1,6010D	NB
Thallium, Total	ND		mg/kg	0.800	0.126	1	10/08/22 08:40	10/11/22 10:57	1,6010D	NB
Vanadium, Total	ND		mg/kg	0.400	0.081	1	10/08/22 08:40	10/11/22 10:57	1,6010D	NB
Zinc, Total	ND		mg/kg	2.00	0.117	1	10/08/22 08:40	10/11/22 10:57	1,6010D	NB

Prep Information

Digestion Method: EPA 3050B

Parameter	Result	Qualifier	Units	RL	MDL	Dilution Factor	Date Prepared	Date Analyzed	Analytical Method	Analyst
Total Metals - Mansfield Lab for sample(s): 07-08,10 Batch: WG1697028-1										
Mercury, Total	ND		mg/kg	0.083	0.054	1	10/08/22 12:45	10/10/22 11:48	1,7471B	ZK

Project Name: THE BEACON
Project Number: 170745301
Lab Number: L2255559
Report Date: 11/07/22

Method Blank Analysis
Batch Quality Control

Prep Information

Digestion Method: EPA 7471B

Parameter	Result	Qualifier	Units	RL	MDL	Dilution Factor	Date Prepared	Date Analyzed	Analytical Method	Analyst
Total Metals - Mansfield Lab for sample(s): 11-12 Batch: WG1697664-1										
Aluminum, Total	ND		mg/l	0.0100	0.00327	1	10/07/22 23:21	10/12/22 16:30	1,6020B	SMV
Antimony, Total	ND		mg/l	0.00400	0.00042	1	10/07/22 23:21	10/12/22 16:30	1,6020B	SMV
Arsenic, Total	ND		mg/l	0.00050	0.00016	1	10/07/22 23:21	10/12/22 16:30	1,6020B	SMV
Barium, Total	ND		mg/l	0.00050	0.00017	1	10/07/22 23:21	10/12/22 16:30	1,6020B	SMV
Beryllium, Total	ND		mg/l	0.00050	0.00010	1	10/07/22 23:21	10/12/22 16:30	1,6020B	SMV
Cadmium, Total	ND		mg/l	0.00020	0.00005	1	10/07/22 23:21	10/12/22 16:30	1,6020B	SMV
Calcium, Total	ND		mg/l	0.100	0.0394	1	10/07/22 23:21	10/12/22 16:30	1,6020B	SMV
Chromium, Total	ND		mg/l	0.00100	0.00017	1	10/07/22 23:21	10/12/22 16:30	1,6020B	SMV
Cobalt, Total	ND		mg/l	0.00050	0.00016	1	10/07/22 23:21	10/12/22 16:30	1,6020B	SMV
Copper, Total	ND		mg/l	0.00100	0.00038	1	10/07/22 23:21	10/12/22 16:30	1,6020B	SMV
Iron, Total	0.0357	J	mg/l	0.0500	0.0191	1	10/07/22 23:21	10/12/22 16:30	1,6020B	SMV
Lead, Total	ND		mg/l	0.00100	0.00034	1	10/07/22 23:21	10/12/22 16:30	1,6020B	SMV
Magnesium, Total	ND		mg/l	0.0700	0.0242	1	10/07/22 23:21	10/12/22 16:30	1,6020B	SMV
Manganese, Total	0.00059	J	mg/l	0.00100	0.00044	1	10/07/22 23:21	10/12/22 16:30	1,6020B	SMV
Nickel, Total	ND		mg/l	0.00200	0.00055	1	10/07/22 23:21	10/12/22 16:30	1,6020B	SMV
Potassium, Total	ND		mg/l	0.100	0.0309	1	10/07/22 23:21	10/12/22 16:30	1,6020B	SMV
Selenium, Total	ND		mg/l	0.00500	0.00173	1	10/07/22 23:21	10/12/22 16:30	1,6020B	SMV
Silver, Total	ND		mg/l	0.00040	0.00016	1	10/07/22 23:21	10/12/22 16:30	1,6020B	SMV
Sodium, Total	ND		mg/l	0.100	0.0293	1	10/07/22 23:21	10/12/22 16:30	1,6020B	SMV
Thallium, Total	ND		mg/l	0.00100	0.00014	1	10/07/22 23:21	10/12/22 16:30	1,6020B	SMV
Vanadium, Total	ND		mg/l	0.00500	0.00157	1	10/07/22 23:21	10/12/22 16:30	1,6020B	SMV
Zinc, Total	ND		mg/l	0.01000	0.00341	1	10/07/22 23:21	10/12/22 16:30	1,6020B	SMV

Prep Information

Digestion Method: EPA 3005A

Project Name: THE BEACON
Project Number: 170745301
Lab Number: L2255559
Report Date: 11/07/22

Method Blank Analysis
Batch Quality Control

Parameter	Result	Qualifier	Units	RL	MDL	Dilution Factor	Date Prepared	Date Analyzed	Analytical Method	Analyst
Total Metals - Mansfield Lab for sample(s): 09 Batch: WG1697806-1										
Mercury, Total	0.00011	J	mg/l	0.00020	0.00009	1	10/11/22 18:30	10/12/22 13:05	1,7470A	ZK

Prep Information

Digestion Method: EPA 7470A

Parameter	Result	Qualifier	Units	RL	MDL	Dilution Factor	Date Prepared	Date Analyzed	Analytical Method	Analyst
Dissolved Metals - Mansfield Lab for sample(s): 11-12 Batch: WG1697877-1										
Mercury, Dissolved	ND		mg/l	0.00020	0.00009	1	10/11/22 13:55	10/12/22 10:37	1,7470A	ZK

Prep Information

Digestion Method: EPA 7470A

Lab Control Sample Analysis

Batch Quality Control

Project Name: THE BEACON

Project Number: 170745301

Lab Number: L2255559

Report Date: 11/07/22

Parameter	LCS %Recovery	Qual	LCSD %Recovery	Qual	%Recovery Limits	RPD	Qual	RPD Limits
Total Metals - Mansfield Lab Associated sample(s): 09 Batch: WG1696862-2								
Aluminum, Total	104		-		80-120	-		
Antimony, Total	104		-		80-120	-		
Arsenic, Total	105		-		80-120	-		
Barium, Total	102		-		80-120	-		
Beryllium, Total	104		-		80-120	-		
Cadmium, Total	102		-		80-120	-		
Calcium, Total	105		-		80-120	-		
Chromium, Total	100		-		80-120	-		
Cobalt, Total	99		-		80-120	-		
Copper, Total	101		-		80-120	-		
Iron, Total	101		-		80-120	-		
Lead, Total	101		-		80-120	-		
Magnesium, Total	104		-		80-120	-		
Manganese, Total	98		-		80-120	-		
Nickel, Total	97		-		80-120	-		
Potassium, Total	107		-		80-120	-		
Selenium, Total	102		-		80-120	-		
Silver, Total	99		-		80-120	-		
Sodium, Total	108		-		80-120	-		
Thallium, Total	102		-		80-120	-		
Vanadium, Total	102		-		80-120	-		

Lab Control Sample Analysis

Batch Quality Control

Project Name: THE BEACON
Project Number: 170745301

Lab Number: L2255559
Report Date: 11/07/22

Parameter	LCS %Recovery	LCSD %Recovery	%Recovery Limits	RPD	RPD Limits
Total Metals - Mansfield Lab Associated sample(s): 09 Batch: WG1696862-2					
Zinc, Total	95	-	80-120	-	
Total Metals - Mansfield Lab Associated sample(s): 11-12 Batch: WG1696864-2					
Mercury, Total	89	-	80-120	-	

Lab Control Sample Analysis

Batch Quality Control

Project Name: THE BEACON

Project Number: 170745301

Lab Number: L2255559

Report Date: 11/07/22

Parameter	LCS %Recovery	LCSD %Recovery	%Recovery Limits	RPD	RPD Limits
Dissolved Metals - Mansfield Lab Associated sample(s): 11-12 Batch: WG1696876-2					
Aluminum, Dissolved	104	-	80-120	-	
Antimony, Dissolved	92	-	80-120	-	
Arsenic, Dissolved	103	-	80-120	-	
Barium, Dissolved	98	-	80-120	-	
Beryllium, Dissolved	104	-	80-120	-	
Cadmium, Dissolved	99	-	80-120	-	
Calcium, Dissolved	107	-	80-120	-	
Chromium, Dissolved	100	-	80-120	-	
Cobalt, Dissolved	101	-	80-120	-	
Copper, Dissolved	98	-	80-120	-	
Iron, Dissolved	102	-	80-120	-	
Lead, Dissolved	102	-	80-120	-	
Magnesium, Dissolved	105	-	80-120	-	
Manganese, Dissolved	102	-	80-120	-	
Nickel, Dissolved	98	-	80-120	-	
Potassium, Dissolved	105	-	80-120	-	
Selenium, Dissolved	103	-	80-120	-	
Silver, Dissolved	95	-	80-120	-	
Sodium, Dissolved	104	-	80-120	-	
Thallium, Dissolved	100	-	80-120	-	
Vanadium, Dissolved	101	-	80-120	-	

Lab Control Sample Analysis

Batch Quality Control

Project Name: THE BEACON

Project Number: 170745301

Lab Number: L2255559

Report Date: 11/07/22

Parameter	LCS %Recovery	LCSD %Recovery	%Recovery Limits	RPD	RPD Limits
Dissolved Metals - Mansfield Lab Associated sample(s): 11-12 Batch: WG1696876-2					
Zinc, Dissolved	95	-	80-120	-	

Lab Control Sample Analysis

Batch Quality Control

Project Name: THE BEACON

Project Number: 170745301

Lab Number: L2255559

Report Date: 11/07/22

Parameter	LCS %Recovery	LCSD %Recovery	%Recovery Limits	RPD	RPD Limits
Total Metals - Mansfield Lab Associated sample(s): 07-08,10 Batch: WG1697025-2 SRM Lot Number: D113-540					
Aluminum, Total	84	-	51-149	-	
Antimony, Total	149	-	20-250	-	
Arsenic, Total	100	-	70-130	-	
Barium, Total	93	-	75-125	-	
Beryllium, Total	98	-	75-125	-	
Cadmium, Total	97	-	75-125	-	
Calcium, Total	102	-	73-128	-	
Chromium, Total	97	-	70-130	-	
Cobalt, Total	98	-	75-125	-	
Copper, Total	100	-	75-125	-	
Iron, Total	97	-	36-164	-	
Lead, Total	104	-	72-128	-	
Magnesium, Total	95	-	63-138	-	
Manganese, Total	93	-	77-123	-	
Nickel, Total	99	-	70-130	-	
Potassium, Total	89	-	59-141	-	
Selenium, Total	99	-	66-134	-	
Silver, Total	96	-	70-131	-	
Sodium, Total	92	-	35-164	-	
Thallium, Total	100	-	70-130	-	
Vanadium, Total	96	-	74-126	-	

Lab Control Sample Analysis

Batch Quality Control

Project Name: THE BEACON

Project Number: 170745301

Lab Number: L2255559

Report Date: 11/07/22

Parameter	LCS %Recovery	LCSD %Recovery	%Recovery Limits	RPD	RPD Limits
Total Metals - Mansfield Lab Associated sample(s): 07-08,10 Batch: WG1697025-2 SRM Lot Number: D113-540					
Zinc, Total	97	-	70-130	-	
Total Metals - Mansfield Lab Associated sample(s): 07-08,10 Batch: WG1697028-2 SRM Lot Number: D113-540					
Mercury, Total	89	-	60-140	-	

Lab Control Sample Analysis

Batch Quality Control

Project Name: THE BEACON

Project Number: 170745301

Lab Number: L2255559

Report Date: 11/07/22

Parameter	LCS %Recovery	LCSD %Recovery	%Recovery Limits	RPD	RPD Limits
Total Metals - Mansfield Lab Associated sample(s): 11-12 Batch: WG1697664-2					
Aluminum, Total	102	-	80-120	-	
Antimony, Total	98	-	80-120	-	
Arsenic, Total	109	-	80-120	-	
Barium, Total	101	-	80-120	-	
Beryllium, Total	106	-	80-120	-	
Cadmium, Total	105	-	80-120	-	
Calcium, Total	93	-	80-120	-	
Chromium, Total	97	-	80-120	-	
Cobalt, Total	97	-	80-120	-	
Copper, Total	94	-	80-120	-	
Iron, Total	104	-	80-120	-	
Lead, Total	104	-	80-120	-	
Magnesium, Total	105	-	80-120	-	
Manganese, Total	101	-	80-120	-	
Nickel, Total	96	-	80-120	-	
Potassium, Total	106	-	80-120	-	
Selenium, Total	112	-	80-120	-	
Silver, Total	98	-	80-120	-	
Sodium, Total	107	-	80-120	-	
Thallium, Total	107	-	80-120	-	
Vanadium, Total	98	-	80-120	-	

Lab Control Sample Analysis

Batch Quality Control

Project Name: THE BEACON

Project Number: 170745301

Lab Number: L2255559

Report Date: 11/07/22

Parameter	LCS %Recovery	LCSD %Recovery	%Recovery Limits	RPD	RPD Limits
Total Metals - Mansfield Lab Associated sample(s): 11-12 Batch: WG1697664-2					
Zinc, Total	96	-	80-120	-	
Total Metals - Mansfield Lab Associated sample(s): 09 Batch: WG1697806-2					
Mercury, Total	95	-	80-120	-	
Dissolved Metals - Mansfield Lab Associated sample(s): 11-12 Batch: WG1697877-2					
Mercury, Dissolved	103	-	80-120	-	

Matrix Spike Analysis
Batch Quality Control

Project Name: THE BEACON
Project Number: 170745301

Lab Number: L2255559
Report Date: 11/07/22

Parameter	Native Sample	MS Added	MS Found	MS %Recovery	Qual	MSD Found	MSD %Recovery	Qual	Recovery Limits	RPD	Qual	RPD Limits
Total Metals - Mansfield Lab Associated sample(s): 09 QC Batch ID: WG1696862-3 QC Sample: L2255577-01 Client ID: MS Sample												
Aluminum, Total	1.32	2	3.85	**126**	Q	-	-		75-125	-		20
Antimony, Total	ND	0.5	0.477	95		-	-		75-125	-		20
Arsenic, Total	0.0038J	0.12	0.132	110		-	-		75-125	-		20
Barium, Total	0.142	2	2.22	104		-	-		75-125	-		20
Beryllium, Total	ND	0.05	0.0538	108		-	-		75-125	-		20
Cadmium, Total	ND	0.053	0.0531	100		-	-		75-125	-		20
Calcium, Total	87.7	10	99.6	119		-	-		75-125	-		20
Chromium, Total	ND	0.2	0.200	100		-	-		75-125	-		20
Cobalt, Total	0.012J	0.5	0.494	99		-	-		75-125	-		20
Copper, Total	0.018	0.25	0.267	100		-	-		75-125	-		20
Iron, Total	2.28	1	3.15	87		-	-		75-125	-		20
Lead, Total	0.008J	0.53	0.535	101		-	-		75-125	-		20
Magnesium, Total	16.3	10	26.6	103		-	-		75-125	-		20
Manganese, Total	1.89	0.5	2.32	86		-	-		75-125	-		20
Nickel, Total	0.007J	0.5	0.482	96		-	-		75-125	-		20
Potassium, Total	2.33J	10	13.2	**132**	Q	-	-		75-125	-		20
Selenium, Total	ND	0.12	0.124	103		-	-		75-125	-		20
Silver, Total	ND	0.05	0.0495	99		-	-		75-125	-		20
Sodium, Total	50.0	10	62.4	124		-	-		75-125	-		20
Thallium, Total	ND	0.12	0.119	99		-	-		75-125	-		20
Vanadium, Total	ND	0.5	0.513	103		-	-		75-125	-		20

Matrix Spike Analysis
Batch Quality Control

Project Name: THE BEACON
Project Number: 170745301

Lab Number: L2255559
Report Date: 11/07/22

Parameter	Native Sample	MS Added	MS Found	MS %Recovery	MSD Found	MSD %Recovery	Recovery Limits	RPD	RPD Limits
Total Metals - Mansfield Lab Associated sample(s): 09 QC Batch ID: WG1696862-3 QC Sample: L2255577-01 Client ID: MS Sample									
Zinc, Total	0.043J	0.5	0.514	103	-	-	75-125	-	20
Total Metals - Mansfield Lab Associated sample(s): 11-12 QC Batch ID: WG1696864-3 QC Sample: L2255644-01 Client ID: MS Sample									
Mercury, Total	ND	0.005	0.00463	93	-	-	75-125	-	20

Matrix Spike Analysis
Batch Quality Control

Project Name: THE BEACON
Project Number: 170745301

Lab Number: L2255559
Report Date: 11/07/22

Parameter	Native Sample	MS Added	MS Found	MS %Recovery	MSD Found	MSD %Recovery	Recovery Limits	RPD	RPD Limits
Dissolved Metals - Mansfield Lab Associated sample(s): 11-12 QC Batch ID: WG1696876-3 QC Sample: L2254694-01 Client ID: MS Sample									
Aluminum, Dissolved	0.011	2	1.96	97	-	-	75-125	-	20
Antimony, Dissolved	0.00045J	0.5	0.4317	86	-	-	75-125	-	20
Arsenic, Dissolved	0.0022	0.12	0.1262	103	-	-	75-125	-	20
Barium, Dissolved	0.0774	2	1.916	92	-	-	75-125	-	20
Beryllium, Dissolved	ND	0.05	0.04830	97	-	-	75-125	-	20
Cadmium, Dissolved	ND	0.053	0.04978	94	-	-	75-125	-	20
Calcium, Dissolved	59.8	10	71.9	121	-	-	75-125	-	20
Chromium, Dissolved	0.0003J	0.2	0.1922	96	-	-	75-125	-	20
Cobalt, Dissolved	ND	0.5	0.4871	97	-	-	75-125	-	20
Copper, Dissolved	ND	0.25	0.2331	93	-	-	75-125	-	20
Iron, Dissolved	ND	1	0.985	98	-	-	75-125	-	20
Lead, Dissolved	ND	0.53	0.4672	88	-	-	75-125	-	20
Magnesium, Dissolved	8.37	10	18.7	103	-	-	75-125	-	20
Manganese, Dissolved	0.1026	0.5	0.5958	99	-	-	75-125	-	20
Nickel, Dissolved	ND	0.5	0.4727	94	-	-	75-125	-	20
Potassium, Dissolved	4.56	10	14.6	100	-	-	75-125	-	20
Selenium, Dissolved	ND	0.12	0.118	98	-	-	75-125	-	20
Silver, Dissolved	ND	0.05	0.05313	106	-	-	75-125	-	20
Sodium, Dissolved	20.6	10	28.4	78	-	-	75-125	-	20
Thallium, Dissolved	ND	0.12	0.1142	95	-	-	75-125	-	20
Vanadium, Dissolved	ND	0.5	0.4899	98	-	-	75-125	-	20

Matrix Spike Analysis
Batch Quality Control

Project Name: THE BEACON
Project Number: 170745301

Lab Number: L2255559
Report Date: 11/07/22

Parameter	Native Sample	MS Added	MS Found	MS %Recovery	MSD Found	MSD %Recovery	Recovery Limits	RPD	RPD Limits
Dissolved Metals - Mansfield Lab Associated sample(s): 11-12 QC Batch ID: WG1696876-3 QC Sample: L2254694-01 Client ID: MS Sample									
Zinc, Dissolved	0.0127	0.5	0.4656	90	-	-	75-125	-	20

Matrix Spike Analysis
Batch Quality Control

Project Name: THE BEACON
Project Number: 170745301

Lab Number: L2255559
Report Date: 11/07/22

Parameter	Native Sample	MS Added	MS Found	MS %Recovery		MSD Found	MSD %Recovery		Recovery Limits	RPD		RPD Limits
Total Metals - Mansfield Lab Associated sample(s): 07-08,10 QC Batch ID: WG1697025-3 WG1697025-4 QC Sample: L2255551-03 Client ID: MS Sample												
Aluminum, Total	3510	178	4010	**280**	Q	4510	**560**	Q	75-125	12		20
Antimony, Total	ND	44.6	35.7	80		35.9	80		75-125	1		20
Arsenic, Total	1.98	10.7	13.2	105		12.6	99		75-125	5		20
Barium, Total	24.0	178	193	95		200	98		75-125	4		20
Beryllium, Total	0.200J	4.46	4.48	100		4.39	98		75-125	2		20
Cadmium, Total	ND	4.73	4.87	103		4.77	101		75-125	2		20
Calcium, Total	1960	892	5990	**452**	Q	2700	83		75-125	**76**	Q	20
Chromium, Total	8.34	17.8	25.0	93		24.8	92		75-125	1		20
Cobalt, Total	3.17	44.6	44.5	93		43.2	90		75-125	3		20
Copper, Total	9.43	22.3	33.1	106		30.2	93		75-125	9		20
Iron, Total	8050	89.2	8130	90		7580	**0**	Q	75-125	7		20
Lead, Total	5.90	47.3	52.0	97		49.1	91		75-125	6		20
Magnesium, Total	2000	892	5390	**380**	Q	3110	124		75-125	**54**	Q	20
Manganese, Total	166	44.6	202	81		160	**0**	Q	75-125	**23**	Q	20
Nickel, Total	8.47	44.6	52.9	100		50.2	93		75-125	5		20
Potassium, Total	530	892	1500	109		1790	**141**	Q	75-125	18		20
Selenium, Total	ND	10.7	10.6	99		10.2	95		75-125	4		20
Silver, Total	ND	26.8	26.1	97		25.4	95		75-125	3		20
Sodium, Total	99.8J	892	971	109		1350	**151**	Q	75-125	**33**	Q	20
Thallium, Total	ND	10.7	10.2	95		10.1	94		75-125	1		20
Vanadium, Total	10.7	44.6	54.6	98		51.7	92		75-125	5		20

Matrix Spike Analysis
Batch Quality Control

Project Name: THE BEACON
Project Number: 170745301

Lab Number: L2255559
Report Date: 11/07/22

Parameter	Native Sample	MS Added	MS Found	MS %Recovery	MSD Found	MSD %Recovery	Recovery Limits	RPD	RPD Limits
Total Metals - Mansfield Lab Associated sample(s): 07-08,10 QC Batch ID: WG1697025-3 WG1697025-4 QC Sample: L2255551-03 Client ID: MS Sample									
Zinc, Total	15.4	44.6	57.7	95	56.1	91	75-125	3	20
Total Metals - Mansfield Lab Associated sample(s): 07-08,10 QC Batch ID: WG1697028-3 WG1697028-4 QC Sample: L2255551-03 Client ID: MS Sample									
Mercury, Total	ND	1.45	1.47	101	1.42	97	80-120	3	20

Matrix Spike Analysis
Batch Quality Control

Project Name: THE BEACON
Project Number: 170745301

Lab Number: L2255559
Report Date: 11/07/22

Parameter	Native Sample	MS Added	MS Found	MS %Recovery		MSD Found	MSD %Recovery	Recovery Limits	RPD	RPD Limits
Total Metals - Mansfield Lab Associated sample(s): 11-12 QC Batch ID: WG1697664-3 QC Sample: L2200082-28 Client ID: MS Sample										
Aluminum, Total	1.17	2	3.72	**128**	Q	-	-	75-125	-	20
Antimony, Total	0.0011J	0.5	0.5094	102		-	-	75-125	-	20
Arsenic, Total	0.0031	0.12	0.1358	110		-	-	75-125	-	20
Barium, Total	0.1358	2	2.192	103		-	-	75-125	-	20
Beryllium, Total	0.0001J	0.05	0.05257	105		-	-	75-125	-	20
Cadmium, Total	0.0004	0.053	0.05810	109		-	-	75-125	-	20
Calcium, Total	82.7	10	102	**193**	Q	-	-	75-125	-	20
Chromium, Total	0.0016	0.2	0.2048	102		-	-	75-125	-	20
Cobalt, Total	0.0111	0.5	0.5155	101		-	-	75-125	-	20
Copper, Total	0.0157	0.25	0.2528	95		-	-	75-125	-	20
Iron, Total	2.17	1	3.34	117		-	-	75-125	-	20
Lead, Total	0.00842	0.53	0.5638	105		-	-	75-125	-	20
Magnesium, Total	15.7	10	28.8	**131**	Q	-	-	75-125	-	20
Manganese, Total	1.860	0.5	2.420	112		-	-	75-125	-	20
Nickel, Total	0.0064	0.5	0.5048	100		-	-	75-125	-	20
Potassium, Total	2.18	10	13.2	110		-	-	75-125	-	20
Selenium, Total	ND	0.12	0.132	110		-	-	75-125	-	20
Silver, Total	ND	0.05	0.05056	101		-	-	75-125	-	20
Sodium, Total	39.2	10	62.8	**236**	Q	-	-	75-125	-	20
Thallium, Total	0.0002J	0.12	0.1290	108		-	-	75-125	-	20
Vanadium, Total	0.0016J	0.5	0.5129	102		-	-	75-125	-	20

Matrix Spike Analysis
Batch Quality Control

Project Name: THE BEACON
Project Number: 170745301

Lab Number: L2255559
Report Date: 11/07/22

Parameter	Native Sample	MS Added	MS Found	MS %Recovery	MSD Found	MSD %Recovery	Recovery Limits	RPD	RPD Limits
Total Metals - Mansfield Lab Associated sample(s): 11-12 QC Batch ID: WG1697664-3 QC Sample: L2200082-28 Client ID: MS Sample									
Zinc, Total	0.0389	0.5	0.5423	101	-	-	75-125	-	20
Total Metals - Mansfield Lab Associated sample(s): 09 QC Batch ID: WG1697806-3 QC Sample: L2255280-01 Client ID: MS Sample									
Mercury, Total	0.00036	0.005	0.00525	98	-	-	75-125	-	20
Dissolved Metals - Mansfield Lab Associated sample(s): 11-12 QC Batch ID: WG1697877-3 QC Sample: L2200082-31 Client ID: MS Sample									
Mercury, Dissolved	ND	0.005	0.00467	94	-	-	75-125	-	20

Lab Duplicate Analysis
Batch Quality Control

Project Name: THE BEACON
Project Number: 170745301

Lab Number: L2255559
Report Date: 11/07/22

Parameter	Native Sample	Duplicate Sample	Units	RPD	Qual	RPD Limits
Total Metals - Mansfield Lab Associated sample(s): 09 QC Batch ID: WG1696862-4 QC Sample: L2255577-01 Client ID: DUP Sample						
Arsenic, Total	0.0038J	0.0037J	mg/l	NC		20
Barium, Total	0.142	0.144	mg/l	1		20
Total Metals - Mansfield Lab Associated sample(s): 11-12 QC Batch ID: WG1696864-4 QC Sample: L2255644-01 Client ID: DUP Sample						
Mercury, Total	ND	0.00075	mg/l	NC		20
Dissolved Metals - Mansfield Lab Associated sample(s): 11-12 QC Batch ID: WG1696876-4 QC Sample: L2254694-01 Client ID: DUP Sample						
Antimony, Dissolved	0.00045J	0.00092J	mg/l	NC		20
Beryllium, Dissolved	ND	ND	mg/l	NC		20
Cadmium, Dissolved	ND	ND	mg/l	NC		20
Thallium, Dissolved	ND	0.00042J	mg/l	NC		20
Total Metals - Mansfield Lab Associated sample(s): 11-12 QC Batch ID: WG1697664-4 QC Sample: L2200082-28 Client ID: DUP Sample						
Lead, Total	0.00842	0.00852	mg/l	1		20
Total Metals - Mansfield Lab Associated sample(s): 09 QC Batch ID: WG1697806-4 QC Sample: L2255280-01 Client ID: DUP Sample						
Mercury, Total	0.00036	0.00026	mg/l	**32**	Q	20

Project Name: THE BEACON
Project Number: 170745301

Lab Serial Dilution Analysis
Batch Quality Control

Lab Number: L2255559
Report Date: 11/07/22

Parameter	Native Sample	Serial Dilution	Units	% D	Qual	RPD Limits
Total Metals - Mansfield Lab Associated sample(s): 07-08,10 QC Batch ID: WG1697025-6 QC Sample: L2255551-03 Client ID: DUP Sample						
Aluminum, Total	3510	3690	mg/kg	5		20
Barium, Total	24.0	25.8	mg/kg	8		20
Calcium, Total	1960	2110	mg/kg	8		20
Iron, Total	8050	8560	mg/kg	6		20
Magnesium, Total	2000	2070	mg/kg	4		20
Manganese, Total	166	177	mg/kg	7		20

INORGANICS
&
MISCELLANEOUS

Project Name: THE BEACON
Project Number: 170745301

Lab Number: L2255559
Report Date: 11/07/22

SAMPLE RESULTS

Lab ID: L2255559-01
Client ID: SB06_1-3
Sample Location: 413 E. 120 STREET

Date Collected: 10/06/22 10:00
Date Received: 10/06/22
Field Prep: Not Specified

Sample Depth:
Matrix: Soil

Parameter	Result	Qualifier	Units	RL	MDL	Dilution Factor	Date Prepared	Date Analyzed	Analytical Method	Analyst
General Chemistry - Westborough Lab										
Solids, Total	82.8		%	0.100	NA	1	-	10/07/22 13:19	121,2540G	RI

Project Name: THE BEACON
Project Number: 170745301
Lab Number: L2255559
Report Date: 11/07/22

SAMPLE RESULTS

Lab ID: L2255559-02
Client ID: SB05_1-3
Sample Location: 413 E. 120 STREET
Sample Depth:
Matrix: Soil

Date Collected: 10/06/22 11:50
Date Received: 10/06/22
Field Prep: Not Specified

Parameter	Result	Qualifier	Units	RL	MDL	Dilution Factor	Date Prepared	Date Analyzed	Analytical Method	Analyst
General Chemistry - Westborough Lab										
Solids, Total	87.5		%	0.100	NA	1	-	10/07/22 13:19	121,2540G	RI

Project Name: THE BEACON
Project Number: 170745301

Lab Number: L2255559
Report Date: 11/07/22

SAMPLE RESULTS

Lab ID: L2255559-04
Client ID: SB04_1-3
Sample Location: 413 E. 120 STREET

Date Collected: 10/06/22 13:25
Date Received: 10/06/22
Field Prep: Not Specified

Sample Depth:
Matrix: Soil

Parameter	Result	Qualifier	Units	RL	MDL	Dilution Factor	Date Prepared	Date Analyzed	Analytical Method	Analyst
General Chemistry - Westborough Lab										
Solids, Total	86.3		%	0.100	NA	1	-	10/07/22 13:19	121,2540G	RI

Project Name: THE BEACON
Project Number: 170745301
Lab Number: L2255559
Report Date: 11/07/22

SAMPLE RESULTS

Lab ID: L2255559-07
Client ID: SB06_1-3
Sample Location: 413 E. 120 STREET
Sample Depth:
Matrix: Soil

Date Collected: 10/06/22 10:10
Date Received: 10/06/22
Field Prep: Not Specified

Parameter	Result	Qualifier	Units	RL	MDL	Dilution Factor	Date Prepared	Date Analyzed	Analytical Method	Analyst
General Chemistry - Westborough Lab										
Solids, Total	82.4		%	0.100	NA	1	-	10/07/22 13:19	121,2540G	RI
Cyanide, Total	ND		mg/kg	1.2	0.25	1	10/10/22 20:00	10/11/22 13:06	1,9010C/9012B	JR
Chromium, Hexavalent	ND		mg/kg	0.971	0.194	1	10/16/22 17:10	10/16/22 20:55	1,7196A	WMT

Project Name: THE BEACON
Project Number: 170745301
Lab Number: L2255559
Report Date: 11/07/22

SAMPLE RESULTS

Lab ID: L2255559-08
Client ID: SB05_1-3
Sample Location: 413 E. 120 STREET
Sample Depth:
Matrix: Soil

Date Collected: 10/06/22 11:30
Date Received: 10/06/22
Field Prep: Not Specified

Parameter	Result	Qualifier	Units	RL	MDL	Dilution Factor	Date Prepared	Date Analyzed	Analytical Method	Analyst
General Chemistry - Westborough Lab										
Solids, Total	91.4		%	0.100	NA	1	-	10/07/22 13:19	121,2540G	RI
Cyanide, Total	ND		mg/kg	1.1	0.23	1	10/10/22 20:00	10/11/22 13:09	1,9010C/9012B	JR
Chromium, Hexavalent	ND		mg/kg	0.875	0.175	1	10/16/22 17:10	10/16/22 20:55	1,7196A	WMT

Project Name: THE BEACON
Project Number: 170745301

Lab Number: L2255559
Report Date: 11/07/22

SAMPLE RESULTS

Lab ID: L2255559-09
Client ID: FB01_100622
Sample Location: 413 E. 120 STREET

Date Collected: 10/06/22 12:30
Date Received: 10/06/22
Field Prep: None

Sample Depth:
Matrix: Water

Parameter	Result	Qualifier	Units	RL	MDL	Dilution Factor	Date Prepared	Date Analyzed	Analytical Method	Analyst
General Chemistry - Westborough Lab										
Cyanide, Total	ND		mg/l	0.005	0.001	1	10/10/22 20:00	10/11/22 12:36	1,9010C/9012B	JR
Chromium, Hexavalent	ND		mg/l	0.010	0.003	1	10/07/22 10:00	10/07/22 10:22	1,7196A	KEP

Project Name: THE BEACON
Project Number: 170745301
Lab Number: L2255559
Report Date: 11/07/22

SAMPLE RESULTS

Lab ID: L2255559-10
Client ID: SB04_1-3
Sample Location: 413 E. 120 STREET
Sample Depth:
Matrix: Soil

Date Collected: 10/06/22 13:15
Date Received: 10/06/22
Field Prep: Not Specified

Parameter	Result	Qualifier	Units	RL	MDL	Dilution Factor	Date Prepared	Date Analyzed	Analytical Method	Analyst
General Chemistry - Westborough Lab										
Solids, Total	89.6		%	0.100	NA	1	-	10/07/22 13:19	121,2540G	RI
Cyanide, Total	ND		mg/kg	1.0	0.22	1	10/10/22 20:00	10/11/22 13:10	1,9010C/9012B	JR
Chromium, Hexavalent	ND		mg/kg	0.893	0.178	1	10/16/22 17:10	10/16/22 20:55	1,7196A	WMT

Project Name: THE BEACON
Project Number: 170745301

Lab Number: L2255559
Report Date: 11/07/22

SAMPLE RESULTS

Lab ID: L2255559-11
Client ID: MW04_100622
Sample Location: 413 E. 120 STREET

Date Collected: 10/06/22 15:00
Date Received: 10/06/22
Field Prep: Refer to COC

Sample Depth:
Matrix: Water

Parameter	Result	Qualifier	Units	RL	MDL	Dilution Factor	Date Prepared	Date Analyzed	Analytical Method	Analyst
General Chemistry - Westborough Lab										
Chromium, Hexavalent	ND		mg/l	0.010	0.003	1	10/07/22 10:00	10/07/22 10:23	1,7196A	KEP

Project Name: THE BEACON
Project Number: 170745301

Lab Number: L2255559
Report Date: 11/07/22

SAMPLE RESULTS

Lab ID: L2255559-12
Client ID: GWDUP01_100622
Sample Location: 413 E. 120 STREET

Date Collected: 10/06/22 15:15
Date Received: 10/06/22
Field Prep: Refer to COC

Sample Depth:
Matrix: Water

Parameter	Result	Qualifier	Units	RL	MDL	Dilution Factor	Date Prepared	Date Analyzed	Analytical Method	Analyst
General Chemistry - Westborough Lab										
Chromium, Hexavalent	ND		mg/l	0.010	0.003	1	10/07/22 10:00	10/07/22 10:23	1,7196A	KEP

Project Name: THE BEACON
Project Number: 170745301
Lab Number: L2255559
Report Date: 11/07/22

Method Blank Analysis
Batch Quality Control

Parameter	Result	Qualifier	Units	RL	MDL	Dilution Factor	Date Prepared	Date Analyzed	Analytical Method	Analyst
General Chemistry - Westborough Lab for sample(s): 09,11-12 Batch: WG1696727-1										
Chromium, Hexavalent	ND		mg/l	0.010	0.003	1	10/07/22 10:00	10/07/22 10:22	1,7196A	KEP
General Chemistry - Westborough Lab for sample(s): 09 Batch: WG1697633-1										
Cyanide, Total	ND		mg/l	0.005	0.001	1	10/10/22 20:00	10/11/22 12:32	1,9010C/9012B	JR
General Chemistry - Westborough Lab for sample(s): 07-08,10 Batch: WG1697636-1										
Cyanide, Total	ND		mg/kg	0.91	0.19	1	10/10/22 20:00	10/11/22 12:50	1,9010C/9012B	JR
General Chemistry - Westborough Lab for sample(s): 07-08,10 Batch: WG1700192-1										
Chromium, Hexavalent	ND		mg/kg	0.800	0.160	1	10/16/22 17:10	10/16/22 20:55	1,7196A	WMT

Lab Control Sample Analysis

Batch Quality Control

Project Name: THE BEACON

Project Number: 170745301

Lab Number: L2255559

Report Date: 11/07/22

Parameter	LCS %Recovery	Qual	LCSD %Recovery	Qual	%Recovery Limits	RPD	Qual	RPD Limits
General Chemistry - Westborough Lab Associated sample(s): 09,11-12 Batch: WG1696727-2								
Chromium, Hexavalent	104		-		85-115	-		20
General Chemistry - Westborough Lab Associated sample(s): 09 Batch: WG1697633-2 WG1697633-3								
Cyanide, Total	97		96		85-115	1		20
General Chemistry - Westborough Lab Associated sample(s): 07-08,10 Batch: WG1697636-2 WG1697636-3								
Cyanide, Total	**75**	Q	**79**	Q	80-120	1		35
General Chemistry - Westborough Lab Associated sample(s): 07-08,10 Batch: WG1700192-2								
Chromium, Hexavalent	119		-		80-120	-		20

Matrix Spike Analysis
Batch Quality Control

Project Name: THE BEACON
Project Number: 170745301

Lab Number: L2255559
Report Date: 11/07/22

Parameter	Native Sample	MS Added	MS Found	MS %Recovery	Qual	MSD Found	MSD %Recovery	Qual	Recovery Limits	RPD	Qual	RPD Limits
General Chemistry - Westborough Lab Associated sample(s): 09,11-12 QC Batch ID: WG1696727-4 QC Sample: L2255559-11 Client ID: MW04_100622												
Chromium, Hexavalent	ND	0.1	0.102	102		-	-		85-115	-		20
General Chemistry - Westborough Lab Associated sample(s): 09 QC Batch ID: WG1697633-4 WG1697633-5 QC Sample: L2256024-12 Client ID: MS Sample												
Cyanide, Total	ND	0.2	0.191	96		0.196	98		80-120	3		20
General Chemistry - Westborough Lab Associated sample(s): 07-08,10 QC Batch ID: WG1697636-4 WG1697636-5 QC Sample: L2254664-04 Client ID: MS Sample												
Cyanide, Total	ND	11	10	91		10	92		75-125	0		35
General Chemistry - Westborough Lab Associated sample(s): 07-08,10 QC Batch ID: WG1700192-4 QC Sample: L2256007-04 Client ID: MS Sample												
Chromium, Hexavalent	ND	1160	1190	102		-	-		75-125	-		20

Lab Duplicate Analysis
Batch Quality Control

Project Name: THE BEACON
Project Number: 170745301

Lab Number: L2255559
Report Date: 11/07/22

Parameter	Native Sample	Duplicate Sample	Units	RPD	Qual	RPD Limits
General Chemistry - Westborough Lab Associated sample(s): 09,11-12 QC Batch ID: WG1696727-3 QC Sample: L2255559-11 Client ID: MW04_100622						
Chromium, Hexavalent	ND	ND	mg/l	NC		20
General Chemistry - Westborough Lab Associated sample(s): 01-02,04,07-08,10 QC Batch ID: WG1696752-1 QC Sample: L2255559-01 Client ID: SB06_1-3						
Solids, Total	82.8	82.9	%	0		20
General Chemistry - Westborough Lab Associated sample(s): 07-08,10 QC Batch ID: WG1700192-6 QC Sample: L2256007-04 Client ID: DUP Sample						
Chromium, Hexavalent	ND	ND	mg/kg	NC		20

Project Name: THE BEACON
Project Number: 170745301

Lab Number: L2255559
Report Date: 11/07/22

Sample Receipt and Container Information

Were project specific reporting limits specified? YES

Cooler Information

Cooler	Custody Seal
A	Absent
B	Absent
C	Absent

Container Information

Container ID	Container Type	Cooler	Initial pH	Final pH	Temp deg C	Pres	Seal	Frozen Date/Time	Analysis(*)
L2255559-01A	Plastic 2oz unpreserved for TS	A	NA		2.1	Y	Absent		TS(7)
L2255559-01B	Plastic 8oz unpreserved	A	NA		2.1	Y	Absent		A2-NY-537-ISOTOPE(14)
L2255559-02A	Plastic 2oz unpreserved for TS	C	NA		2.2	Y	Absent		TS(7)
L2255559-02B	Plastic 8oz unpreserved	C	NA		2.2	Y	Absent		A2-NY-537-ISOTOPE(14)
L2255559-03A	Plastic 250ml unpreserved	C	NA		2.2	Y	Absent		A2-NY-537-ISOTOPE(14)
L2255559-04A	Plastic 2oz unpreserved for TS	A	NA		2.1	Y	Absent		TS(7)
L2255559-04B	Plastic 8oz unpreserved	A	NA		2.1	Y	Absent		A2-NY-537-ISOTOPE(14)
L2255559-05A	Plastic 250ml unpreserved	B	NA		3.7	Y	Absent		A2-NY-537-ISOTOPE(14)
L2255559-05B	Plastic 250ml unpreserved	B	NA		3.7	Y	Absent		A2-NY-537-ISOTOPE(14)
L2255559-06A	Plastic 250ml unpreserved	B	NA		3.7	Y	Absent		A2-NY-537-ISOTOPE(14)
L2255559-06B	Plastic 250ml unpreserved	B	NA		3.7	Y	Absent		A2-NY-537-ISOTOPE(14)
L2255559-07A	Vial MeOH preserved	A	NA		2.1	Y	Absent		NYTCL-8260HLW(14)
L2255559-07B	Vial water preserved	A	NA		2.1	Y	Absent	07-OCT-22 10:09	NYTCL-8260HLW(14)
L2255559-07C	Vial water preserved	A	NA		2.1	Y	Absent	07-OCT-22 10:09	NYTCL-8260HLW(14)
L2255559-07D	Plastic 2oz unpreserved for TS	A	NA		2.1	Y	Absent		TS(7)
L2255559-07E	Metals Only-Glass 60mL/2oz unpreserved	A	NA		2.1	Y	Absent		BE-TI(180),AS-TI(180),BA-TI(180),AG-TI(180),CR-TI(180),AL-TI(180),NI-TI(180),TL-TI(180),CU-TI(180),ZN-TI(180),SB-TI(180),SE-TI(180),PB-TI(180),CO-TI(180),V-TI(180),FE-TI(180),HG-T(28),MG-TI(180),MN-TI(180),CD-TI(180),NA-TI(180),CA-TI(180),K-TI(180)
L2255559-07F	Glass 120ml/4oz unpreserved	A	NA		2.1	Y	Absent		NYTCL-8270(14),TCN-9010(14),HERB-APA(14),NYTCL-8081(14),NYTCL-8082(365),HEXCR-7196(30)

*Values in parentheses indicate holding time in days

Project Name: THE BEACON
Project Number: 170745301

Lab Number: L2255559
Report Date: 11/07/22

Container Information

Container ID	Container Type	Cooler	Initial pH	Final pH	Temp deg C	Pres	Seal	Frozen Date/Time	Analysis(*)
L2255559-07G	Glass 500ml/16oz unpreserved	A	NA		2.1	Y	Absent		NYTCL-8270(14),TCN-9010(14),HERB-APA(14),NYTCL-8081(14),NYTCL-8082(365),HEXCR-7196(30)
L2255559-08A	Vial MeOH preserved	A	NA		2.1	Y	Absent		NYTCL-8260HLW(14)
L2255559-08B	Vial water preserved	A	NA		2.1	Y	Absent	07-OCT-22 10:09	NYTCL-8260HLW(14)
L2255559-08C	Vial water preserved	A	NA		2.1	Y	Absent	07-OCT-22 10:09	NYTCL-8260HLW(14)
L2255559-08D	Plastic 2oz unpreserved for TS	A	NA		2.1	Y	Absent		TS(7)
L2255559-08E	Metals Only-Glass 60mL/2oz unpreserved	A	NA		2.1	Y	Absent		BE-TI(180),AS-TI(180),BA-TI(180),AG-TI(180),TL-TI(180),CR-TI(180),AL-TI(180),NI-TI(180),PB-TI(180),CU-TI(180),ZN-TI(180),SB-TI(180),SE-TI(180),CO-TI(180),V-TI(180),FE-TI(180),MG-TI(180),HG-T(28),MN-TI(180),CA-TI(180),K-TI(180),NA-TI(180),CD-TI(180)
L2255559-08F	Glass 120ml/4oz unpreserved	A	NA		2.1	Y	Absent		NYTCL-8270(14),TCN-9010(14),HERB-APA(14),NYTCL-8081(14),NYTCL-8082(365),HEXCR-7196(30)
L2255559-08G	Glass 500ml/16oz unpreserved	A	NA		2.1	Y	Absent		NYTCL-8270(14),TCN-9010(14),HERB-APA(14),NYTCL-8081(14),NYTCL-8082(365),HEXCR-7196(30)
L2255559-09A	Vial HCl preserved	C	NA		2.2	Y	Absent		NYTCL-8260(14)
L2255559-09B	Vial HCl preserved	C	NA		2.2	Y	Absent		NYTCL-8260(14)
L2255559-09C	Vial HCl preserved	C	NA		2.2	Y	Absent		NYTCL-8260(14)
L2255559-09D	Plastic 250ml HNO3 preserved	C	<2	<2	2.2	Y	Absent		BE-TI(180),BA-TI(180),AS-TI(180),AG-TI(180),CR-TI(180),AL-TI(180),TL-TI(180),NI-TI(180),SE-TI(180),ZN-TI(180),CU-TI(180),SB-TI(180),PB-TI(180),CO-TI(180),V-TI(180),HG-T(28),MN-TI(180),FE-TI(180),MG-TI(180),K-TI(180),CD-TI(180),CA-TI(180),NA-TI(180)
L2255559-09E	Plastic 250ml NaOH preserved	C	>12	>12	2.2	Y	Absent		TCN-9010(14)
L2255559-09F	Plastic 500ml unpreserved	C	7	7	2.2	Y	Absent		HEXCR-7196(1)
L2255559-09G	Amber 120ml unpreserved	C	7	7	2.2	Y	Absent		NYTCL-8081(7)
L2255559-09H	Amber 120ml unpreserved	C	7	7	2.2	Y	Absent		NYTCL-8081(7)
L2255559-09I	Amber 120ml unpreserved	C	7	7	2.2	Y	Absent		NYTCL-8082-LVI(365)
L2255559-09J	Amber 120ml unpreserved	C	7	7	2.2	Y	Absent		NYTCL-8082-LVI(365)
L2255559-09K	Amber 250ml unpreserved	C	7	7	2.2	Y	Absent		NYTCL-8270-SIM-LVI(7),NYTCL-8270-LVI(7)
L2255559-09L	Amber 250ml unpreserved	C	7	7	2.2	Y	Absent		NYTCL-8270-SIM-LVI(7),NYTCL-8270-LVI(7)
L2255559-09M	Amber 250ml unpreserved	C	7	7	2.2	Y	Absent		A2-1,4-DIOXANE-SIM(7)

*Values in parentheses indicate holding time in days

Project Name: THE BEACON
Project Number: 170745301

Lab Number: L2255559
Report Date: 11/07/22

Container Information

Container ID	Container Type	Cooler	Initial pH	Final pH	Temp deg C	Pres	Seal	Frozen Date/Time	Analysis(*)
L2255559-09N	Amber 250ml unpreserved	C	7	7	2.2	Y	Absent		A2-1,4-DIOXANE-SIM(7)
L2255559-09O	Amber 1000ml unpreserved	C	7	7	2.2	Y	Absent		HERB-APA(7)
L2255559-09P	Amber 1000ml unpreserved	C	7	7	2.2	Y	Absent		HERB-APA(7)
L2255559-10A	Vial MeOH preserved	A	NA		2.1	Y	Absent		NYTCL-8260HLW(14)
L2255559-10B	Vial water preserved	A	NA		2.1	Y	Absent	07-OCT-22 10:09	NYTCL-8260HLW(14)
L2255559-10C	Vial water preserved	A	NA		2.1	Y	Absent	07-OCT-22 10:09	NYTCL-8260HLW(14)
L2255559-10D	Plastic 2oz unpreserved for TS	A	NA		2.1	Y	Absent		TS(7)
L2255559-10E	Metals Only-Glass 60mL/2oz unpreserved	A	NA		2.1	Y	Absent		BE-TI(180),AS-TI(180),BA-TI(180),AG-TI(180),AL-TI(180),NI-TI(180),CR-TI(180),TL-TI(180),CU-TI(180),SB-TI(180),PB-TI(180),SE-TI(180),ZN-TI(180),V-TI(180),CO-TI(180),MG-TI(180),MN-TI(180),FE-TI(180),HG-T(28),CD-TI(180),K-TI(180),NA-TI(180),CA-TI(180)
L2255559-10F	Glass 120ml/4oz unpreserved	A	NA		2.1	Y	Absent		TCN-9010(14),NYTCL-8270(14),HERB-APA(14),NYTCL-8081(14),NYTCL-8082(365),HEXCR-7196(30)
L2255559-10G	Glass 500ml/16oz unpreserved	A	NA		2.1	Y	Absent		TCN-9010(14),NYTCL-8270(14),HERB-APA(14),NYTCL-8081(14),NYTCL-8082(365),HEXCR-7196(30)
L2255559-11A	Vial HCl preserved	B	NA		3.7	Y	Absent		NYTCL-8260(14)
L2255559-11B	Vial HCl preserved	B	NA		3.7	Y	Absent		NYTCL-8260(14)
L2255559-11C	Vial HCl preserved	B	NA		3.7	Y	Absent		NYTCL-8260(14)
L2255559-11D	Plastic 250ml HNO3 preserved	B	<2	<2	3.7	Y	Absent		AS-6020S(180),AG-6020S(180),AL-6020S(180),HG-S(28)
L2255559-11E	Plastic 250ml HNO3 preserved	B	<2	<2	3.7	Y	Absent		AS-6020T(180),AG-6020T(180),AL-6020T(180),HG-T(28)
L2255559-11F	Plastic 500ml unpreserved	B	7	7	3.7	Y	Absent		HEXCR-7196(1)
L2255559-11G	Amber 120ml unpreserved	B	7	7	3.7	Y	Absent		NYTCL-8081(7)
L2255559-11H	Amber 120ml unpreserved	B	7	7	3.7	Y	Absent		NYTCL-8081(7)
L2255559-11I	Amber 120ml unpreserved	B	7	7	3.7	Y	Absent		NYTCL-8082-LVI(365)
L2255559-11J	Amber 120ml unpreserved	B	7	7	3.7	Y	Absent		NYTCL-8082-LVI(365)
L2255559-11K	Amber 250ml unpreserved	B	7	7	3.7	Y	Absent		NYTCL-8270-SIM-LVI(7),NYTCL-8270-LVI(7)
L2255559-11L	Amber 250ml unpreserved	B	7	7	3.7	Y	Absent		NYTCL-8270-SIM-LVI(7),NYTCL-8270-LVI(7)
L2255559-11M	Amber 250ml unpreserved	B	7	7	3.7	Y	Absent		A2-1,4-DIOXANE-SIM(7)

*Values in parentheses indicate holding time in days

Project Name: THE BEACON
Project Number: 170745301

Lab Number: L2255559
Report Date: 11/07/22

Container Information

Container ID	Container Type	Cooler	Initial pH	Final pH	Temp deg C	Pres	Seal	Frozen Date/Time	Analysis(*)
L2255559-11N	Amber 250ml unpreserved	B	7	7	3.7	Y	Absent		A2-1,4-DIOXANE-SIM(7)
L2255559-11O	Amber 1000ml unpreserved	B	7	7	3.7	Y	Absent		HERB-APA(7)
L2255559-11P	Amber 1000ml unpreserved	B	7	7	3.7	Y	Absent		HERB-APA(7)
L2255559-12A	Vial HCl preserved	B	NA		3.7	Y	Absent		NYTCL-8260(14)
L2255559-12B	Vial HCl preserved	B	NA		3.7	Y	Absent		NYTCL-8260(14)
L2255559-12C	Vial HCl preserved	B	NA		3.7	Y	Absent		NYTCL-8260(14)
L2255559-12D	Plastic 250ml HNO3 preserved	B	<2	<2	3.7	Y	Absent		AS-6020S(180),AG-6020S(180),AL-6020S(180),HG-S(28)
L2255559-12E	Plastic 250ml HNO3 preserved	B	<2	<2	3.7	Y	Absent		AS-6020T(180),HG-T(28),AG-6020T(180),AL-6020T(180)
L2255559-12F	Plastic 500ml unpreserved	B	7	7	3.7	Y	Absent		HEXCR-7196(1)
L2255559-12G	Amber 120ml unpreserved	B	7	7	3.7	Y	Absent		NYTCL-8081(7)
L2255559-12H	Amber 120ml unpreserved	B	7	7	3.7	Y	Absent		NYTCL-8081(7)
L2255559-12I	Amber 120ml unpreserved	B	7	7	3.7	Y	Absent		NYTCL-8082-LVI(365)
L2255559-12J	Amber 120ml unpreserved	B	7	7	3.7	Y	Absent		NYTCL-8082-LVI(365)
L2255559-12K	Amber 250ml unpreserved	B	7	7	3.7	Y	Absent		NYTCL-8270-SIM-LVI(7),NYTCL-8270-LVI(7)
L2255559-12L	Amber 250ml unpreserved	B	7	7	3.7	Y	Absent		NYTCL-8270-SIM-LVI(7),NYTCL-8270-LVI(7)
L2255559-12M	Amber 250ml unpreserved	B	7	7	3.7	Y	Absent		A2-1,4-DIOXANE-SIM(7)
L2255559-12N	Amber 250ml unpreserved	B	7	7	3.7	Y	Absent		A2-1,4-DIOXANE-SIM(7)
L2255559-12O	Amber 1000ml unpreserved	B	7	7	3.7	Y	Absent		HERB-APA(7)
L2255559-12P	Amber 1000ml unpreserved	B	7	7	3.7	Y	Absent		HERB-APA(7)
L2255559-13A	Vial HCl preserved	C	NA		2.2	Y	Absent		NYTCL-8260(14)
L2255559-13B	Vial HCl preserved	C	NA		2.2	Y	Absent		NYTCL-8260(14)

*Values in parentheses indicate holding time in days

Project Name: THE BEACON
Project Number: 170745301

Lab Number: L2255559
Report Date: 11/07/22

PFAS PARAMETER SUMMARY

Parameter	Acronym	CAS Number
PERFLUOROALKYL CARBOXYLIC ACIDS (PFCAs)		
Perfluorooctadecanoic Acid	PFODA	16517-11-6
Perfluorohexadecanoic Acid	PFHxDA	67905-19-5
Perfluorotetradecanoic Acid	PFTA/PFTeDA	376-06-7
Perfluorotridecanoic Acid	PFTrDA	72629-94-8
Perfluorododecanoic Acid	PFDoA	307-55-1
Perfluoroundecanoic Acid	PFUnA	2058-94-8
Perfluorodecanoic Acid	PFDA	335-76-2
Perfluorononanoic Acid	PFNA	375-95-1
Perfluorooctanoic Acid	PFOA	335-67-1
Perfluoroheptanoic Acid	PFHpA	375-85-9
Perfluorohexanoic Acid	PFHxA	307-24-4
Perfluoropentanoic Acid	PFPeA	2706-90-3
Perfluorobutanoic Acid	PFBA	375-22-4
PERFLUOROALKYL SULFONIC ACIDS (PFSAs)		
Perfluorododecanesulfonic Acid	PFDoDS/PFDoS	79780-39-5
Perfluorodecanesulfonic Acid	PFDS	335-77-3
Perfluorononanesulfonic Acid	PFNS	68259-12-1
Perfluorooctanesulfonic Acid	PFOS	1763-23-1
Perfluoroheptanesulfonic Acid	PFHpS	375-92-8
Perfluorohexanesulfonic Acid	PFHxS	355-46-4
Perfluoropentanesulfonic Acid	PFPeS	2706-91-4
Perfluorobutanesulfonic Acid	PFBS	375-73-5
Perfluoropropanesulfonic Acid	PFPrS	423-41-6
FLUOROTELOMERS		
1H,1H,2H,2H-Perfluorododecanesulfonic Acid	10:2FTS	120226-60-0
1H,1H,2H,2H-Perfluorodecanesulfonic Acid	8:2FTS	39108-34-4
1H,1H,2H,2H-Perfluorooctanesulfonic Acid	6:2FTS	27619-97-2
1H,1H,2H,2H-Perfluorohexanesulfonic Acid	4:2FTS	757124-72-4
PERFLUOROALKANE SULFONAMIDES (FASAs)		
Perfluorooctanesulfonamide	FOSA/PFOSA	754-91-6
N-Ethyl Perfluorooctane Sulfonamide	NEtFOSA	4151-50-2
N-Methyl Perfluorooctane Sulfonamide	NMeFOSA	31506-32-8
PERFLUOROALKANE SULFONYL SUBSTANCES		
N-Ethyl Perfluorooctanesulfonamido Ethanol	NEtFOSE	1691-99-2
N-Methyl Perfluorooctanesulfonamido Ethanol	NMeFOSE	24448-09-7
N-Ethyl Perfluorooctanesulfonamidoacetic Acid	NEtFOSAA	2991-50-6
N-Methyl Perfluorooctanesulfonamidoacetic Acid	NMeFOSAA	2355-31-9
PER- and POLYFLUOROALKYL ETHER CARBOXYLIC ACIDS		
2,3,3,3-Tetrafluoro-2-[1,1,2,2,3,3,3-Heptafluoropropoxy]-Propanoic Acid	HFPO-DA	13252-13-6
4,8-Dioxa-3h-Perfluorononanoic Acid	ADONA	919005-14-4
CHLORO-PERFLUOROALKYL SULFONIC ACIDS		
11-Chloroeicosafluoro-3-Oxaundecane-1-Sulfonic Acid	11Cl-PF3OUdS	763051-92-9
9-Chlorohexadecafluoro-3-Oxanone-1-Sulfonic Acid	9Cl-PF3ONS	756426-58-1
PERFLUOROETHER SULFONIC ACIDS (PFESAs)		
Perfluoro(2-Ethoxyethane)Sulfonic Acid	PFEESA	113507-82-7
PERFLUOROETHER/POLYETHER CARBOXYLIC ACIDS (PFPCAs)		
Perfluoro-3-Methoxypropanoic Acid	PFMPA	377-73-1
Perfluoro-4-Methoxybutanoic Acid	PFMBA	863090-89-5
Nonafluoro-3,6-Dioxaheptanoic Acid	NFDHA	151772-58-6

Project Name: THE BEACON
Project Number: 170745301

Lab Number: L2255559
Report Date: 11/07/22

PFAS PARAMETER SUMMARY

Parameter	Acronym	CAS Number
FLUOROTELOMER CARBOXYLIC ACIDS (FTCAs)		
3-Perfluoroheptyl Propanoic Acid	7:3FTCA	812-70-4
2H,2H,3H,3H-Perfluorooctanoic Acid	5:3FTCA	914637-49-3
3-Perfluoropropyl Propanoic Acid	3:3FTCA	356-02-5

Project Name:	THE BEACON	**Lab Number:**	L2255559
Project Number:	170745301	**Report Date:**	11/07/22

GLOSSARY

Acronyms

DL - Detection Limit: This value represents the level to which target analyte concentrations are reported as estimated values, when those target analyte concentrations are quantified below the limit of quantitation (LOQ). The DL includes any adjustments from dilutions, concentrations or moisture content, where applicable. (DoD report formats only.)

EDL - Estimated Detection Limit: This value represents the level to which target analyte concentrations are reported as estimated values, when those target analyte concentrations are quantified below the reporting limit (RL). The EDL includes any adjustments from dilutions, concentrations or moisture content, where applicable. The use of EDLs is specific to the analysis of PAHs using Solid-Phase Microextraction (SPME).

EMPC - Estimated Maximum Possible Concentration: The concentration that results from the signal present at the retention time of an analyte when the ions meet all of the identification criteria except the ion abundance ratio criteria. An EMPC is a worst-case estimate of the concentration.

EPA - Environmental Protection Agency.

LCS - Laboratory Control Sample: A sample matrix, free from the analytes of interest, spiked with verified known amounts of analytes or a material containing known and verified amounts of analytes.

LCSD - Laboratory Control Sample Duplicate: Refer to LCS.

LFB - Laboratory Fortified Blank: A sample matrix, free from the analytes of interest, spiked with verified known amounts of analytes or a material containing known and verified amounts of analytes.

LOD - Limit of Detection: This value represents the level to which a target analyte can reliably be detected for a specific analyte in a specific matrix by a specific method. The LOD includes any adjustments from dilutions, concentrations or moisture content, where applicable. (DoD report formats only.)

LOQ - Limit of Quantitation: The value at which an instrument can accurately measure an analyte at a specific concentration. The LOQ includes any adjustments from dilutions, concentrations or moisture content, where applicable. (DoD report formats only.)

Limit of Quantitation: The value at which an instrument can accurately measure an analyte at a specific concentration. The LOQ includes any adjustments from dilutions, concentrations or moisture content, where applicable. (DoD report formats only.)

MDL - Method Detection Limit: This value represents the level to which target analyte concentrations are reported as estimated values, when those target analyte concentrations are quantified below the reporting limit (RL). The MDL includes any adjustments from dilutions, concentrations or moisture content, where applicable.

MS - Matrix Spike Sample: A sample prepared by adding a known mass of target analyte to a specified amount of matrix sample for which an independent estimate of target analyte concentration is available. For Method 332.0, the spike recovery is calculated using the native concentration, including estimated values.

MSD - Matrix Spike Sample Duplicate: Refer to MS.

NA - Not Applicable.

NC - Not Calculated: Term is utilized when one or more of the results utilized in the calculation are non-detect at the parameter's reporting unit.

NDPA/DPA - N-Nitrosodiphenylamine/Diphenylamine.

NI - Not Ignitable.

NP - Non-Plastic: Term is utilized for the analysis of Atterberg Limits in soil.

NR - No Results: Term is utilized when 'No Target Compounds Requested' is reported for the analysis of Volatile or Semivolatile Organic TIC only requests.

RL - Reporting Limit: The value at which an instrument can accurately measure an analyte at a specific concentration. The RL includes any adjustments from dilutions, concentrations or moisture content, where applicable.

RPD - Relative Percent Difference: The results from matrix and/or matrix spike duplicates are primarily designed to assess the precision of analytical results in a given matrix and are expressed as relative percent difference (RPD). Values which are less than five times the reporting limit for any individual parameter are evaluated by utilizing the absolute difference between the values; although the RPD value will be provided in the report.

SRM - Standard Reference Material: A reference sample of a known or certified value that is of the same or similar matrix as the associated field samples.

STLP - Semi-dynamic Tank Leaching Procedure per EPA Method 1315.

TEF - Toxic Equivalency Factors: The values assigned to each dioxin and furan to evaluate their toxicity relative to 2,3,7,8-TCDD.

TEQ - Toxic Equivalent: The measure of a sample's toxicity derived by multiplying each dioxin and furan by its corresponding TEF and then summing the resulting values.

TIC - Tentatively Identified Compound: A compound that has been identified to be present and is not part of the target compound list (TCL) for the method and/or program. All TICs are qualitatively identified and reported as estimated concentrations.

Report Format: DU Report with 'J' Qualifiers

Project Name:	THE BEACON	**Lab Number:**	L2255559
Project Number:	170745301	**Report Date:**	11/07/22

Footnotes

1 - The reference for this analyte should be considered modified since this analyte is absent from the target analyte list of the original method.

Terms

Analytical Method: Both the document from which the method originates and the analytical reference method. (Example: EPA 8260B is shown as 1,8260B.) The codes for the reference method documents are provided in the References section of the Addendum.

Chlordane: The target compound Chlordane (CAS No. 57-74-9) is reported for GC ECD analyses. Per EPA,this compound "refers to a mixture of chlordane isomers, other chlorinated hydrocarbons and numerous other components." (Reference: USEPA Toxicological Review of Chlordane, In Support of Summary Information on the Integrated Risk Information System (IRIS), December 1997.)

Difference: With respect to Total Oxidizable Precursor (TOP) Assay analysis, the difference is defined as the Post-Treatment value minus the Pre-Treatment value.

Final pH: As it pertains to Sample Receipt & Container Information section of the report, Final pH reflects pH of container determined after adjustment at the laboratory, if applicable. If no adjustment required, value reflects Initial pH.

Frozen Date/Time: With respect to Volatile Organics in soil, Frozen Date/Time reflects the date/time at which associated Reagent Water-preserved vials were initially frozen. Note: If frozen date/time is beyond 48 hours from sample collection, value will be reflected in 'bold'.

Gasoline Range Organics (GRO): Gasoline Range Organics (GRO) results include all chromatographic peaks eluting from Methyl tert butyl ether through Naphthalene, with the exception of GRO analysis in support of State of Ohio programs, which includes all chromatographic peaks eluting from Hexane through Dodecane.

Initial pH: As it pertains to Sample Receipt & Container Information section of the report, Initial pH reflects pH of container determined upon receipt, if applicable.

PAH Total: With respect to Alkylated PAH analyses, the 'PAHs, Total' result is defined as the summation of results for all or a subset of the following compounds: Naphthalene, C1-C4 Naphthalenes, 2-Methylnaphthalene, 1-Methylnaphthalene, Biphenyl, Acenaphthylene, Acenaphthene, Fluorene, C1-C3 Fluorenes, Phenanthrene, C1-C4 Phenanthrenes/Anthracenes, Anthracene, Fluoranthene, Pyrene, C1-C4 Fluoranthenes/Pyrenes, Benz(a)anthracene, Chrysene, C1-C4 Chrysenes, Benzo(b)fluoranthene, Benzo(j)+(k)fluoranthene, Benzo(e)pyrene, Benzo(a)pyrene, Perylene, Indeno(1,2,3-cd)pyrene, Dibenz(ah)+(ac)anthracene, Benzo(g,h,i)perylene. If a 'Total' result is requested, the results of its individual components will also be reported.

PFAS Total: With respect to PFAS analyses, the 'PFAS, Total (5)' result is defined as the summation of results for: PFHpA, PFHxS, PFOA, PFNA and PFOS. In addition, the 'PFAS, Total (6)' result is defined as the summation of results for: PFHpA, PFHxS, PFOA, PFNA, PFDA and PFOS. For MassDEP DW compliance analysis only, the 'PFAS, Total (6)' result is defined as the summation of results at or above the RL. Note: If a 'Total' result is requested, the results of its individual components will also be reported.

Total: With respect to Organic analyses, a 'Total' result is defined as the summation of results for individual isomers or Aroclors. If a 'Total' result is requested, the results of its individual components will also be reported. This is applicable to 'Total' results for methods 8260, 8081 and 8082.

Data Qualifiers

A - Spectra identified as "Aldol Condensates" are byproducts of the extraction/concentration procedures when acetone is introduced in the process.

B - The analyte was detected above the reporting limit in the associated method blank. Flag only applies to associated field samples that have detectable concentrations of the analyte at less than ten times (10x) the concentration found in the blank. For MCP-related projects, flag only applies to associated field samples that have detectable concentrations of the analyte at less than ten times (10x) the concentration found in the blank. For DOD-related projects, flag only applies to associated field samples that have detectable concentrations of the analyte at less than ten times (10x) the concentration found in the blank AND the analyte was detected above one-half the reporting limit (or above the reporting limit for common lab contaminants) in the associated method blank. For NJ-Air-related projects, flag only applies to associated field samples that have detectable concentrations of the analyte above the reporting limit. For NJ-related projects (excluding Air), flag only applies to associated field samples that have detectable concentrations of the analyte, which was detected above the reporting limit in the associated method blank or above five times the reporting limit for common lab contaminants (Phthalates, Acetone, Methylene Chloride, 2-Butanone).

C - Co-elution: The target analyte co-elutes with a known lab standard (i.e. surrogate, internal standards, etc.) for co-extracted analyses.

D - Concentration of analyte was quantified from diluted analysis. Flag only applies to field samples that have detectable concentrations of the analyte.

E - Concentration of analyte exceeds the range of the calibration curve and/or linear range of the instrument.

F - The ratio of quantifier ion response to qualifier ion response falls outside of the laboratory criteria. Results are considered to be an estimated maximum concentration.

G - The concentration may be biased high due to matrix interferences (i.e, co-elution) with non-target compound(s). The result should be considered estimated.

H - The analysis of pH was performed beyond the regulatory-required holding time of 15 minutes from the time of sample collection.

I - The lower value for the two columns has been reported due to obvious interference.

J - Estimated value. The Target analyte concentration is below the quantitation limit (RL), but above the Method Detection Limit (MDL) or Estimated Detection Limit (EDL) for SPME-related analyses. This represents an estimated concentration for Tentatively

Report Format: DU Report with 'J' Qualifiers

Project Name:	THE BEACON	**Lab Number:**	L2255559
Project Number:	170745301	**Report Date:**	11/07/22

Data Qualifiers

Identified Compounds (TICs).

M - Reporting Limit (RL) exceeds the MCP CAM Reporting Limit for this analyte.

ND - Not detected at the method detection limit (MDL) for the sample, or estimated detection limit (EDL) for SPME-related analyses.

NJ - Presumptive evidence of compound. This represents an estimated concentration for Tentatively Identified Compounds (TICs), where the identification is based on a mass spectral library search.

P - The RPD between the results for the two columns exceeds the method-specified criteria.

Q - The quality control sample exceeds the associated acceptance criteria. For DOD-related projects, LCS and/or Continuing Calibration Standard exceedences are also qualified on all associated sample results. Note: This flag is not applicable for matrix spike recoveries when the sample concentration is greater than 4x the spike added or for batch duplicate RPD when the sample concentrations are less than 5x the RL. (Metals only.)

R - Analytical results are from sample re-analysis.

RE - Analytical results are from sample re-extraction.

S - Analytical results are from modified screening analysis.

V - The surrogate associated with this target analyte has a recovery outside the QC acceptance limits. (Applicable to MassDEP DW Compliance samples only.)

Z - The batch matrix spike and/or duplicate associated with this target analyte has a recovery/RPD outside the QC acceptance limits. (Applicable to MassDEP DW Compliance samples only.)

Project Name:	THE BEACON	**Lab Number:**	L2255559
Project Number:	170745301	**Report Date:**	11/07/22

REFERENCES

1 Test Methods for Evaluating Solid Waste: Physical/Chemical Methods. EPA SW-846. Third Edition. Updates I - VI, 2018.

107 Alpha Analytical - In-house calculation method.

121 Standard Methods for the Examination of Water and Wastewater. APHA-AWWA-WEF. Standard Methods Online.

134 Determination of Selected Perfluorinated Alkyl Acids in Drinking Water by Solid Phase Extraction and Liquid Chromatography/Tandem Mass Spectrometry (LC/MS/MS) using Isotope Dilution. Alpha SOP 23528.

LIMITATION OF LIABILITIES

Alpha Analytical performs services with reasonable care and diligence normal to the analytical testing laboratory industry. In the event of an error, the sole and exclusive responsibility of Alpha Analytical shall be to re-perform the work at it's own expense. In no event shall Alpha Analytical be held liable for any incidental, consequential or special damages, including but not limited to, damages in any way connected with the use of, interpretation of, information or analysis provided by Alpha Analytical.

We strongly urge our clients to comply with EPA protocol regarding sample volume, preservation, cooling, containers, sampling procedures, holding time and splitting of samples in the field.

Certification Information

The following analytes are not included in our Primary NELAP Scope of Accreditation:

Westborough Facility
EPA 624/624.1: m/p-xylene, o-xylene, Naphthalene
EPA 625/625.1: alpha-Terpineol
EPA 8260C/8260D: NPW: 1,2,4,5-Tetramethylbenzene; 4-Ethyltoluene, Azobenzene; SCM: Iodomethane (methyl iodide), 1,2,4,5-Tetramethylbenzene; 4-Ethyltoluene.
EPA 8270D/8270E: NPW: Dimethylnaphthalene,1,4-Diphenylhydrazine, alpha-Terpineol; SCM: Dimethylnaphthalene,1,4-Diphenylhydrazine.
SM4500: NPW: Amenable Cyanide; SCM: Total Phosphorus, TKN, NO2, NO3.

Mansfield Facility
SM 2540D: TSS
EPA 8082A: NPW: PCB: 1, 5, 31, 87,101, 110, 141, 151, 153, 180, 183, 187.
EPA TO-15: Halothane, 2,4,4-Trimethyl-2-pentene, 2,4,4-Trimethyl-1-pentene, Thiophene, 2-Methylthiophene, 3-Methylthiophene, 2-Ethylthiophene, 1,2,3-Trimethylbenzene, Indan, Indene, 1,2,4,5-Tetramethylbenzene, Benzothiophene, 1-Methylnaphthalene.
Biological Tissue Matrix: EPA 3050B

The following analytes are included in our Massachusetts DEP Scope of Accreditation

Westborough Facility:

Drinking Water
EPA 300.0: Chloride, Nitrate-N, Fluoride, Sulfate; **EPA 353.2**: Nitrate-N, Nitrite-N; **SM4500NO3-F**: Nitrate-N, Nitrite-N; **SM4500F-C, SM4500CN-CE, EPA 180.1, SM2130B, SM4500Cl-D, SM2320B, SM2540C, SM4500H-B, SM4500NO2-B**
EPA 332: Perchlorate; **EPA 524.2:** THMs and VOCs; **EPA 504.1:** EDB, DBCP.
Microbiology: **SM9215B; SM9223-P/A, SM9223B-Colilert-QT,SM9222D**.

Non-Potable Water
SM4500H,B, EPA 120.1, SM2510B, SM2540C, SM2320B, SM4500CL-E, SM4500F-BC, SM4500NH3-BH: Ammonia-N and Kjeldahl-N, **EPA 350.1**: Ammonia-N, **LACHAT 10-107-06-1-B**: Ammonia-N, **EPA 351.1, SM4500NO3-F, EPA 353.2**: Nitrate-N, **SM4500P-E, SM4500P-B, E, SM4500SO4-E, SM5220D, EPA 410.4, SM5210B, SM5310C, SM4500CL-D, EPA 1664, EPA 420.1, SM4500-CN-CE, SM2540D, EPA 300: Chloride, Sulfate, Nitrate.**
EPA 624.1: Volatile Halocarbons & Aromatics,
EPA 608.3: Chlordane, Toxaphene, Aldrin, alpha-BHC, beta-BHC, gamma-BHC, delta-BHC, Dieldrin, DDD, DDE, DDT, Endosulfan I, Endosulfan II, Endosulfan sulfate, Endrin, Endrin Aldehyde, Heptachlor, Heptachlor Epoxide, PCBs
EPA 625.1: SVOC (Acid/Base/Neutral Extractables), **EPA 600/4-81-045**: PCB-Oil.
Microbiology: **SM9223B-Colilert-QT; Enterolert-QT, SM9221E, EPA 1600, EPA 1603, SM9222D.**

Mansfield Facility:

Drinking Water
EPA 200.7: Al, Ba, Cd, Cr, Cu, Fe, Mn, Ni, Na, Ag, Ca, Zn. **EPA 200.8:** Al, Sb, As, Ba, Be, Cd, Cr, Cu, Pb, Mn, Ni, Se, Ag, TL, Zn. **EPA 245.1** Hg.
EPA 522, EPA 537.1.

Non-Potable Water
EPA 200.7: Al, Sb, As, Be, Cd, Ca, Cr, Co, Cu, Fe, Pb, Mg, Mn, Mo, Ni, K, Se, Ag, Na, Sr, TL, Ti, V, Zn.
EPA 200.8: Al, Sb, As, Be, Cd, Cr, Cu, Fe, Pb, Mn, Ni, K, Se, Ag, Na, TL, Zn.
EPA 245.1 Hg.
SM2340B

For a complete listing of analytes and methods, please contact your Alpha Project Manager.

NEW YORK CHAIN OF CUSTODY

ALPHA

Westborough, MA 01581
8 Walkup Dr.
TEL: 508-898-9220
FAX: 508-898-9193

Mansfield, MA 02048
320 Forbes Blvd
TEL: 508-822-9300
FAX: 508-822-3288

Service Centers
Mahwah, NJ 07430: 35 Whitney Rd, Suite 5
Albany, NY 12205: 14 Walker Way
Tonawanda, NY 14150: 275 Cooper Ave, Su

Date Rec'd in Lab: 10/7/22

ALPHA Job #: L2255559

Client Information
Client: LANGAN
Address: 360 W 31st STREET
NEW York NY 10001
Phone: 212.479.5400
Fax:
Email: JARMSTRONG@LANGAN.COM

Project Information
Project Name: THE BEACON
Project Location: 413 E
Project #: 170745.50
(Use Project name as Project #)
Project Manager: JEN ARMSTRONG
ALPHAQuote #: 20058

Turn-Around Time
Standard: [X] Due Date:
Rush (only if pre approved): [ ] # of Days:

These samples have been previously analyzed by Alpha: [ ]

Other project specific requirements/comm

Please specify Metals or TAL.

Deliverables
- [ ] ASP-A
- [ ] ASP-B
- [ ] EQuIS (1 File)
- [X] EQuIS (4 File)
- [ ] Other

Billing Information
- [ ] Same as Client Info
PO #

Regulatory Requirement
- [ ] NY TOGS
- [X] NY Part 375
- [ ] AWQ Standards
- [ ] NY CP-51
- [ ] NY Restricted Use
- [ ] Other
- [ ] NY Unrestricted Use
- [ ] NYC Sewer Discharge

Disposal Site Information
Please identify below location of applicable disposal facilities.
Disposal Facility:
- [ ] NJ
- [ ] NY
- [ ] Other:

Sample Filtration
- [ ] Done
- [ ] Lab to do
- [ ] servation
- [ ] to do
- [ ] lea (Specify below)

Sample Specific Comments

ALPHA Lab ID (Lab Use Only)											Total Bottle
55559-01	SB06										2
-02	SB05										1
-03	FB01										
-04	SB04_1										
-05	MW04										
-06	GW DUP01										

Preservative Code:
A = None
B = HCl
C = HNO_3
D = H_2SO_4
E = NaOH
F = MeOH
G = $NaHSO_4$
H = $Na_2S_2O_3$
K/E = Zn Ac/NaOH
O = Other

Container Code
P = Plastic
A = Amber Glass
V = Vial
G = Glass
B = Bacteria Cup
C = Cube
O = Other
E = Encore
D = BOD Bottle

Westboro: Certification No: MA935
Mansfield: Certification No: MA015

Container Type: P
Preservative:

Relinquished By:	Date/Time	Received By:	Date/Time
	10/6/22 16:00		10/6/22 16:00
	10/6/22 1800		10/6/22 19:30
	10/6/22 2245		10/6/22 2245
	10/7/22 0045		10/7/22 0045

Please print clearly, legibly and completely. Samples can not be logged in and turnaround time clock will not start until any ambiguities are resolved. BY EXECUTING THIS COC, THE CLIENT HAS READ AND AGREES TO BE BOUND BY ALPHA'S TERMS & CONDITIONS. (See reverse side.)

Form No: 01-25 HC (rev. 30-Sept-2013)

NEW YORK CHAIN OF CUSTODY

ALPHA

Westborough, MA 01581
8 Walkup Dr.
TEL: 508-898-9220
FAX: 508-898-9193

Mansfield, MA 02048
320 Forbes Blvd
TEL: 508-822-9300
FAX: 508-822-3288

Service Centers
Mahwah, NJ 07430: 35 Whitney Rd, Suite 5
Albany, NY 12205: 14 Walker Way
Tonawanda, NY 14150: 275 Cooper Ave, Suite 105

Page 1 of 2

Date Rec'd in Lab: 10/7/22

ALPHA Job #: L2255559

Client Information
Client: LANGAN
Address: 360 W 31st STREET
NEW York NY 10001
Phone: 212.479.5400
Fax:
Email: JARMSTRONG@LANGAN.COM

Project Information
Project Name: THE BEACON
Project Location: 413 E 120 STREET
Project #: 170745503
(Use Project name as Project #)
Project Manager: JEN ARMSTRONG
ALPHAQuote #: 20058

Turn-Around Time
Standard: ☒ Due Date:
Rush (only if pre approved): ☐ # of Days:

Deliverables
☐ ASP-A ☐ ASP-B
☐ EQuIS (1 File) ☒ EQuIS (4 File)
☐ Other

Billing Information
☐ Same as Client Info
PO #

Regulatory Requirement
☐ NY TOGS ☒ NY Part 375
☐ AWQ Standards ☐ NY CP-51
☐ NY Restricted Use ☐ Other
☐ NY Unrestricted Use
☐ NYC Sewer Discharge

Disposal Site Information
Please identify below location of applicable disposal facilities.
Disposal Facility:
☐ NJ ☐ NY
☐ Other:

These samples have been previously analyzed by Alpha. ☐

Other project specific requirements/comments:

Please specify Metals or TAL.

ANALYSIS

PFAS

Sample Filtration
☐ Done
☐ Lab to do
Preservation
☐ Lab to do
(Please Specify below)

Sample Specific Comments

ALPHA Lab ID (Lab Use Only)	Sample ID	Collection Date	Collection Time	Sample Matrix	Sampler's Initials	Total Bottle
55559-01	SB06_1-3(PFAS)	10/6/22	10:00	SO	MF	2
-02	SB05-1-3(PFAS)	↓	11:50	↓	↓	1
-03	FB01(PFAS)	↓	12:40	↓	↓	↓
-04	SB04_1-3(PFAS)	↓	13:05	↓	↓	↓
-05	MW04(PFAS)	↓	14:55	GW	↓	↓
-06	GWDUP01(PFAS)	↓	1540	↓	↓	↓

Container Type: P
Preservative:

Preservative Code:
A = None
B = HCl
C = HNO_3
D = H_2SO_4
E = NaOH
F = MeOH
G = $NaHSO_4$
H = $Na_2S_2O_3$
K/E = Zn Ac/NaOH
O = Other

Container Code
P = Plastic
A = Amber Glass
V = Vial
G = Glass
B = Bacteria Cup
C = Cube
O = Other
E = Encore
D = BOD Bottle

Westboro: Certification No: MA935
Mansfield: Certification No: MA015

Relinquished By:	Date/Time	Received By:	Date/Time
	10/6/22 16:00		10/6/22 16:00
	10/6/22 1800		10/6/22 19:30
	10/6/22 2245		10/6/22 2245
	10/7/22 0045		10/7/22 0045

Please print clearly, legibly and completely. Samples can not be logged in and turnaround time clock will not start until any ambiguities are resolved. BY EXECUTING THIS COC, THE CLIENT HAS READ AND AGREES TO BE BOUND BY ALPHA'S TERMS & CONDITIONS. (See reverse side.)

Form No: 01-25 HC (rev. 30-Sept-2013)

1

NEW YORK CHAIN OF CUSTODY

ALPHA ANALYTICAL

Westborough, MA 01581
8 Walkup Dr.
TEL: 508-898-9220
FAX: 508-898-9193

Mansfield, MA 02048
320 Forbes Blvd
TEL: 508-822-9300
FAX: 508-822-3288

Service Centers
Mahwah, NJ 07430: 35 Whitney Rd, Suite 5
Albany, NY 12205: 14 Walker Way
Tonawanda, NY 14150: 275 Cooper Ave, Sui

Date Rec'd in Lab: 10/7/22

ALPHA Job #: L2255559

Client Information
Client: LAN2AN
Address: 360 W 31ST STREET
NEW YORK NY 10001
Phone: 212-479-5400
Fax:
Email: JARMSTRONG@CNWENV.COM

Project Information
Project Name: TH BGA
Project Location: 413 E
Project #: 17074530
(Use Project name as Project #)
Project Manager: JEN ARMSTRONG
ALPHAQuote #: 20088

Turn-Around Time
Standard: [X]
Rush (only if pre approved): [ ]
Due Date:
# of Days:

Deliverables
- [ ] ASP-A
- [ ] ASP-B
- [ ] EQuIS (1 File)
- [X] EQuIS (4 File)
- [ ] Other

Billing Information
- [ ] Same as Client Info
PO #

Regulatory Requirement
- [ ] NY TOGS
- [X] NY Part 375
- [ ] AWQ Standards
- [ ] NY CP-51
- [ ] NY Restricted Use
- [ ] Other
- [ ] NY Unrestricted Use
- [ ] NYC Sewer Discharge

Disposal Site Information
Please identify below location of applicable disposal facilities.
Disposal Facility:
- [ ] NJ
- [ ] NY
- [ ] Other:

These samples have been previously analyzed by Alpha [ ]

Other project specific requirements/comments:
TAL METALS for groundwater
total + dissolved
TRIP BLANK: TRIP01_100622

Please specify Metals or TAL.

Sample Filtration
- [ ] Done
- [ ] Lab to do
- [ ] Preservation
- [ ] Lab to do
- [ ] (Please Specify below)

ALPHA Lab ID (Lab Use Only)	Sample ID	Collection Date	Collection Time	Sample Matrix	Sampler's Initials	Sample Specific Comments
55559-07	SB06_1-3	10/6/22	10:45	SO	CF	
-08	SB05_1-3		11:30			
-09	FB01		12:30			
-10	SB04_1-3		13:45			
-11	MW04		15:00	GW		
-12	GWDUP01		15:15			

Preservative Code:
A = None
B = HCl
C = HNO_3
D = H_2SO_4
E = NaOH
F = MeOH
G = $NaHSO_4$
H = $Na_2S_2O_3$
K/E = Zn Ac/NaOH
O = Other

Container Code
P = Plastic
A = Amber Glass
V = Vial
G = Glass
B = Bacteria Cup
C = Cube
O = Other
E = Encore
D = BOD Bottle

Westboro: Certification No: MA935
Mansfield: Certification No: MA015

Container Type	
Preservative	

Relinquished By:	Date/Time	Received By:	Date/Time
	10/6/22 16:00		10/6/22 1600
	10/6/22 18:00		10/6/22 19:30
	10/6/22 2245		10/6/22 2245
	10/7/22 0045		10/7/22 0045

Please print clearly, legibly and completely. Samples can not be logged in and turnaround time clock will not start until any ambiguities are resolved. BY EXECUTING THIS COC, THE CLIENT HAS READ AND AGREES TO BE BOUND BY ALPHA'S TERMS & CONDITIONS. (See reverse side.)

Form No: 01-25 HC (rev. 30-Sept-2013)

NEW YORK CHAIN OF CUSTODY

ALPHA ANALYTICAL

Westborough, MA 01581
8 Walkup Dr.
TEL: 508-898-9220
FAX: 508-898-9193

Mansfield, MA 02048
320 Forbes Blvd
TEL: 508-822-9300
FAX: 508-822-3288

Service Centers
Mahwah, NJ 07430: 35 Whitney Rd, Suite 5
Albany, NY 12205: 14 Walker Way
Tonawanda, NY 14150: 275 Cooper Ave, Suite 105

Page 2 of 2

Date Rec'd in Lab: 10/7/22

ALPHA Job #: L2255559

Client Information
Client: LAN2AN
Address: 360 W 31ST STREET NEW YORK NY 10001
Phone: 212-479-5400
Fax:
Email: JARMSTRONG@CNWENV.COM

Project Information
Project Name: THE BEACON
Project Location: 413 E 12E STREET
Project #: 170745302
(Use Project name as Project #) ☐
Project Manager: JEN ARMSTRONG
ALPHAQuote #: 20088

Turn-Around Time
Standard ☒ Due Date:
Rush (only if pre approved) ☐ # of Days:

Deliverables
☐ ASP-A ☐ ASP-B
☐ EQuIS (1 File) ☒ EQuIS (4 File)
☐ Other

Billing Information
☐ Same as Client Info
PO #

Regulatory Requirement
☐ NY TOGS ☒ NY Part 375
☐ AWQ Standards ☐ NY CP-51
☐ NY Restricted Use ☐ Other
☐ NY Unrestricted Use
☐ NYC Sewer Discharge

Disposal Site Information
Please identify below location of applicable disposal facilities.
Disposal Facility:
☐ NJ ☐ NY
☐ Other:

These samples have been previously analyzed by Alpha ☐

Other project specific requirements/comments:
TAL METALS for groundwater total + dissolved (CP-51)
TRIP BLANK TRIP_100622 Also included

Please specify Metals or TAL.

ANALYSIS
VOCs, SVOCs, PCBs, PEST, HERBS, METALS, HEX + TCL CYANIDE, TOT. CYANIDE

Sample Filtration
☐ Done
☐ Lab to do
Preservation
☐ Lab to do
(Please Specify below)

Total Bottle

ALPHA Lab ID (Lab Use Only)	Sample ID	Collection Date	Collection Time	Sample Matrix	Sampler's Initials	Sample Specific Comments
55559-07	SB06-1-3	10/6/22	10:10	SO	MF	
-08	SB05-1-3		11:30			
-09	FB01		12:30			
-11	SB04-1-3		13:45			
-11	MW04		15:00	GW		
-12	GWDUP01		15:15			

Preservative Code:
A = None
B = HCl
C = HNO_3
D = H_2SO_4
E = NaOH
F = MeOH
G = $NaHSO_4$
H = $Na_2S_2O_3$
K/E = Zn Ac/NaOH
O = Other

Container Code
P = Plastic
A = Amber Glass
V = Vial
G = Glass
B = Bacteria Cup
C = Cube
O = Other
E = Encore
D = BOD Bottle

Westboro: Certification No: MA935
Mansfield: Certification No: MA015

Container Type								
Preservative								

Relinquished By:	Date/Time	Received By:	Date/Time
	10/6/22 16:00		10/6/22 1600
	10/6/22 18:30		10/6/22 19:30
	10/6/22 2245		10/6/22 2245
	10/7/22 0045		10/7/22 0045

Please print clearly, legibly and completely. Samples can not be logged in and turnaround time clock will not start until any ambiguities are resolved. BY EXECUTING THIS COC, THE CLIENT HAS READ AND AGREES TO BE BOUND BY ALPHA'S TERMS & CONDITIONS. (See reverse side.)


Form No: 01-25 HC (rev. 30-Sept-2013)

Quantitation Report (QT Reviewed)

Data Path : I:\VOLATILES\VOA123\2022\221012N\
Data File : V23221012N22.D
Acq On : 13 Oct 2022 04:38 am
Operator : VOA123:JIC
Sample : l2255559-07,31h,3.14,5,0.100,,a,pri
Misc : WG1698895,ICAL19289
ALS Vial : 22 Sample Multiplier: 1

Quant Time: Oct 13 08:50:28 2022
Quant Method : I:\VOLATILES\VOA123\2022\221012N\V123_220825N_8260.m
Quant Title : VOLATILES BY GC/MS
QLast Update : Fri Aug 26 09:12:14 2022
Response via : Initial Calibration

Sub List : 8260-NYTCL - Megamix plus Diox21012N\V23221012N01.D•

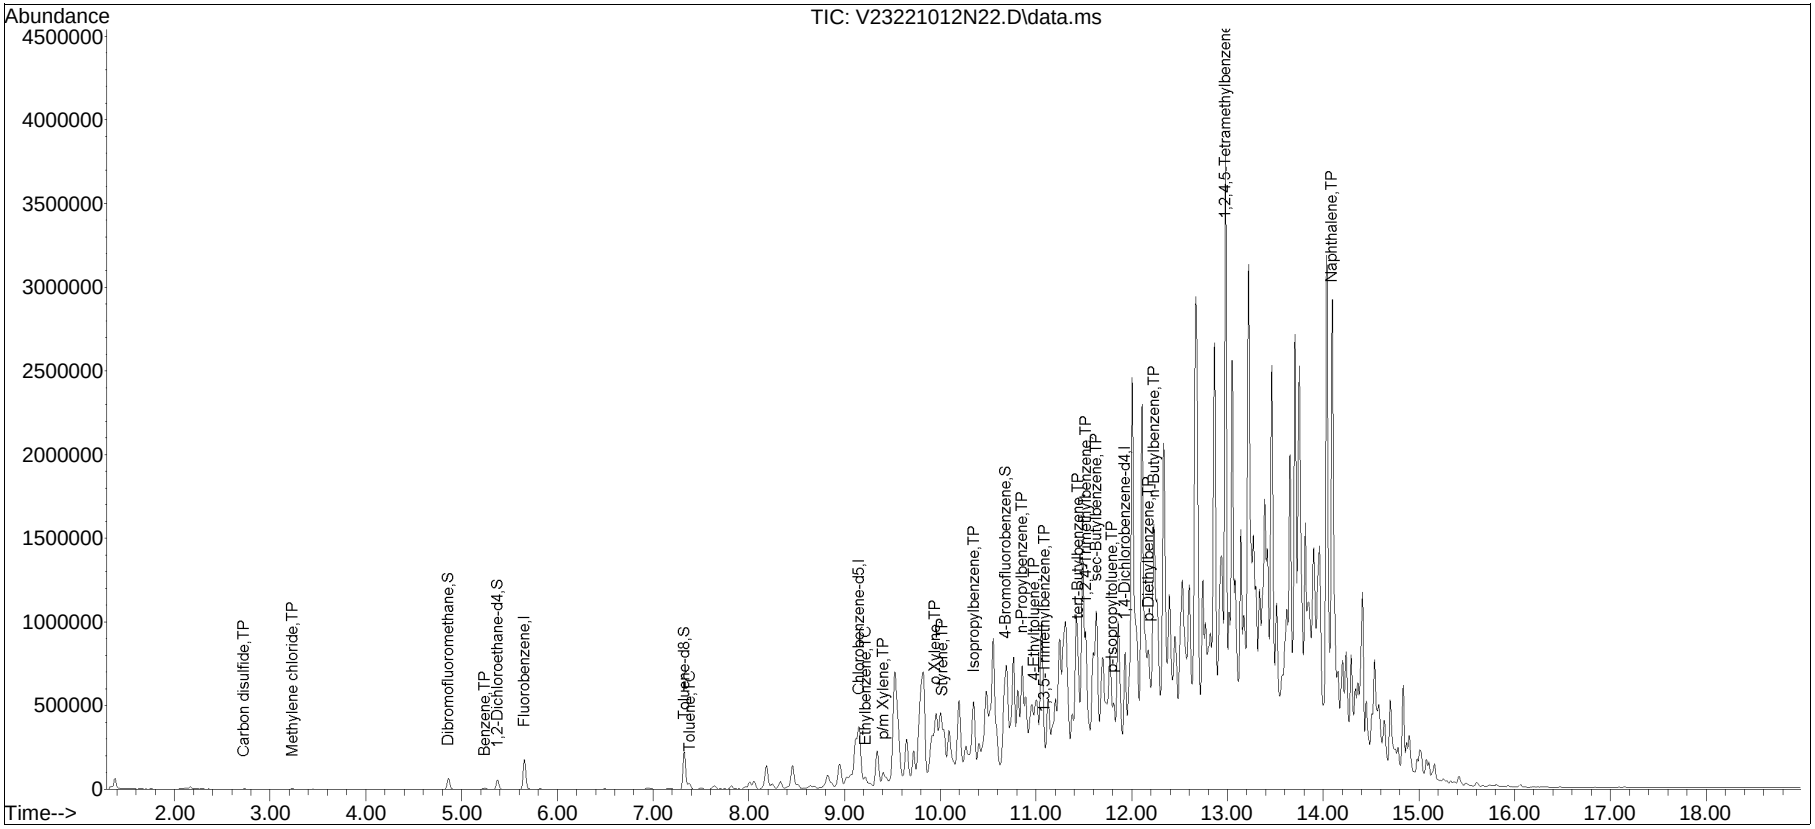


Quantitation Report (QT Reviewed)

Data Path : I:\VOLATILES\VOA123\2022\221012N\
Data File : V23221012N23.D
Acq On : 13 Oct 2022 05:04 am
Operator : VOA123:JIC
Sample : l2255559-10,31h,2.71,5,0.100,,a,pri
Misc : WG1698895,ICAL19289
ALS Vial : 23 Sample Multiplier: 1

Quant Time: Oct 13 08:50:50 2022
Quant Method : I:\VOLATILES\VOA123\2022\221012N\V123_220825N_8260.m
Quant Title : VOLATILES BY GC/MS
QLast Update : Fri Aug 26 09:12:14 2022
Response via : Initial Calibration

Sub List : 8260-NYTCL - Megamix plus Diox21012N\V23221012N01.D•

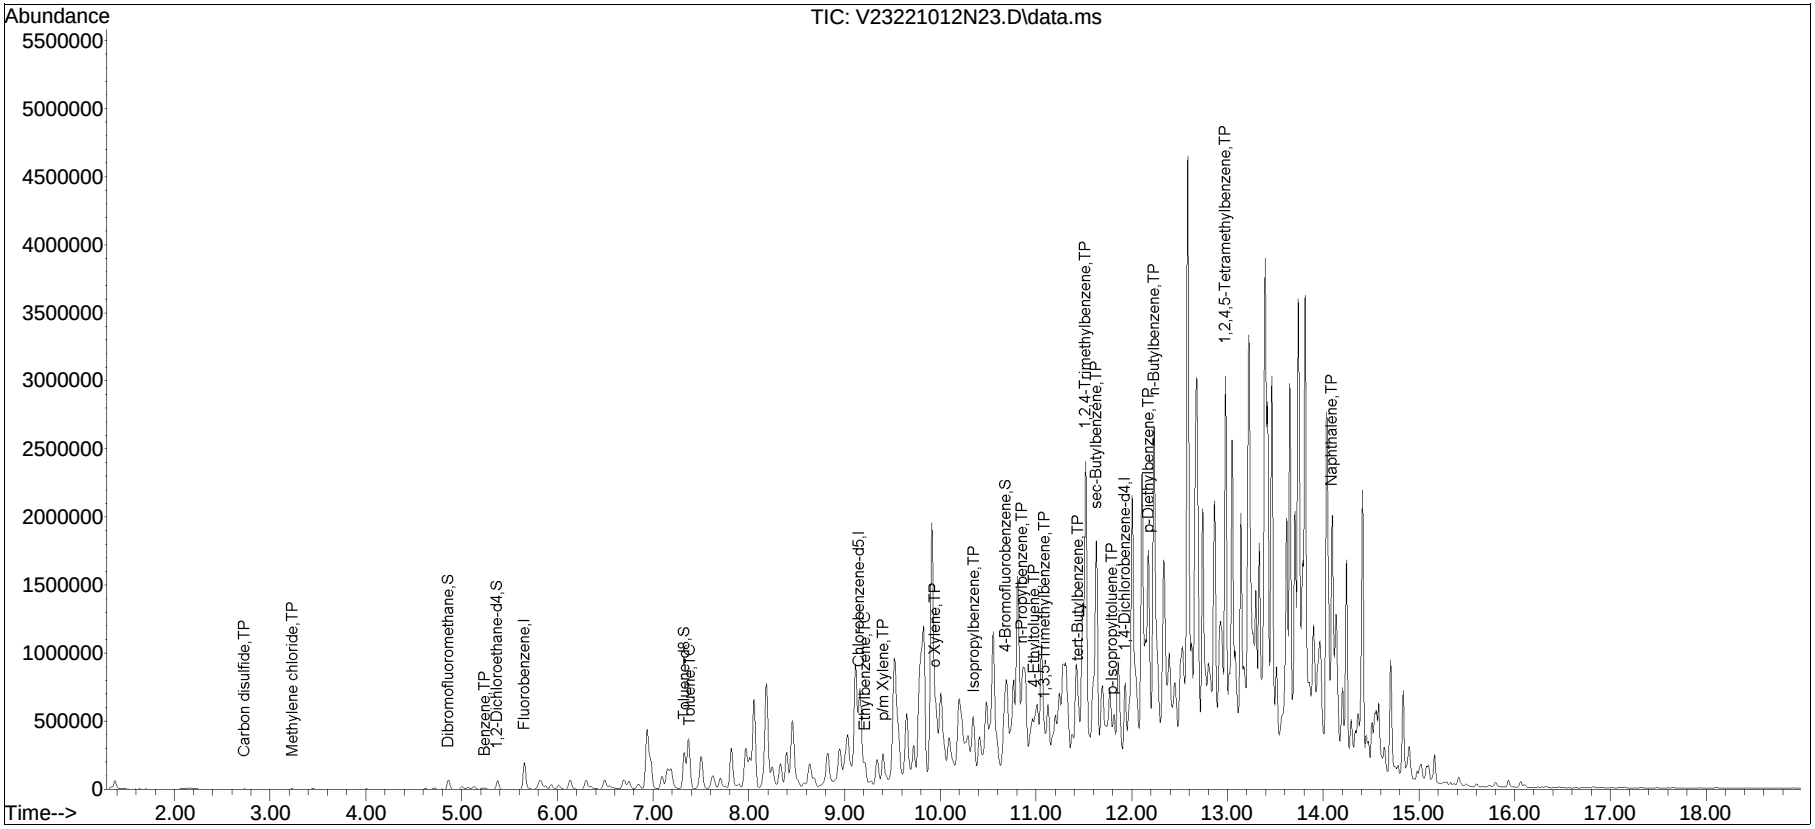

ANALYTICAL REPORT

Lab Number:	L2255982
Client:	Langan Engineering & Environmental 21 Penn Plaza 360 W. 31st Street, 8th Floor New York, NY 10001-2727
ATTN:	Jennifer Armstrong
Phone:	(212) 479-5537
Project Name:	THE BEACON
Project Number:	170745301
Report Date:	10/14/22

The original project report/data package is held by Alpha Analytical. This report/data package is paginated and should be reproduced only in its entirety. Alpha Analytical holds no responsibility for results and/or data that are not consistent with the original.

Certifications & Approvals: MA (M-MA030), NH NELAP (2062), CT (PH-0141), DoD (L2474), FL (E87814), IL (200081), LA (85084), ME (MA00030), MD (350), NJ (MA015), NY (11627), NC (685), OH (CL106), PA (68-02089), RI (LAO00299), TX (T104704419), VT (VT-0015), VA (460194), WA (C954), US Army Corps of Engineers, USDA (Permit #P330-17-00150), USFWS (Permit #206964).

320 Forbes Boulevard, Mansfield, MA 02048-1806
508-822-9300 (Fax) 508-822-3288 800-624-9220 - www.alphalab.com

Project Name: THE BEACON
Project Number: 170745301

Lab Number: L2255982
Report Date: 10/14/22

Alpha Sample ID	Client ID	Matrix	Sample Location	Collection Date/Time	Receive Date
L2255982-01	IA05_100722	AIR	413 E 120 STREET	10/07/22 10:28	10/07/22
L2255982-02	SV05_100722	SOIL_VAPOR	413 E 120 STREET	10/07/22 10:41	10/07/22
L2255982-03	SV04_100722	SOIL_VAPOR	413 E 120 STREET	10/07/22 10:52	10/07/22
L2255982-04	SV03_100722	SOIL_VAPOR	413 E 120 STREET	10/07/22 15:23	10/07/22
L2255982-05	IA04_100722	AIR	413 E 120 STREET	10/07/22 15:27	10/07/22
L2255982-06	SV01_100722	SOIL_VAPOR	413 E 120 STREET	10/07/22 16:00	10/07/22
L2255982-07	AA01_100722	AIR	413 E 120 STREET	10/07/22 16:01	10/07/22
L2255982-08	UNUSED #2689	AIR	413 E 120 STREET		10/07/22

Project Name:	THE BEACON	**Lab Number:**	L2255982
Project Number:	170745301	**Report Date:**	10/14/22

Case Narrative

The samples were received in accordance with the Chain of Custody and no significant deviations were encountered during the preparation or analysis unless otherwise noted. Sample Receipt, Container Information, and the Chain of Custody are located at the back of the report.

Results contained within this report relate only to the samples submitted under this Alpha Lab Number and meet NELAP requirements for all NELAP accredited parameters unless otherwise noted in the following narrative. The data presented in this report is organized by parameter (i.e. VOC, SVOC, etc.). Sample specific Quality Control data (i.e. Surrogate Spike Recovery) is reported at the end of the target analyte list for each individual sample, followed by the Laboratory Batch Quality Control at the end of each parameter. Tentatively Identified Compounds (TICs), if requested, are reported for compounds identified to be present and are not part of the method/program Target Compound List, even if only a subset of the TCL are being reported. If a sample was re-analyzed or re-extracted due to a required quality control corrective action and if both sets of data are reported, the Laboratory ID of the re-analysis or re-extraction is designated with an "R" or "RE", respectively.

When multiple Batch Quality Control elements are reported (e.g. more than one LCS), the associated samples for each element are noted in the grey shaded header line of each data table. Any Laboratory Batch, Sample Specific % recovery or RPD value that is outside the listed Acceptance Criteria is bolded in the report. In reference to questions H (CAM) or 4 (RCP) when "NO" is checked, the performance criteria for CAM and RCP methods allow for some quality control failures to occur and still be within method compliance. In these instances, the specific failure is not narrated but noted in the associated QC Outlier Summary Report, located directly after the Case Narrative. QC information is also incorporated in the Data Usability Assessment table (Format 11) of our Data Merger tool, where it can be reviewed in conjunction with the sample result, associated regulatory criteria and any associated data usability implications.

Soil/sediments, solids and tissues are reported on a dry weight basis unless otherwise noted. Definitions of all data qualifiers and acronyms used in this report are provided in the Glossary located at the back of the report.

HOLD POLICY - For samples submitted on hold, Alpha's policy is to hold samples (with the exception of Air canisters) free of charge for 21 calendar days from the date the project is completed. After 21 calendar days, we will dispose of all samples submitted including those put on hold unless you have contacted your Alpha Project Manager and made arrangements for Alpha to continue to hold the samples. Air canisters will be disposed after 3 business days from the date the project is completed.

Please contact Project Management at 800-624-9220 with any questions.

Project Name: THE BEACON
Project Number: 170745301

Lab Number: L2255982
Report Date: 10/14/22

Case Narrative (continued)

Volatile Organics in Air

Canisters were released from the laboratory on October 6, 2022. The canister certification results are provided as an addendum.

L2255982-02D and -03D: The samples have elevated detection limits due to the dilution required by the elevated concentrations of non-target compounds in the samples.

L2255982-02D and -03D: required a dilution greater than 4x; based on direction from the client the New York Decision Matrix Compounds have been reported by TO15-SIM for this sample.

I, the undersigned, attest under the pains and penalties of perjury that, to the best of my knowledge and belief and based upon my personal inquiry of those responsible for providing the information contained in this analytical report, such information is accurate and complete. This certificate of analysis is not complete unless this page accompanies any and all pages of this report.

Authorized Signature: Christopher J. Anderson

Title: Technical Director/Representative Date: 10/14/22

AIR

Project Name: THE BEACON
Project Number: 170745301

Lab Number: L2255982
Report Date: 10/14/22

SAMPLE RESULTS

Lab ID: L2255982-01
Client ID: IA05_100722
Sample Location: 413 E 120 STREET

Date Collected: 10/07/22 10:28
Date Received: 10/07/22
Field Prep: Not Specified

Sample Depth:
Matrix: Air
Anaytical Method: 48,TO-15
Analytical Date: 10/11/22 22:50
Analyst: TJS

	ppbV			ug/m3				
Parameter	**Results**	**RL**	**MDL**	**Results**	**RL**	**MDL**	**Qualifier**	**Dilution Factor**
Volatile Organics in Air - Mansfield Lab								
Dichlorodifluoromethane	0.629	0.200	--	3.11	0.989	--		1
Chloromethane	0.676	0.200	--	1.40	0.413	--		1
Freon-114	ND	0.200	--	ND	1.40	--		1
1,3-Butadiene	ND	0.200	--	ND	0.442	--		1
Bromomethane	ND	0.200	--	ND	0.777	--		1
Chloroethane	ND	0.200	--	ND	0.528	--		1
Ethanol	63.3	5.00	--	119	9.42	--		1
Vinyl bromide	ND	0.200	--	ND	0.874	--		1
Acetone	7.90	1.00	--	18.8	2.38	--		1
Trichlorofluoromethane	0.285	0.200	--	1.60	1.12	--		1
Isopropanol	4.43	0.500	--	10.9	1.23	--		1
Tertiary butyl Alcohol	ND	0.500	--	ND	1.52	--		1
Methylene chloride	ND	0.500	--	ND	1.74	--		1
3-Chloropropene	ND	0.200	--	ND	0.626	--		1
Carbon disulfide	ND	0.200	--	ND	0.623	--		1
Freon-113	ND	0.200	--	ND	1.53	--		1
trans-1,2-Dichloroethene	ND	0.200	--	ND	0.793	--		1
1,1-Dichloroethane	ND	0.200	--	ND	0.809	--		1
Methyl tert butyl ether	ND	0.200	--	ND	0.721	--		1
2-Butanone	0.801	0.500	--	2.36	1.47	--		1
Ethyl Acetate	ND	0.500	--	ND	1.80	--		1
Chloroform	ND	0.200	--	ND	0.977	--		1
Tetrahydrofuran	ND	0.500	--	ND	1.47	--		1

Project Name: THE BEACON
Project Number: 170745301

Lab Number: L2255982
Report Date: 10/14/22

SAMPLE RESULTS

Lab ID: L2255982-01
Client ID: IA05_100722
Sample Location: 413 E 120 STREET

Date Collected: 10/07/22 10:28
Date Received: 10/07/22
Field Prep: Not Specified

Sample Depth:

Parameter	ppbV Results	ppbV RL	ppbV MDL	ug/m3 Results	ug/m3 RL	ug/m3 MDL	Qualifier	Dilution Factor
Volatile Organics in Air - Mansfield Lab								
1,2-Dichloroethane	ND	0.200	--	ND	0.809	--		1
n-Hexane	4.63	0.200	--	16.3	0.705	--		1
Benzene	1.57	0.200	--	5.02	0.639	--		1
Cyclohexane	3.54	0.200	--	12.2	0.688	--		1
1,2-Dichloropropane	ND	0.200	--	ND	0.924	--		1
Bromodichloromethane	ND	0.200	--	ND	1.34	--		1
1,4-Dioxane	ND	0.200	--	ND	0.721	--		1
2,2,4-Trimethylpentane	ND	0.200	--	ND	0.934	--		1
Heptane	3.86	0.200	--	15.8	0.820	--		1
cis-1,3-Dichloropropene	ND	0.200	--	ND	0.908	--		1
Xylenes, Total	6.78	0.200	--	29.4	0.869	--		1
4-Methyl-2-pentanone	ND	0.500	--	ND	2.05	--		1
trans-1,3-Dichloropropene	ND	0.200	--	ND	0.908	--		1
1,1,2-Trichloroethane	ND	0.200	--	ND	1.09	--		1
Toluene	4.77	0.200	--	18.0	0.754	--		1
2-Hexanone	ND	0.200	--	ND	0.820	--		1
Dibromochloromethane	ND	0.200	--	ND	1.70	--		1
1,2-Dibromoethane	ND	0.200	--	ND	1.54	--		1
Chlorobenzene	ND	0.200	--	ND	0.921	--		1
Ethylbenzene	1.73	0.200	--	7.51	0.869	--		1
p/m-Xylene	4.84	0.400	--	21.0	1.74	--		1
Bromoform	ND	0.200	--	ND	2.07	--		1
Styrene	ND	0.200	--	ND	0.852	--		1
1,1,2,2-Tetrachloroethane	ND	0.200	--	ND	1.37	--		1
o-Xylene	1.94	0.200	--	8.43	0.869	--		1
4-Ethyltoluene	0.473	0.200	--	2.33	0.983	--		1

Project Name: THE BEACON
Project Number: 170745301
Lab Number: L2255982
Report Date: 10/14/22

SAMPLE RESULTS

Lab ID: L2255982-01
Client ID: IA05_100722
Sample Location: 413 E 120 STREET

Date Collected: 10/07/22 10:28
Date Received: 10/07/22
Field Prep: Not Specified

Sample Depth:

Parameter	ppbV Results	ppbV RL	ppbV MDL	ug/m3 Results	ug/m3 RL	ug/m3 MDL	Qualifier	Dilution Factor
Volatile Organics in Air - Mansfield Lab								
1,3,5-Trimethylbenzene	0.493	0.200	--	2.42	0.983	--		1
1,2,4-Trimethylbenzene	1.89	0.200	--	9.29	0.983	--		1
Benzyl chloride	ND	0.200	--	ND	1.04	--		1
1,3-Dichlorobenzene	ND	0.200	--	ND	1.20	--		1
1,4-Dichlorobenzene	ND	0.200	--	ND	1.20	--		1
1,2-Dichlorobenzene	ND	0.200	--	ND	1.20	--		1
1,2,4-Trichlorobenzene	ND	0.200	--	ND	1.48	--		1
Hexachlorobutadiene	ND	0.200	--	ND	2.13	--		1

Internal Standard	% Recovery	Qualifier	Acceptance Criteria
1,4-Difluorobenzene	91		60-140
Bromochloromethane	89		60-140
chlorobenzene-d5	103		60-140

Project Name: THE BEACON
Project Number: 170745301

Lab Number: L2255982
Report Date: 10/14/22

SAMPLE RESULTS

Lab ID: L2255982-01
Client ID: IA05_100722
Sample Location: 413 E 120 STREET

Date Collected: 10/07/22 10:28
Date Received: 10/07/22
Field Prep: Not Specified

Sample Depth:
Matrix: Air
Anaytical Method: 48,TO-15-SIM
Analytical Date: 10/11/22 22:50
Analyst: TJS

	ppbV			ug/m3				
Parameter	**Results**	**RL**	**MDL**	**Results**	**RL**	**MDL**	**Qualifier**	**Dilution Factor**
Volatile Organics in Air by SIM - Mansfield Lab								
Vinyl chloride	ND	0.020	--	ND	0.051	--		1
1,1-Dichloroethene	ND	0.020	--	ND	0.079	--		1
cis-1,2-Dichloroethene	ND	0.020	--	ND	0.079	--		1
1,1,1-Trichloroethane	ND	0.020	--	ND	0.109	--		1
Carbon tetrachloride	0.090	0.020	--	0.566	0.126	--		1
Trichloroethene	ND	0.020	--	ND	0.107	--		1
Tetrachloroethene	0.173	0.020	--	1.17	0.136	--		1

Internal Standard	**% Recovery**	**Qualifier**	**Acceptance Criteria**
1,4-difluorobenzene	93		60-140
bromochloromethane	88		60-140
chlorobenzene-d5	104		60-140

Project Name: THE BEACON
Project Number: 170745301

Lab Number: L2255982
Report Date: 10/14/22

SAMPLE RESULTS

Lab ID: L2255982-02 D
Client ID: SV05_100722
Sample Location: 413 E 120 STREET

Date Collected: 10/07/22 10:41
Date Received: 10/07/22
Field Prep: Not Specified

Sample Depth:
Matrix: Soil_Vapor
Anaytical Method: 48,TO-15
Analytical Date: 10/12/22 10:19
Analyst: TJS

	ppbV			ug/m3				
Parameter	**Results**	**RL**	**MDL**	**Results**	**RL**	**MDL**	**Qualifier**	**Dilution Factor**
Volatile Organics in Air - Mansfield Lab								
Dichlorodifluoromethane	ND	28.1	--	ND	139	--		140.4
Chloromethane	ND	28.1	--	ND	58.0	--		140.4
Freon-114	ND	28.1	--	ND	196	--		140.4
1,3-Butadiene	ND	28.1	--	ND	62.2	--		140.4
Bromomethane	ND	28.1	--	ND	109	--		140.4
Chloroethane	ND	28.1	--	ND	74.2	--		140.4
Ethanol	ND	702	--	ND	1320	--		140.4
Vinyl bromide	ND	28.1	--	ND	123	--		140.4
Acetone	189	140	--	449	333	--		140.4
Trichlorofluoromethane	ND	28.1	--	ND	158	--		140.4
Isopropanol	ND	70.2	--	ND	173	--		140.4
Tertiary butyl Alcohol	ND	70.2	--	ND	213	--		140.4
Methylene chloride	ND	70.2	--	ND	244	--		140.4
3-Chloropropene	ND	28.1	--	ND	88.0	--		140.4
Carbon disulfide	28.5	28.1	--	88.8	87.5	--		140.4
Freon-113	ND	28.1	--	ND	215	--		140.4
trans-1,2-Dichloroethene	ND	28.1	--	ND	111	--		140.4
1,1-Dichloroethane	ND	28.1	--	ND	114	--		140.4
Methyl tert butyl ether	ND	28.1	--	ND	101	--		140.4
2-Butanone	ND	70.2	--	ND	207	--		140.4
Ethyl Acetate	ND	70.2	--	ND	253	--		140.4
Chloroform	ND	28.1	--	ND	137	--		140.4
Tetrahydrofuran	ND	70.2	--	ND	207	--		140.4

Project Name: THE BEACON
Project Number: 170745301

Lab Number: L2255982
Report Date: 10/14/22

SAMPLE RESULTS

Lab ID: L2255982-02 D
Client ID: SV05_100722
Sample Location: 413 E 120 STREET

Date Collected: 10/07/22 10:41
Date Received: 10/07/22
Field Prep: Not Specified

Sample Depth:

Parameter	ppbV Results	ppbV RL	ppbV MDL	ug/m3 Results	ug/m3 RL	ug/m3 MDL	Qualifier	Dilution Factor
Volatile Organics in Air - Mansfield Lab								
1,2-Dichloroethane	ND	28.1	--	ND	114	--		140.4
n-Hexane	ND	28.1	--	ND	99.0	--		140.4
Benzene	134	28.1	--	428	89.8	--		140.4
Cyclohexane	430	28.1	--	1480	96.7	--		140.4
1,2-Dichloropropane	ND	28.1	--	ND	130	--		140.4
Bromodichloromethane	ND	28.1	--	ND	188	--		140.4
1,4-Dioxane	ND	28.1	--	ND	101	--		140.4
2,2,4-Trimethylpentane	ND	28.1	--	ND	131	--		140.4
Heptane	ND	28.1	--	ND	115	--		140.4
cis-1,3-Dichloropropene	ND	28.1	--	ND	128	--		140.4
Xylenes, Total	101	28.1	--	439	122	--		140.4
4-Methyl-2-pentanone	ND	70.2	--	ND	288	--		140.4
trans-1,3-Dichloropropene	ND	28.1	--	ND	128	--		140.4
1,1,2-Trichloroethane	ND	28.1	--	ND	153	--		140.4
Toluene	84.7	28.1	--	319	106	--		140.4
2-Hexanone	ND	28.1	--	ND	115	--		140.4
Dibromochloromethane	ND	28.1	--	ND	239	--		140.4
1,2-Dibromoethane	ND	28.1	--	ND	216	--		140.4
Chlorobenzene	ND	28.1	--	ND	129	--		140.4
Ethylbenzene	28.4	28.1	--	123	122	--		140.4
p/m-Xylene	101	56.2	--	439	244	--		140.4
Bromoform	ND	28.1	--	ND	291	--		140.4
Styrene	47.6	28.1	--	203	120	--		140.4
1,1,2,2-Tetrachloroethane	ND	28.1	--	ND	193	--		140.4
o-Xylene	ND	28.1	--	ND	122	--		140.4
4-Ethyltoluene	ND	28.1	--	ND	138	--		140.4

Project Name: THE BEACON
Project Number: 170745301

Lab Number: L2255982
Report Date: 10/14/22

SAMPLE RESULTS

Lab ID: L2255982-02 D
Client ID: SV05_100722
Sample Location: 413 E 120 STREET

Date Collected: 10/07/22 10:41
Date Received: 10/07/22
Field Prep: Not Specified

Sample Depth:

Parameter	ppbV Results	ppbV RL	ppbV MDL	ug/m3 Results	ug/m3 RL	ug/m3 MDL	Qualifier	Dilution Factor
Volatile Organics in Air - Mansfield Lab								
1,3,5-Trimethylbenzene	ND	28.1	--	ND	138	--		140.4
1,2,4-Trimethylbenzene	ND	28.1	--	ND	138	--		140.4
Benzyl chloride	ND	28.1	--	ND	145	--		140.4
1,3-Dichlorobenzene	ND	28.1	--	ND	169	--		140.4
1,4-Dichlorobenzene	ND	28.1	--	ND	169	--		140.4
1,2-Dichlorobenzene	ND	28.1	--	ND	169	--		140.4
1,2,4-Trichlorobenzene	ND	28.1	--	ND	209	--		140.4
Hexachlorobutadiene	ND	28.1	--	ND	300	--		140.4

Internal Standard	% Recovery	Qualifier	Acceptance Criteria
1,4-Difluorobenzene	105		60-140
Bromochloromethane	104		60-140
chlorobenzene-d5	112		60-140

Project Name: THE BEACON
Project Number: 170745301
Lab Number: L2255982
Report Date: 10/14/22

SAMPLE RESULTS

Lab ID: L2255982-02 D
Client ID: SV05_100722
Sample Location: 413 E 120 STREET

Date Collected: 10/07/22 10:41
Date Received: 10/07/22
Field Prep: Not Specified

Sample Depth:
Matrix: Soil_Vapor
Anaytical Method: 48,TO-15-SIM
Analytical Date: 10/12/22 10:19
Analyst: TJS

	ppbV			ug/m3				
Parameter	**Results**	**RL**	**MDL**	**Results**	**RL**	**MDL**	**Qualifier**	**Dilution Factor**
Volatile Organics in Air by SIM - Mansfield Lab								
Vinyl chloride	ND	2.81	--	ND	7.18	--		140.4
1,1-Dichloroethene	ND	2.81	--	ND	11.1	--		140.4
cis-1,2-Dichloroethene	ND	2.81	--	ND	11.1	--		140.4
1,1,1-Trichloroethane	ND	2.81	--	ND	15.3	--		140.4
Carbon tetrachloride	ND	2.81	--	ND	17.7	--		140.4
Trichloroethene	ND	2.81	--	ND	15.1	--		140.4
Tetrachloroethene	ND	2.81	--	ND	19.1	--		140.4

Internal Standard	**% Recovery**	**Qualifier**	**Acceptance Criteria**
1,4-difluorobenzene	106		60-140
bromochloromethane	105		60-140
chlorobenzene-d5	112		60-140

Project Name: THE BEACON
Project Number: 170745301

Lab Number: L2255982
Report Date: 10/14/22

SAMPLE RESULTS

Lab ID: L2255982-03 D
Client ID: SV04_100722
Sample Location: 413 E 120 STREET

Date Collected: 10/07/22 10:52
Date Received: 10/07/22
Field Prep: Not Specified

Sample Depth:
Matrix: Soil_Vapor
Anaytical Method: 48,TO-15
Analytical Date: 10/12/22 03:16
Analyst: TJS

	ppbV			ug/m3				
Parameter	**Results**	**RL**	**MDL**	**Results**	**RL**	**MDL**	**Qualifier**	**Dilution Factor**
Volatile Organics in Air - Mansfield Lab								
Dichlorodifluoromethane	ND	5.21	--	ND	25.8	--		26.04
Chloromethane	ND	5.21	--	ND	10.8	--		26.04
Freon-114	ND	5.21	--	ND	36.4	--		26.04
1,3-Butadiene	ND	5.21	--	ND	11.5	--		26.04
Bromomethane	ND	5.21	--	ND	20.2	--		26.04
Chloroethane	ND	5.21	--	ND	13.7	--		26.04
Ethanol	ND	130	--	ND	245	--		26.04
Vinyl bromide	ND	5.21	--	ND	22.8	--		26.04
Acetone	ND	26.0	--	ND	61.8	--		26.04
Trichlorofluoromethane	ND	5.21	--	ND	29.3	--		26.04
Isopropanol	ND	13.0	--	ND	32.0	--		26.04
Tertiary butyl Alcohol	ND	13.0	--	ND	39.4	--		26.04
Methylene chloride	ND	13.0	--	ND	45.2	--		26.04
3-Chloropropene	ND	5.21	--	ND	16.3	--		26.04
Carbon disulfide	ND	5.21	--	ND	16.2	--		26.04
Freon-113	ND	5.21	--	ND	39.9	--		26.04
trans-1,2-Dichloroethene	ND	5.21	--	ND	20.7	--		26.04
1,1-Dichloroethane	ND	5.21	--	ND	21.1	--		26.04
Methyl tert butyl ether	ND	5.21	--	ND	18.8	--		26.04
2-Butanone	ND	13.0	--	ND	38.3	--		26.04
Ethyl Acetate	ND	13.0	--	ND	46.8	--		26.04
Chloroform	ND	5.21	--	ND	25.4	--		26.04
Tetrahydrofuran	ND	13.0	--	ND	38.3	--		26.04

Project Name: THE BEACON
Project Number: 170745301

Lab Number: L2255982
Report Date: 10/14/22

SAMPLE RESULTS

Lab ID: L2255982-03 D
Client ID: SV04_100722
Sample Location: 413 E 120 STREET

Date Collected: 10/07/22 10:52
Date Received: 10/07/22
Field Prep: Not Specified

Sample Depth:

Parameter	ppbV Results	ppbV RL	ppbV MDL	ug/m3 Results	ug/m3 RL	ug/m3 MDL	Qualifier	Dilution Factor
Volatile Organics in Air - Mansfield Lab								
1,2-Dichloroethane	ND	5.21	--	ND	21.1	--		26.04
n-Hexane	19.4	5.21	--	68.4	18.4	--		26.04
Benzene	6.72	5.21	--	21.5	16.6	--		26.04
Cyclohexane	955	5.21	--	3290	17.9	--		26.04
1,2-Dichloropropane	ND	5.21	--	ND	24.1	--		26.04
Bromodichloromethane	ND	5.21	--	ND	34.9	--		26.04
1,4-Dioxane	ND	5.21	--	ND	18.8	--		26.04
2,2,4-Trimethylpentane	ND	5.21	--	ND	24.3	--		26.04
Heptane	10.3	5.21	--	42.2	21.4	--		26.04
cis-1,3-Dichloropropene	ND	5.21	--	ND	23.7	--		26.04
Xylenes, Total	ND	5.21	--	ND	22.6	--		26.04
4-Methyl-2-pentanone	ND	13.0	--	ND	53.3	--		26.04
trans-1,3-Dichloropropene	ND	5.21	--	ND	23.7	--		26.04
1,1,2-Trichloroethane	ND	5.21	--	ND	28.4	--		26.04
Toluene	ND	5.21	--	ND	19.6	--		26.04
2-Hexanone	ND	5.21	--	ND	21.4	--		26.04
Dibromochloromethane	ND	5.21	--	ND	44.4	--		26.04
1,2-Dibromoethane	ND	5.21	--	ND	40.0	--		26.04
Chlorobenzene	ND	5.21	--	ND	24.0	--		26.04
Ethylbenzene	ND	5.21	--	ND	22.6	--		26.04
p/m-Xylene	ND	10.4	--	ND	45.2	--		26.04
Bromoform	ND	5.21	--	ND	53.9	--		26.04
Styrene	ND	5.21	--	ND	22.2	--		26.04
1,1,2,2-Tetrachloroethane	ND	5.21	--	ND	35.8	--		26.04
o-Xylene	ND	5.21	--	ND	22.6	--		26.04
4-Ethyltoluene	ND	5.21	--	ND	25.6	--		26.04

Project Name: THE BEACON
Project Number: 170745301
Lab Number: L2255982
Report Date: 10/14/22

SAMPLE RESULTS

Lab ID: L2255982-03 D
Client ID: SV04_100722
Sample Location: 413 E 120 STREET

Date Collected: 10/07/22 10:52
Date Received: 10/07/22
Field Prep: Not Specified

Sample Depth:

Parameter	ppbV Results	ppbV RL	ppbV MDL	ug/m3 Results	ug/m3 RL	ug/m3 MDL	Qualifier	Dilution Factor
Volatile Organics in Air - Mansfield Lab								
1,3,5-Trimethylbenzene	ND	5.21	--	ND	25.6	--		26.04
1,2,4-Trimethylbenzene	ND	5.21	--	ND	25.6	--		26.04
Benzyl chloride	ND	5.21	--	ND	27.0	--		26.04
1,3-Dichlorobenzene	ND	5.21	--	ND	31.3	--		26.04
1,4-Dichlorobenzene	ND	5.21	--	ND	31.3	--		26.04
1,2-Dichlorobenzene	ND	5.21	--	ND	31.3	--		26.04
1,2,4-Trichlorobenzene	ND	5.21	--	ND	38.7	--		26.04
Hexachlorobutadiene	ND	5.21	--	ND	55.6	--		26.04

Internal Standard	% Recovery	Qualifier	Acceptance Criteria
1,4-Difluorobenzene	104		60-140
Bromochloromethane	101		60-140
chlorobenzene-d5	138		60-140

Project Name: THE BEACON
Project Number: 170745301
Lab Number: L2255982
Report Date: 10/14/22

SAMPLE RESULTS

Lab ID: L2255982-03 D
Client ID: SV04_100722
Sample Location: 413 E 120 STREET

Date Collected: 10/07/22 10:52
Date Received: 10/07/22
Field Prep: Not Specified

Sample Depth:
Matrix: Soil_Vapor
Anaytical Method: 48,TO-15-SIM
Analytical Date: 10/12/22 03:16
Analyst: TJS

Parameter	ppbV Results	ppbV RL	ppbV MDL	ug/m3 Results	ug/m3 RL	ug/m3 MDL	Qualifier	Dilution Factor
Volatile Organics in Air by SIM - Mansfield Lab								
Vinyl chloride	ND	0.521	--	ND	1.33	--		26.04
1,1-Dichloroethene	ND	0.521	--	ND	2.07	--		26.04
cis-1,2-Dichloroethene	ND	0.521	--	ND	2.07	--		26.04
1,1,1-Trichloroethane	ND	0.521	--	ND	2.84	--		26.04
Carbon tetrachloride	ND	0.521	--	ND	3.28	--		26.04
Trichloroethene	ND	0.521	--	ND	2.80	--		26.04
Tetrachloroethene	ND	0.521	--	ND	3.53	--		26.04

Internal Standard	% Recovery	Qualifier	Acceptance Criteria
1,4-difluorobenzene	104		60-140
bromochloromethane	102		60-140
chlorobenzene-d5	123		60-140

Project Name: THE BEACON
Project Number: 170745301
Lab Number: L2255982
Report Date: 10/14/22

SAMPLE RESULTS

Lab ID: L2255982-04
Client ID: SV03_100722
Sample Location: 413 E 120 STREET

Date Collected: 10/07/22 15:23
Date Received: 10/07/22
Field Prep: Not Specified

Sample Depth:
Matrix: Soil_Vapor
Anaytical Method: 48,TO-15
Analytical Date: 10/12/22 03:57
Analyst: TJS

	ppbV			ug/m3				
Parameter	**Results**	**RL**	**MDL**	**Results**	**RL**	**MDL**	**Qualifier**	**Dilution Factor**
Volatile Organics in Air - Mansfield Lab								
Dichlorodifluoromethane	0.421	0.200	--	2.08	0.989	--		1
Chloromethane	0.265	0.200	--	0.547	0.413	--		1
Freon-114	ND	0.200	--	ND	1.40	--		1
Vinyl chloride	ND	0.200	--	ND	0.511	--		1
1,3-Butadiene	ND	0.200	--	ND	0.442	--		1
Bromomethane	ND	0.200	--	ND	0.777	--		1
Chloroethane	ND	0.200	--	ND	0.528	--		1
Ethanol	11.7	5.00	--	22.0	9.42	--		1
Vinyl bromide	ND	0.200	--	ND	0.874	--		1
Acetone	325	1.00	--	772	2.38	--		1
Trichlorofluoromethane	ND	0.200	--	ND	1.12	--		1
Isopropanol	1.72	0.500	--	4.23	1.23	--		1
1,1-Dichloroethene	ND	0.200	--	ND	0.793	--		1
Tertiary butyl Alcohol	6.65	0.500	--	20.2	1.52	--		1
Methylene chloride	ND	0.500	--	ND	1.74	--		1
3-Chloropropene	ND	0.200	--	ND	0.626	--		1
Carbon disulfide	2.73	0.200	--	8.50	0.623	--		1
Freon-113	ND	0.200	--	ND	1.53	--		1
trans-1,2-Dichloroethene	ND	0.200	--	ND	0.793	--		1
1,1-Dichloroethane	ND	0.200	--	ND	0.809	--		1
Methyl tert butyl ether	ND	0.200	--	ND	0.721	--		1
2-Butanone	30.0	0.500	--	88.5	1.47	--		1
cis-1,2-Dichloroethene	ND	0.200	--	ND	0.793	--		1

Project Name: THE BEACON
Project Number: 170745301

Lab Number: L2255982
Report Date: 10/14/22

SAMPLE RESULTS

Lab ID: L2255982-04
Client ID: SV03_100722
Sample Location: 413 E 120 STREET

Date Collected: 10/07/22 15:23
Date Received: 10/07/22
Field Prep: Not Specified

Sample Depth:

Parameter	ppbV Results	ppbV RL	ppbV MDL	ug/m3 Results	ug/m3 RL	ug/m3 MDL	Qualifier	Dilution Factor
Volatile Organics in Air - Mansfield Lab								
Ethyl Acetate	ND	0.500	--	ND	1.80	--		1
Chloroform	ND	0.200	--	ND	0.977	--		1
Tetrahydrofuran	1.04	0.500	--	3.07	1.47	--		1
1,2-Dichloroethane	ND	0.200	--	ND	0.809	--		1
n-Hexane	9.08	0.200	--	32.0	0.705	--		1
1,1,1-Trichloroethane	0.281	0.200	--	1.53	1.09	--		1
Benzene	0.530	0.200	--	1.69	0.639	--		1
Carbon tetrachloride	ND	0.200	--	ND	1.26	--		1
Cyclohexane	1.63	0.200	--	5.61	0.688	--		1
1,2-Dichloropropane	ND	0.200	--	ND	0.924	--		1
Xylenes, Total	2.73	0.200	--	11.9	0.869	--		1
Bromodichloromethane	ND	0.200	--	ND	1.34	--		1
1,4-Dioxane	ND	0.200	--	ND	0.721	--		1
Trichloroethene	ND	0.200	--	ND	1.07	--		1
2,2,4-Trimethylpentane	ND	0.200	--	ND	0.934	--		1
Heptane	2.14	0.200	--	8.77	0.820	--		1
cis-1,3-Dichloropropene	ND	0.200	--	ND	0.908	--		1
4-Methyl-2-pentanone	0.850	0.500	--	3.48	2.05	--		1
trans-1,3-Dichloropropene	ND	0.200	--	ND	0.908	--		1
1,1,2-Trichloroethane	ND	0.200	--	ND	1.09	--		1
Toluene	1.28	0.200	--	4.82	0.754	--		1
2-Hexanone	5.17	0.200	--	21.2	0.820	--		1
Dibromochloromethane	ND	0.200	--	ND	1.70	--		1
1,2-Dibromoethane	ND	0.200	--	ND	1.54	--		1
Tetrachloroethene	0.317	0.200	--	2.15	1.36	--		1
Chlorobenzene	ND	0.200	--	ND	0.921	--		1

Project Name: THE BEACON
Project Number: 170745301
Lab Number: L2255982
Report Date: 10/14/22

SAMPLE RESULTS

Lab ID: L2255982-04
Client ID: SV03_100722
Sample Location: 413 E 120 STREET

Date Collected: 10/07/22 15:23
Date Received: 10/07/22
Field Prep: Not Specified

Sample Depth:

Parameter	ppbV Results	ppbV RL	ppbV MDL	ug/m3 Results	ug/m3 RL	ug/m3 MDL	Qualifier	Dilution Factor
Volatile Organics in Air - Mansfield Lab								
Ethylbenzene	0.511	0.200	--	2.22	0.869	--		1
p/m-Xylene	1.77	0.400	--	7.69	1.74	--		1
Bromoform	ND	0.200	--	ND	2.07	--		1
Styrene	ND	0.200	--	ND	0.852	--		1
1,1,2,2-Tetrachloroethane	ND	0.200	--	ND	1.37	--		1
o-Xylene	0.955	0.200	--	4.15	0.869	--		1
4-Ethyltoluene	ND	0.200	--	ND	0.983	--		1
1,3,5-Trimethylbenzene	0.643	0.200	--	3.16	0.983	--		1
1,2,4-Trimethylbenzene	2.30	0.200	--	11.3	0.983	--		1
Benzyl chloride	ND	0.200	--	ND	1.04	--		1
1,3-Dichlorobenzene	ND	0.200	--	ND	1.20	--		1
1,4-Dichlorobenzene	ND	0.200	--	ND	1.20	--		1
1,2-Dichlorobenzene	ND	0.200	--	ND	1.20	--		1
1,2,4-Trichlorobenzene	ND	0.200	--	ND	1.48	--		1
Hexachlorobutadiene	ND	0.200	--	ND	2.13	--		1

Internal Standard	% Recovery	Qualifier	Acceptance Criteria
1,4-Difluorobenzene	102		60-140
Bromochloromethane	99		60-140
chlorobenzene-d5	104		60-140

Project Name: THE BEACON
Project Number: 170745301
Lab Number: L2255982
Report Date: 10/14/22

SAMPLE RESULTS

Lab ID: L2255982-05
Client ID: IA04_100722
Sample Location: 413 E 120 STREET

Date Collected: 10/07/22 15:27
Date Received: 10/07/22
Field Prep: Not Specified

Sample Depth:
Matrix: Air
Anaytical Method: 48,TO-15
Analytical Date: 10/11/22 23:31
Analyst: TJS

	ppbV			ug/m3				
Parameter	Results	RL	MDL	Results	RL	MDL	Qualifier	Dilution Factor
Volatile Organics in Air - Mansfield Lab								
Dichlorodifluoromethane	0.623	0.200	--	3.08	0.989	--		1
Chloromethane	0.670	0.200	--	1.38	0.413	--		1
Freon-114	ND	0.200	--	ND	1.40	--		1
1,3-Butadiene	ND	0.200	--	ND	0.442	--		1
Bromomethane	ND	0.200	--	ND	0.777	--		1
Chloroethane	ND	0.200	--	ND	0.528	--		1
Ethanol	169	5.00	--	318	9.42	--		1
Vinyl bromide	ND	0.200	--	ND	0.874	--		1
Acetone	8.15	1.00	--	19.4	2.38	--		1
Trichlorofluoromethane	0.286	0.200	--	1.61	1.12	--		1
Isopropanol	5.10	0.500	--	12.5	1.23	--		1
Tertiary butyl Alcohol	ND	0.500	--	ND	1.52	--		1
Methylene chloride	0.668	0.500	--	2.32	1.74	--		1
3-Chloropropene	ND	0.200	--	ND	0.626	--		1
Carbon disulfide	ND	0.200	--	ND	0.623	--		1
Freon-113	ND	0.200	--	ND	1.53	--		1
trans-1,2-Dichloroethene	ND	0.200	--	ND	0.793	--		1
1,1-Dichloroethane	ND	0.200	--	ND	0.809	--		1
Methyl tert butyl ether	ND	0.200	--	ND	0.721	--		1
2-Butanone	0.732	0.500	--	2.16	1.47	--		1
Ethyl Acetate	ND	0.500	--	ND	1.80	--		1
Chloroform	ND	0.200	--	ND	0.977	--		1
Tetrahydrofuran	ND	0.500	--	ND	1.47	--		1

Project Name: THE BEACON
Project Number: 170745301
Lab Number: L2255982
Report Date: 10/14/22

SAMPLE RESULTS

Lab ID: L2255982-05
Client ID: IA04_100722
Sample Location: 413 E 120 STREET
Date Collected: 10/07/22 15:27
Date Received: 10/07/22
Field Prep: Not Specified

Sample Depth:

Parameter	ppbV Results	ppbV RL	ppbV MDL	ug/m3 Results	ug/m3 RL	ug/m3 MDL	Qualifier	Dilution Factor
Volatile Organics in Air - Mansfield Lab								
1,2-Dichloroethane	ND	0.200	--	ND	0.809	--		1
n-Hexane	1.73	0.200	--	6.10	0.705	--		1
Benzene	0.704	0.200	--	2.25	0.639	--		1
Cyclohexane	1.17	0.200	--	4.03	0.688	--		1
1,2-Dichloropropane	ND	0.200	--	ND	0.924	--		1
Bromodichloromethane	ND	0.200	--	ND	1.34	--		1
1,4-Dioxane	ND	0.200	--	ND	0.721	--		1
2,2,4-Trimethylpentane	ND	0.200	--	ND	0.934	--		1
Heptane	1.28	0.200	--	5.25	0.820	--		1
cis-1,3-Dichloropropene	ND	0.200	--	ND	0.908	--		1
Xylenes, Total	3.52	0.200	--	15.3	0.869	--		1
4-Methyl-2-pentanone	ND	0.500	--	ND	2.05	--		1
trans-1,3-Dichloropropene	ND	0.200	--	ND	0.908	--		1
1,1,2-Trichloroethane	ND	0.200	--	ND	1.09	--		1
Toluene	2.17	0.200	--	8.18	0.754	--		1
2-Hexanone	ND	0.200	--	ND	0.820	--		1
Dibromochloromethane	ND	0.200	--	ND	1.70	--		1
1,2-Dibromoethane	ND	0.200	--	ND	1.54	--		1
Chlorobenzene	ND	0.200	--	ND	0.921	--		1
Ethylbenzene	0.814	0.200	--	3.54	0.869	--		1
p/m-Xylene	2.53	0.400	--	11.0	1.74	--		1
Bromoform	ND	0.200	--	ND	2.07	--		1
Styrene	ND	0.200	--	ND	0.852	--		1
1,1,2,2-Tetrachloroethane	ND	0.200	--	ND	1.37	--		1
o-Xylene	0.988	0.200	--	4.29	0.869	--		1
4-Ethyltoluene	0.258	0.200	--	1.27	0.983	--		1

Project Name: THE BEACON
Project Number: 170745301
Lab Number: L2255982
Report Date: 10/14/22

SAMPLE RESULTS

Lab ID: L2255982-05
Client ID: IA04_100722
Sample Location: 413 E 120 STREET

Date Collected: 10/07/22 15:27
Date Received: 10/07/22
Field Prep: Not Specified

Sample Depth:

Parameter	ppbV Results	ppbV RL	ppbV MDL	ug/m3 Results	ug/m3 RL	ug/m3 MDL	Qualifier	Dilution Factor
Volatile Organics in Air - Mansfield Lab								
1,3,5-Trimethylbenzene	0.319	0.200	--	1.57	0.983	--		1
1,2,4-Trimethylbenzene	1.14	0.200	--	5.60	0.983	--		1
Benzyl chloride	ND	0.200	--	ND	1.04	--		1
1,3-Dichlorobenzene	ND	0.200	--	ND	1.20	--		1
1,4-Dichlorobenzene	ND	0.200	--	ND	1.20	--		1
1,2-Dichlorobenzene	ND	0.200	--	ND	1.20	--		1
1,2,4-Trichlorobenzene	ND	0.200	--	ND	1.48	--		1
Hexachlorobutadiene	ND	0.200	--	ND	2.13	--		1

Internal Standard	% Recovery	Qualifier	Acceptance Criteria
1,4-Difluorobenzene	95		60-140
Bromochloromethane	92		60-140
chlorobenzene-d5	107		60-140

Project Name: THE BEACON
Project Number: 170745301
Lab Number: L2255982
Report Date: 10/14/22

SAMPLE RESULTS

Lab ID: L2255982-05
Client ID: IA04_100722
Sample Location: 413 E 120 STREET

Date Collected: 10/07/22 15:27
Date Received: 10/07/22
Field Prep: Not Specified

Sample Depth:
Matrix: Air
Anaytical Method: 48,TO-15-SIM
Analytical Date: 10/11/22 23:31
Analyst: TJS

	ppbV			ug/m3				
Parameter	**Results**	**RL**	**MDL**	**Results**	**RL**	**MDL**	**Qualifier**	**Dilution Factor**
Volatile Organics in Air by SIM - Mansfield Lab								
Vinyl chloride	ND	0.020	--	ND	0.051	--		1
1,1-Dichloroethene	ND	0.020	--	ND	0.079	--		1
cis-1,2-Dichloroethene	ND	0.020	--	ND	0.079	--		1
1,1,1-Trichloroethane	ND	0.020	--	ND	0.109	--		1
Carbon tetrachloride	0.086	0.020	--	0.541	0.126	--		1
Trichloroethene	ND	0.020	--	ND	0.107	--		1
Tetrachloroethene	0.381	0.020	--	2.58	0.136	--		1

Internal Standard	**% Recovery**	**Qualifier**	**Acceptance Criteria**
1,4-difluorobenzene	97		60-140
bromochloromethane	92		60-140
chlorobenzene-d5	105		60-140

Project Name: THE BEACON
Project Number: 170745301

Lab Number: L2255982
Report Date: 10/14/22

SAMPLE RESULTS

Lab ID: L2255982-06
Client ID: SV01_100722
Sample Location: 413 E 120 STREET

Date Collected: 10/07/22 16:00
Date Received: 10/07/22
Field Prep: Not Specified

Sample Depth:
Matrix: Soil_Vapor
Anaytical Method: 48,TO-15
Analytical Date: 10/12/22 04:36
Analyst: TJS

	ppbV			ug/m3				
Parameter	**Results**	**RL**	**MDL**	**Results**	**RL**	**MDL**	**Qualifier**	**Dilution Factor**
Volatile Organics in Air - Mansfield Lab								
Dichlorodifluoromethane	0.416	0.200	--	2.06	0.989	--		1
Chloromethane	ND	0.200	--	ND	0.413	--		1
Freon-114	ND	0.200	--	ND	1.40	--		1
Vinyl chloride	ND	0.200	--	ND	0.511	--		1
1,3-Butadiene	2.18	0.200	--	4.82	0.442	--		1
Bromomethane	ND	0.200	--	ND	0.777	--		1
Chloroethane	ND	0.200	--	ND	0.528	--		1
Ethanol	5.36	5.00	--	10.1	9.42	--		1
Vinyl bromide	ND	0.200	--	ND	0.874	--		1
Acetone	206	1.00	--	489	2.38	--		1
Trichlorofluoromethane	ND	0.200	--	ND	1.12	--		1
Isopropanol	0.805	0.500	--	1.98	1.23	--		1
1,1-Dichloroethene	ND	0.200	--	ND	0.793	--		1
Tertiary butyl Alcohol	5.06	0.500	--	15.3	1.52	--		1
Methylene chloride	ND	0.500	--	ND	1.74	--		1
3-Chloropropene	ND	0.200	--	ND	0.626	--		1
Carbon disulfide	2.63	0.200	--	8.19	0.623	--		1
Freon-113	ND	0.200	--	ND	1.53	--		1
trans-1,2-Dichloroethene	ND	0.200	--	ND	0.793	--		1
1,1-Dichloroethane	ND	0.200	--	ND	0.809	--		1
Methyl tert butyl ether	ND	0.200	--	ND	0.721	--		1
2-Butanone	16.2	0.500	--	47.8	1.47	--		1
cis-1,2-Dichloroethene	ND	0.200	--	ND	0.793	--		1

Project Name: THE BEACON
Project Number: 170745301
Lab Number: L2255982
Report Date: 10/14/22

SAMPLE RESULTS

Lab ID: L2255982-06
Client ID: SV01_100722
Sample Location: 413 E 120 STREET

Date Collected: 10/07/22 16:00
Date Received: 10/07/22
Field Prep: Not Specified

Sample Depth:

Parameter	ppbV Results	ppbV RL	ppbV MDL	ug/m3 Results	ug/m3 RL	ug/m3 MDL	Qualifier	Dilution Factor
Volatile Organics in Air - Mansfield Lab								
Ethyl Acetate	ND	0.500	--	ND	1.80	--		1
Chloroform	ND	0.200	--	ND	0.977	--		1
Tetrahydrofuran	0.515	0.500	--	1.52	1.47	--		1
1,2-Dichloroethane	ND	0.200	--	ND	0.809	--		1
n-Hexane	17.6	0.200	--	62.0	0.705	--		1
1,1,1-Trichloroethane	ND	0.200	--	ND	1.09	--		1
Benzene	0.562	0.200	--	1.80	0.639	--		1
Carbon tetrachloride	ND	0.200	--	ND	1.26	--		1
Cyclohexane	3.39	0.200	--	11.7	0.688	--		1
1,2-Dichloropropane	ND	0.200	--	ND	0.924	--		1
Xylenes, Total	2.56	0.200	--	11.1	0.869	--		1
Bromodichloromethane	ND	0.200	--	ND	1.34	--		1
1,4-Dioxane	ND	0.200	--	ND	0.721	--		1
Trichloroethene	ND	0.200	--	ND	1.07	--		1
2,2,4-Trimethylpentane	ND	0.200	--	ND	0.934	--		1
Heptane	7.08	0.200	--	29.0	0.820	--		1
cis-1,3-Dichloropropene	ND	0.200	--	ND	0.908	--		1
4-Methyl-2-pentanone	ND	0.500	--	ND	2.05	--		1
trans-1,3-Dichloropropene	ND	0.200	--	ND	0.908	--		1
1,1,2-Trichloroethane	ND	0.200	--	ND	1.09	--		1
Toluene	1.13	0.200	--	4.26	0.754	--		1
2-Hexanone	1.54	0.200	--	6.31	0.820	--		1
Dibromochloromethane	ND	0.200	--	ND	1.70	--		1
1,2-Dibromoethane	ND	0.200	--	ND	1.54	--		1
Tetrachloroethene	0.279	0.200	--	1.89	1.36	--		1
Chlorobenzene	ND	0.200	--	ND	0.921	--		1

Project Name: THE BEACON
Project Number: 170745301
Lab Number: L2255982
Report Date: 10/14/22

SAMPLE RESULTS

Lab ID: L2255982-06
Client ID: SV01_100722
Sample Location: 413 E 120 STREET

Date Collected: 10/07/22 16:00
Date Received: 10/07/22
Field Prep: Not Specified

Sample Depth:

Parameter	ppbV Results	ppbV RL	ppbV MDL	ug/m3 Results	ug/m3 RL	ug/m3 MDL	Qualifier	Dilution Factor
Volatile Organics in Air - Mansfield Lab								
Ethylbenzene	0.571	0.200	--	2.48	0.869	--		1
p/m-Xylene	1.66	0.400	--	7.21	1.74	--		1
Bromoform	ND	0.200	--	ND	2.07	--		1
Styrene	ND	0.200	--	ND	0.852	--		1
1,1,2,2-Tetrachloroethane	ND	0.200	--	ND	1.37	--		1
o-Xylene	0.892	0.200	--	3.87	0.869	--		1
4-Ethyltoluene	ND	0.200	--	ND	0.983	--		1
1,3,5-Trimethylbenzene	0.700	0.200	--	3.44	0.983	--		1
1,2,4-Trimethylbenzene	2.08	0.200	--	10.2	0.983	--		1
Benzyl chloride	ND	0.200	--	ND	1.04	--		1
1,3-Dichlorobenzene	ND	0.200	--	ND	1.20	--		1
1,4-Dichlorobenzene	ND	0.200	--	ND	1.20	--		1
1,2-Dichlorobenzene	ND	0.200	--	ND	1.20	--		1
1,2,4-Trichlorobenzene	ND	0.200	--	ND	1.48	--		1
Hexachlorobutadiene	ND	0.200	--	ND	2.13	--		1

Internal Standard	% Recovery	Qualifier	Acceptance Criteria
1,4-Difluorobenzene	102		60-140
Bromochloromethane	100		60-140
chlorobenzene-d5	103		60-140

Project Name: THE BEACON
Project Number: 170745301
Lab Number: L2255982
Report Date: 10/14/22

SAMPLE RESULTS

Lab ID: L2255982-07
Client ID: AA01_100722
Sample Location: 413 E 120 STREET

Date Collected: 10/07/22 16:01
Date Received: 10/07/22
Field Prep: Not Specified

Sample Depth:
Matrix: Air
Anaytical Method: 48,TO-15
Analytical Date: 10/11/22 18:41
Analyst: TJS

	ppbV			ug/m3				
Parameter	**Results**	**RL**	**MDL**	**Results**	**RL**	**MDL**	**Qualifier**	**Dilution Factor**
Volatile Organics in Air - Mansfield Lab								
Dichlorodifluoromethane	0.506	0.200	--	2.50	0.989	--		1
Chloromethane	0.597	0.200	--	1.23	0.413	--		1
Freon-114	ND	0.200	--	ND	1.40	--		1
1,3-Butadiene	ND	0.200	--	ND	0.442	--		1
Bromomethane	ND	0.200	--	ND	0.777	--		1
Chloroethane	ND	0.200	--	ND	0.528	--		1
Ethanol	16.1	5.00	--	30.3	9.42	--		1
Vinyl bromide	ND	0.200	--	ND	0.874	--		1
Acetone	5.33	1.00	--	12.7	2.38	--		1
Trichlorofluoromethane	0.220	0.200	--	1.24	1.12	--		1
Isopropanol	1.34	0.500	--	3.29	1.23	--		1
Tertiary butyl Alcohol	ND	0.500	--	ND	1.52	--		1
Methylene chloride	ND	0.500	--	ND	1.74	--		1
3-Chloropropene	ND	0.200	--	ND	0.626	--		1
Carbon disulfide	ND	0.200	--	ND	0.623	--		1
Freon-113	ND	0.200	--	ND	1.53	--		1
trans-1,2-Dichloroethene	ND	0.200	--	ND	0.793	--		1
1,1-Dichloroethane	ND	0.200	--	ND	0.809	--		1
Methyl tert butyl ether	ND	0.200	--	ND	0.721	--		1
2-Butanone	ND	0.500	--	ND	1.47	--		1
Ethyl Acetate	ND	0.500	--	ND	1.80	--		1
Chloroform	ND	0.200	--	ND	0.977	--		1
Tetrahydrofuran	ND	0.500	--	ND	1.47	--		1

Project Name: THE BEACON
Project Number: 170745301
Lab Number: L2255982
Report Date: 10/14/22

SAMPLE RESULTS

Lab ID: L2255982-07
Client ID: AA01_100722
Sample Location: 413 E 120 STREET

Date Collected: 10/07/22 16:01
Date Received: 10/07/22
Field Prep: Not Specified

Sample Depth:

Parameter	ppbV Results	ppbV RL	ppbV MDL	ug/m3 Results	ug/m3 RL	ug/m3 MDL	Qualifier	Dilution Factor
Volatile Organics in Air - Mansfield Lab								
1,2-Dichloroethane	ND	0.200	--	ND	0.809	--		1
n-Hexane	1.43	0.200	--	5.04	0.705	--		1
Benzene	0.560	0.200	--	1.79	0.639	--		1
Cyclohexane	1.07	0.200	--	3.68	0.688	--		1
1,2-Dichloropropane	ND	0.200	--	ND	0.924	--		1
Bromodichloromethane	ND	0.200	--	ND	1.34	--		1
1,4-Dioxane	ND	0.200	--	ND	0.721	--		1
2,2,4-Trimethylpentane	ND	0.200	--	ND	0.934	--		1
Heptane	1.25	0.200	--	5.12	0.820	--		1
cis-1,3-Dichloropropene	ND	0.200	--	ND	0.908	--		1
Xylenes, Total	2.32	0.200	--	10.1	0.869	--		1
4-Methyl-2-pentanone	ND	0.500	--	ND	2.05	--		1
trans-1,3-Dichloropropene	ND	0.200	--	ND	0.908	--		1
1,1,2-Trichloroethane	ND	0.200	--	ND	1.09	--		1
Toluene	1.63	0.200	--	6.14	0.754	--		1
2-Hexanone	ND	0.200	--	ND	0.820	--		1
Dibromochloromethane	ND	0.200	--	ND	1.70	--		1
1,2-Dibromoethane	ND	0.200	--	ND	1.54	--		1
Chlorobenzene	ND	0.200	--	ND	0.921	--		1
Ethylbenzene	0.583	0.200	--	2.53	0.869	--		1
p/m-Xylene	1.64	0.400	--	7.12	1.74	--		1
Bromoform	ND	0.200	--	ND	2.07	--		1
Styrene	ND	0.200	--	ND	0.852	--		1
1,1,2,2-Tetrachloroethane	ND	0.200	--	ND	1.37	--		1
o-Xylene	0.677	0.200	--	2.94	0.869	--		1
4-Ethyltoluene	ND	0.200	--	ND	0.983	--		1

Project Name: THE BEACON
Project Number: 170745301
Lab Number: L2255982
Report Date: 10/14/22

SAMPLE RESULTS

Lab ID: L2255982-07
Client ID: AA01_100722
Sample Location: 413 E 120 STREET

Date Collected: 10/07/22 16:01
Date Received: 10/07/22
Field Prep: Not Specified

Sample Depth:

Parameter	ppbV Results	ppbV RL	ppbV MDL	ug/m3 Results	ug/m3 RL	ug/m3 MDL	Qualifier	Dilution Factor
Volatile Organics in Air - Mansfield Lab								
1,3,5-Trimethylbenzene	ND	0.200	--	ND	0.983	--		1
1,2,4-Trimethylbenzene	0.669	0.200	--	3.29	0.983	--		1
Benzyl chloride	ND	0.200	--	ND	1.04	--		1
1,3-Dichlorobenzene	ND	0.200	--	ND	1.20	--		1
1,4-Dichlorobenzene	ND	0.200	--	ND	1.20	--		1
1,2-Dichlorobenzene	ND	0.200	--	ND	1.20	--		1
1,2,4-Trichlorobenzene	ND	0.200	--	ND	1.48	--		1
Hexachlorobutadiene	ND	0.200	--	ND	2.13	--		1

Internal Standard	% Recovery	Qualifier	Acceptance Criteria
1,4-Difluorobenzene	93		60-140
Bromochloromethane	93		60-140
chlorobenzene-d5	94		60-140

Project Name: THE BEACON
Project Number: 170745301
Lab Number: L2255982
Report Date: 10/14/22

SAMPLE RESULTS

Lab ID: L2255982-07
Client ID: AA01_100722
Sample Location: 413 E 120 STREET

Date Collected: 10/07/22 16:01
Date Received: 10/07/22
Field Prep: Not Specified

Sample Depth:
Matrix: Air
Anaytical Method: 48,TO-15-SIM
Analytical Date: 10/11/22 18:41
Analyst: TJS

	ppbV			ug/m3				
Parameter	**Results**	**RL**	**MDL**	**Results**	**RL**	**MDL**	**Qualifier**	**Dilution Factor**
Volatile Organics in Air by SIM - Mansfield Lab								
Vinyl chloride	ND	0.020	--	ND	0.051	--		1
1,1-Dichloroethene	ND	0.020	--	ND	0.079	--		1
cis-1,2-Dichloroethene	ND	0.020	--	ND	0.079	--		1
1,1,1-Trichloroethane	ND	0.020	--	ND	0.109	--		1
Carbon tetrachloride	0.087	0.020	--	0.547	0.126	--		1
Trichloroethene	ND	0.020	--	ND	0.107	--		1
Tetrachloroethene	0.052	0.020	--	0.353	0.136	--		1

Internal Standard	**% Recovery**	**Qualifier**	**Acceptance Criteria**
1,4-difluorobenzene	93		60-140
bromochloromethane	93		60-140
chlorobenzene-d5	93		60-140

Project Name: THE BEACON
Project Number: 170745301
Lab Number: L2255982
Report Date: 10/14/22

Method Blank Analysis
Batch Quality Control

Analytical Method: 48,TO-15-SIM
Analytical Date: 10/11/22 17:08

Parameter	ppbV Results	ppbV RL	ppbV MDL	ug/m3 Results	ug/m3 RL	ug/m3 MDL	Qualifier	Dilution Factor
Volatile Organics in Air by SIM - Mansfield Lab for sample(s): 01-03,05,07 Batch: WG1698154-4								
Vinyl chloride	ND	0.020	--	ND	0.051	--		1
1,1-Dichloroethene	ND	0.020	--	ND	0.079	--		1
cis-1,2-Dichloroethene	ND	0.020	--	ND	0.079	--		1
1,1,1-Trichloroethane	ND	0.020	--	ND	0.109	--		1
Carbon tetrachloride	ND	0.020	--	ND	0.126	--		1
Trichloroethene	ND	0.020	--	ND	0.107	--		1
Tetrachloroethene	ND	0.020	--	ND	0.136	--		1

Project Name: THE BEACON
Project Number: 170745301
Lab Number: L2255982
Report Date: 10/14/22

Method Blank Analysis
Batch Quality Control

Analytical Method: 48,TO-15
Analytical Date: 10/11/22 16:29

Parameter	ppbV Results	ppbV RL	ppbV MDL	ug/m3 Results	ug/m3 RL	ug/m3 MDL	Qualifier	Dilution Factor
Volatile Organics in Air - Mansfield Lab for sample(s): 01-07 Batch: WG1698155-4								
Dichlorodifluoromethane	ND	0.200	--	ND	0.989	--		1
Chloromethane	ND	0.200	--	ND	0.413	--		1
Freon-114	ND	0.200	--	ND	1.40	--		1
Vinyl chloride	ND	0.200	--	ND	0.511	--		1
1,3-Butadiene	ND	0.200	--	ND	0.442	--		1
Bromomethane	ND	0.200	--	ND	0.777	--		1
Chloroethane	ND	0.200	--	ND	0.528	--		1
Ethanol	ND	5.00	--	ND	9.42	--		1
Vinyl bromide	ND	0.200	--	ND	0.874	--		1
Acetone	ND	1.00	--	ND	2.38	--		1
Trichlorofluoromethane	ND	0.200	--	ND	1.12	--		1
Isopropanol	ND	0.500	--	ND	1.23	--		1
1,1-Dichloroethene	ND	0.200	--	ND	0.793	--		1
Tertiary butyl Alcohol	ND	0.500	--	ND	1.52	--		1
Methylene chloride	ND	0.500	--	ND	1.74	--		1
3-Chloropropene	ND	0.200	--	ND	0.626	--		1
Carbon disulfide	ND	0.200	--	ND	0.623	--		1
Freon-113	ND	0.200	--	ND	1.53	--		1
trans-1,2-Dichloroethene	ND	0.200	--	ND	0.793	--		1
1,1-Dichloroethane	ND	0.200	--	ND	0.809	--		1
Methyl tert butyl ether	ND	0.200	--	ND	0.721	--		1
Xylenes, Total	ND	0.200	--	ND	0.869	--		1
2-Butanone	ND	0.500	--	ND	1.47	--		1
cis-1,2-Dichloroethene	ND	0.200	--	ND	0.793	--		1
Ethyl Acetate	ND	0.500	--	ND	1.80	--		1

Project Name: THE BEACON
Project Number: 170745301
Lab Number: L2255982
Report Date: 10/14/22

Method Blank Analysis
Batch Quality Control

Analytical Method: 48,TO-15
Analytical Date: 10/11/22 16:29

Parameter	ppbV Results	ppbV RL	ppbV MDL	ug/m3 Results	ug/m3 RL	ug/m3 MDL	Qualifier	Dilution Factor
Volatile Organics in Air - Mansfield Lab for sample(s): 01-07 Batch: WG1698155-4								
Chloroform	ND	0.200	--	ND	0.977	--		1
Tetrahydrofuran	ND	0.500	--	ND	1.47	--		1
1,2-Dichloroethane	ND	0.200	--	ND	0.809	--		1
n-Hexane	ND	0.200	--	ND	0.705	--		1
1,1,1-Trichloroethane	ND	0.200	--	ND	1.09	--		1
Benzene	ND	0.200	--	ND	0.639	--		1
Carbon tetrachloride	ND	0.200	--	ND	1.26	--		1
Cyclohexane	ND	0.200	--	ND	0.688	--		1
1,2-Dichloropropane	ND	0.200	--	ND	0.924	--		1
Bromodichloromethane	ND	0.200	--	ND	1.34	--		1
1,4-Dioxane	ND	0.200	--	ND	0.721	--		1
Trichloroethene	ND	0.200	--	ND	1.07	--		1
2,2,4-Trimethylpentane	ND	0.200	--	ND	0.934	--		1
Heptane	ND	0.200	--	ND	0.820	--		1
cis-1,3-Dichloropropene	ND	0.200	--	ND	0.908	--		1
4-Methyl-2-pentanone	ND	0.500	--	ND	2.05	--		1
trans-1,3-Dichloropropene	ND	0.200	--	ND	0.908	--		1
1,1,2-Trichloroethane	ND	0.200	--	ND	1.09	--		1
Toluene	ND	0.200	--	ND	0.754	--		1
2-Hexanone	ND	0.200	--	ND	0.820	--		1
Dibromochloromethane	ND	0.200	--	ND	1.70	--		1
1,2-Dibromoethane	ND	0.200	--	ND	1.54	--		1
Tetrachloroethene	ND	0.200	--	ND	1.36	--		1
Chlorobenzene	ND	0.200	--	ND	0.921	--		1
Ethylbenzene	ND	0.200	--	ND	0.869	--		1

Project Name: THE BEACON
Project Number: 170745301
Lab Number: L2255982
Report Date: 10/14/22

Method Blank Analysis
Batch Quality Control

Analytical Method: 48,TO-15
Analytical Date: 10/11/22 16:29

Parameter	ppbV Results	ppbV RL	ppbV MDL	ug/m3 Results	ug/m3 RL	ug/m3 MDL	Qualifier	Dilution Factor
Volatile Organics in Air - Mansfield Lab for sample(s): 01-07 Batch: WG1698155-4								
p/m-Xylene	ND	0.400	--	ND	1.74	--		1
Bromoform	ND	0.200	--	ND	2.07	--		1
Styrene	ND	0.200	--	ND	0.852	--		1
1,1,2,2-Tetrachloroethane	ND	0.200	--	ND	1.37	--		1
o-Xylene	ND	0.200	--	ND	0.869	--		1
4-Ethyltoluene	ND	0.200	--	ND	0.983	--		1
1,3,5-Trimethylbenzene	ND	0.200	--	ND	0.983	--		1
1,2,4-Trimethylbenzene	ND	0.200	--	ND	0.983	--		1
Benzyl chloride	ND	0.200	--	ND	1.04	--		1
1,3-Dichlorobenzene	ND	0.200	--	ND	1.20	--		1
1,4-Dichlorobenzene	ND	0.200	--	ND	1.20	--		1
1,2-Dichlorobenzene	ND	0.200	--	ND	1.20	--		1
1,2,4-Trichlorobenzene	ND	0.200	--	ND	1.48	--		1
Hexachlorobutadiene	ND	0.200	--	ND	2.13	--		1

Lab Control Sample Analysis
Batch Quality Control

Project Name: THE BEACON
Project Number: 170745301

Lab Number: L2255982
Report Date: 10/14/22

Parameter	LCS %Recovery	Qual	LCSD %Recovery	Qual	%Recovery Limits	RPD	Qual	RPD Limits
Volatile Organics in Air by SIM - Mansfield Lab Associated sample(s): 01-03,05,07 Batch: WG1698154-3								
Vinyl chloride	86		-		70-130	-		25
1,1-Dichloroethene	87		-		70-130	-		25
cis-1,2-Dichloroethene	88		-		70-130	-		25
1,1,1-Trichloroethane	92		-		70-130	-		25
Carbon tetrachloride	101		-		70-130	-		25
Trichloroethene	94		-		70-130	-		25
Tetrachloroethene	93		-		70-130	-		25

Lab Control Sample Analysis
Batch Quality Control

Project Name: THE BEACON
Project Number: 170745301

Lab Number: L2255982
Report Date: 10/14/22

Parameter	LCS %Recovery	Qual	LCSD %Recovery	Qual	%Recovery Limits	RPD	Qual	RPD Limits
Volatile Organics in Air - Mansfield Lab Associated sample(s): 01-07 Batch: WG1698155-3								
Dichlorodifluoromethane	86		-		70-130	-		
Chloromethane	94		-		70-130	-		
Freon-114	95		-		70-130	-		
Vinyl chloride	95		-		70-130	-		
1,3-Butadiene	97		-		70-130	-		
Bromomethane	94		-		70-130	-		
Chloroethane	93		-		70-130	-		
Ethanol	95		-		40-160	-		
Vinyl bromide	84		-		70-130	-		
Acetone	95		-		40-160	-		
Trichlorofluoromethane	85		-		70-130	-		
Isopropanol	114		-		40-160	-		
1,1-Dichloroethene	95		-		70-130	-		
Tertiary butyl Alcohol	103		-		70-130	-		
Methylene chloride	98		-		70-130	-		
3-Chloropropene	103		-		70-130	-		
Carbon disulfide	90		-		70-130	-		
Freon-113	94		-		70-130	-		
trans-1,2-Dichloroethene	90		-		70-130	-		
1,1-Dichloroethane	95		-		70-130	-		
Methyl tert butyl ether	94		-		70-130	-		
2-Butanone	94		-		70-130	-		
cis-1,2-Dichloroethene	96		-		70-130	-		

Lab Control Sample Analysis
Batch Quality Control

Project Name: THE BEACON
Project Number: 170745301

Lab Number: L2255982
Report Date: 10/14/22

Parameter	LCS %Recovery	Qual	LCSD %Recovery	Qual	%Recovery Limits	RPD	Qual	RPD Limits
Volatile Organics in Air - Mansfield Lab Associated sample(s): 01-07 Batch: WG1698155-3								
Ethyl Acetate	100		-		70-130	-		
Chloroform	95		-		70-130	-		
Tetrahydrofuran	94		-		70-130	-		
1,2-Dichloroethane	85		-		70-130	-		
n-Hexane	102		-		70-130	-		
1,1,1-Trichloroethane	97		-		70-130	-		
Benzene	95		-		70-130	-		
Carbon tetrachloride	105		-		70-130	-		
Cyclohexane	102		-		70-130	-		
1,2-Dichloropropane	104		-		70-130	-		
Bromodichloromethane	101		-		70-130	-		
1,4-Dioxane	99		-		70-130	-		
Trichloroethene	99		-		70-130	-		
2,2,4-Trimethylpentane	104		-		70-130	-		
Heptane	105		-		70-130	-		
cis-1,3-Dichloropropene	113		-		70-130	-		
4-Methyl-2-pentanone	105		-		70-130	-		
trans-1,3-Dichloropropene	101		-		70-130	-		
1,1,2-Trichloroethane	103		-		70-130	-		
Toluene	98		-		70-130	-		
2-Hexanone	109		-		70-130	-		
Dibromochloromethane	110		-		70-130	-		
1,2-Dibromoethane	109		-		70-130	-		

Lab Control Sample Analysis
Batch Quality Control

Project Name: THE BEACON
Project Number: 170745301

Lab Number: L2255982
Report Date: 10/14/22

Parameter	LCS %Recovery	Qual	LCSD %Recovery	Qual	%Recovery Limits	RPD	Qual	RPD Limits
Volatile Organics in Air - Mansfield Lab Associated sample(s): 01-07 Batch: WG1698155-3								
Tetrachloroethene	100		-		70-130	-		
Chlorobenzene	105		-		70-130	-		
Ethylbenzene	105		-		70-130	-		
p/m-Xylene	106		-		70-130	-		
Bromoform	114		-		70-130	-		
Styrene	105		-		70-130	-		
1,1,2,2-Tetrachloroethane	112		-		70-130	-		
o-Xylene	109		-		70-130	-		
4-Ethyltoluene	100		-		70-130	-		
1,3,5-Trimethylbenzene	105		-		70-130	-		
1,2,4-Trimethylbenzene	110		-		70-130	-		
Benzyl chloride	125		-		70-130	-		
1,3-Dichlorobenzene	107		-		70-130	-		
1,4-Dichlorobenzene	107		-		70-130	-		
1,2-Dichlorobenzene	102		-		70-130	-		
1,2,4-Trichlorobenzene	109		-		70-130	-		
Hexachlorobutadiene	106		-		70-130	-		

Project Name: THE BEACON

Project Number: 170745301

Lab Number: L2255982

Report Date: 10/14/22

Canister and Flow Controller Information

Samplenum	Client ID	Media ID	Media Type	Date Prepared	Bottle Order	Cleaning Batch ID	Can Leak Check	Initial Pressure (in. Hg)	Pressure on Receipt (in. Hg)	Flow Controler Leak Chk	Flow Out mL/min	Flow In mL/min	% RPD
L2255982-01	IA05_100722	01510	Flow 3	10/06/22	401707		-	-	-	Pass	18.0	18.6	3
L2255982-01	IA05_100722	3893	2.7L Can	10/06/22	401707	L2253992-04	Pass	-28.9	-3.7	-	-	-	-
L2255982-02	SV05_100722	01493	Flow 3	10/06/22	401707		-	-	-	Pass	18.0	19.5	8
L2255982-02	SV05_100722	416	2.7L Can	10/06/22	401707	L2253992-04	Pass	-28.8	-6.1	-	-	-	-
L2255982-03	SV04_100722	02100	Flow 3	10/06/22	401707		-	-	-	Pass	18.0	19.9	10
L2255982-03	SV04_100722	148	2.7L Can	10/06/22	401707	L2253992-04	Pass	-29.1	-4.9	-	-	-	-
L2255982-04	SV03_100722	01697	Flow 3	10/06/22	401707		-	-	-	Pass	18.0	20.2	12
L2255982-04	SV03_100722	345	2.7L Can	10/06/22	401707	L2253992-04	Pass	-28.9	-4.3	-	-	-	-
L2255982-05	IA04_100722	0797	Flow 3	10/06/22	401707		-	-	-	Pass	18.0	18.2	1
L2255982-05	IA04_100722	183	2.7L Can	10/06/22	401707	L2253992-04	Pass	-28.8	-5.9	-	-	-	-
L2255982-06	SV01_100722	02179	Flow 3	10/06/22	401707		-	-	-	Pass	18.0	18.8	4
L2255982-06	SV01_100722	3447	2.7L Can	10/06/22	401707	L2253992-04	Pass	-28.9	-2.5	-	-	-	-
L2255982-07	AA01_100722	01611	Flow 3	10/06/22	401707		-	-	-	Pass	18.0	19.4	7
L2255982-07	AA01_100722	3179	2.7L Can	10/06/22	401707	L2253992-04	Pass	-28.6	-3.9	-	-	-	-
L2255982-08	UNUSED #2689	02176	Flow 3	10/06/22	401707		-	-	-	Pass	18.0	19.8	10

Project Name: THE BEACON

Project Number: 170745301

Lab Number: L2255982

Report Date: 10/14/22

Canister and Flow Controller Information

Samplenum	Client ID	Media ID	Media Type	Date Prepared	Bottle Order	Cleaning Batch ID	Can Leak Check	Initial Pressure (in. Hg)	Pressure on Receipt (in. Hg)	Flow Controler Leak Chk	Flow Out mL/min	Flow In mL/min	% RPD
L2255982-08	UNUSED #2689	2689	2.7L Can	10/06/22	401707	L2253992-04	Pass	-28.8	-29.5	-	-	-	-

Project Name: BATCH CANISTER CERTIFICATION
Project Number: CANISTER QC BAT

Lab Number: L2253992
Report Date: 10/14/22

Air Canister Certification Results

Lab ID: L2253992-04
Client ID: CAN 3162 SHELF 7
Sample Location:

Date Collected: 09/29/22 08:00
Date Received: 09/30/22
Field Prep: Not Specified

Sample Depth:
Matrix: Air
Anaytical Method: 48,TO-15
Analytical Date: 10/01/22 18:46
Analyst: TS

	ppbV			ug/m3				
Parameter	**Results**	**RL**	**MDL**	**Results**	**RL**	**MDL**	**Qualifier**	**Dilution Factor**
Volatile Organics in Air - Mansfield Lab								
Chlorodifluoromethane	ND	0.200	--	ND	0.707	--		1
Propylene	ND	0.500	--	ND	0.861	--		1
Propane	ND	0.500	--	ND	0.902	--		1
Dichlorodifluoromethane	ND	0.200	--	ND	0.989	--		1
Chloromethane	ND	0.200	--	ND	0.413	--		1
Freon-114	ND	0.200	--	ND	1.40	--		1
Methanol	ND	5.00	--	ND	6.55	--		1
Vinyl chloride	ND	0.200	--	ND	0.511	--		1
1,3-Butadiene	ND	0.200	--	ND	0.442	--		1
Butane	ND	0.200	--	ND	0.475	--		1
Bromomethane	ND	0.200	--	ND	0.777	--		1
Chloroethane	ND	0.200	--	ND	0.528	--		1
Ethanol	ND	5.00	--	ND	9.42	--		1
Dichlorofluoromethane	ND	0.200	--	ND	0.842	--		1
Vinyl bromide	ND	0.200	--	ND	0.874	--		1
Acrolein	ND	0.500	--	ND	1.15	--		1
Acetone	ND	1.00	--	ND	2.38	--		1
Acetonitrile	ND	0.200	--	ND	0.336	--		1
Trichlorofluoromethane	ND	0.200	--	ND	1.12	--		1
Isopropanol	ND	0.500	--	ND	1.23	--		1
Acrylonitrile	ND	0.500	--	ND	1.09	--		1
Pentane	ND	0.200	--	ND	0.590	--		1
Ethyl ether	ND	0.200	--	ND	0.606	--		1
1,1-Dichloroethene	ND	0.200	--	ND	0.793	--		1

Project Name: BATCH CANISTER CERTIFICATION
Project Number: CANISTER QC BAT

Lab Number: L2253992
Report Date: 10/14/22

Air Canister Certification Results

Lab ID: L2253992-04
Client ID: CAN 3162 SHELF 7
Sample Location:

Date Collected: 09/29/22 08:00
Date Received: 09/30/22
Field Prep: Not Specified

Sample Depth:

Parameter	ppbV Results	ppbV RL	ppbV MDL	ug/m3 Results	ug/m3 RL	ug/m3 MDL	Qualifier	Dilution Factor
Volatile Organics in Air - Mansfield Lab								
Tertiary butyl Alcohol	ND	0.500	--	ND	1.52	--		1
Methylene chloride	ND	0.500	--	ND	1.74	--		1
3-Chloropropene	ND	0.200	--	ND	0.626	--		1
Carbon disulfide	ND	0.200	--	ND	0.623	--		1
Freon-113	ND	0.200	--	ND	1.53	--		1
trans-1,2-Dichloroethene	ND	0.200	--	ND	0.793	--		1
1,1-Dichloroethane	ND	0.200	--	ND	0.809	--		1
Methyl tert butyl ether	ND	0.200	--	ND	0.721	--		1
Vinyl acetate	ND	1.00	--	ND	3.52	--		1
2-Butanone	ND	0.500	--	ND	1.47	--		1
Xylenes, total	ND	0.600	--	ND	0.869	--		1
cis-1,2-Dichloroethene	ND	0.200	--	ND	0.793	--		1
Ethyl Acetate	ND	0.500	--	ND	1.80	--		1
Chloroform	ND	0.200	--	ND	0.977	--		1
Tetrahydrofuran	ND	0.500	--	ND	1.47	--		1
2,2-Dichloropropane	ND	0.200	--	ND	0.924	--		1
1,2-Dichloroethane	ND	0.200	--	ND	0.809	--		1
n-Hexane	ND	0.200	--	ND	0.705	--		1
Diisopropyl ether	ND	0.200	--	ND	0.836	--		1
tert-Butyl Ethyl Ether	ND	0.200	--	ND	0.836	--		1
1,2-Dichloroethene (total)	ND	1.00	--	ND	1.00	--		1
1,1,1-Trichloroethane	ND	0.200	--	ND	1.09	--		1
1,1-Dichloropropene	ND	0.200	--	ND	0.908	--		1
Benzene	ND	0.200	--	ND	0.639	--		1
Carbon tetrachloride	ND	0.200	--	ND	1.26	--		1
Cyclohexane	ND	0.200	--	ND	0.688	--		1
tert-Amyl Methyl Ether	ND	0.200	--	ND	0.836	--		1

Project Name: BATCH CANISTER CERTIFICATION
Project Number: CANISTER QC BAT

Lab Number: L2253992
Report Date: 10/14/22

Air Canister Certification Results

Lab ID: L2253992-04
Client ID: CAN 3162 SHELF 7
Sample Location:

Date Collected: 09/29/22 08:00
Date Received: 09/30/22
Field Prep: Not Specified

Sample Depth:

Parameter	ppbV Results	ppbV RL	ppbV MDL	ug/m3 Results	ug/m3 RL	ug/m3 MDL	Qualifier	Dilution Factor
Volatile Organics in Air - Mansfield Lab								
Dibromomethane	ND	0.200	--	ND	1.42	--		1
1,2-Dichloropropane	ND	0.200	--	ND	0.924	--		1
Bromodichloromethane	ND	0.200	--	ND	1.34	--		1
1,4-Dioxane	ND	0.200	--	ND	0.721	--		1
Trichloroethene	ND	0.200	--	ND	1.07	--		1
2,2,4-Trimethylpentane	ND	0.200	--	ND	0.934	--		1
Methyl Methacrylate	ND	0.500	--	ND	2.05	--		1
Heptane	ND	0.200	--	ND	0.820	--		1
cis-1,3-Dichloropropene	ND	0.200	--	ND	0.908	--		1
4-Methyl-2-pentanone	ND	0.500	--	ND	2.05	--		1
trans-1,3-Dichloropropene	ND	0.200	--	ND	0.908	--		1
1,1,2-Trichloroethane	ND	0.200	--	ND	1.09	--		1
Toluene	ND	0.200	--	ND	0.754	--		1
1,3-Dichloropropane	ND	0.200	--	ND	0.924	--		1
2-Hexanone	ND	0.200	--	ND	0.820	--		1
Dibromochloromethane	ND	0.200	--	ND	1.70	--		1
1,2-Dibromoethane	ND	0.200	--	ND	1.54	--		1
Butyl acetate	ND	0.500	--	ND	2.38	--		1
Octane	ND	0.200	--	ND	0.934	--		1
Tetrachloroethene	ND	0.200	--	ND	1.36	--		1
1,1,1,2-Tetrachloroethane	ND	0.200	--	ND	1.37	--		1
Chlorobenzene	ND	0.200	--	ND	0.921	--		1
Ethylbenzene	ND	0.200	--	ND	0.869	--		1
p/m-Xylene	ND	0.400	--	ND	1.74	--		1
Bromoform	ND	0.200	--	ND	2.07	--		1
Styrene	ND	0.200	--	ND	0.852	--		1
1,1,2,2-Tetrachloroethane	ND	0.200	--	ND	1.37	--		1

Project Name: BATCH CANISTER CERTIFICATION
Project Number: CANISTER QC BAT
Lab Number: L2253992
Report Date: 10/14/22

Air Canister Certification Results

Lab ID: L2253992-04
Client ID: CAN 3162 SHELF 7
Sample Location:

Date Collected: 09/29/22 08:00
Date Received: 09/30/22
Field Prep: Not Specified

Sample Depth:

Parameter	ppbV Results	ppbV RL	ppbV MDL	ug/m3 Results	ug/m3 RL	ug/m3 MDL	Qualifier	Dilution Factor
Volatile Organics in Air - Mansfield Lab								
o-Xylene	ND	0.200	--	ND	0.869	--		1
1,2,3-Trichloropropane	ND	0.200	--	ND	1.21	--		1
Nonane	ND	0.200	--	ND	1.05	--		1
Isopropylbenzene	ND	0.200	--	ND	0.983	--		1
Bromobenzene	ND	0.200	--	ND	0.793	--		1
2-Chlorotoluene	ND	0.200	--	ND	1.04	--		1
n-Propylbenzene	ND	0.200	--	ND	0.983	--		1
4-Chlorotoluene	ND	0.200	--	ND	1.04	--		1
4-Ethyltoluene	ND	0.200	--	ND	0.983	--		1
1,3,5-Trimethylbenzene	ND	0.200	--	ND	0.983	--		1
tert-Butylbenzene	ND	0.200	--	ND	1.10	--		1
1,2,4-Trimethylbenzene	ND	0.200	--	ND	0.983	--		1
Decane	ND	0.200	--	ND	1.16	--		1
Benzyl chloride	ND	0.200	--	ND	1.04	--		1
1,3-Dichlorobenzene	ND	0.200	--	ND	1.20	--		1
1,4-Dichlorobenzene	ND	0.200	--	ND	1.20	--		1
sec-Butylbenzene	ND	0.200	--	ND	1.10	--		1
p-Isopropyltoluene	ND	0.200	--	ND	1.10	--		1
1,2-Dichlorobenzene	ND	0.200	--	ND	1.20	--		1
n-Butylbenzene	ND	0.200	--	ND	1.10	--		1
1,2-Dibromo-3-chloropropane	ND	0.200	--	ND	1.93	--		1
Undecane	ND	0.200	--	ND	1.28	--		1
Dodecane	ND	0.200	--	ND	1.39	--		1
1,2,4-Trichlorobenzene	ND	0.200	--	ND	1.48	--		1
Naphthalene	ND	0.200	--	ND	1.05	--		1
1,2,3-Trichlorobenzene	ND	0.200	--	ND	1.48	--		1
Hexachlorobutadiene	ND	0.200	--	ND	2.13	--		1

Project Name: BATCH CANISTER CERTIFICATION **Lab Number:** L2253992

Project Number: CANISTER QC BAT **Report Date:** 10/14/22

Air Canister Certification Results

Lab ID: L2253992-04
Client ID: CAN 3162 SHELF 7
Sample Location:

Date Collected: 09/29/22 08:00
Date Received: 09/30/22
Field Prep: Not Specified

Sample Depth:

Parameter	ppbV Results	ppbV RL	ppbV MDL	ug/m3 Results	ug/m3 RL	ug/m3 MDL	Qualifier	Dilution Factor
Volatile Organics in Air - Mansfield Lab								

	Results	Qualifier	Units	RDL	Dilution Factor
Tentatively Identified Compounds					

No Tentatively Identified Compounds

Internal Standard	% Recovery	Qualifier	Acceptance Criteria
1,4-Difluorobenzene	97		60-140
Bromochloromethane	95		60-140
chlorobenzene-d5	94		60-140

Project Name: BATCH CANISTER CERTIFICATION **Lab Number:** L2253992

Project Number: CANISTER QC BAT **Report Date:** 10/14/22

Air Canister Certification Results

Lab ID: L2253992-04
Client ID: CAN 3162 SHELF 7
Sample Location:

Date Collected: 09/29/22 08:00
Date Received: 09/30/22
Field Prep: Not Specified

Sample Depth:
Matrix: Air
Anaytical Method: 48,TO-15-SIM
Analytical Date: 10/01/22 18:46
Analyst: TS

	ppbV			ug/m3				
Parameter	**Results**	**RL**	**MDL**	**Results**	**RL**	**MDL**	**Qualifier**	**Dilution Factor**
Volatile Organics in Air by SIM - Mansfield Lab								
Dichlorodifluoromethane	ND	0.200	--	ND	0.989	--		1
Chloromethane	ND	0.200	--	ND	0.413	--		1
Freon-114	ND	0.050	--	ND	0.349	--		1
Vinyl chloride	ND	0.020	--	ND	0.051	--		1
1,3-Butadiene	ND	0.020	--	ND	0.044	--		1
Bromomethane	ND	0.020	--	ND	0.078	--		1
Chloroethane	ND	0.100	--	ND	0.264	--		1
Acrolein	ND	0.050	--	ND	0.115	--		1
Acetone	ND	1.00	--	ND	2.38	--		1
Trichlorofluoromethane	ND	0.050	--	ND	0.281	--		1
Acrylonitrile	ND	0.500	--	ND	1.09	--		1
1,1-Dichloroethene	ND	0.020	--	ND	0.079	--		1
Methylene chloride	ND	0.500	--	ND	1.74	--		1
Freon-113	ND	0.050	--	ND	0.383	--		1
trans-1,2-Dichloroethene	ND	0.020	--	ND	0.079	--		1
1,1-Dichloroethane	ND	0.020	--	ND	0.081	--		1
Methyl tert butyl ether	ND	0.200	--	ND	0.721	--		1
2-Butanone	ND	0.500	--	ND	1.47	--		1
cis-1,2-Dichloroethene	ND	0.020	--	ND	0.079	--		1
Chloroform	ND	0.020	--	ND	0.098	--		1
1,2-Dichloroethane	ND	0.020	--	ND	0.081	--		1
1,1,1-Trichloroethane	ND	0.020	--	ND	0.109	--		1
Benzene	ND	0.100	--	ND	0.319	--		1
Carbon tetrachloride	ND	0.020	--	ND	0.126	--		1

Project Name: BATCH CANISTER CERTIFICATION
Project Number: CANISTER QC BAT
Lab Number: L2253992
Report Date: 10/14/22

Air Canister Certification Results

Lab ID: L2253992-04
Client ID: CAN 3162 SHELF 7
Sample Location:

Date Collected: 09/29/22 08:00
Date Received: 09/30/22
Field Prep: Not Specified

Sample Depth:

Parameter	ppbV Results	ppbV RL	ppbV MDL	ug/m3 Results	ug/m3 RL	ug/m3 MDL	Qualifier	Dilution Factor
Volatile Organics in Air by SIM - Mansfield Lab								
1,2-Dichloropropane	ND	0.020	--	ND	0.092	--		1
Bromodichloromethane	ND	0.020	--	ND	0.134	--		1
1,4-Dioxane	ND	0.100	--	ND	0.360	--		1
Trichloroethene	ND	0.020	--	ND	0.107	--		1
cis-1,3-Dichloropropene	ND	0.020	--	ND	0.091	--		1
4-Methyl-2-pentanone	ND	0.500	--	ND	2.05	--		1
trans-1,3-Dichloropropene	ND	0.020	--	ND	0.091	--		1
1,1,2-Trichloroethane	ND	0.020	--	ND	0.109	--		1
Toluene	ND	0.100	--	ND	0.377	--		1
Dibromochloromethane	ND	0.020	--	ND	0.170	--		1
1,2-Dibromoethane	ND	0.020	--	ND	0.154	--		1
Tetrachloroethene	ND	0.020	--	ND	0.136	--		1
1,1,1,2-Tetrachloroethane	ND	0.020	--	ND	0.137	--		1
Chlorobenzene	ND	0.100	--	ND	0.461	--		1
Ethylbenzene	ND	0.020	--	ND	0.087	--		1
p/m-Xylene	ND	0.040	--	ND	0.174	--		1
Bromoform	ND	0.020	--	ND	0.207	--		1
Styrene	ND	0.020	--	ND	0.085	--		1
1,1,2,2-Tetrachloroethane	ND	0.020	--	ND	0.137	--		1
o-Xylene	ND	0.020	--	ND	0.087	--		1
Isopropylbenzene	ND	0.200	--	ND	0.983	--		1
4-Ethyltoluene	ND	0.020	--	ND	0.098	--		1
1,3,5-Trimethybenzene	ND	0.020	--	ND	0.098	--		1
1,2,4-Trimethylbenzene	ND	0.020	--	ND	0.098	--		1
Benzyl chloride	ND	0.100	--	ND	0.518	--		1
1,3-Dichlorobenzene	ND	0.020	--	ND	0.120	--		1
1,4-Dichlorobenzene	ND	0.020	--	ND	0.120	--		1

Project Name: BATCH CANISTER CERTIFICATION
Project Number: CANISTER QC BAT
Lab Number: L2253992
Report Date: 10/14/22

Air Canister Certification Results

Lab ID: L2253992-04
Client ID: CAN 3162 SHELF 7
Sample Location:

Date Collected: 09/29/22 08:00
Date Received: 09/30/22
Field Prep: Not Specified

Sample Depth:

Parameter	ppbV Results	ppbV RL	ppbV MDL	ug/m3 Results	ug/m3 RL	ug/m3 MDL	Qualifier	Dilution Factor
Volatile Organics in Air by SIM - Mansfield Lab								
sec-Butylbenzene	ND	0.200	--	ND	1.10	--		1
p-Isopropyltoluene	ND	0.200	--	ND	1.10	--		1
1,2-Dichlorobenzene	ND	0.020	--	ND	0.120	--		1
n-Butylbenzene	ND	0.200	--	ND	1.10	--		1
1,2,4-Trichlorobenzene	ND	0.050	--	ND	0.371	--		1
Naphthalene	ND	0.050	--	ND	0.262	--		1
1,2,3-Trichlorobenzene	ND	0.050	--	ND	0.371	--		1
Hexachlorobutadiene	ND	0.050	--	ND	0.533	--		1

Internal Standard	% Recovery	Qualifier	Acceptance Criteria
1,4-difluorobenzene	96		60-140
bromochloromethane	94		60-140
chlorobenzene-d5	95		60-140

Project Name: THE BEACON
Project Number: 170745301

Lab Number: L2255982
Report Date: 10/14/22

Sample Receipt and Container Information

Were project specific reporting limits specified? YES

Cooler Information

Cooler	Custody Seal
NA	Absent

Container Information

Container ID	Container Type	Cooler	Initial pH	Final pH	Temp deg C	Pres	Seal	Frozen Date/Time	Analysis(*)
L2255982-01A	Canister - 6 Liter	NA	NA			Y	Absent		TO15-LL(30),TO15-SIM(30)
L2255982-02A	Canister - 6 Liter	NA	NA			Y	Absent		TO15-LL(30),TO15-SIM(30)
L2255982-03A	Canister - 6 Liter	NA	NA			Y	Absent		TO15-LL(30),TO15-SIM(30)
L2255982-04A	Canister - 6 Liter	NA	NA			Y	Absent		TO15-LL(30)
L2255982-05A	Canister - 6 Liter	NA	NA			Y	Absent		TO15-LL(30),TO15-SIM(30)
L2255982-06A	Canister - 6 Liter	NA	NA			Y	Absent		TO15-LL(30)
L2255982-07A	Canister - 6 Liter	NA	NA			Y	Absent		TO15-LL(30),TO15-SIM(30)
L2255982-08A	Canister - 2.7 Liter	NA	NA			Y	Absent		CLEAN-FEE()

*Values in parentheses indicate holding time in days

Project Name:	THE BEACON	**Lab Number:**	L2255982
Project Number:	170745301	**Report Date:**	10/14/22

GLOSSARY

Acronyms

DL	- Detection Limit: This value represents the level to which target analyte concentrations are reported as estimated values, when those target analyte concentrations are quantified below the limit of quantitation (LOQ). The DL includes any adjustments from dilutions, concentrations or moisture content, where applicable. (DoD report formats only.)
EDL	- Estimated Detection Limit: This value represents the level to which target analyte concentrations are reported as estimated values, when those target analyte concentrations are quantified below the reporting limit (RL). The EDL includes any adjustments from dilutions, concentrations or moisture content, where applicable. The use of EDLs is specific to the analysis of PAHs using Solid-Phase Microextraction (SPME).
EMPC	- Estimated Maximum Possible Concentration: The concentration that results from the signal present at the retention time of an analyte when the ions meet all of the identification criteria except the ion abundance ratio criteria. An EMPC is a worst-case estimate of the concentration.
EPA	- Environmental Protection Agency.
LCS	- Laboratory Control Sample: A sample matrix, free from the analytes of interest, spiked with verified known amounts of analytes or a material containing known and verified amounts of analytes.
LCSD	- Laboratory Control Sample Duplicate: Refer to LCS.
LFB	- Laboratory Fortified Blank: A sample matrix, free from the analytes of interest, spiked with verified known amounts of analytes or a material containing known and verified amounts of analytes.
LOD	- Limit of Detection: This value represents the level to which a target analyte can reliably be detected for a specific analyte in a specific matrix by a specific method. The LOD includes any adjustments from dilutions, concentrations or moisture content, where applicable. (DoD report formats only.)
LOQ	- Limit of Quantitation: The value at which an instrument can accurately measure an analyte at a specific concentration. The LOQ includes any adjustments from dilutions, concentrations or moisture content, where applicable. (DoD report formats only.) Limit of Quantitation: The value at which an instrument can accurately measure an analyte at a specific concentration. The LOQ includes any adjustments from dilutions, concentrations or moisture content, where applicable. (DoD report formats only.)
MDL	- Method Detection Limit: This value represents the level to which target analyte concentrations are reported as estimated values, when those target analyte concentrations are quantified below the reporting limit (RL). The MDL includes any adjustments from dilutions, concentrations or moisture content, where applicable.
MS	- Matrix Spike Sample: A sample prepared by adding a known mass of target analyte to a specified amount of matrix sample for which an independent estimate of target analyte concentration is available. For Method 332.0, the spike recovery is calculated using the native concentration, including estimated values.
MSD	- Matrix Spike Sample Duplicate: Refer to MS.
NA	- Not Applicable.
NC	- Not Calculated: Term is utilized when one or more of the results utilized in the calculation are non-detect at the parameter's reporting unit.
NDPA/DPA	- N-Nitrosodiphenylamine/Diphenylamine.
NI	- Not Ignitable.
NP	- Non-Plastic: Term is utilized for the analysis of Atterberg Limits in soil.
NR	- No Results: Term is utilized when 'No Target Compounds Requested' is reported for the analysis of Volatile or Semivolatile Organic TIC only requests.
RL	- Reporting Limit: The value at which an instrument can accurately measure an analyte at a specific concentration. The RL includes any adjustments from dilutions, concentrations or moisture content, where applicable.
RPD	- Relative Percent Difference: The results from matrix and/or matrix spike duplicates are primarily designed to assess the precision of analytical results in a given matrix and are expressed as relative percent difference (RPD). Values which are less than five times the reporting limit for any individual parameter are evaluated by utilizing the absolute difference between the values; although the RPD value will be provided in the report.
SRM	- Standard Reference Material: A reference sample of a known or certified value that is of the same or similar matrix as the associated field samples.
STLP	- Semi-dynamic Tank Leaching Procedure per EPA Method 1315.
TEF	- Toxic Equivalency Factors: The values assigned to each dioxin and furan to evaluate their toxicity relative to 2,3,7,8-TCDD.
TEQ	- Toxic Equivalent: The measure of a sample's toxicity derived by multiplying each dioxin and furan by its corresponding TEF and then summing the resulting values.
TIC	- Tentatively Identified Compound: A compound that has been identified to be present and is not part of the target compound list (TCL) for the method and/or program. All TICs are qualitatively identified and reported as estimated concentrations.

Report Format: Data Usability Report

Project Name:	THE BEACON	**Lab Number:**	L2255982
Project Number:	170745301	**Report Date:**	10/14/22

Footnotes

1 - The reference for this analyte should be considered modified since this analyte is absent from the target analyte list of the original method.

Terms

Analytical Method: Both the document from which the method originates and the analytical reference method. (Example: EPA 8260B is shown as 1,8260B.) The codes for the reference method documents are provided in the References section of the Addendum.

Chlordane: The target compound Chlordane (CAS No. 57-74-9) is reported for GC ECD analyses. Per EPA,this compound "refers to a mixture of chlordane isomers, other chlorinated hydrocarbons and numerous other components." (Reference: USEPA Toxicological Review of Chlordane, In Support of Summary Information on the Integrated Risk Information System (IRIS), December 1997.)

Difference: With respect to Total Oxidizable Precursor (TOP) Assay analysis, the difference is defined as the Post-Treatment value minus the Pre-Treatment value.

Final pH: As it pertains to Sample Receipt & Container Information section of the report, Final pH reflects pH of container determined after adjustment at the laboratory, if applicable. If no adjustment required, value reflects Initial pH.

Frozen Date/Time: With respect to Volatile Organics in soil, Frozen Date/Time reflects the date/time at which associated Reagent Water-preserved vials were initially frozen. Note: If frozen date/time is beyond 48 hours from sample collection, value will be reflected in 'bold'.

Gasoline Range Organics (GRO): Gasoline Range Organics (GRO) results include all chromatographic peaks eluting from Methyl tert butyl ether through Naphthalene, with the exception of GRO analysis in support of State of Ohio programs, which includes all chromatographic peaks eluting from Hexane through Dodecane.

Initial pH: As it pertains to Sample Receipt & Container Information section of the report, Initial pH reflects pH of container determined upon receipt, if applicable.

PAH Total: With respect to Alkylated PAH analyses, the 'PAHs, Total' result is defined as the summation of results for all or a subset of the following compounds: Naphthalene, C1-C4 Naphthalenes, 2-Methylnaphthalene, 1-Methylnaphthalene, Biphenyl, Acenaphthylene, Acenaphthene, Fluorene, C1-C3 Fluorenes, Phenanthrene, C1-C4 Phenanthrenes/Anthracenes, Anthracene, Fluoranthene, Pyrene, C1-C4 Fluoranthenes/Pyrenes, Benz(a)anthracene, Chrysene, C1-C4 Chrysenes, Benzo(b)fluoranthene, Benzo(j)+(k)fluoranthene, Benzo(e)pyrene, Benzo(a)pyrene, Perylene, Indeno(1,2,3-cd)pyrene, Dibenz(ah)+(ac)anthracene, Benzo(g,h,i)perylene. If a 'Total' result is requested, the results of its individual components will also be reported.

PFAS Total: With respect to PFAS analyses, the 'PFAS, Total (5)' result is defined as the summation of results for: PFHpA, PFHxS, PFOA, PFNA and PFOS. In addition, the 'PFAS, Total (6)' result is defined as the summation of results for: PFHpA, PFHxS, PFOA, PFNA, PFDA and PFOS. For MassDEP DW compliance analysis only, the 'PFAS, Total (6)' result is defined as the summation of results at or above the RL. Note: If a 'Total' result is requested, the results of its individual components will also be reported.

Total: With respect to Organic analyses, a 'Total' result is defined as the summation of results for individual isomers or Aroclors. If a 'Total' result is requested, the results of its individual components will also be reported. This is applicable to 'Total' results for methods 8260, 8081 and 8082.

Data Qualifiers

A - Spectra identified as "Aldol Condensates" are byproducts of the extraction/concentration procedures when acetone is introduced in the process.

B - The analyte was detected above the reporting limit in the associated method blank. Flag only applies to associated field samples that have detectable concentrations of the analyte at less than ten times (10x) the concentration found in the blank. For MCP-related projects, flag only applies to associated field samples that have detectable concentrations of the analyte at less than ten times (10x) the concentration found in the blank. For DOD-related projects, flag only applies to associated field samples that have detectable concentrations of the analyte at less than ten times (10x) the concentration found in the blank AND the analyte was detected above one-half the reporting limit (or above the reporting limit for common lab contaminants) in the associated method blank. For NJ-Air-related projects, flag only applies to associated field samples that have detectable concentrations of the analyte above the reporting limit. For NJ-related projects (excluding Air), flag only applies to associated field samples that have detectable concentrations of the analyte, which was detected above the reporting limit in the associated method blank or above five times the reporting limit for common lab contaminants (Phthalates, Acetone, Methylene Chloride, 2-Butanone).

C - Co-elution: The target analyte co-elutes with a known lab standard (i.e. surrogate, internal standards, etc.) for co-extracted analyses.

D - Concentration of analyte was quantified from diluted analysis. Flag only applies to field samples that have detectable concentrations of the analyte.

E - Concentration of analyte exceeds the range of the calibration curve and/or linear range of the instrument.

F - The ratio of quantifier ion response to qualifier ion response falls outside of the laboratory criteria. Results are considered to be an estimated maximum concentration.

G - The concentration may be biased high due to matrix interferences (i.e, co-elution) with non-target compound(s). The result should be considered estimated.

H - The analysis of pH was performed beyond the regulatory-required holding time of 15 minutes from the time of sample collection.

I - The lower value for the two columns has been reported due to obvious interference.

J - Estimated value. This represents an estimated concentration for Tentatively Identified Compounds (TICs).

M - Reporting Limit (RL) exceeds the MCP CAM Reporting Limit for this analyte.

Report Format: Data Usability Report

Project Name:	THE BEACON	**Lab Number:**	L2255982
Project Number:	170745301	**Report Date:**	10/14/22

Data Qualifiers

ND - Not detected at the reporting limit (RL) for the sample.

NJ - Presumptive evidence of compound. This represents an estimated concentration for Tentatively Identified Compounds (TICs), where the identification is based on a mass spectral library search.

P - The RPD between the results for the two columns exceeds the method-specified criteria.

Q - The quality control sample exceeds the associated acceptance criteria. For DOD-related projects, LCS and/or Continuing Calibration Standard exceedences are also qualified on all associated sample results. Note: This flag is not applicable for matrix spike recoveries when the sample concentration is greater than 4x the spike added or for batch duplicate RPD when the sample concentrations are less than 5x the RL. (Metals only.)

R - Analytical results are from sample re-analysis.

RE - Analytical results are from sample re-extraction.

S - Analytical results are from modified screening analysis.

V - The surrogate associated with this target analyte has a recovery outside the QC acceptance limits. (Applicable to MassDEP DW Compliance samples only.)

Z - The batch matrix spike and/or duplicate associated with this target analyte has a recovery/RPD outside the QC acceptance limits. (Applicable to MassDEP DW Compliance samples only.)

Report Format: Data Usability Report

Project Name:	THE BEACON	**Lab Number:**	L2255982
Project Number:	170745301	**Report Date:**	10/14/22

REFERENCES

48 Compendium of Methods for the Determination of Toxic Organic Compounds in Ambient Air. Second Edition. EPA/625/R-96/010b, January 1999.

LIMITATION OF LIABILITIES

Alpha Analytical performs services with reasonable care and diligence normal to the analytical testing laboratory industry. In the event of an error, the sole and exclusive responsibility of Alpha Analytical shall be to re-perform the work at it's own expense. In no event shall Alpha Analytical be held liable for any incidental, consequential or special damages, including but not limited to, damages in any way connected with the use of, interpretation of, information or analysis provided by Alpha Analytical.

We strongly urge our clients to comply with EPA protocol regarding sample volume, preservation, cooling, containers, sampling procedures, holding time and splitting of samples in the field.

Certification Information

The following analytes are not included in our Primary NELAP Scope of Accreditation:

Westborough Facility
EPA 624/624.1: m/p-xylene, o-xylene, Naphthalene
EPA 625/625.1: alpha-Terpineol
EPA 8260C/8260D: NPW: 1,2,4,5-Tetramethylbenzene; 4-Ethyltoluene, Azobenzene; SCM: Iodomethane (methyl iodide), 1,2,4,5-Tetramethylbenzene; 4-Ethyltoluene.
EPA 8270D/8270E: NPW: Dimethylnaphthalene,1,4-Diphenylhydrazine, alpha-Terpineol; SCM: Dimethylnaphthalene,1,4-Diphenylhydrazine.
SM4500: NPW: Amenable Cyanide; SCM: Total Phosphorus, TKN, NO2, NO3.

Mansfield Facility
SM 2540D: TSS
EPA 8082A: NPW: PCB: 1, 5, 31, 87,101, 110, 141, 151, 153, 180, 183, 187.
EPA TO-15: Halothane, 2,4,4-Trimethyl-2-pentene, 2,4,4-Trimethyl-1-pentene, Thiophene, 2-Methylthiophene, 3-Methylthiophene, 2-Ethylthiophene, 1,2,3-Trimethylbenzene, Indan, Indene, 1,2,4,5-Tetramethylbenzene, Benzothiophene, 1-Methylnaphthalene.
Biological Tissue Matrix: EPA 3050B

The following analytes are included in our Massachusetts DEP Scope of Accreditation

Westborough Facility:

Drinking Water
EPA 300.0: Chloride, Nitrate-N, Fluoride, Sulfate; **EPA 353.2**: Nitrate-N, Nitrite-N; **SM4500NO3-F**: Nitrate-N, Nitrite-N; **SM4500F-C, SM4500CN-CE, EPA 180.1, SM2130B, SM4500Cl-D, SM2320B, SM2540C, SM4500H-B, SM4500NO2-B**
EPA 332: Perchlorate; **EPA 524.2:** THMs and VOCs; **EPA 504.1:** EDB, DBCP.
Microbiology: **SM9215B; SM9223-P/A, SM9223B-Colilert-QT,SM9222D**.

Non-Potable Water
SM4500H,B, EPA 120.1, SM2510B, SM2540C, SM2320B, SM4500CL-E, SM4500F-BC, SM4500NH3-BH: Ammonia-N and Kjeldahl-N, **EPA 350.1**: Ammonia-N, **LACHAT 10-107-06-1-B**: Ammonia-N, **EPA 351.1, SM4500NO3-F, EPA 353.2**: Nitrate-N, **SM4500P-E, SM4500P-B, E, SM4500SO4-E, SM5220D, EPA 410.4, SM5210B, SM5310C, SM4500CL-D, EPA 1664, EPA 420.1, SM4500-CN-CE, SM2540D, EPA 300: Chloride, Sulfate, Nitrate.**
EPA 624.1: Volatile Halocarbons & Aromatics,
EPA 608.3: Chlordane, Toxaphene, Aldrin, alpha-BHC, beta-BHC, gamma-BHC, delta-BHC, Dieldrin, DDD, DDE, DDT, Endosulfan I, Endosulfan II, Endosulfan sulfate, Endrin, Endrin Aldehyde, Heptachlor, Heptachlor Epoxide, PCBs
EPA 625.1: SVOC (Acid/Base/Neutral Extractables), **EPA 600/4-81-045**: PCB-Oil.
Microbiology: **SM9223B-Colilert-QT; Enterolert-QT, SM9221E, EPA 1600, EPA 1603, SM9222D.**

Mansfield Facility:

Drinking Water
EPA 200.7: Al, Ba, Cd, Cr, Cu, Fe, Mn, Ni, Na, Ag, Ca, Zn. **EPA 200.8:** Al, Sb, As, Ba, Be, Cd, Cr, Cu, Pb, Mn, Ni, Se, Ag, TL, Zn. **EPA 245.1** Hg.
EPA 522, EPA 537.1.

Non-Potable Water
EPA 200.7: Al, Sb, As, Be, Cd, Ca, Cr, Co, Cu, Fe, Pb, Mg, Mn, Mo, Ni, K, Se, Ag, Na, Sr, TL, Ti, V, Zn.
EPA 200.8: Al, Sb, As, Be, Cd, Cr, Cu, Fe, Pb, Mn, Ni, K, Se, Ag, Na, TL, Zn.
EPA 245.1 Hg.
SM2340B

For a complete listing of analytes and methods, please contact your Alpha Project Manager.

AIR ANALYSIS

PAGE 1 OF 1

CHAIN OF CUSTODY

320 Forbes Blvd, Mansfield, MA 02048
TEL: 508-822-9300 FAX: 508-822-3288

Date Rec'd in Lab: 10/8/22

ALPHA Job #: L2255982

Client Information

Client: LANGAN
Address: 360 W 31ST STREET
NEW YORK NY
Phone: 212-479-5400
Fax:
Email: JARMSTRONG@LANGAN.COM

☐ These samples have been previously analyzed by Alpha

Project Information

Project Name: THE BEACON
Project Location: 413 E 120 STREET
Project #: 170745301
Project Manager: JEN ARMSTRONG
ALPHA Quote #: 20088

Turn-Around Time

☑ Standard ☐ RUSH (only confirmed if pre-approved!)

Date Due: Time:

Report Information - Data Deliverables

☐ FAX
☐ ADEx
Criteria Checker:
(Default based on Regulatory Criteria Indicated)
Other Formats:
☑ EMAIL (standard pdf report)
☐ Additional Deliverables:

Report to: (if different than Project Manager)

Billing Information

☐ Same as Client info PO #:

Regulatory Requirements/Report Limits

State/Fed	Program	Res / Comm

Other Project Specific Requirements/Comments:

Project-Specific Target Compound List: ☐

All Columns Below Must Be Filled Out

ALPHA Lab ID (Lab Use Only)	Sample ID	COLLECTION End Date	Start Time	End Time	Initial Vacuum	Final Vacuum	Sample Matrix*	Sampler's Initials	Can Size	I D Can	I D - Flow Controller	TO-15	TO-15 SIM	APH (Subset Non-petroleum HCs)	Fixed Gases ☐	Sulfides & Mercaptans by TO-15	Sample Comments (i.e. PID)
55982-01	1A05_100722	10/7/22	08:30	10:28	-30.03	-3.99	AA	MF	2.7L	3873	01510	X					
-02	SV05_100722	10/7/22	08:41	10:41	-30.13	-5.78	SV	MF	2.7	416	0493	X					
-03	SV04_100722	10/7/22	08:57	10:52	-29.95	-4.68	SV	MF	2.7	148	01100	X					
-04	SV03_100722	10/7/22	13:22	15:23	-29.83	-3.69	SV	MF	2.7	345	01897	X					
-05	1A04_100722	10/7/22	13:31	15:27	-30.01	-6.06	AA	MF	2.7	183	0797	X					
-06	SV01_100722	10/7/22	13:43	16:00	-29.79	-1.88	SV	MF	2.7 3.7	3447	02179	X					
-07	AA01_100722	10/7/22	13:55	16:01	-30.01	-3.86	AA	MF	2.7	3179	01611	X					

*SAMPLE MATRIX CODES

AA = Ambient Air (Indoor/Outdoor)
SV = Soil Vapor/Landfill Gas/SVE
Other = Please Specify

Container Type

Please print clearly, legibly and completely. Samples can not be logged in and turnaround time clock will not start until any ambiguities are resolved. All samples submitted are subject to Alpha's Terms and Conditions. See reverse side.

Relinquished By:	Date/Time	Received By:	Date/Time:
	10/7/22 1655		10/7/22 1655
	10/7/22 2117		10.7.22 2100
EMAIL	10/8/22 0340	EMAIL	10/8/22 0026
			10/8/22 03:40

ANALYTICAL REPORT

Lab Number:	L2256007
Client:	Langan Engineering & Environmental 21 Penn Plaza 360 W. 31st Street, 8th Floor New York, NY 10001-2727
ATTN:	Jennifer Armstrong
Phone:	(212) 479-5537
Project Name:	THE BEACON
Project Number:	170745301
Report Date:	11/07/22

The original project report/data package is held by Alpha Analytical. This report/data package is paginated and should be reproduced only in its entirety. Alpha Analytical holds no responsibility for results and/or data that are not consistent with the original.

Certifications & Approvals: MA (M-MA086), NH NELAP (2064), CT (PH-0574), IL (200077), ME (MA00086), MD (348), NJ (MA935), NY (11148), NC (25700/666), PA (68-03671), RI (LAO00065), TX (T104704476), VT (VT-0935), VA (460195), USDA (Permit #P330-17-00196).

Eight Walkup Drive, Westborough, MA 01581-1019
508-898-9220 (Fax) 508-898-9193 800-624-9220 - www.alphalab.com

Project Name: THE BEACON
Project Number: 170745301

Lab Number: L2256007
Report Date: 11/07/22

Alpha Sample ID	Client ID	Matrix	Sample Location	Collection Date/Time	Receive Date
L2256007-01	SB03_1-2	SOIL	413 E 120 ST.	10/07/22 10:00	10/07/22
L2256007-02	SB03_4-5	SOIL	413 E 120 ST.	10/07/22 10:15	10/07/22
L2256007-03	SODUP01_100722	SOIL	413 E 120 ST.	10/07/22 12:00	10/07/22
L2256007-04	SB01_1-3	SOIL	413 E 120 ST.	10/07/22 14:00	10/07/22
L2256007-05	SB01_3-5	SOIL	413 E 120 ST.	10/07/22 14:05	10/07/22
L2256007-06	TB02_100722	WATER	413 E 120 ST.	10/07/22 00:00	10/07/22
L2256007-07	SB02_0-2	SOIL	413 E 120 ST.	10/07/22 15:40	10/07/22
L2256007-08	SB02_4-5	SOIL	413 E 120 ST.	10/07/22 10:00	10/07/22
L2256007-09	SB03_1-2	SOIL	413 E 120 ST.	10/07/22 11:15	10/07/22
L2256007-10	SODUP01_100722	SOIL	413 E 120 ST.	10/07/22 12:15	10/07/22
L2256007-11	MW03_100722	WATER	413 E 120 ST.	10/07/22 12:45	10/07/22
L2256007-12	SB01_1-3	SOIL	413 E 120 ST.	10/07/22 14:10	10/07/22
L2256007-13	SB02_0-2	SOIL	413 E 120 ST.	10/07/22 15:45	10/07/22
L2256007-14	MW03_100722	WATER	413 E 120 ST.	10/07/22 12:35	10/07/22
L2256007-15	FB02_100722	WATER	413 E 120 ST.	10/07/22 14:35	10/07/22
L2256007-16	TB04_100722	WATER	413 E 120 ST.	10/07/22 00:00	10/07/22

Project Name:	THE BEACON	**Lab Number:**	L2256007
Project Number:	170745301	**Report Date:**	11/07/22

Case Narrative

The samples were received in accordance with the Chain of Custody and no significant deviations were encountered during the preparation or analysis unless otherwise noted. Sample Receipt, Container Information, and the Chain of Custody are located at the back of the report.

Results contained within this report relate only to the samples submitted under this Alpha Lab Number and meet NELAP requirements for all NELAP accredited parameters unless otherwise noted in the following narrative. The data presented in this report is organized by parameter (i.e. VOC, SVOC, etc.). Sample specific Quality Control data (i.e. Surrogate Spike Recovery) is reported at the end of the target analyte list for each individual sample, followed by the Laboratory Batch Quality Control at the end of each parameter. Tentatively Identified Compounds (TICs), if requested, are reported for compounds identified to be present and are not part of the method/program Target Compound List, even if only a subset of the TCL are being reported. If a sample was re-analyzed or re-extracted due to a required quality control corrective action and if both sets of data are reported, the Laboratory ID of the re-analysis or re-extraction is designated with an "R" or "RE", respectively.

When multiple Batch Quality Control elements are reported (e.g. more than one LCS), the associated samples for each element are noted in the grey shaded header line of each data table. Any Laboratory Batch, Sample Specific % recovery or RPD value that is outside the listed Acceptance Criteria is bolded in the report. In reference to questions H (CAM) or 4 (RCP) when "NO" is checked, the performance criteria for CAM and RCP methods allow for some quality control failures to occur and still be within method compliance. In these instances, the specific failure is not narrated but noted in the associated QC Outlier Summary Report, located directly after the Case Narrative. QC information is also incorporated in the Data Usability Assessment table (Format 11) of our Data Merger tool, where it can be reviewed in conjunction with the sample result, associated regulatory criteria and any associated data usability implications.

Soil/sediments, solids and tissues are reported on a dry weight basis unless otherwise noted. Definitions of all data qualifiers and acronyms used in this report are provided in the Glossary located at the back of the report.

HOLD POLICY - For samples submitted on hold, Alpha's policy is to hold samples (with the exception of Air canisters) free of charge for 21 calendar days from the date the project is completed. After 21 calendar days, we will dispose of all samples submitted including those put on hold unless you have contacted your Alpha Project Manager and made arrangements for Alpha to continue to hold the samples. Air canisters will be disposed after 3 business days from the date the project is completed.

Please contact Project Management at 800-624-9220 with any questions.

Project Name:	THE BEACON	**Lab Number:**	L2256007
Project Number:	170745301	**Report Date:**	11/07/22

Case Narrative (continued)

Report Submission

November 07, 2022: This final report includes the results of all requested analyses.

October 17, 2022: This is a preliminary report.

All non-detect (ND) or estimated concentrations (J-qualified) have been quantitated to the limit noted in the MDL column.

Sample Receipt

The analyses performed were specified by the client.

Semivolatile Organics

L2256007-02: The surrogate recoveries were outside the acceptance criteria for 2-fluorophenol (8%) and 2,4,6-tribromophenol (5%); however, re-extraction achieved similar results: 2-fluorophenol (6%) and 2,4,6-tribromophenol (3%). The results of both extractions are reported; however, all associated compounds are considered to have a potential bias.

L2256007-07D: The sample has elevated detection limits due to the dilution required by the sample matrix.

The WG1699147-2/-3 LCS/LCSD recoveries, associated with L2256007-02, -02RE, -05D, and -07D, are below the acceptance criteria for benzoic acid (0%/0%); however, it has been identified as a "difficult" analyte. The results of the associated samples are reported.

Perfluorinated Alkyl Acids by Isotope Dilution

L2256007-09 and WG1701607-1/-2: Extracted Internal Standard recoveries were outside the acceptance criteria for individual analytes. Please refer to the surrogate section of the report for details.

L2256007-10 and -13: The MeOH fraction of the extraction is reported for perfluorooctanesulfonamide (fosa) due to better extraction efficiency of the perfluoro[13c8]octanesulfonamide (m8fosa) Extracted Internal Standard.

The Extracted Internal Standard recoveries for the WG1701607-1 Method Blank, associated with L2256007-

Project Name: THE BEACON **Lab Number:** L2256007
Project Number: 170745301 **Report Date:** 11/07/22

Case Narrative (continued)

09, -10, -12, and -13, are below the acceptance criteria for perfluoro[13c8]octanesulfonamide (m8fosa) and perfluoro[1,2-13c2]tetradecanoic acid (m2pfteda) (less than 10%); however, the associated samples are non-detect to the RL for all associated target analytes; therefore, no further action was taken.
The Extracted Internal Standard recovery for the WG1701607-2 LCS, associated with L2256007-09, -10, -12, and -13, is below the acceptance criteria (less than 10%) for perfluoro[2,3,4-13c3]buta perfluoro[13c8]octanesulfonamide (m8fosa) (6%); however, all associated target analytes are within overall LCS criteria; therefore, no further action was taken.

Total Metals
L2256007-01 through -05, -07, and -08: The sample has elevated detection limits for all elements, with the exception of mercury, due to the dilution required by matrix interferences encountered during analysis.
The WG1697545-3 MS recovery for calcium (30%), performed on L2256007-14, does not apply because the sample concentration is greater than four times the spike amount added.

Dissolved Metals
L2256007-15: The Field Blank has a result for sodium present above the reporting limit. The sample was verified as being labeled correctly by the laboratory and the previous analysis showed there was no potential for carry over.

Cyanide, Total
The WG1697458-2 LCS recovery for cyanide, total (57%), associated with L2256007-01 through -05, -07, and -08, is outside our in-house acceptance criteria, but within the vendor-certified acceptance limits. The results of the original analyses are reported. The LCS/LCSD RPD is above the acceptance criteria for cyanide, total (63%).

I, the undersigned, attest under the pains and penalties of perjury that, to the best of my knowledge and belief and based upon my personal inquiry of those responsible for providing the information contained in this analytical report, such information is accurate and complete. This certificate of analysis is not complete unless this page accompanies any and all pages of this report.

Authorized Signature: Cristin Walker

Title: Technical Director/Representative Date: 11/07/22

ORGANICS

VOLATILES

Project Name: THE BEACON
Project Number: 170745301
Lab Number: L2256007
Report Date: 11/07/22

SAMPLE RESULTS

Lab ID: L2256007-01
Client ID: SB03_1-2
Sample Location: 413 E 120 ST.

Date Collected: 10/07/22 10:00
Date Received: 10/07/22
Field Prep: Not Specified

Sample Depth:
Matrix: Soil
Analytical Method: 1,8260C
Analytical Date: 10/12/22 14:45
Analyst: AJK
Percent Solids: 87%

Parameter	Result	Qualifier	Units	RL	MDL	Dilution Factor
Volatile Organics by EPA 5035 Low - Westborough Lab						
Methylene chloride	ND		ug/kg	6.7	3.1	1
1,1-Dichloroethane	ND		ug/kg	1.3	0.19	1
Chloroform	ND		ug/kg	2.0	0.19	1
Carbon tetrachloride	ND		ug/kg	1.3	0.31	1
1,2-Dichloropropane	ND		ug/kg	1.3	0.17	1
Dibromochloromethane	ND		ug/kg	1.3	0.19	1
1,1,2-Trichloroethane	ND		ug/kg	1.3	0.36	1
Tetrachloroethene	ND		ug/kg	0.67	0.26	1
Chlorobenzene	ND		ug/kg	0.67	0.17	1
Trichlorofluoromethane	ND		ug/kg	5.3	0.93	1
1,2-Dichloroethane	ND		ug/kg	1.3	0.34	1
1,1,1-Trichloroethane	ND		ug/kg	0.67	0.22	1
Bromodichloromethane	ND		ug/kg	0.67	0.14	1
trans-1,3-Dichloropropene	ND		ug/kg	1.3	0.36	1
cis-1,3-Dichloropropene	ND		ug/kg	0.67	0.21	1
1,3-Dichloropropene, Total	ND		ug/kg	0.67	0.21	1
1,1-Dichloropropene	ND		ug/kg	0.67	0.21	1
Bromoform	ND		ug/kg	5.3	0.33	1
1,1,2,2-Tetrachloroethane	ND		ug/kg	0.67	0.22	1
Benzene	ND		ug/kg	0.67	0.22	1
Toluene	ND		ug/kg	1.3	0.72	1
Ethylbenzene	ND		ug/kg	1.3	0.19	1
Chloromethane	ND		ug/kg	5.3	1.2	1
Bromomethane	ND		ug/kg	2.7	0.78	1
Vinyl chloride	ND		ug/kg	1.3	0.45	1
Chloroethane	ND		ug/kg	2.7	0.60	1
1,1-Dichloroethene	ND		ug/kg	1.3	0.32	1
trans-1,2-Dichloroethene	ND		ug/kg	2.0	0.18	1

Project Name: THE BEACON **Lab Number:** L2256007

Project Number: 170745301 **Report Date:** 11/07/22

SAMPLE RESULTS

Lab ID: L2256007-01 Date Collected: 10/07/22 10:00

Client ID: SB03_1-2 Date Received: 10/07/22

Sample Location: 413 E 120 ST. Field Prep: Not Specified

Sample Depth:

Parameter	Result	Qualifier	Units	RL	MDL	Dilution Factor
Volatile Organics by EPA 5035 Low - Westborough Lab						
Trichloroethene	ND		ug/kg	0.67	0.18	1
1,2-Dichlorobenzene	ND		ug/kg	2.7	0.19	1
1,3-Dichlorobenzene	ND		ug/kg	2.7	0.20	1
1,4-Dichlorobenzene	ND		ug/kg	2.7	0.23	1
Methyl tert butyl ether	ND		ug/kg	2.7	0.27	1
p/m-Xylene	ND		ug/kg	2.7	0.75	1
o-Xylene	ND		ug/kg	1.3	0.39	1
Xylenes, Total	ND		ug/kg	1.3	0.39	1
cis-1,2-Dichloroethene	ND		ug/kg	1.3	0.23	1
1,2-Dichloroethene, Total	ND		ug/kg	1.3	0.18	1
Dibromomethane	ND		ug/kg	2.7	0.32	1
Styrene	ND		ug/kg	1.3	0.26	1
Dichlorodifluoromethane	ND		ug/kg	13	1.2	1
Acetone	ND		ug/kg	13	6.4	1
Carbon disulfide	ND		ug/kg	13	6.1	1
2-Butanone	ND		ug/kg	13	3.0	1
Vinyl acetate	ND		ug/kg	13	2.9	1
4-Methyl-2-pentanone	ND		ug/kg	13	1.7	1
1,2,3-Trichloropropane	ND		ug/kg	2.7	0.17	1
2-Hexanone	ND		ug/kg	13	1.6	1
Bromochloromethane	ND		ug/kg	2.7	0.27	1
2,2-Dichloropropane	ND		ug/kg	2.7	0.27	1
1,2-Dibromoethane	ND		ug/kg	1.3	0.37	1
1,3-Dichloropropane	ND		ug/kg	2.7	0.22	1
1,1,1,2-Tetrachloroethane	ND		ug/kg	0.67	0.18	1
Bromobenzene	ND		ug/kg	2.7	0.19	1
n-Butylbenzene	ND		ug/kg	1.3	0.22	1
sec-Butylbenzene	ND		ug/kg	1.3	0.20	1
tert-Butylbenzene	ND		ug/kg	2.7	0.16	1
o-Chlorotoluene	ND		ug/kg	2.7	0.26	1
p-Chlorotoluene	ND		ug/kg	2.7	0.14	1
1,2-Dibromo-3-chloropropane	ND		ug/kg	4.0	1.3	1
Hexachlorobutadiene	ND		ug/kg	5.3	0.22	1
Isopropylbenzene	ND		ug/kg	1.3	0.14	1
p-Isopropyltoluene	ND		ug/kg	1.3	0.14	1
Naphthalene	ND		ug/kg	5.3	0.87	1
Acrylonitrile	ND		ug/kg	5.3	1.5	1

Project Name: THE BEACON **Lab Number:** L2256007

Project Number: 170745301 **Report Date:** 11/07/22

SAMPLE RESULTS

Lab ID: L2256007-01 Date Collected: 10/07/22 10:00

Client ID: SB03_1-2 Date Received: 10/07/22

Sample Location: 413 E 120 ST. Field Prep: Not Specified

Sample Depth:

Parameter	Result	Qualifier	Units	RL	MDL	Dilution Factor
Volatile Organics by EPA 5035 Low - Westborough Lab						
n-Propylbenzene	ND		ug/kg	1.3	0.23	1
1,2,3-Trichlorobenzene	ND		ug/kg	2.7	0.43	1
1,2,4-Trichlorobenzene	ND		ug/kg	2.7	0.36	1
1,3,5-Trimethylbenzene	ND		ug/kg	2.7	0.26	1
1,2,4-Trimethylbenzene	ND		ug/kg	2.7	0.45	1
1,4-Dioxane	ND		ug/kg	110	47.	1
p-Diethylbenzene	ND		ug/kg	2.7	0.24	1
p-Ethyltoluene	ND		ug/kg	2.7	0.51	1
1,2,4,5-Tetramethylbenzene	ND		ug/kg	2.7	0.26	1
Ethyl ether	ND		ug/kg	2.7	0.46	1
trans-1,4-Dichloro-2-butene	ND		ug/kg	6.7	1.9	1

Surrogate	% Recovery	Qualifier	Acceptance Criteria
1,2-Dichloroethane-d4	114		70-130
Toluene-d8	103		70-130
4-Bromofluorobenzene	103		70-130
Dibromofluoromethane	103		70-130

Project Name: THE BEACON
Project Number: 170745301
Lab Number: L2256007
Report Date: 11/07/22

SAMPLE RESULTS

Lab ID: L2256007-02
Client ID: SB03_4-5
Sample Location: 413 E 120 ST.

Date Collected: 10/07/22 10:15
Date Received: 10/07/22
Field Prep: Not Specified

Sample Depth:
Matrix: Soil
Analytical Method: 1,8260C
Analytical Date: 10/12/22 15:11
Analyst: AJK
Percent Solids: 91%

Parameter	Result	Qualifier	Units	RL	MDL	Dilution Factor
Volatile Organics by EPA 5035 Low - Westborough Lab						
Methylene chloride	ND		ug/kg	8.1	3.7	1
1,1-Dichloroethane	ND		ug/kg	1.6	0.24	1
Chloroform	ND		ug/kg	2.4	0.23	1
Carbon tetrachloride	ND		ug/kg	1.6	0.37	1
1,2-Dichloropropane	ND		ug/kg	1.6	0.20	1
Dibromochloromethane	ND		ug/kg	1.6	0.23	1
1,1,2-Trichloroethane	ND		ug/kg	1.6	0.43	1
Tetrachloroethene	ND		ug/kg	0.81	0.32	1
Chlorobenzene	ND		ug/kg	0.81	0.21	1
Trichlorofluoromethane	ND		ug/kg	6.5	1.1	1
1,2-Dichloroethane	ND		ug/kg	1.6	0.42	1
1,1,1-Trichloroethane	ND		ug/kg	0.81	0.27	1
Bromodichloromethane	ND		ug/kg	0.81	0.18	1
trans-1,3-Dichloropropene	ND		ug/kg	1.6	0.44	1
cis-1,3-Dichloropropene	ND		ug/kg	0.81	0.26	1
1,3-Dichloropropene, Total	ND		ug/kg	0.81	0.26	1
1,1-Dichloropropene	ND		ug/kg	0.81	0.26	1
Bromoform	ND		ug/kg	6.5	0.40	1
1,1,2,2-Tetrachloroethane	ND		ug/kg	0.81	0.27	1
Benzene	ND		ug/kg	0.81	0.27	1
Toluene	ND		ug/kg	1.6	0.88	1
Ethylbenzene	ND		ug/kg	1.6	0.23	1
Chloromethane	ND		ug/kg	6.5	1.5	1
Bromomethane	ND		ug/kg	3.2	0.94	1
Vinyl chloride	ND		ug/kg	1.6	0.54	1
Chloroethane	ND		ug/kg	3.2	0.73	1
1,1-Dichloroethene	ND		ug/kg	1.6	0.39	1
trans-1,2-Dichloroethene	ND		ug/kg	2.4	0.22	1

Project Name: THE BEACON **Lab Number:** L2256007

Project Number: 170745301 **Report Date:** 11/07/22

SAMPLE RESULTS

Lab ID: L2256007-02 Date Collected: 10/07/22 10:15

Client ID: SB03_4-5 Date Received: 10/07/22

Sample Location: 413 E 120 ST. Field Prep: Not Specified

Sample Depth:

Parameter	Result	Qualifier	Units	RL	MDL	Dilution Factor
Volatile Organics by EPA 5035 Low - Westborough Lab						
Trichloroethene	ND		ug/kg	0.81	0.22	1
1,2-Dichlorobenzene	ND		ug/kg	3.2	0.23	1
1,3-Dichlorobenzene	ND		ug/kg	3.2	0.24	1
1,4-Dichlorobenzene	ND		ug/kg	3.2	0.28	1
Methyl tert butyl ether	ND		ug/kg	3.2	0.33	1
p/m-Xylene	ND		ug/kg	3.2	0.91	1
o-Xylene	ND		ug/kg	1.6	0.47	1
Xylenes, Total	ND		ug/kg	1.6	0.47	1
cis-1,2-Dichloroethene	ND		ug/kg	1.6	0.28	1
1,2-Dichloroethene, Total	ND		ug/kg	1.6	0.22	1
Dibromomethane	ND		ug/kg	3.2	0.39	1
Styrene	ND		ug/kg	1.6	0.32	1
Dichlorodifluoromethane	ND		ug/kg	16	1.5	1
Acetone	22		ug/kg	16	7.8	1
Carbon disulfide	ND		ug/kg	16	7.4	1
2-Butanone	ND		ug/kg	16	3.6	1
Vinyl acetate	ND		ug/kg	16	3.5	1
4-Methyl-2-pentanone	ND		ug/kg	16	2.1	1
1,2,3-Trichloropropane	ND		ug/kg	3.2	0.21	1
2-Hexanone	ND		ug/kg	16	1.9	1
Bromochloromethane	ND		ug/kg	3.2	0.33	1
2,2-Dichloropropane	ND		ug/kg	3.2	0.33	1
1,2-Dibromoethane	ND		ug/kg	1.6	0.45	1
1,3-Dichloropropane	ND		ug/kg	3.2	0.27	1
1,1,1,2-Tetrachloroethane	ND		ug/kg	0.81	0.21	1
Bromobenzene	ND		ug/kg	3.2	0.24	1
n-Butylbenzene	ND		ug/kg	1.6	0.27	1
sec-Butylbenzene	ND		ug/kg	1.6	0.24	1
tert-Butylbenzene	ND		ug/kg	3.2	0.19	1
o-Chlorotoluene	ND		ug/kg	3.2	0.31	1
p-Chlorotoluene	ND		ug/kg	3.2	0.18	1
1,2-Dibromo-3-chloropropane	ND		ug/kg	4.9	1.6	1
Hexachlorobutadiene	ND		ug/kg	6.5	0.27	1
Isopropylbenzene	ND		ug/kg	1.6	0.18	1
p-Isopropyltoluene	ND		ug/kg	1.6	0.18	1
Naphthalene	ND		ug/kg	6.5	1.0	1
Acrylonitrile	ND		ug/kg	6.5	1.9	1

Project Name: THE BEACON
Project Number: 170745301
Lab Number: L2256007
Report Date: 11/07/22

SAMPLE RESULTS

Lab ID: L2256007-02
Client ID: SB03_4-5
Sample Location: 413 E 120 ST.
Date Collected: 10/07/22 10:15
Date Received: 10/07/22
Field Prep: Not Specified

Sample Depth:

Parameter	Result	Qualifier	Units	RL	MDL	Dilution Factor
Volatile Organics by EPA 5035 Low - Westborough Lab						
n-Propylbenzene	ND		ug/kg	1.6	0.28	1
1,2,3-Trichlorobenzene	ND		ug/kg	3.2	0.52	1
1,2,4-Trichlorobenzene	ND		ug/kg	3.2	0.44	1
1,3,5-Trimethylbenzene	ND		ug/kg	3.2	0.31	1
1,2,4-Trimethylbenzene	ND		ug/kg	3.2	0.54	1
1,4-Dioxane	ND		ug/kg	130	57.	1
p-Diethylbenzene	ND		ug/kg	3.2	0.29	1
p-Ethyltoluene	ND		ug/kg	3.2	0.62	1
1,2,4,5-Tetramethylbenzene	ND		ug/kg	3.2	0.31	1
Ethyl ether	ND		ug/kg	3.2	0.55	1
trans-1,4-Dichloro-2-butene	ND		ug/kg	8.1	2.3	1

Surrogate	% Recovery	Qualifier	Acceptance Criteria
1,2-Dichloroethane-d4	113		70-130
Toluene-d8	105		70-130
4-Bromofluorobenzene	105		70-130
Dibromofluoromethane	82		70-130

Project Name: THE BEACON
Project Number: 170745301
Lab Number: L2256007
Report Date: 11/07/22

SAMPLE RESULTS

Lab ID: L2256007-03
Client ID: SODUP01_100722
Sample Location: 413 E 120 ST.

Date Collected: 10/07/22 12:00
Date Received: 10/07/22
Field Prep: Not Specified

Sample Depth:
Matrix: Soil
Analytical Method: 1,8260C
Analytical Date: 10/12/22 15:37
Analyst: AJK
Percent Solids: 89%

Parameter	Result	Qualifier	Units	RL	MDL	Dilution Factor
Volatile Organics by EPA 5035 Low - Westborough Lab						
Methylene chloride	ND		ug/kg	6.1	2.8	1
1,1-Dichloroethane	ND		ug/kg	1.2	0.18	1
Chloroform	ND		ug/kg	1.8	0.17	1
Carbon tetrachloride	ND		ug/kg	1.2	0.28	1
1,2-Dichloropropane	ND		ug/kg	1.2	0.15	1
Dibromochloromethane	ND		ug/kg	1.2	0.17	1
1,1,2-Trichloroethane	ND		ug/kg	1.2	0.32	1
Tetrachloroethene	ND		ug/kg	0.61	0.24	1
Chlorobenzene	ND		ug/kg	0.61	0.15	1
Trichlorofluoromethane	ND		ug/kg	4.8	0.84	1
1,2-Dichloroethane	ND		ug/kg	1.2	0.31	1
1,1,1-Trichloroethane	ND		ug/kg	0.61	0.20	1
Bromodichloromethane	ND		ug/kg	0.61	0.13	1
trans-1,3-Dichloropropene	ND		ug/kg	1.2	0.33	1
cis-1,3-Dichloropropene	ND		ug/kg	0.61	0.19	1
1,3-Dichloropropene, Total	ND		ug/kg	0.61	0.19	1
1,1-Dichloropropene	ND		ug/kg	0.61	0.19	1
Bromoform	ND		ug/kg	4.8	0.30	1
1,1,2,2-Tetrachloroethane	ND		ug/kg	0.61	0.20	1
Benzene	ND		ug/kg	0.61	0.20	1
Toluene	ND		ug/kg	1.2	0.66	1
Ethylbenzene	ND		ug/kg	1.2	0.17	1
Chloromethane	ND		ug/kg	4.8	1.1	1
Bromomethane	ND		ug/kg	2.4	0.70	1
Vinyl chloride	ND		ug/kg	1.2	0.41	1
Chloroethane	ND		ug/kg	2.4	0.55	1
1,1-Dichloroethene	ND		ug/kg	1.2	0.29	1
trans-1,2-Dichloroethene	ND		ug/kg	1.8	0.17	1

Project Name: THE BEACON **Lab Number:** L2256007

Project Number: 170745301 **Report Date:** 11/07/22

SAMPLE RESULTS

Lab ID: L2256007-03 Date Collected: 10/07/22 12:00

Client ID: SODUP01_100722 Date Received: 10/07/22

Sample Location: 413 E 120 ST. Field Prep: Not Specified

Sample Depth:

Parameter	Result	Qualifier	Units	RL	MDL	Dilution Factor
Volatile Organics by EPA 5035 Low - Westborough Lab						
Trichloroethene	ND		ug/kg	0.61	0.17	1
1,2-Dichlorobenzene	ND		ug/kg	2.4	0.17	1
1,3-Dichlorobenzene	ND		ug/kg	2.4	0.18	1
1,4-Dichlorobenzene	ND		ug/kg	2.4	0.21	1
Methyl tert butyl ether	ND		ug/kg	2.4	0.24	1
p/m-Xylene	ND		ug/kg	2.4	0.68	1
o-Xylene	ND		ug/kg	1.2	0.35	1
Xylenes, Total	ND		ug/kg	1.2	0.35	1
cis-1,2-Dichloroethene	ND		ug/kg	1.2	0.21	1
1,2-Dichloroethene, Total	ND		ug/kg	1.2	0.17	1
Dibromomethane	ND		ug/kg	2.4	0.29	1
Styrene	ND		ug/kg	1.2	0.24	1
Dichlorodifluoromethane	ND		ug/kg	12	1.1	1
Acetone	ND		ug/kg	12	5.8	1
Carbon disulfide	ND		ug/kg	12	5.5	1
2-Butanone	ND		ug/kg	12	2.7	1
Vinyl acetate	ND		ug/kg	12	2.6	1
4-Methyl-2-pentanone	ND		ug/kg	12	1.6	1
1,2,3-Trichloropropane	ND		ug/kg	2.4	0.15	1
2-Hexanone	ND		ug/kg	12	1.4	1
Bromochloromethane	ND		ug/kg	2.4	0.25	1
2,2-Dichloropropane	ND		ug/kg	2.4	0.24	1
1,2-Dibromoethane	ND		ug/kg	1.2	0.34	1
1,3-Dichloropropane	ND		ug/kg	2.4	0.20	1
1,1,1,2-Tetrachloroethane	ND		ug/kg	0.61	0.16	1
Bromobenzene	ND		ug/kg	2.4	0.18	1
n-Butylbenzene	ND		ug/kg	1.2	0.20	1
sec-Butylbenzene	ND		ug/kg	1.2	0.18	1
tert-Butylbenzene	ND		ug/kg	2.4	0.14	1
o-Chlorotoluene	ND		ug/kg	2.4	0.23	1
p-Chlorotoluene	ND		ug/kg	2.4	0.13	1
1,2-Dibromo-3-chloropropane	ND		ug/kg	3.6	1.2	1
Hexachlorobutadiene	ND		ug/kg	4.8	0.20	1
Isopropylbenzene	ND		ug/kg	1.2	0.13	1
p-Isopropyltoluene	ND		ug/kg	1.2	0.13	1
Naphthalene	ND		ug/kg	4.8	0.79	1
Acrylonitrile	ND		ug/kg	4.8	1.4	1

Project Name: THE BEACON **Lab Number:** L2256007

Project Number: 170745301 **Report Date:** 11/07/22

SAMPLE RESULTS

Lab ID: L2256007-03 Date Collected: 10/07/22 12:00

Client ID: SODUP01_100722 Date Received: 10/07/22

Sample Location: 413 E 120 ST. Field Prep: Not Specified

Sample Depth:

Parameter	Result	Qualifier	Units	RL	MDL	Dilution Factor
Volatile Organics by EPA 5035 Low - Westborough Lab						
n-Propylbenzene	ND		ug/kg	1.2	0.21	1
1,2,3-Trichlorobenzene	ND		ug/kg	2.4	0.39	1
1,2,4-Trichlorobenzene	ND		ug/kg	2.4	0.33	1
1,3,5-Trimethylbenzene	ND		ug/kg	2.4	0.23	1
1,2,4-Trimethylbenzene	ND		ug/kg	2.4	0.40	1
1,4-Dioxane	ND		ug/kg	97	42.	1
p-Diethylbenzene	ND		ug/kg	2.4	0.21	1
p-Ethyltoluene	ND		ug/kg	2.4	0.46	1
1,2,4,5-Tetramethylbenzene	ND		ug/kg	2.4	0.23	1
Ethyl ether	ND		ug/kg	2.4	0.41	1
trans-1,4-Dichloro-2-butene	ND		ug/kg	6.1	1.7	1

Surrogate	% Recovery	Qualifier	Acceptance Criteria
1,2-Dichloroethane-d4	114		70-130
Toluene-d8	105		70-130
4-Bromofluorobenzene	108		70-130
Dibromofluoromethane	102		70-130

Project Name: THE BEACON
Project Number: 170745301
Lab Number: L2256007
Report Date: 11/07/22

SAMPLE RESULTS

Lab ID: L2256007-04
Client ID: SB01_1-3
Sample Location: 413 E 120 ST.

Date Collected: 10/07/22 14:00
Date Received: 10/07/22
Field Prep: Not Specified

Sample Depth:
Matrix: Soil
Analytical Method: 1,8260C
Analytical Date: 10/12/22 16:03
Analyst: AJK
Percent Solids: 89%

Parameter	Result	Qualifier	Units	RL	MDL	Dilution Factor
Volatile Organics by EPA 5035 Low - Westborough Lab						
Methylene chloride	ND		ug/kg	7.7	3.5	1
1,1-Dichloroethane	ND		ug/kg	1.5	0.22	1
Chloroform	ND		ug/kg	2.3	0.22	1
Carbon tetrachloride	ND		ug/kg	1.5	0.35	1
1,2-Dichloropropane	ND		ug/kg	1.5	0.19	1
Dibromochloromethane	ND		ug/kg	1.5	0.22	1
1,1,2-Trichloroethane	ND		ug/kg	1.5	0.41	1
Tetrachloroethene	ND		ug/kg	0.77	0.30	1
Chlorobenzene	ND		ug/kg	0.77	0.20	1
Trichlorofluoromethane	ND		ug/kg	6.2	1.1	1
1,2-Dichloroethane	ND		ug/kg	1.5	0.40	1
1,1,1-Trichloroethane	ND		ug/kg	0.77	0.26	1
Bromodichloromethane	ND		ug/kg	0.77	0.17	1
trans-1,3-Dichloropropene	ND		ug/kg	1.5	0.42	1
cis-1,3-Dichloropropene	ND		ug/kg	0.77	0.24	1
1,3-Dichloropropene, Total	ND		ug/kg	0.77	0.24	1
1,1-Dichloropropene	ND		ug/kg	0.77	0.24	1
Bromoform	ND		ug/kg	6.2	0.38	1
1,1,2,2-Tetrachloroethane	ND		ug/kg	0.77	0.26	1
Benzene	ND		ug/kg	0.77	0.26	1
Toluene	ND		ug/kg	1.5	0.84	1
Ethylbenzene	ND		ug/kg	1.5	0.22	1
Chloromethane	ND		ug/kg	6.2	1.4	1
Bromomethane	ND		ug/kg	3.1	0.90	1
Vinyl chloride	ND		ug/kg	1.5	0.52	1
Chloroethane	ND		ug/kg	3.1	0.70	1
1,1-Dichloroethene	ND		ug/kg	1.5	0.37	1
trans-1,2-Dichloroethene	ND		ug/kg	2.3	0.21	1

Project Name: THE BEACON **Lab Number:** L2256007

Project Number: 170745301 **Report Date:** 11/07/22

SAMPLE RESULTS

Lab ID: L2256007-04 Date Collected: 10/07/22 14:00

Client ID: SB01_1-3 Date Received: 10/07/22

Sample Location: 413 E 120 ST. Field Prep: Not Specified

Sample Depth:

Parameter	Result	Qualifier	Units	RL	MDL	Dilution Factor
Volatile Organics by EPA 5035 Low - Westborough Lab						
Trichloroethene	ND		ug/kg	0.77	0.21	1
1,2-Dichlorobenzene	ND		ug/kg	3.1	0.22	1
1,3-Dichlorobenzene	ND		ug/kg	3.1	0.23	1
1,4-Dichlorobenzene	ND		ug/kg	3.1	0.26	1
Methyl tert butyl ether	ND		ug/kg	3.1	0.31	1
p/m-Xylene	ND		ug/kg	3.1	0.86	1
o-Xylene	ND		ug/kg	1.5	0.45	1
Xylenes, Total	ND		ug/kg	1.5	0.45	1
cis-1,2-Dichloroethene	ND		ug/kg	1.5	0.27	1
1,2-Dichloroethene, Total	ND		ug/kg	1.5	0.21	1
Dibromomethane	ND		ug/kg	3.1	0.37	1
Styrene	ND		ug/kg	1.5	0.30	1
Dichlorodifluoromethane	ND		ug/kg	15	1.4	1
Acetone	ND		ug/kg	15	7.4	1
Carbon disulfide	ND		ug/kg	15	7.0	1
2-Butanone	ND		ug/kg	15	3.4	1
Vinyl acetate	ND		ug/kg	15	3.3	1
4-Methyl-2-pentanone	ND		ug/kg	15	2.0	1
1,2,3-Trichloropropane	ND		ug/kg	3.1	0.20	1
2-Hexanone	ND		ug/kg	15	1.8	1
Bromochloromethane	ND		ug/kg	3.1	0.32	1
2,2-Dichloropropane	ND		ug/kg	3.1	0.31	1
1,2-Dibromoethane	ND		ug/kg	1.5	0.43	1
1,3-Dichloropropane	ND		ug/kg	3.1	0.26	1
1,1,1,2-Tetrachloroethane	ND		ug/kg	0.77	0.20	1
Bromobenzene	ND		ug/kg	3.1	0.22	1
n-Butylbenzene	ND		ug/kg	1.5	0.26	1
sec-Butylbenzene	ND		ug/kg	1.5	0.22	1
tert-Butylbenzene	ND		ug/kg	3.1	0.18	1
o-Chlorotoluene	ND		ug/kg	3.1	0.29	1
p-Chlorotoluene	ND		ug/kg	3.1	0.17	1
1,2-Dibromo-3-chloropropane	ND		ug/kg	4.6	1.5	1
Hexachlorobutadiene	ND		ug/kg	6.2	0.26	1
Isopropylbenzene	ND		ug/kg	1.5	0.17	1
p-Isopropyltoluene	ND		ug/kg	1.5	0.17	1
Naphthalene	ND		ug/kg	6.2	1.0	1
Acrylonitrile	ND		ug/kg	6.2	1.8	1

Project Name: THE BEACON **Lab Number:** L2256007

Project Number: 170745301 **Report Date:** 11/07/22

SAMPLE RESULTS

Lab ID: L2256007-04 Date Collected: 10/07/22 14:00

Client ID: SB01_1-3 Date Received: 10/07/22

Sample Location: 413 E 120 ST. Field Prep: Not Specified

Sample Depth:

Parameter	Result	Qualifier	Units	RL	MDL	Dilution Factor
Volatile Organics by EPA 5035 Low - Westborough Lab						
n-Propylbenzene	ND		ug/kg	1.5	0.26	1
1,2,3-Trichlorobenzene	ND		ug/kg	3.1	0.50	1
1,2,4-Trichlorobenzene	ND		ug/kg	3.1	0.42	1
1,3,5-Trimethylbenzene	ND		ug/kg	3.1	0.30	1
1,2,4-Trimethylbenzene	ND		ug/kg	3.1	0.51	1
1,4-Dioxane	ND		ug/kg	120	54.	1
p-Diethylbenzene	ND		ug/kg	3.1	0.27	1
p-Ethyltoluene	ND		ug/kg	3.1	0.59	1
1,2,4,5-Tetramethylbenzene	ND		ug/kg	3.1	0.29	1
Ethyl ether	ND		ug/kg	3.1	0.52	1
trans-1,4-Dichloro-2-butene	ND		ug/kg	7.7	2.2	1

Surrogate	% Recovery	Qualifier	Acceptance Criteria
1,2-Dichloroethane-d4	114		70-130
Toluene-d8	104		70-130
4-Bromofluorobenzene	104		70-130
Dibromofluoromethane	105		70-130

Project Name: THE BEACON
Project Number: 170745301
Lab Number: L2256007
Report Date: 11/07/22

SAMPLE RESULTS

Lab ID: L2256007-05
Client ID: SB01_3-5
Sample Location: 413 E 120 ST.

Date Collected: 10/07/22 14:05
Date Received: 10/07/22
Field Prep: Not Specified

Sample Depth:
Matrix: Soil
Analytical Method: 1,8260C
Analytical Date: 10/13/22 12:39
Analyst: NLK
Percent Solids: 89%

Parameter	Result	Qualifier	Units	RL	MDL	Dilution Factor
Volatile Organics by EPA 5035 Low - Westborough Lab						
Methylene chloride	ND		ug/kg	6.9	3.1	1
1,1-Dichloroethane	ND		ug/kg	1.4	0.20	1
Chloroform	ND		ug/kg	2.1	0.19	1
Carbon tetrachloride	ND		ug/kg	1.4	0.32	1
1,2-Dichloropropane	ND		ug/kg	1.4	0.17	1
Dibromochloromethane	ND		ug/kg	1.4	0.19	1
1,1,2-Trichloroethane	ND		ug/kg	1.4	0.37	1
Tetrachloroethene	ND		ug/kg	0.69	0.27	1
Chlorobenzene	ND		ug/kg	0.69	0.17	1
Trichlorofluoromethane	ND		ug/kg	5.5	0.96	1
1,2-Dichloroethane	ND		ug/kg	1.4	0.35	1
1,1,1-Trichloroethane	ND		ug/kg	0.69	0.23	1
Bromodichloromethane	ND		ug/kg	0.69	0.15	1
trans-1,3-Dichloropropene	ND		ug/kg	1.4	0.38	1
cis-1,3-Dichloropropene	ND		ug/kg	0.69	0.22	1
1,3-Dichloropropene, Total	ND		ug/kg	0.69	0.22	1
1,1-Dichloropropene	ND		ug/kg	0.69	0.22	1
Bromoform	ND		ug/kg	5.5	0.34	1
1,1,2,2-Tetrachloroethane	ND		ug/kg	0.69	0.23	1
Benzene	ND		ug/kg	0.69	0.23	1
Toluene	ND		ug/kg	1.4	0.75	1
Ethylbenzene	ND		ug/kg	1.4	0.19	1
Chloromethane	ND		ug/kg	5.5	1.3	1
Bromomethane	ND		ug/kg	2.8	0.80	1
Vinyl chloride	ND		ug/kg	1.4	0.46	1
Chloroethane	ND		ug/kg	2.8	0.62	1
1,1-Dichloroethene	ND		ug/kg	1.4	0.33	1
trans-1,2-Dichloroethene	ND		ug/kg	2.1	0.19	1

Project Name: THE BEACON **Lab Number:** L2256007

Project Number: 170745301 **Report Date:** 11/07/22

SAMPLE RESULTS

Lab ID: L2256007-05 Date Collected: 10/07/22 14:05

Client ID: SB01_3-5 Date Received: 10/07/22

Sample Location: 413 E 120 ST. Field Prep: Not Specified

Sample Depth:

Parameter	Result	Qualifier	Units	RL	MDL	Dilution Factor
Volatile Organics by EPA 5035 Low - Westborough Lab						
Trichloroethene	ND		ug/kg	0.69	0.19	1
1,2-Dichlorobenzene	ND		ug/kg	2.8	0.20	1
1,3-Dichlorobenzene	ND		ug/kg	2.8	0.20	1
1,4-Dichlorobenzene	ND		ug/kg	2.8	0.24	1
Methyl tert butyl ether	ND		ug/kg	2.8	0.28	1
p/m-Xylene	ND		ug/kg	2.8	0.77	1
o-Xylene	ND		ug/kg	1.4	0.40	1
Xylenes, Total	ND		ug/kg	1.4	0.40	1
cis-1,2-Dichloroethene	ND		ug/kg	1.4	0.24	1
1,2-Dichloroethene, Total	ND		ug/kg	1.4	0.19	1
Dibromomethane	ND		ug/kg	2.8	0.33	1
Styrene	ND		ug/kg	1.4	0.27	1
Dichlorodifluoromethane	ND		ug/kg	14	1.2	1
Acetone	ND		ug/kg	14	6.6	1
Carbon disulfide	ND		ug/kg	14	6.2	1
2-Butanone	ND		ug/kg	14	3.0	1
Vinyl acetate	ND		ug/kg	14	3.0	1
4-Methyl-2-pentanone	ND		ug/kg	14	1.8	1
1,2,3-Trichloropropane	ND		ug/kg	2.8	0.17	1
2-Hexanone	ND		ug/kg	14	1.6	1
Bromochloromethane	ND		ug/kg	2.8	0.28	1
2,2-Dichloropropane	ND		ug/kg	2.8	0.28	1
1,2-Dibromoethane	ND		ug/kg	1.4	0.38	1
1,3-Dichloropropane	ND		ug/kg	2.8	0.23	1
1,1,1,2-Tetrachloroethane	ND		ug/kg	0.69	0.18	1
Bromobenzene	ND		ug/kg	2.8	0.20	1
n-Butylbenzene	ND		ug/kg	1.4	0.23	1
sec-Butylbenzene	ND		ug/kg	1.4	0.20	1
tert-Butylbenzene	ND		ug/kg	2.8	0.16	1
o-Chlorotoluene	ND		ug/kg	2.8	0.26	1
p-Chlorotoluene	ND		ug/kg	2.8	0.15	1
1,2-Dibromo-3-chloropropane	ND		ug/kg	4.1	1.4	1
Hexachlorobutadiene	ND		ug/kg	5.5	0.23	1
Isopropylbenzene	ND		ug/kg	1.4	0.15	1
p-Isopropyltoluene	ND		ug/kg	1.4	0.15	1
Naphthalene	43		ug/kg	5.5	0.89	1
Acrylonitrile	ND		ug/kg	5.5	1.6	1

Project Name: THE BEACON **Lab Number:** L2256007

Project Number: 170745301 **Report Date:** 11/07/22

SAMPLE RESULTS

Lab ID: L2256007-05 Date Collected: 10/07/22 14:05

Client ID: SB01_3-5 Date Received: 10/07/22

Sample Location: 413 E 120 ST. Field Prep: Not Specified

Sample Depth:

Parameter	Result	Qualifier	Units	RL	MDL	Dilution Factor
Volatile Organics by EPA 5035 Low - Westborough Lab						
n-Propylbenzene	ND		ug/kg	1.4	0.24	1
1,2,3-Trichlorobenzene	ND		ug/kg	2.8	0.44	1
1,2,4-Trichlorobenzene	ND		ug/kg	2.8	0.37	1
1,3,5-Trimethylbenzene	ND		ug/kg	2.8	0.26	1
1,2,4-Trimethylbenzene	ND		ug/kg	2.8	0.46	1
1,4-Dioxane	ND		ug/kg	110	48.	1
p-Diethylbenzene	ND		ug/kg	2.8	0.24	1
p-Ethyltoluene	ND		ug/kg	2.8	0.53	1
1,2,4,5-Tetramethylbenzene	ND		ug/kg	2.8	0.26	1
Ethyl ether	ND		ug/kg	2.8	0.47	1
trans-1,4-Dichloro-2-butene	ND		ug/kg	6.9	2.0	1

Surrogate	% Recovery	Qualifier	Acceptance Criteria
1,2-Dichloroethane-d4	98		70-130
Toluene-d8	103		70-130
4-Bromofluorobenzene	104		70-130
Dibromofluoromethane	103		70-130

Project Name: THE BEACON
Project Number: 170745301
Lab Number: L2256007
Report Date: 11/07/22

SAMPLE RESULTS

Lab ID: L2256007-06
Client ID: TB02_100722
Sample Location: 413 E 120 ST.

Date Collected: 10/07/22 00:00
Date Received: 10/07/22
Field Prep: Not Specified

Sample Depth:
Matrix: Water
Analytical Method: 1,8260C
Analytical Date: 10/11/22 19:50
Analyst: PID

Parameter	Result	Qualifier	Units	RL	MDL	Dilution Factor
Volatile Organics by GC/MS - Westborough Lab						
Methylene chloride	ND		ug/l	2.5	0.70	1
1,1-Dichloroethane	ND		ug/l	2.5	0.70	1
Chloroform	ND		ug/l	2.5	0.70	1
Carbon tetrachloride	ND		ug/l	0.50	0.13	1
1,2-Dichloropropane	ND		ug/l	1.0	0.14	1
Dibromochloromethane	ND		ug/l	0.50	0.15	1
1,1,2-Trichloroethane	ND		ug/l	1.5	0.50	1
Tetrachloroethene	ND		ug/l	0.50	0.18	1
Chlorobenzene	ND		ug/l	2.5	0.70	1
Trichlorofluoromethane	ND		ug/l	2.5	0.70	1
1,2-Dichloroethane	ND		ug/l	0.50	0.13	1
1,1,1-Trichloroethane	ND		ug/l	2.5	0.70	1
Bromodichloromethane	ND		ug/l	0.50	0.19	1
trans-1,3-Dichloropropene	ND		ug/l	0.50	0.16	1
cis-1,3-Dichloropropene	ND		ug/l	0.50	0.14	1
1,3-Dichloropropene, Total	ND		ug/l	0.50	0.14	1
1,1-Dichloropropene	ND		ug/l	2.5	0.70	1
Bromoform	ND		ug/l	2.0	0.65	1
1,1,2,2-Tetrachloroethane	ND		ug/l	0.50	0.17	1
Benzene	ND		ug/l	0.50	0.16	1
Toluene	ND		ug/l	2.5	0.70	1
Ethylbenzene	ND		ug/l	2.5	0.70	1
Chloromethane	ND		ug/l	2.5	0.70	1
Bromomethane	ND		ug/l	2.5	0.70	1
Vinyl chloride	ND		ug/l	1.0	0.07	1
Chloroethane	ND		ug/l	2.5	0.70	1
1,1-Dichloroethene	ND		ug/l	0.50	0.17	1
trans-1,2-Dichloroethene	ND		ug/l	2.5	0.70	1

Project Name: THE BEACON **Lab Number:** L2256007

Project Number: 170745301 **Report Date:** 11/07/22

SAMPLE RESULTS

Lab ID: L2256007-06 Date Collected: 10/07/22 00:00

Client ID: TB02_100722 Date Received: 10/07/22

Sample Location: 413 E 120 ST. Field Prep: Not Specified

Sample Depth:

Parameter	Result	Qualifier	Units	RL	MDL	Dilution Factor
Volatile Organics by GC/MS - Westborough Lab						
Trichloroethene	ND		ug/l	0.50	0.18	1
1,2-Dichlorobenzene	ND		ug/l	2.5	0.70	1
1,3-Dichlorobenzene	ND		ug/l	2.5	0.70	1
1,4-Dichlorobenzene	ND		ug/l	2.5	0.70	1
Methyl tert butyl ether	ND		ug/l	2.5	0.70	1
p/m-Xylene	ND		ug/l	2.5	0.70	1
o-Xylene	ND		ug/l	2.5	0.70	1
Xylenes, Total	ND		ug/l	2.5	0.70	1
cis-1,2-Dichloroethene	ND		ug/l	2.5	0.70	1
1,2-Dichloroethene, Total	ND		ug/l	2.5	0.70	1
Dibromomethane	ND		ug/l	5.0	1.0	1
1,2,3-Trichloropropane	ND		ug/l	2.5	0.70	1
Acrylonitrile	ND		ug/l	5.0	1.5	1
Styrene	ND		ug/l	2.5	0.70	1
Dichlorodifluoromethane	ND		ug/l	5.0	1.0	1
Acetone	ND		ug/l	5.0	1.5	1
Carbon disulfide	ND		ug/l	5.0	1.0	1
2-Butanone	ND		ug/l	5.0	1.9	1
Vinyl acetate	ND		ug/l	5.0	1.0	1
4-Methyl-2-pentanone	ND		ug/l	5.0	1.0	1
2-Hexanone	ND		ug/l	5.0	1.0	1
Bromochloromethane	ND		ug/l	2.5	0.70	1
2,2-Dichloropropane	ND		ug/l	2.5	0.70	1
1,2-Dibromoethane	ND		ug/l	2.0	0.65	1
1,3-Dichloropropane	ND		ug/l	2.5	0.70	1
1,1,1,2-Tetrachloroethane	ND		ug/l	2.5	0.70	1
Bromobenzene	ND		ug/l	2.5	0.70	1
n-Butylbenzene	ND		ug/l	2.5	0.70	1
sec-Butylbenzene	ND		ug/l	2.5	0.70	1
tert-Butylbenzene	ND		ug/l	2.5	0.70	1
o-Chlorotoluene	ND		ug/l	2.5	0.70	1
p-Chlorotoluene	ND		ug/l	2.5	0.70	1
1,2-Dibromo-3-chloropropane	ND		ug/l	2.5	0.70	1
Hexachlorobutadiene	ND		ug/l	2.5	0.70	1
Isopropylbenzene	ND		ug/l	2.5	0.70	1
p-Isopropyltoluene	ND		ug/l	2.5	0.70	1
Naphthalene	ND		ug/l	2.5	0.70	1

Project Name: THE BEACON **Lab Number:** L2256007

Project Number: 170745301 **Report Date:** 11/07/22

SAMPLE RESULTS

Lab ID: L2256007-06 Date Collected: 10/07/22 00:00

Client ID: TB02_100722 Date Received: 10/07/22

Sample Location: 413 E 120 ST. Field Prep: Not Specified

Sample Depth:

Parameter	Result	Qualifier	Units	RL	MDL	Dilution Factor
Volatile Organics by GC/MS - Westborough Lab						
n-Propylbenzene	ND		ug/l	2.5	0.70	1
1,2,3-Trichlorobenzene	ND		ug/l	2.5	0.70	1
1,2,4-Trichlorobenzene	ND		ug/l	2.5	0.70	1
1,3,5-Trimethylbenzene	ND		ug/l	2.5	0.70	1
1,2,4-Trimethylbenzene	ND		ug/l	2.5	0.70	1
1,4-Dioxane	ND		ug/l	250	61.	1
p-Diethylbenzene	ND		ug/l	2.0	0.70	1
p-Ethyltoluene	ND		ug/l	2.0	0.70	1
1,2,4,5-Tetramethylbenzene	ND		ug/l	2.0	0.54	1
Ethyl ether	ND		ug/l	2.5	0.70	1
trans-1,4-Dichloro-2-butene	ND		ug/l	2.5	0.70	1

Surrogate	% Recovery	Qualifier	Acceptance Criteria
1,2-Dichloroethane-d4	122		70-130
Toluene-d8	96		70-130
4-Bromofluorobenzene	88		70-130
Dibromofluoromethane	**134**	Q	70-130

Project Name: THE BEACON
Project Number: 170745301
Lab Number: L2256007
Report Date: 11/07/22

SAMPLE RESULTS

Lab ID: L2256007-07
Client ID: SB02_0-2
Sample Location: 413 E 120 ST.

Date Collected: 10/07/22 15:40
Date Received: 10/07/22
Field Prep: Not Specified

Sample Depth:
Matrix: Soil
Analytical Method: 1,8260C
Analytical Date: 10/12/22 16:56
Analyst: AJK
Percent Solids: 97%

Parameter	Result	Qualifier	Units	RL	MDL	Dilution Factor
Volatile Organics by EPA 5035 Low - Westborough Lab						
Methylene chloride	ND		ug/kg	5.1	2.3	1
1,1-Dichloroethane	ND		ug/kg	1.0	0.15	1
Chloroform	ND		ug/kg	1.5	0.14	1
Carbon tetrachloride	ND		ug/kg	1.0	0.23	1
1,2-Dichloropropane	ND		ug/kg	1.0	0.13	1
Dibromochloromethane	ND		ug/kg	1.0	0.14	1
1,1,2-Trichloroethane	ND		ug/kg	1.0	0.27	1
Tetrachloroethene	ND		ug/kg	0.51	0.20	1
Chlorobenzene	ND		ug/kg	0.51	0.13	1
Trichlorofluoromethane	ND		ug/kg	4.1	0.71	1
1,2-Dichloroethane	ND		ug/kg	1.0	0.26	1
1,1,1-Trichloroethane	ND		ug/kg	0.51	0.17	1
Bromodichloromethane	ND		ug/kg	0.51	0.11	1
trans-1,3-Dichloropropene	ND		ug/kg	1.0	0.28	1
cis-1,3-Dichloropropene	ND		ug/kg	0.51	0.16	1
1,3-Dichloropropene, Total	ND		ug/kg	0.51	0.16	1
1,1-Dichloropropene	ND		ug/kg	0.51	0.16	1
Bromoform	ND		ug/kg	4.1	0.25	1
1,1,2,2-Tetrachloroethane	ND		ug/kg	0.51	0.17	1
Benzene	ND		ug/kg	0.51	0.17	1
Toluene	ND		ug/kg	1.0	0.55	1
Ethylbenzene	ND		ug/kg	1.0	0.14	1
Chloromethane	ND		ug/kg	4.1	0.95	1
Bromomethane	ND		ug/kg	2.0	0.59	1
Vinyl chloride	ND		ug/kg	1.0	0.34	1
Chloroethane	ND		ug/kg	2.0	0.46	1
1,1-Dichloroethene	ND		ug/kg	1.0	0.24	1
trans-1,2-Dichloroethene	ND		ug/kg	1.5	0.14	1

Project Name: THE BEACON **Lab Number:** L2256007

Project Number: 170745301 **Report Date:** 11/07/22

SAMPLE RESULTS

Lab ID: L2256007-07 Date Collected: 10/07/22 15:40

Client ID: SB02_0-2 Date Received: 10/07/22

Sample Location: 413 E 120 ST. Field Prep: Not Specified

Sample Depth:

Parameter	Result	Qualifier	Units	RL	MDL	Dilution Factor
Volatile Organics by EPA 5035 Low - Westborough Lab						
Trichloroethene	ND		ug/kg	0.51	0.14	1
1,2-Dichlorobenzene	ND		ug/kg	2.0	0.15	1
1,3-Dichlorobenzene	ND		ug/kg	2.0	0.15	1
1,4-Dichlorobenzene	ND		ug/kg	2.0	0.17	1
Methyl tert butyl ether	ND		ug/kg	2.0	0.20	1
p/m-Xylene	ND		ug/kg	2.0	0.57	1
o-Xylene	ND		ug/kg	1.0	0.30	1
Xylenes, Total	ND		ug/kg	1.0	0.30	1
cis-1,2-Dichloroethene	ND		ug/kg	1.0	0.18	1
1,2-Dichloroethene, Total	ND		ug/kg	1.0	0.14	1
Dibromomethane	ND		ug/kg	2.0	0.24	1
Styrene	ND		ug/kg	1.0	0.20	1
Dichlorodifluoromethane	ND		ug/kg	10	0.93	1
Acetone	ND		ug/kg	10	4.9	1
Carbon disulfide	ND		ug/kg	10	4.6	1
2-Butanone	ND		ug/kg	10	2.3	1
Vinyl acetate	ND		ug/kg	10	2.2	1
4-Methyl-2-pentanone	ND		ug/kg	10	1.3	1
1,2,3-Trichloropropane	ND		ug/kg	2.0	0.13	1
2-Hexanone	ND		ug/kg	10	1.2	1
Bromochloromethane	ND		ug/kg	2.0	0.21	1
2,2-Dichloropropane	ND		ug/kg	2.0	0.21	1
1,2-Dibromoethane	ND		ug/kg	1.0	0.28	1
1,3-Dichloropropane	ND		ug/kg	2.0	0.17	1
1,1,1,2-Tetrachloroethane	ND		ug/kg	0.51	0.13	1
Bromobenzene	ND		ug/kg	2.0	0.15	1
n-Butylbenzene	ND		ug/kg	1.0	0.17	1
sec-Butylbenzene	ND		ug/kg	1.0	0.15	1
tert-Butylbenzene	ND		ug/kg	2.0	0.12	1
o-Chlorotoluene	ND		ug/kg	2.0	0.20	1
p-Chlorotoluene	ND		ug/kg	2.0	0.11	1
1,2-Dibromo-3-chloropropane	ND		ug/kg	3.1	1.0	1
Hexachlorobutadiene	ND		ug/kg	4.1	0.17	1
Isopropylbenzene	ND		ug/kg	1.0	0.11	1
p-Isopropyltoluene	ND		ug/kg	1.0	0.11	1
Naphthalene	ND		ug/kg	4.1	0.66	1
Acrylonitrile	ND		ug/kg	4.1	1.2	1

Project Name: THE BEACON **Lab Number:** L2256007

Project Number: 170745301 **Report Date:** 11/07/22

SAMPLE RESULTS

Lab ID: L2256007-07 Date Collected: 10/07/22 15:40

Client ID: SB02_0-2 Date Received: 10/07/22

Sample Location: 413 E 120 ST. Field Prep: Not Specified

Sample Depth:

Parameter	Result	Qualifier	Units	RL	MDL	Dilution Factor
Volatile Organics by EPA 5035 Low - Westborough Lab						
n-Propylbenzene	ND		ug/kg	1.0	0.17	1
1,2,3-Trichlorobenzene	ND		ug/kg	2.0	0.33	1
1,2,4-Trichlorobenzene	ND		ug/kg	2.0	0.28	1
1,3,5-Trimethylbenzene	ND		ug/kg	2.0	0.20	1
1,2,4-Trimethylbenzene	ND		ug/kg	2.0	0.34	1
1,4-Dioxane	ND		ug/kg	82	36.	1
p-Diethylbenzene	ND		ug/kg	2.0	0.18	1
p-Ethyltoluene	ND		ug/kg	2.0	0.39	1
1,2,4,5-Tetramethylbenzene	ND		ug/kg	2.0	0.20	1
Ethyl ether	ND		ug/kg	2.0	0.35	1
trans-1,4-Dichloro-2-butene	ND		ug/kg	5.1	1.4	1

Surrogate	% Recovery	Qualifier	Acceptance Criteria
1,2-Dichloroethane-d4	114		70-130
Toluene-d8	104		70-130
4-Bromofluorobenzene	105		70-130
Dibromofluoromethane	105		70-130

Project Name: THE BEACON
Project Number: 170745301
Lab Number: L2256007
Report Date: 11/07/22

SAMPLE RESULTS

Lab ID: L2256007-08
Client ID: SB02_4-5
Sample Location: 413 E 120 ST.
Date Collected: 10/07/22 10:00
Date Received: 10/07/22
Field Prep: Not Specified

Sample Depth:
Matrix: Soil
Analytical Method: 1,8260C
Analytical Date: 10/12/22 17:22
Analyst: AJK
Percent Solids: 87%

Parameter	Result	Qualifier	Units	RL	MDL	Dilution Factor
Volatile Organics by EPA 5035 Low - Westborough Lab						
Methylene chloride	ND		ug/kg	5.0	2.3	1
1,1-Dichloroethane	ND		ug/kg	0.99	0.14	1
Chloroform	ND		ug/kg	1.5	0.14	1
Carbon tetrachloride	ND		ug/kg	0.99	0.23	1
1,2-Dichloropropane	ND		ug/kg	0.99	0.12	1
Dibromochloromethane	ND		ug/kg	0.99	0.14	1
1,1,2-Trichloroethane	ND		ug/kg	0.99	0.26	1
Tetrachloroethene	ND		ug/kg	0.50	0.19	1
Chlorobenzene	ND		ug/kg	0.50	0.12	1
Trichlorofluoromethane	ND		ug/kg	4.0	0.69	1
1,2-Dichloroethane	ND		ug/kg	0.99	0.25	1
1,1,1-Trichloroethane	ND		ug/kg	0.50	0.16	1
Bromodichloromethane	ND		ug/kg	0.50	0.11	1
trans-1,3-Dichloropropene	ND		ug/kg	0.99	0.27	1
cis-1,3-Dichloropropene	ND		ug/kg	0.50	0.16	1
1,3-Dichloropropene, Total	ND		ug/kg	0.50	0.16	1
1,1-Dichloropropene	ND		ug/kg	0.50	0.16	1
Bromoform	ND		ug/kg	4.0	0.24	1
1,1,2,2-Tetrachloroethane	ND		ug/kg	0.50	0.16	1
Benzene	ND		ug/kg	0.50	0.16	1
Toluene	ND		ug/kg	0.99	0.54	1
Ethylbenzene	ND		ug/kg	0.99	0.14	1
Chloromethane	ND		ug/kg	4.0	0.92	1
Bromomethane	ND		ug/kg	2.0	0.58	1
Vinyl chloride	ND		ug/kg	0.99	0.33	1
Chloroethane	ND		ug/kg	2.0	0.45	1
1,1-Dichloroethene	ND		ug/kg	0.99	0.24	1
trans-1,2-Dichloroethene	ND		ug/kg	1.5	0.14	1

Project Name: THE BEACON **Lab Number:** L2256007

Project Number: 170745301 **Report Date:** 11/07/22

SAMPLE RESULTS

Lab ID: L2256007-08 Date Collected: 10/07/22 10:00

Client ID: SB02_4-5 Date Received: 10/07/22

Sample Location: 413 E 120 ST. Field Prep: Not Specified

Sample Depth:

Parameter	Result	Qualifier	Units	RL	MDL	Dilution Factor
Volatile Organics by EPA 5035 Low - Westborough Lab						
Trichloroethene	ND		ug/kg	0.50	0.14	1
1,2-Dichlorobenzene	ND		ug/kg	2.0	0.14	1
1,3-Dichlorobenzene	ND		ug/kg	2.0	0.15	1
1,4-Dichlorobenzene	ND		ug/kg	2.0	0.17	1
Methyl tert butyl ether	ND		ug/kg	2.0	0.20	1
p/m-Xylene	ND		ug/kg	2.0	0.55	1
o-Xylene	ND		ug/kg	0.99	0.29	1
Xylenes, Total	ND		ug/kg	0.99	0.29	1
cis-1,2-Dichloroethene	ND		ug/kg	0.99	0.17	1
1,2-Dichloroethene, Total	ND		ug/kg	0.99	0.14	1
Dibromomethane	ND		ug/kg	2.0	0.24	1
Styrene	ND		ug/kg	0.99	0.19	1
Dichlorodifluoromethane	ND		ug/kg	9.9	0.91	1
Acetone	ND		ug/kg	9.9	4.8	1
Carbon disulfide	ND		ug/kg	9.9	4.5	1
2-Butanone	ND		ug/kg	9.9	2.2	1
Vinyl acetate	ND		ug/kg	9.9	2.1	1
4-Methyl-2-pentanone	ND		ug/kg	9.9	1.3	1
1,2,3-Trichloropropane	ND		ug/kg	2.0	0.12	1
2-Hexanone	ND		ug/kg	9.9	1.2	1
Bromochloromethane	ND		ug/kg	2.0	0.20	1
2,2-Dichloropropane	ND		ug/kg	2.0	0.20	1
1,2-Dibromoethane	ND		ug/kg	0.99	0.28	1
1,3-Dichloropropane	ND		ug/kg	2.0	0.16	1
1,1,1,2-Tetrachloroethane	ND		ug/kg	0.50	0.13	1
Bromobenzene	ND		ug/kg	2.0	0.14	1
n-Butylbenzene	ND		ug/kg	0.99	0.16	1
sec-Butylbenzene	ND		ug/kg	0.99	0.14	1
tert-Butylbenzene	ND		ug/kg	2.0	0.12	1
o-Chlorotoluene	ND		ug/kg	2.0	0.19	1
p-Chlorotoluene	ND		ug/kg	2.0	0.11	1
1,2-Dibromo-3-chloropropane	ND		ug/kg	3.0	0.99	1
Hexachlorobutadiene	ND		ug/kg	4.0	0.17	1
Isopropylbenzene	ND		ug/kg	0.99	0.11	1
p-Isopropyltoluene	ND		ug/kg	0.99	0.11	1
Naphthalene	ND		ug/kg	4.0	0.64	1
Acrylonitrile	ND		ug/kg	4.0	1.1	1

Project Name: THE BEACON
Project Number: 170745301
Lab Number: L2256007
Report Date: 11/07/22

SAMPLE RESULTS

Lab ID: L2256007-08
Client ID: SB02_4-5
Sample Location: 413 E 120 ST.
Date Collected: 10/07/22 10:00
Date Received: 10/07/22
Field Prep: Not Specified

Sample Depth:

Parameter	Result	Qualifier	Units	RL	MDL	Dilution Factor
Volatile Organics by EPA 5035 Low - Westborough Lab						
n-Propylbenzene	ND		ug/kg	0.99	0.17	1
1,2,3-Trichlorobenzene	ND		ug/kg	2.0	0.32	1
1,2,4-Trichlorobenzene	ND		ug/kg	2.0	0.27	1
1,3,5-Trimethylbenzene	ND		ug/kg	2.0	0.19	1
1,2,4-Trimethylbenzene	ND		ug/kg	2.0	0.33	1
1,4-Dioxane	ND		ug/kg	79	35.	1
p-Diethylbenzene	ND		ug/kg	2.0	0.18	1
p-Ethyltoluene	ND		ug/kg	2.0	0.38	1
1,2,4,5-Tetramethylbenzene	ND		ug/kg	2.0	0.19	1
Ethyl ether	ND		ug/kg	2.0	0.34	1
trans-1,4-Dichloro-2-butene	ND		ug/kg	5.0	1.4	1

Surrogate	% Recovery	Qualifier	Acceptance Criteria
1,2-Dichloroethane-d4	114		70-130
Toluene-d8	104		70-130
4-Bromofluorobenzene	102		70-130
Dibromofluoromethane	104		70-130

Project Name: THE BEACON
Project Number: 170745301
Lab Number: L2256007
Report Date: 11/07/22

SAMPLE RESULTS

Lab ID: L2256007-14
Client ID: MW03_100722
Sample Location: 413 E 120 ST.

Date Collected: 10/07/22 12:35
Date Received: 10/07/22
Field Prep: Refer to COC

Sample Depth:
Matrix: Water
Analytical Method: 1,8260C
Analytical Date: 10/11/22 19:11
Analyst: PID

Parameter	Result	Qualifier	Units	RL	MDL	Dilution Factor
Volatile Organics by GC/MS - Westborough Lab						
Methylene chloride	ND		ug/l	2.5	0.70	1
1,1-Dichloroethane	ND		ug/l	2.5	0.70	1
Chloroform	ND		ug/l	2.5	0.70	1
Carbon tetrachloride	ND		ug/l	0.50	0.13	1
1,2-Dichloropropane	ND		ug/l	1.0	0.14	1
Dibromochloromethane	ND		ug/l	0.50	0.15	1
1,1,2-Trichloroethane	ND		ug/l	1.5	0.50	1
Tetrachloroethene	ND		ug/l	0.50	0.18	1
Chlorobenzene	ND		ug/l	2.5	0.70	1
Trichlorofluoromethane	ND		ug/l	2.5	0.70	1
1,2-Dichloroethane	ND		ug/l	0.50	0.13	1
1,1,1-Trichloroethane	ND		ug/l	2.5	0.70	1
Bromodichloromethane	ND		ug/l	0.50	0.19	1
trans-1,3-Dichloropropene	ND		ug/l	0.50	0.16	1
cis-1,3-Dichloropropene	ND		ug/l	0.50	0.14	1
1,3-Dichloropropene, Total	ND		ug/l	0.50	0.14	1
1,1-Dichloropropene	ND		ug/l	2.5	0.70	1
Bromoform	ND		ug/l	2.0	0.65	1
1,1,2,2-Tetrachloroethane	ND		ug/l	0.50	0.17	1
Benzene	ND		ug/l	0.50	0.16	1
Toluene	ND		ug/l	2.5	0.70	1
Ethylbenzene	ND		ug/l	2.5	0.70	1
Chloromethane	ND		ug/l	2.5	0.70	1
Bromomethane	ND		ug/l	2.5	0.70	1
Vinyl chloride	ND		ug/l	1.0	0.07	1
Chloroethane	ND		ug/l	2.5	0.70	1
1,1-Dichloroethene	ND		ug/l	0.50	0.17	1
trans-1,2-Dichloroethene	ND		ug/l	2.5	0.70	1

Project Name: THE BEACON **Lab Number:** L2256007

Project Number: 170745301 **Report Date:** 11/07/22

SAMPLE RESULTS

Lab ID: L2256007-14 Date Collected: 10/07/22 12:35

Client ID: MW03_100722 Date Received: 10/07/22

Sample Location: 413 E 120 ST. Field Prep: Refer to COC

Sample Depth:

Parameter	Result	Qualifier	Units	RL	MDL	Dilution Factor
Volatile Organics by GC/MS - Westborough Lab						
Trichloroethene	ND		ug/l	0.50	0.18	1
1,2-Dichlorobenzene	ND		ug/l	2.5	0.70	1
1,3-Dichlorobenzene	ND		ug/l	2.5	0.70	1
1,4-Dichlorobenzene	ND		ug/l	2.5	0.70	1
Methyl tert butyl ether	ND		ug/l	2.5	0.70	1
p/m-Xylene	ND		ug/l	2.5	0.70	1
o-Xylene	ND		ug/l	2.5	0.70	1
Xylenes, Total	ND		ug/l	2.5	0.70	1
cis-1,2-Dichloroethene	ND		ug/l	2.5	0.70	1
1,2-Dichloroethene, Total	ND		ug/l	2.5	0.70	1
Dibromomethane	ND		ug/l	5.0	1.0	1
1,2,3-Trichloropropane	ND		ug/l	2.5	0.70	1
Acrylonitrile	ND		ug/l	5.0	1.5	1
Styrene	ND		ug/l	2.5	0.70	1
Dichlorodifluoromethane	ND		ug/l	5.0	1.0	1
Acetone	ND		ug/l	5.0	1.5	1
Carbon disulfide	ND		ug/l	5.0	1.0	1
2-Butanone	ND		ug/l	5.0	1.9	1
Vinyl acetate	ND		ug/l	5.0	1.0	1
4-Methyl-2-pentanone	ND		ug/l	5.0	1.0	1
2-Hexanone	ND		ug/l	5.0	1.0	1
Bromochloromethane	ND		ug/l	2.5	0.70	1
2,2-Dichloropropane	ND		ug/l	2.5	0.70	1
1,2-Dibromoethane	ND		ug/l	2.0	0.65	1
1,3-Dichloropropane	ND		ug/l	2.5	0.70	1
1,1,1,2-Tetrachloroethane	ND		ug/l	2.5	0.70	1
Bromobenzene	ND		ug/l	2.5	0.70	1
n-Butylbenzene	ND		ug/l	2.5	0.70	1
sec-Butylbenzene	ND		ug/l	2.5	0.70	1
tert-Butylbenzene	ND		ug/l	2.5	0.70	1
o-Chlorotoluene	ND		ug/l	2.5	0.70	1
p-Chlorotoluene	ND		ug/l	2.5	0.70	1
1,2-Dibromo-3-chloropropane	ND		ug/l	2.5	0.70	1
Hexachlorobutadiene	ND		ug/l	2.5	0.70	1
Isopropylbenzene	ND		ug/l	2.5	0.70	1
p-Isopropyltoluene	ND		ug/l	2.5	0.70	1
Naphthalene	ND		ug/l	2.5	0.70	1

Project Name: THE BEACON **Lab Number:** L2256007

Project Number: 170745301 **Report Date:** 11/07/22

SAMPLE RESULTS

Lab ID: L2256007-14 Date Collected: 10/07/22 12:35

Client ID: MW03_100722 Date Received: 10/07/22

Sample Location: 413 E 120 ST. Field Prep: Refer to COC

Sample Depth:

Parameter	Result	Qualifier	Units	RL	MDL	Dilution Factor
Volatile Organics by GC/MS - Westborough Lab						
n-Propylbenzene	ND		ug/l	2.5	0.70	1
1,2,3-Trichlorobenzene	ND		ug/l	2.5	0.70	1
1,2,4-Trichlorobenzene	ND		ug/l	2.5	0.70	1
1,3,5-Trimethylbenzene	ND		ug/l	2.5	0.70	1
1,2,4-Trimethylbenzene	ND		ug/l	2.5	0.70	1
1,4-Dioxane	ND		ug/l	250	61.	1
p-Diethylbenzene	ND		ug/l	2.0	0.70	1
p-Ethyltoluene	ND		ug/l	2.0	0.70	1
1,2,4,5-Tetramethylbenzene	ND		ug/l	2.0	0.54	1
Ethyl ether	ND		ug/l	2.5	0.70	1
trans-1,4-Dichloro-2-butene	ND		ug/l	2.5	0.70	1

Surrogate	% Recovery	Qualifier	Acceptance Criteria
1,2-Dichloroethane-d4	117		70-130
Toluene-d8	96		70-130
4-Bromofluorobenzene	86		70-130
Dibromofluoromethane	**134**	Q	70-130

Project Name: THE BEACON
Project Number: 170745301
Lab Number: L2256007
Report Date: 11/07/22

SAMPLE RESULTS

Lab ID: L2256007-15
Client ID: FB02_100722
Sample Location: 413 E 120 ST.
Date Collected: 10/07/22 14:35
Date Received: 10/07/22
Field Prep: Refer to COC

Sample Depth:
Matrix: Water
Analytical Method: 1,8260C
Analytical Date: 10/11/22 19:31
Analyst: PID

Parameter	Result	Qualifier	Units	RL	MDL	Dilution Factor
Volatile Organics by GC/MS - Westborough Lab						
Methylene chloride	ND		ug/l	2.5	0.70	1
1,1-Dichloroethane	ND		ug/l	2.5	0.70	1
Chloroform	ND		ug/l	2.5	0.70	1
Carbon tetrachloride	ND		ug/l	0.50	0.13	1
1,2-Dichloropropane	ND		ug/l	1.0	0.14	1
Dibromochloromethane	ND		ug/l	0.50	0.15	1
1,1,2-Trichloroethane	ND		ug/l	1.5	0.50	1
Tetrachloroethene	ND		ug/l	0.50	0.18	1
Chlorobenzene	ND		ug/l	2.5	0.70	1
Trichlorofluoromethane	ND		ug/l	2.5	0.70	1
1,2-Dichloroethane	ND		ug/l	0.50	0.13	1
1,1,1-Trichloroethane	ND		ug/l	2.5	0.70	1
Bromodichloromethane	ND		ug/l	0.50	0.19	1
trans-1,3-Dichloropropene	ND		ug/l	0.50	0.16	1
cis-1,3-Dichloropropene	ND		ug/l	0.50	0.14	1
1,3-Dichloropropene, Total	ND		ug/l	0.50	0.14	1
1,1-Dichloropropene	ND		ug/l	2.5	0.70	1
Bromoform	ND		ug/l	2.0	0.65	1
1,1,2,2-Tetrachloroethane	ND		ug/l	0.50	0.17	1
Benzene	ND		ug/l	0.50	0.16	1
Toluene	ND		ug/l	2.5	0.70	1
Ethylbenzene	ND		ug/l	2.5	0.70	1
Chloromethane	ND		ug/l	2.5	0.70	1
Bromomethane	ND		ug/l	2.5	0.70	1
Vinyl chloride	ND		ug/l	1.0	0.07	1
Chloroethane	ND		ug/l	2.5	0.70	1
1,1-Dichloroethene	ND		ug/l	0.50	0.17	1
trans-1,2-Dichloroethene	ND		ug/l	2.5	0.70	1

Project Name: THE BEACON **Lab Number:** L2256007

Project Number: 170745301 **Report Date:** 11/07/22

SAMPLE RESULTS

Lab ID: L2256007-15 Date Collected: 10/07/22 14:35

Client ID: FB02_100722 Date Received: 10/07/22

Sample Location: 413 E 120 ST. Field Prep: Refer to COC

Sample Depth:

Parameter	Result	Qualifier	Units	RL	MDL	Dilution Factor
Volatile Organics by GC/MS - Westborough Lab						
Trichloroethene	ND		ug/l	0.50	0.18	1
1,2-Dichlorobenzene	ND		ug/l	2.5	0.70	1
1,3-Dichlorobenzene	ND		ug/l	2.5	0.70	1
1,4-Dichlorobenzene	ND		ug/l	2.5	0.70	1
Methyl tert butyl ether	ND		ug/l	2.5	0.70	1
p/m-Xylene	ND		ug/l	2.5	0.70	1
o-Xylene	ND		ug/l	2.5	0.70	1
Xylenes, Total	ND		ug/l	2.5	0.70	1
cis-1,2-Dichloroethene	ND		ug/l	2.5	0.70	1
1,2-Dichloroethene, Total	ND		ug/l	2.5	0.70	1
Dibromomethane	ND		ug/l	5.0	1.0	1
1,2,3-Trichloropropane	ND		ug/l	2.5	0.70	1
Acrylonitrile	ND		ug/l	5.0	1.5	1
Styrene	ND		ug/l	2.5	0.70	1
Dichlorodifluoromethane	ND		ug/l	5.0	1.0	1
Acetone	ND		ug/l	5.0	1.5	1
Carbon disulfide	ND		ug/l	5.0	1.0	1
2-Butanone	ND		ug/l	5.0	1.9	1
Vinyl acetate	ND		ug/l	5.0	1.0	1
4-Methyl-2-pentanone	ND		ug/l	5.0	1.0	1
2-Hexanone	ND		ug/l	5.0	1.0	1
Bromochloromethane	ND		ug/l	2.5	0.70	1
2,2-Dichloropropane	ND		ug/l	2.5	0.70	1
1,2-Dibromoethane	ND		ug/l	2.0	0.65	1
1,3-Dichloropropane	ND		ug/l	2.5	0.70	1
1,1,1,2-Tetrachloroethane	ND		ug/l	2.5	0.70	1
Bromobenzene	ND		ug/l	2.5	0.70	1
n-Butylbenzene	ND		ug/l	2.5	0.70	1
sec-Butylbenzene	ND		ug/l	2.5	0.70	1
tert-Butylbenzene	ND		ug/l	2.5	0.70	1
o-Chlorotoluene	ND		ug/l	2.5	0.70	1
p-Chlorotoluene	ND		ug/l	2.5	0.70	1
1,2-Dibromo-3-chloropropane	ND		ug/l	2.5	0.70	1
Hexachlorobutadiene	ND		ug/l	2.5	0.70	1
Isopropylbenzene	ND		ug/l	2.5	0.70	1
p-Isopropyltoluene	ND		ug/l	2.5	0.70	1
Naphthalene	ND		ug/l	2.5	0.70	1

Project Name: THE BEACON
Project Number: 170745301
Lab Number: L2256007
Report Date: 11/07/22

SAMPLE RESULTS

Lab ID: L2256007-15
Client ID: FB02_100722
Sample Location: 413 E 120 ST.
Date Collected: 10/07/22 14:35
Date Received: 10/07/22
Field Prep: Refer to COC

Sample Depth:

Parameter	Result	Qualifier	Units	RL	MDL	Dilution Factor
Volatile Organics by GC/MS - Westborough Lab						
n-Propylbenzene	ND		ug/l	2.5	0.70	1
1,2,3-Trichlorobenzene	ND		ug/l	2.5	0.70	1
1,2,4-Trichlorobenzene	ND		ug/l	2.5	0.70	1
1,3,5-Trimethylbenzene	ND		ug/l	2.5	0.70	1
1,2,4-Trimethylbenzene	ND		ug/l	2.5	0.70	1
1,4-Dioxane	ND		ug/l	250	61.	1
p-Diethylbenzene	ND		ug/l	2.0	0.70	1
p-Ethyltoluene	ND		ug/l	2.0	0.70	1
1,2,4,5-Tetramethylbenzene	ND		ug/l	2.0	0.54	1
Ethyl ether	ND		ug/l	2.5	0.70	1
trans-1,4-Dichloro-2-butene	ND		ug/l	2.5	0.70	1

Surrogate	% Recovery	Qualifier	Acceptance Criteria
1,2-Dichloroethane-d4	121		70-130
Toluene-d8	96		70-130
4-Bromofluorobenzene	87		70-130
Dibromofluoromethane	**135**	Q	70-130

Project Name: THE BEACON
Project Number: 170745301
Lab Number: L2256007
Report Date: 11/07/22

SAMPLE RESULTS

Lab ID: L2256007-16
Client ID: TB04_100722
Sample Location: 413 E 120 ST.
Date Collected: 10/07/22 00:00
Date Received: 10/07/22
Field Prep: Not Specified

Sample Depth:
Matrix: Water
Analytical Method: 1,8260C
Analytical Date: 10/11/22 20:10
Analyst: PID

Parameter	Result	Qualifier	Units	RL	MDL	Dilution Factor
Volatile Organics by GC/MS - Westborough Lab						
Methylene chloride	ND		ug/l	2.5	0.70	1
1,1-Dichloroethane	ND		ug/l	2.5	0.70	1
Chloroform	ND		ug/l	2.5	0.70	1
Carbon tetrachloride	ND		ug/l	0.50	0.13	1
1,2-Dichloropropane	ND		ug/l	1.0	0.14	1
Dibromochloromethane	ND		ug/l	0.50	0.15	1
1,1,2-Trichloroethane	ND		ug/l	1.5	0.50	1
Tetrachloroethene	ND		ug/l	0.50	0.18	1
Chlorobenzene	ND		ug/l	2.5	0.70	1
Trichlorofluoromethane	ND		ug/l	2.5	0.70	1
1,2-Dichloroethane	ND		ug/l	0.50	0.13	1
1,1,1-Trichloroethane	ND		ug/l	2.5	0.70	1
Bromodichloromethane	ND		ug/l	0.50	0.19	1
trans-1,3-Dichloropropene	ND		ug/l	0.50	0.16	1
cis-1,3-Dichloropropene	ND		ug/l	0.50	0.14	1
1,3-Dichloropropene, Total	ND		ug/l	0.50	0.14	1
1,1-Dichloropropene	ND		ug/l	2.5	0.70	1
Bromoform	ND		ug/l	2.0	0.65	1
1,1,2,2-Tetrachloroethane	ND		ug/l	0.50	0.17	1
Benzene	ND		ug/l	0.50	0.16	1
Toluene	ND		ug/l	2.5	0.70	1
Ethylbenzene	ND		ug/l	2.5	0.70	1
Chloromethane	ND		ug/l	2.5	0.70	1
Bromomethane	ND		ug/l	2.5	0.70	1
Vinyl chloride	ND		ug/l	1.0	0.07	1
Chloroethane	ND		ug/l	2.5	0.70	1
1,1-Dichloroethene	ND		ug/l	0.50	0.17	1
trans-1,2-Dichloroethene	ND		ug/l	2.5	0.70	1

Project Name: THE BEACON **Lab Number:** L2256007

Project Number: 170745301 **Report Date:** 11/07/22

SAMPLE RESULTS

Lab ID: L2256007-16 Date Collected: 10/07/22 00:00

Client ID: TB04_100722 Date Received: 10/07/22

Sample Location: 413 E 120 ST. Field Prep: Not Specified

Sample Depth:

Parameter	Result	Qualifier	Units	RL	MDL	Dilution Factor
Volatile Organics by GC/MS - Westborough Lab						
Trichloroethene	ND		ug/l	0.50	0.18	1
1,2-Dichlorobenzene	ND		ug/l	2.5	0.70	1
1,3-Dichlorobenzene	ND		ug/l	2.5	0.70	1
1,4-Dichlorobenzene	ND		ug/l	2.5	0.70	1
Methyl tert butyl ether	ND		ug/l	2.5	0.70	1
p/m-Xylene	ND		ug/l	2.5	0.70	1
o-Xylene	ND		ug/l	2.5	0.70	1
Xylenes, Total	ND		ug/l	2.5	0.70	1
cis-1,2-Dichloroethene	ND		ug/l	2.5	0.70	1
1,2-Dichloroethene, Total	ND		ug/l	2.5	0.70	1
Dibromomethane	ND		ug/l	5.0	1.0	1
1,2,3-Trichloropropane	ND		ug/l	2.5	0.70	1
Acrylonitrile	ND		ug/l	5.0	1.5	1
Styrene	ND		ug/l	2.5	0.70	1
Dichlorodifluoromethane	ND		ug/l	5.0	1.0	1
Acetone	ND		ug/l	5.0	1.5	1
Carbon disulfide	ND		ug/l	5.0	1.0	1
2-Butanone	ND		ug/l	5.0	1.9	1
Vinyl acetate	ND		ug/l	5.0	1.0	1
4-Methyl-2-pentanone	ND		ug/l	5.0	1.0	1
2-Hexanone	ND		ug/l	5.0	1.0	1
Bromochloromethane	ND		ug/l	2.5	0.70	1
2,2-Dichloropropane	ND		ug/l	2.5	0.70	1
1,2-Dibromoethane	ND		ug/l	2.0	0.65	1
1,3-Dichloropropane	ND		ug/l	2.5	0.70	1
1,1,1,2-Tetrachloroethane	ND		ug/l	2.5	0.70	1
Bromobenzene	ND		ug/l	2.5	0.70	1
n-Butylbenzene	ND		ug/l	2.5	0.70	1
sec-Butylbenzene	ND		ug/l	2.5	0.70	1
tert-Butylbenzene	ND		ug/l	2.5	0.70	1
o-Chlorotoluene	ND		ug/l	2.5	0.70	1
p-Chlorotoluene	ND		ug/l	2.5	0.70	1
1,2-Dibromo-3-chloropropane	ND		ug/l	2.5	0.70	1
Hexachlorobutadiene	ND		ug/l	2.5	0.70	1
Isopropylbenzene	ND		ug/l	2.5	0.70	1
p-Isopropyltoluene	ND		ug/l	2.5	0.70	1
Naphthalene	ND		ug/l	2.5	0.70	1

Project Name: THE BEACON **Lab Number:** L2256007

Project Number: 170745301 **Report Date:** 11/07/22

SAMPLE RESULTS

Lab ID: L2256007-16 Date Collected: 10/07/22 00:00

Client ID: TB04_100722 Date Received: 10/07/22

Sample Location: 413 E 120 ST. Field Prep: Not Specified

Sample Depth:

Parameter	Result	Qualifier	Units	RL	MDL	Dilution Factor
Volatile Organics by GC/MS - Westborough Lab						
n-Propylbenzene	ND		ug/l	2.5	0.70	1
1,2,3-Trichlorobenzene	ND		ug/l	2.5	0.70	1
1,2,4-Trichlorobenzene	ND		ug/l	2.5	0.70	1
1,3,5-Trimethylbenzene	ND		ug/l	2.5	0.70	1
1,2,4-Trimethylbenzene	ND		ug/l	2.5	0.70	1
1,4-Dioxane	ND		ug/l	250	61.	1
p-Diethylbenzene	ND		ug/l	2.0	0.70	1
p-Ethyltoluene	ND		ug/l	2.0	0.70	1
1,2,4,5-Tetramethylbenzene	ND		ug/l	2.0	0.54	1
Ethyl ether	ND		ug/l	2.5	0.70	1
trans-1,4-Dichloro-2-butene	ND		ug/l	2.5	0.70	1

Surrogate	% Recovery	Qualifier	Acceptance Criteria
1,2-Dichloroethane-d4	123		70-130
Toluene-d8	97		70-130
4-Bromofluorobenzene	87		70-130
Dibromofluoromethane	**140**	Q	70-130

Project Name: THE BEACON
Project Number: 170745301
Lab Number: L2256007
Report Date: 11/07/22

Method Blank Analysis
Batch Quality Control

Analytical Method: 1,8260C
Analytical Date: 10/12/22 09:04
Analyst: NLK

Parameter	Result	Qualifier	Units	RL	MDL
Volatile Organics by EPA 5035 Low - Westborough Lab for sample(s): 01-04,07-08 Batch: WG1698524-5					
Methylene chloride	ND		ug/kg	5.0	2.3
1,1-Dichloroethane	ND		ug/kg	1.0	0.14
Chloroform	ND		ug/kg	1.5	0.14
Carbon tetrachloride	ND		ug/kg	1.0	0.23
1,2-Dichloropropane	ND		ug/kg	1.0	0.12
Dibromochloromethane	ND		ug/kg	1.0	0.14
1,1,2-Trichloroethane	ND		ug/kg	1.0	0.27
Tetrachloroethene	ND		ug/kg	0.50	0.20
Chlorobenzene	ND		ug/kg	0.50	0.13
Trichlorofluoromethane	ND		ug/kg	4.0	0.70
1,2-Dichloroethane	ND		ug/kg	1.0	0.26
1,1,1-Trichloroethane	ND		ug/kg	0.50	0.17
Bromodichloromethane	ND		ug/kg	0.50	0.11
trans-1,3-Dichloropropene	ND		ug/kg	1.0	0.27
cis-1,3-Dichloropropene	ND		ug/kg	0.50	0.16
1,3-Dichloropropene, Total	ND		ug/kg	0.50	0.16
1,1-Dichloropropene	ND		ug/kg	0.50	0.16
Bromoform	ND		ug/kg	4.0	0.25
1,1,2,2-Tetrachloroethane	ND		ug/kg	0.50	0.17
Benzene	ND		ug/kg	0.50	0.17
Toluene	ND		ug/kg	1.0	0.54
Ethylbenzene	ND		ug/kg	1.0	0.14
Chloromethane	ND		ug/kg	4.0	0.93
Bromomethane	ND		ug/kg	2.0	0.58
Vinyl chloride	ND		ug/kg	1.0	0.34
Chloroethane	ND		ug/kg	2.0	0.45
1,1-Dichloroethene	ND		ug/kg	1.0	0.24
trans-1,2-Dichloroethene	ND		ug/kg	1.5	0.14
Trichloroethene	ND		ug/kg	0.50	0.14

Project Name: THE BEACON
Project Number: 170745301
Lab Number: L2256007
Report Date: 11/07/22

Method Blank Analysis
Batch Quality Control

Analytical Method: 1,8260C
Analytical Date: 10/12/22 09:04
Analyst: NLK

Parameter	Result	Qualifier	Units	RL	MDL
Volatile Organics by EPA 5035 Low - Westborough Lab for sample(s): 01-04,07-08 Batch: WG1698524-5					
1,2-Dichlorobenzene	ND		ug/kg	2.0	0.14
1,3-Dichlorobenzene	ND		ug/kg	2.0	0.15
1,4-Dichlorobenzene	ND		ug/kg	2.0	0.17
Methyl tert butyl ether	ND		ug/kg	2.0	0.20
p/m-Xylene	ND		ug/kg	2.0	0.56
o-Xylene	ND		ug/kg	1.0	0.29
Xylenes, Total	ND		ug/kg	1.0	0.29
cis-1,2-Dichloroethene	ND		ug/kg	1.0	0.18
1,2-Dichloroethene, Total	ND		ug/kg	1.0	0.14
Dibromomethane	ND		ug/kg	2.0	0.24
Styrene	ND		ug/kg	1.0	0.20
Dichlorodifluoromethane	ND		ug/kg	10	0.92
Acetone	ND		ug/kg	10	4.8
Carbon disulfide	ND		ug/kg	10	4.6
2-Butanone	ND		ug/kg	10	2.2
Vinyl acetate	ND		ug/kg	10	2.2
4-Methyl-2-pentanone	ND		ug/kg	10	1.3
1,2,3-Trichloropropane	ND		ug/kg	2.0	0.13
2-Hexanone	ND		ug/kg	10	1.2
Bromochloromethane	ND		ug/kg	2.0	0.20
2,2-Dichloropropane	ND		ug/kg	2.0	0.20
1,2-Dibromoethane	ND		ug/kg	1.0	0.28
1,3-Dichloropropane	ND		ug/kg	2.0	0.17
1,1,1,2-Tetrachloroethane	ND		ug/kg	0.50	0.13
Bromobenzene	ND		ug/kg	2.0	0.14
n-Butylbenzene	ND		ug/kg	1.0	0.17
sec-Butylbenzene	ND		ug/kg	1.0	0.15
tert-Butylbenzene	ND		ug/kg	2.0	0.12
o-Chlorotoluene	ND		ug/kg	2.0	0.19

Project Name: THE BEACON
Project Number: 170745301
Lab Number: L2256007
Report Date: 11/07/22

Method Blank Analysis
Batch Quality Control

Analytical Method: 1,8260C
Analytical Date: 10/12/22 09:04
Analyst: NLK

Parameter	Result	Qualifier	Units	RL	MDL
Volatile Organics by EPA 5035 Low - Westborough Lab for sample(s): 01-04,07-08 Batch: WG1698524-5					
p-Chlorotoluene	ND		ug/kg	2.0	0.11
1,2-Dibromo-3-chloropropane	ND		ug/kg	3.0	1.0
Hexachlorobutadiene	ND		ug/kg	4.0	0.17
Isopropylbenzene	ND		ug/kg	1.0	0.11
p-Isopropyltoluene	ND		ug/kg	1.0	0.11
Naphthalene	ND		ug/kg	4.0	0.65
Acrylonitrile	ND		ug/kg	4.0	1.2
n-Propylbenzene	ND		ug/kg	1.0	0.17
1,2,3-Trichlorobenzene	ND		ug/kg	2.0	0.32
1,2,4-Trichlorobenzene	ND		ug/kg	2.0	0.27
1,3,5-Trimethylbenzene	ND		ug/kg	2.0	0.19
1,2,4-Trimethylbenzene	ND		ug/kg	2.0	0.33
1,4-Dioxane	ND		ug/kg	80	35.
p-Diethylbenzene	ND		ug/kg	2.0	0.18
p-Ethyltoluene	ND		ug/kg	2.0	0.38
1,2,4,5-Tetramethylbenzene	ND		ug/kg	2.0	0.19
Ethyl ether	ND		ug/kg	2.0	0.34
trans-1,4-Dichloro-2-butene	ND		ug/kg	5.0	1.4

Surrogate	%Recovery	Qualifier	Acceptance Criteria
1,2-Dichloroethane-d4	108		70-130
Toluene-d8	104		70-130
4-Bromofluorobenzene	104		70-130
Dibromofluoromethane	99		70-130

Project Name: THE BEACON
Project Number: 170745301
Lab Number: L2256007
Report Date: 11/07/22

Method Blank Analysis
Batch Quality Control

Analytical Method: 1,8260C
Analytical Date: 10/11/22 17:15
Analyst: TMS

Parameter	Result	Qualifier	Units	RL	MDL
Volatile Organics by GC/MS - Westborough Lab for sample(s): 06,14-16 Batch: WG1698714-5					
Methylene chloride	ND		ug/l	2.5	0.70
1,1-Dichloroethane	ND		ug/l	2.5	0.70
Chloroform	ND		ug/l	2.5	0.70
Carbon tetrachloride	ND		ug/l	0.50	0.13
1,2-Dichloropropane	ND		ug/l	1.0	0.14
Dibromochloromethane	ND		ug/l	0.50	0.15
1,1,2-Trichloroethane	ND		ug/l	1.5	0.50
Tetrachloroethene	ND		ug/l	0.50	0.18
Chlorobenzene	ND		ug/l	2.5	0.70
Trichlorofluoromethane	ND		ug/l	2.5	0.70
1,2-Dichloroethane	ND		ug/l	0.50	0.13
1,1,1-Trichloroethane	ND		ug/l	2.5	0.70
Bromodichloromethane	ND		ug/l	0.50	0.19
trans-1,3-Dichloropropene	ND		ug/l	0.50	0.16
cis-1,3-Dichloropropene	ND		ug/l	0.50	0.14
1,3-Dichloropropene, Total	ND		ug/l	0.50	0.14
1,1-Dichloropropene	ND		ug/l	2.5	0.70
Bromoform	ND		ug/l	2.0	0.65
1,1,2,2-Tetrachloroethane	ND		ug/l	0.50	0.17
Benzene	ND		ug/l	0.50	0.16
Toluene	ND		ug/l	2.5	0.70
Ethylbenzene	ND		ug/l	2.5	0.70
Chloromethane	ND		ug/l	2.5	0.70
Bromomethane	ND		ug/l	2.5	0.70
Vinyl chloride	ND		ug/l	1.0	0.07
Chloroethane	ND		ug/l	2.5	0.70
1,1-Dichloroethene	ND		ug/l	0.50	0.17
trans-1,2-Dichloroethene	ND		ug/l	2.5	0.70
Trichloroethene	ND		ug/l	0.50	0.18

Project Name: THE BEACON
Project Number: 170745301
Lab Number: L2256007
Report Date: 11/07/22

Method Blank Analysis
Batch Quality Control

Analytical Method: 1,8260C
Analytical Date: 10/11/22 17:15
Analyst: TMS

Parameter	Result	Qualifier	Units	RL	MDL
Volatile Organics by GC/MS - Westborough Lab for sample(s): 06,14-16 Batch: WG1698714-5					
1,2-Dichlorobenzene	ND		ug/l	2.5	0.70
1,3-Dichlorobenzene	ND		ug/l	2.5	0.70
1,4-Dichlorobenzene	ND		ug/l	2.5	0.70
Methyl tert butyl ether	ND		ug/l	2.5	0.70
p/m-Xylene	ND		ug/l	2.5	0.70
o-Xylene	ND		ug/l	2.5	0.70
Xylenes, Total	ND		ug/l	2.5	0.70
cis-1,2-Dichloroethene	ND		ug/l	2.5	0.70
1,2-Dichloroethene, Total	ND		ug/l	2.5	0.70
Dibromomethane	ND		ug/l	5.0	1.0
1,2,3-Trichloropropane	ND		ug/l	2.5	0.70
Acrylonitrile	ND		ug/l	5.0	1.5
Styrene	ND		ug/l	2.5	0.70
Dichlorodifluoromethane	ND		ug/l	5.0	1.0
Acetone	ND		ug/l	5.0	1.5
Carbon disulfide	ND		ug/l	5.0	1.0
2-Butanone	ND		ug/l	5.0	1.9
Vinyl acetate	ND		ug/l	5.0	1.0
4-Methyl-2-pentanone	ND		ug/l	5.0	1.0
2-Hexanone	ND		ug/l	5.0	1.0
Bromochloromethane	ND		ug/l	2.5	0.70
2,2-Dichloropropane	ND		ug/l	2.5	0.70
1,2-Dibromoethane	ND		ug/l	2.0	0.65
1,3-Dichloropropane	ND		ug/l	2.5	0.70
1,1,1,2-Tetrachloroethane	ND		ug/l	2.5	0.70
Bromobenzene	ND		ug/l	2.5	0.70
n-Butylbenzene	ND		ug/l	2.5	0.70
sec-Butylbenzene	ND		ug/l	2.5	0.70
tert-Butylbenzene	ND		ug/l	2.5	0.70

Project Name: THE BEACON
Project Number: 170745301
Lab Number: L2256007
Report Date: 11/07/22

Method Blank Analysis
Batch Quality Control

Analytical Method: 1,8260C
Analytical Date: 10/11/22 17:15
Analyst: TMS

Parameter	Result	Qualifier	Units	RL	MDL
Volatile Organics by GC/MS - Westborough Lab for sample(s): 06,14-16 Batch: WG1698714-5					
o-Chlorotoluene	ND		ug/l	2.5	0.70
p-Chlorotoluene	ND		ug/l	2.5	0.70
1,2-Dibromo-3-chloropropane	ND		ug/l	2.5	0.70
Hexachlorobutadiene	ND		ug/l	2.5	0.70
Isopropylbenzene	ND		ug/l	2.5	0.70
p-Isopropyltoluene	ND		ug/l	2.5	0.70
Naphthalene	ND		ug/l	2.5	0.70
n-Propylbenzene	ND		ug/l	2.5	0.70
1,2,3-Trichlorobenzene	ND		ug/l	2.5	0.70
1,2,4-Trichlorobenzene	ND		ug/l	2.5	0.70
1,3,5-Trimethylbenzene	ND		ug/l	2.5	0.70
1,2,4-Trimethylbenzene	ND		ug/l	2.5	0.70
1,4-Dioxane	ND		ug/l	250	61.
p-Diethylbenzene	ND		ug/l	2.0	0.70
p-Ethyltoluene	ND		ug/l	2.0	0.70
1,2,4,5-Tetramethylbenzene	ND		ug/l	2.0	0.54
Ethyl ether	ND		ug/l	2.5	0.70
trans-1,4-Dichloro-2-butene	ND		ug/l	2.5	0.70

Surrogate	%Recovery	Qualifier	Acceptance Criteria
1,2-Dichloroethane-d4	117		70-130
Toluene-d8	99		70-130
4-Bromofluorobenzene	90		70-130
Dibromofluoromethane	**132**	Q	70-130

Project Name: THE BEACON
Project Number: 170745301
Lab Number: L2256007
Report Date: 11/07/22

Method Blank Analysis
Batch Quality Control

Analytical Method: 1,8260C
Analytical Date: 10/13/22 09:11
Analyst: NLK

Parameter	Result	Qualifier	Units	RL	MDL
Volatile Organics by EPA 5035 Low - Westborough Lab for sample(s): 05 Batch: WG1699055-5					
Methylene chloride	ND		ug/kg	5.0	2.3
1,1-Dichloroethane	ND		ug/kg	1.0	0.14
Chloroform	ND		ug/kg	1.5	0.14
Carbon tetrachloride	ND		ug/kg	1.0	0.23
1,2-Dichloropropane	ND		ug/kg	1.0	0.12
Dibromochloromethane	ND		ug/kg	1.0	0.14
1,1,2-Trichloroethane	ND		ug/kg	1.0	0.27
Tetrachloroethene	ND		ug/kg	0.50	0.20
Chlorobenzene	ND		ug/kg	0.50	0.13
Trichlorofluoromethane	ND		ug/kg	4.0	0.70
1,2-Dichloroethane	ND		ug/kg	1.0	0.26
1,1,1-Trichloroethane	ND		ug/kg	0.50	0.17
Bromodichloromethane	ND		ug/kg	0.50	0.11
trans-1,3-Dichloropropene	ND		ug/kg	1.0	0.27
cis-1,3-Dichloropropene	ND		ug/kg	0.50	0.16
1,3-Dichloropropene, Total	ND		ug/kg	0.50	0.16
1,1-Dichloropropene	ND		ug/kg	0.50	0.16
Bromoform	ND		ug/kg	4.0	0.25
1,1,2,2-Tetrachloroethane	ND		ug/kg	0.50	0.17
Benzene	ND		ug/kg	0.50	0.17
Toluene	ND		ug/kg	1.0	0.54
Ethylbenzene	ND		ug/kg	1.0	0.14
Chloromethane	ND		ug/kg	4.0	0.93
Bromomethane	ND		ug/kg	2.0	0.58
Vinyl chloride	ND		ug/kg	1.0	0.34
Chloroethane	ND		ug/kg	2.0	0.45
1,1-Dichloroethene	ND		ug/kg	1.0	0.24
trans-1,2-Dichloroethene	ND		ug/kg	1.5	0.14
Trichloroethene	ND		ug/kg	0.50	0.14

Project Name: THE BEACON
Project Number: 170745301
Lab Number: L2256007
Report Date: 11/07/22

Method Blank Analysis
Batch Quality Control

Analytical Method: 1,8260C
Analytical Date: 10/13/22 09:11
Analyst: NLK

Parameter	Result	Qualifier	Units	RL	MDL
Volatile Organics by EPA 5035 Low - Westborough Lab for sample(s): 05 Batch: WG1699055-5					
1,2-Dichlorobenzene	ND		ug/kg	2.0	0.14
1,3-Dichlorobenzene	ND		ug/kg	2.0	0.15
1,4-Dichlorobenzene	ND		ug/kg	2.0	0.17
Methyl tert butyl ether	ND		ug/kg	2.0	0.20
p/m-Xylene	ND		ug/kg	2.0	0.56
o-Xylene	ND		ug/kg	1.0	0.29
Xylenes, Total	ND		ug/kg	1.0	0.29
cis-1,2-Dichloroethene	ND		ug/kg	1.0	0.18
1,2-Dichloroethene, Total	ND		ug/kg	1.0	0.14
Dibromomethane	ND		ug/kg	2.0	0.24
Styrene	ND		ug/kg	1.0	0.20
Dichlorodifluoromethane	ND		ug/kg	10	0.92
Acetone	ND		ug/kg	10	4.8
Carbon disulfide	ND		ug/kg	10	4.6
2-Butanone	ND		ug/kg	10	2.2
Vinyl acetate	ND		ug/kg	10	2.2
4-Methyl-2-pentanone	ND		ug/kg	10	1.3
1,2,3-Trichloropropane	ND		ug/kg	2.0	0.13
2-Hexanone	ND		ug/kg	10	1.2
Bromochloromethane	ND		ug/kg	2.0	0.20
2,2-Dichloropropane	ND		ug/kg	2.0	0.20
1,2-Dibromoethane	ND		ug/kg	1.0	0.28
1,3-Dichloropropane	ND		ug/kg	2.0	0.17
1,1,1,2-Tetrachloroethane	ND		ug/kg	0.50	0.13
Bromobenzene	ND		ug/kg	2.0	0.14
n-Butylbenzene	ND		ug/kg	1.0	0.17
sec-Butylbenzene	ND		ug/kg	1.0	0.15
tert-Butylbenzene	ND		ug/kg	2.0	0.12
o-Chlorotoluene	ND		ug/kg	2.0	0.19

Project Name: THE BEACON
Project Number: 170745301
Lab Number: L2256007
Report Date: 11/07/22

Method Blank Analysis
Batch Quality Control

Analytical Method: 1,8260C
Analytical Date: 10/13/22 09:11
Analyst: NLK

Parameter	Result	Qualifier	Units	RL	MDL
Volatile Organics by EPA 5035 Low - Westborough Lab for sample(s): 05 Batch: WG1699055-5					
p-Chlorotoluene	ND		ug/kg	2.0	0.11
1,2-Dibromo-3-chloropropane	ND		ug/kg	3.0	1.0
Hexachlorobutadiene	ND		ug/kg	4.0	0.17
Isopropylbenzene	ND		ug/kg	1.0	0.11
p-Isopropyltoluene	ND		ug/kg	1.0	0.11
Naphthalene	ND		ug/kg	4.0	0.65
Acrylonitrile	ND		ug/kg	4.0	1.2
n-Propylbenzene	ND		ug/kg	1.0	0.17
1,2,3-Trichlorobenzene	ND		ug/kg	2.0	0.32
1,2,4-Trichlorobenzene	ND		ug/kg	2.0	0.27
1,3,5-Trimethylbenzene	ND		ug/kg	2.0	0.19
1,2,4-Trimethylbenzene	ND		ug/kg	2.0	0.33
1,4-Dioxane	ND		ug/kg	80	35.
p-Diethylbenzene	ND		ug/kg	2.0	0.18
p-Ethyltoluene	ND		ug/kg	2.0	0.38
1,2,4,5-Tetramethylbenzene	ND		ug/kg	2.0	0.19
Ethyl ether	ND		ug/kg	2.0	0.34
trans-1,4-Dichloro-2-butene	ND		ug/kg	5.0	1.4

Surrogate	%Recovery	Qualifier	Acceptance Criteria
1,2-Dichloroethane-d4	95		70-130
Toluene-d8	104		70-130
4-Bromofluorobenzene	103		70-130
Dibromofluoromethane	100		70-130

Lab Control Sample Analysis
Batch Quality Control

Project Name: THE BEACON
Project Number: 170745301

Lab Number: L2256007
Report Date: 11/07/22

Parameter	LCS %Recovery	Qual	LCSD %Recovery	Qual	%Recovery Limits	RPD	Qual	RPD Limits
Volatile Organics by EPA 5035 Low - Westborough Lab Associated sample(s): 01-04,07-08 Batch: WG1698524-3 WG1698524-4								
Methylene chloride	98		93		70-130	5		30
1,1-Dichloroethane	109		100		70-130	9		30
Chloroform	106		99		70-130	7		30
Carbon tetrachloride	107		94		70-130	13		30
1,2-Dichloropropane	103		98		70-130	5		30
Dibromochloromethane	103		102		70-130	1		30
1,1,2-Trichloroethane	109		108		70-130	1		30
Tetrachloroethene	107		97		70-130	10		30
Chlorobenzene	100		93		70-130	7		30
Trichlorofluoromethane	102		88		70-139	15		30
1,2-Dichloroethane	103		100		70-130	3		30
1,1,1-Trichloroethane	110		99		70-130	11		30
Bromodichloromethane	103		98		70-130	5		30
trans-1,3-Dichloropropene	114		113		70-130	1		30
cis-1,3-Dichloropropene	109		105		70-130	4		30
1,1-Dichloropropene	117		104		70-130	12		30
Bromoform	102		102		70-130	0		30
1,1,2,2-Tetrachloroethane	106		104		70-130	2		30
Benzene	109		100		70-130	9		30
Toluene	103		95		70-130	8		30
Ethylbenzene	107		98		70-130	9		30
Chloromethane	108		96		52-130	12		30
Bromomethane	92		83		57-147	10		30

Lab Control Sample Analysis
Batch Quality Control

Project Name: THE BEACON
Project Number: 170745301

Lab Number: L2256007
Report Date: 11/07/22

Parameter	LCS %Recovery	Qual	LCSD %Recovery	Qual	%Recovery Limits	RPD	Qual	RPD Limits
Volatile Organics by EPA 5035 Low - Westborough Lab Associated sample(s): 01-04,07-08 Batch: WG1698524-3 WG1698524-4								
Vinyl chloride	102		88		67-130	15		30
Chloroethane	90		78		50-151	14		30
1,1-Dichloroethene	110		98		65-135	12		30
trans-1,2-Dichloroethene	105		95		70-130	10		30
Trichloroethene	103		95		70-130	8		30
1,2-Dichlorobenzene	99		95		70-130	4		30
1,3-Dichlorobenzene	101		94		70-130	7		30
1,4-Dichlorobenzene	99		93		70-130	6		30
Methyl tert butyl ether	110		109		66-130	1		30
p/m-Xylene	103		95		70-130	8		30
o-Xylene	102		95		70-130	7		30
cis-1,2-Dichloroethene	101		94		70-130	7		30
Dibromomethane	99		97		70-130	2		30
Styrene	98		92		70-130	6		30
Dichlorodifluoromethane	115		101		30-146	13		30
Acetone	90		93		54-140	3		30
Carbon disulfide	106		93		59-130	13		30
2-Butanone	90		90		70-130	0		30
Vinyl acetate	104		94		70-130	10		30
4-Methyl-2-pentanone	100		101		70-130	1		30
1,2,3-Trichloropropane	108		107		68-130	1		30
2-Hexanone	91		93		70-130	2		30
Bromochloromethane	93		90		70-130	3		30

Lab Control Sample Analysis
Batch Quality Control

Project Name: THE BEACON
Project Number: 170745301

Lab Number: L2256007
Report Date: 11/07/22

Parameter	LCS %Recovery	Qual	LCSD %Recovery	Qual	%Recovery Limits	RPD	Qual	RPD Limits
Volatile Organics by EPA 5035 Low - Westborough Lab Associated sample(s): 01-04,07-08 Batch: WG1698524-3 WG1698524-4								
2,2-Dichloropropane	118		105		70-130	12		30
1,2-Dibromoethane	102		101		70-130	1		30
1,3-Dichloropropane	112		111		69-130	1		30
1,1,1,2-Tetrachloroethane	101		96		70-130	5		30
Bromobenzene	98		93		70-130	5		30
n-Butylbenzene	114		102		70-130	11		30
sec-Butylbenzene	107		97		70-130	10		30
tert-Butylbenzene	102		93		70-130	9		30
o-Chlorotoluene	106		98		70-130	8		30
p-Chlorotoluene	106		99		70-130	7		30
1,2-Dibromo-3-chloropropane	97		97		68-130	0		30
Hexachlorobutadiene	114		102		67-130	11		30
Isopropylbenzene	104		95		70-130	9		30
p-Isopropyltoluene	105		95		70-130	10		30
Naphthalene	96		95		70-130	1		30
Acrylonitrile	99		99		70-130	0		30
n-Propylbenzene	110		100		70-130	10		30
1,2,3-Trichlorobenzene	105		102		70-130	3		30
1,2,4-Trichlorobenzene	105		100		70-130	5		30
1,3,5-Trimethylbenzene	104		96		70-130	8		30
1,2,4-Trimethylbenzene	103		96		70-130	7		30
1,4-Dioxane	104		105		65-136	1		30
p-Diethylbenzene	104		94		70-130	10		30

Lab Control Sample Analysis
Batch Quality Control

Project Name: THE BEACON
Project Number: 170745301

Lab Number: L2256007
Report Date: 11/07/22

Parameter	LCS %Recovery	Qual	LCSD %Recovery	Qual	%Recovery Limits	RPD	Qual	RPD Limits
Volatile Organics by EPA 5035 Low - Westborough Lab Associated sample(s): 01-04,07-08 Batch: WG1698524-3 WG1698524-4								
p-Ethyltoluene	105		95		70-130	10		30
1,2,4,5-Tetramethylbenzene	102		95		70-130	7		30
Ethyl ether	113		112		67-130	1		30
trans-1,4-Dichloro-2-butene	100		100		70-130	0		30

Surrogate	LCS %Recovery	Qual	LCSD %Recovery	Qual	Acceptance Criteria
1,2-Dichloroethane-d4	108		108		70-130
Toluene-d8	104		105		70-130
4-Bromofluorobenzene	102		102		70-130
Dibromofluoromethane	101		100		70-130

Lab Control Sample Analysis
Batch Quality Control

Project Name: THE BEACON
Project Number: 170745301

Lab Number: L2256007
Report Date: 11/07/22

Parameter	LCS %Recovery	Qual	LCSD %Recovery	Qual	%Recovery Limits	RPD	Qual	RPD Limits
Volatile Organics by GC/MS - Westborough Lab Associated sample(s): 06,14-16 Batch: WG1698714-3 WG1698714-4								
Methylene chloride	110		110		70-130	0		20
1,1-Dichloroethane	110		100		70-130	10		20
Chloroform	100		100		70-130	0		20
Carbon tetrachloride	120		120		63-132	0		20
1,2-Dichloropropane	100		100		70-130	0		20
Dibromochloromethane	100		100		63-130	0		20
1,1,2-Trichloroethane	94		94		70-130	0		20
Tetrachloroethene	100		98		70-130	2		20
Chlorobenzene	97		96		75-130	1		20
Trichlorofluoromethane	120		120		62-150	0		20
1,2-Dichloroethane	100		100		70-130	0		20
1,1,1-Trichloroethane	100		100		67-130	0		20
Bromodichloromethane	100		100		67-130	0		20
trans-1,3-Dichloropropene	98		95		70-130	3		20
cis-1,3-Dichloropropene	98		93		70-130	5		20
1,1-Dichloropropene	98		94		70-130	4		20
Bromoform	94		93		54-136	1		20
1,1,2,2-Tetrachloroethane	82		82		67-130	0		20
Benzene	97		96		70-130	1		20
Toluene	95		93		70-130	2		20
Ethylbenzene	93		92		70-130	1		20
Chloromethane	120		120		64-130	0		20
Bromomethane	100		100		39-139	0		20

Lab Control Sample Analysis
Batch Quality Control

Project Name: THE BEACON
Project Number: 170745301

Lab Number: L2256007
Report Date: 11/07/22

Parameter	LCS %Recovery	Qual	LCSD %Recovery	Qual	%Recovery Limits	RPD	Qual	RPD Limits
Volatile Organics by GC/MS - Westborough Lab Associated sample(s): 06,14-16 Batch: WG1698714-3 WG1698714-4								
Vinyl chloride	120		120		55-140	0		20
Chloroethane	**140**	Q	130		55-138	7		20
1,1-Dichloroethene	130		120		61-145	8		20
trans-1,2-Dichloroethene	110		100		70-130	10		20
Trichloroethene	100		100		70-130	0		20
1,2-Dichlorobenzene	94		94		70-130	0		20
1,3-Dichlorobenzene	97		95		70-130	2		20
1,4-Dichlorobenzene	96		94		70-130	2		20
Methyl tert butyl ether	85		81		63-130	5		20
p/m-Xylene	100		100		70-130	0		20
o-Xylene	100		95		70-130	5		20
cis-1,2-Dichloroethene	110		99		70-130	11		20
Dibromomethane	100		100		70-130	0		20
1,2,3-Trichloropropane	81		80		64-130	1		20
Acrylonitrile	120		110		70-130	9		20
Styrene	100		100		70-130	0		20
Dichlorodifluoromethane	110		100		36-147	10		20
Acetone	110		110		58-148	0		20
Carbon disulfide	130		130		51-130	0		20
2-Butanone	110		100		63-138	10		20
Vinyl acetate	80		79		70-130	1		20
4-Methyl-2-pentanone	77		78		59-130	1		20
2-Hexanone	75		77		57-130	3		20

Lab Control Sample Analysis

Batch Quality Control

Project Name: THE BEACON

Project Number: 170745301

Lab Number: L2256007

Report Date: 11/07/22

Parameter	LCS %Recovery	Qual	LCSD %Recovery	Qual	%Recovery Limits	RPD	Qual	RPD Limits
Volatile Organics by GC/MS - Westborough Lab Associated sample(s): 06,14-16 Batch: WG1698714-3 WG1698714-4								
Bromochloromethane	120		110		70-130	9		20
2,2-Dichloropropane	100		97		63-133	3		20
1,2-Dibromoethane	95		94		70-130	1		20
1,3-Dichloropropane	95		95		70-130	0		20
1,1,1,2-Tetrachloroethane	100		96		64-130	4		20
Bromobenzene	91		89		70-130	2		20
n-Butylbenzene	96		94		53-136	2		20
sec-Butylbenzene	97		97		70-130	0		20
tert-Butylbenzene	96		95		70-130	1		20
o-Chlorotoluene	91		90		70-130	1		20
p-Chlorotoluene	89		90		70-130	1		20
1,2-Dibromo-3-chloropropane	110		100		41-144	10		20
Hexachlorobutadiene	86		87		63-130	1		20
Isopropylbenzene	94		93		70-130	1		20
p-Isopropyltoluene	96		96		70-130	0		20
Naphthalene	84		83		70-130	1		20
n-Propylbenzene	96		94		69-130	2		20
1,2,3-Trichlorobenzene	90		90		70-130	0		20
1,2,4-Trichlorobenzene	86		86		70-130	0		20
1,3,5-Trimethylbenzene	89		88		64-130	1		20
1,2,4-Trimethylbenzene	90		87		70-130	3		20
1,4-Dioxane	96		88		56-162	9		20
p-Diethylbenzene	94		91		70-130	3		20

Lab Control Sample Analysis
Batch Quality Control

Project Name: THE BEACON
Project Number: 170745301

Lab Number: L2256007
Report Date: 11/07/22

Parameter	LCS %Recovery	Qual	LCSD %Recovery	Qual	%Recovery Limits	RPD	Qual	RPD Limits
Volatile Organics by GC/MS - Westborough Lab Associated sample(s): 06,14-16 Batch: WG1698714-3 WG1698714-4								
p-Ethyltoluene	95		93		70-130	2		20
1,2,4,5-Tetramethylbenzene	74		72		70-130	3		20
Ethyl ether	120		120		59-134	0		20
trans-1,4-Dichloro-2-butene	96		98		70-130	2		20

Surrogate	LCS %Recovery	Qual	LCSD %Recovery	Qual	Acceptance Criteria
1,2-Dichloroethane-d4	108		107		70-130
Toluene-d8	100		100		70-130
4-Bromofluorobenzene	91		88		70-130
Dibromofluoromethane	115		115		70-130

Lab Control Sample Analysis
Batch Quality Control

Project Name: THE BEACON
Project Number: 170745301

Lab Number: L2256007
Report Date: 11/07/22

Parameter	LCS %Recovery	Qual	LCSD %Recovery	Qual	%Recovery Limits	RPD	Qual	RPD Limits
Volatile Organics by EPA 5035 Low - Westborough Lab Associated sample(s): 05 Batch: WG1699055-3 WG1699055-4								
Methylene chloride	82		82		70-130	0		30
1,1-Dichloroethane	88		87		70-130	1		30
Chloroform	86		86		70-130	0		30
Carbon tetrachloride	88		88		70-130	0		30
1,2-Dichloropropane	83		84		70-130	1		30
Dibromochloromethane	98		98		70-130	0		30
1,1,2-Trichloroethane	93		92		70-130	1		30
Tetrachloroethene	103		101		70-130	2		30
Chlorobenzene	99		97		70-130	2		30
Trichlorofluoromethane	85		88		70-139	3		30
1,2-Dichloroethane	84		85		70-130	1		30
1,1,1-Trichloroethane	93		92		70-130	1		30
Bromodichloromethane	87		87		70-130	0		30
trans-1,3-Dichloropropene	96		95		70-130	1		30
cis-1,3-Dichloropropene	89		89		70-130	0		30
1,1-Dichloropropene	92		90		70-130	2		30
Bromoform	96		95		70-130	1		30
1,1,2,2-Tetrachloroethane	95		92		70-130	3		30
Benzene	88		87		70-130	1		30
Toluene	96		94		70-130	2		30
Ethylbenzene	97		95		70-130	2		30
Chloromethane	89		86		52-130	3		30
Bromomethane	73		71		57-147	3		30

Lab Control Sample Analysis
Batch Quality Control

Project Name: THE BEACON
Project Number: 170745301

Lab Number: L2256007
Report Date: 11/07/22

Parameter	LCS %Recovery	Qual	LCSD %Recovery	Qual	%Recovery Limits	RPD	Qual	RPD Limits
Volatile Organics by EPA 5035 Low - Westborough Lab Associated sample(s): 05 Batch: WG1699055-3 WG1699055-4								
Vinyl chloride	83		80		67-130	4		30
Chloroethane	78		77		50-151	1		30
1,1-Dichloroethene	97		95		65-135	2		30
trans-1,2-Dichloroethene	92		92		70-130	0		30
Trichloroethene	94		95		70-130	1		30
1,2-Dichlorobenzene	102		102		70-130	0		30
1,3-Dichlorobenzene	103		102		70-130	1		30
1,4-Dichlorobenzene	103		102		70-130	1		30
Methyl tert butyl ether	82		82		66-130	0		30
p/m-Xylene	102		100		70-130	2		30
o-Xylene	102		100		70-130	2		30
cis-1,2-Dichloroethene	89		89		70-130	0		30
Dibromomethane	86		86		70-130	0		30
Styrene	102		100		70-130	2		30
Dichlorodifluoromethane	83		80		30-146	4		30
Acetone	81		82		54-140	1		30
Carbon disulfide	85		84		59-130	1		30
2-Butanone	74		79		70-130	7		30
Vinyl acetate	80		74		70-130	8		30
4-Methyl-2-pentanone	93		90		70-130	3		30
1,2,3-Trichloropropane	92		91		68-130	1		30
2-Hexanone	86		85		70-130	1		30
Bromochloromethane	97		97		70-130	0		30

Lab Control Sample Analysis
Batch Quality Control

Project Name: THE BEACON
Project Number: 170745301

Lab Number: L2256007
Report Date: 11/07/22

Parameter	LCS %Recovery	Qual	LCSD %Recovery	Qual	%Recovery Limits	RPD	Qual	RPD Limits
Volatile Organics by EPA 5035 Low - Westborough Lab Associated sample(s): 05 Batch: WG1699055-3 WG1699055-4								
2,2-Dichloropropane	94		93		70-130	1		30
1,2-Dibromoethane	100		99		70-130	1		30
1,3-Dichloropropane	93		92		69-130	1		30
1,1,1,2-Tetrachloroethane	100		98		70-130	2		30
Bromobenzene	102		100		70-130	2		30
n-Butylbenzene	100		98		70-130	2		30
sec-Butylbenzene	101		100		70-130	1		30
tert-Butylbenzene	102		101		70-130	1		30
o-Chlorotoluene	100		99		70-130	1		30
p-Chlorotoluene	103		100		70-130	3		30
1,2-Dibromo-3-chloropropane	95		95		68-130	0		30
Hexachlorobutadiene	105		102		67-130	3		30
Isopropylbenzene	98		96		70-130	2		30
p-Isopropyltoluene	103		102		70-130	1		30
Naphthalene	102		100		70-130	2		30
Acrylonitrile	83		85		70-130	2		30
n-Propylbenzene	99		96		70-130	3		30
1,2,3-Trichlorobenzene	102		100		70-130	2		30
1,2,4-Trichlorobenzene	104		102		70-130	2		30
1,3,5-Trimethylbenzene	102		100		70-130	2		30
1,2,4-Trimethylbenzene	102		100		70-130	2		30
1,4-Dioxane	111		112		65-136	1		30
p-Diethylbenzene	105		103		70-130	2		30

Lab Control Sample Analysis
Batch Quality Control

Project Name: THE BEACON
Project Number: 170745301

Lab Number: L2256007
Report Date: 11/07/22

Parameter	LCS %Recovery	Qual	LCSD %Recovery	Qual	%Recovery Limits	RPD	Qual	RPD Limits
Volatile Organics by EPA 5035 Low - Westborough Lab Associated sample(s): 05 Batch: WG1699055-3 WG1699055-4								
p-Ethyltoluene	102		100		70-130	2		30
1,2,4,5-Tetramethylbenzene	104		102		70-130	2		30
Ethyl ether	84		84		67-130	0		30
trans-1,4-Dichloro-2-butene	94		94		70-130	0		30

Surrogate	LCS %Recovery	Qual	LCSD %Recovery	Qual	Acceptance Criteria
1,2-Dichloroethane-d4	95		96		70-130
Toluene-d8	104		103		70-130
4-Bromofluorobenzene	101		100		70-130
Dibromofluoromethane	101		102		70-130

SEMIVOLATILES

Project Name: THE BEACON
Project Number: 170745301
Lab Number: L2256007
Report Date: 11/07/22

SAMPLE RESULTS

Lab ID: L2256007-01
Client ID: SB03_1-2
Sample Location: 413 E 120 ST.

Date Collected: 10/07/22 10:00
Date Received: 10/07/22
Field Prep: Not Specified

Sample Depth:
Matrix: Soil
Analytical Method: 1,8270E
Analytical Date: 10/13/22 12:06
Analyst: MG
Percent Solids: 87%

Extraction Method: EPA 3546
Extraction Date: 10/12/22 23:59

Parameter	Result	Qualifier	Units	RL	MDL	Dilution Factor
Semivolatile Organics by GC/MS - Westborough Lab						
Acenaphthene	220		ug/kg	150	19.	1
1,2,4-Trichlorobenzene	ND		ug/kg	190	21.	1
Hexachlorobenzene	ND		ug/kg	110	21.	1
Bis(2-chloroethyl)ether	ND		ug/kg	170	25.	1
2-Chloronaphthalene	ND		ug/kg	190	19.	1
1,2-Dichlorobenzene	ND		ug/kg	190	34.	1
1,3-Dichlorobenzene	ND		ug/kg	190	32.	1
1,4-Dichlorobenzene	ND		ug/kg	190	33.	1
3,3'-Dichlorobenzidine	ND		ug/kg	190	50.	1
2,4-Dinitrotoluene	ND		ug/kg	190	38.	1
2,6-Dinitrotoluene	ND		ug/kg	190	32.	1
Fluoranthene	1800		ug/kg	110	22.	1
4-Chlorophenyl phenyl ether	ND		ug/kg	190	20.	1
4-Bromophenyl phenyl ether	ND		ug/kg	190	29.	1
Bis(2-chloroisopropyl)ether	ND		ug/kg	220	32.	1
Bis(2-chloroethoxy)methane	ND		ug/kg	200	19.	1
Hexachlorobutadiene	ND		ug/kg	190	28.	1
Hexachlorocyclopentadiene	ND		ug/kg	540	170	1
Hexachloroethane	ND		ug/kg	150	30.	1
Isophorone	ND		ug/kg	170	24.	1
Naphthalene	220		ug/kg	190	23.	1
Nitrobenzene	ND		ug/kg	170	28.	1
NDPA/DPA	ND		ug/kg	150	21.	1
n-Nitrosodi-n-propylamine	ND		ug/kg	190	29.	1
Bis(2-ethylhexyl)phthalate	ND		ug/kg	190	65.	1
Butyl benzyl phthalate	ND		ug/kg	190	47.	1
Di-n-butylphthalate	ND		ug/kg	190	36.	1
Di-n-octylphthalate	ND		ug/kg	190	64.	1

Project Name: THE BEACON **Lab Number:** L2256007

Project Number: 170745301 **Report Date:** 11/07/22

SAMPLE RESULTS

Lab ID: L2256007-01 Date Collected: 10/07/22 10:00

Client ID: SB03_1-2 Date Received: 10/07/22

Sample Location: 413 E 120 ST. Field Prep: Not Specified

Sample Depth:

Parameter	Result	Qualifier	Units	RL	MDL	Dilution Factor
Semivolatile Organics by GC/MS - Westborough Lab						
Diethyl phthalate	ND		ug/kg	190	17.	1
Dimethyl phthalate	220		ug/kg	190	39.	1
Benzo(a)anthracene	760		ug/kg	110	21.	1
Benzo(a)pyrene	750		ug/kg	150	46.	1
Benzo(b)fluoranthene	830		ug/kg	110	32.	1
Benzo(k)fluoranthene	240		ug/kg	110	30.	1
Chrysene	800		ug/kg	110	20.	1
Acenaphthylene	120	J	ug/kg	150	29.	1
Anthracene	380		ug/kg	110	37.	1
Benzo(ghi)perylene	390		ug/kg	150	22.	1
Fluorene	230		ug/kg	190	18.	1
Phenanthrene	2000		ug/kg	110	23.	1
Dibenzo(a,h)anthracene	88	J	ug/kg	110	22.	1
Indeno(1,2,3-cd)pyrene	420		ug/kg	150	26.	1
Pyrene	1700		ug/kg	110	19.	1
Biphenyl	27	J	ug/kg	430	24.	1
4-Chloroaniline	ND		ug/kg	190	34.	1
2-Nitroaniline	ND		ug/kg	190	36.	1
3-Nitroaniline	ND		ug/kg	190	35.	1
4-Nitroaniline	ND		ug/kg	190	78.	1
Dibenzofuran	160	J	ug/kg	190	18.	1
2-Methylnaphthalene	100	J	ug/kg	220	23.	1
1,2,4,5-Tetrachlorobenzene	ND		ug/kg	190	20.	1
Acetophenone	ND		ug/kg	190	23.	1
2,4,6-Trichlorophenol	ND		ug/kg	110	36.	1
p-Chloro-m-cresol	ND		ug/kg	190	28.	1
2-Chlorophenol	ND		ug/kg	190	22.	1
2,4-Dichlorophenol	ND		ug/kg	170	30.	1
2,4-Dimethylphenol	ND		ug/kg	190	62.	1
2-Nitrophenol	ND		ug/kg	400	71.	1
4-Nitrophenol	ND		ug/kg	260	77.	1
2,4-Dinitrophenol	ND		ug/kg	900	88.	1
4,6-Dinitro-o-cresol	ND		ug/kg	490	90.	1
Pentachlorophenol	ND		ug/kg	150	41.	1
Phenol	ND		ug/kg	190	28.	1
2-Methylphenol	ND		ug/kg	190	29.	1
3-Methylphenol/4-Methylphenol	ND		ug/kg	270	29.	1

Project Name: THE BEACON
Project Number: 170745301
Lab Number: L2256007
Report Date: 11/07/22

SAMPLE RESULTS

Lab ID: L2256007-01
Client ID: SB03_1-2
Sample Location: 413 E 120 ST.
Date Collected: 10/07/22 10:00
Date Received: 10/07/22
Field Prep: Not Specified

Sample Depth:

Parameter	Result	Qualifier	Units	RL	MDL	Dilution Factor
Semivolatile Organics by GC/MS - Westborough Lab						
2,4,5-Trichlorophenol	ND		ug/kg	190	36.	1
Benzoic Acid	ND		ug/kg	610	190	1
Benzyl Alcohol	ND		ug/kg	190	57.	1
Carbazole	130	J	ug/kg	190	18.	1
1,4-Dioxane	ND		ug/kg	28	8.6	1

Surrogate	% Recovery	Qualifier	Acceptance Criteria
2-Fluorophenol	66		25-120
Phenol-d6	76		10-120
Nitrobenzene-d5	79		23-120
2-Fluorobiphenyl	72		30-120
2,4,6-Tribromophenol	64		10-136
4-Terphenyl-d14	68		18-120

Project Name: THE BEACON
Project Number: 170745301
Lab Number: L2256007
Report Date: 11/07/22

SAMPLE RESULTS

Lab ID: L2256007-02
Client ID: SB03_4-5
Sample Location: 413 E 120 ST.

Date Collected: 10/07/22 10:15
Date Received: 10/07/22
Field Prep: Not Specified

Sample Depth:
Matrix: Soil
Analytical Method: 1,8270E
Analytical Date: 10/13/22 12:54
Analyst: MG
Percent Solids: 91%

Extraction Method: EPA 3546
Extraction Date: 10/12/22 23:59

Parameter	Result	Qualifier	Units	RL	MDL	Dilution Factor
Semivolatile Organics by GC/MS - Westborough Lab						
Acenaphthene	ND		ug/kg	140	19.	1
1,2,4-Trichlorobenzene	ND		ug/kg	180	21.	1
Hexachlorobenzene	ND		ug/kg	110	20.	1
Bis(2-chloroethyl)ether	ND		ug/kg	160	24.	1
2-Chloronaphthalene	ND		ug/kg	180	18.	1
1,2-Dichlorobenzene	ND		ug/kg	180	32.	1
1,3-Dichlorobenzene	ND		ug/kg	180	31.	1
1,4-Dichlorobenzene	ND		ug/kg	180	32.	1
3,3'-Dichlorobenzidine	ND		ug/kg	180	48.	1
2,4-Dinitrotoluene	ND		ug/kg	180	36.	1
2,6-Dinitrotoluene	ND		ug/kg	180	31.	1
Fluoranthene	130		ug/kg	110	21.	1
4-Chlorophenyl phenyl ether	ND		ug/kg	180	19.	1
4-Bromophenyl phenyl ether	ND		ug/kg	180	28.	1
Bis(2-chloroisopropyl)ether	ND		ug/kg	220	31.	1
Bis(2-chloroethoxy)methane	ND		ug/kg	200	18.	1
Hexachlorobutadiene	ND		ug/kg	180	26.	1
Hexachlorocyclopentadiene	ND		ug/kg	520	160	1
Hexachloroethane	ND		ug/kg	140	29.	1
Isophorone	ND		ug/kg	160	24.	1
Naphthalene	ND		ug/kg	180	22.	1
Nitrobenzene	ND		ug/kg	160	27.	1
NDPA/DPA	ND		ug/kg	140	21.	1
n-Nitrosodi-n-propylamine	ND		ug/kg	180	28.	1
Bis(2-ethylhexyl)phthalate	ND		ug/kg	180	63.	1
Butyl benzyl phthalate	ND		ug/kg	180	46.	1
Di-n-butylphthalate	ND		ug/kg	180	34.	1
Di-n-octylphthalate	ND		ug/kg	180	62.	1

Project Name: THE BEACON **Lab Number:** L2256007

Project Number: 170745301 **Report Date:** 11/07/22

SAMPLE RESULTS

Lab ID: L2256007-02 Date Collected: 10/07/22 10:15

Client ID: SB03_4-5 Date Received: 10/07/22

Sample Location: 413 E 120 ST. Field Prep: Not Specified

Sample Depth:

Parameter	Result	Qualifier	Units	RL	MDL	Dilution Factor
Semivolatile Organics by GC/MS - Westborough Lab						
Diethyl phthalate	ND		ug/kg	180	17.	1
Dimethyl phthalate	ND		ug/kg	180	38.	1
Benzo(a)anthracene	71	J	ug/kg	110	20.	1
Benzo(a)pyrene	70	J	ug/kg	140	44.	1
Benzo(b)fluoranthene	84	J	ug/kg	110	30.	1
Benzo(k)fluoranthene	ND		ug/kg	110	29.	1
Chrysene	79	J	ug/kg	110	19.	1
Acenaphthylene	ND		ug/kg	140	28.	1
Anthracene	ND		ug/kg	110	35.	1
Benzo(ghi)perylene	43	J	ug/kg	140	21.	1
Fluorene	ND		ug/kg	180	18.	1
Phenanthrene	87	J	ug/kg	110	22.	1
Dibenzo(a,h)anthracene	ND		ug/kg	110	21.	1
Indeno(1,2,3-cd)pyrene	45	J	ug/kg	140	25.	1
Pyrene	130		ug/kg	110	18.	1
Biphenyl	ND		ug/kg	410	24.	1
4-Chloroaniline	ND		ug/kg	180	33.	1
2-Nitroaniline	ND		ug/kg	180	35.	1
3-Nitroaniline	ND		ug/kg	180	34.	1
4-Nitroaniline	ND		ug/kg	180	75.	1
Dibenzofuran	ND		ug/kg	180	17.	1
2-Methylnaphthalene	ND		ug/kg	220	22.	1
1,2,4,5-Tetrachlorobenzene	ND		ug/kg	180	19.	1
Acetophenone	ND		ug/kg	180	22.	1
2,4,6-Trichlorophenol	ND		ug/kg	110	34.	1
p-Chloro-m-cresol	ND		ug/kg	180	27.	1
2-Chlorophenol	ND		ug/kg	180	21.	1
2,4-Dichlorophenol	ND		ug/kg	160	29.	1
2,4-Dimethylphenol	ND		ug/kg	180	60.	1
2-Nitrophenol	ND		ug/kg	390	68.	1
4-Nitrophenol	ND		ug/kg	250	74.	1
2,4-Dinitrophenol	ND		ug/kg	870	84.	1
4,6-Dinitro-o-cresol	ND		ug/kg	470	87.	1
Pentachlorophenol	ND		ug/kg	140	40.	1
Phenol	ND		ug/kg	180	27.	1
2-Methylphenol	ND		ug/kg	180	28.	1
3-Methylphenol/4-Methylphenol	ND		ug/kg	260	28.	1

Project Name: THE BEACON **Lab Number:** L2256007

Project Number: 170745301 **Report Date:** 11/07/22

SAMPLE RESULTS

Lab ID: L2256007-02 Date Collected: 10/07/22 10:15

Client ID: SB03_4-5 Date Received: 10/07/22

Sample Location: 413 E 120 ST. Field Prep: Not Specified

Sample Depth:

Parameter	Result	Qualifier	Units	RL	MDL	Dilution Factor
Semivolatile Organics by GC/MS - Westborough Lab						
2,4,5-Trichlorophenol	ND		ug/kg	180	35.	1
Benzoic Acid	ND		ug/kg	590	180	1
Benzyl Alcohol	ND		ug/kg	180	55.	1
Carbazole	ND		ug/kg	180	18.	1
1,4-Dioxane	ND		ug/kg	27	8.3	1

Surrogate	% Recovery	Qualifier	Acceptance Criteria
2-Fluorophenol	**8**	Q	25-120
Phenol-d6	41		10-120
Nitrobenzene-d5	78		23-120
2-Fluorobiphenyl	74		30-120
2,4,6-Tribromophenol	**5**	Q	10-136
4-Terphenyl-d14	72		18-120

Project Name: THE BEACON
Project Number: 170745301
Lab Number: L2256007
Report Date: 11/07/22

SAMPLE RESULTS

Lab ID: L2256007-02 RE
Client ID: SB03_4-5
Sample Location: 413 E 120 ST.

Date Collected: 10/07/22 10:15
Date Received: 10/07/22
Field Prep: Not Specified

Sample Depth:
Matrix: Soil
Analytical Method: 1,8270E
Analytical Date: 10/14/22 04:38
Analyst: IM
Percent Solids: 91%

Extraction Method: EPA 3546
Extraction Date: 10/13/22 16:33

Parameter	Result	Qualifier	Units	RL	MDL	Dilution Factor
Semivolatile Organics by GC/MS - Westborough Lab						
Acenaphthene	ND		ug/kg	140	19.	1
1,2,4-Trichlorobenzene	ND		ug/kg	180	21.	1
Hexachlorobenzene	ND		ug/kg	110	20.	1
Bis(2-chloroethyl)ether	ND		ug/kg	160	25.	1
2-Chloronaphthalene	ND		ug/kg	180	18.	1
1,2-Dichlorobenzene	ND		ug/kg	180	33.	1
1,3-Dichlorobenzene	ND		ug/kg	180	31.	1
1,4-Dichlorobenzene	ND		ug/kg	180	32.	1
3,3'-Dichlorobenzidine	ND		ug/kg	180	48.	1
2,4-Dinitrotoluene	ND		ug/kg	180	36.	1
2,6-Dinitrotoluene	ND		ug/kg	180	31.	1
Fluoranthene	72	J	ug/kg	110	21.	1
4-Chlorophenyl phenyl ether	ND		ug/kg	180	20.	1
4-Bromophenyl phenyl ether	ND		ug/kg	180	28.	1
Bis(2-chloroisopropyl)ether	ND		ug/kg	220	31.	1
Bis(2-chloroethoxy)methane	ND		ug/kg	200	18.	1
Hexachlorobutadiene	ND		ug/kg	180	27.	1
Hexachlorocyclopentadiene	ND		ug/kg	520	160	1
Hexachloroethane	ND		ug/kg	140	30.	1
Isophorone	ND		ug/kg	160	24.	1
Naphthalene	ND		ug/kg	180	22.	1
Nitrobenzene	ND		ug/kg	160	27.	1
NDPA/DPA	ND		ug/kg	140	21.	1
n-Nitrosodi-n-propylamine	ND		ug/kg	180	28.	1
Bis(2-ethylhexyl)phthalate	ND		ug/kg	180	63.	1
Butyl benzyl phthalate	ND		ug/kg	180	46.	1
Di-n-butylphthalate	ND		ug/kg	180	34.	1
Di-n-octylphthalate	ND		ug/kg	180	62.	1

Project Name: THE BEACON **Lab Number:** L2256007

Project Number: 170745301 **Report Date:** 11/07/22

SAMPLE RESULTS

Lab ID: L2256007-02 RE
Client ID: SB03_4-5
Sample Location: 413 E 120 ST.

Date Collected: 10/07/22 10:15
Date Received: 10/07/22
Field Prep: Not Specified

Sample Depth:

Parameter	Result	Qualifier	Units	RL	MDL	Dilution Factor
Semivolatile Organics by GC/MS - Westborough Lab						
Diethyl phthalate	ND		ug/kg	180	17.	1
Dimethyl phthalate	ND		ug/kg	180	38.	1
Benzo(a)anthracene	47	J	ug/kg	110	20.	1
Benzo(a)pyrene	49	J	ug/kg	140	44.	1
Benzo(b)fluoranthene	51	J	ug/kg	110	31.	1
Benzo(k)fluoranthene	ND		ug/kg	110	29.	1
Chrysene	46	J	ug/kg	110	19.	1
Acenaphthylene	ND		ug/kg	140	28.	1
Anthracene	ND		ug/kg	110	36.	1
Benzo(ghi)perylene	50	J	ug/kg	140	21.	1
Fluorene	ND		ug/kg	180	18.	1
Phenanthrene	38	J	ug/kg	110	22.	1
Dibenzo(a,h)anthracene	ND		ug/kg	110	21.	1
Indeno(1,2,3-cd)pyrene	37	J	ug/kg	140	25.	1
Pyrene	69	J	ug/kg	110	18.	1
Biphenyl	ND		ug/kg	420	24.	1
4-Chloroaniline	ND		ug/kg	180	33.	1
2-Nitroaniline	ND		ug/kg	180	35.	1
3-Nitroaniline	ND		ug/kg	180	34.	1
4-Nitroaniline	ND		ug/kg	180	76.	1
Dibenzofuran	ND		ug/kg	180	17.	1
2-Methylnaphthalene	ND		ug/kg	220	22.	1
1,2,4,5-Tetrachlorobenzene	ND		ug/kg	180	19.	1
Acetophenone	ND		ug/kg	180	22.	1
2,4,6-Trichlorophenol	ND		ug/kg	110	34.	1
p-Chloro-m-cresol	ND		ug/kg	180	27.	1
2-Chlorophenol	ND		ug/kg	180	22.	1
2,4-Dichlorophenol	ND		ug/kg	160	29.	1
2,4-Dimethylphenol	ND		ug/kg	180	60.	1
2-Nitrophenol	ND		ug/kg	390	69.	1
4-Nitrophenol	ND		ug/kg	260	74.	1
2,4-Dinitrophenol	ND		ug/kg	880	85.	1
4,6-Dinitro-o-cresol	ND		ug/kg	470	88.	1
Pentachlorophenol	ND		ug/kg	140	40.	1
Phenol	ND		ug/kg	180	28.	1
2-Methylphenol	ND		ug/kg	180	28.	1
3-Methylphenol/4-Methylphenol	ND		ug/kg	260	28.	1

Project Name: THE BEACON **Lab Number:** L2256007

Project Number: 170745301 **Report Date:** 11/07/22

SAMPLE RESULTS

Lab ID: L2256007-02 RE Date Collected: 10/07/22 10:15

Client ID: SB03_4-5 Date Received: 10/07/22

Sample Location: 413 E 120 ST. Field Prep: Not Specified

Sample Depth:

Parameter	Result	Qualifier	Units	RL	MDL	Dilution Factor
Semivolatile Organics by GC/MS - Westborough Lab						
2,4,5-Trichlorophenol	ND		ug/kg	180	35.	1
Benzoic Acid	ND		ug/kg	590	180	1
Benzyl Alcohol	ND		ug/kg	180	56.	1
Carbazole	ND		ug/kg	180	18.	1
1,4-Dioxane	ND		ug/kg	27	8.4	1

Surrogate	% Recovery	Qualifier	Acceptance Criteria
2-Fluorophenol	**6**	Q	25-120
Phenol-d6	40		10-120
Nitrobenzene-d5	92		23-120
2-Fluorobiphenyl	80		30-120
2,4,6-Tribromophenol	**3**	Q	10-136
4-Terphenyl-d14	71		18-120

Project Name: THE BEACON
Project Number: 170745301
Lab Number: L2256007
Report Date: 11/07/22

SAMPLE RESULTS

Lab ID: L2256007-03
Client ID: SODUP01_100722
Sample Location: 413 E 120 ST.

Date Collected: 10/07/22 12:00
Date Received: 10/07/22
Field Prep: Not Specified

Sample Depth:
Matrix: Soil
Analytical Method: 1,8270E
Analytical Date: 10/13/22 13:17
Analyst: MG
Percent Solids: 89%

Extraction Method: EPA 3546
Extraction Date: 10/12/22 23:59

Parameter	Result	Qualifier	Units	RL	MDL	Dilution Factor
Semivolatile Organics by GC/MS - Westborough Lab						
Acenaphthene	ND		ug/kg	150	19.	1
1,2,4-Trichlorobenzene	ND		ug/kg	180	21.	1
Hexachlorobenzene	ND		ug/kg	110	21.	1
Bis(2-chloroethyl)ether	ND		ug/kg	170	25.	1
2-Chloronaphthalene	ND		ug/kg	180	18.	1
1,2-Dichlorobenzene	ND		ug/kg	180	33.	1
1,3-Dichlorobenzene	ND		ug/kg	180	32.	1
1,4-Dichlorobenzene	ND		ug/kg	180	32.	1
3,3'-Dichlorobenzidine	ND		ug/kg	180	49.	1
2,4-Dinitrotoluene	ND		ug/kg	180	37.	1
2,6-Dinitrotoluene	ND		ug/kg	180	32.	1
Fluoranthene	420		ug/kg	110	21.	1
4-Chlorophenyl phenyl ether	ND		ug/kg	180	20.	1
4-Bromophenyl phenyl ether	ND		ug/kg	180	28.	1
Bis(2-chloroisopropyl)ether	ND		ug/kg	220	32.	1
Bis(2-chloroethoxy)methane	ND		ug/kg	200	19.	1
Hexachlorobutadiene	ND		ug/kg	180	27.	1
Hexachlorocyclopentadiene	ND		ug/kg	530	170	1
Hexachloroethane	ND		ug/kg	150	30.	1
Isophorone	ND		ug/kg	170	24.	1
Naphthalene	ND		ug/kg	180	23.	1
Nitrobenzene	ND		ug/kg	170	27.	1
NDPA/DPA	ND		ug/kg	150	21.	1
n-Nitrosodi-n-propylamine	ND		ug/kg	180	29.	1
Bis(2-ethylhexyl)phthalate	ND		ug/kg	180	64.	1
Butyl benzyl phthalate	ND		ug/kg	180	47.	1
Di-n-butylphthalate	ND		ug/kg	180	35.	1
Di-n-octylphthalate	ND		ug/kg	180	63.	1

Project Name: THE BEACON **Lab Number:** L2256007

Project Number: 170745301 **Report Date:** 11/07/22

SAMPLE RESULTS

Lab ID: L2256007-03 Date Collected: 10/07/22 12:00

Client ID: SODUP01_100722 Date Received: 10/07/22

Sample Location: 413 E 120 ST. Field Prep: Not Specified

Sample Depth:

Parameter	Result	Qualifier	Units	RL	MDL	Dilution Factor
Semivolatile Organics by GC/MS - Westborough Lab						
Diethyl phthalate	ND		ug/kg	180	17.	1
Dimethyl phthalate	ND		ug/kg	180	39.	1
Benzo(a)anthracene	240		ug/kg	110	21.	1
Benzo(a)pyrene	230		ug/kg	150	45.	1
Benzo(b)fluoranthene	260		ug/kg	110	31.	1
Benzo(k)fluoranthene	68	J	ug/kg	110	30.	1
Chrysene	250		ug/kg	110	19.	1
Acenaphthylene	37	J	ug/kg	150	29.	1
Anthracene	58	J	ug/kg	110	36.	1
Benzo(ghi)perylene	130	J	ug/kg	150	22.	1
Fluorene	20	J	ug/kg	180	18.	1
Phenanthrene	270		ug/kg	110	22.	1
Dibenzo(a,h)anthracene	28	J	ug/kg	110	21.	1
Indeno(1,2,3-cd)pyrene	140	J	ug/kg	150	26.	1
Pyrene	430		ug/kg	110	18.	1
Biphenyl	ND		ug/kg	420	24.	1
4-Chloroaniline	ND		ug/kg	180	34.	1
2-Nitroaniline	ND		ug/kg	180	36.	1
3-Nitroaniline	ND		ug/kg	180	35.	1
4-Nitroaniline	ND		ug/kg	180	77.	1
Dibenzofuran	ND		ug/kg	180	18.	1
2-Methylnaphthalene	ND		ug/kg	220	22.	1
1,2,4,5-Tetrachlorobenzene	ND		ug/kg	180	19.	1
Acetophenone	ND		ug/kg	180	23.	1
2,4,6-Trichlorophenol	ND		ug/kg	110	35.	1
p-Chloro-m-cresol	ND		ug/kg	180	28.	1
2-Chlorophenol	ND		ug/kg	180	22.	1
2,4-Dichlorophenol	ND		ug/kg	170	30.	1
2,4-Dimethylphenol	ND		ug/kg	180	61.	1
2-Nitrophenol	ND		ug/kg	400	70.	1
4-Nitrophenol	ND		ug/kg	260	76.	1
2,4-Dinitrophenol	ND		ug/kg	890	86.	1
4,6-Dinitro-o-cresol	ND		ug/kg	480	89.	1
Pentachlorophenol	ND		ug/kg	150	41.	1
Phenol	ND		ug/kg	180	28.	1
2-Methylphenol	ND		ug/kg	180	29.	1
3-Methylphenol/4-Methylphenol	ND		ug/kg	270	29.	1

Project Name: THE BEACON **Lab Number:** L2256007

Project Number: 170745301 **Report Date:** 11/07/22

SAMPLE RESULTS

Lab ID: L2256007-03 Date Collected: 10/07/22 12:00

Client ID: SODUP01_100722 Date Received: 10/07/22

Sample Location: 413 E 120 ST. Field Prep: Not Specified

Sample Depth:

Parameter	Result	Qualifier	Units	RL	MDL	Dilution Factor
Semivolatile Organics by GC/MS - Westborough Lab						
2,4,5-Trichlorophenol	ND		ug/kg	180	36.	1
Benzoic Acid	ND		ug/kg	600	190	1
Benzyl Alcohol	ND		ug/kg	180	57.	1
Carbazole	ND		ug/kg	180	18.	1
1,4-Dioxane	ND		ug/kg	28	8.5	1

Surrogate	% Recovery	Qualifier	Acceptance Criteria
2-Fluorophenol	58		25-120
Phenol-d6	78		10-120
Nitrobenzene-d5	82		23-120
2-Fluorobiphenyl	75		30-120
2,4,6-Tribromophenol	44		10-136
4-Terphenyl-d14	72		18-120

Project Name: THE BEACON
Project Number: 170745301
Lab Number: L2256007
Report Date: 11/07/22

SAMPLE RESULTS

Lab ID: L2256007-04
Client ID: SB01_1-3
Sample Location: 413 E 120 ST.

Date Collected: 10/07/22 14:00
Date Received: 10/07/22
Field Prep: Not Specified

Sample Depth:
Matrix: Soil
Analytical Method: 1,8270E
Analytical Date: 10/13/22 13:41
Analyst: MG
Percent Solids: 89%

Extraction Method: EPA 3546
Extraction Date: 10/12/22 23:59

Parameter	Result	Qualifier	Units	RL	MDL	Dilution Factor
Semivolatile Organics by GC/MS - Westborough Lab						
Acenaphthene	ND		ug/kg	150	19.	1
1,2,4-Trichlorobenzene	ND		ug/kg	180	21.	1
Hexachlorobenzene	ND		ug/kg	110	21.	1
Bis(2-chloroethyl)ether	ND		ug/kg	160	25.	1
2-Chloronaphthalene	ND		ug/kg	180	18.	1
1,2-Dichlorobenzene	ND		ug/kg	180	33.	1
1,3-Dichlorobenzene	ND		ug/kg	180	32.	1
1,4-Dichlorobenzene	ND		ug/kg	180	32.	1
3,3'-Dichlorobenzidine	ND		ug/kg	180	49.	1
2,4-Dinitrotoluene	ND		ug/kg	180	37.	1
2,6-Dinitrotoluene	ND		ug/kg	180	32.	1
Fluoranthene	400		ug/kg	110	21.	1
4-Chlorophenyl phenyl ether	ND		ug/kg	180	20.	1
4-Bromophenyl phenyl ether	ND		ug/kg	180	28.	1
Bis(2-chloroisopropyl)ether	ND		ug/kg	220	31.	1
Bis(2-chloroethoxy)methane	ND		ug/kg	200	18.	1
Hexachlorobutadiene	ND		ug/kg	180	27.	1
Hexachlorocyclopentadiene	ND		ug/kg	530	170	1
Hexachloroethane	ND		ug/kg	150	30.	1
Isophorone	ND		ug/kg	160	24.	1
Naphthalene	24	J	ug/kg	180	22.	1
Nitrobenzene	ND		ug/kg	160	27.	1
NDPA/DPA	ND		ug/kg	150	21.	1
n-Nitrosodi-n-propylamine	ND		ug/kg	180	28.	1
Bis(2-ethylhexyl)phthalate	ND		ug/kg	180	64.	1
Butyl benzyl phthalate	ND		ug/kg	180	46.	1
Di-n-butylphthalate	ND		ug/kg	180	35.	1
Di-n-octylphthalate	ND		ug/kg	180	62.	1

Project Name: THE BEACON **Lab Number:** L2256007

Project Number: 170745301 **Report Date:** 11/07/22

SAMPLE RESULTS

Lab ID: L2256007-04 Date Collected: 10/07/22 14:00

Client ID: SB01_1-3 Date Received: 10/07/22

Sample Location: 413 E 120 ST. Field Prep: Not Specified

Sample Depth:

Parameter	Result	Qualifier	Units	RL	MDL	Dilution Factor
Semivolatile Organics by GC/MS - Westborough Lab						
Diethyl phthalate	ND		ug/kg	180	17.	1
Dimethyl phthalate	ND		ug/kg	180	39.	1
Benzo(a)anthracene	230		ug/kg	110	21.	1
Benzo(a)pyrene	220		ug/kg	150	45.	1
Benzo(b)fluoranthene	230		ug/kg	110	31.	1
Benzo(k)fluoranthene	97	J	ug/kg	110	29.	1
Chrysene	230		ug/kg	110	19.	1
Acenaphthylene	ND		ug/kg	150	28.	1
Anthracene	53	J	ug/kg	110	36.	1
Benzo(ghi)perylene	130	J	ug/kg	150	22.	1
Fluorene	18	J	ug/kg	180	18.	1
Phenanthrene	220		ug/kg	110	22.	1
Dibenzo(a,h)anthracene	33	J	ug/kg	110	21.	1
Indeno(1,2,3-cd)pyrene	140	J	ug/kg	150	26.	1
Pyrene	360		ug/kg	110	18.	1
Biphenyl	ND		ug/kg	420	24.	1
4-Chloroaniline	ND		ug/kg	180	33.	1
2-Nitroaniline	ND		ug/kg	180	35.	1
3-Nitroaniline	ND		ug/kg	180	35.	1
4-Nitroaniline	ND		ug/kg	180	76.	1
Dibenzofuran	ND		ug/kg	180	17.	1
2-Methylnaphthalene	ND		ug/kg	220	22.	1
1,2,4,5-Tetrachlorobenzene	ND		ug/kg	180	19.	1
Acetophenone	ND		ug/kg	180	23.	1
2,4,6-Trichlorophenol	ND		ug/kg	110	35.	1
p-Chloro-m-cresol	ND		ug/kg	180	27.	1
2-Chlorophenol	ND		ug/kg	180	22.	1
2,4-Dichlorophenol	ND		ug/kg	160	30.	1
2,4-Dimethylphenol	ND		ug/kg	180	61.	1
2-Nitrophenol	ND		ug/kg	400	69.	1
4-Nitrophenol	ND		ug/kg	260	75.	1
2,4-Dinitrophenol	ND		ug/kg	880	86.	1
4,6-Dinitro-o-cresol	ND		ug/kg	480	88.	1
Pentachlorophenol	ND		ug/kg	150	40.	1
Phenol	ND		ug/kg	180	28.	1
2-Methylphenol	ND		ug/kg	180	28.	1
3-Methylphenol/4-Methylphenol	ND		ug/kg	260	29.	1

Project Name: THE BEACON
Project Number: 170745301
Lab Number: L2256007
Report Date: 11/07/22

SAMPLE RESULTS

Lab ID: L2256007-04
Client ID: SB01_1-3
Sample Location: 413 E 120 ST.
Date Collected: 10/07/22 14:00
Date Received: 10/07/22
Field Prep: Not Specified

Sample Depth:

Parameter	Result	Qualifier	Units	RL	MDL	Dilution Factor
Semivolatile Organics by GC/MS - Westborough Lab						
2,4,5-Trichlorophenol	ND		ug/kg	180	35.	1
Benzoic Acid	ND		ug/kg	600	190	1
Benzyl Alcohol	ND		ug/kg	180	56.	1
Carbazole	22	J	ug/kg	180	18.	1
1,4-Dioxane	ND		ug/kg	28	8.5	1

Surrogate	% Recovery	Qualifier	Acceptance Criteria
2-Fluorophenol	70		25-120
Phenol-d6	67		10-120
Nitrobenzene-d5	70		23-120
2-Fluorobiphenyl	66		30-120
2,4,6-Tribromophenol	73		10-136
4-Terphenyl-d14	64		18-120

Project Name: THE BEACON
Project Number: 170745301
Lab Number: L2256007
Report Date: 11/07/22

SAMPLE RESULTS

Lab ID: L2256007-05 D
Client ID: SB01_3-5
Sample Location: 413 E 120 ST.

Date Collected: 10/07/22 14:05
Date Received: 10/07/22
Field Prep: Not Specified

Sample Depth:
Matrix: Soil
Analytical Method: 1,8270E
Analytical Date: 10/14/22 08:57
Analyst: IM
Percent Solids: 89%

Extraction Method: EPA 3546
Extraction Date: 10/12/22 23:59

Parameter	Result	Qualifier	Units	RL	MDL	Dilution Factor
Semivolatile Organics by GC/MS - Westborough Lab						
Acenaphthene	1100		ug/kg	300	38.	2
1,2,4-Trichlorobenzene	ND		ug/kg	370	42.	2
Hexachlorobenzene	ND		ug/kg	220	42.	2
Bis(2-chloroethyl)ether	ND		ug/kg	330	50.	2
2-Chloronaphthalene	ND		ug/kg	370	37.	2
1,2-Dichlorobenzene	ND		ug/kg	370	66.	2
1,3-Dichlorobenzene	ND		ug/kg	370	64.	2
1,4-Dichlorobenzene	ND		ug/kg	370	65.	2
3,3'-Dichlorobenzidine	ND		ug/kg	370	98.	2
2,4-Dinitrotoluene	ND		ug/kg	370	74.	2
2,6-Dinitrotoluene	ND		ug/kg	370	64.	2
Fluoranthene	7800		ug/kg	220	42.	2
4-Chlorophenyl phenyl ether	ND		ug/kg	370	40.	2
4-Bromophenyl phenyl ether	ND		ug/kg	370	56.	2
Bis(2-chloroisopropyl)ether	ND		ug/kg	440	63.	2
Bis(2-chloroethoxy)methane	ND		ug/kg	400	37.	2
Hexachlorobutadiene	ND		ug/kg	370	54.	2
Hexachlorocyclopentadiene	ND		ug/kg	1000	340	2
Hexachloroethane	ND		ug/kg	300	60.	2
Isophorone	ND		ug/kg	330	48.	2
Naphthalene	680		ug/kg	370	45.	2
Nitrobenzene	ND		ug/kg	330	55.	2
NDPA/DPA	ND		ug/kg	300	42.	2
n-Nitrosodi-n-propylamine	ND		ug/kg	370	57.	2
Bis(2-ethylhexyl)phthalate	ND		ug/kg	370	130	2
Butyl benzyl phthalate	ND		ug/kg	370	93.	2
Di-n-butylphthalate	ND		ug/kg	370	70.	2
Di-n-octylphthalate	ND		ug/kg	370	130	2

Project Name: THE BEACON **Lab Number:** L2256007

Project Number: 170745301 **Report Date:** 11/07/22

SAMPLE RESULTS

Lab ID: L2256007-05 D Date Collected: 10/07/22 14:05
Client ID: SB01_3-5 Date Received: 10/07/22
Sample Location: 413 E 120 ST. Field Prep: Not Specified

Sample Depth:

Parameter	Result	Qualifier	Units	RL	MDL	Dilution Factor
Semivolatile Organics by GC/MS - Westborough Lab						
Diethyl phthalate	ND		ug/kg	370	34.	2
Dimethyl phthalate	ND		ug/kg	370	78.	2
Benzo(a)anthracene	2900		ug/kg	220	42.	2
Benzo(a)pyrene	2800		ug/kg	300	90.	2
Benzo(b)fluoranthene	3300		ug/kg	220	62.	2
Benzo(k)fluoranthene	970		ug/kg	220	59.	2
Chrysene	2600		ug/kg	220	38.	2
Acenaphthylene	60	J	ug/kg	300	57.	2
Anthracene	2300		ug/kg	220	72.	2
Benzo(ghi)perylene	ND		ug/kg	300	44.	2
Fluorene	1000		ug/kg	370	36.	2
Phenanthrene	9000		ug/kg	220	45.	2
Dibenzo(a,h)anthracene	260		ug/kg	220	43.	2
Indeno(1,2,3-cd)pyrene	1300		ug/kg	300	52.	2
Pyrene	6200		ug/kg	220	37.	2
Biphenyl	93	J	ug/kg	840	48.	2
4-Chloroaniline	ND		ug/kg	370	67.	2
2-Nitroaniline	ND		ug/kg	370	71.	2
3-Nitroaniline	ND		ug/kg	370	70.	2
4-Nitroaniline	ND		ug/kg	370	150	2
Dibenzofuran	840		ug/kg	370	35.	2
2-Methylnaphthalene	290	J	ug/kg	440	45.	2
1,2,4,5-Tetrachlorobenzene	ND		ug/kg	370	39.	2
Acetophenone	ND		ug/kg	370	46.	2
2,4,6-Trichlorophenol	ND		ug/kg	220	70.	2
p-Chloro-m-cresol	ND		ug/kg	370	55.	2
2-Chlorophenol	ND		ug/kg	370	44.	2
2,4-Dichlorophenol	ND		ug/kg	330	60.	2
2,4-Dimethylphenol	ND		ug/kg	370	120	2
2-Nitrophenol	ND		ug/kg	800	140	2
4-Nitrophenol	ND		ug/kg	520	150	2
2,4-Dinitrophenol	ND		ug/kg	1800	170	2
4,6-Dinitro-o-cresol	ND		ug/kg	960	180	2
Pentachlorophenol	ND		ug/kg	300	82.	2
Phenol	ND		ug/kg	370	56.	2
2-Methylphenol	ND		ug/kg	370	57.	2
3-Methylphenol/4-Methylphenol	ND		ug/kg	530	58.	2

Project Name: THE BEACON **Lab Number:** L2256007

Project Number: 170745301 **Report Date:** 11/07/22

SAMPLE RESULTS

Lab ID: L2256007-05 D Date Collected: 10/07/22 14:05

Client ID: SB01_3-5 Date Received: 10/07/22

Sample Location: 413 E 120 ST. Field Prep: Not Specified

Sample Depth:

Parameter	Result	Qualifier	Units	RL	MDL	Dilution Factor
Semivolatile Organics by GC/MS - Westborough Lab						
2,4,5-Trichlorophenol	ND		ug/kg	370	71.	2
Benzoic Acid	ND		ug/kg	1200	380	2
Benzyl Alcohol	ND		ug/kg	370	110	2
Carbazole	1100		ug/kg	370	36.	2
1,4-Dioxane	ND		ug/kg	56	17.	2

Surrogate	% Recovery	Qualifier	Acceptance Criteria
2-Fluorophenol	56		25-120
Phenol-d6	59		10-120
Nitrobenzene-d5	61		23-120
2-Fluorobiphenyl	55		30-120
2,4,6-Tribromophenol	52		10-136
4-Terphenyl-d14	50		18-120

Project Name: THE BEACON
Project Number: 170745301
Lab Number: L2256007
Report Date: 11/07/22

SAMPLE RESULTS

Lab ID: L2256007-07 D
Client ID: SB02_0-2
Sample Location: 413 E 120 ST.

Date Collected: 10/07/22 15:40
Date Received: 10/07/22
Field Prep: Not Specified

Sample Depth:
Matrix: Soil
Analytical Method: 1,8270E
Analytical Date: 10/14/22 05:59
Analyst: IM
Percent Solids: 97%

Extraction Method: EPA 3546
Extraction Date: 10/12/22 23:59

Parameter	Result	Qualifier	Units	RL	MDL	Dilution Factor
Semivolatile Organics by GC/MS - Westborough Lab						
Acenaphthene	250	J	ug/kg	670	87.	5
1,2,4-Trichlorobenzene	ND		ug/kg	840	96.	5
Hexachlorobenzene	ND		ug/kg	500	94.	5
Bis(2-chloroethyl)ether	ND		ug/kg	750	110	5
2-Chloronaphthalene	ND		ug/kg	840	83.	5
1,2-Dichlorobenzene	ND		ug/kg	840	150	5
1,3-Dichlorobenzene	ND		ug/kg	840	140	5
1,4-Dichlorobenzene	ND		ug/kg	840	150	5
3,3'-Dichlorobenzidine	ND		ug/kg	840	220	5
2,4-Dinitrotoluene	ND		ug/kg	840	170	5
2,6-Dinitrotoluene	ND		ug/kg	840	140	5
Fluoranthene	11000		ug/kg	500	96.	5
4-Chlorophenyl phenyl ether	ND		ug/kg	840	90.	5
4-Bromophenyl phenyl ether	ND		ug/kg	840	130	5
Bis(2-chloroisopropyl)ether	ND		ug/kg	1000	140	5
Bis(2-chloroethoxy)methane	ND		ug/kg	900	84.	5
Hexachlorobutadiene	ND		ug/kg	840	120	5
Hexachlorocyclopentadiene	ND		ug/kg	2400	760	5
Hexachloroethane	ND		ug/kg	670	140	5
Isophorone	ND		ug/kg	750	110	5
Naphthalene	180	J	ug/kg	840	100	5
Nitrobenzene	ND		ug/kg	750	120	5
NDPA/DPA	ND		ug/kg	670	95.	5
n-Nitrosodi-n-propylamine	ND		ug/kg	840	130	5
Bis(2-ethylhexyl)phthalate	ND		ug/kg	840	290	5
Butyl benzyl phthalate	ND		ug/kg	840	210	5
Di-n-butylphthalate	ND		ug/kg	840	160	5
Di-n-octylphthalate	ND		ug/kg	840	280	5

Project Name: THE BEACON **Lab Number:** L2256007

Project Number: 170745301 **Report Date:** 11/07/22

SAMPLE RESULTS

Lab ID: L2256007-07 D Date Collected: 10/07/22 15:40

Client ID: SB02_0-2 Date Received: 10/07/22

Sample Location: 413 E 120 ST. Field Prep: Not Specified

Sample Depth:

Parameter	Result	Qualifier	Units	RL	MDL	Dilution Factor
Semivolatile Organics by GC/MS - Westborough Lab						
Diethyl phthalate	ND		ug/kg	840	78.	5
Dimethyl phthalate	ND		ug/kg	840	180	5
Benzo(a)anthracene	7300		ug/kg	500	94.	5
Benzo(a)pyrene	7600		ug/kg	670	200	5
Benzo(b)fluoranthene	8900		ug/kg	500	140	5
Benzo(k)fluoranthene	2700		ug/kg	500	130	5
Chrysene	6500		ug/kg	500	87.	5
Acenaphthylene	530	J	ug/kg	670	130	5
Anthracene	1300		ug/kg	500	160	5
Benzo(ghi)perylene	4300		ug/kg	670	98.	5
Fluorene	200	J	ug/kg	840	81.	5
Phenanthrene	3400		ug/kg	500	100	5
Dibenzo(a,h)anthracene	1000		ug/kg	500	97.	5
Indeno(1,2,3-cd)pyrene	4200		ug/kg	670	120	5
Pyrene	10000		ug/kg	500	83.	5
Biphenyl	ND		ug/kg	1900	110	5
4-Chloroaniline	ND		ug/kg	840	150	5
2-Nitroaniline	ND		ug/kg	840	160	5
3-Nitroaniline	ND		ug/kg	840	160	5
4-Nitroaniline	ND		ug/kg	840	350	5
Dibenzofuran	94	J	ug/kg	840	79.	5
2-Methylnaphthalene	ND		ug/kg	1000	100	5
1,2,4,5-Tetrachlorobenzene	ND		ug/kg	840	87.	5
Acetophenone	ND		ug/kg	840	100	5
2,4,6-Trichlorophenol	ND		ug/kg	500	160	5
p-Chloro-m-cresol	ND		ug/kg	840	120	5
2-Chlorophenol	ND		ug/kg	840	99.	5
2,4-Dichlorophenol	ND		ug/kg	750	130	5
2,4-Dimethylphenol	ND		ug/kg	840	280	5
2-Nitrophenol	ND		ug/kg	1800	320	5
4-Nitrophenol	ND		ug/kg	1200	340	5
2,4-Dinitrophenol	ND		ug/kg	4000	390	5
4,6-Dinitro-o-cresol	ND		ug/kg	2200	400	5
Pentachlorophenol	ND		ug/kg	670	180	5
Phenol	ND		ug/kg	840	130	5
2-Methylphenol	ND		ug/kg	840	130	5
3-Methylphenol/4-Methylphenol	ND		ug/kg	1200	130	5

Project Name: THE BEACON **Lab Number:** L2256007

Project Number: 170745301 **Report Date:** 11/07/22

SAMPLE RESULTS

Lab ID: L2256007-07 D Date Collected: 10/07/22 15:40

Client ID: SB02_0-2 Date Received: 10/07/22

Sample Location: 413 E 120 ST. Field Prep: Not Specified

Sample Depth:

Parameter	Result	Qualifier	Units	RL	MDL	Dilution Factor
Semivolatile Organics by GC/MS - Westborough Lab						
2,4,5-Trichlorophenol	ND		ug/kg	840	160	5
Benzoic Acid	ND		ug/kg	2700	850	5
Benzyl Alcohol	ND		ug/kg	840	260	5
Carbazole	280	J	ug/kg	840	81.	5
1,4-Dioxane	ND		ug/kg	120	38.	5

Surrogate	% Recovery	Qualifier	Acceptance Criteria
2-Fluorophenol	67		25-120
Phenol-d6	74		10-120
Nitrobenzene-d5	89		23-120
2-Fluorobiphenyl	79		30-120
2,4,6-Tribromophenol	56		10-136
4-Terphenyl-d14	68		18-120

Project Name: THE BEACON
Project Number: 170745301
Lab Number: L2256007
Report Date: 11/07/22

SAMPLE RESULTS

Lab ID: L2256007-08
Client ID: SB02_4-5
Sample Location: 413 E 120 ST.

Date Collected: 10/07/22 10:00
Date Received: 10/07/22
Field Prep: Not Specified

Sample Depth:
Matrix: Soil
Analytical Method: 1,8270E
Analytical Date: 10/13/22 16:32
Analyst: MG
Percent Solids: 87%

Extraction Method: EPA 3546
Extraction Date: 10/12/22 23:59

Parameter	Result	Qualifier	Units	RL	MDL	Dilution Factor
Semivolatile Organics by GC/MS - Westborough Lab						
Acenaphthene	ND		ug/kg	150	20.	1
1,2,4-Trichlorobenzene	ND		ug/kg	190	22.	1
Hexachlorobenzene	ND		ug/kg	110	21.	1
Bis(2-chloroethyl)ether	ND		ug/kg	170	26.	1
2-Chloronaphthalene	ND		ug/kg	190	19.	1
1,2-Dichlorobenzene	ND		ug/kg	190	34.	1
1,3-Dichlorobenzene	ND		ug/kg	190	32.	1
1,4-Dichlorobenzene	ND		ug/kg	190	33.	1
3,3'-Dichlorobenzidine	ND		ug/kg	190	50.	1
2,4-Dinitrotoluene	ND		ug/kg	190	38.	1
2,6-Dinitrotoluene	ND		ug/kg	190	32.	1
Fluoranthene	ND		ug/kg	110	22.	1
4-Chlorophenyl phenyl ether	ND		ug/kg	190	20.	1
4-Bromophenyl phenyl ether	ND		ug/kg	190	29.	1
Bis(2-chloroisopropyl)ether	ND		ug/kg	230	32.	1
Bis(2-chloroethoxy)methane	ND		ug/kg	200	19.	1
Hexachlorobutadiene	ND		ug/kg	190	28.	1
Hexachlorocyclopentadiene	ND		ug/kg	540	170	1
Hexachloroethane	ND		ug/kg	150	30.	1
Isophorone	ND		ug/kg	170	24.	1
Naphthalene	ND		ug/kg	190	23.	1
Nitrobenzene	ND		ug/kg	170	28.	1
NDPA/DPA	ND		ug/kg	150	22.	1
n-Nitrosodi-n-propylamine	ND		ug/kg	190	29.	1
Bis(2-ethylhexyl)phthalate	ND		ug/kg	190	65.	1
Butyl benzyl phthalate	ND		ug/kg	190	48.	1
Di-n-butylphthalate	ND		ug/kg	190	36.	1
Di-n-octylphthalate	ND		ug/kg	190	64.	1

Project Name: THE BEACON **Lab Number:** L2256007

Project Number: 170745301 **Report Date:** 11/07/22

SAMPLE RESULTS

Lab ID: L2256007-08 Date Collected: 10/07/22 10:00

Client ID: SB02_4-5 Date Received: 10/07/22

Sample Location: 413 E 120 ST. Field Prep: Not Specified

Sample Depth:

Parameter	Result	Qualifier	Units	RL	MDL	Dilution Factor
Semivolatile Organics by GC/MS - Westborough Lab						
Diethyl phthalate	ND		ug/kg	190	18.	1
Dimethyl phthalate	ND		ug/kg	190	40.	1
Benzo(a)anthracene	26	J	ug/kg	110	21.	1
Benzo(a)pyrene	ND		ug/kg	150	46.	1
Benzo(b)fluoranthene	ND		ug/kg	110	32.	1
Benzo(k)fluoranthene	ND		ug/kg	110	30.	1
Chrysene	22	J	ug/kg	110	20.	1
Acenaphthylene	ND		ug/kg	150	29.	1
Anthracene	ND		ug/kg	110	37.	1
Benzo(ghi)perylene	ND		ug/kg	150	22.	1
Fluorene	ND		ug/kg	190	18.	1
Phenanthrene	ND		ug/kg	110	23.	1
Dibenzo(a,h)anthracene	ND		ug/kg	110	22.	1
Indeno(1,2,3-cd)pyrene	ND		ug/kg	150	26.	1
Pyrene	ND		ug/kg	110	19.	1
Biphenyl	ND		ug/kg	430	24.	1
4-Chloroaniline	ND		ug/kg	190	34.	1
2-Nitroaniline	ND		ug/kg	190	36.	1
3-Nitroaniline	ND		ug/kg	190	36.	1
4-Nitroaniline	ND		ug/kg	190	78.	1
Dibenzofuran	ND		ug/kg	190	18.	1
2-Methylnaphthalene	ND		ug/kg	230	23.	1
1,2,4,5-Tetrachlorobenzene	ND		ug/kg	190	20.	1
Acetophenone	ND		ug/kg	190	23.	1
2,4,6-Trichlorophenol	ND		ug/kg	110	36.	1
p-Chloro-m-cresol	ND		ug/kg	190	28.	1
2-Chlorophenol	ND		ug/kg	190	22.	1
2,4-Dichlorophenol	ND		ug/kg	170	30.	1
2,4-Dimethylphenol	ND		ug/kg	190	62.	1
2-Nitrophenol	ND		ug/kg	410	71.	1
4-Nitrophenol	ND		ug/kg	260	77.	1
2,4-Dinitrophenol	ND		ug/kg	910	88.	1
4,6-Dinitro-o-cresol	ND		ug/kg	490	91.	1
Pentachlorophenol	ND		ug/kg	150	42.	1
Phenol	ND		ug/kg	190	28.	1
2-Methylphenol	ND		ug/kg	190	29.	1
3-Methylphenol/4-Methylphenol	ND		ug/kg	270	30.	1

Project Name: THE BEACON
Project Number: 170745301
Lab Number: L2256007
Report Date: 11/07/22

SAMPLE RESULTS

Lab ID: L2256007-08
Client ID: SB02_4-5
Sample Location: 413 E 120 ST.
Date Collected: 10/07/22 10:00
Date Received: 10/07/22
Field Prep: Not Specified

Sample Depth:

Parameter	Result	Qualifier	Units	RL	MDL	Dilution Factor
Semivolatile Organics by GC/MS - Westborough Lab						
2,4,5-Trichlorophenol	ND		ug/kg	190	36.	1
Benzoic Acid	ND		ug/kg	610	190	1
Benzyl Alcohol	ND		ug/kg	190	58.	1
Carbazole	ND		ug/kg	190	18.	1
1,4-Dioxane	ND		ug/kg	28	8.7	1

Surrogate	% Recovery	Qualifier	Acceptance Criteria
2-Fluorophenol	71		25-120
Phenol-d6	70		10-120
Nitrobenzene-d5	71		23-120
2-Fluorobiphenyl	66		30-120
2,4,6-Tribromophenol	77		10-136
4-Terphenyl-d14	59		18-120

Project Name: THE BEACON
Project Number: 170745301
Lab Number: L2256007
Report Date: 11/07/22

SAMPLE RESULTS

Lab ID: L2256007-09
Client ID: SB03_1-2
Sample Location: 413 E 120 ST.

Date Collected: 10/07/22 11:15
Date Received: 10/07/22
Field Prep: Not Specified

Sample Depth:
Matrix: Soil
Analytical Method: 134,LCMSMS-ID
Analytical Date: 11/04/22 22:39
Analyst: JW
Percent Solids: 88%

Extraction Method: ALPHA 23528
Extraction Date: 10/19/22 17:05

Parameter	Result	Qualifier	Units	RL	MDL	Dilution Factor
Perfluorinated Alkyl Acids by Isotope Dilution - Mansfield Lab						
Perfluorobutanoic Acid (PFBA)	ND		ng/g	0.510	0.023	1
Perfluoropentanoic Acid (PFPeA)	ND		ng/g	0.510	0.047	1
Perfluorobutanesulfonic Acid (PFBS)	ND		ng/g	0.255	0.040	1
Perfluorohexanoic Acid (PFHxA)	ND		ng/g	0.510	0.054	1
Perfluoroheptanoic Acid (PFHpA)	ND		ng/g	0.255	0.046	1
Perfluorohexanesulfonic Acid (PFHxS)	ND		ng/g	0.255	0.062	1
Perfluorooctanoic Acid (PFOA)	ND		ng/g	0.255	0.043	1
1H,1H,2H,2H-Perfluorooctanesulfonic Acid (6:2FTS)	ND		ng/g	0.510	0.183	1
Perfluoroheptanesulfonic Acid (PFHpS)	ND		ng/g	0.510	0.139	1
Perfluorononanoic Acid (PFNA)	ND		ng/g	0.255	0.076	1
Perfluorooctanesulfonic Acid (PFOS)	ND		ng/g	0.255	0.132	1
Perfluorodecanoic Acid (PFDA)	ND		ng/g	0.255	0.068	1
1H,1H,2H,2H-Perfluorodecanesulfonic Acid (8:2FTS)	ND		ng/g	0.510	0.292	1
N-Methyl Perfluorooctanesulfonamidoacetic Acid (NMeFOSAA)	ND		ng/g	0.510	0.205	1
Perfluoroundecanoic Acid (PFUnA)	ND		ng/g	0.510	0.048	1
Perfluorodecanesulfonic Acid (PFDS)	ND		ng/g	0.510	0.156	1
Perfluorooctanesulfonamide (FOSA)	ND		ng/g	0.510	0.100	1
N-Ethyl Perfluorooctanesulfonamidoacetic Acid (NEtFOSAA)	ND		ng/g	0.510	0.086	1
Perfluorododecanoic Acid (PFDoA)	ND		ng/g	0.510	0.071	1
Perfluorotridecanoic Acid (PFTrDA)	ND		ng/g	0.510	0.208	1
Perfluorotetradecanoic Acid (PFTA)	ND		ng/g	0.510	0.055	1
PFOA/PFOS, Total	ND		ng/g	0.255	0.043	1

Project Name: THE BEACON **Lab Number:** L2256007

Project Number: 170745301 **Report Date:** 11/07/22

SAMPLE RESULTS

Lab ID: L2256007-09 Date Collected: 10/07/22 11:15

Client ID: SB03_1-2 Date Received: 10/07/22

Sample Location: 413 E 120 ST. Field Prep: Not Specified

Sample Depth:

Parameter	Result	Qualifier	Units	RL	MDL	Dilution Factor

Perfluorinated Alkyl Acids by Isotope Dilution - Mansfield Lab

Surrogate (Extracted Internal Standard)	% Recovery	Qualifier	Acceptance Criteria
Perfluoro[13C4]Butanoic Acid (MPFBA)	76		61-135
Perfluoro[13C5]Pentanoic Acid (M5PFPEA)	73		58-150
Perfluoro[2,3,4-13C3]Butanesulfonic Acid (M3PFBS)	93		74-139
Perfluoro[1,2,3,4,6-13C5]Hexanoic Acid (M5PFHxA)	73		66-128
Perfluoro[1,2,3,4-13C4]Heptanoic Acid (M4PFHpA)	76		71-129
Perfluoro[1,2,3-13C3]Hexanesulfonic Acid (M3PFHxS)	94		78-139
Perfluoro[13C8]Octanoic Acid (M8PFOA)	80		75-130
1H,1H,2H,2H-Perfluoro[1,2-13C2]Octanesulfonic Acid (M2-6:2FTS)	66		20-154
Perfluoro[13C9]Nonanoic Acid (M9PFNA)	**70**	Q	72-140
Perfluoro[13C8]Octanesulfonic Acid (M8PFOS)	80		79-136
Perfluoro[1,2,3,4,5,6-13C6]Decanoic Acid (M6PFDA)	**71**	Q	75-130
1H,1H,2H,2H-Perfluoro[1,2-13C2]Decanesulfonic Acid (M2-8:2FTS)	76		19-175
N-Deuteriomethylperfluoro-1-octanesulfonamidoacetic Acid (d3-NMeFOSAA)	31		31-134
Perfluoro[1,2,3,4,5,6,7-13C7]Undecanoic Acid (M7-PFUDA)	78		61-155
Perfluoro[13C8]Octanesulfonamide (M8FOSA)	20		10-117
N-Deuterioethylperfluoro-1-octanesulfonamidoacetic Acid (d5-NEtFOSAA)	34		34-137
Perfluoro[1,2-13C2]Dodecanoic Acid (MPFDOA)	69		54-150
Perfluoro[1,2-13C2]Tetradecanoic Acid (M2PFTEDA)	60		24-159

Project Name: THE BEACON
Project Number: 170745301
Lab Number: L2256007
Report Date: 11/07/22

SAMPLE RESULTS

Lab ID: L2256007-10
Client ID: SODUP01_100722
Sample Location: 413 E 120 ST.

Date Collected: 10/07/22 12:15
Date Received: 10/07/22
Field Prep: Not Specified

Sample Depth:
Matrix: Soil
Analytical Method: 134,LCMSMS-ID
Analytical Date: 11/04/22 22:56
Analyst: JW
Percent Solids: 87%

Extraction Method: ALPHA 23528
Extraction Date: 10/19/22 17:05

Parameter	Result	Qualifier	Units	RL	MDL	Dilution Factor
Perfluorinated Alkyl Acids by Isotope Dilution - Mansfield Lab						
Perfluorobutanoic Acid (PFBA)	ND		ng/g	0.524	0.024	1
Perfluoropentanoic Acid (PFPeA)	ND		ng/g	0.524	0.048	1
Perfluorobutanesulfonic Acid (PFBS)	ND		ng/g	0.262	0.041	1
Perfluorohexanoic Acid (PFHxA)	ND		ng/g	0.524	0.055	1
Perfluoroheptanoic Acid (PFHpA)	ND		ng/g	0.262	0.047	1
Perfluorohexanesulfonic Acid (PFHxS)	ND		ng/g	0.262	0.063	1
Perfluorooctanoic Acid (PFOA)	ND		ng/g	0.262	0.044	1
1H,1H,2H,2H-Perfluorooctanesulfonic Acid (6:2FTS)	ND		ng/g	0.524	0.188	1
Perfluoroheptanesulfonic Acid (PFHpS)	ND		ng/g	0.524	0.143	1
Perfluorononanoic Acid (PFNA)	ND		ng/g	0.262	0.079	1
Perfluorooctanesulfonic Acid (PFOS)	ND		ng/g	0.262	0.136	1
Perfluorodecanoic Acid (PFDA)	ND		ng/g	0.262	0.070	1
1H,1H,2H,2H-Perfluorodecanesulfonic Acid (8:2FTS)	ND		ng/g	0.524	0.301	1
N-Methyl Perfluorooctanesulfonamidoacetic Acid (NMeFOSAA)	ND		ng/g	0.524	0.211	1
Perfluoroundecanoic Acid (PFUnA)	ND		ng/g	0.524	0.049	1
Perfluorodecanesulfonic Acid (PFDS)	ND		ng/g	0.524	0.160	1
N-Ethyl Perfluorooctanesulfonamidoacetic Acid (NEtFOSAA)	ND		ng/g	0.524	0.089	1
Perfluorododecanoic Acid (PFDoA)	ND		ng/g	0.524	0.073	1
Perfluorotridecanoic Acid (PFTrDA)	ND		ng/g	0.524	0.214	1
Perfluorotetradecanoic Acid (PFTA)	ND		ng/g	0.524	0.057	1
PFOA/PFOS, Total	ND		ng/g	0.262	0.044	1

Project Name: THE BEACON **Lab Number:** L2256007

Project Number: 170745301 **Report Date:** 11/07/22

SAMPLE RESULTS

Lab ID: L2256007-10 Date Collected: 10/07/22 12:15

Client ID: SODUP01_100722 Date Received: 10/07/22

Sample Location: 413 E 120 ST. Field Prep: Not Specified

Sample Depth:

Parameter	Result	Qualifier	Units	RL	MDL	Dilution Factor
Perfluorinated Alkyl Acids by Isotope Dilution - Mansfield Lab						

Surrogate (Extracted Internal Standard)	% Recovery	Qualifier	Acceptance Criteria
Perfluoro[13C4]Butanoic Acid (MPFBA)	90		61-135
Perfluoro[13C5]Pentanoic Acid (M5PFPEA)	86		58-150
Perfluoro[2,3,4-13C3]Butanesulfonic Acid (M3PFBS)	103		74-139
Perfluoro[1,2,3,4,6-13C5]Hexanoic Acid (M5PFHxA)	84		66-128
Perfluoro[1,2,3,4-13C4]Heptanoic Acid (M4PFHpA)	87		71-129
Perfluoro[1,2,3-13C3]Hexanesulfonic Acid (M3PFHxS)	105		78-139
Perfluoro[13C8]Octanoic Acid (M8PFOA)	91		75-130
1H,1H,2H,2H-Perfluoro[1,2-13C2]Octanesulfonic Acid (M2-6:2FTS)	80		20-154
Perfluoro[13C9]Nonanoic Acid (M9PFNA)	80		72-140
Perfluoro[13C8]Octanesulfonic Acid (M8PFOS)	87		79-136
Perfluoro[1,2,3,4,5,6-13C6]Decanoic Acid (M6PFDA)	84		75-130
1H,1H,2H,2H-Perfluoro[1,2-13C2]Decanesulfonic Acid (M2-8:2FTS)	83		19-175
N-Deuteriomethylperfluoro-1-octanesulfonamidoacetic Acid (d3-NMeFOSAA)	54		31-134
Perfluoro[1,2,3,4,5,6,7-13C7]Undecanoic Acid (M7-PFUDA)	90		61-155
N-Deuterioethylperfluoro-1-octanesulfonamidoacetic Acid (d5-NEtFOSAA)	47		34-137
Perfluoro[1,2-13C2]Dodecanoic Acid (MPFDOA)	86		54-150
Perfluoro[1,2-13C2]Tetradecanoic Acid (M2PFTEDA)	55		24-159

Project Name: THE BEACON
Project Number: 170745301
Lab Number: L2256007
Report Date: 11/07/22

SAMPLE RESULTS

Lab ID: L2256007-10
Client ID: SODUP01_100722
Sample Location: 413 E 120 ST.

Date Collected: 10/07/22 12:15
Date Received: 10/07/22
Field Prep: Not Specified

Sample Depth:
Matrix: Soil
Analytical Method: 134,LCMSMS-ID
Analytical Date: 11/06/22 21:19
Analyst: JPW
Percent Solids: 87%

Extraction Method: ALPHA 23528
Extraction Date: 10/19/22 17:05

Parameter	Result	Qualifier	Units	RL	MDL	Dilution Factor
Perfluorinated Alkyl Acids by Isotope Dilution - Mansfield Lab						
Perfluorooctanesulfonamide (FOSA)	ND		ng/g	0.524	0.103	1

Surrogate (Extracted Internal Standard)	% Recovery	Qualifier	Acceptance Criteria
Perfluoro[13C8]Octanesulfonamide (M8FOSA)	88		10-117

Project Name: THE BEACON
Project Number: 170745301
Lab Number: L2256007
Report Date: 11/07/22

SAMPLE RESULTS

Lab ID: L2256007-11
Client ID: MW03_100722
Sample Location: 413 E 120 ST.

Date Collected: 10/07/22 12:45
Date Received: 10/07/22
Field Prep: Not Specified

Sample Depth:
Matrix: Water
Analytical Method: 134,LCMSMS-ID
Analytical Date: 11/02/22 20:00
Analyst: AC

Extraction Method: ALPHA 23528
Extraction Date: 10/14/22 16:30

Parameter	Result	Qualifier	Units	RL	MDL	Dilution Factor
Perfluorinated Alkyl Acids by Isotope Dilution - Mansfield Lab						
Perfluorobutanoic Acid (PFBA)	11.2		ng/l	1.94	0.396	1
Perfluoropentanoic Acid (PFPeA)	5.37		ng/l	1.94	0.385	1
Perfluorobutanesulfonic Acid (PFBS)	5.25		ng/l	1.94	0.231	1
Perfluorohexanoic Acid (PFHxA)	4.05		ng/l	1.94	0.318	1
Perfluoroheptanoic Acid (PFHpA)	2.55		ng/l	1.94	0.219	1
Perfluorohexanesulfonic Acid (PFHxS)	1.07	JF	ng/l	1.94	0.365	1
Perfluorooctanoic Acid (PFOA)	16.0		ng/l	1.94	0.229	1
1H,1H,2H,2H-Perfluorooctanesulfonic Acid (6:2FTS)	1.99		ng/l	1.94	1.29	1
Perfluoroheptanesulfonic Acid (PFHpS)	ND		ng/l	1.94	0.668	1
Perfluorononanoic Acid (PFNA)	3.92		ng/l	1.94	0.303	1
Perfluorooctanesulfonic Acid (PFOS)	20.8		ng/l	1.94	0.490	1
Perfluorodecanoic Acid (PFDA)	1.74	J	ng/l	1.94	0.295	1
1H,1H,2H,2H-Perfluorodecanesulfonic Acid (8:2FTS)	ND		ng/l	1.94	1.18	1
N-Methyl Perfluorooctanesulfonamidoacetic Acid (NMeFOSAA)	ND		ng/l	1.94	0.629	1
Perfluoroundecanoic Acid (PFUnA)	0.357	JF	ng/l	1.94	0.252	1
Perfluorodecanesulfonic Acid (PFDS)	ND		ng/l	1.94	0.952	1
Perfluorooctanesulfonamide (FOSA)	ND		ng/l	1.94	0.563	1
N-Ethyl Perfluorooctanesulfonamidoacetic Acid (NEtFOSAA)	ND		ng/l	1.94	0.781	1
Perfluorododecanoic Acid (PFDoA)	ND		ng/l	1.94	0.361	1
Perfluorotridecanoic Acid (PFTrDA)	ND		ng/l	1.94	0.318	1
Perfluorotetradecanoic Acid (PFTA)	ND		ng/l	1.94	0.241	1
PFOA/PFOS, Total	36.8		ng/l	1.94	0.229	1

Project Name: THE BEACON **Lab Number:** L2256007

Project Number: 170745301 **Report Date:** 11/07/22

SAMPLE RESULTS

Lab ID: L2256007-11 Date Collected: 10/07/22 12:45

Client ID: MW03_100722 Date Received: 10/07/22

Sample Location: 413 E 120 ST. Field Prep: Not Specified

Sample Depth:

Parameter	Result	Qualifier	Units	RL	MDL	Dilution Factor
Perfluorinated Alkyl Acids by Isotope Dilution - Mansfield Lab						

Surrogate (Extracted Internal Standard)	% Recovery	Qualifier	Acceptance Criteria
Perfluoro[13C4]Butanoic Acid (MPFBA)	76		58-132
Perfluoro[13C5]Pentanoic Acid (M5PFPEA)	80		62-163
Perfluoro[2,3,4-13C3]Butanesulfonic Acid (M3PFBS)	118		70-131
Perfluoro[1,2,3,4,6-13C5]Hexanoic Acid (M5PFHxA)	79		57-129
Perfluoro[1,2,3,4-13C4]Heptanoic Acid (M4PFHpA)	81		60-129
Perfluoro[1,2,3-13C3]Hexanesulfonic Acid (M3PFHxS)	119		71-134
Perfluoro[13C8]Octanoic Acid (M8PFOA)	88		62-129
1H,1H,2H,2H-Perfluoro[1,2-13C2]Octanesulfonic Acid (M2-6:2FTS)	114		14-147
Perfluoro[13C9]Nonanoic Acid (M9PFNA)	83		59-139
Perfluoro[13C8]Octanesulfonic Acid (M8PFOS)	107		69-131
Perfluoro[1,2,3,4,5,6-13C6]Decanoic Acid (M6PFDA)	90		62-124
1H,1H,2H,2H-Perfluoro[1,2-13C2]Decanesulfonic Acid (M2-8:2FTS)	113		10-162
N-Deuteriomethylperfluoro-1-octanesulfonamidoacetic Acid (d3-NMeFOSAA)	50		24-116
Perfluoro[1,2,3,4,5,6,7-13C7]Undecanoic Acid (M7-PFUDA)	90		55-137
Perfluoro[13C8]Octanesulfonamide (M8FOSA)	14		10-112
N-Deuterioethylperfluoro-1-octanesulfonamidoacetic Acid (d5-NEtFOSAA)	50		27-126
Perfluoro[1,2-13C2]Dodecanoic Acid (MPFDOA)	81		48-131
Perfluoro[1,2-13C2]Tetradecanoic Acid (M2PFTEDA)	79		22-136

Project Name: THE BEACON
Project Number: 170745301
Lab Number: L2256007
Report Date: 11/07/22

SAMPLE RESULTS

Lab ID: L2256007-12
Client ID: SB01_1-3
Sample Location: 413 E 120 ST.

Date Collected: 10/07/22 14:10
Date Received: 10/07/22
Field Prep: Not Specified

Sample Depth:
Matrix: Soil
Analytical Method: 134,LCMSMS-ID
Analytical Date: 11/04/22 23:13
Analyst: JW
Percent Solids: 92%

Extraction Method: ALPHA 23528
Extraction Date: 10/19/22 17:05

Parameter	Result	Qualifier	Units	RL	MDL	Dilution Factor
Perfluorinated Alkyl Acids by Isotope Dilution - Mansfield Lab						
Perfluorobutanoic Acid (PFBA)	ND		ng/g	0.504	0.023	1
Perfluoropentanoic Acid (PFPeA)	ND		ng/g	0.504	0.046	1
Perfluorobutanesulfonic Acid (PFBS)	ND		ng/g	0.252	0.039	1
Perfluorohexanoic Acid (PFHxA)	ND		ng/g	0.504	0.053	1
Perfluoroheptanoic Acid (PFHpA)	ND		ng/g	0.252	0.046	1
Perfluorohexanesulfonic Acid (PFHxS)	ND		ng/g	0.252	0.061	1
Perfluorooctanoic Acid (PFOA)	ND		ng/g	0.252	0.042	1
1H,1H,2H,2H-Perfluorooctanesulfonic Acid (6:2FTS)	ND		ng/g	0.504	0.181	1
Perfluoroheptanesulfonic Acid (PFHpS)	ND		ng/g	0.504	0.138	1
Perfluorononanoic Acid (PFNA)	ND		ng/g	0.252	0.076	1
Perfluorooctanesulfonic Acid (PFOS)	ND		ng/g	0.252	0.131	1
Perfluorodecanoic Acid (PFDA)	ND		ng/g	0.252	0.068	1
1H,1H,2H,2H-Perfluorodecanesulfonic Acid (8:2FTS)	ND		ng/g	0.504	0.290	1
N-Methyl Perfluorooctanesulfonamidoacetic Acid (NMeFOSAA)	ND		ng/g	0.504	0.203	1
Perfluoroundecanoic Acid (PFUnA)	ND		ng/g	0.504	0.047	1
Perfluorodecanesulfonic Acid (PFDS)	ND		ng/g	0.504	0.154	1
Perfluorooctanesulfonamide (FOSA)	ND		ng/g	0.504	0.099	1
N-Ethyl Perfluorooctanesulfonamidoacetic Acid (NEtFOSAA)	ND		ng/g	0.504	0.085	1
Perfluorododecanoic Acid (PFDoA)	ND		ng/g	0.504	0.071	1
Perfluorotridecanoic Acid (PFTrDA)	ND		ng/g	0.504	0.206	1
Perfluorotetradecanoic Acid (PFTA)	ND		ng/g	0.504	0.055	1
PFOA/PFOS, Total	ND		ng/g	0.252	0.042	1

Project Name: THE BEACON **Lab Number:** L2256007

Project Number: 170745301 **Report Date:** 11/07/22

SAMPLE RESULTS

Lab ID: L2256007-12 Date Collected: 10/07/22 14:10

Client ID: SB01_1-3 Date Received: 10/07/22

Sample Location: 413 E 120 ST. Field Prep: Not Specified

Sample Depth:

Parameter	Result	Qualifier	Units	RL	MDL	Dilution Factor

Perfluorinated Alkyl Acids by Isotope Dilution - Mansfield Lab

Surrogate (Extracted Internal Standard)	% Recovery	Qualifier	Acceptance Criteria
Perfluoro[13C4]Butanoic Acid (MPFBA)	88		61-135
Perfluoro[13C5]Pentanoic Acid (M5PFPEA)	85		58-150
Perfluoro[2,3,4-13C3]Butanesulfonic Acid (M3PFBS)	101		74-139
Perfluoro[1,2,3,4,6-13C5]Hexanoic Acid (M5PFHxA)	84		66-128
Perfluoro[1,2,3,4-13C4]Heptanoic Acid (M4PFHpA)	85		71-129
Perfluoro[1,2,3-13C3]Hexanesulfonic Acid (M3PFHxS)	101		78-139
Perfluoro[13C8]Octanoic Acid (M8PFOA)	89		75-130
1H,1H,2H,2H-Perfluoro[1,2-13C2]Octanesulfonic Acid (M2-6:2FTS)	75		20-154
Perfluoro[13C9]Nonanoic Acid (M9PFNA)	80		72-140
Perfluoro[13C8]Octanesulfonic Acid (M8PFOS)	84		79-136
Perfluoro[1,2,3,4,5,6-13C6]Decanoic Acid (M6PFDA)	82		75-130
1H,1H,2H,2H-Perfluoro[1,2-13C2]Decanesulfonic Acid (M2-8:2FTS)	89		19-175
N-Deuteriomethylperfluoro-1-octanesulfonamidoacetic Acid (d3-NMeFOSAA)	50		31-134
Perfluoro[1,2,3,4,5,6,7-13C7]Undecanoic Acid (M7-PFUDA)	91		61-155
Perfluoro[13C8]Octanesulfonamide (M8FOSA)	74		10-117
N-Deuterioethylperfluoro-1-octanesulfonamidoacetic Acid (d5-NEtFOSAA)	52		34-137
Perfluoro[1,2-13C2]Dodecanoic Acid (MPFDOA)	80		54-150
Perfluoro[1,2-13C2]Tetradecanoic Acid (M2PFTEDA)	71		24-159

Project Name: THE BEACON
Project Number: 170745301
Lab Number: L2256007
Report Date: 11/07/22

SAMPLE RESULTS

Lab ID: L2256007-13
Client ID: SB02_0-2
Sample Location: 413 E 120 ST.

Date Collected: 10/07/22 15:45
Date Received: 10/07/22
Field Prep: Not Specified

Sample Depth:
Matrix: Soil
Analytical Method: 134,LCMSMS-ID
Analytical Date: 11/04/22 23:29
Analyst: JW
Percent Solids: 93%

Extraction Method: ALPHA 23528
Extraction Date: 10/19/22 17:05

Parameter	Result	Qualifier	Units	RL	MDL	Dilution Factor
Perfluorinated Alkyl Acids by Isotope Dilution - Mansfield Lab						
Perfluorobutanoic Acid (PFBA)	ND		ng/g	0.507	0.023	1
Perfluoropentanoic Acid (PFPeA)	ND		ng/g	0.507	0.047	1
Perfluorobutanesulfonic Acid (PFBS)	ND		ng/g	0.254	0.040	1
Perfluorohexanoic Acid (PFHxA)	ND		ng/g	0.507	0.053	1
Perfluoroheptanoic Acid (PFHpA)	ND		ng/g	0.254	0.046	1
Perfluorohexanesulfonic Acid (PFHxS)	ND		ng/g	0.254	0.061	1
Perfluorooctanoic Acid (PFOA)	ND		ng/g	0.254	0.043	1
1H,1H,2H,2H-Perfluorooctanesulfonic Acid (6:2FTS)	ND		ng/g	0.507	0.182	1
Perfluoroheptanesulfonic Acid (PFHpS)	ND		ng/g	0.507	0.138	1
Perfluorononanoic Acid (PFNA)	ND		ng/g	0.254	0.076	1
Perfluorooctanesulfonic Acid (PFOS)	ND		ng/g	0.254	0.132	1
Perfluorodecanoic Acid (PFDA)	ND		ng/g	0.254	0.068	1
1H,1H,2H,2H-Perfluorodecanesulfonic Acid (8:2FTS)	ND		ng/g	0.507	0.291	1
N-Methyl Perfluorooctanesulfonamidoacetic Acid (NMeFOSAA)	ND		ng/g	0.507	0.204	1
Perfluoroundecanoic Acid (PFUnA)	ND		ng/g	0.507	0.048	1
Perfluorodecanesulfonic Acid (PFDS)	ND		ng/g	0.507	0.155	1
N-Ethyl Perfluorooctanesulfonamidoacetic Acid (NEtFOSAA)	ND		ng/g	0.507	0.086	1
Perfluorododecanoic Acid (PFDoA)	ND		ng/g	0.507	0.071	1
Perfluorotridecanoic Acid (PFTrDA)	ND		ng/g	0.507	0.207	1
Perfluorotetradecanoic Acid (PFTA)	ND		ng/g	0.507	0.055	1
PFOA/PFOS, Total	ND		ng/g	0.254	0.043	1

Project Name: THE BEACON **Lab Number:** L2256007

Project Number: 170745301 **Report Date:** 11/07/22

SAMPLE RESULTS

Lab ID: L2256007-13 Date Collected: 10/07/22 15:45

Client ID: SB02_0-2 Date Received: 10/07/22

Sample Location: 413 E 120 ST. Field Prep: Not Specified

Sample Depth:

Parameter	Result	Qualifier	Units	RL	MDL	Dilution Factor

Perfluorinated Alkyl Acids by Isotope Dilution - Mansfield Lab

Surrogate (Extracted Internal Standard)	% Recovery	Qualifier	Acceptance Criteria
Perfluoro[13C4]Butanoic Acid (MPFBA)	81		61-135
Perfluoro[13C5]Pentanoic Acid (M5PFPEA)	79		58-150
Perfluoro[2,3,4-13C3]Butanesulfonic Acid (M3PFBS)	99		74-139
Perfluoro[1,2,3,4,6-13C5]Hexanoic Acid (M5PFHxA)	77		66-128
Perfluoro[1,2,3,4-13C4]Heptanoic Acid (M4PFHpA)	79		71-129
Perfluoro[1,2,3-13C3]Hexanesulfonic Acid (M3PFHxS)	100		78-139
Perfluoro[13C8]Octanoic Acid (M8PFOA)	85		75-130
1H,1H,2H,2H-Perfluoro[1,2-13C2]Octanesulfonic Acid (M2-6:2FTS)	73		20-154
Perfluoro[13C9]Nonanoic Acid (M9PFNA)	74		72-140
Perfluoro[13C8]Octanesulfonic Acid (M8PFOS)	81		79-136
Perfluoro[1,2,3,4,5,6-13C6]Decanoic Acid (M6PFDA)	77		75-130
1H,1H,2H,2H-Perfluoro[1,2-13C2]Decanesulfonic Acid (M2-8:2FTS)	84		19-175
N-Deuteriomethylperfluoro-1-octanesulfonamidoacetic Acid (d3-NMeFOSAA)	42		31-134
Perfluoro[1,2,3,4,5,6,7-13C7]Undecanoic Acid (M7-PFUDA)	87		61-155
N-Deuterioethylperfluoro-1-octanesulfonamidoacetic Acid (d5-NEtFOSAA)	44		34-137
Perfluoro[1,2-13C2]Dodecanoic Acid (MPFDOA)	77		54-150
Perfluoro[1,2-13C2]Tetradecanoic Acid (M2PFTEDA)	55		24-159

Project Name: THE BEACON
Project Number: 170745301
Lab Number: L2256007
Report Date: 11/07/22

SAMPLE RESULTS

Lab ID: L2256007-13
Client ID: SB02_0-2
Sample Location: 413 E 120 ST.

Sample Depth:
Matrix: Soil
Analytical Method: 134,LCMSMS-ID
Analytical Date: 11/06/22 21:26
Analyst: JPW
Percent Solids: 93%

Date Collected: 10/07/22 15:45
Date Received: 10/07/22
Field Prep: Not Specified

Extraction Method: ALPHA 23528
Extraction Date: 10/19/22 17:05

Parameter	Result	Qualifier	Units	RL	MDL	Dilution Factor
Perfluorinated Alkyl Acids by Isotope Dilution - Mansfield Lab						
Perfluorooctanesulfonamide (FOSA)	ND		ng/g	0.507	0.099	1

Surrogate (Extracted Internal Standard)	% Recovery	Qualifier	Acceptance Criteria
Perfluoro[13C8]Octanesulfonamide (M8FOSA)	85		10-117

Project Name: THE BEACON
Project Number: 170745301
Lab Number: L2256007
Report Date: 11/07/22

SAMPLE RESULTS

Lab ID: L2256007-14
Client ID: MW03_100722
Sample Location: 413 E 120 ST.

Date Collected: 10/07/22 12:35
Date Received: 10/07/22
Field Prep: Refer to COC

Sample Depth:
Matrix: Water
Analytical Method: 1,8270E
Analytical Date: 10/13/22 09:22
Analyst: SZ

Extraction Method: EPA 3510C
Extraction Date: 10/13/22 00:28

Parameter	Result	Qualifier	Units	RL	MDL	Dilution Factor
Semivolatile Organics by GC/MS - Westborough Lab						
1,2,4-Trichlorobenzene	ND		ug/l	5.0	0.50	1
Bis(2-chloroethyl)ether	ND		ug/l	2.0	0.50	1
1,2-Dichlorobenzene	ND		ug/l	2.0	0.45	1
1,3-Dichlorobenzene	ND		ug/l	2.0	0.40	1
1,4-Dichlorobenzene	ND		ug/l	2.0	0.43	1
3,3'-Dichlorobenzidine	ND		ug/l	5.0	1.6	1
2,4-Dinitrotoluene	ND		ug/l	5.0	1.2	1
2,6-Dinitrotoluene	ND		ug/l	5.0	0.93	1
4-Chlorophenyl phenyl ether	ND		ug/l	2.0	0.49	1
4-Bromophenyl phenyl ether	ND		ug/l	2.0	0.38	1
Bis(2-chloroisopropyl)ether	ND		ug/l	2.0	0.53	1
Bis(2-chloroethoxy)methane	ND		ug/l	5.0	0.50	1
Hexachlorocyclopentadiene	ND		ug/l	20	0.69	1
Isophorone	ND		ug/l	5.0	1.2	1
Nitrobenzene	ND		ug/l	2.0	0.77	1
NDPA/DPA	ND		ug/l	2.0	0.42	1
n-Nitrosodi-n-propylamine	ND		ug/l	5.0	0.64	1
Bis(2-ethylhexyl)phthalate	2.1	J	ug/l	3.0	1.5	1
Butyl benzyl phthalate	ND		ug/l	5.0	1.2	1
Di-n-butylphthalate	ND		ug/l	5.0	0.39	1
Di-n-octylphthalate	ND		ug/l	5.0	1.3	1
Diethyl phthalate	ND		ug/l	5.0	0.38	1
Dimethyl phthalate	ND		ug/l	5.0	1.8	1
Biphenyl	ND		ug/l	2.0	0.46	1
4-Chloroaniline	ND		ug/l	5.0	1.1	1
2-Nitroaniline	ND		ug/l	5.0	0.50	1
3-Nitroaniline	ND		ug/l	5.0	0.81	1
4-Nitroaniline	ND		ug/l	5.0	0.80	1

Project Name: THE BEACON **Lab Number:** L2256007

Project Number: 170745301 **Report Date:** 11/07/22

SAMPLE RESULTS

Lab ID: L2256007-14 Date Collected: 10/07/22 12:35

Client ID: MW03_100722 Date Received: 10/07/22

Sample Location: 413 E 120 ST. Field Prep: Refer to COC

Sample Depth:

Parameter	Result	Qualifier	Units	RL	MDL	Dilution Factor
Semivolatile Organics by GC/MS - Westborough Lab						
Dibenzofuran	ND		ug/l	2.0	0.50	1
1,2,4,5-Tetrachlorobenzene	ND		ug/l	10	0.44	1
Acetophenone	ND		ug/l	5.0	0.53	1
2,4,6-Trichlorophenol	ND		ug/l	5.0	0.61	1
p-Chloro-m-cresol	ND		ug/l	2.0	0.35	1
2-Chlorophenol	ND		ug/l	2.0	0.48	1
2,4-Dichlorophenol	ND		ug/l	5.0	0.41	1
2,4-Dimethylphenol	ND		ug/l	5.0	1.8	1
2-Nitrophenol	ND		ug/l	10	0.85	1
4-Nitrophenol	ND		ug/l	10	0.67	1
2,4-Dinitrophenol	ND		ug/l	20	6.6	1
4,6-Dinitro-o-cresol	ND		ug/l	10	1.8	1
Phenol	ND		ug/l	5.0	0.57	1
2-Methylphenol	ND		ug/l	5.0	0.49	1
3-Methylphenol/4-Methylphenol	ND		ug/l	5.0	0.48	1
2,4,5-Trichlorophenol	ND		ug/l	5.0	0.77	1
Benzoic Acid	ND		ug/l	50	2.6	1
Benzyl Alcohol	ND		ug/l	2.0	0.59	1
Carbazole	ND		ug/l	2.0	0.49	1

Surrogate	% Recovery	Qualifier	Acceptance Criteria
2-Fluorophenol	59		21-120
Phenol-d6	45		10-120
Nitrobenzene-d5	59		23-120
2-Fluorobiphenyl	73		15-120
2,4,6-Tribromophenol	104		10-120
4-Terphenyl-d14	83		41-149

Project Name: THE BEACON
Project Number: 170745301
Lab Number: L2256007
Report Date: 11/07/22

SAMPLE RESULTS

Lab ID: L2256007-14
Client ID: MW03_100722
Sample Location: 413 E 120 ST.

Sample Depth:
Matrix: Water
Analytical Method: 1,8270E-SIM
Analytical Date: 10/12/22 15:11
Analyst: AMV

Date Collected: 10/07/22 12:35
Date Received: 10/07/22
Field Prep: Refer to COC

Extraction Method: EPA 3510C
Extraction Date: 10/11/22 19:00

Parameter	Result	Qualifier	Units	RL	MDL	Dilution Factor
1,4 Dioxane by 8270E-SIM - Mansfield Lab						
1,4-Dioxane	ND		ng/l	142	32.0	1

Surrogate	% Recovery	Qualifier	Acceptance Criteria
1,4-Dioxane-d8	48		15-110

Project Name: THE BEACON
Project Number: 170745301
Lab Number: L2256007
Report Date: 11/07/22

SAMPLE RESULTS

Lab ID: L2256007-14
Client ID: MW03_100722
Sample Location: 413 E 120 ST.

Date Collected: 10/07/22 12:35
Date Received: 10/07/22
Field Prep: Refer to COC

Sample Depth:
Matrix: Water
Analytical Method: 1,8270E-SIM
Analytical Date: 10/13/22 09:16
Analyst: RP

Extraction Method: EPA 3510C
Extraction Date: 10/13/22 00:29

Parameter	Result	Qualifier	Units	RL	MDL	Dilution Factor
Semivolatile Organics by GC/MS-SIM - Westborough Lab						
Acenaphthene	0.02	J	ug/l	0.10	0.01	1
2-Chloronaphthalene	ND		ug/l	0.20	0.02	1
Fluoranthene	0.05	J	ug/l	0.10	0.02	1
Hexachlorobutadiene	ND		ug/l	0.50	0.05	1
Naphthalene	0.25		ug/l	0.10	0.05	1
Benzo(a)anthracene	0.04	J	ug/l	0.10	0.02	1
Benzo(a)pyrene	ND		ug/l	0.10	0.02	1
Benzo(b)fluoranthene	0.01	J	ug/l	0.10	0.01	1
Benzo(k)fluoranthene	ND		ug/l	0.10	0.01	1
Chrysene	ND		ug/l	0.10	0.01	1
Acenaphthylene	ND		ug/l	0.10	0.01	1
Anthracene	0.05	J	ug/l	0.10	0.01	1
Benzo(ghi)perylene	ND		ug/l	0.10	0.01	1
Fluorene	0.07	J	ug/l	0.10	0.01	1
Phenanthrene	0.24		ug/l	0.10	0.02	1
Dibenzo(a,h)anthracene	ND		ug/l	0.10	0.01	1
Indeno(1,2,3-cd)pyrene	ND		ug/l	0.10	0.01	1
Pyrene	0.03	J	ug/l	0.10	0.02	1
2-Methylnaphthalene	0.08	J	ug/l	0.10	0.02	1
Pentachlorophenol	ND		ug/l	0.80	0.01	1
Hexachlorobenzene	ND		ug/l	0.80	0.01	1
Hexachloroethane	ND		ug/l	0.80	0.06	1

Project Name: THE BEACON **Lab Number:** L2256007

Project Number: 170745301 **Report Date:** 11/07/22

SAMPLE RESULTS

Lab ID: L2256007-14 Date Collected: 10/07/22 12:35

Client ID: MW03_100722 Date Received: 10/07/22

Sample Location: 413 E 120 ST. Field Prep: Refer to COC

Sample Depth:

Parameter	Result	Qualifier	Units	RL	MDL	Dilution Factor
Semivolatile Organics by GC/MS-SIM - Westborough Lab						

Surrogate	% Recovery	Qualifier	Acceptance Criteria
2-Fluorophenol	71		21-120
Phenol-d6	62		10-120
Nitrobenzene-d5	91		23-120
2-Fluorobiphenyl	75		15-120
2,4,6-Tribromophenol	79		10-120
4-Terphenyl-d14	84		41-149

Project Name: THE BEACON
Project Number: 170745301
Lab Number: L2256007
Report Date: 11/07/22

SAMPLE RESULTS

Lab ID: L2256007-15
Client ID: FB02_100722
Sample Location: 413 E 120 ST.

Date Collected: 10/07/22 14:35
Date Received: 10/07/22
Field Prep: Refer to COC

Sample Depth:
Matrix: Water
Analytical Method: 1,8270E
Analytical Date: 10/13/22 09:00
Analyst: SZ

Extraction Method: EPA 3510C
Extraction Date: 10/13/22 00:28

Parameter	Result	Qualifier	Units	RL	MDL	Dilution Factor
Semivolatile Organics by GC/MS - Westborough Lab						
1,2,4-Trichlorobenzene	ND		ug/l	5.0	0.50	1
Bis(2-chloroethyl)ether	ND		ug/l	2.0	0.50	1
1,2-Dichlorobenzene	ND		ug/l	2.0	0.45	1
1,3-Dichlorobenzene	ND		ug/l	2.0	0.40	1
1,4-Dichlorobenzene	ND		ug/l	2.0	0.43	1
3,3'-Dichlorobenzidine	ND		ug/l	5.0	1.6	1
2,4-Dinitrotoluene	ND		ug/l	5.0	1.2	1
2,6-Dinitrotoluene	ND		ug/l	5.0	0.93	1
4-Chlorophenyl phenyl ether	ND		ug/l	2.0	0.49	1
4-Bromophenyl phenyl ether	ND		ug/l	2.0	0.38	1
Bis(2-chloroisopropyl)ether	ND		ug/l	2.0	0.53	1
Bis(2-chloroethoxy)methane	ND		ug/l	5.0	0.50	1
Hexachlorocyclopentadiene	ND		ug/l	20	0.69	1
Isophorone	ND		ug/l	5.0	1.2	1
Nitrobenzene	ND		ug/l	2.0	0.77	1
NDPA/DPA	ND		ug/l	2.0	0.42	1
n-Nitrosodi-n-propylamine	ND		ug/l	5.0	0.64	1
Bis(2-ethylhexyl)phthalate	ND		ug/l	3.0	1.5	1
Butyl benzyl phthalate	ND		ug/l	5.0	1.2	1
Di-n-butylphthalate	ND		ug/l	5.0	0.39	1
Di-n-octylphthalate	ND		ug/l	5.0	1.3	1
Diethyl phthalate	ND		ug/l	5.0	0.38	1
Dimethyl phthalate	ND		ug/l	5.0	1.8	1
Biphenyl	ND		ug/l	2.0	0.46	1
4-Chloroaniline	ND		ug/l	5.0	1.1	1
2-Nitroaniline	ND		ug/l	5.0	0.50	1
3-Nitroaniline	ND		ug/l	5.0	0.81	1
4-Nitroaniline	ND		ug/l	5.0	0.80	1

Project Name: THE BEACON **Lab Number:** L2256007

Project Number: 170745301 **Report Date:** 11/07/22

SAMPLE RESULTS

Lab ID: L2256007-15 Date Collected: 10/07/22 14:35

Client ID: FB02_100722 Date Received: 10/07/22

Sample Location: 413 E 120 ST. Field Prep: Refer to COC

Sample Depth:

Parameter	Result	Qualifier	Units	RL	MDL	Dilution Factor
Semivolatile Organics by GC/MS - Westborough Lab						
Dibenzofuran	ND		ug/l	2.0	0.50	1
1,2,4,5-Tetrachlorobenzene	ND		ug/l	10	0.44	1
Acetophenone	ND		ug/l	5.0	0.53	1
2,4,6-Trichlorophenol	ND		ug/l	5.0	0.61	1
p-Chloro-m-cresol	ND		ug/l	2.0	0.35	1
2-Chlorophenol	ND		ug/l	2.0	0.48	1
2,4-Dichlorophenol	ND		ug/l	5.0	0.41	1
2,4-Dimethylphenol	1.8	J	ug/l	5.0	1.8	1
2-Nitrophenol	ND		ug/l	10	0.85	1
4-Nitrophenol	ND		ug/l	10	0.67	1
2,4-Dinitrophenol	ND		ug/l	20	6.6	1
4,6-Dinitro-o-cresol	ND		ug/l	10	1.8	1
Phenol	ND		ug/l	5.0	0.57	1
2-Methylphenol	ND		ug/l	5.0	0.49	1
3-Methylphenol/4-Methylphenol	2.8	J	ug/l	5.0	0.48	1
2,4,5-Trichlorophenol	ND		ug/l	5.0	0.77	1
Benzoic Acid	ND		ug/l	50	2.6	1
Benzyl Alcohol	ND		ug/l	2.0	0.59	1
Carbazole	ND		ug/l	2.0	0.49	1

Surrogate	% Recovery	Qualifier	Acceptance Criteria
2-Fluorophenol	65		21-120
Phenol-d6	55		10-120
Nitrobenzene-d5	68		23-120
2-Fluorobiphenyl	82		15-120
2,4,6-Tribromophenol	118		10-120
4-Terphenyl-d14	92		41-149

Project Name: THE BEACON
Project Number: 170745301

Lab Number: L2256007
Report Date: 11/07/22

SAMPLE RESULTS

Lab ID: L2256007-15
Client ID: FB02_100722
Sample Location: 413 E 120 ST.

Date Collected: 10/07/22 14:35
Date Received: 10/07/22
Field Prep: Refer to COC

Sample Depth:
Matrix: Water
Analytical Method: 1,8270E-SIM
Analytical Date: 10/12/22 15:34
Analyst: AMV

Extraction Method: EPA 3510C
Extraction Date: 10/11/22 19:00

Parameter	Result	Qualifier	Units	RL	MDL	Dilution Factor
1,4 Dioxane by 8270E-SIM - Mansfield Lab						
1,4-Dioxane	ND		ng/l	147	33.2	1

Surrogate	% Recovery	Qualifier	Acceptance Criteria
1,4-Dioxane-d8	44		15-110

Project Name: THE BEACON
Project Number: 170745301
Lab Number: L2256007
Report Date: 11/07/22

SAMPLE RESULTS

Lab ID: L2256007-15
Client ID: FB02_100722
Sample Location: 413 E 120 ST.

Date Collected: 10/07/22 14:35
Date Received: 10/07/22
Field Prep: Refer to COC

Sample Depth:
Matrix: Water
Analytical Method: 1,8270E-SIM
Analytical Date: 10/14/22 11:31
Analyst: RP

Extraction Method: EPA 3510C
Extraction Date: 10/13/22 16:30

Parameter	Result	Qualifier	Units	RL	MDL	Dilution Factor
Semivolatile Organics by GC/MS-SIM - Westborough Lab						
Acenaphthene	ND		ug/l	0.10	0.01	1
2-Chloronaphthalene	ND		ug/l	0.20	0.02	1
Fluoranthene	ND		ug/l	0.10	0.02	1
Hexachlorobutadiene	ND		ug/l	0.50	0.05	1
Naphthalene	ND		ug/l	0.10	0.05	1
Benzo(a)anthracene	0.04	J	ug/l	0.10	0.02	1
Benzo(a)pyrene	ND		ug/l	0.10	0.02	1
Benzo(b)fluoranthene	ND		ug/l	0.10	0.01	1
Benzo(k)fluoranthene	ND		ug/l	0.10	0.01	1
Chrysene	ND		ug/l	0.10	0.01	1
Acenaphthylene	ND		ug/l	0.10	0.01	1
Anthracene	ND		ug/l	0.10	0.01	1
Benzo(ghi)perylene	ND		ug/l	0.10	0.01	1
Fluorene	ND		ug/l	0.10	0.01	1
Phenanthrene	ND		ug/l	0.10	0.02	1
Dibenzo(a,h)anthracene	ND		ug/l	0.10	0.01	1
Indeno(1,2,3-cd)pyrene	ND		ug/l	0.10	0.01	1
Pyrene	ND		ug/l	0.10	0.02	1
2-Methylnaphthalene	0.03	J	ug/l	0.10	0.02	1
Pentachlorophenol	ND		ug/l	0.80	0.01	1
Hexachlorobenzene	ND		ug/l	0.80	0.01	1
Hexachloroethane	ND		ug/l	0.80	0.06	1

Project Name: THE BEACON
Project Number: 170745301
Lab Number: L2256007
Report Date: 11/07/22

SAMPLE RESULTS

Lab ID: L2256007-15
Client ID: FB02_100722
Sample Location: 413 E 120 ST.
Date Collected: 10/07/22 14:35
Date Received: 10/07/22
Field Prep: Refer to COC

Sample Depth:

Parameter	Result	Qualifier	Units	RL	MDL	Dilution Factor
Semivolatile Organics by GC/MS-SIM - Westborough Lab						

Surrogate	% Recovery	Qualifier	Acceptance Criteria
2-Fluorophenol	57		21-120
Phenol-d6	51		10-120
Nitrobenzene-d5	77		23-120
2-Fluorobiphenyl	63		15-120
2,4,6-Tribromophenol	62		10-120
4-Terphenyl-d14	73		41-149

Project Name: THE BEACON
Project Number: 170745301

Lab Number: L2256007
Report Date: 11/07/22

Method Blank Analysis
Batch Quality Control

Analytical Method: 1,8270E-SIM
Analytical Date: 10/12/22 12:25
Analyst: AMV

Extraction Method: EPA 3510C
Extraction Date: 10/11/22 19:00

Parameter	Result	Qualifier	Units	RL	MDL
1,4 Dioxane by 8270E-SIM - Mansfield Lab for sample(s): 14-15 Batch: WG1698136-1					
1,4-Dioxane	ND		ng/l	150	33.9

Surrogate	%Recovery	Qualifier	Acceptance Criteria
1,4-Dioxane-d8	54		15-110

Project Name: THE BEACON
Project Number: 170745301

Lab Number: L2256007
Report Date: 11/07/22

Method Blank Analysis
Batch Quality Control

Analytical Method: 1,8270E
Analytical Date: 10/13/22 01:52
Analyst: SZ

Extraction Method: EPA 3510C
Extraction Date: 10/12/22 07:58

Parameter	Result	Qualifier	Units	RL	MDL
Semivolatile Organics by GC/MS - Westborough Lab for sample(s): 14-15 Batch: WG1698351-1					
Acenaphthene	ND		ug/l	2.0	0.44
1,2,4-Trichlorobenzene	ND		ug/l	5.0	0.50
Hexachlorobenzene	ND		ug/l	2.0	0.46
Bis(2-chloroethyl)ether	ND		ug/l	2.0	0.50
2-Chloronaphthalene	ND		ug/l	2.0	0.44
1,2-Dichlorobenzene	ND		ug/l	2.0	0.45
1,3-Dichlorobenzene	ND		ug/l	2.0	0.40
1,4-Dichlorobenzene	ND		ug/l	2.0	0.43
3,3'-Dichlorobenzidine	ND		ug/l	5.0	1.6
2,4-Dinitrotoluene	ND		ug/l	5.0	1.2
2,6-Dinitrotoluene	ND		ug/l	5.0	0.93
Fluoranthene	ND		ug/l	2.0	0.26
4-Chlorophenyl phenyl ether	ND		ug/l	2.0	0.49
4-Bromophenyl phenyl ether	ND		ug/l	2.0	0.38
Bis(2-chloroisopropyl)ether	ND		ug/l	2.0	0.53
Bis(2-chloroethoxy)methane	ND		ug/l	5.0	0.50
Hexachlorobutadiene	ND		ug/l	2.0	0.66
Hexachlorocyclopentadiene	ND		ug/l	20	0.69
Hexachloroethane	ND		ug/l	2.0	0.58
Isophorone	ND		ug/l	5.0	1.2
Naphthalene	ND		ug/l	2.0	0.46
Nitrobenzene	ND		ug/l	2.0	0.77
NDPA/DPA	ND		ug/l	2.0	0.42
n-Nitrosodi-n-propylamine	ND		ug/l	5.0	0.64
Bis(2-ethylhexyl)phthalate	ND		ug/l	3.0	1.5
Butyl benzyl phthalate	ND		ug/l	5.0	1.2
Di-n-butylphthalate	ND		ug/l	5.0	0.39
Di-n-octylphthalate	ND		ug/l	5.0	1.3
Diethyl phthalate	ND		ug/l	5.0	0.38

Project Name: THE BEACON
Project Number: 170745301
Lab Number: L2256007
Report Date: 11/07/22

Method Blank Analysis
Batch Quality Control

Analytical Method: 1,8270E
Analytical Date: 10/13/22 01:52
Analyst: SZ

Extraction Method: EPA 3510C
Extraction Date: 10/12/22 07:58

Parameter	Result	Qualifier	Units	RL	MDL
Semivolatile Organics by GC/MS - Westborough Lab for sample(s): 14-15 Batch: WG1698351-1					
Dimethyl phthalate	ND		ug/l	5.0	1.8
Benzo(a)anthracene	ND		ug/l	2.0	0.32
Benzo(a)pyrene	ND		ug/l	2.0	0.41
Benzo(b)fluoranthene	ND		ug/l	2.0	0.35
Benzo(k)fluoranthene	ND		ug/l	2.0	0.37
Chrysene	ND		ug/l	2.0	0.34
Acenaphthylene	ND		ug/l	2.0	0.46
Anthracene	ND		ug/l	2.0	0.33
Benzo(ghi)perylene	ND		ug/l	2.0	0.30
Fluorene	ND		ug/l	2.0	0.41
Phenanthrene	ND		ug/l	2.0	0.33
Dibenzo(a,h)anthracene	ND		ug/l	2.0	0.32
Indeno(1,2,3-cd)pyrene	ND		ug/l	2.0	0.40
Pyrene	ND		ug/l	2.0	0.28
Biphenyl	ND		ug/l	2.0	0.46
4-Chloroaniline	ND		ug/l	5.0	1.1
2-Nitroaniline	ND		ug/l	5.0	0.50
3-Nitroaniline	ND		ug/l	5.0	0.81
4-Nitroaniline	ND		ug/l	5.0	0.80
Dibenzofuran	ND		ug/l	2.0	0.50
2-Methylnaphthalene	ND		ug/l	2.0	0.45
1,2,4,5-Tetrachlorobenzene	ND		ug/l	10	0.44
Acetophenone	ND		ug/l	5.0	0.53
2,4,6-Trichlorophenol	ND		ug/l	5.0	0.61
p-Chloro-m-cresol	ND		ug/l	2.0	0.35
2-Chlorophenol	ND		ug/l	2.0	0.48
2,4-Dichlorophenol	ND		ug/l	5.0	0.41
2,4-Dimethylphenol	ND		ug/l	5.0	1.8
2-Nitrophenol	ND		ug/l	10	0.85

Project Name: THE BEACON
Project Number: 170745301
Lab Number: L2256007
Report Date: 11/07/22

Method Blank Analysis
Batch Quality Control

Analytical Method: 1,8270E
Analytical Date: 10/13/22 01:52
Analyst: SZ

Extraction Method: EPA 3510C
Extraction Date: 10/12/22 07:58

Parameter	Result	Qualifier	Units	RL	MDL
Semivolatile Organics by GC/MS - Westborough Lab for sample(s): 14-15 Batch: WG1698351-1					
4-Nitrophenol	ND		ug/l	10	0.67
2,4-Dinitrophenol	ND		ug/l	20	6.6
4,6-Dinitro-o-cresol	ND		ug/l	10	1.8
Pentachlorophenol	ND		ug/l	10	1.8
Phenol	ND		ug/l	5.0	0.57
2-Methylphenol	ND		ug/l	5.0	0.49
3-Methylphenol/4-Methylphenol	ND		ug/l	5.0	0.48
2,4,5-Trichlorophenol	ND		ug/l	5.0	0.77
Benzoic Acid	ND		ug/l	50	2.6
Benzyl Alcohol	ND		ug/l	2.0	0.59
Carbazole	ND		ug/l	2.0	0.49

Surrogate	%Recovery	Qualifier	Acceptance Criteria
2-Fluorophenol	45		21-120
Phenol-d6	47		10-120
Nitrobenzene-d5	60		23-120
2-Fluorobiphenyl	76		15-120
2,4,6-Tribromophenol	107		10-120
4-Terphenyl-d14	90		41-149

Project Name: THE BEACON
Project Number: 170745301

Lab Number: L2256007
Report Date: 11/07/22

Method Blank Analysis
Batch Quality Control

Analytical Method: 1,8270E-SIM
Analytical Date: 10/13/22 08:09
Analyst: RP

Extraction Method: EPA 3510C
Extraction Date: 10/12/22 07:58

Parameter	Result	Qualifier	Units	RL	MDL
Semivolatile Organics by GC/MS-SIM - Westborough Lab for sample(s): 14 Batch: WG1698353-1					
Acenaphthene	ND		ug/l	0.10	0.01
2-Chloronaphthalene	ND		ug/l	0.20	0.02
Fluoranthene	ND		ug/l	0.10	0.02
Hexachlorobutadiene	ND		ug/l	0.50	0.05
Naphthalene	ND		ug/l	0.10	0.05
Benzo(a)anthracene	0.05	J	ug/l	0.10	0.02
Benzo(a)pyrene	ND		ug/l	0.10	0.02
Benzo(b)fluoranthene	ND		ug/l	0.10	0.01
Benzo(k)fluoranthene	ND		ug/l	0.10	0.01
Chrysene	ND		ug/l	0.10	0.01
Acenaphthylene	ND		ug/l	0.10	0.01
Anthracene	ND		ug/l	0.10	0.01
Benzo(ghi)perylene	ND		ug/l	0.10	0.01
Fluorene	0.01	J	ug/l	0.10	0.01
Phenanthrene	0.03	J	ug/l	0.10	0.02
Dibenzo(a,h)anthracene	ND		ug/l	0.10	0.01
Indeno(1,2,3-cd)pyrene	ND		ug/l	0.10	0.01
Pyrene	ND		ug/l	0.10	0.02
2-Methylnaphthalene	ND		ug/l	0.10	0.02
Pentachlorophenol	ND		ug/l	0.80	0.01
Hexachlorobenzene	ND		ug/l	0.80	0.01
Hexachloroethane	ND		ug/l	0.80	0.06

Project Name: THE BEACON
Project Number: 170745301
Lab Number: L2256007
Report Date: 11/07/22

Method Blank Analysis
Batch Quality Control

Analytical Method: 1,8270E-SIM
Analytical Date: 10/13/22 08:09
Analyst: RP

Extraction Method: EPA 3510C
Extraction Date: 10/12/22 07:58

Parameter	Result	Qualifier	Units	RL	MDL
Semivolatile Organics by GC/MS-SIM - Westborough Lab for sample(s): 14 Batch: WG1698353-1					

Surrogate	%Recovery	Qualifier	Acceptance Criteria
2-Fluorophenol	60		21-120
Phenol-d6	50		10-120
Nitrobenzene-d5	90		23-120
2-Fluorobiphenyl	75		15-120
2,4,6-Tribromophenol	72		10-120
4-Terphenyl-d14	88		41-149

Project Name: THE BEACON
Project Number: 170745301

Lab Number: L2256007
Report Date: 11/07/22

Method Blank Analysis
Batch Quality Control

Analytical Method: 1,8270E
Analytical Date: 10/13/22 08:32
Analyst: SZ

Extraction Method: EPA 3546
Extraction Date: 10/12/22 23:59

Parameter	Result	Qualifier	Units	RL	MDL
Semivolatile Organics by GC/MS - Westborough Lab for sample(s): 01,03-05,07-08 Batch: WG1698728-1					
Acenaphthene	ND		ug/kg	130	17.
1,2,4-Trichlorobenzene	ND		ug/kg	160	19.
Hexachlorobenzene	ND		ug/kg	98	18.
Bis(2-chloroethyl)ether	ND		ug/kg	150	22.
2-Chloronaphthalene	ND		ug/kg	160	16.
1,2-Dichlorobenzene	ND		ug/kg	160	29.
1,3-Dichlorobenzene	ND		ug/kg	160	28.
1,4-Dichlorobenzene	ND		ug/kg	160	28.
3,3'-Dichlorobenzidine	ND		ug/kg	160	43.
2,4-Dinitrotoluene	ND		ug/kg	160	33.
2,6-Dinitrotoluene	ND		ug/kg	160	28.
Fluoranthene	ND		ug/kg	98	19.
4-Chlorophenyl phenyl ether	ND		ug/kg	160	17.
4-Bromophenyl phenyl ether	ND		ug/kg	160	25.
Bis(2-chloroisopropyl)ether	ND		ug/kg	200	28.
Bis(2-chloroethoxy)methane	ND		ug/kg	180	16.
Hexachlorobutadiene	ND		ug/kg	160	24.
Hexachlorocyclopentadiene	ND		ug/kg	470	150
Hexachloroethane	ND		ug/kg	130	26.
Isophorone	ND		ug/kg	150	21.
Naphthalene	ND		ug/kg	160	20.
Nitrobenzene	ND		ug/kg	150	24.
NDPA/DPA	ND		ug/kg	130	18.
n-Nitrosodi-n-propylamine	ND		ug/kg	160	25.
Bis(2-ethylhexyl)phthalate	ND		ug/kg	160	56.
Butyl benzyl phthalate	ND		ug/kg	160	41.
Di-n-butylphthalate	ND		ug/kg	160	31.
Di-n-octylphthalate	ND		ug/kg	160	55.
Diethyl phthalate	ND		ug/kg	160	15.

Project Name: THE BEACON
Project Number: 170745301
Lab Number: L2256007
Report Date: 11/07/22

Method Blank Analysis
Batch Quality Control

Analytical Method: 1,8270E
Analytical Date: 10/13/22 08:32
Analyst: SZ

Extraction Method: EPA 3546
Extraction Date: 10/12/22 23:59

Parameter	Result	Qualifier	Units	RL	MDL
Semivolatile Organics by GC/MS - Westborough Lab for sample(s): 01,03-05,07-08 Batch: WG1698728-1					
Dimethyl phthalate	ND		ug/kg	160	34.
Benzo(a)anthracene	ND		ug/kg	98	18.
Benzo(a)pyrene	ND		ug/kg	130	40.
Benzo(b)fluoranthene	ND		ug/kg	98	27.
Benzo(k)fluoranthene	ND		ug/kg	98	26.
Chrysene	ND		ug/kg	98	17.
Acenaphthylene	ND		ug/kg	130	25.
Anthracene	ND		ug/kg	98	32.
Benzo(ghi)perylene	ND		ug/kg	130	19.
Fluorene	ND		ug/kg	160	16.
Phenanthrene	ND		ug/kg	98	20.
Dibenzo(a,h)anthracene	ND		ug/kg	98	19.
Indeno(1,2,3-cd)pyrene	ND		ug/kg	130	23.
Pyrene	ND		ug/kg	98	16.
Biphenyl	ND		ug/kg	370	21.
4-Chloroaniline	ND		ug/kg	160	30.
2-Nitroaniline	ND		ug/kg	160	31.
3-Nitroaniline	ND		ug/kg	160	31.
4-Nitroaniline	ND		ug/kg	160	68.
Dibenzofuran	ND		ug/kg	160	15.
2-Methylnaphthalene	ND		ug/kg	200	20.
1,2,4,5-Tetrachlorobenzene	ND		ug/kg	160	17.
Acetophenone	ND		ug/kg	160	20.
2,4,6-Trichlorophenol	ND		ug/kg	98	31.
p-Chloro-m-cresol	ND		ug/kg	160	24.
2-Chlorophenol	ND		ug/kg	160	19.
2,4-Dichlorophenol	ND		ug/kg	150	26.
2,4-Dimethylphenol	ND		ug/kg	160	54.
2-Nitrophenol	ND		ug/kg	350	61.

Project Name: THE BEACON
Project Number: 170745301
Lab Number: L2256007
Report Date: 11/07/22

Method Blank Analysis
Batch Quality Control

Analytical Method: 1,8270E
Analytical Date: 10/13/22 08:32
Analyst: SZ

Extraction Method: EPA 3546
Extraction Date: 10/12/22 23:59

Parameter	Result	Qualifier	Units	RL	MDL
Semivolatile Organics by GC/MS - Westborough Lab for sample(s): 01,03-05,07-08 Batch: WG1698728-1					
4-Nitrophenol	ND		ug/kg	230	66.
2,4-Dinitrophenol	ND		ug/kg	780	76.
4,6-Dinitro-o-cresol	ND		ug/kg	420	78.
Pentachlorophenol	ND		ug/kg	130	36.
Phenol	ND		ug/kg	160	25.
2-Methylphenol	ND		ug/kg	160	25.
3-Methylphenol/4-Methylphenol	ND		ug/kg	230	26.
2,4,5-Trichlorophenol	ND		ug/kg	160	31.
Benzoic Acid	ND		ug/kg	530	160
Benzyl Alcohol	ND		ug/kg	160	50.
Carbazole	ND		ug/kg	160	16.
1,4-Dioxane	ND		ug/kg	24	7.5

Surrogate	%Recovery	Qualifier	Acceptance Criteria
2-Fluorophenol	59		25-120
Phenol-d6	61		10-120
Nitrobenzene-d5	59		23-120
2-Fluorobiphenyl	60		30-120
2,4,6-Tribromophenol	65		10-136
4-Terphenyl-d14	60		18-120

Project Name: THE BEACON
Project Number: 170745301
Lab Number: L2256007
Report Date: 11/07/22

Method Blank Analysis
Batch Quality Control

Analytical Method: 1,8270E
Analytical Date: 10/14/22 00:51
Analyst: IM

Extraction Method: EPA 3546
Extraction Date: 10/13/22 16:33

Parameter	Result	Qualifier	Units	RL	MDL
Semivolatile Organics by GC/MS - Westborough Lab for sample(s): 02 Batch: WG1699147-1					
Acenaphthene	ND		ug/kg	130	17.
1,2,4-Trichlorobenzene	ND		ug/kg	160	19.
Hexachlorobenzene	ND		ug/kg	99	18.
Bis(2-chloroethyl)ether	ND		ug/kg	150	22.
2-Chloronaphthalene	ND		ug/kg	160	16.
1,2-Dichlorobenzene	ND		ug/kg	160	30.
1,3-Dichlorobenzene	ND		ug/kg	160	28.
1,4-Dichlorobenzene	ND		ug/kg	160	29.
3,3'-Dichlorobenzidine	ND		ug/kg	160	44.
2,4-Dinitrotoluene	ND		ug/kg	160	33.
2,6-Dinitrotoluene	ND		ug/kg	160	28.
Fluoranthene	ND		ug/kg	99	19.
4-Chlorophenyl phenyl ether	ND		ug/kg	160	18.
4-Bromophenyl phenyl ether	ND		ug/kg	160	25.
Bis(2-chloroisopropyl)ether	ND		ug/kg	200	28.
Bis(2-chloroethoxy)methane	ND		ug/kg	180	16.
Hexachlorobutadiene	ND		ug/kg	160	24.
Hexachlorocyclopentadiene	ND		ug/kg	470	150
Hexachloroethane	ND		ug/kg	130	27.
Isophorone	ND		ug/kg	150	21.
Naphthalene	ND		ug/kg	160	20.
Nitrobenzene	ND		ug/kg	150	24.
NDPA/DPA	ND		ug/kg	130	19.
n-Nitrosodi-n-propylamine	ND		ug/kg	160	25.
Bis(2-ethylhexyl)phthalate	ND		ug/kg	160	57.
Butyl benzyl phthalate	ND		ug/kg	160	42.
Di-n-butylphthalate	ND		ug/kg	160	31.
Di-n-octylphthalate	ND		ug/kg	160	56.
Diethyl phthalate	ND		ug/kg	160	15.

Project Name: THE BEACON
Project Number: 170745301

Lab Number: L2256007
Report Date: 11/07/22

Method Blank Analysis
Batch Quality Control

Analytical Method: 1,8270E
Analytical Date: 10/14/22 00:51
Analyst: IM

Extraction Method: EPA 3546
Extraction Date: 10/13/22 16:33

Parameter	Result	Qualifier	Units	RL	MDL
Semivolatile Organics by GC/MS - Westborough Lab for sample(s): 02 Batch: WG1699147-1					
Dimethyl phthalate	ND		ug/kg	160	35.
Benzo(a)anthracene	ND		ug/kg	99	18.
Benzo(a)pyrene	ND		ug/kg	130	40.
Benzo(b)fluoranthene	ND		ug/kg	99	28.
Benzo(k)fluoranthene	ND		ug/kg	99	26.
Chrysene	ND		ug/kg	99	17.
Acenaphthylene	ND		ug/kg	130	25.
Anthracene	ND		ug/kg	99	32.
Benzo(ghi)perylene	ND		ug/kg	130	19.
Fluorene	ND		ug/kg	160	16.
Phenanthrene	ND		ug/kg	99	20.
Dibenzo(a,h)anthracene	ND		ug/kg	99	19.
Indeno(1,2,3-cd)pyrene	ND		ug/kg	130	23.
Pyrene	ND		ug/kg	99	16.
Biphenyl	ND		ug/kg	380	21.
4-Chloroaniline	ND		ug/kg	160	30.
2-Nitroaniline	ND		ug/kg	160	32.
3-Nitroaniline	ND		ug/kg	160	31.
4-Nitroaniline	ND		ug/kg	160	68.
Dibenzofuran	ND		ug/kg	160	16.
2-Methylnaphthalene	ND		ug/kg	200	20.
1,2,4,5-Tetrachlorobenzene	ND		ug/kg	160	17.
Acetophenone	ND		ug/kg	160	20.
2,4,6-Trichlorophenol	ND		ug/kg	99	31.
p-Chloro-m-cresol	ND		ug/kg	160	24.
2-Chlorophenol	ND		ug/kg	160	19.
2,4-Dichlorophenol	ND		ug/kg	150	26.
2,4-Dimethylphenol	ND		ug/kg	160	54.
2-Nitrophenol	ND		ug/kg	360	62.

Project Name: THE BEACON
Project Number: 170745301
Lab Number: L2256007
Report Date: 11/07/22

Method Blank Analysis
Batch Quality Control

Analytical Method: 1,8270E
Analytical Date: 10/14/22 00:51
Analyst: IM

Extraction Method: EPA 3546
Extraction Date: 10/13/22 16:33

Parameter	Result	Qualifier	Units	RL	MDL
Semivolatile Organics by GC/MS - Westborough Lab for sample(s): 02 Batch: WG1699147-1					
4-Nitrophenol	ND		ug/kg	230	67.
2,4-Dinitrophenol	ND		ug/kg	790	77.
4,6-Dinitro-o-cresol	ND		ug/kg	430	79.
Pentachlorophenol	ND		ug/kg	130	36.
Phenol	ND		ug/kg	160	25.
2-Methylphenol	ND		ug/kg	160	26.
3-Methylphenol/4-Methylphenol	ND		ug/kg	240	26.
2,4,5-Trichlorophenol	ND		ug/kg	160	32.
Benzoic Acid	ND		ug/kg	530	170
Benzyl Alcohol	ND		ug/kg	160	50.
Carbazole	ND		ug/kg	160	16.
1,4-Dioxane	ND		ug/kg	25	7.6

Surrogate	%Recovery	Qualifier	Acceptance Criteria
2-Fluorophenol	68		25-120
Phenol-d6	68		10-120
Nitrobenzene-d5	70		23-120
2-Fluorobiphenyl	63		30-120
2,4,6-Tribromophenol	61		10-136
4-Terphenyl-d14	62		18-120

Project Name: THE BEACON
Project Number: 170745301

Lab Number: L2256007
Report Date: 11/07/22

Method Blank Analysis
Batch Quality Control

Analytical Method: 1,8270E-SIM
Analytical Date: 10/14/22 10:25
Analyst: RP

Extraction Method: EPA 3510C
Extraction Date: 10/13/22 16:30

Parameter	Result	Qualifier	Units	RL	MDL
Semivolatile Organics by GC/MS-SIM - Westborough Lab for sample(s): 15 Batch: WG1699149-1					
Acenaphthene	ND		ug/l	0.10	0.01
2-Chloronaphthalene	ND		ug/l	0.20	0.02
Fluoranthene	ND		ug/l	0.10	0.02
Hexachlorobutadiene	ND		ug/l	0.50	0.05
Naphthalene	ND		ug/l	0.10	0.05
Benzo(a)anthracene	0.04	J	ug/l	0.10	0.02
Benzo(a)pyrene	ND		ug/l	0.10	0.02
Benzo(b)fluoranthene	ND		ug/l	0.10	0.01
Benzo(k)fluoranthene	ND		ug/l	0.10	0.01
Chrysene	ND		ug/l	0.10	0.01
Acenaphthylene	ND		ug/l	0.10	0.01
Anthracene	ND		ug/l	0.10	0.01
Benzo(ghi)perylene	ND		ug/l	0.10	0.01
Fluorene	ND		ug/l	0.10	0.01
Phenanthrene	ND		ug/l	0.10	0.02
Dibenzo(a,h)anthracene	ND		ug/l	0.10	0.01
Indeno(1,2,3-cd)pyrene	ND		ug/l	0.10	0.01
Pyrene	ND		ug/l	0.10	0.02
2-Methylnaphthalene	ND		ug/l	0.10	0.02
Pentachlorophenol	ND		ug/l	0.80	0.01
Hexachlorobenzene	ND		ug/l	0.80	0.01
Hexachloroethane	ND		ug/l	0.80	0.06

Project Name: THE BEACON
Project Number: 170745301
Lab Number: L2256007
Report Date: 11/07/22

Method Blank Analysis
Batch Quality Control

Analytical Method: 1,8270E-SIM
Analytical Date: 10/14/22 10:25
Analyst: RP

Extraction Method: EPA 3510C
Extraction Date: 10/13/22 16:30

Parameter	Result	Qualifier	Units	RL	MDL
Semivolatile Organics by GC/MS-SIM - Westborough Lab for sample(s): 15 Batch: WG1699149-1					

Surrogate	%Recovery	Qualifier	Acceptance Criteria
2-Fluorophenol	65		21-120
Phenol-d6	57		10-120
Nitrobenzene-d5	93		23-120
2-Fluorobiphenyl	76		15-120
2,4,6-Tribromophenol	69		10-120
4-Terphenyl-d14	91		41-149

Project Name: THE BEACON
Project Number: 170745301

Lab Number: L2256007
Report Date: 11/07/22

Method Blank Analysis
Batch Quality Control

Analytical Method: 134,LCMSMS-ID
Analytical Date: 10/26/22 07:30
Analyst: AC

Extraction Method: ALPHA 23528
Extraction Date: 10/14/22 16:29

Parameter	Result	Qualifier	Units	RL	MDL
Perfluorinated Alkyl Acids by Isotope Dilution - Mansfield Lab for sample(s): 11 Batch: WG1699660-1					
Perfluorobutanoic Acid (PFBA)	ND		ng/l	2.00	0.408
Perfluoropentanoic Acid (PFPeA)	ND		ng/l	2.00	0.396
Perfluorobutanesulfonic Acid (PFBS)	ND		ng/l	2.00	0.238
Perfluorohexanoic Acid (PFHxA)	ND		ng/l	2.00	0.328
Perfluoroheptanoic Acid (PFHpA)	ND		ng/l	2.00	0.225
Perfluorohexanesulfonic Acid (PFHxS)	ND		ng/l	2.00	0.376
Perfluorooctanoic Acid (PFOA)	ND		ng/l	2.00	0.236
1H,1H,2H,2H-Perfluorooctanesulfonic Acid (6:2FTS)	ND		ng/l	2.00	1.33
Perfluoroheptanesulfonic Acid (PFHpS)	ND		ng/l	2.00	0.688
Perfluorononanoic Acid (PFNA)	ND		ng/l	2.00	0.312
Perfluorooctanesulfonic Acid (PFOS)	ND		ng/l	2.00	0.504
Perfluorodecanoic Acid (PFDA)	ND		ng/l	2.00	0.304
1H,1H,2H,2H-Perfluorodecanesulfonic Acid (8:2FTS)	ND		ng/l	2.00	1.21
N-Methyl Perfluorooctanesulfonamidoacetic Acid (NMeFOSAA)	ND		ng/l	2.00	0.648
Perfluoroundecanoic Acid (PFUnA)	ND		ng/l	2.00	0.260
Perfluorodecanesulfonic Acid (PFDS)	ND		ng/l	2.00	0.980
Perfluorooctanesulfonamide (FOSA)	ND		ng/l	2.00	0.580
N-Ethyl Perfluorooctanesulfonamidoacetic Acid (NEtFOSAA)	ND		ng/l	2.00	0.804
Perfluorododecanoic Acid (PFDoA)	ND		ng/l	2.00	0.372
Perfluorotridecanoic Acid (PFTrDA)	ND		ng/l	2.00	0.327
Perfluorotetradecanoic Acid (PFTA)	ND		ng/l	2.00	0.248
PFOA/PFOS, Total	ND		ng/l	2.00	0.236

Project Name: THE BEACON
Project Number: 170745301
Lab Number: L2256007
Report Date: 11/07/22

Method Blank Analysis
Batch Quality Control

Analytical Method: 134,LCMSMS-ID
Analytical Date: 10/26/22 07:30
Analyst: AC

Extraction Method: ALPHA 23528
Extraction Date: 10/14/22 16:29

Parameter	Result	Qualifier	Units	RL	MDL
Perfluorinated Alkyl Acids by Isotope Dilution - Mansfield Lab for sample(s): 11 Batch: WG1699660-1					

Surrogate (Extracted Internal Standard)	%Recovery	Qualifier	Acceptance Criteria
Perfluoro[13C4]Butanoic Acid (MPFBA)	109		58-132
Perfluoro[13C5]Pentanoic Acid (M5PFPEA)	122		62-163
Perfluoro[2,3,4-13C3]Butanesulfonic Acid (M3PFBS)	121		70-131
Perfluoro[1,2,3,4,6-13C5]Hexanoic Acid (M5PFHxA)	110		57-129
Perfluoro[1,2,3,4-13C4]Heptanoic Acid (M4PFHpA)	108		60-129
Perfluoro[1,2,3-13C3]Hexanesulfonic Acid (M3PFHxS)	124		71-134
Perfluoro[13C8]Octanoic Acid (M8PFOA)	106		62-129
1H,1H,2H,2H-Perfluoro[1,2-13C2]Octanesulfonic Acid (M2-6:2FTS)	121		14-147
Perfluoro[13C9]Nonanoic Acid (M9PFNA)	102		59-139
Perfluoro[13C8]Octanesulfonic Acid (M8PFOS)	106		69-131
Perfluoro[1,2,3,4,5,6-13C6]Decanoic Acid (M6PFDA)	108		62-124
1H,1H,2H,2H-Perfluoro[1,2-13C2]Decanesulfonic Acid (M2-8:2FTS)	115		10-162
N-Deuteriomethylperfluoro-1-octanesulfonamidoacetic Acid (d3-NMeFOSAA)	86		24-116
Perfluoro[1,2,3,4,5,6,7-13C7]Undecanoic Acid (M7-PFUDA)	113		55-137
Perfluoro[13C8]Octanesulfonamide (M8FOSA)	47		10-112
N-Deuterioethylperfluoro-1-octanesulfonamidoacetic Acid (d5-NEtFOSAA)	87		27-126
Perfluoro[1,2-13C2]Dodecanoic Acid (MPFDOA)	107		48-131
Perfluoro[1,2-13C2]Tetradecanoic Acid (M2PFTEDA)	95		22-136

Project Name: THE BEACON
Project Number: 170745301

Lab Number: L2256007
Report Date: 11/07/22

Method Blank Analysis
Batch Quality Control

Analytical Method: 134,LCMSMS-ID
Analytical Date: 11/02/22 20:03
Analyst: JW

Extraction Method: ALPHA 23528
Extraction Date: 10/14/22 16:29

Parameter	Result	Qualifier	Units	RL	MDL
Perfluorinated Alkyl Acids by Isotope Dilution - Mansfield Lab for sample(s): 11 Batch: WG1699660-1					
Perfluorooctanesulfonamide (FOSA)	ND		ng/l	2.00	0.580

Surrogate (Extracted Internal Standard)	%Recovery	Qualifier	Acceptance Criteria
Perfluoro[13C8]Octanesulfonamide (M8FOSA)	66		10-112

Project Name: THE BEACON
Project Number: 170745301
Lab Number: L2256007
Report Date: 11/07/22

Method Blank Analysis
Batch Quality Control

Analytical Method: 134,LCMSMS-ID
Analytical Date: 10/21/22 18:00
Analyst: RS

Extraction Method: ALPHA 23528
Extraction Date: 10/19/22 17:05

Parameter	Result	Qualifier	Units	RL	MDL
Perfluorinated Alkyl Acids by Isotope Dilution - Mansfield Lab for sample(s): 09-10,12-13 Batch: WG1701607-1					
Perfluorobutanoic Acid (PFBA)	ND		ng/g	0.500	0.023
Perfluoropentanoic Acid (PFPeA)	ND		ng/g	0.500	0.046
Perfluorobutanesulfonic Acid (PFBS)	ND		ng/g	0.250	0.039
Perfluorohexanoic Acid (PFHxA)	ND		ng/g	0.500	0.053
Perfluoroheptanoic Acid (PFHpA)	ND		ng/g	0.250	0.045
Perfluorohexanesulfonic Acid (PFHxS)	ND		ng/g	0.250	0.061
Perfluorooctanoic Acid (PFOA)	ND		ng/g	0.250	0.042
1H,1H,2H,2H-Perfluorooctanesulfonic Acid (6:2FTS)	ND		ng/g	0.500	0.180
Perfluoroheptanesulfonic Acid (PFHpS)	ND		ng/g	0.500	0.136
Perfluorononanoic Acid (PFNA)	ND		ng/g	0.250	0.075
Perfluorooctanesulfonic Acid (PFOS)	ND		ng/g	0.250	0.130
Perfluorodecanoic Acid (PFDA)	ND		ng/g	0.250	0.067
1H,1H,2H,2H-Perfluorodecanesulfonic Acid (8:2FTS)	ND		ng/g	0.500	0.287
N-Methyl Perfluorooctanesulfonamidoacetic Acid (NMeFOSAA)	ND		ng/g	0.500	0.202
Perfluoroundecanoic Acid (PFUnA)	ND		ng/g	0.500	0.047
Perfluorodecanesulfonic Acid (PFDS)	ND		ng/g	0.500	0.153
Perfluorooctanesulfonamide (FOSA)	ND		ng/g	0.500	0.098
N-Ethyl Perfluorooctanesulfonamidoacetic Acid (NEtFOSAA)	ND		ng/g	0.500	0.085
Perfluorododecanoic Acid (PFDoA)	ND		ng/g	0.500	0.070
Perfluorotridecanoic Acid (PFTrDA)	ND		ng/g	0.500	0.204
Perfluorotetradecanoic Acid (PFTA)	ND		ng/g	0.500	0.054
PFOA/PFOS, Total	ND		ng/g	0.250	0.042

Project Name: THE BEACON **Lab Number:** L2256007

Project Number: 170745301 **Report Date:** 11/07/22

Method Blank Analysis
Batch Quality Control

Analytical Method: 134,LCMSMS-ID
Analytical Date: 10/21/22 18:00
Analyst: RS

Extraction Method: ALPHA 23528
Extraction Date: 10/19/22 17:05

Parameter	Result	Qualifier	Units	RL	MDL
Perfluorinated Alkyl Acids by Isotope Dilution - Mansfield Lab for sample(s): 09-10,12-13 Batch: WG1701607-1					

Surrogate (Extracted Internal Standard)	%Recovery	Qualifier	Acceptance Criteria
Perfluoro[13C4]Butanoic Acid (MPFBA)	**36**	Q	61-135
Perfluoro[13C5]Pentanoic Acid (M5PFPEA)	**40**	Q	58-150
Perfluoro[2,3,4-13C3]Butanesulfonic Acid (M3PFBS)	**43**	Q	74-139
Perfluoro[1,2,3,4,6-13C5]Hexanoic Acid (M5PFHxA)	**38**	Q	66-128
Perfluoro[1,2,3,4-13C4]Heptanoic Acid (M4PFHpA)	**39**	Q	71-129
Perfluoro[1,2,3-13C3]Hexanesulfonic Acid (M3PFHxS)	**42**	Q	78-139
Perfluoro[13C8]Octanoic Acid (M8PFOA)	**44**	Q	75-130
1H,1H,2H,2H-Perfluoro[1,2-13C2]Octanesulfonic Acid (M2-6:2FTS)	41		20-154
Perfluoro[13C9]Nonanoic Acid (M9PFNA)	**45**	Q	72-140
Perfluoro[13C8]Octanesulfonic Acid (M8PFOS)	**41**	Q	79-136
Perfluoro[1,2,3,4,5,6-13C6]Decanoic Acid (M6PFDA)	**41**	Q	75-130
1H,1H,2H,2H-Perfluoro[1,2-13C2]Decanesulfonic Acid (M2-8:2FTS)	43		19-175
N-Deuteriomethylperfluoro-1-octanesulfonamidoacetic Acid (d3-NMeFOSAA)	34		31-134
Perfluoro[1,2,3,4,5,6,7-13C7]Undecanoic Acid (M7-PFUDA)	**33**	Q	61-155
Perfluoro[13C8]Octanesulfonamide (M8FOSA)	**2**	Q	10-117
N-Deuterioethylperfluoro-1-octanesulfonamidoacetic Acid (d5-NEtFOSAA)	**30**	Q	34-137
Perfluoro[1,2-13C2]Dodecanoic Acid (MPFDOA)	**24**	Q	54-150
Perfluoro[1,2-13C2]Tetradecanoic Acid (M2PFTEDA)	**8**	Q	24-159

Project Name: THE BEACON
Project Number: 170745301
Lab Number: L2256007
Report Date: 11/07/22

Method Blank Analysis
Batch Quality Control

Analytical Method: 134,LCMSMS-ID
Analytical Date: 11/06/22 20:30
Analyst: JPW

Extraction Method: ALPHA 23528
Extraction Date: 10/19/22 17:05

Parameter	Result	Qualifier	Units	RL	MDL
Perfluorinated Alkyl Acids by Isotope Dilution - Mansfield Lab for sample(s): 09-10,12-13 Batch: WG1701607-1					
Perfluorooctanesulfonamide (FOSA)	ND		ng/g	0.500	0.098

Surrogate (Extracted Internal Standard)	%Recovery	Qualifier	Acceptance Criteria
Perfluoro[13C8]Octanesulfonamide (M8FOSA)	83		10-117

Lab Control Sample Analysis

Batch Quality Control

Project Name: THE BEACON

Project Number: 170745301

Lab Number: L2256007

Report Date: 11/07/22

Parameter	LCS %Recovery	Qual	LCSD %Recovery	Qual	%Recovery Limits	RPD	Qual	RPD Limits
1,4 Dioxane by 8270E-SIM - Mansfield Lab	Associated sample(s): 14-15		Batch: WG1698136-2 WG1698136-3					
1,4-Dioxane	105		105		40-140	0		30

Surrogate	LCS %Recovery	Qual	LCSD %Recovery	Qual	Acceptance Criteria
1,4-Dioxane-d8	51		51		15-110

Lab Control Sample Analysis
Batch Quality Control

Project Name: THE BEACON
Project Number: 170745301

Lab Number: L2256007
Report Date: 11/07/22

Parameter	LCS %Recovery	Qual	LCSD %Recovery	Qual	%Recovery Limits	RPD	Qual	RPD Limits
Semivolatile Organics by GC/MS - Westborough Lab Associated sample(s): 14-15 Batch: WG1698351-2 WG1698351-3								
Acenaphthene	100		100		37-111	0		30
1,2,4-Trichlorobenzene	92		92		39-98	0		30
Hexachlorobenzene	124		**152**	Q	40-140	20		30
Bis(2-chloroethyl)ether	72		76		40-140	5		30
2-Chloronaphthalene	113		98		40-140	14		30
1,2-Dichlorobenzene	76		84		40-140	10		30
1,3-Dichlorobenzene	77		81		40-140	5		30
1,4-Dichlorobenzene	75		82		36-97	9		30
3,3'-Dichlorobenzidine	100		99		40-140	1		30
2,4-Dinitrotoluene	114		113		48-143	1		30
2,6-Dinitrotoluene	127		110		40-140	14		30
Fluoranthene	111		113		40-140	2		30
4-Chlorophenyl phenyl ether	112		117		40-140	4		30
4-Bromophenyl phenyl ether	118		**152**	Q	40-140	25		30
Bis(2-chloroisopropyl)ether	56		59		40-140	5		30
Bis(2-chloroethoxy)methane	86		87		40-140	1		30
Hexachlorobutadiene	95		101		40-140	6		30
Hexachlorocyclopentadiene	116		110		40-140	5		30
Hexachloroethane	82		96		40-140	16		30
Isophorone	86		84		40-140	2		30
Naphthalene	88		90		40-140	2		30
Nitrobenzene	84		87		40-140	4		30
NDPA/DPA	101		116		40-140	14		30

Lab Control Sample Analysis
Batch Quality Control

Project Name: THE BEACON
Project Number: 170745301

Lab Number: L2256007
Report Date: 11/07/22

Parameter	LCS %Recovery	Qual	LCSD %Recovery	Qual	%Recovery Limits	RPD	Qual	RPD Limits
Semivolatile Organics by GC/MS - Westborough Lab Associated sample(s): 14-15 Batch: WG1698351-2 WG1698351-3								
n-Nitrosodi-n-propylamine	84		89		29-132	6		30
Bis(2-ethylhexyl)phthalate	131		127		40-140	3		30
Butyl benzyl phthalate	122		122		40-140	0		30
Di-n-butylphthalate	124		121		40-140	2		30
Di-n-octylphthalate	111		123		40-140	10		30
Diethyl phthalate	118		128		40-140	8		30
Dimethyl phthalate	127		107		40-140	17		30
Benzo(a)anthracene	116		116		40-140	0		30
Benzo(a)pyrene	106		129		40-140	20		30
Benzo(b)fluoranthene	106		125		40-140	16		30
Benzo(k)fluoranthene	110		122		40-140	10		30
Chrysene	107		111		40-140	4		30
Acenaphthylene	120		100		45-123	18		30
Anthracene	106		105		40-140	1		30
Benzo(ghi)perylene	104		109		40-140	5		30
Fluorene	108		108		40-140	0		30
Phenanthrene	102		102		40-140	0		30
Dibenzo(a,h)anthracene	100		109		40-140	9		30
Indeno(1,2,3-cd)pyrene	115		123		40-140	7		30
Pyrene	111		112		26-127	1		30
Biphenyl	117		98		40-140	18		30
4-Chloroaniline	100		96		40-140	4		30
2-Nitroaniline	124		104		52-143	18		30

Lab Control Sample Analysis
Batch Quality Control

Project Name: THE BEACON
Project Number: 170745301

Lab Number: L2256007
Report Date: 11/07/22

Parameter	LCS %Recovery	Qual	LCSD %Recovery	Qual	%Recovery Limits	RPD	Qual	RPD Limits
Semivolatile Organics by GC/MS - Westborough Lab Associated sample(s): 14-15 Batch: WG1698351-2 WG1698351-3								
3-Nitroaniline	100		103		25-145	3		30
4-Nitroaniline	118		118		51-143	0		30
Dibenzofuran	109		108		40-140	1		30
2-Methylnaphthalene	112		96		40-140	15		30
1,2,4,5-Tetrachlorobenzene	119		110		2-134	8		30
Acetophenone	86		94		39-129	9		30
2,4,6-Trichlorophenol	126		113		30-130	11		30
p-Chloro-m-cresol	**130**	Q	**105**	Q	23-97	21		30
2-Chlorophenol	88		92		27-123	4		30
2,4-Dichlorophenol	108		112		30-130	4		30
2,4-Dimethylphenol	93		93		30-130	0		30
2-Nitrophenol	96		98		30-130	2		30
4-Nitrophenol	**101**	Q	**103**	Q	10-80	2		30
2,4-Dinitrophenol	108		99		20-130	9		30
4,6-Dinitro-o-cresol	113		126		20-164	11		30
Pentachlorophenol	**127**	Q	**133**	Q	9-103	5		30
Phenol	57		64		12-110	12		30
2-Methylphenol	89		91		30-130	2		30
3-Methylphenol/4-Methylphenol	93		94		30-130	1		30
2,4,5-Trichlorophenol	**134**	Q	120		30-130	11		30
Benzoic Acid	70		56		10-164	22		30
Benzyl Alcohol	90		85		26-116	6		30
Carbazole	112		111		55-144	1		30

Lab Control Sample Analysis
Batch Quality Control

Project Name: THE BEACON
Project Number: 170745301

Lab Number: L2256007
Report Date: 11/07/22

Parameter	LCS %Recovery	Qual	LCSD %Recovery	Qual	%Recovery Limits	RPD	Qual	RPD Limits

Semivolatile Organics by GC/MS - Westborough Lab Associated sample(s): 14-15 Batch: WG1698351-2 WG1698351-3

Surrogate	LCS %Recovery	Qual	LCSD %Recovery	Qual	Acceptance Criteria
2-Fluorophenol	72		75		21-120
Phenol-d6	58		61		10-120
Nitrobenzene-d5	82		84		23-120
2-Fluorobiphenyl	111		102		15-120
2,4,6-Tribromophenol	**158**	Q	**179**	Q	10-120
4-Terphenyl-d14	118		116		41-149

Lab Control Sample Analysis
Batch Quality Control

Project Name: THE BEACON
Project Number: 170745301

Lab Number: L2256007
Report Date: 11/07/22

Parameter	LCS %Recovery	Qual	LCSD %Recovery	Qual	%Recovery Limits	RPD	Qual	RPD Limits
Semivolatile Organics by GC/MS-SIM - Westborough Lab Associated sample(s): 14 Batch: WG1698353-2 WG1698353-3								
Acenaphthene	90		83		40-140	20		40
2-Chloronaphthalene	89		75		40-140	21		40
Fluoranthene	98		104		40-140	12		40
Hexachlorobutadiene	74		63		40-140	23		40
Naphthalene	88		77		40-140	22		40
Benzo(a)anthracene	104		102		40-140	15		40
Benzo(a)pyrene	112		111		40-140	15		40
Benzo(b)fluoranthene	117		116		40-140	13		40
Benzo(k)fluoranthene	121		115		40-140	15		40
Chrysene	95		97		40-140	13		40
Acenaphthylene	100		82		40-140	22		40
Anthracene	103		100		40-140	16		40
Benzo(ghi)perylene	102		108		40-140	14		40
Fluorene	96		88		40-140	18		40
Phenanthrene	95		94		40-140	15		40
Dibenzo(a,h)anthracene	115		122		40-140	12		40
Indeno(1,2,3-cd)pyrene	116		122		40-140	15		40
Pyrene	94		104		40-140	11		40
2-Methylnaphthalene	93		79		40-140	20		40
Pentachlorophenol	114		95		40-140	25		40
Hexachlorobenzene	82		79		40-140	16		40
Hexachloroethane	90		74		40-140	22		40

Lab Control Sample Analysis
Batch Quality Control

Project Name: THE BEACON
Project Number: 170745301

Lab Number: L2256007
Report Date: 11/07/22

Parameter	LCS %Recovery	Qual	LCSD %Recovery	Qual	%Recovery Limits	RPD	Qual	RPD Limits

Semivolatile Organics by GC/MS-SIM - Westborough Lab Associated sample(s): 14 Batch: WG1698353-2 WG1698353-3

Surrogate	LCS %Recovery	Qual	LCSD %Recovery	Qual	Acceptance Criteria
2-Fluorophenol	73		62		21-120
Phenol-d6	63		54		10-120
Nitrobenzene-d5	104		87		23-120
2-Fluorobiphenyl	84		71		15-120
2,4,6-Tribromophenol	100		81		10-120
4-Terphenyl-d14	89		97		41-149

Lab Control Sample Analysis
Batch Quality Control

Project Name: THE BEACON
Project Number: 170745301

Lab Number: L2256007
Report Date: 11/07/22

Parameter	LCS %Recovery	Qual	LCSD %Recovery	Qual	%Recovery Limits	RPD	Qual	RPD Limits
Semivolatile Organics by GC/MS - Westborough Lab Associated sample(s): 01,03-05,07-08 Batch: WG1698728-2 WG1698728-3								
Acenaphthene	76		74		31-137	3		50
1,2,4-Trichlorobenzene	63		67		38-107	6		50
Hexachlorobenzene	70		69		40-140	1		50
Bis(2-chloroethyl)ether	70		76		40-140	8		50
2-Chloronaphthalene	67		68		40-140	1		50
1,2-Dichlorobenzene	64		69		40-140	8		50
1,3-Dichlorobenzene	64		68		40-140	6		50
1,4-Dichlorobenzene	63		67		28-104	6		50
3,3'-Dichlorobenzidine	74		65		40-140	13		50
2,4-Dinitrotoluene	83		78		40-132	6		50
2,6-Dinitrotoluene	70		73		40-140	4		50
Fluoranthene	69		70		40-140	1		50
4-Chlorophenyl phenyl ether	75		74		40-140	1		50
4-Bromophenyl phenyl ether	73		72		40-140	1		50
Bis(2-chloroisopropyl)ether	79		83		40-140	5		50
Bis(2-chloroethoxy)methane	68		72		40-117	6		50
Hexachlorobutadiene	68		71		40-140	4		50
Hexachlorocyclopentadiene	60		65		40-140	8		50
Hexachloroethane	62		67		40-140	8		50
Isophorone	64		66		40-140	3		50
Naphthalene	67		69		40-140	3		50
Nitrobenzene	66		71		40-140	7		50
NDPA/DPA	75		73		36-157	3		50

Lab Control Sample Analysis
Batch Quality Control

Project Name: THE BEACON
Project Number: 170745301

Lab Number: L2256007
Report Date: 11/07/22

Parameter	LCS %Recovery	Qual	LCSD %Recovery	Qual	%Recovery Limits	RPD	Qual	RPD Limits
Semivolatile Organics by GC/MS - Westborough Lab Associated sample(s): 01,03-05,07-08 Batch: WG1698728-2 WG1698728-3								
n-Nitrosodi-n-propylamine	67		70		32-121	4		50
Bis(2-ethylhexyl)phthalate	84		83		40-140	1		50
Butyl benzyl phthalate	73		71		40-140	3		50
Di-n-butylphthalate	75		75		40-140	0		50
Di-n-octylphthalate	83		81		40-140	2		50
Diethyl phthalate	74		74		40-140	0		50
Dimethyl phthalate	66		65		40-140	2		50
Benzo(a)anthracene	77		76		40-140	1		50
Benzo(a)pyrene	78		78		40-140	0		50
Benzo(b)fluoranthene	74		72		40-140	3		50
Benzo(k)fluoranthene	75		72		40-140	4		50
Chrysene	75		74		40-140	1		50
Acenaphthylene	71		70		40-140	1		50
Anthracene	74		74		40-140	0		50
Benzo(ghi)perylene	71		68		40-140	4		50
Fluorene	76		73		40-140	4		50
Phenanthrene	72		71		40-140	1		50
Dibenzo(a,h)anthracene	69		68		40-140	1		50
Indeno(1,2,3-cd)pyrene	74		72		40-140	3		50
Pyrene	69		70		35-142	1		50
Biphenyl	68		67		37-127	1		50
4-Chloroaniline	73		73		40-140	0		50
2-Nitroaniline	74		74		47-134	0		50

Lab Control Sample Analysis

Batch Quality Control

Project Name: THE BEACON

Project Number: 170745301

Lab Number: L2256007

Report Date: 11/07/22

Parameter	LCS %Recovery	Qual	LCSD %Recovery	Qual	%Recovery Limits	RPD	Qual	RPD Limits
Semivolatile Organics by GC/MS - Westborough Lab Associated sample(s): 01,03-05,07-08 Batch: WG1698728-2 WG1698728-3								
3-Nitroaniline	70		63		26-129	11		50
4-Nitroaniline	75		73		41-125	3		50
Dibenzofuran	75		74		40-140	1		50
2-Methylnaphthalene	68		70		40-140	3		50
1,2,4,5-Tetrachlorobenzene	64		68		40-117	6		50
Acetophenone	63		68		14-144	8		50
2,4,6-Trichlorophenol	72		72		30-130	0		50
p-Chloro-m-cresol	76		73		26-103	4		50
2-Chlorophenol	67		72		25-102	7		50
2,4-Dichlorophenol	69		71		30-130	3		50
2,4-Dimethylphenol	67		67		30-130	0		50
2-Nitrophenol	71		77		30-130	8		50
4-Nitrophenol	76		74		11-114	3		50
2,4-Dinitrophenol	77		79		4-130	3		50
4,6-Dinitro-o-cresol	95		89		10-130	7		50
Pentachlorophenol	70		71		17-109	1		50
Phenol	74		76		26-90	3		50
2-Methylphenol	70		71		30-130.	1		50
3-Methylphenol/4-Methylphenol	77		76		30-130	1		50
2,4,5-Trichlorophenol	70		73		30-130	4		50
Benzoic Acid	16		14		10-110	13		50
Benzyl Alcohol	68		71		40-140	4		50
Carbazole	72		71		54-128	1		50

Lab Control Sample Analysis
Batch Quality Control

Project Name: THE BEACON
Project Number: 170745301

Lab Number: L2256007
Report Date: 11/07/22

Parameter	LCS %Recovery	Qual	LCSD %Recovery	Qual	%Recovery Limits	RPD	Qual	RPD Limits
Semivolatile Organics by GC/MS - Westborough Lab Associated sample(s): 01,03-05,07-08 Batch: WG1698728-2 WG1698728-3								
1,4-Dioxane	56		59		40-140	5		50

Surrogate	LCS %Recovery	Qual	LCSD %Recovery	Qual	Acceptance Criteria
2-Fluorophenol	70		74		25-120
Phenol-d6	72		74		10-120
Nitrobenzene-d5	69		73		23-120
2-Fluorobiphenyl	68		68		30-120
2,4,6-Tribromophenol	75		72		10-136
4-Terphenyl-d14	66		66		18-120

Lab Control Sample Analysis
Batch Quality Control

Project Name: THE BEACON
Project Number: 170745301

Lab Number: L2256007
Report Date: 11/07/22

Parameter	LCS %Recovery	Qual	LCSD %Recovery	Qual	%Recovery Limits	RPD	Qual	RPD Limits
Semivolatile Organics by GC/MS - Westborough Lab Associated sample(s): 02 Batch: WG1699147-2 WG1699147-3								
Acenaphthene	54		61		31-137	12		50
1,2,4-Trichlorobenzene	52		61		38-107	16		50
Hexachlorobenzene	49		58		40-140	17		50
Bis(2-chloroethyl)ether	52		60		40-140	14		50
2-Chloronaphthalene	54		63		40-140	15		50
1,2-Dichlorobenzene	53		58		40-140	9		50
1,3-Dichlorobenzene	51		57		40-140	11		50
1,4-Dichlorobenzene	51		58		28-104	13		50
3,3'-Dichlorobenzidine	54		59		40-140	9		50
2,4-Dinitrotoluene	57		67		40-132	16		50
2,6-Dinitrotoluene	58		71		40-140	20		50
Fluoranthene	58		65		40-140	11		50
4-Chlorophenyl phenyl ether	52		62		40-140	18		50
4-Bromophenyl phenyl ether	52		63		40-140	19		50
Bis(2-chloroisopropyl)ether	71		83		40-140	16		50
Bis(2-chloroethoxy)methane	55		68		40-117	21		50
Hexachlorobutadiene	54		62		40-140	14		50
Hexachlorocyclopentadiene	49		62		40-140	23		50
Hexachloroethane	58		66		40-140	13		50
Isophorone	58		70		40-140	19		50
Naphthalene	53		61		40-140	14		50
Nitrobenzene	61		70		40-140	14		50
NDPA/DPA	56		67		36-157	18		50

Lab Control Sample Analysis
Batch Quality Control

Project Name: THE BEACON
Project Number: 170745301

Lab Number: L2256007
Report Date: 11/07/22

Parameter	LCS %Recovery	Qual	LCSD %Recovery	Qual	%Recovery Limits	RPD	Qual	RPD Limits
Semivolatile Organics by GC/MS - Westborough Lab Associated sample(s): 02 Batch: WG1699147-2 WG1699147-3								
n-Nitrosodi-n-propylamine	63		74		32-121	16		50
Bis(2-ethylhexyl)phthalate	53		70		40-140	28		50
Butyl benzyl phthalate	60		70		40-140	15		50
Di-n-butylphthalate	57		70		40-140	20		50
Di-n-octylphthalate	52		67		40-140	25		50
Diethyl phthalate	56		69		40-140	21		50
Dimethyl phthalate	56		68		40-140	19		50
Benzo(a)anthracene	55		63		40-140	14		50
Benzo(a)pyrene	59		60		40-140	2		50
Benzo(b)fluoranthene	53		56		40-140	6		50
Benzo(k)fluoranthene	55		56		40-140	2		50
Chrysene	54		62		40-140	14		50
Acenaphthylene	59		70		40-140	17		50
Anthracene	58		67		40-140	14		50
Benzo(ghi)perylene	50		51		40-140	2		50
Fluorene	55		64		40-140	15		50
Phenanthrene	56		64		40-140	13		50
Dibenzo(a,h)anthracene	51		53		40-140	4		50
Indeno(1,2,3-cd)pyrene	54		57		40-140	5		50
Pyrene	59		65		35-142	10		50
Biphenyl	53		64		37-127	19		50
4-Chloroaniline	46		50		40-140	8		50
2-Nitroaniline	66		80		47-134	19		50

Lab Control Sample Analysis
Batch Quality Control

Project Name: THE BEACON
Project Number: 170745301

Lab Number: L2256007
Report Date: 11/07/22

Parameter	LCS %Recovery	Qual	LCSD %Recovery	Qual	%Recovery Limits	RPD	Qual	RPD Limits
Semivolatile Organics by GC/MS - Westborough Lab Associated sample(s): 02 Batch: WG1699147-2 WG1699147-3								
3-Nitroaniline	54		58		26-129	7		50
4-Nitroaniline	58		69		41-125	17		50
Dibenzofuran	55		64		40-140	15		50
2-Methylnaphthalene	54		63		40-140	15		50
1,2,4,5-Tetrachlorobenzene	53		64		40-117	19		50
Acetophenone	55		63		14-144	14		50
2,4,6-Trichlorophenol	60		75		30-130	22		50
p-Chloro-m-cresol	62		76		26-103	20		50
2-Chlorophenol	57		66		25-102	15		50
2,4-Dichlorophenol	59		70		30-130	17		50
2,4-Dimethylphenol	61		73		30-130	18		50
2-Nitrophenol	63		75		30-130	17		50
4-Nitrophenol	69		78		11-114	12		50
2,4-Dinitrophenol	33		35		4-130	6		50
4,6-Dinitro-o-cresol	67		79		10-130	16		50
Pentachlorophenol	49		58		17-109	17		50
Phenol	64		74		26-90	14		50
2-Methylphenol	58		68		30-130.	16		50
3-Methylphenol/4-Methylphenol	59		69		30-130	16		50
2,4,5-Trichlorophenol	58		75		30-130	26		50
Benzoic Acid	**0**	Q	**0**	Q	10-110	NC		50
Benzyl Alcohol	66		76		40-140	14		50
Carbazole	60		68		54-128	13		50

Lab Control Sample Analysis
Batch Quality Control

Project Name: THE BEACON
Project Number: 170745301

Lab Number: L2256007
Report Date: 11/07/22

Parameter	LCS %Recovery	Qual	LCSD %Recovery	Qual	%Recovery Limits	RPD	Qual	RPD Limits
Semivolatile Organics by GC/MS - Westborough Lab Associated sample(s): 02 Batch: WG1699147-2 WG1699147-3								
1,4-Dioxane	41		45		40-140	9		50

Surrogate	LCS %Recovery	Qual	LCSD %Recovery	Qual	Acceptance Criteria
2-Fluorophenol	57		64		25-120
Phenol-d6	61		68		10-120
Nitrobenzene-d5	61		69		23-120
2-Fluorobiphenyl	51		62		30-120
2,4,6-Tribromophenol	53		59		10-136
4-Terphenyl-d14	50		58		18-120

Lab Control Sample Analysis
Batch Quality Control

Project Name: THE BEACON
Project Number: 170745301

Lab Number: L2256007
Report Date: 11/07/22

Parameter	LCS %Recovery	Qual	LCSD %Recovery	Qual	%Recovery Limits	RPD	Qual	RPD Limits
Semivolatile Organics by GC/MS-SIM - Westborough Lab Associated sample(s): 15 Batch: WG1699149-2 WG1699149-3								
Acenaphthene	72		71		40-140	1		40
2-Chloronaphthalene	73		71		40-140	3		40
Fluoranthene	82		79		40-140	4		40
Hexachlorobutadiene	62		61		40-140	2		40
Naphthalene	73		71		40-140	3		40
Benzo(a)anthracene	77		77		40-140	0		40
Benzo(a)pyrene	83		82		40-140	1		40
Benzo(b)fluoranthene	87		88		40-140	1		40
Benzo(k)fluoranthene	90		87		40-140	3		40
Chrysene	72		71		40-140	1		40
Acenaphthylene	78		76		40-140	3		40
Anthracene	79		78		40-140	1		40
Benzo(ghi)perylene	75		73		40-140	3		40
Fluorene	76		74		40-140	3		40
Phenanthrene	74		73		40-140	1		40
Dibenzo(a,h)anthracene	86		86		40-140	0		40
Indeno(1,2,3-cd)pyrene	86		84		40-140	2		40
Pyrene	81		79		40-140	3		40
2-Methylnaphthalene	75		74		40-140	1		40
Pentachlorophenol	95		93		40-140	2		40
Hexachlorobenzene	63		63		40-140	0		40
Hexachloroethane	76		73		40-140	4		40

Lab Control Sample Analysis

Batch Quality Control

Project Name: THE BEACON

Project Number: 170745301

Lab Number: L2256007

Report Date: 11/07/22

Parameter	LCS %Recovery	Qual	LCSD %Recovery	Qual	%Recovery Limits	RPD	Qual	RPD Limits

Semivolatile Organics by GC/MS-SIM - Westborough Lab Associated sample(s): 15 Batch: WG1699149-2 WG1699149-3

Surrogate	LCS %Recovery	Qual	LCSD %Recovery	Qual	Acceptance Criteria
2-Fluorophenol	64		64		21-120
Phenol-d6	56		56		10-120
Nitrobenzene-d5	89		88		23-120
2-Fluorobiphenyl	71		70		15-120
2,4,6-Tribromophenol	77		75		10-120
4-Terphenyl-d14	81		81		41-149

Lab Control Sample Analysis
Batch Quality Control

Project Name: THE BEACON
Project Number: 170745301

Lab Number: L2256007
Report Date: 11/07/22

Parameter	LCS %Recovery	Qual	LCSD %Recovery	Qual	%Recovery Limits	RPD	Qual	RPD Limits
Perfluorinated Alkyl Acids by Isotope Dilution - Mansfield Lab Associated sample(s): 11 Batch: WG1699660-2								
Perfluorobutanoic Acid (PFBA)	98		-		67-148	-		30
Perfluoropentanoic Acid (PFPeA)	98		-		63-161	-		30
Perfluorobutanesulfonic Acid (PFBS)	97		-		65-157	-		30
Perfluorohexanoic Acid (PFHxA)	98		-		69-168	-		30
Perfluoroheptanoic Acid (PFHpA)	100		-		58-159	-		30
Perfluorohexanesulfonic Acid (PFHxS)	115		-		69-177	-		30
Perfluorooctanoic Acid (PFOA)	96		-		63-159	-		30
1H,1H,2H,2H-Perfluorooctanesulfonic Acid (6:2FTS)	102		-		49-187	-		30
Perfluoroheptanesulfonic Acid (PFHpS)	105		-		61-179	-		30
Perfluorononanoic Acid (PFNA)	100		-		68-171	-		30
Perfluorooctanesulfonic Acid (PFOS)	110		-		52-151	-		30
Perfluorodecanoic Acid (PFDA)	101		-		63-171	-		30
1H,1H,2H,2H-Perfluorodecanesulfonic Acid (8:2FTS)	111		-		56-173	-		30
N-Methyl Perfluorooctanesulfonamidoacetic Acid (NMeFOSAA)	95		-		60-166	-		30
Perfluoroundecanoic Acid (PFUnA)	98		-		60-153	-		30
Perfluorodecanesulfonic Acid (PFDS)	106		-		38-156	-		30
Perfluorooctanesulfonamide (FOSA)	95		-		46-170	-		30
N-Ethyl Perfluorooctanesulfonamidoacetic Acid (NEtFOSAA)	99		-		45-170	-		30
Perfluorododecanoic Acid (PFDoA)	105		-		67-153	-		30
Perfluorotridecanoic Acid (PFTrDA)	124		-		48-158	-		30
Perfluorotetradecanoic Acid (PFTA)	105		-		59-182	-		30

Lab Control Sample Analysis

Batch Quality Control

Project Name: THE BEACON

Project Number: 170745301

Lab Number: L2256007

Report Date: 11/07/22

Parameter	LCS %Recovery	Qual	LCSD %Recovery	Qual	%Recovery Limits	RPD	Qual	RPD Limits
Perfluorinated Alkyl Acids by Isotope Dilution - Mansfield Lab Associated sample(s): 11 Batch: WG1699660-2								

Surrogate (Extracted Internal Standard)	LCS %Recovery	Qual	LCSD %Recovery	Qual	Acceptance Criteria
Perfluoro[13C4]Butanoic Acid (MPFBA)	108				58-132
Perfluoro[13C5]Pentanoic Acid (M5PFPEA)	118				62-163
Perfluoro[2,3,4-13C3]Butanesulfonic Acid (M3PFBS)	119				70-131
Perfluoro[1,2,3,4,6-13C5]Hexanoic Acid (M5PFHxA)	113				57-129
Perfluoro[1,2,3,4-13C4]Heptanoic Acid (M4PFHpA)	111				60-129
Perfluoro[1,2,3-13C3]Hexanesulfonic Acid (M3PFHxS)	118				71-134
Perfluoro[13C8]Octanoic Acid (M8PFOA)	113				62-129
1H,1H,2H,2H-Perfluoro[1,2-13C2]Octanesulfonic Acid (M2-6:2FTS)	134				14-147
Perfluoro[13C9]Nonanoic Acid (M9PFNA)	105				59-139
Perfluoro[13C8]Octanesulfonic Acid (M8PFOS)	109				69-131
Perfluoro[1,2,3,4,5,6-13C6]Decanoic Acid (M6PFDA)	109				62-124
1H,1H,2H,2H-Perfluoro[1,2-13C2]Decanesulfonic Acid (M2-8:2FTS)	124				10-162
N-Deuteriomethylperfluoro-1-octanesulfonamidoacetic Acid (d3-NMeFOSAA)	97				24-116
Perfluoro[1,2,3,4,5,6,7-13C7]Undecanoic Acid (M7-PFUDA)	118				55-137
Perfluoro[13C8]Octanesulfonamide (M8FOSA)	47				10-112
N-Deuterioethylperfluoro-1-octanesulfonamidoacetic Acid (d5-NEtFOSAA)	99				27-126
Perfluoro[1,2-13C2]Dodecanoic Acid (MPFDOA)	110				48-131
Perfluoro[1,2-13C2]Tetradecanoic Acid (M2PFTEDA)	102				22-136

Lab Control Sample Analysis

Batch Quality Control

Project Name: THE BEACON
Project Number: 170745301

Lab Number: L2256007
Report Date: 11/07/22

Parameter	LCS %Recovery	Qual	LCSD %Recovery	Qual	%Recovery Limits	RPD	Qual	RPD Limits
Perfluorinated Alkyl Acids by Isotope Dilution - Mansfield Lab Associated sample(s): 11 Batch: WG1699660-2								
Perfluorooctanesulfonamide (FOSA)	102		-		46-170	-		30

Surrogate (Extracted Internal Standard)	LCS %Recovery	Qual	LCSD %Recovery	Qual	Acceptance Criteria
Perfluoro[13C8]Octanesulfonamide (M8FOSA)	74				10-112

Lab Control Sample Analysis

Batch Quality Control

Project Name: THE BEACON

Project Number: 170745301

Lab Number: L2256007

Report Date: 11/07/22

Parameter	LCS %Recovery	Qual	LCSD %Recovery	Qual	%Recovery Limits	RPD	Qual	RPD Limits
Perfluorinated Alkyl Acids by Isotope Dilution - Mansfield Lab Associated sample(s): 09-10,12-13 Batch: WG1701607-2								
Perfluorobutanoic Acid (PFBA)	96		-		71-135	-		30
Perfluoropentanoic Acid (PFPeA)	98		-		69-132	-		30
Perfluorobutanesulfonic Acid (PFBS)	100		-		72-128	-		30
Perfluorohexanoic Acid (PFHxA)	97		-		70-132	-		30
Perfluoroheptanoic Acid (PFHpA)	100		-		71-131	-		30
Perfluorohexanesulfonic Acid (PFHxS)	109		-		67-130	-		30
Perfluorooctanoic Acid (PFOA)	96		-		69-133	-		30
1H,1H,2H,2H-Perfluorooctanesulfonic Acid (6:2FTS)	104		-		64-140	-		30
Perfluoroheptanesulfonic Acid (PFHpS)	101		-		70-132	-		30
Perfluorononanoic Acid (PFNA)	91		-		72-129	-		30
Perfluorooctanesulfonic Acid (PFOS)	102		-		68-136	-		30
Perfluorodecanoic Acid (PFDA)	87		-		69-133	-		30
1H,1H,2H,2H-Perfluorodecanesulfonic Acid (8:2FTS)	133		-		65-137	-		30
N-Methyl Perfluorooctanesulfonamidoacetic Acid (NMeFOSAA)	98		-		63-144	-		30
Perfluoroundecanoic Acid (PFUnA)	132		-		64-136	-		30
Perfluorodecanesulfonic Acid (PFDS)	66		-		59-134	-		30
Perfluorooctanesulfonamide (FOSA)	96		-		67-137	-		30
N-Ethyl Perfluorooctanesulfonamidoacetic Acid (NEtFOSAA)	108		-		61-139	-		30
Perfluorododecanoic Acid (PFDoA)	98		-		69-135	-		30
Perfluorotridecanoic Acid (PFTrDA)	113		-		66-139	-		30
Perfluorotetradecanoic Acid (PFTA)	108		-		69-133	-		30

Lab Control Sample Analysis

Batch Quality Control

Project Name: THE BEACON

Project Number: 170745301

Lab Number: L2256007

Report Date: 11/07/22

Parameter	LCS %Recovery	Qual	LCSD %Recovery	Qual	%Recovery Limits	RPD	Qual	RPD Limits
Perfluorinated Alkyl Acids by Isotope Dilution - Mansfield Lab Associated sample(s): 09-10,12-13 Batch: WG1701607-2								

Surrogate (Extracted Internal Standard)	LCS %Recovery	Qual	LCSD %Recovery	Qual	Acceptance Criteria
Perfluoro[13C4]Butanoic Acid (MPFBA)	**50**	Q			61-135
Perfluoro[13C5]Pentanoic Acid (M5PFPEA)	**53**	Q			58-150
Perfluoro[2,3,4-13C3]Butanesulfonic Acid (M3PFBS)	**47**	Q			74-139
Perfluoro[1,2,3,4,6-13C5]Hexanoic Acid (M5PFHxA)	**45**	Q			66-128
Perfluoro[1,2,3,4-13C4]Heptanoic Acid (M4PFHpA)	**45**	Q			71-129
Perfluoro[1,2,3-13C3]Hexanesulfonic Acid (M3PFHxS)	**47**	Q			78-139
Perfluoro[13C8]Octanoic Acid (M8PFOA)	**49**	Q			75-130
1H,1H,2H,2H-Perfluoro[1,2-13C2]Octanesulfonic Acid (M2-6:2FTS)	50				20-154
Perfluoro[13C9]Nonanoic Acid (M9PFNA)	**49**	Q			72-140
Perfluoro[13C8]Octanesulfonic Acid (M8PFOS)	**47**	Q			79-136
Perfluoro[1,2,3,4,5,6-13C6]Decanoic Acid (M6PFDA)	**48**	Q			75-130
1H,1H,2H,2H-Perfluoro[1,2-13C2]Decanesulfonic Acid (M2-8:2FTS)	52				19-175
N-Deuteriomethylperfluoro-1-octanesulfonamidoacetic Acid (d3-NMeFOSAA)	**29**	Q			31-134
Perfluoro[1,2,3,4,5,6,7-13C7]Undecanoic Acid (M7-PFUDA)	**38**	Q			61-155
Perfluoro[13C8]Octanesulfonamide (M8FOSA)	**6**	Q			10-117
N-Deuterioethylperfluoro-1-octanesulfonamidoacetic Acid (d5-NEtFOSAA)	**27**	Q			34-137
Perfluoro[1,2-13C2]Dodecanoic Acid (MPFDOA)	**30**	Q			54-150
Perfluoro[1,2-13C2]Tetradecanoic Acid (M2PFTEDA)	**12**	Q			24-159

Lab Control Sample Analysis

Batch Quality Control

Project Name: THE BEACON
Project Number: 170745301

Lab Number: L2256007
Report Date: 11/07/22

Parameter	LCS %Recovery	Qual	LCSD %Recovery	Qual	%Recovery Limits	RPD	Qual	RPD Limits
Perfluorinated Alkyl Acids by Isotope Dilution - Mansfield Lab Associated sample(s): 09-10,12-13 Batch: WG1701607-2								
Perfluorooctanesulfonamide (FOSA)	97		-		67-137	-		30

Surrogate (Extracted Internal Standard)	LCS %Recovery	Qual	LCSD %Recovery	Qual	Acceptance Criteria
Perfluoro[13C8]Octanesulfonamide (M8FOSA)	89				10-117

Matrix Spike Analysis
Batch Quality Control

Project Name: THE BEACON
Project Number: 170745301
Lab Number: L2256007
Report Date: 11/07/22

Parameter	Native Sample	MS Added	MS Found	MS %Recovery	Qual	MSD Found	MSD %Recovery	Qual	Recovery Limits	RPD	Qual	RPD Limits
Perfluorinated Alkyl Acids by Isotope Dilution - Mansfield Lab Associated sample(s): 11 QC Batch ID: WG1699660-3 WG1699660-4 QC Sample: L2255228-04 Client ID: MS Sample												
Perfluorobutanoic Acid (PFBA)	4.19	37.1	40.7	98		40.4	97		67-148	1		30
Perfluoropentanoic Acid (PFPeA)	4.39	37.1	41.6	100		41.5	100		63-161	0		30
Perfluorobutanesulfonic Acid (PFBS)	5.66	32.9	38.4	100		38.3	99		65-157	0		30
1H,1H,2H,2H-Perfluorohexanesulfonic Acid (4:2FTS)	ND	34.8	36.7	106		36.4	104		37-219	1		30
Perfluorohexanoic Acid (PFHxA)	5.91	37.1	42.6	99		41.8	96		69-168	2		30
Perfluoropentanesulfonic Acid (PFPeS)	ND	34.9	34.3	98		34.1	97		52-156	1		30
Perfluoroheptanoic Acid (PFHpA)	6.54	37.1	43.3	99		42.7	97		58-159	1		30
Perfluorohexanesulfonic Acid (PFHxS)	3.40	33.9	41.4	112		41.7	112		69-177	1		30
Perfluorooctanoic Acid (PFOA)	17.7	37.1	55.9	103		53.8	97		63-159	4		30
1H,1H,2H,2H-Perfluorooctanesulfonic Acid (6:2FTS)	ND	35.3	37.3	106		41.6	117		49-187	11		30
Perfluoroheptanesulfonic Acid (PFHpS)	ND	35.4	40.6	115		41.5	117		61-179	2		30
Perfluorononanoic Acid (PFNA)	0.476J	37.1	38.6	103		38.0	101		68-171	2		30
Perfluorooctanesulfonic Acid (PFOS)	3.27	34.4	41.7	112		41.4	110		52-151	1		30
Perfluorodecanoic Acid (PFDA)	ND	37.1	36.1	97		38.0	102		63-171	5		30
1H,1H,2H,2H-Perfluorodecanesulfonic Acid (8:2FTS)	ND	35.6	38.2	107		37.0	103		56-173	3		30
Perfluorononanesulfonic Acid (PFNS)	ND	35.6	32.4	91		32.5	91		48-150	0		30
N-Methyl Perfluorooctanesulfonamidoacetic Acid (NMeFOSAA)	ND	37.1	35.8	97		38.2	102		60-166	6		30
Perfluoroundecanoic Acid (PFUnA)	ND	37.1	31.1	84		34.5	92		60-153	10		30
Perfluorodecanesulfonic Acid (PFDS)	ND	35.8	32.7	91		32.4	90		38-156	1		30
Perfluorooctanesulfonamide (FOSA)	ND	37.1	36.6F	99		35.1F	94		46-170	4		30
N-Ethyl Perfluorooctanesulfonamidoacetic Acid (NEtFOSAA)	ND	37.1	39.0	105		36.5	98		45-170	7		30
Perfluorododecanoic Acid (PFDoA)	ND	37.1	37.3	101		36.4	98		67-153	2		30

Matrix Spike Analysis

Batch Quality Control

Project Name: THE BEACON
Project Number: 170745301

Lab Number: L2256007
Report Date: 11/07/22

Parameter	Native Sample	MS Added	MS Found	MS %Recovery	Qual	MSD Found	MSD %Recovery	Qual	Recovery Limits	RPD	Qual	RPD Limits
Perfluorinated Alkyl Acids by Isotope Dilution - Mansfield Lab Associated sample(s): 11 QC Batch ID: WG1699660-3 WG1699660-4 QC Sample: L2255228-04 Client ID: MS Sample												
Perfluorotridecanoic Acid (PFTrDA)	ND	37.1	42.1	114		41.8	112		48-158	1		30
Perfluorotetradecanoic Acid (PFTA)	ND	37.1	37.6	101		37.2	100		59-182	1		30

Surrogate (Extracted Internal Standard)	MS % Recovery	MS Qualifier	MSD % Recovery	MSD Qualifier	Acceptance Criteria
1H,1H,2H,2H-Perfluoro[1,2-13C2]Decanesulfonic Acid (M2-8:2FTS)	106		104		10-162
1H,1H,2H,2H-Perfluoro[1,2-13C2]Hexanesulfonic Acid (M2-4:2FTS)	**179**	Q	**178**	Q	12-142
1H,1H,2H,2H-Perfluoro[1,2-13C2]Octanesulfonic Acid (M2-6:2FTS)	**160**	Q	**157**	Q	14-147
N-Deuterioethylperfluoro-1-octanesulfonamidoacetic Acid (d5-NEtFOSAA)	58		62		27-126
N-Deuteriomethylperfluoro-1-octanesulfonamidoacetic Acid (d3-NMeFOSAA)	60		63		24-116
Perfluoro[1,2,3,4,5,6,7-13C7]Undecanoic Acid (M7-PFUDA)	86		82		55-137
Perfluoro[1,2,3,4,5,6-13C6]Decanoic Acid (M6PFDA)	82		82		62-124
Perfluoro[1,2,3,4,6-13C5]Hexanoic Acid (M5PFHxA)	95		96		57-129
Perfluoro[1,2,3,4-13C4]Heptanoic Acid (M4PFHpA)	100		100		60-129
Perfluoro[1,2,3-13C3]Hexanesulfonic Acid (M3PFHxS)	112		114		71-134
Perfluoro[1,2-13C2]Dodecanoic Acid (MPFDOA)	73		76		48-131
Perfluoro[1,2-13C2]Tetradecanoic Acid (M2PFTEDA)	72		75		22-136
Perfluoro[13C4]Butanoic Acid (MPFBA)	100		101		58-132
Perfluoro[13C5]Pentanoic Acid (M5PFPEA)	89		89		62-163
Perfluoro[13C8]Octanesulfonamide (M8FOSA)	**8**	Q	**9**	Q	10-112
Perfluoro[13C8]Octanesulfonic Acid (M8PFOS)	91		94		69-131
Perfluoro[13C8]Octanoic Acid (M8PFOA)	100		99		62-129
Perfluoro[13C9]Nonanoic Acid (M9PFNA)	89		88		59-139
Perfluoro[2,3,4-13C3]Butanesulfonic Acid (M3PFBS)	102		105		70-131

Matrix Spike Analysis
Batch Quality Control

Project Name: THE BEACON
Project Number: 170745301
Lab Number: L2256007
Report Date: 11/07/22

Parameter	Native Sample	MS Added	MS Found	MS %Recovery	Qual	MSD Found	MSD %Recovery	Qual	Recovery Limits	RPD	Qual	RPD Limits
Perfluorinated Alkyl Acids by Isotope Dilution - Mansfield Lab Associated sample(s): 09-10,12-13 QC Batch ID: WG1701607-3 QC Sample: L2255559-01 Client ID: MS Sample												
Perfluorobutanoic Acid (PFBA)	ND	5.82	5.67	97		-	-		71-135	-		30
Perfluoropentanoic Acid (PFPeA)	ND	5.82	5.70	98		-	-		69-132	-		30
Perfluorobutanesulfonic Acid (PFBS)	ND	5.17	5.28	102		-	-		72-128	-		30
1H,1H,2H,2H-Perfluorohexanesulfonic Acid (4:2FTS)	ND	5.46	6.07	111		-	-		62-145	-		30
Perfluorohexanoic Acid (PFHxA)	ND	5.82	5.77	99		-	-		70-132	-		30
Perfluoropentanesulfonic Acid (PFPeS)	ND	5.48	5.45	99		-	-		73-123	-		30
Perfluoroheptanoic Acid (PFHpA)	ND	5.82	5.82	100		-	-		71-131	-		30
Perfluorohexanesulfonic Acid (PFHxS)	ND	5.32	5.90	111		-	-		67-130	-		30
Perfluorooctanoic Acid (PFOA)	ND	5.82	5.54	95		-	-		69-133	-		30
1H,1H,2H,2H-Perfluorooctanesulfonic Acid (6:2FTS)	ND	5.54	6.15	111		-	-		64-140	-		30
Perfluoroheptanesulfonic Acid (PFHpS)	ND	5.55	5.25	95		-	-		70-132	-		30
Perfluorononanoic Acid (PFNA)	ND	5.82	5.35	92		-	-		72-129	-		30
Perfluorooctanesulfonic Acid (PFOS)	ND	5.4	5.48	101		-	-		68-136	-		30
Perfluorodecanoic Acid (PFDA)	ND	5.82	5.41	93		-	-		69-133	-		30
1H,1H,2H,2H-Perfluorodecanesulfonic Acid (8:2FTS)	ND	5.59	7.21	129		-	-		65-137	-		30
Perfluorononanesulfonic Acid (PFNS)	ND	5.6	5.18	93		-	-		69-125	-		30
N-Methyl Perfluorooctanesulfonamidoacetic Acid (NMeFOSAA)	ND	5.82	5.31	91		-	-		63-144	-		30
Perfluoroundecanoic Acid (PFUnA)	ND	5.82	6.97	120		-	-		64-136	-		30
Perfluorodecanesulfonic Acid (PFDS)	ND	5.62	5.24	93		-	-		59-134	-		30
Perfluorooctanesulfonamide (FOSA)	ND	5.82	5.80	100		-	-		67-137	-		30
N-Ethyl Perfluorooctanesulfonamidoacetic Acid (NEtFOSAA)	ND	5.82	6.76	116		-	-		61-139	-		30
Perfluorododecanoic Acid (PFDoA)	ND	5.82	6.18	106		-	-		69-135	-		30

Matrix Spike Analysis

Batch Quality Control

Project Name: THE BEACON
Project Number: 170745301

Lab Number: L2256007
Report Date: 11/07/22

Parameter	Native Sample	MS Added	MS Found	MS %Recovery	Qual	MSD Found	MSD %Recovery	Qual	Recovery Limits	RPD	Qual	RPD Limits
Perfluorinated Alkyl Acids by Isotope Dilution - Mansfield Lab Associated sample(s): 09-10,12-13 QC Batch ID: WG1701607-3 QC Sample: L2255559-01 Client ID: MS Sample												
Perfluorotridecanoic Acid (PFTrDA)	ND	5.82	6.25	107		-	-		66-139	-		30
Perfluorotetradecanoic Acid (PFTA)	ND	5.82	6.33	109		-	-		69-133	-		30

Surrogate (Extracted Internal Standard)	MS % Recovery	MS Qualifier	MSD % Recovery	MSD Qualifier	Acceptance Criteria
1H,1H,2H,2H-Perfluoro[1,2-13C2]Decanesulfonic Acid (M2-8:2FTS)	85				19-175
1H,1H,2H,2H-Perfluoro[1,2-13C2]Hexanesulfonic Acid (M2-4:2FTS)	48				14-167
1H,1H,2H,2H-Perfluoro[1,2-13C2]Octanesulfonic Acid (M2-6:2FTS)	58				20-154
N-Deuterioethylperfluoro-1-octanesulfonamidoacetic Acid (d5-NEtFOSAA)	**23**	Q			34-137
N-Deuteriomethylperfluoro-1-octanesulfonamidoacetic Acid (d3-NMeFOSAA)	**24**	Q			31-134
Perfluoro[1,2,3,4,5,6,7-13C7]Undecanoic Acid (M7-PFUDA)	66				61-155
Perfluoro[1,2,3,4,5,6-13C6]Decanoic Acid (M6PFDA)	**71**	Q			75-130
Perfluoro[1,2,3,4,6-13C5]Hexanoic Acid (M5PFHxA)	**61**	Q			66-128
Perfluoro[1,2,3,4-13C4]Heptanoic Acid (M4PFHpA)	**63**	Q			71-129
Perfluoro[1,2,3-13C3]Hexanesulfonic Acid (M3PFHxS)	**77**	Q			78-139
Perfluoro[1,2-13C2]Dodecanoic Acid (MPFDOA)	55				54-150
Perfluoro[1,2-13C2]Tetradecanoic Acid (M2PFTEDA)	58				24-159
Perfluoro[13C4]Butanoic Acid (MPFBA)	66				61-135
Perfluoro[13C5]Pentanoic Acid (M5PFPEA)	69				58-150
Perfluoro[13C8]Octanesulfonamide (M8FOSA)	58				10-117
Perfluoro[13C8]Octanesulfonic Acid (M8PFOS)	87				79-136
Perfluoro[13C8]Octanoic Acid (M8PFOA)	**71**	Q			75-130
Perfluoro[13C9]Nonanoic Acid (M9PFNA)	75				72-140
Perfluoro[2,3,4-13C3]Butanesulfonic Acid (M3PFBS)	**73**	Q			74-139

Lab Duplicate Analysis
Batch Quality Control

Project Name: THE BEACON
Project Number: 170745301

Lab Number: L2256007
Report Date: 11/07/22

Parameter	Native Sample	Duplicate Sample	Units	RPD	Qual	RPD Limits
Perfluorinated Alkyl Acids by Isotope Dilution - Mansfield Lab Associated sample(s): 09-10,12-13 QC Batch ID: WG1701607-4 QC Sample: L2255559-02 Client ID: DUP Sample						
Perfluorobutanoic Acid (PFBA)	ND	ND	ng/g	NC		30
Perfluoropentanoic Acid (PFPeA)	ND	ND	ng/g	NC		30
Perfluorobutanesulfonic Acid (PFBS)	ND	ND	ng/g	NC		30
1H,1H,2H,2H-Perfluorohexanesulfonic Acid (4:2FTS)	ND	ND	ng/g	NC		30
Perfluorohexanoic Acid (PFHxA)	ND	ND	ng/g	NC		30
Perfluoropentanesulfonic Acid (PFPeS)	ND	ND	ng/g	NC		30
Perfluoroheptanoic Acid (PFHpA)	ND	ND	ng/g	NC		30
Perfluorohexanesulfonic Acid (PFHxS)	ND	ND	ng/g	NC		30
Perfluorooctanoic Acid (PFOA)	ND	ND	ng/g	NC		30
1H,1H,2H,2H-Perfluorooctanesulfonic Acid (6:2FTS)	ND	ND	ng/g	NC		30
Perfluoroheptanesulfonic Acid (PFHpS)	ND	ND	ng/g	NC		30
Perfluorononanoic Acid (PFNA)	ND	ND	ng/g	NC		30
Perfluorooctanesulfonic Acid (PFOS)	ND	ND	ng/g	NC		30
Perfluorodecanoic Acid (PFDA)	ND	ND	ng/g	NC		30
1H,1H,2H,2H-Perfluorodecanesulfonic Acid (8:2FTS)	ND	ND	ng/g	NC		30
Perfluorononanesulfonic Acid (PFNS)	ND	ND	ng/g	NC		30
N-Methyl Perfluorooctanesulfonamidoacetic Acid (NMeFOSAA)	ND	ND	ng/g	NC		30
Perfluoroundecanoic Acid (PFUnA)	ND	ND	ng/g	NC		30
Perfluorodecanesulfonic Acid (PFDS)	ND	ND	ng/g	NC		30
Perfluorooctanesulfonamide (FOSA)	ND	ND	ng/g	NC		30

Lab Duplicate Analysis
Batch Quality Control

Project Name: THE BEACON
Project Number: 170745301

Lab Number: L2256007
Report Date: 11/07/22

Parameter	Native Sample	Duplicate Sample	Units	RPD	Qual	RPD Limits
Perfluorinated Alkyl Acids by Isotope Dilution - Mansfield Lab Associated sample(s): 09-10,12-13 QC Batch ID: WG1701607-4 QC Sample: L2255559-02 Client ID: DUP Sample						
N-Ethyl Perfluorooctanesulfonamidoacetic Acid (NEtFOSAA)	0.117JF	ND	ng/g	NC		30
Perfluorododecanoic Acid (PFDoA)	ND	ND	ng/g	NC		30
Perfluorotridecanoic Acid (PFTrDA)	ND	ND	ng/g	NC		30
Perfluorotetradecanoic Acid (PFTA)	ND	ND	ng/g	NC		30

Surrogate (Extracted Internal Standard)	%Recovery	Qualifier	%Recovery	Qualifier	Acceptance Criteria
Perfluoro[13C4]Butanoic Acid (MPFBA)	**60**	Q	**52**	Q	61-135
Perfluoro[13C5]Pentanoic Acid (M5PFPEA)	61		**54**	Q	58-150
Perfluoro[2,3,4-13C3]Butanesulfonic Acid (M3PFBS)	**68**	Q	**61**	Q	74-139
1H,1H,2H,2H-Perfluoro[1,2-13C2]Hexanesulfonic Acid (M2-4:2FTS)	38		25		14-167
Perfluoro[1,2,3,4,6-13C5]Hexanoic Acid (M5PFHxA)	**56**	Q	**49**	Q	66-128
Perfluoro[1,2,3,4-13C4]Heptanoic Acid (M4PFHpA)	**57**	Q	**49**	Q	71-129
Perfluoro[1,2,3-13C3]Hexanesulfonic Acid (M3PFHxS)	**71**	Q	**64**	Q	78-139
Perfluoro[13C8]Octanoic Acid (M8PFOA)	**66**	Q	**58**	Q	75-130
1H,1H,2H,2H-Perfluoro[1,2-13C2]Octanesulfonic Acid (M2-6:2FTS)	53		35		20-154
Perfluoro[13C9]Nonanoic Acid (M9PFNA)	**71**	Q	**60**	Q	72-140
Perfluoro[13C8]Octanesulfonic Acid (M8PFOS)	82		**74**	Q	79-136
Perfluoro[1,2,3,4,5,6-13C6]Decanoic Acid (M6PFDA)	**67**	Q	**56**	Q	75-130
1H,1H,2H,2H-Perfluoro[1,2-13C2]Decanesulfonic Acid (M2-8:2FTS)	77		48		19-175
N-Deuteriomethylperfluoro-1-octanesulfonamidoacetic Acid (d3-NMeFOSAA)	**22**	Q	**13**	Q	31-134
Perfluoro[1,2,3,4,5,6,7-13C7]Undecanoic Acid (M7-PFUDA)	**59**	Q	**50**	Q	61-155
Perfluoro[13C8]Octanesulfonamide (M8FOSA)	51		44		10-117
N-Deuterioethylperfluoro-1-octanesulfonamidoacetic Acid (d5-NEtFOSAA)	**27**	Q	**14**	Q	34-137
Perfluoro[1,2-13C2]Dodecanoic Acid (MPFDOA)	**49**	Q	**43**	Q	54-150

Lab Duplicate Analysis
Batch Quality Control

Project Name: THE BEACON
Project Number: 170745301

Lab Number: L2256007
Report Date: 11/07/22

Parameter	Native Sample	Duplicate Sample	Units	RPD	Qual	RPD Limits

Perfluorinated Alkyl Acids by Isotope Dilution - Mansfield Lab Associated sample(s): 09-10,12-13 QC Batch ID: WG1701607-4 QC Sample: L2255559-02 Client ID: DUP Sample

Surrogate (Extracted Internal Standard)	%Recovery	Qualifier	%Recovery	Qualifier	Acceptance Criteria
Perfluoro[1,2-13C2]Tetradecanoic Acid (M2PFTEDA)	40		40		24-159

PCBS

Project Name: THE BEACON
Project Number: 170745301
Lab Number: L2256007
Report Date: 11/07/22

SAMPLE RESULTS

Lab ID: L2256007-01
Client ID: SB03_1-2
Sample Location: 413 E 120 ST.

Date Collected: 10/07/22 10:00
Date Received: 10/07/22
Field Prep: Not Specified

Sample Depth:
Matrix: Soil
Analytical Method: 1,8082A
Analytical Date: 10/13/22 21:33
Analyst: JM
Percent Solids: 87%

Extraction Method: EPA 3546
Extraction Date: 10/12/22 23:30
Cleanup Method: EPA 3665A
Cleanup Date: 10/13/22
Cleanup Method: EPA 3660B
Cleanup Date: 10/13/22

Parameter	Result	Qualifier	Units	RL	MDL	Dilution Factor	Column
Polychlorinated Biphenyls by GC - Westborough Lab							
Aroclor 1016	ND		ug/kg	36.5	3.24	1	A
Aroclor 1221	ND		ug/kg	36.5	3.66	1	A
Aroclor 1232	ND		ug/kg	36.5	7.74	1	A
Aroclor 1242	ND		ug/kg	36.5	4.92	1	A
Aroclor 1248	ND		ug/kg	36.5	5.48	1	A
Aroclor 1254	ND		ug/kg	36.5	4.00	1	A
Aroclor 1260	ND		ug/kg	36.5	6.75	1	A
Aroclor 1262	ND		ug/kg	36.5	4.64	1	A
Aroclor 1268	ND		ug/kg	36.5	3.78	1	A
PCBs, Total	ND		ug/kg	36.5	3.24	1	A

Surrogate	% Recovery	Qualifier	Acceptance Criteria	Column
2,4,5,6-Tetrachloro-m-xylene	83		30-150	A
Decachlorobiphenyl	82		30-150	A
2,4,5,6-Tetrachloro-m-xylene	78		30-150	B
Decachlorobiphenyl	75		30-150	B

Project Name: THE BEACON
Project Number: 170745301
Lab Number: L2256007
Report Date: 11/07/22

SAMPLE RESULTS

Lab ID: L2256007-02
Client ID: SB03_4-5
Sample Location: 413 E 120 ST.

Date Collected: 10/07/22 10:15
Date Received: 10/07/22
Field Prep: Not Specified

Sample Depth:
Matrix: Soil
Analytical Method: 1,8082A
Analytical Date: 10/13/22 21:40
Analyst: JM
Percent Solids: 91%

Extraction Method: EPA 3546
Extraction Date: 10/12/22 23:30
Cleanup Method: EPA 3665A
Cleanup Date: 10/13/22
Cleanup Method: EPA 3660B
Cleanup Date: 10/13/22

Parameter	Result	Qualifier	Units	RL	MDL	Dilution Factor	Column
Polychlorinated Biphenyls by GC - Westborough Lab							
Aroclor 1016	ND		ug/kg	35.4	3.14	1	A
Aroclor 1221	ND		ug/kg	35.4	3.54	1	A
Aroclor 1232	ND		ug/kg	35.4	7.50	1	A
Aroclor 1242	ND		ug/kg	35.4	4.77	1	A
Aroclor 1248	ND		ug/kg	35.4	5.30	1	A
Aroclor 1254	ND		ug/kg	35.4	3.87	1	A
Aroclor 1260	ND		ug/kg	35.4	6.53	1	A
Aroclor 1262	ND		ug/kg	35.4	4.49	1	A
Aroclor 1268	ND		ug/kg	35.4	3.66	1	A
PCBs, Total	ND		ug/kg	35.4	3.14	1	A

Surrogate	% Recovery	Qualifier	Acceptance Criteria	Column
2,4,5,6-Tetrachloro-m-xylene	80		30-150	A
Decachlorobiphenyl	71		30-150	A
2,4,5,6-Tetrachloro-m-xylene	83		30-150	B
Decachlorobiphenyl	71		30-150	B

Project Name: THE BEACON
Project Number: 170745301
Lab Number: L2256007
Report Date: 11/07/22

SAMPLE RESULTS

Lab ID: L2256007-03
Client ID: SODUP01_100722
Sample Location: 413 E 120 ST.

Date Collected: 10/07/22 12:00
Date Received: 10/07/22
Field Prep: Not Specified

Sample Depth:
Matrix: Soil
Analytical Method: 1,8082A
Analytical Date: 10/13/22 21:46
Analyst: JM
Percent Solids: 89%

Extraction Method: EPA 3546
Extraction Date: 10/12/22 23:30
Cleanup Method: EPA 3665A
Cleanup Date: 10/13/22
Cleanup Method: EPA 3660B
Cleanup Date: 10/13/22

Parameter	Result	Qualifier	Units	RL	MDL	Dilution Factor	Column
Polychlorinated Biphenyls by GC - Westborough Lab							
Aroclor 1016	ND		ug/kg	37.3	3.31	1	A
Aroclor 1221	ND		ug/kg	37.3	3.74	1	A
Aroclor 1232	ND		ug/kg	37.3	7.91	1	A
Aroclor 1242	ND		ug/kg	37.3	5.03	1	A
Aroclor 1248	ND		ug/kg	37.3	5.60	1	A
Aroclor 1254	ND		ug/kg	37.3	4.08	1	A
Aroclor 1260	ND		ug/kg	37.3	6.90	1	A
Aroclor 1262	ND		ug/kg	37.3	4.74	1	A
Aroclor 1268	ND		ug/kg	37.3	3.86	1	A
PCBs, Total	ND		ug/kg	37.3	3.31	1	A

Surrogate	% Recovery	Qualifier	Acceptance Criteria	Column
2,4,5,6-Tetrachloro-m-xylene	84		30-150	A
Decachlorobiphenyl	73		30-150	A
2,4,5,6-Tetrachloro-m-xylene	86		30-150	B
Decachlorobiphenyl	73		30-150	B

Project Name: THE BEACON
Project Number: 170745301
Lab Number: L2256007
Report Date: 11/07/22

SAMPLE RESULTS

Lab ID: L2256007-04
Client ID: SB01_1-3
Sample Location: 413 E 120 ST.

Date Collected: 10/07/22 14:00
Date Received: 10/07/22
Field Prep: Not Specified

Sample Depth:
Matrix: Soil
Analytical Method: 1,8082A
Analytical Date: 10/13/22 21:53
Analyst: JM
Percent Solids: 89%

Extraction Method: EPA 3546
Extraction Date: 10/12/22 23:30
Cleanup Method: EPA 3665A
Cleanup Date: 10/13/22
Cleanup Method: EPA 3660B
Cleanup Date: 10/13/22

Parameter	Result	Qualifier	Units	RL	MDL	Dilution Factor	Column
Polychlorinated Biphenyls by GC - Westborough Lab							
Aroclor 1016	ND		ug/kg	35.5	3.15	1	A
Aroclor 1221	ND		ug/kg	35.5	3.56	1	A
Aroclor 1232	ND		ug/kg	35.5	7.52	1	A
Aroclor 1242	ND		ug/kg	35.5	4.78	1	A
Aroclor 1248	ND		ug/kg	35.5	5.32	1	A
Aroclor 1254	ND		ug/kg	35.5	3.88	1	A
Aroclor 1260	ND		ug/kg	35.5	6.56	1	A
Aroclor 1262	ND		ug/kg	35.5	4.51	1	A
Aroclor 1268	ND		ug/kg	35.5	3.68	1	A
PCBs, Total	ND		ug/kg	35.5	3.15	1	A

Surrogate	% Recovery	Qualifier	Acceptance Criteria	Column
2,4,5,6-Tetrachloro-m-xylene	83		30-150	A
Decachlorobiphenyl	74		30-150	A
2,4,5,6-Tetrachloro-m-xylene	85		30-150	B
Decachlorobiphenyl	73		30-150	B

Project Name: THE BEACON
Project Number: 170745301
Lab Number: L2256007
Report Date: 11/07/22

SAMPLE RESULTS

Lab ID: L2256007-05
Client ID: SB01_3-5
Sample Location: 413 E 120 ST.

Date Collected: 10/07/22 14:05
Date Received: 10/07/22
Field Prep: Not Specified

Sample Depth:
Matrix: Soil
Analytical Method: 1,8082A
Analytical Date: 10/13/22 22:00
Analyst: JM
Percent Solids: 89%

Extraction Method: EPA 3546
Extraction Date: 10/12/22 23:30
Cleanup Method: EPA 3665A
Cleanup Date: 10/13/22
Cleanup Method: EPA 3660B
Cleanup Date: 10/13/22

Parameter	Result	Qualifier	Units	RL	MDL	Dilution Factor	Column
Polychlorinated Biphenyls by GC - Westborough Lab							
Aroclor 1016	ND		ug/kg	35.4	3.15	1	A
Aroclor 1221	ND		ug/kg	35.4	3.55	1	A
Aroclor 1232	ND		ug/kg	35.4	7.51	1	A
Aroclor 1242	ND		ug/kg	35.4	4.78	1	A
Aroclor 1248	ND		ug/kg	35.4	5.32	1	A
Aroclor 1254	ND		ug/kg	35.4	3.88	1	A
Aroclor 1260	ND		ug/kg	35.4	6.55	1	A
Aroclor 1262	ND		ug/kg	35.4	4.50	1	A
Aroclor 1268	ND		ug/kg	35.4	3.67	1	A
PCBs, Total	ND		ug/kg	35.4	3.15	1	A

Surrogate	% Recovery	Qualifier	Acceptance Criteria	Column
2,4,5,6-Tetrachloro-m-xylene	78		30-150	A
Decachlorobiphenyl	68		30-150	A
2,4,5,6-Tetrachloro-m-xylene	75		30-150	B
Decachlorobiphenyl	70		30-150	B

Project Name: THE BEACON
Project Number: 170745301
Lab Number: L2256007
Report Date: 11/07/22

SAMPLE RESULTS

Lab ID: L2256007-07
Client ID: SB02_0-2
Sample Location: 413 E 120 ST.

Date Collected: 10/07/22 15:40
Date Received: 10/07/22
Field Prep: Not Specified

Sample Depth:
Matrix: Soil
Analytical Method: 1,8082A
Analytical Date: 10/13/22 22:07
Analyst: JM
Percent Solids: 97%

Extraction Method: EPA 3546
Extraction Date: 10/12/22 23:30
Cleanup Method: EPA 3665A
Cleanup Date: 10/13/22
Cleanup Method: EPA 3660B
Cleanup Date: 10/13/22

Parameter	Result	Qualifier	Units	RL	MDL	Dilution Factor	Column
Polychlorinated Biphenyls by GC - Westborough Lab							
Aroclor 1016	ND		ug/kg	33.4	2.96	1	A
Aroclor 1221	ND		ug/kg	33.4	3.35	1	A
Aroclor 1232	ND		ug/kg	33.4	7.08	1	A
Aroclor 1242	ND		ug/kg	33.4	4.50	1	A
Aroclor 1248	ND		ug/kg	33.4	5.01	1	A
Aroclor 1254	ND		ug/kg	33.4	3.65	1	A
Aroclor 1260	ND		ug/kg	33.4	6.17	1	A
Aroclor 1262	ND		ug/kg	33.4	4.24	1	A
Aroclor 1268	ND		ug/kg	33.4	3.46	1	A
PCBs, Total	ND		ug/kg	33.4	2.96	1	A

Surrogate	% Recovery	Qualifier	Acceptance Criteria	Column
2,4,5,6-Tetrachloro-m-xylene	84		30-150	A
Decachlorobiphenyl	71		30-150	A
2,4,5,6-Tetrachloro-m-xylene	84		30-150	B
Decachlorobiphenyl	73		30-150	B

Project Name: THE BEACON
Project Number: 170745301
Lab Number: L2256007
Report Date: 11/07/22

SAMPLE RESULTS

Lab ID: L2256007-08
Client ID: SB02_4-5
Sample Location: 413 E 120 ST.

Date Collected: 10/07/22 10:00
Date Received: 10/07/22
Field Prep: Not Specified

Sample Depth:
Matrix: Soil
Analytical Method: 1,8082A
Analytical Date: 10/13/22 22:14
Analyst: JM
Percent Solids: 87%

Extraction Method: EPA 3546
Extraction Date: 10/12/22 23:30
Cleanup Method: EPA 3665A
Cleanup Date: 10/13/22
Cleanup Method: EPA 3660B
Cleanup Date: 10/13/22

Parameter	Result	Qualifier	Units	RL	MDL	Dilution Factor	Column
Polychlorinated Biphenyls by GC - Westborough Lab							
Aroclor 1016	ND		ug/kg	36.7	3.26	1	A
Aroclor 1221	ND		ug/kg	36.7	3.68	1	A
Aroclor 1232	ND		ug/kg	36.7	7.78	1	A
Aroclor 1242	ND		ug/kg	36.7	4.95	1	A
Aroclor 1248	ND		ug/kg	36.7	5.50	1	A
Aroclor 1254	ND		ug/kg	36.7	4.01	1	A
Aroclor 1260	ND		ug/kg	36.7	6.78	1	A
Aroclor 1262	ND		ug/kg	36.7	4.66	1	A
Aroclor 1268	ND		ug/kg	36.7	3.80	1	A
PCBs, Total	ND		ug/kg	36.7	3.26	1	A

Surrogate	% Recovery	Qualifier	Acceptance Criteria	Column
2,4,5,6-Tetrachloro-m-xylene	81		30-150	A
Decachlorobiphenyl	67		30-150	A
2,4,5,6-Tetrachloro-m-xylene	81		30-150	B
Decachlorobiphenyl	69		30-150	B

Project Name: THE BEACON
Project Number: 170745301
Lab Number: L2256007
Report Date: 11/07/22

SAMPLE RESULTS

Lab ID: L2256007-14
Client ID: MW03_100722
Sample Location: 413 E 120 ST.

Date Collected: 10/07/22 12:35
Date Received: 10/07/22
Field Prep: Refer to COC

Sample Depth:
Matrix: Water
Analytical Method: 1,8082A
Analytical Date: 10/13/22 16:52
Analyst: AD

Extraction Method: EPA 3510C
Extraction Date: 10/13/22 00:39
Cleanup Method: EPA 3665A
Cleanup Date: 10/13/22
Cleanup Method: EPA 3660B
Cleanup Date: 10/13/22

Parameter	Result	Qualifier	Units	RL	MDL	Dilution Factor	Column
Polychlorinated Biphenyls by GC - Westborough Lab							
Aroclor 1016	ND		ug/l	0.071	0.061	1	A
Aroclor 1221	ND		ug/l	0.071	0.061	1	A
Aroclor 1232	ND		ug/l	0.071	0.061	1	A
Aroclor 1242	ND		ug/l	0.071	0.061	1	A
Aroclor 1248	ND		ug/l	0.071	0.061	1	A
Aroclor 1254	ND		ug/l	0.071	0.061	1	A
Aroclor 1260	ND		ug/l	0.071	0.061	1	B
Aroclor 1262	ND		ug/l	0.071	0.061	1	A
Aroclor 1268	ND		ug/l	0.071	0.061	1	A
PCBs, Total	ND		ug/l	0.071	0.061	1	B

Surrogate	% Recovery	Qualifier	Acceptance Criteria	Column
2,4,5,6-Tetrachloro-m-xylene	100		30-150	A
Decachlorobiphenyl	100		30-150	A
2,4,5,6-Tetrachloro-m-xylene	100		30-150	B
Decachlorobiphenyl	102		30-150	B

Project Name: THE BEACON
Project Number: 170745301
Lab Number: L2256007
Report Date: 11/07/22

SAMPLE RESULTS

Lab ID: L2256007-15
Client ID: FB02_100722
Sample Location: 413 E 120 ST.

Date Collected: 10/07/22 14:35
Date Received: 10/07/22
Field Prep: Refer to COC

Sample Depth:
Matrix: Water
Analytical Method: 1,8082A
Analytical Date: 10/13/22 17:01
Analyst: AD

Extraction Method: EPA 3510C
Extraction Date: 10/13/22 00:39
Cleanup Method: EPA 3665A
Cleanup Date: 10/13/22
Cleanup Method: EPA 3660B
Cleanup Date: 10/13/22

Parameter	Result	Qualifier	Units	RL	MDL	Dilution Factor	Column
Polychlorinated Biphenyls by GC - Westborough Lab							
Aroclor 1016	ND		ug/l	0.071	0.061	1	A
Aroclor 1221	ND		ug/l	0.071	0.061	1	A
Aroclor 1232	ND		ug/l	0.071	0.061	1	A
Aroclor 1242	ND		ug/l	0.071	0.061	1	A
Aroclor 1248	ND		ug/l	0.071	0.061	1	A
Aroclor 1254	ND		ug/l	0.071	0.061	1	A
Aroclor 1260	ND		ug/l	0.071	0.061	1	B
Aroclor 1262	ND		ug/l	0.071	0.061	1	A
Aroclor 1268	ND		ug/l	0.071	0.061	1	A
PCBs, Total	ND		ug/l	0.071	0.061	1	A

Surrogate	% Recovery	Qualifier	Acceptance Criteria	Column
2,4,5,6-Tetrachloro-m-xylene	102		30-150	A
Decachlorobiphenyl	80		30-150	A
2,4,5,6-Tetrachloro-m-xylene	100		30-150	B
Decachlorobiphenyl	82		30-150	B

Project Name: THE BEACON
Project Number: 170745301
Lab Number: L2256007
Report Date: 11/07/22

Method Blank Analysis
Batch Quality Control

Analytical Method: 1,8082A
Analytical Date: 10/13/22 20:52
Analyst: JM

Extraction Method: EPA 3546
Extraction Date: 10/12/22 23:30
Cleanup Method: EPA 3665A
Cleanup Date: 10/13/22
Cleanup Method: EPA 3660B
Cleanup Date: 10/13/22

Parameter	Result	Qualifier	Units	RL	MDL	Column
Polychlorinated Biphenyls by GC - Westborough Lab for sample(s): 01-05,07-08 Batch: WG1698724-1						
Aroclor 1016	ND		ug/kg	31.6	2.81	A
Aroclor 1221	ND		ug/kg	31.6	3.17	A
Aroclor 1232	ND		ug/kg	31.6	6.70	A
Aroclor 1242	ND		ug/kg	31.6	4.26	A
Aroclor 1248	ND		ug/kg	31.6	4.74	A
Aroclor 1254	ND		ug/kg	31.6	3.46	A
Aroclor 1260	ND		ug/kg	31.6	5.84	A
Aroclor 1262	ND		ug/kg	31.6	4.01	A
Aroclor 1268	ND		ug/kg	31.6	3.27	A
PCBs, Total	ND		ug/kg	31.6	2.81	A

Surrogate	%Recovery	Qualifier	Acceptance Criteria	Column
2,4,5,6-Tetrachloro-m-xylene	86		30-150	A
Decachlorobiphenyl	81		30-150	A
2,4,5,6-Tetrachloro-m-xylene	86		30-150	B
Decachlorobiphenyl	78		30-150	B

Project Name: THE BEACON
Project Number: 170745301
Lab Number: L2256007
Report Date: 11/07/22

Method Blank Analysis
Batch Quality Control

Analytical Method: 1,8082A
Analytical Date: 10/13/22 15:50
Analyst: AD

Extraction Method: EPA 3510C
Extraction Date: 10/13/22 00:39
Cleanup Method: EPA 3665A
Cleanup Date: 10/13/22
Cleanup Method: EPA 3660B
Cleanup Date: 10/13/22

Parameter	Result	Qualifier	Units	RL	MDL	Column
Polychlorinated Biphenyls by GC - Westborough Lab for sample(s): 14-15 Batch: WG1698738-1						
Aroclor 1016	ND		ug/l	0.071	0.061	A
Aroclor 1221	ND		ug/l	0.071	0.061	A
Aroclor 1232	ND		ug/l	0.071	0.061	A
Aroclor 1242	ND		ug/l	0.071	0.061	A
Aroclor 1248	ND		ug/l	0.071	0.061	A
Aroclor 1254	ND		ug/l	0.071	0.061	A
Aroclor 1262	ND		ug/l	0.071	0.061	A
Aroclor 1268	ND		ug/l	0.071	0.061	A
Aroclor 1260	ND		ug/l	0.071	0.061	B
PCBs, Total	ND		ug/l	0.071	0.061	B

Surrogate	%Recovery	Qualifier	Acceptance Criteria	Column
2,4,5,6-Tetrachloro-m-xylene	101		30-150	A
Decachlorobiphenyl	104		30-150	A
2,4,5,6-Tetrachloro-m-xylene	102		30-150	B
Decachlorobiphenyl	108		30-150	B

Lab Control Sample Analysis
Batch Quality Control

Project Name: THE BEACON
Project Number: 170745301

Lab Number: L2256007
Report Date: 11/07/22

Parameter	LCS %Recovery	Qual	LCSD %Recovery	Qual	%Recovery Limits	RPD	Qual	RPD Limits	Column
Polychlorinated Biphenyls by GC - Westborough Lab Associated sample(s): 01-05,07-08 Batch: WG1698724-2 WG1698724-3									
Aroclor 1016	89		86		40-140	3		50	A
Aroclor 1260	82		82		40-140	0		50	A

Surrogate	LCS %Recovery	Qual	LCSD %Recovery	Qual	Acceptance Criteria	Column
2,4,5,6-Tetrachloro-m-xylene	87		83		30-150	A
Decachlorobiphenyl	83		83		30-150	A
2,4,5,6-Tetrachloro-m-xylene	87		81		30-150	B
Decachlorobiphenyl	82		80		30-150	B

Lab Control Sample Analysis
Batch Quality Control

Project Name: THE BEACON
Project Number: 170745301

Lab Number: L2256007
Report Date: 11/07/22

Parameter	LCS %Recovery	Qual	LCSD %Recovery	Qual	%Recovery Limits	RPD	Qual	RPD Limits	Column
Polychlorinated Biphenyls by GC - Westborough Lab Associated sample(s): 14-15 Batch: WG1698738-2 WG1698738-3									
Aroclor 1016	101		99		40-140	2		50	A
Aroclor 1260	94		90		40-140	5		50	A

Surrogate	LCS %Recovery	Qual	LCSD %Recovery	Qual	Acceptance Criteria	Column
2,4,5,6-Tetrachloro-m-xylene	113		103		30-150	A
Decachlorobiphenyl	113		109		30-150	A
2,4,5,6-Tetrachloro-m-xylene	108		102		30-150	B
Decachlorobiphenyl	115		111		30-150	B

PESTICIDES

Project Name: THE BEACON
Project Number: 170745301
Lab Number: L2256007
Report Date: 11/07/22

SAMPLE RESULTS

Lab ID: L2256007-01
Client ID: SB03_1-2
Sample Location: 413 E 120 ST.

Date Collected: 10/07/22 10:00
Date Received: 10/07/22
Field Prep: Not Specified

Sample Depth:
Matrix: Soil
Analytical Method: 1,8081B
Analytical Date: 10/13/22 11:54
Analyst: AKM
Percent Solids: 87%

Extraction Method: EPA 3546
Extraction Date: 10/12/22 22:51
Cleanup Method: EPA 3620B
Cleanup Date: 10/13/22
Cleanup Method: EPA 3660B
Cleanup Date: 10/13/22

Parameter	Result	Qualifier	Units	RL	MDL	Dilution Factor	Column
Organochlorine Pesticides by GC - Westborough Lab							
Delta-BHC	ND		ug/kg	1.83	0.358	1	A
Lindane	ND		ug/kg	0.762	0.340	1	A
Alpha-BHC	ND		ug/kg	0.762	0.216	1	A
Beta-BHC	ND		ug/kg	1.83	0.693	1	A
Heptachlor	ND		ug/kg	0.914	0.410	1	A
Aldrin	ND		ug/kg	1.83	0.644	1	A
Heptachlor epoxide	ND		ug/kg	3.43	1.03	1	A
Endrin	ND		ug/kg	0.762	0.312	1	A
Endrin aldehyde	ND		ug/kg	2.28	0.800	1	A
Endrin ketone	ND		ug/kg	1.83	0.471	1	A
Dieldrin	ND		ug/kg	1.14	0.571	1	A
4,4'-DDE	ND		ug/kg	1.83	0.423	1	A
4,4'-DDD	ND		ug/kg	1.83	0.652	1	A
4,4'-DDT	ND		ug/kg	1.83	1.47	1	A
Endosulfan I	ND		ug/kg	1.83	0.432	1	A
Endosulfan II	ND		ug/kg	1.83	0.611	1	A
Endosulfan sulfate	ND		ug/kg	0.762	0.362	1	A
Methoxychlor	ND		ug/kg	3.43	1.07	1	A
Toxaphene	ND		ug/kg	34.3	9.60	1	A
cis-Chlordane	ND		ug/kg	2.28	0.637	1	A
trans-Chlordane	ND		ug/kg	2.28	0.603	1	A
Chlordane	ND		ug/kg	15.2	6.06	1	A

Project Name: THE BEACON **Lab Number:** L2256007

Project Number: 170745301 **Report Date:** 11/07/22

SAMPLE RESULTS

Lab ID: L2256007-01 Date Collected: 10/07/22 10:00

Client ID: SB03_1-2 Date Received: 10/07/22

Sample Location: 413 E 120 ST. Field Prep: Not Specified

Sample Depth:

Parameter	Result	Qualifier	Units	RL	MDL	Dilution Factor	Column
Organochlorine Pesticides by GC - Westborough Lab							

Surrogate	% Recovery	Qualifier	Acceptance Criteria	Column
2,4,5,6-Tetrachloro-m-xylene	62		30-150	A
Decachlorobiphenyl	111		30-150	A
2,4,5,6-Tetrachloro-m-xylene	69		30-150	B
Decachlorobiphenyl	**317**	Q	30-150	B

Project Name: THE BEACON
Project Number: 170745301
Lab Number: L2256007
Report Date: 11/07/22

SAMPLE RESULTS

Lab ID: L2256007-01
Client ID: SB03_1-2
Sample Location: 413 E 120 ST.

Date Collected: 10/07/22 10:00
Date Received: 10/07/22
Field Prep: Not Specified

Sample Depth:
Matrix: Soil
Analytical Method: 1,8151A
Analytical Date: 10/14/22 08:13
Analyst: AR
Percent Solids: 87%
Methylation Date: 10/13/22 19:24

Extraction Method: EPA 8151A
Extraction Date: 10/12/22 14:58

Parameter	Result	Qualifier	Units	RL	MDL	Dilution Factor	Column
Chlorinated Herbicides by GC - Westborough Lab							
2,4-D	ND		ug/kg	188	11.9	1	A
2,4,5-T	ND		ug/kg	188	5.84	1	A
2,4,5-TP (Silvex)	ND		ug/kg	188	5.01	1	A

Surrogate	% Recovery	Qualifier	Acceptance Criteria	Column
DCAA	113		30-150	A
DCAA	95		30-150	B

Project Name: THE BEACON
Project Number: 170745301
Lab Number: L2256007
Report Date: 11/07/22

SAMPLE RESULTS

Lab ID: L2256007-02
Client ID: SB03_4-5
Sample Location: 413 E 120 ST.

Date Collected: 10/07/22 10:15
Date Received: 10/07/22
Field Prep: Not Specified

Sample Depth:
Matrix: Soil
Analytical Method: 1,8081B
Analytical Date: 10/13/22 12:06
Analyst: AKM
Percent Solids: 91%

Extraction Method: EPA 3546
Extraction Date: 10/12/22 22:51
Cleanup Method: EPA 3620B
Cleanup Date: 10/13/22
Cleanup Method: EPA 3660B
Cleanup Date: 10/13/22

Parameter	Result	Qualifier	Units	RL	MDL	Dilution Factor	Column
Organochlorine Pesticides by GC - Westborough Lab							
Delta-BHC	ND		ug/kg	1.75	0.343	1	A
Lindane	ND		ug/kg	0.730	0.326	1	A
Alpha-BHC	ND		ug/kg	0.730	0.207	1	A
Beta-BHC	ND		ug/kg	1.75	0.664	1	A
Heptachlor	ND		ug/kg	0.876	0.392	1	A
Aldrin	ND		ug/kg	1.75	0.616	1	A
Heptachlor epoxide	ND		ug/kg	3.28	0.985	1	A
Endrin	ND		ug/kg	0.730	0.299	1	A
Endrin aldehyde	ND		ug/kg	2.19	0.766	1	A
Endrin ketone	ND		ug/kg	1.75	0.451	1	A
Dieldrin	ND		ug/kg	1.09	0.547	1	A
4,4'-DDE	ND		ug/kg	1.75	0.405	1	A
4,4'-DDD	ND		ug/kg	1.75	0.625	1	A
4,4'-DDT	ND		ug/kg	1.75	1.41	1	A
Endosulfan I	ND		ug/kg	1.75	0.414	1	A
Endosulfan II	ND		ug/kg	1.75	0.585	1	A
Endosulfan sulfate	ND		ug/kg	0.730	0.347	1	A
Methoxychlor	ND		ug/kg	3.28	1.02	1	A
Toxaphene	ND		ug/kg	32.8	9.19	1	A
cis-Chlordane	ND		ug/kg	2.19	0.610	1	A
trans-Chlordane	ND		ug/kg	2.19	0.578	1	A
Chlordane	ND		ug/kg	14.6	5.80	1	A

Project Name: THE BEACON
Project Number: 170745301
Lab Number: L2256007
Report Date: 11/07/22

SAMPLE RESULTS

Lab ID: L2256007-02
Client ID: SB03_4-5
Sample Location: 413 E 120 ST.
Date Collected: 10/07/22 10:15
Date Received: 10/07/22
Field Prep: Not Specified

Sample Depth:

Parameter	Result	Qualifier	Units	RL	MDL	Dilution Factor	Column
Organochlorine Pesticides by GC - Westborough Lab							

Surrogate	% Recovery	Qualifier	Acceptance Criteria	Column
2,4,5,6-Tetrachloro-m-xylene	65		30-150	A
Decachlorobiphenyl	69		30-150	A
2,4,5,6-Tetrachloro-m-xylene	74		30-150	B
Decachlorobiphenyl	115		30-150	B

Project Name: THE BEACON
Project Number: 170745301
Lab Number: L2256007
Report Date: 11/07/22

SAMPLE RESULTS

Lab ID: L2256007-02
Client ID: SB03_4-5
Sample Location: 413 E 120 ST.

Date Collected: 10/07/22 10:15
Date Received: 10/07/22
Field Prep: Not Specified

Sample Depth:
Matrix: Soil
Analytical Method: 1,8151A
Analytical Date: 10/14/22 08:32
Analyst: AR
Percent Solids: 91%
Methylation Date: 10/13/22 19:24

Extraction Method: EPA 8151A
Extraction Date: 10/12/22 14:58

Parameter	Result	Qualifier	Units	RL	MDL	Dilution Factor	Column
Chlorinated Herbicides by GC - Westborough Lab							
2,4-D	ND		ug/kg	183	11.5	1	A
2,4,5-T	ND		ug/kg	183	5.67	1	A
2,4,5-TP (Silvex)	ND		ug/kg	183	4.87	1	A

Surrogate	% Recovery	Qualifier	Acceptance Criteria	Column
DCAA	123		30-150	A
DCAA	110		30-150	B

Project Name: THE BEACON
Project Number: 170745301
Lab Number: L2256007
Report Date: 11/07/22

SAMPLE RESULTS

Lab ID: L2256007-03
Client ID: SODUP01_100722
Sample Location: 413 E 120 ST.

Date Collected: 10/07/22 12:00
Date Received: 10/07/22
Field Prep: Not Specified

Sample Depth:
Matrix: Soil
Analytical Method: 1,8081B
Analytical Date: 10/13/22 12:18
Analyst: AKM
Percent Solids: 89%

Extraction Method: EPA 3546
Extraction Date: 10/12/22 22:51
Cleanup Method: EPA 3620B
Cleanup Date: 10/13/22
Cleanup Method: EPA 3660B
Cleanup Date: 10/13/22

Parameter	Result	Qualifier	Units	RL	MDL	Dilution Factor	Column
Organochlorine Pesticides by GC - Westborough Lab							
Delta-BHC	ND		ug/kg	1.75	0.342	1	A
Lindane	ND		ug/kg	0.728	0.325	1	A
Alpha-BHC	ND		ug/kg	0.728	0.207	1	A
Beta-BHC	ND		ug/kg	1.75	0.662	1	A
Heptachlor	ND		ug/kg	0.873	0.391	1	A
Aldrin	ND		ug/kg	1.75	0.615	1	A
Heptachlor epoxide	ND		ug/kg	3.27	0.982	1	A
Endrin	ND		ug/kg	0.728	0.298	1	A
Endrin aldehyde	ND		ug/kg	2.18	0.764	1	A
Endrin ketone	ND		ug/kg	1.75	0.450	1	A
Dieldrin	ND		ug/kg	1.09	0.546	1	A
4,4'-DDE	ND		ug/kg	1.75	0.404	1	A
4,4'-DDD	ND		ug/kg	1.75	0.623	1	A
4,4'-DDT	ND		ug/kg	1.75	1.40	1	A
Endosulfan I	ND		ug/kg	1.75	0.412	1	A
Endosulfan II	ND		ug/kg	1.75	0.584	1	A
Endosulfan sulfate	ND		ug/kg	0.728	0.346	1	A
Methoxychlor	ND		ug/kg	3.27	1.02	1	A
Toxaphene	ND		ug/kg	32.7	9.17	1	A
cis-Chlordane	ND		ug/kg	2.18	0.608	1	A
trans-Chlordane	ND		ug/kg	2.18	0.576	1	A
Chlordane	ND		ug/kg	14.6	5.78	1	A

Project Name: THE BEACON **Lab Number:** L2256007

Project Number: 170745301 **Report Date:** 11/07/22

SAMPLE RESULTS

Lab ID: L2256007-03 Date Collected: 10/07/22 12:00

Client ID: SODUP01_100722 Date Received: 10/07/22

Sample Location: 413 E 120 ST. Field Prep: Not Specified

Sample Depth:

Parameter	Result	Qualifier	Units	RL	MDL	Dilution Factor	Column
Organochlorine Pesticides by GC - Westborough Lab							

Surrogate	% Recovery	Qualifier	Acceptance Criteria	Column
2,4,5,6-Tetrachloro-m-xylene	58		30-150	A
Decachlorobiphenyl	58		30-150	A
2,4,5,6-Tetrachloro-m-xylene	67		30-150	B
Decachlorobiphenyl	65		30-150	B

Project Name: THE BEACON
Project Number: 170745301
Lab Number: L2256007
Report Date: 11/07/22

SAMPLE RESULTS

Lab ID: L2256007-03
Client ID: SODUP01_100722
Sample Location: 413 E 120 ST.

Date Collected: 10/07/22 12:00
Date Received: 10/07/22
Field Prep: Not Specified

Sample Depth:
Matrix: Soil
Analytical Method: 1,8151A
Analytical Date: 10/14/22 08:50
Analyst: AR
Percent Solids: 89%
Methylation Date: 10/13/22 19:24

Extraction Method: EPA 8151A
Extraction Date: 10/12/22 14:58

Parameter	Result	Qualifier	Units	RL	MDL	Dilution Factor	Column
Chlorinated Herbicides by GC - Westborough Lab							
2,4-D	ND		ug/kg	183	11.5	1	A
2,4,5-T	ND		ug/kg	183	5.68	1	A
2,4,5-TP (Silvex)	ND		ug/kg	183	4.87	1	A

Surrogate	% Recovery	Qualifier	Acceptance Criteria	Column
DCAA	120		30-150	A
DCAA	105		30-150	B

Project Name: THE BEACON
Project Number: 170745301
Lab Number: L2256007
Report Date: 11/07/22

SAMPLE RESULTS

Lab ID: L2256007-04
Client ID: SB01_1-3
Sample Location: 413 E 120 ST.

Date Collected: 10/07/22 14:00
Date Received: 10/07/22
Field Prep: Not Specified

Sample Depth:
Matrix: Soil
Analytical Method: 1,8081B
Analytical Date: 10/13/22 12:30
Analyst: AKM
Percent Solids: 89%

Extraction Method: EPA 3546
Extraction Date: 10/12/22 22:51
Cleanup Method: EPA 3620B
Cleanup Date: 10/13/22
Cleanup Method: EPA 3660B
Cleanup Date: 10/13/22

Parameter	Result	Qualifier	Units	RL	MDL	Dilution Factor	Column
Organochlorine Pesticides by GC - Westborough Lab							
Delta-BHC	ND		ug/kg	1.74	0.342	1	A
Lindane	ND		ug/kg	0.727	0.325	1	A
Alpha-BHC	ND		ug/kg	0.727	0.206	1	A
Beta-BHC	ND		ug/kg	1.74	0.661	1	A
Heptachlor	ND		ug/kg	0.872	0.391	1	A
Aldrin	ND		ug/kg	1.74	0.614	1	A
Heptachlor epoxide	ND		ug/kg	3.27	0.981	1	A
Endrin	ND		ug/kg	0.727	0.298	1	A
Endrin aldehyde	ND		ug/kg	2.18	0.763	1	A
Endrin ketone	ND		ug/kg	1.74	0.449	1	A
Dieldrin	ND		ug/kg	1.09	0.545	1	A
4,4'-DDE	ND		ug/kg	1.74	0.403	1	A
4,4'-DDD	ND		ug/kg	1.74	0.622	1	A
4,4'-DDT	ND		ug/kg	1.74	1.40	1	A
Endosulfan I	ND		ug/kg	1.74	0.412	1	A
Endosulfan II	ND		ug/kg	1.74	0.583	1	A
Endosulfan sulfate	ND		ug/kg	0.727	0.346	1	A
Methoxychlor	ND		ug/kg	3.27	1.02	1	A
Toxaphene	ND		ug/kg	32.7	9.16	1	A
cis-Chlordane	ND		ug/kg	2.18	0.608	1	A
trans-Chlordane	ND		ug/kg	2.18	0.576	1	A
Chlordane	ND		ug/kg	14.5	5.78	1	A

Project Name: THE BEACON **Lab Number:** L2256007

Project Number: 170745301 **Report Date:** 11/07/22

SAMPLE RESULTS

Lab ID: L2256007-04 Date Collected: 10/07/22 14:00

Client ID: SB01_1-3 Date Received: 10/07/22

Sample Location: 413 E 120 ST. Field Prep: Not Specified

Sample Depth:

Parameter	Result	Qualifier	Units	RL	MDL	Dilution Factor	Column
Organochlorine Pesticides by GC - Westborough Lab							

Surrogate	% Recovery	Qualifier	Acceptance Criteria	Column
2,4,5,6-Tetrachloro-m-xylene	63		30-150	A
Decachlorobiphenyl	82		30-150	A
2,4,5,6-Tetrachloro-m-xylene	65		30-150	B
Decachlorobiphenyl	127		30-150	B

Project Name: THE BEACON
Project Number: 170745301
Lab Number: L2256007
Report Date: 11/07/22

SAMPLE RESULTS

Lab ID: L2256007-04
Client ID: SB01_1-3
Sample Location: 413 E 120 ST.

Date Collected: 10/07/22 14:00
Date Received: 10/07/22
Field Prep: Not Specified

Sample Depth:
Matrix: Soil
Analytical Method: 1,8151A
Analytical Date: 10/14/22 09:08
Analyst: AR
Percent Solids: 89%
Methylation Date: 10/13/22 19:24

Extraction Method: EPA 8151A
Extraction Date: 10/12/22 14:58

Parameter	Result	Qualifier	Units	RL	MDL	Dilution Factor	Column
Chlorinated Herbicides by GC - Westborough Lab							
2,4-D	ND		ug/kg	181	11.4	1	A
2,4,5-T	ND		ug/kg	181	5.60	1	A
2,4,5-TP (Silvex)	ND		ug/kg	181	4.80	1	A

Surrogate	% Recovery	Qualifier	Acceptance Criteria	Column
DCAA	127		30-150	A
DCAA	107		30-150	B

Project Name: THE BEACON
Project Number: 170745301
Lab Number: L2256007
Report Date: 11/07/22

SAMPLE RESULTS

Lab ID: L2256007-05
Client ID: SB01_3-5
Sample Location: 413 E 120 ST.

Date Collected: 10/07/22 14:05
Date Received: 10/07/22
Field Prep: Not Specified

Sample Depth:
Matrix: Soil
Analytical Method: 1,8081B
Analytical Date: 10/13/22 12:42
Analyst: AKM
Percent Solids: 89%

Extraction Method: EPA 3546
Extraction Date: 10/12/22 22:51
Cleanup Method: EPA 3620B
Cleanup Date: 10/13/22
Cleanup Method: EPA 3660B
Cleanup Date: 10/13/22

Parameter	Result	Qualifier	Units	RL	MDL	Dilution Factor	Column
Organochlorine Pesticides by GC - Westborough Lab							
Delta-BHC	ND		ug/kg	1.76	0.346	1	A
Lindane	ND		ug/kg	0.736	0.329	1	A
Alpha-BHC	ND		ug/kg	0.736	0.209	1	A
Beta-BHC	ND		ug/kg	1.76	0.669	1	A
Heptachlor	ND		ug/kg	0.883	0.396	1	A
Aldrin	ND		ug/kg	1.76	0.622	1	A
Heptachlor epoxide	ND		ug/kg	3.31	0.993	1	A
Endrin	ND		ug/kg	0.736	0.302	1	A
Endrin aldehyde	ND		ug/kg	2.21	0.772	1	A
Endrin ketone	ND		ug/kg	1.76	0.455	1	A
Dieldrin	ND		ug/kg	1.10	0.552	1	A
4,4'-DDE	ND		ug/kg	1.76	0.408	1	A
4,4'-DDD	ND		ug/kg	1.76	0.630	1	A
4,4'-DDT	ND		ug/kg	1.76	1.42	1	A
Endosulfan I	ND		ug/kg	1.76	0.417	1	A
Endosulfan II	ND		ug/kg	1.76	0.590	1	A
Endosulfan sulfate	ND		ug/kg	0.736	0.350	1	A
Methoxychlor	ND		ug/kg	3.31	1.03	1	A
Toxaphene	ND		ug/kg	33.1	9.27	1	A
cis-Chlordane	ND		ug/kg	2.21	0.615	1	A
trans-Chlordane	ND		ug/kg	2.21	0.583	1	A
Chlordane	ND		ug/kg	14.7	5.85	1	A

Project Name: THE BEACON **Lab Number:** L2256007

Project Number: 170745301 **Report Date:** 11/07/22

SAMPLE RESULTS

Lab ID: L2256007-05 Date Collected: 10/07/22 14:05

Client ID: SB01_3-5 Date Received: 10/07/22

Sample Location: 413 E 120 ST. Field Prep: Not Specified

Sample Depth:

Parameter	Result	Qualifier	Units	RL	MDL	Dilution Factor	Column
Organochlorine Pesticides by GC - Westborough Lab							

Surrogate	% Recovery	Qualifier	Acceptance Criteria	Column
2,4,5,6-Tetrachloro-m-xylene	65		30-150	A
Decachlorobiphenyl	80		30-150	A
2,4,5,6-Tetrachloro-m-xylene	70		30-150	B
Decachlorobiphenyl	**218**	Q	30-150	B

Project Name: THE BEACON
Project Number: 170745301
Lab Number: L2256007
Report Date: 11/07/22

SAMPLE RESULTS

Lab ID: L2256007-05
Client ID: SB01_3-5
Sample Location: 413 E 120 ST.

Date Collected: 10/07/22 14:05
Date Received: 10/07/22
Field Prep: Not Specified

Sample Depth:
Matrix: Soil
Analytical Method: 1,8151A
Analytical Date: 10/14/22 09:27
Analyst: AR
Percent Solids: 89%
Methylation Date: 10/13/22 19:24

Extraction Method: EPA 8151A
Extraction Date: 10/12/22 14:58

Parameter	Result	Qualifier	Units	RL	MDL	Dilution Factor	Column
Chlorinated Herbicides by GC - Westborough Lab							
2,4-D	ND		ug/kg	182	11.5	1	A
2,4,5-T	ND		ug/kg	182	5.64	1	A
2,4,5-TP (Silvex)	ND		ug/kg	182	4.84	1	A

Surrogate	% Recovery	Qualifier	Acceptance Criteria	Column
DCAA	84		30-150	A
DCAA	69		30-150	B

Project Name: THE BEACON
Project Number: 170745301
Lab Number: L2256007
Report Date: 11/07/22

SAMPLE RESULTS

Lab ID: L2256007-07
Client ID: SB02_0-2
Sample Location: 413 E 120 ST.

Date Collected: 10/07/22 15:40
Date Received: 10/07/22
Field Prep: Not Specified

Sample Depth:
Matrix: Soil
Analytical Method: 1,8081B
Analytical Date: 10/13/22 14:48
Analyst: MMG
Percent Solids: 97%

Extraction Method: EPA 3546
Extraction Date: 10/12/22 22:51
Cleanup Method: EPA 3620B
Cleanup Date: 10/13/22
Cleanup Method: EPA 3660B
Cleanup Date: 10/13/22

Parameter	Result	Qualifier	Units	RL	MDL	Dilution Factor	Column
Organochlorine Pesticides by GC - Westborough Lab							
Delta-BHC	ND		ug/kg	1.62	0.317	1	A
Lindane	ND		ug/kg	0.674	0.301	1	A
Alpha-BHC	ND		ug/kg	0.674	0.192	1	A
Beta-BHC	ND		ug/kg	1.62	0.614	1	A
Heptachlor	ND		ug/kg	0.809	0.363	1	A
Aldrin	ND		ug/kg	1.62	0.570	1	A
Heptachlor epoxide	ND		ug/kg	3.03	0.910	1	A
Endrin	ND		ug/kg	0.674	0.276	1	A
Endrin aldehyde	ND		ug/kg	2.02	0.708	1	A
Endrin ketone	ND		ug/kg	1.62	0.417	1	A
Dieldrin	ND		ug/kg	1.01	0.506	1	A
4,4'-DDE	ND		ug/kg	1.62	0.374	1	A
4,4'-DDD	ND		ug/kg	1.62	0.577	1	A
4,4'-DDT	ND		ug/kg	1.62	1.30	1	A
Endosulfan I	ND		ug/kg	1.62	0.382	1	A
Endosulfan II	ND		ug/kg	1.62	0.541	1	A
Endosulfan sulfate	ND		ug/kg	0.674	0.321	1	A
Methoxychlor	ND		ug/kg	3.03	0.944	1	A
Toxaphene	ND		ug/kg	30.3	8.50	1	A
cis-Chlordane	ND		ug/kg	2.02	0.564	1	A
trans-Chlordane	ND		ug/kg	2.02	0.534	1	A
Chlordane	ND		ug/kg	13.5	5.36	1	A

Project Name: THE BEACON **Lab Number:** L2256007

Project Number: 170745301 **Report Date:** 11/07/22

SAMPLE RESULTS

Lab ID: L2256007-07 Date Collected: 10/07/22 15:40

Client ID: SB02_0-2 Date Received: 10/07/22

Sample Location: 413 E 120 ST. Field Prep: Not Specified

Sample Depth:

Parameter	Result	Qualifier	Units	RL	MDL	Dilution Factor	Column
Organochlorine Pesticides by GC - Westborough Lab							

Surrogate	% Recovery	Qualifier	Acceptance Criteria	Column
2,4,5,6-Tetrachloro-m-xylene	58		30-150	A
Decachlorobiphenyl	68		30-150	A
2,4,5,6-Tetrachloro-m-xylene	66		30-150	B
Decachlorobiphenyl	**184**	Q	30-150	B

Project Name: THE BEACON
Project Number: 170745301
Lab Number: L2256007
Report Date: 11/07/22

SAMPLE RESULTS

Lab ID: L2256007-07
Client ID: SB02_0-2
Sample Location: 413 E 120 ST.

Date Collected: 10/07/22 15:40
Date Received: 10/07/22
Field Prep: Not Specified

Sample Depth:
Matrix: Soil
Analytical Method: 1,8151A
Analytical Date: 10/14/22 09:45
Analyst: AR
Percent Solids: 97%
Methylation Date: 10/13/22 19:24

Extraction Method: EPA 8151A
Extraction Date: 10/12/22 14:58

Parameter	Result	Qualifier	Units	RL	MDL	Dilution Factor	Column
Chlorinated Herbicides by GC - Westborough Lab							
2,4-D	ND		ug/kg	167	10.5	1	A
2,4,5-T	ND		ug/kg	167	5.18	1	A
2,4,5-TP (Silvex)	ND		ug/kg	167	4.44	1	A

Surrogate	% Recovery	Qualifier	Acceptance Criteria	Column
DCAA	94		30-150	A
DCAA	80		30-150	B

Project Name: THE BEACON
Project Number: 170745301
Lab Number: L2256007
Report Date: 11/07/22

SAMPLE RESULTS

Lab ID: L2256007-08
Client ID: SB02_4-5
Sample Location: 413 E 120 ST.

Date Collected: 10/07/22 10:00
Date Received: 10/07/22
Field Prep: Not Specified

Sample Depth:
Matrix: Soil
Analytical Method: 1,8081B
Analytical Date: 10/13/22 15:00
Analyst: MMG
Percent Solids: 87%

Extraction Method: EPA 3546
Extraction Date: 10/12/22 22:51
Cleanup Method: EPA 3620B
Cleanup Date: 10/13/22
Cleanup Method: EPA 3660B
Cleanup Date: 10/13/22

Parameter	Result	Qualifier	Units	RL	MDL	Dilution Factor	Column
Organochlorine Pesticides by GC - Westborough Lab							
Delta-BHC	ND		ug/kg	1.75	0.343	1	A
Lindane	ND		ug/kg	0.731	0.327	1	A
Alpha-BHC	ND		ug/kg	0.731	0.208	1	A
Beta-BHC	ND		ug/kg	1.75	0.665	1	A
Heptachlor	ND		ug/kg	0.877	0.393	1	A
Aldrin	ND		ug/kg	1.75	0.617	1	A
Heptachlor epoxide	ND		ug/kg	3.29	0.986	1	A
Endrin	ND		ug/kg	0.731	0.300	1	A
Endrin aldehyde	ND		ug/kg	2.19	0.767	1	A
Endrin ketone	ND		ug/kg	1.75	0.452	1	A
Dieldrin	ND		ug/kg	1.10	0.548	1	A
4,4'-DDE	ND		ug/kg	1.75	0.406	1	A
4,4'-DDD	ND		ug/kg	1.75	0.625	1	A
4,4'-DDT	ND		ug/kg	1.75	1.41	1	A
Endosulfan I	ND		ug/kg	1.75	0.414	1	A
Endosulfan II	ND		ug/kg	1.75	0.586	1	A
Endosulfan sulfate	ND		ug/kg	0.731	0.348	1	A
Methoxychlor	ND		ug/kg	3.29	1.02	1	A
Toxaphene	ND		ug/kg	32.9	9.21	1	A
cis-Chlordane	ND		ug/kg	2.19	0.611	1	A
trans-Chlordane	ND		ug/kg	2.19	0.579	1	A
Chlordane	ND		ug/kg	14.6	5.81	1	A

Project Name: THE BEACON **Lab Number:** L2256007

Project Number: 170745301 **Report Date:** 11/07/22

SAMPLE RESULTS

Lab ID: L2256007-08 Date Collected: 10/07/22 10:00

Client ID: SB02_4-5 Date Received: 10/07/22

Sample Location: 413 E 120 ST. Field Prep: Not Specified

Sample Depth:

Parameter	Result	Qualifier	Units	RL	MDL	Dilution Factor	Column
Organochlorine Pesticides by GC - Westborough Lab							

Surrogate	% Recovery	Qualifier	Acceptance Criteria	Column
2,4,5,6-Tetrachloro-m-xylene	66		30-150	A
Decachlorobiphenyl	66		30-150	A
2,4,5,6-Tetrachloro-m-xylene	74		30-150	B
Decachlorobiphenyl	85		30-150	B

Project Name: THE BEACON
Project Number: 170745301
Lab Number: L2256007
Report Date: 11/07/22

SAMPLE RESULTS

Lab ID: L2256007-08
Client ID: SB02_4-5
Sample Location: 413 E 120 ST.

Date Collected: 10/07/22 10:00
Date Received: 10/07/22
Field Prep: Not Specified

Sample Depth:
Matrix: Soil
Analytical Method: 1,8151A
Analytical Date: 10/14/22 10:04
Analyst: AR
Percent Solids: 87%
Methylation Date: 10/13/22 19:24

Extraction Method: EPA 8151A
Extraction Date: 10/12/22 14:58

Parameter	Result	Qualifier	Units	RL	MDL	Dilution Factor	Column
Chlorinated Herbicides by GC - Westborough Lab							
2,4-D	ND		ug/kg	190	12.0	1	A
2,4,5-T	ND		ug/kg	190	5.90	1	A
2,4,5-TP (Silvex)	ND		ug/kg	190	5.07	1	A

Surrogate	% Recovery	Qualifier	Acceptance Criteria	Column
DCAA	122		30-150	A
DCAA	113		30-150	B

Project Name: THE BEACON
Project Number: 170745301
Lab Number: L2256007
Report Date: 11/07/22

SAMPLE RESULTS

Lab ID: L2256007-14
Client ID: MW03_100722
Sample Location: 413 E 120 ST.

Date Collected: 10/07/22 12:35
Date Received: 10/07/22
Field Prep: Refer to COC

Sample Depth:
Matrix: Water
Analytical Method: 1,8081B
Analytical Date: 10/14/22 11:59
Analyst: AR

Extraction Method: EPA 3510C
Extraction Date: 10/12/22 22:19

Parameter	Result	Qualifier	Units	RL	MDL	Dilution Factor	Column
Organochlorine Pesticides by GC - Westborough Lab							
Delta-BHC	ND		ug/l	0.014	0.003	1	A
Lindane	ND		ug/l	0.014	0.003	1	A
Alpha-BHC	ND		ug/l	0.014	0.003	1	A
Beta-BHC	ND		ug/l	0.014	0.004	1	A
Heptachlor	ND		ug/l	0.014	0.002	1	A
Aldrin	ND		ug/l	0.014	0.002	1	A
Heptachlor epoxide	ND		ug/l	0.014	0.003	1	A
Endrin	ND		ug/l	0.029	0.003	1	A
Endrin aldehyde	ND		ug/l	0.029	0.006	1	A
Endrin ketone	ND		ug/l	0.029	0.003	1	A
Dieldrin	ND		ug/l	0.029	0.003	1	A
4,4'-DDE	ND		ug/l	0.029	0.003	1	A
4,4'-DDD	ND		ug/l	0.029	0.003	1	A
4,4'-DDT	ND		ug/l	0.029	0.003	1	A
Endosulfan I	ND		ug/l	0.014	0.002	1	A
Endosulfan II	ND		ug/l	0.029	0.004	1	A
Endosulfan sulfate	ND		ug/l	0.029	0.003	1	A
Methoxychlor	ND		ug/l	0.143	0.005	1	A
Toxaphene	ND		ug/l	0.143	0.045	1	A
cis-Chlordane	ND		ug/l	0.014	0.005	1	A
trans-Chlordane	ND		ug/l	0.014	0.004	1	A
Chlordane	ND		ug/l	0.143	0.033	1	A

Project Name: THE BEACON **Lab Number:** L2256007

Project Number: 170745301 **Report Date:** 11/07/22

SAMPLE RESULTS

Lab ID: L2256007-14 Date Collected: 10/07/22 12:35

Client ID: MW03_100722 Date Received: 10/07/22

Sample Location: 413 E 120 ST. Field Prep: Refer to COC

Sample Depth:

Parameter	Result	Qualifier	Units	RL	MDL	Dilution Factor	Column
Organochlorine Pesticides by GC - Westborough Lab							

Surrogate	% Recovery	Qualifier	Acceptance Criteria	Column
2,4,5,6-Tetrachloro-m-xylene	60		30-150	A
Decachlorobiphenyl	64		30-150	A
2,4,5,6-Tetrachloro-m-xylene	61		30-150	B
Decachlorobiphenyl	63		30-150	B

Project Name: THE BEACON
Project Number: 170745301
Lab Number: L2256007
Report Date: 11/07/22

SAMPLE RESULTS

Lab ID: L2256007-14
Client ID: MW03_100722
Sample Location: 413 E 120 ST.

Date Collected: 10/07/22 12:35
Date Received: 10/07/22
Field Prep: Refer to COC

Sample Depth:
Matrix: Water
Analytical Method: 1,8151A
Analytical Date: 10/12/22 02:31
Analyst: AKM

Extraction Method: EPA 8151A
Extraction Date: 10/08/22 22:13

Methylation Date: 10/10/22 22:34

Parameter	Result	Qualifier	Units	RL	MDL	Dilution Factor	Column
Chlorinated Herbicides by GC - Westborough Lab							
2,4-D	ND		ug/l	10.0	0.498	1	A
2,4,5-T	ND		ug/l	2.00	0.531	1	A
2,4,5-TP (Silvex)	ND		ug/l	2.00	0.539	1	A

Surrogate	% Recovery	Qualifier	Acceptance Criteria	Column
DCAA	112		30-150	A
DCAA	78		30-150	B

Project Name: THE BEACON
Project Number: 170745301
Lab Number: L2256007
Report Date: 11/07/22

SAMPLE RESULTS

Lab ID: L2256007-15
Client ID: FB02_100722
Sample Location: 413 E 120 ST.

Date Collected: 10/07/22 14:35
Date Received: 10/07/22
Field Prep: Refer to COC

Sample Depth:
Matrix: Water
Analytical Method: 1,8081B
Analytical Date: 10/14/22 12:11
Analyst: AR

Extraction Method: EPA 3510C
Extraction Date: 10/12/22 22:19

Parameter	Result	Qualifier	Units	RL	MDL	Dilution Factor	Column
Organochlorine Pesticides by GC - Westborough Lab							
Delta-BHC	ND		ug/l	0.014	0.003	1	A
Lindane	ND		ug/l	0.014	0.003	1	A
Alpha-BHC	ND		ug/l	0.014	0.003	1	A
Beta-BHC	ND		ug/l	0.014	0.004	1	A
Heptachlor	ND		ug/l	0.014	0.002	1	A
Aldrin	ND		ug/l	0.014	0.002	1	A
Heptachlor epoxide	ND		ug/l	0.014	0.003	1	A
Endrin	ND		ug/l	0.029	0.003	1	A
Endrin aldehyde	ND		ug/l	0.029	0.006	1	A
Endrin ketone	ND		ug/l	0.029	0.003	1	A
Dieldrin	ND		ug/l	0.029	0.003	1	A
4,4'-DDE	ND		ug/l	0.029	0.003	1	A
4,4'-DDD	ND		ug/l	0.029	0.003	1	A
4,4'-DDT	ND		ug/l	0.029	0.003	1	A
Endosulfan I	ND		ug/l	0.014	0.002	1	A
Endosulfan II	ND		ug/l	0.029	0.004	1	A
Endosulfan sulfate	ND		ug/l	0.029	0.003	1	A
Methoxychlor	ND		ug/l	0.143	0.005	1	A
Toxaphene	ND		ug/l	0.143	0.045	1	A
cis-Chlordane	ND		ug/l	0.014	0.005	1	A
trans-Chlordane	ND		ug/l	0.014	0.004	1	A
Chlordane	ND		ug/l	0.143	0.033	1	A

Project Name: THE BEACON **Lab Number:** L2256007

Project Number: 170745301 **Report Date:** 11/07/22

SAMPLE RESULTS

Lab ID: L2256007-15 Date Collected: 10/07/22 14:35

Client ID: FB02_100722 Date Received: 10/07/22

Sample Location: 413 E 120 ST. Field Prep: Refer to COC

Sample Depth:

Parameter	Result	Qualifier	Units	RL	MDL	Dilution Factor	Column
Organochlorine Pesticides by GC - Westborough Lab							

Surrogate	% Recovery	Qualifier	Acceptance Criteria	Column
2,4,5,6-Tetrachloro-m-xylene	64		30-150	A
Decachlorobiphenyl	60		30-150	A
2,4,5,6-Tetrachloro-m-xylene	66		30-150	B
Decachlorobiphenyl	60		30-150	B

Project Name: THE BEACON
Project Number: 170745301
Lab Number: L2256007
Report Date: 11/07/22

SAMPLE RESULTS

Lab ID: L2256007-15
Client ID: FB02_100722
Sample Location: 413 E 120 ST.

Date Collected: 10/07/22 14:35
Date Received: 10/07/22
Field Prep: Refer to COC

Sample Depth:
Matrix: Water
Analytical Method: 1,8151A
Analytical Date: 10/12/22 02:49
Analyst: AKM

Extraction Method: EPA 8151A
Extraction Date: 10/08/22 22:13

Methylation Date: 10/10/22 22:34

Parameter	Result	Qualifier	Units	RL	MDL	Dilution Factor	Column
Chlorinated Herbicides by GC - Westborough Lab							
2,4-D	ND		ug/l	10.0	0.498	1	A
2,4,5-T	ND		ug/l	2.00	0.531	1	A
2,4,5-TP (Silvex)	ND		ug/l	2.00	0.539	1	A

Surrogate	% Recovery	Qualifier	Acceptance Criteria	Column
DCAA	108		30-150	A
DCAA	76		30-150	B

Project Name: THE BEACON
Project Number: 170745301
Lab Number: L2256007
Report Date: 11/07/22

Method Blank Analysis
Batch Quality Control

Analytical Method: 1,8151A
Analytical Date: 10/11/22 12:10
Analyst: AKM

Extraction Method: EPA 8151A
Extraction Date: 10/08/22 20:45

Methylation Date: 10/10/22 22:34

Parameter	Result	Qualifier	Units	RL	MDL	Column
Chlorinated Herbicides by GC - Westborough Lab for sample(s): 14-15 Batch: WG1697162-1						
2,4-D	ND		ug/l	10.0	0.498	A
2,4,5-T	ND		ug/l	2.00	0.531	A
2,4,5-TP (Silvex)	ND		ug/l	2.00	0.539	A

Surrogate	%Recovery	Qualifier	Acceptance Criteria	Column
DCAA	102		30-150	A
DCAA	70		30-150	B

Project Name: THE BEACON
Project Number: 170745301

Lab Number: L2256007
Report Date: 11/07/22

Method Blank Analysis
Batch Quality Control

Analytical Method: 1,8151A
Analytical Date: 10/13/22 15:18
Analyst: EJL

Extraction Method: EPA 8151A
Extraction Date: 10/12/22 14:58

Methylation Date: 10/13/22 15:01

Parameter	Result	Qualifier	Units	RL	MDL	Column
Chlorinated Herbicides by GC - Westborough Lab for sample(s): 01-05,07-08 Batch: WG1698574-1						
2,4-D	ND		ug/kg	166	10.5	A
2,4,5-T	ND		ug/kg	166	5.15	A
2,4,5-TP (Silvex)	ND		ug/kg	166	4.42	A

Surrogate	%Recovery	Qualifier	Acceptance Criteria	Column
DCAA	125		30-150	A
DCAA	115		30-150	B

Project Name: THE BEACON
Project Number: 170745301
Lab Number: L2256007
Report Date: 11/07/22

Method Blank Analysis
Batch Quality Control

Analytical Method: 1,8081B
Analytical Date: 10/14/22 10:47
Analyst: AR

Extraction Method: EPA 3510C
Extraction Date: 10/12/22 18:33

Parameter	Result	Qualifier	Units	RL	MDL	Column
Organochlorine Pesticides by GC - Westborough Lab for sample(s): 14-15 Batch: WG1698675-1						
Delta-BHC	ND		ug/l	0.014	0.003	A
Lindane	ND		ug/l	0.014	0.003	A
Alpha-BHC	ND		ug/l	0.014	0.003	A
Beta-BHC	ND		ug/l	0.014	0.004	A
Heptachlor	ND		ug/l	0.014	0.002	A
Aldrin	ND		ug/l	0.014	0.002	A
Heptachlor epoxide	ND		ug/l	0.014	0.003	A
Endrin	ND		ug/l	0.029	0.003	A
Endrin aldehyde	ND		ug/l	0.029	0.006	A
Endrin ketone	ND		ug/l	0.029	0.003	A
Dieldrin	ND		ug/l	0.029	0.003	A
4,4'-DDE	ND		ug/l	0.029	0.003	A
4,4'-DDD	ND		ug/l	0.029	0.003	A
4,4'-DDT	ND		ug/l	0.029	0.003	A
Endosulfan I	ND		ug/l	0.014	0.002	A
Endosulfan II	ND		ug/l	0.029	0.004	A
Endosulfan sulfate	ND		ug/l	0.029	0.003	A
Methoxychlor	ND		ug/l	0.143	0.005	A
Toxaphene	ND		ug/l	0.143	0.045	A
cis-Chlordane	ND		ug/l	0.014	0.005	A
trans-Chlordane	ND		ug/l	0.014	0.004	A
Chlordane	ND		ug/l	0.143	0.033	A

Project Name: THE BEACON
Project Number: 170745301
Lab Number: L2256007
Report Date: 11/07/22

Method Blank Analysis
Batch Quality Control

Analytical Method: 1,8081B
Analytical Date: 10/14/22 10:47
Analyst: AR

Extraction Method: EPA 3510C
Extraction Date: 10/12/22 18:33

Parameter	Result	Qualifier	Units	RL	MDL	Column
Organochlorine Pesticides by GC - Westborough Lab for sample(s): 14-15 Batch: WG1698675-1						

Surrogate	%Recovery	Qualifier	Acceptance Criteria	Column
2,4,5,6-Tetrachloro-m-xylene	63		30-150	A
Decachlorobiphenyl	64		30-150	A
2,4,5,6-Tetrachloro-m-xylene	67		30-150	B
Decachlorobiphenyl	63		30-150	B

Project Name: THE BEACON
Project Number: 170745301
Lab Number: L2256007
Report Date: 11/07/22

Method Blank Analysis
Batch Quality Control

Analytical Method: 1,8081B
Analytical Date: 10/13/22 10:42
Analyst: AKM

Extraction Method: EPA 3546
Extraction Date: 10/12/22 22:51
Cleanup Method: EPA 3620B
Cleanup Date: 10/13/22
Cleanup Method: EPA 3660B
Cleanup Date: 10/13/22

Parameter	Result	Qualifier	Units	RL	MDL	Column
Organochlorine Pesticides by GC - Westborough Lab for sample(s): 01-05,07-08 Batch: WG1698719-1						
Delta-BHC	ND		ug/kg	1.55	0.303	A
Lindane	ND		ug/kg	0.644	0.288	A
Alpha-BHC	ND		ug/kg	0.644	0.183	A
Beta-BHC	ND		ug/kg	1.55	0.586	A
Heptachlor	ND		ug/kg	0.773	0.347	A
Aldrin	ND		ug/kg	1.55	0.544	A
Heptachlor epoxide	ND		ug/kg	2.90	0.870	A
Endrin	ND		ug/kg	0.644	0.264	A
Endrin aldehyde	ND		ug/kg	1.93	0.676	A
Endrin ketone	ND		ug/kg	1.55	0.398	A
Dieldrin	ND		ug/kg	0.966	0.483	A
4,4'-DDE	ND		ug/kg	1.55	0.358	A
4,4'-DDD	ND		ug/kg	1.55	0.552	A
4,4'-DDT	ND		ug/kg	1.55	1.24	A
Endosulfan I	ND		ug/kg	1.55	0.365	A
Endosulfan II	ND		ug/kg	1.55	0.517	A
Endosulfan sulfate	ND		ug/kg	0.644	0.307	A
Methoxychlor	ND		ug/kg	2.90	0.902	A
Toxaphene	ND		ug/kg	29.0	8.12	A
cis-Chlordane	ND		ug/kg	1.93	0.539	A
trans-Chlordane	ND		ug/kg	1.93	0.510	A
Chlordane	ND		ug/kg	12.9	5.12	A

Project Name: THE BEACON
Project Number: 170745301
Lab Number: L2256007
Report Date: 11/07/22

Method Blank Analysis
Batch Quality Control

Analytical Method: 1,8081B
Analytical Date: 10/13/22 10:42
Analyst: AKM

Extraction Method: EPA 3546
Extraction Date: 10/12/22 22:51
Cleanup Method: EPA 3620B
Cleanup Date: 10/13/22
Cleanup Method: EPA 3660B
Cleanup Date: 10/13/22

Parameter	Result	Qualifier	Units	RL	MDL	Column
Organochlorine Pesticides by GC - Westborough Lab for sample(s): 01-05,07-08 Batch: WG1698719-1						

Surrogate	%Recovery	Qualifier	Acceptance Criteria	Column
2,4,5,6-Tetrachloro-m-xylene	66		30-150	A
Decachlorobiphenyl	75		30-150	A
2,4,5,6-Tetrachloro-m-xylene	73		30-150	B
Decachlorobiphenyl	75		30-150	B

Lab Control Sample Analysis

Batch Quality Control

Project Name: THE BEACON

Project Number: 170745301

Lab Number: L2256007

Report Date: 11/07/22

Parameter	LCS %Recovery	Qual	LCSD %Recovery	Qual	%Recovery Limits	RPD	Qual	RPD Limits	Column
Chlorinated Herbicides by GC - Westborough Lab Associated sample(s): 14-15 Batch: WG1697162-2 WG1697162-3									
2,4-D	99		101		30-150	2		25	A
2,4,5-T	110		97		30-150	13		25	A
2,4,5-TP (Silvex)	108		100		30-150	8		25	A

Surrogate	LCS %Recovery	Qual	LCSD %Recovery	Qual	Acceptance Criteria	Column
DCAA	123		110		30-150	A
DCAA	113		89		30-150	B

Lab Control Sample Analysis
Batch Quality Control

Project Name: THE BEACON
Project Number: 170745301

Lab Number: L2256007
Report Date: 11/07/22

Parameter	LCS %Recovery	Qual	LCSD %Recovery	Qual	%Recovery Limits	RPD	Qual	RPD Limits	Column
Chlorinated Herbicides by GC - Westborough Lab Associated sample(s): 01-05,07-08 Batch: WG1698574-2 WG1698574-3									
2,4-D	112		105		30-150	6		30	A
2,4,5-T	102		94		30-150	8		30	A
2,4,5-TP (Silvex)	99		92		30-150	7		30	A

Surrogate	LCS %Recovery	Qual	LCSD %Recovery	Qual	Acceptance Criteria	Column
DCAA	122		113		30-150	A
DCAA	121		110		30-150	B

Lab Control Sample Analysis

Batch Quality Control

Project Name: THE BEACON

Project Number: 170745301

Lab Number: L2256007

Report Date: 11/07/22

Parameter	LCS %Recovery	Qual	LCSD %Recovery	Qual	%Recovery Limits	RPD	Qual	RPD Limits	Column
Organochlorine Pesticides by GC - Westborough Lab Associated sample(s): 14-15 Batch: WG1698675-2 WG1698675-3									
Delta-BHC	64		61		30-150	5		20	A
Lindane	85		80		30-150	6		20	A
Alpha-BHC	95		84		30-150	13		20	A
Beta-BHC	86		79		30-150	9		20	A
Heptachlor	80		75		30-150	5		20	A
Aldrin	78		71		30-150	9		20	A
Heptachlor epoxide	85		79		30-150	7		20	A
Endrin	83		77		30-150	8		20	A
Endrin aldehyde	85		78		30-150	8		20	A
Endrin ketone	90		85		30-150	6		20	A
Dieldrin	88		81		30-150	8		20	A
4,4'-DDE	84		77		30-150	9		20	A
4,4'-DDD	102		96		30-150	6		20	A
4,4'-DDT	101		90		30-150	12		20	A
Endosulfan I	80		74		30-150	8		20	A
Endosulfan II	85		79		30-150	7		20	A
Endosulfan sulfate	78		72		30-150	9		20	A
Methoxychlor	109		104		30-150	5		20	A
cis-Chlordane	73		67		30-150	10		20	A
trans-Chlordane	91		82		30-150	10		20	A

Lab Control Sample Analysis

Batch Quality Control

Project Name: THE BEACON

Project Number: 170745301

Lab Number: L2256007

Report Date: 11/07/22

Parameter	LCS %Recovery	Qual	LCSD %Recovery	Qual	%Recovery Limits	RPD	Qual	RPD Limits
Organochlorine Pesticides by GC - Westborough Lab Associated sample(s): 14-15 Batch: WG1698675-2 WG1698675-3								

Surrogate	LCS %Recovery	Qual	LCSD %Recovery	Qual	Acceptance Criteria	Column
2,4,5,6-Tetrachloro-m-xylene	66		63		30-150	A
Decachlorobiphenyl	69		63		30-150	A
2,4,5,6-Tetrachloro-m-xylene	71		64		30-150	B
Decachlorobiphenyl	73		62		30-150	B

Lab Control Sample Analysis
Batch Quality Control

Project Name: THE BEACON
Project Number: 170745301

Lab Number: L2256007
Report Date: 11/07/22

Parameter	LCS %Recovery	Qual	LCSD %Recovery	Qual	%Recovery Limits	RPD	Qual	RPD Limits	Column
Organochlorine Pesticides by GC - Westborough Lab Associated sample(s): 01-05,07-08 Batch: WG1698719-2 WG1698719-3									
Delta-BHC	79		84		30-150	6		30	A
Lindane	98		104		30-150	6		30	A
Alpha-BHC	97		104		30-150	7		30	A
Beta-BHC	106		113		30-150	6		30	A
Heptachlor	102		107		30-150	5		30	A
Aldrin	89		95		30-150	7		30	A
Heptachlor epoxide	84		92		30-150	9		30	A
Endrin	98		104		30-150	6		30	A
Endrin aldehyde	82		83		30-150	1		30	A
Endrin ketone	101		106		30-150	5		30	A
Dieldrin	102		109		30-150	7		30	A
4,4'-DDE	97		103		30-150	6		30	A
4,4'-DDD	119		127		30-150	7		30	A
4,4'-DDT	116		121		30-150	4		30	A
Endosulfan I	90		96		30-150	6		30	A
Endosulfan II	98		104		30-150	6		30	A
Endosulfan sulfate	79		83		30-150	5		30	A
Methoxychlor	128		133		30-150	4		30	A
cis-Chlordane	82		87		30-150	6		30	A
trans-Chlordane	103		110		30-150	7		30	A

Lab Control Sample Analysis

Batch Quality Control

Project Name: THE BEACON

Project Number: 170745301

Lab Number: L2256007

Report Date: 11/07/22

Parameter	LCS %Recovery	Qual	LCSD %Recovery	Qual	%Recovery Limits	RPD	Qual	RPD Limits
Organochlorine Pesticides by GC - Westborough Lab Associated sample(s): 01-05,07-08 Batch: WG1698719-2 WG1698719-3								

Surrogate	LCS %Recovery	Qual	LCSD %Recovery	Qual	Acceptance Criteria	Column
2,4,5,6-Tetrachloro-m-xylene	65		69		30-150	A
Decachlorobiphenyl	76		79		30-150	A
2,4,5,6-Tetrachloro-m-xylene	72		74		30-150	B
Decachlorobiphenyl	77		77		30-150	B

METALS

Project Name: THE BEACON
Project Number: 170745301
Lab Number: L2256007
Report Date: 11/07/22

SAMPLE RESULTS

Lab ID: L2256007-01
Client ID: SB03_1-2
Sample Location: 413 E 120 ST.
Date Collected: 10/07/22 10:00
Date Received: 10/07/22
Field Prep: Not Specified

Sample Depth:
Matrix: Soil
Percent Solids: 87%

Parameter	Result	Qualifier	Units	RL	MDL	Dilution Factor	Date Prepared	Date Analyzed	Prep Method	Analytical Method	Analyst
Total Metals - Mansfield Lab											
Aluminum, Total	6230		mg/kg	8.97	2.42	2	10/10/22 21:00	10/12/22 19:23	EPA 3050B	1,6010D	NB
Antimony, Total	ND		mg/kg	4.48	0.341	2	10/10/22 21:00	10/12/22 19:23	EPA 3050B	1,6010D	NB
Arsenic, Total	5.16		mg/kg	0.897	0.186	2	10/10/22 21:00	10/12/22 19:23	EPA 3050B	1,6010D	NB
Barium, Total	65.8		mg/kg	0.897	0.156	2	10/10/22 21:00	10/12/22 19:23	EPA 3050B	1,6010D	NB
Beryllium, Total	0.228	J	mg/kg	0.448	0.030	2	10/10/22 21:00	10/12/22 19:23	EPA 3050B	1,6010D	NB
Cadmium, Total	0.200	J	mg/kg	0.897	0.088	2	10/10/22 21:00	10/12/22 19:23	EPA 3050B	1,6010D	NB
Calcium, Total	44200		mg/kg	8.97	3.14	2	10/10/22 21:00	10/12/22 19:23	EPA 3050B	1,6010D	NB
Chromium, Total	10.0		mg/kg	0.897	0.086	2	10/10/22 21:00	10/12/22 19:23	EPA 3050B	1,6010D	NB
Cobalt, Total	3.86		mg/kg	1.79	0.149	2	10/10/22 21:00	10/12/22 19:23	EPA 3050B	1,6010D	NB
Copper, Total	18.2		mg/kg	0.897	0.231	2	10/10/22 21:00	10/12/22 19:23	EPA 3050B	1,6010D	NB
Iron, Total	9500		mg/kg	4.48	0.810	2	10/10/22 21:00	10/12/22 19:23	EPA 3050B	1,6010D	NB
Lead, Total	1020		mg/kg	4.48	0.240	2	10/10/22 21:00	10/12/22 19:23	EPA 3050B	1,6010D	NB
Magnesium, Total	3810		mg/kg	8.97	1.38	2	10/10/22 21:00	10/12/22 19:23	EPA 3050B	1,6010D	NB
Manganese, Total	211		mg/kg	0.897	0.142	2	10/10/22 21:00	10/12/22 19:23	EPA 3050B	1,6010D	NB
Mercury, Total	0.841		mg/kg	0.081	0.053	1	10/10/22 21:54	10/11/22 14:57	EPA 7471B	1,7471B	ZK
Nickel, Total	10.0		mg/kg	2.24	0.217	2	10/10/22 21:00	10/12/22 19:23	EPA 3050B	1,6010D	NB
Potassium, Total	871		mg/kg	224	12.9	2	10/10/22 21:00	10/12/22 19:23	EPA 3050B	1,6010D	NB
Selenium, Total	ND		mg/kg	1.79	0.231	2	10/10/22 21:00	10/12/22 19:23	EPA 3050B	1,6010D	NB
Silver, Total	ND		mg/kg	0.897	0.254	2	10/10/22 21:00	10/12/22 19:23	EPA 3050B	1,6010D	NB
Sodium, Total	292		mg/kg	179	2.82	2	10/10/22 21:00	10/12/22 19:23	EPA 3050B	1,6010D	NB
Thallium, Total	ND		mg/kg	1.79	0.282	2	10/10/22 21:00	10/12/22 19:23	EPA 3050B	1,6010D	NB
Vanadium, Total	18.7		mg/kg	0.897	0.182	2	10/10/22 21:00	10/12/22 19:23	EPA 3050B	1,6010D	NB
Zinc, Total	69.6		mg/kg	4.48	0.263	2	10/10/22 21:00	10/12/22 19:23	EPA 3050B	1,6010D	NB
General Chemistry - Mansfield Lab											
Chromium, Trivalent	9.70	J	mg/kg	0.915	0.915	1		10/16/22 20:55	NA	107,-	

Project Name: THE BEACON
Project Number: 170745301
Lab Number: L2256007
Report Date: 11/07/22

SAMPLE RESULTS

Lab ID: L2256007-02
Client ID: SB03_4-5
Sample Location: 413 E 120 ST.
Date Collected: 10/07/22 10:15
Date Received: 10/07/22
Field Prep: Not Specified

Sample Depth:
Matrix: Soil
Percent Solids: 91%

Parameter	Result	Qualifier	Units	RL	MDL	Dilution Factor	Date Prepared	Date Analyzed	Prep Method	Analytical Method	Analyst
Total Metals - Mansfield Lab											
Aluminum, Total	5850		mg/kg	8.74	2.36	2	10/10/22 21:00	10/12/22 19:28	EPA 3050B	1,6010D	NB
Antimony, Total	ND		mg/kg	4.37	0.332	2	10/10/22 21:00	10/12/22 19:28	EPA 3050B	1,6010D	NB
Arsenic, Total	4.36		mg/kg	0.874	0.182	2	10/10/22 21:00	10/12/22 19:28	EPA 3050B	1,6010D	NB
Barium, Total	60.0		mg/kg	0.874	0.152	2	10/10/22 21:00	10/12/22 19:28	EPA 3050B	1,6010D	NB
Beryllium, Total	0.084	J	mg/kg	0.437	0.029	2	10/10/22 21:00	10/12/22 19:28	EPA 3050B	1,6010D	NB
Cadmium, Total	0.175	J	mg/kg	0.874	0.086	2	10/10/22 21:00	10/12/22 19:28	EPA 3050B	1,6010D	NB
Calcium, Total	85700		mg/kg	87.4	30.6	20	10/10/22 21:00	10/13/22 00:13	EPA 3050B	1,6010D	DHL
Chromium, Total	18.0		mg/kg	0.874	0.084	2	10/10/22 21:00	10/12/22 19:28	EPA 3050B	1,6010D	NB
Cobalt, Total	3.50		mg/kg	1.75	0.145	2	10/10/22 21:00	10/12/22 19:28	EPA 3050B	1,6010D	NB
Copper, Total	13.0		mg/kg	0.874	0.225	2	10/10/22 21:00	10/12/22 19:28	EPA 3050B	1,6010D	NB
Iron, Total	8730		mg/kg	4.37	0.789	2	10/10/22 21:00	10/12/22 19:28	EPA 3050B	1,6010D	NB
Lead, Total	326		mg/kg	4.37	0.234	2	10/10/22 21:00	10/12/22 19:28	EPA 3050B	1,6010D	NB
Magnesium, Total	14200		mg/kg	8.74	1.34	2	10/10/22 21:00	10/12/22 19:28	EPA 3050B	1,6010D	NB
Manganese, Total	156		mg/kg	0.874	0.139	2	10/10/22 21:00	10/12/22 19:28	EPA 3050B	1,6010D	NB
Mercury, Total	0.067	J	mg/kg	0.073	0.048	1	10/10/22 21:54	10/11/22 15:01	EPA 7471B	1,7471B	ZK
Nickel, Total	10.5		mg/kg	2.18	0.211	2	10/10/22 21:00	10/12/22 19:28	EPA 3050B	1,6010D	NB
Potassium, Total	647		mg/kg	218	12.6	2	10/10/22 21:00	10/12/22 19:28	EPA 3050B	1,6010D	NB
Selenium, Total	ND		mg/kg	1.75	0.225	2	10/10/22 21:00	10/12/22 19:28	EPA 3050B	1,6010D	NB
Silver, Total	ND		mg/kg	0.874	0.247	2	10/10/22 21:00	10/12/22 19:28	EPA 3050B	1,6010D	NB
Sodium, Total	200		mg/kg	175	2.75	2	10/10/22 21:00	10/12/22 19:28	EPA 3050B	1,6010D	NB
Thallium, Total	ND		mg/kg	1.75	0.275	2	10/10/22 21:00	10/12/22 19:28	EPA 3050B	1,6010D	NB
Vanadium, Total	16.0		mg/kg	0.874	0.177	2	10/10/22 21:00	10/12/22 19:28	EPA 3050B	1,6010D	NB
Zinc, Total	46.9		mg/kg	4.37	0.256	2	10/10/22 21:00	10/12/22 19:28	EPA 3050B	1,6010D	NB
General Chemistry - Mansfield Lab											
Chromium, Trivalent	17.6	J	mg/kg	0.879	0.879	1		10/16/22 20:55	NA	107,-	

Project Name: THE BEACON
Project Number: 170745301
Lab Number: L2256007
Report Date: 11/07/22

SAMPLE RESULTS

Lab ID: L2256007-03
Client ID: SODUP01_100722
Sample Location: 413 E 120 ST.
Date Collected: 10/07/22 12:00
Date Received: 10/07/22
Field Prep: Not Specified

Sample Depth:
Matrix: Soil
Percent Solids: 89%

Parameter	Result	Qualifier	Units	RL	MDL	Dilution Factor	Date Prepared	Date Analyzed	Prep Method	Analytical Method	Analyst
Total Metals - Mansfield Lab											
Aluminum, Total	5430		mg/kg	8.79	2.37	2	10/10/22 21:00	10/12/22 19:32	EPA 3050B	1,6010D	NB
Antimony, Total	ND		mg/kg	4.40	0.334	2	10/10/22 21:00	10/12/22 19:32	EPA 3050B	1,6010D	NB
Arsenic, Total	7.34		mg/kg	0.879	0.183	2	10/10/22 21:00	10/12/22 19:32	EPA 3050B	1,6010D	NB
Barium, Total	69.7		mg/kg	0.879	0.153	2	10/10/22 21:00	10/12/22 19:32	EPA 3050B	1,6010D	NB
Beryllium, Total	0.222	J	mg/kg	0.440	0.029	2	10/10/22 21:00	10/12/22 19:32	EPA 3050B	1,6010D	NB
Cadmium, Total	0.203	J	mg/kg	0.879	0.086	2	10/10/22 21:00	10/12/22 19:32	EPA 3050B	1,6010D	NB
Calcium, Total	27800		mg/kg	8.79	3.08	2	10/10/22 21:00	10/12/22 19:32	EPA 3050B	1,6010D	NB
Chromium, Total	9.99		mg/kg	0.879	0.084	2	10/10/22 21:00	10/12/22 19:32	EPA 3050B	1,6010D	NB
Cobalt, Total	4.25		mg/kg	1.76	0.146	2	10/10/22 21:00	10/12/22 19:32	EPA 3050B	1,6010D	NB
Copper, Total	15.1		mg/kg	0.879	0.227	2	10/10/22 21:00	10/12/22 19:32	EPA 3050B	1,6010D	NB
Iron, Total	8530		mg/kg	4.40	0.794	2	10/10/22 21:00	10/12/22 19:32	EPA 3050B	1,6010D	NB
Lead, Total	685		mg/kg	4.40	0.236	2	10/10/22 21:00	10/12/22 19:32	EPA 3050B	1,6010D	NB
Magnesium, Total	2050		mg/kg	8.79	1.35	2	10/10/22 21:00	10/12/22 19:32	EPA 3050B	1,6010D	NB
Manganese, Total	182		mg/kg	0.879	0.140	2	10/10/22 21:00	10/12/22 19:32	EPA 3050B	1,6010D	NB
Mercury, Total	0.187		mg/kg	0.075	0.049	1	10/10/22 21:54	10/11/22 15:04	EPA 7471B	1,7471B	ZK
Nickel, Total	10.9		mg/kg	2.20	0.213	2	10/10/22 21:00	10/12/22 19:32	EPA 3050B	1,6010D	NB
Potassium, Total	604		mg/kg	220	12.7	2	10/10/22 21:00	10/12/22 19:32	EPA 3050B	1,6010D	NB
Selenium, Total	0.346	J	mg/kg	1.76	0.227	2	10/10/22 21:00	10/12/22 19:32	EPA 3050B	1,6010D	NB
Silver, Total	ND		mg/kg	0.879	0.249	2	10/10/22 21:00	10/12/22 19:32	EPA 3050B	1,6010D	NB
Sodium, Total	202		mg/kg	176	2.77	2	10/10/22 21:00	10/12/22 19:32	EPA 3050B	1,6010D	NB
Thallium, Total	ND		mg/kg	1.76	0.277	2	10/10/22 21:00	10/12/22 19:32	EPA 3050B	1,6010D	NB
Vanadium, Total	14.2		mg/kg	0.879	0.178	2	10/10/22 21:00	10/12/22 19:32	EPA 3050B	1,6010D	NB
Zinc, Total	65.0		mg/kg	4.40	0.258	2	10/10/22 21:00	10/12/22 19:32	EPA 3050B	1,6010D	NB
General Chemistry - Mansfield Lab											
Chromium, Trivalent	9.99		mg/kg	0.904	0.904	1		10/16/22 20:55	NA	107,-	

Project Name: THE BEACON
Project Number: 170745301
Lab Number: L2256007
Report Date: 11/07/22

SAMPLE RESULTS

Lab ID: L2256007-04
Client ID: SB01_1-3
Sample Location: 413 E 120 ST.
Date Collected: 10/07/22 14:00
Date Received: 10/07/22
Field Prep: Not Specified

Sample Depth:
Matrix: Soil
Percent Solids: 89%

Parameter	Result	Qualifier	Units	RL	MDL	Dilution Factor	Date Prepared	Date Analyzed	Prep Method	Analytical Method	Analyst
Total Metals - Mansfield Lab											
Aluminum, Total	7980		mg/kg	8.47	2.29	2	10/10/22 21:00	10/12/22 19:37	EPA 3050B	1,6010D	NB
Antimony, Total	ND		mg/kg	4.24	0.322	2	10/10/22 21:00	10/12/22 19:37	EPA 3050B	1,6010D	NB
Arsenic, Total	2.20		mg/kg	0.847	0.176	2	10/10/22 21:00	10/12/22 19:37	EPA 3050B	1,6010D	NB
Barium, Total	87.6		mg/kg	0.847	0.147	2	10/10/22 21:00	10/12/22 19:37	EPA 3050B	1,6010D	NB
Beryllium, Total	0.156	J	mg/kg	0.424	0.028	2	10/10/22 21:00	10/12/22 19:37	EPA 3050B	1,6010D	NB
Cadmium, Total	0.252	J	mg/kg	0.847	0.083	2	10/10/22 21:00	10/12/22 19:37	EPA 3050B	1,6010D	NB
Calcium, Total	19400		mg/kg	8.47	2.96	2	10/10/22 21:00	10/12/22 19:37	EPA 3050B	1,6010D	NB
Chromium, Total	15.6		mg/kg	0.847	0.081	2	10/10/22 21:00	10/12/22 19:37	EPA 3050B	1,6010D	NB
Cobalt, Total	7.54		mg/kg	1.69	0.141	2	10/10/22 21:00	10/12/22 19:37	EPA 3050B	1,6010D	NB
Copper, Total	28.1		mg/kg	0.847	0.219	2	10/10/22 21:00	10/12/22 19:37	EPA 3050B	1,6010D	NB
Iron, Total	14700		mg/kg	4.24	0.765	2	10/10/22 21:00	10/12/22 19:37	EPA 3050B	1,6010D	NB
Lead, Total	33.1		mg/kg	4.24	0.227	2	10/10/22 21:00	10/12/22 19:37	EPA 3050B	1,6010D	NB
Magnesium, Total	11500		mg/kg	8.47	1.30	2	10/10/22 21:00	10/12/22 19:37	EPA 3050B	1,6010D	NB
Manganese, Total	272		mg/kg	0.847	0.135	2	10/10/22 21:00	10/12/22 19:37	EPA 3050B	1,6010D	NB
Mercury, Total	ND		mg/kg	0.076	0.050	1	10/10/22 21:54	10/11/22 15:07	EPA 7471B	1,7471B	ZK
Nickel, Total	19.1		mg/kg	2.12	0.205	2	10/10/22 21:00	10/12/22 19:37	EPA 3050B	1,6010D	NB
Potassium, Total	3230		mg/kg	212	12.2	2	10/10/22 21:00	10/12/22 19:37	EPA 3050B	1,6010D	NB
Selenium, Total	0.422	J	mg/kg	1.69	0.219	2	10/10/22 21:00	10/12/22 19:37	EPA 3050B	1,6010D	NB
Silver, Total	ND		mg/kg	0.847	0.240	2	10/10/22 21:00	10/12/22 19:37	EPA 3050B	1,6010D	NB
Sodium, Total	143	J	mg/kg	169	2.67	2	10/10/22 21:00	10/12/22 19:37	EPA 3050B	1,6010D	NB
Thallium, Total	ND		mg/kg	1.69	0.267	2	10/10/22 21:00	10/12/22 19:37	EPA 3050B	1,6010D	NB
Vanadium, Total	28.9		mg/kg	0.847	0.172	2	10/10/22 21:00	10/12/22 19:37	EPA 3050B	1,6010D	NB
Zinc, Total	61.1		mg/kg	4.24	0.248	2	10/10/22 21:00	10/12/22 19:37	EPA 3050B	1,6010D	NB
General Chemistry - Mansfield Lab											
Chromium, Trivalent	15.6		mg/kg	0.895	0.895	1		10/16/22 20:55	NA	107,-	

Project Name: THE BEACON
Project Number: 170745301
Lab Number: L2256007
Report Date: 11/07/22

SAMPLE RESULTS

Lab ID: L2256007-05
Client ID: SB01_3-5
Sample Location: 413 E 120 ST.
Date Collected: 10/07/22 14:05
Date Received: 10/07/22
Field Prep: Not Specified

Sample Depth:
Matrix: Soil
Percent Solids: 89%

Parameter	Result	Qualifier	Units	RL	MDL	Dilution Factor	Date Prepared	Date Analyzed	Prep Method	Analytical Method	Analyst
Total Metals - Mansfield Lab											
Aluminum, Total	8850		mg/kg	8.82	2.38	2	10/10/22 21:00	10/12/22 19:42	EPA 3050B	1,6010D	NB
Antimony, Total	ND		mg/kg	4.41	0.335	2	10/10/22 21:00	10/12/22 19:42	EPA 3050B	1,6010D	NB
Arsenic, Total	10.6		mg/kg	0.882	0.183	2	10/10/22 21:00	10/12/22 19:42	EPA 3050B	1,6010D	NB
Barium, Total	117		mg/kg	0.882	0.153	2	10/10/22 21:00	10/12/22 19:42	EPA 3050B	1,6010D	NB
Beryllium, Total	0.452		mg/kg	0.441	0.029	2	10/10/22 21:00	10/12/22 19:42	EPA 3050B	1,6010D	NB
Cadmium, Total	0.543	J	mg/kg	0.882	0.086	2	10/10/22 21:00	10/12/22 19:42	EPA 3050B	1,6010D	NB
Calcium, Total	29600		mg/kg	8.82	3.08	2	10/10/22 21:00	10/12/22 19:42	EPA 3050B	1,6010D	NB
Chromium, Total	11.8		mg/kg	0.882	0.085	2	10/10/22 21:00	10/12/22 19:42	EPA 3050B	1,6010D	NB
Cobalt, Total	5.94		mg/kg	1.76	0.146	2	10/10/22 21:00	10/12/22 19:42	EPA 3050B	1,6010D	NB
Copper, Total	37.3		mg/kg	0.882	0.227	2	10/10/22 21:00	10/12/22 19:42	EPA 3050B	1,6010D	NB
Iron, Total	18500		mg/kg	4.41	0.796	2	10/10/22 21:00	10/12/22 19:42	EPA 3050B	1,6010D	NB
Lead, Total	176		mg/kg	4.41	0.236	2	10/10/22 21:00	10/12/22 19:42	EPA 3050B	1,6010D	NB
Magnesium, Total	4090		mg/kg	8.82	1.36	2	10/10/22 21:00	10/12/22 19:42	EPA 3050B	1,6010D	NB
Manganese, Total	400		mg/kg	0.882	0.140	2	10/10/22 21:00	10/12/22 19:42	EPA 3050B	1,6010D	NB
Mercury, Total	0.215		mg/kg	0.081	0.053	1	10/10/22 21:54	10/11/22 15:17	EPA 7471B	1,7471B	ZK
Nickel, Total	13.9		mg/kg	2.20	0.213	2	10/10/22 21:00	10/12/22 19:42	EPA 3050B	1,6010D	NB
Potassium, Total	1080		mg/kg	220	12.7	2	10/10/22 21:00	10/12/22 19:42	EPA 3050B	1,6010D	NB
Selenium, Total	1.16	J	mg/kg	1.76	0.227	2	10/10/22 21:00	10/12/22 19:42	EPA 3050B	1,6010D	NB
Silver, Total	ND		mg/kg	0.882	0.249	2	10/10/22 21:00	10/12/22 19:42	EPA 3050B	1,6010D	NB
Sodium, Total	222		mg/kg	176	2.78	2	10/10/22 21:00	10/12/22 19:42	EPA 3050B	1,6010D	NB
Thallium, Total	ND		mg/kg	1.76	0.278	2	10/10/22 21:00	10/12/22 19:42	EPA 3050B	1,6010D	NB
Vanadium, Total	21.7		mg/kg	0.882	0.179	2	10/10/22 21:00	10/12/22 19:42	EPA 3050B	1,6010D	NB
Zinc, Total	250		mg/kg	4.41	0.258	2	10/10/22 21:00	10/12/22 19:42	EPA 3050B	1,6010D	NB
General Chemistry - Mansfield Lab											
Chromium, Trivalent	11.8		mg/kg	0.900	0.900	1		10/16/22 20:55	NA	107,-	

Project Name: THE BEACON
Project Number: 170745301
Lab Number: L2256007
Report Date: 11/07/22

SAMPLE RESULTS

Lab ID: L2256007-07
Client ID: SB02_0-2
Sample Location: 413 E 120 ST.
Date Collected: 10/07/22 15:40
Date Received: 10/07/22
Field Prep: Not Specified

Sample Depth:
Matrix: Soil
Percent Solids: 97%

Parameter	Result	Qualifier	Units	RL	MDL	Dilution Factor	Date Prepared	Date Analyzed	Prep Method	Analytical Method	Analyst
Total Metals - Mansfield Lab											
Aluminum, Total	5520		mg/kg	7.99	2.16	2	10/10/22 21:00	10/12/22 19:47	EPA 3050B	1,6010D	NB
Antimony, Total	ND		mg/kg	3.99	0.304	2	10/10/22 21:00	10/12/22 19:47	EPA 3050B	1,6010D	NB
Arsenic, Total	3.93		mg/kg	0.799	0.166	2	10/10/22 21:00	10/12/22 19:47	EPA 3050B	1,6010D	NB
Barium, Total	74.3		mg/kg	0.799	0.139	2	10/10/22 21:00	10/12/22 19:47	EPA 3050B	1,6010D	NB
Beryllium, Total	0.188	J	mg/kg	0.399	0.026	2	10/10/22 21:00	10/12/22 19:47	EPA 3050B	1,6010D	NB
Cadmium, Total	0.293	J	mg/kg	0.799	0.078	2	10/10/22 21:00	10/12/22 19:47	EPA 3050B	1,6010D	NB
Calcium, Total	11600		mg/kg	7.99	2.80	2	10/10/22 21:00	10/12/22 19:47	EPA 3050B	1,6010D	NB
Chromium, Total	12.2		mg/kg	0.799	0.077	2	10/10/22 21:00	10/12/22 19:47	EPA 3050B	1,6010D	NB
Cobalt, Total	6.10		mg/kg	1.60	0.133	2	10/10/22 21:00	10/12/22 19:47	EPA 3050B	1,6010D	NB
Copper, Total	21.7		mg/kg	0.799	0.206	2	10/10/22 21:00	10/12/22 19:47	EPA 3050B	1,6010D	NB
Iron, Total	11300		mg/kg	3.99	0.721	2	10/10/22 21:00	10/12/22 19:47	EPA 3050B	1,6010D	NB
Lead, Total	93.0		mg/kg	3.99	0.214	2	10/10/22 21:00	10/12/22 19:47	EPA 3050B	1,6010D	NB
Magnesium, Total	3340		mg/kg	7.99	1.23	2	10/10/22 21:00	10/12/22 19:47	EPA 3050B	1,6010D	NB
Manganese, Total	291		mg/kg	0.799	0.127	2	10/10/22 21:00	10/12/22 19:47	EPA 3050B	1,6010D	NB
Mercury, Total	0.053	J	mg/kg	0.069	0.045	1	10/10/22 21:54	10/11/22 15:21	EPA 7471B	1,7471B	ZK
Nickel, Total	17.8		mg/kg	2.00	0.193	2	10/10/22 21:00	10/12/22 19:47	EPA 3050B	1,6010D	NB
Potassium, Total	2430		mg/kg	200	11.5	2	10/10/22 21:00	10/12/22 19:47	EPA 3050B	1,6010D	NB
Selenium, Total	0.267	J	mg/kg	1.60	0.206	2	10/10/22 21:00	10/12/22 19:47	EPA 3050B	1,6010D	NB
Silver, Total	ND		mg/kg	0.799	0.226	2	10/10/22 21:00	10/12/22 19:47	EPA 3050B	1,6010D	NB
Sodium, Total	183		mg/kg	160	2.52	2	10/10/22 21:00	10/12/22 19:47	EPA 3050B	1,6010D	NB
Thallium, Total	ND		mg/kg	1.60	0.252	2	10/10/22 21:00	10/12/22 19:47	EPA 3050B	1,6010D	NB
Vanadium, Total	20.2		mg/kg	0.799	0.162	2	10/10/22 21:00	10/12/22 19:47	EPA 3050B	1,6010D	NB
Zinc, Total	74.9		mg/kg	3.99	0.234	2	10/10/22 21:00	10/12/22 19:47	EPA 3050B	1,6010D	NB
General Chemistry - Mansfield Lab											
Chromium, Trivalent	12.2		mg/kg	0.824	0.824	1		10/16/22 20:55	NA	107,-	

Project Name: THE BEACON
Project Number: 170745301
Lab Number: L2256007
Report Date: 11/07/22

SAMPLE RESULTS

Lab ID: L2256007-08
Client ID: SB02_4-5
Sample Location: 413 E 120 ST.
Date Collected: 10/07/22 10:00
Date Received: 10/07/22
Field Prep: Not Specified

Sample Depth:
Matrix: Soil
Percent Solids: 87%

Parameter	Result	Qualifier	Units	RL	MDL	Dilution Factor	Date Prepared	Date Analyzed	Prep Method	Analytical Method	Analyst
Total Metals - Mansfield Lab											
Aluminum, Total	6370		mg/kg	8.98	2.42	2	10/10/22 21:00	10/12/22 19:51	EPA 3050B	1,6010D	NB
Antimony, Total	ND		mg/kg	4.49	0.341	2	10/10/22 21:00	10/12/22 19:51	EPA 3050B	1,6010D	NB
Arsenic, Total	1.05		mg/kg	0.898	0.187	2	10/10/22 21:00	10/12/22 19:51	EPA 3050B	1,6010D	NB
Barium, Total	34.6		mg/kg	0.898	0.156	2	10/10/22 21:00	10/12/22 19:51	EPA 3050B	1,6010D	NB
Beryllium, Total	0.223	J	mg/kg	0.449	0.030	2	10/10/22 21:00	10/12/22 19:51	EPA 3050B	1,6010D	NB
Cadmium, Total	ND		mg/kg	0.898	0.088	2	10/10/22 21:00	10/12/22 19:51	EPA 3050B	1,6010D	NB
Calcium, Total	2660		mg/kg	8.98	3.14	2	10/10/22 21:00	10/12/22 19:51	EPA 3050B	1,6010D	NB
Chromium, Total	7.88		mg/kg	0.898	0.086	2	10/10/22 21:00	10/12/22 19:51	EPA 3050B	1,6010D	NB
Cobalt, Total	3.60		mg/kg	1.80	0.149	2	10/10/22 21:00	10/12/22 19:51	EPA 3050B	1,6010D	NB
Copper, Total	7.10		mg/kg	0.898	0.232	2	10/10/22 21:00	10/12/22 19:51	EPA 3050B	1,6010D	NB
Iron, Total	7900		mg/kg	4.49	0.811	2	10/10/22 21:00	10/12/22 19:51	EPA 3050B	1,6010D	NB
Lead, Total	10.9		mg/kg	4.49	0.241	2	10/10/22 21:00	10/12/22 19:51	EPA 3050B	1,6010D	NB
Magnesium, Total	1780		mg/kg	8.98	1.38	2	10/10/22 21:00	10/12/22 19:51	EPA 3050B	1,6010D	NB
Manganese, Total	319		mg/kg	0.898	0.143	2	10/10/22 21:00	10/12/22 19:51	EPA 3050B	1,6010D	NB
Mercury, Total	ND		mg/kg	0.078	0.051	1	10/10/22 21:54	10/11/22 15:24	EPA 7471B	1,7471B	ZK
Nickel, Total	9.42		mg/kg	2.24	0.217	2	10/10/22 21:00	10/12/22 19:51	EPA 3050B	1,6010D	NB
Potassium, Total	434		mg/kg	224	12.9	2	10/10/22 21:00	10/12/22 19:51	EPA 3050B	1,6010D	NB
Selenium, Total	0.366	J	mg/kg	1.80	0.232	2	10/10/22 21:00	10/12/22 19:51	EPA 3050B	1,6010D	NB
Silver, Total	ND		mg/kg	0.898	0.254	2	10/10/22 21:00	10/12/22 19:51	EPA 3050B	1,6010D	NB
Sodium, Total	48.5	J	mg/kg	180	2.83	2	10/10/22 21:00	10/12/22 19:51	EPA 3050B	1,6010D	NB
Thallium, Total	ND		mg/kg	1.80	0.283	2	10/10/22 21:00	10/12/22 19:51	EPA 3050B	1,6010D	NB
Vanadium, Total	10.4		mg/kg	0.898	0.182	2	10/10/22 21:00	10/12/22 19:51	EPA 3050B	1,6010D	NB
Zinc, Total	27.4		mg/kg	4.49	0.263	2	10/10/22 21:00	10/12/22 19:51	EPA 3050B	1,6010D	NB
General Chemistry - Mansfield Lab											
Chromium, Trivalent	7.88		mg/kg	0.920	0.920	1		10/16/22 20:55	NA	107,-	

Project Name: THE BEACON
Project Number: 170745301
Lab Number: L2256007
Report Date: 11/07/22

SAMPLE RESULTS

Lab ID: L2256007-14
Client ID: MW03_100722
Sample Location: 413 E 120 ST.
Sample Depth:
Matrix: Water

Date Collected: 10/07/22 12:35
Date Received: 10/07/22
Field Prep: Refer to COC

Parameter	Result	Qualifier	Units	RL	MDL	Dilution Factor	Date Prepared	Date Analyzed	Prep Method	Analytical Method	Analyst
Total Metals - Mansfield Lab											
Aluminum, Total	0.0328		mg/l	0.0100	0.00327	1	10/10/22 20:16	10/12/22 20:46	EPA 3005A	1,6020B	SMV
Antimony, Total	0.00051	J	mg/l	0.00400	0.00042	1	10/10/22 20:16	10/12/22 20:46	EPA 3005A	1,6020B	SMV
Arsenic, Total	0.00033	J	mg/l	0.00050	0.00016	1	10/10/22 20:16	10/12/22 20:46	EPA 3005A	1,6020B	SMV
Barium, Total	0.00783		mg/l	0.00050	0.00017	1	10/10/22 20:16	10/12/22 20:46	EPA 3005A	1,6020B	SMV
Beryllium, Total	ND		mg/l	0.00050	0.00010	1	10/10/22 20:16	10/12/22 20:46	EPA 3005A	1,6020B	SMV
Cadmium, Total	ND		mg/l	0.00020	0.00005	1	10/10/22 20:16	10/12/22 20:46	EPA 3005A	1,6020B	SMV
Calcium, Total	70.6		mg/l	0.100	0.0394	1	10/10/22 20:16	10/12/22 20:46	EPA 3005A	1,6020B	SMV
Chromium, Total	ND		mg/l	0.00100	0.00017	1	10/10/22 20:16	10/12/22 20:46	EPA 3005A	1,6020B	SMV
Cobalt, Total	ND		mg/l	0.00050	0.00016	1	10/10/22 20:16	10/12/22 20:46	EPA 3005A	1,6020B	SMV
Copper, Total	0.00047	J	mg/l	0.00100	0.00038	1	10/10/22 20:16	10/12/22 20:46	EPA 3005A	1,6020B	SMV
Iron, Total	0.0206	J	mg/l	0.0500	0.0191	1	10/10/22 20:16	10/12/22 20:46	EPA 3005A	1,6020B	SMV
Lead, Total	0.00146		mg/l	0.00100	0.00034	1	10/10/22 20:16	10/12/22 20:46	EPA 3005A	1,6020B	SMV
Magnesium, Total	3.98		mg/l	0.0700	0.0242	1	10/10/22 20:16	10/12/22 20:46	EPA 3005A	1,6020B	SMV
Manganese, Total	0.2272		mg/l	0.00100	0.00044	1	10/10/22 20:16	10/12/22 20:46	EPA 3005A	1,6020B	SMV
Mercury, Total	ND		mg/l	0.00020	0.00009	1	10/10/22 20:32	10/11/22 13:10	EPA 7470A	1,7470A	ZK
Nickel, Total	ND		mg/l	0.00200	0.00055	1	10/10/22 20:16	10/12/22 20:46	EPA 3005A	1,6020B	SMV
Potassium, Total	6.35		mg/l	0.100	0.0309	1	10/10/22 20:16	10/12/22 20:46	EPA 3005A	1,6020B	SMV
Selenium, Total	ND		mg/l	0.00500	0.00173	1	10/10/22 20:16	10/12/22 20:46	EPA 3005A	1,6020B	SMV
Silver, Total	ND		mg/l	0.00040	0.00016	1	10/10/22 20:16	10/12/22 20:46	EPA 3005A	1,6020B	SMV
Sodium, Total	15.8		mg/l	0.100	0.0293	1	10/10/22 20:16	10/12/22 20:46	EPA 3005A	1,6020B	SMV
Thallium, Total	0.00015	J	mg/l	0.00100	0.00014	1	10/10/22 20:16	10/12/22 20:46	EPA 3005A	1,6020B	SMV
Vanadium, Total	ND		mg/l	0.00500	0.00157	1	10/10/22 20:16	10/12/22 20:46	EPA 3005A	1,6020B	SMV
Zinc, Total	ND		mg/l	0.01000	0.00341	1	10/10/22 20:16	10/12/22 20:46	EPA 3005A	1,6020B	SMV
General Chemistry - Mansfield Lab											
Chromium, Trivalent	ND		mg/l	0.010	0.010	1		10/12/22 20:46	NA	107,-	

Project Name: THE BEACON
Project Number: 170745301
Lab Number: L2256007
Report Date: 11/07/22

SAMPLE RESULTS

Lab ID: L2256007-14
Client ID: MW03_100722
Sample Location: 413 E 120 ST.
Sample Depth:
Matrix: Water

Date Collected: 10/07/22 12:35
Date Received: 10/07/22
Field Prep: Refer to COC

Parameter	Result	Qualifier	Units	RL	MDL	Dilution Factor	Date Prepared	Date Analyzed	Prep Method	Analytical Method	Analyst
Dissolved Metals - Mansfield Lab											
Aluminum, Dissolved	0.0286		mg/l	0.0100	0.00327	1	10/11/22 13:14	10/13/22 10:29	EPA 3005A	1,6020B	SV
Antimony, Dissolved	0.00065	J	mg/l	0.00400	0.00042	1	10/11/22 13:14	10/13/22 10:29	EPA 3005A	1,6020B	SV
Arsenic, Dissolved	0.00023	J	mg/l	0.00050	0.00016	1	10/11/22 13:14	10/13/22 10:29	EPA 3005A	1,6020B	SV
Barium, Dissolved	0.00802		mg/l	0.00050	0.00017	1	10/11/22 13:14	10/13/22 10:29	EPA 3005A	1,6020B	SV
Beryllium, Dissolved	ND		mg/l	0.00050	0.00010	1	10/11/22 13:14	10/13/22 10:29	EPA 3005A	1,6020B	SV
Cadmium, Dissolved	ND		mg/l	0.00020	0.00005	1	10/11/22 13:14	10/13/22 10:29	EPA 3005A	1,6020B	SV
Calcium, Dissolved	73.9		mg/l	0.100	0.0394	1	10/11/22 13:14	10/13/22 10:29	EPA 3005A	1,6020B	SV
Chromium, Dissolved	0.00025	J	mg/l	0.00100	0.00017	1	10/11/22 13:14	10/13/22 10:29	EPA 3005A	1,6020B	SV
Cobalt, Dissolved	ND		mg/l	0.00050	0.00016	1	10/11/22 13:14	10/13/22 10:29	EPA 3005A	1,6020B	SV
Copper, Dissolved	0.00049	J	mg/l	0.00100	0.00038	1	10/11/22 13:14	10/13/22 10:29	EPA 3005A	1,6020B	SV
Iron, Dissolved	0.0234	J	mg/l	0.0500	0.0191	1	10/11/22 13:14	10/13/22 10:29	EPA 3005A	1,6020B	SV
Lead, Dissolved	0.00152		mg/l	0.00100	0.00034	1	10/11/22 13:14	10/13/22 10:29	EPA 3005A	1,6020B	SV
Magnesium, Dissolved	4.10		mg/l	0.0700	0.0242	1	10/11/22 13:14	10/13/22 10:29	EPA 3005A	1,6020B	SV
Manganese, Dissolved	0.2072		mg/l	0.00100	0.00044	1	10/11/22 13:14	10/13/22 10:29	EPA 3005A	1,6020B	SV
Mercury, Dissolved	ND		mg/l	0.00020	0.00009	1	10/17/22 18:22	10/18/22 10:43	EPA 7470A	1,7470A	ZK
Nickel, Dissolved	ND		mg/l	0.00200	0.00055	1	10/11/22 13:14	10/13/22 10:29	EPA 3005A	1,6020B	SV
Potassium, Dissolved	6.68		mg/l	0.100	0.0309	1	10/11/22 13:14	10/13/22 10:29	EPA 3005A	1,6020B	SV
Selenium, Dissolved	ND		mg/l	0.00500	0.00173	1	10/11/22 13:14	10/13/22 10:29	EPA 3005A	1,6020B	SV
Silver, Dissolved	ND		mg/l	0.00040	0.00016	1	10/11/22 13:14	10/13/22 10:29	EPA 3005A	1,6020B	SV
Sodium, Dissolved	16.4		mg/l	0.100	0.0293	1	10/11/22 13:14	10/13/22 10:29	EPA 3005A	1,6020B	SV
Thallium, Dissolved	ND		mg/l	0.00200	0.00014	1	10/11/22 13:14	10/13/22 10:29	EPA 3005A	1,6020B	SV
Vanadium, Dissolved	ND		mg/l	0.00500	0.00157	1	10/11/22 13:14	10/13/22 10:29	EPA 3005A	1,6020B	SV
Zinc, Dissolved	ND		mg/l	0.01000	0.00341	1	10/11/22 13:14	10/13/22 10:29	EPA 3005A	1,6020B	SV

Project Name: THE BEACON
Project Number: 170745301
Lab Number: L2256007
Report Date: 11/07/22

SAMPLE RESULTS

Lab ID: L2256007-15
Client ID: FB02_100722
Sample Location: 413 E 120 ST.
Sample Depth:
Matrix: Water

Date Collected: 10/07/22 14:35
Date Received: 10/07/22
Field Prep: Refer to COC

Parameter	Result	Qualifier	Units	RL	MDL	Dilution Factor	Date Prepared	Date Analyzed	Prep Method	Analytical Method	Analyst
Total Metals - Mansfield Lab											
Aluminum, Total	ND		mg/l	0.0100	0.00327	1	10/10/22 20:16	10/12/22 21:25	EPA 3005A	1,6020B	SMV
Antimony, Total	ND		mg/l	0.00400	0.00042	1	10/10/22 20:16	10/12/22 21:25	EPA 3005A	1,6020B	SMV
Arsenic, Total	ND		mg/l	0.00050	0.00016	1	10/10/22 20:16	10/12/22 21:25	EPA 3005A	1,6020B	SMV
Barium, Total	0.00025	J	mg/l	0.00050	0.00017	1	10/10/22 20:16	10/12/22 21:25	EPA 3005A	1,6020B	SMV
Beryllium, Total	ND		mg/l	0.00050	0.00010	1	10/10/22 20:16	10/12/22 21:25	EPA 3005A	1,6020B	SMV
Cadmium, Total	ND		mg/l	0.00020	0.00005	1	10/10/22 20:16	10/12/22 21:25	EPA 3005A	1,6020B	SMV
Calcium, Total	ND		mg/l	0.100	0.0394	1	10/10/22 20:16	10/12/22 21:25	EPA 3005A	1,6020B	SMV
Chromium, Total	ND		mg/l	0.00100	0.00017	1	10/10/22 20:16	10/12/22 21:25	EPA 3005A	1,6020B	SMV
Cobalt, Total	ND		mg/l	0.00050	0.00016	1	10/10/22 20:16	10/12/22 21:25	EPA 3005A	1,6020B	SMV
Copper, Total	ND		mg/l	0.00100	0.00038	1	10/10/22 20:16	10/12/22 21:25	EPA 3005A	1,6020B	SMV
Iron, Total	ND		mg/l	0.0500	0.0191	1	10/10/22 20:16	10/12/22 21:25	EPA 3005A	1,6020B	SMV
Lead, Total	ND		mg/l	0.00100	0.00034	1	10/10/22 20:16	10/12/22 21:25	EPA 3005A	1,6020B	SMV
Magnesium, Total	ND		mg/l	0.0700	0.0242	1	10/10/22 20:16	10/12/22 21:25	EPA 3005A	1,6020B	SMV
Manganese, Total	ND		mg/l	0.00100	0.00044	1	10/10/22 20:16	10/12/22 21:25	EPA 3005A	1,6020B	SMV
Mercury, Total	ND		mg/l	0.00020	0.00009	1	10/10/22 20:32	10/11/22 13:14	EPA 7470A	1,7470A	ZK
Nickel, Total	ND		mg/l	0.00200	0.00055	1	10/10/22 20:16	10/12/22 21:25	EPA 3005A	1,6020B	SMV
Potassium, Total	ND		mg/l	0.100	0.0309	1	10/10/22 20:16	10/12/22 21:25	EPA 3005A	1,6020B	SMV
Selenium, Total	ND		mg/l	0.00500	0.00173	1	10/10/22 20:16	10/12/22 21:25	EPA 3005A	1,6020B	SMV
Silver, Total	ND		mg/l	0.00040	0.00016	1	10/10/22 20:16	10/12/22 21:25	EPA 3005A	1,6020B	SMV
Sodium, Total	ND		mg/l	0.100	0.0293	1	10/10/22 20:16	10/12/22 21:25	EPA 3005A	1,6020B	SMV
Thallium, Total	ND		mg/l	0.00100	0.00014	1	10/10/22 20:16	10/12/22 21:25	EPA 3005A	1,6020B	SMV
Vanadium, Total	ND		mg/l	0.00500	0.00157	1	10/10/22 20:16	10/12/22 21:25	EPA 3005A	1,6020B	SMV
Zinc, Total	ND		mg/l	0.01000	0.00341	1	10/10/22 20:16	10/12/22 21:25	EPA 3005A	1,6020B	SMV
General Chemistry - Mansfield Lab											
Chromium, Trivalent	ND		mg/l	0.010	0.010	1		10/12/22 21:25	NA	107,-	

Project Name: THE BEACON
Project Number: 170745301
Lab Number: L2256007
Report Date: 11/07/22

SAMPLE RESULTS

Lab ID: L2256007-15
Client ID: FB02_100722
Sample Location: 413 E 120 ST.
Sample Depth:
Matrix: Water

Date Collected: 10/07/22 14:35
Date Received: 10/07/22
Field Prep: Refer to COC

Dissolved Metals - Mansfield Lab

Parameter	Result	Qualifier	Units	RL	MDL	Dilution Factor	Date Prepared	Date Analyzed	Prep Method	Analytical Method	Analyst
Aluminum, Dissolved	ND		mg/l	0.0100	0.00327	1	10/11/22 13:14	10/13/22 09:50	EPA 3005A	1,6020B	SV
Antimony, Dissolved	ND		mg/l	0.00400	0.00042	1	10/11/22 13:14	10/13/22 09:50	EPA 3005A	1,6020B	SV
Arsenic, Dissolved	ND		mg/l	0.00050	0.00016	1	10/11/22 13:14	10/13/22 09:50	EPA 3005A	1,6020B	SV
Barium, Dissolved	0.00046	J	mg/l	0.00050	0.00017	1	10/11/22 13:14	10/13/22 09:50	EPA 3005A	1,6020B	SV
Beryllium, Dissolved	ND		mg/l	0.00050	0.00010	1	10/11/22 13:14	10/13/22 09:50	EPA 3005A	1,6020B	SV
Cadmium, Dissolved	ND		mg/l	0.00020	0.00005	1	10/11/22 13:14	10/13/22 09:50	EPA 3005A	1,6020B	SV
Calcium, Dissolved	0.0692	J	mg/l	0.100	0.0394	1	10/11/22 13:14	10/13/22 09:50	EPA 3005A	1,6020B	SV
Chromium, Dissolved	0.00021	J	mg/l	0.00100	0.00017	1	10/11/22 13:14	10/13/22 09:50	EPA 3005A	1,6020B	SV
Cobalt, Dissolved	ND		mg/l	0.00050	0.00016	1	10/11/22 13:14	10/13/22 09:50	EPA 3005A	1,6020B	SV
Copper, Dissolved	0.00044	J	mg/l	0.00100	0.00038	1	10/11/22 13:14	10/13/22 09:50	EPA 3005A	1,6020B	SV
Iron, Dissolved	ND		mg/l	0.0500	0.0191	1	10/11/22 13:14	10/13/22 09:50	EPA 3005A	1,6020B	SV
Lead, Dissolved	ND		mg/l	0.00100	0.00034	1	10/11/22 13:14	10/13/22 09:50	EPA 3005A	1,6020B	SV
Magnesium, Dissolved	ND		mg/l	0.0700	0.0242	1	10/11/22 13:14	10/13/22 09:50	EPA 3005A	1,6020B	SV
Manganese, Dissolved	ND		mg/l	0.00100	0.00044	1	10/11/22 13:14	10/13/22 09:50	EPA 3005A	1,6020B	SV
Mercury, Dissolved	ND		mg/l	0.00020	0.00009	1	10/17/22 18:22	10/18/22 10:53	EPA 7470A	1,7470A	ZK
Nickel, Dissolved	ND		mg/l	0.00200	0.00055	1	10/11/22 13:14	10/13/22 09:50	EPA 3005A	1,6020B	SV
Potassium, Dissolved	ND		mg/l	0.100	0.0309	1	10/11/22 13:14	10/13/22 09:50	EPA 3005A	1,6020B	SV
Selenium, Dissolved	ND		mg/l	0.00500	0.00173	1	10/11/22 13:14	10/13/22 09:50	EPA 3005A	1,6020B	SV
Silver, Dissolved	ND		mg/l	0.00040	0.00016	1	10/11/22 13:14	10/13/22 09:50	EPA 3005A	1,6020B	SV
Sodium, Dissolved	0.292		mg/l	0.100	0.0293	1	10/11/22 13:14	10/13/22 09:50	EPA 3005A	1,6020B	SV
Thallium, Dissolved	ND		mg/l	0.00200	0.00014	1	10/11/22 13:14	10/13/22 09:50	EPA 3005A	1,6020B	SV
Vanadium, Dissolved	ND		mg/l	0.00500	0.00157	1	10/11/22 13:14	10/13/22 09:50	EPA 3005A	1,6020B	SV
Zinc, Dissolved	ND		mg/l	0.01000	0.00341	1	10/11/22 13:14	10/13/22 09:50	EPA 3005A	1,6020B	SV

Project Name: THE BEACON
Project Number: 170745301
Lab Number: L2256007
Report Date: 11/07/22

Method Blank Analysis
Batch Quality Control

Parameter	Result	Qualifier	Units	RL	MDL	Dilution Factor	Date Prepared	Date Analyzed	Analytical Method	Analyst
Total Metals - Mansfield Lab for sample(s): 14-15 Batch: WG1697545-1										
Aluminum, Total	ND		mg/l	0.0100	0.00327	1	10/10/22 20:16	10/12/22 21:14	1,6020B	SMV
Antimony, Total	ND		mg/l	0.00400	0.00042	1	10/10/22 20:16	10/12/22 21:14	1,6020B	SMV
Arsenic, Total	ND		mg/l	0.00050	0.00016	1	10/10/22 20:16	10/12/22 21:14	1,6020B	SMV
Barium, Total	ND		mg/l	0.00050	0.00017	1	10/10/22 20:16	10/12/22 21:14	1,6020B	SMV
Beryllium, Total	ND		mg/l	0.00050	0.00010	1	10/10/22 20:16	10/12/22 21:14	1,6020B	SMV
Cadmium, Total	ND		mg/l	0.00020	0.00005	1	10/10/22 20:16	10/12/22 21:14	1,6020B	SMV
Calcium, Total	ND		mg/l	0.100	0.0394	1	10/10/22 20:16	10/12/22 21:14	1,6020B	SMV
Chromium, Total	ND		mg/l	0.00100	0.00017	1	10/10/22 20:16	10/12/22 21:14	1,6020B	SMV
Cobalt, Total	ND		mg/l	0.00050	0.00016	1	10/10/22 20:16	10/12/22 21:14	1,6020B	SMV
Copper, Total	ND		mg/l	0.00100	0.00038	1	10/10/22 20:16	10/12/22 21:14	1,6020B	SMV
Iron, Total	ND		mg/l	0.0500	0.0191	1	10/10/22 20:16	10/12/22 21:14	1,6020B	SMV
Lead, Total	ND		mg/l	0.00100	0.00034	1	10/10/22 20:16	10/12/22 21:14	1,6020B	SMV
Magnesium, Total	ND		mg/l	0.0700	0.0242	1	10/10/22 20:16	10/12/22 21:14	1,6020B	SMV
Manganese, Total	ND		mg/l	0.00100	0.00044	1	10/10/22 20:16	10/12/22 21:14	1,6020B	SMV
Nickel, Total	ND		mg/l	0.00200	0.00055	1	10/10/22 20:16	10/12/22 21:14	1,6020B	SMV
Potassium, Total	ND		mg/l	0.100	0.0309	1	10/10/22 20:16	10/12/22 21:14	1,6020B	SMV
Selenium, Total	ND		mg/l	0.00500	0.00173	1	10/10/22 20:16	10/12/22 21:14	1,6020B	SMV
Silver, Total	ND		mg/l	0.00040	0.00016	1	10/10/22 20:16	10/12/22 21:14	1,6020B	SMV
Sodium, Total	ND		mg/l	0.100	0.0293	1	10/10/22 20:16	10/12/22 21:14	1,6020B	SMV
Thallium, Total	0.00017	J	mg/l	0.00100	0.00014	1	10/10/22 20:16	10/12/22 21:14	1,6020B	SMV
Vanadium, Total	ND		mg/l	0.00500	0.00157	1	10/10/22 20:16	10/12/22 21:14	1,6020B	SMV
Zinc, Total	ND		mg/l	0.01000	0.00341	1	10/10/22 20:16	10/12/22 21:14	1,6020B	SMV

Prep Information

Digestion Method: EPA 3005A

Parameter	Result	Qualifier	Units	RL	MDL	Dilution Factor	Date Prepared	Date Analyzed	Analytical Method	Analyst
Total Metals - Mansfield Lab for sample(s): 14-15 Batch: WG1697547-1										
Mercury, Total	ND		mg/l	0.00020	0.00009	1	10/10/22 20:32	10/11/22 12:41	1,7470A	ZK

Project Name: THE BEACON
Project Number: 170745301
Lab Number: L2256007
Report Date: 11/07/22

Method Blank Analysis
Batch Quality Control

Prep Information

Digestion Method: EPA 7470A

Parameter	Result	Qualifier	Units	RL	MDL	Dilution Factor	Date Prepared	Date Analyzed	Analytical Method	Analyst
Total Metals - Mansfield Lab for sample(s): 01-05,07-08 Batch: WG1697573-1										
Aluminum, Total	ND		mg/kg	4.00	1.08	1	10/10/22 21:00	10/12/22 18:13	1,6010D	NB
Antimony, Total	ND		mg/kg	2.00	0.152	1	10/10/22 21:00	10/12/22 18:13	1,6010D	NB
Arsenic, Total	ND		mg/kg	0.400	0.083	1	10/10/22 21:00	10/12/22 18:13	1,6010D	NB
Barium, Total	ND		mg/kg	0.400	0.070	1	10/10/22 21:00	10/12/22 18:13	1,6010D	NB
Beryllium, Total	ND		mg/kg	0.200	0.013	1	10/10/22 21:00	10/12/22 18:13	1,6010D	NB
Cadmium, Total	ND		mg/kg	0.400	0.039	1	10/10/22 21:00	10/12/22 18:13	1,6010D	NB
Calcium, Total	ND		mg/kg	4.00	1.40	1	10/10/22 21:00	10/12/22 18:13	1,6010D	NB
Chromium, Total	ND		mg/kg	0.400	0.038	1	10/10/22 21:00	10/12/22 18:13	1,6010D	NB
Cobalt, Total	ND		mg/kg	0.800	0.066	1	10/10/22 21:00	10/12/22 18:13	1,6010D	NB
Copper, Total	ND		mg/kg	0.400	0.103	1	10/10/22 21:00	10/12/22 18:13	1,6010D	NB
Iron, Total	ND		mg/kg	2.00	0.361	1	10/10/22 21:00	10/12/22 18:13	1,6010D	NB
Lead, Total	ND		mg/kg	2.00	0.107	1	10/10/22 21:00	10/12/22 18:13	1,6010D	NB
Magnesium, Total	ND		mg/kg	4.00	0.616	1	10/10/22 21:00	10/12/22 18:13	1,6010D	NB
Manganese, Total	ND		mg/kg	0.400	0.064	1	10/10/22 21:00	10/12/22 18:13	1,6010D	NB
Nickel, Total	ND		mg/kg	1.00	0.097	1	10/10/22 21:00	10/12/22 18:13	1,6010D	NB
Potassium, Total	ND		mg/kg	100	5.76	1	10/10/22 21:00	10/12/22 18:13	1,6010D	NB
Selenium, Total	ND		mg/kg	0.800	0.103	1	10/10/22 21:00	10/12/22 18:13	1,6010D	NB
Silver, Total	ND		mg/kg	0.400	0.113	1	10/10/22 21:00	10/12/22 18:13	1,6010D	NB
Sodium, Total	1.98	J	mg/kg	80.0	1.26	1	10/10/22 21:00	10/12/22 18:13	1,6010D	NB
Thallium, Total	ND		mg/kg	0.800	0.126	1	10/10/22 21:00	10/12/22 18:13	1,6010D	NB
Vanadium, Total	ND		mg/kg	0.400	0.081	1	10/10/22 21:00	10/12/22 18:13	1,6010D	NB
Zinc, Total	ND		mg/kg	2.00	0.117	1	10/10/22 21:00	10/12/22 18:13	1,6010D	NB

Prep Information

Digestion Method: EPA 3050B

Project Name: THE BEACON **Lab Number:** L2256007

Project Number: 170745301 **Report Date:** 11/07/22

Method Blank Analysis
Batch Quality Control

Parameter	Result	Qualifier	Units	RL	MDL	Dilution Factor	Date Prepared	Date Analyzed	Analytical Method	Analyst
Total Metals - Mansfield Lab for sample(s): 01-05,07-08 Batch: WG1697576-1										
Mercury, Total	ND		mg/kg	0.083	0.054	1	10/10/22 21:54	10/11/22 14:14	1,7471B	ZK

Prep Information

Digestion Method: EPA 7471B

Parameter	Result	Qualifier	Units	RL	MDL	Dilution Factor	Date Prepared	Date Analyzed	Analytical Method	Analyst
Dissolved Metals - Mansfield Lab for sample(s): 14-15 Batch: WG1697872-1										
Aluminum, Dissolved	ND		mg/l	0.0100	0.00327	1	10/11/22 13:14	10/13/22 09:45	1,6020B	SV
Antimony, Dissolved	ND		mg/l	0.00400	0.00042	1	10/11/22 13:14	10/13/22 09:45	1,6020B	SV
Arsenic, Dissolved	ND		mg/l	0.00050	0.00016	1	10/11/22 13:14	10/13/22 09:45	1,6020B	SV
Barium, Dissolved	ND		mg/l	0.00050	0.00017	1	10/11/22 13:14	10/13/22 09:45	1,6020B	SV
Beryllium, Dissolved	ND		mg/l	0.00050	0.00010	1	10/11/22 13:14	10/13/22 09:45	1,6020B	SV
Cadmium, Dissolved	ND		mg/l	0.00020	0.00005	1	10/11/22 13:14	10/13/22 09:45	1,6020B	SV
Calcium, Dissolved	ND		mg/l	0.100	0.0394	1	10/11/22 13:14	10/13/22 09:45	1,6020B	SV
Chromium, Dissolved	0.00021	J	mg/l	0.00100	0.00017	1	10/11/22 13:14	10/13/22 09:45	1,6020B	SV
Cobalt, Dissolved	ND		mg/l	0.00050	0.00016	1	10/11/22 13:14	10/13/22 09:45	1,6020B	SV
Copper, Dissolved	ND		mg/l	0.00100	0.00038	1	10/11/22 13:14	10/13/22 09:45	1,6020B	SV
Iron, Dissolved	ND		mg/l	0.0500	0.0191	1	10/11/22 13:14	10/13/22 09:45	1,6020B	SV
Lead, Dissolved	ND		mg/l	0.00100	0.00034	1	10/11/22 13:14	10/13/22 09:45	1,6020B	SV
Magnesium, Dissolved	ND		mg/l	0.0700	0.0242	1	10/11/22 13:14	10/13/22 09:45	1,6020B	SV
Manganese, Dissolved	ND		mg/l	0.00100	0.00044	1	10/11/22 13:14	10/13/22 09:45	1,6020B	SV
Nickel, Dissolved	ND		mg/l	0.00200	0.00055	1	10/11/22 13:14	10/13/22 09:45	1,6020B	SV
Potassium, Dissolved	ND		mg/l	0.100	0.0309	1	10/11/22 13:14	10/13/22 09:45	1,6020B	SV
Selenium, Dissolved	ND		mg/l	0.00500	0.00173	1	10/11/22 13:14	10/13/22 09:45	1,6020B	SV
Silver, Dissolved	ND		mg/l	0.00040	0.00016	1	10/11/22 13:14	10/13/22 09:45	1,6020B	SV
Sodium, Dissolved	ND		mg/l	0.100	0.0293	1	10/11/22 13:14	10/13/22 09:45	1,6020B	SV
Thallium, Dissolved	ND		mg/l	0.00200	0.00014	1	10/11/22 13:14	10/13/22 09:45	1,6020B	SV
Vanadium, Dissolved	ND		mg/l	0.00500	0.00157	1	10/11/22 13:14	10/13/22 09:45	1,6020B	SV
Zinc, Dissolved	ND		mg/l	0.01000	0.00341	1	10/11/22 13:14	10/13/22 09:45	1,6020B	SV

Project Name: THE BEACON
Project Number: 170745301
Lab Number: L2256007
Report Date: 11/07/22

Method Blank Analysis
Batch Quality Control

Prep Information

Digestion Method: EPA 3005A

Parameter	Result	Qualifier	Units	RL	MDL	Dilution Factor	Date Prepared	Date Analyzed	Analytical Method	Analyst
Dissolved Metals - Mansfield Lab for sample(s): 14-15 Batch: WG1700608-1										
Mercury, Dissolved	ND		mg/l	0.00020	0.00009	1	10/17/22 18:22	10/18/22 10:36	1,7470A	ZK

Prep Information

Digestion Method: EPA 7470A

Lab Control Sample Analysis

Batch Quality Control

Project Name: THE BEACON

Project Number: 170745301

Lab Number: L2256007

Report Date: 11/07/22

Parameter	LCS %Recovery	Qual	LCSD %Recovery	Qual	%Recovery Limits	RPD	Qual	RPD Limits
Total Metals - Mansfield Lab Associated sample(s): 14-15 Batch: WG1697545-2								
Aluminum, Total	101		-		80-120	-		
Antimony, Total	97		-		80-120	-		
Arsenic, Total	104		-		80-120	-		
Barium, Total	100		-		80-120	-		
Beryllium, Total	110		-		80-120	-		
Cadmium, Total	104		-		80-120	-		
Calcium, Total	94		-		80-120	-		
Chromium, Total	97		-		80-120	-		
Cobalt, Total	96		-		80-120	-		
Copper, Total	93		-		80-120	-		
Iron, Total	106		-		80-120	-		
Lead, Total	101		-		80-120	-		
Magnesium, Total	102		-		80-120	-		
Manganese, Total	101		-		80-120	-		
Nickel, Total	93		-		80-120	-		
Potassium, Total	99		-		80-120	-		
Selenium, Total	108		-		80-120	-		
Silver, Total	99		-		80-120	-		
Sodium, Total	103		-		80-120	-		
Thallium, Total	105		-		80-120	-		
Vanadium, Total	96		-		80-120	-		

Lab Control Sample Analysis

Batch Quality Control

Project Name: THE BEACON

Project Number: 170745301

Lab Number: L2256007

Report Date: 11/07/22

Parameter	LCS %Recovery	LCSD %Recovery	%Recovery Limits	RPD	RPD Limits
Total Metals - Mansfield Lab Associated sample(s): 14-15 Batch: WG1697545-2					
Zinc, Total	96	-	80-120	-	
Total Metals - Mansfield Lab Associated sample(s): 14-15 Batch: WG1697547-2					
Mercury, Total	94	-	80-120	-	

Lab Control Sample Analysis

Batch Quality Control

Project Name: THE BEACON

Project Number: 170745301

Lab Number: L2256007

Report Date: 11/07/22

Parameter	LCS %Recovery	LCSD %Recovery	%Recovery Limits	RPD	RPD Limits
Total Metals - Mansfield Lab Associated sample(s): 01-05,07-08 Batch: WG1697573-2 SRM Lot Number: D113-540					
Aluminum, Total	84	-	51-149	-	
Antimony, Total	158	-	20-250	-	
Arsenic, Total	106	-	70-130	-	
Barium, Total	96	-	75-125	-	
Beryllium, Total	100	-	75-125	-	
Cadmium, Total	102	-	75-125	-	
Calcium, Total	99	-	73-128	-	
Chromium, Total	96	-	70-130	-	
Cobalt, Total	105	-	75-125	-	
Copper, Total	105	-	75-125	-	
Iron, Total	103	-	36-164	-	
Lead, Total	102	-	72-128	-	
Magnesium, Total	87	-	63-138	-	
Manganese, Total	98	-	77-123	-	
Nickel, Total	107	-	70-130	-	
Potassium, Total	91	-	59-141	-	
Selenium, Total	109	-	66-134	-	
Silver, Total	103	-	70-131	-	
Sodium, Total	94	-	35-164	-	
Thallium, Total	108	-	70-130	-	
Vanadium, Total	103	-	74-126	-	

Lab Control Sample Analysis

Batch Quality Control

Project Name: THE BEACON

Project Number: 170745301

Lab Number: L2256007

Report Date: 11/07/22

Parameter	LCS %Recovery	LCSD %Recovery	%Recovery Limits	RPD	RPD Limits
Total Metals - Mansfield Lab Associated sample(s): 01-05,07-08 Batch: WG1697573-2 SRM Lot Number: D113-540					
Zinc, Total	103	-	70-130	-	
Total Metals - Mansfield Lab Associated sample(s): 01-05,07-08 Batch: WG1697576-2 SRM Lot Number: D113-540					
Mercury, Total	92	-	60-140	-	

Lab Control Sample Analysis

Batch Quality Control

Project Name: THE BEACON

Project Number: 170745301

Lab Number: L2256007

Report Date: 11/07/22

Parameter	LCS %Recovery	LCSD %Recovery	%Recovery Limits	RPD	RPD Limits
Dissolved Metals - Mansfield Lab Associated sample(s): 14-15 Batch: WG1697872-2					
Aluminum, Dissolved	102	-	80-120	-	
Antimony, Dissolved	90	-	80-120	-	
Arsenic, Dissolved	105	-	80-120	-	
Barium, Dissolved	99	-	80-120	-	
Beryllium, Dissolved	102	-	80-120	-	
Cadmium, Dissolved	106	-	80-120	-	
Calcium, Dissolved	105	-	80-120	-	
Chromium, Dissolved	100	-	80-120	-	
Cobalt, Dissolved	100	-	80-120	-	
Copper, Dissolved	97	-	80-120	-	
Iron, Dissolved	103	-	80-120	-	
Lead, Dissolved	106	-	80-120	-	
Magnesium, Dissolved	103	-	80-120	-	
Manganese, Dissolved	100	-	80-120	-	
Nickel, Dissolved	97	-	80-120	-	
Potassium, Dissolved	102	-	80-120	-	
Selenium, Dissolved	102	-	80-120	-	
Silver, Dissolved	100	-	80-120	-	
Sodium, Dissolved	102	-	80-120	-	
Thallium, Dissolved	107	-	80-120	-	
Vanadium, Dissolved	99	-	80-120	-	

Lab Control Sample Analysis

Batch Quality Control

Project Name: THE BEACON
Project Number: 170745301

Lab Number: L2256007
Report Date: 11/07/22

Parameter	LCS %Recovery	LCSD %Recovery	%Recovery Limits	RPD	RPD Limits
Dissolved Metals - Mansfield Lab Associated sample(s): 14-15 Batch: WG1697872-2					
Zinc, Dissolved	95	-	80-120	-	
Dissolved Metals - Mansfield Lab Associated sample(s): 14-15 Batch: WG1700608-2					
Mercury, Dissolved	100	-	80-120	-	

Matrix Spike Analysis
Batch Quality Control

Project Name: THE BEACON
Project Number: 170745301

Lab Number: L2256007
Report Date: 11/07/22

Parameter	Native Sample	MS Added	MS Found	MS %Recovery	Qual	MSD Found	MSD %Recovery	Qual	Recovery Limits	RPD	Qual	RPD Limits
Total Metals - Mansfield Lab Associated sample(s): 14-15 QC Batch ID: WG1697545-3 QC Sample: L2256007-14 Client ID: MW03_100722												
Aluminum, Total	0.0328	2	1.90	93		-	-		75-125	-		20
Antimony, Total	0.00051J	0.5	0.5201	104		-	-		75-125	-		20
Arsenic, Total	0.00033J	0.12	0.1230	102		-	-		75-125	-		20
Barium, Total	0.00783	2	1.892	94		-	-		75-125	-		20
Beryllium, Total	ND	0.05	0.04556	91		-	-		75-125	-		20
Cadmium, Total	ND	0.053	0.05381	102		-	-		75-125	-		20
Calcium, Total	70.6	10	73.6	**30**	Q	-	-		75-125	-		20
Chromium, Total	ND	0.2	0.1770	88		-	-		75-125	-		20
Cobalt, Total	ND	0.5	0.4408	88		-	-		75-125	-		20
Copper, Total	0.00047J	0.25	0.2182	87		-	-		75-125	-		20
Iron, Total	0.0206J	1	1.04	104		-	-		75-125	-		20
Lead, Total	0.00146	0.53	0.5100	96		-	-		75-125	-		20
Magnesium, Total	3.98	10	13.2	92		-	-		75-125	-		20
Manganese, Total	0.2272	0.5	0.6632	87		-	-		75-125	-		20
Nickel, Total	ND	0.5	0.4337	87		-	-		75-125	-		20
Potassium, Total	6.35	10	14.8	84		-	-		75-125	-		20
Selenium, Total	ND	0.12	0.122	102		-	-		75-125	-		20
Silver, Total	ND	0.05	0.04707	94		-	-		75-125	-		20
Sodium, Total	15.8	10	24.3	85		-	-		75-125	-		20
Thallium, Total	0.00015J	0.12	0.1178	98		-	-		75-125	-		20
Vanadium, Total	ND	0.5	0.4486	90		-	-		75-125	-		20

Matrix Spike Analysis
Batch Quality Control

Project Name: THE BEACON
Project Number: 170745301

Lab Number: L2256007
Report Date: 11/07/22

Parameter	Native Sample	MS Added	MS Found	MS %Recovery	MSD Found	MSD %Recovery	Recovery Limits	RPD	RPD Limits
Total Metals - Mansfield Lab Associated sample(s): 14-15 QC Batch ID: WG1697545-3 QC Sample: L2256007-14 Client ID: MW03_100722									
Zinc, Total	ND	0.5	0.4404	88	-	-	75-125	-	20
Total Metals - Mansfield Lab Associated sample(s): 14-15 QC Batch ID: WG1697547-3 QC Sample: L2256042-01 Client ID: MS Sample									
Mercury, Total	ND	0.005	0.00464	93	-	-	75-125	-	20

Matrix Spike Analysis
Batch Quality Control

Project Name: THE BEACON
Project Number: 170745301

Lab Number: L2256007
Report Date: 11/07/22

Parameter	Native Sample	MS Added	MS Found	MS %Recovery		MSD Found	MSD %Recovery	Recovery Limits	RPD	RPD Limits
Total Metals - Mansfield Lab Associated sample(s): 01-05,07-08 QC Batch ID: WG1697573-3 QC Sample: L2255940-01 Client ID: MS Sample										
Aluminum, Total	7770	198	8130	**182**	Q	-	-	75-125	-	20
Antimony, Total	ND	49.5	39.7	80		-	-	75-125	-	20
Arsenic, Total	7.26	11.9	18.1	91		-	-	75-125	-	20
Barium, Total	35.6	198	214	90		-	-	75-125	-	20
Beryllium, Total	0.366	4.95	5.01	94		-	-	75-125	-	20
Cadmium, Total	0.770	5.24	5.86	97		-	-	75-125	-	20
Calcium, Total	6170	990	5940	**0**	Q	-	-	75-125	-	20
Chromium, Total	14.9	19.8	32.6	89		-	-	75-125	-	20
Cobalt, Total	6.61	49.5	50.6	89		-	-	75-125	-	20
Copper, Total	40.4	24.7	54.5	**57**	Q	-	-	75-125	-	20
Iron, Total	15600	99	14900	**0**	Q	-	-	75-125	-	20
Lead, Total	62.5	52.4	129	**127**	Q	-	-	75-125	-	20
Magnesium, Total	1360	990	2280	93		-	-	75-125	-	20
Manganese, Total	204	49.5	222	**36**	Q	-	-	75-125	-	20
Nickel, Total	18.5	49.5	62.4	89		-	-	75-125	-	20
Potassium, Total	448	990	1410	97		-	-	75-125	-	20
Selenium, Total	0.650J	11.9	11.8	99		-	-	75-125	-	20
Silver, Total	ND	29.7	29.1	98		-	-	75-125	-	20
Sodium, Total	59.3J	990	1000	101		-	-	75-125	-	20
Thallium, Total	ND	11.9	10.4	88		-	-	75-125	-	20
Vanadium, Total	21.7	49.5	64.5	86		-	-	75-125	-	20

Matrix Spike Analysis
Batch Quality Control

Project Name: THE BEACON
Project Number: 170745301

Lab Number: L2256007
Report Date: 11/07/22

Parameter	Native Sample	MS Added	MS Found	MS %Recovery	MSD Found	MSD %Recovery	Recovery Limits	RPD	RPD Limits
Total Metals - Mansfield Lab Associated sample(s): 01-05,07-08 QC Batch ID: WG1697573-3 QC Sample: L2255940-01 Client ID: MS Sample									
Zinc, Total	63.3	49.5	106	86	-	-	75-125	-	20
Total Metals - Mansfield Lab Associated sample(s): 01-05,07-08 QC Batch ID: WG1697576-3 QC Sample: L2255940-01 Client ID: MS Sample									
Mercury, Total	0.236	1.59	1.91	105	-	-	80-120	-	20

Matrix Spike Analysis
Batch Quality Control

Project Name: THE BEACON
Project Number: 170745301

Lab Number: L2256007
Report Date: 11/07/22

Parameter	Native Sample	MS Added	MS Found	MS %Recovery	MSD Found	MSD %Recovery	Recovery Limits	RPD	RPD Limits
Dissolved Metals - Mansfield Lab Associated sample(s): 14-15 QC Batch ID: WG1697872-3 WG1697872-4 QC Sample: L2256245-02 Client ID: MS Sample									
Aluminum, Dissolved	0.00350J	2	2.11	106	2.08	104	75-125	1	20
Antimony, Dissolved	0.0006J	0.5	0.4791	96	0.4599	92	75-125	4	20
Arsenic, Dissolved	0.00076	0.12	0.1290	107	0.1284	106	75-125	0	20
Barium, Dissolved	0.1012	2	2.057	98	2.040	97	75-125	1	20
Beryllium, Dissolved	ND	0.05	0.05265	105	0.05036	101	75-125	4	20
Cadmium, Dissolved	ND	0.053	0.05697	107	0.05519	104	75-125	3	20
Calcium, Dissolved	57.0	10	68.3	113	68.0	110	75-125	0	20
Chromium, Dissolved	0.0004J	0.2	0.2006	100	0.1990	100	75-125	1	20
Cobalt, Dissolved	0.0010	0.5	0.4952	99	0.4995	100	75-125	1	20
Copper, Dissolved	0.0004J	0.25	0.2464	98	0.2400	96	75-125	3	20
Iron, Dissolved	0.636	1	1.69	105	1.64	100	75-125	3	20
Lead, Dissolved	ND	0.53	0.5418	102	0.5329	100	75-125	2	20
Magnesium, Dissolved	12.6	10	23.9	113	23.6	110	75-125	1	20
Manganese, Dissolved	0.3611	0.5	0.8746	103	0.8775	103	75-125	0	20
Nickel, Dissolved	0.0014J	0.5	0.4926	98	0.4779	96	75-125	3	20
Potassium, Dissolved	2.90	10	13.2	103	13.2	103	75-125	0	20
Selenium, Dissolved	ND	0.12	0.127	106	0.124	103	75-125	2	20
Silver, Dissolved	ND	0.05	0.04988	100	0.04972	99	75-125	0	20
Sodium, Dissolved	71.8	10	82.7	109	82.0	102	75-125	1	20
Thallium, Dissolved	0.0002J	0.12	0.1289	107	0.1256	105	75-125	3	20
Vanadium, Dissolved	ND	0.5	0.4988	100	0.4973	99	75-125	0	20

Matrix Spike Analysis
Batch Quality Control

Project Name: THE BEACON
Project Number: 170745301

Lab Number: L2256007
Report Date: 11/07/22

Parameter	Native Sample	MS Added	MS Found	MS %Recovery	MSD Found	MSD %Recovery	Recovery Limits	RPD	RPD Limits
Dissolved Metals - Mansfield Lab Associated sample(s): 14-15 QC Batch ID: WG1697872-3 WG1697872-4 QC Sample: L2256245-02 Client ID: MS Sample									
Zinc, Dissolved	ND	0.5	0.4801	96	0.4768	95	75-125	1	20
Dissolved Metals - Mansfield Lab Associated sample(s): 14-15 QC Batch ID: WG1700608-3 QC Sample: L2256007-14 Client ID: MW03_100722									
Mercury, Dissolved	ND	0.005	0.00481	96	-	-	75-125	-	20

Lab Duplicate Analysis
Batch Quality Control

Project Name: THE BEACON
Project Number: 170745301

Lab Number: L2256007
Report Date: 11/07/22

Parameter	Native Sample	Duplicate Sample	Units	RPD	Qual	RPD Limits
Total Metals - Mansfield Lab Associated sample(s): 14-15 QC Batch ID: WG1697545-4 QC Sample: L2256007-14 Client ID: MW03_100722						
Aluminum, Total	0.0328	0.0327	mg/l	0		20
Antimony, Total	0.00051J	0.00092J	mg/l	NC		20
Arsenic, Total	0.00033J	0.00034J	mg/l	NC		20
Barium, Total	0.00783	0.00834	mg/l	6		20
Beryllium, Total	ND	ND	mg/l	NC		20
Cadmium, Total	ND	ND	mg/l	NC		20
Calcium, Total	70.6	68.6	mg/l	3		20
Chromium, Total	ND	ND	mg/l	NC		20
Cobalt, Total	ND	0.00027J	mg/l	NC		20
Copper, Total	0.00047J	0.00057J	mg/l	NC		20
Iron, Total	0.0206J	0.0289J	mg/l	NC		20
Lead, Total	0.00146	0.00168	mg/l	14		20
Magnesium, Total	3.98	3.93	mg/l	1		20
Manganese, Total	0.2272	0.2222	mg/l	2		20
Nickel, Total	ND	ND	mg/l	NC		20
Potassium, Total	6.35	6.12	mg/l	4		20
Selenium, Total	ND	ND	mg/l	NC		20
Silver, Total	ND	ND	mg/l	NC		20
Sodium, Total	15.8	15.5	mg/l	2		20

Lab Duplicate Analysis
Batch Quality Control

Project Name: THE BEACON
Project Number: 170745301

Lab Number: L2256007
Report Date: 11/07/22

Parameter	Native Sample	Duplicate Sample	Units	RPD	RPD Limits
Total Metals - Mansfield Lab Associated sample(s): 14-15 QC Batch ID: WG1697545-4 QC Sample: L2256007-14 Client ID: MW03_100722					
Thallium, Total	0.00015J	0.00060J	mg/l	NC	20
Vanadium, Total	ND	ND	mg/l	NC	20
Zinc, Total	ND	ND	mg/l	NC	20
Total Metals - Mansfield Lab Associated sample(s): 14-15 QC Batch ID: WG1697547-4 QC Sample: L2256042-01 Client ID: DUP Sample					
Mercury, Total	ND	ND	mg/l	NC	20

Lab Duplicate Analysis
Batch Quality Control

Project Name: THE BEACON
Project Number: 170745301

Lab Number: L2256007
Report Date: 11/07/22

Parameter	Native Sample	Duplicate Sample	Units	RPD		RPD Limits
Total Metals - Mansfield Lab Associated sample(s): 01-05,07-08 QC Batch ID: WG1697573-4 QC Sample: L2255940-01 Client ID: DUP Sample						
Antimony, Total	ND	ND	mg/kg	NC		20
Arsenic, Total	7.26	6.98	mg/kg	4		20
Barium, Total	35.6	34.6	mg/kg	3		20
Beryllium, Total	0.366	0.355	mg/kg	3		20
Cadmium, Total	0.770	1.11	mg/kg	**36**	Q	20
Chromium, Total	14.9	18.1	mg/kg	19		20
Copper, Total	40.4	51.9	mg/kg	**25**	Q	20
Lead, Total	62.5	65.2	mg/kg	4		20
Nickel, Total	18.5	23.1	mg/kg	**22**	Q	20
Selenium, Total	0.650J	0.656J	mg/kg	NC		20
Silver, Total	ND	ND	mg/kg	NC		20
Thallium, Total	ND	ND	mg/kg	NC		20
Vanadium, Total	21.7	20.0	mg/kg	8		20
Zinc, Total	63.3	71.2	mg/kg	12		20
Total Metals - Mansfield Lab Associated sample(s): 01-05,07-08 QC Batch ID: WG1697576-4 QC Sample: L2255940-01 Client ID: DUP Sample						
Mercury, Total	0.236	0.354	mg/kg	**40**	Q	20
Dissolved Metals - Mansfield Lab Associated sample(s): 14-15 QC Batch ID: WG1700608-4 QC Sample: L2256007-14 Client ID: MW03_100722						
Mercury, Dissolved	ND	ND	mg/l	NC		20

Project Name: THE BEACON
Project Number: 170745301

Lab Serial Dilution Analysis
Batch Quality Control

Lab Number: L2256007
Report Date: 11/07/22

Parameter	Native Sample	Serial Dilution	Units	% D	Qual	RPD Limits
Total Metals - Mansfield Lab Associated sample(s): 01-05,07-08 QC Batch ID: WG1697573-6 QC Sample: L2255940-01 Client ID: DUP Sample						
Barium, Total	35.6	38.7	mg/kg	9		20
Chromium, Total	14.9	16.4	mg/kg	10		20
Copper, Total	40.4	42.0	mg/kg	4		20
Lead, Total	62.5	66.6	mg/kg	7		20
Vanadium, Total	21.7	23.3	mg/kg	7		20
Zinc, Total	63.3	66.7	mg/kg	5		20
Dissolved Metals - Mansfield Lab Associated sample(s): 14-15 QC Batch ID: WG1697872-6 QC Sample: L2256245-02 Client ID: DUP Sample						
Manganese, Dissolved	0.3611	0.3747	mg/l	4		20

INORGANICS
&
MISCELLANEOUS

Project Name: THE BEACON
Project Number: 170745301

Lab Number: L2256007
Report Date: 11/07/22

SAMPLE RESULTS

Lab ID: L2256007-01
Client ID: SB03_1-2
Sample Location: 413 E 120 ST.

Date Collected: 10/07/22 10:00
Date Received: 10/07/22
Field Prep: Not Specified

Sample Depth:
Matrix: Soil

Parameter	Result	Qualifier	Units	RL	MDL	Dilution Factor	Date Prepared	Date Analyzed	Analytical Method	Analyst
General Chemistry - Westborough Lab										
Solids, Total	87.4		%	0.100	NA	1	-	10/08/22 13:07	121,2540G	RI
Cyanide, Total	ND		mg/kg	1.1	0.22	1	10/10/22 13:00	10/11/22 11:17	1,9010C/9012B	JR
Chromium, Hexavalent	0.297	J	mg/kg	0.915	0.183	1	10/16/22 17:10	10/16/22 20:55	1,7196A	WMT

Project Name: THE BEACON
Project Number: 170745301

Lab Number: L2256007
Report Date: 11/07/22

SAMPLE RESULTS

Lab ID: L2256007-02
Client ID: SB03_4-5
Sample Location: 413 E 120 ST.

Date Collected: 10/07/22 10:15
Date Received: 10/07/22
Field Prep: Not Specified

Sample Depth:
Matrix: Soil

Parameter	Result	Qualifier	Units	RL	MDL	Dilution Factor	Date Prepared	Date Analyzed	Analytical Method	Analyst
General Chemistry - Westborough Lab										
Solids, Total	91.0		%	0.100	NA	1	-	10/08/22 13:07	121,2540G	RI
Cyanide, Total	ND		mg/kg	1.0	0.22	1	10/10/22 13:00	10/11/22 11:18	1,9010C/9012B	JR
Chromium, Hexavalent	0.406	J	mg/kg	0.879	0.176	1	10/16/22 17:10	10/16/22 20:55	1,7196A	WMT

Project Name: THE BEACON
Project Number: 170745301

Lab Number: L2256007
Report Date: 11/07/22

SAMPLE RESULTS

Lab ID: L2256007-03
Client ID: SODUP01_100722
Sample Location: 413 E 120 ST.

Date Collected: 10/07/22 12:00
Date Received: 10/07/22
Field Prep: Not Specified

Sample Depth:
Matrix: Soil

Parameter	Result	Qualifier	Units	RL	MDL	Dilution Factor	Date Prepared	Date Analyzed	Analytical Method	Analyst
General Chemistry - Westborough Lab										
Solids, Total	88.5		%	0.100	NA	1	-	10/08/22 13:07	121,2540G	RI
Cyanide, Total	0.23	J	mg/kg	1.0	0.22	1	10/10/22 13:00	10/11/22 11:22	1,9010C/9012B	JR
Chromium, Hexavalent	ND		mg/kg	0.904	0.181	1	10/16/22 17:10	10/16/22 20:55	1,7196A	WMT

Project Name: THE BEACON
Project Number: 170745301

Lab Number: L2256007
Report Date: 11/07/22

SAMPLE RESULTS

Lab ID: L2256007-04
Client ID: SB01_1-3
Sample Location: 413 E 120 ST.

Date Collected: 10/07/22 14:00
Date Received: 10/07/22
Field Prep: Not Specified

Sample Depth:
Matrix: Soil

Parameter	Result	Qualifier	Units	RL	MDL	Dilution Factor	Date Prepared	Date Analyzed	Analytical Method	Analyst
General Chemistry - Westborough Lab										
Solids, Total	89.4		%	0.100	NA	1	-	10/08/22 13:07	121,2540G	RI
Cyanide, Total	ND		mg/kg	1.1	0.22	1	10/10/22 13:00	10/11/22 11:23	1,9010C/9012B	JR
Chromium, Hexavalent	ND		mg/kg	0.895	0.179	1	10/16/22 17:10	10/16/22 20:55	1,7196A	WMT

Project Name: THE BEACON
Project Number: 170745301

Lab Number: L2256007
Report Date: 11/07/22

SAMPLE RESULTS

Lab ID: L2256007-05
Client ID: SB01_3-5
Sample Location: 413 E 120 ST.

Date Collected: 10/07/22 14:05
Date Received: 10/07/22
Field Prep: Not Specified

Sample Depth:
Matrix: Soil

Parameter	Result	Qualifier	Units	RL	MDL	Dilution Factor	Date Prepared	Date Analyzed	Analytical Method	Analyst
General Chemistry - Westborough Lab										
Solids, Total	88.9		%	0.100	NA	1	-	10/08/22 13:07	121,2540G	RI
Cyanide, Total	ND		mg/kg	1.1	0.22	1	10/10/22 13:00	10/11/22 11:24	1,9010C/9012B	JR
Chromium, Hexavalent	ND		mg/kg	0.900	0.180	1	10/16/22 17:10	10/16/22 20:55	1,7196A	WMT

Project Name: THE BEACON
Project Number: 170745301
Lab Number: L2256007
Report Date: 11/07/22

SAMPLE RESULTS

Lab ID: L2256007-07
Client ID: SB02_0-2
Sample Location: 413 E 120 ST.
Sample Depth:
Matrix: Soil

Date Collected: 10/07/22 15:40
Date Received: 10/07/22
Field Prep: Not Specified

Parameter	Result	Qualifier	Units	RL	MDL	Dilution Factor	Date Prepared	Date Analyzed	Analytical Method	Analyst
General Chemistry - Westborough Lab										
Solids, Total	97.1		%	0.100	NA	1	-	10/08/22 13:07	121,2540G	RI
Cyanide, Total	ND		mg/kg	1.0	0.22	1	10/10/22 13:00	10/11/22 11:25	1,9010C/9012B	JR
Chromium, Hexavalent	ND		mg/kg	0.824	0.165	1	10/16/22 17:10	10/16/22 20:55	1,7196A	WMT

Project Name: THE BEACON
Project Number: 170745301

Lab Number: L2256007
Report Date: 11/07/22

SAMPLE RESULTS

Lab ID: L2256007-08
Client ID: SB02_4-5
Sample Location: 413 E 120 ST.

Date Collected: 10/07/22 10:00
Date Received: 10/07/22
Field Prep: Not Specified

Sample Depth:
Matrix: Soil

Parameter	Result	Qualifier	Units	RL	MDL	Dilution Factor	Date Prepared	Date Analyzed	Analytical Method	Analyst
General Chemistry - Westborough Lab										
Solids, Total	87.0		%	0.100	NA	1	-	10/08/22 13:07	121,2540G	RI
Cyanide, Total	ND		mg/kg	1.0	0.22	1	10/10/22 13:00	10/11/22 11:28	1,9010C/9012B	JR
Chromium, Hexavalent	ND		mg/kg	0.920	0.184	1	10/16/22 17:10	10/16/22 20:55	1,7196A	WMT

Project Name: THE BEACON
Project Number: 170745301

Lab Number: L2256007
Report Date: 11/07/22

SAMPLE RESULTS

Lab ID: L2256007-09
Client ID: SB03_1-2
Sample Location: 413 E 120 ST.

Date Collected: 10/07/22 11:15
Date Received: 10/07/22
Field Prep: Not Specified

Sample Depth:
Matrix: Soil

Parameter	Result	Qualifier	Units	RL	MDL	Dilution Factor	Date Prepared	Date Analyzed	Analytical Method	Analyst
General Chemistry - Westborough Lab										
Solids, Total	88.4		%	0.100	NA	1	-	10/08/22 13:07	121,2540G	RI

Project Name: THE BEACON
Project Number: 170745301
Lab Number: L2256007
Report Date: 11/07/22

SAMPLE RESULTS

Lab ID: L2256007-10
Client ID: SODUP01_100722
Sample Location: 413 E 120 ST.
Sample Depth:
Matrix: Soil
Date Collected: 10/07/22 12:15
Date Received: 10/07/22
Field Prep: Not Specified

Parameter	Result	Qualifier	Units	RL	MDL	Dilution Factor	Date Prepared	Date Analyzed	Analytical Method	Analyst
General Chemistry - Westborough Lab										
Solids, Total	87.1		%	0.100	NA	1	-	10/08/22 13:07	121,2540G	RI

Project Name: THE BEACON
Project Number: 170745301

Lab Number: L2256007
Report Date: 11/07/22

SAMPLE RESULTS

Lab ID: L2256007-12
Client ID: SB01_1-3
Sample Location: 413 E 120 ST.

Date Collected: 10/07/22 14:10
Date Received: 10/07/22
Field Prep: Not Specified

Sample Depth:
Matrix: Soil

Parameter	Result	Qualifier	Units	RL	MDL	Dilution Factor	Date Prepared	Date Analyzed	Analytical Method	Analyst
General Chemistry - Westborough Lab										
Solids, Total	92.4		%	0.100	NA	1	-	10/08/22 13:07	121,2540G	RI

Project Name: THE BEACON
Project Number: 170745301

Lab Number: L2256007
Report Date: 11/07/22

SAMPLE RESULTS

Lab ID: L2256007-13
Client ID: SB02_0-2
Sample Location: 413 E 120 ST.

Date Collected: 10/07/22 15:45
Date Received: 10/07/22
Field Prep: Not Specified

Sample Depth:
Matrix: Soil

Parameter	Result	Qualifier	Units	RL	MDL	Dilution Factor	Date Prepared	Date Analyzed	Analytical Method	Analyst
General Chemistry - Westborough Lab										
Solids, Total	93.0		%	0.100	NA	1	-	10/08/22 13:07	121,2540G	RI

Project Name: THE BEACON
Project Number: 170745301

Lab Number: L2256007
Report Date: 11/07/22

SAMPLE RESULTS

Lab ID: L2256007-14
Client ID: MW03_100722
Sample Location: 413 E 120 ST.

Date Collected: 10/07/22 12:35
Date Received: 10/07/22
Field Prep: Refer to COC

Sample Depth:
Matrix: Water

Parameter	Result	Qualifier	Units	RL	MDL	Dilution Factor	Date Prepared	Date Analyzed	Analytical Method	Analyst
General Chemistry - Westborough Lab										
Chromium, Hexavalent	ND		mg/l	0.010	0.003	1	10/08/22 09:30	10/08/22 09:44	1,7196A	MRM

Project Name: THE BEACON
Project Number: 170745301

Lab Number: L2256007
Report Date: 11/07/22

SAMPLE RESULTS

Lab ID: L2256007-15
Client ID: FB02_100722
Sample Location: 413 E 120 ST.

Date Collected: 10/07/22 14:35
Date Received: 10/07/22
Field Prep: Refer to COC

Sample Depth:
Matrix: Water

Parameter	Result	Qualifier	Units	RL	MDL	Dilution Factor	Date Prepared	Date Analyzed	Analytical Method	Analyst
General Chemistry - Westborough Lab										
Chromium, Hexavalent	ND		mg/l	0.010	0.003	1	10/08/22 09:30	10/08/22 09:44	1,7196A	MRM

Project Name: THE BEACON
Project Number: 170745301
Lab Number: L2256007
Report Date: 11/07/22

Method Blank Analysis
Batch Quality Control

Parameter	Result	Qualifier	Units	RL	MDL	Dilution Factor	Date Prepared	Date Analyzed	Analytical Method	Analyst
General Chemistry - Westborough Lab for sample(s): 14-15 Batch: WG1697070-1										
Chromium, Hexavalent	ND		mg/l	0.010	0.003	1	10/08/22 09:30	10/08/22 09:42	1,7196A	MRM
General Chemistry - Westborough Lab for sample(s): 01-05,07-08 Batch: WG1697458-1										
Cyanide, Total	ND		mg/kg	0.89	0.19	1	10/10/22 13:00	10/11/22 11:11	1,9010C/9012B	JR
General Chemistry - Westborough Lab for sample(s): 01-05,07-08 Batch: WG1700192-1										
Chromium, Hexavalent	ND		mg/kg	0.800	0.160	1	10/16/22 17:10	10/16/22 20:55	1,7196A	WMT

Lab Control Sample Analysis

Batch Quality Control

Project Name: THE BEACON

Project Number: 170745301

Lab Number: L2256007

Report Date: 11/07/22

Parameter	LCS %Recovery	Qual	LCSD %Recovery	Qual	%Recovery Limits	RPD	Qual	RPD Limits
General Chemistry - Westborough Lab Associated sample(s): 14-15 Batch: WG1697070-2								
Chromium, Hexavalent	105		-		85-115	-		20
General Chemistry - Westborough Lab Associated sample(s): 01-05,07-08 Batch: WG1697458-2 WG1697458-3								
Cyanide, Total	**57**	Q	103		80-120	**63**	Q	35
General Chemistry - Westborough Lab Associated sample(s): 01-05,07-08 Batch: WG1700192-2								
Chromium, Hexavalent	119		-		80-120	-		20

Matrix Spike Analysis
Batch Quality Control

Project Name: THE BEACON
Project Number: 170745301

Lab Number: L2256007
Report Date: 11/07/22

Parameter	Native Sample	MS Added	MS Found	MS %Recovery	Qual	MSD Found	MSD %Recovery	Qual	Recovery Limits	RPD	Qual	RPD Limits
General Chemistry - Westborough Lab Associated sample(s): 14-15 QC Batch ID: WG1697070-4 QC Sample: L2256007-14 Client ID: MW03_100722												
Chromium, Hexavalent	ND	0.1	0.095	95		-	-		85-115	-		20
General Chemistry - Westborough Lab Associated sample(s): 01-05,07-08 QC Batch ID: WG1697458-4 WG1697458-5 QC Sample: L2256007-07 Client ID: SB02_0-2												
Cyanide, Total	ND	9.8	9.6	98		9.6	97		75-125	0		35
General Chemistry - Westborough Lab Associated sample(s): 01-05,07-08 QC Batch ID: WG1700192-4 QC Sample: L2256007-04 Client ID: SB01_1-3												
Chromium, Hexavalent	ND	1160	1190	102		-	-		75-125	-		20

Lab Duplicate Analysis

Batch Quality Control

Project Name: THE BEACON
Project Number: 170745301

Lab Number: L2256007
Report Date: 11/07/22

Parameter	Native Sample	Duplicate Sample	Units	RPD	Qual	RPD Limits
General Chemistry - Westborough Lab Associated sample(s): 14-15 QC Batch ID: WG1697070-3 QC Sample: L2256007-14 Client ID: MW03_100722						
Chromium, Hexavalent	ND	ND	mg/l	NC		20
General Chemistry - Westborough Lab Associated sample(s): 01-05,07-10,12-13 QC Batch ID: WG1697109-1 QC Sample: L2256007-01 Client ID: SB03_1-2						
Solids, Total	87.4	87.1	%	0		20
General Chemistry - Westborough Lab Associated sample(s): 01-05,07-08 QC Batch ID: WG1700192-6 QC Sample: L2256007-04 Client ID: SB01_1-3						
Chromium, Hexavalent	ND	ND	mg/kg	NC		20

Project Name: THE BEACON
Project Number: 170745301

Lab Number: L2256007
Report Date: 11/07/22

Sample Receipt and Container Information

Were project specific reporting limits specified? YES

Cooler Information

Cooler	Custody Seal
A	Absent
B	Absent

Container Information

Container ID	Container Type	Cooler	Initial pH	Final pH	Temp deg C	Pres	Seal	Frozen Date/Time	Analysis(*)
L2256007-01A	Vial MeOH preserved	A	NA		4.5	Y	Absent		NYTCL-8260HLW(14)
L2256007-01B	Vial water preserved	A	NA		4.5	Y	Absent	08-OCT-22 11:28	NYTCL-8260HLW(14)
L2256007-01C	Vial water preserved	A	NA		4.5	Y	Absent	08-OCT-22 11:28	NYTCL-8260HLW(14)
L2256007-01D	Plastic 120ml unpreserved	A	NA		4.5	Y	Absent		TS(7)
L2256007-01E	Metals Only-Glass 60mL/2oz unpreserved	A	NA		4.5	Y	Absent		BE-TI(180),AS-TI(180),BA-TI(180),AG-TI(180),CR-TI(180),TL-TI(180),NI-TI(180),AL-TI(180),ZN-TI(180),PB-TI(180),SE-TI(180),CU-TI(180),SB-TI(180),V-TI(180),CO-TI(180),FE-TI(180),MN-TI(180),MG-TI(180),HG-T(28),CA-TI(180),NA-TI(180),CD-TI(180),K-TI(180)
L2256007-01F	Glass 120ml/4oz unpreserved	A	NA		4.5	Y	Absent		TCN-9010(14),NYTCL-8270(14),HERB-APA(14),NYTCL-8081(14),NYTCL-8082(365),HEXCR-7196(30)
L2256007-01G	Glass 500ml/16oz unpreserved	A	NA		4.5	Y	Absent		TCN-9010(14),NYTCL-8270(14),HERB-APA(14),NYTCL-8081(14),NYTCL-8082(365),HEXCR-7196(30)
L2256007-02A	Vial MeOH preserved	A	NA		4.5	Y	Absent		NYTCL-8260HLW(14)
L2256007-02B	Vial water preserved	A	NA		4.5	Y	Absent	08-OCT-22 11:28	NYTCL-8260HLW(14)
L2256007-02C	Vial water preserved	A	NA		4.5	Y	Absent	08-OCT-22 11:28	NYTCL-8260HLW(14)
L2256007-02D	Plastic 120ml unpreserved	A	NA		4.5	Y	Absent		TS(7)
L2256007-02E	Metals Only-Glass 60mL/2oz unpreserved	A	NA		4.5	Y	Absent		BE-TI(180),AS-TI(180),BA-TI(180),AG-TI(180),AL-TI(180),CR-TI(180),TL-TI(180),NI-TI(180),SB-TI(180),ZN-TI(180),CU-TI(180),PB-TI(180),SE-TI(180),V-TI(180),CO-TI(180),FE-TI(180),MG-TI(180),MN-TI(180),HG-T(28),K-TI(180),CA-TI(180),NA-TI(180),CD-TI(180)
L2256007-02F	Glass 120ml/4oz unpreserved	A	NA		4.5	Y	Absent		NYTCL-8270(14),TCN-9010(14),HERB-APA(14),NYTCL-8081(14),NYTCL-8082(365),HEXCR-7196(30)
L2256007-02G	Glass 500ml/16oz unpreserved	A	NA		4.5	Y	Absent		NYTCL-8270(14),TCN-9010(14),HERB-APA(14),NYTCL-8081(14),NYTCL-8082(365),HEXCR-7196(30)

*Values in parentheses indicate holding time in days

Project Name: THE BEACON
Project Number: 170745301

Lab Number: L2256007
Report Date: 11/07/22

Container Information

Container ID	Container Type	Cooler	Initial pH	Final pH	Temp deg C	Pres	Seal	Frozen Date/Time	Analysis(*)
L2256007-03A	Vial MeOH preserved	A	NA		4.5	Y	Absent		NYTCL-8260HLW(14)
L2256007-03B	Vial water preserved	A	NA		4.5	Y	Absent	08-OCT-22 11:28	NYTCL-8260HLW(14)
L2256007-03C	Vial water preserved	A	NA		4.5	Y	Absent	08-OCT-22 11:28	NYTCL-8260HLW(14)
L2256007-03D	Plastic 120ml unpreserved	A	NA		4.5	Y	Absent		TS(7)
L2256007-03E	Metals Only-Glass 60mL/2oz unpreserved	A	NA		4.5	Y	Absent		BE-TI(180),AS-TI(180),BA-TI(180),AG-TI(180),AL-TI(180),TL-TI(180),CR-TI(180),NI-TI(180),ZN-TI(180),PB-TI(180),CU-TI(180),SB-TI(180),SE-TI(180),V-TI(180),CO-TI(180),MG-TI(180),MN-TI(180),HG-T(28),FE-TI(180),CD-TI(180),CA-TI(180),K-TI(180),NA-TI(180)
L2256007-03F	Glass 120ml/4oz unpreserved	A	NA		4.5	Y	Absent		NYTCL-8270(14),TCN-9010(14),HERB-APA(14),NYTCL-8081(14),NYTCL-8082(365),HEXCR-7196(30)
L2256007-03G	Glass 500ml/16oz unpreserved	A	NA		4.5	Y	Absent		NYTCL-8270(14),TCN-9010(14),HERB-APA(14),NYTCL-8081(14),NYTCL-8082(365),HEXCR-7196(30)
L2256007-04A	Vial MeOH preserved	A	NA		4.5	Y	Absent		NYTCL-8260HLW(14)
L2256007-04B	Vial water preserved	A	NA		4.5	Y	Absent	08-OCT-22 11:28	NYTCL-8260HLW(14)
L2256007-04C	Vial water preserved	A	NA		4.5	Y	Absent	08-OCT-22 11:28	NYTCL-8260HLW(14)
L2256007-04D	Plastic 120ml unpreserved	A	NA		4.5	Y	Absent		TS(7)
L2256007-04E	Metals Only-Glass 60mL/2oz unpreserved	A	NA		4.5	Y	Absent		BE-TI(180),BA-TI(180),AS-TI(180),AG-TI(180),CR-TI(180),NI-TI(180),TL-TI(180),AL-TI(180),CU-TI(180),ZN-TI(180),SB-TI(180),SE-TI(180),PB-TI(180),CO-TI(180),V-TI(180),MG-TI(180),HG-T(28),MN-TI(180),FE-TI(180),K-TI(180),NA-TI(180),CD-TI(180),CA-TI(180)
L2256007-04F	Glass 120ml/4oz unpreserved	A	NA		4.5	Y	Absent		NYTCL-8270(14),TCN-9010(14),HERB-APA(14),NYTCL-8081(14),NYTCL-8082(365),HEXCR-7196(30)
L2256007-04G	Glass 500ml/16oz unpreserved	A	NA		4.5	Y	Absent		NYTCL-8270(14),TCN-9010(14),HERB-APA(14),NYTCL-8081(14),NYTCL-8082(365),HEXCR-7196(30)
L2256007-05A	Vial MeOH preserved	A	NA		4.5	Y	Absent		NYTCL-8260HLW(14)
L2256007-05B	Vial water preserved	A	NA		4.5	Y	Absent	08-OCT-22 11:28	NYTCL-8260HLW(14)
L2256007-05C	Vial water preserved	A	NA		4.5	Y	Absent	08-OCT-22 11:28	NYTCL-8260HLW(14)
L2256007-05D	Plastic 120ml unpreserved	A	NA		4.5	Y	Absent		TS(7)

*Values in parentheses indicate holding time in days

Project Name: THE BEACON
Project Number: 170745301

Lab Number: L2256007
Report Date: 11/07/22

Container Information

Container ID	Container Type	Cooler	Initial pH	Final pH	Temp deg C	Pres	Seal	Frozen Date/Time	Analysis(*)
L2256007-05E	Metals Only-Glass 60mL/2oz unpreserved	A	NA		4.5	Y	Absent		BE-TI(180),AS-TI(180),BA-TI(180),AG-TI(180),TL-TI(180),CR-TI(180),NI-TI(180),AL-TI(180),PB-TI(180),SE-TI(180),ZN-TI(180),SB-TI(180),CU-TI(180),V-TI(180),CO-TI(180),FE-TI(180),MN-TI(180),MG-TI(180),HG-T(28),CA-TI(180),K-TI(180),NA-TI(180),CD-TI(180)
L2256007-05F	Glass 120ml/4oz unpreserved	A	NA		4.5	Y	Absent		NYTCL-8270(14),TCN-9010(14),HERB-APA(14),NYTCL-8081(14),NYTCL-8082(365),HEXCR-7196(30)
L2256007-05G	Glass 500ml/16oz unpreserved	A	NA		4.5	Y	Absent		NYTCL-8270(14),TCN-9010(14),HERB-APA(14),NYTCL-8081(14),NYTCL-8082(365),HEXCR-7196(30)
L2256007-06A	Vial HCl preserved	B	NA		2.3	Y	Absent		NYTCL-8260(14)
L2256007-06B	Vial HCl preserved	B	NA		2.3	Y	Absent		NYTCL-8260(14)
L2256007-07A	Vial MeOH preserved	A	NA		4.5	Y	Absent		NYTCL-8260HLW(14)
L2256007-07B	Vial water preserved	A	NA		4.5	Y	Absent	08-OCT-22 11:28	NYTCL-8260HLW(14)
L2256007-07C	Vial water preserved	A	NA		4.5	Y	Absent	08-OCT-22 11:28	NYTCL-8260HLW(14)
L2256007-07D	Plastic 120ml unpreserved	A	NA		4.5	Y	Absent		TS(7)
L2256007-07E	Metals Only-Glass 60mL/2oz unpreserved	A	NA		4.5	Y	Absent		BE-TI(180),BA-TI(180),AS-TI(180),AG-TI(180),NI-TI(180),AL-TI(180),TL-TI(180),CR-TI(180),PB-TI(180),SB-TI(180),SE-TI(180),ZN-TI(180),CU-TI(180),V-TI(180),CO-TI(180),MG-TI(180),HG-T(28),MN-TI(180),FE-TI(180),CA-TI(180),CD-TI(180),K-TI(180),NA-TI(180)
L2256007-07F	Glass 120ml/4oz unpreserved	A	NA		4.5	Y	Absent		TCN-9010(14),NYTCL-8270(14),HERB-APA(14),NYTCL-8081(14),NYTCL-8082(365),HEXCR-7196(30)
L2256007-07G	Glass 500ml/16oz unpreserved	A	NA		4.5	Y	Absent		TCN-9010(14),NYTCL-8270(14),HERB-APA(14),NYTCL-8081(14),NYTCL-8082(365),HEXCR-7196(30)
L2256007-08A	Vial MeOH preserved	A	NA		4.5	Y	Absent		NYTCL-8260HLW(14)
L2256007-08B	Vial water preserved	A	NA		4.5	Y	Absent	08-OCT-22 11:28	NYTCL-8260HLW(14)
L2256007-08C	Vial water preserved	A	NA		4.5	Y	Absent	08-OCT-22 11:28	NYTCL-8260HLW(14)
L2256007-08D	Plastic 120ml unpreserved	A	NA		4.5	Y	Absent		TS(7)
L2256007-08E	Metals Only-Glass 60mL/2oz unpreserved	A	NA		4.5	Y	Absent		BE-TI(180),BA-TI(180),AS-TI(180),AG-TI(180),CR-TI(180),TL-TI(180),NI-TI(180),AL-TI(180),SB-TI(180),ZN-TI(180),CU-TI(180),SE-TI(180),PB-TI(180),V-TI(180),CO-TI(180),MN-TI(180),HG-T(28),MG-TI(180),FE-TI(180),CD-TI(180),CA-TI(180),K-TI(180),NA-TI(180)

*Values in parentheses indicate holding time in days

Project Name: THE BEACON
Project Number: 170745301

Lab Number: L2256007
Report Date: 11/07/22

Container Information

Container ID	Container Type	Cooler	Initial pH	Final pH	Temp deg C	Pres	Seal	Frozen Date/Time	Analysis(*)
L2256007-08F	Glass 120ml/4oz unpreserved	A	NA		4.5	Y	Absent		NYTCL-8270(14),TCN-9010(14),HERB-APA(14),NYTCL-8081(14),NYTCL-8082(365),HEXCR-7196(30)
L2256007-08G	Glass 500ml/16oz unpreserved	A	NA		4.5	Y	Absent		NYTCL-8270(14),TCN-9010(14),HERB-APA(14),NYTCL-8081(14),NYTCL-8082(365),HEXCR-7196(30)
L2256007-09A	Plastic 2oz unpreserved for TS	A	NA		4.5	Y	Absent		TS(7)
L2256007-09B	Plastic 8oz unpreserved	A	NA		4.5	Y	Absent		A2-NY-537-ISOTOPE(14)
L2256007-10A	Plastic 2oz unpreserved for TS	A	NA		4.5	Y	Absent		TS(7)
L2256007-10B	Plastic 8oz unpreserved	A	NA		4.5	Y	Absent		A2-NY-537-ISOTOPE(14)
L2256007-11A	Plastic 250ml unpreserved	B	NA		2.3	Y	Absent		A2-NY-537-ISOTOPE(14)
L2256007-11B	Plastic 250ml unpreserved	B	NA		2.3	Y	Absent		A2-NY-537-ISOTOPE(14)
L2256007-12A	Plastic 2oz unpreserved for TS	A	NA		4.5	Y	Absent		TS(7)
L2256007-12B	Plastic 8oz unpreserved	A	NA		4.5	Y	Absent		A2-NY-537-ISOTOPE(14)
L2256007-13A	Plastic 2oz unpreserved for TS	A	NA		4.5	Y	Absent		TS(7)
L2256007-13B	Plastic 8oz unpreserved	A	NA		4.5	Y	Absent		A2-NY-537-ISOTOPE(14)
L2256007-14A	Vial HCl preserved	B	NA		2.3	Y	Absent		NYTCL-8260(14)
L2256007-14B	Vial HCl preserved	B	NA		2.3	Y	Absent		NYTCL-8260(14)
L2256007-14C	Vial HCl preserved	B	NA		2.3	Y	Absent		NYTCL-8260(14)
L2256007-14D	Amber 120ml unpreserved	B	7	7	2.3	Y	Absent		NYTCL-8082-LVI(365)
L2256007-14E	Amber 120ml unpreserved	B	7	7	2.3	Y	Absent		NYTCL-8082-LVI(365)
L2256007-14F	Amber 120ml unpreserved	B	7	7	2.3	Y	Absent		NYTCL-8081(7)
L2256007-14G	Amber 120ml unpreserved	B	7	7	2.3	Y	Absent		NYTCL-8081(7)
L2256007-14H	Plastic 250ml HNO3 preserved	B	<2	<2	2.3	Y	Absent		SE-6020S(180),K-6020S(180),V-6020S(180),CU-6020S(180),MN-6020S(180),CO-6020S(180),MG-6020S(180),ZN-6020S(180),BE-6020S(180),FE-6020S(180),CA-6020S(180),CR-6020S(180),BA-6020S(180),PB-6020S(180),TL-6020S(180),NA-6020S(180),NI-6020S(180),AS-6020S(180),AG-6020S(180),SB-6020S(180),HG-S(28),CD-6020S(180),AL-6020S(180)

*Values in parentheses indicate holding time in days

Project Name: THE BEACON
Project Number: 170745301

Lab Number: L2256007
Report Date: 11/07/22

Container Information

Container ID	Container Type	Cooler	Initial pH	Final pH	Temp deg C	Pres	Seal	Frozen Date/Time	Analysis(*)
L2256007-14I	Plastic 250ml HNO3 preserved	B	<2	<2	2.3	Y	Absent		FE-6020T(180),BA-6020T(180),SE-6020T(180),TL-6020T(180),K-6020T(180),CA-6020T(180),NI-6020T(180),CR-6020T(180),NA-6020T(180),CU-6020T(180),ZN-6020T(180),PB-6020T(180),BE-6020T(180),MN-6020T(180),AS-6020T(180),SB-6020T(180),V-6020T(180),AG-6020T(180),HG-T(28),MG-6020T(180),AL-6020T(180),CD-6020T(180),CO-6020T(180)
L2256007-14J	Amber 250ml unpreserved	B	7	7	2.3	Y	Absent		NYTCL-8270-SIM-LVI(7),NYTCL-8270-LVI(7)
L2256007-14K	Amber 250ml unpreserved	B	7	7	2.3	Y	Absent		NYTCL-8270-SIM-LVI(7),NYTCL-8270-LVI(7)
L2256007-14L	Amber 250ml unpreserved	B	7	7	2.3	Y	Absent		A2-1,4-DIOXANE-SIM(7)
L2256007-14M	Amber 250ml unpreserved	B	7	7	2.3	Y	Absent		A2-1,4-DIOXANE-SIM(7)
L2256007-14N	Plastic 500ml unpreserved	B	7	7	2.3	Y	Absent		HEXCR-7196(1)
L2256007-14O	Amber 1000ml unpreserved	B	7	7	2.3	Y	Absent		HERB-APA(7)
L2256007-14P	Amber 1000ml unpreserved	B	7	7	2.3	Y	Absent		HERB-APA(7)
L2256007-15A	Vial HCl preserved	B	NA		2.3	Y	Absent		NYTCL-8260(14)
L2256007-15B	Vial HCl preserved	B	NA		2.3	Y	Absent		NYTCL-8260(14)
L2256007-15C	Vial HCl preserved	B	NA		2.3	Y	Absent		NYTCL-8260(14)
L2256007-15D	Amber 120ml unpreserved	B	7	7	2.3	Y	Absent		NYTCL-8082-LVI(365)
L2256007-15E	Amber 120ml unpreserved	B	7	7	2.3	Y	Absent		NYTCL-8082-LVI(365)
L2256007-15F	Amber 120ml unpreserved	B	7	7	2.3	Y	Absent		NYTCL-8081(7)
L2256007-15G	Amber 120ml unpreserved	B	7	7	2.3	Y	Absent		NYTCL-8081(7)
L2256007-15H	Plastic 250ml HNO3 preserved	B	<2	<2	2.3	Y	Absent		V-6020S(180),CU-6020S(180),SE-6020S(180),K-6020S(180),MN-6020S(180),ZN-6020S(180),BE-6020S(180),CO-6020S(180),MG-6020S(180),CR-6020S(180),CA-6020S(180),FE-6020S(180),NI-6020S(180),NA-6020S(180),BA-6020S(180),PB-6020S(180),TL-6020S(180),SB-6020S(180),AS-6020S(180),AG-6020S(180),HG-S(28),CD-6020S(180),AL-6020S(180)

*Values in parentheses indicate holding time in days

Project Name: THE BEACON
Project Number: 170745301

Lab Number: L2256007
Report Date: 11/07/22

Container Information

Container ID	Container Type	Cooler	Initial pH	Final pH	Temp deg C	Pres	Seal	Frozen Date/Time	Analysis(*)
L2256007-15I	Plastic 250ml HNO3 preserved	B	<2	<2	2.3	Y	Absent		SE-6020T(180),TL-6020T(180),BA-6020T(180),FE-6020T(180),CR-6020T(180),CA-6020T(180),K-6020T(180),NI-6020T(180),ZN-6020T(180),CU-6020T(180),NA-6020T(180),PB-6020T(180),BE-6020T(180),MN-6020T(180),SB-6020T(180),AS-6020T(180),V-6020T(180),CD-6020T(180),MG-6020T(180),AG-6020T(180),AL-6020T(180),HG-T(28),CO-6020T(180)
L2256007-15J	Amber 250ml unpreserved	B	7	7	2.3	Y	Absent		NYTCL-8270-SIM-LVI(7),NYTCL-8270-LVI(7)
L2256007-15K	Amber 250ml unpreserved	B	7	7	2.3	Y	Absent		NYTCL-8270-SIM-LVI(7),NYTCL-8270-LVI(7)
L2256007-15L	Amber 250ml unpreserved	B	7	7	2.3	Y	Absent		A2-1,4-DIOXANE-SIM(7)
L2256007-15M	Amber 250ml unpreserved	B	7	7	2.3	Y	Absent		A2-1,4-DIOXANE-SIM(7)
L2256007-15N	Plastic 500ml unpreserved	B	7	7	2.3	Y	Absent		HEXCR-7196(1)
L2256007-15O	Amber 1000ml unpreserved	B	7	7	2.3	Y	Absent		HERB-APA(7)
L2256007-15P	Amber 1000ml unpreserved	B	7	7	2.3	Y	Absent		HERB-APA(7)
L2256007-16A	Vial HCl preserved	B	NA		2.3	Y	Absent		NYTCL-8260(14)
L2256007-16B	Vial HCl preserved	B	NA		2.3	Y	Absent		NYTCL-8260(14)
L2256007-16C	Vial HCl preserved	B	NA		2.3	Y	Absent		NYTCL-8260(14)
L2256007-16D	Vial HCl preserved	B	NA		2.3	Y	Absent		NYTCL-8260(14)

*Values in parentheses indicate holding time in days

Project Name: THE BEACON
Project Number: 170745301

Lab Number: L2256007
Report Date: 11/07/22

PFAS PARAMETER SUMMARY

Parameter	Acronym	CAS Number
PERFLUOROALKYL CARBOXYLIC ACIDS (PFCAs)		
Perfluorooctadecanoic Acid	PFODA	16517-11-6
Perfluorohexadecanoic Acid	PFHxDA	67905-19-5
Perfluorotetradecanoic Acid	PFTA/PFTeDA	376-06-7
Perfluorotridecanoic Acid	PFTrDA	72629-94-8
Perfluorododecanoic Acid	PFDoA	307-55-1
Perfluoroundecanoic Acid	PFUnA	2058-94-8
Perfluorodecanoic Acid	PFDA	335-76-2
Perfluorononanoic Acid	PFNA	375-95-1
Perfluorooctanoic Acid	PFOA	335-67-1
Perfluoroheptanoic Acid	PFHpA	375-85-9
Perfluorohexanoic Acid	PFHxA	307-24-4
Perfluoropentanoic Acid	PFPeA	2706-90-3
Perfluorobutanoic Acid	PFBA	375-22-4
PERFLUOROALKYL SULFONIC ACIDS (PFSAs)		
Perfluorododecanesulfonic Acid	PFDoDS/PFDoS	79780-39-5
Perfluorodecanesulfonic Acid	PFDS	335-77-3
Perfluorononanesulfonic Acid	PFNS	68259-12-1
Perfluorooctanesulfonic Acid	PFOS	1763-23-1
Perfluoroheptanesulfonic Acid	PFHpS	375-92-8
Perfluorohexanesulfonic Acid	PFHxS	355-46-4
Perfluoropentanesulfonic Acid	PFPeS	2706-91-4
Perfluorobutanesulfonic Acid	PFBS	375-73-5
Perfluoropropanesulfonic Acid	PFPrS	423-41-6
FLUOROTELOMERS		
1H,1H,2H,2H-Perfluorododecanesulfonic Acid	10:2FTS	120226-60-0
1H,1H,2H,2H-Perfluorodecanesulfonic Acid	8:2FTS	39108-34-4
1H,1H,2H,2H-Perfluorooctanesulfonic Acid	6:2FTS	27619-97-2
1H,1H,2H,2H-Perfluorohexanesulfonic Acid	4:2FTS	757124-72-4
PERFLUOROALKANE SULFONAMIDES (FASAs)		
Perfluorooctanesulfonamide	FOSA/PFOSA	754-91-6
N-Ethyl Perfluorooctane Sulfonamide	NEtFOSA	4151-50-2
N-Methyl Perfluorooctane Sulfonamide	NMeFOSA	31506-32-8
PERFLUOROALKANE SULFONYL SUBSTANCES		
N-Ethyl Perfluorooctanesulfonamido Ethanol	NEtFOSE	1691-99-2
N-Methyl Perfluorooctanesulfonamido Ethanol	NMeFOSE	24448-09-7
N-Ethyl Perfluorooctanesulfonamidoacetic Acid	NEtFOSAA	2991-50-6
N-Methyl Perfluorooctanesulfonamidoacetic Acid	NMeFOSAA	2355-31-9
PER- and POLYFLUOROALKYL ETHER CARBOXYLIC ACIDS		
2,3,3,3-Tetrafluoro-2-[1,1,2,2,3,3,3-Heptafluoropropoxy]-Propanoic Acid	HFPO-DA	13252-13-6
4,8-Dioxa-3h-Perfluorononanoic Acid	ADONA	919005-14-4
CHLORO-PERFLUOROALKYL SULFONIC ACIDS		
11-Chloroeicosafluoro-3-Oxaundecane-1-Sulfonic Acid	11Cl-PF3OUdS	763051-92-9
9-Chlorohexadecafluoro-3-Oxanone-1-Sulfonic Acid	9Cl-PF3ONS	756426-58-1
PERFLUOROETHER SULFONIC ACIDS (PFESAs)		
Perfluoro(2-Ethoxyethane)Sulfonic Acid	PFEESA	113507-82-7
PERFLUOROETHER/POLYETHER CARBOXYLIC ACIDS (PFPCAs)		
Perfluoro-3-Methoxypropanoic Acid	PFMPA	377-73-1
Perfluoro-4-Methoxybutanoic Acid	PFMBA	863090-89-5
Nonafluoro-3,6-Dioxaheptanoic Acid	NFDHA	151772-58-6

Project Name: THE BEACON
Project Number: 170745301

Lab Number: L2256007
Report Date: 11/07/22

PFAS PARAMETER SUMMARY

Parameter	Acronym	CAS Number
FLUOROTELOMER CARBOXYLIC ACIDS (FTCAs)		
3-Perfluoroheptyl Propanoic Acid	7:3FTCA	812-70-4
2H,2H,3H,3H-Perfluorooctanoic Acid	5:3FTCA	914637-49-3
3-Perfluoropropyl Propanoic Acid	3:3FTCA	356-02-5

Project Name:	THE BEACON	**Lab Number:**	L2256007
Project Number:	170745301	**Report Date:**	11/07/22

GLOSSARY

Acronyms

DL - Detection Limit: This value represents the level to which target analyte concentrations are reported as estimated values, when those target analyte concentrations are quantified below the limit of quantitation (LOQ). The DL includes any adjustments from dilutions, concentrations or moisture content, where applicable. (DoD report formats only.)

EDL - Estimated Detection Limit: This value represents the level to which target analyte concentrations are reported as estimated values, when those target analyte concentrations are quantified below the reporting limit (RL). The EDL includes any adjustments from dilutions, concentrations or moisture content, where applicable. The use of EDLs is specific to the analysis of PAHs using Solid-Phase Microextraction (SPME).

EMPC - Estimated Maximum Possible Concentration: The concentration that results from the signal present at the retention time of an analyte when the ions meet all of the identification criteria except the ion abundance ratio criteria. An EMPC is a worst-case estimate of the concentration.

EPA - Environmental Protection Agency.

LCS - Laboratory Control Sample: A sample matrix, free from the analytes of interest, spiked with verified known amounts of analytes or a material containing known and verified amounts of analytes.

LCSD - Laboratory Control Sample Duplicate: Refer to LCS.

LFB - Laboratory Fortified Blank: A sample matrix, free from the analytes of interest, spiked with verified known amounts of analytes or a material containing known and verified amounts of analytes.

LOD - Limit of Detection: This value represents the level to which a target analyte can reliably be detected for a specific analyte in a specific matrix by a specific method. The LOD includes any adjustments from dilutions, concentrations or moisture content, where applicable. (DoD report formats only.)

LOQ - Limit of Quantitation: The value at which an instrument can accurately measure an analyte at a specific concentration. The LOQ includes any adjustments from dilutions, concentrations or moisture content, where applicable. (DoD report formats only.)

Limit of Quantitation: The value at which an instrument can accurately measure an analyte at a specific concentration. The LOQ includes any adjustments from dilutions, concentrations or moisture content, where applicable. (DoD report formats only.)

MDL - Method Detection Limit: This value represents the level to which target analyte concentrations are reported as estimated values, when those target analyte concentrations are quantified below the reporting limit (RL). The MDL includes any adjustments from dilutions, concentrations or moisture content, where applicable.

MS - Matrix Spike Sample: A sample prepared by adding a known mass of target analyte to a specified amount of matrix sample for which an independent estimate of target analyte concentration is available. For Method 332.0, the spike recovery is calculated using the native concentration, including estimated values.

MSD - Matrix Spike Sample Duplicate: Refer to MS.

NA - Not Applicable.

NC - Not Calculated: Term is utilized when one or more of the results utilized in the calculation are non-detect at the parameter's reporting unit.

NDPA/DPA - N-Nitrosodiphenylamine/Diphenylamine.

NI - Not Ignitable.

NP - Non-Plastic: Term is utilized for the analysis of Atterberg Limits in soil.

NR - No Results: Term is utilized when 'No Target Compounds Requested' is reported for the analysis of Volatile or Semivolatile Organic TIC only requests.

RL - Reporting Limit: The value at which an instrument can accurately measure an analyte at a specific concentration. The RL includes any adjustments from dilutions, concentrations or moisture content, where applicable.

RPD - Relative Percent Difference: The results from matrix and/or matrix spike duplicates are primarily designed to assess the precision of analytical results in a given matrix and are expressed as relative percent difference (RPD). Values which are less than five times the reporting limit for any individual parameter are evaluated by utilizing the absolute difference between the values; although the RPD value will be provided in the report.

SRM - Standard Reference Material: A reference sample of a known or certified value that is of the same or similar matrix as the associated field samples.

STLP - Semi-dynamic Tank Leaching Procedure per EPA Method 1315.

TEF - Toxic Equivalency Factors: The values assigned to each dioxin and furan to evaluate their toxicity relative to 2,3,7,8-TCDD.

TEQ - Toxic Equivalent: The measure of a sample's toxicity derived by multiplying each dioxin and furan by its corresponding TEF and then summing the resulting values.

TIC - Tentatively Identified Compound: A compound that has been identified to be present and is not part of the target compound list (TCL) for the method and/or program. All TICs are qualitatively identified and reported as estimated concentrations.

Report Format: DU Report with 'J' Qualifiers

Project Name:	THE BEACON	**Lab Number:**	L2256007
Project Number:	170745301	**Report Date:**	11/07/22

Footnotes

1 - The reference for this analyte should be considered modified since this analyte is absent from the target analyte list of the original method.

Terms

Analytical Method: Both the document from which the method originates and the analytical reference method. (Example: EPA 8260B is shown as 1,8260B.) The codes for the reference method documents are provided in the References section of the Addendum.

Chlordane: The target compound Chlordane (CAS No. 57-74-9) is reported for GC ECD analyses. Per EPA,this compound "refers to a mixture of chlordane isomers, other chlorinated hydrocarbons and numerous other components." (Reference: USEPA Toxicological Review of Chlordane, In Support of Summary Information on the Integrated Risk Information System (IRIS), December 1997.)

Difference: With respect to Total Oxidizable Precursor (TOP) Assay analysis, the difference is defined as the Post-Treatment value minus the Pre-Treatment value.

Final pH: As it pertains to Sample Receipt & Container Information section of the report, Final pH reflects pH of container determined after adjustment at the laboratory, if applicable. If no adjustment required, value reflects Initial pH.

Frozen Date/Time: With respect to Volatile Organics in soil, Frozen Date/Time reflects the date/time at which associated Reagent Water-preserved vials were initially frozen. Note: If frozen date/time is beyond 48 hours from sample collection, value will be reflected in 'bold'.

Gasoline Range Organics (GRO): Gasoline Range Organics (GRO) results include all chromatographic peaks eluting from Methyl tert butyl ether through Naphthalene, with the exception of GRO analysis in support of State of Ohio programs, which includes all chromatographic peaks eluting from Hexane through Dodecane.

Initial pH: As it pertains to Sample Receipt & Container Information section of the report, Initial pH reflects pH of container determined upon receipt, if applicable.

PAH Total: With respect to Alkylated PAH analyses, the 'PAHs, Total' result is defined as the summation of results for all or a subset of the following compounds: Naphthalene, C1-C4 Naphthalenes, 2-Methylnaphthalene, 1-Methylnaphthalene, Biphenyl, Acenaphthylene, Acenaphthene, Fluorene, C1-C3 Fluorenes, Phenanthrene, C1-C4 Phenanthrenes/Anthracenes, Anthracene, Fluoranthene, Pyrene, C1-C4 Fluoranthenes/Pyrenes, Benz(a)anthracene, Chrysene, C1-C4 Chrysenes, Benzo(b)fluoranthene, Benzo(j)+(k)fluoranthene, Benzo(e)pyrene, Benzo(a)pyrene, Perylene, Indeno(1,2,3-cd)pyrene, Dibenz(ah)+(ac)anthracene, Benzo(g,h,i)perylene. If a 'Total' result is requested, the results of its individual components will also be reported.

PFAS Total: With respect to PFAS analyses, the 'PFAS, Total (5)' result is defined as the summation of results for: PFHpA, PFHxS, PFOA, PFNA and PFOS. In addition, the 'PFAS, Total (6)' result is defined as the summation of results for: PFHpA, PFHxS, PFOA, PFNA, PFDA and PFOS. For MassDEP DW compliance analysis only, the 'PFAS, Total (6)' result is defined as the summation of results at or above the RL. Note: If a 'Total' result is requested, the results of its individual components will also be reported.

Total: With respect to Organic analyses, a 'Total' result is defined as the summation of results for individual isomers or Aroclors. If a 'Total' result is requested, the results of its individual components will also be reported. This is applicable to 'Total' results for methods 8260, 8081 and 8082.

Data Qualifiers

A - Spectra identified as "Aldol Condensates" are byproducts of the extraction/concentration procedures when acetone is introduced in the process.

B - The analyte was detected above the reporting limit in the associated method blank. Flag only applies to associated field samples that have detectable concentrations of the analyte at less than ten times (10x) the concentration found in the blank. For MCP-related projects, flag only applies to associated field samples that have detectable concentrations of the analyte at less than ten times (10x) the concentration found in the blank. For DOD-related projects, flag only applies to associated field samples that have detectable concentrations of the analyte at less than ten times (10x) the concentration found in the blank AND the analyte was detected above one-half the reporting limit (or above the reporting limit for common lab contaminants) in the associated method blank. For NJ-Air-related projects, flag only applies to associated field samples that have detectable concentrations of the analyte above the reporting limit. For NJ-related projects (excluding Air), flag only applies to associated field samples that have detectable concentrations of the analyte, which was detected above the reporting limit in the associated method blank or above five times the reporting limit for common lab contaminants (Phthalates, Acetone, Methylene Chloride, 2-Butanone).

C - Co-elution: The target analyte co-elutes with a known lab standard (i.e. surrogate, internal standards, etc.) for co-extracted analyses.

D - Concentration of analyte was quantified from diluted analysis. Flag only applies to field samples that have detectable concentrations of the analyte.

E - Concentration of analyte exceeds the range of the calibration curve and/or linear range of the instrument.

F - The ratio of quantifier ion response to qualifier ion response falls outside of the laboratory criteria. Results are considered to be an estimated maximum concentration.

G - The concentration may be biased high due to matrix interferences (i.e, co-elution) with non-target compound(s). The result should be considered estimated.

H - The analysis of pH was performed beyond the regulatory-required holding time of 15 minutes from the time of sample collection.

I - The lower value for the two columns has been reported due to obvious interference.

J - Estimated value. The Target analyte concentration is below the quantitation limit (RL), but above the Method Detection Limit (MDL) or Estimated Detection Limit (EDL) for SPME-related analyses. This represents an estimated concentration for Tentatively

Report Format: DU Report with 'J' Qualifiers

Project Name:	THE BEACON	**Lab Number:**	L2256007
Project Number:	170745301	**Report Date:**	11/07/22

Data Qualifiers

Identified Compounds (TICs).

M - Reporting Limit (RL) exceeds the MCP CAM Reporting Limit for this analyte.

ND - Not detected at the method detection limit (MDL) for the sample, or estimated detection limit (EDL) for SPME-related analyses.

NJ - Presumptive evidence of compound. This represents an estimated concentration for Tentatively Identified Compounds (TICs), where the identification is based on a mass spectral library search.

P - The RPD between the results for the two columns exceeds the method-specified criteria.

Q - The quality control sample exceeds the associated acceptance criteria. For DOD-related projects, LCS and/or Continuing Calibration Standard exceedences are also qualified on all associated sample results. Note: This flag is not applicable for matrix spike recoveries when the sample concentration is greater than 4x the spike added or for batch duplicate RPD when the sample concentrations are less than 5x the RL. (Metals only.)

R - Analytical results are from sample re-analysis.

RE - Analytical results are from sample re-extraction.

S - Analytical results are from modified screening analysis.

V - The surrogate associated with this target analyte has a recovery outside the QC acceptance limits. (Applicable to MassDEP DW Compliance samples only.)

Z - The batch matrix spike and/or duplicate associated with this target analyte has a recovery/RPD outside the QC acceptance limits. (Applicable to MassDEP DW Compliance samples only.)

Report Format: DU Report with 'J' Qualifiers

Project Name:	THE BEACON	**Lab Number:**	L2256007
Project Number:	170745301	**Report Date:**	11/07/22

REFERENCES

1 Test Methods for Evaluating Solid Waste: Physical/Chemical Methods. EPA SW-846. Third Edition. Updates I - VI, 2018.

107 Alpha Analytical - In-house calculation method.

121 Standard Methods for the Examination of Water and Wastewater. APHA-AWWA-WEF. Standard Methods Online.

134 Determination of Selected Perfluorinated Alkyl Acids in Drinking Water by Solid Phase Extraction and Liquid Chromatography/Tandem Mass Spectrometry (LC/MS/MS) using Isotope Dilution. Alpha SOP 23528.

LIMITATION OF LIABILITIES

Alpha Analytical performs services with reasonable care and diligence normal to the analytical testing laboratory industry. In the event of an error, the sole and exclusive responsibility of Alpha Analytical shall be to re-perform the work at it's own expense. In no event shall Alpha Analytical be held liable for any incidental, consequential or special damages, including but not limited to, damages in any way connected with the use of, interpretation of, information or analysis provided by Alpha Analytical.

We strongly urge our clients to comply with EPA protocol regarding sample volume, preservation, cooling, containers, sampling procedures, holding time and splitting of samples in the field.

Certification Information

The following analytes are not included in our Primary NELAP Scope of Accreditation:

Westborough Facility
EPA 624/624.1: m/p-xylene, o-xylene, Naphthalene
EPA 625/625.1: alpha-Terpineol
EPA 8260C/8260D: NPW: 1,2,4,5-Tetramethylbenzene; 4-Ethyltoluene, Azobenzene; SCM: Iodomethane (methyl iodide), 1,2,4,5-Tetramethylbenzene; 4-Ethyltoluene.
EPA 8270D/8270E: NPW: Dimethylnaphthalene,1,4-Diphenylhydrazine, alpha-Terpineol; SCM: Dimethylnaphthalene,1,4-Diphenylhydrazine.
SM4500: NPW: Amenable Cyanide; SCM: Total Phosphorus, TKN, NO2, NO3.

Mansfield Facility
SM 2540D: TSS
EPA 8082A: NPW: PCB: 1, 5, 31, 87,101, 110, 141, 151, 153, 180, 183, 187.
EPA TO-15: Halothane, 2,4,4-Trimethyl-2-pentene, 2,4,4-Trimethyl-1-pentene, Thiophene, 2-Methylthiophene, 3-Methylthiophene, 2-Ethylthiophene, 1,2,3-Trimethylbenzene, Indan, Indene, 1,2,4,5-Tetramethylbenzene, Benzothiophene, 1-Methylnaphthalene.
Biological Tissue Matrix: EPA 3050B

The following analytes are included in our Massachusetts DEP Scope of Accreditation

Westborough Facility:

Drinking Water
EPA 300.0: Chloride, Nitrate-N, Fluoride, Sulfate; **EPA 353.2**: Nitrate-N, Nitrite-N; **SM4500NO3-F**: Nitrate-N, Nitrite-N; **SM4500F-C, SM4500CN-CE, EPA 180.1, SM2130B, SM4500Cl-D, SM2320B, SM2540C, SM4500H-B, SM4500NO2-B**
EPA 332: Perchlorate; **EPA 524.2:** THMs and VOCs; **EPA 504.1:** EDB, DBCP.
Microbiology: **SM9215B; SM9223-P/A, SM9223B-Colilert-QT,SM9222D**.

Non-Potable Water
SM4500H,B, EPA 120.1, SM2510B, SM2540C, SM2320B, SM4500CL-E, SM4500F-BC, SM4500NH3-BH: Ammonia-N and Kjeldahl-N, **EPA 350.1**: Ammonia-N, **LACHAT 10-107-06-1-B**: Ammonia-N, **EPA 351.1, SM4500NO3-F, EPA 353.2**: Nitrate-N, **SM4500P-E, SM4500P-B, E, SM4500SO4-E, SM5220D, EPA 410.4, SM5210B, SM5310C, SM4500CL-D, EPA 1664, EPA 420.1, SM4500-CN-CE, SM2540D, EPA 300: Chloride, Sulfate, Nitrate.**
EPA 624.1: Volatile Halocarbons & Aromatics,
EPA 608.3: Chlordane, Toxaphene, Aldrin, alpha-BHC, beta-BHC, gamma-BHC, delta-BHC, Dieldrin, DDD, DDE, DDT, Endosulfan I, Endosulfan II, Endosulfan sulfate, Endrin, Endrin Aldehyde, Heptachlor, Heptachlor Epoxide, PCBs
EPA 625.1: SVOC (Acid/Base/Neutral Extractables), **EPA 600/4-81-045**: PCB-Oil.
Microbiology: **SM9223B-Colilert-QT; Enterolert-QT, SM9221E, EPA 1600, EPA 1603, SM9222D.**

Mansfield Facility:

Drinking Water
EPA 200.7: Al, Ba, Cd, Cr, Cu, Fe, Mn, Ni, Na, Ag, Ca, Zn. **EPA 200.8:** Al, Sb, As, Ba, Be, Cd, Cr, Cu, Pb, Mn, Ni, Se, Ag, TL, Zn. **EPA 245.1** Hg.
EPA 522, EPA 537.1.

Non-Potable Water
EPA 200.7: Al, Sb, As, Be, Cd, Ca, Cr, Co, Cu, Fe, Pb, Mg, Mn, Mo, Ni, K, Se, Ag, Na, Sr, TL, Ti, V, Zn.
EPA 200.8: Al, Sb, As, Be, Cd, Cr, Cu, Fe, Pb, Mn, Ni, K, Se, Ag, Na, TL, Zn.
EPA 245.1 Hg.
SM2340B

For a complete listing of analytes and methods, please contact your Alpha Project Manager.

NEW YORK CHAIN OF CUSTODY

ALPHA ANALYTICAL

Westborough, MA 01581
8 Walkup Dr.
TEL: 508-898-9220
FAX: 508-898-9193

Mansfield, MA 02048
320 Forbes Blvd
TEL: 508-822-9300
FAX: 508-822-3288

Service Centers
Mahwah, NJ 07430: 35 Whitney Rd, Suite 5
Albany, NY 12205: 14 Walker Way
Tonawanda, NY 14150: 275 Cooper Ave, Suite 105

Page 1 of 3

Date Rec'd in Lab: 10/8/22

ALPHA Job #: L2256007

Client Information
Client: CANRAN
Address: 360 W 31 ST NEW YORK NY
Phone: 212-479-5700
Fax:
Email: JARMSTRONG@CANRAN.COM

Project Information
Project Name: THE BEACON
Project Location: 413 E 120 ST.
Project #: 170745301
(Use Project name as Project #) ☐
Project Manager: JEN ARMSTRONG
ALPHAQuote #: 20088

Turn-Around Time
Standard ☒ Due Date:
Rush (only if pre approved) ☐ # of Days:

Deliverables
☐ ASP-A ☐ ASP-B
☐ EQuIS (1 File) ☒ EQuIS (4 File)
☐ Other

Regulatory Requirement
☐ NY TOGS ☒ NY Part 375
☐ AWQ Standards ☐ NY CP-51
☐ NY Restricted Use ☐ Other
☐ NY Unrestricted Use
☐ NYC Sewer Discharge

Billing Information
☐ Same as Client Info
PO #

Disposal Site Information
Please identify below location of applicable disposal facilities.
Disposal Facility:
☐ NJ ☐ NY
☐ Other:

These samples have been previously analyzed by Alpha ☐

Other project specific requirements/comments:

Please specify Metals or TAL.

100722

ALPHA Lab ID (Lab Use Only)	Sample ID	Collection Date	Collection Time	Sample Matrix	Sampler's Initials	VOCs	SVOCs	PCBs	Pest.	Herb.	Metals	Herb.	TAL Metals	Sample Specific Comments
L6007-01	SB03-1-2	10/7/22	10:00	SO	MF	X	X	X	X	X	X	X	X	
02	SB03-4-5		10:15											
03	SODUP01		12:00											
04	SB01-1-3		14:00											
05	SB01-3-5		14:05											
06	TB01-100722		14:50	H2O		X								
07	SB02-0-2		15:40	SO		X	X	X	X	X	X	X	X	
08	SB02-4-5		10:00	SO		X	X	X	X	X	X	X	X	

Preservative Code:
A = None
B = HCl
C = HNO_3
D = H_2SO_4
E = NaOH
F = MeOH
G = $NaHSO_4$
H = $Na_2S_2O_3$
K/E = Zn Ac/NaOH
O = Other

Container Code
P = Plastic
A = Amber Glass
V = Vial
G = Glass
B = Bacteria Cup
C = Cube
O = Other
E = Encore
D = BOD Bottle

Westboro: Certification No: MA935
Mansfield: Certification No: MA015

Container Type								
Preservative								

Relinquished By:	Date/Time	Received By:	Date/Time
	10/7/22 17:00		10/7/22 17:00
	10/7/22 21:17		10.7.22 2140
	10.7.22	SCHAUL	10/8/22 0020
SCHAUL	10/8/22 0150		10/8/22 0150

Please print clearly, legibly and completely. Samples can not be logged in and turnaround time clock will not start until any ambiguities are resolved. BY EXECUTING THIS COC, THE CLIENT HAS READ AND AGREES TO BE BOUND BY ALPHA'S TERMS & CONDITIONS. (See reverse side.)

Form No: 01-25 HC (rev. 30-Sept-2013)

NEW YORK CHAIN OF CUSTODY

ALPHA ANALYTICAL

Westborough, MA 01581
8 Walkup Dr.
TEL: 508-898-9220
FAX: 508-898-9193

Mansfield, MA 02048
320 Forbes Blvd
TEL: 508-822-9300
FAX: 508-822-3288

Service Centers
Mahwah, NJ 07430: 35 Whitney Rd, Suite 5
Albany, NY 12205: 14 Walker Way
Tonawanda, NY 14150: 275 Cooper Ave, Suite 105

Page 1 of 3

Date Rec'd in Lab: 10/8/22

ALPHA Job #: L2256007

Client Information

Client: CANRAN
Address: 360 W 31 ST
NEW YORK NY
Phone: 212-479-5700
Fax:
Email: JARMSTRONG@CANRAN.COM

Project Information

Project Name: THE BEACON
Project Location: 413 E 120 ST.
Project #: 170745301
(Use Project name as Project #) ☐
Project Manager: JEN ARMSTRONG
ALPHAQuote #: 20088

Turn-Around Time

Standard ☒ Due Date:
Rush (only if pre approved) ☐ # of Days:

Deliverables

☐ ASP-A ☐ ASP-B
☐ EQuIS (1 File) ☒ EQuIS (4 File)
☐ Other

Billing Information

☐ Same as Client Info
PO #

Regulatory Requirement

☐ NY TOGS ☒ NY Part 375
☐ AWQ Standards ☐ NY CP-51
☐ NY Restricted Use ☐ Other
☐ NY Unrestricted Use
☐ NYC Sewer Discharge

Disposal Site Information

Please identify below location of applicable disposal facilities.
Disposal Facility:
☐ NJ ☐ NY
☐ Other:

These samples have been previously analyzed by Alpha ☐

Other project specific requirements/comments:

Please specify Metals or TAL.

ANALYSIS

Sample Filtration
☐ Done
☐ Lab to do
Preservation
☐ Lab to do
(Please Specify below)

ALPHA Lab ID (Lab Use Only)	Sample ID	Collection Date	Collection Time	Sample Matrix	Sampler's Initials	VOCs	SVOCs	PCBs	Pest.	Herbs.	Metals	Hex + TRI CHROM.	Tot. Cyanide	Sample Specific Comments
L6007-01	SB03_1-2	10/7/22	10:00	SO	MF	X	X	X	X	X	X	X	X	
02	SB03_4-5		10:15			X	X	X	X	X	X	X	X	
03	SODUP01		12:00			X	X	X	X	X	X	X	X	
04	SB01_1-3		14:00			X	X	X	X	X	X	X	X	
05	SB01_3-5		14:05			X	X	X	X	X	X	X	X	
06	TRIP_100722		14:50	H2O		X								
07	SB02_0-2		15:40	SO		X	X	X	X	X	X	X	X	
08	SB02_4-5		10:00	SO		X	X	X	X	X	X	0	X	

Preservative Code:
A = None
B = HCl
C = HNO_3
D = H_2SO_4
E = NaOH
F = MeOH
G = $NaHSO_4$
H = $Na_2S_2O_3$
K/E = Zn Ac/NaOH
O = Other

Container Code
P = Plastic
A = Amber Glass
V = Vial
G = Glass
B = Bacteria Cup
C = Cube
O = Other
E = Encore
D = BOD Bottle

Westboro: Certification No: MA935
Mansfield: Certification No: MA015

Container Type														
Preservative														

Relinquished By:	Date/Time	Received By:	Date/Time
	10/7/22 17:00		10/7/22 17:00
	10/7/22 21:17		10.7.22 2140
	10.7.22	SCANNED	10/8/22 0020
SCANNED	10/8/22 0150		10/8/22 0150

Please print clearly, legibly and completely. Samples can not be logged in and turnaround time clock will not start until any ambiguities are resolved. BY EXECUTING THIS COC, THE CLIENT HAS READ AND AGREES TO BE BOUND BY ALPHA'S TERMS & CONDITIONS. (See reverse side.)

Form No: 01-25 HC (rev. 30-Sept-2013)

NEW YORK CHAIN OF CUSTODY

ALPHA ANALYTICAL

Westborough, MA 01581
8 Walkup Dr.
TEL: 508-898-9220
FAX: 508-898-9193

Mansfield, MA 02048
320 Forbes Blvd
TEL: 508-822-9300
FAX: 508-822-3288

Service Centers
Mahwah, NJ 07430: 35 Whitney Rd, Suite 5
Albany, NY 12205: 14 Walker Way
Tonawanda, NY 14150: 275 Cooper Ave, Suite 105

Page 2 of 3

Date Rec'd in Lab: 10/8/22

ALPHA Job #: L2256007

Client Information
Client: CANFAN
Address: 360 W 31 ST.
NEW YORK NY
Phone: 212-479-5400
Fax:
Email: JARMSTRONG@CANFAN.COM

Project Information
Project Name: THE BEACON
Project Location: 413 E 120 ST.
Project #: 17E745301
(Use Project name as Project #) ☐
Project Manager: JEN ARMSTRONG
ALPHAQuote #: 20058

Turn-Around Time
Standard ☒ Due Date:
Rush (only if pre approved) ☐ # of D

Deliverables
☐ ASP-A ☐ ASP-B
☐ EQuIS (1 File) ☒ EQuIS (4 File)
☐ Other

Regulatory Requirement
☐ NY TOGS ☒ NY Part 375
☐ AWQ Standards ☐ NY CP-51
☐ NY Restricted Use ☐ Other
☐ NY Unrestricted Use

Billing Information
☐ Same as Client Info
PO #

Disposal Site Information
Please identify below location of applicable disposal facilities.
Disposal Facility:
☐ NJ ☐ NY
☐ Other:

These samples have been previously analyzed by Alpha ☐

Other project specific requirements/comm

Please specify Metals or TAL.

ANALYSIS

Sample Filtration
☐ D
☐ Lab to do
Preservation
☐ Lab to do
(Please Specify below)

Total Bottle

Sample Specific Comments

ALPHA Lab ID (Lab Use Only)	
L2256007- 09	SB03-1
10	SCDUP01
11	MW03
12	SB01-1-3
13	SB02-0-2

100722

Preservative Code:
A = None
B = HCl
C = HNO_3
D = H_2SO_4
E = NaOH
F = MeOH
G = $NaHSO_4$
H = $Na_2S_2O_3$
K/E = Zn Ac/NaOH
O = Other

Container Code
P = Plastic
A = Amber Glass
V = Vial
G = Glass
B = Bacteria Cup
C = Cube
O = Other
E = Encore
D = BOD Bottle

Westboro: Certification No: MA935
Mansfield: Certification No: MA015

Container Type											
Preservative											

Relinquished By:	Date/Time	Received By:	Date/Time
	10/7/22 17:00		10/7/22 1700
	10/7/22 2117		10.7.22 2100
	10.7.22		10/8/22 0020
	10/8/22 0150		10/8/22 0150

Please print clearly, legibly and completely. Samples can not be logged in and turnaround time clock will not start until any ambiguities are resolved. BY EXECUTING THIS COC, THE CLIENT HAS READ AND AGREES TO BE BOUND BY ALPHA'S TERMS & CONDITIONS. (See reverse side.)

Form No: 01-25 HC (rev. 30-Sept-2013)

ALPHA ANALYTICAL

Westborough, MA 01581
8 Walkup Dr.
TEL: 508-898-9220
FAX: 508-898-9193

Mansfield, MA 02048
320 Forbes Blvd
TEL: 508-822-9300
FAX: 508-822-3288

NEW YORK CHAIN OF CUSTODY

Service Centers
Mahwah, NJ 07430: 35 Whitney Rd, Suite 5
Albany, NY 12205: 14 Walker Way
Tonawanda, NY 14150: 275 Cooper Ave, Suite 105

Page 2 of 3

Date Rec'd in Lab: 10/8/22

ALPHA Job #: L2256007

Client Information
Client: CANFAN
Address: 360 W 31 ST. NEW YORK NY
Phone: 212-479-5400
Fax:
Email: JARMSTRONG@CANFAN.COM

Project Information
Project Name: THE BEACON
Project Location: 413 E 120 ST.
Project #: 17E745301
(Use Project name as Project #) ☐
Project Manager: JEN ARMSTRONG
ALPHAQuote #: 20058

Turn-Around Time
Standard ☒ Due Date:
Rush (only if pre approved) ☐ # of Days:

Deliverables
☐ ASP-A ☐ ASP-B
☐ EQuIS (1 File) ☒ EQuIS (4 File)
☐ Other

Billing Information
☐ Same as Client Info
PO #

Regulatory Requirement
☐ NY TOGS ☒ NY Part 375
☐ AWQ Standards ☐ NY CP-51
☐ NY Restricted Use ☐ Other
☐ NY Unrestricted Use
☐ NYC Sewer Discharge

Disposal Site Information
Please identify below location of applicable disposal facilities.
Disposal Facility:
☐ NJ ☐ NY
☐ Other:

These samples have been previously analyzed by Alpha ☐

Other project specific requirements/comments:

Please specify Metals or TAL.

ANALYSIS
PFAS

Sample Filtration
☐ Done
☐ Lab to do
Preservation
☐ Lab to do
(Please Specify below)

Total Bottle

ALPHA Lab ID (Lab Use Only)	Sample ID	Collection Date	Collection Time	Sample Matrix	Sampler's Initials	PFAS	Sample Specific Comments
L2256007-09	SB03-1-2 (PFAS)	10/7/22	11:15	SO	MF	X	
10	SCDUP01 (PFAS)		12:15	SO			
11	MW03 (PFAS) - 100722		12:45	GW			
12	SB01-1-3 (PFAS)		14:10	SO			
13	SB02-0-2 (PFAS)	↓	15:45	SO	↓	↓	

Preservative Code:
A = None
B = HCl
C = HNO_3
D = H_2SO_4
E = NaOH
F = MeOH
G = $NaHSO_4$
H = $Na_2S_2O_3$
K/E = Zn Ac/NaOH
O = Other

Container Code
P = Plastic
A = Amber Glass
V = Vial
G = Glass
B = Bacteria Cup
C = Cube
O = Other
E = Encore
D = BOD Bottle

Westboro: Certification No: MA935
Mansfield: Certification No: MA015

Container Type													
Preservative													

Relinquished By:	Date/Time	Received By:	Date/Time
	10/7/22 17:00		10/7/22 1700
	10/7/22 2117		10.7.22 2100
	10.7.22		10/8/22 0020
	10/8/22 0150		10/8/22 0150

Please print clearly, legibly and completely. Samples can not be logged in and turnaround time clock will not start until any ambiguities are resolved. BY EXECUTING THIS COC, THE CLIENT HAS READ AND AGREES TO BE BOUND BY ALPHA'S TERMS & CONDITIONS. (See reverse side.)

Form No: 01-25 HC (rev. 30-Sept-2013)

NEW YORK CHAIN OF CUSTODY

ALPHA ANALYTICAL

Westborough, MA 01581
8 Walkup Dr.
TEL: 508-898-9220
FAX: 508-898-9193

Mansfield, MA 02048
320 Forbes Blvd
TEL: 508-822-9300
FAX: 508-822-3288

Service Centers
Mahwah, NJ 07430: 35 Whitney Rd, Suite 5
Albany, NY 12205: 14 Walker Way
Tonawanda, NY 14150: 275 Cooper Ave, Suite 105

Page 3 of 3

Date Rec'd in Lab: 10/8/22

ALPHA Job #: L2256007

Client Information

Client: CANNAN
Address: 360 W 31 ST
NEW YORK NY
Phone: 212-479-5400
Fax:
Email: JARMSTRONG@CANNAN.COM

Project Information

Project Name: THE BEACON
Project Location: 413 E 120 Street
Project #: 17074530 1
(Use Project name as Project #) ☐
Project Manager: JEN ARMSTRONG
ALPHAQuote #: 20088

Turn-Around Time

Standard ☒ Due Date:
Rush (only if pre approved) ☐ # of Days:

These samples have been previously analyzed by Alpha ☐

Other project specific requirements/comments:

Please specify Metals or TAL.

Deliverables

☐ ASP-A ☐ ASP-B
☐ EQuIS (1 File) ☒ EQuIS (4 File)
☐ Other

Regulatory Requirement

☐ NY TOGS ☒ NY Part 375
☐ AWQ Standards ☐ NY CP-51
☐ NY Restricted Use ☐ Other
☐ NY Unrestricted Use
☐ NYC Sewer Discharge

Billing Information

☐ Same as Client Info
PO #

Disposal Site Information

Please identify below location of applicable disposal facilities.
Disposal Facility:
☐ NJ ☐ NY
☐ Other:

ANALYSIS

Sample Filtration
☐ Done
☐ Lab to do
Preservation
☐ Lab to do
(Please Specify below)

ALPHA Lab ID (Lab Use Only)	Sample ID	Collection Date	Collection Time	Sample Matrix	Sampler's Initials	VOC	SVOCs	PCBs	Pest	Herbs	TAL Metals	TAL + Cyanide (Sample Filtered)	1,4-Dioxane (Part 375)	Total Bottle
56007-14	MW03-100722	10/7/22	12:35	SO	MR	X	X	X	X	X	X	X		
15	FB02	↓	14:35	DI	↓	X	X	X	X	X	X	X		
16	TB04_100722	↓	14:55	H2O	↓	X							X	

Sample Specific Comments

Preservative Code:
A = None
B = HCl
C = HNO_3
D = H_2SO_4
E = NaOH
F = MeOH
G = $NaHSO_4$
H = $Na_2S_2O_3$
K/E = Zn Ac/NaOH
O = Other

Container Code
P = Plastic
A = Amber Glass
V = Vial
G = Glass
B = Bacteria Cup
C = Cube
O = Other
E = Encore
D = BOD Bottle

Westboro: Certification No: MA935
Mansfield: Certification No: MA015

Container Type								
Preservative								

Relinquished By:	Date/Time	Received By:	Date/Time
	10/7/22 17:00		10/7/22 1700
	10/7/22 2117		10.7.22 2117
	10.7.22		10/8/22 0020
	10/8/22 0150		10/8/22 0150

Please print clearly, legibly and completely. Samples can not be logged in and turnaround time clock will not start until any ambiguities are resolved. BY EXECUTING THIS COC, THE CLIENT HAS READ AND AGREES TO BE BOUND BY ALPHA'S TERMS & CONDITIONS. (See reverse side.)

Form No: 01-25 HC (rev. 30-Sept-2013)

100722

NEW YORK CHAIN OF CUSTODY

ALPHA ANALYTICAL

Westborough, MA 01581
8 Walkup Dr.
TEL: 508-898-9220
FAX: 508-898-9193

Mansfield, MA 02048
320 Forbes Blvd
TEL: 508-822-9300
FAX: 508-822-3288

Service Centers
Mahwah, NJ 07430: 35 Whitney Rd, Suite 5
Albany, NY 12205: 14 Walker Way
Tonawanda, NY 14150: 275 Cooper Ave, Suite 105

Page 3 of 3

Date Rec'd in Lab: 10/8/22

ALPHA Job #: L2256007

Client Information

Client: CANNAN
Address: 360 W 31 ST NEW YORK NY
Phone: 212-479-5400
Fax:
Email: JARMSTRONG@CANNAN.COM

Project Information

Project Name: THE BEACON
Project Location: 413 E 120 Street
Project #: 17074530 1
(Use Project name as Project #) ☐
Project Manager: JEN ARMSTRONG
ALPHAQuote #: 20088

Turn-Around Time

Standard ☒ Due Date:
Rush (only if pre approved) ☐ # of Days:

Deliverables

☐ ASP-A ☐ ASP-B
☐ EQuIS (1 File) ☒ EQuIS (4 File)
☐ Other

Billing Information

☐ Same as Client Info
PO #

Regulatory Requirement

☐ NY TOGS ☒ NY Part 375
☐ AWQ Standards ☐ NY CP-51
☐ NY Restricted Use ☐ Other
☐ NY Unrestricted Use
☐ NYC Sewer Discharge

Disposal Site Information

Please identify below location of applicable disposal facilities.
Disposal Facility:
☐ NJ ☐ NY
☐ Other:

These samples have been previously analyzed by Alpha ☐

Other project specific requirements/comments:

Please specify Metals or TAL.

ANALYSIS

Sample Filtration
☐ Done
☐ Lab to do
Preservation
☐ Lab to do
(Please Specify below)

ALPHA Lab ID (Lab Use Only)	Sample ID	Collection Date	Collection Time	Sample Matrix	Sampler's Initials	VOCs	SVOCs	PCBs	Pest.	Herb.	TAL Metals	TCL + Hex Chrom (Total + Dissolved)	Part 375 TCL Vocs	Sample Specific Comments	Total Bottle
56007-14	MW03-100722	10/7/22	12:35	SO	MR	X	X	X	X	X	X	X			
15	FB02	↓	14:35	DI	↓	X	X	X	X	X	X	X			
16	TB04_100722	↓	14:55	H2O	↓	X							X		

Preservative Code:
A = None
B = HCl
C = HNO_3
D = H_2SO_4
E = NaOH
F = MeOH
G = $NaHSO_4$
H = $Na_2S_2O_3$
K/E = Zn Ac/NaOH
O = Other

Container Code
P = Plastic
A = Amber Glass
V = Vial
G = Glass
B = Bacteria Cup
C = Cube
O = Other
E = Encore
D = BOD Bottle

Westboro: Certification No: MA935
Mansfield: Certification No: MA015

Container Type								
Preservative								

Relinquished By:	Date/Time	Received By:	Date/Time
	10/7/22 17:00	CLIENT	10/7/22 1700
	10/7/22 2117		10.7.22 2117
	10.7.22	EXPRESS	10/8/22 0020
EXPRESS	10/8/22 0150		10/8/22 0150

Please print clearly, legibly and completely. Samples can not be logged in and turnaround time clock will not start until any ambiguities are resolved. BY EXECUTING THIS COC, THE CLIENT HAS READ AND AGREES TO BE BOUND BY ALPHA'S TERMS & CONDITIONS. (See reverse side.)

Form No: 01-25 HC (rev. 30-Sept-2013)

ANALYTICAL REPORT

Lab Number:	L2266310
Client:	Langan Engineering & Environmental 21 Penn Plaza 360 W. 31st Street, 8th Floor New York, NY 10001-2727
ATTN:	Jennifer Armstrong
Phone:	(212) 479-5537
Project Name:	THE BEACON
Project Number:	170745301
Report Date:	11/29/22

The original project report/data package is held by Alpha Analytical. This report/data package is paginated and should be reproduced only in its entirety. Alpha Analytical holds no responsibility for results and/or data that are not consistent with the original.

Certifications & Approvals: MA (M-MA086), NH NELAP (2064), CT (PH-0574), IL (200077), ME (MA00086), MD (348), NJ (MA935), NY (11148), NC (25700/666), PA (68-03671), RI (LAO00065), TX (T104704476), VT (VT-0935), VA (460195), USDA (Permit #P330-17-00196).

Eight Walkup Drive, Westborough, MA 01581-1019
508-898-9220 (Fax) 508-898-9193 800-624-9220 - www.alphalab.com

Project Name: THE BEACON
Project Number: 170745301

Lab Number: L2266310
Report Date: 11/29/22

Alpha Sample ID	Client ID	Matrix	Sample Location	Collection Date/Time	Receive Date
L2266310-01	SB03_1-2	SOIL	413 E 120 ST.	10/07/22 10:00	10/07/22
L2266310-02	SB03_4-5	SOIL	413 E 120 ST.	10/07/22 10:15	10/07/22
L2266310-03	SODUP01_100722	SOIL	413 E 120 ST.	10/07/22 12:00	10/07/22
L2266310-04	SB01_3-5	SOIL	413 E 120 ST.	10/07/22 14:05	10/07/22

Project Name:	THE BEACON	**Lab Number:**	L2266310
Project Number:	170745301	**Report Date:**	11/29/22

Case Narrative

The samples were received in accordance with the Chain of Custody and no significant deviations were encountered during the preparation or analysis unless otherwise noted. Sample Receipt, Container Information, and the Chain of Custody are located at the back of the report.

Results contained within this report relate only to the samples submitted under this Alpha Lab Number and meet NELAP requirements for all NELAP accredited parameters unless otherwise noted in the following narrative. The data presented in this report is organized by parameter (i.e. VOC, SVOC, etc.). Sample specific Quality Control data (i.e. Surrogate Spike Recovery) is reported at the end of the target analyte list for each individual sample, followed by the Laboratory Batch Quality Control at the end of each parameter. Tentatively Identified Compounds (TICs), if requested, are reported for compounds identified to be present and are not part of the method/program Target Compound List, even if only a subset of the TCL are being reported. If a sample was re-analyzed or re-extracted due to a required quality control corrective action and if both sets of data are reported, the Laboratory ID of the re-analysis or re-extraction is designated with an "R" or "RE", respectively.

When multiple Batch Quality Control elements are reported (e.g. more than one LCS), the associated samples for each element are noted in the grey shaded header line of each data table. Any Laboratory Batch, Sample Specific % recovery or RPD value that is outside the listed Acceptance Criteria is bolded in the report. In reference to questions H (CAM) or 4 (RCP) when "NO" is checked, the performance criteria for CAM and RCP methods allow for some quality control failures to occur and still be within method compliance. In these instances, the specific failure is not narrated but noted in the associated QC Outlier Summary Report, located directly after the Case Narrative. QC information is also incorporated in the Data Usability Assessment table (Format 11) of our Data Merger tool, where it can be reviewed in conjunction with the sample result, associated regulatory criteria and any associated data usability implications.

Soil/sediments, solids and tissues are reported on a dry weight basis unless otherwise noted. Definitions of all data qualifiers and acronyms used in this report are provided in the Glossary located at the back of the report.

HOLD POLICY - For samples submitted on hold, Alpha's policy is to hold samples (with the exception of Air canisters) free of charge for 21 calendar days from the date the project is completed. After 21 calendar days, we will dispose of all samples submitted including those put on hold unless you have contacted your Alpha Project Manager and made arrangements for Alpha to continue to hold the samples. Air canisters will be disposed after 3 business days from the date the project is completed.

Please contact Project Management at 800-624-9220 with any questions.

Project Name:	THE BEACON	**Lab Number:**	L2266310
Project Number:	170745301	**Report Date:**	11/29/22

Case Narrative (continued)

Report Submission

All non-detect (ND) or estimated concentrations (J-qualified) have been quantitated to the limit noted in the MDL column.

I, the undersigned, attest under the pains and penalties of perjury that, to the best of my knowledge and belief and based upon my personal inquiry of those responsible for providing the information contained in this analytical report, such information is accurate and complete. This certificate of analysis is not complete unless this page accompanies any and all pages of this report.

Authorized Signature: Melissa Sturgis Melissa Sturgis

Title: Technical Director/Representative Date: 11/29/22

METALS

Project Name: THE BEACON
Project Number: 170745301
Lab Number: L2266310
Report Date: 11/29/22

SAMPLE RESULTS

Lab ID: L2266310-01
Client ID: SB03_1-2
Sample Location: 413 E 120 ST.
Sample Depth:
Matrix: Soil

Date Collected: 10/07/22 10:00
Date Received: 10/07/22
Field Prep: Not Specified
TCLP/SPLP Ext. Date: 11/26/22 16:45

Parameter	Result	Qualifier	Units	RL	MDL	Dilution Factor	Date Prepared	Date Analyzed	Prep Method	Analytical Method	Analyst
TCLP Metals by EPA 1311 - Mansfield Lab											
Lead, TCLP	4.04		mg/l	0.500	0.0270	1	11/28/22 11:07	11/28/22 16:29	EPA 3015	1,6010D	AMW

Project Name: THE BEACON
Project Number: 170745301
Lab Number: L2266310
Report Date: 11/29/22

SAMPLE RESULTS

Lab ID: L2266310-02
Client ID: SB03_4-5
Sample Location: 413 E 120 ST.
Sample Depth:
Matrix: Soil

Date Collected: 10/07/22 10:15
Date Received: 10/07/22
Field Prep: Not Specified
TCLP/SPLP Ext. Date: 11/26/22 16:45

Parameter	Result	Qualifier	Units	RL	MDL	Dilution Factor	Date Prepared	Date Analyzed	Prep Method	Analytical Method	Analyst
TCLP Metals by EPA 1311 - Mansfield Lab											
Lead, TCLP	ND		mg/l	0.500	0.0270	1	11/28/22 11:07	11/28/22 16:38	EPA 3015	1,6010D	AMW

Project Name: THE BEACON
Project Number: 170745301
Lab Number: L2266310
Report Date: 11/29/22

SAMPLE RESULTS

Lab ID: L2266310-03
Client ID: SODUP01_100722
Sample Location: 413 E 120 ST.
Sample Depth:
Matrix: Soil

Date Collected: 10/07/22 12:00
Date Received: 10/07/22
Field Prep: Not Specified
TCLP/SPLP Ext. Date: 11/26/22 16:45

Parameter	Result	Qualifier	Units	RL	MDL	Dilution Factor	Date Prepared	Date Analyzed	Prep Method	Analytical Method	Analyst
TCLP Metals by EPA 1311 - Mansfield Lab											
Lead, TCLP	0.610		mg/l	0.500	0.0270	1	11/28/22 11:07	11/28/22 16:44	EPA 3015	1,6010D	AMW

Project Name: THE BEACON
Project Number: 170745301
Lab Number: L2266310
Report Date: 11/29/22

SAMPLE RESULTS

Lab ID: L2266310-04
Client ID: SB01_3-5
Sample Location: 413 E 120 ST.
Sample Depth:
Matrix: Soil

Date Collected: 10/07/22 14:05
Date Received: 10/07/22
Field Prep: Not Specified
TCLP/SPLP Ext. Date: 11/26/22 16:45

Parameter	Result	Qualifier	Units	RL	MDL	Dilution Factor	Date Prepared	Date Analyzed	Prep Method	Analytical Method	Analyst
TCLP Metals by EPA 1311 - Mansfield Lab											
Lead, TCLP	ND		mg/l	0.500	0.0270	1	11/28/22 11:07	11/28/22 16:49	EPA 3015	1,6010D	AMW

Project Name: THE BEACON
Project Number: 170745301
Lab Number: L2266310
Report Date: 11/29/22

Method Blank Analysis
Batch Quality Control

Parameter	Result	Qualifier	Units	RL	MDL	Dilution Factor	Date Prepared	Date Analyzed	Analytical Method	Analyst
TCLP Metals by EPA 1311 - Mansfield Lab for sample(s): 01-04 Batch: WG1716567-1										
Lead, TCLP	ND		mg/l	0.500	0.0270	1	11/28/22 11:07	11/28/22 14:08	1,6010D	AMW

Prep Information

Digestion Method: EPA 3015
TCLP/SPLP Extraction Date: 11/26/22 16:45

Lab Control Sample Analysis

Batch Quality Control

Project Name: THE BEACON

Project Number: 170745301

Lab Number: L2266310

Report Date: 11/29/22

Parameter	LCS %Recovery	Qual	LCSD %Recovery	Qual	%Recovery Limits	RPD	Qual	RPD Limits
TCLP Metals by EPA 1311 - Mansfield Lab Associated sample(s): 01-04 Batch: WG1716567-2								
Lead, TCLP	95		-		75-125	-		20

Matrix Spike Analysis
Batch Quality Control

Project Name: THE BEACON
Project Number: 170745301

Lab Number: L2266310
Report Date: 11/29/22

Parameter	Native Sample	MS Added	MS Found	MS %Recovery	Qual	MSD Found	MSD %Recovery	Qual	Recovery Limits	RPD	Qual	RPD Limits
TCLP Metals by EPA 1311 - Mansfield Lab Associated sample(s): 01-04 QC Batch ID: WG1716567-3 QC Sample: L2266067-01 Client ID: MS Sample												
Lead, TCLP	ND	5.3	4.96	94		-	-		75-125	-		20

Lab Duplicate Analysis

Batch Quality Control

Project Name: THE BEACON
Project Number: 170745301

Lab Number: L2266310
Report Date: 11/29/22

Parameter	Native Sample	Duplicate Sample	Units	RPD	Qual	RPD Limits
TCLP Metals by EPA 1311 - Mansfield Lab Associated sample(s): 01-04 QC Batch ID: WG1716567-4 QC Sample: L2266067-01 Client ID: DUP Sample						
Lead, TCLP	ND	ND	mg/l	NC		20

Project Name: THE BEACON
Project Number: 170745301

Lab Number: L2266310
Report Date: 11/29/22

Sample Receipt and Container Information

Were project specific reporting limits specified? YES

Cooler Information

Cooler	Custody Seal
A	Absent
B	Absent

Container Information

Container ID	Container Type	Cooler	Initial pH	Final pH	Temp deg C	Pres	Seal	Frozen Date/Time	Analysis(*)
L2266310-01G	Glass 500ml/16oz unpreserved	A	NA		4.5	Y	Absent		-
L2266310-01X	Plastic 120ml HNO3 preserved Extracts	A	NA		4.5	Y	Absent		PB-CI(180)
L2266310-01X9	Tumble Vessel	A	NA		4.5	Y	Absent		-
L2266310-02G	Glass 500ml/16oz unpreserved	A	NA		4.5	Y	Absent		-
L2266310-02X	Plastic 120ml HNO3 preserved Extracts	A	NA		4.5	Y	Absent		PB-CI(180)
L2266310-02X9	Tumble Vessel	A	NA		4.5	Y	Absent		-
L2266310-03G	Glass 500ml/16oz unpreserved	A	NA		4.5	Y	Absent		-
L2266310-03X	Plastic 120ml HNO3 preserved Extracts	A	NA		4.5	Y	Absent		PB-CI(180)
L2266310-03X9	Tumble Vessel	A	NA		4.5	Y	Absent		-
L2266310-04G	Glass 500ml/16oz unpreserved	A	NA		4.5	Y	Absent		-
L2266310-04X	Plastic 120ml HNO3 preserved Extracts	A	NA		4.5	Y	Absent		PB-CI(180)
L2266310-04X9	Tumble Vessel	A	NA		4.5	Y	Absent		-

*Values in parentheses indicate holding time in days

Project Name:	THE BEACON	**Lab Number:**	L2266310
Project Number:	170745301	**Report Date:**	11/29/22

GLOSSARY

Acronyms

DL	- Detection Limit: This value represents the level to which target analyte concentrations are reported as estimated values, when those target analyte concentrations are quantified below the limit of quantitation (LOQ). The DL includes any adjustments from dilutions, concentrations or moisture content, where applicable. (DoD report formats only.)
EDL	- Estimated Detection Limit: This value represents the level to which target analyte concentrations are reported as estimated values, when those target analyte concentrations are quantified below the reporting limit (RL). The EDL includes any adjustments from dilutions, concentrations or moisture content, where applicable. The use of EDLs is specific to the analysis of PAHs using Solid-Phase Microextraction (SPME).
EMPC	- Estimated Maximum Possible Concentration: The concentration that results from the signal present at the retention time of an analyte when the ions meet all of the identification criteria except the ion abundance ratio criteria. An EMPC is a worst-case estimate of the concentration.
EPA	- Environmental Protection Agency.
LCS	- Laboratory Control Sample: A sample matrix, free from the analytes of interest, spiked with verified known amounts of analytes or a material containing known and verified amounts of analytes.
LCSD	- Laboratory Control Sample Duplicate: Refer to LCS.
LFB	- Laboratory Fortified Blank: A sample matrix, free from the analytes of interest, spiked with verified known amounts of analytes or a material containing known and verified amounts of analytes.
LOD	- Limit of Detection: This value represents the level to which a target analyte can reliably be detected for a specific analyte in a specific matrix by a specific method. The LOD includes any adjustments from dilutions, concentrations or moisture content, where applicable. (DoD report formats only.)
LOQ	- Limit of Quantitation: The value at which an instrument can accurately measure an analyte at a specific concentration. The LOQ includes any adjustments from dilutions, concentrations or moisture content, where applicable. (DoD report formats only.) Limit of Quantitation: The value at which an instrument can accurately measure an analyte at a specific concentration. The LOQ includes any adjustments from dilutions, concentrations or moisture content, where applicable. (DoD report formats only.)
MDL	- Method Detection Limit: This value represents the level to which target analyte concentrations are reported as estimated values, when those target analyte concentrations are quantified below the reporting limit (RL). The MDL includes any adjustments from dilutions, concentrations or moisture content, where applicable.
MS	- Matrix Spike Sample: A sample prepared by adding a known mass of target analyte to a specified amount of matrix sample for which an independent estimate of target analyte concentration is available. For Method 332.0, the spike recovery is calculated using the native concentration, including estimated values.
MSD	- Matrix Spike Sample Duplicate: Refer to MS.
NA	- Not Applicable.
NC	- Not Calculated: Term is utilized when one or more of the results utilized in the calculation are non-detect at the parameter's reporting unit.
NDPA/DPA	- N-Nitrosodiphenylamine/Diphenylamine.
NI	- Not Ignitable.
NP	- Non-Plastic: Term is utilized for the analysis of Atterberg Limits in soil.
NR	- No Results: Term is utilized when 'No Target Compounds Requested' is reported for the analysis of Volatile or Semivolatile Organic TIC only requests.
RL	- Reporting Limit: The value at which an instrument can accurately measure an analyte at a specific concentration. The RL includes any adjustments from dilutions, concentrations or moisture content, where applicable.
RPD	- Relative Percent Difference: The results from matrix and/or matrix spike duplicates are primarily designed to assess the precision of analytical results in a given matrix and are expressed as relative percent difference (RPD). Values which are less than five times the reporting limit for any individual parameter are evaluated by utilizing the absolute difference between the values; although the RPD value will be provided in the report.
SRM	- Standard Reference Material: A reference sample of a known or certified value that is of the same or similar matrix as the associated field samples.
STLP	- Semi-dynamic Tank Leaching Procedure per EPA Method 1315.
TEF	- Toxic Equivalency Factors: The values assigned to each dioxin and furan to evaluate their toxicity relative to 2,3,7,8-TCDD.
TEQ	- Toxic Equivalent: The measure of a sample's toxicity derived by multiplying each dioxin and furan by its corresponding TEF and then summing the resulting values.
TIC	- Tentatively Identified Compound: A compound that has been identified to be present and is not part of the target compound list (TCL) for the method and/or program. All TICs are qualitatively identified and reported as estimated concentrations.

Report Format: DU Report with 'J' Qualifiers

Project Name:	THE BEACON	**Lab Number:**	L2266310
Project Number:	170745301	**Report Date:**	11/29/22

Footnotes

1 - The reference for this analyte should be considered modified since this analyte is absent from the target analyte list of the original method.

Terms

Analytical Method: Both the document from which the method originates and the analytical reference method. (Example: EPA 8260B is shown as 1,8260B.) The codes for the reference method documents are provided in the References section of the Addendum.

Chlordane: The target compound Chlordane (CAS No. 57-74-9) is reported for GC ECD analyses. Per EPA,this compound "refers to a mixture of chlordane isomers, other chlorinated hydrocarbons and numerous other components." (Reference: USEPA Toxicological Review of Chlordane, In Support of Summary Information on the Integrated Risk Information System (IRIS), December 1997.)

Difference: With respect to Total Oxidizable Precursor (TOP) Assay analysis, the difference is defined as the Post-Treatment value minus the Pre-Treatment value.

Final pH: As it pertains to Sample Receipt & Container Information section of the report, Final pH reflects pH of container determined after adjustment at the laboratory, if applicable. If no adjustment required, value reflects Initial pH.

Frozen Date/Time: With respect to Volatile Organics in soil, Frozen Date/Time reflects the date/time at which associated Reagent Water-preserved vials were initially frozen. Note: If frozen date/time is beyond 48 hours from sample collection, value will be reflected in 'bold'.

Gasoline Range Organics (GRO): Gasoline Range Organics (GRO) results include all chromatographic peaks eluting from Methyl tert butyl ether through Naphthalene, with the exception of GRO analysis in support of State of Ohio programs, which includes all chromatographic peaks eluting from Hexane through Dodecane.

Initial pH: As it pertains to Sample Receipt & Container Information section of the report, Initial pH reflects pH of container determined upon receipt, if applicable.

PAH Total: With respect to Alkylated PAH analyses, the 'PAHs, Total' result is defined as the summation of results for all or a subset of the following compounds: Naphthalene, C1-C4 Naphthalenes, 2-Methylnaphthalene, 1-Methylnaphthalene, Biphenyl, Acenaphthylene, Acenaphthene, Fluorene, C1-C3 Fluorenes, Phenanthrene, C1-C4 Phenanthrenes/Anthracenes, Anthracene, Fluoranthene, Pyrene, C1-C4 Fluoranthenes/Pyrenes, Benz(a)anthracene, Chrysene, C1-C4 Chrysenes, Benzo(b)fluoranthene, Benzo(j)+(k)fluoranthene, Benzo(e)pyrene, Benzo(a)pyrene, Perylene, Indeno(1,2,3-cd)pyrene, Dibenz(ah)+(ac)anthracene, Benzo(g,h,i)perylene. If a 'Total' result is requested, the results of its individual components will also be reported.

PFAS Total: With respect to PFAS analyses, the 'PFAS, Total (5)' result is defined as the summation of results for: PFHpA, PFHxS, PFOA, PFNA and PFOS. In addition, the 'PFAS, Total (6)' result is defined as the summation of results for: PFHpA, PFHxS, PFOA, PFNA, PFDA and PFOS. For MassDEP DW compliance analysis only, the 'PFAS, Total (6)' result is defined as the summation of results at or above the RL. Note: If a 'Total' result is requested, the results of its individual components will also be reported.

Total: With respect to Organic analyses, a 'Total' result is defined as the summation of results for individual isomers or Aroclors. If a 'Total' result is requested, the results of its individual components will also be reported. This is applicable to 'Total' results for methods 8260, 8081 and 8082.

Data Qualifiers

A - Spectra identified as "Aldol Condensates" are byproducts of the extraction/concentration procedures when acetone is introduced in the process.

B - The analyte was detected above the reporting limit in the associated method blank. Flag only applies to associated field samples that have detectable concentrations of the analyte at less than ten times (10x) the concentration found in the blank. For MCP-related projects, flag only applies to associated field samples that have detectable concentrations of the analyte at less than ten times (10x) the concentration found in the blank. For DOD-related projects, flag only applies to associated field samples that have detectable concentrations of the analyte at less than ten times (10x) the concentration found in the blank AND the analyte was detected above one-half the reporting limit (or above the reporting limit for common lab contaminants) in the associated method blank. For NJ-Air-related projects, flag only applies to associated field samples that have detectable concentrations of the analyte above the reporting limit. For NJ-related projects (excluding Air), flag only applies to associated field samples that have detectable concentrations of the analyte, which was detected above the reporting limit in the associated method blank or above five times the reporting limit for common lab contaminants (Phthalates, Acetone, Methylene Chloride, 2-Butanone).

C - Co-elution: The target analyte co-elutes with a known lab standard (i.e. surrogate, internal standards, etc.) for co-extracted analyses.

D - Concentration of analyte was quantified from diluted analysis. Flag only applies to field samples that have detectable concentrations of the analyte.

E - Concentration of analyte exceeds the range of the calibration curve and/or linear range of the instrument.

F - The ratio of quantifier ion response to qualifier ion response falls outside of the laboratory criteria. Results are considered to be an estimated maximum concentration.

G - The concentration may be biased high due to matrix interferences (i.e, co-elution) with non-target compound(s). The result should be considered estimated.

H - The analysis of pH was performed beyond the regulatory-required holding time of 15 minutes from the time of sample collection.

I - The lower value for the two columns has been reported due to obvious interference.

J - Estimated value. The Target analyte concentration is below the quantitation limit (RL), but above the Method Detection Limit (MDL) or Estimated Detection Limit (EDL) for SPME-related analyses. This represents an estimated concentration for Tentatively

Report Format: DU Report with 'J' Qualifiers

Project Name:	THE BEACON	**Lab Number:**	L2266310
Project Number:	170745301	**Report Date:**	11/29/22

Data Qualifiers

Identified Compounds (TICs).

M - Reporting Limit (RL) exceeds the MCP CAM Reporting Limit for this analyte.

ND - Not detected at the method detection limit (MDL) for the sample, or estimated detection limit (EDL) for SPME-related analyses.

NJ - Presumptive evidence of compound. This represents an estimated concentration for Tentatively Identified Compounds (TICs), where the identification is based on a mass spectral library search.

P - The RPD between the results for the two columns exceeds the method-specified criteria.

Q - The quality control sample exceeds the associated acceptance criteria. For DOD-related projects, LCS and/or Continuing Calibration Standard exceedences are also qualified on all associated sample results. Note: This flag is not applicable for matrix spike recoveries when the sample concentration is greater than 4x the spike added or for batch duplicate RPD when the sample concentrations are less than 5x the RL. (Metals only.)

R - Analytical results are from sample re-analysis.

RE - Analytical results are from sample re-extraction.

S - Analytical results are from modified screening analysis.

V - The surrogate associated with this target analyte has a recovery outside the QC acceptance limits. (Applicable to MassDEP DW Compliance samples only.)

Z - The batch matrix spike and/or duplicate associated with this target analyte has a recovery/RPD outside the QC acceptance limits. (Applicable to MassDEP DW Compliance samples only.)

Report Format: DU Report with 'J' Qualifiers

Project Name:	THE BEACON	**Lab Number:**	L2266310
Project Number:	170745301	**Report Date:**	11/29/22

REFERENCES

1 Test Methods for Evaluating Solid Waste: Physical/Chemical Methods. EPA SW-846. Third Edition. Updates I - VI, 2018.

LIMITATION OF LIABILITIES

Alpha Analytical performs services with reasonable care and diligence normal to the analytical testing laboratory industry. In the event of an error, the sole and exclusive responsibility of Alpha Analytical shall be to re-perform the work at it's own expense. In no event shall Alpha Analytical be held liable for any incidental, consequential or special damages, including but not limited to, damages in any way connected with the use of, interpretation of, information or analysis provided by Alpha Analytical.

We strongly urge our clients to comply with EPA protocol regarding sample volume, preservation, cooling, containers, sampling procedures, holding time and splitting of samples in the field.

Certification Information

The following analytes are not included in our Primary NELAP Scope of Accreditation:

Westborough Facility
EPA 624/624.1: m/p-xylene, o-xylene, Naphthalene
EPA 625/625.1: alpha-Terpineol
EPA 8260C/8260D: NPW: 1,2,4,5-Tetramethylbenzene; 4-Ethyltoluene, Azobenzene; SCM: Iodomethane (methyl iodide), 1,2,4,5-Tetramethylbenzene; 4-Ethyltoluene.
EPA 8270D/8270E: NPW: Dimethylnaphthalene,1,4-Diphenylhydrazine, alpha-Terpineol; SCM: Dimethylnaphthalene,1,4-Diphenylhydrazine.
SM4500: NPW: Amenable Cyanide; SCM: Total Phosphorus, TKN, NO2, NO3.

Mansfield Facility
SM 2540D: TSS
EPA 8082A: NPW: PCB: 1, 5, 31, 87,101, 110, 141, 151, 153, 180, 183, 187.
EPA TO-15: Halothane, 2,4,4-Trimethyl-2-pentene, 2,4,4-Trimethyl-1-pentene, Thiophene, 2-Methylthiophene, 3-Methylthiophene, 2-Ethylthiophene, 1,2,3-Trimethylbenzene, Indan, Indene, 1,2,4,5-Tetramethylbenzene, Benzothiophene, 1-Methylnaphthalene.
Biological Tissue Matrix: EPA 3050B

The following analytes are included in our Massachusetts DEP Scope of Accreditation

Westborough Facility:

Drinking Water
EPA 300.0: Chloride, Nitrate-N, Fluoride, Sulfate; **EPA 353.2**: Nitrate-N, Nitrite-N; **SM4500NO3-F**: Nitrate-N, Nitrite-N; **SM4500F-C, SM4500CN-CE, EPA 180.1, SM2130B, SM4500Cl-D, SM2320B, SM2540C, SM4500H-B, SM4500NO2-B**
EPA 332: Perchlorate; **EPA 524.2:** THMs and VOCs; **EPA 504.1:** EDB, DBCP.
Microbiology: **SM9215B; SM9223-P/A, SM9223B-Colilert-QT,SM9222D**.

Non-Potable Water
SM4500H,B, EPA 120.1, SM2510B, SM2540C, SM2320B, SM4500CL-E, SM4500F-BC, SM4500NH3-BH: Ammonia-N and Kjeldahl-N, **EPA 350.1**: Ammonia-N, **LACHAT 10-107-06-1-B**: Ammonia-N, **EPA 351.1, SM4500NO3-F, EPA 353.2**: Nitrate-N, **SM4500P-E, SM4500P-B, E, SM4500SO4-E, SM5220D, EPA 410.4, SM5210B, SM5310C, SM4500CL-D, EPA 1664, EPA 420.1, SM4500-CN-CE, SM2540D, EPA 300: Chloride, Sulfate, Nitrate.**
EPA 624.1: Volatile Halocarbons & Aromatics,
EPA 608.3: Chlordane, Toxaphene, Aldrin, alpha-BHC, beta-BHC, gamma-BHC, delta-BHC, Dieldrin, DDD, DDE, DDT, Endosulfan I, Endosulfan II, Endosulfan sulfate, Endrin, Endrin Aldehyde, Heptachlor, Heptachlor Epoxide, PCBs
EPA 625.1: SVOC (Acid/Base/Neutral Extractables), **EPA 600/4-81-045**: PCB-Oil.
Microbiology: **SM9223B-Colilert-QT; Enterolert-QT, SM9221E, EPA 1600, EPA 1603, SM9222D.**

Mansfield Facility:

Drinking Water
EPA 200.7: Al, Ba, Cd, Cr, Cu, Fe, Mn, Ni, Na, Ag, Ca, Zn. **EPA 200.8:** Al, Sb, As, Ba, Be, Cd, Cr, Cu, Pb, Mn, Ni, Se, Ag, TL, Zn. **EPA 245.1** Hg.
EPA 522, EPA 537.1.

Non-Potable Water
EPA 200.7: Al, Sb, As, Be, Cd, Ca, Cr, Co, Cu, Fe, Pb, Mg, Mn, Mo, Ni, K, Se, Ag, Na, Sr, TL, Ti, V, Zn.
EPA 200.8: Al, Sb, As, Be, Cd, Cr, Cu, Fe, Pb, Mn, Ni, K, Se, Ag, Na, TL, Zn.
EPA 245.1 Hg.
SM2340B

For a complete listing of analytes and methods, please contact your Alpha Project Manager.

L2266310

NEW YORK CHAIN OF CUSTODY

ALPHA ANALYTICAL

Westborough, MA 01581 — 8 Walkup Dr. — TEL: 508-898-9220 — FAX: 508-898-9193

Mansfield, MA 02048 — 320 Forbes Blvd — TEL: 508-822-9300 — FAX: 508-822-3288

Service Centers
Mahwah, NJ 07430: 35 Whitney Rd, Suite 5
Albany, NY 12205: 14 Walker Way
Tonawanda, NY 14150: 275 Cooper Ave, Suite 105

Page 1 of 3

Date Rec'd in Lab: 10/8/22

ALPHA Job #: L2256007 11/23/22

Client Information
Client: CANRAN
Address: 360 W 31 ST NEW YORK NY
Phone: 212-479-5700
Fax:
Email: JARMSTRONG@CANRAN.com

Project Information
Project Name: THE BEACON
Project Location: 413 E 120 ST.
Project #: 17074530 1
(Use Project name as Project #)
Project Manager: JEN ARMSTRONG
ALPHAQuote #: 20088

Turn-Around Time
Standard: X — Due Date:
Rush (only if pre approved): ☐ — # of Days:

Deliverables
☐ ASP-A ☐ ASP-B
☐ EQuIS (1 File) ☒ EQuIS (4 File)
☐ Other

Billing Information
☐ Same as Client Info
PO #

Regulatory Requirement
☐ NY TOGS ☒ NY Part 375
☐ AWQ Standards ☐ NY CP-51
☐ NY Restricted Use ☐ Other
☐ NY Unrestricted Use
☐ NYC Sewer Discharge

Disposal Site Information
Please identify below location of applicable disposal facilities.
Disposal Facility:
☐ NJ ☐ NY
☐ Other:

These samples have been previously analyzed by Alpha ☐

Other project specific requirements/comments:

Please specify Metals or TAL.

ANALYSIS

Sample Filtration
☐ Done
☐ Lab to do
Preservation
☐ Lab to do
(Please Specify below)

ALPHA Lab ID (Lab Use Only)	Sample ID	Collection Date	Collection Time	Sample Matrix	Sampler's Initials	VOCs TCLP 93	SVOCs	PCBs	Pest.	Metals	Mercury	Herb + Pest. Chlorin.	Tot. Cyanide	Total Bottle	Sample Specific Comments
~~56007~~ 01	SB03_1-2	10/7/22	10:00	SO	MP	X	X	X	X	X	X	X	X		
66310- 02	SB03_4-5		10:15												
03	SDUP01_100722		12:00												
~~04~~	SB01_1-3		14:00												
04 ~~05~~	SB01_3-5		14:05												
~~06~~	TRIP_100722		14:50	H2O		X									
~~07~~	SB02_0-2		15:40	SO		X	X	X	X	X	X	X	X		
~~08~~	SB02_4-5		16:00	SO		X	X	X	X	X	X	X	X		

Preservative Code:
A = None
B = HCl
C = HNO_3
D = H_2SO_4
E = NaOH
F = MeOH
G = $NaHSO_4$
H = $Na_2S_2O_3$
K/E = Zn Ac/NaOH
O = Other

Container Code
P = Plastic
A = Amber Glass
V = Vial
G = Glass
B = Bacteria Cup
C = Cube
O = Other
E = Encore
D = BOD Bottle

Westboro: Certification No: MA935
Mansfield: Certification No: MA015

Container Type														
Preservative														

Relinquished By:	Date/Time	Received By:	Date/Time
	10/7/22 17:00		10/7/22 17:00
	10/7/22 2117		10:7.22 2100
	10.7.22		10/8/22 0020
	10/8/22 0150		10/8/22 0150

Please print clearly, legibly and completely. Samples can not be logged in and turnaround time clock will not start until any ambiguities are resolved. BY EXECUTING THIS COC, THE CLIENT HAS READ AND AGREES TO BE BOUND BY ALPHA'S TERMS & CONDITIONS. (See reverse side.)

Form No: 01-25 HC (rev. 30-Sept-2013)

APPENDIX B
GEOPHYSICAL SURVEY REPORT

GEOPHYSICAL ENGINEERING SURVEY REPORT

East Harlem Multi-Service center
413 East 120th Street
New York, NY 10035

NOVA PROJECT NUMBER:
25-5050

DATED:
February 20, 2025

PREPARED FOR:

LANGAN

21 Penn Plaza
360 West 31st Street, 8th Floor
New York, New York 10001
www.langan.com

PREPARED BY:

NOVA
GEOPHYSICAL
ENGINEERING
Subsurface Mapping Solutions
56-01 Marathon Parkway # 765
Douglaston, New York 11362
347-556-7787 (PHONE)
718-261-1527(FAX)
www.nova-gsi.com

NOVA GEOPHYSICAL SERVICES

SUBSURFACE MAPPING SOLUTIONS
56-01 Marathon Parkway #765, Douglaston, New York 11362
Ph. 347-556-7787 Fax. 718-261-1527
www.novagsi.com

February 20, 2025

Kristen Wexler, CHMM
Project Scientist
LANGAN
1 North Broadway, Suite 910
White Plains, NY 10601
P: 203.784.3009 M: 646.632.7082

Re: Geophysical Engineering Survey (GES) Report
413 East 120th Street,
New York, NY 10035

Dear Ms. Wexler,

Nova Geophysical Services (NOVA) is pleased to provide the findings of the geophysical engineering survey (GES) at the above referenced project site: 413 East 120th Street, New York, NY (the "Site"). The site is about 35,000 square feet in size and is developed with a six-story building and an asphalt-paved parking lot.

INTRODUCTION TO GEOPHYSICAL ENGINEERING SURVEY (GES)

NOVA performed a geophysical engineering survey (GES) consisting of a Ground Penetrating Radar (GPR) and Electromagnetic (EM) survey at the site. The purpose of this survey is to locate and identify utilities, underground storage tanks and other substructures at the project site on February 18th, 2025.

The equipment selected for this investigation was a GSSI UtilityScan 350 MHz ground penetrating radar (GPR) with a shielded antenna Sensors and Software Noggin 250 MHz GPR with a shielded antenna and a RadioDetection RD7100 Electromagnetic utility locator. A GPR system consists of a radar control unit,

control cable, and transducer (antenna). The control unit transmits a trigger pulse at a normal repetition rate of 250/350 MHz. The trigger pulse is sent to the transmitter electronics in the transducer via the control cable. The transmitter electronics amplify the trigger pulse into bipolar pulses that are radiated to the surface. The transformed pulses vary in shape and frequency according to the transducer used. In the subsurface, variations of the signal occur at boundaries where there is a dielectric contrast (void, steel, soil type, etc.). Signal reflections travel back to the control unit and are represented as color graphic images for interpolation.

A typical electromagnetic (EM) utility locating system consists of a transmitter unit and a receiver unit. The receiver unit can be used independently of the transmitter unit in order to detect utility lines with an inherent EM signature (electric utility lines, water lines, etc.). If needed a current at a specific frequency can also be placed on a utility that is being located. This can be done via the transmitter unit by either direct connection or induction via an EM field varying at specific frequency. The receiver unit is then set to the selected frequency and the electromagnetic field created by the current running through the utility can be located allowing the utility to be marked.

GEOPHYSICAL METHODS


The project site was screened using GPR to search the specified area and inspected for reflections, which could be indicative of substructures and utilities within the subsurface. An EM utility locator was used to help determine the locations of utilities within the survey area.

EM data was collected and interpreted on site and suspected utilities marked as needed. GPR data profiles were collected for the areas of the Site specified by the client and processed as specified below.


DATA PROCESSING

In order to improve the quality of the results and to better identify anomalies NOVA processed the collected data. The processing work flow is briefly described in this section.


Step 1. Import Raw RAMAC data to standard processing format

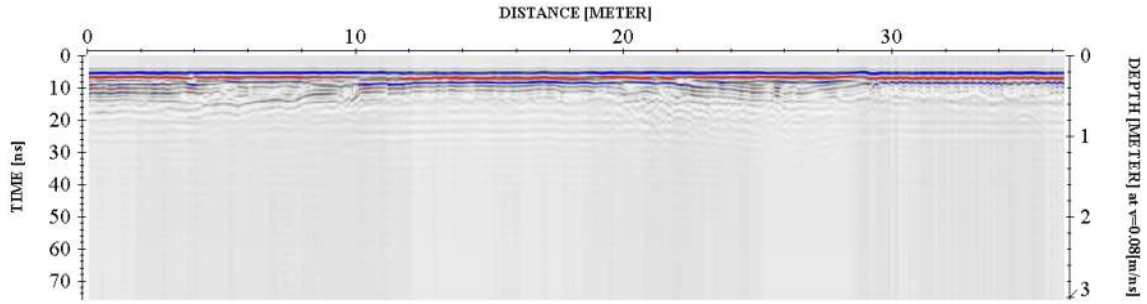


Step 2. Remove instrument noise *(dewow)*

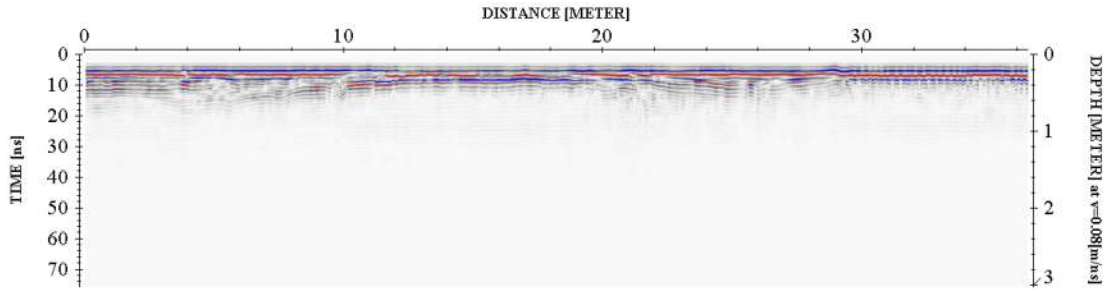


Step 3. Correct for attenuation losses *(energy decay function)*

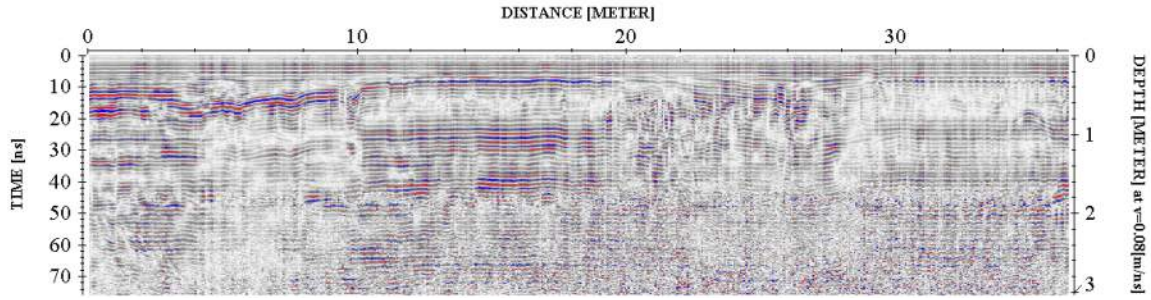

Step 4. Remove static from bottom of profile *(time cut)*

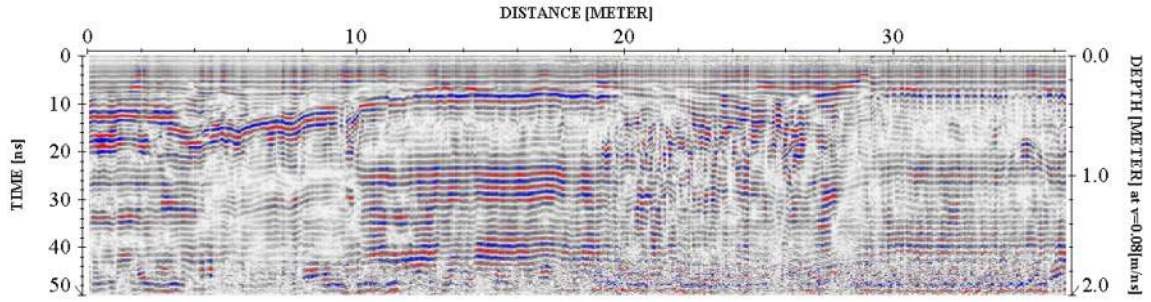

Step 5. Mute horizontal ringing/noise *(subtracting average)*

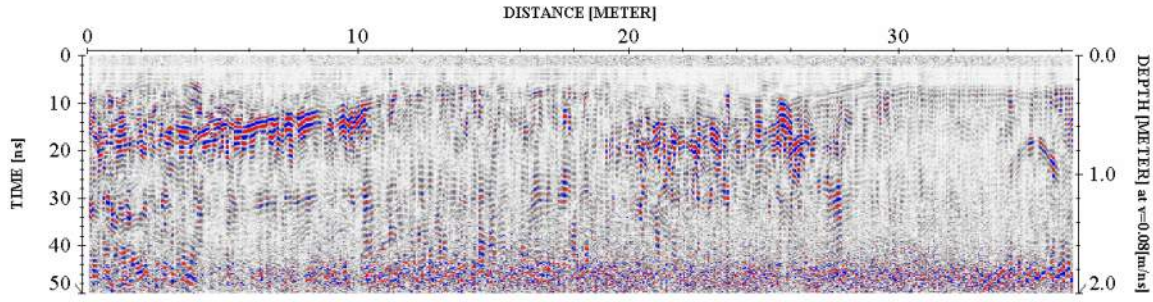

The above example shows the significance of data processing. The last image (step 5) has higher resolution than the starting image (raw data – step 1) and represents the subsurface anomalies much more accurately.

PHYSICAL SETTINGS

NOVA observed the following physical conditions at the time of the survey.

Weather: sunny

Temperature: 26° F

Surface: Concrete/ Asphalt

Survey Parameters: A GPR grid scan was conducted within the survey areas as shown on the survey plan. The approximate line spacing of the grid survey was approximately 5'. Additional GPR data was collected over features of interest.

Limitations: The geophysical noise level (GNL) at the site was high due to being in an urban environment as well as there being multiple utilities on site.

RESULTS

The results of the geophysical engineering survey (GES) identified the following at the project site:

- Anomalies resembling potential subsurface utilities (such as sewer, drain, water, gas, and electric) were identified within the survey area. The approximate locations are shown in the survey plan.

- The GES identified all utilities entered from 120th Street.

- The GES did not identify any subsurface utilities In the cellar area of the site. NOVA observed that all utilities were located overhead.

- The GES identified a scattered anomaly located in the parking lot. Based on its reflection rate, this anomaly was not consistent with a UST but may possibly represents a buried structure.

- The GES identified multiple storm drains located throughout the parking lot.

- NOVA cleared, adjusted when necessary and mark all proposed boring locations.

If you have any questions, please do not hesitate to contact the undersigned.

Sincerely,


NOVA Geophysical Services



Levent Eskicakit, P.G., E.P.
Project Manager

Attachments:

Location Map
Survey Plan
Geophysical Images

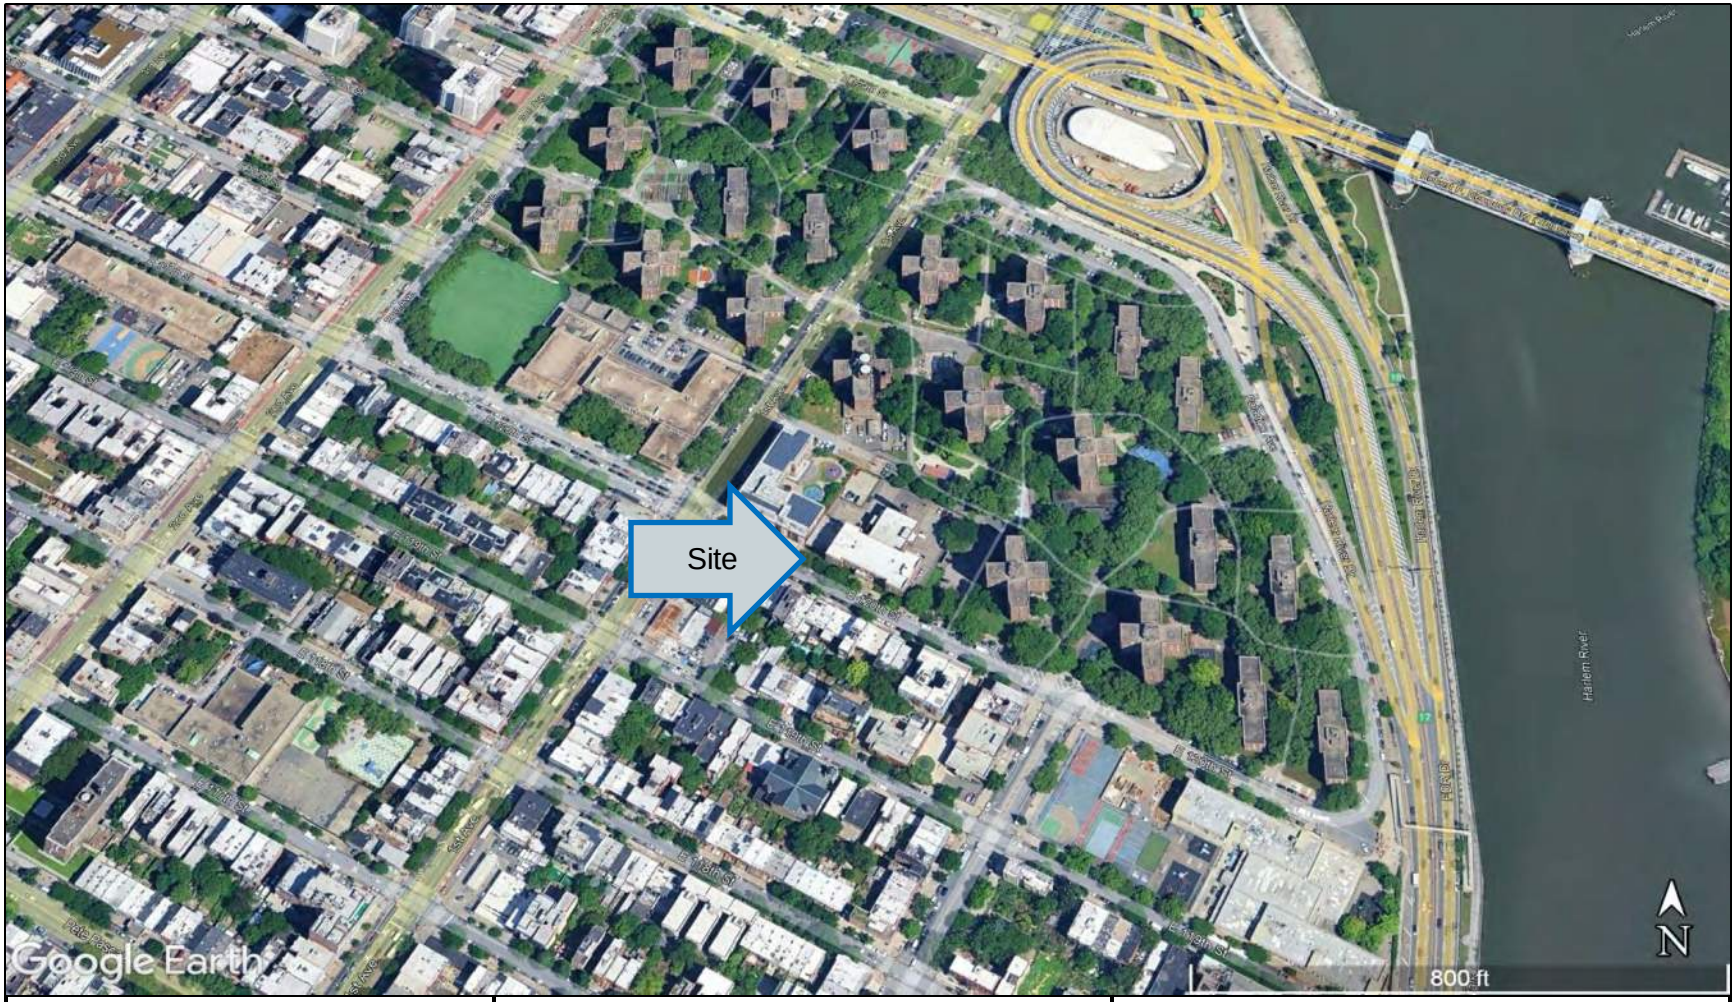


NOVA
Geophysical Services
Subsurface Mapping Solutions
56-01 Marathon Parkway, # 765
Douglaston, New York 11362
Phone (347) 556-7787 * Fax (718) 261-1527
www.novagsi.com

Site Location

SITE:	**East Harlem Multi-Service Center** 413 E 120th St New York, NY 10035
CLIENT:	Langan
DATE:	February 18th, 2025
AUTH:	Jason Staunton

Legend

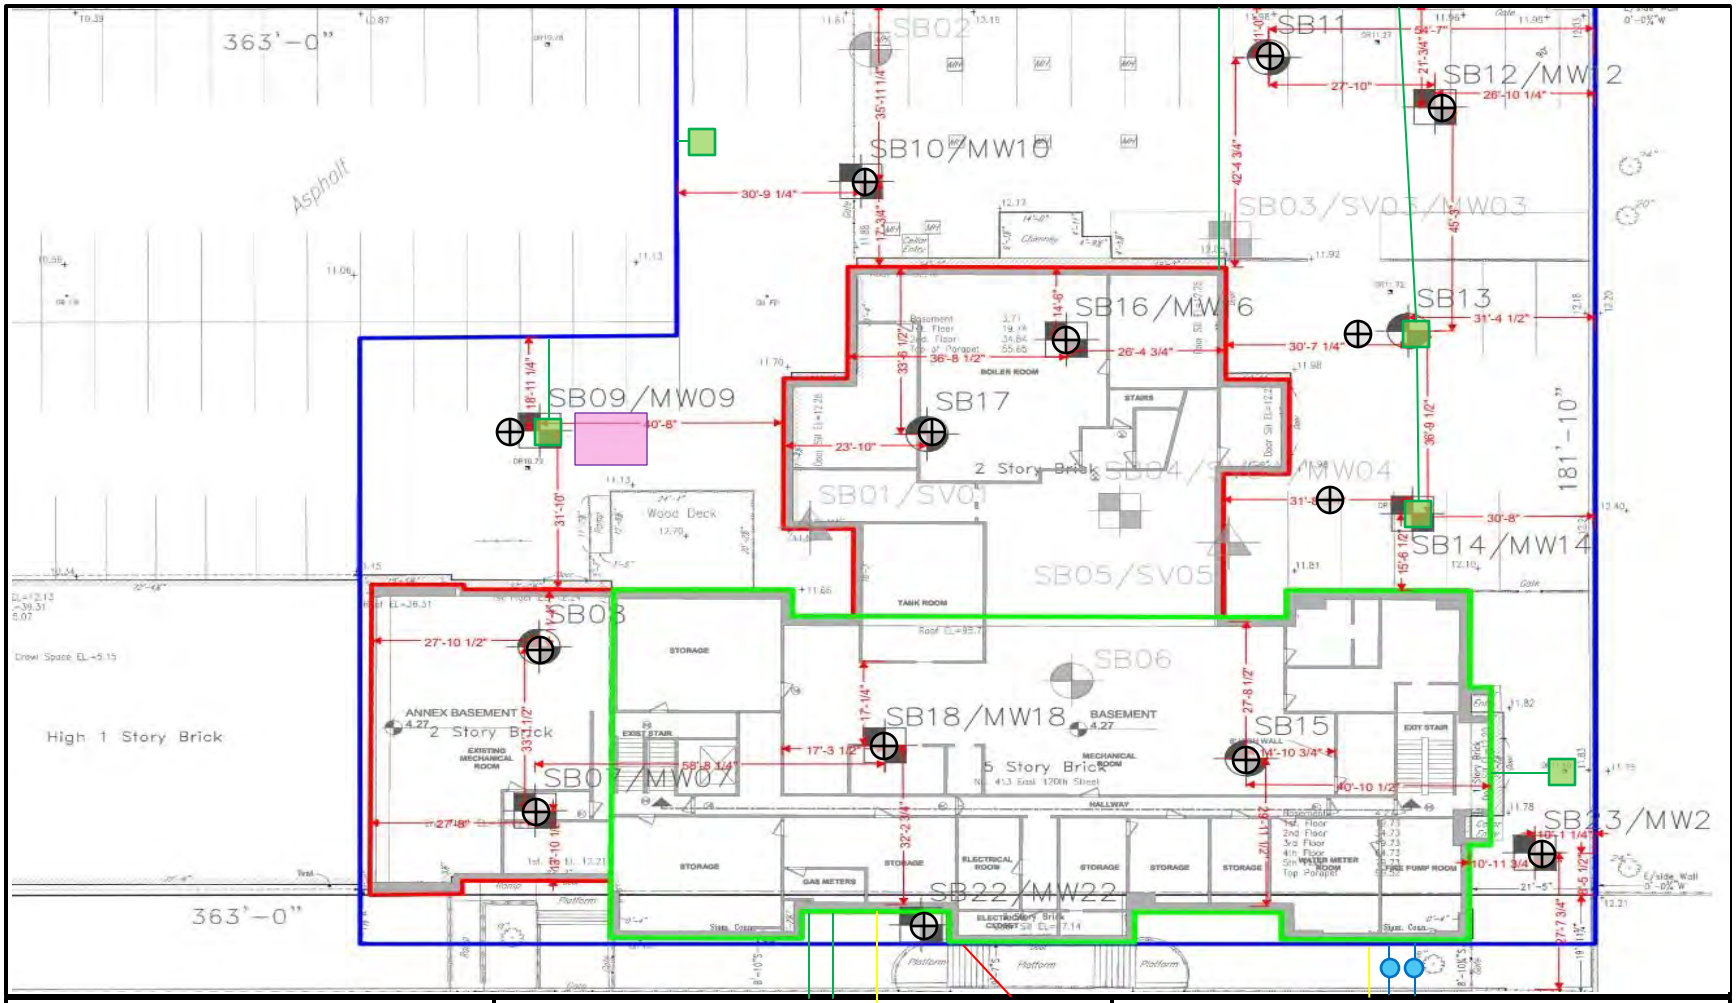

SURVEY PLAN

SITE:	**East Harlem Multi-Service Center** 413 E 120th St New York, NY 10035
CLIENT:	Langan
DATE:	February 18th, 2025
AUTH:	Jason Staunton

Legend

- Survey Area
- Drain/ Sewage
- Electric
- Gas
- Water
- Water cap
- Storm drain
- Scattered anomaly
- Proposed Boring Location

NOVA
Geophysical Services
Subsurface Mapping Solutions
56-01 Marathon Parkway, # 765
Douglaston, New York 11362
Phone (347) 556-7787 * Fax (718) 261-1527
www.novagsi.com


GEOPHYSICAL IMAGES

East Harlem Multi-Service center
413 E 120th St
New York, NY 10035
February 18th, 2025







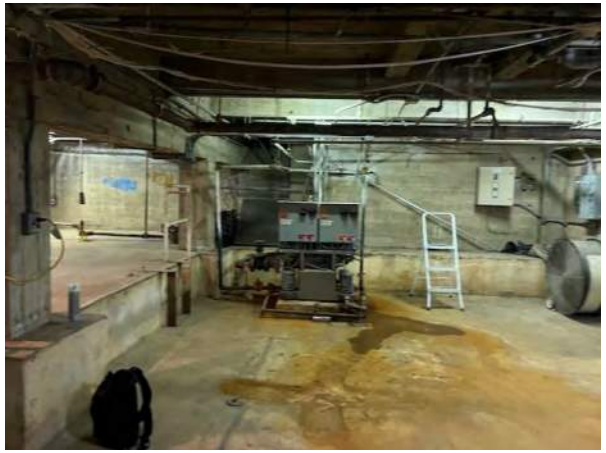

GEOPHYSICAL IMAGES

East Harlem Multi-Service center
413 E 120th St
New York, NY 10035
February 18th, 2025











GEOPHYSICAL IMAGES

East Harlem Multi-Service center
413 E 120th St
New York, NY 10035
February 18th, 2025

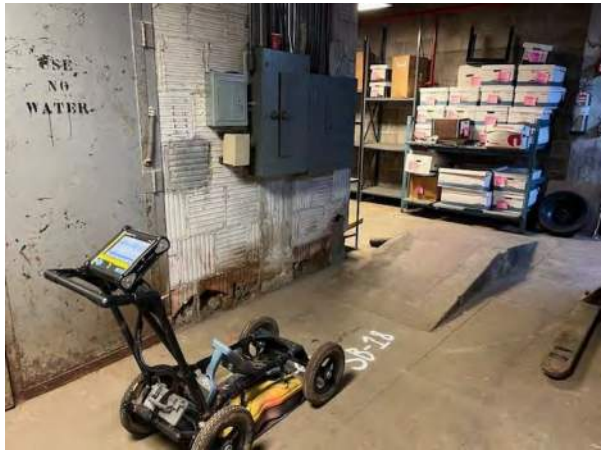

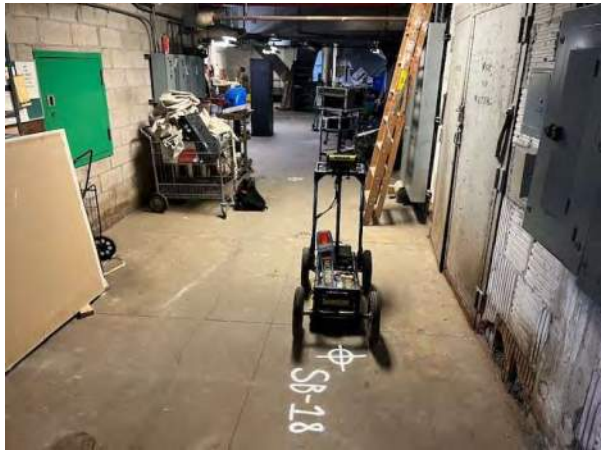





GEOPHYSICAL IMAGES

East Harlem Multi-Service center
413 E 120th St
New York, NY 10035
February 18th, 2025









GEOPHYSICAL IMAGES

East Harlem Multi-Service center
413 E 120th St
New York, NY 10035
February 18th, 2025










GEOPHYSICAL IMAGES

East Harlem Multi-Service center
413 E 120th St
New York, NY 10035
February 18th, 2025

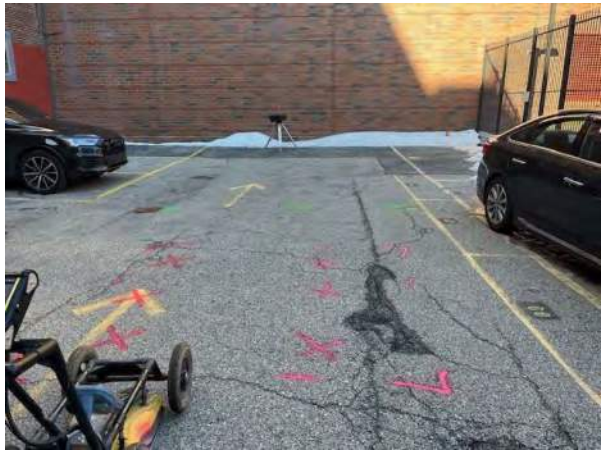







GEOPHYSICAL IMAGES

East Harlem Multi-Service center
413 E 120th St
New York, NY 10035
February 18th, 2025









GEOPHYSICAL IMAGES

East Harlem Multi-Service center
413 E 120th St
New York, NY 10035
February 18th, 2025









GEOPHYSICAL IMAGES

East Harlem Multi-Service center
413 E 120th St
New York, NY 10035
February 18th, 2025









GEOPHYSICAL IMAGES

East Harlem Multi-Service center
413 E 120th St
New York, NY 10035
February 18th, 2025









GEOPHYSICAL IMAGES

East Harlem Multi-Service center
413 E 120th St
New York, NY 10035
February 18th, 2025









GEOPHYSICAL IMAGES

East Harlem Multi-Service center
413 E 120th St
New York, NY 10035
February 18th, 2025









APPENDIX C
SOIL BORING LOGS

LANGAN

Log of Boring **SB07/MW07** Sheet 1 of 1

Project: The Beacon	Project No.: 170745301
Location: 413 E 120th St, New York, NY	Elevation and Datum: N/A
Drilling Company: AARCO Environmental Services Corp	Date Started: 2/19/2025 — Date Finished: 2/20/2025
Drilling Equipment: N/A	Completion Depth: 6.5 ft — Rock Depth: Not Encountered
Size and Type of Bit: N/A	Number of Samples: Disturbed 2, Undisturbed 0, Core 0
Casing Diameter (in): N/A — Casing Depth (ft): N/A	Water Level (ft.): First ▽ 1.0, Completion ▼ 1.2, 24 HR. ▼ 1.2
Casing Hammer: N/A — Weight (lbs): N/A — Drop (in): N/A	Drilling Foreman: Tim Terlaga
Sampler: Hand Auger	Field Engineer: Aron Farber
Sampler Hammer: N/A — Weight (lbs): N/A — Drop (in): N/A	

Material Symbol	Elev. (ft)	Sample Description	Depth Scale	Sample Data: Number	Type	Recov. (in)	Penetr-resist BL/6in	PID Reading (ppm)	Remarks (Drilling Fluid, Casing Depth, Fluid Loss, Drilling Resistance, etc.)
	N/A	CONCRETE	0	M-1A				0.0	Precleared to 6.5-feet using hand auger. Jackhammered through 12-inch concrete slab
	N/A	Grayish brown fine SAND, trace silt, trace fine subangular gravel, woody vegetation (wet) [FILL]	1					0.0	SB07_0-2
			2					0.0	
			3	M-1B	HA	60/60		0.0	
			4					0.0	
			5					0.0	
		Grayish brown SILT, trace fine sand, trace woody vegetation, trace fine subangular gravel (wet) [OL]	6	M-2	HA	18/18		0.0	
	N/A	End of Boring at 6.5ft.	7						Set 5 feet of 0.010-slotted screen at 6.25 feet below the top of cellar slab
			8						
			9						
			10						
			11						
			12						
			13						
			14						
			15						
			16						

LANGAN

Log of Boring **SB08** Sheet 1 of 1

Project: The Beacon	Project No.: 170745301
Location: 413 E 120th St, New York, NY	Elevation and Datum: N/A
Drilling Company: AARCO Environmental Services Corp	Date Started: 2/19/2025 — Date Finished: 2/19/2025
Drilling Equipment: N/A	Completion Depth: 5.0 ft — Rock Depth: Not Encountered
Size and Type of Bit: N/A	Number of Samples: Disturbed 1 — Undisturbed 0 — Core 0
Casing Diameter (in): N/A — Casing Depth (ft): N/A	Water Level (ft.): First ▽ 2.8 — Completion ▼ N/A — 24 HR. ⧩ N/A
Casing Hammer: N/A — Weight (lbs): N/A — Drop (in): N/A	Drilling Foreman: Tim Terlaga
Sampler: Hand Auger	Field Engineer: Aron Farber
Sampler Hammer: N/A — Weight (lbs): N/A — Drop (in): N/A	

Material Symbol	Elev. (ft)	Sample Description	Depth Scale	Sample Data: Number	Type	Recov. (in)	Penetr-resist BL/6in	PID Reading (ppm)	Remarks (Drilling Fluid, Casing Depth, Fluid Loss, Drilling Resistance, etc.)
	N/A	CONCRETE	0	M-1A	HA	60/60		0.0	Precleared to 5-feet using hand auger. Jackhammered through 6-inch concrete slab
		Dark gray SILT, trace fine subangular gravel, trace fine sand, fibrous vegetation, brick (moist) [FILL]	1					0.0	
				M-1B				0.0	SB08_0-2
			2					0.0	SB08_2-4
	N/A	Dark gray SILT, trace fine sand, fibrous vegetation, brick (moist) ▽ [FILL]						0.1	
			3					0.1	
				M-1C				0.2	
			4					0.1	
	N/A							0.1	
		End of Boring at 5.0ft.	5						Boring backfilled to grade with cuttings and capped at grade with concrete
			6						
			7						
LANGAN

Log of Boring **SB09/MW09** Sheet 1 of 2

Project: The Beacon	Project No.: 170745301
Location: 413 E 120th St, New York, NY	Elevation and Datum: N/A
Drilling Company: AARCO Environmental Services Corp	Date Started: 2/22/2025 — Date Finished: 2/22/2025
Drilling Equipment: Geoprobe 8140LC Sonic Drill Rig	Completion Depth: 35.0 ft — Rock Depth: Not Encountered
Size and Type of Bit: 4.5-inch Carbide Button Bit	Number of Samples: Disturbed 7 — Undisturbed 0 — Core 0
Casing Diameter (in): N/A — Casing Depth (ft): N/A	Water Level (ft.): First ▽ 10.0 — Completion ▼ 8.1 — 24 HR. ▼ 8.4
Casing Hammer: N/A — Weight (lbs): N/A — Drop (in): N/A	Drilling Foreman: Jose Garcia Jr.
Sampler: 5ft Bag Sampler	Field Engineer: Aron Farber
Sampler Hammer: N/A — Weight (lbs): N/A — Drop (in): N/A	

Material Symbol	Elev. (ft)	Sample Description	Depth Scale	Number	Type	Recov. (in)	Penetr-resist BL/6in	PID Reading (ppm)	Remarks (Drilling Fluid, Casing Depth, Fluid Loss, Drilling Resistance, etc.)
	N/A								
	N/A	ASPHALT	0	M-1A				0.0	Precleared to 5-feet using hand auger. Jackhammered through 6-inch asphalt apron
		Brownish gray silty fine SAND, some coarse subangular gravel, slag, brick, concrete, glass (dry) [FILL]	1					0.0	
				M-1B				0.0	SB09_0-2
			2					0.0	
		Orangish brown silty fine SAND, trace coarse subangular gravel, slag, brick (dry) [FILL]			HA	60/60		0.0	
			3					0.0	
				M-1C				0.0	
			4					0.0	
								0.0	
		Orangish brown to grayish brown silty SAND, trace coarse subangular gravel, slag, brick (moist) [FILL]	5					0.0	
								0.0	
			6					0.0	
								0.0	
			7	M-2	Sonic	18/60			
			8						
			9						
	N/A								
		Grayish brown SILT, some fine sand, fibrous vegetation (wet) [ML]	10					0.0	SB09_10-12
								0.0	
			11	M-3A				0.0	
	N/A							0.0	
		Grayish brown medium SAND, trace fine subangular gravel, some silt, fibrous vegetation (wet) [SM]	12					0.0	
					Sonic	48/60		0.0	
			13	M-3B				0.0	
			14					0.0	
		Brown medium SAND, trace fine subangular gravel, some silt (wet) [SM]	15					0.0	
								0.0	
			16						

LANGAN

Log of Boring **SB09/MW09** Sheet 2 of 2

Project	Project No.
The Beacon	170745301
Location	**Elevation and Datum**
413 E 120th St, NY, New York	N/A

Material Symbol	Elev. (ft)	Sample Description	Depth Scale	Sample Data: Number	Type	Recov. (in)	Penetr-resist BL/6in	PID Reading (ppm)	Remarks (Drilling Fluid, Casing Depth, Fluid Loss, Drilling Resistance, etc.)
	N/A		16	M-4A				0.0	
								0.0	
		Brown silty fine SAND (wet) [SM]	17					0.0	
					Sonic	36/60		0.0	
			18					0.0	
				M-4B					
			19						
		Reddish brown silty fine SAND (wet) [SM]	20					0.0	
								0.0	
			21					0.0	
								0.0	
			22					0.0	
				M-5	Sonic	36/60		0.0	
			23					0.0	
			24						
		Reddish brown silty fine SAND (wet) [SM]	25					0.0	
								0.0	
			26					0.0	
								0.0	
			27					0.0	
				M-6	Sonic	48/60		0.0	
			28					0.0	
								0.0	
			29					0.0	
		Reddish brown silty fine SAND (wet) [SM]	30					0.0	
								0.0	
			31					0.0	
								0.0	
			32					0.0	
				M-7	Sonic	48/60		0.0	
			33					0.0	
								0.0	
			34					0.0	
	N/A		35						Set 10 feet of 0.010-slotted screen at 17 feet below sidewalk grade
		End of Boring at 35.0ft.	36						

LANGAN

Log of Boring **SB10/MW10** Sheet 1 of 2

Project: The Beacon	Project No.: 170745301
Location: 413 E 120th St, New York, NY	Elevation and Datum: N/A
Drilling Company: AARCO Environmental Services Corp	Date Started: 2/22/2025 — Date Finished: 2/22/2025
Drilling Equipment: Geoprobe 8140LC Sonic Drill Rig	Completion Depth: 20.0 ft — Rock Depth: Not Encountered
Size and Type of Bit: 4.5-inch Carbide Button Bit	Number of Samples: Disturbed 4 — Undisturbed 0 — Core 0
Casing Diameter (in): N/A — Casing Depth (ft): N/A	Water Level (ft.): First ▽ 10.0 — Completion ▼ 7.6 — 24 HR. ▼ 7.6
Casing Hammer: N/A — Weight (lbs): N/A — Drop (in): N/A	Drilling Foreman: Jose Garcia Jr.
Sampler: 5ft Bag Sampler	Field Engineer: Aron Farber
Sampler Hammer: N/A — Weight (lbs): N/A — Drop (in): N/A	

Material Symbol	Elev. (ft)	Sample Description	Depth Scale	Sample Data: Number	Type	Recov. (in)	Penetr-resist BL/6in	PID Reading (ppm)	Remarks (Drilling Fluid, Casing Depth, Fluid Loss, Drilling Resistance, etc.)
	N/A								
	N/A	ASPHALT	0	M-1A					Precleared to 5-feet using hand auger. Jackhammered through 12-inch asphalt/ concrete apron
	N/A	CONCRETE		M-1B					
		Brownish gray fine SAND, some silt, some fine gravel, slag, brick, concrete, glass (moist) [FILL]	1						SB10_0-2
			2		HA	60/60			
			3	M-1C					
			4						
		Orangish brown fine SAND, trace silt, trace fine subangular gravel, brick (moist) [FILL]	5	M-2A					
		Dark gray fine subangular GRAVEL, trace silt, trace fine sand, brick, slag, ash (moist) [FILL]	6						
			7		Sonic	18/60			
			8	M-2B					
			9						
	N/A		10					0.0	SB10_10-12
		Tannish brown fine SAND, some silt (moist) [SM]		M-3A				0.0	
			11					0.0	
								0.0	
		Tannish brown to grayish brown silty fine SAND, trace fine subrounded gravel, fibrous vegetation (wet) [SM]	12					0.0	
					Sonic	42/60		0.0	
			13	M-3B				0.0	
			14					0.0	
		Tannish brown to grayish brown fine SAND, some silt, trace fine subrounded gravel, fibrous vegetation (wet) [SM]	15					0.0	
								0.0	
			16						

LANGAN

Log of Boring **SB10/MW10** Sheet 2 of 2

Project	Project No.
The Beacon	170745301
Location	**Elevation and Datum**
413 E 120th St, NY, New York	N/A

Material Symbol	Elev. (ft)	Sample Description	Depth Scale	Sample Data: Number	Type	Recov. (in)	Penetr-resist BL/6in	PID Reading (ppm)	Remarks (Drilling Fluid, Casing Depth, Fluid Loss, Drilling Resistance, etc.)
	N/A		16					0.0	
			17					0.0	
			18	M-4	Sonic	24/60		0.0	
			19						Set 10 feet of 0.010-slotted screen at 17 feet below sidewalk grade
	N/A	End of Boring at 20.0ft.	20						
			21						
			22						
LANGAN

Log of Boring **SB11** Sheet 1 of 2

Project: The Beacon	Project No.: 170745301
Location: 413 E 120th St, New York, NY	Elevation and Datum: N/A
Drilling Company: AARCO Environmental Services Corp	Date Started: 3/1/2025 — Date Finished: 3/1/2025
Drilling Equipment: Geoprobe 8140LC Sonic Drill Rig	Completion Depth: 25.0 ft — Rock Depth: Not Encountered
Size and Type of Bit: 4.5-inch Carbide Button Bit	Number of Samples: Disturbed 5 — Undisturbed 0 — Core 0
Casing Diameter (in): N/A — Casing Depth (ft): N/A	Water Level (ft.): First ▽ 10.0 — Completion ▼ N/A — 24 HR. ▼ N/A
Casing Hammer: N/A — Weight (lbs): N/A — Drop (in): N/A	Drilling Foreman: Jose Garcia Jr.
Sampler: 5ft Bag Sampler	Field Engineer: Aron Farber
Sampler Hammer: N/A — Weight (lbs): N/A — Drop (in): N/A	

Material Symbol	Elev. (ft)	Sample Description	Depth Scale	Sample Data: Number	Type	Recov. (in)	Penetr-resist BL/6in	PID Reading (ppm)	Remarks (Drilling Fluid, Casing Depth, Fluid Loss, Drilling Resistance, etc.)
	N/A								
	N/A	ASPHALT	0						Precleared to 5-feet using hand auger. Jackhammered through 6-inch asphalt/ concrete apron
	N/A	CONCRETE							
		Grayish brown fine SAND, some silt, some fine subangular gravel, woody vegetation, brick, slag, glass (moist) [FILL]	1	M-1B					
				M-1C					SB11_0-2
	N/A		2	M-1D					
	N/A	CONCRETE							
		Tan fine SAND, some silt, trace fine subangular gravel, brick, concrete (moist) [FILL]	3		HA	60/60			
				M-1E					
			4						
		Tannish brown to grayish brown fine SAND, some silt, trace fine gravel, brick, concrete (moist) [FILL]	5	M-2A					
	N/A	CONCRETE							
			6						
			7						
				M-2B	Sonic	18/60			
			8						
			9						
	N/A	▽	10					0.0	SB11_10-12
		Orangish brown fine SAND, some silt (wet) [SM]						0.0	
			11					0.0	
				M-3A				0.0	
			12					0.0	
					Sonic	48/60		0.0	
		Orangish brown medium SAND, some silt, trace fine subrounded gravel (wet) [SM]	13					0.0	
								0.0	
			14	M-3B				0.0	
		Reddish brown medium SAND, some silt (wet) [SM]	15					0.0	
								0.0	
			16						

LANGAN

Log of Boring **SB11**

Project	Project No.
The Beacon	170745301
Location	**Elevation and Datum**
413 E 120th St, NY, New York	N/A

Material Symbol	Elev. (ft)	Sample Description	Depth Scale	Sample Data: Number	Type	Recov. (in)	Penetr-resist BL/6in	PID Reading (ppm)	Remarks (Drilling Fluid, Casing Depth, Fluid Loss, Drilling Resistance, etc.)
	N/A	Reddish brown fine SAND, some silt, trace fine subrounded gravel (wet) [SM]	16	M-4	Sonic	36/60		0.0	
			17					0.0	
			18					0.0	
			19					0.0	
			20					0.0	
			21	M-5	Sonic	30/60			
			22						
			23						
			24						
	N/A	End of Boring at 25.0ft.	25						Boring backfilled to grade with cuttings and capped at grade with asphalt
			26						
			27						
			28						
			29						
			30						
			31						
			32						
			33						
			34						
			35						
			36						

LANGAN

Log of Boring **SB12/MW12** Sheet 1 of 2

Project: The Beacon	Project No.: 170745301
Location: 413 E 120th St, New York, NY	Elevation and Datum: N/A
Drilling Company: AARCO Environmental Services Corp	Date Started: 2/22/2025 — Date Finished: 2/22/2025
Drilling Equipment: Geoprobe 8140LC Sonic Drill Rig	Completion Depth: 20.0 ft — Rock Depth: Not Encountered
Size and Type of Bit: 4.5-inch Carbide Button Bit	Number of Samples: Disturbed 4 — Undisturbed 0 — Core 0
Casing Diameter (in): N/A — Casing Depth (ft): N/A	Water Level (ft.): First ▽ 10.0 — Completion ▼ 8.8 — 24 HR. ▼ 8.8
Casing Hammer: N/A — Weight (lbs): N/A — Drop (in): N/A	Drilling Foreman: Jose Garcia Jr.
Sampler: 5ft Bag Sampler	Field Engineer: Aron Farber
Sampler Hammer: N/A — Weight (lbs): N/A — Drop (in): N/A	

Material Symbol	Elev. (ft)	Sample Description	Depth Scale	Number	Type	Recov. (in)	Penetr-resist BL/6in	PID Reading (ppm)	Remarks (Drilling Fluid, Casing Depth, Fluid Loss, Drilling Resistance, etc.)
	N/A								
	N/A	ASPHALT	0	M-1A				0.0	Precleared to 5-feet using hand auger. Jackhammered through 12-inch asphalt/ concrete apron
	N/A	CONCRETE		M-1B				0.0	
		Dark gray medium SAND, some silt, some fine subangular gravel, slag, brick, concrete, glass, ash (moist) [FILL]	1					0.0	SB12_0-2
			2	M-1C	HA	60/60		0.0	
			3					0.0	
		Orangish brown silty fine SAND, trace coarse subangular gravel, brick, concrete (moist) [FILL]	4	M-1D				0.0	
		Orangish brown silty fine SAND, concrete (moist) [FILL]	5					0.0	
			6					0.0	SB12_6-8
			7	M-2	Sonic	20/60		0.0	
			8						
			9						
	N/A		10					0.0	SB12_10-12
		Orangish brown fine SAND, some silt (wet) [SM]	11	M-3A				0.0	
		Orangish brown medium SAND, trace silt, trace coarse subrounded gravel (wet) [SP-SM]	12		Sonic	42/60		0.0	
			13	M-3B				0.0	
			14						
		Reddish brown medium SAND, trace silt, trace coarse subrounded gravel (wet) [SP-SM]	15					0.0	
			16						

LANGAN

Log of Boring **SB12/MW12** Sheet 2 of 2

Project	Project No.
The Beacon	170745301
Location	**Elevation and Datum**
413 E 120th St, NY, New York	N/A

Material Symbol	Elev. (ft)	Sample Description	Depth Scale	Sample Data: Number	Type	Recov. (in)	Penetr-resist BL/6in	PID Reading (ppm)	Remarks (Drilling Fluid, Casing Depth, Fluid Loss, Drilling Resistance, etc.)
	N/A		16					0.0	
			17	M-4	HA	42/60		0.0	
			18					0.0	
			19					0.0	
			20					0.0	Set 10 feet of 0.010-slotted screen at 17 feet below sidewalk grade
	N/A	End of Boring at 20.0ft.	21						
			22						
			23						
LANGAN

Log of Boring **SB13** Sheet 1 of 2

Project: The Beacon	Project No.: 170745301
Location: 413 E 120th St, New York, NY	Elevation and Datum: N/A
Drilling Company: AARCO Environmental Services Corp	Date Started: 3/1/2025 — Date Finished: 3/1/2025
Drilling Equipment: Geoprobe 8140LC Sonic Drill Rig	Completion Depth: 20.0 ft — Rock Depth: Not Encountered
Size and Type of Bit: 4.5-inch Carbide Button Bit	Number of Samples: Disturbed 3 — Undisturbed 0 — Core 0
Casing Diameter (in): N/A — Casing Depth (ft): N/A	Water Level (ft.): First ▽ 10.0 — Completion ▼ N/A — 24 HR. ▼ N/A
Casing Hammer: N/A — Weight (lbs): N/A — Drop (in): N/A	Drilling Foreman: Jose Garcia Jr.
Sampler: 5ft Bag Sampler	Field Engineer: Aron Farber
Sampler Hammer: N/A — Weight (lbs): N/A — Drop (in): N/A	

Material Symbol	Elev. (ft)	Sample Description	Depth Scale	Number	Type	Recov. (in)	Penetr-resist BL/6in	PID Reading (ppm)	Remarks (Drilling Fluid, Casing Depth, Fluid Loss, Drilling Resistance, etc.)
	N/A	ASPHALT	0	M-1A				0.0	Precleared to 5-feet using hand auger. Jackhammered through 6-inch asphalt apron
		Grayish brown medium SAND, trace silt, some coarse subangular gravel, woody vegetation, ash, slag, brick, concrete (moist) [FILL]	1					0.0	SB13_0-2
			2					0.0	
			3	M-1B	HA	60/60		0.0	
			4					0.0	
			5					0.0	
		Grayish brown to tannish brown fine SAND, trace silt, some coarse subangular gravel, ash, slag, brick, concrete (moist) [FILL]						0.2	
			6					0.1	SB13_6-8
			7	M-2	Sonic	30/60		0.0	
			8					0.0	
			9						
	N/A	▽	10					0.0	SB13_10-12
		Orangish brown fine SAND, some silt, some coarse subrounded gravel (wet) [SM]						0.0	
			11	M-3A				0.0	
								0.0	
		Orangish brown medium SAND, trace silt, some coarse subrounded gravel (wet) [SP-SM]	12					0.0	
								0.0	
			13					0.0	
			14						
			15		Sonic	40/120			
			16						

LANGAN

Log of Boring **SB13** Sheet 2 of 2

Project	Project No.
The Beacon	170745301
Location	**Elevation and Datum**
413 E 120th St, NY, New York	N/A

Material Symbol	Elev. (ft)	Sample Description	Depth Scale	Sample Data: Number	Type	Recov. (in)	Penetr-resist BL/6in	PID Reading (ppm)	Remarks (Drilling Fluid, Casing Depth, Fluid Loss, Drilling Resistance, etc.)
	N/A		16	M-3B					
			17						
			18						
			19						
	N/A		20						
		End of Boring at 20.0ft.	21						Boring backfilled to grade with cuttings and capped at grade with asphalt
			22						
			23						
LANGAN

Log of Boring **SB14/MW14** Sheet 1 of 2

Project: The Beacon	Project No.: 170745301
Location: 413 E 120th St, New York, NY	Elevation and Datum: N/A
Drilling Company: AARCO Environmental Services Corp	Date Started: 3/1/2025 — Date Finished: 3/1/2025
Drilling Equipment: Geoprobe 8140LC Sonic Drill Rig	Completion Depth: 20.0 ft — Rock Depth: Not Encountered
Size and Type of Bit: 4.5-inch Carbide Button Bit	Number of Samples: Disturbed 4 — Undisturbed 0 — Core 0
Casing Diameter (in): N/A — Casing Depth (ft): N/A	Water Level (ft.): First ▽ 10.0 — Completion ▼ 9.0 — 24 HR. ▼ 9.0
Casing Hammer: N/A — Weight (lbs): N/A — Drop (in): N/A	Drilling Foreman: Jose Garcia Jr.
Sampler: 5ft Bag Sampler	Field Engineer: Aron Farber
Sampler Hammer: N/A — Weight (lbs): N/A — Drop (in): N/A	

Material Symbol	Elev. (ft)	Sample Description	Depth Scale	Number	Type	Recov. (in)	Penetr-resist BL/6in	PID Reading (ppm)	Remarks (Drilling Fluid, Casing Depth, Fluid Loss, Drilling Resistance, etc.)
	N/A								
	N/A	ASPHALT	0	M-1A				0.0	Precleared to 5-feet using hand auger. Jackhammered through 6-inch asphalt apron
		Dark gray medium SAND, some coarse subangular gravel, trace silt, ash, brick, glass, wood (moist) [FILL]	1					0.0	
				M-1B				0.0	SB14_0-2
			2					0.0	
		Brownish gray fine SAND, some coarse subangular gravel, trace silt, ash, brick, concrete, glass (moist) [FILL]			HA	60/60		0.0	
			3					0.0	
				M-1C				0.0	
			4					0.0	
		Orangish brown fine SAND, trace coarse subangular gravel, some silt, brick, concrete (moist) [FILL]		M-1D				0.0	
		Grayish brown to orangish brown fine SAND, trace fine subangular gravel, some silt (moist) [FILL]	5					0.0	SB14_5-7
								0.0	
			6						
			7	M-2	Sonic	10/60			
			8						
			9						
	N/A		10					0.0	SB14_10-12
		Orangish brown SILT, trace fine subrounded gravel, trace fine sand (wet) [ML]		M-3A				0.0	
	N/A		11					0.0	
		Orangish brown fine SAND, trace fine subrounded gravel, some silt (wet) [SM]						0.0	
			12						
			13	M-3B	Sonic	24/60			
			14						
	N/A		15					0.0	
		Reddish brown medium SAND, trace fine subrounded gravel, trace silt (wet) [SP-SM]						0.0	
			16						

LANGAN

Log of Boring **SB14/MW14** Sheet 2 of 2

Project	Project No.
The Beacon	170745301
Location	**Elevation and Datum**
413 E 120th St, NY, New York	N/A

Material Symbol	Elev. (ft)	Sample Description	Depth Scale	Sample Data: Number	Type	Recov. (in)	Penetr-resist BL/6in	PID Reading (ppm)	Remarks (Drilling Fluid, Casing Depth, Fluid Loss, Drilling Resistance, etc.)
	N/A		16					0.0	
			17	M-4	Sonic	36/60		0.0	
			18					0.0	
			19					0.0	
			20					0.0	Set 10 feet of 0.010-slotted screen at 17 feet below sidewalk grade
	N/A	End of Boring at 20.0ft.	21						
			22						
			23						
LANGAN

Log of Boring **SB15** Sheet 1 of 1

Project: The Beacon	Project No.: 170745301
Location: 413 E 120th St, New York, NY	Elevation and Datum: N/A
Drilling Company: AARCO Environmental Services Corp	Date Started: 2/19/2025 — Date Finished: 3/10/2025
Drilling Equipment: Geoprobe 420M Drill Rig	Completion Depth: 10.0 ft — Rock Depth: Not Encountered
Size and Type of Bit: Not Applicable	Number of Samples: Disturbed 2 — Undisturbed 0 — Core 0
Casing Diameter (in): N/A — Casing Depth (ft): N/A	Water Level (ft.): First ▽ 1.0 — Completion ▼ N/A — 24 HR. ▼ N/A
Casing Hammer: N/A — Weight (lbs): N/A — Drop (in): N/A	Drilling Foreman: Tim Terlaga
Sampler: 4.5ft Macrocore	Field Engineer: Aron Farber
Sampler Hammer: N/A — Weight (lbs): N/A — Drop (in): N/A	

Material Symbol	Elev. (ft)	Sample Description	Depth Scale	Sample Data: Number	Type	Recov. (in)	Penetr-resist BL/6in	PID Reading (ppm)	Remarks (Drilling Fluid, Casing Depth, Fluid Loss, Drilling Resistance, etc.)
	N/A	CONCRETE	0					0.0	Precleared to 5-feet using hand auger. Jackhammered through 12-inch concrete slab
				M-1A				0.0	
	N/A	Grayish brown SILT, some coarse to fine subangular gravel, fibrous vegetation (wet) [FILL]	1					29.8	1 to 3 feet: positive sheen test
								28.4	SB15_0-2
			2	M-1B	HA	60/60		23.5	SB15_2-4
								30.5	
	N/A	Reddish brown fine SAND, trace fine subangular gravel, fibrous vegetation, trace silt (wet) [SP-SM]	3					31.2	1 to 6 feet: Naphthalene-like odor and gray to black staining
								9.4	
			4	M-1C				16.6	
								15.0	
		Grayish brown medium SAND, trace silt, some coarse subrounded gravel (wet) [SP-SM]	5					41.2	
				M-2A				38.5	
		Reddish brown medium SAND, trace silt, some coarse gravel (wet) [SP-SM]	6					8.6	SB15_6-8
								0.1	
			7		Macrocore	36/60		0.0	
								0.0	
			8	M-2B				0.0	
			9						
	N/A	End of Boring at 10.0ft.	10						Boring backfilled to grade with sand and capped with concrete
			11						
			12						
			13						
			14						
			15						
			16						

LANGAN

Log of Boring **SB16/MW16** Sheet 1 of 1

Project: The Beacon	Project No.: 170745301
Location: 413 E 120th St, New York, NY	Elevation and Datum: N/A
Drilling Company: AARCO Environmental Services Corp	Date Started: 2/18/2025 — Date Finished: 2/20/2025
Drilling Equipment: Hand Auger	Completion Depth: 6.5 ft — Rock Depth: Not Encountered
Size and Type of Bit: N/A	Number of Samples: Disturbed 2 — Undisturbed 0 — Core 0
Casing Diameter (in): N/A — Casing Depth (ft): N/A	Water Level (ft.): First ▽ 1.0 — Completion ▼ 0.9 — 24 HR. ▼ 0.9
Casing Hammer: N/A — Weight (lbs): N/A — Drop (in): N/A	Drilling Foreman: Jose Garcia Sr.
Sampler: Not Applicable	Field Engineer: Aron Farber
Sampler Hammer: N/A — Weight (lbs): N/A — Drop (in): N/A	

Material Symbol	Elev. (ft)	Sample Description	Depth Scale	Sample Data: Number	Type	Recov. (in)	Penetr-resist BL/6in	PID Reading (ppm)	Remarks (Drilling Fluid, Casing Depth, Fluid Loss, Drilling Resistance, etc.)
	N/A	CONCRETE	0	M-1A				0.0	Precleared to 6.5-feet using hand auger. Jackhammered through 12-inch concrete slab
								0.0	
	N/A	Grayish brown fine subangular GRAVEL, some silt, woody vegetation, fibrous vegetation, brick (wet) [FILL]	1					4.4	
								4.9	SB16_0-2
			2		HA			4.3	SB16_2-4
								3.6	
			3	M-1B		60/60		3.5	
								3.4	
			4					3.5	
								3.8	
		Grayish brown fine subangular GRAVEL, some silt, woody vegetation, fibrous vegetation, brick (wet) [FILL]	5						
	N/A		6	M-2	HA	18/18			
		End of Boring at 6.5ft.							Set 5 feet of 0.010-slotted screen at 6.25 feet below the top of cellar slab
			7						
			8						
			9						
			10						
			11						
			12						
			13						
			14						
			15						
			16						

LANGAN

Log of Boring **SB17** Sheet 1 of 1

Project: The Beacon	Project No.: 170745301
Location: 413 E 120th St, New York, NY	Elevation and Datum: N/A
Drilling Company: AARCO Environmental Services Corp	Date Started: 2/18/2025 — Date Finished: 2/18/2025
Drilling Equipment: Hand Auger	Completion Depth: 5.0 ft — Rock Depth: Not Encountered
Size and Type of Bit: N/A	Number of Samples: Disturbed 1 — Undisturbed 0 — Core 0
Casing Diameter (in): N/A — Casing Depth (ft): N/A	Water Level (ft.): First ▽ 1.0 — Completion ▼ N/A — 24 HR. ▼ N/A
Casing Hammer: N/A — Weight (lbs): N/A — Drop (in): N/A	Drilling Foreman: Jose Garcia Sr.
Sampler: Not Applicable	Field Engineer: Aron Farber
Sampler Hammer: N/A — Weight (lbs): N/A — Drop (in): N/A	

Material Symbol	Elev. (ft)	Sample Description	Depth Scale	Sample Data: Number	Type	Recov. (in)	Penetr-resist BL/6in	PID Reading (ppm)	Remarks (Drilling Fluid, Casing Depth, Fluid Loss, Drilling Resistance, etc.)
	N/A	CONCRETE	0	M-1A				0.0	Precleared to 5-feet using hand auger.
								0.0	Jackhammered through 12-inch concrete slab
	N/A	Brownish gray SILT, some fine subangular gravel, woody vegetation, fibrous vegetation (wet) [FILL]	1					4.6	
								5.3	SB17_0-2
			2		HA	60/60		5.1	SB17_2-4
								4.3	
			3	M-1B				3.1	
								3.6	
			4					3.5	
								3.6	
	N/A	End of Boring at 5.0ft.	5						Boring backfilled to grade with cuttings and capped at grade with concrete
			6						
			7						
LANGAN

Log of Boring **SB18/MW18** Sheet 1 of 1

Project: The Beacon	Project No.: 170745301
Location: 413 E 120th St, New York, NY	Elevation and Datum: N/A
Drilling Company: AARCO Environmental Services Corp	Date Started: 2/18/2025 — Date Finished: 3/10/2025
Drilling Equipment: Geoprobe 420M Drill Rig	Completion Depth: 10.0 ft — Rock Depth: Not Encountered
Size and Type of Bit: Not Applicable	Number of Samples: Disturbed 2 — Undisturbed 0 — Core 0
Casing Diameter (in): N/A — Casing Depth (ft): N/A	Water Level (ft.): First ▽ 1.0 — Completion ▼ 1.0 — 24 HR. ▼ 1.0
Casing Hammer: N/A — Weight (lbs): N/A — Drop (in): N/A	Drilling Foreman: Tim Terlaga
Sampler: 4.5ft Macrocore	Field Engineer: Aron Farber
Sampler Hammer: N/A — Weight (lbs): N/A — Drop (in): N/A	

Material Symbol	Elev. (ft)	Sample Description	Depth Scale	Sample Data: Number	Type	Recov. (in)	Penetr-resist BL/6in	PID Reading (ppm)	Remarks (Drilling Fluid, Casing Depth, Fluid Loss, Drilling Resistance, etc.)
	N/A	CONCRETE	0	M-1A	HA	60/60		0.0 0.0	Precleared to 5-feet using hand auger. Jackhammered through 12-inch concrete slab
	N/A	Dark gray fine subangular GRAVEL, fibrous vegetation, some silt (wet) [FILL]	1					25.4	SB18_0-2
			2	M-1B				29.3 20.6	SB18_2-4
	N/A	Grayish brown SILT, trace fine subangular gravel, fibrous vegetation (wet) [OL]	3					11.1 10.4	1 to 5 feet: Staining and naphthalene-like odor
			4	M-1C				8.2 9.5	
		Grayish brown SILT, trace coarse subangular gravel (wet) [OL]	5					8.0 8.8	
			6	M-2A				9.1 8.5	
	N/A	Grayish brown medium SAND, trace fine subangular gravel, trace silt (wet) [SP-SM]	7	M-2B				7.9 5.5	
		Reddish brown fine SAND, trace silt (wet) [SP-SM]			Macrocore	54/60		1.3	
			8	M-2C				0.1 0.1	SB18_8-10
			9					0.0 0.0	
	N/A	End of Boring at 10.0ft.	10						Set 5 feet of 0.010-slotted screen at 6.25 feet below the top of cellar slab
			11						
			12						
			13						
			14						
			15						
			16						

LANGAN

Log of Boring **SB22** Sheet 1 of 1

Project: The Beacon	Project No.: 170745301
Location: 413 E 120th St, New York, NY	Elevation and Datum: N/A
Drilling Company: AARCO Environmental Services Corp	Date Started: 2/19/2025 — Date Finished: 2/19/2025
Drilling Equipment: Hand Auger	Completion Depth: 5.0 ft — Rock Depth: Not Encountered
Size and Type of Bit: Not Applicable	Number of Samples: Disturbed 1 — Undisturbed 0 — Core 0
Casing Diameter (in): N/A — Casing Depth (ft): N/A	Water Level (ft.): First ▽ N/A — Completion ▼ N/A — 24 HR. ⧩ N/A
Casing Hammer: N/A — Weight (lbs): N/A — Drop (in): N/A	Drilling Foreman: Tim Terlaga
Sampler: Not Applicable	Field Engineer: Aron Farber
Sampler Hammer: N/A — Weight (lbs): N/A — Drop (in): N/A	

Material Symbol	Elev. (ft)	Sample Description	Depth Scale	Sample Data: Number	Type	Recov. (in)	Penetr-resist BL/6in	PID Reading (ppm)	Remarks (Drilling Fluid, Casing Depth, Fluid Loss, Drilling Resistance, etc.)
	N/A	Grayish brown fine SAND, some silt, some fine coarse subangular gravel, fibrous vegetation, brick (moist) [FILL]	0	M-1	HA	60/60		0.0	Precleared to 5-feet using hand auger.
			1					0.0	SB22_0-2
			2					0.0	
			3					0.0	
			4					0.0	
			5					0.0	
	N/A	End of Boring at 5.0ft.	6					0.0	Boring backfilled to grade with cuttings and capped with topsoil
			7						
			8						
			9						
			10						
			11						
			12						
			13						
			14						
			15						
			16						

LANGAN

Log of Boring **SB22A/MW22** Sheet 1 of 1

Project: The Beacon	Project No.: 170745301
Location: 413 E 120th St, New York, NY	Elevation and Datum: N/A
Drilling Company: AARCO Environmental Services Corp	Date Started: 4/4/2025 — Date Finished: 4/4/2025
Drilling Equipment: Hand Auger	Completion Depth: 5.5 ft — Rock Depth: Not Encountered
Size and Type of Bit: N/A	Number of Samples: Disturbed 1 — Undisturbed 0 — Core 0
Casing Diameter (in): N/A — Casing Depth (ft): N/A	Water Level (ft.): First ▽ 1.0 — Completion ▼ 1.5 — 24 HR. ▼ 1.5
Casing Hammer: N/A — Weight (lbs): N/A — Drop (in): N/A	Drilling Foreman: Jose Garcia Sr, Lawrence James, Frank DiChristina
Sampler: Hand Auger	Field Engineer: Caroline Greenley
Sampler Hammer: N/A — Weight (lbs): N/A — Drop (in): N/A	

Material Symbol	Elev. (ft)	Sample Description	Depth Scale	Number	Type	Recov. (in)	Penetr-resist BL/6in	PID Reading (ppm)	Remarks (Drilling Fluid, Casing Depth, Fluid Loss, Drilling Resistance, etc.)
	N/A	CONCRETE	0	PD-1 A				12.4	Precleared to 5-feet with a 2 inch hole using jackhammer
				PD-1B				12.4	
	N/A	Dark brown fine SAND, trace coarse subangular gravel, trace silt, brick, glass (wet) [FILL] ▽ ▼	1					25.0	1 foot: positive sheen test
								25.0	1 foot to 5.5 feet: Naphthalene-like odor SB22A_0-2
			2		HA	0/60		13.0	
								13.0	
			3					26.5	
								26.5	
			4					47.7	SB22A_4-5
								47.4	
			5						
	N/A	End of Boring at 5.5ft.	6						Set 5 feet of 0.010-slotted screen at 5.5 feet below the top of cellar slab
			7						
			8						
			9						
			10						
			11						
			12						
			13						
			14						
			15						
			16						

LANGAN

Log of Boring **SB23/MW23** Sheet 1 of 2

Project: The Beacon	Project No.: 170745301
Location: 413 E 120th St, New York, NY	Elevation and Datum: N/A
Drilling Company: AARCO Environmental Services Corp	Date Started: 3/1/2025 — Date Finished: 3/1/2025
Drilling Equipment: Geoprobe 8140LC Sonic Drill Rig	Completion Depth: 20.0 ft — Rock Depth: Not Encountered
Size and Type of Bit: 4.5-inch Carbide Button Bit	Number of Samples: Disturbed 4 — Undisturbed 0 — Core 0
Casing Diameter (in): N/A — Casing Depth (ft): N/A	Water Level (ft.): First ▽ 10.0 — Completion ▼ 9.3 — 24 HR. ▼ 9.3
Casing Hammer: N/A — Weight (lbs): N/A — Drop (in): N/A	Drilling Foreman: Jose Garcia Jr.
Sampler: 5ft Bag Sampler	Field Engineer: Aron Farber
Sampler Hammer: N/A — Weight (lbs): N/A — Drop (in): N/A	

Material Symbol	Elev. (ft)	Sample Description	Depth Scale	Number	Type	Recov. (in)	Penetr-resist BL/6in	PID Reading (ppm)	Remarks (Drilling Fluid, Casing Depth, Fluid Loss, Drilling Resistance, etc.)
	N/A	ASPHALT	0	M-1A				0.0	Precleared to 5-feet using hand auger. Jackhammered through 4-inch asphalt apron
		Gray coarse SAND, trace silt, trace coarse subangular gravel, ash (moist) [FILL]		M-1B				0.0	
		Dark gray medium SAND, trace silt, some coarse to fine subangular gravel, ash, wood, brick (moist) [FILL]	1					0.0	SB23_0-2
				M-1C				0.0	
		Orangish brown fine SAND, some silt, some coarse subangular gravel, ash, brick, concrete (moist) [FILL]	2		HA	60/60		0.0	
			3					0.0	
				M-1D				0.0	
			4					0.0	
								0.0	
		Brown fine SAND, trace silt, some coarse subangular gravel (moist) [FILL]	5					0.0	
								0.0	
			6	M-2A				0.0	SB23_6-8
								0.0	
		Brown fine SAND, some silt, slag, brick (moist) [FILL]	7					0.0	
					HA	30/60		0.0	
			8	M-2B					
			9						
			▽ 10					0.0	SB23_10-12
		Orangish brown to tannish brown fine SAND, some silt, brick, concrete (wet) [FILL]						0.0	
			11					0.0	
								0.0	
			12					0.0	
				M-3	HA	24/60			
			13						
			14						
	N/A		15					0.0	
		Orangish brown fine SAND, some silt (wet) [SM]						0.0	
			16						

LANGAN

Log of Boring **SB23/MW23** Sheet 2 of 2

Project	Project No.
The Beacon	170745301
Location	**Elevation and Datum**
413 E 120th St, NY, New York	N/A

Material Symbol	Elev. (ft)	Sample Description	Depth Scale	Sample Data: Number	Type	Recov. (in)	Penetr-resist BL/6in	PID Reading (ppm)	Remarks (Drilling Fluid, Casing Depth, Fluid Loss, Drilling Resistance, etc.)
	N/A		16					0.0	
			17	M-4	HA	12/60			Set 10 feet of 0.010-slotted screen at 17 feet below sidewalk grade
			18						
			19						
	N/A		20						
		End of Boring at 20.0ft.	21						
			22						
			23						
APPENDIX D
GROUNDWATER MONITORING WELL CONSTRUCTION AND SAMPLING LOGS

Appendix D
Montorng Well Consturction Details
Remedial Investigation Report

The Beacon
413 East 120th Street
New York, New York
NYSDEC BCP Site No. C231155
Langan Project No. 170745301

Monitoring Well ID	Well Location	Physical Access Limitations	Well Inner Diameter (inch)	Well Casing and Screen Type	Pre-Packed Well Screen	Well Screen Slot Size (inch)	Well Screen Length (ft)	Approximate Depth of Screen (feet below location surface)	Approximate Depth of Sand pack	Approximate Depth of Bentonite Seal	Approx. Borehole Diameter (inch)	Filter Pack Thickness (inch)	Filter Pack Type	Drilling/Installation Method	Drill Casing ID (inch)	Drill Casing OD (inch)
MW07	Indoors (western annex cellar)	Remote Access Only (limited door width and height)	2.00	PVC	Yes	0.01-inch	5	1.25 to 6.25	1 to 6.25 feet	0.25 to 1 foot	4.000	0.80	5 feet of prepacked 20/40 Mesh Sand under 3 inches of No 2 Sand	Hand Auger	Not Applicable	
MW09	Parking Lot	Track rig accessible	2.00	PVC	No	0.01-inch	10	7 to 17	5 to 17 feet	3 to 5 feet	8.000	2.00	No. 2 Sand	Track-mounted Sonic Rig	6.765	7.625
MW10	Parking Lot	Track rig accessible	2.00	PVC	No	0.01-inch	10	7 to 17	5 to 17 feet	3 to 5 feet	8.000	2.00	No. 2 Sand	Track-mounted Sonic Rig	6.765	7.625
MW12	Parking Lot	Track rig accessible	2.00	PVC	No	0.01-inch	10	7 to 17	5 to 17 feet	3 to 5 feet	8.000	2.00	No. 2 Sand	Track-mounted Sonic Rig	6.765	7.625
MW14	Parking Lot	Track rig accessible	2.00	PVC	No	0.01-inch	10	7 to 17	5 to 17 feet	3 to 5 feet	8.000	2.00	No. 2 Sand	Track-mounted Sonic Rig	6.765	7.625
MW16	Indoors (northern addition cellar)	Remote Access Only (limited door width and height)	2.00	PVC	Yes	0.01-inch	5	1.25 to 6.25	1 to 6.25 feet	0.25 to 1 foot	4.000	0.80	5 feet of prepacked 20/40 Mesh Sand under 3 inches of No 2 Sand	Hand Auger	Not Applicable	
MW18	Indoors (community facility cellar to remain)	Remote Access Only (limited door width and height)	2.00	PVC	Yes	0.01-inch	5	1.25 to 6.25	1 to 6.25 feet	0.25 to 1 foot	4.000	0.80	5 feet of prepacked 20/40 Mesh Sand under 3 inches of No 2 Sand	Hand Auger and Remote Access Drill Rig	Not Applicable	
MW22	Indoors (community facility cellar to remain)	Remote Access only (limited door width and height)	2.00	PVC	Yes	0.01-inch	5	0.25 to 5.25	0.25 to 5.25 feet	0 to 0.25 feet	4.000	0.80	5 feet of prepacked 20/40 Mesh Sand	Hand Auger	Not Applicable	
MW23	East driveway	Track rig accessible	2.00	PVC	No	0.01-inch	10	7 to 17	5 to 17 feet	3 to 5 feet	8.000	2.00	No. 2 Sand	Track-mounted Sonic Rig	6.765	7.625

General Well Construction Notes:

All wells:

1. A 6-inch bedding layer of filter pack was placed at bottom of each borehole before placing well screen.
2. Monitoring wells were completed with a 4-inch diameter protective steel casing and well j-plug.

Outdoor Wells:

1. The top of the well screen was installed about 2 to 3 feet above the observed water table to account for seasonal fluctuations of the water table elevation.
2. The well annulus above the bentonite seal was filled with soil cuttings with no detectable PID measurements and/or grossly-contaminated material, surplus filter pack, or a cement-bentonite mixture.
3. Exterior monitoring wells were finished with an 8-inch flush mounted manhole cover.

Indoor Wells:

1. Because of shallow water below the basement, indoor well screens were installed to about 0.25 to 1 foot above the observed water table (based on estimated depth to water at each location)
2. Granulated bentonite was installed above the limited sand pack, followed by cement grout to the floor surface with an 8-inch, flush mounted manhole cover.

MONITORING WELL CONSTRUCTION AND DEVELOPMENT SUMMARY

Well No. **MW07**

PROJECT		PROJECT NO.	
The Beacon		170745301	
LOCATION		**ELEVATION AND DATUM**	
New York, NY		el. 4.08 NAVD88	
DRILLING AGENCY		**DATE STARTED**	**DATE FINISHED**
AARCO Environmental Services Inc.		2/20/2025	3/10/2025
DRILLING EQUIPMENT		**DRILLER**	
Hand Auger		Tim Terlaga	
SIZE AND TYPE OF BIT		**INSPECTOR**	
N/A		Aron Farber	
BOREHOLE DIAMETER		**TYPE OF WELL (OVERBURDEN / BEDROCK)**	
4 inches		Overburden	
RISER MATERIAL	**DIAMETER**	**TYPE OF BACKFILL MATERIAL**	
PVC	2"	Clean sand	
TYPE OF SCREEN	**DIAMETER**	**TYPE OF WELL PACK**	**TYPE OF SEAL MATERIAL**
PVC No. 10 Slot	2"	Prepacked 20/40 Sand	Bentonite

METHOD OF INSTALLATION

A hand auger was used to advance the boring to approximately 6.5 feet below grade surface (bgs). The borehole was backfilled with No. 2 sand to about 6.25 feet below the top of cellar slab and a permanent monitoring well was installed. The well consisted of a 2-inch inner diameter pre-packed, 5 feet of 10 slot (0.010-inch) well screen which was installed from approximately 1.25 to 6.25 feet below the top of cellar slab. No. 2 sand was backfilled to about 1 foot below the top of cellar slab and hydrated bentonite was installed to about 0.25 feet below the top of cellar slab and the well was finished at cellar grade with a permanent 8-inch manhole cover.


WELL DEVELOPMENT DATA

SURGE BLOCK DIAMETER	N/A	**TYPE PUMP**	Peristaltic Pump	**DEVELOPMENT CONFIRMATION**
DRILLER OR LANGAN	Driller	**MAX PUMP RATE**	0.25 gal/min	The monitoring well was purged until water was clear.
NUMBER OF SURGE CYCLES	N/A	**TOTAL VOLUME**	5 gallons	

	ELEVATION	DEPTH (ft)
TOP OF CASING	3.89	0.0
TOP OF SEAL	3.83	0.25
TOP OF FILTER	3.1	1.0
TOP OF SCREEN	2.83	1.25
BOTTOM OF SCREEN	-2.17	6.25
SCREEN LENGTH		5
SLOT SIZE		No. 10 Slot; 0.010 Inches

GROUNDWATER ELEVATIONS

ELEVATION	DATE	DEPTH TO WATER
2.73	3/18/2025	1.16 ft

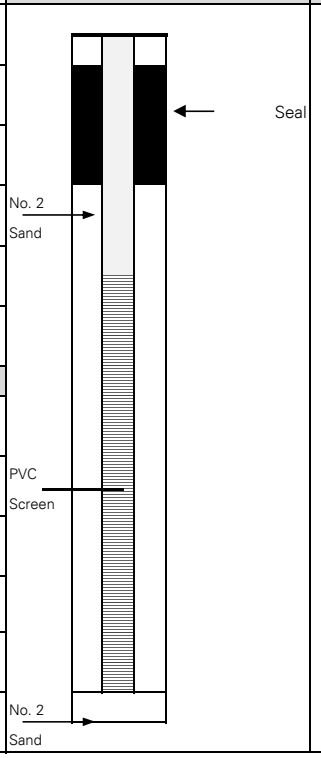

WELL DETAILS	SUMMARY SOIL CLASSIFICATION	DEPTH (FT)
		0.0
		0.25
		1.00
		1.25
		6.25
		6.5

LANGAN Engineering, Environmental, Surveying, Landscape Architecture and Geology, D.P.C.
368 Ninth Avenue, 8th Floor, New York

MONITORING WELL CONSTRUCTION AND DEVELOPMENT SUMMARY

Well No. **MW09**

PROJECT		PROJECT NO.	
The Beacon		170745301	
LOCATION		**ELEVATION AND DATUM**	
New York, NY		el. 11.02	NAVD88
DRILLING AGENCY		**DATE STARTED**	**DATE FINISHED**
AARCO Environmental Services Inc.		3/15/2025	3/15/2025
DRILLING EQUIPMENT		**DRILLER**	
Geoprobe 8140LC		Jose Garcia Jr.	
SIZE AND TYPE OF BIT		**INSPECTOR**	
5-foot Bag Sampler		Aron Farber	
BOREHOLE DIAMETER		**TYPE OF WELL (OVERBURDEN / BEDROCK)**	
8 inches		Overburden	
RISER MATERIAL	**DIAMETER**	**TYPE OF BACKFILL MATERIAL**	
PVC	2"	Clean sand	
TYPE OF SCREEN	**DIAMETER**	**TYPE OF WELL PACK**	**TYPE OF SEAL MATERIAL**
PVC No. 10 Slot	2"	No. 2 Sand	Bentonite

METHOD OF INSTALLATION

A Geoprobe 8140LC Sonic drill rig was used to advance the boring to approximately 35 feet below sidewalk grade (bsg). The borehole was backfilled with No. 2 sand to about 17 feet bsg. A 2-inch polyvinyl chloride (PVC) permanent monitoring well was installed which consisted of 10' of 10 slot (0.010-inch) well screen, and a solid 2" PVC riser. Well screen was installed from approximately 7 to 17 feet bgs with riser from 7 feet bgs to 3 feet bgs. The annulus of the well was backfilled with No. 2 sand to about 5 feet bsg and hydrated bentonite was installed to about 3 feet bsg. The well was finished at surface grade with a permanent 8-inch manhole cover.


WELL DEVELOPMENT DATA

SURGE BLOCK DIAMETER	N/A	**TYPE PUMP**	Peristaltic Pump	**DEVELOPMENT CONFIRMATION**
DRILLER OR LANGAN	Driller	**MAX PUMP RATE**	0.25 gal/min	The temporary well was purged until water was clear.
NUMBER OF SURGE CYCLES	N/A	**TOTAL VOLUME**	5 gallons	

TOP OF CASING **ELEVATION** 10.69	**DEPTH (ft)** 0.0	
TOP OF SEAL **ELEVATION** 8.0	**DEPTH (ft)** 3.0	
TOP OF FILTER **ELEVATION** 6.0	**DEPTH (ft)** 5.0	
TOP OF SCREEN **ELEVATION** 4.0	**DEPTH (ft)** 7.0	
BOTTOM OF BORING **ELEVATION** -6.0	**DEPTH (ft)** 17.0	
SCREEN LENGTH	10	
SLOT SIZE	No. 10 Slot; 0.010 Inches	

GROUNDWATER ELEVATIONS

ELEVATION	DATE	DEPTH TO WATER
2.56	4/11/2025	8.13 ft

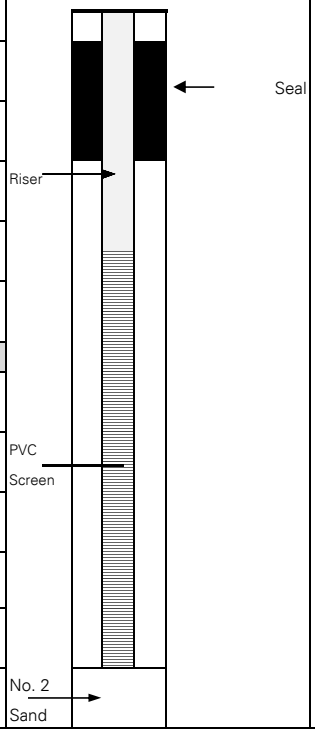

WELL DETAILS	SUMMARY SOIL CLASSIFICATION	DEPTH (FT)
		0.0
		3.00
Seal		
Riser		5.0
		7.0
PVC Screen		
		17.0
No. 2 Sand		
		35.0

LANGAN Engineering, Environmental, Surveying, Landscape Architecture and Geology, D.P.C.
368 Ninth Avenue, 8th Floor, New York

MONITORING WELL CONSTRUCTION AND DEVELOPMENT SUMMARY

Well No. **MW10**

PROJECT		PROJECT NO.	
The Beacon		170745301	
LOCATION		**ELEVATION AND DATUM**	
New York, NY		el. 11.66	NAVD88
DRILLING AGENCY		**DATE STARTED**	**DATE FINISHED**
AARCO Environmental Services Inc.		3/15/2025	3/15/2025
DRILLING EQUIPMENT		**DRILLER**	
Geoprobe 8140LC		Jose Garcia Jr.	
SIZE AND TYPE OF BIT		**INSPECTOR**	
5-foot Bag Sampler		Aron Farber	
BOREHOLE DIAMETER		**TYPE OF WELL (OVERBURDEN / BEDROCK)**	
8 inches		Overburden	
RISER MATERIAL	**DIAMETER**	**TYPE OF BACKFILL MATERIAL**	
PVC	2"	Clean sand	
TYPE OF SCREEN	**DIAMETER**	**TYPE OF WELL PACK**	**TYPE OF SEAL MATERIAL**
PVC No. 10 Slot	2"	No. 2 Sand	Bentonite

METHOD OF INSTALLATION

A Geoprobe 8140LC Sonic drill rig was used to advance the boring to approximately 20 feet below sidewalk grade (bsg). The borehole was backfilled with No. 2 sand to about 17 feet bsg. A 2-inch polyvinyl chloride (PVC) permanent monitoring well was installed which consisted of 10' of 10 slot (0.010-inch) well screen, and a solid 2" PVC riser. Well screen was installed from approximately 7 to 17 feet bgs with riser from 7 feet bgs to 3 feet bgs. The annulus of the well was backfilled with No. 2 sand to about 5 feet bsg and hydrated bentonite was installed to about 3 feet bsg. The well was finished at surface grade with a permanent 8-inch manhole cover.

WELL DEVELOPMENT DATA


SURGE BLOCK DIAMETER	N/A	**TYPE PUMP**	Peristaltic Pump	**DEVELOPMENT CONFIRMATION**
DRILLER OR LANGAN	Driller	**MAX PUMP RATE**	0.25 gal/min	The temporary well was purged until water was clear.
NUMBER OF SURGE CYCLES	N/A	**TOTAL VOLUME**	5 gallons	

	ELEVATION	DEPTH (ft)
TOP OF CASING	11.28	0.0
TOP OF SEAL	8.7	3.0
TOP OF FILTER	6.7	5.0
TOP OF SCREEN	4.7	7.0
BOTTOM OF BORING	-5.3	17.0
SCREEN LENGTH		10
SLOT SIZE		No. 10 Slot; 0.010 Inches

GROUNDWATER ELEVATIONS

ELEVATION	DATE	DEPTH TO WATER
2.50	4/14/2025	8.78 ft

WELL DETAILS

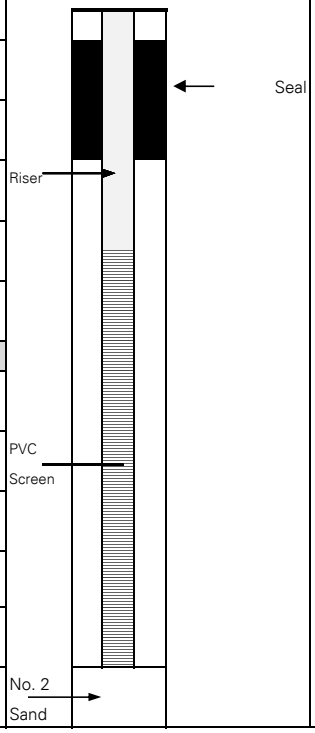

SUMMARY SOIL CLASSIFICATION	DEPTH (FT)
	0.0
	3.00
	5.0
	7.0
	17.0
	20.0

LANGAN Engineering, Environmental, Surveying, Landscape Architecture and Geology, D.P.C.

368 Ninth Avenue, 8th Floor, New York

MONITORING WELL CONSTRUCTION AND DEVELOPMENT SUMMARY

Well No. **MW12**

PROJECT		PROJECT NO.	
The Beacon		170745301	
LOCATION		**ELEVATION AND DATUM**	
New York, NY		el. 11.72	NAVD88
DRILLING AGENCY		**DATE STARTED**	**DATE FINISHED**
AARCO Environmental Services Inc.		3/15/2025	3/15/2025
DRILLING EQUIPMENT		**DRILLER**	
Geoprobe 8140LC		Jose Garcia Jr.	
SIZE AND TYPE OF BIT		**INSPECTOR**	
5-foot Bag Sampler		Aron Farber	
BOREHOLE DIAMETER		**TYPE OF WELL (OVERBURDEN / BEDROCK)**	
8 inches		Overburden	
RISER MATERIAL	**DIAMETER**	**TYPE OF BACKFILL MATERIAL**	
PVC	2"	Clean sand	
TYPE OF SCREEN	**DIAMETER**	**TYPE OF WELL PACK**	**TYPE OF SEAL MATERIAL**
PVC No. 10 Slot	2"	No. 2 Sand	Bentonite

METHOD OF INSTALLATION

A Geoprobe 8140LC Sonic drill rig was used to advance the boring to approximately 20 feet below sidewalk grade (bsg). The borehole was backfilled with No. 2 sand to about 17 feet bsg. A 2-inch polyvinyl chloride (PVC) permanent monitoring well was installed which consisted of 10' of 10 slot (0.010-inch) well screen, and a solid 2" PVC riser. Well screen was installed from approximately 7 to 17 feet bgs with riser from 7 feet bgs to 3 feet bgs. The annulus of the well was backfilled with No. 2 sand to about 5 feet bsg and hydrated bentonite was installed to about 3 feet bsg. The well was finished at surface grade with a permanent 8-inch manhole cover.


WELL DEVELOPMENT DATA

SURGE BLOCK DIAMETER	N/A	TYPE PUMP	Peristaltic Pump	DEVELOPMENT CONFIRMATION
DRILLER OR LANGAN	Driller	MAX PUMP RATE	0.25 gal/min	The temporary well was purged until water was clear.
NUMBER OF SURGE CYCLES	N/A	TOTAL VOLUME	5 gallons	

TOP OF CASING	ELEVATION	DEPTH (ft)
	11.48	0.0
TOP OF SEAL	**ELEVATION**	**DEPTH (ft)**
	8.7	3.0
TOP OF FILTER	**ELEVATION**	**DEPTH (ft)**
	6.7	5.0
TOP OF SCREEN	**ELEVATION**	**DEPTH (ft)**
	4.7	7.0
BOTTOM OF BORING	**ELEVATION**	**DEPTH (ft)**
	-5.3	17.0
SCREEN LENGTH		
		10
SLOT SIZE		
		No. 10 Slot; 0.010 Inches

GROUNDWATER ELEVATIONS

ELEVATION	DATE	DEPTH TO WATER
2.63	4/15/2025	8.85 ft
ELEVATION	**DATE**	**DEPTH TO WATER**
ELEVATION	**DATE**	**DEPTH TO WATER**
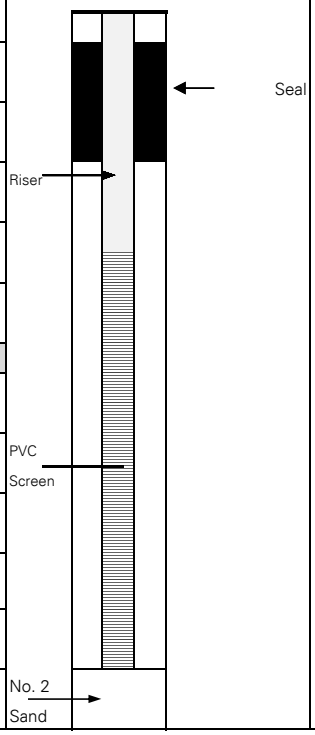

WELL DETAILS	SUMMARY SOIL CLASSIFICATION	DEPTH (FT)
		0.0
		3.00
		5.0
		7.0
		17.0
		20.0

LANGAN Engineering, Environmental, Surveying, Landscape Architecture and Geology, D.P.C.

368 Ninth Avenue, 8th Floor, New York

MONITORING WELL CONSTRUCTION AND DEVELOPMENT SUMMARY

Well No. **MW14**

PROJECT		PROJECT NO.	
The Beacon		170745301	
LOCATION		**ELEVATION AND DATUM**	
New York, NY		el. 11.91	NAVD88
DRILLING AGENCY		**DATE STARTED**	**DATE FINISHED**
AARCO Environmental Services Inc.		3/22/2025	3/22/2025
DRILLING EQUIPMENT		**DRILLER**	
Geoprobe 8140LC		Jose Garcia Jr.	
SIZE AND TYPE OF BIT		**INSPECTOR**	
5-foot Bag Sampler		Aron Farber	
BOREHOLE DIAMETER		**TYPE OF WELL (OVERBURDEN / BEDROCK)**	
8 inches		Overburden	
RISER MATERIAL	**DIAMETER**	**TYPE OF BACKFILL MATERIAL**	
PVC	2"	Clean sand	
TYPE OF SCREEN	**DIAMETER**	**TYPE OF WELL PACK**	**TYPE OF SEAL MATERIAL**
PVC No. 10 Slot	2"	No. 2 Sand	Bentonite

METHOD OF INSTALLATION

A Geoprobe 8140LC Sonic drill rig was used to advance the boring to approximately 20 feet below sidewalk grade (bsg). The borehole was backfilled with No. 2 sand to about 17 feet bsg. A 2-inch polyvinyl chloride (PVC) permanent monitoring well was installed which consisted of 10' of 10 slot (0.010-inch) well screen, and a solid 2" PVC riser. Well screen was installed from approximately 7 to 17 feet bgs with riser from 7 feet bgs to 3 feet bgs. The annulus of the well was backfilled with No. 2 sand to about 5 feet bsg and hydrated bentonite was installed to about 3 feet bsg. The well was finished at surface grade with a permanent 8-inch manhole cover.

WELL DEVELOPMENT DATA


SURGE BLOCK DIAMETER	N/A	**TYPE PUMP**	Peristaltic Pump	**DEVELOPMENT CONFIRMATION**
DRILLER OR LANGAN	Driller	**MAX PUMP RATE**	0.25 gal/min	The temporary well was purged until water was clear.
NUMBER OF SURGE CYCLES	N/A	**TOTAL VOLUME**	5 gallons	

	ELEVATION	DEPTH (ft)
TOP OF CASING	11.63	0.0
TOP OF SEAL	8.9	3.0
TOP OF FILTER	6.9	5.0
TOP OF SCREEN	4.9	7.0
BOTTOM OF BORING	-5.1	17.0
SCREEN LENGTH		10
SLOT SIZE		No. 10 Slot; 0.010 Inches

GROUNDWATER ELEVATIONS

ELEVATION	DATE	DEPTH TO WATER
2.68	4/4/2025	8.95 ft

WELL DETAILS

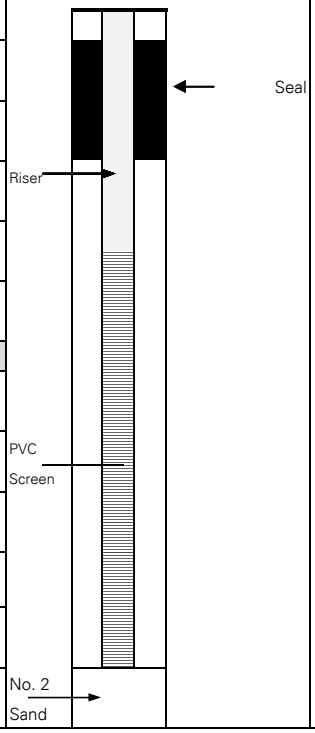

SUMMARY SOIL CLASSIFICATION	DEPTH (FT)
	0.0
	3.00
	5.0
	7.0
	17.0
	20.0

LANGAN Engineering, Environmental, Surveying, Landscape Architecture and Geology, D.P.C.
368 Ninth Avenue, 8th Floor, New York

MONITORING WELL CONSTRUCTION AND DEVELOPMENT SUMMARY

Well No. **MW16**

PROJECT		PROJECT NO.	
The Beacon		170745301	
LOCATION		**ELEVATION AND DATUM**	
New York, NY		el. 3.69	NAVD88
DRILLING AGENCY		**DATE STARTED**	**DATE FINISHED**
AARCO Environmental Services Inc.		2/20/2025	2/20/2025
DRILLING EQUIPMENT		**DRILLER**	
Hand Auger		Tim Terlaga	
SIZE AND TYPE OF BIT		**INSPECTOR**	
N/A		Aron Farber	
BOREHOLE DIAMETER		**TYPE OF WELL (OVERBURDEN / BEDROCK)**	
4 inches		Overburden	
RISER MATERIAL	**DIAMETER**	**TYPE OF BACKFILL MATERIAL**	
PVC	2"	Clean sand	
TYPE OF SCREEN	**DIAMETER**	**TYPE OF WELL PACK**	**TYPE OF SEAL MATERIAL**
PVC No. 10 Slot	2"	Prepacked 20/40 Sand	Bentonite

METHOD OF INSTALLATION

A hand auger was used to advance the boring to approximately 6.5 feet below grade surface (bgs). The borehole was backfilled with No. 2 sand to about 6.25 feet below the top of cellar slab and a permanent monitoring well was installed. The well consisted of a 2-inch inner diameter pre-packed, 5 feet of 10 slot (0.010-inch) well screen which was installed from approximately 1.25 to 6.25 feet below the top of cellar slab. No. 2 sand was backfilled to about 1 foot below the top of cellar slab and hydrated bentonite was installed to about 0.25 feet below the top of cellar slab and the well was finished at cellar grade with a permanent 8-inch manhole cover.


WELL DEVELOPMENT DATA

SURGE BLOCK DIAMETER	N/A	**TYPE PUMP**	Peristaltic Pump	**DEVELOPMENT CONFIRMATION**
DRILLER OR LANGAN	Driller	**MAX PUMP RATE**	0.25 gal/min	The temporary well was purged until water was clear.
NUMBER OF SURGE CYCLES	N/A	**TOTAL VOLUME**	5 gallons	

	ELEVATION	DEPTH (ft)
TOP OF CASING	3.5	0.0
TOP OF SEAL	3.44	0.25
TOP OF FILTER	2.7	1.0
TOP OF SCREEN	2.44	1.25
BOTTOM OF BORING	-2.56	6.25
SCREEN LENGTH		5
SLOT SIZE		No. 10 Slot; 0.010 Inches

GROUNDWATER ELEVATIONS

ELEVATION	DATE	DEPTH TO WATER
2.63	3/18/2025	0.87 ft

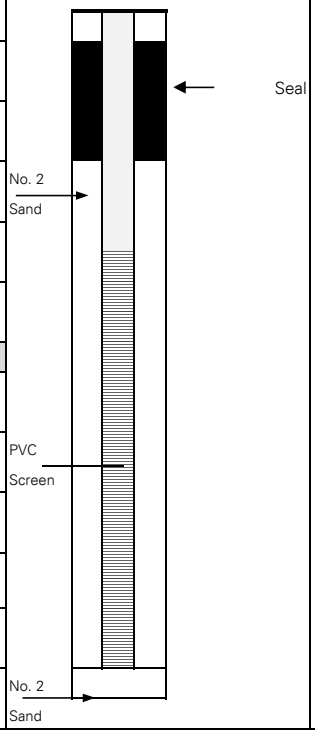

WELL DETAILS	SUMMARY SOIL CLASSIFICATION	DEPTH (FT)
		0.0
		0.25
		1.00
		1.25
		6.25
		6.5

LANGAN Engineering, Environmental, Surveying, Landscape Architecture and Geology, D.P.C.
368 Ninth Avenue, 8th Floor, New York

MONITORING WELL CONSTRUCTION AND DEVELOPMENT SUMMARY

Well No. **MW18**

PROJECT		PROJECT NO.	
The Beacon		170745301	
LOCATION		**ELEVATION AND DATUM**	
New York, NY		el. 3.64	NAVD88
DRILLING AGENCY		**DATE STARTED**	**DATE FINISHED**
AARCO Environmental Services Inc.		3/10/2025	3/10/2025
DRILLING EQUIPMENT		**DRILLER**	
Hand Auger & Geoprobe 420M Drill Rig		Tim Terlaga	
SIZE AND TYPE OF BIT		**INSPECTOR**	
N/A		Aron Farber	
BOREHOLE DIAMETER		**TYPE OF WELL (OVERBURDEN / BEDROCK)**	
4 inches		Overburden	
RISER MATERIAL	**DIAMETER**	**TYPE OF BACKFILL MATERIAL**	
PVC	2"	Clean sand	
TYPE OF SCREEN	**DIAMETER**	**TYPE OF WELL PACK**	**TYPE OF SEAL MATERIAL**
PVC No. 10 Slot	2"	Prepacked 20/40 Sand	Bentonite

METHOD OF INSTALLATION

A hand auger and Geoprobe 420M drill rig were used to advance the boring to approximately 10 feet below the top of cellar slab. The borehole was backfilled with No. 2 sand to about 6.25 feet below the top of cellar slab and a permanent monitoring well was installed. The well consisted of a 2-inch inner diameter pre-packed, 5 feet of 10 slot (0.010-inch) well screen which was installed from approximately 1.25 to 6.25 feet below the top of cellar slab. No. 2 sand was backfilled to about 1 foot below the top of cellar slab and hydrated bentonite was installed to about 0.25 feet below the top of cellar slab and the well was finished at cellar grade with a permanent 8-inch manhole cover.

WELL DEVELOPMENT DATA


SURGE BLOCK DIAMETER	N/A	**TYPE PUMP**	Peristaltic Pump	**DEVELOPMENT CONFIRMATION**
DRILLER OR LANGAN	Driller	**MAX PUMP RATE**	0.25 gal/min	The temporary well was purged until water was clear.
NUMBER OF SURGE CYCLES	N/A	**TOTAL VOLUME**	5 gallons	

	ELEVATION	DEPTH (ft)
TOP OF CASING	3.44	0.0
TOP OF SEAL	3.39	0.25
TOP OF FILTER	2.6	1.0
TOP OF SCREEN	2.4	1.3
BOTTOM OF BORING	-2.61	6.25
SCREEN LENGTH		5
SLOT SIZE		No. 10 Slot; 0.010 Inches

GROUNDWATER ELEVATIONS

ELEVATION	DATE	DEPTH TO WATER
2.42	3/18/2025	1.02 ft

WELL DETAILS

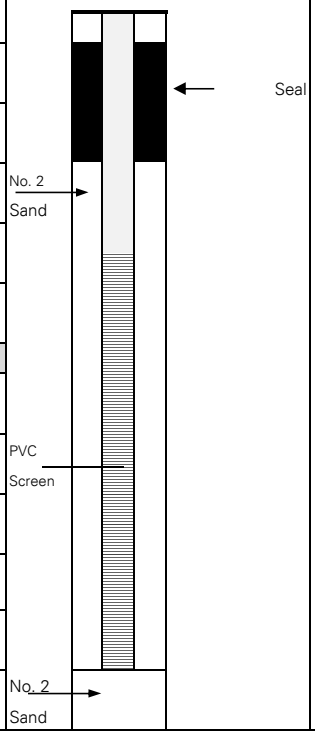

SUMMARY SOIL CLASSIFICATION	DEPTH (FT)
	0.00
	0.25
	1.00
	1.25
	6.25
	10.0

LANGAN Engineering, Environmental, Surveying, Landscape Architecture and Geology, D.P.C.
368 Ninth Avenue, 8th Floor, New York

MONITORING WELL CONSTRUCTION AND DEVELOPMENT SUMMARY

Well No. **MW22**

PROJECT		PROJECT NO.	
The Beacon		170745301	
LOCATION		**ELEVATION AND DATUM**	
New York, NY		el. 4.21	NAVD88
DRILLING AGENCY		**DATE STARTED**	**DATE FINISHED**
AARCO Environmental Services Inc.		4/4/2025	4/4/2025
DRILLING EQUIPMENT		**DRILLER**	
Hand Auger		Jose Garcia Sr.	
SIZE AND TYPE OF BIT		**INSPECTOR**	
N/A		Pepper Greenley	
BOREHOLE DIAMETER		**TYPE OF WELL (OVERBURDEN / BEDROCK)**	
4 nches		Overburden	
RISER MATERIAL	**DIAMETER**	**TYPE OF BACKFILL MATERIAL**	
PVC	2"	Clean sand	
TYPE OF SCREEN	**DIAMETER**	**TYPE OF WELL PACK**	**TYPE OF SEAL MATERIAL**
PVC No. 10 Slot	2"	No. 2 Sand	Bentonite

METHOD OF INSTALLATION

A hand auger was used to advance the boring to approximately 5.5 feet below the top of the cellar slab. The borehole was backfilled with No. 2 sand to about 5.25 feet below the top of cellar slab and a permanent monitoring well was installed. The well consisted of a 2-inch inner diameter pre-packed, 5 feet of 10 slot (0.010-inch) well screen which was installed from approximately 0.25 to 5.25 feet below the top of cellar slab. Hydrated bentonite was installed to grade surfcae and the well was finished at cellar grade with a permanent 8-inch manhole cover.


WELL DEVELOPMENT DATA

SURGE BLOCK DIAMETER	N/A	**TYPE PUMP**	Peristaltic Pump	**DEVELOPMENT CONFIRMATION**
DRILLER OR LANGAN	Driller	**MAX PUMP RATE**	0.25 gal/min	The permanent monitoring well was purged until water was clear.
NUMBER OF SURGE CYCLES	N/A	**TOTAL VOLUME**	5 gallons	

TOP OF CASING **ELEVATION** 4.04	**DEPTH (ft)** 0.0	
TOP OF SEAL **ELEVATION** 4.2	**DEPTH (ft)** 0.0	
TOP OF FILTER **ELEVATION** 3.96	**DEPTH (ft)** 0.25	
TOP OF SCREEN **ELEVATION** 3.96	**DEPTH (ft)** 0.25	
BOTTOM OF BORING **ELEVATION** -1.04	**DEPTH (ft)** 5.25	
SCREEN LENGTH	5	
SLOT SIZE	No. 10 Slot; 0.010 Inches	

GROUNDWATER ELEVATIONS

ELEVATION	DATE	DEPTH TO WATER
2.54	4/11/2025	1.5 ft

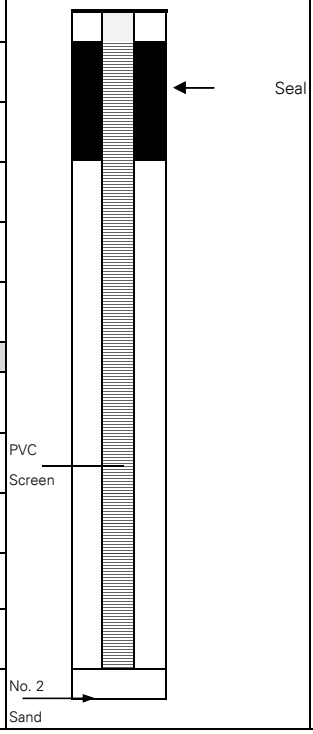

WELL DETAILS	SUMMARY SOIL CLASSIFICATION	DEPTH (FT)
		0.0
		0.25
		5.25
		5.5

LANGAN Engineering, Environmental, Surveying, Landscape Architecture and Geology, D.P.C.
368 Ninth Avenue, 8th Floor, New York

MONITORING WELL CONSTRUCTION AND DEVELOPMENT SUMMARY

Well No. **MW23**

PROJECT		PROJECT NO.	
The Beacon		170745301	
LOCATION		**ELEVATION AND DATUM**	
New York, NY		el. 11.77	NAVD88
DRILLING AGENCY		**DATE STARTED**	**DATE FINISHED**
AARCO Environmental Services Inc.		3/22/2025	3/22/2025
DRILLING EQUIPMENT		**DRILLER**	
Geoprobe 8140LC		Jose Garcia Jr.	
SIZE AND TYPE OF BIT		**INSPECTOR**	
5-foot Bag Sampler		Aron Farber	
BOREHOLE DIAMETER		**TYPE OF WELL (OVERBURDEN / BEDROCK)**	
8 inches		Overburden	
RISER MATERIAL	**DIAMETER**	**TYPE OF BACKFILL MATERIAL**	
PVC	2"	Clean sand	
TYPE OF SCREEN	**DIAMETER**	**TYPE OF WELL PACK**	**TYPE OF SEAL MATERIAL**
PVC No. 10 Slot	2"	No. 2 Sand	Bentonite

METHOD OF INSTALLATION

A Geoprobe 8140LC Sonic drill rig was used to advance the boring to approximately 20 feet below sidewalk grade (bsg). The borehole was backfilled with No. 2 sand to about 17 feet bsg. A 2-inch polyvinyl chloride (PVC) permanent monitoring well was installed which consisted of 10' of 10 slot (0.010-inch) well screen, and a solid 2" PVC riser. Well screen was installed from approximately 7 to 17 feet bgs with riser from 7 feet bgs to 3 feet bgs. The annulus of the well was backfilled with No. 2 sand to about 5 feet bsg and hydrated bentonite was installed to about 3 feet bsg. The well was finished at surface grade with a permanent 8-inch manhole cover.

WELL DEVELOPMENT DATA


SURGE BLOCK DIAMETER	N/A	**TYPE PUMP**	Peristaltic Pump	**DEVELOPMENT CONFIRMATION**
DRILLER OR LANGAN	Driller	**MAX PUMP RATE**	0.25 gal/min	The temporary well was purged until water was clear.
NUMBER OF SURGE CYCLES	N/A	**TOTAL VOLUME**	5 gallons	

	ELEVATION	DEPTH (ft)
TOP OF CASING	11.45	0.0
TOP OF SEAL	8.8	3.0
TOP OF FILTER	6.8	5.0
TOP OF SCREEN	4.8	7.0
BOTTOM OF BORING	-5.2	17.0
SCREEN LENGTH		10
SLOT SIZE		No. 10 Slot; 0.010 Inches

GROUNDWATER ELEVATIONS

ELEVATION	DATE	DEPTH TO WATER
2.19	4/4/2025	9.26 ft

WELL DETAILS

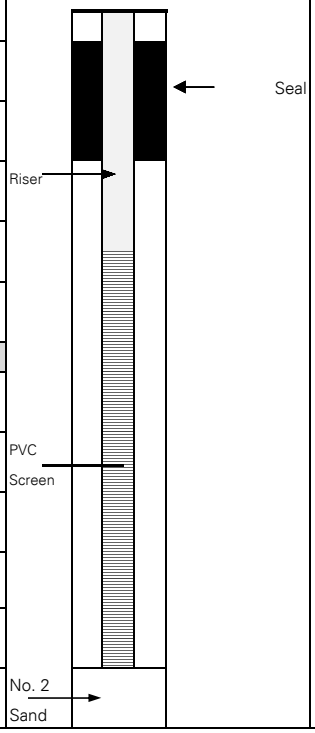

SUMMARY SOIL CLASSIFICATION	DEPTH (FT)
	0.0
	3.00
	5.0
	7.0
	17.0
	20.0

LANGAN Engineering, Environmental, Surveying, Landscape Architecture and Geology, D.P.C.
368 Ninth Avenue, 8th Floor, New York

Project Information		Well Information		Equipment Information		Sampling Conditions		Sampling Information	
Project Name:	The Beacon	**Well No:**	MW07	**Water Quality Device Model:**	Horiba U52	**Weather:**	Clear, 40-50°F		MW07_031825
Project Number:	170745301	**Well Depth:**	6.25'	**Pine Number:**	40984	**Background PID (ppm):**	0.0	**Sample(s):**	
Site Location:	413 E 120th St, New York, NY	**Well Diameter:**	2"	**Pump Make and Model:**	Peri Pump	**PID Beneath Inner Cap (ppm):**	0.0		
Sampling	Aron Farber	**Well Screen**	1.25'	**Pine Number:**	219084	**Pump Intake Depth:**	5'	**Sample Date:**	3/18/2025
Personnel:		**Interval:**	6.25'	**Tubing Diameter:**	1/4" x 3/8" HDPE	**Depth to Water Before Purge:**	N/A	**Sample Time:**	11:30

STABILIZATION = 3 successive readings within limits

TIME	TEMP °Celsius (+/- 3%)	PH (+/- 0.1)	ORP mV (+/- 10mV)	CONDUCTIVITY mS/cm (+/- 3%)	TURBIDITY ntu (+/- 10%) above 5 NTU	DO mg/l (+/- 10%) above 0.5 mg/l	DTW ft Drawdown < 0.33 ft	Flow Rate (gpm) <0.13 gpm)	Cumulative Discharge Volume (Gal)	NOTES color, odor etc.	Stabilized?
BEGIN PURGING											
11:00	13.96	5.96	62	1.53	24.00	0.35	-	-	0.00		**N/A**
11:05	14.48	6.94	-23	1.49	28.60	0.00	-	0.05	0.25		**N/A**
11:10	14.57	6.98	-28	1.49	26.60	0.00	-	0.05	0.50		**N**
11:15	14.66	7.00	-36	1.48	22.10	0.00	-	0.05	0.75	Clear, sulfuric/organic odor	**N**
11:20	14.82	7.03	-43	1.46	15.40	0.00	-	0.05	1.00		**N**
11:25	14.90	7.02	-47	1.47	9.60	0.00	-	0.05	1.25		**N**
11:30	15.06	7.04	-55	1.43	2.70	0.00	-	0.05	1.50		**N**
11:35	15.05	7.06	-56	1.43	2.40	0.00	-	0.05	1.75		**N**
11:40	15.04	7.02	-58	1.43	0.80	0.00	1.16	0.05	2.00		**Y**

Notes:

1. Well depths and groundwater depths were measured in feet below the top of well casing, northern most point.
2. Well and tubing diameters are measured in inches.
3. PID = Photoionization Detector
4. PPM = Parts per million
5. pH = Hydrogen ion concentration
6. ORP = Oxidation-reduction potential, measured in millivolts (mV)
7. DO = Dissolved Oxygen, measured in milligrams per liter (mg/L)
8. DTW = Depth to water
9. mS/cm = milli-Siemens per centimeter
10. NTU = Nephelometric Turbidity Unit

Project Information		Well Information		Equipment Information		Sampling Conditions		Sampling Information	
Project Name:	The Beacon	**Well No:**	MW09	**Water Quality Device Model:**	Horiba U52	**Weather:**	Rain, 45-74°F		MW09_041125
Project Number:	170745301	**Well Depth:**	18.3'	**Pine Number:**	213175	**Background PID (ppm):**	0.0	**Sample(s):**	
Site Location:	413 E 120th St, New York, NY	**Well Diameter:**	2"	**Pump Make and Model:**	Peri Pump	**PID Beneath Inner Cap (ppm):**	0.0		
Sampling	Olivia O'Donnell	**Well Screen**	7'	**Pine Number:**	219075	**Pump Intake Depth:**	16'	**Sample Date:**	4/11/2025
Personnel:		**Interval:**	17'	**Tubing Diameter:**	1/4" x 3/8" HDPE	**Depth to Water Before Purge:**	N/A	**Sample Time:**	7:20

STABILIZATION = 3 successive readings within limits

TIME	TEMP °Celsius (+/- 3%)	PH (+/- 0.1)	ORP mV (+/- 10mV)	CONDUCTIVITY mS/cm (+/- 3%)	TURBIDITY ntu (+/- 10%) above 5 NTU	DO mg/l (+/- 10%) above 0.5 mg/l	DTW ft Drawdown < 0.33 ft	Flow Rate (gpm) <0.13 gpm)	Cumulative Discharge Volume (Gal)	NOTES color, odor etc.	Stabilized?
BEGIN PURGING											
6:15	13.87	6.04	-10	0.67	218.00	0.00	-	-	0.50		**N/A**
6:20	13.24	6.35	-19	0.66	215.00	0.00	-	0.05	0.75		**N/A**
6:25	12.94	6.56	-52	0.66	72.00	0.00	-	0.05	1.00		**N**
6:30	12.70	6.64	-65	0.66	69.20	0.00	-	0.05	1.25		**N**
6:35	12.66	6.66	-75	0.66	64.50	0.00	-	0.05	1.50	clear, no odor	**N**
6:40	12.52	6.66	-75	0.66	60.10	0.00	-	0.05	1.75		**N**
6:45	12.45	6.66	-76	0.66	54.40	0.00	-	0.05	2.00		**N**
6:50	12.44	6.66	-76	0.66	47.70	0.00	-	0.05	2.25		**N**
6:55	12.44	6.74	-87	0.66	45.80	0.00	-	0.05	2.50		**N**
7:00	12.35	6.71	-88	0.66	43.20	0.00	-	0.50			**N**
7:05	12.34	6.74	-91	0.66	41.60	0.00	8.40				**Y**

Notes:

1. Well depths and groundwater depths were measured in feet below the top of well casing, northern most point.
2. Well and tubing diameters are measured in inches.
3. PID = Photoionization Detector
4. PPM = Parts per million
5. pH = Hydrogen ion concentration
6. ORP = Oxidation-reduction potential, measured in millivolts (mV)
7. DO = Dissolved Oxygen, measured in milligrams per liter (mg/L)
8. DTW = Depth to water
9. mS/cm = milli-Siemens per centimeter
10. NTU = Nephelometric Turbidity Unit

Project Information		Well Information		Equipment Information		Sampling Conditions		Sampling Information	
Project Name:	The Beacon	**Well No:**	MW10	**Water Quality Device Model:**	Horiba U52	**Weather:**	Sunny, 40s F	**Sample(s):**	MW10_041425
Project Number:	170745301	**Well Depth:**	17.4'	**Pine Number:**	213175	**Background PID (ppm):**	0.0		
Site Location:	413 E 120th St, New York, NY	**Well Diameter:**	2"	**Pump Make and Model:**	Peri Pump	**PID Beneath Inner Cap (ppm):**	0.0		
Sampling Personnel:	Olivia O'Donnell	**Well Screen Interval:**	7' 17'	**Pine Number:**	219075	**Pump Intake Depth:**	15'	**Sample Date:**	4/14/2025
				Tubing Diameter:	1/4" x 3/8" HDPE	**Depth to Water Before Purge:**	N/A	**Sample Time:**	7:00

STABILIZATION = 3 successive readings within limits

TIME	TEMP °Celsius (+/- 3%)	PH (+/- 0.1)	ORP mV (+/- 10mV)	CONDUCTIVITY mS/cm (+/- 3%)	TURBIDITY ntu (+/- 10%) above 5 NTU	DO mg/l (+/- 10%) above 0.5 mg/l	DTW ft Drawdown < 0.33 ft	Flow Rate (gpm) <0.13 gpm)	Cumulative Discharge Volume (Gal)	NOTES color, odor etc.	Stabilized?
BEGIN PURGING											
6:10	12.53	6.30	-6	2.01	293.00	0.00	-	-	0.50	clear in tube, brown in bucket, organic like odor	**N/A**
6:15	12.57	6.39	-21	2.00	280.00	0.00	-	0.05	0.75		**N/A**
6:20	12.59	6.40	-24	2.00	283.00	0.00	-	0.05	1.00		**N**
6:25	12.75	6.45	-41	2.02	275.00	0.00	-	0.05	1.25	clear, organic like odor	**N**
6:30	12.93	6.45	-49	2.05	273.00	0.00	-	0.05	1.50		**N**
6:35	12.75	6.46	-54	2.06	257.00	0.00	-	0.05	1.75		**N**
6:40	13.08	6.46	-59	2.10	249.00	0.00	12.38	0.05	2.00	-	**Y**

Notes:

1. Well depths and groundwater depths were measured in feet below the top of well casing, northern most point.
2. Well and tubing diameters are measured in inches.
3. PID = Photoionization Detector
4. PPM = Parts per million
5. pH = Hydrogen ion concentration
6. ORP = Oxidation-reduction potential, measured in millivolts (mV)
7. DO = Dissolved Oxygen, measured in milligrams per liter (mg/L)
8. DTW = Depth to water
9. mS/cm = milli-Siemens per centimeter
10. NTU = Nephelometric Turbidity Unit

Project Information		Well Information		Equipment Information		Sampling Conditions		Sampling Information	
Project Name:	The Beacon	**Well No:**	MW12	**Water Quality Device Model:**	Horiba U52	**Weather:**	Clear, 50s		MW12_041525
Project Number:	170745301	**Well Depth:**	18.9'	**Pine Number:**	213175	**Background PID (ppm):**	0.0	**Sample(s):**	
Site Location:	413 E 120th St, New York, NY	**Well Diameter:**	2"	**Pump Make and Model:**	Peri Pump	**PID Beneath Inner Cap (ppm):**	0.4		
Sampling	Olivia O'Donnell	**Well Screen**	7'	**Pine Number:**	219075	**Pump Intake Depth:**	16'	**Sample Date:**	4/15/2025
Personnel:		**Interval:**	17'	**Tubing Diameter:**	1/4" x 3/8" HDPE	**Depth to Water Before Purge:**	N/A	**Sample Time:**	7:10

STABILIZATION = 3 successive readings within limits

TIME	TEMP °Celsius (+/- 3%)	PH (+/- 0.1)	ORP mV (+/- 10mV)	CONDUCTIVITY mS/cm (+/- 3%)	TURBIDITY ntu (+/- 10%) above 5 NTU	DO mg/l (+/- 10%) above 0.5 mg/l	DTW ft Drawdown < 0.33 ft	Flow Rate (gpm) <0.13 gpm)	Cumulative Discharge Volume (Gal)	NOTES color, odor etc.	Stabilized?
BEGIN PURGING											
6:10	13.66	7.54	142	0.594	121.0	0.78	-	-	5.00		**N/A**
6:15	13.76	6.93	161	0.595	290.0	0.00	-	0.85	0.75		**N/A**
6:20	13.86	6.75	165	0.604	180.0	0.00	-	0.05	1.00		**N**
6:25	13.92	6.72	166	0.597	114.0	0.00	-	0.05	1.25		**N**
6:30	13.88	6.65	166	0.595	79.5	0.00	-	0.05	1.50		**N**
6:35	13.88	6.66	165	0.598	73.7	0.00	-	0.05	1.75	Clear, no odor	**N**
6:40	13.98	6.67	174	0.603	67.0	0.00	-	0.05	2.00		**N**
6:45	13.94	6.65	171	0.602	63.5	0.00	-	0.05	2.25		**N**
6:50	13.96	6.63	167	0.603	54.1	0.00	-	0.05	2.50		**N**
6:55	13.95	6.62	165	0.604	37.1	0.00	-	0.05	2.75		**N**
7:00	14.00	6.61	163	0.604	27.1	0.00	-	0.05	3.00		**N**
7:05	14.02	6.60	162	0.600	25.6	0.00	-	0.05	3.25		**N**
7:10	14.04	6.61	159	0.602	26.2	0.00	8.85	0.05	3.50	-	**Y**

Notes:

1. Well depths and groundwater depths were measured in feet below the top of well casing, northern most point.
2. Well and tubing diameters are measured in inches.
3. PID = Photoionization Detector
4. PPM = Parts per million
5. pH = Hydrogen ion concentration
6. ORP = Oxidation-reduction potential, measured in millivolts (mV)
7. DO = Dissolved Oxygen, measured in milligrams per liter (mg/L)
8. DTW = Depth to water
9. mS/cm = milli-Siemens per centimeter
10. NTU = Nephelometric Turbidity Unit

Project Information		Well Information		Equipment Information		Sampling Conditions		Sampling Information	
Project Name:	The Beacon	**Well No:**	MW14	**Water Quality Device Model:**	Horiba U52	**Weather:**	Rain, 45-74F		MW14_040425
Project Number:	170745301	**Well Depth:**	17.78'	**Pine Number:**	40984	**Background PID (ppm):**	0.0	**Sample(s):**	
Site Location:	413 E 120th St, New York, NY	**Well Diameter:**	2"	**Pump Make and Model:**	Peri Pump	**PID Beneath Inner Cap (ppm):**	1.0		
Sampling	Pepper Greenley	**Well Screen**	7'	**Pine Number:**	219084	**Pump Intake Depth:**	16'	**Sample Date:**	4/4/2025
Personnel:		**Interval:**	17'	**Tubing Diameter:**	1/4" x 3/8" HDPE	**Depth to Water Before Purge:**	N/A	**Sample Time:**	8:50

STABILIZATION = 3 successive readings within limits

TIME	TEMP °Celsius (+/- 3%)	PH (+/- 0.1)	ORP mV (+/- 10mV)	CONDUCTIVITY mS/cm (+/- 3%)	TURBIDITY ntu (+/- 10%) above 5 NTU	DO mg/l (+/- 10%) above 0.5 mg/l	DTW ft Drawdown < 0.33 ft	Flow Rate (gpm) <0.13 gpm)	Cumulative Discharge Volume (Gal)	NOTES color, odor etc.	Stabilized?
BEGIN PURGING											
7:50	15.71	7.36	315	0.665	169.0	0.31	-	-	0.25	clear, no odor, 0.0 ppm PID	**N/A**
7:55	15.60	7.18	191	0.658	79.9	0.00	-	0.05	0.5	-	**N/A**
8:00	15.61	7.18	174	0.659	71.8	0.00	-	0.05	0.75	-	**N**
8:05	15.68	7.18	169	0.662	56.6	0.00	-	0.07	1.1	-	**N**
8:10	15.70	7.18	168	0.662	56.1	0.00	-	0.06	1.4	-	**N**
8:15	15.70	7.18	168	0.663	45.6	0.00	-	0.07	1.75	-	**N**
8:20	15.72	7.18	166	0.662	31.7	0.00	-	0.05	2	-	**N**
8:25	15.72	7.18	167	0.659	29.9	0.00	-	0.05	2.25	-	**N**
8:30	15.74	7.18	167	0.659	24.3	0.00	-	0.05	2.5	-	**N**
8:35	15.76	7.17	168	0.658	20.0	0.00	-	0.05	2.75	-	**N**
8:40	15.78	7.17	169	0.658	18.5	0.00	-	0.01	2.8	-	**N**
8:45	15.82	7.18	168	0.658	16.3	0.00	-	0.06	3.1	-	**N**
8:50	15.86	7.18	168	0.659	13.9	0.00	8.95	0.03	3.25	-	**N**

Notes:

1. Well depths and groundwater depths were measured in feet below the top of well casing, northern most point.
2. Well and tubing diameters are measured in inches.
3. PID = Photoionization Detector
4. PPM = Parts per million
5. pH = Hydrogen ion concentration
6. ORP = Oxidation-reduction potential, measured in millivolts (mV)
7. DO = Dissolved Oxygen, measured in milligrams per liter (mg/L)
8. DTW = Depth to water
9. mS/cm = milli-Siemens per centimeter
10. NTU = Nephelometric Turbidity Unit

Project Information		Well Information		Equipment Information		Sampling Conditions		Sampling Information	
Project Name:	The Beacon	**Well No:**	MW16	**Water Quality Device Model:**	Horiba U52	**Weather:**	Clear, 40-50s		MW16_031825
Project Number:	170745301	**Well Depth:**	6.25'	**Pine Number:**	40984	**Background PID (ppm):**	0.0	**Sample(s):**	GWDUP01_031825
Site Location:	413 E 120th St, New York, NY	**Well Diameter:**	2"	**Pump Make and Model:**	Peri Pump	**PID Beneath Inner Cap (ppm):**	0.9		
Sampling	Aron Farber	**Well Screen**	1.25'	**Pine Number:**	219084	**Pump Intake Depth:**	5'	**Sample Date:**	3/18/2025
Personnel:		**Interval:**	6.25'	**Tubing Diameter:**	1/4" x 3/8" HDPE	**Depth to Water Before Purge:**	N/A	**Sample Time:**	14:00

STABILIZATION = 3 successive readings within limits

TIME	TEMP °Celsius (+/- 3%)	PH (+/- 0.1)	ORP mV (+/- 10mV)	CONDUCTIVITY mS/cm (+/- 3%)	TURBIDITY ntu (+/- 10%) above 5 NTU	DO mg/l (+/- 10%) above 0.5 mg/l	DTW ft Drawdown < 0.33 ft	Flow Rate (gpm) <0.13 gpm)	Cumulative Discharge Volume (Gal)	NOTES color, odor etc.	Stabilized?
BEGIN PURGING											
1:15	19.61	7.01	8	1.14	5.1	0.98	-	-	1		**N/A**
1:20	20.35	7.09	-44	1.14	14.1	0.00	-	0.05	1.25		**N/A**
1:25	20.45	7.11	-53	1.14	10.3	0.00	-	0.05	1.5	Clear, sulfuric/organic-like odor	**N**
1:30	20.55	7.04	-60	1.13	4.8	0.00	-	0.05	1.75		**N**
1:35	20.61	7.01	-62	1.14	2.2	0.00	-	0.05	2		**N**
1:40	20.62	7.05	-67	1.14	1.0	0.00	0.87	0.05	2.25		**Y**

Notes:

1. Well depths and groundwater depths were measured in feet below the top of well casing, northern most point.
2. Well and tubing diameters are measured in inches.
3. PID = Photoionization Detector
4. PPM = Parts per million
5. pH = Hydrogen ion concentration
6. ORP = Oxidation-reduction potential, measured in millivolts (mV)
7. DO = Dissolved Oxygen, measured in milligrams per liter (mg/L)
8. DTW = Depth to water
9. mS/cm = milli-Siemens per centimeter
10. NTU = Nephelometric Turbidity Unit

Project Information		Well Information		Equipment Information		Sampling Conditions		Sampling Information	
Project Name:	The Beacon	**Well No:**	MW16	**Water Quality Device Model:**	Horiba U52	**Weather:**	Clear, 40-50s	**Sample(s):**	MW18_031825
Project Number:	170745301	**Well Depth:**	6.25'	**Pine Number:**	40984	**Background PID (ppm):**	0.0		
Site Location:	413 E 120th St, New York, NY	**Well Diameter:**	2"	**Pump Make and Model:**	Peri Pump	**PID Beneath Inner Cap (ppm):**	55.5		
Sampling	Aron Farber	**Well Screen**	1.25'	**Pine Number:**	219084	**Pump Intake Depth:**	5'	**Sample Date:**	3/18/2025
Personnel:		**Interval:**	6.25'	**Tubing Diameter:**	1/4" x 3/8" HDPE	**Depth to Water Before Purge:**	N/A	**Sample Time:**	16:00

STABILIZATION = 3 successive readings within limits

TIME	TEMP °Celsius (+/- 3%)	PH (+/- 0.1)	ORP mV (+/- 10mV)	CONDUCTIVITY mS/cm (+/- 3%)	TURBIDITY ntu (+/- 10%) above 5 NTU	DO mg/l (+/- 10%) above 0.5 mg/l	DTW ft Drawdown < 0.33 ft	Flow Rate (gpm) <0.13 gpm)	Cumulative Discharge Volume (Gal)	NOTES color, odor etc.	Stabilized?
BEGIN PURGING											
2:25	16.49	7.01	-74	1.310	0.9	0.13	-	-	0.00	Clear, sulfuric/organic odor	**N/A**
2:30	15.45	6.92	-91	1.310	0.0	0.00	-	0.05	0.25		**N/A**
2:35	15.71	6.93	-99	1.320	0.0	0.00	-	0.05	0.50		**N**
2:40	15.72	6.94	-101	1.320	0.0	0.00	1.02	0.05	0.75		**Y**

Notes:

1. Well depths and groundwater depths were measured in feet below the top of well casing, northern most point.
2. Well and tubing diameters are measured in inches.
3. PID = Photoionization Detector
4. PPM = Parts per million
5. pH = Hydrogen ion concentration
6. ORP = Oxidation-reduction potential, measured in millivolts (mV)
7. DO = Dissolved Oxygen, measured in milligrams per liter (mg/L)
8. DTW = Depth to water
9. mS/cm = milli-Siemens per centimeter
10. NTU = Nephelometric Turbidity Unit

Project Information		Well Information		Equipment Information		Sampling Conditions		Sampling Information	
Project Name:	The Beacon	**Well No:**	MW22	**Water Quality Device Model:**	Horiba U52	**Weather:**	Rain, 45-74F		MW22_041125
Project Number:	170745301	**Well Depth:**	18.3'	**Pine Number:**	213175	**Background PID (ppm):**	30.3	**Sample(s):**	MS/MSD
Site Location:	413 E 120th St, New York, NY	**Well Diameter:**	2"	**Pump Make and Model:**	Peri Pump	**PID Beneath Inner Cap (ppm):**	109.4		
Sampling	Olivia O'Donnell	**Well Screen**	0.25'	**Pine Number:**	219075	**Pump Intake Depth:**	4'	**Sample Date:**	4/11/2025
Personnel:		**Interval:**	5.25'	**Tubing Diameter:**	1/4" x 3/8" HDPE	**Depth to Water Before Purge:**	1.5'	**Sample Time:**	10:00

STABILIZATION = 3 successive readings within limits

TIME	TEMP °Celsius (+/- 3%)	PH (+/- 0.1)	ORP mV (+/- 10mV)	CONDUCTIVITY mS/cm (+/- 3%)	TURBIDITY ntu (+/- 10%) above 5 NTU	DO mg/l (+/- 10%) above 0.5 mg/l	DTW ft Drawdown < 0.33 ft	Flow Rate (gpm) <0.13 gpm)	Cumulative Discharge Volume (Gal)	NOTES color, odor etc.	Stabilized?
BEGIN PURGING											
Sheen test positive; therefore the horiba was not utilized. Three times the well volume purged before sampling. Brownish green color and petroleum-like odor observed.											**N/A**
											N/A
											N
											N
Notes:
1. Well depths and groundwater depths were measured in feet below the top of well casing, northern most point.
2. Well and tubing diameters are measured in inches.
3. PID = Photoionization Detector
4. PPM = Parts per million
5. pH = Hydrogen ion concentration
6. ORP = Oxidation-reduction potential, measured in millivolts (mV)
7. DO = Dissolved Oxygen, measured in milligrams per liter (mg/L)
8. DTW = Depth to water
9. mS/cm = milli-Siemens per centimeter
10. NTU = Nephelometric Turbidity Unit

Project Information		Well Information		Equipment Information		Sampling Conditions		Sampling Information	
Project Name:	The Beacon	**Well No:**	MW23	**Water Quality Device Model:**	Horiba U52	**Weather:**	Rain, 45-74F		MW23_040425
Project Number:	170745301	**Well Depth:**	17.45'	**Pine Number:**	40984	**Background PID (ppm):**	0.0	**Sample(s):**	
Site Location:	413 E 120th St, New York, NY	**Well Diameter:**	2"	**Pump Make and Model:**	Peri Pump	**PID Beneath Inner Cap (ppm):**	0.0		
Sampling	Pepper Greenley	**Well Screen**	7'	**Pine Number:**	219084	**Pump Intake Depth:**	16'	**Sample Date:**	4/4/2025
Personnel:		**Interval:**	17'	**Tubing Diameter:**	1/4" x 3/8" HDPE	**Depth to Water Before Purge:**	N/A	**Sample Time:**	7:25

STABILIZATION = 3 successive readings within limits

TIME	TEMP °Celsius (+/- 3%)	PH (+/- 0.1)	ORP mV (+/- 10mV)	CONDUCTIVITY mS/cm (+/- 3%)	TURBIDITY ntu (+/- 10%) above 5 NTU	DO mg/l (+/- 10%) above 0.5 mg/l	DTW ft Drawdown < 0.33 ft	Flow Rate (gpm) <0.13 gpm)	Cumulative Discharge Volume (Gal)	NOTES color, odor etc.	Stabilized?
BEGIN PURGING											
6:15	16.75	7.29	267	0.868	14.2	0.00	-	-	0.15	clear, no odor, 0.0 ppm PID	**N/A**
6:20	16.44	7.40	243	0.866	14.5	0.00	-	0.03	0.3	-	**N/A**
6:25	16.09	7.49	209	0.861	13.2	0.00	-	0.03	0.45	-	**N**
6:30	15.89	7.50	161	0.858	12.1	0.00	-	0.01	0.5	-	**N**
6:35	15.74	7.49	111	0.855	11.2	0.00	-	0.02	0.6	-	**N**
6:40	15.61	7.49	86	0.856	10.5	0.00	-	0.04	0.8	-	**N**
6:45	15.56	7.48	60	0.854	9.7	0.00	-	0.04	1	-	**N**
6:50	15.46	7.46	40	0.852	9.0	0.00	-	0.04	1.2	-	**N**
6:55	15.42	7.42	14	0.846	7.2	0.00	-	0.04	1.4	-	**N**
7:00	15.40	7.42	10	0.845	6.0	0.00	-	0.02	1.5	-	**N**
7:05	15.36	7.40	-4	0.841	5.4	0.00	-	0.02	1.6	-	**N**
7:10	15.36	7.40	-11	0.839	4.8	0.00	-	0.03	1.75	-	**N**
7:15	15.35	7.39	-17	0.838	4.6	0.00	9.26	0.03	1.9	-	**N**

Notes:

1. Well depths and groundwater depths were measured in feet below the top of well casing, northern most point.
2. Well and tubing diameters are measured in inches.
3. PID = Photoionization Detector
4. PPM = Parts per million
5. pH = Hydrogen ion concentration
6. ORP = Oxidation-reduction potential, measured in millivolts (mV)
7. DO = Dissolved Oxygen, measured in milligrams per liter (mg/L)
8. DTW = Depth to water
9. mS/cm = milli-Siemens per centimeter
10. NTU = Nephelometric Turbidity Unit

APPENDIX E
SOIL VAPOR POINT CONSTRUCTION AND SAMPLING LOGS

NEW YORK STATE DEPARTMENT OF HEALTH
INDOOR AIR QUALITY QUESTIONNAIRE AND BUILDING INVENTORY
CENTER FOR ENVIRONMENTAL HEALTH

This form must be completed for each residence involved in indoor air testing.

Preparer's Name Aron Farber Date/Time Prepared 3/11/2025

Preparer's Affiliation Langan Phone No. (646) 628-1557

Purpose of Investigation Remedial Investigation

1. OCCUPANT:

Interviewed: Y / N

Last Name: Delgado First Name: Paul

Address: 413 E 120th St

County: New York

Home Phone: _____ Office Phone: (347) 489-6516

Number of Occupants/persons at this location _____ Age of Occupants _____

2. OWNER OR LANDLORD: (Check if same as occupant ___)

Interviewed: Y / N

Last Name: _____ First Name: _____

Address: _____

County: _____

Home Phone: _____ Office Phone: _____

3. BUILDING CHARACTERISTICS

Type of Building: (Circle appropriate response)

Residential	School	Commercial/Multi-use
Industrial	Church	Other: _____

If the property is residential, type? (Circle appropriate response)

Ranch	2-Family	3-Family
Raised Ranch	Split Level	Colonial
Cape Cod	Contemporary	Mobile Home
Duplex	Apartment House	Townhouses/Condos
Modular	Log Home	Other:_____

If multiple units, how many? _____

If the property is commercial, type?

Business Type(s) Offices and community center

Does it include residences (i.e., multi-use)? Y / N If yes, how many? _____

Other characteristics:

Number of floors 6 Building age_____

Is the building insulated? Y / N How air tight? Tight / Average / Not Tight

4. AIRFLOW

Use air current tubes or tracer smoke to evaluate airflow patterns and qualitatively describe:

Airflow between floors

N/A

Airflow near source

N/A

Outdoor air infiltration

N/A

Infiltration into air ducts

N/A

5. BASEMENT AND CONSTRUCTION CHARACTERISTICS (Circle all that apply)

a. Above grade construction:	wood frame	concrete	stone	brick
b. Basement type:	full	crawlspace	slab	other _____
c. Basement floor:	concrete	dirt	stone	other _____
d. Basement floor:	uncovered	covered	covered with _____	
e. Concrete floor:	unsealed	sealed	sealed with _____	
f. Foundation walls:	poured	block	stone	other _____
g. Foundation walls:	unsealed	sealed	sealed with _____	
h. The basement is:	wet	damp	dry	moldy
i. The basement is:	finished	unfinished	partially finished	
j. Sump present?	Y / N			
k. Water in sump?	Y / N / not applicable			

Basement/Lowest level depth below grade: 8 (feet)

Identify potential soil vapor entry points and approximate size (e.g., cracks, utility ports, drains)

Cracks in slab, drains in bathrooms, trench drains

6. HEATING, VENTING and AIR CONDITIONING (Circle all that apply)

Type of heating system(s) used in this building: (circle all that apply – note primary)

Hot air circulation	Heat pump	Hot water baseboard	
Space Heaters	Stream radiation	Radiant floor	
Electric baseboard	Wood stove	Outdoor wood boiler	Other _____

The primary type of fuel used is:

Natural Gas	Fuel Oil	Kerosene
Electric	Propane	Solar
Wood	Coal	

Domestic hot water tank fueled by: Natural Gas

Boiler/furnace located in:	Basement	Outdoors	Main Floor	Other_____
Air conditioning:	Central Air	Window units	Open Windows	None

Are there air distribution ducts present? Y / [N]

Describe the supply and cold air return ductwork, and its condition where visible, including whether there is a cold air return and the tightness of duct joints. Indicate the locations on the floor plan diagram.

Window/wall AC units present on all above-ground floors

7. OCCUPANCY

Is basement/lowest level occupied? Full-time [Occasionally] Seldom Almost Never

Level	**General Use of Each Floor (e.g., familyroom, bedroom, laundry, workshop, storage)**
Basement	Storage/maintenance rooms, boiler room
1st Floor	Lobby and maintenance closets
2nd Floor	Office and community spaces
3rd Floor	Office and community spaces
4th Floor	Office and community spaces

8. FACTORS THAT MAY INFLUENCE INDOOR AIR QUALITY

a. Is there an attached garage? Y / [N]

b. Does the garage have a separate heating unit? Y / N / [NA]

c. Are petroleum-powered machines or vehicles stored in the garage (e.g., lawnmower, atv, car) Y / N / [NA] Please specify_____

d. Has the building ever had a fire? Y / [N] When?_____

e. Is a kerosene or unvented gas space heater present? Y / [N] Where?_____

f. Is there a workshop or hobby/craft area? [Y] / N Where & Type? Paint storage/ maintenance closets

g. Is there smoking in the building? Y / [N] How frequently? _____

h. Have cleaning products been used recently? Y / [N] When & Type? _____

i. Have cosmetic products been used recently? Y / [N] When & Type? _____

j. Has painting/staining been done in the last 6 months? Y / N Where & When? _____

k. Is there new carpet, drapes or other textiles? Y / N Where & When? _____

l. Have air fresheners been used recently? Y / N When & Type? _____

m. Is there a kitchen exhaust fan? Y / N If yes, where vented?_____

n. Is there a bathroom exhaust fan? Y / N If yes, where vented?_____

o. Is there a clothes dryer? Y / N If yes, is it vented outside? Y / N

p. Has there been a pesticide application? Y / N When & Type?_____

Are there odors in the building? Y / N
If yes, please describe: _____

Do any of the building occupants use solvents at work? Y / N
(e.g., chemical manufacturing or laboratory, auto mechanic or auto body shop, painting, fuel oil delivery, boiler mechanic, pesticide application, cosmetologist

If yes, what types of solvents are used? _____

If yes, are their clothes washed at work? Y / N

Do any of the building occupants regularly use or work at a dry-cleaning service? (Circle appropriate response)

Yes, use dry-cleaning regularly (weekly) No
Yes, use dry-cleaning infrequently (monthly or less) Unknown
Yes, work at a dry-cleaning service

Is there a radon mitigation system for the building/structure? Y / N Date of Installation: _____
Is the system active or passive? Active/Passive

9. WATER AND SEWAGE

Water Supply: Public Water Drilled Well Driven Well Dug Well Other: _____

Sewage Disposal: Public Sewer Septic Tank Leach Field Dry Well Other: _____

10. RELOCATION INFORMATION (for oil spill residential emergency)

a. Provide reasons why relocation is recommended: NA

b. Residents choose to: remain in home relocate to friends/family relocate to hotel/motel

c. Responsibility for costs associated with reimbursement explained? Y / N

d. Relocation package provided and explained to residents? Y / N

11. FLOOR PLANS

Draw a plan view sketch of the basement and first floor of the building. Indicate air sampling locations, possible indoor air pollution sources and PID meter readings. If the building does not have a basement, please note.

Basement: See sampling figure

First Floor:

12. OUTDOOR PLOT

Draw a sketch of the area surrounding the building being sampled. If applicable, provide information on spill locations, potential air contamination sources (industries, gas stations, repair shops, landfills, etc.), outdoor air sampling location(s) and PID meter readings.

Also indicate compass direction, wind direction and speed during sampling, the locations of the well and septic system, if applicable, and a qualifying statement to help locate the site on a topographic map.

See sampling figure

Indoor Air Quality Investigation
Pre-Inspection Product Inventory

Site Name: **The Beacon** **Langan Project No.: 170745301**

Site Location: New York, NY **Date: 03/11/2025**

Field instrument used: MultiRae + MiniRAE **Background PID Reading:** 0.0

Location	Product Description x Item Count	Condition*	Chemical Ingredients	Field Instrument Reading (ppm)
boiler room SS17	Amerex fire extinguisher	UO	CO2	0.0
boiler room SS17	Badger fire extinguisher ABC drychem	UO	muscovite mica, ammonium phosphate	0.0
SS21	Valspar medallion paint and primer	U	Crystalline silica, quartz	0.0
SS21	Larsen Plaster-Weld	U	Poly(vinyl alcohol), sodium benzoate, octamethylcyclotetrasiloxane	3.2
SS21	Benjamin Moore IMPERVO ALKYD HIGH GLOSS METAL & WOOD ENAMEL	U	Hydrotreated heavy naphtha, petroleum, Titanium dioxide, Solvent naphtha, petroleum, medium aliphatic, Kaolin, C.I. Pigment Green, Zinc oxide, Carbon black, Xylene, C.I. Pigment Blue, Silica, amorphous, Cobalt Compound, Ethyl benzene	0.0
SS21	Behr Premium Plus Ultra, Paint & Primer in One	U	Titanium dioxide, Nepheline syenite	0.0
SS21	Benjamin Moore PREMIUM INTERIOR LATEX PAINT & PRIMER	U	Kaolin, titanium dioxide	0.0
SS21	Benjamin Moore PREMIUM INTERIOR PAINT AND PRIMER, LATEXEGGSHELL FINISH WHITE	U	Titanium dioxide, Nepheline syenite, silica amorphous, trimethylolpropane	0.0
SS21	Durabond D-L16T M High Strength Additive	U	Hydrotreated heavy naphtha, petroleum, Titanium dioxide, Solvent naphtha, petroleum, medium aliphatic, Ethyl benzene	0.0
SS21	DULAMEL® ALKYD SEMI-GLOSS ENAMEL	U	Ethylbenzene, Attapulgite, Quartz, Titanium dioxide, Kaolin clay, Calcium carbonate, Stoddard solvent, Methyl ethyl ketoxime	0.0
SS21	Benjamin Moore Regal Aquavelvet Interior Latex	U	Titanium dioxide, kaolin clay, Nepheline syenite, quartz, calcium carbonate, silicic acid	0.0
SS21	Mobil Rarus 427	U	OXA DITHIA PHOSPHATETRADECANOIC ACID ETHYLHEXYL ESTER	0.0
SS21	Benjamin Moore SUPER SPEC HP D.T.M. ALKYD SEMI-GLOSS ENAMEL PASTELBASE	U	Hydrotreated heavy naphtha, petroleum, Titanium dioxide, Distillates, petroleum, hydrotreated light, Stoddard solvent, Zinc phosphate, Ethyl benzene, methyl ethyl ketoxime, Cobalt bis(2-ethylhexnoate)	0.0
SS21	Sunnyside Boiled Linseed Oil	U	Linseed oil, cobalt manganese salt	0.0
SS21	PARTS Master® SAE 10W-40 MOTOR OIL	U	Benzenesulfonic acid, C10-60-alkyl derivs., sodium salts, HYDROTREATED LIGHT PARAFFINIC DISTILLATE	0.0
SS21	Formlua Shell SAE 10W-40 MOTOR OIL	U	Polyolefin Amide Alkeneamine Polyol, Alkaryl amine, Interchangeable low viscosity base oil (<20,5 cSt @40°C)	0.0
SS21	DAP 33" Window Glazing	U	Limestone, Talc (non-asbestiform), Lubricating petroleum oil, petroleum distillates	0.0
SS21	GLIDDEN PVA DRYWALL INTERIOR PRIMER + SEALER WHITE	U	Kaolin, titanium dioxide	0.0
SS21	Benjamin Moore SUPER HIDE LATEX EGGSHELL WHITE	U	Kaolin, titanium dioxide, Limestone, silica amorphous, ammonia, Propanoic acid, 2-methyl-, monoester with 2,2,4-trimethyl-1,3-pentanediol, Propylene glycol, Trimethylolpropane	0.0

Notes:
U - Used
UO - Unopened

* Describes the condition of the product containers as Unopened (UO), Used (U), or Deteriorated (D).

SOIL VAPOR SAMPLING LOG SHEET

Sample Number: SV09_032925

PROJECT: The Beacon - 413 East 120th Street	**PROJECT NO.:** 170745301	
LOCATION: New York, New York	**SURFACE ELEVATION AND DATUM:** N/A	
DRILLING FIRM OR LANGAN INSTALLER: AARCO Environmental Services Inc	**INSTALLATION DATE STARTED:** 3/22/2025	**DATE FINISHED:** 3/22/2025
INSTALLATION FOREMAN: Jose Garcia	**SAMPLE DATE STARTED:** 3/29/2025	**DATE FINISHED:** 3/29/2025
INSTALLATION EQUIPMENT: Geoprobe	**TYPE OF SAMPLING DEVICE:** 6-Liter Summa Canister	
INSPECTOR: Aron Farber	**SAMPLER:** Harrison Bluestone	
POTENTIAL SAMPLE INTERFERENCES: None	**WEATHER CONDITIONS (PRECIP., TEMP., PRESS., WIND SPEED AND DIR.):** Temp: 41 - 59°F Wind: NW 5-16 mph Precipitation: None Pressure: 30.14 - 30.24 in	

METHOD OF INSTALLATION AND PURGING:

SV09 was previously installed on 03/22/2025 by AARCO Environmental Services Inc. The sample location was purged using a MultiRAE mulit-gas detector prior to sampling. The integrity of the seal was tested via a helium tracer test. The sample consisted of 6L summa canister fitted with an 8-hour flow control valve. The flow controller was zeroed and valve opened to initiate the 8-hour sample collection. The sample and flow controller were checked periodically during sampling to ensure proper operation.

TUBING TYPE/DIAMETER: 1/4-Inch Teflon-lined Polyethylene Tubing	**TYPE OF MATERIAL ABOVE SEAL:** None
IMPLANT SCREEN TYPE/LENGTH/DIAMETER: None	**SEAL MATERIAL (Bentonite, Beeswax, Modeling Clay, etc.):** Bentonite
BOREHOLE DIAMETER: 3/4-inch	**FILTER PACK MATERIAL (Sand or Glass Beads):** No. 2 Sand

PURGE VOLUME (L):	0.6	
PURGE FLOW RATE (ML/MIN):	200	
PID AFTER PURGE (PPM):	0.4	
HELIUM TESTS	Pre-sampling	Post-sampling
HELIUM TEST IN BUCKET(%):	19%	15.0%
HELIUM TEST IN TUBE (PPM):	0	0
SAMPLE START TIME:	10:07	
SAMPLE STOP TIME:	18:07	
TOTAL SAMPLE TIME (MIN):	480	
REGULATOR FLOW RATE (L/MIN):	N/A	
VOLUME OF SAMPLE (LITERS):	6	
PID AFTER SAMPLE (PPM):	0.1	
SAMPLE MOISTURE CONTENT:	N/A	
CAN SERIAL NUMBER:	50293	
REGULATOR SERIAL NUMBER:	12187	
CAN START VACUUM PRESS. (" HG):	-30	
CAN STOP VACUUM PRESS. (" HG):	-8	

SAMPLE LOCATION SKETCH

See Sample Location Plan

IMPLANT/PROBE DETAILS (SEAL, FILTER, ETC.)	DEPTH (FEET FROM SURFACE)	NOTES
SURFACE		
Top of Seal	0.0	
Top of Pack	5.0	
Tube Depth	6.0	

NOTES

Langan Engineering, Environmental, Surveying, Landscape Architecture, and Geology D.P.C.
368 Ninth Avenue, 8th Floor, New York, New York 10001-2727

SOIL VAPOR SAMPLING LOG SHEET

Sample Number: SV10_032925

PROJECT: The Beacon - 413 East 120th Street	**PROJECT NO.:** 170745301	
LOCATION: New York, New York	**SURFACE ELEVATION AND DATUM:** N/A	
DRILLING FIRM OR LANGAN INSTALLER: AARCO Environmental Services Inc	**INSTALLATION DATE STARTED:** 3/22/2025	**DATE FINISHED:** 3/22/2025
INSTALLATION FOREMAN: Jose Garcia	**SAMPLE DATE STARTED:** 3/29/2025	**DATE FINISHED:** 3/29/2025
INSTALLATION EQUIPMENT: Geoprobe	**TYPE OF SAMPLING DEVICE:** 6-Liter Summa Canister	
INSPECTOR: Aron Farber	**SAMPLER:** Harrison Bluestone	
POTENTIAL SAMPLE INTERFERENCES: None	**WEATHER CONDITIONS (PRECIP., TEMP., PRESS., WIND SPEED AND DIR.):** Temp: 41 - 59°F Wind: NW 5-16 mph Precipitation: None Pressure: 30.14 - 30.24 in	

METHOD OF INSTALLATION AND PURGING:

SV10 was previously installed on 03/22/2025 by AARCO Environmental Services Inc. The sample location was purged using a MultiRAE mulit-gas detector prior to sampling. The integrity of the seal was tested via a helium tracer test. The sample consisted of 6L summa canister fitted with an 8-hour flow control valve. The flow controller was zeroed and valve opened to initiate the 8-hour sample collection. The sample and flow controller were checked periodically during sampling to ensure proper operation.

TUBING TYPE/DIAMETER: 1/4-Inch Teflon-lined Polyethylene Tubing	**TYPE OF MATERIAL ABOVE SEAL:** None
IMPLANT SCREEN TYPE/LENGTH/DIAMETER: None	**SEAL MATERIAL (Bentonite, Beeswax, Modeling Clay, etc.):** Bentonite
BOREHOLE DIAMETER: 3/4-inch	**FILTER PACK MATERIAL (Sand or Glass Beads):** No. 2 Sand

PURGE VOLUME (L):	0.6	
PURGE FLOW RATE (ML/MIN):	200	
PID AFTER PURGE (PPM):	0.4	
HELIUM TESTS	Pre-sampling	Post-sampling
HELIUM TEST IN BUCKET(%):	21%	25.0%
HELIUM TEST IN TUBE (PPM):	0	0
SAMPLE START TIME:	9:57	
SAMPLE STOP TIME:	17:33	
TOTAL SAMPLE TIME (MIN):	456	
REGULATOR FLOW RATE (L/MIN):	10.8	
VOLUME OF SAMPLE (LITERS):	6.00	
PID AFTER SAMPLE (PPM):	0.0	
SAMPLE MOISTURE CONTENT:	N/A	
CAN SERIAL NUMBER:	37793	
REGULATOR SERIAL NUMBER:	21015	
CAN START VACUUM PRESS. (" HG):	-30	
CAN STOP VACUUM PRESS. (" HG):	-5	

SAMPLE LOCATION SKETCH

See Sample Location Plan

IMPLANT/PROBE DETAILS (SEAL, FILTER, ETC.)	**DEPTH (FEET FROM SURFACE)**	**NOTES**
SURFACE / SURFACE		
Top of Seal	0.0	
Top of Pack	6.0	
Tube Depth	7.0	

NOTES

Langan Engineering, Environmental, Surveying, Landscape Architecture, and Geology D.P.C.
368 Ninth Avenue, 8th Floor, New York, New York 10001-2727

SOIL VAPOR SAMPLING LOG SHEET

Sample Number: SV12_032925

PROJECT: The Beacon - 413 East 120th Street	**PROJECT NO.:** 170745301	
LOCATION: New York, New York	**SURFACE ELEVATION AND DATUM:** N/A	
DRILLING FIRM OR LANGAN INSTALLER: AARCO Environmental Services Inc	**INSTALLATION DATE STARTED:** 3/22/2025	**DATE FINISHED:** 3/22/2025
INSTALLATION FOREMAN: Jose Garcia	**SAMPLE DATE STARTED:** 3/29/2025	**DATE FINISHED:** 3/29/2025
INSTALLATION EQUIPMENT: Geoprobe	**TYPE OF SAMPLING DEVICE:** 6-Liter Summa Canister	
INSPECTOR: Aron Farber	**SAMPLER:** Harrison Bluestone	
POTENTIAL SAMPLE INTERFERENCES: None	**WEATHER CONDITIONS (PRECIP., TEMP., PRESS., WIND SPEED AND DIR.):** Temp: 41 - 59°F Wind: NW 5-16 mph Precipitation: None Pressure: 30.14 - 30.24 in	

METHOD OF INSTALLATION AND PURGING:

SV12 was previously installed on 03/22/2025 by AARCO Environmental Services Inc. The sample location was purged using a MultiRAE mulit-gas detector prior to sampling. The integrity of the seal was tested via a helium tracer test. The sample consisted of 6L summa canister fitted with an 8-hour flow control valve. The flow controller was zeroed and valve opened to initiate the 8-hour sample collection. The sample and flow controller were checked periodically during sampling to ensure proper operation.

TUBING TYPE/DIAMETER: 1/4-Inch Teflon-lined Polyethylene Tubing	**TYPE OF MATERIAL ABOVE SEAL:** None
IMPLANT SCREEN TYPE/LENGTH/DIAMETER: None	**SEAL MATERIAL (Bentonite, Beeswax, Modeling Clay, etc.):** Bentonite
BOREHOLE DIAMETER: 3/4-inch	**FILTER PACK MATERIAL (Sand or Glass Beads):** No. 2 Sand

PURGE VOLUME (L):	0.6	
PURGE FLOW RATE (ML/MIN):	200	
PID AFTER PURGE (PPM):	0.3	
HELIUM TESTS	Pre-sampling	Post-sampling
HELIUM TEST IN BUCKET(%):	22%	20%
HELIUM TEST IN TUBE (PPM):	0	0
SAMPLE START TIME:	9:45	
SAMPLE STOP TIME:	17:45	
TOTAL SAMPLE TIME (MIN):	480	
REGULATOR FLOW RATE (L/MIN):	10.66	
VOLUME OF SAMPLE (LITERS):	6	
PID AFTER SAMPLE (PPM):	0.2	
SAMPLE MOISTURE CONTENT:	N/A	
CAN SERIAL NUMBER:	50961	
REGULATOR SERIAL NUMBER:	5611	
CAN START VACUUM PRESS. (" HG):	-29	
CAN STOP VACUUM PRESS. (" HG):	-5	

SAMPLE LOCATION SKETCH

See Sample Location Plan

IMPLANT/PROBE DETAILS (SEAL, FILTER, ETC.)	**DEPTH (FEET FROM SURFACE)**	**NOTES**
SURFACE / SURFACE		
Top of Seal	0.0	
Top of Pack	6.0	
Tube Depth	7.0	

NOTES

Langan Engineering, Environmental, Surveying, Landscape Architecture, and Geology D.P.C.
368 Ninth Avenue, 8th Floor, New York, New York 10001-2727

SOIL VAPOR SAMPLING LOG SHEET

Sample Number: SV13_032925

PROJECT: The Beacon - 413 East 120th Street	**PROJECT NO.:** 170745301	
LOCATION: New York, New York	**SURFACE ELEVATION AND DATUM:** N/A	
DRILLING FIRM OR LANGAN INSTALLER: AARCO Environmental Services Inc	**INSTALLATION DATE STARTED:** 3/22/2025	**DATE FINISHED:** 3/22/2025
INSTALLATION FOREMAN: Jose Garcia	**SAMPLE DATE STARTED:** 3/29/2025	**DATE FINISHED:** 3/29/2025
INSTALLATION EQUIPMENT: Geoprobe	**TYPE OF SAMPLING DEVICE:** 6-Liter Summa Canister	
INSPECTOR: Aron Farber	**SAMPLER:** Harrison Bluestone	
POTENTIAL SAMPLE INTERFERENCES: None	**WEATHER CONDITIONS (PRECIP., TEMP., PRESS., WIND SPEED AND DIR.):** Temp: 41 - 59°F Wind: NW 5-16 mph Precipitation: None Pressure: 30.14 - 30.24 in	

METHOD OF INSTALLATION AND PURGING:

SV13 was previously installed on 03/22/2025 by AARCO Environmental Services Inc. The sample location was purged using a MultiRAE mulit-gas detector prior to sampling. The integrity of the seal was tested via a helium tracer test. The sample consisted of 6L summa canister fitted with an 8-hour flow control valve. The flow controller was zeroed and valve opened to initiate the 8-hour sample collection. The sample and flow controller were checked periodically during sampling to ensure proper operation.

TUBING TYPE/DIAMETER: 1/4-Inch Teflon-lined Polyethylene Tubing	**TYPE OF MATERIAL ABOVE SEAL:** None
IMPLANT SCREEN TYPE/LENGTH/DIAMETER: None	**SEAL MATERIAL (Bentonite, Beeswax, Modeling Clay, etc.):** Bentonite
BOREHOLE DIAMETER: 3/4-inch	**FILTER PACK MATERIAL (Sand or Glass Beads):** No. 2 Sand

PURGE VOLUME (L):	0.6	
PURGE FLOW RATE (ML/MIN):	200	
PID AFTER PURGE (PPM):	0.2	
HELIUM TESTS	Pre-sampling	Post-sampling
HELIUM TEST IN BUCKET(%):	18%	18%
HELIUM TEST IN TUBE (PPM):	0	0
SAMPLE START TIME:	9:51	
SAMPLE STOP TIME:	17:51	
TOTAL SAMPLE TIME (MIN):	480	
REGULATOR FLOW RATE (L/MIN):	10.66	
VOLUME OF SAMPLE (LITERS):	6	
PID AFTER SAMPLE (PPM):	0.1	
SAMPLE MOISTURE CONTENT:	N/A	
CAN SERIAL NUMBER:	48292	
REGULATOR SERIAL NUMBER:	3350	
CAN START VACUUM PRESS. (" HG):	-30	
CAN STOP VACUUM PRESS. (" HG):	-6	

IMPLANT/PROBE DETAILS (SEAL, FILTER, ETC.)	**DEPTH (FEET FROM SURFACE)**	**NOTES**
SURFACE / SURFACE		
Top of Seal	0.0	
Top of Pack	6.0	
Tube Depth	7.0	

SAMPLE LOCATION SKETCH

See Sample Location Plan

NOTES

Langan Engineering, Environmental, Surveying, Landscape Architecture, and Geology D.P.C.

368 Ninth Avenue, 8th Floor, New York, New York 10001-2727

SOIL VAPOR SAMPLING LOG SHEET

Sample Number: SS07_032925

PROJECT: The Beacon - 413 East 120th Street	**PROJECT NO.:** 170745301	
LOCATION: New York, New York	**SURFACE ELEVATION AND DATUM:** N/A	
DRILLING FIRM OR LANGAN INSTALLER: AARCO Environmental Services Inc	**INSTALLATION DATE STARTED:** 2/19/2025	**DATE FINISHED:** 2/19/2025
INSTALLATION FOREMAN: Tim Terlaga	**SAMPLE DATE STARTED:** 3/11/2025	**DATE FINISHED:** 3/11/2025
INSTALLATION EQUIPMENT: Hammer Drill	**TYPE OF SAMPLING DEVICE:** 6-Liter Summa Canister	
INSPECTOR: Aron Farber	**SAMPLER:** Aron Farber	
POTENTIAL SAMPLE INTERFERENCES: None	**WEATHER CONDITIONS (PRECIP., TEMP., PRESS., WIND SPEED AND DIR.):** Temp: 48-64°F Wind: NW 4-14 mph Precipitation: None Pressure: 29.66-29.92 in	


METHOD OF INSTALLATION AND PURGING:

SS07 was previously installed on 02/19/2025 by AARCO Environmental Services Inc. The sample location was purged using a MultiRAE mulit-gas detector prior to sampling. The integrity of the seal was tested via a helium tracer test. The sample consisted of 6L summa canister fitted with an 8-hour flow control valve. The flow controller was zeroed and valve opened to initiate the 8-hour sample collection. The sample and flow controller were checked periodically during sampling to ensure proper operation.

TUBING TYPE/DIAMETER: 1/4-Inch Teflon-lined Polyethylene Tubing	**TYPE OF MATERIAL ABOVE SEAL:** None
IMPLANT SCREEN TYPE/LENGTH/DIAMETER: None	**SEAL MATERIAL (Bentonite, Beeswax, Modeling Clay, etc.):** Bentonite
BOREHOLE DIAMETER: 3/4-inch	**FILTER PACK MATERIAL (Sand or Glass Beads):** No. 2 Sand

PURGE VOLUME (L):	0.6	
PURGE FLOW RATE (ML/MIN):	200	
PID AFTER PURGE (PPM):	1.9	
HELIUM TESTS	Pre-sampling	Post-sampling
HELIUM TEST IN BUCKET(%):	17%	N/A
HELIUM TEST IN TUBE (PPM):	0	0
SAMPLE START TIME:	11:13	
SAMPLE STOP TIME:	17:50	
TOTAL SAMPLE TIME (MIN):	397	
REGULATOR FLOW RATE (L/MIN):	N/A	
VOLUME OF SAMPLE (LITERS):	6	
PID AFTER SAMPLE (PPM):	N/A	
SAMPLE MOISTURE CONTENT:	N/A	
CAN SERIAL NUMBER:	48325	
REGULATOR SERIAL NUMBER:	17983	
CAN START VACUUM PRESS. (" HG):	-30	
CAN STOP VACUUM PRESS. (" HG):	-10	

IMPLANT/PROBE DETAILS (SEAL, FILTER, ETC.)

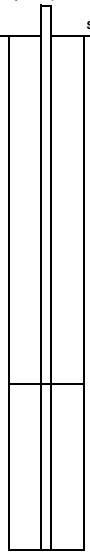

	DEPTH (FEET FROM SURFACE)	NOTES
Top of Seal	0.0	
Top of Pack	0.2	
Tube Depth	0.5	

SAMPLE LOCATION SKETCH

See Sample Location Plan

NOTES

SOIL VAPOR SAMPLING LOG SHEET

Sample Number: SS17_031125

PROJECT: The Beacon - 413 East 120th Street	**PROJECT NO.:** 170745301	
LOCATION: New York, New York	**SURFACE ELEVATION AND DATUM:** N/A	
DRILLING FIRM OR LANGAN INSTALLER: AARCO Environmental Services Inc	**INSTALLATION DATE STARTED:** 2/20/2025	**DATE FINISHED:** 3/10/2025
INSTALLATION FOREMAN: Tim Terlaga	**SAMPLE DATE STARTED:** 3/11/2025	**DATE FINISHED:** 3/11/2025
INSTALLATION EQUIPMENT: Hammer Drill	**TYPE OF SAMPLING DEVICE:** 6-Liter Summa Canister	
INSPECTOR: Aron Farber	**SAMPLER:** Aron Farber	
POTENTIAL SAMPLE INTERFERENCES: None	**WEATHER CONDITIONS (PRECIP., TEMP., PRESS., WIND SPEED AND DIR.):** Temp: 48-64°F Wind: NW 4-14 mph Precipitation: None Pressure: 29.66-29.92 in	


METHOD OF INSTALLATION AND PURGING:

SS17 was previously installed on 03/10/2025 by AARCO Environmental Services Inc. The sample location was purged using a MultiRAE mulit-gas detector prior to sampling. The integrity of the seal was tested via a helium tracer test. The sample consisted of 6L summa canister fitted with an 8-hour flow control valve. The flow controller was zeroed and valve opened to initiate the 8-hour sample collection. The sample and flow controller were checked periodically during sampling to ensure proper operation.

TUBING TYPE/DIAMETER: 1/4-Inch Teflon-lined Polyethylene Tubing	**TYPE OF MATERIAL ABOVE SEAL:** None
IMPLANT SCREEN TYPE/LENGTH/DIAMETER: None	**SEAL MATERIAL (Bentonite, Beeswax, Modeling Clay, etc.):** Bentonite
BOREHOLE DIAMETER: 3/4-inch	**FILTER PACK MATERIAL (Sand or Glass Beads):** No. 2 Sand

PURGE VOLUME (L):	0.6	
PURGE FLOW RATE (ML/MIN):	200	
PID AFTER PURGE (PPM):	0.0	
HELIUM TESTS	Pre-sampling	Post-sampling
HELIUM TEST IN BUCKET(%):	17%	N/A
HELIUM TEST IN TUBE (PPM):	0	0
SAMPLE START TIME:	11:02	
SAMPLE STOP TIME:	17:38	
TOTAL SAMPLE TIME (MIN):	396	
REGULATOR FLOW RATE (L/MIN):	N/A	
VOLUME OF SAMPLE (LITERS):	6	
PID AFTER SAMPLE (PPM):	N/A	
SAMPLE MOISTURE CONTENT:	N/A	
CAN SERIAL NUMBER:	50343	
REGULATOR SERIAL NUMBER:	20233	
CAN START VACUUM PRESS. (" HG):	-29	
CAN STOP VACUUM PRESS. (" HG):	-28	

IMPLANT/PROBE DETAILS (SEAL, FILTER, ETC.)

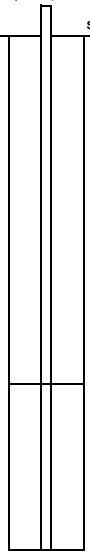

	DEPTH (FEET FROM SURFACE)	NOTES
Top of Seal	0.0	
Top of Pack	0.2	
Tube Depth	0.5	

SAMPLE LOCATION SKETCH

See Sample Location Plan

NOTES

Langan Engineering, Environmental, Surveying, Landscape Architecture, and Geology D.P.C.
368 Ninth Avenue, 8th Floor, New York, New York 10001-2727

SOIL VAPOR SAMPLING LOG SHEET

Sample Number: SS18_031125

PROJECT: The Beacon - 413 East 120th Street	**PROJECT NO.:** 170745301	
LOCATION: New York, New York	**SURFACE ELEVATION AND DATUM:** N/A	
DRILLING FIRM OR LANGAN INSTALLER: AARCO Environmental Services Inc	**INSTALLATION DATE STARTED:** 2/20/2025	**DATE FINISHED:** 3/10/2025
INSTALLATION FOREMAN: Tim Terlaga	**SAMPLE DATE STARTED:** 3/11/2025	**DATE FINISHED:** 3/11/2025
INSTALLATION EQUIPMENT: Hammer Drill	**TYPE OF SAMPLING DEVICE:** 6-Liter Summa Canister	
INSPECTOR: Aron Farber	**SAMPLER:** Aron Farber	
POTENTIAL SAMPLE INTERFERENCES: None	**WEATHER CONDITIONS (PRECIP., TEMP., PRESS., WIND SPEED AND DIR.):** Temp: 48-64°F Wind: NW 4-14 mph Precipitation: None Pressure: 29.66-29.92 in	


METHOD OF INSTALLATION AND PURGING:

SS18 was previously installed on 03/10/2025 by AARCO Environmental Services Inc. The sample location was purged using a MultiRAE mulit-gas detector prior to sampling. The integrity of the seal was tested via a helium tracer test. The sample consisted of 6L summa canister fitted with an 8-hour flow control valve. The flow controller was zeroed and valve opened to initiate the 8-hour sample collection. The sample and flow controller were checked periodically during sampling to ensure proper operation.

TUBING TYPE/DIAMETER: 1/4-Inch Teflon-lined Polyethylene Tubing	**TYPE OF MATERIAL ABOVE SEAL:** None
IMPLANT SCREEN TYPE/LENGTH/DIAMETER: None	**SEAL MATERIAL (Bentonite, Beeswax, Modeling Clay, etc.):** Bentonite
BOREHOLE DIAMETER: 3/4-inch	**FILTER PACK MATERIAL (Sand or Glass Beads):** No. 2 Sand

PURGE VOLUME (L):	0.6	
PURGE FLOW RATE (ML/MIN):	200	
PID AFTER PURGE (PPM):	1.3	
HELIUM TESTS	Pre-sampling	Post-sampling
HELIUM TEST IN BUCKET(%):	20%	N/A
HELIUM TEST IN TUBE (PPM):	0	0
SAMPLE START TIME:	11:05	
SAMPLE STOP TIME:	17:46	
TOTAL SAMPLE TIME (MIN):	401	
REGULATOR FLOW RATE (L/MIN):	N/A	
VOLUME OF SAMPLE (LITERS):	6	
PID AFTER SAMPLE (PPM):	N/A	
SAMPLE MOISTURE CONTENT:	N/A	
CAN SERIAL NUMBER:	50961	
REGULATOR SERIAL NUMBER:	13559	
CAN START VACUUM PRESS. (" HG):	-30	
CAN STOP VACUUM PRESS. (" HG):	-28.5	

IMPLANT/PROBE DETAILS (SEAL, FILTER, ETC.)

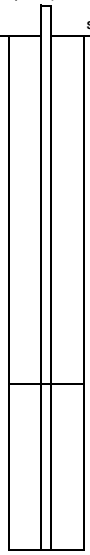

	DEPTH (FEET FROM SURFACE)	NOTES
Top of Seal	0.0	
Top of Pack	0.2	
Tube Depth	0.5	

SAMPLE LOCATION SKETCH

See Sample Location Plan

NOTES

Langan Engineering, Environmental, Surveying, Landscape Architecture, and Geology D.P.C.
368 Ninth Avenue, 8th Floor, New York, New York 10001-2727

SOIL VAPOR SAMPLING LOG SHEET

Sample Number: SS19_031125

PROJECT: The Beacon - 413 East 120th Street	**PROJECT NO.:** 170745301	
LOCATION: New York, New York	**SURFACE ELEVATION AND DATUM:** N/A	
DRILLING FIRM OR LANGAN INSTALLER: AARCO Environmental Services Inc	**INSTALLATION DATE STARTED:** 2/20/2025	**DATE FINISHED:** 3/10/2025
INSTALLATION FOREMAN: Tim Terlaga	**SAMPLE DATE STARTED:** 3/11/2025	**DATE FINISHED:** 3/11/2025
INSTALLATION EQUIPMENT: Hammer Drill	**TYPE OF SAMPLING DEVICE:** 6-Liter Summa Canister	
INSPECTOR: Aron Farber	**SAMPLER:** Aron Farber	
POTENTIAL SAMPLE INTERFERENCES: None	**WEATHER CONDITIONS (PRECIP., TEMP., PRESS., WIND SPEED AND DIR.):** Temp: 48-64°F Wind: NW 4-14 mph Precipitation: None Pressure: 29.66-29.92 in	


METHOD OF INSTALLATION AND PURGING:

SS19 was previously installed on 03/10/2025 by AARCO Environmental Services Inc. The sample location was purged using a MultiRAE mulit-gas detector prior to sampling. The integrity of the seal was tested via a helium tracer test. The sample consisted of 6L summa canister fitted with an 8-hour flow control valve. The flow controller was zeroed and valve opened to initiate the 8-hour sample collection. The sample and flow controller were checked periodically during sampling to ensure proper operation.

TUBING TYPE/DIAMETER: 1/4-Inch Teflon-lined Polyethylene Tubing	**TYPE OF MATERIAL ABOVE SEAL:** None
IMPLANT SCREEN TYPE/LENGTH/DIAMETER: None	**SEAL MATERIAL (Bentonite, Beeswax, Modeling Clay, etc.):** Bentonite
BOREHOLE DIAMETER: 3/4-inch	**FILTER PACK MATERIAL (Sand or Glass Beads):** No. 2 Sand

PURGE VOLUME (L):	0.6	
PURGE FLOW RATE (ML/MIN):	200	
PID AFTER PURGE (PPM):	3.8	
HELIUM TESTS	Pre-sampling	Post-sampling
HELIUM TEST IN BUCKET(%):	24%	N/A
HELIUM TEST IN TUBE (PPM):	0	0
SAMPLE START TIME:	11:11	
SAMPLE STOP TIME:	17:41	
TOTAL SAMPLE TIME (MIN):	390	
REGULATOR FLOW RATE (L/MIN):	N/A	
VOLUME OF SAMPLE (LITERS):	6	
PID AFTER SAMPLE (PPM):	N/A	
SAMPLE MOISTURE CONTENT:	N/A	
CAN SERIAL NUMBER:	51002	
REGULATOR SERIAL NUMBER:	20442	
CAN START VACUUM PRESS. (" HG):	-30	
CAN STOP VACUUM PRESS. (" HG):	-11.5	

IMPLANT/PROBE DETAILS (SEAL, FILTER, ETC.)

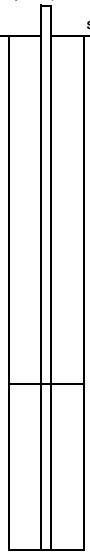

	DEPTH (FEET FROM SURFACE)	NOTES
Top of Seal	0.0	
Top of Pack	0.2	
Tube Depth	0.5	

SAMPLE LOCATION SKETCH

See Sample Location Plan

NOTES

Langan Engineering, Environmental, Surveying, Landscape Architecture, and Geology D.P.C.
368 Ninth Avenue, 8th Floor, New York, New York 10001-2727

SOIL VAPOR SAMPLING LOG SHEET

Sample Number: SS20_031125

PROJECT: The Beacon - 413 East 120th Street	**PROJECT NO.:** 170745301	
LOCATION: New York, New York	**SURFACE ELEVATION AND DATUM:** N/A	
DRILLING FIRM OR LANGAN INSTALLER: AARCO Environmental Services Inc	**INSTALLATION DATE STARTED:** 2/20/2025	**DATE FINISHED:** 3/10/2025
INSTALLATION FOREMAN: Tim Terlaga	**SAMPLE DATE STARTED:** 3/11/2025	**DATE FINISHED:** 3/11/2025
INSTALLATION EQUIPMENT: Hammer Drill	**TYPE OF SAMPLING DEVICE:** 6-Liter Summa Canister	
INSPECTOR: Aron Farber	**SAMPLER:** Aron Farber	
POTENTIAL SAMPLE INTERFERENCES: None	**WEATHER CONDITIONS (PRECIP., TEMP., PRESS., WIND SPEED AND DIR.):** Temp: 48-64°F Wind: NW 4-14 mph Precipitation: None Pressure: 29.66-29.92 in	

METHOD OF INSTALLATION AND PURGING:

SS20 was previously installed on 03/10/2025 by AARCO Environmental Services Inc. The sample location was purged using a MultiRAE mulit-gas detector prior to sampling. The integrity of the seal was tested via a helium tracer test. The sample consisted of 6L summa canister fitted with an 8-hour flow control valve. The flow controller was zeroed and valve opened to initiate the 8-hour sample collection. The sample and flow controller were checked periodically during sampling to ensure proper operation.

TUBING TYPE/DIAMETER: 1/4-Inch Teflon-lined Polyethylene Tubing	**TYPE OF MATERIAL ABOVE SEAL:** None
IMPLANT SCREEN TYPE/LENGTH/DIAMETER: None	**SEAL MATERIAL (Bentonite, Beeswax, Modeling Clay, etc.):** Bentonite
BOREHOLE DIAMETER: 3/4-inch	**FILTER PACK MATERIAL (Sand or Glass Beads):** No. 2 Sand

PURGE VOLUME (L):	0.6	
PURGE FLOW RATE (ML/MIN):	200	
PID AFTER PURGE (PPM):	5.8	
HELIUM TESTS	Pre-sampling	Post-sampling
HELIUM TEST IN BUCKET(%):	16%	N/A
HELIUM TEST IN TUBE (PPM):	0	0
SAMPLE START TIME:	11:10	
SAMPLE STOP TIME:	17:23	
TOTAL SAMPLE TIME (MIN):	373	
REGULATOR FLOW RATE (L/MIN):	N/A	
VOLUME OF SAMPLE (LITERS):	6	
PID AFTER SAMPLE (PPM):	N/A	
SAMPLE MOISTURE CONTENT:	N/A	
CAN SERIAL NUMBER:	49459	
REGULATOR SERIAL NUMBER:	20439	
CAN START VACUUM PRESS. (" HG):	-25	
CAN STOP VACUUM PRESS. (" HG):	-6	

SAMPLE LOCATION SKETCH

See Sample Location Plan

IMPLANT/PROBE DETAILS (SEAL, FILTER, ETC.)	**DEPTH (FEET FROM SURFACE)**	**NOTES**
SURFACE / SURFACE		
Top of Seal	0.0	
Top of Pack	0.2	
Tube Depth	0.5	

NOTES

Langan Engineering, Environmental, Surveying, Landscape Architecture, and Geology D.P.C.
368 Ninth Avenue, 8th Floor, New York, New York 10001-2727

SOIL VAPOR SAMPLING LOG SHEET

Sample Number: SS21_031125

PROJECT: The Beacon - 413 East 120th Street	**PROJECT NO.:** 170745301	
LOCATION: New York, New York	**SURFACE ELEVATION AND DATUM:** N/A	
DRILLING FIRM OR LANGAN INSTALLER: AARCO Environmental Services Inc	**INSTALLATION DATE STARTED:** 2/20/2025	**DATE FINISHED:** 3/10/2025
INSTALLATION FOREMAN: Tim Terlaga	**SAMPLE DATE STARTED:** 3/11/2025	**DATE FINISHED:** 3/11/2025
INSTALLATION EQUIPMENT: Hammer Drill	**TYPE OF SAMPLING DEVICE:** 6-Liter Summa Canister	
INSPECTOR: Aron Farber	**SAMPLER:** Aron Farber	
POTENTIAL SAMPLE INTERFERENCES: None	**WEATHER CONDITIONS (PRECIP., TEMP., PRESS., WIND SPEED AND DIR.):** Temp: 48-64°F Wind: NW 4-14 mph Precipitation: None Pressure: 29.66-29.92 in	


METHOD OF INSTALLATION AND PURGING:

SS21 was previously installed on 03/10/2025 by AARCO Environmental Services Inc. The sample location was purged using a MultiRAE mulit-gas detector prior to sampling. The integrity of the seal was tested via a helium tracer test. The sample consisted of 6L summa canister fitted with an 8-hour flow control valve. The flow controller was zeroed and valve opened to initiate the 8-hour sample collection. The sample and flow controller were checked periodically during sampling to ensure proper operation.

TUBING TYPE/DIAMETER: 1/4-Inch Teflon-lined Polyethylene Tubing	**TYPE OF MATERIAL ABOVE SEAL:** None
IMPLANT SCREEN TYPE/LENGTH/DIAMETER: None	**SEAL MATERIAL (Bentonite, Beeswax, Modeling Clay, etc.):** Bentonite
BOREHOLE DIAMETER: 3/4-inch	**FILTER PACK MATERIAL (Sand or Glass Beads):** No. 2 Sand

PURGE VOLUME (L):	0.6	
PURGE FLOW RATE (ML/MIN):	200	
PID AFTER PURGE (PPM):	1.7	
HELIUM TESTS	Pre-sampling	Post-sampling
HELIUM TEST IN BUCKET(%):	23%	N/A
HELIUM TEST IN TUBE (PPM):	0	0
SAMPLE START TIME:	11:00	
SAMPLE STOP TIME:	17:47	
TOTAL SAMPLE TIME (MIN):	407	
REGULATOR FLOW RATE (L/MIN):	N/A	
VOLUME OF SAMPLE (LITERS):	6	
PID AFTER SAMPLE (PPM):	N/A	
SAMPLE MOISTURE CONTENT:	N/A	
CAN SERIAL NUMBER:	42999	
REGULATOR SERIAL NUMBER:	13571	
CAN START VACUUM PRESS. (" HG):	-30	
CAN STOP VACUUM PRESS. (" HG):	-12	

IMPLANT/PROBE DETAILS (SEAL, FILTER, ETC.)

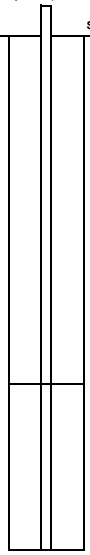

	DEPTH (FEET FROM SURFACE)	NOTES
Top of Seal	0.0	
Top of Pack	0.2	
Tube Depth	0.5	

SAMPLE LOCATION SKETCH

See Sample Location Plan

NOTES

Langan Engineering, Environmental, Surveying, Landscape Architecture, and Geology D.P.C.

368 Ninth Avenue, 8th Floor, New York, New York 10001-2727

AIR SAMPLING LOG SHEET

Sample Number: IA18_031125

PROJECT: The Beacon - 413 East 120th Street	**PROJECT NO.:** 170745301	
LOCATION: New York, New York	**SURFACE ELEVATION AND DATUM:** N/A	
SAMPLER: Aron Farber	**SAMPLE DATE STARTED:** 3/11/2025	**DATE FINISHED:** 3/11/2025
INSPECTOR: Aron Farber	**TYPE OF SAMPLING DEVICE:** 6-Liter Summa Canister	
POTENTIAL SAMPLE INTERFERENCES: N/A	**WEATHER CONDITIONS (PRECIP., TEMP., PRESS., WIND SPEED AND DIR.):**	
	Temp:	48-64°F
	Wind:	NW 4-14 mph
	Precipitation:	NA
	Pressure:	29.66-29.92 in

METHOD OF INSTALLATION AND SAMPLING:

Langan field screened the sample location with a MultiRAE photoionization detector prior to sampling. The sample consisted of a 6L Summa canister fitted with a 8-hour flow control valve. The flow controller was zeroed and the valve was opened to initiate the 8-hour sample collection. The sample and flow controller were periodically inspected during sampling to verify proper operation.

SAMPLE DETAILS

HEIGHT ABOVE GROUND (FT):	3
PID BEFORE SAMPLE (PPM):	0.0
SAMPLE START TIME:	11:05
SAMPLE STOP TIME:	17:46
TOTAL SAMPLE TIME (MIN):	401
REGULATOR FLOW RATE (L/MIN):	N/A
VOLUME OF SAMPLE (LITERS):	6
PID AFTER SAMPLE (PPM):	N/A
SAMPLE MOISTURE CONTENT:	N/A
CAN SERIAL NUMBER:	50300
REGULATOR SERIAL NUMBER:	21013
CAN START VACUUM PRESS. (" HG):	-30
CAN STOP VACUUM PRESS. (" HG):	-10

SAMPLE LOCATION SKETCH

See Figure 1 - Sample Location Map

NOTES

Langan Engineering, Environmental, Surveying, Landscape Architecture, and Geology D.P.C.
368 Ninth Avenue, 8th Floor, New York, New York 10001-2727

AIR SAMPLING LOG SHEET

Sample Number: IA19_031125

PROJECT: The Beacon - 413 East 120th Street	**PROJECT NO.:** 170745301		
LOCATION: New York, New York	**SURFACE ELEVATION AND DATUM:** N/A		
SAMPLER: Aron Farber	**SAMPLE DATE STARTED:** 3/11/2025	**DATE FINISHED:** 3/11/2025	
INSPECTOR: Aron Farber	**TYPE OF SAMPLING DEVICE:** 6-Liter Summa Canister		
POTENTIAL SAMPLE INTERFERENCES: N/A	**WEATHER CONDITIONS (PRECIP., TEMP., PRESS., WIND SPEED AND DIR.):**		
	Temp:	48-64°F	
	Wind:	NW 4-14 mph	
	Precipitation:	NA	
	Pressure:	29.66-29.92 in	

METHOD OF INSTALLATION AND SAMPLING:

Langan field screened the sample location with a MultiRAE photoionization detector prior to sampling. The sample consisted of a 6L Summa canister fitted with a 8-hour flow control valve. The flow controller was zeroed and the valve was opened to initiate the 8-hour sample collection. The sample and flow controller were periodically inspected during sampling to verify proper operation.

SAMPLE DETAILS

HEIGHT ABOVE GROUND (FT):	3
PID BEFORE SAMPLE (PPM):	0.0
SAMPLE START TIME:	11:11
SAMPLE STOP TIME:	17:42
TOTAL SAMPLE TIME (MIN):	391
REGULATOR FLOW RATE (L/MIN):	N/A
VOLUME OF SAMPLE (LITERS):	6
PID AFTER SAMPLE (PPM):	N/A
SAMPLE MOISTURE CONTENT:	N/A
CAN SERIAL NUMBER:	50374
REGULATOR SERIAL NUMBER:	13558
CAN START VACUUM PRESS. (" HG):	-30
CAN STOP VACUUM PRESS. (" HG):	-12

SAMPLE LOCATION SKETCH

See Figure 1 - Sample Location Map

NOTES

Langan Engineering, Environmental, Surveying, Landscape Architecture, and Geology D.P.C.
368 Ninth Avenue, 8th Floor, New York, New York 10001-2727

AIR SAMPLING LOG SHEET

Sample Number: IA20_031125

PROJECT: The Beacon - 413 East 120th Street		**PROJECT NO.:** 170745301	
LOCATION: New York, New York		**SURFACE ELEVATION AND DATUM:** N/A	
SAMPLER: Aron Farber		**SAMPLE DATE STARTED:** 3/11/2025	**DATE FINISHED:** 3/11/2025
INSPECTOR: Aron Farber		**TYPE OF SAMPLING DEVICE:** 6-Liter Summa Canister	
POTENTIAL SAMPLE INTERFERENCES: N/A		**WEATHER CONDITIONS (PRECIP., TEMP., PRESS., WIND SPEED AND DIR.):**	
		Temp:	48-64°F
		Wind:	NW 4-14 mph
		Precipitation:	NA
		Pressure:	29.66-29.92 in

METHOD OF INSTALLATION AND SAMPLING:

Langan field screened the sample location with a MultiRAE photoionization detector prior to sampling. The sample consisted of a 6L Summa canister fitted with a 8-hour flow control valve. The flow controller was zeroed and the valve was opened to initiate the 8-hour sample collection. The sample and flow controller were periodically inspected during sampling to verify proper operation.

SAMPLE DETAILS

HEIGHT ABOVE GROUND (FT):	3
PID BEFORE SAMPLE (PPM):	0.0
SAMPLE START TIME:	11:09
SAMPLE STOP TIME:	17:37
TOTAL SAMPLE TIME (MIN):	388
REGULATOR FLOW RATE (L/MIN):	N/A
VOLUME OF SAMPLE (LITERS):	6
PID AFTER SAMPLE (PPM):	N/A
SAMPLE MOISTURE CONTENT:	N/A
CAN SERIAL NUMBER:	48307
REGULATOR SERIAL NUMBER:	21042
CAN START VACUUM PRESS. (" HG):	-30
CAN STOP VACUUM PRESS. (" HG):	-6

SAMPLE LOCATION SKETCH

See Figure 1 - Sample Location Map

NOTES

Langan Engineering, Environmental, Surveying, Landscape Architecture, and Geology D.P.C.
368 Ninth Avenue, 8th Floor, New York, New York 10001-2727

AIR SAMPLING LOG SHEET

Sample Number: IA21_031125

PROJECT: The Beacon - 413 East 120th Street	**PROJECT NO.:** 170745301	
LOCATION: New York, New York	**SURFACE ELEVATION AND DATUM:** N/A	
SAMPLER: Aron Farber	**SAMPLE DATE STARTED:** 3/11/2025	**DATE FINISHED:** 3/11/2025
INSPECTOR: Aron Farber	**TYPE OF SAMPLING DEVICE:** 6-Liter Summa Canister	
POTENTIAL SAMPLE INTERFERENCES: N/A	**WEATHER CONDITIONS (PRECIP., TEMP., PRESS., WIND SPEED AND DIR.):**	
	Temp:	48-64°F
	Wind:	NW 4-14 mph
	Precipitation:	NA
	Pressure:	29.66-29.92 in

METHOD OF INSTALLATION AND SAMPLING:

Langan field screened the sample location with a MultiRAE photoionization detector prior to sampling. The sample consisted of a 6L Summa canister fitted with a 8-hour flow control valve. The flow controller was zeroed and the valve was opened to initiate the 8-hour sample collection. The sample and flow controller were periodically inspected during sampling to verify proper operation.

SAMPLE DETAILS

HEIGHT ABOVE GROUND (FT):	3
PID BEFORE SAMPLE (PPM):	0.0
SAMPLE START TIME:	11:00
SAMPLE STOP TIME:	17:47
TOTAL SAMPLE TIME (MIN):	407
REGULATOR FLOW RATE (L/MIN):	N/A
VOLUME OF SAMPLE (LITERS):	6
PID AFTER SAMPLE (PPM):	N/A
SAMPLE MOISTURE CONTENT:	N/A
CAN SERIAL NUMBER:	49181
REGULATOR SERIAL NUMBER:	16423
CAN START VACUUM PRESS. (" HG):	-30
CAN STOP VACUUM PRESS. (" HG):	-9

SAMPLE LOCATION SKETCH

See Figure 1 - Sample Location Map

NOTES

Langan Engineering, Environmental, Surveying, Landscape Architecture, and Geology D.P.C.
368 Ninth Avenue, 8th Floor, New York, New York 10001-2727

AIR SAMPLING LOG SHEET

Sample Number: AA01_032925

PROJECT: The Beacon - 413 East 120th Street	**PROJECT NO.:** 170745301	
LOCATION: New York, New York	**SURFACE ELEVATION AND DATUM:** N/A	
SAMPLER: Harrison Bluestone	**SAMPLE DATE STARTED:** 3/29/2025	**DATE FINISHED:** 3/29/2025
INSPECTOR: Harrison Bluestone	**TYPE OF SAMPLING DEVICE:** 6-Liter Summa Canister	
POTENTIAL SAMPLE INTERFERENCES: N/A	**WEATHER CONDITIONS (PRECIP., TEMP., PRESS., WIND SPEED AND DIR.):**	
	Temp:	37-40 degrees F
	Wind:	4-7 mph SW
	Precipitation:	NA
	Pressure:	1 atm

METHOD OF INSTALLATION AND SAMPLING:

Langan field screened the sample location with a MultiRAE photoionization detector prior to sampling. The sample consisted of a 6L Summa canister fitted with a 8-hour flow control valve. The flow controller was zeroed and the valve was opened to initiate the 8-hour sample collection. The sample and flow controller were periodically inspected during sampling to verify proper operation.

SAMPLE DETAILS

HEIGHT ABOVE GROUND (FT):	3
PID BEFORE SAMPLE (PPM):	0.0
SAMPLE START TIME:	10:07
SAMPLE STOP TIME:	18:15
TOTAL SAMPLE TIME (MIN):	488
REGULATOR FLOW RATE (L/MIN):	N/A
VOLUME OF SAMPLE (LITERS):	6
PID AFTER SAMPLE (PPM):	0.0
SAMPLE MOISTURE CONTENT:	N/A
CAN SERIAL NUMBER:	49982
REGULATOR SERIAL NUMBER:	5609
CAN START VACUUM PRESS. (" HG):	-30
CAN STOP VACUUM PRESS. (" HG):	-7

SAMPLE LOCATION SKETCH

See Figure 1 - Sample Location Map

NOTES

Langan Engineering, Environmental, Surveying, Landscape Architecture, and Geology D.P.C.
368 Ninth Avenue, 8th Floor, New York, New York 10001-2727

APPENDIX F
DATA USABILITY SUMMARY REPORTS

LANGAN
ENGINEERING & ENVIRONMENTAL SERVICES

Technical Memorandum

368 Ninth Avenue, 8th Floor New York, NY 10001 T: 609.282.8000
Mailing Address: 368 Ninth Avenue, 8th Floor New York, NY 10001-2727

To: Jennifer Armstrong, Langan Senior Project Scientist

From: Krzysztof Trafalski, Langan Senior Staff Chemist

Date: May 15, 2025

Re: Data Usability Summary Report
For The Beacon – 413 E. 120th Street
March 2025 Soil Vapor, Indoor, and Ambient Air Samples
Langan Project No.: 170745301

This memorandum presents the findings of an analytical data validation of the data generated from the analysis of air samples collected in March 2025 by Langan Engineering and Environmental Services at The Beacon site, 413 E. 120th Street. The samples were analyzed by York Analytical Laboratories, Inc. (NYSDOH NELAP registration # 12058) for volatile organic compounds (VOCs) by the methods specified below.

- VOCs by USEPA Method TO-15

Table 1, attached, summarizes the laboratory and client sample identification numbers, sample collection dates, and analytical parameters subject to review.

Validation Overview

This data validation was performed in accordance with the following guidelines, where applicable:

- USEPA Region II Standard Operating Procedure (SOP) #HW-31, "Analysis of Volatile Organic Compounds in Air Contained in Canisters by Method TO-15" (September 2016, Revision 6),
- USEPA Contract Laboratory Program "National Functional Guidelines for Organic Superfund Methods Data Review" (EPA 540- R-20-005, November 2020), and
- published analytical methodologies.

Validation includes review of the analytical data to verify that data are easily traceable and sufficiently complete to permit logical reconstruction by a qualified individual other than the originator.

The following acronyms may be used in the discussion of data-quality issues:

%D	Percent Difference	MB	Method Blank
CCV	Continuing Calibration Verification	MDL	Method Detection Limit
FB	Field Blank	MS	Matrix Spike
FD	Field Duplicate	MSD	Matrix Spike Duplicate
ICAL	Initial Calibration	RF	Response Factor
ICV	Initial Calibration Verification	RL	Reporting Limit
ISTD	Internal Standard	RPD	Relative Percent Difference
LCL	Lower Control Limit	RSD	Relative Standard Deviation
LCS	Laboratory Control Sample	TB	Trip Blank
LCSD	Laboratory Control Sample Duplicate	UCL	Upper Control Limit

Tier 1 data validation is based on completeness and compliance checks of sample-related QC results including: sample receipt documentation; analytical holding times; sample preservation; blank results (method, field, and trip); surrogate recoveries; MS/MSD recoveries and RPDs values; field duplicate RPDs, laboratory duplicate RPDs, and LCS/LCSD recoveries and RPDs. Two (2) sample delivery groups underwent Tier 1 validation review.

As a result of the review process, the following qualifiers may be assigned to the data in accordance with the USEPA guidelines and our best professional judgment:

- **R –** The sample results are unusable. The results are rejected because of serious deficiencies in meeting quality control criteria in accordance with the applicable validation guidelines. The analyte may or may not be present in the sample.
- **J –** The analyte was positively identified but the associated numerical value is approximate.
- **UJ –** The analyte was not detected at or above the method detection limit. The method detection limit may be imprecise because of potential low or indeterminate bias.
- **U –** The analyte was not detected above the method detection limit, or the analyte detection is impacted by blank contamination and qualified as non-detect in accordance with the applicable validation guidelines.

If any validation qualifiers are assigned, these qualifiers should supersede any laboratory-applied qualifiers. Data that is not qualified because of this data validation is considered acceptable based on the items specified for review. Data that is qualified as "R" are considered invalid and are not technically usable for data interpretation. Data that is otherwise qualified because of minor data-quality anomalies are usable, as qualified in Table 2 (attached).

MAJOR DEFICIENCIES:

Major deficiencies include those that grossly impact data quality and necessitate the rejection of results. No major deficiencies were identified.

MINOR DEFICIENCIES:

Minor deficiencies include anomalies that directly impact data quality and necessitate qualification, but do not result in unusable data. The section below describes the minor deficiencies that were identified.

VOCs by USEPA Method TO-15

25C0920

The individually certified canister (Can # 50300) exhibited a detection of isopropanol (0.88 ug/m3). The associated result in sample IA18_031125 is qualified as J because of potential blank contamination.

The individually certified canister (Can # 49181) exhibited a detection of isopropanol (0.91 ug/m3). The associated result in sample IA21_031125 is qualified as J because of potential blank contamination.

The LCS for batch BC51592 exhibited percent recoveries below the LCL for bromomethane (65.9%), chloroethane (65.5%), isopropanol (64%), propylene (69%), and vinyl acetate (41.4%). The associated results in samples SS07_031125 and AA01_031125 are qualified as J or UJ because of potential low bias.

The LCS for batch BC52056 exhibited percent recoveries below the LCL for 1,2,4-trichlorobenzene (61.7%) and vinyl acetate (52.6%). The associated results in samples IA19_031125, IA20_031125, IA21_031125, SS19_031125, SS20_031125, and SS21_031125 are qualified as UJ because of potential low bias.

The LCS for batch BC52134 exhibited percent recoveries below the LCL for 1,2,4-trichlorobenzene (60.2%) and vinyl acetate (51%). The associated results in sample IA18_031125 are qualified as UJ because of potential low bias.

25C1826

The individually certified canister (Can # 50293) exhibited a detection of isopropanol (0.79 ug/m3). The associated result in sample SV09_032925 is qualified as J because of potential blank contamination.

The individually certified canister (Can # 37793) exhibited a detection of isopropanol (0.84 ug/m3). The associated result in sample SV10_032925 is qualified as J because of potential blank contamination.

The MB for batch BD50588 exhibited a detection of isopropanol (0.71 ug/m3). The associated result in sample AA01_032925 is qualified as J because of potential blank contamination.

The LCS for batch BD50588 exhibited a percent recovery below the LCL for chloromethane (61%). The associated result in sample AA01_032925 is qualified as J because of potential low bias.

The LCS for batch BD50674 exhibited a percent recovery below the LCL for 1,2,4-trichlorobenzene (63.6%). The associated results in samples SV09_032925, SV10_032925, SV12_032925, and SV13_032925 are qualified as UJ because of potential low bias.

OTHER DEFICIENCIES:

Other deficiencies include anomalies that do not directly impact data quality and do not necessitate qualification. The section below describes the other deficiencies that were identified.

VOCs by USEPA Method TO-15

25C0920

The individually certified canister (Can # 48307) exhibited detections of chloromethane (0.12 ug/m3) and isopropanol (0.32 ug/m3). The associated results are >10X the contamination. No qualification is necessary.

The individually certified canister (Can # 42991) exhibited a detection of isopropanol (0.29 ug/m3). The associated result is >10X the contamination. No qualification is necessary.

The individually certified canister (Can # 48325) exhibited a detection of isopropanol (0.29 ug/m3). The associated result is >10X the contamination. No qualification is necessary.

The individually certified canister (Can # 42999) exhibited a detection of isopropanol (0.29 ug/m3). The associated result is >10X the contamination. No qualification is necessary.

The individually certified canister (Can # 50374) exhibited a detection of tetrachloroethene (PCE) (0.61 ug/m3). The associated result is non-detect. No qualification is necessary.

The individually certified canister (Can # 51002) exhibited a detection of isopropanol (0.29 ug/m3). The associated result is >10X the contamination. No qualification is necessary.

The MB for batch BC52134 exhibited a detection of isopropanol (0.88 ug/m3). The associated result was previously qualified. No further action is necessary.

The LCS for batch BC52056 exhibited percent recoveries above the UCL for bromoform (134%) and hexachlorobutadiene (154%). The associated results are non-detect. No qualification is necessary.

The LCS for batch BC52134 exhibited a percent recovery above the UCL for hexachlorobutadiene (151%). The associated result is non-detect. No qualification is necessary.

25C1826

The individually certified canister (Can # 48292) exhibited detections of acrylonitrile (0.76 ug/m3) and isopropanol (1.2 ug/m3). The associated results are >10X the contamination. No qualification is necessary.

The MB for batch BD50674 exhibited a detection of isopropanol (0.59 ug/m3). The associated results <10X the blank concentration was previously qualified. No further action is necessary.

The LCS for batch BD50588 exhibited percent recoveries above the UCL for bromoform (142%) and hexachlorobutadiene (157%). The associated results are non-detect. No qualification is necessary.

The LCS for batch BD50674 exhibited percent recoveries above the UCL for bromoform (139%) and hexachlorobutadiene (152%). The associated results are non-detect. No qualification is necessary.

FIELD DUPLICATE:

A field duplicate and parent sample pair was not collected.

CONCLUSION:

Based on this evaluation, the laboratory appears to have followed the specified analytical methods except for errors discussed above. If a given fraction is not mentioned above, that means that all specified criteria were met for that parameter. All the data packages met ASP Category B requirements.

All data are considered usable, as qualified. In addition, completeness, defined as the percentage of analytical results that are judged to be valid, is 100%.

Signed:



Krzysztof Trafalski
Senior Staff Chemist

LANGAN
ENGINEERING & ENVIRONMENTAL SERVICES

Technical Memorandum

368 Ninth Avenue, 8th Floor New York, NY 10001 T: 609.282.8000
Mailing Address: 368 Ninth Avenue, 8th Floor New York, NY 10001-2727

To: Jennifer Armstrong, Langan Senior Project Manager

From: Krzysztof Trafalski, Langan Senior Staff Chemist

Date: May 30, 2025

Re: Data Usability Summary Report
For The Beacon – 413 E. 120th Street
October 2022 Groundwater & Soil Samples
Langan Project No.: 170745301

This memorandum presents the findings of an analytical data validation from the analysis of groundwater and soil samples collected in October 2022 by Langan Engineering and Environmental Services at The Beacon site. The samples were analyzed by Alpha Analytical Laboratories, Inc. (NYSDOH NELAP registration # 11148) for volatile organic compounds (VOCs), semivolatile organic compounds (SVOCs), per- and polyfluoroalkyl substances (PFAS), herbicides, polychlorinated biphenyls (PCBs), pesticides, metals, cyanide, hexavalent chromium, and trivalent chromium by the methods specified below.

- VOCs by SW-846 Method 8260C
- SVOCs by SW-846 Method 8270E / 8270ESIM
- PFAS by USEPA Method 537M
- Pesticides by SW-846 Method 8081B
- PCBs by SW-846 Method 8082A
- Herbicides by SW-846 Method 8151A
- Metals by SW-846 Method 6010D / 6020B / 7470A / 7471B
- Cyanide by SW-846 Method 9012B
- Hexavalent Chromium by SW-846 Method 7196A
- Trivalent Chromium (calculated)

Table 1, attached, summarizes the laboratory and client sample identification numbers, sample collection dates, level of data validation, and analytical parameters subject to review.

Validation Overview

This data validation was performed in accordance with the following guidelines, where applicable:

- USEPA Region II Standard Operating Procedures (SOPs) for Data Validation

- USEPA Contract Laboratory Program "National Functional Guidelines for Organic Superfund Methods Data Review" (EPA 540- R-20-005, November 2020)
- USEPA Contract Laboratory Program "National Functional Guidelines for Inorganic Superfund Methods Data Review" (EPA 540- R-20-005, November 2020), and
- published analytical methodologies.

USEPA Method 537 was developed and validated for the analysis of finished drinking water from surface water and groundwater sources. Laboratories have modified Method 537 to enable the analysis of groundwater and soil, and to incorporate PFAS analytes not currently addressed by the promulgated method. NYSDOH offers certification for PFOA and PFOS in the drinking water category. Non-potable water and soil certification is not available; however, the method describes acceptable modifications. USEPA recommends that modified methods be assessed relative to project goals and data quality objectives.

Tier 1 data validation is based on completeness and compliance checks of sample-related QC results including: sample receipt documentation; analytical holding times; sample preservation; blank results (method, field, and trip); surrogate recoveries; MS/MSD recoveries and RPDs values; field duplicate RPDs, laboratory duplicate RPDs, and LCS/LCSD recoveries and RPDs. All three (3) sample delivery groups underwent Tier 1 validation review.

As a result of the review process, the following qualifiers may be assigned to the data in accordance with the USEPA guidelines and our best professional judgment:

R – The sample results are unusable because certain criteria were not met when generating the data. The analyte may or may not be present in the sample.

J – The analyte was positively identified, and the associated numerical value is the approximate concentration of the analyte in the sample.

UJ – The analyte was not detected at a level greater than or equal to the reporting limit; however, the reported reporting limit is approximate and may be inaccurate or imprecise.

U – The analyte was analyzed for but was not detected at a level greater than or equal to the level of the RL or the sample concentration for results impacted by blank contamination.

NJ – The analysis indicates the presence of an analyte that has been "tentatively identified" and the associated numerical value represents its approximate concentration.

If any validation qualifiers are assigned, these qualifiers should supersede any laboratory-applied qualifiers. Data that is not qualified because of this data validation is considered acceptable based on the items specified for review. Data that is qualified as "R" are considered invalid and are not

technically usable for data interpretation. Data that is otherwise qualified because of minor data-quality anomalies are usable, as qualified in Table 2 (attached).

The following acronyms may be used in the discussion of data-quality issues:

%D	Percent Difference	MB	Method Blank
CCV	Continuing Calibration Verification	MDL	Method Detection Limit
FB	Field Blank	MS	Matrix Spike
FD	Field Duplicate	MSD	Matrix Spike Duplicate
ICAL	Initial Calibration	RF	Response Factor
ICV	Initial Calibration Verification	RL	Reporting Limit
ISTD	Internal Standard	RPD	Relative Percent Difference
LCL	Lower Control Limit	RSD	Relative Standard Deviation
LCS	Laboratory Control Sample	TB	Trip Blank
LCSD	Laboratory Control Sample Duplicate	UCL	Upper Control Limit

MAJOR DEFICIENCIES:

Major deficiencies include those that grossly impact data quality and necessitate the rejection of results. No major deficiencies were identified.

MINOR DEFICIENCIES:

Minor deficiencies include anomalies that directly impact data quality and necessitate qualification, but do not result in unusable data. The section below describes the minor deficiencies that were identified.

VOCs by SW-846 Method 8260C

L2255559

The MB for batch WG1698465 exhibited a detection of styrene (32 ug/kg). The associated result in sample SB05_1-3 is qualified as U at the reporting limit because of potential blank contamination.

The LCS/LCSD for batch WG1698955 exhibited RPDs above the control limit for 2-butanone (27%) and 4-methyl-2-pentanone (21%). The associated results in sample MW04_100622 are qualified as UJ because of potential indeterminate bias.

The sample SB04_1-3 exhibited a percent recovery above the UCL for the surrogate 4-bromofluorobenzene (203%). The associated detect results are qualified as J because of potential high bias.

The sample SB06_1-3 exhibited a percent recovery above the UCL for the surrogate 4-bromofluorobenzene (217%). The associated detect results are qualified as J because of potential high bias.

SVOCs by SW-846 Method 8270E / 8270ESIM

L2255559

The MB for batch WG1698353 exhibited a detection of benzo(a)anthracene (0.05 ug/L), fluorene (0.01 ug/L), and phenanthrene (0.03 ug/L). The associated results < 10X the blank concentration in samples MW04_100622 and GWDUP01_100622 are qualified as J because of potential blank contamination.

The FB (FB01_100622) exhibited detections of benzo(a)anthracene (0.04 ug/L) and naphthalene (0.09 ug/L). The associated detected results < 10X the blank concentration in samples MW04_100622, GWDUP01_100622, SB04_1-3, SB05_1-3, and SB06_1-3 are qualified as U at the reporting limit because of potential blank contamination.

The LCS/LCSD for batch WG1699147 exhibited a percent recovery below the LCL for benzoic acid (0%, 0%). The associated result in sample SB06_1-3 [analyzed: 10/14/2022 @ 02:12] is qualified as UJ because of potential low bias.

The sample SB04_1-3 exhibited percent recoveries below the LCL for the surrogates 2,4,6-tribromophenol (8%) and 2-fluorophenol (16%). The associated results are qualified as J or UJ because of potential low bias.

L2256007

The FB (FB02_100722) exhibited detections of 2-methylnaphthalene (0.03 ug/L) and benzo(a)anthracene (0.04 ug/L). The associated results in sample MW03_100722 are qualified as U at the reporting limit because of potential blank contamination.

The sample SB03_4-5 exhibited percent recoveries below the LCL for the surrogates 2,4,6-tribromophenol (5%) and 2-fluorophenol (8%). The associated results are qualified as UJ because of potential low bias.

PFAS by USEPA Method 537M

L2255559

The ion ratio observed in sample SB05_1-3 exhibited poor responses for n-ethyl perfluorooctane-sulfonamidoacetic acid (NEtFOSAA). The associated results are qualified as J because of potential indeterminate bias.

The sample MW04_100622 exhibited percent recoveries below the LCL for the isotope dilution standards 13C2-perfluorododecanoic acid (39%), 13C6-perfluorodecanoic acid (51%), 13C7-perfluoroundecanoic acid (48%), and 13C8-perfluorooctanesulfonate (68%). The associated detect results are qualified as J because of potential high bias.

The sample SB04_1-3 exhibited percent recoveries below the LCL for the isotope dilution standards 13C4-perfluorobutanoic acid (60%), 13C4-perfluoroheptanoic acid (61%), 13C5-perfluorohexanoic acid (60%), 13C6-perfluorodecanoic acid (67%), 13C8-perfluorooctanesulfonate (76%), 13C8-perfluorooctanoic acid (68%), 13C9-perfluorononanoic acid (64%), n-deuterioethylperfluoro-1-octanesulfonamidoacetic acid (30%), n-deuteriomethylperfluoro-1-octanesulfonamidoacetic acid (27%), and perfluoro[2,3,4-13C3] butanesulfonic acid (M3PFBS) (73%). The associated detect results are qualified as J because of potential high bias.

L2256007

The ion ratio observed in sample MW03_100722 exhibited poor responses for perfluorohexanesulfonic acid (PFHxS) and perfluoroundecanoic acid (PFUnA). The associated results are qualified as J because of potential indeterminate bias.

Pesticides by SW-846 Method 8081B

L2255559

The sample SB04_1-3 exhibited RPDs above the control limit between the primary and secondary GC columns for 4,4'-DDE and alpha BHC. The associated results are qualified as J because of potential indeterminate bias.

The FB (FB01_100622) exhibited detections of 4,4'-DDD (0.005 ug/L) and 4,4'-DDT (0.01 ug/L). The associated detected results in samples MW04_100622, GWDUP01_100622, SB04_1-3, SB05_1-3, and SB06_1-3 are qualified as U at the reporting limit because of potential blank contamination.

The sample SB04_1-3 exhibited a percent recovery above the UCL for the surrogate decachlorobiphenyl [2C] (196%). The associated detect results are qualified as J because of potential high bias.

Metals by SW-846 Method 6010D / 6020B / 7470A / 7471B

L2255559

The FB (FB01_100622) exhibited a detection of mercury (0.00009 mg/L). The associated detected results < 10X the blank concentration in samples MW04_100622, GWDUP01_100622, SB04_1-3, SB05_1-3, and SB06_1-3 are qualified as U at the reporting limit because of potential blank contamination.

L2256007

The FB (FB02_100722) exhibited detections of dissolved barium (0.00046 mg/L), dissolved calcium (0.0692 mg/L), dissolved chromium (0.00021 mg/L), dissolved copper (0.00044 mg/L), and dissolved sodium (0.292 mg/L). The associated results < 10X the blank concentration in sample MW03_100722 are qualified as U at the reporting limit because of potential blank contamination.

The MB for batch WG1697545 exhibited a detection of total thallium (0.00017 mg/L). The associated result in sample MW03_100722 is qualified as U at the reporting limit because of potential blank contamination.

Cyanide by SW-846 Method 9012B

L2255559

The LCS/LCSD for batch WG1697636 exhibited a percent recovery below the LCL for cyanide (75%, 79%). The associated results in samples SB04_1-3, SB05_1-3, and SB06_1-3 are qualified as UJ because of potential low bias.

L2256007

The LCS/LCSD for batch WG1697458 exhibited a percent recovery below the LCL and an RPD above the control limit for cyanide (LCS=57%, RPD=63%). The associated results in samples SB01_1-3, SB01_3-5, SB02_0-2, SB02_4-5, SB03_1-2, SB03_4-5, and SODUP01_100722 are qualified as J or UJ because of potential indeterminate bias.

OTHER DEFICIENCIES:

Other deficiencies include anomalies that do not directly impact data quality and do not necessitate qualification. The section below describes the other deficiencies that were identified.

VOCs by SW-846 Method 8260C

L2255559

The LCSD for batch WG1698311 exhibited a percent recovery above the UCL for chloroethane (140%). The associated results are non-detect. No qualification is necessary.

The LCS/LCSD for batch WG1698955 exhibited percent recoveries above the UCL for chloroethane (220%, 200%), diethyl ether (200%, 190%), and trichlorofluoromethane (170%, 180%). The associated results are non-detect. No qualification is necessary.

L2256007

The LCS for batch WG1698714 exhibited a percent recovery above the UCL for chloroethane (140%). The associated result is non-detect. No qualification is necessary.

The sample MW03_100722 exhibited a percent recovery above the UCL for the surrogate dibromofluoromethane (134%). The associated results are non-detect. No qualification is necessary.

SVOCs by SW-846 Method 8270E / 8270ESIM

L2255559

The LCS and/or LCSD for batch WG1698351 exhibited percent recoveries above the UCL for 2,4,5-trichlorophenol (LCS=134%), 4-bromophenyl phenyl ether (LCSD=152%), 4-chloro-3-methylphenol (130%, 105%), and 4-nitrophenol (101%, 103%). The associated results are non-detect. No qualification is necessary.

The sample SB05_1-3 exhibited percent recoveries below the LCL for the surrogates 2,4,6-tribromophenol (0%), 2-fluorobiphenyl (0%), 2-fluorophenol (0%), nitrobenzene-d5 (0%), phenol-d6 (0%), and p-terphenyl-d14 (0%). The sample was diluted >10X. No qualification is necessary.

L2256007

The FB (FB02_100722) exhibited detections of 2,4-dimethylphenol (1.8 ug/L) and 3 & 4 methylphenol (m&p cresol) (2.8 ug/L). The associated results are non-detect. No qualification is necessary.

The LCS/LCSD for batch WG1698351 exhibited percent recoveries above the UCL for 2,4,5-trichlorophenol (LCS=134%), 4-bromophenyl phenyl ether (LCSD=152%), 4-chloro-3-methylphenol (130%, 105%), and 4-nitrophenol (101%, 103%). The associated results are non-detect. No qualification is necessary.

PFAS by USEPA Method 537M

L2255559

The sample GWDUP01_100622 exhibited a percent recovery below the LCL for the isotope dilution standard 13C7-perfluoroundecanoic acid (52%). The associated results are non-detect. No qualification is necessary.

The sample SB05_1-3 exhibited percent recoveries below the LCL for the isotope dilution standards 13C2-perfluorododecanoic acid (49%), 13C3-perfluorohexanesulfonic acid (71%), 13C4-perfluorobutanoic acid (60%), 13C4-perfluoroheptanoic acid (57%), 13C5-perfluorohexanoic acid (56%), 13C6-perfluorodecanoic acid (67%), 13C7-perfluoroundecanoic acid (59%), 13C8-perfluorooctanoic acid (66%), 13C9-perfluorononanoic acid (71%), n-deuterioethylperfluoro-1-octanesulfonamidoacetic acid (27%), n-deuteriomethylperfluoro-1-octanesulfonamidoacetic acid (22%), and perfluoro[2,3,4-13C3]butanesulfonic acid (M3PFBS) (68%). The associated results are non-detect. No qualification is necessary.

The sample SB06_1-3 exhibited percent recoveries below the LCL for the isotope dilution standards 13C2-perfluorododecanoic acid (49%), 13C3-perfluorohexanesulfonic acid (71%), 13C4-perfluorobutanoic acid (60%), 13C4-perfluoroheptanoic acid (57%), 13C5-perfluorohexanoic acid (57%), 13C6-perfluorodecanoic acid (64%), 13C7-perfluoroundecanoic acid (56%), 13C8-perfluorooctanesulfonate (77%), 13C8-perfluorooctanoic acid (65%), 13C9-perfluorononanoic acid (68%), n-deuterioethylperfluoro-1-octanesulfonamidoacetic acid (24%), n-deuteriomethylperfluoro-1-octanesulfonamidoacetic acid (18%), and perfluoro[2,3,4-13C3]butanesulfonic acid (M3PFBS) (68%). The associated results are non-detect. No qualification is necessary.

L2256007

The sample SB03_1-2 exhibited percent recoveries below the LCL for the isotope dilution standards 13C6-perfluorodecanoic acid (71%) and 13C9-perfluorononanoic acid (70%). The associated results are non-detect. No qualification is necessary.

Pesticides by SW-846 Method 8081B

L2255559

The sample SB05_1-3 exhibited a percent recovery below the LCL for the surrogate decachlorobiphenyl [1C] (9%). No associated results are reported from the corresponding column. No qualification is necessary.

The sample SB06_1-3 exhibited percent recoveries below the LCL for the surrogates decachlorobiphenyl [1C] (11%) and tetrachloro-m-xylene [1C] (7%). No associated results are reported from the corresponding column. No qualification is necessary.

The sample SB05_1-3 exhibited a RPD above the control limit between the primary and secondary GC columns for 4,4'-DDD. The associated results were previously qualified. No further action is necessary.

L2256007

The sample SB01_3-5 exhibited a percent recovery above the UCL for the surrogate decachlorobiphenyl [2C] (218%). No associated results are reported from the corresponding column. No qualification is necessary.

The sample SB02_0-2 exhibited a percent recovery above the UCL for the surrogate decachlorobiphenyl [2C] (184%). No associated results are reported from the corresponding column. No qualification is necessary.

The sample SB03_1-2 exhibited a percent recovery above the UCL for the surrogate decachlorobiphenyl [2C] (317%). No associated results are reported from the corresponding column. No qualification is necessary.

Metals by SW-846 Method 6010D / 6020B / 7470A / 7471B

L2255559

The MB for batch WG1697025 exhibited a detection of total iron (0.599 mg/kg). The associated results are >10X the contamination. No qualification is necessary.

The MB for batch WG1697664 exhibited detections of total iron (0.0357 mg/L) and total manganese (0.00059 mg/L). The associated results are >10X the contamination. No qualification is necessary.

L2256007

The FB (FB02_100722) exhibited a detection of total barium (0.00025 mg/L). The associated results are >10X the contamination. No qualification is necessary.

The MB for batch WG1697573 exhibited a detection of total sodium (1.98 mg/kg). The associated results are >10X the contamination. No qualification is necessary.

The MB for batch WG1697872 exhibited a detection of dissolved chromium (0.00021 mg/L). The associated result was previously qualified. No further action is necessary.

The MS performed on sample MW03_100722 exhibited a percent recovery below the LCL for total calcium (30%). The associated results in the parent sample are >4X the spiked amount. No qualification is necessary.

FIELD DUPLICATES:

Two field duplicate and parent sample pairs were collected and analyzed for all parameters. For results less than 5X the RL, analytes meet the precision criteria if the absolute difference is less than ±2X the RL for soil and ±X the RL for groundwater. For results greater than 5X the RL, analytes meet the precision criteria if the RPD is less than or equal to 50% for soil and 30% for groundwater. The following field duplicate and parent sample pairs were compared to the precision criteria:

- SODUP01_100722 and SB03_1-2
- GWDUP01_100622 and MW04_100622

The field duplicate and parent sample (GWDUP01_100622 and MW04_100622) exhibited RPDs above the control limit for total aluminum (52.1%) and naphthalene (48.3%). The associated results are qualified as J because of potential indeterminate bias.

The field duplicate and parent sample (SODUP01_100722 and SB03_1-2) exhibited a RPD above the control limit for magnesium (60.1%). The associated results are qualified as J because of potential indeterminate bias.

The field duplicate and parent sample (SODUP01_100722 and SB03_1-2) exhibited absolute differences above the RL for mercury (0.654 mg/kg), anthracene (322 ug/kg), benzo(a)anthracene (520 ug/kg), benzo(a)pyrene (520 ug/kg), benzo(b)fluoranthene (570 ug/kg), chrysene (550 ug/kg), fluoranthene (1380 ug/kg), phenanthrene (1730 ug/kg), and pyrene (1270 ug/kg). The associated results are qualified as J because of potential indeterminate bias.


The field duplicate and parent sample (SODUP01_100722 and SB03_1-2) exhibited an absolute difference above the RL for TCLP lead (3.43 mg/L). The associated results are qualified as J because of potential indeterminate bias.

CONCLUSION:

Based on this evaluation, the laboratory appears to have followed the specified analytical methods except for errors discussed above. If a given fraction is not mentioned above, that means that all specified criteria were met for that parameter. All the data packages met ASP Category B requirements.

All data are considered usable, as qualified. In addition, completeness, defined as the percentage of analytical results that are judged to be valid, is 100%.

Signed:

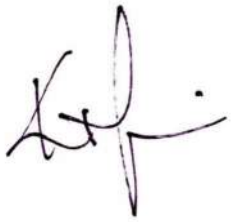

Krzysztof Trafalski
Senior Staff Chemist

LANGAN
ENGINEERING & ENVIRONMENTAL SERVICES

Technical Memorandum

368 Ninth Avenue, 8th Floor New York, NY 10001 T: 609.282.8000
Mailing Address: 368 Ninth Avenue, 8th Floor New York, NY 10001-2727

To: Jennifer Armstrong, Langan Senior Project Manager

From: Krzysztof Trafalski, Langan Senior Staff Chemist

Date: May 30, 2025

Re: Data Usability Summary Report
For The Beacon – 413 E. 120th Street
October 2022 Soil Vapor, Indoor, and Ambient Air Samples
Langan Project No.: 170745301

This memorandum presents the findings of an analytical data validation from the analysis of air samples collected in October 2022 by Langan Engineering and Environmental Services at The Beacon site. The samples were analyzed by Alpha Analytical Laboratories, Inc. (NYSDOH NELAP registration # 11148) for volatile organic compounds (VOCs) by the method specified below.

- VOCs by USEPA Method TO-15

Table 1, attached, summarizes the laboratory and client sample identification numbers, sample collection dates, level of data validation, and analytical parameters subject to review.

Validation Overview

This data validation was performed in accordance with the following guidelines, where applicable:

- USEPA Region II Standard Operating Procedure (SOP) #HW-31, "Analysis of Volatile Organic Compounds in Air Contained in Canisters by Method TO-15" (September 2016, Revision 6),
- USEPA Contract Laboratory Program "National Functional Guidelines for Organic Superfund Methods Data Review" (EPA 540- R-20-005, November 2020)
- published analytical methodologies.

Validation includes review of the analytical data to verify that data are easily traceable and sufficiently complete to permit logical reconstruction by a qualified individual other than the originator.

Tier 1 data validation is based on completeness and compliance checks of sample-related QC results including: sample receipt documentation; analytical holding times; sample preservation; blank results (method, field, and trip); surrogate recoveries; MS/MSD recoveries and RPDs values; field duplicate RPDs, laboratory duplicate RPDs, and LCS/LCSD recoveries and RPDs. The sample delivery group L2255982 underwent Tier 1 validation review.

As a result of the review process, the following qualifiers may be assigned to the data in accordance with the USEPA guidelines and our best professional judgment:

R – The sample results are unusable because certain criteria were not met when generating the data. The analyte may or may not be present in the sample.

J – The analyte was positively identified, and the associated numerical value is the approximate concentration of the analyte in the sample.

UJ – The analyte was not detected at a level greater than or equal to the reporting limit; however, the reported reporting limit is approximate and may be inaccurate or imprecise.

U – The analyte was analyzed for but was not detected at a level greater than or equal to the level of the RL or the sample concentration for results impacted by blank contamination.

NJ – The analysis indicates the presence of an analyte that has been "tentatively identified" and the associated numerical value represents its approximate concentration.

If any validation qualifiers are assigned, these qualifiers should supersede any laboratory-applied qualifiers. Data that is not qualified because of this data validation is considered acceptable based on the items specified for review. Data that is qualified as "R" are considered invalid and are not technically usable for data interpretation. Data that is otherwise qualified because of minor data-quality anomalies are usable, as qualified in Table 2 (attached).

The following acronyms may be used in the discussion of data-quality issues:

%D	Percent Difference	MB	Method Blank
CCV	Continuing Calibration Verification	MDL	Method Detection Limit
FB	Field Blank	MS	Matrix Spike
FD	Field Duplicate	MSD	Matrix Spike Duplicate
ICAL	Initial Calibration	RF	Response Factor
ICV	Initial Calibration Verification	RL	Reporting Limit
ISTD	Internal Standard	RPD	Relative Percent Difference
LCL	Lower Control Limit	RSD	Relative Standard Deviation
LCS	Laboratory Control Sample	TB	Trip Blank
LCSD	Laboratory Control Sample Duplicate	UCL	Upper Control Limit

MAJOR DEFICIENCIES:

Major deficiencies include those that grossly impact data quality and necessitate the rejection of results. No major deficiencies were identified.

MINOR DEFICIENCIES:

Minor deficiencies include anomalies that directly impact data quality and necessitate qualification, but do not result in unusable data. No minor deficiencies were identified.

OTHER DEFICIENCIES:

Other deficiencies include anomalies that do not directly impact data quality and do not necessitate qualification. No other deficiencies were identified.

CONCLUSION:

Based on this evaluation, the laboratory appears to have followed the specified analytical methods except for errors discussed above. If a given fraction is not mentioned above, that means that all specified criteria were met for that parameter. All the data packages met ASP Category B requirements.

All data are considered usable, as qualified. In addition, completeness, defined as the percentage of analytical results that are judged to be valid, is 100%.

Signed:



Krzysztof Trafalski
Senior Staff Chemist

LANGAN
ENGINEERING & ENVIRONMENTAL SERVICES

Technical Memorandum

1 University Square Drive Princeton, NJ 08540 T: 609.282.8000
Mailing Address: 1 University Square Drive Princeton, NJ 08540

To: Jennifer Armstrong, Langan Senior Project Scientist

From: Mariana Wissink, Langan Senior Staff Chemist

Date: May 19, 2025

Re: Data Usability Summary Report
For The Beacon - Remedial Investigation Report
February through April 2025 Soil and Groundwater Samples
Langan Project No.: 170745301

This memorandum presents the findings of an analytical data validation from the analysis of soil and groundwater samples collected between February and April 2025 by Langan Engineering and Environmental Services at The Beacon. The samples were analyzed by York Analytical Laboratories, Inc. (NYSDOH NELAP registration #10854 and 12058) for volatile organic compounds (VOCs), semivolatile organic compounds (SVOCs), per- and polyfluoroalkyl substances (PFAS), herbicides, polychlorinated biphenyls (PCBs), pesticides, metals, cyanide, hexavalent chromium, and trivalent chromium by the methods specified below.

- VOCs by SW-846 Method 8260D
- SVOCs by SW-846 Method 8270D/8270E/8270D-SIM/8270E-SIM
- PFAS by USEPA Method 1633
- Herbicides by SW-846 Method 8151A
- PCBs by SW-846 Method 8082A
- Pesticides by SW-846 Method 8081B
- Metals by SW-846 Method 6010D/6020B/7470/7473
- Cyanide by SW-846 Method 9010C/9014/4500-CN-C/4500-CN-E
- Hexavalent Chromium by SW-846 Method 7196A
- Trivalent Chromium (calculated)

Table 1, attached, summarizes the laboratory and client sample identification numbers, sample collection dates, level of data validation, and analytical parameters subject to review.

Validation Overview

This data validation was performed in accordance with the following guidelines, where applicable:

- USEPA Region II Standard Operating Procedures (SOPs) for Data Validation

- USEPA Contract Laboratory Program "National Functional Guidelines for Organic Superfund Methods Data Review" (EPA 540- R-20-005, November 2020)
- USEPA Contract Laboratory Program "National Functional Guidelines for Inorganic Superfund Methods Data Review" (EPA 540- R-20-005, November 2020), and
- published analytical methodologies.

The following acronyms may be used in the discussion of data-quality issues:

%D	Percent Difference	MB	Method Blank
CCV	Continuing Calibration Verification	MDL	Method Detection Limit
FB	Field Blank	MS	Matrix Spike
FD	Field Duplicate	MSD	Matrix Spike Duplicate
ICAL	Initial Calibration	RF	Response Factor
ICV	Initial Calibration Verification	RL	Reporting Limit
ISTD	Internal Standard	RPD	Relative Percent Difference
LCL	Lower Control Limit	RSD	Relative Standard Deviation
LCS	Laboratory Control Sample	TB	Trip Blank
LCSD	Laboratory Control Sample Duplicate	UCL	Upper Control Limit

Tier 1 data validation is based on completeness and compliance checks of sample-related QC results including: sample receipt documentation; analytical holding times; sample preservation; blank results (method, field, and trip); surrogate recoveries; MS/MSD recoveries and RPDs values; field duplicate RPDs, laboratory duplicate RPDs, and LCS/LCSD recoveries and RPDs. twelve (12) sample delivery groups underwent Tier 1 validation review.

As a result of the review process, the following qualifiers may be assigned to the data in accordance with the USEPA guidelines and our best professional judgment:

R – The sample results are unusable because certain criteria were not met when generating the data. The analyte may or may not be present in the sample.

J – The analyte was positively identified, and the associated numerical value is the approximate concentration of the analyte in the sample.

UJ – The analyte was not detected at a level greater than or equal to the reporting limit; however, the reported reporting limit is approximate and may be inaccurate or imprecise.

U – The analyte was analyzed for but was not detected at a level greater than or equal to the level of the RL or the sample concentration for results impacted by blank contamination.

NJ – The analysis indicates the presence of an analyte that has been "tentatively identified" and the associated numerical value represents its approximate concentration.

If any validation qualifiers are assigned, these qualifiers should supersede any laboratory-applied qualifiers. Data that is not qualified because of this data validation is considered acceptable based on the items specified for review. Data that is qualified as "R" are considered invalid and are not technically usable for data interpretation. Data that is otherwise qualified because of minor data-quality anomalies are usable, as qualified in Table 2 (attached).

MAJOR DEFICIENCIES:

Major deficiencies include those that grossly impact data quality and necessitate the rejection of results. No major deficiencies were identified.

MINOR DEFICIENCIES:

Minor deficiencies include anomalies that directly impact data quality and necessitate qualification, but do not result in unusable data. The section below describes the minor deficiencies that were identified.

VOCs by SW-846 Method 8260D

25B1030

The LCS and/or LCSD for batch BB51486 exhibited percent recoveries below the LCL for methyl isobutyl ketone (LCS=70.9%), tert-butyl alcohol (55.1%, 60.7%), and tetrachloroethene (PCE) (LCS=76.9%). The associated results in samples SB16_0-2, SB17_0-2, SB18_0-2, and SB18_2-4 are qualified as UJ because of potential low bias.

25B1108

The LCS and/or LCSD for batch BB51624 exhibited percent recoveries below the LCL for methyl isobutyl ketone (LCS=70.0%), tert-butyl alcohol (56.1%, 62.1%), and tetrachloroethene (PCE) (LCS=78.2%). The associated results in samples DUP01_021925, DUP02_021925, SB07 _0-2, SB08 _0-2, SB08 _2-4, SB15 _0-2, SB15 _2-4, and SB22 _0-2 are qualified as UJ because of potential low bias.

25B1271

The LCS/LCSD for batch BB51628 exhibited percent recoveries below the LCL for methyl isobutyl ketone (LCS=66.7%), tert-butyl alcohol (51.3%, 63.4%), and tetrachloroethene (LCS=75.1%). The associated results in samples SB09_0-2, SB10_0-2, and SB12_0-2 are qualified as UJ because of potential low bias.

25C0001

The LCS/LCSD for batch BC50453 exhibited percent recoveries below the LCL for methyl isobutyl ketone (71.1%, 65.7%), tert-butyl methyl ether (72.4%), tert-butyl alcohol (59.1%, 53%), and tetrachloroethene (79.8%). The associated results in samples SB11 _0-2, SB13 _0-2, SB14 _0-2, and SB23 _0-2 are qualified as UJ because of potential low bias.

25C0573

The LCSD for batch BC50914 exhibited percent recoveries below the LCL for hexachlorobutadiene (77.5%), methyl isobutyl ketone (64.5%), tert-butyl alcohol (64.7%), tert-butylbenzene (78.3%), and tetrachloroethene (PCE) (75.6%). The associated results in samples SB15_6-8 and SB18_8-10 are qualified as UJ because of potential low bias.

25C1088

The LCS and/or LCSD for batch BC51538 exhibited a RPD above the control limit for chloroethane (36.4%) and a percent recovery below the LCL for tert-butyl alcohol (69.2%). The associated results in samples DUP03_031525, SB09_10-12, SB10_10-12, SB11_10-12, SB12_10-12, SB12_6-8, SB13_10-12, and SB13_6-8 are qualified as UJ because of potential indeterminate or low bias, respectively.

25C1178

The LCS/LCSD for batch BC51491 exhibited a percent recovery below the LCL for tetrachloroethene (48%, 47.9%). The associated results in samples MW07_031825, MW16_031825, and MW18_031825 are qualified as UJ because of potential low bias.

25C1483

The LCS/LCSD for batch BC51951 exhibited percent recoveries below the LCL for 4-methyl-2-pentanone (60.4%, 68.5%) and tert-butyl alcohol (55.2%, 63.5%). The associated results in samples SB14_5-7, SB14_10-12, SB23_6-8, and SB23_10-12 are qualified as UJ because of potential low bias.

25D0379

The LCS/LCSD for batch BD50367 exhibited a percent recovery below the LCL for tetrachloroethene (57.7%, 57.5%). The associated results in samples MW14_040425 and MW23_040425 are qualified as UJ because of potential low bias.

The LCS/LCSD for batch BD50565 exhibited percent recoveries below the LCL for methyl isobutyl ketone (62.2%, 62.3%) and tert-butyl alcohol (58.7%, 63%). The associated results in samples SB22A_0-2 and SB22A_4-5 are qualified as UJ because of potential low bias.

25D0817

The LCS/LCSD for batch BD51585 exhibited percent recoveries above the UCL for 1,3,5-trimethylbenzene (141%, 135%), dichlorodifluoromethane (163%, 159%), and n-butylbenzene (133%). The associated detect results in samples MW09_041125 and MW22_041125 are qualified as J because of potential high bias.

The LCS/LCSD for batch BD51585 exhibited a percent recovery below the LCL for ethylbenzene (0%, 0%). The associated results in samples MW09_041125 and MW22_041125 are qualified as UJ because of potential low bias.

The LCS/LCSD for batch BD51585 exhibited a RPD above the control limit for tert-butyl alcohol (37.8%). The associated results in sample MW09_041125 and MW22_041125 are qualified as UJ because of potential indeterminate bias.

25D0907

The LCS/LCSD for batch BD51585 exhibited a percent recovery below the LCL for ethylbenzene (0%, 0%). The associated result in sample MW10_041425 is qualified as UJ because of potential low bias.

The LCS/LCSD for batch BD51585 exhibited a RPD above the control limit for tert-butyl alcohol (37.8%). The associated result in sample MW10_041425 is qualified as UJ because of potential indeterminate bias.

25D0969

The LCS/LCSD for batch BD51584 exhibited RPDs above the control limit for 1,4-dioxane (49.3%) and tert-butyl alcohol (45.3%). The associated results in sample MW12_041525 are qualified as UJ because of potential indeterminate bias.

SVOCs by SW-846 Method 8270D/8270E/8270D-SIM/8270E-SIM

25B1108

The sample SB15 _0-2 exhibited percent recoveries below the LCL for the surrogates 2,4,6-tribromophenol (12.4%) and 2-fluorophenol (13.4%). The associated results are qualified as J or UJ because of potential low bias.

The sample SB07 _0-2 (reanalysis) exhibited percent recoveries below the LCL for the surrogates 2,4,6-tribromophenol (0%), 2-fluorobiphenyl (1.8%), 2-fluorophenol (0%), nitrobenzene-d5 (0%), phenol-d6 (4.9%), and p-terphenyl-d14 (0%). The associated results are qualified as J or UJ because of potential low bias.

25C1178

The LCS for batch BC51687 exhibited percent recoveries below the LCL for 4-nitrophenol (0%) and phenol (0%). The associated results in samples MW07_031825, MW16_031825, and MW18_031825 are qualified as UJ because of potential low bias.

25C1483

The LCS for batch BC51960 exhibited a percent recovery below the LCL for 2,4-dimethylphenol (3.24%). The associated result in sample SB14_5-7 is qualified as UJ because of potential low bias.

25D0379

The sample MW14_040425 exhibited an exceedance of the recommended holding time for 1,4-dioxane by 3 days. The associated result is qualified as UJ because of potential low bias.

The MB for batch BD50786 exhibited a detection of naphthalene (0.05 ug/L). The associated result in sample MW23_040425 is qualified as U at the sample concentration because of potential blank contamination.

The LCS for batch BD50448 exhibited percent recoveries below the LCL for 2,4-dinitrophenol (8.8%) and hexachlorocyclopentadiene (0%). The associated results in samples SB22A_0-2 and SB22A_4-5 are qualified as UJ because of potential low bias.

The LCS for batch BD50613 exhibited percent recoveries below the LCL for 4-nitrophenol (0%) and benzoic acid (0%). The associated results in sample MW14_040425 are qualified as UJ because of potential low bias.

The LCS for batch BD50617 exhibited a percent recovery above the UCL for numerous compounds (123% - 456%). Based on professional judgement, all associated detect results in sample MW14_040425 are qualified as J because of potential high bias.

The LCS for batch BD50617 exhibited a percent recovery below the LCL for n-nitrosodimethylamine (0%). The associated result in sample MW14_040425 is qualified as UJ because of potential low bias.

The LCS for batch BD50786 exhibited a percent recovery below the LCL for n-nitrosodimethylamine (0%). The associated result in sample MW23_040425 is qualified as UJ because of potential low bias.

The LCSD for batch BD50785 exhibited a percent recovery below the LCL and exhibited a RPD above the control limit for benzoic acid (19.1%, RPD=70.5%). The associated results in sample MW23_040425 are qualified as UJ because of potential low bias.

25D0817

The LCS for batch BD51294 exhibited percent recoveries below the LCL for 4-nitrophenol (4.6%), benzoic acid (9.8%), and phenol (2.1%). The associated results in samples MW09_041125 and MW22_041125 are qualified as UJ because of potential low bias.

The LCS for batch BD51295 exhibited a percent recovery below the LCL for n-nitrosodimethylamine (32%). The associated results in samples MW09_041125 and MW22_041125 are qualified as UJ because of potential low bias.

25D0907

The LCS for batch BD51294 exhibited percent recoveries below the LCL for 4-nitrophenol (0%), benzoic acid (0%), and phenol (0%). The associated results in sample MW10_041425 are qualified as UJ because of potential low bias.

The LCS for batch BD51295 exhibited a percent recovery below the LCL for n-nitrosodimethylamine (0%). The associated result in sample MW10_041425 is qualified as UJ because of potential low bias.

25D0969

The LCS/LCSD for batch BD51494 exhibited percent recoveries below the LCL for 4-nitrophenol (0%, 0%), benzoic acid (18.6%, 19.6%), and pyridine (8.57%, 9.4%). The associated results in sample MW12_041525 are qualified as UJ because of potential low bias.

The LCS/LCSD for batch BD51494 exhibited a RPD above the control limit for 2,4-dinitrophenol (20.2%). The associated result in sample MW12_041525 is qualified as UJ because of potential indeterminate bias.

The LCS for batch BD51495 exhibited a percent recovery below the LCL for n-nitrosodimethylamine (0%). The associated result in sample MW12_041525 is qualified as UJ because of potential low bias.

PFAS by USEPA Method 1633

25B1030

The LCS and LLCS for batch BB51494 exhibited a percent recovery below the LCL for perfluoro-3-methoxypropanoic acid (PFMPA) (34.7%, 31.6%). The associated results in samples SB16_0-2, SB17_0-2, SB18_0-2, and SB18_2-4 are qualified as UJ because of potential low bias.

The sample SB16_0-2 exhibited percent recoveries above the UCL for the isotope dilution standards 13C7-perfluoroundecanoic acid (151%) and d7-2-(n-methyl perfluoro-1-octanesulfonamido)-ethanol (154%). The associated results are qualified as UJ because of potential low bias.

25B1108

The LCS and LLCS for batch BB51494 exhibited a percent recovery below the LCL for perfluoro-3-methoxypropanoic acid (PFMPA) (34.7%, 31.6%). The associated results in samples DUP01_021925, DUP02_021925, SB07 _0-2, SB08 _0-2, SB08 _2-4, SB15 _0-2, SB15 _2-4, and SB22 _0-2 are qualified as UJ because of potential low bias.

The sample DUP02_021925 exhibited percent recoveries above the UCL for the isotope dilution standards 1H,1H,2H,2H-perfluoro-1-[1,2-13C2]-decane sulfonic acid (8:2) (246%), 1H,1H,2H,2H-perfluoro-1-[1,2-13C2]-hexane sulfonic acid (4:2) (192%), 1H,1H,2H,2H-perfluoro-1-[1,2-13C2]-octane sulfonic acid (6:2) (202%), and n-deuteriomethylperfluoro-1-octanesulfonamidoacetic acid (157%). The associated results are qualified as UJ because of potential low bias.

The sample SB08 _2-4 exhibited percent recoveries above the UCL for the isotope dilution standards 1H,1H,2H,2H-perfluoro-1-[1,2-13C2]-hexane sulfonic acid (4:2) (164%) and 1H,1H,2H,2H-perfluoro-1-[1,2-13C2]-octane sulfonic acid (6:2) (210%). The associated results are qualified as UJ because of potential low bias.

The sample SB15 _2-4 exhibited a percent recovery above the UCL for the isotope dilution standard M3-hexafluoropropylene oxide dimer acid (M3HFPO-DA) (157%). The associated results are qualified as UJ because of potential low bias.

25C0001

The MB for batch BC50523 exhibited a detection of perfluorobutanoic acid (PFBA) (0.374 ug/kg). The associated detect results in samples SB11 _0-2, SB13 _0-2, SB14 _0-2, and SB23 _0-2 are qualified as U at the reporting limit because of potential blank contamination.

The LCS and LLCS for batch BC50523 exhibited percent recoveries below the LCL for perfluoro-3-methoxypropanoic acid (PFMPA) (13.2%, 7.76%) and 3-perfluoroheptyl propanoic acid (7:3FTCA) (9.92%, 9.18%). The associated results in samples SB11 _0-2, SB13 _0-2, SB14 _0-2, and SB23 _0-2 are qualified as UJ because of potential low bias.

25C0573

The LCS and LLCS for batch BC50781 exhibited a percent recovery above the UCL for 3-perfluoropropyl propanoic acid (3:3 FTCA) (414%, 350%). The associated results are non-detect. No qualification is necessary.

The sample SB18_8-10 exhibited percent recoveries above the UCL for the isotope dilution standards perfluoro[2,3,4-13C3]butanesulfonic acid (M3PFBS) (151%) and 13C4-perfluoroheptanoic acid (165%). The associated results are qualified as UJ because of potential low bias.

25C1088

The LCS and LLCS for batch BC51762 exhibited percent recoveries below the LCL for 11Cl-PF3OUdS (38.1%, 41.5%), 3-perfluoroheptyl propanoic acid (FHpPA) (8.18%, 8.8%), and perfluoro-4-oxapentanoic acid (PFMPA) (18.1%, 15.4%). The associated results in samples DUP03_031525, SB09_10-12, SB10_10-12, SB11_10-12, SB12_10-12, SB12_6-8, SB13_10-12, and SB13_6-8 are qualified as UJ because of potential low bias.

The sample SB09_10-12 exhibited percent recoveries above the UCL for the isotope dilution standards M2-8:2 FTS (203%) and M4PFHpA (168%). The associated results are qualified as UJ because of potential low bias.

The sample SB10_10-12 exhibited a percent recovery above the UCL for the isotope dilution standard M4PFHpA (204%). The associated result is qualified as UJ because of potential low bias.

The sample SB11_10-12 exhibited a percent recovery above the UCL for the isotope dilution standard M4PFHpA (162%). The associated result is qualified as UJ because of potential low bias.

The sample SB12_10-12 exhibited a percent recovery above the UCL for the isotope dilution standard M4PFHpA (163%). The associated result is qualified as UJ because of potential low bias.

The sample SB12_6-8 exhibited a percent recovery above the UCL for the isotope dilution standard M4PFHpA (184%). The associated result is qualified as UJ because of potential low bias.

The sample SB13_10-12 exhibited a percent recovery above the UCL for the isotope dilution standard M4PFHpA (158%). The associated result is qualified as UJ because of potential low bias.

The sample SB13_6-8 exhibited a percent recovery above the UCL for the isotope dilution standard M4PFHpA (173%). The associated result is qualified as UJ because of potential low bias.

The sample DUP03_031525 exhibited a percent recovery above the UCL for the isotope dilution standard M4PFHpA (165%). The associated result is qualified as UJ because of potential low bias.

25C1178

The LCS/LCSD for batch BC51917 exhibited a percent recovery above the UCL for 4,8-dioxa-3h-perfluorononanoic acid (ADONA) (151%, 158%). The associated results in samples MW07_031825, MW16_031825, and MW18_031825 are qualified as J because of potential high bias.

The LLCS for batch BC51917 exhibited a percent recovery below the LCL for perfluorododecanesulfonic acid (PFDoS) (43.8%). The associated results in samples MW07_031825, MW16_031825, and MW18_031825 are qualified as UJ because of potential low bias.

The sample MW16_031825 exhibited a percent recovery above the UCL for the isotope dilution standard 1H,1H,2H,2H-perfluoro-1-[1,2-13C2]-hexane sulfonic acid (4:2) (174%). The associated result is qualified as UJ because of potential low bias.

The sample MW18_031825 exhibited a percent recovery above the UCL for the isotope dilution standard 1H,1H,2H,2H-perfluoro-1-[1,2-13C2]-hexane sulfonic acid (4:2) (187%). The associated result is qualified as UJ because of potential low bias.

25C1483

The LCS for batch BC52176 exhibited percent recoveries below the LCL for 3-perfluoroheptyl propanoic acid (FHpPA) (13.7%, 5.1%), 3-perfluoropentyl propanoic acid (FPePA) (LLCS=30.7%), and perfluoro-4-oxapentanoic acid (PFMPA) (17%, 2.42%). The associated results in samples

SB14_5-7, SB14_10-12, SB23_6-8, and SB23_10-12 are qualified as UJ because of potential low bias.

25D0379

The LCS and/or LLCS for batch BD50542 exhibited percent recoveries below the LCL for perfluoro-3-methoxypropanoic acid (PFMPA) (46.3%, 24.9%) and perfluorododecanesulfonic acid (PFDoS) (LLCS=47.2%). The associated results in samples MW14_040425 and MW23_040425 are qualified as UJ because of potential low bias.

The LCS or LLCS for batch BD50652 exhibited percent recoveries below the LCL for perfluoro-3-methoxypropanoic acid (PFMPA) (LCS=7.46%), 3-perfluoroheptyl propanoic acid (7:3FTCA) (LLCS=42.2%), and perfluorodecanesulfonic acid (PFDS) (LLCS=32.2%). The associated results in sample SB22A_4-5 are qualified as UJ because of potential low bias.

The sample MW14_040425 exhibited a percent recovery above the UCL for the isotope dilution standard 1H,1H,2H,2H-perfluoro-1-[1,2-13C2]-hexane sulfonic acid (4:2) (198%). The associated result is qualified as UJ because of potential low bias.

The sample MW23_040425 exhibited a percent recovery above the UCL for the isotope dilution standard 1H,1H,2H,2H-perfluoro-1-[1,2-13C2]-hexane sulfonic acid (4:2) (196%). The associated result is qualified as UJ because of potential low bias.

The sample SB22A_4-5 exhibited percent recoveries above the UCL for the isotope dilution standards 13C8-perfluorooctanoic acid (152%) and 1H,1H,2H,2H-perfluoro-1-[1,2-13C2]-hexane sulfonic acid (4:2) (156%). The associated results are qualified as UJ because of potential low bias.

25D0817

The LCS and/or LLCS for batch BD50941 exhibited percent recoveries below the LCL for perfluoro-3-methoxypropanoic acid (PFMPA) (26.1%, 10.8%), 3-perfluoropropyl propanoic acid (3:3 FTCA) (LLCS=48.9%), and perfluorododecanesulfonic acid (PFDoS) (LLCS=48.4%). The associated results in sample MW09_041125 are qualified as UJ because of potential low bias.

The LCS and/or LLCS for batch BD50991 exhibited percent recoveries below the LCL for perfluoro-3-methoxypropanoic acid (PFMPA) (31%, 15.8%) and 3-perfluoropropyl propanoic acid (3:3 FTCA) (LLCS=36.2%). The associated results in sample MW22_041125 are qualified as UJ because of potential low bias.

The sample MW09_041125 exhibited percent recoveries above the UCL for the isotope dilution standards 1H,1H,2H,2H-perfluoro-1-[1,2-13C2]-decane sulfonic acid (8:2) (202%), 1H,1H,2H,2H-perfluoro-1-[1,2-13C2]-hexane sulfonic acid (4:2) (251%), and 1H,1H,2H,2H-perfluoro-1-[1,2-13C2]-octane sulfonic acid (6:2) (280%). The associated results are qualified as UJ because of potential low bias.

The sample MW22_041125 exhibited a percent recovery above the UCL for the isotope dilution standard 1H,1H,2H,2H-perfluoro-1-[1,2-13C2]-hexane sulfonic acid (4:2) (204%). The associated result is qualified as UJ because of potential low bias.

25D0907

The LCS and/or LLCS for batch BD51198 exhibited percent recoveries below the LCL for 3-perfluoropropyl propanoic acid (3:3 FTCA) (38.9%, 40%), perfluoro-3-methoxypropanoic acid (PFMPA) (3.26%, 7.08%), perfluorobutanoic acid (LCS=34.9%), and perfluorododecanesulfonic acid (PFDoS) (33%, 16.9%). The associated results in sample MW10_041425 are qualified as J or UJ because of potential low bias.

The sample MW10_041425 exhibited percent recoveries above the UCL for the isotope dilution standards 13C5-perfluoropentanoic acid (180%), 13C8-perfluorooctane sulfonic acid (169%), 1H,1H,2H,2H-perfluoro-1-[1,2-13C2]-decane sulfonic acid (8:2) (315%), 1H,1H,2H,2H-perfluoro-1-[1,2-13C2]-hexane sulfonic acid (4:2) (223%), 1H,1H,2H,2H-perfluoro-1-[1,2-13C2]-octane sulfonic acid (6:2) (360%), and n-deuterioethylperfluoro-1-octanesulfonamidoacetic acid (182%). The associated results are qualified as J or UJ because of potential low bias.

25D0969

The LCS and/or LLCS for batch BD51198 exhibited percent recoveries below the LCL for 3-perfluoropropyl propanoic acid (3:3 FTCA) (38.9%, 40%), perfluoro-3-methoxypropanoic acid (PFMPA) (3.26%, 7.08%), perfluorobutanoic acid (LCS=34.9%), and perfluorododecanesulfonic acid (PFDoS) (33%, 16.9%). The associated results in sample MW12_041525 are qualified as J or UJ because of potential low bias.

Herbicides by SW-846 Method 8151A

25D0379

The sample SB22A_4-5 exhibited a percent recovery below the LCL for the surrogate 2,4-dichlorophenylacetic acid (15.4%). The associated results are qualified as UJ because of potential low bias.

PCBs by SW-846 Method 8082A

25C1178

The sample MW07_031825 exhibited a percent recovery below the LCL for the surrogate 2,4,5,6-tetrachloro-meta-xylene [1C] (27.5%). The associated results are qualified as UJ because of potential low bias.

The sample MW16_031825 exhibited a percent recovery below the LCL for the surrogate 2,4,5,6-tetrachloro-meta-xylene [1C] (23%). The associated results are qualified as UJ because of potential low bias.

25D0817

The sample MW22_041125 exhibited a percent recovery below the LCL for the surrogate 2,4,5,6-tetrachloro-meta-xylene [1C] (21.5%). The associated results are qualified as UJ because of potential low bias.

25D0907

The LCS/LCSD for batch BD51371 exhibited RPDs above the control limit for PCB-1016 (36.7%) and PCB-1260 (34.3%). All associated results in sample MW10_041425 are qualified as UJ because of potential indeterminate bias.

25D0969

The LCS/LCSD for batch BD51371 exhibited RPDs above the control limit for PCB-1016 (36.7%) and PCB-1260 (34.3%). All associated results in sample MW12_041525 are qualified as UJ because of potential indeterminate bias.

Pesticides by SW-846 Method 8081B

25C1178

The sample MW07_031825 exhibited a percent recovery below the LCL for the surrogate 2,4,5,6-tetrachloro-meta-xylene [1C] (29.5%). The associated results are qualified as UJ because of potential low bias.

The sample MW16_031825 exhibited a percent recovery below the LCL for the surrogate 2,4,5,6-tetrachloro-meta-xylene [1C] (25.3%). The associated results are qualified as UJ because of potential low bias.

25D0907

The LCS/LCSD for batch BD51373 exhibited RPDs above the control limit for aldrin (21.3%), alpha-endosulfan (20.2%), dieldrin (20.1%), endrin (20.2%), and heptachlor epoxide (20.5%). The associated results in sample MW10_041425 are qualified as UJ because of potential indeterminate bias.

25D0969

The LCS/LCSD for batch BD51373 exhibited RPDs above the control limit for aldrin (21.3%), alpha-endosulfan (20.2%), dieldrin (20.1%), endrin (20.2%), and heptachlor epoxide (20.5%). The associated results in sample MW12_041525 are qualified as UJ because of potential indeterminate bias.

Metals by SW-846 Method 6010D/6020B/7473/7470

25B1030

The LCS for batch BB51404 exhibited a percent recovery above the UCL for manganese (122%). The associated results in samples SB16_0-2, SB17_0-2, SB18_0-2, and SB18_2-4 are qualified as J because of potential high bias.

25B1108

The MS performed on sample SB15 _2-4 exhibited percent recoveries below the LCL for mercury (43.2%), antimony (50.4%), total chromium (-2.0%), lead (60.2%), manganese (19.1%), sodium (73.3%), and zinc (71%). The associated results are qualified as J or UJ because of potential low bias.

The laboratory duplicate and parent sample (SB15 _2-4) exhibited RPDs above the control limit for barium (41.6%), calcium (83.4%), total chromium (96.9%), lead (43.5%), nickel (73.1%), and potassium (38.5%). The associated results not previously qualified are qualified as J because of potential indeterminate bias.

25B1271

The laboratory duplicate and parent sample (SB09_0-2) exhibited RPDs above the control limit for barium (63.8%), calcium (45.6%), and magnesium (78.6%). The associated results are qualified as J because of potential indeterminate bias.

The MS performed on sample SB09_0-2 exhibited percent recoveries below the LCL for antimony (36.1%) and copper (34.1%). The associated results are qualified as J or UJ because of potential low bias.

The LCS for batch BB51706 exhibited percent recoveries above the UCL for beryllium (105%) and copper (109%). The associated results in samples SB09_0-2, SB10_0-2, and SB12_0-2 are qualified as J because of potential high bias.

25C0001

The MS performed on sample SB13 _0-2 exhibited a percent recovery below the LCL for mercury (38.4%). The associated result is qualified as J because of potential low bias.

25C1178

The LCS for batch BC51682 exhibited a percent recovery above the UCL for total calcium (125%). The associated results in samples MW07_031825, MW16_031825, and MW18_031825 are qualified as J because of potential high bias.

25C1483

The MS performed on sample SB14_10-12 exhibited percent recoveries below the LCL for antimony (13.3%), lead (68.6%), and mercury (37.9%). The associated results are qualified as J or UJ because of potential low bias.

The MS performed on sample SB14_10-12 exhibited a percent recovery above the UCL for copper (147%). The associated result in is qualified as J because of potential high bias.

The laboratory duplicate and parent sample (SB14_10-12) exhibited RPDs above the control limit for aluminum (36.2%), copper (48%), lead (121%), manganese (52.9%), nickel (35.3%), sodium (58.2%), and vanadium (37.2%). The associated results not previously qualified are qualified as J because of potential indeterminate bias.

25D0379

The LCS for batch BD50610 exhibited a percent recovery below the LCL for total cadmium (75%). The associated results in samples MW14_040425 and MW23_040425 are qualified as UJ because of potential low bias.

The LCS for batch BD50625 exhibited percent recoveries above the UCL for dissolved calcium (139%) and dissolved copper (133%). The associated detect results in samples MW14_040425 and MW23_040425 are qualified as J because of potential high bias.

25D0817

The MB for batch BD51078 exhibited a detection of dissolved lead (0.00886 mg/L). The associated results in samples MW09_041125 and MW22_041125 are qualified as J because of potential blank contamination.

The LCS for batch BD51072 exhibited a percent recovery below the LCL for total sodium (76.6%). The associated results in samples MW09_041125 and MW22_041125 are qualified as J because of potential low bias.

The LCS for batch BD51083 exhibited percent recoveries below the LCL for dissolved beryllium (72.2%) and dissolved cadmium (78.4%). The associated results in samples MW09_041125 and MW22_041125 are qualified as UJ because of potential low bias.

The MS performed on sample MW22_041125 exhibited a percent recovery below the LCL for numerous dissolved metals (-316% - 27.4%). Based on professional judgement, all associated results in the sample are qualified as J or UJ because of potential low bias.

The MS performed on sample MW22_041125 exhibited percent recoveries below the LCL for total antimony (40.4%), total arsenic (32%), total beryllium (33.8%), total cadmium (38.1%), total selenium (29.9%), and total thallium (39.8%). The associated results are qualified as UJ because of potential low bias.

25D0907

The FB (GWFB02_041425) exhibited a detection of total aluminum (0.0762 mg/L), total calcium (0.392 mg/L), total magnesium (0.061 mg/L), and total potassium (0.104 mg/L). The associated results < 10X the blank concentration in sample MW10_041425 are qualified as J because of potential blank contamination.

The MB for batch BD51078-BLK1 exhibited a detection of dissolved lead (0.00886 mg/L). The associated result in sample MW10_041425 is qualified as J because of potential blank contamination.

The LCS for batch BD51072 exhibited a percent recovery below the LCL for total sodium (76.6%). The associated result in sample MW10_041425 is qualified as J because of potential low bias.

The LCS for batch BD51083 exhibited percent recoveries below the LCL for dissolved beryllium (72.2%) and dissolved cadmium (78.4%). The associated results in sample MW10_041425 are qualified as UJ because of potential low bias.

25D0969

The LCS for batch BD51176 exhibited a percent recovery below the LCL for total sodium (79%). The associated result in sample MW12_041525 is qualified as J because of potential low bias.

The LCS for batch BD51369 exhibited percent recoveries below the LCL for dissolved aluminum (77.1%), dissolved barium (79%), dissolved chromium (77.8%), dissolved iron (78.8%), dissolved lead (78.4%), dissolved magnesium (74.6%), dissolved silver (76.2%), dissolved vanadium (77.4%), and dissolved zinc (79.7%). The associated results in sample MW12_041525 are qualified as J or UJ because of potential low bias.

The MS performed on sample MW12_041525 exhibited percent recoveries below the LCL for total and dissolved antimony (0%, 0%), total and dissolved arsenic (0%, 0%), total and dissolved beryllium (-0.0046%, -0.66%), total and dissolved cadmium (-0.0246%, -0.359%), total and dissolved selenium (-16.7%, -1.66%), and total and dissolved thallium (-0.0572%, -1.52%). The associated results are qualified as UJ because of potential low bias.

The laboratory duplicate and parent sample (MW12_041525) exhibited RPDs above the control limit for total aluminum (28.8%), total copper (31.9%), and total lead (40%). The associated results are qualified as J because of potential indeterminate bias.

Hexavalent Chromium by SW-846 Method 7196A

25B1108

The MS/MSD performed on sample SB15 _2-4 exhibited a percent recovery below the LCL for hexavalent chromium (57.8%, 55.9%). The associated result is qualified as UJ because of potential low bias.

25B1271

The MS/MSD performed on sample SB09_0-2 exhibited a percent recovery below the LCL for hexavalent chromium (64.8%, 56.4%). The associated result is qualified as UJ because of potential low bias.

25C1178

The samples MW07_031825, MW16_031825, and MW18_031825 exhibited an exceedance of the recommended holding time for hexavalent chromium (< 0.5 days). The associated results are qualified as UJ because of potential low bias.

OTHER DEFICIENCIES:

Other deficiencies include anomalies that do not directly impact data quality and do not necessitate qualification. The section below describes the other deficiencies that were identified.

VOCs by SW-846 Method 8260D

25B1108

The MS and/or MSD performed on sample SB15 _2-4 exhibited percent recoveries above the UCL for 1,1-dichloroethane (149%, 145%), 1,2-dichloroethane (MS=137%), 1,2-dichloropropane (156%, 147%), benzene (151%, 146%), carbon disulfide (153%, 150%), cyclohexane (157%, 152%), dichlorodifluoromethane (MS=151%), and methylcyclohexane (137%, 132%). Organic results are not qualified based on MS/MSD recoveries alone. No qualification is necessary.

25B1271

The MS and/or MSD performed on sample SB09_0-2 exhibited a recovery below the LCL for methylcyclohexane (MSD = 68.9%) and RPDs above the control limit for several compounds (RPD = 45.3% - 63.0%). Organic results are not qualified based on MS/MSD recoveries alone. No qualification is necessary.

25C1178

The MB for batch BC51491 exhibited a detection of methylene chloride (1.48 ug/L). The associated results are non-detect. No qualification is necessary.

The LCS and/or LCSD for batch BC51491 exhibited percent recoveries above the UCL for chloroethane (LCS=138%) and methyl acetate (146%, 141%). The associated results are non-detect. No qualification is necessary.

25C1483

The MS and/or MSD performed on sample SB14_10-12 exhibited percent recoveries above the UCL for benzene (MS=140%), carbon disulfide (147%, 142%), cyclohexane (139%, 131%), and methylcyclohexane (MS=132%). Organic results are not qualified based on MS/MSD recoveries alone. No qualification is necessary.

25D0379

The LCS/LCSD for batch BD50367 exhibited a percent recovery above the UCL for acetone (193%, 204%). The associated results are non-detect. No qualification is necessary.

25D0817

The MS performed on sample MW22_041125 exhibited percent recoveries outside of control limits for numerous compounds (0% - 257%). Organic results are not qualified based on MS recoveries alone. No qualification is necessary.

25D0907

The LCS and/or LCSD for batch BD51585 exhibited percent recoveries above the UCL for 1,3,5-trimethylbenzene (141%, 135%), dichlorodifluoromethane (163%, 159%), and n-butylbenzene (LCS=133%). The associated results are non-detect. No qualification is necessary.

25D0969

The LCS and/or LCSD for batch BD51584 exhibited percent recoveries above the UCL for 1,1,1,2-tetrachloroethane (LCSD=128%), 1,3,5-trimethylbenzene (144%, 137%), bromodichloromethane (LCSD=130%), dichlorodifluoromethane (168%, 162%), n-butylbenzene (LCS=134%), n-propylbenzene (LCS=135%), p-isopropyltoluene (LCS=137%), and styrene (LCSD=133%). The associated results are non-detect. No qualification is necessary.

SVOCs by SW-846 Method 8270D/8270E/8270D-SIM/8270E-SIM

25B1030

The MB for batch BB51372 exhibited a detection of bis(2-ethylhexyl) phthalate (0.0316 mg/kg). The associated results are non-detect. No qualification is necessary.

The sample SB16_0-2 exhibited percent recoveries outside control limit for the surrogates 2,4,6-tribromophenol (9%), nitrobenzene-d5 (14%), phenol-d6 (11%), and p-terphenyl-d14 (140%). The sample was diluted >10X. No qualification is necessary.

The sample SB17_0-2 (reanalysis) exhibited a percent recovery below the LCL for the surrogate nitrobenzene-d5 (13.6%). Only one surrogate from a single fraction was outside of the recovery control limits. No qualification is necessary.

25B1108

The MS and/or MSD performed on sample SB15 _2-4 exhibited percent recoveries below the LCL for benzoic acid (8.24%, 9.12%) and pyridine (MSD=24%) and RPDs above the control limit for caprolactam (178.3%) and pyridine (49.4%). Organic results are not qualified on the basis of MS/MSD recoveries alone. No qualification is necessary.

The sample DUP01_021925 exhibited a percent recovery above the UCL for the surrogate nitrobenzene-d5 (138%). Only one surrogate from a single fraction was outside of the recovery control limits. No qualification is necessary.

The sample SB15 _0-2 exhibited a percent recovery below the LCL for the surrogate nitrobenzene-d5 (8.4%). Only one surrogate from a single fraction was outside of the recovery control limits. No qualification is necessary.

The sample SB15 _0-2 (reanalysis) exhibited percent recoveries below the LCL for the surrogates 2-fluorophenol (0%), 2,4,6-tribromophenol (0%), and terphenyl-d14 (0%). The sample was diluted >10X. No qualification is necessary.

The sample SB22 _0-2 (reanalysis) exhibited percent recoveries below the LCL for the surrogates 2-fluorophenol (18.1%) and nitrobenzene-d5 (18.6%). Only one surrogate from a single fraction was outside of the recovery control limits. No qualification is necessary.

The sample DUP01_021925 (reanalysis) exhibited percent recoveries below the LCL for the surrogates 2,4,6-tribromophenol (0%) and 2-fluorophenol (0%). The sample was diluted >10X. No qualification is necessary.

The sample DUP02_021925 (reanalysis) exhibited percent recoveries below the LCL for the surrogates 2,4,6-tribromophenol (0%), 2-fluorobiphenyl (0%), 2-fluorophenol (0%), nitrobenzene-d5 (0%), and p-terphenyl-d14 (0%). The sample was diluted >10X. No qualification is necessary.

25B1271

The MS and/or MSD performed on sample SB09_0-2 exhibited percent recoveries and/or RPDs outside of control limts for numerous compounds (MS = -426% - 1370%, MSD = 0% - 3920%, RPD = 35.1% - 108.9%). Organic results are not qualified based on MS/MSD recoveries alone. No qualification is necessary.

The sample SB10_0-2 (reanalysis) exhibited percent recoveries below the LCL for the surrogates 2,4,6-tribromophenol (0%), 2-fluorobiphenyl (0%), 2-fluorophenol (0%), nitrobenzene-d5 (0%), phenol-d6 (17.6%), and p-terphenyl-d14 (0%). The sample was diluted >10X. No qualification is necessary.

The sample SB12_0-2 (reanalysis) exhibited percent recoveries below the LCL for the surrogates 2,4,6-tribromophenol (0%), 2-fluorophenol (0%), nitrobenzene-d5 (0%), phenol-d6 (0%), and p-terphenyl-d14 (0%). The sample was diluted >10X. No qualification is necessary.

25C0573

The LCS for batch BC51147 exhibited a percent recovery above the UCL for benzoic acid (161%). The associated results are non-detect. No qualification is necessary.

25C1088

The MB for batch BC51645 exhibited a detection of bis(2-ethylhexyl) phthalate (0.0266 mg/kg). The associated results are non-detect. No qualification is necessary.

25C1178

The LCS for batch BC51687 exhibited a percent recovery above the UCL for di-n-butyl phthalate (122%). The associated results are non-detect. No qualification is necessary.

The LCS for batch BC51688 exhibited a percent recovery above the UCL for hexachloroethane (152%). The associated results are non-detect. No qualification is necessary.

The sample MW16_031825 exhibited a percent recovery below the LCL for the surrogate nitrobenzene-d5 (44.2%). Only one surrogate from a single fraction was outside of the recovery control limits. No qualification is necessary.

The sample MW18_031825 exhibited a percent recovery below the LCL for the surrogate nitrobenzene-d5 (40.1%). Only one surrogate from a single fraction was outside of the recovery control limits. No qualification is necessary.

25C1483

The MS and/or MSD performed on sample SB14_10-12 exhibited percent recoveries below the LCL and/or an RPD above the control limit for 2,4-dinitrophenol (0%, 0%), benzoic acid (MSD=0%, RPD=200%), hexachlorocyclopentadiene (6.08%, 5.12%), pentachlorophenol (RPD=34.5%), and pyridine (RPD=35.7%). Organic results are not qualified based on MS/MSD recoveries alone. No qualification is necessary.

25D0379

The LCS for batch BD50786 exhibited percent recoveries above the UCL for hexachlorobenzene (193%) and hexachloroethane (318%). The associated results are non-detect. No qualification is necessary.

The sample MW14_040425 exhibited a percent recovery below the LCL for the surrogate nitrobenzene-d5 (45%). Only one surrogate from a single fraction was outside of the recovery control limits. No qualification is necessary.

The sample MW23_040425 exhibited percent recoveries below the LCL for the surrogates 2-fluorophenol (16.2%) and nitrobenzene-d5 (40.1%). Only one surrogate from each fraction was outside of the recovery control limits. No qualification is necessary.

The sample SB22A_4-5 exhibited a percent recovery above the UCL for the surrogate 1,4-dioxane-d8 (128%). The associated results are non-detect. No qualification is necessary.

25D0817

The LCS for batch BD51295 exhibited percent recoveries above the UCL for hexachloroethane (230%) and pentachlorophenol (207%). The associated results are non-detect. No qualification is necessary.

The MS performed on sample MW22_041125 exhibited percent recoveries and/or RPDs above the control limit for several compounds (Recoveries: 0.92% - 167%, RPD: 26.2% - 191.5%). Organic results are not qualified based on MS recoveries alone. No qualification is necessary.

The sample MW09_041125 exhibited a percent recovery below the LCL for the surrogate nitrobenzene-d5 (45%). Only one surrogate from a single fraction was outside of the recovery control limits. No qualification is necessary.

25D0907

The LCS for batch BD51295 exhibited percent recoveries above the UCL for hexachloroethane (230%) and pentachlorophenol (207%). The associated results are non-detect. No qualification is necessary.

25D0969

The LCS for batch BD51495 exhibited percent recoveries above the UCL for hexachloroethane (232%) and pentachlorophenol (204%). The associated results are non-detect. No qualification is necessary.

The sample MW12_041525 exhibited a percent recovery below the LCL for the surrogate nitrobenzene-d5 (47.7%). Only one surrogate from a single fraction was outside of the recovery control limits. No qualification is necessary.

PFAS by USEPA Method 1633

25B1108

The MS/MSD performed on sample SB15 _2-4 exhibited a RPD above the control limit for perfluoro-3-methoxypropanoic acid (PFMPA) (86.1%). Organic results are not qualified based on MS/MSD recoveries alone. No qualification is necessary.

The sample DUP01_021925 exhibited a percent recovery below the LCL for the isotope dilution standard 13C4-perfluorobutanoic acid (9.3%). The associated results are non-detect. No qualification is necessary.

The sample DUP02_021925 exhibited a percent recovery below the LCL for the isotope dilution standard 13C4-perfluorobutanoic acid (7.55%). The associated results are non-detect. No qualification is necessary.

25C0001

The LCS/LCSD for batch BC50523 exhibited percent recoveries above the UCL for perfluoro-4-methoxybutanoic acid (PFMBA) (186%, 232%) and 3-perfluoropropyl propanoic acid (3:3 FTCA) (460%, 436%). The associated results are non-detect. No qualification is necessary.

The sample SB11 _0-2 exhibited a percent recovery below the LCL for the isotope dilution standard 13C4-perfluorobutanoic acid (7.64%). The associated results are non-detect. No qualification is necessary.

The sample SB14 _0-2 exhibited a percent recovery below the LCL for the isotope dilution standard 13C4-perfluorobutanoic acid (5.14%). The associated results are non-detect. No qualification is necessary.

The sample SB23 _0-2 exhibited percent recoveries below the LCL for the isotope dilution standards 13C4-perfluorobutanoic acid (5.13%) and 13C5-perfluoropentanoic acid (18.1%). The associated results are non-detect or were previously qualified. No qualification or action is necessary.

25C0573

The LCS and LLCS for batch BC50781 exhibited a percent recovery below the LCL for 3-perfluoroheptyl propanoic acid (7:3FTCA) (13.9%, 14.1%). The associated results in samples SB15_6-8 and SB18_8-10 are qualified as UJ because of potential low bias.

25C1088

The LCS and LLCS for batch BC51762 exhibited a percent recovery above the UCL for 3-perfluoropropyl propanoic acid (FPrPA) (240%, 235%). The associated results are non-detect. No qualification is necessary.

The sample SB09_10-12 exhibited a percent recovery below the LCL for the isotope dilution standard perfluoro-n-[13C4] butanoic acid (MPFBA) (5.00%). The associated results are non-detect. No qualification is necessary.

The sample SB10_10-12 exhibited percent recoveries below the LCL for the isotope dilution standards perfluoro-n-[13C4] butanoic acid (MPFBA) (2.81%) and perfluoro-n-[13C5] pentanoic acid (M5PFPeA) (16.7%). The associated results are non-detect. No qualification is necessary.

The sample SB11_10-12 exhibited a percent recovery below the LCL for the isotope dilution standard perfluoro-n-[13C4] butanoic acid (MPFBA) (6.71%). The associated results are non-detect. No qualification is necessary.

The sample SB12_10-12 exhibited percent recoveries below the LCL for the isotope dilution standards d7-N-MeFOSE (17.9%), d9-N-EtFOSE (21.4%), and perfluoro-n-[13C4] butanoic acid (MPFBA) (8.06%). The associated results are non-detect. No qualification is necessary.

The sample SB12_6-8 exhibited a percent recovery below the LCL for the isotope dilution standard perfluoro-n-[13C4] butanoic acid (MPFBA) (7.08%). The associated results are non-detect. No qualification is necessary.

The sample SB13_10-12 exhibited a percent recovery below the LCL for the isotope dilution standard perfluoro-n-[13C4] butanoic acid (MPFBA) (4.3%). The associated results are non-detect. No qualification is necessary.

The sample SB13_6-8 exhibited a percent recovery below the LCL for the isotope dilution standard perfluoro-n-[13C4] butanoic acid (MPFBA) (6.99%). The associated results are non-detect. No qualification is necessary.

The sample DUP03_031525 exhibited a percent recovery below the LCL for the isotope dilution standard perfluoro-n-[13C4] butanoic acid (MPFBA) (4.64%). The associated results are non-detect. No qualification is necessary.

25C1483

The LCS for batch BC52176 exhibited a percent recovery above the UCL for 3-perfluoropropyl propanoic acid (FPrPA) (432%). The associated results are non-detect. No qualification is necessary.

The MS and/or MSD performed on sample SB14_10-12 exhibited percent recoveries and/or an RPD outside of control limits for 11Ccl-PF3OUdS (RPD=39.2%), 3-perfluoroheptyl propanoic acid (FHpPA) (MS=11.6%, MSD=13.2%), 3-perfluoropropyl propanoic acid (FPrPA) (MS=489%, MSD=362%, & RPD=30.9%), 9Cl-PF3ONS (RPD=34.1%), and perfluoro-4-oxapentanoic acid (PFMPA) (MS=6.28%, MSD=10.7%, & RPD=51.4%). Organic results are not qualified based on MS/MSD recoveries alone. No qualification is necessary.

The sample SB14_10-12 exhibited a percent recovery below the LCL for the isotope dilution standard perfluoro-n-[13C4] butanoic acid (MPFBA) (6.8%). The associated results are non-detect. No qualification is necessary.

The sample SB14_5-7 exhibited a percent recovery below the LCL for the isotope dilution standard perfluoro-n-[13C4] butanoic acid (MPFBA) (7.04%). The associated results are non-detect. No qualification is necessary.

The sample SB23_10-12 exhibited a percent recovery below the LCL for the isotope dilution standard perfluoro-n-[13C4] butanoic acid (MPFBA) (23.8%). The associated results are non-detect. No qualification is necessary.

The sample SB23_6-8 exhibited a percent recovery below the LCL for the isotope dilution standard perfluoro-n-[13C4] butanoic acid (MPFBA) (3.49%). The associated results are non-detect. No qualification is necessary.

25D0379

The MB for batch BD50542 exhibited a detection of 11-chloroeicosafluoro-3-oxaundecane-1-sulfonic acid (11Cl-PF3OUdS) (1.49 ng/L). The associated results are non-detect. No qualification is necessary.

The LCS and/or LLCS for batch BD50542 exhibited percent recoveries above the UCL for 4,8-dioxa-3h-perfluorononanoic acid (ADONA) (164%, 187%), 11-chloroeicosafluoro-3-oxaundecane-1-sulfonic acid (11Cl-PF3OUdS) (LLCS=163%), and 9-chlorohexadecafluoro-3-oxanonane-1-sulfonic acid (9Cl-PF3ONS) (LLCS=170%). The associated results are non-detect. No qualification is necessary.

The LCS/LLCS for batch BD50652 exhibited a percent recovery above the UCL for 4,8-dioxa-3h-perfluorononanoic acid (ADONA) (179%, 181%). The associated results are non-detect. No qualification is necessary.

The sample SB22A_4-5 exhibited a percent recovery below the LCL for the isotope dilution standard 13C4-perfluorobutanoic acid (4.48%). The associated results are non-detect. No qualification is necessary.

25D0817

The LCS and LLCS for batch BD50941 exhibited percent recoveries above the UCL for 11-chloroeicosafluoro-3-oxaundecane-1-sulfonic acid (11Cl-PF3OUdS) (151%, 156%), 4,8-dioxa-3h-perfluorononanoic acid (ADONA) (166%, 169%), and 9-chlorohexadecafluoro-3-oxanonane-1-sulfonic acid (9Cl-PF3ONS) (165%, 172%). The associated results are non-detect. No qualification is necessary.

The LCS and LLCS for batch BD50991 exhibited percent recoveries above the UCL for 11-chloroeicosafluoro-3-oxaundecane-1-sulfonic acid (11Cl-PF3OUdS) (159%, 186%), 4,8-dioxa-3h-perfluorononanoic acid (ADONA) (166%, 185%), and 9-chlorohexadecafluoro-3-oxanonane-1-sulfonic acid (9Cl-PF3ONS) (174%, 177%). The associated results are non-detect. No qualification is necessary.

The MS and/or MSD performed on sample MW22_041125 exhibited percent recoveries above the UCL for 11-chloroeicosafluoro-3-oxaundecane-1-sulfonic acid (11Cl-PF3OUdS) (166%, 182%), 4,8-dioxa-3h-perfluorononanoic acid (ADONA) (187%, 188%), 9-chlorohexadecafluoro-3-oxanonane-1-sulfonic acid (9Cl-PF3ONS) (177%, 189%), and perfluoroheptanoic acid (PFHpA) (MSD=156%). Organic results are not qualified based on MS/MSD recoveries alone. No qualification is necessary.

The sample MW09_041125 exhibited a percent recovery below the LCL for the isotope dilution standard 13C4-perfluorobutanoic acid (16.3%). The associated results are non-detect. No qualification is necessary.

The sample MW22_041125 exhibited a percent recovery below the LCL for the isotope dilution standard 13C4-perfluorobutanoic acid (24.3%). The associated results are non-detect. No qualification is necessary.

25D0907

The LCS for batch BD51198 exhibited a percent recovery above the UCL for perfluoro-4-methoxybutanoic acid (PFMBA) (155%). The associated results are non-detect. No qualification is necessary.

25D0969

The LCS for batch BD51198 exhibited a percent recovery above the UCL for perfluoro-4-methoxybutanoic acid (PFMBA) (155%). The associated results are non-detect. No qualification is necessary.

Herbicides by SW-846 Method 8151A

25B1030

The MS and/or MSD performed on sample SB18_0-2 exhibited percent recoveries above the UCL for 2,4,5-trichlorophenoxy-acetic acid (121%, 126%), silvex (2,4,5-TP) (MSD=128%), and 2,4-D (MSD=181%) and an RPD above the control limit for 2,4-D (91.5%). Organic results are not qualified based on MS/MSD recoveries alone. No qualification is necessary.

25C1483

The MSD performed on sample SB14_10-12 exhibited percent recoveries above the UCL for 2,4,5-T (132%), 2,4,5-TP (silvex) (132%), and 2,4-D (119%). Organic results are not qualified based on MS recoveries alone. No qualification is necessary.

PCBs by SW-846 Method 8082A

25B1271

The MS/MSD performed on sample SB09_0-2 exhibited a percent recovery below the LCL for PCB-1016 (22.1%, 33.6%). Organic results are not qualified based on MS/MSD recoveries alone. No qualification is necessary.

25C1483

The sample SB14_10-12 exhibited a percent recovery above the UCL for the surrogate tetrachloro-m-xylene [1C] (139%). The associated results are non-detect. No qualification is necessary.

The sample SB23_10-12 exhibited a percent recovery above the UCL for the surrogate tetrachloro-m-xylene [1C] (134%). The associated results are non-detect. No qualification is necessary.

The sample SB23_6-8 exhibited a percent recovery above the UCL for the surrogate tetrachloro-m-xylene [1C] (128%). The associated results are non-detect. No qualification is necessary.

25D0379

The sample MW23_040425 (4/16/2025 @ 15:22) exhibited an exceedance of the recommended holding time for PCBs by 5 days. Based on professional judgment, no qualifications are required.

25D0817

The MS/MSD performed on sample MW22_041125 exhibited percent recoveries below the LCL for PCB-1016 (4.1%, 7.94%) and PCB-1260 (18.7%, 20.7%) and an RPD above the control limit for PCB-1016 (64.2%). Organic results are not qualified based on MS/MSD recoveries alone. No qualification is necessary.

Metals by SW-846 Method 6010D/6020B/7473/7470

25B1030

The MB for batch BB51404 exhibited a detection of potassium (12.9 mg/kg). The associated results are >10X the contamination. No qualification is necessary.

25B1108

The MB for batch BB51548 exhibited a detection of potassium (9.88 mg/kg). The associated results are >10X the contamination. No qualification is necessary.

The post-digestion spike performed on sample SB15 _2-4 exhibited a percent recovery below the LCL for iron (74.2%). The associated results in the parent sample are >4X the spiked amount. No qualification is necessary.

The MS performed on sample SB15 _2-4 exhibited percent recoveries below the LCL for aluminum (-996%), calcium (-223%), iron (-2300%), magnesium (-362%), and potassium (-146%). The associated results in the parent sample are >4X the spiked amount. No qualification is necessary.

25B1271

The post-digestion spike performed on sample SB09_0-2 exhibited percent recoveries above the UCL for aluminum (233%), calcium (3080%), iron (455%), lead (126%), magnesium (601%), potassium (294%), and sodium (189%). The associated results in the parent sample are >4X the spiked amount. No qualification is necessary.

The MS performed on sample SB09_0-2 exhibited percent recoveries outside of control limits for calcium (265%), iron (4990%), lead (55%), magnesium (794%), manganese (27.4%), potassium (381%), sodium (62.4%), zinc (403%), and mercury (56.7%). The associated results in the parent sample are >4X the spiked amount. No qualification is necessary.

25C1178

The LCS for batch BC51690 exhibited a percent recovery above the UCL for total antimony (124%). The associated results are non-detect. No qualification is necessary.

25C1483

The MS performed on sample SB14_10-12 exhibited percent recoveries outside of control limits for aluminum (1440%), calcium (571%), iron (3770%), magnesium (1280%), manganese (-272%), potassium (-114%), and sodium (371%). The associated results in the parent sample are >4X the spiked amount. No qualification is necessary.

25D0379

The FB (SOFB01_040425) exhibited a detection of calcium (0.726 mg/L). The associated results are >10X the contamination. No qualification is necessary.

The FB (SOFB01_040425) exhibited a detection of total calcium (0.726 mg/L). The associated results are >10X the contamination. No qualification is necessary.

25D0817

The LCS for batch BD51083 exhibited a percent recovery above the UCL for dissolved thallium (132%). The associated results are non-detect. No qualification is necessary.

The MS performed on sample MW22_041125 exhibited percent recoveries below the LCL for total calcium (26%), total potassium (168%), and total sodium (-272%). The associated results in the parent sample are >4X the spiked amount. No qualification is necessary.

The MS performed on sample MW22_041125 exhibited a percent recovery below the LCL for dissolved beryllium (60.7%). The associated results were previously qualified. No further action is necessary.

The MS performed on sample MW22_041125 exhibited a percent recovery above the UCL for dissolved thallium (130%). The associated results are non-detect. No qualification is necessary.

The laboratory duplicate and parent sample (MW22_041125) exhibited RPDs above the control limit for dissolved aluminum (189%), dissolved barium (178%), dissolved lead (186%), and

dissolved manganese (106%). The associated results were previously qualified. No further action is necessary.

25D0907

The LCS for batch BD51083 exhibited a percent recovery above the UCL for dissolved thallium (132%). The associated results are non-detect. No qualification is necessary.

25D0969

The MB for batch BD51365 exhibited a detection of dissolved antimony (0.00271 mg/L). The associated results are non-detect. No qualification is necessary.

The LCS for batch BD51173 exhibited percent recoveries above the UCL for total antimony (135%) and total cadmium (124%). The associated results are non-detect. No qualification is necessary.

The MS performed on sample MW12_041525 exhibited percent recoveries outside of control limits for total calcium (169%), total sodium (176%), dissolved calcium (70.2%), and dissolved sodium (51%). The associated results in the parent sample are >4X the spiked amount. No qualification is necessary.

The MS performed on sample MW12_041525 exhibited a percent recovery below the LCL for dissolved iron (69.9%). The associated results were previously qualified. No further action is necessary.

FIELD DUPLICATES:

Three field duplicate and parent sample pairs were collected and analyzed for all parameters. For results less than 5X the RL, analytes meet the precision criteria if the absolute difference is less than ±2X or X the RL. For results greater than 5X the RL, analytes meet the precision criteria if the RPD is less than or equal to 50% or 30% for soil or groundwater, respectively. The following field duplicate and parent sample pairs were compared to the precision criteria:

- DUP01_021925 and SB15_0-2
- DUP02_021925 and SB07_0-2
- DUP03_031525 and SB10_10-12

The field duplicate and parent sample (DUP01_021925 and SB15_0-2) exhibited RPDs above the control limit for chromium III (77.7%), total chromium (76.6%), lead (77%), magnesium (55.6%), anthracene (67.4%), benzo(a)anthracene (75.5%), benzo(g,h,i)perylene (65%), carbazole (69.9%),

chrysene (75.7%), fluoranthene (88.4%), indeno(1,2,3-c,d)pyrene (60.7%), naphthalene (72.9%), phenanthrene (73.3%), and pyrene (98.7%). The associated results are qualified as J because of potential indeterminate bias.

The field duplicate and parent sample (DUP01_021925 and SB15_0-2) exhibited absolute differences above the RL for biphenyl (0.28 mg/kg) and dibenz(a,h)anthracene (0.33 mg/kg). The associated results are qualified as J because of potential indeterminate bias.

The field duplicate and parent sample (DUP02_021925 and SB07_0-2) exhibited RPDs above the control limit for 2-methylnaphthalene (107.4%), dibenz(a,h)anthracene (109.3%), fluoranthene (185.3%), phenanthrene (184.8%), and pyrene (184.4%). The associated results are qualified as J because of potential indeterminate bias.

The field duplicate and parent sample (DUP02_021925 and SB07_0-2) exhibited absolute differences above the RL for acenaphthylene (1.45 mg/kg), anthracene (12.2 mg/kg), benzo(a)anthracene (23.55 mg/kg), benzo(a)pyrene (17.57 mg/kg), benzo(b)fluoranthene (14.63 mg/kg), benzo(k)fluoranthene (15.27 mg/kg), biphenyl (0.78 mg/kg), and chrysene (20.94 mg/kg). The associated results are qualified as J because of potential indeterminate bias.

CONCLUSION:

Based on this evaluation, the laboratory appears to have followed the specified analytical methods except for errors discussed above. If a given fraction is not mentioned above, that means that all specified criteria were met for that parameter. All the data packages met ASP Category B requirements.

All data are considered usable, as qualified. In addition, completeness, defined as the percentage of analytical results that are judged to be valid, is 100%.

Signed:



Mariana Wissink
Senior Staff Chemist

APPENDIX G
COMMUNITY AIR MONITORING PLAN REPORTS

LANGAN

The Beacon - 413 E 120th Street
170745301
CAMP Data Summary

8:18:00 AM Date: 2/18/2025
Observer: Aron Farber, Gabriella DeGennaro

Particulate Monitoring		
	Upwind Station	**Downwind Station**
Minimum 15min Average	0.004	0.004
Maximum 15min Average	0.011	0.012
High Intervals "exceedances" (15min > 0.150 + Upwind level)	N/A	No
Minimum 1min Reading	0.004	0.003
Maximum 1min Reading	0.052	0.135

Organic Vapor Monitoring		
	Upwind Station	**Downwind Station**
Minimum 15min Average	0.0	0.0
Maximum 15min Average	0.0	0.0
High Intervals "exceedances" (15min > 5 + Upwind level)	N/A	No
Minimum 1min Reading	0.0	0.0
Maximum 1min Reading	0.1	0.0

All reported particulate concentrations are in mg/m3 or milligrams per cubic meter and all reported organic vapor concentrations are in ppm or parts per million, unless specified otherwise.

February 18, 2025						
Number of Instances Where Downwind Particulates Exceeds Upwind Particulate + .150 mg/m^3 =						0
Number of Comparable Data Points =						382
PARTICULATE DATA						
Upwind			Downwind Station 1			Exceeds Particulate Alarm Limits
Time	PM 10 (mg/m^3)	15-Minute Average	Time	PM 10 (mg/m^3)	15-Minute Average	
8:18	-	-	8:18	0.011	-	
8:19	-	-	8:19	0.012	0.011	
8:20	-	-	8:20	0.010	0.012	
8:21	-	-	8:21	0.013	0.011	
8:22	-	-	8:22	0.009	0.012	
8:23	-	-	8:23	0.009	0.011	
8:24	0.036	-	8:24	0.009	0.011	
8:25	0.011	-	8:25	0.010	0.010	
8:26	0.011	-	8:26	0.010	0.010	
8:27	0.011	-	8:27	0.009	0.010	
8:28	0.01	-	8:28	0.009	0.010	
8:29	0.01	-	8:29	0.009	0.010	
8:30	0.01	-	8:30	0.009	0.010	
8:31	0.011	-	8:31	0.010	0.010	
8:32	0.011	-	8:32	0.009	0.010	
8:33	0.011	0.011	8:33	0.009	0.010	
8:34	0.011	0.011	8:34	0.010	0.010	-
8:35	0.011	0.011	8:35	0.010	0.010	-
8:36	0.012	0.011	8:36	0.010	0.010	-
8:37	0.012	0.011	8:37	0.010	0.009	-
8:38	0.011	0.011	8:38	0.010	0.009	-
8:39	0.011	0.011	8:39	0.009	0.010	-
8:40	0.011	0.011	8:40	0.010	0.010	-
8:41	0.01	0.011	8:41	0.010	0.010	-
8:42	0.011	0.011	8:42	0.009	0.010	-
8:43	0.011	0.011	8:43	0.009	0.010	-
8:44	0.01	0.011	8:44	0.009	0.010	-
8:45	0.01	0.011	8:45	0.009	0.010	-
8:46	0.01	0.011	8:46	0.009	0.010	-
8:47	0.01	0.011	8:47	0.008	0.009	-
8:48	0.01	0.011	8:48	0.008	0.009	-
8:49	0.009	0.011	8:49	0.008	0.009	-
8:50	0.01	0.011	8:50	0.008	0.009	-
8:51	0.009	0.010	8:51	0.008	0.009	-
8:52	0.009	0.010	8:52	0.008	0.009	-
8:53	0.01	0.010	8:53	0.008	0.009	-
8:54	0.01	0.010	8:54	0.008	0.009	-
8:55	0.009	0.010	8:55	0.008	0.009	-
8:56	0.009	0.010	8:56	0.008	0.008	-
8:57	0.009	0.010	8:57	0.008	0.008	-
8:58	0.01	0.010	8:58	0.008	0.008	-
8:59	0.01	0.010	8:59	0.008	0.008	-
9:00	0.01	0.010	9:00	0.009	0.008	-
9:01	0.01	0.010	9:01	0.009	0.008	-
9:02	0.01	0.010	9:02	0.009	0.008	-
9:03	0.01	0.010	9:03	0.008	0.008	-
9:04	0.009	0.010	9:04	0.008	0.008	-
9:05	0.009	0.010	9:05	0.008	0.008	-
9:06	0.009	0.010	9:06	0.008	0.008	-
9:07	0.009	0.010	9:07	0.008	0.008	-
9:08	0.009	0.009	9:08	0.009	0.008	-
9:09	0.009	0.009	9:09	0.008	0.008	-
9:10	0.01	0.009	9:10	0.008	0.008	-
9:11	0.01	0.010	9:11	0.008	0.008	-
9:12	0.01	0.010	9:12	0.008	0.008	-
9:13	0.009	0.010	9:13	0.008	0.008	-
9:14	0.009	0.009	9:14	0.009	0.008	-
9:15	0.009	0.009	9:15	0.008	0.008	-
9:16	0.009	0.009	9:16	0.007	0.008	-
9:17	0.009	0.009	9:17	0.008	0.008	-
9:18	0.009	0.009	9:18	0.008	0.008	-
9:19	0.009	0.009	9:19	0.008	0.008	-
9:20	0.009	0.009	9:20	0.008	0.008	-
9:21	0.009	0.009	9:21	0.008	0.008	-
9:22	0.01	0.009	9:22	0.009	0.008	-
9:23	0.01	0.009	9:23	0.008	0.008	-
9:24	0.009	0.009	9:24	0.009	0.008	-
9:25	0.01	0.009	9:25	0.009	0.008	-
9:26	0.01	0.009	9:26	0.008	0.008	-
9:27	0.01	0.009	9:27	0.008	0.008	-
9:28	0.009	0.009	9:28	0.007	0.008	-
9:29	0.009	0.009	9:29	0.007	0.008	-
9:30	0.008	0.009	9:30	0.007	0.008	-
9:31	0.009	0.009	9:31	0.007	0.008	-
9:32	0.01	0.009	9:32	0.008	0.008	-
9:33	0.011	0.009	9:33	0.008	0.008	-
9:34	0.013	0.010	9:34	0.007	0.008	-
9:35	0.01	0.010	9:35	0.007	0.008	-
9:36	0.01	0.010	9:36	0.007	0.008	-
9:37	0.008	0.010	9:37	0.007	0.008	-
9:38	0.008	0.010	9:38	0.007	0.008	-
9:39	0.008	0.010	9:39	0.007	0.008	-
9:40	0.009	0.009	9:40	0.006	0.007	-
9:41	0.008	0.009	9:41	0.006	0.007	-
9:42	0.008	0.009	9:42	0.006	0.007	-
9:43	0.008	0.009	9:43	0.006	0.007	-
9:44	0.008	0.009	9:44	0.006	0.007	-
9:45	0.008	0.009	9:45	0.007	0.007	-
9:46	0.008	0.009	9:46	0.007	0.007	-
9:47	0.008	0.009	9:47	0.007	0.007	-
9:48	0.008	0.009	9:48	0.007	0.007	-
9:49	0.008	0.008	9:49	0.007	0.007	-
9:50	0.008	0.008	9:50	0.007	0.007	-
9:51	0.008	0.008	9:51	0.007	0.007	-
9:52	0.011	0.008	9:52	0.008	0.007	-
9:53	0.009	0.008	9:53	0.007	0.007	-
9:54	0.01	0.008	9:54	0.007	0.007	-
9:55	0.008	0.008	9:55	0.007	0.007	-
9:56	0.008	0.008	9:56	0.007	0.007	-
9:57	0.008	0.008	9:57	0.007	0.007	-
9:58	0.008	0.008	9:58	0.007	0.007	-
9:59	0.008	0.008	9:59	0.007	0.007	-

February 18, 2025						
Number of Instances Where Downwind Particulates Exceeds Upwind Particulate + .150 mg/m^3 =						0
Number of Comparable Data Points =						382
PARTICULATE DATA						
Upwind			Downwind Station 1			Exceeds Particulate Alarm Limits
Time	PM 10 (mg/m^3)	15-Minute Average	Time	PM 10 (mg/m^3)	15-Minute Average	
10:00	0.008	0.008	10:00	0.006	0.007	-
10:01	0.008	0.008	10:01	0.007	0.007	-
10:02	0.008	0.008	10:02	0.007	0.007	-
10:03	0.008	0.008	10:03	0.007	0.007	-
10:04	0.008	0.008	10:04	0.007	0.007	-
10:05	0.008	0.008	10:05	0.007	0.007	-
10:06	0.008	0.008	10:06	0.007	0.007	-
10:07	0.008	0.008	10:07	0.007	0.007	-
10:08	0.008	0.008	10:08	0.007	0.007	-
10:09	0.008	0.008	10:09	0.008	0.007	-
10:10	0.008	0.008	10:10	0.010	0.007	-
10:11	0.008	0.008	10:11	0.007	0.007	-
10:12	0.008	0.008	10:12	0.007	0.007	-
10:13	0.008	0.008	10:13	0.006	0.007	-
10:14	0.008	0.008	10:14	0.006	0.007	-
10:15	0.008	0.008	10:15	0.006	0.007	-
10:16	0.008	0.008	10:16	0.006	0.007	-
10:17	0.008	0.008	10:17	0.007	0.007	-
10:18	0.008	0.008	10:18	0.006	0.007	-
10:19	0.007	0.008	10:19	0.006	0.007	-
10:20	0.007	0.008	10:20	0.006	0.007	-
10:21	0.007	0.008	10:21	0.006	0.007	-
10:22	0.007	0.008	10:22	0.006	0.007	-
10:23	0.007	0.008	10:23	0.006	0.007	-
10:24	0.007	0.008	10:24	0.006	0.007	-
10:25	0.007	0.008	10:25	0.006	0.006	-
10:26	0.007	0.007	10:26	0.006	0.006	-
10:27	0.007	0.007	10:27	0.006	0.006	-
10:28	0.007	0.007	10:28	0.006	0.006	-
10:29	0.007	0.007	10:29	0.006	0.006	-
10:30	0.007	0.007	10:30	0.006	0.006	-
10:31	0.007	0.007	10:31	0.006	0.006	-
10:32	0.007	0.007	10:32	0.006	0.006	-
10:33	0.007	0.007	10:33	0.006	0.006	-
10:34	0.007	0.007	10:34	0.006	0.006	-
10:35	0.007	0.007	10:35	0.006	0.006	-
10:36	0.007	0.007	10:36	0.006	0.006	-

February 18, 2025						
Number of Instances Where Downwind Particulates Exceeds Upwind Particulate + .150 mg/m^3 =						0
Number of Comparable Data Points =						382
PARTICULATE DATA						
Upwind			Downwind Station 1			Exceeds Particulate Alarm Limits
Time	PM 10 (mg/m^3)	15-Minute Average	Time	PM 10 (mg/m^3)	15-Minute Average	
10:37	0.007	0.007	10:37	0.006	0.006	-
10:38	0.007	0.007	10:38	0.006	0.006	-
10:39	0.007	0.007	10:39	0.006	0.006	-
10:40	0.007	0.007	10:40	0.006	0.006	-
10:41	0.007	0.007	10:41	0.006	0.006	-
10:42	0.007	0.007	10:42	0.006	0.006	-
10:43	0.007	0.007	10:43	0.006	0.006	-
10:44	0.007	0.007	10:44	0.006	0.006	-
10:45	0.006	0.007	10:45	0.006	0.006	-
10:46	0.007	0.007	10:46	0.006	0.006	-
10:47	0.007	0.007	10:47	0.007	0.006	-
10:48	0.007	0.007	10:48	0.005	0.006	-
10:49	0.007	0.007	10:49	0.006	0.006	-
10:50	0.006	0.007	10:50	0.005	0.006	-
10:51	0.006	0.007	10:51	0.005	0.006	-
10:52	0.006	0.007	10:52	0.005	0.006	-
10:53	0.006	0.007	10:53	0.005	0.006	-
10:54	0.006	0.007	10:54	0.005	0.006	-
10:55	0.006	0.007	10:55	0.007	0.006	-
10:56	0.009	0.007	10:56	0.006	0.006	-
10:57	0.008	0.007	10:57	0.005	0.006	-
10:58	0.007	0.007	10:58	0.005	0.006	-
10:59	0.006	0.007	10:59	0.005	0.006	-
11:00	0.006	0.007	11:00	0.005	0.006	-
11:01	0.006	0.007	11:01	0.008	0.005	-
11:02	0.006	0.007	11:02	0.005	0.006	-
11:03	0.006	0.006	11:03	0.005	0.005	-
11:04	0.006	0.006	11:04	0.005	0.005	-
11:05	0.005	0.006	11:05	0.004	0.005	-
11:06	0.005	0.006	11:06	0.005	0.005	-
11:07	0.005	0.006	11:07	0.004	0.005	-
11:08	0.005	0.006	11:08	0.006	0.005	-
11:09	0.005	0.006	11:09	0.004	0.005	-
11:10	0.005	0.006	11:10	0.004	0.005	-
11:11	0.005	0.006	11:11	0.004	0.005	-
11:12	0.005	0.006	11:12	0.004	0.005	-
11:13	0.005	0.005	11:13	0.004	0.005	-
11:14	0.005	0.005	11:14	0.004	0.005	-
11:15	0.005	0.005	11:15	0.004	0.005	-
11:16	0.005	0.005	11:16	0.004	0.005	-
11:17	0.005	0.005	11:17	0.004	0.004	-
11:18	0.005	0.005	11:18	0.005	0.004	-
11:19	0.005	0.005	11:19	0.005	0.004	-
11:20	0.006	0.005	11:20	0.005	0.004	-
11:21	0.006	0.005	11:21	0.005	0.004	-
11:22	0.007	0.005	11:22	0.005	0.004	-
11:23	0.006	0.005	11:23	0.005	0.004	-
11:24	0.006	0.005	11:24	0.005	0.004	-
11:25	0.006	0.005	11:25	0.005	0.004	-
11:26	0.006	0.006	11:26	0.005	0.005	-
11:27	0.006	0.006	11:27	0.005	0.005	-
11:28	0.006	0.006	11:28	0.005	0.005	-
11:29	0.006	0.006	11:29	0.005	0.005	-
11:30	0.006	0.006	11:30	0.005	0.005	-
11:31	0.006	0.006	11:31	0.005	0.005	-
11:32	0.007	0.006	11:32	0.005	0.005	-
11:33	0.006	0.006	11:33	0.005	0.005	-
11:34	0.006	0.006	11:34	0.005	0.005	-
11:35	0.006	0.006	11:35	0.005	0.005	-
11:36	0.006	0.006	11:36	0.006	0.005	-
11:37	0.006	0.006	11:37	0.006	0.005	-
11:38	0.006	0.006	11:38	0.006	0.005	-
11:39	0.007	0.006	11:39	0.006	0.005	-
11:40	0.007	0.006	11:40	0.006	0.005	-
11:41	0.007	0.006	11:41	0.005	0.005	-
11:42	0.006	0.006	11:42	0.005	0.005	-
11:43	0.006	0.006	11:43	0.004	0.005	-
11:44	0.006	0.006	11:44	0.004	0.005	-
11:45	0.005	0.006	11:45	0.004	0.005	-
11:46	0.005	0.006	11:46	0.004	0.005	-
11:47	0.005	0.006	11:47	0.004	0.005	-
11:48	0.005	0.006	11:48	0.004	0.005	-
11:49	0.005	0.006	11:49	0.003	0.005	-
11:50	0.005	0.006	11:50	0.004	0.005	-
11:51	0.004	0.006	11:51	0.004	0.005	-
11:52	0.005	0.006	11:52	0.004	0.005	-
11:53	0.005	0.006	11:53	0.004	0.004	-
11:54	0.005	0.005	11:54	0.004	0.004	-
11:55	0.005	0.005	11:55	0.004	0.004	-
11:56	0.005	0.005	11:56	0.004	0.004	-
11:57	0.005	0.005	11:57	0.004	0.004	-
11:58	0.005	0.005	11:58	0.004	0.004	-
11:59	0.005	0.005	11:59	0.004	0.004	-
12:00	0.005	0.005	12:00	0.004	0.004	-
12:01	0.005	0.005	12:01	0.005	0.004	-
12:02	0.006	0.005	12:02	0.004	0.004	-
12:03	0.006	0.005	12:03	0.005	0.004	-
12:04	0.005	0.005	12:04	0.004	0.004	-
12:05	0.005	0.005	12:05	0.004	0.004	-
12:06	0.005	0.005	12:06	0.004	0.004	-
12:07	0.005	0.005	12:07	0.004	0.004	-
12:08	0.005	0.005	12:08	0.004	0.004	-
12:09	0.005	0.005	12:09	0.004	0.004	-
12:10	0.006	0.005	12:10	0.005	0.004	-
12:11	0.008	0.005	12:11	0.005	0.004	-
12:12	0.009	0.006	12:12	0.004	0.004	-
12:13	0.006	0.004	12:13	0.004	0.004	-
12:14	0.006	0.006	12:14	0.004	0.004	-
12:15	0.006	0.006	12:15	0.004	0.004	-
12:16	0.006	0.006	12:16	0.004	0.004	-
12:17	0.005	0.006	12:17	0.004	0.004	-

February 18, 2025						
Number of Instances Where Downwind Particulates Exceeds Upwind Particulate + .150 mg/m^3 =						0
Number of Comparable Data Points =						382
PARTICULATE DATA						
Upwind			Downwind Station 1			Exceeds Particulate Alarm Limits
Time	PM 10 (mg/m^3)	15-Minute Average	Time	PM 10 (mg/m^3)	15-Minute Average	
12:18	0.005	0.006	12:18	0.004	0.004	-
12:19	0.005	0.006	12:19	0.004	0.004	-
12:20	0.006	0.006	12:20	0.005	0.004	-
12:21	0.009	0.006	12:21	0.006	0.004	-
12:22	0.009	0.006	12:22	0.006	0.004	-
12:23	0.008	0.006	12:23	0.005	0.004	-
12:24	0.007	0.007	12:24	0.005	0.005	-
12:25	0.006	0.007	12:25	0.004	0.005	-
12:26	0.006	0.007	12:26	0.005	0.005	-
12:27	0.005	0.007	12:27	0.005	0.005	-
12:28	0.006	0.006	12:28	0.005	0.005	-
12:29	0.006	0.006	12:29	0.005	0.005	-
12:30	0.006	0.006	12:30	0.005	0.005	-
12:31	0.007	0.006	12:31	0.005	0.005	-
12:32	0.007	0.006	12:32	0.005	0.005	-
12:33	0.006	0.007	12:33	0.005	0.005	-
12:34	0.006	0.007	12:34	0.005	0.005	-
12:35	0.007	0.007	12:35	0.005	0.005	-
12:36	0.008	0.007	12:36	0.005	0.005	-
12:37	0.006	0.007	12:37	0.005	0.005	-
12:38	0.006	0.006	12:38	0.004	0.005	-
12:39	0.006	0.006	12:39	0.004	0.005	-
12:40	0.006	0.006	12:40	0.004	0.005	-
12:41	0.006	0.006	12:41	0.004	0.005	-
12:42	0.006	0.006	12:42	0.004	0.005	-
12:43	0.005	0.006	12:43	0.004	0.005	-
12:44	0.005	0.006	12:44	0.004	0.005	-
12:45	0.005	0.006	12:45	0.004	0.005	-
12:46	0.005	0.006	12:46	0.004	0.004	-
12:47	0.005	0.006	12:47	0.004	0.004	-
12:48	0.005	0.006	12:48	0.005	0.004	-
12:49	0.006	0.006	12:49	0.004	0.004	-
12:50	0.006	0.006	12:50	0.004	0.004	-
12:51	0.006	0.006	12:51	0.005	0.004	-
12:52	0.01	0.006	12:52	0.005	0.004	-
12:53	0.006	0.006	12:53	0.005	0.004	-
12:54	0.006	0.006	12:54	0.005	0.004	-
12:55	0.006	0.006	12:55	0.005	0.004	-
12:56	0.006	0.006	12:56	0.004	0.004	-
12:57	0.006	0.006	12:57	0.004	0.004	-
12:58	0.006	0.006	12:58	0.004	0.004	-
12:59	0.006	0.006	12:59	0.004	0.004	-
13:00	0.006	0.006	13:00	0.005	0.004	-
13:01	0.006	0.006	13:01	0.004	0.004	-
13:02	0.006	0.006	13:02	0.004	0.004	-
13:03	0.006	0.006	13:03	0.004	0.004	-
13:04	0.006	0.006	13:04	0.004	0.004	-
13:05	0.005	0.006	13:05	0.004	0.004	-
13:06	0.005	0.006	13:06	0.004	0.004	-
13:07	0.005	0.006	13:07	0.004	0.004	-
13:08	0.005	0.006	13:08	0.004	0.004	-
13:09	0.005	0.006	13:09	0.004	0.004	-
13:10	0.005	0.006	13:10	0.004	0.004	-
13:11	0.005	0.006	13:11	0.004	0.004	-
13:12	0.006	0.006	13:12	0.004	0.004	-
13:13	0.006	0.006	13:13	0.004	0.004	-
13:14	0.005	0.006	13:14	0.004	0.004	-
13:15	0.005	0.005	13:15	0.004	0.004	-
13:16	0.006	0.005	13:16	0.004	0.004	-
13:17	0.006	0.005	13:17	0.004	0.004	-
13:18	0.006	0.005	13:18	0.004	0.004	-
13:19	0.007	0.005	13:19	0.004	0.004	-
13:20	0.006	0.005	13:20	0.004	0.004	-
13:21	0.006	0.006	13:21	0.004	0.004	-
13:22	0.005	0.006	13:22	0.004	0.004	-
13:23	0.005	0.006	13:23	0.004	0.004	-
13:24	0.005	0.006	13:24	0.005	0.004	-
13:25	0.005	0.006	13:25	0.004	0.004	-
13:26	0.005	0.006	13:26	0.004	0.004	-
13:27	0.005	0.006	13:27	0.005	0.004	-
13:28	0.005	0.006	13:28	0.005	0.004	-
13:29	0.005	0.005	13:29	0.004	0.004	-
13:30	0.005	0.005	13:30	0.004	0.004	-
13:31	0.005	0.005	13:31	0.004	0.004	-
13:32	0.005	0.005	13:32	0.004	0.004	-
13:33	0.005	0.005	13:33	0.003	0.004	-
13:34	0.005	0.005	13:34	0.004	0.004	-
13:35	0.004	0.005	13:35	0.004	0.004	-
13:36	0.005	0.005	13:36	0.004	0.004	-
13:37	0.005	0.005	13:37	0.004	0.004	-
13:38	0.005	0.005	13:38	0.004	0.004	-
13:39	0.005	0.005	13:39	0.004	0.004	-
13:40	0.005	0.005	13:40	0.004	0.004	-
13:41	0.005	0.005	13:41	0.004	0.004	-
13:42	0.005	0.005	13:42	0.004	0.004	-
13:43	0.005	0.005	13:43	0.003	0.004	-
13:44	0.004	0.005	13:44	0.004	0.004	-
13:45	0.004	0.005	13:45	0.004	0.004	-
13:46	0.005	0.005	13:46	0.004	0.004	-
13:47	0.005	0.005	13:47	0.004	0.004	-
13:48	0.005	0.005	13:48	0.004	0.004	-
13:49	0.005	0.005	13:49	0.004	0.004	-
13:50	0.005	0.005	13:50	0.004	0.004	-
13:51	0.005	0.005	13:51	0.004	0.004	-
13:52	0.005	0.005	13:52	0.003	0.004	-
13:53	0.005	0.005	13:53	0.004	0.004	-
13:54	0.005	0.005	13:54	0.004	0.004	-
13:55	0.005	0.005	13:55	0.004	0.004	-
13:56	0.005	0.005	13:56	0.004	0.004	-
13:57	0.005	0.005	13:57	0.004	0.004	-
13:58	0.005	0.005	13:58	0.004	0.004	-

February 18, 2025						
Number of Instances Where Downwind Particulates Exceeds Upwind Particulate + .150 mg/m^3 =						0
Number of Comparable Data Points =						382
PARTICULATE DATA						
Upwind			Downwind Station 1			Exceeds Particulate Alarm Limits
Time	PM 10 (mg/m^3)	15-Minute Average	Time	PM 10 (mg/m^3)	15-Minute Average	
13:59	0.006	0.005	13:59	0.005	0.004	-
14:00	0.005	0.005	14:00	0.004	0.004	-
14:01	0.014	0.006	14:01	0.004	0.004	-
14:02	0.006	0.006	14:02	0.004	0.004	-
14:03	0.005	0.006	14:03	0.004	0.004	-
14:04	0.005	0.006	14:04	0.004	0.004	-
14:05	0.005	0.006	14:05	0.004	0.004	-
14:06	0.005	0.006	14:06	0.004	0.004	-
14:07	0.005	0.006	14:07	0.004	0.004	-
14:08	0.005	0.006	14:08	0.004	0.004	-
14:09	0.005	0.006	14:09	0.003	0.004	-
14:10	0.005	0.006	14:10	0.004	0.004	-
14:11	0.005	0.006	14:11	0.003	0.004	-
14:12	0.005	0.006	14:12	0.003	0.004	-
14:13	0.004	0.006	14:13	0.003	0.004	-
14:14	0.005	0.006	14:14	0.003	0.004	-
14:15	0.004	0.006	14:15	0.003	0.004	-
14:16	0.005	0.005	14:16	0.004	0.004	-
14:17	0.005	0.005	14:17	0.004	0.004	-
14:18	0.005	0.005	14:18	0.003	0.004	-
14:19	0.005	0.005	14:19	0.004	0.004	-
14:20	0.005	0.005	14:20	0.004	0.004	-
14:21	0.005	0.005	14:21	0.004	0.004	-
14:22	0.005	0.005	14:22	0.004	0.004	-
14:23	0.005	0.005	14:23	0.004	0.004	-
14:24	0.005	0.005	14:24	0.004	0.004	-
14:25	0.005	0.005	14:25	0.003	0.004	-
14:26	0.004	0.005	14:26	0.003	0.004	-
14:27	0.005	0.005	14:27	0.003	0.004	-
14:28	0.004	0.005	14:28	0.003	0.004	-
14:29	0.004	0.005	14:29	0.003	0.004	-
14:30	0.004	0.005	14:30	0.004	0.004	-
14:31	0.005	0.005	14:31	0.004	0.004	-
14:32	0.005	0.005	14:32	0.004	0.004	-
14:33	0.004	0.005	14:33	0.003	0.004	-
14:34	0.004	0.005	14:34	0.003	0.004	-
14:35	0.004	0.005	14:35	0.004	0.004	-
14:36	0.005	0.005	14:36	0.004	0.004	-
14:37	0.005	0.005	14:37	0.004	0.004	-
14:38	0.005	0.005	14:38	0.004	0.004	-
14:39	0.004	0.004	14:39	0.004	0.004	-
14:40	0.005	0.004	14:40	0.004	0.004	-
14:41	0.005	0.005	14:41	0.004	0.004	-
14:42	0.005	0.005	14:42	0.004	0.004	-
14:43	0.005	0.005	14:43	0.003	0.004	-
14:44	0.005	0.005	14:44	0.003	0.004	-
14:45	0.004	0.005	14:45	0.003	0.004	-
14:46	0.004	0.005	14:46	0.005	0.004	-
14:47	0.006	0.005	14:47	0.005	0.004	-
14:48	0.007	0.005	14:48	0.004	0.004	-
14:49	0.005	0.005	14:49	0.004	0.004	-
14:50	0.005	0.005	14:50	0.004	0.004	-
14:51	0.005	0.005	14:51	0.004	0.004	-
14:52	0.005	0.005	14:52	0.003	0.004	-
14:53	0.005	0.005	14:53	0.003	0.004	-
14:54	0.005	0.005	14:54	0.003	0.004	-
14:55	0.005	0.005	14:55	0.003	0.004	-
14:56	0.004	0.005	14:56	0.003	0.004	-
14:57	0.004	0.005	14:57	0.004	0.004	-
14:58	0.005	0.005	14:58	0.003	0.004	-
14:59	0.004	0.005	14:59	0.004	0.004	-
15:00	0.004	0.005	15:00	0.003	0.004	-
15:01	0.004	0.005	15:01	0.003	0.004	-
15:02	0.004	0.005	15:02	0.004	0.004	-
15:03	0.004	0.005	15:03	0.004	0.003	-
15:04	0.004	0.004	15:04	0.003	0.003	-
15:05	0.004	0.004	15:05	0.004	0.003	-
15:06	0.004	0.004	15:06	0.004	0.003	-
15:07	0.005	0.004	15:07	0.004	0.003	-
15:08	0.005	0.004	15:08	0.004	0.003	-
15:09	0.005	0.004	15:09	0.004	0.004	-
15:10	0.005	0.004	15:10	0.004	0.004	-
15:11	0.005	0.004	15:11	0.004	0.004	-
15:12	0.005	0.004	15:12	0.004	0.004	-
15:13	0.005	0.004	15:13	0.004	0.004	-
15:14	0.005	0.005	15:14	0.004	0.004	-
15:15	0.005	0.005	15:15	0.004	0.004	-
15:16	0.005	0.005	15:16	0.004	0.004	-
15:17	0.005	0.005	15:17	0.004	0.004	-
15:18	0.005	0.005	15:18	0.004	0.004	-
15:19	0.006	0.005	15:19	0.004	0.004	-
15:20	0.006	0.005	15:20	0.004	0.004	-
15:21	0.005	0.005	15:21	0.004	0.004	-
15:22	0.005	0.005	15:22	0.004	0.004	-
15:23	0.005	0.005	15:23	0.004	0.004	-
15:24	0.005	0.005	15:24	0.004	0.004	-
15:25	0.005	0.005	15:25	0.004	0.004	-
15:26	0.005	0.005	15:26	0.004	0.004	-
15:27	0.005	0.005	15:27	-	0.004	-
15:28	0.005	0.005	15:28	-	0.004	-

February 18, 2025						
Number of Instances Where Downwind VOCs Exceeds Upwind VOCs + 5ppm =						0
Number of Comparable Data Points =						384
PID DATA						
Upwind Station			Downwind Station 1			Exceeds VOCs Alarm Limits
Time	VOC (ppm)	15-Minute Average	Time	VOC (ppm)	15-Minute Average	
8:20	0.1	-	8:20	0.0	-	
8:21	0.0	-	8:21	0.0	-	
8:22	0.0	-	8:22	0.0	-	
8:23	0.0	-	8:23	0.0	-	
8:24	0.0	-	8:24	0.0	-	
8:25	0.0	-	8:25	0.0	-	
8:26	0.0	-	8:26	0.0	-	
8:27	0.0	-	8:27	0.0	-	
8:28	0.0	-	8:28	0.0	-	
8:29	0.0	-	8:29	0.0	-	
8:30	0.0	-	8:30	0.0	-	
8:31	0.0	-	8:31	0.0	-	
8:32	0.0	-	8:32	0.0	-	
8:33	0.0	-	8:33	0.0	-	
8:34	0.0	-	8:34	0.0	-	
8:35	0.0	-	8:35	0.0		
8:36	0.0	-	8:36	0.0	0.0	
8:37	0.0	-	8:37	0.0	0.0	
8:38	0.0	-	8:38	0.0	0.0	
8:39	0.0	0.0	8:39	0.0	0.0	-
8:40	0.0	0.0	8:40	0.0	0.0	-
8:41	0.0	0.0	8:41	0.0	0.0	-
8:42	0.0	0.0	8:42	0.0	0.0	-
8:43	0.0	0.0	8:43	0.0	0.0	-
8:44	0.0	0.0	8:44	0.0	0.0	-
8:45	0.0	0.0	8:45	0.0	0.0	-
8:46	0.0	0.0	8:46	0.0	0.0	-
8:47	0.0	0.0	8:47	0.0	0.0	-
8:48	0.0	0.0	8:48	0.0	0.0	-
8:49	0.0	0.0	8:49	0.0	0.0	-
8:50	0.0	0.0	8:50	0.0	0.0	-
8:51	0.0	0.0	8:51	0.0	0.0	-
8:52	0.0	0.0	8:52	0.0	0.0	-
8:53	0.0	0.0	8:53	0.0	0.0	-
8:54	0.0	0.0	8:54	0.0	0.0	-
8:55	0.0	0.0	8:55	0.0	0.0	-
8:56	0.0	0.0	8:56	0.0	0.0	-
8:57	0.0	0.0	8:57	0.0	0.0	-
8:58	0.0	0.0	8:58	0.0	0.0	-
8:59	0.0	0.0	8:59	0.0	0.0	-
9:00	0.0	0.0	9:00	0.0	0.0	-
9:01	0.0	0.0	9:01	0.0	0.0	-
9:02	0.0	0.0	9:02	0.0	0.0	-
9:03	0.0	0.0	9:03	0.0	0.0	-
9:04	0.0	0.0	9:04	0.0	0.0	-
9:05	0.0	0.0	9:05	0.0	0.0	-
9:06	0.0	0.0	9:06	0.0	0.0	-
9:07	0.0	0.0	9:07	0.0	0.0	-
9:08	0.0	0.0	9:08	0.0	0.0	-
9:09	0.0	0.0	9:09	0.0	0.0	-
9:10	0.0	0.0	9:10	0.0	0.0	-
9:11	0.0	0.0	9:11	0.0	0.0	-
9:12	0.0	0.0	9:12	0.0	0.0	-
9:13	0.0	0.0	9:13	0.0	0.0	-
9:14	0.0	0.0	9:14	0.0	0.0	-
9:15	0.0	0.0	9:15	0.0	0.0	-
9:16	0.0	0.0	9:16	0.0	0.0	-
9:17	0.0	0.0	9:17	0.0	0.0	-
9:18	0.0	0.0	9:18	0.0	0.0	-
9:19	0.0	0.0	9:19	0.0	0.0	-
9:20	0.0	0.0	9:20	0.0	0.0	-
9:21	0.0	0.0	9:21	0.0	0.0	-
9:22	0.0	0.0	9:22	0.0	0.0	-
9:23	0.0	0.0	9:23	0.0	0.0	-
9:24	0.0	0.0	9:24	0.0	0.0	-
9:25	0.0	0.0	9:25	0.0	0.0	-
9:26	0.0	0.0	9:26	0.0	0.0	-
9:27	0.0	0.0	9:27	0.0	0.0	-
9:28	0.0	0.0	9:28	0.0	0.0	-
9:29	0.0	0.0	9:29	0.0	0.0	-
9:30	0.0	0.0	9:30	0.0	0.0	-
9:31	0.0	0.0	9:31	0.0	0.0	-
9:32	0.0	0.0	9:32	0.0	0.0	-
9:33	0.0	0.0	9:33	0.0	0.0	-
9:34	0.0	0.0	9:34	0.0	0.0	-
9:35	0.0	0.0	9:35	0.0	0.0	-
9:36	0.0	0.0	9:36	0.0	0.0	-
9:37	0.0	0.0	9:37	0.0	0.0	-

February 18, 2025						
Number of Instances Where Downwind VOCs Exceeds Upwind VOCs + 5ppm =						0
Number of Comparable Data Points =						384
PID DATA						
Upwind Station			Downwind Station 1			Exceeds VOCs Alarm Limits
Time	VOC (ppm)	15-Minute Average	Time	VOC (ppm)	15-Minute Average	
9:38	0.0	0.0	9:38	0.0	0.0	-
9:39	0.0	0.0	9:39	0.0	0.0	-
9:40	0.0	0.0	9:40	0.0	0.0	-
9:41	0.0	0.0	9:41	0.0	0.0	-
9:42	0.0	0.0	9:42	0.0	0.0	-
9:43	0.0	0.0	9:43	0.0	0.0	-
9:44	0.0	0.0	9:44	0.0	0.0	-
9:45	0.0	0.0	9:45	0.0	0.0	-
9:46	0.0	0.0	9:46	0.0	0.0	-
9:47	0.0	0.0	9:47	0.0	0.0	-
9:48	0.1	0.0	9:48	0.0	0.0	-
9:49	0.0	0.0	9:49	0.0	0.0	-
9:50	0.0	0.0	9:50	0.0	0.0	-
9:51	0.0	0.0	9:51	0.0	0.0	-
9:52	0.0	0.0	9:52	0.0	0.0	-
9:53	0.0	0.0	9:53	0.0	0.0	-
9:54	0.0	0.0	9:54	0.0	0.0	-
9:55	0.0	0.0	9:55	0.0	0.0	-
9:56	0.0	0.0	9:56	0.0	0.0	-
9:57	0.0	0.0	9:57	0.0	0.0	-
9:58	0.0	0.0	9:58	0.0	0.0	-
9:59	0.0	0.0	9:59	0.0	0.0	-
10:00	0.0	0.0	10:00	0.0	0.0	-
10:01	0.0	0.0	10:01	0.0	0.0	-
10:02	0.0	0.0	10:02	0.0	0.0	-
10:03	0.0	0.0	10:03	0.0	0.0	-
10:04	0.0	0.0	10:04	0.0	0.0	-
10:05	0.0	0.0	10:05	0.0	0.0	-
10:06	0.0	0.0	10:06	0.0	0.0	-
10:07	0.0	0.0	10:07	0.0	0.0	-
10:08	0.0	0.0	10:08	0.0	0.0	-
10:09	0.0	0.0	10:09	0.0	0.0	-
10:10	0.0	0.0	10:10	0.0	0.0	-
10:11	0.0	0.0	10:11	0.0	0.0	-
10:12	0.0	0.0	10:12	0.0	0.0	-
10:13	0.0	0.0	10:13	0.0	0.0	-
10:14	0.0	0.0	10:14	0.0	0.0	-
10:15	0.0	0.0	10:15	0.0	0.0	-
10:16	0.0	0.0	10:16	0.0	0.0	-
10:17	0.0	0.0	10:17	0.0	0.0	-
10:18	0.0	0.0	10:18	0.0	0.0	-
10:19	0.0	0.0	10:19	0.0	0.0	-
10:20	0.0	0.0	10:20	0.0	0.0	-
10:21	0.0	0.0	10:21	0.0	0.0	-
10:22	0.0	0.0	10:22	0.0	0.0	-
10:23	0.0	0.0	10:23	0.0	0.0	-
10:24	0.0	0.0	10:24	0.0	0.0	-
10:25	0.0	0.0	10:25	0.0	0.0	-
10:26	0.0	0.0	10:26	0.0	0.0	-
10:27	0.0	0.0	10:27	0.0	0.0	-
10:28	0.0	0.0	10:28	0.0	0.0	-
10:29	0.0	0.0	10:29	0.0	0.0	-
10:30	0.0	0.0	10:30	0.0	0.0	-
10:31	0.0	0.0	10:31	0.0	0.0	-
10:32	0.0	0.0	10:32	0.0	0.0	-
10:33	0.0	0.0	10:33	0.0	0.0	-
10:34	0.0	0.0	10:34	0.0	0.0	-
10:35	0.0	0.0	10:35	0.0	0.0	-
10:36	0.0	0.0	10:36	0.0	0.0	-
10:37	0.0	0.0	10:37	0.0	0.0	-
10:38	0.0	0.0	10:38	0.0	0.0	-
10:39	0.0	0.0	10:39	0.0	0.0	-
10:40	0.0	0.0	10:40	0.0	0.0	-
10:41	0.0	0.0	10:41	0.0	0.0	-
10:42	0.0	0.0	10:42	0.0	0.0	-
10:43	0.0	0.0	10:43	0.0	0.0	-
10:44	0.0	0.0	10:44	0.0	0.0	-
10:45	0.0	0.0	10:45	0.0	0.0	-
10:46	0.0	0.0	10:46	0.0	0.0	-
10:47	0.0	0.0	10:47	0.0	0.0	-
10:48	0.0	0.0	10:48	0.0	0.0	-
10:49	0.0	0.0	10:49	0.0	0.0	-
10:50	0.0	0.0	10:50	0.0	0.0	-
10:51	0.0	0.0	10:51	0.0	0.0	-
10:52	0.0	0.0	10:52	0.0	0.0	-
10:53	0.0	0.0	10:53	0.0	0.0	-
10:54	0.0	0.0	10:54	0.0	0.0	-

February 18, 2025						
Number of Instances Where Downwind VOCs Exceeds Upwind VOCs + 5ppm =						0
Number of Comparable Data Points =						384
PID DATA						
Upwind Station			Downwind Station 1			Exceeds VOCs Alarm Limits
Time	VOC (ppm)	15-Minute Average	Time	VOC (ppm)	15-Minute Average	
10:55	0.0	0.0	10:55	0.0	0.0	-
10:56	0.0	0.0	10:56	0.0	0.0	-
10:57	0.0	0.0	10:57	0.0	0.0	-
10:58	0.0	0.0	10:58	0.0	0.0	-
10:59	0.0	0.0	10:59	0.0	0.0	-
11:00	0.0	0.0	11:00	0.0	0.0	-
11:01	0.0	0.0	11:01	0.0	0.0	-
11:02	0.0	0.0	11:02	0.0	0.0	-
11:03	0.0	0.0	11:03	0.0	0.0	-
11:04	0.0	0.0	11:04	0.0	0.0	-
11:05	0.0	0.0	11:05	0.0	0.0	-
11:06	0.0	0.0	11:06	0.0	0.0	-
11:07	0.0	0.0	11:07	0.0	0.0	-
11:08	0.0	0.0	11:08	0.0	0.0	-
11:09	0.0	0.0	11:09	0.0	0.0	-
11:10	0.0	0.0	11:10	0.0	0.0	-
11:11	0.0	0.0	11:11	0.0	0.0	-
11:12	0.0	0.0	11:12	0.0	0.0	-
11:13	0.0	0.0	11:13	0.0	0.0	-
11:14	0.0	0.0	11:14	0.0	0.0	-
11:15	0.0	0.0	11:15	0.0	0.0	-
11:16	0.0	0.0	11:16	0.0	0.0	-
11:17	0.0	0.0	11:17	0.0	0.0	-
11:18	0.0	0.0	11:18	0.0	0.0	-
11:19	0.0	0.0	11:19	0.0	0.0	-
11:20	0.0	0.0	11:20	0.0	0.0	-
11:21	0.0	0.0	11:21	0.0	0.0	-
11:22	0.0	0.0	11:22	0.0	0.0	-
11:23	0.0	0.0	11:23	0.0	0.0	-
11:24	0.0	0.0	11:24	0.0	0.0	-
11:25	0.0	0.0	11:25	0.0	0.0	-
11:26	0.0	0.0	11:26	0.0	0.0	-
11:27	0.0	0.0	11:27	0.0	0.0	-
11:28	0.0	0.0	11:28	0.0	0.0	-
11:29	0.0	0.0	11:29	0.0	0.0	-
11:30	0.0	0.0	11:30	0.0	0.0	-
11:31	0.0	0.0	11:31	0.0	0.0	-
11:32	0.0	0.0	11:32	0.0	0.0	-
11:33	0.0	0.0	11:33	0.0	0.0	-
11:34	0.0	0.0	11:34	0.0	0.0	-
11:35	0.0	0.0	11:35	0.0	0.0	-
11:36	0.0	0.0	11:36	0.0	0.0	-
11:37	0.0	0.0	11:37	0.0	0.0	-
11:38	0.0	0.0	11:38	0.0	0.0	-
11:39	0.0	0.0	11:39	0.0	0.0	-
11:40	0.0	0.0	11:40	0.0	0.0	-
11:41	0.0	0.0	11:41	0.0	0.0	-
11:42	0.0	0.0	11:42	0.0	0.0	-
11:43	0.0	0.0	11:43	0.0	0.0	-
11:44	0.0	0.0	11:44	0.0	0.0	-
11:45	0.0	0.0	11:45	0.0	0.0	-
11:46	0.0	0.0	11:46	0.0	0.0	-
11:47	0.0	0.0	11:47	0.0	0.0	-
11:48	0.0	0.0	11:48	0.0	0.0	-
11:49	0.0	0.0	11:49	0.0	0.0	-
11:50	0.0	0.0	11:50	0.0	0.0	-
11:51	0.0	0.0	11:51	0.0	0.0	-
11:52	0.0	0.0	11:52	0.0	0.0	-
11:53	0.0	0.0	11:53	0.0	0.0	-
11:54	0.0	0.0	11:54	0.0	0.0	-
11:55	0.0	0.0	11:55	0.0	0.0	-
11:56	0.0	0.0	11:56	0.0	0.0	-
11:57	0.0	0.0	11:57	0.0	0.0	-
11:58	0.0	0.0	11:58	0.0	0.0	-
11:59	0.0	0.0	11:59	0.0	0.0	-
12:00	0.0	0.0	12:00	0.0	0.0	-
12:01	0.0	0.0	12:01	0.0	0.0	-
12:02	0.0	0.0	12:02	0.0	0.0	-
12:03	0.0	0.0	12:03	0.0	0.0	-
12:04	0.0	0.0	12:04	0.0	0.0	-
12:05	0.0	0.0	12:05	0.0	0.0	-
12:06	0.0	0.0	12:06	0.0	0.0	-
12:07	0.0	0.0	12:07	0.0	0.0	-
12:08	0.0	0.0	12:08	0.0	0.0	-
12:09	0.0	0.0	12:09	0.0	0.0	-
12:10	0.0	0.0	12:10	0.0	0.0	-
12:11	0.0	0.0	12:11	0.0	0.0	-

February 18, 2025						
Number of Instances Where Downwind VOCs Exceeds Upwind VOCs + 5ppm =						0
Number of Comparable Data Points =						384
PID DATA						
Upwind Station			Downwind Station 1			Exceeds VOCs Alarm Limits
Time	VOC (ppm)	15-Minute Average	Time	VOC (ppm)	15-Minute Average	
12:12	0.0	0.0	12:12	0.0	0.0	-
12:13	0.0	0.0	12:13	0.0	0.0	-
12:14	0.0	0.0	12:14	0.0	0.0	-
12:15	0.0	0.0	12:15	0.0	0.0	-
12:16	0.0	0.0	12:16	0.0	0.0	-
12:17	0.0	0.0	12:17	0.0	0.0	-
12:18	0.0	0.0	12:18	0.0	0.0	-
12:19	0.0	0.0	12:19	0.0	0.0	-
12:20	0.0	0.0	12:20	0.0	0.0	-
12:21	0.0	0.0	12:21	0.0	0.0	-
12:22	0.0	0.0	12:22	0.0	0.0	-
12:23	0.0	0.0	12:23	0.0	0.0	-
12:24	0.0	0.0	12:24	0.0	0.0	-
12:25	0.0	0.0	12:25	0.0	0.0	-
12:26	0.0	0.0	12:26	0.0	0.0	-
12:27	0.0	0.0	12:27	0.0	0.0	-
12:28	0.0	0.0	12:28	0.0	0.0	-
12:29	0.0	0.0	12:29	0.0	0.0	-
12:30	0.0	0.0	12:30	0.0	0.0	-
12:31	0.0	0.0	12:31	0.0	0.0	-
12:32	0.0	0.0	12:32	0.0	0.0	-
12:33	0.0	0.0	12:33	0.0	0.0	-
12:34	0.0	0.0	12:34	0.0	0.0	-
12:35	0.0	0.0	12:35	0.0	0.0	-
12:36	0.0	0.0	12:36	0.0	0.0	-
12:37	0.0	0.0	12:37	0.0	0.0	-
12:38	0.0	0.0	12:38	0.0	0.0	-
12:39	0.0	0.0	12:39	0.0	0.0	-
12:40	0.0	0.0	12:40	0.0	0.0	-
12:41	0.0	0.0	12:41	0.0	0.0	-
12:42	0.0	0.0	12:42	0.0	0.0	-
12:43	0.0	0.0	12:43	0.0	0.0	-
12:44	0.0	0.0	12:44	0.0	0.0	-
12:45	0.0	0.0	12:45	0.0	0.0	-
12:46	0.0	0.0	12:46	0.0	0.0	-
12:47	0.0	0.0	12:47	0.0	0.0	-
12:48	0.0	0.0	12:48	0.0	0.0	-
12:49	0.0	0.0	12:49	0.0	0.0	-
12:50	0.0	0.0	12:50	0.0	0.0	-
12:51	0.0	0.0	12:51	0.0	0.0	-
12:52	0.0	0.0	12:52	0.0	0.0	-
12:53	0.0	0.0	12:53	0.0	0.0	-
12:54	0.0	0.0	12:54	0.0	0.0	-
12:55	0.0	0.0	12:55	0.0	0.0	-
12:56	0.0	0.0	12:56	0.0	0.0	-
12:57	0.0	0.0	12:57	0.0	0.0	-
12:58	0.0	0.0	12:58	0.0	0.0	-
12:59	0.0	0.0	12:59	0.0	0.0	-
13:00	0.0	0.0	13:00	0.0	0.0	-
13:01	0.0	0.0	13:01	0.0	0.0	-
13:02	0.0	0.0	13:02	0.0	0.0	-
13:03	0.0	0.0	13:03	0.0	0.0	-
13:04	0.0	0.0	13:04	0.0	0.0	-
13:05	0.0	0.0	13:05	0.0	0.0	-
13:06	0.0	0.0	13:06	0.0	0.0	-
13:07	0.0	0.0	13:07	0.0	0.0	-
13:08	0.0	0.0	13:08	0.0	0.0	-
13:09	0.0	0.0	13:09	0.0	0.0	-
13:10	0.0	0.0	13:10	0.0	0.0	-
13:11	0.0	0.0	13:11	0.0	0.0	-
13:12	0.0	0.0	13:12	0.0	0.0	-
13:13	0.0	0.0	13:13	0.0	0.0	-
13:14	0.0	0.0	13:14	0.0	0.0	-
13:15	0.1	0.0	13:15	0.0	0.0	-
13:16	0.1	0.0	13:16	0.0	0.0	-
13:17	0.0	0.0	13:17	0.0	0.0	-
13:18	0.0	0.0	13:18	0.0	0.0	-
13:19	0.0	0.0	13:19	0.0	0.0	-
13:20	0.0	0.0	13:20	0.0	0.0	-
13:21	0.0	0.0	13:21	0.0	0.0	-
13:22	0.0	0.0	13:22	0.0	0.0	-
13:23	0.0	0.0	13:23	0.0	0.0	-
13:24	0.0	0.0	13:24	0.0	0.0	-
13:25	0.0	0.0	13:25	0.0	0.0	-
13:26	0.0	0.0	13:26	0.0	0.0	-
13:27	0.0	0.0	13:27	0.0	0.0	-
13:28	0.0	0.0	13:28	0.0	0.0	-

February 18, 2025						
Number of Instances Where Downwind VOCs Exceeds Upwind VOCs + 5ppm =						0
Number of Comparable Data Points =						384
PID DATA						
Upwind Station			Downwind Station 1			Exceeds VOCs Alarm Limits
Time	VOC (ppm)	15-Minute Average	Time	VOC (ppm)	15-Minute Average	
13:29	0.0	0.0	13:29	0.0	0.0	-
13:30	0.0	0.0	13:30	0.0	0.0	-
13:31	0.0	0.0	13:31	0.0	0.0	-
13:32	0.0	0.0	13:32	0.0	0.0	-
13:33	0.0	0.0	13:33	0.0	0.0	-
13:34	0.0	0.0	13:34	0.0	0.0	-
13:35	0.0	0.0	13:35	0.0	0.0	-
13:36	0.0	0.0	13:36	0.0	0.0	-
13:37	0.0	0.0	13:37	0.0	0.0	-
13:38	0.0	0.0	13:38	0.0	0.0	-
13:39	0.0	0.0	13:39	0.0	0.0	-
13:40	0.0	0.0	13:40	0.0	0.0	-
13:41	0.0	0.0	13:41	0.0	0.0	-
13:42	0.0	0.0	13:42	0.0	0.0	-
13:43	0.0	0.0	13:43	0.0	0.0	-
13:44	0.0	0.0	13:44	0.0	0.0	-
13:45	0.0	0.0	13:45	0.0	0.0	-
13:46	0.0	0.0	13:46	0.0	0.0	-
13:47	0.0	0.0	13:47	0.0	0.0	-
13:48	0.0	0.0	13:48	0.0	0.0	-
13:49	0.0	0.0	13:49	0.0	0.0	-
13:50	0.0	0.0	13:50	0.0	0.0	-
13:51	0.0	0.0	13:51	0.0	0.0	-
13:52	0.0	0.0	13:52	0.0	0.0	-
13:53	0.0	0.0	13:53	0.0	0.0	-
13:54	0.0	0.0	13:54	0.0	0.0	-
13:55	0.0	0.0	13:55	0.0	0.0	-
13:56	0.0	0.0	13:56	0.0	0.0	-
13:57	0.1	0.0	13:57	0.0	0.0	-
13:58	0.0	0.0	13:58	0.0	0.0	-
13:59	0.0	0.0	13:59	0.0	0.0	-
14:00	0.0	0.0	14:00	0.0	0.0	-
14:01	0.0	0.0	14:01	0.0	0.0	-
14:02	0.0	0.0	14:02	0.0	0.0	-
14:03	0.0	0.0	14:03	0.0	0.0	-
14:04	0.0	0.0	14:04	0.0	0.0	-
14:05	0.0	0.0	14:05	0.0	0.0	-
14:06	0.0	0.0	14:06	0.0	0.0	-
14:07	0.0	0.0	14:07	0.0	0.0	-
14:08	0.0	0.0	14:08	0.0	0.0	-
14:09	0.0	0.0	14:09	0.0	0.0	-
14:10	0.0	0.0	14:10	0.0	0.0	-
14:11	0.0	0.0	14:11	0.0	0.0	-
14:12	0.0	0.0	14:12	0.0	0.0	-
14:13	0.0	0.0	14:13	0.0	0.0	-
14:14	0.0	0.0	14:14	0.0	0.0	-
14:15	0.0	0.0	14:15	0.0	0.0	-
14:16	0.0	0.0	14:16	0.0	0.0	-
14:17	0.0	0.0	14:17	0.0	0.0	-
14:18	0.0	0.0	14:18	0.0	0.0	-
14:19	0.0	0.0	14:19	0.0	0.0	-
14:20	0.0	0.0	14:20	0.0	0.0	-
14:21	0.0	0.0	14:21	0.0	0.0	-
14:22	0.0	0.0	14:22	0.0	0.0	-
14:23	0.0	0.0	14:23	0.0	0.0	-
14:24	0.0	0.0	14:24	0.0	0.0	-
14:25	0.0	0.0	14:25	0.0	0.0	-
14:26	0.0	0.0	14:26	0.0	0.0	-
14:27	0.0	0.0	14:27	0.0	0.0	-
14:28	0.0	0.0	14:28	0.0	0.0	-
14:29	0.0	0.0	14:29	0.0	0.0	-
14:30	0.0	0.0	14:30	0.0	0.0	-
14:31	0.0	0.0	14:31	0.0	0.0	-
14:32	0.0	0.0	14:32	0.0	0.0	-
14:33	0.0	0.0	14:33	0.0	0.0	-
14:34	0.0	0.0	14:34	0.0	0.0	-
14:35	0.0	0.0	14:35	0.0	0.0	-
14:36	0.0	0.0	14:36	0.0	0.0	-
14:37	0.0	0.0	14:37	0.0	0.0	-
14:38	0.0	0.0	14:38	0.0	0.0	-
14:39	0.0	0.0	14:39	0.0	0.0	-
14:40	0.0	0.0	14:40	0.0	0.0	-
14:41	0.0	0.0	14:41	0.0	0.0	-
14:42	0.0	0.0	14:42	0.0	0.0	-
14:43	0.0	0.0	14:43	0.0	0.0	-
14:44	0.0	0.0	14:44	0.0	0.0	-
14:45	0.0	0.0	14:45	0.0	0.0	-

February 18, 2025						
Number of Instances Where Downwind VOCs Exceeds Upwind VOCs + 5ppm =						0
Number of Comparable Data Points =						384
PID DATA						
Upwind Station			Downwind Station 1			Exceeds VOCs Alarm Limits
Time	VOC (ppm)	15-Minute Average	Time	VOC (ppm)	15-Minute Average	
14:46	0.0	0.0	14:46	0.0	0.0	-
14:47	0.0	0.0	14:47	0.0	0.0	-
14:48	0.0	0.0	14:48	0.0	0.0	-
14:49	0.0	0.0	14:49	0.0	0.0	-
14:50	0.0	0.0	14:50	0.0	0.0	-
14:51	0.0	0.0	14:51	0.0	0.0	-
14:52	0.0	0.0	14:52	0.0	0.0	-
14:53	0.0	0.0	14:53	0.0	0.0	-
14:54	0.0	0.0	14:54	0.0	0.0	-
14:55	0.0	0.0	14:55	0.0	0.0	-
14:56	0.0	0.0	14:56	0.0	0.0	-
14:57	0.0	0.0	14:57	0.0	0.0	-
14:58	0.0	0.0	14:58	0.0	0.0	-
14:59	0.0	0.0	14:59	0.0	0.0	-
15:00	0.0	0.0	15:00	0.0	0.0	-
15:01	0.0	0.0	15:01	0.0	0.0	-
15:02	0.0	0.0	15:02	0.0	0.0	-
15:03	0.0	0.0	15:03	0.0	0.0	-
15:04	0.0	0.0	15:04	0.0	0.0	-
15:05	0.0	0.0	15:05	0.0	0.0	-
15:06	0.0	0.0	15:06	0.0	0.0	-
15:07	0.0	0.0	15:07	0.0	0.0	-
15:08	0.0	0.0	15:08	0.0	0.0	-
15:09	0.0	0.0	15:09	0.0	0.0	-
15:10	0.0	0.0	15:10	0.0	0.0	-
15:11	0.0	0.0	15:11	0.0	0.0	-
15:12	0.0	0.0	15:12	0.0	0.0	-
15:13	0.0	0.0	15:13	0.0	0.0	-
15:14	0.0	0.0	15:14	0.0	0.0	-
15:15	0.0	0.0	15:15	0.0	0.0	-
15:16	0.0	0.0	15:16	0.0	0.0	-
15:17	0.0	0.0	15:17	0.0	0.0	-
15:18	0.0	0.0	15:18	0.0	0.0	-
15:19	0.0	0.0	15:19	0.0	0.0	-
15:20	0.0	0.0	15:20	0.0	0.0	-
15:21	0.0	0.0	15:21	0.0	0.0	-
15:22	0.0	0.0	15:22	0.0	0.0	-
15:23	0.0	0.0	15:23	0.0	0.0	-
15:24	0.0	0.0	15:24	0.0	0.0	-
15:25	0.0	0.0	15:25	0.0	0.0	-
15:26	0.0	0.0	15:26	0.0	0.0	-
15:27	0.0	0.0	15:27	0.0	0.0	-
15:28	0.0	0.0	15:28	0.0	0.0	-
15:29	0.0	0.0	15:29	0.0	0.0	-
15:30	0.0	0.0	15:30	0.0	0.0	-
15:31	0.0	0.0	15:31	0.0	0.0	-
15:32	0.0	0.0	15:32	0.0	0.0	-
15:33	0.0	0.0	15:33	0.0	0.0	-
15:34	0.0	0.0	15:34	0.0	0.0	-
15:35	0.0	0.0	15:35	0.0	0.0	-
15:36	0.0	0.0	15:36	0.0	0.0	-
15:37	0.0	0.0	15:37	0.0	0.0	-
15:38	0.0	0.0	15:38	0.0	0.0	-
15:39	0.0	0.0	15:39	0.0	0.0	-
15:40	0.0	0.0	15:40	0.0	0.0	-
15:41	0.0	0.0	15:41	0.0	0.0	-
15:42	0.0	0.0	15:42	0.0	0.0	-
15:43	0.0	0.0	15:43	0.0	0.0	-
15:44	0.0	0.0	15:44	0.0	0.0	-
15:45	0.0	0.0	15:45	0.0	0.0	-
15:46	0.0	0.0	15:46	0.0	0.0	-
15:47	0.0	0.0	15:47	0.0	0.0	-
15:48	0.0	0.0	15:48	0.0	0.0	-
15:49	0.0	0.0	15:49	0.0	0.0	-
15:50	0.0	0.0	15:50	0.0	0.0	-
15:51	0.0	0.0	15:51	0.0	0.0	-
15:52	0.0	0.0	15:52	0.0	0.0	-

LANGAN

The Beacon - 413 E 120th Street
170745301
CAMP Data Summary

7:03:00 AM Date: 2/19/2025
Observer: Aron Farber

Particulate Monitoring		
	Upwind Station	**Downwind Station**
Minimum 15min Average	0.005	0.004
Maximum 15min Average	0.008	0.008
High Intervals "exceedances" (15min > 0.150 + Upwind level)	N/A	No
Minimum 1min Reading	0.004	0.004
Maximum 1min Reading	0.052	0.135

Organic Vapor Monitoring		
	Upwind Station	**Downwind Station**
Minimum 15min Average	0.0	0.0
Maximum 15min Average	0.0	0.0
High Intervals "exceedances" (15min > 5 + Upwind level)	N/A	No
Minimum 1min Reading	0.0	0.0
Maximum 1min Reading	0.1	0.0

All reported particulate concentrations are in mg/m3 or milligrams per cubic meter and all reported organic vapor concentrations are in ppm or parts per million, unless specified otherwise.

February 19, 2025						
Number of Instances Where Downwind Particulates Exceeds Upwind Particulate + .150 mg/m^3 =						0
Number of Comparable Data Points =						382
PARTICULATE DATA						
Upwind			Downwind Station 1			Exceeds Particulate Alarm Limits
Time	PM 10 (mg/m^3)	15-Minute Average	Time	PM 10 (mg/m^3)	15-Minute Average	
7:03	-	-	7:03	0.006	-	
7:04	-	-	7:04	0.005	0.006	
7:05	-	-	7:05	0.005	0.006	
7:06	-	-	7:06	0.004	0.005	
7:07	0.035	-	7:07	0.004	0.005	
7:08	0.008	-	7:08	0.004	0.005	
7:09	0.004	-	7:09	0.004	0.005	
7:10	0.005	-	7:10	0.004	0.005	
7:11	0.004	-	7:11	0.004	0.005	
7:12	0.006	-	7:12	0.004	0.004	
7:13	0.004	-	7:13	0.004	0.004	
7:14	0.006	-	7:14	0.004	0.004	
7:15	0.006	-	7:15	0.004	0.004	
7:16	0.004	-	7:16	0.004	0.004	
7:17	0.005	-	7:17	0.004	0.004	
7:18	0.005	0.005	7:18	0.004	0.004	
7:19	0.005	0.005	7:19	0.004	0.004	-
7:20	0.005	0.005	7:20	0.004	0.004	-
7:21	0.005	0.005	7:21	0.004	0.004	-
7:22	0.005	0.005	7:22	0.004	0.004	-
7:23	0.006	0.005	7:23	0.004	0.004	-
7:24	0.005	0.005	7:24	0.004	0.004	-
7:25	0.005	0.005	7:25	0.004	0.004	-
7:26	0.005	0.005	7:26	0.004	0.004	-
7:27	0.005	0.005	7:27	0.004	0.004	-
7:28	0.005	0.005	7:28	0.004	0.004	-
7:29	0.005	0.005	7:29	0.004	0.004	-
7:30	0.005	0.005	7:30	0.004	0.004	-
7:31	0.005	0.005	7:31	0.004	0.004	-
7:32	0.005	0.005	7:32	0.004	0.004	-
7:33	0.005	0.005	7:33	0.004	0.004	-
7:34	0.005	0.005	7:34	0.004	0.004	-
7:35	0.006	0.005	7:35	0.004	0.004	-
7:36	0.005	0.005	7:36	0.004	0.004	-
7:37	0.005	0.005	7:37	0.004	0.004	-
7:38	0.005	0.005	7:38	0.004	0.004	-
7:39	0.005	0.005	7:39	0.004	0.004	-
7:40	0.005	0.005	7:40	0.005	0.004	-
7:41	0.005	0.005	7:41	0.005	0.004	-
7:42	0.005	0.005	7:42	0.005	0.004	-
7:43	0.005	0.005	7:43	0.004	0.004	-
7:44	0.006	0.005	7:44	0.005	0.004	-
7:45	0.006	0.005	7:45	0.005	0.004	-
7:46	0.005	0.005	7:46	0.005	0.004	-
7:47	0.005	0.005	7:47	0.005	0.004	-
7:48	0.006	0.005	7:48	0.005	0.004	-
7:49	0.006	0.005	7:49	0.005	0.005	-
7:50	0.006	0.005	7:50	0.005	0.005	-
7:51	0.006	0.005	7:51	0.005	0.005	-
7:52	0.006	0.005	7:52	0.005	0.005	-
7:53	0.005	0.005	7:53	0.005	0.005	-
7:54	0.007	0.006	7:54	0.005	0.005	-
7:55	0.006	0.006	7:55	0.005	0.005	-
7:56	0.005	0.006	7:56	0.005	0.005	-
7:57	0.005	0.006	7:57	0.005	0.005	-
7:58	0.006	0.006	7:58	0.005	0.005	-
7:59	0.007	0.006	7:59	0.005	0.005	-
8:00	0.006	0.006	8:00	0.006	0.005	-
8:01	0.006	0.006	8:01	0.006	0.005	-
8:02	0.006	0.006	8:02	0.006	0.005	-
8:03	0.006	0.006	8:03	0.005	0.005	-
8:04	0.006	0.006	8:04	0.005	0.005	-
8:05	0.006	0.006	8:05	0.005	0.005	-
8:06	0.006	0.006	8:06	0.005	0.005	-
8:07	0.006	0.006	8:07	0.005	0.005	-
8:08	0.006	0.006	8:08	0.005	0.005	-
8:09	0.007	0.006	8:09	0.005	0.005	-
8:10	0.006	0.006	8:10	0.005	0.005	-
8:11	0.006	0.006	8:11	0.005	0.005	-
8:12	0.006	0.006	8:12	0.006	0.005	-
8:13	0.006	0.006	8:13	0.006	0.005	-
8:14	0.006	0.006	8:14	0.005	0.005	-
8:15	0.006	0.006	8:15	0.005	0.005	-
8:16	0.006	0.006	8:16	0.005	0.005	-
8:17	0.006	0.006	8:17	0.005	0.005	-
8:18	0.006	0.006	8:18	0.005	0.005	-
8:19	0.006	0.006	8:19	0.005	0.005	-
8:20	0.006	0.006	8:20	0.004	0.005	-
8:21	0.007	0.006	8:21	0.005	0.005	-
8:22	0.007	0.006	8:22	0.005	0.005	-
8:23	0.007	0.006	8:23	0.005	0.005	-
8:24	0.006	0.006	8:24	0.005	0.005	-
8:25	0.006	0.006	8:25	0.006	0.005	-
8:26	0.006	0.006	8:26	0.006	0.005	-
8:27	0.006	0.006	8:27	0.006	0.005	-
8:28	0.006	0.006	8:28	0.008	0.005	-
8:29	0.006	0.006	8:29	0.007	0.005	-
8:30	0.006	0.006	8:30	0.007	0.005	-
8:31	0.006	0.006	8:31	0.007	0.006	-
8:32	0.006	0.006	8:32	0.008	0.006	-
8:33	0.007	0.006	8:33	0.008	0.006	-
8:34	0.007	0.006	8:34	0.006	0.006	-
8:35	0.007	0.006	8:35	0.006	0.006	-
8:36	0.007	0.006	8:36	0.006	0.006	-
8:37	0.007	0.006	8:37	0.005	0.006	-
8:38	0.007	0.006	8:38	0.005	0.006	-
8:39	0.008	0.007	8:39	0.005	0.006	-
8:40	0.007	0.007	8:40	0.005	0.006	-
8:41	0.008	0.007	8:41	0.006	0.006	-
8:42	0.007	0.007	8:42	0.006	0.006	-
8:43	0.007	0.007	8:43	0.006	0.006	-
8:44	0.007	0.007	8:44	0.006	0.006	-

February 19, 2025						
Number of Instances Where Downwind Particulates Exceeds Upwind Particulate + .150 mg/m^3 =						0
Number of Comparable Data Points =						382
PARTICULATE DATA						
Upwind			Downwind Station 1			Exceeds Particulate Alarm Limits
Time	PM 10 (mg/m^3)	15-Minute Average	Time	PM 10 (mg/m^3)	15-Minute Average	
8:45	0.007	0.007	8:45	0.006	0.006	-
8:46	0.007	0.007	8:46	0.018	0.006	-
8:47	0.007	0.007	8:47	0.014	0.007	-
8:48	0.007	0.007	8:48	0.007	0.007	-
8:49	0.007	0.007	8:49	0.008	0.007	-
8:50	0.007	0.007	8:50	0.007	0.007	-
8:51	0.007	0.007	8:51	0.006	0.007	-
8:52	0.007	0.007	8:52	0.006	0.007	-
8:53	0.007	0.007	8:53	0.006	0.007	-
8:54	0.007	0.007	8:54	0.007	0.007	-
8:55	0.007	0.007	8:55	0.007	0.008	-
8:56	0.009	0.007	8:56	0.007	0.008	-
8:57	0.007	0.007	8:57	0.007	0.008	-
8:58	0.011	0.007	8:58	0.007	0.008	-
8:59	0.008	0.007	8:59	0.007	0.008	-
9:00	0.007	0.007	9:00	0.006	0.008	-
9:01	0.007	0.007	9:01	0.007	0.008	-
9:02	0.007	0.007	9:02	0.007	0.007	-
9:03	0.008	0.008	9:03	0.006	0.007	-
9:04	0.008	0.008	9:04	0.006	0.007	-
9:05	0.008	0.008	9:05	0.007	0.007	-
9:06	0.009	0.008	9:06	0.006	0.007	-
9:07	0.009	0.008	9:07	0.006	0.007	-
9:08	0.008	0.008	9:08	0.006	0.007	-
9:09	0.008	0.008	9:09	0.006	0.007	-
9:10	0.008	0.008	9:10	0.007	0.007	-
9:11	0.008	0.008	9:11	0.006	0.007	-
9:12	0.008	0.008	9:12	0.006	0.006	-
9:13	0.008	0.008	9:13	0.006	0.006	-
9:14	0.008	0.008	9:14	0.006	0.006	-
9:15	0.007	0.008	9:15	0.006	0.006	-
9:16	0.008	0.008	9:16	0.006	0.006	-
9:17	0.007	0.008	9:17	0.006	0.006	-
9:18	0.007	0.008	9:18	0.006	0.006	-
9:19	0.008	0.008	9:19	0.006	0.006	-
9:20	0.012	0.008	9:20	0.006	0.006	-
9:21	0.008	0.008	9:21	0.005	0.006	-

February 19, 2025						
Number of Instances Where Downwind Particulates Exceeds Upwind Particulate + .150 mg/m^3 =						0
Number of Comparable Data Points =						382
PARTICULATE DATA						
Upwind			Downwind Station 1			Exceeds Particulate Alarm Limits
Time	PM 10 (mg/m^3)	15-Minute Average	Time	PM 10 (mg/m^3)	15-Minute Average	
9:22	0.008	0.008	9:22	0.006	0.006	-
9:23	0.007	0.008	9:23	0.006	0.006	-
9:24	0.008	0.008	9:24	0.006	0.006	-
9:25	0.007	0.008	9:25	0.006	0.006	-
9:26	0.007	0.008	9:26	0.007	0.006	-
9:27	0.007	0.008	9:27	0.007	0.006	-
9:28	0.007	0.008	9:28	0.007	0.006	-
9:29	0.007	0.008	9:29	0.006	0.006	-
9:30	0.008	0.008	9:30	0.006	0.006	-
9:31	0.008	0.008	9:31	0.005	0.006	-
9:32	0.007	0.008	9:32	0.006	0.006	-
9:33	0.007	0.008	9:33	0.007	0.006	-
9:34	0.008	0.008	9:34	0.007	0.006	-
9:35	0.008	0.007	9:35	0.006	0.006	-
9:36	0.008	0.007	9:36	0.006	0.006	-
9:37	0.008	0.007	9:37	0.006	0.006	-
9:38	0.009	0.008	9:38	0.007	0.006	-
9:39	0.008	0.008	9:39	0.007	0.006	-
9:40	0.008	0.008	9:40	0.006	0.006	-
9:41	0.008	0.008	9:41	0.005	0.006	-
9:42	0.008	0.008	9:42	0.005	0.006	-
9:43	0.008	0.008	9:43	0.005	0.006	-
9:44	0.008	0.008	9:44	0.006	0.006	-
9:45	0.008	0.008	9:45	0.006	0.006	-
9:46	0.008	0.008	9:46	0.005	0.006	-
9:47	0.008	0.008	9:47	0.005	0.006	-
9:48	0.008	0.008	9:48	0.008	0.006	-
9:49	0.009	0.008	9:49	0.007	0.006	-
9:50	0.008	0.008	9:50	0.007	0.006	-
9:51	0.007	0.008	9:51	0.006	0.006	-
9:52	0.007	0.008	9:52	0.007	0.006	-
9:53	0.007	0.008	9:53	0.006	0.006	-
9:54	0.007	0.008	9:54	0.006	0.006	-
9:55	0.007	0.008	9:55	0.006	0.006	-
9:56	0.007	0.008	9:56	0.006	0.006	-
9:57	0.007	0.008	9:57	0.006	0.006	-
9:58	0.007	0.008	9:58	0.005	0.006	-
9:59	0.007	0.007	9:59	0.005	0.006	-
10:00	0.007	0.007	10:00	0.005	0.006	-
10:01	0.008	0.007	10:01	0.005	0.006	-
10:02	0.007	0.007	10:02	0.005	0.006	-
10:03	0.007	0.007	10:03	0.005	0.006	-
10:04	0.007	0.007	10:04	0.006	0.006	-
10:05	0.008	0.007	10:05	0.006	0.006	-
10:06	0.008	0.007	10:06	0.006	0.006	-
10:07	0.008	0.007	10:07	0.006	0.006	-
10:08	0.007	0.007	10:08	0.006	0.006	-
10:09	0.006	0.007	10:09	0.006	0.006	-
10:10	0.007	0.007	10:10	0.006	0.006	-
10:11	0.007	0.007	10:11	0.005	0.006	-
10:12	0.007	0.007	10:12	0.005	0.006	-
10:13	0.007	0.007	10:13	0.005	0.005	-
10:14	0.007	0.007	10:14	0.005	0.005	-
10:15	0.007	0.007	10:15	0.005	0.005	-
10:16	0.007	0.007	10:16	0.005	0.005	-
10:17	0.007	0.007	10:17	0.006	0.005	-
10:18	0.008	0.007	10:18	0.006	0.006	-
10:19	0.007	0.007	10:19	0.006	0.006	-
10:20	0.007	0.007	10:20	0.006	0.006	-
10:21	0.007	0.007	10:21	0.006	0.006	-
10:22	0.007	0.007	10:22	0.005	0.006	-
10:23	0.006	0.007	10:23	0.006	0.006	-
10:24	0.007	0.007	10:24	0.005	0.006	-
10:25	0.006	0.007	10:25	0.005	0.005	-
10:26	0.007	0.007	10:26	0.005	0.005	-
10:27	0.007	0.007	10:27	0.006	0.005	-
10:28	0.007	0.007	10:28	0.006	0.005	-
10:29	0.007	0.007	10:29	0.005	0.006	-
10:30	0.007	0.007	10:30	0.005	0.006	-
10:31	0.007	0.007	10:31	0.006	0.006	-
10:32	0.006	0.007	10:32	0.006	0.006	-
10:33	0.007	0.007	10:33	0.006	0.006	-
10:34	0.007	0.007	10:34	0.005	0.006	-
10:35	0.006	0.007	10:35	0.005	0.006	-
10:36	0.006	0.007	10:36	0.005	0.005	-
10:37	0.007	0.007	10:37	0.005	0.005	-
10:38	0.007	0.007	10:38	0.006	0.005	-
10:39	0.007	0.007	10:39	0.005	0.005	-
10:40	0.007	0.007	10:40	0.006	0.005	-
10:41	0.007	0.007	10:41	0.005	0.005	-
10:42	0.007	0.007	10:42	0.005	0.005	-
10:43	0.007	0.007	10:43	0.006	0.005	-
10:44	0.007	0.007	10:44	0.005	0.005	-
10:45	0.007	0.007	10:45	0.006	0.005	-
10:46	0.006	0.007	10:46	0.006	0.005	-
10:47	0.006	0.007	10:47	0.006	0.005	-
10:48	0.006	0.007	10:48	0.006	0.005	-
10:49	0.007	0.007	10:49	0.006	0.005	-
10:50	0.007	0.007	10:50	0.014	0.006	-
10:51	0.006	0.007	10:51	0.012	0.006	-
10:52	0.006	0.007	10:52	0.006	0.007	-
10:53	0.007	0.007	10:53	0.006	0.007	-
10:54	0.007	0.007	10:54	0.005	0.007	-
10:55	0.007	0.007	10:55	0.006	0.007	-
10:56	0.006	0.007	10:56	0.006	0.007	-
10:57	0.007	0.007	10:57	0.006	0.007	-
10:58	0.007	0.006	10:58	0.006	0.008	-
10:59	0.007	0.007	10:59	0.006	0.007	-
11:00	0.007	0.007	11:00	0.006	0.007	-
11:01	0.007	0.007	11:01	0.005	0.007	-
11:02	0.006	0.007	11:02	0.005	0.007	-

February 19, 2025						
Number of Instances Where Downwind Particulates Exceeds Upwind Particulate + .150 mg/m^3 =						0
Number of Comparable Data Points =						382
PARTICULATE DATA						
Upwind			Downwind Station 1			Exceeds Particulate Alarm Limits
Time	PM 10 (mg/m^3)	15-Minute Average	Time	PM 10 (mg/m^3)	15-Minute Average	
11:03	0.007	0.007	11:03	0.005	0.007	-
11:04	0.007	0.007	11:04	0.005	0.007	-
11:05	0.006	0.007	11:05	0.005	0.007	-
11:06	0.007	0.007	11:06	0.005	0.006	-
11:07	0.007	0.007	11:07	0.005	0.006	-
11:08	0.007	0.007	11:08	0.005	0.005	-
11:09	0.006	0.007	11:09	0.005	0.005	-
11:10	0.006	0.007	11:10	0.005	0.005	-
11:11	0.006	0.007	11:11	0.005	0.005	-
11:12	0.006	0.007	11:12	0.005	0.005	-
11:13	0.006	0.007	11:13	0.005	0.005	-
11:14	0.006	0.007	11:14	0.006	0.005	-
11:15	0.006	0.006	11:15	0.006	0.005	-
11:16	0.005	0.006	11:16	0.006	0.005	-
11:17	0.006	0.006	11:17	0.006	0.005	-
11:18	0.006	0.006	11:18	0.006	0.005	-
11:19	0.006	0.006	11:19	0.006	0.005	-
11:20	0.006	0.006	11:20	0.006	0.005	-
11:21	0.006	0.006	11:21	0.006	0.005	-
11:22	0.006	0.006	11:22	0.006	0.006	-
11:23	0.007	0.006	11:23	0.005	0.006	-
11:24	0.007	0.006	11:24	0.006	0.006	-
11:25	0.007	0.006	11:25	0.005	0.006	-
11:26	0.007	0.006	11:26	0.004	0.006	-
11:27	0.007	0.006	11:27	0.005	0.006	-
11:28	0.007	0.006	11:28	0.005	0.006	-
11:29	0.007	0.006	11:29	0.005	0.006	-
11:30	0.007	0.006	11:30	0.005	0.006	-
11:31	0.007	0.006	11:31	0.005	0.005	-
11:32	0.007	0.007	11:32	0.005	0.005	-
11:33	0.006	0.007	11:33	0.005	0.005	-
11:34	0.007	0.007	11:34	0.005	0.005	-
11:35	0.007	0.007	11:35	0.005	0.005	-
11:36	0.006	0.007	11:36	0.005	0.005	-
11:37	0.005	0.007	11:37	0.006	0.005	-
11:38	0.006	0.007	11:38	0.006	0.005	-
11:39	0.006	0.007	11:39	0.006	0.005	-
11:40	0.006	0.007	11:40	0.006	0.005	-
11:41	0.006	0.007	11:41	0.006	0.005	-
11:42	0.005	0.006	11:42	0.006	0.005	-
11:43	0.005	0.006	11:43	0.006	0.005	-
11:44	0.005	0.006	11:44	0.006	0.005	-
11:45	0.005	0.006	11:45	0.006	0.006	-
11:46	0.006	0.006	11:46	0.006	0.006	-
11:47	0.006	0.006	11:47	0.006	0.006	-
11:48	0.006	0.006	11:48	0.006	0.006	-
11:49	0.006	0.006	11:49	0.006	0.006	-
11:50	0.006	0.006	11:50	0.006	0.006	-
11:51	0.006	0.006	11:51	0.007	0.006	-
11:52	0.006	0.006	11:52	0.006	0.006	-
11:53	0.006	0.006	11:53	0.006	0.006	-
11:54	0.006	0.006	11:54	0.006	0.006	-
11:55	0.006	0.006	11:55	0.006	0.006	-
11:56	0.006	0.006	11:56	0.009	0.006	-
11:57	0.007	0.006	11:57	0.007	0.006	-
11:58	0.007	0.006	11:58	0.008	0.006	-
11:59	0.007	0.006	11:59	0.007	0.006	-
12:00	0.007	0.006	12:00	0.007	0.007	-
12:01	0.007	0.006	12:01	0.007	0.007	-
12:02	0.007	0.006	12:02	0.006	0.007	-
12:03	0.006	0.006	12:03	0.006	0.007	-
12:04	0.006	0.006	12:04	0.007	0.007	-
12:05	0.006	0.006	12:05	0.006	0.007	-
12:06	0.007	0.006	12:06	0.006	0.007	-
12:07	0.006	0.006	12:07	0.006	0.007	-
12:08	0.007	0.006	12:08	0.005	0.007	-
12:09	0.008	0.007	12:09	0.006	0.007	-
12:10	0.008	0.007	12:10	0.006	0.007	-
12:11	0.007	0.007	12:11	0.006	0.007	-
12:12	0.007	0.007	12:12	0.006	0.006	-
12:13	0.007	0.007	12:13	0.006	0.006	-
12:14	0.007	0.007	12:14	0.006	0.006	-
12:15	0.007	0.007	12:15	0.006	0.006	-
12:16	0.006	0.007	12:16	0.006	0.006	-
12:17	0.006	0.007	12:17	0.006	0.006	-
12:18	0.006	0.007	12:18	0.006	0.006	-
12:19	0.006	0.007	12:19	0.006	0.006	-
12:20	0.006	0.007	12:20	0.006	0.006	-
12:21	0.006	0.007	12:21	0.006	0.006	-
12:22	0.006	0.007	12:22	0.005	0.006	-
12:23	0.006	0.007	12:23	0.006	0.006	-
12:24	0.006	0.007	12:24	0.006	0.006	-
12:25	0.006	0.006	12:25	0.006	0.006	-
12:26	0.007	0.006	12:26	0.006	0.006	-
12:27	0.006	0.006	12:27	0.005	0.006	-
12:28	0.006	0.006	12:28	0.005	0.006	-
12:29	0.006	0.006	12:29	0.005	0.006	-
12:30	0.006	0.006	12:30	0.005	0.006	-
12:31	0.006	0.006	12:31	0.005	0.006	-
12:32	0.006	0.006	12:32	0.006	0.006	-
12:33	0.006	0.006	12:33	0.006	0.006	-
12:34	0.006	0.006	12:34	0.006	0.006	-
12:35	0.006	0.006	12:35	0.006	0.006	-
12:36	0.006	0.006	12:36	0.006	0.006	-
12:37	0.005	0.006	12:37	0.006	0.006	-
12:38	0.005	0.006	12:38	0.005	0.006	-
12:39	0.006	0.006	12:39	0.005	0.006	-
12:40	0.005	0.006	12:40	0.005	0.006	-
12:41	0.006	0.006	12:41	0.005	0.005	-
12:42	0.005	0.006	12:42	0.005	0.005	-
12:43	0.006	0.006	12:43	0.005	0.005	-

February 19, 2025						
Number of Instances Where Downwind Particulates Exceeds Upwind Particulate + .150 mg/m^3 =						0
Number of Comparable Data Points =						382
PARTICULATE DATA						
Upwind			Downwind Station 1			Exceeds Particulate Alarm Limits
Time	PM 10 (mg/m^3)	15-Minute Average	Time	PM 10 (mg/m^3)	15-Minute Average	
12:44	0.005	0.006	12:44	0.005	0.005	-
12:45	0.006	0.006	12:45	0.005	0.005	-
12:46	0.006	0.006	12:46	0.005	0.005	-
12:47	0.006	0.006	12:47	0.006	0.005	-
12:48	0.005	0.006	12:48	0.006	0.005	-
12:49	0.005	0.006	12:49	0.006	0.005	-
12:50	0.005	0.005	12:50	0.006	0.005	-
12:51	0.005	0.005	12:51	0.006	0.005	-
12:52	0.005	0.005	12:52	0.006	0.005	-
12:53	0.005	0.005	12:53	0.006	0.005	-
12:54	0.005	0.005	12:54	0.006	0.005	-
12:55	0.004	0.005	12:55	0.005	0.006	-
12:56	0.004	0.005	12:56	0.005	0.006	-
12:57	0.004	0.005	12:57	0.004	0.006	-
12:58	0.005	0.005	12:58	0.005	0.005	-
12:59	0.005	0.005	12:59	0.005	0.005	-
13:00	0.005	0.005	13:00	0.005	0.005	-
13:01	0.005	0.005	13:01	0.005	0.005	-
13:02	0.006	0.005	13:02	0.005	0.005	-
13:03	0.006	0.005	13:03	0.005	0.005	-
13:04	0.005	0.005	13:04	0.005	0.005	-
13:05	0.005	0.005	13:05	0.005	0.005	-
13:06	0.005	0.005	13:06	0.005	0.005	-
13:07	0.005	0.005	13:07	0.005	0.005	-
13:08	0.004	0.005	13:08	0.005	0.005	-
13:09	0.004	0.005	13:09	0.005	0.005	-
13:10	0.005	0.005	13:10	0.005	0.005	-
13:11	0.005	0.005	13:11	0.006	0.005	-
13:12	0.005	0.005	13:12	0.006	0.005	-
13:13	0.005	0.005	13:13	0.006	0.005	-
13:14	0.005	0.005	13:14	0.006	0.005	-
13:15	0.005	0.005	13:15	0.005	0.005	-
13:16	0.005	0.005	13:16	0.006	0.005	-
13:17	0.004	0.005	13:17	0.006	0.005	-
13:18	0.005	0.005	13:18	0.006	0.005	-
13:19	0.005	0.005	13:19	0.006	0.005	-
13:20	0.005	0.005	13:20	0.006	0.006	-
13:21	0.005	0.005	13:21	0.005	0.006	-
13:22	0.005	0.005	13:22	0.005	0.006	-
13:23	0.005	0.005	13:23	0.005	0.006	-
13:24	0.004	0.005	13:24	0.006	0.006	-
13:25	0.005	0.005	13:25	0.006	0.006	-
13:26	0.005	0.005	13:26	0.006	0.006	-
13:27	0.004	0.005	13:27	0.006	0.006	-
13:28	0.005	0.005	13:28	0.007	0.006	-
13:29	0.005	0.005	13:29	0.007	0.006	-
13:30	0.005	0.005	13:30	0.007	0.006	-
13:31	0.004	0.005	13:31	0.007	0.006	-
13:32	0.004	0.005	13:32	0.006	0.006	-
13:33	0.004	0.005	13:33	0.007	0.006	-
13:34	0.004	0.005	13:34	0.007	0.006	-
13:35	0.005	0.005	13:35	0.007	0.006	-
13:36	0.005	0.005	13:36	0.007	0.006	-
13:37	0.005	0.005	13:37	0.006	0.006	-
13:38	0.006	0.005	13:38	0.006	0.006	-
13:39	0.006	0.005	13:39	0.006	0.007	-
13:40	0.006	0.005	13:40	0.006	0.007	-
13:41	0.006	0.005	13:41	0.005	0.007	-
13:42	0.005	0.005	13:42	0.006	0.006	-
13:43	0.006	0.005	13:43	0.006	0.006	-
13:44	0.006	0.005	13:44	0.006	0.006	-
13:45	0.005	0.005	13:45	0.006	0.006	-
13:46	0.005	0.005	13:46	0.005	0.006	-
13:47	0.005	0.005	13:47	0.005	0.006	-
13:48	0.005	0.005	13:48	0.005	0.006	-
13:49	0.005	0.005	13:49	0.005	0.006	-
13:50	0.005	0.005	13:50	0.006	0.006	-
13:51	0.005	0.005	13:51	0.006	0.006	-
13:52	0.005	0.005	13:52	0.006	0.006	-
13:53	0.005	0.005	13:53	0.006	0.006	-
13:54	0.005	0.005	13:54	0.006	0.006	-
13:55	0.005	0.005	13:55	0.006	0.006	-
13:56	0.005	0.005	13:56	0.006	0.006	-
13:57	0.004	0.005	13:57	0.006	0.006	-
13:58	0.005	0.005	13:58	0.006	0.006	-
13:59	0.005	0.005	13:59	0.006	0.006	-
14:00	0.005	0.005	14:00	0.006	0.006	-
14:01	0.005	0.005	14:01	0.005	0.006	-
14:02	0.005	0.005	14:02	0.005	0.006	-
14:03	0.005	0.005	14:03	0.006	0.006	-
14:04	0.005	0.005	14:04	0.006	0.006	-
14:05	0.005	0.005	14:05	0.006	0.006	-
14:06	0.005	0.005	14:06	0.005	0.006	-
14:07	0.005	0.005	14:07	0.006	0.006	-
14:08	0.005	0.005	14:08	0.006	0.006	-
14:09	0.005	0.005	14:09	0.006	0.006	-
14:10	0.005	0.005	14:10	0.006	0.006	-
14:11	0.005	0.005	14:11	0.007	0.006	-
14:12	0.004	0.005	14:12	0.007	0.006	-
14:13	0.005	0.005	14:13	0.007	0.006	-
14:14	0.005	0.005	14:14	0.007	0.006	-
14:15	0.005	0.005	14:15	0.007	0.006	-
14:16	0.004	0.005	14:16	0.006	0.006	-
14:17	0.005	0.005	14:17	0.006	0.006	-
14:18	0.004	0.005	14:18	0.006	0.006	-
14:19	0.005	0.005	14:19	0.005	0.006	-
14:20	0.005	0.005	14:20	0.005	0.006	-
14:21	0.005	0.005	14:21	0.005	0.006	-
14:22	0.005	0.005	14:22	0.005	0.006	-
14:23	0.005	0.005	14:23	0.005	0.006	-
14:24	0.006	0.005	14:24	0.005	0.006	-
14:25	0.006	0.005	14:25	0.005	0.006	-
14:26	0.006	0.005	14:26	0.005	0.006	-

February 19, 2025						
Number of Instances Where Downwind Particulates Exceeds Upwind Particulate + .150 mg/m^3 =						0
Number of Comparable Data Points =						382
PARTICULATE DATA						
Upwind			Downwind Station 1			Exceeds Particulate Alarm Limits
Time	PM 10 (mg/m^3)	15-Minute Average	Time	PM 10 (mg/m^3)	15-Minute Average	
14:27	0.005	0.005	14:27	0.006	0.006	-
14:28	0.005	0.005	14:28	0.005	0.006	-
14:29	0.004	0.005	14:29	0.006	0.006	-
14:30	0.004	0.005	14:30	0.005	0.005	-
14:31	0.004	0.005	14:31	0.005	0.005	-
14:32	0.004	0.005	14:32	0.006	0.005	-
14:33	0.004	0.005	14:33	0.005	0.005	-
14:34	0.004	0.005	14:34	0.005	0.005	-
14:35	0.004	0.005	14:35	0.005	0.005	-
14:36	0.004	0.005	14:36	0.005	0.005	-
14:37	0.005	0.005	14:37	0.005	0.005	-
14:38	0.005	0.005	14:38	0.005	0.005	-
14:39	0.005	0.005	14:39	0.005	0.005	-
14:40	0.005	0.005	14:40	0.005	0.005	-
14:41	0.005	0.004	14:41	0.005	0.005	-
14:42	0.005	0.004	14:42	0.005	0.005	-
14:43	0.005	0.004	14:43	0.005	0.005	-
14:44	0.004	0.004	14:44	0.005	0.005	-
14:45	0.004	0.004	14:45	0.005	0.005	-
14:46	0.006	0.005	14:46	0.005	0.005	-
14:47	0.005	0.005	14:47	0.005	0.005	-
14:48	0.005	0.005	14:48	0.005	0.005	-
14:49	0.004	0.005	14:49	0.005	0.005	-
14:50	0.004	0.005	14:50	0.005	0.005	-
14:51	0.004	0.005	14:51	0.005	0.005	-
14:52	0.005	0.005	14:52	0.005	0.005	-
14:53	0.004	0.005	14:53	0.005	0.005	-
14:54	0.004	0.005	14:54	0.005	0.005	-
14:55	0.004	0.005	14:55	0.006	0.005	-
14:56	0.004	0.004	14:56	0.006	0.005	-
14:57	0.004	0.004	14:57	0.006	0.005	-
14:58	0.005	0.004	14:58	0.007	0.005	-
14:59	0.005	0.004	14:59	0.008	0.005	-
15:00	0.004	0.004	15:00	0.007	0.006	-
15:01	0.004	0.004	15:01	0.006	0.006	-
15:02	0.004	0.004	15:02	0.006	0.006	-
15:03	0.004	0.004	15:03	0.006	0.006	-
15:04	0.004	0.004	15:04	0.005	0.006	-
15:05	0.005	0.004	15:05	0.005	0.006	-
15:06	0.004	0.004	15:06	0.005	0.006	-
15:07	0.005	0.004	15:07	0.005	0.006	-
15:08	0.005	0.004	15:08	0.005	0.006	-
15:09	0.005	0.004	15:09	0.005	0.006	-
15:10	0.006	0.005	15:10	0.005	0.006	-
15:11	0.005	0.005	15:11	0.005	0.006	-
15:12	0.005	0.005	15:12	0.006	0.006	-
15:13	0.005	0.005	15:13	0.006	0.006	-
15:14	0.005	0.005	15:14	0.006	0.006	-
15:15	0.005	0.005	15:15	0.006	0.006	-
15:16	0.005	0.005	15:16	0.005	0.005	-
15:17	0.005	0.005	15:17	0.005	0.005	-
15:18	0.005	0.005	15:18	0.005	0.005	-
15:19	0.004	0.005	15:19	0.005	0.005	-
15:20	0.004	0.005	15:20	0.006	0.005	-
15:21	0.005	0.005	15:21	0.006	0.005	-
15:22	0.005	0.005	15:22	0.005	0.005	-
15:23	0.005	0.005	15:23	0.005	0.005	-
15:24	0.005	0.005	15:24	0.005	0.005	-
15:25	0.005	0.005	15:25	0.005	0.005	-
15:26	0.005	0.005	15:26	0.005	0.005	-
15:27	0.004	0.005	15:27	-	0.005	-
15:28	0.004	0.005	15:28	-	0.005	-
15:29	0.004	0.005	15:29	-	0.005	-
15:30	0.005	0.005	15:30	-	0.005	-
15:31	0.005	0.005	15:31	-	0.005	-
15:32	0.005	0.005	15:32	-	0.005	-
15:33	0.005	0.005	15:33	-	0.005	-
15:34	0.005	0.005	15:34	-	0.005	-
15:35	0.005	0.005	15:35	-	0.005	-
15:36	0.005	0.005	15:36	-	0.005	-
15:37	0.006	0.005	15:37	-	0.005	-
15:38	0.005	0.005	15:38	-	0.005	-
15:39	0.005	0.005	15:39	-	0.005	-

February 19, 2025						
Number of Instances Where Downwind VOCs Exceeds Upwind VOCs + 5ppm =						0
Number of Comparable Data Points =						384
PID DATA						
Upwind Station			Downwind Station 1			Exceeds VOCs Alarm Limits
Time	VOC (ppm)	15-Minute Average	Time	VOC (ppm)	15-Minute Average	
7:03	0.0	-	7:03	0.0	-	
7:04	0.0	-	7:04	0.0	-	
7:05	0.0	-	7:05	0.0	-	
7:06	0.0	-	7:06	0.0	-	
7:07	0.0	-	7:07	0.0	-	
7:08	0.0	-	7:08	0.0	-	
7:09	0.0	-	7:09	0.0	-	
7:10	0.0	-	7:10	0.0	-	
7:11	0.0	-	7:11	0.0	-	
7:12	0.0	-	7:12	0.0	-	
7:13	0.0	-	7:13	0.0	-	
7:14	0.0	-	7:14	0.0	-	
7:15	0.0	-	7:15	0.0	-	
7:16	0.0	-	7:16	0.0	-	
7:17	0.0	-	7:17	0.0	-	
7:18	0.0	-	7:18	0.0		
7:19	0.0	-	7:19	0.0	0.0	
7:20	0.0	-	7:20	0.0	0.0	
7:21	0.0	-	7:21	0.0	0.0	
7:22	0.0	0.0	7:22	0.0	0.0	-
7:23	0.0	0.0	7:23	0.0	0.0	-
7:24	0.0	0.0	7:24	0.0	0.0	-
7:25	0.0	0.0	7:25	0.0	0.0	-
7:26	0.0	0.0	7:26	0.0	0.0	-
7:27	0.0	0.0	7:27	0.0	0.0	-
7:28	0.0	0.0	7:28	0.0	0.0	-
7:29	0.0	0.0	7:29	0.0	0.0	-
7:30	0.0	0.0	7:30	0.0	0.0	-
7:31	0.0	0.0	7:31	0.0	0.0	-
7:32	0.0	0.0	7:32	0.0	0.0	-
7:33	0.0	0.0	7:33	0.0	0.0	-
7:34	0.0	0.0	7:34	0.0	0.0	-
7:35	0.0	0.0	7:35	0.0	0.0	-
7:36	0.0	0.0	7:36	0.0	0.0	-
7:37	0.0	0.0	7:37	0.0	0.0	-
7:38	0.0	0.0	7:38	0.0	0.0	-
7:39	0.0	0.0	7:39	0.0	0.0	-
7:40	0.0	0.0	7:40	0.0	0.0	-
7:41	0.0	0.0	7:41	0.0	0.0	-
7:42	0.0	0.0	7:42	0.0	0.0	-
7:43	0.0	0.0	7:43	0.0	0.0	-
7:44	0.0	0.0	7:44	0.0	0.0	-
7:45	0.0	0.0	7:45	0.0	0.0	-
7:46	0.0	0.0	7:46	0.0	0.0	-
7:47	0.0	0.0	7:47	0.0	0.0	-
7:48	0.0	0.0	7:48	0.0	0.0	-
7:49	0.0	0.0	7:49	0.0	0.0	-
7:50	0.0	0.0	7:50	0.0	0.0	-
7:51	0.0	0.0	7:51	0.0	0.0	-
7:52	0.0	0.0	7:52	0.0	0.0	-
7:53	0.0	0.0	7:53	0.0	0.0	-
7:54	0.0	0.0	7:54	0.0	0.0	-
7:55	0.0	0.0	7:55	0.0	0.0	-
7:56	0.0	0.0	7:56	0.0	0.0	-
7:57	0.0	0.0	7:57	0.0	0.0	-
7:58	0.0	0.0	7:58	0.0	0.0	-
7:59	0.0	0.0	7:59	0.0	0.0	-
8:00	0.0	0.0	8:00	0.0	0.0	-
8:01	0.0	0.0	8:01	0.0	0.0	-
8:02	0.0	0.0	8:02	0.0	0.0	-
8:03	0.0	0.0	8:03	0.0	0.0	-
8:04	0.0	0.0	8:04	0.0	0.0	-
8:05	0.0	0.0	8:05	0.0	0.0	-
8:06	0.0	0.0	8:06	0.0	0.0	-
8:07	0.0	0.0	8:07	0.0	0.0	-
8:08	0.0	0.0	8:08	0.0	0.0	-
8:09	0.0	0.0	8:09	0.0	0.0	-
8:10	0.0	0.0	8:10	0.0	0.0	-
8:11	0.0	0.0	8:11	0.0	0.0	-
8:12	0.0	0.0	8:12	0.0	0.0	-
8:13	0.0	0.0	8:13	0.0	0.0	-
8:14	0.0	0.0	8:14	0.0	0.0	-
8:15	0.0	0.0	8:15	0.0	0.0	-
8:16	0.0	0.0	8:16	0.0	0.0	-
8:17	0.0	0.0	8:17	0.0	0.0	-
8:18	0.0	0.0	8:18	0.0	0.0	-
8:19	0.0	0.0	8:19	0.0	0.0	-
8:20	0.0	0.0	8:20	0.0	0.0	-

February 19, 2025						
Number of Instances Where Downwind VOCs Exceeds Upwind VOCs + 5ppm =						0
Number of Comparable Data Points =						384
PID DATA						
Upwind Station			Downwind Station 1			Exceeds VOCs Alarm Limits
Time	VOC (ppm)	15-Minute Average	Time	VOC (ppm)	15-Minute Average	
8:21	0.0	0.0	8:21	0.0	0.0	-
8:22	0.0	0.0	8:22	0.0	0.0	-
8:23	0.0	0.0	8:23	0.0	0.0	-
8:24	0.0	0.0	8:24	0.0	0.0	-
8:25	0.0	0.0	8:25	0.0	0.0	-
8:26	0.0	0.0	8:26	0.0	0.0	-
8:27	0.0	0.0	8:27	0.0	0.0	-
8:28	0.0	0.0	8:28	0.0	0.0	-
8:29	0.0	0.0	8:29	0.0	0.0	-
8:30	0.0	0.0	8:30	0.0	0.0	-
8:31	0.0	0.0	8:31	0.0	0.0	-
8:32	0.0	0.0	8:32	0.0	0.0	-
8:33	0.0	0.0	8:33	0.0	0.0	-
8:34	0.0	0.0	8:34	0.0	0.0	-
8:35	0.0	0.0	8:35	0.0	0.0	-
8:36	0.0	0.0	8:36	0.0	0.0	-
8:37	0.0	0.0	8:37	0.0	0.0	-
8:38	0.0	0.0	8:38	0.0	0.0	-
8:39	0.0	0.0	8:39	0.0	0.0	-
8:40	0.0	0.0	8:40	0.0	0.0	-
8:41	0.0	0.0	8:41	0.0	0.0	-
8:42	0.0	0.0	8:42	0.0	0.0	-
8:43	0.0	0.0	8:43	0.0	0.0	-
8:44	0.0	0.0	8:44	0.0	0.0	-
8:45	0.0	0.0	8:45	0.0	0.0	-
8:46	0.0	0.0	8:46	0.0	0.0	-
8:47	0.0	0.0	8:47	0.0	0.0	-
8:48	0.0	0.0	8:48	0.0	0.0	-
8:49	0.0	0.0	8:49	0.0	0.0	-
8:50	0.0	0.0	8:50	0.0	0.0	-
8:51	0.0	0.0	8:51	0.0	0.0	-
8:52	0.0	0.0	8:52	0.0	0.0	-
8:53	0.0	0.0	8:53	0.0	0.0	-
8:54	0.0	0.0	8:54	0.0	0.0	-
8:55	0.0	0.0	8:55	0.0	0.0	-
8:56	0.0	0.0	8:56	0.0	0.0	-
8:57	0.0	0.0	8:57	0.0	0.0	-
8:58	0.0	0.0	8:58	0.0	0.0	-
8:59	0.0	0.0	8:59	0.0	0.0	-
9:00	0.0	0.0	9:00	0.0	0.0	-
9:01	0.0	0.0	9:01	0.0	0.0	-
9:02	0.0	0.0	9:02	0.0	0.0	-
9:03	0.0	0.0	9:03	0.0	0.0	-
9:04	0.0	0.0	9:04	0.0	0.0	-
9:05	0.0	0.0	9:05	0.0	0.0	-
9:06	0.0	0.0	9:06	0.0	0.0	-
9:07	0.0	0.0	9:07	0.0	0.0	-
9:08	0.0	0.0	9:08	0.0	0.0	-
9:09	0.0	0.0	9:09	0.0	0.0	-
9:10	0.0	0.0	9:10	0.0	0.0	-
9:11	0.0	0.0	9:11	0.0	0.0	-
9:12	0.0	0.0	9:12	0.0	0.0	-
9:13	0.0	0.0	9:13	0.0	0.0	-
9:14	0.0	0.0	9:14	0.0	0.0	-
9:15	0.0	0.0	9:15	0.0	0.0	-
9:16	0.0	0.0	9:16	0.0	0.0	-
9:17	0.0	0.0	9:17	0.0	0.0	-
9:18	0.0	0.0	9:18	0.0	0.0	-
9:19	0.0	0.0	9:19	0.0	0.0	-
9:20	0.0	0.0	9:20	0.0	0.0	-
9:21	0.0	0.0	9:21	0.0	0.0	-
9:22	0.0	0.0	9:22	0.0	0.0	-
9:23	0.0	0.0	9:23	0.0	0.0	-
9:24	0.0	0.0	9:24	0.0	0.0	-
9:25	0.0	0.0	9:25	0.0	0.0	-
9:26	0.0	0.0	9:26	0.0	0.0	-
9:27	0.0	0.0	9:27	0.0	0.0	-
9:28	0.0	0.0	9:28	0.0	0.0	-
9:29	0.0	0.0	9:29	0.0	0.0	-
9:30	0.0	0.0	9:30	0.0	0.0	-
9:31	0.0	0.0	9:31	0.0	0.0	-
9:32	0.0	0.0	9:32	0.0	0.0	-
9:33	0.0	0.0	9:33	0.0	0.0	-
9:34	0.0	0.0	9:34	0.0	0.0	-
9:35	0.0	0.0	9:35	0.0	0.0	-
9:36	0.0	0.0	9:36	0.0	0.0	-
9:37	0.0	0.0	9:37	0.0	0.0	-

February 19, 2025						
Number of Instances Where Downwind VOCs Exceeds Upwind VOCs + 5ppm =						0
Number of Comparable Data Points =						384
PID DATA						
Upwind Station			Downwind Station 1			Exceeds VOCs Alarm Limits
Time	VOC (ppm)	15-Minute Average	Time	VOC (ppm)	15-Minute Average	
9:38	0.0	0.0	9:38	0.0	0.0	-
9:39	0.0	0.0	9:39	0.0	0.0	-
9:40	0.0	0.0	9:40	0.0	0.0	-
9:41	0.0	0.0	9:41	0.0	0.0	-
9:42	0.0	0.0	9:42	0.0	0.0	-
9:43	0.0	0.0	9:43	0.0	0.0	-
9:44	0.0	0.0	9:44	0.0	0.0	-
9:45	0.0	0.0	9:45	0.0	0.0	-
9:46	0.0	0.0	9:46	0.0	0.0	-
9:47	0.0	0.0	9:47	0.0	0.0	-
9:48	0.0	0.0	9:48	0.0	0.0	-
9:49	0.0	0.0	9:49	0.0	0.0	-
9:50	0.0	0.0	9:50	0.0	0.0	-
9:51	0.0	0.0	9:51	0.0	0.0	-
9:52	0.0	0.0	9:52	0.0	0.0	-
9:53	0.0	0.0	9:53	0.0	0.0	-
9:54	0.0	0.0	9:54	0.0	0.0	-
9:55	0.0	0.0	9:55	0.0	0.0	-
9:56	0.0	0.0	9:56	0.0	0.0	-
9:57	0.0	0.0	9:57	0.0	0.0	-
9:58	0.0	0.0	9:58	0.0	0.0	-
9:59	0.0	0.0	9:59	0.0	0.0	-
10:00	0.0	0.0	10:00	0.0	0.0	-
10:01	0.0	0.0	10:01	0.0	0.0	-
10:02	0.0	0.0	10:02	0.0	0.0	-
10:03	0.0	0.0	10:03	0.0	0.0	-
10:04	0.0	0.0	10:04	0.0	0.0	-
10:05	0.0	0.0	10:05	0.0	0.0	-
10:06	0.0	0.0	10:06	0.0	0.0	-
10:07	0.0	0.0	10:07	0.0	0.0	-
10:08	0.0	0.0	10:08	0.0	0.0	-
10:09	0.0	0.0	10:09	0.0	0.0	-
10:10	0.0	0.0	10:10	0.0	0.0	-
10:11	0.0	0.0	10:11	0.0	0.0	-
10:12	0.0	0.0	10:12	0.0	0.0	-
10:13	0.0	0.0	10:13	0.0	0.0	-
10:14	0.0	0.0	10:14	0.0	0.0	-
10:15	0.0	0.0	10:15	0.0	0.0	-
10:16	0.0	0.0	10:16	0.0	0.0	-
10:17	0.0	0.0	10:17	0.0	0.0	-
10:18	0.0	0.0	10:18	0.0	0.0	-
10:19	0.0	0.0	10:19	0.0	0.0	-
10:20	0.0	0.0	10:20	0.0	0.0	-
10:21	0.0	0.0	10:21	0.0	0.0	-
10:22	0.0	0.0	10:22	0.0	0.0	-
10:23	0.0	0.0	10:23	0.0	0.0	-
10:24	0.0	0.0	10:24	0.0	0.0	-
10:25	0.0	0.0	10:25	0.0	0.0	-
10:26	0.0	0.0	10:26	0.0	0.0	-
10:27	0.0	0.0	10:27	0.0	0.0	-
10:28	0.0	0.0	10:28	0.0	0.0	-
10:29	0.0	0.0	10:29	0.0	0.0	-
10:30	0.0	0.0	10:30	0.0	0.0	-
10:31	0.0	0.0	10:31	0.0	0.0	-
10:32	0.0	0.0	10:32	0.0	0.0	-
10:33	0.0	0.0	10:33	0.0	0.0	-
10:34	0.0	0.0	10:34	0.0	0.0	-
10:35	0.0	0.0	10:35	0.0	0.0	-
10:36	0.0	0.0	10:36	0.0	0.0	-
10:37	0.0	0.0	10:37	0.0	0.0	-
10:38	0.0	0.0	10:38	0.0	0.0	-
10:39	0.0	0.0	10:39	0.0	0.0	-
10:40	0.0	0.0	10:40	0.0	0.0	-
10:41	0.0	0.0	10:41	0.0	0.0	-
10:42	0.0	0.0	10:42	0.0	0.0	-
10:43	0.0	0.0	10:43	0.0	0.0	-
10:44	0.0	0.0	10:44	0.0	0.0	-
10:45	0.0	0.0	10:45	0.0	0.0	-
10:46	0.0	0.0	10:46	0.0	0.0	-
10:47	0.0	0.0	10:47	0.0	0.0	-
10:48	0.0	0.0	10:48	0.0	0.0	-
10:49	0.0	0.0	10:49	0.0	0.0	-
10:50	0.0	0.0	10:50	0.0	0.0	-
10:51	0.0	0.0	10:51	0.0	0.0	-
10:52	0.0	0.0	10:52	0.0	0.0	-
10:53	0.0	0.0	10:53	0.0	0.0	-
10:54	0.0	0.0	10:54	0.0	0.0	-

February 19, 2025						
Number of Instances Where Downwind VOCs Exceeds Upwind VOCs + 5ppm =						0
Number of Comparable Data Points =						384
PID DATA						
Upwind Station			Downwind Station 1			Exceeds VOCs Alarm Limits
Time	VOC (ppm)	15-Minute Average	Time	VOC (ppm)	15-Minute Average	
10:55	0.0	0.0	10:55	0.0	0.0	-
10:56	0.0	0.0	10:56	0.0	0.0	-
10:57	0.0	0.0	10:57	0.0	0.0	-
10:58	0.0	0.0	10:58	0.0	0.0	-
10:59	0.0	0.0	10:59	0.0	0.0	-
11:00	0.0	0.0	11:00	0.0	0.0	-
11:01	0.0	0.0	11:01	0.0	0.0	-
11:02	0.0	0.0	11:02	0.0	0.0	-
11:03	0.0	0.0	11:03	0.0	0.0	-
11:04	0.0	0.0	11:04	0.0	0.0	-
11:05	0.0	0.0	11:05	0.0	0.0	-
11:06	0.0	0.0	11:06	0.0	0.0	-
11:07	0.0	0.0	11:07	0.0	0.0	-
11:08	0.0	0.0	11:08	0.0	0.0	-
11:09	0.0	0.0	11:09	0.0	0.0	-
11:10	0.0	0.0	11:10	0.0	0.0	-
11:11	0.0	0.0	11:11	0.0	0.0	-
11:12	0.0	0.0	11:12	0.0	0.0	-
11:13	0.0	0.0	11:13	0.0	0.0	-
11:14	0.0	0.0	11:14	0.0	0.0	-
11:15	0.0	0.0	11:15	0.0	0.0	-
11:16	0.0	0.0	11:16	0.0	0.0	-
11:17	0.0	0.0	11:17	0.0	0.0	-
11:18	0.0	0.0	11:18	0.0	0.0	-
11:19	0.0	0.0	11:19	0.0	0.0	-
11:20	0.0	0.0	11:20	0.0	0.0	-
11:21	0.0	0.0	11:21	0.0	0.0	-
11:22	0.0	0.0	11:22	0.0	0.0	-
11:23	0.0	0.0	11:23	0.0	0.0	-
11:24	0.0	0.0	11:24	0.0	0.0	-
11:25	0.0	0.0	11:25	0.0	0.0	-
11:26	0.0	0.0	11:26	0.0	0.0	-
11:27	0.0	0.0	11:27	0.0	0.0	-
11:28	0.0	0.0	11:28	0.0	0.0	-
11:29	0.0	0.0	11:29	0.0	0.0	-
11:30	0.0	0.0	11:30	0.0	0.0	-
11:31	0.0	0.0	11:31	0.0	0.0	-
11:32	0.0	0.0	11:32	0.0	0.0	-
11:33	0.0	0.0	11:33	0.0	0.0	-
11:34	0.0	0.0	11:34	0.0	0.0	-
11:35	0.0	0.0	11:35	0.0	0.0	-
11:36	0.0	0.0	11:36	0.0	0.0	-
11:37	0.0	0.0	11:37	0.0	0.0	-
11:38	0.0	0.0	11:38	0.0	0.0	-
11:39	0.0	0.0	11:39	0.0	0.0	-
11:40	0.0	0.0	11:40	0.0	0.0	-
11:41	0.0	0.0	11:41	0.0	0.0	-
11:42	0.0	0.0	11:42	0.0	0.0	-
11:43	0.0	0.0	11:43	0.0	0.0	-
11:44	0.0	0.0	11:44	0.0	0.0	-
11:45	0.0	0.0	11:45	0.0	0.0	-
11:46	0.0	0.0	11:46	0.0	0.0	-
11:47	0.0	0.0	11:47	0.0	0.0	-
11:48	0.0	0.0	11:48	0.0	0.0	-
11:49	0.0	0.0	11:49	0.0	0.0	-
11:50	0.0	0.0	11:50	0.0	0.0	-
11:51	0.0	0.0	11:51	0.0	0.0	-
11:52	0.0	0.0	11:52	0.0	0.0	-
11:53	0.0	0.0	11:53	0.0	0.0	-
11:54	0.0	0.0	11:54	0.0	0.0	-
11:55	0.0	0.0	11:55	0.0	0.0	-
11:56	0.0	0.0	11:56	0.0	0.0	-
11:57	0.0	0.0	11:57	0.0	0.0	-
11:58	0.0	0.0	11:58	0.0	0.0	-
11:59	0.0	0.0	11:59	0.0	0.0	-
12:00	0.0	0.0	12:00	0.0	0.0	-
12:01	0.0	0.0	12:01	0.0	0.0	-
12:02	0.0	0.0	12:02	0.0	0.0	-
12:03	0.0	0.0	12:03	0.0	0.0	-
12:04	0.0	0.0	12:04	0.0	0.0	-
12:05	0.0	0.0	12:05	0.0	0.0	-
12:06	0.0	0.0	12:06	0.0	0.0	-
12:07	0.0	0.0	12:07	0.0	0.0	-
12:08	0.0	0.0	12:08	0.0	0.0	-
12:09	0.0	0.0	12:09	0.0	0.0	-
12:10	0.0	0.0	12:10	0.0	0.0	-
12:11	0.0	0.0	12:11	0.0	0.0	-

February 19, 2025						
Number of Instances Where Downwind VOCs Exceeds Upwind VOCs + 5ppm =						0
Number of Comparable Data Points =						384
PID DATA						
Upwind Station			Downwind Station 1			Exceeds VOCs Alarm Limits
Time	VOC (ppm)	15-Minute Average	Time	VOC (ppm)	15-Minute Average	
12:12	0.0	0.0	12:12	0.0	0.0	-
12:13	0.0	0.0	12:13	0.0	0.0	-
12:14	0.0	0.0	12:14	0.0	0.0	-
12:15	0.0	0.0	12:15	0.0	0.0	-
12:16	0.0	0.0	12:16	0.0	0.0	-
12:17	0.0	0.0	12:17	0.0	0.0	-
12:18	0.0	0.0	12:18	0.0	0.0	-
12:19	0.0	0.0	12:19	0.0	0.0	-
12:20	0.0	0.0	12:20	0.0	0.0	-
12:21	0.0	0.0	12:21	0.0	0.0	-
12:22	0.0	0.0	12:22	0.0	0.0	-
12:23	0.0	0.0	12:23	0.0	0.0	-
12:24	0.0	0.0	12:24	0.0	0.0	-
12:25	0.0	0.0	12:25	0.0	0.0	-
12:26	0.0	0.0	12:26	0.0	0.0	-
12:27	0.0	0.0	12:27	0.0	0.0	-
12:28	0.0	0.0	12:28	0.0	0.0	-
12:29	0.0	0.0	12:29	0.0	0.0	-
12:30	0.0	0.0	12:30	0.0	0.0	-
12:31	0.0	0.0	12:31	0.0	0.0	-
12:32	0.0	0.0	12:32	0.0	0.0	-
12:33	0.0	0.0	12:33	0.0	0.0	-
12:34	0.0	0.0	12:34	0.0	0.0	-
12:35	0.0	0.0	12:35	0.0	0.0	-
12:36	0.0	0.0	12:36	0.0	0.0	-
12:37	0.0	0.0	12:37	0.0	0.0	-
12:38	0.0	0.0	12:38	0.0	0.0	-
12:39	0.0	0.0	12:39	0.0	0.0	-
12:40	0.0	0.0	12:40	0.0	0.0	-
12:41	0.0	0.0	12:41	0.0	0.0	-
12:42	0.0	0.0	12:42	0.0	0.0	-
12:43	0.0	0.0	12:43	0.0	0.0	-
12:44	0.0	0.0	12:44	0.0	0.0	-
12:45	0.0	0.0	12:45	0.0	0.0	-
12:46	0.0	0.0	12:46	0.0	0.0	-
12:47	0.0	0.0	12:47	0.0	0.0	-
12:48	0.0	0.0	12:48	0.0	0.0	-
12:49	0.0	0.0	12:49	0.0	0.0	-
12:50	0.0	0.0	12:50	0.0	0.0	-
12:51	0.0	0.0	12:51	0.0	0.0	-
12:52	0.0	0.0	12:52	0.0	0.0	-
12:53	0.0	0.0	12:53	0.0	0.0	-
12:54	0.0	0.0	12:54	0.0	0.0	-
12:55	0.0	0.0	12:55	0.0	0.0	-
12:56	0.0	0.0	12:56	0.0	0.0	-
12:57	0.0	0.0	12:57	0.0	0.0	-
12:58	0.0	0.0	12:58	0.0	0.0	-
12:59	0.0	0.0	12:59	0.0	0.0	-
13:00	0.0	0.0	13:00	0.0	0.0	-
13:01	0.0	0.0	13:01	0.0	0.0	-
13:02	0.0	0.0	13:02	0.0	0.0	-
13:03	0.0	0.0	13:03	0.0	0.0	-
13:04	0.0	0.0	13:04	0.0	0.0	-
13:05	0.0	0.0	13:05	0.0	0.0	-
13:06	0.0	0.0	13:06	0.0	0.0	-
13:07	0.0	0.0	13:07	0.0	0.0	-
13:08	0.0	0.0	13:08	0.0	0.0	-
13:09	0.0	0.0	13:09	0.0	0.0	-
13:10	0.1	0.0	13:10	0.0	0.0	-
13:11	0.0	0.0	13:11	0.0	0.0	-
13:12	0.0	0.0	13:12	0.0	0.0	-
13:13	0.0	0.0	13:13	0.0	0.0	-
13:14	0.0	0.0	13:14	0.0	0.0	-
13:15	0.0	0.0	13:15	0.0	0.0	-
13:16	0.0	0.0	13:16	0.0	0.0	-
13:17	0.0	0.0	13:17	0.0	0.0	-
13:18	0.0	0.0	13:18	0.0	0.0	-
13:19	0.0	0.0	13:19	0.0	0.0	-
13:20	0.0	0.0	13:20	0.0	0.0	-
13:21	0.0	0.0	13:21	0.0	0.0	-
13:22	0.0	0.0	13:22	0.0	0.0	-
13:23	0.0	0.0	13:23	0.0	0.0	-
13:24	0.0	0.0	13:24	0.0	0.0	-
13:25	0.0	0.0	13:25	0.0	0.0	-
13:26	0.0	0.0	13:26	0.0	0.0	-
13:27	0.0	0.0	13:27	0.0	0.0	-
13:28	0.0	0.0	13:28	0.0	0.0	-

February 19, 2025						
Number of Instances Where Downwind VOCs Exceeds Upwind VOCs + 5ppm =						0
Number of Comparable Data Points =						384
PID DATA						
Upwind Station			Downwind Station 1			Exceeds VOCs Alarm Limits
Time	VOC (ppm)	15-Minute Average	Time	VOC (ppm)	15-Minute Average	
13:29	0.0	0.0	13:29	0.0	0.0	-
13:30	0.0	0.0	13:30	0.0	0.0	-
13:31	0.0	0.0	13:31	0.0	0.0	-
13:32	0.0	0.0	13:32	0.0	0.0	-
13:33	0.0	0.0	13:33	0.0	0.0	-
13:34	0.0	0.0	13:34	0.0	0.0	-
13:35	0.0	0.0	13:35	0.0	0.0	-
13:36	0.0	0.0	13:36	0.0	0.0	-
13:37	0.0	0.0	13:37	0.0	0.0	-
13:38	0.0	0.0	13:38	0.0	0.0	-
13:39	0.0	0.0	13:39	0.0	0.0	-
13:40	0.0	0.0	13:40	0.0	0.0	-
13:41	0.0	0.0	13:41	0.0	0.0	-
13:42	0.0	0.0	13:42	0.0	0.0	-
13:43	0.0	0.0	13:43	0.0	0.0	-
13:44	0.0	0.0	13:44	0.0	0.0	-
13:45	0.0	0.0	13:45	0.0	0.0	-
13:46	0.0	0.0	13:46	0.0	0.0	-
13:47	0.0	0.0	13:47	0.0	0.0	-
13:48	0.0	0.0	13:48	0.0	0.0	-
13:49	0.0	0.0	13:49	0.0	0.0	-
13:50	0.0	0.0	13:50	0.0	0.0	-
13:51	0.0	0.0	13:51	0.0	0.0	-
13:52	0.0	0.0	13:52	0.0	0.0	-
13:53	0.0	0.0	13:53	0.0	0.0	-
13:54	0.0	0.0	13:54	0.0	0.0	-
13:55	0.0	0.0	13:55	0.0	0.0	-
13:56	0.0	0.0	13:56	0.0	0.0	-
13:57	0.0	0.0	13:57	0.0	0.0	-
13:58	0.0	0.0	13:58	0.0	0.0	-
13:59	0.0	0.0	13:59	0.0	0.0	-
14:00	0.0	0.0	14:00	0.0	0.0	-
14:01	0.0	0.0	14:01	0.0	0.0	-
14:02	0.0	0.0	14:02	0.0	0.0	-
14:03	0.0	0.0	14:03	0.0	0.0	-
14:04	0.0	0.0	14:04	0.0	0.0	-
14:05	0.0	0.0	14:05	0.0	0.0	-
14:06	0.0	0.0	14:06	0.0	0.0	-
14:07	0.0	0.0	14:07	0.0	0.0	-
14:08	0.0	0.0	14:08	0.0	0.0	-
14:09	0.0	0.0	14:09	0.0	0.0	-
14:10	0.0	0.0	14:10	0.0	0.0	-
14:11	0.0	0.0	14:11	0.0	0.0	-
14:12	0.0	0.0	14:12	0.0	0.0	-
14:13	0.0	0.0	14:13	0.0	0.0	-
14:14	0.0	0.0	14:14	0.0	0.0	-
14:15	0.0	0.0	14:15	0.0	0.0	-
14:16	0.0	0.0	14:16	0.0	0.0	-
14:17	0.1	0.0	14:17	0.0	0.0	-
14:18	0.2	0.0	14:18	0.0	0.0	-
14:19	0.0	0.0	14:19	0.0	0.0	-
14:20	0.1	0.0	14:20	0.0	0.0	-
14:21	0.1	0.0	14:21	0.0	0.0	-
14:22	0.0	0.0	14:22	0.0	0.0	-
14:23	0.1	0.0	14:23	0.0	0.0	-
14:24	0.1	0.0	14:24	0.0	0.0	-
14:25	0.1	0.0	14:25	0.0	0.0	-
14:26	0.0	0.1	14:26	0.0	0.0	-
14:27	0.0	0.1	14:27	0.0	0.0	-
14:28	0.3	0.1	14:28	0.0	0.0	-
14:29	0.1	0.1	14:29	0.0	0.0	-
14:30	0.2	0.1	14:30	0.0	0.0	-
14:31	0.3	0.1	14:31	0.0	0.0	-
14:32	0.0	0.1	14:32	0.0	0.0	-
14:33	0.2	0.1	14:33	0.0	0.0	-
14:34	0.3	0.1	14:34	0.0	0.0	-
14:35	0.0	0.1	14:35	0.0	0.0	-
14:36	0.1	0.1	14:36	0.0	0.0	-
14:37	0.5	0.1	14:37	0.0	0.0	-
14:38	0.0	0.2	14:38	0.0	0.0	-
14:39	0.0	0.1	14:39	0.0	0.0	-
14:40	0.0	0.1	14:40	0.0	0.0	-
14:41	0.0	0.1	14:41	0.0	0.0	-
14:42	0.0	0.1	14:42	0.0	0.0	-
14:43	0.0	0.1	14:43	0.0	0.0	-
14:44	0.0	0.1	14:44	0.0	0.0	-
14:45	0.0	0.1	14:45	0.0	0.0	-

February 19, 2025						
Number of Instances Where Downwind VOCs Exceeds Upwind VOCs + 5ppm =						0
Number of Comparable Data Points =						384
PID DATA						
Upwind Station			Downwind Station 1			Exceeds VOCs Alarm Limits
Time	VOC (ppm)	15-Minute Average	Time	VOC (ppm)	15-Minute Average	
14:46	0.0	0.1	14:46	0.0	0.0	-
14:47	0.0	0.1	14:47	0.0	0.0	-
14:48	0.4	0.1	14:48	0.0	0.0	-
14:49	0.0	0.1	14:49	0.0	0.0	-
14:50	0.0	0.1	14:50	0.0	0.0	-
14:51	0.1	0.1	14:51	0.0	0.0	-
14:52	0.0	0.1	14:52	0.0	0.0	-
14:53	0.1	0.0	14:53	0.0	0.0	-
14:54	0.6	0.0	14:54	0.0	0.0	-
14:55	1.0	0.1	14:55	0.0	0.0	-
14:56	0.0	0.1	14:56	0.0	0.0	-
14:57	0.0	0.1	14:57	0.0	0.0	-
14:58	0.0	0.1	14:58	0.0	0.0	-
14:59	0.0	0.1	14:59	0.0	0.0	-
15:00	0.0	0.1	15:00	0.0	0.0	-
15:01	0.0	0.1	15:01	0.0	0.0	-
15:02	0.0	0.1	15:02	0.0	0.0	-
15:03	0.0	0.1	15:03	0.0	0.0	-
15:04	0.0	0.1	15:04	0.0	0.0	-
15:05	0.0	0.1	15:05	0.0	0.0	-
15:06	0.6	0.1	15:06	0.0	0.0	-
15:07	0.0	0.2	15:07	0.0	0.0	-
15:08	0.4	0.2	15:08	0.0	0.0	-
15:09	0.1	0.2	15:09	0.0	0.0	-
15:10	0.3	0.1	15:10	0.0	0.0	-
15:11	0.0	0.1	15:11	0.0	0.0	-
15:12	0.2	0.1	15:12	0.0	0.0	-
15:13	0.2	0.1	15:13	0.0	0.0	-
15:14	0.1	0.1	15:14	0.0	0.0	-
15:15	0.0	0.1	15:15	0.0	0.0	-
15:16	0.1	0.1	15:16	0.0	0.0	-
15:17	0.2	0.1	15:17	0.0	0.0	-
15:18	0.3	0.1	15:18	0.0	0.0	-
15:19	0.2	0.2	15:19	0.0	0.0	-
15:20	0.0	0.2	15:20	0.0	0.0	-
15:21	0.0	0.2	15:21	0.0	0.0	-
15:22	0.0	0.1	15:22	0.0	0.0	-
15:23	0.1	0.1	15:23	0.0	0.0	-
15:24	0.2	0.1	15:24	0.0	0.0	-
15:25	0.1	0.1	15:25	0.0	0.0	-
15:26	0.2	0.1	15:26	0.0	0.0	-
15:27	0.1	0.1	15:27	0.0	0.0	-
15:28	0.0	0.1	15:28	0.0	0.0	-
15:29	0.1	0.1	15:29	0.0	0.0	-
15:30	0.0	0.1	15:30	0.0	0.0	-
15:31	0.2	0.1	15:31	0.0	0.0	-
15:32	0.5	0.1	15:32	0.0	0.0	-
15:33	0.3	0.1	15:33	0.0	0.0	-
15:34	0.0	0.1	15:34	0.0	0.0	-
15:35	0.0	0.1	15:35	0.0	0.0	-
15:36	0.0	0.1	15:36	0.0	0.0	-
15:37	0.0	0.1	15:37	0.0	0.0	-
15:38	0.0	0.1	15:38	0.0	0.0	-
15:39	0.0	0.1	15:39	0.0	0.0	-
15:40	0.0	0.1	15:40	0.0	0.0	-
15:41	0.0	0.1	15:41	0.0	0.0	-
15:42	0.0	0.1	15:42	0.0	0.0	-
15:43	0.0	0.1	15:43	-	0.0	-
15:44	0.0	0.1	15:44	-	0.0	-
15:45	0.0	0.1	15:45	-	0.0	-
15:46	-	0.1	15:46	-	0.0	-
15:47	-	0.1	15:47	-	0.0	-
15:48	-	0.0	15:48	-	0.0	-

LANGAN

The Beacon - 413 E 120th Street
170745301
CAMP Data Summary

6:59:00 AM Date: 2/20/2025
Observer: Aron Farber

Particulate Monitoring		
	Upwind Station	**Downwind Station**
Minimum 15min Average	0.007	0.006
Maximum 15min Average	0.011	0.015
High Intervals "exceedances" (15min > 0.150 + Upwind level)	N/A	No
Minimum 1min Reading	0.006	0.006
Maximum 1min Reading	0.052	0.135

Organic Vapor Monitoring		
	Upwind Station	**Downwind Station**
Minimum 15min Average	0.0	0.0
Maximum 15min Average	0.1	0.0
High Intervals "exceedances" (15min > 5 + Upwind level)	N/A	No
Minimum 1min Reading	0.0	0.0
Maximum 1min Reading	0.6	0.6

All reported particulate concentrations are in mg/m3 or milligrams per cubic meter and all reported organic vapor concentrations are in ppm or parts per million, unless specified otherwise.

February 20, 2025						
Number of Instances Where Downwind Particulates Exceeds Upwind Particulate + .150 mg/m^3 =						0
Number of Comparable Data Points =						382
PARTICULATE DATA						
Upwind			Downwind Station 1			Exceeds Particulate Alarm Limits
Time	PM 10 (mg/m^3)	15-Minute Average	Time	PM 10 (mg/m^3)	15-Minute Average	
6:59	-	-	6:59	0.015	-	
7:00	-	-	7:00	0.008	0.015	
7:01	-	-	7:01	0.009	0.012	
7:02	-	-	7:02	0.009	0.011	
7:03	-	-	7:03	0.008	0.010	
7:04	-	-	7:04	0.008	0.010	
7:05	-	-	7:05	0.009	0.010	
7:06	-	-	7:06	0.009	0.009	
7:07	0.042	-	7:07	0.009	0.009	
7:08	0.011	-	7:08	0.008	0.009	
7:09	0.009	-	7:09	0.008	0.009	
7:10	0.009	-	7:10	0.008	0.009	
7:11	0.008	-	7:11	0.009	0.009	
7:12	0.008	-	7:12	0.009	0.009	
7:13	0.008	-	7:13	0.009	0.009	
7:14	0.008	0.008	7:14	0.008	0.009	
7:15	0.008	0.008	7:15	0.009	0.009	-
7:16	0.009	0.008	7:16	0.009	0.009	-
7:17	0.009	0.008	7:17	0.008	0.009	-
7:18	0.009	0.008	7:18	0.008	0.009	-
7:19	0.012	0.009	7:19	0.009	0.009	-
7:20	0.009	0.009	7:20	0.009	0.009	-
7:21	0.009	0.009	7:21	0.008	0.009	-
7:22	0.009	0.009	7:22	0.009	0.009	-
7:23	0.009	0.009	7:23	0.009	0.009	-
7:24	0.011	0.009	7:24	0.008	0.009	-
7:25	0.009	0.009	7:25	0.009	0.009	-
7:26	0.009	0.009	7:26	0.008	0.009	-
7:27	0.009	0.009	7:27	0.008	0.009	-
7:28	0.009	0.009	7:28	0.008	0.009	-
7:29	0.009	0.009	7:29	0.008	0.008	-
7:30	0.008	0.009	7:30	0.008	0.008	-
7:31	0.009	0.009	7:31	0.008	0.008	-
7:32	0.009	0.009	7:32	0.008	0.008	-
7:33	0.009	0.009	7:33	0.008	0.008	-
7:34	0.009	0.009	7:34	0.008	0.008	-
7:35	0.009	0.009	7:35	0.008	0.008	-
7:36	0.009	0.009	7:36	0.008	0.008	-
7:37	0.008	0.009	7:37	0.009	0.008	-
7:38	0.009	0.009	7:38	0.009	0.008	-
7:39	0.009	0.009	7:39	0.009	0.008	-
7:40	0.009	0.009	7:40	0.009	0.008	-
7:41	0.009	0.009	7:41	0.009	0.008	-
7:42	0.009	0.009	7:42	0.009	0.008	-
7:43	0.009	0.009	7:43	0.008	0.008	-
7:44	0.009	0.009	7:44	0.009	0.008	-
7:45	0.009	0.009	7:45	0.009	0.008	-
7:46	0.009	0.009	7:46	0.009	0.009	-
7:47	0.009	0.009	7:47	0.01	0.009	-
7:48	0.009	0.009	7:48	0.009	0.009	-
7:49	0.009	0.009	7:49	0.009	0.009	-
7:50	0.009	0.009	7:50	0.009	0.009	-
7:51	0.009	0.009	7:51	0.01	0.009	-
7:52	0.009	0.009	7:52	0.009	0.009	-
7:53	0.011	0.009	7:53	0.01	0.009	-
7:54	0.017	0.010	7:54	0.01	0.009	-
7:55	0.01	0.010	7:55	0.009	0.009	-
7:56	0.009	0.010	7:56	0.009	0.009	-
7:57	0.009	0.010	7:57	0.009	0.009	-
7:58	0.009	0.010	7:58	0.009	0.009	-
7:59	0.016	0.010	7:59	0.009	0.009	-
8:00	0.013	0.010	8:00	0.009	0.009	-
8:01	0.01	0.011	8:01	0.008	0.009	-
8:02	0.01	0.011	8:02	0.008	0.009	-
8:03	0.01	0.011	8:03	0.008	0.009	-
8:04	0.011	0.011	8:04	0.008	0.009	-
8:05	0.011	0.011	8:05	0.007	0.009	-
8:06	0.011	0.011	8:06	0.008	0.009	-
8:07	0.01	0.011	8:07	0.008	0.009	-
8:08	0.01	0.011	8:08	0.008	0.009	-
8:09	0.011	0.011	8:09	0.008	0.008	-
8:10	0.01	0.011	8:10	0.008	0.008	-
8:11	0.011	0.011	8:11	0.008	0.008	-
8:12	0.01	0.011	8:12	0.008	0.008	-
8:13	0.01	0.011	8:13	0.009	0.008	-
8:14	0.01	0.011	8:14	0.009	0.008	-
8:15	0.01	0.010	8:15	0.009	0.008	-
8:16	0.009	0.010	8:16	0.009	0.008	-
8:17	0.009	0.010	8:17	0.009	0.008	-
8:18	0.009	0.010	8:18	0.008	0.008	-
8:19	0.009	0.010	8:19	0.009	0.008	-
8:20	0.009	0.010	8:20	0.009	0.008	-
8:21	0.009	0.010	8:21	0.008	0.008	-
8:22	0.009	0.010	8:22	0.009	0.008	-
8:23	0.009	0.010	8:23	0.009	0.009	-
8:24	0.009	0.009	8:24	0.009	0.009	-
8:25	0.009	0.009	8:25	0.01	0.009	-
8:26	0.009	0.009	8:26	0.009	0.009	-
8:27	0.009	0.009	8:27	0.009	0.009	-
8:28	0.01	0.009	8:28	0.009	0.009	-
8:29	0.009	0.009	8:29	0.009	0.009	-
8:30	0.01	0.009	8:30	0.009	0.009	-
8:31	0.009	0.009	8:31	0.009	0.009	-
8:32	0.01	0.009	8:32	0.009	0.009	-
8:33	0.01	0.009	8:33	0.009	0.009	-
8:34	0.01	0.009	8:34	0.009	0.009	-
8:35	0.01	0.009	8:35	0.009	0.009	-
8:36	0.01	0.009	8:36	0.009	0.009	-
8:37	0.01	0.010	8:37	0.008	0.009	-
8:38	0.01	0.010	8:38	0.008	0.009	-
8:39	0.01	0.010	8:39	0.009	0.009	-
8:40	0.01	0.010	8:40	0.009	0.009	-

February 20, 2025						
Number of Instances Where Downwind Particulates Exceeds Upwind Particulate + .150 mg/m^3 =						0
Number of Comparable Data Points =						382
PARTICULATE DATA						
Upwind			Downwind Station 1			Exceeds Particulate Alarm Limits
Time	PM 10 (mg/m^3)	15-Minute Average	Time	PM 10 (mg/m^3)	15-Minute Average	
8:41	0.01	0.010	8:41	0.009	0.009	-
8:42	0.01	0.010	8:42	0.009	0.009	-
8:43	0.01	0.010	8:43	0.009	0.009	-
8:44	0.01	0.010	8:44	0.008	0.009	-
8:45	0.01	0.010	8:45	0.009	0.009	-
8:46	0.011	0.010	8:46	0.009	0.009	-
8:47	0.01	0.010	8:47	0.009	0.009	-
8:48	0.011	0.010	8:48	0.009	0.009	-
8:49	0.011	0.010	8:49	0.009	0.009	-
8:50	0.011	0.010	8:50	0.009	0.009	-
8:51	0.01	0.010	8:51	0.009	0.009	-
8:52	0.01	0.010	8:52	0.009	0.009	-
8:53	0.01	0.010	8:53	0.009	0.009	-
8:54	0.01	0.010	8:54	0.008	0.009	-
8:55	0.01	0.010	8:55	0.008	0.009	-
8:56	0.01	0.010	8:56	0.008	0.009	-
8:57	0.01	0.010	8:57	0.008	0.009	-
8:58	0.01	0.010	8:58	0.008	0.009	-
8:59	0.01	0.010	8:59	0.007	0.009	-
9:00	0.01	0.010	9:00	0.007	0.009	-
9:01	0.011	0.010	9:01	0.007	0.008	-
9:02	0.01	0.010	9:02	0.008	0.008	-
9:03	0.011	0.010	9:03	0.008	0.008	-
9:04	0.01	0.010	9:04	0.008	0.008	-
9:05	0.01	0.010	9:05	0.008	0.008	-
9:06	0.01	0.010	9:06	0.008	0.008	-
9:07	0.011	0.010	9:07	0.007	0.008	-
9:08	0.011	0.010	9:08	0.008	0.008	-
9:09	0.01	0.010	9:09	0.008	0.008	-
9:10	0.01	0.010	9:10	0.007	0.008	-
9:11	0.01	0.010	9:11	0.007	0.008	-
9:12	0.01	0.010	9:12	0.007	0.008	-
9:13	0.009	0.010	9:13	0.008	0.008	-
9:14	0.009	0.010	9:14	0.008	0.008	-
9:15	0.009	0.010	9:15	0.008	0.008	-
9:16	0.009	0.010	9:16	0.007	0.008	-
9:17	0.009	0.010	9:17	0.007	0.008	-

February 20, 2025						
Number of Instances Where Downwind Particulates Exceeds Upwind Particulate + .150 mg/m^3 =						0
Number of Comparable Data Points =						382
PARTICULATE DATA						
Upwind			Downwind Station 1			Exceeds Particulate Alarm Limits
Time	PM 10 (mg/m^3)	15-Minute Average	Time	PM 10 (mg/m^3)	15-Minute Average	
9:18	0.009	0.010	9:18	0.007	0.008	-
9:19	0.01	0.010	9:19	0.007	0.008	-
9:20	0.009	0.010	9:20	0.007	0.007	-
9:21	0.01	0.010	9:21	0.007	0.007	-
9:22	0.01	0.010	9:22	0.007	0.007	-
9:23	0.009	0.009	9:23	0.007	0.007	-
9:24	0.009	0.009	9:24	0.007	0.007	-
9:25	0.009	0.009	9:25	0.007	0.007	-
9:26	0.009	0.009	9:26	0.007	0.007	-
9:27	0.009	0.009	9:27	0.007	0.007	-
9:28	0.009	0.009	9:28	0.007	0.007	-
9:29	0.009	0.009	9:29	0.007	0.007	-
9:30	0.01	0.009	9:30	0.007	0.007	-
9:31	0.009	0.009	9:31	0.007	0.007	-
9:32	0.009	0.009	9:32	0.007	0.007	-
9:33	0.008	0.009	9:33	0.007	0.007	-
9:34	0.008	0.009	9:34	0.007	0.007	-
9:35	0.009	0.009	9:35	0.007	0.007	-
9:36	0.009	0.009	9:36	0.007	0.007	-
9:37	0.009	0.009	9:37	0.007	0.007	-
9:38	0.008	0.009	9:38	0.007	0.007	-
9:39	0.008	0.009	9:39	0.008	0.007	-
9:40	0.009	0.009	9:40	0.008	0.007	-
9:41	0.009	0.009	9:41	0.008	0.007	-
9:42	0.009	0.009	9:42	0.008	0.007	-
9:43	0.008	0.009	9:43	0.007	0.007	-
9:44	0.008	0.009	9:44	0.008	0.007	-
9:45	0.008	0.009	9:45	0.008	0.007	-
9:46	0.008	0.008	9:46	0.008	0.007	-
9:47	0.008	0.008	9:47	0.009	0.007	-
9:48	0.008	0.008	9:48	0.009	0.008	-
9:49	0.008	0.008	9:49	0.009	0.008	-
9:50	0.008	0.008	9:50	0.008	0.008	-
9:51	0.009	0.008	9:51	0.008	0.008	-
9:52	0.009	0.008	9:52	0.008	0.008	-
9:53	0.009	0.008	9:53	0.008	0.008	-
9:54	0.009	0.008	9:54	0.008	0.008	-
9:55	0.009	0.008	9:55	0.008	0.008	-
9:56	0.01	0.009	9:56	0.007	0.008	-
9:57	0.009	0.009	9:57	0.008	0.008	-
9:58	0.009	0.009	9:58	0.008	0.008	-
9:59	0.009	0.009	9:59	0.008	0.008	-
10:00	0.01	0.009	10:00	0.008	0.008	-
10:01	0.01	0.009	10:01	0.008	0.008	-
10:02	0.01	0.009	10:02	0.008	0.008	-
10:03	0.011	0.009	10:03	0.009	0.008	-
10:04	0.01	0.009	10:04	0.008	0.008	-
10:05	0.01	0.010	10:05	0.007	0.008	-
10:06	0.01	0.010	10:06	0.007	0.008	-
10:07	0.01	0.010	10:07	0.007	0.008	-
10:08	0.011	0.010	10:08	0.008	0.008	-
10:09	0.009	0.010	10:09	0.007	0.008	-
10:10	0.009	0.010	10:10	0.008	0.008	-
10:11	0.009	0.010	10:11	0.008	0.008	-
10:12	0.009	0.010	10:12	0.008	0.008	-
10:13	0.009	0.010	10:13	0.008	0.008	-
10:14	0.01	0.010	10:14	0.007	0.008	-
10:15	0.01	0.010	10:15	0.008	0.008	-
10:16	0.01	0.010	10:16	0.008	0.008	-
10:17	0.01	0.010	10:17	0.008	0.008	-
10:18	0.01	0.010	10:18	0.008	0.008	-
10:19	0.009	0.010	10:19	0.007	0.008	-
10:20	0.009	0.010	10:20	0.007	0.008	-
10:21	0.009	0.010	10:21	0.007	0.008	-
10:22	0.009	0.009	10:22	0.008	0.008	-
10:23	0.009	0.009	10:23	0.008	0.008	-
10:24	0.009	0.009	10:24	0.008	0.008	-
10:25	0.009	0.009	10:25	0.008	0.008	-
10:26	0.01	0.009	10:26	0.008	0.008	-
10:27	0.01	0.009	10:27	0.008	0.008	-
10:28	0.009	0.009	10:28	0.008	0.008	-
10:29	0.009	0.009	10:29	0.008	0.008	-
10:30	0.009	0.009	10:30	0.008	0.008	-
10:31	0.01	0.009	10:31	0.008	0.008	-
10:32	0.01	0.009	10:32	0.008	0.008	-
10:33	0.009	0.009	10:33	0.008	0.008	-
10:34	0.009	0.009	10:34	0.008	0.008	-
10:35	0.009	0.009	10:35	0.008	0.008	-
10:36	0.009	0.009	10:36	0.008	0.008	-
10:37	0.009	0.009	10:37	0.008	0.008	-
10:38	0.009	0.009	10:38	0.008	0.008	-
10:39	0.009	0.009	10:39	0.008	0.008	-
10:40	0.009	0.009	10:40	0.008	0.008	-
10:41	0.01	0.009	10:41	0.008	0.008	-
10:42	0.01	0.009	10:42	0.008	0.008	-
10:43	0.01	0.009	10:43	0.008	0.008	-
10:44	0.01	0.009	10:44	0.008	0.008	-
10:45	0.01	0.009	10:45	0.008	0.008	-
10:46	0.01	0.009	10:46	0.008	0.008	-
10:47	0.01	0.009	10:47	0.008	0.008	-
10:48	0.01	0.010	10:48	0.008	0.008	-
10:49	0.01	0.010	10:49	0.008	0.008	-
10:50	0.01	0.010	10:50	0.008	0.008	-
10:51	0.01	0.010	10:51	0.008	0.008	-
10:52	0.01	0.010	10:52	0.008	0.008	-
10:53	0.01	0.010	10:53	0.008	0.008	-
10:54	0.01	0.008	10:54	0.009	0.008	-
10:55	0.01	0.010	10:55	0.008	0.008	-
10:56	0.01	0.010	10:56	0.008	0.008	-
10:57	0.01	0.010	10:57	0.009	0.008	-
10:58	0.009	0.010	10:58	0.008	0.008	-

February 20, 2025						
Number of Instances Where Downwind Particulates Exceeds Upwind Particulate + .150 mg/m^3 =						0
Number of Comparable Data Points =						382
PARTICULATE DATA						
Upwind			Downwind Station 1			Exceeds Particulate Alarm Limits
Time	PM 10 (mg/m^3)	15-Minute Average	Time	PM 10 (mg/m^3)	15-Minute Average	
10:59	0.009	0.010	10:59	0.009	0.008	-
11:00	0.009	0.010	11:00	0.009	0.008	-
11:01	0.01	0.010	11:01	0.009	0.008	-
11:02	0.01	0.010	11:02	0.008	0.008	-
11:03	0.012	0.010	11:03	0.008	0.008	-
11:04	0.01	0.010	11:04	0.008	0.008	-
11:05	0.01	0.010	11:05	0.008	0.008	-
11:06	0.012	0.010	11:06	0.008	0.008	-
11:07	0.01	0.010	11:07	0.008	0.008	-
11:08	0.01	0.010	11:08	0.008	0.008	-
11:09	0.01	0.010	11:09	0.008	0.008	-
11:10	0.01	0.010	11:10	0.009	0.008	-
11:11	0.01	0.010	11:11	0.009	0.008	-
11:12	0.01	0.010	11:12	0.009	0.008	-
11:13	0.011	0.010	11:13	0.009	0.008	-
11:14	0.01	0.010	11:14	0.008	0.008	-
11:15	0.01	0.010	11:15	0.008	0.008	-
11:16	0.01	0.010	11:16	0.008	0.008	-
11:17	0.009	0.010	11:17	0.008	0.008	-
11:18	0.009	0.010	11:18	0.007	0.008	-
11:19	0.009	0.010	11:19	0.007	0.008	-
11:20	0.015	0.010	11:20	0.007	0.008	-
11:21	0.016	0.010	11:21	0.007	0.008	-
11:22	0.011	0.011	11:22	0.007	0.008	-
11:23	0.009	0.011	11:23	0.007	0.008	-
11:24	0.009	0.011	11:24	0.008	0.008	-
11:25	0.019	0.011	11:25	0.008	0.008	-
11:26	0.013	0.011	11:26	0.008	0.008	-
11:27	0.011	0.011	11:27	0.008	0.008	-
11:28	0.01	0.011	11:28	0.008	0.008	-
11:29	0.011	0.011	11:29	0.008	0.008	-
11:30	0.008	0.011	11:30	0.008	0.008	-
11:31	0.009	0.011	11:31	0.009	0.008	-
11:32	0.009	0.011	11:32	0.008	0.008	-
11:33	0.008	0.011	11:33	0.007	0.008	-
11:34	0.008	0.011	11:34	0.007	0.008	-
11:35	0.008	0.011	11:35	0.008	0.008	-
11:36	0.008	0.011	11:36	0.007	0.008	-
11:37	0.009	0.010	11:37	0.007	0.008	-
11:38	0.008	0.010	11:38	0.007	0.008	-
11:39	0.009	0.010	11:39	0.007	0.008	-
11:40	0.009	0.010	11:40	0.007	0.008	-
11:41	0.009	0.009	11:41	0.007	0.008	-
11:42	0.009	0.009	11:42	0.007	0.008	-
11:43	0.009	0.009	11:43	0.007	0.007	-
11:44	0.009	0.009	11:44	0.007	0.007	-
11:45	0.009	0.009	11:45	0.007	0.007	-
11:46	0.01	0.009	11:46	0.007	0.007	-
11:47	0.01	0.009	11:47	0.007	0.007	-
11:48	0.009	0.009	11:48	0.007	0.007	-
11:49	0.008	0.009	11:49	0.007	0.007	-
11:50	0.008	0.009	11:50	0.007	0.007	-
11:51	0.008	0.009	11:51	0.007	0.007	-
11:52	0.009	0.009	11:52	0.007	0.007	-
11:53	0.007	0.009	11:53	0.007	0.007	-
11:54	0.008	0.009	11:54	0.007	0.007	-
11:55	0.008	0.009	11:55	0.007	0.007	-
11:56	0.008	0.009	11:56	0.007	0.007	-
11:57	0.008	0.009	11:57	0.007	0.007	-
11:58	0.008	0.009	11:58	0.007	0.007	-
11:59	0.008	0.008	11:59	0.007	0.007	-
12:00	0.007	0.008	12:00	0.007	0.007	-
12:01	0.007	0.008	12:01	0.007	0.007	-
12:02	0.008	0.008	12:02	0.007	0.007	-
12:03	0.008	0.008	12:03	0.007	0.007	-
12:04	0.007	0.008	12:04	0.007	0.007	-
12:05	0.008	0.008	12:05	0.007	0.007	-
12:06	0.008	0.008	12:06	0.007	0.007	-
12:07	0.008	0.008	12:07	0.006	0.007	-
12:08	0.008	0.008	12:08	0.006	0.007	-
12:09	0.008	0.008	12:09	0.006	0.007	-
12:10	0.008	0.008	12:10	0.007	0.007	-
12:11	0.008	0.008	12:11	0.007	0.007	-
12:12	0.008	0.008	12:12	0.007	0.007	-
12:13	0.007	0.008	12:13	0.007	0.007	-
12:14	0.008	0.008	12:14	0.006	0.007	-
12:15	0.008	0.008	12:15	0.006	0.007	-
12:16	0.008	0.008	12:16	0.007	0.007	-
12:17	0.008	0.008	12:17	0.006	0.007	-
12:18	0.008	0.008	12:18	0.006	0.007	-
12:19	0.008	0.008	12:19	0.006	0.007	-
12:20	0.007	0.008	12:20	0.006	0.006	-
12:21	0.007	0.008	12:21	0.007	0.006	-
12:22	0.007	0.008	12:22	0.007	0.006	-
12:23	0.007	0.008	12:23	0.007	0.006	-
12:24	0.007	0.008	12:24	0.007	0.007	-
12:25	0.007	0.008	12:25	0.007	0.007	-
12:26	0.007	0.008	12:26	0.007	0.007	-
12:27	0.007	0.007	12:27	0.009	0.007	-
12:28	0.007	0.007	12:28	0.007	0.007	-
12:29	0.006	0.007	12:29	0.007	0.007	-
12:30	0.006	0.007	12:30	0.007	0.007	-
12:31	0.007	0.007	12:31	0.007	0.007	-
12:32	0.007	0.007	12:32	0.007	0.007	-
12:33	0.006	0.007	12:33	0.007	0.007	-
12:34	0.007	0.007	12:34	0.007	0.007	-
12:35	0.007	0.007	12:35	0.007	0.007	-
12:36	0.007	0.007	12:36	0.007	0.007	-
12:37	0.007	0.007	12:37	0.007	0.007	-
12:38	0.007	0.007	12:38	0.007	0.007	-
12:39	0.007	0.007	12:39	0.007	0.007	-

February 20, 2025						
Number of Instances Where Downwind Particulates Exceeds Upwind Particulate + .150 mg/m^3 =						0
Number of Comparable Data Points =						382
PARTICULATE DATA						
Upwind			Downwind Station 1			Exceeds Particulate Alarm Limits
Time	PM 10 (mg/m^3)	15-Minute Average	Time	PM 10 (mg/m^3)	15-Minute Average	
12:40	0.007	0.007	12:40	0.006	0.007	-
12:41	0.007	0.007	12:41	0.007	0.007	-
12:42	0.007	0.007	12:42	0.007	0.007	-
12:43	0.007	0.007	12:43	0.007	0.007	-
12:44	0.007	0.007	12:44	0.007	0.007	-
12:45	0.007	0.007	12:45	0.007	0.007	-
12:46	0.007	0.007	12:46	0.007	0.007	-
12:47	0.007	0.007	12:47	0.007	0.007	-
12:48	0.007	0.007	12:48	0.007	0.007	-
12:49	0.008	0.007	12:49	0.006	0.007	-
12:50	0.007	0.007	12:50	0.007	0.007	-
12:51	0.007	0.007	12:51	0.007	0.007	-
12:52	0.007	0.007	12:52	0.007	0.007	-
12:53	0.008	0.007	12:53	0.007	0.007	-
12:54	0.007	0.007	12:54	0.007	0.007	-
12:55	0.007	0.007	12:55	0.007	0.007	-
12:56	0.007	0.007	12:56	0.007	0.007	-
12:57	0.007	0.007	12:57	0.007	0.007	-
12:58	0.007	0.007	12:58	0.007	0.007	-
12:59	0.007	0.007	12:59	0.008	0.007	-
13:00	0.007	0.007	13:00	0.008	0.007	-
13:01	0.007	0.007	13:01	0.007	0.007	-
13:02	0.007	0.007	13:02	0.007	0.007	-
13:03	0.007	0.007	13:03	0.008	0.007	-
13:04	0.007	0.007	13:04	0.008	0.007	-
13:05	0.007	0.007	13:05	0.008	0.007	-
13:06	0.007	0.007	13:06	0.008	0.007	-
13:07	0.007	0.007	13:07	0.009	0.007	-
13:08	0.007	0.007	13:08	0.009	0.008	-
13:09	0.008	0.007	13:09	0.009	0.008	-
13:10	0.008	0.007	13:10	0.009	0.008	-
13:11	0.008	0.007	13:11	0.009	0.008	-
13:12	0.007	0.007	13:12	0.009	0.008	-
13:13	0.008	0.007	13:13	0.009	0.008	-
13:14	0.008	0.007	13:14	0.008	0.008	-
13:15	0.008	0.007	13:15	0.008	0.008	-
13:16	0.008	0.007	13:16	0.008	0.008	-
13:17	0.008	0.008	13:17	0.008	0.008	-
13:18	0.008	0.008	13:18	0.008	0.008	-
13:19	0.008	0.008	13:19	0.007	0.008	-
13:20	0.009	0.008	13:20	0.006	0.008	-
13:21	0.009	0.008	13:21	0.006	0.008	-
13:22	0.009	0.008	13:22	0.006	0.008	-
13:23	0.009	0.008	13:23	0.007	0.008	-
13:24	0.009	0.008	13:24	0.007	0.008	-
13:25	0.009	0.008	13:25	0.007	0.008	-
13:26	0.009	0.008	13:26	0.007	0.008	-
13:27	0.008	0.008	13:27	0.007	0.007	-
13:28	0.008	0.008	13:28	0.007	0.007	-
13:29	0.008	0.008	13:29	0.008	0.007	-
13:30	0.008	0.008	13:30	0.008	0.007	-
13:31	0.008	0.008	13:31	0.008	0.007	-
13:32	0.008	0.008	13:32	0.007	0.007	-
13:33	0.008	0.008	13:33	0.007	0.007	-
13:34	0.007	0.008	13:34	0.008	0.007	-
13:35	0.007	0.008	13:35	0.008	0.007	-
13:36	0.007	0.008	13:36	0.008	0.007	-
13:37	0.007	0.008	13:37	0.008	0.007	-
13:38	0.007	0.008	13:38	0.008	0.007	-
13:39	0.008	0.008	13:39	0.01	0.008	-
13:40	0.008	0.008	13:40	0.009	0.008	-
13:41	0.008	0.008	13:41	0.009	0.008	-
13:42	0.007	0.008	13:42	0.008	0.008	-
13:43	0.008	0.008	13:43	0.007	0.008	-
13:44	0.008	0.008	13:44	0.007	0.008	-
13:45	0.008	0.008	13:45	0.007	0.008	-
13:46	0.008	0.008	13:46	0.007	0.008	-
13:47	0.008	0.008	13:47	0.007	0.008	-
13:48	0.008	0.008	13:48	0.007	0.008	-
13:49	0.008	0.008	13:49	0.007	0.008	-
13:50	0.009	0.008	13:50	0.007	0.008	-
13:51	0.008	0.008	13:51	0.007	0.008	-
13:52	0.008	0.008	13:52	0.008	0.008	-
13:53	0.008	0.008	13:53	0.008	0.008	-
13:54	0.009	0.008	13:54	0.007	0.008	-
13:55	0.008	0.008	13:55	0.007	0.007	-
13:56	0.008	0.008	13:56	0.007	0.007	-
13:57	0.008	0.008	13:57	0.007	0.007	-
13:58	0.008	0.008	13:58	-	0.007	-
13:59	0.007	0.008	13:59	-	0.007	-
14:00	0.008	0.008	14:00	-	0.007	-
14:01	0.01	0.008	14:01	-	0.007	-
14:02	0.008	0.008	14:02	-	0.007	-
14:03	0.007	0.008	14:03	-	0.007	-
14:04	0.008	0.008	14:04	-	0.007	-
14:05	0.008	0.008	14:05	-	0.007	-
14:06	0.012	0.008	14:06	-	0.007	-
14:07	0.009	0.008	14:07	-	0.007	-
14:08	0.009	0.008	14:08	-	0.007	-
14:09	0.008	0.008	14:09	-	0.007	-
14:10	0.008	0.008	14:10	-	0.007	-
14:11	0.009	0.008	14:11	-	0.007	-
14:12	0.008	0.008	14:12	-	0.007	-
14:13	0.008	0.008	14:13	-	-	

February 20, 2025						
Number of Instances Where Downwind VOCs Exceeds Upwind VOCs + 5ppm =						0
Number of Comparable Data Points =						384
PID DATA						
Upwind Station			Downwind Station 1			Exceeds VOCs Alarm Limits
Time	VOC (ppm)	15-Minute Average	Time	VOC (ppm)	15-Minute Average	
6:59	-	-	6:59	0.0	-	
7:00	-	-	7:00	0.0	-	
7:01	-	-	7:01	0.0	-	
7:02	-	-	7:02	0.0	-	
7:03	-	-	7:03	0.0	-	
7:04	-	-	7:04	0.0	-	
7:05	-	-	7:05	0.0	-	
7:06	-	-	7:06	0.0	-	
7:07	0.0	-	7:07	0.0	-	
7:08	0.0	-	7:08	0.0	-	
7:09	0.0	-	7:09	0.0	-	
7:10	0.0	-	7:10	0.0	-	
7:11	0.0	-	7:11	0.0	-	
7:12	0.0	-	7:12	0.0	-	
7:13	0.0	-	7:13	0.0	-	
7:14	0.0	-	7:14	0.0		
7:15	0.0	-	7:15	0.0	0.0	
7:16	0.1	-	7:16	0.0	0.0	
7:17	0.0	-	7:17	0.0	0.0	
7:18	0.1	0.0	7:18	0.0	0.0	-
7:19	0.0	0.0	7:19	0.0	0.0	-
7:20	0.0	0.0	7:20	0.0	0.0	-
7:21	0.0	0.0	7:21	0.0	0.0	-
7:22	0.0	0.0	7:22	0.0	0.0	-
7:23	0.0	0.0	7:23	0.0	0.0	-
7:24	0.0	0.0	7:24	0.0	0.0	-
7:25	0.0	0.0	7:25	0.0	0.0	-
7:26	0.0	0.0	7:26	0.0	0.0	-
7:27	0.0	0.0	7:27	0.0	0.0	-
7:28	0.0	0.0	7:28	0.0	0.0	-
7:29	0.0	0.0	7:29	0.0	0.0	-
7:30	0.0	0.0	7:30	0.0	0.0	-
7:31	0.0	0.0	7:31	0.0	0.0	-
7:32	0.0	0.0	7:32	0.0	0.0	-
7:33	0.0	0.0	7:33	0.0	0.0	-
7:34	0.0	0.0	7:34	0.0	0.0	-
7:35	0.0	0.0	7:35	0.0	0.0	-
7:36	0.0	0.0	7:36	0.0	0.0	-
7:37	0.0	0.0	7:37	0.0	0.0	-
7:38	0.0	0.0	7:38	0.0	0.0	-
7:39	0.0	0.0	7:39	0.0	0.0	-
7:40	0.0	0.0	7:40	0.0	0.0	-
7:41	0.0	0.0	7:41	0.0	0.0	-
7:42	0.0	0.0	7:42	0.0	0.0	-
7:43	0.0	0.0	7:43	0.0	0.0	-
7:44	0.0	0.0	7:44	0.0	0.0	-
7:45	0.0	0.0	7:45	0.0	0.0	-
7:46	0.0	0.0	7:46	0.0	0.0	-
7:47	0.0	0.0	7:47	0.0	0.0	-
7:48	0.0	0.0	7:48	0.0	0.0	-
7:49	0.0	0.0	7:49	0.0	0.0	-
7:50	0.0	0.0	7:50	0.0	0.0	-
7:51	0.0	0.0	7:51	0.0	0.0	-
7:52	0.0	0.0	7:52	0.0	0.0	-
7:53	0.0	0.0	7:53	0.0	0.0	-
7:54	0.0	0.0	7:54	0.0	0.0	-
7:55	0.0	0.0	7:55	0.0	0.0	-
7:56	0.0	0.0	7:56	0.0	0.0	-
7:57	0.0	0.0	7:57	0.0	0.0	-
7:58	0.0	0.0	7:58	0.0	0.0	-
7:59	0.0	0.0	7:59	0.0	0.0	-
8:00	0.0	0.0	8:00	0.0	0.0	-
8:01	0.0	0.0	8:01	0.0	0.0	-
8:02	0.0	0.0	8:02	0.0	0.0	-
8:03	0.0	0.0	8:03	0.0	0.0	-
8:04	0.0	0.0	8:04	0.0	0.0	-
8:05	0.0	0.0	8:05	0.0	0.0	-
8:06	0.0	0.0	8:06	0.0	0.0	-
8:07	0.0	0.0	8:07	0.0	0.0	-
8:08	0.0	0.0	8:08	0.0	0.0	-
8:09	0.0	0.0	8:09	0.0	0.0	-
8:10	0.0	0.0	8:10	0.0	0.0	-
8:11	0.0	0.0	8:11	0.0	0.0	-
8:12	0.0	0.0	8:12	0.0	0.0	-
8:13	0.0	0.0	8:13	0.0	0.0	-
8:14	0.0	0.0	8:14	0.0	0.0	-
8:15	0.0	0.0	8:15	0.0	0.0	-
8:16	0.0	0.0	8:16	0.0	0.0	-

February 20, 2025						
Number of Instances Where Downwind VOCs Exceeds Upwind VOCs + 5ppm =						0
Number of Comparable Data Points =						384
PID DATA						
Upwind Station			Downwind Station 1			Exceeds VOCs Alarm Limits
Time	VOC (ppm)	15-Minute Average	Time	VOC (ppm)	15-Minute Average	
8:17	0.0	0.0	8:17	0.0	0.0	-
8:18	0.0	0.0	8:18	0.0	0.0	-
8:19	0.0	0.0	8:19	0.0	0.0	-
8:20	0.0	0.0	8:20	0.0	0.0	-
8:21	0.0	0.0	8:21	0.0	0.0	-
8:22	0.0	0.0	8:22	0.0	0.0	-
8:23	0.0	0.0	8:23	0.0	0.0	-
8:24	0.0	0.0	8:24	0.0	0.0	-
8:25	0.0	0.0	8:25	0.0	0.0	-
8:26	0.0	0.0	8:26	0.0	0.0	-
8:27	0.0	0.0	8:27	0.0	0.0	-
8:28	0.0	0.0	8:28	0.0	0.0	-
8:29	0.0	0.0	8:29	0.0	0.0	-
8:30	0.0	0.0	8:30	0.0	0.0	-
8:31	0.0	0.0	8:31	0.0	0.0	-
8:32	0.0	0.0	8:32	0.0	0.0	-
8:33	0.0	0.0	8:33	0.0	0.0	-
8:34	0.0	0.0	8:34	0.0	0.0	-
8:35	0.0	0.0	8:35	0.0	0.0	-
8:36	0.0	0.0	8:36	0.0	0.0	-
8:37	0.0	0.0	8:37	0.0	0.0	-
8:38	0.0	0.0	8:38	0.0	0.0	-
8:39	0.0	0.0	8:39	0.0	0.0	-
8:40	0.0	0.0	8:40	0.0	0.0	-
8:41	0.0	0.0	8:41	0.0	0.0	-
8:42	0.0	0.0	8:42	0.0	0.0	-
8:43	0.0	0.0	8:43	0.0	0.0	-
8:44	0.0	0.0	8:44	0.0	0.0	-
8:45	0.0	0.0	8:45	0.0	0.0	-
8:46	0.0	0.0	8:46	0.0	0.0	-
8:47	0.0	0.0	8:47	0.0	0.0	-
8:48	0.0	0.0	8:48	0.0	0.0	-
8:49	0.0	0.0	8:49	0.0	0.0	-
8:50	0.0	0.0	8:50	0.0	0.0	-
8:51	0.0	0.0	8:51	0.0	0.0	-
8:52	0.0	0.0	8:52	0.0	0.0	-
8:53	0.0	0.0	8:53	0.0	0.0	-
8:54	0.0	0.0	8:54	0.0	0.0	-
8:55	0.0	0.0	8:55	0.0	0.0	-
8:56	0.0	0.0	8:56	0.0	0.0	-
8:57	0.0	0.0	8:57	0.0	0.0	-
8:58	0.0	0.0	8:58	0.0	0.0	-
8:59	0.0	0.0	8:59	0.0	0.0	-
9:00	0.0	0.0	9:00	0.0	0.0	-
9:01	0.0	0.0	9:01	0.0	0.0	-
9:02	0.0	0.0	9:02	0.0	0.0	-
9:03	0.0	0.0	9:03	0.0	0.0	-
9:04	0.0	0.0	9:04	0.0	0.0	-
9:05	0.0	0.0	9:05	0.0	0.0	-
9:06	0.0	0.0	9:06	0.0	0.0	-
9:07	0.0	0.0	9:07	0.0	0.0	-
9:08	0.0	0.0	9:08	0.0	0.0	-
9:09	0.0	0.0	9:09	0.0	0.0	-
9:10	0.0	0.0	9:10	0.0	0.0	-
9:11	0.0	0.0	9:11	0.0	0.0	-
9:12	0.0	0.0	9:12	0.0	0.0	-
9:13	0.0	0.0	9:13	0.0	0.0	-
9:14	0.0	0.0	9:14	0.0	0.0	-
9:15	0.0	0.0	9:15	0.0	0.0	-
9:16	0.0	0.0	9:16	0.0	0.0	-
9:17	0.0	0.0	9:17	0.0	0.0	-
9:18	0.0	0.0	9:18	0.0	0.0	-
9:19	0.0	0.0	9:19	0.0	0.0	-
9:20	0.0	0.0	9:20	0.0	0.0	-
9:21	0.0	0.0	9:21	0.0	0.0	-
9:22	0.0	0.0	9:22	0.0	0.0	-
9:23	0.0	0.0	9:23	0.0	0.0	-
9:24	0.0	0.0	9:24	0.0	0.0	-
9:25	0.0	0.0	9:25	0.0	0.0	-
9:26	0.0	0.0	9:26	0.0	0.0	-
9:27	0.0	0.0	9:27	0.0	0.0	-
9:28	0.0	0.0	9:28	0.0	0.0	-
9:29	0.0	0.0	9:29	0.0	0.0	-
9:30	0.0	0.0	9:30	0.0	0.0	-
9:31	0.0	0.0	9:31	0.0	0.0	-
9:32	0.0	0.0	9:32	0.0	0.0	-
9:33	0.0	0.0	9:33	0.0	0.0	-

February 20, 2025						
Number of Instances Where Downwind VOCs Exceeds Upwind VOCs + 5ppm =						0
Number of Comparable Data Points =						384
PID DATA						
Upwind Station			Downwind Station 1			Exceeds VOCs Alarm Limits
Time	VOC (ppm)	15-Minute Average	Time	VOC (ppm)	15-Minute Average	
9:34	0.0	0.0	9:34	0.0	0.0	-
9:35	0.0	0.0	9:35	0.0	0.0	-
9:36	0.0	0.0	9:36	0.0	0.0	-
9:37	0.0	0.0	9:37	0.0	0.0	-
9:38	0.0	0.0	9:38	0.0	0.0	-
9:39	0.0	0.0	9:39	0.0	0.0	-
9:40	0.0	0.0	9:40	0.0	0.0	-
9:41	0.0	0.0	9:41	0.0	0.0	-
9:42	0.0	0.0	9:42	0.0	0.0	-
9:43	0.0	0.0	9:43	0.0	0.0	-
9:44	0.0	0.0	9:44	0.0	0.0	-
9:45	0.0	0.0	9:45	0.0	0.0	-
9:46	0.0	0.0	9:46	0.0	0.0	-
9:47	0.0	0.0	9:47	0.0	0.0	-
9:48	0.0	0.0	9:48	0.0	0.0	-
9:49	0.0	0.0	9:49	0.0	0.0	-
9:50	0.0	0.0	9:50	0.0	0.0	-
9:51	0.0	0.0	9:51	0.0	0.0	-
9:52	0.0	0.0	9:52	0.0	0.0	-
9:53	0.0	0.0	9:53	0.0	0.0	-
9:54	0.0	0.0	9:54	0.0	0.0	-
9:55	0.0	0.0	9:55	0.0	0.0	-
9:56	0.0	0.0	9:56	0.0	0.0	-
9:57	0.0	0.0	9:57	0.0	0.0	-
9:58	0.0	0.0	9:58	0.0	0.0	-
9:59	0.0	0.0	9:59	0.0	0.0	-
10:00	0.0	0.0	10:00	0.0	0.0	-
10:01	0.0	0.0	10:01	0.0	0.0	-
10:02	0.0	0.0	10:02	0.0	0.0	-
10:03	0.0	0.0	10:03	0.0	0.0	-
10:04	0.0	0.0	10:04	0.0	0.0	-
10:05	0.0	0.0	10:05	0.0	0.0	-
10:06	0.0	0.0	10:06	0.0	0.0	-
10:07	0.0	0.0	10:07	0.0	0.0	-
10:08	0.0	0.0	10:08	0.0	0.0	-
10:09	0.0	0.0	10:09	0.0	0.0	-
10:10	0.0	0.0	10:10	0.0	0.0	-
10:11	0.0	0.0	10:11	0.0	0.0	-
10:12	0.0	0.0	10:12	0.0	0.0	-
10:13	0.0	0.0	10:13	0.0	0.0	-
10:14	0.0	0.0	10:14	0.0	0.0	-
10:15	0.0	0.0	10:15	0.0	0.0	-
10:16	0.0	0.0	10:16	0.0	0.0	-
10:17	0.0	0.0	10:17	0.0	0.0	-
10:18	0.0	0.0	10:18	0.0	0.0	-
10:19	0.0	0.0	10:19	0.0	0.0	-
10:20	0.0	0.0	10:20	0.0	0.0	-
10:21	0.0	0.0	10:21	0.0	0.0	-
10:22	0.0	0.0	10:22	0.0	0.0	-
10:23	0.0	0.0	10:23	0.0	0.0	-
10:24	0.0	0.0	10:24	0.0	0.0	-
10:25	0.0	0.0	10:25	0.0	0.0	-
10:26	0.0	0.0	10:26	0.0	0.0	-
10:27	0.0	0.0	10:27	0.0	0.0	-
10:28	0.0	0.0	10:28	0.0	0.0	-
10:29	0.0	0.0	10:29	0.0	0.0	-
10:30	0.0	0.0	10:30	0.0	0.0	-
10:31	0.0	0.0	10:31	0.0	0.0	-
10:32	0.0	0.0	10:32	0.0	0.0	-
10:33	0.0	0.0	10:33	0.0	0.0	-
10:34	0.0	0.0	10:34	0.0	0.0	-
10:35	0.0	0.0	10:35	0.0	0.0	-
10:36	0.0	0.0	10:36	0.0	0.0	-
10:37	0.0	0.0	10:37	0.0	0.0	-
10:38	0.0	0.0	10:38	0.0	0.0	-
10:39	0.0	0.0	10:39	0.0	0.0	-
10:40	0.0	0.0	10:40	0.0	0.0	-
10:41	0.0	0.0	10:41	0.0	0.0	-
10:42	0.0	0.0	10:42	0.0	0.0	-
10:43	0.0	0.0	10:43	0.0	0.0	-
10:44	0.0	0.0	10:44	0.0	0.0	-
10:45	0.0	0.0	10:45	0.0	0.0	-
10:46	0.0	0.0	10:46	0.0	0.0	-
10:47	0.0	0.0	10:47	0.0	0.0	-
10:48	0.0	0.0	10:48	0.0	0.0	-
10:49	0.0	0.0	10:49	0.0	0.0	-
10:50	0.0	0.0	10:50	0.0	0.0	-

February 20, 2025						
Number of Instances Where Downwind VOCs Exceeds Upwind VOCs + 5ppm =						0
Number of Comparable Data Points =						384
PID DATA						
Upwind Station			Downwind Station 1			Exceeds VOCs Alarm Limits
Time	VOC (ppm)	15-Minute Average	Time	VOC (ppm)	15-Minute Average	
10:51	0.0	0.0	10:51	0.0	0.0	-
10:52	0.0	0.0	10:52	0.0	0.0	-
10:53	0.0	0.0	10:53	0.0	0.0	-
10:54	0.0	0.0	10:54	0.0	0.0	-
10:55	0.0	0.0	10:55	0.0	0.0	-
10:56	0.0	0.0	10:56	0.0	0.0	-
10:57	0.0	0.0	10:57	0.0	0.0	-
10:58	0.0	0.0	10:58	0.0	0.0	-
10:59	0.0	0.0	10:59	0.0	0.0	-
11:00	0.0	0.0	11:00	0.0	0.0	-
11:01	0.0	0.0	11:01	0.0	0.0	-
11:02	0.0	0.0	11:02	0.0	0.0	-
11:03	0.0	0.0	11:03	0.0	0.0	-
11:04	0.0	0.0	11:04	0.0	0.0	-
11:05	0.0	0.0	11:05	0.0	0.0	-
11:06	0.0	0.0	11:06	0.0	0.0	-
11:07	0.0	0.0	11:07	0.0	0.0	-
11:08	0.0	0.0	11:08	0.0	0.0	-
11:09	0.0	0.0	11:09	0.0	0.0	-
11:10	0.0	0.0	11:10	0.0	0.0	-
11:11	0.0	0.0	11:11	0.0	0.0	-
11:12	0.0	0.0	11:12	0.0	0.0	-
11:13	0.0	0.0	11:13	0.0	0.0	-
11:14	0.0	0.0	11:14	0.0	0.0	-
11:15	0.0	0.0	11:15	0.0	0.0	-
11:16	0.0	0.0	11:16	0.0	0.0	-
11:17	0.0	0.0	11:17	0.0	0.0	-
11:18	0.0	0.0	11:18	0.0	0.0	-
11:19	0.0	0.0	11:19	0.0	0.0	-
11:20	0.0	0.0	11:20	0.0	0.0	-
11:21	0.0	0.0	11:21	0.0	0.0	-
11:22	0.0	0.0	11:22	0.0	0.0	-
11:23	0.0	0.0	11:23	0.0	0.0	-
11:24	0.0	0.0	11:24	0.0	0.0	-
11:25	0.0	0.0	11:25	0.0	0.0	-
11:26	0.0	0.0	11:26	0.0	0.0	-
11:27	0.0	0.0	11:27	0.0	0.0	-
11:28	0.0	0.0	11:28	0.0	0.0	-
11:29	0.0	0.0	11:29	0.0	0.0	-
11:30	0.6	0.0	11:30	0.0	0.0	-
11:31	0.0	0.0	11:31	0.0	0.0	-
11:32	0.0	0.0	11:32	0.0	0.0	-
11:33	0.0	0.0	11:33	0.0	0.0	-
11:34	0.0	0.0	11:34	0.0	0.0	-
11:35	0.2	0.0	11:35	0.0	0.0	-
11:36	0.2	0.1	11:36	0.0	0.0	-
11:37	0.3	0.1	11:37	0.0	0.0	-
11:38	0.1	0.1	11:38	0.0	0.0	-
11:39	0.0	0.1	11:39	0.0	0.0	-
11:40	0.0	0.1	11:40	0.0	0.0	-
11:41	0.0	0.1	11:41	0.0	0.0	-
11:42	0.0	0.1	11:42	0.0	0.0	-
11:43	0.1	0.1	11:43	0.0	0.0	-
11:44	0.1	0.1	11:44	0.0	0.0	-
11:45	0.0	0.1	11:45	0.0	0.0	-
11:46	0.0	0.1	11:46	0.0	0.0	-
11:47	0.3	0.1	11:47	0.0	0.0	-
11:48	0.1	0.1	11:48	0.0	0.0	-
11:49	0.0	0.1	11:49	0.0	0.0	-
11:50	0.1	0.1	11:50	0.0	0.0	-
11:51	0.1	0.1	11:51	0.0	0.0	-
11:52	0.0	0.1	11:52	0.0	0.0	-
11:53	0.1	0.1	11:53	0.0	0.0	-
11:54	0.0	0.1	11:54	0.0	0.0	-
11:55	0.1	0.1	11:55	0.0	0.0	-
11:56	0.0	0.1	11:56	0.0	0.0	-
11:57	0.1	0.1	11:57	0.0	0.0	-
11:58	0.0	0.1	11:58	0.0	0.0	-
11:59	0.0	0.1	11:59	0.0	0.0	-
12:00	0.2	0.1	12:00	0.0	0.0	-
12:01	0.1	0.1	12:01	0.0	0.0	-
12:02	0.0	0.1	12:02	0.0	0.0	-
12:03	0.0	0.1	12:03	0.0	0.0	-
12:04	0.0	0.1	12:04	0.0	0.0	-
12:05	0.1	0.1	12:05	0.0	0.0	-
12:06	0.0	0.1	12:06	0.0	0.0	-
12:07	0.0	0.0	12:07	0.0	0.0	-

February 20, 2025						
Number of Instances Where Downwind VOCs Exceeds Upwind VOCs + 5ppm =						0
Number of Comparable Data Points =						384
PID DATA						
Upwind Station			Downwind Station 1			Exceeds VOCs Alarm Limits
Time	VOC (ppm)	15-Minute Average	Time	VOC (ppm)	15-Minute Average	
12:08	0.0	0.0	12:08	0.0	0.0	-
12:09	0.0	0.0	12:09	0.0	0.0	-
12:10	0.0	0.0	12:10	0.0	0.0	-
12:11	0.0	0.0	12:11	0.0	0.0	-
12:12	0.0	0.0	12:12	0.0	0.0	-
12:13	0.0	0.0	12:13	0.0	0.0	-
12:14	0.3	0.0	12:14	0.0	0.0	-
12:15	0.1	0.0	12:15	0.0	0.0	-
12:16	0.0	0.0	12:16	0.0	0.0	-
12:17	0.0	0.0	12:17	0.0	0.0	-
12:18	0.0	0.0	12:18	0.0	0.0	-
12:19	0.0	0.0	12:19	0.0	0.0	-
12:20	0.0	0.0	12:20	0.0	0.0	-
12:21	0.1	0.0	12:21	0.0	0.0	-
12:22	0.0	0.0	12:22	0.0	0.0	-
12:23	0.0	0.0	12:23	0.0	0.0	-
12:24	0.0	0.0	12:24	0.0	0.0	-
12:25	0.0	0.0	12:25	0.0	0.0	-
12:26	0.0	0.0	12:26	0.0	0.0	-
12:27	0.0	0.0	12:27	0.0	0.0	-
12:28	0.0	0.0	12:28	0.0	0.0	-
12:29	0.0	0.0	12:29	0.0	0.0	-
12:30	0.0	0.0	12:30	0.0	0.0	-
12:31	0.0	0.0	12:31	0.0	0.0	-
12:32	0.0	0.0	12:32	0.0	0.0	-
12:33	0.0	0.0	12:33	0.0	0.0	-
12:34	0.1	0.0	12:34	0.0	0.0	-
12:35	0.0	0.0	12:35	0.0	0.0	-
12:36	0.0	0.0	12:36	0.0	0.0	-
12:37	0.0	0.0	12:37	0.0	0.0	-
12:38	0.0	0.0	12:38	0.0	0.0	-
12:39	0.0	0.0	12:39	0.6	0.0	-
12:40	0.0	0.0	12:40	0.0	0.0	-
12:41	0.0	0.0	12:41	0.0	0.0	-
12:42	0.0	0.0	12:42	0.0	0.0	-
12:43	0.0	0.0	12:43	0.0	0.0	-
12:44	0.0	0.0	12:44	0.0	0.0	-
12:45	0.0	0.0	12:45	0.0	0.0	-
12:46	0.0	0.0	12:46	0.0	0.0	-
12:47	0.0	0.0	12:47	0.0	0.0	-
12:48	0.0	0.0	12:48	0.0	0.0	-
12:49	0.0	0.0	12:49	0.0	0.0	-
12:50	0.0	0.0	12:50	0.0	0.0	-
12:51	0.0	0.0	12:51	0.0	0.0	-
12:52	0.0	0.0	12:52	0.0	0.0	-
12:53	0.0	0.0	12:53	0.0	0.0	-
12:54	0.0	0.0	12:54	0.0	0.0	-
12:55	0.0	0.0	12:55	0.0	0.0	-
12:56	0.0	0.0	12:56	0.0	0.0	-
12:57	0.0	0.0	12:57	0.0	0.0	-
12:58	0.0	0.0	12:58	0.0	0.0	-
12:59	0.0	0.0	12:59	0.0	0.0	-
13:00	0.0	0.0	13:00	0.0	0.0	-
13:01	0.0	0.0	13:01	0.0	0.0	-
13:02	0.0	0.0	13:02	0.0	0.0	-
13:03	0.0	0.0	13:03	0.0	0.0	-
13:04	0.0	0.0	13:04	0.0	0.0	-
13:05	0.0	0.0	13:05	0.0	0.0	-
13:06	0.0	0.0	13:06	0.0	0.0	-
13:07	0.0	0.0	13:07	0.0	0.0	-
13:08	0.0	0.0	13:08	0.0	0.0	-
13:09	0.0	0.0	13:09	0.0	0.0	-
13:10	0.0	0.0	13:10	0.0	0.0	-
13:11	0.0	0.0	13:11	0.0	0.0	-
13:12	0.0	0.0	13:12	0.0	0.0	-
13:13	0.0	0.0	13:13	0.0	0.0	-
13:14	0.0	0.0	13:14	0.0	0.0	-
13:15	0.0	0.0	13:15	0.0	0.0	-
13:16	0.0	0.0	13:16	0.0	0.0	-
13:17	0.0	0.0	13:17	0.0	0.0	-
13:18	0.0	0.0	13:18	0.0	0.0	-
13:19	0.0	0.0	13:19	0.0	0.0	-
13:20	0.0	0.0	13:20	0.0	0.0	-
13:21	0.0	0.0	13:21	0.0	0.0	-
13:22	0.0	0.0	13:22	0.0	0.0	-
13:23	0.0	0.0	13:23	0.0	0.0	-
13:24	0.0	0.0	13:24	0.0	0.0	-

February 20, 2025						
Number of Instances Where Downwind VOCs Exceeds Upwind VOCs + 5ppm =						0
Number of Comparable Data Points =						384
PID DATA						
Upwind Station			Downwind Station 1			Exceeds VOCs Alarm Limits
Time	VOC (ppm)	15-Minute Average	Time	VOC (ppm)	15-Minute Average	
13:25	0.0	0.0	13:25	0.0	0.0	-
13:26	0.0	0.0	13:26	0.0	0.0	-
13:27	0.0	0.0	13:27	0.0	0.0	-
13:28	0.0	0.0	13:28	0.0	0.0	-
13:29	0.0	0.0	13:29	0.0	0.0	-
13:30	0.0	0.0	13:30	0.0	0.0	-
13:31	0.0	0.0	13:31	0.0	0.0	-
13:32	0.0	0.0	13:32	0.0	0.0	-
13:33	0.0	0.0	13:33	0.0	0.0	-
13:34	0.0	0.0	13:34	0.0	0.0	-
13:35	0.0	0.0	13:35	0.0	0.0	-
13:36	0.0	0.0	13:36	0.0	0.0	-
13:37	0.0	0.0	13:37	0.0	0.0	-
13:38	0.0	0.0	13:38	0.0	0.0	-
13:39	0.0	0.0	13:39	0.0	0.0	-
13:40	0.0	0.0	13:40	0.0	0.0	-
13:41	0.0	0.0	13:41	0.0	0.0	-
13:42	0.0	0.0	13:42	0.0	0.0	-
13:43	0.0	0.0	13:43	0.0	0.0	-
13:44	0.0	0.0	13:44	0.0	0.0	-
13:45	0.0	0.0	13:45	0.0	0.0	-
13:46	0.0	0.0	13:46	0.0	0.0	-
13:47	0.0	0.0	13:47	0.0	0.0	-
13:48	0.0	0.0	13:48	0.0	0.0	-
13:49	0.0	0.0	13:49	0.0	0.0	-
13:50	0.0	0.0	13:50	0.0	0.0	-
13:51	0.0	0.0	13:51	0.0	0.0	-
13:52	0.0	0.0	13:52	0.0	0.0	-
13:53	0.0	0.0	13:53	0.0	0.0	-
13:54	0.1	0.0	13:54	0.0	0.0	-
13:55	0.0	0.0	13:55	0.0	0.0	-
13:56	0.0	0.0	13:56	0.0	0.0	-
13:57	0.0	0.0	13:57	0.0	0.0	-
13:58	0.0	0.0	13:58	0.0	0.0	-
13:59	0.0	0.0	13:59	0.0	0.0	-
14:00	0.0	0.0	14:00	0.0	0.0	-
14:01	0.0	0.0	14:01	0.0	0.0	-
14:02	0.0	0.0	14:02	0.0	0.0	-
14:03	0.0	0.0	14:03	0.0	0.0	-
14:04	0.0	0.0	14:04	0.0	0.0	-
14:05	0.0	0.0	14:05	0.0	0.0	-
14:06	0.0	0.0	14:06	0.0	0.0	-
14:07	0.0	0.0	14:07	0.0	0.0	-
14:08	0.0	0.0	14:08	0.0	0.0	-
14:09	0.0	0.0	14:09	0.0	0.0	-
14:10	0.0	0.0	14:10	0.0	0.0	-
14:11	0.0	0.0	14:11	0.0	0.0	-
14:12	0.0	0.0	14:12	0.0	0.0	-
14:13	0.0	0.0	14:13	0.0	0.0	-
14:14	0.0	0.0	14:14	0.0	0.0	-
14:15	0.0	0.0	14:15	0.0	0.0	-
14:16	0.0	0.0	14:16	0.0	0.0	-
14:17	0.0	0.0	14:17	-	0.0	-
14:18	0.1	0.0	14:18	-	0.0	-
14:19	0.0	0.0	14:19	-	0.0	-
14:20	0.0	0.0	14:20	-	0.0	-
14:21	0.0	0.0	14:21	-	0.0	-
14:22	0.0	0.0	14:22	-	0.0	-
14:23	0.0	0.0	14:23	-	0.0	-
14:24	0.0	0.0	14:24	-	0.0	-
14:25	0.0	0.0	14:25	-	0.0	-
14:26	0.0	0.0	14:26	-	0.0	-
14:27	0.0	0.0	14:27	-	0.0	-
14:28	0.0	0.0	14:28	-	0.0	-
14:29	0.0	0.0	14:29	-	0.0	-
14:30	0.1	0.0	14:30	-	0.0	-
14:31	0.1	0.0	14:31	-	0.0	-
14:32	0.1	0.0	14:32	-	-	-

LANGAN

The Beacon - 413 E 120th Street
170745301
CAMP Data Summary

6:53:00 AM Date: 2/22/2025
Observer: Aron Farber

Particulate Monitoring		
	Upwind Station	**Downwind Station**
Minimum 15min Average	0.011	0.012
Maximum 15min Average	0.021	0.089
High Intervals "exceedances" (15min > 0.150 + Upwind level)	N/A	No
Minimum 1min Reading	0.010	0.011
Maximum 1min Reading	0.160	0.135

Organic Vapor Monitoring		
	Upwind Station	**Downwind Station**
Minimum 15min Average	0.0	0.0
Maximum 15min Average	0.0	0.1
High Intervals "exceedances" (15min > 5 + Upwind level)	N/A	No
Minimum 1min Reading	0.0	0.0
Maximum 1min Reading	0.1	0.3

All reported particulate concentrations are in mg/m3 or milligrams per cubic meter and all reported organic vapor concentrations are in ppm or parts per million, unless specified otherwise.

February 22, 2025						
Number of Instances Where Downwind Particulates Exceeds Upwind Particulate + .150 mg/m^3 =						0
Number of Comparable Data Points =						381
PARTICULATE DATA						
Upwind			Downwind Station 1			Exceeds Particulate Alarm Limits
Time	PM 10 (mg/m^3)	15-Minute Average	Time	PM 10 (mg/m^3)	15-Minute Average	
6:53	-	-	6:53	0.022	-	
6:54	-	-	6:54	0.012	0.022	
6:55	-	-	6:55	0.011	0.017	
6:56	-	-	6:56	0.012	0.015	
6:57	-	-	6:57	0.012	0.014	
6:58	-	-	6:58	0.012	0.014	
6:59	-	-	6:59	0.012	0.014	
7:00	-	-	7:00	0.012	0.013	
7:01	-	-	7:01	0.012	0.013	
7:02	-	-	7:02	0.012	0.013	
7:03	-	-	7:03	0.012	0.013	
7:04	-	-	7:04	0.012	0.013	
7:05	-	-	7:05	0.012	0.013	
7:06	-	-	7:06	0.012	0.013	
7:07	-	-	7:07	0.013	0.013	
7:08	-	-	7:08	0.013	0.013	
7:09	0.021	0.021	7:09	0.013	0.012	
7:10	0.011	0.016	7:10	0.013	0.012	-
7:11	0.011	0.014	7:11	0.012	0.012	-
7:12	0.011	0.014	7:12	0.013	0.012	-
7:13	0.012	0.013	7:13	0.013	0.012	-
7:14	0.011	0.013	7:14	0.013	0.012	-
7:15	0.011	0.013	7:15	0.013	0.012	-
7:16	0.011	0.012	7:16	0.013	0.013	-
7:17	0.011	0.012	7:17	0.013	0.013	-
7:18	0.012	0.012	7:18	0.014	0.013	-
7:19	0.012	0.012	7:19	0.014	0.013	-
7:20	0.012	0.012	7:20	0.014	0.013	-
7:21	0.012	0.012	7:21	0.014	0.013	-
7:22	0.012	0.012	7:22	0.014	0.013	-
7:23	0.011	0.012	7:23	0.014	0.013	-
7:24	0.011	0.011	7:24	0.014	0.013	-
7:25	0.011	0.011	7:25	0.014	0.013	-
7:26	0.011	0.011	7:26	0.014	0.013	-
7:27	0.011	0.011	7:27	0.014	0.014	-
7:28	0.011	0.011	7:28	0.014	0.014	-
7:29	0.011	0.011	7:29	0.015	0.014	-
7:30	0.011	0.011	7:30	0.015	0.014	-
7:31	0.011	0.011	7:31	0.016	0.014	-
7:32	0.011	0.011	7:32	0.016	0.014	-
7:33	0.011	0.011	7:33	0.016	0.014	-
7:34	0.012	0.011	7:34	0.017	0.015	-
7:35	0.012	0.011	7:35	0.015	0.015	-
7:36	0.011	0.011	7:36	0.015	0.015	-
7:37	0.012	0.011	7:37	0.015	0.015	-
7:38	0.012	0.011	7:38	0.015	0.015	-
7:39	0.012	0.011	7:39	0.015	0.015	-
7:40	0.012	0.011	7:40	0.015	0.015	-
7:41	0.012	0.011	7:41	0.015	0.015	-
7:42	0.011	0.011	7:42	0.015	0.015	-
7:43	0.012	0.012	7:43	0.015	0.015	-
7:44	0.012	0.012	7:44	0.015	0.015	-
7:45	0.012	0.012	7:45	0.015	0.015	-
7:46	0.012	0.012	7:46	0.015	0.015	-
7:47	0.011	0.012	7:47	0.015	0.015	-
7:48	0.011	0.012	7:48	0.016	0.015	-
7:49	0.012	0.012	7:49	0.019	0.015	-
7:50	0.011	0.012	7:50	0.122	0.015	-
7:51	0.012	0.012	7:51	0.249	0.022	-
7:52	0.012	0.012	7:52	0.02	0.038	-
7:53	0.012	0.012	7:53	0.019	0.038	-
7:54	0.012	0.012	7:54	0.017	0.039	-
7:55	0.012	0.012	7:55	0.016	0.039	-
7:56	0.012	0.012	7:56	0.015	0.039	-
7:57	0.012	0.012	7:57	0.015	0.039	-
7:58	0.012	0.012	7:58	0.016	0.039	-
7:59	0.012	0.012	7:59	0.016	0.039	-
8:00	0.012	0.012	8:00	0.016	0.039	-
8:01	0.012	0.012	8:01	0.015	0.039	-
8:02	0.012	0.012	8:02	0.016	0.039	-
8:03	0.012	0.012	8:03	0.016	0.039	-
8:04	0.012	0.012	8:04	0.017	0.039	-
8:05	0.012	0.012	8:05	0.017	0.039	-
8:06	0.012	0.012	8:06	0.017	0.032	-
8:07	0.012	0.012	8:07	0.017	0.017	-
8:08	0.012	0.012	8:08	0.016	0.016	-
8:09	0.012	0.012	8:09	0.016	0.016	-
8:10	0.012	0.012	8:10	0.016	0.016	-
8:11	0.012	0.012	8:11	0.017	0.016	-
8:12	0.013	0.012	8:12	0.017	0.016	-
8:13	0.012	0.012	8:13	0.016	0.016	-
8:14	0.013	0.012	8:14	0.016	0.016	-
8:15	0.012	0.012	8:15	0.014	0.016	-
8:16	0.012	0.012	8:16	0.014	0.016	-
8:17	0.012	0.012	8:17	0.015	0.016	-
8:18	0.012	0.012	8:18	0.014	0.016	-
8:19	0.012	0.012	8:19	0.015	0.016	-
8:20	0.012	0.012	8:20	0.015	0.016	-
8:21	0.012	0.012	8:21	0.018	0.016	-
8:22	0.012	0.012	8:22	0.016	0.016	-
8:23	0.012	0.012	8:23	0.015	0.016	-
8:24	0.013	0.012	8:24	0.015	0.016	-
8:25	0.012	0.012	8:25	0.016	0.016	-
8:26	0.011	0.012	8:26	0.015	0.016	-
8:27	0.011	0.012	8:27	0.015	0.015	-
8:28	0.011	0.012	8:28	0.016	0.015	-
8:29	0.011	0.012	8:29	0.016	0.015	-
8:30	0.011	0.012	8:30	0.016	0.015	-
8:31	0.011	0.012	8:31	0.016	0.015	-
8:32	0.011	0.012	8:32	0.016	0.016	-
8:33	0.011	0.012	8:33	0.015	0.016	-
8:34	0.012	0.012	8:34	0.016	0.016	-

February 22, 2025						
Number of Instances Where Downwind Particulates Exceeds Upwind Particulate + .150 mg/m^3 =						0
Number of Comparable Data Points =						381
PARTICULATE DATA						
Upwind			Downwind Station 1			Exceeds Particulate Alarm Limits
Time	PM 10 (mg/m^3)	15-Minute Average	Time	PM 10 (mg/m^3)	15-Minute Average	
8:35	0.012	0.012	8:35	0.016	0.016	-
8:36	0.012	0.012	8:36	0.016	0.016	-
8:37	0.012	0.012	8:37	0.016	0.016	-
8:38	0.012	0.012	8:38	0.017	0.016	-
8:39	0.012	0.011	8:39	0.016	0.016	-
8:40	0.012	0.011	8:40	0.015	0.016	-
8:41	0.012	0.012	8:41	0.015	0.016	-
8:42	0.012	0.012	8:42	0.015	0.016	-
8:43	0.012	0.012	8:43	0.015	0.016	-
8:44	0.012	0.012	8:44	0.015	0.016	-
8:45	0.012	0.012	8:45	0.016	0.016	-
8:46	0.012	0.012	8:46	0.016	0.016	-
8:47	0.012	0.012	8:47	0.016	0.016	-
8:48	0.012	0.012	8:48	0.016	0.016	-
8:49	0.012	0.012	8:49	0.016	0.016	-
8:50	0.012	0.012	8:50	0.016	0.016	-
8:51	0.012	0.012	8:51	0.016	0.016	-
8:52	0.011	0.012	8:52	0.016	0.016	-
8:53	0.011	0.012	8:53	0.016	0.016	-
8:54	0.011	0.012	8:54	0.016	0.016	-
8:55	0.011	0.012	8:55	0.018	0.016	-
8:56	0.012	0.012	8:56	0.018	0.016	-
8:57	0.012	0.012	8:57	0.017	0.016	-
8:58	0.012	0.012	8:58	0.016	0.016	-
8:59	0.012	0.012	8:59	0.016	0.016	-
9:00	0.012	0.012	9:00	0.017	0.016	-
9:01	0.012	0.012	9:01	0.017	0.016	-
9:02	0.012	0.012	9:02	0.017	0.016	-
9:03	0.012	0.012	9:03	0.017	0.017	-
9:04	0.012	0.012	9:04	0.018	0.017	-
9:05	0.012	0.012	9:05	0.017	0.017	-
9:06	0.012	0.012	9:06	0.016	0.017	-
9:07	0.014	0.012	9:07	0.016	0.017	-
9:08	0.013	0.012	9:08	0.016	0.017	-
9:09	0.013	0.012	9:09	0.017	0.017	-
9:10	0.012	0.012	9:10	0.017	0.017	-
9:11	0.013	0.012	9:11	0.017	0.017	-

February 22, 2025						
Number of Instances Where Downwind Particulates Exceeds Upwind Particulate + .150 mg/m^3 =						0
Number of Comparable Data Points =						381
PARTICULATE DATA						
Upwind			Downwind Station 1			Exceeds Particulate Alarm Limits
Time	PM 10 (mg/m^3)	15-Minute Average	Time	PM 10 (mg/m^3)	15-Minute Average	
9:12	0.013	0.012	9:12	0.017	0.017	-
9:13	0.012	0.012	9:13	0.017	0.017	-
9:14	0.012	0.012	9:14	0.018	0.017	-
9:15	0.013	0.012	9:15	0.018	0.017	-
9:16	0.013	0.013	9:16	0.017	0.017	-
9:17	0.012	0.013	9:17	0.524	0.017	-
9:18	0.012	0.013	9:18	0.502	0.051	-
9:19	0.012	0.013	9:19	0.052	0.083	-
9:20	0.012	0.013	9:20	0.029	0.085	-
9:21	0.012	0.013	9:21	0.02	0.086	-
9:22	0.013	0.012	9:22	0.02	0.086	-
9:23	0.013	0.012	9:23	0.018	0.087	-
9:24	0.013	0.012	9:24	0.018	0.087	-
9:25	0.013	0.013	9:25	0.019	0.087	-
9:26	0.013	0.013	9:26	0.02	0.087	-
9:27	0.014	0.013	9:27	0.017	0.087	-
9:28	0.012	0.013	9:28	0.029	0.087	-
9:29	0.012	0.013	9:29	0.023	0.088	-
9:30	0.013	0.013	9:30	0.027	0.088	-
9:31	0.013	0.013	9:31	0.017	0.089	-
9:32	0.013	0.013	9:32	0.017	0.089	-
9:33	0.014	0.013	9:33	0.018	0.055	-
9:34	0.015	0.013	9:34	0.018	0.023	-
9:35	0.014	0.013	9:35	0.017	0.021	-
9:36	0.013	0.013	9:36	0.017	0.020	-
9:37	0.012	0.013	9:37	0.017	0.020	-
9:38	0.012	0.013	9:38	0.017	0.019	-
9:39	0.012	0.013	9:39	0.017	0.019	-
9:40	0.012	0.013	9:40	0.017	0.019	-
9:41	0.012	0.013	9:41	0.016	0.019	-
9:42	0.012	0.013	9:42	0.017	0.019	-
9:43	0.012	0.013	9:43	0.016	0.019	-
9:44	0.012	0.013	9:44	0.016	0.018	-
9:45	0.012	0.013	9:45	0.016	0.018	-
9:46	0.012	0.013	9:46	0.016	0.017	-
9:47	0.013	0.013	9:47	0.016	0.017	-
9:48	0.013	0.013	9:48	0.016	0.017	-
9:49	0.013	0.012	9:49	0.016	0.017	-
9:50	0.013	0.012	9:50	0.016	0.016	-
9:51	0.013	0.012	9:51	0.016	0.016	-
9:52	0.013	0.012	9:52	0.016	0.016	-
9:53	0.013	0.012	9:53	0.016	0.016	-
9:54	0.012	0.012	9:54	0.016	0.016	-
9:55	0.011	0.012	9:55	0.016	0.016	-
9:56	0.011	0.012	9:56	0.015	0.016	-
9:57	0.012	0.012	9:57	0.015	0.016	-
9:58	0.013	0.012	9:58	0.015	0.016	-
9:59	0.012	0.012	9:59	0.015	0.016	-
10:00	0.012	0.012	10:00	0.016	0.016	-
10:01	0.012	0.012	10:01	0.016	0.016	-
10:02	0.012	0.012	10:02	0.016	0.016	-
10:03	0.012	0.012	10:03	0.017	0.016	-
10:04	0.012	0.012	10:04	0.016	0.016	-
10:05	0.012	0.012	10:05	0.016	0.016	-
10:06	0.012	0.012	10:06	0.016	0.016	-
10:07	0.012	0.012	10:07	0.017	0.016	-
10:08	0.011	0.012	10:08	0.017	0.016	-
10:09	0.011	0.012	10:09	0.018	0.016	-
10:10	0.011	0.012	10:10	0.018	0.016	-
10:11	0.012	0.012	10:11	0.017	0.016	-
10:12	0.012	0.012	10:12	0.017	0.016	-
10:13	0.012	0.012	10:13	0.016	0.016	-
10:14	0.012	0.012	10:14	0.017	0.017	-
10:15	0.012	0.012	10:15	0.017	0.017	-
10:16	0.012	0.012	10:16	0.017	0.017	-
10:17	0.012	0.012	10:17	0.017	0.017	-
10:18	0.012	0.012	10:18	0.018	0.017	-
10:19	0.012	0.012	10:19	0.017	0.017	-
10:20	0.013	0.012	10:20	0.017	0.017	-
10:21	0.013	0.012	10:21	0.017	0.017	-
10:22	0.012	0.012	10:22	0.017	0.017	-
10:23	0.012	0.012	10:23	0.017	0.017	-
10:24	0.012	0.012	10:24	0.017	0.017	-
10:25	0.012	0.012	10:25	0.017	0.017	-
10:26	0.013	0.012	10:26	0.016	0.017	-
10:27	0.013	0.012	10:27	0.018	0.017	-
10:28	0.013	0.012	10:28	0.019	0.017	-
10:29	0.013	0.012	10:29	0.019	0.017	-
10:30	0.013	0.012	10:30	0.017	0.017	-
10:31	0.015	0.013	10:31	0.016	0.017	-
10:32	0.014	0.013	10:32	0.016	0.017	-
10:33	0.014	0.013	10:33	0.018	0.017	-
10:34	0.014	0.013	10:34	0.016	0.017	-
10:35	0.013	0.013	10:35	0.016	0.017	-
10:36	0.013	0.013	10:36	0.016	0.017	-
10:37	0.013	0.013	10:37	0.017	0.017	-
10:38	0.013	0.013	10:38	0.017	0.017	-
10:39	0.013	0.013	10:39	0.017	0.017	-
10:40	0.014	0.013	10:40	0.018	0.017	-
10:41	0.014	0.013	10:41	0.017	0.017	-
10:42	0.013	0.013	10:42	0.017	0.017	-
10:43	0.013	0.013	10:43	0.016	0.017	-
10:44	0.013	0.013	10:44	0.017	0.017	-
10:45	0.012	0.013	10:45	0.016	0.017	-
10:46	0.012	0.013	10:46	0.016	0.017	-
10:47	0.012	0.013	10:47	0.017	0.017	-
10:48	0.013	0.017	10:48	0.019	0.017	-
10:49	0.013	0.013	10:49	0.018	0.017	-
10:50	0.014	0.013	10:50	0.016	0.017	-
10:51	0.014	0.013	10:51	0.016	0.017	-
10:52	0.013	0.013	10:52	0.016	0.017	-

February 22, 2025						
Number of Instances Where Downwind Particulates Exceeds Upwind Particulate + .150 mg/m^3 =						0
Number of Comparable Data Points =						381
PARTICULATE DATA						
Upwind			Downwind Station 1			Exceeds Particulate Alarm Limits
Time	PM 10 (mg/m^3)	15-Minute Average	Time	PM 10 (mg/m^3)	15-Minute Average	
10:53	0.013	0.013	10:53	0.016	0.017	-
10:54	0.013	0.013	10:54	0.016	0.017	-
10:55	0.012	0.013	10:55	0.016	0.017	-
10:56	0.012	0.013	10:56	0.017	0.017	-
10:57	0.013	0.013	10:57	0.017	0.017	-
10:58	0.013	0.013	10:58	0.017	0.017	-
10:59	0.013	0.013	10:59	0.016	0.017	-
11:00	0.013	0.013	11:00	0.016	0.017	-
11:01	0.014	0.013	11:01	0.016	0.017	-
11:02	0.014	0.013	11:02	0.016	0.017	-
11:03	0.013	0.013	11:03	0.016	0.017	-
11:04	0.013	0.013	11:04	0.021	0.016	-
11:05	0.012	0.013	11:05	0.017	0.017	-
11:06	0.012	0.013	11:06	0.016	0.017	-
11:07	0.013	0.013	11:07	0.015	0.017	-
11:08	0.013	0.013	11:08	0.016	0.017	-
11:09	0.013	0.013	11:09	0.015	0.017	-
11:10	0.013	0.013	11:10	0.016	0.016	-
11:11	0.013	0.013	11:11	0.016	0.016	-
11:12	0.013	0.013	11:12	0.016	0.016	-
11:13	0.012	0.013	11:13	0.016	0.016	-
11:14	0.012	0.013	11:14	0.016	0.016	-
11:15	0.013	0.013	11:15	0.016	0.016	-
11:16	0.012	0.013	11:16	0.016	0.016	-
11:17	0.012	0.013	11:17	0.017	0.016	-
11:18	0.012	0.013	11:18	0.017	0.016	-
11:19	0.012	0.013	11:19	0.016	0.016	-
11:20	0.012	0.012	11:20	0.016	0.016	-
11:21	0.012	0.012	11:21	0.016	0.016	-
11:22	0.012	0.012	11:22	0.016	0.016	-
11:23	0.012	0.012	11:23	0.016	0.016	-
11:24	0.012	0.012	11:24	0.016	0.016	-
11:25	0.013	0.012	11:25	0.015	0.016	-
11:26	0.013	0.012	11:26	0.016	0.016	-
11:27	0.013	0.012	11:27	0.016	0.016	-
11:28	0.013	0.012	11:28	0.016	0.016	-
11:29	0.013	0.012	11:29	0.016	0.016	-
11:30	0.013	0.012	11:30	0.015	0.016	-
11:31	0.013	0.012	11:31	0.016	0.016	-
11:32	0.013	0.012	11:32	0.015	0.016	-
11:33	0.013	0.013	11:33	0.015	0.016	-
11:34	0.012	0.013	11:34	0.015	0.016	-
11:35	0.012	0.013	11:35	0.015	0.016	-
11:36	0.012	0.013	11:36	0.015	0.016	-
11:37	0.012	0.013	11:37	0.016	0.016	-
11:38	0.012	0.013	11:38	0.015	0.016	-
11:39	0.012	0.013	11:39	0.016	0.015	-
11:40	0.013	0.013	11:40	0.015	0.015	-
11:41	0.012	0.013	11:41	0.014	0.015	-
11:42	0.012	0.013	11:42	0.014	0.015	-
11:43	0.011	0.012	11:43	0.015	0.015	-
11:44	0.011	0.012	11:44	0.015	0.015	-
11:45	0.011	0.012	11:45	0.015	0.015	-
11:46	0.011	0.012	11:46	0.015	0.015	-
11:47	0.011	0.012	11:47	0.015	0.015	-
11:48	0.011	0.012	11:48	0.015	0.015	-
11:49	0.011	0.012	11:49	0.015	0.015	-
11:50	0.011	0.012	11:50	0.014	0.015	-
11:51	0.011	0.012	11:51	0.015	0.015	-
11:52	0.01	0.011	11:52	0.015	0.015	-
11:53	0.011	0.011	11:53	0.015	0.015	-
11:54	0.011	0.011	11:54	0.015	0.015	-
11:55	0.011	0.011	11:55	0.015	0.015	-
11:56	0.011	0.011	11:56	0.015	0.015	-
11:57	0.011	0.011	11:57	0.016	0.015	-
11:58	0.011	0.011	11:58	0.016	0.015	-
11:59	0.011	0.011	11:59	0.015	0.015	-
12:00	0.012	0.011	12:00	0.015	0.015	-
12:01	0.012	0.011	12:01	0.016	0.015	-
12:02	0.013	0.011	12:02	0.016	0.015	-
12:03	0.035	0.011	12:03	0.015	0.015	-
12:04	0.013	0.013	12:04	0.016	0.015	-
12:05	0.011	0.013	12:05	0.016	0.015	-
12:06	0.011	0.013	12:06	0.017	0.015	-
12:07	0.012	0.013	12:07	0.026	0.016	-
12:08	0.011	0.013	12:08	0.022	0.016	-
12:09	0.011	0.013	12:09	0.019	0.017	-
12:10	0.013	0.013	12:10	0.018	0.017	-
12:11	0.015	0.013	12:11	0.018	0.017	-
12:12	0.013	0.013	12:12	0.018	0.017	-
12:13	0.012	0.014	12:13	0.018	0.018	-
12:14	0.014	0.014	12:14	0.018	0.018	-
12:15	0.014	0.014	12:15	0.017	0.018	-
12:16	0.012	0.014	12:16	0.016	0.018	-
12:17	0.012	0.014	12:17	0.016	0.018	-
12:18	0.012	0.014	12:18	0.016	0.018	-
12:19	0.012	0.012	12:19	0.016	0.018	-
12:20	0.013	0.012	12:20	0.016	0.018	-
12:21	0.013	0.012	12:21	0.016	0.018	-
12:22	0.013	0.013	12:22	0.017	0.018	-
12:23	0.014	0.013	12:23	0.016	0.017	-
12:24	0.013	0.013	12:24	0.017	0.017	-
12:25	0.012	0.013	12:25	0.017	0.017	-
12:26	0.012	0.013	12:26	0.017	0.017	-
12:27	0.011	0.013	12:27	0.018	0.017	-
12:28	0.012	0.013	12:28	0.018	0.017	-
12:29	0.011	0.012	12:29	0.02	0.017	-
12:30	0.012	0.012	12:30	0.021	0.017	-
12:31	0.012	0.012	12:31	0.02	0.017	-
12:32	0.012	0.012	12:32	0.021	0.017	-
12:33	0.012	0.012	12:33	0.021	0.018	-

February 22, 2025						
Number of Instances Where Downwind Particulates Exceeds Upwind Particulate + .150 mg/m^3 =						0
Number of Comparable Data Points =						381
PARTICULATE DATA						
Upwind			Downwind Station 1			Exceeds Particulate Alarm Limits
Time	PM 10 (mg/m^3)	15-Minute Average	Time	PM 10 (mg/m^3)	15-Minute Average	
12:34	0.012	0.012	12:34	0.02	0.018	-
12:35	0.012	0.012	12:35	0.023	0.018	-
12:36	0.012	0.012	12:36	0.019	0.019	-
12:37	0.012	0.012	12:37	0.018	0.019	-
12:38	0.013	0.012	12:38	0.019	0.019	-
12:39	0.012	0.012	12:39	0.018	0.019	-
12:40	0.012	0.012	12:40	0.017	0.019	-
12:41	0.069	0.016	12:41	0.018	0.019	-
12:42	0.16	0.026	12:42	0.016	0.019	-
12:43	0.025	0.027	12:43	0.016	0.019	-
12:44	0.057	0.030	12:44	0.019	0.019	-
12:45	0.015	0.030	12:45	0.02	0.019	-
12:46	0.016	0.030	12:46	0.016	0.019	-
12:47	0.013	0.030	12:47	0.015	0.019	-
12:48	0.014	0.030	12:48	0.015	0.018	-
12:49	0.015	0.030	12:49	0.017	0.018	-
12:50	0.014	0.031	12:50	0.016	0.018	-
12:51	0.012	0.031	12:51	0.016	0.017	-
12:52	0.013	0.031	12:52	0.017	0.017	-
12:53	0.012	0.031	12:53	0.018	0.017	-
12:54	0.012	0.031	12:54	0.019	0.017	-
12:55	0.012	0.031	12:55	0.02	0.017	-
12:56	0.012	0.027	12:56	0.018	0.017	-
12:57	0.012	0.017	12:57	0.018	0.017	-
12:58	0.012	0.016	12:58	0.017	0.017	-
12:59	0.012	0.013	12:59	0.018	0.017	-
13:00	0.013	0.013	13:00	0.018	0.017	-
13:01	0.013	0.013	13:01	0.018	0.017	-
13:02	0.014	0.013	13:02	0.02	0.017	-
13:03	0.019	0.013	13:03	0.084	0.018	-
13:04	0.02	0.013	13:04	0.028	0.022	-
13:05	0.019	0.014	13:05	0.018	0.023	-
13:06	0.019	0.014	13:06	0.017	0.023	-
13:07	0.016	0.014	13:07	0.017	0.023	-
13:08	0.015	0.015	13:08	0.017	0.023	-
13:09	0.014	0.015	13:09	0.015	0.023	-
13:10	0.015	0.015	13:10	0.014	0.023	-
13:11	0.016	0.015	13:11	0.014	0.022	-
13:12	0.016	0.016	13:12	0.014	0.022	-
13:13	0.017	0.016	13:13	0.013	0.022	-
13:14	0.016	0.016	13:14	0.013	0.022	-
13:15	0.015	0.016	13:15	0.013	0.021	-
13:16	0.015	0.016	13:16	0.013	0.021	-
13:17	0.015	0.016	13:17	0.013	0.021	-
13:18	0.015	0.016	13:18	0.013	0.020	-
13:19	0.016	0.016	13:19	0.013	0.015	-
13:20	0.015	0.016	13:20	0.012	0.014	-
13:21	0.013	0.015	13:21	0.013	0.014	-
13:22	0.012	0.015	13:22	0.013	0.014	-
13:23	0.012	0.015	13:23	0.014	0.014	-
13:24	0.013	0.015	13:24	0.013	0.013	-
13:25	0.013	0.015	13:25	0.013	0.013	-
13:26	0.049	0.017	13:26	0.014	0.013	-
13:27	0.02	0.017	13:27	0.014	0.013	-
13:28	0.014	0.017	13:28	0.02	0.013	-
13:29	0.017	0.017	13:29	0.017	0.014	-
13:30	0.015	0.017	13:30	0.016	0.014	-
13:31	0.015	0.017	13:31	0.015	0.014	-
13:32	0.016	0.017	13:32	0.014	0.014	-
13:33	0.015	0.017	13:33	0.014	0.014	-
13:34	0.015	0.017	13:34	0.015	0.014	-
13:35	0.015	0.017	13:35	0.016	0.014	-
13:36	0.015	0.017	13:36	0.013	0.015	-
13:37	0.015	0.017	13:37	0.013	0.015	-
13:38	0.014	0.017	13:38	0.013	0.015	-
13:39	0.014	0.017	13:39	0.013	0.015	-
13:40	0.014	0.018	13:40	0.013	0.015	-
13:41	0.015	0.015	13:41	0.013	0.015	-
13:42	0.014	0.015	13:42	0.013	0.015	-
13:43	0.015	0.015	13:43	0.013	0.015	-
13:44	0.014	0.015	13:44	0.014	0.014	-
13:45	0.013	0.015	13:45	0.015	0.014	-
13:46	0.013	0.014	13:46	0.015	0.014	-
13:47	0.013	0.014	13:47	0.014	0.014	-
13:48	0.013	0.014	13:48	0.014	0.014	-
13:49	0.014	0.014	13:49	0.014	0.014	-
13:50	0.013	0.014	13:50	0.014	0.014	-
13:51	0.014	0.014	13:51	0.014	0.014	-
13:52	0.014	0.014	13:52	0.014	0.014	-
13:53	0.013	0.014	13:53	0.013	0.014	-
13:54	0.014	0.014	13:54	0.013	0.014	-
13:55	0.015	0.014	13:55	0.013	0.014	-
13:56	0.015	0.014	13:56	0.013	0.014	-
13:57	0.015	0.014	13:57	0.013	0.014	-
13:58	0.015	0.014	13:58	0.014	0.014	-
13:59	0.014	0.014	13:59	0.015	0.014	-
14:00	0.015	0.014	14:00	0.015	0.014	-
14:01	0.015	0.014	14:01	0.021	0.014	-
14:02	0.015	0.014	14:02	0.033	0.014	-
14:03	0.014	0.014	14:03	0.021	0.016	-
14:04	0.014	0.014	14:04	0.026	0.016	-
14:05	0.014	0.014	14:05	0.021	0.017	-
14:06	0.015	0.014	14:06	0.015	0.017	-
14:07	0.014	0.014	14:07	0.015	0.017	-
14:08	0.015	0.015	14:08	0.015	0.017	-
14:09	0.016	0.015	14:09	0.014	0.018	-
14:10	0.015	0.015	14:10	0.015	0.018	-
14:11	0.015	0.015	14:11	0.015	0.018	-
14:12	0.016	0.015	14:12	0.014	0.018	-
14:13	0.015	0.015	14:13	0.014	0.018	-
14:14	0.015	0.015	14:14	0.015	0.018	-
14:15	0.014	0.015	14:15	0.015	0.018	-
14:16	0.014	0.015	14:16	0.015	0.018	-

February 22, 2025						
Number of Instances Where Downwind Particulates Exceeds Upwind Particulate + .150 mg/m^3 =						0
Number of Comparable Data Points =						381
PARTICULATE DATA						
Upwind			Downwind Station 1			Exceeds Particulate Alarm Limits
Time	PM 10 (mg/m^3)	15-Minute Average	Time	PM 10 (mg/m^3)	15-Minute Average	
14:17	0.014	0.015	14:17	0.014	0.018	-
14:18	0.014	0.015	14:18	0.014	0.016	-
14:19	0.015	0.015	14:19	-	0.016	-
14:20	0.014	0.015	14:20	-	0.015	-
14:21	0.015	0.015	14:21	-	0.015	-
14:22	0.014	0.015	14:22	-	0.015	-
14:23	0.014	0.015	14:23	-	0.015	-
14:24	0.014	0.015	14:24	-	0.015	-
14:25	0.014	0.014	14:25	-	0.015	-
14:26	0.013	0.014	14:26	-	0.015	-
14:27	0.014	0.014	14:27	-	0.014	-

February 22, 2025						
Number of Instances Where Downwind VOCs Exceeds Upwind VOCs + 5ppm =						0
Number of Comparable Data Points =						384
PID DATA						
Upwind Station			Downwind Station 1			Exceeds VOCs Alarm Limits
Time	VOC (ppm)	15-Minute Average	Time	VOC (ppm)	15-Minute Average	
6:53	-	-	6:53	-	-	
6:54	-	-	6:54	-	-	
6:55	-	-	6:55	0.2	-	
6:56	-	-	6:56	0.0	-	
6:57	-	-	6:57	0.0	-	
6:58	-	-	6:58	0.0	-	
6:59	0.0	-	6:59	0.0	-	
7:00	0.0	-	7:00	0.0	-	
7:01	0.0	-	7:01	0.0	-	
7:02	0.0	-	7:02	0.0	-	
7:03	0.0	-	7:03	0.0	-	
7:04	0.0	-	7:04	0.0	-	
7:05	0.0	-	7:05	0.0	-	
7:06	0.0	-	7:06	0.0	-	
7:07	0.0	-	7:07	0.0	-	
7:08	0.0	-	7:08	0.0		
7:09	0.0	-	7:09	0.0	0.0	
7:10	0.0	-	7:10	0.0	0.0	
7:11	0.0	-	7:11	0.0	0.0	
7:12	0.0	0.0	7:12	0.0	0.0	-
7:13	0.0	0.0	7:13	0.0	0.0	-
7:14	0.0	0.0	7:14	0.0	0.0	-
7:15	0.0	0.0	7:15	0.0	0.0	-
7:16	0.0	0.0	7:16	0.0	0.0	-
7:17	0.0	0.0	7:17	0.0	0.0	-
7:18	0.0	0.0	7:18	0.0	0.0	-
7:19	0.0	0.0	7:19	0.0	0.0	-
7:20	0.0	0.0	7:20	0.0	0.0	-
7:21	0.0	0.0	7:21	0.0	0.0	-
7:22	0.0	0.0	7:22	0.0	0.0	-
7:23	0.0	0.0	7:23	0.0	0.0	-
7:24	0.0	0.0	7:24	0.0	0.0	-
7:25	0.0	0.0	7:25	0.0	0.0	-
7:26	0.0	0.0	7:26	0.0	0.0	-
7:27	0.0	0.0	7:27	0.0	0.0	-
7:28	0.0	0.0	7:28	0.0	0.0	-
7:29	0.0	0.0	7:29	0.0	0.0	-
7:30	0.0	0.0	7:30	0.0	0.0	-
7:31	0.0	0.0	7:31	0.0	0.0	-
7:32	0.0	0.0	7:32	0.0	0.0	-
7:33	0.0	0.0	7:33	0.0	0.0	-
7:34	0.0	0.0	7:34	0.0	0.0	-
7:35	0.0	0.0	7:35	0.0	0.0	-
7:36	0.0	0.0	7:36	0.0	0.0	-
7:37	0.0	0.0	7:37	0.0	0.0	-
7:38	0.0	0.0	7:38	0.0	0.0	-
7:39	0.0	0.0	7:39	0.0	0.0	-
7:40	0.0	0.0	7:40	0.0	0.0	-
7:41	0.0	0.0	7:41	0.0	0.0	-
7:42	0.0	0.0	7:42	0.0	0.0	-
7:43	0.0	0.0	7:43	0.0	0.0	-
7:44	0.0	0.0	7:44	0.1	0.0	-
7:45	0.0	0.0	7:45	0.0	0.0	-
7:46	0.0	0.0	7:46	0.3	0.0	-
7:47	0.0	0.0	7:47	0.1	0.0	-
7:48	0.0	0.0	7:48	0.0	0.0	-
7:49	0.0	0.0	7:49	0.0	0.0	-
7:50	0.0	0.0	7:50	0.0	0.0	-
7:51	0.0	0.0	7:51	0.0	0.0	-
7:52	0.0	0.0	7:52	0.0	0.1	-
7:53	0.0	0.0	7:53	0.0	0.1	-
7:54	0.0	0.0	7:54	0.0	0.1	-
7:55	0.0	0.0	7:55	0.3	0.1	-
7:56	0.0	0.0	7:56	0.1	0.1	-
7:57	0.0	0.0	7:57	0.1	0.1	-
7:58	0.0	0.0	7:58	0.0	0.0	-
7:59	0.0	0.0	7:59	0.0	0.0	-
8:00	0.0	0.0	8:00	0.0	0.0	-
8:01	0.0	0.0	8:01	0.0	0.0	-
8:02	0.0	0.0	8:02	0.0	0.0	-
8:03	0.0	0.0	8:03	0.0	0.0	-
8:04	0.0	0.0	8:04	0.0	0.0	-
8:05	0.0	0.0	8:05	0.0	0.0	-
8:06	0.0	0.0	8:06	0.0	0.0	-
8:07	0.0	0.0	8:07	0.0	0.0	-
8:08	0.0	0.0	8:08	0.0	0.0	-
8:09	0.0	0.0	8:09	0.0	0.0	-
8:10	0.0	0.0	8:10	0.0	0.0	-

February 22, 2025						
Number of Instances Where Downwind VOCs Exceeds Upwind VOCs + 5ppm =						0
Number of Comparable Data Points =						384
PID DATA						
Upwind Station			Downwind Station 1			Exceeds VOCs Alarm Limits
Time	VOC (ppm)	15-Minute Average	Time	VOC (ppm)	15-Minute Average	
8:11	0.0	0.0	8:11	0.0	0.0	-
8:12	0.0	0.0	8:12	0.0	0.0	-
8:13	0.0	0.0	8:13	0.0	0.0	-
8:14	0.0	0.0	8:14	0.0	0.0	-
8:15	0.0	0.0	8:15	0.0	0.0	-
8:16	0.0	0.0	8:16	0.0	0.0	-
8:17	0.0	0.0	8:17	0.0	0.0	-
8:18	0.0	0.0	8:18	0.0	0.0	-
8:19	0.0	0.0	8:19	0.0	0.0	-
8:20	0.0	0.0	8:20	0.0	0.0	-
8:21	0.0	0.0	8:21	0.0	0.0	-
8:22	0.0	0.0	8:22	0.0	0.0	-
8:23	0.0	0.0	8:23	0.0	0.0	-
8:24	0.0	0.0	8:24	0.0	0.0	-
8:25	0.0	0.0	8:25	0.0	0.0	-
8:26	0.0	0.0	8:26	0.0	0.0	-
8:27	0.0	0.0	8:27	0.0	0.0	-
8:28	0.0	0.0	8:28	0.0	0.0	-
8:29	0.0	0.0	8:29	0.0	0.0	-
8:30	0.0	0.0	8:30	0.0	0.0	-
8:31	0.0	0.0	8:31	0.0	0.0	-
8:32	0.0	0.0	8:32	0.0	0.0	-
8:33	0.0	0.0	8:33	0.0	0.0	-
8:34	0.0	0.0	8:34	0.0	0.0	-
8:35	0.0	0.0	8:35	0.0	0.0	-
8:36	0.0	0.0	8:36	0.0	0.0	-
8:37	0.0	0.0	8:37	0.0	0.0	-
8:38	0.0	0.0	8:38	0.0	0.0	-
8:39	0.0	0.0	8:39	0.0	0.0	-
8:40	0.0	0.0	8:40	0.0	0.0	-
8:41	0.0	0.0	8:41	0.0	0.0	-
8:42	0.0	0.0	8:42	0.0	0.0	-
8:43	0.0	0.0	8:43	0.0	0.0	-
8:44	0.0	0.0	8:44	0.0	0.0	-
8:45	0.0	0.0	8:45	0.0	0.0	-
8:46	0.0	0.0	8:46	0.0	0.0	-
8:47	0.0	0.0	8:47	0.0	0.0	-
8:48	0.0	0.0	8:48	0.0	0.0	-
8:49	0.0	0.0	8:49	0.0	0.0	-
8:50	0.0	0.0	8:50	0.0	0.0	-
8:51	0.0	0.0	8:51	0.0	0.0	-
8:52	0.0	0.0	8:52	0.0	0.0	-
8:53	0.0	0.0	8:53	0.0	0.0	-
8:54	0.0	0.0	8:54	0.0	0.0	-
8:55	0.0	0.0	8:55	0.0	0.0	-
8:56	0.0	0.0	8:56	0.0	0.0	-
8:57	0.0	0.0	8:57	0.0	0.0	-
8:58	0.0	0.0	8:58	0.0	0.0	-
8:59	0.0	0.0	8:59	0.0	0.0	-
9:00	0.0	0.0	9:00	0.0	0.0	-
9:01	0.0	0.0	9:01	0.0	0.0	-
9:02	0.0	0.0	9:02	0.0	0.0	-
9:03	0.0	0.0	9:03	0.0	0.0	-
9:04	0.0	0.0	9:04	0.0	0.0	-
9:05	0.0	0.0	9:05	0.0	0.0	-
9:06	0.0	0.0	9:06	0.0	0.0	-
9:07	0.0	0.0	9:07	0.0	0.0	-
9:08	0.0	0.0	9:08	0.0	0.0	-
9:09	0.0	0.0	9:09	0.0	0.0	-
9:10	0.0	0.0	9:10	0.0	0.0	-
9:11	0.0	0.0	9:11	0.0	0.0	-
9:12	0.0	0.0	9:12	0.1	0.0	-
9:13	0.0	0.0	9:13	0.0	0.0	-
9:14	0.0	0.0	9:14	0.0	0.0	-
9:15	0.0	0.0	9:15	0.0	0.0	-
9:16	0.0	0.0	9:16	0.0	0.0	-
9:17	0.0	0.0	9:17	0.0	0.0	-
9:18	0.0	0.0	9:18	0.0	0.0	-
9:19	0.0	0.0	9:19	0.0	0.0	-
9:20	0.0	0.0	9:20	0.0	0.0	-
9:21	0.0	0.0	9:21	0.0	0.0	-
9:22	0.0	0.0	9:22	0.1	0.0	-
9:23	0.0	0.0	9:23	0.0	0.0	-
9:24	0.0	0.0	9:24	0.1	0.0	-
9:25	0.0	0.0	9:25	0.0	0.0	-
9:26	0.0	0.0	9:26	0.0	0.0	-
9:27	0.0	0.0	9:27	0.0	0.0	-

February 22, 2025						
Number of Instances Where Downwind VOCs Exceeds Upwind VOCs + 5ppm =						0
Number of Comparable Data Points =						384
PID DATA						
Upwind Station			Downwind Station 1			Exceeds VOCs Alarm Limits
Time	VOC (ppm)	15-Minute Average	Time	VOC (ppm)	15-Minute Average	
9:28	0.0	0.0	9:28	0.0	0.0	-
9:29	0.0	0.0	9:29	0.0	0.0	-
9:30	0.0	0.0	9:30	0.0	0.0	-
9:31	0.0	0.0	9:31	0.0	0.0	-
9:32	0.0	0.0	9:32	0.0	0.0	-
9:33	0.0	0.0	9:33	0.0	0.0	-
9:34	0.0	0.0	9:34	0.1	0.0	-
9:35	0.0	0.0	9:35	0.0	0.0	-
9:36	0.0	0.0	9:36	0.0	0.0	-
9:37	0.0	0.0	9:37	0.0	0.0	-
9:38	0.0	0.0	9:38	0.1	0.0	-
9:39	0.0	0.0	9:39	0.0	0.0	-
9:40	0.0	0.0	9:40	0.1	0.0	-
9:41	0.0	0.0	9:41	0.0	0.0	-
9:42	0.0	0.0	9:42	0.0	0.0	-
9:43	0.0	0.0	9:43	0.0	0.0	-
9:44	0.0	0.0	9:44	0.0	0.0	-
9:45	0.0	0.0	9:45	0.0	0.0	-
9:46	0.0	0.0	9:46	0.0	0.0	-
9:47	0.0	0.0	9:47	0.0	0.0	-
9:48	0.0	0.0	9:48	0.0	0.0	-
9:49	0.0	0.0	9:49	0.0	0.0	-
9:50	0.0	0.0	9:50	0.0	0.0	-
9:51	0.0	0.0	9:51	0.0	0.0	-
9:52	0.0	0.0	9:52	0.0	0.0	-
9:53	0.0	0.0	9:53	0.0	0.0	-
9:54	0.0	0.0	9:54	0.0	0.0	-
9:55	0.0	0.0	9:55	0.0	0.0	-
9:56	0.0	0.0	9:56	0.0	0.0	-
9:57	0.0	0.0	9:57	0.0	0.0	-
9:58	0.0	0.0	9:58	0.0	0.0	-
9:59	0.0	0.0	9:59	0.0	0.0	-
10:00	0.0	0.0	10:00	0.0	0.0	-
10:01	0.0	0.0	10:01	0.0	0.0	-
10:02	0.0	0.0	10:02	0.0	0.0	-
10:03	0.0	0.0	10:03	0.0	0.0	-
10:04	0.0	0.0	10:04	0.0	0.0	-
10:05	0.0	0.0	10:05	0.0	0.0	-
10:06	0.0	0.0	10:06	0.0	0.0	-
10:07	0.0	0.0	10:07	0.0	0.0	-
10:08	0.0	0.0	10:08	0.0	0.0	-
10:09	0.0	0.0	10:09	0.0	0.0	-
10:10	0.0	0.0	10:10	0.0	0.0	-
10:11	0.0	0.0	10:11	0.0	0.0	-
10:12	0.0	0.0	10:12	0.0	0.0	-
10:13	0.0	0.0	10:13	0.0	0.0	-
10:14	0.0	0.0	10:14	0.0	0.0	-
10:15	0.0	0.0	10:15	0.0	0.0	-
10:16	0.0	0.0	10:16	0.0	0.0	-
10:17	0.0	0.0	10:17	0.0	0.0	-
10:18	0.0	0.0	10:18	0.0	0.0	-
10:19	0.0	0.0	10:19	0.0	0.0	-
10:20	0.0	0.0	10:20	0.0	0.0	-
10:21	0.0	0.0	10:21	0.0	0.0	-
10:22	0.0	0.0	10:22	0.0	0.0	-
10:23	0.0	0.0	10:23	0.0	0.0	-
10:24	0.0	0.0	10:24	0.0	0.0	-
10:25	0.0	0.0	10:25	0.0	0.0	-
10:26	0.0	0.0	10:26	0.0	0.0	-
10:27	0.0	0.0	10:27	0.0	0.0	-
10:28	0.0	0.0	10:28	0.0	0.0	-
10:29	0.0	0.0	10:29	0.0	0.0	-
10:30	0.0	0.0	10:30	0.0	0.0	-
10:31	0.0	0.0	10:31	0.0	0.0	-
10:32	0.0	0.0	10:32	0.0	0.0	-
10:33	0.0	0.0	10:33	0.0	0.0	-
10:34	0.0	0.0	10:34	0.0	0.0	-
10:35	0.0	0.0	10:35	0.0	0.0	-
10:36	0.0	0.0	10:36	0.0	0.0	-
10:37	0.0	0.0	10:37	0.0	0.0	-
10:38	0.0	0.0	10:38	0.0	0.0	-
10:39	0.0	0.0	10:39	0.0	0.0	-
10:40	0.0	0.0	10:40	0.0	0.0	-
10:41	0.0	0.0	10:41	0.0	0.0	-
10:42	0.0	0.0	10:42	0.0	0.0	-
10:43	0.0	0.0	10:43	0.0	0.0	-
10:44	0.0	0.0	10:44	0.0	0.0	-

February 22, 2025						
Number of Instances Where Downwind VOCs Exceeds Upwind VOCs + 5ppm =						0
Number of Comparable Data Points =						384
PID DATA						
Upwind Station			Downwind Station 1			Exceeds VOCs Alarm Limits
Time	VOC (ppm)	15-Minute Average	Time	VOC (ppm)	15-Minute Average	
10:45	0.0	0.0	10:45	0.0	0.0	-
10:46	0.0	0.0	10:46	0.0	0.0	-
10:47	0.0	0.0	10:47	0.0	0.0	-
10:48	0.0	0.0	10:48	0.0	0.0	-
10:49	0.0	0.0	10:49	0.0	0.0	-
10:50	0.0	0.0	10:50	0.0	0.0	-
10:51	0.0	0.0	10:51	0.0	0.0	-
10:52	0.0	0.0	10:52	0.0	0.0	-
10:53	0.0	0.0	10:53	0.0	0.0	-
10:54	0.0	0.0	10:54	0.0	0.0	-
10:55	0.0	0.0	10:55	0.0	0.0	-
10:56	0.0	0.0	10:56	0.0	0.0	-
10:57	0.0	0.0	10:57	0.0	0.0	-
10:58	0.0	0.0	10:58	0.0	0.0	-
10:59	0.0	0.0	10:59	0.0	0.0	-
11:00	0.0	0.0	11:00	0.0	0.0	-
11:01	0.0	0.0	11:01	0.0	0.0	-
11:02	0.0	0.0	11:02	0.0	0.0	-
11:03	0.0	0.0	11:03	0.0	0.0	-
11:04	0.0	0.0	11:04	0.0	0.0	-
11:05	0.0	0.0	11:05	0.0	0.0	-
11:06	0.0	0.0	11:06	0.0	0.0	-
11:07	0.0	0.0	11:07	0.0	0.0	-
11:08	0.0	0.0	11:08	0.0	0.0	-
11:09	0.0	0.0	11:09	0.0	0.0	-
11:10	0.0	0.0	11:10	0.0	0.0	-
11:11	0.0	0.0	11:11	0.0	0.0	-
11:12	0.0	0.0	11:12	0.0	0.0	-
11:13	0.0	0.0	11:13	0.0	0.0	-
11:14	0.0	0.0	11:14	0.0	0.0	-
11:15	0.0	0.0	11:15	0.0	0.0	-
11:16	0.0	0.0	11:16	0.0	0.0	-
11:17	0.0	0.0	11:17	0.0	0.0	-
11:18	0.0	0.0	11:18	0.0	0.0	-
11:19	0.0	0.0	11:19	0.0	0.0	-
11:20	0.0	0.0	11:20	0.0	0.0	-
11:21	0.0	0.0	11:21	0.0	0.0	-
11:22	0.0	0.0	11:22	0.0	0.0	-
11:23	0.0	0.0	11:23	0.0	0.0	-
11:24	0.0	0.0	11:24	0.0	0.0	-
11:25	0.0	0.0	11:25	0.0	0.0	-
11:26	0.0	0.0	11:26	0.0	0.0	-
11:27	0.0	0.0	11:27	0.0	0.0	-
11:28	0.0	0.0	11:28	0.0	0.0	-
11:29	0.0	0.0	11:29	0.0	0.0	-
11:30	0.0	0.0	11:30	0.0	0.0	-
11:31	0.0	0.0	11:31	0.0	0.0	-
11:32	0.0	0.0	11:32	0.0	0.0	-
11:33	0.0	0.0	11:33	0.0	0.0	-
11:34	0.0	0.0	11:34	0.0	0.0	-
11:35	0.0	0.0	11:35	0.0	0.0	-
11:36	0.0	0.0	11:36	0.0	0.0	-
11:37	0.0	0.0	11:37	0.0	0.0	-
11:38	0.0	0.0	11:38	0.0	0.0	-
11:39	0.0	0.0	11:39	0.0	0.0	-
11:40	0.0	0.0	11:40	0.0	0.0	-
11:41	0.0	0.0	11:41	0.0	0.0	-
11:42	0.0	0.0	11:42	0.0	0.0	-
11:43	0.0	0.0	11:43	0.0	0.0	-
11:44	0.0	0.0	11:44	0.0	0.0	-
11:45	0.0	0.0	11:45	0.0	0.0	-
11:46	0.0	0.0	11:46	0.0	0.0	-
11:47	0.0	0.0	11:47	0.0	0.0	-
11:48	0.0	0.0	11:48	0.0	0.0	-
11:49	0.0	0.0	11:49	0.0	0.0	-
11:50	0.0	0.0	11:50	0.0	0.0	-
11:51	0.0	0.0	11:51	0.0	0.0	-
11:52	0.0	0.0	11:52	0.0	0.0	-
11:53	0.0	0.0	11:53	0.0	0.0	-
11:54	0.0	0.0	11:54	0.0	0.0	-
11:55	0.0	0.0	11:55	0.0	0.0	-
11:56	0.0	0.0	11:56	0.0	0.0	-
11:57	0.0	0.0	11:57	0.0	0.0	-
11:58	0.0	0.0	11:58	0.0	0.0	-
11:59	0.0	0.0	11:59	0.0	0.0	-
12:00	0.0	0.0	12:00	0.0	0.0	-
12:01	0.0	0.0	12:01	0.0	0.0	-

February 22, 2025						
Number of Instances Where Downwind VOCs Exceeds Upwind VOCs + 5ppm =						0
Number of Comparable Data Points =						384
PID DATA						
Upwind Station			Downwind Station 1			Exceeds VOCs Alarm Limits
Time	VOC (ppm)	15-Minute Average	Time	VOC (ppm)	15-Minute Average	
12:02	0.0	0.0	12:02	0.0	0.0	-
12:03	0.0	0.0	12:03	0.0	0.0	-
12:04	0.0	0.0	12:04	0.0	0.0	-
12:05	0.0	0.0	12:05	0.0	0.0	-
12:06	0.0	0.0	12:06	0.0	0.0	-
12:07	0.0	0.0	12:07	0.0	0.0	-
12:08	0.0	0.0	12:08	0.0	0.0	-
12:09	0.0	0.0	12:09	0.0	0.0	-
12:10	0.0	0.0	12:10	0.0	0.0	-
12:11	0.0	0.0	12:11	0.0	0.0	-
12:12	0.0	0.0	12:12	0.0	0.0	-
12:13	0.0	0.0	12:13	0.0	0.0	-
12:14	0.0	0.0	12:14	0.0	0.0	-
12:15	0.0	0.0	12:15	0.0	0.0	-
12:16	0.0	0.0	12:16	0.0	0.0	-
12:17	0.0	0.0	12:17	0.0	0.0	-
12:18	0.0	0.0	12:18	0.0	0.0	-
12:19	0.0	0.0	12:19	0.0	0.0	-
12:20	0.0	0.0	12:20	0.0	0.0	-
12:21	0.0	0.0	12:21	0.0	0.0	-
12:22	0.0	0.0	12:22	0.0	0.0	-
12:23	0.0	0.0	12:23	0.0	0.0	-
12:24	0.0	0.0	12:24	0.0	0.0	-
12:25	0.0	0.0	12:25	0.0	0.0	-
12:26	0.0	0.0	12:26	0.0	0.0	-
12:27	0.0	0.0	12:27	0.0	0.0	-
12:28	0.0	0.0	12:28	0.0	0.0	-
12:29	0.0	0.0	12:29	0.0	0.0	-
12:30	0.0	0.0	12:30	0.0	0.0	-
12:31	0.0	0.0	12:31	0.0	0.0	-
12:32	0.0	0.0	12:32	0.0	0.0	-
12:33	0.0	0.0	12:33	0.0	0.0	-
12:34	0.0	0.0	12:34	0.0	0.0	-
12:35	0.0	0.0	12:35	0.0	0.0	-
12:36	0.0	0.0	12:36	0.0	0.0	-
12:37	0.0	0.0	12:37	0.0	0.0	-
12:38	0.0	0.0	12:38	0.0	0.0	-
12:39	0.0	0.0	12:39	0.0	0.0	-
12:40	0.0	0.0	12:40	0.0	0.0	-
12:41	0.0	0.0	12:41	0.0	0.0	-
12:42	0.0	0.0	12:42	0.0	0.0	-
12:43	0.0	0.0	12:43	0.0	0.0	-
12:44	0.0	0.0	12:44	0.0	0.0	-
12:45	0.0	0.0	12:45	0.0	0.0	-
12:46	0.0	0.0	12:46	0.0	0.0	-
12:47	0.0	0.0	12:47	0.0	0.0	-
12:48	0.0	0.0	12:48	0.0	0.0	-
12:49	0.0	0.0	12:49	0.0	0.0	-
12:50	0.0	0.0	12:50	0.0	0.0	-
12:51	0.0	0.0	12:51	0.0	0.0	-
12:52	0.0	0.0	12:52	0.0	0.0	-
12:53	0.0	0.0	12:53	0.0	0.0	-
12:54	0.0	0.0	12:54	0.0	0.0	-
12:55	0.0	0.0	12:55	0.0	0.0	-
12:56	0.0	0.0	12:56	0.0	0.0	-
12:57	0.0	0.0	12:57	0.0	0.0	-
12:58	0.0	0.0	12:58	0.0	0.0	-
12:59	0.0	0.0	12:59	0.0	0.0	-
13:00	0.0	0.0	13:00	0.0	0.0	-
13:01	0.0	0.0	13:01	0.0	0.0	-
13:02	0.0	0.0	13:02	0.0	0.0	-
13:03	0.0	0.0	13:03	0.0	0.0	-
13:04	0.0	0.0	13:04	0.0	0.0	-
13:05	0.0	0.0	13:05	0.2	0.0	-
13:06	0.0	0.0	13:06	0.1	0.0	-
13:07	0.0	0.0	13:07	0.1	0.0	-
13:08	0.0	0.0	13:08	0.1	0.0	-
13:09	0.0	0.0	13:09	0.1	0.0	-
13:10	0.0	0.0	13:10	0.1	0.0	-
13:11	0.0	0.0	13:11	0.1	0.0	-
13:12	0.0	0.0	13:12	0.1	0.1	-
13:13	0.0	0.0	13:13	0.1	0.1	-
13:14	0.0	0.0	13:14	0.1	0.1	-
13:15	0.0	0.0	13:15	0.1	0.1	-
13:16	0.0	0.0	13:16	0.1	0.1	-
13:17	0.1	0.0	13:17	0.1	0.1	-
13:18	0.0	0.0	13:18	0.1	0.1	-

February 22, 2025						
Number of Instances Where Downwind VOCs Exceeds Upwind VOCs + 5ppm =						0
Number of Comparable Data Points =						384
PID DATA						
Upwind Station			Downwind Station 1			Exceeds VOCs Alarm Limits
Time	VOC (ppm)	15-Minute Average	Time	VOC (ppm)	15-Minute Average	
13:19	0.0	0.0	13:19	0.1	0.1	-
13:20	0.0	0.0	13:20	0.1	0.1	-
13:21	0.0	0.0	13:21	0.1	0.1	-
13:22	0.0	0.0	13:22	0.1	0.1	-
13:23	0.0	0.0	13:23	0.1	0.1	-
13:24	0.0	0.0	13:24	0.1	0.1	-
13:25	0.0	0.0	13:25	0.1	0.1	-
13:26	0.0	0.0	13:26	0.1	0.1	-
13:27	0.0	0.0	13:27	0.1	0.1	-
13:28	0.0	0.0	13:28	0.1	0.1	-
13:29	0.0	0.0	13:29	0.1	0.1	-
13:30	0.0	0.0	13:30	0.1	0.1	-
13:31	0.0	0.0	13:31	0.1	0.1	-
13:32	0.0	0.0	13:32	0.1	0.1	-
13:33	0.0	0.0	13:33	0.1	0.1	-
13:34	0.0	0.0	13:34	0.1	0.1	-
13:35	0.0	0.0	13:35	0.1	0.1	-
13:36	0.0	0.0	13:36	0.1	0.1	-
13:37	0.0	0.0	13:37	0.1	0.1	-
13:38	0.0	0.0	13:38	0.1	0.1	-
13:39	0.0	0.0	13:39	0.1	0.1	-
13:40	0.0	0.0	13:40	0.1	0.1	-
13:41	0.0	0.0	13:41	0.1	0.1	-
13:42	0.0	0.0	13:42	0.1	0.1	-
13:43	0.0	0.0	13:43	0.1	0.1	-
13:44	0.0	0.0	13:44	0.1	0.1	-
13:45	0.0	0.0	13:45	0.1	0.1	-
13:46	0.0	0.0	13:46	0.1	0.1	-
13:47	0.0	0.0	13:47	0.1	0.1	-
13:48	0.0	0.0	13:48	0.1	0.1	-
13:49	0.0	0.0	13:49	0.1	0.1	-
13:50	0.0	0.0	13:50	0.1	0.1	-
13:51	0.0	0.0	13:51	0.1	0.1	-
13:52	0.0	0.0	13:52	0.1	0.1	-
13:53	0.0	0.0	13:53	0.1	0.1	-
13:54	0.0	0.0	13:54	0.1	0.1	-
13:55	0.0	0.0	13:55	0.1	0.1	-
13:56	0.0	0.0	13:56	0.1	0.1	-
13:57	0.0	0.0	13:57	0.1	0.1	-
13:58	0.0	0.0	13:58	0.1	0.1	-
13:59	0.0	0.0	13:59	0.1	0.1	-
14:00	0.0	0.0	14:00	0.1	0.1	-
14:01	0.0	0.0	14:01	0.1	0.1	-
14:02	0.0	0.0	14:02	0.1	0.1	-
14:03	0.0	0.0	14:03	0.2	0.1	-
14:04	0.0	0.0	14:04	0.1	0.1	-
14:05	0.0	0.0	14:05	0.1	0.1	-
14:06	0.0	0.0	14:06	0.1	0.1	-
14:07	0.0	0.0	14:07	0.1	0.1	-
14:08	0.0	0.0	14:08	0.1	0.1	-
14:09	0.0	0.0	14:09	0.1	0.1	-
14:10	0.0	0.0	14:10	0.1	0.1	-
14:11	0.0	0.0	14:11	0.0	0.1	-
14:12	0.0	0.0	14:12	0.0	0.1	-
14:13	0.0	0.0	14:13	0.0	0.1	-
14:14	0.0	0.0	14:14	0.0	0.1	-
14:15	0.0	0.0	14:15	0.0	0.1	-
14:16	0.0	0.0	14:16	0.0	0.1	-
14:17	0.0	0.0	14:17	0.0	0.1	-
14:18	0.0	0.0	14:18	0.0	0.1	-
14:19	-	0.0	14:19	0.0	0.0	-
14:20	-	0.0	14:20	0.0	0.0	-
14:21	-	0.0	14:21	-	0.0	-
14:22	-	0.0	14:22	-	0.0	-
14:23	-	0.0	14:23	-	0.0	-
14:24	-	0.0	14:24	-	0.0	-
14:25	-	0.0	14:25	-	0.0	-
14:26	-	0.0	14:26	-	0.0	-

LANGAN

The Beacon - 413 E 120th Street
170745301
CAMP Data Summary

7:02:00 AM Date: 3/1/2025
Observer: Aron Farber

Particulate Monitoring		
	Upwind Station	**Downwind Station**
Minimum 15min Average	0.008	0.008
Maximum 15min Average	0.014	0.019
High Intervals "exceedances" (15min > 0.150 + Upwind level)	N/A	No
Minimum 1min Reading	0.008	0.006
Maximum 1min Reading	0.052	0.135

Organic Vapor Monitoring		
	Upwind Station	**Downwind Station**
Minimum 15min Average	0.0	0.0
Maximum 15min Average	0.0	0.0
High Intervals "exceedances" (15min > 5 + Upwind level)	N/A	No
Minimum 1min Reading	0.0	0.0
Maximum 1min Reading	0.0	0.0

All reported particulate concentrations are in mg/m3 or milligrams per cubic meter and all reported organic vapor concentrations are in ppm or parts per million, unless specified otherwise.

March 1, 2025						
Number of Instances Where Downwind Particulates Exceeds Upwind Particulate + .150 mg/m^3 =						0
Number of Comparable Data Points =						382
PARTICULATE DATA						
Upwind			Downwind Station 1			Exceeds Particulate Alarm Limits
Time	PM 10 (mg/m^3)	15-Minute Average	Time	PM 10 (mg/m^3)	15-Minute Average	
7:02	-	-	7:02	0.019	-	
7:03	-	-	7:03	0.011	0.019	
7:04	-	-	7:04	0.011	0.015	
7:05	-	-	7:05	0.011	0.014	
7:06	-	-	7:06	0.012	0.013	
7:07	-	-	7:07	0.011	0.013	
7:08	-	-	7:08	0.011	0.013	
7:09	-	-	7:09	0.011	0.012	
7:10	-	-	7:10	0.011	0.012	
7:11	-	-	7:11	0.011	0.012	
7:12	0.013	-	7:12	0.011	0.012	
7:13	0.010	-	7:13	0.011	0.012	
7:14	0.010	-	7:14	0.012	0.012	
7:15	0.010	-	7:15	0.012	0.012	
7:16	0.010	-	7:16	0.011	0.012	
7:17	0.010	0.010	7:17	0.011	0.012	
7:18	0.010	0.010	7:18	0.011	0.011	-
7:19	0.010	0.010	7:19	0.011	0.011	-
7:20	0.010	0.010	7:20	0.011	0.011	-
7:21	0.010	0.010	7:21	0.011	0.011	-
7:22	0.010	0.010	7:22	0.011	0.011	-
7:23	0.010	0.010	7:23	0.011	0.011	-
7:24	0.010	0.010	7:24	0.011	0.011	-
7:25	0.010	0.010	7:25	0.011	0.011	-
7:26	0.010	0.010	7:26	0.011	0.011	-
7:27	0.010	0.010	7:27	0.011	0.011	-
7:28	0.010	0.010	7:28	0.010	0.011	-
7:29	0.010	0.010	7:29	0.011	0.011	-
7:30	0.010	0.010	7:30	0.011	0.011	-
7:31	0.010	0.010	7:31	0.011	0.011	-
7:32	0.010	0.010	7:32	0.011	0.011	-
7:33	0.010	0.010	7:33	0.011	0.011	-
7:34	0.010	0.010	7:34	0.011	0.011	-
7:35	0.010	0.010	7:35	0.011	0.011	-
7:36	0.009	0.010	7:36	0.011	0.011	-
7:37	0.010	0.010	7:37	0.012	0.011	-
7:38	0.010	0.010	7:38	0.012	0.011	-
7:39	0.010	0.010	7:39	0.011	0.011	-
7:40	0.010	0.010	7:40	0.012	0.011	-
7:41	0.010	0.010	7:41	0.011	0.011	-
7:42	0.011	0.010	7:42	0.011	0.011	-
7:43	0.011	0.010	7:43	0.012	0.011	-
7:44	0.011	0.010	7:44	0.013	0.011	-
7:45	0.010	0.010	7:45	0.013	0.011	-
7:46	0.010	0.010	7:46	0.013	0.012	-
7:47	0.010	0.010	7:47	0.012	0.012	-
7:48	0.011	0.010	7:48	0.013	0.012	-
7:49	0.011	0.010	7:49	0.013	0.012	-
7:50	0.011	0.010	7:50	0.013	0.012	-
7:51	0.011	0.010	7:51	0.013	0.012	-
7:52	0.011	0.011	7:52	0.012	0.012	-
7:53	0.011	0.011	7:53	0.012	0.012	-
7:54	0.012	0.011	7:54	0.013	0.012	-
7:55	0.011	0.011	7:55	0.013	0.012	-
7:56	0.011	0.011	7:56	0.013	0.012	-
7:57	0.011	0.011	7:57	0.012	0.013	-
7:58	0.011	0.011	7:58	0.012	0.013	-
7:59	0.011	0.011	7:59	0.012	0.013	-
8:00	0.012	0.011	8:00	0.012	0.013	-
8:01	0.012	0.011	8:01	0.013	0.013	-
8:02	0.012	0.011	8:02	0.012	0.013	-
8:03	0.011	0.011	8:03	0.012	0.013	-
8:04	0.011	0.011	8:04	0.013	0.012	-
8:05	0.011	0.011	8:05	0.012	0.012	-
8:06	0.012	0.011	8:06	0.013	0.012	-
8:07	0.012	0.011	8:07	0.012	0.012	-
8:08	0.012	0.011	8:08	0.012	0.012	-
8:09	0.012	0.011	8:09	0.012	0.012	-
8:10	0.012	0.012	8:10	0.012	0.012	-
8:11	0.012	0.012	8:11	0.012	0.012	-
8:12	0.011	0.012	8:12	0.013	0.012	-
8:13	0.011	0.012	8:13	0.012	0.012	-
8:14	0.011	0.012	8:14	0.012	0.012	-
8:15	0.013	0.012	8:15	0.012	0.012	-
8:16	0.012	0.012	8:16	0.012	0.012	-
8:17	0.012	0.012	8:17	0.013	0.012	-
8:18	0.012	0.012	8:18	0.013	0.012	-
8:19	0.012	0.012	8:19	0.013	0.012	-
8:20	0.012	0.012	8:20	0.013	0.012	-
8:21	0.012	0.012	8:21	0.013	0.012	-
8:22	0.012	0.012	8:22	0.014	0.012	-
8:23	0.012	0.012	8:23	0.012	0.013	-
8:24	0.012	0.012	8:24	0.012	0.013	-
8:25	0.012	0.012	8:25	0.013	0.013	-
8:26	0.012	0.012	8:26	0.013	0.013	-
8:27	0.012	0.012	8:27	0.013	0.013	-
8:28	0.011	0.012	8:28	0.013	0.013	-
8:29	0.011	0.012	8:29	0.013	0.013	-
8:30	0.011	0.012	8:30	0.013	0.013	-
8:31	0.012	0.012	8:31	0.013	0.013	-
8:32	0.012	0.012	8:32	0.013	0.013	-
8:33	0.012	0.012	8:33	0.013	0.013	-
8:34	0.011	0.012	8:34	0.013	0.013	-
8:35	0.012	0.012	8:35	0.012	0.013	-
8:36	0.012	0.012	8:36	0.013	0.013	-
8:37	0.012	0.012	8:37	0.013	0.013	-
8:38	0.011	0.012	8:38	0.014	0.013	-
8:39	0.012	0.012	8:39	0.014	0.013	-
8:40	0.012	0.012	8:40	0.014	0.013	-
8:41	0.011	0.012	8:41	0.014	0.013	-
8:42	0.012	0.012	8:42	0.014	0.013	-
8:43	0.012	0.012	8:43	0.014	0.013	-
8:44	0.012	0.012	8:44	0.014	0.013	-

March 1, 2025						
Number of Instances Where Downwind Particulates Exceeds Upwind Particulate + .150 mg/m^3 =						0
Number of Comparable Data Points =						382
PARTICULATE DATA						
Upwind			Downwind Station 1			Exceeds Particulate Alarm Limits
Time	PM 10 (mg/m^3)	15-Minute Average	Time	PM 10 (mg/m^3)	15-Minute Average	
8:45	0.013	0.012	8:45	0.013	0.013	-
8:46	0.013	0.012	8:46	0.014	0.013	-
8:47	0.013	0.012	8:47	0.013	0.013	-
8:48	0.012	0.012	8:48	0.013	0.013	-
8:49	0.013	0.012	8:49	0.014	0.013	-
8:50	0.012	0.012	8:50	0.013	0.014	-
8:51	0.012	0.012	8:51	0.013	0.014	-
8:52	0.012	0.012	8:52	0.013	0.014	-
8:53	0.012	0.012	8:53	0.013	0.014	-
8:54	0.012	0.012	8:54	0.014	0.014	-
8:55	0.012	0.012	8:55	0.014	0.014	-
8:56	0.012	0.012	8:56	0.014	0.014	-
8:57	0.012	0.012	8:57	0.014	0.014	-
8:58	0.012	0.012	8:58	0.014	0.014	-
8:59	0.012	0.012	8:59	0.014	0.014	-
9:00	0.012	0.012	9:00	0.014	0.014	-
9:01	0.012	0.012	9:01	0.014	0.014	-
9:02	0.012	0.012	9:02	0.014	0.014	-
9:03	0.012	0.012	9:03	0.014	0.014	-
9:04	0.012	0.012	9:04	0.014	0.014	-
9:05	0.013	0.012	9:05	0.014	0.014	-
9:06	0.012	0.012	9:06	0.014	0.014	-
9:07	0.013	0.012	9:07	0.014	0.014	-
9:08	0.013	0.012	9:08	0.015	0.014	-
9:09	0.013	0.012	9:09	0.014	0.014	-
9:10	0.012	0.012	9:10	0.014	0.014	-
9:11	0.012	0.012	9:11	0.014	0.014	-
9:12	0.013	0.012	9:12	0.014	0.014	-
9:13	0.013	0.012	9:13	0.014	0.014	-
9:14	0.013	0.012	9:14	0.015	0.014	-
9:15	0.013	0.013	9:15	0.015	0.014	-
9:16	0.013	0.013	9:16	0.015	0.014	-
9:17	0.013	0.013	9:17	0.015	0.014	-
9:18	0.013	0.013	9:18	0.015	0.014	-
9:19	0.013	0.013	9:19	0.015	0.014	-
9:20	0.013	0.013	9:20	0.015	0.014	-

March 1, 2025						
Number of Instances Where Downwind Particulates Exceeds Upwind Particulate + .150 mg/m^3 =						0
Number of Comparable Data Points =						382
PARTICULATE DATA						
Upwind			Downwind Station 1			Exceeds Particulate Alarm Limits
Time	PM 10 (mg/m^3)	15-Minute Average	Time	PM 10 (mg/m^3)	15-Minute Average	
9:21	0.013	0.013	9:21	0.015	0.015	-
9:22	0.013	0.013	9:22	0.015	0.015	-
9:23	0.014	0.013	9:23	0.015	0.015	-
9:24	0.014	0.013	9:24	0.015	0.015	-
9:25	0.013	0.013	9:25	0.015	0.015	-
9:26	0.013	0.013	9:26	0.015	0.015	-
9:27	0.013	0.013	9:27	0.014	0.015	-
9:28	0.013	0.013	9:28	0.014	0.015	-
9:29	0.013	0.013	9:29	0.014	0.015	-
9:30	0.013	0.013	9:30	0.014	0.015	-
9:31	0.013	0.013	9:31	0.014	0.015	-
9:32	0.014	0.013	9:32	0.016	0.015	-
9:33	0.014	0.013	9:33	0.023	0.015	-
9:34	0.014	0.013	9:34	0.015	0.015	-
9:35	0.013	0.013	9:35	0.015	0.015	-
9:36	0.013	0.013	9:36	0.014	0.015	-
9:37	0.014	0.013	9:37	0.014	0.015	-
9:38	0.015	0.013	9:38	0.015	0.015	-
9:39	0.015	0.014	9:39	0.014	0.015	-
9:40	0.015	0.014	9:40	0.014	0.015	-
9:41	0.013	0.014	9:41	0.014	0.015	-
9:42	0.013	0.014	9:42	0.014	0.015	-
9:43	0.013	0.014	9:43	0.014	0.015	-
9:44	0.013	0.014	9:44	0.015	0.015	-
9:45	0.013	0.014	9:45	0.015	0.015	-
9:46	0.013	0.014	9:46	0.015	0.015	-
9:47	0.013	0.014	9:47	0.015	0.015	-
9:48	0.013	0.014	9:48	0.015	0.015	-
9:49	0.013	0.013	9:49	0.016	0.015	-
9:50	0.014	0.014	9:50	0.015	0.015	-
9:51	0.014	0.014	9:51	0.015	0.015	-
9:52	0.014	0.014	9:52	0.014	0.015	-
9:53	0.013	0.013	9:53	0.015	0.015	-
9:54	0.013	0.013	9:54	0.014	0.015	-
9:55	0.013	0.013	9:55	0.014	0.015	-
9:56	0.013	0.013	9:56	0.014	0.015	-
9:57	0.014	0.013	9:57	0.014	0.015	-
9:58	0.015	0.013	9:58	0.014	0.015	-
9:59	0.014	0.013	9:59	0.014	0.015	-
10:00	0.014	0.014	10:00	0.014	0.015	-
10:01	0.014	0.014	10:01	0.014	0.015	-
10:02	0.014	0.014	10:02	0.014	0.014	-
10:03	0.013	0.014	10:03	0.014	0.014	-
10:04	0.013	0.014	10:04	0.014	0.014	-
10:05	0.014	0.014	10:05	0.014	0.014	-
10:06	0.014	0.014	10:06	0.014	0.014	-
10:07	0.015	0.014	10:07	0.015	0.014	-
10:08	0.015	0.014	10:08	0.015	0.014	-
10:09	0.014	0.014	10:09	0.014	0.014	-
10:10	0.014	0.014	10:10	0.014	0.014	-
10:11	0.013	0.014	10:11	0.013	0.014	-
10:12	0.013	0.014	10:12	0.014	0.014	-
10:13	0.013	0.014	10:13	0.014	0.014	-
10:14	0.014	0.014	10:14	0.015	0.014	-
10:15	0.014	0.014	10:15	0.016	0.014	-
10:16	0.014	0.014	10:16	0.014	0.014	-
10:17	0.015	0.014	10:17	0.013	0.014	-
10:18	0.015	0.014	10:18	0.013	0.014	-
10:19	0.015	0.014	10:19	0.013	0.014	-
10:20	0.014	0.014	10:20	0.014	0.014	-
10:21	0.014	0.014	10:21	0.014	0.014	-
10:22	0.014	0.014	10:22	0.014	0.014	-
10:23	0.014	0.014	10:23	0.013	0.014	-
10:24	0.014	0.014	10:24	0.014	0.014	-
10:25	0.013	0.014	10:25	0.014	0.014	-
10:26	0.013	0.014	10:26	0.014	0.014	-
10:27	0.014	0.014	10:27	0.014	0.014	-
10:28	0.014	0.014	10:28	0.014	0.014	-
10:29	0.014	0.014	10:29	0.015	0.014	-
10:30	0.013	0.014	10:30	0.013	0.014	-
10:31	0.013	0.014	10:31	0.013	0.014	-
10:32	0.014	0.014	10:32	0.014	0.014	-
10:33	0.014	0.014	10:33	0.015	0.014	-
10:34	0.013	0.014	10:34	0.014	0.014	-
10:35	0.013	0.014	10:35	0.014	0.014	-
10:36	0.013	0.014	10:36	0.014	0.014	-
10:37	0.013	0.013	10:37	0.014	0.014	-
10:38	0.014	0.013	10:38	0.013	0.014	-
10:39	0.014	0.013	10:39	0.013	0.014	-
10:40	0.014	0.014	10:40	0.014	0.014	-
10:41	0.015	0.014	10:41	0.014	0.014	-
10:42	0.015	0.014	10:42	0.013	0.014	-
10:43	0.014	0.014	10:43	0.013	0.014	-
10:44	0.014	0.014	10:44	0.014	0.014	-
10:45	0.013	0.014	10:45	0.013	0.014	-
10:46	0.013	0.014	10:46	0.013	0.014	-
10:47	0.013	0.014	10:47	0.013	0.014	-
10:48	0.012	0.014	10:48	0.013	0.014	-
10:49	0.012	0.013	10:49	0.013	0.013	-
10:50	0.012	0.013	10:50	0.013	0.013	-
10:51	0.012	0.013	10:51	0.014	0.013	-
10:52	0.012	0.013	10:52	0.014	0.013	-
10:53	0.012	0.013	10:53	0.013	0.013	-
10:54	0.013	0.013	10:54	0.013	0.013	-
10:55	0.013	0.013	10:55	0.013	0.013	-
10:56	0.013	0.013	10:56	0.013	0.013	-
10:57	0.013	0.013	10:57	0.013	0.013	-
10:58	0.012	0.013	10:58	0.013	0.013	-
10:59	0.012	0.013	10:59	0.013	0.013	-
11:00	0.012	0.012	11:00	0.013	0.013	-
11:01	0.012	0.012	11:01	0.013	0.013	-

March 1, 2025						
Number of Instances Where Downwind Particulates Exceeds Upwind Particulate + .150 mg/m^3 =						0
Number of Comparable Data Points =						382
PARTICULATE DATA						
Upwind			Downwind Station 1			Exceeds Particulate Alarm Limits
Time	PM 10 (mg/m^3)	15-Minute Average	Time	PM 10 (mg/m^3)	15-Minute Average	
11:02	0.012	0.012	11:02	0.015	0.013	-
11:03	0.012	0.012	11:03	0.015	0.013	-
11:04	0.012	0.012	11:04	0.014	0.013	-
11:05	0.013	0.012	11:05	0.013	0.013	-
11:06	0.013	0.012	11:06	0.013	0.013	-
11:07	0.013	0.012	11:07	0.013	0.013	-
11:08	0.013	0.012	11:08	0.013	0.013	-
11:09	0.013	0.013	11:09	0.012	0.013	-
11:10	0.012	0.013	11:10	0.012	0.013	-
11:11	0.012	0.012	11:11	0.013	0.013	-
11:12	0.012	0.012	11:12	0.013	0.013	-
11:13	0.012	0.012	11:13	0.013	0.013	-
11:14	0.012	0.012	11:14	0.013	0.013	-
11:15	0.012	0.012	11:15	0.013	0.013	-
11:16	0.012	0.012	11:16	0.012	0.013	-
11:17	0.012	0.012	11:17	0.013	0.013	-
11:18	0.012	0.012	11:18	0.013	0.013	-
11:19	0.013	0.012	11:19	0.014	0.013	-
11:20	0.013	0.012	11:20	0.013	0.013	-
11:21	0.012	0.012	11:21	0.014	0.013	-
11:22	0.013	0.012	11:22	0.014	0.013	-
11:23	0.013	0.012	11:23	0.014	0.013	-
11:24	0.013	0.012	11:24	0.013	0.013	-
11:25	0.013	0.012	11:25	0.013	0.013	-
11:26	0.013	0.012	11:26	0.013	0.013	-
11:27	0.013	0.012	11:27	0.013	0.013	-
11:28	0.014	0.013	11:28	0.013	0.013	-
11:29	0.014	0.013	11:29	0.012	0.013	-
11:30	0.013	0.013	11:30	0.012	0.013	-
11:31	0.013	0.013	11:31	0.012	0.013	-
11:32	0.012	0.013	11:32	0.011	0.013	-
11:33	0.013	0.013	11:33	0.012	0.013	-
11:34	0.013	0.013	11:34	0.011	0.013	-
11:35	0.017	0.013	11:35	0.011	0.013	-
11:36	0.015	0.013	11:36	0.011	0.013	-
11:37	0.012	0.013	11:37	0.012	0.012	-
11:38	0.011	0.013	11:38	0.011	0.012	-
11:39	0.011	0.013	11:39	0.011	0.012	-
11:40	0.012	0.013	11:40	0.011	0.012	-
11:41	0.012	0.013	11:41	0.012	0.012	-
11:42	0.011	0.013	11:42	0.011	0.012	-
11:43	0.011	0.013	11:43	0.011	0.012	-
11:44	0.011	0.013	11:44	0.011	0.011	-
11:45	0.011	0.012	11:45	0.011	0.011	-
11:46	0.011	0.012	11:46	0.011	0.011	-
11:47	0.012	0.012	11:47	0.011	0.011	-
11:48	0.011	0.012	11:48	0.011	0.011	-
11:49	0.011	0.012	11:49	0.011	0.011	-
11:50	0.011	0.012	11:50	0.010	0.011	-
11:51	0.011	0.012	11:51	0.010	0.011	-
11:52	0.010	0.011	11:52	0.010	0.011	-
11:53	0.011	0.011	11:53	0.010	0.011	-
11:54	0.011	0.011	11:54	0.010	0.011	-
11:55	0.010	0.011	11:55	0.010	0.011	-
11:56	0.010	0.011	11:56	0.010	0.011	-
11:57	0.010	0.011	11:57	0.010	0.011	-
11:58	0.011	0.011	11:58	0.010	0.010	-
11:59	0.011	0.011	11:59	0.010	0.010	-
12:00	0.011	0.011	12:00	0.010	0.010	-
12:01	0.011	0.011	12:01	0.010	0.010	-
12:02	0.011	0.011	12:02	0.010	0.010	-
12:03	0.011	0.011	12:03	0.010	0.010	-
12:04	0.011	0.011	12:04	0.010	0.010	-
12:05	0.010	0.011	12:05	0.010	0.010	-
12:06	0.010	0.011	12:06	0.011	0.010	-
12:07	0.010	0.011	12:07	0.009	0.010	-
12:08	0.011	0.011	12:08	0.009	0.010	-
12:09	0.011	0.011	12:09	0.016	0.010	-
12:10	0.011	0.011	12:10	0.008	0.010	-
12:11	0.011	0.011	12:11	0.008	0.010	-
12:12	0.010	0.011	12:12	0.008	0.010	-
12:13	0.011	0.011	12:13	0.008	0.010	-
12:14	0.010	0.011	12:14	0.008	0.010	-
12:15	0.010	0.011	12:15	0.008	0.010	-
12:16	0.009	0.011	12:16	0.009	0.010	-
12:17	0.008	0.010	12:17	0.009	0.009	-
12:18	0.008	0.010	12:18	0.008	0.009	-
12:19	0.009	0.010	12:19	0.008	0.009	-
12:20	0.010	0.010	12:20	0.008	0.009	-
12:21	0.010	0.010	12:21	0.008	0.009	-
12:22	0.010	0.010	12:22	0.008	0.009	-
12:23	0.009	0.010	12:23	0.008	0.009	-
12:24	0.009	0.010	12:24	0.007	0.009	-
12:25	0.009	0.010	12:25	0.008	0.008	-
12:26	0.009	0.010	12:26	0.008	0.008	-
12:27	0.009	0.009	12:27	0.008	0.008	-
12:28	0.009	0.009	12:28	0.007	0.008	-
12:29	0.008	0.009	12:29	0.008	0.008	-
12:30	0.008	0.009	12:30	0.007	0.008	-
12:31	0.008	0.009	12:31	0.008	0.008	-
12:32	0.008	0.009	12:32	0.008	0.008	-
12:33	0.008	0.009	12:33	0.008	0.008	-
12:34	0.008	0.009	12:34	0.008	0.008	-
12:35	0.008	0.009	12:35	0.008	0.008	-
12:36	0.008	0.009	12:36	0.008	0.008	-
12:37	0.008	0.009	12:37	0.008	0.008	-
12:38	0.008	0.008	12:38	0.009	0.008	-
12:39	0.008	0.008	12:39	0.008	0.008	-
12:40	0.008	0.008	12:40	0.008	0.008	-
12:41	0.008	0.008	12:41	0.010	0.008	-
12:42	0.008	0.008	12:42	0.009	0.008	-

March 1, 2025						
Number of Instances Where Downwind Particulates Exceeds Upwind Particulate + .150 mg/m^3 =						0
Number of Comparable Data Points =						382
PARTICULATE DATA						
Upwind			Downwind Station 1			Exceeds Particulate Alarm Limits
Time	PM 10 (mg/m^3)	15-Minute Average	Time	PM 10 (mg/m^3)	15-Minute Average	
12:43	0.009	0.008	12:43	0.008	0.008	-
12:44	0.024	0.009	12:44	0.008	0.008	-
12:45	0.017	0.010	12:45	0.010	0.008	-
12:46	0.019	0.010	12:46	0.010	0.008	-
12:47	0.010	0.011	12:47	0.009	0.009	-
12:48	0.009	0.011	12:48	0.008	0.009	-
12:49	0.015	0.011	12:49	0.009	0.009	-
12:50	0.029	0.013	12:50	0.009	0.009	-
12:51	0.018	0.013	12:51	0.009	0.009	-
12:52	0.009	0.013	12:52	0.009	0.009	-
12:53	0.010	0.013	12:53	0.009	0.009	-
12:54	0.012	0.014	12:54	0.008	0.009	-
12:55	0.011	0.014	12:55	0.008	0.009	-
12:56	0.009	0.014	12:56	0.009	0.009	-
12:57	0.009	0.014	12:57	0.009	0.009	-
12:58	0.009	0.014	12:58	0.013	0.009	-
12:59	0.009	0.013	12:59	0.009	0.009	-
13:00	0.009	0.012	13:00	0.008	0.009	-
13:01	0.009	0.012	13:01	0.008	0.009	-
13:02	0.009	0.012	13:02	0.008	0.009	-
13:03	0.010	0.012	13:03	0.011	0.009	-
13:04	0.010	0.011	13:04	0.008	0.009	-
13:05	0.009	0.010	13:05	0.008	0.009	-
13:06	0.009	0.010	13:06	0.008	0.009	-
13:07	0.009	0.010	13:07	0.008	0.009	-
13:08	0.009	0.009	13:08	0.009	0.009	-
13:09	0.009	0.009	13:09	0.008	0.009	-
13:10	0.009	0.009	13:10	0.008	0.009	-
13:11	0.009	0.009	13:11	0.008	0.009	-
13:12	0.009	0.009	13:12	0.008	0.009	-
13:13	0.009	0.009	13:13	0.008	0.009	-
13:14	0.009	0.009	13:14	0.008	0.008	-
13:15	0.009	0.009	13:15	0.008	0.008	-
13:16	0.009	0.009	13:16	0.012	0.008	-
13:17	0.009	0.009	13:17	0.009	0.009	-
13:18	0.009	0.009	13:18	0.008	0.009	-
13:19	0.009	0.009	13:19	0.008	0.008	-
13:20	0.009	0.009	13:20	0.008	0.008	-
13:21	0.009	0.009	13:21	0.008	0.008	-
13:22	0.010	0.009	13:22	0.008	0.008	-
13:23	0.010	0.009	13:23	0.008	0.008	-
13:24	0.009	0.009	13:24	0.008	0.008	-
13:25	0.009	0.009	13:25	0.035	0.008	-
13:26	0.009	0.009	13:26	0.008	0.010	-
13:27	0.009	0.009	13:27	0.008	0.010	-
13:28	0.009	0.009	13:28	0.009	0.010	-
13:29	0.009	0.009	13:29	0.008	0.010	-
13:30	0.009	0.009	13:30	0.008	0.010	-
13:31	0.009	0.009	13:31	0.007	0.010	-
13:32	0.009	0.009	13:32	0.007	0.010	-
13:33	0.009	0.009	13:33	0.007	0.010	-
13:34	0.009	0.009	13:34	0.007	0.010	-
13:35	0.009	0.009	13:35	0.007	0.010	-
13:36	0.009	0.009	13:36	0.008	0.010	-
13:37	0.008	0.009	13:37	0.007	0.010	-
13:38	0.008	0.009	13:38	0.008	0.009	-
13:39	0.009	0.009	13:39	0.007	0.009	-
13:40	0.008	0.009	13:40	0.014	0.009	-
13:41	0.008	0.009	13:41	0.009	0.008	-
13:42	0.008	0.009	13:42	0.006	0.008	-
13:43	0.009	0.009	13:43	0.006	0.008	-
13:44	0.008	0.009	13:44	0.006	0.008	-
13:45	0.008	0.009	13:45	0.006	0.008	-
13:46	0.007	0.008	13:46	0.006	0.007	-
13:47	0.007	0.008	13:47	0.006	0.007	-
13:48	0.006	0.008	13:48	0.007	0.007	-
13:49	0.006	0.008	13:49	0.007	0.007	-
13:50	0.007	0.008	13:50	0.007	0.007	-
13:51	0.007	0.008	13:51	0.007	0.007	-
13:52	0.007	0.008	13:52	0.007	0.007	-
13:53	0.007	0.007	13:53	0.007	0.007	-
13:54	0.007	0.007	13:54	0.007	0.007	-
13:55	0.008	0.007	13:55	0.007	0.007	-
13:56	0.008	0.007	13:56	0.007	0.007	-
13:57	0.008	0.007	13:57	0.008	0.007	-
13:58	0.008	0.007	13:58	0.007	0.007	-
13:59	0.008	0.007	13:59	0.007	0.007	-
14:00	0.008	0.007	14:00	0.007	0.007	-
14:01	0.008	0.007	14:01	0.008	0.007	-
14:02	0.008	0.007	14:02	0.008	0.007	-
14:03	0.008	0.008	14:03	0.007	0.007	-
14:04	0.008	0.008	14:04	-	0.007	-
14:05	0.008	0.008	14:05	-	0.007	-
14:06	-	0.008	14:06	-	0.007	-
14:07	-	0.008	14:07	-	0.007	-
14:08	-	0.008	14:08	-	0.007	-
14:09	-	0.008	14:09	-	0.007	-
14:10	-	0.008	14:10	-	0.007	-
14:11	-	0.008	14:11	-	0.007	-
14:12	-	0.008	14:12	-	0.007	-
14:13	-	0.008	14:13	-	0.007	-
14:14	-	0.008	14:14	-	0.007	-
14:15	-	0.008	14:15	-	0.008	-
14:16	-	0.008	14:16	-	0.008	-
14:17	-	0.008	14:17	-	0.008	-
14:18	-	0.008	14:18	-	0.007	-
14:19	-	0.008	14:19	-	-	

March 1, 2025						
Number of Instances Where Downwind VOCs Exceeds Upwind VOCs + 5ppm =						0
Number of Comparable Data Points =						384
PID DATA						
Upwind Station			Downwind Station 1			Exceeds VOCs Alarm Limits
Time	VOC (ppm)	15-Minute Average	Time	VOC (ppm)	15-Minute Average	
7:13	-	-	7:13	0.0	-	
7:14	-	-	7:14	0.0	-	
7:15	-	-	7:15	0.0	-	
7:16	-	-	7:16	0.0	-	
7:17	-	-	7:17	0.0	-	
7:18	-	-	7:18	0.0	-	
7:19	0.0	-	7:19	0.0	-	
7:20	0.0	-	7:20	0.0	-	
7:21	0.0	-	7:21	0.0	-	
7:22	0.0	-	7:22	0.0	-	
7:23	0.0	-	7:23	0.0	-	
7:24	0.0	-	7:24	0.0	-	
7:25	0.0	-	7:25	0.0	-	
7:26	0.0	-	7:26	0.0	-	
7:27	0.0	-	7:27	0.0	-	
7:28	0.0	-	7:28	0.0		
7:29	0.0	-	7:29	0.0	0.0	
7:30	0.0	-	7:30	0.0	0.0	
7:31	0.0	-	7:31	0.0	0.0	
7:32	0.0	0.0	7:32	0.0	0.0	-
7:33	0.0	0.0	7:33	0.0	0.0	-
7:34	0.0	0.0	7:34	0.0	0.0	-
7:35	0.0	0.0	7:35	0.0	0.0	-
7:36	0.0	0.0	7:36	0.0	0.0	-
7:37	0.0	0.0	7:37	0.0	0.0	-
7:38	0.0	0.0	7:38	0.0	0.0	-
7:39	0.0	0.0	7:39	0.0	0.0	-
7:40	0.0	0.0	7:40	0.0	0.0	-
7:41	0.0	0.0	7:41	0.0	0.0	-
7:42	0.0	0.0	7:42	0.0	0.0	-
7:43	0.0	0.0	7:43	0.0	0.0	-
7:44	0.0	0.0	7:44	0.0	0.0	-
7:45	0.0	0.0	7:45	0.0	0.0	-
7:46	0.0	0.0	7:46	0.0	0.0	-
7:47	0.0	0.0	7:47	0.0	0.0	-
7:48	0.0	0.0	7:48	0.0	0.0	-
7:49	0.0	0.0	7:49	0.0	0.0	-
7:50	0.0	0.0	7:50	0.0	0.0	-
7:51	0.0	0.0	7:51	0.0	0.0	-
7:52	0.0	0.0	7:52	0.0	0.0	-
7:53	0.0	0.0	7:53	0.0	0.0	-
7:54	0.0	0.0	7:54	0.0	0.0	-
7:55	0.0	0.0	7:55	0.0	0.0	-
7:56	0.0	0.0	7:56	0.0	0.0	-
7:57	0.0	0.0	7:57	0.0	0.0	-
7:58	0.0	0.0	7:58	0.0	0.0	-
7:59	0.0	0.0	7:59	0.0	0.0	-
8:00	0.0	0.0	8:00	0.0	0.0	-
8:01	0.0	0.0	8:01	0.0	0.0	-
8:02	0.0	0.0	8:02	0.0	0.0	-
8:03	0.0	0.0	8:03	0.0	0.0	-
8:04	0.0	0.0	8:04	0.0	0.0	-
8:05	0.0	0.0	8:05	0.0	0.0	-
8:06	0.0	0.0	8:06	0.0	0.0	-
8:07	0.0	0.0	8:07	0.0	0.0	-
8:08	0.0	0.0	8:08	0.0	0.0	-
8:09	0.0	0.0	8:09	0.0	0.0	-
8:10	0.0	0.0	8:10	0.0	0.0	-
8:11	0.0	0.0	8:11	0.0	0.0	-
8:12	0.0	0.0	8:12	0.0	0.0	-
8:13	0.0	0.0	8:13	0.0	0.0	-
8:14	0.0	0.0	8:14	0.0	0.0	-
8:15	0.0	0.0	8:15	0.0	0.0	-
8:16	0.0	0.0	8:16	0.0	0.0	-
8:17	0.0	0.0	8:17	0.0	0.0	-
8:18	0.0	0.0	8:18	0.0	0.0	-
8:19	0.0	0.0	8:19	0.0	0.0	-
8:20	0.0	0.0	8:20	0.0	0.0	-
8:21	0.0	0.0	8:21	0.0	0.0	-
8:22	0.0	0.0	8:22	0.0	0.0	-
8:23	0.0	0.0	8:23	0.0	0.0	-
8:24	0.0	0.0	8:24	0.0	0.0	-
8:25	0.0	0.0	8:25	0.0	0.0	-
8:26	0.0	0.0	8:26	0.0	0.0	-
8:27	0.0	0.0	8:27	0.0	0.0	-
8:28	0.0	0.0	8:28	0.0	0.0	-
8:29	0.0	0.0	8:29	0.0	0.0	-
8:30	0.0	0.0	8:30	0.0	0.0	-

March 1, 2025						
Number of Instances Where Downwind VOCs Exceeds Upwind VOCs + 5ppm =						0
Number of Comparable Data Points =						384
PID DATA						
Upwind Station			Downwind Station 1			Exceeds VOCs Alarm Limits
Time	VOC (ppm)	15-Minute Average	Time	VOC (ppm)	15-Minute Average	
8:31	0.0	0.0	8:31	0.0	0.0	-
8:32	0.0	0.0	8:32	0.0	0.0	-
8:33	0.0	0.0	8:33	0.0	0.0	-
8:34	0.0	0.0	8:34	0.0	0.0	-
8:35	0.0	0.0	8:35	0.0	0.0	-
8:36	0.0	0.0	8:36	0.0	0.0	-
8:37	0.0	0.0	8:37	0.0	0.0	-
8:38	0.0	0.0	8:38	0.0	0.0	-
8:39	0.0	0.0	8:39	0.0	0.0	-
8:40	0.0	0.0	8:40	0.0	0.0	-
8:41	0.0	0.0	8:41	0.0	0.0	-
8:42	0.0	0.0	8:42	0.0	0.0	-
8:43	0.0	0.0	8:43	0.0	0.0	-
8:44	0.0	0.0	8:44	0.0	0.0	-
8:45	0.0	0.0	8:45	0.0	0.0	-
8:46	0.0	0.0	8:46	0.0	0.0	-
8:47	0.0	0.0	8:47	0.0	0.0	-
8:48	0.0	0.0	8:48	0.0	0.0	-
8:49	0.0	0.0	8:49	0.0	0.0	-
8:50	0.0	0.0	8:50	0.0	0.0	-
8:51	0.0	0.0	8:51	0.0	0.0	-
8:52	0.0	0.0	8:52	0.0	0.0	-
8:53	0.0	0.0	8:53	0.0	0.0	-
8:54	0.0	0.0	8:54	0.0	0.0	-
8:55	0.0	0.0	8:55	0.0	0.0	-
8:56	0.0	0.0	8:56	0.0	0.0	-
8:57	0.0	0.0	8:57	0.0	0.0	-
8:58	0.0	0.0	8:58	0.0	0.0	-
8:59	0.0	0.0	8:59	0.0	0.0	-
9:00	0.0	0.0	9:00	0.0	0.0	-
9:01	0.0	0.0	9:01	0.0	0.0	-
9:02	0.0	0.0	9:02	0.0	0.0	-
9:03	0.0	0.0	9:03	0.0	0.0	-
9:04	0.0	0.0	9:04	0.0	0.0	-
9:05	0.0	0.0	9:05	0.0	0.0	-
9:06	0.0	0.0	9:06	0.0	0.0	-
9:07	0.0	0.0	9:07	0.0	0.0	-
9:08	0.0	0.0	9:08	0.0	0.0	-
9:09	0.0	0.0	9:09	0.0	0.0	-
9:10	0.0	0.0	9:10	0.0	0.0	-
9:11	0.0	0.0	9:11	0.0	0.0	-
9:12	0.0	0.0	9:12	0.0	0.0	-
9:13	0.0	0.0	9:13	0.0	0.0	-
9:14	0.0	0.0	9:14	0.0	0.0	-
9:15	0.0	0.0	9:15	0.0	0.0	-
9:16	0.0	0.0	9:16	0.0	0.0	-
9:17	0.0	0.0	9:17	0.0	0.0	-
9:18	0.0	0.0	9:18	0.0	0.0	-
9:19	0.0	0.0	9:19	0.0	0.0	-
9:20	0.0	0.0	9:20	0.0	0.0	-
9:21	0.0	0.0	9:21	0.0	0.0	-
9:22	0.0	0.0	9:22	0.0	0.0	-
9:23	0.0	0.0	9:23	0.0	0.0	-
9:24	0.0	0.0	9:24	0.0	0.0	-
9:25	0.0	0.0	9:25	0.0	0.0	-
9:26	0.0	0.0	9:26	0.0	0.0	-
9:27	0.0	0.0	9:27	0.0	0.0	-
9:28	0.0	0.0	9:28	0.0	0.0	-
9:29	0.0	0.0	9:29	0.0	0.0	-
9:30	0.0	0.0	9:30	0.0	0.0	-
9:31	0.0	0.0	9:31	0.0	0.0	-
9:32	0.0	0.0	9:32	0.0	0.0	-
9:33	0.0	0.0	9:33	0.0	0.0	-
9:34	0.0	0.0	9:34	0.0	0.0	-
9:35	0.0	0.0	9:35	0.0	0.0	-
9:36	0.0	0.0	9:36	0.0	0.0	-
9:37	0.0	0.0	9:37	0.0	0.0	-
9:38	0.0	0.0	9:38	0.0	0.0	-
9:39	0.0	0.0	9:39	0.0	0.0	-
9:40	0.0	0.0	9:40	0.0	0.0	-
9:41	0.0	0.0	9:41	0.0	0.0	-
9:42	0.0	0.0	9:42	0.0	0.0	-
9:43	0.0	0.0	9:43	0.0	0.0	-
9:44	0.0	0.0	9:44	0.0	0.0	-
9:45	0.0	0.0	9:45	0.0	0.0	-
9:46	0.0	0.0	9:46	0.0	0.0	-

March 1, 2025						
Number of Instances Where Downwind VOCs Exceeds Upwind VOCs + 5ppm =						0
Number of Comparable Data Points =						384
PID DATA						
Upwind Station			Downwind Station 1			Exceeds VOCs Alarm Limits
Time	VOC (ppm)	15-Minute Average	Time	VOC (ppm)	15-Minute Average	
9:47	0.0	0.0	9:47	0.0	0.0	-
9:48	0.0	0.0	9:48	0.0	0.0	-
9:49	0.0	0.0	9:49	0.0	0.0	-
9:50	0.0	0.0	9:50	0.0	0.0	-
9:51	0.0	0.0	9:51	0.0	0.0	-
9:52	0.0	0.0	9:52	0.0	0.0	-
9:53	0.0	0.0	9:53	0.0	0.0	-
9:54	0.0	0.0	9:54	0.0	0.0	-
9:55	0.0	0.0	9:55	0.0	0.0	-
9:56	0.0	0.0	9:56	0.0	0.0	-
9:57	0.0	0.0	9:57	0.0	0.0	-
9:58	0.0	0.0	9:58	0.0	0.0	-
9:59	0.0	0.0	9:59	0.0	0.0	-
10:00	0.0	0.0	10:00	0.0	0.0	-
10:01	0.0	0.0	10:01	0.0	0.0	-
10:02	0.0	0.0	10:02	0.0	0.0	-
10:03	0.0	0.0	10:03	0.0	0.0	-
10:04	0.0	0.0	10:04	0.0	0.0	-
10:05	0.0	0.0	10:05	0.0	0.0	-
10:06	0.0	0.0	10:06	0.0	0.0	-
10:07	0.0	0.0	10:07	0.0	0.0	-
10:08	0.0	0.0	10:08	0.0	0.0	-
10:09	0.0	0.0	10:09	0.0	0.0	-
10:10	0.0	0.0	10:10	0.0	0.0	-
10:11	0.0	0.0	10:11	0.0	0.0	-
10:12	0.0	0.0	10:12	0.0	0.0	-
10:13	0.0	0.0	10:13	0.0	0.0	-
10:14	0.0	0.0	10:14	0.0	0.0	-
10:15	0.0	0.0	10:15	0.0	0.0	-
10:16	0.0	0.0	10:16	0.0	0.0	-
10:17	0.0	0.0	10:17	0.0	0.0	-
10:18	0.0	0.0	10:18	0.0	0.0	-
10:19	0.0	0.0	10:19	0.0	0.0	-
10:20	0.0	0.0	10:20	0.0	0.0	-
10:21	0.0	0.0	10:21	0.0	0.0	-
10:22	0.0	0.0	10:22	0.0	0.0	-
10:23	0.0	0.0	10:23	0.0	0.0	-
10:24	0.0	0.0	10:24	0.0	0.0	-
10:25	0.0	0.0	10:25	0.0	0.0	-
10:26	0.0	0.0	10:26	0.0	0.0	-
10:27	0.0	0.0	10:27	0.0	0.0	-
10:28	0.0	0.0	10:28	0.0	0.0	-
10:29	0.0	0.0	10:29	0.0	0.0	-
10:30	0.0	0.0	10:30	0.0	0.0	-
10:31	0.0	0.0	10:31	0.0	0.0	-
10:32	0.0	0.0	10:32	0.0	0.0	-
10:33	0.0	0.0	10:33	0.0	0.0	-
10:34	0.0	0.0	10:34	0.0	0.0	-
10:35	0.0	0.0	10:35	0.0	0.0	-
10:36	0.0	0.0	10:36	0.0	0.0	-
10:37	0.0	0.0	10:37	0.0	0.0	-
10:38	0.0	0.0	10:38	0.0	0.0	-
10:39	0.0	0.0	10:39	0.0	0.0	-
10:40	0.0	0.0	10:40	0.0	0.0	-
10:41	0.0	0.0	10:41	0.0	0.0	-
10:42	0.0	0.0	10:42	0.0	0.0	-
10:43	0.0	0.0	10:43	0.0	0.0	-
10:44	0.0	0.0	10:44	0.0	0.0	-
10:45	0.0	0.0	10:45	0.0	0.0	-
10:46	0.0	0.0	10:46	0.0	0.0	-
10:47	0.0	0.0	10:47	0.0	0.0	-
10:48	0.0	0.0	10:48	0.0	0.0	-
10:49	0.0	0.0	10:49	0.0	0.0	-
10:50	0.0	0.0	10:50	0.0	0.0	-
10:51	0.0	0.0	10:51	0.0	0.0	-
10:52	0.0	0.0	10:52	0.0	0.0	-
10:53	0.0	0.0	10:53	0.0	0.0	-
10:54	0.0	0.0	10:54	0.0	0.0	-
10:55	0.0	0.0	10:55	0.0	0.0	-
10:56	0.0	0.0	10:56	0.0	0.0	-
10:57	0.0	0.0	10:57	0.0	0.0	-
10:58	0.0	0.0	10:58	0.0	0.0	-
10:59	0.0	0.0	10:59	0.0	0.0	-
11:00	0.0	0.0	11:00	0.0	0.0	-
11:01	0.0	0.0	11:01	0.0	0.0	-
11:02	0.0	0.0	11:02	0.0	0.0	-

March 1, 2025						
Number of Instances Where Downwind VOCs Exceeds Upwind VOCs + 5ppm =						0
Number of Comparable Data Points =						384
PID DATA						
Upwind Station			Downwind Station 1			Exceeds VOCs Alarm Limits
Time	VOC (ppm)	15-Minute Average	Time	VOC (ppm)	15-Minute Average	
11:03	0.0	0.0	11:03	0.0	0.0	-
11:04	0.0	0.0	11:04	0.0	0.0	-
11:05	0.0	0.0	11:05	0.0	0.0	-
11:06	0.0	0.0	11:06	0.0	0.0	-
11:07	0.0	0.0	11:07	0.0	0.0	-
11:08	0.0	0.0	11:08	0.0	0.0	-
11:09	0.0	0.0	11:09	0.0	0.0	-
11:10	0.0	0.0	11:10	0.0	0.0	-
11:11	0.0	0.0	11:11	0.0	0.0	-
11:12	0.0	0.0	11:12	0.0	0.0	-
11:13	0.0	0.0	11:13	0.0	0.0	-
11:14	0.0	0.0	11:14	0.0	0.0	-
11:15	0.0	0.0	11:15	0.0	0.0	-
11:16	0.0	0.0	11:16	0.0	0.0	-
11:17	0.0	0.0	11:17	0.0	0.0	-
11:18	0.0	0.0	11:18	0.0	0.0	-
11:19	0.0	0.0	11:19	0.0	0.0	-
11:20	0.0	0.0	11:20	0.0	0.0	-
11:21	0.0	0.0	11:21	0.0	0.0	-
11:22	0.0	0.0	11:22	0.0	0.0	-
11:23	0.0	0.0	11:23	0.0	0.0	-
11:24	0.0	0.0	11:24	0.0	0.0	-
11:25	0.0	0.0	11:25	0.0	0.0	-
11:26	0.0	0.0	11:26	0.0	0.0	-
11:27	0.0	0.0	11:27	0.0	0.0	-
11:28	0.0	0.0	11:28	0.0	0.0	-
11:29	0.0	0.0	11:29	0.0	0.0	-
11:30	0.0	0.0	11:30	0.0	0.0	-
11:31	0.0	0.0	11:31	0.0	0.0	-
11:32	0.0	0.0	11:32	0.0	0.0	-
11:33	0.0	0.0	11:33	0.0	0.0	-
11:34	0.0	0.0	11:34	0.0	0.0	-
11:35	0.0	0.0	11:35	0.0	0.0	-
11:36	0.0	0.0	11:36	0.0	0.0	-
11:37	0.0	0.0	11:37	0.0	0.0	-
11:38	0.0	0.0	11:38	0.0	0.0	-
11:39	0.0	0.0	11:39	0.0	0.0	-
11:40	0.0	0.0	11:40	0.0	0.0	-
11:41	0.0	0.0	11:41	0.0	0.0	-
11:42	0.0	0.0	11:42	0.0	0.0	-
11:43	0.0	0.0	11:43	0.0	0.0	-
11:44	0.0	0.0	11:44	0.0	0.0	-
11:45	0.0	0.0	11:45	0.0	0.0	-
11:46	0.0	0.0	11:46	0.0	0.0	-
11:47	0.0	0.0	11:47	0.0	0.0	-
11:48	0.0	0.0	11:48	0.0	0.0	-
11:49	0.0	0.0	11:49	0.0	0.0	-
11:50	0.0	0.0	11:50	0.0	0.0	-
11:51	0.0	0.0	11:51	0.0	0.0	-
11:52	0.0	0.0	11:52	0.0	0.0	-
11:53	0.0	0.0	11:53	0.0	0.0	-
11:54	0.0	0.0	11:54	0.0	0.0	-
11:55	0.0	0.0	11:55	0.0	0.0	-
11:56	0.0	0.0	11:56	0.0	0.0	-
11:57	0.0	0.0	11:57	0.0	0.0	-
11:58	0.0	0.0	11:58	0.0	0.0	-
11:59	0.0	0.0	11:59	0.0	0.0	-
12:00	0.0	0.0	12:00	0.0	0.0	-
12:01	0.0	0.0	12:01	0.0	0.0	-
12:02	0.0	0.0	12:02	0.0	0.0	-
12:03	0.0	0.0	12:03	0.0	0.0	-
12:04	0.0	0.0	12:04	0.0	0.0	-
12:05	0.0	0.0	12:05	0.0	0.0	-
12:06	0.0	0.0	12:06	0.0	0.0	-
12:07	0.0	0.0	12:07	0.0	0.0	-
12:08	0.0	0.0	12:08	0.0	0.0	-
12:09	0.0	0.0	12:09	0.0	0.0	-
12:10	0.0	0.0	12:10	0.0	0.0	-
12:11	0.0	0.0	12:11	0.0	0.0	-
12:12	0.0	0.0	12:12	0.0	0.0	-
12:13	0.0	0.0	12:13	0.0	0.0	-
12:14	0.0	0.0	12:14	0.0	0.0	-
12:15	0.0	0.0	12:15	0.0	0.0	-
12:16	0.0	0.0	12:16	0.0	0.0	-
12:17	0.0	0.0	12:17	0.0	0.0	-
12:18	0.0	0.0	12:18	0.0	0.0	-

March 1, 2025						
Number of Instances Where Downwind VOCs Exceeds Upwind VOCs + 5ppm =						0
Number of Comparable Data Points =						384
PID DATA						
Upwind Station			Downwind Station 1			Exceeds VOCs Alarm Limits
Time	VOC (ppm)	15-Minute Average	Time	VOC (ppm)	15-Minute Average	
12:19	0.0	0.0	12:19	0.0	0.0	-
12:20	0.0	0.0	12:20	0.0	0.0	-
12:21	0.0	0.0	12:21	0.0	0.0	-
12:22	0.0	0.0	12:22	0.0	0.0	-
12:23	0.0	0.0	12:23	0.0	0.0	-
12:24	0.0	0.0	12:24	0.0	0.0	-
12:25	0.0	0.0	12:25	0.0	0.0	-
12:26	0.0	0.0	12:26	0.0	0.0	-
12:27	0.0	0.0	12:27	0.0	0.0	-
12:28	0.0	0.0	12:28	0.0	0.0	-
12:29	0.0	0.0	12:29	0.0	0.0	-
12:30	0.0	0.0	12:30	0.0	0.0	-
12:31	0.0	0.0	12:31	0.0	0.0	-
12:32	0.0	0.0	12:32	0.0	0.0	-
12:33	0.0	0.0	12:33	0.0	0.0	-
12:34	0.0	0.0	12:34	0.0	0.0	-
12:35	0.0	0.0	12:35	0.0	0.0	-
12:36	0.0	0.0	12:36	0.0	0.0	-
12:37	0.0	0.0	12:37	0.0	0.0	-
12:38	0.0	0.0	12:38	0.0	0.0	-
12:39	0.0	0.0	12:39	0.0	0.0	-
12:40	0.0	0.0	12:40	0.0	0.0	-
12:41	0.0	0.0	12:41	0.0	0.0	-
12:42	0.0	0.0	12:42	0.0	0.0	-
12:43	0.0	0.0	12:43	0.0	0.0	-
12:44	0.0	0.0	12:44	0.0	0.0	-
12:45	0.0	0.0	12:45	0.0	0.0	-
12:46	0.0	0.0	12:46	0.0	0.0	-
12:47	0.0	0.0	12:47	0.0	0.0	-
12:48	0.0	0.0	12:48	0.0	0.0	-
12:49	0.0	0.0	12:49	0.0	0.0	-
12:50	0.0	0.0	12:50	0.0	0.0	-
12:51	0.0	0.0	12:51	0.0	0.0	-
12:52	0.0	0.0	12:52	0.0	0.0	-
12:53	0.0	0.0	12:53	0.0	0.0	-
12:54	0.0	0.0	12:54	0.0	0.0	-
12:55	0.0	0.0	12:55	0.0	0.0	-
12:56	0.0	0.0	12:56	0.0	0.0	-
12:57	0.0	0.0	12:57	0.0	0.0	-
12:58	0.0	0.0	12:58	0.0	0.0	-
12:59	0.0	0.0	12:59	0.0	0.0	-
13:00	0.0	0.0	13:00	0.0	0.0	-
13:01	0.0	0.0	13:01	0.0	0.0	-
13:02	0.0	0.0	13:02	0.0	0.0	-
13:03	0.0	0.0	13:03	0.0	0.0	-
13:04	0.0	0.0	13:04	0.0	0.0	-
13:05	0.0	0.0	13:05	0.0	0.0	-
13:06	0.0	0.0	13:06	0.0	0.0	-
13:07	0.0	0.0	13:07	0.0	0.0	-
13:08	0.0	0.0	13:08	0.0	0.0	-
13:09	0.0	0.0	13:09	0.0	0.0	-
13:10	0.0	0.0	13:10	0.0	0.0	-
13:11	0.0	0.0	13:11	0.0	0.0	-
13:12	0.0	0.0	13:12	0.0	0.0	-
13:13	0.0	0.0	13:13	0.0	0.0	-
13:14	0.0	0.0	13:14	0.0	0.0	-
13:15	0.0	0.0	13:15	0.0	0.0	-
13:16	0.0	0.0	13:16	0.0	0.0	-
13:17	0.0	0.0	13:17	0.0	0.0	-
13:18	0.0	0.0	13:18	0.0	0.0	-
13:19	0.0	0.0	13:19	0.0	0.0	-
13:20	0.0	0.0	13:20	0.0	0.0	-
13:21	0.0	0.0	13:21	0.0	0.0	-
13:22	0.0	0.0	13:22	0.0	0.0	-
13:23	0.0	0.0	13:23	0.0	0.0	-
13:24	0.0	0.0	13:24	0.0	0.0	-
13:25	0.0	0.0	13:25	0.0	0.0	-
13:26	0.0	0.0	13:26	0.0	0.0	-
13:27	0.0	0.0	13:27	0.0	0.0	-
13:28	0.0	0.0	13:28	0.0	0.0	-
13:29	0.0	0.0	13:29	0.0	0.0	-
13:30	0.0	0.0	13:30	0.0	0.0	-
13:31	0.0	0.0	13:31	0.0	0.0	-
13:32	0.0	0.0	13:32	0.0	0.0	-
13:33	0.0	0.0	13:33	0.0	0.0	-
13:34	0.0	0.0	13:34	0.0	0.0	-

March 1, 2025						
Number of Instances Where Downwind VOCs Exceeds Upwind VOCs + 5ppm =						0
Number of Comparable Data Points =						384
PID DATA						
Upwind Station			Downwind Station 1			Exceeds VOCs Alarm Limits
Time	VOC (ppm)	15-Minute Average	Time	VOC (ppm)	15-Minute Average	
13:35	0.0	0.0	13:35	0.0	0.0	-
13:36	0.0	0.0	13:36	0.0	0.0	-
13:37	0.0	0.0	13:37	0.0	0.0	-
13:38	0.0	0.0	13:38	0.0	0.0	-
13:39	0.0	0.0	13:39	0.0	0.0	-
13:40	0.0	0.0	13:40	0.0	0.0	-
13:41	0.0	0.0	13:41	0.0	0.0	-
13:42	0.0	0.0	13:42	0.0	0.0	-
13:43	0.0	0.0	13:43	0.0	0.0	-
13:44	0.0	0.0	13:44	0.0	0.0	-
13:45	0.0	0.0	13:45	0.0	0.0	-
13:46	0.0	0.0	13:46	0.0	0.0	-
13:47	0.0	0.0	13:47	0.0	0.0	-
13:48	0.0	0.0	13:48	0.0	0.0	-
13:49	0.0	0.0	13:49	0.0	0.0	-
13:50	0.0	0.0	13:50	0.0	0.0	-
13:51	0.0	0.0	13:51	0.0	0.0	-
13:52	0.0	0.0	13:52	0.0	0.0	-
13:53	0.0	0.0	13:53	0.0	0.0	-
13:54	0.0	0.0	13:54	0.0	0.0	-
13:55	0.0	0.0	13:55	0.0	0.0	-
13:56	0.0	0.0	13:56	0.0	0.0	-
13:57	0.0	0.0	13:57	0.0	0.0	-
13:58	0.0	0.0	13:58	0.0	0.0	-
13:59	0.0	0.0	13:59	0.0	0.0	-
14:00	0.0	0.0	14:00	0.0	0.0	-
14:01	0.0	0.0	14:01	0.0	0.0	-
14:02	0.0	0.0	14:02	0.0	0.0	-
14:03	0.0	0.0	14:03	0.0	0.0	-
14:04	0.0	0.0	14:04	0.0	0.0	-
14:05	0.0	0.0	14:05	0.0	0.0	-
14:06	0.0	0.0	14:06	0.0	0.0	-
14:07	0.0	0.0	14:07	0.0	0.0	-
14:08	0.0	0.0	14:08	0.0	0.0	-
14:09	0.0	0.0	14:09	0.0	0.0	-
14:10	0.0	0.0	14:10	0.0	0.0	-
14:11	0.0	0.0	14:11	0.0	0.0	-
14:12	0.0	0.0	14:12	0.0	0.0	-
14:13	0.0	0.0	14:13	0.0	0.0	-
14:14	-	0.0	14:14	0.0	0.0	-
14:15	-	0.0	14:15	0.0	0.0	-
14:16	-	0.0	14:16	-	0.0	-
14:17	-	0.0	14:17	-	0.0	-
14:18	-	0.0	14:18	-	0.0	-
14:19	-	0.0	14:19	-	0.0	-
14:20	-	0.0	14:20	-	0.0	-
14:21	-	0.0	14:21	-	0.0	-
14:22	-	0.0	14:22	-	0.0	-
14:23	-	0.0	14:23	-	0.0	-
14:24	-	0.0	14:24	-	0.0	-
14:25	-	0.0	14:25	-	0.0	-
14:26	-	0.0	14:26	-	0.0	-
14:27	-	0.0	14:27	-	0.0	-
14:28	-	0.0	14:28	-	0.0	-
14:29	-	-	14:29	-	0.0	
14:30	-	-	14:30	-	0.0	

LANGAN

The Beacon - 413 E 120th Street
170745301
CAMP Data Summary

Date: 3/8/2025
Observer: Aron Farber

Particulate Monitoring		
	Upwind Station	**Downwind Station**
Minimum 15min Average	0.005	0.004
Maximum 15min Average	0.012	0.008
High Intervals "exceedances" (15min > 0.150 + Upwind level)	N/A	No
Minimum 1min Reading	0.004	0.005
Maximum 1min Reading	0.095	0.135

Organic Vapor Monitoring		
	Upwind Station	**Downwind Station**
Minimum 15min Average	0.0	0.0
Maximum 15min Average	0.0	0.0
High Intervals "exceedances" (15min > 5 + Upwind level)	N/A	No
Minimum 1min Reading	0.0	0.0
Maximum 1min Reading	0.0	0.0

All reported particulate concentrations are in mg/m3 or milligrams per cubic meter and all reported organic vapor concentrations are in ppm or parts per million, unless specified otherwise.

March 8, 2025						
Number of Instances Where Downwind Particulates Exceeds Upwind Particulate + .150 mg/m^3 =						0
Number of Comparable Data Points =						257
PARTICULATE DATA						
Upwind			Downwind Station 1			Exceeds Particulate Alarm Limits
Time	PM 10 (mg/m^3)	15-Minute Average	Time	PM 10 (mg/m^3)	15-Minute Average	
7:07	0.012	-	7:07		-	
7:08	0.005	-	7:08		-	
7:09	0.006	-	7:09		-	
7:10	0.006	-	7:10	0.026	-	
7:11	0.005	-	7:11	0.004	-	
7:12	0.006	-	7:12	0.004	-	
7:13	0.005	-	7:13	0.004	-	
7:14	0.005	-	7:14	0.005	-	
7:15	0.005	-	7:15	0.004	-	
7:16	0.005	-	7:16	0.004	-	
7:17	0.005	-	7:17	0.004	-	
7:18	0.005	-	7:18	0.004	-	
7:19	0.005	-	7:19	0.004	-	
7:20	0.005	-	7:20	0.004	-	
7:21	0.005	-	7:21	0.005	-	
7:22	0.005	0.006	7:22	0.005	-	
7:23	0.005	0.005	7:23	0.005	-	
7:24	0.005	0.005	7:24	0.005	-	
7:25	0.005	0.005	7:25	0.005	-	
7:26	0.005	0.005	7:26	0.005	0.004	-
7:27	0.005	0.005	7:27	0.005	0.004	-
7:28	0.006	0.005	7:28	0.005	0.005	-
7:29	0.006	0.005	7:29	0.006	0.005	-
7:30	0.006	0.005	7:30	0.006	0.005	-
7:31	0.007	0.005	7:31	0.007	0.005	-
7:32	0.006	0.005	7:32	0.006	0.005	-
7:33	0.006	0.005	7:33	0.006	0.005	-
7:34	0.006	0.005	7:34	0.006	0.005	-
7:35	0.006	0.006	7:35	0.006	0.005	-
7:36	0.006	0.006	7:36	0.006	0.006	-
7:37	0.006	0.006	7:37	0.006	0.006	-
7:38	0.006	0.006	7:38	0.006	0.006	-
7:39	0.006	0.006	7:39	0.006	0.006	-
7:40	0.006	0.006	7:40	0.006	0.006	-
7:41	0.006	0.006	7:41	0.006	0.006	-
7:42	0.007	0.006	7:42	0.007	0.006	-
7:43	0.008	0.006	7:43	0.008	0.006	-
7:44	0.008	0.006	7:44	0.008	0.006	-
7:45	0.008	0.006	7:45	0.007	0.006	-
7:46	0.007	0.007	7:46	0.007	0.006	-
7:47	0.007	0.007	7:47	0.007	0.006	-
7:48	0.074	0.007	7:48	0.007	0.007	-
7:49	0.008	0.011	7:49	0.007	0.007	-
7:50	0.012	0.011	7:50	0.007	0.007	-
7:51	0.007	0.012	7:51	0.007	0.007	-
7:52	0.007	0.012	7:52	0.007	0.007	-
7:53	0.007	0.012	7:53	0.007	0.007	-
7:54	0.006	0.012	7:54	0.006	0.007	-
7:55	0.007	0.012	7:55	0.006	0.007	-
7:56	0.006	0.012	7:56	0.006	0.007	-
7:57	0.006	0.012	7:57	0.006	0.007	-
7:58	0.006	0.012	7:58	0.006	0.007	-
7:59	0.006	0.012	7:59	0.006	0.007	-
8:00	0.006	0.012	8:00	0.006	0.007	-
8:01	0.006	0.011	8:01	0.006	0.007	-
8:02	0.006	0.011	8:02	0.006	0.006	-
8:03	0.006	0.011	8:03	0.006	0.006	-
8:04	0.007	0.007	8:04	0.008	0.006	-
8:05	0.007	0.007	8:05	0.007	0.006	-
8:06	0.007	0.006	8:06	0.007	0.006	-
8:07	0.007	0.006	8:07	0.006	0.006	-
8:08	0.006	0.006	8:08	0.006	0.006	-
8:09	0.006	0.006	8:09	0.006	0.006	-
8:10	0.005	0.006	8:10	0.006	0.006	-
8:11	0.006	0.006	8:11	0.006	0.006	-
8:12	0.006	0.006	8:12	0.006	0.006	-
8:13	0.006	0.006	8:13	0.006	0.006	-
8:14	0.006	0.006	8:14	0.006	0.006	-
8:15	0.011	0.006	8:15	0.007	0.006	-
8:16	0.035	0.007	8:16	0.008	0.006	-

March 8, 2025						
Number of Instances Where Downwind Particulates Exceeds Upwind Particulate + .150 mg/m^3 =						0
Number of Comparable Data Points =						257
PARTICULATE DATA						
Upwind			Downwind Station 1			Exceeds Particulate Alarm Limits
Time	PM 10 (mg/m^3)	15-Minute Average	Time	PM 10 (mg/m^3)	15-Minute Average	
8:17	0.009	0.008	8:17	0.007	0.006	-
8:18	0.007	0.009	8:18	0.007	0.007	-
8:19	0.006	0.009	8:19	0.007	0.007	-
8:20	0.006	0.009	8:20	0.007	0.007	-
8:21	0.005	0.009	8:21	0.006	0.007	-
8:22	0.005	0.008	8:22	0.006	0.006	-
8:23	0.006	0.008	8:23	0.006	0.006	-
8:24	0.006	0.008	8:24	0.006	0.006	-
8:25	0.005	0.008	8:25	0.006	0.006	-
8:26	0.005	0.008	8:26	0.006	0.006	-
8:27	0.005	0.008	8:27	0.006	0.006	-
8:28	0.005	0.008	8:28	0.006	0.006	-
8:29	0.005	0.008	8:29	0.006	0.006	-
8:30	0.005	0.008	8:30	0.006	0.006	-
8:31	0.005	0.008	8:31	0.006	0.006	-
8:32	0.005	0.006	8:32	0.006	0.006	-
8:33	0.005	0.005	8:33	0.006	0.006	-
8:34	0.005	0.005	8:34	0.006	0.006	-
8:35	0.005	0.005	8:35	0.006	0.006	-
8:36	0.006	0.005	8:36	0.007	0.006	-
8:37	0.008	0.005	8:37	0.007	0.006	-
8:38	0.007	0.005	8:38	0.007	0.006	-
8:39	0.005	0.005	8:39	0.006	0.006	-
8:40	0.005	0.005	8:40	0.006	0.006	-
8:41	0.005	0.005	8:41	0.006	0.006	-
8:42	0.005	0.005	8:42	0.006	0.006	-
8:43	0.005	0.005	8:43	0.006	0.006	-
8:44	0.005	0.005	8:44	0.006	0.006	-
8:45	0.005	0.005	8:45	0.006	0.006	-
8:46	0.005	0.005	8:46	0.006	0.006	-
8:47	0.005	0.005	8:47	0.008	0.006	-
8:48	0.006	0.005	8:48	0.007	0.006	-
8:49	0.006	0.005	8:49	0.007	0.006	-
8:50	0.006	0.006	8:50	0.007	0.006	-
8:51	0.006	0.006	8:51	0.007	0.007	-
8:52	0.006	0.006	8:52	0.006	0.007	-
8:53	0.006	0.005	8:53	0.006	0.006	-
8:54	0.007	0.005	8:54	0.006	0.006	-
8:55	0.008	0.006	8:55	0.006	0.006	-
8:56	0.006	0.006	8:56	0.006	0.006	-
8:57	0.005	0.006	8:57	0.006	0.006	-
8:58	0.006	0.006	8:58	0.006	0.006	-
8:59	0.006	0.006	8:59	0.006	0.006	-
9:00	0.006	0.006	9:00	0.006	0.006	-
9:01	0.005	0.006	9:01	0.006	0.006	-
9:02	0.005	0.006	9:02	0.006	0.006	-
9:03	0.005	0.006	9:03	0.006	0.006	-
9:04	0.005	0.006	9:04	0.006	0.006	-
9:05	0.005	0.006	9:05	0.006	0.006	-
9:06	0.005	0.006	9:06	0.006	0.006	-
9:07	0.005	0.006	9:07	0.006	0.006	-
9:08	0.005	0.006	9:08	0.006	0.006	-
9:09	0.005	0.006	9:09	0.006	0.006	-
9:10	0.008	0.005	9:10	0.006	0.006	-
9:11	0.006	0.005	9:11	0.006	0.006	-
9:12	0.006	0.005	9:12	0.006	0.006	-
9:13	0.006	0.006	9:13	0.006	0.006	-
9:14	0.006	0.006	9:14	0.006	0.006	-
9:15	0.005	0.006	9:15	0.006	0.006	-
9:16	0.004	0.005	9:16	0.006	0.006	-
9:17	0.005	0.005	9:17	0.006	0.006	-
9:18	0.006	0.005	9:18	0.007	0.006	-
9:19	0.007	0.005	9:19	0.008	0.006	-
9:20	0.007	0.006	9:20	0.007	0.006	-
9:21	0.006	0.006	9:21	0.007	0.006	-
9:22	0.006	0.006	9:22	0.007	0.006	-
9:23	0.006	0.006	9:23	0.007	0.006	-
9:24	0.005	0.006	9:24	0.006	0.006	-
9:25	0.006	0.006	9:25	0.010	0.006	-
9:26	0.005	0.006	9:26	0.006	0.007	-

March 8, 2025						
Number of Instances Where Downwind Particulates Exceeds Upwind Particulate + .150 mg/m^3 =						0
Number of Comparable Data Points =						257
PARTICULATE DATA						
Upwind			Downwind Station 1			Exceeds Particulate Alarm Limits
Time	PM 10 (mg/m^3)	15-Minute Average	Time	PM 10 (mg/m^3)	15-Minute Average	
9:27	0.005	0.006	9:27	0.007	0.007	-
9:28	0.006	0.006	9:28	0.008	0.007	-
9:29	0.006	0.006	9:29	0.007	0.007	-
9:30	0.006	0.006	9:30	0.007	0.007	-
9:31	0.005	0.006	9:31	0.006	0.007	-
9:32	0.006	0.006	9:32	0.007	0.007	-
9:33	0.006	0.006	9:33	0.007	0.007	-
9:34	0.006	0.006	9:34	0.007	0.007	-
9:35	0.006	0.006	9:35	0.007	0.007	-
9:36	0.006	0.006	9:36	0.006	0.007	-
9:37	0.006	0.006	9:37	0.007	0.007	-
9:38	0.006	0.006	9:38	0.007	0.007	-
9:39	0.006	0.006	9:39	0.007	0.007	-
9:40	0.006	0.006	9:40	0.007	0.007	-
9:41	0.006	0.006	9:41	0.008	0.007	-
9:42	0.006	0.006	9:42	0.007	0.007	-
9:43	0.006	0.006	9:43	0.007	0.007	-
9:44	0.006	0.006	9:44	0.007	0.007	-
7:02	0.006	0.006	7:02	0.008	0.007	-
7:03	0.006	0.006	7:03	0.007	0.007	-
7:04	0.007	0.006	7:04	0.008	0.007	-
7:05	0.007	0.006	7:05	0.007	0.007	-
7:06	0.006	0.006	7:06	0.007	0.007	-
7:07	0.007	0.006	7:07	0.007	0.007	-
7:08	0.006	0.006	7:08	0.007	0.007	-
7:09	0.007	0.006	7:09	0.007	0.007	-
7:10	0.007	0.006	7:10	0.007	0.007	-
7:11	0.007	0.006	7:11	0.007	0.007	-
7:12	0.007	0.006	7:12	0.008	0.007	-
7:13	0.007	0.006	7:13	0.008	0.007	-
7:14	0.006	0.007	7:14	0.007	0.007	-
7:15	0.006	0.007	7:15	0.008	0.007	-
7:16	0.006	0.007	7:16	0.008	0.007	-
7:17	0.006	0.007	7:17	0.014	0.007	-
7:18	0.006	0.007	7:18	0.009	0.008	-
7:19	0.006	0.007	7:19	0.007	0.008	-
7:20	0.006	0.006	7:20	0.007	0.008	-
7:21	0.006	0.006	7:21	0.007	0.008	-
7:22	0.007	0.006	7:22	0.007	0.008	-
7:23	0.006	0.006	7:23	0.007	0.008	-
7:24	0.006	0.006	7:24	0.006	0.008	-
7:25	0.006	0.006	7:25	0.007	0.008	-
7:26	0.006	0.006	7:26	0.007	0.008	-
7:27	0.006	0.006	7:27	0.007	0.008	-
7:28	0.006	0.006	7:28	0.007	0.008	-
7:29	0.006	0.006	7:29	0.007	0.008	-
7:30	0.006	0.006	7:30	0.007	0.008	-
7:31	0.006	0.006	7:31	0.006	0.008	-
7:32	0.006	0.006	7:32	0.006	0.007	-
7:33	0.006	0.006	7:33	0.006	0.007	-
7:34	0.006	0.006	7:34	0.007	0.007	-
7:35	0.006	0.006	7:35	0.007	0.007	-
7:36	0.006	0.006	7:36	0.007	0.007	-
7:37	0.006	0.006	7:37	0.007	0.007	-
7:38	0.006	0.006	7:38	0.007	0.007	-
7:39	0.007	0.006	7:39	0.007	0.007	-
7:40	0.006	0.006	7:40	0.007	0.007	-
7:41	0.007	0.006	7:41	0.007	0.007	-
7:42	0.006	0.006	7:42	0.007	0.007	-
7:43	0.006	0.006	7:43	0.007	0.007	-
7:44	0.006	0.006	7:44	0.007	0.007	-
7:45	0.006	0.006	7:45	0.007	0.007	-
7:46	0.006	0.006	7:46	0.007	0.007	-
7:47	0.006	0.006	7:47	0.006	0.007	-
7:48	0.006	0.006	7:48	0.006	0.007	-
7:49	0.006	0.006	7:49	0.007	0.007	-
7:50	0.006	0.006	7:50	0.006	0.007	-
7:51	0.006	0.006	7:51	0.007	0.007	-
7:52	0.005	0.006	7:52	0.010	0.007	-

March 8, 2025						
Number of Instances Where Downwind Particulates Exceeds Upwind Particulate + .150 mg/m^3 =						0
Number of Comparable Data Points =						257
PARTICULATE DATA						
Upwind			Downwind Station 1			Exceeds Particulate Alarm Limits
Time	PM 10 (mg/m^3)	15-Minute Average	Time	PM 10 (mg/m^3)	15-Minute Average	
7:53	0.006	0.006	7:53	0.007	0.007	-
7:54	0.006	0.006	7:54	0.008	0.007	-
7:55	0.006	0.006	7:55	0.007	0.007	-
7:56	0.006	0.006	7:56	0.006	0.007	-
7:57	0.006	0.006	7:57	0.006	0.007	-
7:58	0.005	0.006	7:58	0.006	0.007	-
7:59	0.005	0.006	7:59	0.006	0.007	-
8:00	0.005	0.006	8:00	0.006	0.007	-
8:01	0.005	0.006	8:01	0.006	0.007	-
8:02	0.005	0.006	8:02	0.006	0.007	-
8:03	0.006	0.006	8:03	0.006	0.007	-
8:04	0.005	0.006	8:04	0.005	0.007	-
8:05	0.010	0.006	8:05	0.005	0.007	-
8:06	0.007	0.006	8:06	0.005	0.006	-
8:07	0.005	0.006	8:07	0.006	0.006	-
8:08	0.005	0.006	8:08	0.006	0.006	-
8:09	0.005	0.006	8:09	0.006	0.006	-
8:10	0.005	0.006	8:10	0.006	0.006	-
8:11	0.006	0.006	8:11	0.006	0.006	-
8:12	0.005	0.006	8:12	0.006	0.006	-
8:13	0.005	0.006	8:13	0.006	0.006	-
8:14	0.005	0.006	8:14	0.006	0.006	-
8:15	0.015	0.006	8:15	0.006	0.006	-
8:16	0.006	0.006	8:16	0.006	0.006	-
8:17	0.007	0.006	8:17	0.006	0.006	-
8:18	0.005	0.006	8:18	0.006	0.006	-
8:19	0.005	0.006	8:19	0.006	0.006	-
8:20	0.006	0.006	8:20	0.006	0.006	-
8:21	0.005	0.006	8:21	0.006	0.006	-
8:22	0.005	0.006	8:22	0.006	0.006	-
8:23	0.005	0.006	8:23	0.006	0.006	-
8:24	0.005	0.006	8:24	0.006	0.006	-
8:25	0.006	0.006	8:25	0.006	0.006	-
8:26	0.006	0.006	8:26	0.006	0.006	-
8:27	0.005	0.006	8:27	0.006	0.006	-
8:28	0.005	0.006	8:28	0.006	0.006	-
8:29	0.005	0.006	8:29	0.006	0.006	-
8:30	0.006	0.006	8:30	0.006	0.006	-
8:31	0.095	0.005	8:31	0.006	0.006	-
8:32	0.006	0.011	8:32	0.006	0.006	-
8:33	0.005	0.011	8:33	0.006	0.006	-
8:34	0.005	0.011	8:34	0.006	0.006	-
8:35	0.005	0.011	8:35	0.006	0.006	-
8:36	0.005	0.011	8:36	0.006	0.006	-
8:37	0.005	0.011	8:37	0.006	0.006	-
8:38	0.006	0.011	8:38	0.006	0.006	-
8:39	0.006	0.011	8:39	0.006	0.006	-
8:40	0.005	0.011	8:40	0.006	0.006	-
8:41	0.005	0.011	8:41	0.007	0.006	-
8:42	0.005	0.011	8:42	0.006	0.006	-
8:43	0.005	0.011	8:43	0.006	0.006	-
8:44	0.005	0.011	8:44		0.006	-
8:45	0.005	0.011	8:45		0.006	-
8:46	0.005	0.011	8:46		0.006	-
8:47		0.005	8:47		0.006	-
8:48		0.005	8:48		0.006	-
8:49		0.005	8:49		0.006	-
8:50		0.005	8:50		0.006	-

March 8, 2025						
Number of Instances Where Downwind VOCs Exceeds Upwind VOCs + 5ppm =						0
Number of Comparable Data Points =						254
PID DATA						
Upwind Station			Downwind Station 1			Exceeds VOCs Alarm Limits
Time	VOC (ppm)	15-Minute Average	Time	VOC (ppm)	15-Minute Average	
7:10	0.0	-	7:10		-	
7:11	0.0	-	7:11		-	
7:12	0.0	-	7:12		-	
7:13	0.0	-	7:13	0.00	-	
7:14	0.0	-	7:14	0.00	-	
7:15	0.0	-	7:15	0.00	-	
7:16	0.0	-	7:16	0.00	-	
7:17	0.0	-	7:17	0.00	-	
7:18	0.0	-	7:18	0.00	-	
7:19	0.0	-	7:19	0.00	-	
7:20	0.0	-	7:20	0.00	-	
7:21	0.0	-	7:21	0.00	-	
7:22	0.0	-	7:22	0.00	-	
7:23	0.0	-	7:23	0.00	-	
7:24	0.0	-	7:24	0.00	-	
7:25	0.0	0.00	7:25	0.00	-	
7:26	0.0	0.00	7:26	0.00	-	
7:27	0.0	0.00	7:27	0.00	-	
7:28	0.0	0.00	7:28	0.00	0.00	-
7:29	0.0	0.00	7:29	0.00	0.00	-
7:30	0.0	0.00	7:30	0.00	0.00	-
7:31	0.0	0.00	7:31	0.00	0.00	-
7:32	0.0	0.00	7:32	0.00	0.00	-
7:33	0.0	0.00	7:33	0.00	0.00	-
7:34	0.0	0.00	7:34	0.00	0.00	-
7:35	0.0	0.00	7:35	0.00	0.00	-
7:36	0.0	0.00	7:36	0.00	0.00	-
7:37	0.0	0.00	7:37	0.00	0.00	-
7:38	0.0	0.00	7:38	0.00	0.00	-
7:39	0.0	0.00	7:39	0.00	0.00	-
7:40	0.0	0.00	7:40	0.00	0.00	-
7:41	0.0	0.00	7:41	0.00	0.00	-
7:42	0.0	0.00	7:42	0.00	0.00	-
7:43	0.0	0.00	7:43	0.00	0.00	-
7:44	0.0	0.00	7:44	0.00	0.00	-
7:45	0.0	0.00	7:45	0.00	0.00	-
7:46	0.0	0.00	7:46	0.00	0.00	-
7:47	0.0	0.00	7:47	0.00	0.00	-
7:48	0.0	0.00	7:48	0.00	0.00	-
7:49	0.0	0.00	7:49	0.00	0.00	-
7:50	0.0	0.00	7:50	0.00	0.00	-
7:51	0.0	0.00	7:51	0.00	0.00	-
7:52	0.0	0.00	7:52	0.00	0.00	-
7:53	0.0	0.00	7:53	0.00	0.00	-
7:54	0.0	0.00	7:54	0.00	0.00	-
7:55	0.0	0.00	7:55	0.00	0.00	-
7:56	0.0	0.00	7:56	0.00	0.00	-
7:57	0.0	0.00	7:57	0.00	0.00	-
7:58	0.0	0.00	7:58	0.00	0.00	-
7:59	0.0	0.00	7:59	0.00	0.00	-
8:00	0.0	0.00	8:00	0.00	0.00	-
8:01	0.0	0.00	8:01	0.00	0.00	-
8:02	0.0	0.00	8:02	0.00	0.00	-
8:03	0.0	0.00	8:03	0.00	0.00	-
8:04	0.0	0.00	8:04	0.00	0.00	-
8:05	0.0	0.00	8:05	0.00	0.00	-
8:06	0.0	0.00	8:06	0.00	0.00	-
8:07	0.0	0.00	8:07	0.00	0.00	-
8:08	0.0	0.00	8:08	0.00	0.00	-
8:09	0.0	0.00	8:09	0.00	0.00	-
8:10	0.0	0.00	8:10	0.00	0.00	-
8:11	0.0	0.00	8:11	0.00	0.00	-
8:12	0.0	0.00	8:12	0.00	0.00	-
8:13	0.0	0.00	8:13	0.00	0.00	-
8:14	0.0	0.00	8:14	0.00	0.00	-
8:15	0.0	0.00	8:15	0.00	0.00	-
8:16	0.0	0.00	8:16	0.00	0.00	-
8:17	0.0	0.00	8:17	0.00	0.00	-
8:18	0.0	0.00	8:18	0.00	0.00	-
8:19	0.0	0.00	8:19	0.00	0.00	-
8:20	0.0	0.00	8:20	0.00	0.00	-

March 8, 2025						
Number of Instances Where Downwind VOCs Exceeds Upwind VOCs + 5ppm =						0
Number of Comparable Data Points =						254
PID DATA						
Upwind Station			Downwind Station 1			Exceeds VOCs Alarm Limits
Time	VOC (ppm)	15-Minute Average	Time	VOC (ppm)	15-Minute Average	
8:21	0.0	0.00	8:21	0.00	0.00	-
8:22	0.0	0.00	8:22	0.00	0.00	-
8:23	0.0	0.00	8:23	0.00	0.00	-
8:24	0.0	0.00	8:24	0.00	0.00	-
8:25	0.0	0.00	8:25	0.00	0.00	-
8:26	0.0	0.00	8:26	0.00	0.00	-
8:27	0.0	0.00	8:27	0.00	0.00	-
8:28	0.0	0.00	8:28	0.00	0.00	-
8:29	0.0	0.00	8:29	0.00	0.00	-
8:30	0.0	0.00	8:30	0.00	0.00	-
8:31	0.0	0.00	8:31	0.00	0.00	-
8:32	0.0	0.00	8:32	0.00	0.00	-
8:33	0.0	0.00	8:33	0.00	0.00	-
8:34	0.0	0.00	8:34	0.00	0.00	-
8:35	0.0	0.00	8:35	0.00	0.00	-
8:36	0.0	0.00	8:36	0.00	0.00	-
8:37	0.0	0.00	8:37	0.00	0.00	-
8:38	0.0	0.00	8:38	0.00	0.00	-
8:39	0.0	0.00	8:39	0.00	0.00	-
8:40	0.0	0.00	8:40	0.00	0.00	-
8:41	0.0	0.00	8:41	0.00	0.00	-
8:42	0.0	0.00	8:42	0.00	0.00	-
8:43	0.0	0.00	8:43	0.00	0.00	-
8:44	0.0	0.00	8:44	0.00	0.00	-
8:45	0.0	0.00	8:45	0.00	0.00	-
8:46	0.0	0.00	8:46	0.00	0.00	-
8:47	0.0	0.00	8:47	0.00	0.00	-
8:48	0.0	0.00	8:48	0.00	0.00	-
8:49	0.0	0.00	8:49	0.00	0.00	-
8:50	0.0	0.00	8:50	0.00	0.00	-
8:51	0.0	0.00	8:51	0.00	0.00	-
8:52	0.0	0.00	8:52	0.00	0.00	-
8:53	0.0	0.00	8:53	0.00	0.00	-
8:54	0.0	0.00	8:54	0.00	0.00	-
8:55	0.0	0.00	8:55	0.00	0.00	-
8:56	0.0	0.00	8:56	0.00	0.00	-
8:57	0.0	0.00	8:57	0.00	0.00	-
8:58	0.0	0.00	8:58	0.00	0.00	-
8:59	0.0	0.00	8:59	0.00	0.00	-
9:00	0.0	0.00	9:00	0.00	0.00	-
9:01	0.0	0.00	9:01	0.00	0.00	-
9:02	0.0	0.00	9:02	0.00	0.00	-
9:03	0.0	0.00	9:03	0.00	0.00	-
9:04	0.0	0.00	9:04	0.00	0.00	-
9:05	0.0	0.00	9:05	0.00	0.00	-
9:06	0.0	0.00	9:06	0.00	0.00	-
9:07	0.0	0.00	9:07	0.00	0.00	-
9:08	0.0	0.00	9:08	0.00	0.00	-
9:09	0.0	0.00	9:09	0.00	0.00	-
9:10	0.0	0.00	9:10	0.00	0.00	-
9:11	0.0	0.00	9:11	0.00	0.00	-
9:12	0.0	0.00	9:12	0.00	0.00	-
9:13	0.0	0.00	9:13	0.00	0.00	-
9:14	0.0	0.00	9:14	0.00	0.00	-
9:15	0.0	0.00	9:15	0.00	0.00	-
9:16	0.0	0.00	9:16	0.00	0.00	-
9:17	0.0	0.00	9:17	0.00	0.00	-
9:18	0.0	0.00	9:18	0.00	0.00	-
9:19	0.0	0.00	9:19	0.00	0.00	-
9:20	0.0	0.00	9:20	0.00	0.00	-
9:21	0.0	0.00	9:21	0.00	0.00	-
9:22	0.0	0.00	9:22	0.00	0.00	-
9:23	0.0	0.00	9:23	0.00	0.00	-
9:24	0.0	0.00	9:24	0.00	0.00	-
9:25	0.0	0.00	9:25	0.00	0.00	-
9:26	0.0	0.00	9:26	0.00	0.00	-
9:27	0.0	0.00	9:27	0.00	0.00	-
9:28	0.0	0.00	9:28	0.00	0.00	-
9:29	0.0	0.00	9:29	0.00	0.00	-
9:30	0.0	0.00	9:30	0.00	0.00	-
9:31	0.0	0.00	9:31	0.00	0.00	-

March 8, 2025						
Number of Instances Where Downwind VOCs Exceeds Upwind VOCs + 5ppm =						0
Number of Comparable Data Points =						254
PID DATA						
Upwind Station			Downwind Station 1			Exceeds VOCs Alarm Limits
Time	VOC (ppm)	15-Minute Average	Time	VOC (ppm)	15-Minute Average	
9:32	0.0	0.00	9:32	0.00	0.00	-
9:33	0.0	0.00	9:33	0.00	0.00	-
9:34	0.0	0.00	9:34	0.00	0.00	-
9:35	0.0	0.00	9:35	0.00	0.00	-
9:36	0.0	0.00	9:36	0.00	0.00	-
9:37	0.0	0.00	9:37	0.00	0.00	-
9:38	0.0	0.00	9:38	0.00	0.00	-
9:39	0.0	0.00	9:39	0.00	0.00	-
9:40	0.0	0.00	9:40	0.00	0.00	-
9:41	0.0	0.00	9:41	0.00	0.00	-
9:42	0.0	0.00	9:42	0.00	0.00	-
9:43	0.0	0.00	9:43	0.0	0.00	-
9:44	0.0	0.00	9:44	0.0	0.00	-
9:45	0.0	0.00	9:45	0.0	0.00	-
9:46	0.0	0.00	9:46	0.0	0.00	-
9:47	0.0	0.00	9:47	0.0	0.00	-
9:48	0.0	0.00	9:48	0.0	0.00	-
9:49	0.0	0.00	9:49	0.0	0.00	-
9:50	0.0	0.00	9:50	0.0	0.00	-
9:51	0.0	0.00	9:51	0.0	0.00	-
9:52	0.0	0.00	9:52	0.0	0.00	-
9:53	0.0	0.00	9:53	0.0	0.00	-
9:54	0.0	0.00	9:54	0.0	0.00	-
9:55	0.0	0.00	9:55	0.0	0.00	-
9:56	0.0	0.00	9:56	0.0	0.00	-
9:57	0.0	0.00	9:57	0.0	0.00	-
9:58	0.0	0.00	9:58	0.0	0.00	-
9:59	0.0	0.00	9:59	0.0	0.00	-
10:00	0.0	0.00	10:00	0.0	0.00	-
10:01	0.0	0.00	10:01	0.0	0.00	-
10:02	0.0	0.00	10:02	0.0	0.00	-
10:03	0.0	0.00	10:03	0.0	0.00	-
10:04	0.0	0.00	10:04	0.0	0.00	-
10:05	0.0	0.00	10:05	0.0	0.00	-
10:06	0.0	0.0	10:06	0.0	0.00	-
10:07	0.0	0.0	10:07	0.0	0.00	-
10:08	0.0	0.0	10:08	0.0	0.00	-
10:09	0.0	0.0	10:09	0.0	0.0	-
10:10	0.0	0.0	10:10	0.0	0.0	-
10:11	0.0	0.0	10:11	0.0	0.0	-
10:12	0.0	0.0	10:12	0.0	0.0	-
10:13	0.0	0.0	10:13	0.0	0.0	-
10:14	0.0	0.0	10:14	0.0	0.0	-
10:15	0.0	0.0	10:15	0.0	0.0	-
10:16	0.0	0.0	10:16	0.0	0.0	-
10:17	0.0	0.0	10:17	0.0	0.0	-
10:18	0.0	0.0	10:18	0.0	0.0	-
10:19	0.0	0.0	10:19	0.0	0.0	-
10:20	0.0	0.0	10:20	0.0	0.0	-
10:21	0.0	0.0	10:21	0.0	0.0	-
10:22	0.0	0.0	10:22	0.0	0.0	-
10:23	0.0	0.0	10:23	0.0	0.0	-
10:24	0.0	0.0	10:24	0.0	0.0	-
10:25	0.0	0.0	10:25	0.0	0.0	-
10:26	0.0	0.0	10:26	0.0	0.0	-
10:27	0.0	0.0	10:27	0.0	0.0	-
10:28	0.0	0.0	10:28	0.0	0.0	-
10:29	0.0	0.0	10:29	0.0	0.0	-
10:30	0.0	0.0	10:30	0.0	0.0	-
10:31	0.0	0.0	10:31	0.0	0.0	-
10:32	0.0	0.0	10:32	0.0	0.0	-
10:33	0.0	0.0	10:33	0.0	0.0	-
10:34	0.0	0.0	10:34	0.0	0.0	-
10:35	0.0	0.0	10:35	0.0	0.0	-
10:36	0.0	0.0	10:36	0.0	0.0	-
10:37	0.0	0.0	10:37	0.0	0.0	-
10:38	0.0	0.0	10:38	0.0	0.0	-
10:39	0.0	0.0	10:39	0.0	0.0	-
10:40	0.0	0.0	10:40	0.0	0.0	-
10:41	0.0	0.0	10:41	0.0	0.0	-

March 8, 2025						
Number of Instances Where Downwind VOCs Exceeds Upwind VOCs + 5ppm =						0
Number of Comparable Data Points =						254
PID DATA						
Upwind Station			Downwind Station 1			Exceeds VOCs Alarm Limits
Time	VOC (ppm)	15-Minute Average	Time	VOC (ppm)	15-Minute Average	
10:42	0.0	0.0	10:42	0.0	0.0	-
10:43	0.0	0.0	10:43	0.0	0.0	-
10:44	0.0	0.0	10:44	0.0	0.0	-
10:45	0.0	0.0	10:45	0.0	0.0	-
10:46	0.0	0.0	10:46	0.0	0.0	-
10:47	0.0	0.0	10:47	0.0	0.0	-
10:48	0.0	0.0	10:48	0.0	0.0	-
10:49	0.0	0.0	10:49	0.0	0.0	-
10:50	0.0	0.0	10:50	0.0	0.0	-
10:51	0.0	0.0	10:51	0.0	0.0	-
10:52	0.0	0.0	10:52	0.0	0.0	-
10:53	0.0	0.0	10:53	0.0	0.0	-
10:54	0.0	0.0	10:54	0.0	0.0	-
10:55	0.0	0.0	10:55	0.0	0.0	-
10:56	0.0	0.0	10:56	0.0	0.0	-
10:57	0.0	0.0	10:57	0.0	0.0	-
10:58	0.0	0.0	10:58	0.0	0.0	-
10:59	0.0	0.0	10:59	0.0	0.0	-
11:00	0.0	0.0	11:00	0.0	0.0	-
11:01	0.0	0.0	11:01	0.0	0.0	-
11:02	0.0	0.0	11:02	0.0	0.0	-
11:03	0.0	0.0	11:03	0.0	0.0	-
11:04	0.0	0.0	11:04	0.0	0.0	-
11:05	0.0	0.0	11:05	0.0	0.0	-
11:06	0.0	0.0	11:06	0.0	0.0	-
11:07	0.0	0.0	11:07	0.0	0.0	-
11:08	0.0	0.0	11:08	0.0	0.0	-
11:09	0.0	0.0	11:09	0.0	0.0	-
11:10	0.0	0.0	11:10	0.0	0.0	-
11:11	0.0	0.0	11:11	0.0	0.0	-
11:12	0.0	0.0	11:12	0.0	0.0	-
11:13	0.0	0.0	11:13	0.0	0.0	-
11:14	0.0	0.0	11:14	0.0	0.0	-
11:15	0.0	0.0	11:15	0.0	0.0	-
11:16	0.0	0.0	11:16	0.0	0.0	-
11:17	0.0	0.0	11:17	0.0	0.0	-
11:18	0.0	0.0	11:18	0.0	0.0	-
11:19	0.0	0.0	11:19	0.0	0.0	-
11:20	0.0	0.0	11:20	0.0	0.0	-
11:21	0.0	0.0	11:21	0.0	0.0	-
11:22	0.0	0.0	11:22	0.0	0.0	-
11:23	0.0	0.0	11:23	0.0	0.0	-
11:24	0.0	0.0	11:24	0.0	0.0	-
11:25	0.0	0.0	11:25	0.0	0.0	-
11:26	0.0	0.0	11:26	0.0	0.0	-
11:27	0.0	0.0	11:27	0.0	0.0	-
11:28	0.0	0.0	11:28	0.0	0.0	-
11:29	0.0	0.0	11:29	0.0	0.0	-
11:30	0.0	0.0	11:30	0.0	0.0	-
11:31	0.0	0.0	11:31		0.0	-
11:32	0.0	0.0	11:32		0.0	-
11:33		0.0	11:33		0.0	-
11:34		0.0	11:34		0.0	-
11:35		0.0	11:35		0.0	-

LANGAN

The Beacon - 413 E 120th Street
170745301
CAMP Data Summary

Date: 3/10/2025
Observer: Aron Farber

Particulate Monitoring		
	Upwind Station	**Downwind Station**
Minimum 15min Average	0.008	0.007
Maximum 15min Average	0.019	0.020
High Intervals "exceedances" (15min > 0.150 + Upwind level)	N/A	No
Minimum 1min Reading	0.008	0.000
Maximum 1min Reading	0.020	0.135

Organic Vapor Monitoring		
	Upwind Station	**Downwind Station**
Minimum 15min Average	0.0	0.0
Maximum 15min Average	0.1	0.1
High Intervals "exceedances" (15min > 5 + Upwind level)	N/A	No
Minimum 1min Reading	0.0	0.0
Maximum 1min Reading	0.2	0.2

All reported particulate concentrations are in mg/m3 or milligrams per cubic meter and all reported organic vapor concentrations are in ppm or parts per million, unless specified otherwise.

March 10, 2025						
Number of Instances Where Downwind Particulates Exceeds Upwind Particulate + .150 mg/m^3 =						0
Number of Comparable Data Points =						437
PARTICULATE DATA						
Upwind			Downwind Station 1			Exceeds Particulate Alarm Limits
Time	PM 10 (mg/m^3)	15-Minute Average	Time	PM 10 (mg/m^3)	15-Minute Average	
6:00		-	6:00	0.013	-	
6:01	0.022	-	6:01	0.014	-	
6:02	0.014	-	6:02	0.015	-	
6:03	0.013	-	6:03	0.017	-	
6:04	0.013	-	6:04	0.013	-	
6:05	0.013	-	6:05	0.014	-	
6:06	0.014	-	6:06	0.014	-	
6:07	0.013	-	6:07	0.014	-	
6:08	0.013	-	6:08	0.013	-	
6:09	0.013	-	6:09	0.013	-	
6:10	0.013	-	6:10	0.013	-	
6:11	0.013	-	6:11	0.013	-	
6:12	0.013	-	6:12	0.014	-	
6:13	0.013	-	6:13	0.013	-	
6:14	0.013	-	6:14	0.013	-	
6:15	0.013	-	6:15	0.013	0.014	
6:16	0.013	0.014	6:16	0.013	0.014	-
6:17	0.013	0.013	6:17	0.013	0.014	-
6:18	0.013	0.013	6:18	0.014	0.014	-
6:19	0.013	0.013	6:19	0.014	0.013	-
6:20	0.013	0.013	6:20	0.014	0.013	-
6:21	0.013	0.013	6:21	0.014	0.013	-
6:22	0.013	0.013	6:22	0.014	0.013	-
6:23	0.013	0.013	6:23	0.014	0.013	-
6:24	0.013	0.013	6:24	0.014	0.013	-
6:25	0.013	0.013	6:25	0.014	0.014	-
6:26	0.014	0.013	6:26	0.014	0.014	-
6:27	0.014	0.013	6:27	0.014	0.014	-
6:28	0.014	0.013	6:28	0.014	0.014	-
6:29	0.015	0.013	6:29	0.014	0.014	-
6:30	0.015	0.013	6:30	0.015	0.014	-
6:31	0.015	0.013	6:31	0.015	0.014	-
6:32	0.014	0.014	6:32	0.015	0.014	-
6:33	0.014	0.014	6:33	0.015	0.014	-
6:34	0.014	0.014	6:34	0.014	0.014	-
6:35	0.014	0.014	6:35	0.014	0.014	-
6:36	0.013	0.014	6:36	0.014	0.014	-
6:37	0.013	0.014	6:37	0.014	0.014	-
6:38	0.014	0.014	6:38	0.014	0.014	-
6:39	0.014	0.014	6:39	0.015	0.014	-
6:40	0.015	0.014	6:40	0.014	0.014	-
6:41	0.015	0.014	6:41	0.015	0.014	-
6:42	0.015	0.014	6:42	0.016	0.014	-
6:43	0.016	0.014	6:43	0.015	0.015	-
6:44	0.016	0.014	6:44	0.015	0.015	-
6:45	0.016	0.014	6:45	0.015	0.015	-
6:46	0.015	0.015	6:46	0.016	0.015	-
6:47	0.015	0.015	6:47	0.015	0.015	-
6:48	0.015	0.015	6:48	0.015	0.015	-
6:49	0.015	0.015	6:49	0.015	0.015	-
6:50	0.015	0.015	6:50	0.016	0.015	-
6:51	0.015	0.015	6:51	0.015	0.015	-
6:52	0.015	0.015	6:52	0.016	0.015	-
6:53	0.015	0.015	6:53	0.015	0.015	-
6:54	0.015	0.015	6:54	0.015	0.015	-
6:55	0.015	0.015	6:55	0.015	0.015	-
6:56	0.015	0.015	6:56	0.016	0.015	-
6:57	0.015	0.015	6:57	0.015	0.015	-
6:58	0.015	0.015	6:58	0.015	0.015	-
6:59	0.015	0.015	6:59	0.015	0.015	-
7:00	0.015	0.015	7:00	0.015	0.015	-
7:01	0.015	0.015	7:01	0.015	0.015	-
7:02	0.015	0.015	7:02	0.016	0.015	-
7:03	0.016	0.015	7:03	0.016	0.015	-
7:04	0.015	0.015	7:04	0.016	0.015	-
7:05	0.016	0.015	7:05	0.016	0.015	-
7:06	0.016	0.015	7:06	0.016	0.015	-
7:07	0.016	0.015	7:07	0.016	0.015	-
7:08	0.017	0.015	7:08	0.017	0.015	-
7:09	0.016	0.015	7:09	0.017	0.016	-

March 10, 2025						
Number of Instances Where Downwind Particulates Exceeds Upwind Particulate + .150 mg/m^3 =						0
Number of Comparable Data Points =						437
PARTICULATE DATA						
Upwind			Downwind Station 1			Exceeds Particulate Alarm Limits
Time	PM 10 (mg/m^3)	15-Minute Average	Time	PM 10 (mg/m^3)	15-Minute Average	
7:10	0.016	0.015	7:10	0.016	0.016	-
7:11	0.016	0.016	7:11	0.016	0.016	-
7:12	0.016	0.016	7:12	0.016	0.016	-
7:13	0.016	0.016	7:13	0.016	0.016	-
7:14	0.016	0.016	7:14	0.016	0.016	-
7:15	0.016	0.016	7:15	0.017	0.016	-
7:16	0.017	0.016	7:16	0.017	0.016	-
7:17	0.017	0.016	7:17	0.017	0.016	-
7:18	0.017	0.016	7:18	0.017	0.016	-
7:19	0.016	0.016	7:19	0.017	0.016	-
7:20	0.016	0.016	7:20	0.017	0.016	-
7:21	0.016	0.016	7:21	0.017	0.017	-
7:22	0.016	0.016	7:22	0.017	0.017	-
7:23	0.016	0.016	7:23	0.017	0.017	-
7:24	0.016	0.016	7:24	0.017	0.017	-
7:25	0.016	0.016	7:25	0.017	0.017	-
7:26	0.018	0.016	7:26	0.017	0.017	-
7:27	0.017	0.016	7:27	0.018	0.017	-
7:28	0.017	0.016	7:28	0.017	0.017	-
7:29	0.017	0.016	7:29	0.018	0.017	-
7:30	0.017	0.017	7:30	0.017	0.017	-
7:31	0.017	0.017	7:31	0.018	0.017	-
7:32	0.017	0.017	7:32	0.018	0.017	-
7:33	0.017	0.017	7:33	0.017	0.017	-
7:34	0.017	0.017	7:34	0.018	0.017	-
7:35	0.017	0.017	7:35	0.018	0.017	-
7:36	0.017	0.017	7:36	0.018	0.017	-
7:37	0.017	0.017	7:37	0.018	0.017	-
7:38	0.018	0.017	7:38	0.018	0.018	-
7:39	0.018	0.017	7:39	0.018	0.018	-
7:40	0.019	0.017	7:40	0.020	0.018	-
7:41	0.019	0.017	7:41	0.020	0.018	-
7:42	0.019	0.017	7:42	0.019	0.018	-
7:43	0.018	0.018	7:43	0.019	0.018	-
7:44	0.018	0.018	7:44	0.019	0.018	-
7:45	0.018	0.018	7:45	0.019	0.018	-
7:46	0.018	0.018	7:46	0.019	0.018	-
7:47	0.018	0.018	7:47	0.018	0.019	-
7:48	0.018	0.018	7:48	0.019	0.019	-
7:49	0.019	0.018	7:49	0.020	0.019	-
7:50	0.018	0.018	7:50	0.020	0.019	-
7:51	0.018	0.018	7:51	0.022	0.019	-
7:52	0.018	0.018	7:52	0.019	0.019	-
7:53	0.018	0.018	7:53	0.019	0.019	-
7:54	0.018	0.018	7:54	0.019	0.019	-
7:55	0.018	0.018	7:55	0.019	0.019	-
7:56	0.018	0.018	7:56	0.019	0.019	-
7:57	0.018	0.018	7:57	0.019	0.019	-
7:58	0.018	0.018	7:58	0.019	0.019	-
7:59	0.018	0.018	7:59	0.019	0.019	-
8:00	0.018	0.018	8:00	0.020	0.019	-
8:01	0.019	0.018	8:01	0.020	0.019	-
8:02	0.019	0.018	8:02	0.020	0.019	-
8:03	0.019	0.018	8:03	0.020	0.020	-
8:04	0.018	0.018	8:04	0.019	0.020	-
8:05	0.018	0.018	8:05	0.019	0.020	-
8:06	0.018	0.018	8:06	0.019	0.019	-
8:07	0.018	0.018	8:07	0.018	0.019	-
8:08	0.018	0.018	8:08	0.019	0.019	-
8:09	0.018	0.018	8:09	0.019	0.019	-
8:10	0.018	0.018	8:10	0.019	0.019	-
8:11	0.018	0.018	8:11	0.019	0.019	-
8:12	0.019	0.018	8:12	0.019	0.019	-
8:13	0.018	0.018	8:13	0.020	0.019	-
8:14	0.018	0.018	8:14	0.019	0.019	-
8:15	0.019	0.018	8:15	0.019	0.019	-
8:16	0.018	0.018	8:16	0.020	0.019	-
8:17	0.019	0.018	8:17	0.019	0.019	-
8:18	0.019	0.018	8:18	0.019	0.019	-
8:19	0.019	0.018	8:19	0.019	0.019	-

March 10, 2025						
Number of Instances Where Downwind Particulates Exceeds Upwind Particulate + .150 mg/m^3 =						0
Number of Comparable Data Points =						437
PARTICULATE DATA						
Upwind			Downwind Station 1			Exceeds Particulate Alarm Limits
Time	PM 10 (mg/m^3)	15-Minute Average	Time	PM 10 (mg/m^3)	15-Minute Average	
8:20	0.018	0.018	8:20	0.019	0.019	-
8:21	0.018	0.018	8:21	0.020	0.019	-
8:22	0.018	0.018	8:22	0.019	0.019	-
8:23	0.020	0.018	8:23	0.019	0.019	-
8:24	0.019	0.018	8:24	0.020	0.019	-
8:25	0.018	0.019	8:25	0.019	0.019	-
8:26	0.019	0.019	8:26	0.019	0.019	-
8:27	0.019	0.019	8:27	0.019	0.019	-
8:28	0.019	0.019	8:28	0.019	0.019	-
8:29	0.018	0.019	8:29	0.019	0.019	-
8:30	0.018	0.019	8:30	0.019	0.019	-
8:31	0.018	0.019	8:31	0.019	0.019	-
8:32	0.018	0.019	8:32	0.019	0.019	-
8:33	0.018	0.019	8:33	0.019	0.019	-
8:34	0.018	0.018	8:34	0.019	0.019	-
8:35	0.018	0.018	8:35	0.019	0.019	-
8:36	0.019	0.018	8:36	0.019	0.019	-
8:37	0.018	0.018	8:37	0.020	0.019	-
8:38	0.018	0.018	8:38	0.019	0.019	-
8:39	0.019	0.018	8:39	0.020	0.019	-
8:40	0.019	0.018	8:40	0.020	0.019	-
8:41	0.019	0.018	8:41	0.020	0.019	-
8:42	0.020	0.018	8:42	0.021	0.019	-
8:43	0.020	0.018	8:43	0.020	0.019	-
8:44	0.020	0.019	8:44	0.020	0.019	-
7:02	0.020	0.019	7:02	0.020	0.020	-
7:03	0.019	0.019	7:03	0.020	0.020	-
7:04	0.019	0.019	7:04	0.020	0.020	-
7:05	0.019	0.019	7:05	0.020	0.020	-
7:06	0.019	0.019	7:06	0.020	0.020	-
7:07	0.019	0.019	7:07	0.020	0.020	-
7:08	0.019	0.019	7:08	0.019	0.020	-
7:09	0.019	0.019	7:09	0.020	0.020	-
7:10	0.019	0.019	7:10	0.019	0.020	-
7:11	0.019	0.019	7:11	0.020	0.020	-
7:12	0.019	0.019	7:12	0.020	0.020	-
7:13	0.019	0.019	7:13	0.020	0.020	-
7:14	0.019	0.019	7:14	0.019	0.020	-
7:15	0.018	0.019	7:15	0.019	0.020	-
7:16	0.019	0.019	7:16	0.019	0.020	-
7:17	0.019	0.019	7:17	0.020	0.020	-
7:18	0.019	0.019	7:18	0.020	0.020	-
7:19	0.019	0.019	7:19	0.020	0.020	-
7:20	0.018	0.019	7:20	0.019	0.020	-
7:21	0.018	0.019	7:21	0.019	0.020	-
7:22	0.018	0.019	7:22	0.018	0.020	-
7:23	0.018	0.019	7:23	0.019	0.019	-
7:24	0.018	0.019	7:24	0.019	0.019	-
7:25	0.018	0.019	7:25	0.020	0.019	-
7:26	0.018	0.019	7:26	0.020	0.019	-
7:27	0.018	0.018	7:27	0.019	0.019	-
7:28	0.019	0.018	7:28	0.019	0.019	-
7:29	0.018	0.018	7:29	0.019	0.019	-
7:30	0.017	0.018	7:30	0.017	0.019	-
7:31	0.016	0.018	7:31	0.017	0.019	-
7:32	0.015	0.018	7:32	0.017	0.019	-
7:33	0.015	0.018	7:33	0.016	0.019	-
7:34	0.015	0.018	7:34	0.017	0.019	-
7:35	0.015	0.017	7:35	0.015	0.018	-
7:36	0.014	0.017	7:36	0.015	0.018	-
7:37	0.013	0.017	7:37	0.015	0.018	-
7:38	0.014	0.016	7:38	0.015	0.018	-
7:39	0.014	0.016	7:39	0.015	0.017	-
7:40	0.014	0.016	7:40	0.015	0.017	-
7:41	0.014	0.016	7:41	0.015	0.017	-
7:42	0.013	0.015	7:42	0.015	0.016	-
7:43	0.013	0.015	7:43	0.014	0.016	-
7:44	0.013	0.015	7:44	0.013	0.016	-
7:45	0.012	0.014	7:45	0.013	0.015	-
7:46	0.012	0.014	7:46	0.014	0.015	-

March 10, 2025						
Number of Instances Where Downwind Particulates Exceeds Upwind Particulate + .150 mg/m^3 =						0
Number of Comparable Data Points =						437
PARTICULATE DATA						
Upwind			Downwind Station 1			Exceeds Particulate Alarm Limits
Time	PM 10 (mg/m^3)	15-Minute Average	Time	PM 10 (mg/m^3)	15-Minute Average	
7:47	0.012	0.014	7:47	0.013	0.015	-
7:48	0.012	0.014	7:48	0.013	0.015	-
7:49	0.011	0.013	7:49	0.013	0.014	-
7:50	0.011	0.013	7:50	0.012	0.014	-
7:51	0.011	0.013	7:51	0.012	0.014	-
7:52	0.011	0.013	7:52	0.013	0.014	-
7:53	0.012	0.012	7:53	0.014	0.014	-
7:54	0.012	0.012	7:54	0.014	0.014	-
7:55	0.011	0.012	7:55	0.013	0.014	-
7:56	0.011	0.012	7:56	0.012	0.013	-
7:57	0.011	0.012	7:57	0.012	0.013	-
7:58	0.011	0.012	7:58	0.012	0.013	-
7:59	0.011	0.012	7:59	0.012	0.013	-
8:00	0.011	0.011	8:00	0.012	0.013	-
8:01	0.012	0.011	8:01	0.012	0.013	-
8:02	0.012	0.011	8:02	0.012	0.013	-
8:03	0.011	0.011	8:03	0.012	0.013	-
8:04	0.011	0.011	8:04	0.012	0.012	-
8:05	0.012	0.011	8:05	0.013	0.012	-
8:06	0.012	0.011	8:06	0.013	0.012	-
8:07	0.012	0.011	8:07	0.013	0.013	-
8:08	0.012	0.011	8:08	0.012	0.013	-
8:09	0.012	0.011	8:09	0.013	0.012	-
8:10	0.012	0.011	8:10	0.012	0.012	-
8:11	0.012	0.012	8:11	0.012	0.012	-
8:12	0.011	0.012	8:12	0.012	0.012	-
8:13	0.012	0.012	8:13	0.012	0.012	-
8:14	0.012	0.012	8:14	0.012	0.012	-
8:15	0.012	0.012	8:15	0.012	0.012	-
8:16	0.012	0.012	8:16	0.012	0.012	-
8:17	0.013	0.012	8:17	0.012	0.012	-
8:18	0.013	0.012	8:18	0.012	0.012	-
8:19	0.012	0.012	8:19	0.012	0.012	-
8:20	0.012	0.012	8:20	0.012	0.012	-
8:21	0.012	0.012	8:21	0.012	0.012	-
8:22	0.012	0.012	8:22	0.012	0.012	-
8:23	0.012	0.012	8:23	0.011	0.012	-
8:24	0.012	0.012	8:24	0.012	0.012	-
8:25	0.012	0.012	8:25	0.011	0.012	-
8:26	0.012	0.012	8:26	0.011	0.012	-
8:27	0.013	0.012	8:27	0.012	0.012	-
8:28	0.012	0.012	8:28	0.011	0.012	-
8:29	0.013	0.012	8:29	0.011	0.012	-
8:30	0.013	0.012	8:30	0.011	0.012	-
8:31	0.012	0.012	8:31	0.012	0.012	-
8:32	0.012	0.012	8:32	0.011	0.012	-
8:33	0.012	0.012	8:33	0.011	0.012	-
8:34	0.012	0.012	8:34	0.011	0.011	-
8:35	0.013	0.012	8:35	0.011	0.011	-
8:36	0.013	0.012	8:36	0.011	0.011	-
8:37	0.012	0.012	8:37	0.011	0.011	-
8:38	0.012	0.012	8:38	0.012	0.011	-
8:39	0.012	0.012	8:39	0.012	0.011	-
8:40	0.012	0.012	8:40	0.012	0.011	-
8:41	0.011	0.012	8:41	0.010	0.011	-
8:42	0.012	0.012	8:42	0.010	0.011	-
8:43	0.012	0.012	8:43	0.010	0.011	-
8:44	0.012	0.012	8:44	0.011	0.011	-
8:45	0.011	0.012	8:45	0.010	0.011	-
8:46	0.012	0.012	8:46	0.010	0.011	-
8:47	0.012	0.012	8:47	0.010	0.011	-
8:48	0.012	0.012	8:48	0.013	0.011	-
8:49	0.012	0.012	8:49	0.011	0.011	-
8:50	0.012	0.012	8:50	0.010	0.011	-
8:51	0.011	0.012	8:51	0.010	0.011	-
8:52	0.011	0.012	8:52	0.010	0.011	-
8:53	0.012	0.012	8:53	0.010	0.011	-

March 10, 2025						
Number of Instances Where Downwind Particulates Exceeds Upwind Particulate + .150 mg/m^3 =						0
Number of Comparable Data Points =						437
PARTICULATE DATA						
Upwind			Downwind Station 1			Exceeds Particulate Alarm Limits
Time	PM 10 (mg/m^3)	15-Minute Average	Time	PM 10 (mg/m^3)	15-Minute Average	
8:54	0.012	0.012	8:54	0.011	0.011	-
8:55	0.011	0.012	8:55	0.010	0.011	-
8:56	0.010	0.012	8:56	0.010	0.010	-
8:57	0.011	0.012	8:57	0.010	0.010	-
8:58	0.012	0.012	8:58	0.010	0.010	-
8:59	0.012	0.012	8:59	0.011	0.010	-
9:00	0.011	0.012	9:00	0.011	0.010	-
9:01	0.011	0.012	9:01	0.010	0.010	-
9:02	0.011	0.011	9:02	0.010	0.010	-
9:03	0.010	0.011	9:03	0.010	0.010	-
9:04	0.010	0.011	9:04	0.009	0.010	-
9:05	0.010	0.011	9:05	0.009	0.010	-
9:06	0.010	0.011	9:06	0.010	0.010	-
9:07	0.010	0.011	9:07	0.010	0.010	-
9:08	0.010	0.011	9:08	0.010	0.010	-
9:09	0.010	0.011	9:09	0.010	0.010	-
9:10	0.011	0.011	9:10	0.010	0.010	-
9:11	0.011	0.011	9:11	0.010	0.010	-
9:12	0.011	0.011	9:12	0.010	0.010	-
9:13	0.010	0.011	9:13	0.010	0.010	-
9:14	0.010	0.011	9:14	0.010	0.010	-
9:15	0.010	0.010	9:15	0.010	0.010	-
9:16	0.010	0.010	9:16	0.010	0.010	-
9:17	0.011	0.010	9:17	0.009	0.010	-
9:18	0.010	0.010	9:18	0.009	0.010	-
9:19	0.010	0.010	9:19	0.009	0.010	-
9:20	0.010	0.010	9:20	0.010	0.010	-
9:21	0.010	0.010	9:21	0.010	0.010	-
9:22	0.011	0.010	9:22	0.010	0.010	-
9:23	0.010	0.010	9:23	0.010	0.010	-
9:24	0.010	0.010	9:24	0.010	0.010	-
9:25	0.010	0.010	9:25	0.009	0.010	-
9:26	0.010	0.010	9:26	0.009	0.010	-
9:27	0.010	0.010	9:27	0.009	0.010	-
9:28	0.010	0.010	9:28	0.009	0.010	-
9:29	0.009	0.010	9:29	0.009	0.010	-
9:30	0.009	0.010	9:30	0.008	0.009	-
9:31	0.009	0.010	9:31	0.008	0.009	-
9:32	0.009	0.010	9:32	0.008	0.009	-
9:33	0.009	0.010	9:33	0.008	0.009	-
9:34	0.009	0.010	9:34	0.009	0.009	-
9:35	0.010	0.010	9:35	0.010	0.009	-
9:36	0.010	0.010	9:36	0.010	0.009	-
9:37	0.010	0.010	9:37	0.009	0.009	-
9:38	0.010	0.010	9:38	0.009	0.009	-
9:39	0.010	0.010	9:39	0.008	0.009	-
9:40	0.009	0.010	9:40	0.008	0.009	-
9:41	0.009	0.010	9:41	0.008	0.009	-
9:42	0.009	0.009	9:42	0.008	0.009	-
9:43	0.009	0.009	9:43	0.008	0.009	-
9:44	0.009	0.009	9:44	0.009	0.009	-
9:45	0.009	0.009	9:45	0.009	0.009	-
9:46	0.009	0.009	9:46	0.008	0.009	-
9:47	0.009	0.009	9:47	0.008	0.009	-
9:48	0.009	0.009	9:48	0.008	0.009	-
9:49	0.009	0.009	9:49	0.008	0.009	-
9:50	0.009	0.009	9:50	0.007	0.009	-
9:51	0.009	0.009	9:51	0.008	0.008	-
9:52	0.008	0.009	9:52	0.008	0.008	-
9:53	0.008	0.009	9:53	0.007	0.008	-
9:54	0.009	0.009	9:54	0.007	0.008	-
9:55	0.008	0.009	9:55	0.007	0.008	-
9:56	0.008	0.009	9:56	0.008	0.008	-
9:57	0.008	0.009	9:57	0.008	0.008	-
9:58	0.008	0.009	9:58	0.008	0.008	-
9:59	0.009	0.009	9:59	0.008	0.008	-
10:00	0.009	0.009	10:00	0.008	0.008	-

March 10, 2025						
Number of Instances Where Downwind Particulates Exceeds Upwind Particulate + .150 mg/m^3 =						0
Number of Comparable Data Points =						437
PARTICULATE DATA						
Upwind			Downwind Station 1			Exceeds Particulate Alarm Limits
Time	PM 10 (mg/m^3)	15-Minute Average	Time	PM 10 (mg/m^3)	15-Minute Average	
10:01	0.009	0.009	10:01	0.008	0.008	-
10:02	0.009	0.009	10:02	0.008	0.008	-
10:03	0.009	0.009	10:03	0.008	0.008	-
10:04	0.009	0.009	10:04	0.008	0.008	-
10:05	0.008	0.009	10:05	0.008	0.008	-
10:06	0.009	0.009	10:06	0.007	0.008	-
10:07	0.010	0.009	10:07	0.008	0.008	-
10:08	0.009	0.009	10:08	0.009	0.008	-
10:09	0.009	0.009	10:09	0.008	0.008	-
10:10	0.009	0.009	10:10	0.008	0.008	-
10:11	0.009	0.009	10:11	0.008	0.008	-
10:12	0.009	0.009	10:12	0.008	0.008	-
10:13	0.009	0.009	10:13	0.008	0.008	-
10:14	0.009	0.009	10:14	0.008	0.008	-
10:15	0.008	0.009	10:15	0.008	0.008	-
10:16	0.008	0.009	10:16	0.007	0.008	-
10:17	0.008	0.009	10:17	0.008	0.008	-
10:18	0.009	0.009	10:18	0.008	0.008	-
10:19	0.009	0.009	10:19	0.008	0.008	-
10:20	0.009	0.009	10:20	0.008	0.008	-
10:21	0.009	0.009	10:21	0.008	0.008	-
10:22	0.009	0.009	10:22	0.008	0.008	-
10:23	0.009	0.009	10:23	0.008	0.008	-
10:24	0.009	0.009	10:24	0.007	0.008	-
10:25	0.009	0.009	10:25	0.008	0.008	-
10:26	0.009	0.009	10:26	0.008	0.008	-
10:27	0.008	0.009	10:27	0.007	0.008	-
10:28	0.008	0.009	10:28	0.007	0.008	-
10:29	0.008	0.009	10:29	0.007	0.008	-
10:30	0.008	0.009	10:30	0.007	0.008	-
10:31	0.008	0.009	10:31	0.007	0.008	-
10:32	0.008	0.009	10:32	0.007	0.008	-
10:33	0.008	0.009	10:33	0.007	0.008	-
10:34	0.009	0.009	10:34	0.008	0.007	-
10:35	0.009	0.009	10:35	0.008	0.007	-
10:36	0.008	0.009	10:36	0.008	0.007	-
10:37	0.008	0.008	10:37	0.007	0.007	-
10:38	0.008	0.008	10:38	0.007	0.007	-
10:39	0.008	0.008	10:39	0.007	0.007	-
10:40	0.008	0.008	10:40	0.008	0.007	-
10:41	0.009	0.008	10:41	0.008	0.007	-
10:42	0.010	0.008	10:42	0.008	0.007	-
10:43	0.010	0.008	10:43	0.009	0.007	-
10:44	0.010	0.008	10:44	0.009	0.008	-
10:45	0.010	0.009	10:45	0.008	0.008	-
10:46	0.010	0.009	10:46	0.008	0.008	-
10:47	0.009	0.009	10:47	0.008	0.008	-
10:48	0.009	0.009	10:48	0.008	0.008	-
10:49	0.009	0.009	10:49	0.008	0.008	-
10:50	0.009	0.009	10:50	0.007	0.008	-
10:51	0.009	0.009	10:51	0.008	0.008	-
10:52	0.009	0.009	10:52	0.008	0.008	-
10:53	0.009	0.009	10:53	0.008	0.008	-
10:54	0.010	0.009	10:54	0.008	0.008	-
10:55	0.010	0.009	10:55	0.009	0.008	-
10:56	0.010	0.009	10:56	0.009	0.008	-
10:57	0.010	0.010	10:57	0.008	0.008	-
10:58	0.010	0.010	10:58	0.008	0.008	-
10:59	0.010	0.010	10:59	0.008	0.008	-
11:00	0.010	0.010	11:00	0.009	0.008	-
11:01	0.010	0.010	11:01	0.008	0.008	-
11:02	0.010	0.010	11:02	0.008	0.008	-
11:03	0.010	0.010	11:03	0.007	0.008	-
11:04	0.010	0.010	11:04	0.010	0.008	-
11:05	0.010	0.010	11:05	0.008	0.008	-
11:06	0.011	0.010	11:06	0.008	0.008	-
11:07	0.011	0.010	11:07	0.008	0.008	-

March 10, 2025						
Number of Instances Where Downwind Particulates Exceeds Upwind Particulate + .150 mg/m^3 =						0
Number of Comparable Data Points =						437
PARTICULATE DATA						
Upwind			Downwind Station 1			Exceeds Particulate Alarm Limits
Time	PM 10 (mg/m^3)	15-Minute Average	Time	PM 10 (mg/m^3)	15-Minute Average	
11:08	0.010	0.010	11:08	0.008	0.008	-
11:09	0.011	0.010	11:09	0.008	0.008	-
11:10	0.011	0.010	11:10	0.008	0.008	-
11:11	0.011	0.010	11:11	0.008	0.008	-
11:12	0.011	0.010	11:12	0.008	0.008	-
11:13	0.011	0.010	11:13	0.008	0.008	-
11:14	0.011	0.010	11:14	0.008	0.008	-
11:15	0.011	0.011	11:15	0.008	0.008	-
11:16	0.011	0.011	11:16	0.008	0.008	-
11:17	0.011	0.011	11:17	0.008	0.008	-
11:18	0.011	0.011	11:18	0.008	0.008	-
11:19	0.012	0.011	11:19	0.008	0.008	-
11:20	0.012	0.011	11:20	0.008	0.008	-
11:21	0.012	0.011	11:21	0.007	0.008	-
11:22	0.013	0.011	11:22	0.008	0.008	-
11:23	0.012	0.011	11:23	0.009	0.008	-
11:24	0.012	0.011	11:24	0.009	0.008	-
11:25	0.012	0.011	11:25	0.009	0.008	-
11:26	0.011	0.012	11:26	0.007	0.008	-
11:27	0.011	0.012	11:27	0.007	0.008	-
11:28	0.012	0.012	11:28	0.007	0.008	-
11:29	0.011	0.012	11:29	0.007	0.008	-
11:30	0.010	0.012	11:30	0.006	0.008	-
11:31	0.010	0.012	11:31	0.006	0.008	-
11:32	0.010	0.011	11:32	0.000	0.008	-
11:33	0.010	0.011	11:33	0.029	0.007	-
11:34	0.011	0.011	11:34	0.022	0.008	-
11:35	0.013	0.011	11:35		0.009	-
11:36	0.012	0.011	11:36		0.010	-
11:37	0.013	0.011	11:37		0.010	-
11:38	0.012	0.011	11:38		0.010	-
11:39	0.012	0.011	11:39		0.010	-
11:40	0.013	0.011	11:40		0.010	-
11:41	0.012	0.011	11:41		0.010	-
11:42	0.011	0.011	11:42		0.011	-
11:43	0.011	0.011	11:43		0.011	-
11:44	0.010	0.011	11:44		0.012	-
11:45	0.010	0.011	11:45		0.013	-
11:46	0.010	0.011	11:46		0.014	-
11:47	0.011	0.011	11:47		0.017	-
11:48	0.011	0.011	11:48		0.026	-
11:49	0.010	0.011	11:49		0.022	-
11:50	0.010	0.011	11:50		-	
11:51	0.010	0.011	11:51		-	
11:52	0.011	0.011	11:52		-	
11:53	0.012	0.011	11:53		-	
11:54	0.012	0.011	11:54		-	
11:55	0.012	0.011	11:55		-	
11:56	0.012	0.011	11:56		-	
11:57	0.011	0.011	11:57		-	
11:58	0.011	0.011	11:58		-	
11:59	0.009	0.011	11:59		-	
12:00	0.009	0.011	12:00		-	
12:01	0.009	0.011	12:01		-	
12:02	0.009	0.011	12:02		-	
12:03	0.009	0.011	12:03		-	
12:04	0.009	0.010	12:04		-	
12:05	0.009	0.010	12:05		-	
12:06	0.009	0.010	12:06		-	
12:07	0.009	0.010	12:07		-	
12:08	0.009	0.010	12:08		-	
12:09	0.009	0.010	12:09		-	
12:10		0.010	12:10		-	

March 10, 2025						
					Number of Instances Where Downwind VOCs Exceeds Upwind VOCs + 5ppm =	0
					Number of Comparable Data Points =	490
PID DATA						
Upwind Station			Downwind Station 1			Exceeds VOCs Alarm Limits
Time	VOC (ppm)	15-Minute Average	Time	VOC (ppm)	15-Minute Average	
6:00		-	6:00	0.00	-	
6:01		-	6:01	0.00	-	
6:02		-	6:02	0.00	-	
6:03		-	6:03	0.00	-	
6:04	0.0	-	6:04	0.00	-	
6:05	0.0	-	6:05	0.00	-	
6:06	0.0	-	6:06	0.00	-	
6:07	0.0	-	6:07	0.00	-	
6:08	0.0	-	6:08	0.00	-	
6:09	0.0	-	6:09	0.00	-	
6:10	0.0	-	6:10	0.00	-	
6:11	0.0	-	6:11	0.00	-	
6:12	0.0	-	6:12	0.00	-	
6:13	0.0	-	6:13	0.00	-	
6:14	0.0	-	6:14	0.00	-	
6:15	0.0	-	6:15	0.00	0.00	
6:16	0.0	-	6:16	0.00	0.00	
6:17	0.0	-	6:17	0.00	0.00	
6:18	0.0	0.00	6:18	0.00	0.00	-
6:19	0.0	0.00	6:19	0.00	0.00	-
6:20	0.0	0.00	6:20	0.00	0.00	-
6:21	0.0	0.00	6:21	0.00	0.00	-
6:22	0.0	0.00	6:22	0.00	0.00	-
6:23	0.0	0.00	6:23	0.00	0.00	-
6:24	0.0	0.00	6:24	0.00	0.00	-
6:25	0.0	0.00	6:25	0.00	0.00	-
6:26	0.0	0.00	6:26	0.00	0.00	-
6:27	0.0	0.00	6:27	0.00	0.00	-
6:28	0.0	0.00	6:28	0.00	0.00	-
6:29	0.0	0.00	6:29	0.00	0.00	-
6:30	0.0	0.00	6:30	0.00	0.00	-
6:31	0.0	0.00	6:31	0.00	0.00	-
6:32	0.0	0.00	6:32	0.00	0.00	-
6:33	0.0	0.00	6:33	0.00	0.00	-
6:34	0.0	0.00	6:34	0.00	0.00	-
6:35	0.0	0.00	6:35	0.00	0.00	-
6:36	0.0	0.00	6:36	0.00	0.00	-
6:37	0.0	0.00	6:37	0.00	0.00	-
6:38	0.0	0.00	6:38	0.00	0.00	-
6:39	0.0	0.00	6:39	0.00	0.00	-
6:40	0.0	0.00	6:40	0.00	0.00	-
6:41	0.0	0.00	6:41	0.00	0.00	-
6:42	0.0	0.00	6:42	0.00	0.00	-
6:43	0.0	0.00	6:43	0.00	0.00	-
6:44	0.0	0.00	6:44	0.00	0.00	-
6:45	0.0	0.00	6:45	0.00	0.00	-
6:46	0.0	0.00	6:46	0.00	0.00	-
6:47	0.0	0.00	6:47	0.00	0.00	-
6:48	0.0	0.00	6:48	0.00	0.00	-
6:49	0.0	0.00	6:49	0.00	0.00	-
6:50	0.0	0.00	6:50	0.00	0.00	-
6:51	0.0	0.00	6:51	0.00	0.00	-
6:52	0.0	0.00	6:52	0.00	0.00	-
6:53	0.0	0.00	6:53	0.00	0.00	-
6:54	0.0	0.00	6:54	0.00	0.00	-
6:55	0.0	0.00	6:55	0.00	0.00	-
6:56	0.0	0.00	6:56	0.00	0.00	-
6:57	0.0	0.00	6:57	0.00	0.00	-
6:58	0.0	0.00	6:58	0.00	0.00	-
6:59	0.0	0.00	6:59	0.00	0.00	-
7:00	0.0	0.00	7:00	0.00	0.00	-
7:01	0.0	0.00	7:01	0.00	0.00	-
7:02	0.0	0.00	7:02	0.00	0.00	-
7:03	0.0	0.00	7:03	0.00	0.00	-
7:04	0.0	0.00	7:04	0.00	0.00	-
7:05	0.0	0.00	7:05	0.00	0.00	-
7:06	0.0	0.00	7:06	0.00	0.00	-
7:07	0.0	0.00	7:07	0.00	0.00	-
7:08	0.0	0.00	7:08	0.00	0.00	-
7:09	0.0	0.00	7:09	0.00	0.00	-
7:10	0.0	0.00	7:10	0.00	0.00	-

March 10, 2025						
					Number of Instances Where Downwind VOCs Exceeds Upwind VOCs + 5ppm =	0
					Number of Comparable Data Points =	490
PID DATA						
Upwind Station			Downwind Station 1			Exceeds VOCs Alarm Limits
Time	VOC (ppm)	15-Minute Average	Time	VOC (ppm)	15-Minute Average	
7:11	0.0	0.00	7:11	0.00	0.00	-
7:12	0.0	0.00	7:12	0.00	0.00	-
7:13	0.0	0.00	7:13	0.00	0.00	-
7:14	0.0	0.00	7:14	0.00	0.00	-
7:15	0.0	0.00	7:15	0.00	0.00	-
7:16	0.0	0.00	7:16	0.00	0.00	-
7:17	0.0	0.00	7:17	0.00	0.00	-
7:18	0.0	0.00	7:18	0.00	0.00	-
7:19	0.0	0.00	7:19	0.00	0.00	-
7:20	0.0	0.00	7:20	0.00	0.00	-
7:21	0.0	0.00	7:21	0.00	0.00	-
7:22	0.0	0.00	7:22	0.00	0.00	-
7:23	0.0	0.00	7:23	0.00	0.00	-
7:24	0.0	0.00	7:24	0.00	0.00	-
7:25	0.0	0.00	7:25	0.00	0.00	-
7:26	0.0	0.00	7:26	0.00	0.00	-
7:27	0.0	0.00	7:27	0.00	0.00	-
7:28	0.0	0.00	7:28	0.00	0.00	-
7:29	0.0	0.00	7:29	0.00	0.00	-
7:30	0.0	0.00	7:30	0.00	0.00	-
7:31	0.0	0.00	7:31	0.00	0.00	-
7:32	0.0	0.00	7:32	0.00	0.00	-
7:33	0.0	0.00	7:33	0.00	0.00	-
7:34	0.0	0.00	7:34	0.00	0.00	-
7:35	0.0	0.00	7:35	0.00	0.00	-
7:36	0.0	0.00	7:36	0.00	0.00	-
7:37	0.0	0.00	7:37	0.00	0.00	-
7:38	0.0	0.00	7:38	0.00	0.00	-
7:39	0.0	0.00	7:39	0.00	0.00	-
7:40	0.0	0.00	7:40	0.00	0.00	-
7:41	0.0	0.00	7:41	0.00	0.00	-
7:42	0.0	0.00	7:42	0.00	0.00	-
7:43	0.0	0.00	7:43	0.00	0.00	-
7:44	0.0	0.00	7:44	0.00	0.00	-
7:45	0.0	0.00	7:45	0.00	0.00	-
7:46	0.0	0.00	7:46	0.00	0.00	-
7:47	0.0	0.00	7:47	0.00	0.00	-
7:48	0.0	0.00	7:48	0.00	0.00	-
7:49	0.0	0.00	7:49	0.00	0.00	-
7:50	0.0	0.00	7:50	0.00	0.00	-
7:51	0.0	0.00	7:51	0.00	0.00	-
7:52	0.0	0.00	7:52	0.00	0.00	-
7:53	0.0	0.00	7:53	0.00	0.00	-
7:54	0.0	0.00	7:54	0.00	0.00	-
7:55	0.0	0.00	7:55	0.00	0.00	-
7:56	0.0	0.00	7:56	0.00	0.00	-
7:57	0.0	0.00	7:57	0.00	0.00	-
7:58	0.0	0.00	7:58	0.00	0.00	-
7:59	0.0	0.00	7:59	0.00	0.00	-
8:00	0.0	0.00	8:00	0.00	0.00	-
8:01	0.0	0.00	8:01	0.00	0.00	-
8:02	0.0	0.00	8:02	0.00	0.00	-
8:03	0.0	0.00	8:03	0.00	0.00	-
8:04	0.0	0.00	8:04	0.00	0.00	-
8:05	0.0	0.00	8:05	0.00	0.00	-
8:06	0.0	0.00	8:06	0.00	0.00	-
8:07	0.0	0.00	8:07	0.00	0.00	-
8:08	0.0	0.00	8:08	0.00	0.00	-
8:09	0.0	0.00	8:09	0.00	0.00	-
8:10	0.0	0.00	8:10	0.00	0.00	-
8:11	0.0	0.00	8:11	0.00	0.00	-
8:12	0.0	0.00	8:12	0.00	0.00	-
8:13	0.0	0.00	8:13	0.00	0.00	-
8:14	0.0	0.00	8:14	0.00	0.00	-
8:15	0.0	0.00	8:15	0.00	0.00	-
8:16	0.0	0.00	8:16	0.00	0.00	-
8:17	0.0	0.00	8:17	0.00	0.00	-
8:18	0.0	0.00	8:18	0.00	0.00	-
8:19	0.0	0.00	8:19	0.00	0.00	-
8:20	0.0	0.00	8:20	0.00	0.00	-
8:21	0.0	0.00	8:21	0.00	0.00	-

March 10, 2025						
Number of Instances Where Downwind VOCs Exceeds Upwind VOCs + 5ppm =						0
Number of Comparable Data Points =						490
PID DATA						
Upwind Station			Downwind Station 1			Exceeds VOCs Alarm Limits
Time	VOC (ppm)	15-Minute Average	Time	VOC (ppm)	15-Minute Average	
8:22	0.0	0.00	8:22	0.00	0.00	-
8:23	0.0	0.00	8:23	0.00	0.00	-
8:24	0.0	0.00	8:24	0.00	0.00	-
8:25	0.0	0.00	8:25	0.00	0.00	-
8:26	0.0	0.00	8:26	0.00	0.00	-
8:27	0.0	0.00	8:27	0.00	0.00	-
8:28	0.0	0.00	8:28	0.00	0.00	-
8:29	0.0	0.00	8:29	0.00	0.00	-
8:30	0.0	0.00	8:30	0.00	0.00	-
8:31	0.0	0.00	8:31	0.00	0.00	-
8:32	0.0	0.00	8:32	0.00	0.00	-
8:33	0.0	0.00	8:33	0.00	0.00	-
8:34	0.0	0.00	8:34	0.00	0.00	-
8:35	0.0	0.00	8:35	0.00	0.00	-
8:36	0.0	0.00	8:36	0.00	0.00	-
8:37	0.0	0.00	8:37	0.00	0.00	-
8:38	0.0	0.00	8:38	0.00	0.00	-
8:39	0.0	0.00	8:39	0.00	0.00	-
8:40	0.0	0.00	8:40	0.00	0.00	-
8:41	0.0	0.00	8:41	0.00	0.00	-
8:42	0.0	0.00	8:42	0.00	0.00	-
8:43	0.0	0.00	8:43	0.0	0.00	-
8:44	0.0	0.00	8:44	0.0	0.00	-
8:45	0.0	0.00	8:45	0.0	0.00	-
8:46	0.0	0.00	8:46	0.0	0.00	-
8:47	0.0	0.00	8:47	0.0	0.00	-
8:48	0.0	0.00	8:48	0.0	0.00	-
8:49	0.0	0.00	8:49	0.0	0.00	-
8:50	0.0	0.00	8:50	0.0	0.00	-
8:51	0.0	0.00	8:51	0.0	0.00	-
8:52	0.0	0.00	8:52	0.0	0.00	-
8:53	0.0	0.00	8:53	0.0	0.00	-
8:54	0.0	0.00	8:54	0.0	0.00	-
8:55	0.0	0.00	8:55	0.0	0.00	-
8:56	0.0	0.00	8:56	0.0	0.00	-
8:57	0.0	0.00	8:57	0.0	0.00	-
8:58	0.0	0.00	8:58	0.0	0.00	-
8:59	0.0	0.00	8:59	0.0	0.00	-
9:00	0.0	0.00	9:00	0.0	0.00	-
9:01	0.0	0.00	9:01	0.0	0.00	-
9:02	0.0	0.00	9:02	0.0	0.00	-
9:03	0.0	0.00	9:03	0.0	0.00	-
9:04	0.0	0.00	9:04	0.0	0.00	-
9:05	0.0	0.00	9:05	0.0	0.00	-
9:06	0.0	0.0	9:06	0.0	0.00	-
9:07	0.0	0.0	9:07	0.0	0.00	-
9:08	0.0	0.0	9:08	0.0	0.00	-
9:09	0.0	0.0	9:09	0.0	0.0	-
9:10	0.0	0.0	9:10	0.0	0.0	-
9:11	0.0	0.0	9:11	0.0	0.0	-
9:12	0.0	0.0	9:12	0.0	0.0	-
9:13	0.0	0.0	9:13	0.0	0.0	-
9:14	0.0	0.0	9:14	0.0	0.0	-
9:15	0.0	0.0	9:15	0.0	0.0	-
9:16	0.0	0.0	9:16	0.0	0.0	-
9:17	0.0	0.0	9:17	0.0	0.0	-
9:18	0.0	0.0	9:18	0.0	0.0	-
9:19	0.0	0.0	9:19	0.0	0.0	-
9:20	0.0	0.0	9:20	0.0	0.0	-
9:21	0.0	0.0	9:21	0.0	0.0	-
9:22	0.0	0.0	9:22	0.0	0.0	-
9:23	0.0	0.0	9:23	0.0	0.0	-
9:24	0.0	0.0	9:24	0.0	0.0	-
9:25	0.0	0.0	9:25	0.0	0.0	-
9:26	0.0	0.0	9:26	0.0	0.0	-
9:27	0.0	0.0	9:27	0.0	0.0	-
9:28	0.0	0.0	9:28	0.0	0.0	-
9:29	0.0	0.0	9:29	0.0	0.0	-
9:30	0.0	0.0	9:30	0.0	0.0	-
9:31	0.0	0.0	9:31	0.0	0.0	-
9:32	0.0	0.0	9:32	0.0	0.0	-

March 10, 2025						
Number of Instances Where Downwind VOCs Exceeds Upwind VOCs + 5ppm =						0
Number of Comparable Data Points =						490
PID DATA						
Upwind Station			Downwind Station 1			Exceeds VOCs Alarm Limits
Time	VOC (ppm)	15-Minute Average	Time	VOC (ppm)	15-Minute Average	
9:33	0.0	0.0	9:33	0.0	0.0	-
9:34	0.0	0.0	9:34	0.0	0.0	-
9:35	0.0	0.0	9:35	0.0	0.0	-
9:36	0.0	0.0	9:36	0.0	0.0	-
9:37	0.0	0.0	9:37	0.0	0.0	-
9:38	0.0	0.0	9:38	0.0	0.0	-
9:39	0.1	0.0	9:39	0.0	0.0	-
9:40	0.1	0.0	9:40	0.0	0.0	-
9:41	0.1	0.0	9:41	0.0	0.0	-
9:42	0.1	0.0	9:42	0.0	0.0	-
9:43	0.1	0.0	9:43	0.0	0.0	-
9:44	0.1	0.0	9:44	0.0	0.0	-
9:45	0.1	0.0	9:45	0.0	0.0	-
9:46	0.1	0.0	9:46	0.0	0.0	-
9:47	0.1	0.0	9:47	0.0	0.0	-
9:48	0.1	0.0	9:48	0.0	0.0	-
9:49	0.1	0.0	9:49	0.0	0.0	-
9:50	0.1	0.0	9:50	0.0	0.0	-
9:51	0.1	0.0	9:51	0.0	0.0	-
9:52	0.1	0.0	9:52	0.0	0.0	-
9:53	0.1	0.0	9:53	0.0	0.0	-
9:54	0.1	0.0	9:54	0.0	0.0	-
9:55	0.1	0.0	9:55	0.0	0.0	-
9:56	0.1	0.0	9:56	0.0	0.0	-
9:57	0.0	0.0	9:57	0.0	0.0	-
9:58	0.0	0.0	9:58	0.0	0.0	-
9:59	0.0	0.0	9:59	0.0	0.0	-
10:00	0.0	0.0	10:00	0.0	0.0	-
10:01	0.0	0.0	10:01	0.0	0.0	-
10:02	0.0	0.0	10:02	0.0	0.0	-
10:03	0.0	0.0	10:03	0.0	0.0	-
10:04	0.0	0.0	10:04	0.0	0.0	-
10:05	0.0	0.1	10:05	0.0	0.0	-
10:06	0.0	0.1	10:06	0.0	0.0	-
10:07	0.0	0.1	10:07	0.0	0.0	-
10:08	0.0	0.1	10:08	0.0	0.0	-
10:09	0.0	0.1	10:09	0.0	0.0	-
10:10	0.0	0.1	10:10	0.0	0.0	-
10:11	0.0	0.1	10:11	0.0	0.0	-
10:12	0.0	0.1	10:12	0.0	0.0	-
10:13	0.0	0.1	10:13	0.0	0.0	-
10:14	0.0	0.1	10:14	0.0	0.0	-
10:15	0.0	0.1	10:15	0.0	0.0	-
10:16	0.0	0.1	10:16	0.0	0.0	-
10:17	0.0	0.1	10:17	0.0	0.0	-
10:18	0.0	0.1	10:18	0.0	0.0	-
10:19	0.0	0.1	10:19	0.0	0.0	-
10:20	0.0	0.1	10:20	0.0	0.0	-
10:21	0.0	0.1	10:21	0.0	0.0	-
10:22	0.0	0.1	10:22	0.0	0.0	-
10:23	0.0	0.0	10:23	0.0	0.0	-
10:24	0.0	0.0	10:24	0.0	0.0	-
10:25	0.0	0.0	10:25	0.0	0.0	-
10:26	0.0	0.0	10:26	0.0	0.0	-
10:27	0.0	0.0	10:27	0.0	0.0	-
10:28	0.0	0.0	10:28	0.0	0.0	-
10:29	0.0	0.0	10:29	0.0	0.0	-
10:30	0.0	0.0	10:30	0.0	0.0	-
10:31	0.0	0.0	10:31	0.0	0.0	-
10:32	0.0	0.0	10:32	0.0	0.0	-
10:33	0.0	0.0	10:33	0.0	0.0	-
10:34	0.0	0.0	10:34	0.0	0.0	-
10:35	0.0	0.0	10:35	0.0	0.0	-
10:36	0.0	0.0	10:36	0.0	0.0	-
10:37	0.0	0.0	10:37	0.0	0.0	-
10:38	0.0	0.0	10:38	0.0	0.0	-
10:39	0.0	0.0	10:39	0.0	0.0	-
10:40	0.0	0.0	10:40	0.0	0.0	-

March 10, 2025						
					Number of Instances Where Downwind VOCs Exceeds Upwind VOCs + 5ppm =	0
					Number of Comparable Data Points =	490
PID DATA						
Upwind Station			Downwind Station 1			Exceeds VOCs Alarm Limits
Time	VOC (ppm)	15-Minute Average	Time	VOC (ppm)	15-Minute Average	
10:41	0.0	0.0	10:41	0.0	0.0	-
10:42	0.0	0.0	10:42	0.0	0.0	-
10:43	0.0	0.0	10:43	0.0	0.0	-
10:44	0.0	0.0	10:44	0.0	0.0	-
10:45	0.0	0.0	10:45	0.0	0.0	-
10:46	0.0	0.0	10:46	0.0	0.0	-
10:47	0.0	0.0	10:47	0.0	0.0	-
10:48	0.0	0.0	10:48	0.0	0.0	-
10:49	0.0	0.0	10:49	0.0	0.0	-
10:50	0.0	0.0	10:50	0.0	0.0	-
10:51	0.0	0.0	10:51	0.0	0.0	-
10:52	0.0	0.0	10:52	0.0	0.0	-
10:53	0.0	0.0	10:53	0.0	0.0	-
10:54	0.0	0.0	10:54	0.0	0.0	-
10:55	0.0	0.0	10:55	0.0	0.0	-
10:56	0.0	0.0	10:56	0.0	0.0	-
10:57	0.0	0.0	10:57	0.0	0.0	-
10:58	0.0	0.0	10:58	0.0	0.0	-
10:59	0.0	0.0	10:59	0.0	0.0	-
11:00	0.0	0.0	11:00	0.0	0.0	-
11:01	0.0	0.0	11:01	0.0	0.0	-
11:02	0.0	0.0	11:02	0.0	0.0	-
11:03	0.0	0.0	11:03	0.0	0.0	-
11:04	0.0	0.0	11:04	0.0	0.0	-
11:05	0.0	0.0	11:05	0.0	0.0	-
11:06	0.0	0.0	11:06	0.0	0.0	-
11:07	0.0	0.0	11:07	0.0	0.0	-
11:08	0.0	0.0	11:08	0.0	0.0	-
11:09	0.0	0.0	11:09	0.0	0.0	-
11:10	0.0	0.0	11:10	0.0	0.0	-
11:11	0.0	0.0	11:11	0.0	0.0	-
11:12	0.0	0.0	11:12	0.0	0.0	-
11:13	0.0	0.0	11:13	0.0	0.0	-
11:14	0.0	0.0	11:14	0.0	0.0	-
11:15	0.0	0.0	11:15	0.0	0.0	-
11:16	0.0	0.0	11:16	0.0	0.0	-
11:17	0.0	0.0	11:17	0.0	0.0	-
11:18	0.0	0.0	11:18	0.0	0.0	-
11:19	0.0	0.0	11:19	0.0	0.0	-
11:20	0.0	0.0	11:20	0.0	0.0	-
11:21	0.0	0.0	11:21	0.0	0.0	-
11:22	0.0	0.0	11:22	0.0	0.0	-
11:23	0.0	0.0	11:23	0.0	0.0	-
11:24	0.0	0.0	11:24	0.0	0.0	-
11:25	0.0	0.0	11:25	0.0	0.0	-
11:26	0.0	0.0	11:26	0.0	0.0	-
11:27	0.0	0.0	11:27	0.0	0.0	-
11:28	0.0	0.0	11:28	0.0	0.0	-
11:29	0.0	0.0	11:29	0.0	0.0	-
11:30	0.0	0.0	11:30	0.0	0.0	-
11:31	0.0	0.0	11:31	0.0	0.0	-
11:32	0.0	0.0	11:32	0.0	0.0	-
11:33	0.0	0.0	11:33	0.0	0.0	-
11:34	0.0	0.0	11:34	0.0	0.0	-
11:35	0.0	0.0	11:35	0.0	0.0	-
11:36	0.0	0.0	11:36	0.0	0.0	-
11:37	0.0	0.0	11:37	0.0	0.0	-
11:38	0.0	0.0	11:38	0.0	0.0	-
11:39	0.0	0.0	11:39	0.0	0.0	-
11:40	0.0	0.0	11:40	0.0	0.0	-
11:41	0.0	0.0	11:41	0.0	0.0	-
11:42	0.0	0.0	11:42	0.0	0.0	-
11:43	0.0	0.0	11:43	0.0	0.0	-
11:44	0.0	0.0	11:44	0.0	0.0	-
11:45	0.0	0.0	11:45	0.0	0.0	-
11:46	0.0	0.0	11:46	0.0	0.0	-
11:47	0.0	0.0	11:47	0.0	0.0	-
11:48	0.0	0.0	11:48	0.0	0.0	-

March 10, 2025						
Number of Instances Where Downwind VOCs Exceeds Upwind VOCs + 5ppm =						0
Number of Comparable Data Points =						490
PID DATA						
Upwind Station			Downwind Station 1			Exceeds VOCs Alarm Limits
Time	VOC (ppm)	15-Minute Average	Time	VOC (ppm)	15-Minute Average	
11:49	0.0	0.0	11:49	0.0	0.0	-
11:50	0.0	0.0	11:50	0.0	0.0	-
11:51	0.0	0.0	11:51	0.0	0.0	-
11:52	0.0	0.0	11:52	0.0	0.0	-
11:53	0.0	0.0	11:53	0.0	0.0	-
11:54	0.0	0.0	11:54	0.0	0.0	-
11:55	0.0	0.0	11:55	0.0	0.0	-
11:56	0.0	0.0	11:56	0.0	0.0	-
11:57	0.0	0.0	11:57	0.0	0.0	-
11:58	0.0	0.0	11:58	0.0	0.0	-
11:59	0.0	0.0	11:59	0.0	0.0	-
12:00	0.0	0.0	12:00	0.0	0.0	-
12:01	0.0	0.0	12:01	0.0	0.0	-
12:02	0.0	0.0	12:02	0.0	0.0	-
12:03	0.0	0.0	12:03	0.0	0.0	-
12:04	0.0	0.0	12:04	0.0	0.0	-
12:05	0.0	0.0	12:05	0.0	0.0	-
12:06	0.0	0.0	12:06	0.0	0.0	-
12:07	0.0	0.0	12:07	0.0	0.0	-
12:08	0.0	0.0	12:08	0.0	0.0	-
12:09	0.0	0.0	12:09	0.0	0.0	-
12:10	0.0	0.0	12:10	0.0	0.0	-
12:11	0.0	0.0	12:11	0.0	0.0	-
12:12	0.0	0.0	12:12	0.0	0.0	-
12:13	0.0	0.0	12:13	0.0	0.0	-
12:14	0.0	0.0	12:14	0.0	0.0	-
12:15	0.0	0.0	12:15	0.0	0.0	-
12:16	0.0	0.0	12:16	0.0	0.0	-
12:17	0.0	0.0	12:17	0.0	0.0	-
12:18	0.0	0.0	12:18	0.0	0.0	-
12:19	0.0	0.0	12:19	0.0	0.0	-
12:20	0.0	0.0	12:20	0.0	0.0	-
12:21	0.0	0.0	12:21	0.0	0.0	-
12:22	0.0	0.0	12:22	0.0	0.0	-
12:23	0.0	0.0	12:23	0.0	0.0	-
12:24	0.0	0.0	12:24	0.0	0.0	-
12:25	0.0	0.0	12:25	0.0	0.0	-
12:26	0.0	0.0	12:26	0.0	0.0	-
12:27	0.0	0.0	12:27	0.0	0.0	-
12:28	0.0	0.0	12:28	0.0	0.0	-
12:29	0.0	0.0	12:29	0.0	0.0	-
12:30	0.0	0.0	12:30	0.0	0.0	-
12:31	0.0	0.0	12:31	0.0	0.0	-
12:32	0.0	0.0	12:32	0.0	0.0	-
12:33	0.0	0.0	12:33	0.0	0.0	-
12:34	0.0	0.0	12:34	0.0	0.0	-
12:35	0.0	0.0	12:35	0.0	0.0	-
12:36	0.0	0.0	12:36	0.0	0.0	-
12:37	0.0	0.0	12:37	0.0	0.0	-
12:38	0.0	0.0	12:38	0.0	0.0	-
12:39	0.0	0.0	12:39	0.0	0.0	-
12:40	0.0	0.0	12:40	0.0	0.0	-
12:41	0.0	0.0	12:41	0.0	0.0	-
12:42	0.0	0.0	12:42	0.0	0.0	-
12:43	0.1	0.0	12:43	0.0	0.0	-
12:44	0.1	0.0	12:44	0.0	0.0	-
12:45	0.1	0.0	12:45	0.0	0.0	-
12:46	0.1	0.0	12:46	0.0	0.0	-
12:47	0.1	0.0	12:47	0.0	0.0	-
12:48	0.1	0.0	12:48	0.0	0.0	-
12:49	0.1	0.0	12:49	0.0	0.0	-
12:50	0.1	0.0	12:50	0.0	0.0	-
12:51	0.1	0.0	12:51	0.0	0.0	-
12:52	0.1	0.0	12:52	0.0	0.0	-
12:53	0.1	0.0	12:53	0.0	0.0	-
12:54	0.1	0.0	12:54	0.0	0.0	-
12:55	0.1	0.0	12:55	0.0	0.0	-
12:56	0.1	0.0	12:56	0.0	0.0	-

March 10, 2025						
Number of Instances Where Downwind VOCs Exceeds Upwind VOCs + 5ppm =						0
Number of Comparable Data Points =						490
PID DATA						
Upwind Station			Downwind Station 1			Exceeds VOCs Alarm Limits
Time	VOC (ppm)	15-Minute Average	Time	VOC (ppm)	15-Minute Average	
12:57	0.1	0.0	12:57	0.0	0.0	-
12:58	0.1	0.0	12:58	0.0	0.0	-
12:59	0.2	0.0	12:59	0.0	0.0	-
13:00	0.2	0.1	13:00	0.0	0.0	-
13:01	0.2	0.1	13:01	0.0	0.0	-
13:02	0.2	0.1	13:02	0.0	0.0	-
13:03	0.2	0.1	13:03	0.0	0.0	-
13:04	0.2	0.1	13:04	0.0	0.0	-
13:05	0.1	0.1	13:05	0.0	0.0	-
13:06	0.1	0.1	13:06	0.0	0.0	-
13:07	0.1	0.1	13:07	0.0	0.0	-
13:08	0.1	0.1	13:08	0.0	0.0	-
13:09	0.1	0.1	13:09	0.0	0.0	-
13:10	0.1	0.1	13:10	0.0	0.0	-
13:11	0.1	0.1	13:11	0.0	0.0	-
13:12	0.1	0.1	13:12	0.0	0.0	-
13:13	0.1	0.1	13:13	0.0	0.0	-
13:14	0.1	0.1	13:14	0.0	0.0	-
13:15	0.1	0.1	13:15	0.0	0.0	-
13:16	0.1	0.1	13:16	0.0	0.0	-
13:17	0.1	0.1	13:17	0.0	0.0	-
13:18	0.1	0.1	13:18	0.0	0.0	-
13:19	0.0	0.1	13:19	0.0	0.0	-
13:20	0.0	0.1	13:20	0.0	0.0	-
13:21	0.0	0.1	13:21	0.0	0.0	-
13:22	0.0	0.1	13:22	0.0	0.0	-
13:23	0.0	0.1	13:23	0.0	0.0	-
13:24	0.0	0.1	13:24	0.0	0.0	-
13:25	0.0	0.1	13:25	0.0	0.0	-
13:26	0.0	0.1	13:26	0.0	0.0	-
13:27	0.0	0.0	13:27	0.0	0.0	-
13:28	0.0	0.0	13:28	0.0	0.0	-
13:29	0.0	0.0	13:29	0.0	0.0	-
13:30	0.0	0.0	13:30	0.0	0.0	-
13:31	0.0	0.0	13:31	0.0	0.0	-
13:32	0.0	0.0	13:32	0.0	0.0	-
13:33	0.0	0.0	13:33	0.0	0.0	-
13:34	0.0	0.0	13:34	0.0	0.0	-
13:35	0.0	0.0	13:35	0.0	0.0	-
13:36	0.0	0.0	13:36	0.0	0.0	-
13:37	0.0	0.0	13:37	0.0	0.0	-
13:38	0.0	0.0	13:38	0.0	0.0	-
13:39	0.0	0.0	13:39	0.0	0.0	-
13:40	0.0	0.0	13:40	0.0	0.0	-
13:41	0.0	0.0	13:41	0.0	0.0	-
13:42	0.0	0.0	13:42	0.0	0.0	-
13:43	0.0	0.0	13:43	0.0	0.0	-
13:44	0.0	0.0	13:44	0.0	0.0	-
13:45	0.0	0.0	13:45	0.0	0.0	-
13:46	0.0	0.0	13:46	0.0	0.0	-
13:47	0.0	0.0	13:47	0.0	0.0	-
13:48	0.0	0.0	13:48	0.0	0.0	-
13:49	0.0	0.0	13:49	0.0	0.0	-
13:50	0.0	0.0	13:50	0.0	0.0	-
13:51	0.0	0.0	13:51	0.0	0.0	-
13:52	0.0	0.0	13:52	0.0	0.0	-
13:53	0.0	0.0	13:53	0.0	0.0	-
13:54	0.0	0.0	13:54	0.0	0.0	-
13:55	0.0	0.0	13:55	0.0	0.0	-
13:56	0.0	0.0	13:56	0.0	0.0	-
13:57	0.0	0.0	13:57	0.0	0.0	-
13:58	0.0	0.0	13:58	0.0	0.0	-
13:59	0.0	0.0	13:59	0.0	0.0	-
14:00	0.0	0.0	14:00	0.0	0.0	-
14:01	0.0	0.0	14:01	0.1	0.0	-
14:02	0.0	0.0	14:02	0.0	0.0	-
14:03	0.0	0.0	14:03	0.1	0.0	-
14:04	0.0	0.0	14:04	0.2	0.0	-

March 10, 2025						
Number of Instances Where Downwind VOCs Exceeds Upwind VOCs + 5ppm =						0
Number of Comparable Data Points =						490
PID DATA						
Upwind Station			Downwind Station 1			Exceeds VOCs Alarm Limits
Time	VOC (ppm)	15-Minute Average	Time	VOC (ppm)	15-Minute Average	
14:05	0.0	0.0	14:05	0.2	0.0	-
14:06	0.0	0.0	14:06	0.1	0.0	-
14:07	0.0	0.0	14:07	0.1	0.0	-
14:08	0.0	0.0	14:08	0.1	0.1	-
14:09	0.0	0.0	14:09	0.1	0.1	-
14:10	0.0	0.0	14:10	0.1	0.1	-
14:11	0.0	0.0	14:11	0.1	0.1	-
14:12	0.0	0.0	14:12	0.1	0.1	-
14:13		0.0	14:13	0.1	0.1	-
14:14		0.0	14:14		0.1	-
14:15		0.0	14:15		0.1	-

LANGAN

The Beacon - 413 E 120th Street
170745301
CAMP Data Summary

Date: 3/11/2025
Observer: Aron Farber

Particulate Monitoring		
	Upwind Station	**Downwind Station**
Minimum 15min Average	0.005	0.009
Maximum 15min Average	0.078	0.077
High Intervals "exceedances" (15min > 0.150 + Upwind level)	N/A	No
Minimum 1min Reading	0.004	0.009
Maximum 1min Reading	0.091	0.135

Organic Vapor Monitoring		
	Upwind Station	**Downwind Station**
Minimum 15min Average	0.0	0.0
Maximum 15min Average	0.3	0.0
High Intervals "exceedances" (15min > 5 + Upwind level)	N/A	No
Minimum 1min Reading	0.0	0.0
Maximum 1min Reading	0.4	0.0

All reported particulate concentrations are in mg/m3 or milligrams per cubic meter and all reported organic vapor concentrations are in ppm or parts per million, unless specified otherwise.

March 11, 2025						
Number of Instances Where Downwind Particulates Exceeds Upwind Particulate + .150 mg/m^3 =						0
Number of Comparable Data Points =						541
PARTICULATE DATA						
Upwind			Downwind Station 1			Exceeds Particulate Alarm Limits
Time	PM 10 (mg/m^3)	15-Minute Average	Time	PM 10 (mg/m^3)	15-Minute Average	
5:58		-	5:58	0.025	-	
5:59		-	5:59	0.022	-	
6:00		-	6:00	0.022	-	
6:01	0.237	-	6:01	0.022	-	
6:02	0.024	-	6:02	0.021	-	
6:03	0.023	-	6:03	0.022	-	
6:04	0.024	-	6:04	0.022	-	
6:05	0.023	-	6:05	0.023	-	
6:06	0.024	-	6:06	0.022	-	
6:07	0.023	-	6:07	0.025	-	
6:08	0.024	-	6:08	0.025	-	
6:09	0.027	-	6:09	0.026	-	
6:10	0.027	-	6:10	0.026	-	
6:11	0.027	-	6:11	0.026	-	
6:12	0.027	-	6:12	0.026	-	
6:13	0.026	-	6:13	0.028	0.024	
6:14	0.027	-	6:14	0.028	0.024	
6:15	0.028	-	6:15	0.028	0.024	
6:16	0.028	0.039	6:16	0.027	0.025	-
6:17	0.030	0.025	6:17	0.027	0.025	-
6:18	0.028	0.026	6:18	0.027	0.025	-
6:19	0.028	0.026	6:19	0.026	0.026	-
6:20	0.027	0.026	6:20	0.026	0.026	-
6:21	0.027	0.027	6:21	0.024	0.026	-
6:22	0.026	0.027	6:22	0.022	0.026	-
6:23	0.024	0.027	6:23	0.021	0.026	-
6:24	0.023	0.027	6:24	0.021	0.026	-
6:25	0.023	0.027	6:25	0.022	0.026	-
6:26	0.022	0.027	6:26	0.021	0.025	-
6:27	0.022	0.026	6:27	0.021	0.025	-
6:28	0.022	0.026	6:28	0.021	0.025	-
6:29	0.022	0.026	6:29	0.020	0.024	-
6:30	0.022	0.025	6:30	0.021	0.024	-
6:31	0.021	0.025	6:31	0.021	0.023	-
6:32	0.021	0.024	6:32	0.021	0.023	-
6:33	0.021	0.024	6:33	0.020	0.022	-
6:34	0.021	0.023	6:34	0.020	0.022	-
6:35	0.021	0.023	6:35	0.020	0.021	-
6:36	0.020	0.023	6:36	0.020	0.021	-
6:37	0.020	0.022	6:37	0.020	0.021	-
6:38	0.021	0.022	6:38	0.020	0.021	-
6:39	0.020	0.021	6:39	0.020	0.021	-
6:40	0.020	0.021	6:40	0.020	0.021	-
6:41	0.020	0.021	6:41	0.019	0.020	-
6:42	0.020	0.021	6:42	0.019	0.020	-
6:43	0.020	0.021	6:43	0.019	0.020	-
6:44	0.019	0.021	6:44	0.019	0.020	-
6:45	0.019	0.020	6:45	0.019	0.020	-
6:46	0.019	0.020	6:46	0.019	0.020	-
6:47	0.019	0.020	6:47	0.020	0.020	-
6:48	0.019	0.020	6:48	0.020	0.020	-
6:49	0.020	0.020	6:49	0.020	0.020	-
6:50	0.020	0.020	6:50	0.020	0.020	-
6:51	0.020	0.020	6:51	0.021	0.020	-
6:52	0.021	0.020	6:52	0.021	0.020	-
6:53	0.021	0.020	6:53	0.021	0.020	-
6:54	0.021	0.020	6:54	0.021	0.020	-
6:55	0.022	0.020	6:55	0.021	0.020	-
6:56	0.022	0.020	6:56	0.021	0.020	-
6:57	0.021	0.020	6:57	0.021	0.020	-
6:58	0.022	0.020	6:58	0.021	0.020	-
6:59	0.022	0.020	6:59	0.022	0.020	-
7:00	0.022	0.021	7:00	0.022	0.021	-
7:01	0.022	0.021	7:01	0.023	0.021	-
7:02	0.023	0.021	7:02	0.022	0.021	-
7:03	0.024	0.021	7:03	0.023	0.021	-
7:04	0.023	0.022	7:04	0.023	0.021	-
7:05	0.024	0.022	7:05	0.023	0.022	-
7:06	0.025	0.022	7:06	0.024	0.022	-
7:07	0.025	0.022	7:07	0.024	0.022	-

March 11, 2025						
Number of Instances Where Downwind Particulates Exceeds Upwind Particulate + .150 mg/m^3 =						0
Number of Comparable Data Points =						541
PARTICULATE DATA						
Upwind			Downwind Station 1			Exceeds Particulate Alarm Limits
Time	PM 10 (mg/m^3)	15-Minute Average	Time	PM 10 (mg/m^3)	15-Minute Average	
7:08	0.025	0.023	7:08	0.025	0.022	-
7:09	0.025	0.023	7:09	0.025	0.022	-
7:10	0.025	0.023	7:10	0.026	0.023	-
7:11	0.026	0.023	7:11	0.026	0.023	-
7:12	0.026	0.024	7:12	0.026	0.023	-
7:13	0.026	0.024	7:13	0.026	0.024	-
7:14	0.026	0.024	7:14	0.026	0.024	-
7:15	0.026	0.024	7:15	0.026	0.024	-
7:16	0.026	0.025	7:16	0.026	0.025	-
7:17	0.027	0.025	7:17	0.026	0.025	-
7:18	0.027	0.025	7:18	0.026	0.025	-
7:19	0.026	0.025	7:19	0.026	0.025	-
7:20	0.026	0.026	7:20	0.025	0.025	-
7:21	0.025	0.026	7:21	0.025	0.026	-
7:22	0.025	0.026	7:22	0.025	0.026	-
7:23	0.025	0.026	7:23	0.025	0.026	-
7:24	0.025	0.026	7:24	0.025	0.026	-
7:25	0.025	0.026	7:25	0.025	0.026	-
7:26	0.025	0.026	7:26	0.025	0.026	-
7:27	0.025	0.026	7:27	0.025	0.026	-
7:28	0.025	0.026	7:28	0.025	0.025	-
7:29	0.025	0.026	7:29	0.025	0.025	-
7:30	0.025	0.026	7:30	0.025	0.025	-
7:31	0.025	0.025	7:31	0.025	0.025	-
7:32	0.025	0.025	7:32	0.025	0.025	-
7:33	0.025	0.025	7:33	0.025	0.025	-
7:34	0.025	0.025	7:34	0.025	0.025	-
7:35	0.025	0.025	7:35	0.025	0.025	-
7:36	0.025	0.025	7:36	0.025	0.025	-
7:37	0.025	0.025	7:37	0.025	0.025	-
7:38	0.024	0.025	7:38	0.024	0.025	-
7:39	0.023	0.025	7:39	0.023	0.025	-
7:40	0.024	0.025	7:40	0.023	0.025	-
7:41	0.024	0.025	7:41	0.023	0.025	-
7:42	0.023	0.025	7:42	0.022	0.025	-
7:43	0.023	0.025	7:43	0.022	0.024	-
7:44	0.023	0.024	7:44	0.022	0.024	-
7:45	0.023	0.024	7:45	0.021	0.024	-
7:46	0.022	0.024	7:46	0.021	0.024	-
7:47	0.022	0.024	7:47	0.021	0.023	-
7:48	0.023	0.024	7:48	0.021	0.023	-
7:49	0.023	0.024	7:49	0.023	0.023	-
7:50	0.025	0.023	7:50	0.023	0.023	-
7:51	0.023	0.023	7:51	0.022	0.023	-
7:52	0.024	0.023	7:52	0.023	0.022	-
7:53	0.024	0.023	7:53	0.024	0.022	-
7:54	0.026	0.023	7:54	0.025	0.022	-
7:55	0.026	0.023	7:55	0.026	0.022	-
7:56	0.027	0.024	7:56	0.027	0.023	-
7:57	0.028	0.024	7:57	0.027	0.023	-
7:58	0.030	0.024	7:58	0.030	0.023	-
7:59	0.031	0.025	7:59	0.030	0.024	-
8:00	0.032	0.025	8:00	0.031	0.024	-
8:01	0.035	0.026	8:01	0.033	0.025	-
8:02	0.040	0.027	8:02	0.035	0.026	-
8:03	0.040	0.028	8:03	0.040	0.027	-
8:04	0.041	0.029	8:04	0.041	0.028	-
8:05	0.041	0.030	8:05	0.043	0.029	-
8:06	0.046	0.031	8:06	0.045	0.030	-
8:07	0.049	0.033	8:07	0.051	0.032	-
8:08	0.051	0.034	8:08	0.054	0.034	-
8:09	0.055	0.036	8:09	0.057	0.036	-
8:10	0.056	0.038	8:10	0.060	0.038	-
8:11	0.060	0.040	8:11	0.063	0.040	-
8:12	0.061	0.042	8:12	0.063	0.043	-
8:13	0.065	0.045	8:13	0.070	0.045	-
8:14	0.072	0.047	8:14	0.074	0.048	-
8:15	0.076	0.050	8:15	0.074	0.051	-
8:16	0.078	0.053	8:16	0.076	0.054	-
8:17	0.082	0.055	8:17	0.083	0.056	-

March 11, 2025						
Number of Instances Where Downwind Particulates Exceeds Upwind Particulate + .150 mg/m^3 =						0
Number of Comparable Data Points =						541
PARTICULATE DATA						
Upwind			Downwind Station 1			Exceeds Particulate Alarm Limits
Time	PM 10 (mg/m^3)	15-Minute Average	Time	PM 10 (mg/m^3)	15-Minute Average	
8:18	0.091	0.058	8:18	0.089	0.060	-
8:19	0.089	0.062	8:19	0.093	0.063	-
8:20	0.091	0.065	8:20	0.090	0.066	-
8:21	0.091	0.068	8:21	0.089	0.069	-
8:22	0.090	0.071	8:22	0.085	0.072	-
8:23	0.083	0.074	8:23	0.079	0.075	-
8:24	0.072	0.076	8:24	0.064	0.076	-
8:25	0.065	0.077	8:25	0.060	0.077	-
8:26	0.061	0.078	8:26	0.056	0.077	-
8:27	0.056	0.078	8:27	0.054	0.076	-
8:28	0.053	0.077	8:28	0.053	0.076	-
8:29	0.051	0.077	8:29	0.048	0.075	-
8:30	0.050	0.075	8:30	0.046	0.073	-
8:31	0.048	0.074	8:31	0.048	0.071	-
8:32	0.048	0.072	8:32	0.045	0.069	-
8:33	0.047	0.069	8:33	0.044	0.067	-
8:34	0.046	0.066	8:34	0.044	0.064	-
8:35	0.046	0.063	8:35	0.043	0.060	-
8:36	0.042	0.060	8:36	0.042	0.057	-
8:37	0.039	0.057	8:37	0.037	0.054	-
8:38	0.036	0.054	8:38	0.035	0.051	-
8:39	0.035	0.051	8:39	0.034	0.048	-
8:40	0.035	0.048	8:40	0.034	0.046	-
8:41	0.034	0.046	8:41	0.033	0.044	-
8:42	0.034	0.044	8:42	0.034	0.043	-
7:02	0.034	0.043	7:02	0.034	0.041	-
7:03	0.036	0.042	7:03	0.034	0.040	-
7:04	0.035	0.041	7:04	0.034	0.039	-
7:05	0.034	0.040	7:05	0.034	0.038	-
7:06	0.034	0.039	7:06	0.033	0.037	-
7:07	0.035	0.038	7:07	0.033	0.037	-
7:08	0.033	0.037	7:08	0.034	0.036	-
7:09	0.034	0.036	7:09	0.037	0.035	-
7:10	0.033	0.035	7:10	0.036	0.035	-
7:11	0.033	0.035	7:11	0.034	0.034	-
7:12	0.034	0.034	7:12	0.036	0.034	-
7:13	0.034	0.034	7:13	0.035	0.034	-
7:14	0.034	0.034	7:14	0.035	0.034	-
7:15	0.034	0.034	7:15	0.035	0.034	-
7:16	0.033	0.034	7:16	0.035	0.035	-
7:17	0.034	0.034	7:17	0.035	0.035	-
7:18	0.034	0.034	7:18	0.037	0.035	-
7:19	0.034	0.034	7:19	0.038	0.035	-
7:20	0.034	0.034	7:20	0.037	0.035	-
7:21	0.035	0.034	7:21	0.036	0.035	-
7:22	0.035	0.034	7:22	0.037	0.036	-
7:23	0.036	0.034	7:23	0.037	0.036	-
7:24	0.036	0.034	7:24	0.037	0.036	-
7:25	0.035	0.034	7:25	0.037	0.036	-
7:26	0.035	0.034	7:26	0.038	0.036	-
7:27	0.037	0.034	7:27	0.039	0.036	-
7:28	0.037	0.035	7:28	0.039	0.037	-
7:29	0.053	0.035	7:29	0.041	0.037	-
7:30	0.039	0.036	7:30	0.041	0.037	-
7:31	0.062	0.036	7:31	0.045	0.038	-
7:32	0.041	0.038	7:32	0.045	0.038	-
7:33	0.041	0.039	7:33	0.044	0.039	-
7:34	0.040	0.039	7:34	0.042	0.039	-
7:35	0.039	0.040	7:35	0.042	0.040	-
7:36	0.040	0.040	7:36	0.043	0.040	-
7:37	0.039	0.040	7:37	0.044	0.040	-
7:38	0.040	0.041	7:38	0.043	0.041	-
7:39	0.040	0.041	7:39	0.043	0.041	-
7:40	0.039	0.041	7:40	0.043	0.042	-
7:41	0.038	0.041	7:41	0.041	0.042	-
7:42	0.037	0.042	7:42	0.039	0.042	-
7:43	0.036	0.042	7:43	0.039	0.042	-
7:44	0.036	0.042	7:44	0.039	0.042	-
7:45	0.035	0.040	7:45	0.038	0.042	-
7:46	0.033	0.040	7:46	0.038	0.042	-

March 11, 2025						
Number of Instances Where Downwind Particulates Exceeds Upwind Particulate + .150 mg/m^3 =						0
Number of Comparable Data Points =						541
PARTICULATE DATA						
Upwind			Downwind Station 1			Exceeds Particulate Alarm Limits
Time	PM 10 (mg/m^3)	15-Minute Average	Time	PM 10 (mg/m^3)	15-Minute Average	
7:47	0.033	0.038	7:47	0.037	0.042	-
7:48	0.033	0.038	7:48	0.037	0.041	-
7:49	0.033	0.037	7:49	0.037	0.041	-
7:50	0.033	0.037	7:50	0.038	0.040	-
7:51	0.033	0.036	7:51	0.038	0.040	-
7:52	0.033	0.036	7:52	0.037	0.040	-
7:53	0.033	0.035	7:53	0.037	0.039	-
7:54	0.033	0.035	7:54	0.037	0.039	-
7:55	0.032	0.035	7:55	0.038	0.038	-
7:56	0.032	0.034	7:56	0.037	0.038	-
7:57	0.033	0.034	7:57	0.038	0.038	-
7:58	0.032	0.033	7:58	0.037	0.038	-
7:59	0.032	0.033	7:59	0.037	0.038	-
8:00	0.032	0.033	8:00	0.037	0.037	-
8:01	0.032	0.033	8:01	0.036	0.037	-
8:02	0.032	0.033	8:02	0.036	0.037	-
8:03	0.032	0.033	8:03	0.037	0.037	-
8:04	0.032	0.032	8:04	0.036	0.037	-
8:05	0.032	0.032	8:05	0.037	0.037	-
8:06	0.032	0.032	8:06	0.037	0.037	-
8:07	0.032	0.032	8:07	0.037	0.037	-
8:08	0.032	0.032	8:08	0.037	0.037	-
8:09	0.032	0.032	8:09	0.037	0.037	-
8:10	0.032	0.032	8:10	0.037	0.037	-
8:11	0.031	0.032	8:11	0.037	0.037	-
8:12	0.032	0.032	8:12	0.037	0.037	-
8:13	0.031	0.032	8:13	0.039	0.037	-
8:14	0.032	0.032	8:14	0.038	0.037	-
8:15	0.032	0.032	8:15	0.037	0.037	-
8:16	0.032	0.032	8:16	0.038	0.037	-
8:17	0.033	0.032	8:17	0.038	0.037	-
8:18	0.033	0.032	8:18	0.038	0.037	-
8:19	0.032	0.032	8:19	0.038	0.037	-
8:20	0.032	0.032	8:20	0.038	0.037	-
8:21	0.032	0.032	8:21	0.038	0.038	-
8:22	0.033	0.032	8:22	0.038	0.038	-
8:23	0.033	0.032	8:23	0.037	0.038	-
8:24	0.033	0.032	8:24	0.038	0.038	-
8:25	0.033	0.032	8:25	0.038	0.038	-
8:26	0.033	0.032	8:26	0.038	0.038	-
8:27	0.033	0.032	8:27	0.037	0.038	-
8:28	0.033	0.032	8:28	0.037	0.038	-
8:29	0.033	0.033	8:29	0.037	0.038	-
8:30	0.032	0.033	8:30	0.037	0.038	-
8:31	0.032	0.033	8:31	0.037	0.038	-
8:32	0.032	0.033	8:32	0.036	0.038	-
8:33	0.032	0.033	8:33	0.036	0.037	-
8:34	0.032	0.033	8:34	0.035	0.037	-
8:35	0.031	0.033	8:35	0.035	0.037	-
8:36	0.031	0.032	8:36	0.034	0.037	-
8:37	0.030	0.032	8:37	0.034	0.037	-
8:38	0.031	0.032	8:38	0.034	0.036	-
8:39	0.030	0.032	8:39	0.034	0.036	-
8:40	0.030	0.032	8:40	0.034	0.036	-
8:41	0.030	0.032	8:41	0.034	0.036	-
8:42	0.030	0.031	8:42	0.033	0.035	-
8:43	0.030	0.031	8:43	0.033	0.035	-
8:44	0.029	0.031	8:44	0.033	0.035	-
8:45	0.029	0.031	8:45	0.032	0.035	-
8:46	0.029	0.031	8:46	0.032	0.034	-
8:47	0.028	0.030	8:47	0.032	0.034	-
8:48	0.028	0.030	8:48	0.032	0.034	-
8:49	0.028	0.030	8:49	0.031	0.033	-
8:50	0.027	0.030	8:50	0.031	0.033	-
8:51	0.026	0.029	8:51	0.029	0.033	-
8:52	0.026	0.029	8:52	0.029	0.033	-
8:53	0.026	0.029	8:53	0.029	0.032	-

March 11, 2025						
Number of Instances Where Downwind Particulates Exceeds Upwind Particulate + .150 mg/m^3 =						0
Number of Comparable Data Points =						541
PARTICULATE DATA						
Upwind			Downwind Station 1			Exceeds Particulate Alarm Limits
Time	PM 10 (mg/m^3)	15-Minute Average	Time	PM 10 (mg/m^3)	15-Minute Average	
8:54	0.025	0.028	8:54	0.029	0.032	-
8:55	0.024	0.028	8:55	0.027	0.032	-
8:56	0.023	0.028	8:56	0.024	0.031	-
8:57	0.022	0.027	8:57	0.025	0.030	-
8:58	0.022	0.027	8:58	0.025	0.030	-
8:59	0.022	0.026	8:59	0.025	0.029	-
9:00	0.022	0.026	9:00	0.026	0.029	-
9:01	0.022	0.025	9:01	0.025	0.028	-
9:02	0.024	0.025	9:02	0.023	0.028	-
9:03	0.024	0.024	9:03	0.024	0.027	-
9:04	0.023	0.024	9:04	0.024	0.027	-
9:05	0.022	0.024	9:05	0.023	0.026	-
9:06	0.019	0.024	9:06	0.021	0.026	-
9:07	0.019	0.023	9:07	0.020	0.025	-
9:08	0.021	0.023	9:08	0.020	0.025	-
9:09	0.018	0.022	9:09	0.021	0.024	-
9:10	0.018	0.022	9:10	0.021	0.024	-
9:11	0.018	0.021	9:11	0.022	0.023	-
9:12	0.018	0.021	9:12	0.022	0.023	-
9:13	0.018	0.021	9:13	0.020	0.023	-
9:14	0.017	0.021	9:14	0.020	0.022	-
9:15	0.016	0.020	9:15	0.020	0.022	-
9:16	0.017	0.020	9:16	0.019	0.022	-
9:17	0.016	0.019	9:17	0.018	0.021	-
9:18	0.017	0.019	9:18	0.019	0.021	-
9:19	0.016	0.018	9:19	0.019	0.021	-
9:20	0.016	0.018	9:20	0.019	0.020	-
9:21	0.015	0.018	9:21	0.018	0.020	-
9:22	0.015	0.017	9:22	0.017	0.020	-
9:23	0.015	0.017	9:23	0.018	0.020	-
9:24	0.015	0.017	9:24	0.018	0.020	-
9:25	0.015	0.016	9:25	0.019	0.019	-
9:26	0.015	0.016	9:26	0.019	0.019	-
9:27	0.015	0.016	9:27	0.019	0.019	-
9:28	0.016	0.016	9:28	0.019	0.019	-
9:29	0.016	0.016	9:29	0.018	0.019	-
9:30	0.015	0.016	9:30	0.018	0.019	-
9:31	0.013	0.016	9:31	0.017	0.018	-
9:32	0.013	0.015	9:32	0.016	0.018	-
9:33	0.013	0.015	9:33	0.016	0.018	-
9:34	0.014	0.015	9:34	0.016	0.018	-
9:35	0.014	0.015	9:35	0.015	0.018	-
9:36	0.013	0.015	9:36	0.015	0.018	-
9:37	0.012	0.014	9:37	0.015	0.017	-
9:38	0.012	0.014	9:38	0.014	0.017	-
9:39	0.012	0.014	9:39	0.015	0.017	-
9:40	0.012	0.014	9:40	0.014	0.017	-
9:41	0.012	0.014	9:41	0.015	0.016	-
9:42	0.012	0.013	9:42	0.015	0.016	-
9:43	0.012	0.013	9:43	0.014	0.016	-
9:44	0.012	0.013	9:44	0.014	0.016	-
9:45	0.012	0.013	9:45	0.014	0.015	-
9:46	0.012	0.013	9:46	0.015	0.015	-
9:47	0.012	0.012	9:47	0.015	0.015	-
9:48	0.012	0.012	9:48	0.015	0.015	-
9:49	0.012	0.012	9:49	0.015	0.015	-
9:50	0.012	0.012	9:50	0.015	0.015	-
9:51	0.012	0.012	9:51	0.015	0.015	-
9:52	0.013	0.012	9:52	0.016	0.015	-
9:53	0.013	0.012	9:53	0.016	0.015	-
9:54	0.012	0.012	9:54	0.015	0.015	-
9:55	0.012	0.012	9:55	0.015	0.015	-
9:56	0.013	0.012	9:56	0.015	0.015	-
9:57	0.013	0.012	9:57	0.015	0.015	-
9:58	0.012	0.012	9:58	0.015	0.015	-
9:59	0.011	0.012	9:59	0.014	0.015	-
10:00	0.011	0.012	10:00	0.014	0.015	-

March 11, 2025						
Number of Instances Where Downwind Particulates Exceeds Upwind Particulate + .150 mg/m^3 =						0
Number of Comparable Data Points =						541
PARTICULATE DATA						
Upwind			Downwind Station 1			Exceeds Particulate Alarm Limits
Time	PM 10 (mg/m^3)	15-Minute Average	Time	PM 10 (mg/m^3)	15-Minute Average	
10:01	0.011	0.012	10:01	0.014	0.015	-
10:02	0.011	0.012	10:02	0.014	0.015	-
10:03	0.012	0.012	10:03	0.014	0.015	-
10:04	0.012	0.012	10:04	0.014	0.015	-
10:05	0.011	0.012	10:05	0.014	0.015	-
10:06	0.011	0.012	10:06	0.014	0.015	-
10:07	0.012	0.012	10:07	0.015	0.015	-
10:08	0.014	0.012	10:08	0.017	0.015	-
10:09	0.016	0.012	10:09	0.018	0.015	-
10:10	0.015	0.012	10:10	0.017	0.015	-
10:11	0.015	0.012	10:11	0.025	0.015	-
10:12	0.014	0.012	10:12	0.033	0.016	-
10:13	0.013	0.013	10:13	0.025	0.017	-
10:14	0.016	0.013	10:14	0.027	0.017	-
10:15	0.015	0.013	10:15	0.015	0.018	-
10:16	0.012	0.013	10:16	0.018	0.018	-
10:17	0.013	0.013	10:17	0.016	0.019	-
10:18	0.013	0.013	10:18	0.017	0.019	-
10:19	0.014	0.013	10:19	0.019	0.019	-
10:20	0.013	0.014	10:20	0.017	0.019	-
10:21	0.012	0.014	10:21	0.016	0.020	-
10:22	0.013	0.014	10:22	0.016	0.020	-
10:23	0.012	0.014	10:23	0.016	0.020	-
10:24	0.012	0.014	10:24	0.015	0.020	-
10:25	0.013	0.013	10:25	0.015	0.019	-
10:26	0.012	0.013	10:26	0.016	0.019	-
10:27	0.013	0.013	10:27	0.017	0.019	-
10:28	0.013	0.013	10:28	0.016	0.018	-
10:29	0.013	0.013	10:29	0.016	0.017	-
10:30	0.014	0.013	10:30	0.016	0.016	-
10:31	0.013	0.013	10:31	0.016	0.016	-
10:32	0.013	0.013	10:32	0.016	0.016	-
10:33	0.013	0.013	10:33	0.016	0.016	-
10:34	0.013	0.013	10:34	0.017	0.016	-
10:35	0.013	0.013	10:35	0.017	0.016	-
10:36	0.013	0.013	10:36	0.017	0.016	-
10:37	0.013	0.013	10:37	0.016	0.016	-
10:38	0.012	0.013	10:38	0.016	0.016	-
10:39	0.012	0.013	10:39	0.016	0.016	-
10:40	0.020	0.013	10:40	0.016	0.016	-
10:41	0.014	0.013	10:41	0.016	0.016	-
10:42	0.012	0.013	10:42	0.017	0.016	-
10:43	0.012	0.013	10:43	0.016	0.016	-
10:44	0.011	0.013	10:44	0.015	0.016	-
10:45	0.012	0.013	10:45	0.015	0.016	-
10:46	0.012	0.013	10:46	0.015	0.016	-
10:47	0.012	0.013	10:47	0.015	0.016	-
10:48	0.011	0.013	10:48	0.015	0.016	-
10:49	0.011	0.013	10:49	0.015	0.016	-
10:50	0.011	0.013	10:50	0.016	0.016	-
10:51	0.011	0.013	10:51	0.015	0.016	-
10:52	0.011	0.012	10:52	0.015	0.016	-
10:53	0.011	0.012	10:53	0.015	0.016	-
10:54	0.011	0.012	10:54	0.014	0.015	-
10:55	0.010	0.012	10:55	0.014	0.015	-
10:56	0.009	0.011	10:56	0.013	0.015	-
10:57	0.009	0.011	10:57	0.014	0.015	-
10:58	0.010	0.011	10:58	0.014	0.015	-

March 11, 2025						
Number of Instances Where Downwind Particulates Exceeds Upwind Particulate + .150 mg/m^3 =						0
Number of Comparable Data Points =						541
PARTICULATE DATA						
Upwind			Downwind Station 1			Exceeds Particulate Alarm Limits
Time	PM 10 (mg/m^3)	15-Minute Average	Time	PM 10 (mg/m^3)	15-Minute Average	
10:59	0.009	0.011	10:59	0.014	0.015	-
11:00	0.010	0.011	11:00	0.014	0.015	-
11:01	0.009	0.011	11:01	0.015	0.015	-
11:02	0.010	0.010	11:02	0.015	0.015	-
11:03	0.010	0.010	11:03	0.015	0.015	-
11:04	0.009	0.010	11:04	0.014	0.015	-
11:05	0.010	0.010	11:05	0.014	0.014	-
11:06	0.009	0.010	11:06	0.015	0.014	-
11:07	0.009	0.010	11:07	0.014	0.014	-
11:08	0.009	0.010	11:08	0.014	0.014	-
11:09	0.009	0.010	11:09	0.013	0.014	-
11:10	0.009	0.009	11:10	0.014	0.014	-
11:11	0.008	0.009	11:11	0.015	0.014	-
11:12	0.009	0.009	11:12	0.014	0.014	-
11:13	0.010	0.009	11:13	0.014	0.014	-
11:14	0.009	0.009	11:14	0.014	0.014	-
11:15	0.009	0.009	11:15	0.014	0.014	-
11:16	0.008	0.009	11:16	0.014	0.014	-
11:17	0.009	0.009	11:17	0.014	0.014	-
11:18	0.008	0.009	11:18	0.014	0.014	-
11:19	0.008	0.009	11:19	0.015	0.014	-
11:20	0.008	0.009	11:20	0.013	0.014	-
11:21	0.008	0.009	11:21	0.014	0.014	-
11:22	0.008	0.009	11:22	0.014	0.014	-
11:23	0.008	0.009	11:23	0.014	0.014	-
11:24	0.008	0.009	11:24	0.014	0.014	-
11:25	0.008	0.008	11:25	0.014	0.014	-
11:26	0.008	0.008	11:26	0.014	0.014	-
11:27	0.008	0.008	11:27	0.013	0.014	-
11:28	0.008	0.008	11:28	0.014	0.014	-
11:29	0.008	0.008	11:29	0.014	0.014	-
11:30	0.008	0.008	11:30	0.014	0.014	-
11:31	0.009	0.008	11:31	0.014	0.014	-
11:32	0.009	0.008	11:32	0.016	0.014	-
11:33	0.009	0.008	11:33	0.016	0.014	-
11:34	0.009	0.008	11:34	0.015	0.014	-
11:35	0.009	0.008	11:35	0.014	0.014	-
11:36	0.008	0.008	11:36	0.014	0.014	-
11:37	0.008	0.008	11:37	0.014	0.014	-
11:38	0.008	0.008	11:38	0.014	0.014	-
11:39	0.008	0.008	11:39	0.014	0.014	-
11:40	0.008	0.008	11:40	0.014	0.014	-
11:41	0.008	0.008	11:41	0.014	0.014	-
11:42	0.007	0.008	11:42	0.014	0.014	-
11:43	0.008	0.008	11:43	0.014	0.014	-
11:44	0.007	0.008	11:44	0.013	0.014	-
11:45	0.007	0.008	11:45	0.014	0.014	-
11:46	0.007	0.008	11:46	0.014	0.014	-
11:47	0.008	0.008	11:47	0.014	0.014	-
11:48	0.007	0.008	11:48	0.014	0.014	-
11:49	0.007	0.008	11:49	0.014	0.014	-
11:50	0.007	0.008	11:50	0.014	0.014	-
11:51	0.007	0.008	11:51	0.013	0.014	-
11:52	0.007	0.007	11:52	0.013	0.014	-
11:53	0.009	0.007	11:53	0.013	0.014	-
11:54	0.017	0.007	11:54	0.012	0.014	-
11:55	0.006	0.008	11:55	0.012	0.014	-
11:56	0.005	0.008	11:56	0.012	0.013	-
11:57	0.079	0.008	11:57	0.012	0.013	-
11:58	0.031	0.013	11:58	0.012	0.013	-
11:59	0.074	0.014	11:59	0.012	0.013	-
12:00	0.066	0.019	12:00	0.012	0.013	-
12:01	0.026	0.022	12:01	0.013	0.013	-
12:02	0.043	0.024	12:02	0.013	0.013	-
12:03	0.033	0.026	12:03	0.013	0.013	-
12:04	0.014	0.028	12:04	0.013	0.013	-
12:05	0.007	0.028	12:05	0.014	0.013	-

March 11, 2025						
Number of Instances Where Downwind Particulates Exceeds Upwind Particulate + .150 mg/m^3 =						0
Number of Comparable Data Points =						541
PARTICULATE DATA						
Upwind			Downwind Station 1			Exceeds Particulate Alarm Limits
Time	PM 10 (mg/m^3)	15-Minute Average	Time	PM 10 (mg/m^3)	15-Minute Average	
12:06	0.007	0.028	12:06	0.014	0.013	-
12:07	0.012	0.028	12:07	0.014	0.013	-
12:08	0.026	0.029	12:08	0.014	0.013	-
12:09	0.017	0.030	12:09	0.014	0.013	-
12:10	0.012	0.030	12:10	0.014	0.013	-
12:11	0.021	0.030	12:11	0.012	0.013	-
12:12	0.030	0.031	12:12	0.015	0.013	-
12:13	0.017	0.028	12:13	0.013	0.013	-
12:14	0.006	0.027	12:14	0.014	0.013	-
12:15	0.010	0.022	12:15	0.012	0.013	-
12:16	0.015	0.019	12:16	0.012	0.013	-
12:17	0.011	0.018	12:17	0.011	0.013	-
12:18	0.006	0.016	12:18	0.011	0.013	-
12:19	0.005	0.014	12:19	0.011	0.013	-
12:20	0.004	0.013	12:20	0.011	0.013	-
12:21	0.006	0.013	12:21	0.011	0.013	-
12:22	0.004	0.013	12:22	0.011	0.013	-
12:23	0.023	0.013	12:23	0.011	0.012	-
12:24	0.015	0.012	12:24	0.011	0.012	-
12:25	0.010	0.012	12:25	0.011	0.012	-
12:26	0.015	0.012	12:26	0.011	0.012	-
12:27	0.029	0.012	12:27	0.015	0.012	-
12:28	0.034	0.012	12:28	0.012	0.012	-
12:29	0.005	0.013	12:29	0.011	0.012	-
12:30	0.018	0.013	12:30	0.010	0.011	-
12:31	0.008	0.013	12:31	0.011	0.011	-
12:32	0.024	0.013	12:32	0.011	0.011	-
12:33	0.020	0.014	12:33	0.011	0.011	-
12:34	0.008	0.015	12:34	0.011	0.011	-
12:35	0.011	0.015	12:35	0.010	0.011	-
12:36	0.004	0.015	12:36	0.010	0.011	-
12:37	0.004	0.015	12:37	0.010	0.011	-
12:38	0.004	0.014	12:38	0.011	0.011	-
12:39	0.004	0.013	12:39	0.010	0.011	-
12:40	0.004	0.013	12:40	0.010	0.011	-
12:41	0.004	0.012	12:41	0.010	0.011	-
12:42	0.004	0.010	12:42	0.010	0.011	-
12:43	0.007	0.009	12:43	0.010	0.011	-
12:44	0.019	0.010	12:44	0.010	0.010	-
12:45	0.006	0.009	12:45	0.011	0.010	-
12:46	0.029	0.010	12:46	0.011	0.010	-
12:47	0.028	0.010	12:47	0.010	0.010	-
12:48	0.032	0.011	12:48	0.011	0.010	-
12:49	0.034	0.013	12:49	0.012	0.010	-
12:50	0.033	0.014	12:50	0.011	0.010	-
12:51	0.028	0.016	12:51	0.011	0.010	-
12:52	0.010	0.016	12:52	0.011	0.011	-
12:53	0.010	0.017	12:53	0.011	0.011	-
12:54	0.008	0.017	12:54	0.011	0.011	-
12:55	0.008	0.017	12:55	0.011	0.011	-
12:56	0.016	0.018	12:56	0.011	0.011	-
12:57	0.013	0.019	12:57	0.011	0.011	-
12:58	0.010	0.019	12:58	0.011	0.011	-
12:59	0.010	0.018	12:59	0.011	0.011	-
13:00	0.008	0.018	13:00	0.010	0.011	-
13:01	0.013	0.017	13:01	0.010	0.011	-
13:02	0.009	0.016	13:02	0.010	0.011	-
13:03	0.005	0.014	13:03	0.010	0.011	-
13:04	0.011	0.013	13:04	0.010	0.011	-
13:05	0.006	0.011	13:05	0.010	0.011	-
13:06	0.006	0.010	13:06	0.010	0.011	-
13:07	0.006	0.009	13:07	0.010	0.011	-
13:08	0.007	0.009	13:08	0.010	0.010	-
13:09	0.007	0.009	13:09	0.010	0.010	-
13:10	0.007	0.009	13:10	0.010	0.010	-
13:11	0.006	0.008	13:11	0.010	0.010	-
13:12	0.006	0.008	13:12	0.010	0.010	-

March 11, 2025						
Number of Instances Where Downwind Particulates Exceeds Upwind Particulate + .150 mg/m^3 =						0
Number of Comparable Data Points =						541
PARTICULATE DATA						
Upwind			Downwind Station 1			Exceeds Particulate Alarm Limits
Time	PM 10 (mg/m^3)	15-Minute Average	Time	PM 10 (mg/m^3)	15-Minute Average	
13:13	0.008	0.008	13:13	0.010	0.010	-
13:14	0.007	0.007	13:14	0.010	0.010	-
13:15	0.006	0.007	13:15	0.010	0.010	-
13:16	0.007	0.007	13:16	0.010	0.010	-
13:17	0.005	0.007	13:17	0.010	0.010	-
13:18	0.005	0.007	13:18	0.009	0.010	-
13:19	0.005	0.006	13:19	0.009	0.010	-
13:20	0.005	0.006	13:20	0.009	0.010	-
13:21	0.005	0.006	13:21	0.009	0.010	-
13:22		0.006	13:22	0.009	0.010	-
13:23		0.006	13:23	0.009	0.010	-
13:24		0.006	13:24		0.010	-
13:25		0.006	13:25		0.010	-

March 11, 2025						
Number of Instances Where Downwind VOCs Exceeds Upwind VOCs + 5ppm =						0
Number of Comparable Data Points =						542
PID DATA						
Upwind Station			Downwind Station 1			Exceeds VOCs Alarm Limits
Time	VOC (ppm)	15-Minute Average	Time	VOC (ppm)	15-Minute Average	
6:00		-	6:00		-	
6:01		-	6:01	0.00	-	
6:02		-	6:02	0.00	-	
6:03		-	6:03	0.00	-	
6:04		-	6:04	0.00	-	
6:05		-	6:05	0.00	-	
6:06	0.0	-	6:06	0.00	-	
6:07	0.0	-	6:07	0.00	-	
6:08	0.0	-	6:08	0.00	-	
6:09	0.0	-	6:09	0.00	-	
6:10	0.0	-	6:10	0.00	-	
6:11	0.0	-	6:11	0.00	-	
6:12	0.0	-	6:12	0.00	-	
6:13	0.0	-	6:13	0.00	-	
6:14	0.0	-	6:14	0.00	-	
6:15	0.0	-	6:15	0.00	-	
6:16	0.0	-	6:16	0.00	0.00	
6:17	0.0	-	6:17	0.00	0.00	
6:18	0.0	-	6:18	0.00	0.00	
6:19	0.0	-	6:19	0.00	0.00	
6:20	0.0	-	6:20	0.00	0.00	
6:21	0.0	0.00	6:21	0.00	0.00	-
6:22	0.0	0.00	6:22	0.00	0.00	-
6:23	0.0	0.00	6:23	0.00	0.00	-
6:24	0.0	0.00	6:24	0.00	0.00	-
6:25	0.0	0.00	6:25	0.00	0.00	-
6:26	0.0	0.00	6:26	0.00	0.00	-
6:27	0.0	0.00	6:27	0.00	0.00	-
6:28	0.0	0.00	6:28	0.00	0.00	-
6:29	0.0	0.00	6:29	0.00	0.00	-
6:30	0.0	0.00	6:30	0.00	0.00	-
6:31	0.0	0.00	6:31	0.00	0.00	-
6:32	0.0	0.00	6:32	0.00	0.00	-
6:33	0.0	0.00	6:33	0.00	0.00	-
6:34	0.0	0.00	6:34	0.00	0.00	-
6:35	0.0	0.00	6:35	0.00	0.00	-
6:36	0.0	0.00	6:36	0.00	0.00	-
6:37	0.0	0.00	6:37	0.00	0.00	-
6:38	0.0	0.00	6:38	0.00	0.00	-
6:39	0.0	0.00	6:39	0.00	0.00	-
6:40	0.0	0.00	6:40	0.00	0.00	-
6:41	0.0	0.00	6:41	0.00	0.00	-
6:42	0.0	0.00	6:42	0.00	0.00	-
6:43	0.0	0.00	6:43	0.00	0.00	-
6:44	0.0	0.00	6:44	0.00	0.00	-
6:45	0.0	0.00	6:45	0.00	0.00	-
6:46	0.0	0.00	6:46	0.00	0.00	-
6:47	0.0	0.00	6:47	0.00	0.00	-
6:48	0.0	0.00	6:48	0.00	0.00	-
6:49	0.0	0.00	6:49	0.00	0.00	-
6:50	0.0	0.00	6:50	0.00	0.00	-
6:51	0.0	0.00	6:51	0.00	0.00	-
6:52	0.0	0.00	6:52	0.00	0.00	-
6:53	0.0	0.00	6:53	0.00	0.00	-
6:54	0.0	0.00	6:54	0.00	0.00	-
6:55	0.0	0.00	6:55	0.00	0.00	-
6:56	0.0	0.00	6:56	0.00	0.00	-
6:57	0.1	0.00	6:57	0.00	0.00	-
6:58	0.0	0.01	6:58	0.00	0.00	-
6:59	0.0	0.01	6:59	0.00	0.00	-
7:00	0.0	0.01	7:00	0.00	0.00	-
7:01	0.0	0.01	7:01	0.00	0.00	-
7:02	0.0	0.01	7:02	0.00	0.00	-
7:03	0.0	0.01	7:03	0.00	0.00	-
7:04	0.0	0.01	7:04	0.00	0.00	-
7:05	0.0	0.01	7:05	0.00	0.00	-
7:06	0.0	0.01	7:06	0.00	0.00	-
7:07	0.0	0.01	7:07	0.00	0.00	-
7:08	0.0	0.01	7:08	0.00	0.00	-
7:09	0.0	0.01	7:09	0.00	0.00	-
7:10	0.0	0.01	7:10	0.00	0.00	-

March 11, 2025						
Number of Instances Where Downwind VOCs Exceeds Upwind VOCs + 5ppm =						0
Number of Comparable Data Points =						542
PID DATA						
Upwind Station			Downwind Station 1			Exceeds VOCs Alarm Limits
Time	VOC (ppm)	15-Minute Average	Time	VOC (ppm)	15-Minute Average	
7:11	0.0	0.01	7:11	0.00	0.00	-
7:12	0.0	0.01	7:12	0.00	0.00	-
7:13	0.0	0.00	7:13	0.00	0.00	-
7:14	0.0	0.00	7:14	0.00	0.00	-
7:15	0.0	0.00	7:15	0.00	0.00	-
7:16	0.0	0.00	7:16	0.00	0.00	-
7:17	0.0	0.00	7:17	0.00	0.00	-
7:18	0.0	0.00	7:18	0.00	0.00	-
7:19	0.0	0.00	7:19	0.00	0.00	-
7:20	0.0	0.00	7:20	0.00	0.00	-
7:21	0.0	0.00	7:21	0.00	0.00	-
7:22	0.0	0.00	7:22	0.00	0.00	-
7:23	0.0	0.00	7:23	0.00	0.00	-
7:24	0.0	0.00	7:24	0.00	0.00	-
7:25	0.0	0.00	7:25	0.00	0.00	-
7:26	0.0	0.00	7:26	0.00	0.00	-
7:27	0.0	0.00	7:27	0.00	0.00	-
7:28	0.0	0.00	7:28	0.00	0.00	-
7:29	0.0	0.00	7:29	0.00	0.00	-
7:30	0.0	0.00	7:30	0.00	0.00	-
7:31	0.0	0.00	7:31	0.00	0.00	-
7:32	0.0	0.00	7:32	0.00	0.00	-
7:33	0.0	0.00	7:33	0.00	0.00	-
7:34	0.0	0.00	7:34	0.00	0.00	-
7:35	0.0	0.00	7:35	0.00	0.00	-
7:36	0.0	0.00	7:36	0.00	0.00	-
7:37	0.0	0.00	7:37	0.00	0.00	-
7:38	0.0	0.00	7:38	0.00	0.00	-
7:39	0.0	0.00	7:39	0.00	0.00	-
7:40	0.0	0.00	7:40	0.00	0.00	-
7:41	0.0	0.00	7:41	0.00	0.00	-
7:42	0.0	0.00	7:42	0.00	0.00	-
7:43	0.0	0.00	7:43	0.00	0.00	-
7:44	0.0	0.00	7:44	0.00	0.00	-
7:45	0.0	0.00	7:45	0.00	0.00	-
7:46	0.0	0.00	7:46	0.00	0.00	-
7:47	0.0	0.00	7:47	0.00	0.00	-
7:48	0.0	0.00	7:48	0.00	0.00	-
7:49	0.0	0.00	7:49	0.00	0.00	-
7:50	0.0	0.00	7:50	0.00	0.00	-
7:51	0.0	0.00	7:51	0.00	0.00	-
7:52	0.0	0.00	7:52	0.00	0.00	-
7:53	0.0	0.00	7:53	0.00	0.00	-
7:54	0.0	0.00	7:54	0.00	0.00	-
7:55	0.0	0.00	7:55	0.00	0.00	-
7:56	0.0	0.00	7:56	0.00	0.00	-
7:57	0.0	0.00	7:57	0.00	0.00	-
7:58	0.0	0.00	7:58	0.00	0.00	-
7:59	0.0	0.00	7:59	0.00	0.00	-
8:00	0.0	0.00	8:00	0.00	0.00	-
8:01	0.0	0.00	8:01	0.00	0.00	-
8:02	0.0	0.00	8:02	0.00	0.00	-
8:03	0.0	0.00	8:03	0.00	0.00	-
8:04	0.0	0.00	8:04	0.00	0.00	-
8:05	0.0	0.00	8:05	0.00	0.00	-
8:06	0.0	0.00	8:06	0.00	0.00	-
8:07	0.0	0.00	8:07	0.00	0.00	-
8:08	0.0	0.00	8:08	0.00	0.00	-
8:09	0.0	0.00	8:09	0.00	0.00	-
8:10	0.0	0.00	8:10	0.00	0.00	-
8:11	0.0	0.00	8:11	0.00	0.00	-
8:12	0.0	0.00	8:12	0.00	0.00	-
8:13	0.0	0.00	8:13	0.00	0.00	-
8:14	0.0	0.00	8:14	0.00	0.00	-
8:15	0.0	0.00	8:15	0.00	0.00	-
8:16	0.0	0.00	8:16	0.00	0.00	-
8:17	0.0	0.00	8:17	0.00	0.00	-
8:18	0.0	0.00	8:18	0.00	0.00	-
8:19	0.0	0.00	8:19	0.00	0.00	-
8:20	0.0	0.00	8:20	0.00	0.00	-
8:21	0.0	0.00	8:21	0.00	0.00	-

March 11, 2025						
Number of Instances Where Downwind VOCs Exceeds Upwind VOCs + 5ppm =						0
Number of Comparable Data Points =						542
PID DATA						
Upwind Station			Downwind Station 1			Exceeds VOCs Alarm Limits
Time	VOC (ppm)	15-Minute Average	Time	VOC (ppm)	15-Minute Average	
8:22	0.0	0.00	8:22	0.00	0.00	-
8:23	0.0	0.00	8:23	0.00	0.00	-
8:24	0.0	0.00	8:24	0.00	0.00	-
8:25	0.0	0.00	8:25	0.00	0.00	-
8:26	0.0	0.00	8:26	0.00	0.00	-
8:27	0.0	0.00	8:27	0.00	0.00	-
8:28	0.0	0.00	8:28	0.00	0.00	-
8:29	0.0	0.00	8:29	0.00	0.00	-
8:30	0.0	0.00	8:30	0.00	0.00	-
8:31	0.0	0.00	8:31	0.00	0.00	-
8:32	0.0	0.00	8:32	0.00	0.00	-
8:33	0.0	0.00	8:33	0.00	0.00	-
8:34	0.0	0.00	8:34	0.00	0.00	-
8:35	0.0	0.00	8:35	0.00	0.00	-
8:36	0.0	0.00	8:36	0.00	0.00	-
8:37	0.0	0.00	8:37	0.00	0.00	-
8:38	0.0	0.00	8:38	0.00	0.00	-
8:39	0.0	0.00	8:39	0.00	0.00	-
8:40	0.0	0.00	8:40	0.00	0.00	-
8:41	0.0	0.00	8:41	0.00	0.00	-
8:42	0.0	0.00	8:42	0.00	0.00	-
8:43	0.0	0.00	8:43	0.0	0.00	-
8:44	0.0	0.00	8:44	0.0	0.00	-
8:45	0.1	0.00	8:45	0.0	0.00	-
8:46	0.1	0.01	8:46	0.0	0.00	-
8:47	0.3	0.01	8:47	0.0	0.00	-
8:48	0.0	0.03	8:48	0.0	0.00	-
8:49	0.0	0.03	8:49	0.0	0.00	-
8:50	0.2	0.03	8:50	0.0	0.00	-
8:51	0.1	0.05	8:51	0.0	0.00	-
8:52	0.1	0.05	8:52	0.0	0.00	-
8:53	0.0	0.06	8:53	0.0	0.00	-
8:54	0.3	0.06	8:54	0.0	0.00	-
8:55	0.1	0.08	8:55	0.0	0.00	-
8:56	0.0	0.09	8:56	0.0	0.00	-
8:57	0.2	0.09	8:57	0.0	0.00	-
8:58	0.1	0.10	8:58	0.0	0.00	-
8:59	0.0	0.11	8:59	0.0	0.00	-
9:00	0.0	0.11	9:00	0.0	0.00	-
9:01	0.0	0.10	9:01	0.0	0.00	-
9:02	0.0	0.09	9:02	0.0	0.00	-
9:03	0.0	0.07	9:03	0.0	0.00	-
9:04	0.1	0.07	9:04	0.0	0.00	-
9:05	0.0	0.08	9:05	0.0	0.00	-
9:06	0.0	0.1	9:06	0.0	0.00	-
9:07	0.0	0.1	9:07	0.0	0.00	-
9:08	0.1	0.1	9:08	0.0	0.00	-
9:09	0.2	0.1	9:09	0.0	0.0	-
9:10	0.1	0.1	9:10	0.0	0.0	-
9:11	0.1	0.1	9:11	0.0	0.0	-
9:12	0.1	0.1	9:12	0.0	0.0	-
9:13	0.1	0.1	9:13	0.0	0.0	-
9:14	0.1	0.1	9:14	0.0	0.0	-
9:15	0.1	0.1	9:15	0.0	0.0	-
9:16	0.1	0.1	9:16	0.0	0.0	-
9:17	0.1	0.1	9:17	0.0	0.0	-
9:18	0.2	0.1	9:18	0.0	0.0	-
9:19	0.1	0.1	9:19	0.0	0.0	-
9:20	0.2	0.1	9:20	0.0	0.0	-
9:21	0.2	0.1	9:21	0.0	0.0	-
9:22	0.2	0.1	9:22	0.0	0.0	-
9:23	0.2	0.1	9:23	0.0	0.0	-
9:24	0.2	0.1	9:24	0.0	0.0	-
9:25	0.4	0.1	9:25	0.0	0.0	-
9:26	0.2	0.1	9:26	0.0	0.0	-
9:27	0.2	0.1	9:27	0.0	0.0	-
9:28	0.2	0.1	9:28	0.0	0.0	-
9:29	0.2	0.1	9:29	0.0	0.0	-
9:30	0.3	0.1	9:30	0.0	0.0	-
9:31	0.2	0.1	9:31	0.0	0.0	-
9:32	0.2	0.1	9:32	0.0	0.0	-

March 11, 2025						
Number of Instances Where Downwind VOCs Exceeds Upwind VOCs + 5ppm =						0
Number of Comparable Data Points =						542
PID DATA						
Upwind Station			Downwind Station 1			Exceeds VOCs Alarm Limits
Time	VOC (ppm)	15-Minute Average	Time	VOC (ppm)	15-Minute Average	
9:33	0.2	0.1	9:33	0.0	0.0	-
9:34	0.2	0.1	9:34	0.0	0.0	-
9:35	0.2	0.1	9:35	0.0	0.0	-
9:36	0.2	0.1	9:36	0.0	0.0	-
9:37	0.2	0.1	9:37	0.0	0.0	-
9:38	0.2	0.1	9:38	0.0	0.0	-
9:39	0.2	0.1	9:39	0.0	0.0	-
9:40	0.2	0.1	9:40	0.0	0.0	-
9:41	0.2	0.1	9:41	0.0	0.0	-
9:42	0.2	0.1	9:42	0.0	0.0	-
9:43	0.2	0.1	9:43	0.0	0.0	-
9:44	0.2	0.2	9:44	0.0	0.0	-
9:45	0.2	0.2	9:45	0.0	0.0	-
9:46	0.2	0.2	9:46	0.0	0.0	-
9:47	0.3	0.2	9:47	0.0	0.0	-
9:48	0.3	0.2	9:48	0.0	0.0	-
9:49	0.3	0.2	9:49	0.0	0.0	-
9:50	0.3	0.2	9:50	0.0	0.0	-
9:51	0.2	0.2	9:51	0.0	0.0	-
9:52	0.3	0.2	9:52	0.0	0.0	-
9:53	0.3	0.2	9:53	0.0	0.0	-
9:54	0.3	0.2	9:54	0.0	0.0	-
9:55	0.3	0.2	9:55	0.0	0.0	-
9:56	0.3	0.2	9:56	0.0	0.0	-
9:57	0.3	0.2	9:57	0.0	0.0	-
9:58	0.3	0.2	9:58	0.0	0.0	-
9:59	0.3	0.2	9:59	0.0	0.0	-
10:00	0.2	0.2	10:00	0.0	0.0	-
10:01	0.2	0.2	10:01	0.0	0.0	-
10:02	0.2	0.2	10:02	0.0	0.0	-
10:03	0.2	0.2	10:03	0.0	0.0	-
10:04	0.2	0.2	10:04	0.0	0.0	-
10:05	0.3	0.2	10:05	0.0	0.0	-
10:06	0.3	0.2	10:06	0.0	0.0	-
10:07	0.2	0.2	10:07	0.0	0.0	-
10:08	0.2	0.2	10:08	0.0	0.0	-
10:09	0.2	0.2	10:09	0.0	0.0	-
10:10	0.2	0.2	10:10	0.0	0.0	-
10:11	0.1	0.2	10:11	0.0	0.0	-
10:12	0.1	0.2	10:12	0.0	0.0	-
10:13	0.1	0.2	10:13	0.0	0.0	-
10:14	0.1	0.3	10:14	0.0	0.0	-
10:15	0.1	0.3	10:15	0.0	0.0	-
10:16	0.1	0.3	10:16	0.0	0.0	-
10:17	0.1	0.3	10:17	0.0	0.0	-
10:18	0.1	0.3	10:18	0.0	0.0	-
10:19	0.1	0.3	10:19	0.0	0.0	-
10:20	0.1	0.3	10:20	0.0	0.0	-
10:21	0.1	0.3	10:21	0.0	0.0	-
10:22	0.1	0.3	10:22	0.0	0.0	-
10:23	0.1	0.3	10:23	0.0	0.0	-
10:24	0.1	0.3	10:24	0.0	0.0	-
10:25	0.1	0.3	10:25	0.0	0.0	-
10:26	0.1	0.3	10:26	0.0	0.0	-
10:27	0.1	0.3	10:27	0.0	0.0	-
10:28	0.1	0.2	10:28	0.0	0.0	-
10:29	0.1	0.2	10:29	0.0	0.0	-
10:30	0.0	0.2	10:30	0.0	0.0	-
10:31	0.0	0.2	10:31	0.0	0.0	-
10:32	0.0	0.2	10:32	0.0	0.0	-
10:33	0.0	0.2	10:33	0.0	0.0	-
10:34	0.0	0.2	10:34	0.0	0.0	-
10:35	0.0	0.2	10:35	0.0	0.0	-
10:36	0.0	0.2	10:36	0.0	0.0	-
10:37	0.0	0.2	10:37	0.0	0.0	-
10:38	0.0	0.2	10:38	0.0	0.0	-

March 11, 2025						
Number of Instances Where Downwind VOCs Exceeds Upwind VOCs + 5ppm =						0
Number of Comparable Data Points =						542
PID DATA						
Upwind Station			Downwind Station 1			Exceeds VOCs Alarm Limits
Time	VOC (ppm)	15-Minute Average	Time	VOC (ppm)	15-Minute Average	
10:39	0.0	0.1	10:39	0.0	0.0	-
10:40	0.0	0.1	10:40	0.0	0.0	-
10:41	0.0	0.1	10:41	0.0	0.0	-
10:42	0.0	0.1	10:42	0.0	0.0	-
10:43	0.0	0.1	10:43	0.0	0.0	-
10:44	0.0	0.1	10:44	0.0	0.0	-
10:45	0.0	0.1	10:45	0.0	0.0	-
10:46	0.0	0.1	10:46	0.0	0.0	-
10:47	0.0	0.1	10:47	0.0	0.0	-
10:48	0.0	0.1	10:48	0.0	0.0	-
10:49	0.0	0.1	10:49	0.0	0.0	-
10:50	0.0	0.1	10:50	0.0	0.0	-
10:51	0.0	0.1	10:51	0.0	0.0	-
10:52	0.0	0.1	10:52	0.0	0.0	-
10:53	0.0	0.1	10:53	0.0	0.0	-
10:54	0.0	0.1	10:54	0.0	0.0	-
10:55	0.0	0.1	10:55	0.0	0.0	-
10:56	0.0	0.0	10:56	0.0	0.0	-
10:57	0.0	0.0	10:57	0.0	0.0	-
10:58	0.0	0.0	10:58	0.0	0.0	-
10:59	0.0	0.0	10:59	0.0	0.0	-
11:00	0.0	0.0	11:00	0.0	0.0	-
11:01	0.0	0.0	11:01	0.0	0.0	-
11:02	0.0	0.0	11:02	0.0	0.0	-
11:03	0.0	0.0	11:03	0.0	0.0	-
11:04	0.0	0.0	11:04	0.0	0.0	-
11:05	0.0	0.0	11:05	0.0	0.0	-
11:06	0.0	0.0	11:06	0.0	0.0	-
11:07	0.0	0.0	11:07	0.0	0.0	-
11:08	0.0	0.0	11:08	0.0	0.0	-
11:09	0.0	0.0	11:09	0.0	0.0	-
11:10	0.0	0.0	11:10	0.0	0.0	-
11:11	0.0	0.0	11:11	0.0	0.0	-
11:12	0.0	0.0	11:12	0.0	0.0	-
11:13	0.0	0.0	11:13	0.0	0.0	-
11:14	0.0	0.0	11:14	0.0	0.0	-
11:15	0.0	0.0	11:15	0.0	0.0	-
11:16	0.0	0.0	11:16	0.0	0.0	-
11:17	0.0	0.0	11:17	0.0	0.0	-
11:18	0.0	0.0	11:18	0.0	0.0	-
11:19	0.0	0.0	11:19	0.0	0.0	-
11:20	0.0	0.0	11:20	0.0	0.0	-
11:21	0.0	0.0	11:21	0.0	0.0	-
11:22	0.0	0.0	11:22	0.0	0.0	-
11:23	0.0	0.0	11:23	0.0	0.0	-
11:24	0.0	0.0	11:24	0.0	0.0	-
11:25	0.0	0.0	11:25	0.0	0.0	-
11:26	0.0	0.0	11:26	0.0	0.0	-
11:27	0.0	0.0	11:27	0.0	0.0	-
11:28	0.0	0.0	11:28	0.0	0.0	-
11:29	0.0	0.0	11:29	0.0	0.0	-
11:30	0.0	0.0	11:30	0.0	0.0	-
11:31	0.0	0.0	11:31	0.0	0.0	-
11:32	0.0	0.0	11:32	0.0	0.0	-
11:33	0.0	0.0	11:33	0.0	0.0	-
11:34	0.0	0.0	11:34	0.0	0.0	-
11:35	0.0	0.0	11:35	0.0	0.0	-
11:36	0.0	0.0	11:36	0.0	0.0	-
11:37	0.0	0.0	11:37	0.0	0.0	-
11:38	0.0	0.0	11:38	0.0	0.0	-
11:39	0.0	0.0	11:39	0.0	0.0	-
11:40	0.0	0.0	11:40	0.0	0.0	-
11:41	0.0	0.0	11:41	0.0	0.0	-
11:42	0.0	0.0	11:42	0.0	0.0	-
11:43	0.0	0.0	11:43	0.0	0.0	-
11:44	0.0	0.0	11:44	0.0	0.0	-
11:45	0.0	0.0	11:45	0.0	0.0	-
11:46	0.0	0.0	11:46	0.0	0.0	-

March 11, 2025						
Number of Instances Where Downwind VOCs Exceeds Upwind VOCs + 5ppm =						0
Number of Comparable Data Points =						542
PID DATA						
Upwind Station			Downwind Station 1			Exceeds VOCs Alarm Limits
Time	VOC (ppm)	15-Minute Average	Time	VOC (ppm)	15-Minute Average	
11:47	0.0	0.0	11:47	0.0	0.0	-
11:48	0.0	0.0	11:48	0.0	0.0	-
11:49	0.0	0.0	11:49	0.0	0.0	-
11:50	0.0	0.0	11:50	0.0	0.0	-
11:51	0.0	0.0	11:51	0.0	0.0	-
11:52	0.0	0.0	11:52	0.0	0.0	-
11:53	0.0	0.0	11:53	0.0	0.0	-
11:54	0.0	0.0	11:54	0.0	0.0	-
11:55	0.0	0.0	11:55	0.0	0.0	-
11:56	0.0	0.0	11:56	0.0	0.0	-
11:57	0.0	0.0	11:57	0.0	0.0	-
11:58	0.0	0.0	11:58	0.0	0.0	-
11:59	0.0	0.0	11:59	0.0	0.0	-
12:00	0.0	0.0	12:00	0.0	0.0	-
12:01	0.0	0.0	12:01	0.0	0.0	-
12:02	0.0	0.0	12:02	0.0	0.0	-
12:03	0.0	0.0	12:03	0.0	0.0	-
12:04	0.0	0.0	12:04	0.0	0.0	-
12:05	0.0	0.0	12:05	0.0	0.0	-
12:06	0.0	0.0	12:06	0.0	0.0	-
12:07	0.0	0.0	12:07	0.0	0.0	-
12:08	0.0	0.0	12:08	0.0	0.0	-
12:09	0.0	0.0	12:09	0.0	0.0	-
12:10	0.0	0.0	12:10	0.0	0.0	-
12:11	0.0	0.0	12:11	0.0	0.0	-
12:12	0.0	0.0	12:12	0.0	0.0	-
12:13	0.0	0.0	12:13	0.0	0.0	-
12:14	0.0	0.0	12:14	0.0	0.0	-
12:15	0.0	0.0	12:15	0.0	0.0	-
12:16	0.0	0.0	12:16	0.0	0.0	-
12:17	0.1	0.0	12:17	0.0	0.0	-
12:18	0.0	0.0	12:18	0.0	0.0	-
12:19	0.0	0.0	12:19	0.0	0.0	-
12:20	0.0	0.0	12:20	0.0	0.0	-
12:21	0.0	0.0	12:21	0.0	0.0	-
12:22	0.0	0.0	12:22	0.0	0.0	-
12:23	0.0	0.0	12:23	0.0	0.0	-
12:24	0.0	0.0	12:24	0.0	0.0	-
12:25	0.0	0.0	12:25	0.0	0.0	-
12:26	0.0	0.0	12:26	0.0	0.0	-
12:27	0.0	0.0	12:27	0.0	0.0	-
12:28	0.0	0.0	12:28	0.0	0.0	-
12:29	0.0	0.0	12:29	0.0	0.0	-
12:30	0.1	0.0	12:30	0.0	0.0	-
12:31	0.1	0.0	12:31	0.0	0.0	-
12:32	0.1	0.0	12:32	0.0	0.0	-
12:33	0.1	0.0	12:33	0.0	0.0	-
12:34	0.1	0.0	12:34	0.0	0.0	-
12:35	0.1	0.0	12:35	0.0	0.0	-
12:36	0.1	0.0	12:36	0.0	0.0	-
12:37	0.1	0.0	12:37	0.0	0.0	-
12:38	0.1	0.0	12:38	0.0	0.0	-
12:39	0.1	0.0	12:39	0.0	0.0	-
12:40	0.1	0.0	12:40	0.0	0.0	-
12:41	0.1	0.0	12:41	0.0	0.0	-
12:42	0.1	0.0	12:42	0.0	0.0	-
12:43	0.1	0.0	12:43	0.0	0.0	-
12:44	0.1	0.0	12:44	0.0	0.0	-
12:45	0.2	0.0	12:45	0.0	0.0	-
12:46	0.2	0.0	12:46	0.0	0.0	-
12:47	0.2	0.0	12:47	0.0	0.0	-
12:48	0.2	0.0	12:48	0.0	0.0	-
12:49	0.2	0.0	12:49	0.0	0.0	-
12:50	0.2	0.0	12:50	0.0	0.0	-
12:51	0.2	0.0	12:51	0.0	0.0	-
12:52	0.2	0.0	12:52	0.0	0.0	-
12:53	0.2	0.0	12:53	0.0	0.0	-
12:54	0.2	0.1	12:54	0.0	0.0	-

March 11, 2025						
Number of Instances Where Downwind VOCs Exceeds Upwind VOCs + 5ppm =						0
Number of Comparable Data Points =						542
PID DATA						
Upwind Station			Downwind Station 1			Exceeds VOCs Alarm Limits
Time	VOC (ppm)	15-Minute Average	Time	VOC (ppm)	15-Minute Average	
12:55	0.2	0.1	12:55	0.0	0.0	-
12:56	0.2	0.1	12:56	0.0	0.0	-
12:57	0.2	0.1	12:57	0.0	0.0	-
12:58	0.2	0.1	12:58	0.0	0.0	-
12:59	0.2	0.1	12:59	0.0	0.0	-
13:00	0.2	0.1	13:00	0.0	0.0	-
13:01	0.2	0.1	13:01	0.0	0.0	-
13:02	0.2	0.1	13:02	0.0	0.0	-
13:03	0.2	0.2	13:03	0.0	0.0	-
13:04	0.2	0.2	13:04	0.0	0.0	-
13:05	0.2	0.2	13:05	0.0	0.0	-
13:06	0.2	0.2	13:06	0.0	0.0	-
13:07	0.2	0.2	13:07	0.0	0.0	-
13:08	0.2	0.2	13:08	0.0	0.0	-
13:09	0.2	0.2	13:09	0.0	0.0	-
13:10	0.2	0.2	13:10	0.0	0.0	-
13:11	0.2	0.2	13:11	0.0	0.0	-
13:12	0.2	0.2	13:12	0.0	0.0	-
13:13	0.2	0.2	13:13	0.0	0.0	-
13:14	0.2	0.2	13:14	0.0	0.0	-
13:15	0.2	0.2	13:15	0.0	0.0	-
13:16	0.2	0.2	13:16	0.0	0.0	-
13:17	0.2	0.2	13:17	0.0	0.0	-
13:18	0.2	0.2	13:18	0.0	0.0	-
13:19	0.2	0.2	13:19	0.0	0.0	-
13:20	0.2	0.2	13:20	0.0	0.0	-
13:21	0.2	0.2	13:21	0.0	0.0	-
13:22	0.2	0.2	13:22	0.0	0.0	-
13:23	0.2	0.2	13:23	0.0	0.0	-
13:24	0.2	0.2	13:24	0.0	0.0	-
13:25	0.2	0.2	13:25	0.0	0.0	-
13:26	0.2	0.2	13:26	0.0	0.0	-
13:27	0.2	0.2	13:27	0.0	0.0	-
13:28	0.2	0.2	13:28	0.0	0.0	-
13:29	0.2	0.2	13:29	0.0	0.0	-
13:30	0.2	0.2	13:30	0.0	0.0	-
13:31	0.2	0.2	13:31	0.0	0.0	-
13:32	0.2	0.2	13:32	0.0	0.0	-
13:33	0.2	0.2	13:33	0.0	0.0	-
13:34	0.2	0.2	13:34	0.0	0.0	-
13:35	0.2	0.2	13:35	0.0	0.0	-
13:36	0.2	0.2	13:36	0.0	0.0	-
13:37	0.1	0.2	13:37	0.0	0.0	-
13:38	0.1	0.2	13:38	0.0	0.0	-
13:39	0.1	0.2	13:39	0.0	0.0	-
13:40	0.1	0.2	13:40	0.0	0.0	-
13:41	0.1	0.2	13:41	0.0	0.0	-
13:42	0.1	0.2	13:42	0.0	0.0	-
13:43	0.2	0.2	13:43	0.0	0.0	-
13:44	0.1	0.2	13:44	0.0	0.0	-
13:45	0.1	0.2	13:45	0.0	0.0	-
13:46	0.1	0.1	13:46	0.0	0.0	-
13:47	0.1	0.1	13:47	0.0	0.0	-
13:48	0.1	0.1	13:48	0.0	0.0	-
13:49	0.1	0.1	13:49	0.0	0.0	-
13:50	0.1	0.1	13:50	0.0	0.0	-
13:51	0.1	0.1	13:51	0.0	0.0	-
13:52	0.1	0.1	13:52	0.0	0.0	-
13:53	0.1	0.1	13:53	0.0	0.0	-
13:54	0.1	0.1	13:54	0.0	0.0	-
13:55	0.1	0.1	13:55	0.0	0.0	-
13:56	0.0	0.1	13:56	0.0	0.0	-
13:57	0.0	0.1	13:57	0.0	0.0	-
13:58	0.0	0.1	13:58	0.0	0.0	-
13:59	0.1	0.1	13:59	0.0	0.0	-
14:00	0.0	0.1	14:00	0.0	0.0	-
14:01	0.0	0.1	14:01	0.0	0.0	-
14:02	0.1	0.1	14:02	0.0	0.0	-

March 11, 2025						
Number of Instances Where Downwind VOCs Exceeds Upwind VOCs + 5ppm =						0
Number of Comparable Data Points =						542
PID DATA						
Upwind Station			Downwind Station 1			Exceeds VOCs Alarm Limits
Time	VOC (ppm)	15-Minute Average	Time	VOC (ppm)	15-Minute Average	
14:03	0.0	0.1	14:03	0.0	0.0	-
14:04	0.0	0.1	14:04	0.0	0.0	-
14:05	0.0	0.1	14:05	0.0	0.0	-
14:06	0.0	0.0	14:06	0.0	0.0	-
14:07	0.0	0.0	14:07	0.0	0.0	-
14:08	0.0	0.0	14:08	0.0	0.0	-
14:09	0.1	0.0	14:09	0.0	0.0	-
14:10	0.0	0.0	14:10	0.0	0.0	-
14:11	0.0	0.0	14:11	0.0	0.0	-
14:12	0.0	0.0	14:12	0.0	0.0	-
14:13	0.1	0.0	14:13	0.0	0.0	-
14:14	0.0	0.0	14:14	0.0	0.0	-
14:15	0.0	0.0	14:15	0.0	0.0	-
14:16	0.0	0.0	14:16	0.0	0.0	-
14:17	0.0	0.0	14:17	0.0	0.0	-
14:18	0.0	0.0	14:18	0.0	0.0	-
14:19	0.0	0.0	14:19	0.0	0.0	-
14:20	0.0	0.0	14:20	0.0	0.0	-
14:21	0.0	0.0	14:21	0.0	0.0	-
14:22	0.0	0.0	14:22	0.0	0.0	-
14:23	0.0	0.0	14:23	0.0	0.0	-
14:24	0.0	0.0	14:24	0.0	0.0	-
14:25	0.0	0.0	14:25	0.0	0.0	-
14:26	0.0	0.0	14:26	0.0	0.0	-
14:27	0.0	0.0	14:27	0.0	0.0	-
14:28	0.0	0.0	14:28	0.0	0.0	-
14:29	0.0	0.0	14:29	0.0	0.0	-
14:30	0.0	0.0	14:30	0.0	0.0	-
14:31	0.0	0.0	14:31	0.0	0.0	-
14:32	0.0	0.0	14:32	0.0	0.0	-
14:33	0.0	0.0	14:33	0.0	0.0	-
14:34	0.0	0.0	14:34	0.0	0.0	-
14:35	0.0	0.0	14:35	0.0	0.0	-
14:36	0.0	0.0	14:36	0.0	0.0	-
14:37	0.0	0.0	14:37	0.0	0.0	-
14:38	0.0	0.0	14:38	0.0	0.0	-
14:39	0.0	0.0	14:39	0.0	0.0	-
14:40	0.0	0.0	14:40	0.0	0.0	-
14:41	0.0	0.0	14:41	0.0	0.0	-
14:42	0.0	0.0	14:42	0.0	0.0	-
14:43	0.0	0.0	14:43	0.0	0.0	-
14:44	0.0	0.0	14:44	0.0	0.0	-
14:45	0.0	0.0	14:45	0.0	0.0	-
14:46	0.0	0.0	14:46	0.0	0.0	-
14:47	0.0	0.0	14:47	0.0	0.0	-
14:48	0.0	0.0	14:48	0.0	0.0	-
14:49	0.0	0.0	14:49	0.0	0.0	-
14:50	0.0	0.0	14:50	0.0	0.0	-
14:51	0.0	0.0	14:51	0.0	0.0	-
14:52	0.0	0.0	14:52	0.0	0.0	-
14:53	0.0	0.0	14:53	0.0	0.0	-
14:54	0.0	0.0	14:54	0.0	0.0	-
14:55	0.0	0.0	14:55	0.0	0.0	-
14:56	0.0	0.0	14:56	0.0	0.0	-
14:57	0.0	0.0	14:57	0.0	0.0	-
14:58	0.0	0.0	14:58	0.0	0.0	-
14:59	0.0	0.0	14:59	0.0	0.0	-
15:00	0.0	0.0	15:00	0.0	0.0	-
15:01	0.0	0.0	15:01	0.0	0.0	-
15:02	0.0	0.0	15:02	0.0	0.0	-
15:03	0.0	0.0	15:03	0.0	0.0	-
15:04	0.0	0.0	15:04	0.0	0.0	-
15:05	0.0	0.0	15:05	0.0	0.0	-
15:06	0.0	0.0	15:06	0.0	0.0	-
15:07	0.0	0.0	15:07	0.0	0.0	-
15:08		0.0	15:08		0.0	-
15:09		0.0	15:09		0.0	-
15:10		0.0	15:10		0.0	-

LANGAN

The Beacon - 413 E 120th Street
170745301
CAMP Data Summary

Date: 3/15/2025
Observer: Aron Farber

Particulate Monitoring		
	Upwind Station	**Downwind Station**
Minimum 15min Average	0.003	0.003
Maximum 15min Average	0.020	0.024
High Intervals "exceedances" (15min > 0.150 + Upwind level)	N/A	No
Minimum 1min Reading	0.002	0.002
Maximum 1min Reading	0.035	0.135

Organic Vapor Monitoring		
	Upwind Station	**Downwind Station**
Minimum 15min Average	0.0	0.0
Maximum 15min Average	0.0	0.0
High Intervals "exceedances" (15min > 5 + Upwind level)	N/A	No
Minimum 1min Reading	0.0	0.0
Maximum 1min Reading	0.0	0.0

All reported particulate concentrations are in mg/m3 or milligrams per cubic meter and all reported organic vapor concentrations are in ppm or parts per million, unless specified otherwise.

March 15, 2025						
Number of Instances Where Downwind Particulates Exceeds Upwind Particulate + .150 mg/m^3 =						0
Number of Comparable Data Points =						368
PARTICULATE DATA						
Upwind			Downwind Station 1			Exceeds Particulate Alarm Limits
Time	PM 10 (mg/m^3)	15-Minute Average	Time	PM 10 (mg/m^3)	15-Minute Average	
6:20	0.035	-	6:20		-	
6:21	0.021	-	6:21		-	
6:22	0.018	-	6:22		-	
6:23	0.016	-	6:23		-	
6:24	0.013	-	6:24		-	
6:25	0.011	-	6:25	0.017	-	
6:26	0.011	-	6:26	0.014	-	
6:27	0.010	-	6:27	0.013	-	
6:28	0.010	-	6:28	0.012	-	
6:29	0.009	-	6:29	0.012	-	
6:30	0.008	-	6:30	0.011	-	
6:31	0.008	-	6:31	0.011	-	
6:32	0.008	-	6:32	0.011	-	
6:33	0.008	-	6:33	0.012	-	
6:34	0.008	-	6:34	0.013	-	
6:35	0.007	0.013	6:35	0.012	-	
6:36	0.007	0.011	6:36	0.039	-	
6:37	0.007	0.010	6:37	0.016	-	
6:38	0.006	0.009	6:38	0.011	-	
6:39	0.006	0.009	6:39	0.009	-	
6:40	0.007	0.008	6:40	0.013	0.014	-
6:41	0.006	0.008	6:41	0.019	0.014	-
6:42	0.007	0.008	6:42	0.025	0.014	-
6:43	0.007	0.007	6:43	0.019	0.015	-
6:44	0.008	0.007	6:44	0.031	0.016	-
6:45	0.008	0.007	6:45	0.017	0.017	-
6:46	0.008	0.007	6:46	0.024	0.017	-
6:47	0.008	0.007	6:47	0.033	0.018	-
6:48	0.008	0.007	6:48	0.026	0.020	-
6:49	0.009	0.007	6:49	0.018	0.020	-
6:50	0.008	0.007	6:50	0.022	0.021	-
6:51	0.008	0.007	6:51	0.019	0.021	-
6:52	0.008	0.007	6:52	0.023	0.020	-
6:53	0.008	0.007	6:53	0.027	0.021	-
6:54	0.009	0.008	6:54	0.033	0.022	-
6:55	0.009	0.008	6:55	0.024	0.023	-
6:56	0.009	0.008	6:56	0.016	0.024	-
6:57	0.009	0.008	6:57	0.013	0.024	-
6:58	0.009	0.008	6:58	0.013	0.023	-
6:59	0.008	0.008	6:59	0.016	0.023	-
7:00	0.008	0.008	7:00	0.024	0.022	-
7:01	0.007	0.008	7:01	0.033	0.022	-
7:02	0.007	0.008	7:02	0.020	0.023	-
7:03	0.007	0.008	7:03	0.021	0.022	-
7:04	0.007	0.008	7:04	0.020	0.021	-
7:05	0.007	0.008	7:05	0.016	0.022	-
7:06	0.006	0.008	7:06	0.010	0.021	-
7:07	0.006	0.008	7:07	0.009	0.021	-
7:08	0.005	0.008	7:08	0.007	0.020	-
7:09	0.005	0.008	7:09	0.010	0.018	-
7:10	0.005	0.007	7:10	0.013	0.017	-
7:11	0.005	0.007	7:11	0.015	0.016	-
7:12	0.005	0.007	7:12	0.014	0.016	-
7:13	0.005	0.006	7:13	0.017	0.016	-
7:14	0.005	0.006	7:14	0.018	0.016	-
7:15	0.005	0.006	7:15	0.019	0.016	-
7:16	0.005	0.006	7:16	0.016	0.016	-
7:17	0.005	0.006	7:17	0.018	0.015	-
7:18	0.005	0.006	7:18	0.024	0.015	-
7:19	0.005	0.005	7:19	0.014	0.015	-
7:20	0.004	0.005	7:20	0.010	0.015	-
7:21	0.004	0.005	7:21	0.019	0.014	-
7:22	0.004	0.005	7:22	0.023	0.015	-
7:23	0.004	0.005	7:23	0.012	0.016	-
7:24	0.004	0.005	7:24	0.021	0.016	-
7:25	0.004	0.005	7:25	0.011	0.017	-
7:26	0.004	0.005	7:26	0.013	0.017	-
7:27	0.004	0.005	7:27	0.006	0.017	-
7:28	0.004	0.004	7:28	0.007	0.016	-
7:29	0.004	0.004	7:29	0.005	0.015	-

March 15, 2025						
Number of Instances Where Downwind Particulates Exceeds Upwind Particulate + .150 mg/m^3 =						0
Number of Comparable Data Points =						368
PARTICULATE DATA						
Upwind			Downwind Station 1			Exceeds Particulate Alarm Limits
Time	PM 10 (mg/m^3)	15-Minute Average	Time	PM 10 (mg/m^3)	15-Minute Average	
7:30	0.004	0.004	7:30	0.011	0.015	-
7:31	0.004	0.004	7:31	0.017	0.014	-
7:32	0.004	0.004	7:32	0.007	0.014	-
7:33	0.003	0.004	7:33	0.011	0.013	-
7:34	0.004	0.004	7:34	0.016	0.012	-
7:35	0.005	0.004	7:35	0.025	0.013	-
7:36	0.005	0.004	7:36	0.040	0.014	-
7:37	0.005	0.004	7:37	0.023	0.015	-
7:38	0.005	0.004	7:38	0.015	0.015	-
7:39	0.005	0.004	7:39	0.017	0.015	-
7:40	0.005	0.004	7:40	0.026	0.015	-
7:41	0.005	0.004	7:41	0.020	0.016	-
7:42	0.004	0.004	7:42	0.017	0.016	-
7:43	0.004	0.004	7:43	0.021	0.017	-
7:44	0.004	0.004	7:44	0.026	0.018	-
7:45	0.003	0.004	7:45	0.016	0.019	-
7:46	0.003	0.004	7:46	0.012	0.020	-
7:47	0.003	0.004	7:47	0.016	0.019	-
7:48	0.003	0.004	7:48	0.011	0.020	-
7:49	0.003	0.004	7:49	0.006	0.020	-
7:50	0.003	0.004	7:50	0.005	0.019	-
7:51	0.003	0.004	7:51	0.004	0.018	-
7:52	0.003	0.004	7:52	0.004	0.016	-
7:53	0.003	0.004	7:53	0.005	0.014	-
7:54	0.003	0.004	7:54	0.004	0.014	-
7:55	0.003	0.003	7:55	0.004	0.013	-
7:56	0.003	0.003	7:56	0.004	0.011	-
7:57	0.003	0.003	7:57	0.005	0.010	-
7:58	0.004	0.003	7:58	0.005	0.010	-
7:59	0.004	0.003	7:59	0.005	0.008	-
8:00	0.004	0.003	8:00	0.005	0.007	-
8:01	0.003	0.003	8:01	0.005	0.006	-
8:02	0.003	0.003	8:02	0.005	0.006	-
8:03	0.003	0.003	8:03	0.005	0.005	-
8:04	0.003	0.003	8:04	0.009	0.005	-
8:05	0.003	0.003	8:05	0.010	0.005	-
8:06	0.003	0.003	8:06	0.009	0.005	-
8:07	0.003	0.003	8:07	0.011	0.006	-
8:08	0.003	0.003	8:08	0.018	0.006	-
8:09	0.003	0.003	8:09	0.009	0.007	-
8:10	0.003	0.003	8:10	0.006	0.007	-
8:11	0.003	0.003	8:11	0.005	0.007	-
8:12	0.003	0.003	8:12	0.004	0.007	-
8:13	0.003	0.003	8:13	0.005	0.007	-
8:14	0.003	0.003	8:14	0.004	0.007	-
8:15	0.003	0.003	8:15	0.006	0.007	-
8:16	0.002	0.003	8:16	0.004	0.007	-
8:17	0.002	0.003	8:17	0.002	0.007	-
8:18	0.002	0.003	8:18	0.003	0.007	-
8:19	0.002	0.003	8:19	0.005	0.007	-
8:20	0.003	0.003	8:20	0.006	0.007	-
8:21	0.003	0.003	8:21	0.004	0.006	-
8:22	0.003	0.003	8:22	0.004	0.006	-
8:23	0.003	0.003	8:23	0.003	0.006	-
8:24	0.003	0.003	8:24	0.003	0.005	-
8:25	0.003	0.003	8:25	0.002	0.004	-
8:26	0.003	0.003	8:26	0.004	0.004	-
8:27	0.003	0.003	8:27	0.004	0.004	-
8:28	0.004	0.003	8:28	0.003	0.004	-
8:29	0.004	0.003	8:29	0.003	0.004	-
8:30	0.003	0.003	8:30	0.003	0.004	-
8:31	0.003	0.003	8:31	0.003	0.004	-
8:32	0.003	0.003	8:32	0.004	0.003	-
8:33	0.004	0.003	8:33	0.004	0.004	-
8:34	0.003	0.003	8:34	0.003	0.004	-
8:35	0.004	0.003	8:35	0.003	0.004	-
8:36	0.004	0.003	8:36	0.003	0.003	-
8:37	0.003	0.003	8:37	0.003	0.003	-
8:38	0.003	0.003	8:38	0.003	0.003	-
8:39	0.003	0.003	8:39	0.004	0.003	-

March 15, 2025						
Number of Instances Where Downwind Particulates Exceeds Upwind Particulate + .150 mg/m^3 =						0
Number of Comparable Data Points =						368
PARTICULATE DATA						
Upwind			Downwind Station 1			Exceeds Particulate Alarm Limits
Time	PM 10 (mg/m^3)	15-Minute Average	Time	PM 10 (mg/m^3)	15-Minute Average	
8:40	0.004	0.003	8:40	0.004	0.003	-
8:41	0.004	0.003	8:41	0.005	0.003	-
8:42	0.004	0.003	8:42	0.005	0.003	-
8:43	0.005	0.004	8:43	0.004	0.004	-
8:44	0.005	0.004	8:44	0.005	0.004	-
7:02	0.004	0.004	7:02	0.005	0.004	-
7:03	0.004	0.004	7:03	0.004	0.004	-
7:04	0.003	0.004	7:04	0.003	0.004	-
7:05	0.003	0.004	7:05	0.003	0.004	-
7:06	0.004	0.004	7:06	0.003	0.004	-
7:07	0.004	0.004	7:07	0.003	0.004	-
7:08	0.004	0.004	7:08	0.003	0.004	-
7:09	0.004	0.004	7:09	0.004	0.004	-
7:10	0.004	0.004	7:10	0.004	0.004	-
7:11	0.004	0.004	7:11	0.004	0.004	-
7:12	0.004	0.004	7:12	0.004	0.004	-
7:13	0.005	0.004	7:13	0.004	0.004	-
7:14	0.005	0.004	7:14	0.004	0.004	-
7:15	0.005	0.004	7:15	0.004	0.004	-
7:16	0.004	0.004	7:16	0.004	0.004	-
7:17	0.004	0.004	7:17	0.004	0.004	-
7:18	0.004	0.004	7:18	0.004	0.004	-
7:19	0.004	0.004	7:19	0.004	0.004	-
7:20	0.004	0.004	7:20	0.004	0.004	-
7:21	0.004	0.004	7:21	0.004	0.004	-
7:22	0.004	0.004	7:22	0.004	0.004	-
7:23	0.004	0.004	7:23	0.004	0.004	-
7:24	0.004	0.004	7:24	0.004	0.004	-
7:25	0.004	0.004	7:25	0.004	0.004	-
7:26	0.005	0.004	7:26	0.004	0.004	-
7:27	0.005	0.004	7:27	0.004	0.004	-
7:28	0.005	0.004	7:28	0.004	0.004	-
7:29	0.005	0.004	7:29	0.009	0.004	-
7:30	0.005	0.004	7:30	0.013	0.004	-
7:31	0.005	0.004	7:31	0.008	0.005	-
7:32	0.005	0.004	7:32	0.005	0.005	-
7:33	0.005	0.004	7:33	0.005	0.005	-
7:34	0.005	0.005	7:34	0.005	0.005	-
7:35	0.005	0.005	7:35	0.005	0.005	-
7:36	0.005	0.005	7:36	0.004	0.005	-
7:37	0.005	0.005	7:37	0.004	0.005	-
7:38	0.005	0.005	7:38	0.004	0.005	-
7:39	0.005	0.005	7:39	0.004	0.005	-
7:40	0.005	0.005	7:40	0.005	0.005	-
7:41	0.005	0.005	7:41	0.005	0.006	-
7:42	0.006	0.005	7:42	0.005	0.006	-
7:43	0.006	0.005	7:43	0.005	0.006	-
7:44	0.006	0.005	7:44	0.006	0.006	-
7:45	0.006	0.005	7:45	0.008	0.006	-
7:46	0.006	0.005	7:46	0.007	0.005	-
7:47	0.006	0.005	7:47	0.005	0.005	-
7:48	0.006	0.005	7:48	0.005	0.005	-
7:49	0.005	0.005	7:49	0.005	0.005	-
7:50	0.005	0.005	7:50	0.005	0.005	-
7:51	0.005	0.005	7:51	0.004	0.005	-
7:52	0.005	0.005	7:52	0.004	0.005	-
7:53	0.005	0.005	7:53	0.004	0.005	-
7:54	0.005	0.005	7:54	0.004	0.005	-
7:55	0.005	0.005	7:55	0.005	0.005	-
7:56	0.005	0.005	7:56	0.005	0.005	-
7:57	0.005	0.005	7:57	0.005	0.005	-
7:58	0.006	0.005	7:58	0.005	0.005	-
7:59	0.005	0.005	7:59	0.005	0.005	-
8:00	0.005	0.005	8:00	0.005	0.005	-
8:01	0.005	0.005	8:01	0.005	0.005	-
8:02	0.005	0.005	8:02	0.005	0.005	-
8:03	0.006	0.005	8:03	0.007	0.005	-
8:04	0.005	0.005	8:04	0.007	0.005	-
8:05	0.005	0.005	8:05	0.005	0.005	-

March 15, 2025						
Number of Instances Where Downwind Particulates Exceeds Upwind Particulate + .150 mg/m^3 =						0
Number of Comparable Data Points =						368
PARTICULATE DATA						
Upwind			Downwind Station 1			Exceeds Particulate Alarm Limits
Time	PM 10 (mg/m^3)	15-Minute Average	Time	PM 10 (mg/m^3)	15-Minute Average	
8:06	0.006	0.005	8:06	0.005	0.005	-
8:07	0.006	0.005	8:07	0.005	0.005	-
8:08	0.006	0.005	8:08	0.005	0.005	-
8:09	0.006	0.005	8:09	0.005	0.005	-
8:10	0.006	0.005	8:10	0.005	0.005	-
8:11	0.005	0.005	8:11	0.005	0.005	-
8:12	0.006	0.005	8:12	0.005	0.005	-
8:13	0.005	0.006	8:13	0.005	0.005	-
8:14	0.005	0.005	8:14	0.005	0.005	-
8:15	0.005	0.005	8:15	0.005	0.005	-
8:16	0.006	0.005	8:16	0.005	0.005	-
8:17	0.006	0.006	8:17	0.006	0.005	-
8:18	0.006	0.006	8:18	0.005	0.005	-
8:19	0.006	0.006	8:19	0.005	0.005	-
8:20	0.006	0.006	8:20	0.005	0.005	-
8:21	0.006	0.006	8:21	0.005	0.005	-
8:22	0.006	0.006	8:22	0.005	0.005	-
8:23	0.006	0.006	8:23	0.005	0.005	-
8:24	0.005	0.006	8:24	0.005	0.005	-
8:25	0.005	0.006	8:25	0.005	0.005	-
8:26	0.005	0.006	8:26	0.005	0.005	-
8:27	0.005	0.006	8:27	0.005	0.005	-
8:28	0.005	0.006	8:28	0.005	0.005	-
8:29	0.005	0.006	8:29	0.004	0.005	-
8:30	0.005	0.006	8:30	0.004	0.005	-
8:31	0.005	0.006	8:31	0.005	0.005	-
8:32	0.006	0.005	8:32	0.005	0.005	-
8:33	0.006	0.005	8:33	0.005	0.005	-
8:34	0.006	0.005	8:34	0.005	0.005	-
8:35	0.005	0.005	8:35	0.005	0.005	-
8:36	0.005	0.005	8:36	0.005	0.005	-
8:37	0.006	0.005	8:37	0.005	0.005	-
8:38	0.005	0.005	8:38	0.005	0.005	-
8:39	0.005	0.005	8:39	0.005	0.005	-
8:40	0.005	0.005	8:40	0.005	0.005	-
8:41	0.005	0.005	8:41	0.005	0.005	-
8:42	0.005	0.005	8:42	0.005	0.005	-
8:43	0.005	0.005	8:43	0.005	0.005	-
8:44	0.006	0.005	8:44	0.006	0.005	-
8:45	0.006	0.005	8:45	0.006	0.005	-
8:46	0.006	0.005	8:46	0.006	0.005	-
8:47	0.006	0.005	8:47	0.006	0.005	-
8:48	0.006	0.005	8:48	0.006	0.005	-
8:49	0.006	0.005	8:49	0.006	0.005	-
8:50	0.006	0.005	8:50	0.007	0.005	-
8:51	0.006	0.006	8:51	0.007	0.006	-
8:52	0.006	0.006	8:52	0.007	0.006	-
8:53	0.006	0.006	8:53	0.006	0.006	-
8:54	0.006	0.006	8:54	0.006	0.006	-
8:55	0.006	0.006	8:55	0.006	0.006	-
8:56	0.005	0.006	8:56	0.006	0.006	-
8:57	0.006	0.006	8:57	0.006	0.006	-
8:58	0.005	0.006	8:58	0.009	0.006	-
8:59	0.005	0.006	8:59	0.007	0.006	-
9:00	0.005	0.006	9:00	0.006	0.006	-
9:01	0.006	0.006	9:01	0.009	0.006	-
9:02	0.006	0.006	9:02	0.008	0.007	-
9:03	0.006	0.006	9:03	0.006	0.007	-
9:04	0.006	0.006	9:04	0.006	0.007	-
9:05	0.006	0.006	9:05	0.007	0.007	-
9:06	0.006	0.006	9:06	0.007	0.007	-
9:07	0.007	0.006	9:07	0.008	0.007	-
9:08	0.007	0.006	9:08	0.007	0.007	-
9:09	0.007	0.006	9:09	0.007	0.007	-
9:10	0.007	0.006	9:10	0.007	0.007	-
9:11	0.007	0.006	9:11	0.007	0.007	-
9:12	0.007	0.006	9:12	0.007	0.007	-

March 15, 2025						
Number of Instances Where Downwind Particulates Exceeds Upwind Particulate + .150 mg/m^3 =						0
Number of Comparable Data Points =						368
PARTICULATE DATA						
Upwind			Downwind Station 1			Exceeds Particulate Alarm Limits
Time	PM 10 (mg/m^3)	15-Minute Average	Time	PM 10 (mg/m^3)	15-Minute Average	
9:13	0.007	0.006	9:13	0.010	0.007	-
9:14	0.007	0.006	9:14	0.009	0.007	-
9:15	0.007	0.006	9:15	0.016	0.007	-
9:16	0.007	0.007	9:16	0.014	0.008	-
9:17	0.008	0.007	9:17	0.012	0.008	-
9:18	0.008	0.007	9:18	0.011	0.009	-
9:19	0.008	0.007	9:19	0.010	0.009	-
9:20	0.008	0.007	9:20	0.010	0.009	-
9:21	0.008	0.007	9:21	0.011	0.009	-
9:22	0.009	0.007	9:22	0.011	0.010	-
9:23	0.009	0.007	9:23	0.012	0.010	-
9:24	0.010	0.008	9:24	0.013	0.010	-
9:25	0.010	0.008	9:25	0.011	0.011	-
9:26	0.010	0.008	9:26	0.012	0.011	-
9:27	0.010	0.008	9:27	0.013	0.011	-
9:28	0.013	0.008	9:28	0.016	0.012	-
9:29	0.013	0.009	9:29	0.013	0.012	-
9:30	0.013	0.009	9:30	0.013	0.012	-
9:31	0.013	0.010	9:31	0.012	0.012	-
9:32	0.013	0.010	9:32	0.012	0.012	-
9:33	0.013	0.010	9:33	0.012	0.012	-
9:34	0.014	0.011	9:34	0.012	0.012	-
9:35	0.014	0.011	9:35	0.013	0.012	-
9:36	0.014	0.011	9:36	0.013	0.012	-
9:37	0.014	0.012	9:37	0.015	0.013	-
9:38	0.014	0.012	9:38	0.014	0.013	-
9:39	0.014	0.013	9:39	0.013	0.013	-
9:40	0.014	0.013	9:40	0.014	0.013	-
9:41	0.014	0.013	9:41	0.015	0.013	-
9:42	0.015	0.013	9:42	0.014	0.013	-
9:43	0.015	0.014	9:43	0.013	0.013	-
9:44	0.015	0.014	9:44	0.013	0.013	-
9:45	0.015	0.014	9:45	0.015	0.013	-
9:46	0.015	0.014	9:46	0.016	0.013	-
9:47	0.015	0.014	9:47	0.015	0.014	-
9:48	0.016	0.014	9:48	0.015	0.014	-
9:49	0.017	0.015	9:49	0.016	0.014	-
9:50	0.017	0.015	9:50	0.016	0.014	-
9:51	0.018	0.015	9:51	0.016	0.014	-
9:52	0.018	0.015	9:52	0.017	0.015	-
9:53	0.019	0.015	9:53	0.017	0.015	-
9:54	0.019	0.016	9:54	0.018	0.015	-
9:55	0.018	0.016	9:55	0.018	0.015	-
9:56	0.017	0.016	9:56	0.018	0.016	-
9:57	0.017	0.017	9:57	0.017	0.016	-
9:58	0.016	0.017	9:58	0.016	0.016	-
9:59	0.017	0.017	9:59	0.016	0.016	-
10:00	0.016	0.017	10:00	0.016	0.016	-
10:01	0.016	0.017	10:01	0.016	0.016	-
10:02	0.016	0.017	10:02	0.017	0.016	-
10:03	0.016	0.017	10:03	0.015	0.017	-
10:04	0.016	0.017	10:04	0.015	0.017	-
10:05	0.016	0.017	10:05	0.015	0.017	-
10:06	0.016	0.017	10:06	0.015	0.016	-
10:07	0.016	0.017	10:07	0.015	0.016	-
10:08	0.015	0.017	10:08	0.016	0.016	-
10:09	0.016	0.016	10:09	0.015	0.016	-
10:10	0.016	0.016	10:10	0.015	0.016	-
10:11	0.016	0.016	10:11	0.016	0.016	-
10:12	0.017	0.016	10:12	0.016	0.016	-
10:13	0.017	0.016	10:13	0.016	0.016	-
10:14	0.017	0.016	10:14	0.016	0.016	-
10:15	0.017	0.016	10:15	0.016	0.016	-
10:16	0.017	0.016	10:16	0.016	0.016	-
10:17	0.017	0.016	10:17	0.017	0.016	-
10:18	0.018	0.016	10:18	0.017	0.016	-
10:19	0.017	0.016	10:19	0.017	0.016	-

March 15, 2025						
Number of Instances Where Downwind Particulates Exceeds Upwind Particulate + .150 mg/m^3 =						0
Number of Comparable Data Points =						368
PARTICULATE DATA						
Upwind			Downwind Station 1			Exceeds Particulate Alarm Limits
Time	PM 10 (mg/m^3)	15-Minute Average	Time	PM 10 (mg/m^3)	15-Minute Average	
10:20	0.017	0.017	10:20	0.017	0.016	-
10:21	0.018	0.017	10:21	0.017	0.016	-
10:22	0.018	0.017	10:22	0.017	0.016	-
10:23	0.018	0.017	10:23	0.017	0.016	-
10:24	0.018	0.017	10:24	0.017	0.016	-
10:25	0.018	0.017	10:25	0.017	0.016	-
10:26	0.019	0.017	10:26	0.018	0.017	-
10:27	0.019	0.018	10:27	0.018	0.017	-
10:28	0.020	0.018	10:28	0.018	0.017	-
10:29	0.020	0.018	10:29	0.018	0.017	-
10:30	0.020	0.018	10:30	0.019	0.017	-
10:31	0.020	0.018	10:31	0.019	0.017	-
10:32	0.020	0.018	10:32	0.019	0.018	-
10:33	0.020	0.019	10:33	0.019	0.018	-
10:34	0.020	0.019	10:34	0.019	0.018	-
10:35	0.021	0.019	10:35	0.019	0.018	-
10:36	0.021	0.019	10:36	0.019	0.018	-
10:37	0.020	0.019	10:37	0.019	0.018	-
10:38	0.020	0.020	10:38	0.019	0.018	-
10:39	0.020	0.020	10:39	0.019	0.018	-
10:40	0.019	0.020	10:40	0.018	0.019	-
10:41	0.019	0.020	10:41	0.018	0.019	-
10:42	0.018	0.020	10:42	0.017	0.019	-
10:43	0.018	0.020	10:43	0.017	0.019	-
10:44	0.017	0.020	10:44	0.016	0.019	-
10:45	0.016	0.020	10:45	0.016	0.018	-
10:46	0.016	0.019	10:46	0.017	0.018	-
10:47	0.017	0.019	10:47	0.016	0.018	-
10:48	0.017	0.019	10:48	0.016	0.018	-
10:49	0.017	0.019	10:49	0.016	0.018	-
10:50	0.017	0.018	10:50		0.017	-
10:51	0.017	0.018	10:51		0.017	-
10:52	0.018	0.018	10:52		0.017	-
10:53	0.018	0.018	10:53		0.017	-
10:54	0.018	0.018	10:54		0.017	-
10:55	0.019	0.017	10:55		0.017	-
10:56	0.019	0.017	10:56		0.017	-
10:57	0.019	0.017	10:57		0.016	-
10:58	0.019	0.018	10:58		0.016	-
10:59	0.019	0.018	10:59		0.016	-
11:00	0.020	0.018	11:00		0.016	-
11:01	0.020	0.018	11:01		0.016	-
11:02	0.021	0.018	11:02		0.016	-
11:03	0.020	0.019	11:03		0.016	-
11:04	0.020	0.019	11:04		0.016	-
11:05	0.019	0.019	11:05		-	
11:06	0.019	0.019	11:06		-	
11:07		0.019	11:07		-	
11:08		0.019	11:08		-	
11:09		0.019	11:09		-	
11:10		0.020	11:10		-	

March 15, 2025						
Number of Instances Where Downwind VOCs Exceeds Upwind VOCs + 5ppm =						0
Number of Comparable Data Points =						369
PID DATA						
Upwind Station			Downwind Station 1			Exceeds VOCs Alarm Limits
Time	VOC (ppm)	15-Minute Average	Time	VOC (ppm)	15-Minute Average	
6:25	0.0	-	6:25		-	
6:26	0.0	-	6:26		-	
6:27	0.0	-	6:27		-	
6:28	0.0	-	6:28		-	
6:29	0.0	-	6:29	0.00	-	
6:30	0.0	-	6:30	0.00	-	
6:31	0.0	-	6:31	0.00	-	
6:32	0.0	-	6:32	0.00	-	
6:33	0.0	-	6:33	0.00	-	
6:34	0.0	-	6:34	0.00	-	
6:35	0.0	-	6:35	0.00	-	
6:36	0.0	-	6:36	0.00	-	
6:37	0.0	-	6:37	0.00	-	
6:38	0.0	-	6:38	0.00	-	
6:39	0.0	-	6:39	0.00	-	
6:40	0.0	0.00	6:40	0.00	-	
6:41	0.0	0.00	6:41	0.00	-	
6:42	0.0	0.00	6:42	0.00	-	
6:43	0.0	0.00	6:43	0.00	-	
6:44	0.0	0.00	6:44	0.00	0.00	-
6:45	0.0	0.00	6:45	0.00	0.00	-
6:46	0.0	0.00	6:46	0.00	0.00	-
6:47	0.0	0.00	6:47	0.00	0.00	-
6:48	0.0	0.00	6:48	0.00	0.00	-
6:49	0.0	0.00	6:49	0.00	0.00	-
6:50	0.0	0.00	6:50	0.00	0.00	-
6:51	0.0	0.00	6:51	0.00	0.00	-
6:52	0.0	0.00	6:52	0.00	0.00	-
6:53	0.0	0.00	6:53	0.00	0.00	-
6:54	0.0	0.00	6:54	0.00	0.00	-
6:55	0.0	0.00	6:55	0.00	0.00	-
6:56	0.0	0.00	6:56	0.00	0.00	-
6:57	0.0	0.00	6:57	0.00	0.00	-
6:58	0.0	0.00	6:58	0.00	0.00	-
6:59	0.0	0.00	6:59	0.00	0.00	-
7:00	0.0	0.00	7:00	0.00	0.00	-
7:01	0.0	0.00	7:01	0.00	0.00	-
7:02	0.0	0.00	7:02	0.00	0.00	-
7:03	0.0	0.00	7:03	0.00	0.00	-
7:04	0.0	0.00	7:04	0.00	0.00	-
7:05	0.0	0.00	7:05	0.00	0.00	-
7:06	0.0	0.00	7:06	0.00	0.00	-
7:07	0.0	0.00	7:07	0.00	0.00	-
7:08	0.0	0.00	7:08	0.00	0.00	-
7:09	0.0	0.00	7:09	0.00	0.00	-
7:10	0.0	0.00	7:10	0.00	0.00	-
7:11	0.0	0.00	7:11	0.00	0.00	-
7:12	0.0	0.00	7:12	0.00	0.00	-
7:13	0.0	0.00	7:13	0.00	0.00	-
7:14	0.0	0.00	7:14	0.00	0.00	-
7:15	0.0	0.00	7:15	0.00	0.00	-
7:16	0.0	0.00	7:16	0.00	0.00	-
7:17	0.0	0.00	7:17	0.00	0.00	-
7:18	0.0	0.00	7:18	0.00	0.00	-
7:19	0.0	0.00	7:19	0.00	0.00	-
7:20	0.0	0.00	7:20	0.00	0.00	-
7:21	0.0	0.00	7:21	0.00	0.00	-
7:22	0.0	0.00	7:22	0.00	0.00	-
7:23	0.0	0.00	7:23	0.00	0.00	-
7:24	0.0	0.00	7:24	0.00	0.00	-
7:25	0.0	0.00	7:25	0.00	0.00	-
7:26	0.0	0.00	7:26	0.00	0.00	-
7:27	0.0	0.00	7:27	0.00	0.00	-
7:28	0.0	0.00	7:28	0.00	0.00	-
7:29	0.0	0.00	7:29	0.00	0.00	-
7:30	0.0	0.00	7:30	0.00	0.00	-
7:31	0.0	0.00	7:31	0.00	0.00	-
7:32	0.0	0.00	7:32	0.00	0.00	-
7:33	0.0	0.00	7:33	0.00	0.00	-
7:34	0.0	0.00	7:34	0.00	0.00	-
7:35	0.0	0.00	7:35	0.00	0.00	-

March 15, 2025						
					Number of Instances Where Downwind VOCs Exceeds Upwind VOCs + 5ppm =	0
					Number of Comparable Data Points =	369
PID DATA						
Upwind Station			Downwind Station 1			Exceeds VOCs Alarm Limits
Time	VOC (ppm)	15-Minute Average	Time	VOC (ppm)	15-Minute Average	
7:36	0.0	0.00	7:36	0.00	0.00	-
7:37	0.0	0.00	7:37	0.00	0.00	-
7:38	0.0	0.00	7:38	0.00	0.00	-
7:39	0.0	0.00	7:39	0.00	0.00	-
7:40	0.0	0.00	7:40	0.00	0.00	-
7:41	0.0	0.00	7:41	0.00	0.00	-
7:42	0.0	0.00	7:42	0.00	0.00	-
7:43	0.0	0.00	7:43	0.00	0.00	-
7:44	0.0	0.00	7:44	0.00	0.00	-
7:45	0.0	0.00	7:45	0.00	0.00	-
7:46	0.0	0.00	7:46	0.00	0.00	-
7:47	0.0	0.00	7:47	0.00	0.00	-
7:48	0.0	0.00	7:48	0.00	0.00	-
7:49	0.0	0.00	7:49	0.00	0.00	-
7:50	0.0	0.00	7:50	0.00	0.00	-
7:51	0.0	0.00	7:51	0.00	0.00	-
7:52	0.0	0.00	7:52	0.00	0.00	-
7:53	0.0	0.00	7:53	0.00	0.00	-
7:54	0.0	0.00	7:54	0.00	0.00	-
7:55	0.0	0.00	7:55	0.00	0.00	-
7:56	0.0	0.00	7:56	0.00	0.00	-
7:57	0.0	0.00	7:57	0.00	0.00	-
7:58	0.0	0.00	7:58	0.00	0.00	-
7:59	0.0	0.00	7:59	0.00	0.00	-
8:00	0.0	0.00	8:00	0.00	0.00	-
8:01	0.0	0.00	8:01	0.00	0.00	-
8:02	0.0	0.00	8:02	0.00	0.00	-
8:03	0.0	0.00	8:03	0.00	0.00	-
8:04	0.0	0.00	8:04	0.00	0.00	-
8:05	0.0	0.00	8:05	0.00	0.00	-
8:06	0.0	0.00	8:06	0.00	0.00	-
8:07	0.0	0.00	8:07	0.00	0.00	-
8:08	0.0	0.00	8:08	0.00	0.00	-
8:09	0.0	0.00	8:09	0.00	0.00	-
8:10	0.0	0.00	8:10	0.00	0.00	-
8:11	0.0	0.00	8:11	0.00	0.00	-
8:12	0.0	0.00	8:12	0.00	0.00	-
8:13	0.0	0.00	8:13	0.00	0.00	-
8:14	0.0	0.00	8:14	0.00	0.00	-
8:15	0.0	0.00	8:15	0.00	0.00	-
8:16	0.0	0.00	8:16	0.00	0.00	-
8:17	0.0	0.00	8:17	0.00	0.00	-
8:18	0.0	0.00	8:18	0.00	0.00	-
8:19	0.0	0.00	8:19	0.00	0.00	-
8:20	0.0	0.00	8:20	0.00	0.00	-
8:21	0.0	0.00	8:21	0.00	0.00	-
8:22	0.0	0.00	8:22	0.00	0.00	-
8:23	0.0	0.00	8:23	0.00	0.00	-
8:24	0.0	0.00	8:24	0.00	0.00	-
8:25	0.0	0.00	8:25	0.00	0.00	-
8:26	0.0	0.00	8:26	0.00	0.00	-
8:27	0.0	0.00	8:27	0.00	0.00	-
8:28	0.0	0.00	8:28	0.00	0.00	-
8:29	0.0	0.00	8:29	0.00	0.00	-
8:30	0.0	0.00	8:30	0.00	0.00	-
8:31	0.0	0.00	8:31	0.00	0.00	-
8:32	0.0	0.00	8:32	0.00	0.00	-
8:33	0.0	0.00	8:33	0.00	0.00	-
8:34	0.0	0.00	8:34	0.00	0.00	-
8:35	0.0	0.00	8:35	0.00	0.00	-
8:36	0.0	0.00	8:36	0.00	0.00	-
8:37	0.0	0.00	8:37	0.00	0.00	-
8:38	0.0	0.00	8:38	0.00	0.00	-
8:39	0.0	0.00	8:39	0.00	0.00	-
8:40	0.0	0.00	8:40	0.00	0.00	-
8:41	0.0	0.00	8:41	0.00	0.00	-
8:42	0.0	0.00	8:42	0.00	0.00	-
8:43	0.0	0.00	8:43	0.0	0.00	-
8:44	0.0	0.00	8:44	0.0	0.00	-
8:45	0.0	0.00	8:45	0.0	0.00	-
8:46	0.0	0.00	8:46	0.0	0.00	-

March 15, 2025						
Number of Instances Where Downwind VOCs Exceeds Upwind VOCs + 5ppm =						0
Number of Comparable Data Points =						369
PID DATA						
Upwind Station			Downwind Station 1			Exceeds VOCs Alarm Limits
Time	VOC (ppm)	15-Minute Average	Time	VOC (ppm)	15-Minute Average	
8:47	0.0	0.00	8:47	0.0	0.00	-
8:48	0.0	0.00	8:48	0.0	0.00	-
8:49	0.0	0.00	8:49	0.0	0.00	-
8:50	0.0	0.00	8:50	0.0	0.00	-
8:51	0.0	0.00	8:51	0.0	0.00	-
8:52	0.0	0.00	8:52	0.0	0.00	-
8:53	0.0	0.00	8:53	0.0	0.00	-
8:54	0.0	0.00	8:54	0.0	0.00	-
8:55	0.0	0.00	8:55	0.0	0.00	-
8:56	0.0	0.00	8:56	0.0	0.00	-
8:57	0.0	0.00	8:57	0.0	0.00	-
8:58	0.0	0.00	8:58	0.0	0.00	-
8:59	0.0	0.00	8:59	0.0	0.00	-
9:00	0.0	0.00	9:00	0.0	0.00	-
9:01	0.0	0.00	9:01	0.0	0.00	-
9:02	0.0	0.00	9:02	0.0	0.00	-
9:03	0.0	0.00	9:03	0.0	0.00	-
9:04	0.0	0.00	9:04	0.0	0.00	-
9:05	0.0	0.00	9:05	0.0	0.00	-
9:06	0.0	0.0	9:06	0.0	0.00	-
9:07	0.0	0.0	9:07	0.0	0.00	-
9:08	0.0	0.0	9:08	0.0	0.00	-
9:09	0.0	0.0	9:09	0.0	0.0	-
9:10	0.0	0.0	9:10	0.0	0.0	-
9:11	0.0	0.0	9:11	0.0	0.0	-
9:12	0.0	0.0	9:12	0.0	0.0	-
9:13	0.0	0.0	9:13	0.0	0.0	-
9:14	0.0	0.0	9:14	0.0	0.0	-
9:15	0.0	0.0	9:15	0.0	0.0	-
9:16	0.0	0.0	9:16	0.0	0.0	-
9:17	0.0	0.0	9:17	0.0	0.0	-
9:18	0.0	0.0	9:18	0.0	0.0	-
9:19	0.0	0.0	9:19	0.0	0.0	-
9:20	0.0	0.0	9:20	0.0	0.0	-
9:21	0.0	0.0	9:21	0.0	0.0	-
9:22	0.0	0.0	9:22	0.0	0.0	-
9:23	0.0	0.0	9:23	0.0	0.0	-
9:24	0.0	0.0	9:24	0.0	0.0	-
9:25	0.0	0.0	9:25	0.0	0.0	-
9:26	0.0	0.0	9:26	0.0	0.0	-
9:27	0.0	0.0	9:27	0.0	0.0	-
9:28	0.0	0.0	9:28	0.0	0.0	-
9:29	0.0	0.0	9:29	0.0	0.0	-
9:30	0.0	0.0	9:30	0.0	0.0	-
9:31	0.0	0.0	9:31	0.0	0.0	-
9:32	0.0	0.0	9:32	0.0	0.0	-
9:33	0.0	0.0	9:33	0.0	0.0	-
9:34	0.0	0.0	9:34	0.0	0.0	-
9:35	0.0	0.0	9:35	0.0	0.0	-
9:36	0.0	0.0	9:36	0.0	0.0	-
9:37	0.0	0.0	9:37	0.0	0.0	-
9:38	0.0	0.0	9:38	0.0	0.0	-
9:39	0.0	0.0	9:39	0.0	0.0	-
9:40	0.0	0.0	9:40	0.0	0.0	-
9:41	0.0	0.0	9:41	0.0	0.0	-
9:42	0.0	0.0	9:42	0.0	0.0	-
9:43	0.0	0.0	9:43	0.0	0.0	-
9:44	0.0	0.0	9:44	0.0	0.0	-
9:45	0.0	0.0	9:45	0.0	0.0	-
9:46	0.0	0.0	9:46	0.0	0.0	-
9:47	0.0	0.0	9:47	0.0	0.0	-
9:48	0.0	0.0	9:48	0.0	0.0	-
9:49	0.0	0.0	9:49	0.0	0.0	-
9:50	0.0	0.0	9:50	0.0	0.0	-
9:51	0.0	0.0	9:51	0.0	0.0	-
9:52	0.0	0.0	9:52	0.0	0.0	-
9:53	0.0	0.0	9:53	0.0	0.0	-
9:54	0.0	0.0	9:54	0.0	0.0	-
9:55	0.0	0.0	9:55	0.0	0.0	-
9:56	0.0	0.0	9:56	0.0	0.0	-

March 15, 2025						
Number of Instances Where Downwind VOCs Exceeds Upwind VOCs + 5ppm =						0
Number of Comparable Data Points =						369
PID DATA						
Upwind Station			Downwind Station 1			Exceeds VOCs Alarm Limits
Time	VOC (ppm)	15-Minute Average	Time	VOC (ppm)	15-Minute Average	
9:57	0.0	0.0	9:57	0.0	0.0	-
9:58	0.0	0.0	9:58	0.0	0.0	-
9:59	0.0	0.0	9:59	0.0	0.0	-
10:00	0.0	0.0	10:00	0.0	0.0	-
10:01	0.0	0.0	10:01	0.0	0.0	-
10:02	0.0	0.0	10:02	0.0	0.0	-
10:03	0.0	0.0	10:03	0.0	0.0	-
10:04	0.0	0.0	10:04	0.0	0.0	-
10:05	0.0	0.0	10:05	0.0	0.0	-
10:06	0.0	0.0	10:06	0.0	0.0	-
10:07	0.0	0.0	10:07	0.0	0.0	-
10:08	0.0	0.0	10:08	0.0	0.0	-
10:09	0.0	0.0	10:09	0.0	0.0	-
10:10	0.0	0.0	10:10	0.0	0.0	-
10:11	0.0	0.0	10:11	0.0	0.0	-
10:12	0.0	0.0	10:12	0.0	0.0	-
10:13	0.0	0.0	10:13	0.0	0.0	-
10:14	0.0	0.0	10:14	0.0	0.0	-
10:15	0.0	0.0	10:15	0.0	0.0	-
10:16	0.0	0.0	10:16	0.0	0.0	-
10:17	0.0	0.0	10:17	0.0	0.0	-
10:18	0.0	0.0	10:18	0.0	0.0	-
10:19	0.0	0.0	10:19	0.0	0.0	-
10:20	0.0	0.0	10:20	0.0	0.0	-
10:21	0.0	0.0	10:21	0.0	0.0	-
10:22	0.0	0.0	10:22	0.0	0.0	-
10:23	0.0	0.0	10:23	0.0	0.0	-
10:24	0.0	0.0	10:24	0.0	0.0	-
10:25	0.0	0.0	10:25	0.0	0.0	-
10:26	0.0	0.0	10:26	0.0	0.0	-
10:27	0.0	0.0	10:27	0.0	0.0	-
10:28	0.0	0.0	10:28	0.0	0.0	-
10:29	0.0	0.0	10:29	0.0	0.0	-
10:30	0.0	0.0	10:30	0.0	0.0	-
10:31	0.0	0.0	10:31	0.0	0.0	-
10:32	0.0	0.0	10:32	0.0	0.0	-
10:33	0.0	0.0	10:33	0.0	0.0	-
10:34	0.0	0.0	10:34	0.0	0.0	-
10:35	0.0	0.0	10:35	0.0	0.0	-
10:36	0.0	0.0	10:36	0.0	0.0	-
10:37	0.0	0.0	10:37	0.0	0.0	-
10:38	0.0	0.0	10:38	0.0	0.0	-
10:39	0.0	0.0	10:39	0.0	0.0	-
10:40	0.0	0.0	10:40	0.0	0.0	-

March 15, 2025						
Number of Instances Where Downwind VOCs Exceeds Upwind VOCs + 5ppm =						0
Number of Comparable Data Points =						369
PID DATA						
Upwind Station			Downwind Station 1			Exceeds VOCs Alarm Limits
Time	VOC (ppm)	15-Minute Average	Time	VOC (ppm)	15-Minute Average	
10:41	0.0	0.0	10:41	0.0	0.0	-
10:42	0.0	0.0	10:42	0.0	0.0	-
10:43	0.0	0.0	10:43	0.0	0.0	-
10:44	0.0	0.0	10:44	0.0	0.0	-
10:45	0.0	0.0	10:45	0.0	0.0	-
10:46	0.0	0.0	10:46	0.0	0.0	-
10:47	0.0	0.0	10:47	0.0	0.0	-
10:48	0.0	0.0	10:48	0.0	0.0	-
10:49	0.0	0.0	10:49	0.0	0.0	-
10:50	0.0	0.0	10:50	0.0	0.0	-
10:51	0.0	0.0	10:51	0.0	0.0	-
10:52	0.0	0.0	10:52	0.0	0.0	-
10:53	0.0	0.0	10:53	0.0	0.0	-
10:54	0.0	0.0	10:54	0.0	0.0	-
10:55	0.0	0.0	10:55	0.0	0.0	-
10:56	0.0	0.0	10:56	0.0	0.0	-
10:57	0.0	0.0	10:57	0.0	0.0	-
10:58	0.0	0.0	10:58	0.0	0.0	-
10:59	0.0	0.0	10:59	0.0	0.0	-
11:00	0.0	0.0	11:00	0.0	0.0	-
11:01	0.0	0.0	11:01	0.0	0.0	-
11:02	0.0	0.0	11:02	0.0	0.0	-
11:03	0.0	0.0	11:03	0.0	0.0	-
11:04	0.0	0.0	11:04	0.0	0.0	-
11:05	0.0	0.0	11:05	0.0	0.0	-
11:06	0.0	0.0	11:06	0.0	0.0	-
11:07	0.0	0.0	11:07	0.0	0.0	-
11:08	0.0	0.0	11:08	0.0	0.0	-
11:09	0.0	0.0	11:09	0.0	0.0	-
11:10	0.0	0.0	11:10	0.0	0.0	-
11:11	0.0	0.0	11:11	0.0	0.0	-
11:12	0.0	0.0	11:12	0.0	0.0	-
11:13	0.0	0.0	11:13	0.0	0.0	-
11:14	0.0	0.0	11:14	0.0	0.0	-
11:15	0.0	0.0	11:15	0.0	0.0	-
11:16	0.0	0.0	11:16	0.0	0.0	-
11:17	0.0	0.0	11:17	0.0	0.0	-
11:18	0.0	0.0	11:18	0.0	0.0	-
11:19	0.0	0.0	11:19	0.0	0.0	-
11:20	0.0	0.0	11:20	0.0	0.0	-
11:21	0.0	0.0	11:21	0.0	0.0	-
11:22	0.0	0.0	11:22	0.0	0.0	-
11:23	0.0	0.0	11:23	0.0	0.0	-
11:24	0.0	0.0	11:24	0.0	0.0	-
11:25	0.0	0.0	11:25	0.0	0.0	-
11:26	0.0	0.0	11:26	0.0	0.0	-
11:27	0.0	0.0	11:27	0.0	0.0	-
11:28	0.0	0.0	11:28	0.0	0.0	-
11:29	0.0	0.0	11:29	0.0	0.0	-
11:30	0.0	0.0	11:30	0.0	0.0	-
11:31	0.0	0.0	11:31	0.0	0.0	-
11:32	0.0	0.0	11:32	0.0	0.0	-
11:33	0.0	0.0	11:33	0.0	0.0	-
11:34	0.0	0.0	11:34	0.0	0.0	-
11:35	0.0	0.0	11:35	0.0	0.0	-
11:36	0.0	0.0	11:36	0.0	0.0	-
11:37	0.0	0.0	11:37	0.0	0.0	-
11:38	0.0	0.0	11:38	0.0	0.0	-
11:39	0.0	0.0	11:39	0.0	0.0	-
11:40	0.0	0.0	11:40	0.0	0.0	-
11:41	0.0	0.0	11:41	0.0	0.0	-
11:42	0.0	0.0	11:42	0.0	0.0	-
11:43	0.0	0.0	11:43	0.0	0.0	-
11:44	0.0	0.0	11:44	0.0	0.0	-
11:45	0.0	0.0	11:45	0.0	0.0	-
11:46	0.0	0.0	11:46	0.0	0.0	-
11:47	0.0	0.0	11:47	0.0	0.0	-
11:48	0.0	0.0	11:48	0.0	0.0	-

March 15, 2025						
					Number of Instances Where Downwind VOCs Exceeds Upwind VOCs + 5ppm =	0
					Number of Comparable Data Points =	369
PID DATA						
Upwind Station			Downwind Station 1			Exceeds VOCs Alarm Limits
Time	VOC (ppm)	15-Minute Average	Time	VOC (ppm)	15-Minute Average	
11:49	0.0	0.0	11:49	0.0	0.0	-
11:50	0.0	0.0	11:50	0.0	0.0	-
11:51	0.0	0.0	11:51	0.0	0.0	-
11:52	0.0	0.0	11:52	0.0	0.0	-
11:53	0.0	0.0	11:53	0.0	0.0	-
11:54	0.0	0.0	11:54	0.0	0.0	-
11:55	0.0	0.0	11:55	0.0	0.0	-
11:56	0.0	0.0	11:56	0.0	0.0	-
11:57	0.0	0.0	11:57	0.0	0.0	-
11:58	0.0	0.0	11:58	0.0	0.0	-
11:59	0.0	0.0	11:59	0.0	0.0	-
12:00	0.0	0.0	12:00	0.0	0.0	-
12:01	0.0	0.0	12:01	0.0	0.0	-
12:02	0.0	0.0	12:02	0.0	0.0	-
12:03	0.0	0.0	12:03	0.0	0.0	-
12:04	0.0	0.0	12:04	0.0	0.0	-
12:05	0.0	0.0	12:05	0.0	0.0	-
12:06	0.0	0.0	12:06	0.0	0.0	-
12:07	0.0	0.0	12:07	0.0	0.0	-
12:08	0.0	0.0	12:08	0.0	0.0	-
12:09	0.0	0.0	12:09	0.0	0.0	-
12:10	0.0	0.0	12:10	0.0	0.0	-
12:11	0.0	0.0	12:11	0.0	0.0	-
12:12	0.0	0.0	12:12	0.0	0.0	-
12:13	0.0	0.0	12:13	0.0	0.0	-
12:14	0.0	0.0	12:14	0.0	0.0	-
12:15	0.0	0.0	12:15	0.0	0.0	-
12:16	0.0	0.0	12:16	0.0	0.0	-
12:17	0.0	0.0	12:17	0.0	0.0	-
12:18	0.0	0.0	12:18	0.0	0.0	-
12:19	0.0	0.0	12:19	0.0	0.0	-
12:20	0.0	0.0	12:20	0.0	0.0	-
12:21	0.0	0.0	12:21	0.0	0.0	-
12:22	0.0	0.0	12:22	0.0	0.0	-
12:23	0.0	0.0	12:23	0.0	0.0	-
12:24	0.0	0.0	12:24	0.0	0.0	-
12:25	0.0	0.0	12:25	0.0	0.0	-
12:26	0.0	0.0	12:26	0.0	0.0	-
12:27	0.0	0.0	12:27	0.0	0.0	-
12:28	0.0	0.0	12:28	0.0	0.0	-
12:29	0.0	0.0	12:29	0.0	0.0	-
12:30	0.0	0.0	12:30	0.0	0.0	-
12:31	0.0	0.0	12:31	0.0	0.0	-
12:32	0.0	0.0	12:32	0.0	0.0	-
12:33	0.0	0.0	12:33	0.0	0.0	-
12:34	0.0	0.0	12:34	0.0	0.0	-
12:35	0.0	0.0	12:35	0.0	0.0	-
12:36	0.0	0.0	12:36	0.0	0.0	-
12:37	0.0	0.0	12:37	0.0	0.0	-
12:38	0.0	0.0	12:38		0.0	-
12:39	0.0	0.0	12:39		0.0	-
12:40	0.0	0.0	12:40		0.0	-
12:41	0.0	0.0	12:41		0.0	-
12:42	0.0	0.0	12:42		0.0	-
12:43	0.0	0.0	12:43		0.0	-
12:44	0.0	0.0	12:44		0.0	-
12:45	0.0	0.0	12:45		0.0	-
12:46	0.0	0.0	12:46		0.0	-
12:47	0.0	0.0	12:47		0.0	-
12:48	0.0	0.0	12:48		0.0	-
12:49	0.0	0.0	12:49		0.0	-
12:50	0.0	0.0	12:50		0.0	-
12:51	0.0	0.0	12:51		0.0	-
12:52	0.0	0.0	12:52		0.0	-
12:53	0.0	0.0	12:53		-	
12:54	0.0	0.0	12:54		-	
12:55		0.0	12:55		-	

LANGAN

The Beacon - 413 E 120th Street
170745301
CAMP Data Summary

Date: 3/22/2025
Observer: Aron Farber

Particulate Monitoring		
	Upwind Station	**Downwind Station**
Minimum 15min Average	0.000	0.005
Maximum 15min Average	0.019	0.020
High Intervals "exceedances" (15min > 0.150 + Upwind level)	N/A	No
Minimum 1min Reading	0.000	0.005
Maximum 1min Reading	0.026	0.135

Organic Vapor Monitoring		
	Upwind Station	**Downwind Station**
Minimum 15min Average	0.0	0.0
Maximum 15min Average	0.0	0.0
High Intervals "exceedances" (15min > 5 + Upwind level)	N/A	No
Minimum 1min Reading	0.0	0.0
Maximum 1min Reading	0.0	0.0

All reported particulate concentrations are in mg/m3 or milligrams per cubic meter and all reported organic vapor concentrations are in ppm or parts per million, unless specified otherwise.

March 22, 2025						
Number of Instances Where Downwind Particulates Exceeds Upwind Particulate + .150 mg/m^3 =						0
Number of Comparable Data Points =						291
PARTICULATE DATA						
Upwind			Downwind Station 1			Exceeds Particulate Alarm Limits
Time	PM 10 (mg/m^3)	15-Minute Average	Time	PM 10 (mg/m^3)	15-Minute Average	
6:19	0.014	-	6:19		-	
6:20	0.007	-	6:20		-	
6:21	0.004	-	6:21		-	
6:22	0.003	-	6:22		-	
6:23	0.002	-	6:23		-	
6:24	0.002	-	6:24	0.020	-	
6:25	0.001	-	6:25	0.020	-	
6:26	0.012	-	6:26	0.021	-	
6:27	0.006	-	6:27	0.023	-	
6:28	0.003	-	6:28	0.022	-	
6:29	0.002	-	6:29	0.020	-	
6:30	0.002	-	6:30	0.021	-	
6:31	0.001	-	6:31	0.020	-	
6:32	0.001	-	6:32	0.019	-	
6:33	0.001	-	6:33	0.018	-	
6:34	0.000	0.004	6:34	0.020	-	
6:35	0.000	0.003	6:35	0.021	-	
6:36	0.000	0.003	6:36	0.020	-	
6:37	0.000	0.002	6:37	0.019	-	
6:38	0.000	0.002	6:38	0.020	-	
6:39	0.000	0.002	6:39	0.020	0.020	-
6:40	0.000	0.002	6:40	0.019	0.020	-
6:41	0.000	0.002	6:41	0.019	0.020	-
6:42	0.000	0.001	6:42	0.019	0.020	-
6:43	0.000	0.001	6:43	0.019	0.020	-
6:44	0.000	0.000	6:44	0.019	0.020	-
6:45	0.000	0.000	6:45	0.019	0.020	-
6:46	0.000	0.000	6:46	0.019	0.019	-
6:47	0.000	0.000	6:47	0.019	0.019	-
6:48	0.000	0.000	6:48	0.019	0.019	-
6:49	0.000	0.000	6:49	0.019	0.019	-
6:50	0.000	0.000	6:50	0.019	0.019	-
6:51	0.000	0.000	6:51	0.019	0.019	-
6:52	0.000	0.000	6:52	0.018	0.019	-
6:53	0.000	0.000	6:53	0.018	0.019	-
6:54	0.000	0.000	6:54	0.019	0.019	-
6:55	0.000	0.000	6:55	0.019	0.019	-
6:56	0.000	0.000	6:56	0.019	0.019	-
6:57	0.000	0.000	6:57	0.019	0.019	-
6:58	0.000	0.000	6:58	0.018	0.019	-
6:59	0.000	0.000	6:59	0.018	0.019	-
7:00	0.000	0.000	7:00	0.018	0.019	-
7:01	0.000	0.000	7:01	0.018	0.019	-
7:02	0.000	0.000	7:02	0.018	0.019	-
7:03	0.000	0.000	7:03	0.018	0.019	-
7:04	0.000	0.000	7:04	0.018	0.018	-
7:05	0.000	0.000	7:05	0.018	0.018	-
7:06	0.000	0.000	7:06	0.018	0.018	-
7:07	0.000	0.000	7:07	0.018	0.018	-
7:08	0.000	0.000	7:08	0.018	0.018	-
7:09	0.000	0.000	7:09	0.018	0.018	-
7:10	0.000	0.000	7:10	0.018	0.018	-
7:11	0.000	0.000	7:11	0.018	0.018	-
7:12	0.000	0.000	7:12	0.018	0.018	-
7:13	0.000	0.000	7:13	0.018	0.018	-
7:14	0.000	0.000	7:14	0.018	0.018	-
7:15	0.000	0.000	7:15	0.019	0.018	-
7:16	0.000	0.000	7:16	0.019	0.018	-
7:17	0.000	0.000	7:17	0.019	0.018	-
7:18	0.000	0.000	7:18	0.019	0.018	-
7:19	0.000	0.000	7:19	0.019	0.018	-
7:20	0.000	0.000	7:20	0.020	0.018	-
7:21	0.000	0.000	7:21	0.020	0.018	-
7:22	0.000	0.000	7:22	0.021	0.019	-
7:23	0.000	0.000	7:23	0.020	0.019	-
7:24	0.000	0.000	7:24	0.019	0.019	-
7:25	0.000	0.000	7:25	0.019	0.019	-
7:26	0.000	0.000	7:26	0.019	0.019	-
7:27	0.000	0.000	7:27	0.019	0.019	-
7:28	0.000	0.000	7:28	0.019	0.019	-

March 22, 2025						
Number of Instances Where Downwind Particulates Exceeds Upwind Particulate + .150 mg/m^3 =						0
Number of Comparable Data Points =						291
PARTICULATE DATA						
Upwind			Downwind Station 1			Exceeds Particulate Alarm Limits
Time	PM 10 (mg/m^3)	15-Minute Average	Time	PM 10 (mg/m^3)	15-Minute Average	
7:29	0.000	0.000	7:29	0.020	0.019	-
7:30	0.000	0.000	7:30	0.019	0.019	-
7:31	0.000	0.000	7:31	0.019	0.019	-
7:32	0.000	0.000	7:32	0.019	0.019	-
7:33	0.000	0.000	7:33	0.019	0.019	-
7:34	0.000	0.000	7:34	0.019	0.019	-
7:35	0.000	0.000	7:35	0.019	0.019	-
7:36	0.000	0.000	7:36	0.018	0.019	-
7:37	0.000	0.000	7:37	0.018	0.019	-
7:38	0.000	0.000	7:38	0.019	0.019	-
7:39	0.000	0.000	7:39	0.019	0.019	-
7:40	0.000	0.000	7:40	0.019	0.019	-
7:41	0.000	0.000	7:41	0.019	0.019	-
7:42	0.000	0.000	7:42	0.019	0.019	-
7:43	0.000	0.000	7:43	0.018	0.019	-
7:44	0.000	0.000	7:44	0.018	0.019	-
7:45	0.000	0.000	7:45	0.018	0.019	-
7:46	0.000	0.000	7:46	0.016	0.019	-
7:47	0.000	0.000	7:47	0.017	0.018	-
7:48	0.000	0.000	7:48	0.017	0.018	-
7:49	0.000	0.000	7:49	0.016	0.018	-
7:50	0.000	0.000	7:50	0.017	0.018	-
7:51	0.000	0.000	7:51	0.016	0.018	-
7:52	0.000	0.000	7:52	0.016	0.018	-
7:53	0.000	0.000	7:53	0.016	0.018	-
7:54	0.000	0.000	7:54	0.016	0.017	-
7:55	0.000	0.000	7:55	0.015	0.017	-
7:56	0.000	0.000	7:56	0.016	0.017	-
7:57	0.000	0.000	7:57	0.016	0.017	-
7:58	0.000	0.000	7:58	0.016	0.017	-
7:59	0.000	0.000	7:59	0.016	0.016	-
8:00	0.000	0.000	8:00	0.016	0.016	-
8:01	0.000	0.000	8:01	0.016	0.016	-
8:02	0.000	0.000	8:02	0.017	0.016	-
8:03	0.000	0.000	8:03	0.017	0.016	-
8:04	0.000	0.000	8:04	0.017	0.016	-
8:05	0.000	0.000	8:05	0.016	0.016	-
8:06	0.000	0.000	8:06	0.016	0.016	-
8:07	0.000	0.000	8:07	0.016	0.016	-
8:08	0.000	0.000	8:08	0.017	0.016	-
8:09	0.000	0.000	8:09	0.017	0.016	-
8:10	0.000	0.000	8:10	0.017	0.016	-
8:11	0.000	0.000	8:11	0.017	0.016	-
8:12	0.000	0.000	8:12	0.017	0.016	-
8:13	0.000	0.000	8:13	0.016	0.017	-
8:14	0.000	0.000	8:14	0.016	0.017	-
8:15	0.010	0.000	8:15	0.016	0.017	-
8:16	0.019	0.001	8:16	0.015	0.017	-
8:17	0.019	0.002	8:17	0.015	0.016	-
8:18	0.020	0.003	8:18	0.015	0.016	-
8:19	0.021	0.005	8:19	0.015	0.016	-
8:20	0.021	0.006	8:20	0.015	0.016	-
8:21	0.019	0.007	8:21	0.015	0.016	-
8:22	0.021	0.009	8:22	0.015	0.016	-
8:23	0.021	0.010	8:23	0.015	0.016	-
8:24	0.017	0.011	8:24	0.015	0.016	-
8:25	0.018	0.013	8:25	0.015	0.016	-
8:26	0.021	0.014	8:26	0.014	0.015	-
8:27	0.020	0.015	8:27	0.014	0.015	-
8:28	0.020	0.016	8:28	0.014	0.015	-
8:29	0.018	0.018	8:29	0.015	0.015	-
8:30	0.017	0.019	8:30	0.014	0.015	-
8:31	0.017	0.019	8:31	0.014	0.015	-
8:32	0.019	0.019	8:32	0.014	0.015	-
8:33	0.019	0.019	8:33	0.014	0.015	-
8:34	0.017	0.019	8:34	0.014	0.015	-
8:35	0.018	0.019	8:35	0.013	0.014	-
8:36	0.017	0.019	8:36	0.013	0.014	-
8:37	0.018	0.019	8:37	0.013	0.014	-
8:38	0.022	0.018	8:38	0.013	0.014	-

March 22, 2025						
Number of Instances Where Downwind Particulates Exceeds Upwind Particulate + .150 mg/m^3 =						0
Number of Comparable Data Points =						291
PARTICULATE DATA						
Upwind			Downwind Station 1			Exceeds Particulate Alarm Limits
Time	PM 10 (mg/m^3)	15-Minute Average	Time	PM 10 (mg/m^3)	15-Minute Average	
8:39	0.020	0.019	8:39	0.013	0.014	-
8:40	0.016	0.019	8:40	0.013	0.014	-
8:41	0.015	0.019	8:41	0.014	0.014	-
8:42	0.013	0.018	8:42	0.013	0.014	-
8:43	0.014	0.018	8:43	0.013	0.014	-
8:44	0.014	0.017	8:44	0.013	0.014	-
7:02	0.013	0.017	7:02	0.013	0.013	-
7:03	0.014	0.017	7:03	0.013	0.013	-
7:04	0.013	0.017	7:04	0.013	0.013	-
7:05	0.013	0.016	7:05	0.013	0.013	-
7:06	0.014	0.016	7:06	0.013	0.013	-
7:07	0.014	0.016	7:07	0.013	0.013	-
7:08	0.016	0.015	7:08	0.013	0.013	-
7:09	0.015	0.015	7:09	0.013	0.013	-
7:10	0.014	0.015	7:10	0.013	0.013	-
7:11	0.015	0.015	7:11	0.013	0.013	-
7:12	0.015	0.014	7:12	0.013	0.013	-
7:13	0.014	0.014	7:13	0.013	0.013	-
7:14	0.015	0.014	7:14	0.013	0.013	-
7:15	0.018	0.014	7:15	0.012	0.013	-
7:16	0.026	0.014	7:16	0.013	0.013	-
7:17	0.019	0.015	7:17	0.012	0.013	-
7:18	0.019	0.016	7:18	0.012	0.013	-
7:19	0.017	0.016	7:19	0.012	0.013	-
7:20	0.019	0.016	7:20	0.013	0.013	-
7:21	0.021	0.017	7:21	0.014	0.013	-
7:22	0.026	0.017	7:22	0.013	0.013	-
7:23	0.018	0.018	7:23	0.013	0.013	-
7:24	0.015	0.018	7:24	0.013	0.013	-
7:25	0.016	0.018	7:25	0.015	0.013	-
7:26	0.015	0.018	7:26	0.023	0.013	-
7:27	0.015	0.018	7:27	0.013	0.014	-
7:28	0.020	0.018	7:28	0.013	0.014	-
7:29	0.016	0.019	7:29	0.012	0.014	-
7:30	0.016	0.019	7:30	0.011	0.014	-
7:31	0.018	0.019	7:31	0.011	0.013	-
7:32	0.023	0.018	7:32	0.012	0.013	-
7:33	0.016	0.018	7:33	0.012	0.013	-
7:34	0.021	0.018	7:34	0.021	0.013	-
7:35	0.020	0.018	7:35	0.013	0.014	-
7:36	0.020	0.018	7:36	0.014	0.014	-
7:37	0.017	0.018	7:37	0.022	0.014	-
7:38	0.019	0.018	7:38	0.013	0.015	-
7:39	0.018	0.018	7:39	0.011	0.015	-
7:40	0.017	0.018	7:40	0.012	0.014	-
7:41	0.018	0.018	7:41	0.012	0.014	-
7:42	0.019	0.018	7:42	0.012	0.013	-
7:43	0.018	0.019	7:43	0.013	0.013	-
7:44	0.020	0.018	7:44	0.014	0.013	-
7:45	0.019	0.019	7:45	0.012	0.014	-
7:46	0.017	0.019	7:46	0.012	0.014	-
7:47	0.016	0.019	7:47	0.012	0.014	-
7:48	0.017	0.018	7:48	0.012	0.014	-
7:49	0.015	0.018	7:49	0.016	0.014	-
7:50	0.015	0.018	7:50	0.015	0.013	-
7:51	0.016	0.018	7:51	0.013	0.013	-
7:52	0.018	0.017	7:52	0.010	0.013	-
7:53	0.017	0.017	7:53	0.010	0.013	-
7:54	0.017	0.017	7:54	0.013	0.012	-
7:55	0.015	0.017	7:55	0.016	0.013	-
7:56	0.014	0.017	7:56	0.011	0.013	-
7:57	0.017	0.017	7:57	0.013	0.013	-
7:58	0.020	0.017	7:58	0.009	0.013	-
7:59	0.014	0.017	7:59	0.009	0.013	-
8:00	0.013	0.016	8:00	0.010	0.012	-
8:01	0.012	0.016	8:01	0.012	0.012	-
8:02	0.015	0.016	8:02	0.039	0.012	-
8:03	0.016	0.016	8:03	0.012	0.014	-
8:04	0.013	0.016	8:04	0.008	0.014	-

March 22, 2025						
Number of Instances Where Downwind Particulates Exceeds Upwind Particulate + .150 mg/m^3 =						0
Number of Comparable Data Points =						291
PARTICULATE DATA						
Upwind			Downwind Station 1			Exceeds Particulate Alarm Limits
Time	PM 10 (mg/m^3)	15-Minute Average	Time	PM 10 (mg/m^3)	15-Minute Average	
8:05	0.012	0.015	8:05	0.008	0.013	-
8:06	0.013	0.015	8:06	0.008	0.013	-
8:07	0.013	0.015	8:07	0.010	0.013	-
8:08	0.013	0.015	8:08	0.009	0.013	-
8:09	0.015	0.014	8:09	0.018	0.012	-
8:10	0.012	0.014	8:10	0.037	0.013	-
8:11	0.011	0.014	8:11	0.012	0.014	-
8:12	0.012	0.014	8:12	0.010	0.014	-
8:13	0.014	0.014	8:13	0.008	0.014	-
8:14	0.013	0.013	8:14	0.015	0.014	-
8:15	0.013	0.013	8:15	0.013	0.014	-
8:16	0.011	0.013	8:16	0.010	0.015	-
8:17	0.010	0.013	8:17	0.011	0.014	-
8:18	0.012	0.013	8:18	0.017	0.013	-
8:19	0.011	0.012	8:19	0.010	0.013	-
8:20	0.010	0.012	8:20	0.010	0.013	-
8:21	0.011	0.012	8:21	0.009	0.013	-
8:22	0.011	0.012	8:22	0.012	0.013	-
8:23	0.011	0.012	8:23	0.010	0.013	-
8:24	0.012	0.012	8:24	0.009	0.013	-
8:25	0.011	0.012	8:25	0.010	0.013	-
8:26	0.012	0.012	8:26	0.011	0.011	-
8:27	0.010	0.012	8:27	0.010	0.011	-
8:28	0.010	0.011	8:28	0.012	0.011	-
8:29	0.010	0.011	8:29	0.009	0.011	-
8:30	0.009	0.011	8:30	0.009	0.011	-
8:31	0.010	0.011	8:31	0.009	0.011	-
8:32	0.010	0.011	8:32	0.010	0.011	-
8:33	0.010	0.011	8:33	0.013	0.010	-
8:34	0.011	0.011	8:34	0.013	0.010	-
8:35	0.010	0.011	8:35	0.010	0.010	-
8:36	0.009	0.011	8:36	0.008	0.010	-
8:37	0.010	0.010	8:37	0.011	0.010	-
8:38	0.011	0.010	8:38	0.013	0.010	-
8:39	0.010	0.010	8:39	0.011	0.010	-
8:40	0.010	0.010	8:40	0.008	0.011	-
8:41	0.009	0.010	8:41	0.011	0.010	-
8:42	0.009	0.010	8:42	0.009	0.010	-
8:43	0.010	0.010	8:43	0.009	0.010	-
8:44	0.010	0.010	8:44	0.011	0.010	-
8:45	0.010	0.010	8:45	0.011	0.010	-
8:46	0.010	0.010	8:46	0.009	0.010	-
8:47	0.011	0.010	8:47	0.015	0.010	-
8:48	0.010	0.010	8:48	0.010	0.011	-
8:49	0.011	0.010	8:49	0.009	0.011	-
8:50	0.010	0.010	8:50	0.027	0.010	-
8:51	0.011	0.010	8:51	0.010	0.011	-
8:52	0.009	0.010	8:52	0.008	0.012	-
8:53	0.010	0.010	8:53	0.009	0.011	-
8:54	0.011	0.010	8:54	0.018	0.011	-
8:55	0.012	0.010	8:55	0.006	0.012	-
8:56	0.010	0.010	8:56	0.006	0.011	-
8:57	0.011	0.010	8:57	0.006	0.011	-
8:58	0.011	0.010	8:58	0.006	0.011	-
8:59	0.012	0.010	8:59	0.006	0.011	-
9:00	0.011	0.011	9:00	0.006	0.010	-
9:01	0.011	0.011	9:01	0.006	0.010	-
9:02	0.010	0.011	9:02	0.006	0.010	-
9:03	0.009	0.011	9:03	0.007	0.009	-
9:04	0.010	0.011	9:04	0.007	0.009	-
9:05	0.010	0.011	9:05	0.007	0.009	-
9:06	0.010	0.011	9:06	0.007	0.008	-
9:07	0.010	0.010	9:07	0.007	0.007	-
9:08	0.010	0.011	9:08	0.007	0.007	-
9:09	0.010	0.011	9:09	0.008	0.007	-
9:10	0.013	0.010	9:10	0.009	0.007	-
9:11	0.015	0.011	9:11	0.013	0.007	-

March 22, 2025						
Number of Instances Where Downwind Particulates Exceeds Upwind Particulate + .150 mg/m^3 =						0
Number of Comparable Data Points =						291
PARTICULATE DATA						
Upwind			Downwind Station 1			Exceeds Particulate Alarm Limits
Time	PM 10 (mg/m^3)	15-Minute Average	Time	PM 10 (mg/m^3)	15-Minute Average	
9:12	0.017	0.011	9:12	0.016	0.007	-
9:13	0.015	0.011	9:13	0.016	0.008	-
9:14	0.013	0.012	9:14	0.014	0.009	-
9:15	0.012	0.012	9:15	0.012	0.009	-
9:16	0.011	0.012	9:16	0.009	0.009	-
9:17	0.010	0.012	9:17	0.007	0.010	-
9:18	0.010	0.012	9:18	0.008	0.010	-
9:19	0.010	0.012	9:19	0.007	0.010	-
9:20	0.010	0.012	9:20	0.006	0.010	-
9:21	0.010	0.012	9:21	0.006	0.010	-
9:22	0.009	0.012	9:22	0.006	0.010	-
9:23	0.009	0.012	9:23	0.006	0.010	-
9:24	0.009	0.012	9:24	0.006	0.010	-
9:25	0.009	0.012	9:25	0.006	0.009	-
9:26	0.009	0.011	9:26	0.006	0.009	-
9:27	0.008	0.011	9:27	0.006	0.009	-
9:28	0.008	0.010	9:28	0.006	0.008	-
9:29	0.008	0.010	9:29	0.006	0.007	-
9:30	0.008	0.009	9:30	0.006	0.007	-
9:31		0.009	9:31	0.005	0.006	-
9:32		0.009	9:32	0.005	0.006	-
9:33		0.009	9:33	0.005	0.006	-
9:34		0.009	9:34	0.005	0.006	-
9:35		0.009	9:35	0.005	0.006	-
9:36		0.009	9:36	0.006	0.006	-
9:37		0.009	9:37	0.006	0.006	-
9:38		0.009	9:38	0.006	0.006	-
9:39		0.008	9:39	0.006	0.006	-
9:40		0.008	9:40	0.006	0.006	-
9:41		0.008	9:41	0.006	0.006	-
9:42		0.008	9:42	0.006	0.006	-
9:43		0.008	9:43	0.005	0.006	-
9:44		0.008	9:44	0.005	0.006	-
9:45		0.008	9:45	0.005	0.006	-

March 22, 2025						
				Number of Instances Where Downwind VOCs Exceeds Upwind VOCs + 5ppm =		0
				Number of Comparable Data Points =		305
PID DATA						
Upwind Station			Downwind Station 1			Exceeds VOCs Alarm Limits
Time	VOC (ppm)	15-Minute Average	Time	VOC (ppm)	15-Minute Average	
6:25	0.0	-	6:25		-	
6:26	0.0	-	6:26		-	
6:27	0.0	-	6:27		-	
6:28	0.0	-	6:28		-	
6:29	0.0	-	6:29		-	
6:30	0.0	-	6:30	0.00	-	
6:31	0.0	-	6:31	0.00	-	
6:32	0.0	-	6:32	0.00	-	
6:33	0.0	-	6:33	0.00	-	
6:34	0.0	-	6:34	0.00	-	
6:35	0.0	-	6:35	0.00	-	
6:36	0.0	-	6:36	0.00	-	
6:37	0.0	-	6:37	0.00	-	
6:38	0.0	-	6:38	0.00	-	
6:39	0.0	-	6:39	0.00	-	
6:40	0.0	0.00	6:40	0.00	-	
6:41	0.0	0.00	6:41	0.00	-	
6:42	0.0	0.00	6:42	0.00	-	
6:43	0.0	0.00	6:43	0.00	-	
6:44	0.0	0.00	6:44	0.00	-	
6:45	0.0	0.00	6:45	0.00	0.00	-
6:46	0.0	0.00	6:46	0.00	0.00	-
6:47	0.0	0.00	6:47	0.00	0.00	-
6:48	0.0	0.00	6:48	0.00	0.00	-
6:49	0.0	0.00	6:49	0.00	0.00	-
6:50	0.0	0.00	6:50	0.00	0.00	-
6:51	0.0	0.00	6:51	0.00	0.00	-
6:52	0.0	0.00	6:52	0.00	0.00	-
6:53	0.0	0.00	6:53	0.00	0.00	-
6:54	0.0	0.00	6:54	0.00	0.00	-
6:55	0.0	0.00	6:55	0.00	0.00	-
6:56	0.0	0.00	6:56	0.00	0.00	-
6:57	0.0	0.00	6:57	0.00	0.00	-
6:58	0.0	0.00	6:58	0.00	0.00	-
6:59	0.0	0.00	6:59	0.00	0.00	-
7:00	0.0	0.00	7:00	0.00	0.00	-
7:01	0.0	0.00	7:01	0.00	0.00	-
7:02	0.0	0.00	7:02	0.00	0.00	-
7:03	0.0	0.00	7:03	0.00	0.00	-
7:04	0.0	0.00	7:04	0.00	0.00	-
7:05	0.0	0.00	7:05	0.00	0.00	-
7:06	0.0	0.00	7:06	0.00	0.00	-
7:07	0.0	0.00	7:07	0.00	0.00	-
7:08	0.0	0.00	7:08	0.00	0.00	-
7:09	0.0	0.00	7:09	0.00	0.00	-
7:10	0.0	0.00	7:10	0.00	0.00	-
7:11	0.0	0.00	7:11	0.00	0.00	-
7:12	0.0	0.00	7:12	0.00	0.00	-
7:13	0.0	0.00	7:13	0.00	0.00	-
7:14	0.0	0.00	7:14	0.00	0.00	-
7:15	0.0	0.00	7:15	0.00	0.00	-
7:16	0.0	0.00	7:16	0.00	0.00	-
7:17	0.0	0.00	7:17	0.00	0.00	-
7:18	0.0	0.00	7:18	0.00	0.00	-
7:19	0.0	0.00	7:19	0.00	0.00	-
7:20	0.0	0.00	7:20	0.00	0.00	-
7:21	0.0	0.00	7:21	0.00	0.00	-
7:22	0.0	0.00	7:22	0.00	0.00	-
7:23	0.0	0.00	7:23	0.00	0.00	-
7:24	0.0	0.00	7:24	0.00	0.00	-
7:25	0.0	0.00	7:25	0.00	0.00	-
7:26	0.0	0.00	7:26	0.00	0.00	-
7:27	0.0	0.00	7:27	0.00	0.00	-
7:28	0.0	0.00	7:28	0.00	0.00	-
7:29	0.0	0.00	7:29	0.00	0.00	-
7:30	0.0	0.00	7:30	0.00	0.00	-
7:31	0.0	0.00	7:31	0.00	0.00	-
7:32	0.0	0.00	7:32	0.00	0.00	-
7:33	0.0	0.00	7:33	0.00	0.00	-
7:34	0.0	0.00	7:34	0.00	0.00	-
7:35	0.0	0.00	7:35	0.00	0.00	-

March 22, 2025						
					Number of Instances Where Downwind VOCs Exceeds Upwind VOCs + 5ppm =	0
					Number of Comparable Data Points =	305
PID DATA						
Upwind Station			Downwind Station 1			Exceeds VOCs Alarm Limits
Time	VOC (ppm)	15-Minute Average	Time	VOC (ppm)	15-Minute Average	
7:36	0.0	0.00	7:36	0.00	0.00	-
7:37	0.0	0.00	7:37	0.00	0.00	-
7:38	0.0	0.00	7:38	0.00	0.00	-
7:39	0.0	0.00	7:39	0.00	0.00	-
7:40	0.0	0.00	7:40	0.00	0.00	-
7:41	0.0	0.00	7:41	0.00	0.00	-
7:42	0.0	0.00	7:42	0.00	0.00	-
7:43	0.0	0.00	7:43	0.00	0.00	-
7:44	0.0	0.00	7:44	0.00	0.00	-
7:45	0.0	0.00	7:45	0.00	0.00	-
7:46	0.0	0.00	7:46	0.00	0.00	-
7:47	0.0	0.00	7:47	0.00	0.00	-
7:48	0.0	0.00	7:48	0.00	0.00	-
7:49	0.0	0.00	7:49	0.00	0.00	-
7:50	0.0	0.00	7:50	0.00	0.00	-
7:51	0.0	0.00	7:51	0.00	0.00	-
7:52	0.0	0.00	7:52	0.00	0.00	-
7:53	0.0	0.00	7:53	0.00	0.00	-
7:54	0.0	0.00	7:54	0.00	0.00	-
7:55	0.0	0.00	7:55	0.00	0.00	-
7:56	0.0	0.00	7:56	0.00	0.00	-
7:57	0.0	0.00	7:57	0.00	0.00	-
7:58	0.0	0.00	7:58	0.00	0.00	-
7:59	0.0	0.00	7:59	0.00	0.00	-
8:00	0.0	0.00	8:00	0.00	0.00	-
8:01	0.0	0.00	8:01	0.00	0.00	-
8:02	0.0	0.00	8:02	0.00	0.00	-
8:03	0.0	0.00	8:03	0.00	0.00	-
8:04	0.0	0.00	8:04	0.00	0.00	-
8:05	0.0	0.00	8:05	0.00	0.00	-
8:06	0.0	0.00	8:06	0.00	0.00	-
8:07	0.0	0.00	8:07	0.00	0.00	-
8:08	0.0	0.00	8:08	0.00	0.00	-
8:09	0.0	0.00	8:09	0.00	0.00	-
8:10	0.0	0.00	8:10	0.00	0.00	-
8:11	0.0	0.00	8:11	0.00	0.00	-
8:12	0.0	0.00	8:12	0.00	0.00	-
8:13	0.0	0.00	8:13	0.00	0.00	-
8:14	0.0	0.00	8:14	0.00	0.00	-
8:15	0.0	0.00	8:15	0.00	0.00	-
8:16	0.0	0.00	8:16	0.00	0.00	-
8:17	0.0	0.00	8:17	0.00	0.00	-
8:18	0.0	0.00	8:18	0.00	0.00	-
8:19	0.0	0.00	8:19	0.00	0.00	-
8:20	0.0	0.00	8:20	0.00	0.00	-
8:21	0.0	0.00	8:21	0.00	0.00	-
8:22	0.0	0.00	8:22	0.00	0.00	-
8:23	0.0	0.00	8:23	0.00	0.00	-
8:24	0.0	0.00	8:24	0.00	0.00	-
8:25	0.0	0.00	8:25	0.00	0.00	-
8:26	0.0	0.00	8:26	0.00	0.00	-
8:27	0.0	0.00	8:27	0.00	0.00	-
8:28	0.0	0.00	8:28	0.00	0.00	-
8:29	0.0	0.00	8:29	0.00	0.00	-
8:30	0.0	0.00	8:30	0.00	0.00	-
8:31	0.0	0.00	8:31	0.00	0.00	-
8:32	0.0	0.00	8:32	0.00	0.00	-
8:33	0.0	0.00	8:33	0.00	0.00	-
8:34	0.0	0.00	8:34	0.00	0.00	-
8:35	0.0	0.00	8:35	0.00	0.00	-
8:36	0.0	0.00	8:36	0.00	0.00	-
8:37	0.0	0.00	8:37	0.00	0.00	-
8:38	0.0	0.00	8:38	0.00	0.00	-
8:39	0.0	0.00	8:39	0.00	0.00	-
8:40	0.0	0.00	8:40	0.00	0.00	-
8:41	0.0	0.00	8:41	0.00	0.00	-
8:42	0.0	0.00	8:42	0.00	0.00	-
8:43	0.0	0.00	8:43	0.0	0.00	-
8:44	0.0	0.00	8:44	0.0	0.00	-
8:45	0.0	0.00	8:45	0.0	0.00	-
8:46	0.0	0.00	8:46	0.0	0.00	-

March 22, 2025						
Number of Instances Where Downwind VOCs Exceeds Upwind VOCs + 5ppm =						0
Number of Comparable Data Points =						305
PID DATA						
Upwind Station			Downwind Station 1			Exceeds VOCs Alarm Limits
Time	VOC (ppm)	15-Minute Average	Time	VOC (ppm)	15-Minute Average	
8:47	0.0	0.00	8:47	0.0	0.00	-
8:48	0.0	0.00	8:48	0.0	0.00	-
8:49	0.0	0.00	8:49	0.0	0.00	-
8:50	0.0	0.00	8:50	0.0	0.00	-
8:51	0.0	0.00	8:51	0.0	0.00	-
8:52	0.0	0.00	8:52	0.0	0.00	-
8:53	0.0	0.00	8:53	0.0	0.00	-
8:54	0.0	0.00	8:54	0.0	0.00	-
8:55	0.0	0.00	8:55	0.0	0.00	-
8:56	0.0	0.00	8:56	0.0	0.00	-
8:57	0.0	0.00	8:57	0.0	0.00	-
8:58	0.0	0.00	8:58	0.0	0.00	-
8:59	0.0	0.00	8:59	0.0	0.00	-
9:00	0.0	0.00	9:00	0.0	0.00	-
9:01	0.0	0.00	9:01	0.0	0.00	-
9:02	0.0	0.00	9:02	0.0	0.00	-
9:03	0.0	0.00	9:03	0.0	0.00	-
9:04	0.0	0.00	9:04	0.0	0.00	-
9:05	0.0	0.00	9:05	0.0	0.00	-
9:06	0.0	0.0	9:06	0.0	0.00	-
9:07	0.0	0.0	9:07	0.0	0.00	-
9:08	0.0	0.0	9:08	0.0	0.00	-
9:09	0.0	0.0	9:09	0.0	0.0	-
9:10	0.0	0.0	9:10	0.0	0.0	-
9:11	0.0	0.0	9:11	0.0	0.0	-
9:12	0.0	0.0	9:12	0.0	0.0	-
9:13	0.0	0.0	9:13	0.0	0.0	-
9:14	0.0	0.0	9:14	0.0	0.0	-
9:15	0.0	0.0	9:15	0.0	0.0	-
9:16	0.0	0.0	9:16	0.0	0.0	-
9:17	0.0	0.0	9:17	0.0	0.0	-
9:18	0.0	0.0	9:18	0.0	0.0	-
9:19	0.0	0.0	9:19	0.0	0.0	-
9:20	0.0	0.0	9:20	0.0	0.0	-
9:21	0.0	0.0	9:21	0.0	0.0	-
9:22	0.0	0.0	9:22	0.0	0.0	-
9:23	0.0	0.0	9:23	0.0	0.0	-
9:24	0.0	0.0	9:24	0.0	0.0	-
9:25	0.0	0.0	9:25	0.0	0.0	-
9:26	0.0	0.0	9:26	0.0	0.0	-
9:27	0.0	0.0	9:27	0.0	0.0	-
9:28	0.0	0.0	9:28	0.0	0.0	-
9:29	0.0	0.0	9:29	0.0	0.0	-
9:30	0.0	0.0	9:30	0.0	0.0	-
9:31	0.0	0.0	9:31	0.0	0.0	-
9:32	0.0	0.0	9:32	0.0	0.0	-
9:33	0.0	0.0	9:33	0.0	0.0	-
9:34	0.0	0.0	9:34	0.0	0.0	-
9:35	0.0	0.0	9:35	0.0	0.0	-
9:36	0.0	0.0	9:36	0.0	0.0	-
9:37	0.0	0.0	9:37	0.0	0.0	-
9:38	0.0	0.0	9:38	0.0	0.0	-
9:39	0.0	0.0	9:39	0.0	0.0	-
9:40	0.0	0.0	9:40	0.0	0.0	-
9:41	0.0	0.0	9:41	0.0	0.0	-
9:42	0.0	0.0	9:42	0.0	0.0	-
9:43	0.0	0.0	9:43	0.0	0.0	-
9:44	0.0	0.0	9:44	0.0	0.0	-
9:45	0.0	0.0	9:45	0.0	0.0	-
9:46	0.0	0.0	9:46	0.0	0.0	-
9:47	0.0	0.0	9:47	0.0	0.0	-
9:48	0.0	0.0	9:48	0.0	0.0	-
9:49	0.0	0.0	9:49	0.0	0.0	-
9:50	0.0	0.0	9:50	0.0	0.0	-
9:51	0.0	0.0	9:51	0.0	0.0	-
9:52	0.0	0.0	9:52	0.0	0.0	-
9:53	0.0	0.0	9:53	0.0	0.0	-
9:54	0.0	0.0	9:54	0.0	0.0	-
9:55	0.0	0.0	9:55	0.0	0.0	-
9:56	0.0	0.0	9:56	0.0	0.0	-

March 22, 2025						
Number of Instances Where Downwind VOCs Exceeds Upwind VOCs + 5ppm =						0
Number of Comparable Data Points =						305
PID DATA						
Upwind Station			Downwind Station 1			Exceeds VOCs Alarm Limits
Time	VOC (ppm)	15-Minute Average	Time	VOC (ppm)	15-Minute Average	
9:57	0.0	0.0	9:57	0.0	0.0	-
9:58	0.0	0.0	9:58	0.0	0.0	-
9:59	0.0	0.0	9:59	0.0	0.0	-
10:00	0.0	0.0	10:00	0.0	0.0	-
10:01	0.0	0.0	10:01	0.0	0.0	-
10:02	0.0	0.0	10:02	0.0	0.0	-
10:03	0.0	0.0	10:03	0.0	0.0	-
10:04	0.0	0.0	10:04	0.0	0.0	-
10:05	0.0	0.0	10:05	0.0	0.0	-
10:06	0.0	0.0	10:06	0.0	0.0	-
10:07	0.0	0.0	10:07	0.0	0.0	-
10:08	0.0	0.0	10:08	0.0	0.0	-
10:09	0.0	0.0	10:09	0.0	0.0	-
10:10	0.0	0.0	10:10	0.0	0.0	-
10:11	0.0	0.0	10:11	0.0	0.0	-
10:12	0.0	0.0	10:12	0.0	0.0	-
10:13	0.0	0.0	10:13	0.0	0.0	-
10:14	0.0	0.0	10:14	0.0	0.0	-
10:15	0.0	0.0	10:15	0.0	0.0	-
10:16	0.0	0.0	10:16	0.0	0.0	-
10:17	0.0	0.0	10:17	0.0	0.0	-
10:18	0.0	0.0	10:18	0.0	0.0	-
10:19	0.0	0.0	10:19	0.0	0.0	-
10:20	0.0	0.0	10:20	0.0	0.0	-
10:21	0.0	0.0	10:21	0.0	0.0	-
10:22	0.0	0.0	10:22	0.0	0.0	-
10:23	0.0	0.0	10:23	0.0	0.0	-
10:24	0.0	0.0	10:24	0.0	0.0	-
10:25	0.0	0.0	10:25	0.0	0.0	-
10:26	0.0	0.0	10:26	0.0	0.0	-
10:27	0.0	0.0	10:27	0.0	0.0	-
10:28	0.0	0.0	10:28	0.0	0.0	-
10:29	0.0	0.0	10:29	0.0	0.0	-
10:30	0.0	0.0	10:30	0.0	0.0	-
10:31	0.0	0.0	10:31	0.0	0.0	-
10:32	0.0	0.0	10:32	0.0	0.0	-
10:33	0.0	0.0	10:33	0.0	0.0	-
10:34	0.0	0.0	10:34	0.0	0.0	-
10:35	0.0	0.0	10:35	0.0	0.0	-
10:36	0.0	0.0	10:36	0.0	0.0	-
10:37	0.0	0.0	10:37	0.0	0.0	-
10:38	0.0	0.0	10:38	0.0	0.0	-
10:39	0.0	0.0	10:39	0.0	0.0	-
10:40	0.0	0.0	10:40	0.0	0.0	-
10:41	0.0	0.0	10:41	0.0	0.0	-
10:42	0.0	0.0	10:42	0.0	0.0	-
10:43	0.0	0.0	10:43	0.0	0.0	-
10:44	0.0	0.0	10:44	0.0	0.0	-
10:45	0.0	0.0	10:45	0.0	0.0	-
10:46	0.0	0.0	10:46	0.0	0.0	-
10:47	0.0	0.0	10:47	0.0	0.0	-
10:48	0.0	0.0	10:48	0.0	0.0	-
10:49	0.0	0.0	10:49	0.0	0.0	-
10:50	0.0	0.0	10:50	0.0	0.0	-
10:51	0.0	0.0	10:51	0.0	0.0	-
10:52	0.0	0.0	10:52	0.0	0.0	-
10:53	0.0	0.0	10:53	0.0	0.0	-
10:54	0.0	0.0	10:54	0.0	0.0	-
10:55	0.0	0.0	10:55	0.0	0.0	-
10:56	0.0	0.0	10:56	0.0	0.0	-
10:57	0.0	0.0	10:57	0.0	0.0	-
10:58	0.0	0.0	10:58	0.0	0.0	-
10:59	0.0	0.0	10:59	0.0	0.0	-
11:00	0.0	0.0	11:00	0.0	0.0	-
11:01	0.0	0.0	11:01	0.0	0.0	-
11:02	0.0	0.0	11:02	0.0	0.0	-
11:03	0.0	0.0	11:03	0.0	0.0	-
11:04	0.0	0.0	11:04	0.0	0.0	-

March 22, 2025						
Number of Instances Where Downwind VOCs Exceeds Upwind VOCs + 5ppm =						0
Number of Comparable Data Points =						305
PID DATA						
Upwind Station			Downwind Station 1			Exceeds VOCs Alarm Limits
Time	VOC (ppm)	15-Minute Average	Time	VOC (ppm)	15-Minute Average	
11:05	0.0	0.0	11:05	0.0	0.0	-
11:06	0.0	0.0	11:06	0.0	0.0	-
11:07	0.0	0.0	11:07	0.0	0.0	-
11:08	0.0	0.0	11:08	0.0	0.0	-
11:09	0.0	0.0	11:09	0.0	0.0	-
11:10	0.0	0.0	11:10	0.0	0.0	-
11:11	0.0	0.0	11:11	0.0	0.0	-
11:12	0.0	0.0	11:12	0.0	0.0	-
11:13	0.0	0.0	11:13	0.0	0.0	-
11:14	0.0	0.0	11:14	0.0	0.0	-
11:15	0.0	0.0	11:15	0.0	0.0	-
11:16	0.0	0.0	11:16	0.0	0.0	-
11:17	0.0	0.0	11:17	0.0	0.0	-
11:18	0.0	0.0	11:18	0.0	0.0	-
11:19	0.0	0.0	11:19	0.0	0.0	-
11:20	0.0	0.0	11:20	0.0	0.0	-
11:21		0.0	11:21	0.0	0.0	-
11:22		0.0	11:22	0.0	0.0	-
11:23		0.0	11:23	0.0	0.0	-
11:24		0.0	11:24	0.0	0.0	-
11:25		0.0	11:25	0.0	0.0	-
11:26		0.0	11:26	0.0	0.0	-
11:27		0.0	11:27	0.0	0.0	-
11:28		0.0	11:28	0.0	0.0	-
11:29		0.0	11:29	0.0	0.0	-
11:30		0.0	11:30	0.0	0.0	-
11:31		0.0	11:31	0.0	0.0	-
11:32		0.0	11:32	0.0	0.0	-
11:33		0.0	11:33	0.0	0.0	-
11:34		0.0	11:34	0.0	0.0	-
11:35		0.0	11:35	0.0	0.0	-
11:36		0.0	11:36	0.0	0.0	-
11:37		0.0	11:37	0.0	0.0	-
11:38		0.0	11:38	0.0	0.0	-
11:39		0.0	11:39		0.0	-
11:40		0.0	11:40		0.0	-

APPENDIX H
DAILY SITE OBSERVATION REPORTS

LANGAN

SITE OBSERVATION REPORT

PROJECT No.:	170745301	**CLIENT:**	TCB Beacon East Harlem Limited Partnership	**DATE:**	Tuesday, February 18, 2025
PROJECT:	The Beacon			**WEATHER:**	Partly Cloudy, 20 – 27 °F Wind: WNW @ 18 – 23 mph
LOCATION:	New York, New York			**TIME:**	6:30 am – 4:15 pm
BCP Site Number:	C231155			**MONITORS:**	Aron Farber

EQUIPMENT:
Hand tools
TSI Dusttrak DRX (2)
MiniRAE 3000 Photoionization Detector (3)

PRESENT AT SITE:
Langan (Environmental Consultant): Aron Farber, Gabriella DeGennaro
AARCO Environmental Services Corp (AARCO) (Driller): Jose Garcia, Warren James, Tim Terlaga
NOVA Geophysical Services (NOVA) (Geophysical Surveyor): Jason Staunton

OBSERVATIONS, DISCUSSION, TEST RESULTS, ETC.:

Langan Engineering, Environmental Surveying, Landscape Architecture and Geology, D.P.C. (Langan) was present to implement the New York State Department of Environmental Conservation (NYSDEC)-approved Remedial Investigation Work Plan (RIWP) for Brownfield Cleanup Program (BCP) Site No. C231155.

Site Activities

- NOVA conducted a geophysical survey to identify underground storage tanks (UST), subsurface structures, utility lines beneath the site and adjacent sidewalks, and clearance of 14 soil boring/soil vapor point locations. The geophysical survey was completed using a collection of geophysical instruments, including ground penetrating radar (GPR) and electromagnetic (EM) detectors. NOVA detected subsurface anomalies, including a potential UST in the western part of the site, and subsurface utilities.
- AARCO used a jackhammer and hand auger to hand clear three soil borings within the site building cellar as described below:
    - SB16 was advanced to about five feet below cellar grade (bcg). Langan screened soil/fill for staining, odors, and organic vapors using a photoionization detector (PID). An organic-like odor and a maximum PID reading of 4.9 parts per million (ppm) were observed at 2 feet bcg. The cellar slab was observed to be about 1 foot thick. Groundwater was encountered at about 1 foot below the top of cellar slab.
    - SB17 was advanced to about five feet bcg. Langan screened soil/fill for staining, odors and organic vapors using a PID. An organic-like odor and a maximum PID reading of 5.3 ppm were observed at 1.5 feet bcg. The cellar slab was observed to be about 1 foot thick. Groundwater was encountered at about 1 foot below the top of cellar slab.
    - SB18 was advanced to about five feet bcg. Langan screened soil/fill for staining, odors and organic vapors using a PID. Gray to black staining and a naphthalene-like odor were observed in soil/fill from 1 foot to 5 feet bcg. A maximum PID reading of 29.3 ppm was observed at 1.5 feet bcg. The cellar slab was observed to be about 1 foot thick. Groundwater was encountered at about 1 foot below the top of cellar slab; and light non-aqueous phase liquid (LNAPL) was observed on groundwater.

Air-monitoring Activities

- Langan implemented the Community Air Monioring Plan (CAMP) with continuous air monitoring for volatile organic compounds (VOCs) and particulate matter smaller than 10 microns in diameter (PM10) using two perimeter air monitoring stations at upwind and downwind locations during ground-intrusive activities. The VOC and PM10 action levels were not exceeded during the monitoring period.

Sampling

- Soil samples were collected and submitted to York Analytical Laboratories, Inc, an Environmental Laboratory Accredited Program (ELAP)-Certified laboratory located in Stratford, Connecticut under standard chain-of-custody protocols.
- The following soil samples were submitted for analysis of Target Compound List (TCL) and New York State Department of Environmental Conservation (NYSDEC) Part 375-list volatile organic compounds (VOCs), semivolatile organic compounds (SVOCs), polychlorinated biphenyls (PCBs), pesticides, herbicides, target analyte list (TAL) metals (including hexavalent and trivalent chromium), total cyanide, perfluoroalkyl and polyfluoroalkyl substances (PFAS) and 1,4 dioxane:
    - SB16_0-2
    - SB17_0-2
    - SB18_0-2
    - SB18_2-4

Anticipated Activities

- AARCO will continue hand-clearing soil borings and soil vapor points within the building cellar.

Site Photos:

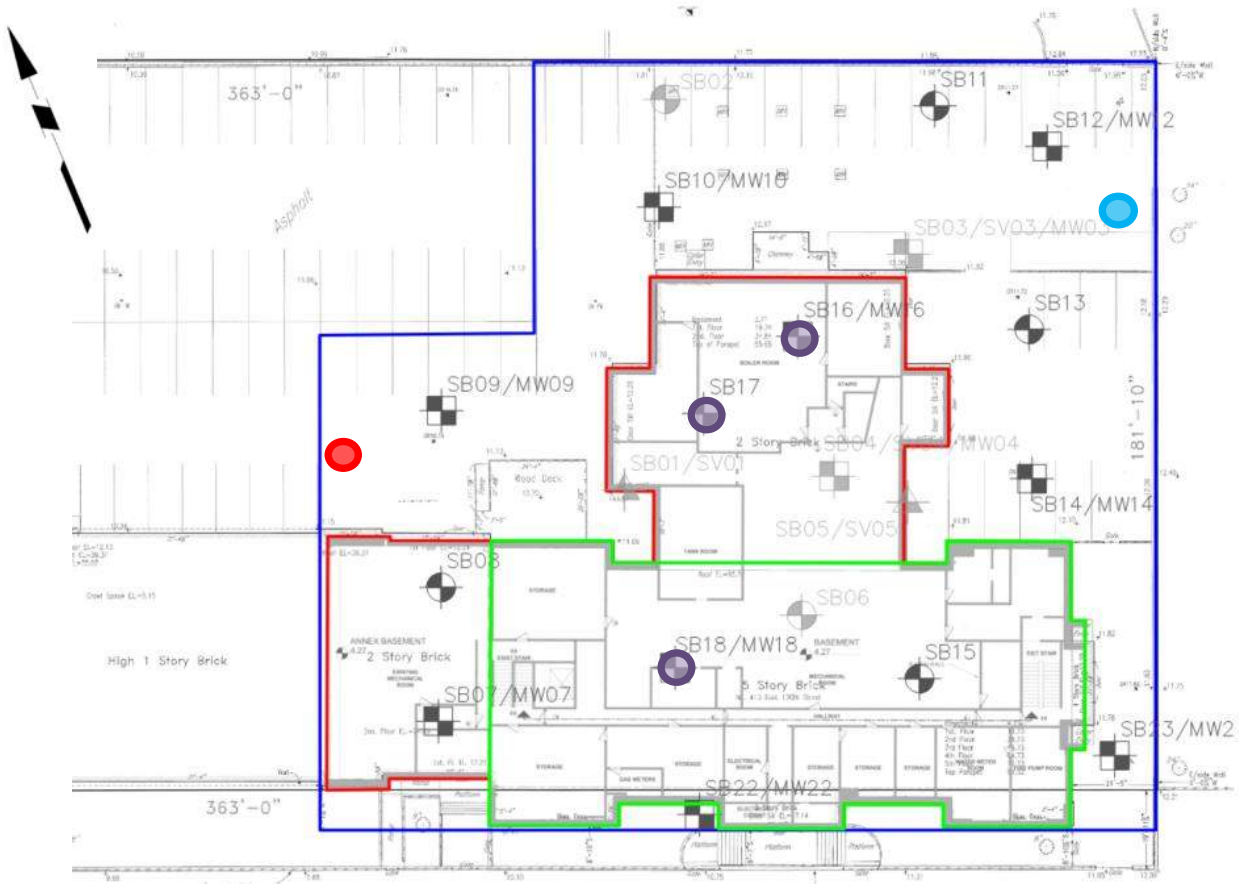


Photo 1: NOVA using ground penetrating radar for the geophysical survey near soil boring SB07 (facing southwest).



Photo 2: AARCO using a jack hammer to remove concrete building slab for the advancement of soil boring SB16 (facing northeast).

Site Map:



LEGEND

Note: Drawing background from October 2024 Remedial Investigation Work Plan by Langan Engineering. Drawing Shown Not to Scale.

LEGEND:

- APPROXIMATE SITE BOUNDARY
- APPROXIMATE EXTENT OF THE BUILDING TO REMAIN
- FULL CELLAR LAYOUT OF EXISTING BUILDING
- PROPOSED RI SOIL BORING LOCATION
- PROPOSED RI SOIL BORING AND MONITORING WELL LOCATION
- 2022 SOIL BORING LOCATION
- 2022 SOIL BORING, MONITORING WELL AND SOIL VAPOR SAMPLE LOCATION
- 2022 SOIL BORING AND SOIL VAPOR SAMPLE LOCATION

- **Soil Boring in Progress**
- **Completed Soil Boring**
- **Upwind CAMP Station**
- **Downwind CAMP Station**
- **Completed Soil Boring and Installed Monitoring Well**
- **Completed Soil Boring and Installed Vapor Point**

LANGAN

SITE OBSERVATION REPORT

PROJECT No.:	170745301	**CLIENT:**	TCB Beacon East Harlem Limited Partnership	**DATE:**	Wednesday, February 19, 2025
PROJECT:	The Beacon			**WEATHER:**	Partly Cloudy, 19 – 30 °F Wind: NW @ 13 – 17 mph
LOCATION:	New York, New York			**TIME:**	6:30 am – 4:15 pm
BCP Site Number:	C231155			**MONITORS:**	Aron Farber

EQUIPMENT:
Hand tools
TSI Dusttrak DRX (2)
MiniRAE 3000 Photoionization Detector (3)

PRESENT AT SITE:
Langan (Environmental Consultant): Aron Farber
AARCO Environmental Services Corp (AARCO) (Driller): Warren James, Tim Terlaga

OBSERVATIONS, DISCUSSION, TEST RESULTS, ETC.:

Langan Engineering, Environmental Surveying, Landscape Architecture and Geology, D.P.C. (Langan) was present to implement the New York State Department of Environmental Conservation (NYSDEC)-approved Remedial Investigation Work Plan (RIWP) for Brownfield Cleanup Program (BCP) Site No. C231155.

Site Activities

- AARCO used a jackhammer and hand auger to hand clear three soil borings within the site building cellar and one soil boring within the exterior landscaped area as described below:
    - SB07 was advanced to about five feet below cellar grade (bcg). Langan screened soil/fill for staining, odors, and organic vapors using a photoionization detector (PID). No evidence of impacts was observed. The cellar slab was observed to be about 1 foot thick. Groundwater was encountered at about 1 foot below the top of cellar slab. After hand clearing was completed, an orange traffic cone was placed over the borehole, pending the advancement of SB07 with a drill rig.
    - SB08 was advanced to about five feet bcg. Langan screened soil/fill for staining, odors, and organic vapors using a PID. No staining, odors, or PID readings above background were observed. The cellar slab was observed to be about 6 inches thick. Groundwater was observed at about 2.75 feet below the top of cellar slab; and light non-aqueous phase liquid (LNAPL) was observed on groundwater. After hand clearing was completed, an orange traffic cone was placed over the borehole, pending the advancement of SB08 with a drill rig.
    - SB15 was advanced to about five feet bcg. Langan screened soil/fill for staining, odors and organic vapors using a PID. Gray to black tar-like staining and a naphthalene-like odor were observed in soil/fill from 1 to 3 feet bcg And a maximum PID reading of 31.2 parts per million (ppm) was observed at 3 feet bcg. The cellar slab was observed to be about 1 foot thick. Groundwater was encountered at about 1 foot below the top of cellar slab; and LNAPL was observed on groundwater. After hand clearing was completed, an orange traffic cone was placed over the borehole, pending the advancement of SB15 with a drill rig.
    - SB22 was advanced to about five feet below sidewalk grade (bsg) in the exterior landscaped area on-site. Langan screened soil/fill for staining, odors and organic vapors using a PID. No evidence of impacts was observed. Groundwater was not encountered. After hand clearing was completed, soil/fill was temporarily returned to its original location. An orange traffic cone was placed over the borehole, pending the advancement of SB22 with a drill rig.

- AARCO used a jackhammer to hand clear and install one sub-slab vapor point within the site building cellar as described below:
    - Sub-slab vapor point SS07 was installed immediately below the bottom of the cellar slab, at about 6 inches below the top of cellar slab.

Air-monitoring Activities

- Langan implemented the Community Air Monitoring Plan (CAMP) for volatile organic compounds (VOCs) and particulate matter smaller than 10 microns in diameter (PM10) using two perimeter air monitoring stations at upwind and downwind locations during ground-intrusive activities. The VOC and PM10 action levels were not exceeded during the monitoring period.

Sampling

- Soil samples were collected and submitted to York Analytical Laboratories, Inc, an Environmental Laboratory Accredited Program (ELAP)-Certified laboratory located in Stratford, Connecticut under standard chain-of-custody protocols.
- The following soil samples were submitted for analysis of Target Compound List (TCL) and New York State Department of Environmental Conservation (NYSDEC) Part 375-list volatile organic compounds (VOCs), semivolatile organic compounds (SVOCs), polychlorinated biphenyls (PCBs), pesticides, herbicides, target analyte list (TAL) metals (including hexavalent and trivalent chromium), total cyanide, perfluoroalkyl and polyfluoroalkyl substances (PFAS) and 1,4 dioxane:
    - SB07_0-2
    - SB08_0-2
    - SB08_2-4
    - SB15_0-2
    - SB15_2-4
    - SB22_0-2
- The following soil samples were collected for quality assurance/quality control (QA/QC) purposes and were submitted for analysis of TCL and NYSDEC Part 375-list VOCs, SVOCs, PCBs, pesticides, herbicides, TAL metals (including hexavalent and trivalent chromium), total cyanide, PFAS, and 1,4 dioxane:
    - DUP01_021925
    - DUP02_021925

Anticipated Activities

- AARCO will continue advancing soil borings and soil vapor points within the building cellar.

Site Photos:

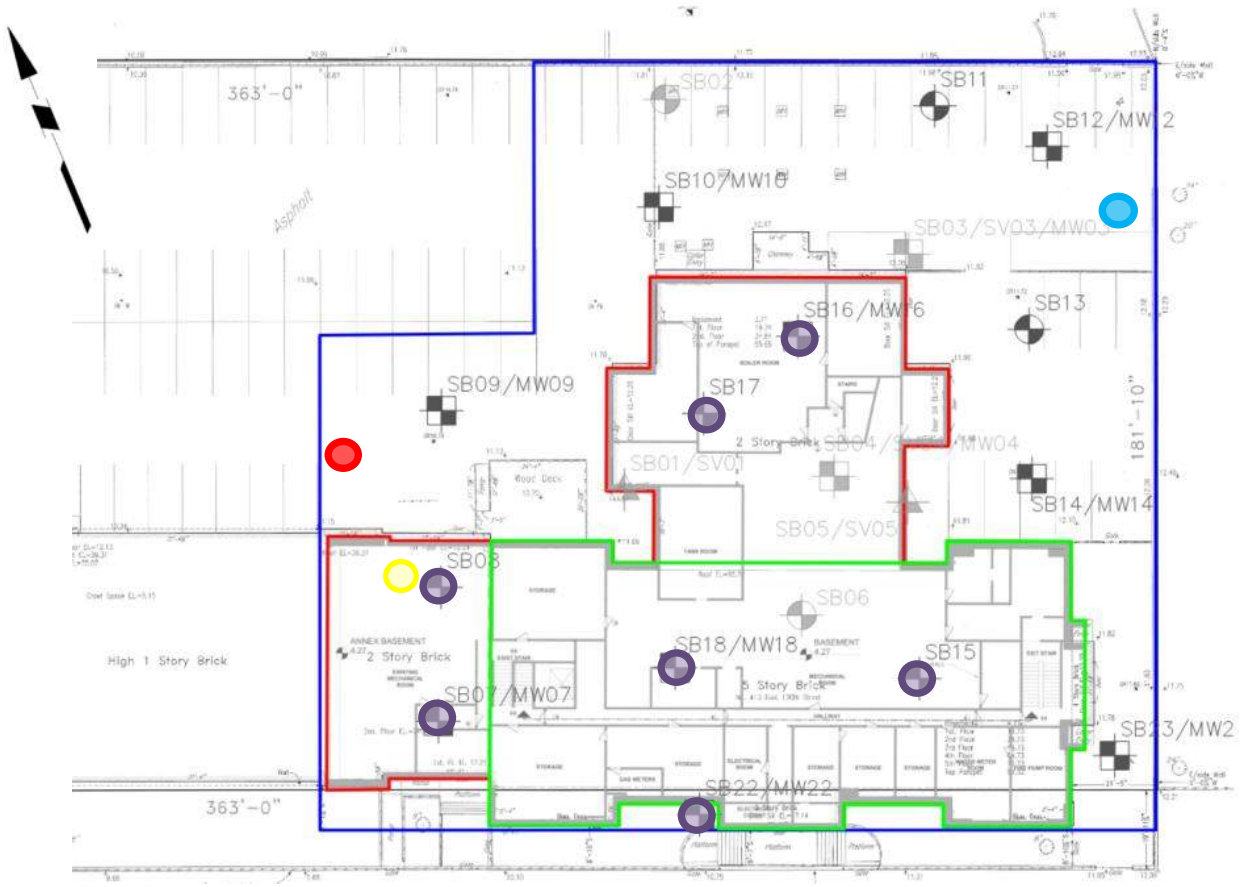


Photo 1: AARCO using a hand auger to remove soil/fill for the advancement of soil boring SB15 (facing northeast).



Photo 2: Installed sub-slab vapor point SS07 (facing southwest).

Site Map:



LEGEND

Note: Drawing background from October 2024 Remedial Investigation Work Plan by Langan Engineering. Drawing Shown Not to Scale.

LEGEND:

- APPROXIMATE SITE BOUNDARY
- APPROXIMATE EXTENT OF THE BUILDING TO REMAIN
- FULL CELLAR LAYOUT OF EXISTING BUILDING
- PROPOSED RI SOIL BORING LOCATION
- PROPOSED RI SOIL BORING AND MONITORING WELL LOCATION
- 2022 SOIL BORING LOCATION
- 2022 SOIL BORING, MONITORING WELL AND SOIL VAPOR SAMPLE LOCATION
- 2022 SOIL BORING AND SOIL VAPOR SAMPLE LOCATION

- **Soil Boring in Progress**
- **Completed Soil Boring**
- **Upwind CAMP Station**
- **Downwind CAMP Station**
- **Completed Soil Boring and Installed Monitoring Well**
- **Installed Vapor Point**

LANGAN

SITE OBSERVATION REPORT

PROJECT No.:	170745301	**CLIENT:**	TCB Beacon East Harlem Limited Partnership	**DATE:**	Thursday, February 20, 2025
PROJECT:	The Beacon			**WEATHER:**	Partly Cloudy, 19 – 29 °F Wind: NW @ 7 – 13 mph
LOCATION:	New York, New York			**TIME:**	6:45 am – 2:45 pm
BCP Site Number:	C231155			**MONITORS:**	Aron Farber

EQUIPMENT:
Hand tools
TSI Dusttrak DRX (2)
MiniRAE 3000 Photoionization Detector (3)

PRESENT AT SITE:
Langan (Environmental Consultant): Aron Farber
AARCO Environmental Services Corp (AARCO) (Driller): Warren James, Tim Terlaga, Frank DiChristina, Costas Tserbis

OBSERVATIONS, DISCUSSION, TEST RESULTS, ETC.:

Langan Engineering, Environmental Surveying, Landscape Architecture and Geology, D.P.C. (Langan) was present to implement the New York State Department of Environmental Conservation (NYSDEC)-approved Remedial Investigation Work Plan (RIWP) for Brownfield Cleanup Program (BCP) Site No. C231155.

Site Activities

- AARCO used a hand auger to hand clear two soil borings within the site building cellar as described below:
    - SB07 was advanced from about 5 feet below cellar grade (bcg) to about 6.5 feet bcg. Langan screened soil/fill for staining, odors, and organic vapors using a photoionization detector (PID). No evidence of impacts was observed. Groundwater was previously encountered at SB07 at about 1 feet below the top of cellar slab.
    - SB16 was advanced from about 5 feet bcg to about 6.5 feet bcg. Langan screened soil/fill for staining, odors, and organic vapors using a PID. No evidence of impacts was observed. Groundwater was previously encountered at SB07 at about 1 feet below the top of cellar slab.
- AARCO used a hammer drill to begin installation of five sub-slab vapor points (SS17, SS18, SS19, SS20, and SS21) to about 8 inches below top of cellar slab.

Air-monitoring Activities

- Langan implemented the Community Air Monitoring Plan (CAMP) with continuous air monitoring for volatile organic compounds (VOCs) and particulate matter smaller than 10 microns in diameter (PM10) using two perimeter air monitoring stations at upwind and downwind locations during ground-intrusive activities. The VOC and PM10 action levels were not exceeded during the monitoring period.

Sampling

- No samples were collected.

Anticipated Activities

- AARCO will continue advancing soil borings and soil vapor points in the site building cellar and exterior parking lot.

Site Photos:

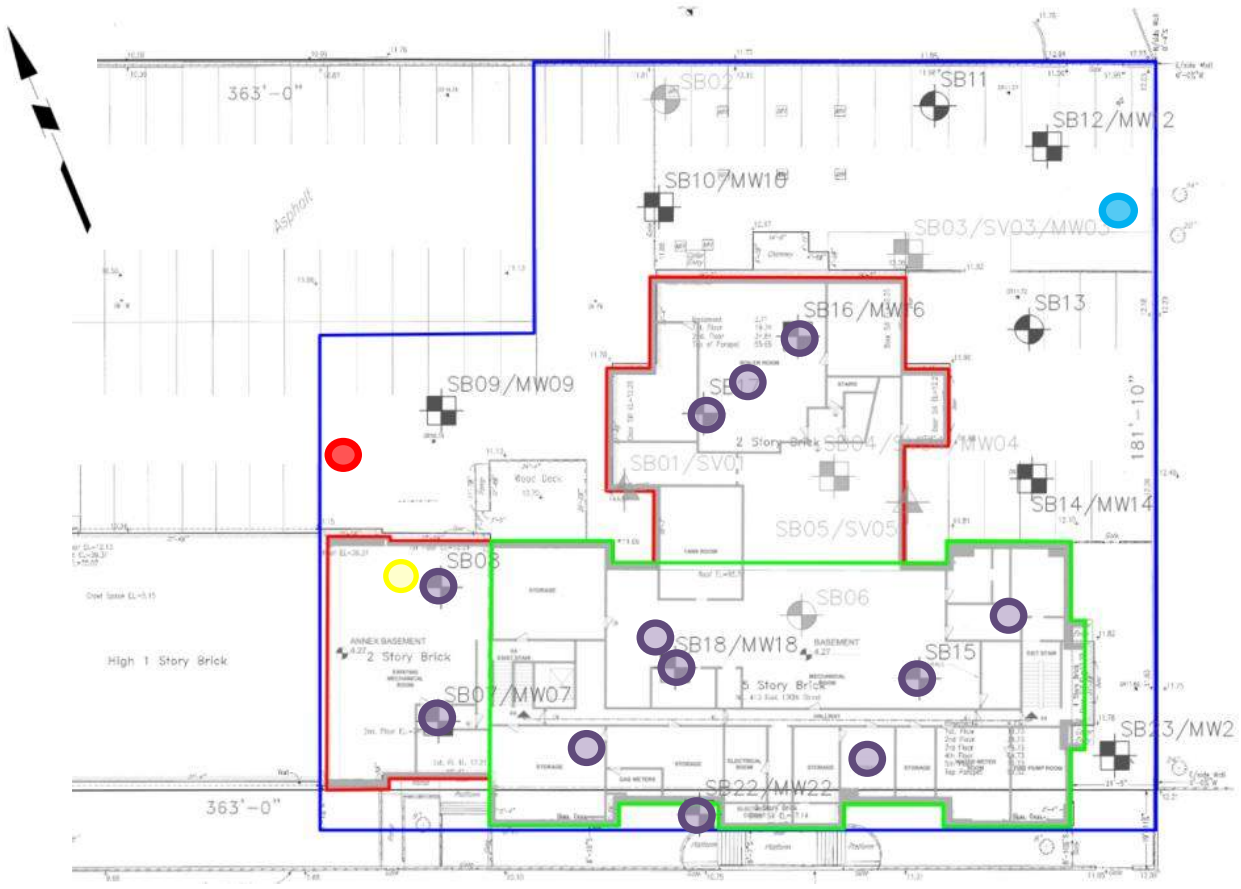


Photo 1: AARCO using a hammer drill for the advancement of sub-slab vapor point SS19 (facing southeast).



Photo 2: View of CAMP station in the northwestern part of the site (facing northwest).

Site Map:



LEGEND

Note: Drawing background from October 2024 Remedial Investigation Work Plan by Langan Engineering. Drawing Shown Not to Scale.

LEGEND:

- APPROXIMATE SITE BOUNDARY
- APPROXIMATE EXTENT OF THE BUILDING TO REMAIN
- FULL CELLAR LAYOUT OF EXISTING BUILDING
- PROPOSED RI SOIL BORING LOCATION
- PROPOSED RI SOIL BORING AND MONITORING WELL LOCATION
- 2022 SOIL BORING LOCATION
- 2022 SOIL BORING, MONITORING WELL AND SOIL VAPOR SAMPLE LOCATION
- 2022 SOIL BORING AND SOIL VAPOR SAMPLE LOCATION

- **Soil Boring/Vapor Point in Progress**
- **Completed Soil Boring**
- **Upwind CAMP Station**
- **Downwind CAMP Station**
- **Completed Soil Boring and Installed Monitoring Well**
- **Installed Vapor Point**

LANGAN

SITE OBSERVATION REPORT

PROJECT No.:	170745301	**CLIENT:**	TCB Beacon East Harlem Limited Partnership	**DATE:**	Saturday, February 22, 2025
PROJECT:	The Beacon			**WEATHER:**	Partly Cloudy, 24 – 39 °F Wind: NW @ 3 – 12 mph
LOCATION:	New York, New York			**TIME:**	6:45 am – 3:00 pm
BCP Site Number:	C231155			**MONITORS:**	Aron Farber

EQUIPMENT:
Hand tools
TSI Dusttrak DRX (2)
MiniRAE 3000 Photoionization Detector (3)

PRESENT AT SITE:
Langan (Environmental Consultant): Aron Farber
AARCO Environmental Services Corp (AARCO) (Driller): Warren James, Rob Allegrezza

OBSERVATIONS, DISCUSSION, TEST RESULTS, ETC.:

Langan Engineering, Environmental Surveying, Landscape Architecture and Geology, D.P.C. (Langan) was present to implement the New York State Department of Environmental Conservation (NYSDEC)-approved Remedial Investigation Work Plan (RIWP) for Brownfield Cleanup Program (BCP) Site No. C231155.

Site Activities

- AARCO used a jackhammer and hand auger to hand clear three soil borings within the exterior parking lot as described below:
    - SB09 was advanced to about five feet below sidewalk grade (bsg). Langan screened soil/fill for staining, odors, and organic vapors using a photoionization detector (PID). No evidence of impacts was observed. The asphalt cover was observed to be about 6 inches thick. Groundwater was not encountered. After hand clearing was completed, soil/fill was temporarily returned to its original location. The borehole was patched with cold mix asphalt pending the advancement of SB09 with a drill rig.
    - SB10 was advanced to about five feet bsg. Langan screened soil/fill for staining, odors and organic vapors using a PID. No evidence of impacts was observed. The asphalt/concrete cover was observed to be about 1 foot thick. Groundwater was not encountered. After hand clearing was completed, soil/fill was temporarily returned to its original location. The borehole was patched with cold mix asphalt pending the advancement of SB10 with a drill rig.
    - SB12 was advanced to about five feet bsg. Langan screened soil/fill for staining, odors and organic vapors using a PID. No evidence of impacts was observed. The asphalt/concrete cover was observed to be about 1 foot thick. Groundwater was not encountered. After hand clearing was completed, soil/fill was temporarily returned to its original location. The borehole was patched with cold mix asphalt pending the advancement of SB12 with a drill rig.

Air-monitoring Activities

- Langan implemented the Community Air Monitoring Plan (CAMP) with continuous air monitoring for volatile organic compounds (VOCs) and particulate matter smaller than 10 microns in diameter (PM10) using two perimeter air monitoring stations at upwind and downwind locations during ground-intrusive activities. The VOC and PM10 action levels were not exceeded during the monitoring period.

Sampling

- Soil samples were collected and submitted to York Analytical Laboratories, Inc, an Environmental Laboratory Accredited Program (ELAP)-Certified laboratory located in Stratford, Connecticut under standard chain-of-custody protocols.
- The following soil samples were submitted for analysis of Target Compound List (TCL) and New York State Department of Environmental Conservation (NYSDEC) Part 375-list volatile organic compounds (VOCs), semivolatile organic compounds (SVOCs), polychlorinated biphenyls (PCBs), pesticides, herbicides, target analyte list (TAL) metals (including hexavalent and trivalent chromium), total cyanide, perfluoroalkyl and polyfluoroalkyl substances (PFAS) and 1,4 dioxane:
    - SB09_0-2
    - SB10_0-2
    - SB12_0-2

Anticipated Activities

- AARCO will continue advancing soil borings and soil vapor points within the building cellar.
- AARCO will begin installing groundwater monitoring wells within the building cellar.

Site Photos:

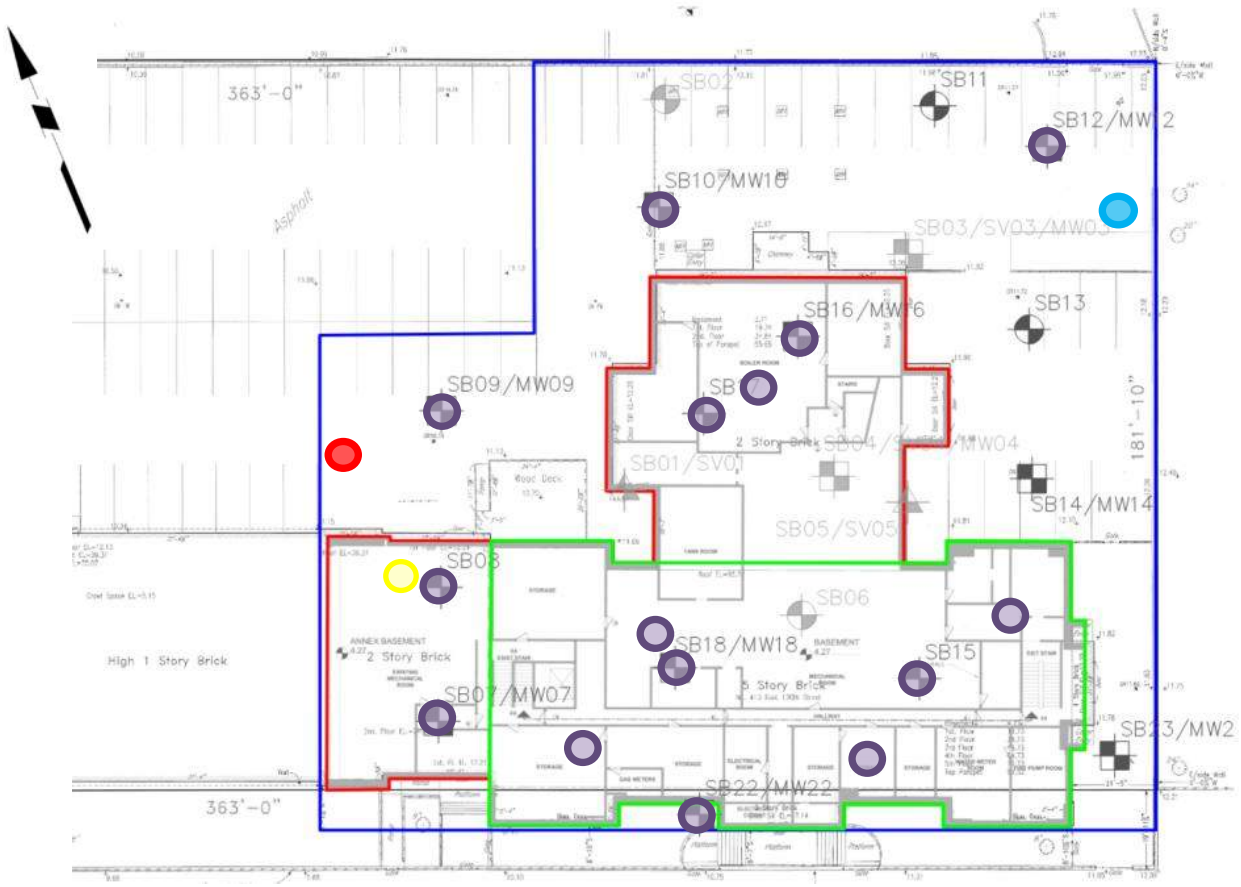


Photo 1: AARCO using a hand auger to remove soil/fill for the advancement of soil boring SB10 (facing southeast).



Photo 2: AARCO using a jackhammer to remove asphalt and concrete for the advancement of soil boring SB12 (facing northwest).

Site Map:



LEGEND

Note: Drawing background from October 2024 Remedial Investigation Work Plan by Langan Engineering. Drawing Shown Not to Scale.

LEGEND:

- APPROXIMATE SITE BOUNDARY
- APPROXIMATE EXTENT OF THE BUILDING TO REMAIN
- FULL CELLAR LAYOUT OF EXISTING BUILDING
- PROPOSED RI SOIL BORING LOCATION
- PROPOSED RI SOIL BORING AND MONITORING WELL LOCATION
- 2022 SOIL BORING LOCATION
- 2022 SOIL BORING, MONITORING WELL AND SOIL VAPOR SAMPLE LOCATION
- 2022 SOIL BORING AND SOIL VAPOR SAMPLE LOCATION

- **Soil Boring/Vapor Point in Progress**
- **Completed Soil Boring**
- **Upwind CAMP Station**
- **Downwind CAMP Station**
- **Completed Soil Boring and Installed Monitoring Well**
- **Installed Vapor Point**

LANGAN

SITE OBSERVATION REPORT

PROJECT No.:	170745301	**CLIENT:**	TCB Beacon East Harlem Limited Partnership	**DATE:**	Saturday, March 1, 2025
PROJECT:	The Beacon			**WEATHER:**	Partly Cloudy, 46 – 54 °F Wind: SW @ 7 – 18 mph
LOCATION:	New York, New York			**TIME:**	6:45 am – 2:45 pm
BCP Site Number:	C231155			**MONITORS:**	Aron Farber

EQUIPMENT:
Hand tools
TSI Dusttrak DRX (2)
MiniRAE 3000 Photoionization Detector (3)

PRESENT AT SITE:
Langan (Environmental Consultant): Aron Farber
AARCO Environmental Services Corp (AARCO) (Driller): Warren James, Rob Allegrezza

OBSERVATIONS, DISCUSSION, TEST RESULTS, ETC.:

Langan Engineering, Environmental Surveying, Landscape Architecture and Geology, D.P.C. (Langan) was present to implement the New York State Department of Environmental Conservation (NYSDEC)-approved Remedial Investigation Work Plan (RIWP) for Brownfield Cleanup Program (BCP) Site No. C231155.

Site Activities

- AARCO used a jackhammer, shovel, and hand auger to hand clear four soil borings within the exterior parking lot as described below:
    - SB11 was advanced to about five feet below sidewalk grade (bsg). Langan screened soil/fill for staining, odors, and organic vapors using a photoionization detector (PID). No evidence of impacts was observed. The asphalt/concrete cover was observed to be about 6 inches thick. Groundwater was not encountered. After hand clearing was completed, soil/fill was temporarily returned to its original location. The borehole was patched with cold mix asphalt pending the advancement of SB11 with a drill rig.
    - SB13 was advanced to about five feet bsg. Langan screened soil/fill for staining, odors and organic vapors using a PID. No evidence of impacts was observed. The asphalt cover was observed to be about 6 inches thick. Groundwater was not encountered. After hand clearing was completed, soil/fill was temporarily returned to its original location. The borehole was patched with cold mix asphalt pending the advancement of SB13 with a drill rig.
    - SB14 was advanced to about five feet bsg. Langan screened soil/fill for staining, odors and organic vapors using a PID. No evidence of impacts was observed. The asphalt cover was observed to be about 6 inches thick. Groundwater was not encountered. After hand clearing was completed, soil/fill was temporarily returned to its original location. The borehole was patched with cold mix asphalt pending the advancement of SB14 with a drill rig.
    - SB23 was advanced to about five feet bsg. Langan screened soil/fill for staining, odors and organic vapors using a PID. No evidence of impacts was observed. The asphalt cover was observed to be about 4 inches thick. Groundwater was not encountered. After hand clearing was completed, soil/fill was temporarily returned to its original location. The borehole was patched with cold mix asphalt pending the advancement of SB23 with a drill rig.

Air-monitoring Activities

- Langan implemented the Community Air Monitoring Plan (CAMP) with continuous air monitoring for volatile organic compounds (VOCs) and particulate matter smaller than 10 microns in diameter (PM10) using two perimeter air monitoring stations at upwind and downwind locations during ground-intrusive activities. The VOC and PM10 action levels were not exceeded during the monitoring period.

Sampling

- Soil samples were collected and submitted to York Analytical Laboratories, Inc, an Environmental Laboratory Accredited Program (ELAP)-Certified laboratory located in Stratford, Connecticut under standard chain-of-custody protocols.
- The following soil samples were submitted for analysis of Target Compound List (TCL) and New York State Department of Environmental Conservation (NYSDEC) Part 375-list volatile organic compounds (VOCs), semivolatile organic compounds (SVOCs), polychlorinated biphenyls (PCBs), pesticides, herbicides, target analyte list (TAL) metals (including hexavalent and trivalent chromium), total cyanide, perfluoroalkyl and polyfluoroalkyl substances (PFAS) and 1,4 dioxane:
    - SB11_0-2
    - SB13_0-2
    - SB14_0-2
    - SB23_0-2

Anticipated Activities

- AARCO will continue advancing soil borings and soil vapor points in the site building cellar and exterior parking lot.

Site Photos:

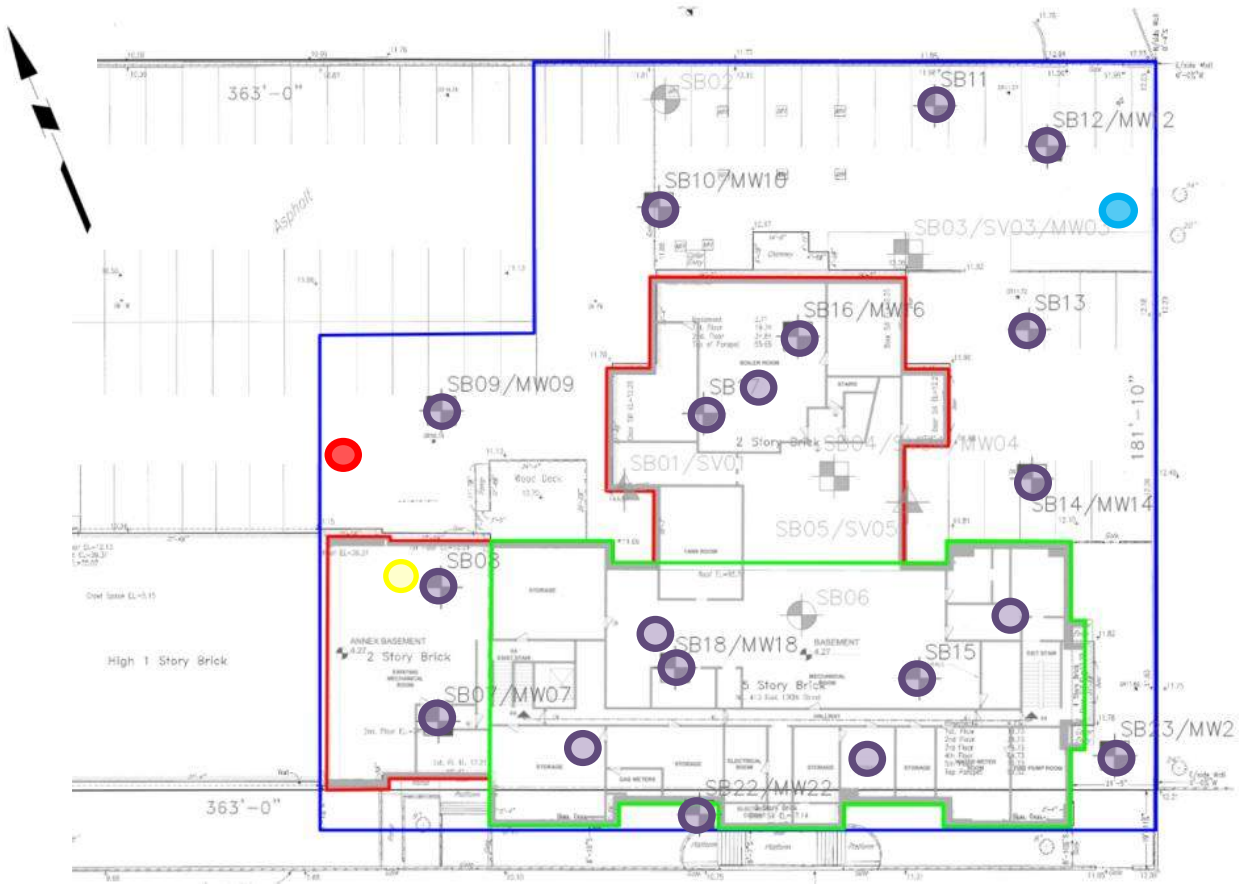


Photo 1: AARCO using a shovel to remove soil/fill for the advancement of soil boring SB11 (facing west).



Photo 2: AARCO using a jackhammer to remove asphalt for the advancement of soil boring SB23 (facing northeast).

Site Map:



LEGEND

Note: Drawing background from October 2024 Remedial Investigation Work Plan by Langan Engineering. Drawing Shown Not to Scale.

LEGEND:

- APPROXIMATE SITE BOUNDARY
- APPROXIMATE EXTENT OF THE BUILDING TO REMAIN
- FULL CELLAR LAYOUT OF EXISTING BUILDING
- PROPOSED RI SOIL BORING LOCATION
- PROPOSED RI SOIL BORING AND MONITORING WELL LOCATION
- 2022 SOIL BORING LOCATION
- 2022 SOIL BORING, MONITORING WELL AND SOIL VAPOR SAMPLE LOCATION
- 2022 SOIL BORING AND SOIL VAPOR SAMPLE LOCATION

- **Soil Boring/Vapor Point in Progress**
- **Completed Soil Boring**
- **Upwind CAMP Station**
- **Downwind CAMP Station**
- **Completed Soil Boring and Installed Monitoring Well**
- **Installed Vapor Point**

LANGAN

SITE OBSERVATION REPORT

PROJECT No.:	170745301	**CLIENT:**	TCB Beacon East Harlem Limited Partnership	**DATE:**	Saturday, March 8, 2025
PROJECT:	The Beacon			**WEATHER:**	Partly Cloudy, 40 – 43 °F Wind: WSW @ 13 – 22 mph
LOCATION:	New York, New York			**TIME:**	6:45 am – 11:45 am
BCP Site Number:	C231155			**MONITORS:**	Aron Farber

EQUIPMENT:	**PRESENT AT SITE:**
Hand tools TSI Dusttrak DRX (2) MiniRAE 3000 Photoionization Detector (3)	**Langan** (Environmental Consultant): Aron Farber **AARCO Environmental Services Corp (AARCO)** (Driller): Jose Garcia Sr., Jose Garcia Jr.

OBSERVATIONS, DISCUSSION, TEST RESULTS, ETC.:

Langan Engineering, Environmental Surveying, Landscape Architecture and Geology, D.P.C. (Langan) was present to implement the New York State Department of Environmental Conservation (NYSDEC)-approved Remedial Investigation Work Plan (RIWP) for Brownfield Cleanup Program (BCP) Site No. C231155.

Site Activities

- AARCO used a jackhammer, shovel, and hand auger to hand clear four soil vapor sample and one soil boring location within the exterior parking lot as described below:
    - SV09 was advanced to about five feet below sidewalk grade (bsg). Langan screened soil/fill for staining, odors, and organic vapors using a photoionization detector (PID). No evidence of impacts was observed. The asphalt cover was observed to be about 6 inches thick. Groundwater was not encountered. After hand clearing was completed, soil/fill was temporarily returned to its original location. The borehole was patched with cold mix asphalt pending the advancement of SV09 with a drill rig.
    - SV10 was advanced to about five feet bsg. Langan screened soil/fill for staining, odors and organic vapors using a PID. No evidence of impacts was observed. The asphalt cover was observed to be about 6 inches thick. Groundwater was not encountered. After hand clearing was completed, soil/fill was temporarily returned to its original location. The borehole was patched with cold mix asphalt pending the advancement of SV10 with a drill rig.
    - SV12 was advanced to about five feet bsg. Langan screened soil/fill for staining, odors and organic vapors using a PID. No evidence of impacts was observed. The asphalt/concrete cover was observed to be about 6 inches thick. Groundwater was not encountered. After hand clearing was completed, soil/fill was temporarily returned to its original location. The borehole was patched with cold mix asphalt pending the advancement of SV12 with a drill rig.
    - SV13 was advanced to about five feet bsg. Langan screened soil/fill for staining, odors and organic vapors using a PID. No evidence of impacts was observed. The asphalt cover was observed to be about 6 inches thick. Groundwater was not encountered. After hand clearing was completed, soil/fill was temporarily returned to its original location. The borehole was patched with cold mix asphalt pending the advancement of SV13 with a drill rig.
    - An additional boring location was advanced to about five feet bsg in the northwestern part of the site near the potential UST identified during the site geophysical survey. Langan screened

soil/fill for staining, odors and organic vapors using a PID. No evidence of impacts was observed. The asphalt cover was observed to be about 6 inches thick. Groundwater was not encountered. After hand clearing was completed, soil/fill was temporarily returned to its original location. The borehole was patched with cold mix asphalt pending the advancement of the boring with a drill rig.

Air-monitoring Activities

- Langan implemented the Community Air Monitoring Plan (CAMP) with continuous air monitoring for volatile organic compounds (VOCs) and particulate matter smaller than 10 microns in diameter (PM10) using two perimeter air monitoring stations at upwind and downwind locations during ground-intrusive activities. The VOC and PM10 action levels were not exceeded during the monitoring period.

Sampling

- No samples were collected.

Anticipated Activities

- AARCO will continue advancing soil borings and soil vapor points in the site building cellar and exterior parking lot.

Site Photos:

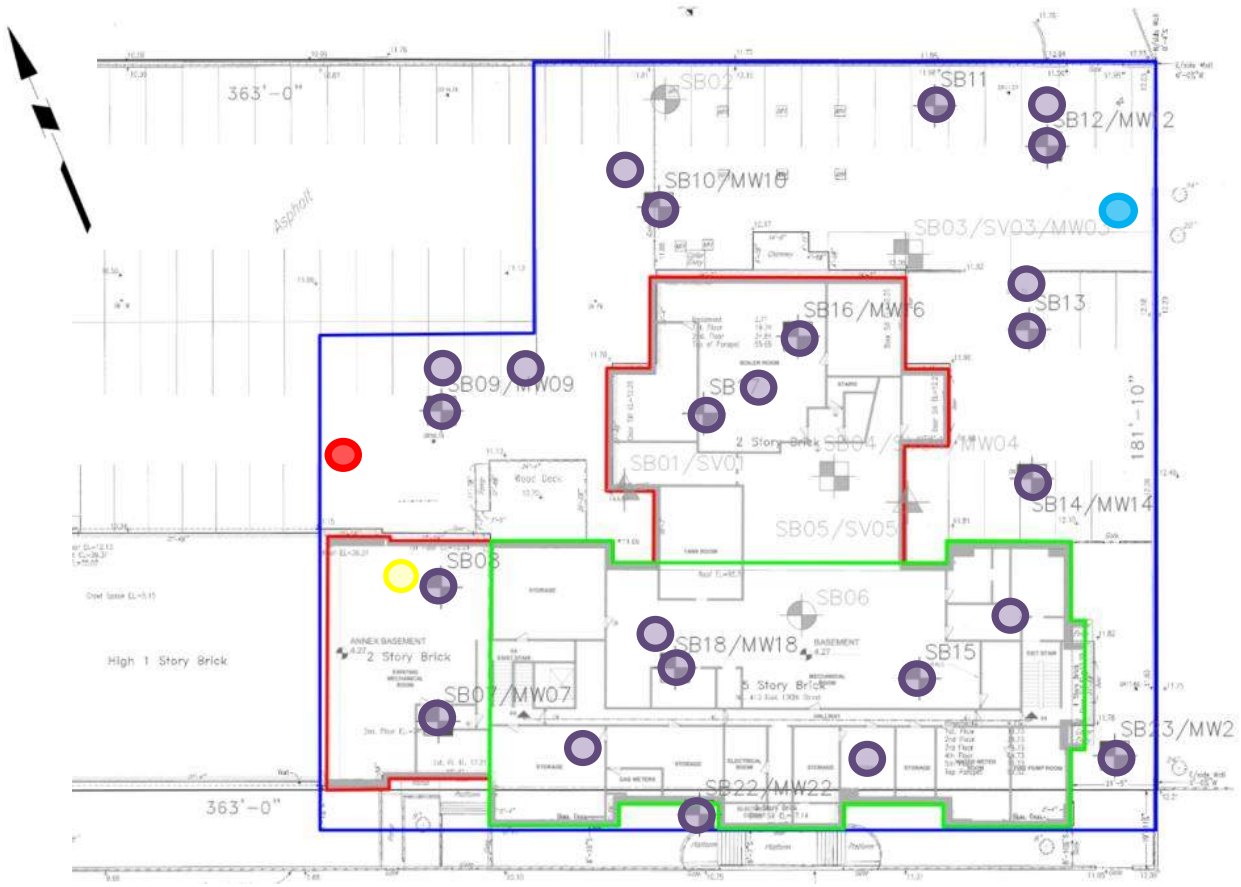


Photo 1: AARCO using a hand auger to remove soil/fill for the advancement of soil boring SV09 (facing northwest).



Photo 2: AARCO using a jackhammer to remove asphalt for the advancement of soil boring SV13 (facing northeast).

Site Map:



LEGEND

Note: Drawing background from October 2024 Remedial Investigation Work Plan by Langan Engineering. Drawing Shown Not to Scale.

LEGEND:

- APPROXIMATE SITE BOUNDARY
- APPROXIMATE EXTENT OF THE BUILDING TO REMAIN
- FULL CELLAR LAYOUT OF EXISTING BUILDING
- PROPOSED RI SOIL BORING LOCATION
- PROPOSED RI SOIL BORING AND MONITORING WELL LOCATION
- 2022 SOIL BORING LOCATION
- 2022 SOIL BORING, MONITORING WELL AND SOIL VAPOR SAMPLE LOCATION
- 2022 SOIL BORING AND SOIL VAPOR SAMPLE LOCATION

- **Soil Boring/Vapor Point in Progress**
- **Completed Soil Boring**
- **Upwind CAMP Station**
- **Downwind CAMP Station**
- **Completed Soil Boring and Installed Monitoring Well**
- **Installed Vapor Point**

LANGAN

SITE OBSERVATION REPORT

PROJECT No.:	170745301	**CLIENT:**	TCB Beacon East Harlem Limited Partnership	**DATE:**	Monday, March 10, 2025
PROJECT:	The Beacon			**WEATHER:**	Partly Cloudy, 48 – 64 °F Wind: NW @ 4 – 14 mph
LOCATION:	New York, New York			**TIME:**	6:45 am – 4:00 pm
BCP Site Number:	C231155			**MONITORS:**	Aron Farber

EQUIPMENT:
Geoprobe 420M Drill Rig
Hand tools
TSI Dusttrak DRX (2)
MiniRAE 3000 Photoionization Detector (3)

PRESENT AT SITE:
Langan (Environmental Consultant): Aron Farber
AARCO Environmental Services Corp (AARCO) (Driller): Tim Terlaga, Logan Melville

OBSERVATIONS, DISCUSSION, TEST RESULTS, ETC.:

Langan Engineering, Environmental Surveying, Landscape Architecture and Geology, D.P.C. (Langan) was present to implement the New York State Department of Environmental Conservation (NYSDEC)-approved Remedial Investigation Work Plan (RIWP) for Brownfield Cleanup Program (BCP) Site No. C231155.

Site Activities

- AARCO used a Geoprobe 420M drill rig to advance two soil borings in the site building cellar as described below:
    - SB15 was advanced from about five to ten feet below the top of cellar slab. Langan screened soil/fill for staining, odors and organic vapors using a PID. Gray staining and a naphthalene-like odor were observed in soil/fill from five to six feet below the top of cellar slab and a maximum PID reading of 41.2 parts per million (ppm) was observed at five feet below the top of cellar slab. Groundwater was previously encountered at SB15 at about 1 foot below the top of cellar slab; and suspected waterproofing tar was observed on groundwater in the borehole. After drilling was completed, impacted soil cuttings were placed in a 55-gallon drum for future off-site disposal, and the borehole was backfilled with clean sand.
    - SB18 was advanced from about five to ten feet below the top of cellar slab. Langan screened soil/fill for staining, odors and organic vapors using a PID. Gray staining and a naphthalene-like odor were observed in soil/fill from five to seven feet below the top of cellar slab and a maximum PID reading of 9.1 ppm was observed at 5.5 feet below the top of cellar slab. Groundwater was previously encountered at SB18 at about 1 foot below the top of cellar slab; and suspected waterproofing tar was observed on groundwater. After drilling was completed, impacted soil cuttings were placed in a 55-gallon drum for future off-site disposal.
        - A 2-inch-diameter, permanent groundwater monitoring well (MW18) was installed with a 2-inch inner diameter pre-packed, 5 feet of 0.01-inch slotted screen from about 1.25 feet to 6.25 feet below the top of cellar slab. Hydrated bentonite was installed to about 1 foot below the top of cellar slab and the well was finished at cellar grade with a permanent 8-inch manhole cover.
- A 2-inch-diameter, permanent groundwater monitoring well (MW07) was installed with a pre-packed, 5 feet of 0.01-inch slotted screen from about 1.25 feet to 6.25 feet below the top of cellar slab. Hydrated bentonite was installed to about 1 foot below the top of cellar slab and the well was finished at cellar grade with a permanent 8-inch manhole cover.

- A 2-inch-diameter, permanent groundwater monitoring well (MW16) was installed with a pre-packed, 5 feet of 0.01-inch slotted screen from about 1.25 feet to 6.25 feet below the top of cellar slab. Hydrated bentonite was installed to about 1 foot below the top of cellar slab and the well was finished at cellar grade with a permanent 8-inch manhole cover.
- AARCO used a jackhammer to hand clear and install five sub-slab vapor points within the site building cellar as described below:
    - Sub-slab vapor point SS17 was installed immediately below the bottom of the cellar slab, at about 8 inches below the top of cellar slab.
    - Sub-slab vapor point SS18 was installed immediately below the bottom of the cellar slab, at about 8 inches below the top of cellar slab.
    - Sub-slab vapor point SS19 was installed immediately below the bottom of the cellar slab, at about 8 inches below the top of cellar slab.
    - Sub-slab vapor point SS20 was installed immediately below the bottom of the cellar slab, at about 8 inches below the top of cellar slab.
    - Sub-slab vapor point SS21 was installed immediately below the bottom of the cellar slab, at about 8 inches below the top of cellar slab.

Air-monitoring Activities

- Langan implemented the Community Air Monitoring Plan (CAMP) with continuous air monitoring for volatile organic compounds (VOCs) and particulate matter smaller than 10 microns in diameter (PM10) using two perimeter air monitoring stations at upwind and downwind locations during ground-intrusive activities. The VOC and PM10 action levels were not exceeded during the monitoring period.

Sampling

- Soil samples were collected and submitted to York Analytical Laboratories, Inc, an Environmental Laboratory Accredited Program (ELAP)-Certified laboratory located in Stratford, Connecticut under standard chain-of-custody protocols.
- The following soil samples were submitted for analysis of Target Compound List (TCL) and New York State Department of Environmental Conservation (NYSDEC) Part 375-list volatile organic compounds (VOCs), semivolatile organic compounds (SVOCs), polychlorinated biphenyls (PCBs), pesticides, herbicides, target analyte list (TAL) metals (including hexavalent and trivalent chromium), total cyanide, perfluoroalkyl and polyfluoroalkyl substances (PFAS) and 1,4 dioxane:
    - SB15_6-8
    - SB18_8-10

Anticipated Activities

- AARCO will develop wells installed today and continue advancing soil borings in the site exterior areas.

Site Photos:



Photo 1: AARCO using a Geoprobe 420M drill rig to advance soil boring SB15 (facing northeast).


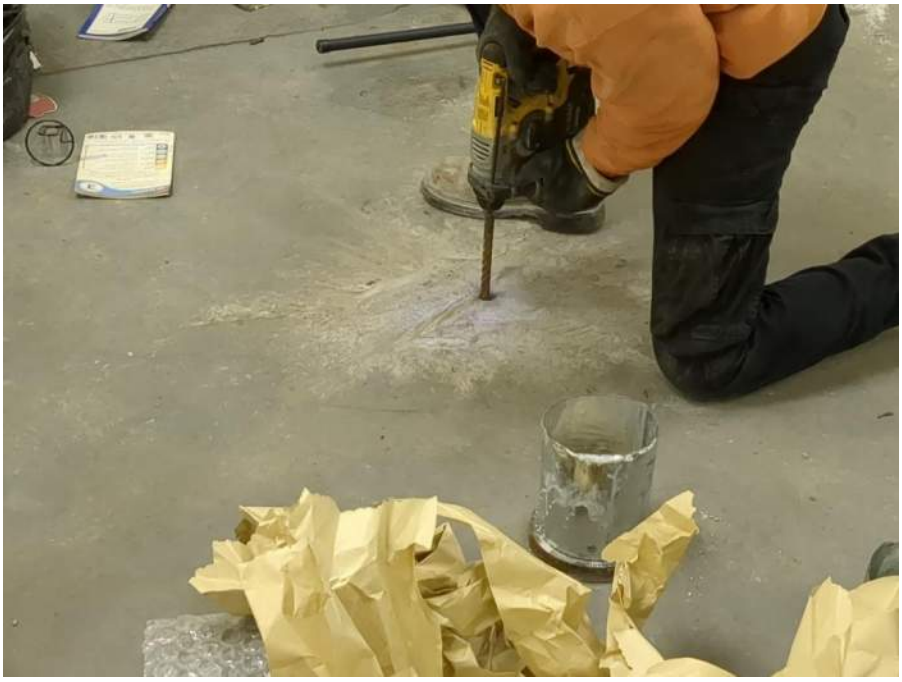


Photo 2: AARCO using a hammer drilll for the advancement of sub-slab vapor point SS19 (facing southeast).

Site Map:

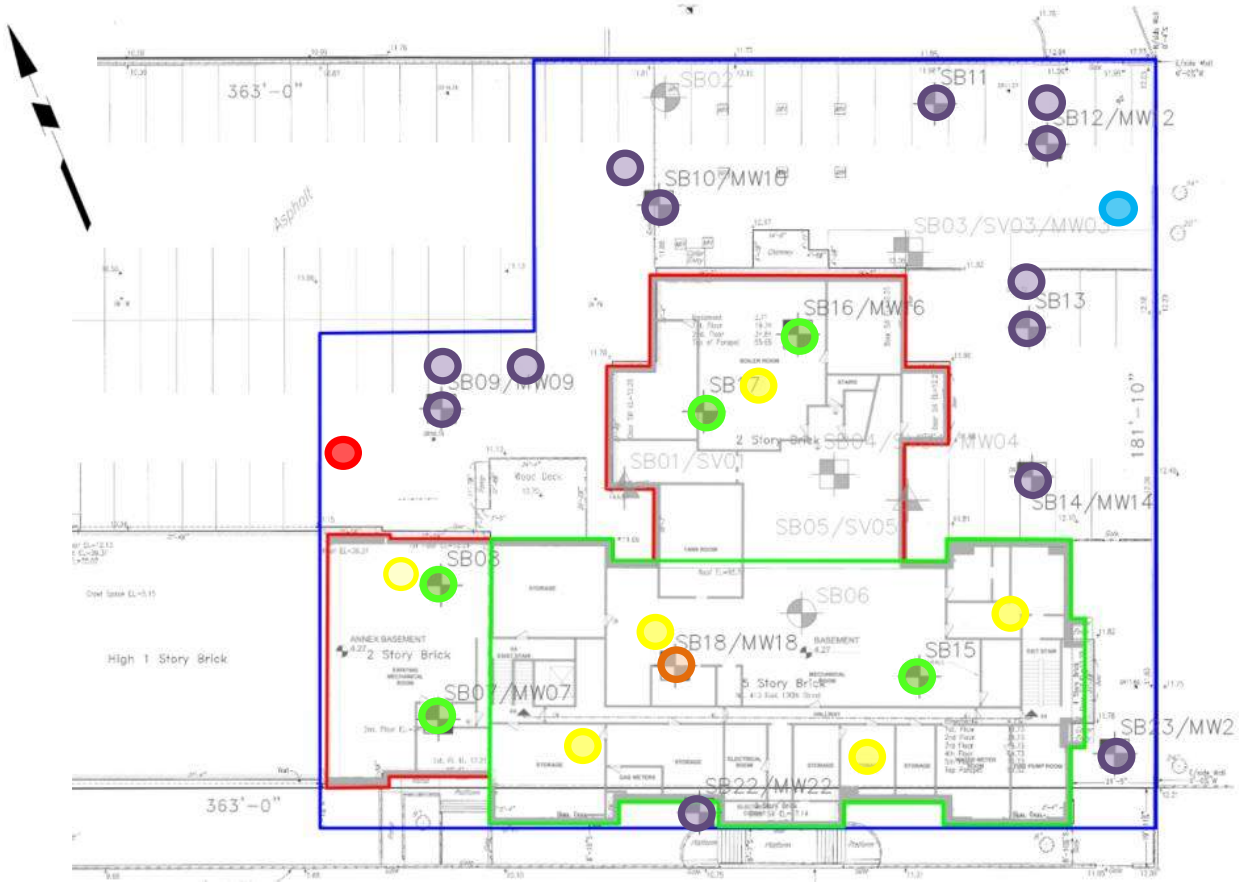

LEGEND

Note: Drawing background from October 2024 Remedial Investigation Work Plan by Langan Engineering. Drawing Shown Not to Scale.

LEGEND:

- APPROXIMATE SITE BOUNDARY
- APPROXIMATE EXTENT OF THE BUILDING TO REMAIN
- FULL CELLAR LAYOUT OF EXISTING BUILDING
- PROPOSED RI SOIL BORING LOCATION
- PROPOSED RI SOIL BORING AND MONITORING WELL LOCATION
- 2022 SOIL BORING LOCATION
- 2022 SOIL BORING, MONITORING WELL AND SOIL VAPOR SAMPLE LOCATION
- 2022 SOIL BORING AND SOIL VAPOR SAMPLE LOCATION

- **Soil Boring/Vapor Point in Progress**
- **Completed Soil Boring**
- **Upwind CAMP Station**
- **Downwind CAMP Station**
- **Completed Soil Boring and Installed Monitoring Well**
- **Installed Vapor Point**

LANGAN

SITE OBSERVATION REPORT

PROJECT No.:	170745301	**CLIENT:**	TCB Beacon East Harlem Limited Partnership	**DATE:**	Tuesday, March 11, 2025
PROJECT:	The Beacon			**WEATHER:**	Partly Cloudy, 48 – 64 °F Wind: NW @ 4 – 14 mph
LOCATION:	New York, New York			**TIME:**	6:45 am – 6:00 pm
BCP Site Number:	C231155			**MONITORS:**	Aron Farber

EQUIPMENT:
Geoprobe 420M Drill Rig
Hand tools
TSI Dusttrak DRX (2)
MiniRAE 3000 Photoionization Detector (3)

PRESENT AT SITE:
Langan (Environmental Consultant): Aron Farber
AARCO Environmental Services Corp (AARCO) (Driller): Tim Terlaga, Warren James
New York State Department of Environmental Conservation (NYSDEC): Erick Veras

OBSERVATIONS, DISCUSSION, TEST RESULTS, ETC.:

Langan Engineering, Environmental Surveying, Landscape Architecture and Geology, D.P.C. (Langan) was present to implement the New York State Department of Environmental Conservation (NYSDEC)-approved Remedial Investigation Work Plan (RIWP) for Brownfield Cleanup Program (BCP) Site No. C231155.

Site Activities

- AARCO used a submersible pump to develop three monitoring wells (MW07, MW16, and MW18) in the site building cellar. Purged groundwater was containerized in a United Nations (UN)/Department of Transportation (DOT)-approved, 55-gallon drum. The drum was labeled and staged in the southern part of the site building cellar, pending future off-site disposal.
- Langan collected six sub-slab vapor samples and four co-located indoor air samples in the site building cellar, and one ambient air sample in the site exterior parking lot area over an approximate 6- to 7-hour period.

Air-monitoring Activities

- Langan implemented the Community Air Monitoring Plan (CAMP) with continuous air monitoring for volatile organic compounds (VOCs) and particulate matter smaller than 10 microns in diameter (PM10) using two perimeter air monitoring stations at upwind and downwind locations during ground-intrusive activities. The VOC and PM10 action levels were not exceeded during the monitoring period.

Sampling

- Air samples were collected and submitted to York Analytical Laboratories, Inc, an Environmental Laboratory Accredited Program (ELAP)-Certified laboratory located in Stratford, Connecticut under standard chain-of-custody protocols.
- The following air samples were submitted for analysis of TO-15 volatile organic compounds (VOCs):
    - SS07_031125
    - SS17_031125
    - SS18_031125
    - SS19_031125
    - SS20_031125

- SS21_031125
- IA18_031125
- IA19_031125
- IA20_031125
- IA21_031125
- AA01_031125

Anticipated Activities

- AARCO will continue advancing soil borings in the site exterior areas.

Site Photos:


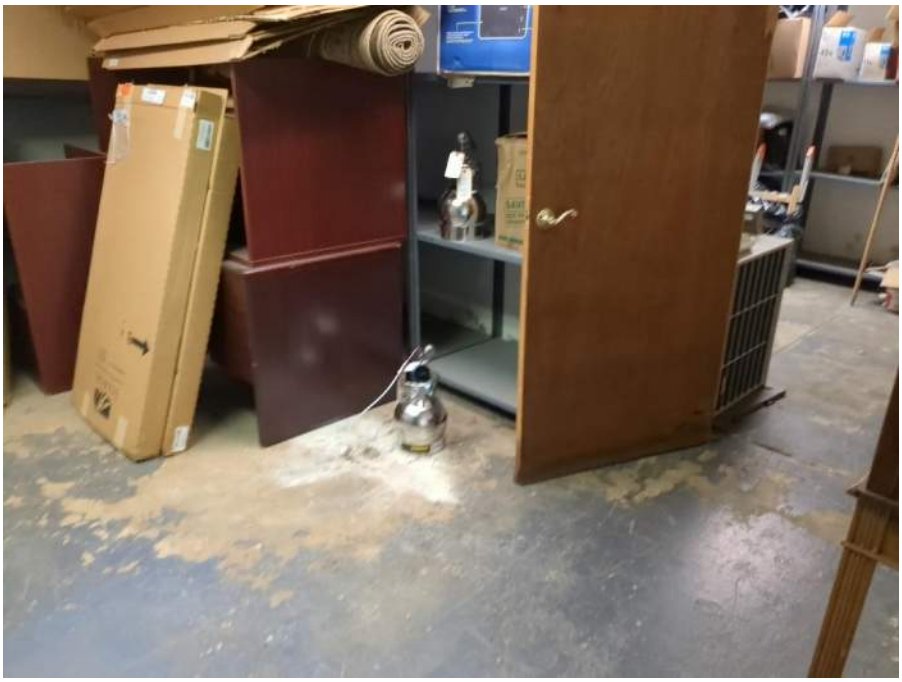


Photo 1: View of sub-slab soil vapor sample SS20 and co-located indoor air sample IA20 (facing southwest).



Photo 2: Passed helium shroud test at sub-slab vapor point SS17 (facing southwest).

Site Map:

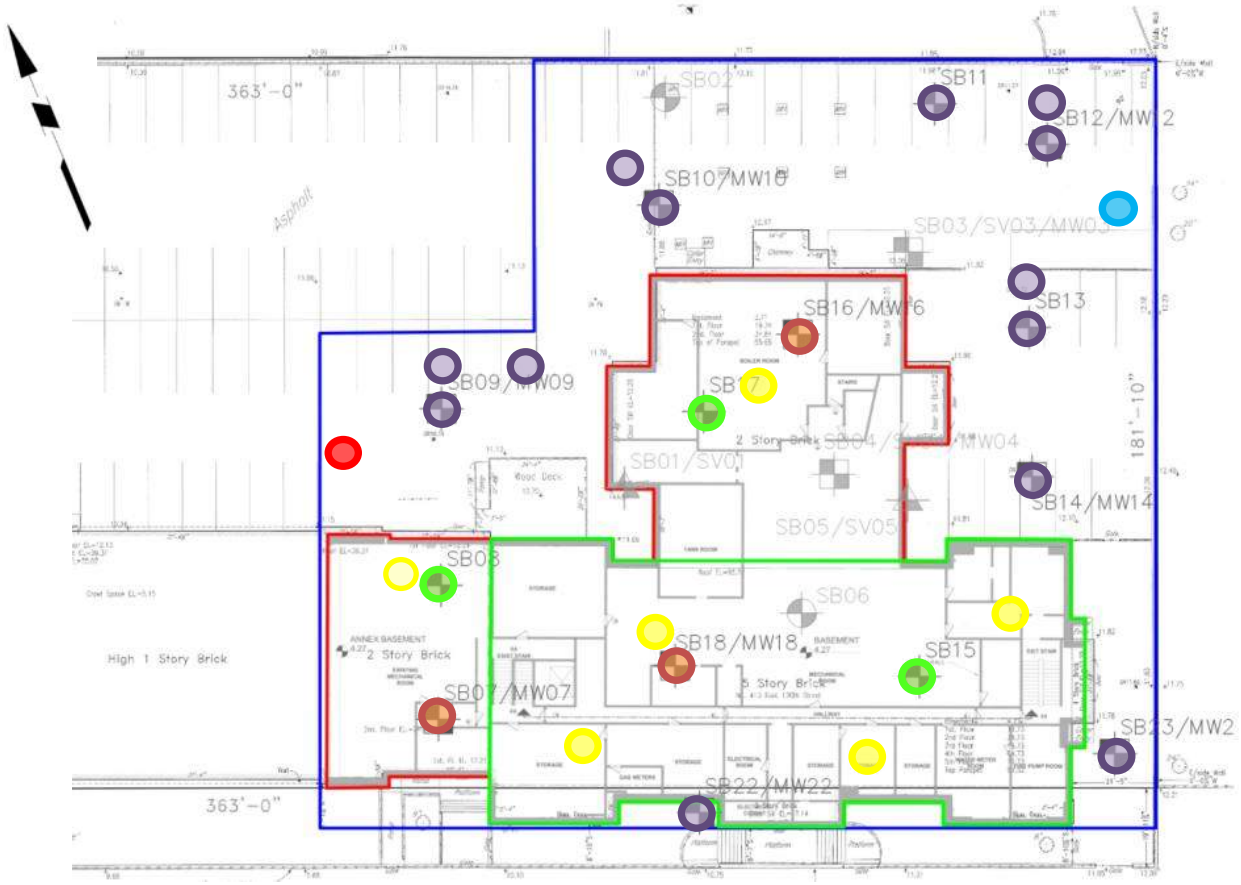

LEGEND

Note: Drawing background from October 2024 Remedial Investigation Work Plan by Langan Engineering. Drawing Shown Not to Scale.

LEGEND:

- APPROXIMATE SITE BOUNDARY
- APPROXIMATE EXTENT OF THE BUILDING TO REMAIN
- FULL CELLAR LAYOUT OF EXISTING BUILDING
- PROPOSED RI SOIL BORING LOCATION
- PROPOSED RI SOIL BORING AND MONITORING WELL LOCATION
- 2022 SOIL BORING LOCATION
- 2022 SOIL BORING, MONITORING WELL AND SOIL VAPOR SAMPLE LOCATION
- 2022 SOIL BORING AND SOIL VAPOR SAMPLE LOCATION

- **Soil Boring/Vapor Point in Progress**
- **Completed Soil Boring**
- **Upwind CAMP Station**
- **Downwind CAMP Station**
- **Completed Soil Boring and Installed Monitoring Well**
- **Installed Vapor Point**

LANGAN

SITE OBSERVATION REPORT

PROJECT No.:	170745301	**CLIENT:**	TCB Beacon East Harlem Limited Partnership	**DATE:**	Saturday, March 15, 2025
PROJECT:	The Beacon			**WEATHER:**	Rainy/Overcast, 42 – 47 °F Wind: SE @ 6 – 13 mph
LOCATION:	New York, New York			**TIME:**	7:00 am – 2:15 pm
BCP Site Number:	C231155			**MONITORS:**	Aron Farber

EQUIPMENT:
Geoprobe 8140LC Sonic Drill Rig
Hand tools
TSI Dusttrak DRX (2)
MiniRAE 3000 Photoionization Detector (3)

PRESENT AT SITE:
Langan (Environmental Consultant): Aron Farber
AARCO Environmental Services Corp (AARCO) (Driller): Jose Garcia Sr., Jose Garcia Jr., Selvin Pineda

OBSERVATIONS, DISCUSSION, TEST RESULTS, ETC.:

Langan Engineering, Environmental Surveying, Landscape Architecture and Geology, D.P.C. (Langan) was present to implement the New York State Department of Environmental Conservation (NYSDEC)-approved Remedial Investigation Work Plan (RIWP) for Brownfield Cleanup Program (BCP) Site No. C231155.

Site Activities

- AARCO used a Geoprobe 8140LC Sonic Drill Rig to advance five soil borings within the exterior parking lot as described below:
    - SB09 (previously hand cleared to 5 feet) was advanced to about 35 feet below sidewalk grade (bsg). Langan screened soil/fill for staining, odors and organic vapors using a photoionization detector (PID). No evidence of impacts was observed. Groundwater was encountered at about 10 feet bsg. After drilling was completed, soil cuttings were placed in a United Nations (UN)/Department of Transportation (DOT)-approved,55-gallon drum for future off-site disposal.
        - A 2-inch-diameter, permanent groundwater monitoring well (MW09) was installed with 10 feet of 0.01-inch slotted schedule 40 PVC from about 7 to 17 feet bsg. The annulus around the well was backfilled with No. 2 sand to 5 feet bsg and then hydrated bentonite was installed to 3 feet bsg. The well was finished at surface grade with a permanent 8-inch manhole cover.
    - SB10 (previously hand cleared to 5 feet) was advanced to about 20 feet bsg. Langan screened soil/fill for staining, odors and organic vapors using a PID. No evidence of impacts was observed. Groundwater was encountered at about 10 feet bsg. After drilling was completed, soil cuttings were placed in a UN/DOT-approved, 55-gallon drum for future off-site disposal.
        - A 2-inch-diameter, permanent groundwater monitoring well (MW10) was installed with 10 feet of 0.01-inch slotted schedule 40 PVC from about 7 to 17 feet bsg. The annulus around the well was backfilled with No. 2 sand to 5 feet bsg and then hydrated bentonite was installed to 3 feet bsg. The well was finished at surface grade with a permanent 8-inch manhole cover.
    - SB11 (previously hand cleared to 5 feet) was advanced to about 25 feet bsg. Langan screened soil/fill for staining, odors and organic vapors using a PID. No evidence of impacts was observed. Groundwater was encountered at about 10 feet bsg. After drilling was completed,

soil cuttings were placed in a UN/DOT-approved, 55-gallon drum for future off-site disposal, and the borehole was backfilled with clean sand and patched with cold mix asphalt.

- SB12 (previously hand cleared to 5 feet) was advanced to about 20 feet bsg. Langan screened soil/fill for staining, odors and organic vapors using a PID. No evidence of impacts was observed. Groundwater was encountered at about 10 feet bsg. After drilling was completed, soil cuttings were placed in a UN/DOT-approved, 55-gallon drum for future off-site disposal.
    - A 2-inch-diameter, permanent groundwater monitoring well (MW12) was installed with 10 feet of 0.01-inch slotted schedule 40 PVC from about 7 to 17 feet bsg. The annulus around the well was backfilled with No. 2 sand to 5 feet bsg and then hydrated bentonite was installed to 3 feet bsg. The well was finished at surface grade with a permanent 8-inch manhole cover.
- SB13 (previously hand cleared to 5 feet) was advanced to about 20 feet bsg. Langan screened soil/fill for staining, odors and organic vapors using a PID. No evidence of impacts was observed. Groundwater was encountered at about 10 feet bsg. After drilling was completed, soil cuttings were placed in a UN/DOT-approved, 55-gallon drum for future off-site disposal, and the borehole was backfilled with clean sand and patched with cold mix asphalt.

Air-monitoring Activities

- Langan implemented the Community Air Monitoring Plan (CAMP) with continuous air monitoring for volatile organic compounds (VOCs) and particulate matter smaller than 10 microns in diameter (PM10) using two perimeter air monitoring stations at upwind and downwind locations during ground-intrusive activities. The VOC and PM10 action levels were not exceeded during the monitoring period.

Sampling

- Soil samples were collected and submitted to York Analytical Laboratories, Inc, an Environmental Laboratory Accredited Program (ELAP)-Certified laboratory located in Stratford, Connecticut under standard chain-of-custody protocols.
- The following soil samples were submitted for analysis of Target Compound List (TCL) and New York State Department of Environmental Conservation (NYSDEC) Part 375-list volatile organic compounds (VOCs), semivolatile organic compounds (SVOCs), polychlorinated biphenyls (PCBs), pesticides, herbicides, target analyte list (TAL) metals (including hexavalent and trivalent chromium), total cyanide, perfluoroalkyl and polyfluoroalkyl substances (PFAS) and 1,4 dioxane:
    - SB09_10-12
    - SB10_10-12
    - SB11_10-12
    - SB12_6-8
    - SB12_10-12
    - SB13_6-8
    - SB13_10-12
- The following soil sample was collected for quality assurance/quality control (QA/QC) purposes and were submitted for analysis of TCL and NYSDEC Part 375-list VOCs, SVOCs, PCBs, pesticides, herbicides, TAL metals (including hexavalent and trivalent chromium), total cyanide, PFAS, and 1,4 dioxane:
    - DUP03_031525

Anticipated Activities

- AARCO will continue advancing soil borings and soil vapor points in the exterior parking lot.
- Langan will collect groundwater samples in the site building cellar.

Site Photos:

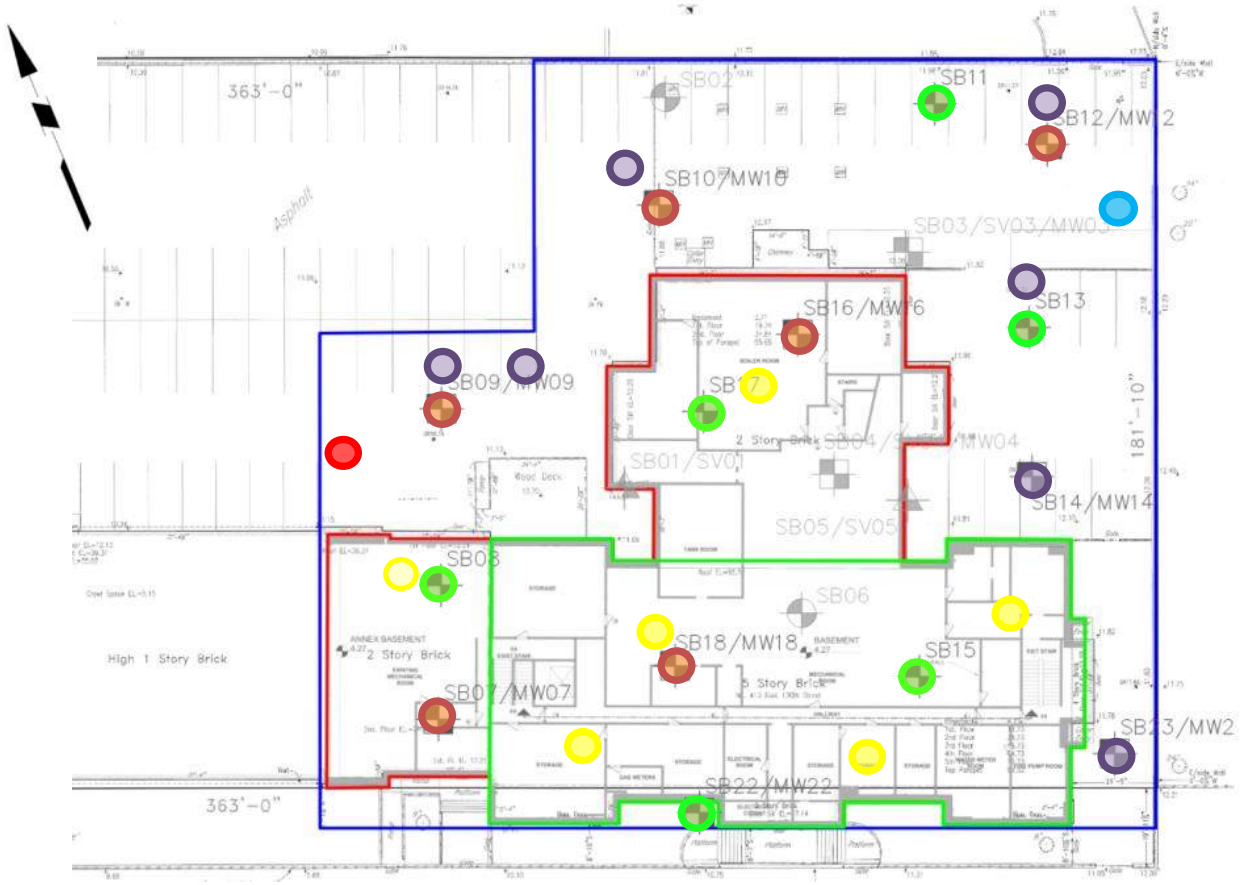


Photo 1: AARCO using a Geoprobe 8140LC Sonic Drill Rig for the advancement of soil boring SB13 (facing north).



Photo 2: Installed monitoring well MW09 (facing east).

Site Map:



LEGEND

Note: Drawing background from October 2024 Remedial Investigation Work Plan by Langan Engineering. Drawing Shown Not to Scale.

LEGEND:

- APPROXIMATE SITE BOUNDARY
- APPROXIMATE EXTENT OF THE BUILDING TO REMAIN
- FULL CELLAR LAYOUT OF EXISTING BUILDING
- PROPOSED RI SOIL BORING LOCATION
- PROPOSED RI SOIL BORING AND MONITORING WELL LOCATION
- 2022 SOIL BORING LOCATION
- 2022 SOIL BORING, MONITORING WELL AND SOIL VAPOR SAMPLE LOCATION
- 2022 SOIL BORING AND SOIL VAPOR SAMPLE LOCATION

- **Soil Boring/Vapor Point in Progress**
- **Completed Soil Boring**
- **Upwind CAMP Station**
- **Downwind CAMP Station**
- **Completed Soil Boring and Installed Monitoring Well**
- **Installed Vapor Point**

LANGAN

SITE OBSERVATION REPORT

PROJECT No.:	170745301	**CLIENT:**	TCB Beacon East Harlem Limited Partnership	**DATE:**	Tuesday, March 18, 2025
PROJECT:	The Beacon			**WEATHER:**	Partly Cloudy, 45 – 58 °F Wind: N @ 5 – 13 mph
LOCATION:	New York, New York			**TIME:**	10:00 am – 5:30 pm
BCP Site Number:	C231155			**MONITORS:**	Aron Farber

EQUIPMENT:
Solinst Peristaltic Pump
Horiba U52
Heron Instruments Interface Probe
MiniRAE 3000 Photoionization Detector

PRESENT AT SITE:
Langan (Environmental Consultant): Aron Farber

OBSERVATIONS, DISCUSSION, TEST RESULTS, ETC.:

Langan Engineering, Environmental Surveying, Landscape Architecture and Geology, D.P.C. (Langan) was present to implement the New York State Department of Environmental Conservation (NYSDEC)-approved Remedial Investigation Work Plan (RIWP) for Brownfield Cleanup Program (BCP) Site No. C231155.

Site Activities

- Langan used a peristaltic pump to collect groundwater samples in accordance with the United States Environmental Protection Agency (USEPA) low-flow groundwater sampling procedure.
    - MW07: Groundwater was measured at about 1.16 feet below the top of the well casing (bTOC) in the cellar. Photoionization detector (PID) readings from the monitoring well headspace were 0.0 parts per million (ppm). Purged ground water was clear with an organic-like odor.
    - MW16: Groundwater was measured at about 0.87 feet bTOC in the cellar. PID readings from the monitoring well headspace were 0.9 ppm. Purged ground water was clear with an organic-like odor.
    - MW18: Groundwater was measured at about 1.02 feet bTOC in the cellar. PID readings from the monitoring well headspace were 55.5 ppm. Suspected waterproofing tar was observed on groundwater in the monitoring well. Purged ground water was clear with an organic-like odor.
- Purged groundwater was containerized in a 55-gallon drum, temporarily staged in the southwestern part of the site for future off-site disposal.

Air-monitoring Activities

- Ground-intrusive work was not performed; therefore, the Community Air Monitoring Program (CAMP) was not implemented.

Sampling

- Groundwater samples were collected and submitted to York Analytical Laboratories, Inc, an Environmental Laboratory Accredited Program (ELAP)-Certified laboratory located in Stratford, Connecticut under standard chain-of-custody protocols.
- The following groundwater samples were submitted for analysis of Target Compound List (TCL) and New York State Department of Environmental Conservation (NYSDEC) Part 375-list volatile organic

compounds (VOCs), semivolatile organic compounds (SVOCs), polychlorinated biphenyls (PCBs), pesticides, herbicides, target analyte list (TAL) metals (total and dissolved, including hexavalent and trivalent chromium), total cyanide, and perfluoroalkyl and polyfluoroalkyl substances (PFAS):

  - MW07_031825
  - MW16_031825
  - MW18_031825

- The following groundwater samples were collected for quality assurance/quality control (QA/QC) purposes and were submitted for analysis of TCL and NYSDEC Part 375-list VOCs, SVOCs, PCBs, pesticides, herbicides, TAL metals (total and dissolved, including hexavalent and trivalent chromium), total cyanide, and PFAS:
  - GWFB01_031825 (PFAS field blank)

Anticipated Activities

- AARCO will continue advancing soil borings and soil vapor points in the exterior parking lot.

Site Photos:

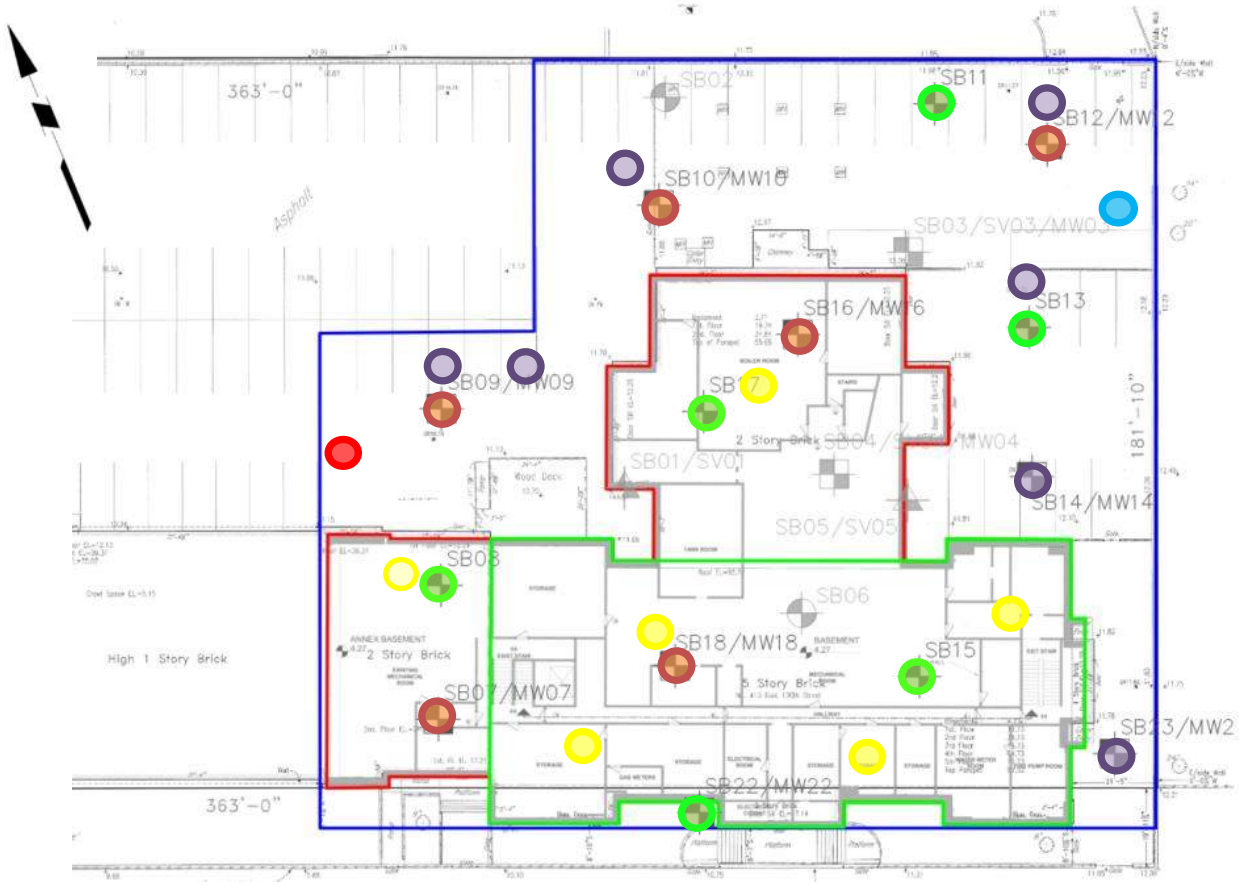


Photo 1: Langan purging groundwater at monitoring well MW16 (facing southeast).



Photo 2: Purged groundwater from monitoring well MW07.

Site Map:



LEGEND

Note: Drawing background from October 2024 Remedial Investigation Work Plan by Langan Engineering. Drawing Shown Not to Scale.

LEGEND:

- APPROXIMATE SITE BOUNDARY
- APPROXIMATE EXTENT OF THE BUILDING TO REMAIN
- FULL CELLAR LAYOUT OF EXISTING BUILDING
- PROPOSED RI SOIL BORING LOCATION
- PROPOSED RI SOIL BORING AND MONITORING WELL LOCATION
- 2022 SOIL BORING LOCATION
- 2022 SOIL BORING, MONITORING WELL AND SOIL VAPOR SAMPLE LOCATION
- 2022 SOIL BORING AND SOIL VAPOR SAMPLE LOCATION

- **Soil Boring/Vapor Point in Progress**
- **Completed Soil Boring**
- **Upwind CAMP Station**
- **Downwind CAMP Station**
- **Completed Soil Boring and Installed Monitoring Well**
- **Installed Vapor Point**

LANGAN

SITE OBSERVATION REPORT

PROJECT No.:	170745301	**CLIENT:**	TCB Beacon East Harlem Limited Partnership	**DATE:**	Saturday, March 22, 2025
PROJECT:	The Beacon			**WEATHER:**	Partly Cloudy, 48 – 60 °F Wind: SW @ 8 – 14 mph
LOCATION:	New York, New York			**TIME:**	7:00 am – 1:00 pm
BCP Site Number:	C231155			**MONITORS:**	Aron Farber

EQUIPMENT:
Geoprobe 8140LC Sonic Drill Rig
Hand tools
TSI Dusttrak DRX (2)
MiniRAE 3000 Photoionization Detector (3)

PRESENT AT SITE:
Langan (Environmental Consultant): Aron Farber
AARCO Environmental Services Corp (AARCO) (Driller): Jose Garcia Sr., Jose Garcia Jr., Selvin Pineda

OBSERVATIONS, DISCUSSION, TEST RESULTS, ETC.:

Langan Engineering, Environmental Surveying, Landscape Architecture and Geology, D.P.C. (Langan) was present to implement the New York State Department of Environmental Conservation (NYSDEC)-approved Remedial Investigation Work Plan (RIWP) for Brownfield Cleanup Program (BCP) Site No. C231155.

Site Activities

- AARCO used a Geoprobe 8140LC Sonic Drill Rig to advance two soil borings within the exterior parking lot as described below:
    - SB14 (previously hand cleared to 5 feet) was advanced to about 20 feet below sidewalk grade (bsg). Langan screened soil/fill for staining, odors and organic vapors using a photoionization detector (PID). No evidence of impacts was observed. Groundwater was encountered at about 10 feet bsg. After drilling was completed, soil cuttings were placed in a United Nations (UN)/Department of Transportation (DOT)-approved 55-gallon drum for future off-site disposal.
        - A 2-inch-diameter, permanent groundwater monitoring well (MW14) was installed with 10 feet of 0.01-inch slotted schedule 40 PVC from about 7 to 17 feet bsg. The annulus around the well was backfilled with No. 2 sand to 5 feet bsg and then hydrated bentonite was installed to 3 feet bsg. The well was finished at surface grade with a permanent 8-inch manhole cover.
    - SB23 (previously hand cleared to 5 feet) was advanced to about 20 feet bsg. Langan screened soil/fill for staining, odors and organic vapors using a PID. No evidence of impacts was observed. Groundwater was encountered at about 10 feet bsg. After drilling was completed, soil cuttings were placed in a UN/DOT-approved 55-gallon drum for future off-site disposal.
        - A 2-inch-diameter, permanent groundwater monitoring well (MW23) was installed with 10 feet of 0.01-inch slotted schedule 40 PVC from about 7 to 17 feet bsg. The annulus around the well was backfilled with No. 2 sand to 5 feet bsg and then hydrated bentonite was installed to 3 feet bsg. The well was finished at surface grade with a permanent 8-inch manhole cover.
- AARCO used a submersible pump to surge and develop five monitoring wells (MW09, MW10, MW12, MW14, and MW23) in the exterior parking lot. Purged groundwater was containerized in a UN/DOT-approved 55-gallon drum. The drum was labeled and staged in the eastern part of the site, pending future off-site disposal.

- AARCO used a Geoprobe 8140LC Sonic Drill Rig to advance and install four soil vapor points within the exterior parking lot as described below:
    - SV09 was installed at about 6 feet bsg. Langan screened soil/fill for staining, odors and organic vapors using a PID. No evidence of impacts was observed. Groundwater was not encountered. After drilling was completed, soil cuttings were placed in a UN/DOT-approved 55-gallon drum for future off-site disposal. After the vapor point was installed, the borehole was backfilled with No. 2 sand to about 2 feet bsg, sealed with hydrated bentonite to about 1 foot bsg, and finished at surface grade with a temporary cover.
    - SV10 was installed at about 7 feet bsg. Langan screened soil/fill for staining, odors and organic vapors using a PID. No evidence of impacts was observed. Groundwater was not encountered. After drilling was completed, soil cuttings were placed in a UN/DOT-approved 55-gallon drum for future off-site disposal. After the vapor point was installed, the borehole was backfilled with No. 2 sand to about 2 feet bsg, sealed with hydrated bentonite to about 1 foot bsg, and finished at surface grade with a temporary cover.
    - SV12 was installed at about 7 feet bsg. Langan screened soil/fill for staining, odors and organic vapors using a PID. No evidence of impacts was observed. Groundwater was not encountered. After drilling was completed, soil cuttings were placed in a UN/DOT-approved 55-gallon drum for future off-site disposal. After the vapor point was installed, the borehole was backfilled with No. 2 sand to about 2 feet bsg, sealed with hydrated bentonite to about 1 foot bsg, and finished at surface grade with a temporary cover.
    - SV13 was installed at about 7 feet bsg. Langan screened soil/fill for staining, odors and organic vapors using a PID. No evidence of impacts was observed. Groundwater was not encountered. After drilling was completed, soil cuttings were placed in a UN/DOT-approved 55-gallon drum for future off-site disposal. After the vapor point was installed, the borehole was backfilled with No. 2 sand to about 2 feet bsg, sealed with hydrated bentonite to about 1 foot bsg, and finished at surface grade with a temporary cover.

Air-monitoring Activities

- Langan implemented the Community Air Monitoring Plan (CAMP) with continuous air monitoring for volatile organic compounds (VOCs) and particulate matter smaller than 10 microns in diameter (PM10) using two perimeter air monitoring stations at upwind and downwind locations during ground-intrusive activities. The VOC and PM10 action levels were not exceeded during the monitoring period.

Sampling

- Soil samples were collected and submitted to York Analytical Laboratories, Inc, an Environmental Laboratory Accredited Program (ELAP)-Certified laboratory located in Stratford, Connecticut under standard chain-of-custody protocols.
- The following soil samples were submitted for analysis of Target Compound List (TCL) and New York State Department of Environmental Conservation (NYSDEC) Part 375-list volatile organic compounds (VOCs), semivolatile organic compounds (SVOCs), polychlorinated biphenyls (PCBs), pesticides, herbicides, target analyte list (TAL) metals (including hexavalent and trivalent chromium), total cyanide, perfluoroalkyl and polyfluoroalkyl substances (PFAS) and 1,4 dioxane:
    - SB14_5-7
    - SB14_10-12
    - SB23_6-8

  - SB23_10-12

- The following soil sample was collected for quality assurance/quality control (QA/QC) purposes and were submitted for analysis of TCL and NYSDEC Part 375-list VOCs, SVOCs, PCBs, pesticides, herbicides, TAL metals (including hexavalent and trivalent chromium), total cyanide, PFAS, and 1,4 dioxane:
  - Matrix spike/matrix spike duplicate (MS/MSD) at SB14_10-12

Anticipated Activities

- Langan will collect groundwater and soil vapor samples in the exterior parking lot.
- AARCO will advance soil boring SB22 and install monitoring well MW22 in the site building cellar.

Site Photos:

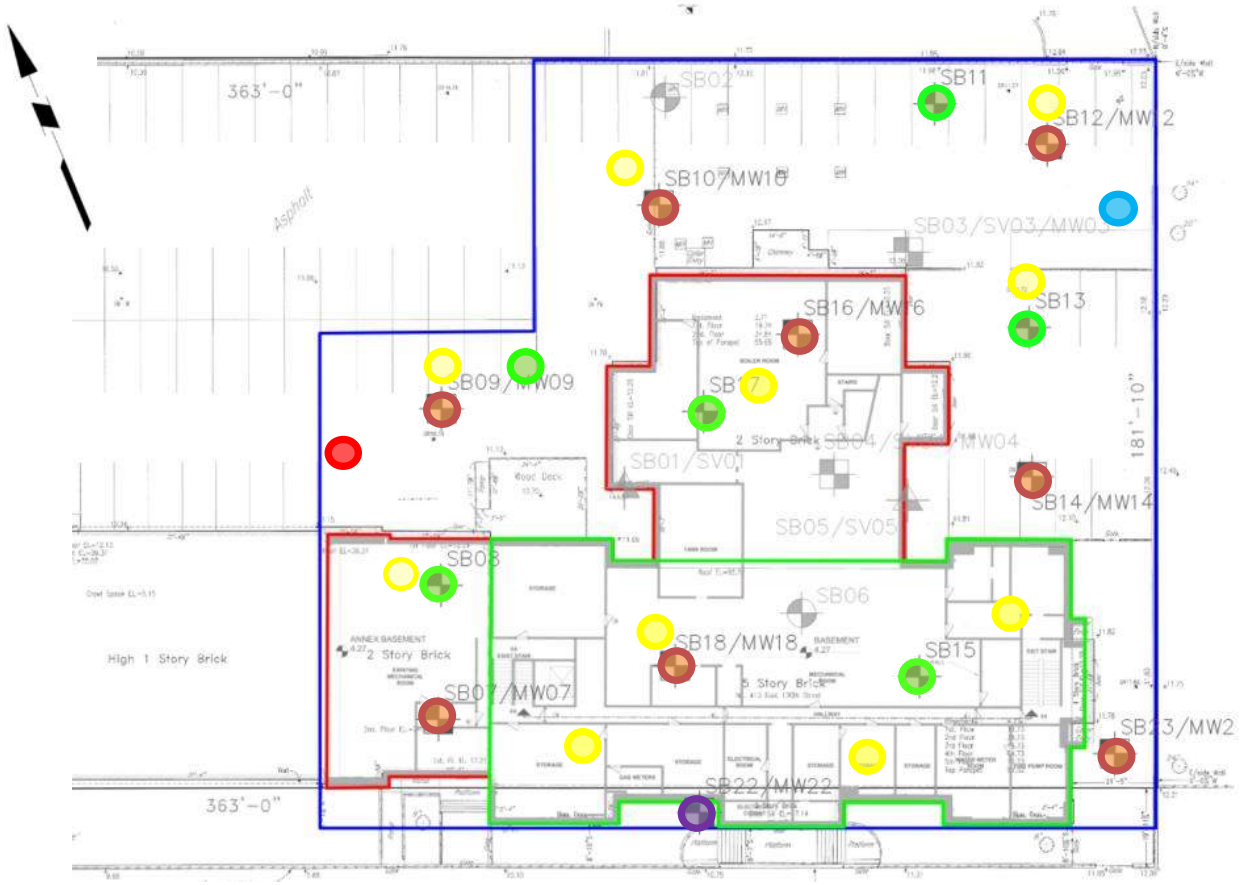


Photo 1: AARCO using a Geoprobe 8140LC Sonic Drill Rig for the advancement of soil boring SB23 (facing northeast).



Photo 2: Installed soil vapor point SV10 (facing north).

Site Map:



LEGEND

Note: Drawing background from October 2024 Remedial Investigation Work Plan by Langan Engineering. Drawing Shown Not to Scale.

LEGEND:

- APPROXIMATE SITE BOUNDARY
- APPROXIMATE EXTENT OF THE BUILDING TO REMAIN
- FULL CELLAR LAYOUT OF EXISTING BUILDING
- PROPOSED RI SOIL BORING LOCATION
- PROPOSED RI SOIL BORING AND MONITORING WELL LOCATION
- 2022 SOIL BORING LOCATION
- 2022 SOIL BORING, MONITORING WELL AND SOIL VAPOR SAMPLE LOCATION
- 2022 SOIL BORING AND SOIL VAPOR SAMPLE LOCATION

- **Soil Boring/Vapor Point in Progress**
- **Completed Soil Boring**
- **Upwind CAMP Station**
- **Downwind CAMP Station**
- **Completed Soil Boring and Installed Monitoring Well**
- **Installed Vapor Point**

LANGAN

SITE OBSERVATION REPORT

PROJECT No.:	170745301	**CLIENT:**		**DATE:**	Saturday, March 29, 2025
PROJECT:	The Beacon	TCB Beacon East Harlem Limited Partnership		**WEATHER:**	Partly Cloudy, 46 – 81 °F Wind: W @ 1 – 11 mph
LOCATION:	New York, New York			**TIME:**	8:00 am – 6:00 pm
BCP Site Number:	C231155			**MONITORS:**	Harrison Bluestone

EQUIPMENT:
Geoprobe 8140LC Sonic Drill Rig
Hand tools
TSI Dusttrak DRX (2)
MiniRAE 3000 Photoionization Detector (3)

PRESENT AT SITE:
Langan (Environmental Consultant): Harrison Bluestone

OBSERVATIONS, DISCUSSION, TEST RESULTS, ETC.:

Langan Engineering, Environmental Surveying, Landscape Architecture and Geology, D.P.C. (Langan) was present to implement the New York State Department of Environmental Conservation (NYSDEC)-approved Remedial Investigation Work Plan (RIWP) for Brownfield Cleanup Program (BCP) Site No. C231155.

Site Activities

- Langan collected four soil vapor samples and one ambient air sample within the exterior parking lot.

Air-monitoring Activities

- Soil intrusive work was not performed, there for the Community Air Monitoring Plan (CAMP) was not implemented.

Sampling

- Soil vapor samples were collected and submitted to York Analytical Laboratories, Inc, an Environmental Laboratory Accredited Program (ELAP)-Certified laboratory located in Stratford, Connecticut under standard chain-of-custody protocols.
- The following soil samples were submitted for analysis of volatile organic compounds (VOC):
    - SV09_032925
    - SV10_032925
    - SV12_032925
    - SV13_032925
- The following ambient air sample was collected for quality assurance/quality control (QA/QC) purposes and was submitted for analysis of VOCs:
    - AA01_032925

Anticipated Activities

- Langan will collect groundwater samples in the exterior parking lot.
- AARCO will advance soil boring SB22 and install monitoring well MW22 in the site building cellar.

Site Photos:

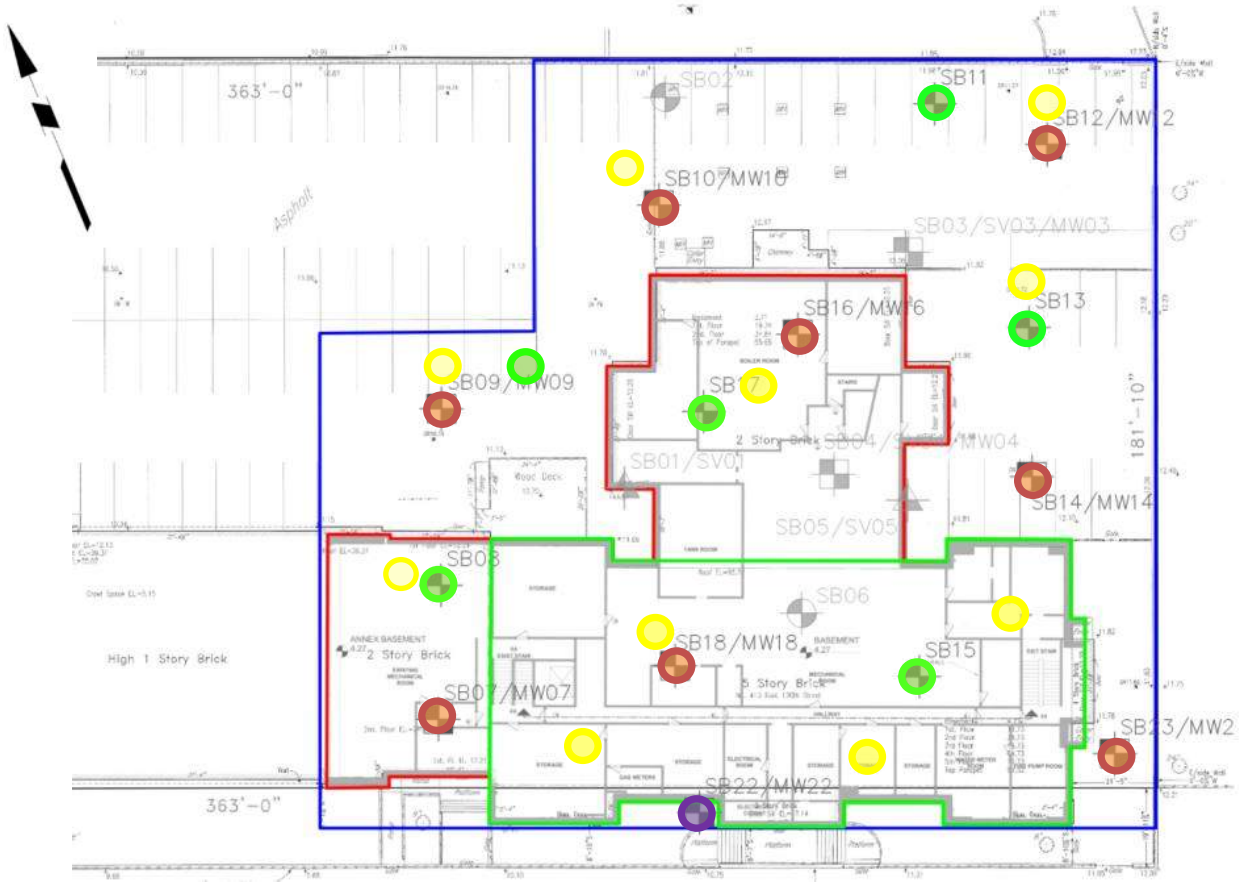


Photo 1: Langan performing helium shroud test at soil vapor point SV09 (facing north).



Photo 2: Soil vapor point SV13 sample collection (facing southwest).

Site Map:



LEGEND

Note: Drawing background from October 2024 Remedial Investigation Work Plan by Langan Engineering. Drawing Shown Not to Scale.

LEGEND:

- APPROXIMATE SITE BOUNDARY
- APPROXIMATE EXTENT OF THE BUILDING TO REMAIN
- FULL CELLAR LAYOUT OF EXISTING BUILDING
- PROPOSED RI SOIL BORING LOCATION
- PROPOSED RI SOIL BORING AND MONITORING WELL LOCATION
- 2022 SOIL BORING LOCATION
- 2022 SOIL BORING, MONITORING WELL AND SOIL VAPOR SAMPLE LOCATION
- 2022 SOIL BORING AND SOIL VAPOR SAMPLE LOCATION

- **Soil Boring/Vapor Point in Progress**
- **Completed Soil Boring**
- **Upwind CAMP Station**
- **Downwind CAMP Station**
- **Completed Soil Boring and Installed Monitoring Well**
- **Installed Vapor Point**

LANGAN

SITE OBSERVATION REPORT

PROJECT No.:	170745301	**CLIENT:**	TCB Beacon East Harlem Limited Partnership	**DATE:**	Friday, April 4, 2025
PROJECT:	The Beacon			**WEATHER:**	Rain, 55 – 72 °F Wind: NW @ 5 – 15 mph
LOCATION:	New York, New York			**TIME:**	5:30 am – 4:00 pm
BCP Site Number:	C231155			**MONITORS:**	Pepper Greenley

EQUIPMENT:
Hand tools
TSI Dusttrak DRX (2)
MiniRAE 3000 Photoionization Detector (3)
Solinst Peristaltic Pump
Horiba U52
Heron Instruments Interface Probe

PRESENT AT SITE:
Langan (Environmental Consultant): Pepper Greenley
AARCO Environmental Services Corp (AARCO) (Driller): Jose Garcia Sr., Lawrence James, Frank DiChristina

OBSERVATIONS, DISCUSSION, TEST RESULTS, ETC.:

Langan Engineering, Environmental Surveying, Landscape Architecture and Geology, D.P.C. (Langan) was present to implement the New York State Department of Environmental Conservation (NYSDEC)-approved Remedial Investigation Work Plan (RIWP) for Brownfield Cleanup Program (BCP) Site No. C231155.

Site Activities

- AARCO used a hand auger to advance one soil boring within the building cellar as described below:
    - SB22A was advanced to about 5.5 feet below grade surface (bgs). Langan screened soil/fill for staining, odors and organic vapors using a photoionization detector (PID). A maximum reading of 47.7 parts per million (ppm) was observed between 4 to 5 feet bgs. Petroleum-like odors were observed. Groundwater was encountered at about 1 foot bgs. After drilling was completed, soil cuttings were placed in a United Nations (UN)/Department of Transportation (DOT)-approved 55-gallon drum for future off-site disposal.
        - A 2-inch-diameter, permanent groundwater monitoring well (MW22A) was installed with 5 feet of 0.01-inch slotted schedule 40 PVC from about 0.5 to 5.5 feet bgs. The annulus around the well was backfilled with No. 2 sand to 3 feet bgs and then hydrated bentonite was installed to 0.5 feet bgs. The well was finished at surface grade with a permanent 8-inch manhole cover.
- AARCO used a submersible pump to surge and develop one monitoring wells (MW22A) in the building cellar. Purged groundwater was containerized in a UN/DOT-approved 55-gallon drum. The drum was labeled and staged in the eastern part of the site, pending future off-site disposal.
- Langan used a peristaltic pump to collect groundwater samples in accordance with the United States Environmental Protection Agency (USEPA) low-flow groundwater sampling procedure.
    - MW14: Groundwater was measured at about 8.95 feet below the top of the well casing (bTOC) in the exterior parking lot. Photoionization detector (PID) readings from the monitoring well headspace were 1.0 parts per million (ppm). Purged ground water was clear with no odor.
    - MW23: Groundwater was measured at about 9.26 feet bTOC in the exterior parking lot. PID readings from the monitoring well headspace were 0.0 ppm. Purged ground water was clear with no odor.

- Purged groundwater was containerized in a 55-gallon drum, temporarily staged in the southwestern part of the site for future off-site disposal.

Air-monitoring Activities

- Langan implemented the Community Air Monitoring Plan (CAMP) with continuous air monitoring for volatile organic compounds (VOCs) and particulate matter smaller than 10 microns in diameter (PM10) using two perimeter air monitoring stations at upwind and downwind locations during ground-intrusive activities. The VOC and PM10 action levels were not exceeded during the monitoring period.
    - An equipment malfunction caused the Dustrak to not record data for the day.

Sampling

- Soil samples were collected and submitted to York Analytical Laboratories, Inc, an Environmental Laboratory Accredited Program (ELAP)-Certified laboratory located in Stratford, Connecticut under standard chain-of-custody protocols.
    - The following soil samples were submitted for analysis of Target Compound List (TCL) and New York State Department of Environmental Conservation (NYSDEC) Part 375-list volatile organic compounds (VOCs), semivolatile organic compounds (SVOCs), polychlorinated biphenyls (PCBs), pesticides, herbicides, target analyte list (TAL) metals (including hexavalent and trivalent chromium), total cyanide, perfluoroalkyl and polyfluoroalkyl substances (PFAS) and 1,4 dioxane:
        - SB22A_0-2
        - SB22A_4-5
    - The following soil sample was collected for quality assurance/quality control (QA/QC) purposes and were submitted for analysis of TCL and NYSDEC Part 375-list VOCs, SVOCs, PCBs, pesticides, herbicides, TAL metals (including hexavalent and trivalent chromium), total cyanide, PFAS, and 1,4 dioxane:
        - Field Blank: SOFB01_040425
- Groundwater samples were collected and submitted to York Analytical Laboratories, Inc, an Environmental Laboratory Accredited Program (ELAP)-Certified laboratory located in Stratford, Connecticut under standard chain-of-custody protocols.
    - The following groundwater samples were submitted for analysis of Target Compound List (TCL) and New York State Department of Environmental Conservation (NYSDEC) Part 375-list volatile organic compounds (VOCs), semivolatile organic compounds (SVOCs), polychlorinated biphenyls (PCBs), pesticides, herbicides, target analyte list (TAL) metals (total and dissolved, including hexavalent and trivalent chromium), total cyanide, and perfluoroalkyl and polyfluoroalkyl substances (PFAS):
        - MW14_040425
        - MW23_040425
    - The following groundwater samples were collected for quality assurance/quality control (QA/QC) purposes and were submitted for analysis of TCL and NYSDEC Part 375-list VOCs, SVOCs, PCBs, pesticides, herbicides, TAL metals (total and dissolved, including hexavalent and trivalent chromium), total cyanide, and/or PFAS:

- GWFB03_040425 (PFAS field blank)
- GWTB01_040425 (Trip blank only analyzed for VOCs)

Anticipated Activities

- Langan will collect groundwater samples in the exterior parking lot.

Site Photos:


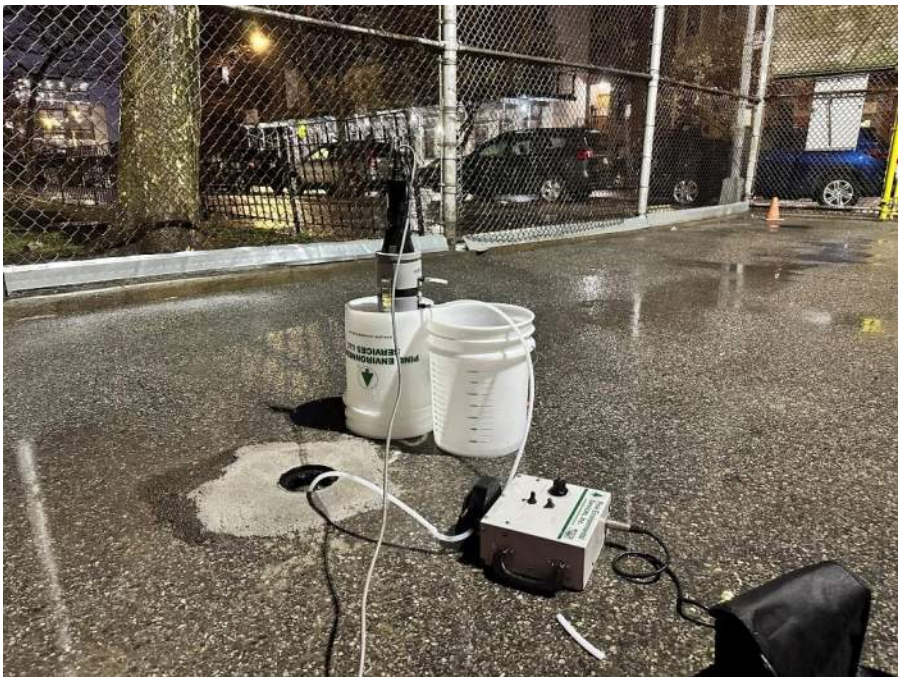


Photo 1: Langan purging groundwater at monitoring well MW23 (facing south).



Photo 2: AARCO using a hand auger to advance soil boring SB22A (facing southwest).

Site Map:

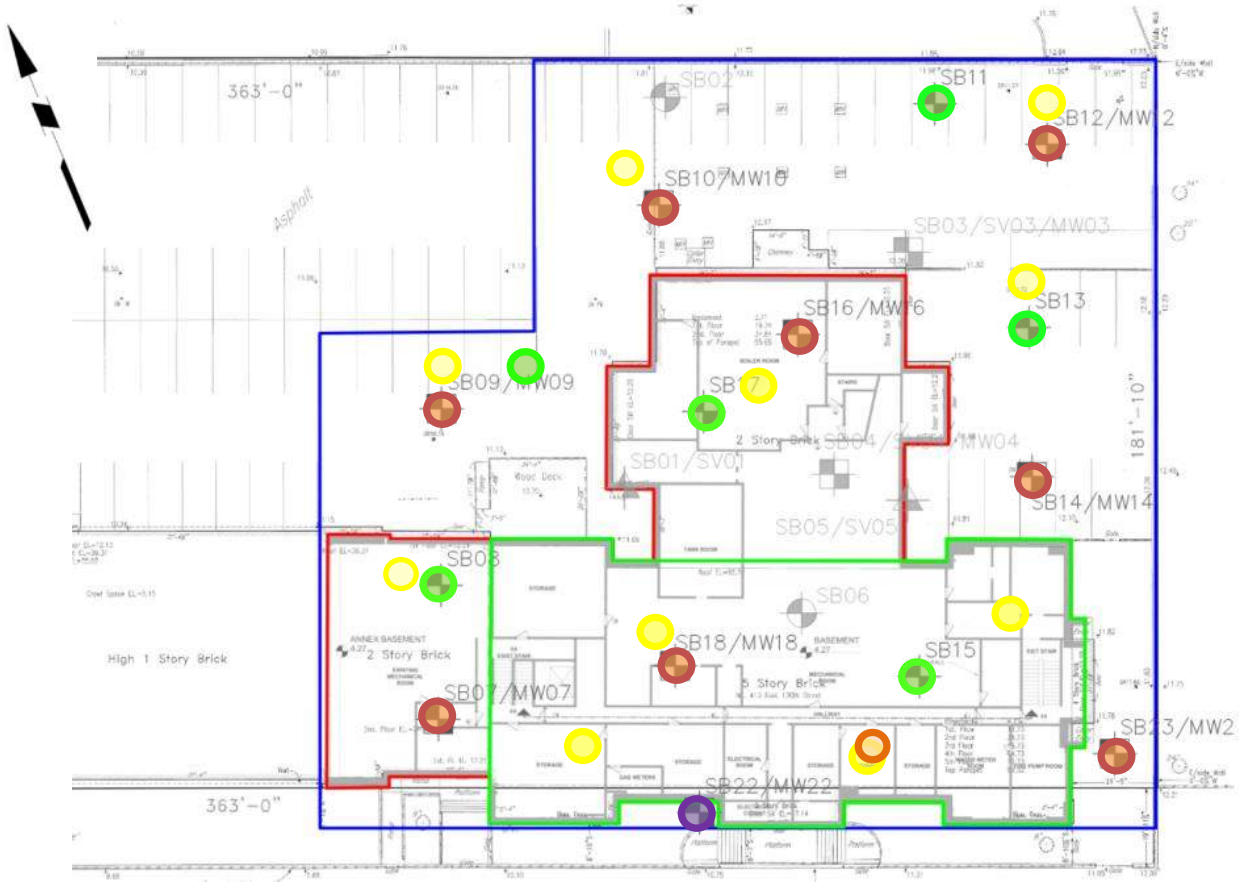

LEGEND

Note: Drawing background from October 2024 Remedial Investigation Work Plan by Langan Engineering. Drawing Shown Not to Scale.

LEGEND:

- APPROXIMATE SITE BOUNDARY
- APPROXIMATE EXTENT OF THE BUILDING TO REMAIN
- FULL CELLAR LAYOUT OF EXISTING BUILDING
- PROPOSED RI SOIL BORING LOCATION
- PROPOSED RI SOIL BORING AND MONITORING WELL LOCATION
- 2022 SOIL BORING LOCATION
- 2022 SOIL BORING, MONITORING WELL AND SOIL VAPOR SAMPLE LOCATION
- 2022 SOIL BORING AND SOIL VAPOR SAMPLE LOCATION

- **Soil Boring/Vapor Point in Progress**
- **Completed Soil Boring**
- **Upwind CAMP Station**
- **Downwind CAMP Station**
- **Completed Soil Boring and Installed Monitoring Well**
- **Installed Vapor Point**

LANGAN

SITE OBSERVATION REPORT

PROJECT No.:	170745301	**CLIENT:**	TCB Beacon East Harlem Limited Partnership	**DATE:**	Friday, April 11, 2025
PROJECT:	The Beacon			**WEATHER:**	Rain, 55 – 72 °F Wind: NW @ 5 – 15 mph
LOCATION:	New York, New York			**TIME:**	5:30 am – 13:30 pm
BCP Site Number:	C231155			**MONITORS:**	Olivia O'Donnell

EQUIPMENT:
MiniRAE 3000 Photoionization Detector
Solinst Peristaltic Pump
Horiba U52
Heron Instruments Interface Probe

PRESENT AT SITE:
Langan (Environmental Consultant): Olivia O'Donnell

OBSERVATIONS, DISCUSSION, TEST RESULTS, ETC.:

Langan Engineering, Environmental Surveying, Landscape Architecture and Geology, D.P.C. (Langan) was present to implement the New York State Department of Environmental Conservation (NYSDEC)-approved Remedial Investigation Work Plan (RIWP) for Brownfield Cleanup Program (BCP) Site No. C231155.

Site Activities

- Langan used a peristaltic pump to collect groundwater samples in accordance with the United States Environmental Protection Agency (USEPA) low-flow groundwater sampling procedure.
    - MW09: Groundwater was measured at about 8.13 feet below the top of the well casing (bTOC) in the exterior parking lot. Photoionization detector (PID) readings from the monitoring well headspace were 0.0 parts per million (ppm). Purged ground water was clear with no odor.
    - MW22: Groundwater was measured at about 1.5 feet bTOC in the exterior parking lot. PID readings from the monitoring well headspace were up to 109.4 beneath the well cap. Purged ground water was a brownish-green color with a petroleum-like odor and a positive sheen test.
- Purged groundwater was containerized in a 55-gallon drum, temporarily staged in the southern part of the site for future off-site disposal.

Air-monitoring Activities

- No ground intrusive activities were performed; therefore, CAMP was not implemented.

Sampling

- Groundwater samples were collected and submitted to York Analytical Laboratories, Inc, an Environmental Laboratory Accredited Program (ELAP)-Certified laboratory located in Stratford, Connecticut under standard chain-of-custody protocols.
    - The following groundwater samples were submitted for analysis of Target Compound List (TCL) and New York State Department of Environmental Conservation (NYSDEC) Part 375-list volatile organic compounds (VOCs), semivolatile organic compounds (SVOCs), polychlorinated biphenyls (PCBs), pesticides, herbicides, target analyte list (TAL) metals (total and dissolved,

including hexavalent and trivalent chromium), total cyanide, and perfluoroalkyl and polyfluoroalkyl substances (PFAS):

- MW09_041125
- MW22_041125

- The following groundwater samples were collected for quality assurance/quality control (QA/QC) purposes and were submitted for analysis of TCL and NYSDEC Part 375-list VOCs, SVOCs, PCBs, pesticides, herbicides, TAL metals (total and dissolved, including hexavalent and trivalent chromium), total cyanide, and/or PFAS:
  - GWFB04_041125 (PFAS field blank)
  - GWTB02_041125 (Trip blank only analyzed for VOCs)

Anticipated Activities

- Langan will collect groundwater samples in the exterior parking lot.

Site Photos:



Photo 1: Langan purging water at monitoring well MW09 (facing northeast).


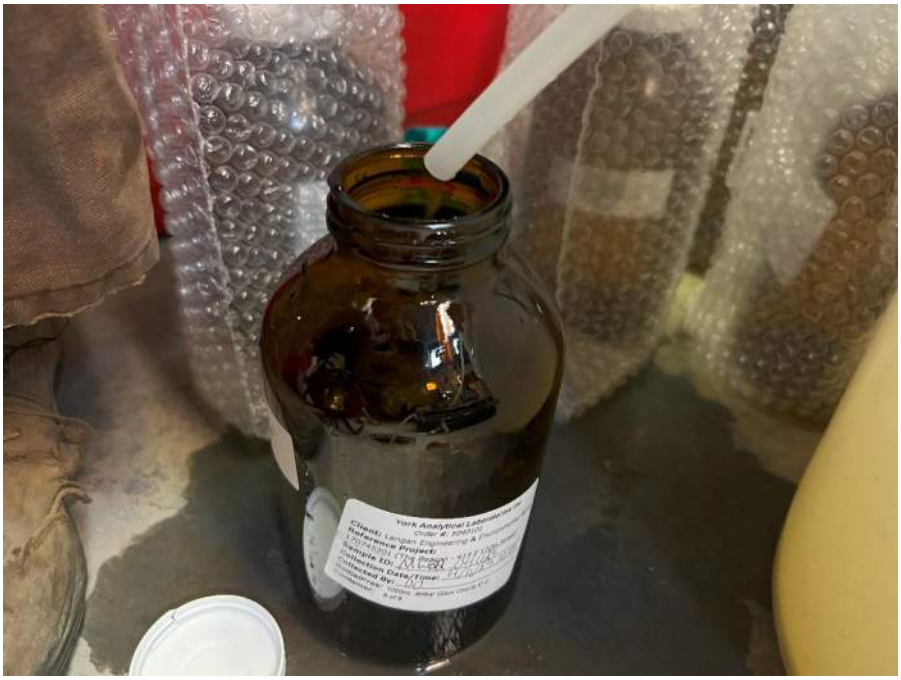


Photo 2: Langan sampling groundwater at monitoring well MW22 (facing north).

Site Map:

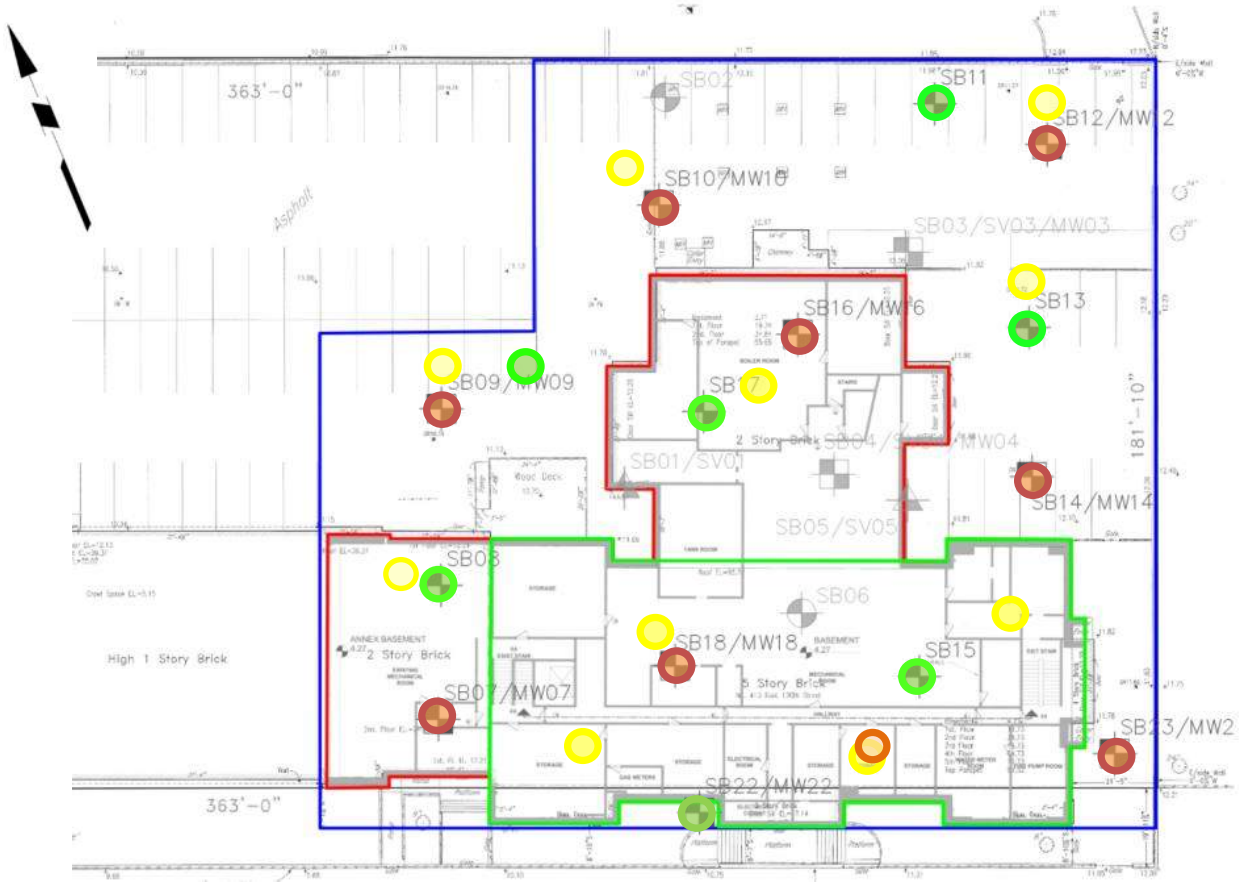

LEGEND

Note: Drawing background from October 2024 Remedial Investigation Work Plan by Langan Engineering. Drawing Shown Not to Scale.

LEGEND:

- APPROXIMATE SITE BOUNDARY
- APPROXIMATE EXTENT OF THE BUILDING TO REMAIN
- FULL CELLAR LAYOUT OF EXISTING BUILDING
- PROPOSED RI SOIL BORING LOCATION
- PROPOSED RI SOIL BORING AND MONITORING WELL LOCATION
- 2022 SOIL BORING LOCATION
- 2022 SOIL BORING, MONITORING WELL AND SOIL VAPOR SAMPLE LOCATION
- 2022 SOIL BORING AND SOIL VAPOR SAMPLE LOCATION

- **Soil Boring/Vapor Point in Progress**
- **Completed Soil Boring**
- **Upwind CAMP Station**
- **Downwind CAMP Station**
- **Completed Soil Boring and Installed Monitoring Well**
- **Installed Vapor Point**

LANGAN

SITE OBSERVATION REPORT

PROJECT No.:	170745301	**CLIENT:**	TCB Beacon East Harlem Limited Partnership	**DATE:**	Monday, April 14, 2025
PROJECT:	The Beacon			**WEATHER:**	Clear, 50 – 57 °F Wind: N @ 1 – 3 mph
LOCATION:	New York, New York			**TIME:**	5:30 am – 8:30 am
BCP Site Number:	C231155			**MONITORS:**	Olivia O'Donnell

EQUIPMENT:
MiniRAE 3000 Photoionization Detector
Solinst Peristaltic Pump
Horiba U52
Heron Instruments Interface Probe

PRESENT AT SITE:
Langan (Environmental Consultant): Olivia O'Donnell

OBSERVATIONS, DISCUSSION, TEST RESULTS, ETC.:

Langan Engineering, Environmental Surveying, Landscape Architecture and Geology, D.P.C. (Langan) was present to implement the New York State Department of Environmental Conservation (NYSDEC)-approved Remedial Investigation Work Plan (RIWP) for Brownfield Cleanup Program (BCP) Site No. C231155.

Site Activities

- Langan used a peristaltic pump to collect groundwater samples in accordance with the United States Environmental Protection Agency (USEPA) low-flow groundwater sampling procedure.
    - MW10: Groundwater was measured at about 7.65 feet below the top of the well casing (bTOC) in the exterior parking lot. Photoionization detector (PID) readings from the monitoring well headspace were 0.0 parts per million (ppm). Purged ground water was clear with no odor.
- Purged groundwater was containerized in a 55-gallon drum, temporarily staged in the southern part of the site for future off-site disposal.

Air-monitoring Activities

- No ground intrusive active was performed; therefore, CAMP was not implemented.

Sampling

- Groundwater samples were collected and submitted to York Analytical Laboratories, Inc, an Environmental Laboratory Accredited Program (ELAP)-Certified laboratory located in Stratford, Connecticut under standard chain-of-custody protocols.
    - The following groundwater samples were submitted for analysis of Target Compound List (TCL) and New York State Department of Environmental Conservation (NYSDEC) Part 375-list volatile organic compounds (VOCs), semivolatile organic compounds (SVOCs), polychlorinated biphenyls (PCBs), pesticides, herbicides, target analyte list (TAL) metals (total and dissolved, including hexavalent and trivalent chromium), total cyanide, and perfluoroalkyl and polyfluoroalkyl substances (PFAS):
        - MW10_041425
    - The following groundwater samples were collected for quality assurance/quality control (QA/QC) purposes and were submitted for analysis of TCL and NYSDEC Part 375-list VOCs,

SVOCs, PCBs, pesticides, herbicides, TAL metals (total and dissolved, including hexavalent and trivalent chromium), total cyanide, and/or PFAS:

- GWFB02_041425
- GWTB03_041425 (Trip blank only analyzed for VOCs)

Anticipated Activities

- Langan will collect groundwater samples in the exterior parking lot.

Site Photos:

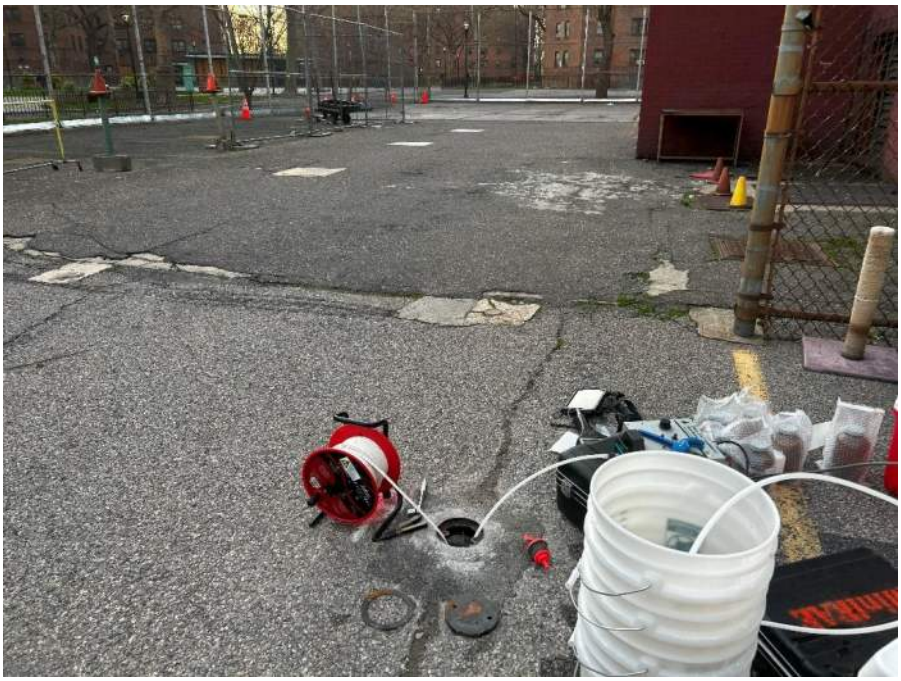


Photo 1: Langan performing groundwater level gauging at monitoring well MW10 (facing west).


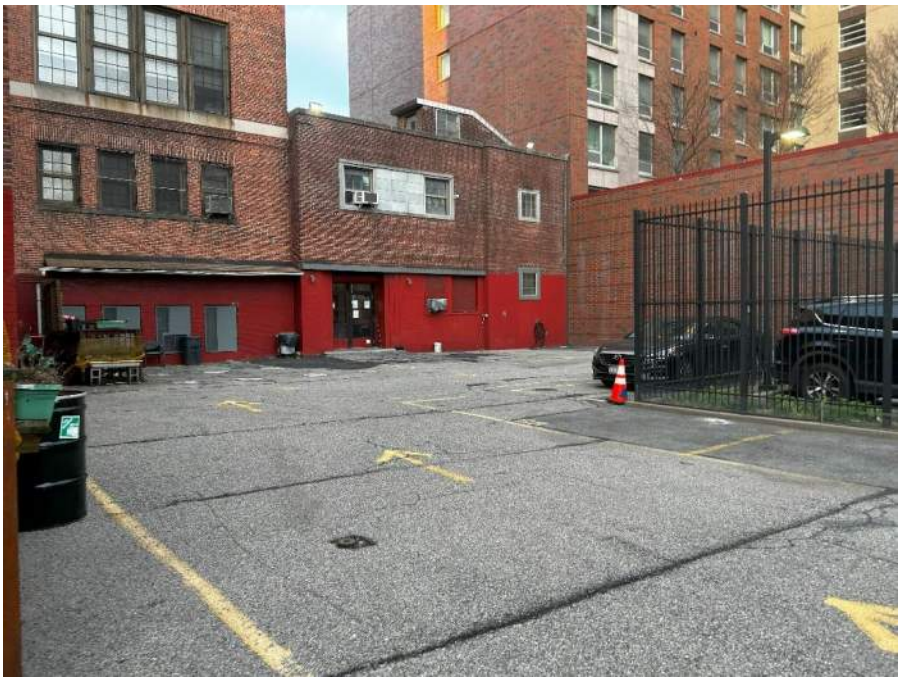


Photo 2: General site view (facing southwest).

Site Map:

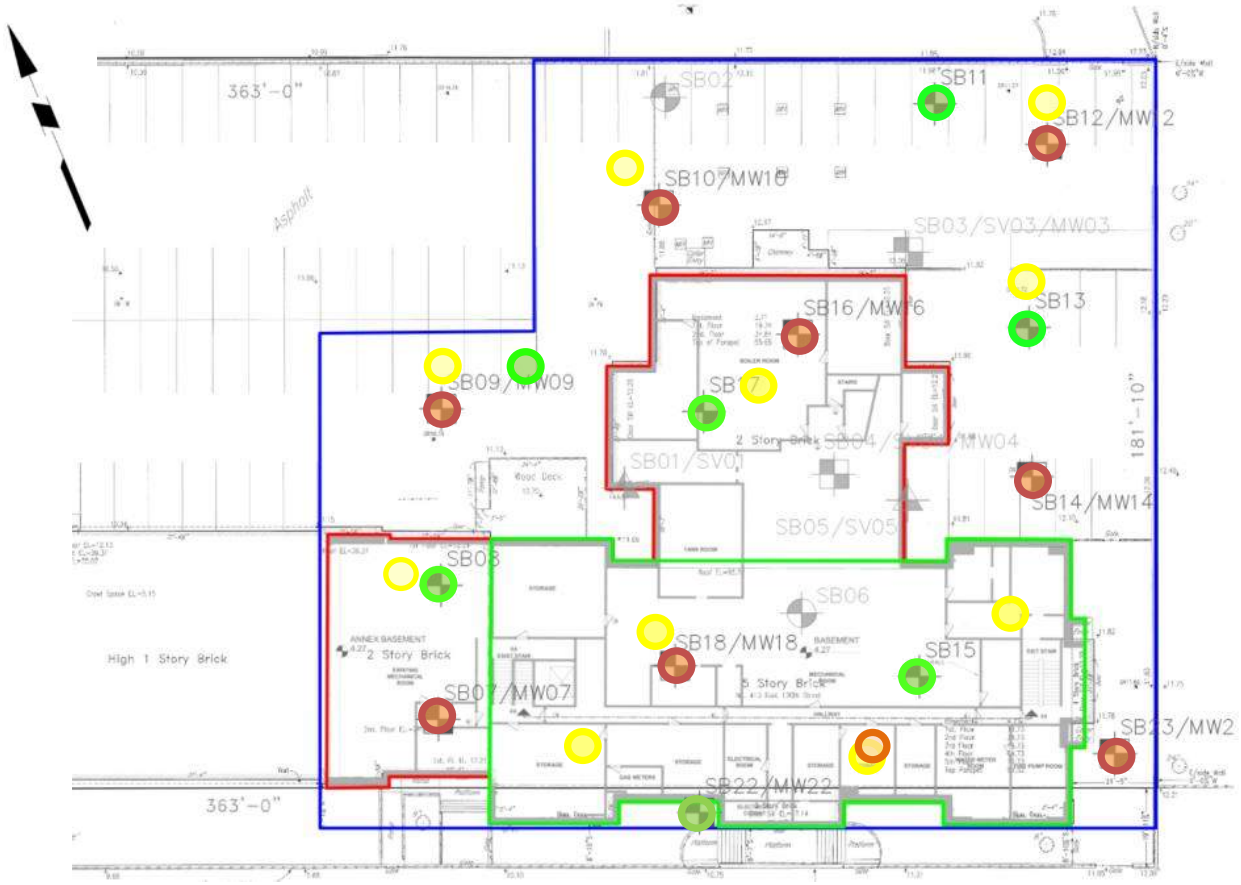

LEGEND

Note: Drawing background from October 2024 Remedial Investigation Work Plan by Langan Engineering. Drawing Shown Not to Scale.

LEGEND:

- APPROXIMATE SITE BOUNDARY
- APPROXIMATE EXTENT OF THE BUILDING TO REMAIN
- FULL CELLAR LAYOUT OF EXISTING BUILDING
- PROPOSED RI SOIL BORING LOCATION
- PROPOSED RI SOIL BORING AND MONITORING WELL LOCATION
- 2022 SOIL BORING LOCATION
- 2022 SOIL BORING, MONITORING WELL AND SOIL VAPOR SAMPLE LOCATION
- 2022 SOIL BORING AND SOIL VAPOR SAMPLE LOCATION

- **Soil Boring/Vapor Point in Progress**
- **Completed Soil Boring**
- **Upwind CAMP Station**
- **Downwind CAMP Station**
- **Completed Soil Boring and Installed Monitoring Well**
- **Installed Vapor Point**

LANGAN

SITE OBSERVATION REPORT

PROJECT No.:	170745301	**CLIENT:**	TCB Beacon East Harlem Limited Partnership	**DATE:**	Tuesday, April 15, 2025
PROJECT:	The Beacon			**WEATHER:**	Clear, 51 – 55 °F Wind: NW @ 1 – 3 mph
LOCATION:	New York, New York			**TIME:**	5:30 am – 8:30 am
BCP Site Number:	C231155			**MONITORS:**	Olivia O'Donnell

EQUIPMENT:
MiniRAE 3000 Photoionization Detector
Solinst Peristaltic Pump
Horiba U52
Heron Instruments Interface Probe

PRESENT AT SITE:
Langan (Environmental Consultant): Olivia O'Donnell

OBSERVATIONS, DISCUSSION, TEST RESULTS, ETC.:

Langan Engineering, Environmental Surveying, Landscape Architecture and Geology, D.P.C. (Langan) was present to implement the New York State Department of Environmental Conservation (NYSDEC)-approved Remedial Investigation Work Plan (RIWP) for Brownfield Cleanup Program (BCP) Site No. C231155.

Site Activities

- Langan used a peristaltic pump to collect groundwater samples in accordance with the United States Environmental Protection Agency (USEPA) low-flow groundwater sampling procedure.
    - MW11: Groundwater was measured at about 8.85 feet below the top of the well casing (bTOC) in the exterior parking lot. Photoionization detector (PID) readings from the monitoring well headspace were 0.4 parts per million (ppm). Purged ground water was clear with no odor.
- Purged groundwater was containerized in a 55-gallon drum, temporarily staged in the southern part of the site for future off-site disposal.

Air-monitoring Activities

- No ground intrusive active was performed; therefore, CAMP was not implemented.

Sampling

- Groundwater samples were collected and submitted to York Analytical Laboratories, Inc, an Environmental Laboratory Accredited Program (ELAP)-Certified laboratory located in Stratford, Connecticut under standard chain-of-custody protocols.
    - The following groundwater samples were submitted for analysis of Target Compound List (TCL) and New York State Department of Environmental Conservation (NYSDEC) Part 375-list volatile organic compounds (VOCs), semivolatile organic compounds (SVOCs), polychlorinated biphenyls (PCBs), pesticides, herbicides, target analyte list (TAL) metals (total and dissolved, including hexavalent and trivalent chromium), total cyanide, and perfluoroalkyl and polyfluoroalkyl substances (PFAS):
        - MW11_041525
    - The following groundwater samples were collected for quality assurance/quality control (QA/QC) purposes and were submitted for analysis of TCL and NYSDEC Part 375-list VOCs,

SVOCs, PCBs, pesticides, herbicides, TAL metals (total and dissolved, including hexavalent and trivalent chromium), total cyanide, and/or PFAS:

- GWFB02_041125 (only analyzed for PFAS)
- GWTB02_041125 (Trip blank only analyzed for VOCs)

Anticipated Activities

- No anticipated activities.

Site Photos:

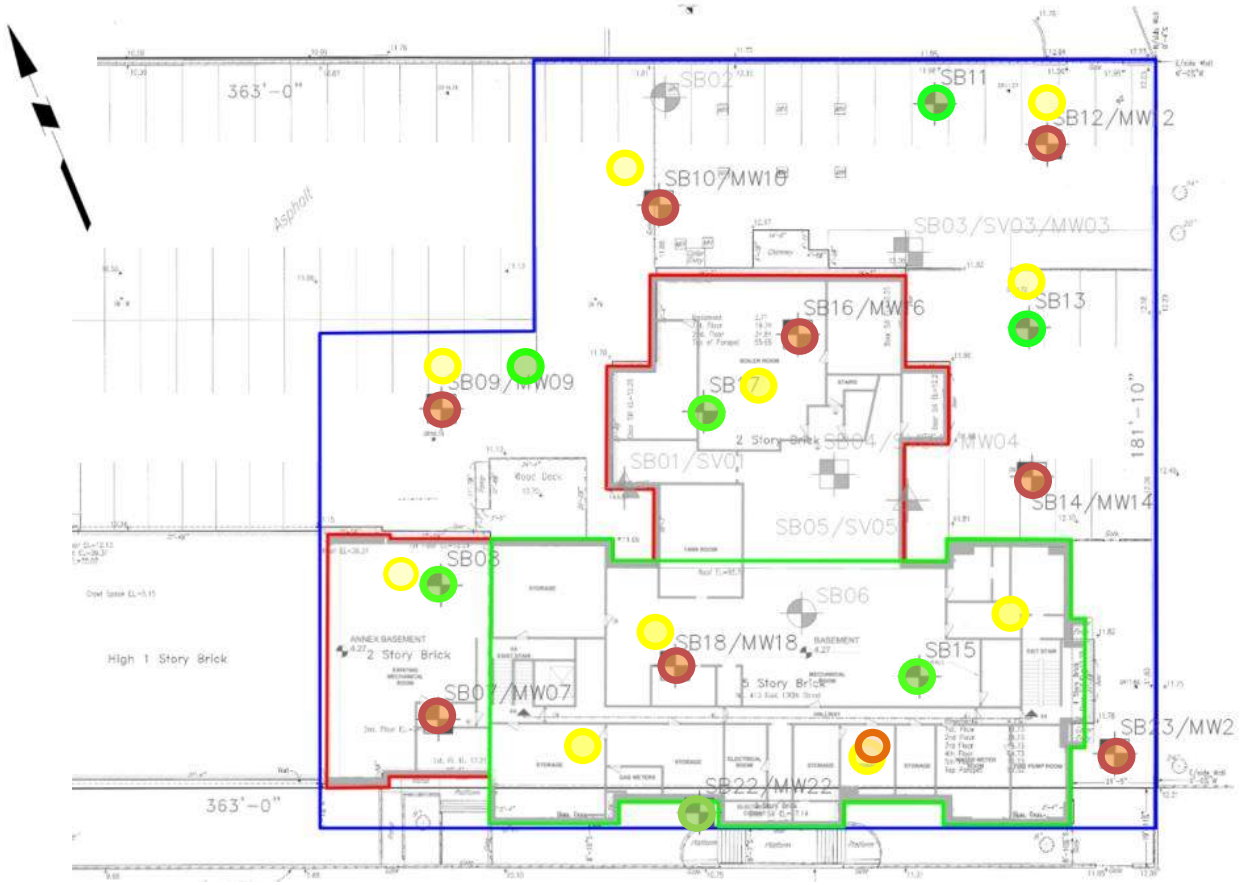


Photo 1: Langan performing low flow stabilization at monitoring well MW11 (facing northeast).



Photo 2: General site view (facing north).

Site Map:



LEGEND

Note: Drawing background from October 2024 Remedial Investigation Work Plan by Langan Engineering. Drawing Shown Not to Scale.

LEGEND:

- APPROXIMATE SITE BOUNDARY
- APPROXIMATE EXTENT OF THE BUILDING TO REMAIN
- FULL CELLAR LAYOUT OF EXISTING BUILDING
- PROPOSED RI SOIL BORING LOCATION
- PROPOSED RI SOIL BORING AND MONITORING WELL LOCATION
- 2022 SOIL BORING LOCATION
- 2022 SOIL BORING, MONITORING WELL AND SOIL VAPOR SAMPLE LOCATION
- 2022 SOIL BORING AND SOIL VAPOR SAMPLE LOCATION

- **Soil Boring/Vapor Point in Progress**
- **Completed Soil Boring**
- **Upwind CAMP Station**
- **Downwind CAMP Station**
- **Completed Soil Boring and Installed Monitoring Well**
- **Installed Vapor Point**

APPENDIX I
WASTE DISPOSAL MANIFESTS

Please print or type
(Form designed for use on elite (12-pitch) typewriter.)

NON-HAZARDOUS WASTE MANIFEST	1. Generator ID Number	2. Page 1 of 1	3. Emergency Response Phone	4. Waste Tracking Number
			631-586-5900	NHWM226267

5. Generator's Name and Mailing Address
TCB BEACON EAST HARLEM LIMITED PARTNERSHIP
8 West 38th St, Suite 1102
New York, NY 10018
Generator's Phone:

Generator's Site Address (if different than mailing address)
413 EAST 120TH STREET
NEW YORK, NY 10035

6. Transporter 1 Company Name: AARCO ENVIRONMENTAL SERVICES — U.S. EPA ID Number: NYR000107326

7. Transporter 2 Company Name — U.S. EPA ID Number

8. Designated Facility Name and Site Address
DALE TRANSFER CORP.
129 DALE STREET, WEST BABYLON NY 11704
631-393-2882
Facility's Phone:
U.S. EPA ID Number: N/A

	9. Waste Shipping Name and Description	10. Containers No.	10. Containers Type	11. Total Quantity	12. Unit Wt./Vol.	
1.	NON-REGULATED LIQUIDS (GROUNDWATER)	06	DM	3250	P	
2.	NON-REGULATED SOLIDS (SOIL)	03	DM	1,425	P	
3.						
4.						

13. Special Handling Instructions and Additional Information
1. APPROVAL # 2025-0912 (6 x 55 g)
2. APPROVAL # 2025-0913 (3 x 22 g)
JOB # 226267 TRUCK# B4568

14. GENERATOR'S CERTIFICATION: I certify the materials described above on this manifest are not subject to federal regulations for reporting proper disposal of Hazardous Waste.
Generator's/Offeror's Printed/Typed Name: Kiki Vallick of Langan on behalf of TCB
Signature: X
Month 7 Day 14 Year 25

INT'L
15. International Shipments ☐ Import to U.S. ☐ Export from U.S. Port of entry/exit:
Transporter Signature (for exports only): Date leaving U.S.:

TRANSPORTER
16. Transporter Acknowledgment of Receipt of Materials
Transporter 1 Printed/Typed Name: Tushawn Davis
Signature:
Month 7 Day 17 Year 25
Transporter 2 Printed/Typed Name
Signature
Month Day Year

DESIGNATED FACILITY
17. Discrepancy
17a. Discrepancy Indication Space ☐ Quantity ☐ Type ☐ Residue ☐ Partial Rejection ☐ Full Rejection
Manifest Reference Number:
17b. Alternate Facility (or Generator) — U.S. EPA ID Number
Facility's Phone:
17c. Signature of Alternate Facility (or Generator) — Month Day Year
18. Designated Facility Owner or Operator: Certification of receipt of materials covered by the manifest except as noted in Item 17a
Printed/Typed Name — Signature — Month Day Year

Printed in USA by GC Labels
1-800-997-6966

DESIGNATED FACILITY TO GENERATOR

Reorder Part# MANIFEST-C6NHW
913-897-6966

APPENDIX J
ANALYTICAL LABORATORY REPORTS

Technical Report

prepared for:

Langan Engineering & Environmental Services (NYC)
21 Penn Plaza, 360 West 31st Street
New York NY, 10001
Attention: Kristen Wexler

Report Date: 02/26/2025
Client Project ID: 170745301
York Project (SDG) No.: 25B1030

Report Date: 02/26/2025
Client Project ID: 170745301
York Project (SDG) No.: 25B1030

Langan Engineering & Environmental Services (NYC)
21 Penn Plaza, 360 West 31st Street
New York NY, 10001
Attention: Kristen Wexler

Purpose and Results

This report contains the analytical data for the sample(s) identified on the attached chain-of-custody received in our laboratory on February 18, 2025 and listed below. The project was identified as your project: **170745301**.

The analyses were conducted utilizing appropriate EPA, Standard Methods, and ASTM methods as detailed in the data summary tables.

All samples were received in proper condition meeting the customary acceptance requirements for environmental samples except those indicated under the Sample and Analysis Qualifiers section of this report.

All analyses met the method and laboratory standard operating procedure requirements except as indicated by any data flags, the meaning of which are explained in the Sample and Data Qualifiers Relating to This Work Order section of this report and case narrative if applicable.

The results of the analyses, which are all reported on dry weight basis (soils) unless otherwise noted, are detailed in the following pages.

Please contact Client Services at 203.325.1371 with any questions regarding this report.

York Sample ID	Client Sample ID	Matrix	Date Collected	Date Received
25B1030-01	SB16_0-2	Soil	02/18/2025	02/18/2025
25B1030-03	SB17_0-2	Soil	02/18/2025	02/18/2025
25B1030-05	SB18_0-2	Soil	02/18/2025	02/18/2025
25B1030-06	SB18_2-4	Soil	02/18/2025	02/18/2025

General Notes for York Project (SDG) No.: 25B1030

1. The RLs and MDLs (Reporting Limit and Method Detection Limit respectively) reported are adjusted for any dilution necessary due to the levels of target and/or non-target analytes and matrix interference. The RL(REPORTING LIMIT) is based upon the lowest standard utilized for the calibration where applicable.
2. Samples are retained for a period of thirty days after submittal of report, unless other arrangements are made.
3. York's liability for the above data is limited to the dollar value paid to York for the referenced project.
4. This report shall not be reproduced without the written approval of York Analytical Laboratories, Inc.
5. All analyses conducted met method or Laboratory SOP requirements. See the Sample and Data Qualifiers Section for further information.
6. It is noted that no analyses reported herein were subcontracted to another laboratory, unless noted in the report.
7. This report reflects results that relate only to the samples submitted on the attached chain-of-custody form(s) received by York.
8. Analyses conducted at York Analytical Laboratories, Inc. Stratford, CT are indicated by NY Cert. No. 10854; those conducted at York Analytical Laboratories, Inc., Richmond Hill, NY are indicated by NY Cert. No. 12058.

Approved By  **Date:** 02/26/2025

Cassie L. Mosher
Laboratory Manager

Sample Information

Client Sample ID: SB16_0-2 **York Sample ID:** 25B1030-01

York Project (SDG) No.	Client Project ID	Matrix	Collection Date/Time	Date Received
25B1030	170745301	Soil	February 18, 2025 1:30 pm	02/18/2025

VOA, 8260 MASTER

Log-in Notes:

Sample Notes:

Sample Prepared by Method: EPA 5035A

CAS No.	Parameter	Result	Flag	Units	Reported to LOD/MDL	LOQ	Dilution	Reference Method	Date/Time Prepared	Date/Time Analyzed	Analyst
630-20-6	1,1,1,2-Tetrachloroethane	ND		mg/kg dry	0.0026	0.0052	1	EPA 8260D	02/19/2025 10:00	02/19/2025 18:13	AC
								Certifications:	CTDOH-PH-0723,NELAC-NY10854,NELAC-NY12058,NJDEP-CT		
71-55-6	1,1,1-Trichloroethane	ND		mg/kg dry	0.0026	0.0052	1	EPA 8260D	02/19/2025 10:00	02/19/2025 18:13	AC
								Certifications:	CTDOH-PH-0723,NELAC-NY10854,NELAC-NY12058,NJDEP-CT		
79-34-5	1,1,2,2-Tetrachloroethane	ND		mg/kg dry	0.0026	0.0052	1	EPA 8260D	02/19/2025 10:00	02/19/2025 18:13	AC
								Certifications:	CTDOH-PH-0723,NELAC-NY10854,NELAC-NY12058,NJDEP-CT		
76-13-1	1,1,2-Trichloro-1,2,2-trifluoroethane (Freon 113)	ND		mg/kg dry	0.0026	0.0052	1	EPA 8260D	02/19/2025 10:00	02/19/2025 18:13	AC
								Certifications:	CTDOH-PH-0723,NELAC-NY10854,NELAC-NY12058,NJDEP-CT		
79-00-5	1,1,2-Trichloroethane	ND		mg/kg dry	0.0026	0.0052	1	EPA 8260D	02/19/2025 10:00	02/19/2025 18:13	AC
								Certifications:	CTDOH-PH-0723,NELAC-NY10854,NELAC-NY12058,NJDEP-CT		
75-34-3	1,1-Dichloroethane	ND		mg/kg dry	0.0026	0.0052	1	EPA 8260D	02/19/2025 10:00	02/19/2025 18:13	AC
								Certifications:	CTDOH-PH-0723,NELAC-NY10854,NELAC-NY12058,NJDEP-CT		
75-35-4	1,1-Dichloroethylene	ND		mg/kg dry	0.0026	0.0052	1	EPA 8260D	02/19/2025 10:00	02/19/2025 18:13	AC
								Certifications:	CTDOH-PH-0723,NELAC-NY10854,NELAC-NY12058,NJDEP-CT		
87-61-6	1,2,3-Trichlorobenzene	ND		mg/kg dry	0.0026	0.0052	1	EPA 8260D	02/19/2025 10:00	02/19/2025 18:13	AC
								Certifications:	NELAC-NY10854,NELAC-NY12058,NJDEP-CT005,PADEP-68-04		
96-18-4	1,2,3-Trichloropropane	ND		mg/kg dry	0.0026	0.0052	1	EPA 8260D	02/19/2025 10:00	02/19/2025 18:13	AC
								Certifications:	NELAC-NY10854,NELAC-NY12058,NJDEP-CT005		
120-82-1	1,2,4-Trichlorobenzene	ND		mg/kg dry	0.0026	0.0052	1	EPA 8260D	02/19/2025 10:00	02/19/2025 18:13	AC
								Certifications:	NELAC-NY10854,NELAC-NY12058,NJDEP-CT005,PADEP-68-04		
95-63-6	**1,2,4-Trimethylbenzene**	**0.0027**	J	mg/kg dry	0.0026	0.0052	1	EPA 8260D	02/19/2025 10:00	02/19/2025 18:13	AC
								Certifications:	CTDOH-PH-0723,NELAC-NY10854,NELAC-NY12058,NJDEP-CT		
96-12-8	1,2-Dibromo-3-chloropropane	ND		mg/kg dry	0.0026	0.0052	1	EPA 8260D	02/19/2025 10:00	02/19/2025 18:13	AC
								Certifications:	CTDOH-PH-0723,NELAC-NY10854,NELAC-NY12058,NJDEP-CT		
106-93-4	1,2-Dibromoethane	ND		mg/kg dry	0.0026	0.0052	1	EPA 8260D	02/19/2025 10:00	02/19/2025 18:13	AC
								Certifications:	CTDOH-PH-0723,NELAC-NY10854,NELAC-NY12058,NJDEP-CT		
95-50-1	1,2-Dichlorobenzene	ND		mg/kg dry	0.0026	0.0052	1	EPA 8260D	02/19/2025 10:00	02/19/2025 18:13	AC
								Certifications:	CTDOH-PH-0723,NELAC-NY10854,NELAC-NY12058,NJDEP-CT		
107-06-2	1,2-Dichloroethane	ND		mg/kg dry	0.0026	0.0052	1	EPA 8260D	02/19/2025 10:00	02/19/2025 18:13	AC
								Certifications:	CTDOH-PH-0723,NELAC-NY10854,NELAC-NY12058,NJDEP-CT		
78-87-5	1,2-Dichloropropane	ND		mg/kg dry	0.0026	0.0052	1	EPA 8260D	02/19/2025 10:00	02/19/2025 18:13	AC
								Certifications:	CTDOH-PH-0723,NELAC-NY10854,NELAC-NY12058,NJDEP-CT		
108-67-8	1,3,5-Trimethylbenzene	ND		mg/kg dry	0.0026	0.0052	1	EPA 8260D	02/19/2025 10:00	02/19/2025 18:13	AC
								Certifications:	CTDOH-PH-0723,NELAC-NY10854,NELAC-NY12058,NJDEP-CT		
541-73-1	1,3-Dichlorobenzene	ND		mg/kg dry	0.0026	0.0052	1	EPA 8260D	02/19/2025 10:00	02/19/2025 18:13	AC
								Certifications:	CTDOH-PH-0723,NELAC-NY10854,NELAC-NY12058,NJDEP-CT		
106-46-7	1,4-Dichlorobenzene	ND		mg/kg dry	0.0026	0.0052	1	EPA 8260D	02/19/2025 10:00	02/19/2025 18:13	AC
								Certifications:	CTDOH-PH-0723,NELAC-NY10854,NELAC-NY12058,NJDEP-CT		
123-91-1	1,4-Dioxane	ND		mg/kg dry	0.052	0.10	1	EPA 8260D	02/19/2025 10:00	02/19/2025 18:13	AC
								Certifications:	NELAC-NY10854,NELAC-NY12058,NJDEP-CT005,PADEP-68-04		
78-93-3	2-Butanone	ND		mg/kg dry	0.0026	0.0052	1	EPA 8260D	02/19/2025 10:00	02/19/2025 18:13	AC
								Certifications:	CTDOH-PH-0723,NELAC-NY10854,NELAC-NY12058,NJDEP-CT		

Sample Information

Client Sample ID: SB16_0-2 **York Sample ID:** 25B1030-01

York Project (SDG) No.	Client Project ID	Matrix	Collection Date/Time	Date Received
25B1030	170745301	Soil	February 18, 2025 1:30 pm	02/18/2025

VOA, 8260 MASTER **Log-in Notes:** **Sample Notes:**

Sample Prepared by Method: EPA 5035A

CAS No.	Parameter	Result	Flag	Units	Reported to LOD/MDL	LOQ	Dilution	Reference Method	Date/Time Prepared	Date/Time Analyzed	Analyst
591-78-6	2-Hexanone	ND		mg/kg dry	0.0026	0.0052	1	EPA 8260D	02/19/2025 10:00	02/19/2025 18:13	AC
								Certifications:	CTDOH-PH-0723,NELAC-NY10854,NELAC-NY12058,NJDEP-CT		
108-10-1	4-Methyl-2-pentanone	ND	QL-02	mg/kg dry	0.0026	0.0052	1	EPA 8260D	02/19/2025 10:00	02/19/2025 18:13	AC
								Certifications:	CTDOH-PH-0723,NELAC-NY10854,NELAC-NY12058,NJDEP-CT		
67-64-1	**Acetone**	**0.011**	ICVE	mg/kg dry	0.0052	0.010	1	EPA 8260D	02/19/2025 10:00	02/19/2025 18:13	AC
								Certifications:	CTDOH-PH-0723,NELAC-NY10854,NELAC-NY12058,NJDEP-CT		
107-02-8	Acrolein	ND		mg/kg dry	0.0052	0.010	1	EPA 8260D	02/19/2025 10:00	02/19/2025 18:13	AC
								Certifications:	CTDOH-PH-0723,NELAC-NY10854,NELAC-NY12058,NJDEP-CT		
107-13-1	Acrylonitrile	ND		mg/kg dry	0.0026	0.0052	1	EPA 8260D	02/19/2025 10:00	02/19/2025 18:13	AC
								Certifications:	CTDOH-PH-0723,NELAC-NY10854,NELAC-NY12058,NJDEP-CT		
71-43-2	Benzene	ND		mg/kg dry	0.0026	0.0052	1	EPA 8260D	02/19/2025 10:00	02/19/2025 18:13	AC
								Certifications:	CTDOH-PH-0723,NELAC-NY10854,NELAC-NY12058,NJDEP-CT		
74-97-5	Bromochloromethane	ND		mg/kg dry	0.0026	0.0052	1	EPA 8260D	02/19/2025 10:00	02/19/2025 18:13	AC
								Certifications:	NELAC-NY10854,NELAC-NY12058,NJDEP-CT005,PADEP-68-04		
75-27-4	Bromodichloromethane	ND		mg/kg dry	0.0026	0.0052	1	EPA 8260D	02/19/2025 10:00	02/19/2025 18:13	AC
								Certifications:	CTDOH-PH-0723,NELAC-NY10854,NELAC-NY12058,NJDEP-CT		
75-25-2	Bromoform	ND		mg/kg dry	0.0026	0.0052	1	EPA 8260D	02/19/2025 10:00	02/19/2025 18:13	AC
								Certifications:	CTDOH-PH-0723,NELAC-NY10854,NELAC-NY12058,NJDEP-CT		
74-83-9	Bromomethane	ND		mg/kg dry	0.0026	0.0052	1	EPA 8260D	02/19/2025 10:00	02/19/2025 18:13	AC
								Certifications:	CTDOH-PH-0723,NELAC-NY10854,NELAC-NY12058,NJDEP-CT		
75-15-0	Carbon disulfide	ND		mg/kg dry	0.0026	0.0052	1	EPA 8260D	02/19/2025 10:00	02/19/2025 18:13	AC
								Certifications:	CTDOH-PH-0723,NELAC-NY10854,NELAC-NY12058,NJDEP-CT		
56-23-5	Carbon tetrachloride	ND		mg/kg dry	0.0026	0.0052	1	EPA 8260D	02/19/2025 10:00	02/19/2025 18:13	AC
								Certifications:	CTDOH-PH-0723,NELAC-NY10854,NELAC-NY12058,NJDEP-CT		
108-90-7	Chlorobenzene	ND		mg/kg dry	0.0026	0.0052	1	EPA 8260D	02/19/2025 10:00	02/19/2025 18:13	AC
								Certifications:	CTDOH-PH-0723,NELAC-NY10854,NELAC-NY12058,NJDEP-CT		
75-00-3	Chloroethane	ND		mg/kg dry	0.0026	0.0052	1	EPA 8260D	02/19/2025 10:00	02/19/2025 18:13	AC
								Certifications:	CTDOH-PH-0723,NELAC-NY10854,NELAC-NY12058,NJDEP-CT		
67-66-3	Chloroform	ND		mg/kg dry	0.0026	0.0052	1	EPA 8260D	02/19/2025 10:00	02/19/2025 18:13	AC
								Certifications:	CTDOH-PH-0723,NELAC-NY10854,NELAC-NY12058,NJDEP-CT		
74-87-3	Chloromethane	ND		mg/kg dry	0.0026	0.0052	1	EPA 8260D	02/19/2025 10:00	02/19/2025 18:13	AC
								Certifications:	CTDOH-PH-0723,NELAC-NY10854,NELAC-NY12058,NJDEP-CT		
156-59-2	cis-1,2-Dichloroethylene	ND		mg/kg dry	0.0026	0.0052	1	EPA 8260D	02/19/2025 10:00	02/19/2025 18:13	AC
								Certifications:	CTDOH-PH-0723,NELAC-NY10854,NELAC-NY12058,NJDEP-CT		
10061-01-5	cis-1,3-Dichloropropylene	ND		mg/kg dry	0.0026	0.0052	1	EPA 8260D	02/19/2025 10:00	02/19/2025 18:13	AC
								Certifications:	CTDOH-PH-0723,NELAC-NY10854,NELAC-NY12058,NJDEP-CT		
110-82-7	Cyclohexane	ND		mg/kg dry	0.0026	0.0052	1	EPA 8260D	02/19/2025 10:00	02/19/2025 18:13	AC
								Certifications:	NELAC-NY10854,NELAC-NY12058,NJDEP-CT005,PADEP-68-04		
124-48-1	Dibromochloromethane	ND		mg/kg dry	0.0026	0.0052	1	EPA 8260D	02/19/2025 10:00	02/19/2025 18:13	AC
								Certifications:	NELAC-NY10854,NELAC-NY12058,NJDEP-CT005,PADEP-68-04		
74-95-3	Dibromomethane	ND		mg/kg dry	0.0026	0.0052	1	EPA 8260D	02/19/2025 10:00	02/19/2025 18:13	AC
								Certifications:	NELAC-NY10854,NELAC-NY12058,NJDEP-CT005,PADEP-68-04		
75-71-8	Dichlorodifluoromethane	ND		mg/kg dry	0.0026	0.0052	1	EPA 8260D	02/19/2025 10:00	02/19/2025 18:13	AC
								Certifications:	NELAC-NY10854,NELAC-NY12058,NJDEP-CT005,PADEP-68-04		

Sample Information

Client Sample ID: SB16_0-2 **York Sample ID:** 25B1030-01

York Project (SDG) No.	Client Project ID	Matrix	Collection Date/Time	Date Received
25B1030	170745301	Soil	February 18, 2025 1:30 pm	02/18/2025

VOA, 8260 MASTER

Log-in Notes:

Sample Notes:

Sample Prepared by Method: EPA 5035A

CAS No.	Parameter	Result	Flag	Units	Reported to LOD/MDL	LOQ	Dilution	Reference Method	Date/Time Prepared	Date/Time Analyzed	Analyst
100-41-4	Ethyl Benzene	ND		mg/kg dry	0.0026	0.0052	1	EPA 8260D	02/19/2025 10:00	02/19/2025 18:13	AC
								Certifications:	CTDOH-PH-0723,NELAC-NY10854,NELAC-NY12058,NJDEP-CT		
87-68-3	Hexachlorobutadiene	ND		mg/kg dry	0.0026	0.0052	1	EPA 8260D	02/19/2025 10:00	02/19/2025 18:13	AC
								Certifications:	NELAC-NY10854,NELAC-NY12058,NJDEP-CT005,PADEP-68-04		
98-82-8	Isopropylbenzene	ND		mg/kg dry	0.0026	0.0052	1	EPA 8260D	02/19/2025 10:00	02/19/2025 18:13	AC
								Certifications:	CTDOH-PH-0723,NELAC-NY10854,NELAC-NY12058,NJDEP-CT		
79-20-9	Methyl acetate	ND	ICVE	mg/kg dry	0.0026	0.0052	1	EPA 8260D	02/19/2025 10:00	02/19/2025 18:13	AC
								Certifications:	NELAC-NY10854,NELAC-NY12058,NJDEP-CT005,PADEP-68-04		
1634-04-4	Methyl tert-butyl ether (MTBE)	ND		mg/kg dry	0.0026	0.0052	1	EPA 8260D	02/19/2025 10:00	02/19/2025 18:13	AC
								Certifications:	CTDOH-PH-0723,NELAC-NY10854,NELAC-NY12058,NJDEP-CT		
108-87-2	Methylcyclohexane	ND		mg/kg dry	0.0026	0.0052	1	EPA 8260D	02/19/2025 10:00	02/19/2025 18:13	AC
								Certifications:	NELAC-NY10854,NELAC-NY12058,NJDEP-CT005,PADEP-68-04		
75-09-2	Methylene chloride	ND		mg/kg dry	0.0052	0.010	1	EPA 8260D	02/19/2025 10:00	02/19/2025 18:13	AC
								Certifications:	CTDOH-PH-0723,NELAC-NY10854,NELAC-NY12058,NJDEP-CT		
104-51-8	n-Butylbenzene	ND		mg/kg dry	0.0026	0.0052	1	EPA 8260D	02/19/2025 10:00	02/19/2025 18:13	AC
								Certifications:	CTDOH-PH-0723,NELAC-NY10854,NELAC-NY12058,NJDEP-CT		
103-65-1	n-Propylbenzene	ND		mg/kg dry	0.0026	0.0052	1	EPA 8260D	02/19/2025 10:00	02/19/2025 18:13	AC
								Certifications:	CTDOH-PH-0723,NELAC-NY10854,NELAC-NY12058,NJDEP-CT		
95-47-6	o-Xylene	ND		mg/kg dry	0.0026	0.0052	1	EPA 8260D	02/19/2025 10:00	02/19/2025 18:13	AC
								Certifications:	CTDOH-PH-0723,NELAC-NY10854,NELAC-NY12058,PADEP-68		
179601-23-1	p- & m- Xylenes	ND		mg/kg dry	0.0052	0.010	1	EPA 8260D	02/19/2025 10:00	02/19/2025 18:13	AC
								Certifications:	CTDOH-PH-0723,NELAC-NY10854,NELAC-NY12058,PADEP-68		
99-87-6	p-Isopropyltoluene	ND		mg/kg dry	0.0026	0.0052	1	EPA 8260D	02/19/2025 10:00	02/19/2025 18:13	AC
								Certifications:	CTDOH-PH-0723,NELAC-NY10854,NELAC-NY12058,NJDEP-CT		
135-98-8	sec-Butylbenzene	ND		mg/kg dry	0.0026	0.0052	1	EPA 8260D	02/19/2025 10:00	02/19/2025 18:13	AC
								Certifications:	CTDOH-PH-0723,NELAC-NY10854,NELAC-NY12058,NJDEP-CT		
100-42-5	Styrene	ND		mg/kg dry	0.0026	0.0052	1	EPA 8260D	02/19/2025 10:00	02/19/2025 18:13	AC
								Certifications:	CTDOH-PH-0723,NELAC-NY10854,NELAC-NY12058,NJDEP-CT		
75-65-0	tert-Butyl alcohol (TBA)	ND	CCVE, QL-02	mg/kg dry	0.0026	0.0052	1	EPA 8260D	02/19/2025 10:00	02/19/2025 18:13	AC
								Certifications:	NELAC-NY10854,NELAC-NY12058,NJDEP-CT005,PADEP-68-04		
98-06-6	tert-Butylbenzene	ND		mg/kg dry	0.0026	0.0052	1	EPA 8260D	02/19/2025 10:00	02/19/2025 18:13	AC
								Certifications:	CTDOH-PH-0723,NELAC-NY10854,NELAC-NY12058,NJDEP-CT		
127-18-4	Tetrachloroethylene	ND	QL-02	mg/kg dry	0.0026	0.0052	1	EPA 8260D	02/19/2025 10:00	02/19/2025 18:13	AC
								Certifications:	CTDOH-PH-0723,NELAC-NY10854,NELAC-NY12058,NJDEP-CT		
108-88-3	Toluene	ND		mg/kg dry	0.0026	0.0052	1	EPA 8260D	02/19/2025 10:00	02/19/2025 18:13	AC
								Certifications:	CTDOH-PH-0723,NELAC-NY10854,NELAC-NY12058,NJDEP-CT		
156-60-5	trans-1,2-Dichloroethylene	ND		mg/kg dry	0.0026	0.0052	1	EPA 8260D	02/19/2025 10:00	02/19/2025 18:13	AC
								Certifications:	CTDOH-PH-0723,NELAC-NY10854,NELAC-NY12058,NJDEP-CT		
10061-02-6	trans-1,3-Dichloropropylene	ND		mg/kg dry	0.0026	0.0052	1	EPA 8260D	02/19/2025 10:00	02/19/2025 18:13	AC
								Certifications:	CTDOH-PH-0723,NELAC-NY10854,NELAC-NY12058,NJDEP-CT		
79-01-6	Trichloroethylene	ND		mg/kg dry	0.0026	0.0052	1	EPA 8260D	02/19/2025 10:00	02/19/2025 18:13	AC
								Certifications:	CTDOH-PH-0723,NELAC-NY10854,NELAC-NY12058,NJDEP-CT		
75-69-4	Trichlorofluoromethane	ND		mg/kg dry	0.0026	0.0052	1	EPA 8260D	02/19/2025 10:00	02/19/2025 18:13	AC
								Certifications:	CTDOH-PH-0723,NELAC-NY10854,NELAC-NY12058,NJDEP-CT		

Sample Information

Client Sample ID: SB16_0-2 **York Sample ID:** 25B1030-01

York Project (SDG) No.	Client Project ID	Matrix	Collection Date/Time	Date Received
25B1030	170745301	Soil	February 18, 2025 1:30 pm	02/18/2025

VOA, 8260 MASTER

Log-in Notes:

Sample Notes:

Sample Prepared by Method: EPA 5035A

CAS No.	Parameter	Result	Flag	Units	Reported to LOD/MDL	LOQ	Dilution	Reference Method	Date/Time Prepared	Date/Time Analyzed	Analyst
75-01-4	Vinyl Chloride	ND		mg/kg dry	0.0026	0.0052	1	EPA 8260D	02/19/2025 10:00	02/19/2025 18:13	AC
								Certifications:	CTDOH-PH-0723,NELAC-NY10854,NELAC-NY12058,NJDEP-CT		
1330-20-7	Xylenes, Total	ND		mg/kg dry	0.0078	0.016	1	EPA 8260D	02/19/2025 10:00	02/19/2025 18:13	AC
								Certifications:	CTDOH-PH-0723,NELAC-NY10854,NELAC-NY12058,NJDEP-CT		

	Surrogate Recoveries	Result	Acceptance Range
17060-07-0	*Surrogate: SURR: 1,2-Dichloroethane-d4*	*101 %*	*77-125*
2037-26-5	*Surrogate: SURR: Toluene-d8*	*103 %*	*85-120*
460-00-4	*Surrogate: SURR: p-Bromofluorobenzene*	*103 %*	*76-130*

SVOA, 8270 MASTER

Log-in Notes:

Sample Notes:

Sample Prepared by Method: EPA 3550C

CAS No.	Parameter	Result	Flag	Units	Reported to LOD/MDL	LOQ	Dilution	Reference Method	Date/Time Prepared	Date/Time Analyzed	Analyst
92-52-4	1,1-Biphenyl	ND		mg/kg dry	1.25	2.50	50	EPA 8270E	02/21/2025 08:00	02/24/2025 22:19	SS
								Certifications:	NELAC-NY10854,NJDEP-CT005,PADEP-68-04440		
95-94-3	1,2,4,5-Tetrachlorobenzene	ND		mg/kg dry	2.50	4.98	50	EPA 8270E	02/21/2025 08:00	02/24/2025 22:19	SS
								Certifications:	NELAC-NY10854,NJDEP-CT005,PADEP-68-04440		
122-66-7	1,2-Diphenylhydrazine (as Azobenzene)	ND		mg/kg dry	1.25	2.50	50	EPA 8270E	02/21/2025 08:00	02/24/2025 22:19	SS
								Certifications:	NELAC-NY10854,NJDEP-CT005,PADEP-68-04440		
58-90-2	2,3,4,6-Tetrachlorophenol	ND		mg/kg dry	2.50	4.98	50	EPA 8270E	02/21/2025 08:00	02/24/2025 22:19	SS
								Certifications:	NELAC-NY10854,NJDEP-CT005,PADEP-68-04440		
95-95-4	2,4,5-Trichlorophenol	ND		mg/kg dry	1.25	2.50	50	EPA 8270E	02/21/2025 08:00	02/24/2025 22:19	SS
								Certifications:	CTDOH-PH-0723,NELAC-NY10854,NJDEP-CT005,PADEP-68-044		
88-06-2	2,4,6-Trichlorophenol	ND		mg/kg dry	1.25	2.50	50	EPA 8270E	02/21/2025 08:00	02/24/2025 22:19	SS
								Certifications:	CTDOH-PH-0723,NELAC-NY10854,NJDEP-CT005,PADEP-68-044		
120-83-2	2,4-Dichlorophenol	ND	CAL-E	mg/kg dry	1.25	2.50	50	EPA 8270E	02/21/2025 08:00	02/24/2025 22:19	SS
								Certifications:	CTDOH-PH-0723,NELAC-NY10854,NJDEP-CT005,PADEP-68-044		
105-67-9	2,4-Dimethylphenol	ND	CAL-E	mg/kg dry	1.25	2.50	50	EPA 8270E	02/21/2025 08:00	02/24/2025 22:19	SS
								Certifications:	CTDOH-PH-0723,NELAC-NY10854,NJDEP-CT005,PADEP-68-044		
51-28-5	2,4-Dinitrophenol	ND	CAL-E	mg/kg dry	2.50	4.98	50	EPA 8270E	02/21/2025 08:00	02/24/2025 22:19	SS
								Certifications:	CTDOH-PH-0723,NELAC-NY10854,NJDEP-CT005,PADEP-68-044		
121-14-2	2,4-Dinitrotoluene	ND		mg/kg dry	1.25	2.50	50	EPA 8270E	02/21/2025 08:00	02/24/2025 22:19	SS
								Certifications:	CTDOH-PH-0723,NELAC-NY10854,NJDEP-CT005,PADEP-68-044		
606-20-2	2,6-Dinitrotoluene	ND		mg/kg dry	1.25	2.50	50	EPA 8270E	02/21/2025 08:00	02/24/2025 22:19	SS
								Certifications:	CTDOH-PH-0723,NELAC-NY10854,NJDEP-CT005,PADEP-68-044		
91-58-7	2-Chloronaphthalene	ND		mg/kg dry	1.25	2.50	50	EPA 8270E	02/21/2025 08:00	02/24/2025 22:19	SS
								Certifications:	CTDOH-PH-0723,NELAC-NY10854,NJDEP-CT005,PADEP-68-044		
95-57-8	2-Chlorophenol	ND		mg/kg dry	1.25	2.50	50	EPA 8270E	02/21/2025 08:00	02/24/2025 22:19	SS
								Certifications:	CTDOH-PH-0723,NELAC-NY10854,NJDEP-CT005,PADEP-68-044		
91-57-6	**2-Methylnaphthalene**	**2.55**		mg/kg dry	1.25	2.50	50	EPA 8270E	02/21/2025 08:00	02/24/2025 22:19	SS
								Certifications:	CTDOH-PH-0723,NELAC-NY10854,NJDEP-CT005,PADEP-68-044		

Sample Information

Client Sample ID: SB16_0-2 **York Sample ID:** 25B1030-01

York Project (SDG) No.	Client Project ID	Matrix	Collection Date/Time	Date Received
25B1030	170745301	Soil	February 18, 2025 1:30 pm	02/18/2025

SVOA, 8270 MASTER **Log-in Notes:** **Sample Notes:**

Sample Prepared by Method: EPA 3550C

CAS No.	Parameter	Result	Flag	Units	Reported to LOD/MDL	LOQ	Dilution	Reference Method	Date/Time Prepared	Date/Time Analyzed	Analyst
95-48-7	2-Methylphenol	ND		mg/kg dry	1.25	2.50	50	EPA 8270E	02/21/2025 08:00	02/24/2025 22:19	SS
								Certifications:	CTDOH-PH-0723,NELAC-NY10854,NJDEP-CT005,PADEP-68-044		
88-74-4	2-Nitroaniline	ND		mg/kg dry	2.50	4.98	50	EPA 8270E	02/21/2025 08:00	02/24/2025 22:19	SS
								Certifications:	CTDOH-PH-0723,NELAC-NY10854,NJDEP-CT005,PADEP-68-044		
88-75-5	2-Nitrophenol	ND		mg/kg dry	1.25	2.50	50	EPA 8270E	02/21/2025 08:00	02/24/2025 22:19	SS
								Certifications:	CTDOH-PH-0723,NELAC-NY10854,NJDEP-CT005,PADEP-68-044		
65794-96-9	3- & 4-Methylphenols	ND		mg/kg dry	1.25	2.50	50	EPA 8270E	02/21/2025 08:00	02/24/2025 22:19	SS
								Certifications:	CTDOH-PH-0723,NELAC-NY10854,NJDEP-CT005,PADEP-68-044		
91-94-1	3,3-Dichlorobenzidine	ND		mg/kg dry	1.25	2.50	50	EPA 8270E	02/21/2025 08:00	02/24/2025 22:19	SS
								Certifications:	NELAC-NY10854,NJDEP-CT005,PADEP-68-04440		
99-09-2	3-Nitroaniline	ND		mg/kg dry	2.50	4.98	50	EPA 8270E	02/21/2025 08:00	02/24/2025 22:19	SS
								Certifications:	CTDOH-PH-0723,NELAC-NY10854,NJDEP-CT005,PADEP-68-044		
534-52-1	4,6-Dinitro-2-methylphenol	ND	CAL-E	mg/kg dry	2.50	4.98	50	EPA 8270E	02/21/2025 08:00	02/24/2025 22:19	SS
								Certifications:	CTDOH-PH-0723,NELAC-NY10854,NJDEP-CT005,PADEP-68-044		
101-55-3	4-Bromophenyl phenyl ether	ND		mg/kg dry	1.25	2.50	50	EPA 8270E	02/21/2025 08:00	02/24/2025 22:19	SS
								Certifications:	CTDOH-PH-0723,NELAC-NY10854,NJDEP-CT005,PADEP-68-044		
59-50-7	4-Chloro-3-methylphenol	ND		mg/kg dry	1.25	2.50	50	EPA 8270E	02/21/2025 08:00	02/24/2025 22:19	SS
								Certifications:	CTDOH-PH-0723,NELAC-NY10854,NJDEP-CT005,PADEP-68-044		
106-47-8	4-Chloroaniline	ND		mg/kg dry	1.25	2.50	50	EPA 8270E	02/21/2025 08:00	02/24/2025 22:19	SS
								Certifications:	CTDOH-PH-0723,NELAC-NY10854,NJDEP-CT005,PADEP-68-044		
7005-72-3	4-Chlorophenyl phenyl ether	ND		mg/kg dry	1.25	2.50	50	EPA 8270E	02/21/2025 08:00	02/24/2025 22:19	SS
								Certifications:	CTDOH-PH-0723,NELAC-NY10854,NJDEP-CT005,PADEP-68-044		
100-01-6	4-Nitroaniline	ND		mg/kg dry	2.50	4.98	50	EPA 8270E	02/21/2025 08:00	02/24/2025 22:19	SS
								Certifications:	CTDOH-PH-0723,NELAC-NY10854,NJDEP-CT005,PADEP-68-044		
100-02-7	4-Nitrophenol	ND	CCVE	mg/kg dry	2.50	4.98	50	EPA 8270E	02/21/2025 08:00	02/24/2025 22:19	SS
								Certifications:	CTDOH-PH-0723,NELAC-NY10854,NJDEP-CT005,PADEP-68-044		
83-32-9	**Acenaphthene**	**1.56**	J	mg/kg dry	1.25	2.50	50	EPA 8270E	02/21/2025 08:00	02/24/2025 22:19	SS
								Certifications:	CTDOH-PH-0723,NELAC-NY10854,NJDEP-CT005,PADEP-68-044		
208-96-8	**Acenaphthylene**	**1.34**	J	mg/kg dry	1.25	2.50	50	EPA 8270E	02/21/2025 08:00	02/24/2025 22:19	SS
								Certifications:	CTDOH-PH-0723,NELAC-NY10854,NJDEP-CT005,PADEP-68-044		
98-86-2	Acetophenone	ND		mg/kg dry	1.25	2.50	50	EPA 8270E	02/21/2025 08:00	02/24/2025 22:19	SS
								Certifications:	NELAC-NY10854,NJDEP-CT005,PADEP-68-04440		
62-53-3	Aniline	ND		mg/kg dry	5.00	9.99	50	EPA 8270E	02/21/2025 08:00	02/24/2025 22:19	SS
								Certifications:	NELAC-NY10854,NJDEP-CT005,PADEP-68-04440		
120-12-7	**Anthracene**	**5.78**		mg/kg dry	1.25	2.50	50	EPA 8270E	02/21/2025 08:00	02/24/2025 22:19	SS
								Certifications:	CTDOH-PH-0723,NELAC-NY10854,NJDEP-CT005,PADEP-68-044		
1912-24-9	Atrazine	ND		mg/kg dry	1.25	2.50	50	EPA 8270E	02/21/2025 08:00	02/24/2025 22:19	SS
								Certifications:	NELAC-NY10854,NJDEP-CT005,PADEP-68-04440		
100-52-7	Benzaldehyde	ND		mg/kg dry	1.25	2.50	50	EPA 8270E	02/21/2025 08:00	02/24/2025 22:19	SS
								Certifications:	NELAC-NY10854,NJDEP-CT005,PADEP-68-04440		
92-87-5	Benzidine	ND	CCVE	mg/kg dry	5.00	9.99	50	EPA 8270E	02/21/2025 08:00	02/24/2025 22:19	SS
								Certifications:	CTDOH-PH-0723,NELAC-NY10854,PADEP-68-04440		
56-55-3	**Benzo(a)anthracene**	**8.48**		mg/kg dry	1.25	2.50	50	EPA 8270E	02/21/2025 08:00	02/24/2025 22:19	SS
								Certifications:	CTDOH-PH-0723,NELAC-NY10854,NJDEP-CT005,PADEP-68-044		

Sample Information

Client Sample ID: SB16_0-2 **York Sample ID:** 25B1030-01

York Project (SDG) No.	Client Project ID	Matrix	Collection Date/Time	Date Received
25B1030	170745301	Soil	February 18, 2025 1:30 pm	02/18/2025

SVOA, 8270 MASTER

Log-in Notes:

Sample Notes:

Sample Prepared by Method: EPA 3550C

CAS No.	Parameter	Result	Flag	Units	Reported to LOD/MDL	LOQ	Dilution	Reference Method	Date/Time Prepared	Date/Time Analyzed	Analyst
50-32-8	**Benzo(a)pyrene**	**4.73**		mg/kg dry	1.25	2.50	50	EPA 8270E	02/21/2025 08:00	02/24/2025 22:19	SS
								Certifications:	CTDOH-PH-0723,NELAC-NY10854,NJDEP-CT005,PADEP-68-044		
205-99-2	**Benzo(b)fluoranthene**	**8.24**		mg/kg dry	1.25	2.50	50	EPA 8270E	02/21/2025 08:00	02/24/2025 22:19	SS
								Certifications:	CTDOH-PH-0723,NELAC-NY10854,NJDEP-CT005,PADEP-68-044		
191-24-2	**Benzo(g,h,i)perylene**	**3.77**		mg/kg dry	1.25	2.50	50	EPA 8270E	02/21/2025 08:00	02/24/2025 22:19	SS
								Certifications:	CTDOH-PH-0723,NELAC-NY10854,NJDEP-CT005,PADEP-68-044		
207-08-9	**Benzo(k)fluoranthene**	**3.77**		mg/kg dry	1.25	2.50	50	EPA 8270E	02/21/2025 08:00	02/24/2025 22:19	SS
								Certifications:	CTDOH-PH-0723,NELAC-NY10854,NJDEP-CT005,PADEP-68-044		
65-85-0	Benzoic acid	ND		mg/kg dry	1.25	2.50	50	EPA 8270E	02/21/2025 08:00	02/24/2025 22:19	SS
								Certifications:	NELAC-NY10854,NJDEP-CT005,PADEP-68-04440		
100-51-6	Benzyl alcohol	ND		mg/kg dry	1.25	2.50	50	EPA 8270E	02/21/2025 08:00	02/24/2025 22:19	SS
								Certifications:	NELAC-NY10854,NJDEP-CT005,PADEP-68-04440		
85-68-7	Benzyl butyl phthalate	ND		mg/kg dry	1.25	2.50	50	EPA 8270E	02/21/2025 08:00	02/24/2025 22:19	SS
								Certifications:	CTDOH-PH-0723,NELAC-NY10854,NJDEP-CT005,PADEP-68-044		
111-91-1	Bis(2-chloroethoxy)methane	ND		mg/kg dry	1.25	2.50	50	EPA 8270E	02/21/2025 08:00	02/24/2025 22:19	SS
								Certifications:	CTDOH-PH-0723,NELAC-NY10854,NJDEP-CT005,PADEP-68-044		
111-44-4	Bis(2-chloroethyl)ether	ND		mg/kg dry	1.25	2.50	50	EPA 8270E	02/21/2025 08:00	02/24/2025 22:19	SS
								Certifications:	CTDOH-PH-0723,NELAC-NY10854,NJDEP-CT005,PADEP-68-044		
108-60-1	Bis(2-chloroisopropyl)ether	ND		mg/kg dry	1.25	2.50	50	EPA 8270E	02/21/2025 08:00	02/24/2025 22:19	SS
								Certifications:	CTDOH-PH-0723,NELAC-NY10854,NJDEP-CT005,PADEP-68-044		
117-81-7	Bis(2-ethylhexyl)phthalate	ND		mg/kg dry	1.25	2.50	50	EPA 8270E	02/21/2025 08:00	02/24/2025 22:19	SS
								Certifications:	CTDOH-PH-0723,NELAC-NY10854,NJDEP-CT005,PADEP-68-044		
105-60-2	Caprolactam	ND		mg/kg dry	2.50	4.98	50	EPA 8270E	02/21/2025 08:00	02/24/2025 22:19	SS
								Certifications:	NELAC-NY10854,NJDEP-CT005,PADEP-68-04440		
86-74-8	**Carbazole**	**2.83**	CCVE	mg/kg dry	1.25	2.50	50	EPA 8270E	02/21/2025 08:00	02/24/2025 22:19	SS
								Certifications:	CTDOH-PH-0723,NELAC-NY10854,NJDEP-CT005,PADEP-68-044		
218-01-9	**Chrysene**	**7.16**		mg/kg dry	1.25	2.50	50	EPA 8270E	02/21/2025 08:00	02/24/2025 22:19	SS
								Certifications:	CTDOH-PH-0723,NELAC-NY10854,NJDEP-CT005,PADEP-68-044		
53-70-3	Dibenzo(a,h)anthracene	ND		mg/kg dry	1.25	2.50	50	EPA 8270E	02/21/2025 08:00	02/24/2025 22:19	SS
								Certifications:	CTDOH-PH-0723,NELAC-NY10854,NJDEP-CT005,PADEP-68-044		
132-64-9	**Dibenzofuran**	**3.67**		mg/kg dry	1.25	2.50	50	EPA 8270E	02/21/2025 08:00	02/24/2025 22:19	SS
								Certifications:	CTDOH-PH-0723,NELAC-NY10854,NJDEP-CT005,PADEP-68-044		
84-66-2	Diethyl phthalate	ND		mg/kg dry	1.25	2.50	50	EPA 8270E	02/21/2025 08:00	02/24/2025 22:19	SS
								Certifications:	CTDOH-PH-0723,NELAC-NY10854,NJDEP-CT005,PADEP-68-044		
131-11-3	Dimethyl phthalate	ND		mg/kg dry	1.25	2.50	50	EPA 8270E	02/21/2025 08:00	02/24/2025 22:19	SS
								Certifications:	CTDOH-PH-0723,NELAC-NY10854,NJDEP-CT005,PADEP-68-044		
84-74-2	Di-n-butyl phthalate	ND		mg/kg dry	1.25	2.50	50	EPA 8270E	02/21/2025 08:00	02/24/2025 22:19	SS
								Certifications:	CTDOH-PH-0723,NELAC-NY10854,NJDEP-CT005,PADEP-68-044		
117-84-0	Di-n-octyl phthalate	ND		mg/kg dry	1.25	2.50	50	EPA 8270E	02/21/2025 08:00	02/24/2025 22:19	SS
								Certifications:	CTDOH-PH-0723,NELAC-NY10854,NJDEP-CT005,PADEP-68-044		
122-39-4	Diphenylamine	ND		mg/kg dry	2.50	4.98	50	EPA 8270E	02/21/2025 08:00	02/24/2025 22:19	SS
								Certifications:	NELAC-NY10854,NJDEP-CT005,PADEP-68-04440		
206-44-0	**Fluoranthene**	**27.8**	CCVE	mg/kg dry	1.25	2.50	50	EPA 8270E	02/21/2025 08:00	02/24/2025 22:19	SS
								Certifications:	CTDOH-PH-0723,NELAC-NY10854,NJDEP-CT005,PADEP-68-044		

Sample Information

Client Sample ID: SB16_0-2 **York Sample ID:** 25B1030-01

York Project (SDG) No.	Client Project ID	Matrix	Collection Date/Time	Date Received
25B1030	170745301	Soil	February 18, 2025 1:30 pm	02/18/2025

SVOA, 8270 MASTER

Log-in Notes:

Sample Notes:

Sample Prepared by Method: EPA 3550C

CAS No.	Parameter	Result	Flag	Units	Reported to LOD/MDL	LOQ	Dilution	Reference Method	Date/Time Prepared	Date/Time Analyzed	Analyst
86-73-7	Fluorene	ND		mg/kg dry	1.25	2.50	50	EPA 8270E	02/21/2025 08:00	02/24/2025 22:19	SS
								Certifications:	NELAC-NY10854,NJDEP-CT005,PADEP-68-04440		
118-74-1	Hexachlorobenzene	ND		mg/kg dry	1.25	2.50	50	EPA 8270E	02/21/2025 08:00	02/24/2025 22:19	SS
								Certifications:	CTDOH-PH-0723,NELAC-NY10854,NJDEP-CT005,PADEP-68-044		
87-68-3	Hexachlorobutadiene	ND		mg/kg dry	1.25	2.50	50	EPA 8270E	02/21/2025 08:00	02/24/2025 22:19	SS
								Certifications:	CTDOH-PH-0723,NELAC-NY10854,NJDEP-CT005,PADEP-68-044		
77-47-4	Hexachlorocyclopentadiene	ND	CCVE	mg/kg dry	1.25	2.50	50	EPA 8270E	02/21/2025 08:00	02/24/2025 22:19	SS
								Certifications:	CTDOH-PH-0723,NELAC-NY10854,NJDEP-CT005,PADEP-68-044		
67-72-1	Hexachloroethane	ND		mg/kg dry	1.25	2.50	50	EPA 8270E	02/21/2025 08:00	02/24/2025 22:19	SS
								Certifications:	CTDOH-PH-0723,NELAC-NY10854,NJDEP-CT005,PADEP-68-044		
193-39-5	**Indeno(1,2,3-cd)pyrene**	**3.89**		mg/kg dry	1.25	2.50	50	EPA 8270E	02/21/2025 08:00	02/24/2025 22:19	SS
								Certifications:	CTDOH-PH-0723,NELAC-NY10854,NJDEP-CT005,PADEP-68-044		
78-59-1	Isophorone	ND		mg/kg dry	1.25	2.50	50	EPA 8270E	02/21/2025 08:00	02/24/2025 22:19	SS
								Certifications:	CTDOH-PH-0723,NELAC-NY10854,NJDEP-CT005,PADEP-68-044		
91-20-3	**Naphthalene**	**18.7**		mg/kg dry	1.25	2.50	50	EPA 8270E	02/21/2025 08:00	02/24/2025 22:19	SS
								Certifications:	CTDOH-PH-0723,NELAC-NY10854,NJDEP-CT005,PADEP-68-044		
98-95-3	Nitrobenzene	ND		mg/kg dry	1.25	2.50	50	EPA 8270E	02/21/2025 08:00	02/24/2025 22:19	SS
								Certifications:	CTDOH-PH-0723,NELAC-NY10854,NJDEP-CT005,PADEP-68-044		
62-75-9	N-Nitrosodimethylamine	ND		mg/kg dry	1.25	2.50	50	EPA 8270E	02/21/2025 08:00	02/24/2025 22:19	SS
								Certifications:	CTDOH-PH-0723,NELAC-NY10854,NJDEP-CT005,PADEP-68-044		
621-64-7	N-nitroso-di-n-propylamine	ND		mg/kg dry	1.25	2.50	50	EPA 8270E	02/21/2025 08:00	02/24/2025 22:19	SS
								Certifications:	CTDOH-PH-0723,NELAC-NY10854,NJDEP-CT005,PADEP-68-044		
86-30-6	N-Nitrosodiphenylamine	ND		mg/kg dry	1.25	2.50	50	EPA 8270E	02/21/2025 08:00	02/24/2025 22:19	SS
								Certifications:	CTDOH-PH-0723,NELAC-NY10854,NJDEP-CT005,PADEP-68-044		
87-86-5	Pentachlorophenol	ND		mg/kg dry	1.25	2.50	50	EPA 8270E	02/21/2025 08:00	02/24/2025 22:19	SS
								Certifications:	CTDOH-PH-0723,NELAC-NY10854,NJDEP-CT005,PADEP-68-044		
85-01-8	**Phenanthrene**	**30.8**		mg/kg dry	1.25	2.50	50	EPA 8270E	02/21/2025 08:00	02/24/2025 22:19	SS
								Certifications:	CTDOH-PH-0723,NELAC-NY10854,NJDEP-CT005,PADEP-68-044		
108-95-2	Phenol	ND		mg/kg dry	1.25	2.50	50	EPA 8270E	02/21/2025 08:00	02/24/2025 22:19	SS
								Certifications:	CTDOH-PH-0723,NELAC-NY10854,NJDEP-CT005,PADEP-68-044		
129-00-0	**Pyrene**	**21.0**		mg/kg dry	1.25	2.50	50	EPA 8270E	02/21/2025 08:00	02/24/2025 22:19	SS
								Certifications:	CTDOH-PH-0723,NELAC-NY10854,NJDEP-CT005,PADEP-68-044		
110-86-1	Pyridine	ND		mg/kg dry	5.00	9.99	50	EPA 8270E	02/21/2025 08:00	02/24/2025 22:19	SS
								Certifications:	CTDOH-PH-0723,NELAC-NY10854,NJDEP-CT005,PADEP-68-044		

	Surrogate Recoveries	Result		Acceptance Range
367-12-4	*Surrogate: SURR: 2-Fluorophenol*	*35.0 %*		*20-108*
13127-88-3	*Surrogate: SURR: Phenol-d6*	*11.0 %*	S-08	*23-114*
4165-60-0	*Surrogate: SURR: Nitrobenzene-d5*	*14.0 %*	S-08	*22-108*
321-60-8	*Surrogate: SURR: 2-Fluorobiphenyl*	*40.0 %*		*21-113*
118-79-6	*Surrogate: SURR: 2,4,6-Tribromophenol*	*9.00 %*	S-08	*19-110*
1718-51-0	*Surrogate: SURR: Terphenyl-d14*	*140 %*	S-08	*24-116*

Sample Information

Client Sample ID: SB16_0-2 **York Sample ID:** 25B1030-01

York Project (SDG) No.	Client Project ID	Matrix	Collection Date/Time	Date Received
25B1030	170745301	Soil	February 18, 2025 1:30 pm	02/18/2025

Semi-Volatiles, 1,4-Dioxane 8270 SIM-Soil

Log-in Notes:

Sample Notes:

Sample Prepared by Method: EPA 3550C

CAS No.	Parameter	Result	Flag	Units	Reported to LOQ	Dilution	Reference Method	Date/Time Prepared	Date/Time Analyzed	Analyst
123-91-1	1,4-Dioxane	ND		ug/kg	19.4	1	EPA 8270D SIM	02/21/2025 08:12	02/22/2025 16:50	SS
							Certifications: NELAC-NY10854			

	Surrogate Recoveries	Result	Acceptance Range
17647-74-4	*Surrogate: 1,4-Dioxane-d8*	*104 %*	*39-127.5*

PFAS, EPA 1633 Target List

Log-in Notes:

Sample Notes:

Sample Prepared by Method: EPA 1633 Prep

CAS No.	Parameter	Result	Flag	Units	Reported to LOD/MDL	LOQ	Dilution	Reference Method	Date/Time Prepared	Date/Time Analyzed	Analyst
375-73-5	* Perfluorobutanesulfonic acid (PFBS)	ND		ug/kg dry	0.133	0.212	1	EPA 1633 Draft 3	02/21/2025 11:53	02/25/2025 06:59	AM
								Certifications: NELAC-NH2097 ,NJDEP-NY037			
307-24-4	Perfluorohexanoic acid (PFHxA)	ND		ug/kg dry	0.0634	0.239	1	EPA 1633 Draft 3	02/21/2025 11:53	02/25/2025 06:59	AM
								Certifications: NELAC-NH2097 ,NELAC-NY12058,NJDEP-NY037			
375-85-9	Perfluoroheptanoic acid (PFHpA)	ND		ug/kg dry	0.126	0.239	1	EPA 1633 Draft 3	02/21/2025 11:53	02/25/2025 06:59	AM
								Certifications: NELAC-NH2097 ,NELAC-NY12058,NJDEP-NY037			
355-46-4	* Perfluorohexanesulfonic acid (PFHxS)	ND		ug/kg dry	0.214	0.219	1	EPA 1633 Draft 3	02/21/2025 11:53	02/25/2025 06:59	AM
								Certifications: NELAC-NH2097 ,NJDEP-NY037			
335-67-1	Perfluorooctanoic acid (PFOA)	ND		ug/kg dry	0.206	0.239	1	EPA 1633 Draft 3	02/21/2025 11:53	02/25/2025 06:59	AM
								Certifications: NELAC-NH2097 ,NELAC-NY12058,NJDEP-NY037			
1763-23-1	Perfluorooctanesulfonic acid (PFOS)	ND		ug/kg dry	0.200	0.222	1	EPA 1633 Draft 3	02/21/2025 11:53	02/25/2025 06:59	AM
								Certifications: NELAC-NH2097 ,NELAC-NY12058,NJDEP-NY037			
375-95-1	Perfluorononanoic acid (PFNA)	ND		ug/kg dry	0.226	0.239	1	EPA 1633 Draft 3	02/21/2025 11:53	02/25/2025 06:59	AM
								Certifications: NELAC-NH2097 ,NELAC-NY12058,NJDEP-NY037			
335-76-2	Perfluorodecanoic acid (PFDA)	ND		ug/kg dry	0.228	0.239	1	EPA 1633 Draft 3	02/21/2025 11:53	02/25/2025 06:59	AM
								Certifications: NELAC-NH2097 ,NELAC-NY12058,NJDEP-NY037			
2058-94-8	Perfluoroundecanoic acid (PFUnA)	ND		ug/kg dry	0.237	0.239	1	EPA 1633 Draft 3	02/21/2025 11:53	02/25/2025 06:59	AM
								Certifications: NELAC-NH2097 ,NELAC-NY12058,NJDEP-NY037			
307-55-1	Perfluorododecanoic acid (PFDoA)	ND		ug/kg dry	0.195	0.239	1	EPA 1633 Draft 3	02/21/2025 11:53	02/25/2025 06:59	AM
								Certifications: NELAC-NH2097 ,NELAC-NY12058,NJDEP-NY037			
72629-94-8	Perfluorotridecanoic acid (PFTrDA)	ND		ug/kg dry	0.150	0.239	1	EPA 1633 Draft 3	02/21/2025 11:53	02/25/2025 06:59	AM
								Certifications: NELAC-NH2097 ,NELAC-NY12058,NJDEP-NY037			
376-06-7	Perfluorotetradecanoic acid (PFTA)	ND		ug/kg dry	0.123	0.239	1	EPA 1633 Draft 3	02/21/2025 11:53	02/25/2025 06:59	AM
								Certifications: NELAC-NH2097 ,NELAC-NY12058,NJDEP-NY037			
2355-31-9	N-MeFOSAA	ND		ug/kg dry	0.177	0.239	1	EPA 1633 Draft 3	02/21/2025 11:53	02/25/2025 06:59	AM
								Certifications: NELAC-NH2097 ,NELAC-NY12058,NJDEP-NY037			
2991-50-6	N-EtFOSAA	ND		ug/kg dry	0.232	0.239	1	EPA 1633 Draft 3	02/21/2025 11:53	02/25/2025 06:59	AM
								Certifications: NELAC-NH2097 ,NELAC-NY12058,NJDEP-NY037			
2706-90-3	Perfluoropentanoic acid (PFPeA)	ND		ug/kg dry	0.130	0.478	1	EPA 1633 Draft 3	02/21/2025 11:53	02/25/2025 06:59	AM
								Certifications: NELAC-NH2097 ,NELAC-NY12058,NJDEP-NY037			
754-91-6	* Perfluoro-1-octanesulfonamide (FOSA)	ND		ug/kg dry	0.175	0.239	1	EPA 1633 Draft 3	02/21/2025 11:53	02/25/2025 06:59	AM
								Certifications: NELAC-NH2097 ,NJDEP-NY037			

Sample Information

Client Sample ID: SB16_0-2 **York Sample ID:** 25B1030-01

York Project (SDG) No.	Client Project ID	Matrix	Collection Date/Time	Date Received
25B1030	170745301	Soil	February 18, 2025 1:30 pm	02/18/2025

PFAS, EPA 1633 Target List **Log-in Notes:** **Sample Notes:**

Sample Prepared by Method: EPA 1633 Prep

CAS No.	Parameter	Result	Flag	Units	Reported to LOD/MDL	LOQ	Dilution	Reference Method	Date/Time Prepared	Date/Time Analyzed	Analyst
375-92-8	* Perfluoro-1-heptanesulfonic acid (PFHpS)	ND		ug/kg dry	0.185	0.239	1	EPA 1633 Draft 3 Certifications: NELAC-NH2097 ,NJDEP-NY037	02/21/2025 11:53	02/25/2025 06:59	AM
335-77-3	* Perfluoro-1-decanesulfonic acid (PFDS)	ND		ug/kg dry	0.228	0.231	1	EPA 1633 Draft 3 Certifications: NELAC-NH2097 ,NJDEP-NY037	02/21/2025 11:53	02/25/2025 06:59	AM
27619-97-2	* 1H,1H,2H,2H-Perfluorooctanesulfonic acid (6:2 FTS)	ND		ug/kg dry	0.897	0.909	1	EPA 1633 Draft 3 Certifications: NELAC-NH2097 ,NJDEP-NY037	02/21/2025 11:53	02/25/2025 06:59	AM
39108-34-4	1H,1H,2H,2H-Perfluorodecanesulfonic acid (8:2 FTS)	ND		ug/kg dry	0.903	0.919	1	EPA 1633 Draft 3 Certifications: NELAC-NH2097 ,NELAC-NY12058,NJDEP-NY037	02/21/2025 11:53	02/25/2025 06:59	AM
375-22-4	Perfluoro-n-butanoic acid (PFBA)	ND		ug/kg dry	0.130	0.957	1	EPA 1633 Draft 3 Certifications: NELAC-NH2097 ,NELAC-NY12058,NJDEP-NY037	02/21/2025 11:53	02/25/2025 06:59	AM
113507-82-7	* Perfluoro(2-ethoxyethane)sulfonic acid (PFEESA)	ND		ug/kg dry	0.166	0.426	1	EPA 1633 Draft 3 Certifications: NELAC-NH2097	02/21/2025 11:53	02/25/2025 06:59	AM
151772-58-6	* Perfluoro-3,6-dioxaheptanoic acid (NFDHA)	ND		ug/kg dry	0.231	0.478	1	EPA 1633 Draft 3 Certifications: NELAC-NH2097	02/21/2025 11:53	02/25/2025 06:59	AM
377-73-1	* Perfluoro-4-oxapentanoic acid (PFMPA)	ND	PF-LCS-L	ug/kg dry	0.0742	0.478	1	EPA 1633 Draft 3 Certifications: NELAC-NH2097	02/21/2025 11:53	02/25/2025 06:59	AM
863090-89-5	* Perfluoro-5-oxahexanoic acid (PFMBA)	ND		ug/kg dry	0.115	0.478	1	EPA 1633 Draft 3 Certifications: NELAC-NH2097	02/21/2025 11:53	02/25/2025 06:59	AM
2706-91-4	* Perfluoro-1-pentanesulfonate (PFPeS)	ND		ug/kg dry	0.188	0.225	1	EPA 1633 Draft 3 Certifications: NELAC-NH2097 ,NJDEP-NY037	02/21/2025 11:53	02/25/2025 06:59	AM
757124-72-4	* 1H,1H,2H,2H-Perfluorohexanesulfonic acid (4:2 FTS)	ND		ug/kg dry	0.712	0.897	1	EPA 1633 Draft 3 Certifications: NELAC-NH2097 ,NJDEP-NY037	02/21/2025 11:53	02/25/2025 06:59	AM
13252-13-6	* HFPO-DA (Gen-X)	ND		ug/kg dry	0.727	0.957	1	EPA 1633 Draft 3 Certifications: NELAC-NH2097 ,NJDEP-NY037	02/21/2025 11:53	02/25/2025 06:59	AM
763051-92-9	* 11CL-PF3OUdS	ND		ug/kg dry	0.372	0.904	1	EPA 1633 Draft 3 Certifications: NELAC-NH2097 ,NJDEP-NY037	02/21/2025 11:53	02/25/2025 06:59	AM
756426-58-1	* 9CL-PF3ONS	ND		ug/kg dry	0.294	0.895	1	EPA 1633 Draft 3 Certifications: NELAC-NH2097 ,NJDEP-NY037	02/21/2025 11:53	02/25/2025 06:59	AM
919005-14-4	* ADONA	ND		ug/kg dry	0.208	0.904	1	EPA 1633 Draft 3 Certifications: NELAC-NH2097 ,NJDEP-NY037	02/21/2025 11:53	02/25/2025 06:59	AM
79780-39-5	* Perfluorododecanesulfonic acid (PFDoS)	ND		ug/kg dry	0.202	0.232	1	EPA 1633 Draft 3 Certifications: NELAC-NH2097	02/21/2025 11:53	02/25/2025 06:59	AM
68259-12-1	* Perfluoro-1-nonanesulfonic acid (PFNS)	ND		ug/kg dry	0.148	0.230	1	EPA 1633 Draft 3 Certifications: NELAC-NH2097 ,NJDEP-NY037	02/21/2025 11:53	02/25/2025 06:59	AM
356-02-5	* 3-Perfluoropropyl propanoic acid (FPrPA)	ND		ug/kg dry	0.758	1.20	1	EPA 1633 Draft 3 Certifications: NELAC-NH2097	02/21/2025 11:53	02/25/2025 06:59	AM
914637-49-3	* 3-Perfluoropentyl propanoic acid (FPePA)	ND		ug/kg dry	2.51	5.98	1	EPA 1633 Draft 3 Certifications: NELAC-NH2097	02/21/2025 11:53	02/25/2025 06:59	AM
812-70-4	* 3-Perfluoroheptyl propanoic acid (FHpPA)	ND		ug/kg dry	1.79	5.98	1	EPA 1633 Draft 3 Certifications: NELAC-NH2097	02/21/2025 11:53	02/25/2025 06:59	AM
24448-09-7	* N-MeFOSE	ND		ug/kg dry	0.731	2.39	1	EPA 1633 Draft 3 Certifications: NELAC-NH2097	02/21/2025 11:53	02/25/2025 06:59	AM

Sample Information

Client Sample ID: SB16_0-2 **York Sample ID:** 25B1030-01

York Project (SDG) No.	Client Project ID	Matrix	Collection Date/Time	Date Received
25B1030	170745301	Soil	February 18, 2025 1:30 pm	02/18/2025

PFAS, EPA 1633 Target List **Log-in Notes:** **Sample Notes:**

Sample Prepared by Method: EPA 1633 Prep

CAS No.	Parameter	Result	Flag	Units	Reported to LOD/MDL	LOQ	Dilution	Reference Method	Date/Time Prepared	Date/Time Analyzed	Analyst
31506-32-8	* N-MeFOSA	ND		ug/kg dry	0.215	0.239	1	EPA 1633 Draft 3 Certifications: NELAC-NH2097	02/21/2025 11:53	02/25/2025 06:59	AM
1691-99-2	* N-EtFOSE	ND		ug/kg dry	0.834	2.39	1	EPA 1633 Draft 3 Certifications: NELAC-NH2097	02/21/2025 11:53	02/25/2025 06:59	AM
4151-50-2	* N-EtFOSA	ND		ug/kg dry	0.237	0.239	1	EPA 1633 Draft 3 Certifications: NELAC-NH2097	02/21/2025 11:53	02/25/2025 06:59	AM

	Surrogate Recoveries	Result	Acceptance Range
M3PFBS	*Surrogate: M3PFBS*	*126 %*	*25-150*
13C5PFHXA	*Surrogate: M5PFHxA*	*133 %*	*25-150*
13C4PFHPA	*Surrogate: M4PFHpA*	*143 %*	*25-150*
13C3PFHXS	*Surrogate: M3PFHxS*	*131 %*	*25-150*
13C8PFOA	*Surrogate: Perfluoro-n-[13C8]octanoic aci*	*120 %*	*25-150*
13C6PFDA	*Surrogate: M6PFDA*	*125 %*	*25-150*
13C7PFUNA	*Surrogate: M7PFUdA*	*106 %*	*25-150*
960315-52-0	*Surrogate: Perfluoro-n-[1,2-13C2]dodecan*	*98.8 %*	*25-150*
13C2PFTEDA	*Surrogate: M2PFTeDA*	*89.2 %*	*10-150*
13C4PFBA	*Surrogate: Perfluoro-n-[13C4]butanoic aci*	*96.1 %*	*25-150*
13C8PFOS	*Surrogate: Perfluoro-1-[13C8]octanesulfor*	*125 %*	*25-150*
13C5PFPEA	*Surrogate: Perfluoro-n-[13C5]pentanoic ac*	*133 %*	*25-150*
13C8FOSA	*Surrogate: Perfluoro-1-[13C8]octanesulfor*	*119 %*	*10-150*
D3-NMEFOSAA	*Surrogate: d3-N-MeFOSAA*	*91.1 %*	*25-150*
D5-NETFOSAA	*Surrogate: d5-N-EtFOSAA*	*101 %*	*25-150*
M2-6:2FTS	*Surrogate: M2-6:2 FTS*	*143 %*	*25-200*
M2-8:2FTS	*Surrogate: M2-8:2 FTS*	*127 %*	*25-200*
13C9PFNA	*Surrogate: M9PFNA*	*118 %*	*25-150*
M2-4:2FTS	*Surrogate: M2-4:2 FTS*	*93.4 %*	*25-150*
936109-37-4	*Surrogate: d-N-MeFOSA*	*91.6 %*	*25-150*
936109-40-9	*Surrogate: d-N-EtFOSA*	*82.1 %*	*25-150*
M3HFPO-DA	*Surrogate: M3HFPO-DA*	*140 %*	*25-150*
D9-NETPFOSAI	*Surrogate: d9-N-EtFOSE*	*103 %*	*25-150*
D7-NMEPFOSA	*Surrogate: d7-N-MeFOSE*	*106 %*	*25-150*

Sample Information

Client Sample ID: SB16_0-2 **York Sample ID:** 25B1030-01

York Project (SDG) No.	Client Project ID	Matrix	Collection Date/Time	Date Received
25B1030	170745301	Soil	February 18, 2025 1:30 pm	02/18/2025

PEST, 8081 MASTER

Log-in Notes:

Sample Notes:

Sample Prepared by Method: EPA 3550C

CAS No.	Parameter	Result	Flag	Units	Reported to LOQ	Dilution	Reference Method	Date/Time Prepared	Date/Time Analyzed	Analyst
72-54-8	4,4'-DDD	ND		mg/kg dry	0.00198	5	EPA 8081B	02/20/2025 08:24	02/21/2025 11:29	RJ
							Certifications:	CTDOH-PH-0723,NELAC-NY10854,NJDEP-CT005,PADEP-68-044		
72-55-9	4,4'-DDE	ND		mg/kg dry	0.00198	5	EPA 8081B	02/20/2025 08:24	02/21/2025 11:29	RJ
							Certifications:	CTDOH-PH-0723,NELAC-NY10854,NJDEP-CT005,PADEP-68-044		
50-29-3	4,4'-DDT	ND		mg/kg dry	0.00198	5	EPA 8081B	02/20/2025 08:24	02/21/2025 11:29	RJ
							Certifications:	CTDOH-PH-0723,NELAC-NY10854,NJDEP-CT005,PADEP-68-044		
309-00-2	Aldrin	ND		mg/kg dry	0.00198	5	EPA 8081B	02/20/2025 08:24	02/21/2025 11:29	RJ
							Certifications:	CTDOH-PH-0723,NELAC-NY10854,NJDEP-CT005,PADEP-68-044		
319-84-6	alpha-BHC	ND		mg/kg dry	0.00198	5	EPA 8081B	02/20/2025 08:24	02/21/2025 11:29	RJ
							Certifications:	CTDOH-PH-0723,NELAC-NY10854,NJDEP-CT005,PADEP-68-044		
5103-71-9	alpha-Chlordane	ND		mg/kg dry	0.00198	5	EPA 8081B	02/20/2025 08:24	02/21/2025 11:29	RJ
							Certifications:	NELAC-NY10854,NJDEP-CT005		
319-85-7	beta-BHC	ND		mg/kg dry	0.00198	5	EPA 8081B	02/20/2025 08:24	02/21/2025 11:29	RJ
							Certifications:	CTDOH-PH-0723,NELAC-NY10854,NJDEP-CT005,PADEP-68-044		
319-86-8	delta-BHC	ND		mg/kg dry	0.00198	5	EPA 8081B	02/20/2025 08:24	02/21/2025 11:29	RJ
							Certifications:	CTDOH-PH-0723,NELAC-NY10854,NJDEP-CT005,PADEP-68-044		
60-57-1	Dieldrin	ND		mg/kg dry	0.00198	5	EPA 8081B	02/20/2025 08:24	02/21/2025 11:29	RJ
							Certifications:	CTDOH-PH-0723,NELAC-NY10854,NJDEP-CT005,PADEP-68-044		
959-98-8	Endosulfan I	ND		mg/kg dry	0.00198	5	EPA 8081B	02/20/2025 08:24	02/21/2025 11:29	RJ
							Certifications:	CTDOH-PH-0723,NELAC-NY10854,NJDEP-CT005,PADEP-68-044		
33213-65-9	Endosulfan II	ND		mg/kg dry	0.00198	5	EPA 8081B	02/20/2025 08:24	02/21/2025 11:29	RJ
							Certifications:	CTDOH-PH-0723,NELAC-NY10854		
1031-07-8	Endosulfan sulfate	ND		mg/kg dry	0.00198	5	EPA 8081B	02/20/2025 08:24	02/21/2025 11:29	RJ
							Certifications:	CTDOH-PH-0723,NELAC-NY10854,NJDEP-CT005,PADEP-68-044		
72-20-8	Endrin	ND		mg/kg dry	0.00198	5	EPA 8081B	02/20/2025 08:24	02/21/2025 11:29	RJ
							Certifications:	CTDOH-PH-0723,NELAC-NY10854,NJDEP-CT005,PADEP-68-044		
7421-93-4	Endrin aldehyde	ND		mg/kg dry	0.00198	5	EPA 8081B	02/20/2025 08:24	02/21/2025 11:29	RJ
							Certifications:	CTDOH-PH-0723,NELAC-NY10854,NJDEP-CT005,PADEP-68-044		
53494-70-5	Endrin ketone	ND		mg/kg dry	0.00198	5	EPA 8081B	02/20/2025 08:24	02/21/2025 11:29	RJ
							Certifications:	CTDOH-PH-0723,NELAC-NY10854,NJDEP-CT005,PADEP-68-044		
58-89-9	gamma-BHC (Lindane)	ND		mg/kg dry	0.00198	5	EPA 8081B	02/20/2025 08:24	02/21/2025 11:29	RJ
							Certifications:	CTDOH-PH-0723,NELAC-NY10854,NJDEP-CT005,PADEP-68-044		
5566-34-7	gamma-Chlordane	ND		mg/kg dry	0.00198	5	EPA 8081B	02/20/2025 08:24	02/21/2025 11:29	RJ
							Certifications:	NELAC-NY10854,NJDEP-CT005		
76-44-8	Heptachlor	ND		mg/kg dry	0.00198	5	EPA 8081B	02/20/2025 08:24	02/21/2025 11:29	RJ
							Certifications:	CTDOH-PH-0723,NELAC-NY10854,NJDEP-CT005,PADEP-68-044		
1024-57-3	Heptachlor epoxide	ND		mg/kg dry	0.00198	5	EPA 8081B	02/20/2025 08:24	02/21/2025 11:29	RJ
							Certifications:	CTDOH-PH-0723,NELAC-NY10854,NJDEP-CT005,PADEP-68-044		
72-43-5	Methoxychlor	ND		mg/kg dry	0.00198	5	EPA 8081B	02/20/2025 08:24	02/21/2025 11:29	RJ
							Certifications:	CTDOH-PH-0723,NELAC-NY10854,NJDEP-CT005,PADEP-68-044		
8001-35-2	Toxaphene	ND		mg/kg dry	0.198	5	EPA 8081B	02/20/2025 08:24	02/21/2025 11:29	RJ
							Certifications:	CTDOH-PH-0723,NELAC-NY10854,NJDEP-CT005,PADEP-68-044		

Sample Information

Client Sample ID: SB16_0-2 **York Sample ID:** 25B1030-01

York Project (SDG) No.	Client Project ID	Matrix	Collection Date/Time	Date Received
25B1030	170745301	Soil	February 18, 2025 1:30 pm	02/18/2025

PEST, 8081 MASTER

Log-in Notes: **Sample Notes:**

Sample Prepared by Method: EPA 3550C

CAS No.	Parameter	Result	Flag	Units	Reported to LOQ	Dilution	Reference Method	Date/Time Prepared	Date/Time Analyzed	Analyst
57-74-9	* Chlordane, total	ND		mg/kg dry	0.0396	5	EPA 8081B	02/20/2025 08:24	02/21/2025 11:29	RJ
							Certifications:			

	Surrogate Recoveries	Result	Acceptance Range
2051-24-3	*Surrogate: Decachlorobiphenyl*	*51.7 %*	*30-150*
877-09-8	*Surrogate: Tetrachloro-m-xylene*	*46.4 %*	*30-150*

PCB, 8082 MASTER

Log-in Notes: **Sample Notes:**

Sample Prepared by Method: EPA 3550C

CAS No.	Parameter	Result	Flag	Units	Reported to LOQ	Dilution	Reference Method	Date/Time Prepared	Date/Time Analyzed	Analyst
12674-11-2	Aroclor 1016	ND		mg/kg dry	0.0199	1	EPA 8082A	02/20/2025 08:20	02/21/2025 18:41	NF
							Certifications:	NELAC-NY10854,CTDOH-PH-0723,NJDEP-CT005,PADEP-68-044		
11104-28-2	Aroclor 1221	ND		mg/kg dry	0.0199	1	EPA 8082A	02/20/2025 08:20	02/21/2025 18:41	NF
							Certifications:	NELAC-NY10854,CTDOH-PH-0723,NJDEP-CT005,PADEP-68-044		
11141-16-5	Aroclor 1232	ND		mg/kg dry	0.0199	1	EPA 8082A	02/20/2025 08:20	02/21/2025 18:41	NF
							Certifications:	NELAC-NY10854,CTDOH-PH-0723,NJDEP-CT005,PADEP-68-044		
53469-21-9	Aroclor 1242	ND		mg/kg dry	0.0199	1	EPA 8082A	02/20/2025 08:20	02/21/2025 18:41	NF
							Certifications:	NELAC-NY10854,CTDOH-PH-0723,NJDEP-CT005,PADEP-68-044		
12672-29-6	Aroclor 1248	ND		mg/kg dry	0.0199	1	EPA 8082A	02/20/2025 08:20	02/21/2025 18:41	NF
							Certifications:	NELAC-NY10854,CTDOH-PH-0723,NJDEP-CT005,PADEP-68-044		
11097-69-1	Aroclor 1254	ND		mg/kg dry	0.0199	1	EPA 8082A	02/20/2025 08:20	02/21/2025 18:41	NF
							Certifications:	NELAC-NY10854,CTDOH-PH-0723,NJDEP-CT005,PADEP-68-044		
11096-82-5	Aroclor 1260	ND		mg/kg dry	0.0199	1	EPA 8082A	02/20/2025 08:20	02/21/2025 18:41	NF
							Certifications:	NELAC-NY10854,CTDOH-PH-0723,NJDEP-CT005,PADEP-68-044		
1336-36-3	* Total PCBs	ND		mg/kg dry	0.0199	1	EPA 8082A	02/20/2025 08:20	02/21/2025 18:41	NF
							Certifications:			

	Surrogate Recoveries	Result	Acceptance Range
877-09-8	*Surrogate: Tetrachloro-m-xylene*	*54.5 %*	*30-120*
2051-24-3	*Surrogate: Decachlorobiphenyl*	*43.5 %*	*30-120*

HERB, 8151 MASTER

Log-in Notes: **Sample Notes:**

Sample Prepared by Method: EPA 3550C/8151A

CAS No.	Parameter	Result	Flag	Units	Reported to LOQ	Dilution	Reference Method	Date/Time Prepared	Date/Time Analyzed	Analyst
93-76-5	2,4,5-T	ND		mg/kg dry	0.0235	1	EPA 8151A	02/19/2025 09:07	02/20/2025 12:12	GXB
							Certifications:	CTDOH-PH-0723,NELAC-NY10854,NJDEP-CT005,PADEP-68-044		
93-72-1	2,4,5-TP (Silvex)	ND		mg/kg dry	0.0235	1	EPA 8151A	02/19/2025 09:07	02/20/2025 12:12	GXB
							Certifications:	CTDOH-PH-0723,NELAC-NY10854,NJDEP-CT005,PADEP-68-044		
94-75-7	2,4-D	ND		mg/kg dry	0.0235	1	EPA 8151A	02/19/2025 09:07	02/20/2025 12:12	GXB
							Certifications:	CTDOH-PH-0723,NELAC-NY10854,NJDEP-CT005,PADEP-68-044		

	Surrogate Recoveries	Result	Acceptance Range

Sample Information

Client Sample ID: SB16_0-2 **York Sample ID:** 25B1030-01

York Project (SDG) No.	Client Project ID	Matrix	Collection Date/Time	Date Received
25B1030	170745301	Soil	February 18, 2025 1:30 pm	02/18/2025

HERB, 8151 MASTER

Log-in Notes: **Sample Notes:**

Sample Prepared by Method: EPA 3550C/8151A

CAS No.	Parameter	Result	Flag	Units	Reported to LOQ	Dilution	Reference Method	Date/Time Prepared	Date/Time Analyzed	Analyst
19719-28-9	*Surrogate: 2,4-Dichlorophenylacetic acid (.*	*49.2 %*			*21-150*					

Metals, Target Analyte

Log-in Notes: **Sample Notes:**

Sample Prepared by Method: EPA 3050B

CAS No.	Parameter	Result	Flag	Units	Reported to LOQ	Dilution	Reference Method	Date/Time Prepared	Date/Time Analyzed	Analyst
7429-90-5	**Aluminum**	**4870**		mg/kg dry	5.00	1	EPA 6010D	02/20/2025 14:46	02/21/2025 12:18	JWT
							Certifications:	CTDOH-PH-0723,NELAC-NY10854,NJDEP-CT005,PADEP-68-044		
7440-36-0	Antimony	ND		mg/kg dry	2.50	1	EPA 6010D	02/20/2025 14:46	02/21/2025 12:18	JWT
							Certifications:	CTDOH-PH-0723,NELAC-NY10854,NJDEP-CT005,PADEP-68-044		
7440-38-2	**Arsenic**	**4.43**		mg/kg dry	1.50	1	EPA 6010D	02/20/2025 14:46	02/21/2025 12:18	JWT
							Certifications:	CTDOH-PH-0723,NELAC-NY10854,NJDEP-CT005,PADEP-68-044		
7440-39-3	**Barium**	**73.8**		mg/kg dry	2.50	1	EPA 6010D	02/20/2025 14:46	02/21/2025 12:18	JWT
							Certifications:	CTDOH-PH-0723,NELAC-NY10854,NJDEP-CT005,PADEP-68-044		
7440-41-7	**Beryllium**	**0.276**		mg/kg dry	0.050	1	EPA 6010D	02/20/2025 14:46	02/21/2025 12:18	JWT
							Certifications:	CTDOH-PH-0723,NELAC-NY10854,NJDEP-CT005,PADEP-68-044		
7440-43-9	Cadmium	ND		mg/kg dry	0.300	1	EPA 6010D	02/20/2025 14:46	02/21/2025 12:18	JWT
							Certifications:	CTDOH-PH-0723,NELAC-NY10854,NJDEP-CT005,PADEP-68-044		
7440-70-2	**Calcium**	**29200**		mg/kg dry	5.00	1	EPA 6010D	02/20/2025 14:46	02/21/2025 12:18	JWT
							Certifications:	CTDOH-PH-0723,NELAC-NY10854,NJDEP-CT005,PADEP-68-044		
7440-47-3	**Chromium**	**9.94**		mg/kg dry	0.501	1	EPA 6010D	02/20/2025 14:46	02/21/2025 12:18	JWT
							Certifications:	CTDOH-PH-0723,NELAC-NY10854,NJDEP-CT005,PADEP-68-044		
7440-48-4	**Cobalt**	**3.41**		mg/kg dry	0.400	1	EPA 6010D	02/20/2025 14:46	02/21/2025 12:18	JWT
							Certifications:	CTDOH-PH-0723,NELAC-NY10854,NJDEP-CT005,PADEP-68-044		
7440-50-8	**Copper**	**44.9**		mg/kg dry	2.00	1	EPA 6010D	02/20/2025 14:46	02/21/2025 12:18	JWT
							Certifications:	CTDOH-PH-0723,NELAC-NY10854,NJDEP-CT005,PADEP-68-044		
7439-89-6	**Iron**	**6540**		mg/kg dry	25.0	1	EPA 6010D	02/20/2025 14:46	02/21/2025 12:18	JWT
							Certifications:	CTDOH-PH-0723,NELAC-NY10854,NJDEP-CT005,PADEP-68-044		
7439-92-1	**Lead**	**209**		mg/kg dry	0.501	1	EPA 6010D	02/20/2025 14:46	02/21/2025 12:18	JWT
							Certifications:	CTDOH-PH-0723,NELAC-NY10854,NJDEP-CT005,PADEP-68-044		
7439-95-4	**Magnesium**	**1780**		mg/kg dry	5.01	1	EPA 6010D	02/20/2025 14:46	02/21/2025 12:18	JWT
							Certifications:	CTDOH-PH-0723,NELAC-NY10854,NJDEP-CT005,PADEP-68-044		
7439-96-5	**Manganese**	**139**		mg/kg dry	0.501	1	EPA 6010D	02/20/2025 14:46	02/21/2025 12:18	JWT
							Certifications:	CTDOH-PH-0723,NELAC-NY10854,NJDEP-CT005,PADEP-68-044		
7440-02-0	**Nickel**	**7.94**		mg/kg dry	0.997	1	EPA 6010D	02/20/2025 14:46	02/21/2025 12:18	JWT
							Certifications:	CTDOH-PH-0723,NELAC-NY10854,NJDEP-CT005,PADEP-68-044		
7440-09-7	**Potassium**	**536**	B	mg/kg dry	5.01	1	EPA 6010D	02/20/2025 14:46	02/21/2025 12:18	JWT
							Certifications:	CTDOH-PH-0723,NELAC-NY10854,NJDEP-CT005,PADEP-68-044		
7782-49-2	Selenium	ND		mg/kg dry	2.50	1	EPA 6010D	02/20/2025 14:46	02/21/2025 12:18	JWT
							Certifications:	CTDOH-PH-0723,NELAC-NY10854,NJDEP-CT005,PADEP-68-044		
7440-22-4	Silver	ND		mg/kg dry	0.504	1	EPA 6010D	02/20/2025 14:46	02/21/2025 12:18	JWT
							Certifications:	CTDOH-PH-0723,NELAC-NY10854,NJDEP-CT005,PADEP-68-044		

Sample Information

Client Sample ID: SB16_0-2 **York Sample ID:** 25B1030-01

York Project (SDG) No.	Client Project ID	Matrix	Collection Date/Time	Date Received
25B1030	170745301	Soil	February 18, 2025 1:30 pm	02/18/2025

Metals, Target Analyte

Log-in Notes: **Sample Notes:**

Sample Prepared by Method: EPA 3050B

CAS No.	Parameter	Result	Flag	Units	Reported to LOQ	Dilution	Reference Method	Date/Time Prepared	Date/Time Analyzed	Analyst
7440-23-5	**Sodium**	**225**		mg/kg dry	50.0	1	EPA 6010D	02/20/2025 14:46	02/21/2025 12:18	JWT
							Certifications:	CTDOH-PH-0723,NELAC-NY10854,NJDEP-CT005,PADEP-68-044		
7440-28-0	Thallium	ND		mg/kg dry	2.01	1	EPA 6010D	02/20/2025 14:46	02/21/2025 12:18	JWT
							Certifications:	CTDOH-PH-0723,NELAC-NY10854,NJDEP-CT005,PADEP-68-044		
7440-62-2	**Vanadium**	**11.6**		mg/kg dry	0.997	1	EPA 6010D	02/20/2025 14:46	02/21/2025 12:18	JWT
							Certifications:	CTDOH-PH-0723,NELAC-NY10854,NJDEP-CT005,PADEP-68-044		
7440-66-6	**Zinc**	**31.0**		mg/kg dry	2.49	1	EPA 6010D	02/20/2025 14:46	02/21/2025 12:18	JWT
							Certifications:	CTDOH-PH-0723,NELAC-NY10854,NJDEP-CT005,PADEP-68-044		

Mercury by 7473

Log-in Notes: **Sample Notes:**

Sample Prepared by Method: EPA 7473 soil

CAS No.	Parameter	Result	Flag	Units	Reported to LOQ	Dilution	Reference Method	Date/Time Prepared	Date/Time Analyzed	Analyst
7439-97-6	**Mercury**	**0.0844**		mg/kg dry	0.0360	1	EPA 7473	02/21/2025 12:39	02/22/2025 12:07	DRS
							Certifications:	CTDOH-PH-0723,NJDEP-CT005,NELAC-NY10854,PADEP-68-044		

Chromium, Hexavalent

Log-in Notes: **Sample Notes:**

Sample Prepared by Method: EPA SW846-3060

CAS No.	Parameter	Result	Flag	Units	Reported to LOQ	Dilution	Reference Method	Date/Time Prepared	Date/Time Analyzed	Analyst
18540-29-9	Chromium, Hexavalent	ND		mg/kg dry	0.600	1	EPA 7196A	02/20/2025 16:33	02/20/2025 22:00	SHS
							Certifications:	NJDEP-CT005,CTDOH-PH-0723,NELAC-NY10854,PADEP-68-044		

Chromium, Trivalent

Log-in Notes: **Sample Notes:**

Sample Prepared by Method: Analysis Preparation

CAS No.	Parameter	Result	Flag	Units	Reported to LOQ	Dilution	Reference Method	Date/Time Prepared	Date/Time Analyzed	Analyst
16065-83-1	* **Chromium, Trivalent**	**9.94**		mg/kg	0.500	1	Calculation	02/24/2025 14:48	02/24/2025 14:51	SL
							Certifications:			

Cyanide, Total

Log-in Notes: **Sample Notes:**

Sample Prepared by Method: Analysis Preparation Soil

CAS No.	Parameter	Result	Flag	Units	Reported to LOQ	Dilution	Reference Method	Date/Time Prepared	Date/Time Analyzed	Analyst
57-12-5	Cyanide, total	ND		mg/kg dry	0.600	1	EPA 9014/9010C	02/21/2025 13:58	02/21/2025 16:15	CB
							Certifications:	NELAC-NY10854,CTDOH-PH-0723,NJDEP-CT005,PADEP-68-044		

Total Solids

Log-in Notes: **Sample Notes:**

Sample Prepared by Method: % Solids Prep

CAS No.	Parameter	Result	Flag	Units	Reported to LOQ	Dilution	Reference Method	Date/Time Prepared	Date/Time Analyzed	Analyst

Sample Information

Client Sample ID: SB16_0-2 **York Sample ID:** 25B1030-01

York Project (SDG) No.	Client Project ID	Matrix	Collection Date/Time	Date Received
25B1030	170745301	Soil	February 18, 2025 1:30 pm	02/18/2025

Total Solids

Log-in Notes:

Sample Notes:

Sample Prepared by Method: % Solids Prep

CAS No.	Parameter	Result	Flag	Units	Reported to LOQ	Dilution	Reference Method	Date/Time Prepared	Date/Time Analyzed	Analyst
solids	* % Solids	83.3		%	0.100	1	SM 2540G	02/19/2025 15:52	02/19/2025 22:00	SHS
							Certifications: CTDOH-PH-0723			

Sample Information

Client Sample ID: SB17_0-2 **York Sample ID:** 25B1030-03

York Project (SDG) No.	Client Project ID	Matrix	Collection Date/Time	Date Received
25B1030	170745301	Soil	February 18, 2025 2:30 pm	02/18/2025

VOA, 8260 MASTER

Log-in Notes:

Sample Notes:

Sample Prepared by Method: EPA 5035A

CAS No.	Parameter	Result	Flag	Units	Reported to LOD/MDL	LOQ	Dilution	Reference Method	Date/Time Prepared	Date/Time Analyzed	Analyst
630-20-6	1,1,1,2-Tetrachloroethane	ND		mg/kg dry	0.0046	0.0092	1	EPA 8260D	02/19/2025 10:00	02/19/2025 17:23	AC
								Certifications:	CTDOH-PH-0723,NELAC-NY10854,NELAC-NY12058,NJDEP-CT		
71-55-6	1,1,1-Trichloroethane	ND		mg/kg dry	0.0046	0.0092	1	EPA 8260D	02/19/2025 10:00	02/19/2025 17:23	AC
								Certifications:	CTDOH-PH-0723,NELAC-NY10854,NELAC-NY12058,NJDEP-CT		
79-34-5	1,1,2,2-Tetrachloroethane	ND		mg/kg dry	0.0046	0.0092	1	EPA 8260D	02/19/2025 10:00	02/19/2025 17:23	AC
								Certifications:	CTDOH-PH-0723,NELAC-NY10854,NELAC-NY12058,NJDEP-CT		
76-13-1	1,1,2-Trichloro-1,2,2-trifluoroethane (Freon 113)	ND		mg/kg dry	0.0046	0.0092	1	EPA 8260D	02/19/2025 10:00	02/19/2025 17:23	AC
								Certifications:	CTDOH-PH-0723,NELAC-NY10854,NELAC-NY12058,NJDEP-CT		
79-00-5	1,1,2-Trichloroethane	ND		mg/kg dry	0.0046	0.0092	1	EPA 8260D	02/19/2025 10:00	02/19/2025 17:23	AC
								Certifications:	CTDOH-PH-0723,NELAC-NY10854,NELAC-NY12058,NJDEP-CT		
75-34-3	1,1-Dichloroethane	ND		mg/kg dry	0.0046	0.0092	1	EPA 8260D	02/19/2025 10:00	02/19/2025 17:23	AC
								Certifications:	CTDOH-PH-0723,NELAC-NY10854,NELAC-NY12058,NJDEP-CT		
75-35-4	1,1-Dichloroethylene	ND		mg/kg dry	0.0046	0.0092	1	EPA 8260D	02/19/2025 10:00	02/19/2025 17:23	AC
								Certifications:	CTDOH-PH-0723,NELAC-NY10854,NELAC-NY12058,NJDEP-CT		
87-61-6	1,2,3-Trichlorobenzene	ND		mg/kg dry	0.0046	0.0092	1	EPA 8260D	02/19/2025 10:00	02/19/2025 17:23	AC
								Certifications:	NELAC-NY10854,NELAC-NY12058,NJDEP-CT005,PADEP-68-04		
96-18-4	1,2,3-Trichloropropane	ND		mg/kg dry	0.0046	0.0092	1	EPA 8260D	02/19/2025 10:00	02/19/2025 17:23	AC
								Certifications:	NELAC-NY10854,NELAC-NY12058,NJDEP-CT005		
120-82-1	1,2,4-Trichlorobenzene	ND		mg/kg dry	0.0046	0.0092	1	EPA 8260D	02/19/2025 10:00	02/19/2025 17:23	AC
								Certifications:	NELAC-NY10854,NELAC-NY12058,NJDEP-CT005,PADEP-68-04		
95-63-6	1,2,4-Trimethylbenzene	ND		mg/kg dry	0.0046	0.0092	1	EPA 8260D	02/19/2025 10:00	02/19/2025 17:23	AC
								Certifications:	CTDOH-PH-0723,NELAC-NY10854,NELAC-NY12058,NJDEP-CT		
96-12-8	1,2-Dibromo-3-chloropropane	ND		mg/kg dry	0.0046	0.0092	1	EPA 8260D	02/19/2025 10:00	02/19/2025 17:23	AC
								Certifications:	CTDOH-PH-0723,NELAC-NY10854,NELAC-NY12058,NJDEP-CT		
106-93-4	1,2-Dibromoethane	ND		mg/kg dry	0.0046	0.0092	1	EPA 8260D	02/19/2025 10:00	02/19/2025 17:23	AC
								Certifications:	CTDOH-PH-0723,NELAC-NY10854,NELAC-NY12058,NJDEP-CT		
95-50-1	1,2-Dichlorobenzene	ND		mg/kg dry	0.0046	0.0092	1	EPA 8260D	02/19/2025 10:00	02/19/2025 17:23	AC
								Certifications:	CTDOH-PH-0723,NELAC-NY10854,NELAC-NY12058,NJDEP-CT		
107-06-2	1,2-Dichloroethane	ND		mg/kg dry	0.0046	0.0092	1	EPA 8260D	02/19/2025 10:00	02/19/2025 17:23	AC
								Certifications:	CTDOH-PH-0723,NELAC-NY10854,NELAC-NY12058,NJDEP-CT		
78-87-5	1,2-Dichloropropane	ND		mg/kg dry	0.0046	0.0092	1	EPA 8260D	02/19/2025 10:00	02/19/2025 17:23	AC
								Certifications:	CTDOH-PH-0723,NELAC-NY10854,NELAC-NY12058,NJDEP-CT		
108-67-8	1,3,5-Trimethylbenzene	ND		mg/kg dry	0.0046	0.0092	1	EPA 8260D	02/19/2025 10:00	02/19/2025 17:23	AC
								Certifications:	CTDOH-PH-0723,NELAC-NY10854,NELAC-NY12058,NJDEP-CT		
541-73-1	1,3-Dichlorobenzene	ND		mg/kg dry	0.0046	0.0092	1	EPA 8260D	02/19/2025 10:00	02/19/2025 17:23	AC
								Certifications:	CTDOH-PH-0723,NELAC-NY10854,NELAC-NY12058,NJDEP-CT		
106-46-7	1,4-Dichlorobenzene	ND		mg/kg dry	0.0046	0.0092	1	EPA 8260D	02/19/2025 10:00	02/19/2025 17:23	AC
								Certifications:	CTDOH-PH-0723,NELAC-NY10854,NELAC-NY12058,NJDEP-CT		
123-91-1	1,4-Dioxane	ND		mg/kg dry	0.092	0.18	1	EPA 8260D	02/19/2025 10:00	02/19/2025 17:23	AC
								Certifications:	NELAC-NY10854,NELAC-NY12058,NJDEP-CT005,PADEP-68-04		
78-93-3	2-Butanone	ND		mg/kg dry	0.0046	0.0092	1	EPA 8260D	02/19/2025 10:00	02/19/2025 17:23	AC
								Certifications:	CTDOH-PH-0723,NELAC-NY10854,NELAC-NY12058,NJDEP-CT		

Sample Information

Client Sample ID: SB17_0-2 **York Sample ID:** 25B1030-03

York Project (SDG) No.	Client Project ID	Matrix	Collection Date/Time	Date Received
25B1030	170745301	Soil	February 18, 2025 2:30 pm	02/18/2025

VOA, 8260 MASTER **Log-in Notes:** **Sample Notes:**

Sample Prepared by Method: EPA 5035A

CAS No.	Parameter	Result	Flag	Units	Reported to LOD/MDL	LOQ	Dilution	Reference Method	Date/Time Prepared	Date/Time Analyzed	Analyst
591-78-6	2-Hexanone	ND		mg/kg dry	0.0046	0.0092	1	EPA 8260D	02/19/2025 10:00	02/19/2025 17:23	AC
								Certifications:	CTDOH-PH-0723,NELAC-NY10854,NELAC-NY12058,NJDEP-CT		
108-10-1	4-Methyl-2-pentanone	ND	QL-02	mg/kg dry	0.0046	0.0092	1	EPA 8260D	02/19/2025 10:00	02/19/2025 17:23	AC
								Certifications:	CTDOH-PH-0723,NELAC-NY10854,NELAC-NY12058,NJDEP-CT		
67-64-1	**Acetone**	**0.0094**	J, ICVE	mg/kg dry	0.0092	0.018	1	EPA 8260D	02/19/2025 10:00	02/19/2025 17:23	AC
								Certifications:	CTDOH-PH-0723,NELAC-NY10854,NELAC-NY12058,NJDEP-CT		
107-02-8	Acrolein	ND		mg/kg dry	0.0092	0.018	1	EPA 8260D	02/19/2025 10:00	02/19/2025 17:23	AC
								Certifications:	CTDOH-PH-0723,NELAC-NY10854,NELAC-NY12058,NJDEP-CT		
107-13-1	Acrylonitrile	ND		mg/kg dry	0.0046	0.0092	1	EPA 8260D	02/19/2025 10:00	02/19/2025 17:23	AC
								Certifications:	CTDOH-PH-0723,NELAC-NY10854,NELAC-NY12058,NJDEP-CT		
71-43-2	Benzene	ND		mg/kg dry	0.0046	0.0092	1	EPA 8260D	02/19/2025 10:00	02/19/2025 17:23	AC
								Certifications:	CTDOH-PH-0723,NELAC-NY10854,NELAC-NY12058,NJDEP-CT		
74-97-5	Bromochloromethane	ND		mg/kg dry	0.0046	0.0092	1	EPA 8260D	02/19/2025 10:00	02/19/2025 17:23	AC
								Certifications:	NELAC-NY10854,NELAC-NY12058,NJDEP-CT005,PADEP-68-04		
75-27-4	Bromodichloromethane	ND		mg/kg dry	0.0046	0.0092	1	EPA 8260D	02/19/2025 10:00	02/19/2025 17:23	AC
								Certifications:	CTDOH-PH-0723,NELAC-NY10854,NELAC-NY12058,NJDEP-CT		
75-25-2	Bromoform	ND		mg/kg dry	0.0046	0.0092	1	EPA 8260D	02/19/2025 10:00	02/19/2025 17:23	AC
								Certifications:	CTDOH-PH-0723,NELAC-NY10854,NELAC-NY12058,NJDEP-CT		
74-83-9	Bromomethane	ND		mg/kg dry	0.0046	0.0092	1	EPA 8260D	02/19/2025 10:00	02/19/2025 17:23	AC
								Certifications:	CTDOH-PH-0723,NELAC-NY10854,NELAC-NY12058,NJDEP-CT		
75-15-0	Carbon disulfide	ND		mg/kg dry	0.0046	0.0092	1	EPA 8260D	02/19/2025 10:00	02/19/2025 17:23	AC
								Certifications:	CTDOH-PH-0723,NELAC-NY10854,NELAC-NY12058,NJDEP-CT		
56-23-5	Carbon tetrachloride	ND		mg/kg dry	0.0046	0.0092	1	EPA 8260D	02/19/2025 10:00	02/19/2025 17:23	AC
								Certifications:	CTDOH-PH-0723,NELAC-NY10854,NELAC-NY12058,NJDEP-CT		
108-90-7	Chlorobenzene	ND		mg/kg dry	0.0046	0.0092	1	EPA 8260D	02/19/2025 10:00	02/19/2025 17:23	AC
								Certifications:	CTDOH-PH-0723,NELAC-NY10854,NELAC-NY12058,NJDEP-CT		
75-00-3	Chloroethane	ND		mg/kg dry	0.0046	0.0092	1	EPA 8260D	02/19/2025 10:00	02/19/2025 17:23	AC
								Certifications:	CTDOH-PH-0723,NELAC-NY10854,NELAC-NY12058,NJDEP-CT		
67-66-3	Chloroform	ND		mg/kg dry	0.0046	0.0092	1	EPA 8260D	02/19/2025 10:00	02/19/2025 17:23	AC
								Certifications:	CTDOH-PH-0723,NELAC-NY10854,NELAC-NY12058,NJDEP-CT		
74-87-3	Chloromethane	ND		mg/kg dry	0.0046	0.0092	1	EPA 8260D	02/19/2025 10:00	02/19/2025 17:23	AC
								Certifications:	CTDOH-PH-0723,NELAC-NY10854,NELAC-NY12058,NJDEP-CT		
156-59-2	cis-1,2-Dichloroethylene	ND		mg/kg dry	0.0046	0.0092	1	EPA 8260D	02/19/2025 10:00	02/19/2025 17:23	AC
								Certifications:	CTDOH-PH-0723,NELAC-NY10854,NELAC-NY12058,NJDEP-CT		
10061-01-5	cis-1,3-Dichloropropylene	ND		mg/kg dry	0.0046	0.0092	1	EPA 8260D	02/19/2025 10:00	02/19/2025 17:23	AC
								Certifications:	CTDOH-PH-0723,NELAC-NY10854,NELAC-NY12058,NJDEP-CT		
110-82-7	Cyclohexane	ND		mg/kg dry	0.0046	0.0092	1	EPA 8260D	02/19/2025 10:00	02/19/2025 17:23	AC
								Certifications:	NELAC-NY10854,NELAC-NY12058,NJDEP-CT005,PADEP-68-04		
124-48-1	Dibromochloromethane	ND		mg/kg dry	0.0046	0.0092	1	EPA 8260D	02/19/2025 10:00	02/19/2025 17:23	AC
								Certifications:	NELAC-NY10854,NELAC-NY12058,NJDEP-CT005,PADEP-68-04		
74-95-3	Dibromomethane	ND		mg/kg dry	0.0046	0.0092	1	EPA 8260D	02/19/2025 10:00	02/19/2025 17:23	AC
								Certifications:	NELAC-NY10854,NELAC-NY12058,NJDEP-CT005,PADEP-68-04		
75-71-8	Dichlorodifluoromethane	ND		mg/kg dry	0.0046	0.0092	1	EPA 8260D	02/19/2025 10:00	02/19/2025 17:23	AC
								Certifications:	NELAC-NY10854,NELAC-NY12058,NJDEP-CT005,PADEP-68-04		

Sample Information

Client Sample ID: SB17_0-2 **York Sample ID:** 25B1030-03

York Project (SDG) No.	Client Project ID	Matrix	Collection Date/Time	Date Received
25B1030	170745301	Soil	February 18, 2025 2:30 pm	02/18/2025

VOA, 8260 MASTER

Log-in Notes:

Sample Notes:

Sample Prepared by Method: EPA 5035A

CAS No.	Parameter	Result	Flag	Units	Reported to LOD/MDL	LOQ	Dilution	Reference Method	Date/Time Prepared	Date/Time Analyzed	Analyst
100-41-4	Ethyl Benzene	ND		mg/kg dry	0.0046	0.0092	1	EPA 8260D	02/19/2025 10:00	02/19/2025 17:23	AC
								Certifications:	CTDOH-PH-0723,NELAC-NY10854,NELAC-NY12058,NJDEP-CT		
87-68-3	Hexachlorobutadiene	ND		mg/kg dry	0.0046	0.0092	1	EPA 8260D	02/19/2025 10:00	02/19/2025 17:23	AC
								Certifications:	NELAC-NY10854,NELAC-NY12058,NJDEP-CT005,PADEP-68-04		
98-82-8	Isopropylbenzene	ND		mg/kg dry	0.0046	0.0092	1	EPA 8260D	02/19/2025 10:00	02/19/2025 17:23	AC
								Certifications:	CTDOH-PH-0723,NELAC-NY10854,NELAC-NY12058,NJDEP-CT		
79-20-9	Methyl acetate	ND	ICVE	mg/kg dry	0.0046	0.0092	1	EPA 8260D	02/19/2025 10:00	02/19/2025 17:23	AC
								Certifications:	NELAC-NY10854,NELAC-NY12058,NJDEP-CT005,PADEP-68-04		
1634-04-4	Methyl tert-butyl ether (MTBE)	ND		mg/kg dry	0.0046	0.0092	1	EPA 8260D	02/19/2025 10:00	02/19/2025 17:23	AC
								Certifications:	CTDOH-PH-0723,NELAC-NY10854,NELAC-NY12058,NJDEP-CT		
108-87-2	Methylcyclohexane	ND		mg/kg dry	0.0046	0.0092	1	EPA 8260D	02/19/2025 10:00	02/19/2025 17:23	AC
								Certifications:	NELAC-NY10854,NELAC-NY12058,NJDEP-CT005,PADEP-68-04		
75-09-2	Methylene chloride	ND		mg/kg dry	0.0092	0.018	1	EPA 8260D	02/19/2025 10:00	02/19/2025 17:23	AC
								Certifications:	CTDOH-PH-0723,NELAC-NY10854,NELAC-NY12058,NJDEP-CT		
104-51-8	n-Butylbenzene	ND		mg/kg dry	0.0046	0.0092	1	EPA 8260D	02/19/2025 10:00	02/19/2025 17:23	AC
								Certifications:	CTDOH-PH-0723,NELAC-NY10854,NELAC-NY12058,NJDEP-CT		
103-65-1	n-Propylbenzene	ND		mg/kg dry	0.0046	0.0092	1	EPA 8260D	02/19/2025 10:00	02/19/2025 17:23	AC
								Certifications:	CTDOH-PH-0723,NELAC-NY10854,NELAC-NY12058,NJDEP-CT		
95-47-6	o-Xylene	ND		mg/kg dry	0.0046	0.0092	1	EPA 8260D	02/19/2025 10:00	02/19/2025 17:23	AC
								Certifications:	CTDOH-PH-0723,NELAC-NY10854,NELAC-NY12058,PADEP-68		
179601-23-1	p- & m- Xylenes	ND		mg/kg dry	0.0092	0.018	1	EPA 8260D	02/19/2025 10:00	02/19/2025 17:23	AC
								Certifications:	CTDOH-PH-0723,NELAC-NY10854,NELAC-NY12058,PADEP-68		
99-87-6	p-Isopropyltoluene	ND		mg/kg dry	0.0046	0.0092	1	EPA 8260D	02/19/2025 10:00	02/19/2025 17:23	AC
								Certifications:	CTDOH-PH-0723,NELAC-NY10854,NELAC-NY12058,NJDEP-CT		
135-98-8	sec-Butylbenzene	ND		mg/kg dry	0.0046	0.0092	1	EPA 8260D	02/19/2025 10:00	02/19/2025 17:23	AC
								Certifications:	CTDOH-PH-0723,NELAC-NY10854,NELAC-NY12058,NJDEP-CT		
100-42-5	Styrene	ND		mg/kg dry	0.0046	0.0092	1	EPA 8260D	02/19/2025 10:00	02/19/2025 17:23	AC
								Certifications:	CTDOH-PH-0723,NELAC-NY10854,NELAC-NY12058,NJDEP-CT		
75-65-0	tert-Butyl alcohol (TBA)	ND	CCVE, QL-02	mg/kg dry	0.0046	0.0092	1	EPA 8260D	02/19/2025 10:00	02/19/2025 17:23	AC
								Certifications:	NELAC-NY10854,NELAC-NY12058,NJDEP-CT005,PADEP-68-04		
98-06-6	tert-Butylbenzene	ND		mg/kg dry	0.0046	0.0092	1	EPA 8260D	02/19/2025 10:00	02/19/2025 17:23	AC
								Certifications:	CTDOH-PH-0723,NELAC-NY10854,NELAC-NY12058,NJDEP-CT		
127-18-4	Tetrachloroethylene	ND	QL-02	mg/kg dry	0.0046	0.0092	1	EPA 8260D	02/19/2025 10:00	02/19/2025 17:23	AC
								Certifications:	CTDOH-PH-0723,NELAC-NY10854,NELAC-NY12058,NJDEP-CT		
108-88-3	Toluene	ND		mg/kg dry	0.0046	0.0092	1	EPA 8260D	02/19/2025 10:00	02/19/2025 17:23	AC
								Certifications:	CTDOH-PH-0723,NELAC-NY10854,NELAC-NY12058,NJDEP-CT		
156-60-5	trans-1,2-Dichloroethylene	ND		mg/kg dry	0.0046	0.0092	1	EPA 8260D	02/19/2025 10:00	02/19/2025 17:23	AC
								Certifications:	CTDOH-PH-0723,NELAC-NY10854,NELAC-NY12058,NJDEP-CT		
10061-02-6	trans-1,3-Dichloropropylene	ND		mg/kg dry	0.0046	0.0092	1	EPA 8260D	02/19/2025 10:00	02/19/2025 17:23	AC
								Certifications:	CTDOH-PH-0723,NELAC-NY10854,NELAC-NY12058,NJDEP-CT		
79-01-6	Trichloroethylene	ND		mg/kg dry	0.0046	0.0092	1	EPA 8260D	02/19/2025 10:00	02/19/2025 17:23	AC
								Certifications:	CTDOH-PH-0723,NELAC-NY10854,NELAC-NY12058,NJDEP-CT		
75-69-4	Trichlorofluoromethane	ND		mg/kg dry	0.0046	0.0092	1	EPA 8260D	02/19/2025 10:00	02/19/2025 17:23	AC
								Certifications:	CTDOH-PH-0723,NELAC-NY10854,NELAC-NY12058,NJDEP-CT		

Sample Information

Client Sample ID: SB17_0-2 **York Sample ID:** 25B1030-03

York Project (SDG) No.	Client Project ID	Matrix	Collection Date/Time	Date Received
25B1030	170745301	Soil	February 18, 2025 2:30 pm	02/18/2025

VOA, 8260 MASTER

Log-in Notes: **Sample Notes:**

Sample Prepared by Method: EPA 5035A

CAS No.	Parameter	Result	Flag	Units	Reported to LOD/MDL	LOQ	Dilution	Reference Method	Date/Time Prepared	Date/Time Analyzed	Analyst
75-01-4	Vinyl Chloride	ND		mg/kg dry	0.0046	0.0092	1	EPA 8260D	02/19/2025 10:00	02/19/2025 17:23	AC
								Certifications:	CTDOH-PH-0723,NELAC-NY10854,NELAC-NY12058,NJDEP-CT		
1330-20-7	Xylenes, Total	ND		mg/kg dry	0.014	0.028	1	EPA 8260D	02/19/2025 10:00	02/19/2025 17:23	AC
								Certifications:	CTDOH-PH-0723,NELAC-NY10854,NELAC-NY12058,NJDEP-CT		

	Surrogate Recoveries	Result	Acceptance Range
17060-07-0	*Surrogate: SURR: 1,2-Dichloroethane-d4*	*97.6 %*	*77-125*
2037-26-5	*Surrogate: SURR: Toluene-d8*	*101 %*	*85-120*
460-00-4	*Surrogate: SURR: p-Bromofluorobenzene*	*104 %*	*76-130*

SVOA, 8270 MASTER

Log-in Notes: **Sample Notes:**

Sample Prepared by Method: EPA 3546 SVOA

CAS No.	Parameter	Result	Flag	Units	Reported to LOD/MDL	LOQ	Dilution	Reference Method	Date/Time Prepared	Date/Time Analyzed	Analyst
92-52-4	**1,1-Biphenyl**	**0.113**	J	mg/kg dry	0.0587	0.117	2	EPA 8270E	02/20/2025 11:03	02/21/2025 16:01	AK
								Certifications:	NELAC-NY10854,NJDEP-CT005,PADEP-68-04440		
95-94-3	1,2,4,5-Tetrachlorobenzene	ND		mg/kg dry	0.117	0.234	2	EPA 8270E	02/20/2025 11:03	02/21/2025 16:01	AK
								Certifications:	NELAC-NY10854,NJDEP-CT005,PADEP-68-04440		
122-66-7	1,2-Diphenylhydrazine (as Azobenzene)	ND		mg/kg dry	0.0587	0.117	2	EPA 8270E	02/20/2025 11:03	02/21/2025 16:01	AK
								Certifications:	NELAC-NY10854,NJDEP-CT005,PADEP-68-04440		
58-90-2	2,3,4,6-Tetrachlorophenol	ND		mg/kg dry	0.117	0.234	2	EPA 8270E	02/20/2025 11:03	02/21/2025 16:01	AK
								Certifications:	NELAC-NY10854,NJDEP-CT005,PADEP-68-04440		
95-95-4	2,4,5-Trichlorophenol	ND		mg/kg dry	0.0587	0.117	2	EPA 8270E	02/20/2025 11:03	02/21/2025 16:01	AK
								Certifications:	CTDOH-PH-0723,NELAC-NY10854,NJDEP-CT005,PADEP-68-044		
88-06-2	2,4,6-Trichlorophenol	ND		mg/kg dry	0.0587	0.117	2	EPA 8270E	02/20/2025 11:03	02/21/2025 16:01	AK
								Certifications:	CTDOH-PH-0723,NELAC-NY10854,NJDEP-CT005,PADEP-68-044		
120-83-2	2,4-Dichlorophenol	ND		mg/kg dry	0.0587	0.117	2	EPA 8270E	02/20/2025 11:03	02/21/2025 16:01	AK
								Certifications:	CTDOH-PH-0723,NELAC-NY10854,NJDEP-CT005,PADEP-68-044		
105-67-9	2,4-Dimethylphenol	ND		mg/kg dry	0.0587	0.117	2	EPA 8270E	02/20/2025 11:03	02/21/2025 16:01	AK
								Certifications:	CTDOH-PH-0723,NELAC-NY10854,NJDEP-CT005,PADEP-68-044		
51-28-5	2,4-Dinitrophenol	ND		mg/kg dry	0.117	0.234	2	EPA 8270E	02/20/2025 11:03	02/21/2025 16:01	AK
								Certifications:	CTDOH-PH-0723,NELAC-NY10854,NJDEP-CT005,PADEP-68-044		
121-14-2	2,4-Dinitrotoluene	ND		mg/kg dry	0.0587	0.117	2	EPA 8270E	02/20/2025 11:03	02/21/2025 16:01	AK
								Certifications:	CTDOH-PH-0723,NELAC-NY10854,NJDEP-CT005,PADEP-68-044		
606-20-2	2,6-Dinitrotoluene	ND		mg/kg dry	0.0587	0.117	2	EPA 8270E	02/20/2025 11:03	02/21/2025 16:01	AK
								Certifications:	CTDOH-PH-0723,NELAC-NY10854,NJDEP-CT005,PADEP-68-044		
91-58-7	2-Chloronaphthalene	ND		mg/kg dry	0.0587	0.117	2	EPA 8270E	02/20/2025 11:03	02/21/2025 16:01	AK
								Certifications:	CTDOH-PH-0723,NELAC-NY10854,NJDEP-CT005,PADEP-68-044		
95-57-8	2-Chlorophenol	ND		mg/kg dry	0.0587	0.117	2	EPA 8270E	02/20/2025 11:03	02/21/2025 16:01	AK
								Certifications:	CTDOH-PH-0723,NELAC-NY10854,NJDEP-CT005,PADEP-68-044		
91-57-6	**2-Methylnaphthalene**	**0.518**		mg/kg dry	0.0587	0.117	2	EPA 8270E	02/20/2025 11:03	02/21/2025 16:01	AK
								Certifications:	CTDOH-PH-0723,NELAC-NY10854,NJDEP-CT005,PADEP-68-044		

Sample Information

Client Sample ID: SB17_0-2 **York Sample ID:** 25B1030-03

York Project (SDG) No.	Client Project ID	Matrix	Collection Date/Time	Date Received
25B1030	170745301	Soil	February 18, 2025 2:30 pm	02/18/2025

SVOA, 8270 MASTER

Log-in Notes:

Sample Notes:

Sample Prepared by Method: EPA 3546 SVOA

CAS No.	Parameter	Result	Flag	Units	Reported to LOD/MDL	LOQ	Dilution	Reference Method	Date/Time Prepared	Date/Time Analyzed	Analyst
95-48-7	2-Methylphenol	ND		mg/kg dry	0.0587	0.117	2	EPA 8270E	02/20/2025 11:03	02/21/2025 16:01	AK
								Certifications:	CTDOH-PH-0723,NELAC-NY10854,NJDEP-CT005,PADEP-68-044		
88-74-4	2-Nitroaniline	ND		mg/kg dry	0.117	0.234	2	EPA 8270E	02/20/2025 11:03	02/21/2025 16:01	AK
								Certifications:	CTDOH-PH-0723,NELAC-NY10854,NJDEP-CT005,PADEP-68-044		
88-75-5	2-Nitrophenol	ND		mg/kg dry	0.0587	0.117	2	EPA 8270E	02/20/2025 11:03	02/21/2025 16:01	AK
								Certifications:	CTDOH-PH-0723,NELAC-NY10854,NJDEP-CT005,PADEP-68-044		
65794-96-9	3- & 4-Methylphenols	ND		mg/kg dry	0.0587	0.117	2	EPA 8270E	02/20/2025 11:03	02/21/2025 16:01	AK
								Certifications:	CTDOH-PH-0723,NELAC-NY10854,NJDEP-CT005,PADEP-68-044		
91-94-1	3,3-Dichlorobenzidine	ND		mg/kg dry	0.0587	0.117	2	EPA 8270E	02/20/2025 11:03	02/21/2025 16:01	AK
								Certifications:	NELAC-NY10854,NJDEP-CT005,PADEP-68-04440		
99-09-2	3-Nitroaniline	ND		mg/kg dry	0.117	0.234	2	EPA 8270E	02/20/2025 11:03	02/21/2025 16:01	AK
								Certifications:	CTDOH-PH-0723,NELAC-NY10854,NJDEP-CT005,PADEP-68-044		
534-52-1	4,6-Dinitro-2-methylphenol	ND		mg/kg dry	0.117	0.234	2	EPA 8270E	02/20/2025 11:03	02/21/2025 16:01	AK
								Certifications:	CTDOH-PH-0723,NELAC-NY10854,NJDEP-CT005,PADEP-68-044		
101-55-3	4-Bromophenyl phenyl ether	ND		mg/kg dry	0.0587	0.117	2	EPA 8270E	02/20/2025 11:03	02/21/2025 16:01	AK
								Certifications:	CTDOH-PH-0723,NELAC-NY10854,NJDEP-CT005,PADEP-68-044		
59-50-7	4-Chloro-3-methylphenol	ND		mg/kg dry	0.0587	0.117	2	EPA 8270E	02/20/2025 11:03	02/21/2025 16:01	AK
								Certifications:	CTDOH-PH-0723,NELAC-NY10854,NJDEP-CT005,PADEP-68-044		
106-47-8	4-Chloroaniline	ND		mg/kg dry	0.0587	0.117	2	EPA 8270E	02/20/2025 11:03	02/21/2025 16:01	AK
								Certifications:	CTDOH-PH-0723,NELAC-NY10854,NJDEP-CT005,PADEP-68-044		
7005-72-3	4-Chlorophenyl phenyl ether	ND		mg/kg dry	0.0587	0.117	2	EPA 8270E	02/20/2025 11:03	02/21/2025 16:01	AK
								Certifications:	CTDOH-PH-0723,NELAC-NY10854,NJDEP-CT005,PADEP-68-044		
100-01-6	4-Nitroaniline	ND		mg/kg dry	0.117	0.234	2	EPA 8270E	02/20/2025 11:03	02/21/2025 16:01	AK
								Certifications:	CTDOH-PH-0723,NELAC-NY10854,NJDEP-CT005,PADEP-68-044		
100-02-7	4-Nitrophenol	ND		mg/kg dry	0.117	0.234	2	EPA 8270E	02/20/2025 11:03	02/21/2025 16:01	AK
								Certifications:	CTDOH-PH-0723,NELAC-NY10854,NJDEP-CT005,PADEP-68-044		
83-32-9	**Acenaphthene**	**0.449**		mg/kg dry	0.0587	0.117	2	EPA 8270E	02/20/2025 11:03	02/21/2025 16:01	AK
								Certifications:	CTDOH-PH-0723,NELAC-NY10854,NJDEP-CT005,PADEP-68-044		
208-96-8	**Acenaphthylene**	**0.170**		mg/kg dry	0.0587	0.117	2	EPA 8270E	02/20/2025 11:03	02/21/2025 16:01	AK
								Certifications:	CTDOH-PH-0723,NELAC-NY10854,NJDEP-CT005,PADEP-68-044		
98-86-2	Acetophenone	ND		mg/kg dry	0.0587	0.117	2	EPA 8270E	02/20/2025 11:03	02/21/2025 16:01	AK
								Certifications:	NELAC-NY10854,NJDEP-CT005,PADEP-68-04440		
62-53-3	Aniline	ND		mg/kg dry	0.235	0.469	2	EPA 8270E	02/20/2025 11:03	02/21/2025 16:01	AK
								Certifications:	NELAC-NY10854,NJDEP-CT005,PADEP-68-04440		
120-12-7	**Anthracene**	**1.15**		mg/kg dry	0.0587	0.117	2	EPA 8270E	02/20/2025 11:03	02/21/2025 16:01	AK
								Certifications:	CTDOH-PH-0723,NELAC-NY10854,NJDEP-CT005,PADEP-68-044		
1912-24-9	Atrazine	ND		mg/kg dry	0.0587	0.117	2	EPA 8270E	02/20/2025 11:03	02/21/2025 16:01	AK
								Certifications:	NELAC-NY10854,NJDEP-CT005,PADEP-68-04440		
100-52-7	Benzaldehyde	ND		mg/kg dry	0.0587	0.117	2	EPA 8270E	02/20/2025 11:03	02/21/2025 16:01	AK
								Certifications:	NELAC-NY10854,NJDEP-CT005,PADEP-68-04440		
92-87-5	Benzidine	ND		mg/kg dry	0.235	0.469	2	EPA 8270E	02/20/2025 11:03	02/21/2025 16:01	AK
								Certifications:	CTDOH-PH-0723,NELAC-NY10854,PADEP-68-04440		
56-55-3	**Benzo(a)anthracene**	**1.35**		mg/kg dry	0.0587	0.117	2	EPA 8270E	02/20/2025 11:03	02/21/2025 16:01	AK
								Certifications:	CTDOH-PH-0723,NELAC-NY10854,NJDEP-CT005,PADEP-68-044		

Sample Information

Client Sample ID: SB17_0-2 **York Sample ID:** 25B1030-03

York Project (SDG) No.	Client Project ID	Matrix	Collection Date/Time	Date Received
25B1030	170745301	Soil	February 18, 2025 2:30 pm	02/18/2025

SVOA, 8270 MASTER **Log-in Notes:** **Sample Notes:**

Sample Prepared by Method: EPA 3546 SVOA

CAS No.	Parameter	Result	Flag	Units	Reported to LOD/MDL	LOQ	Dilution	Reference Method	Date/Time Prepared	Date/Time Analyzed	Analyst
50-32-8	**Benzo(a)pyrene**	**1.17**		mg/kg dry	0.0587	0.117	2	EPA 8270E	02/20/2025 11:03	02/21/2025 16:01	AK
								Certifications:	CTDOH-PH-0723,NELAC-NY10854,NJDEP-CT005,PADEP-68-044		
205-99-2	**Benzo(b)fluoranthene**	**1.05**		mg/kg dry	0.0587	0.117	2	EPA 8270E	02/20/2025 11:03	02/21/2025 16:01	AK
								Certifications:	CTDOH-PH-0723,NELAC-NY10854,NJDEP-CT005,PADEP-68-044		
191-24-2	**Benzo(g,h,i)perylene**	**0.684**		mg/kg dry	0.0587	0.117	2	EPA 8270E	02/20/2025 11:03	02/21/2025 16:01	AK
								Certifications:	CTDOH-PH-0723,NELAC-NY10854,NJDEP-CT005,PADEP-68-044		
207-08-9	**Benzo(k)fluoranthene**	**1.01**		mg/kg dry	0.0587	0.117	2	EPA 8270E	02/20/2025 11:03	02/21/2025 16:01	AK
								Certifications:	CTDOH-PH-0723,NELAC-NY10854,NJDEP-CT005,PADEP-68-044		
65-85-0	Benzoic acid	ND		mg/kg dry	0.0587	0.117	2	EPA 8270E	02/20/2025 11:03	02/21/2025 16:01	AK
								Certifications:	NELAC-NY10854,NJDEP-CT005,PADEP-68-04440		
100-51-6	Benzyl alcohol	ND		mg/kg dry	0.0587	0.117	2	EPA 8270E	02/20/2025 11:03	02/21/2025 16:01	AK
								Certifications:	NELAC-NY10854,NJDEP-CT005,PADEP-68-04440		
85-68-7	Benzyl butyl phthalate	ND		mg/kg dry	0.0587	0.117	2	EPA 8270E	02/20/2025 11:03	02/21/2025 16:01	AK
								Certifications:	CTDOH-PH-0723,NELAC-NY10854,NJDEP-CT005,PADEP-68-044		
111-91-1	Bis(2-chloroethoxy)methane	ND		mg/kg dry	0.0587	0.117	2	EPA 8270E	02/20/2025 11:03	02/21/2025 16:01	AK
								Certifications:	CTDOH-PH-0723,NELAC-NY10854,NJDEP-CT005,PADEP-68-044		
111-44-4	Bis(2-chloroethyl)ether	ND		mg/kg dry	0.0587	0.117	2	EPA 8270E	02/20/2025 11:03	02/21/2025 16:01	AK
								Certifications:	CTDOH-PH-0723,NELAC-NY10854,NJDEP-CT005,PADEP-68-044		
108-60-1	Bis(2-chloroisopropyl)ether	ND		mg/kg dry	0.0587	0.117	2	EPA 8270E	02/20/2025 11:03	02/21/2025 16:01	AK
								Certifications:	CTDOH-PH-0723,NELAC-NY10854,NJDEP-CT005,PADEP-68-044		
117-81-7	Bis(2-ethylhexyl)phthalate	ND		mg/kg dry	0.0587	0.117	2	EPA 8270E	02/20/2025 11:03	02/21/2025 16:01	AK
								Certifications:	CTDOH-PH-0723,NELAC-NY10854,NJDEP-CT005,PADEP-68-044		
105-60-2	Caprolactam	ND		mg/kg dry	0.117	0.234	2	EPA 8270E	02/20/2025 11:03	02/21/2025 16:01	AK
								Certifications:	NELAC-NY10854,NJDEP-CT005,PADEP-68-04440		
86-74-8	**Carbazole**	**0.629**		mg/kg dry	0.0587	0.117	2	EPA 8270E	02/20/2025 11:03	02/21/2025 16:01	AK
								Certifications:	CTDOH-PH-0723,NELAC-NY10854,NJDEP-CT005,PADEP-68-044		
218-01-9	**Chrysene**	**1.28**		mg/kg dry	0.0587	0.117	2	EPA 8270E	02/20/2025 11:03	02/21/2025 16:01	AK
								Certifications:	CTDOH-PH-0723,NELAC-NY10854,NJDEP-CT005,PADEP-68-044		
53-70-3	**Dibenzo(a,h)anthracene**	**0.212**		mg/kg dry	0.0587	0.117	2	EPA 8270E	02/20/2025 11:03	02/21/2025 16:01	AK
								Certifications:	CTDOH-PH-0723,NELAC-NY10854,NJDEP-CT005,PADEP-68-044		
132-64-9	**Dibenzofuran**	**0.624**		mg/kg dry	0.0587	0.117	2	EPA 8270E	02/20/2025 11:03	02/21/2025 16:01	AK
								Certifications:	CTDOH-PH-0723,NELAC-NY10854,NJDEP-CT005,PADEP-68-044		
84-66-2	Diethyl phthalate	ND		mg/kg dry	0.0587	0.117	2	EPA 8270E	02/20/2025 11:03	02/21/2025 16:01	AK
								Certifications:	CTDOH-PH-0723,NELAC-NY10854,NJDEP-CT005,PADEP-68-044		
131-11-3	Dimethyl phthalate	ND		mg/kg dry	0.0587	0.117	2	EPA 8270E	02/20/2025 11:03	02/21/2025 16:01	AK
								Certifications:	CTDOH-PH-0723,NELAC-NY10854,NJDEP-CT005,PADEP-68-044		
84-74-2	Di-n-butyl phthalate	ND		mg/kg dry	0.0587	0.117	2	EPA 8270E	02/20/2025 11:03	02/21/2025 16:01	AK
								Certifications:	CTDOH-PH-0723,NELAC-NY10854,NJDEP-CT005,PADEP-68-044		
117-84-0	Di-n-octyl phthalate	ND		mg/kg dry	0.0587	0.117	2	EPA 8270E	02/20/2025 11:03	02/21/2025 16:01	AK
								Certifications:	CTDOH-PH-0723,NELAC-NY10854,NJDEP-CT005,PADEP-68-044		
122-39-4	Diphenylamine	ND		mg/kg dry	0.117	0.234	2	EPA 8270E	02/20/2025 11:03	02/21/2025 16:01	AK
								Certifications:	NELAC-NY10854,NJDEP-CT005,PADEP-68-04440		
206-44-0	**Fluoranthene**	**4.34**		mg/kg dry	0.147	0.293	5	EPA 8270E	02/20/2025 11:03	02/25/2025 10:56	AK
								Certifications:	CTDOH-PH-0723,NELAC-NY10854,NJDEP-CT005,PADEP-68-044		

Sample Information

Client Sample ID: SB17_0-2 **York Sample ID:** 25B1030-03

York Project (SDG) No.	Client Project ID	Matrix	Collection Date/Time	Date Received
25B1030	170745301	Soil	February 18, 2025 2:30 pm	02/18/2025

SVOA, 8270 MASTER **Log-in Notes:** **Sample Notes:**

Sample Prepared by Method: EPA 3546 SVOA

CAS No.	Parameter	Result	Flag	Units	Reported to LOD/MDL	LOQ	Dilution	Reference Method	Date/Time Prepared	Date/Time Analyzed	Analyst
86-73-7	**Fluorene**	**0.598**		mg/kg dry	0.0587	0.117	2	EPA 8270E	02/20/2025 11:03	02/21/2025 16:01	AK
								Certifications:	NELAC-NY10854,NJDEP-CT005,PADEP-68-04440		
118-74-1	Hexachlorobenzene	ND		mg/kg dry	0.0587	0.117	2	EPA 8270E	02/20/2025 11:03	02/21/2025 16:01	AK
								Certifications:	CTDOH-PH-0723,NELAC-NY10854,NJDEP-CT005,PADEP-68-044		
87-68-3	Hexachlorobutadiene	ND		mg/kg dry	0.0587	0.117	2	EPA 8270E	02/20/2025 11:03	02/21/2025 16:01	AK
								Certifications:	CTDOH-PH-0723,NELAC-NY10854,NJDEP-CT005,PADEP-68-044		
77-47-4	Hexachlorocyclopentadiene	ND		mg/kg dry	0.0587	0.117	2	EPA 8270E	02/20/2025 11:03	02/21/2025 16:01	AK
								Certifications:	CTDOH-PH-0723,NELAC-NY10854,NJDEP-CT005,PADEP-68-044		
67-72-1	Hexachloroethane	ND		mg/kg dry	0.0587	0.117	2	EPA 8270E	02/20/2025 11:03	02/21/2025 16:01	AK
								Certifications:	CTDOH-PH-0723,NELAC-NY10854,NJDEP-CT005,PADEP-68-044		
193-39-5	**Indeno(1,2,3-cd)pyrene**	**0.732**		mg/kg dry	0.0587	0.117	2	EPA 8270E	02/20/2025 11:03	02/21/2025 16:01	AK
								Certifications:	CTDOH-PH-0723,NELAC-NY10854,NJDEP-CT005,PADEP-68-044		
78-59-1	Isophorone	ND		mg/kg dry	0.0587	0.117	2	EPA 8270E	02/20/2025 11:03	02/21/2025 16:01	AK
								Certifications:	CTDOH-PH-0723,NELAC-NY10854,NJDEP-CT005,PADEP-68-044		
91-20-3	**Naphthalene**	**2.12**		mg/kg dry	0.0587	0.117	2	EPA 8270E	02/20/2025 11:03	02/21/2025 16:01	AK
								Certifications:	CTDOH-PH-0723,NELAC-NY10854,NJDEP-CT005,PADEP-68-044		
98-95-3	Nitrobenzene	ND		mg/kg dry	0.0587	0.117	2	EPA 8270E	02/20/2025 11:03	02/21/2025 16:01	AK
								Certifications:	CTDOH-PH-0723,NELAC-NY10854,NJDEP-CT005,PADEP-68-044		
62-75-9	N-Nitrosodimethylamine	ND		mg/kg dry	0.0587	0.117	2	EPA 8270E	02/20/2025 11:03	02/21/2025 16:01	AK
								Certifications:	CTDOH-PH-0723,NELAC-NY10854,NJDEP-CT005,PADEP-68-044		
621-64-7	N-nitroso-di-n-propylamine	ND		mg/kg dry	0.0587	0.117	2	EPA 8270E	02/20/2025 11:03	02/21/2025 16:01	AK
								Certifications:	CTDOH-PH-0723,NELAC-NY10854,NJDEP-CT005,PADEP-68-044		
86-30-6	N-Nitrosodiphenylamine	ND		mg/kg dry	0.0587	0.117	2	EPA 8270E	02/20/2025 11:03	02/21/2025 16:01	AK
								Certifications:	CTDOH-PH-0723,NELAC-NY10854,NJDEP-CT005,PADEP-68-044		
87-86-5	Pentachlorophenol	ND		mg/kg dry	0.0587	0.117	2	EPA 8270E	02/20/2025 11:03	02/21/2025 16:01	AK
								Certifications:	CTDOH-PH-0723,NELAC-NY10854,NJDEP-CT005,PADEP-68-044		
85-01-8	**Phenanthrene**	**4.96**		mg/kg dry	0.147	0.293	5	EPA 8270E	02/20/2025 11:03	02/25/2025 10:56	AK
								Certifications:	CTDOH-PH-0723,NELAC-NY10854,NJDEP-CT005,PADEP-68-044		
108-95-2	Phenol	ND		mg/kg dry	0.0587	0.117	2	EPA 8270E	02/20/2025 11:03	02/21/2025 16:01	AK
								Certifications:	CTDOH-PH-0723,NELAC-NY10854,NJDEP-CT005,PADEP-68-044		
129-00-0	**Pyrene**	**2.48**		mg/kg dry	0.0587	0.117	2	EPA 8270E	02/20/2025 11:03	02/21/2025 16:01	AK
								Certifications:	CTDOH-PH-0723,NELAC-NY10854,NJDEP-CT005,PADEP-68-044		
110-86-1	Pyridine	ND		mg/kg dry	0.235	0.469	2	EPA 8270E	02/20/2025 11:03	02/21/2025 16:01	AK
								Certifications:	CTDOH-PH-0723,NELAC-NY10854,NJDEP-CT005,PADEP-68-044		

	Surrogate Recoveries	Result	Acceptance Range
367-12-4	*Surrogate: SURR: 2-Fluorophenol*	*58.4 %*	*20-108*
13127-88-3	*Surrogate: SURR: Phenol-d6*	*66.6 %*	*23-114*
4165-60-0	*Surrogate: SURR: Nitrobenzene-d5*	*69.4 %*	*22-108*
321-60-8	*Surrogate: SURR: 2-Fluorobiphenyl*	*71.3 %*	*21-113*
118-79-6	*Surrogate: SURR: 2,4,6-Tribromophenol*	*31.8 %*	*19-110*
1718-51-0	*Surrogate: SURR: Terphenyl-d14*	*66.2 %*	*24-116*

Sample Information

Client Sample ID: SB17_0-2 **York Sample ID:** 25B1030-03

York Project (SDG) No.	Client Project ID	Matrix	Collection Date/Time	Date Received
25B1030	170745301	Soil	February 18, 2025 2:30 pm	02/18/2025

Semi-Volatiles, 1,4-Dioxane 8270 SIM-Soil

Log-in Notes:

Sample Notes:

Sample Prepared by Method: EPA 3550C

CAS No.	Parameter	Result	Flag	Units	Reported to LOQ	Dilution	Reference Method	Date/Time Prepared	Date/Time Analyzed	Analyst
123-91-1	1,4-Dioxane	ND		ug/kg	19.4	1	EPA 8270D SIM	02/21/2025 08:12	02/22/2025 17:05	SS
							Certifications: NELAC-NY10854			

	Surrogate Recoveries	Result	Acceptance Range
17647-74-4	*Surrogate: 1,4-Dioxane-d8*	*106 %*	*39-127.5*

PFAS, EPA 1633 Target List

Log-in Notes:

Sample Notes:

Sample Prepared by Method: EPA 1633 Prep

CAS No.	Parameter	Result	Flag	Units	Reported to LOD/MDL	LOQ	Dilution	Reference Method	Date/Time Prepared	Date/Time Analyzed	Analyst
375-73-5	* Perfluorobutanesulfonic acid (PFBS)	ND		ug/kg dry	0.160	0.255	1	EPA 1633 Draft 3	02/21/2025 11:53	02/25/2025 07:15	AM
								Certifications: NELAC-NH2097 ,NJDEP-NY037			
307-24-4	Perfluorohexanoic acid (PFHxA)	ND		ug/kg dry	0.0764	0.288	1	EPA 1633 Draft 3	02/21/2025 11:53	02/25/2025 07:15	AM
								Certifications: NELAC-NH2097 ,NELAC-NY12058,NJDEP-NY037			
375-85-9	Perfluoroheptanoic acid (PFHpA)	ND		ug/kg dry	0.151	0.288	1	EPA 1633 Draft 3	02/21/2025 11:53	02/25/2025 07:15	AM
								Certifications: NELAC-NH2097 ,NELAC-NY12058,NJDEP-NY037			
355-46-4	* Perfluorohexanesulfonic acid (PFHxS)	ND		ug/kg dry	0.258	0.264	1	EPA 1633 Draft 3	02/21/2025 11:53	02/25/2025 07:15	AM
								Certifications: NELAC-NH2097 ,NJDEP-NY037			
335-67-1	Perfluorooctanoic acid (PFOA)	ND		ug/kg dry	0.248	0.288	1	EPA 1633 Draft 3	02/21/2025 11:53	02/25/2025 07:15	AM
								Certifications: NELAC-NH2097 ,NELAC-NY12058,NJDEP-NY037			
1763-23-1	Perfluorooctanesulfonic acid (PFOS)	ND		ug/kg dry	0.241	0.268	1	EPA 1633 Draft 3	02/21/2025 11:53	02/25/2025 07:15	AM
								Certifications: NELAC-NH2097 ,NELAC-NY12058,NJDEP-NY037			
375-95-1	Perfluorononanoic acid (PFNA)	ND		ug/kg dry	0.273	0.288	1	EPA 1633 Draft 3	02/21/2025 11:53	02/25/2025 07:15	AM
								Certifications: NELAC-NH2097 ,NELAC-NY12058,NJDEP-NY037			
335-76-2	Perfluorodecanoic acid (PFDA)	ND		ug/kg dry	0.275	0.288	1	EPA 1633 Draft 3	02/21/2025 11:53	02/25/2025 07:15	AM
								Certifications: NELAC-NH2097 ,NELAC-NY12058,NJDEP-NY037			
2058-94-8	Perfluoroundecanoic acid (PFUnA)	ND		ug/kg dry	0.286	0.288	1	EPA 1633 Draft 3	02/21/2025 11:53	02/25/2025 07:15	AM
								Certifications: NELAC-NH2097 ,NELAC-NY12058,NJDEP-NY037			
307-55-1	Perfluorododecanoic acid (PFDoA)	ND		ug/kg dry	0.235	0.288	1	EPA 1633 Draft 3	02/21/2025 11:53	02/25/2025 07:15	AM
								Certifications: NELAC-NH2097 ,NELAC-NY12058,NJDEP-NY037			
72629-94-8	Perfluorotridecanoic acid (PFTrDA)	ND		ug/kg dry	0.180	0.288	1	EPA 1633 Draft 3	02/21/2025 11:53	02/25/2025 07:15	AM
								Certifications: NELAC-NH2097 ,NELAC-NY12058,NJDEP-NY037			
376-06-7	Perfluorotetradecanoic acid (PFTA)	ND		ug/kg dry	0.149	0.288	1	EPA 1633 Draft 3	02/21/2025 11:53	02/25/2025 07:15	AM
								Certifications: NELAC-NH2097 ,NELAC-NY12058,NJDEP-NY037			
2355-31-9	N-MeFOSAA	ND		ug/kg dry	0.213	0.288	1	EPA 1633 Draft 3	02/21/2025 11:53	02/25/2025 07:15	AM
								Certifications: NELAC-NH2097 ,NELAC-NY12058,NJDEP-NY037			
2991-50-6	N-EtFOSAA	ND		ug/kg dry	0.280	0.288	1	EPA 1633 Draft 3	02/21/2025 11:53	02/25/2025 07:15	AM
								Certifications: NELAC-NH2097 ,NELAC-NY12058,NJDEP-NY037			
2706-90-3	Perfluoropentanoic acid (PFPeA)	ND		ug/kg dry	0.157	0.577	1	EPA 1633 Draft 3	02/21/2025 11:53	02/25/2025 07:15	AM
								Certifications: NELAC-NH2097 ,NELAC-NY12058,NJDEP-NY037			
754-91-6	* Perfluoro-1-octanesulfonamide (FOSA)	ND		ug/kg dry	0.211	0.288	1	EPA 1633 Draft 3	02/21/2025 11:53	02/25/2025 07:15	AM
								Certifications: NELAC-NH2097 ,NJDEP-NY037			

Sample Information

Client Sample ID: SB17_0-2 **York Sample ID:** 25B1030-03

York Project (SDG) No.	Client Project ID	Matrix	Collection Date/Time	Date Received
25B1030	170745301	Soil	February 18, 2025 2:30 pm	02/18/2025

PFAS, EPA 1633 Target List **Log-in Notes:** **Sample Notes:**

Sample Prepared by Method: EPA 1633 Prep

CAS No.	Parameter	Result	Flag	Units	Reported to LOD/MDL	LOQ	Dilution	Reference Method	Date/Time Prepared	Date/Time Analyzed	Analyst
375-92-8	* Perfluoro-1-heptanesulfonic acid (PFHpS)	ND		ug/kg dry	0.224	0.288	1	EPA 1633 Draft 3 Certifications: NELAC-NH2097 ,NJDEP-NY037	02/21/2025 11:53	02/25/2025 07:15	AM
335-77-3	* Perfluoro-1-decanesulfonic acid (PFDS)	ND		ug/kg dry	0.275	0.278	1	EPA 1633 Draft 3 Certifications: NELAC-NH2097 ,NJDEP-NY037	02/21/2025 11:53	02/25/2025 07:15	AM
27619-97-2	* 1H,1H,2H,2H-Perfluorooctanesulfonic acid (6:2 FTS)	ND		ug/kg dry	1.08	1.10	1	EPA 1633 Draft 3 Certifications: NELAC-NH2097 ,NJDEP-NY037	02/21/2025 11:53	02/25/2025 07:15	AM
39108-34-4	1H,1H,2H,2H-Perfluorodecanesulfonic acid (8:2 FTS)	ND		ug/kg dry	1.09	1.11	1	EPA 1633 Draft 3 Certifications: NELAC-NH2097 ,NELAC-NY12058,NJDEP-NY037	02/21/2025 11:53	02/25/2025 07:15	AM
375-22-4	Perfluoro-n-butanoic acid (PFBA)	ND		ug/kg dry	0.157	1.15	1	EPA 1633 Draft 3 Certifications: NELAC-NH2097 ,NELAC-NY12058,NJDEP-NY037	02/21/2025 11:53	02/25/2025 07:15	AM
113507-82-7	* Perfluoro(2-ethoxyethane)sulfonic acid (PFEESA)	ND		ug/kg dry	0.200	0.513	1	EPA 1633 Draft 3 Certifications: NELAC-NH2097	02/21/2025 11:53	02/25/2025 07:15	AM
151772-58-6	* Perfluoro-3,6-dioxaheptanoic acid (NFDHA)	ND		ug/kg dry	0.278	0.577	1	EPA 1633 Draft 3 Certifications: NELAC-NH2097	02/21/2025 11:53	02/25/2025 07:15	AM
377-73-1	* Perfluoro-4-oxapentanoic acid (PFMPA)	ND	PF-LCS-L	ug/kg dry	0.0894	0.577	1	EPA 1633 Draft 3 Certifications: NELAC-NH2097	02/21/2025 11:53	02/25/2025 07:15	AM
863090-89-5	* Perfluoro-5-oxahexanoic acid (PFMBA)	ND		ug/kg dry	0.138	0.577	1	EPA 1633 Draft 3 Certifications: NELAC-NH2097	02/21/2025 11:53	02/25/2025 07:15	AM
2706-91-4	* Perfluoro-1-pentanesulfonate (PFPeS)	ND		ug/kg dry	0.226	0.271	1	EPA 1633 Draft 3 Certifications: NELAC-NH2097 ,NJDEP-NY037	02/21/2025 11:53	02/25/2025 07:15	AM
757124-72-4	* 1H,1H,2H,2H-Perfluorohexanesulfonic acid (4:2 FTS)	ND		ug/kg dry	0.858	1.08	1	EPA 1633 Draft 3 Certifications: NELAC-NH2097 ,NJDEP-NY037	02/21/2025 11:53	02/25/2025 07:15	AM
13252-13-6	* HFPO-DA (Gen-X)	ND		ug/kg dry	0.877	1.15	1	EPA 1633 Draft 3 Certifications: NELAC-NH2097 ,NJDEP-NY037	02/21/2025 11:53	02/25/2025 07:15	AM
763051-92-9	* 11CL-PF3OUdS	ND		ug/kg dry	0.449	1.09	1	EPA 1633 Draft 3 Certifications: NELAC-NH2097 ,NJDEP-NY037	02/21/2025 11:53	02/25/2025 07:15	AM
756426-58-1	* 9CL-PF3ONS	ND		ug/kg dry	0.355	1.08	1	EPA 1633 Draft 3 Certifications: NELAC-NH2097 ,NJDEP-NY037	02/21/2025 11:53	02/25/2025 07:15	AM
919005-14-4	* ADONA	ND		ug/kg dry	0.251	1.09	1	EPA 1633 Draft 3 Certifications: NELAC-NH2097 ,NJDEP-NY037	02/21/2025 11:53	02/25/2025 07:15	AM
79780-39-5	* Perfluorododecanesulfonic acid (PFDoS)	ND		ug/kg dry	0.244	0.280	1	EPA 1633 Draft 3 Certifications: NELAC-NH2097	02/21/2025 11:53	02/25/2025 07:15	AM
68259-12-1	* Perfluoro-1-nonanesulfonic acid (PFNS)	ND		ug/kg dry	0.179	0.277	1	EPA 1633 Draft 3 Certifications: NELAC-NH2097 ,NJDEP-NY037	02/21/2025 11:53	02/25/2025 07:15	AM
356-02-5	* 3-Perfluoropropyl propanoic acid (FPrPA)	ND		ug/kg dry	0.914	1.44	1	EPA 1633 Draft 3 Certifications: NELAC-NH2097	02/21/2025 11:53	02/25/2025 07:15	AM
914637-49-3	* 3-Perfluoropentyl propanoic acid (FPePA)	ND		ug/kg dry	3.03	7.21	1	EPA 1633 Draft 3 Certifications: NELAC-NH2097	02/21/2025 11:53	02/25/2025 07:15	AM
812-70-4	* 3-Perfluoroheptyl propanoic acid (FHpPA)	ND		ug/kg dry	2.16	7.21	1	EPA 1633 Draft 3 Certifications: NELAC-NH2097	02/21/2025 11:53	02/25/2025 07:15	AM
24448-09-7	* N-MeFOSE	ND		ug/kg dry	0.881	2.88	1	EPA 1633 Draft 3 Certifications: NELAC-NH2097	02/21/2025 11:53	02/25/2025 07:15	AM

Sample Information

Client Sample ID: SB17_0-2 **York Sample ID:** 25B1030-03

York Project (SDG) No.	Client Project ID	Matrix	Collection Date/Time	Date Received
25B1030	170745301	Soil	February 18, 2025 2:30 pm	02/18/2025

PFAS, EPA 1633 Target List **Log-in Notes:** **Sample Notes:**

Sample Prepared by Method: EPA 1633 Prep

CAS No.	Parameter	Result	Flag	Units	Reported to LOD/MDL	LOQ	Dilution	Reference Method	Date/Time Prepared	Date/Time Analyzed	Analyst
31506-32-8	* N-MeFOSA	ND		ug/kg dry	0.260	0.288	1	EPA 1633 Draft 3 Certifications: NELAC-NH2097	02/21/2025 11:53	02/25/2025 07:15	AM
1691-99-2	* N-EtFOSE	ND		ug/kg dry	1.01	2.88	1	EPA 1633 Draft 3 Certifications: NELAC-NH2097	02/21/2025 11:53	02/25/2025 07:15	AM
4151-50-2	* N-EtFOSA	ND		ug/kg dry	0.286	0.288	1	EPA 1633 Draft 3 Certifications: NELAC-NH2097	02/21/2025 11:53	02/25/2025 07:15	AM

	Surrogate Recoveries	Result	Acceptance Range
M3PFBS	*Surrogate: M3PFBS*	*123 %*	*25-150*
13C5PFHXA	*Surrogate: M5PFHxA*	*135 %*	*25-150*
13C4PFHPA	*Surrogate: M4PFHpA*	*144 %*	*25-150*
13C3PFHXS	*Surrogate: M3PFHxS*	*123 %*	*25-150*
13C8PFOA	*Surrogate: Perfluoro-n-[13C8]octanoic aci*	*125 %*	*25-150*
13C6PFDA	*Surrogate: M6PFDA*	*113 %*	*25-150*
13C7PFUNA	*Surrogate: M7PFUdA*	*115 %*	*25-150*
960315-52-0	*Surrogate: Perfluoro-n-[1,2-13C2]dodecan*	*95.7 %*	*25-150*
13C2PFTEDA	*Surrogate: M2PFTeDA*	*75.7 %*	*10-150*
13C4PFBA	*Surrogate: Perfluoro-n-[13C4]butanoic aci*	*113 %*	*25-150*
13C8PFOS	*Surrogate: Perfluoro-1-[13C8]octanesulfor*	*131 %*	*25-150*
13C5PFPEA	*Surrogate: Perfluoro-n-[13C5]pentanoic ac*	*138 %*	*25-150*
13C8FOSA	*Surrogate: Perfluoro-1-[13C8]octanesulfor*	*111 %*	*10-150*
D3-NMEFOSAA	*Surrogate: d3-N-MeFOSAA*	*113 %*	*25-150*
D5-NETFOSAA	*Surrogate: d5-N-EtFOSAA*	*117 %*	*25-150*
M2-6:2FTS	*Surrogate: M2-6:2 FTS*	*139 %*	*25-200*
M2-8:2FTS	*Surrogate: M2-8:2 FTS*	*123 %*	*25-200*
13C9PFNA	*Surrogate: M9PFNA*	*125 %*	*25-150*
M2-4:2FTS	*Surrogate: M2-4:2 FTS*	*100 %*	*25-150*
936109-37-4	*Surrogate: d-N-MeFOSA*	*88.2 %*	*25-150*
936109-40-9	*Surrogate: d-N-EtFOSA*	*67.2 %*	*25-150*
M3HFPO-DA	*Surrogate: M3HFPO-DA*	*144 %*	*25-150*
D9-NETPFOSAI	*Surrogate: d9-N-EtFOSE*	*88.9 %*	*25-150*
D7-NMEPFOSA	*Surrogate: d7-N-MeFOSE*	*88.1 %*	*25-150*

Sample Information

Client Sample ID: SB17_0-2 **York Sample ID:** 25B1030-03

York Project (SDG) No.	Client Project ID	Matrix	Collection Date/Time	Date Received
25B1030	170745301	Soil	February 18, 2025 2:30 pm	02/18/2025

PEST, 8081 MASTER

Log-in Notes:

Sample Notes:

Sample Prepared by Method: EPA 3550C

CAS No.	Parameter	Result	Flag	Units	Reported to LOQ	Dilution	Reference Method	Date/Time Prepared	Date/Time Analyzed	Analyst
72-54-8	4,4'-DDD	ND		mg/kg dry	0.00238	5	EPA 8081B	02/20/2025 08:24	02/21/2025 12:00	RJ
							Certifications:	CTDOH-PH-0723,NELAC-NY10854,NJDEP-CT005,PADEP-68-044		
72-55-9	4,4'-DDE	ND		mg/kg dry	0.00238	5	EPA 8081B	02/20/2025 08:24	02/21/2025 12:00	RJ
							Certifications:	CTDOH-PH-0723,NELAC-NY10854,NJDEP-CT005,PADEP-68-044		
50-29-3	4,4'-DDT	ND		mg/kg dry	0.00238	5	EPA 8081B	02/20/2025 08:24	02/21/2025 12:00	RJ
							Certifications:	CTDOH-PH-0723,NELAC-NY10854,NJDEP-CT005,PADEP-68-044		
309-00-2	Aldrin	ND		mg/kg dry	0.00238	5	EPA 8081B	02/20/2025 08:24	02/21/2025 12:00	RJ
							Certifications:	CTDOH-PH-0723,NELAC-NY10854,NJDEP-CT005,PADEP-68-044		
319-84-6	alpha-BHC	ND		mg/kg dry	0.00238	5	EPA 8081B	02/20/2025 08:24	02/21/2025 12:00	RJ
							Certifications:	CTDOH-PH-0723,NELAC-NY10854,NJDEP-CT005,PADEP-68-044		
5103-71-9	alpha-Chlordane	ND		mg/kg dry	0.00238	5	EPA 8081B	02/20/2025 08:24	02/21/2025 12:00	RJ
							Certifications:	NELAC-NY10854,NJDEP-CT005		
319-85-7	beta-BHC	ND		mg/kg dry	0.00238	5	EPA 8081B	02/20/2025 08:24	02/21/2025 12:00	RJ
							Certifications:	CTDOH-PH-0723,NELAC-NY10854,NJDEP-CT005,PADEP-68-044		
319-86-8	delta-BHC	ND		mg/kg dry	0.00238	5	EPA 8081B	02/20/2025 08:24	02/21/2025 12:00	RJ
							Certifications:	CTDOH-PH-0723,NELAC-NY10854,NJDEP-CT005,PADEP-68-044		
60-57-1	Dieldrin	ND		mg/kg dry	0.00238	5	EPA 8081B	02/20/2025 08:24	02/21/2025 12:00	RJ
							Certifications:	CTDOH-PH-0723,NELAC-NY10854,NJDEP-CT005,PADEP-68-044		
959-98-8	Endosulfan I	ND		mg/kg dry	0.00238	5	EPA 8081B	02/20/2025 08:24	02/21/2025 12:00	RJ
							Certifications:	CTDOH-PH-0723,NELAC-NY10854,NJDEP-CT005,PADEP-68-044		
33213-65-9	Endosulfan II	ND		mg/kg dry	0.00238	5	EPA 8081B	02/20/2025 08:24	02/21/2025 12:00	RJ
							Certifications:	CTDOH-PH-0723,NELAC-NY10854		
1031-07-8	Endosulfan sulfate	ND		mg/kg dry	0.00238	5	EPA 8081B	02/20/2025 08:24	02/21/2025 12:00	RJ
							Certifications:	CTDOH-PH-0723,NELAC-NY10854,NJDEP-CT005,PADEP-68-044		
72-20-8	Endrin	ND		mg/kg dry	0.00238	5	EPA 8081B	02/20/2025 08:24	02/21/2025 12:00	RJ
							Certifications:	CTDOH-PH-0723,NELAC-NY10854,NJDEP-CT005,PADEP-68-044		
7421-93-4	Endrin aldehyde	ND		mg/kg dry	0.00238	5	EPA 8081B	02/20/2025 08:24	02/21/2025 12:00	RJ
							Certifications:	CTDOH-PH-0723,NELAC-NY10854,NJDEP-CT005,PADEP-68-044		
53494-70-5	Endrin ketone	ND		mg/kg dry	0.00238	5	EPA 8081B	02/20/2025 08:24	02/21/2025 12:00	RJ
							Certifications:	CTDOH-PH-0723,NELAC-NY10854,NJDEP-CT005,PADEP-68-044		
58-89-9	gamma-BHC (Lindane)	ND		mg/kg dry	0.00238	5	EPA 8081B	02/20/2025 08:24	02/21/2025 12:00	RJ
							Certifications:	CTDOH-PH-0723,NELAC-NY10854,NJDEP-CT005,PADEP-68-044		
5566-34-7	gamma-Chlordane	ND		mg/kg dry	0.00238	5	EPA 8081B	02/20/2025 08:24	02/21/2025 12:00	RJ
							Certifications:	NELAC-NY10854,NJDEP-CT005		
76-44-8	Heptachlor	ND		mg/kg dry	0.00238	5	EPA 8081B	02/20/2025 08:24	02/21/2025 12:00	RJ
							Certifications:	CTDOH-PH-0723,NELAC-NY10854,NJDEP-CT005,PADEP-68-044		
1024-57-3	Heptachlor epoxide	ND		mg/kg dry	0.00238	5	EPA 8081B	02/20/2025 08:24	02/21/2025 12:00	RJ
							Certifications:	CTDOH-PH-0723,NELAC-NY10854,NJDEP-CT005,PADEP-68-044		
72-43-5	Methoxychlor	ND		mg/kg dry	0.00238	5	EPA 8081B	02/20/2025 08:24	02/21/2025 12:00	RJ
							Certifications:	CTDOH-PH-0723,NELAC-NY10854,NJDEP-CT005,PADEP-68-044		
8001-35-2	Toxaphene	ND		mg/kg dry	0.238	5	EPA 8081B	02/20/2025 08:24	02/21/2025 12:00	RJ
							Certifications:	CTDOH-PH-0723,NELAC-NY10854,NJDEP-CT005,PADEP-68-044		

Sample Information

Client Sample ID: SB17_0-2 **York Sample ID:** 25B1030-03

York Project (SDG) No.	Client Project ID	Matrix	Collection Date/Time	Date Received
25B1030	170745301	Soil	February 18, 2025 2:30 pm	02/18/2025

PEST, 8081 MASTER

Log-in Notes: **Sample Notes:**

Sample Prepared by Method: EPA 3550C

CAS No.	Parameter	Result	Flag	Units	Reported to LOQ	Dilution	Reference Method	Date/Time Prepared	Date/Time Analyzed	Analyst
57-74-9	* Chlordane, total	ND		mg/kg dry	0.0476	5	EPA 8081B	02/20/2025 08:24	02/21/2025 12:00	RJ
							Certifications:			

	Surrogate Recoveries	Result	Acceptance Range
2051-24-3	*Surrogate: Decachlorobiphenyl*	*54.6 %*	*30-150*
877-09-8	*Surrogate: Tetrachloro-m-xylene*	*49.3 %*	*30-150*

PCB, 8082 MASTER

Log-in Notes: **Sample Notes:**

Sample Prepared by Method: EPA 3550C

CAS No.	Parameter	Result	Flag	Units	Reported to LOQ	Dilution	Reference Method	Date/Time Prepared	Date/Time Analyzed	Analyst
12674-11-2	Aroclor 1016	ND		mg/kg dry	0.0234	1	EPA 8082A	02/20/2025 08:20	02/21/2025 19:08	NF
							Certifications:	NELAC-NY10854,CTDOH-PH-0723,NJDEP-CT005,PADEP-68-044		
11104-28-2	Aroclor 1221	ND		mg/kg dry	0.0234	1	EPA 8082A	02/20/2025 08:20	02/21/2025 19:08	NF
							Certifications:	NELAC-NY10854,CTDOH-PH-0723,NJDEP-CT005,PADEP-68-044		
11141-16-5	Aroclor 1232	ND		mg/kg dry	0.0234	1	EPA 8082A	02/20/2025 08:20	02/21/2025 19:08	NF
							Certifications:	NELAC-NY10854,CTDOH-PH-0723,NJDEP-CT005,PADEP-68-044		
53469-21-9	Aroclor 1242	ND		mg/kg dry	0.0234	1	EPA 8082A	02/20/2025 08:20	02/21/2025 19:08	NF
							Certifications:	NELAC-NY10854,CTDOH-PH-0723,NJDEP-CT005,PADEP-68-044		
12672-29-6	Aroclor 1248	ND		mg/kg dry	0.0234	1	EPA 8082A	02/20/2025 08:20	02/21/2025 19:08	NF
							Certifications:	NELAC-NY10854,CTDOH-PH-0723,NJDEP-CT005,PADEP-68-044		
11097-69-1	Aroclor 1254	ND		mg/kg dry	0.0234	1	EPA 8082A	02/20/2025 08:20	02/21/2025 19:08	NF
							Certifications:	NELAC-NY10854,CTDOH-PH-0723,NJDEP-CT005,PADEP-68-044		
11096-82-5	Aroclor 1260	ND		mg/kg dry	0.0234	1	EPA 8082A	02/20/2025 08:20	02/21/2025 19:08	NF
							Certifications:	NELAC-NY10854,CTDOH-PH-0723,NJDEP-CT005,PADEP-68-044		
1336-36-3	* Total PCBs	ND		mg/kg dry	0.0234	1	EPA 8082A	02/20/2025 08:20	02/21/2025 19:08	NF
							Certifications:			

	Surrogate Recoveries	Result	Acceptance Range
877-09-8	*Surrogate: Tetrachloro-m-xylene*	*54.0 %*	*30-120*
2051-24-3	*Surrogate: Decachlorobiphenyl*	*46.0 %*	*30-120*

HERB, 8151 MASTER

Log-in Notes: **Sample Notes:**

Sample Prepared by Method: EPA 3550C/8151A

CAS No.	Parameter	Result	Flag	Units	Reported to LOQ	Dilution	Reference Method	Date/Time Prepared	Date/Time Analyzed	Analyst
93-76-5	2,4,5-T	ND		mg/kg dry	0.0287	1	EPA 8151A	02/19/2025 09:07	02/20/2025 12:26	GXB
							Certifications:	CTDOH-PH-0723,NELAC-NY10854,NJDEP-CT005,PADEP-68-044		
93-72-1	2,4,5-TP (Silvex)	ND		mg/kg dry	0.0287	1	EPA 8151A	02/19/2025 09:07	02/20/2025 12:26	GXB
							Certifications:	CTDOH-PH-0723,NELAC-NY10854,NJDEP-CT005,PADEP-68-044		
94-75-7	2,4-D	ND		mg/kg dry	0.0287	1	EPA 8151A	02/19/2025 09:07	02/20/2025 12:26	GXB
							Certifications:	CTDOH-PH-0723,NELAC-NY10854,NJDEP-CT005,PADEP-68-044		

	Surrogate Recoveries	Result	Acceptance Range

Sample Information

Client Sample ID: SB17_0-2 **York Sample ID:** 25B1030-03

York Project (SDG) No.	Client Project ID	Matrix	Collection Date/Time	Date Received
25B1030	170745301	Soil	February 18, 2025 2:30 pm	02/18/2025

HERB, 8151 MASTER

Log-in Notes: **Sample Notes:**

Sample Prepared by Method: EPA 3550C/8151A

CAS No.	Parameter	Result	Flag	Units	Reported to LOQ	Dilution	Reference Method	Date/Time Prepared	Date/Time Analyzed	Analyst
19719-28-9	*Surrogate: 2,4-Dichlorophenylacetic acid (.*	*94.6 %*			*21-150*					

Metals, Target Analyte

Log-in Notes: **Sample Notes:**

Sample Prepared by Method: EPA 3050B

CAS No.	Parameter	Result	Flag	Units	Reported to LOQ	Dilution	Reference Method	Date/Time Prepared	Date/Time Analyzed	Analyst
7429-90-5	**Aluminum**	**14200**		mg/kg dry	6.01	1	EPA 6010D	02/20/2025 14:46	02/21/2025 12:20	JWT
							Certifications:	CTDOH-PH-0723,NELAC-NY10854,NJDEP-CT005,PADEP-68-044		
7440-36-0	Antimony	ND		mg/kg dry	3.00	1	EPA 6010D	02/20/2025 14:46	02/21/2025 12:20	JWT
							Certifications:	CTDOH-PH-0723,NELAC-NY10854,NJDEP-CT005,PADEP-68-044		
7440-38-2	**Arsenic**	**7.32**		mg/kg dry	1.80	1	EPA 6010D	02/20/2025 14:46	02/21/2025 12:20	JWT
							Certifications:	CTDOH-PH-0723,NELAC-NY10854,NJDEP-CT005,PADEP-68-044		
7440-39-3	**Barium**	**272**		mg/kg dry	3.00	1	EPA 6010D	02/20/2025 14:46	02/21/2025 12:20	JWT
							Certifications:	CTDOH-PH-0723,NELAC-NY10854,NJDEP-CT005,PADEP-68-044		
7440-41-7	**Beryllium**	**0.625**		mg/kg dry	0.061	1	EPA 6010D	02/20/2025 14:46	02/21/2025 12:20	JWT
							Certifications:	CTDOH-PH-0723,NELAC-NY10854,NJDEP-CT005,PADEP-68-044		
7440-43-9	Cadmium	ND		mg/kg dry	0.361	1	EPA 6010D	02/20/2025 14:46	02/21/2025 12:20	JWT
							Certifications:	CTDOH-PH-0723,NELAC-NY10854,NJDEP-CT005,PADEP-68-044		
7440-70-2	**Calcium**	**24200**		mg/kg dry	6.01	1	EPA 6010D	02/20/2025 14:46	02/21/2025 12:20	JWT
							Certifications:	CTDOH-PH-0723,NELAC-NY10854,NJDEP-CT005,PADEP-68-044		
7440-47-3	**Chromium**	**18.3**		mg/kg dry	0.601	1	EPA 6010D	02/20/2025 14:46	02/21/2025 12:20	JWT
							Certifications:	CTDOH-PH-0723,NELAC-NY10854,NJDEP-CT005,PADEP-68-044		
7440-48-4	**Cobalt**	**8.44**		mg/kg dry	0.480	1	EPA 6010D	02/20/2025 14:46	02/21/2025 12:20	JWT
							Certifications:	CTDOH-PH-0723,NELAC-NY10854,NJDEP-CT005,PADEP-68-044		
7440-50-8	**Copper**	**32.5**		mg/kg dry	2.40	1	EPA 6010D	02/20/2025 14:46	02/21/2025 12:20	JWT
							Certifications:	CTDOH-PH-0723,NELAC-NY10854,NJDEP-CT005,PADEP-68-044		
7439-89-6	**Iron**	**21900**		mg/kg dry	30.0	1	EPA 6010D	02/20/2025 14:46	02/21/2025 12:20	JWT
							Certifications:	CTDOH-PH-0723,NELAC-NY10854,NJDEP-CT005,PADEP-68-044		
7439-92-1	**Lead**	**1100**		mg/kg dry	0.601	1	EPA 6010D	02/20/2025 14:46	02/21/2025 12:20	JWT
							Certifications:	CTDOH-PH-0723,NELAC-NY10854,NJDEP-CT005,PADEP-68-044		
7439-95-4	**Magnesium**	**7460**		mg/kg dry	6.01	1	EPA 6010D	02/20/2025 14:46	02/21/2025 12:20	JWT
							Certifications:	CTDOH-PH-0723,NELAC-NY10854,NJDEP-CT005,PADEP-68-044		
7439-96-5	**Manganese**	**335**		mg/kg dry	0.601	1	EPA 6010D	02/20/2025 14:46	02/21/2025 12:20	JWT
							Certifications:	CTDOH-PH-0723,NELAC-NY10854,NJDEP-CT005,PADEP-68-044		
7440-02-0	**Nickel**	**17.7**		mg/kg dry	1.20	1	EPA 6010D	02/20/2025 14:46	02/21/2025 12:20	JWT
							Certifications:	CTDOH-PH-0723,NELAC-NY10854,NJDEP-CT005,PADEP-68-044		
7440-09-7	**Potassium**	**1530**	B	mg/kg dry	6.01	1	EPA 6010D	02/20/2025 14:46	02/21/2025 12:20	JWT
							Certifications:	CTDOH-PH-0723,NELAC-NY10854,NJDEP-CT005,PADEP-68-044		
7782-49-2	Selenium	ND		mg/kg dry	3.00	1	EPA 6010D	02/20/2025 14:46	02/21/2025 12:20	JWT
							Certifications:	CTDOH-PH-0723,NELAC-NY10854,NJDEP-CT005,PADEP-68-044		
7440-22-4	Silver	ND		mg/kg dry	0.606	1	EPA 6010D	02/20/2025 14:46	02/21/2025 12:20	JWT
							Certifications:	CTDOH-PH-0723,NELAC-NY10854,NJDEP-CT005,PADEP-68-044		

Sample Information

Client Sample ID: SB17_0-2 **York Sample ID:** 25B1030-03

York Project (SDG) No.	Client Project ID	Matrix	Collection Date/Time	Date Received
25B1030	170745301	Soil	February 18, 2025 2:30 pm	02/18/2025

Metals, Target Analyte

Log-in Notes: **Sample Notes:**

Sample Prepared by Method: EPA 3050B

CAS No.	Parameter	Result	Flag	Units	Reported to LOQ	Dilution	Reference Method	Date/Time Prepared	Date/Time Analyzed	Analyst
7440-23-5	**Sodium**	**208**		mg/kg dry	60.1	1	EPA 6010D	02/20/2025 14:46	02/21/2025 12:20	JWT
							Certifications:	CTDOH-PH-0723,NELAC-NY10854,NJDEP-CT005,PADEP-68-044		
7440-28-0	Thallium	ND		mg/kg dry	2.41	1	EPA 6010D	02/20/2025 14:46	02/21/2025 12:20	JWT
							Certifications:	CTDOH-PH-0723,NELAC-NY10854,NJDEP-CT005,PADEP-68-044		
7440-62-2	**Vanadium**	**52.3**		mg/kg dry	1.20	1	EPA 6010D	02/20/2025 14:46	02/21/2025 12:20	JWT
							Certifications:	CTDOH-PH-0723,NELAC-NY10854,NJDEP-CT005,PADEP-68-044		
7440-66-6	**Zinc**	**161**		mg/kg dry	2.99	1	EPA 6010D	02/20/2025 14:46	02/21/2025 12:20	JWT
							Certifications:	CTDOH-PH-0723,NELAC-NY10854,NJDEP-CT005,PADEP-68-044		

Mercury by 7473

Log-in Notes: **Sample Notes:**

Sample Prepared by Method: EPA 7473 soil

CAS No.	Parameter	Result	Flag	Units	Reported to LOQ	Dilution	Reference Method	Date/Time Prepared	Date/Time Analyzed	Analyst
7439-97-6	**Mercury**	**0.275**		mg/kg dry	0.0433	1	EPA 7473	02/21/2025 12:39	02/22/2025 12:07	DRS
							Certifications:	CTDOH-PH-0723,NJDEP-CT005,NELAC-NY10854,PADEP-68-044		

Chromium, Hexavalent

Log-in Notes: **Sample Notes:**

Sample Prepared by Method: EPA SW846-3060

CAS No.	Parameter	Result	Flag	Units	Reported to LOQ	Dilution	Reference Method	Date/Time Prepared	Date/Time Analyzed	Analyst
18540-29-9	Chromium, Hexavalent	ND		mg/kg dry	0.721	1	EPA 7196A	02/20/2025 16:33	02/20/2025 22:00	SHS
							Certifications:	NJDEP-CT005,CTDOH-PH-0723,NELAC-NY10854,PADEP-68-044		

Chromium, Trivalent

Log-in Notes: **Sample Notes:**

Sample Prepared by Method: Analysis Preparation

CAS No.	Parameter	Result	Flag	Units	Reported to LOQ	Dilution	Reference Method	Date/Time Prepared	Date/Time Analyzed	Analyst
16065-83-1	* **Chromium, Trivalent**	**18.3**		mg/kg	0.500	1	Calculation	02/24/2025 14:48	02/24/2025 14:51	SL
							Certifications:			

Cyanide, Total

Log-in Notes: **Sample Notes:**

Sample Prepared by Method: Analysis Preparation Soil

CAS No.	Parameter	Result	Flag	Units	Reported to LOQ	Dilution	Reference Method	Date/Time Prepared	Date/Time Analyzed	Analyst
57-12-5	Cyanide, total	ND		mg/kg dry	0.721	1	EPA 9014/9010C	02/21/2025 13:58	02/21/2025 16:15	CB
							Certifications:	NELAC-NY10854,CTDOH-PH-0723,NJDEP-CT005,PADEP-68-044		

Total Solids

Log-in Notes: **Sample Notes:**

Sample Prepared by Method: % Solids Prep

CAS No.	Parameter	Result	Flag	Units	Reported to LOQ	Dilution	Reference Method	Date/Time Prepared	Date/Time Analyzed	Analyst

Sample Information

Client Sample ID: SB17_0-2 **York Sample ID:** 25B1030-03

York Project (SDG) No.	Client Project ID	Matrix	Collection Date/Time	Date Received
25B1030	170745301	Soil	February 18, 2025 2:30 pm	02/18/2025

Total Solids

Log-in Notes:

Sample Notes:

Sample Prepared by Method: % Solids Prep

CAS No.	Parameter	Result	Flag	Units	Reported to LOQ	Dilution	Reference Method	Date/Time Prepared	Date/Time Analyzed	Analyst
solids	*** % Solids**	**69.3**		%	0.100	1	SM 2540G	02/19/2025 15:52	02/19/2025 22:00	SHS
							Certifications: CTDOH-PH-0723			

Sample Information

Client Sample ID: SB18_0-2 **York Sample ID:** 25B1030-05

York Project (SDG) No.	Client Project ID	Matrix	Collection Date/Time	Date Received
25B1030	170745301	Soil	February 18, 2025 11:30 am	02/18/2025

VOA, 8260 MASTER

Log-in Notes:

Sample Notes:

Sample Prepared by Method: EPA 5035A

CAS No.	Parameter	Result	Flag	Units	Reported to LOD/MDL	LOQ	Dilution	Reference Method	Date/Time Prepared	Date/Time Analyzed	Analyst
630-20-6	1,1,1,2-Tetrachloroethane	ND		mg/kg dry	0.0037	0.0073	1	EPA 8260D	02/19/2025 10:00	02/19/2025 19:04	AC
								Certifications:	CTDOH-PH-0723,NELAC-NY10854,NELAC-NY12058,NJDEP-CT		
71-55-6	1,1,1-Trichloroethane	ND		mg/kg dry	0.0037	0.0073	1	EPA 8260D	02/19/2025 10:00	02/19/2025 19:04	AC
								Certifications:	CTDOH-PH-0723,NELAC-NY10854,NELAC-NY12058,NJDEP-CT		
79-34-5	1,1,2,2-Tetrachloroethane	ND		mg/kg dry	0.0037	0.0073	1	EPA 8260D	02/19/2025 10:00	02/19/2025 19:04	AC
								Certifications:	CTDOH-PH-0723,NELAC-NY10854,NELAC-NY12058,NJDEP-CT		
76-13-1	1,1,2-Trichloro-1,2,2-trifluoroethane (Freon 113)	ND		mg/kg dry	0.0037	0.0073	1	EPA 8260D	02/19/2025 10:00	02/19/2025 19:04	AC
								Certifications:	CTDOH-PH-0723,NELAC-NY10854,NELAC-NY12058,NJDEP-CT		
79-00-5	1,1,2-Trichloroethane	ND		mg/kg dry	0.0037	0.0073	1	EPA 8260D	02/19/2025 10:00	02/19/2025 19:04	AC
								Certifications:	CTDOH-PH-0723,NELAC-NY10854,NELAC-NY12058,NJDEP-CT		
75-34-3	1,1-Dichloroethane	ND		mg/kg dry	0.0037	0.0073	1	EPA 8260D	02/19/2025 10:00	02/19/2025 19:04	AC
								Certifications:	CTDOH-PH-0723,NELAC-NY10854,NELAC-NY12058,NJDEP-CT		
75-35-4	1,1-Dichloroethylene	ND		mg/kg dry	0.0037	0.0073	1	EPA 8260D	02/19/2025 10:00	02/19/2025 19:04	AC
								Certifications:	CTDOH-PH-0723,NELAC-NY10854,NELAC-NY12058,NJDEP-CT		
87-61-6	1,2,3-Trichlorobenzene	ND		mg/kg dry	0.0037	0.0073	1	EPA 8260D	02/19/2025 10:00	02/19/2025 19:04	AC
								Certifications:	NELAC-NY10854,NELAC-NY12058,NJDEP-CT005,PADEP-68-04		
96-18-4	1,2,3-Trichloropropane	ND		mg/kg dry	0.0037	0.0073	1	EPA 8260D	02/19/2025 10:00	02/19/2025 19:04	AC
								Certifications:	NELAC-NY10854,NELAC-NY12058,NJDEP-CT005		
120-82-1	1,2,4-Trichlorobenzene	ND		mg/kg dry	0.0037	0.0073	1	EPA 8260D	02/19/2025 10:00	02/19/2025 19:04	AC
								Certifications:	NELAC-NY10854,NELAC-NY12058,NJDEP-CT005,PADEP-68-04		
95-63-6	1,2,4-Trimethylbenzene	ND		mg/kg dry	0.0037	0.0073	1	EPA 8260D	02/19/2025 10:00	02/19/2025 19:04	AC
								Certifications:	CTDOH-PH-0723,NELAC-NY10854,NELAC-NY12058,NJDEP-CT		
96-12-8	1,2-Dibromo-3-chloropropane	ND		mg/kg dry	0.0037	0.0073	1	EPA 8260D	02/19/2025 10:00	02/19/2025 19:04	AC
								Certifications:	CTDOH-PH-0723,NELAC-NY10854,NELAC-NY12058,NJDEP-CT		
106-93-4	1,2-Dibromoethane	ND		mg/kg dry	0.0037	0.0073	1	EPA 8260D	02/19/2025 10:00	02/19/2025 19:04	AC
								Certifications:	CTDOH-PH-0723,NELAC-NY10854,NELAC-NY12058,NJDEP-CT		
95-50-1	1,2-Dichlorobenzene	ND		mg/kg dry	0.0037	0.0073	1	EPA 8260D	02/19/2025 10:00	02/19/2025 19:04	AC
								Certifications:	CTDOH-PH-0723,NELAC-NY10854,NELAC-NY12058,NJDEP-CT		
107-06-2	1,2-Dichloroethane	ND		mg/kg dry	0.0037	0.0073	1	EPA 8260D	02/19/2025 10:00	02/19/2025 19:04	AC
								Certifications:	CTDOH-PH-0723,NELAC-NY10854,NELAC-NY12058,NJDEP-CT		
78-87-5	1,2-Dichloropropane	ND		mg/kg dry	0.0037	0.0073	1	EPA 8260D	02/19/2025 10:00	02/19/2025 19:04	AC
								Certifications:	CTDOH-PH-0723,NELAC-NY10854,NELAC-NY12058,NJDEP-CT		
108-67-8	1,3,5-Trimethylbenzene	ND		mg/kg dry	0.0037	0.0073	1	EPA 8260D	02/19/2025 10:00	02/19/2025 19:04	AC
								Certifications:	CTDOH-PH-0723,NELAC-NY10854,NELAC-NY12058,NJDEP-CT		
541-73-1	1,3-Dichlorobenzene	ND		mg/kg dry	0.0037	0.0073	1	EPA 8260D	02/19/2025 10:00	02/19/2025 19:04	AC
								Certifications:	CTDOH-PH-0723,NELAC-NY10854,NELAC-NY12058,NJDEP-CT		
106-46-7	1,4-Dichlorobenzene	ND		mg/kg dry	0.0037	0.0073	1	EPA 8260D	02/19/2025 10:00	02/19/2025 19:04	AC
								Certifications:	CTDOH-PH-0723,NELAC-NY10854,NELAC-NY12058,NJDEP-CT		
123-91-1	1,4-Dioxane	ND		mg/kg dry	0.073	0.15	1	EPA 8260D	02/19/2025 10:00	02/19/2025 19:04	AC
								Certifications:	NELAC-NY10854,NELAC-NY12058,NJDEP-CT005,PADEP-68-04		
78-93-3	2-Butanone	ND		mg/kg dry	0.0037	0.0073	1	EPA 8260D	02/19/2025 10:00	02/19/2025 19:04	AC
								Certifications:	CTDOH-PH-0723,NELAC-NY10854,NELAC-NY12058,NJDEP-CT		

Sample Information

Client Sample ID: SB18_0-2 **York Sample ID:** 25B1030-05

York Project (SDG) No.	Client Project ID	Matrix	Collection Date/Time	Date Received
25B1030	170745301	Soil	February 18, 2025 11:30 am	02/18/2025

VOA, 8260 MASTER

Log-in Notes:

Sample Notes:

Sample Prepared by Method: EPA 5035A

CAS No.	Parameter	Result	Flag	Units	Reported to LOD/MDL	LOQ	Dilution	Reference Method	Date/Time Prepared	Date/Time Analyzed	Analyst
591-78-6	2-Hexanone	ND		mg/kg dry	0.0037	0.0073	1	EPA 8260D	02/19/2025 10:00	02/19/2025 19:04	AC
								Certifications:	CTDOH-PH-0723,NELAC-NY10854,NELAC-NY12058,NJDEP-CT		
108-10-1	4-Methyl-2-pentanone	ND	QL-02	mg/kg dry	0.0037	0.0073	1	EPA 8260D	02/19/2025 10:00	02/19/2025 19:04	AC
								Certifications:	CTDOH-PH-0723,NELAC-NY10854,NELAC-NY12058,NJDEP-CT		
67-64-1	Acetone	ND	ICVE	mg/kg dry	0.0073	0.015	1	EPA 8260D	02/19/2025 10:00	02/19/2025 19:04	AC
								Certifications:	CTDOH-PH-0723,NELAC-NY10854,NELAC-NY12058,NJDEP-CT		
107-02-8	Acrolein	ND		mg/kg dry	0.0073	0.015	1	EPA 8260D	02/19/2025 10:00	02/19/2025 19:04	AC
								Certifications:	CTDOH-PH-0723,NELAC-NY10854,NELAC-NY12058,NJDEP-CT		
107-13-1	Acrylonitrile	ND		mg/kg dry	0.0037	0.0073	1	EPA 8260D	02/19/2025 10:00	02/19/2025 19:04	AC
								Certifications:	CTDOH-PH-0723,NELAC-NY10854,NELAC-NY12058,NJDEP-CT		
71-43-2	Benzene	ND		mg/kg dry	0.0037	0.0073	1	EPA 8260D	02/19/2025 10:00	02/19/2025 19:04	AC
								Certifications:	CTDOH-PH-0723,NELAC-NY10854,NELAC-NY12058,NJDEP-CT		
74-97-5	Bromochloromethane	ND		mg/kg dry	0.0037	0.0073	1	EPA 8260D	02/19/2025 10:00	02/19/2025 19:04	AC
								Certifications:	NELAC-NY10854,NELAC-NY12058,NJDEP-CT005,PADEP-68-04		
75-27-4	Bromodichloromethane	ND		mg/kg dry	0.0037	0.0073	1	EPA 8260D	02/19/2025 10:00	02/19/2025 19:04	AC
								Certifications:	CTDOH-PH-0723,NELAC-NY10854,NELAC-NY12058,NJDEP-CT		
75-25-2	Bromoform	ND		mg/kg dry	0.0037	0.0073	1	EPA 8260D	02/19/2025 10:00	02/19/2025 19:04	AC
								Certifications:	CTDOH-PH-0723,NELAC-NY10854,NELAC-NY12058,NJDEP-CT		
74-83-9	Bromomethane	ND		mg/kg dry	0.0037	0.0073	1	EPA 8260D	02/19/2025 10:00	02/19/2025 19:04	AC
								Certifications:	CTDOH-PH-0723,NELAC-NY10854,NELAC-NY12058,NJDEP-CT		
75-15-0	Carbon disulfide	ND		mg/kg dry	0.0037	0.0073	1	EPA 8260D	02/19/2025 10:00	02/19/2025 19:04	AC
								Certifications:	CTDOH-PH-0723,NELAC-NY10854,NELAC-NY12058,NJDEP-CT		
56-23-5	Carbon tetrachloride	ND		mg/kg dry	0.0037	0.0073	1	EPA 8260D	02/19/2025 10:00	02/19/2025 19:04	AC
								Certifications:	CTDOH-PH-0723,NELAC-NY10854,NELAC-NY12058,NJDEP-CT		
108-90-7	Chlorobenzene	ND		mg/kg dry	0.0037	0.0073	1	EPA 8260D	02/19/2025 10:00	02/19/2025 19:04	AC
								Certifications:	CTDOH-PH-0723,NELAC-NY10854,NELAC-NY12058,NJDEP-CT		
75-00-3	Chloroethane	ND		mg/kg dry	0.0037	0.0073	1	EPA 8260D	02/19/2025 10:00	02/19/2025 19:04	AC
								Certifications:	CTDOH-PH-0723,NELAC-NY10854,NELAC-NY12058,NJDEP-CT		
67-66-3	Chloroform	ND		mg/kg dry	0.0037	0.0073	1	EPA 8260D	02/19/2025 10:00	02/19/2025 19:04	AC
								Certifications:	CTDOH-PH-0723,NELAC-NY10854,NELAC-NY12058,NJDEP-CT		
74-87-3	Chloromethane	ND		mg/kg dry	0.0037	0.0073	1	EPA 8260D	02/19/2025 10:00	02/19/2025 19:04	AC
								Certifications:	CTDOH-PH-0723,NELAC-NY10854,NELAC-NY12058,NJDEP-CT		
156-59-2	cis-1,2-Dichloroethylene	ND		mg/kg dry	0.0037	0.0073	1	EPA 8260D	02/19/2025 10:00	02/19/2025 19:04	AC
								Certifications:	CTDOH-PH-0723,NELAC-NY10854,NELAC-NY12058,NJDEP-CT		
10061-01-5	cis-1,3-Dichloropropylene	ND		mg/kg dry	0.0037	0.0073	1	EPA 8260D	02/19/2025 10:00	02/19/2025 19:04	AC
								Certifications:	CTDOH-PH-0723,NELAC-NY10854,NELAC-NY12058,NJDEP-CT		
110-82-7	Cyclohexane	ND		mg/kg dry	0.0037	0.0073	1	EPA 8260D	02/19/2025 10:00	02/19/2025 19:04	AC
								Certifications:	NELAC-NY10854,NELAC-NY12058,NJDEP-CT005,PADEP-68-04		
124-48-1	Dibromochloromethane	ND		mg/kg dry	0.0037	0.0073	1	EPA 8260D	02/19/2025 10:00	02/19/2025 19:04	AC
								Certifications:	NELAC-NY10854,NELAC-NY12058,NJDEP-CT005,PADEP-68-04		
74-95-3	Dibromomethane	ND		mg/kg dry	0.0037	0.0073	1	EPA 8260D	02/19/2025 10:00	02/19/2025 19:04	AC
								Certifications:	NELAC-NY10854,NELAC-NY12058,NJDEP-CT005,PADEP-68-04		
75-71-8	Dichlorodifluoromethane	ND		mg/kg dry	0.0037	0.0073	1	EPA 8260D	02/19/2025 10:00	02/19/2025 19:04	AC
								Certifications:	NELAC-NY10854,NELAC-NY12058,NJDEP-CT005,PADEP-68-04		

Sample Information

Client Sample ID: SB18_0-2 **York Sample ID:** 25B1030-05

York Project (SDG) No.	Client Project ID	Matrix	Collection Date/Time	Date Received
25B1030	170745301	Soil	February 18, 2025 11:30 am	02/18/2025

VOA, 8260 MASTER

Log-in Notes:

Sample Notes:

Sample Prepared by Method: EPA 5035A

CAS No.	Parameter	Result	Flag	Units	Reported to LOD/MDL	LOQ	Dilution	Reference Method	Date/Time Prepared	Date/Time Analyzed	Analyst
100-41-4	Ethyl Benzene	ND		mg/kg dry	0.0037	0.0073	1	EPA 8260D	02/19/2025 10:00	02/19/2025 19:04	AC
								Certifications:	CTDOH-PH-0723,NELAC-NY10854,NELAC-NY12058,NJDEP-CT		
87-68-3	Hexachlorobutadiene	ND		mg/kg dry	0.0037	0.0073	1	EPA 8260D	02/19/2025 10:00	02/19/2025 19:04	AC
								Certifications:	NELAC-NY10854,NELAC-NY12058,NJDEP-CT005,PADEP-68-04		
98-82-8	Isopropylbenzene	ND		mg/kg dry	0.0037	0.0073	1	EPA 8260D	02/19/2025 10:00	02/19/2025 19:04	AC
								Certifications:	CTDOH-PH-0723,NELAC-NY10854,NELAC-NY12058,NJDEP-CT		
79-20-9	Methyl acetate	ND	ICVE	mg/kg dry	0.0037	0.0073	1	EPA 8260D	02/19/2025 10:00	02/19/2025 19:04	AC
								Certifications:	NELAC-NY10854,NELAC-NY12058,NJDEP-CT005,PADEP-68-04		
1634-04-4	Methyl tert-butyl ether (MTBE)	ND		mg/kg dry	0.0037	0.0073	1	EPA 8260D	02/19/2025 10:00	02/19/2025 19:04	AC
								Certifications:	CTDOH-PH-0723,NELAC-NY10854,NELAC-NY12058,NJDEP-CT		
108-87-2	Methylcyclohexane	ND		mg/kg dry	0.0037	0.0073	1	EPA 8260D	02/19/2025 10:00	02/19/2025 19:04	AC
								Certifications:	NELAC-NY10854,NELAC-NY12058,NJDEP-CT005,PADEP-68-04		
75-09-2	Methylene chloride	ND		mg/kg dry	0.0073	0.015	1	EPA 8260D	02/19/2025 10:00	02/19/2025 19:04	AC
								Certifications:	CTDOH-PH-0723,NELAC-NY10854,NELAC-NY12058,NJDEP-CT		
104-51-8	n-Butylbenzene	ND		mg/kg dry	0.0037	0.0073	1	EPA 8260D	02/19/2025 10:00	02/19/2025 19:04	AC
								Certifications:	CTDOH-PH-0723,NELAC-NY10854,NELAC-NY12058,NJDEP-CT		
103-65-1	n-Propylbenzene	ND		mg/kg dry	0.0037	0.0073	1	EPA 8260D	02/19/2025 10:00	02/19/2025 19:04	AC
								Certifications:	CTDOH-PH-0723,NELAC-NY10854,NELAC-NY12058,NJDEP-CT		
95-47-6	o-Xylene	ND		mg/kg dry	0.0037	0.0073	1	EPA 8260D	02/19/2025 10:00	02/19/2025 19:04	AC
								Certifications:	CTDOH-PH-0723,NELAC-NY10854,NELAC-NY12058,PADEP-68		
179601-23-1	p- & m- Xylenes	ND		mg/kg dry	0.0073	0.015	1	EPA 8260D	02/19/2025 10:00	02/19/2025 19:04	AC
								Certifications:	CTDOH-PH-0723,NELAC-NY10854,NELAC-NY12058,PADEP-68		
99-87-6	p-Isopropyltoluene	ND		mg/kg dry	0.0037	0.0073	1	EPA 8260D	02/19/2025 10:00	02/19/2025 19:04	AC
								Certifications:	CTDOH-PH-0723,NELAC-NY10854,NELAC-NY12058,NJDEP-CT		
135-98-8	sec-Butylbenzene	ND		mg/kg dry	0.0037	0.0073	1	EPA 8260D	02/19/2025 10:00	02/19/2025 19:04	AC
								Certifications:	CTDOH-PH-0723,NELAC-NY10854,NELAC-NY12058,NJDEP-CT		
100-42-5	Styrene	ND		mg/kg dry	0.0037	0.0073	1	EPA 8260D	02/19/2025 10:00	02/19/2025 19:04	AC
								Certifications:	CTDOH-PH-0723,NELAC-NY10854,NELAC-NY12058,NJDEP-CT		
75-65-0	tert-Butyl alcohol (TBA)	ND	CCVE, QL-02	mg/kg dry	0.0037	0.0073	1	EPA 8260D	02/19/2025 10:00	02/19/2025 19:04	AC
								Certifications:	NELAC-NY10854,NELAC-NY12058,NJDEP-CT005,PADEP-68-04		
98-06-6	tert-Butylbenzene	ND		mg/kg dry	0.0037	0.0073	1	EPA 8260D	02/19/2025 10:00	02/19/2025 19:04	AC
								Certifications:	CTDOH-PH-0723,NELAC-NY10854,NELAC-NY12058,NJDEP-CT		
127-18-4	Tetrachloroethylene	ND	QL-02	mg/kg dry	0.0037	0.0073	1	EPA 8260D	02/19/2025 10:00	02/19/2025 19:04	AC
								Certifications:	CTDOH-PH-0723,NELAC-NY10854,NELAC-NY12058,NJDEP-CT		
108-88-3	Toluene	ND		mg/kg dry	0.0037	0.0073	1	EPA 8260D	02/19/2025 10:00	02/19/2025 19:04	AC
								Certifications:	CTDOH-PH-0723,NELAC-NY10854,NELAC-NY12058,NJDEP-CT		
156-60-5	trans-1,2-Dichloroethylene	ND		mg/kg dry	0.0037	0.0073	1	EPA 8260D	02/19/2025 10:00	02/19/2025 19:04	AC
								Certifications:	CTDOH-PH-0723,NELAC-NY10854,NELAC-NY12058,NJDEP-CT		
10061-02-6	trans-1,3-Dichloropropylene	ND		mg/kg dry	0.0037	0.0073	1	EPA 8260D	02/19/2025 10:00	02/19/2025 19:04	AC
								Certifications:	CTDOH-PH-0723,NELAC-NY10854,NELAC-NY12058,NJDEP-CT		
79-01-6	Trichloroethylene	ND		mg/kg dry	0.0037	0.0073	1	EPA 8260D	02/19/2025 10:00	02/19/2025 19:04	AC
								Certifications:	CTDOH-PH-0723,NELAC-NY10854,NELAC-NY12058,NJDEP-CT		
75-69-4	Trichlorofluoromethane	ND		mg/kg dry	0.0037	0.0073	1	EPA 8260D	02/19/2025 10:00	02/19/2025 19:04	AC
								Certifications:	CTDOH-PH-0723,NELAC-NY10854,NELAC-NY12058,NJDEP-CT		

Sample Information

Client Sample ID: SB18_0-2 **York Sample ID:** 25B1030-05

York Project (SDG) No.	Client Project ID	Matrix	Collection Date/Time	Date Received
25B1030	170745301	Soil	February 18, 2025 11:30 am	02/18/2025

VOA, 8260 MASTER

Log-in Notes:

Sample Notes:

Sample Prepared by Method: EPA 5035A

CAS No.	Parameter	Result	Flag	Units	Reported to LOD/MDL	LOQ	Dilution	Reference Method	Date/Time Prepared	Date/Time Analyzed	Analyst
75-01-4	Vinyl Chloride	ND		mg/kg dry	0.0037	0.0073	1	EPA 8260D	02/19/2025 10:00	02/19/2025 19:04	AC
								Certifications:	CTDOH-PH-0723,NELAC-NY10854,NELAC-NY12058,NJDEP-CT		
1330-20-7	Xylenes, Total	ND		mg/kg dry	0.011	0.022	1	EPA 8260D	02/19/2025 10:00	02/19/2025 19:04	AC
								Certifications:	CTDOH-PH-0723,NELAC-NY10854,NELAC-NY12058,NJDEP-CT		

	Surrogate Recoveries	Result	Acceptance Range
17060-07-0	*Surrogate: SURR: 1,2-Dichloroethane-d4*	*95.2 %*	*77-125*
2037-26-5	*Surrogate: SURR: Toluene-d8*	*104 %*	*85-120*
460-00-4	*Surrogate: SURR: p-Bromofluorobenzene*	*89.4 %*	*76-130*

SVOA, 8270 MASTER

Log-in Notes:

Sample Notes:

Sample Prepared by Method: EPA 3546 SVOA

CAS No.	Parameter	Result	Flag	Units	Reported to LOD/MDL	LOQ	Dilution	Reference Method	Date/Time Prepared	Date/Time Analyzed	Analyst
92-52-4	1,1-Biphenyl	ND		mg/kg dry	0.0504	0.101	2	EPA 8270E	02/20/2025 11:03	02/21/2025 16:30	AK
								Certifications:	NELAC-NY10854,NJDEP-CT005,PADEP-68-04440		
95-94-3	1,2,4,5-Tetrachlorobenzene	ND		mg/kg dry	0.101	0.201	2	EPA 8270E	02/20/2025 11:03	02/21/2025 16:30	AK
								Certifications:	NELAC-NY10854,NJDEP-CT005,PADEP-68-04440		
122-66-7	1,2-Diphenylhydrazine (as Azobenzene)	ND		mg/kg dry	0.0504	0.101	2	EPA 8270E	02/20/2025 11:03	02/21/2025 16:30	AK
								Certifications:	NELAC-NY10854,NJDEP-CT005,PADEP-68-04440		
58-90-2	2,3,4,6-Tetrachlorophenol	ND		mg/kg dry	0.101	0.201	2	EPA 8270E	02/20/2025 11:03	02/21/2025 16:30	AK
								Certifications:	NELAC-NY10854,NJDEP-CT005,PADEP-68-04440		
95-95-4	2,4,5-Trichlorophenol	ND		mg/kg dry	0.0504	0.101	2	EPA 8270E	02/20/2025 11:03	02/21/2025 16:30	AK
								Certifications:	CTDOH-PH-0723,NELAC-NY10854,NJDEP-CT005,PADEP-68-044		
88-06-2	2,4,6-Trichlorophenol	ND		mg/kg dry	0.0504	0.101	2	EPA 8270E	02/20/2025 11:03	02/21/2025 16:30	AK
								Certifications:	CTDOH-PH-0723,NELAC-NY10854,NJDEP-CT005,PADEP-68-044		
120-83-2	2,4-Dichlorophenol	ND		mg/kg dry	0.0504	0.101	2	EPA 8270E	02/20/2025 11:03	02/21/2025 16:30	AK
								Certifications:	CTDOH-PH-0723,NELAC-NY10854,NJDEP-CT005,PADEP-68-044		
105-67-9	2,4-Dimethylphenol	ND		mg/kg dry	0.0504	0.101	2	EPA 8270E	02/20/2025 11:03	02/21/2025 16:30	AK
								Certifications:	CTDOH-PH-0723,NELAC-NY10854,NJDEP-CT005,PADEP-68-044		
51-28-5	2,4-Dinitrophenol	ND		mg/kg dry	0.101	0.201	2	EPA 8270E	02/20/2025 11:03	02/21/2025 16:30	AK
								Certifications:	CTDOH-PH-0723,NELAC-NY10854,NJDEP-CT005,PADEP-68-044		
121-14-2	2,4-Dinitrotoluene	ND		mg/kg dry	0.0504	0.101	2	EPA 8270E	02/20/2025 11:03	02/21/2025 16:30	AK
								Certifications:	CTDOH-PH-0723,NELAC-NY10854,NJDEP-CT005,PADEP-68-044		
606-20-2	2,6-Dinitrotoluene	ND		mg/kg dry	0.0504	0.101	2	EPA 8270E	02/20/2025 11:03	02/21/2025 16:30	AK
								Certifications:	CTDOH-PH-0723,NELAC-NY10854,NJDEP-CT005,PADEP-68-044		
91-58-7	2-Chloronaphthalene	ND		mg/kg dry	0.0504	0.101	2	EPA 8270E	02/20/2025 11:03	02/21/2025 16:30	AK
								Certifications:	CTDOH-PH-0723,NELAC-NY10854,NJDEP-CT005,PADEP-68-044		
95-57-8	2-Chlorophenol	ND		mg/kg dry	0.0504	0.101	2	EPA 8270E	02/20/2025 11:03	02/21/2025 16:30	AK
								Certifications:	CTDOH-PH-0723,NELAC-NY10854,NJDEP-CT005,PADEP-68-044		
91-57-6	**2-Methylnaphthalene**	**0.293**		mg/kg dry	0.0504	0.101	2	EPA 8270E	02/20/2025 11:03	02/21/2025 16:30	AK
								Certifications:	CTDOH-PH-0723,NELAC-NY10854,NJDEP-CT005,PADEP-68-044		

Sample Information

Client Sample ID: SB18_0-2 **York Sample ID:** 25B1030-05

York Project (SDG) No.	Client Project ID	Matrix	Collection Date/Time	Date Received
25B1030	170745301	Soil	February 18, 2025 11:30 am	02/18/2025

SVOA, 8270 MASTER **Log-in Notes:** **Sample Notes:**

Sample Prepared by Method: EPA 3546 SVOA

CAS No.	Parameter	Result	Flag	Units	Reported to LOD/MDL	LOQ	Dilution	Reference Method	Date/Time Prepared	Date/Time Analyzed	Analyst
95-48-7	2-Methylphenol	ND		mg/kg dry	0.0504	0.101	2	EPA 8270E	02/20/2025 11:03	02/21/2025 16:30	AK
								Certifications:	CTDOH-PH-0723,NELAC-NY10854,NJDEP-CT005,PADEP-68-044		
88-74-4	2-Nitroaniline	ND		mg/kg dry	0.101	0.201	2	EPA 8270E	02/20/2025 11:03	02/21/2025 16:30	AK
								Certifications:	CTDOH-PH-0723,NELAC-NY10854,NJDEP-CT005,PADEP-68-044		
88-75-5	2-Nitrophenol	ND		mg/kg dry	0.0504	0.101	2	EPA 8270E	02/20/2025 11:03	02/21/2025 16:30	AK
								Certifications:	CTDOH-PH-0723,NELAC-NY10854,NJDEP-CT005,PADEP-68-044		
65794-96-9	3- & 4-Methylphenols	ND		mg/kg dry	0.0504	0.101	2	EPA 8270E	02/20/2025 11:03	02/21/2025 16:30	AK
								Certifications:	CTDOH-PH-0723,NELAC-NY10854,NJDEP-CT005,PADEP-68-044		
91-94-1	3,3-Dichlorobenzidine	ND		mg/kg dry	0.0504	0.101	2	EPA 8270E	02/20/2025 11:03	02/21/2025 16:30	AK
								Certifications:	NELAC-NY10854,NJDEP-CT005,PADEP-68-04440		
99-09-2	3-Nitroaniline	ND		mg/kg dry	0.101	0.201	2	EPA 8270E	02/20/2025 11:03	02/21/2025 16:30	AK
								Certifications:	CTDOH-PH-0723,NELAC-NY10854,NJDEP-CT005,PADEP-68-044		
534-52-1	4,6-Dinitro-2-methylphenol	ND		mg/kg dry	0.101	0.201	2	EPA 8270E	02/20/2025 11:03	02/21/2025 16:30	AK
								Certifications:	CTDOH-PH-0723,NELAC-NY10854,NJDEP-CT005,PADEP-68-044		
101-55-3	4-Bromophenyl phenyl ether	ND		mg/kg dry	0.0504	0.101	2	EPA 8270E	02/20/2025 11:03	02/21/2025 16:30	AK
								Certifications:	CTDOH-PH-0723,NELAC-NY10854,NJDEP-CT005,PADEP-68-044		
59-50-7	4-Chloro-3-methylphenol	ND		mg/kg dry	0.0504	0.101	2	EPA 8270E	02/20/2025 11:03	02/21/2025 16:30	AK
								Certifications:	CTDOH-PH-0723,NELAC-NY10854,NJDEP-CT005,PADEP-68-044		
106-47-8	4-Chloroaniline	ND		mg/kg dry	0.0504	0.101	2	EPA 8270E	02/20/2025 11:03	02/21/2025 16:30	AK
								Certifications:	CTDOH-PH-0723,NELAC-NY10854,NJDEP-CT005,PADEP-68-044		
7005-72-3	4-Chlorophenyl phenyl ether	ND		mg/kg dry	0.0504	0.101	2	EPA 8270E	02/20/2025 11:03	02/21/2025 16:30	AK
								Certifications:	CTDOH-PH-0723,NELAC-NY10854,NJDEP-CT005,PADEP-68-044		
100-01-6	4-Nitroaniline	ND		mg/kg dry	0.101	0.201	2	EPA 8270E	02/20/2025 11:03	02/21/2025 16:30	AK
								Certifications:	CTDOH-PH-0723,NELAC-NY10854,NJDEP-CT005,PADEP-68-044		
100-02-7	4-Nitrophenol	ND		mg/kg dry	0.101	0.201	2	EPA 8270E	02/20/2025 11:03	02/21/2025 16:30	AK
								Certifications:	CTDOH-PH-0723,NELAC-NY10854,NJDEP-CT005,PADEP-68-044		
83-32-9	Acenaphthene	ND		mg/kg dry	0.0504	0.101	2	EPA 8270E	02/20/2025 11:03	02/21/2025 16:30	AK
								Certifications:	CTDOH-PH-0723,NELAC-NY10854,NJDEP-CT005,PADEP-68-044		
208-96-8	Acenaphthylene	ND		mg/kg dry	0.0504	0.101	2	EPA 8270E	02/20/2025 11:03	02/21/2025 16:30	AK
								Certifications:	CTDOH-PH-0723,NELAC-NY10854,NJDEP-CT005,PADEP-68-044		
98-86-2	Acetophenone	ND		mg/kg dry	0.0504	0.101	2	EPA 8270E	02/20/2025 11:03	02/21/2025 16:30	AK
								Certifications:	NELAC-NY10854,NJDEP-CT005,PADEP-68-04440		
62-53-3	Aniline	ND		mg/kg dry	0.201	0.403	2	EPA 8270E	02/20/2025 11:03	02/21/2025 16:30	AK
								Certifications:	NELAC-NY10854,NJDEP-CT005,PADEP-68-04440		
120-12-7	**Anthracene**	**0.232**		mg/kg dry	0.0504	0.101	2	EPA 8270E	02/20/2025 11:03	02/21/2025 16:30	AK
								Certifications:	CTDOH-PH-0723,NELAC-NY10854,NJDEP-CT005,PADEP-68-044		
1912-24-9	Atrazine	ND		mg/kg dry	0.0504	0.101	2	EPA 8270E	02/20/2025 11:03	02/21/2025 16:30	AK
								Certifications:	NELAC-NY10854,NJDEP-CT005,PADEP-68-04440		
100-52-7	Benzaldehyde	ND		mg/kg dry	0.0504	0.101	2	EPA 8270E	02/20/2025 11:03	02/21/2025 16:30	AK
								Certifications:	NELAC-NY10854,NJDEP-CT005,PADEP-68-04440		
92-87-5	Benzidine	ND		mg/kg dry	0.201	0.403	2	EPA 8270E	02/20/2025 11:03	02/21/2025 16:30	AK
								Certifications:	CTDOH-PH-0723,NELAC-NY10854,PADEP-68-04440		
56-55-3	**Benzo(a)anthracene**	**0.757**		mg/kg dry	0.0504	0.101	2	EPA 8270E	02/20/2025 11:03	02/21/2025 16:30	AK
								Certifications:	CTDOH-PH-0723,NELAC-NY10854,NJDEP-CT005,PADEP-68-044		

Sample Information

Client Sample ID: SB18_0-2 **York Sample ID:** 25B1030-05

York Project (SDG) No.	Client Project ID	Matrix	Collection Date/Time	Date Received
25B1030	170745301	Soil	February 18, 2025 11:30 am	02/18/2025

SVOA, 8270 MASTER **Log-in Notes:** **Sample Notes:**

Sample Prepared by Method: EPA 3546 SVOA

CAS No.	Parameter	Result	Flag	Units	Reported to LOD/MDL	LOQ	Dilution	Reference Method	Date/Time Prepared	Date/Time Analyzed	Analyst
50-32-8	**Benzo(a)pyrene**	**0.810**		mg/kg dry	0.0504	0.101	2	EPA 8270E	02/20/2025 11:03	02/21/2025 16:30	AK
								Certifications:	CTDOH-PH-0723,NELAC-NY10854,NJDEP-CT005,PADEP-68-044		
205-99-2	**Benzo(b)fluoranthene**	**0.674**		mg/kg dry	0.0504	0.101	2	EPA 8270E	02/20/2025 11:03	02/21/2025 16:30	AK
								Certifications:	CTDOH-PH-0723,NELAC-NY10854,NJDEP-CT005,PADEP-68-044		
191-24-2	**Benzo(g,h,i)perylene**	**0.498**		mg/kg dry	0.0504	0.101	2	EPA 8270E	02/20/2025 11:03	02/21/2025 16:30	AK
								Certifications:	CTDOH-PH-0723,NELAC-NY10854,NJDEP-CT005,PADEP-68-044		
207-08-9	**Benzo(k)fluoranthene**	**0.650**		mg/kg dry	0.0504	0.101	2	EPA 8270E	02/20/2025 11:03	02/21/2025 16:30	AK
								Certifications:	CTDOH-PH-0723,NELAC-NY10854,NJDEP-CT005,PADEP-68-044		
65-85-0	Benzoic acid	ND		mg/kg dry	0.0504	0.101	2	EPA 8270E	02/20/2025 11:03	02/21/2025 16:30	AK
								Certifications:	NELAC-NY10854,NJDEP-CT005,PADEP-68-04440		
100-51-6	Benzyl alcohol	ND		mg/kg dry	0.0504	0.101	2	EPA 8270E	02/20/2025 11:03	02/21/2025 16:30	AK
								Certifications:	NELAC-NY10854,NJDEP-CT005,PADEP-68-04440		
85-68-7	Benzyl butyl phthalate	ND		mg/kg dry	0.0504	0.101	2	EPA 8270E	02/20/2025 11:03	02/21/2025 16:30	AK
								Certifications:	CTDOH-PH-0723,NELAC-NY10854,NJDEP-CT005,PADEP-68-044		
111-91-1	Bis(2-chloroethoxy)methane	ND		mg/kg dry	0.0504	0.101	2	EPA 8270E	02/20/2025 11:03	02/21/2025 16:30	AK
								Certifications:	CTDOH-PH-0723,NELAC-NY10854,NJDEP-CT005,PADEP-68-044		
111-44-4	Bis(2-chloroethyl)ether	ND		mg/kg dry	0.0504	0.101	2	EPA 8270E	02/20/2025 11:03	02/21/2025 16:30	AK
								Certifications:	CTDOH-PH-0723,NELAC-NY10854,NJDEP-CT005,PADEP-68-044		
108-60-1	Bis(2-chloroisopropyl)ether	ND		mg/kg dry	0.0504	0.101	2	EPA 8270E	02/20/2025 11:03	02/21/2025 16:30	AK
								Certifications:	CTDOH-PH-0723,NELAC-NY10854,NJDEP-CT005,PADEP-68-044		
117-81-7	Bis(2-ethylhexyl)phthalate	ND		mg/kg dry	0.0504	0.101	2	EPA 8270E	02/20/2025 11:03	02/21/2025 16:30	AK
								Certifications:	CTDOH-PH-0723,NELAC-NY10854,NJDEP-CT005,PADEP-68-044		
105-60-2	Caprolactam	ND		mg/kg dry	0.101	0.201	2	EPA 8270E	02/20/2025 11:03	02/21/2025 16:30	AK
								Certifications:	NELAC-NY10854,NJDEP-CT005,PADEP-68-04440		
86-74-8	**Carbazole**	**0.0539**	J	mg/kg dry	0.0504	0.101	2	EPA 8270E	02/20/2025 11:03	02/21/2025 16:30	AK
								Certifications:	CTDOH-PH-0723,NELAC-NY10854,NJDEP-CT005,PADEP-68-044		
218-01-9	**Chrysene**	**0.766**		mg/kg dry	0.0504	0.101	2	EPA 8270E	02/20/2025 11:03	02/21/2025 16:30	AK
								Certifications:	CTDOH-PH-0723,NELAC-NY10854,NJDEP-CT005,PADEP-68-044		
53-70-3	**Dibenzo(a,h)anthracene**	**0.162**		mg/kg dry	0.0504	0.101	2	EPA 8270E	02/20/2025 11:03	02/21/2025 16:30	AK
								Certifications:	CTDOH-PH-0723,NELAC-NY10854,NJDEP-CT005,PADEP-68-044		
132-64-9	**Dibenzofuran**	**0.0651**	J	mg/kg dry	0.0504	0.101	2	EPA 8270E	02/20/2025 11:03	02/21/2025 16:30	AK
								Certifications:	CTDOH-PH-0723,NELAC-NY10854,NJDEP-CT005,PADEP-68-044		
84-66-2	Diethyl phthalate	ND		mg/kg dry	0.0504	0.101	2	EPA 8270E	02/20/2025 11:03	02/21/2025 16:30	AK
								Certifications:	CTDOH-PH-0723,NELAC-NY10854,NJDEP-CT005,PADEP-68-044		
131-11-3	Dimethyl phthalate	ND		mg/kg dry	0.0504	0.101	2	EPA 8270E	02/20/2025 11:03	02/21/2025 16:30	AK
								Certifications:	CTDOH-PH-0723,NELAC-NY10854,NJDEP-CT005,PADEP-68-044		
84-74-2	Di-n-butyl phthalate	ND		mg/kg dry	0.0504	0.101	2	EPA 8270E	02/20/2025 11:03	02/21/2025 16:30	AK
								Certifications:	CTDOH-PH-0723,NELAC-NY10854,NJDEP-CT005,PADEP-68-044		
117-84-0	Di-n-octyl phthalate	ND		mg/kg dry	0.0504	0.101	2	EPA 8270E	02/20/2025 11:03	02/21/2025 16:30	AK
								Certifications:	CTDOH-PH-0723,NELAC-NY10854,NJDEP-CT005,PADEP-68-044		
122-39-4	Diphenylamine	ND		mg/kg dry	0.101	0.201	2	EPA 8270E	02/20/2025 11:03	02/21/2025 16:30	AK
								Certifications:	NELAC-NY10854,NJDEP-CT005,PADEP-68-04440		
206-44-0	**Fluoranthene**	**1.98**		mg/kg dry	0.0504	0.101	2	EPA 8270E	02/20/2025 11:03	02/21/2025 16:30	AK
								Certifications:	CTDOH-PH-0723,NELAC-NY10854,NJDEP-CT005,PADEP-68-044		

Sample Information

Client Sample ID: SB18_0-2 **York Sample ID:** 25B1030-05

York Project (SDG) No.	Client Project ID	Matrix	Collection Date/Time	Date Received
25B1030	170745301	Soil	February 18, 2025 11:30 am	02/18/2025

SVOA, 8270 MASTER **Log-in Notes:** **Sample Notes:**

Sample Prepared by Method: EPA 3546 SVOA

CAS No.	Parameter	Result	Flag	Units	Reported to LOD/MDL	LOQ	Dilution	Reference Method	Date/Time Prepared	Date/Time Analyzed	Analyst
86-73-7	**Fluorene**	**0.0724**	J	mg/kg dry	0.0504	0.101	2	EPA 8270E	02/20/2025 11:03	02/21/2025 16:30	AK
								Certifications:	NELAC-NY10854,NJDEP-CT005,PADEP-68-04440		
118-74-1	Hexachlorobenzene	ND		mg/kg dry	0.0504	0.101	2	EPA 8270E	02/20/2025 11:03	02/21/2025 16:30	AK
								Certifications:	CTDOH-PH-0723,NELAC-NY10854,NJDEP-CT005,PADEP-68-044		
87-68-3	Hexachlorobutadiene	ND		mg/kg dry	0.0504	0.101	2	EPA 8270E	02/20/2025 11:03	02/21/2025 16:30	AK
								Certifications:	CTDOH-PH-0723,NELAC-NY10854,NJDEP-CT005,PADEP-68-044		
77-47-4	Hexachlorocyclopentadiene	ND		mg/kg dry	0.0504	0.101	2	EPA 8270E	02/20/2025 11:03	02/21/2025 16:30	AK
								Certifications:	CTDOH-PH-0723,NELAC-NY10854,NJDEP-CT005,PADEP-68-044		
67-72-1	Hexachloroethane	ND		mg/kg dry	0.0504	0.101	2	EPA 8270E	02/20/2025 11:03	02/21/2025 16:30	AK
								Certifications:	CTDOH-PH-0723,NELAC-NY10854,NJDEP-CT005,PADEP-68-044		
193-39-5	**Indeno(1,2,3-cd)pyrene**	**0.502**		mg/kg dry	0.0504	0.101	2	EPA 8270E	02/20/2025 11:03	02/21/2025 16:30	AK
								Certifications:	CTDOH-PH-0723,NELAC-NY10854,NJDEP-CT005,PADEP-68-044		
78-59-1	Isophorone	ND		mg/kg dry	0.0504	0.101	2	EPA 8270E	02/20/2025 11:03	02/21/2025 16:30	AK
								Certifications:	CTDOH-PH-0723,NELAC-NY10854,NJDEP-CT005,PADEP-68-044		
91-20-3	**Naphthalene**	**0.221**		mg/kg dry	0.0504	0.101	2	EPA 8270E	02/20/2025 11:03	02/21/2025 16:30	AK
								Certifications:	CTDOH-PH-0723,NELAC-NY10854,NJDEP-CT005,PADEP-68-044		
98-95-3	Nitrobenzene	ND		mg/kg dry	0.0504	0.101	2	EPA 8270E	02/20/2025 11:03	02/21/2025 16:30	AK
								Certifications:	CTDOH-PH-0723,NELAC-NY10854,NJDEP-CT005,PADEP-68-044		
62-75-9	N-Nitrosodimethylamine	ND		mg/kg dry	0.0504	0.101	2	EPA 8270E	02/20/2025 11:03	02/21/2025 16:30	AK
								Certifications:	CTDOH-PH-0723,NELAC-NY10854,NJDEP-CT005,PADEP-68-044		
621-64-7	N-nitroso-di-n-propylamine	ND		mg/kg dry	0.0504	0.101	2	EPA 8270E	02/20/2025 11:03	02/21/2025 16:30	AK
								Certifications:	CTDOH-PH-0723,NELAC-NY10854,NJDEP-CT005,PADEP-68-044		
86-30-6	N-Nitrosodiphenylamine	ND		mg/kg dry	0.0504	0.101	2	EPA 8270E	02/20/2025 11:03	02/21/2025 16:30	AK
								Certifications:	CTDOH-PH-0723,NELAC-NY10854,NJDEP-CT005,PADEP-68-044		
87-86-5	Pentachlorophenol	ND		mg/kg dry	0.0504	0.101	2	EPA 8270E	02/20/2025 11:03	02/21/2025 16:30	AK
								Certifications:	CTDOH-PH-0723,NELAC-NY10854,NJDEP-CT005,PADEP-68-044		
85-01-8	**Phenanthrene**	**0.272**		mg/kg dry	0.0504	0.101	2	EPA 8270E	02/20/2025 11:03	02/21/2025 16:30	AK
								Certifications:	CTDOH-PH-0723,NELAC-NY10854,NJDEP-CT005,PADEP-68-044		
108-95-2	Phenol	ND		mg/kg dry	0.0504	0.101	2	EPA 8270E	02/20/2025 11:03	02/21/2025 16:30	AK
								Certifications:	CTDOH-PH-0723,NELAC-NY10854,NJDEP-CT005,PADEP-68-044		
129-00-0	**Pyrene**	**1.48**		mg/kg dry	0.0504	0.101	2	EPA 8270E	02/20/2025 11:03	02/21/2025 16:30	AK
								Certifications:	CTDOH-PH-0723,NELAC-NY10854,NJDEP-CT005,PADEP-68-044		
110-86-1	Pyridine	ND		mg/kg dry	0.201	0.403	2	EPA 8270E	02/20/2025 11:03	02/21/2025 16:30	AK
								Certifications:	CTDOH-PH-0723,NELAC-NY10854,NJDEP-CT005,PADEP-68-044		

	Surrogate Recoveries	Result	Acceptance Range
367-12-4	*Surrogate: SURR: 2-Fluorophenol*	*71.0 %*	*20-108*
13127-88-3	*Surrogate: SURR: Phenol-d6*	*66.8 %*	*23-114*
4165-60-0	*Surrogate: SURR: Nitrobenzene-d5*	*68.3 %*	*22-108*
321-60-8	*Surrogate: SURR: 2-Fluorobiphenyl*	*74.6 %*	*21-113*
118-79-6	*Surrogate: SURR: 2,4,6-Tribromophenol*	*62.9 %*	*19-110*
1718-51-0	*Surrogate: SURR: Terphenyl-d14*	*70.0 %*	*24-116*

Sample Information

Client Sample ID: SB18_0-2 **York Sample ID:** 25B1030-05

York Project (SDG) No.	Client Project ID	Matrix	Collection Date/Time	Date Received
25B1030	170745301	Soil	February 18, 2025 11:30 am	02/18/2025

Semi-Volatiles, 1,4-Dioxane 8270 SIM-Soil

Log-in Notes:

Sample Notes:

Sample Prepared by Method: EPA 3550C

CAS No.	Parameter	Result	Flag	Units	Reported to LOQ	Dilution	Reference Method	Date/Time Prepared	Date/Time Analyzed	Analyst
123-91-1	1,4-Dioxane	ND		ug/kg	19.4	1	EPA 8270D SIM Certifications: NELAC-NY10854	02/21/2025 08:12	02/22/2025 17:19	SS

	Surrogate Recoveries	Result	Acceptance Range
17647-74-4	*Surrogate: 1,4-Dioxane-d8*	*98.0 %*	*39-127.5*

PFAS, EPA 1633 Target List

Log-in Notes:

Sample Notes:

Sample Prepared by Method: EPA 1633 Prep

CAS No.	Parameter	Result	Flag	Units	Reported to LOD/MDL	LOQ	Dilution	Reference Method	Date/Time Prepared	Date/Time Analyzed	Analyst
375-73-5	* Perfluorobutanesulfonic acid (PFBS)	ND		ug/kg dry	0.134	0.214	1	EPA 1633 Draft 3 Certifications: NELAC-NH2097 ,NJDEP-NY037	02/21/2025 11:53	02/25/2025 07:31	AM
307-24-4	Perfluorohexanoic acid (PFHxA)	ND		ug/kg dry	0.0642	0.242	1	EPA 1633 Draft 3 Certifications: NELAC-NH2097 ,NELAC-NY12058,NJDEP-NY037	02/21/2025 11:53	02/25/2025 07:31	AM
375-85-9	Perfluoroheptanoic acid (PFHpA)	ND		ug/kg dry	0.127	0.242	1	EPA 1633 Draft 3 Certifications: NELAC-NH2097 ,NELAC-NY12058,NJDEP-NY037	02/21/2025 11:53	02/25/2025 07:31	AM
355-46-4	* Perfluorohexanesulfonic acid (PFHxS)	ND		ug/kg dry	0.217	0.222	1	EPA 1633 Draft 3 Certifications: NELAC-NH2097 ,NJDEP-NY037	02/21/2025 11:53	02/25/2025 07:31	AM
335-67-1	Perfluorooctanoic acid (PFOA)	ND		ug/kg dry	0.208	0.242	1	EPA 1633 Draft 3 Certifications: NELAC-NH2097 ,NELAC-NY12058,NJDEP-NY037	02/21/2025 11:53	02/25/2025 07:31	AM
1763-23-1	Perfluorooctanesulfonic acid (PFOS)	ND		ug/kg dry	0.202	0.225	1	EPA 1633 Draft 3 Certifications: NELAC-NH2097 ,NELAC-NY12058,NJDEP-NY037	02/21/2025 11:53	02/25/2025 07:31	AM
375-95-1	Perfluorononanoic acid (PFNA)	ND		ug/kg dry	0.229	0.242	1	EPA 1633 Draft 3 Certifications: NELAC-NH2097 ,NELAC-NY12058,NJDEP-NY037	02/21/2025 11:53	02/25/2025 07:31	AM
335-76-2	Perfluorodecanoic acid (PFDA)	ND		ug/kg dry	0.231	0.242	1	EPA 1633 Draft 3 Certifications: NELAC-NH2097 ,NELAC-NY12058,NJDEP-NY037	02/21/2025 11:53	02/25/2025 07:31	AM
2058-94-8	Perfluoroundecanoic acid (PFUnA)	ND		ug/kg dry	0.240	0.242	1	EPA 1633 Draft 3 Certifications: NELAC-NH2097 ,NELAC-NY12058,NJDEP-NY037	02/21/2025 11:53	02/25/2025 07:31	AM
307-55-1	Perfluorododecanoic acid (PFDoA)	ND		ug/kg dry	0.197	0.242	1	EPA 1633 Draft 3 Certifications: NELAC-NH2097 ,NELAC-NY12058,NJDEP-NY037	02/21/2025 11:53	02/25/2025 07:31	AM
72629-94-8	Perfluorotridecanoic acid (PFTrDA)	ND		ug/kg dry	0.151	0.242	1	EPA 1633 Draft 3 Certifications: NELAC-NH2097 ,NELAC-NY12058,NJDEP-NY037	02/21/2025 11:53	02/25/2025 07:31	AM
376-06-7	Perfluorotetradecanoic acid (PFTA)	ND		ug/kg dry	0.125	0.242	1	EPA 1633 Draft 3 Certifications: NELAC-NH2097 ,NELAC-NY12058,NJDEP-NY037	02/21/2025 11:53	02/25/2025 07:31	AM
2355-31-9	N-MeFOSAA	ND		ug/kg dry	0.179	0.242	1	EPA 1633 Draft 3 Certifications: NELAC-NH2097 ,NELAC-NY12058,NJDEP-NY037	02/21/2025 11:53	02/25/2025 07:31	AM
2991-50-6	**N-EtFOSAA**	**0.302**		ug/kg dry	0.235	0.242	1	EPA 1633 Draft 3 Certifications: NELAC-NH2097 ,NELAC-NY12058,NJDEP-NY037	02/21/2025 11:53	02/25/2025 07:31	AM
2706-90-3	Perfluoropentanoic acid (PFPeA)	ND		ug/kg dry	0.132	0.484	1	EPA 1633 Draft 3 Certifications: NELAC-NH2097 ,NELAC-NY12058,NJDEP-NY037	02/21/2025 11:53	02/25/2025 07:31	AM
754-91-6	* Perfluoro-1-octanesulfonamide (FOSA)	ND		ug/kg dry	0.177	0.242	1	EPA 1633 Draft 3 Certifications: NELAC-NH2097 ,NJDEP-NY037	02/21/2025 11:53	02/25/2025 07:31	AM

Sample Information

Client Sample ID: SB18_0-2 **York Sample ID:** 25B1030-05

York Project (SDG) No.	Client Project ID	Matrix	Collection Date/Time	Date Received
25B1030	170745301	Soil	February 18, 2025 11:30 am	02/18/2025

PFAS, EPA 1633 Target List **Log-in Notes:** **Sample Notes:**

Sample Prepared by Method: EPA 1633 Prep

CAS No.	Parameter	Result	Flag	Units	Reported to LOD/MDL	LOQ	Dilution	Reference Method	Date/Time Prepared	Date/Time Analyzed	Analyst
375-92-8	* Perfluoro-1-heptanesulfonic acid (PFHpS)	ND		ug/kg dry	0.188	0.242	1	EPA 1633 Draft 3 Certifications: NELAC-NH2097 ,NJDEP-NY037	02/21/2025 11:53	02/25/2025 07:31	AM
335-77-3	* Perfluoro-1-decanesulfonic acid (PFDS)	ND		ug/kg dry	0.231	0.234	1	EPA 1633 Draft 3 Certifications: NELAC-NH2097 ,NJDEP-NY037	02/21/2025 11:53	02/25/2025 07:31	AM
27619-97-2	* 1H,1H,2H,2H-Perfluorooctanesulfonic acid (6:2 FTS)	ND		ug/kg dry	0.908	0.920	1	EPA 1633 Draft 3 Certifications: NELAC-NH2097 ,NJDEP-NY037	02/21/2025 11:53	02/25/2025 07:31	AM
39108-34-4	1H,1H,2H,2H-Perfluorodecanesulfonic acid (8:2 FTS)	ND		ug/kg dry	0.914	0.930	1	EPA 1633 Draft 3 Certifications: NELAC-NH2097 ,NELAC-NY12058,NJDEP-NY037	02/21/2025 11:53	02/25/2025 07:31	AM
375-22-4	Perfluoro-n-butanoic acid (PFBA)	ND		ug/kg dry	0.132	0.969	1	EPA 1633 Draft 3 Certifications: NELAC-NH2097 ,NELAC-NY12058,NJDEP-NY037	02/21/2025 11:53	02/25/2025 07:31	AM
113507-82-7	* Perfluoro(2-ethoxyethane)sulfonic acid (PFEESA)	ND		ug/kg dry	0.168	0.431	1	EPA 1633 Draft 3 Certifications: NELAC-NH2097	02/21/2025 11:53	02/25/2025 07:31	AM
151772-58-6	* Perfluoro-3,6-dioxaheptanoic acid (NFDHA)	ND		ug/kg dry	0.234	0.484	1	EPA 1633 Draft 3 Certifications: NELAC-NH2097	02/21/2025 11:53	02/25/2025 07:31	AM
377-73-1	* Perfluoro-4-oxapentanoic acid (PFMPA)	ND	PF-LCS-L	ug/kg dry	0.0751	0.484	1	EPA 1633 Draft 3 Certifications: NELAC-NH2097	02/21/2025 11:53	02/25/2025 07:31	AM
863090-89-5	* Perfluoro-5-oxahexanoic acid (PFMBA)	ND		ug/kg dry	0.116	0.484	1	EPA 1633 Draft 3 Certifications: NELAC-NH2097	02/21/2025 11:53	02/25/2025 07:31	AM
2706-91-4	* Perfluoro-1-pentanesulfonate (PFPeS)	ND		ug/kg dry	0.190	0.228	1	EPA 1633 Draft 3 Certifications: NELAC-NH2097 ,NJDEP-NY037	02/21/2025 11:53	02/25/2025 07:31	AM
757124-72-4	* 1H,1H,2H,2H-Perfluorohexanesulfonic acid (4:2 FTS)	ND		ug/kg dry	0.720	0.908	1	EPA 1633 Draft 3 Certifications: NELAC-NH2097 ,NJDEP-NY037	02/21/2025 11:53	02/25/2025 07:31	AM
13252-13-6	* HFPO-DA (Gen-X)	ND		ug/kg dry	0.736	0.969	1	EPA 1633 Draft 3 Certifications: NELAC-NH2097 ,NJDEP-NY037	02/21/2025 11:53	02/25/2025 07:31	AM
763051-92-9	* 11CL-PF3OUdS	ND		ug/kg dry	0.377	0.915	1	EPA 1633 Draft 3 Certifications: NELAC-NH2097 ,NJDEP-NY037	02/21/2025 11:53	02/25/2025 07:31	AM
756426-58-1	* 9CL-PF3ONS	ND		ug/kg dry	0.298	0.906	1	EPA 1633 Draft 3 Certifications: NELAC-NH2097 ,NJDEP-NY037	02/21/2025 11:53	02/25/2025 07:31	AM
919005-14-4	* ADONA	ND		ug/kg dry	0.211	0.915	1	EPA 1633 Draft 3 Certifications: NELAC-NH2097 ,NJDEP-NY037	02/21/2025 11:53	02/25/2025 07:31	AM
79780-39-5	* Perfluorododecanesulfonic acid (PFDoS)	ND		ug/kg dry	0.205	0.235	1	EPA 1633 Draft 3 Certifications: NELAC-NH2097	02/21/2025 11:53	02/25/2025 07:31	AM
68259-12-1	* Perfluoro-1-nonanesulfonic acid (PFNS)	ND		ug/kg dry	0.150	0.232	1	EPA 1633 Draft 3 Certifications: NELAC-NH2097 ,NJDEP-NY037	02/21/2025 11:53	02/25/2025 07:31	AM
356-02-5	* 3-Perfluoropropyl propanoic acid (FPrPA)	ND		ug/kg dry	0.768	1.21	1	EPA 1633 Draft 3 Certifications: NELAC-NH2097	02/21/2025 11:53	02/25/2025 07:31	AM
914637-49-3	* 3-Perfluoropentyl propanoic acid (FPePA)	ND		ug/kg dry	2.54	6.05	1	EPA 1633 Draft 3 Certifications: NELAC-NH2097	02/21/2025 11:53	02/25/2025 07:31	AM
812-70-4	* 3-Perfluoroheptyl propanoic acid (FHpPA)	ND		ug/kg dry	1.82	6.05	1	EPA 1633 Draft 3 Certifications: NELAC-NH2097	02/21/2025 11:53	02/25/2025 07:31	AM
24448-09-7	* N-MeFOSE	ND		ug/kg dry	0.740	2.42	1	EPA 1633 Draft 3 Certifications: NELAC-NH2097	02/21/2025 11:53	02/25/2025 07:31	AM

Sample Information

Client Sample ID: SB18_0-2 **York Sample ID:** 25B1030-05

York Project (SDG) No.	Client Project ID	Matrix	Collection Date/Time	Date Received
25B1030	170745301	Soil	February 18, 2025 11:30 am	02/18/2025

PFAS, EPA 1633 Target List **Log-in Notes:** **Sample Notes:**

Sample Prepared by Method: EPA 1633 Prep

CAS No.	Parameter	Result	Flag	Units	Reported to LOD/MDL	LOQ	Dilution	Reference Method	Date/Time Prepared	Date/Time Analyzed	Analyst
31506-32-8	* N-MeFOSA	ND		ug/kg dry	0.218	0.242	1	EPA 1633 Draft 3 Certifications: NELAC-NH2097	02/21/2025 11:53	02/25/2025 07:31	AM
1691-99-2	* N-EtFOSE	ND		ug/kg dry	0.844	2.42	1	EPA 1633 Draft 3 Certifications: NELAC-NH2097	02/21/2025 11:53	02/25/2025 07:31	AM
4151-50-2	* N-EtFOSA	ND		ug/kg dry	0.240	0.242	1	EPA 1633 Draft 3 Certifications: NELAC-NH2097	02/21/2025 11:53	02/25/2025 07:31	AM

	Surrogate Recoveries	Result		Acceptance Range
M3PFBS	*Surrogate: M3PFBS*	*140 %*		*25-150*
13C5PFHXA	*Surrogate: M5PFHxA*	*128 %*		*25-150*
13C4PFHPA	*Surrogate: M4PFHpA*	*144 %*		*25-150*
13C3PFHXS	*Surrogate: M3PFHxS*	*145 %*		*25-150*
13C8PFOA	*Surrogate: Perfluoro-n-[13C8]octanoic aci*	*137 %*		*25-150*
13C6PFDA	*Surrogate: M6PFDA*	*128 %*		*25-150*
13C7PFUNA	*Surrogate: M7PFUdA*	*151 %*	PFSu-H	*25-150*
960315-52-0	*Surrogate: Perfluoro-n-[1,2-13C2]dodecan*	*124 %*		*25-150*
13C2PFTEDA	*Surrogate: M2PFTeDA*	*129 %*		*10-150*
13C4PFBA	*Surrogate: Perfluoro-n-[13C4]butanoic aci*	*25.9 %*		*25-150*
13C8PFOS	*Surrogate: Perfluoro-1-[13C8]octanesulfor*	*140 %*		*25-150*
13C5PFPEA	*Surrogate: Perfluoro-n-[13C5]pentanoic ac*	*130 %*		*25-150*
13C8FOSA	*Surrogate: Perfluoro-1-[13C8]octanesulfor*	*132 %*		*10-150*
D3-NMEFOSAA	*Surrogate: d3-N-MeFOSAA*	*129 %*		*25-150*
D5-NETFOSAA	*Surrogate: d5-N-EtFOSAA*	*132 %*		*25-150*
M2-6:2FTS	*Surrogate: M2-6:2 FTS*	*151 %*		*25-200*
M2-8:2FTS	*Surrogate: M2-8:2 FTS*	*136 %*		*25-200*
13C9PFNA	*Surrogate: M9PFNA*	*142 %*		*25-150*
M2-4:2FTS	*Surrogate: M2-4:2 FTS*	*111 %*		*25-150*
936109-37-4	*Surrogate: d-N-MeFOSA*	*115 %*		*25-150*
936109-40-9	*Surrogate: d-N-EtFOSA*	*97.9 %*		*25-150*
M3HFPO-DA	*Surrogate: M3HFPO-DA*	*134 %*		*25-150*
D9-NETPFOSAI	*Surrogate: d9-N-EtFOSE*	*141 %*		*25-150*
D7-NMEPFOSA	*Surrogate: d7-N-MeFOSE*	*154 %*	PFSu-H	*25-150*

Sample Information

Client Sample ID: SB18_0-2 **York Sample ID:** 25B1030-05

York Project (SDG) No.	Client Project ID	Matrix	Collection Date/Time	Date Received
25B1030	170745301	Soil	February 18, 2025 11:30 am	02/18/2025

PEST, 8081 MASTER **Log-in Notes:** **Sample Notes:**

Sample Prepared by Method: EPA 3550C

CAS No.	Parameter	Result	Flag	Units	Reported to LOQ	Dilution	Reference Method	Date/Time Prepared	Date/Time Analyzed	Analyst
72-54-8	4,4'-DDD	ND		mg/kg dry	0.00201	5	EPA 8081B	02/20/2025 08:24	02/21/2025 12:31	RJ
							Certifications:	CTDOH-PH-0723,NELAC-NY10854,NJDEP-CT005,PADEP-68-044		
72-55-9	4,4'-DDE	ND		mg/kg dry	0.00201	5	EPA 8081B	02/20/2025 08:24	02/21/2025 12:31	RJ
							Certifications:	CTDOH-PH-0723,NELAC-NY10854,NJDEP-CT005,PADEP-68-044		
50-29-3	4,4'-DDT	ND		mg/kg dry	0.00201	5	EPA 8081B	02/20/2025 08:24	02/21/2025 12:31	RJ
							Certifications:	CTDOH-PH-0723,NELAC-NY10854,NJDEP-CT005,PADEP-68-044		
309-00-2	Aldrin	ND		mg/kg dry	0.00201	5	EPA 8081B	02/20/2025 08:24	02/21/2025 12:31	RJ
							Certifications:	CTDOH-PH-0723,NELAC-NY10854,NJDEP-CT005,PADEP-68-044		
319-84-6	alpha-BHC	ND		mg/kg dry	0.00201	5	EPA 8081B	02/20/2025 08:24	02/21/2025 12:31	RJ
							Certifications:	CTDOH-PH-0723,NELAC-NY10854,NJDEP-CT005,PADEP-68-044		
5103-71-9	alpha-Chlordane	ND		mg/kg dry	0.00201	5	EPA 8081B	02/20/2025 08:24	02/21/2025 12:31	RJ
							Certifications:	NELAC-NY10854,NJDEP-CT005		
319-85-7	beta-BHC	ND		mg/kg dry	0.00201	5	EPA 8081B	02/20/2025 08:24	02/21/2025 12:31	RJ
							Certifications:	CTDOH-PH-0723,NELAC-NY10854,NJDEP-CT005,PADEP-68-044		
319-86-8	delta-BHC	ND		mg/kg dry	0.00201	5	EPA 8081B	02/20/2025 08:24	02/21/2025 12:31	RJ
							Certifications:	CTDOH-PH-0723,NELAC-NY10854,NJDEP-CT005,PADEP-68-044		
60-57-1	Dieldrin	ND		mg/kg dry	0.00201	5	EPA 8081B	02/20/2025 08:24	02/21/2025 12:31	RJ
							Certifications:	CTDOH-PH-0723,NELAC-NY10854,NJDEP-CT005,PADEP-68-044		
959-98-8	Endosulfan I	ND		mg/kg dry	0.00201	5	EPA 8081B	02/20/2025 08:24	02/21/2025 12:31	RJ
							Certifications:	CTDOH-PH-0723,NELAC-NY10854,NJDEP-CT005,PADEP-68-044		
33213-65-9	Endosulfan II	ND		mg/kg dry	0.00201	5	EPA 8081B	02/20/2025 08:24	02/21/2025 12:31	RJ
							Certifications:	CTDOH-PH-0723,NELAC-NY10854		
1031-07-8	Endosulfan sulfate	ND		mg/kg dry	0.00201	5	EPA 8081B	02/20/2025 08:24	02/21/2025 12:31	RJ
							Certifications:	CTDOH-PH-0723,NELAC-NY10854,NJDEP-CT005,PADEP-68-044		
72-20-8	Endrin	ND		mg/kg dry	0.00201	5	EPA 8081B	02/20/2025 08:24	02/21/2025 12:31	RJ
							Certifications:	CTDOH-PH-0723,NELAC-NY10854,NJDEP-CT005,PADEP-68-044		
7421-93-4	Endrin aldehyde	ND		mg/kg dry	0.00201	5	EPA 8081B	02/20/2025 08:24	02/21/2025 12:31	RJ
							Certifications:	CTDOH-PH-0723,NELAC-NY10854,NJDEP-CT005,PADEP-68-044		
53494-70-5	Endrin ketone	ND		mg/kg dry	0.00201	5	EPA 8081B	02/20/2025 08:24	02/21/2025 12:31	RJ
							Certifications:	CTDOH-PH-0723,NELAC-NY10854,NJDEP-CT005,PADEP-68-044		
58-89-9	gamma-BHC (Lindane)	ND		mg/kg dry	0.00201	5	EPA 8081B	02/20/2025 08:24	02/21/2025 12:31	RJ
							Certifications:	CTDOH-PH-0723,NELAC-NY10854,NJDEP-CT005,PADEP-68-044		
5566-34-7	gamma-Chlordane	ND		mg/kg dry	0.00201	5	EPA 8081B	02/20/2025 08:24	02/21/2025 12:31	RJ
							Certifications:	NELAC-NY10854,NJDEP-CT005		
76-44-8	Heptachlor	ND		mg/kg dry	0.00201	5	EPA 8081B	02/20/2025 08:24	02/21/2025 12:31	RJ
							Certifications:	CTDOH-PH-0723,NELAC-NY10854,NJDEP-CT005,PADEP-68-044		
1024-57-3	Heptachlor epoxide	ND		mg/kg dry	0.00201	5	EPA 8081B	02/20/2025 08:24	02/21/2025 12:31	RJ
							Certifications:	CTDOH-PH-0723,NELAC-NY10854,NJDEP-CT005,PADEP-68-044		
72-43-5	Methoxychlor	ND		mg/kg dry	0.00201	5	EPA 8081B	02/20/2025 08:24	02/21/2025 12:31	RJ
							Certifications:	CTDOH-PH-0723,NELAC-NY10854,NJDEP-CT005,PADEP-68-044		
8001-35-2	Toxaphene	ND		mg/kg dry	0.201	5	EPA 8081B	02/20/2025 08:24	02/21/2025 12:31	RJ
							Certifications:	CTDOH-PH-0723,NELAC-NY10854,NJDEP-CT005,PADEP-68-044		

Sample Information

Client Sample ID: SB18_0-2 **York Sample ID:** 25B1030-05

York Project (SDG) No.	Client Project ID	Matrix	Collection Date/Time	Date Received
25B1030	170745301	Soil	February 18, 2025 11:30 am	02/18/2025

PEST, 8081 MASTER

Log-in Notes: **Sample Notes:**

Sample Prepared by Method: EPA 3550C

CAS No.	Parameter	Result	Flag	Units	Reported to LOQ	Dilution	Reference Method	Date/Time Prepared	Date/Time Analyzed	Analyst
57-74-9	* Chlordane, total	ND		mg/kg dry	0.0402	5	EPA 8081B	02/20/2025 08:24	02/21/2025 12:31	RJ
							Certifications:			

	Surrogate Recoveries	Result	Acceptance Range
2051-24-3	*Surrogate: Decachlorobiphenyl*	*56.8 %*	*30-150*
877-09-8	*Surrogate: Tetrachloro-m-xylene*	*44.6 %*	*30-150*

PCB, 8082 MASTER

Log-in Notes: **Sample Notes:**

Sample Prepared by Method: EPA 3550C

CAS No.	Parameter	Result	Flag	Units	Reported to LOQ	Dilution	Reference Method	Date/Time Prepared	Date/Time Analyzed	Analyst
12674-11-2	Aroclor 1016	ND		mg/kg dry	0.0198	1	EPA 8082A	02/20/2025 08:20	02/21/2025 19:36	NF
							Certifications:	NELAC-NY10854,CTDOH-PH-0723,NJDEP-CT005,PADEP-68-044		
11104-28-2	Aroclor 1221	ND		mg/kg dry	0.0198	1	EPA 8082A	02/20/2025 08:20	02/21/2025 19:36	NF
							Certifications:	NELAC-NY10854,CTDOH-PH-0723,NJDEP-CT005,PADEP-68-044		
11141-16-5	Aroclor 1232	ND		mg/kg dry	0.0198	1	EPA 8082A	02/20/2025 08:20	02/21/2025 19:36	NF
							Certifications:	NELAC-NY10854,CTDOH-PH-0723,NJDEP-CT005,PADEP-68-044		
53469-21-9	Aroclor 1242	ND		mg/kg dry	0.0198	1	EPA 8082A	02/20/2025 08:20	02/21/2025 19:36	NF
							Certifications:	NELAC-NY10854,CTDOH-PH-0723,NJDEP-CT005,PADEP-68-044		
12672-29-6	Aroclor 1248	ND		mg/kg dry	0.0198	1	EPA 8082A	02/20/2025 08:20	02/21/2025 19:36	NF
							Certifications:	NELAC-NY10854,CTDOH-PH-0723,NJDEP-CT005,PADEP-68-044		
11097-69-1	Aroclor 1254	ND		mg/kg dry	0.0198	1	EPA 8082A	02/20/2025 08:20	02/21/2025 19:36	NF
							Certifications:	NELAC-NY10854,CTDOH-PH-0723,NJDEP-CT005,PADEP-68-044		
11096-82-5	Aroclor 1260	ND		mg/kg dry	0.0198	1	EPA 8082A	02/20/2025 08:20	02/21/2025 19:36	NF
							Certifications:	NELAC-NY10854,CTDOH-PH-0723,NJDEP-CT005,PADEP-68-044		
1336-36-3	* Total PCBs	ND		mg/kg dry	0.0198	1	EPA 8082A	02/20/2025 08:20	02/21/2025 19:36	NF
							Certifications:			

	Surrogate Recoveries	Result	Acceptance Range
877-09-8	*Surrogate: Tetrachloro-m-xylene*	*54.0 %*	*30-120*
2051-24-3	*Surrogate: Decachlorobiphenyl*	*49.0 %*	*30-120*

HERB, 8151 MASTER

Log-in Notes: **Sample Notes:**

Sample Prepared by Method: EPA 3550C/8151A

CAS No.	Parameter	Result	Flag	Units	Reported to LOQ	Dilution	Reference Method	Date/Time Prepared	Date/Time Analyzed	Analyst
93-76-5	2,4,5-T	ND		mg/kg dry	0.0237	1	EPA 8151A	02/19/2025 09:07	02/20/2025 12:41	GXB
							Certifications:	CTDOH-PH-0723,NELAC-NY10854,NJDEP-CT005,PADEP-68-044		
93-72-1	2,4,5-TP (Silvex)	ND		mg/kg dry	0.0237	1	EPA 8151A	02/19/2025 09:07	02/20/2025 12:41	GXB
							Certifications:	CTDOH-PH-0723,NELAC-NY10854,NJDEP-CT005,PADEP-68-044		
94-75-7	2,4-D	ND		mg/kg dry	0.0237	1	EPA 8151A	02/19/2025 09:07	02/20/2025 12:41	GXB
							Certifications:	CTDOH-PH-0723,NELAC-NY10854,NJDEP-CT005,PADEP-68-044		

	Surrogate Recoveries	Result	Acceptance Range

Sample Information

Client Sample ID: SB18_0-2 **York Sample ID:** 25B1030-05

York Project (SDG) No.	Client Project ID	Matrix	Collection Date/Time	Date Received
25B1030	170745301	Soil	February 18, 2025 11:30 am	02/18/2025

HERB, 8151 MASTER

Log-in Notes:

Sample Notes:

Sample Prepared by Method: EPA 3550C/8151A

CAS No.	Parameter	Result	Flag	Units	Reported to LOQ	Dilution	Reference Method	Date/Time Prepared	Date/Time Analyzed	Analyst
19719-28-9	*Surrogate: 2,4-Dichlorophenylacetic acid (.*	*99.4 %*			*21-150*					

Metals, Target Analyte

Log-in Notes:

Sample Notes:

Sample Prepared by Method: EPA 3050B

CAS No.	Parameter	Result	Flag	Units	Reported to LOQ	Dilution	Reference Method	Date/Time Prepared	Date/Time Analyzed	Analyst
7429-90-5	**Aluminum**	**10700**		mg/kg dry	5.07	1	EPA 6010D	02/20/2025 14:46	02/21/2025 12:21	JWT
							Certifications:	CTDOH-PH-0723,NELAC-NY10854,NJDEP-CT005,PADEP-68-044		
7440-36-0	Antimony	ND		mg/kg dry	2.54	1	EPA 6010D	02/20/2025 14:46	02/21/2025 12:21	JWT
							Certifications:	CTDOH-PH-0723,NELAC-NY10854,NJDEP-CT005,PADEP-68-044		
7440-38-2	**Arsenic**	**6.44**		mg/kg dry	1.52	1	EPA 6010D	02/20/2025 14:46	02/21/2025 12:21	JWT
							Certifications:	CTDOH-PH-0723,NELAC-NY10854,NJDEP-CT005,PADEP-68-044		
7440-39-3	**Barium**	**60.1**		mg/kg dry	2.53	1	EPA 6010D	02/20/2025 14:46	02/21/2025 12:21	JWT
							Certifications:	CTDOH-PH-0723,NELAC-NY10854,NJDEP-CT005,PADEP-68-044		
7440-41-7	**Beryllium**	**0.478**		mg/kg dry	0.051	1	EPA 6010D	02/20/2025 14:46	02/21/2025 12:21	JWT
							Certifications:	CTDOH-PH-0723,NELAC-NY10854,NJDEP-CT005,PADEP-68-044		
7440-43-9	Cadmium	ND		mg/kg dry	0.305	1	EPA 6010D	02/20/2025 14:46	02/21/2025 12:21	JWT
							Certifications:	CTDOH-PH-0723,NELAC-NY10854,NJDEP-CT005,PADEP-68-044		
7440-70-2	**Calcium**	**2450**		mg/kg dry	5.08	1	EPA 6010D	02/20/2025 14:46	02/21/2025 12:21	JWT
							Certifications:	CTDOH-PH-0723,NELAC-NY10854,NJDEP-CT005,PADEP-68-044		
7440-47-3	**Chromium**	**15.0**		mg/kg dry	0.508	1	EPA 6010D	02/20/2025 14:46	02/21/2025 12:21	JWT
							Certifications:	CTDOH-PH-0723,NELAC-NY10854,NJDEP-CT005,PADEP-68-044		
7440-48-4	**Cobalt**	**10.9**		mg/kg dry	0.406	1	EPA 6010D	02/20/2025 14:46	02/21/2025 12:21	JWT
							Certifications:	CTDOH-PH-0723,NELAC-NY10854,NJDEP-CT005,PADEP-68-044		
7440-50-8	**Copper**	**29.8**		mg/kg dry	2.03	1	EPA 6010D	02/20/2025 14:46	02/21/2025 12:21	JWT
							Certifications:	CTDOH-PH-0723,NELAC-NY10854,NJDEP-CT005,PADEP-68-044		
7439-89-6	**Iron**	**15300**		mg/kg dry	25.4	1	EPA 6010D	02/20/2025 14:46	02/21/2025 12:21	JWT
							Certifications:	CTDOH-PH-0723,NELAC-NY10854,NJDEP-CT005,PADEP-68-044		
7439-92-1	**Lead**	**64.7**		mg/kg dry	0.508	1	EPA 6010D	02/20/2025 14:46	02/21/2025 12:21	JWT
							Certifications:	CTDOH-PH-0723,NELAC-NY10854,NJDEP-CT005,PADEP-68-044		
7439-95-4	**Magnesium**	**3070**		mg/kg dry	5.08	1	EPA 6010D	02/20/2025 14:46	02/21/2025 12:21	JWT
							Certifications:	CTDOH-PH-0723,NELAC-NY10854,NJDEP-CT005,PADEP-68-044		
7439-96-5	**Manganese**	**142**		mg/kg dry	0.508	1	EPA 6010D	02/20/2025 14:46	02/21/2025 12:21	JWT
							Certifications:	CTDOH-PH-0723,NELAC-NY10854,NJDEP-CT005,PADEP-68-044		
7440-02-0	**Nickel**	**26.2**		mg/kg dry	1.01	1	EPA 6010D	02/20/2025 14:46	02/21/2025 12:21	JWT
							Certifications:	CTDOH-PH-0723,NELAC-NY10854,NJDEP-CT005,PADEP-68-044		
7440-09-7	**Potassium**	**1280**	B	mg/kg dry	5.08	1	EPA 6010D	02/20/2025 14:46	02/21/2025 12:21	JWT
							Certifications:	CTDOH-PH-0723,NELAC-NY10854,NJDEP-CT005,PADEP-68-044		
7782-49-2	Selenium	ND		mg/kg dry	2.54	1	EPA 6010D	02/20/2025 14:46	02/21/2025 12:21	JWT
							Certifications:	CTDOH-PH-0723,NELAC-NY10854,NJDEP-CT005,PADEP-68-044		
7440-22-4	Silver	ND		mg/kg dry	0.512	1	EPA 6010D	02/20/2025 14:46	02/21/2025 12:21	JWT
							Certifications:	CTDOH-PH-0723,NELAC-NY10854,NJDEP-CT005,PADEP-68-044		

Sample Information

Client Sample ID: SB18_0-2 **York Sample ID:** 25B1030-05

York Project (SDG) No.	Client Project ID	Matrix	Collection Date/Time	Date Received
25B1030	170745301	Soil	February 18, 2025 11:30 am	02/18/2025

Metals, Target Analyte

Log-in Notes: **Sample Notes:**

Sample Prepared by Method: EPA 3050B

CAS No.	Parameter	Result	Flag	Units	Reported to LOQ	Dilution	Reference Method	Date/Time Prepared	Date/Time Analyzed	Analyst
7440-23-5	**Sodium**	**132**		mg/kg dry	50.8	1	EPA 6010D	02/20/2025 14:46	02/21/2025 12:21	JWT
							Certifications:	CTDOH-PH-0723,NELAC-NY10854,NJDEP-CT005,PADEP-68-044		
7440-28-0	Thallium	ND		mg/kg dry	2.03	1	EPA 6010D	02/20/2025 14:46	02/21/2025 12:21	JWT
							Certifications:	CTDOH-PH-0723,NELAC-NY10854,NJDEP-CT005,PADEP-68-044		
7440-62-2	**Vanadium**	**20.8**		mg/kg dry	1.01	1	EPA 6010D	02/20/2025 14:46	02/21/2025 12:21	JWT
							Certifications:	CTDOH-PH-0723,NELAC-NY10854,NJDEP-CT005,PADEP-68-044		
7440-66-6	**Zinc**	**86.9**		mg/kg dry	2.53	1	EPA 6010D	02/20/2025 14:46	02/21/2025 12:21	JWT
							Certifications:	CTDOH-PH-0723,NELAC-NY10854,NJDEP-CT005,PADEP-68-044		

Mercury by 7473

Log-in Notes: **Sample Notes:**

Sample Prepared by Method: EPA 7473 soil

CAS No.	Parameter	Result	Flag	Units	Reported to LOQ	Dilution	Reference Method	Date/Time Prepared	Date/Time Analyzed	Analyst
7439-97-6	**Mercury**	**0.278**		mg/kg dry	0.0365	1	EPA 7473	02/21/2025 12:39	02/22/2025 12:07	DRS
							Certifications:	CTDOH-PH-0723,NJDEP-CT005,NELAC-NY10854,PADEP-68-044		

Chromium, Hexavalent

Log-in Notes: **Sample Notes:**

Sample Prepared by Method: EPA SW846-3060

CAS No.	Parameter	Result	Flag	Units	Reported to LOQ	Dilution	Reference Method	Date/Time Prepared	Date/Time Analyzed	Analyst
18540-29-9	Chromium, Hexavalent	ND		mg/kg dry	0.609	1	EPA 7196A	02/20/2025 16:33	02/20/2025 22:00	SHS
							Certifications:	NJDEP-CT005,CTDOH-PH-0723,NELAC-NY10854,PADEP-68-044		

Chromium, Trivalent

Log-in Notes: **Sample Notes:**

Sample Prepared by Method: Analysis Preparation

CAS No.	Parameter	Result	Flag	Units	Reported to LOQ	Dilution	Reference Method	Date/Time Prepared	Date/Time Analyzed	Analyst
16065-83-1	* **Chromium, Trivalent**	**15.0**		mg/kg	0.500	1	Calculation	02/24/2025 14:48	02/24/2025 14:51	SL
							Certifications:			

Cyanide, Total

Log-in Notes: **Sample Notes:**

Sample Prepared by Method: Analysis Preparation Soil

CAS No.	Parameter	Result	Flag	Units	Reported to LOQ	Dilution	Reference Method	Date/Time Prepared	Date/Time Analyzed	Analyst
57-12-5	Cyanide, total	ND		mg/kg dry	0.609	1	EPA 9014/9010C	02/21/2025 13:58	02/21/2025 16:15	CB
							Certifications:	NELAC-NY10854,CTDOH-PH-0723,NJDEP-CT005,PADEP-68-044		

Total Solids

Log-in Notes: **Sample Notes:**

Sample Prepared by Method: % Solids Prep

CAS No.	Parameter	Result	Flag	Units	Reported to LOQ	Dilution	Reference Method	Date/Time Prepared	Date/Time Analyzed	Analyst

Sample Information

Client Sample ID: SB18_0-2 **York Sample ID:** 25B1030-05

York Project (SDG) No.	Client Project ID	Matrix	Collection Date/Time	Date Received
25B1030	170745301	Soil	February 18, 2025 11:30 am	02/18/2025

Total Solids

Log-in Notes:

Sample Notes:

Sample Prepared by Method: % Solids Prep

CAS No.	Parameter	Result	Flag	Units	Reported to LOQ	Dilution	Reference Method	Date/Time Prepared	Date/Time Analyzed	Analyst
solids	*** % Solids**	**82.1**		%	0.100	1	SM 2540G	02/19/2025 15:52	02/19/2025 22:00	SHS
							Certifications:	CTDOH-PH-0723		

Sample Information

Client Sample ID: SB18_2-4 **York Sample ID:** 25B1030-06

York Project (SDG) No.	Client Project ID	Matrix	Collection Date/Time	Date Received
25B1030	170745301	Soil	February 18, 2025 12:30 pm	02/18/2025

VOA, 8260 MASTER

Log-in Notes:

Sample Notes:

Sample Prepared by Method: EPA 5035A

CAS No.	Parameter	Result	Flag	Units	Reported to LOD/MDL	LOQ	Dilution	Reference Method	Date/Time Prepared	Date/Time Analyzed	Analyst
630-20-6	1,1,1,2-Tetrachloroethane	ND		mg/kg dry	0.0046	0.0092	1	EPA 8260D	02/19/2025 10:00	02/19/2025 19:29	AC
								Certifications:	CTDOH-PH-0723,NELAC-NY10854,NELAC-NY12058,NJDEP-CT		
71-55-6	1,1,1-Trichloroethane	ND		mg/kg dry	0.0046	0.0092	1	EPA 8260D	02/19/2025 10:00	02/19/2025 19:29	AC
								Certifications:	CTDOH-PH-0723,NELAC-NY10854,NELAC-NY12058,NJDEP-CT		
79-34-5	1,1,2,2-Tetrachloroethane	ND		mg/kg dry	0.0046	0.0092	1	EPA 8260D	02/19/2025 10:00	02/19/2025 19:29	AC
								Certifications:	CTDOH-PH-0723,NELAC-NY10854,NELAC-NY12058,NJDEP-CT		
76-13-1	1,1,2-Trichloro-1,2,2-trifluoroethane (Freon 113)	ND		mg/kg dry	0.0046	0.0092	1	EPA 8260D	02/19/2025 10:00	02/19/2025 19:29	AC
								Certifications:	CTDOH-PH-0723,NELAC-NY10854,NELAC-NY12058,NJDEP-CT		
79-00-5	1,1,2-Trichloroethane	ND		mg/kg dry	0.0046	0.0092	1	EPA 8260D	02/19/2025 10:00	02/19/2025 19:29	AC
								Certifications:	CTDOH-PH-0723,NELAC-NY10854,NELAC-NY12058,NJDEP-CT		
75-34-3	1,1-Dichloroethane	ND		mg/kg dry	0.0046	0.0092	1	EPA 8260D	02/19/2025 10:00	02/19/2025 19:29	AC
								Certifications:	CTDOH-PH-0723,NELAC-NY10854,NELAC-NY12058,NJDEP-CT		
75-35-4	1,1-Dichloroethylene	ND		mg/kg dry	0.0046	0.0092	1	EPA 8260D	02/19/2025 10:00	02/19/2025 19:29	AC
								Certifications:	CTDOH-PH-0723,NELAC-NY10854,NELAC-NY12058,NJDEP-CT		
87-61-6	1,2,3-Trichlorobenzene	ND		mg/kg dry	0.0046	0.0092	1	EPA 8260D	02/19/2025 10:00	02/19/2025 19:29	AC
								Certifications:	NELAC-NY10854,NELAC-NY12058,NJDEP-CT005,PADEP-68-04		
96-18-4	1,2,3-Trichloropropane	ND		mg/kg dry	0.0046	0.0092	1	EPA 8260D	02/19/2025 10:00	02/19/2025 19:29	AC
								Certifications:	NELAC-NY10854,NELAC-NY12058,NJDEP-CT005		
120-82-1	1,2,4-Trichlorobenzene	ND		mg/kg dry	0.0046	0.0092	1	EPA 8260D	02/19/2025 10:00	02/19/2025 19:29	AC
								Certifications:	NELAC-NY10854,NELAC-NY12058,NJDEP-CT005,PADEP-68-04		
95-63-6	1,2,4-Trimethylbenzene	ND		mg/kg dry	0.0046	0.0092	1	EPA 8260D	02/19/2025 10:00	02/19/2025 19:29	AC
								Certifications:	CTDOH-PH-0723,NELAC-NY10854,NELAC-NY12058,NJDEP-CT		
96-12-8	1,2-Dibromo-3-chloropropane	ND		mg/kg dry	0.0046	0.0092	1	EPA 8260D	02/19/2025 10:00	02/19/2025 19:29	AC
								Certifications:	CTDOH-PH-0723,NELAC-NY10854,NELAC-NY12058,NJDEP-CT		
106-93-4	1,2-Dibromoethane	ND		mg/kg dry	0.0046	0.0092	1	EPA 8260D	02/19/2025 10:00	02/19/2025 19:29	AC
								Certifications:	CTDOH-PH-0723,NELAC-NY10854,NELAC-NY12058,NJDEP-CT		
95-50-1	1,2-Dichlorobenzene	ND		mg/kg dry	0.0046	0.0092	1	EPA 8260D	02/19/2025 10:00	02/19/2025 19:29	AC
								Certifications:	CTDOH-PH-0723,NELAC-NY10854,NELAC-NY12058,NJDEP-CT		
107-06-2	1,2-Dichloroethane	ND		mg/kg dry	0.0046	0.0092	1	EPA 8260D	02/19/2025 10:00	02/19/2025 19:29	AC
								Certifications:	CTDOH-PH-0723,NELAC-NY10854,NELAC-NY12058,NJDEP-CT		
78-87-5	1,2-Dichloropropane	ND		mg/kg dry	0.0046	0.0092	1	EPA 8260D	02/19/2025 10:00	02/19/2025 19:29	AC
								Certifications:	CTDOH-PH-0723,NELAC-NY10854,NELAC-NY12058,NJDEP-CT		
108-67-8	1,3,5-Trimethylbenzene	ND		mg/kg dry	0.0046	0.0092	1	EPA 8260D	02/19/2025 10:00	02/19/2025 19:29	AC
								Certifications:	CTDOH-PH-0723,NELAC-NY10854,NELAC-NY12058,NJDEP-CT		
541-73-1	1,3-Dichlorobenzene	ND		mg/kg dry	0.0046	0.0092	1	EPA 8260D	02/19/2025 10:00	02/19/2025 19:29	AC
								Certifications:	CTDOH-PH-0723,NELAC-NY10854,NELAC-NY12058,NJDEP-CT		
106-46-7	1,4-Dichlorobenzene	ND		mg/kg dry	0.0046	0.0092	1	EPA 8260D	02/19/2025 10:00	02/19/2025 19:29	AC
								Certifications:	CTDOH-PH-0723,NELAC-NY10854,NELAC-NY12058,NJDEP-CT		
123-91-1	1,4-Dioxane	ND		mg/kg dry	0.092	0.18	1	EPA 8260D	02/19/2025 10:00	02/19/2025 19:29	AC
								Certifications:	NELAC-NY10854,NELAC-NY12058,NJDEP-CT005,PADEP-68-04		
78-93-3	**2-Butanone**	**0.040**		mg/kg dry	0.0046	0.0092	1	EPA 8260D	02/19/2025 10:00	02/19/2025 19:29	AC
								Certifications:	CTDOH-PH-0723,NELAC-NY10854,NELAC-NY12058,NJDEP-CT		

Sample Information

Client Sample ID: SB18_2-4 **York Sample ID:** 25B1030-06

York Project (SDG) No.	Client Project ID	Matrix	Collection Date/Time	Date Received
25B1030	170745301	Soil	February 18, 2025 12:30 pm	02/18/2025

VOA, 8260 MASTER **Log-in Notes:** **Sample Notes:**

Sample Prepared by Method: EPA 5035A

CAS No.	Parameter	Result	Flag	Units	Reported to LOD/MDL	LOQ	Dilution	Reference Method	Date/Time Prepared	Date/Time Analyzed	Analyst
591-78-6	2-Hexanone	ND		mg/kg dry	0.0046	0.0092	1	EPA 8260D	02/19/2025 10:00	02/19/2025 19:29	AC
								Certifications:	CTDOH-PH-0723,NELAC-NY10854,NELAC-NY12058,NJDEP-CT		
108-10-1	4-Methyl-2-pentanone	ND	QL-02	mg/kg dry	0.0046	0.0092	1	EPA 8260D	02/19/2025 10:00	02/19/2025 19:29	AC
								Certifications:	CTDOH-PH-0723,NELAC-NY10854,NELAC-NY12058,NJDEP-CT		
67-64-1	**Acetone**	**0.098**	ICVE	mg/kg dry	0.0092	0.018	1	EPA 8260D	02/19/2025 10:00	02/19/2025 19:29	AC
								Certifications:	CTDOH-PH-0723,NELAC-NY10854,NELAC-NY12058,NJDEP-CT		
107-02-8	Acrolein	ND		mg/kg dry	0.0092	0.018	1	EPA 8260D	02/19/2025 10:00	02/19/2025 19:29	AC
								Certifications:	CTDOH-PH-0723,NELAC-NY10854,NELAC-NY12058,NJDEP-CT		
107-13-1	Acrylonitrile	ND		mg/kg dry	0.0046	0.0092	1	EPA 8260D	02/19/2025 10:00	02/19/2025 19:29	AC
								Certifications:	CTDOH-PH-0723,NELAC-NY10854,NELAC-NY12058,NJDEP-CT		
71-43-2	Benzene	ND		mg/kg dry	0.0046	0.0092	1	EPA 8260D	02/19/2025 10:00	02/19/2025 19:29	AC
								Certifications:	CTDOH-PH-0723,NELAC-NY10854,NELAC-NY12058,NJDEP-CT		
74-97-5	Bromochloromethane	ND		mg/kg dry	0.0046	0.0092	1	EPA 8260D	02/19/2025 10:00	02/19/2025 19:29	AC
								Certifications:	NELAC-NY10854,NELAC-NY12058,NJDEP-CT005,PADEP-68-04		
75-27-4	Bromodichloromethane	ND		mg/kg dry	0.0046	0.0092	1	EPA 8260D	02/19/2025 10:00	02/19/2025 19:29	AC
								Certifications:	CTDOH-PH-0723,NELAC-NY10854,NELAC-NY12058,NJDEP-CT		
75-25-2	Bromoform	ND		mg/kg dry	0.0046	0.0092	1	EPA 8260D	02/19/2025 10:00	02/19/2025 19:29	AC
								Certifications:	CTDOH-PH-0723,NELAC-NY10854,NELAC-NY12058,NJDEP-CT		
74-83-9	Bromomethane	ND		mg/kg dry	0.0046	0.0092	1	EPA 8260D	02/19/2025 10:00	02/19/2025 19:29	AC
								Certifications:	CTDOH-PH-0723,NELAC-NY10854,NELAC-NY12058,NJDEP-CT		
75-15-0	Carbon disulfide	ND		mg/kg dry	0.0046	0.0092	1	EPA 8260D	02/19/2025 10:00	02/19/2025 19:29	AC
								Certifications:	CTDOH-PH-0723,NELAC-NY10854,NELAC-NY12058,NJDEP-CT		
56-23-5	Carbon tetrachloride	ND		mg/kg dry	0.0046	0.0092	1	EPA 8260D	02/19/2025 10:00	02/19/2025 19:29	AC
								Certifications:	CTDOH-PH-0723,NELAC-NY10854,NELAC-NY12058,NJDEP-CT		
108-90-7	Chlorobenzene	ND		mg/kg dry	0.0046	0.0092	1	EPA 8260D	02/19/2025 10:00	02/19/2025 19:29	AC
								Certifications:	CTDOH-PH-0723,NELAC-NY10854,NELAC-NY12058,NJDEP-CT		
75-00-3	Chloroethane	ND		mg/kg dry	0.0046	0.0092	1	EPA 8260D	02/19/2025 10:00	02/19/2025 19:29	AC
								Certifications:	CTDOH-PH-0723,NELAC-NY10854,NELAC-NY12058,NJDEP-CT		
67-66-3	Chloroform	ND		mg/kg dry	0.0046	0.0092	1	EPA 8260D	02/19/2025 10:00	02/19/2025 19:29	AC
								Certifications:	CTDOH-PH-0723,NELAC-NY10854,NELAC-NY12058,NJDEP-CT		
74-87-3	Chloromethane	ND		mg/kg dry	0.0046	0.0092	1	EPA 8260D	02/19/2025 10:00	02/19/2025 19:29	AC
								Certifications:	CTDOH-PH-0723,NELAC-NY10854,NELAC-NY12058,NJDEP-CT		
156-59-2	cis-1,2-Dichloroethylene	ND		mg/kg dry	0.0046	0.0092	1	EPA 8260D	02/19/2025 10:00	02/19/2025 19:29	AC
								Certifications:	CTDOH-PH-0723,NELAC-NY10854,NELAC-NY12058,NJDEP-CT		
10061-01-5	cis-1,3-Dichloropropylene	ND		mg/kg dry	0.0046	0.0092	1	EPA 8260D	02/19/2025 10:00	02/19/2025 19:29	AC
								Certifications:	CTDOH-PH-0723,NELAC-NY10854,NELAC-NY12058,NJDEP-CT		
110-82-7	Cyclohexane	ND		mg/kg dry	0.0046	0.0092	1	EPA 8260D	02/19/2025 10:00	02/19/2025 19:29	AC
								Certifications:	NELAC-NY10854,NELAC-NY12058,NJDEP-CT005,PADEP-68-04		
124-48-1	Dibromochloromethane	ND		mg/kg dry	0.0046	0.0092	1	EPA 8260D	02/19/2025 10:00	02/19/2025 19:29	AC
								Certifications:	NELAC-NY10854,NELAC-NY12058,NJDEP-CT005,PADEP-68-04		
74-95-3	Dibromomethane	ND		mg/kg dry	0.0046	0.0092	1	EPA 8260D	02/19/2025 10:00	02/19/2025 19:29	AC
								Certifications:	NELAC-NY10854,NELAC-NY12058,NJDEP-CT005,PADEP-68-04		
75-71-8	Dichlorodifluoromethane	ND		mg/kg dry	0.0046	0.0092	1	EPA 8260D	02/19/2025 10:00	02/19/2025 19:29	AC
								Certifications:	NELAC-NY10854,NELAC-NY12058,NJDEP-CT005,PADEP-68-04		

Sample Information

Client Sample ID: SB18_2-4 **York Sample ID:** 25B1030-06

York Project (SDG) No.	Client Project ID	Matrix	Collection Date/Time	Date Received
25B1030	170745301	Soil	February 18, 2025 12:30 pm	02/18/2025

VOA, 8260 MASTER **Log-in Notes:** **Sample Notes:**

Sample Prepared by Method: EPA 5035A

CAS No.	Parameter	Result	Flag	Units	Reported to LOD/MDL	LOQ	Dilution	Reference Method	Date/Time Prepared	Date/Time Analyzed	Analyst
100-41-4	Ethyl Benzene	ND		mg/kg dry	0.0046	0.0092	1	EPA 8260D	02/19/2025 10:00	02/19/2025 19:29	AC
								Certifications:	CTDOH-PH-0723,NELAC-NY10854,NELAC-NY12058,NJDEP-CT		
87-68-3	Hexachlorobutadiene	ND		mg/kg dry	0.0046	0.0092	1	EPA 8260D	02/19/2025 10:00	02/19/2025 19:29	AC
								Certifications:	NELAC-NY10854,NELAC-NY12058,NJDEP-CT005,PADEP-68-04		
98-82-8	Isopropylbenzene	ND		mg/kg dry	0.0046	0.0092	1	EPA 8260D	02/19/2025 10:00	02/19/2025 19:29	AC
								Certifications:	CTDOH-PH-0723,NELAC-NY10854,NELAC-NY12058,NJDEP-CT		
79-20-9	Methyl acetate	ND	ICVE	mg/kg dry	0.0046	0.0092	1	EPA 8260D	02/19/2025 10:00	02/19/2025 19:29	AC
								Certifications:	NELAC-NY10854,NELAC-NY12058,NJDEP-CT005,PADEP-68-04		
1634-04-4	Methyl tert-butyl ether (MTBE)	ND		mg/kg dry	0.0046	0.0092	1	EPA 8260D	02/19/2025 10:00	02/19/2025 19:29	AC
								Certifications:	CTDOH-PH-0723,NELAC-NY10854,NELAC-NY12058,NJDEP-CT		
108-87-2	Methylcyclohexane	ND		mg/kg dry	0.0046	0.0092	1	EPA 8260D	02/19/2025 10:00	02/19/2025 19:29	AC
								Certifications:	NELAC-NY10854,NELAC-NY12058,NJDEP-CT005,PADEP-68-04		
75-09-2	Methylene chloride	ND		mg/kg dry	0.0092	0.018	1	EPA 8260D	02/19/2025 10:00	02/19/2025 19:29	AC
								Certifications:	CTDOH-PH-0723,NELAC-NY10854,NELAC-NY12058,NJDEP-CT		
104-51-8	**n-Butylbenzene**	**0.0084**	J	mg/kg dry	0.0046	0.0092	1	EPA 8260D	02/19/2025 10:00	02/19/2025 19:29	AC
								Certifications:	CTDOH-PH-0723,NELAC-NY10854,NELAC-NY12058,NJDEP-CT		
103-65-1	n-Propylbenzene	ND		mg/kg dry	0.0046	0.0092	1	EPA 8260D	02/19/2025 10:00	02/19/2025 19:29	AC
								Certifications:	CTDOH-PH-0723,NELAC-NY10854,NELAC-NY12058,NJDEP-CT		
95-47-6	o-Xylene	ND		mg/kg dry	0.0046	0.0092	1	EPA 8260D	02/19/2025 10:00	02/19/2025 19:29	AC
								Certifications:	CTDOH-PH-0723,NELAC-NY10854,NELAC-NY12058,PADEP-68		
179601-23-1	p- & m- Xylenes	ND		mg/kg dry	0.0092	0.018	1	EPA 8260D	02/19/2025 10:00	02/19/2025 19:29	AC
								Certifications:	CTDOH-PH-0723,NELAC-NY10854,NELAC-NY12058,PADEP-68		
99-87-6	p-Isopropyltoluene	ND		mg/kg dry	0.0046	0.0092	1	EPA 8260D	02/19/2025 10:00	02/19/2025 19:29	AC
								Certifications:	CTDOH-PH-0723,NELAC-NY10854,NELAC-NY12058,NJDEP-CT		
135-98-8	**sec-Butylbenzene**	**0.011**		mg/kg dry	0.0046	0.0092	1	EPA 8260D	02/19/2025 10:00	02/19/2025 19:29	AC
								Certifications:	CTDOH-PH-0723,NELAC-NY10854,NELAC-NY12058,NJDEP-CT		
100-42-5	Styrene	ND		mg/kg dry	0.0046	0.0092	1	EPA 8260D	02/19/2025 10:00	02/19/2025 19:29	AC
								Certifications:	CTDOH-PH-0723,NELAC-NY10854,NELAC-NY12058,NJDEP-CT		
75-65-0	tert-Butyl alcohol (TBA)	ND	CCVE, QL-02	mg/kg dry	0.0046	0.0092	1	EPA 8260D	02/19/2025 10:00	02/19/2025 19:29	AC
								Certifications:	NELAC-NY10854,NELAC-NY12058,NJDEP-CT005,PADEP-68-04		
98-06-6	tert-Butylbenzene	ND		mg/kg dry	0.0046	0.0092	1	EPA 8260D	02/19/2025 10:00	02/19/2025 19:29	AC
								Certifications:	CTDOH-PH-0723,NELAC-NY10854,NELAC-NY12058,NJDEP-CT		
127-18-4	Tetrachloroethylene	ND	QL-02	mg/kg dry	0.0046	0.0092	1	EPA 8260D	02/19/2025 10:00	02/19/2025 19:29	AC
								Certifications:	CTDOH-PH-0723,NELAC-NY10854,NELAC-NY12058,NJDEP-CT		
108-88-3	Toluene	ND		mg/kg dry	0.0046	0.0092	1	EPA 8260D	02/19/2025 10:00	02/19/2025 19:29	AC
								Certifications:	CTDOH-PH-0723,NELAC-NY10854,NELAC-NY12058,NJDEP-CT		
156-60-5	trans-1,2-Dichloroethylene	ND		mg/kg dry	0.0046	0.0092	1	EPA 8260D	02/19/2025 10:00	02/19/2025 19:29	AC
								Certifications:	CTDOH-PH-0723,NELAC-NY10854,NELAC-NY12058,NJDEP-CT		
10061-02-6	trans-1,3-Dichloropropylene	ND		mg/kg dry	0.0046	0.0092	1	EPA 8260D	02/19/2025 10:00	02/19/2025 19:29	AC
								Certifications:	CTDOH-PH-0723,NELAC-NY10854,NELAC-NY12058,NJDEP-CT		
79-01-6	Trichloroethylene	ND		mg/kg dry	0.0046	0.0092	1	EPA 8260D	02/19/2025 10:00	02/19/2025 19:29	AC
								Certifications:	CTDOH-PH-0723,NELAC-NY10854,NELAC-NY12058,NJDEP-CT		
75-69-4	Trichlorofluoromethane	ND		mg/kg dry	0.0046	0.0092	1	EPA 8260D	02/19/2025 10:00	02/19/2025 19:29	AC
								Certifications:	CTDOH-PH-0723,NELAC-NY10854,NELAC-NY12058,NJDEP-CT		

Sample Information

Client Sample ID: SB18_2-4 **York Sample ID:** 25B1030-06

York Project (SDG) No.	Client Project ID	Matrix	Collection Date/Time	Date Received
25B1030	170745301	Soil	February 18, 2025 12:30 pm	02/18/2025

VOA, 8260 MASTER

Log-in Notes:

Sample Notes:

Sample Prepared by Method: EPA 5035A

CAS No.	Parameter	Result	Flag	Units	Reported to LOD/MDL	LOQ	Dilution	Reference Method	Date/Time Prepared	Date/Time Analyzed	Analyst
75-01-4	Vinyl Chloride	ND		mg/kg dry	0.0046	0.0092	1	EPA 8260D	02/19/2025 10:00	02/19/2025 19:29	AC
								Certifications:	CTDOH-PH-0723,NELAC-NY10854,NELAC-NY12058,NJDEP-CT		
1330-20-7	Xylenes, Total	ND		mg/kg dry	0.014	0.028	1	EPA 8260D	02/19/2025 10:00	02/19/2025 19:29	AC
								Certifications:	CTDOH-PH-0723,NELAC-NY10854,NELAC-NY12058,NJDEP-CT		

	Surrogate Recoveries	Result	Acceptance Range
17060-07-0	*Surrogate: SURR: 1,2-Dichloroethane-d4*	*101 %*	*77-125*
2037-26-5	*Surrogate: SURR: Toluene-d8*	*105 %*	*85-120*
460-00-4	*Surrogate: SURR: p-Bromofluorobenzene*	*97.8 %*	*76-130*

SVOA, 8270 MASTER

Log-in Notes:

Sample Notes:

Sample Prepared by Method: EPA 3546 SVOA

CAS No.	Parameter	Result	Flag	Units	Reported to LOD/MDL	LOQ	Dilution	Reference Method	Date/Time Prepared	Date/Time Analyzed	Analyst
92-52-4	1,1-Biphenyl	ND		mg/kg dry	0.0614	0.122	2	EPA 8270E	02/20/2025 11:03	02/21/2025 16:59	AK
								Certifications:	NELAC-NY10854,NJDEP-CT005,PADEP-68-04440		
95-94-3	1,2,4,5-Tetrachlorobenzene	ND		mg/kg dry	0.122	0.245	2	EPA 8270E	02/20/2025 11:03	02/21/2025 16:59	AK
								Certifications:	NELAC-NY10854,NJDEP-CT005,PADEP-68-04440		
122-66-7	1,2-Diphenylhydrazine (as Azobenzene)	ND		mg/kg dry	0.0614	0.122	2	EPA 8270E	02/20/2025 11:03	02/21/2025 16:59	AK
								Certifications:	NELAC-NY10854,NJDEP-CT005,PADEP-68-04440		
58-90-2	2,3,4,6-Tetrachlorophenol	ND		mg/kg dry	0.122	0.245	2	EPA 8270E	02/20/2025 11:03	02/21/2025 16:59	AK
								Certifications:	NELAC-NY10854,NJDEP-CT005,PADEP-68-04440		
95-95-4	2,4,5-Trichlorophenol	ND		mg/kg dry	0.0614	0.122	2	EPA 8270E	02/20/2025 11:03	02/21/2025 16:59	AK
								Certifications:	CTDOH-PH-0723,NELAC-NY10854,NJDEP-CT005,PADEP-68-044		
88-06-2	2,4,6-Trichlorophenol	ND		mg/kg dry	0.0614	0.122	2	EPA 8270E	02/20/2025 11:03	02/21/2025 16:59	AK
								Certifications:	CTDOH-PH-0723,NELAC-NY10854,NJDEP-CT005,PADEP-68-044		
120-83-2	2,4-Dichlorophenol	ND		mg/kg dry	0.0614	0.122	2	EPA 8270E	02/20/2025 11:03	02/21/2025 16:59	AK
								Certifications:	CTDOH-PH-0723,NELAC-NY10854,NJDEP-CT005,PADEP-68-044		
105-67-9	2,4-Dimethylphenol	ND		mg/kg dry	0.0614	0.122	2	EPA 8270E	02/20/2025 11:03	02/21/2025 16:59	AK
								Certifications:	CTDOH-PH-0723,NELAC-NY10854,NJDEP-CT005,PADEP-68-044		
51-28-5	2,4-Dinitrophenol	ND		mg/kg dry	0.122	0.245	2	EPA 8270E	02/20/2025 11:03	02/21/2025 16:59	AK
								Certifications:	CTDOH-PH-0723,NELAC-NY10854,NJDEP-CT005,PADEP-68-044		
121-14-2	2,4-Dinitrotoluene	ND		mg/kg dry	0.0614	0.122	2	EPA 8270E	02/20/2025 11:03	02/21/2025 16:59	AK
								Certifications:	CTDOH-PH-0723,NELAC-NY10854,NJDEP-CT005,PADEP-68-044		
606-20-2	2,6-Dinitrotoluene	ND		mg/kg dry	0.0614	0.122	2	EPA 8270E	02/20/2025 11:03	02/21/2025 16:59	AK
								Certifications:	CTDOH-PH-0723,NELAC-NY10854,NJDEP-CT005,PADEP-68-044		
91-58-7	2-Chloronaphthalene	ND		mg/kg dry	0.0614	0.122	2	EPA 8270E	02/20/2025 11:03	02/21/2025 16:59	AK
								Certifications:	CTDOH-PH-0723,NELAC-NY10854,NJDEP-CT005,PADEP-68-044		
95-57-8	2-Chlorophenol	ND		mg/kg dry	0.0614	0.122	2	EPA 8270E	02/20/2025 11:03	02/21/2025 16:59	AK
								Certifications:	CTDOH-PH-0723,NELAC-NY10854,NJDEP-CT005,PADEP-68-044		
91-57-6	**2-Methylnaphthalene**	**0.0998**	J	mg/kg dry	0.0614	0.122	2	EPA 8270E	02/20/2025 11:03	02/21/2025 16:59	AK
								Certifications:	CTDOH-PH-0723,NELAC-NY10854,NJDEP-CT005,PADEP-68-044		

Sample Information

Client Sample ID: SB18_2-4 **York Sample ID:** 25B1030-06

York Project (SDG) No.	Client Project ID	Matrix	Collection Date/Time	Date Received
25B1030	170745301	Soil	February 18, 2025 12:30 pm	02/18/2025

SVOA, 8270 MASTER **Log-in Notes:** **Sample Notes:**

Sample Prepared by Method: EPA 3546 SVOA

CAS No.	Parameter	Result	Flag	Units	Reported to LOD/MDL	LOQ	Dilution	Reference Method	Date/Time Prepared	Date/Time Analyzed	Analyst
95-48-7	2-Methylphenol	ND		mg/kg dry	0.0614	0.122	2	EPA 8270E	02/20/2025 11:03	02/21/2025 16:59	AK
								Certifications:	CTDOH-PH-0723,NELAC-NY10854,NJDEP-CT005,PADEP-68-044		
88-74-4	2-Nitroaniline	ND		mg/kg dry	0.122	0.245	2	EPA 8270E	02/20/2025 11:03	02/21/2025 16:59	AK
								Certifications:	CTDOH-PH-0723,NELAC-NY10854,NJDEP-CT005,PADEP-68-044		
88-75-5	2-Nitrophenol	ND		mg/kg dry	0.0614	0.122	2	EPA 8270E	02/20/2025 11:03	02/21/2025 16:59	AK
								Certifications:	CTDOH-PH-0723,NELAC-NY10854,NJDEP-CT005,PADEP-68-044		
65794-96-9	3- & 4-Methylphenols	ND		mg/kg dry	0.0614	0.122	2	EPA 8270E	02/20/2025 11:03	02/21/2025 16:59	AK
								Certifications:	CTDOH-PH-0723,NELAC-NY10854,NJDEP-CT005,PADEP-68-044		
91-94-1	3,3-Dichlorobenzidine	ND		mg/kg dry	0.0614	0.122	2	EPA 8270E	02/20/2025 11:03	02/21/2025 16:59	AK
								Certifications:	NELAC-NY10854,NJDEP-CT005,PADEP-68-04440		
99-09-2	3-Nitroaniline	ND		mg/kg dry	0.122	0.245	2	EPA 8270E	02/20/2025 11:03	02/21/2025 16:59	AK
								Certifications:	CTDOH-PH-0723,NELAC-NY10854,NJDEP-CT005,PADEP-68-044		
534-52-1	4,6-Dinitro-2-methylphenol	ND		mg/kg dry	0.122	0.245	2	EPA 8270E	02/20/2025 11:03	02/21/2025 16:59	AK
								Certifications:	CTDOH-PH-0723,NELAC-NY10854,NJDEP-CT005,PADEP-68-044		
101-55-3	4-Bromophenyl phenyl ether	ND		mg/kg dry	0.0614	0.122	2	EPA 8270E	02/20/2025 11:03	02/21/2025 16:59	AK
								Certifications:	CTDOH-PH-0723,NELAC-NY10854,NJDEP-CT005,PADEP-68-044		
59-50-7	4-Chloro-3-methylphenol	ND		mg/kg dry	0.0614	0.122	2	EPA 8270E	02/20/2025 11:03	02/21/2025 16:59	AK
								Certifications:	CTDOH-PH-0723,NELAC-NY10854,NJDEP-CT005,PADEP-68-044		
106-47-8	4-Chloroaniline	ND		mg/kg dry	0.0614	0.122	2	EPA 8270E	02/20/2025 11:03	02/21/2025 16:59	AK
								Certifications:	CTDOH-PH-0723,NELAC-NY10854,NJDEP-CT005,PADEP-68-044		
7005-72-3	4-Chlorophenyl phenyl ether	ND		mg/kg dry	0.0614	0.122	2	EPA 8270E	02/20/2025 11:03	02/21/2025 16:59	AK
								Certifications:	CTDOH-PH-0723,NELAC-NY10854,NJDEP-CT005,PADEP-68-044		
100-01-6	4-Nitroaniline	ND		mg/kg dry	0.122	0.245	2	EPA 8270E	02/20/2025 11:03	02/21/2025 16:59	AK
								Certifications:	CTDOH-PH-0723,NELAC-NY10854,NJDEP-CT005,PADEP-68-044		
100-02-7	4-Nitrophenol	ND		mg/kg dry	0.122	0.245	2	EPA 8270E	02/20/2025 11:03	02/21/2025 16:59	AK
								Certifications:	CTDOH-PH-0723,NELAC-NY10854,NJDEP-CT005,PADEP-68-044		
83-32-9	Acenaphthene	ND		mg/kg dry	0.0614	0.122	2	EPA 8270E	02/20/2025 11:03	02/21/2025 16:59	AK
								Certifications:	CTDOH-PH-0723,NELAC-NY10854,NJDEP-CT005,PADEP-68-044		
208-96-8	Acenaphthylene	ND		mg/kg dry	0.0614	0.122	2	EPA 8270E	02/20/2025 11:03	02/21/2025 16:59	AK
								Certifications:	CTDOH-PH-0723,NELAC-NY10854,NJDEP-CT005,PADEP-68-044		
98-86-2	Acetophenone	ND		mg/kg dry	0.0614	0.122	2	EPA 8270E	02/20/2025 11:03	02/21/2025 16:59	AK
								Certifications:	NELAC-NY10854,NJDEP-CT005,PADEP-68-04440		
62-53-3	Aniline	ND		mg/kg dry	0.245	0.490	2	EPA 8270E	02/20/2025 11:03	02/21/2025 16:59	AK
								Certifications:	NELAC-NY10854,NJDEP-CT005,PADEP-68-04440		
120-12-7	**Anthracene**	**0.0705**	J	mg/kg dry	0.0614	0.122	2	EPA 8270E	02/20/2025 11:03	02/21/2025 16:59	AK
								Certifications:	CTDOH-PH-0723,NELAC-NY10854,NJDEP-CT005,PADEP-68-044		
1912-24-9	Atrazine	ND		mg/kg dry	0.0614	0.122	2	EPA 8270E	02/20/2025 11:03	02/21/2025 16:59	AK
								Certifications:	NELAC-NY10854,NJDEP-CT005,PADEP-68-04440		
100-52-7	Benzaldehyde	ND		mg/kg dry	0.0614	0.122	2	EPA 8270E	02/20/2025 11:03	02/21/2025 16:59	AK
								Certifications:	NELAC-NY10854,NJDEP-CT005,PADEP-68-04440		
92-87-5	Benzidine	ND		mg/kg dry	0.245	0.490	2	EPA 8270E	02/20/2025 11:03	02/21/2025 16:59	AK
								Certifications:	CTDOH-PH-0723,NELAC-NY10854,PADEP-68-04440		
56-55-3	**Benzo(a)anthracene**	**0.160**		mg/kg dry	0.0614	0.122	2	EPA 8270E	02/20/2025 11:03	02/21/2025 16:59	AK
								Certifications:	CTDOH-PH-0723,NELAC-NY10854,NJDEP-CT005,PADEP-68-044		

Sample Information

Client Sample ID: SB18_2-4 **York Sample ID:** 25B1030-06

York Project (SDG) No.	Client Project ID	Matrix	Collection Date/Time	Date Received
25B1030	170745301	Soil	February 18, 2025 12:30 pm	02/18/2025

SVOA, 8270 MASTER **Log-in Notes:** **Sample Notes:**

Sample Prepared by Method: EPA 3546 SVOA

CAS No.	Parameter	Result	Flag	Units	Reported to LOD/MDL	LOQ	Dilution	Reference Method	Date/Time Prepared	Date/Time Analyzed	Analyst
50-32-8	**Benzo(a)pyrene**	**0.162**		mg/kg dry	0.0614	0.122	2	EPA 8270E	02/20/2025 11:03	02/21/2025 16:59	AK
								Certifications:	CTDOH-PH-0723,NELAC-NY10854,NJDEP-CT005,PADEP-68-044		
205-99-2	**Benzo(b)fluoranthene**	**0.138**		mg/kg dry	0.0614	0.122	2	EPA 8270E	02/20/2025 11:03	02/21/2025 16:59	AK
								Certifications:	CTDOH-PH-0723,NELAC-NY10854,NJDEP-CT005,PADEP-68-044		
191-24-2	**Benzo(g,h,i)perylene**	**0.114**	J	mg/kg dry	0.0614	0.122	2	EPA 8270E	02/20/2025 11:03	02/21/2025 16:59	AK
								Certifications:	CTDOH-PH-0723,NELAC-NY10854,NJDEP-CT005,PADEP-68-044		
207-08-9	**Benzo(k)fluoranthene**	**0.135**		mg/kg dry	0.0614	0.122	2	EPA 8270E	02/20/2025 11:03	02/21/2025 16:59	AK
								Certifications:	CTDOH-PH-0723,NELAC-NY10854,NJDEP-CT005,PADEP-68-044		
65-85-0	Benzoic acid	ND		mg/kg dry	0.0614	0.122	2	EPA 8270E	02/20/2025 11:03	02/21/2025 16:59	AK
								Certifications:	NELAC-NY10854,NJDEP-CT005,PADEP-68-04440		
100-51-6	Benzyl alcohol	ND		mg/kg dry	0.0614	0.122	2	EPA 8270E	02/20/2025 11:03	02/21/2025 16:59	AK
								Certifications:	NELAC-NY10854,NJDEP-CT005,PADEP-68-04440		
85-68-7	Benzyl butyl phthalate	ND		mg/kg dry	0.0614	0.122	2	EPA 8270E	02/20/2025 11:03	02/21/2025 16:59	AK
								Certifications:	CTDOH-PH-0723,NELAC-NY10854,NJDEP-CT005,PADEP-68-044		
111-91-1	Bis(2-chloroethoxy)methane	ND		mg/kg dry	0.0614	0.122	2	EPA 8270E	02/20/2025 11:03	02/21/2025 16:59	AK
								Certifications:	CTDOH-PH-0723,NELAC-NY10854,NJDEP-CT005,PADEP-68-044		
111-44-4	Bis(2-chloroethyl)ether	ND		mg/kg dry	0.0614	0.122	2	EPA 8270E	02/20/2025 11:03	02/21/2025 16:59	AK
								Certifications:	CTDOH-PH-0723,NELAC-NY10854,NJDEP-CT005,PADEP-68-044		
108-60-1	Bis(2-chloroisopropyl)ether	ND		mg/kg dry	0.0614	0.122	2	EPA 8270E	02/20/2025 11:03	02/21/2025 16:59	AK
								Certifications:	CTDOH-PH-0723,NELAC-NY10854,NJDEP-CT005,PADEP-68-044		
117-81-7	Bis(2-ethylhexyl)phthalate	ND		mg/kg dry	0.0614	0.122	2	EPA 8270E	02/20/2025 11:03	02/21/2025 16:59	AK
								Certifications:	CTDOH-PH-0723,NELAC-NY10854,NJDEP-CT005,PADEP-68-044		
105-60-2	Caprolactam	ND		mg/kg dry	0.122	0.245	2	EPA 8270E	02/20/2025 11:03	02/21/2025 16:59	AK
								Certifications:	NELAC-NY10854,NJDEP-CT005,PADEP-68-04440		
86-74-8	Carbazole	ND		mg/kg dry	0.0614	0.122	2	EPA 8270E	02/20/2025 11:03	02/21/2025 16:59	AK
								Certifications:	CTDOH-PH-0723,NELAC-NY10854,NJDEP-CT005,PADEP-68-044		
218-01-9	**Chrysene**	**0.165**		mg/kg dry	0.0614	0.122	2	EPA 8270E	02/20/2025 11:03	02/21/2025 16:59	AK
								Certifications:	CTDOH-PH-0723,NELAC-NY10854,NJDEP-CT005,PADEP-68-044		
53-70-3	Dibenzo(a,h)anthracene	ND		mg/kg dry	0.0614	0.122	2	EPA 8270E	02/20/2025 11:03	02/21/2025 16:59	AK
								Certifications:	CTDOH-PH-0723,NELAC-NY10854,NJDEP-CT005,PADEP-68-044		
132-64-9	Dibenzofuran	ND		mg/kg dry	0.0614	0.122	2	EPA 8270E	02/20/2025 11:03	02/21/2025 16:59	AK
								Certifications:	CTDOH-PH-0723,NELAC-NY10854,NJDEP-CT005,PADEP-68-044		
84-66-2	Diethyl phthalate	ND		mg/kg dry	0.0614	0.122	2	EPA 8270E	02/20/2025 11:03	02/21/2025 16:59	AK
								Certifications:	CTDOH-PH-0723,NELAC-NY10854,NJDEP-CT005,PADEP-68-044		
131-11-3	Dimethyl phthalate	ND		mg/kg dry	0.0614	0.122	2	EPA 8270E	02/20/2025 11:03	02/21/2025 16:59	AK
								Certifications:	CTDOH-PH-0723,NELAC-NY10854,NJDEP-CT005,PADEP-68-044		
84-74-2	Di-n-butyl phthalate	ND		mg/kg dry	0.0614	0.122	2	EPA 8270E	02/20/2025 11:03	02/21/2025 16:59	AK
								Certifications:	CTDOH-PH-0723,NELAC-NY10854,NJDEP-CT005,PADEP-68-044		
117-84-0	Di-n-octyl phthalate	ND		mg/kg dry	0.0614	0.122	2	EPA 8270E	02/20/2025 11:03	02/21/2025 16:59	AK
								Certifications:	CTDOH-PH-0723,NELAC-NY10854,NJDEP-CT005,PADEP-68-044		
122-39-4	Diphenylamine	ND		mg/kg dry	0.122	0.245	2	EPA 8270E	02/20/2025 11:03	02/21/2025 16:59	AK
								Certifications:	NELAC-NY10854,NJDEP-CT005,PADEP-68-04440		
206-44-0	**Fluoranthene**	**0.417**		mg/kg dry	0.0614	0.122	2	EPA 8270E	02/20/2025 11:03	02/21/2025 16:59	AK
								Certifications:	CTDOH-PH-0723,NELAC-NY10854,NJDEP-CT005,PADEP-68-044		

Sample Information

Client Sample ID: SB18_2-4 **York Sample ID:** 25B1030-06

York Project (SDG) No.	Client Project ID	Matrix	Collection Date/Time	Date Received
25B1030	170745301	Soil	February 18, 2025 12:30 pm	02/18/2025

SVOA, 8270 MASTER **Log-in Notes:** **Sample Notes:**

Sample Prepared by Method: EPA 3546 SVOA

CAS No.	Parameter	Result	Flag	Units	Reported to LOD/MDL	LOQ	Dilution	Reference Method	Date/Time Prepared	Date/Time Analyzed	Analyst
86-73-7	**Fluorene**	**0.0842**	J	mg/kg dry	0.0614	0.122	2	EPA 8270E	02/20/2025 11:03	02/21/2025 16:59	AK
								Certifications:	NELAC-NY10854,NJDEP-CT005,PADEP-68-04440		
118-74-1	Hexachlorobenzene	ND		mg/kg dry	0.0614	0.122	2	EPA 8270E	02/20/2025 11:03	02/21/2025 16:59	AK
								Certifications:	CTDOH-PH-0723,NELAC-NY10854,NJDEP-CT005,PADEP-68-044		
87-68-3	Hexachlorobutadiene	ND		mg/kg dry	0.0614	0.122	2	EPA 8270E	02/20/2025 11:03	02/21/2025 16:59	AK
								Certifications:	CTDOH-PH-0723,NELAC-NY10854,NJDEP-CT005,PADEP-68-044		
77-47-4	Hexachlorocyclopentadiene	ND		mg/kg dry	0.0614	0.122	2	EPA 8270E	02/20/2025 11:03	02/21/2025 16:59	AK
								Certifications:	CTDOH-PH-0723,NELAC-NY10854,NJDEP-CT005,PADEP-68-044		
67-72-1	Hexachloroethane	ND		mg/kg dry	0.0614	0.122	2	EPA 8270E	02/20/2025 11:03	02/21/2025 16:59	AK
								Certifications:	CTDOH-PH-0723,NELAC-NY10854,NJDEP-CT005,PADEP-68-044		
193-39-5	**Indeno(1,2,3-cd)pyrene**	**0.114**	J	mg/kg dry	0.0614	0.122	2	EPA 8270E	02/20/2025 11:03	02/21/2025 16:59	AK
								Certifications:	CTDOH-PH-0723,NELAC-NY10854,NJDEP-CT005,PADEP-68-044		
78-59-1	Isophorone	ND		mg/kg dry	0.0614	0.122	2	EPA 8270E	02/20/2025 11:03	02/21/2025 16:59	AK
								Certifications:	CTDOH-PH-0723,NELAC-NY10854,NJDEP-CT005,PADEP-68-044		
91-20-3	**Naphthalene**	**0.103**	J	mg/kg dry	0.0614	0.122	2	EPA 8270E	02/20/2025 11:03	02/21/2025 16:59	AK
								Certifications:	CTDOH-PH-0723,NELAC-NY10854,NJDEP-CT005,PADEP-68-044		
98-95-3	Nitrobenzene	ND		mg/kg dry	0.0614	0.122	2	EPA 8270E	02/20/2025 11:03	02/21/2025 16:59	AK
								Certifications:	CTDOH-PH-0723,NELAC-NY10854,NJDEP-CT005,PADEP-68-044		
62-75-9	N-Nitrosodimethylamine	ND		mg/kg dry	0.0614	0.122	2	EPA 8270E	02/20/2025 11:03	02/21/2025 16:59	AK
								Certifications:	CTDOH-PH-0723,NELAC-NY10854,NJDEP-CT005,PADEP-68-044		
621-64-7	N-nitroso-di-n-propylamine	ND		mg/kg dry	0.0614	0.122	2	EPA 8270E	02/20/2025 11:03	02/21/2025 16:59	AK
								Certifications:	CTDOH-PH-0723,NELAC-NY10854,NJDEP-CT005,PADEP-68-044		
86-30-6	N-Nitrosodiphenylamine	ND		mg/kg dry	0.0614	0.122	2	EPA 8270E	02/20/2025 11:03	02/21/2025 16:59	AK
								Certifications:	CTDOH-PH-0723,NELAC-NY10854,NJDEP-CT005,PADEP-68-044		
87-86-5	Pentachlorophenol	ND		mg/kg dry	0.0614	0.122	2	EPA 8270E	02/20/2025 11:03	02/21/2025 16:59	AK
								Certifications:	CTDOH-PH-0723,NELAC-NY10854,NJDEP-CT005,PADEP-68-044		
85-01-8	**Phenanthrene**	**0.197**		mg/kg dry	0.0614	0.122	2	EPA 8270E	02/20/2025 11:03	02/21/2025 16:59	AK
								Certifications:	CTDOH-PH-0723,NELAC-NY10854,NJDEP-CT005,PADEP-68-044		
108-95-2	Phenol	ND		mg/kg dry	0.0614	0.122	2	EPA 8270E	02/20/2025 11:03	02/21/2025 16:59	AK
								Certifications:	CTDOH-PH-0723,NELAC-NY10854,NJDEP-CT005,PADEP-68-044		
129-00-0	**Pyrene**	**0.342**		mg/kg dry	0.0614	0.122	2	EPA 8270E	02/20/2025 11:03	02/21/2025 16:59	AK
								Certifications:	CTDOH-PH-0723,NELAC-NY10854,NJDEP-CT005,PADEP-68-044		
110-86-1	Pyridine	ND		mg/kg dry	0.245	0.490	2	EPA 8270E	02/20/2025 11:03	02/21/2025 16:59	AK
								Certifications:	CTDOH-PH-0723,NELAC-NY10854,NJDEP-CT005,PADEP-68-044		

	Surrogate Recoveries	Result	Acceptance Range
367-12-4	*Surrogate: SURR: 2-Fluorophenol*	*80.6 %*	*20-108*
13127-88-3	*Surrogate: SURR: Phenol-d6*	*71.1 %*	*23-114*
4165-60-0	*Surrogate: SURR: Nitrobenzene-d5*	*80.2 %*	*22-108*
321-60-8	*Surrogate: SURR: 2-Fluorobiphenyl*	*77.7 %*	*21-113*
118-79-6	*Surrogate: SURR: 2,4,6-Tribromophenol*	*73.4 %*	*19-110*
1718-51-0	*Surrogate: SURR: Terphenyl-d14*	*73.0 %*	*24-116*

Sample Information

Client Sample ID: SB18_2-4 **York Sample ID:** 25B1030-06

York Project (SDG) No.	Client Project ID	Matrix	Collection Date/Time	Date Received
25B1030	170745301	Soil	February 18, 2025 12:30 pm	02/18/2025

Semi-Volatiles, 1,4-Dioxane 8270 SIM-Soil

Log-in Notes:

Sample Notes:

Sample Prepared by Method: EPA 3550C

CAS No.	Parameter	Result	Flag	Units	Reported to LOQ	Dilution	Reference Method	Date/Time Prepared	Date/Time Analyzed	Analyst
123-91-1	1,4-Dioxane	ND		ug/kg	19.4	1	EPA 8270D SIM	02/21/2025 08:12	02/22/2025 17:33	SS
							Certifications: NELAC-NY10854			

	Surrogate Recoveries	Result	Acceptance Range
17647-74-4	*Surrogate: 1,4-Dioxane-d8*	*90.0 %*	*39-127.5*

PFAS, EPA 1633 Target List

Log-in Notes:

Sample Notes:

Sample Prepared by Method: EPA 1633 Prep

CAS No.	Parameter	Result	Flag	Units	Reported to LOD/MDL	LOQ	Dilution	Reference Method	Date/Time Prepared	Date/Time Analyzed	Analyst
375-73-5	* Perfluorobutanesulfonic acid (PFBS)	ND		ug/kg dry	0.163	0.259	1	EPA 1633 Draft 3	02/21/2025 11:53	02/25/2025 07:47	AM
								Certifications: NELAC-NH2097 ,NJDEP-NY037			
307-24-4	Perfluorohexanoic acid (PFHxA)	ND		ug/kg dry	0.0777	0.293	1	EPA 1633 Draft 3	02/21/2025 11:53	02/25/2025 07:47	AM
								Certifications: NELAC-NH2097 ,NELAC-NY12058,NJDEP-NY037			
375-85-9	Perfluoroheptanoic acid (PFHpA)	ND		ug/kg dry	0.154	0.293	1	EPA 1633 Draft 3	02/21/2025 11:53	02/25/2025 07:47	AM
								Certifications: NELAC-NH2097 ,NELAC-NY12058,NJDEP-NY037			
355-46-4	* Perfluorohexanesulfonic acid (PFHxS)	ND		ug/kg dry	0.262	0.268	1	EPA 1633 Draft 3	02/21/2025 11:53	02/25/2025 07:47	AM
								Certifications: NELAC-NH2097 ,NJDEP-NY037			
335-67-1	Perfluorooctanoic acid (PFOA)	ND		ug/kg dry	0.252	0.293	1	EPA 1633 Draft 3	02/21/2025 11:53	02/25/2025 07:47	AM
								Certifications: NELAC-NH2097 ,NELAC-NY12058,NJDEP-NY037			
1763-23-1	Perfluorooctanesulfonic acid (PFOS)	ND		ug/kg dry	0.245	0.273	1	EPA 1633 Draft 3	02/21/2025 11:53	02/25/2025 07:47	AM
								Certifications: NELAC-NH2097 ,NELAC-NY12058,NJDEP-NY037			
375-95-1	Perfluorononanoic acid (PFNA)	ND		ug/kg dry	0.277	0.293	1	EPA 1633 Draft 3	02/21/2025 11:53	02/25/2025 07:47	AM
								Certifications: NELAC-NH2097 ,NELAC-NY12058,NJDEP-NY037			
335-76-2	Perfluorodecanoic acid (PFDA)	ND		ug/kg dry	0.280	0.293	1	EPA 1633 Draft 3	02/21/2025 11:53	02/25/2025 07:47	AM
								Certifications: NELAC-NH2097 ,NELAC-NY12058,NJDEP-NY037			
2058-94-8	Perfluoroundecanoic acid (PFUnA)	ND		ug/kg dry	0.290	0.293	1	EPA 1633 Draft 3	02/21/2025 11:53	02/25/2025 07:47	AM
								Certifications: NELAC-NH2097 ,NELAC-NY12058,NJDEP-NY037			
307-55-1	Perfluorododecanoic acid (PFDoA)	ND		ug/kg dry	0.239	0.293	1	EPA 1633 Draft 3	02/21/2025 11:53	02/25/2025 07:47	AM
								Certifications: NELAC-NH2097 ,NELAC-NY12058,NJDEP-NY037			
72629-94-8	Perfluorotridecanoic acid (PFTrDA)	ND		ug/kg dry	0.183	0.293	1	EPA 1633 Draft 3	02/21/2025 11:53	02/25/2025 07:47	AM
								Certifications: NELAC-NH2097 ,NELAC-NY12058,NJDEP-NY037			
376-06-7	Perfluorotetradecanoic acid (PFTA)	ND		ug/kg dry	0.151	0.293	1	EPA 1633 Draft 3	02/21/2025 11:53	02/25/2025 07:47	AM
								Certifications: NELAC-NH2097 ,NELAC-NY12058,NJDEP-NY037			
2355-31-9	N-MeFOSAA	ND		ug/kg dry	0.217	0.293	1	EPA 1633 Draft 3	02/21/2025 11:53	02/25/2025 07:47	AM
								Certifications: NELAC-NH2097 ,NELAC-NY12058,NJDEP-NY037			
2991-50-6	**N-EtFOSAA**	**1.37**		ug/kg dry	0.284	0.293	1	EPA 1633 Draft 3	02/21/2025 11:53	02/25/2025 07:47	AM
								Certifications: NELAC-NH2097 ,NELAC-NY12058,NJDEP-NY037			
2706-90-3	Perfluoropentanoic acid (PFPeA)	ND		ug/kg dry	0.160	0.586	1	EPA 1633 Draft 3	02/21/2025 11:53	02/25/2025 07:47	AM
								Certifications: NELAC-NH2097 ,NELAC-NY12058,NJDEP-NY037			
754-91-6	* Perfluoro-1-octanesulfonamide (FOSA)	ND		ug/kg dry	0.214	0.293	1	EPA 1633 Draft 3	02/21/2025 11:53	02/25/2025 07:47	AM
								Certifications: NELAC-NH2097 ,NJDEP-NY037			

Sample Information

Client Sample ID: SB18_2-4 **York Sample ID:** 25B1030-06

York Project (SDG) No.	Client Project ID	Matrix	Collection Date/Time	Date Received
25B1030	170745301	Soil	February 18, 2025 12:30 pm	02/18/2025

PFAS, EPA 1633 Target List **Log-in Notes:** **Sample Notes:**

Sample Prepared by Method: EPA 1633 Prep

CAS No.	Parameter	Result	Flag	Units	Reported to LOD/MDL	LOQ	Dilution	Reference Method	Date/Time Prepared	Date/Time Analyzed	Analyst
375-92-8	* Perfluoro-1-heptanesulfonic acid (PFHpS)	ND		ug/kg dry	0.227	0.293	1	EPA 1633 Draft 3 Certifications: NELAC-NH2097 ,NJDEP-NY037	02/21/2025 11:53	02/25/2025 07:47	AM
335-77-3	* Perfluoro-1-decanesulfonic acid (PFDS)	ND		ug/kg dry	0.280	0.283	1	EPA 1633 Draft 3 Certifications: NELAC-NH2097 ,NJDEP-NY037	02/21/2025 11:53	02/25/2025 07:47	AM
27619-97-2	* 1H,1H,2H,2H-Perfluorooctanesulfonic acid (6:2 FTS)	ND		ug/kg dry	1.10	1.11	1	EPA 1633 Draft 3 Certifications: NELAC-NH2097 ,NJDEP-NY037	02/21/2025 11:53	02/25/2025 07:47	AM
39108-34-4	1H,1H,2H,2H-Perfluorodecanesulfonic acid (8:2 FTS)	ND		ug/kg dry	1.11	1.13	1	EPA 1633 Draft 3 Certifications: NELAC-NH2097 ,NELAC-NY12058,NJDEP-NY037	02/21/2025 11:53	02/25/2025 07:47	AM
375-22-4	Perfluoro-n-butanoic acid (PFBA)	ND		ug/kg dry	0.160	1.17	1	EPA 1633 Draft 3 Certifications: NELAC-NH2097 ,NELAC-NY12058,NJDEP-NY037	02/21/2025 11:53	02/25/2025 07:47	AM
113507-82-7	* Perfluoro(2-ethoxyethane)sulfonic acid (PFEESA)	ND		ug/kg dry	0.204	0.522	1	EPA 1633 Draft 3 Certifications: NELAC-NH2097	02/21/2025 11:53	02/25/2025 07:47	AM
151772-58-6	* Perfluoro-3,6-dioxaheptanoic acid (NFDHA)	ND		ug/kg dry	0.283	0.586	1	EPA 1633 Draft 3 Certifications: NELAC-NH2097	02/21/2025 11:53	02/25/2025 07:47	AM
377-73-1	* Perfluoro-4-oxapentanoic acid (PFMPA)	ND	PF-LCS-L	ug/kg dry	0.0909	0.586	1	EPA 1633 Draft 3 Certifications: NELAC-NH2097	02/21/2025 11:53	02/25/2025 07:47	AM
863090-89-5	* Perfluoro-5-oxahexanoic acid (PFMBA)	ND		ug/kg dry	0.141	0.586	1	EPA 1633 Draft 3 Certifications: NELAC-NH2097	02/21/2025 11:53	02/25/2025 07:47	AM
2706-91-4	* Perfluoro-1-pentanesulfonate (PFPeS)	ND		ug/kg dry	0.230	0.276	1	EPA 1633 Draft 3 Certifications: NELAC-NH2097 ,NJDEP-NY037	02/21/2025 11:53	02/25/2025 07:47	AM
757124-72-4	* 1H,1H,2H,2H-Perfluorohexanesulfonic acid (4:2 FTS)	ND		ug/kg dry	0.872	1.10	1	EPA 1633 Draft 3 Certifications: NELAC-NH2097 ,NJDEP-NY037	02/21/2025 11:53	02/25/2025 07:47	AM
13252-13-6	* HFPO-DA (Gen-X)	ND		ug/kg dry	0.891	1.17	1	EPA 1633 Draft 3 Certifications: NELAC-NH2097 ,NJDEP-NY037	02/21/2025 11:53	02/25/2025 07:47	AM
763051-92-9	* 11CL-PF3OUdS	ND		ug/kg dry	0.456	1.11	1	EPA 1633 Draft 3 Certifications: NELAC-NH2097 ,NJDEP-NY037	02/21/2025 11:53	02/25/2025 07:47	AM
756426-58-1	* 9CL-PF3ONS	ND		ug/kg dry	0.361	1.10	1	EPA 1633 Draft 3 Certifications: NELAC-NH2097 ,NJDEP-NY037	02/21/2025 11:53	02/25/2025 07:47	AM
919005-14-4	* ADONA	ND		ug/kg dry	0.255	1.11	1	EPA 1633 Draft 3 Certifications: NELAC-NH2097 ,NJDEP-NY037	02/21/2025 11:53	02/25/2025 07:47	AM
79780-39-5	* Perfluorododecanesulfonic acid (PFDoS)	ND		ug/kg dry	0.248	0.284	1	EPA 1633 Draft 3 Certifications: NELAC-NH2097	02/21/2025 11:53	02/25/2025 07:47	AM
68259-12-1	* Perfluoro-1-nonanesulfonic acid (PFNS)	ND		ug/kg dry	0.182	0.281	1	EPA 1633 Draft 3 Certifications: NELAC-NH2097 ,NJDEP-NY037	02/21/2025 11:53	02/25/2025 07:47	AM
356-02-5	* 3-Perfluoropropyl propanoic acid (FPrPA)	ND		ug/kg dry	0.929	1.47	1	EPA 1633 Draft 3 Certifications: NELAC-NH2097	02/21/2025 11:53	02/25/2025 07:47	AM
914637-49-3	* 3-Perfluoropentyl propanoic acid (FPePA)	ND		ug/kg dry	3.08	7.33	1	EPA 1633 Draft 3 Certifications: NELAC-NH2097	02/21/2025 11:53	02/25/2025 07:47	AM
812-70-4	* 3-Perfluoroheptyl propanoic acid (FHpPA)	ND		ug/kg dry	2.20	7.33	1	EPA 1633 Draft 3 Certifications: NELAC-NH2097	02/21/2025 11:53	02/25/2025 07:47	AM
24448-09-7	* N-MeFOSE	ND		ug/kg dry	0.896	2.93	1	EPA 1633 Draft 3 Certifications: NELAC-NH2097	02/21/2025 11:53	02/25/2025 07:47	AM

Sample Information

Client Sample ID: SB18_2-4 **York Sample ID:** 25B1030-06

York Project (SDG) No.	Client Project ID	Matrix	Collection Date/Time	Date Received
25B1030	170745301	Soil	February 18, 2025 12:30 pm	02/18/2025

PFAS, EPA 1633 Target List **Log-in Notes:** **Sample Notes:**

Sample Prepared by Method: EPA 1633 Prep

CAS No.	Parameter	Result	Flag	Units	Reported to LOD/MDL	LOQ	Dilution	Reference Method	Date/Time Prepared	Date/Time Analyzed	Analyst
31506-32-8	* N-MeFOSA	ND		ug/kg dry	0.264	0.293	1	EPA 1633 Draft 3 Certifications: NELAC-NH2097	02/21/2025 11:53	02/25/2025 07:47	AM
1691-99-2	* N-EtFOSE	ND		ug/kg dry	1.02	2.93	1	EPA 1633 Draft 3 Certifications: NELAC-NH2097	02/21/2025 11:53	02/25/2025 07:47	AM
4151-50-2	* N-EtFOSA	ND		ug/kg dry	0.290	0.293	1	EPA 1633 Draft 3 Certifications: NELAC-NH2097	02/21/2025 11:53	02/25/2025 07:47	AM

	Surrogate Recoveries	Result	Acceptance Range
M3PFBS	*Surrogate: M3PFBS*	*132 %*	*25-150*
13C5PFHXA	*Surrogate: M5PFHxA*	*134 %*	*25-150*
13C4PFHPA	*Surrogate: M4PFHpA*	*148 %*	*25-150*
13C3PFHXS	*Surrogate: M3PFHxS*	*131 %*	*25-150*
13C8PFOA	*Surrogate: Perfluoro-n-[13C8]octanoic aci*	*133 %*	*25-150*
13C6PFDA	*Surrogate: M6PFDA*	*114 %*	*25-150*
13C7PFUNA	*Surrogate: M7PFUdA*	*110 %*	*25-150*
960315-52-0	*Surrogate: Perfluoro-n-[1,2-13C2]dodecan*	*102 %*	*25-150*
13C2PFTEDA	*Surrogate: M2PFTeDA*	*85.6 %*	*10-150*
13C4PFBA	*Surrogate: Perfluoro-n-[13C4]butanoic aci*	*104 %*	*25-150*
13C8PFOS	*Surrogate: Perfluoro-1-[13C8]octanesulfor*	*128 %*	*25-150*
13C5PFPEA	*Surrogate: Perfluoro-n-[13C5]pentanoic ac*	*135 %*	*25-150*
13C8FOSA	*Surrogate: Perfluoro-1-[13C8]octanesulfor*	*119 %*	*10-150*
D3-NMEFOSAA	*Surrogate: d3-N-MeFOSAA*	*129 %*	*25-150*
D5-NETFOSAA	*Surrogate: d5-N-EtFOSAA*	*127 %*	*25-150*
M2-6:2FTS	*Surrogate: M2-6:2 FTS*	*167 %*	*25-200*
M2-8:2FTS	*Surrogate: M2-8:2 FTS*	*162 %*	*25-200*
13C9PFNA	*Surrogate: M9PFNA*	*131 %*	*25-150*
M2-4:2FTS	*Surrogate: M2-4:2 FTS*	*119 %*	*25-150*
936109-37-4	*Surrogate: d-N-MeFOSA*	*94.3 %*	*25-150*
936109-40-9	*Surrogate: d-N-EtFOSA*	*73.0 %*	*25-150*
M3HFPO-DA	*Surrogate: M3HFPO-DA*	*139 %*	*25-150*
D9-NETPFOSAI	*Surrogate: d9-N-EtFOSE*	*121 %*	*25-150*
D7-NMEPFOSA	*Surrogate: d7-N-MeFOSE*	*116 %*	*25-150*

Sample Information

Client Sample ID: SB18_2-4 **York Sample ID:** 25B1030-06

York Project (SDG) No.	Client Project ID	Matrix	Collection Date/Time	Date Received
25B1030	170745301	Soil	February 18, 2025 12:30 pm	02/18/2025

PEST, 8081 MASTER

Log-in Notes:

Sample Notes:

Sample Prepared by Method: EPA 3550C

CAS No.	Parameter	Result	Flag	Units	Reported to LOQ	Dilution	Reference Method	Date/Time Prepared	Date/Time Analyzed	Analyst
72-54-8	4,4'-DDD	ND		mg/kg dry	0.00244	5	EPA 8081B	02/20/2025 08:24	02/21/2025 12:46	RJ
							Certifications:	CTDOH-PH-0723,NELAC-NY10854,NJDEP-CT005,PADEP-68-044		
72-55-9	4,4'-DDE	ND		mg/kg dry	0.00244	5	EPA 8081B	02/20/2025 08:24	02/21/2025 12:46	RJ
							Certifications:	CTDOH-PH-0723,NELAC-NY10854,NJDEP-CT005,PADEP-68-044		
50-29-3	4,4'-DDT	ND		mg/kg dry	0.00244	5	EPA 8081B	02/20/2025 08:24	02/21/2025 12:46	RJ
							Certifications:	CTDOH-PH-0723,NELAC-NY10854,NJDEP-CT005,PADEP-68-044		
309-00-2	Aldrin	ND		mg/kg dry	0.00244	5	EPA 8081B	02/20/2025 08:24	02/21/2025 12:46	RJ
							Certifications:	CTDOH-PH-0723,NELAC-NY10854,NJDEP-CT005,PADEP-68-044		
319-84-6	alpha-BHC	ND		mg/kg dry	0.00244	5	EPA 8081B	02/20/2025 08:24	02/21/2025 12:46	RJ
							Certifications:	CTDOH-PH-0723,NELAC-NY10854,NJDEP-CT005,PADEP-68-044		
5103-71-9	alpha-Chlordane	ND		mg/kg dry	0.00244	5	EPA 8081B	02/20/2025 08:24	02/21/2025 12:46	RJ
							Certifications:	NELAC-NY10854,NJDEP-CT005		
319-85-7	beta-BHC	ND		mg/kg dry	0.00244	5	EPA 8081B	02/20/2025 08:24	02/21/2025 12:46	RJ
							Certifications:	CTDOH-PH-0723,NELAC-NY10854,NJDEP-CT005,PADEP-68-044		
319-86-8	delta-BHC	ND		mg/kg dry	0.00244	5	EPA 8081B	02/20/2025 08:24	02/21/2025 12:46	RJ
							Certifications:	CTDOH-PH-0723,NELAC-NY10854,NJDEP-CT005,PADEP-68-044		
60-57-1	Dieldrin	ND		mg/kg dry	0.00244	5	EPA 8081B	02/20/2025 08:24	02/21/2025 12:46	RJ
							Certifications:	CTDOH-PH-0723,NELAC-NY10854,NJDEP-CT005,PADEP-68-044		
959-98-8	Endosulfan I	ND		mg/kg dry	0.00244	5	EPA 8081B	02/20/2025 08:24	02/21/2025 12:46	RJ
							Certifications:	CTDOH-PH-0723,NELAC-NY10854,NJDEP-CT005,PADEP-68-044		
33213-65-9	Endosulfan II	ND		mg/kg dry	0.00244	5	EPA 8081B	02/20/2025 08:24	02/21/2025 12:46	RJ
							Certifications:	CTDOH-PH-0723,NELAC-NY10854		
1031-07-8	Endosulfan sulfate	ND		mg/kg dry	0.00244	5	EPA 8081B	02/20/2025 08:24	02/21/2025 12:46	RJ
							Certifications:	CTDOH-PH-0723,NELAC-NY10854,NJDEP-CT005,PADEP-68-044		
72-20-8	Endrin	ND		mg/kg dry	0.00244	5	EPA 8081B	02/20/2025 08:24	02/21/2025 12:46	RJ
							Certifications:	CTDOH-PH-0723,NELAC-NY10854,NJDEP-CT005,PADEP-68-044		
7421-93-4	Endrin aldehyde	ND		mg/kg dry	0.00244	5	EPA 8081B	02/20/2025 08:24	02/21/2025 12:46	RJ
							Certifications:	CTDOH-PH-0723,NELAC-NY10854,NJDEP-CT005,PADEP-68-044		
53494-70-5	Endrin ketone	ND		mg/kg dry	0.00244	5	EPA 8081B	02/20/2025 08:24	02/21/2025 12:46	RJ
							Certifications:	CTDOH-PH-0723,NELAC-NY10854,NJDEP-CT005,PADEP-68-044		
58-89-9	gamma-BHC (Lindane)	ND		mg/kg dry	0.00244	5	EPA 8081B	02/20/2025 08:24	02/21/2025 12:46	RJ
							Certifications:	CTDOH-PH-0723,NELAC-NY10854,NJDEP-CT005,PADEP-68-044		
5566-34-7	gamma-Chlordane	ND		mg/kg dry	0.00244	5	EPA 8081B	02/20/2025 08:24	02/21/2025 12:46	RJ
							Certifications:	NELAC-NY10854,NJDEP-CT005		
76-44-8	Heptachlor	ND		mg/kg dry	0.00244	5	EPA 8081B	02/20/2025 08:24	02/21/2025 12:46	RJ
							Certifications:	CTDOH-PH-0723,NELAC-NY10854,NJDEP-CT005,PADEP-68-044		
1024-57-3	Heptachlor epoxide	ND		mg/kg dry	0.00244	5	EPA 8081B	02/20/2025 08:24	02/21/2025 12:46	RJ
							Certifications:	CTDOH-PH-0723,NELAC-NY10854,NJDEP-CT005,PADEP-68-044		
72-43-5	Methoxychlor	ND		mg/kg dry	0.00244	5	EPA 8081B	02/20/2025 08:24	02/21/2025 12:46	RJ
							Certifications:	CTDOH-PH-0723,NELAC-NY10854,NJDEP-CT005,PADEP-68-044		
8001-35-2	Toxaphene	ND		mg/kg dry	0.244	5	EPA 8081B	02/20/2025 08:24	02/21/2025 12:46	RJ
							Certifications:	CTDOH-PH-0723,NELAC-NY10854,NJDEP-CT005,PADEP-68-044		

Sample Information

Client Sample ID: SB18_2-4 **York Sample ID:** 25B1030-06

York Project (SDG) No.	Client Project ID	Matrix	Collection Date/Time	Date Received
25B1030	170745301	Soil	February 18, 2025 12:30 pm	02/18/2025

PEST, 8081 MASTER

Log-in Notes: **Sample Notes:**

Sample Prepared by Method: EPA 3550C

CAS No.	Parameter	Result	Flag	Units	Reported to LOQ	Dilution	Reference Method	Date/Time Prepared	Date/Time Analyzed	Analyst
57-74-9	* Chlordane, total	ND		mg/kg dry	0.0488	5	EPA 8081B	02/20/2025 08:24	02/21/2025 12:46	RJ
							Certifications:			

	Surrogate Recoveries	Result	Acceptance Range
2051-24-3	*Surrogate: Decachlorobiphenyl*	*60.9 %*	*30-150*
877-09-8	*Surrogate: Tetrachloro-m-xylene*	*53.9 %*	*30-150*

PCB, 8082 MASTER

Log-in Notes: **Sample Notes:**

Sample Prepared by Method: EPA 3550C

CAS No.	Parameter	Result	Flag	Units	Reported to LOQ	Dilution	Reference Method	Date/Time Prepared	Date/Time Analyzed	Analyst
12674-11-2	Aroclor 1016	ND		mg/kg dry	0.0242	1	EPA 8082A	02/20/2025 08:20	02/21/2025 19:50	NF
							Certifications:	NELAC-NY10854,CTDOH-PH-0723,NJDEP-CT005,PADEP-68-044		
11104-28-2	Aroclor 1221	ND		mg/kg dry	0.0242	1	EPA 8082A	02/20/2025 08:20	02/21/2025 19:50	NF
							Certifications:	NELAC-NY10854,CTDOH-PH-0723,NJDEP-CT005,PADEP-68-044		
11141-16-5	Aroclor 1232	ND		mg/kg dry	0.0242	1	EPA 8082A	02/20/2025 08:20	02/21/2025 19:50	NF
							Certifications:	NELAC-NY10854,CTDOH-PH-0723,NJDEP-CT005,PADEP-68-044		
53469-21-9	Aroclor 1242	ND		mg/kg dry	0.0242	1	EPA 8082A	02/20/2025 08:20	02/21/2025 19:50	NF
							Certifications:	NELAC-NY10854,CTDOH-PH-0723,NJDEP-CT005,PADEP-68-044		
12672-29-6	Aroclor 1248	ND		mg/kg dry	0.0242	1	EPA 8082A	02/20/2025 08:20	02/21/2025 19:50	NF
							Certifications:	NELAC-NY10854,CTDOH-PH-0723,NJDEP-CT005,PADEP-68-044		
11097-69-1	Aroclor 1254	ND		mg/kg dry	0.0242	1	EPA 8082A	02/20/2025 08:20	02/21/2025 19:50	NF
							Certifications:	NELAC-NY10854,CTDOH-PH-0723,NJDEP-CT005,PADEP-68-044		
11096-82-5	Aroclor 1260	ND		mg/kg dry	0.0242	1	EPA 8082A	02/20/2025 08:20	02/21/2025 19:50	NF
							Certifications:	NELAC-NY10854,CTDOH-PH-0723,NJDEP-CT005,PADEP-68-044		
1336-36-3	* Total PCBs	ND		mg/kg dry	0.0242	1	EPA 8082A	02/20/2025 08:20	02/21/2025 19:50	NF
							Certifications:			

	Surrogate Recoveries	Result	Acceptance Range
877-09-8	*Surrogate: Tetrachloro-m-xylene*	*64.0 %*	*30-120*
2051-24-3	*Surrogate: Decachlorobiphenyl*	*52.0 %*	*30-120*

HERB, 8151 MASTER

Log-in Notes: **Sample Notes:**

Sample Prepared by Method: EPA 3550C/8151A

CAS No.	Parameter	Result	Flag	Units	Reported to LOQ	Dilution	Reference Method	Date/Time Prepared	Date/Time Analyzed	Analyst
93-76-5	2,4,5-T	ND		mg/kg dry	0.0290	1	EPA 8151A	02/19/2025 09:07	02/20/2025 12:48	GXB
							Certifications:	CTDOH-PH-0723,NELAC-NY10854,NJDEP-CT005,PADEP-68-044		
93-72-1	2,4,5-TP (Silvex)	ND		mg/kg dry	0.0290	1	EPA 8151A	02/19/2025 09:07	02/20/2025 12:48	GXB
							Certifications:	CTDOH-PH-0723,NELAC-NY10854,NJDEP-CT005,PADEP-68-044		
94-75-7	2,4-D	ND		mg/kg dry	0.0290	1	EPA 8151A	02/19/2025 09:07	02/20/2025 12:48	GXB
							Certifications:	CTDOH-PH-0723,NELAC-NY10854,NJDEP-CT005,PADEP-68-044		

	Surrogate Recoveries	Result	Acceptance Range

Sample Information

Client Sample ID: SB18_2-4 **York Sample ID:** 25B1030-06

York Project (SDG) No.	Client Project ID	Matrix	Collection Date/Time	Date Received
25B1030	170745301	Soil	February 18, 2025 12:30 pm	02/18/2025

HERB, 8151 MASTER

Log-in Notes:

Sample Notes:

Sample Prepared by Method: EPA 3550C/8151A

CAS No.	Parameter	Result	Flag	Units	Reported to LOQ	Dilution	Reference Method	Date/Time Prepared	Date/Time Analyzed	Analyst
19719-28-9	*Surrogate: 2,4-Dichlorophenylacetic acid (.*	*111 %*			*21-150*					

Metals, Target Analyte

Log-in Notes:

Sample Notes:

Sample Prepared by Method: EPA 3050B

CAS No.	Parameter	Result	Flag	Units	Reported to LOQ	Dilution	Reference Method	Date/Time Prepared	Date/Time Analyzed	Analyst
7429-90-5	**Aluminum**	**16500**		mg/kg dry	6.16	1	EPA 6010D	02/20/2025 14:46	02/21/2025 12:22	JWT
							Certifications:	CTDOH-PH-0723,NELAC-NY10854,NJDEP-CT005,PADEP-68-044		
7440-36-0	Antimony	ND		mg/kg dry	3.08	1	EPA 6010D	02/20/2025 14:46	02/21/2025 12:22	JWT
							Certifications:	CTDOH-PH-0723,NELAC-NY10854,NJDEP-CT005,PADEP-68-044		
7440-38-2	**Arsenic**	**3.83**		mg/kg dry	1.85	1	EPA 6010D	02/20/2025 14:46	02/21/2025 12:22	JWT
							Certifications:	CTDOH-PH-0723,NELAC-NY10854,NJDEP-CT005,PADEP-68-044		
7440-39-3	**Barium**	**52.7**		mg/kg dry	3.07	1	EPA 6010D	02/20/2025 14:46	02/21/2025 12:22	JWT
							Certifications:	CTDOH-PH-0723,NELAC-NY10854,NJDEP-CT005,PADEP-68-044		
7440-41-7	**Beryllium**	**0.757**		mg/kg dry	0.062	1	EPA 6010D	02/20/2025 14:46	02/21/2025 12:22	JWT
							Certifications:	CTDOH-PH-0723,NELAC-NY10854,NJDEP-CT005,PADEP-68-044		
7440-43-9	Cadmium	ND		mg/kg dry	0.369	1	EPA 6010D	02/20/2025 14:46	02/21/2025 12:22	JWT
							Certifications:	CTDOH-PH-0723,NELAC-NY10854,NJDEP-CT005,PADEP-68-044		
7440-70-2	**Calcium**	**3490**		mg/kg dry	6.16	1	EPA 6010D	02/20/2025 14:46	02/21/2025 12:22	JWT
							Certifications:	CTDOH-PH-0723,NELAC-NY10854,NJDEP-CT005,PADEP-68-044		
7440-47-3	**Chromium**	**28.9**		mg/kg dry	0.616	1	EPA 6010D	02/20/2025 14:46	02/21/2025 12:22	JWT
							Certifications:	CTDOH-PH-0723,NELAC-NY10854,NJDEP-CT005,PADEP-68-044		
7440-48-4	**Cobalt**	**6.66**		mg/kg dry	0.492	1	EPA 6010D	02/20/2025 14:46	02/21/2025 12:22	JWT
							Certifications:	CTDOH-PH-0723,NELAC-NY10854,NJDEP-CT005,PADEP-68-044		
7440-50-8	**Copper**	**24.5**		mg/kg dry	2.46	1	EPA 6010D	02/20/2025 14:46	02/21/2025 12:22	JWT
							Certifications:	CTDOH-PH-0723,NELAC-NY10854,NJDEP-CT005,PADEP-68-044		
7439-89-6	**Iron**	**15200**		mg/kg dry	30.8	1	EPA 6010D	02/20/2025 14:46	02/21/2025 12:22	JWT
							Certifications:	CTDOH-PH-0723,NELAC-NY10854,NJDEP-CT005,PADEP-68-044		
7439-92-1	**Lead**	**20.9**		mg/kg dry	0.616	1	EPA 6010D	02/20/2025 14:46	02/21/2025 12:22	JWT
							Certifications:	CTDOH-PH-0723,NELAC-NY10854,NJDEP-CT005,PADEP-68-044		
7439-95-4	**Magnesium**	**3490**		mg/kg dry	6.16	1	EPA 6010D	02/20/2025 14:46	02/21/2025 12:22	JWT
							Certifications:	CTDOH-PH-0723,NELAC-NY10854,NJDEP-CT005,PADEP-68-044		
7439-96-5	**Manganese**	**127**		mg/kg dry	0.616	1	EPA 6010D	02/20/2025 14:46	02/21/2025 12:22	JWT
							Certifications:	CTDOH-PH-0723,NELAC-NY10854,NJDEP-CT005,PADEP-68-044		
7440-02-0	**Nickel**	**16.8**		mg/kg dry	1.23	1	EPA 6010D	02/20/2025 14:46	02/21/2025 12:22	JWT
							Certifications:	CTDOH-PH-0723,NELAC-NY10854,NJDEP-CT005,PADEP-68-044		
7440-09-7	**Potassium**	**1480**	B	mg/kg dry	6.16	1	EPA 6010D	02/20/2025 14:46	02/21/2025 12:22	JWT
							Certifications:	CTDOH-PH-0723,NELAC-NY10854,NJDEP-CT005,PADEP-68-044		
7782-49-2	Selenium	ND		mg/kg dry	3.08	1	EPA 6010D	02/20/2025 14:46	02/21/2025 12:22	JWT
							Certifications:	CTDOH-PH-0723,NELAC-NY10854,NJDEP-CT005,PADEP-68-044		
7440-22-4	Silver	ND		mg/kg dry	0.621	1	EPA 6010D	02/20/2025 14:46	02/21/2025 12:22	JWT
							Certifications:	CTDOH-PH-0723,NELAC-NY10854,NJDEP-CT005,PADEP-68-044		

Sample Information

Client Sample ID: SB18_2-4 **York Sample ID:** 25B1030-06

York Project (SDG) No.	Client Project ID	Matrix	Collection Date/Time	Date Received
25B1030	170745301	Soil	February 18, 2025 12:30 pm	02/18/2025

Metals, Target Analyte

Log-in Notes: **Sample Notes:**

Sample Prepared by Method: EPA 3050B

CAS No.	Parameter	Result	Flag	Units	Reported to LOQ	Dilution	Reference Method	Date/Time Prepared	Date/Time Analyzed	Analyst
7440-23-5	**Sodium**	**211**		mg/kg dry	61.6	1	EPA 6010D	02/20/2025 14:46	02/21/2025 12:22	JWT
							Certifications:	CTDOH-PH-0723,NELAC-NY10854,NJDEP-CT005,PADEP-68-044		
7440-28-0	Thallium	ND		mg/kg dry	2.47	1	EPA 6010D	02/20/2025 14:46	02/21/2025 12:22	JWT
							Certifications:	CTDOH-PH-0723,NELAC-NY10854,NJDEP-CT005,PADEP-68-044		
7440-62-2	**Vanadium**	**27.7**		mg/kg dry	1.23	1	EPA 6010D	02/20/2025 14:46	02/21/2025 12:22	JWT
							Certifications:	CTDOH-PH-0723,NELAC-NY10854,NJDEP-CT005,PADEP-68-044		
7440-66-6	**Zinc**	**43.8**		mg/kg dry	3.07	1	EPA 6010D	02/20/2025 14:46	02/21/2025 12:22	JWT
							Certifications:	CTDOH-PH-0723,NELAC-NY10854,NJDEP-CT005,PADEP-68-044		

Mercury by 7473

Log-in Notes: **Sample Notes:**

Sample Prepared by Method: EPA 7473 soil

CAS No.	Parameter	Result	Flag	Units	Reported to LOQ	Dilution	Reference Method	Date/Time Prepared	Date/Time Analyzed	Analyst
7439-97-6	**Mercury**	**0.108**		mg/kg dry	0.0443	1	EPA 7473	02/21/2025 12:39	02/22/2025 12:07	DRS
							Certifications:	CTDOH-PH-0723,NJDEP-CT005,NELAC-NY10854,PADEP-68-044		

Chromium, Hexavalent

Log-in Notes: **Sample Notes:**

Sample Prepared by Method: EPA SW846-3060

CAS No.	Parameter	Result	Flag	Units	Reported to LOQ	Dilution	Reference Method	Date/Time Prepared	Date/Time Analyzed	Analyst
18540-29-9	Chromium, Hexavalent	ND		mg/kg dry	0.739	1	EPA 7196A	02/20/2025 16:33	02/20/2025 22:00	SHS
							Certifications:	NJDEP-CT005,CTDOH-PH-0723,NELAC-NY10854,PADEP-68-044		

Chromium, Trivalent

Log-in Notes: **Sample Notes:**

Sample Prepared by Method: Analysis Preparation

CAS No.	Parameter	Result	Flag	Units	Reported to LOQ	Dilution	Reference Method	Date/Time Prepared	Date/Time Analyzed	Analyst
16065-83-1	* **Chromium, Trivalent**	**28.9**		mg/kg	0.500	1	Calculation	02/24/2025 14:48	02/24/2025 14:51	SL
							Certifications:			

Cyanide, Total

Log-in Notes: **Sample Notes:**

Sample Prepared by Method: Analysis Preparation Soil

CAS No.	Parameter	Result	Flag	Units	Reported to LOQ	Dilution	Reference Method	Date/Time Prepared	Date/Time Analyzed	Analyst
57-12-5	Cyanide, total	ND		mg/kg dry	0.739	1	EPA 9014/9010C	02/21/2025 13:58	02/21/2025 16:15	CB
							Certifications:	NELAC-NY10854,CTDOH-PH-0723,NJDEP-CT005,PADEP-68-044		

Total Solids

Log-in Notes: **Sample Notes:**

Sample Prepared by Method: % Solids Prep

CAS No.	Parameter	Result	Flag	Units	Reported to LOQ	Dilution	Reference Method	Date/Time Prepared	Date/Time Analyzed	Analyst

Sample Information

Client Sample ID: SB18_2-4 **York Sample ID:** 25B1030-06

York Project (SDG) No.	Client Project ID	Matrix	Collection Date/Time	Date Received
25B1030	170745301	Soil	February 18, 2025 12:30 pm	02/18/2025

Total Solids

Log-in Notes:

Sample Notes:

Sample Prepared by Method: % Solids Prep

CAS No.	Parameter	Result	Flag	Units	Reported to LOQ	Dilution	Reference Method	Date/Time Prepared	Date/Time Analyzed	Analyst
solids	*** % Solids**	**67.7**		%	0.100	1	SM 2540G	02/19/2025 15:52	02/19/2025 22:00	SHS
							Certifications: CTDOH-PH-0723			

Analytical Batch Summary

Batch ID: BB51265 **Preparation Method:** EPA 3550C/8151A **Prepared By:** JAA

YORK Sample ID	Client Sample ID	Preparation Date
25B1030-01	SB16_0-2	02/19/25
25B1030-03	SB17_0-2	02/19/25
25B1030-05	SB18_0-2	02/19/25
25B1030-06	SB18_2-4	02/19/25
BB51265-BLK1	Blank	02/19/25
BB51265-BS1	LCS	02/19/25
BB51265-MS1	Matrix Spike	02/19/25
BB51265-MSD1	Matrix Spike Dup	02/19/25

Batch ID: BB51306 **Preparation Method:** % Solids Prep **Prepared By:** SHS

YORK Sample ID	Client Sample ID	Preparation Date
25B1030-01	SB16_0-2	02/19/25
25B1030-03	SB17_0-2	02/19/25
25B1030-05	SB18_0-2	02/19/25
25B1030-06	SB18_2-4	02/19/25

Batch ID: BB51344 **Preparation Method:** EPA 3550C **Prepared By:** JM

YORK Sample ID	Client Sample ID	Preparation Date
25B1030-01	SB16_0-2	02/20/25
25B1030-03	SB17_0-2	02/20/25
25B1030-05	SB18_0-2	02/20/25
25B1030-06	SB18_2-4	02/20/25
BB51344-BLK2	Blank	02/20/25
BB51344-BS2	LCS	02/20/25

Batch ID: BB51347 **Preparation Method:** EPA 3550C **Prepared By:** JM

YORK Sample ID	Client Sample ID	Preparation Date
25B1030-01	SB16_0-2	02/20/25
25B1030-03	SB17_0-2	02/20/25
25B1030-05	SB18_0-2	02/20/25
25B1030-06	SB18_2-4	02/20/25
BB51347-BLK1	Blank	02/20/25
BB51347-BS1	LCS	02/20/25

Batch ID: BB51371 **Preparation Method:** EPA 3546 SVOA **Prepared By:** JM

YORK Sample ID	Client Sample ID	Preparation Date
25B1030-03	SB17_0-2	02/20/25
25B1030-03RE1	SB17_0-2	02/20/25
25B1030-05	SB18_0-2	02/20/25

25B1030-06	SB18_2-4	02/20/25
BB51371-BLK1	Blank	02/20/25
BB51371-BS1	LCS	02/20/25

Batch ID: BB51372 **Preparation Method:** EPA 3550C **Prepared By:** SAC

YORK Sample ID	Client Sample ID	Preparation Date
25B1030-01	SB16_0-2	02/21/25
BB51372-BLK1	Blank	02/21/25
BB51372-BS1	LCS	02/21/25

Batch ID: BB51404 **Preparation Method:** EPA 3050B **Prepared By:** KMQ

YORK Sample ID	Client Sample ID	Preparation Date
25B1030-01	SB16_0-2	02/20/25
25B1030-03	SB17_0-2	02/20/25
25B1030-05	SB18_0-2	02/20/25
25B1030-06	SB18_2-4	02/20/25
BB51404-BLK1	Blank	02/20/25
BB51404-SRM1	Reference	02/20/25

Batch ID: BB51421 **Preparation Method:** EPA SW846-3060 **Prepared By:** SHS

YORK Sample ID	Client Sample ID	Preparation Date
25B1030-01	SB16_0-2	02/20/25
25B1030-03	SB17_0-2	02/20/25
25B1030-05	SB18_0-2	02/20/25
25B1030-06	SB18_2-4	02/20/25
BB51421-BLK1	Blank	02/20/25
BB51421-SRM1	Reference	02/20/25

Batch ID: BB51452 **Preparation Method:** EPA 3550C **Prepared By:** JAA

YORK Sample ID	Client Sample ID	Preparation Date
25B1030-01	SB16_0-2	02/21/25
25B1030-03	SB17_0-2	02/21/25
25B1030-05	SB18_0-2	02/21/25
25B1030-06	SB18_2-4	02/21/25
BB51452-BLK1	Blank	02/21/25
BB51452-BS1	LCS	02/21/25

Batch ID: BB51486 **Preparation Method:** EPA 5035A **Prepared By:** AC

YORK Sample ID	Client Sample ID	Preparation Date
25B1030-01	SB16_0-2	02/19/25
25B1030-03	SB17_0-2	02/19/25
25B1030-05	SB18_0-2	02/19/25
25B1030-06	SB18_2-4	02/19/25

BB51486-BLK1	Blank	02/19/25
BB51486-BS1	LCS	02/19/25
BB51486-BSD1	LCS Dup	02/19/25

Batch ID: BB51494 **Preparation Method:** EPA 1633 Prep **Prepared By:** JLH

YORK Sample ID	Client Sample ID	Preparation Date
25B1030-01	SB16_0-2	02/21/25
25B1030-03	SB17_0-2	02/21/25
25B1030-05	SB18_0-2	02/21/25
25B1030-06	SB18_2-4	02/21/25
BB51494-BLK1	Blank	02/21/25
BB51494-BS1	LCS	02/21/25
BB51494-BS2	LCS	02/21/25

Batch ID: BB51495 **Preparation Method:** EPA 7473 soil **Prepared By:** DRS

YORK Sample ID	Client Sample ID	Preparation Date
25B1030-01	SB16_0-2	02/21/25
25B1030-03	SB17_0-2	02/21/25
25B1030-05	SB18_0-2	02/21/25
25B1030-06	SB18_2-4	02/21/25
BB51495-BLK1	Blank	02/21/25
BB51495-SRM1	Reference	02/21/25

Batch ID: BB51501 **Preparation Method:** Analysis Preparation Soil **Prepared By:** SL

YORK Sample ID	Client Sample ID	Preparation Date
25B1030-01	SB16_0-2	02/21/25
25B1030-03	SB17_0-2	02/21/25
25B1030-05	SB18_0-2	02/21/25
25B1030-06	SB18_2-4	02/21/25
BB51501-BLK1	Blank	02/21/25
BB51501-SRM1	Reference	02/21/25

Batch ID: BB51614 **Preparation Method:** Analysis Preparation **Prepared By:** SL

YORK Sample ID	Client Sample ID	Preparation Date
25B1030-01	SB16_0-2	02/24/25
25B1030-03	SB17_0-2	02/24/25
25B1030-05	SB18_0-2	02/24/25
25B1030-06	SB18_2-4	02/24/25

Volatile Organic Compounds by GC/MS - Quality Control Data

York Analytical Laboratories, Inc. - Stratford

Analyte	Result	Reporting Limit	Units	Spike Level	Source* Result	%REC	%REC Limits	Flag	RPD	RPD Limit	Flag
Batch BB51486 - EPA 5035A											
Blank (BB51486-BLK1) Blank									Prepared & Analyzed: 02/19/2025		
1,1,1,2-Tetrachloroethane	ND	0.0050	mg/kg wet								
1,1,1-Trichloroethane	ND	0.0050	"								
1,1,2,2-Tetrachloroethane	ND	0.0050	"								
1,1,2-Trichloro-1,2,2-trifluoroethane (Freon 113)	ND	0.0050	"								
1,1,2-Trichloroethane	ND	0.0050	"								
1,1-Dichloroethane	ND	0.0050	"								
1,1-Dichloroethylene	ND	0.0050	"								
1,2,3-Trichlorobenzene	ND	0.0050	"								
1,2,3-Trichloropropane	ND	0.0050	"								
1,2,4-Trichlorobenzene	ND	0.0050	"								
1,2,4-Trimethylbenzene	ND	0.0050	"								
1,2-Dibromo-3-chloropropane	ND	0.0050	"								
1,2-Dibromoethane	ND	0.0050	"								
1,2-Dichlorobenzene	ND	0.0050	"								
1,2-Dichloroethane	ND	0.0050	"								
1,2-Dichloropropane	ND	0.0050	"								
1,3,5-Trimethylbenzene	ND	0.0050	"								
1,3-Dichlorobenzene	ND	0.0050	"								
1,4-Dichlorobenzene	ND	0.0050	"								
1,4-Dioxane	ND	0.10	"								
2-Butanone	ND	0.0050	"								
2-Hexanone	ND	0.0050	"								
4-Methyl-2-pentanone	ND	0.0050	"								
Acetone	ND	0.010	"								
Acrolein	ND	0.010	"								
Acrylonitrile	ND	0.0050	"								
Benzene	ND	0.0050	"								
Bromochloromethane	ND	0.0050	"								
Bromodichloromethane	ND	0.0050	"								
Bromoform	ND	0.0050	"								
Bromomethane	ND	0.0050	"								
Carbon disulfide	ND	0.0050	"								
Carbon tetrachloride	ND	0.0050	"								
Chlorobenzene	ND	0.0050	"								
Chloroethane	ND	0.0050	"								
Chloroform	ND	0.0050	"								
Chloromethane	ND	0.0050	"								
cis-1,2-Dichloroethylene	ND	0.0050	"								
cis-1,3-Dichloropropylene	ND	0.0050	"								
Cyclohexane	ND	0.0050	"								
Dibromochloromethane	ND	0.0050	"								
Dibromomethane	ND	0.0050	"								
Dichlorodifluoromethane	ND	0.0050	"								
Ethyl Benzene	ND	0.0050	"								
Hexachlorobutadiene	ND	0.0050	"								
Isopropylbenzene	ND	0.0050	"								
Methyl acetate	ND	0.0050	"								
Methyl tert-butyl ether (MTBE)	ND	0.0050	"								
Methylcyclohexane	ND	0.0050	"								
Methylene chloride	ND	0.010	"								

Volatile Organic Compounds by GC/MS - Quality Control Data

York Analytical Laboratories, Inc. - Stratford

Analyte	Result	Reporting Limit	Units	Spike Level	Source* Result	%REC	%REC Limits	Flag	RPD	RPD Limit	Flag
Batch BB51486 - EPA 5035A											
Blank (BB51486-BLK1) Blank								Prepared & Analyzed: 02/19/2025			
n-Butylbenzene	ND	0.0050	mg/kg wet								
n-Propylbenzene	ND	0.0050	"								
o-Xylene	ND	0.0050	"								
p- & m- Xylenes	ND	0.010	"								
p-Isopropyltoluene	ND	0.0050	"								
sec-Butylbenzene	ND	0.0050	"								
Styrene	ND	0.0050	"								
tert-Butyl alcohol (TBA)	ND	0.0050	"								
tert-Butylbenzene	ND	0.0050	"								
Tetrachloroethylene	ND	0.0050	"								
Toluene	ND	0.0050	"								
trans-1,2-Dichloroethylene	ND	0.0050	"								
trans-1,3-Dichloropropylene	ND	0.0050	"								
Trichloroethylene	ND	0.0050	"								
Trichlorofluoromethane	ND	0.0050	"								
Vinyl Chloride	ND	0.0050	"								
Xylenes, Total	ND	0.015	"								
Surrogate: SURR: 1,2-Dichloroethane-d4	*50.5*		*ug/L*	*50.0*		*101*	*77-125*				
Surrogate: SURR: Toluene-d8	*51.8*		*"*	*50.0*		*104*	*85-120*				
Surrogate: SURR: p-Bromofluorobenzene	*52.6*		*"*	*50.0*		*105*	*76-130*				
LCS (BB51486-BS1) LCS								Prepared & Analyzed: 02/19/2025			
1,1,1,2-Tetrachloroethane	44.6		ug/L	50.0		89.3	75-129				
1,1,1-Trichloroethane	40.7		"	50.0		81.4	71-137				
1,1,2,2-Tetrachloroethane	54.4		"	50.0		109	79-129				
1,1,2-Trichloro-1,2,2-trifluoroethane (Freon 113)	42.9		"	50.0		85.8	58-146				
1,1,2-Trichloroethane	48.0		"	50.0		96.0	83-123				
1,1-Dichloroethane	48.7		"	50.0		97.5	75-130				
1,1-Dichloroethylene	47.2		"	50.0		94.5	64-137				
1,2,3-Trichlorobenzene	46.4		"	50.0		92.9	81-140				
1,2,3-Trichloropropane	50.2		"	50.0		100	81-126				
1,2,4-Trichlorobenzene	47.1		"	50.0		94.2	80-141				
1,2,4-Trimethylbenzene	51.1		"	50.0		102	84-125				
1,2-Dibromo-3-chloropropane	50.6		"	50.0		101	74-142				
1,2-Dibromoethane	46.6		"	50.0		93.1	86-123				
1,2-Dichlorobenzene	48.6		"	50.0		97.2	85-122				
1,2-Dichloroethane	47.7		"	50.0		95.3	71-133				
1,2-Dichloropropane	53.1		"	50.0		106	81-122				
1,3,5-Trimethylbenzene	51.7		"	50.0		103	82-126				
1,3-Dichlorobenzene	48.0		"	50.0		96.0	84-124				
1,4-Dichlorobenzene	48.4		"	50.0		96.7	84-124				
1,4-Dioxane	886		"	1050		84.4	10-228				
2-Butanone	43.4		"	50.0		86.8	58-147				
2-Hexanone	42.1		"	50.0		84.3	70-139				
4-Methyl-2-pentanone	35.4		"	50.0		70.9	72-132	Low Bias			
Acetone	26.1		"	50.0		52.3	36-155				
Acrolein	43.0		"	50.0		86.1	10-238				
Acrylonitrile	50.4		"	50.0		101	66-141				
Benzene	48.0		"	50.0		96.0	77-127				
Bromochloromethane	47.7		"	50.0		95.4	74-129				
Bromodichloromethane	49.7		"	50.0		99.5	81-124				

Volatile Organic Compounds by GC/MS - Quality Control Data

York Analytical Laboratories, Inc. - Stratford

Analyte	Result	Reporting Limit	Units	Spike Level	Source* Result	%REC	%REC Limits	Flag	RPD	RPD Limit	Flag
Batch BB51486 - EPA 5035A											
LCS (BB51486-BS1) LCS							Prepared & Analyzed: 02/19/2025				
Bromoform	47.6		ug/L	50.0		95.2	80-136				
Bromomethane	43.7		"	50.0		87.4	32-177				
Carbon disulfide	44.9		"	50.0		89.7	10-136				
Carbon tetrachloride	39.5		"	50.0		78.9	66-143				
Chlorobenzene	46.7		"	50.0		93.5	86-120				
Chloroethane	41.6		"	50.0		83.3	51-142				
Chloroform	46.0		"	50.0		91.9	76-131				
Chloromethane	30.5		"	50.0		61.0	49-132				
cis-1,2-Dichloroethylene	47.4		"	50.0		94.8	74-132				
cis-1,3-Dichloropropylene	45.0		"	50.0		90.0	81-129				
Cyclohexane	47.7		"	50.0		95.4	70-130				
Dibromochloromethane	48.6		"	50.0		97.1	10-200				
Dibromomethane	46.9		"	50.0		93.7	83-124				
Dichlorodifluoromethane	20.1		"	50.0		40.2	28-158				
Ethyl Benzene	50.0		"	50.0		100	84-125				
Hexachlorobutadiene	43.7		"	50.0		87.3	83-133				
Isopropylbenzene	50.9		"	50.0		102	81-127				
Methyl acetate	31.1		"	50.0		62.3	41-143				
Methyl tert-butyl ether (MTBE)	38.6		"	50.0		77.3	74-131				
Methylcyclohexane	46.6		"	50.0		93.3	70-130				
Methylene chloride	46.0		"	50.0		92.1	57-141				
n-Butylbenzene	54.0		"	50.0		108	80-130				
n-Propylbenzene	53.1		"	50.0		106	74-136				
o-Xylene	48.4		"	50.0		96.7	83-123				
p- & m- Xylenes	98.0		"	100		98.0	82-128				
p-Isopropyltoluene	52.8		"	50.0		106	85-125				
sec-Butylbenzene	52.0		"	50.0		104	83-125				
Styrene	49.9		"	50.0		99.8	86-126				
tert-Butyl alcohol (TBA)	138		"	250		55.1	70-130	Low Bias			
tert-Butylbenzene	44.2		"	50.0		88.3	80-127				
Tetrachloroethylene	38.4		"	50.0		76.9	80-129	Low Bias			
Toluene	49.0		"	50.0		98.0	85-121				
trans-1,2-Dichloroethylene	48.7		"	50.0		97.4	72-132				
trans-1,3-Dichloropropylene	41.8		"	50.0		83.6	78-132				
Trichloroethylene	47.3		"	50.0		94.7	84-123				
Trichlorofluoromethane	36.7		"	50.0		73.4	62-140				
Vinyl Chloride	38.7		"	50.0		77.5	52-130				
Surrogate: SURR: 1,2-Dichloroethane-d4	*49.3*		*"*	*50.0*		*98.7*	*77-125*				
Surrogate: SURR: Toluene-d8	*51.0*		*"*	*50.0*		*102*	*85-120*				
Surrogate: SURR: p-Bromofluorobenzene	*53.1*		*"*	*50.0*		*106*	*76-130*				

Volatile Organic Compounds by GC/MS - Quality Control Data

York Analytical Laboratories, Inc. - Stratford

Analyte	Result	Reporting Limit	Units	Spike Level	Source* Result	%REC	%REC Limits	Flag	RPD	RPD Limit	Flag
Batch BB51486 - EPA 5035A											
LCS Dup (BB51486-BSD1) LCS Dup								Prepared & Analyzed: 02/19/2025			
1,1,1,2-Tetrachloroethane	48.6		ug/L	50.0		97.2	75-129		8.45	30	
1,1,1-Trichloroethane	44.8		"	50.0		89.6	71-137		9.68	30	
1,1,2,2-Tetrachloroethane	59.8		"	50.0		120	79-129		9.34	30	
1,1,2-Trichloro-1,2,2-trifluoroethane (Freon 113)	45.0		"	50.0		90.1	58-146		4.91	30	
1,1,2-Trichloroethane	53.4		"	50.0		107	83-123		10.7	30	
1,1-Dichloroethane	53.6		"	50.0		107	75-130		9.59	30	
1,1-Dichloroethylene	52.0		"	50.0		104	64-137		9.59	30	
1,2,3-Trichlorobenzene	50.6		"	50.0		101	81-140		8.67	30	
1,2,3-Trichloropropane	54.9		"	50.0		110	81-126		8.86	30	
1,2,4-Trichlorobenzene	51.6		"	50.0		103	80-141		9.06	30	
1,2,4-Trimethylbenzene	55.8		"	50.0		112	84-125		8.76	30	
1,2-Dibromo-3-chloropropane	53.1		"	50.0		106	74-142		4.78	30	
1,2-Dibromoethane	51.1		"	50.0		102	86-123		9.32	30	
1,2-Dichlorobenzene	53.6		"	50.0		107	85-122		9.73	30	
1,2-Dichloroethane	52.2		"	50.0		104	71-133		9.17	30	
1,2-Dichloropropane	59.2		"	50.0		118	81-122		10.9	30	
1,3,5-Trimethylbenzene	56.4		"	50.0		113	82-126		8.81	30	
1,3-Dichlorobenzene	51.9		"	50.0		104	84-124		7.77	30	
1,4-Dichlorobenzene	52.6		"	50.0		105	84-124		8.32	30	
1,4-Dioxane	982		"	1050		93.5	10-228		10.2	30	
2-Butanone	43.4		"	50.0		86.8	58-147		0.00	30	
2-Hexanone	45.9		"	50.0		91.8	70-139		8.54	30	
4-Methyl-2-pentanone	38.7		"	50.0		77.4	72-132		8.74	30	
Acetone	26.2		"	50.0		52.5	36-155		0.382	30	
Acrolein	46.0		"	50.0		92.0	10-238		6.67	30	
Acrylonitrile	55.9		"	50.0		112	66-141		10.3	30	
Benzene	53.3		"	50.0		107	77-127		10.4	30	
Bromochloromethane	52.3		"	50.0		105	74-129		9.12	30	
Bromodichloromethane	56.1		"	50.0		112	81-124		12.0	30	
Bromoform	53.5		"	50.0		107	80-136		11.7	30	
Bromomethane	45.5		"	50.0		91.0	32-177		4.08	30	
Carbon disulfide	47.1		"	50.0		94.1	10-136		4.79	30	
Carbon tetrachloride	44.4		"	50.0		88.8	66-143		11.7	30	
Chlorobenzene	51.4		"	50.0		103	86-120		9.44	30	
Chloroethane	44.2		"	50.0		88.4	51-142		6.01	30	
Chloroform	51.3		"	50.0		103	76-131		10.9	30	
Chloromethane	29.9		"	50.0		59.7	49-132		2.15	30	
cis-1,2-Dichloroethylene	51.2		"	50.0		102	74-132		7.78	30	
cis-1,3-Dichloropropylene	49.5		"	50.0		99.1	81-129		9.56	30	
Cyclohexane	53.4		"	50.0		107	70-130		11.3	30	
Dibromochloromethane	53.7		"	50.0		107	10-200		10.1	30	
Dibromomethane	51.4		"	50.0		103	83-124		9.26	30	
Dichlorodifluoromethane	17.4		"	50.0		34.9	28-158		14.1	30	
Ethyl Benzene	55.0		"	50.0		110	84-125		9.51	30	
Hexachlorobutadiene	48.4		"	50.0		96.7	83-133		10.2	30	
Isopropylbenzene	55.7		"	50.0		111	81-127		9.06	30	
Methyl acetate	35.5		"	50.0		70.9	41-143		13.0	30	
Methyl tert-butyl ether (MTBE)	43.1		"	50.0		86.3	74-131		11.0	30	
Methylcyclohexane	49.7		"	50.0		99.3	70-130		6.31	30	
Methylene chloride	51.1		"	50.0		102	57-141		10.4	30	
n-Butylbenzene	58.4		"	50.0		117	80-130		7.82	30	

Volatile Organic Compounds by GC/MS - Quality Control Data

York Analytical Laboratories, Inc. - Stratford

Analyte	Result	Reporting Limit	Units	Spike Level	Source* Result	%REC	%REC Limits	Flag	RPD	RPD Limit	Flag
Batch BB51486 - EPA 5035A											
LCS Dup (BB51486-BSD1) LCS Dup								Prepared & Analyzed: 02/19/2025			
n-Propylbenzene	57.8		ug/L	50.0		116	74-136		8.50	30	
o-Xylene	52.8		"	50.0		106	83-123		8.83	30	
p- & m- Xylenes	107		"	100		107	82-128		9.02	30	
p-Isopropyltoluene	57.4		"	50.0		115	85-125		8.40	30	
sec-Butylbenzene	56.6		"	50.0		113	83-125		8.40	30	
Styrene	55.3		"	50.0		111	86-126		10.3	30	
tert-Butyl alcohol (TBA)	152		"	250		60.7	70-130	Low Bias	9.64	30	
tert-Butylbenzene	47.9		"	50.0		95.9	80-127		8.19	30	
Tetrachloroethylene	41.9		"	50.0		83.9	80-129		8.66	30	
Toluene	53.7		"	50.0		107	85-121		9.14	30	
trans-1,2-Dichloroethylene	51.1		"	50.0		102	72-132		4.81	30	
trans-1,3-Dichloropropylene	46.4		"	50.0		92.8	78-132		10.5	30	
Trichloroethylene	52.5		"	50.0		105	84-123		10.4	30	
Trichlorofluoromethane	39.8		"	50.0		79.5	62-140		7.92	30	
Vinyl Chloride	37.8		"	50.0		75.7	52-130		2.35	30	
Surrogate: SURR: 1,2-Dichloroethane-d4	*49.4*		*"*	*50.0*		*98.9*	*77-125*				
Surrogate: SURR: Toluene-d8	*51.6*		*"*	*50.0*		*103*	*85-120*				
Surrogate: SURR: p-Bromofluorobenzene	*52.4*		*"*	*50.0*		*105*	*76-130*				

Semivolatile Organic Compounds by GC/MS - Quality Control Data

York Analytical Laboratories, Inc. - Stratford

Batch BB51371 - EPA 3546 SVOA

Blank (BB51371-BLK1) Blank — Prepared: 02/20/2025 Analyzed: 02/21/2025

Analyte	Result	Reporting Limit	Units	Spike Level	Source* Result	%REC	%REC Limits	Flag	RPD	RPD Limit	Flag
1,1-Biphenyl	ND	0.0416	mg/kg wet								
1,2,4,5-Tetrachlorobenzene	ND	0.0830	"								
1,2-Diphenylhydrazine (as Azobenzene)	ND	0.0416	"								
2,3,4,6-Tetrachlorophenol	ND	0.0830	"								
2,4,5-Trichlorophenol	ND	0.0416	"								
2,4,6-Trichlorophenol	ND	0.0416	"								
2,4-Dichlorophenol	ND	0.0416	"								
2,4-Dimethylphenol	ND	0.0416	"								
2,4-Dinitrophenol	ND	0.0830	"								
2,4-Dinitrotoluene	ND	0.0416	"								
2,6-Dinitrotoluene	ND	0.0416	"								
2-Chloronaphthalene	ND	0.0416	"								
2-Chlorophenol	ND	0.0416	"								
2-Methylnaphthalene	ND	0.0416	"								
2-Methylphenol	ND	0.0416	"								
2-Nitroaniline	ND	0.0830	"								
2-Nitrophenol	ND	0.0416	"								
3- & 4-Methylphenols	ND	0.0416	"								
3,3-Dichlorobenzidine	ND	0.0416	"								
3-Nitroaniline	ND	0.0830	"								
4,6-Dinitro-2-methylphenol	ND	0.0830	"								
4-Bromophenyl phenyl ether	ND	0.0416	"								
4-Chloro-3-methylphenol	ND	0.0416	"								
4-Chloroaniline	ND	0.0416	"								
4-Chlorophenyl phenyl ether	ND	0.0416	"								
4-Nitroaniline	ND	0.0830	"								
4-Nitrophenol	ND	0.0830	"								
Acenaphthene	ND	0.0416	"								
Acenaphthylene	ND	0.0416	"								
Acetophenone	ND	0.0416	"								
Aniline	ND	0.166	"								
Anthracene	ND	0.0416	"								
Atrazine	ND	0.0416	"								
Benzaldehyde	ND	0.0416	"								
Benzidine	ND	0.166	"								
Benzo(a)anthracene	ND	0.0416	"								
Benzo(a)pyrene	ND	0.0416	"								
Benzo(b)fluoranthene	ND	0.0416	"								
Benzo(g,h,i)perylene	ND	0.0416	"								
Benzo(k)fluoranthene	ND	0.0416	"								
Benzoic acid	ND	0.0416	"								
Benzyl alcohol	ND	0.0416	"								
Benzyl butyl phthalate	ND	0.0416	"								
Bis(2-chloroethoxy)methane	ND	0.0416	"								
Bis(2-chloroethyl)ether	ND	0.0416	"								
Bis(2-chloroisopropyl)ether	ND	0.0416	"								
Bis(2-ethylhexyl)phthalate	ND	0.0416	"								
Caprolactam	ND	0.0830	"								
Carbazole	ND	0.0416	"								
Chrysene	ND	0.0416	"								
Dibenzo(a,h)anthracene	ND	0.0416	"								

Semivolatile Organic Compounds by GC/MS - Quality Control Data

York Analytical Laboratories, Inc. - Stratford

Analyte	Result	Reporting Limit	Units	Spike Level	Source* Result	%REC	%REC Limits	Flag	RPD	RPD Limit	Flag
Batch BB51371 - EPA 3546 SVOA											
Blank (BB51371-BLK1) Blank									Prepared: 02/20/2025 Analyzed: 02/21/2025		
Dibenzofuran	ND	0.0416	mg/kg wet								
Diethyl phthalate	ND	0.0416	"								
Dimethyl phthalate	ND	0.0416	"								
Di-n-butyl phthalate	ND	0.0416	"								
Di-n-octyl phthalate	ND	0.0416	"								
Diphenylamine	ND	0.0830	"								
Fluoranthene	ND	0.0416	"								
Fluorene	ND	0.0416	"								
Hexachlorobenzene	ND	0.0416	"								
Hexachlorobutadiene	ND	0.0416	"								
Hexachlorocyclopentadiene	ND	0.0416	"								
Hexachloroethane	ND	0.0416	"								
Indeno(1,2,3-cd)pyrene	ND	0.0416	"								
Isophorone	ND	0.0416	"								
Naphthalene	ND	0.0416	"								
Nitrobenzene	ND	0.0416	"								
N-Nitrosodimethylamine	ND	0.0416	"								
N-nitroso-di-n-propylamine	ND	0.0416	"								
N-Nitrosodiphenylamine	ND	0.0416	"								
Pentachlorophenol	ND	0.0416	"								
Phenanthrene	ND	0.0416	"								
Phenol	ND	0.0416	"								
Pyrene	ND	0.0416	"								
Pyridine	ND	0.166	"								
Surrogate: SURR: 2-Fluorophenol	*1.22*		"	*1.66*		*73.2*	*20-108*				
Surrogate: SURR: Phenol-d6	*1.13*		"	*1.66*		*67.9*	*23-114*				
Surrogate: SURR: Nitrobenzene-d5	*0.666*		"	*0.831*		*80.2*	*22-108*				
Surrogate: SURR: 2-Fluorobiphenyl	*0.749*		"	*0.831*		*90.1*	*21-113*				
Surrogate: SURR: 2,4,6-Tribromophenol	*1.55*		"	*1.66*		*93.3*	*19-110*				
Surrogate: SURR: Terphenyl-d14	*0.812*		"	*0.831*		*97.7*	*24-116*				



Semivolatile Organic Compounds by GC/MS - Quality Control Data

York Analytical Laboratories, Inc. - Stratford

Analyte	Result	Reporting Limit	Units	Spike Level	Source* Result	%REC	%REC Limits	Flag	RPD	RPD Limit	Flag
Batch BB51371 - EPA 3546 SVOA											
LCS (BB51371-BS1) LCS									Prepared: 02/20/2025 Analyzed: 02/21/2025		
1,1-Biphenyl	0.536	0.0416	mg/kg wet	0.831		64.5	18-111				
1,2,4,5-Tetrachlorobenzene	0.565	0.0830	"	0.831		68.0	21-131				
1,2-Diphenylhydrazine (as Azobenzene)	0.376	0.0416	"	0.831		45.3	17-137				
2,3,4,6-Tetrachlorophenol	0.466	0.0830	"	0.831		56.2	30-130				
2,4,5-Trichlorophenol	0.669	0.0416	"	0.831		80.6	27-118				
2,4,6-Trichlorophenol	0.648	0.0416	"	0.831		78.0	31-120				
2,4-Dichlorophenol	0.677	0.0416	"	0.831		81.5	20-127				
2,4-Dimethylphenol	0.592	0.0416	"	0.831		71.3	14-132				
2,4-Dinitrophenol	0.539	0.0830	"	0.831		64.8	10-171				
2,4-Dinitrotoluene	0.579	0.0416	"	0.831		69.7	34-131				
2,6-Dinitrotoluene	0.566	0.0416	"	0.831		68.2	31-128				
2-Chloronaphthalene	0.529	0.0416	"	0.831		63.6	31-117				
2-Chlorophenol	0.495	0.0416	"	0.831		59.6	33-113				
2-Methylnaphthalene	0.513	0.0416	"	0.831		61.8	12-138				
2-Methylphenol	0.467	0.0416	"	0.831		56.2	10-136				
2-Nitroaniline	0.497	0.0830	"	0.831		59.8	27-132				
2-Nitrophenol	0.580	0.0416	"	0.831		69.9	17-129				
3- & 4-Methylphenols	0.403	0.0416	"	0.831		48.5	29-103				
3,3-Dichlorobenzidine	0.394	0.0416	"	0.831		47.4	22-149				
3-Nitroaniline	0.345	0.0830	"	0.831		41.5	20-133				
4,6-Dinitro-2-methylphenol	0.659	0.0830	"	0.831		79.4	10-143				
4-Bromophenyl phenyl ether	0.624	0.0416	"	0.831		75.1	29-120				
4-Chloro-3-methylphenol	0.600	0.0416	"	0.831		72.2	24-129				
4-Chloroaniline	0.269	0.0416	"	0.831		32.4	10-132				
4-Chlorophenyl phenyl ether	0.612	0.0416	"	0.831		73.7	27-124				
4-Nitroaniline	0.406	0.0830	"	0.831		48.8	16-128				
4-Nitrophenol	0.427	0.0830	"	0.831		51.4	10-141				
Acenaphthene	0.461	0.0416	"	0.831		55.5	30-121				
Acenaphthylene	0.511	0.0416	"	0.831		61.6	30-115				
Acetophenone	0.397	0.0416	"	0.831		47.8	20-112				
Aniline	0.243	0.166	"	0.831		29.3	10-119				
Anthracene	0.518	0.0416	"	0.831		62.4	34-118				
Atrazine	0.561	0.0416	"	0.831		67.5	26-112				
Benzaldehyde	0.349	0.0416	"	0.831		42.0	21-100				
Benzo(a)anthracene	0.546	0.0416	"	0.831		65.7	32-122				
Benzo(a)pyrene	0.491	0.0416	"	0.831		59.2	29-133				
Benzo(b)fluoranthene	0.521	0.0416	"	0.831		62.7	25-133				
Benzo(g,h,i)perylene	0.523	0.0416	"	0.831		62.9	10-143				
Benzo(k)fluoranthene	0.510	0.0416	"	0.831		61.4	25-128				
Benzoic acid	0.333	0.0416	"	0.831		40.1	10-140				
Benzyl alcohol	0.412	0.0416	"	0.831		49.6	30-115				
Benzyl butyl phthalate	0.436	0.0416	"	0.831		52.5	26-126				
Bis(2-chloroethoxy)methane	0.476	0.0416	"	0.831		57.3	19-132				
Bis(2-chloroethyl)ether	0.391	0.0416	"	0.831		47.1	19-125				
Bis(2-chloroisopropyl)ether	0.298	0.0416	"	0.831		35.9	20-135				
Bis(2-ethylhexyl)phthalate	0.454	0.0416	"	0.831		54.6	10-155				
Caprolactam	0.513	0.0830	"	0.831		61.8	10-127				
Carbazole	0.467	0.0416	"	0.831		56.3	35-123				
Chrysene	0.542	0.0416	"	0.831		65.2	32-123				
Dibenzo(a,h)anthracene	0.521	0.0416	"	0.831		62.8	10-136				
Dibenzofuran	0.536	0.0416	"	0.831		64.5	29-121				

Semivolatile Organic Compounds by GC/MS - Quality Control Data

York Analytical Laboratories, Inc. - Stratford

Analyte	Result	Reporting Limit	Units	Spike Level	Source* Result	%REC	%REC Limits	Flag	RPD	RPD Limit	Flag
Batch BB51371 - EPA 3546 SVOA											
LCS (BB51371-BS1) LCS									Prepared: 02/20/2025 Analyzed: 02/21/2025		
Diethyl phthalate	0.511	0.0416	mg/kg wet	0.831		61.5	34-116				
Dimethyl phthalate	0.549	0.0416	"	0.831		66.1	35-124				
Di-n-butyl phthalate	0.454	0.0416	"	0.831		54.7	31-116				
Di-n-octyl phthalate	0.426	0.0416	"	0.831		51.3	26-136				
Diphenylamine	0.556	0.0830	"	0.831		67.0	40-140				
Fluoranthene	0.532	0.0416	"	0.831		64.0	33-122				
Fluorene	0.526	0.0416	"	0.831		63.3	29-123				
Hexachlorobenzene	0.461	0.0416	"	0.831		55.6	21-124				
Hexachlorobutadiene	0.805	0.0416	"	0.831		96.9	10-149				
Hexachlorocyclopentadiene	0.455	0.0416	"	0.831		54.8	10-129				
Hexachloroethane	0.447	0.0416	"	0.831		53.8	28-108				
Indeno(1,2,3-cd)pyrene	0.611	0.0416	"	0.831		73.6	10-135				
Isophorone	0.496	0.0416	"	0.831		59.7	20-132				
Naphthalene	0.512	0.0416	"	0.831		61.6	23-124				
Nitrobenzene	0.503	0.0416	"	0.831		60.6	13-132				
N-Nitrosodimethylamine	0.308	0.0416	"	0.831		37.0	11-129				
N-nitroso-di-n-propylamine	0.383	0.0416	"	0.831		46.2	24-119				
N-Nitrosodiphenylamine	0.555	0.0416	"	0.831		66.8	22-152				
Pentachlorophenol	0.308	0.0416	"	0.831		37.0	10-139				
Phenanthrene	0.502	0.0416	"	0.831		60.4	33-123				
Phenol	0.460	0.0416	"	0.831		55.4	23-115				
Pyrene	0.534	0.0416	"	0.831		64.3	24-130				
Pyridine	0.350	0.166	"	0.831		42.1	10-91				
Surrogate: SURR: 2-Fluorophenol	*0.867*		"	*1.66*		*52.2*	*20-108*				
Surrogate: SURR: Phenol-d6	*0.840*		"	*1.66*		*50.6*	*23-114*				
Surrogate: SURR: Nitrobenzene-d5	*0.504*		"	*0.831*		*60.7*	*22-108*				
Surrogate: SURR: 2-Fluorobiphenyl	*0.573*		"	*0.831*		*69.0*	*21-113*				
Surrogate: SURR: 2,4,6-Tribromophenol	*1.19*		"	*1.66*		*71.6*	*19-110*				
Surrogate: SURR: Terphenyl-d14	*0.590*		"	*0.831*		*71.1*	*24-116*				

Semivolatile Organic Compounds by GC/MS - Quality Control Data

York Analytical Laboratories, Inc. - Stratford

Analyte	Result	Reporting Limit	Units	Spike Level	Source* Result	%REC	%REC Limits	Flag	RPD	RPD Limit	Flag
Batch BB51372 - EPA 3550C											
Blank (BB51372-BLK1) Blank									Prepared & Analyzed: 02/21/2025		
1,1-Biphenyl	ND	0.0416	mg/kg wet								
1,2,4,5-Tetrachlorobenzene	ND	0.0830	"								
1,2-Diphenylhydrazine (as Azobenzene)	ND	0.0416	"								
2,3,4,6-Tetrachlorophenol	ND	0.0830	"								
2,4,5-Trichlorophenol	ND	0.0416	"								
2,4,6-Trichlorophenol	ND	0.0416	"								
2,4-Dichlorophenol	ND	0.0416	"								
2,4-Dimethylphenol	ND	0.0416	"								
2,4-Dinitrophenol	ND	0.0830	"								
2,4-Dinitrotoluene	ND	0.0416	"								
2,6-Dinitrotoluene	ND	0.0416	"								
2-Chloronaphthalene	ND	0.0416	"								
2-Chlorophenol	ND	0.0416	"								
2-Methylnaphthalene	ND	0.0416	"								
2-Methylphenol	ND	0.0416	"								
2-Nitroaniline	ND	0.0830	"								
2-Nitrophenol	ND	0.0416	"								
3- & 4-Methylphenols	ND	0.0416	"								
3,3-Dichlorobenzidine	ND	0.0416	"								
3-Nitroaniline	ND	0.0830	"								
4,6-Dinitro-2-methylphenol	ND	0.0830	"								
4-Bromophenyl phenyl ether	ND	0.0416	"								
4-Chloro-3-methylphenol	ND	0.0416	"								
4-Chloroaniline	ND	0.0416	"								
4-Chlorophenyl phenyl ether	ND	0.0416	"								
4-Nitroaniline	ND	0.0830	"								
4-Nitrophenol	ND	0.0830	"								
Acenaphthene	ND	0.0416	"								
Acenaphthylene	ND	0.0416	"								
Acetophenone	ND	0.0416	"								
Aniline	ND	0.166	"								
Anthracene	ND	0.0416	"								
Atrazine	ND	0.0416	"								
Benzaldehyde	ND	0.0416	"								
Benzidine	ND	0.166	"								
Benzo(a)anthracene	ND	0.0416	"								
Benzo(a)pyrene	ND	0.0416	"								
Benzo(b)fluoranthene	ND	0.0416	"								
Benzo(g,h,i)perylene	ND	0.0416	"								
Benzo(k)fluoranthene	ND	0.0416	"								
Benzoic acid	ND	0.0416	"								
Benzyl alcohol	ND	0.0416	"								
Benzyl butyl phthalate	ND	0.0416	"								
Bis(2-chloroethoxy)methane	ND	0.0416	"								
Bis(2-chloroethyl)ether	ND	0.0416	"								
Bis(2-chloroisopropyl)ether	ND	0.0416	"								
Bis(2-ethylhexyl)phthalate	0.0316	0.0416	"								
Caprolactam	ND	0.0830	"								
Carbazole	ND	0.0416	"								
Chrysene	ND	0.0416	"								
Dibenzo(a,h)anthracene	ND	0.0416	"								

Semivolatile Organic Compounds by GC/MS - Quality Control Data

York Analytical Laboratories, Inc. - Stratford

Analyte	Result	Reporting Limit	Units	Spike Level	Source* Result	%REC	%REC Limits	Flag	RPD	RPD Limit	Flag
Batch BB51372 - EPA 3550C											
Blank (BB51372-BLK1) Blank									Prepared & Analyzed: 02/21/2025		
Dibenzofuran	ND	0.0416	mg/kg wet								
Diethyl phthalate	ND	0.0416	"								
Dimethyl phthalate	ND	0.0416	"								
Di-n-butyl phthalate	ND	0.0416	"								
Di-n-octyl phthalate	ND	0.0416	"								
Diphenylamine	ND	0.0830	"								
Fluoranthene	ND	0.0416	"								
Fluorene	ND	0.0416	"								
Hexachlorobenzene	ND	0.0416	"								
Hexachlorobutadiene	ND	0.0416	"								
Hexachlorocyclopentadiene	ND	0.0416	"								
Hexachloroethane	ND	0.0416	"								
Indeno(1,2,3-cd)pyrene	ND	0.0416	"								
Isophorone	ND	0.0416	"								
Naphthalene	ND	0.0416	"								
Nitrobenzene	ND	0.0416	"								
N-Nitrosodimethylamine	ND	0.0416	"								
N-nitroso-di-n-propylamine	ND	0.0416	"								
N-Nitrosodiphenylamine	ND	0.0416	"								
Pentachlorophenol	ND	0.0416	"								
Phenanthrene	ND	0.0416	"								
Phenol	ND	0.0416	"								
Pyrene	ND	0.0416	"								
Pyridine	ND	0.166	"								
Surrogate: SURR: 2-Fluorophenol	*1.15*		"	*1.66*		*69.4*	*20-108*				
Surrogate: SURR: Phenol-d6	*1.11*		"	*1.66*		*66.6*	*23-114*				
Surrogate: SURR: Nitrobenzene-d5	*0.564*		"	*0.831*		*67.9*	*22-108*				
Surrogate: SURR: 2-Fluorobiphenyl	*0.559*		"	*0.831*		*67.3*	*21-113*				
Surrogate: SURR: 2,4,6-Tribromophenol	*0.909*		"	*1.66*		*54.7*	*19-110*				
Surrogate: SURR: Terphenyl-d14	*0.594*		"	*0.831*		*71.6*	*24-116*				

Semivolatile Organic Compounds by GC/MS - Quality Control Data

York Analytical Laboratories, Inc. - Stratford

Analyte	Result	Reporting Limit	Units	Spike Level	Source* Result	%REC	%REC Limits	Flag	RPD	RPD Limit	Flag
Batch BB51372 - EPA 3550C											
LCS (BB51372-BS1) LCS							Prepared & Analyzed: 02/21/2025				
1,1-Biphenyl	0.504	0.0416	mg/kg wet	0.831		60.7	18-111				
1,2,4,5-Tetrachlorobenzene	0.434	0.0830	"	0.831		52.2	21-131				
1,2-Diphenylhydrazine (as Azobenzene)	0.466	0.0416	"	0.831		56.1	17-137				
2,3,4,6-Tetrachlorophenol	0.557	0.0830	"	0.831		67.1	30-130				
2,4,5-Trichlorophenol	0.498	0.0416	"	0.831		60.0	27-118				
2,4,6-Trichlorophenol	0.483	0.0416	"	0.831		58.2	31-120				
2,4-Dichlorophenol	0.479	0.0416	"	0.831		57.6	20-127				
2,4-Dimethylphenol	0.511	0.0416	"	0.831		61.5	14-132				
2,4-Dinitrophenol	0.290	0.0830	"	0.831		34.9	10-171				
2,4-Dinitrotoluene	0.518	0.0416	"	0.831		62.3	34-131				
2,6-Dinitrotoluene	0.502	0.0416	"	0.831		60.4	31-128				
2-Chloronaphthalene	0.497	0.0416	"	0.831		59.9	31-117				
2-Chlorophenol	0.479	0.0416	"	0.831		57.7	33-113				
2-Methylnaphthalene	0.457	0.0416	"	0.831		55.1	12-138				
2-Methylphenol	0.492	0.0416	"	0.831		59.2	10-136				
2-Nitroaniline	0.523	0.0830	"	0.831		63.0	27-132				
2-Nitrophenol	0.470	0.0416	"	0.831		56.6	17-129				
3- & 4-Methylphenols	0.442	0.0416	"	0.831		53.2	29-103				
3,3-Dichlorobenzidine	0.428	0.0416	"	0.831		51.6	22-149				
3-Nitroaniline	0.432	0.0830	"	0.831		52.0	20-133				
4,6-Dinitro-2-methylphenol	0.448	0.0830	"	0.831		54.0	10-143				
4-Bromophenyl phenyl ether	0.430	0.0416	"	0.831		51.8	29-120				
4-Chloro-3-methylphenol	0.510	0.0416	"	0.831		61.4	24-129				
4-Chloroaniline	0.278	0.0416	"	0.831		33.4	10-132				
4-Chlorophenyl phenyl ether	0.486	0.0416	"	0.831		58.6	27-124				
4-Nitroaniline	0.454	0.0830	"	0.831		54.7	16-128				
4-Nitrophenol	0.595	0.0830	"	0.831		71.6	10-141				
Acenaphthene	0.493	0.0416	"	0.831		59.4	30-121				
Acenaphthylene	0.516	0.0416	"	0.831		62.1	30-115				
Acetophenone	0.485	0.0416	"	0.831		58.4	20-112				
Aniline	0.405	0.166	"	0.831		48.8	10-119				
Anthracene	0.535	0.0416	"	0.831		64.4	34-118				
Atrazine	0.437	0.0416	"	0.831		52.6	26-112				
Benzaldehyde	0.454	0.0416	"	0.831		54.7	21-100				
Benzo(a)anthracene	0.563	0.0416	"	0.831		67.8	32-122				
Benzo(a)pyrene	0.551	0.0416	"	0.831		66.4	29-133				
Benzo(b)fluoranthene	0.548	0.0416	"	0.831		66.0	25-133				
Benzo(g,h,i)perylene	0.579	0.0416	"	0.831		69.7	10-143				
Benzo(k)fluoranthene	0.581	0.0416	"	0.831		69.9	25-128				
Benzoic acid	0.731	0.0416	"	0.831		88.0	10-140				
Benzyl alcohol	0.511	0.0416	"	0.831		61.5	30-115				
Benzyl butyl phthalate	0.549	0.0416	"	0.831		66.0	26-126				
Bis(2-chloroethoxy)methane	0.491	0.0416	"	0.831		59.1	19-132				
Bis(2-chloroethyl)ether	0.468	0.0416	"	0.831		56.4	19-125				
Bis(2-chloroisopropyl)ether	0.418	0.0416	"	0.831		50.3	20-135				
Bis(2-ethylhexyl)phthalate	0.542	0.0416	"	0.831		65.2	10-155				
Caprolactam	0.553	0.0830	"	0.831		66.6	10-127				
Carbazole	0.497	0.0416	"	0.831		59.8	35-123				
Chrysene	0.546	0.0416	"	0.831		65.8	32-123				
Dibenzo(a,h)anthracene	0.556	0.0416	"	0.831		66.9	10-136				
Dibenzofuran	0.509	0.0416	"	0.831		61.3	29-121				

Semivolatile Organic Compounds by GC/MS - Quality Control Data

York Analytical Laboratories, Inc. - Stratford

Analyte	Result	Reporting Limit	Units	Spike Level	Source* Result	%REC	%REC Limits	Flag	RPD	RPD Limit	Flag
Batch BB51372 - EPA 3550C											
LCS (BB51372-BS1) LCS							Prepared & Analyzed: 02/21/2025				
Diethyl phthalate	0.516	0.0416	mg/kg wet	0.831		62.1	34-116				
Dimethyl phthalate	0.520	0.0416	"	0.831		62.6	35-124				
Di-n-butyl phthalate	0.547	0.0416	"	0.831		65.9	31-116				
Di-n-octyl phthalate	0.541	0.0416	"	0.831		65.1	26-136				
Diphenylamine	0.527	0.0830	"	0.831		63.4	40-140				
Fluoranthene	0.531	0.0416	"	0.831		64.0	33-122				
Fluorene	0.513	0.0416	"	0.831		61.8	29-123				
Hexachlorobenzene	0.479	0.0416	"	0.831		57.6	21-124				
Hexachlorobutadiene	0.501	0.0416	"	0.831		60.4	10-149				
Hexachlorocyclopentadiene	0.449	0.0416	"	0.831		54.1	10-129				
Hexachloroethane	0.485	0.0416	"	0.831		58.4	28-108				
Indeno(1,2,3-cd)pyrene	0.564	0.0416	"	0.831		68.0	10-135				
Isophorone	0.538	0.0416	"	0.831		64.8	20-132				
Naphthalene	0.520	0.0416	"	0.831		62.6	23-124				
Nitrobenzene	0.521	0.0416	"	0.831		62.7	13-132				
N-Nitrosodimethylamine	0.512	0.0416	"	0.831		61.6	11-129				
N-nitroso-di-n-propylamine	0.511	0.0416	"	0.831		61.5	24-119				
N-Nitrosodiphenylamine	0.519	0.0416	"	0.831		62.4	22-152				
Pentachlorophenol	0.0950	0.0416	"	0.831		11.4	10-139				
Phenanthrene	0.528	0.0416	"	0.831		63.5	33-123				
Phenol	0.456	0.0416	"	0.831		54.9	23-115				
Pyrene	0.559	0.0416	"	0.831		67.3	24-130				
Pyridine	0.466	0.166	"	0.831		56.1	10-91				
Surrogate: SURR: 2-Fluorophenol	*0.967*		"	*1.66*		*58.2*	*20-108*				
Surrogate: SURR: Phenol-d6	*0.908*		"	*1.66*		*54.6*	*23-114*				
Surrogate: SURR: Nitrobenzene-d5	*0.483*		"	*0.831*		*58.2*	*22-108*				
Surrogate: SURR: 2-Fluorobiphenyl	*0.454*		"	*0.831*		*54.6*	*21-113*				
Surrogate: SURR: 2,4,6-Tribromophenol	*0.860*		"	*1.66*		*51.8*	*19-110*				
Surrogate: SURR: Terphenyl-d14	*0.507*		"	*0.831*		*61.0*	*24-116*				

Semivolatile Organic Compounds by GC/MS/SIM - Quality Control Data

York Analytical Laboratories, Inc. - Stratford

Analyte	Result	Reporting Limit	Units	Spike Level	Source* Result	%REC	%REC Limits	Flag	RPD	RPD Limit	Flag
Batch BB51452 - EPA 3550C											
Blank (BB51452-BLK1) Blank									Prepared: 02/21/2025 Analyzed: 02/22/2025		
1,4-Dioxane	ND	19.8	ug/kg								
Surrogate: 1,4-Dioxane-d8	*554*		*"*	*495*		*112*	*39-127.5*				
LCS (BB51452-BS1) LCS									Prepared: 02/21/2025 Analyzed: 02/22/2025		
1,4-Dioxane	509	19.8	ug/kg	495		103	40-130				
Surrogate: 1,4-Dioxane-d8	*545*		*"*	*495*		*110*	*39-127.5*				



PFAS Target compounds by LC/MS-MS - Quality Control Data

York Analytical Laboratories, Inc. - Stratford

Analyte	Result	Reporting Limit	Units	Spike Level	Source* Result	%REC	%REC Limits	Flag	RPD	RPD Limit	Flag
Batch BB51494 - EPA 1633 Prep											
Blank (BB51494-BLK1) Blank									Prepared: 02/21/2025 Analyzed: 02/25/2025		
Perfluorobutanesulfonic acid (PFBS)	ND	0.177	ug/kg wet								
Perfluorohexanoic acid (PFHxA)	ND	0.200	"								
Perfluoroheptanoic acid (PFHpA)	ND	0.200	"								
Perfluorohexanesulfonic acid (PFHxS)	ND	0.183	"								
Perfluorooctanoic acid (PFOA)	ND	0.200	"								
Perfluorooctanesulfonic acid (PFOS)	ND	0.186	"								
Perfluorononanoic acid (PFNA)	ND	0.200	"								
Perfluorodecanoic acid (PFDA)	ND	0.200	"								
Perfluoroundecanoic acid (PFUnA)	ND	0.200	"								
Perfluorododecanoic acid (PFDoA)	ND	0.200	"								
Perfluorotridecanoic acid (PFTrDA)	ND	0.200	"								
Perfluorotetradecanoic acid (PFTA)	ND	0.200	"								
N-MeFOSAA	ND	0.200	"								
N-EtFOSAA	ND	0.200	"								
Perfluoropentanoic acid (PFPeA)	ND	0.400	"								
Perfluoro-1-octanesulfonamide (FOSA)	ND	0.200	"								
Perfluoro-1-heptanesulfonic acid (PFHpS)	ND	0.200	"								
Perfluoro-1-decanesulfonic acid (PFDS)	ND	0.193	"								
1H,1H,2H,2H-Perfluorooctanesulfonic acid (6:2 F	ND	0.760	"								
1H,1H,2H,2H-Perfluorodecanesulfonic acid (8:2 F	ND	0.768	"								
Perfluoro-n-butanoic acid (PFBA)	ND	0.800	"								
Perfluoro(2-ethoxyethane)sulfonic acid (PFEESA)	ND	0.356	"								
Perfluoro-3,6-dioxaheptanoic acid (NFDHA)	ND	0.400	"								
Perfluoro-4-oxapentanoic acid (PFMPA)	ND	0.400	"								
Perfluoro-5-oxahexanoic acid (PFMBA)	ND	0.400	"								
Perfluoro-1-pentanesulfonate (PFPeS)	ND	0.188	"								
1H,1H,2H,2H-Perfluorohexanesulfonic acid (4:2 F	ND	0.750	"								
HFPO-DA (Gen-X)	ND	0.800	"								
11CL-PF3OUdS	ND	0.756	"								
9CL-PF3ONS	ND	0.748	"								
ADONA	ND	0.756	"								
Perfluorododecanesulfonic acid (PFDoS)	ND	0.194	"								
Perfluoro-1-nonanesulfonic acid (PFNS)	ND	0.192	"								
3-Perfluoropropyl propanoic acid (FPrPA)	ND	1.00	"								
3-Perfluoropentyl propanoic acid (FPePA)	ND	5.00	"								
3-Perfluoroheptyl propanoic acid (FHpPA)	ND	5.00	"								
N-MeFOSE	ND	2.00	"								
N-MeFOSA	ND	0.200	"								
N-EtFOSE	ND	2.00	"								
N-EtFOSA	ND	0.200	"								
Surrogate: M3PFBS	*2.26*		"	*2.33*		*97.1*	*25-150*				
Surrogate: M5PFHxA	*2.52*		"	*2.50*		*101*	*25-150*				
Surrogate: M4PFHpA	*2.79*		"	*2.50*		*111*	*25-150*				
Surrogate: M3PFHxS	*2.39*		"	*2.37*		*101*	*25-150*				
Surrogate: Perfluoro-n-[13C8]octanoic acid (M8PFOA)	*2.26*		"	*2.50*		*90.5*	*25-150*				
Surrogate: M6PFDA	*0.963*		"	*1.25*		*77.0*	*25-150*				
Surrogate: M7PFUdA	*1.13*		"	*1.25*		*90.7*	*25-150*				
Surrogate: Perfluoro-n-[1,2-13C2]dodecanoic acid (MPFDoA)	*0.934*		"	*1.25*		*74.7*	*25-150*				
Surrogate: M2PFTeDA	*0.965*		"	*1.25*		*77.2*	*10-150*				

Analyte	Result	Reporting Limit	Units	Spike Level	Source* Result	%REC	%REC Limits	Flag	RPD	RPD Limit	Flag
Batch BB51494 - EPA 1633 Prep											
Blank (BB51494-BLK1) Blank								Prepared: 02/21/2025 Analyzed: 02/25/2025			
Surrogate: Perfluoro-n-[13C4]butanoic acid (MPFBA)	*4.15*		*ug/kg wet*	*10.0*		*41.5*	*25-150*				
Surrogate: Perfluoro-1-[13C8]octanesulfonic acid (M8PFOS)	*1.97*		*"*	*2.40*		*82.2*	*25-150*				
Surrogate: Perfluoro-n-[13C5]pentanoic acid (M5PFPeA)	*5.12*		*"*	*5.00*		*102*	*25-150*				
Surrogate: Perfluoro-1-[13C8]octanesulfonamide (M8FOSA)	*2.12*		*"*	*2.50*		*84.7*	*10-150*				
Surrogate: d3-N-MeFOSAA	*3.69*		*"*	*5.00*		*73.7*	*25-150*				
Surrogate: d5-N-EtFOSAA	*3.77*		*"*	*5.00*		*75.4*	*25-150*				
Surrogate: M2-6:2 FTS	*4.42*		*"*	*4.76*		*92.9*	*25-200*				
Surrogate: M2-8:2 FTS	*3.88*		*"*	*4.80*		*80.8*	*25-200*				
Surrogate: M9PFNA	*1.13*		*"*	*1.25*		*90.4*	*25-150*				
Surrogate: M2-4:2 FTS	*3.76*		*"*	*4.69*		*80.2*	*25-150*				
Surrogate: d-N-MeFOSA	*1.86*		*"*	*2.50*		*74.4*	*25-150*				
Surrogate: d-N-EtFOSA	*1.71*		*"*	*2.50*		*68.4*	*25-150*				
Surrogate: M3HFPO-DA	*10.5*		*"*	*10.0*		*105*	*25-150*				
Surrogate: d9-N-EtFOSE	*18.5*		*"*	*25.0*		*74.1*	*25-150*				
Surrogate: d7-N-MeFOSE	*20.6*		*"*	*25.0*		*82.4*	*25-150*				
LCS (BB51494-BS1) LCS								Prepared: 02/21/2025 Analyzed: 02/25/2025			
Perfluorobutanesulfonic acid (PFBS)	3.76	0.176	ug/kg wet	3.53		107	50-150				
Perfluorohexanoic acid (PFHxA)	4.18	0.199	"	3.98		105	50-150				
Perfluoroheptanoic acid (PFHpA)	3.82	0.199	"	3.98		95.8	50-150				
Perfluorohexanesulfonic acid (PFHxS)	3.97	0.182	"	3.65		109	50-150				
Perfluorooctanoic acid (PFOA)	4.81	0.199	"	3.98		121	50-150				
Perfluorooctanesulfonic acid (PFOS)	3.56	0.185	"	3.71		96.2	50-150				
Perfluorononanoic acid (PFNA)	4.40	0.199	"	3.98		110	50-150				
Perfluorodecanoic acid (PFDA)	5.23	0.199	"	3.98		131	50-150				
Perfluoroundecanoic acid (PFUnA)	3.79	0.199	"	3.98		95.1	50-150				
Perfluorododecanoic acid (PFDoA)	4.21	0.199	"	3.98		106	50-150				
Perfluorotridecanoic acid (PFTrDA)	4.26	0.199	"	3.98		107	50-150				
Perfluorotetradecanoic acid (PFTA)	4.70	0.199	"	3.98		118	50-150				
N-MeFOSAA	4.24	0.199	"	3.98		106	50-150				
N-EtFOSAA	4.11	0.199	"	3.98		103	50-150				
Perfluoropentanoic acid (PFPeA)	8.81	0.398	"	7.97		111	50-150				
Perfluoro-1-octanesulfonamide (FOSA)	4.64	0.199	"	3.98		116	50-150				
Perfluoro-1-heptanesulfonic acid (PFHpS)	4.05	0.199	"	3.80		106	50-150				
Perfluoro-1-decanesulfonic acid (PFDS)	2.55	0.192	"	3.84		66.4	50-150				
1H,1H,2H,2H-Perfluorooctanesulfonic acid (6:2 F	16.5	0.757	"	15.1		109	50-150				
1H,1H,2H,2H-Perfluorodecanesulfonic acid (8:2 F	15.9	0.765	"	15.3		104	50-150				
Perfluoro-n-butanoic acid (PFBA)	15.6	0.797	"	15.9		97.6	50-150				
Perfluoro(2-ethoxyethane)sulfonic acid (PFEESA)	7.41	0.355	"	7.09		105	50-150				
Perfluoro-3,6-dioxaheptanoic acid (NFDHA)	8.88	0.398	"	7.97		111	50-150				
Perfluoro-4-oxapentanoic acid (PFMPA)	2.77	0.398	"	7.97		34.7	50-150	Low Bias			
Perfluoro-5-oxahexanoic acid (PFMBA)	8.51	0.398	"	7.97		107	50-150				
Perfluoro-1-pentanesulfonate (PFPeS)	4.07	0.187	"	3.75		109	50-150				
1H,1H,2H,2H-Perfluorohexanesulfonic acid (4:2 F	18.2	0.747	"	14.9		121	50-150				
HFPO-DA (Gen-X)	8.70	0.797	"	7.97		109	50-150				
11CL-PF3OUdS	3.87	0.753	"	7.53		51.4	50-150				
9CL-PF3ONS	5.23	0.745	"	7.45		70.2	50-150				
ADONA	8.17	0.753	"	7.53		108	50-150				

PFAS Target compounds by LC/MS-MS - Quality Control Data

York Analytical Laboratories, Inc. - Stratford

Analyte	Result	Reporting Limit	Units	Spike Level	Source* Result	%REC	%REC Limits	Flag	RPD	RPD Limit	Flag
Batch BB51494 - EPA 1633 Prep											
LCS (BB51494-BS1) LCS								Prepared: 02/21/2025 Analyzed: 02/25/2025			
Perfluorododecanesulfonic acid (PFDoS)	2.41	0.193	ug/kg wet	3.86		62.3	50-150				
Perfluoro-1-nonanesulfonic acid (PFNS)	3.54	0.191	"	3.82		92.5	50-150				
3-Perfluoropropyl propanoic acid (FPrPA)	13.5	0.996	"	15.9		84.5	50-150				
3-Perfluoropentyl propanoic acid (FPePA)	87.6	4.98	"	79.7		110	50-150				
3-Perfluoroheptyl propanoic acid (FHpPA)	77.2	4.98	"	79.7		96.8	50-150				
N-MeFOSE	46.2	1.99	"	39.8		116	50-150				
N-MeFOSA	4.70	0.199	"	3.98		118	50-150				
N-EtFOSE	39.4	1.99	"	39.8		98.9	50-150				
N-EtFOSA	4.27	0.199	"	3.98		107	50-150				
Surrogate: M3PFBS	*2.72*		"	*2.32*		*117*	*25-150*				
Surrogate: M5PFHxA	*2.93*		"	*2.49*		*118*	*25-150*				
Surrogate: M4PFHpA	*3.22*		"	*2.49*		*129*	*25-150*				
Surrogate: M3PFHxS	*2.66*		"	*2.36*		*113*	*25-150*				
Surrogate: Perfluoro-n-[13C8]octanoic acid (M8PFOA)	*2.66*		"	*2.49*		*107*	*25-150*				
Surrogate: M6PFDA	*0.943*		"	*1.25*		*75.8*	*25-150*				
Surrogate: M7PFUdA	*0.906*		"	*1.25*		*72.8*	*25-150*				
Surrogate: Perfluoro-n-[1,2-13C2]dodecanoic acid (MPFDoA)	*0.709*		"	*1.25*		*57.0*	*25-150*				
Surrogate: M2PFTeDA	*0.710*		"	*1.25*		*57.0*	*10-150*				
Surrogate: Perfluoro-n-[13C4]butanoic acid (MPFBA)	*1.33*		"	*9.96*		*13.3*	*25-150*				
Surrogate: Perfluoro-1-[13C8]octanesulfonic acid (M8PFOS)	*1.95*		"	*2.39*		*81.9*	*25-150*				
Surrogate: Perfluoro-n-[13C5]pentanoic acid (M5PFPeA)	*5.84*		"	*4.98*		*117*	*25-150*				
Surrogate: Perfluoro-1-[13C8]octanesulfonamide (M8FOSA)	*2.09*		"	*2.49*		*83.8*	*10-150*				
Surrogate: d3-N-MeFOSAA	*3.10*		"	*4.98*		*62.2*	*25-150*				
Surrogate: d5-N-EtFOSAA	*2.97*		"	*4.98*		*59.6*	*25-150*				
Surrogate: M2-6:2 FTS	*5.16*		"	*4.74*		*109*	*25-200*				
Surrogate: M2-8:2 FTS	*3.84*		"	*4.78*		*80.4*	*25-200*				
Surrogate: M9PFNA	*1.41*		"	*1.25*		*113*	*25-150*				
Surrogate: M2-4:2 FTS	*4.59*		"	*4.67*		*98.3*	*25-150*				
Surrogate: d-N-MeFOSA	*1.56*		"	*2.49*		*62.7*	*25-150*				
Surrogate: d-N-EtFOSA	*1.26*		"	*2.49*		*50.5*	*25-150*				
Surrogate: M3HFPO-DA	*13.0*		"	*9.96*		*130*	*25-150*				
Surrogate: d9-N-EtFOSE	*17.3*		"	*24.9*		*69.6*	*25-150*				
Surrogate: d7-N-MeFOSE	*17.1*		"	*24.9*		*68.5*	*25-150*				



PFAS Target compounds by LC/MS-MS - Quality Control Data

York Analytical Laboratories, Inc. - Stratford

Analyte	Result	Reporting Limit	Units	Spike Level	Source* Result	%REC	%REC Limits	Flag	RPD	RPD Limit	Flag
Batch BB51494 - EPA 1633 Prep											
LCS (BB51494-BS2) LCS								Prepared: 02/21/2025 Analyzed: 02/25/2025			
Perfluorobutanesulfonic acid (PFBS)	0.365	0.176	ug/kg wet	0.353		104	50-150				
Perfluorohexanoic acid (PFHxA)	0.376	0.199	"	0.398		94.5	50-150				
Perfluoroheptanoic acid (PFHpA)	0.361	0.199	"	0.398		90.5	50-150				
Perfluorohexanesulfonic acid (PFHxS)	0.389	0.182	"	0.365		107	50-150				
Perfluorooctanoic acid (PFOA)	0.412	0.199	"	0.398		104	50-150				
Perfluorooctanesulfonic acid (PFOS)	0.479	0.185	"	0.371		129	50-150				
Perfluorononanoic acid (PFNA)	0.457	0.199	"	0.398		115	50-150				
Perfluorodecanoic acid (PFDA)	0.441	0.199	"	0.398		111	50-150				
Perfluoroundecanoic acid (PFUnA)	0.381	0.199	"	0.398		95.6	50-150				
Perfluorododecanoic acid (PFDoA)	0.461	0.199	"	0.398		116	50-150				
Perfluorotridecanoic acid (PFTrDA)	0.464	0.199	"	0.398		116	50-150				
Perfluorotetradecanoic acid (PFTA)	0.391	0.199	"	0.398		98.2	50-150				
N-MeFOSAA	0.399	0.199	"	0.398		100	50-150				
N-EtFOSAA	0.446	0.199	"	0.398		112	50-150				
Perfluoropentanoic acid (PFPeA)	0.839	0.398	"	0.797		105	50-150				
Perfluoro-1-octanesulfonamide (FOSA)	0.447	0.199	"	0.398		112	50-150				
Perfluoro-1-heptanesulfonic acid (PFHpS)	0.472	0.199	"	0.380		124	50-150				
Perfluoro-1-decanesulfonic acid (PFDS)	0.450	0.192	"	0.384		117	50-150				
1H,1H,2H,2H-Perfluorooctanesulfonic acid (6:2 F	1.83	0.757	"	1.51		121	50-150				
1H,1H,2H,2H-Perfluorodecanesulfonic acid (8:2 F	1.82	0.765	"	1.53		119	50-150				
Perfluoro-n-butanoic acid (PFBA)	1.62	0.797	"	1.59		101	50-150				
Perfluoro(2-ethoxyethane)sulfonic acid (PFEESA)	0.695	0.355	"	0.709		97.9	50-150				
Perfluoro-3,6-dioxaheptanoic acid (NFDHA)	0.890	0.398	"	0.797		112	50-150				
Perfluoro-4-oxapentanoic acid (PFMPA)	0.252	0.398	"	0.797		31.6	50-150	Low Bias			
Perfluoro-5-oxahexanoic acid (PFMBA)	0.831	0.398	"	0.797		104	50-150				
Perfluoro-1-pentanesulfonate (PFPeS)	0.415	0.187	"	0.375		111	50-150				
1H,1H,2H,2H-Perfluorohexanesulfonic acid (4:2 F	1.82	0.747	"	1.49		122	50-150				
HFPO-DA (Gen-X)	0.601	0.797	"	0.797		75.5	50-150				
11CL-PF3OUdS	0.553	0.753	"	0.753		73.5	50-150				
9CL-PF3ONS	0.671	0.745	"	0.745		90.1	50-150				
ADONA	0.813	0.753	"	0.753		108	50-150				
Perfluorododecanesulfonic acid (PFDoS)	0.346	0.193	"	0.386		89.5	50-150				
Perfluoro-1-nonanesulfonic acid (PFNS)	0.432	0.191	"	0.382		113	50-150				
3-Perfluoropropyl propanoic acid (FPrPA)	1.03	0.996	"	1.59		64.9	50-150				
3-Perfluoropentyl propanoic acid (FPePA)	8.28	4.98	"	7.97		104	50-150				
3-Perfluoroheptyl propanoic acid (FHpPA)	7.84	4.98	"	7.97		98.4	50-150				
N-MeFOSE	4.82	1.99	"	3.98		121	50-150				
N-MeFOSA	0.447	0.199	"	0.398		112	50-150				
N-EtFOSE	4.61	1.99	"	3.98		116	50-150				
N-EtFOSA	0.405	0.199	"	0.398		102	50-150				
Surrogate: M3PFBS	*3.19*		"	*2.32*		*137*	*25-150*				
Surrogate: M5PFHxA	*3.49*		"	*2.49*		*140*	*25-150*				
Surrogate: M4PFHpA	*3.74*		"	*2.49*		*150*	*25-150*				
Surrogate: M3PFHxS	*3.26*		"	*2.36*		*138*	*25-150*				
Surrogate: Perfluoro-n-[13C8]octanoic acid (M8PFOA)	*3.32*		"	*2.49*		*133*	*25-150*				
Surrogate: M6PFDA	*1.42*		"	*1.25*		*114*	*25-150*				
Surrogate: M7PFUdA	*1.30*		"	*1.25*		*105*	*25-150*				
Surrogate: Perfluoro-n-[1,2-13C2]dodecanoic acid (MPFDoA)	*1.00*		"	*1.25*		*80.4*	*25-150*				
Surrogate: M2PFTeDA	*0.982*		"	*1.25*		*78.9*	*10-150*				

PFAS Target compounds by LC/MS-MS - Quality Control Data

York Analytical Laboratories, Inc. - Stratford

Analyte	Result	Reporting Limit	Units	Spike Level	Source* Result	%REC	%REC Limits	Flag	RPD	RPD Limit	Flag
Batch BB51494 - EPA 1633 Prep											
LCS (BB51494-BS2) LCS									Prepared: 02/21/2025 Analyzed: 02/25/2025		
Surrogate: Perfluoro-n-[13C4]butanoic acid (MPFBA)	*2.10*		*ug/kg wet*	*9.96*		*21.1*	*25-150*				
Surrogate: Perfluoro-1-[13C8]octanesulfonic acid (M8PFOS)	*2.36*		*"*	*2.39*		*99.1*	*25-150*				
Surrogate: Perfluoro-n-[13C5]pentanoic acid (M5PFPeA)	*6.69*		*"*	*4.98*		*134*	*25-150*				
Surrogate: Perfluoro-1-[13C8]octanesulfonamide (M8FOSA)	*2.77*		*"*	*2.49*		*111*	*10-150*				
Surrogate: d3-N-MeFOSAA	*4.80*		*"*	*4.98*		*96.3*	*25-150*				
Surrogate: d5-N-EtFOSAA	*4.84*		*"*	*4.98*		*97.2*	*25-150*				
Surrogate: M2-6:2 FTS	*5.84*		*"*	*4.74*		*123*	*25-200*				
Surrogate: M2-8:2 FTS	*5.11*		*"*	*4.78*		*107*	*25-200*				
Surrogate: M9PFNA	*1.51*		*"*	*1.25*		*121*	*25-150*				
Surrogate: M2-4:2 FTS	*5.03*		*"*	*4.67*		*108*	*25-150*				
Surrogate: d-N-MeFOSA	*2.01*		*"*	*2.49*		*80.6*	*25-150*				
Surrogate: d-N-EtFOSA	*1.98*		*"*	*2.49*		*79.6*	*25-150*				
Surrogate: M3HFPO-DA	*15.1*		*"*	*9.96*		*152*	*25-150*				
Surrogate: d9-N-EtFOSE	*22.2*		*"*	*24.9*		*89.3*	*25-150*				
Surrogate: d7-N-MeFOSE	*20.5*		*"*	*24.9*		*82.3*	*25-150*				

Organochlorine Pesticides by GC/ECD - Quality Control Data

York Analytical Laboratories, Inc. - Stratford

Analyte	Result	Reporting Limit	Units	Spike Level	Source* Result	%REC	%REC Limits	Flag	RPD	RPD Limit	Flag
Batch BB51347 - EPA 3550C											
Blank (BB51347-BLK1) Blank									Prepared: 02/20/2025 Analyzed: 02/21/2025		
4,4'-DDD	ND	0.00165	mg/kg wet								
4,4'-DDE	ND	0.00165	"								
4,4'-DDT	ND	0.00165	"								
Aldrin	ND	0.00165	"								
alpha-BHC	ND	0.00165	"								
alpha-Chlordane	ND	0.00165	"								
beta-BHC	ND	0.00165	"								
delta-BHC	ND	0.00165	"								
Dieldrin	ND	0.00165	"								
Endosulfan I	ND	0.00165	"								
Endosulfan II	ND	0.00165	"								
Endosulfan sulfate	ND	0.00165	"								
Endrin	ND	0.00165	"								
Endrin aldehyde	ND	0.00165	"								
Endrin ketone	ND	0.00165	"								
gamma-BHC (Lindane)	ND	0.00165	"								
gamma-Chlordane	ND	0.00165	"								
Heptachlor	ND	0.00165	"								
Heptachlor epoxide	ND	0.00165	"								
Methoxychlor	ND	0.00165	"								
Toxaphene	ND	0.165	"								
Chlordane, total	ND	0.0330	"								
Surrogate: Decachlorobiphenyl	*0.0338*		*"*	*0.0667*		*50.7*	*30-150*				
Surrogate: Tetrachloro-m-xylene	*0.0343*		*"*	*0.0667*		*51.5*	*30-150*				
LCS (BB51347-BS1) LCS									Prepared: 02/20/2025 Analyzed: 02/21/2025		
4,4'-DDD	0.0171	0.00165	mg/kg wet	0.0333		51.3	40-140				
4,4'-DDE	0.0164	0.00165	"	0.0333		49.3	40-140				
4,4'-DDT	0.0181	0.00165	"	0.0333		54.4	40-140				
Aldrin	0.0169	0.00165	"	0.0333		50.8	40-140				
alpha-BHC	0.0187	0.00165	"	0.0333		56.0	40-140				
alpha-Chlordane	0.0172	0.00165	"	0.0333		51.6	40-140				
beta-BHC	0.0203	0.00165	"	0.0333		60.9	40-140				
delta-BHC	0.0149	0.00165	"	0.0333		44.8	40-140				
Dieldrin	0.0170	0.00165	"	0.0333		50.9	40-140				
Endosulfan I	0.0178	0.00165	"	0.0333		53.3	40-140				
Endosulfan II	0.0185	0.00165	"	0.0333		55.5	40-140				
Endosulfan sulfate	0.0167	0.00165	"	0.0333		50.0	40-140				
Endrin	0.0181	0.00165	"	0.0333		54.2	40-140				
Endrin aldehyde	0.0173	0.00165	"	0.0333		52.0	40-140				
Endrin ketone	0.0183	0.00165	"	0.0333		55.0	40-140				
gamma-BHC (Lindane)	0.0193	0.00165	"	0.0333		57.8	40-140				
gamma-Chlordane	0.0174	0.00165	"	0.0333		52.1	40-140				
Heptachlor	0.0188	0.00165	"	0.0333		56.5	40-140				
Heptachlor epoxide	0.0177	0.00165	"	0.0333		53.2	40-140				
Methoxychlor	0.0212	0.00165	"	0.0333		63.6	40-140				
Surrogate: Decachlorobiphenyl	*0.0345*		*"*	*0.0667*		*51.8*	*30-150*				
Surrogate: Tetrachloro-m-xylene	*0.0357*		*"*	*0.0667*		*53.6*	*30-150*				

Polychlorinated Biphenyls by GC/ECD - Quality Control Data

York Analytical Laboratories, Inc. - Stratford

Analyte	Result	Reporting Limit	Units	Spike Level	Source* Result	%REC	%REC Limits	Flag	RPD	RPD Limit	Flag
Batch BB51344 - EPA 3550C											
Blank (BB51344-BLK2) Blank									Prepared: 02/20/2025 Analyzed: 02/21/2025		
Aroclor 1016	ND	0.0166	mg/kg wet								
Aroclor 1221	ND	0.0166	"								
Aroclor 1232	ND	0.0166	"								
Aroclor 1242	ND	0.0166	"								
Aroclor 1248	ND	0.0166	"								
Aroclor 1254	ND	0.0166	"								
Aroclor 1260	ND	0.0166	"								
Total PCBs	ND	0.0166	"								
Surrogate: Tetrachloro-m-xylene	*0.0372*		*"*	*0.0664*		*56.0*	*30-120*				
Surrogate: Decachlorobiphenyl	*0.0302*		*"*	*0.0664*		*45.5*	*30-120*				
LCS (BB51344-BS2) LCS									Prepared: 02/20/2025 Analyzed: 02/21/2025		
Aroclor 1016	0.259	0.0166	mg/kg wet	0.332		77.8	40-130				
Aroclor 1260	0.258	0.0166	"	0.332		77.6	40-130				
Surrogate: Tetrachloro-m-xylene	*0.0392*		*"*	*0.0664*		*59.0*	*30-120*				
Surrogate: Decachlorobiphenyl	*0.0346*		*"*	*0.0664*		*52.0*	*30-120*				

Chlorinated Herbicides by GC/ECD - Quality Control Data

York Analytical Laboratories, Inc. - Stratford

Analyte	Result	Reporting Limit	Units	Spike Level	Source* Result	%REC	%REC Limits	Flag	RPD	RPD Limit	Flag
Batch BB51265 - EPA 3550C/8151A											
Blank (BB51265-BLK1) Blank									Prepared: 02/19/2025 Analyzed: 02/20/2025		
2,4,5-T	ND	0.0199	mg/kg wet								
2,4,5-TP (Silvex)	ND	0.0199	"								
2,4-D	ND	0.0199	"								
Surrogate: 2,4-Dichlorophenylacetic acid (DCAA)	*0.524*		*"*	*0.415*		*126*	*21-150*				
LCS (BB51265-BS1) LCS									Prepared: 02/19/2025 Analyzed: 02/20/2025		
2,4,5-T	0.0673	0.0199	mg/kg wet	0.0664		101	10-120				
2,4,5-TP (Silvex)	0.0673	0.0199	"	0.0664		101	10-120				
2,4-D	0.0623	0.0199	"	0.0664		93.8	10-118				
Surrogate: 2,4-Dichlorophenylacetic acid (DCAA)	*0.512*		*"*	*0.415*		*123*	*21-150*				
Matrix Spike (BB51265-MS1) Matrix Spike *Source sample: 25B1030-05 (SB18_0-2)									Prepared: 02/19/2025 Analyzed: 02/20/2025		
2,4,5-T	0.0981	0.0243	mg/kg dry	0.0809	ND	121	10-120	High Bias			
2,4,5-TP (Silvex)	0.0789	0.0243	"	0.0809	ND	97.5	10-120				
2,4-D	0.0546	0.0243	"	0.0809	ND	67.5	10-118				
Surrogate: 2,4-Dichlorophenylacetic acid (DCAA)	*0.581*		*"*	*0.506*		*115*	*21-150*				
Matrix Spike Dup (BB51265-M Matrix Spike Dup *Source sample: 25B1030-05 (SB18_0-2)									Prepared: 02/19/2025 Analyzed: 02/20/2025		
2,4,5-T	0.102	0.0243	mg/kg dry	0.0809	ND	126	10-120	High Bias	4.04	35	
2,4,5-TP (Silvex)	0.103	0.0243	"	0.0809	ND	128	10-120	High Bias	26.7	35	
2,4-D	0.147	0.0243	"	0.0809	ND	181	10-118	High Bias	91.5	35	Non-dir.
Surrogate: 2,4-Dichlorophenylacetic acid (DCAA)	*0.581*		*"*	*0.506*		*115*	*21-150*				

Metals by ICP - Quality Control Data

York Analytical Laboratories, Inc. - Stratford

Analyte	Result	Reporting Limit	Units	Spike Level	Source* Result	%REC	%REC Limits	Flag	RPD	RPD Limit	Flag
Batch BB51404 - EPA 3050B											
Blank (BB51404-BLK1) Blank									Prepared: 02/20/2025 Analyzed: 02/21/2025		
Aluminum	ND	4.17	mg/kg wet								
Antimony	ND	2.08	"								
Arsenic	ND	1.25	"								
Barium	ND	2.08	"								
Beryllium	ND	0.042	"								
Cadmium	ND	0.250	"								
Calcium	ND	4.17	"								
Chromium	ND	0.417	"								
Cobalt	ND	0.333	"								
Copper	ND	1.67	"								
Iron	ND	20.8	"								
Lead	ND	0.417	"								
Magnesium	ND	4.17	"								
Manganese	ND	0.417	"								
Nickel	ND	0.830	"								
Potassium	12.9	4.17	"								
Selenium	ND	2.08	"								
Silver	ND	0.420	"								
Sodium	ND	41.7	"								
Thallium	ND	1.67	"								
Vanadium	ND	0.830	"								
Zinc	ND	2.08	"								
Reference (BB51404-SRM1) Reference									Prepared: 02/20/2025 Analyzed: 02/21/2025		
Aluminum	8530	4.17	mg/kg wet	7680		111	47.4-130.2				
Antimony	53.6	2.08	"	201		26.7	0-100				
Arsenic	150	1.25	"	181		83.1	66.3-98				
Barium	223	2.08	"	211		105	73.9-107.1				
Beryllium	252	0.042	"	270		93.2	73-104.4				
Cadmium	188	0.250	"	221		85.2	70.6-101.8				
Calcium	4170	4.17	"	4280		97.5	77.3-111				
Chromium	139	0.417	"	149		93.4	71.8-105.4				
Cobalt	135	0.333	"	142		95.2	73.2-104.2				
Copper	261	1.67	"	264		99.0	73.5-104.2				
Iron	7290	20.8	"	7360		99.0	55.4-130.3				
Lead	97.8	0.417	"	106		92.2	76.1-109.4				
Magnesium	2190	4.17	"	2170		101	68.7-112				
Manganese	330	0.417	"	270		122	73-107.8	High Bias			
Nickel	164	0.830	"	177		92.9	71.8-103.4				
Potassium	2300	4.17	"	2340		98.2	62.8-113.7				
Selenium	124	2.08	"	139		88.9	70-107.9				
Silver	57.7	0.420	"	59.9		96.3	72.8-110.7				
Sodium	292	41.7	"	306		95.4	66-113.4				
Thallium	180	1.67	"	205		87.8	71.7-106.8				
Vanadium	146	0.830	"	155		94.4	69-107.7				
Zinc	353	2.08	"	389		90.6	70.4-106.9				

Mercury by EPA 7000/200 Series Methods - Quality Control Data

York Analytical Laboratories, Inc. - Stratford

Analyte	Result	Reporting Limit	Units	Spike Level	Source* Result	%REC	%REC Limits	Flag	RPD	RPD Limit	Flag
Batch BB51495 - EPA 7473 soil											
Blank (BB51495-BLK1) Blank									Prepared: 02/21/2025 Analyzed: 02/22/2025		
Mercury	ND	0.0300	mg/kg wet								
Reference (BB51495-SRM1) Reference									Prepared: 02/21/2025 Analyzed: 02/22/2025		
Mercury	22.870		mg/kg	24.0		95.3	55.8-109.6				

Wet Chemistry Parameters - Quality Control Data

York Analytical Laboratories, Inc. - Stratford

Analyte	Result	Reporting Limit	Units	Spike Level	Source* Result	%REC	%REC Limits	Flag	RPD	RPD Limit	Flag
Batch BB51421 - EPA SW846-3060											
Blank (BB51421-BLK1) Blank								Prepared & Analyzed: 02/20/2025			
Chromium, Hexavalent	ND	0.500	mg/kg wet								
Reference (BB51421-SRM1) Reference								Prepared & Analyzed: 02/20/2025			
Chromium, Hexavalent	292		mg/L	227		129	42.3-157.7				
Batch BB51501 - Analysis Preparation Soil											
Blank (BB51501-BLK1) Blank								Prepared & Analyzed: 02/21/2025			
Cyanide, total	ND	0.500	mg/kg wet								
Reference (BB51501-SRM1) Reference								Prepared & Analyzed: 02/21/2025			
Cyanide, total	89.4		ug/mL	111		80.5	43.5-170				

Volatile Analysis Sample Containers

Lab ID	Client Sample ID	Volatile Sample Container
25B1030-01	SB16_0-2	40mL Vial with Stir Bar-Cool 4° C
25B1030-03	SB17_0-2	40mL Vial with Stir Bar-Cool 4° C
25B1030-05	SB18_0-2	40mL Vial with Stir Bar-Cool 4° C
25B1030-06	SB18_2-4	40mL Vial with Stir Bar-Cool 4° C

Sample and Data Qualifiers Relating to This Work Order

S-08	The recovery of this surrogate was outside of QC limits.
QR-03	The RPD value for the sample duplicate or MS/MSD was outside of QC acceptance limits due to matrix interference. QC batch accepted based on LCS and/or LCSD recovery and/or RPD values.
QR-02	The RPD result exceeded the QC control limits; however, both percent recoveries were acceptable. Sample results for the QC batch were accepted based on percent recoveries and completeness of QC data.
QM-05	The spike recovery was outside acceptance limits for the MS and/or MSD due to matrix interference. The LCS and/or LCSD were within acceptance limits showing that the laboratory is in control and the data are acceptable.
QL-02	This LCS analyte is outside Laboratory Recovery limits due the analyte behavior using the referenced method. The reference method has certain limitations with respect to analytes of this nature.
PFSu-H	The isotopically labeled surrogate recovered above lab control limits due to a matrix effect. Isotope Dilution was applied.
PF-LCS-L	The LCS recovery for this PFAS compound was below control limits.
J	Detected below the Reporting Limit but greater than or equal to the Method Detection Limit (MDL/LOD) or in the case of a TIC, the result is an estimated concentration.
ICVE	The value reported is ESTIMATED. The value is estimated due to its behavior during initial calibration verification (recovery exceeded 30% of expected value).
CCVE	The value reported is ESTIMATED. The value is estimated due to its behavior during continuing calibration verification (>20% Difference for average Rf or >20% Drift for quadratic fit).
CAL-E	The value reported is ESTIMATED. The value is estimated due to its behavior during initial calibration (average Rf>20%)
B	Analyte is found in the associated analysis batch blank. For volatiles, methylene chloride and acetone are common lab contaminants.

Definitions and Other Explanations

*	Analyte is not certified or the state of the samples origination does not offer certification for the Analyte.
ND	NOT DETECTED - the analyte is not detected at the Reported to level (LOQ/RL or LOD/MDL)
RL	REPORTING LIMIT - the minimum reportable value based upon the lowest point in the analyte calibration curve.
LOQ	LIMIT OF QUANTITATION - the minimum concentration of a target analyte that can be reported within a specified degree of confidence. This is the lowest point in an analyte calibration curve that has been subjected to all steps of the processing/analysis and verified to meet defined criteria. This is based upon NELAC 2009 Standards and applies to all analyses.
LOD	LIMIT OF DETECTION - a verified estimate of the minimum concentration of a substance in a given matrix that an analytical process can reliably detect. This is based upon NELAC 2009 Standards and applies to all analyses conducted under the auspices of EPA SW-846.
MDL	METHOD DETECTION LIMIT - a statistically derived estimate of the minimum amount of a substance an analytical system can reliably detect with a 99% confidence that the concentration of the substance is greater than zero. This is based upon 40 CFR Part 136 Appendix B and applies only to EPA 600 and 200 series methods.
Reported to	This indicates that the data for a particular analysis is reported to either the LOD/MDL, or the LOQ/RL. In cases where the "Reported to" is located above the LOD/MDL, any value between this and the LOQ represents an estimated value which is "J" flagged accordingly. This applies to volatile and semi-volatile target compounds only.
NR	Not reported
RPD	Relative Percent Difference
Wet	The data has been reported on an as-received (wet weight) basis
Low Bias	Low Bias flag indicates that the recovery of the flagged analyte is below the laboratory or regulatory lower control limit. The data user should take note that this analyte may be biased low but should evaluate multiple lines of evidence including the LCS and site-specific MS/MSD data to draw bias conclusions. In cases where no site-specific MS/MSD was requested, only the LCS data can be used to evaluate such bias.

High Bias — High Bias flag indicates that the recovery of the flagged analyte is above the laboratory or regulatory upper control limit. The data user should take note that this analyte may be biased high but should evaluate multiple lines of evidence including the LCS and site-specific MS/MSD data to draw bias conclusions. In cases where no site-specific MS/MSD was requested, only the LCS data can be used to evaluate such bias.

Non-Dir. — Non-dir. flag (Non-Directional Bias) indicates that the Relative Percent Difference (RPD) (a measure of precision) among the MS and MSD data is outside the laboratory or regulatory control limit. This alerts the data user where the MS and MSD are from site-specific samples that the RPD is high due to either non-homogeneous distribution of target analyte between the MS/MSD or indicates poor reproducibility for other reasons.

If EPA SW-846 method 8270 is included herein it is noted that the target compound N-nitrosodiphenylamine (NDPA) decomposes in the gas chromatographic inlet and cannot be separated from diphenylamine (DPA). These results could actually represent 100% DPA, 100% NDPA or some combination of the two. For this reason, York reports the combined result for n-nitrosodiphenylamine and diphenylamine for either of these compounds as a combined concentration as Diphenylamine.

If Total PCBs are detected and the target aroclors reported are "Not detected", the Total PCB value is reported due to the presence of either or both Aroclors 1262 and 1268 which are non-target aroclors for some regulatory lists.

2-chloroethylvinyl ether readily breaks down under acidic conditions. Samples that are acid preserved, including standards will exhibit breakdown. The data user should take note.

Certification for pH is no longer offered by NYDOH ELAP.

Semi-Volatile and Volatile analyses are reported down to the LOD/MDL, with values between the LOD/MDL and the LOQ being "J" flagged as estimated results.

For analyses by EPA SW-846-8270D, the Limit of Quantitation (LOQ) reported for benzidine is based upon the lowest standard used for calibration and is not a verified LOQ due to this compound's propensity for oxidative losses during extraction/concentration procedures and non-reproducible chromatographic performance.

Field Chain-of-Custody Record

YORK ANALYTICAL LABORATORIES INC

York Analytical Laboratories, Inc. (YORK)'s Standard Terms & Conditions are listed on the back side of this document. This legal document serves as your written authorization for YORK to proceed with the analyses requested below. Your signature binds you to YORK's Standard Terms & Conditions.

120 Research Drive Stratford, CT 06615 132-02 89th Ave Queens, NY 11418 56 Church Hill Rd. #2 Newtown, CT 06470 2161 Whitesville Rd Toms River, NJ 08755 clientservices@yorklab.com 800-306-YORK

YORK Project Number: 25B1030

Page 1 of 1

Report To:	Invoice To:
Company: Langan NYC	Company: SAME
Address: 368 Ninth Avenue New York, NY 10001	Address:
Phone: 212-479-5400	Phone:
Contact: Kristen Wexler	Contact:
E-mail: Kwexler@langan.com	E-mail:

Please print clearly and legibly. All information must be complete. Samples will not be logged in and the turn-around-time clock will not begin until any questions by YORK are resolved.

Aron Farber

Samples Collected by: (print AND sign your name)

YOUR Project Name / Number: 413 E 120th St 170745301

PO Number:

Samples Collected From: NY [X] NJ [ ] CT [ ] PA [ ] Other: (please specify)

Turn-Around Time

- RUSH - Next Day [ ]
- RUSH - Two Day [ ]
- RUSH - Three Day [ ]
- RUSH - Four Day [ ]
- RUSH - Five Day [ ]
- Standard (6-9 Day) [X]
- PFAS Standard 7-10 Day [X]

Report Type (circle)

QA Report / Summary (Results Only) / NY ASP B Package / NJ Reduced / NJ DKQP / NJ Full / CT RCP

EDD Type (circle)

EQuIS (standard) / NYSDEC EQuIS / NJDEP SRP Haz Site / Standard Excel / CMDP / Other:

Regulatory Comparative

Compared to the following Regulation(s): (please fill in)

Field Filtered [ ]

Lab Filtered [ ]

Matrix Codes: S - soil/solid/sludge; GW - groundwater; DW - drinking water; SW - surface water; WW - wastewater; O - Oil; Other

Preservative (please list number of containers)

Analyses Requested

Sample Identification	Date	Time	Matrix	Unpreserved	HCl (hydrochloric acid)	MeOH (methanol)	HNO_3 (nitric acid)	H_2SO_4 (sulfuric acid)	NaOH (sodium hydroxide)	$Na_2S_2O_3$ (sodium thio.)	Trizma	Ammonium Acetate	Other:	Part 375/TCL VOCs	Part 375/TCL SVOCs	PCBs, Pesticides, Herbicides,	TAL Metals incl. hex+tri chromium	Total Cyanide	PFAS	1,4 dioxane	Grab or Comp.
SB16_0-2	2/18/25	1330	S	6		1								X	X	X	X	X	X	X	G/C
SB16_2-4		1345		6		1								X	X	X	X	X	X	X	
SB17_0-2		1430		6		1								X	X	X	X	X	X	X	
SB17_2-4		1445		6		1								X	X	X	X	X	X	X	
SB18_0-2		1130		6		1								X	X	X	X	X	X	X	
SB18_2-4		1230		6		1								X	X	X	X	X	X	X	

Comments: Please cc gdegennaro@langan.com & data management@langan.com

Samples received chilled at time of lab pickup? circle Yes or No

Lab Sample Receiving Checklist (to be completed by the receiving laboratory only) Circle Y / N

Custody Seals: Y / N Containers Intact: Y / N COC/Labels Agree: Y / N Preservation Confirmed: Y / N
COC Complete: Y / N COC Received: Y / N Appropriate Sample Volumes: Y / N Appropriate Sample Containers: Y / N
Cooler Temperature Confirmed: Y / N Samples Submitted within Holding Times: Y / N Corrective Action Form Required: Y / N

1. Samples Relinquished by / Company	Date/Time
Aron Farber/Langan	2/18/25 1525
2. Samples Received by / Company	Date/Time
3. Samples Relinquished by / Company	Date/Time
4. Samples Received by / Company	Date/Time

1. Samples Received by / Company	Date/Time
A. Li	2/18/25 15:25
2. Samples Relinquished by / Company	Date/Time
3. Samples Relinquished by / Company	Date/Time
4. Samples Received by / Company	Date/Time

2. Samples Relinquished by / Company	Date/Time
A. Li	2/18/25 20:00
3. Samples Received by / Company	Date/Time
Samples Received in LAB by	Date/Time / Temperature
	2/18/25 20:00 / 2.5 Degrees C

Technical Report

prepared for:

Langan Engineering & Environmental Services (NYC)
21 Penn Plaza, 360 West 31st Street
New York NY, 10001
Attention: Kristen Wexler

Report Date: 02/26/2025
Client Project ID: 170745301
York Project (SDG) No.: 25B1108

Report Date: 02/26/2025
Client Project ID: 170745301
York Project (SDG) No.: 25B1108

Langan Engineering & Environmental Services (NYC)
21 Penn Plaza, 360 West 31st Street
New York NY, 10001
Attention: Kristen Wexler

Purpose and Results

This report contains the analytical data for the sample(s) identified on the attached chain-of-custody received in our laboratory on February 19, 2025 and listed below. The project was identified as your project: **170745301**.

The analyses were conducted utilizing appropriate EPA, Standard Methods, and ASTM methods as detailed in the data summary tables.

All samples were received in proper condition meeting the customary acceptance requirements for environmental samples except those indicated under the Sample and Analysis Qualifiers section of this report.

All analyses met the method and laboratory standard operating procedure requirements except as indicated by any data flags, the meaning of which are explained in the Sample and Data Qualifiers Relating to This Work Order section of this report and case narrative if applicable.

The results of the analyses, which are all reported on dry weight basis (soils) unless otherwise noted, are detailed in the following pages.

Please contact Client Services at 203.325.1371 with any questions regarding this report.

York Sample ID	Client Sample ID	Matrix	Date Collected	Date Received
25B1108-01	SB15 _0-2	Soil	02/19/2025	02/19/2025
25B1108-02	SB15 _2-4	Soil	02/19/2025	02/19/2025
25B1108-03	SB22 _0-2	Soil	02/19/2025	02/19/2025
25B1108-04	SB08 _0-2	Soil	02/19/2025	02/19/2025
25B1108-05	SB08 _2-4	Soil	02/19/2025	02/19/2025
25B1108-06	SB07 _0-2	Soil	02/19/2025	02/19/2025
25B1108-07	DUP01_021925	Soil	02/19/2025	02/19/2025
25B1108-08	DUP02_021925	Soil	02/19/2025	02/19/2025

General Notes for York Project (SDG) No.: 25B1108

1. The RLs and MDLs (Reporting Limit and Method Detection Limit respectively) reported are adjusted for any dilution necessary due to the levels of target and/or non-target analytes and matrix interference. The RL(REPORTING LIMIT) is based upon the lowest standard utilized for the calibration where applicable.
2. Samples are retained for a period of thirty days after submittal of report, unless other arrangements are made.
3. York's liability for the above data is limited to the dollar value paid to York for the referenced project.
4. This report shall not be reproduced without the written approval of York Analytical Laboratories, Inc.
5. All analyses conducted met method or Laboratory SOP requirements. See the Sample and Data Qualifiers Section for further information.
6. It is noted that no analyses reported herein were subcontracted to another laboratory, unless noted in the report.
7. This report reflects results that relate only to the samples submitted on the attached chain-of-custody form(s) received by York.
8. Analyses conducted at York Analytical Laboratories, Inc. Stratford, CT are indicated by NY Cert. No. 10854; those conducted at York Analytical Laboratories, Inc., Richmond Hill, NY are indicated by NY Cert. No. 12058.

Approved By  **Date:** 02/26/2025

Cassie L. Mosher
Laboratory Manager

Sample Information

Client Sample ID: SB15 _0-2 **York Sample ID:** 25B1108-01

York Project (SDG) No.	Client Project ID	Matrix	Collection Date/Time	Date Received
25B1108	170745301	Soil	February 19, 2025 9:00 am	02/19/2025

VOA, 8260 MASTER **Log-in Notes:** **Sample Notes:**

Sample Prepared by Method: EPA 5035A

CAS No.	Parameter	Result	Flag	Units	Reported to LOD/MDL	LOQ	Dilution	Reference Method	Date/Time Prepared	Date/Time Analyzed	Analyst
630-20-6	1,1,1,2-Tetrachloroethane	ND		mg/kg dry	0.0025	0.0049	1	EPA 8260D	02/20/2025 16:00	02/20/2025 23:39	AC
								Certifications:	CTDOH-PH-0723,NELAC-NY10854,NELAC-NY12058,NJDEP-CT		
71-55-6	1,1,1-Trichloroethane	ND		mg/kg dry	0.0025	0.0049	1	EPA 8260D	02/20/2025 16:00	02/20/2025 23:39	AC
								Certifications:	CTDOH-PH-0723,NELAC-NY10854,NELAC-NY12058,NJDEP-CT		
79-34-5	1,1,2,2-Tetrachloroethane	ND		mg/kg dry	0.0025	0.0049	1	EPA 8260D	02/20/2025 16:00	02/20/2025 23:39	AC
								Certifications:	CTDOH-PH-0723,NELAC-NY10854,NELAC-NY12058,NJDEP-CT		
76-13-1	1,1,2-Trichloro-1,2,2-trifluoroethane (Freon 113)	ND		mg/kg dry	0.0025	0.0049	1	EPA 8260D	02/20/2025 16:00	02/20/2025 23:39	AC
								Certifications:	CTDOH-PH-0723,NELAC-NY10854,NELAC-NY12058,NJDEP-CT		
79-00-5	1,1,2-Trichloroethane	ND		mg/kg dry	0.0025	0.0049	1	EPA 8260D	02/20/2025 16:00	02/20/2025 23:39	AC
								Certifications:	CTDOH-PH-0723,NELAC-NY10854,NELAC-NY12058,NJDEP-CT		
75-34-3	1,1-Dichloroethane	ND		mg/kg dry	0.0025	0.0049	1	EPA 8260D	02/20/2025 16:00	02/20/2025 23:39	AC
								Certifications:	CTDOH-PH-0723,NELAC-NY10854,NELAC-NY12058,NJDEP-CT		
75-35-4	1,1-Dichloroethylene	ND		mg/kg dry	0.0025	0.0049	1	EPA 8260D	02/20/2025 16:00	02/20/2025 23:39	AC
								Certifications:	CTDOH-PH-0723,NELAC-NY10854,NELAC-NY12058,NJDEP-CT		
87-61-6	1,2,3-Trichlorobenzene	ND		mg/kg dry	0.0025	0.0049	1	EPA 8260D	02/20/2025 16:00	02/20/2025 23:39	AC
								Certifications:	NELAC-NY10854,NELAC-NY12058,NJDEP-CT005,PADEP-68-04		
96-18-4	1,2,3-Trichloropropane	ND		mg/kg dry	0.0025	0.0049	1	EPA 8260D	02/20/2025 16:00	02/20/2025 23:39	AC
								Certifications:	NELAC-NY10854,NELAC-NY12058,NJDEP-CT005		
120-82-1	1,2,4-Trichlorobenzene	ND		mg/kg dry	0.0025	0.0049	1	EPA 8260D	02/20/2025 16:00	02/20/2025 23:39	AC
								Certifications:	NELAC-NY10854,NELAC-NY12058,NJDEP-CT005,PADEP-68-04		
95-63-6	**1,2,4-Trimethylbenzene**	**0.0060**		mg/kg dry	0.0025	0.0049	1	EPA 8260D	02/20/2025 16:00	02/20/2025 23:39	AC
								Certifications:	CTDOH-PH-0723,NELAC-NY10854,NELAC-NY12058,NJDEP-CT		
96-12-8	1,2-Dibromo-3-chloropropane	ND		mg/kg dry	0.0025	0.0049	1	EPA 8260D	02/20/2025 16:00	02/20/2025 23:39	AC
								Certifications:	CTDOH-PH-0723,NELAC-NY10854,NELAC-NY12058,NJDEP-CT		
106-93-4	1,2-Dibromoethane	ND		mg/kg dry	0.0025	0.0049	1	EPA 8260D	02/20/2025 16:00	02/20/2025 23:39	AC
								Certifications:	CTDOH-PH-0723,NELAC-NY10854,NELAC-NY12058,NJDEP-CT		
95-50-1	1,2-Dichlorobenzene	ND		mg/kg dry	0.0025	0.0049	1	EPA 8260D	02/20/2025 16:00	02/20/2025 23:39	AC
								Certifications:	CTDOH-PH-0723,NELAC-NY10854,NELAC-NY12058,NJDEP-CT		
107-06-2	1,2-Dichloroethane	ND		mg/kg dry	0.0025	0.0049	1	EPA 8260D	02/20/2025 16:00	02/20/2025 23:39	AC
								Certifications:	CTDOH-PH-0723,NELAC-NY10854,NELAC-NY12058,NJDEP-CT		
78-87-5	1,2-Dichloropropane	ND		mg/kg dry	0.0025	0.0049	1	EPA 8260D	02/20/2025 16:00	02/20/2025 23:39	AC
								Certifications:	CTDOH-PH-0723,NELAC-NY10854,NELAC-NY12058,NJDEP-CT		
108-67-8	1,3,5-Trimethylbenzene	ND		mg/kg dry	0.0025	0.0049	1	EPA 8260D	02/20/2025 16:00	02/20/2025 23:39	AC
								Certifications:	CTDOH-PH-0723,NELAC-NY10854,NELAC-NY12058,NJDEP-CT		
541-73-1	1,3-Dichlorobenzene	ND		mg/kg dry	0.0025	0.0049	1	EPA 8260D	02/20/2025 16:00	02/20/2025 23:39	AC
								Certifications:	CTDOH-PH-0723,NELAC-NY10854,NELAC-NY12058,NJDEP-CT		
106-46-7	1,4-Dichlorobenzene	ND		mg/kg dry	0.0025	0.0049	1	EPA 8260D	02/20/2025 16:00	02/20/2025 23:39	AC
								Certifications:	CTDOH-PH-0723,NELAC-NY10854,NELAC-NY12058,NJDEP-CT		
123-91-1	1,4-Dioxane	ND		mg/kg dry	0.049	0.098	1	EPA 8260D	02/20/2025 16:00	02/20/2025 23:39	AC
								Certifications:	NELAC-NY10854,NELAC-NY12058,NJDEP-CT005,PADEP-68-04		
78-93-3	**2-Butanone**	**0.0025**	J	mg/kg dry	0.0025	0.0049	1	EPA 8260D	02/20/2025 16:00	02/20/2025 23:39	AC
								Certifications:	CTDOH-PH-0723,NELAC-NY10854,NELAC-NY12058,NJDEP-CT		

Sample Information

Client Sample ID: SB15 _0-2 **York Sample ID:** 25B1108-01

York Project (SDG) No.	Client Project ID	Matrix	Collection Date/Time	Date Received
25B1108	170745301	Soil	February 19, 2025 9:00 am	02/19/2025

VOA, 8260 MASTER **Log-in Notes:** **Sample Notes:**

Sample Prepared by Method: EPA 5035A

CAS No.	Parameter	Result	Flag	Units	Reported to LOD/MDL	LOQ	Dilution	Reference Method	Date/Time Prepared	Date/Time Analyzed	Analyst
591-78-6	2-Hexanone	ND		mg/kg dry	0.0025	0.0049	1	EPA 8260D	02/20/2025 16:00	02/20/2025 23:39	AC
								Certifications:	CTDOH-PH-0723,NELAC-NY10854,NELAC-NY12058,NJDEP-CT		
108-10-1	4-Methyl-2-pentanone	ND	QL-02	mg/kg dry	0.0025	0.0049	1	EPA 8260D	02/20/2025 16:00	02/20/2025 23:39	AC
								Certifications:	CTDOH-PH-0723,NELAC-NY10854,NELAC-NY12058,NJDEP-CT		
67-64-1	**Acetone**	**0.015**	ICVE	mg/kg dry	0.0049	0.0098	1	EPA 8260D	02/20/2025 16:00	02/20/2025 23:39	AC
								Certifications:	CTDOH-PH-0723,NELAC-NY10854,NELAC-NY12058,NJDEP-CT		
107-02-8	Acrolein	ND		mg/kg dry	0.0049	0.0098	1	EPA 8260D	02/20/2025 16:00	02/20/2025 23:39	AC
								Certifications:	CTDOH-PH-0723,NELAC-NY10854,NELAC-NY12058,NJDEP-CT		
107-13-1	Acrylonitrile	ND		mg/kg dry	0.0025	0.0049	1	EPA 8260D	02/20/2025 16:00	02/20/2025 23:39	AC
								Certifications:	CTDOH-PH-0723,NELAC-NY10854,NELAC-NY12058,NJDEP-CT		
71-43-2	Benzene	ND		mg/kg dry	0.0025	0.0049	1	EPA 8260D	02/20/2025 16:00	02/20/2025 23:39	AC
								Certifications:	CTDOH-PH-0723,NELAC-NY10854,NELAC-NY12058,NJDEP-CT		
74-97-5	Bromochloromethane	ND		mg/kg dry	0.0025	0.0049	1	EPA 8260D	02/20/2025 16:00	02/20/2025 23:39	AC
								Certifications:	NELAC-NY10854,NELAC-NY12058,NJDEP-CT005,PADEP-68-04		
75-27-4	Bromodichloromethane	ND		mg/kg dry	0.0025	0.0049	1	EPA 8260D	02/20/2025 16:00	02/20/2025 23:39	AC
								Certifications:	CTDOH-PH-0723,NELAC-NY10854,NELAC-NY12058,NJDEP-CT		
75-25-2	Bromoform	ND		mg/kg dry	0.0025	0.0049	1	EPA 8260D	02/20/2025 16:00	02/20/2025 23:39	AC
								Certifications:	CTDOH-PH-0723,NELAC-NY10854,NELAC-NY12058,NJDEP-CT		
74-83-9	Bromomethane	ND		mg/kg dry	0.0025	0.0049	1	EPA 8260D	02/20/2025 16:00	02/20/2025 23:39	AC
								Certifications:	CTDOH-PH-0723,NELAC-NY10854,NELAC-NY12058,NJDEP-CT		
75-15-0	Carbon disulfide	ND		mg/kg dry	0.0025	0.0049	1	EPA 8260D	02/20/2025 16:00	02/20/2025 23:39	AC
								Certifications:	CTDOH-PH-0723,NELAC-NY10854,NELAC-NY12058,NJDEP-CT		
56-23-5	Carbon tetrachloride	ND	CCVE	mg/kg dry	0.0025	0.0049	1	EPA 8260D	02/20/2025 16:00	02/20/2025 23:39	AC
								Certifications:	CTDOH-PH-0723,NELAC-NY10854,NELAC-NY12058,NJDEP-CT		
108-90-7	Chlorobenzene	ND		mg/kg dry	0.0025	0.0049	1	EPA 8260D	02/20/2025 16:00	02/20/2025 23:39	AC
								Certifications:	CTDOH-PH-0723,NELAC-NY10854,NELAC-NY12058,NJDEP-CT		
75-00-3	Chloroethane	ND		mg/kg dry	0.0025	0.0049	1	EPA 8260D	02/20/2025 16:00	02/20/2025 23:39	AC
								Certifications:	CTDOH-PH-0723,NELAC-NY10854,NELAC-NY12058,NJDEP-CT		
67-66-3	Chloroform	ND		mg/kg dry	0.0025	0.0049	1	EPA 8260D	02/20/2025 16:00	02/20/2025 23:39	AC
								Certifications:	CTDOH-PH-0723,NELAC-NY10854,NELAC-NY12058,NJDEP-CT		
74-87-3	Chloromethane	ND		mg/kg dry	0.0025	0.0049	1	EPA 8260D	02/20/2025 16:00	02/20/2025 23:39	AC
								Certifications:	CTDOH-PH-0723,NELAC-NY10854,NELAC-NY12058,NJDEP-CT		
156-59-2	cis-1,2-Dichloroethylene	ND		mg/kg dry	0.0025	0.0049	1	EPA 8260D	02/20/2025 16:00	02/20/2025 23:39	AC
								Certifications:	CTDOH-PH-0723,NELAC-NY10854,NELAC-NY12058,NJDEP-CT		
10061-01-5	cis-1,3-Dichloropropylene	ND		mg/kg dry	0.0025	0.0049	1	EPA 8260D	02/20/2025 16:00	02/20/2025 23:39	AC
								Certifications:	CTDOH-PH-0723,NELAC-NY10854,NELAC-NY12058,NJDEP-CT		
110-82-7	Cyclohexane	ND		mg/kg dry	0.0025	0.0049	1	EPA 8260D	02/20/2025 16:00	02/20/2025 23:39	AC
								Certifications:	NELAC-NY10854,NELAC-NY12058,NJDEP-CT005,PADEP-68-04		
124-48-1	Dibromochloromethane	ND		mg/kg dry	0.0025	0.0049	1	EPA 8260D	02/20/2025 16:00	02/20/2025 23:39	AC
								Certifications:	NELAC-NY10854,NELAC-NY12058,NJDEP-CT005,PADEP-68-04		
74-95-3	Dibromomethane	ND		mg/kg dry	0.0025	0.0049	1	EPA 8260D	02/20/2025 16:00	02/20/2025 23:39	AC
								Certifications:	NELAC-NY10854,NELAC-NY12058,NJDEP-CT005,PADEP-68-04		
75-71-8	Dichlorodifluoromethane	ND	CCVE	mg/kg dry	0.0025	0.0049	1	EPA 8260D	02/20/2025 16:00	02/20/2025 23:39	AC
								Certifications:	NELAC-NY10854,NELAC-NY12058,NJDEP-CT005,PADEP-68-04		

Sample Information

Client Sample ID: SB15 _0-2 **York Sample ID:** 25B1108-01

York Project (SDG) No.	Client Project ID	Matrix	Collection Date/Time	Date Received
25B1108	170745301	Soil	February 19, 2025 9:00 am	02/19/2025

VOA, 8260 MASTER **Log-in Notes:** **Sample Notes:**

Sample Prepared by Method: EPA 5035A

CAS No.	Parameter	Result	Flag	Units	Reported to LOD/MDL	LOQ	Dilution	Reference Method	Date/Time Prepared	Date/Time Analyzed	Analyst
100-41-4	Ethyl Benzene	ND		mg/kg dry	0.0025	0.0049	1	EPA 8260D	02/20/2025 16:00	02/20/2025 23:39	AC
								Certifications:	CTDOH-PH-0723,NELAC-NY10854,NELAC-NY12058,NJDEP-CT		
87-68-3	Hexachlorobutadiene	ND		mg/kg dry	0.0025	0.0049	1	EPA 8260D	02/20/2025 16:00	02/20/2025 23:39	AC
								Certifications:	NELAC-NY10854,NELAC-NY12058,NJDEP-CT005,PADEP-68-04		
98-82-8	**Isopropylbenzene**	**0.037**		mg/kg dry	0.0025	0.0049	1	EPA 8260D	02/20/2025 16:00	02/20/2025 23:39	AC
								Certifications:	CTDOH-PH-0723,NELAC-NY10854,NELAC-NY12058,NJDEP-CT		
79-20-9	Methyl acetate	ND	ICVE	mg/kg dry	0.0025	0.0049	1	EPA 8260D	02/20/2025 16:00	02/20/2025 23:39	AC
								Certifications:	NELAC-NY10854,NELAC-NY12058,NJDEP-CT005,PADEP-68-04		
1634-04-4	Methyl tert-butyl ether (MTBE)	ND		mg/kg dry	0.0025	0.0049	1	EPA 8260D	02/20/2025 16:00	02/20/2025 23:39	AC
								Certifications:	CTDOH-PH-0723,NELAC-NY10854,NELAC-NY12058,NJDEP-CT		
108-87-2	**Methylcyclohexane**	**0.018**		mg/kg dry	0.0025	0.0049	1	EPA 8260D	02/20/2025 16:00	02/20/2025 23:39	AC
								Certifications:	NELAC-NY10854,NELAC-NY12058,NJDEP-CT005,PADEP-68-04		
75-09-2	Methylene chloride	ND		mg/kg dry	0.0049	0.0098	1	EPA 8260D	02/20/2025 16:00	02/20/2025 23:39	AC
								Certifications:	CTDOH-PH-0723,NELAC-NY10854,NELAC-NY12058,NJDEP-CT		
104-51-8	**n-Butylbenzene**	**0.078**		mg/kg dry	0.0025	0.0049	1	EPA 8260D	02/20/2025 16:00	02/20/2025 23:39	AC
								Certifications:	CTDOH-PH-0723,NELAC-NY10854,NELAC-NY12058,NJDEP-CT		
103-65-1	**n-Propylbenzene**	**0.034**		mg/kg dry	0.0025	0.0049	1	EPA 8260D	02/20/2025 16:00	02/20/2025 23:39	AC
								Certifications:	CTDOH-PH-0723,NELAC-NY10854,NELAC-NY12058,NJDEP-CT		
95-47-6	o-Xylene	ND		mg/kg dry	0.0025	0.0049	1	EPA 8260D	02/20/2025 16:00	02/20/2025 23:39	AC
								Certifications:	CTDOH-PH-0723,NELAC-NY10854,NELAC-NY12058,PADEP-68		
179601-23-1	p- & m- Xylenes	ND		mg/kg dry	0.0049	0.0098	1	EPA 8260D	02/20/2025 16:00	02/20/2025 23:39	AC
								Certifications:	CTDOH-PH-0723,NELAC-NY10854,NELAC-NY12058,PADEP-68		
99-87-6	p-Isopropyltoluene	ND		mg/kg dry	0.0025	0.0049	1	EPA 8260D	02/20/2025 16:00	02/20/2025 23:39	AC
								Certifications:	CTDOH-PH-0723,NELAC-NY10854,NELAC-NY12058,NJDEP-CT		
135-98-8	**sec-Butylbenzene**	**0.091**		mg/kg dry	0.0025	0.0049	1	EPA 8260D	02/20/2025 16:00	02/20/2025 23:39	AC
								Certifications:	CTDOH-PH-0723,NELAC-NY10854,NELAC-NY12058,NJDEP-CT		
100-42-5	Styrene	ND		mg/kg dry	0.0025	0.0049	1	EPA 8260D	02/20/2025 16:00	02/20/2025 23:39	AC
								Certifications:	CTDOH-PH-0723,NELAC-NY10854,NELAC-NY12058,NJDEP-CT		
75-65-0	tert-Butyl alcohol (TBA)	ND	CCVE, QL-02	mg/kg dry	0.0025	0.0049	1	EPA 8260D	02/20/2025 16:00	02/20/2025 23:39	AC
								Certifications:	NELAC-NY10854,NELAC-NY12058,NJDEP-CT005,PADEP-68-04		
98-06-6	**tert-Butylbenzene**	**0.0063**		mg/kg dry	0.0025	0.0049	1	EPA 8260D	02/20/2025 16:00	02/20/2025 23:39	AC
								Certifications:	CTDOH-PH-0723,NELAC-NY10854,NELAC-NY12058,NJDEP-CT		
127-18-4	Tetrachloroethylene	ND	QL-02	mg/kg dry	0.0025	0.0049	1	EPA 8260D	02/20/2025 16:00	02/20/2025 23:39	AC
								Certifications:	CTDOH-PH-0723,NELAC-NY10854,NELAC-NY12058,NJDEP-CT		
108-88-3	Toluene	ND		mg/kg dry	0.0025	0.0049	1	EPA 8260D	02/20/2025 16:00	02/20/2025 23:39	AC
								Certifications:	CTDOH-PH-0723,NELAC-NY10854,NELAC-NY12058,NJDEP-CT		
156-60-5	trans-1,2-Dichloroethylene	ND		mg/kg dry	0.0025	0.0049	1	EPA 8260D	02/20/2025 16:00	02/20/2025 23:39	AC
								Certifications:	CTDOH-PH-0723,NELAC-NY10854,NELAC-NY12058,NJDEP-CT		
10061-02-6	trans-1,3-Dichloropropylene	ND		mg/kg dry	0.0025	0.0049	1	EPA 8260D	02/20/2025 16:00	02/20/2025 23:39	AC
								Certifications:	CTDOH-PH-0723,NELAC-NY10854,NELAC-NY12058,NJDEP-CT		
79-01-6	Trichloroethylene	ND		mg/kg dry	0.0025	0.0049	1	EPA 8260D	02/20/2025 16:00	02/20/2025 23:39	AC
								Certifications:	CTDOH-PH-0723,NELAC-NY10854,NELAC-NY12058,NJDEP-CT		
75-69-4	Trichlorofluoromethane	ND		mg/kg dry	0.0025	0.0049	1	EPA 8260D	02/20/2025 16:00	02/20/2025 23:39	AC
								Certifications:	CTDOH-PH-0723,NELAC-NY10854,NELAC-NY12058,NJDEP-CT		

Sample Information

Client Sample ID: SB15 _0-2 **York Sample ID:** 25B1108-01

York Project (SDG) No.	Client Project ID	Matrix	Collection Date/Time	Date Received
25B1108	170745301	Soil	February 19, 2025 9:00 am	02/19/2025

VOA, 8260 MASTER

Log-in Notes:

Sample Notes:

Sample Prepared by Method: EPA 5035A

CAS No.	Parameter	Result	Flag	Units	Reported to LOD/MDL	LOQ	Dilution	Reference Method	Date/Time Prepared	Date/Time Analyzed	Analyst
75-01-4	Vinyl Chloride	ND		mg/kg dry	0.0025	0.0049	1	EPA 8260D	02/20/2025 16:00	02/20/2025 23:39	AC
								Certifications:	CTDOH-PH-0723,NELAC-NY10854,NELAC-NY12058,NJDEP-CT		
1330-20-7	Xylenes, Total	ND		mg/kg dry	0.0074	0.015	1	EPA 8260D	02/20/2025 16:00	02/20/2025 23:39	AC
								Certifications:	CTDOH-PH-0723,NELAC-NY10854,NELAC-NY12058,NJDEP-CT		

	Surrogate Recoveries	Result	Acceptance Range
17060-07-0	*Surrogate: SURR: 1,2-Dichloroethane-d4*	*99.1 %*	*77-125*
2037-26-5	*Surrogate: SURR: Toluene-d8*	*102 %*	*85-120*
460-00-4	*Surrogate: SURR: p-Bromofluorobenzene*	*83.3 %*	*76-130*

SVOA, 8270 MASTER

Log-in Notes:

Sample Notes:

Sample Prepared by Method: EPA 3550C

CAS No.	Parameter	Result	Flag	Units	Reported to LOD/MDL	LOQ	Dilution	Reference Method	Date/Time Prepared	Date/Time Analyzed	Analyst
92-52-4	**1,1-Biphenyl**	**0.623**		mg/kg dry	0.0499	0.0995	2	EPA 8270E	02/21/2025 08:13	02/22/2025 17:09	AK
								Certifications:	NELAC-NY10854,NJDEP-CT005,PADEP-68-04440		
95-94-3	1,2,4,5-Tetrachlorobenzene	ND		mg/kg dry	0.0995	0.199	2	EPA 8270E	02/21/2025 08:13	02/22/2025 17:09	AK
								Certifications:	NELAC-NY10854,NJDEP-CT005,PADEP-68-04440		
122-66-7	1,2-Diphenylhydrazine (as Azobenzene)	ND		mg/kg dry	0.0499	0.0995	2	EPA 8270E	02/21/2025 08:13	02/22/2025 17:09	AK
								Certifications:	NELAC-NY10854,NJDEP-CT005,PADEP-68-04440		
58-90-2	2,3,4,6-Tetrachlorophenol	ND		mg/kg dry	0.0995	0.199	2	EPA 8270E	02/21/2025 08:13	02/22/2025 17:09	AK
								Certifications:	NELAC-NY10854,NJDEP-CT005,PADEP-68-04440		
95-95-4	2,4,5-Trichlorophenol	ND		mg/kg dry	0.0499	0.0995	2	EPA 8270E	02/21/2025 08:13	02/22/2025 17:09	AK
								Certifications:	CTDOH-PH-0723,NELAC-NY10854,NJDEP-CT005,PADEP-68-044		
88-06-2	2,4,6-Trichlorophenol	ND		mg/kg dry	0.0499	0.0995	2	EPA 8270E	02/21/2025 08:13	02/22/2025 17:09	AK
								Certifications:	CTDOH-PH-0723,NELAC-NY10854,NJDEP-CT005,PADEP-68-044		
120-83-2	2,4-Dichlorophenol	ND		mg/kg dry	0.0499	0.0995	2	EPA 8270E	02/21/2025 08:13	02/22/2025 17:09	AK
								Certifications:	CTDOH-PH-0723,NELAC-NY10854,NJDEP-CT005,PADEP-68-044		
105-67-9	2,4-Dimethylphenol	ND		mg/kg dry	0.0499	0.0995	2	EPA 8270E	02/21/2025 08:13	02/22/2025 17:09	AK
								Certifications:	CTDOH-PH-0723,NELAC-NY10854,NJDEP-CT005,PADEP-68-044		
51-28-5	2,4-Dinitrophenol	ND		mg/kg dry	0.0995	0.199	2	EPA 8270E	02/21/2025 08:13	02/22/2025 17:09	AK
								Certifications:	CTDOH-PH-0723,NELAC-NY10854,NJDEP-CT005,PADEP-68-044		
121-14-2	2,4-Dinitrotoluene	ND		mg/kg dry	0.0499	0.0995	2	EPA 8270E	02/21/2025 08:13	02/22/2025 17:09	AK
								Certifications:	CTDOH-PH-0723,NELAC-NY10854,NJDEP-CT005,PADEP-68-044		
606-20-2	2,6-Dinitrotoluene	ND		mg/kg dry	0.0499	0.0995	2	EPA 8270E	02/21/2025 08:13	02/22/2025 17:09	AK
								Certifications:	CTDOH-PH-0723,NELAC-NY10854,NJDEP-CT005,PADEP-68-044		
91-58-7	2-Chloronaphthalene	ND		mg/kg dry	0.0499	0.0995	2	EPA 8270E	02/21/2025 08:13	02/22/2025 17:09	AK
								Certifications:	CTDOH-PH-0723,NELAC-NY10854,NJDEP-CT005,PADEP-68-044		
95-57-8	2-Chlorophenol	ND		mg/kg dry	0.0499	0.0995	2	EPA 8270E	02/21/2025 08:13	02/22/2025 17:09	AK
								Certifications:	CTDOH-PH-0723,NELAC-NY10854,NJDEP-CT005,PADEP-68-044		
91-57-6	**2-Methylnaphthalene**	**3.64**		mg/kg dry	0.499	0.995	20	EPA 8270E	02/21/2025 08:13	02/24/2025 15:35	AK
								Certifications:	CTDOH-PH-0723,NELAC-NY10854,NJDEP-CT005,PADEP-68-044		

Sample Information

Client Sample ID: SB15 _0-2 **York Sample ID:** 25B1108-01

York Project (SDG) No.	Client Project ID	Matrix	Collection Date/Time	Date Received
25B1108	170745301	Soil	February 19, 2025 9:00 am	02/19/2025

SVOA, 8270 MASTER

Log-in Notes:

Sample Notes:

Sample Prepared by Method: EPA 3550C

CAS No.	Parameter	Result	Flag	Units	Reported to LOD/MDL	LOQ	Dilution	Reference Method	Date/Time Prepared	Date/Time Analyzed	Analyst
95-48-7	**2-Methylphenol**	**0.650**		mg/kg dry	0.0499	0.0995	2	EPA 8270E	02/21/2025 08:13	02/22/2025 17:09	AK
								Certifications:	CTDOH-PH-0723,NELAC-NY10854,NJDEP-CT005,PADEP-68-044		
88-74-4	2-Nitroaniline	ND		mg/kg dry	0.0995	0.199	2	EPA 8270E	02/21/2025 08:13	02/22/2025 17:09	AK
								Certifications:	CTDOH-PH-0723,NELAC-NY10854,NJDEP-CT005,PADEP-68-044		
88-75-5	2-Nitrophenol	ND		mg/kg dry	0.0499	0.0995	2	EPA 8270E	02/21/2025 08:13	02/22/2025 17:09	AK
								Certifications:	CTDOH-PH-0723,NELAC-NY10854,NJDEP-CT005,PADEP-68-044		
65794-96-9	**3- & 4-Methylphenols**	**1.29**		mg/kg dry	0.0499	0.0995	2	EPA 8270E	02/21/2025 08:13	02/22/2025 17:09	AK
								Certifications:	CTDOH-PH-0723,NELAC-NY10854,NJDEP-CT005,PADEP-68-044		
91-94-1	3,3-Dichlorobenzidine	ND		mg/kg dry	0.0499	0.0995	2	EPA 8270E	02/21/2025 08:13	02/22/2025 17:09	AK
								Certifications:	NELAC-NY10854,NJDEP-CT005,PADEP-68-04440		
99-09-2	3-Nitroaniline	ND		mg/kg dry	0.0995	0.199	2	EPA 8270E	02/21/2025 08:13	02/22/2025 17:09	AK
								Certifications:	CTDOH-PH-0723,NELAC-NY10854,NJDEP-CT005,PADEP-68-044		
534-52-1	4,6-Dinitro-2-methylphenol	ND		mg/kg dry	0.0995	0.199	2	EPA 8270E	02/21/2025 08:13	02/22/2025 17:09	AK
								Certifications:	CTDOH-PH-0723,NELAC-NY10854,NJDEP-CT005,PADEP-68-044		
101-55-3	4-Bromophenyl phenyl ether	ND		mg/kg dry	0.0499	0.0995	2	EPA 8270E	02/21/2025 08:13	02/22/2025 17:09	AK
								Certifications:	CTDOH-PH-0723,NELAC-NY10854,NJDEP-CT005,PADEP-68-044		
59-50-7	4-Chloro-3-methylphenol	ND		mg/kg dry	0.0499	0.0995	2	EPA 8270E	02/21/2025 08:13	02/22/2025 17:09	AK
								Certifications:	CTDOH-PH-0723,NELAC-NY10854,NJDEP-CT005,PADEP-68-044		
106-47-8	4-Chloroaniline	ND		mg/kg dry	0.0499	0.0995	2	EPA 8270E	02/21/2025 08:13	02/22/2025 17:09	AK
								Certifications:	CTDOH-PH-0723,NELAC-NY10854,NJDEP-CT005,PADEP-68-044		
7005-72-3	4-Chlorophenyl phenyl ether	ND		mg/kg dry	0.0499	0.0995	2	EPA 8270E	02/21/2025 08:13	02/22/2025 17:09	AK
								Certifications:	CTDOH-PH-0723,NELAC-NY10854,NJDEP-CT005,PADEP-68-044		
100-01-6	4-Nitroaniline	ND		mg/kg dry	0.0995	0.199	2	EPA 8270E	02/21/2025 08:13	02/22/2025 17:09	AK
								Certifications:	CTDOH-PH-0723,NELAC-NY10854,NJDEP-CT005,PADEP-68-044		
100-02-7	4-Nitrophenol	ND		mg/kg dry	0.0995	0.199	2	EPA 8270E	02/21/2025 08:13	02/22/2025 17:09	AK
								Certifications:	CTDOH-PH-0723,NELAC-NY10854,NJDEP-CT005,PADEP-68-044		
83-32-9	**Acenaphthene**	**3.44**		mg/kg dry	0.499	0.995	20	EPA 8270E	02/21/2025 08:13	02/24/2025 15:35	AK
								Certifications:	CTDOH-PH-0723,NELAC-NY10854,NJDEP-CT005,PADEP-68-044		
208-96-8	**Acenaphthylene**	**0.587**		mg/kg dry	0.0499	0.0995	2	EPA 8270E	02/21/2025 08:13	02/22/2025 17:09	AK
								Certifications:	CTDOH-PH-0723,NELAC-NY10854,NJDEP-CT005,PADEP-68-044		
98-86-2	Acetophenone	ND		mg/kg dry	0.0499	0.0995	2	EPA 8270E	02/21/2025 08:13	02/22/2025 17:09	AK
								Certifications:	NELAC-NY10854,NJDEP-CT005,PADEP-68-04440		
62-53-3	Aniline	ND		mg/kg dry	0.199	0.399	2	EPA 8270E	02/21/2025 08:13	02/22/2025 17:09	AK
								Certifications:	NELAC-NY10854,NJDEP-CT005,PADEP-68-04440		
120-12-7	**Anthracene**	**5.89**		mg/kg dry	0.499	0.995	20	EPA 8270E	02/21/2025 08:13	02/24/2025 15:35	AK
								Certifications:	CTDOH-PH-0723,NELAC-NY10854,NJDEP-CT005,PADEP-68-044		
1912-24-9	Atrazine	ND		mg/kg dry	0.0499	0.0995	2	EPA 8270E	02/21/2025 08:13	02/22/2025 17:09	AK
								Certifications:	NELAC-NY10854,NJDEP-CT005,PADEP-68-04440		
100-52-7	Benzaldehyde	ND		mg/kg dry	0.0499	0.0995	2	EPA 8270E	02/21/2025 08:13	02/22/2025 17:09	AK
								Certifications:	NELAC-NY10854,NJDEP-CT005,PADEP-68-04440		
92-87-5	Benzidine	ND		mg/kg dry	0.199	0.399	2	EPA 8270E	02/21/2025 08:13	02/22/2025 17:09	AK
								Certifications:	CTDOH-PH-0723,NELAC-NY10854,PADEP-68-04440		
56-55-3	**Benzo(a)anthracene**	**6.37**		mg/kg dry	0.499	0.995	20	EPA 8270E	02/21/2025 08:13	02/24/2025 15:35	AK
								Certifications:	CTDOH-PH-0723,NELAC-NY10854,NJDEP-CT005,PADEP-68-044		

Sample Information

Client Sample ID: SB15 _0-2 **York Sample ID:** 25B1108-01

York Project (SDG) No.	Client Project ID	Matrix	Collection Date/Time	Date Received
25B1108	170745301	Soil	February 19, 2025 9:00 am	02/19/2025

SVOA, 8270 MASTER **Log-in Notes:** **Sample Notes:**

Sample Prepared by Method: EPA 3550C

CAS No.	Parameter	Result	Flag	Units	Reported to LOD/MDL	LOQ	Dilution	Reference Method	Date/Time Prepared	Date/Time Analyzed	Analyst
50-32-8	**Benzo(a)pyrene**	**4.53**		mg/kg dry	0.499	0.995	20	EPA 8270E	02/21/2025 08:13	02/24/2025 15:35	AK
								Certifications:	CTDOH-PH-0723,NELAC-NY10854,NJDEP-CT005,PADEP-68-044		
205-99-2	**Benzo(b)fluoranthene**	**4.03**		mg/kg dry	0.499	0.995	20	EPA 8270E	02/21/2025 08:13	02/24/2025 15:35	AK
								Certifications:	CTDOH-PH-0723,NELAC-NY10854,NJDEP-CT005,PADEP-68-044		
191-24-2	**Benzo(g,h,i)perylene**	**2.71**		mg/kg dry	0.0499	0.0995	2	EPA 8270E	02/21/2025 08:13	02/22/2025 17:09	AK
								Certifications:	CTDOH-PH-0723,NELAC-NY10854,NJDEP-CT005,PADEP-68-044		
207-08-9	**Benzo(k)fluoranthene**	**3.91**		mg/kg dry	0.499	0.995	20	EPA 8270E	02/21/2025 08:13	02/24/2025 15:35	AK
								Certifications:	CTDOH-PH-0723,NELAC-NY10854,NJDEP-CT005,PADEP-68-044		
65-85-0	Benzoic acid	ND		mg/kg dry	0.0499	0.0995	2	EPA 8270E	02/21/2025 08:13	02/22/2025 17:09	AK
								Certifications:	NELAC-NY10854,NJDEP-CT005,PADEP-68-04440		
100-51-6	Benzyl alcohol	ND		mg/kg dry	0.0499	0.0995	2	EPA 8270E	02/21/2025 08:13	02/22/2025 17:09	AK
								Certifications:	NELAC-NY10854,NJDEP-CT005,PADEP-68-04440		
85-68-7	Benzyl butyl phthalate	ND		mg/kg dry	0.0499	0.0995	2	EPA 8270E	02/21/2025 08:13	02/22/2025 17:09	AK
								Certifications:	CTDOH-PH-0723,NELAC-NY10854,NJDEP-CT005,PADEP-68-044		
111-91-1	Bis(2-chloroethoxy)methane	ND		mg/kg dry	0.0499	0.0995	2	EPA 8270E	02/21/2025 08:13	02/22/2025 17:09	AK
								Certifications:	CTDOH-PH-0723,NELAC-NY10854,NJDEP-CT005,PADEP-68-044		
111-44-4	Bis(2-chloroethyl)ether	ND		mg/kg dry	0.0499	0.0995	2	EPA 8270E	02/21/2025 08:13	02/22/2025 17:09	AK
								Certifications:	CTDOH-PH-0723,NELAC-NY10854,NJDEP-CT005,PADEP-68-044		
108-60-1	Bis(2-chloroisopropyl)ether	ND		mg/kg dry	0.0499	0.0995	2	EPA 8270E	02/21/2025 08:13	02/22/2025 17:09	AK
								Certifications:	CTDOH-PH-0723,NELAC-NY10854,NJDEP-CT005,PADEP-68-044		
117-81-7	Bis(2-ethylhexyl)phthalate	ND		mg/kg dry	0.0499	0.0995	2	EPA 8270E	02/21/2025 08:13	02/22/2025 17:09	AK
								Certifications:	CTDOH-PH-0723,NELAC-NY10854,NJDEP-CT005,PADEP-68-044		
105-60-2	Caprolactam	ND		mg/kg dry	0.0995	0.199	2	EPA 8270E	02/21/2025 08:13	02/22/2025 17:09	AK
								Certifications:	NELAC-NY10854,NJDEP-CT005,PADEP-68-04440		
86-74-8	**Carbazole**	**2.82**		mg/kg dry	0.0499	0.0995	2	EPA 8270E	02/21/2025 08:13	02/22/2025 17:09	AK
								Certifications:	CTDOH-PH-0723,NELAC-NY10854,NJDEP-CT005,PADEP-68-044		
218-01-9	**Chrysene**	**5.70**		mg/kg dry	0.499	0.995	20	EPA 8270E	02/21/2025 08:13	02/24/2025 15:35	AK
								Certifications:	CTDOH-PH-0723,NELAC-NY10854,NJDEP-CT005,PADEP-68-044		
53-70-3	**Dibenzo(a,h)anthracene**	**0.777**		mg/kg dry	0.0499	0.0995	2	EPA 8270E	02/21/2025 08:13	02/22/2025 17:09	AK
								Certifications:	CTDOH-PH-0723,NELAC-NY10854,NJDEP-CT005,PADEP-68-044		
132-64-9	**Dibenzofuran**	**2.63**		mg/kg dry	0.499	0.995	20	EPA 8270E	02/21/2025 08:13	02/24/2025 15:35	AK
								Certifications:	CTDOH-PH-0723,NELAC-NY10854,NJDEP-CT005,PADEP-68-044		
84-66-2	Diethyl phthalate	ND		mg/kg dry	0.0499	0.0995	2	EPA 8270E	02/21/2025 08:13	02/22/2025 17:09	AK
								Certifications:	CTDOH-PH-0723,NELAC-NY10854,NJDEP-CT005,PADEP-68-044		
131-11-3	Dimethyl phthalate	ND		mg/kg dry	0.0499	0.0995	2	EPA 8270E	02/21/2025 08:13	02/22/2025 17:09	AK
								Certifications:	CTDOH-PH-0723,NELAC-NY10854,NJDEP-CT005,PADEP-68-044		
84-74-2	Di-n-butyl phthalate	ND		mg/kg dry	0.0499	0.0995	2	EPA 8270E	02/21/2025 08:13	02/22/2025 17:09	AK
								Certifications:	CTDOH-PH-0723,NELAC-NY10854,NJDEP-CT005,PADEP-68-044		
117-84-0	Di-n-octyl phthalate	ND		mg/kg dry	0.0499	0.0995	2	EPA 8270E	02/21/2025 08:13	02/22/2025 17:09	AK
								Certifications:	CTDOH-PH-0723,NELAC-NY10854,NJDEP-CT005,PADEP-68-044		
122-39-4	Diphenylamine	ND		mg/kg dry	0.0995	0.199	2	EPA 8270E	02/21/2025 08:13	02/22/2025 17:09	AK
								Certifications:	NELAC-NY10854,NJDEP-CT005,PADEP-68-04440		
206-44-0	**Fluoranthene**	**17.8**		mg/kg dry	0.499	0.995	20	EPA 8270E	02/21/2025 08:13	02/24/2025 15:35	AK
								Certifications:	CTDOH-PH-0723,NELAC-NY10854,NJDEP-CT005,PADEP-68-044		

Sample Information

Client Sample ID: SB15 _0-2 **York Sample ID:** 25B1108-01

York Project (SDG) No.	Client Project ID	Matrix	Collection Date/Time	Date Received
25B1108	170745301	Soil	February 19, 2025 9:00 am	02/19/2025

SVOA, 8270 MASTER **Log-in Notes:** **Sample Notes:**

Sample Prepared by Method: EPA 3550C

CAS No.	Parameter	Result	Flag	Units	Reported to LOD/MDL	LOQ	Dilution	Reference Method	Date/Time Prepared	Date/Time Analyzed	Analyst
86-73-7	**Fluorene**	**4.60**		mg/kg dry	0.499	0.995	20	EPA 8270E	02/21/2025 08:13	02/24/2025 15:35	AK
								Certifications:	NELAC-NY10854,NJDEP-CT005,PADEP-68-04440		
118-74-1	Hexachlorobenzene	ND		mg/kg dry	0.0499	0.0995	2	EPA 8270E	02/21/2025 08:13	02/22/2025 17:09	AK
								Certifications:	CTDOH-PH-0723,NELAC-NY10854,NJDEP-CT005,PADEP-68-044		
87-68-3	Hexachlorobutadiene	ND		mg/kg dry	0.0499	0.0995	2	EPA 8270E	02/21/2025 08:13	02/22/2025 17:09	AK
								Certifications:	CTDOH-PH-0723,NELAC-NY10854,NJDEP-CT005,PADEP-68-044		
77-47-4	Hexachlorocyclopentadiene	ND		mg/kg dry	0.0499	0.0995	2	EPA 8270E	02/21/2025 08:13	02/22/2025 17:09	AK
								Certifications:	CTDOH-PH-0723,NELAC-NY10854,NJDEP-CT005,PADEP-68-044		
67-72-1	Hexachloroethane	ND		mg/kg dry	0.0499	0.0995	2	EPA 8270E	02/21/2025 08:13	02/22/2025 17:09	AK
								Certifications:	CTDOH-PH-0723,NELAC-NY10854,NJDEP-CT005,PADEP-68-044		
193-39-5	**Indeno(1,2,3-cd)pyrene**	**2.92**		mg/kg dry	0.0499	0.0995	2	EPA 8270E	02/21/2025 08:13	02/22/2025 17:09	AK
								Certifications:	CTDOH-PH-0723,NELAC-NY10854,NJDEP-CT005,PADEP-68-044		
78-59-1	Isophorone	ND		mg/kg dry	0.0499	0.0995	2	EPA 8270E	02/21/2025 08:13	02/22/2025 17:09	AK
								Certifications:	CTDOH-PH-0723,NELAC-NY10854,NJDEP-CT005,PADEP-68-044		
91-20-3	**Naphthalene**	**12.6**		mg/kg dry	0.499	0.995	20	EPA 8270E	02/21/2025 08:13	02/24/2025 15:35	AK
								Certifications:	CTDOH-PH-0723,NELAC-NY10854,NJDEP-CT005,PADEP-68-044		
98-95-3	Nitrobenzene	ND		mg/kg dry	0.0499	0.0995	2	EPA 8270E	02/21/2025 08:13	02/22/2025 17:09	AK
								Certifications:	CTDOH-PH-0723,NELAC-NY10854,NJDEP-CT005,PADEP-68-044		
62-75-9	N-Nitrosodimethylamine	ND		mg/kg dry	0.0499	0.0995	2	EPA 8270E	02/21/2025 08:13	02/22/2025 17:09	AK
								Certifications:	CTDOH-PH-0723,NELAC-NY10854,NJDEP-CT005,PADEP-68-044		
621-64-7	N-nitroso-di-n-propylamine	ND		mg/kg dry	0.0499	0.0995	2	EPA 8270E	02/21/2025 08:13	02/22/2025 17:09	AK
								Certifications:	CTDOH-PH-0723,NELAC-NY10854,NJDEP-CT005,PADEP-68-044		
86-30-6	N-Nitrosodiphenylamine	ND		mg/kg dry	0.0499	0.0995	2	EPA 8270E	02/21/2025 08:13	02/22/2025 17:09	AK
								Certifications:	CTDOH-PH-0723,NELAC-NY10854,NJDEP-CT005,PADEP-68-044		
87-86-5	Pentachlorophenol	ND		mg/kg dry	0.0499	0.0995	2	EPA 8270E	02/21/2025 08:13	02/22/2025 17:09	AK
								Certifications:	CTDOH-PH-0723,NELAC-NY10854,NJDEP-CT005,PADEP-68-044		
85-01-8	**Phenanthrene**	**23.5**		mg/kg dry	0.499	0.995	20	EPA 8270E	02/21/2025 08:13	02/24/2025 15:35	AK
								Certifications:	CTDOH-PH-0723,NELAC-NY10854,NJDEP-CT005,PADEP-68-044		
108-95-2	**Phenol**	**0.798**		mg/kg dry	0.0499	0.0995	2	EPA 8270E	02/21/2025 08:13	02/22/2025 17:09	AK
								Certifications:	CTDOH-PH-0723,NELAC-NY10854,NJDEP-CT005,PADEP-68-044		
129-00-0	**Pyrene**	**17.6**		mg/kg dry	0.499	0.995	20	EPA 8270E	02/21/2025 08:13	02/24/2025 15:35	AK
								Certifications:	CTDOH-PH-0723,NELAC-NY10854,NJDEP-CT005,PADEP-68-044		
110-86-1	Pyridine	ND		mg/kg dry	0.199	0.399	2	EPA 8270E	02/21/2025 08:13	02/22/2025 17:09	AK
								Certifications:	CTDOH-PH-0723,NELAC-NY10854,NJDEP-CT005,PADEP-68-044		

	Surrogate Recoveries	Result		Acceptance Range
367-12-4	*Surrogate: SURR: 2-Fluorophenol*	*13.4 %*	S-01, S-08	*20-108*
13127-88-3	*Surrogate: SURR: Phenol-d6*	*44.7 %*		*23-114*
4165-60-0	*Surrogate: SURR: Nitrobenzene-d5*	*8.40 %*	S-01, S-08	*22-108*
321-60-8	*Surrogate: SURR: 2-Fluorobiphenyl*	*84.0 %*		*21-113*
118-79-6	*Surrogate: SURR: 2,4,6-Tribromophenol*	*12.4 %*	S-01, S-08	*19-110*
1718-51-0	*Surrogate: SURR: Terphenyl-d14*	*68.6 %*		*24-116*

Sample Information

Client Sample ID: SB15 _0-2 **York Sample ID:** 25B1108-01

York Project (SDG) No.	Client Project ID	Matrix	Collection Date/Time	Date Received
25B1108	170745301	Soil	February 19, 2025 9:00 am	02/19/2025

Semi-Volatiles, 1,4-Dioxane 8270 SIM-Soil

Log-in Notes:

Sample Notes:

Sample Prepared by Method: EPA 3550C

CAS No.	Parameter	Result	Flag	Units	Reported to LOQ	Dilution	Reference Method	Date/Time Prepared	Date/Time Analyzed	Analyst
123-91-1	1,4-Dioxane	ND		ug/kg	19.8	1	EPA 8270D SIM Certifications: NELAC-NY10854	02/21/2025 08:12	02/24/2025 11:26	SS

	Surrogate Recoveries	Result	Acceptance Range
17647-74-4	*Surrogate: 1,4-Dioxane-d8*	*120 %*	*39-127.5*

PFAS, EPA 1633 Target List

Log-in Notes:

Sample Notes:

Sample Prepared by Method: EPA 1633 Prep

CAS No.	Parameter	Result	Flag	Units	Reported to LOD/MDL	LOQ	Dilution	Reference Method	Date/Time Prepared	Date/Time Analyzed	Analyst
375-73-5	* Perfluorobutanesulfonic acid (PFBS)	ND		ug/kg dry	0.134	0.214	1	EPA 1633 Draft 3 Certifications: NELAC-NH2097 ,NJDEP-NY037	02/21/2025 11:53	02/25/2025 08:35	AM
307-24-4	Perfluorohexanoic acid (PFHxA)	ND		ug/kg dry	0.0641	0.242	1	EPA 1633 Draft 3 Certifications: NELAC-NH2097 ,NELAC-NY12058,NJDEP-NY037	02/21/2025 11:53	02/25/2025 08:35	AM
375-85-9	Perfluoroheptanoic acid (PFHpA)	ND		ug/kg dry	0.127	0.242	1	EPA 1633 Draft 3 Certifications: NELAC-NH2097 ,NELAC-NY12058,NJDEP-NY037	02/21/2025 11:53	02/25/2025 08:35	AM
355-46-4	* Perfluorohexanesulfonic acid (PFHxS)	ND		ug/kg dry	0.216	0.221	1	EPA 1633 Draft 3 Certifications: NELAC-NH2097 ,NJDEP-NY037	02/21/2025 11:53	02/25/2025 08:35	AM
335-67-1	Perfluorooctanoic acid (PFOA)	ND		ug/kg dry	0.208	0.242	1	EPA 1633 Draft 3 Certifications: NELAC-NH2097 ,NELAC-NY12058,NJDEP-NY037	02/21/2025 11:53	02/25/2025 08:35	AM
1763-23-1	Perfluorooctanesulfonic acid (PFOS)	ND		ug/kg dry	0.202	0.225	1	EPA 1633 Draft 3 Certifications: NELAC-NH2097 ,NELAC-NY12058,NJDEP-NY037	02/21/2025 11:53	02/25/2025 08:35	AM
375-95-1	Perfluorononanoic acid (PFNA)	ND		ug/kg dry	0.229	0.242	1	EPA 1633 Draft 3 Certifications: NELAC-NH2097 ,NELAC-NY12058,NJDEP-NY037	02/21/2025 11:53	02/25/2025 08:35	AM
335-76-2	Perfluorodecanoic acid (PFDA)	ND		ug/kg dry	0.231	0.242	1	EPA 1633 Draft 3 Certifications: NELAC-NH2097 ,NELAC-NY12058,NJDEP-NY037	02/21/2025 11:53	02/25/2025 08:35	AM
2058-94-8	Perfluoroundecanoic acid (PFUnA)	ND		ug/kg dry	0.239	0.242	1	EPA 1633 Draft 3 Certifications: NELAC-NH2097 ,NELAC-NY12058,NJDEP-NY037	02/21/2025 11:53	02/25/2025 08:35	AM
307-55-1	Perfluorododecanoic acid (PFDoA)	ND		ug/kg dry	0.197	0.242	1	EPA 1633 Draft 3 Certifications: NELAC-NH2097 ,NELAC-NY12058,NJDEP-NY037	02/21/2025 11:53	02/25/2025 08:35	AM
72629-94-8	Perfluorotridecanoic acid (PFTrDA)	ND		ug/kg dry	0.151	0.242	1	EPA 1633 Draft 3 Certifications: NELAC-NH2097 ,NELAC-NY12058,NJDEP-NY037	02/21/2025 11:53	02/25/2025 08:35	AM
376-06-7	Perfluorotetradecanoic acid (PFTA)	ND		ug/kg dry	0.125	0.242	1	EPA 1633 Draft 3 Certifications: NELAC-NH2097 ,NELAC-NY12058,NJDEP-NY037	02/21/2025 11:53	02/25/2025 08:35	AM
2355-31-9	N-MeFOSAA	ND		ug/kg dry	0.179	0.242	1	EPA 1633 Draft 3 Certifications: NELAC-NH2097 ,NELAC-NY12058,NJDEP-NY037	02/21/2025 11:53	02/25/2025 08:35	AM
2991-50-6	N-EtFOSAA	ND		ug/kg dry	0.235	0.242	1	EPA 1633 Draft 3 Certifications: NELAC-NH2097 ,NELAC-NY12058,NJDEP-NY037	02/21/2025 11:53	02/25/2025 08:35	AM
2706-90-3	Perfluoropentanoic acid (PFPeA)	ND		ug/kg dry	0.132	0.484	1	EPA 1633 Draft 3 Certifications: NELAC-NH2097 ,NELAC-NY12058,NJDEP-NY037	02/21/2025 11:53	02/25/2025 08:35	AM
754-91-6	* Perfluoro-1-octanesulfonamide (FOSA)	ND		ug/kg dry	0.177	0.242	1	EPA 1633 Draft 3 Certifications: NELAC-NH2097 ,NJDEP-NY037	02/21/2025 11:53	02/25/2025 08:35	AM

Sample Information

Client Sample ID: SB15 _0-2 **York Sample ID:** 25B1108-01

York Project (SDG) No.	Client Project ID	Matrix	Collection Date/Time	Date Received
25B1108	170745301	Soil	February 19, 2025 9:00 am	02/19/2025

PFAS, EPA 1633 Target List **Log-in Notes:** **Sample Notes:**

Sample Prepared by Method: EPA 1633 Prep

CAS No.	Parameter	Result	Flag	Units	Reported to LOD/MDL	LOQ	Dilution	Reference Method	Date/Time Prepared	Date/Time Analyzed	Analyst
375-92-8	* Perfluoro-1-heptanesulfonic acid (PFHpS)	ND		ug/kg dry	0.187	0.242	1	EPA 1633 Draft 3 Certifications: NELAC-NH2097 ,NJDEP-NY037	02/21/2025 11:53	02/25/2025 08:35	AM
335-77-3	* Perfluoro-1-decanesulfonic acid (PFDS)	ND		ug/kg dry	0.231	0.233	1	EPA 1633 Draft 3 Certifications: NELAC-NH2097 ,NJDEP-NY037	02/21/2025 11:53	02/25/2025 08:35	AM
27619-97-2	* 1H,1H,2H,2H-Perfluorooctanesulfonic acid (6:2 FTS)	ND		ug/kg dry	0.907	0.919	1	EPA 1633 Draft 3 Certifications: NELAC-NH2097 ,NJDEP-NY037	02/21/2025 11:53	02/25/2025 08:35	AM
39108-34-4	1H,1H,2H,2H-Perfluorodecanesulfonic acid (8:2 FTS)	ND		ug/kg dry	0.913	0.929	1	EPA 1633 Draft 3 Certifications: NELAC-NH2097 ,NELAC-NY12058,NJDEP-NY037	02/21/2025 11:53	02/25/2025 08:35	AM
375-22-4	Perfluoro-n-butanoic acid (PFBA)	ND		ug/kg dry	0.132	0.967	1	EPA 1633 Draft 3 Certifications: NELAC-NH2097 ,NELAC-NY12058,NJDEP-NY037	02/21/2025 11:53	02/25/2025 08:35	AM
113507-82-7	* Perfluoro(2-ethoxyethane)sulfonic acid (PFEESA)	ND		ug/kg dry	0.168	0.430	1	EPA 1633 Draft 3 Certifications: NELAC-NH2097	02/21/2025 11:53	02/25/2025 08:35	AM
151772-58-6	* Perfluoro-3,6-dioxaheptanoic acid (NFDHA)	ND		ug/kg dry	0.233	0.484	1	EPA 1633 Draft 3 Certifications: NELAC-NH2097	02/21/2025 11:53	02/25/2025 08:35	AM
377-73-1	* Perfluoro-4-oxapentanoic acid (PFMPA)	ND		ug/kg dry	0.0750	0.484	1	EPA 1633 Draft 3 Certifications: NELAC-NH2097	02/21/2025 11:53	02/25/2025 08:35	AM
863090-89-5	* Perfluoro-5-oxahexanoic acid (PFMBA)	ND		ug/kg dry	0.116	0.484	1	EPA 1633 Draft 3 Certifications: NELAC-NH2097	02/21/2025 11:53	02/25/2025 08:35	AM
2706-91-4	* Perfluoro-1-pentanesulfonate (PFPeS)	ND		ug/kg dry	0.190	0.227	1	EPA 1633 Draft 3 Certifications: NELAC-NH2097 ,NJDEP-NY037	02/21/2025 11:53	02/25/2025 08:35	AM
757124-72-4	* 1H,1H,2H,2H-Perfluorohexanesulfonic acid (4:2 FTS)	ND		ug/kg dry	0.719	0.907	1	EPA 1633 Draft 3 Certifications: NELAC-NH2097 ,NJDEP-NY037	02/21/2025 11:53	02/25/2025 08:35	AM
13252-13-6	* HFPO-DA (Gen-X)	ND		ug/kg dry	0.735	0.967	1	EPA 1633 Draft 3 Certifications: NELAC-NH2097 ,NJDEP-NY037	02/21/2025 11:53	02/25/2025 08:35	AM
763051-92-9	* 11CL-PF3OUdS	ND		ug/kg dry	0.376	0.914	1	EPA 1633 Draft 3 Certifications: NELAC-NH2097 ,NJDEP-NY037	02/21/2025 11:53	02/25/2025 08:35	AM
756426-58-1	* 9CL-PF3ONS	ND		ug/kg dry	0.297	0.904	1	EPA 1633 Draft 3 Certifications: NELAC-NH2097 ,NJDEP-NY037	02/21/2025 11:53	02/25/2025 08:35	AM
919005-14-4	* ADONA	ND		ug/kg dry	0.210	0.914	1	EPA 1633 Draft 3 Certifications: NELAC-NH2097 ,NJDEP-NY037	02/21/2025 11:53	02/25/2025 08:35	AM
79780-39-5	* Perfluorododecanesulfonic acid (PFDoS)	ND		ug/kg dry	0.204	0.235	1	EPA 1633 Draft 3 Certifications: NELAC-NH2097	02/21/2025 11:53	02/25/2025 08:35	AM
68259-12-1	* Perfluoro-1-nonanesulfonic acid (PFNS)	ND		ug/kg dry	0.150	0.232	1	EPA 1633 Draft 3 Certifications: NELAC-NH2097 ,NJDEP-NY037	02/21/2025 11:53	02/25/2025 08:35	AM
356-02-5	* 3-Perfluoropropyl propanoic acid (FPrPA)	ND		ug/kg dry	0.767	1.21	1	EPA 1633 Draft 3 Certifications: NELAC-NH2097	02/21/2025 11:53	02/25/2025 08:35	AM
914637-49-3	* 3-Perfluoropentyl propanoic acid (FPePA)	ND		ug/kg dry	2.54	6.05	1	EPA 1633 Draft 3 Certifications: NELAC-NH2097	02/21/2025 11:53	02/25/2025 08:35	AM
812-70-4	* 3-Perfluoroheptyl propanoic acid (FHpPA)	ND		ug/kg dry	1.81	6.05	1	EPA 1633 Draft 3 Certifications: NELAC-NH2097	02/21/2025 11:53	02/25/2025 08:35	AM
24448-09-7	* N-MeFOSE	ND		ug/kg dry	0.739	2.42	1	EPA 1633 Draft 3 Certifications: NELAC-NH2097	02/21/2025 11:53	02/25/2025 08:35	AM

Sample Information

Client Sample ID: SB15 _0-2 **York Sample ID:** 25B1108-01

York Project (SDG) No.	Client Project ID	Matrix	Collection Date/Time	Date Received
25B1108	170745301	Soil	February 19, 2025 9:00 am	02/19/2025

PFAS, EPA 1633 Target List **Log-in Notes:** **Sample Notes:**

Sample Prepared by Method: EPA 1633 Prep

CAS No.	Parameter	Result	Flag	Units	Reported to LOD/MDL	LOQ	Dilution	Reference Method	Date/Time Prepared	Date/Time Analyzed	Analyst
31506-32-8	* N-MeFOSA	ND		ug/kg dry	0.218	0.242	1	EPA 1633 Draft 3 Certifications: NELAC-NH2097	02/21/2025 11:53	02/25/2025 08:35	AM
1691-99-2	* N-EtFOSE	ND		ug/kg dry	0.843	2.42	1	EPA 1633 Draft 3 Certifications: NELAC-NH2097	02/21/2025 11:53	02/25/2025 08:35	AM
4151-50-2	* N-EtFOSA	ND		ug/kg dry	0.239	0.242	1	EPA 1633 Draft 3 Certifications: NELAC-NH2097	02/21/2025 11:53	02/25/2025 08:35	AM

	Surrogate Recoveries	Result	Acceptance Range
M3PFBS	*Surrogate: M3PFBS*	*125 %*	*25-150*
13C5PFHXA	*Surrogate: M5PFHxA*	*124 %*	*25-150*
13C4PFHPA	*Surrogate: M4PFHpA*	*130 %*	*25-150*
13C3PFHXS	*Surrogate: M3PFHxS*	*131 %*	*25-150*
13C8PFOA	*Surrogate: Perfluoro-n-[13C8]octanoic aci*	*124 %*	*25-150*
13C6PFDA	*Surrogate: M6PFDA*	*107 %*	*25-150*
13C7PFUNA	*Surrogate: M7PFUdA*	*97.6 %*	*25-150*
960315-52-0	*Surrogate: Perfluoro-n-[1,2-13C2]dodecan*	*106 %*	*25-150*
13C2PFTEDA	*Surrogate: M2PFTeDA*	*49.5 %*	*10-150*
13C4PFBA	*Surrogate: Perfluoro-n-[13C4]butanoic aci*	*70.9 %*	*25-150*
13C8PFOS	*Surrogate: Perfluoro-1-[13C8]octanesulfor*	*125 %*	*25-150*
13C5PFPEA	*Surrogate: Perfluoro-n-[13C5]pentanoic ac*	*121 %*	*25-150*
13C8FOSA	*Surrogate: Perfluoro-1-[13C8]octanesulfor*	*115 %*	*10-150*
D3-NMEFOSAA	*Surrogate: d3-N-MeFOSAA*	*76.0 %*	*25-150*
D5-NETFOSAA	*Surrogate: d5-N-EtFOSAA*	*84.9 %*	*25-150*
M2-6:2FTS	*Surrogate: M2-6:2 FTS*	*128 %*	*25-200*
M2-8:2FTS	*Surrogate: M2-8:2 FTS*	*126 %*	*25-200*
13C9PFNA	*Surrogate: M9PFNA*	*112 %*	*25-150*
M2-4:2FTS	*Surrogate: M2-4:2 FTS*	*84.2 %*	*25-150*
936109-37-4	*Surrogate: d-N-MeFOSA*	*107 %*	*25-150*
936109-40-9	*Surrogate: d-N-EtFOSA*	*113 %*	*25-150*
M3HFPO-DA	*Surrogate: M3HFPO-DA*	*141 %*	*25-150*
D9-NETPFOSAI	*Surrogate: d9-N-EtFOSE*	*124 %*	*25-150*
D7-NMEPFOSA	*Surrogate: d7-N-MeFOSE*	*138 %*	*25-150*

Sample Information

Client Sample ID: SB15 _0-2 **York Sample ID:** 25B1108-01

York Project (SDG) No.	Client Project ID	Matrix	Collection Date/Time	Date Received
25B1108	170745301	Soil	February 19, 2025 9:00 am	02/19/2025

PEST, 8081 MASTER

Log-in Notes:

Sample Notes:

Sample Prepared by Method: EPA 3550C

CAS No.	Parameter	Result	Flag	Units	Reported to LOQ	Dilution	Reference Method	Date/Time Prepared	Date/Time Analyzed	Analyst
72-54-8	4,4'-DDD	ND		mg/kg dry	0.00194	5	EPA 8081B	02/21/2025 08:00	02/21/2025 18:58	RJ
							Certifications:	CTDOH-PH-0723,NELAC-NY10854,NJDEP-CT005,PADEP-68-044		
72-55-9	4,4'-DDE	ND		mg/kg dry	0.00194	5	EPA 8081B	02/21/2025 08:00	02/21/2025 18:58	RJ
							Certifications:	CTDOH-PH-0723,NELAC-NY10854,NJDEP-CT005,PADEP-68-044		
50-29-3	4,4'-DDT	ND		mg/kg dry	0.00194	5	EPA 8081B	02/21/2025 08:00	02/21/2025 18:58	RJ
							Certifications:	CTDOH-PH-0723,NELAC-NY10854,NJDEP-CT005,PADEP-68-044		
309-00-2	Aldrin	ND		mg/kg dry	0.00194	5	EPA 8081B	02/21/2025 08:00	02/21/2025 18:58	RJ
							Certifications:	CTDOH-PH-0723,NELAC-NY10854,NJDEP-CT005,PADEP-68-044		
319-84-6	alpha-BHC	ND		mg/kg dry	0.00194	5	EPA 8081B	02/21/2025 08:00	02/21/2025 18:58	RJ
							Certifications:	CTDOH-PH-0723,NELAC-NY10854,NJDEP-CT005,PADEP-68-044		
5103-71-9	alpha-Chlordane	ND		mg/kg dry	0.00194	5	EPA 8081B	02/21/2025 08:00	02/21/2025 18:58	RJ
							Certifications:	NELAC-NY10854,NJDEP-CT005		
319-85-7	beta-BHC	ND		mg/kg dry	0.00194	5	EPA 8081B	02/21/2025 08:00	02/21/2025 18:58	RJ
							Certifications:	CTDOH-PH-0723,NELAC-NY10854,NJDEP-CT005,PADEP-68-044		
319-86-8	delta-BHC	ND		mg/kg dry	0.00194	5	EPA 8081B	02/21/2025 08:00	02/21/2025 18:58	RJ
							Certifications:	CTDOH-PH-0723,NELAC-NY10854,NJDEP-CT005,PADEP-68-044		
60-57-1	Dieldrin	ND		mg/kg dry	0.00194	5	EPA 8081B	02/21/2025 08:00	02/21/2025 18:58	RJ
							Certifications:	CTDOH-PH-0723,NELAC-NY10854,NJDEP-CT005,PADEP-68-044		
959-98-8	Endosulfan I	ND		mg/kg dry	0.00194	5	EPA 8081B	02/21/2025 08:00	02/21/2025 18:58	RJ
							Certifications:	CTDOH-PH-0723,NELAC-NY10854,NJDEP-CT005,PADEP-68-044		
33213-65-9	Endosulfan II	ND		mg/kg dry	0.00194	5	EPA 8081B	02/21/2025 08:00	02/21/2025 18:58	RJ
							Certifications:	CTDOH-PH-0723,NELAC-NY10854		
1031-07-8	Endosulfan sulfate	ND		mg/kg dry	0.00194	5	EPA 8081B	02/21/2025 08:00	02/21/2025 18:58	RJ
							Certifications:	CTDOH-PH-0723,NELAC-NY10854,NJDEP-CT005,PADEP-68-044		
72-20-8	Endrin	ND		mg/kg dry	0.00194	5	EPA 8081B	02/21/2025 08:00	02/21/2025 18:58	RJ
							Certifications:	CTDOH-PH-0723,NELAC-NY10854,NJDEP-CT005,PADEP-68-044		
7421-93-4	Endrin aldehyde	ND		mg/kg dry	0.00194	5	EPA 8081B	02/21/2025 08:00	02/21/2025 18:58	RJ
							Certifications:	CTDOH-PH-0723,NELAC-NY10854,NJDEP-CT005,PADEP-68-044		
53494-70-5	Endrin ketone	ND		mg/kg dry	0.00194	5	EPA 8081B	02/21/2025 08:00	02/21/2025 18:58	RJ
							Certifications:	CTDOH-PH-0723,NELAC-NY10854,NJDEP-CT005,PADEP-68-044		
58-89-9	gamma-BHC (Lindane)	ND		mg/kg dry	0.00194	5	EPA 8081B	02/21/2025 08:00	02/21/2025 18:58	RJ
							Certifications:	CTDOH-PH-0723,NELAC-NY10854,NJDEP-CT005,PADEP-68-044		
5566-34-7	gamma-Chlordane	ND		mg/kg dry	0.00194	5	EPA 8081B	02/21/2025 08:00	02/21/2025 18:58	RJ
							Certifications:	NELAC-NY10854,NJDEP-CT005		
76-44-8	Heptachlor	ND		mg/kg dry	0.00194	5	EPA 8081B	02/21/2025 08:00	02/21/2025 18:58	RJ
							Certifications:	CTDOH-PH-0723,NELAC-NY10854,NJDEP-CT005,PADEP-68-044		
1024-57-3	Heptachlor epoxide	ND		mg/kg dry	0.00194	5	EPA 8081B	02/21/2025 08:00	02/21/2025 18:58	RJ
							Certifications:	CTDOH-PH-0723,NELAC-NY10854,NJDEP-CT005,PADEP-68-044		
72-43-5	Methoxychlor	ND		mg/kg dry	0.00194	5	EPA 8081B	02/21/2025 08:00	02/21/2025 18:58	RJ
							Certifications:	CTDOH-PH-0723,NELAC-NY10854,NJDEP-CT005,PADEP-68-044		
8001-35-2	Toxaphene	ND		mg/kg dry	0.194	5	EPA 8081B	02/21/2025 08:00	02/21/2025 18:58	RJ
							Certifications:	CTDOH-PH-0723,NELAC-NY10854,NJDEP-CT005,PADEP-68-044		

Sample Information

Client Sample ID: SB15 _0-2 **York Sample ID:** 25B1108-01

York Project (SDG) No.	Client Project ID	Matrix	Collection Date/Time	Date Received
25B1108	170745301	Soil	February 19, 2025 9:00 am	02/19/2025

PEST, 8081 MASTER

Log-in Notes: **Sample Notes:**

Sample Prepared by Method: EPA 3550C

CAS No.	Parameter	Result	Flag	Units	Reported to LOQ	Dilution	Reference Method	Date/Time Prepared	Date/Time Analyzed	Analyst
57-74-9	* Chlordane, total	ND		mg/kg dry	0.0389	5	EPA 8081B	02/21/2025 08:00	02/21/2025 18:58	RJ
							Certifications:			

	Surrogate Recoveries	Result	Acceptance Range
2051-24-3	*Surrogate: Decachlorobiphenyl*	*100 %*	*30-150*
877-09-8	*Surrogate: Tetrachloro-m-xylene*	*77.7 %*	*30-150*

PCB, 8082 MASTER

Log-in Notes: **Sample Notes:**

Sample Prepared by Method: EPA 3550C

CAS No.	Parameter	Result	Flag	Units	Reported to LOQ	Dilution	Reference Method	Date/Time Prepared	Date/Time Analyzed	Analyst
12674-11-2	Aroclor 1016	ND		mg/kg dry	0.0196	1	EPA 8082A	02/21/2025 08:00	02/24/2025 18:58	NF
							Certifications:	NELAC-NY10854,CTDOH-PH-0723,NJDEP-CT005,PADEP-68-044		
11104-28-2	Aroclor 1221	ND		mg/kg dry	0.0196	1	EPA 8082A	02/21/2025 08:00	02/24/2025 18:58	NF
							Certifications:	NELAC-NY10854,CTDOH-PH-0723,NJDEP-CT005,PADEP-68-044		
11141-16-5	Aroclor 1232	ND		mg/kg dry	0.0196	1	EPA 8082A	02/21/2025 08:00	02/24/2025 18:58	NF
							Certifications:	NELAC-NY10854,CTDOH-PH-0723,NJDEP-CT005,PADEP-68-044		
53469-21-9	Aroclor 1242	ND		mg/kg dry	0.0196	1	EPA 8082A	02/21/2025 08:00	02/24/2025 18:58	NF
							Certifications:	NELAC-NY10854,CTDOH-PH-0723,NJDEP-CT005,PADEP-68-044		
12672-29-6	Aroclor 1248	ND		mg/kg dry	0.0196	1	EPA 8082A	02/21/2025 08:00	02/24/2025 18:58	NF
							Certifications:	NELAC-NY10854,CTDOH-PH-0723,NJDEP-CT005,PADEP-68-044		
11097-69-1	Aroclor 1254	ND		mg/kg dry	0.0196	1	EPA 8082A	02/21/2025 08:00	02/24/2025 18:58	NF
							Certifications:	NELAC-NY10854,CTDOH-PH-0723,NJDEP-CT005,PADEP-68-044		
11096-82-5	Aroclor 1260	ND		mg/kg dry	0.0196	1	EPA 8082A	02/21/2025 08:00	02/24/2025 18:58	NF
							Certifications:	NELAC-NY10854,CTDOH-PH-0723,NJDEP-CT005,PADEP-68-044		
1336-36-3	* Total PCBs	ND		mg/kg dry	0.0196	1	EPA 8082A	02/21/2025 08:00	02/24/2025 18:58	NF
							Certifications:			

	Surrogate Recoveries	Result	Acceptance Range
877-09-8	*Surrogate: Tetrachloro-m-xylene*	*70.5 %*	*30-120*
2051-24-3	*Surrogate: Decachlorobiphenyl*	*64.5 %*	*30-120*

HERB, 8151 MASTER

Log-in Notes: **Sample Notes:**

Sample Prepared by Method: EPA 3550C/8151A

CAS No.	Parameter	Result	Flag	Units	Reported to LOQ	Dilution	Reference Method	Date/Time Prepared	Date/Time Analyzed	Analyst
93-76-5	2,4,5-T	ND		mg/kg dry	0.0239	1	EPA 8151A	02/20/2025 11:08	02/23/2025 12:25	GXB
							Certifications:	CTDOH-PH-0723,NELAC-NY10854,NJDEP-CT005,PADEP-68-044		
93-72-1	2,4,5-TP (Silvex)	ND		mg/kg dry	0.0239	1	EPA 8151A	02/20/2025 11:08	02/23/2025 12:25	GXB
							Certifications:	CTDOH-PH-0723,NELAC-NY10854,NJDEP-CT005,PADEP-68-044		
94-75-7	2,4-D	ND		mg/kg dry	0.0239	1	EPA 8151A	02/20/2025 11:08	02/23/2025 12:25	GXB
							Certifications:	CTDOH-PH-0723,NELAC-NY10854,NJDEP-CT005,PADEP-68-044		

	Surrogate Recoveries	Result	Acceptance Range

Sample Information

Client Sample ID: SB15 _0-2 **York Sample ID:** 25B1108-01

York Project (SDG) No.	Client Project ID	Matrix	Collection Date/Time	Date Received
25B1108	170745301	Soil	February 19, 2025 9:00 am	02/19/2025

HERB, 8151 MASTER

Log-in Notes: **Sample Notes:**

Sample Prepared by Method: EPA 3550C/8151A

CAS No.	Parameter	Result	Flag	Units	Reported to LOQ	Dilution	Reference Method	Date/Time Prepared	Date/Time Analyzed	Analyst
19719-28-9	*Surrogate: 2,4-Dichlorophenylacetic acid (.*	*56.4 %*			*21-150*					

Metals, Target Analyte

Log-in Notes: **Sample Notes:**

Sample Prepared by Method: EPA 3050B

CAS No.	Parameter	Result	Flag	Units	Reported to LOQ	Dilution	Reference Method	Date/Time Prepared	Date/Time Analyzed	Analyst
7429-90-5	**Aluminum**	**7190**		mg/kg dry	5.04	1	EPA 6010D	02/23/2025 08:36	02/24/2025 10:55	AGNR
							Certifications:	CTDOH-PH-0723,NELAC-NY10854,NJDEP-CT005,PADEP-68-044		
7440-36-0	Antimony	ND		mg/kg dry	2.52	1	EPA 6010D	02/23/2025 08:36	02/24/2025 10:55	AGNR
							Certifications:	CTDOH-PH-0723,NELAC-NY10854,NJDEP-CT005,PADEP-68-044		
7440-38-2	**Arsenic**	**4.43**		mg/kg dry	1.51	1	EPA 6010D	02/23/2025 08:36	02/24/2025 10:55	AGNR
							Certifications:	CTDOH-PH-0723,NELAC-NY10854,NJDEP-CT005,PADEP-68-044		
7440-39-3	**Barium**	**70.2**		mg/kg dry	2.51	1	EPA 6010D	02/23/2025 08:36	02/24/2025 10:55	AGNR
							Certifications:	CTDOH-PH-0723,NELAC-NY10854,NJDEP-CT005,PADEP-68-044		
7440-41-7	**Beryllium**	**0.358**		mg/kg dry	0.051	1	EPA 6010D	02/23/2025 08:36	02/24/2025 10:55	AGNR
							Certifications:	CTDOH-PH-0723,NELAC-NY10854,NJDEP-CT005,PADEP-68-044		
7440-43-9	Cadmium	ND		mg/kg dry	0.302	1	EPA 6010D	02/23/2025 08:36	02/24/2025 10:55	AGNR
							Certifications:	CTDOH-PH-0723,NELAC-NY10854,NJDEP-CT005,PADEP-68-044		
7440-70-2	**Calcium**	**27900**		mg/kg dry	5.04	1	EPA 6010D	02/23/2025 08:36	02/24/2025 10:55	AGNR
							Certifications:	CTDOH-PH-0723,NELAC-NY10854,NJDEP-CT005,PADEP-68-044		
7440-47-3	**Chromium**	**9.37**		mg/kg dry	0.504	1	EPA 6010D	02/23/2025 08:36	02/24/2025 10:55	AGNR
							Certifications:	CTDOH-PH-0723,NELAC-NY10854,NJDEP-CT005,PADEP-68-044		
7440-48-4	**Cobalt**	**4.35**		mg/kg dry	0.403	1	EPA 6010D	02/23/2025 08:36	02/24/2025 10:55	AGNR
							Certifications:	CTDOH-PH-0723,NELAC-NY10854,NJDEP-CT005,PADEP-68-044		
7440-50-8	**Copper**	**13.9**		mg/kg dry	2.02	1	EPA 6010D	02/23/2025 08:36	02/24/2025 10:55	AGNR
							Certifications:	CTDOH-PH-0723,NELAC-NY10854,NJDEP-CT005,PADEP-68-044		
7439-89-6	**Iron**	**11300**		mg/kg dry	25.2	1	EPA 6010D	02/23/2025 08:36	02/24/2025 10:55	AGNR
							Certifications:	CTDOH-PH-0723,NELAC-NY10854,NJDEP-CT005,PADEP-68-044		
7439-92-1	**Lead**	**68.8**		mg/kg dry	0.504	1	EPA 6010D	02/23/2025 08:36	02/24/2025 10:55	AGNR
							Certifications:	CTDOH-PH-0723,NELAC-NY10854,NJDEP-CT005,PADEP-68-044		
7439-95-4	**Magnesium**	**1820**		mg/kg dry	5.04	1	EPA 6010D	02/23/2025 08:36	02/24/2025 10:55	AGNR
							Certifications:	CTDOH-PH-0723,NELAC-NY10854,NJDEP-CT005,PADEP-68-044		
7439-96-5	**Manganese**	**162**		mg/kg dry	0.504	1	EPA 6010D	02/23/2025 08:36	02/24/2025 10:55	AGNR
							Certifications:	CTDOH-PH-0723,NELAC-NY10854,NJDEP-CT005,PADEP-68-044		
7440-02-0	**Nickel**	**9.56**		mg/kg dry	1.00	1	EPA 6010D	02/23/2025 08:36	02/24/2025 10:55	AGNR
							Certifications:	CTDOH-PH-0723,NELAC-NY10854,NJDEP-CT005,PADEP-68-044		
7440-09-7	**Potassium**	**696**	B	mg/kg dry	5.04	1	EPA 6010D	02/23/2025 08:36	02/24/2025 10:55	AGNR
							Certifications:	CTDOH-PH-0723,NELAC-NY10854,NJDEP-CT005,PADEP-68-044		
7782-49-2	Selenium	ND		mg/kg dry	2.52	1	EPA 6010D	02/23/2025 08:36	02/24/2025 10:55	AGNR
							Certifications:	CTDOH-PH-0723,NELAC-NY10854,NJDEP-CT005,PADEP-68-044		
7440-22-4	Silver	ND	M-CCV 1	mg/kg dry	0.508	1	EPA 6010D	02/23/2025 08:36	02/24/2025 10:55	AGNR
							Certifications:	CTDOH-PH-0723,NELAC-NY10854,NJDEP-CT005,PADEP-68-044		

Sample Information

Client Sample ID: SB15 _0-2 **York Sample ID:** 25B1108-01

York Project (SDG) No.	Client Project ID	Matrix	Collection Date/Time	Date Received
25B1108	170745301	Soil	February 19, 2025 9:00 am	02/19/2025

Metals, Target Analyte

Log-in Notes: **Sample Notes:**

Sample Prepared by Method: EPA 3050B

CAS No.	Parameter	Result	Flag	Units	Reported to LOQ	Dilution	Reference Method	Date/Time Prepared	Date/Time Analyzed	Analyst
7440-23-5	**Sodium**	**162**		mg/kg dry	50.4	1	EPA 6010D	02/23/2025 08:36	02/24/2025 10:55	AGNR
							Certifications:	CTDOH-PH-0723,NELAC-NY10854,NJDEP-CT005,PADEP-68-044		
7440-28-0	Thallium	ND		mg/kg dry	2.02	1	EPA 6010D	02/23/2025 08:36	02/24/2025 10:55	AGNR
							Certifications:	CTDOH-PH-0723,NELAC-NY10854,NJDEP-CT005,PADEP-68-044		
7440-62-2	**Vanadium**	**15.4**		mg/kg dry	1.00	1	EPA 6010D	02/23/2025 08:36	02/24/2025 10:55	AGNR
							Certifications:	CTDOH-PH-0723,NELAC-NY10854,NJDEP-CT005,PADEP-68-044		
7440-66-6	**Zinc**	**39.0**		mg/kg dry	2.51	1	EPA 6010D	02/23/2025 08:36	02/24/2025 10:55	AGNR
							Certifications:	CTDOH-PH-0723,NELAC-NY10854,NJDEP-CT005,PADEP-68-044		

Mercury by 7473

Log-in Notes: **Sample Notes:**

Sample Prepared by Method: EPA 7473 soil

CAS No.	Parameter	Result	Flag	Units	Reported to LOQ	Dilution	Reference Method	Date/Time Prepared	Date/Time Analyzed	Analyst
7439-97-6	**Mercury**	**0.175**		mg/kg dry	0.0363	1	EPA 7473	02/22/2025 07:34	02/25/2025 13:00	DRS
							Certifications:	CTDOH-PH-0723,NJDEP-CT005,NELAC-NY10854,PADEP-68-044		

Chromium, Hexavalent

Log-in Notes: **Sample Notes:**

Sample Prepared by Method: EPA SW846-3060

CAS No.	Parameter	Result	Flag	Units	Reported to LOQ	Dilution	Reference Method	Date/Time Prepared	Date/Time Analyzed	Analyst
18540-29-9	Chromium, Hexavalent	ND		mg/kg dry	0.605	1	EPA 7196A	02/21/2025 10:13	02/21/2025 17:10	JMT
							Certifications:	NJDEP-CT005,CTDOH-PH-0723,NELAC-NY10854,PADEP-68-044		

Chromium, Trivalent

Log-in Notes: **Sample Notes:**

Sample Prepared by Method: Analysis Preparation

CAS No.	Parameter	Result	Flag	Units	Reported to LOQ	Dilution	Reference Method	Date/Time Prepared	Date/Time Analyzed	Analyst
16065-83-1	* **Chromium, Trivalent**	**9.20**		mg/kg	0.500	1	Calculation	02/25/2025 16:12	02/25/2025 16:19	SL
							Certifications:			

Cyanide, Total

Log-in Notes: **Sample Notes:**

Sample Prepared by Method: Analysis Preparation Soil

CAS No.	Parameter	Result	Flag	Units	Reported to LOQ	Dilution	Reference Method	Date/Time Prepared	Date/Time Analyzed	Analyst
57-12-5	Cyanide, total	ND		mg/kg dry	0.605	1	EPA 9014/9010C	02/24/2025 08:08	02/24/2025 15:30	LJM
							Certifications:	NELAC-NY10854,CTDOH-PH-0723,NJDEP-CT005,PADEP-68-044		

Total Solids

Log-in Notes: **Sample Notes:**

Sample Prepared by Method: % Solids Prep

CAS No.	Parameter	Result	Flag	Units	Reported to LOQ	Dilution	Reference Method	Date/Time Prepared	Date/Time Analyzed	Analyst

Sample Information

Client Sample ID: SB15 _0-2 **York Sample ID:** 25B1108-01

York Project (SDG) No.	Client Project ID	Matrix	Collection Date/Time	Date Received
25B1108	170745301	Soil	February 19, 2025 9:00 am	02/19/2025

Total Solids

Log-in Notes:

Sample Notes:

Sample Prepared by Method: % Solids Prep

CAS No.	Parameter	Result	Flag	Units	Reported to LOQ	Dilution	Reference Method	Date/Time Prepared	Date/Time Analyzed	Analyst
solids	* % Solids	82.7		%	0.100	1	SM 2540G	02/20/2025 08:28	02/20/2025 10:15	SMM
							Certifications: CTDOH-PH-0723			

Sample Information

Client Sample ID: SB15 _2-4 **York Sample ID:** 25B1108-02

York Project (SDG) No.	Client Project ID	Matrix	Collection Date/Time	Date Received
25B1108	170745301	Soil	February 19, 2025 9:30 am	02/19/2025

VOA, 8260 MASTER

Log-in Notes:

Sample Notes:

Sample Prepared by Method: EPA 5035A

CAS No.	Parameter	Result	Flag	Units	Reported to LOD/MDL	LOQ	Dilution	Reference Method	Date/Time Prepared	Date/Time Analyzed	Analyst
630-20-6	1,1,1,2-Tetrachloroethane	ND		mg/kg dry	0.0022	0.0045	1	EPA 8260D	02/20/2025 16:00	02/21/2025 00:04	AC
								Certifications:	CTDOH-PH-0723,NELAC-NY10854,NELAC-NY12058,NJDEP-CT		
71-55-6	1,1,1-Trichloroethane	ND		mg/kg dry	0.0022	0.0045	1	EPA 8260D	02/20/2025 16:00	02/21/2025 00:04	AC
								Certifications:	CTDOH-PH-0723,NELAC-NY10854,NELAC-NY12058,NJDEP-CT		
79-34-5	1,1,2,2-Tetrachloroethane	ND		mg/kg dry	0.0022	0.0045	1	EPA 8260D	02/20/2025 16:00	02/21/2025 00:04	AC
								Certifications:	CTDOH-PH-0723,NELAC-NY10854,NELAC-NY12058,NJDEP-CT		
76-13-1	1,1,2-Trichloro-1,2,2-trifluoroethane (Freon 113)	ND		mg/kg dry	0.0022	0.0045	1	EPA 8260D	02/20/2025 16:00	02/21/2025 00:04	AC
								Certifications:	CTDOH-PH-0723,NELAC-NY10854,NELAC-NY12058,NJDEP-CT		
79-00-5	1,1,2-Trichloroethane	ND		mg/kg dry	0.0022	0.0045	1	EPA 8260D	02/20/2025 16:00	02/21/2025 00:04	AC
								Certifications:	CTDOH-PH-0723,NELAC-NY10854,NELAC-NY12058,NJDEP-CT		
75-34-3	1,1-Dichloroethane	ND		mg/kg dry	0.0022	0.0045	1	EPA 8260D	02/20/2025 16:00	02/21/2025 00:04	AC
								Certifications:	CTDOH-PH-0723,NELAC-NY10854,NELAC-NY12058,NJDEP-CT		
75-35-4	1,1-Dichloroethylene	ND		mg/kg dry	0.0022	0.0045	1	EPA 8260D	02/20/2025 16:00	02/21/2025 00:04	AC
								Certifications:	CTDOH-PH-0723,NELAC-NY10854,NELAC-NY12058,NJDEP-CT		
87-61-6	1,2,3-Trichlorobenzene	ND		mg/kg dry	0.0022	0.0045	1	EPA 8260D	02/20/2025 16:00	02/21/2025 00:04	AC
								Certifications:	NELAC-NY10854,NELAC-NY12058,NJDEP-CT005,PADEP-68-04		
96-18-4	1,2,3-Trichloropropane	ND		mg/kg dry	0.0022	0.0045	1	EPA 8260D	02/20/2025 16:00	02/21/2025 00:04	AC
								Certifications:	NELAC-NY10854,NELAC-NY12058,NJDEP-CT005		
120-82-1	1,2,4-Trichlorobenzene	ND		mg/kg dry	0.0022	0.0045	1	EPA 8260D	02/20/2025 16:00	02/21/2025 00:04	AC
								Certifications:	NELAC-NY10854,NELAC-NY12058,NJDEP-CT005,PADEP-68-04		
95-63-6	1,2,4-Trimethylbenzene	ND		mg/kg dry	0.0022	0.0045	1	EPA 8260D	02/20/2025 16:00	02/21/2025 00:04	AC
								Certifications:	CTDOH-PH-0723,NELAC-NY10854,NELAC-NY12058,NJDEP-CT		
96-12-8	1,2-Dibromo-3-chloropropane	ND		mg/kg dry	0.0022	0.0045	1	EPA 8260D	02/20/2025 16:00	02/21/2025 00:04	AC
								Certifications:	CTDOH-PH-0723,NELAC-NY10854,NELAC-NY12058,NJDEP-CT		
106-93-4	1,2-Dibromoethane	ND		mg/kg dry	0.0022	0.0045	1	EPA 8260D	02/20/2025 16:00	02/21/2025 00:04	AC
								Certifications:	CTDOH-PH-0723,NELAC-NY10854,NELAC-NY12058,NJDEP-CT		
95-50-1	1,2-Dichlorobenzene	ND		mg/kg dry	0.0022	0.0045	1	EPA 8260D	02/20/2025 16:00	02/21/2025 00:04	AC
								Certifications:	CTDOH-PH-0723,NELAC-NY10854,NELAC-NY12058,NJDEP-CT		
107-06-2	1,2-Dichloroethane	ND		mg/kg dry	0.0022	0.0045	1	EPA 8260D	02/20/2025 16:00	02/21/2025 00:04	AC
								Certifications:	CTDOH-PH-0723,NELAC-NY10854,NELAC-NY12058,NJDEP-CT		
78-87-5	1,2-Dichloropropane	ND		mg/kg dry	0.0022	0.0045	1	EPA 8260D	02/20/2025 16:00	02/21/2025 00:04	AC
								Certifications:	CTDOH-PH-0723,NELAC-NY10854,NELAC-NY12058,NJDEP-CT		
108-67-8	1,3,5-Trimethylbenzene	ND		mg/kg dry	0.0022	0.0045	1	EPA 8260D	02/20/2025 16:00	02/21/2025 00:04	AC
								Certifications:	CTDOH-PH-0723,NELAC-NY10854,NELAC-NY12058,NJDEP-CT		
541-73-1	1,3-Dichlorobenzene	ND		mg/kg dry	0.0022	0.0045	1	EPA 8260D	02/20/2025 16:00	02/21/2025 00:04	AC
								Certifications:	CTDOH-PH-0723,NELAC-NY10854,NELAC-NY12058,NJDEP-CT		
106-46-7	1,4-Dichlorobenzene	ND		mg/kg dry	0.0022	0.0045	1	EPA 8260D	02/20/2025 16:00	02/21/2025 00:04	AC
								Certifications:	CTDOH-PH-0723,NELAC-NY10854,NELAC-NY12058,NJDEP-CT		
123-91-1	1,4-Dioxane	ND		mg/kg dry	0.045	0.089	1	EPA 8260D	02/20/2025 16:00	02/21/2025 00:04	AC
								Certifications:	NELAC-NY10854,NELAC-NY12058,NJDEP-CT005,PADEP-68-04		
78-93-3	2-Butanone	ND		mg/kg dry	0.0022	0.0045	1	EPA 8260D	02/20/2025 16:00	02/21/2025 00:04	AC
								Certifications:	CTDOH-PH-0723,NELAC-NY10854,NELAC-NY12058,NJDEP-CT		

Sample Information

Client Sample ID: SB15 _2-4 **York Sample ID:** 25B1108-02

York Project (SDG) No.	Client Project ID	Matrix	Collection Date/Time	Date Received
25B1108	170745301	Soil	February 19, 2025 9:30 am	02/19/2025

VOA, 8260 MASTER **Log-in Notes:** **Sample Notes:**

Sample Prepared by Method: EPA 5035A

CAS No.	Parameter	Result	Flag	Units	Reported to LOD/MDL	LOQ	Dilution	Reference Method	Date/Time Prepared	Date/Time Analyzed	Analyst
591-78-6	2-Hexanone	ND		mg/kg dry	0.0022	0.0045	1	EPA 8260D	02/20/2025 16:00	02/21/2025 00:04	AC
								Certifications:	CTDOH-PH-0723,NELAC-NY10854,NELAC-NY12058,NJDEP-CT		
108-10-1	4-Methyl-2-pentanone	ND	QL-02	mg/kg dry	0.0022	0.0045	1	EPA 8260D	02/20/2025 16:00	02/21/2025 00:04	AC
								Certifications:	CTDOH-PH-0723,NELAC-NY10854,NELAC-NY12058,NJDEP-CT		
67-64-1	Acetone	ND	ICVE	mg/kg dry	0.0045	0.0089	1	EPA 8260D	02/20/2025 16:00	02/21/2025 00:04	AC
								Certifications:	CTDOH-PH-0723,NELAC-NY10854,NELAC-NY12058,NJDEP-CT		
107-02-8	Acrolein	ND		mg/kg dry	0.0045	0.0089	1	EPA 8260D	02/20/2025 16:00	02/21/2025 00:04	AC
								Certifications:	CTDOH-PH-0723,NELAC-NY10854,NELAC-NY12058,NJDEP-CT		
107-13-1	Acrylonitrile	ND		mg/kg dry	0.0022	0.0045	1	EPA 8260D	02/20/2025 16:00	02/21/2025 00:04	AC
								Certifications:	CTDOH-PH-0723,NELAC-NY10854,NELAC-NY12058,NJDEP-CT		
71-43-2	Benzene	ND		mg/kg dry	0.0022	0.0045	1	EPA 8260D	02/20/2025 16:00	02/21/2025 00:04	AC
								Certifications:	CTDOH-PH-0723,NELAC-NY10854,NELAC-NY12058,NJDEP-CT		
74-97-5	Bromochloromethane	ND		mg/kg dry	0.0022	0.0045	1	EPA 8260D	02/20/2025 16:00	02/21/2025 00:04	AC
								Certifications:	NELAC-NY10854,NELAC-NY12058,NJDEP-CT005,PADEP-68-04		
75-27-4	Bromodichloromethane	ND		mg/kg dry	0.0022	0.0045	1	EPA 8260D	02/20/2025 16:00	02/21/2025 00:04	AC
								Certifications:	CTDOH-PH-0723,NELAC-NY10854,NELAC-NY12058,NJDEP-CT		
75-25-2	Bromoform	ND		mg/kg dry	0.0022	0.0045	1	EPA 8260D	02/20/2025 16:00	02/21/2025 00:04	AC
								Certifications:	CTDOH-PH-0723,NELAC-NY10854,NELAC-NY12058,NJDEP-CT		
74-83-9	Bromomethane	ND		mg/kg dry	0.0022	0.0045	1	EPA 8260D	02/20/2025 16:00	02/21/2025 00:04	AC
								Certifications:	CTDOH-PH-0723,NELAC-NY10854,NELAC-NY12058,NJDEP-CT		
75-15-0	Carbon disulfide	ND		mg/kg dry	0.0022	0.0045	1	EPA 8260D	02/20/2025 16:00	02/21/2025 00:04	AC
								Certifications:	CTDOH-PH-0723,NELAC-NY10854,NELAC-NY12058,NJDEP-CT		
56-23-5	Carbon tetrachloride	ND	CCVE	mg/kg dry	0.0022	0.0045	1	EPA 8260D	02/20/2025 16:00	02/21/2025 00:04	AC
								Certifications:	CTDOH-PH-0723,NELAC-NY10854,NELAC-NY12058,NJDEP-CT		
108-90-7	Chlorobenzene	ND		mg/kg dry	0.0022	0.0045	1	EPA 8260D	02/20/2025 16:00	02/21/2025 00:04	AC
								Certifications:	CTDOH-PH-0723,NELAC-NY10854,NELAC-NY12058,NJDEP-CT		
75-00-3	Chloroethane	ND		mg/kg dry	0.0022	0.0045	1	EPA 8260D	02/20/2025 16:00	02/21/2025 00:04	AC
								Certifications:	CTDOH-PH-0723,NELAC-NY10854,NELAC-NY12058,NJDEP-CT		
67-66-3	Chloroform	ND		mg/kg dry	0.0022	0.0045	1	EPA 8260D	02/20/2025 16:00	02/21/2025 00:04	AC
								Certifications:	CTDOH-PH-0723,NELAC-NY10854,NELAC-NY12058,NJDEP-CT		
74-87-3	Chloromethane	ND		mg/kg dry	0.0022	0.0045	1	EPA 8260D	02/20/2025 16:00	02/21/2025 00:04	AC
								Certifications:	CTDOH-PH-0723,NELAC-NY10854,NELAC-NY12058,NJDEP-CT		
156-59-2	cis-1,2-Dichloroethylene	ND		mg/kg dry	0.0022	0.0045	1	EPA 8260D	02/20/2025 16:00	02/21/2025 00:04	AC
								Certifications:	CTDOH-PH-0723,NELAC-NY10854,NELAC-NY12058,NJDEP-CT		
10061-01-5	cis-1,3-Dichloropropylene	ND		mg/kg dry	0.0022	0.0045	1	EPA 8260D	02/20/2025 16:00	02/21/2025 00:04	AC
								Certifications:	CTDOH-PH-0723,NELAC-NY10854,NELAC-NY12058,NJDEP-CT		
110-82-7	Cyclohexane	ND		mg/kg dry	0.0022	0.0045	1	EPA 8260D	02/20/2025 16:00	02/21/2025 00:04	AC
								Certifications:	NELAC-NY10854,NELAC-NY12058,NJDEP-CT005,PADEP-68-04		
124-48-1	Dibromochloromethane	ND		mg/kg dry	0.0022	0.0045	1	EPA 8260D	02/20/2025 16:00	02/21/2025 00:04	AC
								Certifications:	NELAC-NY10854,NELAC-NY12058,NJDEP-CT005,PADEP-68-04		
74-95-3	Dibromomethane	ND		mg/kg dry	0.0022	0.0045	1	EPA 8260D	02/20/2025 16:00	02/21/2025 00:04	AC
								Certifications:	NELAC-NY10854,NELAC-NY12058,NJDEP-CT005,PADEP-68-04		
75-71-8	Dichlorodifluoromethane	ND	CCVE	mg/kg dry	0.0022	0.0045	1	EPA 8260D	02/20/2025 16:00	02/21/2025 00:04	AC
								Certifications:	NELAC-NY10854,NELAC-NY12058,NJDEP-CT005,PADEP-68-04		

Sample Information

Client Sample ID: SB15 _2-4 **York Sample ID:** 25B1108-02

York Project (SDG) No.	Client Project ID	Matrix	Collection Date/Time	Date Received
25B1108	170745301	Soil	February 19, 2025 9:30 am	02/19/2025

VOA, 8260 MASTER **Log-in Notes:** **Sample Notes:**

Sample Prepared by Method: EPA 5035A

CAS No.	Parameter	Result	Flag	Units	Reported to LOD/MDL	LOQ	Dilution	Reference Method	Date/Time Prepared	Date/Time Analyzed	Analyst
100-41-4	Ethyl Benzene	ND		mg/kg dry	0.0022	0.0045	1	EPA 8260D	02/20/2025 16:00	02/21/2025 00:04	AC
								Certifications:	CTDOH-PH-0723,NELAC-NY10854,NELAC-NY12058,NJDEP-CT		
87-68-3	Hexachlorobutadiene	ND		mg/kg dry	0.0022	0.0045	1	EPA 8260D	02/20/2025 16:00	02/21/2025 00:04	AC
								Certifications:	NELAC-NY10854,NELAC-NY12058,NJDEP-CT005,PADEP-68-04		
98-82-8	**Isopropylbenzene**	**0.0084**		mg/kg dry	0.0022	0.0045	1	EPA 8260D	02/20/2025 16:00	02/21/2025 00:04	AC
								Certifications:	CTDOH-PH-0723,NELAC-NY10854,NELAC-NY12058,NJDEP-CT		
79-20-9	Methyl acetate	ND	ICVE	mg/kg dry	0.0022	0.0045	1	EPA 8260D	02/20/2025 16:00	02/21/2025 00:04	AC
								Certifications:	NELAC-NY10854,NELAC-NY12058,NJDEP-CT005,PADEP-68-04		
1634-04-4	Methyl tert-butyl ether (MTBE)	ND		mg/kg dry	0.0022	0.0045	1	EPA 8260D	02/20/2025 16:00	02/21/2025 00:04	AC
								Certifications:	CTDOH-PH-0723,NELAC-NY10854,NELAC-NY12058,NJDEP-CT		
108-87-2	**Methylcyclohexane**	**0.0046**		mg/kg dry	0.0022	0.0045	1	EPA 8260D	02/20/2025 16:00	02/21/2025 00:04	AC
								Certifications:	NELAC-NY10854,NELAC-NY12058,NJDEP-CT005,PADEP-68-04		
75-09-2	Methylene chloride	ND		mg/kg dry	0.0045	0.0089	1	EPA 8260D	02/20/2025 16:00	02/21/2025 00:04	AC
								Certifications:	CTDOH-PH-0723,NELAC-NY10854,NELAC-NY12058,NJDEP-CT		
104-51-8	**n-Butylbenzene**	**0.018**		mg/kg dry	0.0022	0.0045	1	EPA 8260D	02/20/2025 16:00	02/21/2025 00:04	AC
								Certifications:	CTDOH-PH-0723,NELAC-NY10854,NELAC-NY12058,NJDEP-CT		
103-65-1	**n-Propylbenzene**	**0.011**		mg/kg dry	0.0022	0.0045	1	EPA 8260D	02/20/2025 16:00	02/21/2025 00:04	AC
								Certifications:	CTDOH-PH-0723,NELAC-NY10854,NELAC-NY12058,NJDEP-CT		
95-47-6	o-Xylene	ND		mg/kg dry	0.0022	0.0045	1	EPA 8260D	02/20/2025 16:00	02/21/2025 00:04	AC
								Certifications:	CTDOH-PH-0723,NELAC-NY10854,NELAC-NY12058,PADEP-68		
179601-23-1	p- & m- Xylenes	ND		mg/kg dry	0.0045	0.0089	1	EPA 8260D	02/20/2025 16:00	02/21/2025 00:04	AC
								Certifications:	CTDOH-PH-0723,NELAC-NY10854,NELAC-NY12058,PADEP-68		
99-87-6	p-Isopropyltoluene	ND		mg/kg dry	0.0022	0.0045	1	EPA 8260D	02/20/2025 16:00	02/21/2025 00:04	AC
								Certifications:	CTDOH-PH-0723,NELAC-NY10854,NELAC-NY12058,NJDEP-CT		
135-98-8	**sec-Butylbenzene**	**0.019**		mg/kg dry	0.0022	0.0045	1	EPA 8260D	02/20/2025 16:00	02/21/2025 00:04	AC
								Certifications:	CTDOH-PH-0723,NELAC-NY10854,NELAC-NY12058,NJDEP-CT		
100-42-5	Styrene	ND		mg/kg dry	0.0022	0.0045	1	EPA 8260D	02/20/2025 16:00	02/21/2025 00:04	AC
								Certifications:	CTDOH-PH-0723,NELAC-NY10854,NELAC-NY12058,NJDEP-CT		
75-65-0	tert-Butyl alcohol (TBA)	ND	CCVE, QL-02	mg/kg dry	0.0022	0.0045	1	EPA 8260D	02/20/2025 16:00	02/21/2025 00:04	AC
								Certifications:	NELAC-NY10854,NELAC-NY12058,NJDEP-CT005,PADEP-68-04		
98-06-6	tert-Butylbenzene	ND		mg/kg dry	0.0022	0.0045	1	EPA 8260D	02/20/2025 16:00	02/21/2025 00:04	AC
								Certifications:	CTDOH-PH-0723,NELAC-NY10854,NELAC-NY12058,NJDEP-CT		
127-18-4	Tetrachloroethylene	ND	QL-02	mg/kg dry	0.0022	0.0045	1	EPA 8260D	02/20/2025 16:00	02/21/2025 00:04	AC
								Certifications:	CTDOH-PH-0723,NELAC-NY10854,NELAC-NY12058,NJDEP-CT		
108-88-3	Toluene	ND		mg/kg dry	0.0022	0.0045	1	EPA 8260D	02/20/2025 16:00	02/21/2025 00:04	AC
								Certifications:	CTDOH-PH-0723,NELAC-NY10854,NELAC-NY12058,NJDEP-CT		
156-60-5	trans-1,2-Dichloroethylene	ND		mg/kg dry	0.0022	0.0045	1	EPA 8260D	02/20/2025 16:00	02/21/2025 00:04	AC
								Certifications:	CTDOH-PH-0723,NELAC-NY10854,NELAC-NY12058,NJDEP-CT		
10061-02-6	trans-1,3-Dichloropropylene	ND		mg/kg dry	0.0022	0.0045	1	EPA 8260D	02/20/2025 16:00	02/21/2025 00:04	AC
								Certifications:	CTDOH-PH-0723,NELAC-NY10854,NELAC-NY12058,NJDEP-CT		
79-01-6	Trichloroethylene	ND		mg/kg dry	0.0022	0.0045	1	EPA 8260D	02/20/2025 16:00	02/21/2025 00:04	AC
								Certifications:	CTDOH-PH-0723,NELAC-NY10854,NELAC-NY12058,NJDEP-CT		
75-69-4	Trichlorofluoromethane	ND		mg/kg dry	0.0022	0.0045	1	EPA 8260D	02/20/2025 16:00	02/21/2025 00:04	AC
								Certifications:	CTDOH-PH-0723,NELAC-NY10854,NELAC-NY12058,NJDEP-CT		

Sample Information

Client Sample ID: SB15 _2-4 **York Sample ID:** 25B1108-02

York Project (SDG) No.	Client Project ID	Matrix	Collection Date/Time	Date Received
25B1108	170745301	Soil	February 19, 2025 9:30 am	02/19/2025

VOA, 8260 MASTER

Log-in Notes:

Sample Notes:

Sample Prepared by Method: EPA 5035A

CAS No.	Parameter	Result	Flag	Units	Reported to LOD/MDL	LOQ	Dilution	Reference Method	Date/Time Prepared	Date/Time Analyzed	Analyst
75-01-4	Vinyl Chloride	ND		mg/kg dry	0.0022	0.0045	1	EPA 8260D	02/20/2025 16:00	02/21/2025 00:04	AC
								Certifications:	CTDOH-PH-0723,NELAC-NY10854,NELAC-NY12058,NJDEP-CT		
1330-20-7	Xylenes, Total	ND		mg/kg dry	0.0067	0.013	1	EPA 8260D	02/20/2025 16:00	02/21/2025 00:04	AC
								Certifications:	CTDOH-PH-0723,NELAC-NY10854,NELAC-NY12058,NJDEP-CT		

	Surrogate Recoveries	Result	Acceptance Range
17060-07-0	*Surrogate: SURR: 1,2-Dichloroethane-d4*	*96.3 %*	*77-125*
2037-26-5	*Surrogate: SURR: Toluene-d8*	*101 %*	*85-120*
460-00-4	*Surrogate: SURR: p-Bromofluorobenzene*	*94.5 %*	*76-130*

SVOA, 8270 MASTER

Log-in Notes:

Sample Notes:

Sample Prepared by Method: EPA 3550C

CAS No.	Parameter	Result	Flag	Units	Reported to LOD/MDL	LOQ	Dilution	Reference Method	Date/Time Prepared	Date/Time Analyzed	Analyst
92-52-4	1,1-Biphenyl	ND		mg/kg dry	0.0491	0.0980	2	EPA 8270E	02/21/2025 08:13	02/22/2025 17:38	AK
								Certifications:	NELAC-NY10854,NJDEP-CT005,PADEP-68-04440		
95-94-3	1,2,4,5-Tetrachlorobenzene	ND		mg/kg dry	0.0980	0.196	2	EPA 8270E	02/21/2025 08:13	02/22/2025 17:38	AK
								Certifications:	NELAC-NY10854,NJDEP-CT005,PADEP-68-04440		
122-66-7	1,2-Diphenylhydrazine (as Azobenzene)	ND		mg/kg dry	0.0491	0.0980	2	EPA 8270E	02/21/2025 08:13	02/22/2025 17:38	AK
								Certifications:	NELAC-NY10854,NJDEP-CT005,PADEP-68-04440		
58-90-2	2,3,4,6-Tetrachlorophenol	ND		mg/kg dry	0.0980	0.196	2	EPA 8270E	02/21/2025 08:13	02/22/2025 17:38	AK
								Certifications:	NELAC-NY10854,NJDEP-CT005,PADEP-68-04440		
95-95-4	2,4,5-Trichlorophenol	ND		mg/kg dry	0.0491	0.0980	2	EPA 8270E	02/21/2025 08:13	02/22/2025 17:38	AK
								Certifications:	CTDOH-PH-0723,NELAC-NY10854,NJDEP-CT005,PADEP-68-044		
88-06-2	2,4,6-Trichlorophenol	ND		mg/kg dry	0.0491	0.0980	2	EPA 8270E	02/21/2025 08:13	02/22/2025 17:38	AK
								Certifications:	CTDOH-PH-0723,NELAC-NY10854,NJDEP-CT005,PADEP-68-044		
120-83-2	2,4-Dichlorophenol	ND		mg/kg dry	0.0491	0.0980	2	EPA 8270E	02/21/2025 08:13	02/22/2025 17:38	AK
								Certifications:	CTDOH-PH-0723,NELAC-NY10854,NJDEP-CT005,PADEP-68-044		
105-67-9	2,4-Dimethylphenol	ND		mg/kg dry	0.0491	0.0980	2	EPA 8270E	02/21/2025 08:13	02/22/2025 17:38	AK
								Certifications:	CTDOH-PH-0723,NELAC-NY10854,NJDEP-CT005,PADEP-68-044		
51-28-5	2,4-Dinitrophenol	ND		mg/kg dry	0.0980	0.196	2	EPA 8270E	02/21/2025 08:13	02/22/2025 17:38	AK
								Certifications:	CTDOH-PH-0723,NELAC-NY10854,NJDEP-CT005,PADEP-68-044		
121-14-2	2,4-Dinitrotoluene	ND		mg/kg dry	0.0491	0.0980	2	EPA 8270E	02/21/2025 08:13	02/22/2025 17:38	AK
								Certifications:	CTDOH-PH-0723,NELAC-NY10854,NJDEP-CT005,PADEP-68-044		
606-20-2	2,6-Dinitrotoluene	ND		mg/kg dry	0.0491	0.0980	2	EPA 8270E	02/21/2025 08:13	02/22/2025 17:38	AK
								Certifications:	CTDOH-PH-0723,NELAC-NY10854,NJDEP-CT005,PADEP-68-044		
91-58-7	2-Chloronaphthalene	ND		mg/kg dry	0.0491	0.0980	2	EPA 8270E	02/21/2025 08:13	02/22/2025 17:38	AK
								Certifications:	CTDOH-PH-0723,NELAC-NY10854,NJDEP-CT005,PADEP-68-044		
95-57-8	2-Chlorophenol	ND		mg/kg dry	0.0491	0.0980	2	EPA 8270E	02/21/2025 08:13	02/22/2025 17:38	AK
								Certifications:	CTDOH-PH-0723,NELAC-NY10854,NJDEP-CT005,PADEP-68-044		
91-57-6	**2-Methylnaphthalene**	**0.121**		mg/kg dry	0.0491	0.0980	2	EPA 8270E	02/21/2025 08:13	02/22/2025 17:38	AK
								Certifications:	CTDOH-PH-0723,NELAC-NY10854,NJDEP-CT005,PADEP-68-044		

Sample Information

Client Sample ID: SB15 _2-4 **York Sample ID:** 25B1108-02

York Project (SDG) No.	Client Project ID	Matrix	Collection Date/Time	Date Received
25B1108	170745301	Soil	February 19, 2025 9:30 am	02/19/2025

SVOA, 8270 MASTER **Log-in Notes:** **Sample Notes:**

Sample Prepared by Method: EPA 3550C

CAS No.	Parameter	Result	Flag	Units	Reported to LOD/MDL	LOQ	Dilution	Reference Method	Date/Time Prepared	Date/Time Analyzed	Analyst
95-48-7	2-Methylphenol	ND		mg/kg dry	0.0491	0.0980	2	EPA 8270E	02/21/2025 08:13	02/22/2025 17:38	AK
								Certifications:	CTDOH-PH-0723,NELAC-NY10854,NJDEP-CT005,PADEP-68-044		
88-74-4	2-Nitroaniline	ND		mg/kg dry	0.0980	0.196	2	EPA 8270E	02/21/2025 08:13	02/22/2025 17:38	AK
								Certifications:	CTDOH-PH-0723,NELAC-NY10854,NJDEP-CT005,PADEP-68-044		
88-75-5	2-Nitrophenol	ND		mg/kg dry	0.0491	0.0980	2	EPA 8270E	02/21/2025 08:13	02/22/2025 17:38	AK
								Certifications:	CTDOH-PH-0723,NELAC-NY10854,NJDEP-CT005,PADEP-68-044		
65794-96-9	3- & 4-Methylphenols	ND		mg/kg dry	0.0491	0.0980	2	EPA 8270E	02/21/2025 08:13	02/22/2025 17:38	AK
								Certifications:	CTDOH-PH-0723,NELAC-NY10854,NJDEP-CT005,PADEP-68-044		
91-94-1	3,3-Dichlorobenzidine	ND		mg/kg dry	0.0491	0.0980	2	EPA 8270E	02/21/2025 08:13	02/22/2025 17:38	AK
								Certifications:	NELAC-NY10854,NJDEP-CT005,PADEP-68-04440		
99-09-2	3-Nitroaniline	ND		mg/kg dry	0.0980	0.196	2	EPA 8270E	02/21/2025 08:13	02/22/2025 17:38	AK
								Certifications:	CTDOH-PH-0723,NELAC-NY10854,NJDEP-CT005,PADEP-68-044		
534-52-1	4,6-Dinitro-2-methylphenol	ND		mg/kg dry	0.0980	0.196	2	EPA 8270E	02/21/2025 08:13	02/22/2025 17:38	AK
								Certifications:	CTDOH-PH-0723,NELAC-NY10854,NJDEP-CT005,PADEP-68-044		
101-55-3	4-Bromophenyl phenyl ether	ND		mg/kg dry	0.0491	0.0980	2	EPA 8270E	02/21/2025 08:13	02/22/2025 17:38	AK
								Certifications:	CTDOH-PH-0723,NELAC-NY10854,NJDEP-CT005,PADEP-68-044		
59-50-7	4-Chloro-3-methylphenol	ND		mg/kg dry	0.0491	0.0980	2	EPA 8270E	02/21/2025 08:13	02/22/2025 17:38	AK
								Certifications:	CTDOH-PH-0723,NELAC-NY10854,NJDEP-CT005,PADEP-68-044		
106-47-8	4-Chloroaniline	ND		mg/kg dry	0.0491	0.0980	2	EPA 8270E	02/21/2025 08:13	02/22/2025 17:38	AK
								Certifications:	CTDOH-PH-0723,NELAC-NY10854,NJDEP-CT005,PADEP-68-044		
7005-72-3	4-Chlorophenyl phenyl ether	ND		mg/kg dry	0.0491	0.0980	2	EPA 8270E	02/21/2025 08:13	02/22/2025 17:38	AK
								Certifications:	CTDOH-PH-0723,NELAC-NY10854,NJDEP-CT005,PADEP-68-044		
100-01-6	4-Nitroaniline	ND		mg/kg dry	0.0980	0.196	2	EPA 8270E	02/21/2025 08:13	02/22/2025 17:38	AK
								Certifications:	CTDOH-PH-0723,NELAC-NY10854,NJDEP-CT005,PADEP-68-044		
100-02-7	4-Nitrophenol	ND		mg/kg dry	0.0980	0.196	2	EPA 8270E	02/21/2025 08:13	02/22/2025 17:38	AK
								Certifications:	CTDOH-PH-0723,NELAC-NY10854,NJDEP-CT005,PADEP-68-044		
83-32-9	Acenaphthene	ND		mg/kg dry	0.0491	0.0980	2	EPA 8270E	02/21/2025 08:13	02/22/2025 17:38	AK
								Certifications:	CTDOH-PH-0723,NELAC-NY10854,NJDEP-CT005,PADEP-68-044		
208-96-8	Acenaphthylene	ND		mg/kg dry	0.0491	0.0980	2	EPA 8270E	02/21/2025 08:13	02/22/2025 17:38	AK
								Certifications:	CTDOH-PH-0723,NELAC-NY10854,NJDEP-CT005,PADEP-68-044		
98-86-2	Acetophenone	ND		mg/kg dry	0.0491	0.0980	2	EPA 8270E	02/21/2025 08:13	02/22/2025 17:38	AK
								Certifications:	NELAC-NY10854,NJDEP-CT005,PADEP-68-04440		
62-53-3	Aniline	ND		mg/kg dry	0.196	0.393	2	EPA 8270E	02/21/2025 08:13	02/22/2025 17:38	AK
								Certifications:	NELAC-NY10854,NJDEP-CT005,PADEP-68-04440		
120-12-7	Anthracene	ND		mg/kg dry	0.0491	0.0980	2	EPA 8270E	02/21/2025 08:13	02/22/2025 17:38	AK
								Certifications:	CTDOH-PH-0723,NELAC-NY10854,NJDEP-CT005,PADEP-68-044		
1912-24-9	Atrazine	ND		mg/kg dry	0.0491	0.0980	2	EPA 8270E	02/21/2025 08:13	02/22/2025 17:38	AK
								Certifications:	NELAC-NY10854,NJDEP-CT005,PADEP-68-04440		
100-52-7	Benzaldehyde	ND		mg/kg dry	0.0491	0.0980	2	EPA 8270E	02/21/2025 08:13	02/22/2025 17:38	AK
								Certifications:	NELAC-NY10854,NJDEP-CT005,PADEP-68-04440		
92-87-5	Benzidine	ND		mg/kg dry	0.196	0.393	2	EPA 8270E	02/21/2025 08:13	02/22/2025 17:38	AK
								Certifications:	CTDOH-PH-0723,NELAC-NY10854,PADEP-68-04440		
56-55-3	**Benzo(a)anthracene**	**0.0932**	J	mg/kg dry	0.0491	0.0980	2	EPA 8270E	02/21/2025 08:13	02/22/2025 17:38	AK
								Certifications:	CTDOH-PH-0723,NELAC-NY10854,NJDEP-CT005,PADEP-68-044		

Sample Information

Client Sample ID: SB15 _2-4 **York Sample ID:** 25B1108-02

York Project (SDG) No.	Client Project ID	Matrix	Collection Date/Time	Date Received
25B1108	170745301	Soil	February 19, 2025 9:30 am	02/19/2025

SVOA, 8270 MASTER **Log-in Notes:** **Sample Notes:**

Sample Prepared by Method: EPA 3550C

CAS No.	Parameter	Result	Flag	Units	Reported to LOD/MDL	LOQ	Dilution	Reference Method	Date/Time Prepared	Date/Time Analyzed	Analyst
50-32-8	**Benzo(a)pyrene**	**0.121**		mg/kg dry	0.0491	0.0980	2	EPA 8270E	02/21/2025 08:13	02/22/2025 17:38	AK
								Certifications:	CTDOH-PH-0723,NELAC-NY10854,NJDEP-CT005,PADEP-68-044		
205-99-2	**Benzo(b)fluoranthene**	**0.0823**	J	mg/kg dry	0.0491	0.0980	2	EPA 8270E	02/21/2025 08:13	02/22/2025 17:38	AK
								Certifications:	CTDOH-PH-0723,NELAC-NY10854,NJDEP-CT005,PADEP-68-044		
191-24-2	**Benzo(g,h,i)perylene**	**0.0603**	J	mg/kg dry	0.0491	0.0980	2	EPA 8270E	02/21/2025 08:13	02/22/2025 17:38	AK
								Certifications:	CTDOH-PH-0723,NELAC-NY10854,NJDEP-CT005,PADEP-68-044		
207-08-9	**Benzo(k)fluoranthene**	**0.0870**	J	mg/kg dry	0.0491	0.0980	2	EPA 8270E	02/21/2025 08:13	02/22/2025 17:38	AK
								Certifications:	CTDOH-PH-0723,NELAC-NY10854,NJDEP-CT005,PADEP-68-044		
65-85-0	Benzoic acid	ND		mg/kg dry	0.0491	0.0980	2	EPA 8270E	02/21/2025 08:13	02/22/2025 17:38	AK
								Certifications:	NELAC-NY10854,NJDEP-CT005,PADEP-68-04440		
100-51-6	Benzyl alcohol	ND		mg/kg dry	0.0491	0.0980	2	EPA 8270E	02/21/2025 08:13	02/22/2025 17:38	AK
								Certifications:	NELAC-NY10854,NJDEP-CT005,PADEP-68-04440		
85-68-7	Benzyl butyl phthalate	ND		mg/kg dry	0.0491	0.0980	2	EPA 8270E	02/21/2025 08:13	02/22/2025 17:38	AK
								Certifications:	CTDOH-PH-0723,NELAC-NY10854,NJDEP-CT005,PADEP-68-044		
111-91-1	Bis(2-chloroethoxy)methane	ND		mg/kg dry	0.0491	0.0980	2	EPA 8270E	02/21/2025 08:13	02/22/2025 17:38	AK
								Certifications:	CTDOH-PH-0723,NELAC-NY10854,NJDEP-CT005,PADEP-68-044		
111-44-4	Bis(2-chloroethyl)ether	ND		mg/kg dry	0.0491	0.0980	2	EPA 8270E	02/21/2025 08:13	02/22/2025 17:38	AK
								Certifications:	CTDOH-PH-0723,NELAC-NY10854,NJDEP-CT005,PADEP-68-044		
108-60-1	Bis(2-chloroisopropyl)ether	ND		mg/kg dry	0.0491	0.0980	2	EPA 8270E	02/21/2025 08:13	02/22/2025 17:38	AK
								Certifications:	CTDOH-PH-0723,NELAC-NY10854,NJDEP-CT005,PADEP-68-044		
117-81-7	Bis(2-ethylhexyl)phthalate	ND		mg/kg dry	0.0491	0.0980	2	EPA 8270E	02/21/2025 08:13	02/22/2025 17:38	AK
								Certifications:	CTDOH-PH-0723,NELAC-NY10854,NJDEP-CT005,PADEP-68-044		
105-60-2	Caprolactam	ND		mg/kg dry	0.0980	0.196	2	EPA 8270E	02/21/2025 08:13	02/22/2025 17:38	AK
								Certifications:	NELAC-NY10854,NJDEP-CT005,PADEP-68-04440		
86-74-8	Carbazole	ND		mg/kg dry	0.0491	0.0980	2	EPA 8270E	02/21/2025 08:13	02/22/2025 17:38	AK
								Certifications:	CTDOH-PH-0723,NELAC-NY10854,NJDEP-CT005,PADEP-68-044		
218-01-9	**Chrysene**	**0.0979**	J	mg/kg dry	0.0491	0.0980	2	EPA 8270E	02/21/2025 08:13	02/22/2025 17:38	AK
								Certifications:	CTDOH-PH-0723,NELAC-NY10854,NJDEP-CT005,PADEP-68-044		
53-70-3	Dibenzo(a,h)anthracene	ND		mg/kg dry	0.0491	0.0980	2	EPA 8270E	02/21/2025 08:13	02/22/2025 17:38	AK
								Certifications:	CTDOH-PH-0723,NELAC-NY10854,NJDEP-CT005,PADEP-68-044		
132-64-9	Dibenzofuran	ND		mg/kg dry	0.0491	0.0980	2	EPA 8270E	02/21/2025 08:13	02/22/2025 17:38	AK
								Certifications:	CTDOH-PH-0723,NELAC-NY10854,NJDEP-CT005,PADEP-68-044		
84-66-2	Diethyl phthalate	ND		mg/kg dry	0.0491	0.0980	2	EPA 8270E	02/21/2025 08:13	02/22/2025 17:38	AK
								Certifications:	CTDOH-PH-0723,NELAC-NY10854,NJDEP-CT005,PADEP-68-044		
131-11-3	Dimethyl phthalate	ND		mg/kg dry	0.0491	0.0980	2	EPA 8270E	02/21/2025 08:13	02/22/2025 17:38	AK
								Certifications:	CTDOH-PH-0723,NELAC-NY10854,NJDEP-CT005,PADEP-68-044		
84-74-2	Di-n-butyl phthalate	ND		mg/kg dry	0.0491	0.0980	2	EPA 8270E	02/21/2025 08:13	02/22/2025 17:38	AK
								Certifications:	CTDOH-PH-0723,NELAC-NY10854,NJDEP-CT005,PADEP-68-044		
117-84-0	Di-n-octyl phthalate	ND		mg/kg dry	0.0491	0.0980	2	EPA 8270E	02/21/2025 08:13	02/22/2025 17:38	AK
								Certifications:	CTDOH-PH-0723,NELAC-NY10854,NJDEP-CT005,PADEP-68-044		
122-39-4	Diphenylamine	ND		mg/kg dry	0.0980	0.196	2	EPA 8270E	02/21/2025 08:13	02/22/2025 17:38	AK
								Certifications:	NELAC-NY10854,NJDEP-CT005,PADEP-68-04440		
206-44-0	**Fluoranthene**	**0.0697**	J	mg/kg dry	0.0491	0.0980	2	EPA 8270E	02/21/2025 08:13	02/22/2025 17:38	AK
								Certifications:	CTDOH-PH-0723,NELAC-NY10854,NJDEP-CT005,PADEP-68-044		

Sample Information

Client Sample ID: SB15 _2-4 **York Sample ID:** 25B1108-02

York Project (SDG) No.	Client Project ID	Matrix	Collection Date/Time	Date Received
25B1108	170745301	Soil	February 19, 2025 9:30 am	02/19/2025

SVOA, 8270 MASTER

Log-in Notes:

Sample Notes:

Sample Prepared by Method: EPA 3550C

CAS No.	Parameter	Result	Flag	Units	Reported to LOD/MDL	LOQ	Dilution	Reference Method	Date/Time Prepared	Date/Time Analyzed	Analyst
86-73-7	**Fluorene**	**0.0525**	J	mg/kg dry	0.0491	0.0980	2	EPA 8270E	02/21/2025 08:13	02/22/2025 17:38	AK
								Certifications:	NELAC-NY10854,NJDEP-CT005,PADEP-68-04440		
118-74-1	Hexachlorobenzene	ND		mg/kg dry	0.0491	0.0980	2	EPA 8270E	02/21/2025 08:13	02/22/2025 17:38	AK
								Certifications:	CTDOH-PH-0723,NELAC-NY10854,NJDEP-CT005,PADEP-68-044		
87-68-3	Hexachlorobutadiene	ND		mg/kg dry	0.0491	0.0980	2	EPA 8270E	02/21/2025 08:13	02/22/2025 17:38	AK
								Certifications:	CTDOH-PH-0723,NELAC-NY10854,NJDEP-CT005,PADEP-68-044		
77-47-4	Hexachlorocyclopentadiene	ND		mg/kg dry	0.0491	0.0980	2	EPA 8270E	02/21/2025 08:13	02/22/2025 17:38	AK
								Certifications:	CTDOH-PH-0723,NELAC-NY10854,NJDEP-CT005,PADEP-68-044		
67-72-1	Hexachloroethane	ND		mg/kg dry	0.0491	0.0980	2	EPA 8270E	02/21/2025 08:13	02/22/2025 17:38	AK
								Certifications:	CTDOH-PH-0723,NELAC-NY10854,NJDEP-CT005,PADEP-68-044		
193-39-5	**Indeno(1,2,3-cd)pyrene**	**0.0572**	J	mg/kg dry	0.0491	0.0980	2	EPA 8270E	02/21/2025 08:13	02/22/2025 17:38	AK
								Certifications:	CTDOH-PH-0723,NELAC-NY10854,NJDEP-CT005,PADEP-68-044		
78-59-1	Isophorone	ND		mg/kg dry	0.0491	0.0980	2	EPA 8270E	02/21/2025 08:13	02/22/2025 17:38	AK
								Certifications:	CTDOH-PH-0723,NELAC-NY10854,NJDEP-CT005,PADEP-68-044		
91-20-3	Naphthalene	ND		mg/kg dry	0.0491	0.0980	2	EPA 8270E	02/21/2025 08:13	02/22/2025 17:38	AK
								Certifications:	CTDOH-PH-0723,NELAC-NY10854,NJDEP-CT005,PADEP-68-044		
98-95-3	Nitrobenzene	ND		mg/kg dry	0.0491	0.0980	2	EPA 8270E	02/21/2025 08:13	02/22/2025 17:38	AK
								Certifications:	CTDOH-PH-0723,NELAC-NY10854,NJDEP-CT005,PADEP-68-044		
62-75-9	N-Nitrosodimethylamine	ND		mg/kg dry	0.0491	0.0980	2	EPA 8270E	02/21/2025 08:13	02/22/2025 17:38	AK
								Certifications:	CTDOH-PH-0723,NELAC-NY10854,NJDEP-CT005,PADEP-68-044		
621-64-7	N-nitroso-di-n-propylamine	ND		mg/kg dry	0.0491	0.0980	2	EPA 8270E	02/21/2025 08:13	02/22/2025 17:38	AK
								Certifications:	CTDOH-PH-0723,NELAC-NY10854,NJDEP-CT005,PADEP-68-044		
86-30-6	N-Nitrosodiphenylamine	ND		mg/kg dry	0.0491	0.0980	2	EPA 8270E	02/21/2025 08:13	02/22/2025 17:38	AK
								Certifications:	CTDOH-PH-0723,NELAC-NY10854,NJDEP-CT005,PADEP-68-044		
87-86-5	Pentachlorophenol	ND		mg/kg dry	0.0491	0.0980	2	EPA 8270E	02/21/2025 08:13	02/22/2025 17:38	AK
								Certifications:	CTDOH-PH-0723,NELAC-NY10854,NJDEP-CT005,PADEP-68-044		
85-01-8	**Phenanthrene**	**0.126**		mg/kg dry	0.0491	0.0980	2	EPA 8270E	02/21/2025 08:13	02/22/2025 17:38	AK
								Certifications:	CTDOH-PH-0723,NELAC-NY10854,NJDEP-CT005,PADEP-68-044		
108-95-2	Phenol	ND		mg/kg dry	0.0491	0.0980	2	EPA 8270E	02/21/2025 08:13	02/22/2025 17:38	AK
								Certifications:	CTDOH-PH-0723,NELAC-NY10854,NJDEP-CT005,PADEP-68-044		
129-00-0	**Pyrene**	**0.0705**	J	mg/kg dry	0.0491	0.0980	2	EPA 8270E	02/21/2025 08:13	02/22/2025 17:38	AK
								Certifications:	CTDOH-PH-0723,NELAC-NY10854,NJDEP-CT005,PADEP-68-044		
110-86-1	Pyridine	ND		mg/kg dry	0.196	0.393	2	EPA 8270E	02/21/2025 08:13	02/22/2025 17:38	AK
								Certifications:	CTDOH-PH-0723,NELAC-NY10854,NJDEP-CT005,PADEP-68-044		

	Surrogate Recoveries	Result	Acceptance Range
367-12-4	*Surrogate: SURR: 2-Fluorophenol*	*63.1 %*	*20-108*
13127-88-3	*Surrogate: SURR: Phenol-d6*	*60.0 %*	*23-114*
4165-60-0	*Surrogate: SURR: Nitrobenzene-d5*	*61.2 %*	*22-108*
321-60-8	*Surrogate: SURR: 2-Fluorobiphenyl*	*68.7 %*	*21-113*
118-79-6	*Surrogate: SURR: 2,4,6-Tribromophenol*	*65.7 %*	*19-110*
1718-51-0	*Surrogate: SURR: Terphenyl-d14*	*62.7 %*	*24-116*

Sample Information

Client Sample ID: SB15 _2-4 **York Sample ID:** 25B1108-02

York Project (SDG) No.	Client Project ID	Matrix	Collection Date/Time	Date Received
25B1108	170745301	Soil	February 19, 2025 9:30 am	02/19/2025

Semi-Volatiles, 1,4-Dioxane 8270 SIM-Soil

Log-in Notes:

Sample Notes:

Sample Prepared by Method: EPA 3550C

CAS No.	Parameter	Result	Flag	Units	Reported to LOQ	Dilution	Reference Method	Date/Time Prepared	Date/Time Analyzed	Analyst
123-91-1	1,4-Dioxane	ND		ug/kg	19.8	1	EPA 8270D SIM	02/21/2025 08:12	02/22/2025 18:45	SS
							Certifications: NELAC-NY10854			

	Surrogate Recoveries	Result	Acceptance Range
17647-74-4	*Surrogate: 1,4-Dioxane-d8*	*84.0 %*	*39-127.5*

PFAS, EPA 1633 Target List

Log-in Notes:

Sample Notes:

Sample Prepared by Method: EPA 1633 Prep

CAS No.	Parameter	Result	Flag	Units	Reported to LOD/MDL	LOQ	Dilution	Reference Method	Date/Time Prepared	Date/Time Analyzed	Analyst
375-73-5	* Perfluorobutanesulfonic acid (PFBS)	ND		ug/kg dry	0.131	0.209	1	EPA 1633 Draft 3	02/21/2025 11:53	02/25/2025 08:52	AM
								Certifications: NELAC-NH2097 ,NJDEP-NY037			
307-24-4	Perfluorohexanoic acid (PFHxA)	ND		ug/kg dry	0.0627	0.237	1	EPA 1633 Draft 3	02/21/2025 11:53	02/25/2025 08:52	AM
								Certifications: NELAC-NH2097 ,NELAC-NY12058,NJDEP-NY037			
375-85-9	Perfluoroheptanoic acid (PFHpA)	ND		ug/kg dry	0.124	0.237	1	EPA 1633 Draft 3	02/21/2025 11:53	02/25/2025 08:52	AM
								Certifications: NELAC-NH2097 ,NELAC-NY12058,NJDEP-NY037			
355-46-4	* Perfluorohexanesulfonic acid (PFHxS)	ND		ug/kg dry	0.212	0.217	1	EPA 1633 Draft 3	02/21/2025 11:53	02/25/2025 08:52	AM
								Certifications: NELAC-NH2097 ,NJDEP-NY037			
335-67-1	Perfluorooctanoic acid (PFOA)	ND		ug/kg dry	0.204	0.237	1	EPA 1633 Draft 3	02/21/2025 11:53	02/25/2025 08:52	AM
								Certifications: NELAC-NH2097 ,NELAC-NY12058,NJDEP-NY037			
1763-23-1	Perfluorooctanesulfonic acid (PFOS)	ND		ug/kg dry	0.198	0.220	1	EPA 1633 Draft 3	02/21/2025 11:53	02/25/2025 08:52	AM
								Certifications: NELAC-NH2097 ,NELAC-NY12058,NJDEP-NY037			
375-95-1	Perfluorononanoic acid (PFNA)	ND		ug/kg dry	0.224	0.237	1	EPA 1633 Draft 3	02/21/2025 11:53	02/25/2025 08:52	AM
								Certifications: NELAC-NH2097 ,NELAC-NY12058,NJDEP-NY037			
335-76-2	Perfluorodecanoic acid (PFDA)	ND		ug/kg dry	0.226	0.237	1	EPA 1633 Draft 3	02/21/2025 11:53	02/25/2025 08:52	AM
								Certifications: NELAC-NH2097 ,NELAC-NY12058,NJDEP-NY037			
2058-94-8	Perfluoroundecanoic acid (PFUnA)	ND		ug/kg dry	0.234	0.237	1	EPA 1633 Draft 3	02/21/2025 11:53	02/25/2025 08:52	AM
								Certifications: NELAC-NH2097 ,NELAC-NY12058,NJDEP-NY037			
307-55-1	Perfluorododecanoic acid (PFDoA)	ND		ug/kg dry	0.193	0.237	1	EPA 1633 Draft 3	02/21/2025 11:53	02/25/2025 08:52	AM
								Certifications: NELAC-NH2097 ,NELAC-NY12058,NJDEP-NY037			
72629-94-8	Perfluorotridecanoic acid (PFTrDA)	ND		ug/kg dry	0.148	0.237	1	EPA 1633 Draft 3	02/21/2025 11:53	02/25/2025 08:52	AM
								Certifications: NELAC-NH2097 ,NELAC-NY12058,NJDEP-NY037			
376-06-7	Perfluorotetradecanoic acid (PFTA)	ND		ug/kg dry	0.122	0.237	1	EPA 1633 Draft 3	02/21/2025 11:53	02/25/2025 08:52	AM
								Certifications: NELAC-NH2097 ,NELAC-NY12058,NJDEP-NY037			
2355-31-9	N-MeFOSAA	ND		ug/kg dry	0.175	0.237	1	EPA 1633 Draft 3	02/21/2025 11:53	02/25/2025 08:52	AM
								Certifications: NELAC-NH2097 ,NELAC-NY12058,NJDEP-NY037			
2991-50-6	N-EtFOSAA	ND		ug/kg dry	0.230	0.237	1	EPA 1633 Draft 3	02/21/2025 11:53	02/25/2025 08:52	AM
								Certifications: NELAC-NH2097 ,NELAC-NY12058,NJDEP-NY037			
2706-90-3	Perfluoropentanoic acid (PFPeA)	ND		ug/kg dry	0.129	0.473	1	EPA 1633 Draft 3	02/21/2025 11:53	02/25/2025 08:52	AM
								Certifications: NELAC-NH2097 ,NELAC-NY12058,NJDEP-NY037			
754-91-6	* Perfluoro-1-octanesulfonamide (FOSA)	ND		ug/kg dry	0.173	0.237	1	EPA 1633 Draft 3	02/21/2025 11:53	02/25/2025 08:52	AM
								Certifications: NELAC-NH2097 ,NJDEP-NY037			

Sample Information

Client Sample ID: SB15 _2-4 **York Sample ID:** 25B1108-02

York Project (SDG) No.	Client Project ID	Matrix	Collection Date/Time	Date Received
25B1108	170745301	Soil	February 19, 2025 9:30 am	02/19/2025

PFAS, EPA 1633 Target List **Log-in Notes:** **Sample Notes:**

Sample Prepared by Method: EPA 1633 Prep

CAS No.	Parameter	Result	Flag	Units	Reported to LOD/MDL	LOQ	Dilution	Reference Method	Date/Time Prepared	Date/Time Analyzed	Analyst
375-92-8	* Perfluoro-1-heptanesulfonic acid (PFHpS)	ND		ug/kg dry	0.183	0.237	1	EPA 1633 Draft 3 Certifications: NELAC-NH2097 ,NJDEP-NY037	02/21/2025 11:53	02/25/2025 08:52	AM
335-77-3	* Perfluoro-1-decanesulfonic acid (PFDS)	ND		ug/kg dry	0.226	0.228	1	EPA 1633 Draft 3 Certifications: NELAC-NH2097 ,NJDEP-NY037	02/21/2025 11:53	02/25/2025 08:52	AM
27619-97-2	* 1H,1H,2H,2H-Perfluorooctanesulfonic acid (6:2 FTS)	ND		ug/kg dry	0.887	0.899	1	EPA 1633 Draft 3 Certifications: NELAC-NH2097 ,NJDEP-NY037	02/21/2025 11:53	02/25/2025 08:52	AM
39108-34-4	1H,1H,2H,2H-Perfluorodecanesulfonic acid (8:2 FTS)	ND		ug/kg dry	0.893	0.909	1	EPA 1633 Draft 3 Certifications: NELAC-NH2097 ,NELAC-NY12058,NJDEP-NY037	02/21/2025 11:53	02/25/2025 08:52	AM
375-22-4	Perfluoro-n-butanoic acid (PFBA)	ND		ug/kg dry	0.129	0.947	1	EPA 1633 Draft 3 Certifications: NELAC-NH2097 ,NELAC-NY12058,NJDEP-NY037	02/21/2025 11:53	02/25/2025 08:52	AM
113507-82-7	* Perfluoro(2-ethoxyethane)sulfonic acid (PFEESA)	ND		ug/kg dry	0.164	0.421	1	EPA 1633 Draft 3 Certifications: NELAC-NH2097	02/21/2025 11:53	02/25/2025 08:52	AM
151772-58-6	* Perfluoro-3,6-dioxaheptanoic acid (NFDHA)	ND		ug/kg dry	0.228	0.473	1	EPA 1633 Draft 3 Certifications: NELAC-NH2097	02/21/2025 11:53	02/25/2025 08:52	AM
377-73-1	* Perfluoro-4-oxapentanoic acid (PFMPA)	ND		ug/kg dry	0.0734	0.473	1	EPA 1633 Draft 3 Certifications: NELAC-NH2097	02/21/2025 11:53	02/25/2025 08:52	AM
863090-89-5	* Perfluoro-5-oxahexanoic acid (PFMBA)	ND		ug/kg dry	0.114	0.473	1	EPA 1633 Draft 3 Certifications: NELAC-NH2097	02/21/2025 11:53	02/25/2025 08:52	AM
2706-91-4	* Perfluoro-1-pentanesulfonate (PFPeS)	ND		ug/kg dry	0.186	0.222	1	EPA 1633 Draft 3 Certifications: NELAC-NH2097 ,NJDEP-NY037	02/21/2025 11:53	02/25/2025 08:52	AM
757124-72-4	* 1H,1H,2H,2H-Perfluorohexanesulfonic acid (4:2 FTS)	ND		ug/kg dry	0.704	0.887	1	EPA 1633 Draft 3 Certifications: NELAC-NH2097 ,NJDEP-NY037	02/21/2025 11:53	02/25/2025 08:52	AM
13252-13-6	* HFPO-DA (Gen-X)	ND		ug/kg dry	0.719	0.947	1	EPA 1633 Draft 3 Certifications: NELAC-NH2097 ,NJDEP-NY037	02/21/2025 11:53	02/25/2025 08:52	AM
763051-92-9	* 11CL-PF3OUdS	ND		ug/kg dry	0.368	0.894	1	EPA 1633 Draft 3 Certifications: NELAC-NH2097 ,NJDEP-NY037	02/21/2025 11:53	02/25/2025 08:52	AM
756426-58-1	* 9CL-PF3ONS	ND		ug/kg dry	0.291	0.885	1	EPA 1633 Draft 3 Certifications: NELAC-NH2097 ,NJDEP-NY037	02/21/2025 11:53	02/25/2025 08:52	AM
919005-14-4	* ADONA	ND		ug/kg dry	0.206	0.894	1	EPA 1633 Draft 3 Certifications: NELAC-NH2097 ,NJDEP-NY037	02/21/2025 11:53	02/25/2025 08:52	AM
79780-39-5	* Perfluorododecanesulfonic acid (PFDoS)	ND		ug/kg dry	0.200	0.230	1	EPA 1633 Draft 3 Certifications: NELAC-NH2097	02/21/2025 11:53	02/25/2025 08:52	AM
68259-12-1	* Perfluoro-1-nonanesulfonic acid (PFNS)	ND		ug/kg dry	0.147	0.227	1	EPA 1633 Draft 3 Certifications: NELAC-NH2097 ,NJDEP-NY037	02/21/2025 11:53	02/25/2025 08:52	AM
356-02-5	* 3-Perfluoropropyl propanoic acid (FPrPA)	ND		ug/kg dry	0.750	1.18	1	EPA 1633 Draft 3 Certifications: NELAC-NH2097	02/21/2025 11:53	02/25/2025 08:52	AM
914637-49-3	* 3-Perfluoropentyl propanoic acid (FPePA)	ND		ug/kg dry	2.48	5.92	1	EPA 1633 Draft 3 Certifications: NELAC-NH2097	02/21/2025 11:53	02/25/2025 08:52	AM
812-70-4	* 3-Perfluoroheptyl propanoic acid (FHpPA)	ND		ug/kg dry	1.77	5.92	1	EPA 1633 Draft 3 Certifications: NELAC-NH2097	02/21/2025 11:53	02/25/2025 08:52	AM
24448-09-7	* N-MeFOSE	ND		ug/kg dry	0.723	2.37	1	EPA 1633 Draft 3 Certifications: NELAC-NH2097	02/21/2025 11:53	02/25/2025 08:52	AM

Sample Information

Client Sample ID: SB15 _2-4 **York Sample ID:** 25B1108-02

York Project (SDG) No.	Client Project ID	Matrix	Collection Date/Time	Date Received
25B1108	170745301	Soil	February 19, 2025 9:30 am	02/19/2025

PFAS, EPA 1633 Target List **Log-in Notes:** **Sample Notes:**

Sample Prepared by Method: EPA 1633 Prep

CAS No.	Parameter	Result	Flag	Units	Reported to LOD/MDL	LOQ	Dilution	Reference Method	Date/Time Prepared	Date/Time Analyzed	Analyst
31506-32-8	* N-MeFOSA	ND		ug/kg dry	0.213	0.237	1	EPA 1633 Draft 3 Certifications: NELAC-NH2097	02/21/2025 11:53	02/25/2025 08:52	AM
1691-99-2	* N-EtFOSE	ND		ug/kg dry	0.825	2.37	1	EPA 1633 Draft 3 Certifications: NELAC-NH2097	02/21/2025 11:53	02/25/2025 08:52	AM
4151-50-2	* N-EtFOSA	ND		ug/kg dry	0.234	0.237	1	EPA 1633 Draft 3 Certifications: NELAC-NH2097	02/21/2025 11:53	02/25/2025 08:52	AM

	Surrogate Recoveries	Result		Acceptance Range
M3PFBS	*Surrogate: M3PFBS*	*129 %*		*25-150*
13C5PFHXA	*Surrogate: M5PFHxA*	*132 %*		*25-150*
13C4PFHPA	*Surrogate: M4PFHpA*	*150 %*		*25-150*
13C3PFHXS	*Surrogate: M3PFHxS*	*127 %*		*25-150*
13C8PFOA	*Surrogate: Perfluoro-n-[13C8]octanoic aci*	*126 %*		*25-150*
13C6PFDA	*Surrogate: M6PFDA*	*110 %*		*25-150*
13C7PFUNA	*Surrogate: M7PFUdA*	*122 %*		*25-150*
960315-52-0	*Surrogate: Perfluoro-n-[1,2-13C2]dodecan*	*107 %*		*25-150*
13C2PFTEDA	*Surrogate: M2PFTeDA*	*107 %*		*10-150*
13C4PFBA	*Surrogate: Perfluoro-n-[13C4]butanoic aci*	*47.7 %*		*25-150*
13C8PFOS	*Surrogate: Perfluoro-1-[13C8]octanesulfor*	*118 %*		*25-150*
13C5PFPEA	*Surrogate: Perfluoro-n-[13C5]pentanoic ac*	*140 %*		*25-150*
13C8FOSA	*Surrogate: Perfluoro-1-[13C8]octanesulfor*	*120 %*		*10-150*
D3-NMEFOSAA	*Surrogate: d3-N-MeFOSAA*	*109 %*		*25-150*
D5-NETFOSAA	*Surrogate: d5-N-EtFOSAA*	*111 %*		*25-150*
M2-6:2FTS	*Surrogate: M2-6:2 FTS*	*125 %*		*25-200*
M2-8:2FTS	*Surrogate: M2-8:2 FTS*	*116 %*		*25-200*
13C9PFNA	*Surrogate: M9PFNA*	*118 %*		*25-150*
M2-4:2FTS	*Surrogate: M2-4:2 FTS*	*93.4 %*		*25-150*
936109-37-4	*Surrogate: d-N-MeFOSA*	*99.9 %*		*25-150*
936109-40-9	*Surrogate: d-N-EtFOSA*	*81.4 %*		*25-150*
M3HFPO-DA	*Surrogate: M3HFPO-DA*	*157 %*	PFSu-H	*25-150*
D9-NETPFOSAI	*Surrogate: d9-N-EtFOSE*	*118 %*		*25-150*
D7-NMEPFOSA	*Surrogate: d7-N-MeFOSE*	*125 %*		*25-150*

Sample Information

Client Sample ID: SB15 _2-4 **York Sample ID:** 25B1108-02

York Project (SDG) No.	Client Project ID	Matrix	Collection Date/Time	Date Received
25B1108	170745301	Soil	February 19, 2025 9:30 am	02/19/2025

PEST, 8081 MASTER

Log-in Notes:

Sample Notes:

Sample Prepared by Method: EPA 3550C

CAS No.	Parameter	Result	Flag	Units	Reported to LOQ	Dilution	Reference Method	Date/Time Prepared	Date/Time Analyzed	Analyst
72-54-8	4,4'-DDD	ND		mg/kg dry	0.00190	5	EPA 8081B	02/21/2025 08:00	02/21/2025 19:15	RJ
							Certifications:	CTDOH-PH-0723,NELAC-NY10854,NJDEP-CT005,PADEP-68-044		
72-55-9	4,4'-DDE	ND		mg/kg dry	0.00190	5	EPA 8081B	02/21/2025 08:00	02/21/2025 19:15	RJ
							Certifications:	CTDOH-PH-0723,NELAC-NY10854,NJDEP-CT005,PADEP-68-044		
50-29-3	4,4'-DDT	ND		mg/kg dry	0.00190	5	EPA 8081B	02/21/2025 08:00	02/21/2025 19:15	RJ
							Certifications:	CTDOH-PH-0723,NELAC-NY10854,NJDEP-CT005,PADEP-68-044		
309-00-2	Aldrin	ND		mg/kg dry	0.00190	5	EPA 8081B	02/21/2025 08:00	02/21/2025 19:15	RJ
							Certifications:	CTDOH-PH-0723,NELAC-NY10854,NJDEP-CT005,PADEP-68-044		
319-84-6	alpha-BHC	ND		mg/kg dry	0.00190	5	EPA 8081B	02/21/2025 08:00	02/21/2025 19:15	RJ
							Certifications:	CTDOH-PH-0723,NELAC-NY10854,NJDEP-CT005,PADEP-68-044		
5103-71-9	alpha-Chlordane	ND		mg/kg dry	0.00190	5	EPA 8081B	02/21/2025 08:00	02/21/2025 19:15	RJ
							Certifications:	NELAC-NY10854,NJDEP-CT005		
319-85-7	beta-BHC	ND		mg/kg dry	0.00190	5	EPA 8081B	02/21/2025 08:00	02/21/2025 19:15	RJ
							Certifications:	CTDOH-PH-0723,NELAC-NY10854,NJDEP-CT005,PADEP-68-044		
319-86-8	delta-BHC	ND		mg/kg dry	0.00190	5	EPA 8081B	02/21/2025 08:00	02/21/2025 19:15	RJ
							Certifications:	CTDOH-PH-0723,NELAC-NY10854,NJDEP-CT005,PADEP-68-044		
60-57-1	Dieldrin	ND		mg/kg dry	0.00190	5	EPA 8081B	02/21/2025 08:00	02/21/2025 19:15	RJ
							Certifications:	CTDOH-PH-0723,NELAC-NY10854,NJDEP-CT005,PADEP-68-044		
959-98-8	Endosulfan I	ND		mg/kg dry	0.00190	5	EPA 8081B	02/21/2025 08:00	02/21/2025 19:15	RJ
							Certifications:	CTDOH-PH-0723,NELAC-NY10854,NJDEP-CT005,PADEP-68-044		
33213-65-9	Endosulfan II	ND		mg/kg dry	0.00190	5	EPA 8081B	02/21/2025 08:00	02/21/2025 19:15	RJ
							Certifications:	CTDOH-PH-0723,NELAC-NY10854		
1031-07-8	Endosulfan sulfate	ND		mg/kg dry	0.00190	5	EPA 8081B	02/21/2025 08:00	02/21/2025 19:15	RJ
							Certifications:	CTDOH-PH-0723,NELAC-NY10854,NJDEP-CT005,PADEP-68-044		
72-20-8	Endrin	ND		mg/kg dry	0.00190	5	EPA 8081B	02/21/2025 08:00	02/21/2025 19:15	RJ
							Certifications:	CTDOH-PH-0723,NELAC-NY10854,NJDEP-CT005,PADEP-68-044		
7421-93-4	Endrin aldehyde	ND		mg/kg dry	0.00190	5	EPA 8081B	02/21/2025 08:00	02/21/2025 19:15	RJ
							Certifications:	CTDOH-PH-0723,NELAC-NY10854,NJDEP-CT005,PADEP-68-044		
53494-70-5	Endrin ketone	ND		mg/kg dry	0.00190	5	EPA 8081B	02/21/2025 08:00	02/21/2025 19:15	RJ
							Certifications:	CTDOH-PH-0723,NELAC-NY10854,NJDEP-CT005,PADEP-68-044		
58-89-9	gamma-BHC (Lindane)	ND		mg/kg dry	0.00190	5	EPA 8081B	02/21/2025 08:00	02/21/2025 19:15	RJ
							Certifications:	CTDOH-PH-0723,NELAC-NY10854,NJDEP-CT005,PADEP-68-044		
5566-34-7	gamma-Chlordane	ND		mg/kg dry	0.00190	5	EPA 8081B	02/21/2025 08:00	02/21/2025 19:15	RJ
							Certifications:	NELAC-NY10854,NJDEP-CT005		
76-44-8	Heptachlor	ND		mg/kg dry	0.00190	5	EPA 8081B	02/21/2025 08:00	02/21/2025 19:15	RJ
							Certifications:	CTDOH-PH-0723,NELAC-NY10854,NJDEP-CT005,PADEP-68-044		
1024-57-3	Heptachlor epoxide	ND		mg/kg dry	0.00190	5	EPA 8081B	02/21/2025 08:00	02/21/2025 19:15	RJ
							Certifications:	CTDOH-PH-0723,NELAC-NY10854,NJDEP-CT005,PADEP-68-044		
72-43-5	Methoxychlor	ND		mg/kg dry	0.00190	5	EPA 8081B	02/21/2025 08:00	02/21/2025 19:15	RJ
							Certifications:	CTDOH-PH-0723,NELAC-NY10854,NJDEP-CT005,PADEP-68-044		
8001-35-2	Toxaphene	ND		mg/kg dry	0.190	5	EPA 8081B	02/21/2025 08:00	02/21/2025 19:15	RJ
							Certifications:	CTDOH-PH-0723,NELAC-NY10854,NJDEP-CT005,PADEP-68-044		

Sample Information

Client Sample ID: SB15 _2-4 **York Sample ID:** 25B1108-02

York Project (SDG) No.	Client Project ID	Matrix	Collection Date/Time	Date Received
25B1108	170745301	Soil	February 19, 2025 9:30 am	02/19/2025

PEST, 8081 MASTER

Log-in Notes: **Sample Notes:**

Sample Prepared by Method: EPA 3550C

CAS No.	Parameter	Result	Flag	Units	Reported to LOQ	Dilution	Reference Method	Date/Time Prepared	Date/Time Analyzed	Analyst
57-74-9	* Chlordane, total	ND		mg/kg dry	0.0380	5	EPA 8081B	02/21/2025 08:00	02/21/2025 19:15	RJ
							Certifications:			

	Surrogate Recoveries	Result	Acceptance Range
2051-24-3	*Surrogate: Decachlorobiphenyl*	*95.4 %*	*30-150*
877-09-8	*Surrogate: Tetrachloro-m-xylene*	*77.9 %*	*30-150*

PCB, 8082 MASTER

Log-in Notes: **Sample Notes:**

Sample Prepared by Method: EPA 3550C

CAS No.	Parameter	Result	Flag	Units	Reported to LOQ	Dilution	Reference Method	Date/Time Prepared	Date/Time Analyzed	Analyst
12674-11-2	Aroclor 1016	ND		mg/kg dry	0.0192	1	EPA 8082A	02/21/2025 08:00	02/24/2025 19:12	NF
							Certifications:	NELAC-NY10854,CTDOH-PH-0723,NJDEP-CT005,PADEP-68-044		
11104-28-2	Aroclor 1221	ND		mg/kg dry	0.0192	1	EPA 8082A	02/21/2025 08:00	02/24/2025 19:12	NF
							Certifications:	NELAC-NY10854,CTDOH-PH-0723,NJDEP-CT005,PADEP-68-044		
11141-16-5	Aroclor 1232	ND		mg/kg dry	0.0192	1	EPA 8082A	02/21/2025 08:00	02/24/2025 19:12	NF
							Certifications:	NELAC-NY10854,CTDOH-PH-0723,NJDEP-CT005,PADEP-68-044		
53469-21-9	Aroclor 1242	ND		mg/kg dry	0.0192	1	EPA 8082A	02/21/2025 08:00	02/24/2025 19:12	NF
							Certifications:	NELAC-NY10854,CTDOH-PH-0723,NJDEP-CT005,PADEP-68-044		
12672-29-6	Aroclor 1248	ND		mg/kg dry	0.0192	1	EPA 8082A	02/21/2025 08:00	02/24/2025 19:12	NF
							Certifications:	NELAC-NY10854,CTDOH-PH-0723,NJDEP-CT005,PADEP-68-044		
11097-69-1	Aroclor 1254	ND		mg/kg dry	0.0192	1	EPA 8082A	02/21/2025 08:00	02/24/2025 19:12	NF
							Certifications:	NELAC-NY10854,CTDOH-PH-0723,NJDEP-CT005,PADEP-68-044		
11096-82-5	Aroclor 1260	ND		mg/kg dry	0.0192	1	EPA 8082A	02/21/2025 08:00	02/24/2025 19:12	NF
							Certifications:	NELAC-NY10854,CTDOH-PH-0723,NJDEP-CT005,PADEP-68-044		
1336-36-3	* Total PCBs	ND		mg/kg dry	0.0192	1	EPA 8082A	02/21/2025 08:00	02/24/2025 19:12	NF
							Certifications:			

	Surrogate Recoveries	Result	Acceptance Range
877-09-8	*Surrogate: Tetrachloro-m-xylene*	*75.5 %*	*30-120*
2051-24-3	*Surrogate: Decachlorobiphenyl*	*68.5 %*	*30-120*

HERB, 8151 MASTER

Log-in Notes: **Sample Notes:**

Sample Prepared by Method: EPA 3550C/8151A

CAS No.	Parameter	Result	Flag	Units	Reported to LOQ	Dilution	Reference Method	Date/Time Prepared	Date/Time Analyzed	Analyst
93-76-5	2,4,5-T	ND		mg/kg dry	0.0234	1	EPA 8151A	02/20/2025 11:08	02/23/2025 12:32	GXB
							Certifications:	CTDOH-PH-0723,NELAC-NY10854,NJDEP-CT005,PADEP-68-044		
93-72-1	2,4,5-TP (Silvex)	ND		mg/kg dry	0.0234	1	EPA 8151A	02/20/2025 11:08	02/23/2025 12:32	GXB
							Certifications:	CTDOH-PH-0723,NELAC-NY10854,NJDEP-CT005,PADEP-68-044		
94-75-7	2,4-D	ND		mg/kg dry	0.0234	1	EPA 8151A	02/20/2025 11:08	02/23/2025 12:32	GXB
							Certifications:	CTDOH-PH-0723,NELAC-NY10854,NJDEP-CT005,PADEP-68-044		

	Surrogate Recoveries	Result	Acceptance Range

Sample Information

Client Sample ID: SB15 _2-4 **York Sample ID:** 25B1108-02

York Project (SDG) No.	Client Project ID	Matrix	Collection Date/Time	Date Received
25B1108	170745301	Soil	February 19, 2025 9:30 am	02/19/2025

HERB, 8151 MASTER

Log-in Notes: **Sample Notes:**

Sample Prepared by Method: EPA 3550C/8151A

CAS No.	Parameter	Result	Flag	Units	Reported to LOQ	Dilution	Reference Method	Date/Time Prepared	Date/Time Analyzed	Analyst
19719-28-9	*Surrogate: 2,4-Dichlorophenylacetic acid (*	*91.6 %*			*21-150*					

Metals, Target Analyte

Log-in Notes: **Sample Notes:**

Sample Prepared by Method: EPA 3050B

CAS No.	Parameter	Result	Flag	Units	Reported to LOQ	Dilution	Reference Method	Date/Time Prepared	Date/Time Analyzed	Analyst
7429-90-5	**Aluminum**	**5410**		mg/kg dry	4.93	1	EPA 6010D	02/23/2025 08:36	02/24/2025 10:56	AGNR
							Certifications:	CTDOH-PH-0723,NELAC-NY10854,NJDEP-CT005,PADEP-68-044		
7440-36-0	Antimony	ND		mg/kg dry	2.46	1	EPA 6010D	02/23/2025 08:36	02/24/2025 10:56	AGNR
							Certifications:	CTDOH-PH-0723,NELAC-NY10854,NJDEP-CT005,PADEP-68-044		
7440-38-2	**Arsenic**	**1.54**		mg/kg dry	1.48	1	EPA 6010D	02/23/2025 08:36	02/24/2025 10:56	AGNR
							Certifications:	CTDOH-PH-0723,NELAC-NY10854,NJDEP-CT005,PADEP-68-044		
7440-39-3	**Barium**	**35.2**		mg/kg dry	2.46	1	EPA 6010D	02/23/2025 08:36	02/24/2025 10:56	AGNR
							Certifications:	CTDOH-PH-0723,NELAC-NY10854,NJDEP-CT005,PADEP-68-044		
7440-41-7	**Beryllium**	**0.289**		mg/kg dry	0.050	1	EPA 6010D	02/23/2025 08:36	02/24/2025 10:56	AGNR
							Certifications:	CTDOH-PH-0723,NELAC-NY10854,NJDEP-CT005,PADEP-68-044		
7440-43-9	Cadmium	ND		mg/kg dry	0.296	1	EPA 6010D	02/23/2025 08:36	02/24/2025 10:56	AGNR
							Certifications:	CTDOH-PH-0723,NELAC-NY10854,NJDEP-CT005,PADEP-68-044		
7440-70-2	**Calcium**	**1210**		mg/kg dry	4.93	1	EPA 6010D	02/23/2025 08:36	02/24/2025 10:56	AGNR
							Certifications:	CTDOH-PH-0723,NELAC-NY10854,NJDEP-CT005,PADEP-68-044		
7440-47-3	**Chromium**	**27.0**		mg/kg dry	0.493	1	EPA 6010D	02/23/2025 08:36	02/24/2025 10:56	AGNR
							Certifications:	CTDOH-PH-0723,NELAC-NY10854,NJDEP-CT005,PADEP-68-044		
7440-48-4	**Cobalt**	**4.10**		mg/kg dry	0.394	1	EPA 6010D	02/23/2025 08:36	02/24/2025 10:56	AGNR
							Certifications:	CTDOH-PH-0723,NELAC-NY10854,NJDEP-CT005,PADEP-68-044		
7440-50-8	**Copper**	**9.68**		mg/kg dry	1.97	1	EPA 6010D	02/23/2025 08:36	02/24/2025 10:56	AGNR
							Certifications:	CTDOH-PH-0723,NELAC-NY10854,NJDEP-CT005,PADEP-68-044		
7439-89-6	**Iron**	**7460**		mg/kg dry	24.6	1	EPA 6010D	02/23/2025 08:36	02/24/2025 10:56	AGNR
							Certifications:	CTDOH-PH-0723,NELAC-NY10854,NJDEP-CT005,PADEP-68-044		
7439-92-1	**Lead**	**25.2**		mg/kg dry	0.493	1	EPA 6010D	02/23/2025 08:36	02/24/2025 10:56	AGNR
							Certifications:	CTDOH-PH-0723,NELAC-NY10854,NJDEP-CT005,PADEP-68-044		
7439-95-4	**Magnesium**	**1700**		mg/kg dry	4.93	1	EPA 6010D	02/23/2025 08:36	02/24/2025 10:56	AGNR
							Certifications:	CTDOH-PH-0723,NELAC-NY10854,NJDEP-CT005,PADEP-68-044		
7439-96-5	**Manganese**	**106**		mg/kg dry	0.493	1	EPA 6010D	02/23/2025 08:36	02/24/2025 10:56	AGNR
							Certifications:	CTDOH-PH-0723,NELAC-NY10854,NJDEP-CT005,PADEP-68-044		
7440-02-0	**Nickel**	**15.4**		mg/kg dry	0.982	1	EPA 6010D	02/23/2025 08:36	02/24/2025 10:56	AGNR
							Certifications:	CTDOH-PH-0723,NELAC-NY10854,NJDEP-CT005,PADEP-68-044		
7440-09-7	**Potassium**	**720**	B	mg/kg dry	4.93	1	EPA 6010D	02/23/2025 08:36	02/24/2025 10:56	AGNR
							Certifications:	CTDOH-PH-0723,NELAC-NY10854,NJDEP-CT005,PADEP-68-044		
7782-49-2	Selenium	ND		mg/kg dry	2.46	1	EPA 6010D	02/23/2025 08:36	02/24/2025 10:56	AGNR
							Certifications:	CTDOH-PH-0723,NELAC-NY10854,NJDEP-CT005,PADEP-68-044		
7440-22-4	Silver	ND	M-CCV 1	mg/kg dry	0.497	1	EPA 6010D	02/23/2025 08:36	02/24/2025 10:56	AGNR
							Certifications:	CTDOH-PH-0723,NELAC-NY10854,NJDEP-CT005,PADEP-68-044		

Sample Information

Client Sample ID: SB15 _2-4 **York Sample ID:** 25B1108-02

York Project (SDG) No.	Client Project ID	Matrix	Collection Date/Time	Date Received
25B1108	170745301	Soil	February 19, 2025 9:30 am	02/19/2025

Metals, Target Analyte

Log-in Notes: **Sample Notes:**

Sample Prepared by Method: EPA 3050B

CAS No.	Parameter	Result	Flag	Units	Reported to LOQ	Dilution	Reference Method	Date/Time Prepared	Date/Time Analyzed	Analyst
7440-23-5	**Sodium**	**82.0**		mg/kg dry	49.3	1	EPA 6010D	02/23/2025 08:36	02/24/2025 10:56	AGNR
							Certifications:	CTDOH-PH-0723,NELAC-NY10854,NJDEP-CT005,PADEP-68-044		
7440-28-0	Thallium	ND		mg/kg dry	1.98	1	EPA 6010D	02/23/2025 08:36	02/24/2025 10:56	AGNR
							Certifications:	CTDOH-PH-0723,NELAC-NY10854,NJDEP-CT005,PADEP-68-044		
7440-62-2	**Vanadium**	**12.2**		mg/kg dry	0.982	1	EPA 6010D	02/23/2025 08:36	02/24/2025 10:56	AGNR
							Certifications:	CTDOH-PH-0723,NELAC-NY10854,NJDEP-CT005,PADEP-68-044		
7440-66-6	**Zinc**	**22.9**		mg/kg dry	2.46	1	EPA 6010D	02/23/2025 08:36	02/24/2025 10:56	AGNR
							Certifications:	CTDOH-PH-0723,NELAC-NY10854,NJDEP-CT005,PADEP-68-044		

Mercury by 7473

Log-in Notes: **Sample Notes:**

Sample Prepared by Method: EPA 7473 soil

CAS No.	Parameter	Result	Flag	Units	Reported to LOQ	Dilution	Reference Method	Date/Time Prepared	Date/Time Analyzed	Analyst
7439-97-6	**Mercury**	**0.0770**		mg/kg dry	0.0355	1	EPA 7473	02/22/2025 07:34	02/25/2025 13:00	DRS
							Certifications:	CTDOH-PH-0723,NJDEP-CT005,NELAC-NY10854,PADEP-68-044		

Chromium, Hexavalent

Log-in Notes: **Sample Notes:**

Sample Prepared by Method: EPA SW846-3060

CAS No.	Parameter	Result	Flag	Units	Reported to LOQ	Dilution	Reference Method	Date/Time Prepared	Date/Time Analyzed	Analyst
18540-29-9	Chromium, Hexavalent	ND		mg/kg dry	0.592	1	EPA 7196A	02/21/2025 10:13	02/21/2025 17:10	JMT
							Certifications:	NJDEP-CT005,CTDOH-PH-0723,NELAC-NY10854,PADEP-68-044		

Chromium, Trivalent

Log-in Notes: **Sample Notes:**

Sample Prepared by Method: Analysis Preparation

CAS No.	Parameter	Result	Flag	Units	Reported to LOQ	Dilution	Reference Method	Date/Time Prepared	Date/Time Analyzed	Analyst
16065-83-1	* **Chromium, Trivalent**	**26.9**		mg/kg	0.500	1	Calculation	02/25/2025 16:12	02/25/2025 16:19	SL
							Certifications:			

Cyanide, Total

Log-in Notes: **Sample Notes:**

Sample Prepared by Method: Analysis Preparation Soil

CAS No.	Parameter	Result	Flag	Units	Reported to LOQ	Dilution	Reference Method	Date/Time Prepared	Date/Time Analyzed	Analyst
57-12-5	Cyanide, total	ND		mg/kg dry	0.592	1	EPA 9014/9010C	02/24/2025 08:08	02/24/2025 15:30	LJM
							Certifications:	NELAC-NY10854,CTDOH-PH-0723,NJDEP-CT005,PADEP-68-044		

Total Solids

Log-in Notes: **Sample Notes:**

Sample Prepared by Method: % Solids Prep

CAS No.	Parameter	Result	Flag	Units	Reported to LOQ	Dilution	Reference Method	Date/Time Prepared	Date/Time Analyzed	Analyst

Sample Information

Client Sample ID: SB15 _2-4 **York Sample ID:** 25B1108-02

York Project (SDG) No.	Client Project ID	Matrix	Collection Date/Time	Date Received
25B1108	170745301	Soil	February 19, 2025 9:30 am	02/19/2025

Total Solids

Log-in Notes:

Sample Notes:

Sample Prepared by Method: % Solids Prep

CAS No.	Parameter	Result	Flag	Units	Reported to LOQ	Dilution	Reference Method	Date/Time Prepared	Date/Time Analyzed	Analyst
solids	* % Solids	84.5		%	0.100	1	SM 2540G	02/20/2025 08:28	02/20/2025 10:15	SMM
							Certifications: CTDOH-PH-0723			

Sample Information

Client Sample ID: SB22 _0-2 **York Sample ID:** 25B1108-03

York Project (SDG) No.	Client Project ID	Matrix	Collection Date/Time	Date Received
25B1108	170745301	Soil	February 19, 2025 12:00 pm	02/19/2025

VOA, 8260 MASTER

Log-in Notes:

Sample Notes:

Sample Prepared by Method: EPA 5035A

CAS No.	Parameter	Result	Flag	Units	Reported to LOD/MDL	LOQ	Dilution	Reference Method	Date/Time Prepared	Date/Time Analyzed	Analyst
630-20-6	1,1,1,2-Tetrachloroethane	ND		mg/kg dry	0.0030	0.0060	1	EPA 8260D	02/20/2025 16:00	02/20/2025 21:09	AC
								Certifications:	CTDOH-PH-0723,NELAC-NY10854,NELAC-NY12058,NJDEP-CT		
71-55-6	1,1,1-Trichloroethane	ND		mg/kg dry	0.0030	0.0060	1	EPA 8260D	02/20/2025 16:00	02/20/2025 21:09	AC
								Certifications:	CTDOH-PH-0723,NELAC-NY10854,NELAC-NY12058,NJDEP-CT		
79-34-5	1,1,2,2-Tetrachloroethane	ND		mg/kg dry	0.0030	0.0060	1	EPA 8260D	02/20/2025 16:00	02/20/2025 21:09	AC
								Certifications:	CTDOH-PH-0723,NELAC-NY10854,NELAC-NY12058,NJDEP-CT		
76-13-1	1,1,2-Trichloro-1,2,2-trifluoroethane (Freon 113)	ND		mg/kg dry	0.0030	0.0060	1	EPA 8260D	02/20/2025 16:00	02/20/2025 21:09	AC
								Certifications:	CTDOH-PH-0723,NELAC-NY10854,NELAC-NY12058,NJDEP-CT		
79-00-5	1,1,2-Trichloroethane	ND		mg/kg dry	0.0030	0.0060	1	EPA 8260D	02/20/2025 16:00	02/20/2025 21:09	AC
								Certifications:	CTDOH-PH-0723,NELAC-NY10854,NELAC-NY12058,NJDEP-CT		
75-34-3	1,1-Dichloroethane	ND		mg/kg dry	0.0030	0.0060	1	EPA 8260D	02/20/2025 16:00	02/20/2025 21:09	AC
								Certifications:	CTDOH-PH-0723,NELAC-NY10854,NELAC-NY12058,NJDEP-CT		
75-35-4	1,1-Dichloroethylene	ND		mg/kg dry	0.0030	0.0060	1	EPA 8260D	02/20/2025 16:00	02/20/2025 21:09	AC
								Certifications:	CTDOH-PH-0723,NELAC-NY10854,NELAC-NY12058,NJDEP-CT		
87-61-6	1,2,3-Trichlorobenzene	ND		mg/kg dry	0.0030	0.0060	1	EPA 8260D	02/20/2025 16:00	02/20/2025 21:09	AC
								Certifications:	NELAC-NY10854,NELAC-NY12058,NJDEP-CT005,PADEP-68-04		
96-18-4	1,2,3-Trichloropropane	ND		mg/kg dry	0.0030	0.0060	1	EPA 8260D	02/20/2025 16:00	02/20/2025 21:09	AC
								Certifications:	NELAC-NY10854,NELAC-NY12058,NJDEP-CT005		
120-82-1	1,2,4-Trichlorobenzene	ND		mg/kg dry	0.0030	0.0060	1	EPA 8260D	02/20/2025 16:00	02/20/2025 21:09	AC
								Certifications:	NELAC-NY10854,NELAC-NY12058,NJDEP-CT005,PADEP-68-04		
95-63-6	1,2,4-Trimethylbenzene	ND		mg/kg dry	0.0030	0.0060	1	EPA 8260D	02/20/2025 16:00	02/20/2025 21:09	AC
								Certifications:	CTDOH-PH-0723,NELAC-NY10854,NELAC-NY12058,NJDEP-CT		
96-12-8	1,2-Dibromo-3-chloropropane	ND		mg/kg dry	0.0030	0.0060	1	EPA 8260D	02/20/2025 16:00	02/20/2025 21:09	AC
								Certifications:	CTDOH-PH-0723,NELAC-NY10854,NELAC-NY12058,NJDEP-CT		
106-93-4	1,2-Dibromoethane	ND		mg/kg dry	0.0030	0.0060	1	EPA 8260D	02/20/2025 16:00	02/20/2025 21:09	AC
								Certifications:	CTDOH-PH-0723,NELAC-NY10854,NELAC-NY12058,NJDEP-CT		
95-50-1	1,2-Dichlorobenzene	ND		mg/kg dry	0.0030	0.0060	1	EPA 8260D	02/20/2025 16:00	02/20/2025 21:09	AC
								Certifications:	CTDOH-PH-0723,NELAC-NY10854,NELAC-NY12058,NJDEP-CT		
107-06-2	1,2-Dichloroethane	ND		mg/kg dry	0.0030	0.0060	1	EPA 8260D	02/20/2025 16:00	02/20/2025 21:09	AC
								Certifications:	CTDOH-PH-0723,NELAC-NY10854,NELAC-NY12058,NJDEP-CT		
78-87-5	1,2-Dichloropropane	ND		mg/kg dry	0.0030	0.0060	1	EPA 8260D	02/20/2025 16:00	02/20/2025 21:09	AC
								Certifications:	CTDOH-PH-0723,NELAC-NY10854,NELAC-NY12058,NJDEP-CT		
108-67-8	1,3,5-Trimethylbenzene	ND		mg/kg dry	0.0030	0.0060	1	EPA 8260D	02/20/2025 16:00	02/20/2025 21:09	AC
								Certifications:	CTDOH-PH-0723,NELAC-NY10854,NELAC-NY12058,NJDEP-CT		
541-73-1	1,3-Dichlorobenzene	ND		mg/kg dry	0.0030	0.0060	1	EPA 8260D	02/20/2025 16:00	02/20/2025 21:09	AC
								Certifications:	CTDOH-PH-0723,NELAC-NY10854,NELAC-NY12058,NJDEP-CT		
106-46-7	1,4-Dichlorobenzene	ND		mg/kg dry	0.0030	0.0060	1	EPA 8260D	02/20/2025 16:00	02/20/2025 21:09	AC
								Certifications:	CTDOH-PH-0723,NELAC-NY10854,NELAC-NY12058,NJDEP-CT		
123-91-1	1,4-Dioxane	ND		mg/kg dry	0.060	0.12	1	EPA 8260D	02/20/2025 16:00	02/20/2025 21:09	AC
								Certifications:	NELAC-NY10854,NELAC-NY12058,NJDEP-CT005,PADEP-68-04		
78-93-3	2-Butanone	ND		mg/kg dry	0.0030	0.0060	1	EPA 8260D	02/20/2025 16:00	02/20/2025 21:09	AC
								Certifications:	CTDOH-PH-0723,NELAC-NY10854,NELAC-NY12058,NJDEP-CT		

Sample Information

Client Sample ID: SB22 _0-2 **York Sample ID:** 25B1108-03

York Project (SDG) No.	Client Project ID	Matrix	Collection Date/Time	Date Received
25B1108	170745301	Soil	February 19, 2025 12:00 pm	02/19/2025

VOA, 8260 MASTER **Log-in Notes:** **Sample Notes:**

Sample Prepared by Method: EPA 5035A

CAS No.	Parameter	Result	Flag	Units	Reported to LOD/MDL	LOQ	Dilution	Reference Method	Date/Time Prepared	Date/Time Analyzed	Analyst
591-78-6	2-Hexanone	ND		mg/kg dry	0.0030	0.0060	1	EPA 8260D	02/20/2025 16:00	02/20/2025 21:09	AC
								Certifications:	CTDOH-PH-0723,NELAC-NY10854,NELAC-NY12058,NJDEP-CT		
108-10-1	4-Methyl-2-pentanone	ND	QL-02	mg/kg dry	0.0030	0.0060	1	EPA 8260D	02/20/2025 16:00	02/20/2025 21:09	AC
								Certifications:	CTDOH-PH-0723,NELAC-NY10854,NELAC-NY12058,NJDEP-CT		
67-64-1	Acetone	ND	ICVE	mg/kg dry	0.0060	0.012	1	EPA 8260D	02/20/2025 16:00	02/20/2025 21:09	AC
								Certifications:	CTDOH-PH-0723,NELAC-NY10854,NELAC-NY12058,NJDEP-CT		
107-02-8	Acrolein	ND		mg/kg dry	0.0060	0.012	1	EPA 8260D	02/20/2025 16:00	02/20/2025 21:09	AC
								Certifications:	CTDOH-PH-0723,NELAC-NY10854,NELAC-NY12058,NJDEP-CT		
107-13-1	Acrylonitrile	ND		mg/kg dry	0.0030	0.0060	1	EPA 8260D	02/20/2025 16:00	02/20/2025 21:09	AC
								Certifications:	CTDOH-PH-0723,NELAC-NY10854,NELAC-NY12058,NJDEP-CT		
71-43-2	Benzene	ND		mg/kg dry	0.0030	0.0060	1	EPA 8260D	02/20/2025 16:00	02/20/2025 21:09	AC
								Certifications:	CTDOH-PH-0723,NELAC-NY10854,NELAC-NY12058,NJDEP-CT		
74-97-5	Bromochloromethane	ND		mg/kg dry	0.0030	0.0060	1	EPA 8260D	02/20/2025 16:00	02/20/2025 21:09	AC
								Certifications:	NELAC-NY10854,NELAC-NY12058,NJDEP-CT005,PADEP-68-04		
75-27-4	Bromodichloromethane	ND		mg/kg dry	0.0030	0.0060	1	EPA 8260D	02/20/2025 16:00	02/20/2025 21:09	AC
								Certifications:	CTDOH-PH-0723,NELAC-NY10854,NELAC-NY12058,NJDEP-CT		
75-25-2	Bromoform	ND		mg/kg dry	0.0030	0.0060	1	EPA 8260D	02/20/2025 16:00	02/20/2025 21:09	AC
								Certifications:	CTDOH-PH-0723,NELAC-NY10854,NELAC-NY12058,NJDEP-CT		
74-83-9	Bromomethane	ND		mg/kg dry	0.0030	0.0060	1	EPA 8260D	02/20/2025 16:00	02/20/2025 21:09	AC
								Certifications:	CTDOH-PH-0723,NELAC-NY10854,NELAC-NY12058,NJDEP-CT		
75-15-0	Carbon disulfide	ND		mg/kg dry	0.0030	0.0060	1	EPA 8260D	02/20/2025 16:00	02/20/2025 21:09	AC
								Certifications:	CTDOH-PH-0723,NELAC-NY10854,NELAC-NY12058,NJDEP-CT		
56-23-5	Carbon tetrachloride	ND	CCVE	mg/kg dry	0.0030	0.0060	1	EPA 8260D	02/20/2025 16:00	02/20/2025 21:09	AC
								Certifications:	CTDOH-PH-0723,NELAC-NY10854,NELAC-NY12058,NJDEP-CT		
108-90-7	Chlorobenzene	ND		mg/kg dry	0.0030	0.0060	1	EPA 8260D	02/20/2025 16:00	02/20/2025 21:09	AC
								Certifications:	CTDOH-PH-0723,NELAC-NY10854,NELAC-NY12058,NJDEP-CT		
75-00-3	Chloroethane	ND		mg/kg dry	0.0030	0.0060	1	EPA 8260D	02/20/2025 16:00	02/20/2025 21:09	AC
								Certifications:	CTDOH-PH-0723,NELAC-NY10854,NELAC-NY12058,NJDEP-CT		
67-66-3	Chloroform	ND		mg/kg dry	0.0030	0.0060	1	EPA 8260D	02/20/2025 16:00	02/20/2025 21:09	AC
								Certifications:	CTDOH-PH-0723,NELAC-NY10854,NELAC-NY12058,NJDEP-CT		
74-87-3	Chloromethane	ND		mg/kg dry	0.0030	0.0060	1	EPA 8260D	02/20/2025 16:00	02/20/2025 21:09	AC
								Certifications:	CTDOH-PH-0723,NELAC-NY10854,NELAC-NY12058,NJDEP-CT		
156-59-2	cis-1,2-Dichloroethylene	ND		mg/kg dry	0.0030	0.0060	1	EPA 8260D	02/20/2025 16:00	02/20/2025 21:09	AC
								Certifications:	CTDOH-PH-0723,NELAC-NY10854,NELAC-NY12058,NJDEP-CT		
10061-01-5	cis-1,3-Dichloropropylene	ND		mg/kg dry	0.0030	0.0060	1	EPA 8260D	02/20/2025 16:00	02/20/2025 21:09	AC
								Certifications:	CTDOH-PH-0723,NELAC-NY10854,NELAC-NY12058,NJDEP-CT		
110-82-7	Cyclohexane	ND		mg/kg dry	0.0030	0.0060	1	EPA 8260D	02/20/2025 16:00	02/20/2025 21:09	AC
								Certifications:	NELAC-NY10854,NELAC-NY12058,NJDEP-CT005,PADEP-68-04		
124-48-1	Dibromochloromethane	ND		mg/kg dry	0.0030	0.0060	1	EPA 8260D	02/20/2025 16:00	02/20/2025 21:09	AC
								Certifications:	NELAC-NY10854,NELAC-NY12058,NJDEP-CT005,PADEP-68-04		
74-95-3	Dibromomethane	ND		mg/kg dry	0.0030	0.0060	1	EPA 8260D	02/20/2025 16:00	02/20/2025 21:09	AC
								Certifications:	NELAC-NY10854,NELAC-NY12058,NJDEP-CT005,PADEP-68-04		
75-71-8	Dichlorodifluoromethane	ND	CCVE	mg/kg dry	0.0030	0.0060	1	EPA 8260D	02/20/2025 16:00	02/20/2025 21:09	AC
								Certifications:	NELAC-NY10854,NELAC-NY12058,NJDEP-CT005,PADEP-68-04		

Sample Information

Client Sample ID: SB22 _0-2 **York Sample ID:** 25B1108-03

York Project (SDG) No.	Client Project ID	Matrix	Collection Date/Time	Date Received
25B1108	170745301	Soil	February 19, 2025 12:00 pm	02/19/2025

VOA, 8260 MASTER **Log-in Notes:** **Sample Notes:**

Sample Prepared by Method: EPA 5035A

CAS No.	Parameter	Result	Flag	Units	Reported to LOD/MDL	LOQ	Dilution	Reference Method	Date/Time Prepared	Date/Time Analyzed	Analyst
100-41-4	Ethyl Benzene	ND		mg/kg dry	0.0030	0.0060	1	EPA 8260D	02/20/2025 16:00	02/20/2025 21:09	AC
								Certifications:	CTDOH-PH-0723,NELAC-NY10854,NELAC-NY12058,NJDEP-CT		
87-68-3	Hexachlorobutadiene	ND		mg/kg dry	0.0030	0.0060	1	EPA 8260D	02/20/2025 16:00	02/20/2025 21:09	AC
								Certifications:	NELAC-NY10854,NELAC-NY12058,NJDEP-CT005,PADEP-68-04		
98-82-8	Isopropylbenzene	ND		mg/kg dry	0.0030	0.0060	1	EPA 8260D	02/20/2025 16:00	02/20/2025 21:09	AC
								Certifications:	CTDOH-PH-0723,NELAC-NY10854,NELAC-NY12058,NJDEP-CT		
79-20-9	Methyl acetate	ND	ICVE	mg/kg dry	0.0030	0.0060	1	EPA 8260D	02/20/2025 16:00	02/20/2025 21:09	AC
								Certifications:	NELAC-NY10854,NELAC-NY12058,NJDEP-CT005,PADEP-68-04		
1634-04-4	Methyl tert-butyl ether (MTBE)	ND		mg/kg dry	0.0030	0.0060	1	EPA 8260D	02/20/2025 16:00	02/20/2025 21:09	AC
								Certifications:	CTDOH-PH-0723,NELAC-NY10854,NELAC-NY12058,NJDEP-CT		
108-87-2	Methylcyclohexane	ND		mg/kg dry	0.0030	0.0060	1	EPA 8260D	02/20/2025 16:00	02/20/2025 21:09	AC
								Certifications:	NELAC-NY10854,NELAC-NY12058,NJDEP-CT005,PADEP-68-04		
75-09-2	Methylene chloride	ND		mg/kg dry	0.0060	0.012	1	EPA 8260D	02/20/2025 16:00	02/20/2025 21:09	AC
								Certifications:	CTDOH-PH-0723,NELAC-NY10854,NELAC-NY12058,NJDEP-CT		
104-51-8	n-Butylbenzene	ND		mg/kg dry	0.0030	0.0060	1	EPA 8260D	02/20/2025 16:00	02/20/2025 21:09	AC
								Certifications:	CTDOH-PH-0723,NELAC-NY10854,NELAC-NY12058,NJDEP-CT		
103-65-1	n-Propylbenzene	ND		mg/kg dry	0.0030	0.0060	1	EPA 8260D	02/20/2025 16:00	02/20/2025 21:09	AC
								Certifications:	CTDOH-PH-0723,NELAC-NY10854,NELAC-NY12058,NJDEP-CT		
95-47-6	o-Xylene	ND		mg/kg dry	0.0030	0.0060	1	EPA 8260D	02/20/2025 16:00	02/20/2025 21:09	AC
								Certifications:	CTDOH-PH-0723,NELAC-NY10854,NELAC-NY12058,PADEP-68		
179601-23-1	p- & m- Xylenes	ND		mg/kg dry	0.0060	0.012	1	EPA 8260D	02/20/2025 16:00	02/20/2025 21:09	AC
								Certifications:	CTDOH-PH-0723,NELAC-NY10854,NELAC-NY12058,PADEP-68		
99-87-6	p-Isopropyltoluene	ND		mg/kg dry	0.0030	0.0060	1	EPA 8260D	02/20/2025 16:00	02/20/2025 21:09	AC
								Certifications:	CTDOH-PH-0723,NELAC-NY10854,NELAC-NY12058,NJDEP-CT		
135-98-8	sec-Butylbenzene	ND		mg/kg dry	0.0030	0.0060	1	EPA 8260D	02/20/2025 16:00	02/20/2025 21:09	AC
								Certifications:	CTDOH-PH-0723,NELAC-NY10854,NELAC-NY12058,NJDEP-CT		
100-42-5	Styrene	ND		mg/kg dry	0.0030	0.0060	1	EPA 8260D	02/20/2025 16:00	02/20/2025 21:09	AC
								Certifications:	CTDOH-PH-0723,NELAC-NY10854,NELAC-NY12058,NJDEP-CT		
75-65-0	tert-Butyl alcohol (TBA)	ND	CCVE, QL-02	mg/kg dry	0.0030	0.0060	1	EPA 8260D	02/20/2025 16:00	02/20/2025 21:09	AC
								Certifications:	NELAC-NY10854,NELAC-NY12058,NJDEP-CT005,PADEP-68-04		
98-06-6	tert-Butylbenzene	ND		mg/kg dry	0.0030	0.0060	1	EPA 8260D	02/20/2025 16:00	02/20/2025 21:09	AC
								Certifications:	CTDOH-PH-0723,NELAC-NY10854,NELAC-NY12058,NJDEP-CT		
127-18-4	Tetrachloroethylene	ND	QL-02	mg/kg dry	0.0030	0.0060	1	EPA 8260D	02/20/2025 16:00	02/20/2025 21:09	AC
								Certifications:	CTDOH-PH-0723,NELAC-NY10854,NELAC-NY12058,NJDEP-CT		
108-88-3	Toluene	ND		mg/kg dry	0.0030	0.0060	1	EPA 8260D	02/20/2025 16:00	02/20/2025 21:09	AC
								Certifications:	CTDOH-PH-0723,NELAC-NY10854,NELAC-NY12058,NJDEP-CT		
156-60-5	trans-1,2-Dichloroethylene	ND		mg/kg dry	0.0030	0.0060	1	EPA 8260D	02/20/2025 16:00	02/20/2025 21:09	AC
								Certifications:	CTDOH-PH-0723,NELAC-NY10854,NELAC-NY12058,NJDEP-CT		
10061-02-6	trans-1,3-Dichloropropylene	ND		mg/kg dry	0.0030	0.0060	1	EPA 8260D	02/20/2025 16:00	02/20/2025 21:09	AC
								Certifications:	CTDOH-PH-0723,NELAC-NY10854,NELAC-NY12058,NJDEP-CT		
79-01-6	Trichloroethylene	ND		mg/kg dry	0.0030	0.0060	1	EPA 8260D	02/20/2025 16:00	02/20/2025 21:09	AC
								Certifications:	CTDOH-PH-0723,NELAC-NY10854,NELAC-NY12058,NJDEP-CT		
75-69-4	Trichlorofluoromethane	ND		mg/kg dry	0.0030	0.0060	1	EPA 8260D	02/20/2025 16:00	02/20/2025 21:09	AC
								Certifications:	CTDOH-PH-0723,NELAC-NY10854,NELAC-NY12058,NJDEP-CT		

Sample Information

Client Sample ID: SB22 _0-2 **York Sample ID:** 25B1108-03

York Project (SDG) No.	Client Project ID	Matrix	Collection Date/Time	Date Received
25B1108	170745301	Soil	February 19, 2025 12:00 pm	02/19/2025

VOA, 8260 MASTER

Log-in Notes:

Sample Notes:

Sample Prepared by Method: EPA 5035A

CAS No.	Parameter	Result	Flag	Units	Reported to LOD/MDL	LOQ	Dilution	Reference Method	Date/Time Prepared	Date/Time Analyzed	Analyst
75-01-4	Vinyl Chloride	ND		mg/kg dry	0.0030	0.0060	1	EPA 8260D	02/20/2025 16:00	02/20/2025 21:09	AC
								Certifications:	CTDOH-PH-0723,NELAC-NY10854,NELAC-NY12058,NJDEP-CT		
1330-20-7	Xylenes, Total	ND		mg/kg dry	0.0089	0.018	1	EPA 8260D	02/20/2025 16:00	02/20/2025 21:09	AC
								Certifications:	CTDOH-PH-0723,NELAC-NY10854,NELAC-NY12058,NJDEP-CT		

	Surrogate Recoveries	Result	Acceptance Range
17060-07-0	*Surrogate: SURR: 1,2-Dichloroethane-d4*	*98.2 %*	*77-125*
2037-26-5	*Surrogate: SURR: Toluene-d8*	*104 %*	*85-120*
460-00-4	*Surrogate: SURR: p-Bromofluorobenzene*	*104 %*	*76-130*

SVOA, 8270 MASTER

Log-in Notes:

Sample Notes:

Sample Prepared by Method: EPA 3550C

CAS No.	Parameter	Result	Flag	Units	Reported to LOD/MDL	LOQ	Dilution	Reference Method	Date/Time Prepared	Date/Time Analyzed	Analyst
92-52-4	1,1-Biphenyl	ND		mg/kg dry	0.0472	0.0942	2	EPA 8270E	02/21/2025 08:13	02/22/2025 18:08	AK
								Certifications:	NELAC-NY10854,NJDEP-CT005,PADEP-68-04440		
95-94-3	1,2,4,5-Tetrachlorobenzene	ND		mg/kg dry	0.0942	0.188	2	EPA 8270E	02/21/2025 08:13	02/22/2025 18:08	AK
								Certifications:	NELAC-NY10854,NJDEP-CT005,PADEP-68-04440		
122-66-7	1,2-Diphenylhydrazine (as Azobenzene)	ND		mg/kg dry	0.0472	0.0942	2	EPA 8270E	02/21/2025 08:13	02/22/2025 18:08	AK
								Certifications:	NELAC-NY10854,NJDEP-CT005,PADEP-68-04440		
58-90-2	2,3,4,6-Tetrachlorophenol	ND		mg/kg dry	0.0942	0.188	2	EPA 8270E	02/21/2025 08:13	02/22/2025 18:08	AK
								Certifications:	NELAC-NY10854,NJDEP-CT005,PADEP-68-04440		
95-95-4	2,4,5-Trichlorophenol	ND		mg/kg dry	0.0472	0.0942	2	EPA 8270E	02/21/2025 08:13	02/22/2025 18:08	AK
								Certifications:	CTDOH-PH-0723,NELAC-NY10854,NJDEP-CT005,PADEP-68-044		
88-06-2	2,4,6-Trichlorophenol	ND		mg/kg dry	0.0472	0.0942	2	EPA 8270E	02/21/2025 08:13	02/22/2025 18:08	AK
								Certifications:	CTDOH-PH-0723,NELAC-NY10854,NJDEP-CT005,PADEP-68-044		
120-83-2	2,4-Dichlorophenol	ND		mg/kg dry	0.0472	0.0942	2	EPA 8270E	02/21/2025 08:13	02/22/2025 18:08	AK
								Certifications:	CTDOH-PH-0723,NELAC-NY10854,NJDEP-CT005,PADEP-68-044		
105-67-9	2,4-Dimethylphenol	ND		mg/kg dry	0.0472	0.0942	2	EPA 8270E	02/21/2025 08:13	02/22/2025 18:08	AK
								Certifications:	CTDOH-PH-0723,NELAC-NY10854,NJDEP-CT005,PADEP-68-044		
51-28-5	2,4-Dinitrophenol	ND		mg/kg dry	0.0942	0.188	2	EPA 8270E	02/21/2025 08:13	02/22/2025 18:08	AK
								Certifications:	CTDOH-PH-0723,NELAC-NY10854,NJDEP-CT005,PADEP-68-044		
121-14-2	2,4-Dinitrotoluene	ND		mg/kg dry	0.0472	0.0942	2	EPA 8270E	02/21/2025 08:13	02/22/2025 18:08	AK
								Certifications:	CTDOH-PH-0723,NELAC-NY10854,NJDEP-CT005,PADEP-68-044		
606-20-2	2,6-Dinitrotoluene	ND		mg/kg dry	0.0472	0.0942	2	EPA 8270E	02/21/2025 08:13	02/22/2025 18:08	AK
								Certifications:	CTDOH-PH-0723,NELAC-NY10854,NJDEP-CT005,PADEP-68-044		
91-58-7	2-Chloronaphthalene	ND		mg/kg dry	0.0472	0.0942	2	EPA 8270E	02/21/2025 08:13	02/22/2025 18:08	AK
								Certifications:	CTDOH-PH-0723,NELAC-NY10854,NJDEP-CT005,PADEP-68-044		
95-57-8	2-Chlorophenol	ND		mg/kg dry	0.0472	0.0942	2	EPA 8270E	02/21/2025 08:13	02/22/2025 18:08	AK
								Certifications:	CTDOH-PH-0723,NELAC-NY10854,NJDEP-CT005,PADEP-68-044		
91-57-6	2-Methylnaphthalene	ND		mg/kg dry	0.0472	0.0942	2	EPA 8270E	02/21/2025 08:13	02/22/2025 18:08	AK
								Certifications:	CTDOH-PH-0723,NELAC-NY10854,NJDEP-CT005,PADEP-68-044		

Sample Information

Client Sample ID: SB22 _0-2 **York Sample ID:** 25B1108-03

York Project (SDG) No.	Client Project ID	Matrix	Collection Date/Time	Date Received
25B1108	170745301	Soil	February 19, 2025 12:00 pm	02/19/2025

SVOA, 8270 MASTER **Log-in Notes:** **Sample Notes:**

Sample Prepared by Method: EPA 3550C

CAS No.	Parameter	Result	Flag	Units	Reported to LOD/MDL	LOQ	Dilution	Reference Method	Date/Time Prepared	Date/Time Analyzed	Analyst
95-48-7	2-Methylphenol	ND		mg/kg dry	0.0472	0.0942	2	EPA 8270E	02/21/2025 08:13	02/22/2025 18:08	AK
								Certifications:	CTDOH-PH-0723,NELAC-NY10854,NJDEP-CT005,PADEP-68-044		
88-74-4	2-Nitroaniline	ND		mg/kg dry	0.0942	0.188	2	EPA 8270E	02/21/2025 08:13	02/22/2025 18:08	AK
								Certifications:	CTDOH-PH-0723,NELAC-NY10854,NJDEP-CT005,PADEP-68-044		
88-75-5	2-Nitrophenol	ND		mg/kg dry	0.0472	0.0942	2	EPA 8270E	02/21/2025 08:13	02/22/2025 18:08	AK
								Certifications:	CTDOH-PH-0723,NELAC-NY10854,NJDEP-CT005,PADEP-68-044		
65794-96-9	3- & 4-Methylphenols	ND		mg/kg dry	0.0472	0.0942	2	EPA 8270E	02/21/2025 08:13	02/22/2025 18:08	AK
								Certifications:	CTDOH-PH-0723,NELAC-NY10854,NJDEP-CT005,PADEP-68-044		
91-94-1	3,3-Dichlorobenzidine	ND		mg/kg dry	0.0472	0.0942	2	EPA 8270E	02/21/2025 08:13	02/22/2025 18:08	AK
								Certifications:	NELAC-NY10854,NJDEP-CT005,PADEP-68-04440		
99-09-2	3-Nitroaniline	ND		mg/kg dry	0.0942	0.188	2	EPA 8270E	02/21/2025 08:13	02/22/2025 18:08	AK
								Certifications:	CTDOH-PH-0723,NELAC-NY10854,NJDEP-CT005,PADEP-68-044		
534-52-1	4,6-Dinitro-2-methylphenol	ND		mg/kg dry	0.0942	0.188	2	EPA 8270E	02/21/2025 08:13	02/22/2025 18:08	AK
								Certifications:	CTDOH-PH-0723,NELAC-NY10854,NJDEP-CT005,PADEP-68-044		
101-55-3	4-Bromophenyl phenyl ether	ND		mg/kg dry	0.0472	0.0942	2	EPA 8270E	02/21/2025 08:13	02/22/2025 18:08	AK
								Certifications:	CTDOH-PH-0723,NELAC-NY10854,NJDEP-CT005,PADEP-68-044		
59-50-7	4-Chloro-3-methylphenol	ND		mg/kg dry	0.0472	0.0942	2	EPA 8270E	02/21/2025 08:13	02/22/2025 18:08	AK
								Certifications:	CTDOH-PH-0723,NELAC-NY10854,NJDEP-CT005,PADEP-68-044		
106-47-8	4-Chloroaniline	ND		mg/kg dry	0.0472	0.0942	2	EPA 8270E	02/21/2025 08:13	02/22/2025 18:08	AK
								Certifications:	CTDOH-PH-0723,NELAC-NY10854,NJDEP-CT005,PADEP-68-044		
7005-72-3	4-Chlorophenyl phenyl ether	ND		mg/kg dry	0.0472	0.0942	2	EPA 8270E	02/21/2025 08:13	02/22/2025 18:08	AK
								Certifications:	CTDOH-PH-0723,NELAC-NY10854,NJDEP-CT005,PADEP-68-044		
100-01-6	4-Nitroaniline	ND		mg/kg dry	0.0942	0.188	2	EPA 8270E	02/21/2025 08:13	02/22/2025 18:08	AK
								Certifications:	CTDOH-PH-0723,NELAC-NY10854,NJDEP-CT005,PADEP-68-044		
100-02-7	4-Nitrophenol	ND		mg/kg dry	0.0942	0.188	2	EPA 8270E	02/21/2025 08:13	02/22/2025 18:08	AK
								Certifications:	CTDOH-PH-0723,NELAC-NY10854,NJDEP-CT005,PADEP-68-044		
83-32-9	**Acenaphthene**	**0.103**		mg/kg dry	0.0472	0.0942	2	EPA 8270E	02/21/2025 08:13	02/22/2025 18:08	AK
								Certifications:	CTDOH-PH-0723,NELAC-NY10854,NJDEP-CT005,PADEP-68-044		
208-96-8	**Acenaphthylene**	**0.283**		mg/kg dry	0.0472	0.0942	2	EPA 8270E	02/21/2025 08:13	02/22/2025 18:08	AK
								Certifications:	CTDOH-PH-0723,NELAC-NY10854,NJDEP-CT005,PADEP-68-044		
98-86-2	Acetophenone	ND		mg/kg dry	0.0472	0.0942	2	EPA 8270E	02/21/2025 08:13	02/22/2025 18:08	AK
								Certifications:	NELAC-NY10854,NJDEP-CT005,PADEP-68-04440		
62-53-3	Aniline	ND		mg/kg dry	0.189	0.377	2	EPA 8270E	02/21/2025 08:13	02/22/2025 18:08	AK
								Certifications:	NELAC-NY10854,NJDEP-CT005,PADEP-68-04440		
120-12-7	**Anthracene**	**0.401**		mg/kg dry	0.0472	0.0942	2	EPA 8270E	02/21/2025 08:13	02/22/2025 18:08	AK
								Certifications:	CTDOH-PH-0723,NELAC-NY10854,NJDEP-CT005,PADEP-68-044		
1912-24-9	Atrazine	ND		mg/kg dry	0.0472	0.0942	2	EPA 8270E	02/21/2025 08:13	02/22/2025 18:08	AK
								Certifications:	NELAC-NY10854,NJDEP-CT005,PADEP-68-04440		
100-52-7	Benzaldehyde	ND		mg/kg dry	0.0472	0.0942	2	EPA 8270E	02/21/2025 08:13	02/22/2025 18:08	AK
								Certifications:	NELAC-NY10854,NJDEP-CT005,PADEP-68-04440		
92-87-5	Benzidine	ND		mg/kg dry	0.189	0.377	2	EPA 8270E	02/21/2025 08:13	02/22/2025 18:08	AK
								Certifications:	CTDOH-PH-0723,NELAC-NY10854,PADEP-68-04440		
56-55-3	**Benzo(a)anthracene**	**1.86**		mg/kg dry	0.0472	0.0942	2	EPA 8270E	02/21/2025 08:13	02/22/2025 18:08	AK
								Certifications:	CTDOH-PH-0723,NELAC-NY10854,NJDEP-CT005,PADEP-68-044		

Sample Information

Client Sample ID: SB22 _0-2 **York Sample ID:** 25B1108-03

York Project (SDG) No.	Client Project ID	Matrix	Collection Date/Time	Date Received
25B1108	170745301	Soil	February 19, 2025 12:00 pm	02/19/2025

SVOA, 8270 MASTER **Log-in Notes:** **Sample Notes:**

Sample Prepared by Method: EPA 3550C

CAS No.	Parameter	Result	Flag	Units	Reported to LOD/MDL	LOQ	Dilution	Reference Method	Date/Time Prepared	Date/Time Analyzed	Analyst
50-32-8	**Benzo(a)pyrene**	**2.01**		mg/kg dry	0.0472	0.0942	2	EPA 8270E	02/21/2025 08:13	02/22/2025 18:08	AK
								Certifications:	CTDOH-PH-0723,NELAC-NY10854,NJDEP-CT005,PADEP-68-044		
205-99-2	**Benzo(b)fluoranthene**	**1.72**		mg/kg dry	0.0472	0.0942	2	EPA 8270E	02/21/2025 08:13	02/22/2025 18:08	AK
								Certifications:	CTDOH-PH-0723,NELAC-NY10854,NJDEP-CT005,PADEP-68-044		
191-24-2	**Benzo(g,h,i)perylene**	**1.27**		mg/kg dry	0.0472	0.0942	2	EPA 8270E	02/21/2025 08:13	02/22/2025 18:08	AK
								Certifications:	CTDOH-PH-0723,NELAC-NY10854,NJDEP-CT005,PADEP-68-044		
207-08-9	**Benzo(k)fluoranthene**	**1.75**		mg/kg dry	0.0472	0.0942	2	EPA 8270E	02/21/2025 08:13	02/22/2025 18:08	AK
								Certifications:	CTDOH-PH-0723,NELAC-NY10854,NJDEP-CT005,PADEP-68-044		
65-85-0	Benzoic acid	ND		mg/kg dry	0.0472	0.0942	2	EPA 8270E	02/21/2025 08:13	02/22/2025 18:08	AK
								Certifications:	NELAC-NY10854,NJDEP-CT005,PADEP-68-04440		
100-51-6	Benzyl alcohol	ND		mg/kg dry	0.0472	0.0942	2	EPA 8270E	02/21/2025 08:13	02/22/2025 18:08	AK
								Certifications:	NELAC-NY10854,NJDEP-CT005,PADEP-68-04440		
85-68-7	Benzyl butyl phthalate	ND		mg/kg dry	0.0472	0.0942	2	EPA 8270E	02/21/2025 08:13	02/22/2025 18:08	AK
								Certifications:	CTDOH-PH-0723,NELAC-NY10854,NJDEP-CT005,PADEP-68-044		
111-91-1	Bis(2-chloroethoxy)methane	ND		mg/kg dry	0.0472	0.0942	2	EPA 8270E	02/21/2025 08:13	02/22/2025 18:08	AK
								Certifications:	CTDOH-PH-0723,NELAC-NY10854,NJDEP-CT005,PADEP-68-044		
111-44-4	Bis(2-chloroethyl)ether	ND		mg/kg dry	0.0472	0.0942	2	EPA 8270E	02/21/2025 08:13	02/22/2025 18:08	AK
								Certifications:	CTDOH-PH-0723,NELAC-NY10854,NJDEP-CT005,PADEP-68-044		
108-60-1	Bis(2-chloroisopropyl)ether	ND		mg/kg dry	0.0472	0.0942	2	EPA 8270E	02/21/2025 08:13	02/22/2025 18:08	AK
								Certifications:	CTDOH-PH-0723,NELAC-NY10854,NJDEP-CT005,PADEP-68-044		
117-81-7	**Bis(2-ethylhexyl)phthalate**	**0.100**		mg/kg dry	0.0472	0.0942	2	EPA 8270E	02/21/2025 08:13	02/22/2025 18:08	AK
								Certifications:	CTDOH-PH-0723,NELAC-NY10854,NJDEP-CT005,PADEP-68-044		
105-60-2	Caprolactam	ND		mg/kg dry	0.0942	0.188	2	EPA 8270E	02/21/2025 08:13	02/22/2025 18:08	AK
								Certifications:	NELAC-NY10854,NJDEP-CT005,PADEP-68-04440		
86-74-8	**Carbazole**	**0.0851**	J	mg/kg dry	0.0472	0.0942	2	EPA 8270E	02/21/2025 08:13	02/22/2025 18:08	AK
								Certifications:	CTDOH-PH-0723,NELAC-NY10854,NJDEP-CT005,PADEP-68-044		
218-01-9	**Chrysene**	**1.70**		mg/kg dry	0.0472	0.0942	2	EPA 8270E	02/21/2025 08:13	02/22/2025 18:08	AK
								Certifications:	CTDOH-PH-0723,NELAC-NY10854,NJDEP-CT005,PADEP-68-044		
53-70-3	**Dibenzo(a,h)anthracene**	**0.366**		mg/kg dry	0.0472	0.0942	2	EPA 8270E	02/21/2025 08:13	02/22/2025 18:08	AK
								Certifications:	CTDOH-PH-0723,NELAC-NY10854,NJDEP-CT005,PADEP-68-044		
132-64-9	Dibenzofuran	ND		mg/kg dry	0.0472	0.0942	2	EPA 8270E	02/21/2025 08:13	02/22/2025 18:08	AK
								Certifications:	CTDOH-PH-0723,NELAC-NY10854,NJDEP-CT005,PADEP-68-044		
84-66-2	Diethyl phthalate	ND		mg/kg dry	0.0472	0.0942	2	EPA 8270E	02/21/2025 08:13	02/22/2025 18:08	AK
								Certifications:	CTDOH-PH-0723,NELAC-NY10854,NJDEP-CT005,PADEP-68-044		
131-11-3	Dimethyl phthalate	ND		mg/kg dry	0.0472	0.0942	2	EPA 8270E	02/21/2025 08:13	02/22/2025 18:08	AK
								Certifications:	CTDOH-PH-0723,NELAC-NY10854,NJDEP-CT005,PADEP-68-044		
84-74-2	Di-n-butyl phthalate	ND		mg/kg dry	0.0472	0.0942	2	EPA 8270E	02/21/2025 08:13	02/22/2025 18:08	AK
								Certifications:	CTDOH-PH-0723,NELAC-NY10854,NJDEP-CT005,PADEP-68-044		
117-84-0	Di-n-octyl phthalate	ND		mg/kg dry	0.0472	0.0942	2	EPA 8270E	02/21/2025 08:13	02/22/2025 18:08	AK
								Certifications:	CTDOH-PH-0723,NELAC-NY10854,NJDEP-CT005,PADEP-68-044		
122-39-4	Diphenylamine	ND		mg/kg dry	0.0942	0.188	2	EPA 8270E	02/21/2025 08:13	02/22/2025 18:08	AK
								Certifications:	NELAC-NY10854,NJDEP-CT005,PADEP-68-04440		
206-44-0	**Fluoranthene**	**3.71**		mg/kg dry	0.118	0.236	5	EPA 8270E	02/21/2025 08:13	02/24/2025 16:05	AK
								Certifications:	CTDOH-PH-0723,NELAC-NY10854,NJDEP-CT005,PADEP-68-044		

Sample Information

Client Sample ID: SB22 _0-2 **York Sample ID:** 25B1108-03

York Project (SDG) No.	Client Project ID	Matrix	Collection Date/Time	Date Received
25B1108	170745301	Soil	February 19, 2025 12:00 pm	02/19/2025

SVOA, 8270 MASTER **Log-in Notes:** **Sample Notes:**

Sample Prepared by Method: EPA 3550C

CAS No.	Parameter	Result	Flag	Units	Reported to LOD/MDL	LOQ	Dilution	Reference Method	Date/Time Prepared	Date/Time Analyzed	Analyst
86-73-7	**Fluorene**	**0.0987**		mg/kg dry	0.0472	0.0942	2	EPA 8270E	02/21/2025 08:13	02/22/2025 18:08	AK
								Certifications:	NELAC-NY10854,NJDEP-CT005,PADEP-68-04440		
118-74-1	Hexachlorobenzene	ND		mg/kg dry	0.0472	0.0942	2	EPA 8270E	02/21/2025 08:13	02/22/2025 18:08	AK
								Certifications:	CTDOH-PH-0723,NELAC-NY10854,NJDEP-CT005,PADEP-68-044		
87-68-3	Hexachlorobutadiene	ND		mg/kg dry	0.0472	0.0942	2	EPA 8270E	02/21/2025 08:13	02/22/2025 18:08	AK
								Certifications:	CTDOH-PH-0723,NELAC-NY10854,NJDEP-CT005,PADEP-68-044		
77-47-4	Hexachlorocyclopentadiene	ND		mg/kg dry	0.0472	0.0942	2	EPA 8270E	02/21/2025 08:13	02/22/2025 18:08	AK
								Certifications:	CTDOH-PH-0723,NELAC-NY10854,NJDEP-CT005,PADEP-68-044		
67-72-1	Hexachloroethane	ND		mg/kg dry	0.0472	0.0942	2	EPA 8270E	02/21/2025 08:13	02/22/2025 18:08	AK
								Certifications:	CTDOH-PH-0723,NELAC-NY10854,NJDEP-CT005,PADEP-68-044		
193-39-5	**Indeno(1,2,3-cd)pyrene**	**1.27**		mg/kg dry	0.0472	0.0942	2	EPA 8270E	02/21/2025 08:13	02/22/2025 18:08	AK
								Certifications:	CTDOH-PH-0723,NELAC-NY10854,NJDEP-CT005,PADEP-68-044		
78-59-1	Isophorone	ND		mg/kg dry	0.0472	0.0942	2	EPA 8270E	02/21/2025 08:13	02/22/2025 18:08	AK
								Certifications:	CTDOH-PH-0723,NELAC-NY10854,NJDEP-CT005,PADEP-68-044		
91-20-3	**Naphthalene**	**0.0482**	J	mg/kg dry	0.0472	0.0942	2	EPA 8270E	02/21/2025 08:13	02/22/2025 18:08	AK
								Certifications:	CTDOH-PH-0723,NELAC-NY10854,NJDEP-CT005,PADEP-68-044		
98-95-3	Nitrobenzene	ND		mg/kg dry	0.0472	0.0942	2	EPA 8270E	02/21/2025 08:13	02/22/2025 18:08	AK
								Certifications:	CTDOH-PH-0723,NELAC-NY10854,NJDEP-CT005,PADEP-68-044		
62-75-9	N-Nitrosodimethylamine	ND		mg/kg dry	0.0472	0.0942	2	EPA 8270E	02/21/2025 08:13	02/22/2025 18:08	AK
								Certifications:	CTDOH-PH-0723,NELAC-NY10854,NJDEP-CT005,PADEP-68-044		
621-64-7	N-nitroso-di-n-propylamine	ND		mg/kg dry	0.0472	0.0942	2	EPA 8270E	02/21/2025 08:13	02/22/2025 18:08	AK
								Certifications:	CTDOH-PH-0723,NELAC-NY10854,NJDEP-CT005,PADEP-68-044		
86-30-6	N-Nitrosodiphenylamine	ND		mg/kg dry	0.0472	0.0942	2	EPA 8270E	02/21/2025 08:13	02/22/2025 18:08	AK
								Certifications:	CTDOH-PH-0723,NELAC-NY10854,NJDEP-CT005,PADEP-68-044		
87-86-5	Pentachlorophenol	ND		mg/kg dry	0.0472	0.0942	2	EPA 8270E	02/21/2025 08:13	02/22/2025 18:08	AK
								Certifications:	CTDOH-PH-0723,NELAC-NY10854,NJDEP-CT005,PADEP-68-044		
85-01-8	**Phenanthrene**	**1.47**		mg/kg dry	0.0472	0.0942	2	EPA 8270E	02/21/2025 08:13	02/22/2025 18:08	AK
								Certifications:	CTDOH-PH-0723,NELAC-NY10854,NJDEP-CT005,PADEP-68-044		
108-95-2	Phenol	ND		mg/kg dry	0.0472	0.0942	2	EPA 8270E	02/21/2025 08:13	02/22/2025 18:08	AK
								Certifications:	CTDOH-PH-0723,NELAC-NY10854,NJDEP-CT005,PADEP-68-044		
129-00-0	**Pyrene**	**3.64**		mg/kg dry	0.118	0.236	5	EPA 8270E	02/21/2025 08:13	02/24/2025 16:05	AK
								Certifications:	CTDOH-PH-0723,NELAC-NY10854,NJDEP-CT005,PADEP-68-044		
110-86-1	Pyridine	ND		mg/kg dry	0.189	0.377	2	EPA 8270E	02/21/2025 08:13	02/22/2025 18:08	AK
								Certifications:	CTDOH-PH-0723,NELAC-NY10854,NJDEP-CT005,PADEP-68-044		

	Surrogate Recoveries	Result	Acceptance Range
367-12-4	*Surrogate: SURR: 2-Fluorophenol*	*66.6 %*	*20-108*
13127-88-3	*Surrogate: SURR: Phenol-d6*	*61.8 %*	*23-114*
4165-60-0	*Surrogate: SURR: Nitrobenzene-d5*	*63.8 %*	*22-108*
321-60-8	*Surrogate: SURR: 2-Fluorobiphenyl*	*66.4 %*	*21-113*
118-79-6	*Surrogate: SURR: 2,4,6-Tribromophenol*	*60.5 %*	*19-110*
1718-51-0	*Surrogate: SURR: Terphenyl-d14*	*62.8 %*	*24-116*

Sample Information

Client Sample ID: SB22 _0-2 **York Sample ID:** 25B1108-03

York Project (SDG) No.	Client Project ID	Matrix	Collection Date/Time	Date Received
25B1108	170745301	Soil	February 19, 2025 12:00 pm	02/19/2025

Semi-Volatiles, 1,4-Dioxane 8270 SIM-Soil

Log-in Notes:

Sample Notes:

Sample Prepared by Method: EPA 3550C

CAS No.	Parameter	Result	Flag	Units	Reported to LOQ	Dilution	Reference Method	Date/Time Prepared	Date/Time Analyzed	Analyst
123-91-1	1,4-Dioxane	ND		ug/kg	19.8	1	EPA 8270D SIM	02/21/2025 08:12	02/22/2025 19:00	SS
							Certifications: NELAC-NY10854			

	Surrogate Recoveries	Result	Acceptance Range
17647-74-4	*Surrogate: 1,4-Dioxane-d8*	*98.0 %*	*39-127.5*

PFAS, EPA 1633 Target List

Log-in Notes:

Sample Notes:

Sample Prepared by Method: EPA 1633 Prep

CAS No.	Parameter	Result	Flag	Units	Reported to LOD/MDL	LOQ	Dilution	Reference Method	Date/Time Prepared	Date/Time Analyzed	Analyst
375-73-5	* Perfluorobutanesulfonic acid (PFBS)	ND		ug/kg dry	0.125	0.199	1	EPA 1633 Draft 3	02/21/2025 11:53	02/25/2025 09:40	AM
								Certifications: NELAC-NH2097 ,NJDEP-NY037			
307-24-4	**Perfluorohexanoic acid (PFHxA)**	**0.163**	J	ug/kg dry	0.0596	0.225	1	EPA 1633 Draft 3	02/21/2025 11:53	02/25/2025 09:40	AM
								Certifications: NELAC-NH2097 ,NELAC-NY12058,NJDEP-NY037			
375-85-9	**Perfluoroheptanoic acid (PFHpA)**	**0.134**	J	ug/kg dry	0.118	0.225	1	EPA 1633 Draft 3	02/21/2025 11:53	02/25/2025 09:40	AM
								Certifications: NELAC-NH2097 ,NELAC-NY12058,NJDEP-NY037			
355-46-4	* Perfluorohexanesulfonic acid (PFHxS)	ND		ug/kg dry	0.201	0.206	1	EPA 1633 Draft 3	02/21/2025 11:53	02/25/2025 09:40	AM
								Certifications: NELAC-NH2097 ,NJDEP-NY037			
335-67-1	**Perfluorooctanoic acid (PFOA)**	**0.698**		ug/kg dry	0.193	0.225	1	EPA 1633 Draft 3	02/21/2025 11:53	02/25/2025 09:40	AM
								Certifications: NELAC-NH2097 ,NELAC-NY12058,NJDEP-NY037			
1763-23-1	**Perfluorooctanesulfonic acid (PFOS)**	**2.88**		ug/kg dry	0.188	0.209	1	EPA 1633 Draft 3	02/21/2025 11:53	02/25/2025 09:40	AM
								Certifications: NELAC-NH2097 ,NELAC-NY12058,NJDEP-NY037			
375-95-1	**Perfluorononanoic acid (PFNA)**	**0.350**		ug/kg dry	0.213	0.225	1	EPA 1633 Draft 3	02/21/2025 11:53	02/25/2025 09:40	AM
								Certifications: NELAC-NH2097 ,NELAC-NY12058,NJDEP-NY037			
335-76-2	**Perfluorodecanoic acid (PFDA)**	**0.326**		ug/kg dry	0.215	0.225	1	EPA 1633 Draft 3	02/21/2025 11:53	02/25/2025 09:40	AM
								Certifications: NELAC-NH2097 ,NELAC-NY12058,NJDEP-NY037			
2058-94-8	Perfluoroundecanoic acid (PFUnA)	ND		ug/kg dry	0.223	0.225	1	EPA 1633 Draft 3	02/21/2025 11:53	02/25/2025 09:40	AM
								Certifications: NELAC-NH2097 ,NELAC-NY12058,NJDEP-NY037			
307-55-1	Perfluorododecanoic acid (PFDoA)	ND		ug/kg dry	0.183	0.225	1	EPA 1633 Draft 3	02/21/2025 11:53	02/25/2025 09:40	AM
								Certifications: NELAC-NH2097 ,NELAC-NY12058,NJDEP-NY037			
72629-94-8	Perfluorotridecanoic acid (PFTrDA)	ND		ug/kg dry	0.141	0.225	1	EPA 1633 Draft 3	02/21/2025 11:53	02/25/2025 09:40	AM
								Certifications: NELAC-NH2097 ,NELAC-NY12058,NJDEP-NY037			
376-06-7	Perfluorotetradecanoic acid (PFTA)	ND		ug/kg dry	0.116	0.225	1	EPA 1633 Draft 3	02/21/2025 11:53	02/25/2025 09:40	AM
								Certifications: NELAC-NH2097 ,NELAC-NY12058,NJDEP-NY037			
2355-31-9	N-MeFOSAA	ND		ug/kg dry	0.166	0.225	1	EPA 1633 Draft 3	02/21/2025 11:53	02/25/2025 09:40	AM
								Certifications: NELAC-NH2097 ,NELAC-NY12058,NJDEP-NY037			
2991-50-6	N-EtFOSAA	ND		ug/kg dry	0.218	0.225	1	EPA 1633 Draft 3	02/21/2025 11:53	02/25/2025 09:40	AM
								Certifications: NELAC-NH2097 ,NELAC-NY12058,NJDEP-NY037			
2706-90-3	**Perfluoropentanoic acid (PFPeA)**	**0.205**	J	ug/kg dry	0.123	0.450	1	EPA 1633 Draft 3	02/21/2025 11:53	02/25/2025 09:40	AM
								Certifications: NELAC-NH2097 ,NELAC-NY12058,NJDEP-NY037			
754-91-6	* Perfluoro-1-octanesulfonamide (FOSA)	ND		ug/kg dry	0.164	0.225	1	EPA 1633 Draft 3	02/21/2025 11:53	02/25/2025 09:40	AM
								Certifications: NELAC-NH2097 ,NJDEP-NY037			

Sample Information

Client Sample ID: SB22 _0-2 **York Sample ID:** 25B1108-03

York Project (SDG) No.	Client Project ID	Matrix	Collection Date/Time	Date Received
25B1108	170745301	Soil	February 19, 2025 12:00 pm	02/19/2025

PFAS, EPA 1633 Target List **Log-in Notes:** **Sample Notes:**

Sample Prepared by Method: EPA 1633 Prep

CAS No.	Parameter	Result	Flag	Units	Reported to LOD/MDL	LOQ	Dilution	Reference Method	Date/Time Prepared	Date/Time Analyzed	Analyst
375-92-8	* Perfluoro-1-heptanesulfonic acid (PFHpS)	ND		ug/kg dry	0.174	0.225	1	EPA 1633 Draft 3 Certifications: NELAC-NH2097 ,NJDEP-NY037	02/21/2025 11:53	02/25/2025 09:40	AM
335-77-3	* Perfluoro-1-decanesulfonic acid (PFDS)	ND		ug/kg dry	0.215	0.217	1	EPA 1633 Draft 3 Certifications: NELAC-NH2097 ,NJDEP-NY037	02/21/2025 11:53	02/25/2025 09:40	AM
27619-97-2	* 1H,1H,2H,2H-Perfluorooctanesulfonic acid (6:2 FTS)	ND		ug/kg dry	0.843	0.855	1	EPA 1633 Draft 3 Certifications: NELAC-NH2097 ,NJDEP-NY037	02/21/2025 11:53	02/25/2025 09:40	AM
39108-34-4	1H,1H,2H,2H-Perfluorodecanesulfonic acid (8:2 FTS)	ND		ug/kg dry	0.849	0.864	1	EPA 1633 Draft 3 Certifications: NELAC-NH2097 ,NELAC-NY12058,NJDEP-NY037	02/21/2025 11:53	02/25/2025 09:40	AM
375-22-4	Perfluoro-n-butanoic acid (PFBA)	ND		ug/kg dry	0.123	0.900	1	EPA 1633 Draft 3 Certifications: NELAC-NH2097 ,NELAC-NY12058,NJDEP-NY037	02/21/2025 11:53	02/25/2025 09:40	AM
113507-82-7	* Perfluoro(2-ethoxyethane)sulfonic acid (PFEESA)	ND		ug/kg dry	0.156	0.400	1	EPA 1633 Draft 3 Certifications: NELAC-NH2097	02/21/2025 11:53	02/25/2025 09:40	AM
151772-58-6	* Perfluoro-3,6-dioxaheptanoic acid (NFDHA)	ND		ug/kg dry	0.217	0.450	1	EPA 1633 Draft 3 Certifications: NELAC-NH2097	02/21/2025 11:53	02/25/2025 09:40	AM
377-73-1	* Perfluoro-4-oxapentanoic acid (PFMPA)	ND		ug/kg dry	0.0697	0.450	1	EPA 1633 Draft 3 Certifications: NELAC-NH2097	02/21/2025 11:53	02/25/2025 09:40	AM
863090-89-5	* Perfluoro-5-oxahexanoic acid (PFMBA)	ND		ug/kg dry	0.108	0.450	1	EPA 1633 Draft 3 Certifications: NELAC-NH2097	02/21/2025 11:53	02/25/2025 09:40	AM
2706-91-4	* Perfluoro-1-pentanesulfonate (PFPeS)	ND		ug/kg dry	0.177	0.211	1	EPA 1633 Draft 3 Certifications: NELAC-NH2097 ,NJDEP-NY037	02/21/2025 11:53	02/25/2025 09:40	AM
757124-72-4	* 1H,1H,2H,2H-Perfluorohexanesulfonic acid (4:2 FTS)	ND		ug/kg dry	0.669	0.843	1	EPA 1633 Draft 3 Certifications: NELAC-NH2097 ,NJDEP-NY037	02/21/2025 11:53	02/25/2025 09:40	AM
13252-13-6	* HFPO-DA (Gen-X)	ND		ug/kg dry	0.684	0.900	1	EPA 1633 Draft 3 Certifications: NELAC-NH2097 ,NJDEP-NY037	02/21/2025 11:53	02/25/2025 09:40	AM
763051-92-9	* 11CL-PF3OUdS	ND		ug/kg dry	0.350	0.850	1	EPA 1633 Draft 3 Certifications: NELAC-NH2097 ,NJDEP-NY037	02/21/2025 11:53	02/25/2025 09:40	AM
756426-58-1	* 9CL-PF3ONS	ND		ug/kg dry	0.277	0.841	1	EPA 1633 Draft 3 Certifications: NELAC-NH2097 ,NJDEP-NY037	02/21/2025 11:53	02/25/2025 09:40	AM
919005-14-4	* ADONA	ND		ug/kg dry	0.196	0.850	1	EPA 1633 Draft 3 Certifications: NELAC-NH2097 ,NJDEP-NY037	02/21/2025 11:53	02/25/2025 09:40	AM
79780-39-5	* Perfluorododecanesulfonic acid (PFDoS)	ND		ug/kg dry	0.190	0.218	1	EPA 1633 Draft 3 Certifications: NELAC-NH2097	02/21/2025 11:53	02/25/2025 09:40	AM
68259-12-1	* Perfluoro-1-nonanesulfonic acid (PFNS)	ND		ug/kg dry	0.139	0.216	1	EPA 1633 Draft 3 Certifications: NELAC-NH2097 ,NJDEP-NY037	02/21/2025 11:53	02/25/2025 09:40	AM
356-02-5	* 3-Perfluoropropyl propanoic acid (FPrPA)	ND		ug/kg dry	0.713	1.12	1	EPA 1633 Draft 3 Certifications: NELAC-NH2097	02/21/2025 11:53	02/25/2025 09:40	AM
914637-49-3	* 3-Perfluoropentyl propanoic acid (FPePA)	ND		ug/kg dry	2.36	5.62	1	EPA 1633 Draft 3 Certifications: NELAC-NH2097	02/21/2025 11:53	02/25/2025 09:40	AM
812-70-4	* 3-Perfluoroheptyl propanoic acid (FHpPA)	ND		ug/kg dry	1.69	5.62	1	EPA 1633 Draft 3 Certifications: NELAC-NH2097	02/21/2025 11:53	02/25/2025 09:40	AM
24448-09-7	* N-MeFOSE	ND		ug/kg dry	0.687	2.25	1	EPA 1633 Draft 3 Certifications: NELAC-NH2097	02/21/2025 11:53	02/25/2025 09:40	AM

Sample Information

Client Sample ID: SB22 _0-2 **York Sample ID:** 25B1108-03

York Project (SDG) No.	Client Project ID	Matrix	Collection Date/Time	Date Received
25B1108	170745301	Soil	February 19, 2025 12:00 pm	02/19/2025

PFAS, EPA 1633 Target List **Log-in Notes:** **Sample Notes:**

Sample Prepared by Method: EPA 1633 Prep

CAS No.	Parameter	Result	Flag	Units	Reported to LOD/MDL	LOQ	Dilution	Reference Method	Date/Time Prepared	Date/Time Analyzed	Analyst
31506-32-8	* N-MeFOSA	ND		ug/kg dry	0.202	0.225	1	EPA 1633 Draft 3 Certifications: NELAC-NH2097	02/21/2025 11:53	02/25/2025 09:40	AM
1691-99-2	* N-EtFOSE	ND		ug/kg dry	0.784	2.25	1	EPA 1633 Draft 3 Certifications: NELAC-NH2097	02/21/2025 11:53	02/25/2025 09:40	AM
4151-50-2	* N-EtFOSA	ND		ug/kg dry	0.223	0.225	1	EPA 1633 Draft 3 Certifications: NELAC-NH2097	02/21/2025 11:53	02/25/2025 09:40	AM

	Surrogate Recoveries	Result	Acceptance Range
M3PFBS	*Surrogate: M3PFBS*	*122 %*	*25-150*
13C5PFHXA	*Surrogate: M5PFHxA*	*124 %*	*25-150*
13C4PFHPA	*Surrogate: M4PFHpA*	*144 %*	*25-150*
13C3PFHXS	*Surrogate: M3PFHxS*	*125 %*	*25-150*
13C8PFOA	*Surrogate: Perfluoro-n-[13C8]octanoic aci*	*122 %*	*25-150*
13C6PFDA	*Surrogate: M6PFDA*	*112 %*	*25-150*
13C7PFUNA	*Surrogate: M7PFUdA*	*107 %*	*25-150*
960315-52-0	*Surrogate: Perfluoro-n-[1,2-13C2]dodecan*	*101 %*	*25-150*
13C2PFTEDA	*Surrogate: M2PFTeDA*	*89.0 %*	*10-150*
13C4PFBA	*Surrogate: Perfluoro-n-[13C4]butanoic aci*	*31.2 %*	*25-150*
13C8PFOS	*Surrogate: Perfluoro-1-[13C8]octanesulfor*	*115 %*	*25-150*
13C5PFPEA	*Surrogate: Perfluoro-n-[13C5]pentanoic ac*	*127 %*	*25-150*
13C8FOSA	*Surrogate: Perfluoro-1-[13C8]octanesulfor*	*106 %*	*10-150*
D3-NMEFOSAA	*Surrogate: d3-N-MeFOSAA*	*103 %*	*25-150*
D5-NETFOSAA	*Surrogate: d5-N-EtFOSAA*	*112 %*	*25-150*
M2-6:2FTS	*Surrogate: M2-6:2 FTS*	*123 %*	*25-200*
M2-8:2FTS	*Surrogate: M2-8:2 FTS*	*123 %*	*25-200*
13C9PFNA	*Surrogate: M9PFNA*	*122 %*	*25-150*
M2-4:2FTS	*Surrogate: M2-4:2 FTS*	*101 %*	*25-150*
936109-37-4	*Surrogate: d-N-MeFOSA*	*92.0 %*	*25-150*
936109-40-9	*Surrogate: d-N-EtFOSA*	*83.5 %*	*25-150*
M3HFPO-DA	*Surrogate: M3HFPO-DA*	*130 %*	*25-150*
D9-NETPFOSAI	*Surrogate: d9-N-EtFOSE*	*90.4 %*	*25-150*
D7-NMEPFOSA	*Surrogate: d7-N-MeFOSE*	*94.9 %*	*25-150*

Sample Information

Client Sample ID: SB22 _0-2 **York Sample ID:** 25B1108-03

York Project (SDG) No.	Client Project ID	Matrix	Collection Date/Time	Date Received
25B1108	170745301	Soil	February 19, 2025 12:00 pm	02/19/2025

PEST, 8081 MASTER

Log-in Notes:

Sample Notes:

Sample Prepared by Method: EPA 3550C

CAS No.	Parameter	Result	Flag	Units	Reported to LOQ	Dilution	Reference Method	Date/Time Prepared	Date/Time Analyzed	Analyst
72-54-8	4,4'-DDD	ND		mg/kg dry	0.00182	5	EPA 8081B	02/21/2025 08:00	02/21/2025 19:32	RJ
							Certifications:	CTDOH-PH-0723,NELAC-NY10854,NJDEP-CT005,PADEP-68-044		
72-55-9	4,4'-DDE	ND		mg/kg dry	0.00182	5	EPA 8081B	02/21/2025 08:00	02/21/2025 19:32	RJ
							Certifications:	CTDOH-PH-0723,NELAC-NY10854,NJDEP-CT005,PADEP-68-044		
50-29-3	4,4'-DDT	ND		mg/kg dry	0.00182	5	EPA 8081B	02/21/2025 08:00	02/21/2025 19:32	RJ
							Certifications:	CTDOH-PH-0723,NELAC-NY10854,NJDEP-CT005,PADEP-68-044		
309-00-2	Aldrin	ND		mg/kg dry	0.00182	5	EPA 8081B	02/21/2025 08:00	02/21/2025 19:32	RJ
							Certifications:	CTDOH-PH-0723,NELAC-NY10854,NJDEP-CT005,PADEP-68-044		
319-84-6	alpha-BHC	ND		mg/kg dry	0.00182	5	EPA 8081B	02/21/2025 08:00	02/21/2025 19:32	RJ
							Certifications:	CTDOH-PH-0723,NELAC-NY10854,NJDEP-CT005,PADEP-68-044		
5103-71-9	alpha-Chlordane	ND		mg/kg dry	0.00182	5	EPA 8081B	02/21/2025 08:00	02/21/2025 19:32	RJ
							Certifications:	NELAC-NY10854,NJDEP-CT005		
319-85-7	beta-BHC	ND		mg/kg dry	0.00182	5	EPA 8081B	02/21/2025 08:00	02/21/2025 19:32	RJ
							Certifications:	CTDOH-PH-0723,NELAC-NY10854,NJDEP-CT005,PADEP-68-044		
319-86-8	delta-BHC	ND		mg/kg dry	0.00182	5	EPA 8081B	02/21/2025 08:00	02/21/2025 19:32	RJ
							Certifications:	CTDOH-PH-0723,NELAC-NY10854,NJDEP-CT005,PADEP-68-044		
60-57-1	Dieldrin	ND		mg/kg dry	0.00182	5	EPA 8081B	02/21/2025 08:00	02/21/2025 19:32	RJ
							Certifications:	CTDOH-PH-0723,NELAC-NY10854,NJDEP-CT005,PADEP-68-044		
959-98-8	Endosulfan I	ND		mg/kg dry	0.00182	5	EPA 8081B	02/21/2025 08:00	02/21/2025 19:32	RJ
							Certifications:	CTDOH-PH-0723,NELAC-NY10854,NJDEP-CT005,PADEP-68-044		
33213-65-9	Endosulfan II	ND		mg/kg dry	0.00182	5	EPA 8081B	02/21/2025 08:00	02/21/2025 19:32	RJ
							Certifications:	CTDOH-PH-0723,NELAC-NY10854		
1031-07-8	Endosulfan sulfate	ND		mg/kg dry	0.00182	5	EPA 8081B	02/21/2025 08:00	02/21/2025 19:32	RJ
							Certifications:	CTDOH-PH-0723,NELAC-NY10854,NJDEP-CT005,PADEP-68-044		
72-20-8	Endrin	ND		mg/kg dry	0.00182	5	EPA 8081B	02/21/2025 08:00	02/21/2025 19:32	RJ
							Certifications:	CTDOH-PH-0723,NELAC-NY10854,NJDEP-CT005,PADEP-68-044		
7421-93-4	Endrin aldehyde	ND		mg/kg dry	0.00182	5	EPA 8081B	02/21/2025 08:00	02/21/2025 19:32	RJ
							Certifications:	CTDOH-PH-0723,NELAC-NY10854,NJDEP-CT005,PADEP-68-044		
53494-70-5	Endrin ketone	ND		mg/kg dry	0.00182	5	EPA 8081B	02/21/2025 08:00	02/21/2025 19:32	RJ
							Certifications:	CTDOH-PH-0723,NELAC-NY10854,NJDEP-CT005,PADEP-68-044		
58-89-9	gamma-BHC (Lindane)	ND		mg/kg dry	0.00182	5	EPA 8081B	02/21/2025 08:00	02/21/2025 19:32	RJ
							Certifications:	CTDOH-PH-0723,NELAC-NY10854,NJDEP-CT005,PADEP-68-044		
5566-34-7	gamma-Chlordane	ND		mg/kg dry	0.00182	5	EPA 8081B	02/21/2025 08:00	02/21/2025 19:32	RJ
							Certifications:	NELAC-NY10854,NJDEP-CT005		
76-44-8	Heptachlor	ND		mg/kg dry	0.00182	5	EPA 8081B	02/21/2025 08:00	02/21/2025 19:32	RJ
							Certifications:	CTDOH-PH-0723,NELAC-NY10854,NJDEP-CT005,PADEP-68-044		
1024-57-3	Heptachlor epoxide	ND		mg/kg dry	0.00182	5	EPA 8081B	02/21/2025 08:00	02/21/2025 19:32	RJ
							Certifications:	CTDOH-PH-0723,NELAC-NY10854,NJDEP-CT005,PADEP-68-044		
72-43-5	Methoxychlor	ND		mg/kg dry	0.00182	5	EPA 8081B	02/21/2025 08:00	02/21/2025 19:32	RJ
							Certifications:	CTDOH-PH-0723,NELAC-NY10854,NJDEP-CT005,PADEP-68-044		
8001-35-2	Toxaphene	ND		mg/kg dry	0.182	5	EPA 8081B	02/21/2025 08:00	02/21/2025 19:32	RJ
							Certifications:	CTDOH-PH-0723,NELAC-NY10854,NJDEP-CT005,PADEP-68-044		

Sample Information

Client Sample ID: SB22 _0-2 **York Sample ID:** 25B1108-03

York Project (SDG) No.	Client Project ID	Matrix	Collection Date/Time	Date Received
25B1108	170745301	Soil	February 19, 2025 12:00 pm	02/19/2025

PEST, 8081 MASTER

Log-in Notes: **Sample Notes:**

Sample Prepared by Method: EPA 3550C

CAS No.	Parameter	Result	Flag	Units	Reported to LOQ	Dilution	Reference Method	Date/Time Prepared	Date/Time Analyzed	Analyst
57-74-9	* Chlordane, total	ND		mg/kg dry	0.0364	5	EPA 8081B	02/21/2025 08:00	02/21/2025 19:32	RJ
							Certifications:			

	Surrogate Recoveries	Result	Acceptance Range
2051-24-3	*Surrogate: Decachlorobiphenyl*	*93.4 %*	*30-150*
877-09-8	*Surrogate: Tetrachloro-m-xylene*	*89.8 %*	*30-150*

PCB, 8082 MASTER

Log-in Notes: **Sample Notes:**

Sample Prepared by Method: EPA 3550C

CAS No.	Parameter	Result	Flag	Units	Reported to LOQ	Dilution	Reference Method	Date/Time Prepared	Date/Time Analyzed	Analyst
12674-11-2	Aroclor 1016	ND		mg/kg dry	0.0184	1	EPA 8082A	02/21/2025 08:00	02/22/2025 02:28	NF
							Certifications:	NELAC-NY10854,CTDOH-PH-0723,NJDEP-CT005,PADEP-68-044		
11104-28-2	Aroclor 1221	ND		mg/kg dry	0.0184	1	EPA 8082A	02/21/2025 08:00	02/22/2025 02:28	NF
							Certifications:	NELAC-NY10854,CTDOH-PH-0723,NJDEP-CT005,PADEP-68-044		
11141-16-5	Aroclor 1232	ND		mg/kg dry	0.0184	1	EPA 8082A	02/21/2025 08:00	02/22/2025 02:28	NF
							Certifications:	NELAC-NY10854,CTDOH-PH-0723,NJDEP-CT005,PADEP-68-044		
53469-21-9	Aroclor 1242	ND		mg/kg dry	0.0184	1	EPA 8082A	02/21/2025 08:00	02/22/2025 02:28	NF
							Certifications:	NELAC-NY10854,CTDOH-PH-0723,NJDEP-CT005,PADEP-68-044		
12672-29-6	Aroclor 1248	ND		mg/kg dry	0.0184	1	EPA 8082A	02/21/2025 08:00	02/22/2025 02:28	NF
							Certifications:	NELAC-NY10854,CTDOH-PH-0723,NJDEP-CT005,PADEP-68-044		
11097-69-1	Aroclor 1254	ND		mg/kg dry	0.0184	1	EPA 8082A	02/21/2025 08:00	02/22/2025 02:28	NF
							Certifications:	NELAC-NY10854,CTDOH-PH-0723,NJDEP-CT005,PADEP-68-044		
11096-82-5	Aroclor 1260	ND		mg/kg dry	0.0184	1	EPA 8082A	02/21/2025 08:00	02/22/2025 02:28	NF
							Certifications:	NELAC-NY10854,CTDOH-PH-0723,NJDEP-CT005,PADEP-68-044		
1336-36-3	* Total PCBs	ND		mg/kg dry	0.0184	1	EPA 8082A	02/21/2025 08:00	02/22/2025 02:28	NF
							Certifications:			

	Surrogate Recoveries	Result	Acceptance Range
877-09-8	*Surrogate: Tetrachloro-m-xylene*	*86.5 %*	*30-120*
2051-24-3	*Surrogate: Decachlorobiphenyl*	*62.0 %*	*30-120*

HERB, 8151 MASTER

Log-in Notes: **Sample Notes:**

Sample Prepared by Method: EPA 3550C/8151A

CAS No.	Parameter	Result	Flag	Units	Reported to LOQ	Dilution	Reference Method	Date/Time Prepared	Date/Time Analyzed	Analyst
93-76-5	2,4,5-T	ND		mg/kg dry	0.0224	1	EPA 8151A	02/20/2025 11:08	02/23/2025 12:39	GXB
							Certifications:	CTDOH-PH-0723,NELAC-NY10854,NJDEP-CT005,PADEP-68-044		
93-72-1	2,4,5-TP (Silvex)	ND		mg/kg dry	0.0224	1	EPA 8151A	02/20/2025 11:08	02/23/2025 12:39	GXB
							Certifications:	CTDOH-PH-0723,NELAC-NY10854,NJDEP-CT005,PADEP-68-044		
94-75-7	2,4-D	ND		mg/kg dry	0.0224	1	EPA 8151A	02/20/2025 11:08	02/23/2025 12:39	GXB
							Certifications:	CTDOH-PH-0723,NELAC-NY10854,NJDEP-CT005,PADEP-68-044		

	Surrogate Recoveries	Result	Acceptance Range

Sample Information

Client Sample ID: SB22 _0-2 **York Sample ID:** 25B1108-03

York Project (SDG) No.	Client Project ID	Matrix	Collection Date/Time	Date Received
25B1108	170745301	Soil	February 19, 2025 12:00 pm	02/19/2025

HERB, 8151 MASTER

Log-in Notes: **Sample Notes:**

Sample Prepared by Method: EPA 3550C/8151A

CAS No.	Parameter	Result	Flag	Units	Reported to LOQ	Dilution	Reference Method	Date/Time Prepared	Date/Time Analyzed	Analyst
19719-28-9	*Surrogate: 2,4-Dichlorophenylacetic acid (.*	*69.2 %*			*21-150*					

Metals, Target Analyte

Log-in Notes: **Sample Notes:**

Sample Prepared by Method: EPA 3050B

CAS No.	Parameter	Result	Flag	Units	Reported to LOQ	Dilution	Reference Method	Date/Time Prepared	Date/Time Analyzed	Analyst
7429-90-5	**Aluminum**	**7860**		mg/kg dry	4.72	1	EPA 6010D	02/23/2025 08:36	02/24/2025 11:06	AGNR
							Certifications:	CTDOH-PH-0723,NELAC-NY10854,NJDEP-CT005,PADEP-68-044		
7440-36-0	Antimony	ND		mg/kg dry	2.36	1	EPA 6010D	02/23/2025 08:36	02/24/2025 11:06	AGNR
							Certifications:	CTDOH-PH-0723,NELAC-NY10854,NJDEP-CT005,PADEP-68-044		
7440-38-2	**Arsenic**	**4.99**		mg/kg dry	1.42	1	EPA 6010D	02/23/2025 08:36	02/24/2025 11:06	AGNR
							Certifications:	CTDOH-PH-0723,NELAC-NY10854,NJDEP-CT005,PADEP-68-044		
7440-39-3	**Barium**	**122**		mg/kg dry	2.36	1	EPA 6010D	02/23/2025 08:36	02/24/2025 11:06	AGNR
							Certifications:	CTDOH-PH-0723,NELAC-NY10854,NJDEP-CT005,PADEP-68-044		
7440-41-7	**Beryllium**	**0.475**		mg/kg dry	0.048	1	EPA 6010D	02/23/2025 08:36	02/24/2025 11:06	AGNR
							Certifications:	CTDOH-PH-0723,NELAC-NY10854,NJDEP-CT005,PADEP-68-044		
7440-43-9	**Cadmium**	**0.765**		mg/kg dry	0.283	1	EPA 6010D	02/23/2025 08:36	02/24/2025 11:06	AGNR
							Certifications:	CTDOH-PH-0723,NELAC-NY10854,NJDEP-CT005,PADEP-68-044		
7440-70-2	**Calcium**	**9730**		mg/kg dry	4.72	1	EPA 6010D	02/23/2025 08:36	02/24/2025 11:06	AGNR
							Certifications:	CTDOH-PH-0723,NELAC-NY10854,NJDEP-CT005,PADEP-68-044		
7440-47-3	**Chromium**	**15.3**		mg/kg dry	0.473	1	EPA 6010D	02/23/2025 08:36	02/24/2025 11:06	AGNR
							Certifications:	CTDOH-PH-0723,NELAC-NY10854,NJDEP-CT005,PADEP-68-044		
7440-48-4	**Cobalt**	**5.46**		mg/kg dry	0.377	1	EPA 6010D	02/23/2025 08:36	02/24/2025 11:06	AGNR
							Certifications:	CTDOH-PH-0723,NELAC-NY10854,NJDEP-CT005,PADEP-68-044		
7440-50-8	**Copper**	**38.7**		mg/kg dry	1.89	1	EPA 6010D	02/23/2025 08:36	02/24/2025 11:06	AGNR
							Certifications:	CTDOH-PH-0723,NELAC-NY10854,NJDEP-CT005,PADEP-68-044		
7439-89-6	**Iron**	**12400**		mg/kg dry	23.6	1	EPA 6010D	02/23/2025 08:36	02/24/2025 11:06	AGNR
							Certifications:	CTDOH-PH-0723,NELAC-NY10854,NJDEP-CT005,PADEP-68-044		
7439-92-1	**Lead**	**303**		mg/kg dry	0.473	1	EPA 6010D	02/23/2025 08:36	02/24/2025 11:06	AGNR
							Certifications:	CTDOH-PH-0723,NELAC-NY10854,NJDEP-CT005,PADEP-68-044		
7439-95-4	**Magnesium**	**3810**		mg/kg dry	4.73	1	EPA 6010D	02/23/2025 08:36	02/24/2025 11:06	AGNR
							Certifications:	CTDOH-PH-0723,NELAC-NY10854,NJDEP-CT005,PADEP-68-044		
7439-96-5	**Manganese**	**275**		mg/kg dry	0.473	1	EPA 6010D	02/23/2025 08:36	02/24/2025 11:06	AGNR
							Certifications:	CTDOH-PH-0723,NELAC-NY10854,NJDEP-CT005,PADEP-68-044		
7440-02-0	**Nickel**	**12.7**		mg/kg dry	0.941	1	EPA 6010D	02/23/2025 08:36	02/24/2025 11:06	AGNR
							Certifications:	CTDOH-PH-0723,NELAC-NY10854,NJDEP-CT005,PADEP-68-044		
7440-09-7	**Potassium**	**940**	B	mg/kg dry	4.73	1	EPA 6010D	02/23/2025 08:36	02/24/2025 11:06	AGNR
							Certifications:	CTDOH-PH-0723,NELAC-NY10854,NJDEP-CT005,PADEP-68-044		
7782-49-2	Selenium	ND		mg/kg dry	2.36	1	EPA 6010D	02/23/2025 08:36	02/24/2025 11:06	AGNR
							Certifications:	CTDOH-PH-0723,NELAC-NY10854,NJDEP-CT005,PADEP-68-044		
7440-22-4	Silver	ND	M-CCV 1	mg/kg dry	0.476	1	EPA 6010D	02/23/2025 08:36	02/24/2025 11:06	AGNR
							Certifications:	CTDOH-PH-0723,NELAC-NY10854,NJDEP-CT005,PADEP-68-044		

Sample Information

Client Sample ID: SB22 _0-2 **York Sample ID:** 25B1108-03

York Project (SDG) No.	Client Project ID	Matrix	Collection Date/Time	Date Received
25B1108	170745301	Soil	February 19, 2025 12:00 pm	02/19/2025

Metals, Target Analyte

Log-in Notes: **Sample Notes:**

Sample Prepared by Method: EPA 3050B

CAS No.	Parameter	Result	Flag	Units	Reported to LOQ	Dilution	Reference Method	Date/Time Prepared	Date/Time Analyzed	Analyst
7440-23-5	**Sodium**	**154**		mg/kg dry	47.2	1	EPA 6010D	02/23/2025 08:36	02/24/2025 11:06	AGNR
							Certifications:	CTDOH-PH-0723,NELAC-NY10854,NJDEP-CT005,PADEP-68-044		
7440-28-0	Thallium	ND		mg/kg dry	1.89	1	EPA 6010D	02/23/2025 08:36	02/24/2025 11:06	AGNR
							Certifications:	CTDOH-PH-0723,NELAC-NY10854,NJDEP-CT005,PADEP-68-044		
7440-62-2	**Vanadium**	**26.1**		mg/kg dry	0.941	1	EPA 6010D	02/23/2025 08:36	02/24/2025 11:06	AGNR
							Certifications:	CTDOH-PH-0723,NELAC-NY10854,NJDEP-CT005,PADEP-68-044		
7440-66-6	**Zinc**	**272**		mg/kg dry	2.35	1	EPA 6010D	02/23/2025 08:36	02/24/2025 11:06	AGNR
							Certifications:	CTDOH-PH-0723,NELAC-NY10854,NJDEP-CT005,PADEP-68-044		

Mercury by 7473

Log-in Notes: **Sample Notes:**

Sample Prepared by Method: EPA 7473 soil

CAS No.	Parameter	Result	Flag	Units	Reported to LOQ	Dilution	Reference Method	Date/Time Prepared	Date/Time Analyzed	Analyst
7439-97-6	**Mercury**	**0.431**		mg/kg dry	0.0340	1	EPA 7473	02/22/2025 07:34	02/25/2025 13:00	DRS
							Certifications:	CTDOH-PH-0723,NJDEP-CT005,NELAC-NY10854,PADEP-68-044		

Chromium, Hexavalent

Log-in Notes: **Sample Notes:**

Sample Prepared by Method: EPA SW846-3060

CAS No.	Parameter	Result	Flag	Units	Reported to LOQ	Dilution	Reference Method	Date/Time Prepared	Date/Time Analyzed	Analyst
18540-29-9	Chromium, Hexavalent	ND		mg/kg dry	0.567	1	EPA 7196A	02/21/2025 10:13	02/21/2025 17:10	JMT
							Certifications:	NJDEP-CT005,CTDOH-PH-0723,NELAC-NY10854,PADEP-68-044		

Chromium, Trivalent

Log-in Notes: **Sample Notes:**

Sample Prepared by Method: Analysis Preparation

CAS No.	Parameter	Result	Flag	Units	Reported to LOQ	Dilution	Reference Method	Date/Time Prepared	Date/Time Analyzed	Analyst
16065-83-1	* **Chromium, Trivalent**	**15.2**		mg/kg	0.500	1	Calculation	02/25/2025 16:12	02/25/2025 16:19	SL
							Certifications:			

Cyanide, Total

Log-in Notes: **Sample Notes:**

Sample Prepared by Method: Analysis Preparation Soil

CAS No.	Parameter	Result	Flag	Units	Reported to LOQ	Dilution	Reference Method	Date/Time Prepared	Date/Time Analyzed	Analyst
57-12-5	Cyanide, total	ND		mg/kg dry	0.567	1	EPA 9014/9010C	02/24/2025 08:08	02/24/2025 15:30	LJM
							Certifications:	NELAC-NY10854,CTDOH-PH-0723,NJDEP-CT005,PADEP-68-044		

Total Solids

Log-in Notes: **Sample Notes:**

Sample Prepared by Method: % Solids Prep

CAS No.	Parameter	Result	Flag	Units	Reported to LOQ	Dilution	Reference Method	Date/Time Prepared	Date/Time Analyzed	Analyst

Sample Information

Client Sample ID: SB22 _0-2 **York Sample ID:** 25B1108-03

York Project (SDG) No.	Client Project ID	Matrix	Collection Date/Time	Date Received
25B1108	170745301	Soil	February 19, 2025 12:00 pm	02/19/2025

Total Solids

Log-in Notes:

Sample Notes:

Sample Prepared by Method: % Solids Prep

CAS No.	Parameter	Result	Flag	Units	Reported to LOQ	Dilution	Reference Method	Date/Time Prepared	Date/Time Analyzed	Analyst
solids	* % Solids	88.2		%	0.100	1	SM 2540G	02/20/2025 08:28	02/20/2025 10:15	SMM
							Certifications: CTDOH-PH-0723			

Sample Information

Client Sample ID: **SB08 _0-2** **York Sample ID:** **25B1108-04**

York Project (SDG) No.	Client Project ID	Matrix	Collection Date/Time	Date Received
25B1108	170745301	Soil	February 19, 2025 1:00 pm	02/19/2025

VOA, 8260 MASTER

Log-in Notes:

Sample Notes:

Sample Prepared by Method: EPA 5035A

CAS No.	Parameter	Result	Flag	Units	Reported to LOD/MDL	LOQ	Dilution	Reference Method	Date/Time Prepared	Date/Time Analyzed	Analyst
630-20-6	1,1,1,2-Tetrachloroethane	ND		mg/kg dry	0.0032	0.0064	1	EPA 8260D	02/20/2025 16:00	02/20/2025 21:34	AC
								Certifications:	CTDOH-PH-0723,NELAC-NY10854,NELAC-NY12058,NJDEP-CT		
71-55-6	1,1,1-Trichloroethane	ND		mg/kg dry	0.0032	0.0064	1	EPA 8260D	02/20/2025 16:00	02/20/2025 21:34	AC
								Certifications:	CTDOH-PH-0723,NELAC-NY10854,NELAC-NY12058,NJDEP-CT		
79-34-5	1,1,2,2-Tetrachloroethane	ND		mg/kg dry	0.0032	0.0064	1	EPA 8260D	02/20/2025 16:00	02/20/2025 21:34	AC
								Certifications:	CTDOH-PH-0723,NELAC-NY10854,NELAC-NY12058,NJDEP-CT		
76-13-1	1,1,2-Trichloro-1,2,2-trifluoroethane (Freon 113)	ND		mg/kg dry	0.0032	0.0064	1	EPA 8260D	02/20/2025 16:00	02/20/2025 21:34	AC
								Certifications:	CTDOH-PH-0723,NELAC-NY10854,NELAC-NY12058,NJDEP-CT		
79-00-5	1,1,2-Trichloroethane	ND		mg/kg dry	0.0032	0.0064	1	EPA 8260D	02/20/2025 16:00	02/20/2025 21:34	AC
								Certifications:	CTDOH-PH-0723,NELAC-NY10854,NELAC-NY12058,NJDEP-CT		
75-34-3	1,1-Dichloroethane	ND		mg/kg dry	0.0032	0.0064	1	EPA 8260D	02/20/2025 16:00	02/20/2025 21:34	AC
								Certifications:	CTDOH-PH-0723,NELAC-NY10854,NELAC-NY12058,NJDEP-CT		
75-35-4	1,1-Dichloroethylene	ND		mg/kg dry	0.0032	0.0064	1	EPA 8260D	02/20/2025 16:00	02/20/2025 21:34	AC
								Certifications:	CTDOH-PH-0723,NELAC-NY10854,NELAC-NY12058,NJDEP-CT		
87-61-6	1,2,3-Trichlorobenzene	ND		mg/kg dry	0.0032	0.0064	1	EPA 8260D	02/20/2025 16:00	02/20/2025 21:34	AC
								Certifications:	NELAC-NY10854,NELAC-NY12058,NJDEP-CT005,PADEP-68-04		
96-18-4	1,2,3-Trichloropropane	ND		mg/kg dry	0.0032	0.0064	1	EPA 8260D	02/20/2025 16:00	02/20/2025 21:34	AC
								Certifications:	NELAC-NY10854,NELAC-NY12058,NJDEP-CT005		
120-82-1	1,2,4-Trichlorobenzene	ND		mg/kg dry	0.0032	0.0064	1	EPA 8260D	02/20/2025 16:00	02/20/2025 21:34	AC
								Certifications:	NELAC-NY10854,NELAC-NY12058,NJDEP-CT005,PADEP-68-04		
95-63-6	1,2,4-Trimethylbenzene	ND		mg/kg dry	0.0032	0.0064	1	EPA 8260D	02/20/2025 16:00	02/20/2025 21:34	AC
								Certifications:	CTDOH-PH-0723,NELAC-NY10854,NELAC-NY12058,NJDEP-CT		
96-12-8	1,2-Dibromo-3-chloropropane	ND		mg/kg dry	0.0032	0.0064	1	EPA 8260D	02/20/2025 16:00	02/20/2025 21:34	AC
								Certifications:	CTDOH-PH-0723,NELAC-NY10854,NELAC-NY12058,NJDEP-CT		
106-93-4	1,2-Dibromoethane	ND		mg/kg dry	0.0032	0.0064	1	EPA 8260D	02/20/2025 16:00	02/20/2025 21:34	AC
								Certifications:	CTDOH-PH-0723,NELAC-NY10854,NELAC-NY12058,NJDEP-CT		
95-50-1	1,2-Dichlorobenzene	ND		mg/kg dry	0.0032	0.0064	1	EPA 8260D	02/20/2025 16:00	02/20/2025 21:34	AC
								Certifications:	CTDOH-PH-0723,NELAC-NY10854,NELAC-NY12058,NJDEP-CT		
107-06-2	1,2-Dichloroethane	ND		mg/kg dry	0.0032	0.0064	1	EPA 8260D	02/20/2025 16:00	02/20/2025 21:34	AC
								Certifications:	CTDOH-PH-0723,NELAC-NY10854,NELAC-NY12058,NJDEP-CT		
78-87-5	1,2-Dichloropropane	ND		mg/kg dry	0.0032	0.0064	1	EPA 8260D	02/20/2025 16:00	02/20/2025 21:34	AC
								Certifications:	CTDOH-PH-0723,NELAC-NY10854,NELAC-NY12058,NJDEP-CT		
108-67-8	1,3,5-Trimethylbenzene	ND		mg/kg dry	0.0032	0.0064	1	EPA 8260D	02/20/2025 16:00	02/20/2025 21:34	AC
								Certifications:	CTDOH-PH-0723,NELAC-NY10854,NELAC-NY12058,NJDEP-CT		
541-73-1	1,3-Dichlorobenzene	ND		mg/kg dry	0.0032	0.0064	1	EPA 8260D	02/20/2025 16:00	02/20/2025 21:34	AC
								Certifications:	CTDOH-PH-0723,NELAC-NY10854,NELAC-NY12058,NJDEP-CT		
106-46-7	1,4-Dichlorobenzene	ND		mg/kg dry	0.0032	0.0064	1	EPA 8260D	02/20/2025 16:00	02/20/2025 21:34	AC
								Certifications:	CTDOH-PH-0723,NELAC-NY10854,NELAC-NY12058,NJDEP-CT		
123-91-1	1,4-Dioxane	ND		mg/kg dry	0.064	0.13	1	EPA 8260D	02/20/2025 16:00	02/20/2025 21:34	AC
								Certifications:	NELAC-NY10854,NELAC-NY12058,NJDEP-CT005,PADEP-68-04		
78-93-3	**2-Butanone**	**0.0068**		mg/kg dry	0.0032	0.0064	1	EPA 8260D	02/20/2025 16:00	02/20/2025 21:34	AC
								Certifications:	CTDOH-PH-0723,NELAC-NY10854,NELAC-NY12058,NJDEP-CT		

Sample Information

Client Sample ID: SB08 _0-2 **York Sample ID:** 25B1108-04

York Project (SDG) No.	Client Project ID	Matrix	Collection Date/Time	Date Received
25B1108	170745301	Soil	February 19, 2025 1:00 pm	02/19/2025

VOA, 8260 MASTER **Log-in Notes:** **Sample Notes:**

Sample Prepared by Method: EPA 5035A

CAS No.	Parameter	Result	Flag	Units	Reported to LOD/MDL	LOQ	Dilution	Reference Method	Date/Time Prepared	Date/Time Analyzed	Analyst
591-78-6	2-Hexanone	ND		mg/kg dry	0.0032	0.0064	1	EPA 8260D	02/20/2025 16:00	02/20/2025 21:34	AC
								Certifications:	CTDOH-PH-0723,NELAC-NY10854,NELAC-NY12058,NJDEP-CT		
108-10-1	4-Methyl-2-pentanone	ND	QL-02	mg/kg dry	0.0032	0.0064	1	EPA 8260D	02/20/2025 16:00	02/20/2025 21:34	AC
								Certifications:	CTDOH-PH-0723,NELAC-NY10854,NELAC-NY12058,NJDEP-CT		
67-64-1	**Acetone**	**0.023**	ICVE	mg/kg dry	0.0064	0.013	1	EPA 8260D	02/20/2025 16:00	02/20/2025 21:34	AC
								Certifications:	CTDOH-PH-0723,NELAC-NY10854,NELAC-NY12058,NJDEP-CT		
107-02-8	Acrolein	ND		mg/kg dry	0.0064	0.013	1	EPA 8260D	02/20/2025 16:00	02/20/2025 21:34	AC
								Certifications:	CTDOH-PH-0723,NELAC-NY10854,NELAC-NY12058,NJDEP-CT		
107-13-1	Acrylonitrile	ND		mg/kg dry	0.0032	0.0064	1	EPA 8260D	02/20/2025 16:00	02/20/2025 21:34	AC
								Certifications:	CTDOH-PH-0723,NELAC-NY10854,NELAC-NY12058,NJDEP-CT		
71-43-2	Benzene	ND		mg/kg dry	0.0032	0.0064	1	EPA 8260D	02/20/2025 16:00	02/20/2025 21:34	AC
								Certifications:	CTDOH-PH-0723,NELAC-NY10854,NELAC-NY12058,NJDEP-CT		
74-97-5	Bromochloromethane	ND		mg/kg dry	0.0032	0.0064	1	EPA 8260D	02/20/2025 16:00	02/20/2025 21:34	AC
								Certifications:	NELAC-NY10854,NELAC-NY12058,NJDEP-CT005,PADEP-68-04		
75-27-4	Bromodichloromethane	ND		mg/kg dry	0.0032	0.0064	1	EPA 8260D	02/20/2025 16:00	02/20/2025 21:34	AC
								Certifications:	CTDOH-PH-0723,NELAC-NY10854,NELAC-NY12058,NJDEP-CT		
75-25-2	Bromoform	ND		mg/kg dry	0.0032	0.0064	1	EPA 8260D	02/20/2025 16:00	02/20/2025 21:34	AC
								Certifications:	CTDOH-PH-0723,NELAC-NY10854,NELAC-NY12058,NJDEP-CT		
74-83-9	Bromomethane	ND		mg/kg dry	0.0032	0.0064	1	EPA 8260D	02/20/2025 16:00	02/20/2025 21:34	AC
								Certifications:	CTDOH-PH-0723,NELAC-NY10854,NELAC-NY12058,NJDEP-CT		
75-15-0	Carbon disulfide	ND		mg/kg dry	0.0032	0.0064	1	EPA 8260D	02/20/2025 16:00	02/20/2025 21:34	AC
								Certifications:	CTDOH-PH-0723,NELAC-NY10854,NELAC-NY12058,NJDEP-CT		
56-23-5	Carbon tetrachloride	ND	CCVE	mg/kg dry	0.0032	0.0064	1	EPA 8260D	02/20/2025 16:00	02/20/2025 21:34	AC
								Certifications:	CTDOH-PH-0723,NELAC-NY10854,NELAC-NY12058,NJDEP-CT		
108-90-7	Chlorobenzene	ND		mg/kg dry	0.0032	0.0064	1	EPA 8260D	02/20/2025 16:00	02/20/2025 21:34	AC
								Certifications:	CTDOH-PH-0723,NELAC-NY10854,NELAC-NY12058,NJDEP-CT		
75-00-3	Chloroethane	ND		mg/kg dry	0.0032	0.0064	1	EPA 8260D	02/20/2025 16:00	02/20/2025 21:34	AC
								Certifications:	CTDOH-PH-0723,NELAC-NY10854,NELAC-NY12058,NJDEP-CT		
67-66-3	Chloroform	ND		mg/kg dry	0.0032	0.0064	1	EPA 8260D	02/20/2025 16:00	02/20/2025 21:34	AC
								Certifications:	CTDOH-PH-0723,NELAC-NY10854,NELAC-NY12058,NJDEP-CT		
74-87-3	Chloromethane	ND		mg/kg dry	0.0032	0.0064	1	EPA 8260D	02/20/2025 16:00	02/20/2025 21:34	AC
								Certifications:	CTDOH-PH-0723,NELAC-NY10854,NELAC-NY12058,NJDEP-CT		
156-59-2	cis-1,2-Dichloroethylene	ND		mg/kg dry	0.0032	0.0064	1	EPA 8260D	02/20/2025 16:00	02/20/2025 21:34	AC
								Certifications:	CTDOH-PH-0723,NELAC-NY10854,NELAC-NY12058,NJDEP-CT		
10061-01-5	cis-1,3-Dichloropropylene	ND		mg/kg dry	0.0032	0.0064	1	EPA 8260D	02/20/2025 16:00	02/20/2025 21:34	AC
								Certifications:	CTDOH-PH-0723,NELAC-NY10854,NELAC-NY12058,NJDEP-CT		
110-82-7	Cyclohexane	ND		mg/kg dry	0.0032	0.0064	1	EPA 8260D	02/20/2025 16:00	02/20/2025 21:34	AC
								Certifications:	NELAC-NY10854,NELAC-NY12058,NJDEP-CT005,PADEP-68-04		
124-48-1	Dibromochloromethane	ND		mg/kg dry	0.0032	0.0064	1	EPA 8260D	02/20/2025 16:00	02/20/2025 21:34	AC
								Certifications:	NELAC-NY10854,NELAC-NY12058,NJDEP-CT005,PADEP-68-04		
74-95-3	Dibromomethane	ND		mg/kg dry	0.0032	0.0064	1	EPA 8260D	02/20/2025 16:00	02/20/2025 21:34	AC
								Certifications:	NELAC-NY10854,NELAC-NY12058,NJDEP-CT005,PADEP-68-04		
75-71-8	Dichlorodifluoromethane	ND	CCVE	mg/kg dry	0.0032	0.0064	1	EPA 8260D	02/20/2025 16:00	02/20/2025 21:34	AC
								Certifications:	NELAC-NY10854,NELAC-NY12058,NJDEP-CT005,PADEP-68-04		

Sample Information

Client Sample ID: SB08 _0-2 **York Sample ID:** 25B1108-04

York Project (SDG) No.	Client Project ID	Matrix	Collection Date/Time	Date Received
25B1108	170745301	Soil	February 19, 2025 1:00 pm	02/19/2025

VOA, 8260 MASTER **Log-in Notes:** **Sample Notes:**

Sample Prepared by Method: EPA 5035A

CAS No.	Parameter	Result	Flag	Units	Reported to LOD/MDL	LOQ	Dilution	Reference Method	Date/Time Prepared	Date/Time Analyzed	Analyst
100-41-4	Ethyl Benzene	ND		mg/kg dry	0.0032	0.0064	1	EPA 8260D	02/20/2025 16:00	02/20/2025 21:34	AC
								Certifications:	CTDOH-PH-0723,NELAC-NY10854,NELAC-NY12058,NJDEP-CT		
87-68-3	Hexachlorobutadiene	ND		mg/kg dry	0.0032	0.0064	1	EPA 8260D	02/20/2025 16:00	02/20/2025 21:34	AC
								Certifications:	NELAC-NY10854,NELAC-NY12058,NJDEP-CT005,PADEP-68-04		
98-82-8	Isopropylbenzene	ND		mg/kg dry	0.0032	0.0064	1	EPA 8260D	02/20/2025 16:00	02/20/2025 21:34	AC
								Certifications:	CTDOH-PH-0723,NELAC-NY10854,NELAC-NY12058,NJDEP-CT		
79-20-9	Methyl acetate	ND	ICVE	mg/kg dry	0.0032	0.0064	1	EPA 8260D	02/20/2025 16:00	02/20/2025 21:34	AC
								Certifications:	NELAC-NY10854,NELAC-NY12058,NJDEP-CT005,PADEP-68-04		
1634-04-4	Methyl tert-butyl ether (MTBE)	ND		mg/kg dry	0.0032	0.0064	1	EPA 8260D	02/20/2025 16:00	02/20/2025 21:34	AC
								Certifications:	CTDOH-PH-0723,NELAC-NY10854,NELAC-NY12058,NJDEP-CT		
108-87-2	Methylcyclohexane	ND		mg/kg dry	0.0032	0.0064	1	EPA 8260D	02/20/2025 16:00	02/20/2025 21:34	AC
								Certifications:	NELAC-NY10854,NELAC-NY12058,NJDEP-CT005,PADEP-68-04		
75-09-2	Methylene chloride	ND		mg/kg dry	0.0064	0.013	1	EPA 8260D	02/20/2025 16:00	02/20/2025 21:34	AC
								Certifications:	CTDOH-PH-0723,NELAC-NY10854,NELAC-NY12058,NJDEP-CT		
104-51-8	n-Butylbenzene	ND		mg/kg dry	0.0032	0.0064	1	EPA 8260D	02/20/2025 16:00	02/20/2025 21:34	AC
								Certifications:	CTDOH-PH-0723,NELAC-NY10854,NELAC-NY12058,NJDEP-CT		
103-65-1	n-Propylbenzene	ND		mg/kg dry	0.0032	0.0064	1	EPA 8260D	02/20/2025 16:00	02/20/2025 21:34	AC
								Certifications:	CTDOH-PH-0723,NELAC-NY10854,NELAC-NY12058,NJDEP-CT		
95-47-6	o-Xylene	ND		mg/kg dry	0.0032	0.0064	1	EPA 8260D	02/20/2025 16:00	02/20/2025 21:34	AC
								Certifications:	CTDOH-PH-0723,NELAC-NY10854,NELAC-NY12058,PADEP-68		
179601-23-1	p- & m- Xylenes	ND		mg/kg dry	0.0064	0.013	1	EPA 8260D	02/20/2025 16:00	02/20/2025 21:34	AC
								Certifications:	CTDOH-PH-0723,NELAC-NY10854,NELAC-NY12058,PADEP-68		
99-87-6	p-Isopropyltoluene	ND		mg/kg dry	0.0032	0.0064	1	EPA 8260D	02/20/2025 16:00	02/20/2025 21:34	AC
								Certifications:	CTDOH-PH-0723,NELAC-NY10854,NELAC-NY12058,NJDEP-CT		
135-98-8	sec-Butylbenzene	ND		mg/kg dry	0.0032	0.0064	1	EPA 8260D	02/20/2025 16:00	02/20/2025 21:34	AC
								Certifications:	CTDOH-PH-0723,NELAC-NY10854,NELAC-NY12058,NJDEP-CT		
100-42-5	Styrene	ND		mg/kg dry	0.0032	0.0064	1	EPA 8260D	02/20/2025 16:00	02/20/2025 21:34	AC
								Certifications:	CTDOH-PH-0723,NELAC-NY10854,NELAC-NY12058,NJDEP-CT		
75-65-0	tert-Butyl alcohol (TBA)	ND	CCVE, QL-02	mg/kg dry	0.0032	0.0064	1	EPA 8260D	02/20/2025 16:00	02/20/2025 21:34	AC
								Certifications:	NELAC-NY10854,NELAC-NY12058,NJDEP-CT005,PADEP-68-04		
98-06-6	tert-Butylbenzene	ND		mg/kg dry	0.0032	0.0064	1	EPA 8260D	02/20/2025 16:00	02/20/2025 21:34	AC
								Certifications:	CTDOH-PH-0723,NELAC-NY10854,NELAC-NY12058,NJDEP-CT		
127-18-4	Tetrachloroethylene	ND	QL-02	mg/kg dry	0.0032	0.0064	1	EPA 8260D	02/20/2025 16:00	02/20/2025 21:34	AC
								Certifications:	CTDOH-PH-0723,NELAC-NY10854,NELAC-NY12058,NJDEP-CT		
108-88-3	Toluene	ND		mg/kg dry	0.0032	0.0064	1	EPA 8260D	02/20/2025 16:00	02/20/2025 21:34	AC
								Certifications:	CTDOH-PH-0723,NELAC-NY10854,NELAC-NY12058,NJDEP-CT		
156-60-5	trans-1,2-Dichloroethylene	ND		mg/kg dry	0.0032	0.0064	1	EPA 8260D	02/20/2025 16:00	02/20/2025 21:34	AC
								Certifications:	CTDOH-PH-0723,NELAC-NY10854,NELAC-NY12058,NJDEP-CT		
10061-02-6	trans-1,3-Dichloropropylene	ND		mg/kg dry	0.0032	0.0064	1	EPA 8260D	02/20/2025 16:00	02/20/2025 21:34	AC
								Certifications:	CTDOH-PH-0723,NELAC-NY10854,NELAC-NY12058,NJDEP-CT		
79-01-6	Trichloroethylene	ND		mg/kg dry	0.0032	0.0064	1	EPA 8260D	02/20/2025 16:00	02/20/2025 21:34	AC
								Certifications:	CTDOH-PH-0723,NELAC-NY10854,NELAC-NY12058,NJDEP-CT		
75-69-4	Trichlorofluoromethane	ND		mg/kg dry	0.0032	0.0064	1	EPA 8260D	02/20/2025 16:00	02/20/2025 21:34	AC
								Certifications:	CTDOH-PH-0723,NELAC-NY10854,NELAC-NY12058,NJDEP-CT		

Sample Information

Client Sample ID: SB08 _0-2 **York Sample ID:** 25B1108-04

York Project (SDG) No.	Client Project ID	Matrix	Collection Date/Time	Date Received
25B1108	170745301	Soil	February 19, 2025 1:00 pm	02/19/2025

VOA, 8260 MASTER

Log-in Notes:

Sample Notes:

Sample Prepared by Method: EPA 5035A

CAS No.	Parameter	Result	Flag	Units	Reported to LOD/MDL	LOQ	Dilution	Reference Method	Date/Time Prepared	Date/Time Analyzed	Analyst
75-01-4	Vinyl Chloride	ND		mg/kg dry	0.0032	0.0064	1	EPA 8260D	02/20/2025 16:00	02/20/2025 21:34	AC
								Certifications:	CTDOH-PH-0723,NELAC-NY10854,NELAC-NY12058,NJDEP-CT		
1330-20-7	Xylenes, Total	ND		mg/kg dry	0.0096	0.019	1	EPA 8260D	02/20/2025 16:00	02/20/2025 21:34	AC
								Certifications:	CTDOH-PH-0723,NELAC-NY10854,NELAC-NY12058,NJDEP-CT		

	Surrogate Recoveries	Result	Acceptance Range
17060-07-0	*Surrogate: SURR: 1,2-Dichloroethane-d4*	*98.4 %*	*77-125*
2037-26-5	*Surrogate: SURR: Toluene-d8*	*102 %*	*85-120*
460-00-4	*Surrogate: SURR: p-Bromofluorobenzene*	*105 %*	*76-130*

SVOA, 8270 MASTER

Log-in Notes:

Sample Notes:

Sample Prepared by Method: EPA 3550C

CAS No.	Parameter	Result	Flag	Units	Reported to LOD/MDL	LOQ	Dilution	Reference Method	Date/Time Prepared	Date/Time Analyzed	Analyst
92-52-4	1,1-Biphenyl	ND		mg/kg dry	0.0495	0.0988	2	EPA 8270E	02/21/2025 08:13	02/22/2025 18:37	AK
								Certifications:	NELAC-NY10854,NJDEP-CT005,PADEP-68-04440		
95-94-3	1,2,4,5-Tetrachlorobenzene	ND		mg/kg dry	0.0988	0.197	2	EPA 8270E	02/21/2025 08:13	02/22/2025 18:37	AK
								Certifications:	NELAC-NY10854,NJDEP-CT005,PADEP-68-04440		
122-66-7	1,2-Diphenylhydrazine (as Azobenzene)	ND		mg/kg dry	0.0495	0.0988	2	EPA 8270E	02/21/2025 08:13	02/22/2025 18:37	AK
								Certifications:	NELAC-NY10854,NJDEP-CT005,PADEP-68-04440		
58-90-2	2,3,4,6-Tetrachlorophenol	ND		mg/kg dry	0.0988	0.197	2	EPA 8270E	02/21/2025 08:13	02/22/2025 18:37	AK
								Certifications:	NELAC-NY10854,NJDEP-CT005,PADEP-68-04440		
95-95-4	2,4,5-Trichlorophenol	ND		mg/kg dry	0.0495	0.0988	2	EPA 8270E	02/21/2025 08:13	02/22/2025 18:37	AK
								Certifications:	CTDOH-PH-0723,NELAC-NY10854,NJDEP-CT005,PADEP-68-044		
88-06-2	2,4,6-Trichlorophenol	ND		mg/kg dry	0.0495	0.0988	2	EPA 8270E	02/21/2025 08:13	02/22/2025 18:37	AK
								Certifications:	CTDOH-PH-0723,NELAC-NY10854,NJDEP-CT005,PADEP-68-044		
120-83-2	2,4-Dichlorophenol	ND		mg/kg dry	0.0495	0.0988	2	EPA 8270E	02/21/2025 08:13	02/22/2025 18:37	AK
								Certifications:	CTDOH-PH-0723,NELAC-NY10854,NJDEP-CT005,PADEP-68-044		
105-67-9	2,4-Dimethylphenol	ND		mg/kg dry	0.0495	0.0988	2	EPA 8270E	02/21/2025 08:13	02/22/2025 18:37	AK
								Certifications:	CTDOH-PH-0723,NELAC-NY10854,NJDEP-CT005,PADEP-68-044		
51-28-5	2,4-Dinitrophenol	ND		mg/kg dry	0.0988	0.197	2	EPA 8270E	02/21/2025 08:13	02/22/2025 18:37	AK
								Certifications:	CTDOH-PH-0723,NELAC-NY10854,NJDEP-CT005,PADEP-68-044		
121-14-2	2,4-Dinitrotoluene	ND		mg/kg dry	0.0495	0.0988	2	EPA 8270E	02/21/2025 08:13	02/22/2025 18:37	AK
								Certifications:	CTDOH-PH-0723,NELAC-NY10854,NJDEP-CT005,PADEP-68-044		
606-20-2	2,6-Dinitrotoluene	ND		mg/kg dry	0.0495	0.0988	2	EPA 8270E	02/21/2025 08:13	02/22/2025 18:37	AK
								Certifications:	CTDOH-PH-0723,NELAC-NY10854,NJDEP-CT005,PADEP-68-044		
91-58-7	2-Chloronaphthalene	ND		mg/kg dry	0.0495	0.0988	2	EPA 8270E	02/21/2025 08:13	02/22/2025 18:37	AK
								Certifications:	CTDOH-PH-0723,NELAC-NY10854,NJDEP-CT005,PADEP-68-044		
95-57-8	2-Chlorophenol	ND		mg/kg dry	0.0495	0.0988	2	EPA 8270E	02/21/2025 08:13	02/22/2025 18:37	AK
								Certifications:	CTDOH-PH-0723,NELAC-NY10854,NJDEP-CT005,PADEP-68-044		
91-57-6	2-Methylnaphthalene	ND		mg/kg dry	0.0495	0.0988	2	EPA 8270E	02/21/2025 08:13	02/22/2025 18:37	AK
								Certifications:	CTDOH-PH-0723,NELAC-NY10854,NJDEP-CT005,PADEP-68-044		

Sample Information

Client Sample ID: SB08 _0-2 **York Sample ID:** 25B1108-04

York Project (SDG) No.	Client Project ID	Matrix	Collection Date/Time	Date Received
25B1108	170745301	Soil	February 19, 2025 1:00 pm	02/19/2025

SVOA, 8270 MASTER **Log-in Notes:** **Sample Notes:**

Sample Prepared by Method: EPA 3550C

CAS No.	Parameter	Result	Flag	Units	Reported to LOD/MDL	LOQ	Dilution	Reference Method	Date/Time Prepared	Date/Time Analyzed	Analyst
95-48-7	2-Methylphenol	ND		mg/kg dry	0.0495	0.0988	2	EPA 8270E	02/21/2025 08:13	02/22/2025 18:37	AK
								Certifications:	CTDOH-PH-0723,NELAC-NY10854,NJDEP-CT005,PADEP-68-044		
88-74-4	2-Nitroaniline	ND		mg/kg dry	0.0988	0.197	2	EPA 8270E	02/21/2025 08:13	02/22/2025 18:37	AK
								Certifications:	CTDOH-PH-0723,NELAC-NY10854,NJDEP-CT005,PADEP-68-044		
88-75-5	2-Nitrophenol	ND		mg/kg dry	0.0495	0.0988	2	EPA 8270E	02/21/2025 08:13	02/22/2025 18:37	AK
								Certifications:	CTDOH-PH-0723,NELAC-NY10854,NJDEP-CT005,PADEP-68-044		
65794-96-9	3- & 4-Methylphenols	ND		mg/kg dry	0.0495	0.0988	2	EPA 8270E	02/21/2025 08:13	02/22/2025 18:37	AK
								Certifications:	CTDOH-PH-0723,NELAC-NY10854,NJDEP-CT005,PADEP-68-044		
91-94-1	3,3-Dichlorobenzidine	ND		mg/kg dry	0.0495	0.0988	2	EPA 8270E	02/21/2025 08:13	02/22/2025 18:37	AK
								Certifications:	NELAC-NY10854,NJDEP-CT005,PADEP-68-04440		
99-09-2	3-Nitroaniline	ND		mg/kg dry	0.0988	0.197	2	EPA 8270E	02/21/2025 08:13	02/22/2025 18:37	AK
								Certifications:	CTDOH-PH-0723,NELAC-NY10854,NJDEP-CT005,PADEP-68-044		
534-52-1	4,6-Dinitro-2-methylphenol	ND		mg/kg dry	0.0988	0.197	2	EPA 8270E	02/21/2025 08:13	02/22/2025 18:37	AK
								Certifications:	CTDOH-PH-0723,NELAC-NY10854,NJDEP-CT005,PADEP-68-044		
101-55-3	4-Bromophenyl phenyl ether	ND		mg/kg dry	0.0495	0.0988	2	EPA 8270E	02/21/2025 08:13	02/22/2025 18:37	AK
								Certifications:	CTDOH-PH-0723,NELAC-NY10854,NJDEP-CT005,PADEP-68-044		
59-50-7	4-Chloro-3-methylphenol	ND		mg/kg dry	0.0495	0.0988	2	EPA 8270E	02/21/2025 08:13	02/22/2025 18:37	AK
								Certifications:	CTDOH-PH-0723,NELAC-NY10854,NJDEP-CT005,PADEP-68-044		
106-47-8	4-Chloroaniline	ND		mg/kg dry	0.0495	0.0988	2	EPA 8270E	02/21/2025 08:13	02/22/2025 18:37	AK
								Certifications:	CTDOH-PH-0723,NELAC-NY10854,NJDEP-CT005,PADEP-68-044		
7005-72-3	4-Chlorophenyl phenyl ether	ND		mg/kg dry	0.0495	0.0988	2	EPA 8270E	02/21/2025 08:13	02/22/2025 18:37	AK
								Certifications:	CTDOH-PH-0723,NELAC-NY10854,NJDEP-CT005,PADEP-68-044		
100-01-6	4-Nitroaniline	ND		mg/kg dry	0.0988	0.197	2	EPA 8270E	02/21/2025 08:13	02/22/2025 18:37	AK
								Certifications:	CTDOH-PH-0723,NELAC-NY10854,NJDEP-CT005,PADEP-68-044		
100-02-7	4-Nitrophenol	ND		mg/kg dry	0.0988	0.197	2	EPA 8270E	02/21/2025 08:13	02/22/2025 18:37	AK
								Certifications:	CTDOH-PH-0723,NELAC-NY10854,NJDEP-CT005,PADEP-68-044		
83-32-9	Acenaphthene	ND		mg/kg dry	0.0495	0.0988	2	EPA 8270E	02/21/2025 08:13	02/22/2025 18:37	AK
								Certifications:	CTDOH-PH-0723,NELAC-NY10854,NJDEP-CT005,PADEP-68-044		
208-96-8	Acenaphthylene	ND		mg/kg dry	0.0495	0.0988	2	EPA 8270E	02/21/2025 08:13	02/22/2025 18:37	AK
								Certifications:	CTDOH-PH-0723,NELAC-NY10854,NJDEP-CT005,PADEP-68-044		
98-86-2	Acetophenone	ND		mg/kg dry	0.0495	0.0988	2	EPA 8270E	02/21/2025 08:13	02/22/2025 18:37	AK
								Certifications:	NELAC-NY10854,NJDEP-CT005,PADEP-68-04440		
62-53-3	Aniline	ND		mg/kg dry	0.198	0.396	2	EPA 8270E	02/21/2025 08:13	02/22/2025 18:37	AK
								Certifications:	NELAC-NY10854,NJDEP-CT005,PADEP-68-04440		
120-12-7	Anthracene	ND		mg/kg dry	0.0495	0.0988	2	EPA 8270E	02/21/2025 08:13	02/22/2025 18:37	AK
								Certifications:	CTDOH-PH-0723,NELAC-NY10854,NJDEP-CT005,PADEP-68-044		
1912-24-9	Atrazine	ND		mg/kg dry	0.0495	0.0988	2	EPA 8270E	02/21/2025 08:13	02/22/2025 18:37	AK
								Certifications:	NELAC-NY10854,NJDEP-CT005,PADEP-68-04440		
100-52-7	Benzaldehyde	ND		mg/kg dry	0.0495	0.0988	2	EPA 8270E	02/21/2025 08:13	02/22/2025 18:37	AK
								Certifications:	NELAC-NY10854,NJDEP-CT005,PADEP-68-04440		
92-87-5	Benzidine	ND		mg/kg dry	0.198	0.396	2	EPA 8270E	02/21/2025 08:13	02/22/2025 18:37	AK
								Certifications:	CTDOH-PH-0723,NELAC-NY10854,PADEP-68-04440		
56-55-3	Benzo(a)anthracene	ND		mg/kg dry	0.0495	0.0988	2	EPA 8270E	02/21/2025 08:13	02/22/2025 18:37	AK
								Certifications:	CTDOH-PH-0723,NELAC-NY10854,NJDEP-CT005,PADEP-68-044		

Sample Information

Client Sample ID: SB08 _0-2 **York Sample ID:** 25B1108-04

York Project (SDG) No.	Client Project ID	Matrix	Collection Date/Time	Date Received
25B1108	170745301	Soil	February 19, 2025 1:00 pm	02/19/2025

SVOA, 8270 MASTER **Log-in Notes:** **Sample Notes:**

Sample Prepared by Method: EPA 3550C

CAS No.	Parameter	Result	Flag	Units	Reported to LOD/MDL	LOQ	Dilution	Reference Method	Date/Time Prepared	Date/Time Analyzed	Analyst
50-32-8	Benzo(a)pyrene	ND		mg/kg dry	0.0495	0.0988	2	EPA 8270E	02/21/2025 08:13	02/22/2025 18:37	AK
								Certifications:	CTDOH-PH-0723,NELAC-NY10854,NJDEP-CT005,PADEP-68-044		
205-99-2	Benzo(b)fluoranthene	ND		mg/kg dry	0.0495	0.0988	2	EPA 8270E	02/21/2025 08:13	02/22/2025 18:37	AK
								Certifications:	CTDOH-PH-0723,NELAC-NY10854,NJDEP-CT005,PADEP-68-044		
191-24-2	Benzo(g,h,i)perylene	ND		mg/kg dry	0.0495	0.0988	2	EPA 8270E	02/21/2025 08:13	02/22/2025 18:37	AK
								Certifications:	CTDOH-PH-0723,NELAC-NY10854,NJDEP-CT005,PADEP-68-044		
207-08-9	Benzo(k)fluoranthene	ND		mg/kg dry	0.0495	0.0988	2	EPA 8270E	02/21/2025 08:13	02/22/2025 18:37	AK
								Certifications:	CTDOH-PH-0723,NELAC-NY10854,NJDEP-CT005,PADEP-68-044		
65-85-0	Benzoic acid	ND		mg/kg dry	0.0495	0.0988	2	EPA 8270E	02/21/2025 08:13	02/22/2025 18:37	AK
								Certifications:	NELAC-NY10854,NJDEP-CT005,PADEP-68-04440		
100-51-6	Benzyl alcohol	ND		mg/kg dry	0.0495	0.0988	2	EPA 8270E	02/21/2025 08:13	02/22/2025 18:37	AK
								Certifications:	NELAC-NY10854,NJDEP-CT005,PADEP-68-04440		
85-68-7	Benzyl butyl phthalate	ND		mg/kg dry	0.0495	0.0988	2	EPA 8270E	02/21/2025 08:13	02/22/2025 18:37	AK
								Certifications:	CTDOH-PH-0723,NELAC-NY10854,NJDEP-CT005,PADEP-68-044		
111-91-1	Bis(2-chloroethoxy)methane	ND		mg/kg dry	0.0495	0.0988	2	EPA 8270E	02/21/2025 08:13	02/22/2025 18:37	AK
								Certifications:	CTDOH-PH-0723,NELAC-NY10854,NJDEP-CT005,PADEP-68-044		
111-44-4	Bis(2-chloroethyl)ether	ND		mg/kg dry	0.0495	0.0988	2	EPA 8270E	02/21/2025 08:13	02/22/2025 18:37	AK
								Certifications:	CTDOH-PH-0723,NELAC-NY10854,NJDEP-CT005,PADEP-68-044		
108-60-1	Bis(2-chloroisopropyl)ether	ND		mg/kg dry	0.0495	0.0988	2	EPA 8270E	02/21/2025 08:13	02/22/2025 18:37	AK
								Certifications:	CTDOH-PH-0723,NELAC-NY10854,NJDEP-CT005,PADEP-68-044		
117-81-7	Bis(2-ethylhexyl)phthalate	ND		mg/kg dry	0.0495	0.0988	2	EPA 8270E	02/21/2025 08:13	02/22/2025 18:37	AK
								Certifications:	CTDOH-PH-0723,NELAC-NY10854,NJDEP-CT005,PADEP-68-044		
105-60-2	Caprolactam	ND		mg/kg dry	0.0988	0.197	2	EPA 8270E	02/21/2025 08:13	02/22/2025 18:37	AK
								Certifications:	NELAC-NY10854,NJDEP-CT005,PADEP-68-04440		
86-74-8	Carbazole	ND		mg/kg dry	0.0495	0.0988	2	EPA 8270E	02/21/2025 08:13	02/22/2025 18:37	AK
								Certifications:	CTDOH-PH-0723,NELAC-NY10854,NJDEP-CT005,PADEP-68-044		
218-01-9	Chrysene	ND		mg/kg dry	0.0495	0.0988	2	EPA 8270E	02/21/2025 08:13	02/22/2025 18:37	AK
								Certifications:	CTDOH-PH-0723,NELAC-NY10854,NJDEP-CT005,PADEP-68-044		
53-70-3	Dibenzo(a,h)anthracene	ND		mg/kg dry	0.0495	0.0988	2	EPA 8270E	02/21/2025 08:13	02/22/2025 18:37	AK
								Certifications:	CTDOH-PH-0723,NELAC-NY10854,NJDEP-CT005,PADEP-68-044		
132-64-9	Dibenzofuran	ND		mg/kg dry	0.0495	0.0988	2	EPA 8270E	02/21/2025 08:13	02/22/2025 18:37	AK
								Certifications:	CTDOH-PH-0723,NELAC-NY10854,NJDEP-CT005,PADEP-68-044		
84-66-2	Diethyl phthalate	ND		mg/kg dry	0.0495	0.0988	2	EPA 8270E	02/21/2025 08:13	02/22/2025 18:37	AK
								Certifications:	CTDOH-PH-0723,NELAC-NY10854,NJDEP-CT005,PADEP-68-044		
131-11-3	Dimethyl phthalate	ND		mg/kg dry	0.0495	0.0988	2	EPA 8270E	02/21/2025 08:13	02/22/2025 18:37	AK
								Certifications:	CTDOH-PH-0723,NELAC-NY10854,NJDEP-CT005,PADEP-68-044		
84-74-2	Di-n-butyl phthalate	ND		mg/kg dry	0.0495	0.0988	2	EPA 8270E	02/21/2025 08:13	02/22/2025 18:37	AK
								Certifications:	CTDOH-PH-0723,NELAC-NY10854,NJDEP-CT005,PADEP-68-044		
117-84-0	Di-n-octyl phthalate	ND		mg/kg dry	0.0495	0.0988	2	EPA 8270E	02/21/2025 08:13	02/22/2025 18:37	AK
								Certifications:	CTDOH-PH-0723,NELAC-NY10854,NJDEP-CT005,PADEP-68-044		
122-39-4	Diphenylamine	ND		mg/kg dry	0.0988	0.197	2	EPA 8270E	02/21/2025 08:13	02/22/2025 18:37	AK
								Certifications:	NELAC-NY10854,NJDEP-CT005,PADEP-68-04440		
206-44-0	**Fluoranthene**	**0.0837**	J	mg/kg dry	0.0495	0.0988	2	EPA 8270E	02/21/2025 08:13	02/22/2025 18:37	AK
								Certifications:	CTDOH-PH-0723,NELAC-NY10854,NJDEP-CT005,PADEP-68-044		

Sample Information

Client Sample ID: SB08 _0-2 **York Sample ID:** 25B1108-04

York Project (SDG) No.	Client Project ID	Matrix	Collection Date/Time	Date Received
25B1108	170745301	Soil	February 19, 2025 1:00 pm	02/19/2025

SVOA, 8270 MASTER **Log-in Notes:** **Sample Notes:**

Sample Prepared by Method: EPA 3550C

CAS No.	Parameter	Result	Flag	Units	Reported to LOD/MDL	LOQ	Dilution	Reference Method	Date/Time Prepared	Date/Time Analyzed	Analyst
86-73-7	Fluorene	ND		mg/kg dry	0.0495	0.0988	2	EPA 8270E	02/21/2025 08:13	02/22/2025 18:37	AK
								Certifications:	NELAC-NY10854,NJDEP-CT005,PADEP-68-04440		
118-74-1	Hexachlorobenzene	ND		mg/kg dry	0.0495	0.0988	2	EPA 8270E	02/21/2025 08:13	02/22/2025 18:37	AK
								Certifications:	CTDOH-PH-0723,NELAC-NY10854,NJDEP-CT005,PADEP-68-044		
87-68-3	Hexachlorobutadiene	ND		mg/kg dry	0.0495	0.0988	2	EPA 8270E	02/21/2025 08:13	02/22/2025 18:37	AK
								Certifications:	CTDOH-PH-0723,NELAC-NY10854,NJDEP-CT005,PADEP-68-044		
77-47-4	Hexachlorocyclopentadiene	ND		mg/kg dry	0.0495	0.0988	2	EPA 8270E	02/21/2025 08:13	02/22/2025 18:37	AK
								Certifications:	CTDOH-PH-0723,NELAC-NY10854,NJDEP-CT005,PADEP-68-044		
67-72-1	Hexachloroethane	ND		mg/kg dry	0.0495	0.0988	2	EPA 8270E	02/21/2025 08:13	02/22/2025 18:37	AK
								Certifications:	CTDOH-PH-0723,NELAC-NY10854,NJDEP-CT005,PADEP-68-044		
193-39-5	Indeno(1,2,3-cd)pyrene	ND		mg/kg dry	0.0495	0.0988	2	EPA 8270E	02/21/2025 08:13	02/22/2025 18:37	AK
								Certifications:	CTDOH-PH-0723,NELAC-NY10854,NJDEP-CT005,PADEP-68-044		
78-59-1	Isophorone	ND		mg/kg dry	0.0495	0.0988	2	EPA 8270E	02/21/2025 08:13	02/22/2025 18:37	AK
								Certifications:	CTDOH-PH-0723,NELAC-NY10854,NJDEP-CT005,PADEP-68-044		
91-20-3	Naphthalene	ND		mg/kg dry	0.0495	0.0988	2	EPA 8270E	02/21/2025 08:13	02/22/2025 18:37	AK
								Certifications:	CTDOH-PH-0723,NELAC-NY10854,NJDEP-CT005,PADEP-68-044		
98-95-3	Nitrobenzene	ND		mg/kg dry	0.0495	0.0988	2	EPA 8270E	02/21/2025 08:13	02/22/2025 18:37	AK
								Certifications:	CTDOH-PH-0723,NELAC-NY10854,NJDEP-CT005,PADEP-68-044		
62-75-9	N-Nitrosodimethylamine	ND		mg/kg dry	0.0495	0.0988	2	EPA 8270E	02/21/2025 08:13	02/22/2025 18:37	AK
								Certifications:	CTDOH-PH-0723,NELAC-NY10854,NJDEP-CT005,PADEP-68-044		
621-64-7	N-nitroso-di-n-propylamine	ND		mg/kg dry	0.0495	0.0988	2	EPA 8270E	02/21/2025 08:13	02/22/2025 18:37	AK
								Certifications:	CTDOH-PH-0723,NELAC-NY10854,NJDEP-CT005,PADEP-68-044		
86-30-6	N-Nitrosodiphenylamine	ND		mg/kg dry	0.0495	0.0988	2	EPA 8270E	02/21/2025 08:13	02/22/2025 18:37	AK
								Certifications:	CTDOH-PH-0723,NELAC-NY10854,NJDEP-CT005,PADEP-68-044		
87-86-5	Pentachlorophenol	ND		mg/kg dry	0.0495	0.0988	2	EPA 8270E	02/21/2025 08:13	02/22/2025 18:37	AK
								Certifications:	CTDOH-PH-0723,NELAC-NY10854,NJDEP-CT005,PADEP-68-044		
85-01-8	Phenanthrene	ND		mg/kg dry	0.0495	0.0988	2	EPA 8270E	02/21/2025 08:13	02/22/2025 18:37	AK
								Certifications:	CTDOH-PH-0723,NELAC-NY10854,NJDEP-CT005,PADEP-68-044		
108-95-2	Phenol	ND		mg/kg dry	0.0495	0.0988	2	EPA 8270E	02/21/2025 08:13	02/22/2025 18:37	AK
								Certifications:	CTDOH-PH-0723,NELAC-NY10854,NJDEP-CT005,PADEP-68-044		
129-00-0	**Pyrene**	**0.0671**	J	mg/kg dry	0.0495	0.0988	2	EPA 8270E	02/21/2025 08:13	02/22/2025 18:37	AK
								Certifications:	CTDOH-PH-0723,NELAC-NY10854,NJDEP-CT005,PADEP-68-044		
110-86-1	Pyridine	ND		mg/kg dry	0.198	0.396	2	EPA 8270E	02/21/2025 08:13	02/22/2025 18:37	AK
								Certifications:	CTDOH-PH-0723,NELAC-NY10854,NJDEP-CT005,PADEP-68-044		

	Surrogate Recoveries	Result	Acceptance Range
367-12-4	*Surrogate: SURR: 2-Fluorophenol*	*84.4 %*	*20-108*
13127-88-3	*Surrogate: SURR: Phenol-d6*	*75.8 %*	*23-114*
4165-60-0	*Surrogate: SURR: Nitrobenzene-d5*	*76.6 %*	*22-108*
321-60-8	*Surrogate: SURR: 2-Fluorobiphenyl*	*77.8 %*	*21-113*
118-79-6	*Surrogate: SURR: 2,4,6-Tribromophenol*	*78.2 %*	*19-110*
1718-51-0	*Surrogate: SURR: Terphenyl-d14*	*68.3 %*	*24-116*

Sample Information

Client Sample ID: SB08 _0-2 **York Sample ID:** 25B1108-04

York Project (SDG) No.	Client Project ID	Matrix	Collection Date/Time	Date Received
25B1108	170745301	Soil	February 19, 2025 1:00 pm	02/19/2025

Semi-Volatiles, 1,4-Dioxane 8270 SIM-Soil

Log-in Notes:

Sample Notes:

Sample Prepared by Method: EPA 3550C

CAS No.	Parameter	Result	Flag	Units	Reported to LOQ	Dilution	Reference Method	Date/Time Prepared	Date/Time Analyzed	Analyst
123-91-1	1,4-Dioxane	ND		ug/kg	19.8	1	EPA 8270D SIM	02/21/2025 08:12	02/22/2025 19:14	SS
							Certifications: NELAC-NY10854			

	Surrogate Recoveries	Result	Acceptance Range
17647-74-4	*Surrogate: 1,4-Dioxane-d8*	*90.0 %*	*39-127.5*

PFAS, EPA 1633 Target List

Log-in Notes:

Sample Notes:

Sample Prepared by Method: EPA 1633 Prep

CAS No.	Parameter	Result	Flag	Units	Reported to LOD/MDL	LOQ	Dilution	Reference Method	Date/Time Prepared	Date/Time Analyzed	Analyst
375-73-5	* Perfluorobutanesulfonic acid (PFBS)	ND		ug/kg dry	0.134	0.214	1	EPA 1633 Draft 3	02/21/2025 11:53	02/25/2025 09:56	AM
								Certifications: NELAC-NH2097 ,NJDEP-NY037			
307-24-4	Perfluorohexanoic acid (PFHxA)	ND		ug/kg dry	0.0640	0.241	1	EPA 1633 Draft 3	02/21/2025 11:53	02/25/2025 09:56	AM
								Certifications: NELAC-NH2097 ,NELAC-NY12058,NJDEP-NY037			
375-85-9	Perfluoroheptanoic acid (PFHpA)	ND		ug/kg dry	0.127	0.241	1	EPA 1633 Draft 3	02/21/2025 11:53	02/25/2025 09:56	AM
								Certifications: NELAC-NH2097 ,NELAC-NY12058,NJDEP-NY037			
355-46-4	* Perfluorohexanesulfonic acid (PFHxS)	ND		ug/kg dry	0.216	0.221	1	EPA 1633 Draft 3	02/21/2025 11:53	02/25/2025 09:56	AM
								Certifications: NELAC-NH2097 ,NJDEP-NY037			
335-67-1	Perfluorooctanoic acid (PFOA)	ND		ug/kg dry	0.208	0.241	1	EPA 1633 Draft 3	02/21/2025 11:53	02/25/2025 09:56	AM
								Certifications: NELAC-NH2097 ,NELAC-NY12058,NJDEP-NY037			
1763-23-1	Perfluorooctanesulfonic acid (PFOS)	ND		ug/kg dry	0.202	0.225	1	EPA 1633 Draft 3	02/21/2025 11:53	02/25/2025 09:56	AM
								Certifications: NELAC-NH2097 ,NELAC-NY12058,NJDEP-NY037			
375-95-1	Perfluorononanoic acid (PFNA)	ND		ug/kg dry	0.228	0.241	1	EPA 1633 Draft 3	02/21/2025 11:53	02/25/2025 09:56	AM
								Certifications: NELAC-NH2097 ,NELAC-NY12058,NJDEP-NY037			
335-76-2	Perfluorodecanoic acid (PFDA)	ND		ug/kg dry	0.231	0.241	1	EPA 1633 Draft 3	02/21/2025 11:53	02/25/2025 09:56	AM
								Certifications: NELAC-NH2097 ,NELAC-NY12058,NJDEP-NY037			
2058-94-8	Perfluoroundecanoic acid (PFUnA)	ND		ug/kg dry	0.239	0.241	1	EPA 1633 Draft 3	02/21/2025 11:53	02/25/2025 09:56	AM
								Certifications: NELAC-NH2097 ,NELAC-NY12058,NJDEP-NY037			
307-55-1	Perfluorododecanoic acid (PFDoA)	ND		ug/kg dry	0.197	0.241	1	EPA 1633 Draft 3	02/21/2025 11:53	02/25/2025 09:56	AM
								Certifications: NELAC-NH2097 ,NELAC-NY12058,NJDEP-NY037			
72629-94-8	Perfluorotridecanoic acid (PFTrDA)	ND		ug/kg dry	0.151	0.241	1	EPA 1633 Draft 3	02/21/2025 11:53	02/25/2025 09:56	AM
								Certifications: NELAC-NH2097 ,NELAC-NY12058,NJDEP-NY037			
376-06-7	Perfluorotetradecanoic acid (PFTA)	ND		ug/kg dry	0.124	0.241	1	EPA 1633 Draft 3	02/21/2025 11:53	02/25/2025 09:56	AM
								Certifications: NELAC-NH2097 ,NELAC-NY12058,NJDEP-NY037			
2355-31-9	N-MeFOSAA	ND		ug/kg dry	0.179	0.241	1	EPA 1633 Draft 3	02/21/2025 11:53	02/25/2025 09:56	AM
								Certifications: NELAC-NH2097 ,NELAC-NY12058,NJDEP-NY037			
2991-50-6	N-EtFOSAA	ND		ug/kg dry	0.234	0.241	1	EPA 1633 Draft 3	02/21/2025 11:53	02/25/2025 09:56	AM
								Certifications: NELAC-NH2097 ,NELAC-NY12058,NJDEP-NY037			
2706-90-3	Perfluoropentanoic acid (PFPeA)	ND		ug/kg dry	0.132	0.483	1	EPA 1633 Draft 3	02/21/2025 11:53	02/25/2025 09:56	AM
								Certifications: NELAC-NH2097 ,NELAC-NY12058,NJDEP-NY037			
754-91-6	* Perfluoro-1-octanesulfonamide (FOSA)	ND		ug/kg dry	0.176	0.241	1	EPA 1633 Draft 3	02/21/2025 11:53	02/25/2025 09:56	AM
								Certifications: NELAC-NH2097 ,NJDEP-NY037			

Sample Information

Client Sample ID: SB08 _0-2 **York Sample ID:** 25B1108-04

York Project (SDG) No.	Client Project ID	Matrix	Collection Date/Time	Date Received
25B1108	170745301	Soil	February 19, 2025 1:00 pm	02/19/2025

PFAS, EPA 1633 Target List **Log-in Notes:** **Sample Notes:**

Sample Prepared by Method: EPA 1633 Prep

CAS No.	Parameter	Result	Flag	Units	Reported to LOD/MDL	LOQ	Dilution	Reference Method	Date/Time Prepared	Date/Time Analyzed	Analyst
375-92-8	* Perfluoro-1-heptanesulfonic acid (PFHpS)	ND		ug/kg dry	0.187	0.241	1	EPA 1633 Draft 3 Certifications: NELAC-NH2097 ,NJDEP-NY037	02/21/2025 11:53	02/25/2025 09:56	AM
335-77-3	* Perfluoro-1-decanesulfonic acid (PFDS)	ND		ug/kg dry	0.231	0.233	1	EPA 1633 Draft 3 Certifications: NELAC-NH2097 ,NJDEP-NY037	02/21/2025 11:53	02/25/2025 09:56	AM
27619-97-2	* 1H,1H,2H,2H-Perfluorooctanesulfonic acid (6:2 FTS)	ND		ug/kg dry	0.906	0.918	1	EPA 1633 Draft 3 Certifications: NELAC-NH2097 ,NJDEP-NY037	02/21/2025 11:53	02/25/2025 09:56	AM
39108-34-4	1H,1H,2H,2H-Perfluorodecanesulfonic acid (8:2 FTS)	ND		ug/kg dry	0.912	0.927	1	EPA 1633 Draft 3 Certifications: NELAC-NH2097 ,NELAC-NY12058,NJDEP-NY037	02/21/2025 11:53	02/25/2025 09:56	AM
375-22-4	Perfluoro-n-butanoic acid (PFBA)	ND		ug/kg dry	0.132	0.966	1	EPA 1633 Draft 3 Certifications: NELAC-NH2097 ,NELAC-NY12058,NJDEP-NY037	02/21/2025 11:53	02/25/2025 09:56	AM
113507-82-7	* Perfluoro(2-ethoxyethane)sulfonic acid (PFEESA)	ND		ug/kg dry	0.168	0.430	1	EPA 1633 Draft 3 Certifications: NELAC-NH2097	02/21/2025 11:53	02/25/2025 09:56	AM
151772-58-6	* Perfluoro-3,6-dioxaheptanoic acid (NFDHA)	ND		ug/kg dry	0.233	0.483	1	EPA 1633 Draft 3 Certifications: NELAC-NH2097	02/21/2025 11:53	02/25/2025 09:56	AM
377-73-1	* Perfluoro-4-oxapentanoic acid (PFMPA)	ND		ug/kg dry	0.0749	0.483	1	EPA 1633 Draft 3 Certifications: NELAC-NH2097	02/21/2025 11:53	02/25/2025 09:56	AM
863090-89-5	* Perfluoro-5-oxahexanoic acid (PFMBA)	ND		ug/kg dry	0.116	0.483	1	EPA 1633 Draft 3 Certifications: NELAC-NH2097	02/21/2025 11:53	02/25/2025 09:56	AM
2706-91-4	* Perfluoro-1-pentanesulfonate (PFPeS)	ND		ug/kg dry	0.190	0.227	1	EPA 1633 Draft 3 Certifications: NELAC-NH2097 ,NJDEP-NY037	02/21/2025 11:53	02/25/2025 09:56	AM
757124-72-4	* 1H,1H,2H,2H-Perfluorohexanesulfonic acid (4:2 FTS)	ND		ug/kg dry	0.718	0.906	1	EPA 1633 Draft 3 Certifications: NELAC-NH2097 ,NJDEP-NY037	02/21/2025 11:53	02/25/2025 09:56	AM
13252-13-6	* HFPO-DA (Gen-X)	ND		ug/kg dry	0.734	0.966	1	EPA 1633 Draft 3 Certifications: NELAC-NH2097 ,NJDEP-NY037	02/21/2025 11:53	02/25/2025 09:56	AM
763051-92-9	* 11CL-PF3OUdS	ND		ug/kg dry	0.376	0.913	1	EPA 1633 Draft 3 Certifications: NELAC-NH2097 ,NJDEP-NY037	02/21/2025 11:53	02/25/2025 09:56	AM
756426-58-1	* 9CL-PF3ONS	ND		ug/kg dry	0.297	0.903	1	EPA 1633 Draft 3 Certifications: NELAC-NH2097 ,NJDEP-NY037	02/21/2025 11:53	02/25/2025 09:56	AM
919005-14-4	* ADONA	ND		ug/kg dry	0.210	0.913	1	EPA 1633 Draft 3 Certifications: NELAC-NH2097 ,NJDEP-NY037	02/21/2025 11:53	02/25/2025 09:56	AM
79780-39-5	* Perfluorododecanesulfonic acid (PFDoS)	ND		ug/kg dry	0.204	0.234	1	EPA 1633 Draft 3 Certifications: NELAC-NH2097	02/21/2025 11:53	02/25/2025 09:56	AM
68259-12-1	* Perfluoro-1-nonanesulfonic acid (PFNS)	ND		ug/kg dry	0.150	0.232	1	EPA 1633 Draft 3 Certifications: NELAC-NH2097 ,NJDEP-NY037	02/21/2025 11:53	02/25/2025 09:56	AM
356-02-5	* 3-Perfluoropropyl propanoic acid (FPrPA)	ND		ug/kg dry	0.766	1.21	1	EPA 1633 Draft 3 Certifications: NELAC-NH2097	02/21/2025 11:53	02/25/2025 09:56	AM
914637-49-3	* 3-Perfluoropentyl propanoic acid (FPePA)	ND		ug/kg dry	2.53	6.04	1	EPA 1633 Draft 3 Certifications: NELAC-NH2097	02/21/2025 11:53	02/25/2025 09:56	AM
812-70-4	* 3-Perfluoroheptyl propanoic acid (FHpPA)	ND		ug/kg dry	1.81	6.04	1	EPA 1633 Draft 3 Certifications: NELAC-NH2097	02/21/2025 11:53	02/25/2025 09:56	AM
24448-09-7	* N-MeFOSE	ND		ug/kg dry	0.738	2.41	1	EPA 1633 Draft 3 Certifications: NELAC-NH2097	02/21/2025 11:53	02/25/2025 09:56	AM

Sample Information

Client Sample ID: SB08 _0-2 **York Sample ID:** 25B1108-04

York Project (SDG) No.	Client Project ID	Matrix	Collection Date/Time	Date Received
25B1108	170745301	Soil	February 19, 2025 1:00 pm	02/19/2025

PFAS, EPA 1633 Target List **Log-in Notes:** **Sample Notes:**

Sample Prepared by Method: EPA 1633 Prep

CAS No.	Parameter	Result	Flag	Units	Reported to LOD/MDL	LOQ	Dilution	Reference Method	Date/Time Prepared	Date/Time Analyzed	Analyst
31506-32-8	* N-MeFOSA	ND		ug/kg dry	0.217	0.241	1	EPA 1633 Draft 3 Certifications: NELAC-NH2097	02/21/2025 11:53	02/25/2025 09:56	AM
1691-99-2	* N-EtFOSE	ND		ug/kg dry	0.842	2.41	1	EPA 1633 Draft 3 Certifications: NELAC-NH2097	02/21/2025 11:53	02/25/2025 09:56	AM
4151-50-2	* N-EtFOSA	ND		ug/kg dry	0.239	0.241	1	EPA 1633 Draft 3 Certifications: NELAC-NH2097	02/21/2025 11:53	02/25/2025 09:56	AM

	Surrogate Recoveries	Result	Acceptance Range
M3PFBS	*Surrogate: M3PFBS*	*130 %*	*25-150*
13C5PFHXA	*Surrogate: M5PFHxA*	*124 %*	*25-150*
13C4PFHPA	*Surrogate: M4PFHpA*	*137 %*	*25-150*
13C3PFHXS	*Surrogate: M3PFHxS*	*129 %*	*25-150*
13C8PFOA	*Surrogate: Perfluoro-n-[13C8]octanoic aci*	*131 %*	*25-150*
13C6PFDA	*Surrogate: M6PFDA*	*119 %*	*25-150*
13C7PFUNA	*Surrogate: M7PFUdA*	*119 %*	*25-150*
960315-52-0	*Surrogate: Perfluoro-n-[1,2-13C2]dodecan*	*103 %*	*25-150*
13C2PFTEDA	*Surrogate: M2PFTeDA*	*88.1 %*	*10-150*
13C4PFBA	*Surrogate: Perfluoro-n-[13C4]butanoic aci*	*89.3 %*	*25-150*
13C8PFOS	*Surrogate: Perfluoro-1-[13C8]octanesulfor*	*108 %*	*25-150*
13C5PFPEA	*Surrogate: Perfluoro-n-[13C5]pentanoic ac*	*133 %*	*25-150*
13C8FOSA	*Surrogate: Perfluoro-1-[13C8]octanesulfor*	*106 %*	*10-150*
D3-NMEFOSAA	*Surrogate: d3-N-MeFOSAA*	*107 %*	*25-150*
D5-NETFOSAA	*Surrogate: d5-N-EtFOSAA*	*109 %*	*25-150*
M2-6:2FTS	*Surrogate: M2-6:2 FTS*	*136 %*	*25-200*
M2-8:2FTS	*Surrogate: M2-8:2 FTS*	*121 %*	*25-200*
13C9PFNA	*Surrogate: M9PFNA*	*120 %*	*25-150*
M2-4:2FTS	*Surrogate: M2-4:2 FTS*	*98.0 %*	*25-150*
936109-37-4	*Surrogate: d-N-MeFOSA*	*77.1 %*	*25-150*
936109-40-9	*Surrogate: d-N-EtFOSA*	*75.1 %*	*25-150*
M3HFPO-DA	*Surrogate: M3HFPO-DA*	*145 %*	*25-150*
D9-NETPFOSAI	*Surrogate: d9-N-EtFOSE*	*89.1 %*	*25-150*
D7-NMEPFOSA	*Surrogate: d7-N-MeFOSE*	*94.0 %*	*25-150*

Sample Information

Client Sample ID: SB08 _0-2 **York Sample ID:** 25B1108-04

York Project (SDG) No.	Client Project ID	Matrix	Collection Date/Time	Date Received
25B1108	170745301	Soil	February 19, 2025 1:00 pm	02/19/2025

PEST, 8081 MASTER

Log-in Notes:

Sample Notes:

Sample Prepared by Method: EPA 3550C

CAS No.	Parameter	Result	Flag	Units	Reported to LOQ	Dilution	Reference Method	Date/Time Prepared	Date/Time Analyzed	Analyst
72-54-8	4,4'-DDD	ND		mg/kg dry	0.00197	5	EPA 8081B	02/21/2025 08:00	02/21/2025 19:49	RJ
							Certifications:	CTDOH-PH-0723,NELAC-NY10854,NJDEP-CT005,PADEP-68-044		
72-55-9	4,4'-DDE	ND		mg/kg dry	0.00197	5	EPA 8081B	02/21/2025 08:00	02/21/2025 19:49	RJ
							Certifications:	CTDOH-PH-0723,NELAC-NY10854,NJDEP-CT005,PADEP-68-044		
50-29-3	4,4'-DDT	ND		mg/kg dry	0.00197	5	EPA 8081B	02/21/2025 08:00	02/21/2025 19:49	RJ
							Certifications:	CTDOH-PH-0723,NELAC-NY10854,NJDEP-CT005,PADEP-68-044		
309-00-2	Aldrin	ND		mg/kg dry	0.00197	5	EPA 8081B	02/21/2025 08:00	02/21/2025 19:49	RJ
							Certifications:	CTDOH-PH-0723,NELAC-NY10854,NJDEP-CT005,PADEP-68-044		
319-84-6	alpha-BHC	ND		mg/kg dry	0.00197	5	EPA 8081B	02/21/2025 08:00	02/21/2025 19:49	RJ
							Certifications:	CTDOH-PH-0723,NELAC-NY10854,NJDEP-CT005,PADEP-68-044		
5103-71-9	alpha-Chlordane	ND		mg/kg dry	0.00197	5	EPA 8081B	02/21/2025 08:00	02/21/2025 19:49	RJ
							Certifications:	NELAC-NY10854,NJDEP-CT005		
319-85-7	beta-BHC	ND		mg/kg dry	0.00197	5	EPA 8081B	02/21/2025 08:00	02/21/2025 19:49	RJ
							Certifications:	CTDOH-PH-0723,NELAC-NY10854,NJDEP-CT005,PADEP-68-044		
319-86-8	delta-BHC	ND		mg/kg dry	0.00197	5	EPA 8081B	02/21/2025 08:00	02/21/2025 19:49	RJ
							Certifications:	CTDOH-PH-0723,NELAC-NY10854,NJDEP-CT005,PADEP-68-044		
60-57-1	Dieldrin	ND		mg/kg dry	0.00197	5	EPA 8081B	02/21/2025 08:00	02/21/2025 19:49	RJ
							Certifications:	CTDOH-PH-0723,NELAC-NY10854,NJDEP-CT005,PADEP-68-044		
959-98-8	Endosulfan I	ND		mg/kg dry	0.00197	5	EPA 8081B	02/21/2025 08:00	02/21/2025 19:49	RJ
							Certifications:	CTDOH-PH-0723,NELAC-NY10854,NJDEP-CT005,PADEP-68-044		
33213-65-9	Endosulfan II	ND		mg/kg dry	0.00197	5	EPA 8081B	02/21/2025 08:00	02/21/2025 19:49	RJ
							Certifications:	CTDOH-PH-0723,NELAC-NY10854		
1031-07-8	Endosulfan sulfate	ND		mg/kg dry	0.00197	5	EPA 8081B	02/21/2025 08:00	02/21/2025 19:49	RJ
							Certifications:	CTDOH-PH-0723,NELAC-NY10854,NJDEP-CT005,PADEP-68-044		
72-20-8	Endrin	ND		mg/kg dry	0.00197	5	EPA 8081B	02/21/2025 08:00	02/21/2025 19:49	RJ
							Certifications:	CTDOH-PH-0723,NELAC-NY10854,NJDEP-CT005,PADEP-68-044		
7421-93-4	Endrin aldehyde	ND		mg/kg dry	0.00197	5	EPA 8081B	02/21/2025 08:00	02/21/2025 19:49	RJ
							Certifications:	CTDOH-PH-0723,NELAC-NY10854,NJDEP-CT005,PADEP-68-044		
53494-70-5	Endrin ketone	ND		mg/kg dry	0.00197	5	EPA 8081B	02/21/2025 08:00	02/21/2025 19:49	RJ
							Certifications:	CTDOH-PH-0723,NELAC-NY10854,NJDEP-CT005,PADEP-68-044		
58-89-9	gamma-BHC (Lindane)	ND		mg/kg dry	0.00197	5	EPA 8081B	02/21/2025 08:00	02/21/2025 19:49	RJ
							Certifications:	CTDOH-PH-0723,NELAC-NY10854,NJDEP-CT005,PADEP-68-044		
5566-34-7	gamma-Chlordane	ND		mg/kg dry	0.00197	5	EPA 8081B	02/21/2025 08:00	02/21/2025 19:49	RJ
							Certifications:	NELAC-NY10854,NJDEP-CT005		
76-44-8	Heptachlor	ND		mg/kg dry	0.00197	5	EPA 8081B	02/21/2025 08:00	02/21/2025 19:49	RJ
							Certifications:	CTDOH-PH-0723,NELAC-NY10854,NJDEP-CT005,PADEP-68-044		
1024-57-3	Heptachlor epoxide	ND		mg/kg dry	0.00197	5	EPA 8081B	02/21/2025 08:00	02/21/2025 19:49	RJ
							Certifications:	CTDOH-PH-0723,NELAC-NY10854,NJDEP-CT005,PADEP-68-044		
72-43-5	Methoxychlor	ND		mg/kg dry	0.00197	5	EPA 8081B	02/21/2025 08:00	02/21/2025 19:49	RJ
							Certifications:	CTDOH-PH-0723,NELAC-NY10854,NJDEP-CT005,PADEP-68-044		
8001-35-2	Toxaphene	ND		mg/kg dry	0.197	5	EPA 8081B	02/21/2025 08:00	02/21/2025 19:49	RJ
							Certifications:	CTDOH-PH-0723,NELAC-NY10854,NJDEP-CT005,PADEP-68-044		

Sample Information

Client Sample ID: SB08 _0-2 **York Sample ID:** 25B1108-04

York Project (SDG) No.	Client Project ID	Matrix	Collection Date/Time	Date Received
25B1108	170745301	Soil	February 19, 2025 1:00 pm	02/19/2025

PEST, 8081 MASTER

Log-in Notes: **Sample Notes:**

Sample Prepared by Method: EPA 3550C

CAS No.	Parameter	Result	Flag	Units	Reported to LOQ	Dilution	Reference Method	Date/Time Prepared	Date/Time Analyzed	Analyst
57-74-9	* Chlordane, total	ND		mg/kg dry	0.0394	5	EPA 8081B	02/21/2025 08:00	02/21/2025 19:49	RJ
							Certifications:			

	Surrogate Recoveries	Result	Acceptance Range
2051-24-3	*Surrogate: Decachlorobiphenyl*	*97.6 %*	*30-150*
877-09-8	*Surrogate: Tetrachloro-m-xylene*	*92.4 %*	*30-150*

PCB, 8082 MASTER

Log-in Notes: **Sample Notes:**

Sample Prepared by Method: EPA 3550C

CAS No.	Parameter	Result	Flag	Units	Reported to LOQ	Dilution	Reference Method	Date/Time Prepared	Date/Time Analyzed	Analyst
12674-11-2	Aroclor 1016	ND		mg/kg dry	0.0199	1	EPA 8082A	02/21/2025 08:00	02/22/2025 02:42	NF
							Certifications:	NELAC-NY10854,CTDOH-PH-0723,NJDEP-CT005,PADEP-68-044		
11104-28-2	Aroclor 1221	ND		mg/kg dry	0.0199	1	EPA 8082A	02/21/2025 08:00	02/22/2025 02:42	NF
							Certifications:	NELAC-NY10854,CTDOH-PH-0723,NJDEP-CT005,PADEP-68-044		
11141-16-5	Aroclor 1232	ND		mg/kg dry	0.0199	1	EPA 8082A	02/21/2025 08:00	02/22/2025 02:42	NF
							Certifications:	NELAC-NY10854,CTDOH-PH-0723,NJDEP-CT005,PADEP-68-044		
53469-21-9	Aroclor 1242	ND		mg/kg dry	0.0199	1	EPA 8082A	02/21/2025 08:00	02/22/2025 02:42	NF
							Certifications:	NELAC-NY10854,CTDOH-PH-0723,NJDEP-CT005,PADEP-68-044		
12672-29-6	Aroclor 1248	ND		mg/kg dry	0.0199	1	EPA 8082A	02/21/2025 08:00	02/22/2025 02:42	NF
							Certifications:	NELAC-NY10854,CTDOH-PH-0723,NJDEP-CT005,PADEP-68-044		
11097-69-1	Aroclor 1254	ND		mg/kg dry	0.0199	1	EPA 8082A	02/21/2025 08:00	02/22/2025 02:42	NF
							Certifications:	NELAC-NY10854,CTDOH-PH-0723,NJDEP-CT005,PADEP-68-044		
11096-82-5	Aroclor 1260	ND		mg/kg dry	0.0199	1	EPA 8082A	02/21/2025 08:00	02/22/2025 02:42	NF
							Certifications:	NELAC-NY10854,CTDOH-PH-0723,NJDEP-CT005,PADEP-68-044		
1336-36-3	* Total PCBs	ND		mg/kg dry	0.0199	1	EPA 8082A	02/21/2025 08:00	02/22/2025 02:42	NF
							Certifications:			

	Surrogate Recoveries	Result	Acceptance Range
877-09-8	*Surrogate: Tetrachloro-m-xylene*	*79.5 %*	*30-120*
2051-24-3	*Surrogate: Decachlorobiphenyl*	*62.0 %*	*30-120*

HERB, 8151 MASTER

Log-in Notes: **Sample Notes:**

Sample Prepared by Method: EPA 3550C/8151A

CAS No.	Parameter	Result	Flag	Units	Reported to LOQ	Dilution	Reference Method	Date/Time Prepared	Date/Time Analyzed	Analyst
93-76-5	2,4,5-T	ND		mg/kg dry	0.0240	1	EPA 8151A	02/20/2025 11:08	02/23/2025 12:46	GXB
							Certifications:	CTDOH-PH-0723,NELAC-NY10854,NJDEP-CT005,PADEP-68-044		
93-72-1	2,4,5-TP (Silvex)	ND		mg/kg dry	0.0240	1	EPA 8151A	02/20/2025 11:08	02/23/2025 12:46	GXB
							Certifications:	CTDOH-PH-0723,NELAC-NY10854,NJDEP-CT005,PADEP-68-044		
94-75-7	2,4-D	ND		mg/kg dry	0.0240	1	EPA 8151A	02/20/2025 11:08	02/23/2025 12:46	GXB
							Certifications:	CTDOH-PH-0723,NELAC-NY10854,NJDEP-CT005,PADEP-68-044		

	Surrogate Recoveries	Result	Acceptance Range

Sample Information

Client Sample ID: SB08 _0-2 **York Sample ID:** 25B1108-04

York Project (SDG) No.	Client Project ID	Matrix	Collection Date/Time	Date Received
25B1108	170745301	Soil	February 19, 2025 1:00 pm	02/19/2025

HERB, 8151 MASTER

Log-in Notes: **Sample Notes:**

Sample Prepared by Method: EPA 3550C/8151A

CAS No.	Parameter	Result	Flag	Units	Reported to LOQ	Dilution	Reference Method	Date/Time Prepared	Date/Time Analyzed	Analyst
19719-28-9	*Surrogate: 2,4-Dichlorophenylacetic acid (.*	*98.2 %*			*21-150*					

Metals, Target Analyte

Log-in Notes: **Sample Notes:**

Sample Prepared by Method: EPA 3050B

CAS No.	Parameter	Result	Flag	Units	Reported to LOQ	Dilution	Reference Method	Date/Time Prepared	Date/Time Analyzed	Analyst
7429-90-5	**Aluminum**	**13200**		mg/kg dry	5.05	1	EPA 6010D	02/23/2025 08:36	02/24/2025 11:07	AGNR
							Certifications:	CTDOH-PH-0723,NELAC-NY10854,NJDEP-CT005,PADEP-68-044		
7440-36-0	Antimony	ND		mg/kg dry	2.53	1	EPA 6010D	02/23/2025 08:36	02/24/2025 11:07	AGNR
							Certifications:	CTDOH-PH-0723,NELAC-NY10854,NJDEP-CT005,PADEP-68-044		
7440-38-2	**Arsenic**	**5.03**		mg/kg dry	1.52	1	EPA 6010D	02/23/2025 08:36	02/24/2025 11:07	AGNR
							Certifications:	CTDOH-PH-0723,NELAC-NY10854,NJDEP-CT005,PADEP-68-044		
7440-39-3	**Barium**	**111**		mg/kg dry	2.52	1	EPA 6010D	02/23/2025 08:36	02/24/2025 11:07	AGNR
							Certifications:	CTDOH-PH-0723,NELAC-NY10854,NJDEP-CT005,PADEP-68-044		
7440-41-7	**Beryllium**	**0.547**		mg/kg dry	0.051	1	EPA 6010D	02/23/2025 08:36	02/24/2025 11:07	AGNR
							Certifications:	CTDOH-PH-0723,NELAC-NY10854,NJDEP-CT005,PADEP-68-044		
7440-43-9	**Cadmium**	**0.333**		mg/kg dry	0.303	1	EPA 6010D	02/23/2025 08:36	02/24/2025 11:07	AGNR
							Certifications:	CTDOH-PH-0723,NELAC-NY10854,NJDEP-CT005,PADEP-68-044		
7440-70-2	**Calcium**	**5430**		mg/kg dry	5.05	1	EPA 6010D	02/23/2025 08:36	02/24/2025 11:07	AGNR
							Certifications:	CTDOH-PH-0723,NELAC-NY10854,NJDEP-CT005,PADEP-68-044		
7440-47-3	**Chromium**	**18.9**		mg/kg dry	0.506	1	EPA 6010D	02/23/2025 08:36	02/24/2025 11:07	AGNR
							Certifications:	CTDOH-PH-0723,NELAC-NY10854,NJDEP-CT005,PADEP-68-044		
7440-48-4	**Cobalt**	**7.38**		mg/kg dry	0.404	1	EPA 6010D	02/23/2025 08:36	02/24/2025 11:07	AGNR
							Certifications:	CTDOH-PH-0723,NELAC-NY10854,NJDEP-CT005,PADEP-68-044		
7440-50-8	**Copper**	**27.2**		mg/kg dry	2.02	1	EPA 6010D	02/23/2025 08:36	02/24/2025 11:07	AGNR
							Certifications:	CTDOH-PH-0723,NELAC-NY10854,NJDEP-CT005,PADEP-68-044		
7439-89-6	**Iron**	**17000**		mg/kg dry	25.3	1	EPA 6010D	02/23/2025 08:36	02/24/2025 11:07	AGNR
							Certifications:	CTDOH-PH-0723,NELAC-NY10854,NJDEP-CT005,PADEP-68-044		
7439-92-1	**Lead**	**216**		mg/kg dry	0.506	1	EPA 6010D	02/23/2025 08:36	02/24/2025 11:07	AGNR
							Certifications:	CTDOH-PH-0723,NELAC-NY10854,NJDEP-CT005,PADEP-68-044		
7439-95-4	**Magnesium**	**3500**		mg/kg dry	5.06	1	EPA 6010D	02/23/2025 08:36	02/24/2025 11:07	AGNR
							Certifications:	CTDOH-PH-0723,NELAC-NY10854,NJDEP-CT005,PADEP-68-044		
7439-96-5	**Manganese**	**375**		mg/kg dry	0.506	1	EPA 6010D	02/23/2025 08:36	02/24/2025 11:07	AGNR
							Certifications:	CTDOH-PH-0723,NELAC-NY10854,NJDEP-CT005,PADEP-68-044		
7440-02-0	**Nickel**	**16.0**		mg/kg dry	1.01	1	EPA 6010D	02/23/2025 08:36	02/24/2025 11:07	AGNR
							Certifications:	CTDOH-PH-0723,NELAC-NY10854,NJDEP-CT005,PADEP-68-044		
7440-09-7	**Potassium**	**1110**	B	mg/kg dry	5.06	1	EPA 6010D	02/23/2025 08:36	02/24/2025 11:07	AGNR
							Certifications:	CTDOH-PH-0723,NELAC-NY10854,NJDEP-CT005,PADEP-68-044		
7782-49-2	Selenium	ND		mg/kg dry	2.53	1	EPA 6010D	02/23/2025 08:36	02/24/2025 11:07	AGNR
							Certifications:	CTDOH-PH-0723,NELAC-NY10854,NJDEP-CT005,PADEP-68-044		
7440-22-4	Silver	ND	M-CCV 1	mg/kg dry	0.509	1	EPA 6010D	02/23/2025 08:36	02/24/2025 11:07	AGNR
							Certifications:	CTDOH-PH-0723,NELAC-NY10854,NJDEP-CT005,PADEP-68-044		

Sample Information

Client Sample ID: SB08 _0-2 **York Sample ID:** 25B1108-04

York Project (SDG) No.	Client Project ID	Matrix	Collection Date/Time	Date Received
25B1108	170745301	Soil	February 19, 2025 1:00 pm	02/19/2025

Metals, Target Analyte

Log-in Notes: **Sample Notes:**

Sample Prepared by Method: EPA 3050B

CAS No.	Parameter	Result	Flag	Units	Reported to LOQ	Dilution	Reference Method	Date/Time Prepared	Date/Time Analyzed	Analyst
7440-23-5	**Sodium**	**168**		mg/kg dry	50.5	1	EPA 6010D	02/23/2025 08:36	02/24/2025 11:07	AGNR
							Certifications:	CTDOH-PH-0723,NELAC-NY10854,NJDEP-CT005,PADEP-68-044		
7440-28-0	Thallium	ND		mg/kg dry	2.02	1	EPA 6010D	02/23/2025 08:36	02/24/2025 11:07	AGNR
							Certifications:	CTDOH-PH-0723,NELAC-NY10854,NJDEP-CT005,PADEP-68-044		
7440-62-2	**Vanadium**	**24.4**		mg/kg dry	1.01	1	EPA 6010D	02/23/2025 08:36	02/24/2025 11:07	AGNR
							Certifications:	CTDOH-PH-0723,NELAC-NY10854,NJDEP-CT005,PADEP-68-044		
7440-66-6	**Zinc**	**226**		mg/kg dry	2.52	1	EPA 6010D	02/23/2025 08:36	02/24/2025 11:07	AGNR
							Certifications:	CTDOH-PH-0723,NELAC-NY10854,NJDEP-CT005,PADEP-68-044		

Mercury by 7473

Log-in Notes: **Sample Notes:**

Sample Prepared by Method: EPA 7473 soil

CAS No.	Parameter	Result	Flag	Units	Reported to LOQ	Dilution	Reference Method	Date/Time Prepared	Date/Time Analyzed	Analyst
7439-97-6	**Mercury**	**0.378**		mg/kg dry	0.0364	1	EPA 7473	02/22/2025 07:34	02/25/2025 13:00	DRS
							Certifications:	CTDOH-PH-0723,NJDEP-CT005,NELAC-NY10854,PADEP-68-044		

Chromium, Hexavalent

Log-in Notes: **Sample Notes:**

Sample Prepared by Method: EPA SW846-3060

CAS No.	Parameter	Result	Flag	Units	Reported to LOQ	Dilution	Reference Method	Date/Time Prepared	Date/Time Analyzed	Analyst
18540-29-9	Chromium, Hexavalent	ND		mg/kg dry	0.606	1	EPA 7196A	02/21/2025 10:13	02/21/2025 17:10	JMT
							Certifications:	NJDEP-CT005,CTDOH-PH-0723,NELAC-NY10854,PADEP-68-044		

Chromium, Trivalent

Log-in Notes: **Sample Notes:**

Sample Prepared by Method: Analysis Preparation

CAS No.	Parameter	Result	Flag	Units	Reported to LOQ	Dilution	Reference Method	Date/Time Prepared	Date/Time Analyzed	Analyst
16065-83-1	* **Chromium, Trivalent**	**18.8**		mg/kg	0.500	1	Calculation	02/25/2025 16:12	02/25/2025 16:19	SL
							Certifications:			

Cyanide, Total

Log-in Notes: **Sample Notes:**

Sample Prepared by Method: Analysis Preparation Soil

CAS No.	Parameter	Result	Flag	Units	Reported to LOQ	Dilution	Reference Method	Date/Time Prepared	Date/Time Analyzed	Analyst
57-12-5	Cyanide, total	ND		mg/kg dry	0.606	1	EPA 9014/9010C	02/24/2025 08:08	02/24/2025 15:30	LJM
							Certifications:	NELAC-NY10854,CTDOH-PH-0723,NJDEP-CT005,PADEP-68-044		

Total Solids

Log-in Notes: **Sample Notes:**

Sample Prepared by Method: % Solids Prep

CAS No.	Parameter	Result	Flag	Units	Reported to LOQ	Dilution	Reference Method	Date/Time Prepared	Date/Time Analyzed	Analyst

Sample Information

Client Sample ID: SB08 _0-2 **York Sample ID:** 25B1108-04

York Project (SDG) No.	Client Project ID	Matrix	Collection Date/Time	Date Received
25B1108	170745301	Soil	February 19, 2025 1:00 pm	02/19/2025

Total Solids

Log-in Notes:

Sample Notes:

Sample Prepared by Method: % Solids Prep

CAS No.	Parameter	Result	Flag	Units	Reported to LOQ	Dilution	Reference Method	Date/Time Prepared	Date/Time Analyzed	Analyst
solids	* % Solids	82.5		%	0.100	1	SM 2540G	02/20/2025 08:28	02/20/2025 10:15	SMM
							Certifications: CTDOH-PH-0723			

Sample Information

Client Sample ID: **SB08 _2-4** **York Sample ID:** **25B1108-05**

York Project (SDG) No.	Client Project ID	Matrix	Collection Date/Time	Date Received
25B1108	170745301	Soil	February 19, 2025 1:30 pm	02/19/2025

VOA, 8260 MASTER

Log-in Notes:

Sample Notes:

Sample Prepared by Method: EPA 5035A

CAS No.	Parameter	Result	Flag	Units	Reported to LOD/MDL	LOQ	Dilution	Reference Method	Date/Time Prepared	Date/Time Analyzed	Analyst
630-20-6	1,1,1,2-Tetrachloroethane	ND		mg/kg dry	0.0043	0.0086	1	EPA 8260D	02/20/2025 16:00	02/20/2025 21:59	AC
								Certifications:	CTDOH-PH-0723,NELAC-NY10854,NELAC-NY12058,NJDEP-CT		
71-55-6	1,1,1-Trichloroethane	ND		mg/kg dry	0.0043	0.0086	1	EPA 8260D	02/20/2025 16:00	02/20/2025 21:59	AC
								Certifications:	CTDOH-PH-0723,NELAC-NY10854,NELAC-NY12058,NJDEP-CT		
79-34-5	1,1,2,2-Tetrachloroethane	ND		mg/kg dry	0.0043	0.0086	1	EPA 8260D	02/20/2025 16:00	02/20/2025 21:59	AC
								Certifications:	CTDOH-PH-0723,NELAC-NY10854,NELAC-NY12058,NJDEP-CT		
76-13-1	1,1,2-Trichloro-1,2,2-trifluoroethane (Freon 113)	ND		mg/kg dry	0.0043	0.0086	1	EPA 8260D	02/20/2025 16:00	02/20/2025 21:59	AC
								Certifications:	CTDOH-PH-0723,NELAC-NY10854,NELAC-NY12058,NJDEP-CT		
79-00-5	1,1,2-Trichloroethane	ND		mg/kg dry	0.0043	0.0086	1	EPA 8260D	02/20/2025 16:00	02/20/2025 21:59	AC
								Certifications:	CTDOH-PH-0723,NELAC-NY10854,NELAC-NY12058,NJDEP-CT		
75-34-3	1,1-Dichloroethane	ND		mg/kg dry	0.0043	0.0086	1	EPA 8260D	02/20/2025 16:00	02/20/2025 21:59	AC
								Certifications:	CTDOH-PH-0723,NELAC-NY10854,NELAC-NY12058,NJDEP-CT		
75-35-4	1,1-Dichloroethylene	ND		mg/kg dry	0.0043	0.0086	1	EPA 8260D	02/20/2025 16:00	02/20/2025 21:59	AC
								Certifications:	CTDOH-PH-0723,NELAC-NY10854,NELAC-NY12058,NJDEP-CT		
87-61-6	1,2,3-Trichlorobenzene	ND		mg/kg dry	0.0043	0.0086	1	EPA 8260D	02/20/2025 16:00	02/20/2025 21:59	AC
								Certifications:	NELAC-NY10854,NELAC-NY12058,NJDEP-CT005,PADEP-68-04		
96-18-4	1,2,3-Trichloropropane	ND		mg/kg dry	0.0043	0.0086	1	EPA 8260D	02/20/2025 16:00	02/20/2025 21:59	AC
								Certifications:	NELAC-NY10854,NELAC-NY12058,NJDEP-CT005		
120-82-1	1,2,4-Trichlorobenzene	ND		mg/kg dry	0.0043	0.0086	1	EPA 8260D	02/20/2025 16:00	02/20/2025 21:59	AC
								Certifications:	NELAC-NY10854,NELAC-NY12058,NJDEP-CT005,PADEP-68-04		
95-63-6	1,2,4-Trimethylbenzene	ND		mg/kg dry	0.0043	0.0086	1	EPA 8260D	02/20/2025 16:00	02/20/2025 21:59	AC
								Certifications:	CTDOH-PH-0723,NELAC-NY10854,NELAC-NY12058,NJDEP-CT		
96-12-8	1,2-Dibromo-3-chloropropane	ND		mg/kg dry	0.0043	0.0086	1	EPA 8260D	02/20/2025 16:00	02/20/2025 21:59	AC
								Certifications:	CTDOH-PH-0723,NELAC-NY10854,NELAC-NY12058,NJDEP-CT		
106-93-4	1,2-Dibromoethane	ND		mg/kg dry	0.0043	0.0086	1	EPA 8260D	02/20/2025 16:00	02/20/2025 21:59	AC
								Certifications:	CTDOH-PH-0723,NELAC-NY10854,NELAC-NY12058,NJDEP-CT		
95-50-1	1,2-Dichlorobenzene	ND		mg/kg dry	0.0043	0.0086	1	EPA 8260D	02/20/2025 16:00	02/20/2025 21:59	AC
								Certifications:	CTDOH-PH-0723,NELAC-NY10854,NELAC-NY12058,NJDEP-CT		
107-06-2	1,2-Dichloroethane	ND		mg/kg dry	0.0043	0.0086	1	EPA 8260D	02/20/2025 16:00	02/20/2025 21:59	AC
								Certifications:	CTDOH-PH-0723,NELAC-NY10854,NELAC-NY12058,NJDEP-CT		
78-87-5	1,2-Dichloropropane	ND		mg/kg dry	0.0043	0.0086	1	EPA 8260D	02/20/2025 16:00	02/20/2025 21:59	AC
								Certifications:	CTDOH-PH-0723,NELAC-NY10854,NELAC-NY12058,NJDEP-CT		
108-67-8	1,3,5-Trimethylbenzene	ND		mg/kg dry	0.0043	0.0086	1	EPA 8260D	02/20/2025 16:00	02/20/2025 21:59	AC
								Certifications:	CTDOH-PH-0723,NELAC-NY10854,NELAC-NY12058,NJDEP-CT		
541-73-1	1,3-Dichlorobenzene	ND		mg/kg dry	0.0043	0.0086	1	EPA 8260D	02/20/2025 16:00	02/20/2025 21:59	AC
								Certifications:	CTDOH-PH-0723,NELAC-NY10854,NELAC-NY12058,NJDEP-CT		
106-46-7	1,4-Dichlorobenzene	ND		mg/kg dry	0.0043	0.0086	1	EPA 8260D	02/20/2025 16:00	02/20/2025 21:59	AC
								Certifications:	CTDOH-PH-0723,NELAC-NY10854,NELAC-NY12058,NJDEP-CT		
123-91-1	1,4-Dioxane	ND		mg/kg dry	0.086	0.17	1	EPA 8260D	02/20/2025 16:00	02/20/2025 21:59	AC
								Certifications:	NELAC-NY10854,NELAC-NY12058,NJDEP-CT005,PADEP-68-04		
78-93-3	**2-Butanone**	**0.025**		mg/kg dry	0.0043	0.0086	1	EPA 8260D	02/20/2025 16:00	02/20/2025 21:59	AC
								Certifications:	CTDOH-PH-0723,NELAC-NY10854,NELAC-NY12058,NJDEP-CT		

Sample Information

Client Sample ID: SB08 _2-4 **York Sample ID:** 25B1108-05

York Project (SDG) No.	Client Project ID	Matrix	Collection Date/Time	Date Received
25B1108	170745301	Soil	February 19, 2025 1:30 pm	02/19/2025

VOA, 8260 MASTER **Log-in Notes:** **Sample Notes:**

Sample Prepared by Method: EPA 5035A

CAS No.	Parameter	Result	Flag	Units	Reported to LOD/MDL	LOQ	Dilution	Reference Method	Date/Time Prepared	Date/Time Analyzed	Analyst
591-78-6	2-Hexanone	ND		mg/kg dry	0.0043	0.0086	1	EPA 8260D	02/20/2025 16:00	02/20/2025 21:59	AC
								Certifications:	CTDOH-PH-0723,NELAC-NY10854,NELAC-NY12058,NJDEP-CT		
108-10-1	4-Methyl-2-pentanone	ND	QL-02	mg/kg dry	0.0043	0.0086	1	EPA 8260D	02/20/2025 16:00	02/20/2025 21:59	AC
								Certifications:	CTDOH-PH-0723,NELAC-NY10854,NELAC-NY12058,NJDEP-CT		
67-64-1	**Acetone**	**0.072**	ICVE	mg/kg dry	0.0086	0.017	1	EPA 8260D	02/20/2025 16:00	02/20/2025 21:59	AC
								Certifications:	CTDOH-PH-0723,NELAC-NY10854,NELAC-NY12058,NJDEP-CT		
107-02-8	Acrolein	ND		mg/kg dry	0.0086	0.017	1	EPA 8260D	02/20/2025 16:00	02/20/2025 21:59	AC
								Certifications:	CTDOH-PH-0723,NELAC-NY10854,NELAC-NY12058,NJDEP-CT		
107-13-1	Acrylonitrile	ND		mg/kg dry	0.0043	0.0086	1	EPA 8260D	02/20/2025 16:00	02/20/2025 21:59	AC
								Certifications:	CTDOH-PH-0723,NELAC-NY10854,NELAC-NY12058,NJDEP-CT		
71-43-2	Benzene	ND		mg/kg dry	0.0043	0.0086	1	EPA 8260D	02/20/2025 16:00	02/20/2025 21:59	AC
								Certifications:	CTDOH-PH-0723,NELAC-NY10854,NELAC-NY12058,NJDEP-CT		
74-97-5	Bromochloromethane	ND		mg/kg dry	0.0043	0.0086	1	EPA 8260D	02/20/2025 16:00	02/20/2025 21:59	AC
								Certifications:	NELAC-NY10854,NELAC-NY12058,NJDEP-CT005,PADEP-68-04		
75-27-4	Bromodichloromethane	ND		mg/kg dry	0.0043	0.0086	1	EPA 8260D	02/20/2025 16:00	02/20/2025 21:59	AC
								Certifications:	CTDOH-PH-0723,NELAC-NY10854,NELAC-NY12058,NJDEP-CT		
75-25-2	Bromoform	ND		mg/kg dry	0.0043	0.0086	1	EPA 8260D	02/20/2025 16:00	02/20/2025 21:59	AC
								Certifications:	CTDOH-PH-0723,NELAC-NY10854,NELAC-NY12058,NJDEP-CT		
74-83-9	Bromomethane	ND		mg/kg dry	0.0043	0.0086	1	EPA 8260D	02/20/2025 16:00	02/20/2025 21:59	AC
								Certifications:	CTDOH-PH-0723,NELAC-NY10854,NELAC-NY12058,NJDEP-CT		
75-15-0	Carbon disulfide	ND		mg/kg dry	0.0043	0.0086	1	EPA 8260D	02/20/2025 16:00	02/20/2025 21:59	AC
								Certifications:	CTDOH-PH-0723,NELAC-NY10854,NELAC-NY12058,NJDEP-CT		
56-23-5	Carbon tetrachloride	ND	CCVE	mg/kg dry	0.0043	0.0086	1	EPA 8260D	02/20/2025 16:00	02/20/2025 21:59	AC
								Certifications:	CTDOH-PH-0723,NELAC-NY10854,NELAC-NY12058,NJDEP-CT		
108-90-7	Chlorobenzene	ND		mg/kg dry	0.0043	0.0086	1	EPA 8260D	02/20/2025 16:00	02/20/2025 21:59	AC
								Certifications:	CTDOH-PH-0723,NELAC-NY10854,NELAC-NY12058,NJDEP-CT		
75-00-3	Chloroethane	ND		mg/kg dry	0.0043	0.0086	1	EPA 8260D	02/20/2025 16:00	02/20/2025 21:59	AC
								Certifications:	CTDOH-PH-0723,NELAC-NY10854,NELAC-NY12058,NJDEP-CT		
67-66-3	Chloroform	ND		mg/kg dry	0.0043	0.0086	1	EPA 8260D	02/20/2025 16:00	02/20/2025 21:59	AC
								Certifications:	CTDOH-PH-0723,NELAC-NY10854,NELAC-NY12058,NJDEP-CT		
74-87-3	Chloromethane	ND		mg/kg dry	0.0043	0.0086	1	EPA 8260D	02/20/2025 16:00	02/20/2025 21:59	AC
								Certifications:	CTDOH-PH-0723,NELAC-NY10854,NELAC-NY12058,NJDEP-CT		
156-59-2	cis-1,2-Dichloroethylene	ND		mg/kg dry	0.0043	0.0086	1	EPA 8260D	02/20/2025 16:00	02/20/2025 21:59	AC
								Certifications:	CTDOH-PH-0723,NELAC-NY10854,NELAC-NY12058,NJDEP-CT		
10061-01-5	cis-1,3-Dichloropropylene	ND		mg/kg dry	0.0043	0.0086	1	EPA 8260D	02/20/2025 16:00	02/20/2025 21:59	AC
								Certifications:	CTDOH-PH-0723,NELAC-NY10854,NELAC-NY12058,NJDEP-CT		
110-82-7	Cyclohexane	ND		mg/kg dry	0.0043	0.0086	1	EPA 8260D	02/20/2025 16:00	02/20/2025 21:59	AC
								Certifications:	NELAC-NY10854,NELAC-NY12058,NJDEP-CT005,PADEP-68-04		
124-48-1	Dibromochloromethane	ND		mg/kg dry	0.0043	0.0086	1	EPA 8260D	02/20/2025 16:00	02/20/2025 21:59	AC
								Certifications:	NELAC-NY10854,NELAC-NY12058,NJDEP-CT005,PADEP-68-04		
74-95-3	Dibromomethane	ND		mg/kg dry	0.0043	0.0086	1	EPA 8260D	02/20/2025 16:00	02/20/2025 21:59	AC
								Certifications:	NELAC-NY10854,NELAC-NY12058,NJDEP-CT005,PADEP-68-04		
75-71-8	Dichlorodifluoromethane	ND	CCVE	mg/kg dry	0.0043	0.0086	1	EPA 8260D	02/20/2025 16:00	02/20/2025 21:59	AC
								Certifications:	NELAC-NY10854,NELAC-NY12058,NJDEP-CT005,PADEP-68-04		

Sample Information

Client Sample ID: SB08 _2-4 **York Sample ID:** 25B1108-05

York Project (SDG) No.	Client Project ID	Matrix	Collection Date/Time	Date Received
25B1108	170745301	Soil	February 19, 2025 1:30 pm	02/19/2025

VOA, 8260 MASTER **Log-in Notes:** **Sample Notes:**

Sample Prepared by Method: EPA 5035A

CAS No.	Parameter	Result	Flag	Units	Reported to LOD/MDL	LOQ	Dilution	Reference Method	Date/Time Prepared	Date/Time Analyzed	Analyst
100-41-4	Ethyl Benzene	ND		mg/kg dry	0.0043	0.0086	1	EPA 8260D	02/20/2025 16:00	02/20/2025 21:59	AC
								Certifications:	CTDOH-PH-0723,NELAC-NY10854,NELAC-NY12058,NJDEP-CT		
87-68-3	Hexachlorobutadiene	ND		mg/kg dry	0.0043	0.0086	1	EPA 8260D	02/20/2025 16:00	02/20/2025 21:59	AC
								Certifications:	NELAC-NY10854,NELAC-NY12058,NJDEP-CT005,PADEP-68-04		
98-82-8	Isopropylbenzene	ND		mg/kg dry	0.0043	0.0086	1	EPA 8260D	02/20/2025 16:00	02/20/2025 21:59	AC
								Certifications:	CTDOH-PH-0723,NELAC-NY10854,NELAC-NY12058,NJDEP-CT		
79-20-9	Methyl acetate	ND	ICVE	mg/kg dry	0.0043	0.0086	1	EPA 8260D	02/20/2025 16:00	02/20/2025 21:59	AC
								Certifications:	NELAC-NY10854,NELAC-NY12058,NJDEP-CT005,PADEP-68-04		
1634-04-4	Methyl tert-butyl ether (MTBE)	ND		mg/kg dry	0.0043	0.0086	1	EPA 8260D	02/20/2025 16:00	02/20/2025 21:59	AC
								Certifications:	CTDOH-PH-0723,NELAC-NY10854,NELAC-NY12058,NJDEP-CT		
108-87-2	Methylcyclohexane	ND		mg/kg dry	0.0043	0.0086	1	EPA 8260D	02/20/2025 16:00	02/20/2025 21:59	AC
								Certifications:	NELAC-NY10854,NELAC-NY12058,NJDEP-CT005,PADEP-68-04		
75-09-2	Methylene chloride	ND		mg/kg dry	0.0086	0.017	1	EPA 8260D	02/20/2025 16:00	02/20/2025 21:59	AC
								Certifications:	CTDOH-PH-0723,NELAC-NY10854,NELAC-NY12058,NJDEP-CT		
104-51-8	n-Butylbenzene	ND		mg/kg dry	0.0043	0.0086	1	EPA 8260D	02/20/2025 16:00	02/20/2025 21:59	AC
								Certifications:	CTDOH-PH-0723,NELAC-NY10854,NELAC-NY12058,NJDEP-CT		
103-65-1	n-Propylbenzene	ND		mg/kg dry	0.0043	0.0086	1	EPA 8260D	02/20/2025 16:00	02/20/2025 21:59	AC
								Certifications:	CTDOH-PH-0723,NELAC-NY10854,NELAC-NY12058,NJDEP-CT		
95-47-6	o-Xylene	ND		mg/kg dry	0.0043	0.0086	1	EPA 8260D	02/20/2025 16:00	02/20/2025 21:59	AC
								Certifications:	CTDOH-PH-0723,NELAC-NY10854,NELAC-NY12058,PADEP-68		
179601-23-1	p- & m- Xylenes	ND		mg/kg dry	0.0086	0.017	1	EPA 8260D	02/20/2025 16:00	02/20/2025 21:59	AC
								Certifications:	CTDOH-PH-0723,NELAC-NY10854,NELAC-NY12058,PADEP-68		
99-87-6	p-Isopropyltoluene	ND		mg/kg dry	0.0043	0.0086	1	EPA 8260D	02/20/2025 16:00	02/20/2025 21:59	AC
								Certifications:	CTDOH-PH-0723,NELAC-NY10854,NELAC-NY12058,NJDEP-CT		
135-98-8	sec-Butylbenzene	ND		mg/kg dry	0.0043	0.0086	1	EPA 8260D	02/20/2025 16:00	02/20/2025 21:59	AC
								Certifications:	CTDOH-PH-0723,NELAC-NY10854,NELAC-NY12058,NJDEP-CT		
100-42-5	Styrene	ND		mg/kg dry	0.0043	0.0086	1	EPA 8260D	02/20/2025 16:00	02/20/2025 21:59	AC
								Certifications:	CTDOH-PH-0723,NELAC-NY10854,NELAC-NY12058,NJDEP-CT		
75-65-0	tert-Butyl alcohol (TBA)	ND	CCVE, QL-02	mg/kg dry	0.0043	0.0086	1	EPA 8260D	02/20/2025 16:00	02/20/2025 21:59	AC
								Certifications:	NELAC-NY10854,NELAC-NY12058,NJDEP-CT005,PADEP-68-04		
98-06-6	tert-Butylbenzene	ND		mg/kg dry	0.0043	0.0086	1	EPA 8260D	02/20/2025 16:00	02/20/2025 21:59	AC
								Certifications:	CTDOH-PH-0723,NELAC-NY10854,NELAC-NY12058,NJDEP-CT		
127-18-4	Tetrachloroethylene	ND	QL-02	mg/kg dry	0.0043	0.0086	1	EPA 8260D	02/20/2025 16:00	02/20/2025 21:59	AC
								Certifications:	CTDOH-PH-0723,NELAC-NY10854,NELAC-NY12058,NJDEP-CT		
108-88-3	Toluene	ND		mg/kg dry	0.0043	0.0086	1	EPA 8260D	02/20/2025 16:00	02/20/2025 21:59	AC
								Certifications:	CTDOH-PH-0723,NELAC-NY10854,NELAC-NY12058,NJDEP-CT		
156-60-5	trans-1,2-Dichloroethylene	ND		mg/kg dry	0.0043	0.0086	1	EPA 8260D	02/20/2025 16:00	02/20/2025 21:59	AC
								Certifications:	CTDOH-PH-0723,NELAC-NY10854,NELAC-NY12058,NJDEP-CT		
10061-02-6	trans-1,3-Dichloropropylene	ND		mg/kg dry	0.0043	0.0086	1	EPA 8260D	02/20/2025 16:00	02/20/2025 21:59	AC
								Certifications:	CTDOH-PH-0723,NELAC-NY10854,NELAC-NY12058,NJDEP-CT		
79-01-6	Trichloroethylene	ND		mg/kg dry	0.0043	0.0086	1	EPA 8260D	02/20/2025 16:00	02/20/2025 21:59	AC
								Certifications:	CTDOH-PH-0723,NELAC-NY10854,NELAC-NY12058,NJDEP-CT		
75-69-4	Trichlorofluoromethane	ND		mg/kg dry	0.0043	0.0086	1	EPA 8260D	02/20/2025 16:00	02/20/2025 21:59	AC
								Certifications:	CTDOH-PH-0723,NELAC-NY10854,NELAC-NY12058,NJDEP-CT		

Sample Information

Client Sample ID: SB08 _2-4 **York Sample ID:** 25B1108-05

York Project (SDG) No.	Client Project ID	Matrix	Collection Date/Time	Date Received
25B1108	170745301	Soil	February 19, 2025 1:30 pm	02/19/2025

VOA, 8260 MASTER

Log-in Notes: **Sample Notes:**

Sample Prepared by Method: EPA 5035A

CAS No.	Parameter	Result	Flag	Units	Reported to LOD/MDL	LOQ	Dilution	Reference Method	Date/Time Prepared	Date/Time Analyzed	Analyst
75-01-4	Vinyl Chloride	ND		mg/kg dry	0.0043	0.0086	1	EPA 8260D	02/20/2025 16:00	02/20/2025 21:59	AC
								Certifications:	CTDOH-PH-0723,NELAC-NY10854,NELAC-NY12058,NJDEP-CT		
1330-20-7	Xylenes, Total	ND		mg/kg dry	0.013	0.026	1	EPA 8260D	02/20/2025 16:00	02/20/2025 21:59	AC
								Certifications:	CTDOH-PH-0723,NELAC-NY10854,NELAC-NY12058,NJDEP-CT		

	Surrogate Recoveries	Result	Acceptance Range
17060-07-0	*Surrogate: SURR: 1,2-Dichloroethane-d4*	*98.5 %*	*77-125*
2037-26-5	*Surrogate: SURR: Toluene-d8*	*103 %*	*85-120*
460-00-4	*Surrogate: SURR: p-Bromofluorobenzene*	*105 %*	*76-130*

SVOA, 8270 MASTER

Log-in Notes: **Sample Notes:**

Sample Prepared by Method: EPA 3550C

CAS No.	Parameter	Result	Flag	Units	Reported to LOD/MDL	LOQ	Dilution	Reference Method	Date/Time Prepared	Date/Time Analyzed	Analyst
92-52-4	1,1-Biphenyl	ND		mg/kg dry	0.0754	0.150	2	EPA 8270E	02/21/2025 08:13	02/22/2025 19:06	AK
								Certifications:	NELAC-NY10854,NJDEP-CT005,PADEP-68-04440		
95-94-3	1,2,4,5-Tetrachlorobenzene	ND		mg/kg dry	0.150	0.300	2	EPA 8270E	02/21/2025 08:13	02/22/2025 19:06	AK
								Certifications:	NELAC-NY10854,NJDEP-CT005,PADEP-68-04440		
122-66-7	1,2-Diphenylhydrazine (as Azobenzene)	ND		mg/kg dry	0.0754	0.150	2	EPA 8270E	02/21/2025 08:13	02/22/2025 19:06	AK
								Certifications:	NELAC-NY10854,NJDEP-CT005,PADEP-68-04440		
58-90-2	2,3,4,6-Tetrachlorophenol	ND		mg/kg dry	0.150	0.300	2	EPA 8270E	02/21/2025 08:13	02/22/2025 19:06	AK
								Certifications:	NELAC-NY10854,NJDEP-CT005,PADEP-68-04440		
95-95-4	2,4,5-Trichlorophenol	ND		mg/kg dry	0.0754	0.150	2	EPA 8270E	02/21/2025 08:13	02/22/2025 19:06	AK
								Certifications:	CTDOH-PH-0723,NELAC-NY10854,NJDEP-CT005,PADEP-68-044		
88-06-2	2,4,6-Trichlorophenol	ND		mg/kg dry	0.0754	0.150	2	EPA 8270E	02/21/2025 08:13	02/22/2025 19:06	AK
								Certifications:	CTDOH-PH-0723,NELAC-NY10854,NJDEP-CT005,PADEP-68-044		
120-83-2	2,4-Dichlorophenol	ND		mg/kg dry	0.0754	0.150	2	EPA 8270E	02/21/2025 08:13	02/22/2025 19:06	AK
								Certifications:	CTDOH-PH-0723,NELAC-NY10854,NJDEP-CT005,PADEP-68-044		
105-67-9	2,4-Dimethylphenol	ND		mg/kg dry	0.0754	0.150	2	EPA 8270E	02/21/2025 08:13	02/22/2025 19:06	AK
								Certifications:	CTDOH-PH-0723,NELAC-NY10854,NJDEP-CT005,PADEP-68-044		
51-28-5	2,4-Dinitrophenol	ND		mg/kg dry	0.150	0.300	2	EPA 8270E	02/21/2025 08:13	02/22/2025 19:06	AK
								Certifications:	CTDOH-PH-0723,NELAC-NY10854,NJDEP-CT005,PADEP-68-044		
121-14-2	2,4-Dinitrotoluene	ND		mg/kg dry	0.0754	0.150	2	EPA 8270E	02/21/2025 08:13	02/22/2025 19:06	AK
								Certifications:	CTDOH-PH-0723,NELAC-NY10854,NJDEP-CT005,PADEP-68-044		
606-20-2	2,6-Dinitrotoluene	ND		mg/kg dry	0.0754	0.150	2	EPA 8270E	02/21/2025 08:13	02/22/2025 19:06	AK
								Certifications:	CTDOH-PH-0723,NELAC-NY10854,NJDEP-CT005,PADEP-68-044		
91-58-7	2-Chloronaphthalene	ND		mg/kg dry	0.0754	0.150	2	EPA 8270E	02/21/2025 08:13	02/22/2025 19:06	AK
								Certifications:	CTDOH-PH-0723,NELAC-NY10854,NJDEP-CT005,PADEP-68-044		
95-57-8	2-Chlorophenol	ND		mg/kg dry	0.0754	0.150	2	EPA 8270E	02/21/2025 08:13	02/22/2025 19:06	AK
								Certifications:	CTDOH-PH-0723,NELAC-NY10854,NJDEP-CT005,PADEP-68-044		
91-57-6	2-Methylnaphthalene	ND		mg/kg dry	0.0754	0.150	2	EPA 8270E	02/21/2025 08:13	02/22/2025 19:06	AK
								Certifications:	CTDOH-PH-0723,NELAC-NY10854,NJDEP-CT005,PADEP-68-044		

Sample Information

Client Sample ID: SB08 _2-4 **York Sample ID:** 25B1108-05

York Project (SDG) No.	Client Project ID	Matrix	Collection Date/Time	Date Received
25B1108	170745301	Soil	February 19, 2025 1:30 pm	02/19/2025

SVOA, 8270 MASTER **Log-in Notes:** **Sample Notes:**

Sample Prepared by Method: EPA 3550C

CAS No.	Parameter	Result	Flag	Units	Reported to LOD/MDL	LOQ	Dilution	Reference Method	Date/Time Prepared	Date/Time Analyzed	Analyst
95-48-7	2-Methylphenol	ND		mg/kg dry	0.0754	0.150	2	EPA 8270E	02/21/2025 08:13	02/22/2025 19:06	AK
								Certifications:	CTDOH-PH-0723,NELAC-NY10854,NJDEP-CT005,PADEP-68-044		
88-74-4	2-Nitroaniline	ND		mg/kg dry	0.150	0.300	2	EPA 8270E	02/21/2025 08:13	02/22/2025 19:06	AK
								Certifications:	CTDOH-PH-0723,NELAC-NY10854,NJDEP-CT005,PADEP-68-044		
88-75-5	2-Nitrophenol	ND		mg/kg dry	0.0754	0.150	2	EPA 8270E	02/21/2025 08:13	02/22/2025 19:06	AK
								Certifications:	CTDOH-PH-0723,NELAC-NY10854,NJDEP-CT005,PADEP-68-044		
65794-96-9	3- & 4-Methylphenols	ND		mg/kg dry	0.0754	0.150	2	EPA 8270E	02/21/2025 08:13	02/22/2025 19:06	AK
								Certifications:	CTDOH-PH-0723,NELAC-NY10854,NJDEP-CT005,PADEP-68-044		
91-94-1	3,3-Dichlorobenzidine	ND		mg/kg dry	0.0754	0.150	2	EPA 8270E	02/21/2025 08:13	02/22/2025 19:06	AK
								Certifications:	NELAC-NY10854,NJDEP-CT005,PADEP-68-04440		
99-09-2	3-Nitroaniline	ND		mg/kg dry	0.150	0.300	2	EPA 8270E	02/21/2025 08:13	02/22/2025 19:06	AK
								Certifications:	CTDOH-PH-0723,NELAC-NY10854,NJDEP-CT005,PADEP-68-044		
534-52-1	4,6-Dinitro-2-methylphenol	ND		mg/kg dry	0.150	0.300	2	EPA 8270E	02/21/2025 08:13	02/22/2025 19:06	AK
								Certifications:	CTDOH-PH-0723,NELAC-NY10854,NJDEP-CT005,PADEP-68-044		
101-55-3	4-Bromophenyl phenyl ether	ND		mg/kg dry	0.0754	0.150	2	EPA 8270E	02/21/2025 08:13	02/22/2025 19:06	AK
								Certifications:	CTDOH-PH-0723,NELAC-NY10854,NJDEP-CT005,PADEP-68-044		
59-50-7	4-Chloro-3-methylphenol	ND		mg/kg dry	0.0754	0.150	2	EPA 8270E	02/21/2025 08:13	02/22/2025 19:06	AK
								Certifications:	CTDOH-PH-0723,NELAC-NY10854,NJDEP-CT005,PADEP-68-044		
106-47-8	4-Chloroaniline	ND		mg/kg dry	0.0754	0.150	2	EPA 8270E	02/21/2025 08:13	02/22/2025 19:06	AK
								Certifications:	CTDOH-PH-0723,NELAC-NY10854,NJDEP-CT005,PADEP-68-044		
7005-72-3	4-Chlorophenyl phenyl ether	ND		mg/kg dry	0.0754	0.150	2	EPA 8270E	02/21/2025 08:13	02/22/2025 19:06	AK
								Certifications:	CTDOH-PH-0723,NELAC-NY10854,NJDEP-CT005,PADEP-68-044		
100-01-6	4-Nitroaniline	ND		mg/kg dry	0.150	0.300	2	EPA 8270E	02/21/2025 08:13	02/22/2025 19:06	AK
								Certifications:	CTDOH-PH-0723,NELAC-NY10854,NJDEP-CT005,PADEP-68-044		
100-02-7	4-Nitrophenol	ND		mg/kg dry	0.150	0.300	2	EPA 8270E	02/21/2025 08:13	02/22/2025 19:06	AK
								Certifications:	CTDOH-PH-0723,NELAC-NY10854,NJDEP-CT005,PADEP-68-044		
83-32-9	Acenaphthene	ND		mg/kg dry	0.0754	0.150	2	EPA 8270E	02/21/2025 08:13	02/22/2025 19:06	AK
								Certifications:	CTDOH-PH-0723,NELAC-NY10854,NJDEP-CT005,PADEP-68-044		
208-96-8	Acenaphthylene	ND		mg/kg dry	0.0754	0.150	2	EPA 8270E	02/21/2025 08:13	02/22/2025 19:06	AK
								Certifications:	CTDOH-PH-0723,NELAC-NY10854,NJDEP-CT005,PADEP-68-044		
98-86-2	Acetophenone	ND		mg/kg dry	0.0754	0.150	2	EPA 8270E	02/21/2025 08:13	02/22/2025 19:06	AK
								Certifications:	NELAC-NY10854,NJDEP-CT005,PADEP-68-04440		
62-53-3	Aniline	ND		mg/kg dry	0.301	0.602	2	EPA 8270E	02/21/2025 08:13	02/22/2025 19:06	AK
								Certifications:	NELAC-NY10854,NJDEP-CT005,PADEP-68-04440		
120-12-7	Anthracene	ND		mg/kg dry	0.0754	0.150	2	EPA 8270E	02/21/2025 08:13	02/22/2025 19:06	AK
								Certifications:	CTDOH-PH-0723,NELAC-NY10854,NJDEP-CT005,PADEP-68-044		
1912-24-9	Atrazine	ND		mg/kg dry	0.0754	0.150	2	EPA 8270E	02/21/2025 08:13	02/22/2025 19:06	AK
								Certifications:	NELAC-NY10854,NJDEP-CT005,PADEP-68-04440		
100-52-7	Benzaldehyde	ND		mg/kg dry	0.0754	0.150	2	EPA 8270E	02/21/2025 08:13	02/22/2025 19:06	AK
								Certifications:	NELAC-NY10854,NJDEP-CT005,PADEP-68-04440		
92-87-5	Benzidine	ND		mg/kg dry	0.301	0.602	2	EPA 8270E	02/21/2025 08:13	02/22/2025 19:06	AK
								Certifications:	CTDOH-PH-0723,NELAC-NY10854,PADEP-68-04440		
56-55-3	**Benzo(a)anthracene**	**0.0817**	J	mg/kg dry	0.0754	0.150	2	EPA 8270E	02/21/2025 08:13	02/22/2025 19:06	AK
								Certifications:	CTDOH-PH-0723,NELAC-NY10854,NJDEP-CT005,PADEP-68-044		

Sample Information

Client Sample ID: SB08 _2-4 **York Sample ID:** 25B1108-05

York Project (SDG) No.	Client Project ID	Matrix	Collection Date/Time	Date Received
25B1108	170745301	Soil	February 19, 2025 1:30 pm	02/19/2025

SVOA, 8270 MASTER **Log-in Notes:** **Sample Notes:**

Sample Prepared by Method: EPA 3550C

CAS No.	Parameter	Result	Flag	Units	Reported to LOD/MDL	LOQ	Dilution	Reference Method	Date/Time Prepared	Date/Time Analyzed	Analyst
50-32-8	**Benzo(a)pyrene**	**0.0913**	J	mg/kg dry	0.0754	0.150	2	EPA 8270E	02/21/2025 08:13	02/22/2025 19:06	AK
								Certifications:	CTDOH-PH-0723,NELAC-NY10854,NJDEP-CT005,PADEP-68-044		
205-99-2	**Benzo(b)fluoranthene**	**0.0793**	J	mg/kg dry	0.0754	0.150	2	EPA 8270E	02/21/2025 08:13	02/22/2025 19:06	AK
								Certifications:	CTDOH-PH-0723,NELAC-NY10854,NJDEP-CT005,PADEP-68-044		
191-24-2	Benzo(g,h,i)perylene	ND		mg/kg dry	0.0754	0.150	2	EPA 8270E	02/21/2025 08:13	02/22/2025 19:06	AK
								Certifications:	CTDOH-PH-0723,NELAC-NY10854,NJDEP-CT005,PADEP-68-044		
207-08-9	Benzo(k)fluoranthene	ND		mg/kg dry	0.0754	0.150	2	EPA 8270E	02/21/2025 08:13	02/22/2025 19:06	AK
								Certifications:	CTDOH-PH-0723,NELAC-NY10854,NJDEP-CT005,PADEP-68-044		
65-85-0	Benzoic acid	ND		mg/kg dry	0.0754	0.150	2	EPA 8270E	02/21/2025 08:13	02/22/2025 19:06	AK
								Certifications:	NELAC-NY10854,NJDEP-CT005,PADEP-68-04440		
100-51-6	Benzyl alcohol	ND		mg/kg dry	0.0754	0.150	2	EPA 8270E	02/21/2025 08:13	02/22/2025 19:06	AK
								Certifications:	NELAC-NY10854,NJDEP-CT005,PADEP-68-04440		
85-68-7	Benzyl butyl phthalate	ND		mg/kg dry	0.0754	0.150	2	EPA 8270E	02/21/2025 08:13	02/22/2025 19:06	AK
								Certifications:	CTDOH-PH-0723,NELAC-NY10854,NJDEP-CT005,PADEP-68-044		
111-91-1	Bis(2-chloroethoxy)methane	ND		mg/kg dry	0.0754	0.150	2	EPA 8270E	02/21/2025 08:13	02/22/2025 19:06	AK
								Certifications:	CTDOH-PH-0723,NELAC-NY10854,NJDEP-CT005,PADEP-68-044		
111-44-4	Bis(2-chloroethyl)ether	ND		mg/kg dry	0.0754	0.150	2	EPA 8270E	02/21/2025 08:13	02/22/2025 19:06	AK
								Certifications:	CTDOH-PH-0723,NELAC-NY10854,NJDEP-CT005,PADEP-68-044		
108-60-1	Bis(2-chloroisopropyl)ether	ND		mg/kg dry	0.0754	0.150	2	EPA 8270E	02/21/2025 08:13	02/22/2025 19:06	AK
								Certifications:	CTDOH-PH-0723,NELAC-NY10854,NJDEP-CT005,PADEP-68-044		
117-81-7	Bis(2-ethylhexyl)phthalate	ND		mg/kg dry	0.0754	0.150	2	EPA 8270E	02/21/2025 08:13	02/22/2025 19:06	AK
								Certifications:	CTDOH-PH-0723,NELAC-NY10854,NJDEP-CT005,PADEP-68-044		
105-60-2	Caprolactam	ND		mg/kg dry	0.150	0.300	2	EPA 8270E	02/21/2025 08:13	02/22/2025 19:06	AK
								Certifications:	NELAC-NY10854,NJDEP-CT005,PADEP-68-04440		
86-74-8	Carbazole	ND		mg/kg dry	0.0754	0.150	2	EPA 8270E	02/21/2025 08:13	02/22/2025 19:06	AK
								Certifications:	CTDOH-PH-0723,NELAC-NY10854,NJDEP-CT005,PADEP-68-044		
218-01-9	**Chrysene**	**0.0769**	J	mg/kg dry	0.0754	0.150	2	EPA 8270E	02/21/2025 08:13	02/22/2025 19:06	AK
								Certifications:	CTDOH-PH-0723,NELAC-NY10854,NJDEP-CT005,PADEP-68-044		
53-70-3	Dibenzo(a,h)anthracene	ND		mg/kg dry	0.0754	0.150	2	EPA 8270E	02/21/2025 08:13	02/22/2025 19:06	AK
								Certifications:	CTDOH-PH-0723,NELAC-NY10854,NJDEP-CT005,PADEP-68-044		
132-64-9	Dibenzofuran	ND		mg/kg dry	0.0754	0.150	2	EPA 8270E	02/21/2025 08:13	02/22/2025 19:06	AK
								Certifications:	CTDOH-PH-0723,NELAC-NY10854,NJDEP-CT005,PADEP-68-044		
84-66-2	Diethyl phthalate	ND		mg/kg dry	0.0754	0.150	2	EPA 8270E	02/21/2025 08:13	02/22/2025 19:06	AK
								Certifications:	CTDOH-PH-0723,NELAC-NY10854,NJDEP-CT005,PADEP-68-044		
131-11-3	Dimethyl phthalate	ND		mg/kg dry	0.0754	0.150	2	EPA 8270E	02/21/2025 08:13	02/22/2025 19:06	AK
								Certifications:	CTDOH-PH-0723,NELAC-NY10854,NJDEP-CT005,PADEP-68-044		
84-74-2	Di-n-butyl phthalate	ND		mg/kg dry	0.0754	0.150	2	EPA 8270E	02/21/2025 08:13	02/22/2025 19:06	AK
								Certifications:	CTDOH-PH-0723,NELAC-NY10854,NJDEP-CT005,PADEP-68-044		
117-84-0	Di-n-octyl phthalate	ND		mg/kg dry	0.0754	0.150	2	EPA 8270E	02/21/2025 08:13	02/22/2025 19:06	AK
								Certifications:	CTDOH-PH-0723,NELAC-NY10854,NJDEP-CT005,PADEP-68-044		
122-39-4	Diphenylamine	ND		mg/kg dry	0.150	0.300	2	EPA 8270E	02/21/2025 08:13	02/22/2025 19:06	AK
								Certifications:	NELAC-NY10854,NJDEP-CT005,PADEP-68-04440		
206-44-0	**Fluoranthene**	**0.168**		mg/kg dry	0.0754	0.150	2	EPA 8270E	02/21/2025 08:13	02/22/2025 19:06	AK
								Certifications:	CTDOH-PH-0723,NELAC-NY10854,NJDEP-CT005,PADEP-68-044		

Sample Information

Client Sample ID: SB08 _2-4 **York Sample ID:** 25B1108-05

York Project (SDG) No.	Client Project ID	Matrix	Collection Date/Time	Date Received
25B1108	170745301	Soil	February 19, 2025 1:30 pm	02/19/2025

SVOA, 8270 MASTER **Log-in Notes:** **Sample Notes:**

Sample Prepared by Method: EPA 3550C

CAS No.	Parameter	Result	Flag	Units	Reported to LOD/MDL	LOQ	Dilution	Reference Method	Date/Time Prepared	Date/Time Analyzed	Analyst
86-73-7	Fluorene	ND		mg/kg dry	0.0754	0.150	2	EPA 8270E	02/21/2025 08:13	02/22/2025 19:06	AK
								Certifications:	NELAC-NY10854,NJDEP-CT005,PADEP-68-04440		
118-74-1	Hexachlorobenzene	ND		mg/kg dry	0.0754	0.150	2	EPA 8270E	02/21/2025 08:13	02/22/2025 19:06	AK
								Certifications:	CTDOH-PH-0723,NELAC-NY10854,NJDEP-CT005,PADEP-68-044		
87-68-3	Hexachlorobutadiene	ND		mg/kg dry	0.0754	0.150	2	EPA 8270E	02/21/2025 08:13	02/22/2025 19:06	AK
								Certifications:	CTDOH-PH-0723,NELAC-NY10854,NJDEP-CT005,PADEP-68-044		
77-47-4	Hexachlorocyclopentadiene	ND		mg/kg dry	0.0754	0.150	2	EPA 8270E	02/21/2025 08:13	02/22/2025 19:06	AK
								Certifications:	CTDOH-PH-0723,NELAC-NY10854,NJDEP-CT005,PADEP-68-044		
67-72-1	Hexachloroethane	ND		mg/kg dry	0.0754	0.150	2	EPA 8270E	02/21/2025 08:13	02/22/2025 19:06	AK
								Certifications:	CTDOH-PH-0723,NELAC-NY10854,NJDEP-CT005,PADEP-68-044		
193-39-5	Indeno(1,2,3-cd)pyrene	ND		mg/kg dry	0.0754	0.150	2	EPA 8270E	02/21/2025 08:13	02/22/2025 19:06	AK
								Certifications:	CTDOH-PH-0723,NELAC-NY10854,NJDEP-CT005,PADEP-68-044		
78-59-1	Isophorone	ND		mg/kg dry	0.0754	0.150	2	EPA 8270E	02/21/2025 08:13	02/22/2025 19:06	AK
								Certifications:	CTDOH-PH-0723,NELAC-NY10854,NJDEP-CT005,PADEP-68-044		
91-20-3	Naphthalene	ND		mg/kg dry	0.0754	0.150	2	EPA 8270E	02/21/2025 08:13	02/22/2025 19:06	AK
								Certifications:	CTDOH-PH-0723,NELAC-NY10854,NJDEP-CT005,PADEP-68-044		
98-95-3	Nitrobenzene	ND		mg/kg dry	0.0754	0.150	2	EPA 8270E	02/21/2025 08:13	02/22/2025 19:06	AK
								Certifications:	CTDOH-PH-0723,NELAC-NY10854,NJDEP-CT005,PADEP-68-044		
62-75-9	N-Nitrosodimethylamine	ND		mg/kg dry	0.0754	0.150	2	EPA 8270E	02/21/2025 08:13	02/22/2025 19:06	AK
								Certifications:	CTDOH-PH-0723,NELAC-NY10854,NJDEP-CT005,PADEP-68-044		
621-64-7	N-nitroso-di-n-propylamine	ND		mg/kg dry	0.0754	0.150	2	EPA 8270E	02/21/2025 08:13	02/22/2025 19:06	AK
								Certifications:	CTDOH-PH-0723,NELAC-NY10854,NJDEP-CT005,PADEP-68-044		
86-30-6	N-Nitrosodiphenylamine	ND		mg/kg dry	0.0754	0.150	2	EPA 8270E	02/21/2025 08:13	02/22/2025 19:06	AK
								Certifications:	CTDOH-PH-0723,NELAC-NY10854,NJDEP-CT005,PADEP-68-044		
87-86-5	Pentachlorophenol	ND		mg/kg dry	0.0754	0.150	2	EPA 8270E	02/21/2025 08:13	02/22/2025 19:06	AK
								Certifications:	CTDOH-PH-0723,NELAC-NY10854,NJDEP-CT005,PADEP-68-044		
85-01-8	Phenanthrene	ND		mg/kg dry	0.0754	0.150	2	EPA 8270E	02/21/2025 08:13	02/22/2025 19:06	AK
								Certifications:	CTDOH-PH-0723,NELAC-NY10854,NJDEP-CT005,PADEP-68-044		
108-95-2	Phenol	ND		mg/kg dry	0.0754	0.150	2	EPA 8270E	02/21/2025 08:13	02/22/2025 19:06	AK
								Certifications:	CTDOH-PH-0723,NELAC-NY10854,NJDEP-CT005,PADEP-68-044		
129-00-0	**Pyrene**	**0.0998**	J	mg/kg dry	0.0754	0.150	2	EPA 8270E	02/21/2025 08:13	02/22/2025 19:06	AK
								Certifications:	CTDOH-PH-0723,NELAC-NY10854,NJDEP-CT005,PADEP-68-044		
110-86-1	Pyridine	ND		mg/kg dry	0.301	0.602	2	EPA 8270E	02/21/2025 08:13	02/22/2025 19:06	AK
								Certifications:	CTDOH-PH-0723,NELAC-NY10854,NJDEP-CT005,PADEP-68-044		

	Surrogate Recoveries	Result	Acceptance Range
367-12-4	*Surrogate: SURR: 2-Fluorophenol*	*70.4 %*	*20-108*
13127-88-3	*Surrogate: SURR: Phenol-d6*	*63.3 %*	*23-114*
4165-60-0	*Surrogate: SURR: Nitrobenzene-d5*	*61.0 %*	*22-108*
321-60-8	*Surrogate: SURR: 2-Fluorobiphenyl*	*68.6 %*	*21-113*
118-79-6	*Surrogate: SURR: 2,4,6-Tribromophenol*	*62.3 %*	*19-110*
1718-51-0	*Surrogate: SURR: Terphenyl-d14*	*57.4 %*	*24-116*

Sample Information

Client Sample ID: SB08 _2-4 **York Sample ID:** 25B1108-05

York Project (SDG) No.	Client Project ID	Matrix	Collection Date/Time	Date Received
25B1108	170745301	Soil	February 19, 2025 1:30 pm	02/19/2025

Semi-Volatiles, 1,4-Dioxane 8270 SIM-Soil

Log-in Notes:

Sample Notes:

Sample Prepared by Method: EPA 3550C

CAS No.	Parameter	Result	Flag	Units	Reported to LOQ	Dilution	Reference Method	Date/Time Prepared	Date/Time Analyzed	Analyst
123-91-1	1,4-Dioxane	ND		ug/kg	19.6	1	EPA 8270D SIM	02/21/2025 08:12	02/22/2025 19:28	SS
							Certifications: NELAC-NY10854			

	Surrogate Recoveries	Result	Acceptance Range
17647-74-4	*Surrogate: 1,4-Dioxane-d8*	*84.0 %*	*39-127.5*

PFAS, EPA 1633 Target List

Log-in Notes:

Sample Notes:

Sample Prepared by Method: EPA 1633 Prep

CAS No.	Parameter	Result	Flag	Units	Reported to LOD/MDL	LOQ	Dilution	Reference Method	Date/Time Prepared	Date/Time Analyzed	Analyst
375-73-5	* Perfluorobutanesulfonic acid (PFBS)	ND		ug/kg dry	0.201	0.320	1	EPA 1633 Draft 3	02/21/2025 11:53	02/25/2025 10:12	AM
								Certifications: NELAC-NH2097 ,NJDEP-NY037			
307-24-4	Perfluorohexanoic acid (PFHxA)	ND		ug/kg dry	0.0958	0.362	1	EPA 1633 Draft 3	02/21/2025 11:53	02/25/2025 10:12	AM
								Certifications: NELAC-NH2097 ,NELAC-NY12058,NJDEP-NY037			
375-85-9	Perfluoroheptanoic acid (PFHpA)	ND		ug/kg dry	0.190	0.362	1	EPA 1633 Draft 3	02/21/2025 11:53	02/25/2025 10:12	AM
								Certifications: NELAC-NH2097 ,NELAC-NY12058,NJDEP-NY037			
355-46-4	* Perfluorohexanesulfonic acid (PFHxS)	ND		ug/kg dry	0.324	0.331	1	EPA 1633 Draft 3	02/21/2025 11:53	02/25/2025 10:12	AM
								Certifications: NELAC-NH2097 ,NJDEP-NY037			
335-67-1	Perfluorooctanoic acid (PFOA)	ND		ug/kg dry	0.311	0.362	1	EPA 1633 Draft 3	02/21/2025 11:53	02/25/2025 10:12	AM
								Certifications: NELAC-NH2097 ,NELAC-NY12058,NJDEP-NY037			
1763-23-1	Perfluorooctanesulfonic acid (PFOS)	ND		ug/kg dry	0.302	0.336	1	EPA 1633 Draft 3	02/21/2025 11:53	02/25/2025 10:12	AM
								Certifications: NELAC-NH2097 ,NELAC-NY12058,NJDEP-NY037			
375-95-1	Perfluorononanoic acid (PFNA)	ND		ug/kg dry	0.342	0.362	1	EPA 1633 Draft 3	02/21/2025 11:53	02/25/2025 10:12	AM
								Certifications: NELAC-NH2097 ,NELAC-NY12058,NJDEP-NY037			
335-76-2	Perfluorodecanoic acid (PFDA)	ND		ug/kg dry	0.345	0.362	1	EPA 1633 Draft 3	02/21/2025 11:53	02/25/2025 10:12	AM
								Certifications: NELAC-NH2097 ,NELAC-NY12058,NJDEP-NY037			
2058-94-8	Perfluoroundecanoic acid (PFUnA)	ND		ug/kg dry	0.358	0.362	1	EPA 1633 Draft 3	02/21/2025 11:53	02/25/2025 10:12	AM
								Certifications: NELAC-NH2097 ,NELAC-NY12058,NJDEP-NY037			
307-55-1	Perfluorododecanoic acid (PFDoA)	ND		ug/kg dry	0.295	0.362	1	EPA 1633 Draft 3	02/21/2025 11:53	02/25/2025 10:12	AM
								Certifications: NELAC-NH2097 ,NELAC-NY12058,NJDEP-NY037			
72629-94-8	Perfluorotridecanoic acid (PFTrDA)	ND		ug/kg dry	0.226	0.362	1	EPA 1633 Draft 3	02/21/2025 11:53	02/25/2025 10:12	AM
								Certifications: NELAC-NH2097 ,NELAC-NY12058,NJDEP-NY037			
376-06-7	Perfluorotetradecanoic acid (PFTA)	ND		ug/kg dry	0.186	0.362	1	EPA 1633 Draft 3	02/21/2025 11:53	02/25/2025 10:12	AM
								Certifications: NELAC-NH2097 ,NELAC-NY12058,NJDEP-NY037			
2355-31-9	N-MeFOSAA	ND		ug/kg dry	0.268	0.362	1	EPA 1633 Draft 3	02/21/2025 11:53	02/25/2025 10:12	AM
								Certifications: NELAC-NH2097 ,NELAC-NY12058,NJDEP-NY037			
2991-50-6	N-EtFOSAA	ND		ug/kg dry	0.351	0.362	1	EPA 1633 Draft 3	02/21/2025 11:53	02/25/2025 10:12	AM
								Certifications: NELAC-NH2097 ,NELAC-NY12058,NJDEP-NY037			
2706-90-3	Perfluoropentanoic acid (PFPeA)	ND		ug/kg dry	0.197	0.723	1	EPA 1633 Draft 3	02/21/2025 11:53	02/25/2025 10:12	AM
								Certifications: NELAC-NH2097 ,NELAC-NY12058,NJDEP-NY037			
754-91-6	* Perfluoro-1-octanesulfonamide (FOSA)	ND		ug/kg dry	0.264	0.362	1	EPA 1633 Draft 3	02/21/2025 11:53	02/25/2025 10:12	AM
								Certifications: NELAC-NH2097 ,NJDEP-NY037			

Sample Information

Client Sample ID: SB08 _2-4 **York Sample ID:** 25B1108-05

York Project (SDG) No.	Client Project ID	Matrix	Collection Date/Time	Date Received
25B1108	170745301	Soil	February 19, 2025 1:30 pm	02/19/2025

PFAS, EPA 1633 Target List **Log-in Notes:** **Sample Notes:**

Sample Prepared by Method: EPA 1633 Prep

CAS No.	Parameter	Result	Flag	Units	Reported to LOD/MDL	LOQ	Dilution	Reference Method	Date/Time Prepared	Date/Time Analyzed	Analyst
375-92-8	* Perfluoro-1-heptanesulfonic acid (PFHpS)	ND		ug/kg dry	0.280	0.362	1	EPA 1633 Draft 3 Certifications: NELAC-NH2097 ,NJDEP-NY037	02/21/2025 11:53	02/25/2025 10:12	AM
335-77-3	* Perfluoro-1-decanesulfonic acid (PFDS)	ND		ug/kg dry	0.345	0.349	1	EPA 1633 Draft 3 Certifications: NELAC-NH2097 ,NJDEP-NY037	02/21/2025 11:53	02/25/2025 10:12	AM
27619-97-2	* 1H,1H,2H,2H-Perfluorooctanesulfonic acid (6:2 FTS)	ND		ug/kg dry	1.36	1.37	1	EPA 1633 Draft 3 Certifications: NELAC-NH2097 ,NJDEP-NY037	02/21/2025 11:53	02/25/2025 10:12	AM
39108-34-4	1H,1H,2H,2H-Perfluorodecanesulfonic acid (8:2 FTS)	ND		ug/kg dry	1.36	1.39	1	EPA 1633 Draft 3 Certifications: NELAC-NH2097 ,NELAC-NY12058,NJDEP-NY037	02/21/2025 11:53	02/25/2025 10:12	AM
375-22-4	Perfluoro-n-butanoic acid (PFBA)	ND		ug/kg dry	0.197	1.45	1	EPA 1633 Draft 3 Certifications: NELAC-NH2097 ,NELAC-NY12058,NJDEP-NY037	02/21/2025 11:53	02/25/2025 10:12	AM
113507-82-7	* Perfluoro(2-ethoxyethane)sulfonic acid (PFEESA)	ND		ug/kg dry	0.251	0.644	1	EPA 1633 Draft 3 Certifications: NELAC-NH2097	02/21/2025 11:53	02/25/2025 10:12	AM
151772-58-6	* Perfluoro-3,6-dioxaheptanoic acid (NFDHA)	ND		ug/kg dry	0.349	0.723	1	EPA 1633 Draft 3 Certifications: NELAC-NH2097	02/21/2025 11:53	02/25/2025 10:12	AM
377-73-1	* Perfluoro-4-oxapentanoic acid (PFMPA)	ND		ug/kg dry	0.112	0.723	1	EPA 1633 Draft 3 Certifications: NELAC-NH2097	02/21/2025 11:53	02/25/2025 10:12	AM
863090-89-5	* Perfluoro-5-oxahexanoic acid (PFMBA)	ND		ug/kg dry	0.174	0.723	1	EPA 1633 Draft 3 Certifications: NELAC-NH2097	02/21/2025 11:53	02/25/2025 10:12	AM
2706-91-4	* Perfluoro-1-pentanesulfonate (PFPeS)	ND		ug/kg dry	0.284	0.340	1	EPA 1633 Draft 3 Certifications: NELAC-NH2097 ,NJDEP-NY037	02/21/2025 11:53	02/25/2025 10:12	AM
757124-72-4	* 1H,1H,2H,2H-Perfluorohexanesulfonic acid (4:2 FTS)	ND		ug/kg dry	1.08	1.36	1	EPA 1633 Draft 3 Certifications: NELAC-NH2097 ,NJDEP-NY037	02/21/2025 11:53	02/25/2025 10:12	AM
13252-13-6	* HFPO-DA (Gen-X)	ND		ug/kg dry	1.10	1.45	1	EPA 1633 Draft 3 Certifications: NELAC-NH2097 ,NJDEP-NY037	02/21/2025 11:53	02/25/2025 10:12	AM
763051-92-9	* 11CL-PF3OUdS	ND		ug/kg dry	0.562	1.37	1	EPA 1633 Draft 3 Certifications: NELAC-NH2097 ,NJDEP-NY037	02/21/2025 11:53	02/25/2025 10:12	AM
756426-58-1	* 9CL-PF3ONS	ND		ug/kg dry	0.445	1.35	1	EPA 1633 Draft 3 Certifications: NELAC-NH2097 ,NJDEP-NY037	02/21/2025 11:53	02/25/2025 10:12	AM
919005-14-4	* ADONA	ND		ug/kg dry	0.315	1.37	1	EPA 1633 Draft 3 Certifications: NELAC-NH2097 ,NJDEP-NY037	02/21/2025 11:53	02/25/2025 10:12	AM
79780-39-5	* Perfluorododecanesulfonic acid (PFDoS)	ND		ug/kg dry	0.305	0.351	1	EPA 1633 Draft 3 Certifications: NELAC-NH2097	02/21/2025 11:53	02/25/2025 10:12	AM
68259-12-1	* Perfluoro-1-nonanesulfonic acid (PFNS)	ND		ug/kg dry	0.224	0.347	1	EPA 1633 Draft 3 Certifications: NELAC-NH2097 ,NJDEP-NY037	02/21/2025 11:53	02/25/2025 10:12	AM
356-02-5	* 3-Perfluoropropyl propanoic acid (FPrPA)	ND		ug/kg dry	1.15	1.81	1	EPA 1633 Draft 3 Certifications: NELAC-NH2097	02/21/2025 11:53	02/25/2025 10:12	AM
914637-49-3	* 3-Perfluoropentyl propanoic acid (FPePA)	ND		ug/kg dry	3.79	9.04	1	EPA 1633 Draft 3 Certifications: NELAC-NH2097	02/21/2025 11:53	02/25/2025 10:12	AM
812-70-4	* 3-Perfluoroheptyl propanoic acid (FHpPA)	ND		ug/kg dry	2.71	9.04	1	EPA 1633 Draft 3 Certifications: NELAC-NH2097	02/21/2025 11:53	02/25/2025 10:12	AM
24448-09-7	* N-MeFOSE	ND		ug/kg dry	1.10	3.62	1	EPA 1633 Draft 3 Certifications: NELAC-NH2097	02/21/2025 11:53	02/25/2025 10:12	AM

Sample Information

Client Sample ID: SB08 _2-4 **York Sample ID:** 25B1108-05

York Project (SDG) No.	Client Project ID	Matrix	Collection Date/Time	Date Received
25B1108	170745301	Soil	February 19, 2025 1:30 pm	02/19/2025

PFAS, EPA 1633 Target List **Log-in Notes:** **Sample Notes:**

Sample Prepared by Method: EPA 1633 Prep

CAS No.	Parameter	Result	Flag	Units	Reported to LOD/MDL	LOQ	Dilution	Reference Method	Date/Time Prepared	Date/Time Analyzed	Analyst
31506-32-8	* N-MeFOSA	ND		ug/kg dry	0.325	0.362	1	EPA 1633 Draft 3 Certifications: NELAC-NH2097	02/21/2025 11:53	02/25/2025 10:12	AM
1691-99-2	* N-EtFOSE	ND		ug/kg dry	1.26	3.62	1	EPA 1633 Draft 3 Certifications: NELAC-NH2097	02/21/2025 11:53	02/25/2025 10:12	AM
4151-50-2	* N-EtFOSA	ND		ug/kg dry	0.358	0.362	1	EPA 1633 Draft 3 Certifications: NELAC-NH2097	02/21/2025 11:53	02/25/2025 10:12	AM

	Surrogate Recoveries	Result		Acceptance Range
M3PFBS	*Surrogate: M3PFBS*	*116 %*		*25-150*
13C5PFHXA	*Surrogate: M5PFHxA*	*116 %*		*25-150*
13C4PFHPA	*Surrogate: M4PFHpA*	*113 %*		*25-150*
13C3PFHXS	*Surrogate: M3PFHxS*	*120 %*		*25-150*
13C8PFOA	*Surrogate: Perfluoro-n-[13C8]octanoic aci*	*114 %*		*25-150*
13C6PFDA	*Surrogate: M6PFDA*	*120 %*		*25-150*
13C7PFUNA	*Surrogate: M7PFUdA*	*96.9 %*		*25-150*
960315-52-0	*Surrogate: Perfluoro-n-[1,2-13C2]dodecan*	*86.8 %*		*25-150*
13C2PFTEDA	*Surrogate: M2PFTeDA*	*69.1 %*		*10-150*
13C4PFBA	*Surrogate: Perfluoro-n-[13C4]butanoic aci*	*67.9 %*		*25-150*
13C8PFOS	*Surrogate: Perfluoro-1-[13C8]octanesulfor*	*129 %*		*25-150*
13C5PFPEA	*Surrogate: Perfluoro-n-[13C5]pentanoic ac*	*126 %*		*25-150*
13C8FOSA	*Surrogate: Perfluoro-1-[13C8]octanesulfor*	*101 %*		*10-150*
D3-NMEFOSAA	*Surrogate: d3-N-MeFOSAA*	*113 %*		*25-150*
D5-NETFOSAA	*Surrogate: d5-N-EtFOSAA*	*108 %*		*25-150*
M2-6:2FTS	*Surrogate: M2-6:2 FTS*	*210 %*	PFSu-H	*25-200*
M2-8:2FTS	*Surrogate: M2-8:2 FTS*	*182 %*		*25-200*
13C9PFNA	*Surrogate: M9PFNA*	*109 %*		*25-150*
M2-4:2FTS	*Surrogate: M2-4:2 FTS*	*164 %*	PFSu-H	*25-150*
936109-37-4	*Surrogate: d-N-MeFOSA*	*68.0 %*		*25-150*
936109-40-9	*Surrogate: d-N-EtFOSA*	*74.0 %*		*25-150*
M3HFPO-DA	*Surrogate: M3HFPO-DA*	*123 %*		*25-150*
D9-NETPFOSAI	*Surrogate: d9-N-EtFOSE*	*89.4 %*		*25-150*
D7-NMEPFOSA	*Surrogate: d7-N-MeFOSE*	*89.5 %*		*25-150*

Sample Information

Client Sample ID: SB08 _2-4 **York Sample ID:** 25B1108-05

York Project (SDG) No.	Client Project ID	Matrix	Collection Date/Time	Date Received
25B1108	170745301	Soil	February 19, 2025 1:30 pm	02/19/2025

PEST, 8081 MASTER

Log-in Notes:

Sample Notes:

Sample Prepared by Method: EPA 3550C

CAS No.	Parameter	Result	Flag	Units	Reported to LOQ	Dilution	Reference Method	Date/Time Prepared	Date/Time Analyzed	Analyst
72-54-8	4,4'-DDD	ND		mg/kg dry	0.00297	5	EPA 8081B	02/21/2025 08:00	02/21/2025 20:07	RJ
							Certifications:	CTDOH-PH-0723,NELAC-NY10854,NJDEP-CT005,PADEP-68-044		
72-55-9	4,4'-DDE	ND		mg/kg dry	0.00297	5	EPA 8081B	02/21/2025 08:00	02/21/2025 20:07	RJ
							Certifications:	CTDOH-PH-0723,NELAC-NY10854,NJDEP-CT005,PADEP-68-044		
50-29-3	4,4'-DDT	ND		mg/kg dry	0.00297	5	EPA 8081B	02/21/2025 08:00	02/21/2025 20:07	RJ
							Certifications:	CTDOH-PH-0723,NELAC-NY10854,NJDEP-CT005,PADEP-68-044		
309-00-2	Aldrin	ND		mg/kg dry	0.00297	5	EPA 8081B	02/21/2025 08:00	02/21/2025 20:07	RJ
							Certifications:	CTDOH-PH-0723,NELAC-NY10854,NJDEP-CT005,PADEP-68-044		
319-84-6	alpha-BHC	ND		mg/kg dry	0.00297	5	EPA 8081B	02/21/2025 08:00	02/21/2025 20:07	RJ
							Certifications:	CTDOH-PH-0723,NELAC-NY10854,NJDEP-CT005,PADEP-68-044		
5103-71-9	alpha-Chlordane	ND		mg/kg dry	0.00297	5	EPA 8081B	02/21/2025 08:00	02/21/2025 20:07	RJ
							Certifications:	NELAC-NY10854,NJDEP-CT005		
319-85-7	beta-BHC	ND		mg/kg dry	0.00297	5	EPA 8081B	02/21/2025 08:00	02/21/2025 20:07	RJ
							Certifications:	CTDOH-PH-0723,NELAC-NY10854,NJDEP-CT005,PADEP-68-044		
319-86-8	delta-BHC	ND		mg/kg dry	0.00297	5	EPA 8081B	02/21/2025 08:00	02/21/2025 20:07	RJ
							Certifications:	CTDOH-PH-0723,NELAC-NY10854,NJDEP-CT005,PADEP-68-044		
60-57-1	Dieldrin	ND		mg/kg dry	0.00297	5	EPA 8081B	02/21/2025 08:00	02/21/2025 20:07	RJ
							Certifications:	CTDOH-PH-0723,NELAC-NY10854,NJDEP-CT005,PADEP-68-044		
959-98-8	Endosulfan I	ND		mg/kg dry	0.00297	5	EPA 8081B	02/21/2025 08:00	02/21/2025 20:07	RJ
							Certifications:	CTDOH-PH-0723,NELAC-NY10854,NJDEP-CT005,PADEP-68-044		
33213-65-9	Endosulfan II	ND		mg/kg dry	0.00297	5	EPA 8081B	02/21/2025 08:00	02/21/2025 20:07	RJ
							Certifications:	CTDOH-PH-0723,NELAC-NY10854		
1031-07-8	Endosulfan sulfate	ND		mg/kg dry	0.00297	5	EPA 8081B	02/21/2025 08:00	02/21/2025 20:07	RJ
							Certifications:	CTDOH-PH-0723,NELAC-NY10854,NJDEP-CT005,PADEP-68-044		
72-20-8	Endrin	ND		mg/kg dry	0.00297	5	EPA 8081B	02/21/2025 08:00	02/21/2025 20:07	RJ
							Certifications:	CTDOH-PH-0723,NELAC-NY10854,NJDEP-CT005,PADEP-68-044		
7421-93-4	Endrin aldehyde	ND		mg/kg dry	0.00297	5	EPA 8081B	02/21/2025 08:00	02/21/2025 20:07	RJ
							Certifications:	CTDOH-PH-0723,NELAC-NY10854,NJDEP-CT005,PADEP-68-044		
53494-70-5	Endrin ketone	ND		mg/kg dry	0.00297	5	EPA 8081B	02/21/2025 08:00	02/21/2025 20:07	RJ
							Certifications:	CTDOH-PH-0723,NELAC-NY10854,NJDEP-CT005,PADEP-68-044		
58-89-9	gamma-BHC (Lindane)	ND		mg/kg dry	0.00297	5	EPA 8081B	02/21/2025 08:00	02/21/2025 20:07	RJ
							Certifications:	CTDOH-PH-0723,NELAC-NY10854,NJDEP-CT005,PADEP-68-044		
5566-34-7	gamma-Chlordane	ND		mg/kg dry	0.00297	5	EPA 8081B	02/21/2025 08:00	02/21/2025 20:07	RJ
							Certifications:	NELAC-NY10854,NJDEP-CT005		
76-44-8	Heptachlor	ND		mg/kg dry	0.00297	5	EPA 8081B	02/21/2025 08:00	02/21/2025 20:07	RJ
							Certifications:	CTDOH-PH-0723,NELAC-NY10854,NJDEP-CT005,PADEP-68-044		
1024-57-3	Heptachlor epoxide	ND		mg/kg dry	0.00297	5	EPA 8081B	02/21/2025 08:00	02/21/2025 20:07	RJ
							Certifications:	CTDOH-PH-0723,NELAC-NY10854,NJDEP-CT005,PADEP-68-044		
72-43-5	Methoxychlor	ND		mg/kg dry	0.00297	5	EPA 8081B	02/21/2025 08:00	02/21/2025 20:07	RJ
							Certifications:	CTDOH-PH-0723,NELAC-NY10854,NJDEP-CT005,PADEP-68-044		
8001-35-2	Toxaphene	ND		mg/kg dry	0.297	5	EPA 8081B	02/21/2025 08:00	02/21/2025 20:07	RJ
							Certifications:	CTDOH-PH-0723,NELAC-NY10854,NJDEP-CT005,PADEP-68-044		

Sample Information

Client Sample ID: SB08 _2-4 **York Sample ID:** 25B1108-05

York Project (SDG) No.	Client Project ID	Matrix	Collection Date/Time	Date Received
25B1108	170745301	Soil	February 19, 2025 1:30 pm	02/19/2025

PEST, 8081 MASTER

Log-in Notes: **Sample Notes:**

Sample Prepared by Method: EPA 3550C

CAS No.	Parameter	Result	Flag	Units	Reported to LOQ	Dilution	Reference Method	Date/Time Prepared	Date/Time Analyzed	Analyst
57-74-9	* Chlordane, total	ND		mg/kg dry	0.0595	5	EPA 8081B	02/21/2025 08:00	02/21/2025 20:07	RJ
							Certifications:			

	Surrogate Recoveries	Result	Acceptance Range
2051-24-3	*Surrogate: Decachlorobiphenyl*	*84.4 %*	*30-150*
877-09-8	*Surrogate: Tetrachloro-m-xylene*	*79.6 %*	*30-150*

PCB, 8082 MASTER

Log-in Notes: **Sample Notes:**

Sample Prepared by Method: EPA 3550C

CAS No.	Parameter	Result	Flag	Units	Reported to LOQ	Dilution	Reference Method	Date/Time Prepared	Date/Time Analyzed	Analyst
12674-11-2	Aroclor 1016	ND		mg/kg dry	0.0300	1	EPA 8082A	02/21/2025 08:00	02/22/2025 02:56	NF
							Certifications:	NELAC-NY10854,CTDOH-PH-0723,NJDEP-CT005,PADEP-68-044		
11104-28-2	Aroclor 1221	ND		mg/kg dry	0.0300	1	EPA 8082A	02/21/2025 08:00	02/22/2025 02:56	NF
							Certifications:	NELAC-NY10854,CTDOH-PH-0723,NJDEP-CT005,PADEP-68-044		
11141-16-5	Aroclor 1232	ND		mg/kg dry	0.0300	1	EPA 8082A	02/21/2025 08:00	02/22/2025 02:56	NF
							Certifications:	NELAC-NY10854,CTDOH-PH-0723,NJDEP-CT005,PADEP-68-044		
53469-21-9	Aroclor 1242	ND		mg/kg dry	0.0300	1	EPA 8082A	02/21/2025 08:00	02/22/2025 02:56	NF
							Certifications:	NELAC-NY10854,CTDOH-PH-0723,NJDEP-CT005,PADEP-68-044		
12672-29-6	Aroclor 1248	ND		mg/kg dry	0.0300	1	EPA 8082A	02/21/2025 08:00	02/22/2025 02:56	NF
							Certifications:	NELAC-NY10854,CTDOH-PH-0723,NJDEP-CT005,PADEP-68-044		
11097-69-1	Aroclor 1254	ND		mg/kg dry	0.0300	1	EPA 8082A	02/21/2025 08:00	02/22/2025 02:56	NF
							Certifications:	NELAC-NY10854,CTDOH-PH-0723,NJDEP-CT005,PADEP-68-044		
11096-82-5	Aroclor 1260	ND		mg/kg dry	0.0300	1	EPA 8082A	02/21/2025 08:00	02/22/2025 02:56	NF
							Certifications:	NELAC-NY10854,CTDOH-PH-0723,NJDEP-CT005,PADEP-68-044		
1336-36-3	* Total PCBs	ND		mg/kg dry	0.0300	1	EPA 8082A	02/21/2025 08:00	02/22/2025 02:56	NF
							Certifications:			

	Surrogate Recoveries	Result	Acceptance Range
877-09-8	*Surrogate: Tetrachloro-m-xylene*	*77.5 %*	*30-120*
2051-24-3	*Surrogate: Decachlorobiphenyl*	*61.0 %*	*30-120*

HERB, 8151 MASTER

Log-in Notes: **Sample Notes:**

Sample Prepared by Method: EPA 3550C/8151A

CAS No.	Parameter	Result	Flag	Units	Reported to LOQ	Dilution	Reference Method	Date/Time Prepared	Date/Time Analyzed	Analyst
93-76-5	2,4,5-T	ND		mg/kg dry	0.0362	1	EPA 8151A	02/20/2025 11:08	02/23/2025 12:53	GXB
							Certifications:	CTDOH-PH-0723,NELAC-NY10854,NJDEP-CT005,PADEP-68-044		
93-72-1	2,4,5-TP (Silvex)	ND		mg/kg dry	0.0362	1	EPA 8151A	02/20/2025 11:08	02/23/2025 12:53	GXB
							Certifications:	CTDOH-PH-0723,NELAC-NY10854,NJDEP-CT005,PADEP-68-044		
94-75-7	2,4-D	ND		mg/kg dry	0.0362	1	EPA 8151A	02/20/2025 11:08	02/23/2025 12:53	GXB
							Certifications:	CTDOH-PH-0723,NELAC-NY10854,NJDEP-CT005,PADEP-68-044		

	Surrogate Recoveries	Result	Acceptance Range

Sample Information

Client Sample ID: SB08 _2-4 **York Sample ID:** 25B1108-05

York Project (SDG) No.	Client Project ID	Matrix	Collection Date/Time	Date Received
25B1108	170745301	Soil	February 19, 2025 1:30 pm	02/19/2025

HERB, 8151 MASTER

Log-in Notes: **Sample Notes:**

Sample Prepared by Method: EPA 3550C/8151A

CAS No.	Parameter	Result	Flag	Units	Reported to LOQ	Dilution	Reference Method	Date/Time Prepared	Date/Time Analyzed	Analyst
19719-28-9	*Surrogate: 2,4-Dichlorophenylacetic acid (.*	*63.6 %*			*21-150*					

Metals, Target Analyte

Log-in Notes: **Sample Notes:**

Sample Prepared by Method: EPA 3050B

CAS No.	Parameter	Result	Flag	Units	Reported to LOQ	Dilution	Reference Method	Date/Time Prepared	Date/Time Analyzed	Analyst
7429-90-5	**Aluminum**	**10700**		mg/kg dry	7.64	1	EPA 6010D	02/23/2025 08:36	02/24/2025 11:08	AGNR
							Certifications:	CTDOH-PH-0723,NELAC-NY10854,NJDEP-CT005,PADEP-68-044		
7440-36-0	Antimony	ND		mg/kg dry	3.82	1	EPA 6010D	02/23/2025 08:36	02/24/2025 11:08	AGNR
							Certifications:	CTDOH-PH-0723,NELAC-NY10854,NJDEP-CT005,PADEP-68-044		
7440-38-2	**Arsenic**	**2.84**		mg/kg dry	2.29	1	EPA 6010D	02/23/2025 08:36	02/24/2025 11:08	AGNR
							Certifications:	CTDOH-PH-0723,NELAC-NY10854,NJDEP-CT005,PADEP-68-044		
7440-39-3	**Barium**	**45.7**		mg/kg dry	3.81	1	EPA 6010D	02/23/2025 08:36	02/24/2025 11:08	AGNR
							Certifications:	CTDOH-PH-0723,NELAC-NY10854,NJDEP-CT005,PADEP-68-044		
7440-41-7	**Beryllium**	**0.570**		mg/kg dry	0.077	1	EPA 6010D	02/23/2025 08:36	02/24/2025 11:08	AGNR
							Certifications:	CTDOH-PH-0723,NELAC-NY10854,NJDEP-CT005,PADEP-68-044		
7440-43-9	Cadmium	ND		mg/kg dry	0.458	1	EPA 6010D	02/23/2025 08:36	02/24/2025 11:08	AGNR
							Certifications:	CTDOH-PH-0723,NELAC-NY10854,NJDEP-CT005,PADEP-68-044		
7440-70-2	**Calcium**	**3040**		mg/kg dry	7.64	1	EPA 6010D	02/23/2025 08:36	02/24/2025 11:08	AGNR
							Certifications:	CTDOH-PH-0723,NELAC-NY10854,NJDEP-CT005,PADEP-68-044		
7440-47-3	**Chromium**	**16.6**		mg/kg dry	0.764	1	EPA 6010D	02/23/2025 08:36	02/24/2025 11:08	AGNR
							Certifications:	CTDOH-PH-0723,NELAC-NY10854,NJDEP-CT005,PADEP-68-044		
7440-48-4	**Cobalt**	**5.62**		mg/kg dry	0.610	1	EPA 6010D	02/23/2025 08:36	02/24/2025 11:08	AGNR
							Certifications:	CTDOH-PH-0723,NELAC-NY10854,NJDEP-CT005,PADEP-68-044		
7440-50-8	**Copper**	**13.0**		mg/kg dry	3.06	1	EPA 6010D	02/23/2025 08:36	02/24/2025 11:08	AGNR
							Certifications:	CTDOH-PH-0723,NELAC-NY10854,NJDEP-CT005,PADEP-68-044		
7439-89-6	**Iron**	**13000**		mg/kg dry	38.2	1	EPA 6010D	02/23/2025 08:36	02/24/2025 11:08	AGNR
							Certifications:	CTDOH-PH-0723,NELAC-NY10854,NJDEP-CT005,PADEP-68-044		
7439-92-1	**Lead**	**32.0**		mg/kg dry	0.764	1	EPA 6010D	02/23/2025 08:36	02/24/2025 11:08	AGNR
							Certifications:	CTDOH-PH-0723,NELAC-NY10854,NJDEP-CT005,PADEP-68-044		
7439-95-4	**Magnesium**	**4190**		mg/kg dry	7.64	1	EPA 6010D	02/23/2025 08:36	02/24/2025 11:08	AGNR
							Certifications:	CTDOH-PH-0723,NELAC-NY10854,NJDEP-CT005,PADEP-68-044		
7439-96-5	**Manganese**	**378**		mg/kg dry	0.764	1	EPA 6010D	02/23/2025 08:36	02/24/2025 11:08	AGNR
							Certifications:	CTDOH-PH-0723,NELAC-NY10854,NJDEP-CT005,PADEP-68-044		
7440-02-0	**Nickel**	**12.3**		mg/kg dry	1.52	1	EPA 6010D	02/23/2025 08:36	02/24/2025 11:08	AGNR
							Certifications:	CTDOH-PH-0723,NELAC-NY10854,NJDEP-CT005,PADEP-68-044		
7440-09-7	**Potassium**	**1130**	B	mg/kg dry	7.64	1	EPA 6010D	02/23/2025 08:36	02/24/2025 11:08	AGNR
							Certifications:	CTDOH-PH-0723,NELAC-NY10854,NJDEP-CT005,PADEP-68-044		
7782-49-2	Selenium	ND		mg/kg dry	3.82	1	EPA 6010D	02/23/2025 08:36	02/24/2025 11:08	AGNR
							Certifications:	CTDOH-PH-0723,NELAC-NY10854,NJDEP-CT005,PADEP-68-044		
7440-22-4	Silver	ND	M-CCV 1	mg/kg dry	0.770	1	EPA 6010D	02/23/2025 08:36	02/24/2025 11:08	AGNR
							Certifications:	CTDOH-PH-0723,NELAC-NY10854,NJDEP-CT005,PADEP-68-044		

Sample Information

Client Sample ID: SB08 _2-4 **York Sample ID:** 25B1108-05

York Project (SDG) No.	Client Project ID	Matrix	Collection Date/Time	Date Received
25B1108	170745301	Soil	February 19, 2025 1:30 pm	02/19/2025

Metals, Target Analyte

Log-in Notes: **Sample Notes:**

Sample Prepared by Method: EPA 3050B

CAS No.	Parameter	Result	Flag	Units	Reported to LOQ	Dilution	Reference Method	Date/Time Prepared	Date/Time Analyzed	Analyst
7440-23-5	**Sodium**	**637**		mg/kg dry	76.4	1	EPA 6010D	02/23/2025 08:36	02/24/2025 11:08	AGNR
							Certifications:	CTDOH-PH-0723,NELAC-NY10854,NJDEP-CT005,PADEP-68-044		
7440-28-0	Thallium	ND		mg/kg dry	3.06	1	EPA 6010D	02/23/2025 08:36	02/24/2025 11:08	AGNR
							Certifications:	CTDOH-PH-0723,NELAC-NY10854,NJDEP-CT005,PADEP-68-044		
7440-62-2	**Vanadium**	**19.4**		mg/kg dry	1.52	1	EPA 6010D	02/23/2025 08:36	02/24/2025 11:08	AGNR
							Certifications:	CTDOH-PH-0723,NELAC-NY10854,NJDEP-CT005,PADEP-68-044		
7440-66-6	**Zinc**	**42.0**		mg/kg dry	3.80	1	EPA 6010D	02/23/2025 08:36	02/24/2025 11:08	AGNR
							Certifications:	CTDOH-PH-0723,NELAC-NY10854,NJDEP-CT005,PADEP-68-044		

Mercury by 7473

Log-in Notes: **Sample Notes:**

Sample Prepared by Method: EPA 7473 soil

CAS No.	Parameter	Result	Flag	Units	Reported to LOQ	Dilution	Reference Method	Date/Time Prepared	Date/Time Analyzed	Analyst
7439-97-6	**Mercury**	**0.0599**		mg/kg dry	0.0550	1	EPA 7473	02/21/2025 12:41	02/22/2025 12:03	DRS
							Certifications:	CTDOH-PH-0723,NJDEP-CT005,NELAC-NY10854,PADEP-68-044		

Chromium, Hexavalent

Log-in Notes: **Sample Notes:**

Sample Prepared by Method: EPA SW846-3060

CAS No.	Parameter	Result	Flag	Units	Reported to LOQ	Dilution	Reference Method	Date/Time Prepared	Date/Time Analyzed	Analyst
18540-29-9	Chromium, Hexavalent	ND		mg/kg dry	0.916	1	EPA 7196A	02/21/2025 10:13	02/21/2025 17:10	JMT
							Certifications:	NJDEP-CT005,CTDOH-PH-0723,NELAC-NY10854,PADEP-68-044		

Chromium, Trivalent

Log-in Notes: **Sample Notes:**

Sample Prepared by Method: Analysis Preparation

CAS No.	Parameter	Result	Flag	Units	Reported to LOQ	Dilution	Reference Method	Date/Time Prepared	Date/Time Analyzed	Analyst
16065-83-1	* **Chromium, Trivalent**	**16.4**		mg/kg	0.500	1	Calculation	02/25/2025 16:12	02/25/2025 16:19	SL
							Certifications:			

Cyanide, Total

Log-in Notes: **Sample Notes:**

Sample Prepared by Method: Analysis Preparation Soil

CAS No.	Parameter	Result	Flag	Units	Reported to LOQ	Dilution	Reference Method	Date/Time Prepared	Date/Time Analyzed	Analyst
57-12-5	Cyanide, total	ND		mg/kg dry	0.916	1	EPA 9014/9010C	02/24/2025 08:08	02/24/2025 15:30	LJM
							Certifications:	NELAC-NY10854,CTDOH-PH-0723,NJDEP-CT005,PADEP-68-044		

Total Solids

Log-in Notes: **Sample Notes:**

Sample Prepared by Method: % Solids Prep

CAS No.	Parameter	Result	Flag	Units	Reported to LOQ	Dilution	Reference Method	Date/Time Prepared	Date/Time Analyzed	Analyst

Sample Information

Client Sample ID: SB08 _2-4 **York Sample ID:** 25B1108-05

York Project (SDG) No.	Client Project ID	Matrix	Collection Date/Time	Date Received
25B1108	170745301	Soil	February 19, 2025 1:30 pm	02/19/2025

Total Solids

Log-in Notes:

Sample Notes:

Sample Prepared by Method: % Solids Prep

CAS No.	Parameter	Result	Flag	Units	Reported to LOQ	Dilution	Reference Method	Date/Time Prepared	Date/Time Analyzed	Analyst
solids	* % Solids	54.6		%	0.100	1	SM 2540G	02/20/2025 08:28	02/20/2025 10:15	SMM
							Certifications: CTDOH-PH-0723			

Sample Information

Client Sample ID: SB07 _0-2 **York Sample ID:** 25B1108-06

York Project (SDG) No.	Client Project ID	Matrix	Collection Date/Time	Date Received
25B1108	170745301	Soil	February 19, 2025 2:00 pm	02/19/2025

VOA, 8260 MASTER

Log-in Notes:

Sample Notes:

Sample Prepared by Method: EPA 5035A

CAS No.	Parameter	Result	Flag	Units	Reported to LOD/MDL	LOQ	Dilution	Reference Method	Date/Time Prepared	Date/Time Analyzed	Analyst
630-20-6	1,1,1,2-Tetrachloroethane	ND		mg/kg dry	0.0029	0.0057	1	EPA 8260D	02/20/2025 16:00	02/20/2025 22:24	AC
								Certifications:	CTDOH-PH-0723,NELAC-NY10854,NELAC-NY12058,NJDEP-CT		
71-55-6	1,1,1-Trichloroethane	ND		mg/kg dry	0.0029	0.0057	1	EPA 8260D	02/20/2025 16:00	02/20/2025 22:24	AC
								Certifications:	CTDOH-PH-0723,NELAC-NY10854,NELAC-NY12058,NJDEP-CT		
79-34-5	1,1,2,2-Tetrachloroethane	ND		mg/kg dry	0.0029	0.0057	1	EPA 8260D	02/20/2025 16:00	02/20/2025 22:24	AC
								Certifications:	CTDOH-PH-0723,NELAC-NY10854,NELAC-NY12058,NJDEP-CT		
76-13-1	1,1,2-Trichloro-1,2,2-trifluoroethane (Freon 113)	ND		mg/kg dry	0.0029	0.0057	1	EPA 8260D	02/20/2025 16:00	02/20/2025 22:24	AC
								Certifications:	CTDOH-PH-0723,NELAC-NY10854,NELAC-NY12058,NJDEP-CT		
79-00-5	1,1,2-Trichloroethane	ND		mg/kg dry	0.0029	0.0057	1	EPA 8260D	02/20/2025 16:00	02/20/2025 22:24	AC
								Certifications:	CTDOH-PH-0723,NELAC-NY10854,NELAC-NY12058,NJDEP-CT		
75-34-3	1,1-Dichloroethane	ND		mg/kg dry	0.0029	0.0057	1	EPA 8260D	02/20/2025 16:00	02/20/2025 22:24	AC
								Certifications:	CTDOH-PH-0723,NELAC-NY10854,NELAC-NY12058,NJDEP-CT		
75-35-4	1,1-Dichloroethylene	ND		mg/kg dry	0.0029	0.0057	1	EPA 8260D	02/20/2025 16:00	02/20/2025 22:24	AC
								Certifications:	CTDOH-PH-0723,NELAC-NY10854,NELAC-NY12058,NJDEP-CT		
87-61-6	1,2,3-Trichlorobenzene	ND		mg/kg dry	0.0029	0.0057	1	EPA 8260D	02/20/2025 16:00	02/20/2025 22:24	AC
								Certifications:	NELAC-NY10854,NELAC-NY12058,NJDEP-CT005,PADEP-68-04		
96-18-4	1,2,3-Trichloropropane	ND		mg/kg dry	0.0029	0.0057	1	EPA 8260D	02/20/2025 16:00	02/20/2025 22:24	AC
								Certifications:	NELAC-NY10854,NELAC-NY12058,NJDEP-CT005		
120-82-1	1,2,4-Trichlorobenzene	ND		mg/kg dry	0.0029	0.0057	1	EPA 8260D	02/20/2025 16:00	02/20/2025 22:24	AC
								Certifications:	NELAC-NY10854,NELAC-NY12058,NJDEP-CT005,PADEP-68-04		
95-63-6	1,2,4-Trimethylbenzene	ND		mg/kg dry	0.0029	0.0057	1	EPA 8260D	02/20/2025 16:00	02/20/2025 22:24	AC
								Certifications:	CTDOH-PH-0723,NELAC-NY10854,NELAC-NY12058,NJDEP-CT		
96-12-8	1,2-Dibromo-3-chloropropane	ND		mg/kg dry	0.0029	0.0057	1	EPA 8260D	02/20/2025 16:00	02/20/2025 22:24	AC
								Certifications:	CTDOH-PH-0723,NELAC-NY10854,NELAC-NY12058,NJDEP-CT		
106-93-4	1,2-Dibromoethane	ND		mg/kg dry	0.0029	0.0057	1	EPA 8260D	02/20/2025 16:00	02/20/2025 22:24	AC
								Certifications:	CTDOH-PH-0723,NELAC-NY10854,NELAC-NY12058,NJDEP-CT		
95-50-1	1,2-Dichlorobenzene	ND		mg/kg dry	0.0029	0.0057	1	EPA 8260D	02/20/2025 16:00	02/20/2025 22:24	AC
								Certifications:	CTDOH-PH-0723,NELAC-NY10854,NELAC-NY12058,NJDEP-CT		
107-06-2	1,2-Dichloroethane	ND		mg/kg dry	0.0029	0.0057	1	EPA 8260D	02/20/2025 16:00	02/20/2025 22:24	AC
								Certifications:	CTDOH-PH-0723,NELAC-NY10854,NELAC-NY12058,NJDEP-CT		
78-87-5	1,2-Dichloropropane	ND		mg/kg dry	0.0029	0.0057	1	EPA 8260D	02/20/2025 16:00	02/20/2025 22:24	AC
								Certifications:	CTDOH-PH-0723,NELAC-NY10854,NELAC-NY12058,NJDEP-CT		
108-67-8	1,3,5-Trimethylbenzene	ND		mg/kg dry	0.0029	0.0057	1	EPA 8260D	02/20/2025 16:00	02/20/2025 22:24	AC
								Certifications:	CTDOH-PH-0723,NELAC-NY10854,NELAC-NY12058,NJDEP-CT		
541-73-1	1,3-Dichlorobenzene	ND		mg/kg dry	0.0029	0.0057	1	EPA 8260D	02/20/2025 16:00	02/20/2025 22:24	AC
								Certifications:	CTDOH-PH-0723,NELAC-NY10854,NELAC-NY12058,NJDEP-CT		
106-46-7	1,4-Dichlorobenzene	ND		mg/kg dry	0.0029	0.0057	1	EPA 8260D	02/20/2025 16:00	02/20/2025 22:24	AC
								Certifications:	CTDOH-PH-0723,NELAC-NY10854,NELAC-NY12058,NJDEP-CT		
123-91-1	1,4-Dioxane	ND		mg/kg dry	0.057	0.11	1	EPA 8260D	02/20/2025 16:00	02/20/2025 22:24	AC
								Certifications:	NELAC-NY10854,NELAC-NY12058,NJDEP-CT005,PADEP-68-04		
78-93-3	2-Butanone	ND		mg/kg dry	0.0029	0.0057	1	EPA 8260D	02/20/2025 16:00	02/20/2025 22:24	AC
								Certifications:	CTDOH-PH-0723,NELAC-NY10854,NELAC-NY12058,NJDEP-CT		

Sample Information

Client Sample ID: SB07 _0-2 **York Sample ID:** 25B1108-06

York Project (SDG) No.	Client Project ID	Matrix	Collection Date/Time	Date Received
25B1108	170745301	Soil	February 19, 2025 2:00 pm	02/19/2025

VOA, 8260 MASTER **Log-in Notes:** **Sample Notes:**

Sample Prepared by Method: EPA 5035A

CAS No.	Parameter	Result	Flag	Units	Reported to LOD/MDL	LOQ	Dilution	Reference Method	Date/Time Prepared	Date/Time Analyzed	Analyst
591-78-6	2-Hexanone	ND		mg/kg dry	0.0029	0.0057	1	EPA 8260D	02/20/2025 16:00	02/20/2025 22:24	AC
								Certifications:	CTDOH-PH-0723,NELAC-NY10854,NELAC-NY12058,NJDEP-CT		
108-10-1	4-Methyl-2-pentanone	ND	QL-02	mg/kg dry	0.0029	0.0057	1	EPA 8260D	02/20/2025 16:00	02/20/2025 22:24	AC
								Certifications:	CTDOH-PH-0723,NELAC-NY10854,NELAC-NY12058,NJDEP-CT		
67-64-1	**Acetone**	**0.0057**	J, ICVE	mg/kg dry	0.0057	0.011	1	EPA 8260D	02/20/2025 16:00	02/20/2025 22:24	AC
								Certifications:	CTDOH-PH-0723,NELAC-NY10854,NELAC-NY12058,NJDEP-CT		
107-02-8	Acrolein	ND		mg/kg dry	0.0057	0.011	1	EPA 8260D	02/20/2025 16:00	02/20/2025 22:24	AC
								Certifications:	CTDOH-PH-0723,NELAC-NY10854,NELAC-NY12058,NJDEP-CT		
107-13-1	Acrylonitrile	ND		mg/kg dry	0.0029	0.0057	1	EPA 8260D	02/20/2025 16:00	02/20/2025 22:24	AC
								Certifications:	CTDOH-PH-0723,NELAC-NY10854,NELAC-NY12058,NJDEP-CT		
71-43-2	Benzene	ND		mg/kg dry	0.0029	0.0057	1	EPA 8260D	02/20/2025 16:00	02/20/2025 22:24	AC
								Certifications:	CTDOH-PH-0723,NELAC-NY10854,NELAC-NY12058,NJDEP-CT		
74-97-5	Bromochloromethane	ND		mg/kg dry	0.0029	0.0057	1	EPA 8260D	02/20/2025 16:00	02/20/2025 22:24	AC
								Certifications:	NELAC-NY10854,NELAC-NY12058,NJDEP-CT005,PADEP-68-04		
75-27-4	Bromodichloromethane	ND		mg/kg dry	0.0029	0.0057	1	EPA 8260D	02/20/2025 16:00	02/20/2025 22:24	AC
								Certifications:	CTDOH-PH-0723,NELAC-NY10854,NELAC-NY12058,NJDEP-CT		
75-25-2	Bromoform	ND		mg/kg dry	0.0029	0.0057	1	EPA 8260D	02/20/2025 16:00	02/20/2025 22:24	AC
								Certifications:	CTDOH-PH-0723,NELAC-NY10854,NELAC-NY12058,NJDEP-CT		
74-83-9	Bromomethane	ND		mg/kg dry	0.0029	0.0057	1	EPA 8260D	02/20/2025 16:00	02/20/2025 22:24	AC
								Certifications:	CTDOH-PH-0723,NELAC-NY10854,NELAC-NY12058,NJDEP-CT		
75-15-0	Carbon disulfide	ND		mg/kg dry	0.0029	0.0057	1	EPA 8260D	02/20/2025 16:00	02/20/2025 22:24	AC
								Certifications:	CTDOH-PH-0723,NELAC-NY10854,NELAC-NY12058,NJDEP-CT		
56-23-5	Carbon tetrachloride	ND	CCVE	mg/kg dry	0.0029	0.0057	1	EPA 8260D	02/20/2025 16:00	02/20/2025 22:24	AC
								Certifications:	CTDOH-PH-0723,NELAC-NY10854,NELAC-NY12058,NJDEP-CT		
108-90-7	Chlorobenzene	ND		mg/kg dry	0.0029	0.0057	1	EPA 8260D	02/20/2025 16:00	02/20/2025 22:24	AC
								Certifications:	CTDOH-PH-0723,NELAC-NY10854,NELAC-NY12058,NJDEP-CT		
75-00-3	Chloroethane	ND		mg/kg dry	0.0029	0.0057	1	EPA 8260D	02/20/2025 16:00	02/20/2025 22:24	AC
								Certifications:	CTDOH-PH-0723,NELAC-NY10854,NELAC-NY12058,NJDEP-CT		
67-66-3	Chloroform	ND		mg/kg dry	0.0029	0.0057	1	EPA 8260D	02/20/2025 16:00	02/20/2025 22:24	AC
								Certifications:	CTDOH-PH-0723,NELAC-NY10854,NELAC-NY12058,NJDEP-CT		
74-87-3	Chloromethane	ND		mg/kg dry	0.0029	0.0057	1	EPA 8260D	02/20/2025 16:00	02/20/2025 22:24	AC
								Certifications:	CTDOH-PH-0723,NELAC-NY10854,NELAC-NY12058,NJDEP-CT		
156-59-2	cis-1,2-Dichloroethylene	ND		mg/kg dry	0.0029	0.0057	1	EPA 8260D	02/20/2025 16:00	02/20/2025 22:24	AC
								Certifications:	CTDOH-PH-0723,NELAC-NY10854,NELAC-NY12058,NJDEP-CT		
10061-01-5	cis-1,3-Dichloropropylene	ND		mg/kg dry	0.0029	0.0057	1	EPA 8260D	02/20/2025 16:00	02/20/2025 22:24	AC
								Certifications:	CTDOH-PH-0723,NELAC-NY10854,NELAC-NY12058,NJDEP-CT		
110-82-7	Cyclohexane	ND		mg/kg dry	0.0029	0.0057	1	EPA 8260D	02/20/2025 16:00	02/20/2025 22:24	AC
								Certifications:	NELAC-NY10854,NELAC-NY12058,NJDEP-CT005,PADEP-68-04		
124-48-1	Dibromochloromethane	ND		mg/kg dry	0.0029	0.0057	1	EPA 8260D	02/20/2025 16:00	02/20/2025 22:24	AC
								Certifications:	NELAC-NY10854,NELAC-NY12058,NJDEP-CT005,PADEP-68-04		
74-95-3	Dibromomethane	ND		mg/kg dry	0.0029	0.0057	1	EPA 8260D	02/20/2025 16:00	02/20/2025 22:24	AC
								Certifications:	NELAC-NY10854,NELAC-NY12058,NJDEP-CT005,PADEP-68-04		
75-71-8	Dichlorodifluoromethane	ND	CCVE	mg/kg dry	0.0029	0.0057	1	EPA 8260D	02/20/2025 16:00	02/20/2025 22:24	AC
								Certifications:	NELAC-NY10854,NELAC-NY12058,NJDEP-CT005,PADEP-68-04		

Sample Information

Client Sample ID: SB07 _0-2 **York Sample ID:** 25B1108-06

York Project (SDG) No.	Client Project ID	Matrix	Collection Date/Time	Date Received
25B1108	170745301	Soil	February 19, 2025 2:00 pm	02/19/2025

VOA, 8260 MASTER **Log-in Notes:** **Sample Notes:**

Sample Prepared by Method: EPA 5035A

CAS No.	Parameter	Result	Flag	Units	Reported to LOD/MDL	LOQ	Dilution	Reference Method	Date/Time Prepared	Date/Time Analyzed	Analyst
100-41-4	Ethyl Benzene	ND		mg/kg dry	0.0029	0.0057	1	EPA 8260D	02/20/2025 16:00	02/20/2025 22:24	AC
								Certifications:	CTDOH-PH-0723,NELAC-NY10854,NELAC-NY12058,NJDEP-CT		
87-68-3	Hexachlorobutadiene	ND		mg/kg dry	0.0029	0.0057	1	EPA 8260D	02/20/2025 16:00	02/20/2025 22:24	AC
								Certifications:	NELAC-NY10854,NELAC-NY12058,NJDEP-CT005,PADEP-68-04		
98-82-8	Isopropylbenzene	ND		mg/kg dry	0.0029	0.0057	1	EPA 8260D	02/20/2025 16:00	02/20/2025 22:24	AC
								Certifications:	CTDOH-PH-0723,NELAC-NY10854,NELAC-NY12058,NJDEP-CT		
79-20-9	Methyl acetate	ND	ICVE	mg/kg dry	0.0029	0.0057	1	EPA 8260D	02/20/2025 16:00	02/20/2025 22:24	AC
								Certifications:	NELAC-NY10854,NELAC-NY12058,NJDEP-CT005,PADEP-68-04		
1634-04-4	Methyl tert-butyl ether (MTBE)	ND		mg/kg dry	0.0029	0.0057	1	EPA 8260D	02/20/2025 16:00	02/20/2025 22:24	AC
								Certifications:	CTDOH-PH-0723,NELAC-NY10854,NELAC-NY12058,NJDEP-CT		
108-87-2	Methylcyclohexane	ND		mg/kg dry	0.0029	0.0057	1	EPA 8260D	02/20/2025 16:00	02/20/2025 22:24	AC
								Certifications:	NELAC-NY10854,NELAC-NY12058,NJDEP-CT005,PADEP-68-04		
75-09-2	Methylene chloride	ND		mg/kg dry	0.0057	0.011	1	EPA 8260D	02/20/2025 16:00	02/20/2025 22:24	AC
								Certifications:	CTDOH-PH-0723,NELAC-NY10854,NELAC-NY12058,NJDEP-CT		
104-51-8	n-Butylbenzene	ND		mg/kg dry	0.0029	0.0057	1	EPA 8260D	02/20/2025 16:00	02/20/2025 22:24	AC
								Certifications:	CTDOH-PH-0723,NELAC-NY10854,NELAC-NY12058,NJDEP-CT		
103-65-1	n-Propylbenzene	ND		mg/kg dry	0.0029	0.0057	1	EPA 8260D	02/20/2025 16:00	02/20/2025 22:24	AC
								Certifications:	CTDOH-PH-0723,NELAC-NY10854,NELAC-NY12058,NJDEP-CT		
95-47-6	o-Xylene	ND		mg/kg dry	0.0029	0.0057	1	EPA 8260D	02/20/2025 16:00	02/20/2025 22:24	AC
								Certifications:	CTDOH-PH-0723,NELAC-NY10854,NELAC-NY12058,PADEP-68		
179601-23-1	p- & m- Xylenes	ND		mg/kg dry	0.0057	0.011	1	EPA 8260D	02/20/2025 16:00	02/20/2025 22:24	AC
								Certifications:	CTDOH-PH-0723,NELAC-NY10854,NELAC-NY12058,PADEP-68		
99-87-6	p-Isopropyltoluene	ND		mg/kg dry	0.0029	0.0057	1	EPA 8260D	02/20/2025 16:00	02/20/2025 22:24	AC
								Certifications:	CTDOH-PH-0723,NELAC-NY10854,NELAC-NY12058,NJDEP-CT		
135-98-8	sec-Butylbenzene	ND		mg/kg dry	0.0029	0.0057	1	EPA 8260D	02/20/2025 16:00	02/20/2025 22:24	AC
								Certifications:	CTDOH-PH-0723,NELAC-NY10854,NELAC-NY12058,NJDEP-CT		
100-42-5	Styrene	ND		mg/kg dry	0.0029	0.0057	1	EPA 8260D	02/20/2025 16:00	02/20/2025 22:24	AC
								Certifications:	CTDOH-PH-0723,NELAC-NY10854,NELAC-NY12058,NJDEP-CT		
75-65-0	tert-Butyl alcohol (TBA)	ND	CCVE, QL-02	mg/kg dry	0.0029	0.0057	1	EPA 8260D	02/20/2025 16:00	02/20/2025 22:24	AC
								Certifications:	NELAC-NY10854,NELAC-NY12058,NJDEP-CT005,PADEP-68-04		
98-06-6	tert-Butylbenzene	ND		mg/kg dry	0.0029	0.0057	1	EPA 8260D	02/20/2025 16:00	02/20/2025 22:24	AC
								Certifications:	CTDOH-PH-0723,NELAC-NY10854,NELAC-NY12058,NJDEP-CT		
127-18-4	Tetrachloroethylene	ND	QL-02	mg/kg dry	0.0029	0.0057	1	EPA 8260D	02/20/2025 16:00	02/20/2025 22:24	AC
								Certifications:	CTDOH-PH-0723,NELAC-NY10854,NELAC-NY12058,NJDEP-CT		
108-88-3	Toluene	ND		mg/kg dry	0.0029	0.0057	1	EPA 8260D	02/20/2025 16:00	02/20/2025 22:24	AC
								Certifications:	CTDOH-PH-0723,NELAC-NY10854,NELAC-NY12058,NJDEP-CT		
156-60-5	trans-1,2-Dichloroethylene	ND		mg/kg dry	0.0029	0.0057	1	EPA 8260D	02/20/2025 16:00	02/20/2025 22:24	AC
								Certifications:	CTDOH-PH-0723,NELAC-NY10854,NELAC-NY12058,NJDEP-CT		
10061-02-6	trans-1,3-Dichloropropylene	ND		mg/kg dry	0.0029	0.0057	1	EPA 8260D	02/20/2025 16:00	02/20/2025 22:24	AC
								Certifications:	CTDOH-PH-0723,NELAC-NY10854,NELAC-NY12058,NJDEP-CT		
79-01-6	Trichloroethylene	ND		mg/kg dry	0.0029	0.0057	1	EPA 8260D	02/20/2025 16:00	02/20/2025 22:24	AC
								Certifications:	CTDOH-PH-0723,NELAC-NY10854,NELAC-NY12058,NJDEP-CT		
75-69-4	Trichlorofluoromethane	ND		mg/kg dry	0.0029	0.0057	1	EPA 8260D	02/20/2025 16:00	02/20/2025 22:24	AC
								Certifications:	CTDOH-PH-0723,NELAC-NY10854,NELAC-NY12058,NJDEP-CT		

Sample Information

Client Sample ID: SB07 _0-2 **York Sample ID:** 25B1108-06

York Project (SDG) No.	Client Project ID	Matrix	Collection Date/Time	Date Received
25B1108	170745301	Soil	February 19, 2025 2:00 pm	02/19/2025

VOA, 8260 MASTER

Log-in Notes:

Sample Notes:

Sample Prepared by Method: EPA 5035A

CAS No.	Parameter	Result	Flag	Units	Reported to LOD/MDL	LOQ	Dilution	Reference Method	Date/Time Prepared	Date/Time Analyzed	Analyst
75-01-4	Vinyl Chloride	ND		mg/kg dry	0.0029	0.0057	1	EPA 8260D	02/20/2025 16:00	02/20/2025 22:24	AC
								Certifications:	CTDOH-PH-0723,NELAC-NY10854,NELAC-NY12058,NJDEP-CT		
1330-20-7	Xylenes, Total	ND		mg/kg dry	0.0086	0.017	1	EPA 8260D	02/20/2025 16:00	02/20/2025 22:24	AC
								Certifications:	CTDOH-PH-0723,NELAC-NY10854,NELAC-NY12058,NJDEP-CT		

	Surrogate Recoveries	Result	Acceptance Range
17060-07-0	*Surrogate: SURR: 1,2-Dichloroethane-d4*	*97.4 %*	*77-125*
2037-26-5	*Surrogate: SURR: Toluene-d8*	*103 %*	*85-120*
460-00-4	*Surrogate: SURR: p-Bromofluorobenzene*	*104 %*	*76-130*

SVOA, 8270 MASTER

Log-in Notes:

Sample Notes:

Sample Prepared by Method: EPA 3550C

CAS No.	Parameter	Result	Flag	Units	Reported to LOD/MDL	LOQ	Dilution	Reference Method	Date/Time Prepared	Date/Time Analyzed	Analyst
92-52-4	**1,1-Biphenyl**	**0.280**		mg/kg dry	0.0548	0.109	2	EPA 8270E	02/21/2025 08:13	02/22/2025 19:35	AK
								Certifications:	NELAC-NY10854,NJDEP-CT005,PADEP-68-04440		
95-94-3	1,2,4,5-Tetrachlorobenzene	ND		mg/kg dry	0.109	0.218	2	EPA 8270E	02/21/2025 08:13	02/22/2025 19:35	AK
								Certifications:	NELAC-NY10854,NJDEP-CT005,PADEP-68-04440		
122-66-7	1,2-Diphenylhydrazine (as Azobenzene)	ND		mg/kg dry	0.0548	0.109	2	EPA 8270E	02/21/2025 08:13	02/22/2025 19:35	AK
								Certifications:	NELAC-NY10854,NJDEP-CT005,PADEP-68-04440		
58-90-2	2,3,4,6-Tetrachlorophenol	ND		mg/kg dry	0.109	0.218	2	EPA 8270E	02/21/2025 08:13	02/22/2025 19:35	AK
								Certifications:	NELAC-NY10854,NJDEP-CT005,PADEP-68-04440		
95-95-4	2,4,5-Trichlorophenol	ND		mg/kg dry	0.0548	0.109	2	EPA 8270E	02/21/2025 08:13	02/22/2025 19:35	AK
								Certifications:	CTDOH-PH-0723,NELAC-NY10854,NJDEP-CT005,PADEP-68-044		
88-06-2	2,4,6-Trichlorophenol	ND		mg/kg dry	0.0548	0.109	2	EPA 8270E	02/21/2025 08:13	02/22/2025 19:35	AK
								Certifications:	CTDOH-PH-0723,NELAC-NY10854,NJDEP-CT005,PADEP-68-044		
120-83-2	2,4-Dichlorophenol	ND		mg/kg dry	0.0548	0.109	2	EPA 8270E	02/21/2025 08:13	02/22/2025 19:35	AK
								Certifications:	CTDOH-PH-0723,NELAC-NY10854,NJDEP-CT005,PADEP-68-044		
105-67-9	2,4-Dimethylphenol	ND		mg/kg dry	0.0548	0.109	2	EPA 8270E	02/21/2025 08:13	02/22/2025 19:35	AK
								Certifications:	CTDOH-PH-0723,NELAC-NY10854,NJDEP-CT005,PADEP-68-044		
51-28-5	2,4-Dinitrophenol	ND		mg/kg dry	0.109	0.218	2	EPA 8270E	02/21/2025 08:13	02/22/2025 19:35	AK
								Certifications:	CTDOH-PH-0723,NELAC-NY10854,NJDEP-CT005,PADEP-68-044		
121-14-2	2,4-Dinitrotoluene	ND		mg/kg dry	0.0548	0.109	2	EPA 8270E	02/21/2025 08:13	02/22/2025 19:35	AK
								Certifications:	CTDOH-PH-0723,NELAC-NY10854,NJDEP-CT005,PADEP-68-044		
606-20-2	2,6-Dinitrotoluene	ND		mg/kg dry	0.0548	0.109	2	EPA 8270E	02/21/2025 08:13	02/22/2025 19:35	AK
								Certifications:	CTDOH-PH-0723,NELAC-NY10854,NJDEP-CT005,PADEP-68-044		
91-58-7	2-Chloronaphthalene	ND		mg/kg dry	0.0548	0.109	2	EPA 8270E	02/21/2025 08:13	02/22/2025 19:35	AK
								Certifications:	CTDOH-PH-0723,NELAC-NY10854,NJDEP-CT005,PADEP-68-044		
95-57-8	2-Chlorophenol	ND		mg/kg dry	0.0548	0.109	2	EPA 8270E	02/21/2025 08:13	02/22/2025 19:35	AK
								Certifications:	CTDOH-PH-0723,NELAC-NY10854,NJDEP-CT005,PADEP-68-044		
91-57-6	**2-Methylnaphthalene**	**1.07**		mg/kg dry	0.0548	0.109	2	EPA 8270E	02/21/2025 08:13	02/22/2025 19:35	AK
								Certifications:	CTDOH-PH-0723,NELAC-NY10854,NJDEP-CT005,PADEP-68-044		

Sample Information

Client Sample ID: SB07 _0-2 **York Sample ID:** 25B1108-06

York Project (SDG) No.	Client Project ID	Matrix	Collection Date/Time	Date Received
25B1108	170745301	Soil	February 19, 2025 2:00 pm	02/19/2025

SVOA, 8270 MASTER **Log-in Notes:** **Sample Notes:**

Sample Prepared by Method: EPA 3550C

CAS No.	Parameter	Result	Flag	Units	Reported to LOD/MDL	LOQ	Dilution	Reference Method	Date/Time Prepared	Date/Time Analyzed	Analyst
95-48-7	2-Methylphenol	ND		mg/kg dry	0.0548	0.109	2	EPA 8270E	02/21/2025 08:13	02/22/2025 19:35	AK
								Certifications:	CTDOH-PH-0723,NELAC-NY10854,NJDEP-CT005,PADEP-68-044		
88-74-4	2-Nitroaniline	ND		mg/kg dry	0.109	0.218	2	EPA 8270E	02/21/2025 08:13	02/22/2025 19:35	AK
								Certifications:	CTDOH-PH-0723,NELAC-NY10854,NJDEP-CT005,PADEP-68-044		
88-75-5	2-Nitrophenol	ND		mg/kg dry	0.0548	0.109	2	EPA 8270E	02/21/2025 08:13	02/22/2025 19:35	AK
								Certifications:	CTDOH-PH-0723,NELAC-NY10854,NJDEP-CT005,PADEP-68-044		
65794-96-9	3- & 4-Methylphenols	ND		mg/kg dry	0.0548	0.109	2	EPA 8270E	02/21/2025 08:13	02/22/2025 19:35	AK
								Certifications:	CTDOH-PH-0723,NELAC-NY10854,NJDEP-CT005,PADEP-68-044		
91-94-1	3,3-Dichlorobenzidine	ND		mg/kg dry	0.0548	0.109	2	EPA 8270E	02/21/2025 08:13	02/22/2025 19:35	AK
								Certifications:	NELAC-NY10854,NJDEP-CT005,PADEP-68-04440		
99-09-2	3-Nitroaniline	ND		mg/kg dry	0.109	0.218	2	EPA 8270E	02/21/2025 08:13	02/22/2025 19:35	AK
								Certifications:	CTDOH-PH-0723,NELAC-NY10854,NJDEP-CT005,PADEP-68-044		
534-52-1	4,6-Dinitro-2-methylphenol	ND		mg/kg dry	0.109	0.218	2	EPA 8270E	02/21/2025 08:13	02/22/2025 19:35	AK
								Certifications:	CTDOH-PH-0723,NELAC-NY10854,NJDEP-CT005,PADEP-68-044		
101-55-3	4-Bromophenyl phenyl ether	ND		mg/kg dry	0.0548	0.109	2	EPA 8270E	02/21/2025 08:13	02/22/2025 19:35	AK
								Certifications:	CTDOH-PH-0723,NELAC-NY10854,NJDEP-CT005,PADEP-68-044		
59-50-7	4-Chloro-3-methylphenol	ND		mg/kg dry	0.0548	0.109	2	EPA 8270E	02/21/2025 08:13	02/22/2025 19:35	AK
								Certifications:	CTDOH-PH-0723,NELAC-NY10854,NJDEP-CT005,PADEP-68-044		
106-47-8	4-Chloroaniline	ND		mg/kg dry	0.0548	0.109	2	EPA 8270E	02/21/2025 08:13	02/22/2025 19:35	AK
								Certifications:	CTDOH-PH-0723,NELAC-NY10854,NJDEP-CT005,PADEP-68-044		
7005-72-3	4-Chlorophenyl phenyl ether	ND		mg/kg dry	0.0548	0.109	2	EPA 8270E	02/21/2025 08:13	02/22/2025 19:35	AK
								Certifications:	CTDOH-PH-0723,NELAC-NY10854,NJDEP-CT005,PADEP-68-044		
100-01-6	4-Nitroaniline	ND		mg/kg dry	0.109	0.218	2	EPA 8270E	02/21/2025 08:13	02/22/2025 19:35	AK
								Certifications:	CTDOH-PH-0723,NELAC-NY10854,NJDEP-CT005,PADEP-68-044		
100-02-7	4-Nitrophenol	ND		mg/kg dry	0.109	0.218	2	EPA 8270E	02/21/2025 08:13	02/22/2025 19:35	AK
								Certifications:	CTDOH-PH-0723,NELAC-NY10854,NJDEP-CT005,PADEP-68-044		
83-32-9	**Acenaphthene**	**1.24**		mg/kg dry	0.0548	0.109	2	EPA 8270E	02/21/2025 08:13	02/22/2025 19:35	AK
								Certifications:	CTDOH-PH-0723,NELAC-NY10854,NJDEP-CT005,PADEP-68-044		
208-96-8	**Acenaphthylene**	**0.253**		mg/kg dry	0.0548	0.109	2	EPA 8270E	02/21/2025 08:13	02/22/2025 19:35	AK
								Certifications:	CTDOH-PH-0723,NELAC-NY10854,NJDEP-CT005,PADEP-68-044		
98-86-2	Acetophenone	ND		mg/kg dry	0.0548	0.109	2	EPA 8270E	02/21/2025 08:13	02/22/2025 19:35	AK
								Certifications:	NELAC-NY10854,NJDEP-CT005,PADEP-68-04440		
62-53-3	Aniline	ND		mg/kg dry	0.219	0.438	2	EPA 8270E	02/21/2025 08:13	02/22/2025 19:35	AK
								Certifications:	NELAC-NY10854,NJDEP-CT005,PADEP-68-04440		
120-12-7	**Anthracene**	**3.00**		mg/kg dry	0.0548	0.109	2	EPA 8270E	02/21/2025 08:13	02/22/2025 19:35	AK
								Certifications:	CTDOH-PH-0723,NELAC-NY10854,NJDEP-CT005,PADEP-68-044		
1912-24-9	Atrazine	ND		mg/kg dry	0.0548	0.109	2	EPA 8270E	02/21/2025 08:13	02/22/2025 19:35	AK
								Certifications:	NELAC-NY10854,NJDEP-CT005,PADEP-68-04440		
100-52-7	Benzaldehyde	ND		mg/kg dry	0.0548	0.109	2	EPA 8270E	02/21/2025 08:13	02/22/2025 19:35	AK
								Certifications:	NELAC-NY10854,NJDEP-CT005,PADEP-68-04440		
92-87-5	Benzidine	ND		mg/kg dry	0.219	0.438	2	EPA 8270E	02/21/2025 08:13	02/22/2025 19:35	AK
								Certifications:	CTDOH-PH-0723,NELAC-NY10854,PADEP-68-04440		
56-55-3	**Benzo(a)anthracene**	**0.850**		mg/kg dry	0.137	0.273	5	EPA 8270E	02/21/2025 08:13	02/24/2025 16:36	AK
								Certifications:	CTDOH-PH-0723,NELAC-NY10854,NJDEP-CT005,PADEP-68-044		

Sample Information

Client Sample ID: SB07 _0-2 **York Sample ID:** 25B1108-06

York Project (SDG) No.	Client Project ID	Matrix	Collection Date/Time	Date Received
25B1108	170745301	Soil	February 19, 2025 2:00 pm	02/19/2025

SVOA, 8270 MASTER

Log-in Notes:

Sample Notes:

Sample Prepared by Method: EPA 3550C

CAS No.	Parameter	Result	Flag	Units	Reported to LOD/MDL	LOQ	Dilution	Reference Method	Date/Time Prepared	Date/Time Analyzed	Analyst
50-32-8	**Benzo(a)pyrene**	**0.627**		mg/kg dry	0.137	0.273	5	EPA 8270E	02/21/2025 08:13	02/24/2025 16:36	AK
								Certifications:	CTDOH-PH-0723,NELAC-NY10854,NJDEP-CT005,PADEP-68-044		
205-99-2	**Benzo(b)fluoranthene**	**0.572**		mg/kg dry	0.137	0.273	5	EPA 8270E	02/21/2025 08:13	02/24/2025 16:36	AK
								Certifications:	CTDOH-PH-0723,NELAC-NY10854,NJDEP-CT005,PADEP-68-044		
191-24-2	**Benzo(g,h,i)perylene**	**2.29**		mg/kg dry	0.0548	0.109	2	EPA 8270E	02/21/2025 08:13	02/22/2025 19:35	AK
								Certifications:	CTDOH-PH-0723,NELAC-NY10854,NJDEP-CT005,PADEP-68-044		
207-08-9	**Benzo(k)fluoranthene**	**0.631**		mg/kg dry	0.137	0.273	5	EPA 8270E	02/21/2025 08:13	02/24/2025 16:36	AK
								Certifications:	CTDOH-PH-0723,NELAC-NY10854,NJDEP-CT005,PADEP-68-044		
65-85-0	Benzoic acid	ND		mg/kg dry	0.0548	0.109	2	EPA 8270E	02/21/2025 08:13	02/22/2025 19:35	AK
								Certifications:	NELAC-NY10854,NJDEP-CT005,PADEP-68-04440		
100-51-6	Benzyl alcohol	ND		mg/kg dry	0.0548	0.109	2	EPA 8270E	02/21/2025 08:13	02/22/2025 19:35	AK
								Certifications:	NELAC-NY10854,NJDEP-CT005,PADEP-68-04440		
85-68-7	Benzyl butyl phthalate	ND		mg/kg dry	0.0548	0.109	2	EPA 8270E	02/21/2025 08:13	02/22/2025 19:35	AK
								Certifications:	CTDOH-PH-0723,NELAC-NY10854,NJDEP-CT005,PADEP-68-044		
111-91-1	Bis(2-chloroethoxy)methane	ND		mg/kg dry	0.0548	0.109	2	EPA 8270E	02/21/2025 08:13	02/22/2025 19:35	AK
								Certifications:	CTDOH-PH-0723,NELAC-NY10854,NJDEP-CT005,PADEP-68-044		
111-44-4	Bis(2-chloroethyl)ether	ND		mg/kg dry	0.0548	0.109	2	EPA 8270E	02/21/2025 08:13	02/22/2025 19:35	AK
								Certifications:	CTDOH-PH-0723,NELAC-NY10854,NJDEP-CT005,PADEP-68-044		
108-60-1	Bis(2-chloroisopropyl)ether	ND		mg/kg dry	0.0548	0.109	2	EPA 8270E	02/21/2025 08:13	02/22/2025 19:35	AK
								Certifications:	CTDOH-PH-0723,NELAC-NY10854,NJDEP-CT005,PADEP-68-044		
117-81-7	Bis(2-ethylhexyl)phthalate	ND		mg/kg dry	0.0548	0.109	2	EPA 8270E	02/21/2025 08:13	02/22/2025 19:35	AK
								Certifications:	CTDOH-PH-0723,NELAC-NY10854,NJDEP-CT005,PADEP-68-044		
105-60-2	Caprolactam	ND		mg/kg dry	0.109	0.218	2	EPA 8270E	02/21/2025 08:13	02/22/2025 19:35	AK
								Certifications:	NELAC-NY10854,NJDEP-CT005,PADEP-68-04440		
86-74-8	**Carbazole**	**1.67**		mg/kg dry	0.0548	0.109	2	EPA 8270E	02/21/2025 08:13	02/22/2025 19:35	AK
								Certifications:	CTDOH-PH-0723,NELAC-NY10854,NJDEP-CT005,PADEP-68-044		
218-01-9	**Chrysene**	**0.865**		mg/kg dry	0.137	0.273	5	EPA 8270E	02/21/2025 08:13	02/24/2025 16:36	AK
								Certifications:	CTDOH-PH-0723,NELAC-NY10854,NJDEP-CT005,PADEP-68-044		
53-70-3	**Dibenzo(a,h)anthracene**	**0.727**		mg/kg dry	0.0548	0.109	2	EPA 8270E	02/21/2025 08:13	02/22/2025 19:35	AK
								Certifications:	CTDOH-PH-0723,NELAC-NY10854,NJDEP-CT005,PADEP-68-044		
132-64-9	**Dibenzofuran**	**1.79**		mg/kg dry	0.0548	0.109	2	EPA 8270E	02/21/2025 08:13	02/22/2025 19:35	AK
								Certifications:	CTDOH-PH-0723,NELAC-NY10854,NJDEP-CT005,PADEP-68-044		
84-66-2	Diethyl phthalate	ND		mg/kg dry	0.0548	0.109	2	EPA 8270E	02/21/2025 08:13	02/22/2025 19:35	AK
								Certifications:	CTDOH-PH-0723,NELAC-NY10854,NJDEP-CT005,PADEP-68-044		
131-11-3	Dimethyl phthalate	ND		mg/kg dry	0.0548	0.109	2	EPA 8270E	02/21/2025 08:13	02/22/2025 19:35	AK
								Certifications:	CTDOH-PH-0723,NELAC-NY10854,NJDEP-CT005,PADEP-68-044		
84-74-2	Di-n-butyl phthalate	ND		mg/kg dry	0.0548	0.109	2	EPA 8270E	02/21/2025 08:13	02/22/2025 19:35	AK
								Certifications:	CTDOH-PH-0723,NELAC-NY10854,NJDEP-CT005,PADEP-68-044		
117-84-0	Di-n-octyl phthalate	ND		mg/kg dry	0.0548	0.109	2	EPA 8270E	02/21/2025 08:13	02/22/2025 19:35	AK
								Certifications:	CTDOH-PH-0723,NELAC-NY10854,NJDEP-CT005,PADEP-68-044		
122-39-4	Diphenylamine	ND		mg/kg dry	0.109	0.218	2	EPA 8270E	02/21/2025 08:13	02/22/2025 19:35	AK
								Certifications:	NELAC-NY10854,NJDEP-CT005,PADEP-68-04440		
206-44-0	**Fluoranthene**	**2.53**		mg/kg dry	0.137	0.273	5	EPA 8270E	02/21/2025 08:13	02/24/2025 16:36	AK
								Certifications:	CTDOH-PH-0723,NELAC-NY10854,NJDEP-CT005,PADEP-68-044		

Sample Information

Client Sample ID: SB07 _0-2 **York Sample ID:** 25B1108-06

York Project (SDG) No.	Client Project ID	Matrix	Collection Date/Time	Date Received
25B1108	170745301	Soil	February 19, 2025 2:00 pm	02/19/2025

SVOA, 8270 MASTER **Log-in Notes:** **Sample Notes:**

Sample Prepared by Method: EPA 3550C

CAS No.	Parameter	Result	Flag	Units	Reported to LOD/MDL	LOQ	Dilution	Reference Method	Date/Time Prepared	Date/Time Analyzed	Analyst
86-73-7	**Fluorene**	**1.18**		mg/kg dry	0.0548	0.109	2	EPA 8270E	02/21/2025 08:13	02/22/2025 19:35	AK
								Certifications:	NELAC-NY10854,NJDEP-CT005,PADEP-68-04440		
118-74-1	Hexachlorobenzene	ND		mg/kg dry	0.0548	0.109	2	EPA 8270E	02/21/2025 08:13	02/22/2025 19:35	AK
								Certifications:	CTDOH-PH-0723,NELAC-NY10854,NJDEP-CT005,PADEP-68-044		
87-68-3	Hexachlorobutadiene	ND		mg/kg dry	0.0548	0.109	2	EPA 8270E	02/21/2025 08:13	02/22/2025 19:35	AK
								Certifications:	CTDOH-PH-0723,NELAC-NY10854,NJDEP-CT005,PADEP-68-044		
77-47-4	Hexachlorocyclopentadiene	ND		mg/kg dry	0.0548	0.109	2	EPA 8270E	02/21/2025 08:13	02/22/2025 19:35	AK
								Certifications:	CTDOH-PH-0723,NELAC-NY10854,NJDEP-CT005,PADEP-68-044		
67-72-1	Hexachloroethane	ND		mg/kg dry	0.0548	0.109	2	EPA 8270E	02/21/2025 08:13	02/22/2025 19:35	AK
								Certifications:	CTDOH-PH-0723,NELAC-NY10854,NJDEP-CT005,PADEP-68-044		
193-39-5	**Indeno(1,2,3-cd)pyrene**	**2.47**		mg/kg dry	0.0548	0.109	2	EPA 8270E	02/21/2025 08:13	02/22/2025 19:35	AK
								Certifications:	CTDOH-PH-0723,NELAC-NY10854,NJDEP-CT005,PADEP-68-044		
78-59-1	Isophorone	ND		mg/kg dry	0.0548	0.109	2	EPA 8270E	02/21/2025 08:13	02/22/2025 19:35	AK
								Certifications:	CTDOH-PH-0723,NELAC-NY10854,NJDEP-CT005,PADEP-68-044		
91-20-3	**Naphthalene**	**0.668**		mg/kg dry	0.137	0.273	5	EPA 8270E	02/21/2025 08:13	02/24/2025 16:36	AK
								Certifications:	CTDOH-PH-0723,NELAC-NY10854,NJDEP-CT005,PADEP-68-044		
98-95-3	Nitrobenzene	ND		mg/kg dry	0.0548	0.109	2	EPA 8270E	02/21/2025 08:13	02/22/2025 19:35	AK
								Certifications:	CTDOH-PH-0723,NELAC-NY10854,NJDEP-CT005,PADEP-68-044		
62-75-9	N-Nitrosodimethylamine	ND		mg/kg dry	0.0548	0.109	2	EPA 8270E	02/21/2025 08:13	02/22/2025 19:35	AK
								Certifications:	CTDOH-PH-0723,NELAC-NY10854,NJDEP-CT005,PADEP-68-044		
621-64-7	N-nitroso-di-n-propylamine	ND		mg/kg dry	0.0548	0.109	2	EPA 8270E	02/21/2025 08:13	02/22/2025 19:35	AK
								Certifications:	CTDOH-PH-0723,NELAC-NY10854,NJDEP-CT005,PADEP-68-044		
86-30-6	N-Nitrosodiphenylamine	ND		mg/kg dry	0.0548	0.109	2	EPA 8270E	02/21/2025 08:13	02/22/2025 19:35	AK
								Certifications:	CTDOH-PH-0723,NELAC-NY10854,NJDEP-CT005,PADEP-68-044		
87-86-5	Pentachlorophenol	ND		mg/kg dry	0.0548	0.109	2	EPA 8270E	02/21/2025 08:13	02/22/2025 19:35	AK
								Certifications:	CTDOH-PH-0723,NELAC-NY10854,NJDEP-CT005,PADEP-68-044		
85-01-8	**Phenanthrene**	**3.08**		mg/kg dry	0.137	0.273	5	EPA 8270E	02/21/2025 08:13	02/24/2025 16:36	AK
								Certifications:	CTDOH-PH-0723,NELAC-NY10854,NJDEP-CT005,PADEP-68-044		
108-95-2	Phenol	ND		mg/kg dry	0.0548	0.109	2	EPA 8270E	02/21/2025 08:13	02/22/2025 19:35	AK
								Certifications:	CTDOH-PH-0723,NELAC-NY10854,NJDEP-CT005,PADEP-68-044		
129-00-0	**Pyrene**	**2.06**		mg/kg dry	0.137	0.273	5	EPA 8270E	02/21/2025 08:13	02/24/2025 16:36	AK
								Certifications:	CTDOH-PH-0723,NELAC-NY10854,NJDEP-CT005,PADEP-68-044		
110-86-1	Pyridine	ND		mg/kg dry	0.219	0.438	2	EPA 8270E	02/21/2025 08:13	02/22/2025 19:35	AK
								Certifications:	CTDOH-PH-0723,NELAC-NY10854,NJDEP-CT005,PADEP-68-044		

	Surrogate Recoveries	Result	Acceptance Range
367-12-4	*Surrogate: SURR: 2-Fluorophenol*	*92.4 %*	*20-108*
13127-88-3	*Surrogate: SURR: Phenol-d6*	*85.9 %*	*23-114*
4165-60-0	*Surrogate: SURR: Nitrobenzene-d5*	*82.3 %*	*22-108*
321-60-8	*Surrogate: SURR: 2-Fluorobiphenyl*	*93.1 %*	*21-113*
118-79-6	*Surrogate: SURR: 2,4,6-Tribromophenol*	*74.9 %*	*19-110*
1718-51-0	*Surrogate: SURR: Terphenyl-d14*	*76.6 %*	*24-116*

Sample Information

Client Sample ID: SB07 _0-2 **York Sample ID:** 25B1108-06

York Project (SDG) No.	Client Project ID	Matrix	Collection Date/Time	Date Received
25B1108	170745301	Soil	February 19, 2025 2:00 pm	02/19/2025

Semi-Volatiles, 1,4-Dioxane 8270 SIM-Soil

Log-in Notes:

Sample Notes:

Sample Prepared by Method: EPA 3550C

CAS No.	Parameter	Result	Flag	Units	Reported to LOQ	Dilution	Reference Method	Date/Time Prepared	Date/Time Analyzed	Analyst
123-91-1	1,4-Dioxane	ND		ug/kg	19.6	1	EPA 8270D SIM Certifications: NELAC-NY10854	02/21/2025 08:12	02/22/2025 19:43	SS

	Surrogate Recoveries	Result	Acceptance Range
17647-74-4	*Surrogate: 1,4-Dioxane-d8*	*92.0 %*	*39-127.5*

PFAS, EPA 1633 Target List

Log-in Notes:

Sample Notes:

Sample Prepared by Method: EPA 1633 Prep

CAS No.	Parameter	Result	Flag	Units	Reported to LOD/MDL	LOQ	Dilution	Reference Method	Date/Time Prepared	Date/Time Analyzed	Analyst
375-73-5	* Perfluorobutanesulfonic acid (PFBS)	ND		ug/kg dry	0.146	0.233	1	EPA 1633 Draft 3 Certifications: NELAC-NH2097 ,NJDEP-NY037	02/21/2025 11:53	02/25/2025 10:28	AM
307-24-4	Perfluorohexanoic acid (PFHxA)	ND		ug/kg dry	0.0699	0.264	1	EPA 1633 Draft 3 Certifications: NELAC-NH2097 ,NELAC-NY12058,NJDEP-NY037	02/21/2025 11:53	02/25/2025 10:28	AM
375-85-9	Perfluoroheptanoic acid (PFHpA)	ND		ug/kg dry	0.138	0.264	1	EPA 1633 Draft 3 Certifications: NELAC-NH2097 ,NELAC-NY12058,NJDEP-NY037	02/21/2025 11:53	02/25/2025 10:28	AM
355-46-4	* Perfluorohexanesulfonic acid (PFHxS)	ND		ug/kg dry	0.236	0.241	1	EPA 1633 Draft 3 Certifications: NELAC-NH2097 ,NJDEP-NY037	02/21/2025 11:53	02/25/2025 10:28	AM
335-67-1	Perfluorooctanoic acid (PFOA)	ND		ug/kg dry	0.227	0.264	1	EPA 1633 Draft 3 Certifications: NELAC-NH2097 ,NELAC-NY12058,NJDEP-NY037	02/21/2025 11:53	02/25/2025 10:28	AM
1763-23-1	**Perfluorooctanesulfonic acid (PFOS)**	**0.259**		ug/kg dry	0.220	0.245	1	EPA 1633 Draft 3 Certifications: NELAC-NH2097 ,NELAC-NY12058,NJDEP-NY037	02/21/2025 11:53	02/25/2025 10:28	AM
375-95-1	Perfluorononanoic acid (PFNA)	ND		ug/kg dry	0.249	0.264	1	EPA 1633 Draft 3 Certifications: NELAC-NH2097 ,NELAC-NY12058,NJDEP-NY037	02/21/2025 11:53	02/25/2025 10:28	AM
335-76-2	Perfluorodecanoic acid (PFDA)	ND		ug/kg dry	0.252	0.264	1	EPA 1633 Draft 3 Certifications: NELAC-NH2097 ,NELAC-NY12058,NJDEP-NY037	02/21/2025 11:53	02/25/2025 10:28	AM
2058-94-8	Perfluoroundecanoic acid (PFUnA)	ND		ug/kg dry	0.261	0.264	1	EPA 1633 Draft 3 Certifications: NELAC-NH2097 ,NELAC-NY12058,NJDEP-NY037	02/21/2025 11:53	02/25/2025 10:28	AM
307-55-1	Perfluorododecanoic acid (PFDoA)	ND		ug/kg dry	0.215	0.264	1	EPA 1633 Draft 3 Certifications: NELAC-NH2097 ,NELAC-NY12058,NJDEP-NY037	02/21/2025 11:53	02/25/2025 10:28	AM
72629-94-8	Perfluorotridecanoic acid (PFTrDA)	ND		ug/kg dry	0.165	0.264	1	EPA 1633 Draft 3 Certifications: NELAC-NH2097 ,NELAC-NY12058,NJDEP-NY037	02/21/2025 11:53	02/25/2025 10:28	AM
376-06-7	Perfluorotetradecanoic acid (PFTA)	ND		ug/kg dry	0.136	0.264	1	EPA 1633 Draft 3 Certifications: NELAC-NH2097 ,NELAC-NY12058,NJDEP-NY037	02/21/2025 11:53	02/25/2025 10:28	AM
2355-31-9	N-MeFOSAA	ND		ug/kg dry	0.195	0.264	1	EPA 1633 Draft 3 Certifications: NELAC-NH2097 ,NELAC-NY12058,NJDEP-NY037	02/21/2025 11:53	02/25/2025 10:28	AM
2991-50-6	N-EtFOSAA	ND		ug/kg dry	0.256	0.264	1	EPA 1633 Draft 3 Certifications: NELAC-NH2097 ,NELAC-NY12058,NJDEP-NY037	02/21/2025 11:53	02/25/2025 10:28	AM
2706-90-3	Perfluoropentanoic acid (PFPeA)	ND		ug/kg dry	0.144	0.527	1	EPA 1633 Draft 3 Certifications: NELAC-NH2097 ,NELAC-NY12058,NJDEP-NY037	02/21/2025 11:53	02/25/2025 10:28	AM
754-91-6	* Perfluoro-1-octanesulfonamide (FOSA)	ND		ug/kg dry	0.192	0.264	1	EPA 1633 Draft 3 Certifications: NELAC-NH2097 ,NJDEP-NY037	02/21/2025 11:53	02/25/2025 10:28	AM

Sample Information

Client Sample ID: SB07 _0-2 **York Sample ID:** 25B1108-06

York Project (SDG) No.	Client Project ID	Matrix	Collection Date/Time	Date Received
25B1108	170745301	Soil	February 19, 2025 2:00 pm	02/19/2025

PFAS, EPA 1633 Target List **Log-in Notes:** **Sample Notes:**

Sample Prepared by Method: EPA 1633 Prep

CAS No.	Parameter	Result	Flag	Units	Reported to LOD/MDL	LOQ	Dilution	Reference Method	Date/Time Prepared	Date/Time Analyzed	Analyst
375-92-8	* Perfluoro-1-heptanesulfonic acid (PFHpS)	ND		ug/kg dry	0.204	0.264	1	EPA 1633 Draft 3 Certifications: NELAC-NH2097 ,NJDEP-NY037	02/21/2025 11:53	02/25/2025 10:28	AM
335-77-3	* Perfluoro-1-decanesulfonic acid (PFDS)	ND		ug/kg dry	0.252	0.254	1	EPA 1633 Draft 3 Certifications: NELAC-NH2097 ,NJDEP-NY037	02/21/2025 11:53	02/25/2025 10:28	AM
27619-97-2	* 1H,1H,2H,2H-Perfluorooctanesulfonic acid (6:2 FTS)	ND		ug/kg dry	0.989	1.00	1	EPA 1633 Draft 3 Certifications: NELAC-NH2097 ,NJDEP-NY037	02/21/2025 11:53	02/25/2025 10:28	AM
39108-34-4	1H,1H,2H,2H-Perfluorodecanesulfonic acid (8:2 FTS)	ND		ug/kg dry	0.995	1.01	1	EPA 1633 Draft 3 Certifications: NELAC-NH2097 ,NELAC-NY12058,NJDEP-NY037	02/21/2025 11:53	02/25/2025 10:28	AM
375-22-4	Perfluoro-n-butanoic acid (PFBA)	ND		ug/kg dry	0.144	1.05	1	EPA 1633 Draft 3 Certifications: NELAC-NH2097 ,NELAC-NY12058,NJDEP-NY037	02/21/2025 11:53	02/25/2025 10:28	AM
113507-82-7	* Perfluoro(2-ethoxyethane)sulfonic acid (PFEESA)	ND		ug/kg dry	0.183	0.469	1	EPA 1633 Draft 3 Certifications: NELAC-NH2097	02/21/2025 11:53	02/25/2025 10:28	AM
151772-58-6	* Perfluoro-3,6-dioxaheptanoic acid (NFDHA)	ND		ug/kg dry	0.254	0.527	1	EPA 1633 Draft 3 Certifications: NELAC-NH2097	02/21/2025 11:53	02/25/2025 10:28	AM
377-73-1	* Perfluoro-4-oxapentanoic acid (PFMPA)	ND		ug/kg dry	0.0817	0.527	1	EPA 1633 Draft 3 Certifications: NELAC-NH2097	02/21/2025 11:53	02/25/2025 10:28	AM
863090-89-5	* Perfluoro-5-oxahexanoic acid (PFMBA)	ND		ug/kg dry	0.127	0.527	1	EPA 1633 Draft 3 Certifications: NELAC-NH2097	02/21/2025 11:53	02/25/2025 10:28	AM
2706-91-4	* Perfluoro-1-pentanesulfonate (PFPeS)	ND		ug/kg dry	0.207	0.248	1	EPA 1633 Draft 3 Certifications: NELAC-NH2097 ,NJDEP-NY037	02/21/2025 11:53	02/25/2025 10:28	AM
757124-72-4	* 1H,1H,2H,2H-Perfluorohexanesulfonic acid (4:2 FTS)	ND		ug/kg dry	0.784	0.989	1	EPA 1633 Draft 3 Certifications: NELAC-NH2097 ,NJDEP-NY037	02/21/2025 11:53	02/25/2025 10:28	AM
13252-13-6	* HFPO-DA (Gen-X)	ND		ug/kg dry	0.801	1.05	1	EPA 1633 Draft 3 Certifications: NELAC-NH2097 ,NJDEP-NY037	02/21/2025 11:53	02/25/2025 10:28	AM
763051-92-9	* 11CL-PF3OUdS	ND		ug/kg dry	0.410	0.996	1	EPA 1633 Draft 3 Certifications: NELAC-NH2097 ,NJDEP-NY037	02/21/2025 11:53	02/25/2025 10:28	AM
756426-58-1	* 9CL-PF3ONS	ND		ug/kg dry	0.324	0.986	1	EPA 1633 Draft 3 Certifications: NELAC-NH2097 ,NJDEP-NY037	02/21/2025 11:53	02/25/2025 10:28	AM
919005-14-4	* ADONA	ND		ug/kg dry	0.229	0.996	1	EPA 1633 Draft 3 Certifications: NELAC-NH2097 ,NJDEP-NY037	02/21/2025 11:53	02/25/2025 10:28	AM
79780-39-5	* Perfluorododecanesulfonic acid (PFDoS)	ND		ug/kg dry	0.223	0.256	1	EPA 1633 Draft 3 Certifications: NELAC-NH2097	02/21/2025 11:53	02/25/2025 10:28	AM
68259-12-1	* Perfluoro-1-nonanesulfonic acid (PFNS)	ND		ug/kg dry	0.163	0.253	1	EPA 1633 Draft 3 Certifications: NELAC-NH2097 ,NJDEP-NY037	02/21/2025 11:53	02/25/2025 10:28	AM
356-02-5	* 3-Perfluoropropyl propanoic acid (FPrPA)	ND		ug/kg dry	0.836	1.32	1	EPA 1633 Draft 3 Certifications: NELAC-NH2097	02/21/2025 11:53	02/25/2025 10:28	AM
914637-49-3	* 3-Perfluoropentyl propanoic acid (FPePA)	ND		ug/kg dry	2.77	6.59	1	EPA 1633 Draft 3 Certifications: NELAC-NH2097	02/21/2025 11:53	02/25/2025 10:28	AM
812-70-4	* 3-Perfluoroheptyl propanoic acid (FHpPA)	ND		ug/kg dry	1.98	6.59	1	EPA 1633 Draft 3 Certifications: NELAC-NH2097	02/21/2025 11:53	02/25/2025 10:28	AM
24448-09-7	* N-MeFOSE	ND		ug/kg dry	0.805	2.64	1	EPA 1633 Draft 3 Certifications: NELAC-NH2097	02/21/2025 11:53	02/25/2025 10:28	AM

Sample Information

Client Sample ID: SB07 _0-2 **York Sample ID:** 25B1108-06

York Project (SDG) No.	Client Project ID	Matrix	Collection Date/Time	Date Received
25B1108	170745301	Soil	February 19, 2025 2:00 pm	02/19/2025

PFAS, EPA 1633 Target List **Log-in Notes:** **Sample Notes:**

Sample Prepared by Method: EPA 1633 Prep

CAS No.	Parameter	Result	Flag	Units	Reported to LOD/MDL	LOQ	Dilution	Reference Method	Date/Time Prepared	Date/Time Analyzed	Analyst
31506-32-8	* N-MeFOSA	ND		ug/kg dry	0.237	0.264	1	EPA 1633 Draft 3 Certifications: NELAC-NH2097	02/21/2025 11:53	02/25/2025 10:28	AM
1691-99-2	* N-EtFOSE	ND		ug/kg dry	0.919	2.64	1	EPA 1633 Draft 3 Certifications: NELAC-NH2097	02/21/2025 11:53	02/25/2025 10:28	AM
4151-50-2	* N-EtFOSA	ND		ug/kg dry	0.261	0.264	1	EPA 1633 Draft 3 Certifications: NELAC-NH2097	02/21/2025 11:53	02/25/2025 10:28	AM

	Surrogate Recoveries	Result	Acceptance Range
M3PFBS	*Surrogate: M3PFBS*	*132 %*	*25-150*
13C5PFHXA	*Surrogate: M5PFHxA*	*118 %*	*25-150*
13C4PFHPA	*Surrogate: M4PFHpA*	*128 %*	*25-150*
13C3PFHXS	*Surrogate: M3PFHxS*	*123 %*	*25-150*
13C8PFOA	*Surrogate: Perfluoro-n-[13C8]octanoic aci*	*114 %*	*25-150*
13C6PFDA	*Surrogate: M6PFDA*	*101 %*	*25-150*
13C7PFUNA	*Surrogate: M7PFUdA*	*107 %*	*25-150*
960315-52-0	*Surrogate: Perfluoro-n-[1,2-13C2]dodecan*	*84.1 %*	*25-150*
13C2PFTEDA	*Surrogate: M2PFTeDA*	*75.3 %*	*10-150*
13C4PFBA	*Surrogate: Perfluoro-n-[13C4]butanoic aci*	*80.4 %*	*25-150*
13C8PFOS	*Surrogate: Perfluoro-1-[13C8]octanesulfor*	*108 %*	*25-150*
13C5PFPEA	*Surrogate: Perfluoro-n-[13C5]pentanoic ac*	*122 %*	*25-150*
13C8FOSA	*Surrogate: Perfluoro-1-[13C8]octanesulfor*	*102 %*	*10-150*
D3-NMEFOSAA	*Surrogate: d3-N-MeFOSAA*	*108 %*	*25-150*
D5-NETFOSAA	*Surrogate: d5-N-EtFOSAA*	*105 %*	*25-150*
M2-6:2FTS	*Surrogate: M2-6:2 FTS*	*144 %*	*25-200*
M2-8:2FTS	*Surrogate: M2-8:2 FTS*	*133 %*	*25-200*
13C9PFNA	*Surrogate: M9PFNA*	*126 %*	*25-150*
M2-4:2FTS	*Surrogate: M2-4:2 FTS*	*104 %*	*25-150*
936109-37-4	*Surrogate: d-N-MeFOSA*	*67.0 %*	*25-150*
936109-40-9	*Surrogate: d-N-EtFOSA*	*69.9 %*	*25-150*
M3HFPO-DA	*Surrogate: M3HFPO-DA*	*130 %*	*25-150*
D9-NETPFOSAI	*Surrogate: d9-N-EtFOSE*	*71.7 %*	*25-150*
D7-NMEPFOSA	*Surrogate: d7-N-MeFOSE*	*75.3 %*	*25-150*

Sample Information

Client Sample ID: SB07 _0-2 **York Sample ID:** 25B1108-06

York Project (SDG) No.	Client Project ID	Matrix	Collection Date/Time	Date Received
25B1108	170745301	Soil	February 19, 2025 2:00 pm	02/19/2025

PEST, 8081 MASTER

Log-in Notes:

Sample Notes:

Sample Prepared by Method: EPA 3550C

CAS No.	Parameter	Result	Flag	Units	Reported to LOQ	Dilution	Reference Method	Date/Time Prepared	Date/Time Analyzed	Analyst
72-54-8	4,4'-DDD	ND		mg/kg dry	0.00217	5	EPA 8081B	02/21/2025 08:00	02/21/2025 20:24	RJ
							Certifications:	CTDOH-PH-0723,NELAC-NY10854,NJDEP-CT005,PADEP-68-044		
72-55-9	4,4'-DDE	ND		mg/kg dry	0.00217	5	EPA 8081B	02/21/2025 08:00	02/21/2025 20:24	RJ
							Certifications:	CTDOH-PH-0723,NELAC-NY10854,NJDEP-CT005,PADEP-68-044		
50-29-3	4,4'-DDT	ND		mg/kg dry	0.00217	5	EPA 8081B	02/21/2025 08:00	02/21/2025 20:24	RJ
							Certifications:	CTDOH-PH-0723,NELAC-NY10854,NJDEP-CT005,PADEP-68-044		
309-00-2	Aldrin	ND		mg/kg dry	0.00217	5	EPA 8081B	02/21/2025 08:00	02/21/2025 20:24	RJ
							Certifications:	CTDOH-PH-0723,NELAC-NY10854,NJDEP-CT005,PADEP-68-044		
319-84-6	alpha-BHC	ND		mg/kg dry	0.00217	5	EPA 8081B	02/21/2025 08:00	02/21/2025 20:24	RJ
							Certifications:	CTDOH-PH-0723,NELAC-NY10854,NJDEP-CT005,PADEP-68-044		
5103-71-9	alpha-Chlordane	ND		mg/kg dry	0.00217	5	EPA 8081B	02/21/2025 08:00	02/21/2025 20:24	RJ
							Certifications:	NELAC-NY10854,NJDEP-CT005		
319-85-7	beta-BHC	ND		mg/kg dry	0.00217	5	EPA 8081B	02/21/2025 08:00	02/21/2025 20:24	RJ
							Certifications:	CTDOH-PH-0723,NELAC-NY10854,NJDEP-CT005,PADEP-68-044		
319-86-8	delta-BHC	ND		mg/kg dry	0.00217	5	EPA 8081B	02/21/2025 08:00	02/21/2025 20:24	RJ
							Certifications:	CTDOH-PH-0723,NELAC-NY10854,NJDEP-CT005,PADEP-68-044		
60-57-1	Dieldrin	ND		mg/kg dry	0.00217	5	EPA 8081B	02/21/2025 08:00	02/21/2025 20:24	RJ
							Certifications:	CTDOH-PH-0723,NELAC-NY10854,NJDEP-CT005,PADEP-68-044		
959-98-8	Endosulfan I	ND		mg/kg dry	0.00217	5	EPA 8081B	02/21/2025 08:00	02/21/2025 20:24	RJ
							Certifications:	CTDOH-PH-0723,NELAC-NY10854,NJDEP-CT005,PADEP-68-044		
33213-65-9	Endosulfan II	ND		mg/kg dry	0.00217	5	EPA 8081B	02/21/2025 08:00	02/21/2025 20:24	RJ
							Certifications:	CTDOH-PH-0723,NELAC-NY10854		
1031-07-8	Endosulfan sulfate	ND		mg/kg dry	0.00217	5	EPA 8081B	02/21/2025 08:00	02/21/2025 20:24	RJ
							Certifications:	CTDOH-PH-0723,NELAC-NY10854,NJDEP-CT005,PADEP-68-044		
72-20-8	Endrin	ND		mg/kg dry	0.00217	5	EPA 8081B	02/21/2025 08:00	02/21/2025 20:24	RJ
							Certifications:	CTDOH-PH-0723,NELAC-NY10854,NJDEP-CT005,PADEP-68-044		
7421-93-4	Endrin aldehyde	ND		mg/kg dry	0.00217	5	EPA 8081B	02/21/2025 08:00	02/21/2025 20:24	RJ
							Certifications:	CTDOH-PH-0723,NELAC-NY10854,NJDEP-CT005,PADEP-68-044		
53494-70-5	Endrin ketone	ND		mg/kg dry	0.00217	5	EPA 8081B	02/21/2025 08:00	02/21/2025 20:24	RJ
							Certifications:	CTDOH-PH-0723,NELAC-NY10854,NJDEP-CT005,PADEP-68-044		
58-89-9	gamma-BHC (Lindane)	ND		mg/kg dry	0.00217	5	EPA 8081B	02/21/2025 08:00	02/21/2025 20:24	RJ
							Certifications:	CTDOH-PH-0723,NELAC-NY10854,NJDEP-CT005,PADEP-68-044		
5566-34-7	gamma-Chlordane	ND		mg/kg dry	0.00217	5	EPA 8081B	02/21/2025 08:00	02/21/2025 20:24	RJ
							Certifications:	NELAC-NY10854,NJDEP-CT005		
76-44-8	Heptachlor	ND		mg/kg dry	0.00217	5	EPA 8081B	02/21/2025 08:00	02/21/2025 20:24	RJ
							Certifications:	CTDOH-PH-0723,NELAC-NY10854,NJDEP-CT005,PADEP-68-044		
1024-57-3	Heptachlor epoxide	ND		mg/kg dry	0.00217	5	EPA 8081B	02/21/2025 08:00	02/21/2025 20:24	RJ
							Certifications:	CTDOH-PH-0723,NELAC-NY10854,NJDEP-CT005,PADEP-68-044		
72-43-5	Methoxychlor	ND		mg/kg dry	0.00217	5	EPA 8081B	02/21/2025 08:00	02/21/2025 20:24	RJ
							Certifications:	CTDOH-PH-0723,NELAC-NY10854,NJDEP-CT005,PADEP-68-044		
8001-35-2	Toxaphene	ND		mg/kg dry	0.217	5	EPA 8081B	02/21/2025 08:00	02/21/2025 20:24	RJ
							Certifications:	CTDOH-PH-0723,NELAC-NY10854,NJDEP-CT005,PADEP-68-044		

Sample Information

Client Sample ID: SB07 _0-2 **York Sample ID:** 25B1108-06

York Project (SDG) No.	Client Project ID	Matrix	Collection Date/Time	Date Received
25B1108	170745301	Soil	February 19, 2025 2:00 pm	02/19/2025

PEST, 8081 MASTER

Log-in Notes: **Sample Notes:**

Sample Prepared by Method: EPA 3550C

CAS No.	Parameter	Result	Flag	Units	Reported to LOQ	Dilution	Reference Method	Date/Time Prepared	Date/Time Analyzed	Analyst
57-74-9	* Chlordane, total	ND		mg/kg dry	0.0434	5	EPA 8081B	02/21/2025 08:00	02/21/2025 20:24	RJ
							Certifications:			

	Surrogate Recoveries	Result	Acceptance Range
2051-24-3	*Surrogate: Decachlorobiphenyl*	*95.0 %*	*30-150*
877-09-8	*Surrogate: Tetrachloro-m-xylene*	*90.5 %*	*30-150*

PCB, 8082 MASTER

Log-in Notes: **Sample Notes:**

Sample Prepared by Method: EPA 3550C

CAS No.	Parameter	Result	Flag	Units	Reported to LOQ	Dilution	Reference Method	Date/Time Prepared	Date/Time Analyzed	Analyst
12674-11-2	Aroclor 1016	ND		mg/kg dry	0.0219	1	EPA 8082A	02/21/2025 08:00	02/22/2025 03:09	NF
							Certifications:	NELAC-NY10854,CTDOH-PH-0723,NJDEP-CT005,PADEP-68-044		
11104-28-2	Aroclor 1221	ND		mg/kg dry	0.0219	1	EPA 8082A	02/21/2025 08:00	02/22/2025 03:09	NF
							Certifications:	NELAC-NY10854,CTDOH-PH-0723,NJDEP-CT005,PADEP-68-044		
11141-16-5	Aroclor 1232	ND		mg/kg dry	0.0219	1	EPA 8082A	02/21/2025 08:00	02/22/2025 03:09	NF
							Certifications:	NELAC-NY10854,CTDOH-PH-0723,NJDEP-CT005,PADEP-68-044		
53469-21-9	Aroclor 1242	ND		mg/kg dry	0.0219	1	EPA 8082A	02/21/2025 08:00	02/22/2025 03:09	NF
							Certifications:	NELAC-NY10854,CTDOH-PH-0723,NJDEP-CT005,PADEP-68-044		
12672-29-6	Aroclor 1248	ND		mg/kg dry	0.0219	1	EPA 8082A	02/21/2025 08:00	02/22/2025 03:09	NF
							Certifications:	NELAC-NY10854,CTDOH-PH-0723,NJDEP-CT005,PADEP-68-044		
11097-69-1	Aroclor 1254	ND		mg/kg dry	0.0219	1	EPA 8082A	02/21/2025 08:00	02/22/2025 03:09	NF
							Certifications:	NELAC-NY10854,CTDOH-PH-0723,NJDEP-CT005,PADEP-68-044		
11096-82-5	Aroclor 1260	ND		mg/kg dry	0.0219	1	EPA 8082A	02/21/2025 08:00	02/22/2025 03:09	NF
							Certifications:	NELAC-NY10854,CTDOH-PH-0723,NJDEP-CT005,PADEP-68-044		
1336-36-3	* Total PCBs	ND		mg/kg dry	0.0219	1	EPA 8082A	02/21/2025 08:00	02/22/2025 03:09	NF
							Certifications:			

	Surrogate Recoveries	Result	Acceptance Range
877-09-8	*Surrogate: Tetrachloro-m-xylene*	*82.5 %*	*30-120*
2051-24-3	*Surrogate: Decachlorobiphenyl*	*64.0 %*	*30-120*

HERB, 8151 MASTER

Log-in Notes: **Sample Notes:**

Sample Prepared by Method: EPA 3550C/8151A

CAS No.	Parameter	Result	Flag	Units	Reported to LOQ	Dilution	Reference Method	Date/Time Prepared	Date/Time Analyzed	Analyst
93-76-5	2,4,5-T	ND		mg/kg dry	0.0264	1	EPA 8151A	02/20/2025 11:08	02/23/2025 13:01	GXB
							Certifications:	CTDOH-PH-0723,NELAC-NY10854,NJDEP-CT005,PADEP-68-044		
93-72-1	2,4,5-TP (Silvex)	ND		mg/kg dry	0.0264	1	EPA 8151A	02/20/2025 11:08	02/23/2025 13:01	GXB
							Certifications:	CTDOH-PH-0723,NELAC-NY10854,NJDEP-CT005,PADEP-68-044		
94-75-7	2,4-D	ND		mg/kg dry	0.0264	1	EPA 8151A	02/20/2025 11:08	02/23/2025 13:01	GXB
							Certifications:	CTDOH-PH-0723,NELAC-NY10854,NJDEP-CT005,PADEP-68-044		

	Surrogate Recoveries	Result	Acceptance Range

Sample Information

Client Sample ID: SB07 _0-2 **York Sample ID:** 25B1108-06

York Project (SDG) No.	Client Project ID	Matrix	Collection Date/Time	Date Received
25B1108	170745301	Soil	February 19, 2025 2:00 pm	02/19/2025

HERB, 8151 MASTER

Log-in Notes: **Sample Notes:**

Sample Prepared by Method: EPA 3550C/8151A

CAS No.	Parameter	Result	Flag	Units	Reported to LOQ	Dilution	Reference Method	Date/Time Prepared	Date/Time Analyzed	Analyst
19719-28-9	*Surrogate: 2,4-Dichlorophenylacetic acid (.*	*85.4 %*			*21-150*					

Metals, Target Analyte

Log-in Notes: **Sample Notes:**

Sample Prepared by Method: EPA 3050B

CAS No.	Parameter	Result	Flag	Units	Reported to LOQ	Dilution	Reference Method	Date/Time Prepared	Date/Time Analyzed	Analyst
7429-90-5	**Aluminum**	**9270**		mg/kg dry	5.57	1	EPA 6010D	02/23/2025 08:36	02/24/2025 11:10	AGNR
							Certifications:	CTDOH-PH-0723,NELAC-NY10854,NJDEP-CT005,PADEP-68-044		
7440-36-0	Antimony	ND		mg/kg dry	2.78	1	EPA 6010D	02/23/2025 08:36	02/24/2025 11:10	AGNR
							Certifications:	CTDOH-PH-0723,NELAC-NY10854,NJDEP-CT005,PADEP-68-044		
7440-38-2	**Arsenic**	**7.48**		mg/kg dry	1.67	1	EPA 6010D	02/23/2025 08:36	02/24/2025 11:10	AGNR
							Certifications:	CTDOH-PH-0723,NELAC-NY10854,NJDEP-CT005,PADEP-68-044		
7440-39-3	**Barium**	**123**		mg/kg dry	2.78	1	EPA 6010D	02/23/2025 08:36	02/24/2025 11:10	AGNR
							Certifications:	CTDOH-PH-0723,NELAC-NY10854,NJDEP-CT005,PADEP-68-044		
7440-41-7	**Beryllium**	**0.427**		mg/kg dry	0.056	1	EPA 6010D	02/23/2025 08:36	02/24/2025 11:10	AGNR
							Certifications:	CTDOH-PH-0723,NELAC-NY10854,NJDEP-CT005,PADEP-68-044		
7440-43-9	Cadmium	ND		mg/kg dry	0.334	1	EPA 6010D	02/23/2025 08:36	02/24/2025 11:10	AGNR
							Certifications:	CTDOH-PH-0723,NELAC-NY10854,NJDEP-CT005,PADEP-68-044		
7440-70-2	**Calcium**	**17300**		mg/kg dry	5.57	1	EPA 6010D	02/23/2025 08:36	02/24/2025 11:10	AGNR
							Certifications:	CTDOH-PH-0723,NELAC-NY10854,NJDEP-CT005,PADEP-68-044		
7440-47-3	**Chromium**	**15.1**		mg/kg dry	0.557	1	EPA 6010D	02/23/2025 08:36	02/24/2025 11:10	AGNR
							Certifications:	CTDOH-PH-0723,NELAC-NY10854,NJDEP-CT005,PADEP-68-044		
7440-48-4	**Cobalt**	**6.42**		mg/kg dry	0.445	1	EPA 6010D	02/23/2025 08:36	02/24/2025 11:10	AGNR
							Certifications:	CTDOH-PH-0723,NELAC-NY10854,NJDEP-CT005,PADEP-68-044		
7440-50-8	**Copper**	**27.4**		mg/kg dry	2.23	1	EPA 6010D	02/23/2025 08:36	02/24/2025 11:10	AGNR
							Certifications:	CTDOH-PH-0723,NELAC-NY10854,NJDEP-CT005,PADEP-68-044		
7439-89-6	**Iron**	**13900**		mg/kg dry	27.8	1	EPA 6010D	02/23/2025 08:36	02/24/2025 11:10	AGNR
							Certifications:	CTDOH-PH-0723,NELAC-NY10854,NJDEP-CT005,PADEP-68-044		
7439-92-1	**Lead**	**210**		mg/kg dry	0.557	1	EPA 6010D	02/23/2025 08:36	02/24/2025 11:10	AGNR
							Certifications:	CTDOH-PH-0723,NELAC-NY10854,NJDEP-CT005,PADEP-68-044		
7439-95-4	**Magnesium**	**3360**		mg/kg dry	5.57	1	EPA 6010D	02/23/2025 08:36	02/24/2025 11:10	AGNR
							Certifications:	CTDOH-PH-0723,NELAC-NY10854,NJDEP-CT005,PADEP-68-044		
7439-96-5	**Manganese**	**179**		mg/kg dry	0.557	1	EPA 6010D	02/23/2025 08:36	02/24/2025 11:10	AGNR
							Certifications:	CTDOH-PH-0723,NELAC-NY10854,NJDEP-CT005,PADEP-68-044		
7440-02-0	**Nickel**	**12.9**		mg/kg dry	1.11	1	EPA 6010D	02/23/2025 08:36	02/24/2025 11:10	AGNR
							Certifications:	CTDOH-PH-0723,NELAC-NY10854,NJDEP-CT005,PADEP-68-044		
7440-09-7	**Potassium**	**1230**	B	mg/kg dry	5.57	1	EPA 6010D	02/23/2025 08:36	02/24/2025 11:10	AGNR
							Certifications:	CTDOH-PH-0723,NELAC-NY10854,NJDEP-CT005,PADEP-68-044		
7782-49-2	Selenium	ND		mg/kg dry	2.78	1	EPA 6010D	02/23/2025 08:36	02/24/2025 11:10	AGNR
							Certifications:	CTDOH-PH-0723,NELAC-NY10854,NJDEP-CT005,PADEP-68-044		
7440-22-4	Silver	ND	M-CCV 1	mg/kg dry	0.561	1	EPA 6010D	02/23/2025 08:36	02/24/2025 11:10	AGNR
							Certifications:	CTDOH-PH-0723,NELAC-NY10854,NJDEP-CT005,PADEP-68-044		

Sample Information

Client Sample ID: SB07 _0-2 **York Sample ID:** 25B1108-06

York Project (SDG) No.	Client Project ID	Matrix	Collection Date/Time	Date Received
25B1108	170745301	Soil	February 19, 2025 2:00 pm	02/19/2025

Metals, Target Analyte

Log-in Notes: **Sample Notes:**

Sample Prepared by Method: EPA 3050B

CAS No.	Parameter	Result	Flag	Units	Reported to LOQ	Dilution	Reference Method	Date/Time Prepared	Date/Time Analyzed	Analyst
7440-23-5	**Sodium**	**240**		mg/kg dry	55.7	1	EPA 6010D	02/23/2025 08:36	02/24/2025 11:10	AGNR
							Certifications:	CTDOH-PH-0723,NELAC-NY10854,NJDEP-CT005,PADEP-68-044		
7440-28-0	Thallium	ND		mg/kg dry	2.23	1	EPA 6010D	02/23/2025 08:36	02/24/2025 11:10	AGNR
							Certifications:	CTDOH-PH-0723,NELAC-NY10854,NJDEP-CT005,PADEP-68-044		
7440-62-2	**Vanadium**	**19.5**		mg/kg dry	1.11	1	EPA 6010D	02/23/2025 08:36	02/24/2025 11:10	AGNR
							Certifications:	CTDOH-PH-0723,NELAC-NY10854,NJDEP-CT005,PADEP-68-044		
7440-66-6	**Zinc**	**130**		mg/kg dry	2.77	1	EPA 6010D	02/23/2025 08:36	02/24/2025 11:10	AGNR
							Certifications:	CTDOH-PH-0723,NELAC-NY10854,NJDEP-CT005,PADEP-68-044		

Mercury by 7473

Log-in Notes: **Sample Notes:**

Sample Prepared by Method: EPA 7473 soil

CAS No.	Parameter	Result	Flag	Units	Reported to LOQ	Dilution	Reference Method	Date/Time Prepared	Date/Time Analyzed	Analyst
7439-97-6	**Mercury**	**0.386**		mg/kg dry	0.0401	1	EPA 7473	02/21/2025 12:41	02/22/2025 12:03	DRS
							Certifications:	CTDOH-PH-0723,NJDEP-CT005,NELAC-NY10854,PADEP-68-044		

Chromium, Hexavalent

Log-in Notes: **Sample Notes:**

Sample Prepared by Method: EPA SW846-3060

CAS No.	Parameter	Result	Flag	Units	Reported to LOQ	Dilution	Reference Method	Date/Time Prepared	Date/Time Analyzed	Analyst
18540-29-9	Chromium, Hexavalent	ND		mg/kg dry	0.668	1	EPA 7196A	02/21/2025 10:13	02/21/2025 17:10	JMT
							Certifications:	NJDEP-CT005,CTDOH-PH-0723,NELAC-NY10854,PADEP-68-044		

Chromium, Trivalent

Log-in Notes: **Sample Notes:**

Sample Prepared by Method: Analysis Preparation

CAS No.	Parameter	Result	Flag	Units	Reported to LOQ	Dilution	Reference Method	Date/Time Prepared	Date/Time Analyzed	Analyst
16065-83-1	* **Chromium, Trivalent**	**15.0**		mg/kg	0.500	1	Calculation	02/25/2025 16:12	02/25/2025 16:19	SL
							Certifications:			

Cyanide, Total

Log-in Notes: **Sample Notes:**

Sample Prepared by Method: Analysis Preparation Soil

CAS No.	Parameter	Result	Flag	Units	Reported to LOQ	Dilution	Reference Method	Date/Time Prepared	Date/Time Analyzed	Analyst
57-12-5	Cyanide, total	ND		mg/kg dry	0.668	1	EPA 9014/9010C	02/24/2025 08:08	02/24/2025 15:30	LJM
							Certifications:	NELAC-NY10854,CTDOH-PH-0723,NJDEP-CT005,PADEP-68-044		

Total Solids

Log-in Notes: **Sample Notes:**

Sample Prepared by Method: % Solids Prep

CAS No.	Parameter	Result	Flag	Units	Reported to LOQ	Dilution	Reference Method	Date/Time Prepared	Date/Time Analyzed	Analyst

Sample Information

Client Sample ID: SB07 _0-2 **York Sample ID:** 25B1108-06

York Project (SDG) No.	Client Project ID	Matrix	Collection Date/Time	Date Received
25B1108	170745301	Soil	February 19, 2025 2:00 pm	02/19/2025

Total Solids

Log-in Notes:

Sample Notes:

Sample Prepared by Method: % Solids Prep

CAS No.	Parameter	Result	Flag	Units	Reported to LOQ	Dilution	Reference Method	Date/Time Prepared	Date/Time Analyzed	Analyst
solids	* % Solids	74.8		%	0.100	1	SM 2540G	02/20/2025 08:34	02/20/2025 10:40	SMM
							Certifications: CTDOH-PH-0723			

Sample Information

Client Sample ID: DUP01_021925 **York Sample ID:** 25B1108-07

York Project (SDG) No.	Client Project ID	Matrix	Collection Date/Time	Date Received
25B1108	170745301	Soil	February 19, 2025 3:00 pm	02/19/2025

VOA, 8260 MASTER

Log-in Notes:

Sample Notes:

Sample Prepared by Method: EPA 5035A

CAS No.	Parameter	Result	Flag	Units	Reported to LOD/MDL	LOQ	Dilution	Reference Method	Date/Time Prepared	Date/Time Analyzed	Analyst
630-20-6	1,1,1,2-Tetrachloroethane	ND		mg/kg dry	0.0027	0.0054	1	EPA 8260D	02/20/2025 16:00	02/20/2025 22:49	AC
								Certifications:	CTDOH-PH-0723,NELAC-NY10854,NELAC-NY12058,NJDEP-CT		
71-55-6	1,1,1-Trichloroethane	ND		mg/kg dry	0.0027	0.0054	1	EPA 8260D	02/20/2025 16:00	02/20/2025 22:49	AC
								Certifications:	CTDOH-PH-0723,NELAC-NY10854,NELAC-NY12058,NJDEP-CT		
79-34-5	1,1,2,2-Tetrachloroethane	ND		mg/kg dry	0.0027	0.0054	1	EPA 8260D	02/20/2025 16:00	02/20/2025 22:49	AC
								Certifications:	CTDOH-PH-0723,NELAC-NY10854,NELAC-NY12058,NJDEP-CT		
76-13-1	1,1,2-Trichloro-1,2,2-trifluoroethane (Freon 113)	ND		mg/kg dry	0.0027	0.0054	1	EPA 8260D	02/20/2025 16:00	02/20/2025 22:49	AC
								Certifications:	CTDOH-PH-0723,NELAC-NY10854,NELAC-NY12058,NJDEP-CT		
79-00-5	1,1,2-Trichloroethane	ND		mg/kg dry	0.0027	0.0054	1	EPA 8260D	02/20/2025 16:00	02/20/2025 22:49	AC
								Certifications:	CTDOH-PH-0723,NELAC-NY10854,NELAC-NY12058,NJDEP-CT		
75-34-3	1,1-Dichloroethane	ND		mg/kg dry	0.0027	0.0054	1	EPA 8260D	02/20/2025 16:00	02/20/2025 22:49	AC
								Certifications:	CTDOH-PH-0723,NELAC-NY10854,NELAC-NY12058,NJDEP-CT		
75-35-4	1,1-Dichloroethylene	ND		mg/kg dry	0.0027	0.0054	1	EPA 8260D	02/20/2025 16:00	02/20/2025 22:49	AC
								Certifications:	CTDOH-PH-0723,NELAC-NY10854,NELAC-NY12058,NJDEP-CT		
87-61-6	1,2,3-Trichlorobenzene	ND		mg/kg dry	0.0027	0.0054	1	EPA 8260D	02/20/2025 16:00	02/20/2025 22:49	AC
								Certifications:	NELAC-NY10854,NELAC-NY12058,NJDEP-CT005,PADEP-68-04		
96-18-4	1,2,3-Trichloropropane	ND		mg/kg dry	0.0027	0.0054	1	EPA 8260D	02/20/2025 16:00	02/20/2025 22:49	AC
								Certifications:	NELAC-NY10854,NELAC-NY12058,NJDEP-CT005		
120-82-1	1,2,4-Trichlorobenzene	ND		mg/kg dry	0.0027	0.0054	1	EPA 8260D	02/20/2025 16:00	02/20/2025 22:49	AC
								Certifications:	NELAC-NY10854,NELAC-NY12058,NJDEP-CT005,PADEP-68-04		
95-63-6	**1,2,4-Trimethylbenzene**	**0.010**		mg/kg dry	0.0027	0.0054	1	EPA 8260D	02/20/2025 16:00	02/20/2025 22:49	AC
								Certifications:	CTDOH-PH-0723,NELAC-NY10854,NELAC-NY12058,NJDEP-CT		
96-12-8	1,2-Dibromo-3-chloropropane	ND		mg/kg dry	0.0027	0.0054	1	EPA 8260D	02/20/2025 16:00	02/20/2025 22:49	AC
								Certifications:	CTDOH-PH-0723,NELAC-NY10854,NELAC-NY12058,NJDEP-CT		
106-93-4	1,2-Dibromoethane	ND		mg/kg dry	0.0027	0.0054	1	EPA 8260D	02/20/2025 16:00	02/20/2025 22:49	AC
								Certifications:	CTDOH-PH-0723,NELAC-NY10854,NELAC-NY12058,NJDEP-CT		
95-50-1	1,2-Dichlorobenzene	ND		mg/kg dry	0.0027	0.0054	1	EPA 8260D	02/20/2025 16:00	02/20/2025 22:49	AC
								Certifications:	CTDOH-PH-0723,NELAC-NY10854,NELAC-NY12058,NJDEP-CT		
107-06-2	1,2-Dichloroethane	ND		mg/kg dry	0.0027	0.0054	1	EPA 8260D	02/20/2025 16:00	02/20/2025 22:49	AC
								Certifications:	CTDOH-PH-0723,NELAC-NY10854,NELAC-NY12058,NJDEP-CT		
78-87-5	1,2-Dichloropropane	ND		mg/kg dry	0.0027	0.0054	1	EPA 8260D	02/20/2025 16:00	02/20/2025 22:49	AC
								Certifications:	CTDOH-PH-0723,NELAC-NY10854,NELAC-NY12058,NJDEP-CT		
108-67-8	1,3,5-Trimethylbenzene	ND		mg/kg dry	0.0027	0.0054	1	EPA 8260D	02/20/2025 16:00	02/20/2025 22:49	AC
								Certifications:	CTDOH-PH-0723,NELAC-NY10854,NELAC-NY12058,NJDEP-CT		
541-73-1	1,3-Dichlorobenzene	ND		mg/kg dry	0.0027	0.0054	1	EPA 8260D	02/20/2025 16:00	02/20/2025 22:49	AC
								Certifications:	CTDOH-PH-0723,NELAC-NY10854,NELAC-NY12058,NJDEP-CT		
106-46-7	1,4-Dichlorobenzene	ND		mg/kg dry	0.0027	0.0054	1	EPA 8260D	02/20/2025 16:00	02/20/2025 22:49	AC
								Certifications:	CTDOH-PH-0723,NELAC-NY10854,NELAC-NY12058,NJDEP-CT		
123-91-1	1,4-Dioxane	ND		mg/kg dry	0.054	0.11	1	EPA 8260D	02/20/2025 16:00	02/20/2025 22:49	AC
								Certifications:	NELAC-NY10854,NELAC-NY12058,NJDEP-CT005,PADEP-68-04		
78-93-3	2-Butanone	ND		mg/kg dry	0.0027	0.0054	1	EPA 8260D	02/20/2025 16:00	02/20/2025 22:49	AC
								Certifications:	CTDOH-PH-0723,NELAC-NY10854,NELAC-NY12058,NJDEP-CT		

Sample Information

Client Sample ID: DUP01_021925 **York Sample ID:** 25B1108-07

York Project (SDG) No.	Client Project ID	Matrix	Collection Date/Time	Date Received
25B1108	170745301	Soil	February 19, 2025 3:00 pm	02/19/2025

VOA, 8260 MASTER **Log-in Notes:** **Sample Notes:**

Sample Prepared by Method: EPA 5035A

CAS No.	Parameter	Result	Flag	Units	Reported to LOD/MDL	LOQ	Dilution	Reference Method	Date/Time Prepared	Date/Time Analyzed	Analyst
591-78-6	2-Hexanone	ND		mg/kg dry	0.0027	0.0054	1	EPA 8260D	02/20/2025 16:00	02/20/2025 22:49	AC
								Certifications:	CTDOH-PH-0723,NELAC-NY10854,NELAC-NY12058,NJDEP-CT		
108-10-1	4-Methyl-2-pentanone	ND	QL-02	mg/kg dry	0.0027	0.0054	1	EPA 8260D	02/20/2025 16:00	02/20/2025 22:49	AC
								Certifications:	CTDOH-PH-0723,NELAC-NY10854,NELAC-NY12058,NJDEP-CT		
67-64-1	**Acetone**	**0.020**	ICVE	mg/kg dry	0.0054	0.011	1	EPA 8260D	02/20/2025 16:00	02/20/2025 22:49	AC
								Certifications:	CTDOH-PH-0723,NELAC-NY10854,NELAC-NY12058,NJDEP-CT		
107-02-8	Acrolein	ND		mg/kg dry	0.0054	0.011	1	EPA 8260D	02/20/2025 16:00	02/20/2025 22:49	AC
								Certifications:	CTDOH-PH-0723,NELAC-NY10854,NELAC-NY12058,NJDEP-CT		
107-13-1	Acrylonitrile	ND		mg/kg dry	0.0027	0.0054	1	EPA 8260D	02/20/2025 16:00	02/20/2025 22:49	AC
								Certifications:	CTDOH-PH-0723,NELAC-NY10854,NELAC-NY12058,NJDEP-CT		
71-43-2	Benzene	ND		mg/kg dry	0.0027	0.0054	1	EPA 8260D	02/20/2025 16:00	02/20/2025 22:49	AC
								Certifications:	CTDOH-PH-0723,NELAC-NY10854,NELAC-NY12058,NJDEP-CT		
74-97-5	Bromochloromethane	ND		mg/kg dry	0.0027	0.0054	1	EPA 8260D	02/20/2025 16:00	02/20/2025 22:49	AC
								Certifications:	NELAC-NY10854,NELAC-NY12058,NJDEP-CT005,PADEP-68-04		
75-27-4	Bromodichloromethane	ND		mg/kg dry	0.0027	0.0054	1	EPA 8260D	02/20/2025 16:00	02/20/2025 22:49	AC
								Certifications:	CTDOH-PH-0723,NELAC-NY10854,NELAC-NY12058,NJDEP-CT		
75-25-2	Bromoform	ND		mg/kg dry	0.0027	0.0054	1	EPA 8260D	02/20/2025 16:00	02/20/2025 22:49	AC
								Certifications:	CTDOH-PH-0723,NELAC-NY10854,NELAC-NY12058,NJDEP-CT		
74-83-9	Bromomethane	ND		mg/kg dry	0.0027	0.0054	1	EPA 8260D	02/20/2025 16:00	02/20/2025 22:49	AC
								Certifications:	CTDOH-PH-0723,NELAC-NY10854,NELAC-NY12058,NJDEP-CT		
75-15-0	Carbon disulfide	ND		mg/kg dry	0.0027	0.0054	1	EPA 8260D	02/20/2025 16:00	02/20/2025 22:49	AC
								Certifications:	CTDOH-PH-0723,NELAC-NY10854,NELAC-NY12058,NJDEP-CT		
56-23-5	Carbon tetrachloride	ND	CCVE	mg/kg dry	0.0027	0.0054	1	EPA 8260D	02/20/2025 16:00	02/20/2025 22:49	AC
								Certifications:	CTDOH-PH-0723,NELAC-NY10854,NELAC-NY12058,NJDEP-CT		
108-90-7	Chlorobenzene	ND		mg/kg dry	0.0027	0.0054	1	EPA 8260D	02/20/2025 16:00	02/20/2025 22:49	AC
								Certifications:	CTDOH-PH-0723,NELAC-NY10854,NELAC-NY12058,NJDEP-CT		
75-00-3	Chloroethane	ND		mg/kg dry	0.0027	0.0054	1	EPA 8260D	02/20/2025 16:00	02/20/2025 22:49	AC
								Certifications:	CTDOH-PH-0723,NELAC-NY10854,NELAC-NY12058,NJDEP-CT		
67-66-3	Chloroform	ND		mg/kg dry	0.0027	0.0054	1	EPA 8260D	02/20/2025 16:00	02/20/2025 22:49	AC
								Certifications:	CTDOH-PH-0723,NELAC-NY10854,NELAC-NY12058,NJDEP-CT		
74-87-3	Chloromethane	ND		mg/kg dry	0.0027	0.0054	1	EPA 8260D	02/20/2025 16:00	02/20/2025 22:49	AC
								Certifications:	CTDOH-PH-0723,NELAC-NY10854,NELAC-NY12058,NJDEP-CT		
156-59-2	cis-1,2-Dichloroethylene	ND		mg/kg dry	0.0027	0.0054	1	EPA 8260D	02/20/2025 16:00	02/20/2025 22:49	AC
								Certifications:	CTDOH-PH-0723,NELAC-NY10854,NELAC-NY12058,NJDEP-CT		
10061-01-5	cis-1,3-Dichloropropylene	ND		mg/kg dry	0.0027	0.0054	1	EPA 8260D	02/20/2025 16:00	02/20/2025 22:49	AC
								Certifications:	CTDOH-PH-0723,NELAC-NY10854,NELAC-NY12058,NJDEP-CT		
110-82-7	Cyclohexane	ND		mg/kg dry	0.0027	0.0054	1	EPA 8260D	02/20/2025 16:00	02/20/2025 22:49	AC
								Certifications:	NELAC-NY10854,NELAC-NY12058,NJDEP-CT005,PADEP-68-04		
124-48-1	Dibromochloromethane	ND		mg/kg dry	0.0027	0.0054	1	EPA 8260D	02/20/2025 16:00	02/20/2025 22:49	AC
								Certifications:	NELAC-NY10854,NELAC-NY12058,NJDEP-CT005,PADEP-68-04		
74-95-3	Dibromomethane	ND		mg/kg dry	0.0027	0.0054	1	EPA 8260D	02/20/2025 16:00	02/20/2025 22:49	AC
								Certifications:	NELAC-NY10854,NELAC-NY12058,NJDEP-CT005,PADEP-68-04		
75-71-8	Dichlorodifluoromethane	ND	CCVE	mg/kg dry	0.0027	0.0054	1	EPA 8260D	02/20/2025 16:00	02/20/2025 22:49	AC
								Certifications:	NELAC-NY10854,NELAC-NY12058,NJDEP-CT005,PADEP-68-04		

Sample Information

Client Sample ID: DUP01_021925 **York Sample ID:** 25B1108-07

York Project (SDG) No.	Client Project ID	Matrix	Collection Date/Time	Date Received
25B1108	170745301	Soil	February 19, 2025 3:00 pm	02/19/2025

VOA, 8260 MASTER **Log-in Notes:** **Sample Notes:**

Sample Prepared by Method: EPA 5035A

CAS No.	Parameter	Result	Flag	Units	Reported to LOD/MDL	LOQ	Dilution	Reference Method	Date/Time Prepared	Date/Time Analyzed	Analyst
100-41-4	Ethyl Benzene	ND		mg/kg dry	0.0027	0.0054	1	EPA 8260D	02/20/2025 16:00	02/20/2025 22:49	AC
								Certifications:	CTDOH-PH-0723,NELAC-NY10854,NELAC-NY12058,NJDEP-CT		
87-68-3	Hexachlorobutadiene	ND		mg/kg dry	0.0027	0.0054	1	EPA 8260D	02/20/2025 16:00	02/20/2025 22:49	AC
								Certifications:	NELAC-NY10854,NELAC-NY12058,NJDEP-CT005,PADEP-68-04		
98-82-8	**Isopropylbenzene**	**0.036**		mg/kg dry	0.0027	0.0054	1	EPA 8260D	02/20/2025 16:00	02/20/2025 22:49	AC
								Certifications:	CTDOH-PH-0723,NELAC-NY10854,NELAC-NY12058,NJDEP-CT		
79-20-9	Methyl acetate	ND	ICVE	mg/kg dry	0.0027	0.0054	1	EPA 8260D	02/20/2025 16:00	02/20/2025 22:49	AC
								Certifications:	NELAC-NY10854,NELAC-NY12058,NJDEP-CT005,PADEP-68-04		
1634-04-4	Methyl tert-butyl ether (MTBE)	ND		mg/kg dry	0.0027	0.0054	1	EPA 8260D	02/20/2025 16:00	02/20/2025 22:49	AC
								Certifications:	CTDOH-PH-0723,NELAC-NY10854,NELAC-NY12058,NJDEP-CT		
108-87-2	**Methylcyclohexane**	**0.016**		mg/kg dry	0.0027	0.0054	1	EPA 8260D	02/20/2025 16:00	02/20/2025 22:49	AC
								Certifications:	NELAC-NY10854,NELAC-NY12058,NJDEP-CT005,PADEP-68-04		
75-09-2	Methylene chloride	ND		mg/kg dry	0.0054	0.011	1	EPA 8260D	02/20/2025 16:00	02/20/2025 22:49	AC
								Certifications:	CTDOH-PH-0723,NELAC-NY10854,NELAC-NY12058,NJDEP-CT		
104-51-8	**n-Butylbenzene**	**0.069**		mg/kg dry	0.0027	0.0054	1	EPA 8260D	02/20/2025 16:00	02/20/2025 22:49	AC
								Certifications:	CTDOH-PH-0723,NELAC-NY10854,NELAC-NY12058,NJDEP-CT		
103-65-1	**n-Propylbenzene**	**0.028**		mg/kg dry	0.0027	0.0054	1	EPA 8260D	02/20/2025 16:00	02/20/2025 22:49	AC
								Certifications:	CTDOH-PH-0723,NELAC-NY10854,NELAC-NY12058,NJDEP-CT		
95-47-6	**o-Xylene**	**0.0032**	J	mg/kg dry	0.0027	0.0054	1	EPA 8260D	02/20/2025 16:00	02/20/2025 22:49	AC
								Certifications:	CTDOH-PH-0723,NELAC-NY10854,NELAC-NY12058,PADEP-68		
179601-23-1	**p- & m- Xylenes**	**0.0064**	J	mg/kg dry	0.0054	0.011	1	EPA 8260D	02/20/2025 16:00	02/20/2025 22:49	AC
								Certifications:	CTDOH-PH-0723,NELAC-NY10854,NELAC-NY12058,PADEP-68		
99-87-6	p-Isopropyltoluene	ND		mg/kg dry	0.0027	0.0054	1	EPA 8260D	02/20/2025 16:00	02/20/2025 22:49	AC
								Certifications:	CTDOH-PH-0723,NELAC-NY10854,NELAC-NY12058,NJDEP-CT		
135-98-8	**sec-Butylbenzene**	**0.084**		mg/kg dry	0.0027	0.0054	1	EPA 8260D	02/20/2025 16:00	02/20/2025 22:49	AC
								Certifications:	CTDOH-PH-0723,NELAC-NY10854,NELAC-NY12058,NJDEP-CT		
100-42-5	Styrene	ND		mg/kg dry	0.0027	0.0054	1	EPA 8260D	02/20/2025 16:00	02/20/2025 22:49	AC
								Certifications:	CTDOH-PH-0723,NELAC-NY10854,NELAC-NY12058,NJDEP-CT		
75-65-0	tert-Butyl alcohol (TBA)	ND	CCVE, QL-02	mg/kg dry	0.0027	0.0054	1	EPA 8260D	02/20/2025 16:00	02/20/2025 22:49	AC
								Certifications:	NELAC-NY10854,NELAC-NY12058,NJDEP-CT005,PADEP-68-04		
98-06-6	**tert-Butylbenzene**	**0.0060**		mg/kg dry	0.0027	0.0054	1	EPA 8260D	02/20/2025 16:00	02/20/2025 22:49	AC
								Certifications:	CTDOH-PH-0723,NELAC-NY10854,NELAC-NY12058,NJDEP-CT		
127-18-4	Tetrachloroethylene	ND	QL-02	mg/kg dry	0.0027	0.0054	1	EPA 8260D	02/20/2025 16:00	02/20/2025 22:49	AC
								Certifications:	CTDOH-PH-0723,NELAC-NY10854,NELAC-NY12058,NJDEP-CT		
108-88-3	**Toluene**	**0.0033**	J	mg/kg dry	0.0027	0.0054	1	EPA 8260D	02/20/2025 16:00	02/20/2025 22:49	AC
								Certifications:	CTDOH-PH-0723,NELAC-NY10854,NELAC-NY12058,NJDEP-CT		
156-60-5	trans-1,2-Dichloroethylene	ND		mg/kg dry	0.0027	0.0054	1	EPA 8260D	02/20/2025 16:00	02/20/2025 22:49	AC
								Certifications:	CTDOH-PH-0723,NELAC-NY10854,NELAC-NY12058,NJDEP-CT		
10061-02-6	trans-1,3-Dichloropropylene	ND		mg/kg dry	0.0027	0.0054	1	EPA 8260D	02/20/2025 16:00	02/20/2025 22:49	AC
								Certifications:	CTDOH-PH-0723,NELAC-NY10854,NELAC-NY12058,NJDEP-CT		
79-01-6	Trichloroethylene	ND		mg/kg dry	0.0027	0.0054	1	EPA 8260D	02/20/2025 16:00	02/20/2025 22:49	AC
								Certifications:	CTDOH-PH-0723,NELAC-NY10854,NELAC-NY12058,NJDEP-CT		
75-69-4	Trichlorofluoromethane	ND		mg/kg dry	0.0027	0.0054	1	EPA 8260D	02/20/2025 16:00	02/20/2025 22:49	AC
								Certifications:	CTDOH-PH-0723,NELAC-NY10854,NELAC-NY12058,NJDEP-CT		

Sample Information

Client Sample ID: DUP01_021925 **York Sample ID:** 25B1108-07

York Project (SDG) No.	Client Project ID	Matrix	Collection Date/Time	Date Received
25B1108	170745301	Soil	February 19, 2025 3:00 pm	02/19/2025

VOA, 8260 MASTER

Log-in Notes:

Sample Notes:

Sample Prepared by Method: EPA 5035A

CAS No.	Parameter	Result	Flag	Units	Reported to LOD/MDL	LOQ	Dilution	Reference Method	Date/Time Prepared	Date/Time Analyzed	Analyst
75-01-4	Vinyl Chloride	ND		mg/kg dry	0.0027	0.0054	1	EPA 8260D	02/20/2025 16:00	02/20/2025 22:49	AC
								Certifications:	CTDOH-PH-0723,NELAC-NY10854,NELAC-NY12058,NJDEP-CT		
1330-20-7	**Xylenes, Total**	**0.0096**	J	mg/kg dry	0.0080	0.016	1	EPA 8260D	02/20/2025 16:00	02/20/2025 22:49	AC
								Certifications:	CTDOH-PH-0723,NELAC-NY10854,NELAC-NY12058,NJDEP-CT		

	Surrogate Recoveries	Result	Acceptance Range
17060-07-0	*Surrogate: SURR: 1,2-Dichloroethane-d4*	*96.7 %*	*77-125*
2037-26-5	*Surrogate: SURR: Toluene-d8*	*102 %*	*85-120*
460-00-4	*Surrogate: SURR: p-Bromofluorobenzene*	*82.5 %*	*76-130*

SVOA, 8270 MASTER

Log-in Notes:

Sample Notes:

Sample Prepared by Method: EPA 3550C

CAS No.	Parameter	Result	Flag	Units	Reported to LOD/MDL	LOQ	Dilution	Reference Method	Date/Time Prepared	Date/Time Analyzed	Analyst
92-52-4	**1,1-Biphenyl**	**0.342**		mg/kg dry	0.0511	0.102	2	EPA 8270E	02/21/2025 08:13	02/22/2025 20:04	AK
								Certifications:	NELAC-NY10854,NJDEP-CT005,PADEP-68-04440		
95-94-3	1,2,4,5-Tetrachlorobenzene	ND		mg/kg dry	0.102	0.204	2	EPA 8270E	02/21/2025 08:13	02/22/2025 20:04	AK
								Certifications:	NELAC-NY10854,NJDEP-CT005,PADEP-68-04440		
122-66-7	1,2-Diphenylhydrazine (as Azobenzene)	ND		mg/kg dry	0.0511	0.102	2	EPA 8270E	02/21/2025 08:13	02/22/2025 20:04	AK
								Certifications:	NELAC-NY10854,NJDEP-CT005,PADEP-68-04440		
58-90-2	2,3,4,6-Tetrachlorophenol	ND		mg/kg dry	0.102	0.204	2	EPA 8270E	02/21/2025 08:13	02/22/2025 20:04	AK
								Certifications:	NELAC-NY10854,NJDEP-CT005,PADEP-68-04440		
95-95-4	2,4,5-Trichlorophenol	ND		mg/kg dry	0.0511	0.102	2	EPA 8270E	02/21/2025 08:13	02/22/2025 20:04	AK
								Certifications:	CTDOH-PH-0723,NELAC-NY10854,NJDEP-CT005,PADEP-68-044		
88-06-2	2,4,6-Trichlorophenol	ND		mg/kg dry	0.0511	0.102	2	EPA 8270E	02/21/2025 08:13	02/22/2025 20:04	AK
								Certifications:	CTDOH-PH-0723,NELAC-NY10854,NJDEP-CT005,PADEP-68-044		
120-83-2	2,4-Dichlorophenol	ND		mg/kg dry	0.0511	0.102	2	EPA 8270E	02/21/2025 08:13	02/22/2025 20:04	AK
								Certifications:	CTDOH-PH-0723,NELAC-NY10854,NJDEP-CT005,PADEP-68-044		
105-67-9	2,4-Dimethylphenol	ND		mg/kg dry	0.0511	0.102	2	EPA 8270E	02/21/2025 08:13	02/22/2025 20:04	AK
								Certifications:	CTDOH-PH-0723,NELAC-NY10854,NJDEP-CT005,PADEP-68-044		
51-28-5	2,4-Dinitrophenol	ND		mg/kg dry	0.102	0.204	2	EPA 8270E	02/21/2025 08:13	02/22/2025 20:04	AK
								Certifications:	CTDOH-PH-0723,NELAC-NY10854,NJDEP-CT005,PADEP-68-044		
121-14-2	2,4-Dinitrotoluene	ND		mg/kg dry	0.0511	0.102	2	EPA 8270E	02/21/2025 08:13	02/22/2025 20:04	AK
								Certifications:	CTDOH-PH-0723,NELAC-NY10854,NJDEP-CT005,PADEP-68-044		
606-20-2	2,6-Dinitrotoluene	ND		mg/kg dry	0.0511	0.102	2	EPA 8270E	02/21/2025 08:13	02/22/2025 20:04	AK
								Certifications:	CTDOH-PH-0723,NELAC-NY10854,NJDEP-CT005,PADEP-68-044		
91-58-7	2-Chloronaphthalene	ND		mg/kg dry	0.0511	0.102	2	EPA 8270E	02/21/2025 08:13	02/22/2025 20:04	AK
								Certifications:	CTDOH-PH-0723,NELAC-NY10854,NJDEP-CT005,PADEP-68-044		
95-57-8	2-Chlorophenol	ND		mg/kg dry	0.0511	0.102	2	EPA 8270E	02/21/2025 08:13	02/22/2025 20:04	AK
								Certifications:	CTDOH-PH-0723,NELAC-NY10854,NJDEP-CT005,PADEP-68-044		
91-57-6	**2-Methylnaphthalene**	**2.56**		mg/kg dry	0.256	0.510	10	EPA 8270E	02/21/2025 08:13	02/24/2025 17:06	AK
								Certifications:	CTDOH-PH-0723,NELAC-NY10854,NJDEP-CT005,PADEP-68-044		

Sample Information

Client Sample ID: DUP01_021925 **York Sample ID:** 25B1108-07

York Project (SDG) No.	Client Project ID	Matrix	Collection Date/Time	Date Received
25B1108	170745301	Soil	February 19, 2025 3:00 pm	02/19/2025

SVOA, 8270 MASTER **Log-in Notes:** **Sample Notes:**

Sample Prepared by Method: EPA 3550C

CAS No.	Parameter	Result	Flag	Units	Reported to LOD/MDL	LOQ	Dilution	Reference Method	Date/Time Prepared	Date/Time Analyzed	Analyst
95-48-7	**2-Methylphenol**	**0.524**		mg/kg dry	0.0511	0.102	2	EPA 8270E	02/21/2025 08:13	02/22/2025 20:04	AK
								Certifications:	CTDOH-PH-0723,NELAC-NY10854,NJDEP-CT005,PADEP-68-044		
88-74-4	2-Nitroaniline	ND		mg/kg dry	0.102	0.204	2	EPA 8270E	02/21/2025 08:13	02/22/2025 20:04	AK
								Certifications:	CTDOH-PH-0723,NELAC-NY10854,NJDEP-CT005,PADEP-68-044		
88-75-5	2-Nitrophenol	ND		mg/kg dry	0.0511	0.102	2	EPA 8270E	02/21/2025 08:13	02/22/2025 20:04	AK
								Certifications:	CTDOH-PH-0723,NELAC-NY10854,NJDEP-CT005,PADEP-68-044		
65794-96-9	**3- & 4-Methylphenols**	**1.14**		mg/kg dry	0.0511	0.102	2	EPA 8270E	02/21/2025 08:13	02/22/2025 20:04	AK
								Certifications:	CTDOH-PH-0723,NELAC-NY10854,NJDEP-CT005,PADEP-68-044		
91-94-1	3,3-Dichlorobenzidine	ND		mg/kg dry	0.0511	0.102	2	EPA 8270E	02/21/2025 08:13	02/22/2025 20:04	AK
								Certifications:	NELAC-NY10854,NJDEP-CT005,PADEP-68-04440		
99-09-2	3-Nitroaniline	ND		mg/kg dry	0.102	0.204	2	EPA 8270E	02/21/2025 08:13	02/22/2025 20:04	AK
								Certifications:	CTDOH-PH-0723,NELAC-NY10854,NJDEP-CT005,PADEP-68-044		
534-52-1	4,6-Dinitro-2-methylphenol	ND		mg/kg dry	0.102	0.204	2	EPA 8270E	02/21/2025 08:13	02/22/2025 20:04	AK
								Certifications:	CTDOH-PH-0723,NELAC-NY10854,NJDEP-CT005,PADEP-68-044		
101-55-3	4-Bromophenyl phenyl ether	ND		mg/kg dry	0.0511	0.102	2	EPA 8270E	02/21/2025 08:13	02/22/2025 20:04	AK
								Certifications:	CTDOH-PH-0723,NELAC-NY10854,NJDEP-CT005,PADEP-68-044		
59-50-7	4-Chloro-3-methylphenol	ND		mg/kg dry	0.0511	0.102	2	EPA 8270E	02/21/2025 08:13	02/22/2025 20:04	AK
								Certifications:	CTDOH-PH-0723,NELAC-NY10854,NJDEP-CT005,PADEP-68-044		
106-47-8	4-Chloroaniline	ND		mg/kg dry	0.0511	0.102	2	EPA 8270E	02/21/2025 08:13	02/22/2025 20:04	AK
								Certifications:	CTDOH-PH-0723,NELAC-NY10854,NJDEP-CT005,PADEP-68-044		
7005-72-3	4-Chlorophenyl phenyl ether	ND		mg/kg dry	0.0511	0.102	2	EPA 8270E	02/21/2025 08:13	02/22/2025 20:04	AK
								Certifications:	CTDOH-PH-0723,NELAC-NY10854,NJDEP-CT005,PADEP-68-044		
100-01-6	4-Nitroaniline	ND		mg/kg dry	0.102	0.204	2	EPA 8270E	02/21/2025 08:13	02/22/2025 20:04	AK
								Certifications:	CTDOH-PH-0723,NELAC-NY10854,NJDEP-CT005,PADEP-68-044		
100-02-7	4-Nitrophenol	ND		mg/kg dry	0.102	0.204	2	EPA 8270E	02/21/2025 08:13	02/22/2025 20:04	AK
								Certifications:	CTDOH-PH-0723,NELAC-NY10854,NJDEP-CT005,PADEP-68-044		
83-32-9	**Acenaphthene**	**1.80**		mg/kg dry	0.0511	0.102	2	EPA 8270E	02/21/2025 08:13	02/22/2025 20:04	AK
								Certifications:	CTDOH-PH-0723,NELAC-NY10854,NJDEP-CT005,PADEP-68-044		
208-96-8	**Acenaphthylene**	**0.400**		mg/kg dry	0.0511	0.102	2	EPA 8270E	02/21/2025 08:13	02/22/2025 20:04	AK
								Certifications:	CTDOH-PH-0723,NELAC-NY10854,NJDEP-CT005,PADEP-68-044		
98-86-2	Acetophenone	ND		mg/kg dry	0.0511	0.102	2	EPA 8270E	02/21/2025 08:13	02/22/2025 20:04	AK
								Certifications:	NELAC-NY10854,NJDEP-CT005,PADEP-68-04440		
62-53-3	Aniline	ND		mg/kg dry	0.204	0.408	2	EPA 8270E	02/21/2025 08:13	02/22/2025 20:04	AK
								Certifications:	NELAC-NY10854,NJDEP-CT005,PADEP-68-04440		
120-12-7	**Anthracene**	**2.92**		mg/kg dry	0.0511	0.102	2	EPA 8270E	02/21/2025 08:13	02/22/2025 20:04	AK
								Certifications:	CTDOH-PH-0723,NELAC-NY10854,NJDEP-CT005,PADEP-68-044		
1912-24-9	Atrazine	ND		mg/kg dry	0.0511	0.102	2	EPA 8270E	02/21/2025 08:13	02/22/2025 20:04	AK
								Certifications:	NELAC-NY10854,NJDEP-CT005,PADEP-68-04440		
100-52-7	Benzaldehyde	ND		mg/kg dry	0.0511	0.102	2	EPA 8270E	02/21/2025 08:13	02/22/2025 20:04	AK
								Certifications:	NELAC-NY10854,NJDEP-CT005,PADEP-68-04440		
92-87-5	Benzidine	ND		mg/kg dry	0.204	0.408	2	EPA 8270E	02/21/2025 08:13	02/22/2025 20:04	AK
								Certifications:	CTDOH-PH-0723,NELAC-NY10854,PADEP-68-04440		
56-55-3	**Benzo(a)anthracene**	**2.88**		mg/kg dry	0.0511	0.102	2	EPA 8270E	02/21/2025 08:13	02/22/2025 20:04	AK
								Certifications:	CTDOH-PH-0723,NELAC-NY10854,NJDEP-CT005,PADEP-68-044		

Sample Information

Client Sample ID: DUP01_021925 **York Sample ID:** 25B1108-07

York Project (SDG) No.	Client Project ID	Matrix	Collection Date/Time	Date Received
25B1108	170745301	Soil	February 19, 2025 3:00 pm	02/19/2025

SVOA, 8270 MASTER **Log-in Notes:** **Sample Notes:**

Sample Prepared by Method: EPA 3550C

CAS No.	Parameter	Result	Flag	Units	Reported to LOD/MDL	LOQ	Dilution	Reference Method	Date/Time Prepared	Date/Time Analyzed	Analyst
50-32-8	**Benzo(a)pyrene**	**2.85**		mg/kg dry	0.0511	0.102	2	EPA 8270E	02/21/2025 08:13	02/22/2025 20:04	AK
								Certifications:	CTDOH-PH-0723,NELAC-NY10854,NJDEP-CT005,PADEP-68-044		
205-99-2	**Benzo(b)fluoranthene**	**2.43**		mg/kg dry	0.0511	0.102	2	EPA 8270E	02/21/2025 08:13	02/22/2025 20:04	AK
								Certifications:	CTDOH-PH-0723,NELAC-NY10854,NJDEP-CT005,PADEP-68-044		
191-24-2	**Benzo(g,h,i)perylene**	**1.38**		mg/kg dry	0.0511	0.102	2	EPA 8270E	02/21/2025 08:13	02/22/2025 20:04	AK
								Certifications:	CTDOH-PH-0723,NELAC-NY10854,NJDEP-CT005,PADEP-68-044		
207-08-9	**Benzo(k)fluoranthene**	**2.29**		mg/kg dry	0.0511	0.102	2	EPA 8270E	02/21/2025 08:13	02/22/2025 20:04	AK
								Certifications:	CTDOH-PH-0723,NELAC-NY10854,NJDEP-CT005,PADEP-68-044		
65-85-0	Benzoic acid	ND		mg/kg dry	0.0511	0.102	2	EPA 8270E	02/21/2025 08:13	02/22/2025 20:04	AK
								Certifications:	NELAC-NY10854,NJDEP-CT005,PADEP-68-04440		
100-51-6	Benzyl alcohol	ND		mg/kg dry	0.0511	0.102	2	EPA 8270E	02/21/2025 08:13	02/22/2025 20:04	AK
								Certifications:	NELAC-NY10854,NJDEP-CT005,PADEP-68-04440		
85-68-7	Benzyl butyl phthalate	ND		mg/kg dry	0.0511	0.102	2	EPA 8270E	02/21/2025 08:13	02/22/2025 20:04	AK
								Certifications:	CTDOH-PH-0723,NELAC-NY10854,NJDEP-CT005,PADEP-68-044		
111-91-1	Bis(2-chloroethoxy)methane	ND		mg/kg dry	0.0511	0.102	2	EPA 8270E	02/21/2025 08:13	02/22/2025 20:04	AK
								Certifications:	CTDOH-PH-0723,NELAC-NY10854,NJDEP-CT005,PADEP-68-044		
111-44-4	Bis(2-chloroethyl)ether	ND		mg/kg dry	0.0511	0.102	2	EPA 8270E	02/21/2025 08:13	02/22/2025 20:04	AK
								Certifications:	CTDOH-PH-0723,NELAC-NY10854,NJDEP-CT005,PADEP-68-044		
108-60-1	Bis(2-chloroisopropyl)ether	ND		mg/kg dry	0.0511	0.102	2	EPA 8270E	02/21/2025 08:13	02/22/2025 20:04	AK
								Certifications:	CTDOH-PH-0723,NELAC-NY10854,NJDEP-CT005,PADEP-68-044		
117-81-7	Bis(2-ethylhexyl)phthalate	ND		mg/kg dry	0.0511	0.102	2	EPA 8270E	02/21/2025 08:13	02/22/2025 20:04	AK
								Certifications:	CTDOH-PH-0723,NELAC-NY10854,NJDEP-CT005,PADEP-68-044		
105-60-2	Caprolactam	ND		mg/kg dry	0.102	0.204	2	EPA 8270E	02/21/2025 08:13	02/22/2025 20:04	AK
								Certifications:	NELAC-NY10854,NJDEP-CT005,PADEP-68-04440		
86-74-8	**Carbazole**	**1.36**		mg/kg dry	0.0511	0.102	2	EPA 8270E	02/21/2025 08:13	02/22/2025 20:04	AK
								Certifications:	CTDOH-PH-0723,NELAC-NY10854,NJDEP-CT005,PADEP-68-044		
218-01-9	**Chrysene**	**2.57**		mg/kg dry	0.0511	0.102	2	EPA 8270E	02/21/2025 08:13	02/22/2025 20:04	AK
								Certifications:	CTDOH-PH-0723,NELAC-NY10854,NJDEP-CT005,PADEP-68-044		
53-70-3	**Dibenzo(a,h)anthracene**	**0.450**		mg/kg dry	0.0511	0.102	2	EPA 8270E	02/21/2025 08:13	02/22/2025 20:04	AK
								Certifications:	CTDOH-PH-0723,NELAC-NY10854,NJDEP-CT005,PADEP-68-044		
132-64-9	**Dibenzofuran**	**1.65**		mg/kg dry	0.0511	0.102	2	EPA 8270E	02/21/2025 08:13	02/22/2025 20:04	AK
								Certifications:	CTDOH-PH-0723,NELAC-NY10854,NJDEP-CT005,PADEP-68-044		
84-66-2	Diethyl phthalate	ND		mg/kg dry	0.0511	0.102	2	EPA 8270E	02/21/2025 08:13	02/22/2025 20:04	AK
								Certifications:	CTDOH-PH-0723,NELAC-NY10854,NJDEP-CT005,PADEP-68-044		
131-11-3	Dimethyl phthalate	ND		mg/kg dry	0.0511	0.102	2	EPA 8270E	02/21/2025 08:13	02/22/2025 20:04	AK
								Certifications:	CTDOH-PH-0723,NELAC-NY10854,NJDEP-CT005,PADEP-68-044		
84-74-2	Di-n-butyl phthalate	ND		mg/kg dry	0.0511	0.102	2	EPA 8270E	02/21/2025 08:13	02/22/2025 20:04	AK
								Certifications:	CTDOH-PH-0723,NELAC-NY10854,NJDEP-CT005,PADEP-68-044		
117-84-0	Di-n-octyl phthalate	ND		mg/kg dry	0.0511	0.102	2	EPA 8270E	02/21/2025 08:13	02/22/2025 20:04	AK
								Certifications:	CTDOH-PH-0723,NELAC-NY10854,NJDEP-CT005,PADEP-68-044		
122-39-4	Diphenylamine	ND		mg/kg dry	0.102	0.204	2	EPA 8270E	02/21/2025 08:13	02/22/2025 20:04	AK
								Certifications:	NELAC-NY10854,NJDEP-CT005,PADEP-68-04440		
206-44-0	**Fluoranthene**	**6.89**		mg/kg dry	0.256	0.510	10	EPA 8270E	02/21/2025 08:13	02/24/2025 17:06	AK
								Certifications:	CTDOH-PH-0723,NELAC-NY10854,NJDEP-CT005,PADEP-68-044		

Sample Information

Client Sample ID: DUP01_021925 **York Sample ID:** 25B1108-07

York Project (SDG) No.	Client Project ID	Matrix	Collection Date/Time	Date Received
25B1108	170745301	Soil	February 19, 2025 3:00 pm	02/19/2025

SVOA, 8270 MASTER **Log-in Notes:** **Sample Notes:**

Sample Prepared by Method: EPA 3550C

CAS No.	Parameter	Result	Flag	Units	Reported to LOD/MDL	LOQ	Dilution	Reference Method	Date/Time Prepared	Date/Time Analyzed	Analyst
86-73-7	**Fluorene**	**3.01**		mg/kg dry	0.0511	0.102	2	EPA 8270E	02/21/2025 08:13	02/22/2025 20:04	AK
								Certifications:	NELAC-NY10854,NJDEP-CT005,PADEP-68-04440		
118-74-1	Hexachlorobenzene	ND		mg/kg dry	0.0511	0.102	2	EPA 8270E	02/21/2025 08:13	02/22/2025 20:04	AK
								Certifications:	CTDOH-PH-0723,NELAC-NY10854,NJDEP-CT005,PADEP-68-044		
87-68-3	Hexachlorobutadiene	ND		mg/kg dry	0.0511	0.102	2	EPA 8270E	02/21/2025 08:13	02/22/2025 20:04	AK
								Certifications:	CTDOH-PH-0723,NELAC-NY10854,NJDEP-CT005,PADEP-68-044		
77-47-4	Hexachlorocyclopentadiene	ND		mg/kg dry	0.0511	0.102	2	EPA 8270E	02/21/2025 08:13	02/22/2025 20:04	AK
								Certifications:	CTDOH-PH-0723,NELAC-NY10854,NJDEP-CT005,PADEP-68-044		
67-72-1	Hexachloroethane	ND		mg/kg dry	0.0511	0.102	2	EPA 8270E	02/21/2025 08:13	02/22/2025 20:04	AK
								Certifications:	CTDOH-PH-0723,NELAC-NY10854,NJDEP-CT005,PADEP-68-044		
193-39-5	**Indeno(1,2,3-cd)pyrene**	**1.56**		mg/kg dry	0.0511	0.102	2	EPA 8270E	02/21/2025 08:13	02/22/2025 20:04	AK
								Certifications:	CTDOH-PH-0723,NELAC-NY10854,NJDEP-CT005,PADEP-68-044		
78-59-1	Isophorone	ND		mg/kg dry	0.0511	0.102	2	EPA 8270E	02/21/2025 08:13	02/22/2025 20:04	AK
								Certifications:	CTDOH-PH-0723,NELAC-NY10854,NJDEP-CT005,PADEP-68-044		
91-20-3	**Naphthalene**	**5.87**		mg/kg dry	0.256	0.510	10	EPA 8270E	02/21/2025 08:13	02/24/2025 17:06	AK
								Certifications:	CTDOH-PH-0723,NELAC-NY10854,NJDEP-CT005,PADEP-68-044		
98-95-3	Nitrobenzene	ND		mg/kg dry	0.0511	0.102	2	EPA 8270E	02/21/2025 08:13	02/22/2025 20:04	AK
								Certifications:	CTDOH-PH-0723,NELAC-NY10854,NJDEP-CT005,PADEP-68-044		
62-75-9	N-Nitrosodimethylamine	ND		mg/kg dry	0.0511	0.102	2	EPA 8270E	02/21/2025 08:13	02/22/2025 20:04	AK
								Certifications:	CTDOH-PH-0723,NELAC-NY10854,NJDEP-CT005,PADEP-68-044		
621-64-7	N-nitroso-di-n-propylamine	ND		mg/kg dry	0.0511	0.102	2	EPA 8270E	02/21/2025 08:13	02/22/2025 20:04	AK
								Certifications:	CTDOH-PH-0723,NELAC-NY10854,NJDEP-CT005,PADEP-68-044		
86-30-6	N-Nitrosodiphenylamine	ND		mg/kg dry	0.0511	0.102	2	EPA 8270E	02/21/2025 08:13	02/22/2025 20:04	AK
								Certifications:	CTDOH-PH-0723,NELAC-NY10854,NJDEP-CT005,PADEP-68-044		
87-86-5	Pentachlorophenol	ND		mg/kg dry	0.0511	0.102	2	EPA 8270E	02/21/2025 08:13	02/22/2025 20:04	AK
								Certifications:	CTDOH-PH-0723,NELAC-NY10854,NJDEP-CT005,PADEP-68-044		
85-01-8	**Phenanthrene**	**10.9**		mg/kg dry	0.256	0.510	10	EPA 8270E	02/21/2025 08:13	02/24/2025 17:06	AK
								Certifications:	CTDOH-PH-0723,NELAC-NY10854,NJDEP-CT005,PADEP-68-044		
108-95-2	**Phenol**	**0.847**		mg/kg dry	0.0511	0.102	2	EPA 8270E	02/21/2025 08:13	02/22/2025 20:04	AK
								Certifications:	CTDOH-PH-0723,NELAC-NY10854,NJDEP-CT005,PADEP-68-044		
129-00-0	**Pyrene**	**5.97**		mg/kg dry	0.256	0.510	10	EPA 8270E	02/21/2025 08:13	02/24/2025 17:06	AK
								Certifications:	CTDOH-PH-0723,NELAC-NY10854,NJDEP-CT005,PADEP-68-044		
110-86-1	Pyridine	ND		mg/kg dry	0.204	0.408	2	EPA 8270E	02/21/2025 08:13	02/22/2025 20:04	AK
								Certifications:	CTDOH-PH-0723,NELAC-NY10854,NJDEP-CT005,PADEP-68-044		

	Surrogate Recoveries	Result	Acceptance Range
367-12-4	*Surrogate: SURR: 2-Fluorophenol*	*30.8 %*	*20-108*
13127-88-3	*Surrogate: SURR: Phenol-d6*	*64.9 %*	*23-114*
4165-60-0	*Surrogate: SURR: Nitrobenzene-d5*	*138 %*	*22-108*
321-60-8	*Surrogate: SURR: 2-Fluorobiphenyl*	*98.2 %*	*21-113*
118-79-6	*Surrogate: SURR: 2,4,6-Tribromophenol*	*19.8 %*	*19-110*
1718-51-0	*Surrogate: SURR: Terphenyl-d14*	*80.1 %*	*24-116*

Sample Information

Client Sample ID: DUP01_021925 **York Sample ID:** 25B1108-07

York Project (SDG) No.	Client Project ID	Matrix	Collection Date/Time	Date Received
25B1108	170745301	Soil	February 19, 2025 3:00 pm	02/19/2025

Semi-Volatiles, 1,4-Dioxane 8270 SIM-Soil

Log-in Notes:

Sample Notes:

Sample Prepared by Method: EPA 3550C

CAS No.	Parameter	Result	Flag	Units	Reported to LOQ	Dilution	Reference Method	Date/Time Prepared	Date/Time Analyzed	Analyst
123-91-1	1,4-Dioxane	ND		ug/kg	19.6	1	EPA 8270D SIM Certifications: NELAC-NY10854	02/21/2025 08:12	02/22/2025 19:57	SS

	Surrogate Recoveries	Result	Acceptance Range
17647-74-4	*Surrogate: 1,4-Dioxane-d8*	*90.0 %*	*39-127.5*

PFAS, EPA 1633 Target List

Log-in Notes:

Sample Notes:

Sample Prepared by Method: EPA 1633 Prep

CAS No.	Parameter	Result	Flag	Units	Reported to LOD/MDL	LOQ	Dilution	Reference Method	Date/Time Prepared	Date/Time Analyzed	Analyst
375-73-5	* Perfluorobutanesulfonic acid (PFBS)	ND		ug/kg dry	0.136	0.217	1	EPA 1633 Draft 3 Certifications: NELAC-NH2097 ,NJDEP-NY037	02/21/2025 11:53	02/25/2025 10:45	AM
307-24-4	Perfluorohexanoic acid (PFHxA)	ND		ug/kg dry	0.0651	0.246	1	EPA 1633 Draft 3 Certifications: NELAC-NH2097 ,NELAC-NY12058,NJDEP-NY037	02/21/2025 11:53	02/25/2025 10:45	AM
375-85-9	Perfluoroheptanoic acid (PFHpA)	ND		ug/kg dry	0.129	0.246	1	EPA 1633 Draft 3 Certifications: NELAC-NH2097 ,NELAC-NY12058,NJDEP-NY037	02/21/2025 11:53	02/25/2025 10:45	AM
355-46-4	* Perfluorohexanesulfonic acid (PFHxS)	ND		ug/kg dry	0.220	0.225	1	EPA 1633 Draft 3 Certifications: NELAC-NH2097 ,NJDEP-NY037	02/21/2025 11:53	02/25/2025 10:45	AM
335-67-1	Perfluorooctanoic acid (PFOA)	ND		ug/kg dry	0.211	0.246	1	EPA 1633 Draft 3 Certifications: NELAC-NH2097 ,NELAC-NY12058,NJDEP-NY037	02/21/2025 11:53	02/25/2025 10:45	AM
1763-23-1	Perfluorooctanesulfonic acid (PFOS)	ND		ug/kg dry	0.205	0.229	1	EPA 1633 Draft 3 Certifications: NELAC-NH2097 ,NELAC-NY12058,NJDEP-NY037	02/21/2025 11:53	02/25/2025 10:45	AM
375-95-1	Perfluorononanoic acid (PFNA)	ND		ug/kg dry	0.232	0.246	1	EPA 1633 Draft 3 Certifications: NELAC-NH2097 ,NELAC-NY12058,NJDEP-NY037	02/21/2025 11:53	02/25/2025 10:45	AM
335-76-2	Perfluorodecanoic acid (PFDA)	ND		ug/kg dry	0.235	0.246	1	EPA 1633 Draft 3 Certifications: NELAC-NH2097 ,NELAC-NY12058,NJDEP-NY037	02/21/2025 11:53	02/25/2025 10:45	AM
2058-94-8	Perfluoroundecanoic acid (PFUnA)	ND		ug/kg dry	0.243	0.246	1	EPA 1633 Draft 3 Certifications: NELAC-NH2097 ,NELAC-NY12058,NJDEP-NY037	02/21/2025 11:53	02/25/2025 10:45	AM
307-55-1	Perfluorododecanoic acid (PFDoA)	ND		ug/kg dry	0.200	0.246	1	EPA 1633 Draft 3 Certifications: NELAC-NH2097 ,NELAC-NY12058,NJDEP-NY037	02/21/2025 11:53	02/25/2025 10:45	AM
72629-94-8	Perfluorotridecanoic acid (PFTrDA)	ND		ug/kg dry	0.154	0.246	1	EPA 1633 Draft 3 Certifications: NELAC-NH2097 ,NELAC-NY12058,NJDEP-NY037	02/21/2025 11:53	02/25/2025 10:45	AM
376-06-7	Perfluorotetradecanoic acid (PFTA)	ND		ug/kg dry	0.127	0.246	1	EPA 1633 Draft 3 Certifications: NELAC-NH2097 ,NELAC-NY12058,NJDEP-NY037	02/21/2025 11:53	02/25/2025 10:45	AM
2355-31-9	N-MeFOSAA	ND		ug/kg dry	0.182	0.246	1	EPA 1633 Draft 3 Certifications: NELAC-NH2097 ,NELAC-NY12058,NJDEP-NY037	02/21/2025 11:53	02/25/2025 10:45	AM
2991-50-6	N-EtFOSAA	ND		ug/kg dry	0.238	0.246	1	EPA 1633 Draft 3 Certifications: NELAC-NH2097 ,NELAC-NY12058,NJDEP-NY037	02/21/2025 11:53	02/25/2025 10:45	AM
2706-90-3	Perfluoropentanoic acid (PFPeA)	ND		ug/kg dry	0.134	0.491	1	EPA 1633 Draft 3 Certifications: NELAC-NH2097 ,NELAC-NY12058,NJDEP-NY037	02/21/2025 11:53	02/25/2025 10:45	AM
754-91-6	* Perfluoro-1-octanesulfonamide (FOSA)	ND		ug/kg dry	0.179	0.246	1	EPA 1633 Draft 3 Certifications: NELAC-NH2097 ,NJDEP-NY037	02/21/2025 11:53	02/25/2025 10:45	AM

Sample Information

Client Sample ID: DUP01_021925 **York Sample ID:** 25B1108-07

York Project (SDG) No.	Client Project ID	Matrix	Collection Date/Time	Date Received
25B1108	170745301	Soil	February 19, 2025 3:00 pm	02/19/2025

PFAS, EPA 1633 Target List **Log-in Notes:** **Sample Notes:**

Sample Prepared by Method: EPA 1633 Prep

CAS No.	Parameter	Result	Flag	Units	Reported to LOD/MDL	LOQ	Dilution	Reference Method	Date/Time Prepared	Date/Time Analyzed	Analyst
375-92-8	* Perfluoro-1-heptanesulfonic acid (PFHpS)	ND		ug/kg dry	0.190	0.246	1	EPA 1633 Draft 3 Certifications: NELAC-NH2097 ,NJDEP-NY037	02/21/2025 11:53	02/25/2025 10:45	AM
335-77-3	* Perfluoro-1-decanesulfonic acid (PFDS)	ND		ug/kg dry	0.235	0.237	1	EPA 1633 Draft 3 Certifications: NELAC-NH2097 ,NJDEP-NY037	02/21/2025 11:53	02/25/2025 10:45	AM
27619-97-2	* 1H,1H,2H,2H-Perfluorooctanesulfonic acid (6:2 FTS)	ND		ug/kg dry	0.922	0.934	1	EPA 1633 Draft 3 Certifications: NELAC-NH2097 ,NJDEP-NY037	02/21/2025 11:53	02/25/2025 10:45	AM
39108-34-4	1H,1H,2H,2H-Perfluorodecanesulfonic acid (8:2 FTS)	ND		ug/kg dry	0.928	0.944	1	EPA 1633 Draft 3 Certifications: NELAC-NH2097 ,NELAC-NY12058,NJDEP-NY037	02/21/2025 11:53	02/25/2025 10:45	AM
375-22-4	Perfluoro-n-butanoic acid (PFBA)	ND		ug/kg dry	0.134	0.983	1	EPA 1633 Draft 3 Certifications: NELAC-NH2097 ,NELAC-NY12058,NJDEP-NY037	02/21/2025 11:53	02/25/2025 10:45	AM
113507-82-7	* Perfluoro(2-ethoxyethane)sulfonic acid (PFEESA)	ND		ug/kg dry	0.171	0.437	1	EPA 1633 Draft 3 Certifications: NELAC-NH2097	02/21/2025 11:53	02/25/2025 10:45	AM
151772-58-6	* Perfluoro-3,6-dioxaheptanoic acid (NFDHA)	ND		ug/kg dry	0.237	0.491	1	EPA 1633 Draft 3 Certifications: NELAC-NH2097	02/21/2025 11:53	02/25/2025 10:45	AM
377-73-1	* Perfluoro-4-oxapentanoic acid (PFMPA)	ND		ug/kg dry	0.0762	0.491	1	EPA 1633 Draft 3 Certifications: NELAC-NH2097	02/21/2025 11:53	02/25/2025 10:45	AM
863090-89-5	* Perfluoro-5-oxahexanoic acid (PFMBA)	ND		ug/kg dry	0.118	0.491	1	EPA 1633 Draft 3 Certifications: NELAC-NH2097	02/21/2025 11:53	02/25/2025 10:45	AM
2706-91-4	* Perfluoro-1-pentanesulfonate (PFPeS)	ND		ug/kg dry	0.193	0.231	1	EPA 1633 Draft 3 Certifications: NELAC-NH2097 ,NJDEP-NY037	02/21/2025 11:53	02/25/2025 10:45	AM
757124-72-4	* 1H,1H,2H,2H-Perfluorohexanesulfonic acid (4:2 FTS)	ND		ug/kg dry	0.731	0.922	1	EPA 1633 Draft 3 Certifications: NELAC-NH2097 ,NJDEP-NY037	02/21/2025 11:53	02/25/2025 10:45	AM
13252-13-6	* HFPO-DA (Gen-X)	ND		ug/kg dry	0.747	0.983	1	EPA 1633 Draft 3 Certifications: NELAC-NH2097 ,NJDEP-NY037	02/21/2025 11:53	02/25/2025 10:45	AM
763051-92-9	* 11CL-PF3OUdS	ND		ug/kg dry	0.382	0.929	1	EPA 1633 Draft 3 Certifications: NELAC-NH2097 ,NJDEP-NY037	02/21/2025 11:53	02/25/2025 10:45	AM
756426-58-1	* 9CL-PF3ONS	ND		ug/kg dry	0.302	0.919	1	EPA 1633 Draft 3 Certifications: NELAC-NH2097 ,NJDEP-NY037	02/21/2025 11:53	02/25/2025 10:45	AM
919005-14-4	* ADONA	ND		ug/kg dry	0.214	0.929	1	EPA 1633 Draft 3 Certifications: NELAC-NH2097 ,NJDEP-NY037	02/21/2025 11:53	02/25/2025 10:45	AM
79780-39-5	* Perfluorododecanesulfonic acid (PFDoS)	ND		ug/kg dry	0.208	0.238	1	EPA 1633 Draft 3 Certifications: NELAC-NH2097	02/21/2025 11:53	02/25/2025 10:45	AM
68259-12-1	* Perfluoro-1-nonanesulfonic acid (PFNS)	ND		ug/kg dry	0.152	0.236	1	EPA 1633 Draft 3 Certifications: NELAC-NH2097 ,NJDEP-NY037	02/21/2025 11:53	02/25/2025 10:45	AM
356-02-5	* 3-Perfluoropropyl propanoic acid (FPrPA)	ND		ug/kg dry	0.779	1.23	1	EPA 1633 Draft 3 Certifications: NELAC-NH2097	02/21/2025 11:53	02/25/2025 10:45	AM
914637-49-3	* 3-Perfluoropentyl propanoic acid (FPePA)	ND		ug/kg dry	2.58	6.14	1	EPA 1633 Draft 3 Certifications: NELAC-NH2097	02/21/2025 11:53	02/25/2025 10:45	AM
812-70-4	* 3-Perfluoroheptyl propanoic acid (FHpPA)	ND		ug/kg dry	1.84	6.14	1	EPA 1633 Draft 3 Certifications: NELAC-NH2097	02/21/2025 11:53	02/25/2025 10:45	AM
24448-09-7	* N-MeFOSE	ND		ug/kg dry	0.751	2.46	1	EPA 1633 Draft 3 Certifications: NELAC-NH2097	02/21/2025 11:53	02/25/2025 10:45	AM

Sample Information

Client Sample ID: DUP01_021925 **York Sample ID:** 25B1108-07

York Project (SDG) No.	Client Project ID	Matrix	Collection Date/Time	Date Received
25B1108	170745301	Soil	February 19, 2025 3:00 pm	02/19/2025

PFAS, EPA 1633 Target List **Log-in Notes:** **Sample Notes:**

Sample Prepared by Method: EPA 1633 Prep

CAS No.	Parameter	Result	Flag	Units	Reported to LOD/MDL	LOQ	Dilution	Reference Method	Date/Time Prepared	Date/Time Analyzed	Analyst
31506-32-8	* N-MeFOSA	ND		ug/kg dry	0.221	0.246	1	EPA 1633 Draft 3 Certifications: NELAC-NH2097	02/21/2025 11:53	02/25/2025 10:45	AM
1691-99-2	* N-EtFOSE	ND		ug/kg dry	0.856	2.46	1	EPA 1633 Draft 3 Certifications: NELAC-NH2097	02/21/2025 11:53	02/25/2025 10:45	AM
4151-50-2	* N-EtFOSA	ND		ug/kg dry	0.243	0.246	1	EPA 1633 Draft 3 Certifications: NELAC-NH2097	02/21/2025 11:53	02/25/2025 10:45	AM

	Surrogate Recoveries	Result		Acceptance Range
M3PFBS	*Surrogate: M3PFBS*	*128 %*		*25-150*
13C5PFHXA	*Surrogate: M5PFHxA*	*115 %*		*25-150*
13C4PFHPA	*Surrogate: M4PFHpA*	*126 %*		*25-150*
13C3PFHXS	*Surrogate: M3PFHxS*	*131 %*		*25-150*
13C8PFOA	*Surrogate: Perfluoro-n-[13C8]octanoic aci*	*110 %*		*25-150*
13C6PFDA	*Surrogate: M6PFDA*	*121 %*		*25-150*
13C7PFUNA	*Surrogate: M7PFUdA*	*122 %*		*25-150*
960315-52-0	*Surrogate: Perfluoro-n-[1,2-13C2]dodecan*	*110 %*		*25-150*
13C2PFTEDA	*Surrogate: M2PFTeDA*	*56.7 %*		*10-150*
13C4PFBA	*Surrogate: Perfluoro-n-[13C4]butanoic aci*	*9.30 %*	PFSu-L	*25-150*
13C8PFOS	*Surrogate: Perfluoro-1-[13C8]octanesulfor*	*121 %*		*25-150*
13C5PFPEA	*Surrogate: Perfluoro-n-[13C5]pentanoic ac*	*102 %*		*25-150*
13C8FOSA	*Surrogate: Perfluoro-1-[13C8]octanesulfor*	*113 %*		*10-150*
D3-NMEFOSAA	*Surrogate: d3-N-MeFOSAA*	*73.7 %*		*25-150*
D5-NETFOSAA	*Surrogate: d5-N-EtFOSAA*	*83.0 %*		*25-150*
M2-6:2FTS	*Surrogate: M2-6:2 FTS*	*130 %*		*25-200*
M2-8:2FTS	*Surrogate: M2-8:2 FTS*	*124 %*		*25-200*
13C9PFNA	*Surrogate: M9PFNA*	*110 %*		*25-150*
M2-4:2FTS	*Surrogate: M2-4:2 FTS*	*75.6 %*		*25-150*
936109-37-4	*Surrogate: d-N-MeFOSA*	*119 %*		*25-150*
936109-40-9	*Surrogate: d-N-EtFOSA*	*119 %*		*25-150*
M3HFPO-DA	*Surrogate: M3HFPO-DA*	*135 %*		*25-150*
D9-NETPFOSAI	*Surrogate: d9-N-EtFOSE*	*115 %*		*25-150*
D7-NMEPFOSA	*Surrogate: d7-N-MeFOSE*	*149 %*		*25-150*

Sample Information

Client Sample ID: DUP01_021925 **York Sample ID:** 25B1108-07

York Project (SDG) No.	Client Project ID	Matrix	Collection Date/Time	Date Received
25B1108	170745301	Soil	February 19, 2025 3:00 pm	02/19/2025

PEST, 8081 MASTER

Log-in Notes:

Sample Notes:

Sample Prepared by Method: EPA 3550C

CAS No.	Parameter	Result	Flag	Units	Reported to LOQ	Dilution	Reference Method	Date/Time Prepared	Date/Time Analyzed	Analyst
72-54-8	4,4'-DDD	ND		mg/kg dry	0.00200	5	EPA 8081B	02/21/2025 08:00	02/21/2025 20:41	RJ
							Certifications:	CTDOH-PH-0723,NELAC-NY10854,NJDEP-CT005,PADEP-68-044		
72-55-9	4,4'-DDE	ND		mg/kg dry	0.00200	5	EPA 8081B	02/21/2025 08:00	02/21/2025 20:41	RJ
							Certifications:	CTDOH-PH-0723,NELAC-NY10854,NJDEP-CT005,PADEP-68-044		
50-29-3	4,4'-DDT	ND		mg/kg dry	0.00200	5	EPA 8081B	02/21/2025 08:00	02/21/2025 20:41	RJ
							Certifications:	CTDOH-PH-0723,NELAC-NY10854,NJDEP-CT005,PADEP-68-044		
309-00-2	Aldrin	ND		mg/kg dry	0.00200	5	EPA 8081B	02/21/2025 08:00	02/21/2025 20:41	RJ
							Certifications:	CTDOH-PH-0723,NELAC-NY10854,NJDEP-CT005,PADEP-68-044		
319-84-6	alpha-BHC	ND		mg/kg dry	0.00200	5	EPA 8081B	02/21/2025 08:00	02/21/2025 20:41	RJ
							Certifications:	CTDOH-PH-0723,NELAC-NY10854,NJDEP-CT005,PADEP-68-044		
5103-71-9	alpha-Chlordane	ND		mg/kg dry	0.00200	5	EPA 8081B	02/21/2025 08:00	02/21/2025 20:41	RJ
							Certifications:	NELAC-NY10854,NJDEP-CT005		
319-85-7	beta-BHC	ND		mg/kg dry	0.00200	5	EPA 8081B	02/21/2025 08:00	02/21/2025 20:41	RJ
							Certifications:	CTDOH-PH-0723,NELAC-NY10854,NJDEP-CT005,PADEP-68-044		
319-86-8	delta-BHC	ND		mg/kg dry	0.00200	5	EPA 8081B	02/21/2025 08:00	02/21/2025 20:41	RJ
							Certifications:	CTDOH-PH-0723,NELAC-NY10854,NJDEP-CT005,PADEP-68-044		
60-57-1	Dieldrin	ND		mg/kg dry	0.00200	5	EPA 8081B	02/21/2025 08:00	02/21/2025 20:41	RJ
							Certifications:	CTDOH-PH-0723,NELAC-NY10854,NJDEP-CT005,PADEP-68-044		
959-98-8	Endosulfan I	ND		mg/kg dry	0.00200	5	EPA 8081B	02/21/2025 08:00	02/21/2025 20:41	RJ
							Certifications:	CTDOH-PH-0723,NELAC-NY10854,NJDEP-CT005,PADEP-68-044		
33213-65-9	Endosulfan II	ND		mg/kg dry	0.00200	5	EPA 8081B	02/21/2025 08:00	02/21/2025 20:41	RJ
							Certifications:	CTDOH-PH-0723,NELAC-NY10854		
1031-07-8	Endosulfan sulfate	ND		mg/kg dry	0.00200	5	EPA 8081B	02/21/2025 08:00	02/21/2025 20:41	RJ
							Certifications:	CTDOH-PH-0723,NELAC-NY10854,NJDEP-CT005,PADEP-68-044		
72-20-8	Endrin	ND		mg/kg dry	0.00200	5	EPA 8081B	02/21/2025 08:00	02/21/2025 20:41	RJ
							Certifications:	CTDOH-PH-0723,NELAC-NY10854,NJDEP-CT005,PADEP-68-044		
7421-93-4	Endrin aldehyde	ND		mg/kg dry	0.00200	5	EPA 8081B	02/21/2025 08:00	02/21/2025 20:41	RJ
							Certifications:	CTDOH-PH-0723,NELAC-NY10854,NJDEP-CT005,PADEP-68-044		
53494-70-5	Endrin ketone	ND		mg/kg dry	0.00200	5	EPA 8081B	02/21/2025 08:00	02/21/2025 20:41	RJ
							Certifications:	CTDOH-PH-0723,NELAC-NY10854,NJDEP-CT005,PADEP-68-044		
58-89-9	gamma-BHC (Lindane)	ND		mg/kg dry	0.00200	5	EPA 8081B	02/21/2025 08:00	02/21/2025 20:41	RJ
							Certifications:	CTDOH-PH-0723,NELAC-NY10854,NJDEP-CT005,PADEP-68-044		
5566-34-7	gamma-Chlordane	ND		mg/kg dry	0.00200	5	EPA 8081B	02/21/2025 08:00	02/21/2025 20:41	RJ
							Certifications:	NELAC-NY10854,NJDEP-CT005		
76-44-8	Heptachlor	ND		mg/kg dry	0.00200	5	EPA 8081B	02/21/2025 08:00	02/21/2025 20:41	RJ
							Certifications:	CTDOH-PH-0723,NELAC-NY10854,NJDEP-CT005,PADEP-68-044		
1024-57-3	Heptachlor epoxide	ND		mg/kg dry	0.00200	5	EPA 8081B	02/21/2025 08:00	02/21/2025 20:41	RJ
							Certifications:	CTDOH-PH-0723,NELAC-NY10854,NJDEP-CT005,PADEP-68-044		
72-43-5	Methoxychlor	ND		mg/kg dry	0.00200	5	EPA 8081B	02/21/2025 08:00	02/21/2025 20:41	RJ
							Certifications:	CTDOH-PH-0723,NELAC-NY10854,NJDEP-CT005,PADEP-68-044		
8001-35-2	Toxaphene	ND		mg/kg dry	0.200	5	EPA 8081B	02/21/2025 08:00	02/21/2025 20:41	RJ
							Certifications:	CTDOH-PH-0723,NELAC-NY10854,NJDEP-CT005,PADEP-68-044		

Sample Information

Client Sample ID: DUP01_021925 **York Sample ID:** 25B1108-07

York Project (SDG) No.	Client Project ID	Matrix	Collection Date/Time	Date Received
25B1108	170745301	Soil	February 19, 2025 3:00 pm	02/19/2025

PEST, 8081 MASTER

Log-in Notes: **Sample Notes:**

Sample Prepared by Method: EPA 3550C

CAS No.	Parameter	Result	Flag	Units	Reported to LOQ	Dilution	Reference Method	Date/Time Prepared	Date/Time Analyzed	Analyst
57-74-9	* Chlordane, total	ND		mg/kg dry	0.0400	5	EPA 8081B	02/21/2025 08:00	02/21/2025 20:41	RJ
							Certifications:			

	Surrogate Recoveries	Result	Acceptance Range
2051-24-3	*Surrogate: Decachlorobiphenyl*	*104 %*	*30-150*
877-09-8	*Surrogate: Tetrachloro-m-xylene*	*78.4 %*	*30-150*

PCB, 8082 MASTER

Log-in Notes: **Sample Notes:**

Sample Prepared by Method: EPA 3550C

CAS No.	Parameter	Result	Flag	Units	Reported to LOQ	Dilution	Reference Method	Date/Time Prepared	Date/Time Analyzed	Analyst
12674-11-2	Aroclor 1016	ND		mg/kg dry	0.0202	1	EPA 8082A	02/21/2025 08:00	02/22/2025 03:23	NF
							Certifications:	NELAC-NY10854,CTDOH-PH-0723,NJDEP-CT005,PADEP-68-044		
11104-28-2	Aroclor 1221	ND		mg/kg dry	0.0202	1	EPA 8082A	02/21/2025 08:00	02/22/2025 03:23	NF
							Certifications:	NELAC-NY10854,CTDOH-PH-0723,NJDEP-CT005,PADEP-68-044		
11141-16-5	Aroclor 1232	ND		mg/kg dry	0.0202	1	EPA 8082A	02/21/2025 08:00	02/22/2025 03:23	NF
							Certifications:	NELAC-NY10854,CTDOH-PH-0723,NJDEP-CT005,PADEP-68-044		
53469-21-9	Aroclor 1242	ND		mg/kg dry	0.0202	1	EPA 8082A	02/21/2025 08:00	02/22/2025 03:23	NF
							Certifications:	NELAC-NY10854,CTDOH-PH-0723,NJDEP-CT005,PADEP-68-044		
12672-29-6	Aroclor 1248	ND		mg/kg dry	0.0202	1	EPA 8082A	02/21/2025 08:00	02/22/2025 03:23	NF
							Certifications:	NELAC-NY10854,CTDOH-PH-0723,NJDEP-CT005,PADEP-68-044		
11097-69-1	Aroclor 1254	ND		mg/kg dry	0.0202	1	EPA 8082A	02/21/2025 08:00	02/22/2025 03:23	NF
							Certifications:	NELAC-NY10854,CTDOH-PH-0723,NJDEP-CT005,PADEP-68-044		
11096-82-5	Aroclor 1260	ND		mg/kg dry	0.0202	1	EPA 8082A	02/21/2025 08:00	02/22/2025 03:23	NF
							Certifications:	NELAC-NY10854,CTDOH-PH-0723,NJDEP-CT005,PADEP-68-044		
1336-36-3	* Total PCBs	ND		mg/kg dry	0.0202	1	EPA 8082A	02/21/2025 08:00	02/22/2025 03:23	NF
							Certifications:			

	Surrogate Recoveries	Result	Acceptance Range
877-09-8	*Surrogate: Tetrachloro-m-xylene*	*73.0 %*	*30-120*
2051-24-3	*Surrogate: Decachlorobiphenyl*	*70.0 %*	*30-120*

HERB, 8151 MASTER

Log-in Notes: **Sample Notes:**

Sample Prepared by Method: EPA 3550C/8151A

CAS No.	Parameter	Result	Flag	Units	Reported to LOQ	Dilution	Reference Method	Date/Time Prepared	Date/Time Analyzed	Analyst
93-76-5	2,4,5-T	ND		mg/kg dry	0.0243	1	EPA 8151A	02/20/2025 11:08	02/23/2025 13:37	GXB
							Certifications:	CTDOH-PH-0723,NELAC-NY10854,NJDEP-CT005,PADEP-68-044		
93-72-1	2,4,5-TP (Silvex)	ND		mg/kg dry	0.0243	1	EPA 8151A	02/20/2025 11:08	02/23/2025 13:37	GXB
							Certifications:	CTDOH-PH-0723,NELAC-NY10854,NJDEP-CT005,PADEP-68-044		
94-75-7	2,4-D	ND		mg/kg dry	0.0243	1	EPA 8151A	02/20/2025 11:08	02/23/2025 13:37	GXB
							Certifications:	CTDOH-PH-0723,NELAC-NY10854,NJDEP-CT005,PADEP-68-044		

	Surrogate Recoveries	Result	Acceptance Range

Sample Information

Client Sample ID: DUP01_021925 **York Sample ID:** 25B1108-07

York Project (SDG) No.	Client Project ID	Matrix	Collection Date/Time	Date Received
25B1108	170745301	Soil	February 19, 2025 3:00 pm	02/19/2025

HERB, 8151 MASTER

Log-in Notes: **Sample Notes:**

Sample Prepared by Method: EPA 3550C/8151A

CAS No.	Parameter	Result	Flag	Units	Reported to LOQ	Dilution	Reference Method	Date/Time Prepared	Date/Time Analyzed	Analyst
19719-28-9	*Surrogate: 2,4-Dichlorophenylacetic acid (*	*58.4 %*			*21-150*					

Metals, Target Analyte

Log-in Notes: **Sample Notes:**

Sample Prepared by Method: EPA 3050B

CAS No.	Parameter	Result	Flag	Units	Reported to LOQ	Dilution	Reference Method	Date/Time Prepared	Date/Time Analyzed	Analyst
7429-90-5	**Aluminum**	**10100**		mg/kg dry	5.13	1	EPA 6010D	02/23/2025 08:36	02/24/2025 11:11	AGNR
							Certifications:	CTDOH-PH-0723,NELAC-NY10854,NJDEP-CT005,PADEP-68-044		
7440-36-0	Antimony	ND		mg/kg dry	2.56	1	EPA 6010D	02/23/2025 08:36	02/24/2025 11:11	AGNR
							Certifications:	CTDOH-PH-0723,NELAC-NY10854,NJDEP-CT005,PADEP-68-044		
7440-38-2	**Arsenic**	**5.50**		mg/kg dry	1.54	1	EPA 6010D	02/23/2025 08:36	02/24/2025 11:11	AGNR
							Certifications:	CTDOH-PH-0723,NELAC-NY10854,NJDEP-CT005,PADEP-68-044		
7440-39-3	**Barium**	**96.4**		mg/kg dry	2.56	1	EPA 6010D	02/23/2025 08:36	02/24/2025 11:11	AGNR
							Certifications:	CTDOH-PH-0723,NELAC-NY10854,NJDEP-CT005,PADEP-68-044		
7440-41-7	**Beryllium**	**0.526**		mg/kg dry	0.052	1	EPA 6010D	02/23/2025 08:36	02/24/2025 11:11	AGNR
							Certifications:	CTDOH-PH-0723,NELAC-NY10854,NJDEP-CT005,PADEP-68-044		
7440-43-9	Cadmium	ND		mg/kg dry	0.308	1	EPA 6010D	02/23/2025 08:36	02/24/2025 11:11	AGNR
							Certifications:	CTDOH-PH-0723,NELAC-NY10854,NJDEP-CT005,PADEP-68-044		
7440-70-2	**Calcium**	**45400**		mg/kg dry	5.13	1	EPA 6010D	02/23/2025 08:36	02/24/2025 11:11	AGNR
							Certifications:	CTDOH-PH-0723,NELAC-NY10854,NJDEP-CT005,PADEP-68-044		
7440-47-3	**Chromium**	**21.0**		mg/kg dry	0.513	1	EPA 6010D	02/23/2025 08:36	02/24/2025 11:11	AGNR
							Certifications:	CTDOH-PH-0723,NELAC-NY10854,NJDEP-CT005,PADEP-68-044		
7440-48-4	**Cobalt**	**5.46**		mg/kg dry	0.410	1	EPA 6010D	02/23/2025 08:36	02/24/2025 11:11	AGNR
							Certifications:	CTDOH-PH-0723,NELAC-NY10854,NJDEP-CT005,PADEP-68-044		
7440-50-8	**Copper**	**18.7**		mg/kg dry	2.05	1	EPA 6010D	02/23/2025 08:36	02/24/2025 11:11	AGNR
							Certifications:	CTDOH-PH-0723,NELAC-NY10854,NJDEP-CT005,PADEP-68-044		
7439-89-6	**Iron**	**13400**		mg/kg dry	25.6	1	EPA 6010D	02/23/2025 08:36	02/24/2025 11:11	AGNR
							Certifications:	CTDOH-PH-0723,NELAC-NY10854,NJDEP-CT005,PADEP-68-044		
7439-92-1	**Lead**	**155**		mg/kg dry	0.513	1	EPA 6010D	02/23/2025 08:36	02/24/2025 11:11	AGNR
							Certifications:	CTDOH-PH-0723,NELAC-NY10854,NJDEP-CT005,PADEP-68-044		
7439-95-4	**Magnesium**	**3220**		mg/kg dry	5.13	1	EPA 6010D	02/23/2025 08:36	02/24/2025 11:11	AGNR
							Certifications:	CTDOH-PH-0723,NELAC-NY10854,NJDEP-CT005,PADEP-68-044		
7439-96-5	**Manganese**	**157**		mg/kg dry	0.513	1	EPA 6010D	02/23/2025 08:36	02/24/2025 11:11	AGNR
							Certifications:	CTDOH-PH-0723,NELAC-NY10854,NJDEP-CT005,PADEP-68-044		
7440-02-0	**Nickel**	**11.1**		mg/kg dry	1.02	1	EPA 6010D	02/23/2025 08:36	02/24/2025 11:11	AGNR
							Certifications:	CTDOH-PH-0723,NELAC-NY10854,NJDEP-CT005,PADEP-68-044		
7440-09-7	**Potassium**	**789**	B	mg/kg dry	5.13	1	EPA 6010D	02/23/2025 08:36	02/24/2025 11:11	AGNR
							Certifications:	CTDOH-PH-0723,NELAC-NY10854,NJDEP-CT005,PADEP-68-044		
7782-49-2	**Selenium**	**2.66**		mg/kg dry	2.56	1	EPA 6010D	02/23/2025 08:36	02/24/2025 11:11	AGNR
							Certifications:	CTDOH-PH-0723,NELAC-NY10854,NJDEP-CT005,PADEP-68-044		
7440-22-4	Silver	ND	M-CCV 1	mg/kg dry	0.517	1	EPA 6010D	02/23/2025 08:36	02/24/2025 11:11	AGNR
							Certifications:	CTDOH-PH-0723,NELAC-NY10854,NJDEP-CT005,PADEP-68-044		

Sample Information

Client Sample ID: DUP01_021925 **York Sample ID:** 25B1108-07

York Project (SDG) No.	Client Project ID	Matrix	Collection Date/Time	Date Received
25B1108	170745301	Soil	February 19, 2025 3:00 pm	02/19/2025

Metals, Target Analyte

Log-in Notes: **Sample Notes:**

Sample Prepared by Method: EPA 3050B

CAS No.	Parameter	Result	Flag	Units	Reported to LOQ	Dilution	Reference Method	Date/Time Prepared	Date/Time Analyzed	Analyst
7440-23-5	**Sodium**	**229**		mg/kg dry	51.3	1	EPA 6010D	02/23/2025 08:36	02/24/2025 11:11	AGNR
							Certifications:	CTDOH-PH-0723,NELAC-NY10854,NJDEP-CT005,PADEP-68-044		
7440-28-0	Thallium	ND		mg/kg dry	2.06	1	EPA 6010D	02/23/2025 08:36	02/24/2025 11:11	AGNR
							Certifications:	CTDOH-PH-0723,NELAC-NY10854,NJDEP-CT005,PADEP-68-044		
7440-62-2	**Vanadium**	**24.5**		mg/kg dry	1.02	1	EPA 6010D	02/23/2025 08:36	02/24/2025 11:11	AGNR
							Certifications:	CTDOH-PH-0723,NELAC-NY10854,NJDEP-CT005,PADEP-68-044		
7440-66-6	**Zinc**	**54.1**		mg/kg dry	2.55	1	EPA 6010D	02/23/2025 08:36	02/24/2025 11:11	AGNR
							Certifications:	CTDOH-PH-0723,NELAC-NY10854,NJDEP-CT005,PADEP-68-044		

Mercury by 7473

Log-in Notes: **Sample Notes:**

Sample Prepared by Method: EPA 7473 soil

CAS No.	Parameter	Result	Flag	Units	Reported to LOQ	Dilution	Reference Method	Date/Time Prepared	Date/Time Analyzed	Analyst
7439-97-6	**Mercury**	**0.185**		mg/kg dry	0.0369	1	EPA 7473	02/21/2025 12:41	02/22/2025 12:03	DRS
							Certifications:	CTDOH-PH-0723,NJDEP-CT005,NELAC-NY10854,PADEP-68-044		

Chromium, Hexavalent

Log-in Notes: **Sample Notes:**

Sample Prepared by Method: EPA SW846-3060

CAS No.	Parameter	Result	Flag	Units	Reported to LOQ	Dilution	Reference Method	Date/Time Prepared	Date/Time Analyzed	Analyst
18540-29-9	Chromium, Hexavalent	ND		mg/kg dry	0.616	1	EPA 7196A	02/21/2025 10:13	02/21/2025 17:10	JMT
							Certifications:	NJDEP-CT005,CTDOH-PH-0723,NELAC-NY10854,PADEP-68-044		

Chromium, Trivalent

Log-in Notes: **Sample Notes:**

Sample Prepared by Method: Analysis Preparation

CAS No.	Parameter	Result	Flag	Units	Reported to LOQ	Dilution	Reference Method	Date/Time Prepared	Date/Time Analyzed	Analyst
16065-83-1	* **Chromium, Trivalent**	**20.9**		mg/kg	0.500	1	Calculation	02/25/2025 16:12	02/25/2025 16:19	SL
							Certifications:			

Cyanide, Total

Log-in Notes: **Sample Notes:**

Sample Prepared by Method: Analysis Preparation Soil

CAS No.	Parameter	Result	Flag	Units	Reported to LOQ	Dilution	Reference Method	Date/Time Prepared	Date/Time Analyzed	Analyst
57-12-5	Cyanide, total	ND		mg/kg dry	0.616	1	EPA 9014/9010C	02/24/2025 14:05	02/24/2025 20:12	CB
							Certifications:	NELAC-NY10854,CTDOH-PH-0723,NJDEP-CT005,PADEP-68-044		

Total Solids

Log-in Notes: **Sample Notes:**

Sample Prepared by Method: % Solids Prep

CAS No.	Parameter	Result	Flag	Units	Reported to LOQ	Dilution	Reference Method	Date/Time Prepared	Date/Time Analyzed	Analyst

Sample Information

Client Sample ID: DUP01_021925 **York Sample ID:** 25B1108-07

York Project (SDG) No.	Client Project ID	Matrix	Collection Date/Time	Date Received
25B1108	170745301	Soil	February 19, 2025 3:00 pm	02/19/2025

Total Solids

Log-in Notes:

Sample Notes:

Sample Prepared by Method: % Solids Prep

CAS No.	Parameter	Result	Flag	Units	Reported to LOQ	Dilution	Reference Method	Date/Time Prepared	Date/Time Analyzed	Analyst
solids	*** % Solids**	**81.2**		%	0.100	1	SM 2540G	02/20/2025 08:28	02/20/2025 10:15	SMM
							Certifications: CTDOH-PH-0723			

Sample Information

Client Sample ID: **DUP02_021925** **York Sample ID:** **25B1108-08**

York Project (SDG) No.	Client Project ID	Matrix	Collection Date/Time	Date Received
25B1108	170745301	Soil	February 19, 2025 3:00 pm	02/19/2025

VOA, 8260 MASTER **Log-in Notes:** **Sample Notes:**

Sample Prepared by Method: EPA 5035A

CAS No.	Parameter	Result	Flag	Units	Reported to LOD/MDL	LOQ	Dilution	Reference Method	Date/Time Prepared	Date/Time Analyzed	Analyst
630-20-6	1,1,1,2-Tetrachloroethane	ND		mg/kg dry	0.0038	0.0077	1	EPA 8260D	02/20/2025 16:00	02/20/2025 23:14	AC
								Certifications:	CTDOH-PH-0723,NELAC-NY10854,NELAC-NY12058,NJDEP-CT		
71-55-6	1,1,1-Trichloroethane	ND		mg/kg dry	0.0038	0.0077	1	EPA 8260D	02/20/2025 16:00	02/20/2025 23:14	AC
								Certifications:	CTDOH-PH-0723,NELAC-NY10854,NELAC-NY12058,NJDEP-CT		
79-34-5	1,1,2,2-Tetrachloroethane	ND		mg/kg dry	0.0038	0.0077	1	EPA 8260D	02/20/2025 16:00	02/20/2025 23:14	AC
								Certifications:	CTDOH-PH-0723,NELAC-NY10854,NELAC-NY12058,NJDEP-CT		
76-13-1	1,1,2-Trichloro-1,2,2-trifluoroethane (Freon 113)	ND		mg/kg dry	0.0038	0.0077	1	EPA 8260D	02/20/2025 16:00	02/20/2025 23:14	AC
								Certifications:	CTDOH-PH-0723,NELAC-NY10854,NELAC-NY12058,NJDEP-CT		
79-00-5	1,1,2-Trichloroethane	ND		mg/kg dry	0.0038	0.0077	1	EPA 8260D	02/20/2025 16:00	02/20/2025 23:14	AC
								Certifications:	CTDOH-PH-0723,NELAC-NY10854,NELAC-NY12058,NJDEP-CT		
75-34-3	1,1-Dichloroethane	ND		mg/kg dry	0.0038	0.0077	1	EPA 8260D	02/20/2025 16:00	02/20/2025 23:14	AC
								Certifications:	CTDOH-PH-0723,NELAC-NY10854,NELAC-NY12058,NJDEP-CT		
75-35-4	1,1-Dichloroethylene	ND		mg/kg dry	0.0038	0.0077	1	EPA 8260D	02/20/2025 16:00	02/20/2025 23:14	AC
								Certifications:	CTDOH-PH-0723,NELAC-NY10854,NELAC-NY12058,NJDEP-CT		
87-61-6	1,2,3-Trichlorobenzene	ND		mg/kg dry	0.0038	0.0077	1	EPA 8260D	02/20/2025 16:00	02/20/2025 23:14	AC
								Certifications:	NELAC-NY10854,NELAC-NY12058,NJDEP-CT005,PADEP-68-04		
96-18-4	1,2,3-Trichloropropane	ND		mg/kg dry	0.0038	0.0077	1	EPA 8260D	02/20/2025 16:00	02/20/2025 23:14	AC
								Certifications:	NELAC-NY10854,NELAC-NY12058,NJDEP-CT005		
120-82-1	1,2,4-Trichlorobenzene	ND		mg/kg dry	0.0038	0.0077	1	EPA 8260D	02/20/2025 16:00	02/20/2025 23:14	AC
								Certifications:	NELAC-NY10854,NELAC-NY12058,NJDEP-CT005,PADEP-68-04		
95-63-6	1,2,4-Trimethylbenzene	ND		mg/kg dry	0.0038	0.0077	1	EPA 8260D	02/20/2025 16:00	02/20/2025 23:14	AC
								Certifications:	CTDOH-PH-0723,NELAC-NY10854,NELAC-NY12058,NJDEP-CT		
96-12-8	1,2-Dibromo-3-chloropropane	ND		mg/kg dry	0.0038	0.0077	1	EPA 8260D	02/20/2025 16:00	02/20/2025 23:14	AC
								Certifications:	CTDOH-PH-0723,NELAC-NY10854,NELAC-NY12058,NJDEP-CT		
106-93-4	1,2-Dibromoethane	ND		mg/kg dry	0.0038	0.0077	1	EPA 8260D	02/20/2025 16:00	02/20/2025 23:14	AC
								Certifications:	CTDOH-PH-0723,NELAC-NY10854,NELAC-NY12058,NJDEP-CT		
95-50-1	1,2-Dichlorobenzene	ND		mg/kg dry	0.0038	0.0077	1	EPA 8260D	02/20/2025 16:00	02/20/2025 23:14	AC
								Certifications:	CTDOH-PH-0723,NELAC-NY10854,NELAC-NY12058,NJDEP-CT		
107-06-2	1,2-Dichloroethane	ND		mg/kg dry	0.0038	0.0077	1	EPA 8260D	02/20/2025 16:00	02/20/2025 23:14	AC
								Certifications:	CTDOH-PH-0723,NELAC-NY10854,NELAC-NY12058,NJDEP-CT		
78-87-5	1,2-Dichloropropane	ND		mg/kg dry	0.0038	0.0077	1	EPA 8260D	02/20/2025 16:00	02/20/2025 23:14	AC
								Certifications:	CTDOH-PH-0723,NELAC-NY10854,NELAC-NY12058,NJDEP-CT		
108-67-8	1,3,5-Trimethylbenzene	ND		mg/kg dry	0.0038	0.0077	1	EPA 8260D	02/20/2025 16:00	02/20/2025 23:14	AC
								Certifications:	CTDOH-PH-0723,NELAC-NY10854,NELAC-NY12058,NJDEP-CT		
541-73-1	1,3-Dichlorobenzene	ND		mg/kg dry	0.0038	0.0077	1	EPA 8260D	02/20/2025 16:00	02/20/2025 23:14	AC
								Certifications:	CTDOH-PH-0723,NELAC-NY10854,NELAC-NY12058,NJDEP-CT		
106-46-7	1,4-Dichlorobenzene	ND		mg/kg dry	0.0038	0.0077	1	EPA 8260D	02/20/2025 16:00	02/20/2025 23:14	AC
								Certifications:	CTDOH-PH-0723,NELAC-NY10854,NELAC-NY12058,NJDEP-CT		
123-91-1	1,4-Dioxane	ND		mg/kg dry	0.077	0.15	1	EPA 8260D	02/20/2025 16:00	02/20/2025 23:14	AC
								Certifications:	NELAC-NY10854,NELAC-NY12058,NJDEP-CT005,PADEP-68-04		
78-93-3	**2-Butanone**	**0.0066**	J	mg/kg dry	0.0038	0.0077	1	EPA 8260D	02/20/2025 16:00	02/20/2025 23:14	AC
								Certifications:	CTDOH-PH-0723,NELAC-NY10854,NELAC-NY12058,NJDEP-CT		

Sample Information

Client Sample ID: DUP02_021925 **York Sample ID:** 25B1108-08

York Project (SDG) No.	Client Project ID	Matrix	Collection Date/Time	Date Received
25B1108	170745301	Soil	February 19, 2025 3:00 pm	02/19/2025

VOA, 8260 MASTER

Log-in Notes:

Sample Notes:

Sample Prepared by Method: EPA 5035A

CAS No.	Parameter	Result	Flag	Units	Reported to LOD/MDL	LOQ	Dilution	Reference Method	Date/Time Prepared	Date/Time Analyzed	Analyst
591-78-6	2-Hexanone	ND		mg/kg dry	0.0038	0.0077	1	EPA 8260D	02/20/2025 16:00	02/20/2025 23:14	AC
								Certifications:	CTDOH-PH-0723,NELAC-NY10854,NELAC-NY12058,NJDEP-CT		
108-10-1	4-Methyl-2-pentanone	ND	QL-02	mg/kg dry	0.0038	0.0077	1	EPA 8260D	02/20/2025 16:00	02/20/2025 23:14	AC
								Certifications:	CTDOH-PH-0723,NELAC-NY10854,NELAC-NY12058,NJDEP-CT		
67-64-1	**Acetone**	**0.023**	ICVE	mg/kg dry	0.0077	0.015	1	EPA 8260D	02/20/2025 16:00	02/20/2025 23:14	AC
								Certifications:	CTDOH-PH-0723,NELAC-NY10854,NELAC-NY12058,NJDEP-CT		
107-02-8	Acrolein	ND		mg/kg dry	0.0077	0.015	1	EPA 8260D	02/20/2025 16:00	02/20/2025 23:14	AC
								Certifications:	CTDOH-PH-0723,NELAC-NY10854,NELAC-NY12058,NJDEP-CT		
107-13-1	Acrylonitrile	ND		mg/kg dry	0.0038	0.0077	1	EPA 8260D	02/20/2025 16:00	02/20/2025 23:14	AC
								Certifications:	CTDOH-PH-0723,NELAC-NY10854,NELAC-NY12058,NJDEP-CT		
71-43-2	Benzene	ND		mg/kg dry	0.0038	0.0077	1	EPA 8260D	02/20/2025 16:00	02/20/2025 23:14	AC
								Certifications:	CTDOH-PH-0723,NELAC-NY10854,NELAC-NY12058,NJDEP-CT		
74-97-5	Bromochloromethane	ND		mg/kg dry	0.0038	0.0077	1	EPA 8260D	02/20/2025 16:00	02/20/2025 23:14	AC
								Certifications:	NELAC-NY10854,NELAC-NY12058,NJDEP-CT005,PADEP-68-04		
75-27-4	Bromodichloromethane	ND		mg/kg dry	0.0038	0.0077	1	EPA 8260D	02/20/2025 16:00	02/20/2025 23:14	AC
								Certifications:	CTDOH-PH-0723,NELAC-NY10854,NELAC-NY12058,NJDEP-CT		
75-25-2	Bromoform	ND		mg/kg dry	0.0038	0.0077	1	EPA 8260D	02/20/2025 16:00	02/20/2025 23:14	AC
								Certifications:	CTDOH-PH-0723,NELAC-NY10854,NELAC-NY12058,NJDEP-CT		
74-83-9	Bromomethane	ND		mg/kg dry	0.0038	0.0077	1	EPA 8260D	02/20/2025 16:00	02/20/2025 23:14	AC
								Certifications:	CTDOH-PH-0723,NELAC-NY10854,NELAC-NY12058,NJDEP-CT		
75-15-0	Carbon disulfide	ND		mg/kg dry	0.0038	0.0077	1	EPA 8260D	02/20/2025 16:00	02/20/2025 23:14	AC
								Certifications:	CTDOH-PH-0723,NELAC-NY10854,NELAC-NY12058,NJDEP-CT		
56-23-5	Carbon tetrachloride	ND	CCVE	mg/kg dry	0.0038	0.0077	1	EPA 8260D	02/20/2025 16:00	02/20/2025 23:14	AC
								Certifications:	CTDOH-PH-0723,NELAC-NY10854,NELAC-NY12058,NJDEP-CT		
108-90-7	Chlorobenzene	ND		mg/kg dry	0.0038	0.0077	1	EPA 8260D	02/20/2025 16:00	02/20/2025 23:14	AC
								Certifications:	CTDOH-PH-0723,NELAC-NY10854,NELAC-NY12058,NJDEP-CT		
75-00-3	Chloroethane	ND		mg/kg dry	0.0038	0.0077	1	EPA 8260D	02/20/2025 16:00	02/20/2025 23:14	AC
								Certifications:	CTDOH-PH-0723,NELAC-NY10854,NELAC-NY12058,NJDEP-CT		
67-66-3	Chloroform	ND		mg/kg dry	0.0038	0.0077	1	EPA 8260D	02/20/2025 16:00	02/20/2025 23:14	AC
								Certifications:	CTDOH-PH-0723,NELAC-NY10854,NELAC-NY12058,NJDEP-CT		
74-87-3	Chloromethane	ND		mg/kg dry	0.0038	0.0077	1	EPA 8260D	02/20/2025 16:00	02/20/2025 23:14	AC
								Certifications:	CTDOH-PH-0723,NELAC-NY10854,NELAC-NY12058,NJDEP-CT		
156-59-2	cis-1,2-Dichloroethylene	ND		mg/kg dry	0.0038	0.0077	1	EPA 8260D	02/20/2025 16:00	02/20/2025 23:14	AC
								Certifications:	CTDOH-PH-0723,NELAC-NY10854,NELAC-NY12058,NJDEP-CT		
10061-01-5	cis-1,3-Dichloropropylene	ND		mg/kg dry	0.0038	0.0077	1	EPA 8260D	02/20/2025 16:00	02/20/2025 23:14	AC
								Certifications:	CTDOH-PH-0723,NELAC-NY10854,NELAC-NY12058,NJDEP-CT		
110-82-7	Cyclohexane	ND		mg/kg dry	0.0038	0.0077	1	EPA 8260D	02/20/2025 16:00	02/20/2025 23:14	AC
								Certifications:	NELAC-NY10854,NELAC-NY12058,NJDEP-CT005,PADEP-68-04		
124-48-1	Dibromochloromethane	ND		mg/kg dry	0.0038	0.0077	1	EPA 8260D	02/20/2025 16:00	02/20/2025 23:14	AC
								Certifications:	NELAC-NY10854,NELAC-NY12058,NJDEP-CT005,PADEP-68-04		
74-95-3	Dibromomethane	ND		mg/kg dry	0.0038	0.0077	1	EPA 8260D	02/20/2025 16:00	02/20/2025 23:14	AC
								Certifications:	NELAC-NY10854,NELAC-NY12058,NJDEP-CT005,PADEP-68-04		
75-71-8	Dichlorodifluoromethane	ND	CCVE	mg/kg dry	0.0038	0.0077	1	EPA 8260D	02/20/2025 16:00	02/20/2025 23:14	AC
								Certifications:	NELAC-NY10854,NELAC-NY12058,NJDEP-CT005,PADEP-68-04		

Sample Information

Client Sample ID: DUP02_021925 **York Sample ID:** 25B1108-08

York Project (SDG) No.	Client Project ID	Matrix	Collection Date/Time	Date Received
25B1108	170745301	Soil	February 19, 2025 3:00 pm	02/19/2025

VOA, 8260 MASTER **Log-in Notes:** **Sample Notes:**

Sample Prepared by Method: EPA 5035A

CAS No.	Parameter	Result	Flag	Units	Reported to LOD/MDL	LOQ	Dilution	Reference Method	Date/Time Prepared	Date/Time Analyzed	Analyst
100-41-4	Ethyl Benzene	ND		mg/kg dry	0.0038	0.0077	1	EPA 8260D	02/20/2025 16:00	02/20/2025 23:14	AC
								Certifications:	CTDOH-PH-0723,NELAC-NY10854,NELAC-NY12058,NJDEP-CT		
87-68-3	Hexachlorobutadiene	ND		mg/kg dry	0.0038	0.0077	1	EPA 8260D	02/20/2025 16:00	02/20/2025 23:14	AC
								Certifications:	NELAC-NY10854,NELAC-NY12058,NJDEP-CT005,PADEP-68-04		
98-82-8	Isopropylbenzene	ND		mg/kg dry	0.0038	0.0077	1	EPA 8260D	02/20/2025 16:00	02/20/2025 23:14	AC
								Certifications:	CTDOH-PH-0723,NELAC-NY10854,NELAC-NY12058,NJDEP-CT		
79-20-9	Methyl acetate	ND	ICVE	mg/kg dry	0.0038	0.0077	1	EPA 8260D	02/20/2025 16:00	02/20/2025 23:14	AC
								Certifications:	NELAC-NY10854,NELAC-NY12058,NJDEP-CT005,PADEP-68-04		
1634-04-4	Methyl tert-butyl ether (MTBE)	ND		mg/kg dry	0.0038	0.0077	1	EPA 8260D	02/20/2025 16:00	02/20/2025 23:14	AC
								Certifications:	CTDOH-PH-0723,NELAC-NY10854,NELAC-NY12058,NJDEP-CT		
108-87-2	Methylcyclohexane	ND		mg/kg dry	0.0038	0.0077	1	EPA 8260D	02/20/2025 16:00	02/20/2025 23:14	AC
								Certifications:	NELAC-NY10854,NELAC-NY12058,NJDEP-CT005,PADEP-68-04		
75-09-2	Methylene chloride	ND		mg/kg dry	0.0077	0.015	1	EPA 8260D	02/20/2025 16:00	02/20/2025 23:14	AC
								Certifications:	CTDOH-PH-0723,NELAC-NY10854,NELAC-NY12058,NJDEP-CT		
104-51-8	n-Butylbenzene	ND		mg/kg dry	0.0038	0.0077	1	EPA 8260D	02/20/2025 16:00	02/20/2025 23:14	AC
								Certifications:	CTDOH-PH-0723,NELAC-NY10854,NELAC-NY12058,NJDEP-CT		
103-65-1	n-Propylbenzene	ND		mg/kg dry	0.0038	0.0077	1	EPA 8260D	02/20/2025 16:00	02/20/2025 23:14	AC
								Certifications:	CTDOH-PH-0723,NELAC-NY10854,NELAC-NY12058,NJDEP-CT		
95-47-6	o-Xylene	ND		mg/kg dry	0.0038	0.0077	1	EPA 8260D	02/20/2025 16:00	02/20/2025 23:14	AC
								Certifications:	CTDOH-PH-0723,NELAC-NY10854,NELAC-NY12058,PADEP-68		
179601-23-1	p- & m- Xylenes	ND		mg/kg dry	0.0077	0.015	1	EPA 8260D	02/20/2025 16:00	02/20/2025 23:14	AC
								Certifications:	CTDOH-PH-0723,NELAC-NY10854,NELAC-NY12058,PADEP-68		
99-87-6	p-Isopropyltoluene	ND		mg/kg dry	0.0038	0.0077	1	EPA 8260D	02/20/2025 16:00	02/20/2025 23:14	AC
								Certifications:	CTDOH-PH-0723,NELAC-NY10854,NELAC-NY12058,NJDEP-CT		
135-98-8	sec-Butylbenzene	ND		mg/kg dry	0.0038	0.0077	1	EPA 8260D	02/20/2025 16:00	02/20/2025 23:14	AC
								Certifications:	CTDOH-PH-0723,NELAC-NY10854,NELAC-NY12058,NJDEP-CT		
100-42-5	Styrene	ND		mg/kg dry	0.0038	0.0077	1	EPA 8260D	02/20/2025 16:00	02/20/2025 23:14	AC
								Certifications:	CTDOH-PH-0723,NELAC-NY10854,NELAC-NY12058,NJDEP-CT		
75-65-0	tert-Butyl alcohol (TBA)	ND	CCVE, QL-02	mg/kg dry	0.0038	0.0077	1	EPA 8260D	02/20/2025 16:00	02/20/2025 23:14	AC
								Certifications:	NELAC-NY10854,NELAC-NY12058,NJDEP-CT005,PADEP-68-04		
98-06-6	tert-Butylbenzene	ND		mg/kg dry	0.0038	0.0077	1	EPA 8260D	02/20/2025 16:00	02/20/2025 23:14	AC
								Certifications:	CTDOH-PH-0723,NELAC-NY10854,NELAC-NY12058,NJDEP-CT		
127-18-4	Tetrachloroethylene	ND	QL-02	mg/kg dry	0.0038	0.0077	1	EPA 8260D	02/20/2025 16:00	02/20/2025 23:14	AC
								Certifications:	CTDOH-PH-0723,NELAC-NY10854,NELAC-NY12058,NJDEP-CT		
108-88-3	Toluene	ND		mg/kg dry	0.0038	0.0077	1	EPA 8260D	02/20/2025 16:00	02/20/2025 23:14	AC
								Certifications:	CTDOH-PH-0723,NELAC-NY10854,NELAC-NY12058,NJDEP-CT		
156-60-5	trans-1,2-Dichloroethylene	ND		mg/kg dry	0.0038	0.0077	1	EPA 8260D	02/20/2025 16:00	02/20/2025 23:14	AC
								Certifications:	CTDOH-PH-0723,NELAC-NY10854,NELAC-NY12058,NJDEP-CT		
10061-02-6	trans-1,3-Dichloropropylene	ND		mg/kg dry	0.0038	0.0077	1	EPA 8260D	02/20/2025 16:00	02/20/2025 23:14	AC
								Certifications:	CTDOH-PH-0723,NELAC-NY10854,NELAC-NY12058,NJDEP-CT		
79-01-6	Trichloroethylene	ND		mg/kg dry	0.0038	0.0077	1	EPA 8260D	02/20/2025 16:00	02/20/2025 23:14	AC
								Certifications:	CTDOH-PH-0723,NELAC-NY10854,NELAC-NY12058,NJDEP-CT		
75-69-4	Trichlorofluoromethane	ND		mg/kg dry	0.0038	0.0077	1	EPA 8260D	02/20/2025 16:00	02/20/2025 23:14	AC
								Certifications:	CTDOH-PH-0723,NELAC-NY10854,NELAC-NY12058,NJDEP-CT		

Sample Information

Client Sample ID: DUP02_021925 **York Sample ID:** 25B1108-08

York Project (SDG) No.	Client Project ID	Matrix	Collection Date/Time	Date Received
25B1108	170745301	Soil	February 19, 2025 3:00 pm	02/19/2025

VOA, 8260 MASTER

Log-in Notes:

Sample Notes:

Sample Prepared by Method: EPA 5035A

CAS No.	Parameter	Result	Flag	Units	Reported to LOD/MDL	LOQ	Dilution	Reference Method	Date/Time Prepared	Date/Time Analyzed	Analyst
75-01-4	Vinyl Chloride	ND		mg/kg dry	0.0038	0.0077	1	EPA 8260D	02/20/2025 16:00	02/20/2025 23:14	AC
								Certifications:	CTDOH-PH-0723,NELAC-NY10854,NELAC-NY12058,NJDEP-CT		
1330-20-7	Xylenes, Total	ND		mg/kg dry	0.012	0.023	1	EPA 8260D	02/20/2025 16:00	02/20/2025 23:14	AC
								Certifications:	CTDOH-PH-0723,NELAC-NY10854,NELAC-NY12058,NJDEP-CT		

	Surrogate Recoveries	Result	Acceptance Range
17060-07-0	*Surrogate: SURR: 1,2-Dichloroethane-d4*	*97.5 %*	*77-125*
2037-26-5	*Surrogate: SURR: Toluene-d8*	*104 %*	*85-120*
460-00-4	*Surrogate: SURR: p-Bromofluorobenzene*	*104 %*	*76-130*

SVOA, 8270 MASTER

Log-in Notes:

Sample Notes:

Sample Prepared by Method: EPA 3550C

CAS No.	Parameter	Result	Flag	Units	Reported to LOD/MDL	LOQ	Dilution	Reference Method	Date/Time Prepared	Date/Time Analyzed	Analyst
92-52-4	**1,1-Biphenyl**	**1.06**		mg/kg dry	0.0558	0.111	2	EPA 8270E	02/21/2025 08:13	02/22/2025 20:33	AK
								Certifications:	NELAC-NY10854,NJDEP-CT005,PADEP-68-04440		
95-94-3	1,2,4,5-Tetrachlorobenzene	ND		mg/kg dry	0.111	0.223	2	EPA 8270E	02/21/2025 08:13	02/22/2025 20:33	AK
								Certifications:	NELAC-NY10854,NJDEP-CT005,PADEP-68-04440		
122-66-7	1,2-Diphenylhydrazine (as Azobenzene)	ND		mg/kg dry	0.0558	0.111	2	EPA 8270E	02/21/2025 08:13	02/22/2025 20:33	AK
								Certifications:	NELAC-NY10854,NJDEP-CT005,PADEP-68-04440		
58-90-2	2,3,4,6-Tetrachlorophenol	ND		mg/kg dry	0.111	0.223	2	EPA 8270E	02/21/2025 08:13	02/22/2025 20:33	AK
								Certifications:	NELAC-NY10854,NJDEP-CT005,PADEP-68-04440		
95-95-4	2,4,5-Trichlorophenol	ND		mg/kg dry	0.0558	0.111	2	EPA 8270E	02/21/2025 08:13	02/22/2025 20:33	AK
								Certifications:	CTDOH-PH-0723,NELAC-NY10854,NJDEP-CT005,PADEP-68-044		
88-06-2	2,4,6-Trichlorophenol	ND		mg/kg dry	0.0558	0.111	2	EPA 8270E	02/21/2025 08:13	02/22/2025 20:33	AK
								Certifications:	CTDOH-PH-0723,NELAC-NY10854,NJDEP-CT005,PADEP-68-044		
120-83-2	2,4-Dichlorophenol	ND		mg/kg dry	0.0558	0.111	2	EPA 8270E	02/21/2025 08:13	02/22/2025 20:33	AK
								Certifications:	CTDOH-PH-0723,NELAC-NY10854,NJDEP-CT005,PADEP-68-044		
105-67-9	2,4-Dimethylphenol	ND		mg/kg dry	0.0558	0.111	2	EPA 8270E	02/21/2025 08:13	02/22/2025 20:33	AK
								Certifications:	CTDOH-PH-0723,NELAC-NY10854,NJDEP-CT005,PADEP-68-044		
51-28-5	2,4-Dinitrophenol	ND		mg/kg dry	0.111	0.223	2	EPA 8270E	02/21/2025 08:13	02/22/2025 20:33	AK
								Certifications:	CTDOH-PH-0723,NELAC-NY10854,NJDEP-CT005,PADEP-68-044		
121-14-2	2,4-Dinitrotoluene	ND		mg/kg dry	0.0558	0.111	2	EPA 8270E	02/21/2025 08:13	02/22/2025 20:33	AK
								Certifications:	CTDOH-PH-0723,NELAC-NY10854,NJDEP-CT005,PADEP-68-044		
606-20-2	2,6-Dinitrotoluene	ND		mg/kg dry	0.0558	0.111	2	EPA 8270E	02/21/2025 08:13	02/22/2025 20:33	AK
								Certifications:	CTDOH-PH-0723,NELAC-NY10854,NJDEP-CT005,PADEP-68-044		
91-58-7	2-Chloronaphthalene	ND		mg/kg dry	0.0558	0.111	2	EPA 8270E	02/21/2025 08:13	02/22/2025 20:33	AK
								Certifications:	CTDOH-PH-0723,NELAC-NY10854,NJDEP-CT005,PADEP-68-044		
95-57-8	2-Chlorophenol	ND		mg/kg dry	0.0558	0.111	2	EPA 8270E	02/21/2025 08:13	02/22/2025 20:33	AK
								Certifications:	CTDOH-PH-0723,NELAC-NY10854,NJDEP-CT005,PADEP-68-044		
91-57-6	**2-Methylnaphthalene**	**3.55**		mg/kg dry	0.0558	0.111	2	EPA 8270E	02/21/2025 08:13	02/22/2025 20:33	AK
								Certifications:	CTDOH-PH-0723,NELAC-NY10854,NJDEP-CT005,PADEP-68-044		

Sample Information

Client Sample ID: DUP02_021925 **York Sample ID:** 25B1108-08

York Project (SDG) No.	Client Project ID	Matrix	Collection Date/Time	Date Received
25B1108	170745301	Soil	February 19, 2025 3:00 pm	02/19/2025

SVOA, 8270 MASTER **Log-in Notes:** **Sample Notes:**

Sample Prepared by Method: EPA 3550C

CAS No.	Parameter	Result	Flag	Units	Reported to LOD/MDL	LOQ	Dilution	Reference Method	Date/Time Prepared	Date/Time Analyzed	Analyst
95-48-7	2-Methylphenol	ND		mg/kg dry	0.0558	0.111	2	EPA 8270E	02/21/2025 08:13	02/22/2025 20:33	AK
								Certifications:	CTDOH-PH-0723,NELAC-NY10854,NJDEP-CT005,PADEP-68-044		
88-74-4	2-Nitroaniline	ND		mg/kg dry	0.111	0.223	2	EPA 8270E	02/21/2025 08:13	02/22/2025 20:33	AK
								Certifications:	CTDOH-PH-0723,NELAC-NY10854,NJDEP-CT005,PADEP-68-044		
88-75-5	2-Nitrophenol	ND		mg/kg dry	0.0558	0.111	2	EPA 8270E	02/21/2025 08:13	02/22/2025 20:33	AK
								Certifications:	CTDOH-PH-0723,NELAC-NY10854,NJDEP-CT005,PADEP-68-044		
65794-96-9	3- & 4-Methylphenols	ND		mg/kg dry	0.0558	0.111	2	EPA 8270E	02/21/2025 08:13	02/22/2025 20:33	AK
								Certifications:	CTDOH-PH-0723,NELAC-NY10854,NJDEP-CT005,PADEP-68-044		
91-94-1	3,3-Dichlorobenzidine	ND		mg/kg dry	0.0558	0.111	2	EPA 8270E	02/21/2025 08:13	02/22/2025 20:33	AK
								Certifications:	NELAC-NY10854,NJDEP-CT005,PADEP-68-04440		
99-09-2	3-Nitroaniline	ND		mg/kg dry	0.111	0.223	2	EPA 8270E	02/21/2025 08:13	02/22/2025 20:33	AK
								Certifications:	CTDOH-PH-0723,NELAC-NY10854,NJDEP-CT005,PADEP-68-044		
534-52-1	4,6-Dinitro-2-methylphenol	ND		mg/kg dry	0.111	0.223	2	EPA 8270E	02/21/2025 08:13	02/22/2025 20:33	AK
								Certifications:	CTDOH-PH-0723,NELAC-NY10854,NJDEP-CT005,PADEP-68-044		
101-55-3	4-Bromophenyl phenyl ether	ND		mg/kg dry	0.0558	0.111	2	EPA 8270E	02/21/2025 08:13	02/22/2025 20:33	AK
								Certifications:	CTDOH-PH-0723,NELAC-NY10854,NJDEP-CT005,PADEP-68-044		
59-50-7	4-Chloro-3-methylphenol	ND		mg/kg dry	0.0558	0.111	2	EPA 8270E	02/21/2025 08:13	02/22/2025 20:33	AK
								Certifications:	CTDOH-PH-0723,NELAC-NY10854,NJDEP-CT005,PADEP-68-044		
106-47-8	4-Chloroaniline	ND		mg/kg dry	0.0558	0.111	2	EPA 8270E	02/21/2025 08:13	02/22/2025 20:33	AK
								Certifications:	CTDOH-PH-0723,NELAC-NY10854,NJDEP-CT005,PADEP-68-044		
7005-72-3	4-Chlorophenyl phenyl ether	ND		mg/kg dry	0.0558	0.111	2	EPA 8270E	02/21/2025 08:13	02/22/2025 20:33	AK
								Certifications:	CTDOH-PH-0723,NELAC-NY10854,NJDEP-CT005,PADEP-68-044		
100-01-6	4-Nitroaniline	ND		mg/kg dry	0.111	0.223	2	EPA 8270E	02/21/2025 08:13	02/22/2025 20:33	AK
								Certifications:	CTDOH-PH-0723,NELAC-NY10854,NJDEP-CT005,PADEP-68-044		
100-02-7	4-Nitrophenol	ND		mg/kg dry	0.111	0.223	2	EPA 8270E	02/21/2025 08:13	02/22/2025 20:33	AK
								Certifications:	CTDOH-PH-0723,NELAC-NY10854,NJDEP-CT005,PADEP-68-044		
83-32-9	**Acenaphthene**	**4.72**	J	mg/kg dry	2.79	5.57	100	EPA 8270E	02/21/2025 08:13	02/24/2025 17:37	AK
								Certifications:	CTDOH-PH-0723,NELAC-NY10854,NJDEP-CT005,PADEP-68-044		
208-96-8	**Acenaphthylene**	**1.70**		mg/kg dry	0.0558	0.111	2	EPA 8270E	02/21/2025 08:13	02/22/2025 20:33	AK
								Certifications:	CTDOH-PH-0723,NELAC-NY10854,NJDEP-CT005,PADEP-68-044		
98-86-2	Acetophenone	ND		mg/kg dry	0.0558	0.111	2	EPA 8270E	02/21/2025 08:13	02/22/2025 20:33	AK
								Certifications:	NELAC-NY10854,NJDEP-CT005,PADEP-68-04440		
62-53-3	Aniline	ND		mg/kg dry	0.223	0.446	2	EPA 8270E	02/21/2025 08:13	02/22/2025 20:33	AK
								Certifications:	NELAC-NY10854,NJDEP-CT005,PADEP-68-04440		
120-12-7	**Anthracene**	**15.2**		mg/kg dry	2.79	5.57	100	EPA 8270E	02/21/2025 08:13	02/24/2025 17:37	AK
								Certifications:	CTDOH-PH-0723,NELAC-NY10854,NJDEP-CT005,PADEP-68-044		
1912-24-9	Atrazine	ND		mg/kg dry	0.0558	0.111	2	EPA 8270E	02/21/2025 08:13	02/22/2025 20:33	AK
								Certifications:	NELAC-NY10854,NJDEP-CT005,PADEP-68-04440		
100-52-7	Benzaldehyde	ND		mg/kg dry	0.0558	0.111	2	EPA 8270E	02/21/2025 08:13	02/22/2025 20:33	AK
								Certifications:	NELAC-NY10854,NJDEP-CT005,PADEP-68-04440		
92-87-5	Benzidine	ND		mg/kg dry	0.223	0.446	2	EPA 8270E	02/21/2025 08:13	02/22/2025 20:33	AK
								Certifications:	CTDOH-PH-0723,NELAC-NY10854,PADEP-68-04440		
56-55-3	**Benzo(a)anthracene**	**24.4**		mg/kg dry	2.79	5.57	100	EPA 8270E	02/21/2025 08:13	02/24/2025 17:37	AK
								Certifications:	CTDOH-PH-0723,NELAC-NY10854,NJDEP-CT005,PADEP-68-044		

Sample Information

Client Sample ID: DUP02_021925 **York Sample ID:** 25B1108-08

York Project (SDG) No.	Client Project ID	Matrix	Collection Date/Time	Date Received
25B1108	170745301	Soil	February 19, 2025 3:00 pm	02/19/2025

SVOA, 8270 MASTER **Log-in Notes:** **Sample Notes:**

Sample Prepared by Method: EPA 3550C

CAS No.	Parameter	Result	Flag	Units	Reported to LOD/MDL	LOQ	Dilution	Reference Method	Date/Time Prepared	Date/Time Analyzed	Analyst
50-32-8	**Benzo(a)pyrene**	**18.2**		mg/kg dry	2.79	5.57	100	EPA 8270E	02/21/2025 08:13	02/24/2025 17:37	AK
								Certifications:	CTDOH-PH-0723,NELAC-NY10854,NJDEP-CT005,PADEP-68-044		
205-99-2	**Benzo(b)fluoranthene**	**15.2**		mg/kg dry	2.79	5.57	100	EPA 8270E	02/21/2025 08:13	02/24/2025 17:37	AK
								Certifications:	CTDOH-PH-0723,NELAC-NY10854,NJDEP-CT005,PADEP-68-044		
191-24-2	**Benzo(g,h,i)perylene**	**4.94**	J	mg/kg dry	2.79	5.57	100	EPA 8270E	02/21/2025 08:13	02/24/2025 17:37	AK
								Certifications:	CTDOH-PH-0723,NELAC-NY10854,NJDEP-CT005,PADEP-68-044		
207-08-9	**Benzo(k)fluoranthene**	**15.9**		mg/kg dry	2.79	5.57	100	EPA 8270E	02/21/2025 08:13	02/24/2025 17:37	AK
								Certifications:	CTDOH-PH-0723,NELAC-NY10854,NJDEP-CT005,PADEP-68-044		
65-85-0	Benzoic acid	ND		mg/kg dry	0.0558	0.111	2	EPA 8270E	02/21/2025 08:13	02/22/2025 20:33	AK
								Certifications:	NELAC-NY10854,NJDEP-CT005,PADEP-68-04440		
100-51-6	Benzyl alcohol	ND		mg/kg dry	0.0558	0.111	2	EPA 8270E	02/21/2025 08:13	02/22/2025 20:33	AK
								Certifications:	NELAC-NY10854,NJDEP-CT005,PADEP-68-04440		
85-68-7	Benzyl butyl phthalate	ND		mg/kg dry	0.0558	0.111	2	EPA 8270E	02/21/2025 08:13	02/22/2025 20:33	AK
								Certifications:	CTDOH-PH-0723,NELAC-NY10854,NJDEP-CT005,PADEP-68-044		
111-91-1	Bis(2-chloroethoxy)methane	ND		mg/kg dry	0.0558	0.111	2	EPA 8270E	02/21/2025 08:13	02/22/2025 20:33	AK
								Certifications:	CTDOH-PH-0723,NELAC-NY10854,NJDEP-CT005,PADEP-68-044		
111-44-4	Bis(2-chloroethyl)ether	ND		mg/kg dry	0.0558	0.111	2	EPA 8270E	02/21/2025 08:13	02/22/2025 20:33	AK
								Certifications:	CTDOH-PH-0723,NELAC-NY10854,NJDEP-CT005,PADEP-68-044		
108-60-1	Bis(2-chloroisopropyl)ether	ND		mg/kg dry	0.0558	0.111	2	EPA 8270E	02/21/2025 08:13	02/22/2025 20:33	AK
								Certifications:	CTDOH-PH-0723,NELAC-NY10854,NJDEP-CT005,PADEP-68-044		
117-81-7	Bis(2-ethylhexyl)phthalate	ND		mg/kg dry	0.0558	0.111	2	EPA 8270E	02/21/2025 08:13	02/22/2025 20:33	AK
								Certifications:	CTDOH-PH-0723,NELAC-NY10854,NJDEP-CT005,PADEP-68-044		
105-60-2	Caprolactam	ND		mg/kg dry	0.111	0.223	2	EPA 8270E	02/21/2025 08:13	02/22/2025 20:33	AK
								Certifications:	NELAC-NY10854,NJDEP-CT005,PADEP-68-04440		
86-74-8	**Carbazole**	**4.50**	J	mg/kg dry	2.79	5.57	100	EPA 8270E	02/21/2025 08:13	02/24/2025 17:37	AK
								Certifications:	CTDOH-PH-0723,NELAC-NY10854,NJDEP-CT005,PADEP-68-044		
218-01-9	**Chrysene**	**21.8**		mg/kg dry	2.79	5.57	100	EPA 8270E	02/21/2025 08:13	02/24/2025 17:37	AK
								Certifications:	CTDOH-PH-0723,NELAC-NY10854,NJDEP-CT005,PADEP-68-044		
53-70-3	**Dibenzo(a,h)anthracene**	**2.48**		mg/kg dry	0.0558	0.111	2	EPA 8270E	02/21/2025 08:13	02/22/2025 20:33	AK
								Certifications:	CTDOH-PH-0723,NELAC-NY10854,NJDEP-CT005,PADEP-68-044		
132-64-9	**Dibenzofuran**	**6.41**		mg/kg dry	2.79	5.57	100	EPA 8270E	02/21/2025 08:13	02/24/2025 17:37	AK
								Certifications:	CTDOH-PH-0723,NELAC-NY10854,NJDEP-CT005,PADEP-68-044		
84-66-2	Diethyl phthalate	ND		mg/kg dry	0.0558	0.111	2	EPA 8270E	02/21/2025 08:13	02/22/2025 20:33	AK
								Certifications:	CTDOH-PH-0723,NELAC-NY10854,NJDEP-CT005,PADEP-68-044		
131-11-3	Dimethyl phthalate	ND		mg/kg dry	0.0558	0.111	2	EPA 8270E	02/21/2025 08:13	02/22/2025 20:33	AK
								Certifications:	CTDOH-PH-0723,NELAC-NY10854,NJDEP-CT005,PADEP-68-044		
84-74-2	Di-n-butyl phthalate	ND		mg/kg dry	0.0558	0.111	2	EPA 8270E	02/21/2025 08:13	02/22/2025 20:33	AK
								Certifications:	CTDOH-PH-0723,NELAC-NY10854,NJDEP-CT005,PADEP-68-044		
117-84-0	Di-n-octyl phthalate	ND		mg/kg dry	0.0558	0.111	2	EPA 8270E	02/21/2025 08:13	02/22/2025 20:33	AK
								Certifications:	CTDOH-PH-0723,NELAC-NY10854,NJDEP-CT005,PADEP-68-044		
122-39-4	Diphenylamine	ND		mg/kg dry	0.111	0.223	2	EPA 8270E	02/21/2025 08:13	02/22/2025 20:33	AK
								Certifications:	NELAC-NY10854,NJDEP-CT005,PADEP-68-04440		
206-44-0	**Fluoranthene**	**66.3**		mg/kg dry	2.79	5.57	100	EPA 8270E	02/21/2025 08:13	02/24/2025 17:37	AK
								Certifications:	CTDOH-PH-0723,NELAC-NY10854,NJDEP-CT005,PADEP-68-044		

Sample Information

Client Sample ID: DUP02_021925 **York Sample ID:** 25B1108-08

York Project (SDG) No.	Client Project ID	Matrix	Collection Date/Time	Date Received
25B1108	170745301	Soil	February 19, 2025 3:00 pm	02/19/2025

SVOA, 8270 MASTER **Log-in Notes:** **Sample Notes:**

Sample Prepared by Method: EPA 3550C

CAS No.	Parameter	Result	Flag	Units	Reported to LOD/MDL	LOQ	Dilution	Reference Method	Date/Time Prepared	Date/Time Analyzed	Analyst
86-73-7	**Fluorene**	**4.45**	J	mg/kg dry	2.79	5.57	100	EPA 8270E	02/21/2025 08:13	02/24/2025 17:37	AK
								Certifications:	NELAC-NY10854,NJDEP-CT005,PADEP-68-04440		
118-74-1	Hexachlorobenzene	ND		mg/kg dry	0.0558	0.111	2	EPA 8270E	02/21/2025 08:13	02/22/2025 20:33	AK
								Certifications:	CTDOH-PH-0723,NELAC-NY10854,NJDEP-CT005,PADEP-68-044		
87-68-3	Hexachlorobutadiene	ND		mg/kg dry	0.0558	0.111	2	EPA 8270E	02/21/2025 08:13	02/22/2025 20:33	AK
								Certifications:	CTDOH-PH-0723,NELAC-NY10854,NJDEP-CT005,PADEP-68-044		
77-47-4	Hexachlorocyclopentadiene	ND		mg/kg dry	0.0558	0.111	2	EPA 8270E	02/21/2025 08:13	02/22/2025 20:33	AK
								Certifications:	CTDOH-PH-0723,NELAC-NY10854,NJDEP-CT005,PADEP-68-044		
67-72-1	Hexachloroethane	ND		mg/kg dry	0.0558	0.111	2	EPA 8270E	02/21/2025 08:13	02/22/2025 20:33	AK
								Certifications:	CTDOH-PH-0723,NELAC-NY10854,NJDEP-CT005,PADEP-68-044		
193-39-5	**Indeno(1,2,3-cd)pyrene**	**10.0**		mg/kg dry	2.79	5.57	100	EPA 8270E	02/21/2025 08:13	02/24/2025 17:37	AK
								Certifications:	CTDOH-PH-0723,NELAC-NY10854,NJDEP-CT005,PADEP-68-044		
78-59-1	Isophorone	ND		mg/kg dry	0.0558	0.111	2	EPA 8270E	02/21/2025 08:13	02/22/2025 20:33	AK
								Certifications:	CTDOH-PH-0723,NELAC-NY10854,NJDEP-CT005,PADEP-68-044		
91-20-3	**Naphthalene**	**5.03**	J	mg/kg dry	2.79	5.57	100	EPA 8270E	02/21/2025 08:13	02/24/2025 17:37	AK
								Certifications:	CTDOH-PH-0723,NELAC-NY10854,NJDEP-CT005,PADEP-68-044		
98-95-3	Nitrobenzene	ND		mg/kg dry	0.0558	0.111	2	EPA 8270E	02/21/2025 08:13	02/22/2025 20:33	AK
								Certifications:	CTDOH-PH-0723,NELAC-NY10854,NJDEP-CT005,PADEP-68-044		
62-75-9	N-Nitrosodimethylamine	ND		mg/kg dry	0.0558	0.111	2	EPA 8270E	02/21/2025 08:13	02/22/2025 20:33	AK
								Certifications:	CTDOH-PH-0723,NELAC-NY10854,NJDEP-CT005,PADEP-68-044		
621-64-7	N-nitroso-di-n-propylamine	ND		mg/kg dry	0.0558	0.111	2	EPA 8270E	02/21/2025 08:13	02/22/2025 20:33	AK
								Certifications:	CTDOH-PH-0723,NELAC-NY10854,NJDEP-CT005,PADEP-68-044		
86-30-6	N-Nitrosodiphenylamine	ND		mg/kg dry	0.0558	0.111	2	EPA 8270E	02/21/2025 08:13	02/22/2025 20:33	AK
								Certifications:	CTDOH-PH-0723,NELAC-NY10854,NJDEP-CT005,PADEP-68-044		
87-86-5	Pentachlorophenol	ND		mg/kg dry	0.0558	0.111	2	EPA 8270E	02/21/2025 08:13	02/22/2025 20:33	AK
								Certifications:	CTDOH-PH-0723,NELAC-NY10854,NJDEP-CT005,PADEP-68-044		
85-01-8	**Phenanthrene**	**78.1**		mg/kg dry	2.79	5.57	100	EPA 8270E	02/21/2025 08:13	02/24/2025 17:37	AK
								Certifications:	CTDOH-PH-0723,NELAC-NY10854,NJDEP-CT005,PADEP-68-044		
108-95-2	Phenol	ND		mg/kg dry	0.0558	0.111	2	EPA 8270E	02/21/2025 08:13	02/22/2025 20:33	AK
								Certifications:	CTDOH-PH-0723,NELAC-NY10854,NJDEP-CT005,PADEP-68-044		
129-00-0	**Pyrene**	**50.7**		mg/kg dry	2.79	5.57	100	EPA 8270E	02/21/2025 08:13	02/24/2025 17:37	AK
								Certifications:	CTDOH-PH-0723,NELAC-NY10854,NJDEP-CT005,PADEP-68-044		
110-86-1	Pyridine	ND		mg/kg dry	0.223	0.446	2	EPA 8270E	02/21/2025 08:13	02/22/2025 20:33	AK
								Certifications:	CTDOH-PH-0723,NELAC-NY10854,NJDEP-CT005,PADEP-68-044		

	Surrogate Recoveries	Result	Acceptance Range
367-12-4	*Surrogate: SURR: 2-Fluorophenol*	*77.7 %*	*20-108*
13127-88-3	*Surrogate: SURR: Phenol-d6*	*71.6 %*	*23-114*
4165-60-0	*Surrogate: SURR: Nitrobenzene-d5*	*72.2 %*	*22-108*
321-60-8	*Surrogate: SURR: 2-Fluorobiphenyl*	*75.4 %*	*21-113*
118-79-6	*Surrogate: SURR: 2,4,6-Tribromophenol*	*67.6 %*	*19-110*
1718-51-0	*Surrogate: SURR: Terphenyl-d14*	*75.5 %*	*24-116*

Sample Information

Client Sample ID: DUP02_021925 **York Sample ID:** 25B1108-08

York Project (SDG) No.	Client Project ID	Matrix	Collection Date/Time	Date Received
25B1108	170745301	Soil	February 19, 2025 3:00 pm	02/19/2025

Semi-Volatiles, 1,4-Dioxane 8270 SIM-Soil

Log-in Notes:

Sample Notes:

Sample Prepared by Method: EPA 3550C

CAS No.	Parameter	Result	Flag	Units	Reported to LOQ	Dilution	Reference Method	Date/Time Prepared	Date/Time Analyzed	Analyst
123-91-1	1,4-Dioxane	ND		ug/kg	19.6	1	EPA 8270D SIM Certifications: NELAC-NY10854	02/21/2025 08:12	02/22/2025 20:12	SS

	Surrogate Recoveries	Result	Acceptance Range
17647-74-4	*Surrogate: 1,4-Dioxane-d8*	*90.0 %*	*39-127.5*

PFAS, EPA 1633 Target List

Log-in Notes:

Sample Notes:

Sample Prepared by Method: EPA 1633 Prep

CAS No.	Parameter	Result	Flag	Units	Reported to LOD/MDL	LOQ	Dilution	Reference Method	Date/Time Prepared	Date/Time Analyzed	Analyst
375-73-5	* Perfluorobutanesulfonic acid (PFBS)	ND		ug/kg dry	0.149	0.238	1	EPA 1633 Draft 3 Certifications: NELAC-NH2097 ,NJDEP-NY037	02/21/2025 11:53	02/25/2025 11:01	AM
307-24-4	Perfluorohexanoic acid (PFHxA)	ND		ug/kg dry	0.0712	0.269	1	EPA 1633 Draft 3 Certifications: NELAC-NH2097 ,NELAC-NY12058,NJDEP-NY037	02/21/2025 11:53	02/25/2025 11:01	AM
375-85-9	Perfluoroheptanoic acid (PFHpA)	ND		ug/kg dry	0.141	0.269	1	EPA 1633 Draft 3 Certifications: NELAC-NH2097 ,NELAC-NY12058,NJDEP-NY037	02/21/2025 11:53	02/25/2025 11:01	AM
355-46-4	* Perfluorohexanesulfonic acid (PFHxS)	ND		ug/kg dry	0.240	0.246	1	EPA 1633 Draft 3 Certifications: NELAC-NH2097 ,NJDEP-NY037	02/21/2025 11:53	02/25/2025 11:01	AM
335-67-1	**Perfluorooctanoic acid (PFOA)**	**0.302**		ug/kg dry	0.231	0.269	1	EPA 1633 Draft 3 Certifications: NELAC-NH2097 ,NELAC-NY12058,NJDEP-NY037	02/21/2025 11:53	02/25/2025 11:01	AM
1763-23-1	**Perfluorooctanesulfonic acid (PFOS)**	**0.324**		ug/kg dry	0.224	0.250	1	EPA 1633 Draft 3 Certifications: NELAC-NH2097 ,NELAC-NY12058,NJDEP-NY037	02/21/2025 11:53	02/25/2025 11:01	AM
375-95-1	Perfluorononanoic acid (PFNA)	ND		ug/kg dry	0.254	0.269	1	EPA 1633 Draft 3 Certifications: NELAC-NH2097 ,NELAC-NY12058,NJDEP-NY037	02/21/2025 11:53	02/25/2025 11:01	AM
335-76-2	Perfluorodecanoic acid (PFDA)	ND		ug/kg dry	0.256	0.269	1	EPA 1633 Draft 3 Certifications: NELAC-NH2097 ,NELAC-NY12058,NJDEP-NY037	02/21/2025 11:53	02/25/2025 11:01	AM
2058-94-8	Perfluoroundecanoic acid (PFUnA)	ND		ug/kg dry	0.266	0.269	1	EPA 1633 Draft 3 Certifications: NELAC-NH2097 ,NELAC-NY12058,NJDEP-NY037	02/21/2025 11:53	02/25/2025 11:01	AM
307-55-1	Perfluorododecanoic acid (PFDoA)	ND		ug/kg dry	0.219	0.269	1	EPA 1633 Draft 3 Certifications: NELAC-NH2097 ,NELAC-NY12058,NJDEP-NY037	02/21/2025 11:53	02/25/2025 11:01	AM
72629-94-8	Perfluorotridecanoic acid (PFTrDA)	ND		ug/kg dry	0.168	0.269	1	EPA 1633 Draft 3 Certifications: NELAC-NH2097 ,NELAC-NY12058,NJDEP-NY037	02/21/2025 11:53	02/25/2025 11:01	AM
376-06-7	Perfluorotetradecanoic acid (PFTA)	ND		ug/kg dry	0.138	0.269	1	EPA 1633 Draft 3 Certifications: NELAC-NH2097 ,NELAC-NY12058,NJDEP-NY037	02/21/2025 11:53	02/25/2025 11:01	AM
2355-31-9	N-MeFOSAA	ND		ug/kg dry	0.199	0.269	1	EPA 1633 Draft 3 Certifications: NELAC-NH2097 ,NELAC-NY12058,NJDEP-NY037	02/21/2025 11:53	02/25/2025 11:01	AM
2991-50-6	N-EtFOSAA	ND		ug/kg dry	0.261	0.269	1	EPA 1633 Draft 3 Certifications: NELAC-NH2097 ,NELAC-NY12058,NJDEP-NY037	02/21/2025 11:53	02/25/2025 11:01	AM
2706-90-3	Perfluoropentanoic acid (PFPeA)	ND		ug/kg dry	0.146	0.537	1	EPA 1633 Draft 3 Certifications: NELAC-NH2097 ,NELAC-NY12058,NJDEP-NY037	02/21/2025 11:53	02/25/2025 11:01	AM
754-91-6	* Perfluoro-1-octanesulfonamide (FOSA)	ND		ug/kg dry	0.196	0.269	1	EPA 1633 Draft 3 Certifications: NELAC-NH2097 ,NJDEP-NY037	02/21/2025 11:53	02/25/2025 11:01	AM

Sample Information

Client Sample ID: DUP02_021925 **York Sample ID:** 25B1108-08

York Project (SDG) No.	Client Project ID	Matrix	Collection Date/Time	Date Received
25B1108	170745301	Soil	February 19, 2025 3:00 pm	02/19/2025

PFAS, EPA 1633 Target List **Log-in Notes:** **Sample Notes:**

Sample Prepared by Method: EPA 1633 Prep

CAS No.	Parameter	Result	Flag	Units	Reported to LOD/MDL	LOQ	Dilution	Reference Method	Date/Time Prepared	Date/Time Analyzed	Analyst
375-92-8	* Perfluoro-1-heptanesulfonic acid (PFHpS)	ND		ug/kg dry	0.208	0.269	1	EPA 1633 Draft 3 Certifications: NELAC-NH2097 ,NJDEP-NY037	02/21/2025 11:53	02/25/2025 11:01	AM
335-77-3	* Perfluoro-1-decanesulfonic acid (PFDS)	ND		ug/kg dry	0.256	0.259	1	EPA 1633 Draft 3 Certifications: NELAC-NH2097 ,NJDEP-NY037	02/21/2025 11:53	02/25/2025 11:01	AM
27619-97-2	* 1H,1H,2H,2H-Perfluorooctanesulfonic acid (6:2 FTS)	ND		ug/kg dry	1.01	1.02	1	EPA 1633 Draft 3 Certifications: NELAC-NH2097 ,NJDEP-NY037	02/21/2025 11:53	02/25/2025 11:01	AM
39108-34-4	1H,1H,2H,2H-Perfluorodecanesulfonic acid (8:2 FTS)	ND		ug/kg dry	1.01	1.03	1	EPA 1633 Draft 3 Certifications: NELAC-NH2097 ,NELAC-NY12058,NJDEP-NY037	02/21/2025 11:53	02/25/2025 11:01	AM
375-22-4	Perfluoro-n-butanoic acid (PFBA)	ND		ug/kg dry	0.146	1.07	1	EPA 1633 Draft 3 Certifications: NELAC-NH2097 ,NELAC-NY12058,NJDEP-NY037	02/21/2025 11:53	02/25/2025 11:01	AM
113507-82-7	* Perfluoro(2-ethoxyethane)sulfonic acid (PFEESA)	ND		ug/kg dry	0.187	0.478	1	EPA 1633 Draft 3 Certifications: NELAC-NH2097	02/21/2025 11:53	02/25/2025 11:01	AM
151772-58-6	* Perfluoro-3,6-dioxaheptanoic acid (NFDHA)	ND		ug/kg dry	0.259	0.537	1	EPA 1633 Draft 3 Certifications: NELAC-NH2097	02/21/2025 11:53	02/25/2025 11:01	AM
377-73-1	* Perfluoro-4-oxapentanoic acid (PFMPA)	ND		ug/kg dry	0.0833	0.537	1	EPA 1633 Draft 3 Certifications: NELAC-NH2097	02/21/2025 11:53	02/25/2025 11:01	AM
863090-89-5	* Perfluoro-5-oxahexanoic acid (PFMBA)	ND		ug/kg dry	0.129	0.537	1	EPA 1633 Draft 3 Certifications: NELAC-NH2097	02/21/2025 11:53	02/25/2025 11:01	AM
2706-91-4	* Perfluoro-1-pentanesulfonate (PFPeS)	ND		ug/kg dry	0.211	0.252	1	EPA 1633 Draft 3 Certifications: NELAC-NH2097 ,NJDEP-NY037	02/21/2025 11:53	02/25/2025 11:01	AM
757124-72-4	* 1H,1H,2H,2H-Perfluorohexanesulfonic acid (4:2 FTS)	ND		ug/kg dry	0.799	1.01	1	EPA 1633 Draft 3 Certifications: NELAC-NH2097 ,NJDEP-NY037	02/21/2025 11:53	02/25/2025 11:01	AM
13252-13-6	* HFPO-DA (Gen-X)	ND		ug/kg dry	0.816	1.07	1	EPA 1633 Draft 3 Certifications: NELAC-NH2097 ,NJDEP-NY037	02/21/2025 11:53	02/25/2025 11:01	AM
763051-92-9	* 11CL-PF3OUdS	ND		ug/kg dry	0.418	1.02	1	EPA 1633 Draft 3 Certifications: NELAC-NH2097 ,NJDEP-NY037	02/21/2025 11:53	02/25/2025 11:01	AM
756426-58-1	* 9CL-PF3ONS	ND		ug/kg dry	0.330	1.00	1	EPA 1633 Draft 3 Certifications: NELAC-NH2097 ,NJDEP-NY037	02/21/2025 11:53	02/25/2025 11:01	AM
919005-14-4	* ADONA	ND		ug/kg dry	0.234	1.02	1	EPA 1633 Draft 3 Certifications: NELAC-NH2097 ,NJDEP-NY037	02/21/2025 11:53	02/25/2025 11:01	AM
79780-39-5	* Perfluorododecanesulfonic acid (PFDoS)	ND		ug/kg dry	0.227	0.261	1	EPA 1633 Draft 3 Certifications: NELAC-NH2097	02/21/2025 11:53	02/25/2025 11:01	AM
68259-12-1	* Perfluoro-1-nonanesulfonic acid (PFNS)	ND		ug/kg dry	0.167	0.258	1	EPA 1633 Draft 3 Certifications: NELAC-NH2097 ,NJDEP-NY037	02/21/2025 11:53	02/25/2025 11:01	AM
356-02-5	* 3-Perfluoropropyl propanoic acid (FPrPA)	ND		ug/kg dry	0.851	1.34	1	EPA 1633 Draft 3 Certifications: NELAC-NH2097	02/21/2025 11:53	02/25/2025 11:01	AM
914637-49-3	* 3-Perfluoropentyl propanoic acid (FPePA)	ND		ug/kg dry	2.82	6.71	1	EPA 1633 Draft 3 Certifications: NELAC-NH2097	02/21/2025 11:53	02/25/2025 11:01	AM
812-70-4	* 3-Perfluoroheptyl propanoic acid (FHpPA)	ND		ug/kg dry	2.01	6.71	1	EPA 1633 Draft 3 Certifications: NELAC-NH2097	02/21/2025 11:53	02/25/2025 11:01	AM
24448-09-7	* N-MeFOSE	ND		ug/kg dry	0.821	2.69	1	EPA 1633 Draft 3 Certifications: NELAC-NH2097	02/21/2025 11:53	02/25/2025 11:01	AM

Sample Information

Client Sample ID: DUP02_021925 **York Sample ID:** 25B1108-08

York Project (SDG) No.	Client Project ID	Matrix	Collection Date/Time	Date Received
25B1108	170745301	Soil	February 19, 2025 3:00 pm	02/19/2025

PFAS, EPA 1633 Target List **Log-in Notes:** **Sample Notes:**

Sample Prepared by Method: EPA 1633 Prep

CAS No.	Parameter	Result	Flag	Units	Reported to LOD/MDL	LOQ	Dilution	Reference Method	Date/Time Prepared	Date/Time Analyzed	Analyst
31506-32-8	* N-MeFOSA	ND		ug/kg dry	0.242	0.269	1	EPA 1633 Draft 3 Certifications: NELAC-NH2097	02/21/2025 11:53	02/25/2025 11:01	AM
1691-99-2	* N-EtFOSE	ND		ug/kg dry	0.936	2.69	1	EPA 1633 Draft 3 Certifications: NELAC-NH2097	02/21/2025 11:53	02/25/2025 11:01	AM
4151-50-2	* N-EtFOSA	ND		ug/kg dry	0.266	0.269	1	EPA 1633 Draft 3 Certifications: NELAC-NH2097	02/21/2025 11:53	02/25/2025 11:01	AM

	Surrogate Recoveries	Result		Acceptance Range
M3PFBS	*Surrogate: M3PFBS*	*120 %*		*25-150*
13C5PFHXA	*Surrogate: M5PFHxA*	*127 %*		*25-150*
13C4PFHPA	*Surrogate: M4PFHpA*	*133 %*		*25-150*
13C3PFHXS	*Surrogate: M3PFHxS*	*125 %*		*25-150*
13C8PFOA	*Surrogate: Perfluoro-n-[13C8]octanoic aci*	*109 %*		*25-150*
13C6PFDA	*Surrogate: M6PFDA*	*118 %*		*25-150*
13C7PFUNA	*Surrogate: M7PFUdA*	*101 %*		*25-150*
960315-52-0	*Surrogate: Perfluoro-n-[1,2-13C2]dodecan*	*93.0 %*		*25-150*
13C2PFTEDA	*Surrogate: M2PFTeDA*	*98.6 %*		*10-150*
13C4PFBA	*Surrogate: Perfluoro-n-[13C4]butanoic aci*	*7.55 %*	PFSu-L	*25-150*
13C8PFOS	*Surrogate: Perfluoro-1-[13C8]octanesulfor*	*127 %*		*25-150*
13C5PFPEA	*Surrogate: Perfluoro-n-[13C5]pentanoic ac*	*118 %*		*25-150*
13C8FOSA	*Surrogate: Perfluoro-1-[13C8]octanesulfor*	*109 %*		*10-150*
D3-NMEFOSAA	*Surrogate: d3-N-MeFOSAA*	*157 %*	PFSu-H	*25-150*
D5-NETFOSAA	*Surrogate: d5-N-EtFOSAA*	*133 %*		*25-150*
M2-6:2FTS	*Surrogate: M2-6:2 FTS*	*202 %*	PFSu-H	*25-200*
M2-8:2FTS	*Surrogate: M2-8:2 FTS*	*246 %*	PFSu-H	*25-200*
13C9PFNA	*Surrogate: M9PFNA*	*117 %*		*25-150*
M2-4:2FTS	*Surrogate: M2-4:2 FTS*	*192 %*	PFSu-H	*25-150*
936109-37-4	*Surrogate: d-N-MeFOSA*	*65.1 %*		*25-150*
936109-40-9	*Surrogate: d-N-EtFOSA*	*63.3 %*		*25-150*
M3HFPO-DA	*Surrogate: M3HFPO-DA*	*136 %*		*25-150*
D9-NETPFOSAI	*Surrogate: d9-N-EtFOSE*	*89.5 %*		*25-150*
D7-NMEPFOSA	*Surrogate: d7-N-MeFOSE*	*87.1 %*		*25-150*

Sample Information

Client Sample ID: DUP02_021925 **York Sample ID:** 25B1108-08

York Project (SDG) No.	Client Project ID	Matrix	Collection Date/Time	Date Received
25B1108	170745301	Soil	February 19, 2025 3:00 pm	02/19/2025

PEST, 8081 MASTER

Log-in Notes:

Sample Notes:

Sample Prepared by Method: EPA 3550C

CAS No.	Parameter	Result	Flag	Units	Reported to LOQ	Dilution	Reference Method	Date/Time Prepared	Date/Time Analyzed	Analyst
72-54-8	4,4'-DDD	ND		mg/kg dry	0.00220	5	EPA 8081B	02/21/2025 08:00	02/21/2025 20:58	RJ
							Certifications:	CTDOH-PH-0723,NELAC-NY10854,NJDEP-CT005,PADEP-68-044		
72-55-9	4,4'-DDE	ND		mg/kg dry	0.00220	5	EPA 8081B	02/21/2025 08:00	02/21/2025 20:58	RJ
							Certifications:	CTDOH-PH-0723,NELAC-NY10854,NJDEP-CT005,PADEP-68-044		
50-29-3	4,4'-DDT	ND		mg/kg dry	0.00220	5	EPA 8081B	02/21/2025 08:00	02/21/2025 20:58	RJ
							Certifications:	CTDOH-PH-0723,NELAC-NY10854,NJDEP-CT005,PADEP-68-044		
309-00-2	Aldrin	ND		mg/kg dry	0.00220	5	EPA 8081B	02/21/2025 08:00	02/21/2025 20:58	RJ
							Certifications:	CTDOH-PH-0723,NELAC-NY10854,NJDEP-CT005,PADEP-68-044		
319-84-6	alpha-BHC	ND		mg/kg dry	0.00220	5	EPA 8081B	02/21/2025 08:00	02/21/2025 20:58	RJ
							Certifications:	CTDOH-PH-0723,NELAC-NY10854,NJDEP-CT005,PADEP-68-044		
5103-71-9	alpha-Chlordane	ND		mg/kg dry	0.00220	5	EPA 8081B	02/21/2025 08:00	02/21/2025 20:58	RJ
							Certifications:	NELAC-NY10854,NJDEP-CT005		
319-85-7	beta-BHC	ND		mg/kg dry	0.00220	5	EPA 8081B	02/21/2025 08:00	02/21/2025 20:58	RJ
							Certifications:	CTDOH-PH-0723,NELAC-NY10854,NJDEP-CT005,PADEP-68-044		
319-86-8	delta-BHC	ND		mg/kg dry	0.00220	5	EPA 8081B	02/21/2025 08:00	02/21/2025 20:58	RJ
							Certifications:	CTDOH-PH-0723,NELAC-NY10854,NJDEP-CT005,PADEP-68-044		
60-57-1	Dieldrin	ND		mg/kg dry	0.00220	5	EPA 8081B	02/21/2025 08:00	02/21/2025 20:58	RJ
							Certifications:	CTDOH-PH-0723,NELAC-NY10854,NJDEP-CT005,PADEP-68-044		
959-98-8	Endosulfan I	ND		mg/kg dry	0.00220	5	EPA 8081B	02/21/2025 08:00	02/21/2025 20:58	RJ
							Certifications:	CTDOH-PH-0723,NELAC-NY10854,NJDEP-CT005,PADEP-68-044		
33213-65-9	Endosulfan II	ND		mg/kg dry	0.00220	5	EPA 8081B	02/21/2025 08:00	02/21/2025 20:58	RJ
							Certifications:	CTDOH-PH-0723,NELAC-NY10854		
1031-07-8	Endosulfan sulfate	ND		mg/kg dry	0.00220	5	EPA 8081B	02/21/2025 08:00	02/21/2025 20:58	RJ
							Certifications:	CTDOH-PH-0723,NELAC-NY10854,NJDEP-CT005,PADEP-68-044		
72-20-8	Endrin	ND		mg/kg dry	0.00220	5	EPA 8081B	02/21/2025 08:00	02/21/2025 20:58	RJ
							Certifications:	CTDOH-PH-0723,NELAC-NY10854,NJDEP-CT005,PADEP-68-044		
7421-93-4	Endrin aldehyde	ND		mg/kg dry	0.00220	5	EPA 8081B	02/21/2025 08:00	02/21/2025 20:58	RJ
							Certifications:	CTDOH-PH-0723,NELAC-NY10854,NJDEP-CT005,PADEP-68-044		
53494-70-5	Endrin ketone	ND		mg/kg dry	0.00220	5	EPA 8081B	02/21/2025 08:00	02/21/2025 20:58	RJ
							Certifications:	CTDOH-PH-0723,NELAC-NY10854,NJDEP-CT005,PADEP-68-044		
58-89-9	gamma-BHC (Lindane)	ND		mg/kg dry	0.00220	5	EPA 8081B	02/21/2025 08:00	02/21/2025 20:58	RJ
							Certifications:	CTDOH-PH-0723,NELAC-NY10854,NJDEP-CT005,PADEP-68-044		
5566-34-7	gamma-Chlordane	ND		mg/kg dry	0.00220	5	EPA 8081B	02/21/2025 08:00	02/21/2025 20:58	RJ
							Certifications:	NELAC-NY10854,NJDEP-CT005		
76-44-8	Heptachlor	ND		mg/kg dry	0.00220	5	EPA 8081B	02/21/2025 08:00	02/21/2025 20:58	RJ
							Certifications:	CTDOH-PH-0723,NELAC-NY10854,NJDEP-CT005,PADEP-68-044		
1024-57-3	Heptachlor epoxide	ND		mg/kg dry	0.00220	5	EPA 8081B	02/21/2025 08:00	02/21/2025 20:58	RJ
							Certifications:	CTDOH-PH-0723,NELAC-NY10854,NJDEP-CT005,PADEP-68-044		
72-43-5	Methoxychlor	ND		mg/kg dry	0.00220	5	EPA 8081B	02/21/2025 08:00	02/21/2025 20:58	RJ
							Certifications:	CTDOH-PH-0723,NELAC-NY10854,NJDEP-CT005,PADEP-68-044		
8001-35-2	Toxaphene	ND		mg/kg dry	0.220	5	EPA 8081B	02/21/2025 08:00	02/21/2025 20:58	RJ
							Certifications:	CTDOH-PH-0723,NELAC-NY10854,NJDEP-CT005,PADEP-68-044		

Sample Information

Client Sample ID: DUP02_021925 **York Sample ID:** 25B1108-08

York Project (SDG) No.	Client Project ID	Matrix	Collection Date/Time	Date Received
25B1108	170745301	Soil	February 19, 2025 3:00 pm	02/19/2025

PEST, 8081 MASTER

Log-in Notes: **Sample Notes:**

Sample Prepared by Method: EPA 3550C

CAS No.	Parameter	Result	Flag	Units	Reported to LOQ	Dilution	Reference Method	Date/Time Prepared	Date/Time Analyzed	Analyst
57-74-9	* Chlordane, total	ND		mg/kg dry	0.0439	5	EPA 8081B	02/21/2025 08:00	02/21/2025 20:58	RJ
							Certifications:			

	Surrogate Recoveries	Result	Acceptance Range
2051-24-3	*Surrogate: Decachlorobiphenyl*	*112 %*	*30-150*
877-09-8	*Surrogate: Tetrachloro-m-xylene*	*103 %*	*30-150*

PCB, 8082 MASTER

Log-in Notes: **Sample Notes:**

Sample Prepared by Method: EPA 3550C

CAS No.	Parameter	Result	Flag	Units	Reported to LOQ	Dilution	Reference Method	Date/Time Prepared	Date/Time Analyzed	Analyst
12674-11-2	Aroclor 1016	ND		mg/kg dry	0.0222	1	EPA 8082A	02/21/2025 08:00	02/22/2025 03:37	NF
							Certifications:	NELAC-NY10854,CTDOH-PH-0723,NJDEP-CT005,PADEP-68-044		
11104-28-2	Aroclor 1221	ND		mg/kg dry	0.0222	1	EPA 8082A	02/21/2025 08:00	02/22/2025 03:37	NF
							Certifications:	NELAC-NY10854,CTDOH-PH-0723,NJDEP-CT005,PADEP-68-044		
11141-16-5	Aroclor 1232	ND		mg/kg dry	0.0222	1	EPA 8082A	02/21/2025 08:00	02/22/2025 03:37	NF
							Certifications:	NELAC-NY10854,CTDOH-PH-0723,NJDEP-CT005,PADEP-68-044		
53469-21-9	Aroclor 1242	ND		mg/kg dry	0.0222	1	EPA 8082A	02/21/2025 08:00	02/22/2025 03:37	NF
							Certifications:	NELAC-NY10854,CTDOH-PH-0723,NJDEP-CT005,PADEP-68-044		
12672-29-6	Aroclor 1248	ND		mg/kg dry	0.0222	1	EPA 8082A	02/21/2025 08:00	02/22/2025 03:37	NF
							Certifications:	NELAC-NY10854,CTDOH-PH-0723,NJDEP-CT005,PADEP-68-044		
11097-69-1	Aroclor 1254	ND		mg/kg dry	0.0222	1	EPA 8082A	02/21/2025 08:00	02/22/2025 03:37	NF
							Certifications:	NELAC-NY10854,CTDOH-PH-0723,NJDEP-CT005,PADEP-68-044		
11096-82-5	Aroclor 1260	ND		mg/kg dry	0.0222	1	EPA 8082A	02/21/2025 08:00	02/22/2025 03:37	NF
							Certifications:	NELAC-NY10854,CTDOH-PH-0723,NJDEP-CT005,PADEP-68-044		
1336-36-3	* Total PCBs	ND		mg/kg dry	0.0222	1	EPA 8082A	02/21/2025 08:00	02/22/2025 03:37	NF
							Certifications:			

	Surrogate Recoveries	Result	Acceptance Range
877-09-8	*Surrogate: Tetrachloro-m-xylene*	*90.5 %*	*30-120*
2051-24-3	*Surrogate: Decachlorobiphenyl*	*70.0 %*	*30-120*

HERB, 8151 MASTER

Log-in Notes: **Sample Notes:**

Sample Prepared by Method: EPA 3550C/8151A

CAS No.	Parameter	Result	Flag	Units	Reported to LOQ	Dilution	Reference Method	Date/Time Prepared	Date/Time Analyzed	Analyst
93-76-5	2,4,5-T	ND		mg/kg dry	0.0267	1	EPA 8151A	02/20/2025 11:08	02/23/2025 13:44	GXB
							Certifications:	CTDOH-PH-0723,NELAC-NY10854,NJDEP-CT005,PADEP-68-044		
93-72-1	2,4,5-TP (Silvex)	ND		mg/kg dry	0.0267	1	EPA 8151A	02/20/2025 11:08	02/23/2025 13:44	GXB
							Certifications:	CTDOH-PH-0723,NELAC-NY10854,NJDEP-CT005,PADEP-68-044		
94-75-7	2,4-D	ND		mg/kg dry	0.0267	1	EPA 8151A	02/20/2025 11:08	02/23/2025 13:44	GXB
							Certifications:	CTDOH-PH-0723,NELAC-NY10854,NJDEP-CT005,PADEP-68-044		

	Surrogate Recoveries	Result	Acceptance Range

Sample Information

Client Sample ID: DUP02_021925 **York Sample ID:** 25B1108-08

York Project (SDG) No.	Client Project ID	Matrix	Collection Date/Time	Date Received
25B1108	170745301	Soil	February 19, 2025 3:00 pm	02/19/2025

HERB, 8151 MASTER

Log-in Notes: **Sample Notes:**

Sample Prepared by Method: EPA 3550C/8151A

CAS No.	Parameter	Result	Flag	Units	Reported to LOQ	Dilution	Reference Method	Date/Time Prepared	Date/Time Analyzed	Analyst
19719-28-9	*Surrogate: 2,4-Dichlorophenylacetic acid (.*	*88.0 %*			*21-150*					

Metals, Target Analyte

Log-in Notes: **Sample Notes:**

Sample Prepared by Method: EPA 3050B

CAS No.	Parameter	Result	Flag	Units	Reported to LOQ	Dilution	Reference Method	Date/Time Prepared	Date/Time Analyzed	Analyst
7429-90-5	**Aluminum**	**9910**		mg/kg dry	5.64	1	EPA 6010D	02/23/2025 08:36	02/24/2025 11:12	AGNR
							Certifications:	CTDOH-PH-0723,NELAC-NY10854,NJDEP-CT005,PADEP-68-044		
7440-36-0	Antimony	ND		mg/kg dry	2.82	1	EPA 6010D	02/23/2025 08:36	02/24/2025 11:12	AGNR
							Certifications:	CTDOH-PH-0723,NELAC-NY10854,NJDEP-CT005,PADEP-68-044		
7440-38-2	**Arsenic**	**6.20**		mg/kg dry	1.69	1	EPA 6010D	02/23/2025 08:36	02/24/2025 11:12	AGNR
							Certifications:	CTDOH-PH-0723,NELAC-NY10854,NJDEP-CT005,PADEP-68-044		
7440-39-3	**Barium**	**116**		mg/kg dry	2.82	1	EPA 6010D	02/23/2025 08:36	02/24/2025 11:12	AGNR
							Certifications:	CTDOH-PH-0723,NELAC-NY10854,NJDEP-CT005,PADEP-68-044		
7440-41-7	**Beryllium**	**0.466**		mg/kg dry	0.057	1	EPA 6010D	02/23/2025 08:36	02/24/2025 11:12	AGNR
							Certifications:	CTDOH-PH-0723,NELAC-NY10854,NJDEP-CT005,PADEP-68-044		
7440-43-9	Cadmium	ND		mg/kg dry	0.338	1	EPA 6010D	02/23/2025 08:36	02/24/2025 11:12	AGNR
							Certifications:	CTDOH-PH-0723,NELAC-NY10854,NJDEP-CT005,PADEP-68-044		
7440-70-2	**Calcium**	**11200**		mg/kg dry	5.64	1	EPA 6010D	02/23/2025 08:36	02/24/2025 11:12	AGNR
							Certifications:	CTDOH-PH-0723,NELAC-NY10854,NJDEP-CT005,PADEP-68-044		
7440-47-3	**Chromium**	**16.4**		mg/kg dry	0.564	1	EPA 6010D	02/23/2025 08:36	02/24/2025 11:12	AGNR
							Certifications:	CTDOH-PH-0723,NELAC-NY10854,NJDEP-CT005,PADEP-68-044		
7440-48-4	**Cobalt**	**8.27**		mg/kg dry	0.451	1	EPA 6010D	02/23/2025 08:36	02/24/2025 11:12	AGNR
							Certifications:	CTDOH-PH-0723,NELAC-NY10854,NJDEP-CT005,PADEP-68-044		
7440-50-8	**Copper**	**25.8**		mg/kg dry	2.26	1	EPA 6010D	02/23/2025 08:36	02/24/2025 11:12	AGNR
							Certifications:	CTDOH-PH-0723,NELAC-NY10854,NJDEP-CT005,PADEP-68-044		
7439-89-6	**Iron**	**15500**		mg/kg dry	28.2	1	EPA 6010D	02/23/2025 08:36	02/24/2025 11:12	AGNR
							Certifications:	CTDOH-PH-0723,NELAC-NY10854,NJDEP-CT005,PADEP-68-044		
7439-92-1	**Lead**	**185**		mg/kg dry	0.564	1	EPA 6010D	02/23/2025 08:36	02/24/2025 11:12	AGNR
							Certifications:	CTDOH-PH-0723,NELAC-NY10854,NJDEP-CT005,PADEP-68-044		
7439-95-4	**Magnesium**	**3970**		mg/kg dry	5.64	1	EPA 6010D	02/23/2025 08:36	02/24/2025 11:12	AGNR
							Certifications:	CTDOH-PH-0723,NELAC-NY10854,NJDEP-CT005,PADEP-68-044		
7439-96-5	**Manganese**	**187**		mg/kg dry	0.564	1	EPA 6010D	02/23/2025 08:36	02/24/2025 11:12	AGNR
							Certifications:	CTDOH-PH-0723,NELAC-NY10854,NJDEP-CT005,PADEP-68-044		
7440-02-0	**Nickel**	**16.4**		mg/kg dry	1.12	1	EPA 6010D	02/23/2025 08:36	02/24/2025 11:12	AGNR
							Certifications:	CTDOH-PH-0723,NELAC-NY10854,NJDEP-CT005,PADEP-68-044		
7440-09-7	**Potassium**	**1420**	B	mg/kg dry	5.64	1	EPA 6010D	02/23/2025 08:36	02/24/2025 11:12	AGNR
							Certifications:	CTDOH-PH-0723,NELAC-NY10854,NJDEP-CT005,PADEP-68-044		
7782-49-2	Selenium	ND		mg/kg dry	2.82	1	EPA 6010D	02/23/2025 08:36	02/24/2025 11:12	AGNR
							Certifications:	CTDOH-PH-0723,NELAC-NY10854,NJDEP-CT005,PADEP-68-044		
7440-22-4	Silver	ND	M-CCV 1	mg/kg dry	0.569	1	EPA 6010D	02/23/2025 08:36	02/24/2025 11:12	AGNR
							Certifications:	CTDOH-PH-0723,NELAC-NY10854,NJDEP-CT005,PADEP-68-044		

Sample Information

Client Sample ID: DUP02_021925 **York Sample ID:** 25B1108-08

York Project (SDG) No.	Client Project ID	Matrix	Collection Date/Time	Date Received
25B1108	170745301	Soil	February 19, 2025 3:00 pm	02/19/2025

Metals, Target Analyte

Log-in Notes: **Sample Notes:**

Sample Prepared by Method: EPA 3050B

CAS No.	Parameter	Result	Flag	Units	Reported to LOQ	Dilution	Reference Method	Date/Time Prepared	Date/Time Analyzed	Analyst
7440-23-5	**Sodium**	**230**		mg/kg dry	56.4	1	EPA 6010D	02/23/2025 08:36	02/24/2025 11:12	AGNR
							Certifications:	CTDOH-PH-0723,NELAC-NY10854,NJDEP-CT005,PADEP-68-044		
7440-28-0	Thallium	ND		mg/kg dry	2.26	1	EPA 6010D	02/23/2025 08:36	02/24/2025 11:12	AGNR
							Certifications:	CTDOH-PH-0723,NELAC-NY10854,NJDEP-CT005,PADEP-68-044		
7440-62-2	**Vanadium**	**20.3**		mg/kg dry	1.12	1	EPA 6010D	02/23/2025 08:36	02/24/2025 11:12	AGNR
							Certifications:	CTDOH-PH-0723,NELAC-NY10854,NJDEP-CT005,PADEP-68-044		
7440-66-6	**Zinc**	**152**		mg/kg dry	2.81	1	EPA 6010D	02/23/2025 08:36	02/24/2025 11:12	AGNR
							Certifications:	CTDOH-PH-0723,NELAC-NY10854,NJDEP-CT005,PADEP-68-044		

Mercury by 7473

Log-in Notes: **Sample Notes:**

Sample Prepared by Method: EPA 7473 soil

CAS No.	Parameter	Result	Flag	Units	Reported to LOQ	Dilution	Reference Method	Date/Time Prepared	Date/Time Analyzed	Analyst
7439-97-6	**Mercury**	**0.338**		mg/kg dry	0.0406	1	EPA 7473	02/21/2025 12:41	02/22/2025 12:03	DRS
							Certifications:	CTDOH-PH-0723,NJDEP-CT005,NELAC-NY10854,PADEP-68-044		

Chromium, Hexavalent

Log-in Notes: **Sample Notes:**

Sample Prepared by Method: EPA SW846-3060

CAS No.	Parameter	Result	Flag	Units	Reported to LOQ	Dilution	Reference Method	Date/Time Prepared	Date/Time Analyzed	Analyst
18540-29-9	Chromium, Hexavalent	ND		mg/kg dry	0.677	1	EPA 7196A	02/21/2025 10:13	02/21/2025 17:10	JMT
							Certifications:	NJDEP-CT005,CTDOH-PH-0723,NELAC-NY10854,PADEP-68-044		

Chromium, Trivalent

Log-in Notes: **Sample Notes:**

Sample Prepared by Method: Analysis Preparation

CAS No.	Parameter	Result	Flag	Units	Reported to LOQ	Dilution	Reference Method	Date/Time Prepared	Date/Time Analyzed	Analyst
16065-83-1	* **Chromium, Trivalent**	**16.3**		mg/kg	0.500	1	Calculation	02/25/2025 16:12	02/25/2025 16:19	SL
							Certifications:			

Cyanide, Total

Log-in Notes: **Sample Notes:**

Sample Prepared by Method: Analysis Preparation Soil

CAS No.	Parameter	Result	Flag	Units	Reported to LOQ	Dilution	Reference Method	Date/Time Prepared	Date/Time Analyzed	Analyst
57-12-5	Cyanide, total	ND		mg/kg dry	0.677	1	EPA 9014/9010C	02/24/2025 14:05	02/24/2025 20:12	CB
							Certifications:	NELAC-NY10854,CTDOH-PH-0723,NJDEP-CT005,PADEP-68-044		

Total Solids

Log-in Notes: **Sample Notes:**

Sample Prepared by Method: % Solids Prep

CAS No.	Parameter	Result	Flag	Units	Reported to LOQ	Dilution	Reference Method	Date/Time Prepared	Date/Time Analyzed	Analyst

Sample Information

Client Sample ID: DUP02_021925 **York Sample ID:** 25B1108-08

York Project (SDG) No.	Client Project ID	Matrix	Collection Date/Time	Date Received
25B1108	170745301	Soil	February 19, 2025 3:00 pm	02/19/2025

Total Solids

Log-in Notes:

Sample Notes:

Sample Prepared by Method: % Solids Prep

CAS No.	Parameter	Result	Flag	Units	Reported to LOQ	Dilution	Reference Method	Date/Time Prepared	Date/Time Analyzed	Analyst
solids	*** % Solids**	**73.9**		%	0.100	1	SM 2540G	02/20/2025 08:28	02/20/2025 10:15	SMM
							Certifications: CTDOH-PH-0723			

Analytical Batch Summary

Batch ID: BB51349 **Preparation Method:** % Solids Prep **Prepared By:** SMM

YORK Sample ID	Client Sample ID	Preparation Date
25B1108-01	SB15 _0-2	02/20/25
25B1108-02	SB15 _2-4	02/20/25
25B1108-03	SB22 _0-2	02/20/25
25B1108-04	SB08 _0-2	02/20/25
25B1108-05	SB08 _2-4	02/20/25
25B1108-07	DUP01_021925	02/20/25
25B1108-08	DUP02_021925	02/20/25
BB51349-DUP1	Duplicate	02/20/25

Batch ID: BB51353 **Preparation Method:** % Solids Prep **Prepared By:** SMM

YORK Sample ID	Client Sample ID	Preparation Date
25B1108-06	SB07 _0-2	02/20/25
BB51353-DUP1	Duplicate	02/20/25

Batch ID: BB51373 **Preparation Method:** EPA 3550C/8151A **Prepared By:** JAA

YORK Sample ID	Client Sample ID	Preparation Date
25B1108-01	SB15 _0-2	02/20/25
25B1108-02	SB15 _2-4	02/20/25
25B1108-03	SB22 _0-2	02/20/25
25B1108-04	SB08 _0-2	02/20/25
25B1108-05	SB08 _2-4	02/20/25
25B1108-06	SB07 _0-2	02/20/25
25B1108-07	DUP01_021925	02/20/25
25B1108-08	DUP02_021925	02/20/25
BB51373-BLK1	Blank	02/20/25
BB51373-BS1	LCS	02/20/25
BB51373-MS1	Matrix Spike	02/20/25
BB51373-MSD1	Matrix Spike Dup	02/20/25

Batch ID: BB51376 **Preparation Method:** EPA 3550C **Prepared By:** SAC

YORK Sample ID	Client Sample ID	Preparation Date
25B1108-01	SB15 _0-2	02/21/25
25B1108-02	SB15 _2-4	02/21/25
25B1108-03	SB22 _0-2	02/21/25
25B1108-04	SB08 _0-2	02/21/25
25B1108-05	SB08 _2-4	02/21/25
25B1108-06	SB07 _0-2	02/21/25
25B1108-07	DUP01_021925	02/21/25
25B1108-08	DUP02_021925	02/21/25
BB51376-BLK1	Blank	02/21/25
BB51376-BS2	LCS	02/21/25

BB51376-MS2	Matrix Spike	02/21/25
BB51376-MSD2	Matrix Spike Dup	02/21/25

Batch ID: BB51377 **Preparation Method:** EPA 3550C **Prepared By:** SAC

YORK Sample ID	Client Sample ID	Preparation Date
25B1108-01	SB15 _0-2	02/21/25
25B1108-02	SB15 _2-4	02/21/25
25B1108-03	SB22 _0-2	02/21/25
25B1108-04	SB08 _0-2	02/21/25
25B1108-05	SB08 _2-4	02/21/25
25B1108-06	SB07 _0-2	02/21/25
25B1108-07	DUP01_021925	02/21/25
25B1108-08	DUP02_021925	02/21/25
BB51377-BLK1	Blank	02/21/25
BB51377-BS1	LCS	02/21/25
BB51377-MS1	Matrix Spike	02/21/25
BB51377-MSD1	Matrix Spike Dup	02/21/25

Batch ID: BB51452 **Preparation Method:** EPA 3550C **Prepared By:** JAA

YORK Sample ID	Client Sample ID	Preparation Date
25B1108-01	SB15 _0-2	02/21/25
25B1108-02	SB15 _2-4	02/21/25
25B1108-03	SB22 _0-2	02/21/25
25B1108-04	SB08 _0-2	02/21/25
25B1108-05	SB08 _2-4	02/21/25
25B1108-06	SB07 _0-2	02/21/25
25B1108-07	DUP01_021925	02/21/25
25B1108-08	DUP02_021925	02/21/25
BB51452-BLK1	Blank	02/21/25
BB51452-BS1	LCS	02/21/25
BB51452-MS1	Matrix Spike	02/21/25
BB51452-MSD1	Matrix Spike Dup	02/21/25

Batch ID: BB51453 **Preparation Method:** EPA 3550C **Prepared By:** JM

YORK Sample ID	Client Sample ID	Preparation Date
25B1108-01	SB15 _0-2	02/21/25
25B1108-01RE1	SB15 _0-2	02/21/25
25B1108-02	SB15 _2-4	02/21/25
25B1108-03	SB22 _0-2	02/21/25
25B1108-03RE1	SB22 _0-2	02/21/25
25B1108-04	SB08 _0-2	02/21/25
25B1108-05	SB08 _2-4	02/21/25
25B1108-06	SB07 _0-2	02/21/25
25B1108-06RE1	SB07 _0-2	02/21/25
25B1108-07	DUP01_021925	02/21/25
25B1108-07RE1	DUP01_021925	02/21/25
25B1108-08	DUP02_021925	02/21/25

25B1108-08RE1	DUP02_021925	02/21/25
BB51453-BLK1	Blank	02/21/25
BB51453-BS1	LCS	02/21/25
BB51453-MS1	Matrix Spike	02/21/25
BB51453-MSD1	Matrix Spike Dup	02/21/25

Batch ID: BB51477 **Preparation Method:** EPA SW846-3060 **Prepared By:** JAMT

YORK Sample ID	Client Sample ID	Preparation Date
25B1108-01	SB15 _0-2	02/21/25
25B1108-02	SB15 _2-4	02/21/25
25B1108-03	SB22 _0-2	02/21/25
25B1108-04	SB08 _0-2	02/21/25
25B1108-05	SB08 _2-4	02/21/25
25B1108-06	SB07 _0-2	02/21/25
25B1108-07	DUP01_021925	02/21/25
25B1108-08	DUP02_021925	02/21/25
BB51477-BLK1	Blank	02/21/25
BB51477-DUP1	Duplicate	02/21/25
BB51477-MS1	Matrix Spike	02/21/25
BB51477-MSD1	Matrix Spike Dup	02/21/25
BB51477-SRM1	Reference	02/21/25

Batch ID: BB51494 **Preparation Method:** EPA 1633 Prep **Prepared By:** JLH

YORK Sample ID	Client Sample ID	Preparation Date
25B1108-01	SB15 _0-2	02/21/25
25B1108-02	SB15 _2-4	02/21/25
25B1108-03	SB22 _0-2	02/21/25
25B1108-04	SB08 _0-2	02/21/25
25B1108-05	SB08 _2-4	02/21/25
25B1108-06	SB07 _0-2	02/21/25
25B1108-07	DUP01_021925	02/21/25
25B1108-08	DUP02_021925	02/21/25
BB51494-BLK1	Blank	02/21/25
BB51494-BS1	LCS	02/21/25
BB51494-BS2	LCS	02/21/25
BB51494-MS1	Matrix Spike	02/21/25
BB51494-MSD1	Matrix Spike Dup	02/21/25

Batch ID: BB51496 **Preparation Method:** EPA 7473 soil **Prepared By:** DRS

YORK Sample ID	Client Sample ID	Preparation Date
25B1108-05	SB08 _2-4	02/21/25
25B1108-06	SB07 _0-2	02/21/25
25B1108-07	DUP01_021925	02/21/25
25B1108-08	DUP02_021925	02/21/25
BB51496-BLK1	Blank	02/21/25
BB51496-SRM1	Reference	02/21/25

Batch ID: BB51530 **Preparation Method:** EPA 7473 soil **Prepared By:** DRS

YORK Sample ID	Client Sample ID	Preparation Date
25B1108-01	SB15 _0-2	02/22/25
25B1108-02	SB15 _2-4	02/22/25
25B1108-03	SB22 _0-2	02/22/25
25B1108-04	SB08 _0-2	02/22/25
BB51530-BLK1	Blank	02/22/25
BB51530-DUP1	Duplicate	02/22/25
BB51530-MS1	Matrix Spike	02/22/25
BB51530-SRM1	Reference	02/22/25

Batch ID: BB51548 **Preparation Method:** EPA 3050B **Prepared By:** KMQ

YORK Sample ID	Client Sample ID	Preparation Date
25B1108-01	SB15 _0-2	02/23/25
25B1108-02	SB15 _2-4	02/23/25
25B1108-03	SB22 _0-2	02/23/25
25B1108-04	SB08 _0-2	02/23/25
25B1108-05	SB08 _2-4	02/23/25
25B1108-06	SB07 _0-2	02/23/25
25B1108-07	DUP01_021925	02/23/25
25B1108-08	DUP02_021925	02/23/25
BB51548-BLK1	Blank	02/23/25
BB51548-DUP1	Duplicate	02/23/25
BB51548-MS1	Matrix Spike	02/23/25
BB51548-PS1	Post Spike	02/23/25
BB51548-SRM1	Reference	02/23/25

Batch ID: BB51569 **Preparation Method:** Analysis Preparation Soil **Prepared By:** LJM

YORK Sample ID	Client Sample ID	Preparation Date
25B1108-01	SB15 _0-2	02/24/25
25B1108-02	SB15 _2-4	02/24/25
25B1108-03	SB22 _0-2	02/24/25
25B1108-04	SB08 _0-2	02/24/25
25B1108-05	SB08 _2-4	02/24/25
25B1108-06	SB07 _0-2	02/24/25
BB51569-BLK1	Blank	02/24/25
BB51569-SRM1	Reference	02/24/25

Batch ID: BB51606 **Preparation Method:** Analysis Preparation Soil **Prepared By:** SL

YORK Sample ID	Client Sample ID	Preparation Date
25B1108-07	DUP01_021925	02/24/25
25B1108-08	DUP02_021925	02/24/25
BB51606-BLK1	Blank	02/24/25
BB51606-SRM1	Reference	02/24/25

Batch ID: BB51624 **Preparation Method:** EPA 5035A **Prepared By:** AC

YORK Sample ID	Client Sample ID	Preparation Date
25B1108-01	SB15 _0-2	02/20/25
25B1108-02	SB15 _2-4	02/20/25
25B1108-03	SB22 _0-2	02/20/25
25B1108-04	SB08 _0-2	02/20/25
25B1108-05	SB08 _2-4	02/20/25
25B1108-06	SB07 _0-2	02/20/25
25B1108-07	DUP01_021925	02/20/25
25B1108-08	DUP02_021925	02/20/25
BB51624-BLK1	Blank	02/20/25
BB51624-BS1	LCS	02/20/25
BB51624-BSD1	LCS Dup	02/20/25
BB51624-MS2	Matrix Spike	02/20/25
BB51624-MSD2	Matrix Spike Dup	02/20/25

Batch ID: BB51718 **Preparation Method:** Analysis Preparation **Prepared By:** SL

YORK Sample ID	Client Sample ID	Preparation Date
25B1108-01	SB15 _0-2	02/25/25
25B1108-02	SB15 _2-4	02/25/25
25B1108-03	SB22 _0-2	02/25/25
25B1108-04	SB08 _0-2	02/25/25
25B1108-05	SB08 _2-4	02/25/25
25B1108-06	SB07 _0-2	02/25/25
25B1108-07	DUP01_021925	02/25/25
25B1108-08	DUP02_021925	02/25/25

Volatile Organic Compounds by GC/MS - Quality Control Data

York Analytical Laboratories, Inc. - Stratford

Analyte	Result	Reporting Limit	Units	Spike Level	Source* Result	%REC	%REC Limits	Flag	RPD	RPD Limit	Flag
Batch BB51624 - EPA 5035A											
Blank (BB51624-BLK1) Blank									Prepared & Analyzed: 02/20/2025		
1,1,1,2-Tetrachloroethane	ND	0.0050	mg/kg wet								
1,1,1-Trichloroethane	ND	0.0050	"								
1,1,2,2-Tetrachloroethane	ND	0.0050	"								
1,1,2-Trichloro-1,2,2-trifluoroethane (Freon 113)	ND	0.0050	"								
1,1,2-Trichloroethane	ND	0.0050	"								
1,1-Dichloroethane	ND	0.0050	"								
1,1-Dichloroethylene	ND	0.0050	"								
1,2,3-Trichlorobenzene	ND	0.0050	"								
1,2,3-Trichloropropane	ND	0.0050	"								
1,2,4-Trichlorobenzene	ND	0.0050	"								
1,2,4-Trimethylbenzene	ND	0.0050	"								
1,2-Dibromo-3-chloropropane	ND	0.0050	"								
1,2-Dibromoethane	ND	0.0050	"								
1,2-Dichlorobenzene	ND	0.0050	"								
1,2-Dichloroethane	ND	0.0050	"								
1,2-Dichloropropane	ND	0.0050	"								
1,3,5-Trimethylbenzene	ND	0.0050	"								
1,3-Dichlorobenzene	ND	0.0050	"								
1,4-Dichlorobenzene	ND	0.0050	"								
1,4-Dioxane	ND	0.10	"								
2-Butanone	ND	0.0050	"								
2-Hexanone	ND	0.0050	"								
4-Methyl-2-pentanone	ND	0.0050	"								
Acetone	ND	0.010	"								
Acrolein	ND	0.010	"								
Acrylonitrile	ND	0.0050	"								
Benzene	ND	0.0050	"								
Bromochloromethane	ND	0.0050	"								
Bromodichloromethane	ND	0.0050	"								
Bromoform	ND	0.0050	"								
Bromomethane	ND	0.0050	"								
Carbon disulfide	ND	0.0050	"								
Carbon tetrachloride	ND	0.0050	"								
Chlorobenzene	ND	0.0050	"								
Chloroethane	ND	0.0050	"								
Chloroform	ND	0.0050	"								
Chloromethane	ND	0.0050	"								
cis-1,2-Dichloroethylene	ND	0.0050	"								
cis-1,3-Dichloropropylene	ND	0.0050	"								
Cyclohexane	ND	0.0050	"								
Dibromochloromethane	ND	0.0050	"								
Dibromomethane	ND	0.0050	"								
Dichlorodifluoromethane	ND	0.0050	"								
Ethyl Benzene	ND	0.0050	"								
Hexachlorobutadiene	ND	0.0050	"								
Isopropylbenzene	ND	0.0050	"								
Methyl acetate	ND	0.0050	"								
Methyl tert-butyl ether (MTBE)	ND	0.0050	"								
Methylcyclohexane	ND	0.0050	"								
Methylene chloride	ND	0.010	"								

Volatile Organic Compounds by GC/MS - Quality Control Data

York Analytical Laboratories, Inc. - Stratford

Analyte	Result	Reporting Limit	Units	Spike Level	Source* Result	%REC	%REC Limits	Flag	RPD	RPD Limit	Flag
Batch BB51624 - EPA 5035A											
Blank (BB51624-BLK1) Blank								Prepared & Analyzed: 02/20/2025			
n-Butylbenzene	ND	0.0050	mg/kg wet								
n-Propylbenzene	ND	0.0050	"								
o-Xylene	ND	0.0050	"								
p- & m- Xylenes	ND	0.010	"								
p-Isopropyltoluene	ND	0.0050	"								
sec-Butylbenzene	ND	0.0050	"								
Styrene	ND	0.0050	"								
tert-Butyl alcohol (TBA)	ND	0.0050	"								
tert-Butylbenzene	ND	0.0050	"								
Tetrachloroethylene	ND	0.0050	"								
Toluene	ND	0.0050	"								
trans-1,2-Dichloroethylene	ND	0.0050	"								
trans-1,3-Dichloropropylene	ND	0.0050	"								
Trichloroethylene	ND	0.0050	"								
Trichlorofluoromethane	ND	0.0050	"								
Vinyl Chloride	ND	0.0050	"								
Xylenes, Total	ND	0.015	"								
Surrogate: SURR: 1,2-Dichloroethane-d4	*48.8*		*ug/L*	*50.0*		*97.5*	*77-125*				
Surrogate: SURR: Toluene-d8	*51.2*		*"*	*50.0*		*102*	*85-120*				
Surrogate: SURR: p-Bromofluorobenzene	*51.1*		*"*	*50.0*		*102*	*76-130*				
LCS (BB51624-BS1) LCS								Prepared & Analyzed: 02/20/2025			
1,1,1,2-Tetrachloroethane	41.3		ug/L	50.0		82.6	75-129				
1,1,1-Trichloroethane	40.0		"	50.0		80.1	71-137				
1,1,2,2-Tetrachloroethane	53.1		"	50.0		106	79-129				
1,1,2-Trichloro-1,2,2-trifluoroethane (Freon 113)	47.3		"	50.0		94.7	58-146				
1,1,2-Trichloroethane	49.0		"	50.0		98.0	83-123				
1,1-Dichloroethane	49.1		"	50.0		98.3	75-130				
1,1-Dichloroethylene	52.4		"	50.0		105	64-137				
1,2,3-Trichlorobenzene	44.6		"	50.0		89.2	81-140				
1,2,3-Trichloropropane	48.7		"	50.0		97.4	81-126				
1,2,4-Trichlorobenzene	45.6		"	50.0		91.3	80-141				
1,2,4-Trimethylbenzene	48.8		"	50.0		97.6	84-125				
1,2-Dibromo-3-chloropropane	44.3		"	50.0		88.6	74-142				
1,2-Dibromoethane	46.7		"	50.0		93.4	86-123				
1,2-Dichlorobenzene	46.9		"	50.0		93.7	85-122				
1,2-Dichloroethane	47.9		"	50.0		95.9	71-133				
1,2-Dichloropropane	53.1		"	50.0		106	81-122				
1,3,5-Trimethylbenzene	50.3		"	50.0		101	82-126				
1,3-Dichlorobenzene	46.3		"	50.0		92.7	84-124				
1,4-Dichlorobenzene	46.6		"	50.0		93.1	84-124				
1,4-Dioxane	988		"	1050		94.1	10-228				
2-Butanone	41.7		"	50.0		83.4	58-147				
2-Hexanone	40.2		"	50.0		80.3	70-139				
4-Methyl-2-pentanone	35.0		"	50.0		70.0	72-132	Low Bias			
Acetone	23.9		"	50.0		47.8	36-155				
Acrolein	49.4		"	50.0		98.9	10-238				
Acrylonitrile	51.8		"	50.0		104	66-141				
Benzene	50.3		"	50.0		101	77-127				
Bromochloromethane	48.5		"	50.0		97.1	74-129				
Bromodichloromethane	48.9		"	50.0		97.9	81-124				

Volatile Organic Compounds by GC/MS - Quality Control Data

York Analytical Laboratories, Inc. - Stratford

Analyte	Result	Reporting Limit	Units	Spike Level	Source* Result	%REC	%REC Limits	Flag	RPD	RPD Limit	Flag
Batch BB51624 - EPA 5035A											
LCS (BB51624-BS1) LCS							Prepared & Analyzed: 02/20/2025				
Bromoform	44.4		ug/L	50.0		88.7	80-136				
Bromomethane	54.6		"	50.0		109	32-177				
Carbon disulfide	53.1		"	50.0		106	10-136				
Carbon tetrachloride	38.3		"	50.0		76.5	66-143				
Chlorobenzene	47.0		"	50.0		93.9	86-120				
Chloroethane	51.0		"	50.0		102	51-142				
Chloroform	46.9		"	50.0		93.9	76-131				
Chloromethane	48.0		"	50.0		96.1	49-132				
cis-1,2-Dichloroethylene	47.9		"	50.0		95.8	74-132				
cis-1,3-Dichloropropylene	44.0		"	50.0		88.0	81-129				
Cyclohexane	52.6		"	50.0		105	70-130				
Dibromochloromethane	47.4		"	50.0		94.8	10-200				
Dibromomethane	46.8		"	50.0		93.6	83-124				
Dichlorodifluoromethane	51.5		"	50.0		103	28-158				
Ethyl Benzene	49.3		"	50.0		98.6	84-125				
Hexachlorobutadiene	42.0		"	50.0		83.9	83-133				
Isopropylbenzene	49.7		"	50.0		99.3	81-127				
Methyl acetate	34.3		"	50.0		68.5	41-143				
Methyl tert-butyl ether (MTBE)	41.8		"	50.0		83.5	74-131				
Methylcyclohexane	48.1		"	50.0		96.3	70-130				
Methylene chloride	48.1		"	50.0		96.3	57-141				
n-Butylbenzene	50.4		"	50.0		101	80-130				
n-Propylbenzene	50.7		"	50.0		101	74-136				
o-Xylene	47.9		"	50.0		95.8	83-123				
p- & m- Xylenes	96.1		"	100		96.1	82-128				
p-Isopropyltoluene	50.3		"	50.0		101	85-125				
sec-Butylbenzene	49.5		"	50.0		99.0	83-125				
Styrene	50.3		"	50.0		101	86-126				
tert-Butyl alcohol (TBA)	140		"	250		56.1	70-130	Low Bias			
tert-Butylbenzene	42.2		"	50.0		84.3	80-127				
Tetrachloroethylene	39.1		"	50.0		78.2	80-129	Low Bias			
Toluene	49.6		"	50.0		99.3	85-121				
trans-1,2-Dichloroethylene	50.2		"	50.0		100	72-132				
trans-1,3-Dichloropropylene	39.3		"	50.0		78.6	78-132				
Trichloroethylene	48.2		"	50.0		96.4	84-123				
Trichlorofluoromethane	44.5		"	50.0		89.0	62-140				
Vinyl Chloride	54.9		"	50.0		110	52-130				
Surrogate: SURR: 1,2-Dichloroethane-d4	*48.3*		*"*	*50.0*		*96.6*	*77-125*				
Surrogate: SURR: Toluene-d8	*51.3*		*"*	*50.0*		*103*	*85-120*				
Surrogate: SURR: p-Bromofluorobenzene	*51.1*		*"*	*50.0*		*102*	*76-130*				

Volatile Organic Compounds by GC/MS - Quality Control Data

York Analytical Laboratories, Inc. - Stratford

Analyte	Result	Reporting Limit	Units	Spike Level	Source* Result	%REC	%REC Limits	Flag	RPD	RPD Limit	Flag
Batch BB51624 - EPA 5035A											
LCS Dup (BB51624-BSD1) LCS Dup							Prepared & Analyzed: 02/20/2025				
1,1,1,2-Tetrachloroethane	46.6		ug/L	50.0		93.2	75-129		12.0	30	
1,1,1-Trichloroethane	44.2		"	50.0		88.4	71-137		9.90	30	
1,1,2,2-Tetrachloroethane	58.1		"	50.0		116	79-129		9.06	30	
1,1,2-Trichloro-1,2,2-trifluoroethane (Freon 113)	50.2		"	50.0		100	58-146		5.78	30	
1,1,2-Trichloroethane	53.5		"	50.0		107	83-123		8.82	30	
1,1-Dichloroethane	53.8		"	50.0		108	75-130		9.13	30	
1,1-Dichloroethylene	56.2		"	50.0		112	64-137		6.91	30	
1,2,3-Trichlorobenzene	49.8		"	50.0		99.6	81-140		11.0	30	
1,2,3-Trichloropropane	51.8		"	50.0		104	81-126		6.11	30	
1,2,4-Trichlorobenzene	49.2		"	50.0		98.3	80-141		7.40	30	
1,2,4-Trimethylbenzene	53.5		"	50.0		107	84-125		9.23	30	
1,2-Dibromo-3-chloropropane	50.1		"	50.0		100	74-142		12.3	30	
1,2-Dibromoethane	50.8		"	50.0		102	86-123		8.29	30	
1,2-Dichlorobenzene	51.8		"	50.0		104	85-122		10.0	30	
1,2-Dichloroethane	51.7		"	50.0		103	71-133		7.62	30	
1,2-Dichloropropane	58.7		"	50.0		117	81-122		9.87	30	
1,3,5-Trimethylbenzene	54.6		"	50.0		109	82-126		8.25	30	
1,3-Dichlorobenzene	50.2		"	50.0		100	84-124		8.08	30	
1,4-Dichlorobenzene	51.3		"	50.0		103	84-124		9.59	30	
1,4-Dioxane	1020		"	1050		97.4	10-228		3.38	30	
2-Butanone	43.3		"	50.0		86.6	58-147		3.74	30	
2-Hexanone	43.5		"	50.0		87.0	70-139		7.98	30	
4-Methyl-2-pentanone	36.9		"	50.0		73.8	72-132		5.29	30	
Acetone	25.3		"	50.0		50.6	36-155		5.69	30	
Acrolein	53.0		"	50.0		106	10-238		6.99	30	
Acrylonitrile	56.2		"	50.0		112	66-141		8.06	30	
Benzene	54.7		"	50.0		109	77-127		8.38	30	
Bromochloromethane	52.3		"	50.0		105	74-129		7.52	30	
Bromodichloromethane	53.8		"	50.0		108	81-124		9.57	30	
Bromoform	49.2		"	50.0		98.3	80-136		10.3	30	
Bromomethane	58.5		"	50.0		117	32-177		6.93	30	
Carbon disulfide	56.9		"	50.0		114	10-136		6.94	30	
Carbon tetrachloride	42.4		"	50.0		84.7	66-143		10.2	30	
Chlorobenzene	52.4		"	50.0		105	86-120		11.0	30	
Chloroethane	54.7		"	50.0		109	51-142		7.02	30	
Chloroform	51.0		"	50.0		102	76-131		8.23	30	
Chloromethane	54.4		"	50.0		109	49-132		12.4	30	
cis-1,2-Dichloroethylene	52.1		"	50.0		104	74-132		8.52	30	
cis-1,3-Dichloropropylene	48.6		"	50.0		97.2	81-129		9.91	30	
Cyclohexane	56.0		"	50.0		112	70-130		6.20	30	
Dibromochloromethane	52.2		"	50.0		104	10-200		9.56	30	
Dibromomethane	52.3		"	50.0		105	83-124		11.0	30	
Dichlorodifluoromethane	56.3		"	50.0		113	28-158		8.81	30	
Ethyl Benzene	54.4		"	50.0		109	84-125		9.82	30	
Hexachlorobutadiene	46.0		"	50.0		92.0	83-133		9.21	30	
Isopropylbenzene	54.3		"	50.0		109	81-127		8.91	30	
Methyl acetate	35.6		"	50.0		71.1	41-143		3.69	30	
Methyl tert-butyl ether (MTBE)	44.4		"	50.0		88.9	74-131		6.22	30	
Methylcyclohexane	53.6		"	50.0		107	70-130		10.8	30	
Methylene chloride	52.6		"	50.0		105	57-141		8.82	30	
n-Butylbenzene	55.6		"	50.0		111	80-130		9.76	30	

Volatile Organic Compounds by GC/MS - Quality Control Data

York Analytical Laboratories, Inc. - Stratford

Analyte	Result	Reporting Limit	Units	Spike Level	Source* Result	%REC	%REC Limits	Flag	RPD	RPD Limit	Flag
Batch BB51624 - EPA 5035A											
LCS Dup (BB51624-BSD1) LCS Dup								Prepared & Analyzed: 02/20/2025			
n-Propylbenzene	55.3		ug/L	50.0		111	74-136		8.59	30	
o-Xylene	52.3		"	50.0		105	83-123		8.76	30	
p- & m- Xylenes	105		"	100		105	82-128		9.03	30	
p-Isopropyltoluene	54.4		"	50.0		109	85-125		7.80	30	
sec-Butylbenzene	54.9		"	50.0		110	83-125		10.4	30	
Styrene	54.6		"	50.0		109	86-126		8.14	30	
tert-Butyl alcohol (TBA)	155		"	250		62.1	70-130	Low Bias	10.2	30	
tert-Butylbenzene	45.9		"	50.0		91.9	80-127		8.58	30	
Tetrachloroethylene	43.1		"	50.0		86.2	80-129		9.74	30	
Toluene	54.4		"	50.0		109	85-121		9.24	30	
trans-1,2-Dichloroethylene	53.5		"	50.0		107	72-132		6.35	30	
trans-1,3-Dichloropropylene	43.6		"	50.0		87.2	78-132		10.4	30	
Trichloroethylene	52.5		"	50.0		105	84-123		8.54	30	
Trichlorofluoromethane	48.4		"	50.0		96.8	62-140		8.37	30	
Vinyl Chloride	58.2		"	50.0		116	52-130		5.89	30	
Surrogate: SURR: 1,2-Dichloroethane-d4	*47.1*		*"*	*50.0*		*94.3*	*77-125*				
Surrogate: SURR: Toluene-d8	*52.1*		*"*	*50.0*		*104*	*85-120*				
Surrogate: SURR: p-Bromofluorobenzene	*51.0*		*"*	*50.0*		*102*	*76-130*				
Matrix Spike (BB51624-MS2) Matrix Spike *Source sample: 25B1108-02 (SB15 _2-4)								Prepared: 02/20/2025 Analyzed: 02/21/2025			
1,1,1,2-Tetrachloroethane	59.9		ug/L	50.0	0.00	120	15-161				
1,1,1-Trichloroethane	61.5		"	50.0	0.00	123	42-145				
1,1,2,2-Tetrachloroethane	77.9		"	50.0	0.00	156	16-167				
1,1,2-Trichloro-1,2,2-trifluoroethane (Freon 113)	68.9		"	50.0	0.00	138	11-160				
1,1,2-Trichloroethane	68.2		"	50.0	0.00	136	44-145				
1,1-Dichloroethane	74.7		"	50.0	0.00	149	46-142	High Bias			
1,1-Dichloroethylene	75.6		"	50.0	0.00	151	30-153				
1,2,3-Trichlorobenzene	47.4		"	50.0	0.00	94.7	10-157				
1,2,3-Trichloropropane	66.2		"	50.0	0.00	132	38-155				
1,2,4-Trichlorobenzene	47.9		"	50.0	0.00	95.7	10-151				
1,2,4-Trimethylbenzene	62.1		"	50.0	0.00	124	10-170				
1,2-Dibromo-3-chloropropane	60.1		"	50.0	0.00	120	36-138				
1,2-Dibromoethane	65.9		"	50.0	0.00	132	40-142				
1,2-Dichlorobenzene	59.7		"	50.0	0.00	119	10-147				
1,2-Dichloroethane	68.3		"	50.0	0.00	137	48-133	High Bias			
1,2-Dichloropropane	77.8		"	50.0	0.00	156	47-141	High Bias			
1,3,5-Trimethylbenzene	63.1		"	50.0	0.00	126	10-150				
1,3-Dichlorobenzene	56.7		"	50.0	0.00	113	10-144				
1,4-Dichlorobenzene	56.8		"	50.0	0.00	114	10-160				
1,4-Dioxane	1210		"	1050	0.00	115	10-191				
2-Butanone	54.7		"	50.0	0.00	109	10-189				
2-Hexanone	48.8		"	50.0	0.00	97.6	10-181				
4-Methyl-2-pentanone	46.7		"	50.0	0.00	93.5	10-166				
Acetone	35.4		"	50.0	4.58	61.6	10-196				
Acrolein	33.4		"	50.0	0.00	66.8	10-192				
Acrylonitrile	68.7		"	50.0	0.00	137	13-161				
Benzene	75.3		"	50.0	0.00	151	43-139	High Bias			
Bromochloromethane	68.8		"	50.0	0.00	138	38-145				
Bromodichloromethane	70.3		"	50.0	0.00	141	38-147				
Bromoform	62.8		"	50.0	0.00	126	29-156				
Bromomethane	76.2		"	50.0	0.00	152	10-166				

Volatile Organic Compounds by GC/MS - Quality Control Data

York Analytical Laboratories, Inc. - Stratford

Analyte	Result	Reporting Limit	Units	Spike Level	Source* Result	%REC	%REC Limits	Flag	RPD	RPD Limit	Flag
Batch BB51624 - EPA 5035A											
Matrix Spike (BB51624-MS2) Matrix Spike	*Source sample: 25B1108-02 (SB15 _2-4)							Prepared: 02/20/2025 Analyzed: 02/21/2025			
Carbon disulfide	76.4		ug/L	50.0	0.00	153	10-131	High Bias			
Carbon tetrachloride	57.5		"	50.0	0.00	115	35-145				
Chlorobenzene	65.9		"	50.0	0.00	132	21-154				
Chloroethane	74.4		"	50.0	0.00	149	15-160				
Chloroform	69.8		"	50.0	0.00	140	47-142				
Chloromethane	67.4		"	50.0	0.00	135	10-159				
cis-1,2-Dichloroethylene	69.6		"	50.0	0.00	139	42-144				
cis-1,3-Dichloropropylene	61.2		"	50.0	0.00	122	18-159				
Cyclohexane	78.7		"	50.0	0.00	157	70-130	High Bias			
Dibromochloromethane	67.6		"	50.0	0.00	135	10-179				
Dibromomethane	66.9		"	50.0	0.00	134	47-143				
Dichlorodifluoromethane	75.5		"	50.0	0.00	151	10-145	High Bias			
Ethyl Benzene	69.2		"	50.0	0.00	138	11-158				
Hexachlorobutadiene	44.4		"	50.0	0.00	88.8	10-158				
Isopropylbenzene	74.0		"	50.0	8.77	130	10-162				
Methyl acetate	42.8		"	50.0	0.00	85.5	10-149				
Methyl tert-butyl ether (MTBE)	57.4		"	50.0	0.00	115	42-152				
Methylcyclohexane	73.4		"	50.0	4.73	137	70-130	High Bias			
Methylene chloride	71.9		"	50.0	1.72	140	28-151				
n-Butylbenzene	81.5		"	50.0	19.2	125	10-162				
n-Propylbenzene	74.5		"	50.0	11.6	126	10-155				
o-Xylene	66.4		"	50.0	0.00	133	10-158				
p- & m- Xylenes	132		"	100	0.00	132	10-156				
p-Isopropyltoluene	64.1		"	50.0	0.00	128	10-147				
sec-Butylbenzene	85.1		"	50.0	20.2	130	10-157				
Styrene	68.4		"	50.0	0.00	137	13-171				
tert-Butyl alcohol (TBA)	163		"	250	0.00	65.4	34-179				
tert-Butylbenzene	56.6		"	50.0	1.38	110	10-160				
Tetrachloroethylene	54.7		"	50.0	0.00	109	30-167				
Toluene	71.2		"	50.0	0.00	142	21-160				
trans-1,2-Dichloroethylene	70.8		"	50.0	0.00	142	29-153				
trans-1,3-Dichloropropylene	54.4		"	50.0	0.00	109	18-155				
Trichloroethylene	72.0		"	50.0	0.00	144	24-169				
Trichlorofluoromethane	67.3		"	50.0	0.00	135	35-142				
Vinyl Chloride	73.8		"	50.0	0.00	148	12-160				
Surrogate: SURR: 1,2-Dichloroethane-d4	*46.5*		*"*	*50.0*		*93.0*	*77-125*				
Surrogate: SURR: Toluene-d8	*50.8*		*"*	*50.0*		*102*	*85-120*				
Surrogate: SURR: p-Bromofluorobenzene	*46.4*		*"*	*50.0*		*92.8*	*76-130*				

Volatile Organic Compounds by GC/MS - Quality Control Data

York Analytical Laboratories, Inc. - Stratford

Analyte	Result	Reporting Limit	Units	Spike Level	Source* Result	%REC	%REC Limits	Flag	RPD	RPD Limit	Flag
Batch BB51624 - EPA 5035A											
Matrix Spike Dup (BB51624-M Matrix Spike Dup	*Source sample: 25B1108-02 (SB15 _2-4)								Prepared: 02/20/2025 Analyzed: 02/21/2025		
1,1,1,2-Tetrachloroethane	56.8		ug/L	50.0	0.00	114	15-161		5.32	33	
1,1,1-Trichloroethane	59.5		"	50.0	0.00	119	42-145		3.34	30	
1,1,2,2-Tetrachloroethane	71.3		"	50.0	0.00	143	16-167		8.91	56	
1,1,2-Trichloro-1,2,2-trifluoroethane (Freon 113)	69.7		"	50.0	0.00	139	11-160		1.15	31	
1,1,2-Trichloroethane	67.6		"	50.0	0.00	135	44-145		0.942	40	
1,1-Dichloroethane	72.4		"	50.0	0.00	145	46-142	High Bias	3.11	36	
1,1-Dichloroethylene	73.7		"	50.0	0.00	147	30-153		2.60	31	
1,2,3-Trichlorobenzene	47.5		"	50.0	0.00	95.0	10-157		0.316	47	
1,2,3-Trichloropropane	64.0		"	50.0	0.00	128	38-155		3.41	48	
1,2,4-Trichlorobenzene	47.3		"	50.0	0.00	94.7	10-151		1.11	52	
1,2,4-Trimethylbenzene	61.2		"	50.0	0.00	122	10-170		1.41	242	
1,2-Dibromo-3-chloropropane	63.8		"	50.0	0.00	128	36-138		5.83	54	
1,2-Dibromoethane	64.9		"	50.0	0.00	130	40-142		1.56	39	
1,2-Dichlorobenzene	58.8		"	50.0	0.00	118	10-147		1.52	52	
1,2-Dichloroethane	65.8		"	50.0	0.00	132	48-133		3.75	32	
1,2-Dichloropropane	73.4		"	50.0	0.00	147	47-141	High Bias	5.82	37	
1,3,5-Trimethylbenzene	63.0		"	50.0	0.00	126	10-150		0.270	62	
1,3-Dichlorobenzene	56.0		"	50.0	0.00	112	10-144		1.37	51	
1,4-Dichlorobenzene	56.1		"	50.0	0.00	112	10-160		1.13	52	
1,4-Dioxane	1470		"	1050	0.00	140	10-191		19.5	196	
2-Butanone	61.2		"	50.0	0.00	122	10-189		11.3	67	
2-Hexanone	56.2		"	50.0	0.00	112	10-181		14.1	60	
4-Methyl-2-pentanone	49.1		"	50.0	0.00	98.3	10-166		5.01	47	
Acetone	40.7		"	50.0	2.51	76.4	10-196		14.0	150	
Acrolein	38.3		"	50.0	0.00	76.6	10-192		13.7	128	
Acrylonitrile	76.3		"	50.0	0.00	153	13-161		10.4	48	
Benzene	73.1		"	50.0	0.00	146	43-139	High Bias	2.93	64	
Bromochloromethane	67.0		"	50.0	0.00	134	38-145		2.72	30	
Bromodichloromethane	66.4		"	50.0	0.00	133	38-147		5.79	37	
Bromoform	60.6		"	50.0	0.00	121	29-156		3.56	51	
Bromomethane	70.6		"	50.0	0.00	141	10-166		7.66	42	
Carbon disulfide	74.8		"	50.0	0.00	150	10-131	High Bias	2.10	36	
Carbon tetrachloride	56.5		"	50.0	0.00	113	35-145		1.70	31	
Chlorobenzene	63.7		"	50.0	0.00	127	21-154		3.40	32	
Chloroethane	70.4		"	50.0	0.00	141	15-160		5.59	40	
Chloroform	66.1		"	50.0	0.00	132	47-142		5.46	29	
Chloromethane	58.2		"	50.0	0.00	116	10-159		14.6	31	
cis-1,2-Dichloroethylene	68.1		"	50.0	0.00	136	42-144		2.09	30	
cis-1,3-Dichloropropylene	58.5		"	50.0	0.00	117	18-159		4.64	39	
Cyclohexane	76.1		"	50.0	0.00	152	70-130	High Bias	3.38	30	
Dibromochloromethane	64.9		"	50.0	0.00	130	10-179		4.10	41	
Dibromomethane	64.7		"	50.0	0.00	129	47-143		3.37	41	
Dichlorodifluoromethane	71.2		"	50.0	0.00	142	10-145		5.92	34	
Ethyl Benzene	67.1		"	50.0	0.00	134	11-158		2.98	42	
Hexachlorobutadiene	41.5		"	50.0	0.00	83.1	10-158		6.63	45	
Isopropylbenzene	68.1		"	50.0	4.82	127	10-162		8.33	57	
Methyl acetate	50.4		"	50.0	0.00	101	10-149		16.5	64	
Methyl tert-butyl ether (MTBE)	58.2		"	50.0	0.00	116	42-152		1.28	47	
Methylcyclohexane	68.4		"	50.0	2.60	132	70-130	High Bias	7.06	30	
Methylene chloride	68.2		"	50.0	0.947	135	28-151		5.26	49	
n-Butylbenzene	69.7		"	50.0	10.5	118	10-162		15.6	96	

Volatile Organic Compounds by GC/MS - Quality Control Data

York Analytical Laboratories, Inc. - Stratford

Analyte	Result	Reporting Limit	Units	Spike Level	Source* Result	%REC	%REC Limits	Flag	RPD	RPD Limit	Flag
Batch BB51624 - EPA 5035A											
Matrix Spike Dup (BB51624-M Matrix Spike Dup	*Source sample: 25B1108-02 (SB15 _2-4)								Prepared: 02/20/2025 Analyzed: 02/21/2025		
n-Propylbenzene	68.5		ug/L	50.0	6.39	124	10-155		8.42	56	
o-Xylene	63.9		"	50.0	0.00	128	10-158		3.87	51	
p- & m- Xylenes	128		"	100	0.00	128	10-156		3.22	47	
p-Isopropyltoluene	62.6		"	50.0	0.00	125	10-147		2.32	60	
sec-Butylbenzene	71.7		"	50.0	11.1	121	10-157		17.2	56	
Styrene	66.1		"	50.0	0.00	132	13-171		3.35	39	
tert-Butyl alcohol (TBA)	218		"	250	0.00	87.3	34-179		28.7	35	
tert-Butylbenzene	55.0		"	50.0	0.758	108	10-160		2.90	79	
Tetrachloroethylene	53.9		"	50.0	0.00	108	30-167		1.34	33	
Toluene	68.6		"	50.0	0.00	137	21-160		3.75	50	
trans-1,2-Dichloroethylene	72.6		"	50.0	0.00	145	29-153		2.49	30	
trans-1,3-Dichloropropylene	52.5		"	50.0	0.00	105	18-155		3.46	30	
Trichloroethylene	70.2		"	50.0	0.00	140	24-169		2.43	30	
Trichlorofluoromethane	66.0		"	50.0	0.00	132	35-142		2.01	30	
Vinyl Chloride	72.4		"	50.0	0.00	145	12-160		1.86	35	
Surrogate: SURR: 1,2-Dichloroethane-d4	*48.1*		*"*	*50.0*		*96.2*	*77-125*				
Surrogate: SURR: Toluene-d8	*50.6*		*"*	*50.0*		*101*	*85-120*				
Surrogate: SURR: p-Bromofluorobenzene	*49.2*		*"*	*50.0*		*98.4*	*76-130*				

Semivolatile Organic Compounds by GC/MS - Quality Control Data

York Analytical Laboratories, Inc. - Stratford

Analyte	Result	Reporting Limit	Units	Spike Level	Source* Result	%REC	%REC Limits	Flag	RPD	RPD Limit	Flag
Batch BB51453 - EPA 3550C											
Blank (BB51453-BLK1) Blank									Prepared & Analyzed: 02/21/2025		
1,1-Biphenyl	ND	0.0416	mg/kg wet								
1,2,4,5-Tetrachlorobenzene	ND	0.0830	"								
1,2-Diphenylhydrazine (as Azobenzene)	ND	0.0416	"								
2,3,4,6-Tetrachlorophenol	ND	0.0830	"								
2,4,5-Trichlorophenol	ND	0.0416	"								
2,4,6-Trichlorophenol	ND	0.0416	"								
2,4-Dichlorophenol	ND	0.0416	"								
2,4-Dimethylphenol	ND	0.0416	"								
2,4-Dinitrophenol	ND	0.0830	"								
2,4-Dinitrotoluene	ND	0.0416	"								
2,6-Dinitrotoluene	ND	0.0416	"								
2-Chloronaphthalene	ND	0.0416	"								
2-Chlorophenol	ND	0.0416	"								
2-Methylnaphthalene	ND	0.0416	"								
2-Methylphenol	ND	0.0416	"								
2-Nitroaniline	ND	0.0830	"								
2-Nitrophenol	ND	0.0416	"								
3- & 4-Methylphenols	ND	0.0416	"								
3,3-Dichlorobenzidine	ND	0.0416	"								
3-Nitroaniline	ND	0.0830	"								
4,6-Dinitro-2-methylphenol	ND	0.0830	"								
4-Bromophenyl phenyl ether	ND	0.0416	"								
4-Chloro-3-methylphenol	ND	0.0416	"								
4-Chloroaniline	ND	0.0416	"								
4-Chlorophenyl phenyl ether	ND	0.0416	"								
4-Nitroaniline	ND	0.0830	"								
4-Nitrophenol	ND	0.0830	"								
Acenaphthene	ND	0.0416	"								
Acenaphthylene	ND	0.0416	"								
Acetophenone	ND	0.0416	"								
Aniline	ND	0.166	"								
Anthracene	ND	0.0416	"								
Atrazine	ND	0.0416	"								
Benzaldehyde	ND	0.0416	"								
Benzidine	ND	0.166	"								
Benzo(a)anthracene	ND	0.0416	"								
Benzo(a)pyrene	ND	0.0416	"								
Benzo(b)fluoranthene	ND	0.0416	"								
Benzo(g,h,i)perylene	ND	0.0416	"								
Benzo(k)fluoranthene	ND	0.0416	"								
Benzoic acid	ND	0.0416	"								
Benzyl alcohol	ND	0.0416	"								
Benzyl butyl phthalate	ND	0.0416	"								
Bis(2-chloroethoxy)methane	ND	0.0416	"								
Bis(2-chloroethyl)ether	ND	0.0416	"								
Bis(2-chloroisopropyl)ether	ND	0.0416	"								
Bis(2-ethylhexyl)phthalate	ND	0.0416	"								
Caprolactam	ND	0.0830	"								
Carbazole	ND	0.0416	"								
Chrysene	ND	0.0416	"								
Dibenzo(a,h)anthracene	ND	0.0416	"								

Semivolatile Organic Compounds by GC/MS - Quality Control Data

York Analytical Laboratories, Inc. - Stratford

Analyte	Result	Reporting Limit	Units	Spike Level	Source* Result	%REC	%REC Limits	Flag	RPD	RPD Limit	Flag
Batch BB51453 - EPA 3550C											
Blank (BB51453-BLK1) Blank									Prepared & Analyzed: 02/21/2025		
Dibenzofuran	ND	0.0416	mg/kg wet								
Diethyl phthalate	ND	0.0416	"								
Dimethyl phthalate	ND	0.0416	"								
Di-n-butyl phthalate	ND	0.0416	"								
Di-n-octyl phthalate	ND	0.0416	"								
Diphenylamine	ND	0.0830	"								
Fluoranthene	ND	0.0416	"								
Fluorene	ND	0.0416	"								
Hexachlorobenzene	ND	0.0416	"								
Hexachlorobutadiene	ND	0.0416	"								
Hexachlorocyclopentadiene	ND	0.0416	"								
Hexachloroethane	ND	0.0416	"								
Indeno(1,2,3-cd)pyrene	ND	0.0416	"								
Isophorone	ND	0.0416	"								
Naphthalene	ND	0.0416	"								
Nitrobenzene	ND	0.0416	"								
N-Nitrosodimethylamine	ND	0.0416	"								
N-nitroso-di-n-propylamine	ND	0.0416	"								
N-Nitrosodiphenylamine	ND	0.0416	"								
Pentachlorophenol	ND	0.0416	"								
Phenanthrene	ND	0.0416	"								
Phenol	ND	0.0416	"								
Pyrene	ND	0.0416	"								
Pyridine	ND	0.166	"								
Surrogate: SURR: 2-Fluorophenol	*1.20*		"	*1.66*		*72.5*	*20-108*				
Surrogate: SURR: Phenol-d6	*1.05*		"	*1.66*		*63.4*	*23-114*				
Surrogate: SURR: Nitrobenzene-d5	*0.607*		"	*0.831*		*73.0*	*22-108*				
Surrogate: SURR: 2-Fluorobiphenyl	*0.740*		"	*0.831*		*89.0*	*21-113*				
Surrogate: SURR: 2,4,6-Tribromophenol	*1.55*		"	*1.66*		*93.2*	*19-110*				
Surrogate: SURR: Terphenyl-d14	*0.809*		"	*0.831*		*97.4*	*24-116*				

Semivolatile Organic Compounds by GC/MS - Quality Control Data

York Analytical Laboratories, Inc. - Stratford

Analyte	Result	Reporting Limit	Units	Spike Level	Source* Result	%REC	%REC Limits	Flag	RPD	RPD Limit	Flag
Batch BB51453 - EPA 3550C											
LCS (BB51453-BS1) LCS							Prepared & Analyzed: 02/21/2025				
1,1-Biphenyl	0.594	0.0416	mg/kg wet	0.831		71.5	18-111				
1,2,4,5-Tetrachlorobenzene	0.619	0.0830	"	0.831		74.6	21-131				
1,2-Diphenylhydrazine (as Azobenzene)	0.457	0.0416	"	0.831		55.0	17-137				
2,3,4,6-Tetrachlorophenol	0.630	0.0830	"	0.831		75.8	30-130				
2,4,5-Trichlorophenol	0.746	0.0416	"	0.831		89.8	27-118				
2,4,6-Trichlorophenol	0.734	0.0416	"	0.831		88.3	31-120				
2,4-Dichlorophenol	0.770	0.0416	"	0.831		92.7	20-127				
2,4-Dimethylphenol	0.674	0.0416	"	0.831		81.2	14-132				
2,4-Dinitrophenol	0.718	0.0830	"	0.831		86.4	10-171				
2,4-Dinitrotoluene	0.723	0.0416	"	0.831		87.0	34-131				
2,6-Dinitrotoluene	0.710	0.0416	"	0.831		85.5	31-128				
2-Chloronaphthalene	0.595	0.0416	"	0.831		71.6	31-117				
2-Chlorophenol	0.595	0.0416	"	0.831		71.6	33-113				
2-Methylnaphthalene	0.557	0.0416	"	0.831		67.1	12-138				
2-Methylphenol	0.495	0.0416	"	0.831		59.6	10-136				
2-Nitroaniline	0.550	0.0830	"	0.831		66.3	27-132				
2-Nitrophenol	0.665	0.0416	"	0.831		80.1	17-129				
3- & 4-Methylphenols	0.431	0.0416	"	0.831		51.8	29-103				
3,3-Dichlorobenzidine	0.445	0.0416	"	0.831		53.6	22-149				
3-Nitroaniline	0.395	0.0830	"	0.831		47.5	20-133				
4,6-Dinitro-2-methylphenol	0.795	0.0830	"	0.831		95.7	10-143				
4-Bromophenyl phenyl ether	0.707	0.0416	"	0.831		85.1	29-120				
4-Chloro-3-methylphenol	0.669	0.0416	"	0.831		80.6	24-129				
4-Chloroaniline	0.321	0.0416	"	0.831		38.6	10-132				
4-Chlorophenyl phenyl ether	0.797	0.0416	"	0.831		96.0	27-124				
4-Nitroaniline	0.543	0.0830	"	0.831		65.3	16-128				
4-Nitrophenol	0.556	0.0830	"	0.831		67.0	10-141				
Acenaphthene	0.551	0.0416	"	0.831		66.4	30-121				
Acenaphthylene	0.619	0.0416	"	0.831		74.5	30-115				
Acetophenone	0.418	0.0416	"	0.831		50.3	20-112				
Aniline	0.329	0.166	"	0.831		39.6	10-119				
Anthracene	0.620	0.0416	"	0.831		74.6	34-118				
Atrazine	0.638	0.0416	"	0.831		76.8	26-112				
Benzaldehyde	0.436	0.0416	"	0.831		52.4	21-100				
Benzo(a)anthracene	0.665	0.0416	"	0.831		80.0	32-122				
Benzo(a)pyrene	0.614	0.0416	"	0.831		73.9	29-133				
Benzo(b)fluoranthene	0.632	0.0416	"	0.831		76.0	25-133				
Benzo(g,h,i)perylene	0.636	0.0416	"	0.831		76.6	10-143				
Benzo(k)fluoranthene	0.644	0.0416	"	0.831		77.5	25-128				
Benzoic acid	0.527	0.0416	"	0.831		63.4	10-140				
Benzyl alcohol	0.475	0.0416	"	0.831		57.2	30-115				
Benzyl butyl phthalate	0.531	0.0416	"	0.831		64.0	26-126				
Bis(2-chloroethoxy)methane	0.560	0.0416	"	0.831		67.4	19-132				
Bis(2-chloroethyl)ether	0.496	0.0416	"	0.831		59.7	19-125				
Bis(2-chloroisopropyl)ether	0.314	0.0416	"	0.831		37.8	20-135				
Bis(2-ethylhexyl)phthalate	0.545	0.0416	"	0.831		65.6	10-155				
Caprolactam	0.648	0.0830	"	0.831		78.0	10-127				
Carbazole	0.566	0.0416	"	0.831		68.2	35-123				
Chrysene	0.666	0.0416	"	0.831		80.2	32-123				
Dibenzo(a,h)anthracene	0.581	0.0416	"	0.831		69.9	10-136				
Dibenzofuran	0.669	0.0416	"	0.831		80.5	29-121				

Semivolatile Organic Compounds by GC/MS - Quality Control Data

York Analytical Laboratories, Inc. - Stratford

Analyte	Result	Reporting Limit	Units	Spike Level	Source* Result	%REC	%REC Limits	Flag	RPD	RPD Limit	Flag
Batch BB51453 - EPA 3550C											
LCS (BB51453-BS1) LCS							Prepared & Analyzed: 02/21/2025				
Diethyl phthalate	0.637	0.0416	mg/kg wet	0.831		76.6	34-116				
Dimethyl phthalate	0.624	0.0416	"	0.831		75.1	35-124				
Di-n-butyl phthalate	0.520	0.0416	"	0.831		62.6	31-116				
Di-n-octyl phthalate	0.484	0.0416	"	0.831		58.3	26-136				
Diphenylamine	0.689	0.0830	"	0.831		83.0	40-140				
Fluoranthene	0.650	0.0416	"	0.831		78.2	33-122				
Fluorene	0.695	0.0416	"	0.831		83.7	29-123				
Hexachlorobenzene	0.559	0.0416	"	0.831		67.3	21-124				
Hexachlorobutadiene	0.945	0.0416	"	0.831		114	10-149				
Hexachlorocyclopentadiene	0.461	0.0416	"	0.831		55.6	10-129				
Hexachloroethane	0.546	0.0416	"	0.831		65.7	28-108				
Indeno(1,2,3-cd)pyrene	0.694	0.0416	"	0.831		83.6	10-135				
Isophorone	0.581	0.0416	"	0.831		69.9	20-132				
Naphthalene	0.641	0.0416	"	0.831		77.2	23-124				
Nitrobenzene	0.590	0.0416	"	0.831		71.0	13-132				
N-Nitrosodimethylamine	0.333	0.0416	"	0.831		40.1	11-129				
N-nitroso-di-n-propylamine	0.397	0.0416	"	0.831		47.8	24-119				
N-Nitrosodiphenylamine	0.656	0.0416	"	0.831		79.0	22-152				
Pentachlorophenol	0.409	0.0416	"	0.831		49.2	10-139				
Phenanthrene	0.620	0.0416	"	0.831		74.6	33-123				
Phenol	0.562	0.0416	"	0.831		67.6	23-115				
Pyrene	0.642	0.0416	"	0.831		77.3	24-130				
Pyridine	0.327	0.166	"	0.831		39.4	10-91				
Surrogate: SURR: 2-Fluorophenol	*0.953*		"	*1.66*		*57.4*	*20-108*				
Surrogate: SURR: Phenol-d6	*1.02*		"	*1.66*		*61.5*	*23-114*				
Surrogate: SURR: Nitrobenzene-d5	*0.587*		"	*0.831*		*70.6*	*22-108*				
Surrogate: SURR: 2-Fluorobiphenyl	*0.642*		"	*0.831*		*77.3*	*21-113*				
Surrogate: SURR: 2,4,6-Tribromophenol	*1.45*		"	*1.66*		*87.4*	*19-110*				
Surrogate: SURR: Terphenyl-d14	*0.715*		"	*0.831*		*86.1*	*24-116*				

Semivolatile Organic Compounds by GC/MS - Quality Control Data

York Analytical Laboratories, Inc. - Stratford

Analyte	Result	Reporting Limit	Units	Spike Level	Source* Result	%REC	%REC Limits	Flag	RPD	RPD Limit	Flag
Batch BB51453 - EPA 3550C											
Matrix Spike (BB51453-MS1) Matrix Spike	*Source sample: 25B1108-02 (SB15 _2-4)							Prepared & Analyzed: 02/21/2025			
1,1-Biphenyl	0.647	0.0980	mg/kg dry	0.979	ND	66.1	10-130				
1,2,4,5-Tetrachlorobenzene	0.682	0.196	"	0.979	ND	69.7	10-133				
1,2-Diphenylhydrazine (as Azobenzene)	0.501	0.0980	"	0.979	ND	51.1	10-144				
2,3,4,6-Tetrachlorophenol	0.715	0.196	"	0.979	ND	73.0	30-130				
2,4,5-Trichlorophenol	0.796	0.0980	"	0.979	ND	81.3	10-127				
2,4,6-Trichlorophenol	0.795	0.0980	"	0.979	ND	81.2	10-132				
2,4-Dichlorophenol	0.856	0.0980	"	0.979	ND	87.4	10-128				
2,4-Dimethylphenol	0.791	0.0980	"	0.979	ND	80.8	10-137				
2,4-Dinitrophenol	0.374	0.196	"	0.979	ND	38.2	10-171				
2,4-Dinitrotoluene	0.766	0.0980	"	0.979	ND	78.2	16-135				
2,6-Dinitrotoluene	0.714	0.0980	"	0.979	ND	72.9	18-131				
2-Chloronaphthalene	0.652	0.0980	"	0.979	ND	66.6	10-129				
2-Chlorophenol	0.639	0.0980	"	0.979	ND	65.3	15-116				
2-Methylnaphthalene	0.914	0.0980	"	0.979	0.121	80.9	10-147				
2-Methylphenol	0.617	0.0980	"	0.979	ND	63.0	10-136				
2-Nitroaniline	0.620	0.196	"	0.979	ND	63.3	10-137				
2-Nitrophenol	0.780	0.0980	"	0.979	ND	79.7	10-129				
3- & 4-Methylphenols	0.543	0.0980	"	0.979	ND	55.4	10-123				
3,3-Dichlorobenzidine	0.514	0.0980	"	0.979	ND	52.5	10-155				
3-Nitroaniline	0.496	0.196	"	0.979	ND	50.6	12-133				
4,6-Dinitro-2-methylphenol	0.660	0.196	"	0.979	ND	67.4	10-155				
4-Bromophenyl phenyl ether	0.814	0.0980	"	0.979	ND	83.1	14-128				
4-Chloro-3-methylphenol	0.851	0.0980	"	0.979	ND	86.9	10-134				
4-Chloroaniline	0.354	0.0980	"	0.979	ND	36.2	10-145				
4-Chlorophenyl phenyl ether	0.900	0.0980	"	0.979	ND	91.9	14-130				
4-Nitroaniline	0.607	0.196	"	0.979	ND	62.0	10-147				
4-Nitrophenol	0.568	0.196	"	0.979	ND	58.0	10-137				
Acenaphthene	0.623	0.0980	"	0.979	ND	63.6	10-146				
Acenaphthylene	0.656	0.0980	"	0.979	ND	67.0	10-134				
Acetophenone	0.516	0.0980	"	0.979	ND	52.7	10-116				
Aniline	0.290	0.393	"	0.979	ND	29.6	10-123				
Anthracene	0.812	0.0980	"	0.979	ND	82.9	10-142				
Atrazine	0.694	0.0980	"	0.979	ND	70.9	19-115				
Benzaldehyde	0.474	0.0980	"	0.979	ND	48.4	10-125				
Benzo(a)anthracene	0.766	0.0980	"	0.979	0.0932	68.6	10-158				
Benzo(a)pyrene	0.689	0.0980	"	0.979	0.121	57.9	10-180				
Benzo(b)fluoranthene	0.727	0.0980	"	0.979	0.0823	65.8	10-200				
Benzo(g,h,i)perylene	0.794	0.0980	"	0.979	0.0603	74.9	10-138				
Benzo(k)fluoranthene	0.720	0.0980	"	0.979	0.0870	64.6	10-197				
Benzoic acid	0.0807	0.0980	"	0.979	ND	8.24	10-166	Low Bias			
Benzyl alcohol	0.527	0.0980	"	0.979	ND	53.8	12-124				
Benzyl butyl phthalate	0.596	0.0980	"	0.979	ND	60.8	10-154				
Bis(2-chloroethoxy)methane	0.606	0.0980	"	0.979	ND	61.8	10-132				
Bis(2-chloroethyl)ether	0.505	0.0980	"	0.979	ND	51.5	10-119				
Bis(2-chloroisopropyl)ether	0.393	0.0980	"	0.979	ND	40.1	10-139				
Bis(2-ethylhexyl)phthalate	0.604	0.0980	"	0.979	ND	61.7	10-167				
Caprolactam	0.804	0.196	"	0.979	ND	82.1	10-132				
Carbazole	0.657	0.0980	"	0.979	ND	67.0	10-167				
Chrysene	0.780	0.0980	"	0.979	0.0979	69.6	10-156				
Dibenzo(a,h)anthracene	0.786	0.0980	"	0.979	ND	80.2	10-137				
Dibenzofuran	0.711	0.0980	"	0.979	ND	72.6	10-147				

Semivolatile Organic Compounds by GC/MS - Quality Control Data

York Analytical Laboratories, Inc. - Stratford

Analyte	Result	Reporting Limit	Units	Spike Level	Source* Result	%REC	%REC Limits	Flag	RPD	RPD Limit	Flag
Batch BB51453 - EPA 3550C											
Matrix Spike (BB51453-MS1) Matrix Spike	*Source sample: 25B1108-02 (SB15 _2-4)							Prepared & Analyzed: 02/21/2025			
Diethyl phthalate	0.640	0.0980	mg/kg dry	0.979	ND	65.4	20-120				
Dimethyl phthalate	0.665	0.0980	"	0.979	ND	67.9	18-131				
Di-n-butyl phthalate	0.635	0.0980	"	0.979	ND	64.8	10-137				
Di-n-octyl phthalate	0.551	0.0980	"	0.979	ND	56.2	10-180				
Diphenylamine	0.854	0.196	"	0.979	ND	87.2	40-140				
Fluoranthene	0.875	0.0980	"	0.979	0.0697	82.2	10-160				
Fluorene	0.845	0.0980	"	0.979	0.0525	81.0	10-157				
Hexachlorobenzene	0.606	0.0980	"	0.979	ND	61.9	10-137				
Hexachlorobutadiene	1.07	0.0980	"	0.979	ND	109	10-132				
Hexachlorocyclopentadiene	0.400	0.0980	"	0.979	ND	40.9	10-106				
Hexachloroethane	0.707	0.0980	"	0.979	ND	72.2	10-110				
Indeno(1,2,3-cd)pyrene	0.936	0.0980	"	0.979	0.0572	89.8	10-144				
Isophorone	0.626	0.0980	"	0.979	ND	63.9	10-132				
Naphthalene	0.711	0.0980	"	0.979	ND	72.6	10-141				
Nitrobenzene	0.641	0.0980	"	0.979	ND	65.4	10-131				
N-Nitrosodimethylamine	0.437	0.0980	"	0.979	ND	44.6	10-126				
N-nitroso-di-n-propylamine	0.498	0.0980	"	0.979	ND	50.9	10-125				
N-Nitrosodiphenylamine	0.982	0.0980	"	0.979	ND	100	10-177				
Pentachlorophenol	0.389	0.0980	"	0.979	ND	39.7	10-153				
Phenanthrene	0.827	0.0980	"	0.979	0.126	71.5	10-148				
Phenol	0.629	0.0980	"	0.979	ND	64.2	10-126				
Pyrene	0.802	0.0980	"	0.979	0.0705	74.6	10-165				
Pyridine	0.389	0.393	"	0.979	ND	39.8	10-83				
Surrogate: SURR: 2-Fluorophenol	*1.18*		"	*1.96*		*60.2*	*20-108*				
Surrogate: SURR: Phenol-d6	*1.21*		"	*1.96*		*61.8*	*23-114*				
Surrogate: SURR: Nitrobenzene-d5	*0.719*		"	*0.979*		*73.4*	*22-108*				
Surrogate: SURR: 2-Fluorobiphenyl	*0.757*		"	*0.979*		*77.3*	*21-113*				
Surrogate: SURR: 2,4,6-Tribromophenol	*1.70*		"	*1.96*		*86.8*	*19-110*				
Surrogate: SURR: Terphenyl-d14	*0.876*		"	*0.979*		*89.4*	*24-116*				

Semivolatile Organic Compounds by GC/MS - Quality Control Data

York Analytical Laboratories, Inc. - Stratford

Analyte	Result	Reporting Limit	Units	Spike Level	Source* Result	%REC	%REC Limits	Flag	RPD	RPD Limit	Flag
Batch BB51453 - EPA 3550C											
Matrix Spike Dup (BB51453-M Matrix Spike Dup	*Source sample: 25B1108-02 (SB15 _2-4)								Prepared & Analyzed: 02/21/2025		
1,1-Biphenyl	0.687	0.0980	mg/kg dry	0.979	ND	70.2	10-130		5.99	30	
1,2,4,5-Tetrachlorobenzene	0.706	0.196	"	0.979	ND	72.1	10-133		3.39	30	
1,2-Diphenylhydrazine (as Azobenzene)	0.504	0.0980	"	0.979	ND	51.4	10-144		0.624	30	
2,3,4,6-Tetrachlorophenol	0.650	0.196	"	0.979	ND	66.4	30-130		9.41	30	
2,4,5-Trichlorophenol	0.810	0.0980	"	0.979	ND	82.7	10-127		1.76	30	
2,4,6-Trichlorophenol	0.791	0.0980	"	0.979	ND	80.7	10-132		0.593	30	
2,4-Dichlorophenol	0.894	0.0980	"	0.979	ND	91.3	10-128		4.39	30	
2,4-Dimethylphenol	0.769	0.0980	"	0.979	ND	78.6	10-137		2.81	30	
2,4-Dinitrophenol	0.375	0.196	"	0.979	ND	38.3	10-171		0.418	30	
2,4-Dinitrotoluene	0.756	0.0980	"	0.979	ND	77.2	16-135		1.24	30	
2,6-Dinitrotoluene	0.756	0.0980	"	0.979	ND	77.2	18-131		5.76	30	
2-Chloronaphthalene	0.668	0.0980	"	0.979	ND	68.2	10-129		2.49	30	
2-Chlorophenol	0.604	0.0980	"	0.979	ND	61.7	15-116		5.67	30	
2-Methylnaphthalene	0.874	0.0980	"	0.979	0.121	76.8	10-147		4.47	30	
2-Methylphenol	0.589	0.0980	"	0.979	ND	60.2	10-136		4.68	30	
2-Nitroaniline	0.609	0.196	"	0.979	ND	62.2	10-137		1.79	30	
2-Nitrophenol	0.812	0.0980	"	0.979	ND	82.9	10-129		3.94	30	
3- & 4-Methylphenols	0.514	0.0980	"	0.979	ND	52.5	10-123		5.49	30	
3,3-Dichlorobenzidine	0.530	0.0980	"	0.979	ND	54.1	10-155		3.00	30	
3-Nitroaniline	0.495	0.196	"	0.979	ND	50.6	12-133		0.158	30	
4,6-Dinitro-2-methylphenol	0.567	0.196	"	0.979	ND	57.8	10-155		15.2	30	
4-Bromophenyl phenyl ether	0.827	0.0980	"	0.979	ND	84.5	14-128		1.62	30	
4-Chloro-3-methylphenol	0.779	0.0980	"	0.979	ND	79.5	10-134		8.85	30	
4-Chloroaniline	0.425	0.0980	"	0.979	ND	43.4	10-145		18.3	30	
4-Chlorophenyl phenyl ether	0.811	0.0980	"	0.979	ND	82.8	14-130		10.4	30	
4-Nitroaniline	0.549	0.196	"	0.979	ND	56.0	10-147		10.2	30	
4-Nitrophenol	0.567	0.196	"	0.979	ND	57.8	10-137		0.276	30	
Acenaphthene	0.646	0.0980	"	0.979	ND	66.0	10-146		3.70	30	
Acenaphthylene	0.651	0.0980	"	0.979	ND	66.5	10-134		0.719	30	
Acetophenone	0.509	0.0980	"	0.979	ND	52.0	10-116		1.38	30	
Aniline	0.360	0.393	"	0.979	ND	36.8	10-123		21.7	30	
Anthracene	0.809	0.0980	"	0.979	ND	82.6	10-142		0.290	30	
Atrazine	0.769	0.0980	"	0.979	ND	78.5	19-115		10.2	30	
Benzaldehyde	0.530	0.0980	"	0.979	ND	54.2	10-125		11.2	30	
Benzo(a)anthracene	0.764	0.0980	"	0.979	0.0932	68.5	10-158		0.205	30	
Benzo(a)pyrene	0.663	0.0980	"	0.979	0.121	55.3	10-180		3.83	30	
Benzo(b)fluoranthene	0.698	0.0980	"	0.979	0.0823	62.9	10-200		4.07	30	
Benzo(g,h,i)perylene	0.802	0.0980	"	0.979	0.0603	75.8	10-138		1.08	30	
Benzo(k)fluoranthene	0.705	0.0980	"	0.979	0.0870	63.1	10-197		2.09	30	
Benzoic acid	0.0893	0.0980	"	0.979	ND	9.12	10-166	Low Bias	10.1	30	
Benzyl alcohol	0.523	0.0980	"	0.979	ND	53.4	12-124		0.747	30	
Benzyl butyl phthalate	0.557	0.0980	"	0.979	ND	56.9	10-154		6.66	30	
Bis(2-chloroethoxy)methane	0.632	0.0980	"	0.979	ND	64.5	10-132		4.18	30	
Bis(2-chloroethyl)ether	0.523	0.0980	"	0.979	ND	53.4	10-119		3.51	30	
Bis(2-chloroisopropyl)ether	0.375	0.0980	"	0.979	ND	38.3	10-139		4.49	30	
Bis(2-ethylhexyl)phthalate	0.569	0.0980	"	0.979	ND	58.1	10-167		6.01	30	
Caprolactam	ND	0.196	"	0.979	ND		10-132	Low Bias		30	
Carbazole	0.639	0.0980	"	0.979	ND	65.2	10-167		2.78	30	
Chrysene	0.767	0.0980	"	0.979	0.0979	68.3	10-156		1.62	30	
Dibenzo(a,h)anthracene	0.740	0.0980	"	0.979	ND	75.5	10-137		6.06	30	
Dibenzofuran	0.720	0.0980	"	0.979	ND	73.5	10-147		1.20	30	

Semivolatile Organic Compounds by GC/MS - Quality Control Data

York Analytical Laboratories, Inc. - Stratford

Analyte	Result	Reporting Limit	Units	Spike Level	Source* Result	%REC	%REC Limits	Flag	RPD	RPD Limit	Flag
Batch BB51453 - EPA 3550C											
Matrix Spike Dup (BB51453-M Matrix Spike Dup	*Source sample: 25B1108-02 (SB15 _2-4)								Prepared & Analyzed: 02/21/2025		
Diethyl phthalate	0.657	0.0980	mg/kg dry	0.979	ND	67.1	20-120		2.66	30	
Dimethyl phthalate	0.686	0.0980	"	0.979	ND	70.0	18-131		3.02	30	
Di-n-butyl phthalate	0.577	0.0980	"	0.979	ND	58.9	10-137		9.57	30	
Di-n-octyl phthalate	0.485	0.0980	"	0.979	ND	49.5	10-180		12.7	30	
Diphenylamine	0.875	0.196	"	0.979	ND	89.4	40-140		2.45	30	
Fluoranthene	0.797	0.0980	"	0.979	0.0697	74.2	10-160		9.37	30	
Fluorene	0.752	0.0980	"	0.979	0.0525	71.4	10-157		11.7	30	
Hexachlorobenzene	0.680	0.0980	"	0.979	ND	69.4	10-137		11.4	30	
Hexachlorobutadiene	1.06	0.0980	"	0.979	ND	108	10-132		1.10	30	
Hexachlorocyclopentadiene	0.401	0.0980	"	0.979	ND	41.0	10-106		0.195	30	
Hexachloroethane	0.691	0.0980	"	0.979	ND	70.6	10-110		2.24	30	
Indeno(1,2,3-cd)pyrene	0.903	0.0980	"	0.979	0.0572	86.4	10-144		3.58	30	
Isophorone	0.626	0.0980	"	0.979	ND	63.9	10-132		0.00	30	
Naphthalene	0.697	0.0980	"	0.979	ND	71.2	10-141		1.89	30	
Nitrobenzene	0.623	0.0980	"	0.979	ND	63.6	10-131		2.85	30	
N-Nitrosodimethylamine	0.353	0.0980	"	0.979	ND	36.1	10-126		21.2	30	
N-nitroso-di-n-propylamine	0.509	0.0980	"	0.979	ND	51.9	10-125		2.02	30	
N-Nitrosodiphenylamine	1.08	0.0980	"	0.979	ND	110	10-177		9.65	30	
Pentachlorophenol	0.323	0.0980	"	0.979	ND	33.0	10-153		18.5	30	
Phenanthrene	0.825	0.0980	"	0.979	0.126	71.4	10-148		0.190	30	
Phenol	0.600	0.0980	"	0.979	ND	61.3	10-126		4.72	30	
Pyrene	0.801	0.0980	"	0.979	0.0705	74.6	10-165		0.0978	30	
Pyridine	0.235	0.393	"	0.979	ND	24.0	10-83		49.4	30	Non-dir.
Surrogate: SURR: 2-Fluorophenol	*0.974*		"	*1.96*		*49.7*	*20-108*				
Surrogate: SURR: Phenol-d6	*0.0572*		"	*1.96*		*2.92*	*23-114*				
Surrogate: SURR: Nitrobenzene-d5	*0.679*		"	*0.979*		*69.3*	*22-108*				
Surrogate: SURR: 2-Fluorobiphenyl	*0.750*		"	*0.979*		*76.6*	*21-113*				
Surrogate: SURR: 2,4,6-Tribromophenol	*1.65*		"	*1.96*		*84.0*	*19-110*				
Surrogate: SURR: Terphenyl-d14	*0.833*		"	*0.979*		*85.0*	*24-116*				

Semivolatile Organic Compounds by GC/MS/SIM - Quality Control Data

York Analytical Laboratories, Inc. - Stratford

Analyte	Result	Reporting Limit	Units	Spike Level	Source* Result	%REC	%REC Limits	Flag	RPD	RPD Limit	Flag
Batch BB51452 - EPA 3550C											
Blank (BB51452-BLK1) Blank									Prepared: 02/21/2025 Analyzed: 02/22/2025		
1,4-Dioxane	ND	19.8	ug/kg								
Surrogate: 1,4-Dioxane-d8	*554*		*"*	*495*		*112*	*39-127.5*				
LCS (BB51452-BS1) LCS									Prepared: 02/21/2025 Analyzed: 02/22/2025		
1,4-Dioxane	509	19.8	ug/kg	495		103	40-130				
Surrogate: 1,4-Dioxane-d8	*545*		*"*	*495*		*110*	*39-127.5*				
Matrix Spike (BB51452-MS1) Matrix Spike *Source sample: 25B1108-02 (SB15 _2-4)									Prepared: 02/21/2025 Analyzed: 02/22/2025		
1,4-Dioxane	519	19.8	ug/kg	495	ND	105	40-130				
Surrogate: 1,4-Dioxane-d8	*485*		*"*	*495*		*98.0*	*40-130*				
Matrix Spike Dup (BB51452-M Matrix Spike Dup *Source sample: 25B1108-02 (SB15 _2-4)									Prepared: 02/21/2025 Analyzed: 02/22/2025		
1,4-Dioxane	492	19.8	ug/kg	495	ND	99.4	40-130		5.29	30	
Surrogate: 1,4-Dioxane-d8	*485*		*"*	*495*		*98.0*	*40-130*				



PFAS Target compounds by LC/MS-MS - Quality Control Data

York Analytical Laboratories, Inc. - Stratford

Analyte	Result	Reporting Limit	Units	Spike Level	Source* Result	%REC	%REC Limits	Flag	RPD	RPD Limit	Flag
Batch BB51494 - EPA 1633 Prep											
Blank (BB51494-BLK1) Blank									Prepared: 02/21/2025 Analyzed: 02/25/2025		
Perfluorobutanesulfonic acid (PFBS)	ND	0.177	ug/kg wet								
Perfluorohexanoic acid (PFHxA)	ND	0.200	"								
Perfluoroheptanoic acid (PFHpA)	ND	0.200	"								
Perfluorohexanesulfonic acid (PFHxS)	ND	0.183	"								
Perfluorooctanoic acid (PFOA)	ND	0.200	"								
Perfluorooctanesulfonic acid (PFOS)	ND	0.186	"								
Perfluorononanoic acid (PFNA)	ND	0.200	"								
Perfluorodecanoic acid (PFDA)	ND	0.200	"								
Perfluoroundecanoic acid (PFUnA)	ND	0.200	"								
Perfluorododecanoic acid (PFDoA)	ND	0.200	"								
Perfluorotridecanoic acid (PFTrDA)	ND	0.200	"								
Perfluorotetradecanoic acid (PFTA)	ND	0.200	"								
N-MeFOSAA	ND	0.200	"								
N-EtFOSAA	ND	0.200	"								
Perfluoropentanoic acid (PFPeA)	ND	0.400	"								
Perfluoro-1-octanesulfonamide (FOSA)	ND	0.200	"								
Perfluoro-1-heptanesulfonic acid (PFHpS)	ND	0.200	"								
Perfluoro-1-decanesulfonic acid (PFDS)	ND	0.193	"								
1H,1H,2H,2H-Perfluorooctanesulfonic acid (6:2 F	ND	0.760	"								
1H,1H,2H,2H-Perfluorodecanesulfonic acid (8:2 F	ND	0.768	"								
Perfluoro-n-butanoic acid (PFBA)	ND	0.800	"								
Perfluoro(2-ethoxyethane)sulfonic acid (PFEESA)	ND	0.356	"								
Perfluoro-3,6-dioxaheptanoic acid (NFDHA)	ND	0.400	"								
Perfluoro-4-oxapentanoic acid (PFMPA)	ND	0.400	"								
Perfluoro-5-oxahexanoic acid (PFMBA)	ND	0.400	"								
Perfluoro-1-pentanesulfonate (PFPeS)	ND	0.188	"								
1H,1H,2H,2H-Perfluorohexanesulfonic acid (4:2 F	ND	0.750	"								
HFPO-DA (Gen-X)	ND	0.800	"								
11CL-PF3OUdS	ND	0.756	"								
9CL-PF3ONS	ND	0.748	"								
ADONA	ND	0.756	"								
Perfluorododecanesulfonic acid (PFDoS)	ND	0.194	"								
Perfluoro-1-nonanesulfonic acid (PFNS)	ND	0.192	"								
3-Perfluoropropyl propanoic acid (FPrPA)	ND	1.00	"								
3-Perfluoropentyl propanoic acid (FPePA)	ND	5.00	"								
3-Perfluoroheptyl propanoic acid (FHpPA)	ND	5.00	"								
N-MeFOSE	ND	2.00	"								
N-MeFOSA	ND	0.200	"								
N-EtFOSE	ND	2.00	"								
N-EtFOSA	ND	0.200	"								
Surrogate: M3PFBS	*2.26*		"	*2.33*		*97.1*	*25-150*				
Surrogate: M5PFHxA	*2.52*		"	*2.50*		*101*	*25-150*				
Surrogate: M4PFHpA	*2.79*		"	*2.50*		*111*	*25-150*				
Surrogate: M3PFHxS	*2.39*		"	*2.37*		*101*	*25-150*				
Surrogate: Perfluoro-n-[13C8]octanoic acid (M8PFOA)	*2.26*		"	*2.50*		*90.5*	*25-150*				
Surrogate: M6PFDA	*0.963*		"	*1.25*		*77.0*	*25-150*				
Surrogate: M7PFUdA	*1.13*		"	*1.25*		*90.7*	*25-150*				
Surrogate: Perfluoro-n-[1,2-13C2]dodecanoic acid (MPFDoA)	*0.934*		"	*1.25*		*74.7*	*25-150*				
Surrogate: M2PFTeDA	*0.965*		"	*1.25*		*77.2*	*10-150*				

Analyte	Result	Reporting Limit	Units	Spike Level	Source* Result	%REC	%REC Limits	Flag	RPD	RPD Limit	Flag
Batch BB51494 - EPA 1633 Prep											
Blank (BB51494-BLK1) Blank								Prepared: 02/21/2025 Analyzed: 02/25/2025			
Surrogate: Perfluoro-n-[13C4]butanoic acid (MPFBA)	*4.15*		*ug/kg wet*	*10.0*		*41.5*	*25-150*				
Surrogate: Perfluoro-1-[13C8]octanesulfonic acid (M8PFOS)	*1.97*		*"*	*2.40*		*82.2*	*25-150*				
Surrogate: Perfluoro-n-[13C5]pentanoic acid (M5PFPeA)	*5.12*		*"*	*5.00*		*102*	*25-150*				
Surrogate: Perfluoro-1-[13C8]octanesulfonamide (M8FOSA)	*2.12*		*"*	*2.50*		*84.7*	*10-150*				
Surrogate: d3-N-MeFOSAA	*3.69*		*"*	*5.00*		*73.7*	*25-150*				
Surrogate: d5-N-EtFOSAA	*3.77*		*"*	*5.00*		*75.4*	*25-150*				
Surrogate: M2-6:2 FTS	*4.42*		*"*	*4.76*		*92.9*	*25-200*				
Surrogate: M2-8:2 FTS	*3.88*		*"*	*4.80*		*80.8*	*25-200*				
Surrogate: M9PFNA	*1.13*		*"*	*1.25*		*90.4*	*25-150*				
Surrogate: M2-4:2 FTS	*3.76*		*"*	*4.69*		*80.2*	*25-150*				
Surrogate: d-N-MeFOSA	*1.86*		*"*	*2.50*		*74.4*	*25-150*				
Surrogate: d-N-EtFOSA	*1.71*		*"*	*2.50*		*68.4*	*25-150*				
Surrogate: M3HFPO-DA	*10.5*		*"*	*10.0*		*105*	*25-150*				
Surrogate: d9-N-EtFOSE	*18.5*		*"*	*25.0*		*74.1*	*25-150*				
Surrogate: d7-N-MeFOSE	*20.6*		*"*	*25.0*		*82.4*	*25-150*				
LCS (BB51494-BS1) LCS								Prepared: 02/21/2025 Analyzed: 02/25/2025			
Perfluorobutanesulfonic acid (PFBS)	3.76	0.176	ug/kg wet	3.53		107	50-150				
Perfluorohexanoic acid (PFHxA)	4.18	0.199	"	3.98		105	50-150				
Perfluoroheptanoic acid (PFHpA)	3.82	0.199	"	3.98		95.8	50-150				
Perfluorohexanesulfonic acid (PFHxS)	3.97	0.182	"	3.65		109	50-150				
Perfluorooctanoic acid (PFOA)	4.81	0.199	"	3.98		121	50-150				
Perfluorooctanesulfonic acid (PFOS)	3.56	0.185	"	3.71		96.2	50-150				
Perfluorononanoic acid (PFNA)	4.40	0.199	"	3.98		110	50-150				
Perfluorodecanoic acid (PFDA)	5.23	0.199	"	3.98		131	50-150				
Perfluoroundecanoic acid (PFUnA)	3.79	0.199	"	3.98		95.1	50-150				
Perfluorododecanoic acid (PFDoA)	4.21	0.199	"	3.98		106	50-150				
Perfluorotridecanoic acid (PFTrDA)	4.26	0.199	"	3.98		107	50-150				
Perfluorotetradecanoic acid (PFTA)	4.70	0.199	"	3.98		118	50-150				
N-MeFOSAA	4.24	0.199	"	3.98		106	50-150				
N-EtFOSAA	4.11	0.199	"	3.98		103	50-150				
Perfluoropentanoic acid (PFPeA)	8.81	0.398	"	7.97		111	50-150				
Perfluoro-1-octanesulfonamide (FOSA)	4.64	0.199	"	3.98		116	50-150				
Perfluoro-1-heptanesulfonic acid (PFHpS)	4.05	0.199	"	3.80		106	50-150				
Perfluoro-1-decanesulfonic acid (PFDS)	2.55	0.192	"	3.84		66.4	50-150				
1H,1H,2H,2H-Perfluorooctanesulfonic acid (6:2 F	16.5	0.757	"	15.1		109	50-150				
1H,1H,2H,2H-Perfluorodecanesulfonic acid (8:2 F	15.9	0.765	"	15.3		104	50-150				
Perfluoro-n-butanoic acid (PFBA)	15.6	0.797	"	15.9		97.6	50-150				
Perfluoro(2-ethoxyethane)sulfonic acid (PFEESA)	7.41	0.355	"	7.09		105	50-150				
Perfluoro-3,6-dioxaheptanoic acid (NFDHA)	8.88	0.398	"	7.97		111	50-150				
Perfluoro-4-oxapentanoic acid (PFMPA)	2.77	0.398	"	7.97		34.7	50-150	Low Bias			
Perfluoro-5-oxahexanoic acid (PFMBA)	8.51	0.398	"	7.97		107	50-150				
Perfluoro-1-pentanesulfonate (PFPeS)	4.07	0.187	"	3.75		109	50-150				
1H,1H,2H,2H-Perfluorohexanesulfonic acid (4:2 F	18.2	0.747	"	14.9		121	50-150				
HFPO-DA (Gen-X)	8.70	0.797	"	7.97		109	50-150				
11CL-PF3OUdS	3.87	0.753	"	7.53		51.4	50-150				
9CL-PF3ONS	5.23	0.745	"	7.45		70.2	50-150				
ADONA	8.17	0.753	"	7.53		108	50-150				



PFAS Target compounds by LC/MS-MS - Quality Control Data

York Analytical Laboratories, Inc. - Stratford

Analyte	Result	Reporting Limit	Units	Spike Level	Source* Result	%REC	%REC Limits	Flag	RPD	RPD Limit	Flag
Batch BB51494 - EPA 1633 Prep											
LCS (BB51494-BS1) LCS								Prepared: 02/21/2025 Analyzed: 02/25/2025			
Perfluorododecanesulfonic acid (PFDoS)	2.41	0.193	ug/kg wet	3.86		62.3	50-150				
Perfluoro-1-nonanesulfonic acid (PFNS)	3.54	0.191	"	3.82		92.5	50-150				
3-Perfluoropropyl propanoic acid (FPrPA)	13.5	0.996	"	15.9		84.5	50-150				
3-Perfluoropentyl propanoic acid (FPePA)	87.6	4.98	"	79.7		110	50-150				
3-Perfluoroheptyl propanoic acid (FHpPA)	77.2	4.98	"	79.7		96.8	50-150				
N-MeFOSE	46.2	1.99	"	39.8		116	50-150				
N-MeFOSA	4.70	0.199	"	3.98		118	50-150				
N-EtFOSE	39.4	1.99	"	39.8		98.9	50-150				
N-EtFOSA	4.27	0.199	"	3.98		107	50-150				
Surrogate: M3PFBS	*2.72*		*"*	*2.32*		*117*	*25-150*				
Surrogate: M5PFHxA	*2.93*		*"*	*2.49*		*118*	*25-150*				
Surrogate: M4PFHpA	*3.22*		*"*	*2.49*		*129*	*25-150*				
Surrogate: M3PFHxS	*2.66*		*"*	*2.36*		*113*	*25-150*				
Surrogate: Perfluoro-n-[13C8]octanoic acid (M8PFOA)	*2.66*		*"*	*2.49*		*107*	*25-150*				
Surrogate: M6PFDA	*0.943*		*"*	*1.25*		*75.8*	*25-150*				
Surrogate: M7PFUdA	*0.906*		*"*	*1.25*		*72.8*	*25-150*				
Surrogate: Perfluoro-n-[1,2-13C2]dodecanoic acid (MPFDoA)	*0.709*		*"*	*1.25*		*57.0*	*25-150*				
Surrogate: M2PFTeDA	*0.710*		*"*	*1.25*		*57.0*	*10-150*				
Surrogate: Perfluoro-n-[13C4]butanoic acid (MPFBA)	*1.33*		*"*	*9.96*		*13.3*	*25-150*				
Surrogate: Perfluoro-1-[13C8]octanesulfonic acid (M8PFOS)	*1.95*		*"*	*2.39*		*81.9*	*25-150*				
Surrogate: Perfluoro-n-[13C5]pentanoic acid (M5PFPeA)	*5.84*		*"*	*4.98*		*117*	*25-150*				
Surrogate: Perfluoro-1-[13C8]octanesulfonamide (M8FOSA)	*2.09*		*"*	*2.49*		*83.8*	*10-150*				
Surrogate: d3-N-MeFOSAA	*3.10*		*"*	*4.98*		*62.2*	*25-150*				
Surrogate: d5-N-EtFOSAA	*2.97*		*"*	*4.98*		*59.6*	*25-150*				
Surrogate: M2-6:2 FTS	*5.16*		*"*	*4.74*		*109*	*25-200*				
Surrogate: M2-8:2 FTS	*3.84*		*"*	*4.78*		*80.4*	*25-200*				
Surrogate: M9PFNA	*1.41*		*"*	*1.25*		*113*	*25-150*				
Surrogate: M2-4:2 FTS	*4.59*		*"*	*4.67*		*98.3*	*25-150*				
Surrogate: d-N-MeFOSA	*1.56*		*"*	*2.49*		*62.7*	*25-150*				
Surrogate: d-N-EtFOSA	*1.26*		*"*	*2.49*		*50.5*	*25-150*				
Surrogate: M3HFPO-DA	*13.0*		*"*	*9.96*		*130*	*25-150*				
Surrogate: d9-N-EtFOSE	*17.3*		*"*	*24.9*		*69.6*	*25-150*				
Surrogate: d7-N-MeFOSE	*17.1*		*"*	*24.9*		*68.5*	*25-150*				

PFAS Target compounds by LC/MS-MS - Quality Control Data

York Analytical Laboratories, Inc. - Stratford

Analyte	Result	Reporting Limit	Units	Spike Level	Source* Result	%REC	%REC Limits	Flag	RPD	RPD Limit	Flag
Batch BB51494 - EPA 1633 Prep											
LCS (BB51494-BS2) LCS								Prepared: 02/21/2025 Analyzed: 02/25/2025			
Perfluorobutanesulfonic acid (PFBS)	0.365	0.176	ug/kg wet	0.353		104	50-150				
Perfluorohexanoic acid (PFHxA)	0.376	0.199	"	0.398		94.5	50-150				
Perfluoroheptanoic acid (PFHpA)	0.361	0.199	"	0.398		90.5	50-150				
Perfluorohexanesulfonic acid (PFHxS)	0.389	0.182	"	0.365		107	50-150				
Perfluorooctanoic acid (PFOA)	0.412	0.199	"	0.398		104	50-150				
Perfluorooctanesulfonic acid (PFOS)	0.479	0.185	"	0.371		129	50-150				
Perfluorononanoic acid (PFNA)	0.457	0.199	"	0.398		115	50-150				
Perfluorodecanoic acid (PFDA)	0.441	0.199	"	0.398		111	50-150				
Perfluoroundecanoic acid (PFUnA)	0.381	0.199	"	0.398		95.6	50-150				
Perfluorododecanoic acid (PFDoA)	0.461	0.199	"	0.398		116	50-150				
Perfluorotridecanoic acid (PFTrDA)	0.464	0.199	"	0.398		116	50-150				
Perfluorotetradecanoic acid (PFTA)	0.391	0.199	"	0.398		98.2	50-150				
N-MeFOSAA	0.399	0.199	"	0.398		100	50-150				
N-EtFOSAA	0.446	0.199	"	0.398		112	50-150				
Perfluoropentanoic acid (PFPeA)	0.839	0.398	"	0.797		105	50-150				
Perfluoro-1-octanesulfonamide (FOSA)	0.447	0.199	"	0.398		112	50-150				
Perfluoro-1-heptanesulfonic acid (PFHpS)	0.472	0.199	"	0.380		124	50-150				
Perfluoro-1-decanesulfonic acid (PFDS)	0.450	0.192	"	0.384		117	50-150				
1H,1H,2H,2H-Perfluorooctanesulfonic acid (6:2 F	1.83	0.757	"	1.51		121	50-150				
1H,1H,2H,2H-Perfluorodecanesulfonic acid (8:2 F	1.82	0.765	"	1.53		119	50-150				
Perfluoro-n-butanoic acid (PFBA)	1.62	0.797	"	1.59		101	50-150				
Perfluoro(2-ethoxyethane)sulfonic acid (PFEESA)	0.695	0.355	"	0.709		97.9	50-150				
Perfluoro-3,6-dioxaheptanoic acid (NFDHA)	0.890	0.398	"	0.797		112	50-150				
Perfluoro-4-oxapentanoic acid (PFMPA)	0.252	0.398	"	0.797		31.6	50-150	Low Bias			
Perfluoro-5-oxahexanoic acid (PFMBA)	0.831	0.398	"	0.797		104	50-150				
Perfluoro-1-pentanesulfonate (PFPeS)	0.415	0.187	"	0.375		111	50-150				
1H,1H,2H,2H-Perfluorohexanesulfonic acid (4:2 F	1.82	0.747	"	1.49		122	50-150				
HFPO-DA (Gen-X)	0.601	0.797	"	0.797		75.5	50-150				
11CL-PF3OUdS	0.553	0.753	"	0.753		73.5	50-150				
9CL-PF3ONS	0.671	0.745	"	0.745		90.1	50-150				
ADONA	0.813	0.753	"	0.753		108	50-150				
Perfluorododecanesulfonic acid (PFDoS)	0.346	0.193	"	0.386		89.5	50-150				
Perfluoro-1-nonanesulfonic acid (PFNS)	0.432	0.191	"	0.382		113	50-150				
3-Perfluoropropyl propanoic acid (FPrPA)	1.03	0.996	"	1.59		64.9	50-150				
3-Perfluoropentyl propanoic acid (FPePA)	8.28	4.98	"	7.97		104	50-150				
3-Perfluoroheptyl propanoic acid (FHpPA)	7.84	4.98	"	7.97		98.4	50-150				
N-MeFOSE	4.82	1.99	"	3.98		121	50-150				
N-MeFOSA	0.447	0.199	"	0.398		112	50-150				
N-EtFOSE	4.61	1.99	"	3.98		116	50-150				
N-EtFOSA	0.405	0.199	"	0.398		102	50-150				
Surrogate: M3PFBS	*3.19*		"	*2.32*		*137*	*25-150*				
Surrogate: M5PFHxA	*3.49*		"	*2.49*		*140*	*25-150*				
Surrogate: M4PFHpA	*3.74*		"	*2.49*		*150*	*25-150*				
Surrogate: M3PFHxS	*3.26*		"	*2.36*		*138*	*25-150*				
Surrogate: Perfluoro-n-[13C8]octanoic acid (M8PFOA)	*3.32*		"	*2.49*		*133*	*25-150*				
Surrogate: M6PFDA	*1.42*		"	*1.25*		*114*	*25-150*				
Surrogate: M7PFUdA	*1.30*		"	*1.25*		*105*	*25-150*				
Surrogate: Perfluoro-n-[1,2-13C2]dodecanoic acid (MPFDoA)	*1.00*		"	*1.25*		*80.4*	*25-150*				
Surrogate: M2PFTeDA	*0.982*		"	*1.25*		*78.9*	*10-150*				

Analyte	Result	Reporting Limit	Units	Spike Level	Source* Result	%REC	%REC Limits	Flag	RPD	RPD Limit	Flag
Batch BB51494 - EPA 1633 Prep											
LCS (BB51494-BS2) LCS									Prepared: 02/21/2025 Analyzed: 02/25/2025		
Surrogate: Perfluoro-n-[13C4]butanoic acid (MPFBA)	*2.10*		*ug/kg wet*	*9.96*		*21.1*	*25-150*				
Surrogate: Perfluoro-1-[13C8]octanesulfonic acid (M8PFOS)	*2.36*		*"*	*2.39*		*99.1*	*25-150*				
Surrogate: Perfluoro-n-[13C5]pentanoic acid (M5PFPeA)	*6.69*		*"*	*4.98*		*134*	*25-150*				
Surrogate: Perfluoro-1-[13C8]octanesulfonamide (M8FOSA)	*2.77*		*"*	*2.49*		*111*	*10-150*				
Surrogate: d3-N-MeFOSAA	*4.80*		*"*	*4.98*		*96.3*	*25-150*				
Surrogate: d5-N-EtFOSAA	*4.84*		*"*	*4.98*		*97.2*	*25-150*				
Surrogate: M2-6:2 FTS	*5.84*		*"*	*4.74*		*123*	*25-200*				
Surrogate: M2-8:2 FTS	*5.11*		*"*	*4.78*		*107*	*25-200*				
Surrogate: M9PFNA	*1.51*		*"*	*1.25*		*121*	*25-150*				
Surrogate: M2-4:2 FTS	*5.03*		*"*	*4.67*		*108*	*25-150*				
Surrogate: d-N-MeFOSA	*2.01*		*"*	*2.49*		*80.6*	*25-150*				
Surrogate: d-N-EtFOSA	*1.98*		*"*	*2.49*		*79.6*	*25-150*				
Surrogate: M3HFPO-DA	*15.1*		*"*	*9.96*		*152*	*25-150*				
Surrogate: d9-N-EtFOSE	*22.2*		*"*	*24.9*		*89.3*	*25-150*				
Surrogate: d7-N-MeFOSE	*20.5*		*"*	*24.9*		*82.3*	*25-150*				
Matrix Spike (BB51494-MS1) Matrix Spike *Source sample: 25B1108-02 (SB15 _2-4)									Prepared: 02/21/2025 Analyzed: 02/25/2025		
Perfluorobutanesulfonic acid (PFBS)	4.18	0.209	ug/kg dry	4.17	ND	100	25-150				
Perfluorohexanoic acid (PFHxA)	4.87	0.236	"	4.71	ND	103	25-150				
Perfluoroheptanoic acid (PFHpA)	4.42	0.236	"	4.71	ND	93.7	25-150				
Perfluorohexanesulfonic acid (PFHxS)	4.52	0.216	"	4.31	ND	105	25-150				
Perfluorooctanoic acid (PFOA)	5.12	0.236	"	4.71	ND	109	25-150				
Perfluorooctanesulfonic acid (PFOS)	4.35	0.219	"	4.38	ND	99.3	25-150				
Perfluorononanoic acid (PFNA)	4.66	0.236	"	4.71	ND	98.8	25-150				
Perfluorodecanoic acid (PFDA)	5.40	0.236	"	4.71	ND	114	25-150				
Perfluoroundecanoic acid (PFUnA)	4.29	0.236	"	4.71	ND	90.9	25-150				
Perfluorododecanoic acid (PFDoA)	4.80	0.236	"	4.71	ND	102	25-150				
Perfluorotridecanoic acid (PFTrDA)	4.91	0.236	"	4.71	ND	104	25-150				
Perfluorotetradecanoic acid (PFTA)	5.08	0.236	"	4.71	ND	108	25-150				
N-MeFOSAA	4.58	0.236	"	4.71	ND	97.2	25-150				
N-EtFOSAA	4.57	0.236	"	4.71	ND	96.9	25-150				
Perfluoropentanoic acid (PFPeA)	10.2	0.471	"	9.43	ND	108	25-150				
Perfluoro-1-octanesulfonamide (FOSA)	5.30	0.236	"	4.71	ND	112	25-150				
Perfluoro-1-heptanesulfonic acid (PFHpS)	4.18	0.236	"	4.50	ND	92.9	25-150				
Perfluoro-1-decanesulfonic acid (PFDS)	3.69	0.227	"	4.55	ND	81.1	25-150				
1H,1H,2H,2H-Perfluorooctanesulfonic acid (6:2 F	18.6	0.896	"	17.9	ND	104	25-150				
1H,1H,2H,2H-Perfluorodecanesulfonic acid (8:2 F	17.6	0.905	"	18.1	ND	97.1	25-150				
Perfluoro-n-butanoic acid (PFBA)	19.1	0.943	"	18.9	ND	101	25-150				
Perfluoro(2-ethoxyethane)sulfonic acid (PFEESA)	8.96	0.420	"	8.39	ND	107	25-150				
Perfluoro-3,6-dioxaheptanoic acid (NFDHA)	9.42	0.471	"	9.43	ND	99.9	25-150				
Perfluoro-4-oxapentanoic acid (PFMPA)	10.3	0.471	"	9.43	ND	109	25-150				
Perfluoro-5-oxahexanoic acid (PFMBA)	9.36	0.471	"	9.43	ND	99.3	25-150				
Perfluoro-1-pentanesulfonate (PFPeS)	4.50	0.222	"	4.43	ND	101	25-150				
1H,1H,2H,2H-Perfluorohexanesulfonic acid (4:2 F	19.7	0.884	"	17.7	ND	111	25-150				
HFPO-DA (Gen-X)	9.81	0.943	"	9.43	ND	104	25-150				
11CL-PF3OUdS	8.73	0.891	"	8.91	ND	98.0	25-150				
9CL-PF3ONS	9.05	0.882	"	8.82	ND	103	25-150				
ADONA	9.40	0.891	"	8.91	ND	105	25-150				



PFAS Target compounds by LC/MS-MS - Quality Control Data

York Analytical Laboratories, Inc. - Stratford

Analyte	Result	Reporting Limit	Units	Spike Level	Source* Result	%REC	%REC Limits	Flag	RPD	RPD Limit	Flag
Batch BB51494 - EPA 1633 Prep											
Matrix Spike (BB51494-MS1) Matrix Spike	*Source sample: 25B1108-02 (SB15 _2-4)							Prepared: 02/21/2025 Analyzed: 02/25/2025			
Perfluorododecanesulfonic acid (PFDoS)	4.24	0.229	ug/kg dry	4.57	ND	92.7	25-150				
Perfluoro-1-nonanesulfonic acid (PFNS)	4.40	0.226	"	4.53	ND	97.3	25-150				
3-Perfluoropropyl propanoic acid (FPrPA)	16.2	1.18	"	18.9	ND	85.7	25-150				
3-Perfluoropentyl propanoic acid (FPePA)	99.2	5.89	"	94.3	ND	105	25-150				
3-Perfluoroheptyl propanoic acid (FHpPA)	98.6	5.89	"	94.3	ND	105	25-150				
N-MeFOSE	51.7	2.36	"	47.1	ND	110	25-150				
N-MeFOSA	5.01	0.236	"	4.71	ND	106	25-150				
N-EtFOSE	50.4	2.36	"	47.1	ND	107	25-150				
N-EtFOSA	4.80	0.236	"	4.71	ND	102	25-150				
Surrogate: M3PFBS	*3.92*		*"*	*2.75*		*143*	*25-150*				
Surrogate: M5PFHxA	*3.83*		*"*	*2.95*		*130*	*25-150*				
Surrogate: M4PFHpA	*4.42*		*"*	*2.95*		*150*	*25-150*				
Surrogate: M3PFHxS	*3.97*		*"*	*2.79*		*142*	*25-150*				
Surrogate: Perfluoro-n-[13C8]octanoic acid (M8PFOA)	*3.69*		*"*	*2.95*		*125*	*25-150*				
Surrogate: M6PFDA	*1.90*		*"*	*1.47*		*129*	*25-150*				
Surrogate: M7PFUdA	*2.15*		*"*	*1.47*		*146*	*25-150*				
Surrogate: Perfluoro-n-[1,2-13C2]dodecanoic acid (MPFDoA)	*2.04*		*"*	*1.47*		*138*	*25-150*				
Surrogate: M2PFTeDA	*2.15*		*"*	*1.47*		*146*	*10-150*				
Surrogate: Perfluoro-n-[13C4]butanoic acid (MPFBA)	*15.4*		*"*	*11.8*		*131*	*25-150*				
Surrogate: Perfluoro-1-[13C8]octanesulfonic acid (M8PFOS)	*3.53*		*"*	*2.82*		*125*	*25-150*				
Surrogate: Perfluoro-n-[13C5]pentanoic acid (M5PFPeA)	*8.23*		*"*	*5.89*		*140*	*25-150*				
Surrogate: Perfluoro-1-[13C8]octanesulfonamide (M8FOSA)	*3.46*		*"*	*2.95*		*117*	*10-150*				
Surrogate: d3-N-MeFOSAA	*6.12*		*"*	*5.89*		*104*	*25-150*				
Surrogate: d5-N-EtFOSAA	*6.14*		*"*	*5.89*		*104*	*25-150*				
Surrogate: M2-6:2 FTS	*8.66*		*"*	*5.60*		*155*	*25-200*				
Surrogate: M2-8:2 FTS	*7.61*		*"*	*5.66*		*134*	*25-200*				
Surrogate: M9PFNA	*2.11*		*"*	*1.47*		*144*	*25-150*				
Surrogate: M2-4:2 FTS	*6.26*		*"*	*5.53*		*113*	*25-150*				
Surrogate: d-N-MeFOSA	*3.11*		*"*	*2.95*		*106*	*25-150*				
Surrogate: d-N-EtFOSA	*2.85*		*"*	*2.95*		*96.8*	*25-150*				
Surrogate: M3HFPO-DA	*18.2*		*"*	*11.8*		*154*	*25-150*				
Surrogate: d9-N-EtFOSE	*38.2*		*"*	*29.5*		*130*	*25-150*				
Surrogate: d7-N-MeFOSE	*43.4*		*"*	*29.5*		*147*	*25-150*				



PFAS Target compounds by LC/MS-MS - Quality Control Data

York Analytical Laboratories, Inc. - Stratford

Analyte	Result	Reporting Limit	Units	Spike Level	Source* Result	%REC	%REC Limits	Flag	RPD	RPD Limit	Flag
Batch BB51494 - EPA 1633 Prep											
Matrix Spike Dup (BB51494-M Matrix Spike Dup	*Source sample: 25B1108-02 (SB15 _2-4)								Prepared: 02/21/2025 Analyzed: 02/25/2025		
Perfluorobutanesulfonic acid (PFBS)	4.53	0.207	ug/kg dry	4.15	ND	109	25-150		8.11	35	
Perfluorohexanoic acid (PFHxA)	4.81	0.234	"	4.69	ND	103	25-150		1.32	35	
Perfluoroheptanoic acid (PFHpA)	4.80	0.234	"	4.69	ND	103	25-150		8.35	35	
Perfluorohexanesulfonic acid (PFHxS)	4.71	0.214	"	4.29	ND	110	25-150		4.08	35	
Perfluorooctanoic acid (PFOA)	4.78	0.234	"	4.69	ND	102	25-150		6.84	35	
Perfluorooctanesulfonic acid (PFOS)	4.58	0.218	"	4.36	ND	105	25-150		5.10	35	
Perfluorononanoic acid (PFNA)	4.90	0.234	"	4.69	ND	105	25-150		5.13	35	
Perfluorodecanoic acid (PFDA)	5.07	0.234	"	4.69	ND	108	25-150		6.23	35	
Perfluoroundecanoic acid (PFUnA)	4.20	0.234	"	4.69	ND	89.6	25-150		2.06	35	
Perfluorododecanoic acid (PFDoA)	4.77	0.234	"	4.69	ND	102	25-150		0.597	35	
Perfluorotridecanoic acid (PFTrDA)	4.82	0.234	"	4.69	ND	103	25-150		1.80	35	
Perfluorotetradecanoic acid (PFTA)	5.27	0.234	"	4.69	ND	112	25-150		3.69	35	
N-MeFOSAA	4.38	0.234	"	4.69	ND	93.5	25-150		4.51	35	
N-EtFOSAA	4.86	0.234	"	4.69	ND	104	25-150		6.21	35	
Perfluoropentanoic acid (PFPeA)	9.99	0.469	"	9.37	ND	107	25-150		1.74	35	
Perfluoro-1-octanesulfonamide (FOSA)	5.23	0.234	"	4.69	ND	112	25-150		1.32	35	
Perfluoro-1-heptanesulfonic acid (PFHpS)	4.68	0.234	"	4.48	ND	105	25-150		11.2	35	
Perfluoro-1-decanesulfonic acid (PFDS)	4.16	0.226	"	4.52	ND	92.0	25-150		12.0	35	
1H,1H,2H,2H-Perfluorooctanesulfonic acid (6:2 F	18.4	0.890	"	17.8	ND	104	25-150		0.813	35	
1H,1H,2H,2H-Perfluorodecanesulfonic acid (8:2 F	17.3	0.900	"	18.0	ND	96.3	25-150		1.43	35	
Perfluoro-n-butanoic acid (PFBA)	18.3	0.937	"	18.7	ND	97.8	25-150		4.02	35	
Perfluoro(2-ethoxyethane)sulfonic acid (PFEESA)	8.62	0.417	"	8.34	ND	103	25-150		3.89	30	
Perfluoro-3,6-dioxaheptanoic acid (NFDHA)	10.5	0.469	"	9.37	ND	112	25-150		11.2	30	
Perfluoro-4-oxapentanoic acid (PFMPA)	4.09	0.469	"	9.37	ND	43.6	25-150		86.1	30	Non-dir.
Perfluoro-5-oxahexanoic acid (PFMBA)	9.56	0.469	"	9.37	ND	102	25-150		2.13	30	
Perfluoro-1-pentanesulfonate (PFPeS)	4.43	0.220	"	4.40	ND	101	25-150		1.43	30	
1H,1H,2H,2H-Perfluorohexanesulfonic acid (4:2 F	19.7	0.879	"	17.6	ND	112	25-150		0.262	30	
HFPO-DA (Gen-X)	9.10	0.937	"	9.37	ND	97.1	25-150		7.46	30	
11CL-PF3OUdS	7.65	0.886	"	8.86	ND	86.4	25-150		13.1	30	
9CL-PF3ONS	8.73	0.876	"	8.76	ND	99.6	25-150		3.61	30	
ADONA	9.43	0.886	"	8.86	ND	106	25-150		0.323	30	
Perfluorododecanesulfonic acid (PFDoS)	4.19	0.227	"	4.55	ND	92.1	25-150		1.28	30	
Perfluoro-1-nonanesulfonic acid (PFNS)	5.28	0.225	"	4.50	ND	117	25-150		18.2	30	
3-Perfluoropropyl propanoic acid (FPrPA)	15.3	1.17	"	18.7	ND	81.5	25-150		5.55	30	
3-Perfluoropentyl propanoic acid (FPePA)	103	5.86	"	93.7	ND	110	25-150		3.78	30	
3-Perfluoroheptyl propanoic acid (FHpPA)	104	5.86	"	93.7	ND	111	25-150		4.99	30	
N-MeFOSE	57.7	2.34	"	46.9	ND	123	25-150		11.0	30	
N-MeFOSA	4.82	0.234	"	4.69	ND	103	25-150		3.91	30	
N-EtFOSE	49.6	2.34	"	46.9	ND	106	25-150		1.45	30	
N-EtFOSA	4.67	0.234	"	4.69	ND	99.7	25-150		2.58	30	
Surrogate: M3PFBS	*3.11*		"	*2.73*		*114*	*25-150*				
Surrogate: M5PFHxA	*3.20*		"	*2.93*		*109*	*25-150*				
Surrogate: M4PFHpA	*3.30*		"	*2.93*		*113*	*25-150*				
Surrogate: M3PFHxS	*3.25*		"	*2.78*		*117*	*25-150*				
Surrogate: Perfluoro-n-[13C8]octanoic acid (M8PFOA)	*3.61*		"	*2.93*		*123*	*25-150*				
Surrogate: M6PFDA	*1.58*		"	*1.46*		*108*	*25-150*				
Surrogate: M7PFUdA	*1.57*		"	*1.46*		*107*	*25-150*				
Surrogate: Perfluoro-n-[1,2-13C2]dodecanoic acid (MPFDoA)	*1.35*		"	*1.46*		*92.4*	*25-150*				
Surrogate: M2PFTeDA	*1.44*		"	*1.46*		*98.0*	*10-150*				

PFAS Target compounds by LC/MS-MS - Quality Control Data

York Analytical Laboratories, Inc. - Stratford

Analyte	Result	Reporting Limit	Units	Spike Level	Source* Result	%REC	%REC Limits	Flag	RPD	RPD Limit	Flag
Batch BB51494 - EPA 1633 Prep											
Matrix Spike Dup (BB51494-M Matrix Spike Dup	*Source sample: 25B1108-02 (SB15 _2-4)								Prepared: 02/21/2025 Analyzed: 02/25/2025		
Surrogate: Perfluoro-n-[13C4]butanoic acid (MPFBA)	*1.68*		*ug/kg dry*	*11.7*		*14.4*	*25-150*				
Surrogate: Perfluoro-1-[13C8]octanesulfonic acid (M8PFOS)	*2.69*		*"*	*2.81*		*95.8*	*25-150*				
Surrogate: Perfluoro-n-[13C5]pentanoic acid (M5PFPeA)	*6.69*		*"*	*5.86*		*114*	*25-150*				
Surrogate: Perfluoro-1-[13C8]octanesulfonamide (M8FOSA)	*3.00*		*"*	*2.93*		*103*	*10-150*				
Surrogate: d3-N-MeFOSAA	*5.56*		*"*	*5.86*		*94.9*	*25-150*				
Surrogate: d5-N-EtFOSAA	*5.44*		*"*	*5.86*		*92.9*	*25-150*				
Surrogate: M2-6:2 FTS	*6.49*		*"*	*5.57*		*116*	*25-200*				
Surrogate: M2-8:2 FTS	*6.06*		*"*	*5.62*		*108*	*25-200*				
Surrogate: M9PFNA	*1.59*		*"*	*1.46*		*109*	*25-150*				
Surrogate: M2-4:2 FTS	*5.08*		*"*	*5.49*		*92.4*	*25-150*				
Surrogate: d-N-MeFOSA	*2.41*		*"*	*2.93*		*82.1*	*25-150*				
Surrogate: d-N-EtFOSA	*2.17*		*"*	*2.93*		*74.2*	*25-150*				
Surrogate: M3HFPO-DA	*14.9*		*"*	*11.7*		*127*	*25-150*				
Surrogate: d9-N-EtFOSE	*31.0*		*"*	*29.3*		*106*	*25-150*				
Surrogate: d7-N-MeFOSE	*29.0*		*"*	*29.3*		*99.1*	*25-150*				

Organochlorine Pesticides by GC/ECD - Quality Control Data

York Analytical Laboratories, Inc. - Stratford

Analyte	Result	Reporting Limit	Units	Spike Level	Source* Result	%REC	%REC Limits	Flag	RPD	RPD Limit	Flag
Batch BB51377 - EPA 3550C											
Blank (BB51377-BLK1) Blank									Prepared & Analyzed: 02/21/2025		
4,4'-DDD	ND	0.00164	mg/kg wet								
4,4'-DDE	ND	0.00164	"								
4,4'-DDT	ND	0.00164	"								
Aldrin	ND	0.00164	"								
alpha-BHC	ND	0.00164	"								
alpha-Chlordane	ND	0.00164	"								
beta-BHC	ND	0.00164	"								
delta-BHC	ND	0.00164	"								
Dieldrin	ND	0.00164	"								
Endosulfan I	ND	0.00164	"								
Endosulfan II	ND	0.00164	"								
Endosulfan sulfate	ND	0.00164	"								
Endrin	ND	0.00164	"								
Endrin aldehyde	ND	0.00164	"								
Endrin ketone	ND	0.00164	"								
gamma-BHC (Lindane)	ND	0.00164	"								
gamma-Chlordane	ND	0.00164	"								
Heptachlor	ND	0.00164	"								
Heptachlor epoxide	ND	0.00164	"								
Methoxychlor	ND	0.00164	"								
Toxaphene	ND	0.164	"								
Chlordane, total	ND	0.0329	"								
Surrogate: Decachlorobiphenyl	*0.132*		*"*	*0.133*		*99.2*	*30-150*				
Surrogate: Tetrachloro-m-xylene	*0.120*		*"*	*0.133*		*90.3*	*30-150*				
LCS (BB51377-BS1) LCS									Prepared & Analyzed: 02/21/2025		
4,4'-DDD	0.0280	0.00164	mg/kg wet	0.0332		84.4	40-140				
4,4'-DDE	0.0277	0.00164	"	0.0332		83.3	40-140				
4,4'-DDT	0.0298	0.00164	"	0.0332		89.6	40-140				
Aldrin	0.0271	0.00164	"	0.0332		81.6	40-140				
alpha-BHC	0.0277	0.00164	"	0.0332		83.3	40-140				
alpha-Chlordane	0.0280	0.00164	"	0.0332		84.4	40-140				
beta-BHC	0.0283	0.00164	"	0.0332		85.1	40-140				
delta-BHC	0.0223	0.00164	"	0.0332		67.1	40-140				
Dieldrin	0.0283	0.00164	"	0.0332		85.2	40-140				
Endosulfan I	0.0288	0.00164	"	0.0332		86.6	40-140				
Endosulfan II	0.0308	0.00164	"	0.0332		92.9	40-140				
Endosulfan sulfate	0.0287	0.00164	"	0.0332		86.5	40-140				
Endrin	0.0304	0.00164	"	0.0332		91.4	40-140				
Endrin aldehyde	0.0257	0.00164	"	0.0332		77.4	40-140				
Endrin ketone	0.0292	0.00164	"	0.0332		87.9	40-140				
gamma-BHC (Lindane)	0.0278	0.00164	"	0.0332		83.6	40-140				
gamma-Chlordane	0.0280	0.00164	"	0.0332		84.2	40-140				
Heptachlor	0.0292	0.00164	"	0.0332		87.9	40-140				
Heptachlor epoxide	0.0286	0.00164	"	0.0332		86.2	40-140				
Methoxychlor	0.0321	0.00164	"	0.0332		96.6	40-140				
Surrogate: Decachlorobiphenyl	*0.0674*		*"*	*0.0664*		*101*	*30-150*				
Surrogate: Tetrachloro-m-xylene	*0.0635*		*"*	*0.0664*		*95.5*	*30-150*				

Organochlorine Pesticides by GC/ECD - Quality Control Data

York Analytical Laboratories, Inc. - Stratford

Analyte	Result	Reporting Limit	Units	Spike Level	Source* Result	%REC	%REC Limits	Flag	RPD	RPD Limit	Flag
Batch BB51377 - EPA 3550C											
Matrix Spike (BB51377-MS1) Matrix Spike	*Source sample: 25B1108-02 (SB15 _2-4)							Prepared & Analyzed: 02/21/2025			
4,4'-DDD	0.0293	0.00195	mg/kg dry	0.0393	ND	74.5	30-150				
4,4'-DDE	0.0265	0.00195	"	0.0393	ND	67.4	30-150				
4,4'-DDT	0.0284	0.00195	"	0.0393	ND	72.3	30-150				
Aldrin	0.0258	0.00195	"	0.0393	ND	65.5	30-150				
alpha-BHC	0.0256	0.00195	"	0.0393	ND	65.2	30-150				
alpha-Chlordane	0.0266	0.00195	"	0.0393	ND	67.6	30-150				
beta-BHC	0.0255	0.00195	"	0.0393	ND	65.0	30-150				
delta-BHC	0.0207	0.00195	"	0.0393	ND	52.7	30-150				
Dieldrin	0.0274	0.00195	"	0.0393	ND	69.7	30-150				
Endosulfan I	0.0275	0.00195	"	0.0393	ND	70.0	30-150				
Endosulfan II	0.0309	0.00195	"	0.0393	ND	78.7	30-150				
Endosulfan sulfate	0.0291	0.00195	"	0.0393	ND	74.1	30-150				
Endrin	0.0299	0.00195	"	0.0393	ND	76.1	30-150				
Endrin aldehyde	0.0264	0.00195	"	0.0393	ND	67.2	30-150				
Endrin ketone	0.0305	0.00195	"	0.0393	ND	77.6	30-150				
gamma-BHC (Lindane)	0.0260	0.00195	"	0.0393	ND	66.2	30-150				
gamma-Chlordane	0.0265	0.00195	"	0.0393	ND	67.4	30-150				
Heptachlor	0.0277	0.00195	"	0.0393	ND	70.5	30-150				
Heptachlor epoxide	0.0275	0.00195	"	0.0393	ND	69.9	30-150				
Methoxychlor	0.0327	0.00195	"	0.0393	ND	83.1	30-150				
Surrogate: Decachlorobiphenyl	*0.0673*		*"*	*0.0786*		*85.6*	*30-150*				
Surrogate: Tetrachloro-m-xylene	*0.0589*		*"*	*0.0786*		*75.0*	*30-150*				
Matrix Spike Dup (BB51377-M Matrix Spike Dup	*Source sample: 25B1108-02 (SB15 _2-4)							Prepared & Analyzed: 02/21/2025			
4,4'-DDD	0.0301	0.00195	mg/kg dry	0.0393	ND	76.5	30-150		2.64	30	
4,4'-DDE	0.0277	0.00195	"	0.0393	ND	70.4	30-150		4.48	30	
4,4'-DDT	0.0286	0.00195	"	0.0393	ND	72.8	30-150		0.738	30	
Aldrin	0.0267	0.00195	"	0.0393	ND	68.0	30-150		3.74	30	
alpha-BHC	0.0263	0.00195	"	0.0393	ND	66.8	30-150		2.48	30	
alpha-Chlordane	0.0279	0.00195	"	0.0393	ND	70.9	30-150		4.76	30	
beta-BHC	0.0269	0.00195	"	0.0393	ND	68.5	30-150		5.26	30	
delta-BHC	0.0219	0.00195	"	0.0393	ND	55.6	30-150		5.38	30	
Dieldrin	0.0285	0.00195	"	0.0393	ND	72.5	30-150		3.93	30	
Endosulfan I	0.0288	0.00195	"	0.0393	ND	73.1	30-150		4.42	30	
Endosulfan II	0.0318	0.00195	"	0.0393	ND	80.9	30-150		2.81	30	
Endosulfan sulfate	0.0303	0.00195	"	0.0393	ND	77.1	30-150		3.94	30	
Endrin	0.0307	0.00195	"	0.0393	ND	78.0	30-150		2.48	30	
Endrin aldehyde	0.0279	0.00195	"	0.0393	ND	70.8	30-150		5.25	30	
Endrin ketone	0.0316	0.00195	"	0.0393	ND	80.4	30-150		3.56	30	
gamma-BHC (Lindane)	0.0271	0.00195	"	0.0393	ND	69.0	30-150		4.06	30	
gamma-Chlordane	0.0277	0.00195	"	0.0393	ND	70.5	30-150		4.42	30	
Heptachlor	0.0286	0.00195	"	0.0393	ND	72.9	30-150		3.26	30	
Heptachlor epoxide	0.0287	0.00195	"	0.0393	ND	73.0	30-150		4.37	30	
Methoxychlor	0.0331	0.00195	"	0.0393	ND	84.2	30-150		1.32	30	
Surrogate: Decachlorobiphenyl	*0.0678*		*"*	*0.0786*		*86.2*	*30-150*				
Surrogate: Tetrachloro-m-xylene	*0.0591*		*"*	*0.0786*		*75.1*	*30-150*				

Polychlorinated Biphenyls by GC/ECD - Quality Control Data

York Analytical Laboratories, Inc. - Stratford

Analyte	Result	Reporting Limit	Units	Spike Level	Source* Result	%REC	%REC Limits	Flag	RPD	RPD Limit	Flag
Batch BB51376 - EPA 3550C											
Blank (BB51376-BLK1) Blank									Prepared: 02/21/2025 Analyzed: 02/24/2025		
Aroclor 1016	ND	0.0166	mg/kg wet								
Aroclor 1221	ND	0.0166	"								
Aroclor 1232	ND	0.0166	"								
Aroclor 1242	ND	0.0166	"								
Aroclor 1248	ND	0.0166	"								
Aroclor 1254	ND	0.0166	"								
Aroclor 1260	ND	0.0166	"								
Total PCBs	ND	0.0166	"								
Surrogate: Tetrachloro-m-xylene	*0.00*		"	*0.133*			*30-120*				
Surrogate: Decachlorobiphenyl	*0.0698*		"	*0.133*		*52.5*	*30-120*				
LCS (BB51376-BS2) LCS									Prepared: 02/21/2025 Analyzed: 02/24/2025		
Aroclor 1016	0.289	0.0166	mg/kg wet	0.332		87.0	40-130				
Aroclor 1260	0.278	0.0166	"	0.332		83.5	40-130				
Surrogate: Tetrachloro-m-xylene	*0.00*		"	*0.133*			*30-120*				
Surrogate: Decachlorobiphenyl	*0.0754*		"	*0.133*		*56.7*	*30-120*				
Matrix Spike (BB51376-MS2) Matrix Spike *Source sample: 25B1108-02 (SB15 _2-4)									Prepared: 02/21/2025 Analyzed: 02/24/2025		
Aroclor 1016	0.346	0.0196	mg/kg dry	0.393	ND	88.1	40-140				
Aroclor 1260	0.362	0.0196	"	0.393	ND	92.1	40-140				
Surrogate: Tetrachloro-m-xylene	*0.0597*		"	*0.0786*		*76.0*	*30-120*				
Surrogate: Decachlorobiphenyl	*0.0511*		"	*0.0786*		*65.0*	*30-120*				
Matrix Spike Dup (BB51376-M Matrix Spike Dup *Source sample: 25B1108-02 (SB15 _2-4)									Prepared: 02/21/2025 Analyzed: 02/24/2025		
Aroclor 1016	0.356	0.0196	mg/kg dry	0.393	ND	90.6	40-140		2.80	50	
Aroclor 1260	0.382	0.0196	"	0.393	ND	97.2	40-140		5.47	50	
Surrogate: Tetrachloro-m-xylene	*0.0613*		"	*0.0786*		*78.0*	*30-120*				
Surrogate: Decachlorobiphenyl	*0.0527*		"	*0.0786*		*67.0*	*30-120*				

Chlorinated Herbicides by GC/ECD - Quality Control Data

York Analytical Laboratories, Inc. - Stratford

Analyte	Result	Reporting Limit	Units	Spike Level	Source* Result	%REC	%REC Limits	Flag	RPD	RPD Limit	Flag
Batch BB51373 - EPA 3550C/8151A											
Blank (BB51373-BLK1) Blank									Prepared: 02/20/2025 Analyzed: 02/23/2025		
2,4,5-T	ND	0.0199	mg/kg wet								
2,4,5-TP (Silvex)	ND	0.0199	"								
2,4-D	ND	0.0199	"								
Surrogate: 2,4-Dichlorophenylacetic acid (DCAA)	*0.477*		*"*	*0.415*		*115*	*21-150*				
LCS (BB51373-BS1) LCS									Prepared: 02/20/2025 Analyzed: 02/23/2025		
2,4,5-T	0.0565	0.0199	mg/kg wet	0.0664		85.0	10-120				
2,4,5-TP (Silvex)	0.0581	0.0199	"	0.0664		87.5	10-120				
2,4-D	0.0556	0.0199	"	0.0664		83.7	10-118				
Surrogate: 2,4-Dichlorophenylacetic acid (DCAA)	*0.408*		*"*	*0.415*		*98.2*	*21-150*				
Matrix Spike (BB51373-MS1) Matrix Spike *Source sample: 25B1108-02 (SB15 _2-4)									Prepared: 02/20/2025 Analyzed: 02/23/2025		
2,4,5-T	0.0865	0.0236	mg/kg dry	0.0786	ND	110	10-120				
2,4,5-TP (Silvex)	0.0757	0.0236	"	0.0786	ND	96.3	10-120				
2,4-D	0.0776	0.0236	"	0.0786	ND	98.8	10-118				
Surrogate: 2,4-Dichlorophenylacetic acid (DCAA)	*0.521*		*"*	*0.491*		*106*	*21-150*				
Matrix Spike Dup (BB51373-M Matrix Spike Dup *Source sample: 25B1108-02 (SB15 _2-4)									Prepared: 02/20/2025 Analyzed: 02/23/2025		
2,4,5-T	0.0806	0.0236	mg/kg dry	0.0786	ND	102	10-120		7.06	35	
2,4,5-TP (Silvex)	0.0708	0.0236	"	0.0786	ND	90.0	10-120		6.71	35	
2,4-D	0.0668	0.0236	"	0.0786	ND	85.0	10-118		15.0	35	
Surrogate: 2,4-Dichlorophenylacetic acid (DCAA)	*0.510*		*"*	*0.491*		*104*	*21-150*				

Metals by ICP - Quality Control Data

York Analytical Laboratories, Inc. - Stratford

Analyte	Result	Reporting Limit	Units	Spike Level	Source* Result	%REC	%REC Limits	Flag	RPD	RPD Limit	Flag
Batch BB51548 - EPA 3050B											
Blank (BB51548-BLK1) Blank									Prepared: 02/23/2025 Analyzed: 02/24/2025		
Aluminum	ND	4.17	mg/kg wet								
Antimony	ND	2.08	"								
Arsenic	ND	1.25	"								
Barium	ND	2.08	"								
Beryllium	ND	0.042	"								
Cadmium	ND	0.250	"								
Calcium	ND	4.17	"								
Chromium	ND	0.417	"								
Cobalt	ND	0.333	"								
Copper	ND	1.67	"								
Iron	ND	20.8	"								
Lead	ND	0.417	"								
Magnesium	ND	4.17	"								
Manganese	ND	0.417	"								
Nickel	ND	0.830	"								
Potassium	9.88	4.17	"								
Selenium	ND	2.08	"								
Silver	ND	0.420	"								
Sodium	ND	41.7	"								
Thallium	ND	1.67	"								
Vanadium	ND	0.830	"								
Zinc	ND	2.08	"								
Duplicate (BB51548-DUP1) Duplicate	*Source sample: 25B1108-02 (SB15 _2-4)								Prepared: 02/23/2025 Analyzed: 02/24/2025		
Aluminum	4100	4.93	mg/kg dry		5410				27.6	35	
Antimony	ND	2.46	"		ND					35	
Arsenic	ND	1.48	"		1.54					35	
Barium	23.1	2.46	"		35.2				41.6	35	Non-dir.
Beryllium	0.233	0.050	"		0.289				21.6	35	
Cadmium	ND	0.296	"		ND					35	
Calcium	2950	4.93	"		1210				83.4	35	Non-dir.
Chromium	9.38	0.493	"		27.0				96.9	35	Non-dir.
Cobalt	3.53	0.394	"		4.10				15.0	35	
Copper	7.77	1.97	"		9.68				21.9	35	
Iron	7790	24.6	"		7460				4.29	35	
Lead	16.2	0.493	"		25.2				43.5	35	Non-dir.
Magnesium	1830	4.93	"		1700				7.13	35	
Manganese	124	0.493	"		106				15.8	35	
Nickel	7.18	0.982	"		15.4				73.1	35	Non-dir.
Potassium	488	4.93	"		720				38.5	35	Non-dir.
Selenium	ND	2.46	"		ND					35	
Silver	ND	0.497	"		ND					35	
Sodium	61.5	49.3	"		82.0				28.7	35	
Thallium	ND	1.98	"		ND					35	
Vanadium	10.1	0.982	"		12.2				18.7	35	
Zinc	20.7	2.46	"		22.9				10.1	35	

Metals by ICP - Quality Control Data

York Analytical Laboratories, Inc. - Stratford

Analyte	Result	Reporting Limit	Units	Spike Level	Source* Result	%REC	%REC Limits	Flag	RPD	RPD Limit	Flag
Batch BB51548 - EPA 3050B											
Matrix Spike (BB51548-MS1) Matrix Spike	*Source sample: 25B1108-02 (SB15 _2-4)							Prepared: 02/23/2025 Analyzed: 02/24/2025			
Aluminum	3450	4.93	mg/kg dry	197	5410	NR	75-125	Low Bias			
Antimony	12.4	2.46	"	24.6	ND	50.4	75-125	Low Bias			
Arsenic	193	1.48	"	197	1.54	97.3	75-125				
Barium	218	2.46	"	197	35.2	92.6	75-125				
Beryllium	5.17	0.050	"	4.93	0.289	99.0	75-125				
Cadmium	4.68	0.296	"	4.93	ND	95.0	75-125				
Calcium	994	4.93	"	98.6	1210	NR	75-125	Low Bias			
Chromium	26.6	0.493	"	19.7	27.0	NR	75-125	Low Bias			
Cobalt	51.2	0.394	"	49.3	4.10	95.5	75-125				
Copper	30.3	1.97	"	24.6	9.68	83.6	75-125				
Iron	5190	24.6	"	98.6	7460	NR	75-125	Low Bias			
Lead	54.9	0.493	"	49.3	25.2	60.2	75-125	Low Bias			
Magnesium	1340	4.93	"	98.6	1700	NR	75-125	Low Bias			
Manganese	115	0.493	"	49.3	106	19.1	75-125	Low Bias			
Nickel	53.6	0.982	"	49.3	15.4	77.5	75-125				
Potassium	576	4.93	"	98.6	720	NR	75-125	Low Bias			
Selenium	183	2.46	"	197	ND	92.7	75-125				
Silver	4.80	0.497	"	4.93	ND	97.4	75-125				
Sodium	154	49.3	"	98.6	82.0	73.3	75-125	Low Bias			
Thallium	183	1.98	"	197	ND	93.0	75-125				
Vanadium	55.8	0.982	"	49.3	12.2	88.5	75-125				
Zinc	58.0	2.46	"	49.3	22.9	71.0	75-125	Low Bias			
Post Spike (BB51548-PS1) Post Spike	*Source sample: 25B1108-02 (SB15 _2-4)							Prepared: 02/23/2025 Analyzed: 02/24/2025			
Aluminum	56.7		ug/mL	2.00	54.9	89.0	75-125				
Antimony	0.254		"	0.250	-0.003	102	75-125				
Arsenic	1.96		"	2.00	0.016	97.1	75-125				
Barium	2.36		"	2.00	0.357	100	75-125				
Beryllium	0.053		"	0.0500	0.003	101	75-125				
Cadmium	0.048		"	0.0500	0.0002	94.6	75-125				
Calcium	13.1		"	1.00	12.3	79.7	75-125				
Chromium	0.470		"	0.200	0.274	98.0	75-125				
Cobalt	0.531		"	0.500	0.042	97.9	75-125				
Copper	0.356		"	0.250	0.098	103	75-125				
Iron	76.4		"	1.00	75.7	74.2	75-125	Low Bias			
Lead	0.730		"	0.500	0.255	95.0	75-125				
Magnesium	18.0		"	1.00	17.3	76.8	75-125				
Manganese	1.57		"	0.500	1.07	99.0	75-125				
Nickel	0.646		"	0.500	0.157	97.8	75-125				
Potassium	8.21		"	1.00	7.30	90.7	75-125				
Selenium	1.86		"	2.00	0.001	93.0	75-125				
Silver	0.052		"	0.0500	-0.0004	105	75-125				
Sodium	1.80		"	1.00	0.832	96.6	75-125				
Thallium	1.85		"	2.00	-0.004	92.4	75-125				
Vanadium	0.616		"	0.500	0.124	98.5	75-125				
Zinc	0.702		"	0.500	0.233	93.9	75-125				

Metals by ICP - Quality Control Data

York Analytical Laboratories, Inc. - Stratford

Analyte	Result	Reporting Limit	Units	Spike Level	Source* Result	%REC	%REC Limits	Flag	RPD	RPD Limit	Flag
Batch BB51548 - EPA 3050B											
Reference (BB51548-SRM1) Reference											
Prepared: 02/23/2025 Analyzed: 02/24/2025											
Aluminum	7750	4.17	mg/kg wet	7680		101	47.4-130.2				
Antimony	62.4	2.08	"	201		31.1	0-100				
Arsenic	155	1.25	"	181		85.9	66.3-98				
Barium	193	2.08	"	211		91.4	73.9-107.1				
Beryllium	246	0.042	"	270		91.2	73-104.4				
Cadmium	184	0.250	"	221		83.2	70.6-101.8				
Calcium	4080	4.17	"	4280		95.4	77.3-111				
Chromium	137	0.417	"	149		91.8	71.8-105.4				
Cobalt	133	0.333	"	142		93.9	73.2-104.2				
Copper	257	1.67	"	264		97.5	73.5-104.2				
Iron	7270	20.8	"	7360		98.8	55.4-130.3				
Lead	101	0.417	"	106		95.0	76.1-109.4				
Magnesium	2150	4.17	"	2170		99.3	68.7-112				
Manganese	260	0.417	"	270		96.1	73-107.8				
Nickel	163	0.830	"	177		91.9	71.8-103.4				
Potassium	2210	4.17	"	2340		94.5	62.8-113.7				
Selenium	124	2.08	"	139		89.2	70-107.9				
Silver	60.2	0.420	"	59.9		100	72.8-110.7				
Sodium	287	41.7	"	306		93.9	66-113.4				
Thallium	174	1.67	"	205		84.8	71.7-106.8				
Vanadium	144	0.830	"	155		92.6	69-107.7				
Zinc	349	2.08	"	389		89.8	70.4-106.9				

Mercury by EPA 7000/200 Series Methods - Quality Control Data

York Analytical Laboratories, Inc. - Stratford

Analyte	Result	Reporting Limit	Units	Spike Level	Source* Result	%REC	%REC Limits	Flag	RPD	RPD Limit	Flag
Batch BB51496 - EPA 7473 soil											
Blank (BB51496-BLK1) Blank									Prepared: 02/21/2025 Analyzed: 02/22/2025		
Mercury	ND	0.0300	mg/kg wet								
Reference (BB51496-SRM1) Reference									Prepared: 02/21/2025 Analyzed: 02/22/2025		
Mercury	22.900		mg/kg	24.0		95.4	55.8-109.6				
Batch BB51530 - EPA 7473 soil											
Blank (BB51530-BLK1) Blank									Prepared: 02/22/2025 Analyzed: 02/25/2025		
Mercury	ND	0.0300	mg/kg wet								
Duplicate (BB51530-DUP1) Duplicate	*Source sample: 25B1108-02 (SB15 _2-4)								Prepared: 02/22/2025 Analyzed: 02/25/2025		
Mercury	ND	0.0355	mg/kg dry		0.0770					35	
Matrix Spike (BB51530-MS1) Matrix Spike	*Source sample: 25B1108-02 (SB15 _2-4)								Prepared: 02/22/2025 Analyzed: 02/25/2025		
Mercury	0.497		mg/kg	1.00	0.0651	43.2	75-125	Low Bias			
Reference (BB51530-SRM1) Reference									Prepared: 02/22/2025 Analyzed: 02/25/2025		
Mercury	18.293		mg/kg	24.0		76.2	55.8-109.6				

Wet Chemistry Parameters - Quality Control Data

York Analytical Laboratories, Inc. - Stratford

Analyte		Result	Reporting Limit	Units	Spike Level	Source* Result	%REC	%REC Limits	Flag	RPD	RPD Limit	Flag
Batch BB51477 - EPA SW846-3060												
Blank (BB51477-BLK1)	Blank								Prepared & Analyzed: 02/21/2025			
Chromium, Hexavalent		ND	0.500	mg/kg wet								
Duplicate (BB51477-DUP1)	Duplicate	*Source sample: 25B1108-02 (SB15 _2-4)							Prepared & Analyzed: 02/21/2025			
Chromium, Hexavalent		ND	0.592	mg/kg dry		ND					35	
Matrix Spike (BB51477-MS1)	Matrix Spike	*Source sample: 25B1108-02 (SB15 _2-4)							Prepared & Analyzed: 02/21/2025			
Chromium, Hexavalent		13.7	0.592	mg/kg dry	23.7	ND	57.8	75-125	Low Bias			
Matrix Spike Dup (BB51477-M	Matrix Spike Dup	*Source sample: 25B1108-02 (SB15 _2-4)							Prepared & Analyzed: 02/21/2025			
Chromium, Hexavalent		13.2	0.592	mg/kg dry	23.7	ND	55.9	75-125	Low Bias	3.31	200	
Reference (BB51477-SRM1)	Reference								Prepared & Analyzed: 02/21/2025			
Chromium, Hexavalent		146		mg/L	227		64.5	42.3-157.7				
Batch BB51569 - Analysis Preparation Soil												
Blank (BB51569-BLK1)	Blank								Prepared & Analyzed: 02/24/2025			
Cyanide, total		ND	0.500	mg/kg wet								
Reference (BB51569-SRM1)	Reference								Prepared & Analyzed: 02/24/2025			
Cyanide, total		140		ug/mL	111		126	43.5-170				
Batch BB51606 - Analysis Preparation Soil												
Blank (BB51606-BLK1)	Blank								Prepared & Analyzed: 02/24/2025			
Cyanide, total		ND	0.500	mg/kg wet								

Wet Chemistry Parameters - Quality Control Data

York Analytical Laboratories, Inc. - Stratford

Analyte	Result	Reporting Limit	Units	Spike Level	Source* Result	%REC	%REC Limits	Flag	RPD	RPD Limit	Flag
Batch BB51606 - Analysis Preparation Soil											
Reference (BB51606-SRM1) Reference									Prepared & Analyzed: 02/24/2025		
Cyanide, total	157		ug/mL	111		141	43.5-170				

Miscellaneous Physical Parameters - Quality Control Data

York Analytical Laboratories, Inc. - Stratford

Analyte	Result	Reporting Limit	Units	Spike Level	Source* Result	%REC	%REC Limits	Flag	RPD	RPD Limit	Flag
Batch BB51349 - % Solids Prep											
Duplicate (BB51349-DUP1) Duplicate	*Source sample: 25B1108-02 (SB15 _2-4)							Prepared & Analyzed: 02/20/2025			
% Solids	84.4	0.100	%		84.5				0.146	20	
Batch BB51353 - % Solids Prep											
Duplicate (BB51353-DUP1) Duplicate	*Source sample: 25B1108-06 (SB07 _0-2)							Prepared & Analyzed: 02/20/2025			
% Solids	74.9	0.100	%		74.8				0.0444	20	

Volatile Analysis Sample Containers

Lab ID	Client Sample ID	Volatile Sample Container
25B1108-01	SB15 _0-2	40mL Vial with Stir Bar-Cool 4° C
25B1108-02	SB15 _2-4	40mL Vial with Stir Bar-Cool 4° C
25B1108-03	SB22 _0-2	40mL Vial with Stir Bar-Cool 4° C
25B1108-04	SB08 _0-2	40mL Vial with Stir Bar-Cool 4° C
25B1108-05	SB08 _2-4	40mL Vial with Stir Bar-Cool 4° C
25B1108-06	SB07 _0-2	40mL Vial with Stir Bar-Cool 4° C
25B1108-07	DUP01_021925	40mL Vial with Stir Bar-Cool 4° C
25B1108-08	DUP02_021925	40mL Vial with Stir Bar-Cool 4° C

Sample and Data Qualifiers Relating to This Work Order

S-GC	Two surrogates are used for this analysis. One surrogate recovered within control limits therefore the analysis is acceptable.
S-08	The recovery of this surrogate was outside of QC limits.
S-01	The surrogate recovery for this sample may not be available due to sample dilution required from high analyte concentration and/or matrix interferences.
QM-07	The spike recovery was outside acceptance limits for the MS and/or MSD. The batch was accepted based on acceptable LCS recovery.
QL-02	This LCS analyte is outside Laboratory Recovery limits due the analyte behavior using the referenced method. The reference method has certain limitations with respect to analytes of this nature.
PFSu-L	The isotopically labeled surrogate recovered below lab control limits due to a matrix effect. Isotope Dilution was applied.
PFSu-H	The isotopically labeled surrogate recovered above lab control limits due to a matrix effect. Isotope Dilution was applied.
M-SPKM	The spike recovery is not within acceptance windows due to sample non-homogeneity, or matrix interference.
M-CCV1	The recovery for this element in the Continuing Calibration Verification (CCV) was outside the 90-110% recovery criteria.
J	Detected below the Reporting Limit but greater than or equal to the Method Detection Limit (MDL/LOD) or in the case of a TIC, the result is an estimated concentration.
ICVE	The value reported is ESTIMATED. The value is estimated due to its behavior during initial calibration verification (recovery exceeded 30% of expected value).
CCVE	The value reported is ESTIMATED. The value is estimated due to its behavior during continuing calibration verification (>20% Difference for average Rf or >20% Drift for quadratic fit).
B	Analyte is found in the associated analysis batch blank. For volatiles, methylene chloride and acetone are common lab contaminants.

Definitions and Other Explanations

*	Analyte is not certified or the state of the samples origination does not offer certification for the Analyte.
ND	NOT DETECTED - the analyte is not detected at the Reported to level (LOQ/RL or LOD/MDL)
RL	REPORTING LIMIT - the minimum reportable value based upon the lowest point in the analyte calibration curve.
LOQ	LIMIT OF QUANTITATION - the minimum concentration of a target analyte that can be reported within a specified degree of confidence. This is the lowest point in an analyte calibration curve that has been subjected to all steps of the processing/analysis and verified to meet defined criteria. This is based upon NELAC 2009 Standards and applies to all analyses.
LOD	LIMIT OF DETECTION - a verified estimate of the minimum concentration of a substance in a given matrix that an analytical process can reliably detect. This is based upon NELAC 2009 Standards and applies to all analyses conducted under the auspices of EPA SW-846.
MDL	METHOD DETECTION LIMIT - a statistically derived estimate of the minimum amount of a substance an analytical system can reliably detect with a 99% confidence that the concentration of the substance is greater than zero. This is based upon 40 CFR Part 136 Appendix B and applies only to EPA 600 and 200 series methods.
Reported to	This indicates that the data for a particular analysis is reported to either the LOD/MDL, or the LOQ/RL. In cases where the "Reported to" is located above the LOD/MDL, any value between this and the LOQ represents an estimated value which is "J" flagged accordingly. This applies to volatile and semi-volatile target compounds only.
NR	Not reported
RPD	Relative Percent Difference
Wet	The data has been reported on an as-received (wet weight) basis
Low Bias	Low Bias flag indicates that the recovery of the flagged analyte is below the laboratory or regulatory lower control limit. The data user should take note that this analyte may be biased low but should evaluate multiple lines of evidence including the LCS and site-specific MS/MSD data to draw bias conclusions. In cases where no site-specific MS/MSD was requested, only the LCS data can be used to evaluate such bias.

High Bias — High Bias flag indicates that the recovery of the flagged analyte is above the laboratory or regulatory upper control limit. The data user should take note that this analyte may be biased high but should evaluate multiple lines of evidence including the LCS and site-specific MS/MSD data to draw bias conclusions. In cases where no site-specific MS/MSD was requested, only the LCS data can be used to evaluate such bias.

Non-Dir. — Non-dir. flag (Non-Directional Bias) indicates that the Relative Percent Difference (RPD) (a measure of precision) among the MS and MSD data is outside the laboratory or regulatory control limit. This alerts the data user where the MS and MSD are from site-specific samples that the RPD is high due to either non-homogeneous distribution of target analyte between the MS/MSD or indicates poor reproducibility for other reasons.

If EPA SW-846 method 8270 is included herein it is noted that the target compound N-nitrosodiphenylamine (NDPA) decomposes in the gas chromatographic inlet and cannot be separated from diphenylamine (DPA). These results could actually represent 100% DPA, 100% NDPA or some combination of the two. For this reason, York reports the combined result for n-nitrosodiphenylamine and diphenylamine for either of these compounds as a combined concentration as Diphenylamine.

If Total PCBs are detected and the target aroclors reported are "Not detected", the Total PCB value is reported due to the presence of either or both Aroclors 1262 and 1268 which are non-target aroclors for some regulatory lists.

2-chloroethylvinyl ether readily breaks down under acidic conditions. Samples that are acid preserved, including standards will exhibit breakdown. The data user should take note.

Certification for pH is no longer offered by NYDOH ELAP.

Semi-Volatile and Volatile analyses are reported down to the LOD/MDL, with values between the LOD/MDL and the LOQ being "J" flagged as estimated results.

For analyses by EPA SW-846-8270D, the Limit of Quantitation (LOQ) reported for benzidine is based upon the lowest standard used for calibration and is not a verified LOQ due to this compound's propensity for oxidative losses during extraction/concentration procedures and non-reproducible chromatographic performance.

Field Chain-of-Custody Record

YORK
ANALYTICAL LABORATORIES INC

York Analytical Laboratories, Inc. (YORK)'s Standard Terms & Conditions are listed on the back side of this document. This legal document serves as your written authorization for YORK to proceed with the analyses requested below. Your signature binds you to YORK's Standard Terms & Conditions.

120 Research Drive Stratford, CT 06615 132-02 89th Ave Queens, NY 11418 56 Church Hill Rd. #2 Newtown, CT 06470 2161 Whitesville Rd Toms River, NJ 08755 clientservices@yorklab.com 800-306-YORK

YORK Project Number: 25B1108

Page 1 of 1

Report To:	Invoice To:
Company: Langan NYC	Company: SAME
Address: 368 Ninth Ave New York, NY 10001	Address:
Phone: 212-479-5400	Phone:
Contact: Kristen Wexler	Contact:
E-mail: Kwexler@langan.com	E-mail:

YOUR Project Name / Number: 413 E 120th St 170745301

PO Number:

Please print clearly and legibly. All information must be complete. Samples will not be logged in and the turn-around-time clock will not begin until any questions by YORK are resolved.

Aron Farber AF

Samples Collected by: (print AND sign your name)

Matrix Codes: S - soil/solid/sludge; GW - groundwater; DW - drinking water; SW - surface water; WW - wastewater; O - Oil; Other

Samples Collected From: NY X; NJ; CT; PA; Other: (please specify)

Preservative (please list number of containers)

Analyses Requested

Sample Identification	Date	Time	Matrix	Unpreserved	HCl (hydrochloric acid)	MeOH (methanol)	HNO_3 (nitric acid)	H_2SO_4 (sulfuric acid)	NaOH (sodium hydroxide)	$Na_2S_2O_3$ (sodium thio.)	Trizma	Ammonium Acetate	Other:	Part 375/TCL VOCs	Part 375/TCL SVOCs	PCBs	Pesticides, Herbicides	TAL Metals incl. hexavalent chromium	Total cyanide	PFAS	1,4 dioxane					Grab or Comp. G/C
SB15_0-2	2/19	0900	S	6		1								X	X	X	X	X	X	X	X					
SB15_2-4*		0930		18		3								X	X	X	X	X	X	X	X					
SB22_0-2		1200		6		1								X	X	X	X	X	X	X	X					
SB08_0-2		1300		6		1								X	X	X	X	X	X	X	X					
SB08_2-4		1330		6		1								X	X	X	X	X	X	X	X					
SB07_0-2		1400		6		1								X	X	X	X	X	X	X	X					
DUP01_021925		—		6		1								X	X	X	X	X	X	X	X					
DUP02_021925		—		6		1								X	X	X	X	X	X	X	X					

Turn-Around Time

- RUSH - Next Day
- RUSH - Two Day
- RUSH - Three Day
- RUSH - Four Day
- RUSH - Five Day
- Standard (6-9 Day) X
- PFAS Standard 7-10 Day X

Report Type (circle)

- QA Report
- Summary (Results Only)
- NY ASP B Package
- NJ Reduced
- NJ DKQP
- NJ Full
- CT RCP

EDD Type (circle)

- EQuIS (standard)
- NYSDEC EQuIS
- NJDEP SRP Haz Site
- Standard Excel
- CMDP
- Other:

Regulatory Comparative

Compared to the following Regulation(s): (please fill in)

- Field Filtered
- Lab Filtered

Comments: Please cc gdegennaro@langan.com & datamanagement@langan.com

*MS/MSD collected

Samples iced/chilled at time of lab pickup? circle Yes or No

Lab Sample Receiving Checklist (to be completed by the receiving laboratory only) Circle Y / N

Custody Seals: Y / N Containers Intact: Y / N COC/Labels Agree: Y / N Preservation Confirmed: Y / N
COC Complete: Y / N COC Received: Y / N Appropriate Sample Volumes: Y / N Appropriate Sample Containers: Y / N
Cooler Temperature Confirmed: Y / N Samples Submitted within Holding Times: Y / N Corrective Action Form Required: Y / N

1. Samples Relinquished by / Company	Date/Time
AF / Langan	2/19/25 1555
2. Samples Received by / Company	Date/Time
KiRi	2/20/25 1700 5.0°
3. Samples Relinquished by / Company	Date/Time
A. Li	2/19/25 19:40

1. Samples Received by / Company	Date/Time
Mark Nm	2/17/25 1556
2. Samples Relinquished by / Company	Date/Time
KiRi	2/20/25 17:35
3. Samples Received by / Company	Date/Time
4. Samples Received by / Company	Date/Time

2. Samples Relinquished by / Company	Date/Time
Mark Nm	2/19/25 1700
3. Samples Received by / Company	Date/Time
A. Li	2/19/25 17:35
Samples Received in LAB by	Date/Time / Temperature
Mark	2/19/25 19:40 2.6 Degrees C

Technical Report

prepared for:

Langan Engineering & Environmental Services (NYC)
21 Penn Plaza, 360 West 31st Street
New York NY, 10001
Attention: Kristen Wexler

Report Date: 02/28/2025
Client Project ID: 170745301
York Project (SDG) No.: 25B1271

Report Date: 02/28/2025
Client Project ID: 170745301
York Project (SDG) No.: 25B1271

Langan Engineering & Environmental Services (NYC)
21 Penn Plaza, 360 West 31st Street
New York NY, 10001
Attention: Kristen Wexler

Purpose and Results

This report contains the analytical data for the sample(s) identified on the attached chain-of-custody received in our laboratory on February 24, 2025 and listed below. The project was identified as your project: **170745301**.

The analyses were conducted utilizing appropriate EPA, Standard Methods, and ASTM methods as detailed in the data summary tables.

All samples were received in proper condition meeting the customary acceptance requirements for environmental samples except those indicated under the Sample and Analysis Qualifiers section of this report.

All analyses met the method and laboratory standard operating procedure requirements except as indicated by any data flags, the meaning of which are explained in the Sample and Data Qualifiers Relating to This Work Order section of this report and case narrative if applicable.

The results of the analyses, which are all reported on dry weight basis (soils) unless otherwise noted, are detailed in the following pages.

Please contact Client Services at 203.325.1371 with any questions regarding this report.

York Sample ID	Client Sample ID	Matrix	Date Collected	Date Received
25B1271-01	SB09_0-2	Soil	02/22/2025	02/24/2025
25B1271-02	SB10_0-2	Soil	02/22/2025	02/24/2025
25B1271-03	SB12_0-2	Soil	02/22/2025	02/24/2025

General Notes for York Project (SDG) No.: 25B1271

1. The RLs and MDLs (Reporting Limit and Method Detection Limit respectively) reported are adjusted for any dilution necessary due to the levels of target and/or non-target analytes and matrix interference. The RL(REPORTING LIMIT) is based upon the lowest standard utilized for the calibration where applicable.
2. Samples are retained for a period of thirty days after submittal of report, unless other arrangements are made.
3. York's liability for the above data is limited to the dollar value paid to York for the referenced project.
4. This report shall not be reproduced without the written approval of York Analytical Laboratories, Inc.
5. All analyses conducted met method or Laboratory SOP requirements. See the Sample and Data Qualifiers Section for further information.
6. It is noted that no analyses reported herein were subcontracted to another laboratory, unless noted in the report.
7. This report reflects results that relate only to the samples submitted on the attached chain-of-custody form(s) received by York.
8. Analyses conducted at York Analytical Laboratories, Inc. Stratford, CT are indicated by NY Cert. No. 10854; those conducted at York Analytical Laboratories, Inc., Richmond Hill, NY are indicated by NY Cert. No. 12058.

Approved By  **Date:** 02/28/2025

Cassie L. Mosher
Laboratory Manager

Sample Information

Client Sample ID: SB09_0-2 **York Sample ID:** 25B1271-01

York Project (SDG) No.	Client Project ID	Matrix	Collection Date/Time	Date Received
25B1271	170745301	Soil	February 22, 2025 9:00 am	02/24/2025

VOA, 8260 MASTER **Log-in Notes:** **Sample Notes:**

Sample Prepared by Method: EPA 5035A

CAS No.	Parameter	Result	Flag	Units	Reported to LOD/MDL	LOQ	Dilution	Reference Method	Date/Time Prepared	Date/Time Analyzed	Analyst
630-20-6	1,1,1,2-Tetrachloroethane	ND		mg/kg dry	0.0034	0.0067	1	EPA 8260D	02/24/2025 10:00	02/24/2025 15:15	AC
								Certifications:	CTDOH-PH-0723,NELAC-NY10854,NELAC-NY12058,NJDEP-CT		
71-55-6	1,1,1-Trichloroethane	ND		mg/kg dry	0.0034	0.0067	1	EPA 8260D	02/24/2025 10:00	02/24/2025 15:15	AC
								Certifications:	CTDOH-PH-0723,NELAC-NY10854,NELAC-NY12058,NJDEP-CT		
79-34-5	1,1,2,2-Tetrachloroethane	ND		mg/kg dry	0.0034	0.0067	1	EPA 8260D	02/24/2025 10:00	02/24/2025 15:15	AC
								Certifications:	CTDOH-PH-0723,NELAC-NY10854,NELAC-NY12058,NJDEP-CT		
76-13-1	1,1,2-Trichloro-1,2,2-trifluoroethane (Freon 113)	ND		mg/kg dry	0.0034	0.0067	1	EPA 8260D	02/24/2025 10:00	02/24/2025 15:15	AC
								Certifications:	CTDOH-PH-0723,NELAC-NY10854,NELAC-NY12058,NJDEP-CT		
79-00-5	1,1,2-Trichloroethane	ND		mg/kg dry	0.0034	0.0067	1	EPA 8260D	02/24/2025 10:00	02/24/2025 15:15	AC
								Certifications:	CTDOH-PH-0723,NELAC-NY10854,NELAC-NY12058,NJDEP-CT		
75-34-3	1,1-Dichloroethane	ND		mg/kg dry	0.0034	0.0067	1	EPA 8260D	02/24/2025 10:00	02/24/2025 15:15	AC
								Certifications:	CTDOH-PH-0723,NELAC-NY10854,NELAC-NY12058,NJDEP-CT		
75-35-4	1,1-Dichloroethylene	ND		mg/kg dry	0.0034	0.0067	1	EPA 8260D	02/24/2025 10:00	02/24/2025 15:15	AC
								Certifications:	CTDOH-PH-0723,NELAC-NY10854,NELAC-NY12058,NJDEP-CT		
87-61-6	1,2,3-Trichlorobenzene	ND		mg/kg dry	0.0034	0.0067	1	EPA 8260D	02/24/2025 10:00	02/24/2025 15:15	AC
								Certifications:	NELAC-NY10854,NELAC-NY12058,NJDEP-CT005,PADEP-68-04		
96-18-4	1,2,3-Trichloropropane	ND		mg/kg dry	0.0034	0.0067	1	EPA 8260D	02/24/2025 10:00	02/24/2025 15:15	AC
								Certifications:	NELAC-NY10854,NELAC-NY12058,NJDEP-CT005		
120-82-1	1,2,4-Trichlorobenzene	ND		mg/kg dry	0.0034	0.0067	1	EPA 8260D	02/24/2025 10:00	02/24/2025 15:15	AC
								Certifications:	NELAC-NY10854,NELAC-NY12058,NJDEP-CT005,PADEP-68-04		
95-63-6	1,2,4-Trimethylbenzene	ND		mg/kg dry	0.0034	0.0067	1	EPA 8260D	02/24/2025 10:00	02/24/2025 15:15	AC
								Certifications:	CTDOH-PH-0723,NELAC-NY10854,NELAC-NY12058,NJDEP-CT		
96-12-8	1,2-Dibromo-3-chloropropane	ND		mg/kg dry	0.0034	0.0067	1	EPA 8260D	02/24/2025 10:00	02/24/2025 15:15	AC
								Certifications:	CTDOH-PH-0723,NELAC-NY10854,NELAC-NY12058,NJDEP-CT		
106-93-4	1,2-Dibromoethane	ND		mg/kg dry	0.0034	0.0067	1	EPA 8260D	02/24/2025 10:00	02/24/2025 15:15	AC
								Certifications:	CTDOH-PH-0723,NELAC-NY10854,NELAC-NY12058,NJDEP-CT		
95-50-1	1,2-Dichlorobenzene	ND		mg/kg dry	0.0034	0.0067	1	EPA 8260D	02/24/2025 10:00	02/24/2025 15:15	AC
								Certifications:	CTDOH-PH-0723,NELAC-NY10854,NELAC-NY12058,NJDEP-CT		
107-06-2	1,2-Dichloroethane	ND		mg/kg dry	0.0034	0.0067	1	EPA 8260D	02/24/2025 10:00	02/24/2025 15:15	AC
								Certifications:	CTDOH-PH-0723,NELAC-NY10854,NELAC-NY12058,NJDEP-CT		
78-87-5	1,2-Dichloropropane	ND		mg/kg dry	0.0034	0.0067	1	EPA 8260D	02/24/2025 10:00	02/24/2025 15:15	AC
								Certifications:	CTDOH-PH-0723,NELAC-NY10854,NELAC-NY12058,NJDEP-CT		
108-67-8	1,3,5-Trimethylbenzene	ND		mg/kg dry	0.0034	0.0067	1	EPA 8260D	02/24/2025 10:00	02/24/2025 15:15	AC
								Certifications:	CTDOH-PH-0723,NELAC-NY10854,NELAC-NY12058,NJDEP-CT		
541-73-1	1,3-Dichlorobenzene	ND		mg/kg dry	0.0034	0.0067	1	EPA 8260D	02/24/2025 10:00	02/24/2025 15:15	AC
								Certifications:	CTDOH-PH-0723,NELAC-NY10854,NELAC-NY12058,NJDEP-CT		
106-46-7	1,4-Dichlorobenzene	ND		mg/kg dry	0.0034	0.0067	1	EPA 8260D	02/24/2025 10:00	02/24/2025 15:15	AC
								Certifications:	CTDOH-PH-0723,NELAC-NY10854,NELAC-NY12058,NJDEP-CT		
123-91-1	1,4-Dioxane	ND		mg/kg dry	0.067	0.13	1	EPA 8260D	02/24/2025 10:00	02/24/2025 15:15	AC
								Certifications:	NELAC-NY10854,NELAC-NY12058,NJDEP-CT005,PADEP-68-04		
78-93-3	2-Butanone	ND		mg/kg dry	0.0034	0.0067	1	EPA 8260D	02/24/2025 10:00	02/24/2025 15:15	AC
								Certifications:	CTDOH-PH-0723,NELAC-NY10854,NELAC-NY12058,NJDEP-CT		

Sample Information

Client Sample ID: SB09_0-2 **York Sample ID:** 25B1271-01

York Project (SDG) No.	Client Project ID	Matrix	Collection Date/Time	Date Received
25B1271	170745301	Soil	February 22, 2025 9:00 am	02/24/2025

VOA, 8260 MASTER **Log-in Notes:** **Sample Notes:**

Sample Prepared by Method: EPA 5035A

CAS No.	Parameter	Result	Flag	Units	Reported to LOD/MDL	LOQ	Dilution	Reference Method	Date/Time Prepared	Date/Time Analyzed	Analyst
591-78-6	2-Hexanone	ND		mg/kg dry	0.0034	0.0067	1	EPA 8260D	02/24/2025 10:00	02/24/2025 15:15	AC
								Certifications:	CTDOH-PH-0723,NELAC-NY10854,NELAC-NY12058,NJDEP-CT		
108-10-1	4-Methyl-2-pentanone	ND	QL-02	mg/kg dry	0.0034	0.0067	1	EPA 8260D	02/24/2025 10:00	02/24/2025 15:15	AC
								Certifications:	CTDOH-PH-0723,NELAC-NY10854,NELAC-NY12058,NJDEP-CT		
67-64-1	Acetone	ND	ICVE	mg/kg dry	0.0067	0.013	1	EPA 8260D	02/24/2025 10:00	02/24/2025 15:15	AC
								Certifications:	CTDOH-PH-0723,NELAC-NY10854,NELAC-NY12058,NJDEP-CT		
107-02-8	Acrolein	ND		mg/kg dry	0.0067	0.013	1	EPA 8260D	02/24/2025 10:00	02/24/2025 15:15	AC
								Certifications:	CTDOH-PH-0723,NELAC-NY10854,NELAC-NY12058,NJDEP-CT		
107-13-1	Acrylonitrile	ND		mg/kg dry	0.0034	0.0067	1	EPA 8260D	02/24/2025 10:00	02/24/2025 15:15	AC
								Certifications:	CTDOH-PH-0723,NELAC-NY10854,NELAC-NY12058,NJDEP-CT		
71-43-2	Benzene	ND		mg/kg dry	0.0034	0.0067	1	EPA 8260D	02/24/2025 10:00	02/24/2025 15:15	AC
								Certifications:	CTDOH-PH-0723,NELAC-NY10854,NELAC-NY12058,NJDEP-CT		
74-97-5	Bromochloromethane	ND		mg/kg dry	0.0034	0.0067	1	EPA 8260D	02/24/2025 10:00	02/24/2025 15:15	AC
								Certifications:	NELAC-NY10854,NELAC-NY12058,NJDEP-CT005,PADEP-68-04		
75-27-4	Bromodichloromethane	ND		mg/kg dry	0.0034	0.0067	1	EPA 8260D	02/24/2025 10:00	02/24/2025 15:15	AC
								Certifications:	CTDOH-PH-0723,NELAC-NY10854,NELAC-NY12058,NJDEP-CT		
75-25-2	Bromoform	ND		mg/kg dry	0.0034	0.0067	1	EPA 8260D	02/24/2025 10:00	02/24/2025 15:15	AC
								Certifications:	CTDOH-PH-0723,NELAC-NY10854,NELAC-NY12058,NJDEP-CT		
74-83-9	Bromomethane	ND		mg/kg dry	0.0034	0.0067	1	EPA 8260D	02/24/2025 10:00	02/24/2025 15:15	AC
								Certifications:	CTDOH-PH-0723,NELAC-NY10854,NELAC-NY12058,NJDEP-CT		
75-15-0	Carbon disulfide	ND		mg/kg dry	0.0034	0.0067	1	EPA 8260D	02/24/2025 10:00	02/24/2025 15:15	AC
								Certifications:	CTDOH-PH-0723,NELAC-NY10854,NELAC-NY12058,NJDEP-CT		
56-23-5	Carbon tetrachloride	ND		mg/kg dry	0.0034	0.0067	1	EPA 8260D	02/24/2025 10:00	02/24/2025 15:15	AC
								Certifications:	CTDOH-PH-0723,NELAC-NY10854,NELAC-NY12058,NJDEP-CT		
108-90-7	Chlorobenzene	ND		mg/kg dry	0.0034	0.0067	1	EPA 8260D	02/24/2025 10:00	02/24/2025 15:15	AC
								Certifications:	CTDOH-PH-0723,NELAC-NY10854,NELAC-NY12058,NJDEP-CT		
75-00-3	Chloroethane	ND		mg/kg dry	0.0034	0.0067	1	EPA 8260D	02/24/2025 10:00	02/24/2025 15:15	AC
								Certifications:	CTDOH-PH-0723,NELAC-NY10854,NELAC-NY12058,NJDEP-CT		
67-66-3	Chloroform	ND		mg/kg dry	0.0034	0.0067	1	EPA 8260D	02/24/2025 10:00	02/24/2025 15:15	AC
								Certifications:	CTDOH-PH-0723,NELAC-NY10854,NELAC-NY12058,NJDEP-CT		
74-87-3	Chloromethane	ND		mg/kg dry	0.0034	0.0067	1	EPA 8260D	02/24/2025 10:00	02/24/2025 15:15	AC
								Certifications:	CTDOH-PH-0723,NELAC-NY10854,NELAC-NY12058,NJDEP-CT		
156-59-2	cis-1,2-Dichloroethylene	ND		mg/kg dry	0.0034	0.0067	1	EPA 8260D	02/24/2025 10:00	02/24/2025 15:15	AC
								Certifications:	CTDOH-PH-0723,NELAC-NY10854,NELAC-NY12058,NJDEP-CT		
10061-01-5	cis-1,3-Dichloropropylene	ND		mg/kg dry	0.0034	0.0067	1	EPA 8260D	02/24/2025 10:00	02/24/2025 15:15	AC
								Certifications:	CTDOH-PH-0723,NELAC-NY10854,NELAC-NY12058,NJDEP-CT		
110-82-7	Cyclohexane	ND		mg/kg dry	0.0034	0.0067	1	EPA 8260D	02/24/2025 10:00	02/24/2025 15:15	AC
								Certifications:	NELAC-NY10854,NELAC-NY12058,NJDEP-CT005,PADEP-68-04		
124-48-1	Dibromochloromethane	ND		mg/kg dry	0.0034	0.0067	1	EPA 8260D	02/24/2025 10:00	02/24/2025 15:15	AC
								Certifications:	NELAC-NY10854,NELAC-NY12058,NJDEP-CT005,PADEP-68-04		
74-95-3	Dibromomethane	ND		mg/kg dry	0.0034	0.0067	1	EPA 8260D	02/24/2025 10:00	02/24/2025 15:15	AC
								Certifications:	NELAC-NY10854,NELAC-NY12058,NJDEP-CT005,PADEP-68-04		
75-71-8	Dichlorodifluoromethane	ND	CCVE	mg/kg dry	0.0034	0.0067	1	EPA 8260D	02/24/2025 10:00	02/24/2025 15:15	AC
								Certifications:	NELAC-NY10854,NELAC-NY12058,NJDEP-CT005,PADEP-68-04		

Sample Information

Client Sample ID: SB09_0-2 **York Sample ID:** 25B1271-01

York Project (SDG) No.	Client Project ID	Matrix	Collection Date/Time	Date Received
25B1271	170745301	Soil	February 22, 2025 9:00 am	02/24/2025

VOA, 8260 MASTER **Log-in Notes:** **Sample Notes:**

Sample Prepared by Method: EPA 5035A

CAS No.	Parameter	Result	Flag	Units	Reported to LOD/MDL	LOQ	Dilution	Reference Method	Date/Time Prepared	Date/Time Analyzed	Analyst
100-41-4	Ethyl Benzene	ND		mg/kg dry	0.0034	0.0067	1	EPA 8260D	02/24/2025 10:00	02/24/2025 15:15	AC
								Certifications:	CTDOH-PH-0723,NELAC-NY10854,NELAC-NY12058,NJDEP-CT		
87-68-3	Hexachlorobutadiene	ND		mg/kg dry	0.0034	0.0067	1	EPA 8260D	02/24/2025 10:00	02/24/2025 15:15	AC
								Certifications:	NELAC-NY10854,NELAC-NY12058,NJDEP-CT005,PADEP-68-04		
98-82-8	Isopropylbenzene	ND		mg/kg dry	0.0034	0.0067	1	EPA 8260D	02/24/2025 10:00	02/24/2025 15:15	AC
								Certifications:	CTDOH-PH-0723,NELAC-NY10854,NELAC-NY12058,NJDEP-CT		
79-20-9	Methyl acetate	ND	ICVE	mg/kg dry	0.0034	0.0067	1	EPA 8260D	02/24/2025 10:00	02/24/2025 15:15	AC
								Certifications:	NELAC-NY10854,NELAC-NY12058,NJDEP-CT005,PADEP-68-04		
1634-04-4	Methyl tert-butyl ether (MTBE)	ND		mg/kg dry	0.0034	0.0067	1	EPA 8260D	02/24/2025 10:00	02/24/2025 15:15	AC
								Certifications:	CTDOH-PH-0723,NELAC-NY10854,NELAC-NY12058,NJDEP-CT		
108-87-2	Methylcyclohexane	ND		mg/kg dry	0.0034	0.0067	1	EPA 8260D	02/24/2025 10:00	02/24/2025 15:15	AC
								Certifications:	NELAC-NY10854,NELAC-NY12058,NJDEP-CT005,PADEP-68-04		
75-09-2	Methylene chloride	ND		mg/kg dry	0.0067	0.013	1	EPA 8260D	02/24/2025 10:00	02/24/2025 15:15	AC
								Certifications:	CTDOH-PH-0723,NELAC-NY10854,NELAC-NY12058,NJDEP-CT		
104-51-8	n-Butylbenzene	ND		mg/kg dry	0.0034	0.0067	1	EPA 8260D	02/24/2025 10:00	02/24/2025 15:15	AC
								Certifications:	CTDOH-PH-0723,NELAC-NY10854,NELAC-NY12058,NJDEP-CT		
103-65-1	n-Propylbenzene	ND		mg/kg dry	0.0034	0.0067	1	EPA 8260D	02/24/2025 10:00	02/24/2025 15:15	AC
								Certifications:	CTDOH-PH-0723,NELAC-NY10854,NELAC-NY12058,NJDEP-CT		
95-47-6	o-Xylene	ND		mg/kg dry	0.0034	0.0067	1	EPA 8260D	02/24/2025 10:00	02/24/2025 15:15	AC
								Certifications:	CTDOH-PH-0723,NELAC-NY10854,NELAC-NY12058,PADEP-68		
179601-23-1	p- & m- Xylenes	ND		mg/kg dry	0.0067	0.013	1	EPA 8260D	02/24/2025 10:00	02/24/2025 15:15	AC
								Certifications:	CTDOH-PH-0723,NELAC-NY10854,NELAC-NY12058,PADEP-68		
99-87-6	p-Isopropyltoluene	ND		mg/kg dry	0.0034	0.0067	1	EPA 8260D	02/24/2025 10:00	02/24/2025 15:15	AC
								Certifications:	CTDOH-PH-0723,NELAC-NY10854,NELAC-NY12058,NJDEP-CT		
135-98-8	sec-Butylbenzene	ND		mg/kg dry	0.0034	0.0067	1	EPA 8260D	02/24/2025 10:00	02/24/2025 15:15	AC
								Certifications:	CTDOH-PH-0723,NELAC-NY10854,NELAC-NY12058,NJDEP-CT		
100-42-5	Styrene	ND		mg/kg dry	0.0034	0.0067	1	EPA 8260D	02/24/2025 10:00	02/24/2025 15:15	AC
								Certifications:	CTDOH-PH-0723,NELAC-NY10854,NELAC-NY12058,NJDEP-CT		
75-65-0	tert-Butyl alcohol (TBA)	ND	CCVE, QL-02	mg/kg dry	0.0034	0.0067	1	EPA 8260D	02/24/2025 10:00	02/24/2025 15:15	AC
								Certifications:	NELAC-NY10854,NELAC-NY12058,NJDEP-CT005,PADEP-68-04		
98-06-6	tert-Butylbenzene	ND		mg/kg dry	0.0034	0.0067	1	EPA 8260D	02/24/2025 10:00	02/24/2025 15:15	AC
								Certifications:	CTDOH-PH-0723,NELAC-NY10854,NELAC-NY12058,NJDEP-CT		
127-18-4	Tetrachloroethylene	ND	QL-02	mg/kg dry	0.0034	0.0067	1	EPA 8260D	02/24/2025 10:00	02/24/2025 15:15	AC
								Certifications:	CTDOH-PH-0723,NELAC-NY10854,NELAC-NY12058,NJDEP-CT		
108-88-3	Toluene	ND		mg/kg dry	0.0034	0.0067	1	EPA 8260D	02/24/2025 10:00	02/24/2025 15:15	AC
								Certifications:	CTDOH-PH-0723,NELAC-NY10854,NELAC-NY12058,NJDEP-CT		
156-60-5	trans-1,2-Dichloroethylene	ND		mg/kg dry	0.0034	0.0067	1	EPA 8260D	02/24/2025 10:00	02/24/2025 15:15	AC
								Certifications:	CTDOH-PH-0723,NELAC-NY10854,NELAC-NY12058,NJDEP-CT		
10061-02-6	trans-1,3-Dichloropropylene	ND		mg/kg dry	0.0034	0.0067	1	EPA 8260D	02/24/2025 10:00	02/24/2025 15:15	AC
								Certifications:	CTDOH-PH-0723,NELAC-NY10854,NELAC-NY12058,NJDEP-CT		
79-01-6	Trichloroethylene	ND		mg/kg dry	0.0034	0.0067	1	EPA 8260D	02/24/2025 10:00	02/24/2025 15:15	AC
								Certifications:	CTDOH-PH-0723,NELAC-NY10854,NELAC-NY12058,NJDEP-CT		
75-69-4	Trichlorofluoromethane	ND		mg/kg dry	0.0034	0.0067	1	EPA 8260D	02/24/2025 10:00	02/24/2025 15:15	AC
								Certifications:	CTDOH-PH-0723,NELAC-NY10854,NELAC-NY12058,NJDEP-CT		

Sample Information

Client Sample ID: SB09_0-2 **York Sample ID:** 25B1271-01

York Project (SDG) No.	Client Project ID	Matrix	Collection Date/Time	Date Received
25B1271	170745301	Soil	February 22, 2025 9:00 am	02/24/2025

VOA, 8260 MASTER

Log-in Notes:

Sample Notes:

Sample Prepared by Method: EPA 5035A

CAS No.	Parameter	Result	Flag	Units	Reported to LOD/MDL	LOQ	Dilution	Reference Method	Date/Time Prepared	Date/Time Analyzed	Analyst
75-01-4	Vinyl Chloride	ND		mg/kg dry	0.0034	0.0067	1	EPA 8260D	02/24/2025 10:00	02/24/2025 15:15	AC
								Certifications:	CTDOH-PH-0723,NELAC-NY10854,NELAC-NY12058,NJDEP-CT		
1330-20-7	Xylenes, Total	ND		mg/kg dry	0.010	0.020	1	EPA 8260D	02/24/2025 10:00	02/24/2025 15:15	AC
								Certifications:	CTDOH-PH-0723,NELAC-NY10854,NELAC-NY12058,NJDEP-CT		

	Surrogate Recoveries	Result	Acceptance Range
17060-07-0	*Surrogate: SURR: 1,2-Dichloroethane-d4*	*98.8 %*	*77-125*
2037-26-5	*Surrogate: SURR: Toluene-d8*	*100 %*	*85-120*
460-00-4	*Surrogate: SURR: p-Bromofluorobenzene*	*106 %*	*76-130*

SVOA, 8270 MASTER

Log-in Notes:

Sample Notes:

Sample Prepared by Method: EPA 3546 SVOA

CAS No.	Parameter	Result	Flag	Units	Reported to LOD/MDL	LOQ	Dilution	Reference Method	Date/Time Prepared	Date/Time Analyzed	Analyst
92-52-4	1,1-Biphenyl	ND		mg/kg dry	0.123	0.245	5	EPA 8270E	02/27/2025 13:26	02/28/2025 00:35	AK
								Certifications:	NELAC-NY10854,NJDEP-CT005,PADEP-68-04440		
95-94-3	1,2,4,5-Tetrachlorobenzene	ND		mg/kg dry	0.245	0.490	5	EPA 8270E	02/27/2025 13:26	02/28/2025 00:35	AK
								Certifications:	NELAC-NY10854,NJDEP-CT005,PADEP-68-04440		
122-66-7	1,2-Diphenylhydrazine (as Azobenzene)	ND		mg/kg dry	0.123	0.245	5	EPA 8270E	02/27/2025 13:26	02/28/2025 00:35	AK
								Certifications:	NELAC-NY10854,NJDEP-CT005,PADEP-68-04440		
58-90-2	2,3,4,6-Tetrachlorophenol	ND		mg/kg dry	0.245	0.490	5	EPA 8270E	02/27/2025 13:26	02/28/2025 00:35	AK
								Certifications:	NELAC-NY10854,NJDEP-CT005,PADEP-68-04440		
95-95-4	2,4,5-Trichlorophenol	ND		mg/kg dry	0.123	0.245	5	EPA 8270E	02/27/2025 13:26	02/28/2025 00:35	AK
								Certifications:	CTDOH-PH-0723,NELAC-NY10854,NJDEP-CT005,PADEP-68-044		
88-06-2	2,4,6-Trichlorophenol	ND		mg/kg dry	0.123	0.245	5	EPA 8270E	02/27/2025 13:26	02/28/2025 00:35	AK
								Certifications:	CTDOH-PH-0723,NELAC-NY10854,NJDEP-CT005,PADEP-68-044		
120-83-2	2,4-Dichlorophenol	ND		mg/kg dry	0.123	0.245	5	EPA 8270E	02/27/2025 13:26	02/28/2025 00:35	AK
								Certifications:	CTDOH-PH-0723,NELAC-NY10854,NJDEP-CT005,PADEP-68-044		
105-67-9	2,4-Dimethylphenol	ND		mg/kg dry	0.123	0.245	5	EPA 8270E	02/27/2025 13:26	02/28/2025 00:35	AK
								Certifications:	CTDOH-PH-0723,NELAC-NY10854,NJDEP-CT005,PADEP-68-044		
51-28-5	2,4-Dinitrophenol	ND	CAL-E, CCVE	mg/kg dry	0.245	0.490	5	EPA 8270E	02/27/2025 13:26	02/28/2025 00:35	AK
								Certifications:	CTDOH-PH-0723,NELAC-NY10854,NJDEP-CT005,PADEP-68-044		
121-14-2	2,4-Dinitrotoluene	ND		mg/kg dry	0.123	0.245	5	EPA 8270E	02/27/2025 13:26	02/28/2025 00:35	AK
								Certifications:	CTDOH-PH-0723,NELAC-NY10854,NJDEP-CT005,PADEP-68-044		
606-20-2	2,6-Dinitrotoluene	ND		mg/kg dry	0.123	0.245	5	EPA 8270E	02/27/2025 13:26	02/28/2025 00:35	AK
								Certifications:	CTDOH-PH-0723,NELAC-NY10854,NJDEP-CT005,PADEP-68-044		
91-58-7	2-Chloronaphthalene	ND		mg/kg dry	0.123	0.245	5	EPA 8270E	02/27/2025 13:26	02/28/2025 00:35	AK
								Certifications:	CTDOH-PH-0723,NELAC-NY10854,NJDEP-CT005,PADEP-68-044		
95-57-8	2-Chlorophenol	ND		mg/kg dry	0.123	0.245	5	EPA 8270E	02/27/2025 13:26	02/28/2025 00:35	AK
								Certifications:	CTDOH-PH-0723,NELAC-NY10854,NJDEP-CT005,PADEP-68-044		
91-57-6	**2-Methylnaphthalene**	**0.653**		mg/kg dry	0.123	0.245	5	EPA 8270E	02/27/2025 13:26	02/28/2025 00:35	AK
								Certifications:	CTDOH-PH-0723,NELAC-NY10854,NJDEP-CT005,PADEP-68-044		

Sample Information

Client Sample ID: SB09_0-2 **York Sample ID:** 25B1271-01

York Project (SDG) No.	Client Project ID	Matrix	Collection Date/Time	Date Received
25B1271	170745301	Soil	February 22, 2025 9:00 am	02/24/2025

SVOA, 8270 MASTER **Log-in Notes:** **Sample Notes:**

Sample Prepared by Method: EPA 3546 SVOA

CAS No.	Parameter	Result	Flag	Units	Reported to LOD/MDL	LOQ	Dilution	Reference Method	Date/Time Prepared	Date/Time Analyzed	Analyst
95-48-7	2-Methylphenol	ND		mg/kg dry	0.123	0.245	5	EPA 8270E	02/27/2025 13:26	02/28/2025 00:35	AK
								Certifications:	CTDOH-PH-0723,NELAC-NY10854,NJDEP-CT005,PADEP-68-044		
88-74-4	2-Nitroaniline	ND		mg/kg dry	0.245	0.490	5	EPA 8270E	02/27/2025 13:26	02/28/2025 00:35	AK
								Certifications:	CTDOH-PH-0723,NELAC-NY10854,NJDEP-CT005,PADEP-68-044		
88-75-5	2-Nitrophenol	ND		mg/kg dry	0.123	0.245	5	EPA 8270E	02/27/2025 13:26	02/28/2025 00:35	AK
								Certifications:	CTDOH-PH-0723,NELAC-NY10854,NJDEP-CT005,PADEP-68-044		
65794-96-9	3- & 4-Methylphenols	ND		mg/kg dry	0.123	0.245	5	EPA 8270E	02/27/2025 13:26	02/28/2025 00:35	AK
								Certifications:	CTDOH-PH-0723,NELAC-NY10854,NJDEP-CT005,PADEP-68-044		
91-94-1	3,3-Dichlorobenzidine	ND		mg/kg dry	0.123	0.245	5	EPA 8270E	02/27/2025 13:26	02/28/2025 00:35	AK
								Certifications:	NELAC-NY10854,NJDEP-CT005,PADEP-68-04440		
99-09-2	3-Nitroaniline	ND		mg/kg dry	0.245	0.490	5	EPA 8270E	02/27/2025 13:26	02/28/2025 00:35	AK
								Certifications:	CTDOH-PH-0723,NELAC-NY10854,NJDEP-CT005,PADEP-68-044		
534-52-1	4,6-Dinitro-2-methylphenol	ND	CAL-E, CCVE	mg/kg dry	0.245	0.490	5	EPA 8270E	02/27/2025 13:26	02/28/2025 00:35	AK
								Certifications:	CTDOH-PH-0723,NELAC-NY10854,NJDEP-CT005,PADEP-68-044		
101-55-3	4-Bromophenyl phenyl ether	ND		mg/kg dry	0.123	0.245	5	EPA 8270E	02/27/2025 13:26	02/28/2025 00:35	AK
								Certifications:	CTDOH-PH-0723,NELAC-NY10854,NJDEP-CT005,PADEP-68-044		
59-50-7	4-Chloro-3-methylphenol	ND		mg/kg dry	0.123	0.245	5	EPA 8270E	02/27/2025 13:26	02/28/2025 00:35	AK
								Certifications:	CTDOH-PH-0723,NELAC-NY10854,NJDEP-CT005,PADEP-68-044		
106-47-8	4-Chloroaniline	ND		mg/kg dry	0.123	0.245	5	EPA 8270E	02/27/2025 13:26	02/28/2025 00:35	AK
								Certifications:	CTDOH-PH-0723,NELAC-NY10854,NJDEP-CT005,PADEP-68-044		
7005-72-3	4-Chlorophenyl phenyl ether	ND		mg/kg dry	0.123	0.245	5	EPA 8270E	02/27/2025 13:26	02/28/2025 00:35	AK
								Certifications:	CTDOH-PH-0723,NELAC-NY10854,NJDEP-CT005,PADEP-68-044		
100-01-6	4-Nitroaniline	ND		mg/kg dry	0.245	0.490	5	EPA 8270E	02/27/2025 13:26	02/28/2025 00:35	AK
								Certifications:	CTDOH-PH-0723,NELAC-NY10854,NJDEP-CT005,PADEP-68-044		
100-02-7	4-Nitrophenol	ND		mg/kg dry	0.245	0.490	5	EPA 8270E	02/27/2025 13:26	02/28/2025 00:35	AK
								Certifications:	CTDOH-PH-0723,NELAC-NY10854,NJDEP-CT005,PADEP-68-044		
83-32-9	Acenaphthene	ND		mg/kg dry	0.123	0.245	5	EPA 8270E	02/27/2025 13:26	02/28/2025 00:35	AK
								Certifications:	CTDOH-PH-0723,NELAC-NY10854,NJDEP-CT005,PADEP-68-044		
208-96-8	Acenaphthylene	ND		mg/kg dry	0.123	0.245	5	EPA 8270E	02/27/2025 13:26	02/28/2025 00:35	AK
								Certifications:	CTDOH-PH-0723,NELAC-NY10854,NJDEP-CT005,PADEP-68-044		
98-86-2	Acetophenone	ND		mg/kg dry	0.123	0.245	5	EPA 8270E	02/27/2025 13:26	02/28/2025 00:35	AK
								Certifications:	NELAC-NY10854,NJDEP-CT005,PADEP-68-04440		
62-53-3	Aniline	ND		mg/kg dry	0.491	0.982	5	EPA 8270E	02/27/2025 13:26	02/28/2025 00:35	AK
								Certifications:	NELAC-NY10854,NJDEP-CT005,PADEP-68-04440		
120-12-7	**Anthracene**	**0.157**	J	mg/kg dry	0.123	0.245	5	EPA 8270E	02/27/2025 13:26	02/28/2025 00:35	AK
								Certifications:	CTDOH-PH-0723,NELAC-NY10854,NJDEP-CT005,PADEP-68-044		
1912-24-9	Atrazine	ND		mg/kg dry	0.123	0.245	5	EPA 8270E	02/27/2025 13:26	02/28/2025 00:35	AK
								Certifications:	NELAC-NY10854,NJDEP-CT005,PADEP-68-04440		
100-52-7	Benzaldehyde	ND		mg/kg dry	0.123	0.245	5	EPA 8270E	02/27/2025 13:26	02/28/2025 00:35	AK
								Certifications:	NELAC-NY10854,NJDEP-CT005,PADEP-68-04440		
92-87-5	Benzidine	ND		mg/kg dry	0.491	0.982	5	EPA 8270E	02/27/2025 13:26	02/28/2025 00:35	AK
								Certifications:	CTDOH-PH-0723,NELAC-NY10854,PADEP-68-04440		
56-55-3	Benzo(a)anthracene	ND		mg/kg dry	0.123	0.245	5	EPA 8270E	02/27/2025 13:26	02/28/2025 00:35	AK
								Certifications:	CTDOH-PH-0723,NELAC-NY10854,NJDEP-CT005,PADEP-68-044		

Sample Information

Client Sample ID: SB09_0-2 **York Sample ID:** 25B1271-01

York Project (SDG) No.	Client Project ID	Matrix	Collection Date/Time	Date Received
25B1271	170745301	Soil	February 22, 2025 9:00 am	02/24/2025

SVOA, 8270 MASTER **Log-in Notes:** **Sample Notes:**

Sample Prepared by Method: EPA 3546 SVOA

CAS No.	Parameter	Result	Flag	Units	Reported to LOD/MDL	LOQ	Dilution	Reference Method	Date/Time Prepared	Date/Time Analyzed	Analyst
50-32-8	Benzo(a)pyrene	ND		mg/kg dry	0.123	0.245	5	EPA 8270E	02/27/2025 13:26	02/28/2025 00:35	AK
								Certifications:	CTDOH-PH-0723,NELAC-NY10854,NJDEP-CT005,PADEP-68-044		
205-99-2	Benzo(b)fluoranthene	ND		mg/kg dry	0.123	0.245	5	EPA 8270E	02/27/2025 13:26	02/28/2025 00:35	AK
								Certifications:	CTDOH-PH-0723,NELAC-NY10854,NJDEP-CT005,PADEP-68-044		
191-24-2	Benzo(g,h,i)perylene	ND		mg/kg dry	0.123	0.245	5	EPA 8270E	02/27/2025 13:26	02/28/2025 00:35	AK
								Certifications:	CTDOH-PH-0723,NELAC-NY10854,NJDEP-CT005,PADEP-68-044		
207-08-9	Benzo(k)fluoranthene	ND		mg/kg dry	0.123	0.245	5	EPA 8270E	02/27/2025 13:26	02/28/2025 00:35	AK
								Certifications:	CTDOH-PH-0723,NELAC-NY10854,NJDEP-CT005,PADEP-68-044		
65-85-0	Benzoic acid	ND	CAL-E	mg/kg dry	0.123	0.245	5	EPA 8270E	02/27/2025 13:26	02/28/2025 00:35	AK
								Certifications:	NELAC-NY10854,NJDEP-CT005,PADEP-68-04440		
100-51-6	Benzyl alcohol	ND		mg/kg dry	0.123	0.245	5	EPA 8270E	02/27/2025 13:26	02/28/2025 00:35	AK
								Certifications:	NELAC-NY10854,NJDEP-CT005,PADEP-68-04440		
85-68-7	**Benzyl butyl phthalate**	**0.319**		mg/kg dry	0.123	0.245	5	EPA 8270E	02/27/2025 13:26	02/28/2025 00:35	AK
								Certifications:	CTDOH-PH-0723,NELAC-NY10854,NJDEP-CT005,PADEP-68-044		
111-91-1	Bis(2-chloroethoxy)methane	ND		mg/kg dry	0.123	0.245	5	EPA 8270E	02/27/2025 13:26	02/28/2025 00:35	AK
								Certifications:	CTDOH-PH-0723,NELAC-NY10854,NJDEP-CT005,PADEP-68-044		
111-44-4	Bis(2-chloroethyl)ether	ND		mg/kg dry	0.123	0.245	5	EPA 8270E	02/27/2025 13:26	02/28/2025 00:35	AK
								Certifications:	CTDOH-PH-0723,NELAC-NY10854,NJDEP-CT005,PADEP-68-044		
108-60-1	Bis(2-chloroisopropyl)ether	ND		mg/kg dry	0.123	0.245	5	EPA 8270E	02/27/2025 13:26	02/28/2025 00:35	AK
								Certifications:	CTDOH-PH-0723,NELAC-NY10854,NJDEP-CT005,PADEP-68-044		
117-81-7	**Bis(2-ethylhexyl)phthalate**	**5.00**		mg/kg dry	0.123	0.245	5	EPA 8270E	02/27/2025 13:26	02/28/2025 00:35	AK
								Certifications:	CTDOH-PH-0723,NELAC-NY10854,NJDEP-CT005,PADEP-68-044		
105-60-2	Caprolactam	ND		mg/kg dry	0.245	0.490	5	EPA 8270E	02/27/2025 13:26	02/28/2025 00:35	AK
								Certifications:	NELAC-NY10854,NJDEP-CT005,PADEP-68-04440		
86-74-8	Carbazole	ND		mg/kg dry	0.123	0.245	5	EPA 8270E	02/27/2025 13:26	02/28/2025 00:35	AK
								Certifications:	CTDOH-PH-0723,NELAC-NY10854,NJDEP-CT005,PADEP-68-044		
218-01-9	Chrysene	ND		mg/kg dry	0.123	0.245	5	EPA 8270E	02/27/2025 13:26	02/28/2025 00:35	AK
								Certifications:	CTDOH-PH-0723,NELAC-NY10854,NJDEP-CT005,PADEP-68-044		
53-70-3	Dibenzo(a,h)anthracene	ND		mg/kg dry	0.123	0.245	5	EPA 8270E	02/27/2025 13:26	02/28/2025 00:35	AK
								Certifications:	CTDOH-PH-0723,NELAC-NY10854,NJDEP-CT005,PADEP-68-044		
132-64-9	Dibenzofuran	ND		mg/kg dry	0.123	0.245	5	EPA 8270E	02/27/2025 13:26	02/28/2025 00:35	AK
								Certifications:	CTDOH-PH-0723,NELAC-NY10854,NJDEP-CT005,PADEP-68-044		
84-66-2	Diethyl phthalate	ND		mg/kg dry	0.123	0.245	5	EPA 8270E	02/27/2025 13:26	02/28/2025 00:35	AK
								Certifications:	CTDOH-PH-0723,NELAC-NY10854,NJDEP-CT005,PADEP-68-044		
131-11-3	Dimethyl phthalate	ND		mg/kg dry	0.123	0.245	5	EPA 8270E	02/27/2025 13:26	02/28/2025 00:35	AK
								Certifications:	CTDOH-PH-0723,NELAC-NY10854,NJDEP-CT005,PADEP-68-044		
84-74-2	**Di-n-butyl phthalate**	**0.304**		mg/kg dry	0.123	0.245	5	EPA 8270E	02/27/2025 13:26	02/28/2025 00:35	AK
								Certifications:	CTDOH-PH-0723,NELAC-NY10854,NJDEP-CT005,PADEP-68-044		
117-84-0	Di-n-octyl phthalate	ND		mg/kg dry	0.123	0.245	5	EPA 8270E	02/27/2025 13:26	02/28/2025 00:35	AK
								Certifications:	CTDOH-PH-0723,NELAC-NY10854,NJDEP-CT005,PADEP-68-044		
122-39-4	Diphenylamine	ND		mg/kg dry	0.245	0.490	5	EPA 8270E	02/27/2025 13:26	02/28/2025 00:35	AK
								Certifications:	NELAC-NY10854,NJDEP-CT005,PADEP-68-04440		
206-44-0	**Fluoranthene**	**0.488**		mg/kg dry	0.123	0.245	5	EPA 8270E	02/27/2025 13:26	02/28/2025 00:35	AK
								Certifications:	CTDOH-PH-0723,NELAC-NY10854,NJDEP-CT005,PADEP-68-044		

Sample Information

Client Sample ID: SB09_0-2 **York Sample ID:** 25B1271-01

York Project (SDG) No.	Client Project ID	Matrix	Collection Date/Time	Date Received
25B1271	170745301	Soil	February 22, 2025 9:00 am	02/24/2025

SVOA, 8270 MASTER **Log-in Notes:** **Sample Notes:**

Sample Prepared by Method: EPA 3546 SVOA

CAS No.	Parameter	Result	Flag	Units	Reported to LOD/MDL	LOQ	Dilution	Reference Method	Date/Time Prepared	Date/Time Analyzed	Analyst
86-73-7	**Fluorene**	**0.143**	J	mg/kg dry	0.123	0.245	5	EPA 8270E	02/27/2025 13:26	02/28/2025 00:35	AK
								Certifications:	NELAC-NY10854,NJDEP-CT005,PADEP-68-04440		
118-74-1	Hexachlorobenzene	ND		mg/kg dry	0.123	0.245	5	EPA 8270E	02/27/2025 13:26	02/28/2025 00:35	AK
								Certifications:	CTDOH-PH-0723,NELAC-NY10854,NJDEP-CT005,PADEP-68-044		
87-68-3	Hexachlorobutadiene	ND		mg/kg dry	0.123	0.245	5	EPA 8270E	02/27/2025 13:26	02/28/2025 00:35	AK
								Certifications:	CTDOH-PH-0723,NELAC-NY10854,NJDEP-CT005,PADEP-68-044		
77-47-4	Hexachlorocyclopentadiene	ND	CCVE	mg/kg dry	0.123	0.245	5	EPA 8270E	02/27/2025 13:26	02/28/2025 00:35	AK
								Certifications:	CTDOH-PH-0723,NELAC-NY10854,NJDEP-CT005,PADEP-68-044		
67-72-1	Hexachloroethane	ND		mg/kg dry	0.123	0.245	5	EPA 8270E	02/27/2025 13:26	02/28/2025 00:35	AK
								Certifications:	CTDOH-PH-0723,NELAC-NY10854,NJDEP-CT005,PADEP-68-044		
193-39-5	Indeno(1,2,3-cd)pyrene	ND		mg/kg dry	0.123	0.245	5	EPA 8270E	02/27/2025 13:26	02/28/2025 00:35	AK
								Certifications:	CTDOH-PH-0723,NELAC-NY10854,NJDEP-CT005,PADEP-68-044		
78-59-1	Isophorone	ND		mg/kg dry	0.123	0.245	5	EPA 8270E	02/27/2025 13:26	02/28/2025 00:35	AK
								Certifications:	CTDOH-PH-0723,NELAC-NY10854,NJDEP-CT005,PADEP-68-044		
91-20-3	**Naphthalene**	**0.300**		mg/kg dry	0.123	0.245	5	EPA 8270E	02/27/2025 13:26	02/28/2025 00:35	AK
								Certifications:	CTDOH-PH-0723,NELAC-NY10854,NJDEP-CT005,PADEP-68-044		
98-95-3	Nitrobenzene	ND		mg/kg dry	0.123	0.245	5	EPA 8270E	02/27/2025 13:26	02/28/2025 00:35	AK
								Certifications:	CTDOH-PH-0723,NELAC-NY10854,NJDEP-CT005,PADEP-68-044		
62-75-9	N-Nitrosodimethylamine	ND		mg/kg dry	0.123	0.245	5	EPA 8270E	02/27/2025 13:26	02/28/2025 00:35	AK
								Certifications:	CTDOH-PH-0723,NELAC-NY10854,NJDEP-CT005,PADEP-68-044		
621-64-7	N-nitroso-di-n-propylamine	ND		mg/kg dry	0.123	0.245	5	EPA 8270E	02/27/2025 13:26	02/28/2025 00:35	AK
								Certifications:	CTDOH-PH-0723,NELAC-NY10854,NJDEP-CT005,PADEP-68-044		
86-30-6	N-Nitrosodiphenylamine	ND		mg/kg dry	0.123	0.245	5	EPA 8270E	02/27/2025 13:26	02/28/2025 00:35	AK
								Certifications:	CTDOH-PH-0723,NELAC-NY10854,NJDEP-CT005,PADEP-68-044		
87-86-5	Pentachlorophenol	ND	CAL-E, CCVE	mg/kg dry	0.123	0.245	5	EPA 8270E	02/27/2025 13:26	02/28/2025 00:35	AK
								Certifications:	CTDOH-PH-0723,NELAC-NY10854,NJDEP-CT005,PADEP-68-044		
85-01-8	**Phenanthrene**	**0.557**		mg/kg dry	0.123	0.245	5	EPA 8270E	02/27/2025 13:26	02/28/2025 00:35	AK
								Certifications:	CTDOH-PH-0723,NELAC-NY10854,NJDEP-CT005,PADEP-68-044		
108-95-2	Phenol	ND		mg/kg dry	0.123	0.245	5	EPA 8270E	02/27/2025 13:26	02/28/2025 00:35	AK
								Certifications:	CTDOH-PH-0723,NELAC-NY10854,NJDEP-CT005,PADEP-68-044		
129-00-0	**Pyrene**	**0.815**		mg/kg dry	0.123	0.245	5	EPA 8270E	02/27/2025 13:26	02/28/2025 00:35	AK
								Certifications:	CTDOH-PH-0723,NELAC-NY10854,NJDEP-CT005,PADEP-68-044		
110-86-1	Pyridine	ND	ICVE	mg/kg dry	0.491	0.982	5	EPA 8270E	02/27/2025 13:26	02/28/2025 00:35	AK
								Certifications:	CTDOH-PH-0723,NELAC-NY10854,NJDEP-CT005,PADEP-68-044		

	Surrogate Recoveries	Result	Acceptance Range
367-12-4	*Surrogate: SURR: 2-Fluorophenol*	*34.9 %*	*20-108*
13127-88-3	*Surrogate: SURR: Phenol-d6*	*35.1 %*	*23-114*
4165-60-0	*Surrogate: SURR: Nitrobenzene-d5*	*42.0 %*	*22-108*
321-60-8	*Surrogate: SURR: 2-Fluorobiphenyl*	*42.0 %*	*21-113*
118-79-6	*Surrogate: SURR: 2,4,6-Tribromophenol*	*43.3 %*	*19-110*
1718-51-0	*Surrogate: SURR: Terphenyl-d14*	*64.4 %*	*24-116*

Sample Information

Client Sample ID: SB09_0-2 **York Sample ID:** 25B1271-01

York Project (SDG) No.	Client Project ID	Matrix	Collection Date/Time	Date Received
25B1271	170745301	Soil	February 22, 2025 9:00 am	02/24/2025

Semi-Volatiles, 1,4-Dioxane 8270 SIM-Soil

Log-in Notes:

Sample Notes:

Sample Prepared by Method: EPA 3550C

CAS No.	Parameter	Result	Flag	Units	Reported to LOQ	Dilution	Reference Method	Date/Time Prepared	Date/Time Analyzed	Analyst
123-91-1	1,4-Dioxane	ND		ug/kg	19.8	1	EPA 8270D SIM Certifications: NELAC-NY10854	02/27/2025 09:05	02/28/2025 14:41	SS

	Surrogate Recoveries	Result	Acceptance Range
17647-74-4	*Surrogate: 1,4-Dioxane-d8*	*80.0 %*	*39-127.5*

PFAS, EPA 1633 Target List

Log-in Notes:

Sample Notes:

Sample Prepared by Method: EPA 1633 Prep

CAS No.	Parameter	Result	Flag	Units	Reported to LOD/MDL	LOQ	Dilution	Reference Method	Date/Time Prepared	Date/Time Analyzed	Analyst
375-73-5	* Perfluorobutanesulfonic acid (PFBS)	ND		ug/kg dry	0.130	0.208	1	EPA 1633 Draft 3 Certifications: NELAC-NH2097 ,NJDEP-NY037	02/25/2025 18:25	02/26/2025 19:34	AM
307-24-4	Perfluorohexanoic acid (PFHxA)	ND		ug/kg dry	0.0623	0.235	1	EPA 1633 Draft 3 Certifications: NELAC-NH2097 ,NELAC-NY12058,NJDEP-NY037	02/25/2025 18:25	02/26/2025 19:34	AM
375-85-9	Perfluoroheptanoic acid (PFHpA)	ND		ug/kg dry	0.123	0.235	1	EPA 1633 Draft 3 Certifications: NELAC-NH2097 ,NELAC-NY12058,NJDEP-NY037	02/25/2025 18:25	02/26/2025 19:34	AM
355-46-4	* Perfluorohexanesulfonic acid (PFHxS)	ND		ug/kg dry	0.210	0.215	1	EPA 1633 Draft 3 Certifications: NELAC-NH2097 ,NJDEP-NY037	02/25/2025 18:25	02/26/2025 19:34	AM
335-67-1	Perfluorooctanoic acid (PFOA)	ND		ug/kg dry	0.202	0.235	1	EPA 1633 Draft 3 Certifications: NELAC-NH2097 ,NELAC-NY12058,NJDEP-NY037	02/25/2025 18:25	02/26/2025 19:34	AM
1763-23-1	**Perfluorooctanesulfonic acid (PFOS)**	**0.794**		ug/kg dry	0.196	0.219	1	EPA 1633 Draft 3 Certifications: NELAC-NH2097 ,NELAC-NY12058,NJDEP-NY037	02/25/2025 18:25	02/26/2025 19:34	AM
375-95-1	Perfluorononanoic acid (PFNA)	ND		ug/kg dry	0.222	0.235	1	EPA 1633 Draft 3 Certifications: NELAC-NH2097 ,NELAC-NY12058,NJDEP-NY037	02/25/2025 18:25	02/26/2025 19:34	AM
335-76-2	Perfluorodecanoic acid (PFDA)	ND		ug/kg dry	0.224	0.235	1	EPA 1633 Draft 3 Certifications: NELAC-NH2097 ,NELAC-NY12058,NJDEP-NY037	02/25/2025 18:25	02/26/2025 19:34	AM
2058-94-8	Perfluoroundecanoic acid (PFUnA)	ND		ug/kg dry	0.233	0.235	1	EPA 1633 Draft 3 Certifications: NELAC-NH2097 ,NELAC-NY12058,NJDEP-NY037	02/25/2025 18:25	02/26/2025 19:34	AM
307-55-1	Perfluorododecanoic acid (PFDoA)	ND		ug/kg dry	0.192	0.235	1	EPA 1633 Draft 3 Certifications: NELAC-NH2097 ,NELAC-NY12058,NJDEP-NY037	02/25/2025 18:25	02/26/2025 19:34	AM
72629-94-8	Perfluorotridecanoic acid (PFTrDA)	ND		ug/kg dry	0.147	0.235	1	EPA 1633 Draft 3 Certifications: NELAC-NH2097 ,NELAC-NY12058,NJDEP-NY037	02/25/2025 18:25	02/26/2025 19:34	AM
376-06-7	Perfluorotetradecanoic acid (PFTA)	ND		ug/kg dry	0.121	0.235	1	EPA 1633 Draft 3 Certifications: NELAC-NH2097 ,NELAC-NY12058,NJDEP-NY037	02/25/2025 18:25	02/26/2025 19:34	AM
2355-31-9	N-MeFOSAA	ND		ug/kg dry	0.174	0.235	1	EPA 1633 Draft 3 Certifications: NELAC-NH2097 ,NELAC-NY12058,NJDEP-NY037	02/25/2025 18:25	02/26/2025 19:34	AM
2991-50-6	N-EtFOSAA	ND		ug/kg dry	0.228	0.235	1	EPA 1633 Draft 3 Certifications: NELAC-NH2097 ,NELAC-NY12058,NJDEP-NY037	02/25/2025 18:25	02/26/2025 19:34	AM
2706-90-3	Perfluoropentanoic acid (PFPeA)	ND		ug/kg dry	0.128	0.470	1	EPA 1633 Draft 3 Certifications: NELAC-NH2097 ,NELAC-NY12058,NJDEP-NY037	02/25/2025 18:25	02/26/2025 19:34	AM
754-91-6	* Perfluoro-1-octanesulfonamide (FOSA)	ND		ug/kg dry	0.172	0.235	1	EPA 1633 Draft 3 Certifications: NELAC-NH2097 ,NJDEP-NY037	02/25/2025 18:25	02/26/2025 19:34	AM

Sample Information

Client Sample ID: SB09_0-2 **York Sample ID:** 25B1271-01

York Project (SDG) No.	Client Project ID	Matrix	Collection Date/Time	Date Received
25B1271	170745301	Soil	February 22, 2025 9:00 am	02/24/2025

PFAS, EPA 1633 Target List **Log-in Notes:** **Sample Notes:**

Sample Prepared by Method: EPA 1633 Prep

CAS No.	Parameter	Result	Flag	Units	Reported to LOD/MDL	LOQ	Dilution	Reference Method	Date/Time Prepared	Date/Time Analyzed	Analyst
375-92-8	* Perfluoro-1-heptanesulfonic acid (PFHpS)	ND		ug/kg dry	0.182	0.235	1	EPA 1633 Draft 3 Certifications: NELAC-NH2097 ,NJDEP-NY037	02/25/2025 18:25	02/26/2025 19:34	AM
335-77-3	* Perfluoro-1-decanesulfonic acid (PFDS)	ND		ug/kg dry	0.224	0.227	1	EPA 1633 Draft 3 Certifications: NELAC-NH2097 ,NJDEP-NY037	02/25/2025 18:25	02/26/2025 19:34	AM
27619-97-2	* 1H,1H,2H,2H-Perfluorooctanesulfonic acid (6:2 FTS)	ND		ug/kg dry	0.881	0.893	1	EPA 1633 Draft 3 Certifications: NELAC-NH2097 ,NJDEP-NY037	02/25/2025 18:25	02/26/2025 19:34	AM
39108-34-4	1H,1H,2H,2H-Perfluorodecanesulfonic acid (8:2 FTS)	ND		ug/kg dry	0.887	0.903	1	EPA 1633 Draft 3 Certifications: NELAC-NH2097 ,NELAC-NY12058,NJDEP-NY037	02/25/2025 18:25	02/26/2025 19:34	AM
375-22-4	Perfluoro-n-butanoic acid (PFBA)	ND		ug/kg dry	0.128	0.940	1	EPA 1633 Draft 3 Certifications: NELAC-NH2097 ,NELAC-NY12058,NJDEP-NY037	02/25/2025 18:25	02/26/2025 19:34	AM
113507-82-7	* Perfluoro(2-ethoxyethane)sulfonic acid (PFEESA)	ND		ug/kg dry	0.163	0.418	1	EPA 1633 Draft 3 Certifications: NELAC-NH2097	02/25/2025 18:25	02/26/2025 19:34	AM
151772-58-6	* Perfluoro-3,6-dioxaheptanoic acid (NFDHA)	ND		ug/kg dry	0.227	0.470	1	EPA 1633 Draft 3 Certifications: NELAC-NH2097	02/25/2025 18:25	02/26/2025 19:34	AM
377-73-1	* Perfluoro-4-oxapentanoic acid (PFMPA)	ND		ug/kg dry	0.0729	0.470	1	EPA 1633 Draft 3 Certifications: NELAC-NH2097	02/25/2025 18:25	02/26/2025 19:34	AM
863090-89-5	* Perfluoro-5-oxahexanoic acid (PFMBA)	ND		ug/kg dry	0.113	0.470	1	EPA 1633 Draft 3 Certifications: NELAC-NH2097	02/25/2025 18:25	02/26/2025 19:34	AM
2706-91-4	* Perfluoro-1-pentanesulfonate (PFPeS)	ND		ug/kg dry	0.185	0.221	1	EPA 1633 Draft 3 Certifications: NELAC-NH2097 ,NJDEP-NY037	02/25/2025 18:25	02/26/2025 19:34	AM
757124-72-4	* 1H,1H,2H,2H-Perfluorohexanesulfonic acid (4:2 FTS)	ND		ug/kg dry	0.699	0.881	1	EPA 1633 Draft 3 Certifications: NELAC-NH2097 ,NJDEP-NY037	02/25/2025 18:25	02/26/2025 19:34	AM
13252-13-6	* HFPO-DA (Gen-X)	ND		ug/kg dry	0.715	0.940	1	EPA 1633 Draft 3 Certifications: NELAC-NH2097 ,NJDEP-NY037	02/25/2025 18:25	02/26/2025 19:34	AM
763051-92-9	* 11CL-PF3OUdS	ND		ug/kg dry	0.366	0.888	1	EPA 1633 Draft 3 Certifications: NELAC-NH2097 ,NJDEP-NY037	02/25/2025 18:25	02/26/2025 19:34	AM
756426-58-1	* 9CL-PF3ONS	ND		ug/kg dry	0.289	0.879	1	EPA 1633 Draft 3 Certifications: NELAC-NH2097 ,NJDEP-NY037	02/25/2025 18:25	02/26/2025 19:34	AM
919005-14-4	* ADONA	ND		ug/kg dry	0.204	0.888	1	EPA 1633 Draft 3 Certifications: NELAC-NH2097 ,NJDEP-NY037	02/25/2025 18:25	02/26/2025 19:34	AM
79780-39-5	* Perfluorododecanesulfonic acid (PFDoS)	ND		ug/kg dry	0.199	0.228	1	EPA 1633 Draft 3 Certifications: NELAC-NH2097	02/25/2025 18:25	02/26/2025 19:34	AM
68259-12-1	* Perfluoro-1-nonanesulfonic acid (PFNS)	ND		ug/kg dry	0.146	0.226	1	EPA 1633 Draft 3 Certifications: NELAC-NH2097 ,NJDEP-NY037	02/25/2025 18:25	02/26/2025 19:34	AM
356-02-5	* 3-Perfluoropropyl propanoic acid (FPrPA)	ND		ug/kg dry	0.745	1.18	1	EPA 1633 Draft 3 Certifications: NELAC-NH2097	02/25/2025 18:25	02/26/2025 19:34	AM
914637-49-3	* 3-Perfluoropentyl propanoic acid (FPePA)	ND		ug/kg dry	2.47	5.88	1	EPA 1633 Draft 3 Certifications: NELAC-NH2097	02/25/2025 18:25	02/26/2025 19:34	AM
812-70-4	* 3-Perfluoroheptyl propanoic acid (FHpPA)	ND		ug/kg dry	1.76	5.88	1	EPA 1633 Draft 3 Certifications: NELAC-NH2097	02/25/2025 18:25	02/26/2025 19:34	AM
24448-09-7	* N-MeFOSE	ND		ug/kg dry	0.718	2.35	1	EPA 1633 Draft 3 Certifications: NELAC-NH2097	02/25/2025 18:25	02/26/2025 19:34	AM

Sample Information

Client Sample ID: SB09_0-2 **York Sample ID:** 25B1271-01

York Project (SDG) No.	Client Project ID	Matrix	Collection Date/Time	Date Received
25B1271	170745301	Soil	February 22, 2025 9:00 am	02/24/2025

PFAS, EPA 1633 Target List **Log-in Notes:** **Sample Notes:**

Sample Prepared by Method: EPA 1633 Prep

CAS No.	Parameter	Result	Flag	Units	Reported to LOD/MDL	LOQ	Dilution	Reference Method	Date/Time Prepared	Date/Time Analyzed	Analyst
31506-32-8	* N-MeFOSA	ND		ug/kg dry	0.212	0.235	1	EPA 1633 Draft 3 Certifications: NELAC-NH2097	02/25/2025 18:25	02/26/2025 19:34	AM
1691-99-2	* N-EtFOSE	ND		ug/kg dry	0.819	2.35	1	EPA 1633 Draft 3 Certifications: NELAC-NH2097	02/25/2025 18:25	02/26/2025 19:34	AM
4151-50-2	* N-EtFOSA	ND		ug/kg dry	0.233	0.235	1	EPA 1633 Draft 3 Certifications: NELAC-NH2097	02/25/2025 18:25	02/26/2025 19:34	AM

	Surrogate Recoveries	Result	Acceptance Range
M3PFBS	*Surrogate: M3PFBS*	*125 %*	*25-150*
13C5PFHXA	*Surrogate: M5PFHxA*	*126 %*	*25-150*
13C4PFHPA	*Surrogate: M4PFHpA*	*135 %*	*25-150*
13C3PFHXS	*Surrogate: M3PFHxS*	*130 %*	*25-150*
13C8PFOA	*Surrogate: Perfluoro-n-[13C8]octanoic aci*	*117 %*	*25-150*
13C6PFDA	*Surrogate: M6PFDA*	*120 %*	*25-150*
13C7PFUNA	*Surrogate: M7PFUdA*	*116 %*	*25-150*
960315-52-0	*Surrogate: Perfluoro-n-[1,2-13C2]dodecan*	*119 %*	*25-150*
13C2PFTEDA	*Surrogate: M2PFTeDA*	*116 %*	*10-150*
13C4PFBA	*Surrogate: Perfluoro-n-[13C4]butanoic aci*	*125 %*	*25-150*
13C8PFOS	*Surrogate: Perfluoro-1-[13C8]octanesulfor*	*133 %*	*25-150*
13C5PFPEA	*Surrogate: Perfluoro-n-[13C5]pentanoic ac*	*125 %*	*25-150*
13C8FOSA	*Surrogate: Perfluoro-1-[13C8]octanesulfor*	*107 %*	*10-150*
D3-NMEFOSAA	*Surrogate: d3-N-MeFOSAA*	*131 %*	*25-150*
D5-NETFOSAA	*Surrogate: d5-N-EtFOSAA*	*132 %*	*25-150*
M2-6:2FTS	*Surrogate: M2-6:2 FTS*	*151 %*	*25-200*
M2-8:2FTS	*Surrogate: M2-8:2 FTS*	*169 %*	*25-200*
13C9PFNA	*Surrogate: M9PFNA*	*122 %*	*25-150*
M2-4:2FTS	*Surrogate: M2-4:2 FTS*	*118 %*	*25-150*
936109-37-4	*Surrogate: d-N-MeFOSA*	*67.8 %*	*25-150*
936109-40-9	*Surrogate: d-N-EtFOSA*	*68.8 %*	*25-150*
M3HFPO-DA	*Surrogate: M3HFPO-DA*	*138 %*	*25-150*
D9-NETPFOSAI	*Surrogate: d9-N-EtFOSE*	*83.9 %*	*25-150*
D7-NMEPFOSA	*Surrogate: d7-N-MeFOSE*	*88.1 %*	*25-150*

Sample Information

Client Sample ID: SB09_0-2 **York Sample ID:** 25B1271-01

York Project (SDG) No.	Client Project ID	Matrix	Collection Date/Time	Date Received
25B1271	170745301	Soil	February 22, 2025 9:00 am	02/24/2025

PEST, 8081 MASTER

Log-in Notes:

Sample Notes:

Sample Prepared by Method: EPA 3550C

CAS No.	Parameter	Result	Flag	Units	Reported to LOQ	Dilution	Reference Method	Date/Time Prepared	Date/Time Analyzed	Analyst
72-54-8	4,4'-DDD	ND		mg/kg dry	0.00193	5	EPA 8081B	02/27/2025 13:31	02/28/2025 10:45	RJ
							Certifications:	CTDOH-PH-0723,NELAC-NY10854,NJDEP-CT005,PADEP-68-044		
72-55-9	4,4'-DDE	ND		mg/kg dry	0.00193	5	EPA 8081B	02/27/2025 13:31	02/28/2025 10:45	RJ
							Certifications:	CTDOH-PH-0723,NELAC-NY10854,NJDEP-CT005,PADEP-68-044		
50-29-3	**4,4'-DDT**	**0.00595**		mg/kg dry	0.00193	5	EPA 8081B	02/27/2025 13:31	02/28/2025 10:45	RJ
							Certifications:	CTDOH-PH-0723,NELAC-NY10854,NJDEP-CT005,PADEP-68-044		
309-00-2	Aldrin	ND		mg/kg dry	0.00193	5	EPA 8081B	02/27/2025 13:31	02/28/2025 10:45	RJ
							Certifications:	CTDOH-PH-0723,NELAC-NY10854,NJDEP-CT005,PADEP-68-044		
319-84-6	alpha-BHC	ND		mg/kg dry	0.00193	5	EPA 8081B	02/27/2025 13:31	02/28/2025 10:45	RJ
							Certifications:	CTDOH-PH-0723,NELAC-NY10854,NJDEP-CT005,PADEP-68-044		
5103-71-9	alpha-Chlordane	ND		mg/kg dry	0.00193	5	EPA 8081B	02/27/2025 13:31	02/28/2025 10:45	RJ
							Certifications:	NELAC-NY10854,NJDEP-CT005		
319-85-7	beta-BHC	ND		mg/kg dry	0.00193	5	EPA 8081B	02/27/2025 13:31	02/28/2025 10:45	RJ
							Certifications:	CTDOH-PH-0723,NELAC-NY10854,NJDEP-CT005,PADEP-68-044		
319-86-8	delta-BHC	ND		mg/kg dry	0.00193	5	EPA 8081B	02/27/2025 13:31	02/28/2025 10:45	RJ
							Certifications:	CTDOH-PH-0723,NELAC-NY10854,NJDEP-CT005,PADEP-68-044		
60-57-1	Dieldrin	ND		mg/kg dry	0.00193	5	EPA 8081B	02/27/2025 13:31	02/28/2025 10:45	RJ
							Certifications:	CTDOH-PH-0723,NELAC-NY10854,NJDEP-CT005,PADEP-68-044		
959-98-8	Endosulfan I	ND		mg/kg dry	0.00193	5	EPA 8081B	02/27/2025 13:31	02/28/2025 10:45	RJ
							Certifications:	CTDOH-PH-0723,NELAC-NY10854,NJDEP-CT005,PADEP-68-044		
33213-65-9	Endosulfan II	ND		mg/kg dry	0.00193	5	EPA 8081B	02/27/2025 13:31	02/28/2025 10:45	RJ
							Certifications:	CTDOH-PH-0723,NELAC-NY10854		
1031-07-8	Endosulfan sulfate	ND		mg/kg dry	0.00193	5	EPA 8081B	02/27/2025 13:31	02/28/2025 10:45	RJ
							Certifications:	CTDOH-PH-0723,NELAC-NY10854,NJDEP-CT005,PADEP-68-044		
72-20-8	Endrin	ND		mg/kg dry	0.00193	5	EPA 8081B	02/27/2025 13:31	02/28/2025 10:45	RJ
							Certifications:	CTDOH-PH-0723,NELAC-NY10854,NJDEP-CT005,PADEP-68-044		
7421-93-4	Endrin aldehyde	ND		mg/kg dry	0.00193	5	EPA 8081B	02/27/2025 13:31	02/28/2025 10:45	RJ
							Certifications:	CTDOH-PH-0723,NELAC-NY10854,NJDEP-CT005,PADEP-68-044		
53494-70-5	Endrin ketone	ND		mg/kg dry	0.00193	5	EPA 8081B	02/27/2025 13:31	02/28/2025 10:45	RJ
							Certifications:	CTDOH-PH-0723,NELAC-NY10854,NJDEP-CT005,PADEP-68-044		
58-89-9	gamma-BHC (Lindane)	ND		mg/kg dry	0.00193	5	EPA 8081B	02/27/2025 13:31	02/28/2025 10:45	RJ
							Certifications:	CTDOH-PH-0723,NELAC-NY10854,NJDEP-CT005,PADEP-68-044		
5566-34-7	gamma-Chlordane	ND		mg/kg dry	0.00193	5	EPA 8081B	02/27/2025 13:31	02/28/2025 10:45	RJ
							Certifications:	NELAC-NY10854,NJDEP-CT005		
76-44-8	Heptachlor	ND		mg/kg dry	0.00193	5	EPA 8081B	02/27/2025 13:31	02/28/2025 10:45	RJ
							Certifications:	CTDOH-PH-0723,NELAC-NY10854,NJDEP-CT005,PADEP-68-044		
1024-57-3	Heptachlor epoxide	ND		mg/kg dry	0.00193	5	EPA 8081B	02/27/2025 13:31	02/28/2025 10:45	RJ
							Certifications:	CTDOH-PH-0723,NELAC-NY10854,NJDEP-CT005,PADEP-68-044		
72-43-5	Methoxychlor	ND		mg/kg dry	0.00193	5	EPA 8081B	02/27/2025 13:31	02/28/2025 10:45	RJ
							Certifications:	CTDOH-PH-0723,NELAC-NY10854,NJDEP-CT005,PADEP-68-044		
8001-35-2	Toxaphene	ND		mg/kg dry	0.193	5	EPA 8081B	02/27/2025 13:31	02/28/2025 10:45	RJ
							Certifications:	CTDOH-PH-0723,NELAC-NY10854,NJDEP-CT005,PADEP-68-044		

Sample Information

Client Sample ID: SB09_0-2 **York Sample ID:** 25B1271-01

York Project (SDG) No.	Client Project ID	Matrix	Collection Date/Time	Date Received
25B1271	170745301	Soil	February 22, 2025 9:00 am	02/24/2025

PEST, 8081 MASTER

Log-in Notes:

Sample Notes:

Sample Prepared by Method: EPA 3550C

CAS No.	Parameter	Result	Flag	Units	Reported to LOQ	Dilution	Reference Method	Date/Time Prepared	Date/Time Analyzed	Analyst
57-74-9	* Chlordane, total	ND		mg/kg dry	0.0387	5	EPA 8081B	02/27/2025 13:31	02/28/2025 10:45	RJ
							Certifications:			

	Surrogate Recoveries	Result	Acceptance Range
2051-24-3	*Surrogate: Decachlorobiphenyl*	*63.2 %*	*30-150*
877-09-8	*Surrogate: Tetrachloro-m-xylene*	*48.3 %*	*30-150*

PCB, 8082 MASTER

Log-in Notes:

Sample Notes:

Sample Prepared by Method: EPA 3550C

CAS No.	Parameter	Result	Flag	Units	Reported to LOQ	Dilution	Reference Method	Date/Time Prepared	Date/Time Analyzed	Analyst
12674-11-2	Aroclor 1016	ND		mg/kg dry	0.0195	1	EPA 8082A	02/27/2025 13:29	02/28/2025 10:31	NF
							Certifications:	NELAC-NY10854,CTDOH-PH-0723,NJDEP-CT005,PADEP-68-044		
11104-28-2	Aroclor 1221	ND		mg/kg dry	0.0195	1	EPA 8082A	02/27/2025 13:29	02/28/2025 10:31	NF
							Certifications:	NELAC-NY10854,CTDOH-PH-0723,NJDEP-CT005,PADEP-68-044		
11141-16-5	Aroclor 1232	ND		mg/kg dry	0.0195	1	EPA 8082A	02/27/2025 13:29	02/28/2025 10:31	NF
							Certifications:	NELAC-NY10854,CTDOH-PH-0723,NJDEP-CT005,PADEP-68-044		
53469-21-9	Aroclor 1242	ND		mg/kg dry	0.0195	1	EPA 8082A	02/27/2025 13:29	02/28/2025 10:31	NF
							Certifications:	NELAC-NY10854,CTDOH-PH-0723,NJDEP-CT005,PADEP-68-044		
12672-29-6	Aroclor 1248	ND		mg/kg dry	0.0195	1	EPA 8082A	02/27/2025 13:29	02/28/2025 10:31	NF
							Certifications:	NELAC-NY10854,CTDOH-PH-0723,NJDEP-CT005,PADEP-68-044		
11097-69-1	Aroclor 1254	ND		mg/kg dry	0.0195	1	EPA 8082A	02/27/2025 13:29	02/28/2025 10:31	NF
							Certifications:	NELAC-NY10854,CTDOH-PH-0723,NJDEP-CT005,PADEP-68-044		
11096-82-5	Aroclor 1260	ND		mg/kg dry	0.0195	1	EPA 8082A	02/27/2025 13:29	02/28/2025 10:31	NF
							Certifications:	NELAC-NY10854,CTDOH-PH-0723,NJDEP-CT005,PADEP-68-044		
1336-36-3	* Total PCBs	ND		mg/kg dry	0.0195	1	EPA 8082A	02/27/2025 13:29	02/28/2025 10:31	NF
							Certifications:			

	Surrogate Recoveries	Result	Acceptance Range
877-09-8	*Surrogate: Tetrachloro-m-xylene*	*53.0 %*	*30-120*
2051-24-3	*Surrogate: Decachlorobiphenyl*	*34.5 %*	*30-120*

HERB, 8151 MASTER

Log-in Notes:

Sample Notes:

Sample Prepared by Method: EPA 3550C/8151A

CAS No.	Parameter	Result	Flag	Units	Reported to LOQ	Dilution	Reference Method	Date/Time Prepared	Date/Time Analyzed	Analyst
93-76-5	2,4,5-T	ND		mg/kg dry	0.0235	1	EPA 8151A	02/25/2025 09:00	02/26/2025 12:34	GXB
							Certifications:	CTDOH-PH-0723,NELAC-NY10854,NJDEP-CT005,PADEP-68-044		
93-72-1	2,4,5-TP (Silvex)	ND		mg/kg dry	0.0235	1	EPA 8151A	02/25/2025 09:00	02/26/2025 12:34	GXB
							Certifications:	CTDOH-PH-0723,NELAC-NY10854,NJDEP-CT005,PADEP-68-044		
94-75-7	2,4-D	ND		mg/kg dry	0.0235	1	EPA 8151A	02/25/2025 09:00	02/26/2025 12:34	GXB
							Certifications:	CTDOH-PH-0723,NELAC-NY10854,NJDEP-CT005,PADEP-68-044		

	Surrogate Recoveries	Result	Acceptance Range

Sample Information

Client Sample ID: SB09_0-2 **York Sample ID:** 25B1271-01

York Project (SDG) No.	Client Project ID	Matrix	Collection Date/Time	Date Received
25B1271	170745301	Soil	February 22, 2025 9:00 am	02/24/2025

HERB, 8151 MASTER

Log-in Notes:

Sample Notes:

Sample Prepared by Method: EPA 3550C/8151A

CAS No.	Parameter	Result	Flag	Units	Reported to LOQ	Dilution	Reference Method	Date/Time Prepared	Date/Time Analyzed	Analyst
19719-28-9	*Surrogate: 2,4-Dichlorophenylacetic acid (.*	*83.8 %*			*21-150*					

Metals, Target Analyte

Log-in Notes:

Sample Notes:

Sample Prepared by Method: EPA 3050B

CAS No.	Parameter	Result	Flag	Units	Reported to LOQ	Dilution	Reference Method	Date/Time Prepared	Date/Time Analyzed	Analyst
7429-90-5	**Aluminum**	**10400**		mg/kg dry	4.92	1	EPA 6010D	02/25/2025 14:59	02/26/2025 13:12	AGNR
							Certifications:	CTDOH-PH-0723,NELAC-NY10854,NJDEP-CT005,PADEP-68-044		
7440-36-0	Antimony	ND		mg/kg dry	2.46	1	EPA 6010D	02/25/2025 14:59	02/26/2025 13:12	AGNR
							Certifications:	CTDOH-PH-0723,NELAC-NY10854,NJDEP-CT005,PADEP-68-044		
7440-38-2	**Arsenic**	**10.2**	M-CCV 1	mg/kg dry	1.47	1	EPA 6010D	02/25/2025 14:59	02/26/2025 13:12	AGNR
							Certifications:	CTDOH-PH-0723,NELAC-NY10854,NJDEP-CT005,PADEP-68-044		
7440-39-3	**Barium**	**458**		mg/kg dry	2.45	1	EPA 6010D	02/25/2025 14:59	02/26/2025 13:12	AGNR
							Certifications:	CTDOH-PH-0723,NELAC-NY10854,NJDEP-CT005,PADEP-68-044		
7440-41-7	**Beryllium**	**0.441**		mg/kg dry	0.050	1	EPA 6010D	02/25/2025 14:59	02/26/2025 13:12	AGNR
							Certifications:	CTDOH-PH-0723,NELAC-NY10854,NJDEP-CT005,PADEP-68-044		
7440-43-9	**Cadmium**	**0.787**		mg/kg dry	0.295	1	EPA 6010D	02/25/2025 14:59	02/26/2025 13:12	AGNR
							Certifications:	CTDOH-PH-0723,NELAC-NY10854,NJDEP-CT005,PADEP-68-044		
7440-70-2	**Calcium**	**20800**		mg/kg dry	4.92	1	EPA 6010D	02/25/2025 14:59	02/26/2025 13:12	AGNR
							Certifications:	CTDOH-PH-0723,NELAC-NY10854,NJDEP-CT005,PADEP-68-044		
7440-47-3	**Chromium**	**17.6**		mg/kg dry	0.492	1	EPA 6010D	02/25/2025 14:59	02/26/2025 13:12	AGNR
							Certifications:	CTDOH-PH-0723,NELAC-NY10854,NJDEP-CT005,PADEP-68-044		
7440-48-4	**Cobalt**	**7.00**		mg/kg dry	0.393	1	EPA 6010D	02/25/2025 14:59	02/26/2025 13:12	AGNR
							Certifications:	CTDOH-PH-0723,NELAC-NY10854,NJDEP-CT005,PADEP-68-044		
7440-50-8	**Copper**	**78.4**		mg/kg dry	1.97	1	EPA 6010D	02/25/2025 14:59	02/26/2025 13:12	AGNR
							Certifications:	CTDOH-PH-0723,NELAC-NY10854,NJDEP-CT005,PADEP-68-044		
7439-89-6	**Iron**	**15900**		mg/kg dry	24.6	1	EPA 6010D	02/25/2025 14:59	02/26/2025 13:12	AGNR
							Certifications:	CTDOH-PH-0723,NELAC-NY10854,NJDEP-CT005,PADEP-68-044		
7439-92-1	**Lead**	**480**		mg/kg dry	0.492	1	EPA 6010D	02/25/2025 14:59	02/26/2025 13:12	AGNR
							Certifications:	CTDOH-PH-0723,NELAC-NY10854,NJDEP-CT005,PADEP-68-044		
7439-95-4	**Magnesium**	**3490**		mg/kg dry	4.92	1	EPA 6010D	02/25/2025 14:59	02/26/2025 13:12	AGNR
							Certifications:	CTDOH-PH-0723,NELAC-NY10854,NJDEP-CT005,PADEP-68-044		
7439-96-5	**Manganese**	**393**		mg/kg dry	0.492	1	EPA 6010D	02/25/2025 14:59	02/26/2025 13:12	AGNR
							Certifications:	CTDOH-PH-0723,NELAC-NY10854,NJDEP-CT005,PADEP-68-044		
7440-02-0	**Nickel**	**16.6**		mg/kg dry	0.979	1	EPA 6010D	02/25/2025 14:59	02/26/2025 13:12	AGNR
							Certifications:	CTDOH-PH-0723,NELAC-NY10854,NJDEP-CT005,PADEP-68-044		
7440-09-7	**Potassium**	**1240**		mg/kg dry	4.92	1	EPA 6010D	02/25/2025 14:59	02/26/2025 13:12	AGNR
							Certifications:	CTDOH-PH-0723,NELAC-NY10854,NJDEP-CT005,PADEP-68-044		
7782-49-2	Selenium	ND		mg/kg dry	2.46	1	EPA 6010D	02/25/2025 14:59	02/26/2025 13:12	AGNR
							Certifications:	CTDOH-PH-0723,NELAC-NY10854,NJDEP-CT005,PADEP-68-044		
7440-22-4	**Silver**	**0.531**		mg/kg dry	0.496	1	EPA 6010D	02/25/2025 14:59	02/26/2025 13:12	AGNR
							Certifications:	CTDOH-PH-0723,NELAC-NY10854,NJDEP-CT005,PADEP-68-044		

Sample Information

Client Sample ID: SB09_0-2 **York Sample ID:** 25B1271-01

York Project (SDG) No.	Client Project ID	Matrix	Collection Date/Time	Date Received
25B1271	170745301	Soil	February 22, 2025 9:00 am	02/24/2025

Metals, Target Analyte

Log-in Notes:

Sample Notes:

Sample Prepared by Method: EPA 3050B

CAS No.	Parameter	Result	Flag	Units	Reported to LOQ	Dilution	Reference Method	Date/Time Prepared	Date/Time Analyzed	Analyst
7440-23-5	**Sodium**	**601**		mg/kg dry	49.2	1	EPA 6010D	02/25/2025 14:59	02/26/2025 13:12	AGNR
							Certifications:	CTDOH-PH-0723,NELAC-NY10854,NJDEP-CT005,PADEP-68-044		
7440-28-0	Thallium	ND		mg/kg dry	1.97	1	EPA 6010D	02/25/2025 14:59	02/26/2025 13:12	AGNR
							Certifications:	CTDOH-PH-0723,NELAC-NY10854,NJDEP-CT005,PADEP-68-044		
7440-62-2	**Vanadium**	**25.9**		mg/kg dry	0.979	1	EPA 6010D	02/25/2025 14:59	02/26/2025 13:12	AGNR
							Certifications:	CTDOH-PH-0723,NELAC-NY10854,NJDEP-CT005,PADEP-68-044		
7440-66-6	**Zinc**	**429**		mg/kg dry	2.45	1	EPA 6010D	02/25/2025 14:59	02/26/2025 13:12	AGNR
							Certifications:	CTDOH-PH-0723,NELAC-NY10854,NJDEP-CT005,PADEP-68-044		

Mercury by 7473

Log-in Notes:

Sample Notes:

Sample Prepared by Method: EPA 7473 soil

CAS No.	Parameter	Result	Flag	Units	Reported to LOQ	Dilution	Reference Method	Date/Time Prepared	Date/Time Analyzed	Analyst
7439-97-6	**Mercury**	**0.762**		mg/kg dry	0.0354	1	EPA 7473	02/27/2025 12:33	02/28/2025 14:39	DRS
							Certifications:	CTDOH-PH-0723,NJDEP-CT005,NELAC-NY10854,PADEP-68-044		

Chromium, Hexavalent

Log-in Notes:

Sample Notes:

Sample Prepared by Method: EPA SW846-3060

CAS No.	Parameter	Result	Flag	Units	Reported to LOQ	Dilution	Reference Method	Date/Time Prepared	Date/Time Analyzed	Analyst
18540-29-9	Chromium, Hexavalent	ND		mg/kg dry	0.590	1	EPA 7196A	02/25/2025 08:56	02/25/2025 16:45	JMT
							Certifications:	NJDEP-CT005,CTDOH-PH-0723,NELAC-NY10854,PADEP-68-044		

Chromium, Trivalent

Log-in Notes:

Sample Notes:

Sample Prepared by Method: Analysis Preparation

CAS No.	Parameter	Result	Flag	Units	Reported to LOQ	Dilution	Reference Method	Date/Time Prepared	Date/Time Analyzed	Analyst
16065-83-1	* **Chromium, Trivalent**	**17.6**		mg/kg	0.500	1	Calculation	02/28/2025 14:42	02/28/2025 16:38	SL
							Certifications:			

Cyanide, Total

Log-in Notes:

Sample Notes:

Sample Prepared by Method: Analysis Preparation Soil

CAS No.	Parameter	Result	Flag	Units	Reported to LOQ	Dilution	Reference Method	Date/Time Prepared	Date/Time Analyzed	Analyst
57-12-5	Cyanide, total	ND		mg/kg dry	0.590	1	EPA 9014/9010C	02/25/2025 14:05	02/25/2025 20:48	CB
							Certifications:	NELAC-NY10854,CTDOH-PH-0723,NJDEP-CT005,PADEP-68-044		

Total Solids

Log-in Notes:

Sample Notes:

Sample Prepared by Method: % Solids Prep

CAS No.	Parameter	Result	Flag	Units	Reported to LOQ	Dilution	Reference Method	Date/Time Prepared	Date/Time Analyzed	Analyst

Sample Information

Client Sample ID: SB09_0-2 **York Sample ID:** 25B1271-01

York Project (SDG) No.	Client Project ID	Matrix	Collection Date/Time	Date Received
25B1271	170745301	Soil	February 22, 2025 9:00 am	02/24/2025

Total Solids **Log-in Notes:** **Sample Notes:**

Sample Prepared by Method: % Solids Prep

CAS No.	Parameter	Result	Flag	Units	Reported to LOQ	Dilution	Reference Method	Date/Time Prepared	Date/Time Analyzed	Analyst
solids	*** % Solids**	**84.7**		%	0.100	1	SM 2540G	02/25/2025 06:53	02/25/2025 11:00	SMM
							Certifications: CTDOH-PH-0723			

Sample Information

Client Sample ID: SB10_0-2 **York Sample ID:** 25B1271-02

York Project (SDG) No.	Client Project ID	Matrix	Collection Date/Time	Date Received
25B1271	170745301	Soil	February 22, 2025 11:30 am	02/24/2025

VOA, 8260 MASTER **Log-in Notes:** **Sample Notes:**

Sample Prepared by Method: EPA 5035A

CAS No.	Parameter	Result	Flag	Units	Reported to LOD/MDL	LOQ	Dilution	Reference Method	Date/Time Prepared	Date/Time Analyzed	Analyst
630-20-6	1,1,1,2-Tetrachloroethane	ND		mg/kg dry	0.0032	0.0064	1	EPA 8260D	02/24/2025 10:00	02/24/2025 14:25	AC
								Certifications:	CTDOH-PH-0723,NELAC-NY10854,NELAC-NY12058,NJDEP-CT		
71-55-6	1,1,1-Trichloroethane	ND		mg/kg dry	0.0032	0.0064	1	EPA 8260D	02/24/2025 10:00	02/24/2025 14:25	AC
								Certifications:	CTDOH-PH-0723,NELAC-NY10854,NELAC-NY12058,NJDEP-CT		
79-34-5	1,1,2,2-Tetrachloroethane	ND		mg/kg dry	0.0032	0.0064	1	EPA 8260D	02/24/2025 10:00	02/24/2025 14:25	AC
								Certifications:	CTDOH-PH-0723,NELAC-NY10854,NELAC-NY12058,NJDEP-CT		
76-13-1	1,1,2-Trichloro-1,2,2-trifluoroethane (Freon 113)	ND		mg/kg dry	0.0032	0.0064	1	EPA 8260D	02/24/2025 10:00	02/24/2025 14:25	AC
								Certifications:	CTDOH-PH-0723,NELAC-NY10854,NELAC-NY12058,NJDEP-CT		
79-00-5	1,1,2-Trichloroethane	ND		mg/kg dry	0.0032	0.0064	1	EPA 8260D	02/24/2025 10:00	02/24/2025 14:25	AC
								Certifications:	CTDOH-PH-0723,NELAC-NY10854,NELAC-NY12058,NJDEP-CT		
75-34-3	1,1-Dichloroethane	ND		mg/kg dry	0.0032	0.0064	1	EPA 8260D	02/24/2025 10:00	02/24/2025 14:25	AC
								Certifications:	CTDOH-PH-0723,NELAC-NY10854,NELAC-NY12058,NJDEP-CT		
75-35-4	1,1-Dichloroethylene	ND		mg/kg dry	0.0032	0.0064	1	EPA 8260D	02/24/2025 10:00	02/24/2025 14:25	AC
								Certifications:	CTDOH-PH-0723,NELAC-NY10854,NELAC-NY12058,NJDEP-CT		
87-61-6	1,2,3-Trichlorobenzene	ND		mg/kg dry	0.0032	0.0064	1	EPA 8260D	02/24/2025 10:00	02/24/2025 14:25	AC
								Certifications:	NELAC-NY10854,NELAC-NY12058,NJDEP-CT005,PADEP-68-04		
96-18-4	1,2,3-Trichloropropane	ND		mg/kg dry	0.0032	0.0064	1	EPA 8260D	02/24/2025 10:00	02/24/2025 14:25	AC
								Certifications:	NELAC-NY10854,NELAC-NY12058,NJDEP-CT005		
120-82-1	1,2,4-Trichlorobenzene	ND		mg/kg dry	0.0032	0.0064	1	EPA 8260D	02/24/2025 10:00	02/24/2025 14:25	AC
								Certifications:	NELAC-NY10854,NELAC-NY12058,NJDEP-CT005,PADEP-68-04		
95-63-6	1,2,4-Trimethylbenzene	ND		mg/kg dry	0.0032	0.0064	1	EPA 8260D	02/24/2025 10:00	02/24/2025 14:25	AC
								Certifications:	CTDOH-PH-0723,NELAC-NY10854,NELAC-NY12058,NJDEP-CT		
96-12-8	1,2-Dibromo-3-chloropropane	ND		mg/kg dry	0.0032	0.0064	1	EPA 8260D	02/24/2025 10:00	02/24/2025 14:25	AC
								Certifications:	CTDOH-PH-0723,NELAC-NY10854,NELAC-NY12058,NJDEP-CT		
106-93-4	1,2-Dibromoethane	ND		mg/kg dry	0.0032	0.0064	1	EPA 8260D	02/24/2025 10:00	02/24/2025 14:25	AC
								Certifications:	CTDOH-PH-0723,NELAC-NY10854,NELAC-NY12058,NJDEP-CT		
95-50-1	1,2-Dichlorobenzene	ND		mg/kg dry	0.0032	0.0064	1	EPA 8260D	02/24/2025 10:00	02/24/2025 14:25	AC
								Certifications:	CTDOH-PH-0723,NELAC-NY10854,NELAC-NY12058,NJDEP-CT		
107-06-2	1,2-Dichloroethane	ND		mg/kg dry	0.0032	0.0064	1	EPA 8260D	02/24/2025 10:00	02/24/2025 14:25	AC
								Certifications:	CTDOH-PH-0723,NELAC-NY10854,NELAC-NY12058,NJDEP-CT		
78-87-5	1,2-Dichloropropane	ND		mg/kg dry	0.0032	0.0064	1	EPA 8260D	02/24/2025 10:00	02/24/2025 14:25	AC
								Certifications:	CTDOH-PH-0723,NELAC-NY10854,NELAC-NY12058,NJDEP-CT		
108-67-8	1,3,5-Trimethylbenzene	ND		mg/kg dry	0.0032	0.0064	1	EPA 8260D	02/24/2025 10:00	02/24/2025 14:25	AC
								Certifications:	CTDOH-PH-0723,NELAC-NY10854,NELAC-NY12058,NJDEP-CT		
541-73-1	1,3-Dichlorobenzene	ND		mg/kg dry	0.0032	0.0064	1	EPA 8260D	02/24/2025 10:00	02/24/2025 14:25	AC
								Certifications:	CTDOH-PH-0723,NELAC-NY10854,NELAC-NY12058,NJDEP-CT		
106-46-7	1,4-Dichlorobenzene	ND		mg/kg dry	0.0032	0.0064	1	EPA 8260D	02/24/2025 10:00	02/24/2025 14:25	AC
								Certifications:	CTDOH-PH-0723,NELAC-NY10854,NELAC-NY12058,NJDEP-CT		
123-91-1	1,4-Dioxane	ND		mg/kg dry	0.064	0.13	1	EPA 8260D	02/24/2025 10:00	02/24/2025 14:25	AC
								Certifications:	NELAC-NY10854,NELAC-NY12058,NJDEP-CT005,PADEP-68-04		
78-93-3	2-Butanone	ND		mg/kg dry	0.0032	0.0064	1	EPA 8260D	02/24/2025 10:00	02/24/2025 14:25	AC
								Certifications:	CTDOH-PH-0723,NELAC-NY10854,NELAC-NY12058,NJDEP-CT		

Sample Information

Client Sample ID: SB10_0-2 **York Sample ID:** 25B1271-02

York Project (SDG) No.	Client Project ID	Matrix	Collection Date/Time	Date Received
25B1271	170745301	Soil	February 22, 2025 11:30 am	02/24/2025

VOA, 8260 MASTER **Log-in Notes:** **Sample Notes:**

Sample Prepared by Method: EPA 5035A

CAS No.	Parameter	Result	Flag	Units	Reported to LOD/MDL	LOQ	Dilution	Reference Method	Date/Time Prepared	Date/Time Analyzed	Analyst
591-78-6	2-Hexanone	ND		mg/kg dry	0.0032	0.0064	1	EPA 8260D	02/24/2025 10:00	02/24/2025 14:25	AC
								Certifications:	CTDOH-PH-0723,NELAC-NY10854,NELAC-NY12058,NJDEP-CT		
108-10-1	4-Methyl-2-pentanone	ND	QL-02	mg/kg dry	0.0032	0.0064	1	EPA 8260D	02/24/2025 10:00	02/24/2025 14:25	AC
								Certifications:	CTDOH-PH-0723,NELAC-NY10854,NELAC-NY12058,NJDEP-CT		
67-64-1	**Acetone**	**0.0064**	J, ICVE	mg/kg dry	0.0064	0.013	1	EPA 8260D	02/24/2025 10:00	02/24/2025 14:25	AC
								Certifications:	CTDOH-PH-0723,NELAC-NY10854,NELAC-NY12058,NJDEP-CT		
107-02-8	Acrolein	ND		mg/kg dry	0.0064	0.013	1	EPA 8260D	02/24/2025 10:00	02/24/2025 14:25	AC
								Certifications:	CTDOH-PH-0723,NELAC-NY10854,NELAC-NY12058,NJDEP-CT		
107-13-1	Acrylonitrile	ND		mg/kg dry	0.0032	0.0064	1	EPA 8260D	02/24/2025 10:00	02/24/2025 14:25	AC
								Certifications:	CTDOH-PH-0723,NELAC-NY10854,NELAC-NY12058,NJDEP-CT		
71-43-2	Benzene	ND		mg/kg dry	0.0032	0.0064	1	EPA 8260D	02/24/2025 10:00	02/24/2025 14:25	AC
								Certifications:	CTDOH-PH-0723,NELAC-NY10854,NELAC-NY12058,NJDEP-CT		
74-97-5	Bromochloromethane	ND		mg/kg dry	0.0032	0.0064	1	EPA 8260D	02/24/2025 10:00	02/24/2025 14:25	AC
								Certifications:	NELAC-NY10854,NELAC-NY12058,NJDEP-CT005,PADEP-68-04		
75-27-4	Bromodichloromethane	ND		mg/kg dry	0.0032	0.0064	1	EPA 8260D	02/24/2025 10:00	02/24/2025 14:25	AC
								Certifications:	CTDOH-PH-0723,NELAC-NY10854,NELAC-NY12058,NJDEP-CT		
75-25-2	Bromoform	ND		mg/kg dry	0.0032	0.0064	1	EPA 8260D	02/24/2025 10:00	02/24/2025 14:25	AC
								Certifications:	CTDOH-PH-0723,NELAC-NY10854,NELAC-NY12058,NJDEP-CT		
74-83-9	Bromomethane	ND		mg/kg dry	0.0032	0.0064	1	EPA 8260D	02/24/2025 10:00	02/24/2025 14:25	AC
								Certifications:	CTDOH-PH-0723,NELAC-NY10854,NELAC-NY12058,NJDEP-CT		
75-15-0	Carbon disulfide	ND		mg/kg dry	0.0032	0.0064	1	EPA 8260D	02/24/2025 10:00	02/24/2025 14:25	AC
								Certifications:	CTDOH-PH-0723,NELAC-NY10854,NELAC-NY12058,NJDEP-CT		
56-23-5	Carbon tetrachloride	ND		mg/kg dry	0.0032	0.0064	1	EPA 8260D	02/24/2025 10:00	02/24/2025 14:25	AC
								Certifications:	CTDOH-PH-0723,NELAC-NY10854,NELAC-NY12058,NJDEP-CT		
108-90-7	Chlorobenzene	ND		mg/kg dry	0.0032	0.0064	1	EPA 8260D	02/24/2025 10:00	02/24/2025 14:25	AC
								Certifications:	CTDOH-PH-0723,NELAC-NY10854,NELAC-NY12058,NJDEP-CT		
75-00-3	Chloroethane	ND		mg/kg dry	0.0032	0.0064	1	EPA 8260D	02/24/2025 10:00	02/24/2025 14:25	AC
								Certifications:	CTDOH-PH-0723,NELAC-NY10854,NELAC-NY12058,NJDEP-CT		
67-66-3	Chloroform	ND		mg/kg dry	0.0032	0.0064	1	EPA 8260D	02/24/2025 10:00	02/24/2025 14:25	AC
								Certifications:	CTDOH-PH-0723,NELAC-NY10854,NELAC-NY12058,NJDEP-CT		
74-87-3	Chloromethane	ND		mg/kg dry	0.0032	0.0064	1	EPA 8260D	02/24/2025 10:00	02/24/2025 14:25	AC
								Certifications:	CTDOH-PH-0723,NELAC-NY10854,NELAC-NY12058,NJDEP-CT		
156-59-2	cis-1,2-Dichloroethylene	ND		mg/kg dry	0.0032	0.0064	1	EPA 8260D	02/24/2025 10:00	02/24/2025 14:25	AC
								Certifications:	CTDOH-PH-0723,NELAC-NY10854,NELAC-NY12058,NJDEP-CT		
10061-01-5	cis-1,3-Dichloropropylene	ND		mg/kg dry	0.0032	0.0064	1	EPA 8260D	02/24/2025 10:00	02/24/2025 14:25	AC
								Certifications:	CTDOH-PH-0723,NELAC-NY10854,NELAC-NY12058,NJDEP-CT		
110-82-7	Cyclohexane	ND		mg/kg dry	0.0032	0.0064	1	EPA 8260D	02/24/2025 10:00	02/24/2025 14:25	AC
								Certifications:	NELAC-NY10854,NELAC-NY12058,NJDEP-CT005,PADEP-68-04		
124-48-1	Dibromochloromethane	ND		mg/kg dry	0.0032	0.0064	1	EPA 8260D	02/24/2025 10:00	02/24/2025 14:25	AC
								Certifications:	NELAC-NY10854,NELAC-NY12058,NJDEP-CT005,PADEP-68-04		
74-95-3	Dibromomethane	ND		mg/kg dry	0.0032	0.0064	1	EPA 8260D	02/24/2025 10:00	02/24/2025 14:25	AC
								Certifications:	NELAC-NY10854,NELAC-NY12058,NJDEP-CT005,PADEP-68-04		
75-71-8	Dichlorodifluoromethane	ND	CCVE	mg/kg dry	0.0032	0.0064	1	EPA 8260D	02/24/2025 10:00	02/24/2025 14:25	AC
								Certifications:	NELAC-NY10854,NELAC-NY12058,NJDEP-CT005,PADEP-68-04		

Sample Information

Client Sample ID: SB10_0-2 **York Sample ID:** 25B1271-02

York Project (SDG) No.	Client Project ID	Matrix	Collection Date/Time	Date Received
25B1271	170745301	Soil	February 22, 2025 11:30 am	02/24/2025

VOA, 8260 MASTER **Log-in Notes:** **Sample Notes:**

Sample Prepared by Method: EPA 5035A

CAS No.	Parameter	Result	Flag	Units	Reported to LOD/MDL	LOQ	Dilution	Reference Method	Date/Time Prepared	Date/Time Analyzed	Analyst
100-41-4	Ethyl Benzene	ND		mg/kg dry	0.0032	0.0064	1	EPA 8260D	02/24/2025 10:00	02/24/2025 14:25	AC
								Certifications:	CTDOH-PH-0723,NELAC-NY10854,NELAC-NY12058,NJDEP-CT		
87-68-3	Hexachlorobutadiene	ND		mg/kg dry	0.0032	0.0064	1	EPA 8260D	02/24/2025 10:00	02/24/2025 14:25	AC
								Certifications:	NELAC-NY10854,NELAC-NY12058,NJDEP-CT005,PADEP-68-04		
98-82-8	Isopropylbenzene	ND		mg/kg dry	0.0032	0.0064	1	EPA 8260D	02/24/2025 10:00	02/24/2025 14:25	AC
								Certifications:	CTDOH-PH-0723,NELAC-NY10854,NELAC-NY12058,NJDEP-CT		
79-20-9	Methyl acetate	ND	ICVE	mg/kg dry	0.0032	0.0064	1	EPA 8260D	02/24/2025 10:00	02/24/2025 14:25	AC
								Certifications:	NELAC-NY10854,NELAC-NY12058,NJDEP-CT005,PADEP-68-04		
1634-04-4	Methyl tert-butyl ether (MTBE)	ND		mg/kg dry	0.0032	0.0064	1	EPA 8260D	02/24/2025 10:00	02/24/2025 14:25	AC
								Certifications:	CTDOH-PH-0723,NELAC-NY10854,NELAC-NY12058,NJDEP-CT		
108-87-2	Methylcyclohexane	ND		mg/kg dry	0.0032	0.0064	1	EPA 8260D	02/24/2025 10:00	02/24/2025 14:25	AC
								Certifications:	NELAC-NY10854,NELAC-NY12058,NJDEP-CT005,PADEP-68-04		
75-09-2	Methylene chloride	ND		mg/kg dry	0.0064	0.013	1	EPA 8260D	02/24/2025 10:00	02/24/2025 14:25	AC
								Certifications:	CTDOH-PH-0723,NELAC-NY10854,NELAC-NY12058,NJDEP-CT		
104-51-8	n-Butylbenzene	ND		mg/kg dry	0.0032	0.0064	1	EPA 8260D	02/24/2025 10:00	02/24/2025 14:25	AC
								Certifications:	CTDOH-PH-0723,NELAC-NY10854,NELAC-NY12058,NJDEP-CT		
103-65-1	n-Propylbenzene	ND		mg/kg dry	0.0032	0.0064	1	EPA 8260D	02/24/2025 10:00	02/24/2025 14:25	AC
								Certifications:	CTDOH-PH-0723,NELAC-NY10854,NELAC-NY12058,NJDEP-CT		
95-47-6	o-Xylene	ND		mg/kg dry	0.0032	0.0064	1	EPA 8260D	02/24/2025 10:00	02/24/2025 14:25	AC
								Certifications:	CTDOH-PH-0723,NELAC-NY10854,NELAC-NY12058,PADEP-68		
179601-23-1	p- & m- Xylenes	ND		mg/kg dry	0.0064	0.013	1	EPA 8260D	02/24/2025 10:00	02/24/2025 14:25	AC
								Certifications:	CTDOH-PH-0723,NELAC-NY10854,NELAC-NY12058,PADEP-68		
99-87-6	p-Isopropyltoluene	ND		mg/kg dry	0.0032	0.0064	1	EPA 8260D	02/24/2025 10:00	02/24/2025 14:25	AC
								Certifications:	CTDOH-PH-0723,NELAC-NY10854,NELAC-NY12058,NJDEP-CT		
135-98-8	sec-Butylbenzene	ND		mg/kg dry	0.0032	0.0064	1	EPA 8260D	02/24/2025 10:00	02/24/2025 14:25	AC
								Certifications:	CTDOH-PH-0723,NELAC-NY10854,NELAC-NY12058,NJDEP-CT		
100-42-5	Styrene	ND		mg/kg dry	0.0032	0.0064	1	EPA 8260D	02/24/2025 10:00	02/24/2025 14:25	AC
								Certifications:	CTDOH-PH-0723,NELAC-NY10854,NELAC-NY12058,NJDEP-CT		
75-65-0	tert-Butyl alcohol (TBA)	ND	CCVE, QL-02	mg/kg dry	0.0032	0.0064	1	EPA 8260D	02/24/2025 10:00	02/24/2025 14:25	AC
								Certifications:	NELAC-NY10854,NELAC-NY12058,NJDEP-CT005,PADEP-68-04		
98-06-6	tert-Butylbenzene	ND		mg/kg dry	0.0032	0.0064	1	EPA 8260D	02/24/2025 10:00	02/24/2025 14:25	AC
								Certifications:	CTDOH-PH-0723,NELAC-NY10854,NELAC-NY12058,NJDEP-CT		
127-18-4	Tetrachloroethylene	ND	QL-02	mg/kg dry	0.0032	0.0064	1	EPA 8260D	02/24/2025 10:00	02/24/2025 14:25	AC
								Certifications:	CTDOH-PH-0723,NELAC-NY10854,NELAC-NY12058,NJDEP-CT		
108-88-3	**Toluene**	**0.0035**	J	mg/kg dry	0.0032	0.0064	1	EPA 8260D	02/24/2025 10:00	02/24/2025 14:25	AC
								Certifications:	CTDOH-PH-0723,NELAC-NY10854,NELAC-NY12058,NJDEP-CT		
156-60-5	trans-1,2-Dichloroethylene	ND		mg/kg dry	0.0032	0.0064	1	EPA 8260D	02/24/2025 10:00	02/24/2025 14:25	AC
								Certifications:	CTDOH-PH-0723,NELAC-NY10854,NELAC-NY12058,NJDEP-CT		
10061-02-6	trans-1,3-Dichloropropylene	ND		mg/kg dry	0.0032	0.0064	1	EPA 8260D	02/24/2025 10:00	02/24/2025 14:25	AC
								Certifications:	CTDOH-PH-0723,NELAC-NY10854,NELAC-NY12058,NJDEP-CT		
79-01-6	Trichloroethylene	ND		mg/kg dry	0.0032	0.0064	1	EPA 8260D	02/24/2025 10:00	02/24/2025 14:25	AC
								Certifications:	CTDOH-PH-0723,NELAC-NY10854,NELAC-NY12058,NJDEP-CT		
75-69-4	Trichlorofluoromethane	ND		mg/kg dry	0.0032	0.0064	1	EPA 8260D	02/24/2025 10:00	02/24/2025 14:25	AC
								Certifications:	CTDOH-PH-0723,NELAC-NY10854,NELAC-NY12058,NJDEP-CT		

Sample Information

Client Sample ID: SB10_0-2 **York Sample ID:** 25B1271-02

York Project (SDG) No.	Client Project ID	Matrix	Collection Date/Time	Date Received
25B1271	170745301	Soil	February 22, 2025 11:30 am	02/24/2025

VOA, 8260 MASTER

Log-in Notes:

Sample Notes:

Sample Prepared by Method: EPA 5035A

CAS No.	Parameter	Result	Flag	Units	Reported to LOD/MDL	LOQ	Dilution	Reference Method	Date/Time Prepared	Date/Time Analyzed	Analyst
75-01-4	Vinyl Chloride	ND		mg/kg dry	0.0032	0.0064	1	EPA 8260D	02/24/2025 10:00	02/24/2025 14:25	AC
								Certifications:	CTDOH-PH-0723,NELAC-NY10854,NELAC-NY12058,NJDEP-CT		
1330-20-7	Xylenes, Total	ND		mg/kg dry	0.0096	0.019	1	EPA 8260D	02/24/2025 10:00	02/24/2025 14:25	AC
								Certifications:	CTDOH-PH-0723,NELAC-NY10854,NELAC-NY12058,NJDEP-CT		

	Surrogate Recoveries	Result	Acceptance Range
17060-07-0	*Surrogate: SURR: 1,2-Dichloroethane-d4*	*103 %*	*77-125*
2037-26-5	*Surrogate: SURR: Toluene-d8*	*102 %*	*85-120*
460-00-4	*Surrogate: SURR: p-Bromofluorobenzene*	*105 %*	*76-130*

SVOA, 8270 MASTER

Log-in Notes:

Sample Notes:

Sample Prepared by Method: EPA 3546 SVOA

CAS No.	Parameter	Result	Flag	Units	Reported to LOD/MDL	LOQ	Dilution	Reference Method	Date/Time Prepared	Date/Time Analyzed	Analyst
92-52-4	1,1-Biphenyl	ND		mg/kg dry	0.0460	0.0917	2	EPA 8270E	02/27/2025 13:26	02/28/2025 01:05	AK
								Certifications:	NELAC-NY10854,NJDEP-CT005,PADEP-68-04440		
95-94-3	1,2,4,5-Tetrachlorobenzene	ND		mg/kg dry	0.0917	0.183	2	EPA 8270E	02/27/2025 13:26	02/28/2025 01:05	AK
								Certifications:	NELAC-NY10854,NJDEP-CT005,PADEP-68-04440		
122-66-7	1,2-Diphenylhydrazine (as Azobenzene)	ND		mg/kg dry	0.0460	0.0917	2	EPA 8270E	02/27/2025 13:26	02/28/2025 01:05	AK
								Certifications:	NELAC-NY10854,NJDEP-CT005,PADEP-68-04440		
58-90-2	2,3,4,6-Tetrachlorophenol	ND		mg/kg dry	0.0917	0.183	2	EPA 8270E	02/27/2025 13:26	02/28/2025 01:05	AK
								Certifications:	NELAC-NY10854,NJDEP-CT005,PADEP-68-04440		
95-95-4	2,4,5-Trichlorophenol	ND		mg/kg dry	0.0460	0.0917	2	EPA 8270E	02/27/2025 13:26	02/28/2025 01:05	AK
								Certifications:	CTDOH-PH-0723,NELAC-NY10854,NJDEP-CT005,PADEP-68-044		
88-06-2	2,4,6-Trichlorophenol	ND		mg/kg dry	0.0460	0.0917	2	EPA 8270E	02/27/2025 13:26	02/28/2025 01:05	AK
								Certifications:	CTDOH-PH-0723,NELAC-NY10854,NJDEP-CT005,PADEP-68-044		
120-83-2	2,4-Dichlorophenol	ND		mg/kg dry	0.0460	0.0917	2	EPA 8270E	02/27/2025 13:26	02/28/2025 01:05	AK
								Certifications:	CTDOH-PH-0723,NELAC-NY10854,NJDEP-CT005,PADEP-68-044		
105-67-9	2,4-Dimethylphenol	ND		mg/kg dry	0.0460	0.0917	2	EPA 8270E	02/27/2025 13:26	02/28/2025 01:05	AK
								Certifications:	CTDOH-PH-0723,NELAC-NY10854,NJDEP-CT005,PADEP-68-044		
51-28-5	2,4-Dinitrophenol	ND	CAL-E, CCVE	mg/kg dry	0.0917	0.183	2	EPA 8270E	02/27/2025 13:26	02/28/2025 01:05	AK
								Certifications:	CTDOH-PH-0723,NELAC-NY10854,NJDEP-CT005,PADEP-68-044		
121-14-2	2,4-Dinitrotoluene	ND		mg/kg dry	0.0460	0.0917	2	EPA 8270E	02/27/2025 13:26	02/28/2025 01:05	AK
								Certifications:	CTDOH-PH-0723,NELAC-NY10854,NJDEP-CT005,PADEP-68-044		
606-20-2	2,6-Dinitrotoluene	ND		mg/kg dry	0.0460	0.0917	2	EPA 8270E	02/27/2025 13:26	02/28/2025 01:05	AK
								Certifications:	CTDOH-PH-0723,NELAC-NY10854,NJDEP-CT005,PADEP-68-044		
91-58-7	2-Chloronaphthalene	ND		mg/kg dry	0.0460	0.0917	2	EPA 8270E	02/27/2025 13:26	02/28/2025 01:05	AK
								Certifications:	CTDOH-PH-0723,NELAC-NY10854,NJDEP-CT005,PADEP-68-044		
95-57-8	2-Chlorophenol	ND		mg/kg dry	0.0460	0.0917	2	EPA 8270E	02/27/2025 13:26	02/28/2025 01:05	AK
								Certifications:	CTDOH-PH-0723,NELAC-NY10854,NJDEP-CT005,PADEP-68-044		
91-57-6	**2-Methylnaphthalene**	**0.153**		mg/kg dry	0.0460	0.0917	2	EPA 8270E	02/27/2025 13:26	02/28/2025 01:05	AK
								Certifications:	CTDOH-PH-0723,NELAC-NY10854,NJDEP-CT005,PADEP-68-044		

Sample Information

Client Sample ID: SB10_0-2 **York Sample ID:** 25B1271-02

York Project (SDG) No.	Client Project ID	Matrix	Collection Date/Time	Date Received
25B1271	170745301	Soil	February 22, 2025 11:30 am	02/24/2025

SVOA, 8270 MASTER **Log-in Notes:** **Sample Notes:**

Sample Prepared by Method: EPA 3546 SVOA

CAS No.	Parameter	Result	Flag	Units	Reported to LOD/MDL	LOQ	Dilution	Reference Method	Date/Time Prepared	Date/Time Analyzed	Analyst
95-48-7	2-Methylphenol	ND		mg/kg dry	0.0460	0.0917	2	EPA 8270E	02/27/2025 13:26	02/28/2025 01:05	AK
								Certifications:	CTDOH-PH-0723,NELAC-NY10854,NJDEP-CT005,PADEP-68-044		
88-74-4	2-Nitroaniline	ND		mg/kg dry	0.0917	0.183	2	EPA 8270E	02/27/2025 13:26	02/28/2025 01:05	AK
								Certifications:	CTDOH-PH-0723,NELAC-NY10854,NJDEP-CT005,PADEP-68-044		
88-75-5	2-Nitrophenol	ND		mg/kg dry	0.0460	0.0917	2	EPA 8270E	02/27/2025 13:26	02/28/2025 01:05	AK
								Certifications:	CTDOH-PH-0723,NELAC-NY10854,NJDEP-CT005,PADEP-68-044		
65794-96-9	3- & 4-Methylphenols	ND		mg/kg dry	0.0460	0.0917	2	EPA 8270E	02/27/2025 13:26	02/28/2025 01:05	AK
								Certifications:	CTDOH-PH-0723,NELAC-NY10854,NJDEP-CT005,PADEP-68-044		
91-94-1	3,3-Dichlorobenzidine	ND		mg/kg dry	0.0460	0.0917	2	EPA 8270E	02/27/2025 13:26	02/28/2025 01:05	AK
								Certifications:	NELAC-NY10854,NJDEP-CT005,PADEP-68-04440		
99-09-2	3-Nitroaniline	ND		mg/kg dry	0.0917	0.183	2	EPA 8270E	02/27/2025 13:26	02/28/2025 01:05	AK
								Certifications:	CTDOH-PH-0723,NELAC-NY10854,NJDEP-CT005,PADEP-68-044		
534-52-1	4,6-Dinitro-2-methylphenol	ND	CAL-E, CCVE	mg/kg dry	0.0917	0.183	2	EPA 8270E	02/27/2025 13:26	02/28/2025 01:05	AK
								Certifications:	CTDOH-PH-0723,NELAC-NY10854,NJDEP-CT005,PADEP-68-044		
101-55-3	4-Bromophenyl phenyl ether	ND		mg/kg dry	0.0460	0.0917	2	EPA 8270E	02/27/2025 13:26	02/28/2025 01:05	AK
								Certifications:	CTDOH-PH-0723,NELAC-NY10854,NJDEP-CT005,PADEP-68-044		
59-50-7	4-Chloro-3-methylphenol	ND		mg/kg dry	0.0460	0.0917	2	EPA 8270E	02/27/2025 13:26	02/28/2025 01:05	AK
								Certifications:	CTDOH-PH-0723,NELAC-NY10854,NJDEP-CT005,PADEP-68-044		
106-47-8	4-Chloroaniline	ND		mg/kg dry	0.0460	0.0917	2	EPA 8270E	02/27/2025 13:26	02/28/2025 01:05	AK
								Certifications:	CTDOH-PH-0723,NELAC-NY10854,NJDEP-CT005,PADEP-68-044		
7005-72-3	4-Chlorophenyl phenyl ether	ND		mg/kg dry	0.0460	0.0917	2	EPA 8270E	02/27/2025 13:26	02/28/2025 01:05	AK
								Certifications:	CTDOH-PH-0723,NELAC-NY10854,NJDEP-CT005,PADEP-68-044		
100-01-6	4-Nitroaniline	ND		mg/kg dry	0.0917	0.183	2	EPA 8270E	02/27/2025 13:26	02/28/2025 01:05	AK
								Certifications:	CTDOH-PH-0723,NELAC-NY10854,NJDEP-CT005,PADEP-68-044		
100-02-7	4-Nitrophenol	ND		mg/kg dry	0.0917	0.183	2	EPA 8270E	02/27/2025 13:26	02/28/2025 01:05	AK
								Certifications:	CTDOH-PH-0723,NELAC-NY10854,NJDEP-CT005,PADEP-68-044		
83-32-9	**Acenaphthene**	**0.856**		mg/kg dry	0.0460	0.0917	2	EPA 8270E	02/27/2025 13:26	02/28/2025 01:05	AK
								Certifications:	CTDOH-PH-0723,NELAC-NY10854,NJDEP-CT005,PADEP-68-044		
208-96-8	**Acenaphthylene**	**0.419**		mg/kg dry	0.0460	0.0917	2	EPA 8270E	02/27/2025 13:26	02/28/2025 01:05	AK
								Certifications:	CTDOH-PH-0723,NELAC-NY10854,NJDEP-CT005,PADEP-68-044		
98-86-2	Acetophenone	ND		mg/kg dry	0.0460	0.0917	2	EPA 8270E	02/27/2025 13:26	02/28/2025 01:05	AK
								Certifications:	NELAC-NY10854,NJDEP-CT005,PADEP-68-04440		
62-53-3	Aniline	ND		mg/kg dry	0.184	0.367	2	EPA 8270E	02/27/2025 13:26	02/28/2025 01:05	AK
								Certifications:	NELAC-NY10854,NJDEP-CT005,PADEP-68-04440		
120-12-7	**Anthracene**	**2.31**		mg/kg dry	0.0460	0.0917	2	EPA 8270E	02/27/2025 13:26	02/28/2025 01:05	AK
								Certifications:	CTDOH-PH-0723,NELAC-NY10854,NJDEP-CT005,PADEP-68-044		
1912-24-9	Atrazine	ND		mg/kg dry	0.0460	0.0917	2	EPA 8270E	02/27/2025 13:26	02/28/2025 01:05	AK
								Certifications:	NELAC-NY10854,NJDEP-CT005,PADEP-68-04440		
100-52-7	Benzaldehyde	ND		mg/kg dry	0.0460	0.0917	2	EPA 8270E	02/27/2025 13:26	02/28/2025 01:05	AK
								Certifications:	NELAC-NY10854,NJDEP-CT005,PADEP-68-04440		
92-87-5	Benzidine	ND		mg/kg dry	0.184	0.367	2	EPA 8270E	02/27/2025 13:26	02/28/2025 01:05	AK
								Certifications:	CTDOH-PH-0723,NELAC-NY10854,PADEP-68-04440		
56-55-3	**Benzo(a)anthracene**	**6.22**		mg/kg dry	0.460	0.917	20	EPA 8270E	02/27/2025 13:26	02/28/2025 10:25	AK
								Certifications:	CTDOH-PH-0723,NELAC-NY10854,NJDEP-CT005,PADEP-68-044		

Sample Information

Client Sample ID: SB10_0-2 **York Sample ID:** 25B1271-02

York Project (SDG) No.	Client Project ID	Matrix	Collection Date/Time	Date Received
25B1271	170745301	Soil	February 22, 2025 11:30 am	02/24/2025

SVOA, 8270 MASTER **Log-in Notes:** **Sample Notes:**

Sample Prepared by Method: EPA 3546 SVOA

CAS No.	Parameter	Result	Flag	Units	Reported to LOD/MDL	LOQ	Dilution	Reference Method	Date/Time Prepared	Date/Time Analyzed	Analyst
50-32-8	**Benzo(a)pyrene**	**6.17**		mg/kg dry	0.460	0.917	20	EPA 8270E	02/27/2025 13:26	02/28/2025 10:25	AK
								Certifications:	CTDOH-PH-0723,NELAC-NY10854,NJDEP-CT005,PADEP-68-044		
205-99-2	**Benzo(b)fluoranthene**	**4.84**		mg/kg dry	0.460	0.917	20	EPA 8270E	02/27/2025 13:26	02/28/2025 10:25	AK
								Certifications:	CTDOH-PH-0723,NELAC-NY10854,NJDEP-CT005,PADEP-68-044		
191-24-2	**Benzo(g,h,i)perylene**	**2.53**		mg/kg dry	0.0460	0.0917	2	EPA 8270E	02/27/2025 13:26	02/28/2025 01:05	AK
								Certifications:	CTDOH-PH-0723,NELAC-NY10854,NJDEP-CT005,PADEP-68-044		
207-08-9	**Benzo(k)fluoranthene**	**5.54**		mg/kg dry	0.460	0.917	20	EPA 8270E	02/27/2025 13:26	02/28/2025 10:25	AK
								Certifications:	CTDOH-PH-0723,NELAC-NY10854,NJDEP-CT005,PADEP-68-044		
65-85-0	Benzoic acid	ND	CAL-E	mg/kg dry	0.0460	0.0917	2	EPA 8270E	02/27/2025 13:26	02/28/2025 01:05	AK
								Certifications:	NELAC-NY10854,NJDEP-CT005,PADEP-68-04440		
100-51-6	Benzyl alcohol	ND		mg/kg dry	0.0460	0.0917	2	EPA 8270E	02/27/2025 13:26	02/28/2025 01:05	AK
								Certifications:	NELAC-NY10854,NJDEP-CT005,PADEP-68-04440		
85-68-7	Benzyl butyl phthalate	ND		mg/kg dry	0.0460	0.0917	2	EPA 8270E	02/27/2025 13:26	02/28/2025 01:05	AK
								Certifications:	CTDOH-PH-0723,NELAC-NY10854,NJDEP-CT005,PADEP-68-044		
111-91-1	Bis(2-chloroethoxy)methane	ND		mg/kg dry	0.0460	0.0917	2	EPA 8270E	02/27/2025 13:26	02/28/2025 01:05	AK
								Certifications:	CTDOH-PH-0723,NELAC-NY10854,NJDEP-CT005,PADEP-68-044		
111-44-4	Bis(2-chloroethyl)ether	ND		mg/kg dry	0.0460	0.0917	2	EPA 8270E	02/27/2025 13:26	02/28/2025 01:05	AK
								Certifications:	CTDOH-PH-0723,NELAC-NY10854,NJDEP-CT005,PADEP-68-044		
108-60-1	Bis(2-chloroisopropyl)ether	ND		mg/kg dry	0.0460	0.0917	2	EPA 8270E	02/27/2025 13:26	02/28/2025 01:05	AK
								Certifications:	CTDOH-PH-0723,NELAC-NY10854,NJDEP-CT005,PADEP-68-044		
117-81-7	Bis(2-ethylhexyl)phthalate	ND		mg/kg dry	0.0460	0.0917	2	EPA 8270E	02/27/2025 13:26	02/28/2025 01:05	AK
								Certifications:	CTDOH-PH-0723,NELAC-NY10854,NJDEP-CT005,PADEP-68-044		
105-60-2	Caprolactam	ND		mg/kg dry	0.0917	0.183	2	EPA 8270E	02/27/2025 13:26	02/28/2025 01:05	AK
								Certifications:	NELAC-NY10854,NJDEP-CT005,PADEP-68-04440		
86-74-8	**Carbazole**	**0.466**		mg/kg dry	0.0460	0.0917	2	EPA 8270E	02/27/2025 13:26	02/28/2025 01:05	AK
								Certifications:	CTDOH-PH-0723,NELAC-NY10854,NJDEP-CT005,PADEP-68-044		
218-01-9	**Chrysene**	**6.18**		mg/kg dry	0.460	0.917	20	EPA 8270E	02/27/2025 13:26	02/28/2025 10:25	AK
								Certifications:	CTDOH-PH-0723,NELAC-NY10854,NJDEP-CT005,PADEP-68-044		
53-70-3	**Dibenzo(a,h)anthracene**	**0.463**		mg/kg dry	0.0460	0.0917	2	EPA 8270E	02/27/2025 13:26	02/28/2025 01:05	AK
								Certifications:	CTDOH-PH-0723,NELAC-NY10854,NJDEP-CT005,PADEP-68-044		
132-64-9	**Dibenzofuran**	**0.334**		mg/kg dry	0.0460	0.0917	2	EPA 8270E	02/27/2025 13:26	02/28/2025 01:05	AK
								Certifications:	CTDOH-PH-0723,NELAC-NY10854,NJDEP-CT005,PADEP-68-044		
84-66-2	Diethyl phthalate	ND		mg/kg dry	0.0460	0.0917	2	EPA 8270E	02/27/2025 13:26	02/28/2025 01:05	AK
								Certifications:	CTDOH-PH-0723,NELAC-NY10854,NJDEP-CT005,PADEP-68-044		
131-11-3	**Dimethyl phthalate**	**0.414**		mg/kg dry	0.0460	0.0917	2	EPA 8270E	02/27/2025 13:26	02/28/2025 01:05	AK
								Certifications:	CTDOH-PH-0723,NELAC-NY10854,NJDEP-CT005,PADEP-68-044		
84-74-2	Di-n-butyl phthalate	ND		mg/kg dry	0.0460	0.0917	2	EPA 8270E	02/27/2025 13:26	02/28/2025 01:05	AK
								Certifications:	CTDOH-PH-0723,NELAC-NY10854,NJDEP-CT005,PADEP-68-044		
117-84-0	Di-n-octyl phthalate	ND		mg/kg dry	0.0460	0.0917	2	EPA 8270E	02/27/2025 13:26	02/28/2025 01:05	AK
								Certifications:	CTDOH-PH-0723,NELAC-NY10854,NJDEP-CT005,PADEP-68-044		
122-39-4	Diphenylamine	ND		mg/kg dry	0.0917	0.183	2	EPA 8270E	02/27/2025 13:26	02/28/2025 01:05	AK
								Certifications:	NELAC-NY10854,NJDEP-CT005,PADEP-68-04440		
206-44-0	**Fluoranthene**	**11.5**		mg/kg dry	0.460	0.917	20	EPA 8270E	02/27/2025 13:26	02/28/2025 10:25	AK
								Certifications:	CTDOH-PH-0723,NELAC-NY10854,NJDEP-CT005,PADEP-68-044		

Sample Information

Client Sample ID: SB10_0-2 **York Sample ID:** 25B1271-02

York Project (SDG) No.	Client Project ID	Matrix	Collection Date/Time	Date Received
25B1271	170745301	Soil	February 22, 2025 11:30 am	02/24/2025

SVOA, 8270 MASTER **Log-in Notes:** **Sample Notes:**

Sample Prepared by Method: EPA 3546 SVOA

CAS No.	Parameter	Result	Flag	Units	Reported to LOD/MDL	LOQ	Dilution	Reference Method	Date/Time Prepared	Date/Time Analyzed	Analyst
86-73-7	**Fluorene**	**0.848**		mg/kg dry	0.0460	0.0917	2	EPA 8270E	02/27/2025 13:26	02/28/2025 01:05	AK
								Certifications:	NELAC-NY10854,NJDEP-CT005,PADEP-68-04440		
118-74-1	Hexachlorobenzene	ND		mg/kg dry	0.0460	0.0917	2	EPA 8270E	02/27/2025 13:26	02/28/2025 01:05	AK
								Certifications:	CTDOH-PH-0723,NELAC-NY10854,NJDEP-CT005,PADEP-68-044		
87-68-3	Hexachlorobutadiene	ND		mg/kg dry	0.0460	0.0917	2	EPA 8270E	02/27/2025 13:26	02/28/2025 01:05	AK
								Certifications:	CTDOH-PH-0723,NELAC-NY10854,NJDEP-CT005,PADEP-68-044		
77-47-4	Hexachlorocyclopentadiene	ND	CCVE	mg/kg dry	0.0460	0.0917	2	EPA 8270E	02/27/2025 13:26	02/28/2025 01:05	AK
								Certifications:	CTDOH-PH-0723,NELAC-NY10854,NJDEP-CT005,PADEP-68-044		
67-72-1	Hexachloroethane	ND		mg/kg dry	0.0460	0.0917	2	EPA 8270E	02/27/2025 13:26	02/28/2025 01:05	AK
								Certifications:	CTDOH-PH-0723,NELAC-NY10854,NJDEP-CT005,PADEP-68-044		
193-39-5	**Indeno(1,2,3-cd)pyrene**	**3.97**		mg/kg dry	0.460	0.917	20	EPA 8270E	02/27/2025 13:26	02/28/2025 10:25	AK
								Certifications:	CTDOH-PH-0723,NELAC-NY10854,NJDEP-CT005,PADEP-68-044		
78-59-1	Isophorone	ND		mg/kg dry	0.0460	0.0917	2	EPA 8270E	02/27/2025 13:26	02/28/2025 01:05	AK
								Certifications:	CTDOH-PH-0723,NELAC-NY10854,NJDEP-CT005,PADEP-68-044		
91-20-3	**Naphthalene**	**0.189**		mg/kg dry	0.0460	0.0917	2	EPA 8270E	02/27/2025 13:26	02/28/2025 01:05	AK
								Certifications:	CTDOH-PH-0723,NELAC-NY10854,NJDEP-CT005,PADEP-68-044		
98-95-3	Nitrobenzene	ND		mg/kg dry	0.0460	0.0917	2	EPA 8270E	02/27/2025 13:26	02/28/2025 01:05	AK
								Certifications:	CTDOH-PH-0723,NELAC-NY10854,NJDEP-CT005,PADEP-68-044		
62-75-9	N-Nitrosodimethylamine	ND		mg/kg dry	0.0460	0.0917	2	EPA 8270E	02/27/2025 13:26	02/28/2025 01:05	AK
								Certifications:	CTDOH-PH-0723,NELAC-NY10854,NJDEP-CT005,PADEP-68-044		
621-64-7	N-nitroso-di-n-propylamine	ND		mg/kg dry	0.0460	0.0917	2	EPA 8270E	02/27/2025 13:26	02/28/2025 01:05	AK
								Certifications:	CTDOH-PH-0723,NELAC-NY10854,NJDEP-CT005,PADEP-68-044		
86-30-6	N-Nitrosodiphenylamine	ND		mg/kg dry	0.0460	0.0917	2	EPA 8270E	02/27/2025 13:26	02/28/2025 01:05	AK
								Certifications:	CTDOH-PH-0723,NELAC-NY10854,NJDEP-CT005,PADEP-68-044		
87-86-5	Pentachlorophenol	ND	CAL-E, CCVE	mg/kg dry	0.0460	0.0917	2	EPA 8270E	02/27/2025 13:26	02/28/2025 01:05	AK
								Certifications:	CTDOH-PH-0723,NELAC-NY10854,NJDEP-CT005,PADEP-68-044		
85-01-8	**Phenanthrene**	**8.98**		mg/kg dry	0.460	0.917	20	EPA 8270E	02/27/2025 13:26	02/28/2025 10:25	AK
								Certifications:	CTDOH-PH-0723,NELAC-NY10854,NJDEP-CT005,PADEP-68-044		
108-95-2	Phenol	ND		mg/kg dry	0.0460	0.0917	2	EPA 8270E	02/27/2025 13:26	02/28/2025 01:05	AK
								Certifications:	CTDOH-PH-0723,NELAC-NY10854,NJDEP-CT005,PADEP-68-044		
129-00-0	**Pyrene**	**11.3**		mg/kg dry	0.460	0.917	20	EPA 8270E	02/27/2025 13:26	02/28/2025 10:25	AK
								Certifications:	CTDOH-PH-0723,NELAC-NY10854,NJDEP-CT005,PADEP-68-044		
110-86-1	Pyridine	ND	ICVE	mg/kg dry	0.184	0.367	2	EPA 8270E	02/27/2025 13:26	02/28/2025 01:05	AK
								Certifications:	CTDOH-PH-0723,NELAC-NY10854,NJDEP-CT005,PADEP-68-044		

	Surrogate Recoveries	Result	Acceptance Range
367-12-4	*Surrogate: SURR: 2-Fluorophenol*	*61.8 %*	*20-108*
13127-88-3	*Surrogate: SURR: Phenol-d6*	*62.1 %*	*23-114*
4165-60-0	*Surrogate: SURR: Nitrobenzene-d5*	*63.0 %*	*22-108*
321-60-8	*Surrogate: SURR: 2-Fluorobiphenyl*	*62.2 %*	*21-113*
118-79-6	*Surrogate: SURR: 2,4,6-Tribromophenol*	*46.0 %*	*19-110*
1718-51-0	*Surrogate: SURR: Terphenyl-d14*	*62.2 %*	*24-116*

Sample Information

Client Sample ID: SB10_0-2 **York Sample ID:** 25B1271-02

York Project (SDG) No.	Client Project ID	Matrix	Collection Date/Time	Date Received
25B1271	170745301	Soil	February 22, 2025 11:30 am	02/24/2025

Semi-Volatiles, 1,4-Dioxane 8270 SIM-Soil

Log-in Notes:

Sample Notes:

Sample Prepared by Method: EPA 3550C

CAS No.	Parameter	Result	Flag	Units	Reported to LOQ	Dilution	Reference Method	Date/Time Prepared	Date/Time Analyzed	Analyst
123-91-1	1,4-Dioxane	ND		ug/kg	19.8	1	EPA 8270D SIM Certifications: NELAC-NY10854	02/27/2025 09:05	02/28/2025 14:56	SS

	Surrogate Recoveries	Result	Acceptance Range
17647-74-4	*Surrogate: 1,4-Dioxane-d8*	*84.0 %*	*39-127.5*

PFAS, EPA 1633 Target List

Log-in Notes:

Sample Notes:

Sample Prepared by Method: EPA 1633 Prep

CAS No.	Parameter	Result	Flag	Units	Reported to LOD/MDL	LOQ	Dilution	Reference Method	Date/Time Prepared	Date/Time Analyzed	Analyst
375-73-5	* Perfluorobutanesulfonic acid (PFBS)	ND		ug/kg dry	0.122	0.194	1	EPA 1633 Draft 3 Certifications: NELAC-NH2097 ,NJDEP-NY037	02/25/2025 18:25	02/26/2025 20:22	AM
307-24-4	Perfluorohexanoic acid (PFHxA)	ND		ug/kg dry	0.0581	0.219	1	EPA 1633 Draft 3 Certifications: NELAC-NH2097 ,NELAC-NY12058,NJDEP-NY037	02/25/2025 18:25	02/26/2025 20:22	AM
375-85-9	Perfluoroheptanoic acid (PFHpA)	ND		ug/kg dry	0.115	0.219	1	EPA 1633 Draft 3 Certifications: NELAC-NH2097 ,NELAC-NY12058,NJDEP-NY037	02/25/2025 18:25	02/26/2025 20:22	AM
355-46-4	* Perfluorohexanesulfonic acid (PFHxS)	ND		ug/kg dry	0.196	0.201	1	EPA 1633 Draft 3 Certifications: NELAC-NH2097 ,NJDEP-NY037	02/25/2025 18:25	02/26/2025 20:22	AM
335-67-1	Perfluorooctanoic acid (PFOA)	ND		ug/kg dry	0.189	0.219	1	EPA 1633 Draft 3 Certifications: NELAC-NH2097 ,NELAC-NY12058,NJDEP-NY037	02/25/2025 18:25	02/26/2025 20:22	AM
1763-23-1	**Perfluorooctanesulfonic acid (PFOS)**	**0.220**		ug/kg dry	0.183	0.204	1	EPA 1633 Draft 3 Certifications: NELAC-NH2097 ,NELAC-NY12058,NJDEP-NY037	02/25/2025 18:25	02/26/2025 20:22	AM
375-95-1	Perfluorononanoic acid (PFNA)	ND		ug/kg dry	0.207	0.219	1	EPA 1633 Draft 3 Certifications: NELAC-NH2097 ,NELAC-NY12058,NJDEP-NY037	02/25/2025 18:25	02/26/2025 20:22	AM
335-76-2	Perfluorodecanoic acid (PFDA)	ND		ug/kg dry	0.209	0.219	1	EPA 1633 Draft 3 Certifications: NELAC-NH2097 ,NELAC-NY12058,NJDEP-NY037	02/25/2025 18:25	02/26/2025 20:22	AM
2058-94-8	Perfluoroundecanoic acid (PFUnA)	ND		ug/kg dry	0.217	0.219	1	EPA 1633 Draft 3 Certifications: NELAC-NH2097 ,NELAC-NY12058,NJDEP-NY037	02/25/2025 18:25	02/26/2025 20:22	AM
307-55-1	Perfluorododecanoic acid (PFDoA)	ND		ug/kg dry	0.179	0.219	1	EPA 1633 Draft 3 Certifications: NELAC-NH2097 ,NELAC-NY12058,NJDEP-NY037	02/25/2025 18:25	02/26/2025 20:22	AM
72629-94-8	Perfluorotridecanoic acid (PFTrDA)	ND		ug/kg dry	0.137	0.219	1	EPA 1633 Draft 3 Certifications: NELAC-NH2097 ,NELAC-NY12058,NJDEP-NY037	02/25/2025 18:25	02/26/2025 20:22	AM
376-06-7	Perfluorotetradecanoic acid (PFTA)	ND		ug/kg dry	0.113	0.219	1	EPA 1633 Draft 3 Certifications: NELAC-NH2097 ,NELAC-NY12058,NJDEP-NY037	02/25/2025 18:25	02/26/2025 20:22	AM
2355-31-9	N-MeFOSAA	ND		ug/kg dry	0.162	0.219	1	EPA 1633 Draft 3 Certifications: NELAC-NH2097 ,NELAC-NY12058,NJDEP-NY037	02/25/2025 18:25	02/26/2025 20:22	AM
2991-50-6	N-EtFOSAA	ND		ug/kg dry	0.213	0.219	1	EPA 1633 Draft 3 Certifications: NELAC-NH2097 ,NELAC-NY12058,NJDEP-NY037	02/25/2025 18:25	02/26/2025 20:22	AM
2706-90-3	Perfluoropentanoic acid (PFPeA)	ND		ug/kg dry	0.119	0.439	1	EPA 1633 Draft 3 Certifications: NELAC-NH2097 ,NELAC-NY12058,NJDEP-NY037	02/25/2025 18:25	02/26/2025 20:22	AM
754-91-6	* Perfluoro-1-octanesulfonamide (FOSA)	ND		ug/kg dry	0.160	0.219	1	EPA 1633 Draft 3 Certifications: NELAC-NH2097 ,NJDEP-NY037	02/25/2025 18:25	02/26/2025 20:22	AM

Sample Information

Client Sample ID: SB10_0-2 **York Sample ID:** 25B1271-02

York Project (SDG) No.	Client Project ID	Matrix	Collection Date/Time	Date Received
25B1271	170745301	Soil	February 22, 2025 11:30 am	02/24/2025

PFAS, EPA 1633 Target List **Log-in Notes:** **Sample Notes:**

Sample Prepared by Method: EPA 1633 Prep

CAS No.	Parameter	Result	Flag	Units	Reported to LOD/MDL	LOQ	Dilution	Reference Method	Date/Time Prepared	Date/Time Analyzed	Analyst
375-92-8	* Perfluoro-1-heptanesulfonic acid (PFHpS)	ND		ug/kg dry	0.170	0.219	1	EPA 1633 Draft 3 Certifications: NELAC-NH2097 ,NJDEP-NY037	02/25/2025 18:25	02/26/2025 20:22	AM
335-77-3	* Perfluoro-1-decanesulfonic acid (PFDS)	ND		ug/kg dry	0.209	0.212	1	EPA 1633 Draft 3 Certifications: NELAC-NH2097 ,NJDEP-NY037	02/25/2025 18:25	02/26/2025 20:22	AM
27619-97-2	* 1H,1H,2H,2H-Perfluorooctanesulfonic acid (6:2 FTS)	ND		ug/kg dry	0.822	0.833	1	EPA 1633 Draft 3 Certifications: NELAC-NH2097 ,NJDEP-NY037	02/25/2025 18:25	02/26/2025 20:22	AM
39108-34-4	1H,1H,2H,2H-Perfluorodecanesulfonic acid (8:2 FTS)	ND		ug/kg dry	0.828	0.842	1	EPA 1633 Draft 3 Certifications: NELAC-NH2097 ,NELAC-NY12058,NJDEP-NY037	02/25/2025 18:25	02/26/2025 20:22	AM
375-22-4	Perfluoro-n-butanoic acid (PFBA)	ND		ug/kg dry	0.119	0.877	1	EPA 1633 Draft 3 Certifications: NELAC-NH2097 ,NELAC-NY12058,NJDEP-NY037	02/25/2025 18:25	02/26/2025 20:22	AM
113507-82-7	* Perfluoro(2-ethoxyethane)sulfonic acid (PFEESA)	ND		ug/kg dry	0.152	0.390	1	EPA 1633 Draft 3 Certifications: NELAC-NH2097	02/25/2025 18:25	02/26/2025 20:22	AM
151772-58-6	* Perfluoro-3,6-dioxaheptanoic acid (NFDHA)	ND		ug/kg dry	0.212	0.439	1	EPA 1633 Draft 3 Certifications: NELAC-NH2097	02/25/2025 18:25	02/26/2025 20:22	AM
377-73-1	* Perfluoro-4-oxapentanoic acid (PFMPA)	ND		ug/kg dry	0.0680	0.439	1	EPA 1633 Draft 3 Certifications: NELAC-NH2097	02/25/2025 18:25	02/26/2025 20:22	AM
863090-89-5	* Perfluoro-5-oxahexanoic acid (PFMBA)	ND		ug/kg dry	0.105	0.439	1	EPA 1633 Draft 3 Certifications: NELAC-NH2097	02/25/2025 18:25	02/26/2025 20:22	AM
2706-91-4	* Perfluoro-1-pentanesulfonate (PFPeS)	ND		ug/kg dry	0.172	0.206	1	EPA 1633 Draft 3 Certifications: NELAC-NH2097 ,NJDEP-NY037	02/25/2025 18:25	02/26/2025 20:22	AM
757124-72-4	* 1H,1H,2H,2H-Perfluorohexanesulfonic acid (4:2 FTS)	ND		ug/kg dry	0.652	0.822	1	EPA 1633 Draft 3 Certifications: NELAC-NH2097 ,NJDEP-NY037	02/25/2025 18:25	02/26/2025 20:22	AM
13252-13-6	* HFPO-DA (Gen-X)	ND		ug/kg dry	0.667	0.877	1	EPA 1633 Draft 3 Certifications: NELAC-NH2097 ,NJDEP-NY037	02/25/2025 18:25	02/26/2025 20:22	AM
763051-92-9	* 11CL-PF3OUdS	ND		ug/kg dry	0.341	0.829	1	EPA 1633 Draft 3 Certifications: NELAC-NH2097 ,NJDEP-NY037	02/25/2025 18:25	02/26/2025 20:22	AM
756426-58-1	* 9CL-PF3ONS	ND		ug/kg dry	0.270	0.820	1	EPA 1633 Draft 3 Certifications: NELAC-NH2097 ,NJDEP-NY037	02/25/2025 18:25	02/26/2025 20:22	AM
919005-14-4	* ADONA	ND		ug/kg dry	0.191	0.829	1	EPA 1633 Draft 3 Certifications: NELAC-NH2097 ,NJDEP-NY037	02/25/2025 18:25	02/26/2025 20:22	AM
79780-39-5	* Perfluorododecanesulfonic acid (PFDoS)	ND		ug/kg dry	0.185	0.213	1	EPA 1633 Draft 3 Certifications: NELAC-NH2097	02/25/2025 18:25	02/26/2025 20:22	AM
68259-12-1	* Perfluoro-1-nonanesulfonic acid (PFNS)	ND		ug/kg dry	0.136	0.210	1	EPA 1633 Draft 3 Certifications: NELAC-NH2097 ,NJDEP-NY037	02/25/2025 18:25	02/26/2025 20:22	AM
356-02-5	* 3-Perfluoropropyl propanoic acid (FPrPA)	ND		ug/kg dry	0.695	1.10	1	EPA 1633 Draft 3 Certifications: NELAC-NH2097	02/25/2025 18:25	02/26/2025 20:22	AM
914637-49-3	* 3-Perfluoropentyl propanoic acid (FPePA)	ND		ug/kg dry	2.30	5.48	1	EPA 1633 Draft 3 Certifications: NELAC-NH2097	02/25/2025 18:25	02/26/2025 20:22	AM
812-70-4	* 3-Perfluoroheptyl propanoic acid (FHpPA)	ND		ug/kg dry	1.64	5.48	1	EPA 1633 Draft 3 Certifications: NELAC-NH2097	02/25/2025 18:25	02/26/2025 20:22	AM
24448-09-7	* N-MeFOSE	ND		ug/kg dry	0.670	2.19	1	EPA 1633 Draft 3 Certifications: NELAC-NH2097	02/25/2025 18:25	02/26/2025 20:22	AM

Sample Information

Client Sample ID: SB10_0-2 **York Sample ID:** 25B1271-02

York Project (SDG) No.	Client Project ID	Matrix	Collection Date/Time	Date Received
25B1271	170745301	Soil	February 22, 2025 11:30 am	02/24/2025

PFAS, EPA 1633 Target List **Log-in Notes:** **Sample Notes:**

Sample Prepared by Method: EPA 1633 Prep

CAS No.	Parameter	Result	Flag	Units	Reported to LOD/MDL	LOQ	Dilution	Reference Method	Date/Time Prepared	Date/Time Analyzed	Analyst
31506-32-8	* N-MeFOSA	ND		ug/kg dry	0.197	0.219	1	EPA 1633 Draft 3 Certifications: NELAC-NH2097	02/25/2025 18:25	02/26/2025 20:22	AM
1691-99-2	* N-EtFOSE	ND		ug/kg dry	0.764	2.19	1	EPA 1633 Draft 3 Certifications: NELAC-NH2097	02/25/2025 18:25	02/26/2025 20:22	AM
4151-50-2	* N-EtFOSA	ND		ug/kg dry	0.217	0.219	1	EPA 1633 Draft 3 Certifications: NELAC-NH2097	02/25/2025 18:25	02/26/2025 20:22	AM

	Surrogate Recoveries	Result	Acceptance Range
M3PFBS	*Surrogate: M3PFBS*	*129 %*	*25-150*
13C5PFHXA	*Surrogate: M5PFHxA*	*124 %*	*25-150*
13C4PFHPA	*Surrogate: M4PFHpA*	*141 %*	*25-150*
13C3PFHXS	*Surrogate: M3PFHxS*	*128 %*	*25-150*
13C8PFOA	*Surrogate: Perfluoro-n-[13C8]octanoic aci*	*112 %*	*25-150*
13C6PFDA	*Surrogate: M6PFDA*	*121 %*	*25-150*
13C7PFUNA	*Surrogate: M7PFUdA*	*133 %*	*25-150*
960315-52-0	*Surrogate: Perfluoro-n-[1,2-13C2]dodecan*	*104 %*	*25-150*
13C2PFTEDA	*Surrogate: M2PFTeDA*	*104 %*	*10-150*
13C4PFBA	*Surrogate: Perfluoro-n-[13C4]butanoic aci*	*119 %*	*25-150*
13C8PFOS	*Surrogate: Perfluoro-1-[13C8]octanesulfor*	*131 %*	*25-150*
13C5PFPEA	*Surrogate: Perfluoro-n-[13C5]pentanoic ac*	*122 %*	*25-150*
13C8FOSA	*Surrogate: Perfluoro-1-[13C8]octanesulfor*	*91.8 %*	*10-150*
D3-NMEFOSAA	*Surrogate: d3-N-MeFOSAA*	*120 %*	*25-150*
D5-NETFOSAA	*Surrogate: d5-N-EtFOSAA*	*133 %*	*25-150*
M2-6:2FTS	*Surrogate: M2-6:2 FTS*	*126 %*	*25-200*
M2-8:2FTS	*Surrogate: M2-8:2 FTS*	*147 %*	*25-200*
13C9PFNA	*Surrogate: M9PFNA*	*119 %*	*25-150*
M2-4:2FTS	*Surrogate: M2-4:2 FTS*	*109 %*	*25-150*
936109-37-4	*Surrogate: d-N-MeFOSA*	*76.6 %*	*25-150*
936109-40-9	*Surrogate: d-N-EtFOSA*	*57.2 %*	*25-150*
M3HFPO-DA	*Surrogate: M3HFPO-DA*	*133 %*	*25-150*
D9-NETPFOSAI	*Surrogate: d9-N-EtFOSE*	*77.7 %*	*25-150*
D7-NMEPFOSA	*Surrogate: d7-N-MeFOSE*	*79.0 %*	*25-150*

Sample Information

Client Sample ID: SB10_0-2 **York Sample ID:** 25B1271-02

York Project (SDG) No.	Client Project ID	Matrix	Collection Date/Time	Date Received
25B1271	170745301	Soil	February 22, 2025 11:30 am	02/24/2025

PEST, 8081 MASTER **Log-in Notes:** **Sample Notes:**

Sample Prepared by Method: EPA 3550C

CAS No.	Parameter	Result	Flag	Units	Reported to LOQ	Dilution	Reference Method	Date/Time Prepared	Date/Time Analyzed	Analyst
72-54-8	4,4'-DDD	ND		mg/kg dry	0.00179	5	EPA 8081B	02/27/2025 13:31	02/28/2025 11:00	RJ
							Certifications:	CTDOH-PH-0723,NELAC-NY10854,NJDEP-CT005,PADEP-68-044		
72-55-9	4,4'-DDE	ND		mg/kg dry	0.00179	5	EPA 8081B	02/27/2025 13:31	02/28/2025 11:00	RJ
							Certifications:	CTDOH-PH-0723,NELAC-NY10854,NJDEP-CT005,PADEP-68-044		
50-29-3	4,4'-DDT	ND		mg/kg dry	0.00179	5	EPA 8081B	02/27/2025 13:31	02/28/2025 11:00	RJ
							Certifications:	CTDOH-PH-0723,NELAC-NY10854,NJDEP-CT005,PADEP-68-044		
309-00-2	Aldrin	ND		mg/kg dry	0.00179	5	EPA 8081B	02/27/2025 13:31	02/28/2025 11:00	RJ
							Certifications:	CTDOH-PH-0723,NELAC-NY10854,NJDEP-CT005,PADEP-68-044		
319-84-6	alpha-BHC	ND		mg/kg dry	0.00179	5	EPA 8081B	02/27/2025 13:31	02/28/2025 11:00	RJ
							Certifications:	CTDOH-PH-0723,NELAC-NY10854,NJDEP-CT005,PADEP-68-044		
5103-71-9	alpha-Chlordane	ND		mg/kg dry	0.00179	5	EPA 8081B	02/27/2025 13:31	02/28/2025 11:00	RJ
							Certifications:	NELAC-NY10854,NJDEP-CT005		
319-85-7	beta-BHC	ND		mg/kg dry	0.00179	5	EPA 8081B	02/27/2025 13:31	02/28/2025 11:00	RJ
							Certifications:	CTDOH-PH-0723,NELAC-NY10854,NJDEP-CT005,PADEP-68-044		
319-86-8	delta-BHC	ND		mg/kg dry	0.00179	5	EPA 8081B	02/27/2025 13:31	02/28/2025 11:00	RJ
							Certifications:	CTDOH-PH-0723,NELAC-NY10854,NJDEP-CT005,PADEP-68-044		
60-57-1	Dieldrin	ND		mg/kg dry	0.00179	5	EPA 8081B	02/27/2025 13:31	02/28/2025 11:00	RJ
							Certifications:	CTDOH-PH-0723,NELAC-NY10854,NJDEP-CT005,PADEP-68-044		
959-98-8	Endosulfan I	ND		mg/kg dry	0.00179	5	EPA 8081B	02/27/2025 13:31	02/28/2025 11:00	RJ
							Certifications:	CTDOH-PH-0723,NELAC-NY10854,NJDEP-CT005,PADEP-68-044		
33213-65-9	Endosulfan II	ND		mg/kg dry	0.00179	5	EPA 8081B	02/27/2025 13:31	02/28/2025 11:00	RJ
							Certifications:	CTDOH-PH-0723,NELAC-NY10854		
1031-07-8	Endosulfan sulfate	ND		mg/kg dry	0.00179	5	EPA 8081B	02/27/2025 13:31	02/28/2025 11:00	RJ
							Certifications:	CTDOH-PH-0723,NELAC-NY10854,NJDEP-CT005,PADEP-68-044		
72-20-8	Endrin	ND		mg/kg dry	0.00179	5	EPA 8081B	02/27/2025 13:31	02/28/2025 11:00	RJ
							Certifications:	CTDOH-PH-0723,NELAC-NY10854,NJDEP-CT005,PADEP-68-044		
7421-93-4	Endrin aldehyde	ND		mg/kg dry	0.00179	5	EPA 8081B	02/27/2025 13:31	02/28/2025 11:00	RJ
							Certifications:	CTDOH-PH-0723,NELAC-NY10854,NJDEP-CT005,PADEP-68-044		
53494-70-5	Endrin ketone	ND		mg/kg dry	0.00179	5	EPA 8081B	02/27/2025 13:31	02/28/2025 11:00	RJ
							Certifications:	CTDOH-PH-0723,NELAC-NY10854,NJDEP-CT005,PADEP-68-044		
58-89-9	gamma-BHC (Lindane)	ND		mg/kg dry	0.00179	5	EPA 8081B	02/27/2025 13:31	02/28/2025 11:00	RJ
							Certifications:	CTDOH-PH-0723,NELAC-NY10854,NJDEP-CT005,PADEP-68-044		
5566-34-7	gamma-Chlordane	ND		mg/kg dry	0.00179	5	EPA 8081B	02/27/2025 13:31	02/28/2025 11:00	RJ
							Certifications:	NELAC-NY10854,NJDEP-CT005		
76-44-8	Heptachlor	ND		mg/kg dry	0.00179	5	EPA 8081B	02/27/2025 13:31	02/28/2025 11:00	RJ
							Certifications:	CTDOH-PH-0723,NELAC-NY10854,NJDEP-CT005,PADEP-68-044		
1024-57-3	Heptachlor epoxide	ND		mg/kg dry	0.00179	5	EPA 8081B	02/27/2025 13:31	02/28/2025 11:00	RJ
							Certifications:	CTDOH-PH-0723,NELAC-NY10854,NJDEP-CT005,PADEP-68-044		
72-43-5	Methoxychlor	ND		mg/kg dry	0.00179	5	EPA 8081B	02/27/2025 13:31	02/28/2025 11:00	RJ
							Certifications:	CTDOH-PH-0723,NELAC-NY10854,NJDEP-CT005,PADEP-68-044		
8001-35-2	Toxaphene	ND		mg/kg dry	0.179	5	EPA 8081B	02/27/2025 13:31	02/28/2025 11:00	RJ
							Certifications:	CTDOH-PH-0723,NELAC-NY10854,NJDEP-CT005,PADEP-68-044		

Sample Information

Client Sample ID: SB10_0-2 **York Sample ID:** 25B1271-02

York Project (SDG) No.	Client Project ID	Matrix	Collection Date/Time	Date Received
25B1271	170745301	Soil	February 22, 2025 11:30 am	02/24/2025

PEST, 8081 MASTER

Log-in Notes:

Sample Notes:

Sample Prepared by Method: EPA 3550C

CAS No.	Parameter	Result	Flag	Units	Reported to LOQ	Dilution	Reference Method	Date/Time Prepared	Date/Time Analyzed	Analyst
57-74-9	* Chlordane, total	ND		mg/kg dry	0.0357	5	EPA 8081B	02/27/2025 13:31	02/28/2025 11:00	RJ
							Certifications:			

Surrogate Recoveries	Result	Acceptance Range
2051-24-3 *Surrogate: Decachlorobiphenyl*	*62.0 %*	*30-150*
877-09-8 *Surrogate: Tetrachloro-m-xylene*	*58.1 %*	*30-150*

PCB, 8082 MASTER

Log-in Notes:

Sample Notes:

Sample Prepared by Method: EPA 3550C

CAS No.	Parameter	Result	Flag	Units	Reported to LOQ	Dilution	Reference Method	Date/Time Prepared	Date/Time Analyzed	Analyst
12674-11-2	Aroclor 1016	ND		mg/kg dry	0.0180	1	EPA 8082A	02/27/2025 13:29	02/28/2025 10:45	NF
							Certifications:	NELAC-NY10854,CTDOH-PH-0723,NJDEP-CT005,PADEP-68-044		
11104-28-2	Aroclor 1221	ND		mg/kg dry	0.0180	1	EPA 8082A	02/27/2025 13:29	02/28/2025 10:45	NF
							Certifications:	NELAC-NY10854,CTDOH-PH-0723,NJDEP-CT005,PADEP-68-044		
11141-16-5	Aroclor 1232	ND		mg/kg dry	0.0180	1	EPA 8082A	02/27/2025 13:29	02/28/2025 10:45	NF
							Certifications:	NELAC-NY10854,CTDOH-PH-0723,NJDEP-CT005,PADEP-68-044		
53469-21-9	Aroclor 1242	ND		mg/kg dry	0.0180	1	EPA 8082A	02/27/2025 13:29	02/28/2025 10:45	NF
							Certifications:	NELAC-NY10854,CTDOH-PH-0723,NJDEP-CT005,PADEP-68-044		
12672-29-6	Aroclor 1248	ND		mg/kg dry	0.0180	1	EPA 8082A	02/27/2025 13:29	02/28/2025 10:45	NF
							Certifications:	NELAC-NY10854,CTDOH-PH-0723,NJDEP-CT005,PADEP-68-044		
11097-69-1	Aroclor 1254	ND		mg/kg dry	0.0180	1	EPA 8082A	02/27/2025 13:29	02/28/2025 10:45	NF
							Certifications:	NELAC-NY10854,CTDOH-PH-0723,NJDEP-CT005,PADEP-68-044		
11096-82-5	Aroclor 1260	ND		mg/kg dry	0.0180	1	EPA 8082A	02/27/2025 13:29	02/28/2025 10:45	NF
							Certifications:	NELAC-NY10854,CTDOH-PH-0723,NJDEP-CT005,PADEP-68-044		
1336-36-3	* Total PCBs	ND		mg/kg dry	0.0180	1	EPA 8082A	02/27/2025 13:29	02/28/2025 10:45	NF
							Certifications:			

Surrogate Recoveries	Result	Acceptance Range
877-09-8 *Surrogate: Tetrachloro-m-xylene*	*58.5 %*	*30-120*
2051-24-3 *Surrogate: Decachlorobiphenyl*	*35.0 %*	*30-120*

HERB, 8151 MASTER

Log-in Notes:

Sample Notes:

Sample Prepared by Method: EPA 3550C/8151A

CAS No.	Parameter	Result	Flag	Units	Reported to LOQ	Dilution	Reference Method	Date/Time Prepared	Date/Time Analyzed	Analyst
93-76-5	2,4,5-T	ND		mg/kg dry	0.0221	1	EPA 8151A	02/25/2025 09:00	02/26/2025 12:41	GXB
							Certifications:	CTDOH-PH-0723,NELAC-NY10854,NJDEP-CT005,PADEP-68-044		
93-72-1	2,4,5-TP (Silvex)	ND		mg/kg dry	0.0221	1	EPA 8151A	02/25/2025 09:00	02/26/2025 12:41	GXB
							Certifications:	CTDOH-PH-0723,NELAC-NY10854,NJDEP-CT005,PADEP-68-044		
94-75-7	2,4-D	ND		mg/kg dry	0.0221	1	EPA 8151A	02/25/2025 09:00	02/26/2025 12:41	GXB
							Certifications:	CTDOH-PH-0723,NELAC-NY10854,NJDEP-CT005,PADEP-68-044		

Surrogate Recoveries	Result	Acceptance Range

Sample Information

Client Sample ID: SB10_0-2 **York Sample ID:** 25B1271-02

York Project (SDG) No.	Client Project ID	Matrix	Collection Date/Time	Date Received
25B1271	170745301	Soil	February 22, 2025 11:30 am	02/24/2025

HERB, 8151 MASTER

Log-in Notes:

Sample Notes:

Sample Prepared by Method: EPA 3550C/8151A

CAS No.	Parameter	Result	Flag	Units	Reported to LOQ	Dilution	Reference Method	Date/Time Prepared	Date/Time Analyzed	Analyst
19719-28-9	*Surrogate: 2,4-Dichlorophenylacetic acid (.*	*85.2 %*			*21-150*					

Metals, Target Analyte

Log-in Notes:

Sample Notes:

Sample Prepared by Method: EPA 3050B

CAS No.	Parameter	Result	Flag	Units	Reported to LOQ	Dilution	Reference Method	Date/Time Prepared	Date/Time Analyzed	Analyst
7429-90-5	**Aluminum**	**9290**		mg/kg dry	4.61	1	EPA 6010D	02/25/2025 14:59	02/26/2025 13:21	AGNR
							Certifications:	CTDOH-PH-0723,NELAC-NY10854,NJDEP-CT005,PADEP-68-044		
7440-36-0	Antimony	ND		mg/kg dry	2.31	1	EPA 6010D	02/25/2025 14:59	02/26/2025 13:21	AGNR
							Certifications:	CTDOH-PH-0723,NELAC-NY10854,NJDEP-CT005,PADEP-68-044		
7440-38-2	**Arsenic**	**6.81**	M-CCV 1	mg/kg dry	1.38	1	EPA 6010D	02/25/2025 14:59	02/26/2025 13:21	AGNR
							Certifications:	CTDOH-PH-0723,NELAC-NY10854,NJDEP-CT005,PADEP-68-044		
7440-39-3	**Barium**	**224**		mg/kg dry	2.30	1	EPA 6010D	02/25/2025 14:59	02/26/2025 13:21	AGNR
							Certifications:	CTDOH-PH-0723,NELAC-NY10854,NJDEP-CT005,PADEP-68-044		
7440-41-7	**Beryllium**	**0.519**		mg/kg dry	0.047	1	EPA 6010D	02/25/2025 14:59	02/26/2025 13:21	AGNR
							Certifications:	CTDOH-PH-0723,NELAC-NY10854,NJDEP-CT005,PADEP-68-044		
7440-43-9	**Cadmium**	**0.314**		mg/kg dry	0.277	1	EPA 6010D	02/25/2025 14:59	02/26/2025 13:21	AGNR
							Certifications:	CTDOH-PH-0723,NELAC-NY10854,NJDEP-CT005,PADEP-68-044		
7440-70-2	**Calcium**	**41700**		mg/kg dry	4.61	1	EPA 6010D	02/25/2025 14:59	02/26/2025 13:21	AGNR
							Certifications:	CTDOH-PH-0723,NELAC-NY10854,NJDEP-CT005,PADEP-68-044		
7440-47-3	**Chromium**	**13.2**		mg/kg dry	0.462	1	EPA 6010D	02/25/2025 14:59	02/26/2025 13:21	AGNR
							Certifications:	CTDOH-PH-0723,NELAC-NY10854,NJDEP-CT005,PADEP-68-044		
7440-48-4	**Cobalt**	**7.15**		mg/kg dry	0.369	1	EPA 6010D	02/25/2025 14:59	02/26/2025 13:21	AGNR
							Certifications:	CTDOH-PH-0723,NELAC-NY10854,NJDEP-CT005,PADEP-68-044		
7440-50-8	**Copper**	**36.1**		mg/kg dry	1.85	1	EPA 6010D	02/25/2025 14:59	02/26/2025 13:21	AGNR
							Certifications:	CTDOH-PH-0723,NELAC-NY10854,NJDEP-CT005,PADEP-68-044		
7439-89-6	**Iron**	**17300**		mg/kg dry	23.1	1	EPA 6010D	02/25/2025 14:59	02/26/2025 13:21	AGNR
							Certifications:	CTDOH-PH-0723,NELAC-NY10854,NJDEP-CT005,PADEP-68-044		
7439-92-1	**Lead**	**200**		mg/kg dry	0.462	1	EPA 6010D	02/25/2025 14:59	02/26/2025 13:21	AGNR
							Certifications:	CTDOH-PH-0723,NELAC-NY10854,NJDEP-CT005,PADEP-68-044		
7439-95-4	**Magnesium**	**11400**		mg/kg dry	4.62	1	EPA 6010D	02/25/2025 14:59	02/26/2025 13:21	AGNR
							Certifications:	CTDOH-PH-0723,NELAC-NY10854,NJDEP-CT005,PADEP-68-044		
7439-96-5	**Manganese**	**295**		mg/kg dry	0.462	1	EPA 6010D	02/25/2025 14:59	02/26/2025 13:21	AGNR
							Certifications:	CTDOH-PH-0723,NELAC-NY10854,NJDEP-CT005,PADEP-68-044		
7440-02-0	**Nickel**	**14.9**		mg/kg dry	0.919	1	EPA 6010D	02/25/2025 14:59	02/26/2025 13:21	AGNR
							Certifications:	CTDOH-PH-0723,NELAC-NY10854,NJDEP-CT005,PADEP-68-044		
7440-09-7	**Potassium**	**1440**		mg/kg dry	4.62	1	EPA 6010D	02/25/2025 14:59	02/26/2025 13:21	AGNR
							Certifications:	CTDOH-PH-0723,NELAC-NY10854,NJDEP-CT005,PADEP-68-044		
7782-49-2	Selenium	ND		mg/kg dry	2.31	1	EPA 6010D	02/25/2025 14:59	02/26/2025 13:21	AGNR
							Certifications:	CTDOH-PH-0723,NELAC-NY10854,NJDEP-CT005,PADEP-68-044		
7440-22-4	Silver	ND		mg/kg dry	0.465	1	EPA 6010D	02/25/2025 14:59	02/26/2025 13:21	AGNR
							Certifications:	CTDOH-PH-0723,NELAC-NY10854,NJDEP-CT005,PADEP-68-044		

Sample Information

Client Sample ID: SB10_0-2 **York Sample ID:** 25B1271-02

York Project (SDG) No.	Client Project ID	Matrix	Collection Date/Time	Date Received
25B1271	170745301	Soil	February 22, 2025 11:30 am	02/24/2025

Metals, Target Analyte

Log-in Notes: **Sample Notes:**

Sample Prepared by Method: EPA 3050B

CAS No.	Parameter	Result	Flag	Units	Reported to LOQ	Dilution	Reference Method	Date/Time Prepared	Date/Time Analyzed	Analyst
7440-23-5	**Sodium**	**452**		mg/kg dry	46.1	1	EPA 6010D	02/25/2025 14:59	02/26/2025 13:21	AGNR
							Certifications:	CTDOH-PH-0723,NELAC-NY10854,NJDEP-CT005,PADEP-68-044		
7440-28-0	Thallium	ND		mg/kg dry	1.85	1	EPA 6010D	02/25/2025 14:59	02/26/2025 13:21	AGNR
							Certifications:	CTDOH-PH-0723,NELAC-NY10854,NJDEP-CT005,PADEP-68-044		
7440-62-2	**Vanadium**	**20.6**		mg/kg dry	0.919	1	EPA 6010D	02/25/2025 14:59	02/26/2025 13:21	AGNR
							Certifications:	CTDOH-PH-0723,NELAC-NY10854,NJDEP-CT005,PADEP-68-044		
7440-66-6	**Zinc**	**217**		mg/kg dry	2.30	1	EPA 6010D	02/25/2025 14:59	02/26/2025 13:21	AGNR
							Certifications:	CTDOH-PH-0723,NELAC-NY10854,NJDEP-CT005,PADEP-68-044		

Mercury by 7473

Log-in Notes: **Sample Notes:**

Sample Prepared by Method: EPA 7473 soil

CAS No.	Parameter	Result	Flag	Units	Reported to LOQ	Dilution	Reference Method	Date/Time Prepared	Date/Time Analyzed	Analyst
7439-97-6	**Mercury**	**0.432**		mg/kg dry	0.0332	1	EPA 7473	02/27/2025 12:33	02/28/2025 14:39	DRS
							Certifications:	CTDOH-PH-0723,NJDEP-CT005,NELAC-NY10854,PADEP-68-044		

Chromium, Hexavalent

Log-in Notes: **Sample Notes:**

Sample Prepared by Method: EPA SW846-3060

CAS No.	Parameter	Result	Flag	Units	Reported to LOQ	Dilution	Reference Method	Date/Time Prepared	Date/Time Analyzed	Analyst
18540-29-9	Chromium, Hexavalent	ND		mg/kg dry	0.554	1	EPA 7196A	02/25/2025 08:56	02/25/2025 16:45	JMT
							Certifications:	NJDEP-CT005,CTDOH-PH-0723,NELAC-NY10854,PADEP-68-044		

Chromium, Trivalent

Log-in Notes: **Sample Notes:**

Sample Prepared by Method: Analysis Preparation

CAS No.	Parameter	Result	Flag	Units	Reported to LOQ	Dilution	Reference Method	Date/Time Prepared	Date/Time Analyzed	Analyst
16065-83-1	* **Chromium, Trivalent**	**13.1**		mg/kg	0.500	1	Calculation	02/28/2025 14:42	02/28/2025 15:25	SL
							Certifications:			

Cyanide, Total

Log-in Notes: **Sample Notes:**

Sample Prepared by Method: Analysis Preparation Soil

CAS No.	Parameter	Result	Flag	Units	Reported to LOQ	Dilution	Reference Method	Date/Time Prepared	Date/Time Analyzed	Analyst
57-12-5	Cyanide, total	ND		mg/kg dry	0.554	1	EPA 9014/9010C	02/25/2025 14:05	02/25/2025 20:48	CB
							Certifications:	NELAC-NY10854,CTDOH-PH-0723,NJDEP-CT005,PADEP-68-044		

Total Solids

Log-in Notes: **Sample Notes:**

Sample Prepared by Method: % Solids Prep

CAS No.	Parameter	Result	Flag	Units	Reported to LOQ	Dilution	Reference Method	Date/Time Prepared	Date/Time Analyzed	Analyst

Sample Information

Client Sample ID: SB10_0-2 **York Sample ID:** 25B1271-02

York Project (SDG) No.	Client Project ID	Matrix	Collection Date/Time	Date Received
25B1271	170745301	Soil	February 22, 2025 11:30 am	02/24/2025

Total Solids

Log-in Notes:

Sample Notes:

Sample Prepared by Method: % Solids Prep

CAS No.	Parameter	Result	Flag	Units	Reported to LOQ	Dilution	Reference Method	Date/Time Prepared	Date/Time Analyzed	Analyst
solids	*** % Solids**	**90.3**		%	0.100	1	SM 2540G	02/25/2025 06:53	02/25/2025 11:00	SMM
							Certifications:	CTDOH-PH-0723		

Sample Information

Client Sample ID: SB12_0-2 **York Sample ID:** 25B1271-03

York Project (SDG) No.	Client Project ID	Matrix	Collection Date/Time	Date Received
25B1271	170745301	Soil	February 22, 2025 2:10 pm	02/24/2025

VOA, 8260 MASTER

Log-in Notes:

Sample Notes:

Sample Prepared by Method: EPA 5035A

CAS No.	Parameter	Result	Flag	Units	Reported to LOD/MDL	LOQ	Dilution	Reference Method	Date/Time Prepared	Date/Time Analyzed	Analyst
630-20-6	1,1,1,2-Tetrachloroethane	ND		mg/kg dry	0.0026	0.0052	1	EPA 8260D	02/24/2025 10:00	02/24/2025 14:50	AC
								Certifications:	CTDOH-PH-0723,NELAC-NY10854,NELAC-NY12058,NJDEP-CT		
71-55-6	1,1,1-Trichloroethane	ND		mg/kg dry	0.0026	0.0052	1	EPA 8260D	02/24/2025 10:00	02/24/2025 14:50	AC
								Certifications:	CTDOH-PH-0723,NELAC-NY10854,NELAC-NY12058,NJDEP-CT		
79-34-5	1,1,2,2-Tetrachloroethane	ND		mg/kg dry	0.0026	0.0052	1	EPA 8260D	02/24/2025 10:00	02/24/2025 14:50	AC
								Certifications:	CTDOH-PH-0723,NELAC-NY10854,NELAC-NY12058,NJDEP-CT		
76-13-1	1,1,2-Trichloro-1,2,2-trifluoroethane (Freon 113)	ND		mg/kg dry	0.0026	0.0052	1	EPA 8260D	02/24/2025 10:00	02/24/2025 14:50	AC
								Certifications:	CTDOH-PH-0723,NELAC-NY10854,NELAC-NY12058,NJDEP-CT		
79-00-5	1,1,2-Trichloroethane	ND		mg/kg dry	0.0026	0.0052	1	EPA 8260D	02/24/2025 10:00	02/24/2025 14:50	AC
								Certifications:	CTDOH-PH-0723,NELAC-NY10854,NELAC-NY12058,NJDEP-CT		
75-34-3	1,1-Dichloroethane	ND		mg/kg dry	0.0026	0.0052	1	EPA 8260D	02/24/2025 10:00	02/24/2025 14:50	AC
								Certifications:	CTDOH-PH-0723,NELAC-NY10854,NELAC-NY12058,NJDEP-CT		
75-35-4	1,1-Dichloroethylene	ND		mg/kg dry	0.0026	0.0052	1	EPA 8260D	02/24/2025 10:00	02/24/2025 14:50	AC
								Certifications:	CTDOH-PH-0723,NELAC-NY10854,NELAC-NY12058,NJDEP-CT		
87-61-6	1,2,3-Trichlorobenzene	ND		mg/kg dry	0.0026	0.0052	1	EPA 8260D	02/24/2025 10:00	02/24/2025 14:50	AC
								Certifications:	NELAC-NY10854,NELAC-NY12058,NJDEP-CT005,PADEP-68-04		
96-18-4	1,2,3-Trichloropropane	ND		mg/kg dry	0.0026	0.0052	1	EPA 8260D	02/24/2025 10:00	02/24/2025 14:50	AC
								Certifications:	NELAC-NY10854,NELAC-NY12058,NJDEP-CT005		
120-82-1	1,2,4-Trichlorobenzene	ND		mg/kg dry	0.0026	0.0052	1	EPA 8260D	02/24/2025 10:00	02/24/2025 14:50	AC
								Certifications:	NELAC-NY10854,NELAC-NY12058,NJDEP-CT005,PADEP-68-04		
95-63-6	1,2,4-Trimethylbenzene	ND		mg/kg dry	0.0026	0.0052	1	EPA 8260D	02/24/2025 10:00	02/24/2025 14:50	AC
								Certifications:	CTDOH-PH-0723,NELAC-NY10854,NELAC-NY12058,NJDEP-CT		
96-12-8	1,2-Dibromo-3-chloropropane	ND		mg/kg dry	0.0026	0.0052	1	EPA 8260D	02/24/2025 10:00	02/24/2025 14:50	AC
								Certifications:	CTDOH-PH-0723,NELAC-NY10854,NELAC-NY12058,NJDEP-CT		
106-93-4	1,2-Dibromoethane	ND		mg/kg dry	0.0026	0.0052	1	EPA 8260D	02/24/2025 10:00	02/24/2025 14:50	AC
								Certifications:	CTDOH-PH-0723,NELAC-NY10854,NELAC-NY12058,NJDEP-CT		
95-50-1	1,2-Dichlorobenzene	ND		mg/kg dry	0.0026	0.0052	1	EPA 8260D	02/24/2025 10:00	02/24/2025 14:50	AC
								Certifications:	CTDOH-PH-0723,NELAC-NY10854,NELAC-NY12058,NJDEP-CT		
107-06-2	1,2-Dichloroethane	ND		mg/kg dry	0.0026	0.0052	1	EPA 8260D	02/24/2025 10:00	02/24/2025 14:50	AC
								Certifications:	CTDOH-PH-0723,NELAC-NY10854,NELAC-NY12058,NJDEP-CT		
78-87-5	1,2-Dichloropropane	ND		mg/kg dry	0.0026	0.0052	1	EPA 8260D	02/24/2025 10:00	02/24/2025 14:50	AC
								Certifications:	CTDOH-PH-0723,NELAC-NY10854,NELAC-NY12058,NJDEP-CT		
108-67-8	1,3,5-Trimethylbenzene	ND		mg/kg dry	0.0026	0.0052	1	EPA 8260D	02/24/2025 10:00	02/24/2025 14:50	AC
								Certifications:	CTDOH-PH-0723,NELAC-NY10854,NELAC-NY12058,NJDEP-CT		
541-73-1	1,3-Dichlorobenzene	ND		mg/kg dry	0.0026	0.0052	1	EPA 8260D	02/24/2025 10:00	02/24/2025 14:50	AC
								Certifications:	CTDOH-PH-0723,NELAC-NY10854,NELAC-NY12058,NJDEP-CT		
106-46-7	1,4-Dichlorobenzene	ND		mg/kg dry	0.0026	0.0052	1	EPA 8260D	02/24/2025 10:00	02/24/2025 14:50	AC
								Certifications:	CTDOH-PH-0723,NELAC-NY10854,NELAC-NY12058,NJDEP-CT		
123-91-1	1,4-Dioxane	ND		mg/kg dry	0.052	0.10	1	EPA 8260D	02/24/2025 10:00	02/24/2025 14:50	AC
								Certifications:	NELAC-NY10854,NELAC-NY12058,NJDEP-CT005,PADEP-68-04		
78-93-3	2-Butanone	ND		mg/kg dry	0.0026	0.0052	1	EPA 8260D	02/24/2025 10:00	02/24/2025 14:50	AC
								Certifications:	CTDOH-PH-0723,NELAC-NY10854,NELAC-NY12058,NJDEP-CT		

Sample Information

Client Sample ID: SB12_0-2 **York Sample ID:** 25B1271-03

York Project (SDG) No.	Client Project ID	Matrix	Collection Date/Time	Date Received
25B1271	170745301	Soil	February 22, 2025 2:10 pm	02/24/2025

VOA, 8260 MASTER **Log-in Notes:** **Sample Notes:**

Sample Prepared by Method: EPA 5035A

CAS No.	Parameter	Result	Flag	Units	Reported to LOD/MDL	LOQ	Dilution	Reference Method	Date/Time Prepared	Date/Time Analyzed	Analyst
591-78-6	2-Hexanone	ND		mg/kg dry	0.0026	0.0052	1	EPA 8260D	02/24/2025 10:00	02/24/2025 14:50	AC
								Certifications:	CTDOH-PH-0723,NELAC-NY10854,NELAC-NY12058,NJDEP-CT		
108-10-1	4-Methyl-2-pentanone	ND	QL-02	mg/kg dry	0.0026	0.0052	1	EPA 8260D	02/24/2025 10:00	02/24/2025 14:50	AC
								Certifications:	CTDOH-PH-0723,NELAC-NY10854,NELAC-NY12058,NJDEP-CT		
67-64-1	Acetone	ND	ICVE	mg/kg dry	0.0052	0.010	1	EPA 8260D	02/24/2025 10:00	02/24/2025 14:50	AC
								Certifications:	CTDOH-PH-0723,NELAC-NY10854,NELAC-NY12058,NJDEP-CT		
107-02-8	Acrolein	ND		mg/kg dry	0.0052	0.010	1	EPA 8260D	02/24/2025 10:00	02/24/2025 14:50	AC
								Certifications:	CTDOH-PH-0723,NELAC-NY10854,NELAC-NY12058,NJDEP-CT		
107-13-1	Acrylonitrile	ND		mg/kg dry	0.0026	0.0052	1	EPA 8260D	02/24/2025 10:00	02/24/2025 14:50	AC
								Certifications:	CTDOH-PH-0723,NELAC-NY10854,NELAC-NY12058,NJDEP-CT		
71-43-2	Benzene	ND		mg/kg dry	0.0026	0.0052	1	EPA 8260D	02/24/2025 10:00	02/24/2025 14:50	AC
								Certifications:	CTDOH-PH-0723,NELAC-NY10854,NELAC-NY12058,NJDEP-CT		
74-97-5	Bromochloromethane	ND		mg/kg dry	0.0026	0.0052	1	EPA 8260D	02/24/2025 10:00	02/24/2025 14:50	AC
								Certifications:	NELAC-NY10854,NELAC-NY12058,NJDEP-CT005,PADEP-68-04		
75-27-4	Bromodichloromethane	ND		mg/kg dry	0.0026	0.0052	1	EPA 8260D	02/24/2025 10:00	02/24/2025 14:50	AC
								Certifications:	CTDOH-PH-0723,NELAC-NY10854,NELAC-NY12058,NJDEP-CT		
75-25-2	Bromoform	ND		mg/kg dry	0.0026	0.0052	1	EPA 8260D	02/24/2025 10:00	02/24/2025 14:50	AC
								Certifications:	CTDOH-PH-0723,NELAC-NY10854,NELAC-NY12058,NJDEP-CT		
74-83-9	Bromomethane	ND		mg/kg dry	0.0026	0.0052	1	EPA 8260D	02/24/2025 10:00	02/24/2025 14:50	AC
								Certifications:	CTDOH-PH-0723,NELAC-NY10854,NELAC-NY12058,NJDEP-CT		
75-15-0	Carbon disulfide	ND		mg/kg dry	0.0026	0.0052	1	EPA 8260D	02/24/2025 10:00	02/24/2025 14:50	AC
								Certifications:	CTDOH-PH-0723,NELAC-NY10854,NELAC-NY12058,NJDEP-CT		
56-23-5	Carbon tetrachloride	ND		mg/kg dry	0.0026	0.0052	1	EPA 8260D	02/24/2025 10:00	02/24/2025 14:50	AC
								Certifications:	CTDOH-PH-0723,NELAC-NY10854,NELAC-NY12058,NJDEP-CT		
108-90-7	Chlorobenzene	ND		mg/kg dry	0.0026	0.0052	1	EPA 8260D	02/24/2025 10:00	02/24/2025 14:50	AC
								Certifications:	CTDOH-PH-0723,NELAC-NY10854,NELAC-NY12058,NJDEP-CT		
75-00-3	Chloroethane	ND		mg/kg dry	0.0026	0.0052	1	EPA 8260D	02/24/2025 10:00	02/24/2025 14:50	AC
								Certifications:	CTDOH-PH-0723,NELAC-NY10854,NELAC-NY12058,NJDEP-CT		
67-66-3	Chloroform	ND		mg/kg dry	0.0026	0.0052	1	EPA 8260D	02/24/2025 10:00	02/24/2025 14:50	AC
								Certifications:	CTDOH-PH-0723,NELAC-NY10854,NELAC-NY12058,NJDEP-CT		
74-87-3	Chloromethane	ND		mg/kg dry	0.0026	0.0052	1	EPA 8260D	02/24/2025 10:00	02/24/2025 14:50	AC
								Certifications:	CTDOH-PH-0723,NELAC-NY10854,NELAC-NY12058,NJDEP-CT		
156-59-2	cis-1,2-Dichloroethylene	ND		mg/kg dry	0.0026	0.0052	1	EPA 8260D	02/24/2025 10:00	02/24/2025 14:50	AC
								Certifications:	CTDOH-PH-0723,NELAC-NY10854,NELAC-NY12058,NJDEP-CT		
10061-01-5	cis-1,3-Dichloropropylene	ND		mg/kg dry	0.0026	0.0052	1	EPA 8260D	02/24/2025 10:00	02/24/2025 14:50	AC
								Certifications:	CTDOH-PH-0723,NELAC-NY10854,NELAC-NY12058,NJDEP-CT		
110-82-7	Cyclohexane	ND		mg/kg dry	0.0026	0.0052	1	EPA 8260D	02/24/2025 10:00	02/24/2025 14:50	AC
								Certifications:	NELAC-NY10854,NELAC-NY12058,NJDEP-CT005,PADEP-68-04		
124-48-1	Dibromochloromethane	ND		mg/kg dry	0.0026	0.0052	1	EPA 8260D	02/24/2025 10:00	02/24/2025 14:50	AC
								Certifications:	NELAC-NY10854,NELAC-NY12058,NJDEP-CT005,PADEP-68-04		
74-95-3	Dibromomethane	ND		mg/kg dry	0.0026	0.0052	1	EPA 8260D	02/24/2025 10:00	02/24/2025 14:50	AC
								Certifications:	NELAC-NY10854,NELAC-NY12058,NJDEP-CT005,PADEP-68-04		
75-71-8	Dichlorodifluoromethane	ND	CCVE	mg/kg dry	0.0026	0.0052	1	EPA 8260D	02/24/2025 10:00	02/24/2025 14:50	AC
								Certifications:	NELAC-NY10854,NELAC-NY12058,NJDEP-CT005,PADEP-68-04		

Sample Information

Client Sample ID: SB12_0-2 **York Sample ID:** 25B1271-03

York Project (SDG) No.	Client Project ID	Matrix	Collection Date/Time	Date Received
25B1271	170745301	Soil	February 22, 2025 2:10 pm	02/24/2025

VOA, 8260 MASTER **Log-in Notes:** **Sample Notes:**

Sample Prepared by Method: EPA 5035A

CAS No.	Parameter	Result	Flag	Units	Reported to LOD/MDL	LOQ	Dilution	Reference Method	Date/Time Prepared	Date/Time Analyzed	Analyst
100-41-4	Ethyl Benzene	ND		mg/kg dry	0.0026	0.0052	1	EPA 8260D	02/24/2025 10:00	02/24/2025 14:50	AC
								Certifications:	CTDOH-PH-0723,NELAC-NY10854,NELAC-NY12058,NJDEP-CT		
87-68-3	Hexachlorobutadiene	ND		mg/kg dry	0.0026	0.0052	1	EPA 8260D	02/24/2025 10:00	02/24/2025 14:50	AC
								Certifications:	NELAC-NY10854,NELAC-NY12058,NJDEP-CT005,PADEP-68-04		
98-82-8	Isopropylbenzene	ND		mg/kg dry	0.0026	0.0052	1	EPA 8260D	02/24/2025 10:00	02/24/2025 14:50	AC
								Certifications:	CTDOH-PH-0723,NELAC-NY10854,NELAC-NY12058,NJDEP-CT		
79-20-9	Methyl acetate	ND	ICVE	mg/kg dry	0.0026	0.0052	1	EPA 8260D	02/24/2025 10:00	02/24/2025 14:50	AC
								Certifications:	NELAC-NY10854,NELAC-NY12058,NJDEP-CT005,PADEP-68-04		
1634-04-4	Methyl tert-butyl ether (MTBE)	ND		mg/kg dry	0.0026	0.0052	1	EPA 8260D	02/24/2025 10:00	02/24/2025 14:50	AC
								Certifications:	CTDOH-PH-0723,NELAC-NY10854,NELAC-NY12058,NJDEP-CT		
108-87-2	Methylcyclohexane	ND		mg/kg dry	0.0026	0.0052	1	EPA 8260D	02/24/2025 10:00	02/24/2025 14:50	AC
								Certifications:	NELAC-NY10854,NELAC-NY12058,NJDEP-CT005,PADEP-68-04		
75-09-2	Methylene chloride	ND		mg/kg dry	0.0052	0.010	1	EPA 8260D	02/24/2025 10:00	02/24/2025 14:50	AC
								Certifications:	CTDOH-PH-0723,NELAC-NY10854,NELAC-NY12058,NJDEP-CT		
104-51-8	n-Butylbenzene	ND		mg/kg dry	0.0026	0.0052	1	EPA 8260D	02/24/2025 10:00	02/24/2025 14:50	AC
								Certifications:	CTDOH-PH-0723,NELAC-NY10854,NELAC-NY12058,NJDEP-CT		
103-65-1	n-Propylbenzene	ND		mg/kg dry	0.0026	0.0052	1	EPA 8260D	02/24/2025 10:00	02/24/2025 14:50	AC
								Certifications:	CTDOH-PH-0723,NELAC-NY10854,NELAC-NY12058,NJDEP-CT		
95-47-6	o-Xylene	ND		mg/kg dry	0.0026	0.0052	1	EPA 8260D	02/24/2025 10:00	02/24/2025 14:50	AC
								Certifications:	CTDOH-PH-0723,NELAC-NY10854,NELAC-NY12058,PADEP-68		
179601-23-1	p- & m- Xylenes	ND		mg/kg dry	0.0052	0.010	1	EPA 8260D	02/24/2025 10:00	02/24/2025 14:50	AC
								Certifications:	CTDOH-PH-0723,NELAC-NY10854,NELAC-NY12058,PADEP-68		
99-87-6	p-Isopropyltoluene	ND		mg/kg dry	0.0026	0.0052	1	EPA 8260D	02/24/2025 10:00	02/24/2025 14:50	AC
								Certifications:	CTDOH-PH-0723,NELAC-NY10854,NELAC-NY12058,NJDEP-CT		
135-98-8	sec-Butylbenzene	ND		mg/kg dry	0.0026	0.0052	1	EPA 8260D	02/24/2025 10:00	02/24/2025 14:50	AC
								Certifications:	CTDOH-PH-0723,NELAC-NY10854,NELAC-NY12058,NJDEP-CT		
100-42-5	Styrene	ND		mg/kg dry	0.0026	0.0052	1	EPA 8260D	02/24/2025 10:00	02/24/2025 14:50	AC
								Certifications:	CTDOH-PH-0723,NELAC-NY10854,NELAC-NY12058,NJDEP-CT		
75-65-0	tert-Butyl alcohol (TBA)	ND	CCVE, QL-02	mg/kg dry	0.0026	0.0052	1	EPA 8260D	02/24/2025 10:00	02/24/2025 14:50	AC
								Certifications:	NELAC-NY10854,NELAC-NY12058,NJDEP-CT005,PADEP-68-04		
98-06-6	tert-Butylbenzene	ND		mg/kg dry	0.0026	0.0052	1	EPA 8260D	02/24/2025 10:00	02/24/2025 14:50	AC
								Certifications:	CTDOH-PH-0723,NELAC-NY10854,NELAC-NY12058,NJDEP-CT		
127-18-4	Tetrachloroethylene	ND	QL-02	mg/kg dry	0.0026	0.0052	1	EPA 8260D	02/24/2025 10:00	02/24/2025 14:50	AC
								Certifications:	CTDOH-PH-0723,NELAC-NY10854,NELAC-NY12058,NJDEP-CT		
108-88-3	Toluene	ND		mg/kg dry	0.0026	0.0052	1	EPA 8260D	02/24/2025 10:00	02/24/2025 14:50	AC
								Certifications:	CTDOH-PH-0723,NELAC-NY10854,NELAC-NY12058,NJDEP-CT		
156-60-5	trans-1,2-Dichloroethylene	ND		mg/kg dry	0.0026	0.0052	1	EPA 8260D	02/24/2025 10:00	02/24/2025 14:50	AC
								Certifications:	CTDOH-PH-0723,NELAC-NY10854,NELAC-NY12058,NJDEP-CT		
10061-02-6	trans-1,3-Dichloropropylene	ND		mg/kg dry	0.0026	0.0052	1	EPA 8260D	02/24/2025 10:00	02/24/2025 14:50	AC
								Certifications:	CTDOH-PH-0723,NELAC-NY10854,NELAC-NY12058,NJDEP-CT		
79-01-6	Trichloroethylene	ND		mg/kg dry	0.0026	0.0052	1	EPA 8260D	02/24/2025 10:00	02/24/2025 14:50	AC
								Certifications:	CTDOH-PH-0723,NELAC-NY10854,NELAC-NY12058,NJDEP-CT		
75-69-4	Trichlorofluoromethane	ND		mg/kg dry	0.0026	0.0052	1	EPA 8260D	02/24/2025 10:00	02/24/2025 14:50	AC
								Certifications:	CTDOH-PH-0723,NELAC-NY10854,NELAC-NY12058,NJDEP-CT		

Sample Information

Client Sample ID: SB12_0-2 **York Sample ID:** 25B1271-03

York Project (SDG) No.	Client Project ID	Matrix	Collection Date/Time	Date Received
25B1271	170745301	Soil	February 22, 2025 2:10 pm	02/24/2025

VOA, 8260 MASTER

Log-in Notes:

Sample Notes:

Sample Prepared by Method: EPA 5035A

CAS No.	Parameter	Result	Flag	Units	Reported to LOD/MDL	LOQ	Dilution	Reference Method	Date/Time Prepared	Date/Time Analyzed	Analyst
75-01-4	Vinyl Chloride	ND		mg/kg dry	0.0026	0.0052	1	EPA 8260D	02/24/2025 10:00	02/24/2025 14:50	AC
								Certifications:	CTDOH-PH-0723,NELAC-NY10854,NELAC-NY12058,NJDEP-CT		
1330-20-7	Xylenes, Total	ND		mg/kg dry	0.0077	0.015	1	EPA 8260D	02/24/2025 10:00	02/24/2025 14:50	AC
								Certifications:	CTDOH-PH-0723,NELAC-NY10854,NELAC-NY12058,NJDEP-CT		

	Surrogate Recoveries	Result	Acceptance Range
17060-07-0	*Surrogate: SURR: 1,2-Dichloroethane-d4*	*100 %*	*77-125*
2037-26-5	*Surrogate: SURR: Toluene-d8*	*103 %*	*85-120*
460-00-4	*Surrogate: SURR: p-Bromofluorobenzene*	*106 %*	*76-130*

SVOA, 8270 MASTER

Log-in Notes:

Sample Notes:

Sample Prepared by Method: EPA 3546 SVOA

CAS No.	Parameter	Result	Flag	Units	Reported to LOD/MDL	LOQ	Dilution	Reference Method	Date/Time Prepared	Date/Time Analyzed	Analyst
92-52-4	**1,1-Biphenyl**	**0.292**		mg/kg dry	0.0484	0.0965	2	EPA 8270E	02/27/2025 13:26	02/28/2025 01:34	AK
								Certifications:	NELAC-NY10854,NJDEP-CT005,PADEP-68-04440		
95-94-3	1,2,4,5-Tetrachlorobenzene	ND		mg/kg dry	0.0965	0.193	2	EPA 8270E	02/27/2025 13:26	02/28/2025 01:34	AK
								Certifications:	NELAC-NY10854,NJDEP-CT005,PADEP-68-04440		
122-66-7	1,2-Diphenylhydrazine (as Azobenzene)	ND		mg/kg dry	0.0484	0.0965	2	EPA 8270E	02/27/2025 13:26	02/28/2025 01:34	AK
								Certifications:	NELAC-NY10854,NJDEP-CT005,PADEP-68-04440		
58-90-2	2,3,4,6-Tetrachlorophenol	ND		mg/kg dry	0.0965	0.193	2	EPA 8270E	02/27/2025 13:26	02/28/2025 01:34	AK
								Certifications:	NELAC-NY10854,NJDEP-CT005,PADEP-68-04440		
95-95-4	2,4,5-Trichlorophenol	ND		mg/kg dry	0.0484	0.0965	2	EPA 8270E	02/27/2025 13:26	02/28/2025 01:34	AK
								Certifications:	CTDOH-PH-0723,NELAC-NY10854,NJDEP-CT005,PADEP-68-044		
88-06-2	2,4,6-Trichlorophenol	ND		mg/kg dry	0.0484	0.0965	2	EPA 8270E	02/27/2025 13:26	02/28/2025 01:34	AK
								Certifications:	CTDOH-PH-0723,NELAC-NY10854,NJDEP-CT005,PADEP-68-044		
120-83-2	2,4-Dichlorophenol	ND		mg/kg dry	0.0484	0.0965	2	EPA 8270E	02/27/2025 13:26	02/28/2025 01:34	AK
								Certifications:	CTDOH-PH-0723,NELAC-NY10854,NJDEP-CT005,PADEP-68-044		
105-67-9	2,4-Dimethylphenol	ND		mg/kg dry	0.0484	0.0965	2	EPA 8270E	02/27/2025 13:26	02/28/2025 01:34	AK
								Certifications:	CTDOH-PH-0723,NELAC-NY10854,NJDEP-CT005,PADEP-68-044		
51-28-5	2,4-Dinitrophenol	ND	CAL-E, CCVE	mg/kg dry	0.0965	0.193	2	EPA 8270E	02/27/2025 13:26	02/28/2025 01:34	AK
								Certifications:	CTDOH-PH-0723,NELAC-NY10854,NJDEP-CT005,PADEP-68-044		
121-14-2	2,4-Dinitrotoluene	ND		mg/kg dry	0.0484	0.0965	2	EPA 8270E	02/27/2025 13:26	02/28/2025 01:34	AK
								Certifications:	CTDOH-PH-0723,NELAC-NY10854,NJDEP-CT005,PADEP-68-044		
606-20-2	2,6-Dinitrotoluene	ND		mg/kg dry	0.0484	0.0965	2	EPA 8270E	02/27/2025 13:26	02/28/2025 01:34	AK
								Certifications:	CTDOH-PH-0723,NELAC-NY10854,NJDEP-CT005,PADEP-68-044		
91-58-7	2-Chloronaphthalene	ND		mg/kg dry	0.0484	0.0965	2	EPA 8270E	02/27/2025 13:26	02/28/2025 01:34	AK
								Certifications:	CTDOH-PH-0723,NELAC-NY10854,NJDEP-CT005,PADEP-68-044		
95-57-8	2-Chlorophenol	ND		mg/kg dry	0.0484	0.0965	2	EPA 8270E	02/27/2025 13:26	02/28/2025 01:34	AK
								Certifications:	CTDOH-PH-0723,NELAC-NY10854,NJDEP-CT005,PADEP-68-044		
91-57-6	**2-Methylnaphthalene**	**0.847**		mg/kg dry	0.0484	0.0965	2	EPA 8270E	02/27/2025 13:26	02/28/2025 01:34	AK
								Certifications:	CTDOH-PH-0723,NELAC-NY10854,NJDEP-CT005,PADEP-68-044		

Sample Information

Client Sample ID: SB12_0-2 **York Sample ID:** 25B1271-03

York Project (SDG) No.	Client Project ID	Matrix	Collection Date/Time	Date Received
25B1271	170745301	Soil	February 22, 2025 2:10 pm	02/24/2025

SVOA, 8270 MASTER **Log-in Notes:** **Sample Notes:**

Sample Prepared by Method: EPA 3546 SVOA

CAS No.	Parameter	Result	Flag	Units	Reported to LOD/MDL	LOQ	Dilution	Reference Method	Date/Time Prepared	Date/Time Analyzed	Analyst
95-48-7	2-Methylphenol	ND		mg/kg dry	0.0484	0.0965	2	EPA 8270E	02/27/2025 13:26	02/28/2025 01:34	AK
								Certifications:	CTDOH-PH-0723,NELAC-NY10854,NJDEP-CT005,PADEP-68-044		
88-74-4	2-Nitroaniline	ND		mg/kg dry	0.0965	0.193	2	EPA 8270E	02/27/2025 13:26	02/28/2025 01:34	AK
								Certifications:	CTDOH-PH-0723,NELAC-NY10854,NJDEP-CT005,PADEP-68-044		
88-75-5	2-Nitrophenol	ND		mg/kg dry	0.0484	0.0965	2	EPA 8270E	02/27/2025 13:26	02/28/2025 01:34	AK
								Certifications:	CTDOH-PH-0723,NELAC-NY10854,NJDEP-CT005,PADEP-68-044		
65794-96-9	3- & 4-Methylphenols	ND		mg/kg dry	0.0484	0.0965	2	EPA 8270E	02/27/2025 13:26	02/28/2025 01:34	AK
								Certifications:	CTDOH-PH-0723,NELAC-NY10854,NJDEP-CT005,PADEP-68-044		
91-94-1	3,3-Dichlorobenzidine	ND		mg/kg dry	0.0484	0.0965	2	EPA 8270E	02/27/2025 13:26	02/28/2025 01:34	AK
								Certifications:	NELAC-NY10854,NJDEP-CT005,PADEP-68-04440		
99-09-2	3-Nitroaniline	ND		mg/kg dry	0.0965	0.193	2	EPA 8270E	02/27/2025 13:26	02/28/2025 01:34	AK
								Certifications:	CTDOH-PH-0723,NELAC-NY10854,NJDEP-CT005,PADEP-68-044		
534-52-1	4,6-Dinitro-2-methylphenol	ND	CAL-E, CCVE	mg/kg dry	0.0965	0.193	2	EPA 8270E	02/27/2025 13:26	02/28/2025 01:34	AK
								Certifications:	CTDOH-PH-0723,NELAC-NY10854,NJDEP-CT005,PADEP-68-044		
101-55-3	4-Bromophenyl phenyl ether	ND		mg/kg dry	0.0484	0.0965	2	EPA 8270E	02/27/2025 13:26	02/28/2025 01:34	AK
								Certifications:	CTDOH-PH-0723,NELAC-NY10854,NJDEP-CT005,PADEP-68-044		
59-50-7	4-Chloro-3-methylphenol	ND		mg/kg dry	0.0484	0.0965	2	EPA 8270E	02/27/2025 13:26	02/28/2025 01:34	AK
								Certifications:	CTDOH-PH-0723,NELAC-NY10854,NJDEP-CT005,PADEP-68-044		
106-47-8	4-Chloroaniline	ND		mg/kg dry	0.0484	0.0965	2	EPA 8270E	02/27/2025 13:26	02/28/2025 01:34	AK
								Certifications:	CTDOH-PH-0723,NELAC-NY10854,NJDEP-CT005,PADEP-68-044		
7005-72-3	4-Chlorophenyl phenyl ether	ND		mg/kg dry	0.0484	0.0965	2	EPA 8270E	02/27/2025 13:26	02/28/2025 01:34	AK
								Certifications:	CTDOH-PH-0723,NELAC-NY10854,NJDEP-CT005,PADEP-68-044		
100-01-6	4-Nitroaniline	ND		mg/kg dry	0.0965	0.193	2	EPA 8270E	02/27/2025 13:26	02/28/2025 01:34	AK
								Certifications:	CTDOH-PH-0723,NELAC-NY10854,NJDEP-CT005,PADEP-68-044		
100-02-7	4-Nitrophenol	ND		mg/kg dry	0.0965	0.193	2	EPA 8270E	02/27/2025 13:26	02/28/2025 01:34	AK
								Certifications:	CTDOH-PH-0723,NELAC-NY10854,NJDEP-CT005,PADEP-68-044		
83-32-9	**Acenaphthene**	**3.41**		mg/kg dry	0.605	1.21	25	EPA 8270E	02/27/2025 13:26	02/28/2025 10:56	AK
								Certifications:	CTDOH-PH-0723,NELAC-NY10854,NJDEP-CT005,PADEP-68-044		
208-96-8	**Acenaphthylene**	**0.380**		mg/kg dry	0.0484	0.0965	2	EPA 8270E	02/27/2025 13:26	02/28/2025 01:34	AK
								Certifications:	CTDOH-PH-0723,NELAC-NY10854,NJDEP-CT005,PADEP-68-044		
98-86-2	Acetophenone	ND		mg/kg dry	0.0484	0.0965	2	EPA 8270E	02/27/2025 13:26	02/28/2025 01:34	AK
								Certifications:	NELAC-NY10854,NJDEP-CT005,PADEP-68-04440		
62-53-3	Aniline	ND		mg/kg dry	0.193	0.387	2	EPA 8270E	02/27/2025 13:26	02/28/2025 01:34	AK
								Certifications:	NELAC-NY10854,NJDEP-CT005,PADEP-68-04440		
120-12-7	**Anthracene**	**7.75**		mg/kg dry	0.605	1.21	25	EPA 8270E	02/27/2025 13:26	02/28/2025 10:56	AK
								Certifications:	CTDOH-PH-0723,NELAC-NY10854,NJDEP-CT005,PADEP-68-044		
1912-24-9	Atrazine	ND		mg/kg dry	0.0484	0.0965	2	EPA 8270E	02/27/2025 13:26	02/28/2025 01:34	AK
								Certifications:	NELAC-NY10854,NJDEP-CT005,PADEP-68-04440		
100-52-7	Benzaldehyde	ND		mg/kg dry	0.0484	0.0965	2	EPA 8270E	02/27/2025 13:26	02/28/2025 01:34	AK
								Certifications:	NELAC-NY10854,NJDEP-CT005,PADEP-68-04440		
92-87-5	Benzidine	ND		mg/kg dry	0.193	0.387	2	EPA 8270E	02/27/2025 13:26	02/28/2025 01:34	AK
								Certifications:	CTDOH-PH-0723,NELAC-NY10854,PADEP-68-04440		
56-55-3	**Benzo(a)anthracene**	**14.9**		mg/kg dry	0.605	1.21	25	EPA 8270E	02/27/2025 13:26	02/28/2025 10:56	AK
								Certifications:	CTDOH-PH-0723,NELAC-NY10854,NJDEP-CT005,PADEP-68-044		

Sample Information

Client Sample ID: SB12_0-2 **York Sample ID:** 25B1271-03

York Project (SDG) No.	Client Project ID	Matrix	Collection Date/Time	Date Received
25B1271	170745301	Soil	February 22, 2025 2:10 pm	02/24/2025

SVOA, 8270 MASTER **Log-in Notes:** **Sample Notes:**

Sample Prepared by Method: EPA 3546 SVOA

CAS No.	Parameter	Result	Flag	Units	Reported to LOD/MDL	LOQ	Dilution	Reference Method	Date/Time Prepared	Date/Time Analyzed	Analyst
50-32-8	**Benzo(a)pyrene**	**15.5**		mg/kg dry	0.605	1.21	25	EPA 8270E	02/27/2025 13:26	02/28/2025 10:56	AK
								Certifications:	CTDOH-PH-0723,NELAC-NY10854,NJDEP-CT005,PADEP-68-044		
205-99-2	**Benzo(b)fluoranthene**	**11.2**		mg/kg dry	0.605	1.21	25	EPA 8270E	02/27/2025 13:26	02/28/2025 10:56	AK
								Certifications:	CTDOH-PH-0723,NELAC-NY10854,NJDEP-CT005,PADEP-68-044		
191-24-2	**Benzo(g,h,i)perylene**	**9.51**		mg/kg dry	0.605	1.21	25	EPA 8270E	02/27/2025 13:26	02/28/2025 10:56	AK
								Certifications:	CTDOH-PH-0723,NELAC-NY10854,NJDEP-CT005,PADEP-68-044		
207-08-9	**Benzo(k)fluoranthene**	**13.0**		mg/kg dry	0.605	1.21	25	EPA 8270E	02/27/2025 13:26	02/28/2025 10:56	AK
								Certifications:	CTDOH-PH-0723,NELAC-NY10854,NJDEP-CT005,PADEP-68-044		
65-85-0	Benzoic acid	ND	CAL-E	mg/kg dry	0.0484	0.0965	2	EPA 8270E	02/27/2025 13:26	02/28/2025 01:34	AK
								Certifications:	NELAC-NY10854,NJDEP-CT005,PADEP-68-04440		
100-51-6	Benzyl alcohol	ND		mg/kg dry	0.0484	0.0965	2	EPA 8270E	02/27/2025 13:26	02/28/2025 01:34	AK
								Certifications:	NELAC-NY10854,NJDEP-CT005,PADEP-68-04440		
85-68-7	Benzyl butyl phthalate	ND		mg/kg dry	0.0484	0.0965	2	EPA 8270E	02/27/2025 13:26	02/28/2025 01:34	AK
								Certifications:	CTDOH-PH-0723,NELAC-NY10854,NJDEP-CT005,PADEP-68-044		
111-91-1	Bis(2-chloroethoxy)methane	ND		mg/kg dry	0.0484	0.0965	2	EPA 8270E	02/27/2025 13:26	02/28/2025 01:34	AK
								Certifications:	CTDOH-PH-0723,NELAC-NY10854,NJDEP-CT005,PADEP-68-044		
111-44-4	Bis(2-chloroethyl)ether	ND		mg/kg dry	0.0484	0.0965	2	EPA 8270E	02/27/2025 13:26	02/28/2025 01:34	AK
								Certifications:	CTDOH-PH-0723,NELAC-NY10854,NJDEP-CT005,PADEP-68-044		
108-60-1	Bis(2-chloroisopropyl)ether	ND		mg/kg dry	0.0484	0.0965	2	EPA 8270E	02/27/2025 13:26	02/28/2025 01:34	AK
								Certifications:	CTDOH-PH-0723,NELAC-NY10854,NJDEP-CT005,PADEP-68-044		
117-81-7	Bis(2-ethylhexyl)phthalate	ND		mg/kg dry	0.0484	0.0965	2	EPA 8270E	02/27/2025 13:26	02/28/2025 01:34	AK
								Certifications:	CTDOH-PH-0723,NELAC-NY10854,NJDEP-CT005,PADEP-68-044		
105-60-2	Caprolactam	ND		mg/kg dry	0.0965	0.193	2	EPA 8270E	02/27/2025 13:26	02/28/2025 01:34	AK
								Certifications:	NELAC-NY10854,NJDEP-CT005,PADEP-68-04440		
86-74-8	**Carbazole**	**3.12**		mg/kg dry	0.605	1.21	25	EPA 8270E	02/27/2025 13:26	02/28/2025 10:56	AK
								Certifications:	CTDOH-PH-0723,NELAC-NY10854,NJDEP-CT005,PADEP-68-044		
218-01-9	**Chrysene**	**14.5**		mg/kg dry	0.605	1.21	25	EPA 8270E	02/27/2025 13:26	02/28/2025 10:56	AK
								Certifications:	CTDOH-PH-0723,NELAC-NY10854,NJDEP-CT005,PADEP-68-044		
53-70-3	**Dibenzo(a,h)anthracene**	**1.37**		mg/kg dry	0.0484	0.0965	2	EPA 8270E	02/27/2025 13:26	02/28/2025 01:34	AK
								Certifications:	CTDOH-PH-0723,NELAC-NY10854,NJDEP-CT005,PADEP-68-044		
132-64-9	**Dibenzofuran**	**2.81**		mg/kg dry	0.0484	0.0965	2	EPA 8270E	02/27/2025 13:26	02/28/2025 01:34	AK
								Certifications:	CTDOH-PH-0723,NELAC-NY10854,NJDEP-CT005,PADEP-68-044		
84-66-2	Diethyl phthalate	ND		mg/kg dry	0.0484	0.0965	2	EPA 8270E	02/27/2025 13:26	02/28/2025 01:34	AK
								Certifications:	CTDOH-PH-0723,NELAC-NY10854,NJDEP-CT005,PADEP-68-044		
131-11-3	**Dimethyl phthalate**	**0.440**		mg/kg dry	0.0484	0.0965	2	EPA 8270E	02/27/2025 13:26	02/28/2025 01:34	AK
								Certifications:	CTDOH-PH-0723,NELAC-NY10854,NJDEP-CT005,PADEP-68-044		
84-74-2	Di-n-butyl phthalate	ND		mg/kg dry	0.0484	0.0965	2	EPA 8270E	02/27/2025 13:26	02/28/2025 01:34	AK
								Certifications:	CTDOH-PH-0723,NELAC-NY10854,NJDEP-CT005,PADEP-68-044		
117-84-0	Di-n-octyl phthalate	ND		mg/kg dry	0.0484	0.0965	2	EPA 8270E	02/27/2025 13:26	02/28/2025 01:34	AK
								Certifications:	CTDOH-PH-0723,NELAC-NY10854,NJDEP-CT005,PADEP-68-044		
122-39-4	Diphenylamine	ND		mg/kg dry	0.0965	0.193	2	EPA 8270E	02/27/2025 13:26	02/28/2025 01:34	AK
								Certifications:	NELAC-NY10854,NJDEP-CT005,PADEP-68-04440		
206-44-0	**Fluoranthene**	**37.1**		mg/kg dry	0.605	1.21	25	EPA 8270E	02/27/2025 13:26	02/28/2025 10:56	AK
								Certifications:	CTDOH-PH-0723,NELAC-NY10854,NJDEP-CT005,PADEP-68-044		

Sample Information

Client Sample ID: SB12_0-2 **York Sample ID:** 25B1271-03

York Project (SDG) No.	Client Project ID	Matrix	Collection Date/Time	Date Received
25B1271	170745301	Soil	February 22, 2025 2:10 pm	02/24/2025

SVOA, 8270 MASTER **Log-in Notes:** **Sample Notes:**

Sample Prepared by Method: EPA 3546 SVOA

CAS No.	Parameter	Result	Flag	Units	Reported to LOD/MDL	LOQ	Dilution	Reference Method	Date/Time Prepared	Date/Time Analyzed	Analyst
86-73-7	**Fluorene**	**2.00**		mg/kg dry	0.605	1.21	25	EPA 8270E	02/27/2025 13:26	02/28/2025 10:56	AK
								Certifications:	NELAC-NY10854,NJDEP-CT005,PADEP-68-04440		
118-74-1	Hexachlorobenzene	ND		mg/kg dry	0.0484	0.0965	2	EPA 8270E	02/27/2025 13:26	02/28/2025 01:34	AK
								Certifications:	CTDOH-PH-0723,NELAC-NY10854,NJDEP-CT005,PADEP-68-044		
87-68-3	Hexachlorobutadiene	ND		mg/kg dry	0.0484	0.0965	2	EPA 8270E	02/27/2025 13:26	02/28/2025 01:34	AK
								Certifications:	CTDOH-PH-0723,NELAC-NY10854,NJDEP-CT005,PADEP-68-044		
77-47-4	Hexachlorocyclopentadiene	ND	CCVE	mg/kg dry	0.0484	0.0965	2	EPA 8270E	02/27/2025 13:26	02/28/2025 01:34	AK
								Certifications:	CTDOH-PH-0723,NELAC-NY10854,NJDEP-CT005,PADEP-68-044		
67-72-1	Hexachloroethane	ND		mg/kg dry	0.0484	0.0965	2	EPA 8270E	02/27/2025 13:26	02/28/2025 01:34	AK
								Certifications:	CTDOH-PH-0723,NELAC-NY10854,NJDEP-CT005,PADEP-68-044		
193-39-5	**Indeno(1,2,3-cd)pyrene**	**9.55**		mg/kg dry	0.605	1.21	25	EPA 8270E	02/27/2025 13:26	02/28/2025 10:56	AK
								Certifications:	CTDOH-PH-0723,NELAC-NY10854,NJDEP-CT005,PADEP-68-044		
78-59-1	Isophorone	ND		mg/kg dry	0.0484	0.0965	2	EPA 8270E	02/27/2025 13:26	02/28/2025 01:34	AK
								Certifications:	CTDOH-PH-0723,NELAC-NY10854,NJDEP-CT005,PADEP-68-044		
91-20-3	**Naphthalene**	**1.93**		mg/kg dry	0.0484	0.0965	2	EPA 8270E	02/27/2025 13:26	02/28/2025 01:34	AK
								Certifications:	CTDOH-PH-0723,NELAC-NY10854,NJDEP-CT005,PADEP-68-044		
98-95-3	Nitrobenzene	ND		mg/kg dry	0.0484	0.0965	2	EPA 8270E	02/27/2025 13:26	02/28/2025 01:34	AK
								Certifications:	CTDOH-PH-0723,NELAC-NY10854,NJDEP-CT005,PADEP-68-044		
62-75-9	N-Nitrosodimethylamine	ND		mg/kg dry	0.0484	0.0965	2	EPA 8270E	02/27/2025 13:26	02/28/2025 01:34	AK
								Certifications:	CTDOH-PH-0723,NELAC-NY10854,NJDEP-CT005,PADEP-68-044		
621-64-7	N-nitroso-di-n-propylamine	ND		mg/kg dry	0.0484	0.0965	2	EPA 8270E	02/27/2025 13:26	02/28/2025 01:34	AK
								Certifications:	CTDOH-PH-0723,NELAC-NY10854,NJDEP-CT005,PADEP-68-044		
86-30-6	N-Nitrosodiphenylamine	ND		mg/kg dry	0.0484	0.0965	2	EPA 8270E	02/27/2025 13:26	02/28/2025 01:34	AK
								Certifications:	CTDOH-PH-0723,NELAC-NY10854,NJDEP-CT005,PADEP-68-044		
87-86-5	Pentachlorophenol	ND	CAL-E, CCVE	mg/kg dry	0.0484	0.0965	2	EPA 8270E	02/27/2025 13:26	02/28/2025 01:34	AK
								Certifications:	CTDOH-PH-0723,NELAC-NY10854,NJDEP-CT005,PADEP-68-044		
85-01-8	**Phenanthrene**	**32.7**		mg/kg dry	0.605	1.21	25	EPA 8270E	02/27/2025 13:26	02/28/2025 10:56	AK
								Certifications:	CTDOH-PH-0723,NELAC-NY10854,NJDEP-CT005,PADEP-68-044		
108-95-2	Phenol	ND		mg/kg dry	0.0484	0.0965	2	EPA 8270E	02/27/2025 13:26	02/28/2025 01:34	AK
								Certifications:	CTDOH-PH-0723,NELAC-NY10854,NJDEP-CT005,PADEP-68-044		
129-00-0	**Pyrene**	**33.5**		mg/kg dry	0.605	1.21	25	EPA 8270E	02/27/2025 13:26	02/28/2025 10:56	AK
								Certifications:	CTDOH-PH-0723,NELAC-NY10854,NJDEP-CT005,PADEP-68-044		
110-86-1	Pyridine	ND	ICVE	mg/kg dry	0.193	0.387	2	EPA 8270E	02/27/2025 13:26	02/28/2025 01:34	AK
								Certifications:	CTDOH-PH-0723,NELAC-NY10854,NJDEP-CT005,PADEP-68-044		

	Surrogate Recoveries	Result	Acceptance Range
367-12-4	*Surrogate: SURR: 2-Fluorophenol*	*86.0 %*	*20-108*
13127-88-3	*Surrogate: SURR: Phenol-d6*	*81.0 %*	*23-114*
4165-60-0	*Surrogate: SURR: Nitrobenzene-d5*	*89.8 %*	*22-108*
321-60-8	*Surrogate: SURR: 2-Fluorobiphenyl*	*83.1 %*	*21-113*
118-79-6	*Surrogate: SURR: 2,4,6-Tribromophenol*	*77.5 %*	*19-110*
1718-51-0	*Surrogate: SURR: Terphenyl-d14*	*86.4 %*	*24-116*

Sample Information

Client Sample ID: SB12_0-2 **York Sample ID:** 25B1271-03

York Project (SDG) No.	Client Project ID	Matrix	Collection Date/Time	Date Received
25B1271	170745301	Soil	February 22, 2025 2:10 pm	02/24/2025

Semi-Volatiles, 1,4-Dioxane 8270 SIM-Soil

Log-in Notes:

Sample Notes:

Sample Prepared by Method: EPA 3550C

CAS No.	Parameter	Result	Flag	Units	Reported to LOQ	Dilution	Reference Method	Date/Time Prepared	Date/Time Analyzed	Analyst
123-91-1	1,4-Dioxane	ND		ug/kg	19.8	1	EPA 8270D SIM Certifications: NELAC-NY10854	02/27/2025 09:05	02/28/2025 15:11	SS

	Surrogate Recoveries	Result	Acceptance Range
17647-74-4	*Surrogate: 1,4-Dioxane-d8*	*76.0 %*	*39-127.5*

PFAS, EPA 1633 Target List

Log-in Notes:

Sample Notes:

Sample Prepared by Method: EPA 1633 Prep

CAS No.	Parameter	Result	Flag	Units	Reported to LOD/MDL	LOQ	Dilution	Reference Method	Date/Time Prepared	Date/Time Analyzed	Analyst
375-73-5	* Perfluorobutanesulfonic acid (PFBS)	ND		ug/kg dry	0.129	0.206	1	EPA 1633 Draft 3 Certifications: NELAC-NH2097 ,NJDEP-NY037	02/25/2025 18:25	02/26/2025 20:39	AM
307-24-4	Perfluorohexanoic acid (PFHxA)	ND		ug/kg dry	0.0616	0.232	1	EPA 1633 Draft 3 Certifications: NELAC-NH2097 ,NELAC-NY12058,NJDEP-NY037	02/25/2025 18:25	02/26/2025 20:39	AM
375-85-9	Perfluoroheptanoic acid (PFHpA)	ND		ug/kg dry	0.122	0.232	1	EPA 1633 Draft 3 Certifications: NELAC-NH2097 ,NELAC-NY12058,NJDEP-NY037	02/25/2025 18:25	02/26/2025 20:39	AM
355-46-4	* Perfluorohexanesulfonic acid (PFHxS)	ND		ug/kg dry	0.208	0.213	1	EPA 1633 Draft 3 Certifications: NELAC-NH2097 ,NJDEP-NY037	02/25/2025 18:25	02/26/2025 20:39	AM
335-67-1	Perfluorooctanoic acid (PFOA)	ND		ug/kg dry	0.200	0.232	1	EPA 1633 Draft 3 Certifications: NELAC-NH2097 ,NELAC-NY12058,NJDEP-NY037	02/25/2025 18:25	02/26/2025 20:39	AM
1763-23-1	**Perfluorooctanesulfonic acid (PFOS)**	**0.569**		ug/kg dry	0.194	0.216	1	EPA 1633 Draft 3 Certifications: NELAC-NH2097 ,NELAC-NY12058,NJDEP-NY037	02/25/2025 18:25	02/26/2025 20:39	AM
375-95-1	Perfluorononanoic acid (PFNA)	ND		ug/kg dry	0.220	0.232	1	EPA 1633 Draft 3 Certifications: NELAC-NH2097 ,NELAC-NY12058,NJDEP-NY037	02/25/2025 18:25	02/26/2025 20:39	AM
335-76-2	Perfluorodecanoic acid (PFDA)	ND		ug/kg dry	0.222	0.232	1	EPA 1633 Draft 3 Certifications: NELAC-NH2097 ,NELAC-NY12058,NJDEP-NY037	02/25/2025 18:25	02/26/2025 20:39	AM
2058-94-8	Perfluoroundecanoic acid (PFUnA)	ND		ug/kg dry	0.230	0.232	1	EPA 1633 Draft 3 Certifications: NELAC-NH2097 ,NELAC-NY12058,NJDEP-NY037	02/25/2025 18:25	02/26/2025 20:39	AM
307-55-1	Perfluorododecanoic acid (PFDoA)	ND		ug/kg dry	0.189	0.232	1	EPA 1633 Draft 3 Certifications: NELAC-NH2097 ,NELAC-NY12058,NJDEP-NY037	02/25/2025 18:25	02/26/2025 20:39	AM
72629-94-8	Perfluorotridecanoic acid (PFTrDA)	ND		ug/kg dry	0.145	0.232	1	EPA 1633 Draft 3 Certifications: NELAC-NH2097 ,NELAC-NY12058,NJDEP-NY037	02/25/2025 18:25	02/26/2025 20:39	AM
376-06-7	Perfluorotetradecanoic acid (PFTA)	ND		ug/kg dry	0.120	0.232	1	EPA 1633 Draft 3 Certifications: NELAC-NH2097 ,NELAC-NY12058,NJDEP-NY037	02/25/2025 18:25	02/26/2025 20:39	AM
2355-31-9	N-MeFOSAA	ND		ug/kg dry	0.172	0.232	1	EPA 1633 Draft 3 Certifications: NELAC-NH2097 ,NELAC-NY12058,NJDEP-NY037	02/25/2025 18:25	02/26/2025 20:39	AM
2991-50-6	N-EtFOSAA	ND		ug/kg dry	0.225	0.232	1	EPA 1633 Draft 3 Certifications: NELAC-NH2097 ,NELAC-NY12058,NJDEP-NY037	02/25/2025 18:25	02/26/2025 20:39	AM
2706-90-3	Perfluoropentanoic acid (PFPeA)	ND		ug/kg dry	0.127	0.465	1	EPA 1633 Draft 3 Certifications: NELAC-NH2097 ,NELAC-NY12058,NJDEP-NY037	02/25/2025 18:25	02/26/2025 20:39	AM
754-91-6	* Perfluoro-1-octanesulfonamide (FOSA)	ND		ug/kg dry	0.170	0.232	1	EPA 1633 Draft 3 Certifications: NELAC-NH2097 ,NJDEP-NY037	02/25/2025 18:25	02/26/2025 20:39	AM

Sample Information

Client Sample ID: SB12_0-2 **York Sample ID:** 25B1271-03

York Project (SDG) No.	Client Project ID	Matrix	Collection Date/Time	Date Received
25B1271	170745301	Soil	February 22, 2025 2:10 pm	02/24/2025

PFAS, EPA 1633 Target List **Log-in Notes:** **Sample Notes:**

Sample Prepared by Method: EPA 1633 Prep

CAS No.	Parameter	Result	Flag	Units	Reported to LOD/MDL	LOQ	Dilution	Reference Method	Date/Time Prepared	Date/Time Analyzed	Analyst
375-92-8	* Perfluoro-1-heptanesulfonic acid (PFHpS)	ND		ug/kg dry	0.180	0.232	1	EPA 1633 Draft 3 Certifications: NELAC-NH2097 ,NJDEP-NY037	02/25/2025 18:25	02/26/2025 20:39	AM
335-77-3	* Perfluoro-1-decanesulfonic acid (PFDS)	ND		ug/kg dry	0.222	0.224	1	EPA 1633 Draft 3 Certifications: NELAC-NH2097 ,NJDEP-NY037	02/25/2025 18:25	02/26/2025 20:39	AM
27619-97-2	* 1H,1H,2H,2H-Perfluorooctanesulfonic acid (6:2 FTS)	ND		ug/kg dry	0.872	0.883	1	EPA 1633 Draft 3 Certifications: NELAC-NH2097 ,NJDEP-NY037	02/25/2025 18:25	02/26/2025 20:39	AM
39108-34-4	1H,1H,2H,2H-Perfluorodecanesulfonic acid (8:2 FTS)	ND		ug/kg dry	0.877	0.892	1	EPA 1633 Draft 3 Certifications: NELAC-NH2097 ,NELAC-NY12058,NJDEP-NY037	02/25/2025 18:25	02/26/2025 20:39	AM
375-22-4	Perfluoro-n-butanoic acid (PFBA)	ND		ug/kg dry	0.127	0.930	1	EPA 1633 Draft 3 Certifications: NELAC-NH2097 ,NELAC-NY12058,NJDEP-NY037	02/25/2025 18:25	02/26/2025 20:39	AM
113507-82-7	* Perfluoro(2-ethoxyethane)sulfonic acid (PFEESA)	ND		ug/kg dry	0.162	0.414	1	EPA 1633 Draft 3 Certifications: NELAC-NH2097	02/25/2025 18:25	02/26/2025 20:39	AM
151772-58-6	* Perfluoro-3,6-dioxaheptanoic acid (NFDHA)	ND		ug/kg dry	0.224	0.465	1	EPA 1633 Draft 3 Certifications: NELAC-NH2097	02/25/2025 18:25	02/26/2025 20:39	AM
377-73-1	* Perfluoro-4-oxapentanoic acid (PFMPA)	ND		ug/kg dry	0.0720	0.465	1	EPA 1633 Draft 3 Certifications: NELAC-NH2097	02/25/2025 18:25	02/26/2025 20:39	AM
863090-89-5	* Perfluoro-5-oxahexanoic acid (PFMBA)	ND		ug/kg dry	0.112	0.465	1	EPA 1633 Draft 3 Certifications: NELAC-NH2097	02/25/2025 18:25	02/26/2025 20:39	AM
2706-91-4	* Perfluoro-1-pentanesulfonate (PFPeS)	ND		ug/kg dry	0.182	0.218	1	EPA 1633 Draft 3 Certifications: NELAC-NH2097 ,NJDEP-NY037	02/25/2025 18:25	02/26/2025 20:39	AM
757124-72-4	* 1H,1H,2H,2H-Perfluorohexanesulfonic acid (4:2 FTS)	ND		ug/kg dry	0.691	0.872	1	EPA 1633 Draft 3 Certifications: NELAC-NH2097 ,NJDEP-NY037	02/25/2025 18:25	02/26/2025 20:39	AM
13252-13-6	* HFPO-DA (Gen-X)	ND		ug/kg dry	0.706	0.930	1	EPA 1633 Draft 3 Certifications: NELAC-NH2097 ,NJDEP-NY037	02/25/2025 18:25	02/26/2025 20:39	AM
763051-92-9	* 11CL-PF3OUdS	ND		ug/kg dry	0.361	0.878	1	EPA 1633 Draft 3 Certifications: NELAC-NH2097 ,NJDEP-NY037	02/25/2025 18:25	02/26/2025 20:39	AM
756426-58-1	* 9CL-PF3ONS	ND		ug/kg dry	0.286	0.869	1	EPA 1633 Draft 3 Certifications: NELAC-NH2097 ,NJDEP-NY037	02/25/2025 18:25	02/26/2025 20:39	AM
919005-14-4	* ADONA	ND		ug/kg dry	0.202	0.878	1	EPA 1633 Draft 3 Certifications: NELAC-NH2097 ,NJDEP-NY037	02/25/2025 18:25	02/26/2025 20:39	AM
79780-39-5	* Perfluorododecanesulfonic acid (PFDoS)	ND		ug/kg dry	0.196	0.225	1	EPA 1633 Draft 3 Certifications: NELAC-NH2097	02/25/2025 18:25	02/26/2025 20:39	AM
68259-12-1	* Perfluoro-1-nonanesulfonic acid (PFNS)	ND		ug/kg dry	0.144	0.223	1	EPA 1633 Draft 3 Certifications: NELAC-NH2097 ,NJDEP-NY037	02/25/2025 18:25	02/26/2025 20:39	AM
356-02-5	* 3-Perfluoropropyl propanoic acid (FPrPA)	ND		ug/kg dry	0.737	1.16	1	EPA 1633 Draft 3 Certifications: NELAC-NH2097	02/25/2025 18:25	02/26/2025 20:39	AM
914637-49-3	* 3-Perfluoropentyl propanoic acid (FPePA)	ND		ug/kg dry	2.44	5.81	1	EPA 1633 Draft 3 Certifications: NELAC-NH2097	02/25/2025 18:25	02/26/2025 20:39	AM
812-70-4	* 3-Perfluoroheptyl propanoic acid (FHpPA)	ND		ug/kg dry	1.74	5.81	1	EPA 1633 Draft 3 Certifications: NELAC-NH2097	02/25/2025 18:25	02/26/2025 20:39	AM
24448-09-7	* N-MeFOSE	ND		ug/kg dry	0.710	2.32	1	EPA 1633 Draft 3 Certifications: NELAC-NH2097	02/25/2025 18:25	02/26/2025 20:39	AM

Sample Information

Client Sample ID: SB12_0-2 **York Sample ID:** 25B1271-03

York Project (SDG) No.	Client Project ID	Matrix	Collection Date/Time	Date Received
25B1271	170745301	Soil	February 22, 2025 2:10 pm	02/24/2025

PFAS, EPA 1633 Target List **Log-in Notes:** **Sample Notes:**

Sample Prepared by Method: EPA 1633 Prep

CAS No.	Parameter	Result	Flag	Units	Reported to LOD/MDL	LOQ	Dilution	Reference Method	Date/Time Prepared	Date/Time Analyzed	Analyst
31506-32-8	* N-MeFOSA	ND		ug/kg dry	0.209	0.232	1	EPA 1633 Draft 3 Certifications: NELAC-NH2097	02/25/2025 18:25	02/26/2025 20:39	AM
1691-99-2	* N-EtFOSE	ND		ug/kg dry	0.810	2.32	1	EPA 1633 Draft 3 Certifications: NELAC-NH2097	02/25/2025 18:25	02/26/2025 20:39	AM
4151-50-2	* N-EtFOSA	ND		ug/kg dry	0.230	0.232	1	EPA 1633 Draft 3 Certifications: NELAC-NH2097	02/25/2025 18:25	02/26/2025 20:39	AM

	Surrogate Recoveries	Result	Acceptance Range
M3PFBS	*Surrogate: M3PFBS*	*126 %*	*25-150*
13C5PFHXA	*Surrogate: M5PFHxA*	*121 %*	*25-150*
13C4PFHPA	*Surrogate: M4PFHpA*	*136 %*	*25-150*
13C3PFHXS	*Surrogate: M3PFHxS*	*136 %*	*25-150*
13C8PFOA	*Surrogate: Perfluoro-n-[13C8]octanoic aci*	*123 %*	*25-150*
13C6PFDA	*Surrogate: M6PFDA*	*121 %*	*25-150*
13C7PFUNA	*Surrogate: M7PFUdA*	*123 %*	*25-150*
960315-52-0	*Surrogate: Perfluoro-n-[1,2-13C2]dodecan*	*112 %*	*25-150*
13C2PFTEDA	*Surrogate: M2PFTeDA*	*92.9 %*	*10-150*
13C4PFBA	*Surrogate: Perfluoro-n-[13C4]butanoic aci*	*118 %*	*25-150*
13C8PFOS	*Surrogate: Perfluoro-1-[13C8]octanesulfor*	*147 %*	*25-150*
13C5PFPEA	*Surrogate: Perfluoro-n-[13C5]pentanoic ac*	*119 %*	*25-150*
13C8FOSA	*Surrogate: Perfluoro-1-[13C8]octanesulfor*	*94.1 %*	*10-150*
D3-NMEFOSAA	*Surrogate: d3-N-MeFOSAA*	*135 %*	*25-150*
D5-NETFOSAA	*Surrogate: d5-N-EtFOSAA*	*138 %*	*25-150*
M2-6:2FTS	*Surrogate: M2-6:2 FTS*	*158 %*	*25-200*
M2-8:2FTS	*Surrogate: M2-8:2 FTS*	*184 %*	*25-200*
13C9PFNA	*Surrogate: M9PFNA*	*118 %*	*25-150*
M2-4:2FTS	*Surrogate: M2-4:2 FTS*	*116 %*	*25-150*
936109-37-4	*Surrogate: d-N-MeFOSA*	*70.2 %*	*25-150*
936109-40-9	*Surrogate: d-N-EtFOSA*	*59.8 %*	*25-150*
M3HFPO-DA	*Surrogate: M3HFPO-DA*	*138 %*	*25-150*
D9-NETPFOSAI	*Surrogate: d9-N-EtFOSE*	*70.6 %*	*25-150*
D7-NMEPFOSA	*Surrogate: d7-N-MeFOSE*	*84.2 %*	*25-150*

Sample Information

Client Sample ID: SB12_0-2 **York Sample ID:** 25B1271-03

York Project (SDG) No.	Client Project ID	Matrix	Collection Date/Time	Date Received
25B1271	170745301	Soil	February 22, 2025 2:10 pm	02/24/2025

PEST, 8081 MASTER

Log-in Notes:

Sample Notes:

Sample Prepared by Method: EPA 3550C

CAS No.	Parameter	Result	Flag	Units	Reported to LOQ	Dilution	Reference Method	Date/Time Prepared	Date/Time Analyzed	Analyst
72-54-8	4,4'-DDD	ND		mg/kg dry	0.00192	5	EPA 8081B	02/27/2025 13:31	02/28/2025 11:16	RJ
							Certifications:	CTDOH-PH-0723,NELAC-NY10854,NJDEP-CT005,PADEP-68-044		
72-55-9	4,4'-DDE	ND		mg/kg dry	0.00192	5	EPA 8081B	02/27/2025 13:31	02/28/2025 11:16	RJ
							Certifications:	CTDOH-PH-0723,NELAC-NY10854,NJDEP-CT005,PADEP-68-044		
50-29-3	4,4'-DDT	ND		mg/kg dry	0.00192	5	EPA 8081B	02/27/2025 13:31	02/28/2025 11:16	RJ
							Certifications:	CTDOH-PH-0723,NELAC-NY10854,NJDEP-CT005,PADEP-68-044		
309-00-2	Aldrin	ND		mg/kg dry	0.00192	5	EPA 8081B	02/27/2025 13:31	02/28/2025 11:16	RJ
							Certifications:	CTDOH-PH-0723,NELAC-NY10854,NJDEP-CT005,PADEP-68-044		
319-84-6	alpha-BHC	ND		mg/kg dry	0.00192	5	EPA 8081B	02/27/2025 13:31	02/28/2025 11:16	RJ
							Certifications:	CTDOH-PH-0723,NELAC-NY10854,NJDEP-CT005,PADEP-68-044		
5103-71-9	alpha-Chlordane	ND		mg/kg dry	0.00192	5	EPA 8081B	02/27/2025 13:31	02/28/2025 11:16	RJ
							Certifications:	NELAC-NY10854,NJDEP-CT005		
319-85-7	beta-BHC	ND		mg/kg dry	0.00192	5	EPA 8081B	02/27/2025 13:31	02/28/2025 11:16	RJ
							Certifications:	CTDOH-PH-0723,NELAC-NY10854,NJDEP-CT005,PADEP-68-044		
319-86-8	delta-BHC	ND		mg/kg dry	0.00192	5	EPA 8081B	02/27/2025 13:31	02/28/2025 11:16	RJ
							Certifications:	CTDOH-PH-0723,NELAC-NY10854,NJDEP-CT005,PADEP-68-044		
60-57-1	Dieldrin	ND		mg/kg dry	0.00192	5	EPA 8081B	02/27/2025 13:31	02/28/2025 11:16	RJ
							Certifications:	CTDOH-PH-0723,NELAC-NY10854,NJDEP-CT005,PADEP-68-044		
959-98-8	Endosulfan I	ND		mg/kg dry	0.00192	5	EPA 8081B	02/27/2025 13:31	02/28/2025 11:16	RJ
							Certifications:	CTDOH-PH-0723,NELAC-NY10854,NJDEP-CT005,PADEP-68-044		
33213-65-9	Endosulfan II	ND		mg/kg dry	0.00192	5	EPA 8081B	02/27/2025 13:31	02/28/2025 11:16	RJ
							Certifications:	CTDOH-PH-0723,NELAC-NY10854		
1031-07-8	Endosulfan sulfate	ND		mg/kg dry	0.00192	5	EPA 8081B	02/27/2025 13:31	02/28/2025 11:16	RJ
							Certifications:	CTDOH-PH-0723,NELAC-NY10854,NJDEP-CT005,PADEP-68-044		
72-20-8	Endrin	ND		mg/kg dry	0.00192	5	EPA 8081B	02/27/2025 13:31	02/28/2025 11:16	RJ
							Certifications:	CTDOH-PH-0723,NELAC-NY10854,NJDEP-CT005,PADEP-68-044		
7421-93-4	Endrin aldehyde	ND		mg/kg dry	0.00192	5	EPA 8081B	02/27/2025 13:31	02/28/2025 11:16	RJ
							Certifications:	CTDOH-PH-0723,NELAC-NY10854,NJDEP-CT005,PADEP-68-044		
53494-70-5	Endrin ketone	ND		mg/kg dry	0.00192	5	EPA 8081B	02/27/2025 13:31	02/28/2025 11:16	RJ
							Certifications:	CTDOH-PH-0723,NELAC-NY10854,NJDEP-CT005,PADEP-68-044		
58-89-9	gamma-BHC (Lindane)	ND		mg/kg dry	0.00192	5	EPA 8081B	02/27/2025 13:31	02/28/2025 11:16	RJ
							Certifications:	CTDOH-PH-0723,NELAC-NY10854,NJDEP-CT005,PADEP-68-044		
5566-34-7	gamma-Chlordane	ND		mg/kg dry	0.00192	5	EPA 8081B	02/27/2025 13:31	02/28/2025 11:16	RJ
							Certifications:	NELAC-NY10854,NJDEP-CT005		
76-44-8	Heptachlor	ND		mg/kg dry	0.00192	5	EPA 8081B	02/27/2025 13:31	02/28/2025 11:16	RJ
							Certifications:	CTDOH-PH-0723,NELAC-NY10854,NJDEP-CT005,PADEP-68-044		
1024-57-3	Heptachlor epoxide	ND		mg/kg dry	0.00192	5	EPA 8081B	02/27/2025 13:31	02/28/2025 11:16	RJ
							Certifications:	CTDOH-PH-0723,NELAC-NY10854,NJDEP-CT005,PADEP-68-044		
72-43-5	Methoxychlor	ND		mg/kg dry	0.00192	5	EPA 8081B	02/27/2025 13:31	02/28/2025 11:16	RJ
							Certifications:	CTDOH-PH-0723,NELAC-NY10854,NJDEP-CT005,PADEP-68-044		
8001-35-2	Toxaphene	ND		mg/kg dry	0.192	5	EPA 8081B	02/27/2025 13:31	02/28/2025 11:16	RJ
							Certifications:	CTDOH-PH-0723,NELAC-NY10854,NJDEP-CT005,PADEP-68-044		

Sample Information

Client Sample ID: SB12_0-2 **York Sample ID:** 25B1271-03

York Project (SDG) No.	Client Project ID	Matrix	Collection Date/Time	Date Received
25B1271	170745301	Soil	February 22, 2025 2:10 pm	02/24/2025

PEST, 8081 MASTER

Log-in Notes: **Sample Notes:**

Sample Prepared by Method: EPA 3550C

CAS No.	Parameter	Result	Flag	Units	Reported to LOQ	Dilution	Reference Method	Date/Time Prepared	Date/Time Analyzed	Analyst
57-74-9	* Chlordane, total	ND		mg/kg dry	0.0383	5	EPA 8081B	02/27/2025 13:31	02/28/2025 11:16	RJ
							Certifications:			

Surrogate Recoveries	Result	Acceptance Range
2051-24-3 *Surrogate: Decachlorobiphenyl*	*59.5 %*	*30-150*
877-09-8 *Surrogate: Tetrachloro-m-xylene*	*51.7 %*	*30-150*

PCB, 8082 MASTER

Log-in Notes: **Sample Notes:**

Sample Prepared by Method: EPA 3550C

CAS No.	Parameter	Result	Flag	Units	Reported to LOQ	Dilution	Reference Method	Date/Time Prepared	Date/Time Analyzed	Analyst
12674-11-2	Aroclor 1016	ND		mg/kg dry	0.0193	1	EPA 8082A	02/27/2025 13:29	02/28/2025 10:59	NF
							Certifications:	NELAC-NY10854,CTDOH-PH-0723,NJDEP-CT005,PADEP-68-044		
11104-28-2	Aroclor 1221	ND		mg/kg dry	0.0193	1	EPA 8082A	02/27/2025 13:29	02/28/2025 10:59	NF
							Certifications:	NELAC-NY10854,CTDOH-PH-0723,NJDEP-CT005,PADEP-68-044		
11141-16-5	Aroclor 1232	ND		mg/kg dry	0.0193	1	EPA 8082A	02/27/2025 13:29	02/28/2025 10:59	NF
							Certifications:	NELAC-NY10854,CTDOH-PH-0723,NJDEP-CT005,PADEP-68-044		
53469-21-9	Aroclor 1242	ND		mg/kg dry	0.0193	1	EPA 8082A	02/27/2025 13:29	02/28/2025 10:59	NF
							Certifications:	NELAC-NY10854,CTDOH-PH-0723,NJDEP-CT005,PADEP-68-044		
12672-29-6	Aroclor 1248	ND		mg/kg dry	0.0193	1	EPA 8082A	02/27/2025 13:29	02/28/2025 10:59	NF
							Certifications:	NELAC-NY10854,CTDOH-PH-0723,NJDEP-CT005,PADEP-68-044		
11097-69-1	Aroclor 1254	ND		mg/kg dry	0.0193	1	EPA 8082A	02/27/2025 13:29	02/28/2025 10:59	NF
							Certifications:	NELAC-NY10854,CTDOH-PH-0723,NJDEP-CT005,PADEP-68-044		
11096-82-5	Aroclor 1260	ND		mg/kg dry	0.0193	1	EPA 8082A	02/27/2025 13:29	02/28/2025 10:59	NF
							Certifications:	NELAC-NY10854,CTDOH-PH-0723,NJDEP-CT005,PADEP-68-044		
1336-36-3	* Total PCBs	ND		mg/kg dry	0.0193	1	EPA 8082A	02/27/2025 13:29	02/28/2025 10:59	NF
							Certifications:			

Surrogate Recoveries	Result	Acceptance Range
877-09-8 *Surrogate: Tetrachloro-m-xylene*	*57.5 %*	*30-120*
2051-24-3 *Surrogate: Decachlorobiphenyl*	*38.0 %*	*30-120*

HERB, 8151 MASTER

Log-in Notes: **Sample Notes:**

Sample Prepared by Method: EPA 3550C/8151A

CAS No.	Parameter	Result	Flag	Units	Reported to LOQ	Dilution	Reference Method	Date/Time Prepared	Date/Time Analyzed	Analyst
93-76-5	2,4,5-T	ND		mg/kg dry	0.0232	1	EPA 8151A	02/25/2025 09:00	02/26/2025 12:48	GXB
							Certifications:	CTDOH-PH-0723,NELAC-NY10854,NJDEP-CT005,PADEP-68-044		
93-72-1	2,4,5-TP (Silvex)	ND		mg/kg dry	0.0232	1	EPA 8151A	02/25/2025 09:00	02/26/2025 12:48	GXB
							Certifications:	CTDOH-PH-0723,NELAC-NY10854,NJDEP-CT005,PADEP-68-044		
94-75-7	2,4-D	ND		mg/kg dry	0.0232	1	EPA 8151A	02/25/2025 09:00	02/26/2025 12:48	GXB
							Certifications:	CTDOH-PH-0723,NELAC-NY10854,NJDEP-CT005,PADEP-68-044		

Surrogate Recoveries	Result	Acceptance Range

Sample Information

Client Sample ID: SB12_0-2 **York Sample ID:** 25B1271-03

York Project (SDG) No.	Client Project ID	Matrix	Collection Date/Time	Date Received
25B1271	170745301	Soil	February 22, 2025 2:10 pm	02/24/2025

HERB, 8151 MASTER

Log-in Notes:

Sample Notes:

Sample Prepared by Method: EPA 3550C/8151A

CAS No.	Parameter	Result	Flag	Units	Reported to LOQ	Dilution	Reference Method	Date/Time Prepared	Date/Time Analyzed	Analyst
19719-28-9	*Surrogate: 2,4-Dichlorophenylacetic acid (.*	*94.0 %*			*21-150*					

Metals, Target Analyte

Log-in Notes:

Sample Notes:

Sample Prepared by Method: EPA 3050B

CAS No.	Parameter	Result	Flag	Units	Reported to LOQ	Dilution	Reference Method	Date/Time Prepared	Date/Time Analyzed	Analyst
7429-90-5	**Aluminum**	**10600**		mg/kg dry	4.87	1	EPA 6010D	02/25/2025 14:59	02/26/2025 13:22	AGNR
							Certifications:	CTDOH-PH-0723,NELAC-NY10854,NJDEP-CT005,PADEP-68-044		
7440-36-0	Antimony	ND		mg/kg dry	2.43	1	EPA 6010D	02/25/2025 14:59	02/26/2025 13:22	AGNR
							Certifications:	CTDOH-PH-0723,NELAC-NY10854,NJDEP-CT005,PADEP-68-044		
7440-38-2	**Arsenic**	**6.98**	M-CCV 1	mg/kg dry	1.46	1	EPA 6010D	02/25/2025 14:59	02/26/2025 13:22	AGNR
							Certifications:	CTDOH-PH-0723,NELAC-NY10854,NJDEP-CT005,PADEP-68-044		
7440-39-3	**Barium**	**94.6**		mg/kg dry	2.43	1	EPA 6010D	02/25/2025 14:59	02/26/2025 13:22	AGNR
							Certifications:	CTDOH-PH-0723,NELAC-NY10854,NJDEP-CT005,PADEP-68-044		
7440-41-7	**Beryllium**	**0.514**		mg/kg dry	0.049	1	EPA 6010D	02/25/2025 14:59	02/26/2025 13:22	AGNR
							Certifications:	CTDOH-PH-0723,NELAC-NY10854,NJDEP-CT005,PADEP-68-044		
7440-43-9	Cadmium	ND		mg/kg dry	0.292	1	EPA 6010D	02/25/2025 14:59	02/26/2025 13:22	AGNR
							Certifications:	CTDOH-PH-0723,NELAC-NY10854,NJDEP-CT005,PADEP-68-044		
7440-70-2	**Calcium**	**15100**		mg/kg dry	4.87	1	EPA 6010D	02/25/2025 14:59	02/26/2025 13:22	AGNR
							Certifications:	CTDOH-PH-0723,NELAC-NY10854,NJDEP-CT005,PADEP-68-044		
7440-47-3	**Chromium**	**15.7**		mg/kg dry	0.487	1	EPA 6010D	02/25/2025 14:59	02/26/2025 13:22	AGNR
							Certifications:	CTDOH-PH-0723,NELAC-NY10854,NJDEP-CT005,PADEP-68-044		
7440-48-4	**Cobalt**	**7.59**		mg/kg dry	0.389	1	EPA 6010D	02/25/2025 14:59	02/26/2025 13:22	AGNR
							Certifications:	CTDOH-PH-0723,NELAC-NY10854,NJDEP-CT005,PADEP-68-044		
7440-50-8	**Copper**	**30.9**		mg/kg dry	1.95	1	EPA 6010D	02/25/2025 14:59	02/26/2025 13:22	AGNR
							Certifications:	CTDOH-PH-0723,NELAC-NY10854,NJDEP-CT005,PADEP-68-044		
7439-89-6	**Iron**	**15200**		mg/kg dry	24.3	1	EPA 6010D	02/25/2025 14:59	02/26/2025 13:22	AGNR
							Certifications:	CTDOH-PH-0723,NELAC-NY10854,NJDEP-CT005,PADEP-68-044		
7439-92-1	**Lead**	**398**		mg/kg dry	0.487	1	EPA 6010D	02/25/2025 14:59	02/26/2025 13:22	AGNR
							Certifications:	CTDOH-PH-0723,NELAC-NY10854,NJDEP-CT005,PADEP-68-044		
7439-95-4	**Magnesium**	**3420**		mg/kg dry	4.87	1	EPA 6010D	02/25/2025 14:59	02/26/2025 13:22	AGNR
							Certifications:	CTDOH-PH-0723,NELAC-NY10854,NJDEP-CT005,PADEP-68-044		
7439-96-5	**Manganese**	**321**		mg/kg dry	0.487	1	EPA 6010D	02/25/2025 14:59	02/26/2025 13:22	AGNR
							Certifications:	CTDOH-PH-0723,NELAC-NY10854,NJDEP-CT005,PADEP-68-044		
7440-02-0	**Nickel**	**15.1**		mg/kg dry	0.970	1	EPA 6010D	02/25/2025 14:59	02/26/2025 13:22	AGNR
							Certifications:	CTDOH-PH-0723,NELAC-NY10854,NJDEP-CT005,PADEP-68-044		
7440-09-7	**Potassium**	**1230**		mg/kg dry	4.87	1	EPA 6010D	02/25/2025 14:59	02/26/2025 13:22	AGNR
							Certifications:	CTDOH-PH-0723,NELAC-NY10854,NJDEP-CT005,PADEP-68-044		
7782-49-2	Selenium	ND		mg/kg dry	2.43	1	EPA 6010D	02/25/2025 14:59	02/26/2025 13:22	AGNR
							Certifications:	CTDOH-PH-0723,NELAC-NY10854,NJDEP-CT005,PADEP-68-044		
7440-22-4	Silver	ND		mg/kg dry	0.491	1	EPA 6010D	02/25/2025 14:59	02/26/2025 13:22	AGNR
							Certifications:	CTDOH-PH-0723,NELAC-NY10854,NJDEP-CT005,PADEP-68-044		

Sample Information

Client Sample ID: SB12_0-2 **York Sample ID:** 25B1271-03

York Project (SDG) No.	Client Project ID	Matrix	Collection Date/Time	Date Received
25B1271	170745301	Soil	February 22, 2025 2:10 pm	02/24/2025

Metals, Target Analyte

Log-in Notes:

Sample Notes:

Sample Prepared by Method: EPA 3050B

CAS No.	Parameter	Result	Flag	Units	Reported to LOQ	Dilution	Reference Method	Date/Time Prepared	Date/Time Analyzed	Analyst
7440-23-5	**Sodium**	**216**		mg/kg dry	48.7	1	EPA 6010D	02/25/2025 14:59	02/26/2025 13:22	AGNR
							Certifications:	CTDOH-PH-0723,NELAC-NY10854,NJDEP-CT005,PADEP-68-044		
7440-28-0	Thallium	ND		mg/kg dry	1.95	1	EPA 6010D	02/25/2025 14:59	02/26/2025 13:22	AGNR
							Certifications:	CTDOH-PH-0723,NELAC-NY10854,NJDEP-CT005,PADEP-68-044		
7440-62-2	**Vanadium**	**21.7**		mg/kg dry	0.970	1	EPA 6010D	02/25/2025 14:59	02/26/2025 13:22	AGNR
							Certifications:	CTDOH-PH-0723,NELAC-NY10854,NJDEP-CT005,PADEP-68-044		
7440-66-6	**Zinc**	**99.2**		mg/kg dry	2.43	1	EPA 6010D	02/25/2025 14:59	02/26/2025 13:22	AGNR
							Certifications:	CTDOH-PH-0723,NELAC-NY10854,NJDEP-CT005,PADEP-68-044		

Mercury by 7473

Log-in Notes:

Sample Notes:

Sample Prepared by Method: EPA 7473 soil

CAS No.	Parameter	Result	Flag	Units	Reported to LOQ	Dilution	Reference Method	Date/Time Prepared	Date/Time Analyzed	Analyst
7439-97-6	**Mercury**	**5.99**		mg/kg dry	0.0351	1	EPA 7473	02/27/2025 12:33	02/28/2025 14:39	DRS
							Certifications:	CTDOH-PH-0723,NJDEP-CT005,NELAC-NY10854,PADEP-68-044		

Chromium, Hexavalent

Log-in Notes:

Sample Notes:

Sample Prepared by Method: EPA SW846-3060

CAS No.	Parameter	Result	Flag	Units	Reported to LOQ	Dilution	Reference Method	Date/Time Prepared	Date/Time Analyzed	Analyst
18540-29-9	Chromium, Hexavalent	ND		mg/kg dry	0.584	1	EPA 7196A	02/25/2025 08:56	02/25/2025 16:45	JMT
							Certifications:	NJDEP-CT005,CTDOH-PH-0723,NELAC-NY10854,PADEP-68-044		

Chromium, Trivalent

Log-in Notes:

Sample Notes:

Sample Prepared by Method: Analysis Preparation

CAS No.	Parameter	Result	Flag	Units	Reported to LOQ	Dilution	Reference Method	Date/Time Prepared	Date/Time Analyzed	Analyst
16065-83-1	* **Chromium, Trivalent**	**15.6**		mg/kg	0.500	1	Calculation	02/28/2025 14:42	02/28/2025 15:25	SL
							Certifications:			

Cyanide, Total

Log-in Notes:

Sample Notes:

Sample Prepared by Method: Analysis Preparation Soil

CAS No.	Parameter	Result	Flag	Units	Reported to LOQ	Dilution	Reference Method	Date/Time Prepared	Date/Time Analyzed	Analyst
57-12-5	Cyanide, total	ND		mg/kg dry	0.584	1	EPA 9014/9010C	02/25/2025 14:05	02/25/2025 20:48	CB
							Certifications:	NELAC-NY10854,CTDOH-PH-0723,NJDEP-CT005,PADEP-68-044		

Total Solids

Log-in Notes:

Sample Notes:

Sample Prepared by Method: % Solids Prep

CAS No.	Parameter	Result	Flag	Units	Reported to LOQ	Dilution	Reference Method	Date/Time Prepared	Date/Time Analyzed	Analyst

Sample Information

Client Sample ID: SB12_0-2 **York Sample ID:** 25B1271-03

York Project (SDG) No.	Client Project ID	Matrix	Collection Date/Time	Date Received
25B1271	170745301	Soil	February 22, 2025 2:10 pm	02/24/2025

Total Solids

Log-in Notes:

Sample Notes:

Sample Prepared by Method: % Solids Prep

CAS No.	Parameter	Result	Flag	Units	Reported to LOQ	Dilution	Reference Method	Date/Time Prepared	Date/Time Analyzed	Analyst
solids	* % Solids	85.5		%	0.100	1	SM 2540G	02/25/2025 06:53	02/25/2025 11:00	SMM
							Certifications: CTDOH-PH-0723			

Analytical Batch Summary

Batch ID: BB51628 **Preparation Method:** EPA 5035A **Prepared By:** AC

YORK Sample ID	Client Sample ID	Preparation Date
25B1271-01	SB09_0-2	02/24/25
25B1271-02	SB10_0-2	02/24/25
25B1271-03	SB12_0-2	02/24/25
BB51628-BLK1	Blank	02/24/25
BB51628-BS1	LCS	02/24/25
BB51628-BSD1	LCS Dup	02/24/25
BB51628-MS1	Matrix Spike	02/24/25
BB51628-MSD1	Matrix Spike Dup	02/24/25

Batch ID: BB51651 **Preparation Method:** % Solids Prep **Prepared By:** SMM

YORK Sample ID	Client Sample ID	Preparation Date
25B1271-01	SB09_0-2	02/25/25
25B1271-02	SB10_0-2	02/25/25
25B1271-03	SB12_0-2	02/25/25
BB51651-DUP1	Duplicate	02/25/25

Batch ID: BB51671 **Preparation Method:** EPA SW846-3060 **Prepared By:** JAMT

YORK Sample ID	Client Sample ID	Preparation Date
25B1271-01	SB09_0-2	02/25/25
25B1271-02	SB10_0-2	02/25/25
25B1271-03	SB12_0-2	02/25/25
BB51671-BLK1	Blank	02/25/25
BB51671-DUP1	Duplicate	02/25/25
BB51671-MS1	Matrix Spike	02/25/25
BB51671-MSD1	Matrix Spike Dup	02/25/25
BB51671-SRM1	Reference	02/25/25

Batch ID: BB51673 **Preparation Method:** EPA 3550C/8151A **Prepared By:** JAA

YORK Sample ID	Client Sample ID	Preparation Date
25B1271-01	SB09_0-2	02/25/25
25B1271-02	SB10_0-2	02/25/25
25B1271-03	SB12_0-2	02/25/25
BB51673-BLK1	Blank	02/25/25
BB51673-BS1	LCS	02/25/25
BB51673-MS1	Matrix Spike	02/25/25
BB51673-MSD1	Matrix Spike Dup	02/25/25

Batch ID: BB51693 **Preparation Method:** Analysis Preparation Soil **Prepared By:** SL

YORK Sample ID	Client Sample ID	Preparation Date



25B1271-01	SB09_0-2	02/25/25
25B1271-02	SB10_0-2	02/25/25
25B1271-03	SB12_0-2	02/25/25
BB51693-BLK1	Blank	02/25/25
BB51693-DUP1	Duplicate	02/25/25
BB51693-MS1	Matrix Spike	02/25/25
BB51693-MSD1	Matrix Spike Dup	02/25/25
BB51693-SRM1	Reference	02/25/25

Batch ID: BB51706 **Preparation Method:** EPA 3050B **Prepared By:** KMQ

YORK Sample ID	Client Sample ID	Preparation Date
25B1271-01	SB09_0-2	02/25/25
25B1271-02	SB10_0-2	02/25/25
25B1271-03	SB12_0-2	02/25/25
BB51706-BLK1	Blank	02/25/25
BB51706-DUP1	Duplicate	02/25/25
BB51706-MS1	Matrix Spike	02/25/25
BB51706-PS1	Post Spike	02/25/25
BB51706-SRM1	Reference	02/25/25

Batch ID: BB51725 **Preparation Method:** EPA 1633 Prep **Prepared By:** SAB

YORK Sample ID	Client Sample ID	Preparation Date
25B1271-01	SB09_0-2	02/25/25
25B1271-02	SB10_0-2	02/25/25
25B1271-03	SB12_0-2	02/25/25
BB51725-BLK1	Blank	02/25/25
BB51725-BS1	LCS	02/25/25
BB51725-BS2	LCS	02/25/25
BB51725-MS1	Matrix Spike	02/25/25
BB51725-MSD1	Matrix Spike Dup	02/25/25

Batch ID: BB51867 **Preparation Method:** EPA 3550C **Prepared By:** JLM

YORK Sample ID	Client Sample ID	Preparation Date
25B1271-01	SB09_0-2	02/27/25
25B1271-02	SB10_0-2	02/27/25
25B1271-03	SB12_0-2	02/27/25
BB51867-BLK1	Blank	02/27/25
BB51867-BS1	LCS	02/27/25
BB51867-MS1	Matrix Spike	02/27/25
BB51867-MSD1	Matrix Spike Dup	02/27/25

Batch ID: BB51890 **Preparation Method:** EPA 7473 soil **Prepared By:** DRS

YORK Sample ID	Client Sample ID	Preparation Date
25B1271-01	SB09_0-2	02/27/25
25B1271-02	SB10_0-2	02/27/25

25B1271-03	SB12_0-2	02/27/25
BB51890-BLK1	Blank	02/27/25
BB51890-DUP1	Duplicate	02/27/25
BB51890-MS1	Matrix Spike	02/27/25
BB51890-SRM1	Reference	02/27/25

Batch ID: BB51893 **Preparation Method:** EPA 3546 SVOA **Prepared By:** JM

YORK Sample ID	Client Sample ID	Preparation Date
25B1271-01	SB09_0-2	02/27/25
25B1271-02	SB10_0-2	02/27/25
25B1271-02RE1	SB10_0-2	02/27/25
25B1271-03	SB12_0-2	02/27/25
25B1271-03RE1	SB12_0-2	02/27/25
BB51893-BLK1	Blank	02/27/25
BB51893-BS1	LCS	02/27/25
BB51893-MS1	Matrix Spike	02/27/25
BB51893-MSD1	Matrix Spike Dup	02/27/25

Batch ID: BB51894 **Preparation Method:** EPA 3550C **Prepared By:** JM

YORK Sample ID	Client Sample ID	Preparation Date
25B1271-01	SB09_0-2	02/27/25
25B1271-02	SB10_0-2	02/27/25
25B1271-03	SB12_0-2	02/27/25
BB51894-BLK1	Blank	02/27/25
BB51894-BS2	LCS	02/27/25
BB51894-MS2	Matrix Spike	02/27/25
BB51894-MSD2	Matrix Spike Dup	02/27/25

Batch ID: BB51895 **Preparation Method:** EPA 3550C **Prepared By:** JM

YORK Sample ID	Client Sample ID	Preparation Date
25B1271-01	SB09_0-2	02/27/25
25B1271-02	SB10_0-2	02/27/25
25B1271-03	SB12_0-2	02/27/25
BB51895-BLK1	Blank	02/27/25
BB51895-BS1	LCS	02/27/25
BB51895-MS1	Matrix Spike	02/27/25
BB51895-MSD1	Matrix Spike Dup	02/27/25

Batch ID: BB52007 **Preparation Method:** Analysis Preparation **Prepared By:** SL

YORK Sample ID	Client Sample ID	Preparation Date
25B1271-01	SB09_0-2	02/28/25
25B1271-02	SB10_0-2	02/28/25
25B1271-03	SB12_0-2	02/28/25

Volatile Organic Compounds by GC/MS - Quality Control Data

York Analytical Laboratories, Inc. - Stratford

Analyte	Result	Reporting Limit	Units	Spike Level	Source* Result	%REC	%REC Limits	Flag	RPD	RPD Limit	Flag
Batch BB51628 - EPA 5035A											
Blank (BB51628-BLK1) Blank									Prepared & Analyzed: 02/24/2025		
1,1,1,2-Tetrachloroethane	ND	0.0050	mg/kg wet								
1,1,1-Trichloroethane	ND	0.0050	"								
1,1,2,2-Tetrachloroethane	ND	0.0050	"								
1,1,2-Trichloro-1,2,2-trifluoroethane (Freon 113)	ND	0.0050	"								
1,1,2-Trichloroethane	ND	0.0050	"								
1,1-Dichloroethane	ND	0.0050	"								
1,1-Dichloroethylene	ND	0.0050	"								
1,2,3-Trichlorobenzene	ND	0.0050	"								
1,2,3-Trichloropropane	ND	0.0050	"								
1,2,4-Trichlorobenzene	ND	0.0050	"								
1,2,4-Trimethylbenzene	ND	0.0050	"								
1,2-Dibromo-3-chloropropane	ND	0.0050	"								
1,2-Dibromoethane	ND	0.0050	"								
1,2-Dichlorobenzene	ND	0.0050	"								
1,2-Dichloroethane	ND	0.0050	"								
1,2-Dichloropropane	ND	0.0050	"								
1,3,5-Trimethylbenzene	ND	0.0050	"								
1,3-Dichlorobenzene	ND	0.0050	"								
1,4-Dichlorobenzene	ND	0.0050	"								
1,4-Dioxane	ND	0.10	"								
2-Butanone	ND	0.0050	"								
2-Hexanone	ND	0.0050	"								
4-Methyl-2-pentanone	ND	0.0050	"								
Acetone	ND	0.010	"								
Acrolein	ND	0.010	"								
Acrylonitrile	ND	0.0050	"								
Benzene	ND	0.0050	"								
Bromochloromethane	ND	0.0050	"								
Bromodichloromethane	ND	0.0050	"								
Bromoform	ND	0.0050	"								
Bromomethane	ND	0.0050	"								
Carbon disulfide	ND	0.0050	"								
Carbon tetrachloride	ND	0.0050	"								
Chlorobenzene	ND	0.0050	"								
Chloroethane	ND	0.0050	"								
Chloroform	ND	0.0050	"								
Chloromethane	ND	0.0050	"								
cis-1,2-Dichloroethylene	ND	0.0050	"								
cis-1,3-Dichloropropylene	ND	0.0050	"								
Cyclohexane	ND	0.0050	"								
Dibromochloromethane	ND	0.0050	"								
Dibromomethane	ND	0.0050	"								
Dichlorodifluoromethane	ND	0.0050	"								
Ethyl Benzene	ND	0.0050	"								
Hexachlorobutadiene	ND	0.0050	"								
Isopropylbenzene	ND	0.0050	"								
Methyl acetate	ND	0.0050	"								
Methyl tert-butyl ether (MTBE)	ND	0.0050	"								
Methylcyclohexane	ND	0.0050	"								
Methylene chloride	ND	0.010	"								

Volatile Organic Compounds by GC/MS - Quality Control Data

York Analytical Laboratories, Inc. - Stratford

Analyte	Result	Reporting Limit	Units	Spike Level	Source* Result	%REC	%REC Limits	Flag	RPD	RPD Limit	Flag
Batch BB51628 - EPA 5035A											
Blank (BB51628-BLK1) Blank								Prepared & Analyzed: 02/24/2025			
n-Butylbenzene	ND	0.0050	mg/kg wet								
n-Propylbenzene	ND	0.0050	"								
o-Xylene	ND	0.0050	"								
p- & m- Xylenes	ND	0.010	"								
p-Isopropyltoluene	ND	0.0050	"								
sec-Butylbenzene	ND	0.0050	"								
Styrene	ND	0.0050	"								
tert-Butyl alcohol (TBA)	ND	0.0050	"								
tert-Butylbenzene	ND	0.0050	"								
Tetrachloroethylene	ND	0.0050	"								
Toluene	ND	0.0050	"								
trans-1,2-Dichloroethylene	ND	0.0050	"								
trans-1,3-Dichloropropylene	ND	0.0050	"								
Trichloroethylene	ND	0.0050	"								
Trichlorofluoromethane	ND	0.0050	"								
Vinyl Chloride	ND	0.0050	"								
Xylenes, Total	ND	0.015	"								
Surrogate: SURR: 1,2-Dichloroethane-d4	*49.4*		*ug/L*	*50.0*		*98.8*	*77-125*				
Surrogate: SURR: Toluene-d8	*50.5*		*"*	*50.0*		*101*	*85-120*				
Surrogate: SURR: p-Bromofluorobenzene	*53.2*		*"*	*50.0*		*106*	*76-130*				
LCS (BB51628-BS1) LCS								Prepared & Analyzed: 02/24/2025			
1,1,1,2-Tetrachloroethane	43.6		ug/L	50.0		87.1	75-129				
1,1,1-Trichloroethane	42.1		"	50.0		84.2	71-137				
1,1,2,2-Tetrachloroethane	51.7		"	50.0		103	79-129				
1,1,2-Trichloro-1,2,2-trifluoroethane (Freon 113)	47.4		"	50.0		94.8	58-146				
1,1,2-Trichloroethane	47.8		"	50.0		95.6	83-123				
1,1-Dichloroethane	51.9		"	50.0		104	75-130				
1,1-Dichloroethylene	53.4		"	50.0		107	64-137				
1,2,3-Trichlorobenzene	43.3		"	50.0		86.6	81-140				
1,2,3-Trichloropropane	46.4		"	50.0		92.7	81-126				
1,2,4-Trichlorobenzene	44.4		"	50.0		88.9	80-141				
1,2,4-Trimethylbenzene	48.6		"	50.0		97.3	84-125				
1,2-Dibromo-3-chloropropane	45.8		"	50.0		91.6	74-142				
1,2-Dibromoethane	45.2		"	50.0		90.3	86-123				
1,2-Dichlorobenzene	46.6		"	50.0		93.2	85-122				
1,2-Dichloroethane	48.9		"	50.0		97.9	71-133				
1,2-Dichloropropane	54.2		"	50.0		108	81-122				
1,3,5-Trimethylbenzene	50.2		"	50.0		100	82-126				
1,3-Dichlorobenzene	45.2		"	50.0		90.4	84-124				
1,4-Dichlorobenzene	44.9		"	50.0		89.9	84-124				
1,4-Dioxane	844		"	1050		80.3	10-228				
2-Butanone	37.5		"	50.0		75.0	58-147				
2-Hexanone	38.4		"	50.0		76.9	70-139				
4-Methyl-2-pentanone	33.4		"	50.0		66.7	72-132	Low Bias			
Acetone	22.6		"	50.0		45.3	36-155				
Acrolein	49.1		"	50.0		98.2	10-238				
Acrylonitrile	49.6		"	50.0		99.2	66-141				
Benzene	49.9		"	50.0		99.8	77-127				
Bromochloromethane	51.8		"	50.0		104	74-129				
Bromodichloromethane	50.4		"	50.0		101	81-124				

Volatile Organic Compounds by GC/MS - Quality Control Data

York Analytical Laboratories, Inc. - Stratford

Analyte	Result	Reporting Limit	Units	Spike Level	Source* Result	%REC	%REC Limits	Flag	RPD	RPD Limit	Flag
Batch BB51628 - EPA 5035A											
LCS (BB51628-BS1) LCS							Prepared & Analyzed: 02/24/2025				
Bromoform	45.5		ug/L	50.0		90.9	80-136				
Bromomethane	56.4		"	50.0		113	32-177				
Carbon disulfide	52.0		"	50.0		104	10-136				
Carbon tetrachloride	41.9		"	50.0		83.7	66-143				
Chlorobenzene	46.3		"	50.0		92.5	86-120				
Chloroethane	52.2		"	50.0		104	51-142				
Chloroform	46.5		"	50.0		93.0	76-131				
Chloromethane	51.1		"	50.0		102	49-132				
cis-1,2-Dichloroethylene	49.5		"	50.0		99.0	74-132				
cis-1,3-Dichloropropylene	45.0		"	50.0		90.0	81-129				
Cyclohexane	55.5		"	50.0		111	70-130				
Dibromochloromethane	48.5		"	50.0		96.9	10-200				
Dibromomethane	45.5		"	50.0		91.1	83-124				
Dichlorodifluoromethane	45.8		"	50.0		91.6	28-158				
Ethyl Benzene	49.8		"	50.0		99.6	84-125				
Hexachlorobutadiene	41.9		"	50.0		83.8	83-133				
Isopropylbenzene	49.6		"	50.0		99.2	81-127				
Methyl acetate	31.1		"	50.0		62.2	41-143				
Methyl tert-butyl ether (MTBE)	39.8		"	50.0		79.7	74-131				
Methylcyclohexane	48.3		"	50.0		96.6	70-130				
Methylene chloride	50.6		"	50.0		101	57-141				
n-Butylbenzene	51.3		"	50.0		103	80-130				
n-Propylbenzene	51.2		"	50.0		102	74-136				
o-Xylene	47.3		"	50.0		94.7	83-123				
p- & m- Xylenes	96.0		"	100		96.0	82-128				
p-Isopropyltoluene	50.2		"	50.0		100	85-125				
sec-Butylbenzene	49.6		"	50.0		99.3	83-125				
Styrene	49.2		"	50.0		98.4	86-126				
tert-Butyl alcohol (TBA)	128		"	250		51.3	70-130	Low Bias			
tert-Butylbenzene	42.2		"	50.0		84.5	80-127				
Tetrachloroethylene	37.6		"	50.0		75.1	80-129	Low Bias			
Toluene	48.5		"	50.0		97.0	85-121				
trans-1,2-Dichloroethylene	52.8		"	50.0		106	72-132				
trans-1,3-Dichloropropylene	41.7		"	50.0		83.4	78-132				
Trichloroethylene	47.8		"	50.0		95.5	84-123				
Trichlorofluoromethane	43.6		"	50.0		87.1	62-140				
Vinyl Chloride	54.6		"	50.0		109	52-130				
Surrogate: SURR: 1,2-Dichloroethane-d4	*48.5*		*"*	*50.0*		*97.0*	*77-125*				
Surrogate: SURR: Toluene-d8	*50.6*		*"*	*50.0*		*101*	*85-120*				
Surrogate: SURR: p-Bromofluorobenzene	*53.3*		*"*	*50.0*		*107*	*76-130*				

Volatile Organic Compounds by GC/MS - Quality Control Data

York Analytical Laboratories, Inc. - Stratford

Analyte	Result	Reporting Limit	Units	Spike Level	Source* Result	%REC	%REC Limits	Flag	RPD	RPD Limit	Flag
Batch BB51628 - EPA 5035A											
LCS Dup (BB51628-BSD1) LCS Dup							Prepared & Analyzed: 02/24/2025				
1,1,1,2-Tetrachloroethane	46.0		ug/L	50.0		92.0	75-129		5.45	30	
1,1,1-Trichloroethane	45.2		"	50.0		90.3	71-137		6.99	30	
1,1,2,2-Tetrachloroethane	56.7		"	50.0		113	79-129		9.28	30	
1,1,2-Trichloro-1,2,2-trifluoroethane (Freon 113)	49.5		"	50.0		99.0	58-146		4.31	30	
1,1,2-Trichloroethane	52.3		"	50.0		105	83-123		8.98	30	
1,1-Dichloroethane	55.8		"	50.0		112	75-130		7.22	30	
1,1-Dichloroethylene	59.3		"	50.0		119	64-137		10.5	30	
1,2,3-Trichlorobenzene	45.5		"	50.0		91.1	81-140		5.00	30	
1,2,3-Trichloropropane	50.9		"	50.0		102	81-126		9.39	30	
1,2,4-Trichlorobenzene	45.6		"	50.0		91.2	80-141		2.64	30	
1,2,4-Trimethylbenzene	51.3		"	50.0		103	84-125		5.32	30	
1,2-Dibromo-3-chloropropane	50.6		"	50.0		101	74-142		9.95	30	
1,2-Dibromoethane	49.0		"	50.0		97.9	86-123		8.03	30	
1,2-Dichlorobenzene	48.9		"	50.0		97.8	85-122		4.73	30	
1,2-Dichloroethane	52.9		"	50.0		106	71-133		7.83	30	
1,2-Dichloropropane	57.8		"	50.0		116	81-122		6.36	30	
1,3,5-Trimethylbenzene	53.0		"	50.0		106	82-126		5.43	30	
1,3-Dichlorobenzene	48.5		"	50.0		97.0	84-124		7.00	30	
1,4-Dichlorobenzene	48.2		"	50.0		96.5	84-124		7.06	30	
1,4-Dioxane	1020		"	1050		97.4	10-228		19.2	30	
2-Butanone	41.7		"	50.0		83.4	58-147		10.7	30	
2-Hexanone	43.5		"	50.0		87.0	70-139		12.3	30	
4-Methyl-2-pentanone	37.6		"	50.0		75.2	72-132		12.0	30	
Acetone	26.6		"	50.0		53.2	36-155		16.0	30	
Acrolein	56.2		"	50.0		112	10-238		13.5	30	
Acrylonitrile	57.6		"	50.0		115	66-141		14.9	30	
Benzene	54.7		"	50.0		109	77-127		9.18	30	
Bromochloromethane	55.2		"	50.0		110	74-129		6.48	30	
Bromodichloromethane	53.7		"	50.0		107	81-124		6.46	30	
Bromoform	50.7		"	50.0		101	80-136		10.8	30	
Bromomethane	59.7		"	50.0		119	32-177		5.75	30	
Carbon disulfide	55.9		"	50.0		112	10-136		7.38	30	
Carbon tetrachloride	45.2		"	50.0		90.3	66-143		7.61	30	
Chlorobenzene	49.7		"	50.0		99.5	86-120		7.23	30	
Chloroethane	55.2		"	50.0		110	51-142		5.49	30	
Chloroform	51.6		"	50.0		103	76-131		10.4	30	
Chloromethane	52.9		"	50.0		106	49-132		3.56	30	
cis-1,2-Dichloroethylene	52.9		"	50.0		106	74-132		6.64	30	
cis-1,3-Dichloropropylene	48.4		"	50.0		96.8	81-129		7.26	30	
Cyclohexane	59.0		"	50.0		118	70-130		6.22	30	
Dibromochloromethane	51.8		"	50.0		104	10-200		6.60	30	
Dibromomethane	49.6		"	50.0		99.3	83-124		8.64	30	
Dichlorodifluoromethane	46.6		"	50.0		93.2	28-158		1.75	30	
Ethyl Benzene	52.9		"	50.0		106	84-125		5.96	30	
Hexachlorobutadiene	44.1		"	50.0		88.2	83-133		5.07	30	
Isopropylbenzene	52.2		"	50.0		104	81-127		4.99	30	
Methyl acetate	37.4		"	50.0		74.8	41-143		18.4	30	
Methyl tert-butyl ether (MTBE)	44.4		"	50.0		88.8	74-131		10.8	30	
Methylcyclohexane	51.5		"	50.0		103	70-130		6.34	30	
Methylene chloride	54.9		"	50.0		110	57-141		8.20	30	
n-Butylbenzene	53.5		"	50.0		107	80-130		4.20	30	

Volatile Organic Compounds by GC/MS - Quality Control Data

York Analytical Laboratories, Inc. - Stratford

Analyte	Result	Reporting Limit	Units	Spike Level	Source* Result	%REC	%REC Limits	Flag	RPD	RPD Limit	Flag
Batch BB51628 - EPA 5035A											
LCS Dup (BB51628-BSD1) LCS Dup									Prepared & Analyzed: 02/24/2025		
n-Propylbenzene	54.2		ug/L	50.0		108	74-136		5.81	30	
o-Xylene	50.6		"	50.0		101	83-123		6.74	30	
p- & m- Xylenes	102		"	100		102	82-128		6.50	30	
p-Isopropyltoluene	52.6		"	50.0		105	85-125		4.65	30	
sec-Butylbenzene	52.4		"	50.0		105	83-125		5.43	30	
Styrene	51.9		"	50.0		104	86-126		5.34	30	
tert-Butyl alcohol (TBA)	159		"	250		63.4	70-130	Low Bias	21.1	30	
tert-Butylbenzene	44.6		"	50.0		89.3	80-127		5.52	30	
Tetrachloroethylene	41.3		"	50.0		82.6	80-129		9.46	30	
Toluene	51.9		"	50.0		104	85-121		6.83	30	
trans-1,2-Dichloroethylene	55.3		"	50.0		111	72-132		4.55	30	
trans-1,3-Dichloropropylene	44.6		"	50.0		89.1	78-132		6.66	30	
Trichloroethylene	51.1		"	50.0		102	84-123		6.82	30	
Trichlorofluoromethane	47.8		"	50.0		95.7	62-140		9.41	30	
Vinyl Chloride	57.5		"	50.0		115	52-130		5.14	30	
Surrogate: SURR: 1,2-Dichloroethane-d4	*49.2*		*"*	*50.0*		*98.4*	*77-125*				
Surrogate: SURR: Toluene-d8	*50.1*		*"*	*50.0*		*100*	*85-120*				
Surrogate: SURR: p-Bromofluorobenzene	*52.4*		*"*	*50.0*		*105*	*76-130*				
Matrix Spike (BB51628-MS1) Matrix Spike *Source sample: 25B1271-01 (SB09_0-2)									Prepared & Analyzed: 02/24/2025		
1,1,1,2-Tetrachloroethane	44.4		ug/L	50.0	0.00	88.7	15-161				
1,1,1-Trichloroethane	36.6		"	50.0	0.00	73.3	42-145				
1,1,2,2-Tetrachloroethane	66.2		"	50.0	0.00	132	16-167				
1,1,2-Trichloro-1,2,2-trifluoroethane (Freon 113)	39.0		"	50.0	0.00	78.1	11-160				
1,1,2-Trichloroethane	58.8		"	50.0	0.00	118	44-145				
1,1-Dichloroethane	50.3		"	50.0	0.00	101	46-142				
1,1-Dichloroethylene	44.8		"	50.0	0.00	89.6	30-153				
1,2,3-Trichlorobenzene	32.1		"	50.0	0.00	64.2	10-157				
1,2,3-Trichloropropane	60.9		"	50.0	0.00	122	38-155				
1,2,4-Trichlorobenzene	30.8		"	50.0	0.00	61.6	10-151				
1,2,4-Trimethylbenzene	42.3		"	50.0	0.00	84.5	10-170				
1,2-Dibromo-3-chloropropane	54.6		"	50.0	0.00	109	36-138				
1,2-Dibromoethane	55.1		"	50.0	0.00	110	40-142				
1,2-Dichlorobenzene	41.2		"	50.0	0.00	82.4	10-147				
1,2-Dichloroethane	59.3		"	50.0	0.00	119	48-133				
1,2-Dichloropropane	56.1		"	50.0	0.00	112	47-141				
1,3,5-Trimethylbenzene	41.7		"	50.0	0.00	83.4	10-150				
1,3-Dichlorobenzene	37.0		"	50.0	0.00	74.0	10-144				
1,4-Dichlorobenzene	37.3		"	50.0	0.00	74.6	10-160				
1,4-Dioxane	1520		"	1050	0.00	144	10-191				
2-Butanone	58.3		"	50.0	0.00	117	10-189				
2-Hexanone	53.6		"	50.0	0.00	107	10-181				
4-Methyl-2-pentanone	47.9		"	50.0	0.00	95.8	10-166				
Acetone	38.1		"	50.0	4.29	67.7	10-196				
Acrolein	61.2		"	50.0	0.00	122	10-192				
Acrylonitrile	75.5		"	50.0	0.00	151	13-161				
Benzene	49.9		"	50.0	0.00	99.7	43-139				
Bromochloromethane	58.2		"	50.0	0.00	116	38-145				
Bromodichloromethane	54.1		"	50.0	0.00	108	38-147				
Bromoform	55.4		"	50.0	0.00	111	29-156				
Bromomethane	48.3		"	50.0	0.00	96.6	10-166				

Volatile Organic Compounds by GC/MS - Quality Control Data

York Analytical Laboratories, Inc. - Stratford

Analyte	Result	Reporting Limit	Units	Spike Level	Source* Result	%REC	%REC Limits	Flag	RPD	RPD Limit	Flag
Batch BB51628 - EPA 5035A											
Matrix Spike (BB51628-MS1) Matrix Spike	*Source sample: 25B1271-01 (SB09_0-2)							Prepared & Analyzed: 02/24/2025			
Carbon disulfide	43.9		ug/L	50.0	0.00	87.8	10-131				
Carbon tetrachloride	34.5		"	50.0	0.00	69.1	35-145				
Chlorobenzene	41.9		"	50.0	0.00	83.9	21-154				
Chloroethane	47.7		"	50.0	0.00	95.4	15-160				
Chloroform	49.0		"	50.0	0.00	98.1	47-142				
Chloromethane	45.6		"	50.0	0.00	91.1	10-159				
cis-1,2-Dichloroethylene	48.1		"	50.0	0.00	96.2	42-144				
cis-1,3-Dichloropropylene	46.4		"	50.0	0.00	92.8	18-159				
Cyclohexane	44.3		"	50.0	0.00	88.6	70-130				
Dibromochloromethane	56.2		"	50.0	0.00	112	10-179				
Dibromomethane	56.2		"	50.0	0.00	112	47-143				
Dichlorodifluoromethane	39.9		"	50.0	0.00	79.9	10-145				
Ethyl Benzene	43.3		"	50.0	0.00	86.7	11-158				
Hexachlorobutadiene	26.9		"	50.0	0.00	53.7	10-158				
Isopropylbenzene	41.9		"	50.0	0.00	83.8	10-162				
Methyl acetate	53.3		"	50.0	0.00	107	10-149				
Methyl tert-butyl ether (MTBE)	54.3		"	50.0	0.00	109	42-152				
Methylcyclohexane	39.2		"	50.0	0.00	78.4	70-130				
Methylene chloride	53.6		"	50.0	0.00	107	28-151				
n-Butylbenzene	37.5		"	50.0	0.00	75.0	10-162				
n-Propylbenzene	41.0		"	50.0	0.00	82.0	10-155				
o-Xylene	44.0		"	50.0	0.00	88.1	10-158				
p- & m- Xylenes	84.1		"	100	0.00	84.1	10-156				
p-Isopropyltoluene	40.2		"	50.0	0.00	80.3	10-147				
sec-Butylbenzene	39.4		"	50.0	0.00	78.7	10-157				
Styrene	44.2		"	50.0	0.00	88.3	13-171				
tert-Butyl alcohol (TBA)	196		"	250	0.00	78.3	34-179				
tert-Butylbenzene	34.8		"	50.0	0.00	69.7	10-160				
Tetrachloroethylene	31.7		"	50.0	0.00	63.4	30-167				
Toluene	46.0		"	50.0	0.00	91.9	21-160				
trans-1,2-Dichloroethylene	45.8		"	50.0	0.00	91.7	29-153				
trans-1,3-Dichloropropylene	41.9		"	50.0	0.00	83.9	18-155				
Trichloroethylene	42.5		"	50.0	0.00	85.0	24-169				
Trichlorofluoromethane	36.8		"	50.0	0.00	73.6	35-142				
Vinyl Chloride	46.1		"	50.0	0.00	92.2	12-160				
Surrogate: SURR: 1,2-Dichloroethane-d4	*48.2*		*"*	*50.0*		*96.4*	*77-125*				
Surrogate: SURR: Toluene-d8	*50.9*		*"*	*50.0*		*102*	*85-120*				
Surrogate: SURR: p-Bromofluorobenzene	*52.1*		*"*	*50.0*		*104*	*76-130*				

Volatile Organic Compounds by GC/MS - Quality Control Data

York Analytical Laboratories, Inc. - Stratford

Analyte	Result	Reporting Limit	Units	Spike Level	Source* Result	%REC	%REC Limits	Flag	RPD	RPD Limit	Flag
Batch BB51628 - EPA 5035A											
Matrix Spike Dup (BB51628-M Matrix Spike Dup	*Source sample: 25B1271-01 (SB09_0-2)								Prepared & Analyzed: 02/24/2025		
1,1,1,2-Tetrachloroethane	35.5		ug/L	50.0	0.00	71.1	15-161		22.1	33	
1,1,1-Trichloroethane	36.9		"	50.0	0.00	73.9	42-145		0.816	30	
1,1,2,2-Tetrachloroethane	47.5		"	50.0	0.00	95.1	16-167		32.9	56	
1,1,2-Trichloro-1,2,2-trifluoroethane (Freon 113)	40.3		"	50.0	0.00	80.6	11-160		3.20	31	
1,1,2-Trichloroethane	47.1		"	50.0	0.00	94.1	44-145		22.1	40	
1,1-Dichloroethane	49.9		"	50.0	0.00	99.7	46-142		0.839	36	
1,1-Dichloroethylene	45.6		"	50.0	0.00	91.3	30-153		1.86	31	
1,2,3-Trichlorobenzene	16.7		"	50.0	0.00	33.4	10-157		63.0	47	Non-dir.
1,2,3-Trichloropropane	44.4		"	50.0	0.00	88.9	38-155		31.3	48	
1,2,4-Trichlorobenzene	16.3		"	50.0	0.00	32.6	10-151		61.7	52	Non-dir.
1,2,4-Trimethylbenzene	32.4		"	50.0	0.00	64.8	10-170		26.4	242	
1,2-Dibromo-3-chloropropane	35.7		"	50.0	0.00	71.4	36-138		42.0	54	
1,2-Dibromoethane	40.0		"	50.0	0.00	80.1	40-142		31.6	39	
1,2-Dichlorobenzene	25.4		"	50.0	0.00	50.8	10-147		47.4	52	
1,2-Dichloroethane	48.6		"	50.0	0.00	97.1	48-133		19.9	32	
1,2-Dichloropropane	50.2		"	50.0	0.00	100	47-141		11.1	37	
1,3,5-Trimethylbenzene	32.7		"	50.0	0.00	65.5	10-150		24.1	62	
1,3-Dichlorobenzene	23.9		"	50.0	0.00	47.8	10-144		43.0	51	
1,4-Dichlorobenzene	23.7		"	50.0	0.00	47.5	10-160		44.5	52	
1,4-Dioxane	1210		"	1050	0.00	115	10-191		22.4	196	
2-Butanone	45.6		"	50.0	0.00	91.2	10-189		24.5	67	
2-Hexanone	40.0		"	50.0	0.00	80.0	10-181		29.1	60	
4-Methyl-2-pentanone	37.2		"	50.0	0.00	74.3	10-166		25.2	47	
Acetone	28.8		"	50.0	4.29	49.1	10-196		27.7	150	
Acrolein	43.2		"	50.0	0.00	86.3	10-192		34.5	128	
Acrylonitrile	58.2		"	50.0	0.00	116	13-161		26.0	48	
Benzene	46.1		"	50.0	0.00	92.1	43-139		7.90	64	
Bromochloromethane	47.9		"	50.0	0.00	95.9	38-145		19.3	30	
Bromodichloromethane	45.3		"	50.0	0.00	90.7	38-147		17.6	37	
Bromoform	37.6		"	50.0	0.00	75.3	29-156		38.1	51	
Bromomethane	26.1		"	50.0	0.00	52.2	10-166		59.7	42	Non-dir.
Carbon disulfide	37.9		"	50.0	0.00	75.7	10-131		14.8	36	
Carbon tetrachloride	34.5		"	50.0	0.00	69.0	35-145		0.174	31	
Chlorobenzene	32.2		"	50.0	0.00	64.3	21-154		26.3	32	
Chloroethane	48.7		"	50.0	0.00	97.4	15-160		2.08	40	
Chloroform	45.4		"	50.0	0.00	90.8	47-142		7.71	29	
Chloromethane	45.3		"	50.0	0.00	90.6	10-159		0.616	31	
cis-1,2-Dichloroethylene	42.1		"	50.0	0.00	84.2	42-144		13.3	30	
cis-1,3-Dichloropropylene	35.5		"	50.0	0.00	71.0	18-159		26.6	39	
Cyclohexane	42.9		"	50.0	0.00	85.8	70-130		3.28	30	
Dibromochloromethane	41.9		"	50.0	0.00	83.7	10-179		29.2	41	
Dibromomethane	41.5		"	50.0	0.00	83.1	47-143		29.9	41	
Dichlorodifluoromethane	30.2		"	50.0	0.00	60.4	10-145		27.7	34	
Ethyl Benzene	36.3		"	50.0	0.00	72.5	11-158		17.8	42	
Hexachlorobutadiene	17.0		"	50.0	0.00	33.9	10-158		45.3	45	Non-dir.
Isopropylbenzene	34.9		"	50.0	0.00	69.9	10-162		18.2	57	
Methyl acetate	33.4		"	50.0	0.00	66.8	10-149		45.9	64	
Methyl tert-butyl ether (MTBE)	47.2		"	50.0	0.00	94.4	42-152		14.0	47	
Methylcyclohexane	34.4		"	50.0	0.00	68.9	70-130	Low Bias	13.0	30	
Methylene chloride	48.3		"	50.0	0.00	96.6	28-151		10.5	49	
n-Butylbenzene	26.7		"	50.0	0.00	53.4	10-162		33.6	96	

Volatile Organic Compounds by GC/MS - Quality Control Data

York Analytical Laboratories, Inc. - Stratford

Analyte	Result	Reporting Limit	Units	Spike Level	Source* Result	%REC	%REC Limits	Flag	RPD	RPD Limit	Flag
Batch BB51628 - EPA 5035A											
Matrix Spike Dup (BB51628-M Matrix Spike Dup	*Source sample: 25B1271-01 (SB09_0-2)								Prepared & Analyzed: 02/24/2025		
n-Propylbenzene	32.7		ug/L	50.0	0.00	65.3	10-155		22.6	56	
o-Xylene	35.6		"	50.0	0.00	71.3	10-158		21.1	51	
p- & m- Xylenes	69.4		"	100	0.00	69.4	10-156		19.2	47	
p-Isopropyltoluene	30.1		"	50.0	0.00	60.2	10-147		28.6	60	
sec-Butylbenzene	30.3		"	50.0	0.00	60.6	10-157		26.0	56	
Styrene	32.2		"	50.0	0.00	64.3	13-171		31.4	39	
tert-Butyl alcohol (TBA)	163		"	250	0.00	65.1	34-179		18.5	35	
tert-Butylbenzene	28.1		"	50.0	0.00	56.1	10-160		21.6	79	
Tetrachloroethylene	26.5		"	50.0	0.00	53.0	30-167		18.0	33	
Toluene	39.4		"	50.0	0.00	78.9	21-160		15.3	50	
trans-1,2-Dichloroethylene	39.8		"	50.0	0.00	79.5	29-153		14.2	30	
trans-1,3-Dichloropropylene	29.7		"	50.0	0.00	59.4	18-155		34.1	30	Non-dir.
Trichloroethylene	37.0		"	50.0	0.00	73.9	24-169		14.0	30	
Trichlorofluoromethane	40.6		"	50.0	0.00	81.1	35-142		9.69	30	
Vinyl Chloride	47.8		"	50.0	0.00	95.6	12-160		3.62	35	
Surrogate: SURR: 1,2-Dichloroethane-d4	*49.6*		*"*	*50.0*		*99.1*	*77-125*				
Surrogate: SURR: Toluene-d8	*50.5*		*"*	*50.0*		*101*	*85-120*				
Surrogate: SURR: p-Bromofluorobenzene	*52.5*		*"*	*50.0*		*105*	*76-130*				

Semivolatile Organic Compounds by GC/MS - Quality Control Data

York Analytical Laboratories, Inc. - Stratford

Analyte	Result	Reporting Limit	Units	Spike Level	Source* Result	%REC	%REC Limits	Flag	RPD	RPD Limit	Flag

Batch BB51893 - EPA 3546 SVOA

Blank (BB51893-BLK1) Blank — Prepared & Analyzed: 02/27/2025

1,1-Biphenyl	ND	0.0416	mg/kg wet
1,2,4,5-Tetrachlorobenzene	ND	0.0830	"
1,2-Diphenylhydrazine (as Azobenzene)	ND	0.0416	"
2,3,4,6-Tetrachlorophenol	ND	0.0830	"
2,4,5-Trichlorophenol	ND	0.0416	"
2,4,6-Trichlorophenol	ND	0.0416	"
2,4-Dichlorophenol	ND	0.0416	"
2,4-Dimethylphenol	ND	0.0416	"
2,4-Dinitrophenol	ND	0.0830	"
2,4-Dinitrotoluene	ND	0.0416	"
2,6-Dinitrotoluene	ND	0.0416	"
2-Chloronaphthalene	ND	0.0416	"
2-Chlorophenol	ND	0.0416	"
2-Methylnaphthalene	ND	0.0416	"
2-Methylphenol	ND	0.0416	"
2-Nitroaniline	ND	0.0830	"
2-Nitrophenol	ND	0.0416	"
3- & 4-Methylphenols	ND	0.0416	"
3,3-Dichlorobenzidine	ND	0.0416	"
3-Nitroaniline	ND	0.0830	"
4,6-Dinitro-2-methylphenol	ND	0.0830	"
4-Bromophenyl phenyl ether	ND	0.0416	"
4-Chloro-3-methylphenol	ND	0.0416	"
4-Chloroaniline	ND	0.0416	"
4-Chlorophenyl phenyl ether	ND	0.0416	"
4-Nitroaniline	ND	0.0830	"
4-Nitrophenol	ND	0.0830	"
Acenaphthene	ND	0.0416	"
Acenaphthylene	ND	0.0416	"
Acetophenone	ND	0.0416	"
Aniline	ND	0.166	"
Anthracene	ND	0.0416	"
Atrazine	ND	0.0416	"
Benzaldehyde	ND	0.0416	"
Benzidine	ND	0.166	"
Benzo(a)anthracene	ND	0.0416	"
Benzo(a)pyrene	ND	0.0416	"
Benzo(b)fluoranthene	ND	0.0416	"
Benzo(g,h,i)perylene	ND	0.0416	"
Benzo(k)fluoranthene	ND	0.0416	"
Benzoic acid	ND	0.0416	"
Benzyl alcohol	ND	0.0416	"
Benzyl butyl phthalate	ND	0.0416	"
Bis(2-chloroethoxy)methane	ND	0.0416	"
Bis(2-chloroethyl)ether	ND	0.0416	"
Bis(2-chloroisopropyl)ether	ND	0.0416	"
Bis(2-ethylhexyl)phthalate	ND	0.0416	"
Caprolactam	ND	0.0830	"
Carbazole	ND	0.0416	"
Chrysene	ND	0.0416	"
Dibenzo(a,h)anthracene	ND	0.0416	"

Semivolatile Organic Compounds by GC/MS - Quality Control Data

York Analytical Laboratories, Inc. - Stratford

Analyte	Result	Reporting Limit	Units	Spike Level	Source* Result	%REC	%REC Limits	Flag	RPD	RPD Limit	Flag
Batch BB51893 - EPA 3546 SVOA											
Blank (BB51893-BLK1) Blank									Prepared & Analyzed: 02/27/2025		
Dibenzofuran	ND	0.0416	mg/kg wet								
Diethyl phthalate	ND	0.0416	"								
Dimethyl phthalate	ND	0.0416	"								
Di-n-butyl phthalate	ND	0.0416	"								
Di-n-octyl phthalate	ND	0.0416	"								
Diphenylamine	ND	0.0830	"								
Fluoranthene	ND	0.0416	"								
Fluorene	ND	0.0416	"								
Hexachlorobenzene	ND	0.0416	"								
Hexachlorobutadiene	ND	0.0416	"								
Hexachlorocyclopentadiene	ND	0.0416	"								
Hexachloroethane	ND	0.0416	"								
Indeno(1,2,3-cd)pyrene	ND	0.0416	"								
Isophorone	ND	0.0416	"								
Naphthalene	ND	0.0416	"								
Nitrobenzene	ND	0.0416	"								
N-Nitrosodimethylamine	ND	0.0416	"								
N-nitroso-di-n-propylamine	ND	0.0416	"								
N-Nitrosodiphenylamine	ND	0.0416	"								
Pentachlorophenol	ND	0.0416	"								
Phenanthrene	ND	0.0416	"								
Phenol	ND	0.0416	"								
Pyrene	ND	0.0416	"								
Pyridine	ND	0.166	"								
Surrogate: SURR: 2-Fluorophenol	*1.21*		"	*1.66*		*72.7*	*20-108*				
Surrogate: SURR: Phenol-d6	*1.03*		"	*1.66*		*61.9*	*23-114*				
Surrogate: SURR: Nitrobenzene-d5	*0.578*		"	*0.831*		*69.6*	*22-108*				
Surrogate: SURR: 2-Fluorobiphenyl	*0.682*		"	*0.831*		*82.1*	*21-113*				
Surrogate: SURR: 2,4,6-Tribromophenol	*1.82*		"	*1.66*		*109*	*19-110*				
Surrogate: SURR: Terphenyl-d14	*0.844*		"	*0.831*		*102*	*24-116*				

Semivolatile Organic Compounds by GC/MS - Quality Control Data

York Analytical Laboratories, Inc. - Stratford

Analyte	Result	Reporting Limit	Units	Spike Level	Source* Result	%REC	%REC Limits	Flag	RPD	RPD Limit	Flag
Batch BB51893 - EPA 3546 SVOA											
LCS (BB51893-BS1) LCS							Prepared & Analyzed: 02/27/2025				
1,1-Biphenyl	0.550	0.0416	mg/kg wet	0.831		66.3	18-111				
1,2,4,5-Tetrachlorobenzene	0.636	0.0830	"	0.831		76.6	21-131				
1,2-Diphenylhydrazine (as Azobenzene)	0.439	0.0416	"	0.831		52.9	17-137				
2,3,4,6-Tetrachlorophenol	0.762	0.0830	"	0.831		91.7	30-130				
2,4,5-Trichlorophenol	0.766	0.0416	"	0.831		92.3	27-118				
2,4,6-Trichlorophenol	0.755	0.0416	"	0.831		90.9	31-120				
2,4-Dichlorophenol	0.746	0.0416	"	0.831		89.8	20-127				
2,4-Dimethylphenol	0.572	0.0416	"	0.831		68.8	14-132				
2,4-Dinitrophenol	0.109	0.0830	"	0.831		13.2	10-171				
2,4-Dinitrotoluene	0.662	0.0416	"	0.831		79.8	34-131				
2,6-Dinitrotoluene	0.643	0.0416	"	0.831		77.4	31-128				
2-Chloronaphthalene	0.581	0.0416	"	0.831		70.0	31-117				
2-Chlorophenol	0.514	0.0416	"	0.831		61.8	33-113				
2-Methylnaphthalene	0.556	0.0416	"	0.831		67.0	12-138				
2-Methylphenol	0.454	0.0416	"	0.831		54.7	10-136				
2-Nitroaniline	0.617	0.0830	"	0.831		74.2	27-132				
2-Nitrophenol	0.567	0.0416	"	0.831		68.3	17-129				
3- & 4-Methylphenols	0.410	0.0416	"	0.831		49.3	29-103				
3,3-Dichlorobenzidine	0.647	0.0416	"	0.831		77.9	22-149				
3-Nitroaniline	0.557	0.0830	"	0.831		67.1	20-133				
4,6-Dinitro-2-methylphenol	0.111	0.0830	"	0.831		13.3	10-143				
4-Bromophenyl phenyl ether	0.672	0.0416	"	0.831		81.0	29-120				
4-Chloro-3-methylphenol	0.637	0.0416	"	0.831		76.6	24-129				
4-Chloroaniline	0.402	0.0416	"	0.831		48.4	10-132				
4-Chlorophenyl phenyl ether	0.665	0.0416	"	0.831		80.1	27-124				
4-Nitroaniline	0.639	0.0830	"	0.831		76.9	16-128				
4-Nitrophenol	0.608	0.0830	"	0.831		73.2	10-141				
Acenaphthene	0.546	0.0416	"	0.831		65.8	30-121				
Acenaphthylene	0.582	0.0416	"	0.831		70.0	30-115				
Acetophenone	0.458	0.0416	"	0.831		55.2	20-112				
Aniline	0.184	0.166	"	0.831		22.2	10-119				
Anthracene	0.638	0.0416	"	0.831		76.8	34-118				
Atrazine	0.676	0.0416	"	0.831		81.4	26-112				
Benzaldehyde	0.407	0.0416	"	0.831		49.0	21-100				
Benzo(a)anthracene	0.734	0.0416	"	0.831		88.3	32-122				
Benzo(a)pyrene	0.611	0.0416	"	0.831		73.5	29-133				
Benzo(b)fluoranthene	0.638	0.0416	"	0.831		76.8	25-133				
Benzo(g,h,i)perylene	0.694	0.0416	"	0.831		83.6	10-143				
Benzo(k)fluoranthene	0.617	0.0416	"	0.831		74.2	25-128				
Benzoic acid	1.07	0.0416	"	0.831		128	10-140				
Benzyl alcohol	0.429	0.0416	"	0.831		51.6	30-115				
Benzyl butyl phthalate	0.659	0.0416	"	0.831		79.4	26-126				
Bis(2-chloroethoxy)methane	0.457	0.0416	"	0.831		55.1	19-132				
Bis(2-chloroethyl)ether	0.377	0.0416	"	0.831		45.4	19-125				
Bis(2-chloroisopropyl)ether	0.250	0.0416	"	0.831		30.2	20-135				
Bis(2-ethylhexyl)phthalate	0.684	0.0416	"	0.831		82.3	10-155				
Caprolactam	0.642	0.0830	"	0.831		77.3	10-127				
Carbazole	0.628	0.0416	"	0.831		75.6	35-123				
Chrysene	0.698	0.0416	"	0.831		84.0	32-123				
Dibenzo(a,h)anthracene	0.692	0.0416	"	0.831		83.3	10-136				
Dibenzofuran	0.619	0.0416	"	0.831		74.5	29-121				

Semivolatile Organic Compounds by GC/MS - Quality Control Data

York Analytical Laboratories, Inc. - Stratford

Analyte	Result	Reporting Limit	Units	Spike Level	Source* Result	%REC	%REC Limits	Flag	RPD	RPD Limit	Flag
Batch BB51893 - EPA 3546 SVOA											
LCS (BB51893-BS1) LCS							Prepared & Analyzed: 02/27/2025				
Diethyl phthalate	0.603	0.0416	mg/kg wet	0.831		72.6	34-116				
Dimethyl phthalate	0.605	0.0416	"	0.831		72.8	35-124				
Di-n-butyl phthalate	0.602	0.0416	"	0.831		72.5	31-116				
Di-n-octyl phthalate	0.703	0.0416	"	0.831		84.6	26-136				
Diphenylamine	0.673	0.0830	"	0.831		81.0	40-140				
Fluoranthene	0.710	0.0416	"	0.831		85.4	33-122				
Fluorene	0.626	0.0416	"	0.831		75.3	29-123				
Hexachlorobenzene	0.566	0.0416	"	0.831		68.2	21-124				
Hexachlorobutadiene	0.778	0.0416	"	0.831		93.7	10-149				
Hexachlorocyclopentadiene	0.189	0.0416	"	0.831		22.7	10-129				
Hexachloroethane	0.404	0.0416	"	0.831		48.6	28-108				
Indeno(1,2,3-cd)pyrene	0.682	0.0416	"	0.831		82.2	10-135				
Isophorone	0.471	0.0416	"	0.831		56.7	20-132				
Naphthalene	0.536	0.0416	"	0.831		64.6	23-124				
Nitrobenzene	0.469	0.0416	"	0.831		56.5	13-132				
N-Nitrosodimethylamine	0.291	0.0416	"	0.831		35.0	11-129				
N-nitroso-di-n-propylamine	0.364	0.0416	"	0.831		43.9	24-119				
N-Nitrosodiphenylamine	0.640	0.0416	"	0.831		77.0	22-152				
Pentachlorophenol	0.828	0.0416	"	0.831		99.7	10-139				
Phenanthrene	0.628	0.0416	"	0.831		75.6	33-123				
Phenol	0.429	0.0416	"	0.831		51.6	23-115				
Pyrene	0.712	0.0416	"	0.831		85.7	24-130				
Pyridine	0.275	0.166	"	0.831		33.2	10-91				
Surrogate: SURR: 2-Fluorophenol	*0.935*		"	*1.66*		*56.3*	*20-108*				
Surrogate: SURR: Phenol-d6	*0.837*		"	*1.66*		*50.4*	*23-114*				
Surrogate: SURR: Nitrobenzene-d5	*0.487*		"	*0.831*		*58.6*	*22-108*				
Surrogate: SURR: 2-Fluorobiphenyl	*0.586*		"	*0.831*		*70.6*	*21-113*				
Surrogate: SURR: 2,4,6-Tribromophenol	*1.70*		"	*1.66*		*103*	*19-110*				
Surrogate: SURR: Terphenyl-d14	*0.782*		"	*0.831*		*94.1*	*24-116*				



Semivolatile Organic Compounds by GC/MS - Quality Control Data

York Analytical Laboratories, Inc. - Stratford

Analyte	Result	Reporting Limit	Units	Spike Level	Source* Result	%REC	%REC Limits	Flag	RPD	RPD Limit	Flag
Batch BB51893 - EPA 3546 SVOA											
Matrix Spike (BB51893-MS1) Matrix Spike	*Source sample: 25B1271-01 (SB09_0-2)							Prepared & Analyzed: 02/27/2025			
1,1-Biphenyl	0.820	0.0978	mg/kg dry	0.977	ND	83.9	10-130				
1,2,4,5-Tetrachlorobenzene	0.835	0.195	"	0.977	ND	85.4	10-133				
1,2-Diphenylhydrazine (as Azobenzene)	0.539	0.0978	"	0.977	ND	55.2	10-144				
2,3,4,6-Tetrachlorophenol	0.686	0.195	"	0.977	ND	70.2	30-130				
2,4,5-Trichlorophenol	0.846	0.0978	"	0.977	ND	86.6	10-127				
2,4,6-Trichlorophenol	0.894	0.0978	"	0.977	ND	91.5	10-132				
2,4-Dichlorophenol	0.910	0.0978	"	0.977	ND	93.1	10-128				
2,4-Dimethylphenol	0.633	0.0978	"	0.977	ND	64.8	10-137				
2,4-Dinitrophenol	ND	0.195	"	0.977	ND		10-171	Low Bias			
2,4-Dinitrotoluene	0.720	0.0978	"	0.977	ND	73.8	16-135				
2,6-Dinitrotoluene	0.737	0.0978	"	0.977	ND	75.4	18-131				
2-Chloronaphthalene	0.764	0.0978	"	0.977	ND	78.2	10-129				
2-Chlorophenol	0.627	0.0978	"	0.977	ND	64.2	15-116				
2-Methylnaphthalene	1.24	0.0978	"	0.977	0.653	59.7	10-147				
2-Methylphenol	0.528	0.0978	"	0.977	ND	54.1	10-136				
2-Nitroaniline	0.773	0.195	"	0.977	ND	79.1	10-137				
2-Nitrophenol	0.638	0.0978	"	0.977	ND	65.3	10-129				
3- & 4-Methylphenols	0.506	0.0978	"	0.977	ND	51.8	10-123				
3,3-Dichlorobenzidine	0.419	0.0978	"	0.977	ND	42.9	10-155				
3-Nitroaniline	0.579	0.195	"	0.977	ND	59.3	12-133				
4,6-Dinitro-2-methylphenol	ND	0.195	"	0.977	ND		10-155	Low Bias			
4-Bromophenyl phenyl ether	0.831	0.0978	"	0.977	ND	85.1	14-128				
4-Chloro-3-methylphenol	0.752	0.0978	"	0.977	ND	77.0	10-134				
4-Chloroaniline	0.512	0.0978	"	0.977	ND	52.4	10-145				
4-Chlorophenyl phenyl ether	0.831	0.0978	"	0.977	ND	85.1	14-130				
4-Nitroaniline	0.581	0.195	"	0.977	ND	59.4	10-147				
4-Nitrophenol	0.383	0.195	"	0.977	ND	39.2	10-137				
Acenaphthene	1.58	0.0978	"	0.977	ND	162	10-146	High Bias			
Acenaphthylene	1.63	0.0978	"	0.977	0.0627	160	10-134	High Bias			
Acetophenone	0.591	0.0978	"	0.977	ND	60.5	10-116				
Aniline	0.352	0.391	"	0.977	ND	36.1	10-123				
Anthracene	3.03	0.0978	"	0.977	0.157	294	10-142	High Bias			
Atrazine	0.801	0.0978	"	0.977	ND	82.0	19-115				
Benzaldehyde	0.567	0.0978	"	0.977	ND	58.1	10-125				
Benzo(a)anthracene	7.17	0.0978	"	0.977	ND	734	10-158	High Bias			
Benzo(a)pyrene	5.53	0.0978	"	0.977	ND	567	10-180	High Bias			
Benzo(b)fluoranthene	5.34	0.0978	"	0.977	ND	546	10-200	High Bias			
Benzo(g,h,i)perylene	4.45	0.0978	"	0.977	ND	455	10-138	High Bias			
Benzo(k)fluoranthene	3.59	0.0978	"	0.977	ND	368	10-197	High Bias			
Benzoic acid	0.181	0.0978	"	0.977	ND	18.5	10-166				
Benzyl alcohol	0.527	0.0978	"	0.977	ND	54.0	12-124				
Benzyl butyl phthalate	0.828	0.0978	"	0.977	0.319	52.1	10-154				
Bis(2-chloroethoxy)methane	0.579	0.0978	"	0.977	ND	59.3	10-132				
Bis(2-chloroethyl)ether	0.484	0.0978	"	0.977	ND	49.6	10-119				
Bis(2-chloroisopropyl)ether	0.338	0.0978	"	0.977	ND	34.6	10-139				
Bis(2-ethylhexyl)phthalate	0.831	0.0978	"	0.977	5.00	NR	10-167	Low Bias			
Caprolactam	0.707	0.195	"	0.977	ND	72.4	10-132				
Carbazole	1.32	0.0978	"	0.977	0.0627	128	10-167				
Chrysene	7.43	0.0978	"	0.977	ND	760	10-156	High Bias			
Dibenzo(a,h)anthracene	2.23	0.0978	"	0.977	ND	228	10-137	High Bias			
Dibenzofuran	1.25	0.0978	"	0.977	0.0647	122	10-147				

Semivolatile Organic Compounds by GC/MS - Quality Control Data

York Analytical Laboratories, Inc. - Stratford

Analyte	Result	Reporting Limit	Units	Spike Level	Source* Result	%REC	%REC Limits	Flag	RPD	RPD Limit	Flag
Batch BB51893 - EPA 3546 SVOA											
Matrix Spike (BB51893-MS1) Matrix Spike	*Source sample: 25B1271-01 (SB09_0-2)							Prepared & Analyzed: 02/27/2025			
Diethyl phthalate	0.713	0.0978	mg/kg dry	0.977	ND	73.0	20-120				
Dimethyl phthalate	0.738	0.0978	"	0.977	ND	75.6	18-131				
Di-n-butyl phthalate	0.717	0.0978	"	0.977	0.304	42.3	10-137				
Di-n-octyl phthalate	0.808	0.0978	"	0.977	ND	82.7	10-180				
Diphenylamine	0.953	0.195	"	0.977	ND	97.6	40-140				
Fluoranthene	10.7	0.0978	"	0.977	0.488	NR	10-160	High Bias			
Fluorene	1.91	0.0978	"	0.977	0.143	181	10-157	High Bias			
Hexachlorobenzene	0.671	0.0978	"	0.977	ND	68.7	10-137				
Hexachlorobutadiene	1.04	0.0978	"	0.977	ND	106	10-132				
Hexachlorocyclopentadiene	0.0953	0.0978	"	0.977	ND	9.76	10-106	Low Bias			
Hexachloroethane	0.529	0.0978	"	0.977	ND	54.2	10-110				
Indeno(1,2,3-cd)pyrene	3.81	0.0978	"	0.977	ND	391	10-144	High Bias			
Isophorone	0.597	0.0978	"	0.977	ND	61.1	10-132				
Naphthalene	1.55	0.0978	"	0.977	0.300	128	10-141				
Nitrobenzene	0.619	0.0978	"	0.977	ND	63.4	10-131				
N-Nitrosodimethylamine	0.368	0.0978	"	0.977	ND	37.7	10-126				
N-nitroso-di-n-propylamine	0.463	0.0978	"	0.977	ND	47.4	10-125				
N-Nitrosodiphenylamine	1.37	0.0978	"	0.977	ND	140	10-177				
Pentachlorophenol	0.499	0.0978	"	0.977	ND	51.1	10-153				
Phenanthrene	9.54	0.0978	"	0.977	0.557	920	10-148	High Bias			
Phenol	0.526	0.0978	"	0.977	ND	53.8	10-126				
Pyrene	14.2	0.0978	"	0.977	0.815	NR	10-165	High Bias			
Pyridine	0.267	0.391	"	0.977	ND	27.4	10-83				
Surrogate: SURR: 2-Fluorophenol	*1.13*		"	*1.95*		*57.8*	*20-108*				
Surrogate: SURR: Phenol-d6	*1.02*		"	*1.95*		*52.3*	*23-114*				
Surrogate: SURR: Nitrobenzene-d5	*0.637*		"	*0.977*		*65.2*	*22-108*				
Surrogate: SURR: 2-Fluorobiphenyl	*0.781*		"	*0.977*		*79.9*	*21-113*				
Surrogate: SURR: 2,4,6-Tribromophenol	*1.92*		"	*1.95*		*98.2*	*19-110*				
Surrogate: SURR: Terphenyl-d14	*1.03*		"	*0.977*		*106*	*24-116*				

Semivolatile Organic Compounds by GC/MS - Quality Control Data

York Analytical Laboratories, Inc. - Stratford

Analyte	Result	Reporting Limit	Units	Spike Level	Source* Result	%REC	%REC Limits	Flag	RPD	RPD Limit	Flag
Batch BB51893 - EPA 3546 SVOA											
Matrix Spike Dup (BB51893-M Matrix Spike Dup	*Source sample: 25B1271-01 (SB09_0-2)								Prepared: 02/27/2025 Analyzed: 02/28/2025		
1,1-Biphenyl	1.15	0.0978	mg/kg dry	0.977	ND	118	10-130		33.9	30	Non-dir.
1,2,4,5-Tetrachlorobenzene	0.975	0.195	"	0.977	ND	99.8	10-133		15.5	30	
1,2-Diphenylhydrazine (as Azobenzene)	0.682	0.0978	"	0.977	ND	69.8	10-144		23.4	30	
2,3,4,6-Tetrachlorophenol	0.896	0.195	"	0.977	ND	91.8	30-130		26.6	30	
2,4,5-Trichlorophenol	1.02	0.0978	"	0.977	ND	104	10-127		18.4	30	
2,4,6-Trichlorophenol	1.07	0.0978	"	0.977	ND	109	10-132		17.5	30	
2,4-Dichlorophenol	1.08	0.0978	"	0.977	ND	111	10-128		17.2	30	
2,4-Dimethylphenol	0.816	0.0978	"	0.977	ND	83.5	10-137		25.2	30	
2,4-Dinitrophenol	ND	0.195	"	0.977	ND		10-171	Low Bias		30	
2,4-Dinitrotoluene	0.806	0.0978	"	0.977	ND	82.6	16-135		11.3	30	
2,6-Dinitrotoluene	0.836	0.0978	"	0.977	ND	85.6	18-131		12.6	30	
2-Chloronaphthalene	0.899	0.0978	"	0.977	ND	92.1	10-129		16.3	30	
2-Chlorophenol	0.761	0.0978	"	0.977	ND	77.9	15-116		19.2	30	
2-Methylnaphthalene	2.27	0.0978	"	0.977	0.653	166	10-147	High Bias	59.1	30	Non-dir.
2-Methylphenol	0.678	0.0978	"	0.977	ND	69.4	10-136		24.8	30	
2-Nitroaniline	0.963	0.195	"	0.977	ND	98.6	10-137		21.9	30	
2-Nitrophenol	0.781	0.0978	"	0.977	ND	79.9	10-129		20.2	30	
3- & 4-Methylphenols	0.656	0.0978	"	0.977	ND	67.1	10-123		25.7	30	
3,3-Dichlorobenzidine	0.570	0.0978	"	0.977	ND	58.4	10-155		30.6	30	Non-dir.
3-Nitroaniline	0.660	0.195	"	0.977	ND	67.6	12-133		13.1	30	
4,6-Dinitro-2-methylphenol	ND	0.195	"	0.977	ND		10-155	Low Bias		30	
4-Bromophenyl phenyl ether	0.989	0.0978	"	0.977	ND	101	14-128		17.3	30	
4-Chloro-3-methylphenol	0.874	0.0978	"	0.977	ND	89.5	10-134		15.1	30	
4-Chloroaniline	0.642	0.0978	"	0.977	ND	65.8	10-145		22.6	30	
4-Chlorophenyl phenyl ether	0.969	0.0978	"	0.977	ND	99.2	14-130		15.3	30	
4-Nitroaniline	0.828	0.195	"	0.977	ND	84.8	10-147		35.2	30	Non-dir.
4-Nitrophenol	0.498	0.195	"	0.977	ND	51.0	10-137		26.1	30	
Acenaphthene	5.25	0.0978	"	0.977	ND	538	10-146	High Bias	107	30	Non-dir.
Acenaphthylene	2.28	0.0978	"	0.977	0.0627	227	10-134	High Bias	33.2	30	Non-dir.
Acetophenone	0.723	0.0978	"	0.977	ND	74.0	10-116		20.1	30	
Aniline	0.434	0.391	"	0.977	ND	44.4	10-123			30	
Anthracene	9.30	0.0978	"	0.977	0.157	937	10-142	High Bias	102	30	Non-dir.
Atrazine	0.942	0.0978	"	0.977	ND	96.5	19-115		16.2	30	
Benzaldehyde	0.699	0.0978	"	0.977	ND	71.5	10-125		20.7	30	
Benzo(a)anthracene	18.5	0.0978	"	0.977	ND	NR	10-158	High Bias	88.4	30	Non-dir.
Benzo(a)pyrene	13.7	0.0978	"	0.977	ND	NR	10-180	High Bias	85.0	30	Non-dir.
Benzo(b)fluoranthene	16.3	0.0978	"	0.977	ND	NR	10-200	High Bias	101	30	Non-dir.
Benzo(g,h,i)perylene	9.98	0.0978	"	0.977	ND	NR	10-138	High Bias	76.7	30	Non-dir.
Benzo(k)fluoranthene	7.49	0.0978	"	0.977	ND	767	10-197	High Bias	70.3	30	Non-dir.
Benzoic acid	0.173	0.0978	"	0.977	ND	17.7	10-166		4.42	30	
Benzyl alcohol	0.625	0.0978	"	0.977	ND	64.0	12-124		16.9	30	
Benzyl butyl phthalate	0.977	0.0978	"	0.977	0.319	67.3	10-154		16.5	30	
Bis(2-chloroethoxy)methane	0.706	0.0978	"	0.977	ND	72.3	10-132		19.8	30	
Bis(2-chloroethyl)ether	0.606	0.0978	"	0.977	ND	62.1	10-119		22.3	30	
Bis(2-chloroisopropyl)ether	0.414	0.0978	"	0.977	ND	42.4	10-139		20.1	30	
Bis(2-ethylhexyl)phthalate	0.990	0.0978	"	0.977	5.00	NR	10-167	Low Bias	17.4	30	
Caprolactam	0.826	0.195	"	0.977	ND	84.6	10-132		15.5	30	
Carbazole	4.10	0.0978	"	0.977	0.0627	413	10-167	High Bias	103	30	Non-dir.
Chrysene	18.2	0.0978	"	0.977	ND	NR	10-156	High Bias	84.3	30	Non-dir.
Dibenzo(a,h)anthracene	5.58	0.0978	"	0.977	ND	571	10-137	High Bias	85.7	30	Non-dir.
Dibenzofuran	3.53	0.0978	"	0.977	0.0647	355	10-147	High Bias	95.1	30	Non-dir.

Semivolatile Organic Compounds by GC/MS - Quality Control Data

York Analytical Laboratories, Inc. - Stratford

Analyte	Result	Reporting Limit	Units	Spike Level	Source* Result	%REC	%REC Limits	Flag	RPD	RPD Limit	Flag
Batch BB51893 - EPA 3546 SVOA											
Matrix Spike Dup (BB51893-M Matrix Spike Dup	*Source sample: 25B1271-01 (SB09_0-2)								Prepared: 02/27/2025 Analyzed: 02/28/2025		
Diethyl phthalate	0.836	0.0978	mg/kg dry	0.977	ND	85.6	20-120		15.9	30	
Dimethyl phthalate	0.878	0.0978	"	0.977	ND	89.8	18-131		17.2	30	
Di-n-butyl phthalate	0.825	0.0978	"	0.977	0.304	53.4	10-137		14.0	30	
Di-n-octyl phthalate	0.974	0.0978	"	0.977	ND	99.8	10-180		18.7	30	
Diphenylamine	1.21	0.195	"	0.977	ND	124	40-140		23.6	30	
Fluoranthene	30.8	0.0978	"	0.977	0.488	NR	10-160	High Bias	96.6	30	Non-dir.
Fluorene	5.71	0.0978	"	0.977	0.143	570	10-157	High Bias	99.7	30	Non-dir.
Hexachlorobenzene	0.775	0.0978	"	0.977	ND	79.4	10-137		14.4	30	
Hexachlorobutadiene	1.22	0.0978	"	0.977	ND	124	10-132		16.0	30	
Hexachlorocyclopentadiene	ND	0.0978	"	0.977	ND		10-106	Low Bias		30	
Hexachloroethane	0.595	0.0978	"	0.977	ND	61.0	10-110		11.8	30	
Indeno(1,2,3-cd)pyrene	8.74	0.0978	"	0.977	ND	895	10-144	High Bias	78.5	30	Non-dir.
Isophorone	0.715	0.0978	"	0.977	ND	73.2	10-132		18.0	30	
Naphthalene	3.15	0.0978	"	0.977	0.300	292	10-141	High Bias	68.4	30	Non-dir.
Nitrobenzene	0.744	0.0978	"	0.977	ND	76.2	10-131		18.3	30	
N-Nitrosodimethylamine	0.433	0.0978	"	0.977	ND	44.3	10-126		16.2	30	
N-nitroso-di-n-propylamine	0.584	0.0978	"	0.977	ND	59.8	10-125		23.0	30	
N-Nitrosodiphenylamine	2.66	0.0978	"	0.977	ND	272	10-177	High Bias	64.1	30	Non-dir.
Pentachlorophenol	0.712	0.0978	"	0.977	ND	72.9	10-153		35.1	30	Non-dir.
Phenanthrene	33.2	0.0978	"	0.977	0.557	NR	10-148	High Bias	111	30	Non-dir.
Phenol	0.656	0.0978	"	0.977	ND	67.2	10-126		22.1	30	
Pyrene	39.1	0.0978	"	0.977	0.815	NR	10-165	High Bias	93.5	30	Non-dir.
Pyridine	0.298	0.391	"	0.977	ND	30.5	10-83			30	
Surrogate: SURR: 2-Fluorophenol	*1.32*		"	*1.95*		*67.7*	*20-108*				
Surrogate: SURR: Phenol-d6	*1.21*		"	*1.95*		*61.7*	*23-114*				
Surrogate: SURR: Nitrobenzene-d5	*0.747*		"	*0.977*		*76.5*	*22-108*				
Surrogate: SURR: 2-Fluorobiphenyl	*0.885*		"	*0.977*		*90.6*	*21-113*				
Surrogate: SURR: 2,4,6-Tribromophenol	*2.17*		"	*1.95*		*111*	*19-110*				
Surrogate: SURR: Terphenyl-d14	*1.19*		"	*0.977*		*122*	*24-116*				

Semivolatile Organic Compounds by GC/MS/SIM - Quality Control Data

York Analytical Laboratories, Inc. - Stratford

Analyte	Result	Reporting Limit	Units	Spike Level	Source* Result	%REC	%REC Limits	Flag	RPD	RPD Limit	Flag
Batch BB51867 - EPA 3550C											
Blank (BB51867-BLK1) Blank									Prepared: 02/27/2025 Analyzed: 02/28/2025		
1,4-Dioxane	ND	20.0	ug/kg								
Surrogate: 1,4-Dioxane-d8	*600*		*"*	*500*		*120*	*39-127.5*				
LCS (BB51867-BS1) LCS									Prepared: 02/27/2025 Analyzed: 02/28/2025		
1,4-Dioxane	501	20.0	ug/kg	500		100	40-130				
Surrogate: 1,4-Dioxane-d8	*470*		*"*	*500*		*94.0*	*39-127.5*				
Matrix Spike (BB51867-MS1) Matrix Spike *Source sample: 25B1271-01 (SB09_0-2)									Prepared: 02/27/2025 Analyzed: 02/28/2025		
1,4-Dioxane	474	20.0	ug/kg	500	ND	94.8	40-130				
Surrogate: 1,4-Dioxane-d8	*410*		*"*	*500*		*82.0*	*40-130*				
Matrix Spike Dup (BB51867-M Matrix Spike Dup *Source sample: 25B1271-01 (SB09_0-2)									Prepared: 02/27/2025 Analyzed: 02/28/2025		
1,4-Dioxane	438	20.0	ug/kg	500	ND	87.6	40-130		7.89	30	
Surrogate: 1,4-Dioxane-d8	*350*		*"*	*500*		*70.0*	*40-130*				



PFAS Target compounds by LC/MS-MS - Quality Control Data

York Analytical Laboratories, Inc. - Stratford

Analyte	Result	Reporting Limit	Units	Spike Level	Source* Result	%REC	%REC Limits	Flag	RPD	RPD Limit	Flag
Batch BB51725 - EPA 1633 Prep											
Blank (BB51725-BLK1) Blank									Prepared: 02/25/2025 Analyzed: 02/26/2025		
Perfluorobutanesulfonic acid (PFBS)	ND	0.177	ug/kg wet								
Perfluorohexanoic acid (PFHxA)	ND	0.200	"								
Perfluoroheptanoic acid (PFHpA)	ND	0.200	"								
Perfluorohexanesulfonic acid (PFHxS)	ND	0.183	"								
Perfluorooctanoic acid (PFOA)	ND	0.200	"								
Perfluorooctanesulfonic acid (PFOS)	ND	0.186	"								
Perfluorononanoic acid (PFNA)	ND	0.200	"								
Perfluorodecanoic acid (PFDA)	ND	0.200	"								
Perfluoroundecanoic acid (PFUnA)	ND	0.200	"								
Perfluorododecanoic acid (PFDoA)	ND	0.200	"								
Perfluorotridecanoic acid (PFTrDA)	ND	0.200	"								
Perfluorotetradecanoic acid (PFTA)	ND	0.200	"								
N-MeFOSAA	ND	0.200	"								
N-EtFOSAA	ND	0.200	"								
Perfluoropentanoic acid (PFPeA)	ND	0.400	"								
Perfluoro-1-octanesulfonamide (FOSA)	ND	0.200	"								
Perfluoro-1-heptanesulfonic acid (PFHpS)	ND	0.200	"								
Perfluoro-1-decanesulfonic acid (PFDS)	ND	0.193	"								
1H,1H,2H,2H-Perfluorooctanesulfonic acid (6:2 F	ND	0.760	"								
1H,1H,2H,2H-Perfluorodecanesulfonic acid (8:2 F	ND	0.768	"								
Perfluoro-n-butanoic acid (PFBA)	ND	0.800	"								
Perfluoro(2-ethoxyethane)sulfonic acid (PFEESA)	ND	0.356	"								
Perfluoro-3,6-dioxaheptanoic acid (NFDHA)	ND	0.400	"								
Perfluoro-4-oxapentanoic acid (PFMPA)	ND	0.400	"								
Perfluoro-5-oxahexanoic acid (PFMBA)	ND	0.400	"								
Perfluoro-1-pentanesulfonate (PFPeS)	ND	0.188	"								
1H,1H,2H,2H-Perfluorohexanesulfonic acid (4:2 F	ND	0.750	"								
HFPO-DA (Gen-X)	ND	0.800	"								
11CL-PF3OUdS	ND	0.756	"								
9CL-PF3ONS	ND	0.748	"								
ADONA	ND	0.756	"								
Perfluorododecanesulfonic acid (PFDoS)	ND	0.194	"								
Perfluoro-1-nonanesulfonic acid (PFNS)	ND	0.192	"								
3-Perfluoropropyl propanoic acid (FPrPA)	ND	1.00	"								
3-Perfluoropentyl propanoic acid (FPePA)	ND	5.00	"								
3-Perfluoroheptyl propanoic acid (FHpPA)	ND	5.00	"								
N-MeFOSE	ND	2.00	"								
N-MeFOSA	ND	0.200	"								
N-EtFOSE	ND	2.00	"								
N-EtFOSA	ND	0.200	"								
Surrogate: M3PFBS	*3.00*		"	*2.33*		*129*	*25-150*				
Surrogate: M5PFHxA	*3.10*		"	*2.50*		*124*	*25-150*				
Surrogate: M4PFHpA	*3.36*		"	*2.50*		*134*	*25-150*				
Surrogate: M3PFHxS	*3.17*		"	*2.37*		*134*	*25-150*				
Surrogate: Perfluoro-n-[13C8]octanoic acid (M8PFOA)	*3.08*		"	*2.50*		*123*	*25-150*				
Surrogate: M6PFDA	*1.38*		"	*1.25*		*110*	*25-150*				
Surrogate: M7PFUdA	*1.51*		"	*1.25*		*121*	*25-150*				
Surrogate: Perfluoro-n-[1,2-13C2]dodecanoic acid (MPFDoA)	*1.23*		"	*1.25*		*98.5*	*25-150*				
Surrogate: M2PFTeDA	*1.24*		"	*1.25*		*99.5*	*10-150*				

PFAS Target compounds by LC/MS-MS - Quality Control Data

York Analytical Laboratories, Inc. - Stratford

Analyte	Result	Reporting Limit	Units	Spike Level	Source* Result	%REC	%REC Limits	Flag	RPD	RPD Limit	Flag
Batch BB51725 - EPA 1633 Prep											
Blank (BB51725-BLK1) Blank									Prepared: 02/25/2025 Analyzed: 02/26/2025		
Surrogate: Perfluoro-n-[13C4]butanoic acid (MPFBA)	*12.1*		*ug/kg wet*	*10.0*		*121*	*25-150*				
Surrogate: Perfluoro-1-[13C8]octanesulfonic acid (M8PFOS)	*2.73*		*"*	*2.40*		*114*	*25-150*				
Surrogate: Perfluoro-n-[13C5]pentanoic acid (M5PFPeA)	*6.19*		*"*	*5.00*		*124*	*25-150*				
Surrogate: Perfluoro-1-[13C8]octanesulfonamide (M8FOSA)	*2.82*		*"*	*2.50*		*113*	*10-150*				
Surrogate: d3-N-MeFOSAA	*5.16*		*"*	*5.00*		*103*	*25-150*				
Surrogate: d5-N-EtFOSAA	*5.39*		*"*	*5.00*		*108*	*25-150*				
Surrogate: M2-6:2 FTS	*5.17*		*"*	*4.76*		*109*	*25-200*				
Surrogate: M2-8:2 FTS	*5.82*		*"*	*4.80*		*121*	*25-200*				
Surrogate: M9PFNA	*1.38*		*"*	*1.25*		*110*	*25-150*				
Surrogate: M2-4:2 FTS	*4.78*		*"*	*4.69*		*102*	*25-150*				
Surrogate: d-N-MeFOSA	*2.19*		*"*	*2.50*		*87.6*	*25-150*				
Surrogate: d-N-EtFOSA	*1.92*		*"*	*2.50*		*76.8*	*25-150*				
Surrogate: M3HFPO-DA	*13.9*		*"*	*10.0*		*139*	*25-150*				
Surrogate: d9-N-EtFOSE	*26.6*		*"*	*25.0*		*106*	*25-150*				
Surrogate: d7-N-MeFOSE	*26.6*		*"*	*25.0*		*106*	*25-150*				
LCS (BB51725-BS1) LCS									Prepared: 02/25/2025 Analyzed: 02/26/2025		
Perfluorobutanesulfonic acid (PFBS)	3.67	0.176	ug/kg wet	3.53		104	50-150				
Perfluorohexanoic acid (PFHxA)	3.86	0.199	"	3.98		96.9	50-150				
Perfluoroheptanoic acid (PFHpA)	3.95	0.199	"	3.98		99.1	50-150				
Perfluorohexanesulfonic acid (PFHxS)	3.96	0.182	"	3.65		108	50-150				
Perfluorooctanoic acid (PFOA)	4.32	0.199	"	3.98		109	50-150				
Perfluorooctanesulfonic acid (PFOS)	3.58	0.185	"	3.71		96.5	50-150				
Perfluorononanoic acid (PFNA)	4.14	0.199	"	3.98		104	50-150				
Perfluorodecanoic acid (PFDA)	4.68	0.199	"	3.98		118	50-150				
Perfluoroundecanoic acid (PFUnA)	4.10	0.199	"	3.98		103	50-150				
Perfluorododecanoic acid (PFDoA)	4.80	0.199	"	3.98		120	50-150				
Perfluorotridecanoic acid (PFTrDA)	4.10	0.199	"	3.98		103	50-150				
Perfluorotetradecanoic acid (PFTA)	4.69	0.199	"	3.98		118	50-150				
N-MeFOSAA	4.08	0.199	"	3.98		102	50-150				
N-EtFOSAA	4.34	0.199	"	3.98		109	50-150				
Perfluoropentanoic acid (PFPeA)	8.77	0.398	"	7.97		110	50-150				
Perfluoro-1-octanesulfonamide (FOSA)	4.65	0.199	"	3.98		117	50-150				
Perfluoro-1-heptanesulfonic acid (PFHpS)	3.68	0.199	"	3.80		96.8	50-150				
Perfluoro-1-decanesulfonic acid (PFDS)	2.97	0.192	"	3.84		77.4	50-150				
1H,1H,2H,2H-Perfluorooctanesulfonic acid (6:2 F	17.3	0.757	"	15.1		114	50-150				
1H,1H,2H,2H-Perfluorodecanesulfonic acid (8:2 F	16.7	0.765	"	15.3		109	50-150				
Perfluoro-n-butanoic acid (PFBA)	16.5	0.797	"	15.9		104	50-150				
Perfluoro(2-ethoxyethane)sulfonic acid (PFEESA)	6.99	0.355	"	7.09		98.5	50-150				
Perfluoro-3,6-dioxaheptanoic acid (NFDHA)	8.69	0.398	"	7.97		109	50-150				
Perfluoro-4-oxapentanoic acid (PFMPA)	8.60	0.398	"	7.97		108	50-150				
Perfluoro-5-oxahexanoic acid (PFMBA)	8.20	0.398	"	7.97		103	50-150				
Perfluoro-1-pentanesulfonate (PFPeS)	3.84	0.187	"	3.75		102	50-150				
1H,1H,2H,2H-Perfluorohexanesulfonic acid (4:2 F	17.6	0.747	"	14.9		117	50-150				
HFPO-DA (Gen-X)	8.56	0.797	"	7.97		107	50-150				
11CL-PF3OUdS	6.69	0.753	"	7.53		88.9	50-150				
9CL-PF3ONS	7.54	0.745	"	7.45		101	50-150				
ADONA	8.11	0.753	"	7.53		108	50-150				

PFAS Target compounds by LC/MS-MS - Quality Control Data

York Analytical Laboratories, Inc. - Stratford

Analyte	Result	Reporting Limit	Units	Spike Level	Source* Result	%REC	%REC Limits	Flag	RPD	RPD Limit	Flag
Batch BB51725 - EPA 1633 Prep											
LCS (BB51725-BS1) LCS								Prepared: 02/25/2025 Analyzed: 02/26/2025			
Perfluorododecanesulfonic acid (PFDoS)	3.29	0.193	ug/kg wet	3.86		85.2	50-150				
Perfluoro-1-nonanesulfonic acid (PFNS)	3.87	0.191	"	3.82		101	50-150				
3-Perfluoropropyl propanoic acid (FPrPA)	14.0	0.996	"	15.9		87.9	50-150				
3-Perfluoropentyl propanoic acid (FPePA)	79.2	4.98	"	79.7		99.3	50-150				
3-Perfluoroheptyl propanoic acid (FHpPA)	81.5	4.98	"	79.7		102	50-150				
N-MeFOSE	47.4	1.99	"	39.8		119	50-150				
N-MeFOSA	4.36	0.199	"	3.98		109	50-150				
N-EtFOSE	45.7	1.99	"	39.8		115	50-150				
N-EtFOSA	4.01	0.199	"	3.98		101	50-150				
Surrogate: M3PFBS	*3.55*		"	*2.32*		*153*	*25-150*				
Surrogate: M5PFHxA	*3.83*		"	*2.49*		*154*	*25-150*				
Surrogate: M4PFHpA	*4.06*		"	*2.49*		*163*	*25-150*				
Surrogate: M3PFHxS	*3.65*		"	*2.36*		*155*	*25-150*				
Surrogate: Perfluoro-n-[13C8]octanoic acid (M8PFOA)	*3.31*		"	*2.49*		*133*	*25-150*				
Surrogate: M6PFDA	*1.54*		"	*1.25*		*124*	*25-150*				
Surrogate: M7PFUdA	*1.38*		"	*1.25*		*111*	*25-150*				
Surrogate: Perfluoro-n-[1,2-13C2]dodecanoic acid (MPFDoA)	*1.15*		"	*1.25*		*92.4*	*25-150*				
Surrogate: M2PFTeDA	*1.27*		"	*1.25*		*102*	*10-150*				
Surrogate: Perfluoro-n-[13C4]butanoic acid (MPFBA)	*13.6*		"	*9.96*		*136*	*25-150*				
Surrogate: Perfluoro-1-[13C8]octanesulfonic acid (M8PFOS)	*3.22*		"	*2.39*		*135*	*25-150*				
Surrogate: Perfluoro-n-[13C5]pentanoic acid (M5PFPeA)	*7.34*		"	*4.98*		*147*	*25-150*				
Surrogate: Perfluoro-1-[13C8]octanesulfonamide (M8FOSA)	*3.03*		"	*2.49*		*122*	*10-150*				
Surrogate: d3-N-MeFOSAA	*5.87*		"	*4.98*		*118*	*25-150*				
Surrogate: d5-N-EtFOSAA	*5.57*		"	*4.98*		*112*	*25-150*				
Surrogate: M2-6:2 FTS	*6.83*		"	*4.74*		*144*	*25-200*				
Surrogate: M2-8:2 FTS	*6.59*		"	*4.78*		*138*	*25-200*				
Surrogate: M9PFNA	*1.73*		"	*1.25*		*139*	*25-150*				
Surrogate: M2-4:2 FTS	*6.13*		"	*4.67*		*131*	*25-150*				
Surrogate: d-N-MeFOSA	*2.54*		"	*2.49*		*102*	*25-150*				
Surrogate: d-N-EtFOSA	*2.04*		"	*2.49*		*82.0*	*25-150*				
Surrogate: M3HFPO-DA	*16.5*		"	*9.96*		*165*	*25-150*				
Surrogate: d9-N-EtFOSE	*25.3*		"	*24.9*		*102*	*25-150*				
Surrogate: d7-N-MeFOSE	*27.3*		"	*24.9*		*109*	*25-150*				



PFAS Target compounds by LC/MS-MS - Quality Control Data

York Analytical Laboratories, Inc. - Stratford

Analyte	Result	Reporting Limit	Units	Spike Level	Source* Result	%REC	%REC Limits	Flag	RPD	RPD Limit	Flag
Batch BB51725 - EPA 1633 Prep											
LCS (BB51725-BS2) LCS								Prepared: 02/25/2025 Analyzed: 02/26/2025			
Perfluorobutanesulfonic acid (PFBS)	0.351	0.175	ug/kg wet	0.350		100	50-150				
Perfluorohexanoic acid (PFHxA)	0.402	0.198	"	0.395		102	50-150				
Perfluoroheptanoic acid (PFHpA)	0.359	0.198	"	0.395		90.8	50-150				
Perfluorohexanesulfonic acid (PFHxS)	0.417	0.181	"	0.362		115	50-150				
Perfluorooctanoic acid (PFOA)	0.435	0.198	"	0.395		110	50-150				
Perfluorooctanesulfonic acid (PFOS)	0.395	0.184	"	0.368		107	50-150				
Perfluorononanoic acid (PFNA)	0.405	0.198	"	0.395		103	50-150				
Perfluorodecanoic acid (PFDA)	0.488	0.198	"	0.395		123	50-150				
Perfluoroundecanoic acid (PFUnA)	0.343	0.198	"	0.395		86.7	50-150				
Perfluorododecanoic acid (PFDoA)	0.460	0.198	"	0.395		116	50-150				
Perfluorotridecanoic acid (PFTrDA)	0.402	0.198	"	0.395		102	50-150				
Perfluorotetradecanoic acid (PFTA)	0.400	0.198	"	0.395		101	50-150				
N-MeFOSAA	0.387	0.198	"	0.395		97.8	50-150				
N-EtFOSAA	0.384	0.198	"	0.395		97.2	50-150				
Perfluoropentanoic acid (PFPeA)	0.822	0.395	"	0.791		104	50-150				
Perfluoro-1-octanesulfonamide (FOSA)	0.429	0.198	"	0.395		109	50-150				
Perfluoro-1-heptanesulfonic acid (PFHpS)	0.376	0.198	"	0.377		99.5	50-150				
Perfluoro-1-decanesulfonic acid (PFDS)	0.377	0.191	"	0.381		98.7	50-150				
1H,1H,2H,2H-Perfluorooctanesulfonic acid (6:2 F	1.70	0.751	"	1.50		113	50-150				
1H,1H,2H,2H-Perfluorodecanesulfonic acid (8:2 F	1.83	0.759	"	1.52		121	50-150				
Perfluoro-n-butanoic acid (PFBA)	1.56	0.791	"	1.58		98.8	50-150				
Perfluoro(2-ethoxyethane)sulfonic acid (PFEESA)	0.693	0.352	"	0.704		98.5	50-150				
Perfluoro-3,6-dioxaheptanoic acid (NFDHA)	0.665	0.395	"	0.791		84.2	50-150				
Perfluoro-4-oxapentanoic acid (PFMPA)	0.809	0.395	"	0.791		102	50-150				
Perfluoro-5-oxahexanoic acid (PFMBA)	0.775	0.395	"	0.791		98.1	50-150				
Perfluoro-1-pentanesulfonate (PFPeS)	0.387	0.186	"	0.372		104	50-150				
1H,1H,2H,2H-Perfluorohexanesulfonic acid (4:2 F	1.59	0.741	"	1.48		107	50-150				
HFPO-DA (Gen-X)	0.743	0.791	"	0.791		94.0	50-150				
11CL-PF3OUdS	0.701	0.747	"	0.747		93.8	50-150				
9CL-PF3ONS	0.732	0.739	"	0.739		99.0	50-150				
ADONA	0.814	0.747	"	0.747		109	50-150				
Perfluorododecanesulfonic acid (PFDoS)	0.407	0.192	"	0.383		106	50-150				
Perfluoro-1-nonanesulfonic acid (PFNS)	0.441	0.190	"	0.379		116	50-150				
3-Perfluoropropyl propanoic acid (FPrPA)	1.29	0.988	"	1.58		81.7	50-150				
3-Perfluoropentyl propanoic acid (FPePA)	7.82	4.94	"	7.91		98.9	50-150				
3-Perfluoroheptyl propanoic acid (FHpPA)	8.59	4.94	"	7.91		109	50-150				
N-MeFOSE	4.00	1.98	"	3.95		101	50-150				
N-MeFOSA	0.348	0.198	"	0.395		88.0	50-150				
N-EtFOSE	4.34	1.98	"	3.95		110	50-150				
N-EtFOSA	0.469	0.198	"	0.395		119	50-150				
Surrogate: M3PFBS	*3.18*		"	*2.30*		*138*	*25-150*				
Surrogate: M5PFHxA	*3.27*		"	*2.47*		*132*	*25-150*				
Surrogate: M4PFHpA	*3.76*		"	*2.47*		*152*	*25-150*				
Surrogate: M3PFHxS	*3.23*		"	*2.34*		*138*	*25-150*				
Surrogate: Perfluoro-n-[13C8]octanoic acid (M8PFOA)	*3.40*		"	*2.47*		*137*	*25-150*				
Surrogate: M6PFDA	*1.42*		"	*1.24*		*115*	*25-150*				
Surrogate: M7PFUdA	*1.58*		"	*1.24*		*128*	*25-150*				
Surrogate: Perfluoro-n-[1,2-13C2]dodecanoic acid (MPFDoA)	*1.36*		"	*1.24*		*110*	*25-150*				
Surrogate: M2PFTeDA	*1.38*		"	*1.24*		*112*	*10-150*				

Analyte	Result	Reporting Limit	Units	Spike Level	Source* Result	%REC	%REC Limits	Flag	RPD	RPD Limit	Flag
Batch BB51725 - EPA 1633 Prep											
LCS (BB51725-BS2) LCS									Prepared: 02/25/2025 Analyzed: 02/26/2025		
Surrogate: Perfluoro-n-[13C4]butanoic acid (MPFBA)	*13.0*		*ug/kg wet*	*9.88*		*131*	*25-150*				
Surrogate: Perfluoro-1-[13C8]octanesulfonic acid (M8PFOS)	*2.70*		*"*	*2.37*		*114*	*25-150*				
Surrogate: Perfluoro-n-[13C5]pentanoic acid (M5PFPeA)	*6.74*		*"*	*4.94*		*136*	*25-150*				
Surrogate: Perfluoro-1-[13C8]octanesulfonamide (M8FOSA)	*3.00*		*"*	*2.47*		*121*	*10-150*				
Surrogate: d3-N-MeFOSAA	*5.50*		*"*	*4.94*		*111*	*25-150*				
Surrogate: d5-N-EtFOSAA	*5.51*		*"*	*4.94*		*111*	*25-150*				
Surrogate: M2-6:2 FTS	*6.06*		*"*	*4.70*		*129*	*25-200*				
Surrogate: M2-8:2 FTS	*5.65*		*"*	*4.74*		*119*	*25-200*				
Surrogate: M9PFNA	*1.69*		*"*	*1.24*		*137*	*25-150*				
Surrogate: M2-4:2 FTS	*5.44*		*"*	*4.63*		*117*	*25-150*				
Surrogate: d-N-MeFOSA	*2.35*		*"*	*2.47*		*95.0*	*25-150*				
Surrogate: d-N-EtFOSA	*2.31*		*"*	*2.47*		*93.5*	*25-150*				
Surrogate: M3HFPO-DA	*15.6*		*"*	*9.88*		*157*	*25-150*				
Surrogate: d9-N-EtFOSE	*26.2*		*"*	*24.7*		*106*	*25-150*				
Surrogate: d7-N-MeFOSE	*30.7*		*"*	*24.7*		*124*	*25-150*				
Matrix Spike (BB51725-MS1) Matrix Spike *Source sample: 25B1271-01 (SB09_0-2)									Prepared: 02/25/2025 Analyzed: 02/26/2025		
Perfluorobutanesulfonic acid (PFBS)	4.44	0.207	ug/kg dry	4.14	ND	107	25-150				
Perfluorohexanoic acid (PFHxA)	4.67	0.234	"	4.67	ND	99.9	25-150				
Perfluoroheptanoic acid (PFHpA)	4.79	0.234	"	4.67	ND	103	25-150				
Perfluorohexanesulfonic acid (PFHxS)	4.65	0.214	"	4.28	ND	109	25-150				
Perfluorooctanoic acid (PFOA)	5.36	0.234	"	4.67	ND	115	25-150				
Perfluorooctanesulfonic acid (PFOS)	4.98	0.217	"	4.35	0.794	96.2	25-150				
Perfluorononanoic acid (PFNA)	5.15	0.234	"	4.67	ND	110	25-150				
Perfluorodecanoic acid (PFDA)	5.42	0.234	"	4.67	ND	116	25-150				
Perfluoroundecanoic acid (PFUnA)	4.86	0.234	"	4.67	ND	104	25-150				
Perfluorododecanoic acid (PFDoA)	5.22	0.234	"	4.67	ND	112	25-150				
Perfluorotridecanoic acid (PFTrDA)	5.42	0.234	"	4.67	ND	116	25-150				
Perfluorotetradecanoic acid (PFTA)	5.67	0.234	"	4.67	ND	121	25-150				
N-MeFOSAA	4.65	0.234	"	4.67	ND	99.6	25-150				
N-EtFOSAA	4.81	0.234	"	4.67	ND	103	25-150				
Perfluoropentanoic acid (PFPeA)	10.2	0.467	"	9.35	ND	109	25-150				
Perfluoro-1-octanesulfonamide (FOSA)	4.61	0.234	"	4.67	ND	98.6	25-150				
Perfluoro-1-heptanesulfonic acid (PFHpS)	4.20	0.234	"	4.46	ND	94.0	25-150				
Perfluoro-1-decanesulfonic acid (PFDS)	4.44	0.225	"	4.51	ND	98.4	25-150				
1H,1H,2H,2H-Perfluorooctanesulfonic acid (6:2 F	19.8	0.888	"	17.8	ND	112	25-150				
1H,1H,2H,2H-Perfluorodecanesulfonic acid (8:2 F	19.3	0.897	"	17.9	ND	107	25-150				
Perfluoro-n-butanoic acid (PFBA)	19.5	0.935	"	18.7	ND	104	25-150				
Perfluoro(2-ethoxyethane)sulfonic acid (PFEESA)	8.53	0.416	"	8.32	ND	103	25-150				
Perfluoro-3,6-dioxaheptanoic acid (NFDHA)	11.5	0.467	"	9.35	ND	123	25-150				
Perfluoro-4-oxapentanoic acid (PFMPA)	10.1	0.467	"	9.35	ND	108	25-150				
Perfluoro-5-oxahexanoic acid (PFMBA)	9.61	0.467	"	9.35	ND	103	25-150				
Perfluoro-1-pentanesulfonate (PFPeS)	4.35	0.220	"	4.39	ND	99.1	25-150				
1H,1H,2H,2H-Perfluorohexanesulfonic acid (4:2 F	19.6	0.876	"	17.5	ND	112	25-150				
HFPO-DA (Gen-X)	10.1	0.935	"	9.35	ND	108	25-150				
11CL-PF3OUdS	9.67	0.883	"	8.83	ND	109	25-150				
9CL-PF3ONS	9.66	0.874	"	8.74	ND	111	25-150				
ADONA	10.2	0.883	"	8.83	ND	116	25-150				

PFAS Target compounds by LC/MS-MS - Quality Control Data

York Analytical Laboratories, Inc. - Stratford

Analyte	Result	Reporting Limit	Units	Spike Level	Source* Result	%REC	%REC Limits	Flag	RPD	RPD Limit	Flag
Batch BB51725 - EPA 1633 Prep											
Matrix Spike (BB51725-MS1) Matrix Spike	*Source sample: 25B1271-01 (SB09_0-2)								Prepared: 02/25/2025 Analyzed: 02/26/2025		
Perfluorododecanesulfonic acid (PFDoS)	3.94	0.227	ug/kg dry	4.53	ND	86.9	25-150				
Perfluoro-1-nonanesulfonic acid (PFNS)	4.68	0.224	"	4.49	ND	104	25-150				
3-Perfluoropropyl propanoic acid (FPrPA)	14.8	1.17	"	18.7	ND	79.4	25-150				
3-Perfluoropentyl propanoic acid (FPePA)	90.8	5.84	"	93.5	ND	97.1	25-150				
3-Perfluoroheptyl propanoic acid (FHpPA)	101	5.84	"	93.5	ND	108	25-150				
N-MeFOSE	56.7	2.34	"	46.7	ND	121	25-150				
N-MeFOSA	4.96	0.234	"	4.67	ND	106	25-150				
N-EtFOSE	50.4	2.34	"	46.7	ND	108	25-150				
N-EtFOSA	4.28	0.234	"	4.67	ND	91.5	25-150				
Surrogate: M3PFBS	*3.19*		*"*	*2.72*		*117*	*25-150*				
Surrogate: M5PFHxA	*3.36*		*"*	*2.92*		*115*	*25-150*				
Surrogate: M4PFHpA	*3.55*		*"*	*2.92*		*122*	*25-150*				
Surrogate: M3PFHxS	*3.45*		*"*	*2.77*		*124*	*25-150*				
Surrogate: Perfluoro-n-[13C8]octanoic acid (M8PFOA)	*3.30*		*"*	*2.92*		*113*	*25-150*				
Surrogate: M6PFDA	*1.59*		*"*	*1.46*		*109*	*25-150*				
Surrogate: M7PFUdA	*1.49*		*"*	*1.46*		*102*	*25-150*				
Surrogate: Perfluoro-n-[1,2-13C2]dodecanoic acid (MPFDoA)	*1.57*		*"*	*1.46*		*107*	*25-150*				
Surrogate: M2PFTeDA	*1.33*		*"*	*1.46*		*91.0*	*10-150*				
Surrogate: Perfluoro-n-[13C4]butanoic acid (MPFBA)	*13.9*		*"*	*11.7*		*119*	*25-150*				
Surrogate: Perfluoro-1-[13C8]octanesulfonic acid (M8PFOS)	*3.18*		*"*	*2.80*		*113*	*25-150*				
Surrogate: Perfluoro-n-[13C5]pentanoic acid (M5PFPeA)	*6.54*		*"*	*5.84*		*112*	*25-150*				
Surrogate: Perfluoro-1-[13C8]octanesulfonamide (M8FOSA)	*3.02*		*"*	*2.92*		*104*	*10-150*				
Surrogate: d3-N-MeFOSAA	*6.95*		*"*	*5.84*		*119*	*25-150*				
Surrogate: d5-N-EtFOSAA	*6.87*		*"*	*5.84*		*118*	*25-150*				
Surrogate: M2-6:2 FTS	*7.98*		*"*	*5.56*		*144*	*25-200*				
Surrogate: M2-8:2 FTS	*9.42*		*"*	*5.61*		*168*	*25-200*				
Surrogate: M9PFNA	*1.71*		*"*	*1.46*		*117*	*25-150*				
Surrogate: M2-4:2 FTS	*6.50*		*"*	*5.48*		*119*	*25-150*				
Surrogate: d-N-MeFOSA	*1.95*		*"*	*2.92*		*66.8*	*25-150*				
Surrogate: d-N-EtFOSA	*1.85*		*"*	*2.92*		*63.4*	*25-150*				
Surrogate: M3HFPO-DA	*14.0*		*"*	*11.7*		*120*	*25-150*				
Surrogate: d9-N-EtFOSE	*21.2*		*"*	*29.2*		*72.5*	*25-150*				
Surrogate: d7-N-MeFOSE	*21.6*		*"*	*29.2*		*74.1*	*25-150*				



PFAS Target compounds by LC/MS-MS - Quality Control Data

York Analytical Laboratories, Inc. - Stratford

Analyte	Result	Reporting Limit	Units	Spike Level	Source* Result	%REC	%REC Limits	Flag	RPD	RPD Limit	Flag
Batch BB51725 - EPA 1633 Prep											
Matrix Spike Dup (BB51725-M Matrix Spike Dup	*Source sample: 25B1271-01 (SB09_0-2)								Prepared: 02/25/2025 Analyzed: 02/26/2025		
Perfluorobutanesulfonic acid (PFBS)	4.54	0.206	ug/kg dry	4.13	ND	110	25-150		2.22	35	
Perfluorohexanoic acid (PFHxA)	4.98	0.233	"	4.66	ND	107	25-150		6.59	35	
Perfluoroheptanoic acid (PFHpA)	4.87	0.233	"	4.66	ND	104	25-150		1.67	35	
Perfluorohexanesulfonic acid (PFHxS)	4.49	0.213	"	4.27	ND	105	25-150		3.36	35	
Perfluorooctanoic acid (PFOA)	4.96	0.233	"	4.66	ND	106	25-150		7.69	35	
Perfluorooctanesulfonic acid (PFOS)	4.70	0.217	"	4.34	0.794	89.9	25-150		5.78	35	
Perfluorononanoic acid (PFNA)	4.89	0.233	"	4.66	ND	105	25-150		5.28	35	
Perfluorodecanoic acid (PFDA)	5.48	0.233	"	4.66	ND	117	25-150		1.02	35	
Perfluoroundecanoic acid (PFUnA)	4.82	0.233	"	4.66	ND	103	25-150		0.733	35	
Perfluorododecanoic acid (PFDoA)	5.26	0.233	"	4.66	ND	113	25-150		0.741	35	
Perfluorotridecanoic acid (PFTrDA)	4.13	0.233	"	4.66	ND	88.5	25-150		27.0	35	
Perfluorotetradecanoic acid (PFTA)	5.35	0.233	"	4.66	ND	115	25-150		5.65	35	
N-MeFOSAA	4.97	0.233	"	4.66	ND	107	25-150		6.54	35	
N-EtFOSAA	4.95	0.233	"	4.66	ND	106	25-150		2.85	35	
Perfluoropentanoic acid (PFPeA)	10.4	0.466	"	9.33	ND	111	25-150		1.59	35	
Perfluoro-1-octanesulfonamide (FOSA)	4.92	0.233	"	4.66	ND	105	25-150		6.52	35	
Perfluoro-1-heptanesulfonic acid (PFHpS)	3.80	0.233	"	4.45	ND	85.3	25-150		9.87	35	
Perfluoro-1-decanesulfonic acid (PFDS)	3.83	0.225	"	4.50	ND	85.1	25-150		14.7	35	
1H,1H,2H,2H-Perfluorooctanesulfonic acid (6:2 F	17.9	0.886	"	17.7	ND	101	25-150		10.2	35	
1H,1H,2H,2H-Perfluorodecanesulfonic acid (8:2 F	19.2	0.895	"	17.9	ND	107	25-150		0.483	35	
Perfluoro-n-butanoic acid (PFBA)	19.9	0.933	"	18.7	ND	107	25-150		2.25	35	
Perfluoro(2-ethoxyethane)sulfonic acid (PFEESA)	8.74	0.415	"	8.30	ND	105	25-150		2.42	30	
Perfluoro-3,6-dioxaheptanoic acid (NFDHA)	11.5	0.466	"	9.33	ND	123	25-150		0.537	30	
Perfluoro-4-oxapentanoic acid (PFMPA)	9.98	0.466	"	9.33	ND	107	25-150		1.02	30	
Perfluoro-5-oxahexanoic acid (PFMBA)	9.58	0.466	"	9.33	ND	103	25-150		0.270	30	
Perfluoro-1-pentanesulfonate (PFPeS)	4.35	0.219	"	4.38	ND	99.1	25-150		0.172	30	
1H,1H,2H,2H-Perfluorohexanesulfonic acid (4:2 F	19.3	0.874	"	17.5	ND	111	25-150		1.29	30	
HFPO-DA (Gen-X)	9.03	0.933	"	9.33	ND	96.8	25-150		10.9	30	
11CL-PF3OUdS	9.88	0.881	"	8.81	ND	112	25-150		2.13	30	
9CL-PF3ONS	9.65	0.872	"	8.72	ND	111	25-150		0.107	30	
ADONA	10.2	0.881	"	8.81	ND	116	25-150		0.260	30	
Perfluorododecanesulfonic acid (PFDoS)	3.41	0.226	"	4.52	ND	75.3	25-150		14.5	30	
Perfluoro-1-nonanesulfonic acid (PFNS)	4.55	0.224	"	4.48	ND	102	25-150		2.74	30	
3-Perfluoropropyl propanoic acid (FPrPA)	14.6	1.17	"	18.7	ND	78.1	25-150		1.88	30	
3-Perfluoropentyl propanoic acid (FPePA)	90.7	5.83	"	93.3	ND	97.2	25-150		0.119	30	
3-Perfluoroheptyl propanoic acid (FHpPA)	105	5.83	"	93.3	ND	112	25-150		3.72	30	
N-MeFOSE	52.6	2.33	"	46.6	ND	113	25-150		7.51	30	
N-MeFOSA	6.19	0.233	"	4.66	ND	133	25-150		22.0	30	
N-EtFOSE	47.0	2.33	"	46.6	ND	101	25-150		6.99	30	
N-EtFOSA	5.31	0.233	"	4.66	ND	114	25-150		21.6	30	
Surrogate: M3PFBS	*3.54*		*"*	*2.72*		*130*	*25-150*				
Surrogate: M5PFHxA	*4.00*		*"*	*2.91*		*137*	*25-150*				
Surrogate: M4PFHpA	*4.25*		*"*	*2.91*		*146*	*25-150*				
Surrogate: M3PFHxS	*3.92*		*"*	*2.76*		*142*	*25-150*				
Surrogate: Perfluoro-n-[13C8]octanoic acid (M8PFOA)	*3.96*		*"*	*2.91*		*136*	*25-150*				
Surrogate: M6PFDA	*1.70*		*"*	*1.46*		*117*	*25-150*				
Surrogate: M7PFUdA	*1.76*		*"*	*1.46*		*120*	*25-150*				
Surrogate: Perfluoro-n-[1,2-13C2]dodecanoic acid (MPFDoA)	*1.71*		*"*	*1.46*		*117*	*25-150*				
Surrogate: M2PFTeDA	*1.51*		*"*	*1.46*		*103*	*10-150*				

PFAS Target compounds by LC/MS-MS - Quality Control Data

York Analytical Laboratories, Inc. - Stratford

Analyte	Result	Reporting Limit	Units	Spike Level	Source* Result	%REC	%REC Limits	Flag	RPD	RPD Limit	Flag
Batch BB51725 - EPA 1633 Prep											
Matrix Spike Dup (BB51725-M Matrix Spike Dup	*Source sample: 25B1271-01 (SB09_0-2)								Prepared: 02/25/2025 Analyzed: 02/26/2025		
Surrogate: Perfluoro-n-[13C4]butanoic acid (MPFBA)	*14.1*		*ug/kg dry*	*11.7*		*121*	*25-150*				
Surrogate: Perfluoro-1-[13C8]octanesulfonic acid (M8PFOS)	*4.02*		*"*	*2.79*		*144*	*25-150*				
Surrogate: Perfluoro-n-[13C5]pentanoic acid (M5PFPeA)	*7.95*		*"*	*5.83*		*136*	*25-150*				
Surrogate: Perfluoro-1-[13C8]octanesulfonamide (M8FOSA)	*3.13*		*"*	*2.91*		*107*	*10-150*				
Surrogate: d3-N-MeFOSAA	*8.85*		*"*	*5.83*		*152*	*25-150*				
Surrogate: d5-N-EtFOSAA	*8.48*		*"*	*5.83*		*146*	*25-150*				
Surrogate: M2-6:2 FTS	*10.9*		*"*	*5.54*		*196*	*25-200*				
Surrogate: M2-8:2 FTS	*12.5*		*"*	*5.60*		*223*	*25-200*				
Surrogate: M9PFNA	*1.87*		*"*	*1.46*		*128*	*25-150*				
Surrogate: M2-4:2 FTS	*7.55*		*"*	*5.47*		*138*	*25-150*				
Surrogate: d-N-MeFOSA	*1.81*		*"*	*2.91*		*62.1*	*25-150*				
Surrogate: d-N-EtFOSA	*1.71*		*"*	*2.91*		*58.7*	*25-150*				
Surrogate: M3HFPO-DA	*17.1*		*"*	*11.7*		*147*	*25-150*				
Surrogate: d9-N-EtFOSE	*25.6*		*"*	*29.1*		*87.8*	*25-150*				
Surrogate: d7-N-MeFOSE	*26.8*		*"*	*29.1*		*92.0*	*25-150*				

Organochlorine Pesticides by GC/ECD - Quality Control Data

York Analytical Laboratories, Inc. - Stratford

Analyte	Result	Reporting Limit	Units	Spike Level	Source* Result	%REC	%REC Limits	Flag	RPD	RPD Limit	Flag
Batch BB51895 - EPA 3550C											
Blank (BB51895-BLK1) Blank									Prepared: 02/27/2025 Analyzed: 02/28/2025		
4,4'-DDD	ND	0.00164	mg/kg wet								
4,4'-DDE	ND	0.00164	"								
4,4'-DDT	ND	0.00164	"								
Aldrin	ND	0.00164	"								
alpha-BHC	ND	0.00164	"								
alpha-Chlordane	ND	0.00164	"								
beta-BHC	ND	0.00164	"								
delta-BHC	ND	0.00164	"								
Dieldrin	ND	0.00164	"								
Endosulfan I	ND	0.00164	"								
Endosulfan II	ND	0.00164	"								
Endosulfan sulfate	ND	0.00164	"								
Endrin	ND	0.00164	"								
Endrin aldehyde	ND	0.00164	"								
Endrin ketone	ND	0.00164	"								
gamma-BHC (Lindane)	ND	0.00164	"								
gamma-Chlordane	ND	0.00164	"								
Heptachlor	ND	0.00164	"								
Heptachlor epoxide	ND	0.00164	"								
Methoxychlor	ND	0.00164	"								
Toxaphene	ND	0.164	"								
Chlordane, total	ND	0.0329	"								
Surrogate: Decachlorobiphenyl	*0.0480*		*"*	*0.0664*		*72.2*	*30-150*				
Surrogate: Tetrachloro-m-xylene	*0.0521*		*"*	*0.0664*		*78.4*	*30-150*				
LCS (BB51895-BS1) LCS									Prepared: 02/27/2025 Analyzed: 02/28/2025		
4,4'-DDD	0.0239	0.00164	mg/kg wet	0.0332		71.8	40-140				
4,4'-DDE	0.0217	0.00164	"	0.0332		65.2	40-140				
4,4'-DDT	0.0263	0.00164	"	0.0332		79.0	40-140				
Aldrin	0.0221	0.00164	"	0.0332		66.5	40-140				
alpha-BHC	0.0242	0.00164	"	0.0332		73.0	40-140				
alpha-Chlordane	0.0226	0.00164	"	0.0332		68.0	40-140				
beta-BHC	0.0263	0.00164	"	0.0332		79.3	40-140				
delta-BHC	0.0169	0.00164	"	0.0332		50.9	40-140				
Dieldrin	0.0226	0.00164	"	0.0332		68.0	40-140				
Endosulfan I	0.0235	0.00164	"	0.0332		70.6	40-140				
Endosulfan II	0.0255	0.00164	"	0.0332		76.9	40-140				
Endosulfan sulfate	0.0241	0.00164	"	0.0332		72.4	40-140				
Endrin	0.0247	0.00164	"	0.0332		74.4	40-140				
Endrin aldehyde	0.0266	0.00164	"	0.0332		80.2	40-140				
Endrin ketone	0.0259	0.00164	"	0.0332		77.9	40-140				
gamma-BHC (Lindane)	0.0253	0.00164	"	0.0332		76.0	40-140				
gamma-Chlordane	0.0229	0.00164	"	0.0332		68.9	40-140				
Heptachlor	0.0255	0.00164	"	0.0332		76.8	40-140				
Heptachlor epoxide	0.0237	0.00164	"	0.0332		71.5	40-140				
Methoxychlor	0.0285	0.00164	"	0.0332		85.8	40-140				
Surrogate: Decachlorobiphenyl	*0.0382*		*"*	*0.0664*		*57.5*	*30-150*				
Surrogate: Tetrachloro-m-xylene	*0.0416*		*"*	*0.0664*		*62.6*	*30-150*				

Organochlorine Pesticides by GC/ECD - Quality Control Data

York Analytical Laboratories, Inc. - Stratford

Analyte	Result	Reporting Limit	Units	Spike Level	Source* Result	%REC	%REC Limits	Flag	RPD	RPD Limit	Flag
Batch BB51895 - EPA 3550C											
Matrix Spike (BB51895-MS1) Matrix Spike	*Source sample: 25B1271-01 (SB09_0-2)								Prepared: 02/27/2025 Analyzed: 02/28/2025		
4,4'-DDD	0.0257	0.00193	mg/kg dry	0.0391	ND	65.7	30-150				
4,4'-DDE	0.0219	0.00193	"	0.0391	ND	56.1	30-150				
4,4'-DDT	0.0334	0.00193	"	0.0391	0.00595	70.2	30-150				
Aldrin	0.0239	0.00193	"	0.0391	ND	61.1	30-150				
alpha-BHC	0.0262	0.00193	"	0.0391	ND	67.1	30-150				
alpha-Chlordane	0.0222	0.00193	"	0.0391	ND	56.9	30-150				
beta-BHC	0.0260	0.00193	"	0.0391	ND	66.5	30-150				
delta-BHC	0.0178	0.00193	"	0.0391	ND	45.5	30-150				
Dieldrin	0.0235	0.00193	"	0.0391	ND	60.3	30-150				
Endosulfan I	0.0247	0.00193	"	0.0391	ND	63.3	30-150				
Endosulfan II	0.0262	0.00193	"	0.0391	ND	67.0	30-150				
Endosulfan sulfate	0.0259	0.00193	"	0.0391	ND	66.3	30-150				
Endrin	0.0304	0.00193	"	0.0391	ND	77.8	30-150				
Endrin aldehyde	0.0305	0.00193	"	0.0391	ND	78.1	30-150				
Endrin ketone	0.0324	0.00193	"	0.0391	ND	82.9	30-150				
gamma-BHC (Lindane)	0.0279	0.00193	"	0.0391	ND	71.4	30-150				
gamma-Chlordane	0.0227	0.00193	"	0.0391	ND	58.1	30-150				
Heptachlor	0.0277	0.00193	"	0.0391	ND	70.9	30-150				
Heptachlor epoxide	0.0256	0.00193	"	0.0391	ND	65.5	30-150				
Methoxychlor	0.0406	0.00193	"	0.0391	ND	104	30-150				
Surrogate: Decachlorobiphenyl	*0.0538*		*"*	*0.0781*		*68.8*	*30-150*				
Surrogate: Tetrachloro-m-xylene	*0.0451*		*"*	*0.0781*		*57.7*	*30-150*				
Matrix Spike Dup (BB51895-M Matrix Spike Dup	*Source sample: 25B1271-01 (SB09_0-2)								Prepared: 02/27/2025 Analyzed: 02/28/2025		
4,4'-DDD	0.0250	0.00193	mg/kg dry	0.0391	ND	63.9	30-150		2.69	30	
4,4'-DDE	0.0199	0.00193	"	0.0391	ND	50.9	30-150		9.84	30	
4,4'-DDT	0.0310	0.00193	"	0.0391	0.00595	64.0	30-150		7.43	30	
Aldrin	0.0214	0.00193	"	0.0391	ND	54.8	30-150		10.8	30	
alpha-BHC	0.0240	0.00193	"	0.0391	ND	61.5	30-150		8.70	30	
alpha-Chlordane	0.0202	0.00193	"	0.0391	ND	51.7	30-150		9.57	30	
beta-BHC	0.0240	0.00193	"	0.0391	ND	61.5	30-150		7.85	30	
delta-BHC	0.0162	0.00193	"	0.0391	ND	41.5	30-150		9.23	30	
Dieldrin	0.0214	0.00193	"	0.0391	ND	54.7	30-150		9.70	30	
Endosulfan I	0.0223	0.00193	"	0.0391	ND	57.1	30-150		10.3	30	
Endosulfan II	0.0249	0.00193	"	0.0391	ND	63.8	30-150		4.91	30	
Endosulfan sulfate	0.0238	0.00193	"	0.0391	ND	60.8	30-150		8.64	30	
Endrin	0.0286	0.00193	"	0.0391	ND	73.3	30-150		5.94	30	
Endrin aldehyde	0.0287	0.00193	"	0.0391	ND	73.5	30-150		6.06	30	
Endrin ketone	0.0311	0.00193	"	0.0391	ND	79.7	30-150		3.99	30	
gamma-BHC (Lindane)	0.0255	0.00193	"	0.0391	ND	65.4	30-150		8.75	30	
gamma-Chlordane	0.0206	0.00193	"	0.0391	ND	52.8	30-150		9.54	30	
Heptachlor	0.0253	0.00193	"	0.0391	ND	64.8	30-150		9.03	30	
Heptachlor epoxide	0.0232	0.00193	"	0.0391	ND	59.5	30-150		9.65	30	
Methoxychlor	0.0384	0.00193	"	0.0391	ND	98.2	30-150		5.53	30	
Surrogate: Decachlorobiphenyl	*0.0471*		*"*	*0.0781*		*60.2*	*30-150*				
Surrogate: Tetrachloro-m-xylene	*0.0410*		*"*	*0.0781*		*52.4*	*30-150*				

Polychlorinated Biphenyls by GC/ECD - Quality Control Data

York Analytical Laboratories, Inc. - Stratford

Analyte	Result	Reporting Limit	Units	Spike Level	Source* Result	%REC	%REC Limits	Flag	RPD	RPD Limit	Flag
Batch BB51894 - EPA 3550C											
Blank (BB51894-BLK1) Blank									Prepared: 02/27/2025 Analyzed: 02/28/2025		
Aroclor 1016	ND	0.0167	mg/kg wet								
Aroclor 1221	ND	0.0167	"								
Aroclor 1232	ND	0.0167	"								
Aroclor 1242	ND	0.0167	"								
Aroclor 1248	ND	0.0167	"								
Aroclor 1254	ND	0.0167	"								
Aroclor 1260	ND	0.0167	"								
Total PCBs	ND	0.0167	"								
Surrogate: Tetrachloro-m-xylene	*0.0503*		*"*	*0.0667*		*75.5*	*30-120*				
Surrogate: Decachlorobiphenyl	*0.0327*		*"*	*0.0667*		*49.0*	*30-120*				
LCS (BB51894-BS2) LCS									Prepared: 02/27/2025 Analyzed: 02/28/2025		
Aroclor 1016	0.233	0.0167	mg/kg wet	0.333		69.8	40-130				
Aroclor 1260	0.217	0.0167	"	0.333		65.2	40-130				
Surrogate: Tetrachloro-m-xylene	*0.0413*		*"*	*0.0667*		*62.0*	*30-120*				
Surrogate: Decachlorobiphenyl	*0.0273*		*"*	*0.0667*		*41.0*	*30-120*				
Matrix Spike (BB51894-MS2) Matrix Spike *Source sample: 25B1271-01 (SB09_0-2)									Prepared: 02/27/2025 Analyzed: 02/28/2025		
Aroclor 1016	0.0868	0.0197	mg/kg dry	0.393	ND	22.1	40-140	Low Bias			
Aroclor 1260	0.160	0.0197	"	0.393	ND	40.8	40-140				
Surrogate: Tetrachloro-m-xylene	*0.0456*		*"*	*0.0787*		*58.0*	*30-120*				
Surrogate: Decachlorobiphenyl	*0.0315*		*"*	*0.0787*		*40.0*	*30-120*				
Matrix Spike Dup (BB51894-M Matrix Spike Dup *Source sample: 25B1271-01 (SB09_0-2)									Prepared: 02/27/2025 Analyzed: 02/28/2025		
Aroclor 1016	0.132	0.0197	mg/kg dry	0.393	ND	33.6	40-140	Low Bias	41.3	50	
Aroclor 1260	0.171	0.0197	"	0.393	ND	43.5	40-140		6.47	50	
Surrogate: Tetrachloro-m-xylene	*0.0409*		*"*	*0.0787*		*52.0*	*30-120*				
Surrogate: Decachlorobiphenyl	*0.0303*		*"*	*0.0787*		*38.5*	*30-120*				

Chlorinated Herbicides by GC/ECD - Quality Control Data

York Analytical Laboratories, Inc. - Stratford

Analyte	Result	Reporting Limit	Units	Spike Level	Source* Result	%REC	%REC Limits	Flag	RPD	RPD Limit	Flag
Batch BB51673 - EPA 3550C/8151A											
Blank (BB51673-BLK1) Blank									Prepared: 02/25/2025 Analyzed: 02/26/2025		
2,4,5-T	ND	0.0199	mg/kg wet								
2,4,5-TP (Silvex)	ND	0.0199	"								
2,4-D	ND	0.0199	"								
Surrogate: 2,4-Dichlorophenylacetic acid (DCAA)	*0.490*		*"*	*0.415*		*118*	*21-150*				
LCS (BB51673-BS1) LCS									Prepared: 02/25/2025 Analyzed: 02/26/2025		
2,4,5-T	0.0631	0.0199	mg/kg wet	0.0664		95.0	10-120				
2,4,5-TP (Silvex)	0.0673	0.0199	"	0.0664		101	10-120				
2,4-D	0.0598	0.0199	"	0.0664		90.0	10-118				
Surrogate: 2,4-Dichlorophenylacetic acid (DCAA)	*0.461*		*"*	*0.415*		*111*	*21-150*				
Matrix Spike (BB51673-MS1) Matrix Spike *Source sample: 25B1271-01 (SB09_0-2)									Prepared: 02/25/2025 Analyzed: 02/26/2025		
2,4,5-T	0.0627	0.0235	mg/kg dry	0.0784	ND	80.0	10-120				
2,4,5-TP (Silvex)	0.0627	0.0235	"	0.0784	ND	80.0	10-120				
2,4-D	0.0549	0.0235	"	0.0784	ND	70.0	10-118				
Surrogate: 2,4-Dichlorophenylacetic acid (DCAA)	*0.490*		*"*	*0.490*		*100*	*21-150*				
Matrix Spike Dup (BB51673-M Matrix Spike Dup *Source sample: 25B1271-01 (SB09_0-2)									Prepared: 02/25/2025 Analyzed: 02/26/2025		
2,4,5-T	0.0706	0.0235	mg/kg dry	0.0784	ND	90.0	10-120		11.8	35	
2,4,5-TP (Silvex)	0.0568	0.0235	"	0.0784	ND	72.5	10-120		9.84	35	
2,4-D	0.0441	0.0235	"	0.0784	ND	56.2	10-118		21.8	35	
Surrogate: 2,4-Dichlorophenylacetic acid (DCAA)	*0.464*		*"*	*0.490*		*94.6*	*21-150*				

Metals by ICP - Quality Control Data

York Analytical Laboratories, Inc. - Stratford

Analyte	Result	Reporting Limit	Units	Spike Level	Source* Result	%REC	%REC Limits	Flag	RPD	RPD Limit	Flag
Batch BB51706 - EPA 3050B											
Blank (BB51706-BLK1) Blank									Prepared: 02/25/2025 Analyzed: 02/26/2025		
Aluminum	ND	4.17	mg/kg wet								
Antimony	ND	2.08	"								
Arsenic	ND	1.25	"								
Barium	ND	2.08	"								
Beryllium	ND	0.042	"								
Cadmium	ND	0.250	"								
Calcium	ND	4.17	"								
Chromium	ND	0.417	"								
Cobalt	ND	0.333	"								
Copper	ND	1.67	"								
Iron	ND	20.8	"								
Lead	ND	0.417	"								
Magnesium	ND	4.17	"								
Manganese	ND	0.417	"								
Nickel	ND	0.830	"								
Potassium	ND	4.17	"								
Selenium	ND	2.08	"								
Silver	ND	0.420	"								
Sodium	ND	41.7	"								
Thallium	ND	1.67	"								
Vanadium	ND	0.830	"								
Zinc	ND	2.08	"								
Duplicate (BB51706-DUP1) Duplicate	*Source sample: 25B1271-01 (SB09_0-2)								Prepared: 02/25/2025 Analyzed: 02/26/2025		
Aluminum	9530	4.92	mg/kg dry		10400				8.61	35	
Antimony	ND	2.46	"		ND					35	
Arsenic	10.7	1.47	"		10.2				4.23	35	
Barium	886	2.45	"		458				63.8	35	Non-dir.
Beryllium	0.456	0.050	"		0.441				3.51	35	
Cadmium	0.924	0.295	"		0.787				16.1	35	
Calcium	33100	4.92	"		20800				45.6	35	Non-dir.
Chromium	19.5	0.492	"		17.6				10.4	35	
Cobalt	6.82	0.393	"		7.00				2.56	35	
Copper	62.4	1.97	"		78.4				22.7	35	
Iron	17400	24.6	"		15900				9.05	35	
Lead	485	0.492	"		480				1.11	35	
Magnesium	8000	4.92	"		3490				78.6	35	Non-dir.
Manganese	425	0.492	"		393				7.86	35	
Nickel	17.0	0.979	"		16.6				2.81	35	
Potassium	1570	4.92	"		1240				23.3	35	
Selenium	ND	2.46	"		ND					35	
Silver	0.669	0.496	"		0.531				23.0	35	
Sodium	491	49.2	"		601				20.2	35	
Thallium	ND	1.97	"		ND					35	
Vanadium	36.7	0.979	"		25.9				34.7	35	
Zinc	495	2.45	"		429				14.3	35	

Metals by ICP - Quality Control Data

York Analytical Laboratories, Inc. - Stratford

Analyte	Result	Reporting Limit	Units	Spike Level	Source* Result	%REC	%REC Limits	Flag	RPD	RPD Limit	Flag
Batch BB51706 - EPA 3050B											
Matrix Spike (BB51706-MS1) Matrix Spike	*Source sample: 25B1271-01 (SB09_0-2)							Prepared: 02/25/2025 Analyzed: 02/26/2025			
Aluminum	10600	4.92	mg/kg dry	197	10400	100	75-125				
Antimony	8.87	2.46	"	24.6	ND	36.1	75-125	Low Bias			
Arsenic	214	1.47	"	197	10.2	103	75-125				
Barium	607	2.45	"	197	458	75.9	75-125				
Beryllium	4.96	0.050	"	4.92	0.441	92.0	75-125				
Cadmium	5.36	0.295	"	4.92	0.787	93.0	75-125				
Calcium	21100	4.92	"	98.3	20800	265	75-125	High Bias			
Chromium	39.9	0.492	"	19.7	17.6	114	75-125				
Cobalt	58.7	0.393	"	49.2	7.00	105	75-125				
Copper	86.8	1.97	"	24.6	78.4	34.1	75-125	Low Bias			
Iron	20800	24.6	"	98.3	15900	NR	75-125	High Bias			
Lead	507	0.492	"	49.2	480	55.0	75-125	Low Bias			
Magnesium	4270	4.92	"	98.3	3490	794	75-125	High Bias			
Manganese	406	0.492	"	49.2	393	27.4	75-125	Low Bias			
Nickel	69.1	0.979	"	49.2	16.6	107	75-125				
Potassium	1620	4.92	"	98.3	1240	381	75-125	High Bias			
Selenium	189	2.46	"	197	ND	96.3	75-125				
Silver	5.83	0.496	"	4.92	0.531	108	75-125				
Sodium	662	49.2	"	98.3	601	62.4	75-125	Low Bias			
Thallium	190	1.97	"	197	ND	96.5	75-125				
Vanadium	78.4	0.979	"	49.2	25.9	107	75-125				
Zinc	627	2.45	"	49.2	429	403	75-125	High Bias			
Post Spike (BB51706-PS1) Post Spike	*Source sample: 25B1271-01 (SB09_0-2)							Prepared: 02/25/2025 Analyzed: 02/26/2025			
Aluminum	110		ug/mL	2.00	106	233	75-125	High Bias			
Antimony	0.289		"	0.250	0.001	115	75-125				
Arsenic	2.22		"	2.00	0.104	106	75-125				
Barium	6.80		"	2.00	4.65	107	75-125				
Beryllium	0.060		"	0.0500	0.004	111	75-125				
Cadmium	0.056		"	0.0500	0.008	95.0	75-125				
Calcium	242		"	1.00	211	NR	75-125	High Bias			
Chromium	0.380		"	0.200	0.178	101	75-125				
Cobalt	0.586		"	0.500	0.071	103	75-125				
Copper	1.09		"	0.250	0.798	119	75-125				
Iron	166		"	1.00	162	455	75-125	High Bias			
Lead	5.51		"	0.500	4.88	126	75-125	High Bias			
Magnesium	41.5		"	1.00	35.4	601	75-125	High Bias			
Manganese	4.56		"	0.500	4.00	112	75-125				
Nickel	0.680		"	0.500	0.168	102	75-125				
Potassium	15.6		"	1.00	12.7	294	75-125	High Bias			
Selenium	1.97		"	2.00	0.008	98.2	75-125				
Silver	0.064		"	0.0500	0.005	118	75-125				
Sodium	8.01		"	1.00	6.11	189	75-125	High Bias			
Thallium	2.02		"	2.00	-0.0007	101	75-125				
Vanadium	0.777		"	0.500	0.263	103	75-125				
Zinc	4.89		"	0.500	4.36	105	75-125				

Metals by ICP - Quality Control Data

York Analytical Laboratories, Inc. - Stratford

Analyte	Result	Reporting Limit	Units	Spike Level	Source* Result	%REC	%REC Limits	Flag	RPD	RPD Limit	Flag
Batch BB51706 - EPA 3050B											
Reference (BB51706-SRM1) Reference								Prepared: 02/25/2025 Analyzed: 02/26/2025			
Aluminum	8640	4.17	mg/kg wet	7680		112	47.4-130.2				
Antimony	61.8	2.08	"	201		30.8	0-100				
Arsenic	171	1.25	"	181		94.6	66.3-98				
Barium	217	2.08	"	211		103	73.9-107.1				
Beryllium	284	0.042	"	270		105	73-104.4	High Bias			
Cadmium	196	0.250	"	221		88.5	70.6-101.8				
Calcium	4450	4.17	"	4280		104	77.3-111				
Chromium	145	0.417	"	149		97.3	71.8-105.4				
Cobalt	146	0.333	"	142		103	73.2-104.2				
Copper	288	1.67	"	264		109	73.5-104.2	High Bias			
Iron	8190	20.8	"	7360		111	55.4-130.3				
Lead	111	0.417	"	106		105	76.1-109.4				
Magnesium	2360	4.17	"	2170		109	68.7-112				
Manganese	273	0.417	"	270		101	73-107.8				
Nickel	177	0.830	"	177		100	71.8-103.4				
Potassium	2600	4.17	"	2340		111	62.8-113.7				
Selenium	134	2.08	"	139		96.2	70-107.9				
Silver	64.9	0.420	"	59.9		108	72.8-110.7				
Sodium	311	41.7	"	306		102	66-113.4				
Thallium	199	1.67	"	205		96.9	71.7-106.8				
Vanadium	154	0.830	"	155		99.3	69-107.7				
Zinc	368	2.08	"	389		94.6	70.4-106.9				

Mercury by EPA 7000/200 Series Methods - Quality Control Data

York Analytical Laboratories, Inc. - Stratford

Analyte	Result	Reporting Limit	Units	Spike Level	Source* Result	%REC	%REC Limits	Flag	RPD	RPD Limit	Flag
Batch BB51890 - EPA 7473 soil											
Blank (BB51890-BLK1) Blank									Prepared: 02/27/2025 Analyzed: 02/28/2025		
Mercury	ND	0.0300	mg/kg wet								
Duplicate (BB51890-DUP1) Duplicate	*Source sample: 25B1271-01 (SB09_0-2)								Prepared: 02/27/2025 Analyzed: 02/28/2025		
Mercury	1.04	0.0354	mg/kg dry		0.762				31.0	35	
Matrix Spike (BB51890-MS1) Matrix Spike	*Source sample: 25B1271-01 (SB09_0-2)								Prepared: 02/27/2025 Analyzed: 02/28/2025		
Mercury	1.21		mg/kg	1.00	0.645	56.7	75-125	Low Bias			
Reference (BB51890-SRM1) Reference									Prepared: 02/27/2025 Analyzed: 02/28/2025		
Mercury	25.898		mg/kg	24.0		108	55.8-109.6				

Wet Chemistry Parameters - Quality Control Data

York Analytical Laboratories, Inc. - Stratford

Analyte		Result	Reporting Limit	Units	Spike Level	Source* Result	%REC	%REC Limits	Flag	RPD	RPD Limit	Flag
Batch BB51671 - EPA SW846-3060												
Blank (BB51671-BLK1)	Blank								Prepared & Analyzed: 02/25/2025			
Chromium, Hexavalent		ND	0.500	mg/kg wet								
Duplicate (BB51671-DUP1)	Duplicate	*Source sample: 25B1271-01 (SB09_0-2)							Prepared & Analyzed: 02/25/2025			
Chromium, Hexavalent		ND	0.590	mg/kg dry		ND					35	
Matrix Spike (BB51671-MS1)	Matrix Spike	*Source sample: 25B1271-01 (SB09_0-2)							Prepared & Analyzed: 02/25/2025			
Chromium, Hexavalent		15.3	0.590	mg/kg dry	23.6	ND	64.8	75-125	Low Bias			
Matrix Spike Dup (BB51671-M	Matrix Spike Dup	*Source sample: 25B1271-01 (SB09_0-2)							Prepared & Analyzed: 02/25/2025			
Chromium, Hexavalent		13.3	0.590	mg/kg dry	23.6	ND	56.4	75-125	Low Bias	14.0	200	
Reference (BB51671-SRM1)	Reference								Prepared & Analyzed: 02/25/2025			
Chromium, Hexavalent		185		mg/L	227		81.6	42.3-157.7				
Batch BB51693 - Analysis Preparation Soil												
Blank (BB51693-BLK1)	Blank								Prepared & Analyzed: 02/25/2025			
Cyanide, total		ND	0.500	mg/kg wet								
Duplicate (BB51693-DUP1)	Duplicate	*Source sample: 25B1271-01 (SB09_0-2)							Prepared & Analyzed: 02/25/2025			
Cyanide, total		ND	0.590	mg/kg dry		ND					15	
Matrix Spike (BB51693-MS1)	Matrix Spike	*Source sample: 25B1271-01 (SB09_0-2)							Prepared & Analyzed: 02/25/2025			
Cyanide, total		5.31	0.590	mg/kg dry	5.90	ND	89.9	79.6-107				
Matrix Spike Dup (BB51693-M	Matrix Spike Dup	*Source sample: 25B1271-01 (SB09_0-2)							Prepared & Analyzed: 02/25/2025			
Cyanide, total		5.43	0.590	mg/kg dry	5.90	ND	92.0	79.6-107		2.22	200	

Wet Chemistry Parameters - Quality Control Data

York Analytical Laboratories, Inc. - Stratford

Analyte	Result	Reporting Limit	Units	Spike Level	Source* Result	%REC	%REC Limits	Flag	RPD	RPD Limit	Flag
Batch BB51693 - Analysis Preparation Soil											
Reference (BB51693-SRM1) Reference									Prepared & Analyzed: 02/25/2025		
Cyanide, total	76.9		ug/mL	111		69.3	43.5-170				

Miscellaneous Physical Parameters - Quality Control Data

York Analytical Laboratories, Inc. - Stratford

Analyte	Result	Reporting Limit	Units	Spike Level	Source* Result	%REC	%REC Limits	Flag	RPD	RPD Limit	Flag
Batch BB51651 - % Solids Prep											
Duplicate (BB51651-DUP1) Duplicate	*Source sample: 25B1271-01 (SB09_0-2)							Prepared & Analyzed: 02/25/2025			
% Solids	84.8	0.100	%		84.7				0.118	20	

Volatile Analysis Sample Containers

Lab ID	Client Sample ID	Volatile Sample Container
25B1271-01	SB09_0-2	40mL Vial with Stir Bar-Cool 4° C
25B1271-02	SB10_0-2	40mL Vial with Stir Bar-Cool 4° C
25B1271-03	SB12_0-2	40mL Vial with Stir Bar-Cool 4° C

Sample and Data Qualifiers Relating to This Work Order

QM-07	The spike recovery was outside acceptance limits for the MS and/or MSD. The batch was accepted based on acceptable LCS recovery.
QM-05	The spike recovery was outside acceptance limits for the MS and/or MSD due to matrix interference. The LCS and/or LCSD were within acceptance limits showing that the laboratory is in control and the data are acceptable.
QL-02	This LCS analyte is outside Laboratory Recovery limits due the analyte behavior using the referenced method. The reference method has certain limitations with respect to analytes of this nature.
M-SPKM	The spike recovery is not within acceptance windows due to sample non-homogeneity, or matrix interference.
M-CCV1	The recovery for this element in the Continuing Calibration Verification (CCV) was outside the 90-110% recovery criteria.
J	Detected below the Reporting Limit but greater than or equal to the Method Detection Limit (MDL/LOD) or in the case of a TIC, the result is an estimated concentration.
ICVE	The value reported is ESTIMATED. The value is estimated due to its behavior during initial calibration verification (recovery exceeded 30% of expected value).
CCVE	The value reported is ESTIMATED. The value is estimated due to its behavior during continuing calibration verification (>20% Difference for average Rf or >20% Drift for quadratic fit).
CAL-E	The value reported is ESTIMATED. The value is estimated due to its behavior during initial calibration (average Rf>20%)

Definitions and Other Explanations

*	Analyte is not certified or the state of the samples origination does not offer certification for the Analyte.
ND	NOT DETECTED - the analyte is not detected at the Reported to level (LOQ/RL or LOD/MDL)
RL	REPORTING LIMIT - the minimum reportable value based upon the lowest point in the analyte calibration curve.
LOQ	LIMIT OF QUANTITATION - the minimum concentration of a target analyte that can be reported within a specified degree of confidence. This is the lowest point in an analyte calibration curve that has been subjected to all steps of the processing/analysis and verified to meet defined criteria. This is based upon NELAC 2009 Standards and applies to all analyses.
LOD	LIMIT OF DETECTION - a verified estimate of the minimum concentration of a substance in a given matrix that an analytical process can reliably detect. This is based upon NELAC 2009 Standards and applies to all analyses conducted under the auspices of EPA SW-846.
MDL	METHOD DETECTION LIMIT - a statistically derived estimate of the minimum amount of a substance an analytical system can reliably detect with a 99% confidence that the concentration of the substance is greater than zero. This is based upon 40 CFR Part 136 Appendix B and applies only to EPA 600 and 200 series methods.
Reported to	This indicates that the data for a particular analysis is reported to either the LOD/MDL, or the LOQ/RL. In cases where the "Reported to" is located above the LOD/MDL, any value between this and the LOQ represents an estimated value which is "J" flagged accordingly. This applies to volatile and semi-volatile target compounds only.
NR	Not reported
RPD	Relative Percent Difference
Wet	The data has been reported on an as-received (wet weight) basis
Low Bias	Low Bias flag indicates that the recovery of the flagged analyte is below the laboratory or regulatory lower control limit. The data user should take note that this analyte may be biased low but should evaluate multiple lines of evidence including the LCS and site-specific MS/MSD data to draw bias conclusions. In cases where no site-specific MS/MSD was requested, only the LCS data can be used to evaluate such bias.
High Bias	High Bias flag indicates that the recovery of the flagged analyte is above the laboratory or regulatory upper control limit. The data user should take note that this analyte may be biased high but should evaluate multiple lines of evidence including the LCS and site-specific MS/MSD data to draw bias conclusions. In cases where no site-specific MS/MSD was requested, only the LCS data can be used to evaluate such bias.
Non-Dir.	Non-dir. flag (Non-Directional Bias) indicates that the Relative Percent Difference (RPD) (a measure of precision) among the MS and MSD data is outside the laboratory or regulatory control limit. This alerts the data user where the MS and MSD are from site-specific samples that the RPD is high due to either non-homogeneous distribution of target analyte between the MS/MSD or indicates poor reproducibility for other reasons.

If EPA SW-846 method 8270 is included herein it is noted that the target compound N-nitrosodiphenylamine (NDPA) decomposes in the gas chromatographic inlet and cannot be separated from diphenylamine (DPA). These results could actually represent 100% DPA, 100% NDPA or some combination of the two. For this reason, York reports the combined result for n-nitrosodiphenylamine and diphenylamine for either of these compounds as a combined concentration as Diphenylamine.

If Total PCBs are detected and the target aroclors reported are "Not detected", the Total PCB value is reported due to the presence of either or both Aroclors 1262 and 1268 which are non-target aroclors for some regulatory lists.

2-chloroethylvinyl ether readily breaks down under acidic conditions. Samples that are acid preserved, including standards will exhibit breakdown. The data user should take note.

Certification for pH is no longer offered by NYDOH ELAP.

Semi-Volatile and Volatile analyses are reported down to the LOD/MDL, with values between the LOD/MDL and the LOQ being "J" flagged as estimated results.

For analyses by EPA SW-846-8270D, the Limit of Quantitation (LOQ) reported for benzidine is based upon the lowest standard used for calibration and is not a verified LOQ due to this compound's propensity for oxidative losses during extraction/concentration procedures and non-reproducible chromatographic performance.

Field Chain-of-Custody Record

YORK
ANALYTICAL LABORATORIES INC

York Analytical Laboratories, Inc. (YORK)'s Standard Terms & Conditions are listed on the back side of this document. This legal document serves as your written authorization for YORK to proceed with the analyses requested below. Your signature binds you to YORK's Standard Terms & Conditions.

120 Research Drive Stratford, CT 06615 132-02 89th Ave Queens, NY 11418 56 Church Hill Rd. #2 Newtown, CT 06470 2161 Whitesville Rd Toms River, NJ 08755 clientservices@yorklab.com 800-306-YORK

YORK Project Number: 25B1271

Page 1 of 1

Report To:	Invoice To:
Company: Langan NYC	Company: SAME
Address: 360 Ninth Ave New York, NY 10001	Address:
Phone: 212-479-5400	Phone:
Contact: Kristen Wexler	Contact:
E-mail: Kwexler@langan.com	E-mail:

YOUR Project Name / Number: 413 E 120th St 170745301

PO Number:

Samples Collected From: NY [X] NJ [ ] CT [ ] PA [ ] Other: (please specify)

Please print clearly and legibly. All information must be complete. Samples will not be logged in and the turn-around-time clock will not begin until any questions by YORK are resolved.

Aron Farber AF

Samples Collected by: (print AND sign your name)

Matrix Codes: S - soil/solid/sludge; GW - groundwater; DW - drinking water; SW - surface water; WW - wastewater; O - Oil; Other

Preservative (please list number of containers)

Analyses Requested

Sample Identification	Date	Time	Matrix	Unpreserved	HCl (hydrochloric acid)	MeOH (methanol)	HNO_3 (nitric acid)	H_2SO_4 (sulfuric acid)	NaOH (sodium hydroxide)	$Na_2S_2O_3$ (sodium thio.)	Trizma	Ammonium Acetate	Other:	Part 375/TCL VOCs	Part 375/TCL SVOCs	PCBs	Pesticides, Herbicides	TAL Metals incl. hex+trichromium	Total cyanide	PFAS	1,4 dioxane	Grab or Comp. G/C
SB09_0-2	2/22	0900	S	1		3								X	X	X	X	X	X	X	X	
SB10_0-2	2/22	1130	↓	1		1								X	X	X	X	X	X	X	X	
SB12_0-2	2/22	1410	↓	1		1								X	X	X	X	X	X	X	X	

Turn-Around Time

- RUSH - Next Day [ ]
- RUSH - Two Day [ ]
- RUSH - Three Day [ ]
- RUSH - Four Day [ ]
- RUSH - Five Day [ ]
- Standard (6-9 Day) [X]
- PFAS Standard 7-10 Day [X]

Report Type (circle)

- QA Report
- Summary (Results Only)
- NY ASP B Package
- NJ Reduced
- NJ DKQP
- NJ Full
- CT RCP

EDD Type (circle)

- EQuIS (standard)
- NYSDEC EQuIS
- NJDEP SRP Haz Site
- Standard Excel
- CMDP
- Other:

Regulatory Comparative

Compared to the following Regulation(s): (please fill in)

- Field Filtered [ ]
- Lab Filtered [ ]

Comments: please cc gdegennaro@langan.com & datamanagement@langan.com

* MS/MSD collected

Samples iced/chilled at time of lab pickup? circle YES or No

Lab Sample Receiving Checklist (to be completed by the receiving laboratory only) Circle Y / N

Custody Seals: Y / ~~N~~ Containers Intact: ~~Y~~ / N COC/Labels Agree: ~~Y~~ / N Preservation Confirmed: ~~Y~~ / N
COC Complete: ~~Y~~ / N COC Received: Y / N Appropriate Sample Volumes: ~~Y~~ / N Appropriate Sample Containers: ~~Y~~ / N
Cooler Temperature Confirmed: ~~Y~~ / N Samples Submitted within Holding Times: Y / N Corrective Action Form Required: Y / N

1. Samples Relinquished by / Company: AF / Langan — Date/Time: 2-24-25 8:53	1. Samples Received by / Company: [signature] — Date/Time: 2-24-25 8:53am	2. Samples Relinquished by / Company: [signature] — Date/Time: 2-24-25 0930
2. Samples Received by / Company: MR 2/24/25 0930 5.0	2. Samples Relinquished by / Company: MR 2/24/25 18:25	3. Samples Received by / Company: [signature] 2/24/25 18:25
4. Samples Relinquished by / Company: [signature] 2/24/25 20:00	4. Samples Received by / Company: — Date/Time:	Samples Received in LAB by: [signature] Date/Time: 2/24/25 20:00 Temperature: 3.1 Degrees C

Technical Report

prepared for:

Langan Engineering & Environmental Services (NYC)
21 Penn Plaza, 360 West 31st Street
New York NY, 10001
Attention: Kristen Wexler

Report Date: 03/11/2025
Client Project ID: 170745301
York Project (SDG) No.: 25C0001

CT Cert. No. PH-0723 New Jersey Cert. No. CT005 and NY037 New York Cert. Nos. 10854 and 12058 PA Cert. No. 68-04440

120 RESEARCH DRIVE STRATFORD, CT 06615 ■ 132-02 89th AVENUE RICHMOND HILL, NY 11418
www.YORKLAB.com (203) 325-1371 FAX (203) 357-0166 ClientServices@yorklab.com

Report Date: 03/11/2025
Client Project ID: 170745301
York Project (SDG) No.: 25C0001

Langan Engineering & Environmental Services (NYC)
21 Penn Plaza, 360 West 31st Street
New York NY, 10001
Attention: Kristen Wexler

Purpose and Results

This report contains the analytical data for the sample(s) identified on the attached chain-of-custody received in our laboratory on March 03, 2025 and listed below. The project was identified as your project: **170745301**.

The analyses were conducted utilizing appropriate EPA, Standard Methods, and ASTM methods as detailed in the data summary tables.

All samples were received in proper condition meeting the customary acceptance requirements for environmental samples except those indicated under the Sample and Analysis Qualifiers section of this report.

All analyses met the method and laboratory standard operating procedure requirements except as indicated by any data flags, the meaning of which are explained in the Sample and Data Qualifiers Relating to This Work Order section of this report and case narrative if applicable.

The results of the analyses, which are all reported on dry weight basis (soils) unless otherwise noted, are detailed in the following pages.

Please contact Client Services at 203.325.1371 with any questions regarding this report.

York Sample ID	Client Sample ID	Matrix	Date Collected	Date Received
25C0001-01	SB23 _0-2	Soil	03/01/2025	03/03/2025
25C0001-02	SB14 _0-2	Soil	03/01/2025	03/03/2025
25C0001-03	SB13 _0-2	Soil	03/01/2025	03/03/2025
25C0001-04	SB11 _0-2	Soil	03/01/2025	03/03/2025

General Notes for York Project (SDG) No.: 25C0001

1. The RLs and MDLs (Reporting Limit and Method Detection Limit respectively) reported are adjusted for any dilution necessary due to the levels of target and/or non-target analytes and matrix interference. The RL(REPORTING LIMIT) is based upon the lowest standard utilized for the calibration where applicable.
2. Samples are retained for a period of thirty days after submittal of report, unless other arrangements are made.
3. York's liability for the above data is limited to the dollar value paid to York for the referenced project.
4. This report shall not be reproduced without the written approval of York Analytical Laboratories, Inc.
5. All analyses conducted met method or Laboratory SOP requirements. See the Sample and Data Qualifiers Section for further information.
6. It is noted that no analyses reported herein were subcontracted to another laboratory, unless noted in the report.
7. This report reflects results that relate only to the samples submitted on the attached chain-of-custody form(s) received by York.
8. Analyses conducted at York Analytical Laboratories, Inc. Stratford, CT are indicated by NY Cert. No. 10854; those conducted at York Analytical Laboratories, Inc., Richmond Hill, NY are indicated by NY Cert. No. 12058.

Approved By  **Date:** 03/11/2025

Cassie L. Mosher
Laboratory Manager

Sample Information

Client Sample ID: SB23 _0-2 **York Sample ID:** 25C0001-01

York Project (SDG) No.	Client Project ID	Matrix	Collection Date/Time	Date Received
25C0001	170745301	Soil	March 1, 2025 9:00 am	03/03/2025

VOA, 8260 MASTER **Log-in Notes:** **Sample Notes:**

Sample Prepared by Method: EPA 5035A

CAS No.	Parameter	Result	Flag	Units	Reported to LOD/MDL	LOQ	Dilution	Reference Method	Date/Time Prepared	Date/Time Analyzed	Analyst
630-20-6	1,1,1,2-Tetrachloroethane	ND		mg/kg dry	0.0030	0.0060	1	EPA 8260D	03/05/2025 15:33	03/06/2025 02:16	AC
								Certifications:	CTDOH-PH-0723,NELAC-NY10854,NELAC-NY12058,NJDEP-CT		
71-55-6	1,1,1-Trichloroethane	ND		mg/kg dry	0.0030	0.0060	1	EPA 8260D	03/05/2025 15:33	03/06/2025 02:16	AC
								Certifications:	CTDOH-PH-0723,NELAC-NY10854,NELAC-NY12058,NJDEP-CT		
79-34-5	1,1,2,2-Tetrachloroethane	ND		mg/kg dry	0.0030	0.0060	1	EPA 8260D	03/05/2025 15:33	03/06/2025 02:16	AC
								Certifications:	CTDOH-PH-0723,NELAC-NY10854,NELAC-NY12058,NJDEP-CT		
76-13-1	1,1,2-Trichloro-1,2,2-trifluoroethane (Freon 113)	ND		mg/kg dry	0.0030	0.0060	1	EPA 8260D	03/05/2025 15:33	03/06/2025 02:16	AC
								Certifications:	CTDOH-PH-0723,NELAC-NY10854,NELAC-NY12058,NJDEP-CT		
79-00-5	1,1,2-Trichloroethane	ND		mg/kg dry	0.0030	0.0060	1	EPA 8260D	03/05/2025 15:33	03/06/2025 02:16	AC
								Certifications:	CTDOH-PH-0723,NELAC-NY10854,NELAC-NY12058,NJDEP-CT		
75-34-3	1,1-Dichloroethane	ND		mg/kg dry	0.0030	0.0060	1	EPA 8260D	03/05/2025 15:33	03/06/2025 02:16	AC
								Certifications:	CTDOH-PH-0723,NELAC-NY10854,NELAC-NY12058,NJDEP-CT		
75-35-4	1,1-Dichloroethylene	ND		mg/kg dry	0.0030	0.0060	1	EPA 8260D	03/05/2025 15:33	03/06/2025 02:16	AC
								Certifications:	CTDOH-PH-0723,NELAC-NY10854,NELAC-NY12058,NJDEP-CT		
87-61-6	1,2,3-Trichlorobenzene	ND		mg/kg dry	0.0030	0.0060	1	EPA 8260D	03/05/2025 15:33	03/06/2025 02:16	AC
								Certifications:	NELAC-NY10854,NELAC-NY12058,NJDEP-CT005,PADEP-68-04		
96-18-4	1,2,3-Trichloropropane	ND		mg/kg dry	0.0030	0.0060	1	EPA 8260D	03/05/2025 15:33	03/06/2025 02:16	AC
								Certifications:	NELAC-NY10854,NELAC-NY12058,NJDEP-CT005		
120-82-1	1,2,4-Trichlorobenzene	ND		mg/kg dry	0.0030	0.0060	1	EPA 8260D	03/05/2025 15:33	03/06/2025 02:16	AC
								Certifications:	NELAC-NY10854,NELAC-NY12058,NJDEP-CT005,PADEP-68-04		
95-63-6	1,2,4-Trimethylbenzene	ND		mg/kg dry	0.0030	0.0060	1	EPA 8260D	03/05/2025 15:33	03/06/2025 02:16	AC
								Certifications:	CTDOH-PH-0723,NELAC-NY10854,NELAC-NY12058,NJDEP-CT		
96-12-8	1,2-Dibromo-3-chloropropane	ND		mg/kg dry	0.0030	0.0060	1	EPA 8260D	03/05/2025 15:33	03/06/2025 02:16	AC
								Certifications:	CTDOH-PH-0723,NELAC-NY10854,NELAC-NY12058,NJDEP-CT		
106-93-4	1,2-Dibromoethane	ND		mg/kg dry	0.0030	0.0060	1	EPA 8260D	03/05/2025 15:33	03/06/2025 02:16	AC
								Certifications:	CTDOH-PH-0723,NELAC-NY10854,NELAC-NY12058,NJDEP-CT		
95-50-1	1,2-Dichlorobenzene	ND		mg/kg dry	0.0030	0.0060	1	EPA 8260D	03/05/2025 15:33	03/06/2025 02:16	AC
								Certifications:	CTDOH-PH-0723,NELAC-NY10854,NELAC-NY12058,NJDEP-CT		
107-06-2	1,2-Dichloroethane	ND		mg/kg dry	0.0030	0.0060	1	EPA 8260D	03/05/2025 15:33	03/06/2025 02:16	AC
								Certifications:	CTDOH-PH-0723,NELAC-NY10854,NELAC-NY12058,NJDEP-CT		
78-87-5	1,2-Dichloropropane	ND		mg/kg dry	0.0030	0.0060	1	EPA 8260D	03/05/2025 15:33	03/06/2025 02:16	AC
								Certifications:	CTDOH-PH-0723,NELAC-NY10854,NELAC-NY12058,NJDEP-CT		
108-67-8	1,3,5-Trimethylbenzene	ND		mg/kg dry	0.0030	0.0060	1	EPA 8260D	03/05/2025 15:33	03/06/2025 02:16	AC
								Certifications:	CTDOH-PH-0723,NELAC-NY10854,NELAC-NY12058,NJDEP-CT		
541-73-1	1,3-Dichlorobenzene	ND		mg/kg dry	0.0030	0.0060	1	EPA 8260D	03/05/2025 15:33	03/06/2025 02:16	AC
								Certifications:	CTDOH-PH-0723,NELAC-NY10854,NELAC-NY12058,NJDEP-CT		
106-46-7	1,4-Dichlorobenzene	ND		mg/kg dry	0.0030	0.0060	1	EPA 8260D	03/05/2025 15:33	03/06/2025 02:16	AC
								Certifications:	CTDOH-PH-0723,NELAC-NY10854,NELAC-NY12058,NJDEP-CT		
123-91-1	1,4-Dioxane	ND		mg/kg dry	0.060	0.12	1	EPA 8260D	03/05/2025 15:33	03/06/2025 02:16	AC
								Certifications:	NELAC-NY10854,NELAC-NY12058,NJDEP-CT005,PADEP-68-04		
78-93-3	2-Butanone	ND		mg/kg dry	0.0030	0.0060	1	EPA 8260D	03/05/2025 15:33	03/06/2025 02:16	AC
								Certifications:	CTDOH-PH-0723,NELAC-NY10854,NELAC-NY12058,NJDEP-CT		

Sample Information

Client Sample ID: SB23 _0-2 **York Sample ID:** 25C0001-01

York Project (SDG) No.	Client Project ID	Matrix	Collection Date/Time	Date Received
25C0001	170745301	Soil	March 1, 2025 9:00 am	03/03/2025

VOA, 8260 MASTER **Log-in Notes:** **Sample Notes:**

Sample Prepared by Method: EPA 5035A

CAS No.	Parameter	Result	Flag	Units	Reported to LOD/MDL	LOQ	Dilution	Reference Method	Date/Time Prepared	Date/Time Analyzed	Analyst
591-78-6	2-Hexanone	ND		mg/kg dry	0.0030	0.0060	1	EPA 8260D	03/05/2025 15:33	03/06/2025 02:16	AC
								Certifications:	CTDOH-PH-0723,NELAC-NY10854,NELAC-NY12058,NJDEP-CT		
108-10-1	4-Methyl-2-pentanone	ND	QL-02	mg/kg dry	0.0030	0.0060	1	EPA 8260D	03/05/2025 15:33	03/06/2025 02:16	AC
								Certifications:	CTDOH-PH-0723,NELAC-NY10854,NELAC-NY12058,NJDEP-CT		
67-64-1	Acetone	ND	CCVE, ICVE	mg/kg dry	0.0060	0.012	1	EPA 8260D	03/05/2025 15:33	03/06/2025 02:16	AC
								Certifications:	CTDOH-PH-0723,NELAC-NY10854,NELAC-NY12058,NJDEP-CT		
107-02-8	Acrolein	ND		mg/kg dry	0.0060	0.012	1	EPA 8260D	03/05/2025 15:33	03/06/2025 02:16	AC
								Certifications:	CTDOH-PH-0723,NELAC-NY10854,NELAC-NY12058,NJDEP-CT		
107-13-1	Acrylonitrile	ND		mg/kg dry	0.0030	0.0060	1	EPA 8260D	03/05/2025 15:33	03/06/2025 02:16	AC
								Certifications:	CTDOH-PH-0723,NELAC-NY10854,NELAC-NY12058,NJDEP-CT		
71-43-2	Benzene	ND		mg/kg dry	0.0030	0.0060	1	EPA 8260D	03/05/2025 15:33	03/06/2025 02:16	AC
								Certifications:	CTDOH-PH-0723,NELAC-NY10854,NELAC-NY12058,NJDEP-CT		
74-97-5	Bromochloromethane	ND		mg/kg dry	0.0030	0.0060	1	EPA 8260D	03/05/2025 15:33	03/06/2025 02:16	AC
								Certifications:	NELAC-NY10854,NELAC-NY12058,NJDEP-CT005,PADEP-68-04		
75-27-4	Bromodichloromethane	ND		mg/kg dry	0.0030	0.0060	1	EPA 8260D	03/05/2025 15:33	03/06/2025 02:16	AC
								Certifications:	CTDOH-PH-0723,NELAC-NY10854,NELAC-NY12058,NJDEP-CT		
75-25-2	Bromoform	ND		mg/kg dry	0.0030	0.0060	1	EPA 8260D	03/05/2025 15:33	03/06/2025 02:16	AC
								Certifications:	CTDOH-PH-0723,NELAC-NY10854,NELAC-NY12058,NJDEP-CT		
74-83-9	Bromomethane	ND		mg/kg dry	0.0030	0.0060	1	EPA 8260D	03/05/2025 15:33	03/06/2025 02:16	AC
								Certifications:	CTDOH-PH-0723,NELAC-NY10854,NELAC-NY12058,NJDEP-CT		
75-15-0	Carbon disulfide	ND	CCVE	mg/kg dry	0.0030	0.0060	1	EPA 8260D	03/05/2025 15:33	03/06/2025 02:16	AC
								Certifications:	CTDOH-PH-0723,NELAC-NY10854,NELAC-NY12058,NJDEP-CT		
56-23-5	Carbon tetrachloride	ND		mg/kg dry	0.0030	0.0060	1	EPA 8260D	03/05/2025 15:33	03/06/2025 02:16	AC
								Certifications:	CTDOH-PH-0723,NELAC-NY10854,NELAC-NY12058,NJDEP-CT		
108-90-7	Chlorobenzene	ND		mg/kg dry	0.0030	0.0060	1	EPA 8260D	03/05/2025 15:33	03/06/2025 02:16	AC
								Certifications:	CTDOH-PH-0723,NELAC-NY10854,NELAC-NY12058,NJDEP-CT		
75-00-3	Chloroethane	ND		mg/kg dry	0.0030	0.0060	1	EPA 8260D	03/05/2025 15:33	03/06/2025 02:16	AC
								Certifications:	CTDOH-PH-0723,NELAC-NY10854,NELAC-NY12058,NJDEP-CT		
67-66-3	Chloroform	ND		mg/kg dry	0.0030	0.0060	1	EPA 8260D	03/05/2025 15:33	03/06/2025 02:16	AC
								Certifications:	CTDOH-PH-0723,NELAC-NY10854,NELAC-NY12058,NJDEP-CT		
74-87-3	Chloromethane	ND	CCVE	mg/kg dry	0.0030	0.0060	1	EPA 8260D	03/05/2025 15:33	03/06/2025 02:16	AC
								Certifications:	CTDOH-PH-0723,NELAC-NY10854,NELAC-NY12058,NJDEP-CT		
156-59-2	cis-1,2-Dichloroethylene	ND		mg/kg dry	0.0030	0.0060	1	EPA 8260D	03/05/2025 15:33	03/06/2025 02:16	AC
								Certifications:	CTDOH-PH-0723,NELAC-NY10854,NELAC-NY12058,NJDEP-CT		
10061-01-5	cis-1,3-Dichloropropylene	ND		mg/kg dry	0.0030	0.0060	1	EPA 8260D	03/05/2025 15:33	03/06/2025 02:16	AC
								Certifications:	CTDOH-PH-0723,NELAC-NY10854,NELAC-NY12058,NJDEP-CT		
110-82-7	Cyclohexane	ND		mg/kg dry	0.0030	0.0060	1	EPA 8260D	03/05/2025 15:33	03/06/2025 02:16	AC
								Certifications:	NELAC-NY10854,NELAC-NY12058,NJDEP-CT005,PADEP-68-04		
124-48-1	Dibromochloromethane	ND		mg/kg dry	0.0030	0.0060	1	EPA 8260D	03/05/2025 15:33	03/06/2025 02:16	AC
								Certifications:	NELAC-NY10854,NELAC-NY12058,NJDEP-CT005,PADEP-68-04		
74-95-3	Dibromomethane	ND		mg/kg dry	0.0030	0.0060	1	EPA 8260D	03/05/2025 15:33	03/06/2025 02:16	AC
								Certifications:	NELAC-NY10854,NELAC-NY12058,NJDEP-CT005,PADEP-68-04		
75-71-8	Dichlorodifluoromethane	ND	CCVE	mg/kg dry	0.0030	0.0060	1	EPA 8260D	03/05/2025 15:33	03/06/2025 02:16	AC
								Certifications:	NELAC-NY10854,NELAC-NY12058,NJDEP-CT005,PADEP-68-04		

Sample Information

Client Sample ID: SB23 _0-2 **York Sample ID:** 25C0001-01

York Project (SDG) No.	Client Project ID	Matrix	Collection Date/Time	Date Received
25C0001	170745301	Soil	March 1, 2025 9:00 am	03/03/2025

VOA, 8260 MASTER **Log-in Notes:** **Sample Notes:**

Sample Prepared by Method: EPA 5035A

CAS No.	Parameter	Result	Flag	Units	Reported to LOD/MDL	LOQ	Dilution	Reference Method	Date/Time Prepared	Date/Time Analyzed	Analyst
100-41-4	Ethyl Benzene	ND		mg/kg dry	0.0030	0.0060	1	EPA 8260D	03/05/2025 15:33	03/06/2025 02:16	AC
								Certifications:	CTDOH-PH-0723,NELAC-NY10854,NELAC-NY12058,NJDEP-CT		
87-68-3	Hexachlorobutadiene	ND		mg/kg dry	0.0030	0.0060	1	EPA 8260D	03/05/2025 15:33	03/06/2025 02:16	AC
								Certifications:	NELAC-NY10854,NELAC-NY12058,NJDEP-CT005,PADEP-68-04		
98-82-8	Isopropylbenzene	ND		mg/kg dry	0.0030	0.0060	1	EPA 8260D	03/05/2025 15:33	03/06/2025 02:16	AC
								Certifications:	CTDOH-PH-0723,NELAC-NY10854,NELAC-NY12058,NJDEP-CT		
79-20-9	Methyl acetate	ND		mg/kg dry	0.0030	0.0060	1	EPA 8260D	03/05/2025 15:33	03/06/2025 02:16	AC
								Certifications:	NELAC-NY10854,NELAC-NY12058,NJDEP-CT005,PADEP-68-04		
1634-04-4	Methyl tert-butyl ether (MTBE)	ND	CCVE, QL-02	mg/kg dry	0.0030	0.0060	1	EPA 8260D	03/05/2025 15:33	03/06/2025 02:16	AC
								Certifications:	CTDOH-PH-0723,NELAC-NY10854,NELAC-NY12058,NJDEP-CT		
108-87-2	Methylcyclohexane	ND		mg/kg dry	0.0030	0.0060	1	EPA 8260D	03/05/2025 15:33	03/06/2025 02:16	AC
								Certifications:	NELAC-NY10854,NELAC-NY12058,NJDEP-CT005,PADEP-68-04		
75-09-2	Methylene chloride	ND		mg/kg dry	0.0060	0.012	1	EPA 8260D	03/05/2025 15:33	03/06/2025 02:16	AC
								Certifications:	CTDOH-PH-0723,NELAC-NY10854,NELAC-NY12058,NJDEP-CT		
104-51-8	n-Butylbenzene	ND		mg/kg dry	0.0030	0.0060	1	EPA 8260D	03/05/2025 15:33	03/06/2025 02:16	AC
								Certifications:	CTDOH-PH-0723,NELAC-NY10854,NELAC-NY12058,NJDEP-CT		
103-65-1	n-Propylbenzene	ND		mg/kg dry	0.0030	0.0060	1	EPA 8260D	03/05/2025 15:33	03/06/2025 02:16	AC
								Certifications:	CTDOH-PH-0723,NELAC-NY10854,NELAC-NY12058,NJDEP-CT		
95-47-6	o-Xylene	ND		mg/kg dry	0.0030	0.0060	1	EPA 8260D	03/05/2025 15:33	03/06/2025 02:16	AC
								Certifications:	CTDOH-PH-0723,NELAC-NY10854,NELAC-NY12058,PADEP-68		
179601-23-1	p- & m- Xylenes	ND		mg/kg dry	0.0060	0.012	1	EPA 8260D	03/05/2025 15:33	03/06/2025 02:16	AC
								Certifications:	CTDOH-PH-0723,NELAC-NY10854,NELAC-NY12058,PADEP-68		
99-87-6	p-Isopropyltoluene	ND		mg/kg dry	0.0030	0.0060	1	EPA 8260D	03/05/2025 15:33	03/06/2025 02:16	AC
								Certifications:	CTDOH-PH-0723,NELAC-NY10854,NELAC-NY12058,NJDEP-CT		
135-98-8	sec-Butylbenzene	ND		mg/kg dry	0.0030	0.0060	1	EPA 8260D	03/05/2025 15:33	03/06/2025 02:16	AC
								Certifications:	CTDOH-PH-0723,NELAC-NY10854,NELAC-NY12058,NJDEP-CT		
100-42-5	Styrene	ND		mg/kg dry	0.0030	0.0060	1	EPA 8260D	03/05/2025 15:33	03/06/2025 02:16	AC
								Certifications:	CTDOH-PH-0723,NELAC-NY10854,NELAC-NY12058,NJDEP-CT		
75-65-0	tert-Butyl alcohol (TBA)	ND	CCVE, QL-02	mg/kg dry	0.0030	0.0060	1	EPA 8260D	03/05/2025 15:33	03/06/2025 02:16	AC
								Certifications:	NELAC-NY10854,NELAC-NY12058,NJDEP-CT005,PADEP-68-04		
98-06-6	tert-Butylbenzene	ND		mg/kg dry	0.0030	0.0060	1	EPA 8260D	03/05/2025 15:33	03/06/2025 02:16	AC
								Certifications:	CTDOH-PH-0723,NELAC-NY10854,NELAC-NY12058,NJDEP-CT		
127-18-4	Tetrachloroethylene	ND	QL-02	mg/kg dry	0.0030	0.0060	1	EPA 8260D	03/05/2025 15:33	03/06/2025 02:16	AC
								Certifications:	CTDOH-PH-0723,NELAC-NY10854,NELAC-NY12058,NJDEP-CT		
108-88-3	Toluene	ND		mg/kg dry	0.0030	0.0060	1	EPA 8260D	03/05/2025 15:33	03/06/2025 02:16	AC
								Certifications:	CTDOH-PH-0723,NELAC-NY10854,NELAC-NY12058,NJDEP-CT		
156-60-5	trans-1,2-Dichloroethylene	ND		mg/kg dry	0.0030	0.0060	1	EPA 8260D	03/05/2025 15:33	03/06/2025 02:16	AC
								Certifications:	CTDOH-PH-0723,NELAC-NY10854,NELAC-NY12058,NJDEP-CT		
10061-02-6	trans-1,3-Dichloropropylene	ND		mg/kg dry	0.0030	0.0060	1	EPA 8260D	03/05/2025 15:33	03/06/2025 02:16	AC
								Certifications:	CTDOH-PH-0723,NELAC-NY10854,NELAC-NY12058,NJDEP-CT		
79-01-6	Trichloroethylene	ND		mg/kg dry	0.0030	0.0060	1	EPA 8260D	03/05/2025 15:33	03/06/2025 02:16	AC
								Certifications:	CTDOH-PH-0723,NELAC-NY10854,NELAC-NY12058,NJDEP-CT		
75-69-4	Trichlorofluoromethane	ND		mg/kg dry	0.0030	0.0060	1	EPA 8260D	03/05/2025 15:33	03/06/2025 02:16	AC
								Certifications:	CTDOH-PH-0723,NELAC-NY10854,NELAC-NY12058,NJDEP-CT		

Sample Information

Client Sample ID: SB23 _0-2 **York Sample ID:** 25C0001-01

York Project (SDG) No.	Client Project ID	Matrix	Collection Date/Time	Date Received
25C0001	170745301	Soil	March 1, 2025 9:00 am	03/03/2025

VOA, 8260 MASTER

Log-in Notes:

Sample Notes:

Sample Prepared by Method: EPA 5035A

CAS No.	Parameter	Result	Flag	Units	Reported to LOD/MDL	LOQ	Dilution	Reference Method	Date/Time Prepared	Date/Time Analyzed	Analyst
75-01-4	Vinyl Chloride	ND	CCVE	mg/kg dry	0.0030	0.0060	1	EPA 8260D	03/05/2025 15:33	03/06/2025 02:16	AC
								Certifications:	CTDOH-PH-0723,NELAC-NY10854,NELAC-NY12058,NJDEP-CT		
1330-20-7	Xylenes, Total	ND		mg/kg dry	0.0089	0.018	1	EPA 8260D	03/05/2025 15:33	03/06/2025 02:16	AC
								Certifications:	CTDOH-PH-0723,NELAC-NY10854,NELAC-NY12058,NJDEP-CT		

	Surrogate Recoveries	Result	Acceptance Range
17060-07-0	*Surrogate: SURR: 1,2-Dichloroethane-d4*	*106 %*	*77-125*
2037-26-5	*Surrogate: SURR: Toluene-d8*	*106 %*	*85-120*
460-00-4	*Surrogate: SURR: p-Bromofluorobenzene*	*104 %*	*76-130*

SVOA, 8270 MASTER

Log-in Notes:

Sample Notes:

Sample Prepared by Method: EPA 3550C

CAS No.	Parameter	Result	Flag	Units	Reported to LOD/MDL	LOQ	Dilution	Reference Method	Date/Time Prepared	Date/Time Analyzed	Analyst
92-52-4	1,1-Biphenyl	ND		mg/kg dry	0.0449	0.0896	2	EPA 8270E	03/10/2025 09:24	03/11/2025 12:29	AK
								Certifications:	NELAC-NY10854,NJDEP-CT005,PADEP-68-04440		
95-94-3	1,2,4,5-Tetrachlorobenzene	ND		mg/kg dry	0.0896	0.179	2	EPA 8270E	03/10/2025 09:24	03/11/2025 12:29	AK
								Certifications:	NELAC-NY10854,NJDEP-CT005,PADEP-68-04440		
122-66-7	1,2-Diphenylhydrazine (as Azobenzene)	ND		mg/kg dry	0.0449	0.0896	2	EPA 8270E	03/10/2025 09:24	03/11/2025 12:29	AK
								Certifications:	NELAC-NY10854,NJDEP-CT005,PADEP-68-04440		
58-90-2	2,3,4,6-Tetrachlorophenol	ND		mg/kg dry	0.0896	0.179	2	EPA 8270E	03/10/2025 09:24	03/11/2025 12:29	AK
								Certifications:	NELAC-NY10854,NJDEP-CT005,PADEP-68-04440		
95-95-4	2,4,5-Trichlorophenol	ND		mg/kg dry	0.0449	0.0896	2	EPA 8270E	03/10/2025 09:24	03/11/2025 12:29	AK
								Certifications:	CTDOH-PH-0723,NELAC-NY10854,NJDEP-CT005,PADEP-68-044		
88-06-2	2,4,6-Trichlorophenol	ND		mg/kg dry	0.0449	0.0896	2	EPA 8270E	03/10/2025 09:24	03/11/2025 12:29	AK
								Certifications:	CTDOH-PH-0723,NELAC-NY10854,NJDEP-CT005,PADEP-68-044		
120-83-2	2,4-Dichlorophenol	ND		mg/kg dry	0.0449	0.0896	2	EPA 8270E	03/10/2025 09:24	03/11/2025 12:29	AK
								Certifications:	CTDOH-PH-0723,NELAC-NY10854,NJDEP-CT005,PADEP-68-044		
105-67-9	2,4-Dimethylphenol	ND		mg/kg dry	0.0449	0.0896	2	EPA 8270E	03/10/2025 09:24	03/11/2025 12:29	AK
								Certifications:	CTDOH-PH-0723,NELAC-NY10854,NJDEP-CT005,PADEP-68-044		
51-28-5	2,4-Dinitrophenol	ND		mg/kg dry	0.0896	0.179	2	EPA 8270E	03/10/2025 09:24	03/11/2025 12:29	AK
								Certifications:	CTDOH-PH-0723,NELAC-NY10854,NJDEP-CT005,PADEP-68-044		
121-14-2	2,4-Dinitrotoluene	ND		mg/kg dry	0.0449	0.0896	2	EPA 8270E	03/10/2025 09:24	03/11/2025 12:29	AK
								Certifications:	CTDOH-PH-0723,NELAC-NY10854,NJDEP-CT005,PADEP-68-044		
606-20-2	2,6-Dinitrotoluene	ND		mg/kg dry	0.0449	0.0896	2	EPA 8270E	03/10/2025 09:24	03/11/2025 12:29	AK
								Certifications:	CTDOH-PH-0723,NELAC-NY10854,NJDEP-CT005,PADEP-68-044		
91-58-7	2-Chloronaphthalene	ND		mg/kg dry	0.0449	0.0896	2	EPA 8270E	03/10/2025 09:24	03/11/2025 12:29	AK
								Certifications:	CTDOH-PH-0723,NELAC-NY10854,NJDEP-CT005,PADEP-68-044		
95-57-8	2-Chlorophenol	ND		mg/kg dry	0.0449	0.0896	2	EPA 8270E	03/10/2025 09:24	03/11/2025 12:29	AK
								Certifications:	CTDOH-PH-0723,NELAC-NY10854,NJDEP-CT005,PADEP-68-044		
91-57-6	2-Methylnaphthalene	ND		mg/kg dry	0.0449	0.0896	2	EPA 8270E	03/10/2025 09:24	03/11/2025 12:29	AK
								Certifications:	CTDOH-PH-0723,NELAC-NY10854,NJDEP-CT005,PADEP-68-044		

Sample Information

Client Sample ID: SB23 _0-2 **York Sample ID:** 25C0001-01

York Project (SDG) No.	Client Project ID	Matrix	Collection Date/Time	Date Received
25C0001	170745301	Soil	March 1, 2025 9:00 am	03/03/2025

SVOA, 8270 MASTER

Log-in Notes:

Sample Notes:

Sample Prepared by Method: EPA 3550C

CAS No.	Parameter	Result	Flag	Units	Reported to LOD/MDL	LOQ	Dilution	Reference Method	Date/Time Prepared	Date/Time Analyzed	Analyst
95-48-7	2-Methylphenol	ND		mg/kg dry	0.0449	0.0896	2	EPA 8270E	03/10/2025 09:24	03/11/2025 12:29	AK
								Certifications:	CTDOH-PH-0723,NELAC-NY10854,NJDEP-CT005,PADEP-68-044		
88-74-4	2-Nitroaniline	ND		mg/kg dry	0.0896	0.179	2	EPA 8270E	03/10/2025 09:24	03/11/2025 12:29	AK
								Certifications:	CTDOH-PH-0723,NELAC-NY10854,NJDEP-CT005,PADEP-68-044		
88-75-5	2-Nitrophenol	ND		mg/kg dry	0.0449	0.0896	2	EPA 8270E	03/10/2025 09:24	03/11/2025 12:29	AK
								Certifications:	CTDOH-PH-0723,NELAC-NY10854,NJDEP-CT005,PADEP-68-044		
65794-96-9	3- & 4-Methylphenols	ND		mg/kg dry	0.0449	0.0896	2	EPA 8270E	03/10/2025 09:24	03/11/2025 12:29	AK
								Certifications:	CTDOH-PH-0723,NELAC-NY10854,NJDEP-CT005,PADEP-68-044		
91-94-1	3,3-Dichlorobenzidine	ND		mg/kg dry	0.0449	0.0896	2	EPA 8270E	03/10/2025 09:24	03/11/2025 12:29	AK
								Certifications:	NELAC-NY10854,NJDEP-CT005,PADEP-68-04440		
99-09-2	3-Nitroaniline	ND		mg/kg dry	0.0896	0.179	2	EPA 8270E	03/10/2025 09:24	03/11/2025 12:29	AK
								Certifications:	CTDOH-PH-0723,NELAC-NY10854,NJDEP-CT005,PADEP-68-044		
534-52-1	4,6-Dinitro-2-methylphenol	ND		mg/kg dry	0.0896	0.179	2	EPA 8270E	03/10/2025 09:24	03/11/2025 12:29	AK
								Certifications:	CTDOH-PH-0723,NELAC-NY10854,NJDEP-CT005,PADEP-68-044		
101-55-3	4-Bromophenyl phenyl ether	ND		mg/kg dry	0.0449	0.0896	2	EPA 8270E	03/10/2025 09:24	03/11/2025 12:29	AK
								Certifications:	CTDOH-PH-0723,NELAC-NY10854,NJDEP-CT005,PADEP-68-044		
59-50-7	4-Chloro-3-methylphenol	ND		mg/kg dry	0.0449	0.0896	2	EPA 8270E	03/10/2025 09:24	03/11/2025 12:29	AK
								Certifications:	CTDOH-PH-0723,NELAC-NY10854,NJDEP-CT005,PADEP-68-044		
106-47-8	4-Chloroaniline	ND		mg/kg dry	0.0449	0.0896	2	EPA 8270E	03/10/2025 09:24	03/11/2025 12:29	AK
								Certifications:	CTDOH-PH-0723,NELAC-NY10854,NJDEP-CT005,PADEP-68-044		
7005-72-3	4-Chlorophenyl phenyl ether	ND		mg/kg dry	0.0449	0.0896	2	EPA 8270E	03/10/2025 09:24	03/11/2025 12:29	AK
								Certifications:	CTDOH-PH-0723,NELAC-NY10854,NJDEP-CT005,PADEP-68-044		
100-01-6	4-Nitroaniline	ND		mg/kg dry	0.0896	0.179	2	EPA 8270E	03/10/2025 09:24	03/11/2025 12:29	AK
								Certifications:	CTDOH-PH-0723,NELAC-NY10854,NJDEP-CT005,PADEP-68-044		
100-02-7	4-Nitrophenol	ND		mg/kg dry	0.0896	0.179	2	EPA 8270E	03/10/2025 09:24	03/11/2025 12:29	AK
								Certifications:	CTDOH-PH-0723,NELAC-NY10854,NJDEP-CT005,PADEP-68-044		
83-32-9	Acenaphthene	ND		mg/kg dry	0.0449	0.0896	2	EPA 8270E	03/10/2025 09:24	03/11/2025 12:29	AK
								Certifications:	CTDOH-PH-0723,NELAC-NY10854,NJDEP-CT005,PADEP-68-044		
208-96-8	Acenaphthylene	ND		mg/kg dry	0.0449	0.0896	2	EPA 8270E	03/10/2025 09:24	03/11/2025 12:29	AK
								Certifications:	CTDOH-PH-0723,NELAC-NY10854,NJDEP-CT005,PADEP-68-044		
98-86-2	Acetophenone	ND		mg/kg dry	0.0449	0.0896	2	EPA 8270E	03/10/2025 09:24	03/11/2025 12:29	AK
								Certifications:	NELAC-NY10854,NJDEP-CT005,PADEP-68-04440		
62-53-3	Aniline	ND		mg/kg dry	0.179	0.359	2	EPA 8270E	03/10/2025 09:24	03/11/2025 12:29	AK
								Certifications:	NELAC-NY10854,NJDEP-CT005,PADEP-68-04440		
120-12-7	Anthracene	ND		mg/kg dry	0.0449	0.0896	2	EPA 8270E	03/10/2025 09:24	03/11/2025 12:29	AK
								Certifications:	CTDOH-PH-0723,NELAC-NY10854,NJDEP-CT005,PADEP-68-044		
1912-24-9	Atrazine	ND		mg/kg dry	0.0449	0.0896	2	EPA 8270E	03/10/2025 09:24	03/11/2025 12:29	AK
								Certifications:	NELAC-NY10854,NJDEP-CT005,PADEP-68-04440		
100-52-7	Benzaldehyde	ND		mg/kg dry	0.0449	0.0896	2	EPA 8270E	03/10/2025 09:24	03/11/2025 12:29	AK
								Certifications:	NELAC-NY10854,NJDEP-CT005,PADEP-68-04440		
92-87-5	Benzidine	ND		mg/kg dry	0.179	0.359	2	EPA 8270E	03/10/2025 09:24	03/11/2025 12:29	AK
								Certifications:	CTDOH-PH-0723,NELAC-NY10854,PADEP-68-04440		
56-55-3	Benzo(a)anthracene	ND		mg/kg dry	0.0449	0.0896	2	EPA 8270E	03/10/2025 09:24	03/11/2025 12:29	AK
								Certifications:	CTDOH-PH-0723,NELAC-NY10854,NJDEP-CT005,PADEP-68-044		

Sample Information

Client Sample ID: SB23 _0-2 **York Sample ID:** 25C0001-01

York Project (SDG) No.	Client Project ID	Matrix	Collection Date/Time	Date Received
25C0001	170745301	Soil	March 1, 2025 9:00 am	03/03/2025

SVOA, 8270 MASTER

Log-in Notes:

Sample Notes:

Sample Prepared by Method: EPA 3550C

CAS No.	Parameter	Result	Flag	Units	Reported to LOD/MDL	LOQ	Dilution	Reference Method	Date/Time Prepared	Date/Time Analyzed	Analyst
50-32-8	Benzo(a)pyrene	ND		mg/kg dry	0.0449	0.0896	2	EPA 8270E	03/10/2025 09:24	03/11/2025 12:29	AK
								Certifications:	CTDOH-PH-0723,NELAC-NY10854,NJDEP-CT005,PADEP-68-044		
205-99-2	Benzo(b)fluoranthene	ND		mg/kg dry	0.0449	0.0896	2	EPA 8270E	03/10/2025 09:24	03/11/2025 12:29	AK
								Certifications:	CTDOH-PH-0723,NELAC-NY10854,NJDEP-CT005,PADEP-68-044		
191-24-2	Benzo(g,h,i)perylene	ND		mg/kg dry	0.0449	0.0896	2	EPA 8270E	03/10/2025 09:24	03/11/2025 12:29	AK
								Certifications:	CTDOH-PH-0723,NELAC-NY10854,NJDEP-CT005,PADEP-68-044		
207-08-9	Benzo(k)fluoranthene	ND		mg/kg dry	0.0449	0.0896	2	EPA 8270E	03/10/2025 09:24	03/11/2025 12:29	AK
								Certifications:	CTDOH-PH-0723,NELAC-NY10854,NJDEP-CT005,PADEP-68-044		
65-85-0	Benzoic acid	ND		mg/kg dry	0.0449	0.0896	2	EPA 8270E	03/10/2025 09:24	03/11/2025 12:29	AK
								Certifications:	NELAC-NY10854,NJDEP-CT005,PADEP-68-04440		
100-51-6	Benzyl alcohol	ND		mg/kg dry	0.0449	0.0896	2	EPA 8270E	03/10/2025 09:24	03/11/2025 12:29	AK
								Certifications:	NELAC-NY10854,NJDEP-CT005,PADEP-68-04440		
85-68-7	Benzyl butyl phthalate	ND		mg/kg dry	0.0449	0.0896	2	EPA 8270E	03/10/2025 09:24	03/11/2025 12:29	AK
								Certifications:	CTDOH-PH-0723,NELAC-NY10854,NJDEP-CT005,PADEP-68-044		
111-91-1	Bis(2-chloroethoxy)methane	ND		mg/kg dry	0.0449	0.0896	2	EPA 8270E	03/10/2025 09:24	03/11/2025 12:29	AK
								Certifications:	CTDOH-PH-0723,NELAC-NY10854,NJDEP-CT005,PADEP-68-044		
111-44-4	Bis(2-chloroethyl)ether	ND		mg/kg dry	0.0449	0.0896	2	EPA 8270E	03/10/2025 09:24	03/11/2025 12:29	AK
								Certifications:	CTDOH-PH-0723,NELAC-NY10854,NJDEP-CT005,PADEP-68-044		
108-60-1	Bis(2-chloroisopropyl)ether	ND		mg/kg dry	0.0449	0.0896	2	EPA 8270E	03/10/2025 09:24	03/11/2025 12:29	AK
								Certifications:	CTDOH-PH-0723,NELAC-NY10854,NJDEP-CT005,PADEP-68-044		
117-81-7	**Bis(2-ethylhexyl)phthalate**	**0.0566**	J	mg/kg dry	0.0449	0.0896	2	EPA 8270E	03/10/2025 09:24	03/11/2025 12:29	AK
								Certifications:	CTDOH-PH-0723,NELAC-NY10854,NJDEP-CT005,PADEP-68-044		
105-60-2	Caprolactam	ND		mg/kg dry	0.0896	0.179	2	EPA 8270E	03/10/2025 09:24	03/11/2025 12:29	AK
								Certifications:	NELAC-NY10854,NJDEP-CT005,PADEP-68-04440		
86-74-8	Carbazole	ND		mg/kg dry	0.0449	0.0896	2	EPA 8270E	03/10/2025 09:24	03/11/2025 12:29	AK
								Certifications:	CTDOH-PH-0723,NELAC-NY10854,NJDEP-CT005,PADEP-68-044		
218-01-9	Chrysene	ND		mg/kg dry	0.0449	0.0896	2	EPA 8270E	03/10/2025 09:24	03/11/2025 12:29	AK
								Certifications:	CTDOH-PH-0723,NELAC-NY10854,NJDEP-CT005,PADEP-68-044		
53-70-3	Dibenzo(a,h)anthracene	ND		mg/kg dry	0.0449	0.0896	2	EPA 8270E	03/10/2025 09:24	03/11/2025 12:29	AK
								Certifications:	CTDOH-PH-0723,NELAC-NY10854,NJDEP-CT005,PADEP-68-044		
132-64-9	Dibenzofuran	ND		mg/kg dry	0.0449	0.0896	2	EPA 8270E	03/10/2025 09:24	03/11/2025 12:29	AK
								Certifications:	CTDOH-PH-0723,NELAC-NY10854,NJDEP-CT005,PADEP-68-044		
84-66-2	Diethyl phthalate	ND		mg/kg dry	0.0449	0.0896	2	EPA 8270E	03/10/2025 09:24	03/11/2025 12:29	AK
								Certifications:	CTDOH-PH-0723,NELAC-NY10854,NJDEP-CT005,PADEP-68-044		
131-11-3	Dimethyl phthalate	ND		mg/kg dry	0.0449	0.0896	2	EPA 8270E	03/10/2025 09:24	03/11/2025 12:29	AK
								Certifications:	CTDOH-PH-0723,NELAC-NY10854,NJDEP-CT005,PADEP-68-044		
84-74-2	Di-n-butyl phthalate	ND		mg/kg dry	0.0449	0.0896	2	EPA 8270E	03/10/2025 09:24	03/11/2025 12:29	AK
								Certifications:	CTDOH-PH-0723,NELAC-NY10854,NJDEP-CT005,PADEP-68-044		
117-84-0	Di-n-octyl phthalate	ND		mg/kg dry	0.0449	0.0896	2	EPA 8270E	03/10/2025 09:24	03/11/2025 12:29	AK
								Certifications:	CTDOH-PH-0723,NELAC-NY10854,NJDEP-CT005,PADEP-68-044		
122-39-4	Diphenylamine	ND		mg/kg dry	0.0896	0.179	2	EPA 8270E	03/10/2025 09:24	03/11/2025 12:29	AK
								Certifications:	NELAC-NY10854,NJDEP-CT005,PADEP-68-04440		
206-44-0	Fluoranthene	ND		mg/kg dry	0.0449	0.0896	2	EPA 8270E	03/10/2025 09:24	03/11/2025 12:29	AK
								Certifications:	CTDOH-PH-0723,NELAC-NY10854,NJDEP-CT005,PADEP-68-044		

Sample Information

Client Sample ID: SB23 _0-2 **York Sample ID:** 25C0001-01

York Project (SDG) No.	Client Project ID	Matrix	Collection Date/Time	Date Received
25C0001	170745301	Soil	March 1, 2025 9:00 am	03/03/2025

SVOA, 8270 MASTER **Log-in Notes:** **Sample Notes:**

Sample Prepared by Method: EPA 3550C

CAS No.	Parameter	Result	Flag	Units	Reported to LOD/MDL	LOQ	Dilution	Reference Method	Date/Time Prepared	Date/Time Analyzed	Analyst
86-73-7	Fluorene	ND		mg/kg dry	0.0449	0.0896	2	EPA 8270E	03/10/2025 09:24	03/11/2025 12:29	AK
								Certifications:	NELAC-NY10854,NJDEP-CT005,PADEP-68-04440		
118-74-1	Hexachlorobenzene	ND		mg/kg dry	0.0449	0.0896	2	EPA 8270E	03/10/2025 09:24	03/11/2025 12:29	AK
								Certifications:	CTDOH-PH-0723,NELAC-NY10854,NJDEP-CT005,PADEP-68-044		
87-68-3	Hexachlorobutadiene	ND		mg/kg dry	0.0449	0.0896	2	EPA 8270E	03/10/2025 09:24	03/11/2025 12:29	AK
								Certifications:	CTDOH-PH-0723,NELAC-NY10854,NJDEP-CT005,PADEP-68-044		
77-47-4	Hexachlorocyclopentadiene	ND		mg/kg dry	0.0449	0.0896	2	EPA 8270E	03/10/2025 09:24	03/11/2025 12:29	AK
								Certifications:	CTDOH-PH-0723,NELAC-NY10854,NJDEP-CT005,PADEP-68-044		
67-72-1	Hexachloroethane	ND		mg/kg dry	0.0449	0.0896	2	EPA 8270E	03/10/2025 09:24	03/11/2025 12:29	AK
								Certifications:	CTDOH-PH-0723,NELAC-NY10854,NJDEP-CT005,PADEP-68-044		
193-39-5	Indeno(1,2,3-cd)pyrene	ND		mg/kg dry	0.0449	0.0896	2	EPA 8270E	03/10/2025 09:24	03/11/2025 12:29	AK
								Certifications:	CTDOH-PH-0723,NELAC-NY10854,NJDEP-CT005,PADEP-68-044		
78-59-1	Isophorone	ND		mg/kg dry	0.0449	0.0896	2	EPA 8270E	03/10/2025 09:24	03/11/2025 12:29	AK
								Certifications:	CTDOH-PH-0723,NELAC-NY10854,NJDEP-CT005,PADEP-68-044		
91-20-3	Naphthalene	ND		mg/kg dry	0.0449	0.0896	2	EPA 8270E	03/10/2025 09:24	03/11/2025 12:29	AK
								Certifications:	CTDOH-PH-0723,NELAC-NY10854,NJDEP-CT005,PADEP-68-044		
98-95-3	Nitrobenzene	ND		mg/kg dry	0.0449	0.0896	2	EPA 8270E	03/10/2025 09:24	03/11/2025 12:29	AK
								Certifications:	CTDOH-PH-0723,NELAC-NY10854,NJDEP-CT005,PADEP-68-044		
62-75-9	N-Nitrosodimethylamine	ND		mg/kg dry	0.0449	0.0896	2	EPA 8270E	03/10/2025 09:24	03/11/2025 12:29	AK
								Certifications:	CTDOH-PH-0723,NELAC-NY10854,NJDEP-CT005,PADEP-68-044		
621-64-7	N-nitroso-di-n-propylamine	ND		mg/kg dry	0.0449	0.0896	2	EPA 8270E	03/10/2025 09:24	03/11/2025 12:29	AK
								Certifications:	CTDOH-PH-0723,NELAC-NY10854,NJDEP-CT005,PADEP-68-044		
86-30-6	N-Nitrosodiphenylamine	ND		mg/kg dry	0.0449	0.0896	2	EPA 8270E	03/10/2025 09:24	03/11/2025 12:29	AK
								Certifications:	CTDOH-PH-0723,NELAC-NY10854,NJDEP-CT005,PADEP-68-044		
87-86-5	Pentachlorophenol	ND		mg/kg dry	0.0449	0.0896	2	EPA 8270E	03/10/2025 09:24	03/11/2025 12:29	AK
								Certifications:	CTDOH-PH-0723,NELAC-NY10854,NJDEP-CT005,PADEP-68-044		
85-01-8	Phenanthrene	ND		mg/kg dry	0.0449	0.0896	2	EPA 8270E	03/10/2025 09:24	03/11/2025 12:29	AK
								Certifications:	CTDOH-PH-0723,NELAC-NY10854,NJDEP-CT005,PADEP-68-044		
108-95-2	Phenol	ND		mg/kg dry	0.0449	0.0896	2	EPA 8270E	03/10/2025 09:24	03/11/2025 12:29	AK
								Certifications:	CTDOH-PH-0723,NELAC-NY10854,NJDEP-CT005,PADEP-68-044		
129-00-0	Pyrene	ND		mg/kg dry	0.0449	0.0896	2	EPA 8270E	03/10/2025 09:24	03/11/2025 12:29	AK
								Certifications:	CTDOH-PH-0723,NELAC-NY10854,NJDEP-CT005,PADEP-68-044		
110-86-1	Pyridine	ND		mg/kg dry	0.179	0.359	2	EPA 8270E	03/10/2025 09:24	03/11/2025 12:29	AK
								Certifications:	CTDOH-PH-0723,NELAC-NY10854,NJDEP-CT005,PADEP-68-044		

	Surrogate Recoveries	Result	Acceptance Range
367-12-4	*Surrogate: SURR: 2-Fluorophenol*	*52.8 %*	*20-108*
13127-88-3	*Surrogate: SURR: Phenol-d6*	*69.1 %*	*23-114*
4165-60-0	*Surrogate: SURR: Nitrobenzene-d5*	*31.5 %*	*22-108*
321-60-8	*Surrogate: SURR: 2-Fluorobiphenyl*	*43.0 %*	*21-113*
118-79-6	*Surrogate: SURR: 2,4,6-Tribromophenol*	*73.9 %*	*19-110*
1718-51-0	*Surrogate: SURR: Terphenyl-d14*	*74.0 %*	*24-116*

Sample Information

Client Sample ID: SB23 _0-2 **York Sample ID:** 25C0001-01

York Project (SDG) No.	Client Project ID	Matrix	Collection Date/Time	Date Received
25C0001	170745301	Soil	March 1, 2025 9:00 am	03/03/2025

Semi-Volatiles, 1,4-Dioxane 8270 SIM-Soil

Log-in Notes:

Sample Notes:

Sample Prepared by Method: EPA 3550C

CAS No.	Parameter	Result	Flag	Units	Reported to LOQ	Dilution	Reference Method	Date/Time Prepared	Date/Time Analyzed	Analyst
123-91-1	1,4-Dioxane	ND		ug/kg	18.5	1	EPA 8270D SIM	03/11/2025 09:20	03/11/2025 15:14	SS
							Certifications: NELAC-NY10854			

	Surrogate Recoveries	Result	Acceptance Range
17647-74-4	*Surrogate: 1,4-Dioxane-d8*	*62.0 %*	*39-127.5*

PFAS, EPA 1633 Target List

Log-in Notes:

Sample Notes:

Sample Prepared by Method: EPA 1633 Prep

CAS No.	Parameter	Result	Flag	Units	Reported to LOD/MDL	LOQ	Dilution	Reference Method	Date/Time Prepared	Date/Time Analyzed	Analyst
375-73-5	* Perfluorobutanesulfonic acid (PFBS)	ND		ug/kg dry	0.119	0.189	1	EPA 1633 Draft 3	03/07/2025 10:22	03/10/2025 14:45	KFH
								Certifications: NELAC-NH2097 ,NJDEP-NY037			
307-24-4	Perfluorohexanoic acid (PFHxA)	ND		ug/kg dry	0.0567	0.214	1	EPA 1633 Draft 3	03/07/2025 10:22	03/10/2025 14:45	KFH
								Certifications: NELAC-NH2097 ,NELAC-NY12058,NJDEP-NY037			
375-85-9	Perfluoroheptanoic acid (PFHpA)	ND		ug/kg dry	0.112	0.214	1	EPA 1633 Draft 3	03/07/2025 10:22	03/10/2025 14:45	KFH
								Certifications: NELAC-NH2097 ,NELAC-NY12058,NJDEP-NY037			
355-46-4	* Perfluorohexanesulfonic acid (PFHxS)	ND		ug/kg dry	0.192	0.196	1	EPA 1633 Draft 3	03/07/2025 10:22	03/10/2025 14:45	KFH
								Certifications: NELAC-NH2097 ,NJDEP-NY037			
335-67-1	Perfluorooctanoic acid (PFOA)	ND		ug/kg dry	0.184	0.214	1	EPA 1633 Draft 3	03/07/2025 10:22	03/10/2025 14:45	KFH
								Certifications: NELAC-NH2097 ,NELAC-NY12058,NJDEP-NY037			
1763-23-1	Perfluorooctanesulfonic acid (PFOS)	ND		ug/kg dry	0.179	0.199	1	EPA 1633 Draft 3	03/07/2025 10:22	03/10/2025 14:45	KFH
								Certifications: NELAC-NH2097 ,NELAC-NY12058,NJDEP-NY037			
375-95-1	Perfluorononanoic acid (PFNA)	ND		ug/kg dry	0.202	0.214	1	EPA 1633 Draft 3	03/07/2025 10:22	03/10/2025 14:45	KFH
								Certifications: NELAC-NH2097 ,NELAC-NY12058,NJDEP-NY037			
335-76-2	Perfluorodecanoic acid (PFDA)	ND		ug/kg dry	0.204	0.214	1	EPA 1633 Draft 3	03/07/2025 10:22	03/10/2025 14:45	KFH
								Certifications: NELAC-NH2097 ,NELAC-NY12058,NJDEP-NY037			
2058-94-8	Perfluoroundecanoic acid (PFUnA)	ND		ug/kg dry	0.212	0.214	1	EPA 1633 Draft 3	03/07/2025 10:22	03/10/2025 14:45	KFH
								Certifications: NELAC-NH2097 ,NELAC-NY12058,NJDEP-NY037			
307-55-1	Perfluorododecanoic acid (PFDoA)	ND		ug/kg dry	0.174	0.214	1	EPA 1633 Draft 3	03/07/2025 10:22	03/10/2025 14:45	KFH
								Certifications: NELAC-NH2097 ,NELAC-NY12058,NJDEP-NY037			
72629-94-8	Perfluorotridecanoic acid (PFTrDA)	ND		ug/kg dry	0.134	0.214	1	EPA 1633 Draft 3	03/07/2025 10:22	03/10/2025 14:45	KFH
								Certifications: NELAC-NH2097 ,NELAC-NY12058,NJDEP-NY037			
376-06-7	Perfluorotetradecanoic acid (PFTA)	ND		ug/kg dry	0.110	0.214	1	EPA 1633 Draft 3	03/07/2025 10:22	03/10/2025 14:45	KFH
								Certifications: NELAC-NH2097 ,NELAC-NY12058,NJDEP-NY037			
2355-31-9	N-MeFOSAA	ND		ug/kg dry	0.158	0.214	1	EPA 1633 Draft 3	03/07/2025 10:22	03/10/2025 14:45	KFH
								Certifications: NELAC-NH2097 ,NELAC-NY12058,NJDEP-NY037			
2991-50-6	N-EtFOSAA	ND		ug/kg dry	0.208	0.214	1	EPA 1633 Draft 3	03/07/2025 10:22	03/10/2025 14:45	KFH
								Certifications: NELAC-NH2097 ,NELAC-NY12058,NJDEP-NY037			
2706-90-3	Perfluoropentanoic acid (PFPeA)	ND		ug/kg dry	0.117	0.428	1	EPA 1633 Draft 3	03/07/2025 10:22	03/10/2025 14:45	KFH
								Certifications: NELAC-NH2097 ,NELAC-NY12058,NJDEP-NY037			
754-91-6	* Perfluoro-1-octanesulfonamide (FOSA)	ND		ug/kg dry	0.156	0.214	1	EPA 1633 Draft 3	03/07/2025 10:22	03/10/2025 14:45	KFH
								Certifications: NELAC-NH2097 ,NJDEP-NY037			

Sample Information

Client Sample ID: SB23 _0-2 **York Sample ID:** 25C0001-01

York Project (SDG) No.	Client Project ID	Matrix	Collection Date/Time	Date Received
25C0001	170745301	Soil	March 1, 2025 9:00 am	03/03/2025

PFAS, EPA 1633 Target List **Log-in Notes:** **Sample Notes:**

Sample Prepared by Method: EPA 1633 Prep

CAS No.	Parameter	Result	Flag	Units	Reported to LOD/MDL	LOQ	Dilution	Reference Method	Date/Time Prepared	Date/Time Analyzed	Analyst
375-92-8	* Perfluoro-1-heptanesulfonic acid (PFHpS)	ND		ug/kg dry	0.166	0.214	1	EPA 1633 Draft 3 Certifications: NELAC-NH2097 ,NJDEP-NY037	03/07/2025 10:22	03/10/2025 14:45	KFH
335-77-3	* Perfluoro-1-decanesulfonic acid (PFDS)	ND		ug/kg dry	0.204	0.207	1	EPA 1633 Draft 3 Certifications: NELAC-NH2097 ,NJDEP-NY037	03/07/2025 10:22	03/10/2025 14:45	KFH
27619-97-2	* 1H,1H,2H,2H-Perfluorooctanesulfonic acid (6:2 FTS)	ND		ug/kg dry	0.803	0.813	1	EPA 1633 Draft 3 Certifications: NELAC-NH2097 ,NJDEP-NY037	03/07/2025 10:22	03/10/2025 14:45	KFH
39108-34-4	1H,1H,2H,2H-Perfluorodecanesulfonic acid (8:2 FTS)	ND		ug/kg dry	0.808	0.822	1	EPA 1633 Draft 3 Certifications: NELAC-NH2097 ,NELAC-NY12058,NJDEP-NY037	03/07/2025 10:22	03/10/2025 14:45	KFH
375-22-4	**Perfluoro-n-butanoic acid (PFBA)**	**0.142**	J	ug/kg dry	0.117	0.856	1	EPA 1633 Draft 3 Certifications: NELAC-NH2097 ,NELAC-NY12058,NJDEP-NY037	03/07/2025 10:22	03/10/2025 14:45	KFH
113507-82-7	* Perfluoro(2-ethoxyethane)sulfonic acid (PFEESA)	ND		ug/kg dry	0.149	0.381	1	EPA 1633 Draft 3 Certifications: NELAC-NH2097	03/07/2025 10:22	03/10/2025 14:45	KFH
151772-58-6	* Perfluoro-3,6-dioxaheptanoic acid (NFDHA)	ND		ug/kg dry	0.207	0.428	1	EPA 1633 Draft 3 Certifications: NELAC-NH2097	03/07/2025 10:22	03/10/2025 14:45	KFH
377-73-1	* Perfluoro-4-oxapentanoic acid (PFMPA)	ND		ug/kg dry	0.0664	0.428	1	EPA 1633 Draft 3 Certifications: NELAC-NH2097	03/07/2025 10:22	03/10/2025 14:45	KFH
863090-89-5	* Perfluoro-5-oxahexanoic acid (PFMBA)	ND		ug/kg dry	0.103	0.428	1	EPA 1633 Draft 3 Certifications: NELAC-NH2097	03/07/2025 10:22	03/10/2025 14:45	KFH
2706-91-4	* Perfluoro-1-pentanesulfonate (PFPeS)	ND		ug/kg dry	0.168	0.201	1	EPA 1633 Draft 3 Certifications: NELAC-NH2097 ,NJDEP-NY037	03/07/2025 10:22	03/10/2025 14:45	KFH
757124-72-4	* 1H,1H,2H,2H-Perfluorohexanesulfonic acid (4:2 FTS)	ND		ug/kg dry	0.637	0.803	1	EPA 1633 Draft 3 Certifications: NELAC-NH2097 ,NJDEP-NY037	03/07/2025 10:22	03/10/2025 14:45	KFH
13252-13-6	* HFPO-DA (Gen-X)	ND		ug/kg dry	0.651	0.856	1	EPA 1633 Draft 3 Certifications: NELAC-NH2097 ,NJDEP-NY037	03/07/2025 10:22	03/10/2025 14:45	KFH
763051-92-9	* 11CL-PF3OUdS	ND		ug/kg dry	0.333	0.809	1	EPA 1633 Draft 3 Certifications: NELAC-NH2097 ,NJDEP-NY037	03/07/2025 10:22	03/10/2025 14:45	KFH
756426-58-1	* 9CL-PF3ONS	ND		ug/kg dry	0.263	0.801	1	EPA 1633 Draft 3 Certifications: NELAC-NH2097 ,NJDEP-NY037	03/07/2025 10:22	03/10/2025 14:45	KFH
919005-14-4	* ADONA	ND		ug/kg dry	0.186	0.809	1	EPA 1633 Draft 3 Certifications: NELAC-NH2097 ,NJDEP-NY037	03/07/2025 10:22	03/10/2025 14:45	KFH
79780-39-5	* Perfluorododecanesulfonic acid (PFDoS)	ND		ug/kg dry	0.181	0.208	1	EPA 1633 Draft 3 Certifications: NELAC-NH2097	03/07/2025 10:22	03/10/2025 14:45	KFH
68259-12-1	* Perfluoro-1-nonanesulfonic acid (PFNS)	ND		ug/kg dry	0.133	0.205	1	EPA 1633 Draft 3 Certifications: NELAC-NH2097 ,NJDEP-NY037	03/07/2025 10:22	03/10/2025 14:45	KFH
356-02-5	* 3-Perfluoropropyl propanoic acid (FPrPA)	ND		ug/kg dry	0.679	1.07	1	EPA 1633 Draft 3 Certifications: NELAC-NH2097	03/07/2025 10:22	03/10/2025 14:45	KFH
914637-49-3	* 3-Perfluoropentyl propanoic acid (FPePA)	ND		ug/kg dry	2.25	5.35	1	EPA 1633 Draft 3 Certifications: NELAC-NH2097	03/07/2025 10:22	03/10/2025 14:45	KFH
812-70-4	* 3-Perfluoroheptyl propanoic acid (FHpPA)	ND	PF-CCV-L	ug/kg dry	1.61	5.35	1	EPA 1633 Draft 3 Certifications: NELAC-NH2097	03/07/2025 10:22	03/10/2025 14:45	KFH
24448-09-7	* N-MeFOSE	ND		ug/kg dry	0.654	2.14	1	EPA 1633 Draft 3 Certifications: NELAC-NH2097	03/07/2025 10:22	03/10/2025 14:45	KFH

Sample Information

Client Sample ID: SB23 _0-2 **York Sample ID:** 25C0001-01

York Project (SDG) No.	Client Project ID	Matrix	Collection Date/Time	Date Received
25C0001	170745301	Soil	March 1, 2025 9:00 am	03/03/2025

PFAS, EPA 1633 Target List **Log-in Notes:** **Sample Notes:**

Sample Prepared by Method: EPA 1633 Prep

CAS No.	Parameter	Result	Flag	Units	Reported to LOD/MDL	LOQ	Dilution	Reference Method	Date/Time Prepared	Date/Time Analyzed	Analyst
31506-32-8	* N-MeFOSA	ND		ug/kg dry	0.193	0.214	1	EPA 1633 Draft 3 Certifications: NELAC-NH2097	03/07/2025 10:22	03/10/2025 14:45	KFH
1691-99-2	* N-EtFOSE	ND		ug/kg dry	0.746	2.14	1	EPA 1633 Draft 3 Certifications: NELAC-NH2097	03/07/2025 10:22	03/10/2025 14:45	KFH
4151-50-2	* N-EtFOSA	ND		ug/kg dry	0.212	0.214	1	EPA 1633 Draft 3 Certifications: NELAC-NH2097	03/07/2025 10:22	03/10/2025 14:45	KFH

	Surrogate Recoveries	Result		Acceptance Range
M3PFBS	*Surrogate: M3PFBS*	*86.7 %*		*25-150*
13C5PFHXA	*Surrogate: M5PFHxA*	*94.3 %*		*25-150*
13C4PFHPA	*Surrogate: M4PFHpA*	*116 %*		*25-150*
13C3PFHXS	*Surrogate: M3PFHxS*	*100 %*		*25-150*
13C8PFOA	*Surrogate: Perfluoro-n-[13C8]octanoic aci*	*108 %*		*25-150*
13C6PFDA	*Surrogate: M6PFDA*	*110 %*		*25-150*
13C7PFUNA	*Surrogate: M7PFUdA*	*124 %*		*25-150*
960315-52-0	*Surrogate: Perfluoro-n-[1,2-13C2]dodecan*	*98.7 %*		*25-150*
13C2PFTEDA	*Surrogate: M2PFTeDA*	*83.3 %*		*10-150*
13C4PFBA	*Surrogate: Perfluoro-n-[13C4]butanoic aci*	*5.13 %*	PFSu-L	*25-150*
13C8PFOS	*Surrogate: Perfluoro-1-[13C8]octanesulfor*	*108 %*		*25-150*
13C5PFPEA	*Surrogate: Perfluoro-n-[13C5]pentanoic ac*	*18.1 %*	PFSu-L	*25-150*
13C8FOSA	*Surrogate: Perfluoro-1-[13C8]octanesulfor*	*90.1 %*		*10-150*
D3-NMEFOSAA	*Surrogate: d3-N-MeFOSAA*	*90.6 %*		*25-150*
D5-NETFOSAA	*Surrogate: d5-N-EtFOSAA*	*99.3 %*		*25-150*
M2-6:2FTS	*Surrogate: M2-6:2 FTS*	*96.1 %*		*25-200*
M2-8:2FTS	*Surrogate: M2-8:2 FTS*	*90.2 %*		*25-200*
13C9PFNA	*Surrogate: M9PFNA*	*103 %*		*25-150*
M2-4:2FTS	*Surrogate: M2-4:2 FTS*	*97.3 %*		*25-150*
936109-37-4	*Surrogate: d-N-MeFOSA*	*74.9 %*		*25-150*
936109-40-9	*Surrogate: d-N-EtFOSA*	*73.2 %*		*25-150*
M3HFPO-DA	*Surrogate: M3HFPO-DA*	*104 %*		*25-150*
D9-NETPFOSAI	*Surrogate: d9-N-EtFOSE*	*64.0 %*		*25-150*
D7-NMEPFOSA	*Surrogate: d7-N-MeFOSE*	*61.7 %*		*25-150*

Sample Information

Client Sample ID: SB23 _0-2 **York Sample ID:** 25C0001-01

York Project (SDG) No.	Client Project ID	Matrix	Collection Date/Time	Date Received
25C0001	170745301	Soil	March 1, 2025 9:00 am	03/03/2025

PEST, 8081 MASTER

Log-in Notes:

Sample Notes:

Sample Prepared by Method: EPA 3550C

CAS No.	Parameter	Result	Flag	Units	Reported to LOQ	Dilution	Reference Method	Date/Time Prepared	Date/Time Analyzed	Analyst
72-54-8	4,4'-DDD	ND		mg/kg dry	0.00177	5	EPA 8081B	03/05/2025 09:44	03/07/2025 01:58	RJ
							Certifications:	CTDOH-PH-0723,NELAC-NY10854,NJDEP-CT005,PADEP-68-044		
72-55-9	4,4'-DDE	ND		mg/kg dry	0.00177	5	EPA 8081B	03/05/2025 09:44	03/07/2025 01:58	RJ
							Certifications:	CTDOH-PH-0723,NELAC-NY10854,NJDEP-CT005,PADEP-68-044		
50-29-3	4,4'-DDT	ND		mg/kg dry	0.00177	5	EPA 8081B	03/05/2025 09:44	03/07/2025 01:58	RJ
							Certifications:	CTDOH-PH-0723,NELAC-NY10854,NJDEP-CT005,PADEP-68-044		
309-00-2	Aldrin	ND		mg/kg dry	0.00177	5	EPA 8081B	03/05/2025 09:44	03/07/2025 01:58	RJ
							Certifications:	CTDOH-PH-0723,NELAC-NY10854,NJDEP-CT005,PADEP-68-044		
319-84-6	alpha-BHC	ND		mg/kg dry	0.00177	5	EPA 8081B	03/05/2025 09:44	03/07/2025 01:58	RJ
							Certifications:	CTDOH-PH-0723,NELAC-NY10854,NJDEP-CT005,PADEP-68-044		
5103-71-9	alpha-Chlordane	ND		mg/kg dry	0.00177	5	EPA 8081B	03/05/2025 09:44	03/07/2025 01:58	RJ
							Certifications:	NELAC-NY10854,NJDEP-CT005		
319-85-7	beta-BHC	ND		mg/kg dry	0.00177	5	EPA 8081B	03/05/2025 09:44	03/07/2025 01:58	RJ
							Certifications:	CTDOH-PH-0723,NELAC-NY10854,NJDEP-CT005,PADEP-68-044		
319-86-8	delta-BHC	ND		mg/kg dry	0.00177	5	EPA 8081B	03/05/2025 09:44	03/07/2025 01:58	RJ
							Certifications:	CTDOH-PH-0723,NELAC-NY10854,NJDEP-CT005,PADEP-68-044		
60-57-1	Dieldrin	ND		mg/kg dry	0.00177	5	EPA 8081B	03/05/2025 09:44	03/07/2025 01:58	RJ
							Certifications:	CTDOH-PH-0723,NELAC-NY10854,NJDEP-CT005,PADEP-68-044		
959-98-8	Endosulfan I	ND		mg/kg dry	0.00177	5	EPA 8081B	03/05/2025 09:44	03/07/2025 01:58	RJ
							Certifications:	CTDOH-PH-0723,NELAC-NY10854,NJDEP-CT005,PADEP-68-044		
33213-65-9	Endosulfan II	ND		mg/kg dry	0.00177	5	EPA 8081B	03/05/2025 09:44	03/07/2025 01:58	RJ
							Certifications:	CTDOH-PH-0723,NELAC-NY10854		
1031-07-8	Endosulfan sulfate	ND		mg/kg dry	0.00177	5	EPA 8081B	03/05/2025 09:44	03/07/2025 01:58	RJ
							Certifications:	CTDOH-PH-0723,NELAC-NY10854,NJDEP-CT005,PADEP-68-044		
72-20-8	Endrin	ND		mg/kg dry	0.00177	5	EPA 8081B	03/05/2025 09:44	03/07/2025 01:58	RJ
							Certifications:	CTDOH-PH-0723,NELAC-NY10854,NJDEP-CT005,PADEP-68-044		
7421-93-4	Endrin aldehyde	ND		mg/kg dry	0.00177	5	EPA 8081B	03/05/2025 09:44	03/07/2025 01:58	RJ
							Certifications:	CTDOH-PH-0723,NELAC-NY10854,NJDEP-CT005,PADEP-68-044		
53494-70-5	Endrin ketone	ND		mg/kg dry	0.00177	5	EPA 8081B	03/05/2025 09:44	03/07/2025 01:58	RJ
							Certifications:	CTDOH-PH-0723,NELAC-NY10854,NJDEP-CT005,PADEP-68-044		
58-89-9	gamma-BHC (Lindane)	ND		mg/kg dry	0.00177	5	EPA 8081B	03/05/2025 09:44	03/07/2025 01:58	RJ
							Certifications:	CTDOH-PH-0723,NELAC-NY10854,NJDEP-CT005,PADEP-68-044		
5566-34-7	gamma-Chlordane	ND		mg/kg dry	0.00177	5	EPA 8081B	03/05/2025 09:44	03/07/2025 01:58	RJ
							Certifications:	NELAC-NY10854,NJDEP-CT005		
76-44-8	Heptachlor	ND		mg/kg dry	0.00177	5	EPA 8081B	03/05/2025 09:44	03/07/2025 01:58	RJ
							Certifications:	CTDOH-PH-0723,NELAC-NY10854,NJDEP-CT005,PADEP-68-044		
1024-57-3	Heptachlor epoxide	ND		mg/kg dry	0.00177	5	EPA 8081B	03/05/2025 09:44	03/07/2025 01:58	RJ
							Certifications:	CTDOH-PH-0723,NELAC-NY10854,NJDEP-CT005,PADEP-68-044		
72-43-5	Methoxychlor	ND		mg/kg dry	0.00177	5	EPA 8081B	03/05/2025 09:44	03/07/2025 01:58	RJ
							Certifications:	CTDOH-PH-0723,NELAC-NY10854,NJDEP-CT005,PADEP-68-044		
8001-35-2	Toxaphene	ND		mg/kg dry	0.177	5	EPA 8081B	03/05/2025 09:44	03/07/2025 01:58	RJ
							Certifications:	CTDOH-PH-0723,NELAC-NY10854,NJDEP-CT005,PADEP-68-044		

Sample Information

Client Sample ID: SB23 _0-2 **York Sample ID:** 25C0001-01

York Project (SDG) No.	Client Project ID	Matrix	Collection Date/Time	Date Received
25C0001	170745301	Soil	March 1, 2025 9:00 am	03/03/2025

PEST, 8081 MASTER

Log-in Notes: **Sample Notes:**

Sample Prepared by Method: EPA 3550C

CAS No.	Parameter	Result	Flag	Units	Reported to LOQ	Dilution	Reference Method	Date/Time Prepared	Date/Time Analyzed	Analyst
57-74-9	* Chlordane, total	ND		mg/kg dry	0.0353	5	EPA 8081B	03/05/2025 09:44	03/07/2025 01:58	RJ
							Certifications:			

Surrogate Recoveries	Result	Acceptance Range
2051-24-3 *Surrogate: Decachlorobiphenyl*	*55.0 %*	*30-150*
877-09-8 *Surrogate: Tetrachloro-m-xylene*	*65.9 %*	*30-150*

PCB, 8082 MASTER

Log-in Notes: **Sample Notes:**

Sample Prepared by Method: EPA 3550C

CAS No.	Parameter	Result	Flag	Units	Reported to LOQ	Dilution	Reference Method	Date/Time Prepared	Date/Time Analyzed	Analyst
12674-11-2	Aroclor 1016	ND		mg/kg dry	0.0178	1	EPA 8082A	03/05/2025 09:40	03/06/2025 20:43	NF
							Certifications:	NELAC-NY10854,CTDOH-PH-0723,NJDEP-CT005,PADEP-68-044		
11104-28-2	Aroclor 1221	ND		mg/kg dry	0.0178	1	EPA 8082A	03/05/2025 09:40	03/06/2025 20:43	NF
							Certifications:	NELAC-NY10854,CTDOH-PH-0723,NJDEP-CT005,PADEP-68-044		
11141-16-5	Aroclor 1232	ND		mg/kg dry	0.0178	1	EPA 8082A	03/05/2025 09:40	03/06/2025 20:43	NF
							Certifications:	NELAC-NY10854,CTDOH-PH-0723,NJDEP-CT005,PADEP-68-044		
53469-21-9	Aroclor 1242	ND		mg/kg dry	0.0178	1	EPA 8082A	03/05/2025 09:40	03/06/2025 20:43	NF
							Certifications:	NELAC-NY10854,CTDOH-PH-0723,NJDEP-CT005,PADEP-68-044		
12672-29-6	Aroclor 1248	ND		mg/kg dry	0.0178	1	EPA 8082A	03/05/2025 09:40	03/06/2025 20:43	NF
							Certifications:	NELAC-NY10854,CTDOH-PH-0723,NJDEP-CT005,PADEP-68-044		
11097-69-1	Aroclor 1254	ND		mg/kg dry	0.0178	1	EPA 8082A	03/05/2025 09:40	03/06/2025 20:43	NF
							Certifications:	NELAC-NY10854,CTDOH-PH-0723,NJDEP-CT005,PADEP-68-044		
11096-82-5	Aroclor 1260	ND		mg/kg dry	0.0178	1	EPA 8082A	03/05/2025 09:40	03/06/2025 20:43	NF
							Certifications:	NELAC-NY10854,CTDOH-PH-0723,NJDEP-CT005,PADEP-68-044		
1336-36-3	* Total PCBs	ND		mg/kg dry	0.0178	1	EPA 8082A	03/05/2025 09:40	03/06/2025 20:43	NF
							Certifications:			

Surrogate Recoveries	Result	Acceptance Range
877-09-8 *Surrogate: Tetrachloro-m-xylene*	*49.5 %*	*30-120*
2051-24-3 *Surrogate: Decachlorobiphenyl*	*38.0 %*	*30-120*

HERB, 8151 MASTER

Log-in Notes: **Sample Notes:**

Sample Prepared by Method: EPA 3550C/8151A

CAS No.	Parameter	Result	Flag	Units	Reported to LOQ	Dilution	Reference Method	Date/Time Prepared	Date/Time Analyzed	Analyst
93-76-5	2,4,5-T	ND		mg/kg dry	0.0215	1	EPA 8151A	03/11/2025 08:00	03/11/2025 18:30	GXB
							Certifications:	CTDOH-PH-0723,NELAC-NY10854,NJDEP-CT005,PADEP-68-044		
93-72-1	2,4,5-TP (Silvex)	ND		mg/kg dry	0.0215	1	EPA 8151A	03/11/2025 08:00	03/11/2025 18:30	GXB
							Certifications:	CTDOH-PH-0723,NELAC-NY10854,NJDEP-CT005,PADEP-68-044		
94-75-7	2,4-D	ND		mg/kg dry	0.0215	1	EPA 8151A	03/11/2025 08:00	03/11/2025 18:30	GXB
							Certifications:	CTDOH-PH-0723,NELAC-NY10854,NJDEP-CT005,PADEP-68-044		

Surrogate Recoveries	Result	Acceptance Range

Sample Information

Client Sample ID: SB23 _0-2 **York Sample ID:** 25C0001-01

York Project (SDG) No.	Client Project ID	Matrix	Collection Date/Time	Date Received
25C0001	170745301	Soil	March 1, 2025 9:00 am	03/03/2025

HERB, 8151 MASTER

Log-in Notes: **Sample Notes:**

Sample Prepared by Method: EPA 3550C/8151A

CAS No.	Parameter	Result	Flag	Units	Reported to LOQ	Dilution	Reference Method	Date/Time Prepared	Date/Time Analyzed	Analyst
19719-28-9	*Surrogate: 2,4-Dichlorophenylacetic acid (.*	*54.4 %*			*21-150*					

Metals, Target Analyte

Log-in Notes: **Sample Notes:**

Sample Prepared by Method: EPA 3050B

CAS No.	Parameter	Result	Flag	Units	Reported to LOQ	Dilution	Reference Method	Date/Time Prepared	Date/Time Analyzed	Analyst
7429-90-5	**Aluminum**	**2400**		mg/kg dry	4.50	1	EPA 6010D	03/05/2025 14:43	03/06/2025 11:24	AGNR
							Certifications:	CTDOH-PH-0723,NELAC-NY10854,NJDEP-CT005,PADEP-68-044		
7440-36-0	Antimony	ND		mg/kg dry	2.25	1	EPA 6010D	03/05/2025 14:43	03/06/2025 11:24	AGNR
							Certifications:	CTDOH-PH-0723,NELAC-NY10854,NJDEP-CT005,PADEP-68-044		
7440-38-2	**Arsenic**	**7.26**		mg/kg dry	1.35	1	EPA 6010D	03/05/2025 14:43	03/06/2025 11:24	AGNR
							Certifications:	CTDOH-PH-0723,NELAC-NY10854,NJDEP-CT005,PADEP-68-044		
7440-39-3	**Barium**	**46.7**		mg/kg dry	2.25	1	EPA 6010D	03/05/2025 14:43	03/06/2025 11:24	AGNR
							Certifications:	CTDOH-PH-0723,NELAC-NY10854,NJDEP-CT005,PADEP-68-044		
7440-41-7	**Beryllium**	**0.340**		mg/kg dry	0.045	1	EPA 6010D	03/05/2025 14:43	03/06/2025 11:24	AGNR
							Certifications:	CTDOH-PH-0723,NELAC-NY10854,NJDEP-CT005,PADEP-68-044		
7440-43-9	**Cadmium**	**1.32**		mg/kg dry	0.270	1	EPA 6010D	03/05/2025 14:43	03/06/2025 11:24	AGNR
							Certifications:	CTDOH-PH-0723,NELAC-NY10854,NJDEP-CT005,PADEP-68-044		
7440-70-2	**Calcium**	**143000**		mg/kg dry	4.50	1	EPA 6010D	03/05/2025 14:43	03/06/2025 11:24	AGNR
							Certifications:	CTDOH-PH-0723,NELAC-NY10854,NJDEP-CT005,PADEP-68-044		
7440-47-3	**Chromium**	**4.42**		mg/kg dry	0.451	1	EPA 6010D	03/05/2025 14:43	03/06/2025 11:24	AGNR
							Certifications:	CTDOH-PH-0723,NELAC-NY10854,NJDEP-CT005,PADEP-68-044		
7440-48-4	**Cobalt**	**3.29**		mg/kg dry	0.360	1	EPA 6010D	03/05/2025 14:43	03/06/2025 11:24	AGNR
							Certifications:	CTDOH-PH-0723,NELAC-NY10854,NJDEP-CT005,PADEP-68-044		
7440-50-8	**Copper**	**19.7**		mg/kg dry	1.80	1	EPA 6010D	03/05/2025 14:43	03/06/2025 11:24	AGNR
							Certifications:	CTDOH-PH-0723,NELAC-NY10854,NJDEP-CT005,PADEP-68-044		
7439-89-6	**Iron**	**10300**		mg/kg dry	22.5	1	EPA 6010D	03/05/2025 14:43	03/06/2025 11:24	AGNR
							Certifications:	CTDOH-PH-0723,NELAC-NY10854,NJDEP-CT005,PADEP-68-044		
7439-92-1	**Lead**	**14.6**		mg/kg dry	0.451	1	EPA 6010D	03/05/2025 14:43	03/06/2025 11:24	AGNR
							Certifications:	CTDOH-PH-0723,NELAC-NY10854,NJDEP-CT005,PADEP-68-044		
7439-95-4	**Magnesium**	**84900**		mg/kg dry	4.51	1	EPA 6010D	03/05/2025 14:43	03/06/2025 11:24	AGNR
							Certifications:	CTDOH-PH-0723,NELAC-NY10854,NJDEP-CT005,PADEP-68-044		
7439-96-5	**Manganese**	**166**		mg/kg dry	0.451	1	EPA 6010D	03/05/2025 14:43	03/06/2025 11:24	AGNR
							Certifications:	CTDOH-PH-0723,NELAC-NY10854,NJDEP-CT005,PADEP-68-044		
7440-02-0	**Nickel**	**9.22**		mg/kg dry	0.897	1	EPA 6010D	03/05/2025 14:43	03/06/2025 11:24	AGNR
							Certifications:	CTDOH-PH-0723,NELAC-NY10854,NJDEP-CT005,PADEP-68-044		
7440-09-7	**Potassium**	**521**		mg/kg dry	4.51	1	EPA 6010D	03/05/2025 14:43	03/06/2025 11:24	AGNR
							Certifications:	CTDOH-PH-0723,NELAC-NY10854,NJDEP-CT005,PADEP-68-044		
7782-49-2	Selenium	ND		mg/kg dry	2.25	1	EPA 6010D	03/05/2025 14:43	03/06/2025 11:24	AGNR
							Certifications:	CTDOH-PH-0723,NELAC-NY10854,NJDEP-CT005,PADEP-68-044		
7440-22-4	Silver	ND		mg/kg dry	0.454	1	EPA 6010D	03/05/2025 14:43	03/06/2025 11:24	AGNR
							Certifications:	CTDOH-PH-0723,NELAC-NY10854,NJDEP-CT005,PADEP-68-044		

Sample Information

Client Sample ID: SB23 _0-2 **York Sample ID:** 25C0001-01

York Project (SDG) No.	Client Project ID	Matrix	Collection Date/Time	Date Received
25C0001	170745301	Soil	March 1, 2025 9:00 am	03/03/2025

Metals, Target Analyte

Log-in Notes: **Sample Notes:**

Sample Prepared by Method: EPA 3050B

CAS No.	Parameter	Result	Flag	Units	Reported to LOQ	Dilution	Reference Method	Date/Time Prepared	Date/Time Analyzed	Analyst
7440-23-5	**Sodium**	**204**		mg/kg dry	45.0	1	EPA 6010D	03/05/2025 14:43	03/06/2025 11:24	AGNR
							Certifications:	CTDOH-PH-0723,NELAC-NY10854,NJDEP-CT005,PADEP-68-044		
7440-28-0	Thallium	ND		mg/kg dry	1.81	1	EPA 6010D	03/05/2025 14:43	03/06/2025 11:24	AGNR
							Certifications:	CTDOH-PH-0723,NELAC-NY10854,NJDEP-CT005,PADEP-68-044		
7440-62-2	**Vanadium**	**24.4**		mg/kg dry	0.897	1	EPA 6010D	03/05/2025 14:43	03/06/2025 11:24	AGNR
							Certifications:	CTDOH-PH-0723,NELAC-NY10854,NJDEP-CT005,PADEP-68-044		
7440-66-6	**Zinc**	**109**		mg/kg dry	2.24	1	EPA 6010D	03/05/2025 14:43	03/06/2025 11:24	AGNR
							Certifications:	CTDOH-PH-0723,NELAC-NY10854,NJDEP-CT005,PADEP-68-044		

Mercury by 7473

Log-in Notes: **Sample Notes:**

Sample Prepared by Method: EPA 7473 soil

CAS No.	Parameter	Result	Flag	Units	Reported to LOQ	Dilution	Reference Method	Date/Time Prepared	Date/Time Analyzed	Analyst
7439-97-6	**Mercury**	**0.0780**		mg/kg dry	0.0324	1	EPA 7473	03/07/2025 12:01	03/07/2025 18:57	DRS
							Certifications:	CTDOH-PH-0723,NJDEP-CT005,NELAC-NY10854,PADEP-68-044		

Chromium, Hexavalent

Log-in Notes: **Sample Notes:**

Sample Prepared by Method: EPA SW846-3060

CAS No.	Parameter	Result	Flag	Units	Reported to LOQ	Dilution	Reference Method	Date/Time Prepared	Date/Time Analyzed	Analyst
18540-29-9	Chromium, Hexavalent	ND		mg/kg dry	0.540	1	EPA 7196A	03/06/2025 10:00	03/06/2025 16:15	JMT
							Certifications:	NJDEP-CT005,CTDOH-PH-0723,NELAC-NY10854,PADEP-68-044		

Chromium, Trivalent

Log-in Notes: **Sample Notes:**

Sample Prepared by Method: Analysis Preparation

CAS No.	Parameter	Result	Flag	Units	Reported to LOQ	Dilution	Reference Method	Date/Time Prepared	Date/Time Analyzed	Analyst
16065-83-1	* **Chromium, Trivalent**	**4.42**		mg/kg	0.500	1	Calculation	03/07/2025 14:06	03/07/2025 14:07	AD
							Certifications:			

Cyanide, Total

Log-in Notes: **Sample Notes:**

Sample Prepared by Method: Analysis Preparation Soil

CAS No.	Parameter	Result	Flag	Units	Reported to LOQ	Dilution	Reference Method	Date/Time Prepared	Date/Time Analyzed	Analyst
57-12-5	Cyanide, total	ND		mg/kg dry	0.540	1	EPA 9014/9010C	03/06/2025 16:25	03/06/2025 21:02	CB
							Certifications:	NELAC-NY10854,CTDOH-PH-0723,NJDEP-CT005,PADEP-68-044		

Total Solids

Log-in Notes: **Sample Notes:**

Sample Prepared by Method: % Solids Prep

CAS No.	Parameter	Result	Flag	Units	Reported to LOQ	Dilution	Reference Method	Date/Time Prepared	Date/Time Analyzed	Analyst

Sample Information

Client Sample ID: SB23 _0-2 **York Sample ID:** 25C0001-01

York Project (SDG) No.	Client Project ID	Matrix	Collection Date/Time	Date Received
25C0001	170745301	Soil	March 1, 2025 9:00 am	03/03/2025

Total Solids

Log-in Notes:

Sample Notes:

Sample Prepared by Method: % Solids Prep

CAS No.	Parameter	Result	Flag	Units	Reported to LOQ	Dilution	Reference Method	Date/Time Prepared	Date/Time Analyzed	Analyst
solids	* % Solids	92.5		%	0.100	1	SM 2540G	03/04/2025 06:53	03/04/2025 10:00	SMM
							Certifications: CTDOH-PH-0723			

Sample Information

Client Sample ID: SB14 _0-2 **York Sample ID:** 25C0001-02

York Project (SDG) No.	Client Project ID	Matrix	Collection Date/Time	Date Received
25C0001	170745301	Soil	March 1, 2025 10:45 am	03/03/2025

VOA, 8260 MASTER

Log-in Notes:

Sample Notes:

Sample Prepared by Method: EPA 5035A

CAS No.	Parameter	Result	Flag	Units	Reported to LOD/MDL	LOQ	Dilution	Reference Method	Date/Time Prepared	Date/Time Analyzed	Analyst
630-20-6	1,1,1,2-Tetrachloroethane	ND		mg/kg dry	0.0029	0.0057	1	EPA 8260D	03/05/2025 15:33	03/06/2025 02:41	AC
								Certifications:	CTDOH-PH-0723,NELAC-NY10854,NELAC-NY12058,NJDEP-CT		
71-55-6	1,1,1-Trichloroethane	ND		mg/kg dry	0.0029	0.0057	1	EPA 8260D	03/05/2025 15:33	03/06/2025 02:41	AC
								Certifications:	CTDOH-PH-0723,NELAC-NY10854,NELAC-NY12058,NJDEP-CT		
79-34-5	1,1,2,2-Tetrachloroethane	ND		mg/kg dry	0.0029	0.0057	1	EPA 8260D	03/05/2025 15:33	03/06/2025 02:41	AC
								Certifications:	CTDOH-PH-0723,NELAC-NY10854,NELAC-NY12058,NJDEP-CT		
76-13-1	1,1,2-Trichloro-1,2,2-trifluoroethane (Freon 113)	ND		mg/kg dry	0.0029	0.0057	1	EPA 8260D	03/05/2025 15:33	03/06/2025 02:41	AC
								Certifications:	CTDOH-PH-0723,NELAC-NY10854,NELAC-NY12058,NJDEP-CT		
79-00-5	1,1,2-Trichloroethane	ND		mg/kg dry	0.0029	0.0057	1	EPA 8260D	03/05/2025 15:33	03/06/2025 02:41	AC
								Certifications:	CTDOH-PH-0723,NELAC-NY10854,NELAC-NY12058,NJDEP-CT		
75-34-3	1,1-Dichloroethane	ND		mg/kg dry	0.0029	0.0057	1	EPA 8260D	03/05/2025 15:33	03/06/2025 02:41	AC
								Certifications:	CTDOH-PH-0723,NELAC-NY10854,NELAC-NY12058,NJDEP-CT		
75-35-4	1,1-Dichloroethylene	ND		mg/kg dry	0.0029	0.0057	1	EPA 8260D	03/05/2025 15:33	03/06/2025 02:41	AC
								Certifications:	CTDOH-PH-0723,NELAC-NY10854,NELAC-NY12058,NJDEP-CT		
87-61-6	1,2,3-Trichlorobenzene	ND		mg/kg dry	0.0029	0.0057	1	EPA 8260D	03/05/2025 15:33	03/06/2025 02:41	AC
								Certifications:	NELAC-NY10854,NELAC-NY12058,NJDEP-CT005,PADEP-68-04		
96-18-4	1,2,3-Trichloropropane	ND		mg/kg dry	0.0029	0.0057	1	EPA 8260D	03/05/2025 15:33	03/06/2025 02:41	AC
								Certifications:	NELAC-NY10854,NELAC-NY12058,NJDEP-CT005		
120-82-1	1,2,4-Trichlorobenzene	ND		mg/kg dry	0.0029	0.0057	1	EPA 8260D	03/05/2025 15:33	03/06/2025 02:41	AC
								Certifications:	NELAC-NY10854,NELAC-NY12058,NJDEP-CT005,PADEP-68-04		
95-63-6	1,2,4-Trimethylbenzene	ND		mg/kg dry	0.0029	0.0057	1	EPA 8260D	03/05/2025 15:33	03/06/2025 02:41	AC
								Certifications:	CTDOH-PH-0723,NELAC-NY10854,NELAC-NY12058,NJDEP-CT		
96-12-8	1,2-Dibromo-3-chloropropane	ND		mg/kg dry	0.0029	0.0057	1	EPA 8260D	03/05/2025 15:33	03/06/2025 02:41	AC
								Certifications:	CTDOH-PH-0723,NELAC-NY10854,NELAC-NY12058,NJDEP-CT		
106-93-4	1,2-Dibromoethane	ND		mg/kg dry	0.0029	0.0057	1	EPA 8260D	03/05/2025 15:33	03/06/2025 02:41	AC
								Certifications:	CTDOH-PH-0723,NELAC-NY10854,NELAC-NY12058,NJDEP-CT		
95-50-1	1,2-Dichlorobenzene	ND		mg/kg dry	0.0029	0.0057	1	EPA 8260D	03/05/2025 15:33	03/06/2025 02:41	AC
								Certifications:	CTDOH-PH-0723,NELAC-NY10854,NELAC-NY12058,NJDEP-CT		
107-06-2	1,2-Dichloroethane	ND		mg/kg dry	0.0029	0.0057	1	EPA 8260D	03/05/2025 15:33	03/06/2025 02:41	AC
								Certifications:	CTDOH-PH-0723,NELAC-NY10854,NELAC-NY12058,NJDEP-CT		
78-87-5	1,2-Dichloropropane	ND		mg/kg dry	0.0029	0.0057	1	EPA 8260D	03/05/2025 15:33	03/06/2025 02:41	AC
								Certifications:	CTDOH-PH-0723,NELAC-NY10854,NELAC-NY12058,NJDEP-CT		
108-67-8	1,3,5-Trimethylbenzene	ND		mg/kg dry	0.0029	0.0057	1	EPA 8260D	03/05/2025 15:33	03/06/2025 02:41	AC
								Certifications:	CTDOH-PH-0723,NELAC-NY10854,NELAC-NY12058,NJDEP-CT		
541-73-1	1,3-Dichlorobenzene	ND		mg/kg dry	0.0029	0.0057	1	EPA 8260D	03/05/2025 15:33	03/06/2025 02:41	AC
								Certifications:	CTDOH-PH-0723,NELAC-NY10854,NELAC-NY12058,NJDEP-CT		
106-46-7	1,4-Dichlorobenzene	ND		mg/kg dry	0.0029	0.0057	1	EPA 8260D	03/05/2025 15:33	03/06/2025 02:41	AC
								Certifications:	CTDOH-PH-0723,NELAC-NY10854,NELAC-NY12058,NJDEP-CT		
123-91-1	1,4-Dioxane	ND		mg/kg dry	0.057	0.11	1	EPA 8260D	03/05/2025 15:33	03/06/2025 02:41	AC
								Certifications:	NELAC-NY10854,NELAC-NY12058,NJDEP-CT005,PADEP-68-04		
78-93-3	2-Butanone	ND		mg/kg dry	0.0029	0.0057	1	EPA 8260D	03/05/2025 15:33	03/06/2025 02:41	AC
								Certifications:	CTDOH-PH-0723,NELAC-NY10854,NELAC-NY12058,NJDEP-CT		

Sample Information

Client Sample ID: SB14 _0-2 **York Sample ID:** 25C0001-02

York Project (SDG) No.	Client Project ID	Matrix	Collection Date/Time	Date Received
25C0001	170745301	Soil	March 1, 2025 10:45 am	03/03/2025

VOA, 8260 MASTER **Log-in Notes:** **Sample Notes:**

Sample Prepared by Method: EPA 5035A

CAS No.	Parameter	Result	Flag	Units	Reported to LOD/MDL	LOQ	Dilution	Reference Method	Date/Time Prepared	Date/Time Analyzed	Analyst
591-78-6	2-Hexanone	ND		mg/kg dry	0.0029	0.0057	1	EPA 8260D	03/05/2025 15:33	03/06/2025 02:41	AC
								Certifications:	CTDOH-PH-0723,NELAC-NY10854,NELAC-NY12058,NJDEP-CT		
108-10-1	4-Methyl-2-pentanone	ND	QL-02	mg/kg dry	0.0029	0.0057	1	EPA 8260D	03/05/2025 15:33	03/06/2025 02:41	AC
								Certifications:	CTDOH-PH-0723,NELAC-NY10854,NELAC-NY12058,NJDEP-CT		
67-64-1	Acetone	ND	CCVE, ICVE	mg/kg dry	0.0057	0.011	1	EPA 8260D	03/05/2025 15:33	03/06/2025 02:41	AC
								Certifications:	CTDOH-PH-0723,NELAC-NY10854,NELAC-NY12058,NJDEP-CT		
107-02-8	Acrolein	ND		mg/kg dry	0.0057	0.011	1	EPA 8260D	03/05/2025 15:33	03/06/2025 02:41	AC
								Certifications:	CTDOH-PH-0723,NELAC-NY10854,NELAC-NY12058,NJDEP-CT		
107-13-1	Acrylonitrile	ND		mg/kg dry	0.0029	0.0057	1	EPA 8260D	03/05/2025 15:33	03/06/2025 02:41	AC
								Certifications:	CTDOH-PH-0723,NELAC-NY10854,NELAC-NY12058,NJDEP-CT		
71-43-2	Benzene	ND		mg/kg dry	0.0029	0.0057	1	EPA 8260D	03/05/2025 15:33	03/06/2025 02:41	AC
								Certifications:	CTDOH-PH-0723,NELAC-NY10854,NELAC-NY12058,NJDEP-CT		
74-97-5	Bromochloromethane	ND		mg/kg dry	0.0029	0.0057	1	EPA 8260D	03/05/2025 15:33	03/06/2025 02:41	AC
								Certifications:	NELAC-NY10854,NELAC-NY12058,NJDEP-CT005,PADEP-68-04		
75-27-4	Bromodichloromethane	ND		mg/kg dry	0.0029	0.0057	1	EPA 8260D	03/05/2025 15:33	03/06/2025 02:41	AC
								Certifications:	CTDOH-PH-0723,NELAC-NY10854,NELAC-NY12058,NJDEP-CT		
75-25-2	Bromoform	ND		mg/kg dry	0.0029	0.0057	1	EPA 8260D	03/05/2025 15:33	03/06/2025 02:41	AC
								Certifications:	CTDOH-PH-0723,NELAC-NY10854,NELAC-NY12058,NJDEP-CT		
74-83-9	Bromomethane	ND		mg/kg dry	0.0029	0.0057	1	EPA 8260D	03/05/2025 15:33	03/06/2025 02:41	AC
								Certifications:	CTDOH-PH-0723,NELAC-NY10854,NELAC-NY12058,NJDEP-CT		
75-15-0	Carbon disulfide	ND	CCVE	mg/kg dry	0.0029	0.0057	1	EPA 8260D	03/05/2025 15:33	03/06/2025 02:41	AC
								Certifications:	CTDOH-PH-0723,NELAC-NY10854,NELAC-NY12058,NJDEP-CT		
56-23-5	Carbon tetrachloride	ND		mg/kg dry	0.0029	0.0057	1	EPA 8260D	03/05/2025 15:33	03/06/2025 02:41	AC
								Certifications:	CTDOH-PH-0723,NELAC-NY10854,NELAC-NY12058,NJDEP-CT		
108-90-7	Chlorobenzene	ND		mg/kg dry	0.0029	0.0057	1	EPA 8260D	03/05/2025 15:33	03/06/2025 02:41	AC
								Certifications:	CTDOH-PH-0723,NELAC-NY10854,NELAC-NY12058,NJDEP-CT		
75-00-3	Chloroethane	ND		mg/kg dry	0.0029	0.0057	1	EPA 8260D	03/05/2025 15:33	03/06/2025 02:41	AC
								Certifications:	CTDOH-PH-0723,NELAC-NY10854,NELAC-NY12058,NJDEP-CT		
67-66-3	Chloroform	ND		mg/kg dry	0.0029	0.0057	1	EPA 8260D	03/05/2025 15:33	03/06/2025 02:41	AC
								Certifications:	CTDOH-PH-0723,NELAC-NY10854,NELAC-NY12058,NJDEP-CT		
74-87-3	Chloromethane	ND	CCVE	mg/kg dry	0.0029	0.0057	1	EPA 8260D	03/05/2025 15:33	03/06/2025 02:41	AC
								Certifications:	CTDOH-PH-0723,NELAC-NY10854,NELAC-NY12058,NJDEP-CT		
156-59-2	cis-1,2-Dichloroethylene	ND		mg/kg dry	0.0029	0.0057	1	EPA 8260D	03/05/2025 15:33	03/06/2025 02:41	AC
								Certifications:	CTDOH-PH-0723,NELAC-NY10854,NELAC-NY12058,NJDEP-CT		
10061-01-5	cis-1,3-Dichloropropylene	ND		mg/kg dry	0.0029	0.0057	1	EPA 8260D	03/05/2025 15:33	03/06/2025 02:41	AC
								Certifications:	CTDOH-PH-0723,NELAC-NY10854,NELAC-NY12058,NJDEP-CT		
110-82-7	Cyclohexane	ND		mg/kg dry	0.0029	0.0057	1	EPA 8260D	03/05/2025 15:33	03/06/2025 02:41	AC
								Certifications:	NELAC-NY10854,NELAC-NY12058,NJDEP-CT005,PADEP-68-04		
124-48-1	Dibromochloromethane	ND		mg/kg dry	0.0029	0.0057	1	EPA 8260D	03/05/2025 15:33	03/06/2025 02:41	AC
								Certifications:	NELAC-NY10854,NELAC-NY12058,NJDEP-CT005,PADEP-68-04		
74-95-3	Dibromomethane	ND		mg/kg dry	0.0029	0.0057	1	EPA 8260D	03/05/2025 15:33	03/06/2025 02:41	AC
								Certifications:	NELAC-NY10854,NELAC-NY12058,NJDEP-CT005,PADEP-68-04		
75-71-8	Dichlorodifluoromethane	ND	CCVE	mg/kg dry	0.0029	0.0057	1	EPA 8260D	03/05/2025 15:33	03/06/2025 02:41	AC
								Certifications:	NELAC-NY10854,NELAC-NY12058,NJDEP-CT005,PADEP-68-04		

Sample Information

Client Sample ID: SB14 _0-2 **York Sample ID:** 25C0001-02

York Project (SDG) No.	Client Project ID	Matrix	Collection Date/Time	Date Received
25C0001	170745301	Soil	March 1, 2025 10:45 am	03/03/2025

VOA, 8260 MASTER **Log-in Notes:** **Sample Notes:**

Sample Prepared by Method: EPA 5035A

CAS No.	Parameter	Result	Flag	Units	Reported to LOD/MDL	LOQ	Dilution	Reference Method	Date/Time Prepared	Date/Time Analyzed	Analyst
100-41-4	Ethyl Benzene	ND		mg/kg dry	0.0029	0.0057	1	EPA 8260D	03/05/2025 15:33	03/06/2025 02:41	AC
								Certifications:	CTDOH-PH-0723,NELAC-NY10854,NELAC-NY12058,NJDEP-CT		
87-68-3	Hexachlorobutadiene	ND		mg/kg dry	0.0029	0.0057	1	EPA 8260D	03/05/2025 15:33	03/06/2025 02:41	AC
								Certifications:	NELAC-NY10854,NELAC-NY12058,NJDEP-CT005,PADEP-68-04		
98-82-8	Isopropylbenzene	ND		mg/kg dry	0.0029	0.0057	1	EPA 8260D	03/05/2025 15:33	03/06/2025 02:41	AC
								Certifications:	CTDOH-PH-0723,NELAC-NY10854,NELAC-NY12058,NJDEP-CT		
79-20-9	Methyl acetate	ND		mg/kg dry	0.0029	0.0057	1	EPA 8260D	03/05/2025 15:33	03/06/2025 02:41	AC
								Certifications:	NELAC-NY10854,NELAC-NY12058,NJDEP-CT005,PADEP-68-04		
1634-04-4	Methyl tert-butyl ether (MTBE)	ND	CCVE, QL-02	mg/kg dry	0.0029	0.0057	1	EPA 8260D	03/05/2025 15:33	03/06/2025 02:41	AC
								Certifications:	CTDOH-PH-0723,NELAC-NY10854,NELAC-NY12058,NJDEP-CT		
108-87-2	Methylcyclohexane	ND		mg/kg dry	0.0029	0.0057	1	EPA 8260D	03/05/2025 15:33	03/06/2025 02:41	AC
								Certifications:	NELAC-NY10854,NELAC-NY12058,NJDEP-CT005,PADEP-68-04		
75-09-2	Methylene chloride	ND		mg/kg dry	0.0057	0.011	1	EPA 8260D	03/05/2025 15:33	03/06/2025 02:41	AC
								Certifications:	CTDOH-PH-0723,NELAC-NY10854,NELAC-NY12058,NJDEP-CT		
104-51-8	n-Butylbenzene	ND		mg/kg dry	0.0029	0.0057	1	EPA 8260D	03/05/2025 15:33	03/06/2025 02:41	AC
								Certifications:	CTDOH-PH-0723,NELAC-NY10854,NELAC-NY12058,NJDEP-CT		
103-65-1	n-Propylbenzene	ND		mg/kg dry	0.0029	0.0057	1	EPA 8260D	03/05/2025 15:33	03/06/2025 02:41	AC
								Certifications:	CTDOH-PH-0723,NELAC-NY10854,NELAC-NY12058,NJDEP-CT		
95-47-6	o-Xylene	ND		mg/kg dry	0.0029	0.0057	1	EPA 8260D	03/05/2025 15:33	03/06/2025 02:41	AC
								Certifications:	CTDOH-PH-0723,NELAC-NY10854,NELAC-NY12058,PADEP-68		
179601-23-1	p- & m- Xylenes	ND		mg/kg dry	0.0057	0.011	1	EPA 8260D	03/05/2025 15:33	03/06/2025 02:41	AC
								Certifications:	CTDOH-PH-0723,NELAC-NY10854,NELAC-NY12058,PADEP-68		
99-87-6	p-Isopropyltoluene	ND		mg/kg dry	0.0029	0.0057	1	EPA 8260D	03/05/2025 15:33	03/06/2025 02:41	AC
								Certifications:	CTDOH-PH-0723,NELAC-NY10854,NELAC-NY12058,NJDEP-CT		
135-98-8	sec-Butylbenzene	ND		mg/kg dry	0.0029	0.0057	1	EPA 8260D	03/05/2025 15:33	03/06/2025 02:41	AC
								Certifications:	CTDOH-PH-0723,NELAC-NY10854,NELAC-NY12058,NJDEP-CT		
100-42-5	Styrene	ND		mg/kg dry	0.0029	0.0057	1	EPA 8260D	03/05/2025 15:33	03/06/2025 02:41	AC
								Certifications:	CTDOH-PH-0723,NELAC-NY10854,NELAC-NY12058,NJDEP-CT		
75-65-0	tert-Butyl alcohol (TBA)	ND	CCVE, QL-02	mg/kg dry	0.0029	0.0057	1	EPA 8260D	03/05/2025 15:33	03/06/2025 02:41	AC
								Certifications:	NELAC-NY10854,NELAC-NY12058,NJDEP-CT005,PADEP-68-04		
98-06-6	tert-Butylbenzene	ND		mg/kg dry	0.0029	0.0057	1	EPA 8260D	03/05/2025 15:33	03/06/2025 02:41	AC
								Certifications:	CTDOH-PH-0723,NELAC-NY10854,NELAC-NY12058,NJDEP-CT		
127-18-4	Tetrachloroethylene	ND	QL-02	mg/kg dry	0.0029	0.0057	1	EPA 8260D	03/05/2025 15:33	03/06/2025 02:41	AC
								Certifications:	CTDOH-PH-0723,NELAC-NY10854,NELAC-NY12058,NJDEP-CT		
108-88-3	Toluene	ND		mg/kg dry	0.0029	0.0057	1	EPA 8260D	03/05/2025 15:33	03/06/2025 02:41	AC
								Certifications:	CTDOH-PH-0723,NELAC-NY10854,NELAC-NY12058,NJDEP-CT		
156-60-5	trans-1,2-Dichloroethylene	ND		mg/kg dry	0.0029	0.0057	1	EPA 8260D	03/05/2025 15:33	03/06/2025 02:41	AC
								Certifications:	CTDOH-PH-0723,NELAC-NY10854,NELAC-NY12058,NJDEP-CT		
10061-02-6	trans-1,3-Dichloropropylene	ND		mg/kg dry	0.0029	0.0057	1	EPA 8260D	03/05/2025 15:33	03/06/2025 02:41	AC
								Certifications:	CTDOH-PH-0723,NELAC-NY10854,NELAC-NY12058,NJDEP-CT		
79-01-6	Trichloroethylene	ND		mg/kg dry	0.0029	0.0057	1	EPA 8260D	03/05/2025 15:33	03/06/2025 02:41	AC
								Certifications:	CTDOH-PH-0723,NELAC-NY10854,NELAC-NY12058,NJDEP-CT		
75-69-4	Trichlorofluoromethane	ND		mg/kg dry	0.0029	0.0057	1	EPA 8260D	03/05/2025 15:33	03/06/2025 02:41	AC
								Certifications:	CTDOH-PH-0723,NELAC-NY10854,NELAC-NY12058,NJDEP-CT		

Sample Information

Client Sample ID: SB14 _0-2 **York Sample ID:** 25C0001-02

York Project (SDG) No.	Client Project ID	Matrix	Collection Date/Time	Date Received
25C0001	170745301	Soil	March 1, 2025 10:45 am	03/03/2025

VOA, 8260 MASTER

Log-in Notes:

Sample Notes:

Sample Prepared by Method: EPA 5035A

CAS No.	Parameter	Result	Flag	Units	Reported to LOD/MDL	LOQ	Dilution	Reference Method	Date/Time Prepared	Date/Time Analyzed	Analyst
75-01-4	Vinyl Chloride	ND	CCVE	mg/kg dry	0.0029	0.0057	1	EPA 8260D	03/05/2025 15:33	03/06/2025 02:41	AC
								Certifications:	CTDOH-PH-0723,NELAC-NY10854,NELAC-NY12058,NJDEP-CT		
1330-20-7	Xylenes, Total	ND		mg/kg dry	0.0086	0.017	1	EPA 8260D	03/05/2025 15:33	03/06/2025 02:41	AC
								Certifications:	CTDOH-PH-0723,NELAC-NY10854,NELAC-NY12058,NJDEP-CT		

	Surrogate Recoveries	Result	Acceptance Range
17060-07-0	*Surrogate: SURR: 1,2-Dichloroethane-d4*	*103 %*	*77-125*
2037-26-5	*Surrogate: SURR: Toluene-d8*	*107 %*	*85-120*
460-00-4	*Surrogate: SURR: p-Bromofluorobenzene*	*105 %*	*76-130*

SVOA, 8270 MASTER

Log-in Notes:

Sample Notes:

Sample Prepared by Method: EPA 3550C

CAS No.	Parameter	Result	Flag	Units	Reported to LOD/MDL	LOQ	Dilution	Reference Method	Date/Time Prepared	Date/Time Analyzed	Analyst
92-52-4	1,1-Biphenyl	ND		mg/kg dry	0.0435	0.0869	2	EPA 8270E	03/10/2025 09:24	03/11/2025 13:00	AK
								Certifications:	NELAC-NY10854,NJDEP-CT005,PADEP-68-04440		
95-94-3	1,2,4,5-Tetrachlorobenzene	ND		mg/kg dry	0.0869	0.174	2	EPA 8270E	03/10/2025 09:24	03/11/2025 13:00	AK
								Certifications:	NELAC-NY10854,NJDEP-CT005,PADEP-68-04440		
122-66-7	1,2-Diphenylhydrazine (as Azobenzene)	ND		mg/kg dry	0.0435	0.0869	2	EPA 8270E	03/10/2025 09:24	03/11/2025 13:00	AK
								Certifications:	NELAC-NY10854,NJDEP-CT005,PADEP-68-04440		
58-90-2	2,3,4,6-Tetrachlorophenol	ND		mg/kg dry	0.0869	0.174	2	EPA 8270E	03/10/2025 09:24	03/11/2025 13:00	AK
								Certifications:	NELAC-NY10854,NJDEP-CT005,PADEP-68-04440		
95-95-4	2,4,5-Trichlorophenol	ND		mg/kg dry	0.0435	0.0869	2	EPA 8270E	03/10/2025 09:24	03/11/2025 13:00	AK
								Certifications:	CTDOH-PH-0723,NELAC-NY10854,NJDEP-CT005,PADEP-68-044		
88-06-2	2,4,6-Trichlorophenol	ND		mg/kg dry	0.0435	0.0869	2	EPA 8270E	03/10/2025 09:24	03/11/2025 13:00	AK
								Certifications:	CTDOH-PH-0723,NELAC-NY10854,NJDEP-CT005,PADEP-68-044		
120-83-2	2,4-Dichlorophenol	ND		mg/kg dry	0.0435	0.0869	2	EPA 8270E	03/10/2025 09:24	03/11/2025 13:00	AK
								Certifications:	CTDOH-PH-0723,NELAC-NY10854,NJDEP-CT005,PADEP-68-044		
105-67-9	2,4-Dimethylphenol	ND		mg/kg dry	0.0435	0.0869	2	EPA 8270E	03/10/2025 09:24	03/11/2025 13:00	AK
								Certifications:	CTDOH-PH-0723,NELAC-NY10854,NJDEP-CT005,PADEP-68-044		
51-28-5	2,4-Dinitrophenol	ND		mg/kg dry	0.0869	0.174	2	EPA 8270E	03/10/2025 09:24	03/11/2025 13:00	AK
								Certifications:	CTDOH-PH-0723,NELAC-NY10854,NJDEP-CT005,PADEP-68-044		
121-14-2	2,4-Dinitrotoluene	ND		mg/kg dry	0.0435	0.0869	2	EPA 8270E	03/10/2025 09:24	03/11/2025 13:00	AK
								Certifications:	CTDOH-PH-0723,NELAC-NY10854,NJDEP-CT005,PADEP-68-044		
606-20-2	2,6-Dinitrotoluene	ND		mg/kg dry	0.0435	0.0869	2	EPA 8270E	03/10/2025 09:24	03/11/2025 13:00	AK
								Certifications:	CTDOH-PH-0723,NELAC-NY10854,NJDEP-CT005,PADEP-68-044		
91-58-7	2-Chloronaphthalene	ND		mg/kg dry	0.0435	0.0869	2	EPA 8270E	03/10/2025 09:24	03/11/2025 13:00	AK
								Certifications:	CTDOH-PH-0723,NELAC-NY10854,NJDEP-CT005,PADEP-68-044		
95-57-8	2-Chlorophenol	ND		mg/kg dry	0.0435	0.0869	2	EPA 8270E	03/10/2025 09:24	03/11/2025 13:00	AK
								Certifications:	CTDOH-PH-0723,NELAC-NY10854,NJDEP-CT005,PADEP-68-044		
91-57-6	2-Methylnaphthalene	ND		mg/kg dry	0.0435	0.0869	2	EPA 8270E	03/10/2025 09:24	03/11/2025 13:00	AK
								Certifications:	CTDOH-PH-0723,NELAC-NY10854,NJDEP-CT005,PADEP-68-044		

Sample Information

Client Sample ID: SB14 _0-2 **York Sample ID:** 25C0001-02

York Project (SDG) No.	Client Project ID	Matrix	Collection Date/Time	Date Received
25C0001	170745301	Soil	March 1, 2025 10:45 am	03/03/2025

SVOA, 8270 MASTER **Log-in Notes:** **Sample Notes:**

Sample Prepared by Method: EPA 3550C

CAS No.	Parameter	Result	Flag	Units	Reported to LOD/MDL	LOQ	Dilution	Reference Method	Date/Time Prepared	Date/Time Analyzed	Analyst
95-48-7	2-Methylphenol	ND		mg/kg dry	0.0435	0.0869	2	EPA 8270E	03/10/2025 09:24	03/11/2025 13:00	AK
								Certifications:	CTDOH-PH-0723,NELAC-NY10854,NJDEP-CT005,PADEP-68-044		
88-74-4	2-Nitroaniline	ND		mg/kg dry	0.0869	0.174	2	EPA 8270E	03/10/2025 09:24	03/11/2025 13:00	AK
								Certifications:	CTDOH-PH-0723,NELAC-NY10854,NJDEP-CT005,PADEP-68-044		
88-75-5	2-Nitrophenol	ND		mg/kg dry	0.0435	0.0869	2	EPA 8270E	03/10/2025 09:24	03/11/2025 13:00	AK
								Certifications:	CTDOH-PH-0723,NELAC-NY10854,NJDEP-CT005,PADEP-68-044		
65794-96-9	3- & 4-Methylphenols	ND		mg/kg dry	0.0435	0.0869	2	EPA 8270E	03/10/2025 09:24	03/11/2025 13:00	AK
								Certifications:	CTDOH-PH-0723,NELAC-NY10854,NJDEP-CT005,PADEP-68-044		
91-94-1	3,3-Dichlorobenzidine	ND		mg/kg dry	0.0435	0.0869	2	EPA 8270E	03/10/2025 09:24	03/11/2025 13:00	AK
								Certifications:	NELAC-NY10854,NJDEP-CT005,PADEP-68-04440		
99-09-2	3-Nitroaniline	ND		mg/kg dry	0.0869	0.174	2	EPA 8270E	03/10/2025 09:24	03/11/2025 13:00	AK
								Certifications:	CTDOH-PH-0723,NELAC-NY10854,NJDEP-CT005,PADEP-68-044		
534-52-1	4,6-Dinitro-2-methylphenol	ND		mg/kg dry	0.0869	0.174	2	EPA 8270E	03/10/2025 09:24	03/11/2025 13:00	AK
								Certifications:	CTDOH-PH-0723,NELAC-NY10854,NJDEP-CT005,PADEP-68-044		
101-55-3	4-Bromophenyl phenyl ether	ND		mg/kg dry	0.0435	0.0869	2	EPA 8270E	03/10/2025 09:24	03/11/2025 13:00	AK
								Certifications:	CTDOH-PH-0723,NELAC-NY10854,NJDEP-CT005,PADEP-68-044		
59-50-7	4-Chloro-3-methylphenol	ND		mg/kg dry	0.0435	0.0869	2	EPA 8270E	03/10/2025 09:24	03/11/2025 13:00	AK
								Certifications:	CTDOH-PH-0723,NELAC-NY10854,NJDEP-CT005,PADEP-68-044		
106-47-8	4-Chloroaniline	ND		mg/kg dry	0.0435	0.0869	2	EPA 8270E	03/10/2025 09:24	03/11/2025 13:00	AK
								Certifications:	CTDOH-PH-0723,NELAC-NY10854,NJDEP-CT005,PADEP-68-044		
7005-72-3	4-Chlorophenyl phenyl ether	ND		mg/kg dry	0.0435	0.0869	2	EPA 8270E	03/10/2025 09:24	03/11/2025 13:00	AK
								Certifications:	CTDOH-PH-0723,NELAC-NY10854,NJDEP-CT005,PADEP-68-044		
100-01-6	4-Nitroaniline	ND		mg/kg dry	0.0869	0.174	2	EPA 8270E	03/10/2025 09:24	03/11/2025 13:00	AK
								Certifications:	CTDOH-PH-0723,NELAC-NY10854,NJDEP-CT005,PADEP-68-044		
100-02-7	4-Nitrophenol	ND		mg/kg dry	0.0869	0.174	2	EPA 8270E	03/10/2025 09:24	03/11/2025 13:00	AK
								Certifications:	CTDOH-PH-0723,NELAC-NY10854,NJDEP-CT005,PADEP-68-044		
83-32-9	Acenaphthene	ND		mg/kg dry	0.0435	0.0869	2	EPA 8270E	03/10/2025 09:24	03/11/2025 13:00	AK
								Certifications:	CTDOH-PH-0723,NELAC-NY10854,NJDEP-CT005,PADEP-68-044		
208-96-8	Acenaphthylene	ND		mg/kg dry	0.0435	0.0869	2	EPA 8270E	03/10/2025 09:24	03/11/2025 13:00	AK
								Certifications:	CTDOH-PH-0723,NELAC-NY10854,NJDEP-CT005,PADEP-68-044		
98-86-2	Acetophenone	ND		mg/kg dry	0.0435	0.0869	2	EPA 8270E	03/10/2025 09:24	03/11/2025 13:00	AK
								Certifications:	NELAC-NY10854,NJDEP-CT005,PADEP-68-04440		
62-53-3	Aniline	ND		mg/kg dry	0.174	0.348	2	EPA 8270E	03/10/2025 09:24	03/11/2025 13:00	AK
								Certifications:	NELAC-NY10854,NJDEP-CT005,PADEP-68-04440		
120-12-7	Anthracene	ND		mg/kg dry	0.0435	0.0869	2	EPA 8270E	03/10/2025 09:24	03/11/2025 13:00	AK
								Certifications:	CTDOH-PH-0723,NELAC-NY10854,NJDEP-CT005,PADEP-68-044		
1912-24-9	Atrazine	ND		mg/kg dry	0.0435	0.0869	2	EPA 8270E	03/10/2025 09:24	03/11/2025 13:00	AK
								Certifications:	NELAC-NY10854,NJDEP-CT005,PADEP-68-04440		
100-52-7	Benzaldehyde	ND		mg/kg dry	0.0435	0.0869	2	EPA 8270E	03/10/2025 09:24	03/11/2025 13:00	AK
								Certifications:	NELAC-NY10854,NJDEP-CT005,PADEP-68-04440		
92-87-5	Benzidine	ND		mg/kg dry	0.174	0.348	2	EPA 8270E	03/10/2025 09:24	03/11/2025 13:00	AK
								Certifications:	CTDOH-PH-0723,NELAC-NY10854,PADEP-68-04440		
56-55-3	Benzo(a)anthracene	ND		mg/kg dry	0.0435	0.0869	2	EPA 8270E	03/10/2025 09:24	03/11/2025 13:00	AK
								Certifications:	CTDOH-PH-0723,NELAC-NY10854,NJDEP-CT005,PADEP-68-044		

Sample Information

Client Sample ID: SB14 _0-2 **York Sample ID:** 25C0001-02

York Project (SDG) No.	Client Project ID	Matrix	Collection Date/Time	Date Received
25C0001	170745301	Soil	March 1, 2025 10:45 am	03/03/2025

SVOA, 8270 MASTER

Log-in Notes:

Sample Notes:

Sample Prepared by Method: EPA 3550C

CAS No.	Parameter	Result	Flag	Units	Reported to LOD/MDL	LOQ	Dilution	Reference Method	Date/Time Prepared	Date/Time Analyzed	Analyst
50-32-8	Benzo(a)pyrene	ND		mg/kg dry	0.0435	0.0869	2	EPA 8270E	03/10/2025 09:24	03/11/2025 13:00	AK
								Certifications:	CTDOH-PH-0723,NELAC-NY10854,NJDEP-CT005,PADEP-68-044		
205-99-2	Benzo(b)fluoranthene	ND		mg/kg dry	0.0435	0.0869	2	EPA 8270E	03/10/2025 09:24	03/11/2025 13:00	AK
								Certifications:	CTDOH-PH-0723,NELAC-NY10854,NJDEP-CT005,PADEP-68-044		
191-24-2	Benzo(g,h,i)perylene	ND		mg/kg dry	0.0435	0.0869	2	EPA 8270E	03/10/2025 09:24	03/11/2025 13:00	AK
								Certifications:	CTDOH-PH-0723,NELAC-NY10854,NJDEP-CT005,PADEP-68-044		
207-08-9	Benzo(k)fluoranthene	ND		mg/kg dry	0.0435	0.0869	2	EPA 8270E	03/10/2025 09:24	03/11/2025 13:00	AK
								Certifications:	CTDOH-PH-0723,NELAC-NY10854,NJDEP-CT005,PADEP-68-044		
65-85-0	Benzoic acid	ND		mg/kg dry	0.0435	0.0869	2	EPA 8270E	03/10/2025 09:24	03/11/2025 13:00	AK
								Certifications:	NELAC-NY10854,NJDEP-CT005,PADEP-68-04440		
100-51-6	Benzyl alcohol	ND		mg/kg dry	0.0435	0.0869	2	EPA 8270E	03/10/2025 09:24	03/11/2025 13:00	AK
								Certifications:	NELAC-NY10854,NJDEP-CT005,PADEP-68-04440		
85-68-7	Benzyl butyl phthalate	ND		mg/kg dry	0.0435	0.0869	2	EPA 8270E	03/10/2025 09:24	03/11/2025 13:00	AK
								Certifications:	CTDOH-PH-0723,NELAC-NY10854,NJDEP-CT005,PADEP-68-044		
111-91-1	Bis(2-chloroethoxy)methane	ND		mg/kg dry	0.0435	0.0869	2	EPA 8270E	03/10/2025 09:24	03/11/2025 13:00	AK
								Certifications:	CTDOH-PH-0723,NELAC-NY10854,NJDEP-CT005,PADEP-68-044		
111-44-4	Bis(2-chloroethyl)ether	ND		mg/kg dry	0.0435	0.0869	2	EPA 8270E	03/10/2025 09:24	03/11/2025 13:00	AK
								Certifications:	CTDOH-PH-0723,NELAC-NY10854,NJDEP-CT005,PADEP-68-044		
108-60-1	Bis(2-chloroisopropyl)ether	ND		mg/kg dry	0.0435	0.0869	2	EPA 8270E	03/10/2025 09:24	03/11/2025 13:00	AK
								Certifications:	CTDOH-PH-0723,NELAC-NY10854,NJDEP-CT005,PADEP-68-044		
117-81-7	Bis(2-ethylhexyl)phthalate	ND		mg/kg dry	0.0435	0.0869	2	EPA 8270E	03/10/2025 09:24	03/11/2025 13:00	AK
								Certifications:	CTDOH-PH-0723,NELAC-NY10854,NJDEP-CT005,PADEP-68-044		
105-60-2	Caprolactam	ND		mg/kg dry	0.0869	0.174	2	EPA 8270E	03/10/2025 09:24	03/11/2025 13:00	AK
								Certifications:	NELAC-NY10854,NJDEP-CT005,PADEP-68-04440		
86-74-8	Carbazole	ND		mg/kg dry	0.0435	0.0869	2	EPA 8270E	03/10/2025 09:24	03/11/2025 13:00	AK
								Certifications:	CTDOH-PH-0723,NELAC-NY10854,NJDEP-CT005,PADEP-68-044		
218-01-9	Chrysene	ND		mg/kg dry	0.0435	0.0869	2	EPA 8270E	03/10/2025 09:24	03/11/2025 13:00	AK
								Certifications:	CTDOH-PH-0723,NELAC-NY10854,NJDEP-CT005,PADEP-68-044		
53-70-3	Dibenzo(a,h)anthracene	ND		mg/kg dry	0.0435	0.0869	2	EPA 8270E	03/10/2025 09:24	03/11/2025 13:00	AK
								Certifications:	CTDOH-PH-0723,NELAC-NY10854,NJDEP-CT005,PADEP-68-044		
132-64-9	Dibenzofuran	ND		mg/kg dry	0.0435	0.0869	2	EPA 8270E	03/10/2025 09:24	03/11/2025 13:00	AK
								Certifications:	CTDOH-PH-0723,NELAC-NY10854,NJDEP-CT005,PADEP-68-044		
84-66-2	Diethyl phthalate	ND		mg/kg dry	0.0435	0.0869	2	EPA 8270E	03/10/2025 09:24	03/11/2025 13:00	AK
								Certifications:	CTDOH-PH-0723,NELAC-NY10854,NJDEP-CT005,PADEP-68-044		
131-11-3	Dimethyl phthalate	ND		mg/kg dry	0.0435	0.0869	2	EPA 8270E	03/10/2025 09:24	03/11/2025 13:00	AK
								Certifications:	CTDOH-PH-0723,NELAC-NY10854,NJDEP-CT005,PADEP-68-044		
84-74-2	Di-n-butyl phthalate	ND		mg/kg dry	0.0435	0.0869	2	EPA 8270E	03/10/2025 09:24	03/11/2025 13:00	AK
								Certifications:	CTDOH-PH-0723,NELAC-NY10854,NJDEP-CT005,PADEP-68-044		
117-84-0	Di-n-octyl phthalate	ND		mg/kg dry	0.0435	0.0869	2	EPA 8270E	03/10/2025 09:24	03/11/2025 13:00	AK
								Certifications:	CTDOH-PH-0723,NELAC-NY10854,NJDEP-CT005,PADEP-68-044		
122-39-4	Diphenylamine	ND		mg/kg dry	0.0869	0.174	2	EPA 8270E	03/10/2025 09:24	03/11/2025 13:00	AK
								Certifications:	NELAC-NY10854,NJDEP-CT005,PADEP-68-04440		
206-44-0	**Fluoranthene**	**0.0535**	J	mg/kg dry	0.0435	0.0869	2	EPA 8270E	03/10/2025 09:24	03/11/2025 13:00	AK
								Certifications:	CTDOH-PH-0723,NELAC-NY10854,NJDEP-CT005,PADEP-68-044		

Sample Information

Client Sample ID: SB14 _0-2 **York Sample ID:** 25C0001-02

York Project (SDG) No.	Client Project ID	Matrix	Collection Date/Time	Date Received
25C0001	170745301	Soil	March 1, 2025 10:45 am	03/03/2025

SVOA, 8270 MASTER

Log-in Notes:

Sample Notes:

Sample Prepared by Method: EPA 3550C

CAS No.	Parameter	Result	Flag	Units	Reported to LOD/MDL	LOQ	Dilution	Reference Method	Date/Time Prepared	Date/Time Analyzed	Analyst
86-73-7	Fluorene	ND		mg/kg dry	0.0435	0.0869	2	EPA 8270E	03/10/2025 09:24	03/11/2025 13:00	AK
								Certifications:	NELAC-NY10854,NJDEP-CT005,PADEP-68-04440		
118-74-1	Hexachlorobenzene	ND		mg/kg dry	0.0435	0.0869	2	EPA 8270E	03/10/2025 09:24	03/11/2025 13:00	AK
								Certifications:	CTDOH-PH-0723,NELAC-NY10854,NJDEP-CT005,PADEP-68-044		
87-68-3	Hexachlorobutadiene	ND		mg/kg dry	0.0435	0.0869	2	EPA 8270E	03/10/2025 09:24	03/11/2025 13:00	AK
								Certifications:	CTDOH-PH-0723,NELAC-NY10854,NJDEP-CT005,PADEP-68-044		
77-47-4	Hexachlorocyclopentadiene	ND		mg/kg dry	0.0435	0.0869	2	EPA 8270E	03/10/2025 09:24	03/11/2025 13:00	AK
								Certifications:	CTDOH-PH-0723,NELAC-NY10854,NJDEP-CT005,PADEP-68-044		
67-72-1	Hexachloroethane	ND		mg/kg dry	0.0435	0.0869	2	EPA 8270E	03/10/2025 09:24	03/11/2025 13:00	AK
								Certifications:	CTDOH-PH-0723,NELAC-NY10854,NJDEP-CT005,PADEP-68-044		
193-39-5	Indeno(1,2,3-cd)pyrene	ND		mg/kg dry	0.0435	0.0869	2	EPA 8270E	03/10/2025 09:24	03/11/2025 13:00	AK
								Certifications:	CTDOH-PH-0723,NELAC-NY10854,NJDEP-CT005,PADEP-68-044		
78-59-1	Isophorone	ND		mg/kg dry	0.0435	0.0869	2	EPA 8270E	03/10/2025 09:24	03/11/2025 13:00	AK
								Certifications:	CTDOH-PH-0723,NELAC-NY10854,NJDEP-CT005,PADEP-68-044		
91-20-3	Naphthalene	ND		mg/kg dry	0.0435	0.0869	2	EPA 8270E	03/10/2025 09:24	03/11/2025 13:00	AK
								Certifications:	CTDOH-PH-0723,NELAC-NY10854,NJDEP-CT005,PADEP-68-044		
98-95-3	Nitrobenzene	ND		mg/kg dry	0.0435	0.0869	2	EPA 8270E	03/10/2025 09:24	03/11/2025 13:00	AK
								Certifications:	CTDOH-PH-0723,NELAC-NY10854,NJDEP-CT005,PADEP-68-044		
62-75-9	N-Nitrosodimethylamine	ND		mg/kg dry	0.0435	0.0869	2	EPA 8270E	03/10/2025 09:24	03/11/2025 13:00	AK
								Certifications:	CTDOH-PH-0723,NELAC-NY10854,NJDEP-CT005,PADEP-68-044		
621-64-7	N-nitroso-di-n-propylamine	ND		mg/kg dry	0.0435	0.0869	2	EPA 8270E	03/10/2025 09:24	03/11/2025 13:00	AK
								Certifications:	CTDOH-PH-0723,NELAC-NY10854,NJDEP-CT005,PADEP-68-044		
86-30-6	N-Nitrosodiphenylamine	ND		mg/kg dry	0.0435	0.0869	2	EPA 8270E	03/10/2025 09:24	03/11/2025 13:00	AK
								Certifications:	CTDOH-PH-0723,NELAC-NY10854,NJDEP-CT005,PADEP-68-044		
87-86-5	Pentachlorophenol	ND		mg/kg dry	0.0435	0.0869	2	EPA 8270E	03/10/2025 09:24	03/11/2025 13:00	AK
								Certifications:	CTDOH-PH-0723,NELAC-NY10854,NJDEP-CT005,PADEP-68-044		
85-01-8	Phenanthrene	ND		mg/kg dry	0.0435	0.0869	2	EPA 8270E	03/10/2025 09:24	03/11/2025 13:00	AK
								Certifications:	CTDOH-PH-0723,NELAC-NY10854,NJDEP-CT005,PADEP-68-044		
108-95-2	Phenol	ND		mg/kg dry	0.0435	0.0869	2	EPA 8270E	03/10/2025 09:24	03/11/2025 13:00	AK
								Certifications:	CTDOH-PH-0723,NELAC-NY10854,NJDEP-CT005,PADEP-68-044		
129-00-0	Pyrene	ND		mg/kg dry	0.0435	0.0869	2	EPA 8270E	03/10/2025 09:24	03/11/2025 13:00	AK
								Certifications:	CTDOH-PH-0723,NELAC-NY10854,NJDEP-CT005,PADEP-68-044		
110-86-1	Pyridine	ND		mg/kg dry	0.174	0.348	2	EPA 8270E	03/10/2025 09:24	03/11/2025 13:00	AK
								Certifications:	CTDOH-PH-0723,NELAC-NY10854,NJDEP-CT005,PADEP-68-044		

	Surrogate Recoveries	Result	Acceptance Range
367-12-4	*Surrogate: SURR: 2-Fluorophenol*	*70.8 %*	*20-108*
13127-88-3	*Surrogate: SURR: Phenol-d6*	*70.0 %*	*23-114*
4165-60-0	*Surrogate: SURR: Nitrobenzene-d5*	*36.0 %*	*22-108*
321-60-8	*Surrogate: SURR: 2-Fluorobiphenyl*	*59.3 %*	*21-113*
118-79-6	*Surrogate: SURR: 2,4,6-Tribromophenol*	*53.4 %*	*19-110*
1718-51-0	*Surrogate: SURR: Terphenyl-d14*	*63.7 %*	*24-116*

Sample Information

Client Sample ID: SB14 _0-2 **York Sample ID:** 25C0001-02

York Project (SDG) No.	Client Project ID	Matrix	Collection Date/Time	Date Received
25C0001	170745301	Soil	March 1, 2025 10:45 am	03/03/2025

Semi-Volatiles, 1,4-Dioxane 8270 SIM-Soil

Log-in Notes:

Sample Notes:

Sample Prepared by Method: EPA 3550C

CAS No.	Parameter	Result	Flag	Units	Reported to LOQ	Dilution	Reference Method	Date/Time Prepared	Date/Time Analyzed	Analyst
123-91-1	1,4-Dioxane	ND		ug/kg	18.7	1	EPA 8270D SIM	03/11/2025 09:20	03/11/2025 15:29	SS
							Certifications: NELAC-NY10854			

	Surrogate Recoveries	Result	Acceptance Range
17647-74-4	*Surrogate: 1,4-Dioxane-d8*	*60.0 %*	*39-127.5*

PFAS, EPA 1633 Target List

Log-in Notes:

Sample Notes:

Sample Prepared by Method: EPA 1633 Prep

CAS No.	Parameter	Result	Flag	Units	Reported to LOD/MDL	LOQ	Dilution	Reference Method	Date/Time Prepared	Date/Time Analyzed	Analyst
375-73-5	* Perfluorobutanesulfonic acid (PFBS)	ND		ug/kg dry	0.115	0.184	1	EPA 1633 Draft 3	03/07/2025 10:22	03/10/2025 14:57	KFH
								Certifications: NELAC-NH2097 ,NJDEP-NY037			
307-24-4	Perfluorohexanoic acid (PFHxA)	ND		ug/kg dry	0.0551	0.208	1	EPA 1633 Draft 3	03/07/2025 10:22	03/10/2025 14:57	KFH
								Certifications: NELAC-NH2097 ,NELAC-NY12058,NJDEP-NY037			
375-85-9	Perfluoroheptanoic acid (PFHpA)	ND		ug/kg dry	0.109	0.208	1	EPA 1633 Draft 3	03/07/2025 10:22	03/10/2025 14:57	KFH
								Certifications: NELAC-NH2097 ,NELAC-NY12058,NJDEP-NY037			
355-46-4	* Perfluorohexanesulfonic acid (PFHxS)	ND		ug/kg dry	0.186	0.190	1	EPA 1633 Draft 3	03/07/2025 10:22	03/10/2025 14:57	KFH
								Certifications: NELAC-NH2097 ,NJDEP-NY037			
335-67-1	Perfluorooctanoic acid (PFOA)	ND		ug/kg dry	0.179	0.208	1	EPA 1633 Draft 3	03/07/2025 10:22	03/10/2025 14:57	KFH
								Certifications: NELAC-NH2097 ,NELAC-NY12058,NJDEP-NY037			
1763-23-1	Perfluorooctanesulfonic acid (PFOS)	ND		ug/kg dry	0.174	0.194	1	EPA 1633 Draft 3	03/07/2025 10:22	03/10/2025 14:57	KFH
								Certifications: NELAC-NH2097 ,NELAC-NY12058,NJDEP-NY037			
375-95-1	Perfluorononanoic acid (PFNA)	ND		ug/kg dry	0.197	0.208	1	EPA 1633 Draft 3	03/07/2025 10:22	03/10/2025 14:57	KFH
								Certifications: NELAC-NH2097 ,NELAC-NY12058,NJDEP-NY037			
335-76-2	Perfluorodecanoic acid (PFDA)	ND		ug/kg dry	0.199	0.208	1	EPA 1633 Draft 3	03/07/2025 10:22	03/10/2025 14:57	KFH
								Certifications: NELAC-NH2097 ,NELAC-NY12058,NJDEP-NY037			
2058-94-8	Perfluoroundecanoic acid (PFUnA)	ND		ug/kg dry	0.206	0.208	1	EPA 1633 Draft 3	03/07/2025 10:22	03/10/2025 14:57	KFH
								Certifications: NELAC-NH2097 ,NELAC-NY12058,NJDEP-NY037			
307-55-1	Perfluorododecanoic acid (PFDoA)	ND		ug/kg dry	0.170	0.208	1	EPA 1633 Draft 3	03/07/2025 10:22	03/10/2025 14:57	KFH
								Certifications: NELAC-NH2097 ,NELAC-NY12058,NJDEP-NY037			
72629-94-8	Perfluorotridecanoic acid (PFTrDA)	ND		ug/kg dry	0.130	0.208	1	EPA 1633 Draft 3	03/07/2025 10:22	03/10/2025 14:57	KFH
								Certifications: NELAC-NH2097 ,NELAC-NY12058,NJDEP-NY037			
376-06-7	Perfluorotetradecanoic acid (PFTA)	ND		ug/kg dry	0.107	0.208	1	EPA 1633 Draft 3	03/07/2025 10:22	03/10/2025 14:57	KFH
								Certifications: NELAC-NH2097 ,NELAC-NY12058,NJDEP-NY037			
2355-31-9	N-MeFOSAA	ND		ug/kg dry	0.154	0.208	1	EPA 1633 Draft 3	03/07/2025 10:22	03/10/2025 14:57	KFH
								Certifications: NELAC-NH2097 ,NELAC-NY12058,NJDEP-NY037			
2991-50-6	N-EtFOSAA	ND		ug/kg dry	0.202	0.208	1	EPA 1633 Draft 3	03/07/2025 10:22	03/10/2025 14:57	KFH
								Certifications: NELAC-NH2097 ,NELAC-NY12058,NJDEP-NY037			
2706-90-3	Perfluoropentanoic acid (PFPeA)	ND		ug/kg dry	0.113	0.416	1	EPA 1633 Draft 3	03/07/2025 10:22	03/10/2025 14:57	KFH
								Certifications: NELAC-NH2097 ,NELAC-NY12058,NJDEP-NY037			
754-91-6	* Perfluoro-1-octanesulfonamide (FOSA)	ND		ug/kg dry	0.152	0.208	1	EPA 1633 Draft 3	03/07/2025 10:22	03/10/2025 14:57	KFH
								Certifications: NELAC-NH2097 ,NJDEP-NY037			

Sample Information

Client Sample ID: SB14 _0-2 **York Sample ID:** 25C0001-02

York Project (SDG) No.	Client Project ID	Matrix	Collection Date/Time	Date Received
25C0001	170745301	Soil	March 1, 2025 10:45 am	03/03/2025

PFAS, EPA 1633 Target List **Log-in Notes:** **Sample Notes:**

Sample Prepared by Method: EPA 1633 Prep

CAS No.	Parameter	Result	Flag	Units	Reported to LOD/MDL	LOQ	Dilution	Reference Method	Date/Time Prepared	Date/Time Analyzed	Analyst
375-92-8	* Perfluoro-1-heptanesulfonic acid (PFHpS)	ND		ug/kg dry	0.161	0.208	1	EPA 1633 Draft 3 Certifications: NELAC-NH2097 ,NJDEP-NY037	03/07/2025 10:22	03/10/2025 14:57	KFH
335-77-3	* Perfluoro-1-decanesulfonic acid (PFDS)	ND		ug/kg dry	0.199	0.201	1	EPA 1633 Draft 3 Certifications: NELAC-NH2097 ,NJDEP-NY037	03/07/2025 10:22	03/10/2025 14:57	KFH
27619-97-2	* 1H,1H,2H,2H-Perfluorooctanesulfonic acid (6:2 FTS)	ND		ug/kg dry	0.780	0.791	1	EPA 1633 Draft 3 Certifications: NELAC-NH2097 ,NJDEP-NY037	03/07/2025 10:22	03/10/2025 14:57	KFH
39108-34-4	1H,1H,2H,2H-Perfluorodecanesulfonic acid (8:2 FTS)	ND		ug/kg dry	0.786	0.799	1	EPA 1633 Draft 3 Certifications: NELAC-NH2097 ,NELAC-NY12058,NJDEP-NY037	03/07/2025 10:22	03/10/2025 14:57	KFH
375-22-4	Perfluoro-n-butanoic acid (PFBA)	ND		ug/kg dry	0.113	0.832	1	EPA 1633 Draft 3 Certifications: NELAC-NH2097 ,NELAC-NY12058,NJDEP-NY037	03/07/2025 10:22	03/10/2025 14:57	KFH
113507-82-7	* Perfluoro(2-ethoxyethane)sulfonic acid (PFEESA)	ND		ug/kg dry	0.145	0.370	1	EPA 1633 Draft 3 Certifications: NELAC-NH2097	03/07/2025 10:22	03/10/2025 14:57	KFH
151772-58-6	* Perfluoro-3,6-dioxaheptanoic acid (NFDHA)	ND		ug/kg dry	0.201	0.416	1	EPA 1633 Draft 3 Certifications: NELAC-NH2097	03/07/2025 10:22	03/10/2025 14:57	KFH
377-73-1	* Perfluoro-4-oxapentanoic acid (PFMPA)	ND		ug/kg dry	0.0645	0.416	1	EPA 1633 Draft 3 Certifications: NELAC-NH2097	03/07/2025 10:22	03/10/2025 14:57	KFH
863090-89-5	* Perfluoro-5-oxahexanoic acid (PFMBA)	ND		ug/kg dry	0.0999	0.416	1	EPA 1633 Draft 3 Certifications: NELAC-NH2097	03/07/2025 10:22	03/10/2025 14:57	KFH
2706-91-4	* Perfluoro-1-pentanesulfonate (PFPeS)	ND		ug/kg dry	0.163	0.196	1	EPA 1633 Draft 3 Certifications: NELAC-NH2097 ,NJDEP-NY037	03/07/2025 10:22	03/10/2025 14:57	KFH
757124-72-4	* 1H,1H,2H,2H-Perfluorohexanesulfonic acid (4:2 FTS)	ND		ug/kg dry	0.619	0.780	1	EPA 1633 Draft 3 Certifications: NELAC-NH2097 ,NJDEP-NY037	03/07/2025 10:22	03/10/2025 14:57	KFH
13252-13-6	* HFPO-DA (Gen-X)	ND		ug/kg dry	0.633	0.832	1	EPA 1633 Draft 3 Certifications: NELAC-NH2097 ,NJDEP-NY037	03/07/2025 10:22	03/10/2025 14:57	KFH
763051-92-9	* 11CL-PF3OUdS	ND		ug/kg dry	0.324	0.787	1	EPA 1633 Draft 3 Certifications: NELAC-NH2097 ,NJDEP-NY037	03/07/2025 10:22	03/10/2025 14:57	KFH
756426-58-1	* 9CL-PF3ONS	ND		ug/kg dry	0.256	0.778	1	EPA 1633 Draft 3 Certifications: NELAC-NH2097 ,NJDEP-NY037	03/07/2025 10:22	03/10/2025 14:57	KFH
919005-14-4	* ADONA	ND		ug/kg dry	0.181	0.787	1	EPA 1633 Draft 3 Certifications: NELAC-NH2097 ,NJDEP-NY037	03/07/2025 10:22	03/10/2025 14:57	KFH
79780-39-5	* Perfluorododecanesulfonic acid (PFDoS)	ND		ug/kg dry	0.176	0.202	1	EPA 1633 Draft 3 Certifications: NELAC-NH2097	03/07/2025 10:22	03/10/2025 14:57	KFH
68259-12-1	* Perfluoro-1-nonanesulfonic acid (PFNS)	ND		ug/kg dry	0.129	0.200	1	EPA 1633 Draft 3 Certifications: NELAC-NH2097 ,NJDEP-NY037	03/07/2025 10:22	03/10/2025 14:57	KFH
356-02-5	* 3-Perfluoropropyl propanoic acid (FPrPA)	ND		ug/kg dry	0.660	1.04	1	EPA 1633 Draft 3 Certifications: NELAC-NH2097	03/07/2025 10:22	03/10/2025 14:57	KFH
914637-49-3	* 3-Perfluoropentyl propanoic acid (FPePA)	ND		ug/kg dry	2.18	5.20	1	EPA 1633 Draft 3 Certifications: NELAC-NH2097	03/07/2025 10:22	03/10/2025 14:57	KFH
812-70-4	* 3-Perfluoroheptyl propanoic acid (FHpPA)	ND	PF-CCV-L	ug/kg dry	1.56	5.20	1	EPA 1633 Draft 3 Certifications: NELAC-NH2097	03/07/2025 10:22	03/10/2025 14:57	KFH
24448-09-7	* N-MeFOSE	ND		ug/kg dry	0.636	2.08	1	EPA 1633 Draft 3 Certifications: NELAC-NH2097	03/07/2025 10:22	03/10/2025 14:57	KFH

Sample Information

Client Sample ID: SB14 _0-2 **York Sample ID:** 25C0001-02

York Project (SDG) No.	Client Project ID	Matrix	Collection Date/Time	Date Received
25C0001	170745301	Soil	March 1, 2025 10:45 am	03/03/2025

PFAS, EPA 1633 Target List **Log-in Notes:** **Sample Notes:**

Sample Prepared by Method: EPA 1633 Prep

CAS No.	Parameter	Result	Flag	Units	Reported to LOD/MDL	LOQ	Dilution	Reference Method	Date/Time Prepared	Date/Time Analyzed	Analyst
31506-32-8	* N-MeFOSA	ND		ug/kg dry	0.187	0.208	1	EPA 1633 Draft 3 Certifications: NELAC-NH2097	03/07/2025 10:22	03/10/2025 14:57	KFH
1691-99-2	* N-EtFOSE	ND		ug/kg dry	0.725	2.08	1	EPA 1633 Draft 3 Certifications: NELAC-NH2097	03/07/2025 10:22	03/10/2025 14:57	KFH
4151-50-2	* N-EtFOSA	ND		ug/kg dry	0.206	0.208	1	EPA 1633 Draft 3 Certifications: NELAC-NH2097	03/07/2025 10:22	03/10/2025 14:57	KFH

	Surrogate Recoveries	Result		Acceptance Range
M3PFBS	*Surrogate: M3PFBS*	*106 %*		*25-150*
13C5PFHXA	*Surrogate: M5PFHxA*	*96.3 %*		*25-150*
13C4PFHPA	*Surrogate: M4PFHpA*	*113 %*		*25-150*
13C3PFHXS	*Surrogate: M3PFHxS*	*108 %*		*25-150*
13C8PFOA	*Surrogate: Perfluoro-n-[13C8]octanoic aci*	*106 %*		*25-150*
13C6PFDA	*Surrogate: M6PFDA*	*99.1 %*		*25-150*
13C7PFUNA	*Surrogate: M7PFUdA*	*97.3 %*		*25-150*
960315-52-0	*Surrogate: Perfluoro-n-[1,2-13C2]dodecan*	*81.3 %*		*25-150*
13C2PFTEDA	*Surrogate: M2PFTeDA*	*82.1 %*		*10-150*
13C4PFBA	*Surrogate: Perfluoro-n-[13C4]butanoic aci*	*5.14 %*	PFSu-L	*25-150*
13C8PFOS	*Surrogate: Perfluoro-1-[13C8]octanesulfor*	*104 %*		*25-150*
13C5PFPEA	*Surrogate: Perfluoro-n-[13C5]pentanoic ac*	*36.5 %*		*25-150*
13C8FOSA	*Surrogate: Perfluoro-1-[13C8]octanesulfor*	*74.2 %*		*10-150*
D3-NMEFOSAA	*Surrogate: d3-N-MeFOSAA*	*85.2 %*		*25-150*
D5-NETFOSAA	*Surrogate: d5-N-EtFOSAA*	*92.5 %*		*25-150*
M2-6:2FTS	*Surrogate: M2-6:2 FTS*	*97.3 %*		*25-200*
M2-8:2FTS	*Surrogate: M2-8:2 FTS*	*96.3 %*		*25-200*
13C9PFNA	*Surrogate: M9PFNA*	*93.1 %*		*25-150*
M2-4:2FTS	*Surrogate: M2-4:2 FTS*	*111 %*		*25-150*
936109-37-4	*Surrogate: d-N-MeFOSA*	*62.5 %*		*25-150*
936109-40-9	*Surrogate: d-N-EtFOSA*	*49.7 %*		*25-150*
M3HFPO-DA	*Surrogate: M3HFPO-DA*	*97.4 %*		*25-150*
D9-NETPFOSAI	*Surrogate: d9-N-EtFOSE*	*58.5 %*		*25-150*
D7-NMEPFOSA	*Surrogate: d7-N-MeFOSE*	*55.5 %*		*25-150*

Sample Information

Client Sample ID: SB14 _0-2 **York Sample ID:** 25C0001-02

York Project (SDG) No.	Client Project ID	Matrix	Collection Date/Time	Date Received
25C0001	170745301	Soil	March 1, 2025 10:45 am	03/03/2025

PEST, 8081 MASTER

Log-in Notes:

Sample Notes:

Sample Prepared by Method: EPA 3550C

CAS No.	Parameter	Result	Flag	Units	Reported to LOQ	Dilution	Reference Method	Date/Time Prepared	Date/Time Analyzed	Analyst
72-54-8	4,4'-DDD	ND		mg/kg dry	0.00172	5	EPA 8081B	03/10/2025 09:19	03/10/2025 22:33	RJ
							Certifications:	CTDOH-PH-0723,NELAC-NY10854,NJDEP-CT005,PADEP-68-044		
72-55-9	4,4'-DDE	ND		mg/kg dry	0.00172	5	EPA 8081B	03/10/2025 09:19	03/10/2025 22:33	RJ
							Certifications:	CTDOH-PH-0723,NELAC-NY10854,NJDEP-CT005,PADEP-68-044		
50-29-3	4,4'-DDT	ND		mg/kg dry	0.00172	5	EPA 8081B	03/10/2025 09:19	03/10/2025 22:33	RJ
							Certifications:	CTDOH-PH-0723,NELAC-NY10854,NJDEP-CT005,PADEP-68-044		
309-00-2	Aldrin	ND		mg/kg dry	0.00172	5	EPA 8081B	03/10/2025 09:19	03/10/2025 22:33	RJ
							Certifications:	CTDOH-PH-0723,NELAC-NY10854,NJDEP-CT005,PADEP-68-044		
319-84-6	alpha-BHC	ND		mg/kg dry	0.00172	5	EPA 8081B	03/10/2025 09:19	03/10/2025 22:33	RJ
							Certifications:	CTDOH-PH-0723,NELAC-NY10854,NJDEP-CT005,PADEP-68-044		
5103-71-9	alpha-Chlordane	ND		mg/kg dry	0.00172	5	EPA 8081B	03/10/2025 09:19	03/10/2025 22:33	RJ
							Certifications:	NELAC-NY10854,NJDEP-CT005		
319-85-7	beta-BHC	ND		mg/kg dry	0.00172	5	EPA 8081B	03/10/2025 09:19	03/10/2025 22:33	RJ
							Certifications:	CTDOH-PH-0723,NELAC-NY10854,NJDEP-CT005,PADEP-68-044		
319-86-8	delta-BHC	ND		mg/kg dry	0.00172	5	EPA 8081B	03/10/2025 09:19	03/10/2025 22:33	RJ
							Certifications:	CTDOH-PH-0723,NELAC-NY10854,NJDEP-CT005,PADEP-68-044		
60-57-1	Dieldrin	ND		mg/kg dry	0.00172	5	EPA 8081B	03/10/2025 09:19	03/10/2025 22:33	RJ
							Certifications:	CTDOH-PH-0723,NELAC-NY10854,NJDEP-CT005,PADEP-68-044		
959-98-8	Endosulfan I	ND		mg/kg dry	0.00172	5	EPA 8081B	03/10/2025 09:19	03/10/2025 22:33	RJ
							Certifications:	CTDOH-PH-0723,NELAC-NY10854,NJDEP-CT005,PADEP-68-044		
33213-65-9	Endosulfan II	ND		mg/kg dry	0.00172	5	EPA 8081B	03/10/2025 09:19	03/10/2025 22:33	RJ
							Certifications:	CTDOH-PH-0723,NELAC-NY10854		
1031-07-8	Endosulfan sulfate	ND		mg/kg dry	0.00172	5	EPA 8081B	03/10/2025 09:19	03/10/2025 22:33	RJ
							Certifications:	CTDOH-PH-0723,NELAC-NY10854,NJDEP-CT005,PADEP-68-044		
72-20-8	Endrin	ND		mg/kg dry	0.00172	5	EPA 8081B	03/10/2025 09:19	03/10/2025 22:33	RJ
							Certifications:	CTDOH-PH-0723,NELAC-NY10854,NJDEP-CT005,PADEP-68-044		
7421-93-4	Endrin aldehyde	ND		mg/kg dry	0.00172	5	EPA 8081B	03/10/2025 09:19	03/10/2025 22:33	RJ
							Certifications:	CTDOH-PH-0723,NELAC-NY10854,NJDEP-CT005,PADEP-68-044		
53494-70-5	Endrin ketone	ND		mg/kg dry	0.00172	5	EPA 8081B	03/10/2025 09:19	03/10/2025 22:33	RJ
							Certifications:	CTDOH-PH-0723,NELAC-NY10854,NJDEP-CT005,PADEP-68-044		
58-89-9	gamma-BHC (Lindane)	ND		mg/kg dry	0.00172	5	EPA 8081B	03/10/2025 09:19	03/10/2025 22:33	RJ
							Certifications:	CTDOH-PH-0723,NELAC-NY10854,NJDEP-CT005,PADEP-68-044		
5566-34-7	gamma-Chlordane	ND		mg/kg dry	0.00172	5	EPA 8081B	03/10/2025 09:19	03/10/2025 22:33	RJ
							Certifications:	NELAC-NY10854,NJDEP-CT005		
76-44-8	Heptachlor	ND		mg/kg dry	0.00172	5	EPA 8081B	03/10/2025 09:19	03/10/2025 22:33	RJ
							Certifications:	CTDOH-PH-0723,NELAC-NY10854,NJDEP-CT005,PADEP-68-044		
1024-57-3	Heptachlor epoxide	ND		mg/kg dry	0.00172	5	EPA 8081B	03/10/2025 09:19	03/10/2025 22:33	RJ
							Certifications:	CTDOH-PH-0723,NELAC-NY10854,NJDEP-CT005,PADEP-68-044		
72-43-5	Methoxychlor	ND		mg/kg dry	0.00172	5	EPA 8081B	03/10/2025 09:19	03/10/2025 22:33	RJ
							Certifications:	CTDOH-PH-0723,NELAC-NY10854,NJDEP-CT005,PADEP-68-044		
8001-35-2	Toxaphene	ND		mg/kg dry	0.172	5	EPA 8081B	03/10/2025 09:19	03/10/2025 22:33	RJ
							Certifications:	CTDOH-PH-0723,NELAC-NY10854,NJDEP-CT005,PADEP-68-044		

Sample Information

Client Sample ID: SB14 _0-2 **York Sample ID:** 25C0001-02

York Project (SDG) No.	Client Project ID	Matrix	Collection Date/Time	Date Received
25C0001	170745301	Soil	March 1, 2025 10:45 am	03/03/2025

PEST, 8081 MASTER

Log-in Notes: **Sample Notes:**

Sample Prepared by Method: EPA 3550C

CAS No.	Parameter	Result	Flag	Units	Reported to LOQ	Dilution	Reference Method	Date/Time Prepared	Date/Time Analyzed	Analyst
57-74-9	* Chlordane, total	ND		mg/kg dry	0.0344	5	EPA 8081B	03/10/2025 09:19	03/10/2025 22:33	RJ
							Certifications:			

Surrogate Recoveries	Result	Acceptance Range
2051-24-3 *Surrogate: Decachlorobiphenyl*	*71.5 %*	*30-150*
877-09-8 *Surrogate: Tetrachloro-m-xylene*	*77.3 %*	*30-150*

PCB, 8082 MASTER

Log-in Notes: **Sample Notes:**

Sample Prepared by Method: EPA 3550C

CAS No.	Parameter	Result	Flag	Units	Reported to LOQ	Dilution	Reference Method	Date/Time Prepared	Date/Time Analyzed	Analyst
12674-11-2	Aroclor 1016	ND		mg/kg dry	0.0174	1	EPA 8082A	03/10/2025 09:14	03/11/2025 02:49	NF
							Certifications:	NELAC-NY10854,CTDOH-PH-0723,NJDEP-CT005,PADEP-68-044		
11104-28-2	Aroclor 1221	ND		mg/kg dry	0.0174	1	EPA 8082A	03/10/2025 09:14	03/11/2025 02:49	NF
							Certifications:	NELAC-NY10854,CTDOH-PH-0723,NJDEP-CT005,PADEP-68-044		
11141-16-5	Aroclor 1232	ND		mg/kg dry	0.0174	1	EPA 8082A	03/10/2025 09:14	03/11/2025 02:49	NF
							Certifications:	NELAC-NY10854,CTDOH-PH-0723,NJDEP-CT005,PADEP-68-044		
53469-21-9	Aroclor 1242	ND		mg/kg dry	0.0174	1	EPA 8082A	03/10/2025 09:14	03/11/2025 02:49	NF
							Certifications:	NELAC-NY10854,CTDOH-PH-0723,NJDEP-CT005,PADEP-68-044		
12672-29-6	Aroclor 1248	ND		mg/kg dry	0.0174	1	EPA 8082A	03/10/2025 09:14	03/11/2025 02:49	NF
							Certifications:	NELAC-NY10854,CTDOH-PH-0723,NJDEP-CT005,PADEP-68-044		
11097-69-1	Aroclor 1254	ND		mg/kg dry	0.0174	1	EPA 8082A	03/10/2025 09:14	03/11/2025 02:49	NF
							Certifications:	NELAC-NY10854,CTDOH-PH-0723,NJDEP-CT005,PADEP-68-044		
11096-82-5	Aroclor 1260	ND		mg/kg dry	0.0174	1	EPA 8082A	03/10/2025 09:14	03/11/2025 02:49	NF
							Certifications:	NELAC-NY10854,CTDOH-PH-0723,NJDEP-CT005,PADEP-68-044		
1336-36-3	* Total PCBs	ND		mg/kg dry	0.0174	1	EPA 8082A	03/10/2025 09:14	03/11/2025 02:49	NF
							Certifications:			

Surrogate Recoveries	Result	Acceptance Range
877-09-8 *Surrogate: Tetrachloro-m-xylene*	*54.0 %*	*30-120*
2051-24-3 *Surrogate: Decachlorobiphenyl*	*38.5 %*	*30-120*

HERB, 8151 MASTER

Log-in Notes: **Sample Notes:**

Sample Prepared by Method: EPA 3550C/8151A

CAS No.	Parameter	Result	Flag	Units	Reported to LOQ	Dilution	Reference Method	Date/Time Prepared	Date/Time Analyzed	Analyst
93-76-5	2,4,5-T	ND		mg/kg dry	0.0209	1	EPA 8151A	03/11/2025 08:00	03/11/2025 18:37	GXB
							Certifications:	CTDOH-PH-0723,NELAC-NY10854,NJDEP-CT005,PADEP-68-044		
93-72-1	2,4,5-TP (Silvex)	ND		mg/kg dry	0.0209	1	EPA 8151A	03/11/2025 08:00	03/11/2025 18:37	GXB
							Certifications:	CTDOH-PH-0723,NELAC-NY10854,NJDEP-CT005,PADEP-68-044		
94-75-7	2,4-D	ND		mg/kg dry	0.0209	1	EPA 8151A	03/11/2025 08:00	03/11/2025 18:37	GXB
							Certifications:	CTDOH-PH-0723,NELAC-NY10854,NJDEP-CT005,PADEP-68-044		

Surrogate Recoveries	Result	Acceptance Range

Sample Information

Client Sample ID: SB14 _0-2 **York Sample ID:** 25C0001-02

York Project (SDG) No.	Client Project ID	Matrix	Collection Date/Time	Date Received
25C0001	170745301	Soil	March 1, 2025 10:45 am	03/03/2025

HERB, 8151 MASTER

Log-in Notes: **Sample Notes:**

Sample Prepared by Method: EPA 3550C/8151A

CAS No.	Parameter	Result	Flag	Units	Reported to LOQ	Dilution	Reference Method	Date/Time Prepared	Date/Time Analyzed	Analyst
19719-28-9	*Surrogate: 2,4-Dichlorophenylacetic acid (.*	*49.6 %*			*21-150*					

Metals, Target Analyte

Log-in Notes: **Sample Notes:**

Sample Prepared by Method: EPA 3050B

CAS No.	Parameter	Result	Flag	Units	Reported to LOQ	Dilution	Reference Method	Date/Time Prepared	Date/Time Analyzed	Analyst
7429-90-5	**Aluminum**	**2870**		mg/kg dry	4.37	1	EPA 6010D	03/05/2025 14:43	03/06/2025 11:25	AGNR
							Certifications:	CTDOH-PH-0723,NELAC-NY10854,NJDEP-CT005,PADEP-68-044		
7440-36-0	Antimony	ND		mg/kg dry	2.18	1	EPA 6010D	03/05/2025 14:43	03/06/2025 11:25	AGNR
							Certifications:	CTDOH-PH-0723,NELAC-NY10854,NJDEP-CT005,PADEP-68-044		
7440-38-2	**Arsenic**	**6.94**		mg/kg dry	1.31	1	EPA 6010D	03/05/2025 14:43	03/06/2025 11:25	AGNR
							Certifications:	CTDOH-PH-0723,NELAC-NY10854,NJDEP-CT005,PADEP-68-044		
7440-39-3	**Barium**	**118**		mg/kg dry	2.18	1	EPA 6010D	03/05/2025 14:43	03/06/2025 11:25	AGNR
							Certifications:	CTDOH-PH-0723,NELAC-NY10854,NJDEP-CT005,PADEP-68-044		
7440-41-7	**Beryllium**	**0.447**		mg/kg dry	0.044	1	EPA 6010D	03/05/2025 14:43	03/06/2025 11:25	AGNR
							Certifications:	CTDOH-PH-0723,NELAC-NY10854,NJDEP-CT005,PADEP-68-044		
7440-43-9	**Cadmium**	**0.323**		mg/kg dry	0.262	1	EPA 6010D	03/05/2025 14:43	03/06/2025 11:25	AGNR
							Certifications:	CTDOH-PH-0723,NELAC-NY10854,NJDEP-CT005,PADEP-68-044		
7440-70-2	**Calcium**	**44900**		mg/kg dry	4.37	1	EPA 6010D	03/05/2025 14:43	03/06/2025 11:25	AGNR
							Certifications:	CTDOH-PH-0723,NELAC-NY10854,NJDEP-CT005,PADEP-68-044		
7440-47-3	**Chromium**	**5.26**		mg/kg dry	0.437	1	EPA 6010D	03/05/2025 14:43	03/06/2025 11:25	AGNR
							Certifications:	CTDOH-PH-0723,NELAC-NY10854,NJDEP-CT005,PADEP-68-044		
7440-48-4	**Cobalt**	**4.19**		mg/kg dry	0.349	1	EPA 6010D	03/05/2025 14:43	03/06/2025 11:25	AGNR
							Certifications:	CTDOH-PH-0723,NELAC-NY10854,NJDEP-CT005,PADEP-68-044		
7440-50-8	**Copper**	**21.4**		mg/kg dry	1.75	1	EPA 6010D	03/05/2025 14:43	03/06/2025 11:25	AGNR
							Certifications:	CTDOH-PH-0723,NELAC-NY10854,NJDEP-CT005,PADEP-68-044		
7439-89-6	**Iron**	**7230**		mg/kg dry	21.8	1	EPA 6010D	03/05/2025 14:43	03/06/2025 11:25	AGNR
							Certifications:	CTDOH-PH-0723,NELAC-NY10854,NJDEP-CT005,PADEP-68-044		
7439-92-1	**Lead**	**208**		mg/kg dry	0.437	1	EPA 6010D	03/05/2025 14:43	03/06/2025 11:25	AGNR
							Certifications:	CTDOH-PH-0723,NELAC-NY10854,NJDEP-CT005,PADEP-68-044		
7439-95-4	**Magnesium**	**20400**		mg/kg dry	4.37	1	EPA 6010D	03/05/2025 14:43	03/06/2025 11:25	AGNR
							Certifications:	CTDOH-PH-0723,NELAC-NY10854,NJDEP-CT005,PADEP-68-044		
7439-96-5	**Manganese**	**109**		mg/kg dry	0.437	1	EPA 6010D	03/05/2025 14:43	03/06/2025 11:25	AGNR
							Certifications:	CTDOH-PH-0723,NELAC-NY10854,NJDEP-CT005,PADEP-68-044		
7440-02-0	**Nickel**	**12.1**		mg/kg dry	0.871	1	EPA 6010D	03/05/2025 14:43	03/06/2025 11:25	AGNR
							Certifications:	CTDOH-PH-0723,NELAC-NY10854,NJDEP-CT005,PADEP-68-044		
7440-09-7	**Potassium**	**387**		mg/kg dry	4.37	1	EPA 6010D	03/05/2025 14:43	03/06/2025 11:25	AGNR
							Certifications:	CTDOH-PH-0723,NELAC-NY10854,NJDEP-CT005,PADEP-68-044		
7782-49-2	Selenium	ND		mg/kg dry	2.18	1	EPA 6010D	03/05/2025 14:43	03/06/2025 11:25	AGNR
							Certifications:	CTDOH-PH-0723,NELAC-NY10854,NJDEP-CT005,PADEP-68-044		
7440-22-4	Silver	ND		mg/kg dry	0.440	1	EPA 6010D	03/05/2025 14:43	03/06/2025 11:25	AGNR
							Certifications:	CTDOH-PH-0723,NELAC-NY10854,NJDEP-CT005,PADEP-68-044		

Sample Information

Client Sample ID: SB14 _0-2 **York Sample ID:** 25C0001-02

York Project (SDG) No.	Client Project ID	Matrix	Collection Date/Time	Date Received
25C0001	170745301	Soil	March 1, 2025 10:45 am	03/03/2025

Metals, Target Analyte

Log-in Notes: **Sample Notes:**

Sample Prepared by Method: EPA 3050B

CAS No.	Parameter	Result	Flag	Units	Reported to LOQ	Dilution	Reference Method	Date/Time Prepared	Date/Time Analyzed	Analyst
7440-23-5	**Sodium**	**135**		mg/kg dry	43.7	1	EPA 6010D	03/05/2025 14:43	03/06/2025 11:25	AGNR
							Certifications:	CTDOH-PH-0723,NELAC-NY10854,NJDEP-CT005,PADEP-68-044		
7440-28-0	Thallium	ND		mg/kg dry	1.75	1	EPA 6010D	03/05/2025 14:43	03/06/2025 11:25	AGNR
							Certifications:	CTDOH-PH-0723,NELAC-NY10854,NJDEP-CT005,PADEP-68-044		
7440-62-2	**Vanadium**	**20.3**		mg/kg dry	0.871	1	EPA 6010D	03/05/2025 14:43	03/06/2025 11:25	AGNR
							Certifications:	CTDOH-PH-0723,NELAC-NY10854,NJDEP-CT005,PADEP-68-044		
7440-66-6	**Zinc**	**92.1**		mg/kg dry	2.18	1	EPA 6010D	03/05/2025 14:43	03/06/2025 11:25	AGNR
							Certifications:	CTDOH-PH-0723,NELAC-NY10854,NJDEP-CT005,PADEP-68-044		

Mercury by 7473

Log-in Notes: **Sample Notes:**

Sample Prepared by Method: EPA 7473 soil

CAS No.	Parameter	Result	Flag	Units	Reported to LOQ	Dilution	Reference Method	Date/Time Prepared	Date/Time Analyzed	Analyst
7439-97-6	**Mercury**	**0.197**		mg/kg dry	0.0315	1	EPA 7473	03/07/2025 12:01	03/07/2025 18:57	DRS
							Certifications:	CTDOH-PH-0723,NJDEP-CT005,NELAC-NY10854,PADEP-68-044		

Chromium, Hexavalent

Log-in Notes: **Sample Notes:**

Sample Prepared by Method: EPA SW846-3060

CAS No.	Parameter	Result	Flag	Units	Reported to LOQ	Dilution	Reference Method	Date/Time Prepared	Date/Time Analyzed	Analyst
18540-29-9	Chromium, Hexavalent	ND		mg/kg dry	0.524	1	EPA 7196A	03/06/2025 10:00	03/06/2025 16:15	JMT
							Certifications:	NJDEP-CT005,CTDOH-PH-0723,NELAC-NY10854,PADEP-68-044		

Chromium, Trivalent

Log-in Notes: **Sample Notes:**

Sample Prepared by Method: Analysis Preparation

CAS No.	Parameter	Result	Flag	Units	Reported to LOQ	Dilution	Reference Method	Date/Time Prepared	Date/Time Analyzed	Analyst
16065-83-1	* **Chromium, Trivalent**	**5.26**		mg/kg	0.500	1	Calculation	03/07/2025 14:06	03/07/2025 14:07	AD
							Certifications:			

Cyanide, Total

Log-in Notes: **Sample Notes:**

Sample Prepared by Method: Analysis Preparation Soil

CAS No.	Parameter	Result	Flag	Units	Reported to LOQ	Dilution	Reference Method	Date/Time Prepared	Date/Time Analyzed	Analyst
57-12-5	Cyanide, total	ND		mg/kg dry	0.524	1	EPA 9014/9010C	03/06/2025 16:25	03/06/2025 21:02	CB
							Certifications:	NELAC-NY10854,CTDOH-PH-0723,NJDEP-CT005,PADEP-68-044		

Total Solids

Log-in Notes: **Sample Notes:**

Sample Prepared by Method: % Solids Prep

CAS No.	Parameter	Result	Flag	Units	Reported to LOQ	Dilution	Reference Method	Date/Time Prepared	Date/Time Analyzed	Analyst

Sample Information

Client Sample ID: SB14 _0-2 **York Sample ID:** 25C0001-02

York Project (SDG) No.	Client Project ID	Matrix	Collection Date/Time	Date Received
25C0001	170745301	Soil	March 1, 2025 10:45 am	03/03/2025

Total Solids

Log-in Notes:

Sample Notes:

Sample Prepared by Method: % Solids Prep

CAS No.	Parameter	Result	Flag	Units	Reported to LOQ	Dilution	Reference Method	Date/Time Prepared	Date/Time Analyzed	Analyst
solids	* % Solids	95.3		%	0.100	1	SM 2540G	03/04/2025 06:53	03/04/2025 10:00	SMM
							Certifications:	CTDOH-PH-0723		

Sample Information

Client Sample ID: SB13 _0-2 **York Sample ID:** 25C0001-03

York Project (SDG) No.	Client Project ID	Matrix	Collection Date/Time	Date Received
25C0001	170745301	Soil	March 1, 2025 12:00 pm	03/03/2025

VOA, 8260 MASTER

Log-in Notes:

Sample Notes:

Sample Prepared by Method: EPA 5035A

CAS No.	Parameter	Result	Flag	Units	Reported to LOD/MDL	LOQ	Dilution	Reference Method	Date/Time Prepared	Date/Time Analyzed	Analyst
630-20-6	1,1,1,2-Tetrachloroethane	ND		mg/kg dry	0.0028	0.0057	1	EPA 8260D	03/05/2025 15:33	03/06/2025 03:06	AC
								Certifications:	CTDOH-PH-0723,NELAC-NY10854,NELAC-NY12058,NJDEP-CT		
71-55-6	1,1,1-Trichloroethane	ND		mg/kg dry	0.0028	0.0057	1	EPA 8260D	03/05/2025 15:33	03/06/2025 03:06	AC
								Certifications:	CTDOH-PH-0723,NELAC-NY10854,NELAC-NY12058,NJDEP-CT		
79-34-5	1,1,2,2-Tetrachloroethane	ND		mg/kg dry	0.0028	0.0057	1	EPA 8260D	03/05/2025 15:33	03/06/2025 03:06	AC
								Certifications:	CTDOH-PH-0723,NELAC-NY10854,NELAC-NY12058,NJDEP-CT		
76-13-1	1,1,2-Trichloro-1,2,2-trifluoroethane (Freon 113)	ND		mg/kg dry	0.0028	0.0057	1	EPA 8260D	03/05/2025 15:33	03/06/2025 03:06	AC
								Certifications:	CTDOH-PH-0723,NELAC-NY10854,NELAC-NY12058,NJDEP-CT		
79-00-5	1,1,2-Trichloroethane	ND		mg/kg dry	0.0028	0.0057	1	EPA 8260D	03/05/2025 15:33	03/06/2025 03:06	AC
								Certifications:	CTDOH-PH-0723,NELAC-NY10854,NELAC-NY12058,NJDEP-CT		
75-34-3	1,1-Dichloroethane	ND		mg/kg dry	0.0028	0.0057	1	EPA 8260D	03/05/2025 15:33	03/06/2025 03:06	AC
								Certifications:	CTDOH-PH-0723,NELAC-NY10854,NELAC-NY12058,NJDEP-CT		
75-35-4	1,1-Dichloroethylene	ND		mg/kg dry	0.0028	0.0057	1	EPA 8260D	03/05/2025 15:33	03/06/2025 03:06	AC
								Certifications:	CTDOH-PH-0723,NELAC-NY10854,NELAC-NY12058,NJDEP-CT		
87-61-6	1,2,3-Trichlorobenzene	ND		mg/kg dry	0.0028	0.0057	1	EPA 8260D	03/05/2025 15:33	03/06/2025 03:06	AC
								Certifications:	NELAC-NY10854,NELAC-NY12058,NJDEP-CT005,PADEP-68-04		
96-18-4	1,2,3-Trichloropropane	ND		mg/kg dry	0.0028	0.0057	1	EPA 8260D	03/05/2025 15:33	03/06/2025 03:06	AC
								Certifications:	NELAC-NY10854,NELAC-NY12058,NJDEP-CT005		
120-82-1	1,2,4-Trichlorobenzene	ND		mg/kg dry	0.0028	0.0057	1	EPA 8260D	03/05/2025 15:33	03/06/2025 03:06	AC
								Certifications:	NELAC-NY10854,NELAC-NY12058,NJDEP-CT005,PADEP-68-04		
95-63-6	1,2,4-Trimethylbenzene	ND		mg/kg dry	0.0028	0.0057	1	EPA 8260D	03/05/2025 15:33	03/06/2025 03:06	AC
								Certifications:	CTDOH-PH-0723,NELAC-NY10854,NELAC-NY12058,NJDEP-CT		
96-12-8	1,2-Dibromo-3-chloropropane	ND		mg/kg dry	0.0028	0.0057	1	EPA 8260D	03/05/2025 15:33	03/06/2025 03:06	AC
								Certifications:	CTDOH-PH-0723,NELAC-NY10854,NELAC-NY12058,NJDEP-CT		
106-93-4	1,2-Dibromoethane	ND		mg/kg dry	0.0028	0.0057	1	EPA 8260D	03/05/2025 15:33	03/06/2025 03:06	AC
								Certifications:	CTDOH-PH-0723,NELAC-NY10854,NELAC-NY12058,NJDEP-CT		
95-50-1	1,2-Dichlorobenzene	ND		mg/kg dry	0.0028	0.0057	1	EPA 8260D	03/05/2025 15:33	03/06/2025 03:06	AC
								Certifications:	CTDOH-PH-0723,NELAC-NY10854,NELAC-NY12058,NJDEP-CT		
107-06-2	1,2-Dichloroethane	ND		mg/kg dry	0.0028	0.0057	1	EPA 8260D	03/05/2025 15:33	03/06/2025 03:06	AC
								Certifications:	CTDOH-PH-0723,NELAC-NY10854,NELAC-NY12058,NJDEP-CT		
78-87-5	1,2-Dichloropropane	ND		mg/kg dry	0.0028	0.0057	1	EPA 8260D	03/05/2025 15:33	03/06/2025 03:06	AC
								Certifications:	CTDOH-PH-0723,NELAC-NY10854,NELAC-NY12058,NJDEP-CT		
108-67-8	1,3,5-Trimethylbenzene	ND		mg/kg dry	0.0028	0.0057	1	EPA 8260D	03/05/2025 15:33	03/06/2025 03:06	AC
								Certifications:	CTDOH-PH-0723,NELAC-NY10854,NELAC-NY12058,NJDEP-CT		
541-73-1	1,3-Dichlorobenzene	ND		mg/kg dry	0.0028	0.0057	1	EPA 8260D	03/05/2025 15:33	03/06/2025 03:06	AC
								Certifications:	CTDOH-PH-0723,NELAC-NY10854,NELAC-NY12058,NJDEP-CT		
106-46-7	1,4-Dichlorobenzene	ND		mg/kg dry	0.0028	0.0057	1	EPA 8260D	03/05/2025 15:33	03/06/2025 03:06	AC
								Certifications:	CTDOH-PH-0723,NELAC-NY10854,NELAC-NY12058,NJDEP-CT		
123-91-1	1,4-Dioxane	ND		mg/kg dry	0.057	0.11	1	EPA 8260D	03/05/2025 15:33	03/06/2025 03:06	AC
								Certifications:	NELAC-NY10854,NELAC-NY12058,NJDEP-CT005,PADEP-68-04		
78-93-3	2-Butanone	ND		mg/kg dry	0.0028	0.0057	1	EPA 8260D	03/05/2025 15:33	03/06/2025 03:06	AC
								Certifications:	CTDOH-PH-0723,NELAC-NY10854,NELAC-NY12058,NJDEP-CT		

Sample Information

Client Sample ID: SB13 _0-2 **York Sample ID:** 25C0001-03

York Project (SDG) No.	Client Project ID	Matrix	Collection Date/Time	Date Received
25C0001	170745301	Soil	March 1, 2025 12:00 pm	03/03/2025

VOA, 8260 MASTER **Log-in Notes:** **Sample Notes:**

Sample Prepared by Method: EPA 5035A

CAS No.	Parameter	Result	Flag	Units	Reported to LOD/MDL	LOQ	Dilution	Reference Method	Date/Time Prepared	Date/Time Analyzed	Analyst
591-78-6	2-Hexanone	ND		mg/kg dry	0.0028	0.0057	1	EPA 8260D	03/05/2025 15:33	03/06/2025 03:06	AC
								Certifications:	CTDOH-PH-0723,NELAC-NY10854,NELAC-NY12058,NJDEP-CT		
108-10-1	4-Methyl-2-pentanone	ND	QL-02	mg/kg dry	0.0028	0.0057	1	EPA 8260D	03/05/2025 15:33	03/06/2025 03:06	AC
								Certifications:	CTDOH-PH-0723,NELAC-NY10854,NELAC-NY12058,NJDEP-CT		
67-64-1	**Acetone**	**0.0059**	J, CCVE, ICVE	mg/kg dry	0.0057	0.011	1	EPA 8260D	03/05/2025 15:33	03/06/2025 03:06	AC
								Certifications:	CTDOH-PH-0723,NELAC-NY10854,NELAC-NY12058,NJDEP-CT		
107-02-8	Acrolein	ND		mg/kg dry	0.0057	0.011	1	EPA 8260D	03/05/2025 15:33	03/06/2025 03:06	AC
								Certifications:	CTDOH-PH-0723,NELAC-NY10854,NELAC-NY12058,NJDEP-CT		
107-13-1	Acrylonitrile	ND		mg/kg dry	0.0028	0.0057	1	EPA 8260D	03/05/2025 15:33	03/06/2025 03:06	AC
								Certifications:	CTDOH-PH-0723,NELAC-NY10854,NELAC-NY12058,NJDEP-CT		
71-43-2	Benzene	ND		mg/kg dry	0.0028	0.0057	1	EPA 8260D	03/05/2025 15:33	03/06/2025 03:06	AC
								Certifications:	CTDOH-PH-0723,NELAC-NY10854,NELAC-NY12058,NJDEP-CT		
74-97-5	Bromochloromethane	ND		mg/kg dry	0.0028	0.0057	1	EPA 8260D	03/05/2025 15:33	03/06/2025 03:06	AC
								Certifications:	NELAC-NY10854,NELAC-NY12058,NJDEP-CT005,PADEP-68-04		
75-27-4	Bromodichloromethane	ND		mg/kg dry	0.0028	0.0057	1	EPA 8260D	03/05/2025 15:33	03/06/2025 03:06	AC
								Certifications:	CTDOH-PH-0723,NELAC-NY10854,NELAC-NY12058,NJDEP-CT		
75-25-2	Bromoform	ND		mg/kg dry	0.0028	0.0057	1	EPA 8260D	03/05/2025 15:33	03/06/2025 03:06	AC
								Certifications:	CTDOH-PH-0723,NELAC-NY10854,NELAC-NY12058,NJDEP-CT		
74-83-9	Bromomethane	ND		mg/kg dry	0.0028	0.0057	1	EPA 8260D	03/05/2025 15:33	03/06/2025 03:06	AC
								Certifications:	CTDOH-PH-0723,NELAC-NY10854,NELAC-NY12058,NJDEP-CT		
75-15-0	Carbon disulfide	ND	CCVE	mg/kg dry	0.0028	0.0057	1	EPA 8260D	03/05/2025 15:33	03/06/2025 03:06	AC
								Certifications:	CTDOH-PH-0723,NELAC-NY10854,NELAC-NY12058,NJDEP-CT		
56-23-5	Carbon tetrachloride	ND		mg/kg dry	0.0028	0.0057	1	EPA 8260D	03/05/2025 15:33	03/06/2025 03:06	AC
								Certifications:	CTDOH-PH-0723,NELAC-NY10854,NELAC-NY12058,NJDEP-CT		
108-90-7	Chlorobenzene	ND		mg/kg dry	0.0028	0.0057	1	EPA 8260D	03/05/2025 15:33	03/06/2025 03:06	AC
								Certifications:	CTDOH-PH-0723,NELAC-NY10854,NELAC-NY12058,NJDEP-CT		
75-00-3	Chloroethane	ND		mg/kg dry	0.0028	0.0057	1	EPA 8260D	03/05/2025 15:33	03/06/2025 03:06	AC
								Certifications:	CTDOH-PH-0723,NELAC-NY10854,NELAC-NY12058,NJDEP-CT		
67-66-3	Chloroform	ND		mg/kg dry	0.0028	0.0057	1	EPA 8260D	03/05/2025 15:33	03/06/2025 03:06	AC
								Certifications:	CTDOH-PH-0723,NELAC-NY10854,NELAC-NY12058,NJDEP-CT		
74-87-3	Chloromethane	ND	CCVE	mg/kg dry	0.0028	0.0057	1	EPA 8260D	03/05/2025 15:33	03/06/2025 03:06	AC
								Certifications:	CTDOH-PH-0723,NELAC-NY10854,NELAC-NY12058,NJDEP-CT		
156-59-2	cis-1,2-Dichloroethylene	ND		mg/kg dry	0.0028	0.0057	1	EPA 8260D	03/05/2025 15:33	03/06/2025 03:06	AC
								Certifications:	CTDOH-PH-0723,NELAC-NY10854,NELAC-NY12058,NJDEP-CT		
10061-01-5	cis-1,3-Dichloropropylene	ND		mg/kg dry	0.0028	0.0057	1	EPA 8260D	03/05/2025 15:33	03/06/2025 03:06	AC
								Certifications:	CTDOH-PH-0723,NELAC-NY10854,NELAC-NY12058,NJDEP-CT		
110-82-7	Cyclohexane	ND		mg/kg dry	0.0028	0.0057	1	EPA 8260D	03/05/2025 15:33	03/06/2025 03:06	AC
								Certifications:	NELAC-NY10854,NELAC-NY12058,NJDEP-CT005,PADEP-68-04		
124-48-1	Dibromochloromethane	ND		mg/kg dry	0.0028	0.0057	1	EPA 8260D	03/05/2025 15:33	03/06/2025 03:06	AC
								Certifications:	NELAC-NY10854,NELAC-NY12058,NJDEP-CT005,PADEP-68-04		
74-95-3	Dibromomethane	ND		mg/kg dry	0.0028	0.0057	1	EPA 8260D	03/05/2025 15:33	03/06/2025 03:06	AC
								Certifications:	NELAC-NY10854,NELAC-NY12058,NJDEP-CT005,PADEP-68-04		

Sample Information

Client Sample ID: SB13 _0-2 **York Sample ID:** 25C0001-03

York Project (SDG) No.	Client Project ID	Matrix	Collection Date/Time	Date Received
25C0001	170745301	Soil	March 1, 2025 12:00 pm	03/03/2025

VOA, 8260 MASTER **Log-in Notes:** **Sample Notes:**

Sample Prepared by Method: EPA 5035A

CAS No.	Parameter	Result	Flag	Units	Reported to LOD/MDL	LOQ	Dilution	Reference Method	Date/Time Prepared	Date/Time Analyzed	Analyst
75-71-8	Dichlorodifluoromethane	ND	CCVE	mg/kg dry	0.0028	0.0057	1	EPA 8260D	03/05/2025 15:33	03/06/2025 03:06	AC
								Certifications:	NELAC-NY10854,NELAC-NY12058,NJDEP-CT005,PADEP-68-04		
100-41-4	Ethyl Benzene	ND		mg/kg dry	0.0028	0.0057	1	EPA 8260D	03/05/2025 15:33	03/06/2025 03:06	AC
								Certifications:	CTDOH-PH-0723,NELAC-NY10854,NELAC-NY12058,NJDEP-CT		
87-68-3	Hexachlorobutadiene	ND		mg/kg dry	0.0028	0.0057	1	EPA 8260D	03/05/2025 15:33	03/06/2025 03:06	AC
								Certifications:	NELAC-NY10854,NELAC-NY12058,NJDEP-CT005,PADEP-68-04		
98-82-8	Isopropylbenzene	ND		mg/kg dry	0.0028	0.0057	1	EPA 8260D	03/05/2025 15:33	03/06/2025 03:06	AC
								Certifications:	CTDOH-PH-0723,NELAC-NY10854,NELAC-NY12058,NJDEP-CT		
79-20-9	Methyl acetate	ND		mg/kg dry	0.0028	0.0057	1	EPA 8260D	03/05/2025 15:33	03/06/2025 03:06	AC
								Certifications:	NELAC-NY10854,NELAC-NY12058,NJDEP-CT005,PADEP-68-04		
1634-04-4	Methyl tert-butyl ether (MTBE)	ND	CCVE, QL-02	mg/kg dry	0.0028	0.0057	1	EPA 8260D	03/05/2025 15:33	03/06/2025 03:06	AC
								Certifications:	CTDOH-PH-0723,NELAC-NY10854,NELAC-NY12058,NJDEP-CT		
108-87-2	Methylcyclohexane	ND		mg/kg dry	0.0028	0.0057	1	EPA 8260D	03/05/2025 15:33	03/06/2025 03:06	AC
								Certifications:	NELAC-NY10854,NELAC-NY12058,NJDEP-CT005,PADEP-68-04		
75-09-2	Methylene chloride	ND		mg/kg dry	0.0057	0.011	1	EPA 8260D	03/05/2025 15:33	03/06/2025 03:06	AC
								Certifications:	CTDOH-PH-0723,NELAC-NY10854,NELAC-NY12058,NJDEP-CT		
104-51-8	n-Butylbenzene	ND		mg/kg dry	0.0028	0.0057	1	EPA 8260D	03/05/2025 15:33	03/06/2025 03:06	AC
								Certifications:	CTDOH-PH-0723,NELAC-NY10854,NELAC-NY12058,NJDEP-CT		
103-65-1	n-Propylbenzene	ND		mg/kg dry	0.0028	0.0057	1	EPA 8260D	03/05/2025 15:33	03/06/2025 03:06	AC
								Certifications:	CTDOH-PH-0723,NELAC-NY10854,NELAC-NY12058,NJDEP-CT		
95-47-6	o-Xylene	ND		mg/kg dry	0.0028	0.0057	1	EPA 8260D	03/05/2025 15:33	03/06/2025 03:06	AC
								Certifications:	CTDOH-PH-0723,NELAC-NY10854,NELAC-NY12058,PADEP-68		
179601-23-1	p- & m- Xylenes	ND		mg/kg dry	0.0057	0.011	1	EPA 8260D	03/05/2025 15:33	03/06/2025 03:06	AC
								Certifications:	CTDOH-PH-0723,NELAC-NY10854,NELAC-NY12058,PADEP-68		
99-87-6	p-Isopropyltoluene	ND		mg/kg dry	0.0028	0.0057	1	EPA 8260D	03/05/2025 15:33	03/06/2025 03:06	AC
								Certifications:	CTDOH-PH-0723,NELAC-NY10854,NELAC-NY12058,NJDEP-CT		
135-98-8	sec-Butylbenzene	ND		mg/kg dry	0.0028	0.0057	1	EPA 8260D	03/05/2025 15:33	03/06/2025 03:06	AC
								Certifications:	CTDOH-PH-0723,NELAC-NY10854,NELAC-NY12058,NJDEP-CT		
100-42-5	Styrene	ND		mg/kg dry	0.0028	0.0057	1	EPA 8260D	03/05/2025 15:33	03/06/2025 03:06	AC
								Certifications:	CTDOH-PH-0723,NELAC-NY10854,NELAC-NY12058,NJDEP-CT		
75-65-0	tert-Butyl alcohol (TBA)	ND	CCVE, QL-02	mg/kg dry	0.0028	0.0057	1	EPA 8260D	03/05/2025 15:33	03/06/2025 03:06	AC
								Certifications:	NELAC-NY10854,NELAC-NY12058,NJDEP-CT005,PADEP-68-04		
98-06-6	tert-Butylbenzene	ND		mg/kg dry	0.0028	0.0057	1	EPA 8260D	03/05/2025 15:33	03/06/2025 03:06	AC
								Certifications:	CTDOH-PH-0723,NELAC-NY10854,NELAC-NY12058,NJDEP-CT		
127-18-4	Tetrachloroethylene	ND	QL-02	mg/kg dry	0.0028	0.0057	1	EPA 8260D	03/05/2025 15:33	03/06/2025 03:06	AC
								Certifications:	CTDOH-PH-0723,NELAC-NY10854,NELAC-NY12058,NJDEP-CT		
108-88-3	Toluene	ND		mg/kg dry	0.0028	0.0057	1	EPA 8260D	03/05/2025 15:33	03/06/2025 03:06	AC
								Certifications:	CTDOH-PH-0723,NELAC-NY10854,NELAC-NY12058,NJDEP-CT		
156-60-5	trans-1,2-Dichloroethylene	ND		mg/kg dry	0.0028	0.0057	1	EPA 8260D	03/05/2025 15:33	03/06/2025 03:06	AC
								Certifications:	CTDOH-PH-0723,NELAC-NY10854,NELAC-NY12058,NJDEP-CT		
10061-02-6	trans-1,3-Dichloropropylene	ND		mg/kg dry	0.0028	0.0057	1	EPA 8260D	03/05/2025 15:33	03/06/2025 03:06	AC
								Certifications:	CTDOH-PH-0723,NELAC-NY10854,NELAC-NY12058,NJDEP-CT		
79-01-6	Trichloroethylene	ND		mg/kg dry	0.0028	0.0057	1	EPA 8260D	03/05/2025 15:33	03/06/2025 03:06	AC
								Certifications:	CTDOH-PH-0723,NELAC-NY10854,NELAC-NY12058,NJDEP-CT		

Sample Information

Client Sample ID: SB13 _0-2 **York Sample ID:** 25C0001-03

York Project (SDG) No.	Client Project ID	Matrix	Collection Date/Time	Date Received
25C0001	170745301	Soil	March 1, 2025 12:00 pm	03/03/2025

VOA, 8260 MASTER

Log-in Notes:

Sample Notes:

Sample Prepared by Method: EPA 5035A

CAS No.	Parameter	Result	Flag	Units	Reported to LOD/MDL	LOQ	Dilution	Reference Method	Date/Time Prepared	Date/Time Analyzed	Analyst
75-69-4	Trichlorofluoromethane	ND		mg/kg dry	0.0028	0.0057	1	EPA 8260D	03/05/2025 15:33	03/06/2025 03:06	AC
								Certifications:	CTDOH-PH-0723,NELAC-NY10854,NELAC-NY12058,NJDEP-CT		
75-01-4	Vinyl Chloride	ND	CCVE	mg/kg dry	0.0028	0.0057	1	EPA 8260D	03/05/2025 15:33	03/06/2025 03:06	AC
								Certifications:	CTDOH-PH-0723,NELAC-NY10854,NELAC-NY12058,NJDEP-CT		
1330-20-7	Xylenes, Total	ND		mg/kg dry	0.0085	0.017	1	EPA 8260D	03/05/2025 15:33	03/06/2025 03:06	AC
								Certifications:	CTDOH-PH-0723,NELAC-NY10854,NELAC-NY12058,NJDEP-CT		

	Surrogate Recoveries	Result	Acceptance Range
17060-07-0	*Surrogate: SURR: 1,2-Dichloroethane-d4*	*108 %*	*77-125*
2037-26-5	*Surrogate: SURR: Toluene-d8*	*107 %*	*85-120*
460-00-4	*Surrogate: SURR: p-Bromofluorobenzene*	*106 %*	*76-130*

SVOA, 8270 MASTER

Log-in Notes:

Sample Notes:

Sample Prepared by Method: EPA 3550C

CAS No.	Parameter	Result	Flag	Units	Reported to LOD/MDL	LOQ	Dilution	Reference Method	Date/Time Prepared	Date/Time Analyzed	Analyst
92-52-4	1,1-Biphenyl	ND		mg/kg dry	0.0432	0.0863	2	EPA 8270E	03/10/2025 09:24	03/11/2025 13:30	AK
								Certifications:	NELAC-NY10854,NJDEP-CT005,PADEP-68-04440		
95-94-3	1,2,4,5-Tetrachlorobenzene	ND		mg/kg dry	0.0863	0.172	2	EPA 8270E	03/10/2025 09:24	03/11/2025 13:30	AK
								Certifications:	NELAC-NY10854,NJDEP-CT005,PADEP-68-04440		
122-66-7	1,2-Diphenylhydrazine (as Azobenzene)	ND		mg/kg dry	0.0432	0.0863	2	EPA 8270E	03/10/2025 09:24	03/11/2025 13:30	AK
								Certifications:	NELAC-NY10854,NJDEP-CT005,PADEP-68-04440		
58-90-2	2,3,4,6-Tetrachlorophenol	ND		mg/kg dry	0.0863	0.172	2	EPA 8270E	03/10/2025 09:24	03/11/2025 13:30	AK
								Certifications:	NELAC-NY10854,NJDEP-CT005,PADEP-68-04440		
95-95-4	2,4,5-Trichlorophenol	ND		mg/kg dry	0.0432	0.0863	2	EPA 8270E	03/10/2025 09:24	03/11/2025 13:30	AK
								Certifications:	CTDOH-PH-0723,NELAC-NY10854,NJDEP-CT005,PADEP-68-044		
88-06-2	2,4,6-Trichlorophenol	ND		mg/kg dry	0.0432	0.0863	2	EPA 8270E	03/10/2025 09:24	03/11/2025 13:30	AK
								Certifications:	CTDOH-PH-0723,NELAC-NY10854,NJDEP-CT005,PADEP-68-044		
120-83-2	2,4-Dichlorophenol	ND		mg/kg dry	0.0432	0.0863	2	EPA 8270E	03/10/2025 09:24	03/11/2025 13:30	AK
								Certifications:	CTDOH-PH-0723,NELAC-NY10854,NJDEP-CT005,PADEP-68-044		
105-67-9	2,4-Dimethylphenol	ND		mg/kg dry	0.0432	0.0863	2	EPA 8270E	03/10/2025 09:24	03/11/2025 13:30	AK
								Certifications:	CTDOH-PH-0723,NELAC-NY10854,NJDEP-CT005,PADEP-68-044		
51-28-5	2,4-Dinitrophenol	ND		mg/kg dry	0.0863	0.172	2	EPA 8270E	03/10/2025 09:24	03/11/2025 13:30	AK
								Certifications:	CTDOH-PH-0723,NELAC-NY10854,NJDEP-CT005,PADEP-68-044		
121-14-2	2,4-Dinitrotoluene	ND		mg/kg dry	0.0432	0.0863	2	EPA 8270E	03/10/2025 09:24	03/11/2025 13:30	AK
								Certifications:	CTDOH-PH-0723,NELAC-NY10854,NJDEP-CT005,PADEP-68-044		
606-20-2	2,6-Dinitrotoluene	ND		mg/kg dry	0.0432	0.0863	2	EPA 8270E	03/10/2025 09:24	03/11/2025 13:30	AK
								Certifications:	CTDOH-PH-0723,NELAC-NY10854,NJDEP-CT005,PADEP-68-044		
91-58-7	2-Chloronaphthalene	ND		mg/kg dry	0.0432	0.0863	2	EPA 8270E	03/10/2025 09:24	03/11/2025 13:30	AK
								Certifications:	CTDOH-PH-0723,NELAC-NY10854,NJDEP-CT005,PADEP-68-044		
95-57-8	2-Chlorophenol	ND		mg/kg dry	0.0432	0.0863	2	EPA 8270E	03/10/2025 09:24	03/11/2025 13:30	AK
								Certifications:	CTDOH-PH-0723,NELAC-NY10854,NJDEP-CT005,PADEP-68-044		

Sample Information

Client Sample ID: SB13 _0-2 **York Sample ID:** 25C0001-03

York Project (SDG) No.	Client Project ID	Matrix	Collection Date/Time	Date Received
25C0001	170745301	Soil	March 1, 2025 12:00 pm	03/03/2025

SVOA, 8270 MASTER

Log-in Notes:

Sample Notes:

Sample Prepared by Method: EPA 3550C

CAS No.	Parameter	Result	Flag	Units	Reported to LOD/MDL	LOQ	Dilution	Reference Method	Date/Time Prepared	Date/Time Analyzed	Analyst
91-57-6	2-Methylnaphthalene	ND		mg/kg dry	0.0432	0.0863	2	EPA 8270E	03/10/2025 09:24	03/11/2025 13:30	AK
								Certifications:	CTDOH-PH-0723,NELAC-NY10854,NJDEP-CT005,PADEP-68-044		
95-48-7	2-Methylphenol	ND		mg/kg dry	0.0432	0.0863	2	EPA 8270E	03/10/2025 09:24	03/11/2025 13:30	AK
								Certifications:	CTDOH-PH-0723,NELAC-NY10854,NJDEP-CT005,PADEP-68-044		
88-74-4	2-Nitroaniline	ND		mg/kg dry	0.0863	0.172	2	EPA 8270E	03/10/2025 09:24	03/11/2025 13:30	AK
								Certifications:	CTDOH-PH-0723,NELAC-NY10854,NJDEP-CT005,PADEP-68-044		
88-75-5	2-Nitrophenol	ND		mg/kg dry	0.0432	0.0863	2	EPA 8270E	03/10/2025 09:24	03/11/2025 13:30	AK
								Certifications:	CTDOH-PH-0723,NELAC-NY10854,NJDEP-CT005,PADEP-68-044		
65794-96-9	3- & 4-Methylphenols	ND		mg/kg dry	0.0432	0.0863	2	EPA 8270E	03/10/2025 09:24	03/11/2025 13:30	AK
								Certifications:	CTDOH-PH-0723,NELAC-NY10854,NJDEP-CT005,PADEP-68-044		
91-94-1	3,3-Dichlorobenzidine	ND		mg/kg dry	0.0432	0.0863	2	EPA 8270E	03/10/2025 09:24	03/11/2025 13:30	AK
								Certifications:	NELAC-NY10854,NJDEP-CT005,PADEP-68-04440		
99-09-2	3-Nitroaniline	ND		mg/kg dry	0.0863	0.172	2	EPA 8270E	03/10/2025 09:24	03/11/2025 13:30	AK
								Certifications:	CTDOH-PH-0723,NELAC-NY10854,NJDEP-CT005,PADEP-68-044		
534-52-1	4,6-Dinitro-2-methylphenol	ND		mg/kg dry	0.0863	0.172	2	EPA 8270E	03/10/2025 09:24	03/11/2025 13:30	AK
								Certifications:	CTDOH-PH-0723,NELAC-NY10854,NJDEP-CT005,PADEP-68-044		
101-55-3	4-Bromophenyl phenyl ether	ND		mg/kg dry	0.0432	0.0863	2	EPA 8270E	03/10/2025 09:24	03/11/2025 13:30	AK
								Certifications:	CTDOH-PH-0723,NELAC-NY10854,NJDEP-CT005,PADEP-68-044		
59-50-7	4-Chloro-3-methylphenol	ND		mg/kg dry	0.0432	0.0863	2	EPA 8270E	03/10/2025 09:24	03/11/2025 13:30	AK
								Certifications:	CTDOH-PH-0723,NELAC-NY10854,NJDEP-CT005,PADEP-68-044		
106-47-8	4-Chloroaniline	ND		mg/kg dry	0.0432	0.0863	2	EPA 8270E	03/10/2025 09:24	03/11/2025 13:30	AK
								Certifications:	CTDOH-PH-0723,NELAC-NY10854,NJDEP-CT005,PADEP-68-044		
7005-72-3	4-Chlorophenyl phenyl ether	ND		mg/kg dry	0.0432	0.0863	2	EPA 8270E	03/10/2025 09:24	03/11/2025 13:30	AK
								Certifications:	CTDOH-PH-0723,NELAC-NY10854,NJDEP-CT005,PADEP-68-044		
100-01-6	4-Nitroaniline	ND		mg/kg dry	0.0863	0.172	2	EPA 8270E	03/10/2025 09:24	03/11/2025 13:30	AK
								Certifications:	CTDOH-PH-0723,NELAC-NY10854,NJDEP-CT005,PADEP-68-044		
100-02-7	4-Nitrophenol	ND		mg/kg dry	0.0863	0.172	2	EPA 8270E	03/10/2025 09:24	03/11/2025 13:30	AK
								Certifications:	CTDOH-PH-0723,NELAC-NY10854,NJDEP-CT005,PADEP-68-044		
83-32-9	Acenaphthene	ND		mg/kg dry	0.0432	0.0863	2	EPA 8270E	03/10/2025 09:24	03/11/2025 13:30	AK
								Certifications:	CTDOH-PH-0723,NELAC-NY10854,NJDEP-CT005,PADEP-68-044		
208-96-8	Acenaphthylene	ND		mg/kg dry	0.0432	0.0863	2	EPA 8270E	03/10/2025 09:24	03/11/2025 13:30	AK
								Certifications:	CTDOH-PH-0723,NELAC-NY10854,NJDEP-CT005,PADEP-68-044		
98-86-2	Acetophenone	ND		mg/kg dry	0.0432	0.0863	2	EPA 8270E	03/10/2025 09:24	03/11/2025 13:30	AK
								Certifications:	NELAC-NY10854,NJDEP-CT005,PADEP-68-04440		
62-53-3	Aniline	ND		mg/kg dry	0.173	0.346	2	EPA 8270E	03/10/2025 09:24	03/11/2025 13:30	AK
								Certifications:	NELAC-NY10854,NJDEP-CT005,PADEP-68-04440		
120-12-7	Anthracene	ND		mg/kg dry	0.0432	0.0863	2	EPA 8270E	03/10/2025 09:24	03/11/2025 13:30	AK
								Certifications:	CTDOH-PH-0723,NELAC-NY10854,NJDEP-CT005,PADEP-68-044		
1912-24-9	Atrazine	ND		mg/kg dry	0.0432	0.0863	2	EPA 8270E	03/10/2025 09:24	03/11/2025 13:30	AK
								Certifications:	NELAC-NY10854,NJDEP-CT005,PADEP-68-04440		
100-52-7	Benzaldehyde	ND		mg/kg dry	0.0432	0.0863	2	EPA 8270E	03/10/2025 09:24	03/11/2025 13:30	AK
								Certifications:	NELAC-NY10854,NJDEP-CT005,PADEP-68-04440		
92-87-5	Benzidine	ND		mg/kg dry	0.173	0.346	2	EPA 8270E	03/10/2025 09:24	03/11/2025 13:30	AK
								Certifications:	CTDOH-PH-0723,NELAC-NY10854,PADEP-68-04440		

Sample Information

Client Sample ID: SB13 _0-2 **York Sample ID:** 25C0001-03

York Project (SDG) No.	Client Project ID	Matrix	Collection Date/Time	Date Received
25C0001	170745301	Soil	March 1, 2025 12:00 pm	03/03/2025

SVOA, 8270 MASTER

Log-in Notes:

Sample Notes:

Sample Prepared by Method: EPA 3550C

CAS No.	Parameter	Result	Flag	Units	Reported to LOD/MDL	LOQ	Dilution	Reference Method	Date/Time Prepared	Date/Time Analyzed	Analyst
56-55-3	Benzo(a)anthracene	ND		mg/kg dry	0.0432	0.0863	2	EPA 8270E	03/10/2025 09:24	03/11/2025 13:30	AK
								Certifications:	CTDOH-PH-0723,NELAC-NY10854,NJDEP-CT005,PADEP-68-044		
50-32-8	Benzo(a)pyrene	ND		mg/kg dry	0.0432	0.0863	2	EPA 8270E	03/10/2025 09:24	03/11/2025 13:30	AK
								Certifications:	CTDOH-PH-0723,NELAC-NY10854,NJDEP-CT005,PADEP-68-044		
205-99-2	Benzo(b)fluoranthene	ND		mg/kg dry	0.0432	0.0863	2	EPA 8270E	03/10/2025 09:24	03/11/2025 13:30	AK
								Certifications:	CTDOH-PH-0723,NELAC-NY10854,NJDEP-CT005,PADEP-68-044		
191-24-2	Benzo(g,h,i)perylene	ND		mg/kg dry	0.0432	0.0863	2	EPA 8270E	03/10/2025 09:24	03/11/2025 13:30	AK
								Certifications:	CTDOH-PH-0723,NELAC-NY10854,NJDEP-CT005,PADEP-68-044		
207-08-9	Benzo(k)fluoranthene	ND		mg/kg dry	0.0432	0.0863	2	EPA 8270E	03/10/2025 09:24	03/11/2025 13:30	AK
								Certifications:	CTDOH-PH-0723,NELAC-NY10854,NJDEP-CT005,PADEP-68-044		
65-85-0	Benzoic acid	ND		mg/kg dry	0.0432	0.0863	2	EPA 8270E	03/10/2025 09:24	03/11/2025 13:30	AK
								Certifications:	NELAC-NY10854,NJDEP-CT005,PADEP-68-04440		
100-51-6	Benzyl alcohol	ND		mg/kg dry	0.0432	0.0863	2	EPA 8270E	03/10/2025 09:24	03/11/2025 13:30	AK
								Certifications:	NELAC-NY10854,NJDEP-CT005,PADEP-68-04440		
85-68-7	Benzyl butyl phthalate	ND		mg/kg dry	0.0432	0.0863	2	EPA 8270E	03/10/2025 09:24	03/11/2025 13:30	AK
								Certifications:	CTDOH-PH-0723,NELAC-NY10854,NJDEP-CT005,PADEP-68-044		
111-91-1	Bis(2-chloroethoxy)methane	ND		mg/kg dry	0.0432	0.0863	2	EPA 8270E	03/10/2025 09:24	03/11/2025 13:30	AK
								Certifications:	CTDOH-PH-0723,NELAC-NY10854,NJDEP-CT005,PADEP-68-044		
111-44-4	Bis(2-chloroethyl)ether	ND		mg/kg dry	0.0432	0.0863	2	EPA 8270E	03/10/2025 09:24	03/11/2025 13:30	AK
								Certifications:	CTDOH-PH-0723,NELAC-NY10854,NJDEP-CT005,PADEP-68-044		
108-60-1	Bis(2-chloroisopropyl)ether	ND		mg/kg dry	0.0432	0.0863	2	EPA 8270E	03/10/2025 09:24	03/11/2025 13:30	AK
								Certifications:	CTDOH-PH-0723,NELAC-NY10854,NJDEP-CT005,PADEP-68-044		
117-81-7	Bis(2-ethylhexyl)phthalate	ND		mg/kg dry	0.0432	0.0863	2	EPA 8270E	03/10/2025 09:24	03/11/2025 13:30	AK
								Certifications:	CTDOH-PH-0723,NELAC-NY10854,NJDEP-CT005,PADEP-68-044		
105-60-2	Caprolactam	ND		mg/kg dry	0.0863	0.172	2	EPA 8270E	03/10/2025 09:24	03/11/2025 13:30	AK
								Certifications:	NELAC-NY10854,NJDEP-CT005,PADEP-68-04440		
86-74-8	Carbazole	ND		mg/kg dry	0.0432	0.0863	2	EPA 8270E	03/10/2025 09:24	03/11/2025 13:30	AK
								Certifications:	CTDOH-PH-0723,NELAC-NY10854,NJDEP-CT005,PADEP-68-044		
218-01-9	Chrysene	ND		mg/kg dry	0.0432	0.0863	2	EPA 8270E	03/10/2025 09:24	03/11/2025 13:30	AK
								Certifications:	CTDOH-PH-0723,NELAC-NY10854,NJDEP-CT005,PADEP-68-044		
53-70-3	Dibenzo(a,h)anthracene	ND		mg/kg dry	0.0432	0.0863	2	EPA 8270E	03/10/2025 09:24	03/11/2025 13:30	AK
								Certifications:	CTDOH-PH-0723,NELAC-NY10854,NJDEP-CT005,PADEP-68-044		
132-64-9	Dibenzofuran	ND		mg/kg dry	0.0432	0.0863	2	EPA 8270E	03/10/2025 09:24	03/11/2025 13:30	AK
								Certifications:	CTDOH-PH-0723,NELAC-NY10854,NJDEP-CT005,PADEP-68-044		
84-66-2	Diethyl phthalate	ND		mg/kg dry	0.0432	0.0863	2	EPA 8270E	03/10/2025 09:24	03/11/2025 13:30	AK
								Certifications:	CTDOH-PH-0723,NELAC-NY10854,NJDEP-CT005,PADEP-68-044		
131-11-3	Dimethyl phthalate	ND		mg/kg dry	0.0432	0.0863	2	EPA 8270E	03/10/2025 09:24	03/11/2025 13:30	AK
								Certifications:	CTDOH-PH-0723,NELAC-NY10854,NJDEP-CT005,PADEP-68-044		
84-74-2	Di-n-butyl phthalate	ND		mg/kg dry	0.0432	0.0863	2	EPA 8270E	03/10/2025 09:24	03/11/2025 13:30	AK
								Certifications:	CTDOH-PH-0723,NELAC-NY10854,NJDEP-CT005,PADEP-68-044		
117-84-0	Di-n-octyl phthalate	ND		mg/kg dry	0.0432	0.0863	2	EPA 8270E	03/10/2025 09:24	03/11/2025 13:30	AK
								Certifications:	CTDOH-PH-0723,NELAC-NY10854,NJDEP-CT005,PADEP-68-044		
122-39-4	Diphenylamine	ND		mg/kg dry	0.0863	0.172	2	EPA 8270E	03/10/2025 09:24	03/11/2025 13:30	AK
								Certifications:	NELAC-NY10854,NJDEP-CT005,PADEP-68-04440		

Sample Information

Client Sample ID: SB13 _0-2 **York Sample ID:** 25C0001-03

York Project (SDG) No.	Client Project ID	Matrix	Collection Date/Time	Date Received
25C0001	170745301	Soil	March 1, 2025 12:00 pm	03/03/2025

SVOA, 8270 MASTER **Log-in Notes:** **Sample Notes:**

Sample Prepared by Method: EPA 3550C

CAS No.	Parameter	Result	Flag	Units	Reported to LOD/MDL	LOQ	Dilution	Reference Method	Date/Time Prepared	Date/Time Analyzed	Analyst
206-44-0	Fluoranthene	ND		mg/kg dry	0.0432	0.0863	2	EPA 8270E	03/10/2025 09:24	03/11/2025 13:30	AK
								Certifications:	CTDOH-PH-0723,NELAC-NY10854,NJDEP-CT005,PADEP-68-044		
86-73-7	Fluorene	ND		mg/kg dry	0.0432	0.0863	2	EPA 8270E	03/10/2025 09:24	03/11/2025 13:30	AK
								Certifications:	NELAC-NY10854,NJDEP-CT005,PADEP-68-04440		
118-74-1	Hexachlorobenzene	ND		mg/kg dry	0.0432	0.0863	2	EPA 8270E	03/10/2025 09:24	03/11/2025 13:30	AK
								Certifications:	CTDOH-PH-0723,NELAC-NY10854,NJDEP-CT005,PADEP-68-044		
87-68-3	Hexachlorobutadiene	ND		mg/kg dry	0.0432	0.0863	2	EPA 8270E	03/10/2025 09:24	03/11/2025 13:30	AK
								Certifications:	CTDOH-PH-0723,NELAC-NY10854,NJDEP-CT005,PADEP-68-044		
77-47-4	Hexachlorocyclopentadiene	ND		mg/kg dry	0.0432	0.0863	2	EPA 8270E	03/10/2025 09:24	03/11/2025 13:30	AK
								Certifications:	CTDOH-PH-0723,NELAC-NY10854,NJDEP-CT005,PADEP-68-044		
67-72-1	Hexachloroethane	ND		mg/kg dry	0.0432	0.0863	2	EPA 8270E	03/10/2025 09:24	03/11/2025 13:30	AK
								Certifications:	CTDOH-PH-0723,NELAC-NY10854,NJDEP-CT005,PADEP-68-044		
193-39-5	Indeno(1,2,3-cd)pyrene	ND		mg/kg dry	0.0432	0.0863	2	EPA 8270E	03/10/2025 09:24	03/11/2025 13:30	AK
								Certifications:	CTDOH-PH-0723,NELAC-NY10854,NJDEP-CT005,PADEP-68-044		
78-59-1	Isophorone	ND		mg/kg dry	0.0432	0.0863	2	EPA 8270E	03/10/2025 09:24	03/11/2025 13:30	AK
								Certifications:	CTDOH-PH-0723,NELAC-NY10854,NJDEP-CT005,PADEP-68-044		
91-20-3	Naphthalene	ND		mg/kg dry	0.0432	0.0863	2	EPA 8270E	03/10/2025 09:24	03/11/2025 13:30	AK
								Certifications:	CTDOH-PH-0723,NELAC-NY10854,NJDEP-CT005,PADEP-68-044		
98-95-3	Nitrobenzene	ND		mg/kg dry	0.0432	0.0863	2	EPA 8270E	03/10/2025 09:24	03/11/2025 13:30	AK
								Certifications:	CTDOH-PH-0723,NELAC-NY10854,NJDEP-CT005,PADEP-68-044		
62-75-9	N-Nitrosodimethylamine	ND		mg/kg dry	0.0432	0.0863	2	EPA 8270E	03/10/2025 09:24	03/11/2025 13:30	AK
								Certifications:	CTDOH-PH-0723,NELAC-NY10854,NJDEP-CT005,PADEP-68-044		
621-64-7	N-nitroso-di-n-propylamine	ND		mg/kg dry	0.0432	0.0863	2	EPA 8270E	03/10/2025 09:24	03/11/2025 13:30	AK
								Certifications:	CTDOH-PH-0723,NELAC-NY10854,NJDEP-CT005,PADEP-68-044		
86-30-6	N-Nitrosodiphenylamine	ND		mg/kg dry	0.0432	0.0863	2	EPA 8270E	03/10/2025 09:24	03/11/2025 13:30	AK
								Certifications:	CTDOH-PH-0723,NELAC-NY10854,NJDEP-CT005,PADEP-68-044		
87-86-5	Pentachlorophenol	ND		mg/kg dry	0.0432	0.0863	2	EPA 8270E	03/10/2025 09:24	03/11/2025 13:30	AK
								Certifications:	CTDOH-PH-0723,NELAC-NY10854,NJDEP-CT005,PADEP-68-044		
85-01-8	Phenanthrene	ND		mg/kg dry	0.0432	0.0863	2	EPA 8270E	03/10/2025 09:24	03/11/2025 13:30	AK
								Certifications:	CTDOH-PH-0723,NELAC-NY10854,NJDEP-CT005,PADEP-68-044		
108-95-2	Phenol	ND		mg/kg dry	0.0432	0.0863	2	EPA 8270E	03/10/2025 09:24	03/11/2025 13:30	AK
								Certifications:	CTDOH-PH-0723,NELAC-NY10854,NJDEP-CT005,PADEP-68-044		
129-00-0	Pyrene	ND		mg/kg dry	0.0432	0.0863	2	EPA 8270E	03/10/2025 09:24	03/11/2025 13:30	AK
								Certifications:	CTDOH-PH-0723,NELAC-NY10854,NJDEP-CT005,PADEP-68-044		
110-86-1	Pyridine	ND		mg/kg dry	0.173	0.346	2	EPA 8270E	03/10/2025 09:24	03/11/2025 13:30	AK
								Certifications:	CTDOH-PH-0723,NELAC-NY10854,NJDEP-CT005,PADEP-68-044		

	Surrogate Recoveries	Result	Acceptance Range
367-12-4	*Surrogate: SURR: 2-Fluorophenol*	*45.1 %*	*20-108*
13127-88-3	*Surrogate: SURR: Phenol-d6*	*60.6 %*	*23-114*
4165-60-0	*Surrogate: SURR: Nitrobenzene-d5*	*52.6 %*	*22-108*
321-60-8	*Surrogate: SURR: 2-Fluorobiphenyl*	*56.6 %*	*21-113*
118-79-6	*Surrogate: SURR: 2,4,6-Tribromophenol*	*68.7 %*	*19-110*
1718-51-0	*Surrogate: SURR: Terphenyl-d14*	*72.4 %*	*24-116*

Sample Information

Client Sample ID: SB13 _0-2 **York Sample ID:** 25C0001-03

York Project (SDG) No.	Client Project ID	Matrix	Collection Date/Time	Date Received
25C0001	170745301	Soil	March 1, 2025 12:00 pm	03/03/2025

Semi-Volatiles, 1,4-Dioxane 8270 SIM-Soil

Log-in Notes:

Sample Notes:

Sample Prepared by Method: EPA 3550C

CAS No.	Parameter	Result	Flag	Units	Reported to LOQ	Dilution	Reference Method	Date/Time Prepared	Date/Time Analyzed	Analyst
123-91-1	1,4-Dioxane	ND		ug/kg	18.9	1	EPA 8270D SIM	03/11/2025 09:20	03/11/2025 15:44	SS
							Certifications: NELAC-NY10854			

	Surrogate Recoveries	Result	Acceptance Range
17647-74-4	*Surrogate: 1,4-Dioxane-d8*	*56.0 %*	*39-127.5*

PFAS, EPA 1633 Target List

Log-in Notes:

Sample Notes:

Sample Prepared by Method: EPA 1633 Prep

CAS No.	Parameter	Result	Flag	Units	Reported to LOD/MDL	LOQ	Dilution	Reference Method	Date/Time Prepared	Date/Time Analyzed	Analyst
375-73-5	* Perfluorobutanesulfonic acid (PFBS)	ND		ug/kg dry	0.114	0.182	1	EPA 1633 Draft 3	03/07/2025 10:22	03/10/2025 15:09	KFH
								Certifications: NELAC-NH2097 ,NJDEP-NY037			
307-24-4	Perfluorohexanoic acid (PFHxA)	ND		ug/kg dry	0.0545	0.206	1	EPA 1633 Draft 3	03/07/2025 10:22	03/10/2025 15:09	KFH
								Certifications: NELAC-NH2097 ,NELAC-NY12058,NJDEP-NY037			
375-85-9	Perfluoroheptanoic acid (PFHpA)	ND		ug/kg dry	0.108	0.206	1	EPA 1633 Draft 3	03/07/2025 10:22	03/10/2025 15:09	KFH
								Certifications: NELAC-NH2097 ,NELAC-NY12058,NJDEP-NY037			
355-46-4	* Perfluorohexanesulfonic acid (PFHxS)	ND		ug/kg dry	0.184	0.188	1	EPA 1633 Draft 3	03/07/2025 10:22	03/10/2025 15:09	KFH
								Certifications: NELAC-NH2097 ,NJDEP-NY037			
335-67-1	Perfluorooctanoic acid (PFOA)	ND		ug/kg dry	0.177	0.206	1	EPA 1633 Draft 3	03/07/2025 10:22	03/10/2025 15:09	KFH
								Certifications: NELAC-NH2097 ,NELAC-NY12058,NJDEP-NY037			
1763-23-1	Perfluorooctanesulfonic acid (PFOS)	ND		ug/kg dry	0.172	0.191	1	EPA 1633 Draft 3	03/07/2025 10:22	03/10/2025 15:09	KFH
								Certifications: NELAC-NH2097 ,NELAC-NY12058,NJDEP-NY037			
375-95-1	Perfluorononanoic acid (PFNA)	ND		ug/kg dry	0.194	0.206	1	EPA 1633 Draft 3	03/07/2025 10:22	03/10/2025 15:09	KFH
								Certifications: NELAC-NH2097 ,NELAC-NY12058,NJDEP-NY037			
335-76-2	Perfluorodecanoic acid (PFDA)	ND		ug/kg dry	0.197	0.206	1	EPA 1633 Draft 3	03/07/2025 10:22	03/10/2025 15:09	KFH
								Certifications: NELAC-NH2097 ,NELAC-NY12058,NJDEP-NY037			
2058-94-8	Perfluoroundecanoic acid (PFUnA)	ND		ug/kg dry	0.204	0.206	1	EPA 1633 Draft 3	03/07/2025 10:22	03/10/2025 15:09	KFH
								Certifications: NELAC-NH2097 ,NELAC-NY12058,NJDEP-NY037			
307-55-1	Perfluorododecanoic acid (PFDoA)	ND		ug/kg dry	0.168	0.206	1	EPA 1633 Draft 3	03/07/2025 10:22	03/10/2025 15:09	KFH
								Certifications: NELAC-NH2097 ,NELAC-NY12058,NJDEP-NY037			
72629-94-8	Perfluorotridecanoic acid (PFTrDA)	ND		ug/kg dry	0.129	0.206	1	EPA 1633 Draft 3	03/07/2025 10:22	03/10/2025 15:09	KFH
								Certifications: NELAC-NH2097 ,NELAC-NY12058,NJDEP-NY037			
376-06-7	Perfluorotetradecanoic acid (PFTA)	ND		ug/kg dry	0.106	0.206	1	EPA 1633 Draft 3	03/07/2025 10:22	03/10/2025 15:09	KFH
								Certifications: NELAC-NH2097 ,NELAC-NY12058,NJDEP-NY037			
2355-31-9	N-MeFOSAA	ND		ug/kg dry	0.152	0.206	1	EPA 1633 Draft 3	03/07/2025 10:22	03/10/2025 15:09	KFH
								Certifications: NELAC-NH2097 ,NELAC-NY12058,NJDEP-NY037			
2991-50-6	N-EtFOSAA	ND		ug/kg dry	0.200	0.206	1	EPA 1633 Draft 3	03/07/2025 10:22	03/10/2025 15:09	KFH
								Certifications: NELAC-NH2097 ,NELAC-NY12058,NJDEP-NY037			
2706-90-3	Perfluoropentanoic acid (PFPeA)	ND		ug/kg dry	0.112	0.412	1	EPA 1633 Draft 3	03/07/2025 10:22	03/10/2025 15:09	KFH
								Certifications: NELAC-NH2097 ,NELAC-NY12058,NJDEP-NY037			
754-91-6	* Perfluoro-1-octanesulfonamide (FOSA)	ND		ug/kg dry	0.150	0.206	1	EPA 1633 Draft 3	03/07/2025 10:22	03/10/2025 15:09	KFH
								Certifications: NELAC-NH2097 ,NJDEP-NY037			

Sample Information

Client Sample ID: SB13 _0-2 **York Sample ID:** 25C0001-03

York Project (SDG) No.	Client Project ID	Matrix	Collection Date/Time	Date Received
25C0001	170745301	Soil	March 1, 2025 12:00 pm	03/03/2025

PFAS, EPA 1633 Target List **Log-in Notes:** **Sample Notes:**

Sample Prepared by Method: EPA 1633 Prep

CAS No.	Parameter	Result	Flag	Units	Reported to LOD/MDL	LOQ	Dilution	Reference Method	Date/Time Prepared	Date/Time Analyzed	Analyst
375-92-8	* Perfluoro-1-heptanesulfonic acid (PFHpS)	ND		ug/kg dry	0.160	0.206	1	EPA 1633 Draft 3 Certifications: NELAC-NH2097 ,NJDEP-NY037	03/07/2025 10:22	03/10/2025 15:09	KFH
335-77-3	* Perfluoro-1-decanesulfonic acid (PFDS)	ND		ug/kg dry	0.197	0.199	1	EPA 1633 Draft 3 Certifications: NELAC-NH2097 ,NJDEP-NY037	03/07/2025 10:22	03/10/2025 15:09	KFH
27619-97-2	* 1H,1H,2H,2H-Perfluorooctanesulfonic acid (6:2 FTS)	ND		ug/kg dry	0.772	0.782	1	EPA 1633 Draft 3 Certifications: NELAC-NH2097 ,NJDEP-NY037	03/07/2025 10:22	03/10/2025 15:09	KFH
39108-34-4	1H,1H,2H,2H-Perfluorodecanesulfonic acid (8:2 FTS)	ND		ug/kg dry	0.777	0.790	1	EPA 1633 Draft 3 Certifications: NELAC-NH2097 ,NELAC-NY12058,NJDEP-NY037	03/07/2025 10:22	03/10/2025 15:09	KFH
375-22-4	Perfluoro-n-butanoic acid (PFBA)	ND		ug/kg dry	0.112	0.823	1	EPA 1633 Draft 3 Certifications: NELAC-NH2097 ,NELAC-NY12058,NJDEP-NY037	03/07/2025 10:22	03/10/2025 15:09	KFH
113507-82-7	* Perfluoro(2-ethoxyethane)sulfonic acid (PFEESA)	ND		ug/kg dry	0.143	0.366	1	EPA 1633 Draft 3 Certifications: NELAC-NH2097	03/07/2025 10:22	03/10/2025 15:09	KFH
151772-58-6	* Perfluoro-3,6-dioxaheptanoic acid (NFDHA)	ND		ug/kg dry	0.199	0.412	1	EPA 1633 Draft 3 Certifications: NELAC-NH2097	03/07/2025 10:22	03/10/2025 15:09	KFH
377-73-1	* Perfluoro-4-oxapentanoic acid (PFMPA)	ND		ug/kg dry	0.0638	0.412	1	EPA 1633 Draft 3 Certifications: NELAC-NH2097	03/07/2025 10:22	03/10/2025 15:09	KFH
863090-89-5	* Perfluoro-5-oxahexanoic acid (PFMBA)	ND		ug/kg dry	0.0988	0.412	1	EPA 1633 Draft 3 Certifications: NELAC-NH2097	03/07/2025 10:22	03/10/2025 15:09	KFH
2706-91-4	* Perfluoro-1-pentanesulfonate (PFPeS)	ND		ug/kg dry	0.162	0.193	1	EPA 1633 Draft 3 Certifications: NELAC-NH2097 ,NJDEP-NY037	03/07/2025 10:22	03/10/2025 15:09	KFH
757124-72-4	* 1H,1H,2H,2H-Perfluorohexanesulfonic acid (4:2 FTS)	ND		ug/kg dry	0.612	0.772	1	EPA 1633 Draft 3 Certifications: NELAC-NH2097 ,NJDEP-NY037	03/07/2025 10:22	03/10/2025 15:09	KFH
13252-13-6	* HFPO-DA (Gen-X)	ND		ug/kg dry	0.626	0.823	1	EPA 1633 Draft 3 Certifications: NELAC-NH2097 ,NJDEP-NY037	03/07/2025 10:22	03/10/2025 15:09	KFH
763051-92-9	* 11CL-PF3OUdS	ND		ug/kg dry	0.320	0.778	1	EPA 1633 Draft 3 Certifications: NELAC-NH2097 ,NJDEP-NY037	03/07/2025 10:22	03/10/2025 15:09	KFH
756426-58-1	* 9CL-PF3ONS	ND		ug/kg dry	0.253	0.770	1	EPA 1633 Draft 3 Certifications: NELAC-NH2097 ,NJDEP-NY037	03/07/2025 10:22	03/10/2025 15:09	KFH
919005-14-4	* ADONA	ND		ug/kg dry	0.179	0.778	1	EPA 1633 Draft 3 Certifications: NELAC-NH2097 ,NJDEP-NY037	03/07/2025 10:22	03/10/2025 15:09	KFH
79780-39-5	* Perfluorododecanesulfonic acid (PFDoS)	ND		ug/kg dry	0.174	0.200	1	EPA 1633 Draft 3 Certifications: NELAC-NH2097	03/07/2025 10:22	03/10/2025 15:09	KFH
68259-12-1	* Perfluoro-1-nonanesulfonic acid (PFNS)	ND		ug/kg dry	0.128	0.198	1	EPA 1633 Draft 3 Certifications: NELAC-NH2097 ,NJDEP-NY037	03/07/2025 10:22	03/10/2025 15:09	KFH
356-02-5	* 3-Perfluoropropyl propanoic acid (FPrPA)	ND		ug/kg dry	0.652	1.03	1	EPA 1633 Draft 3 Certifications: NELAC-NH2097	03/07/2025 10:22	03/10/2025 15:09	KFH
914637-49-3	* 3-Perfluoropentyl propanoic acid (FPePA)	ND		ug/kg dry	2.16	5.15	1	EPA 1633 Draft 3 Certifications: NELAC-NH2097	03/07/2025 10:22	03/10/2025 15:09	KFH
812-70-4	* 3-Perfluoroheptyl propanoic acid (FHpPA)	ND	PF-CCV-L	ug/kg dry	1.54	5.15	1	EPA 1633 Draft 3 Certifications: NELAC-NH2097	03/07/2025 10:22	03/10/2025 15:09	KFH
24448-09-7	* N-MeFOSE	ND		ug/kg dry	0.629	2.06	1	EPA 1633 Draft 3 Certifications: NELAC-NH2097	03/07/2025 10:22	03/10/2025 15:09	KFH

Sample Information

Client Sample ID: SB13 _0-2 **York Sample ID:** 25C0001-03

York Project (SDG) No.	Client Project ID	Matrix	Collection Date/Time	Date Received
25C0001	170745301	Soil	March 1, 2025 12:00 pm	03/03/2025

PFAS, EPA 1633 Target List **Log-in Notes:** **Sample Notes:**

Sample Prepared by Method: EPA 1633 Prep

CAS No.	Parameter	Result	Flag	Units	Reported to LOD/MDL	LOQ	Dilution	Reference Method	Date/Time Prepared	Date/Time Analyzed	Analyst
31506-32-8	* N-MeFOSA	ND		ug/kg dry	0.185	0.206	1	EPA 1633 Draft 3 Certifications: NELAC-NH2097	03/07/2025 10:22	03/10/2025 15:09	KFH
1691-99-2	* N-EtFOSE	ND		ug/kg dry	0.717	2.06	1	EPA 1633 Draft 3 Certifications: NELAC-NH2097	03/07/2025 10:22	03/10/2025 15:09	KFH
4151-50-2	* N-EtFOSA	ND		ug/kg dry	0.204	0.206	1	EPA 1633 Draft 3 Certifications: NELAC-NH2097	03/07/2025 10:22	03/10/2025 15:09	KFH

	Surrogate Recoveries	Result	Acceptance Range
M3PFBS	*Surrogate: M3PFBS*	*99.8 %*	*25-150*
13C5PFHXA	*Surrogate: M5PFHxA*	*86.8 %*	*25-150*
13C4PFHPA	*Surrogate: M4PFHpA*	*99.3 %*	*25-150*
13C3PFHXS	*Surrogate: M3PFHxS*	*98.6 %*	*25-150*
13C8PFOA	*Surrogate: Perfluoro-n-[13C8]octanoic aci*	*84.0 %*	*25-150*
13C6PFDA	*Surrogate: M6PFDA*	*78.9 %*	*25-150*
13C7PFUNA	*Surrogate: M7PFUdA*	*88.6 %*	*25-150*
960315-52-0	*Surrogate: Perfluoro-n-[1,2-13C2]dodecan*	*72.9 %*	*25-150*
13C2PFTEDA	*Surrogate: M2PFTeDA*	*73.2 %*	*10-150*
13C4PFBA	*Surrogate: Perfluoro-n-[13C4]butanoic aci*	*26.6 %*	*25-150*
13C8PFOS	*Surrogate: Perfluoro-1-[13C8]octanesulfor*	*89.3 %*	*25-150*
13C5PFPEA	*Surrogate: Perfluoro-n-[13C5]pentanoic ac*	*66.0 %*	*25-150*
13C8FOSA	*Surrogate: Perfluoro-1-[13C8]octanesulfor*	*63.5 %*	*10-150*
D3-NMEFOSAA	*Surrogate: d3-N-MeFOSAA*	*77.8 %*	*25-150*
D5-NETFOSAA	*Surrogate: d5-N-EtFOSAA*	*88.6 %*	*25-150*
M2-6:2FTS	*Surrogate: M2-6:2 FTS*	*91.8 %*	*25-200*
M2-8:2FTS	*Surrogate: M2-8:2 FTS*	*86.4 %*	*25-200*
13C9PFNA	*Surrogate: M9PFNA*	*89.6 %*	*25-150*
M2-4:2FTS	*Surrogate: M2-4:2 FTS*	*101 %*	*25-150*
936109-37-4	*Surrogate: d-N-MeFOSA*	*51.2 %*	*25-150*
936109-40-9	*Surrogate: d-N-EtFOSA*	*50.5 %*	*25-150*
M3HFPO-DA	*Surrogate: M3HFPO-DA*	*89.8 %*	*25-150*
D9-NETPFOSAI	*Surrogate: d9-N-EtFOSE*	*52.6 %*	*25-150*
D7-NMEPFOSA	*Surrogate: d7-N-MeFOSE*	*53.5 %*	*25-150*

Sample Information

Client Sample ID: SB13 _0-2 **York Sample ID:** 25C0001-03

York Project (SDG) No.	Client Project ID	Matrix	Collection Date/Time	Date Received
25C0001	170745301	Soil	March 1, 2025 12:00 pm	03/03/2025

PEST, 8081 MASTER

Log-in Notes:

Sample Notes:

Sample Prepared by Method: EPA 3550C

CAS No.	Parameter	Result	Flag	Units	Reported to LOQ	Dilution	Reference Method	Date/Time Prepared	Date/Time Analyzed	Analyst
72-54-8	4,4'-DDD	ND		mg/kg dry	0.00171	5	EPA 8081B	03/10/2025 09:19	03/10/2025 22:50	RJ
							Certifications:	CTDOH-PH-0723,NELAC-NY10854,NJDEP-CT005,PADEP-68-044		
72-55-9	4,4'-DDE	ND		mg/kg dry	0.00171	5	EPA 8081B	03/10/2025 09:19	03/10/2025 22:50	RJ
							Certifications:	CTDOH-PH-0723,NELAC-NY10854,NJDEP-CT005,PADEP-68-044		
50-29-3	4,4'-DDT	ND		mg/kg dry	0.00171	5	EPA 8081B	03/10/2025 09:19	03/10/2025 22:50	RJ
							Certifications:	CTDOH-PH-0723,NELAC-NY10854,NJDEP-CT005,PADEP-68-044		
309-00-2	Aldrin	ND		mg/kg dry	0.00171	5	EPA 8081B	03/10/2025 09:19	03/10/2025 22:50	RJ
							Certifications:	CTDOH-PH-0723,NELAC-NY10854,NJDEP-CT005,PADEP-68-044		
319-84-6	alpha-BHC	ND		mg/kg dry	0.00171	5	EPA 8081B	03/10/2025 09:19	03/10/2025 22:50	RJ
							Certifications:	CTDOH-PH-0723,NELAC-NY10854,NJDEP-CT005,PADEP-68-044		
5103-71-9	alpha-Chlordane	ND		mg/kg dry	0.00171	5	EPA 8081B	03/10/2025 09:19	03/10/2025 22:50	RJ
							Certifications:	NELAC-NY10854,NJDEP-CT005		
319-85-7	beta-BHC	ND		mg/kg dry	0.00171	5	EPA 8081B	03/10/2025 09:19	03/10/2025 22:50	RJ
							Certifications:	CTDOH-PH-0723,NELAC-NY10854,NJDEP-CT005,PADEP-68-044		
319-86-8	delta-BHC	ND		mg/kg dry	0.00171	5	EPA 8081B	03/10/2025 09:19	03/10/2025 22:50	RJ
							Certifications:	CTDOH-PH-0723,NELAC-NY10854,NJDEP-CT005,PADEP-68-044		
60-57-1	Dieldrin	ND		mg/kg dry	0.00171	5	EPA 8081B	03/10/2025 09:19	03/10/2025 22:50	RJ
							Certifications:	CTDOH-PH-0723,NELAC-NY10854,NJDEP-CT005,PADEP-68-044		
959-98-8	Endosulfan I	ND		mg/kg dry	0.00171	5	EPA 8081B	03/10/2025 09:19	03/10/2025 22:50	RJ
							Certifications:	CTDOH-PH-0723,NELAC-NY10854,NJDEP-CT005,PADEP-68-044		
33213-65-9	Endosulfan II	ND		mg/kg dry	0.00171	5	EPA 8081B	03/10/2025 09:19	03/10/2025 22:50	RJ
							Certifications:	CTDOH-PH-0723,NELAC-NY10854		
1031-07-8	Endosulfan sulfate	ND		mg/kg dry	0.00171	5	EPA 8081B	03/10/2025 09:19	03/10/2025 22:50	RJ
							Certifications:	CTDOH-PH-0723,NELAC-NY10854,NJDEP-CT005,PADEP-68-044		
72-20-8	Endrin	ND		mg/kg dry	0.00171	5	EPA 8081B	03/10/2025 09:19	03/10/2025 22:50	RJ
							Certifications:	CTDOH-PH-0723,NELAC-NY10854,NJDEP-CT005,PADEP-68-044		
7421-93-4	Endrin aldehyde	ND		mg/kg dry	0.00171	5	EPA 8081B	03/10/2025 09:19	03/10/2025 22:50	RJ
							Certifications:	CTDOH-PH-0723,NELAC-NY10854,NJDEP-CT005,PADEP-68-044		
53494-70-5	Endrin ketone	ND		mg/kg dry	0.00171	5	EPA 8081B	03/10/2025 09:19	03/10/2025 22:50	RJ
							Certifications:	CTDOH-PH-0723,NELAC-NY10854,NJDEP-CT005,PADEP-68-044		
58-89-9	gamma-BHC (Lindane)	ND		mg/kg dry	0.00171	5	EPA 8081B	03/10/2025 09:19	03/10/2025 22:50	RJ
							Certifications:	CTDOH-PH-0723,NELAC-NY10854,NJDEP-CT005,PADEP-68-044		
5566-34-7	gamma-Chlordane	ND		mg/kg dry	0.00171	5	EPA 8081B	03/10/2025 09:19	03/10/2025 22:50	RJ
							Certifications:	NELAC-NY10854,NJDEP-CT005		
76-44-8	Heptachlor	ND		mg/kg dry	0.00171	5	EPA 8081B	03/10/2025 09:19	03/10/2025 22:50	RJ
							Certifications:	CTDOH-PH-0723,NELAC-NY10854,NJDEP-CT005,PADEP-68-044		
1024-57-3	Heptachlor epoxide	ND		mg/kg dry	0.00171	5	EPA 8081B	03/10/2025 09:19	03/10/2025 22:50	RJ
							Certifications:	CTDOH-PH-0723,NELAC-NY10854,NJDEP-CT005,PADEP-68-044		
72-43-5	Methoxychlor	ND		mg/kg dry	0.00171	5	EPA 8081B	03/10/2025 09:19	03/10/2025 22:50	RJ
							Certifications:	CTDOH-PH-0723,NELAC-NY10854,NJDEP-CT005,PADEP-68-044		
8001-35-2	Toxaphene	ND		mg/kg dry	0.171	5	EPA 8081B	03/10/2025 09:19	03/10/2025 22:50	RJ
							Certifications:	CTDOH-PH-0723,NELAC-NY10854,NJDEP-CT005,PADEP-68-044		

Sample Information

Client Sample ID: SB13 _0-2 **York Sample ID:** 25C0001-03

York Project (SDG) No.	Client Project ID	Matrix	Collection Date/Time	Date Received
25C0001	170745301	Soil	March 1, 2025 12:00 pm	03/03/2025

PEST, 8081 MASTER

Log-in Notes: **Sample Notes:**

Sample Prepared by Method: EPA 3550C

CAS No.	Parameter	Result	Flag	Units	Reported to LOQ	Dilution	Reference Method	Date/Time Prepared	Date/Time Analyzed	Analyst
57-74-9	* Chlordane, total	ND		mg/kg dry	0.0341	5	EPA 8081B	03/10/2025 09:19	03/10/2025 22:50	RJ
							Certifications:			

	Surrogate Recoveries	Result	Acceptance Range
2051-24-3	*Surrogate: Decachlorobiphenyl*	*51.6 %*	*30-150*
877-09-8	*Surrogate: Tetrachloro-m-xylene*	*78.1 %*	*30-150*

PCB, 8082 MASTER

Log-in Notes: **Sample Notes:**

Sample Prepared by Method: EPA 3550C

CAS No.	Parameter	Result	Flag	Units	Reported to LOQ	Dilution	Reference Method	Date/Time Prepared	Date/Time Analyzed	Analyst
12674-11-2	Aroclor 1016	ND		mg/kg dry	0.0172	1	EPA 8082A	03/10/2025 09:14	03/11/2025 03:02	NF
							Certifications:	NELAC-NY10854,CTDOH-PH-0723,NJDEP-CT005,PADEP-68-044		
11104-28-2	Aroclor 1221	ND		mg/kg dry	0.0172	1	EPA 8082A	03/10/2025 09:14	03/11/2025 03:02	NF
							Certifications:	NELAC-NY10854,CTDOH-PH-0723,NJDEP-CT005,PADEP-68-044		
11141-16-5	Aroclor 1232	ND		mg/kg dry	0.0172	1	EPA 8082A	03/10/2025 09:14	03/11/2025 03:02	NF
							Certifications:	NELAC-NY10854,CTDOH-PH-0723,NJDEP-CT005,PADEP-68-044		
53469-21-9	Aroclor 1242	ND		mg/kg dry	0.0172	1	EPA 8082A	03/10/2025 09:14	03/11/2025 03:02	NF
							Certifications:	NELAC-NY10854,CTDOH-PH-0723,NJDEP-CT005,PADEP-68-044		
12672-29-6	Aroclor 1248	ND		mg/kg dry	0.0172	1	EPA 8082A	03/10/2025 09:14	03/11/2025 03:02	NF
							Certifications:	NELAC-NY10854,CTDOH-PH-0723,NJDEP-CT005,PADEP-68-044		
11097-69-1	Aroclor 1254	ND		mg/kg dry	0.0172	1	EPA 8082A	03/10/2025 09:14	03/11/2025 03:02	NF
							Certifications:	NELAC-NY10854,CTDOH-PH-0723,NJDEP-CT005,PADEP-68-044		
11096-82-5	Aroclor 1260	ND		mg/kg dry	0.0172	1	EPA 8082A	03/10/2025 09:14	03/11/2025 03:02	NF
							Certifications:	NELAC-NY10854,CTDOH-PH-0723,NJDEP-CT005,PADEP-68-044		
1336-36-3	* Total PCBs	ND		mg/kg dry	0.0172	1	EPA 8082A	03/10/2025 09:14	03/11/2025 03:02	NF
							Certifications:			

	Surrogate Recoveries	Result	Acceptance Range
877-09-8	*Surrogate: Tetrachloro-m-xylene*	*54.5 %*	*30-120*
2051-24-3	*Surrogate: Decachlorobiphenyl*	*37.0 %*	*30-120*

HERB, 8151 MASTER

Log-in Notes: **Sample Notes:**

Sample Prepared by Method: EPA 3550C/8151A

CAS No.	Parameter	Result	Flag	Units	Reported to LOQ	Dilution	Reference Method	Date/Time Prepared	Date/Time Analyzed	Analyst
93-76-5	2,4,5-T	ND		mg/kg dry	0.0208	1	EPA 8151A	03/11/2025 08:00	03/11/2025 18:44	GXB
							Certifications:	CTDOH-PH-0723,NELAC-NY10854,NJDEP-CT005,PADEP-68-044		
93-72-1	2,4,5-TP (Silvex)	ND		mg/kg dry	0.0208	1	EPA 8151A	03/11/2025 08:00	03/11/2025 18:44	GXB
							Certifications:	CTDOH-PH-0723,NELAC-NY10854,NJDEP-CT005,PADEP-68-044		
94-75-7	2,4-D	ND		mg/kg dry	0.0208	1	EPA 8151A	03/11/2025 08:00	03/11/2025 18:44	GXB
							Certifications:	CTDOH-PH-0723,NELAC-NY10854,NJDEP-CT005,PADEP-68-044		

	Surrogate Recoveries	Result	Acceptance Range

Sample Information

Client Sample ID: SB13 _0-2 **York Sample ID:** 25C0001-03

York Project (SDG) No.	Client Project ID	Matrix	Collection Date/Time	Date Received
25C0001	170745301	Soil	March 1, 2025 12:00 pm	03/03/2025

HERB, 8151 MASTER

Log-in Notes: **Sample Notes:**

Sample Prepared by Method: EPA 3550C/8151A

CAS No.	Parameter	Result	Flag	Units	Reported to LOQ	Dilution	Reference Method	Date/Time Prepared	Date/Time Analyzed	Analyst
19719-28-9	*Surrogate: 2,4-Dichlorophenylacetic acid (.*	*47.0 %*			*21-150*					

Metals, Target Analyte

Log-in Notes: **Sample Notes:**

Sample Prepared by Method: EPA 3050B

CAS No.	Parameter	Result	Flag	Units	Reported to LOQ	Dilution	Reference Method	Date/Time Prepared	Date/Time Analyzed	Analyst
7429-90-5	**Aluminum**	**2660**		mg/kg dry	4.34	1	EPA 6010D	03/05/2025 14:43	03/06/2025 11:27	AGNR
							Certifications:	CTDOH-PH-0723,NELAC-NY10854,NJDEP-CT005,PADEP-68-044		
7440-36-0	Antimony	ND		mg/kg dry	2.17	1	EPA 6010D	03/05/2025 14:43	03/06/2025 11:27	AGNR
							Certifications:	CTDOH-PH-0723,NELAC-NY10854,NJDEP-CT005,PADEP-68-044		
7440-38-2	**Arsenic**	**5.04**		mg/kg dry	1.30	1	EPA 6010D	03/05/2025 14:43	03/06/2025 11:27	AGNR
							Certifications:	CTDOH-PH-0723,NELAC-NY10854,NJDEP-CT005,PADEP-68-044		
7440-39-3	**Barium**	**45.5**		mg/kg dry	2.17	1	EPA 6010D	03/05/2025 14:43	03/06/2025 11:27	AGNR
							Certifications:	CTDOH-PH-0723,NELAC-NY10854,NJDEP-CT005,PADEP-68-044		
7440-41-7	**Beryllium**	**0.278**		mg/kg dry	0.044	1	EPA 6010D	03/05/2025 14:43	03/06/2025 11:27	AGNR
							Certifications:	CTDOH-PH-0723,NELAC-NY10854,NJDEP-CT005,PADEP-68-044		
7440-43-9	Cadmium	ND		mg/kg dry	0.260	1	EPA 6010D	03/05/2025 14:43	03/06/2025 11:27	AGNR
							Certifications:	CTDOH-PH-0723,NELAC-NY10854,NJDEP-CT005,PADEP-68-044		
7440-70-2	**Calcium**	**131000**		mg/kg dry	4.34	1	EPA 6010D	03/05/2025 14:43	03/06/2025 11:27	AGNR
							Certifications:	CTDOH-PH-0723,NELAC-NY10854,NJDEP-CT005,PADEP-68-044		
7440-47-3	**Chromium**	**4.50**		mg/kg dry	0.434	1	EPA 6010D	03/05/2025 14:43	03/06/2025 11:27	AGNR
							Certifications:	CTDOH-PH-0723,NELAC-NY10854,NJDEP-CT005,PADEP-68-044		
7440-48-4	**Cobalt**	**2.73**		mg/kg dry	0.347	1	EPA 6010D	03/05/2025 14:43	03/06/2025 11:27	AGNR
							Certifications:	CTDOH-PH-0723,NELAC-NY10854,NJDEP-CT005,PADEP-68-044		
7440-50-8	**Copper**	**12.5**		mg/kg dry	1.74	1	EPA 6010D	03/05/2025 14:43	03/06/2025 11:27	AGNR
							Certifications:	CTDOH-PH-0723,NELAC-NY10854,NJDEP-CT005,PADEP-68-044		
7439-89-6	**Iron**	**8140**		mg/kg dry	21.7	1	EPA 6010D	03/05/2025 14:43	03/06/2025 11:27	AGNR
							Certifications:	CTDOH-PH-0723,NELAC-NY10854,NJDEP-CT005,PADEP-68-044		
7439-92-1	**Lead**	**179**		mg/kg dry	0.434	1	EPA 6010D	03/05/2025 14:43	03/06/2025 11:27	AGNR
							Certifications:	CTDOH-PH-0723,NELAC-NY10854,NJDEP-CT005,PADEP-68-044		
7439-95-4	**Magnesium**	**74400**		mg/kg dry	4.34	1	EPA 6010D	03/05/2025 14:43	03/06/2025 11:27	AGNR
							Certifications:	CTDOH-PH-0723,NELAC-NY10854,NJDEP-CT005,PADEP-68-044		
7439-96-5	**Manganese**	**194**		mg/kg dry	0.434	1	EPA 6010D	03/05/2025 14:43	03/06/2025 11:27	AGNR
							Certifications:	CTDOH-PH-0723,NELAC-NY10854,NJDEP-CT005,PADEP-68-044		
7440-02-0	**Nickel**	**6.78**		mg/kg dry	0.864	1	EPA 6010D	03/05/2025 14:43	03/06/2025 11:27	AGNR
							Certifications:	CTDOH-PH-0723,NELAC-NY10854,NJDEP-CT005,PADEP-68-044		
7440-09-7	**Potassium**	**593**		mg/kg dry	4.34	1	EPA 6010D	03/05/2025 14:43	03/06/2025 11:27	AGNR
							Certifications:	CTDOH-PH-0723,NELAC-NY10854,NJDEP-CT005,PADEP-68-044		
7782-49-2	Selenium	ND		mg/kg dry	2.17	1	EPA 6010D	03/05/2025 14:43	03/06/2025 11:27	AGNR
							Certifications:	CTDOH-PH-0723,NELAC-NY10854,NJDEP-CT005,PADEP-68-044		
7440-22-4	Silver	ND		mg/kg dry	0.437	1	EPA 6010D	03/05/2025 14:43	03/06/2025 11:27	AGNR
							Certifications:	CTDOH-PH-0723,NELAC-NY10854,NJDEP-CT005,PADEP-68-044		

Sample Information

Client Sample ID: SB13 _0-2 **York Sample ID:** 25C0001-03

York Project (SDG) No.	Client Project ID	Matrix	Collection Date/Time	Date Received
25C0001	170745301	Soil	March 1, 2025 12:00 pm	03/03/2025

Metals, Target Analyte

Log-in Notes: **Sample Notes:**

Sample Prepared by Method: EPA 3050B

CAS No.	Parameter	Result	Flag	Units	Reported to LOQ	Dilution	Reference Method	Date/Time Prepared	Date/Time Analyzed	Analyst
7440-23-5	**Sodium**	**93.5**		mg/kg dry	43.4	1	EPA 6010D	03/05/2025 14:43	03/06/2025 11:27	AGNR
							Certifications:	CTDOH-PH-0723,NELAC-NY10854,NJDEP-CT005,PADEP-68-044		
7440-28-0	Thallium	ND		mg/kg dry	1.74	1	EPA 6010D	03/05/2025 14:43	03/06/2025 11:27	AGNR
							Certifications:	CTDOH-PH-0723,NELAC-NY10854,NJDEP-CT005,PADEP-68-044		
7440-62-2	**Vanadium**	**15.6**		mg/kg dry	0.864	1	EPA 6010D	03/05/2025 14:43	03/06/2025 11:27	AGNR
							Certifications:	CTDOH-PH-0723,NELAC-NY10854,NJDEP-CT005,PADEP-68-044		
7440-66-6	**Zinc**	**32.7**		mg/kg dry	2.16	1	EPA 6010D	03/05/2025 14:43	03/06/2025 11:27	AGNR
							Certifications:	CTDOH-PH-0723,NELAC-NY10854,NJDEP-CT005,PADEP-68-044		

Mercury by 7473

Log-in Notes: **Sample Notes:**

Sample Prepared by Method: EPA 7473 soil

CAS No.	Parameter	Result	Flag	Units	Reported to LOQ	Dilution	Reference Method	Date/Time Prepared	Date/Time Analyzed	Analyst
7439-97-6	**Mercury**	**0.196**		mg/kg dry	0.0312	1	EPA 7473	03/06/2025 18:36	03/07/2025 10:37	DBT
							Certifications:	CTDOH-PH-0723,NJDEP-CT005,NELAC-NY10854,PADEP-68-044		

Chromium, Hexavalent

Log-in Notes: **Sample Notes:**

Sample Prepared by Method: EPA SW846-3060

CAS No.	Parameter	Result	Flag	Units	Reported to LOQ	Dilution	Reference Method	Date/Time Prepared	Date/Time Analyzed	Analyst
18540-29-9	Chromium, Hexavalent	ND		mg/kg dry	0.521	1	EPA 7196A	03/06/2025 10:00	03/06/2025 16:15	JMT
							Certifications:	NJDEP-CT005,CTDOH-PH-0723,NELAC-NY10854,PADEP-68-044		

Chromium, Trivalent

Log-in Notes: **Sample Notes:**

Sample Prepared by Method: Analysis Preparation

CAS No.	Parameter	Result	Flag	Units	Reported to LOQ	Dilution	Reference Method	Date/Time Prepared	Date/Time Analyzed	Analyst
16065-83-1	* **Chromium, Trivalent**	**4.50**		mg/kg	0.500	1	Calculation	03/07/2025 14:06	03/07/2025 14:07	AD
							Certifications:			

Cyanide, Total

Log-in Notes: **Sample Notes:**

Sample Prepared by Method: Analysis Preparation Soil

CAS No.	Parameter	Result	Flag	Units	Reported to LOQ	Dilution	Reference Method	Date/Time Prepared	Date/Time Analyzed	Analyst
57-12-5	Cyanide, total	ND		mg/kg dry	0.521	1	EPA 9014/9010C	03/06/2025 16:25	03/06/2025 21:02	CB
							Certifications:	NELAC-NY10854,CTDOH-PH-0723,NJDEP-CT005,PADEP-68-044		

Total Solids

Log-in Notes: **Sample Notes:**

Sample Prepared by Method: % Solids Prep

CAS No.	Parameter	Result	Flag	Units	Reported to LOQ	Dilution	Reference Method	Date/Time Prepared	Date/Time Analyzed	Analyst

Sample Information

Client Sample ID: SB13 _0-2 **York Sample ID:** 25C0001-03

York Project (SDG) No.	Client Project ID	Matrix	Collection Date/Time	Date Received
25C0001	170745301	Soil	March 1, 2025 12:00 pm	03/03/2025

Total Solids

Log-in Notes:

Sample Notes:

Sample Prepared by Method: % Solids Prep

CAS No.	Parameter	Result	Flag	Units	Reported to LOQ	Dilution	Reference Method	Date/Time Prepared	Date/Time Analyzed	Analyst
solids	*** % Solids**	**96.0**		%	0.100	1	SM 2540G	03/04/2025 06:53	03/04/2025 10:00	SMM
							Certifications:	CTDOH-PH-0723		

Sample Information

Client Sample ID: SB11 _0-2 **York Sample ID:** 25C0001-04

York Project (SDG) No.	Client Project ID	Matrix	Collection Date/Time	Date Received
25C0001	170745301	Soil	March 1, 2025 2:00 pm	03/03/2025

VOA, 8260 MASTER

Log-in Notes:

Sample Notes:

Sample Prepared by Method: EPA 5035A

CAS No.	Parameter	Result	Flag	Units	Reported to LOD/MDL	LOQ	Dilution	Reference Method	Date/Time Prepared	Date/Time Analyzed	Analyst
630-20-6	1,1,1,2-Tetrachloroethane	ND		mg/kg dry	0.0032	0.0064	1	EPA 8260D	03/05/2025 15:33	03/06/2025 03:31	AC
								Certifications:	CTDOH-PH-0723,NELAC-NY10854,NELAC-NY12058,NJDEP-CT		
71-55-6	1,1,1-Trichloroethane	ND		mg/kg dry	0.0032	0.0064	1	EPA 8260D	03/05/2025 15:33	03/06/2025 03:31	AC
								Certifications:	CTDOH-PH-0723,NELAC-NY10854,NELAC-NY12058,NJDEP-CT		
79-34-5	1,1,2,2-Tetrachloroethane	ND		mg/kg dry	0.0032	0.0064	1	EPA 8260D	03/05/2025 15:33	03/06/2025 03:31	AC
								Certifications:	CTDOH-PH-0723,NELAC-NY10854,NELAC-NY12058,NJDEP-CT		
76-13-1	1,1,2-Trichloro-1,2,2-trifluoroethane (Freon 113)	ND		mg/kg dry	0.0032	0.0064	1	EPA 8260D	03/05/2025 15:33	03/06/2025 03:31	AC
								Certifications:	CTDOH-PH-0723,NELAC-NY10854,NELAC-NY12058,NJDEP-CT		
79-00-5	1,1,2-Trichloroethane	ND		mg/kg dry	0.0032	0.0064	1	EPA 8260D	03/05/2025 15:33	03/06/2025 03:31	AC
								Certifications:	CTDOH-PH-0723,NELAC-NY10854,NELAC-NY12058,NJDEP-CT		
75-34-3	1,1-Dichloroethane	ND		mg/kg dry	0.0032	0.0064	1	EPA 8260D	03/05/2025 15:33	03/06/2025 03:31	AC
								Certifications:	CTDOH-PH-0723,NELAC-NY10854,NELAC-NY12058,NJDEP-CT		
75-35-4	1,1-Dichloroethylene	ND		mg/kg dry	0.0032	0.0064	1	EPA 8260D	03/05/2025 15:33	03/06/2025 03:31	AC
								Certifications:	CTDOH-PH-0723,NELAC-NY10854,NELAC-NY12058,NJDEP-CT		
87-61-6	1,2,3-Trichlorobenzene	ND		mg/kg dry	0.0032	0.0064	1	EPA 8260D	03/05/2025 15:33	03/06/2025 03:31	AC
								Certifications:	NELAC-NY10854,NELAC-NY12058,NJDEP-CT005,PADEP-68-04		
96-18-4	1,2,3-Trichloropropane	ND		mg/kg dry	0.0032	0.0064	1	EPA 8260D	03/05/2025 15:33	03/06/2025 03:31	AC
								Certifications:	NELAC-NY10854,NELAC-NY12058,NJDEP-CT005		
120-82-1	1,2,4-Trichlorobenzene	ND		mg/kg dry	0.0032	0.0064	1	EPA 8260D	03/05/2025 15:33	03/06/2025 03:31	AC
								Certifications:	NELAC-NY10854,NELAC-NY12058,NJDEP-CT005,PADEP-68-04		
95-63-6	1,2,4-Trimethylbenzene	ND		mg/kg dry	0.0032	0.0064	1	EPA 8260D	03/05/2025 15:33	03/06/2025 03:31	AC
								Certifications:	CTDOH-PH-0723,NELAC-NY10854,NELAC-NY12058,NJDEP-CT		
96-12-8	1,2-Dibromo-3-chloropropane	ND		mg/kg dry	0.0032	0.0064	1	EPA 8260D	03/05/2025 15:33	03/06/2025 03:31	AC
								Certifications:	CTDOH-PH-0723,NELAC-NY10854,NELAC-NY12058,NJDEP-CT		
106-93-4	1,2-Dibromoethane	ND		mg/kg dry	0.0032	0.0064	1	EPA 8260D	03/05/2025 15:33	03/06/2025 03:31	AC
								Certifications:	CTDOH-PH-0723,NELAC-NY10854,NELAC-NY12058,NJDEP-CT		
95-50-1	1,2-Dichlorobenzene	ND		mg/kg dry	0.0032	0.0064	1	EPA 8260D	03/05/2025 15:33	03/06/2025 03:31	AC
								Certifications:	CTDOH-PH-0723,NELAC-NY10854,NELAC-NY12058,NJDEP-CT		
107-06-2	1,2-Dichloroethane	ND		mg/kg dry	0.0032	0.0064	1	EPA 8260D	03/05/2025 15:33	03/06/2025 03:31	AC
								Certifications:	CTDOH-PH-0723,NELAC-NY10854,NELAC-NY12058,NJDEP-CT		
78-87-5	1,2-Dichloropropane	ND		mg/kg dry	0.0032	0.0064	1	EPA 8260D	03/05/2025 15:33	03/06/2025 03:31	AC
								Certifications:	CTDOH-PH-0723,NELAC-NY10854,NELAC-NY12058,NJDEP-CT		
108-67-8	1,3,5-Trimethylbenzene	ND		mg/kg dry	0.0032	0.0064	1	EPA 8260D	03/05/2025 15:33	03/06/2025 03:31	AC
								Certifications:	CTDOH-PH-0723,NELAC-NY10854,NELAC-NY12058,NJDEP-CT		
541-73-1	1,3-Dichlorobenzene	ND		mg/kg dry	0.0032	0.0064	1	EPA 8260D	03/05/2025 15:33	03/06/2025 03:31	AC
								Certifications:	CTDOH-PH-0723,NELAC-NY10854,NELAC-NY12058,NJDEP-CT		
106-46-7	1,4-Dichlorobenzene	ND		mg/kg dry	0.0032	0.0064	1	EPA 8260D	03/05/2025 15:33	03/06/2025 03:31	AC
								Certifications:	CTDOH-PH-0723,NELAC-NY10854,NELAC-NY12058,NJDEP-CT		
123-91-1	1,4-Dioxane	ND		mg/kg dry	0.064	0.13	1	EPA 8260D	03/05/2025 15:33	03/06/2025 03:31	AC
								Certifications:	NELAC-NY10854,NELAC-NY12058,NJDEP-CT005,PADEP-68-04		
78-93-3	2-Butanone	ND		mg/kg dry	0.0032	0.0064	1	EPA 8260D	03/05/2025 15:33	03/06/2025 03:31	AC
								Certifications:	CTDOH-PH-0723,NELAC-NY10854,NELAC-NY12058,NJDEP-CT		

Sample Information

Client Sample ID: SB11 _0-2 **York Sample ID:** 25C0001-04

York Project (SDG) No.	Client Project ID	Matrix	Collection Date/Time	Date Received
25C0001	170745301	Soil	March 1, 2025 2:00 pm	03/03/2025

VOA, 8260 MASTER **Log-in Notes:** **Sample Notes:**

Sample Prepared by Method: EPA 5035A

CAS No.	Parameter	Result	Flag	Units	Reported to LOD/MDL	LOQ	Dilution	Reference Method	Date/Time Prepared	Date/Time Analyzed	Analyst
591-78-6	2-Hexanone	ND		mg/kg dry	0.0032	0.0064	1	EPA 8260D	03/05/2025 15:33	03/06/2025 03:31	AC
								Certifications:	CTDOH-PH-0723,NELAC-NY10854,NELAC-NY12058,NJDEP-CT		
108-10-1	4-Methyl-2-pentanone	ND	QL-02	mg/kg dry	0.0032	0.0064	1	EPA 8260D	03/05/2025 15:33	03/06/2025 03:31	AC
								Certifications:	CTDOH-PH-0723,NELAC-NY10854,NELAC-NY12058,NJDEP-CT		
67-64-1	Acetone	ND	CCVE, ICVE	mg/kg dry	0.0064	0.013	1	EPA 8260D	03/05/2025 15:33	03/06/2025 03:31	AC
								Certifications:	CTDOH-PH-0723,NELAC-NY10854,NELAC-NY12058,NJDEP-CT		
107-02-8	Acrolein	ND		mg/kg dry	0.0064	0.013	1	EPA 8260D	03/05/2025 15:33	03/06/2025 03:31	AC
								Certifications:	CTDOH-PH-0723,NELAC-NY10854,NELAC-NY12058,NJDEP-CT		
107-13-1	Acrylonitrile	ND		mg/kg dry	0.0032	0.0064	1	EPA 8260D	03/05/2025 15:33	03/06/2025 03:31	AC
								Certifications:	CTDOH-PH-0723,NELAC-NY10854,NELAC-NY12058,NJDEP-CT		
71-43-2	Benzene	ND		mg/kg dry	0.0032	0.0064	1	EPA 8260D	03/05/2025 15:33	03/06/2025 03:31	AC
								Certifications:	CTDOH-PH-0723,NELAC-NY10854,NELAC-NY12058,NJDEP-CT		
74-97-5	Bromochloromethane	ND		mg/kg dry	0.0032	0.0064	1	EPA 8260D	03/05/2025 15:33	03/06/2025 03:31	AC
								Certifications:	NELAC-NY10854,NELAC-NY12058,NJDEP-CT005,PADEP-68-04		
75-27-4	Bromodichloromethane	ND		mg/kg dry	0.0032	0.0064	1	EPA 8260D	03/05/2025 15:33	03/06/2025 03:31	AC
								Certifications:	CTDOH-PH-0723,NELAC-NY10854,NELAC-NY12058,NJDEP-CT		
75-25-2	Bromoform	ND		mg/kg dry	0.0032	0.0064	1	EPA 8260D	03/05/2025 15:33	03/06/2025 03:31	AC
								Certifications:	CTDOH-PH-0723,NELAC-NY10854,NELAC-NY12058,NJDEP-CT		
74-83-9	Bromomethane	ND		mg/kg dry	0.0032	0.0064	1	EPA 8260D	03/05/2025 15:33	03/06/2025 03:31	AC
								Certifications:	CTDOH-PH-0723,NELAC-NY10854,NELAC-NY12058,NJDEP-CT		
75-15-0	Carbon disulfide	ND	CCVE	mg/kg dry	0.0032	0.0064	1	EPA 8260D	03/05/2025 15:33	03/06/2025 03:31	AC
								Certifications:	CTDOH-PH-0723,NELAC-NY10854,NELAC-NY12058,NJDEP-CT		
56-23-5	Carbon tetrachloride	ND		mg/kg dry	0.0032	0.0064	1	EPA 8260D	03/05/2025 15:33	03/06/2025 03:31	AC
								Certifications:	CTDOH-PH-0723,NELAC-NY10854,NELAC-NY12058,NJDEP-CT		
108-90-7	Chlorobenzene	ND		mg/kg dry	0.0032	0.0064	1	EPA 8260D	03/05/2025 15:33	03/06/2025 03:31	AC
								Certifications:	CTDOH-PH-0723,NELAC-NY10854,NELAC-NY12058,NJDEP-CT		
75-00-3	Chloroethane	ND		mg/kg dry	0.0032	0.0064	1	EPA 8260D	03/05/2025 15:33	03/06/2025 03:31	AC
								Certifications:	CTDOH-PH-0723,NELAC-NY10854,NELAC-NY12058,NJDEP-CT		
67-66-3	Chloroform	ND		mg/kg dry	0.0032	0.0064	1	EPA 8260D	03/05/2025 15:33	03/06/2025 03:31	AC
								Certifications:	CTDOH-PH-0723,NELAC-NY10854,NELAC-NY12058,NJDEP-CT		
74-87-3	Chloromethane	ND	CCVE	mg/kg dry	0.0032	0.0064	1	EPA 8260D	03/05/2025 15:33	03/06/2025 03:31	AC
								Certifications:	CTDOH-PH-0723,NELAC-NY10854,NELAC-NY12058,NJDEP-CT		
156-59-2	cis-1,2-Dichloroethylene	ND		mg/kg dry	0.0032	0.0064	1	EPA 8260D	03/05/2025 15:33	03/06/2025 03:31	AC
								Certifications:	CTDOH-PH-0723,NELAC-NY10854,NELAC-NY12058,NJDEP-CT		
10061-01-5	cis-1,3-Dichloropropylene	ND		mg/kg dry	0.0032	0.0064	1	EPA 8260D	03/05/2025 15:33	03/06/2025 03:31	AC
								Certifications:	CTDOH-PH-0723,NELAC-NY10854,NELAC-NY12058,NJDEP-CT		
110-82-7	Cyclohexane	ND		mg/kg dry	0.0032	0.0064	1	EPA 8260D	03/05/2025 15:33	03/06/2025 03:31	AC
								Certifications:	NELAC-NY10854,NELAC-NY12058,NJDEP-CT005,PADEP-68-04		
124-48-1	Dibromochloromethane	ND		mg/kg dry	0.0032	0.0064	1	EPA 8260D	03/05/2025 15:33	03/06/2025 03:31	AC
								Certifications:	NELAC-NY10854,NELAC-NY12058,NJDEP-CT005,PADEP-68-04		
74-95-3	Dibromomethane	ND		mg/kg dry	0.0032	0.0064	1	EPA 8260D	03/05/2025 15:33	03/06/2025 03:31	AC
								Certifications:	NELAC-NY10854,NELAC-NY12058,NJDEP-CT005,PADEP-68-04		
75-71-8	Dichlorodifluoromethane	ND	CCVE	mg/kg dry	0.0032	0.0064	1	EPA 8260D	03/05/2025 15:33	03/06/2025 03:31	AC
								Certifications:	NELAC-NY10854,NELAC-NY12058,NJDEP-CT005,PADEP-68-04		

Sample Information

Client Sample ID: SB11 _0-2 **York Sample ID:** 25C0001-04

York Project (SDG) No.	Client Project ID	Matrix	Collection Date/Time	Date Received
25C0001	170745301	Soil	March 1, 2025 2:00 pm	03/03/2025

VOA, 8260 MASTER **Log-in Notes:** **Sample Notes:**

Sample Prepared by Method: EPA 5035A

CAS No.	Parameter	Result	Flag	Units	Reported to LOD/MDL	LOQ	Dilution	Reference Method	Date/Time Prepared	Date/Time Analyzed	Analyst
100-41-4	Ethyl Benzene	ND		mg/kg dry	0.0032	0.0064	1	EPA 8260D	03/05/2025 15:33	03/06/2025 03:31	AC
								Certifications:	CTDOH-PH-0723,NELAC-NY10854,NELAC-NY12058,NJDEP-CT		
87-68-3	Hexachlorobutadiene	ND		mg/kg dry	0.0032	0.0064	1	EPA 8260D	03/05/2025 15:33	03/06/2025 03:31	AC
								Certifications:	NELAC-NY10854,NELAC-NY12058,NJDEP-CT005,PADEP-68-04		
98-82-8	Isopropylbenzene	ND		mg/kg dry	0.0032	0.0064	1	EPA 8260D	03/05/2025 15:33	03/06/2025 03:31	AC
								Certifications:	CTDOH-PH-0723,NELAC-NY10854,NELAC-NY12058,NJDEP-CT		
79-20-9	Methyl acetate	ND		mg/kg dry	0.0032	0.0064	1	EPA 8260D	03/05/2025 15:33	03/06/2025 03:31	AC
								Certifications:	NELAC-NY10854,NELAC-NY12058,NJDEP-CT005,PADEP-68-04		
1634-04-4	Methyl tert-butyl ether (MTBE)	ND	CCVE, QL-02	mg/kg dry	0.0032	0.0064	1	EPA 8260D	03/05/2025 15:33	03/06/2025 03:31	AC
								Certifications:	CTDOH-PH-0723,NELAC-NY10854,NELAC-NY12058,NJDEP-CT		
108-87-2	Methylcyclohexane	ND		mg/kg dry	0.0032	0.0064	1	EPA 8260D	03/05/2025 15:33	03/06/2025 03:31	AC
								Certifications:	NELAC-NY10854,NELAC-NY12058,NJDEP-CT005,PADEP-68-04		
75-09-2	Methylene chloride	ND		mg/kg dry	0.0064	0.013	1	EPA 8260D	03/05/2025 15:33	03/06/2025 03:31	AC
								Certifications:	CTDOH-PH-0723,NELAC-NY10854,NELAC-NY12058,NJDEP-CT		
104-51-8	n-Butylbenzene	ND		mg/kg dry	0.0032	0.0064	1	EPA 8260D	03/05/2025 15:33	03/06/2025 03:31	AC
								Certifications:	CTDOH-PH-0723,NELAC-NY10854,NELAC-NY12058,NJDEP-CT		
103-65-1	n-Propylbenzene	ND		mg/kg dry	0.0032	0.0064	1	EPA 8260D	03/05/2025 15:33	03/06/2025 03:31	AC
								Certifications:	CTDOH-PH-0723,NELAC-NY10854,NELAC-NY12058,NJDEP-CT		
95-47-6	o-Xylene	ND		mg/kg dry	0.0032	0.0064	1	EPA 8260D	03/05/2025 15:33	03/06/2025 03:31	AC
								Certifications:	CTDOH-PH-0723,NELAC-NY10854,NELAC-NY12058,PADEP-68		
179601-23-1	p- & m- Xylenes	ND		mg/kg dry	0.0064	0.013	1	EPA 8260D	03/05/2025 15:33	03/06/2025 03:31	AC
								Certifications:	CTDOH-PH-0723,NELAC-NY10854,NELAC-NY12058,PADEP-68		
99-87-6	p-Isopropyltoluene	ND		mg/kg dry	0.0032	0.0064	1	EPA 8260D	03/05/2025 15:33	03/06/2025 03:31	AC
								Certifications:	CTDOH-PH-0723,NELAC-NY10854,NELAC-NY12058,NJDEP-CT		
135-98-8	sec-Butylbenzene	ND		mg/kg dry	0.0032	0.0064	1	EPA 8260D	03/05/2025 15:33	03/06/2025 03:31	AC
								Certifications:	CTDOH-PH-0723,NELAC-NY10854,NELAC-NY12058,NJDEP-CT		
100-42-5	Styrene	ND		mg/kg dry	0.0032	0.0064	1	EPA 8260D	03/05/2025 15:33	03/06/2025 03:31	AC
								Certifications:	CTDOH-PH-0723,NELAC-NY10854,NELAC-NY12058,NJDEP-CT		
75-65-0	tert-Butyl alcohol (TBA)	ND	CCVE, QL-02	mg/kg dry	0.0032	0.0064	1	EPA 8260D	03/05/2025 15:33	03/06/2025 03:31	AC
								Certifications:	NELAC-NY10854,NELAC-NY12058,NJDEP-CT005,PADEP-68-04		
98-06-6	tert-Butylbenzene	ND		mg/kg dry	0.0032	0.0064	1	EPA 8260D	03/05/2025 15:33	03/06/2025 03:31	AC
								Certifications:	CTDOH-PH-0723,NELAC-NY10854,NELAC-NY12058,NJDEP-CT		
127-18-4	Tetrachloroethylene	ND	QL-02	mg/kg dry	0.0032	0.0064	1	EPA 8260D	03/05/2025 15:33	03/06/2025 03:31	AC
								Certifications:	CTDOH-PH-0723,NELAC-NY10854,NELAC-NY12058,NJDEP-CT		
108-88-3	Toluene	ND		mg/kg dry	0.0032	0.0064	1	EPA 8260D	03/05/2025 15:33	03/06/2025 03:31	AC
								Certifications:	CTDOH-PH-0723,NELAC-NY10854,NELAC-NY12058,NJDEP-CT		
156-60-5	trans-1,2-Dichloroethylene	ND		mg/kg dry	0.0032	0.0064	1	EPA 8260D	03/05/2025 15:33	03/06/2025 03:31	AC
								Certifications:	CTDOH-PH-0723,NELAC-NY10854,NELAC-NY12058,NJDEP-CT		
10061-02-6	trans-1,3-Dichloropropylene	ND		mg/kg dry	0.0032	0.0064	1	EPA 8260D	03/05/2025 15:33	03/06/2025 03:31	AC
								Certifications:	CTDOH-PH-0723,NELAC-NY10854,NELAC-NY12058,NJDEP-CT		
79-01-6	Trichloroethylene	ND		mg/kg dry	0.0032	0.0064	1	EPA 8260D	03/05/2025 15:33	03/06/2025 03:31	AC
								Certifications:	CTDOH-PH-0723,NELAC-NY10854,NELAC-NY12058,NJDEP-CT		
75-69-4	Trichlorofluoromethane	ND		mg/kg dry	0.0032	0.0064	1	EPA 8260D	03/05/2025 15:33	03/06/2025 03:31	AC
								Certifications:	CTDOH-PH-0723,NELAC-NY10854,NELAC-NY12058,NJDEP-CT		

Sample Information

Client Sample ID: SB11 _0-2 **York Sample ID:** 25C0001-04

York Project (SDG) No.	Client Project ID	Matrix	Collection Date/Time	Date Received
25C0001	170745301	Soil	March 1, 2025 2:00 pm	03/03/2025

VOA, 8260 MASTER

Log-in Notes:

Sample Notes:

Sample Prepared by Method: EPA 5035A

CAS No.	Parameter	Result	Flag	Units	Reported to LOD/MDL	LOQ	Dilution	Reference Method	Date/Time Prepared	Date/Time Analyzed	Analyst
75-01-4	Vinyl Chloride	ND	CCVE	mg/kg dry	0.0032	0.0064	1	EPA 8260D	03/05/2025 15:33	03/06/2025 03:31	AC
								Certifications:	CTDOH-PH-0723,NELAC-NY10854,NELAC-NY12058,NJDEP-CT		
1330-20-7	Xylenes, Total	ND		mg/kg dry	0.0096	0.019	1	EPA 8260D	03/05/2025 15:33	03/06/2025 03:31	AC
								Certifications:	CTDOH-PH-0723,NELAC-NY10854,NELAC-NY12058,NJDEP-CT		

	Surrogate Recoveries	Result	Acceptance Range
17060-07-0	*Surrogate: SURR: 1,2-Dichloroethane-d4*	*106 %*	*77-125*
2037-26-5	*Surrogate: SURR: Toluene-d8*	*106 %*	*85-120*
460-00-4	*Surrogate: SURR: p-Bromofluorobenzene*	*108 %*	*76-130*

SVOA, 8270 MASTER

Log-in Notes:

Sample Notes:

Sample Prepared by Method: EPA 3550C

CAS No.	Parameter	Result	Flag	Units	Reported to LOD/MDL	LOQ	Dilution	Reference Method	Date/Time Prepared	Date/Time Analyzed	Analyst
92-52-4	1,1-Biphenyl	ND		mg/kg dry	0.0462	0.0922	2	EPA 8270E	03/10/2025 09:24	03/11/2025 14:00	AK
								Certifications:	NELAC-NY10854,NJDEP-CT005,PADEP-68-04440		
95-94-3	1,2,4,5-Tetrachlorobenzene	ND		mg/kg dry	0.0922	0.184	2	EPA 8270E	03/10/2025 09:24	03/11/2025 14:00	AK
								Certifications:	NELAC-NY10854,NJDEP-CT005,PADEP-68-04440		
122-66-7	1,2-Diphenylhydrazine (as Azobenzene)	ND		mg/kg dry	0.0462	0.0922	2	EPA 8270E	03/10/2025 09:24	03/11/2025 14:00	AK
								Certifications:	NELAC-NY10854,NJDEP-CT005,PADEP-68-04440		
58-90-2	2,3,4,6-Tetrachlorophenol	ND		mg/kg dry	0.0922	0.184	2	EPA 8270E	03/10/2025 09:24	03/11/2025 14:00	AK
								Certifications:	NELAC-NY10854,NJDEP-CT005,PADEP-68-04440		
95-95-4	2,4,5-Trichlorophenol	ND		mg/kg dry	0.0462	0.0922	2	EPA 8270E	03/10/2025 09:24	03/11/2025 14:00	AK
								Certifications:	CTDOH-PH-0723,NELAC-NY10854,NJDEP-CT005,PADEP-68-044		
88-06-2	2,4,6-Trichlorophenol	ND		mg/kg dry	0.0462	0.0922	2	EPA 8270E	03/10/2025 09:24	03/11/2025 14:00	AK
								Certifications:	CTDOH-PH-0723,NELAC-NY10854,NJDEP-CT005,PADEP-68-044		
120-83-2	2,4-Dichlorophenol	ND		mg/kg dry	0.0462	0.0922	2	EPA 8270E	03/10/2025 09:24	03/11/2025 14:00	AK
								Certifications:	CTDOH-PH-0723,NELAC-NY10854,NJDEP-CT005,PADEP-68-044		
105-67-9	2,4-Dimethylphenol	ND		mg/kg dry	0.0462	0.0922	2	EPA 8270E	03/10/2025 09:24	03/11/2025 14:00	AK
								Certifications:	CTDOH-PH-0723,NELAC-NY10854,NJDEP-CT005,PADEP-68-044		
51-28-5	2,4-Dinitrophenol	ND		mg/kg dry	0.0922	0.184	2	EPA 8270E	03/10/2025 09:24	03/11/2025 14:00	AK
								Certifications:	CTDOH-PH-0723,NELAC-NY10854,NJDEP-CT005,PADEP-68-044		
121-14-2	2,4-Dinitrotoluene	ND		mg/kg dry	0.0462	0.0922	2	EPA 8270E	03/10/2025 09:24	03/11/2025 14:00	AK
								Certifications:	CTDOH-PH-0723,NELAC-NY10854,NJDEP-CT005,PADEP-68-044		
606-20-2	2,6-Dinitrotoluene	ND		mg/kg dry	0.0462	0.0922	2	EPA 8270E	03/10/2025 09:24	03/11/2025 14:00	AK
								Certifications:	CTDOH-PH-0723,NELAC-NY10854,NJDEP-CT005,PADEP-68-044		
91-58-7	2-Chloronaphthalene	ND		mg/kg dry	0.0462	0.0922	2	EPA 8270E	03/10/2025 09:24	03/11/2025 14:00	AK
								Certifications:	CTDOH-PH-0723,NELAC-NY10854,NJDEP-CT005,PADEP-68-044		
95-57-8	2-Chlorophenol	ND		mg/kg dry	0.0462	0.0922	2	EPA 8270E	03/10/2025 09:24	03/11/2025 14:00	AK
								Certifications:	CTDOH-PH-0723,NELAC-NY10854,NJDEP-CT005,PADEP-68-044		
91-57-6	2-Methylnaphthalene	ND		mg/kg dry	0.0462	0.0922	2	EPA 8270E	03/10/2025 09:24	03/11/2025 14:00	AK
								Certifications:	CTDOH-PH-0723,NELAC-NY10854,NJDEP-CT005,PADEP-68-044		

Sample Information

Client Sample ID: SB11 _0-2 **York Sample ID:** 25C0001-04

York Project (SDG) No.	Client Project ID	Matrix	Collection Date/Time	Date Received
25C0001	170745301	Soil	March 1, 2025 2:00 pm	03/03/2025

SVOA, 8270 MASTER

Log-in Notes:

Sample Notes:

Sample Prepared by Method: EPA 3550C

CAS No.	Parameter	Result	Flag	Units	Reported to LOD/MDL	LOQ	Dilution	Reference Method	Date/Time Prepared	Date/Time Analyzed	Analyst
95-48-7	2-Methylphenol	ND		mg/kg dry	0.0462	0.0922	2	EPA 8270E	03/10/2025 09:24	03/11/2025 14:00	AK
								Certifications:	CTDOH-PH-0723,NELAC-NY10854,NJDEP-CT005,PADEP-68-044		
88-74-4	2-Nitroaniline	ND		mg/kg dry	0.0922	0.184	2	EPA 8270E	03/10/2025 09:24	03/11/2025 14:00	AK
								Certifications:	CTDOH-PH-0723,NELAC-NY10854,NJDEP-CT005,PADEP-68-044		
88-75-5	2-Nitrophenol	ND		mg/kg dry	0.0462	0.0922	2	EPA 8270E	03/10/2025 09:24	03/11/2025 14:00	AK
								Certifications:	CTDOH-PH-0723,NELAC-NY10854,NJDEP-CT005,PADEP-68-044		
65794-96-9	3- & 4-Methylphenols	ND		mg/kg dry	0.0462	0.0922	2	EPA 8270E	03/10/2025 09:24	03/11/2025 14:00	AK
								Certifications:	CTDOH-PH-0723,NELAC-NY10854,NJDEP-CT005,PADEP-68-044		
91-94-1	3,3-Dichlorobenzidine	ND		mg/kg dry	0.0462	0.0922	2	EPA 8270E	03/10/2025 09:24	03/11/2025 14:00	AK
								Certifications:	NELAC-NY10854,NJDEP-CT005,PADEP-68-04440		
99-09-2	3-Nitroaniline	ND		mg/kg dry	0.0922	0.184	2	EPA 8270E	03/10/2025 09:24	03/11/2025 14:00	AK
								Certifications:	CTDOH-PH-0723,NELAC-NY10854,NJDEP-CT005,PADEP-68-044		
534-52-1	4,6-Dinitro-2-methylphenol	ND		mg/kg dry	0.0922	0.184	2	EPA 8270E	03/10/2025 09:24	03/11/2025 14:00	AK
								Certifications:	CTDOH-PH-0723,NELAC-NY10854,NJDEP-CT005,PADEP-68-044		
101-55-3	4-Bromophenyl phenyl ether	ND		mg/kg dry	0.0462	0.0922	2	EPA 8270E	03/10/2025 09:24	03/11/2025 14:00	AK
								Certifications:	CTDOH-PH-0723,NELAC-NY10854,NJDEP-CT005,PADEP-68-044		
59-50-7	4-Chloro-3-methylphenol	ND		mg/kg dry	0.0462	0.0922	2	EPA 8270E	03/10/2025 09:24	03/11/2025 14:00	AK
								Certifications:	CTDOH-PH-0723,NELAC-NY10854,NJDEP-CT005,PADEP-68-044		
106-47-8	4-Chloroaniline	ND		mg/kg dry	0.0462	0.0922	2	EPA 8270E	03/10/2025 09:24	03/11/2025 14:00	AK
								Certifications:	CTDOH-PH-0723,NELAC-NY10854,NJDEP-CT005,PADEP-68-044		
7005-72-3	4-Chlorophenyl phenyl ether	ND		mg/kg dry	0.0462	0.0922	2	EPA 8270E	03/10/2025 09:24	03/11/2025 14:00	AK
								Certifications:	CTDOH-PH-0723,NELAC-NY10854,NJDEP-CT005,PADEP-68-044		
100-01-6	4-Nitroaniline	ND		mg/kg dry	0.0922	0.184	2	EPA 8270E	03/10/2025 09:24	03/11/2025 14:00	AK
								Certifications:	CTDOH-PH-0723,NELAC-NY10854,NJDEP-CT005,PADEP-68-044		
100-02-7	4-Nitrophenol	ND		mg/kg dry	0.0922	0.184	2	EPA 8270E	03/10/2025 09:24	03/11/2025 14:00	AK
								Certifications:	CTDOH-PH-0723,NELAC-NY10854,NJDEP-CT005,PADEP-68-044		
83-32-9	Acenaphthene	ND		mg/kg dry	0.0462	0.0922	2	EPA 8270E	03/10/2025 09:24	03/11/2025 14:00	AK
								Certifications:	CTDOH-PH-0723,NELAC-NY10854,NJDEP-CT005,PADEP-68-044		
208-96-8	Acenaphthylene	ND		mg/kg dry	0.0462	0.0922	2	EPA 8270E	03/10/2025 09:24	03/11/2025 14:00	AK
								Certifications:	CTDOH-PH-0723,NELAC-NY10854,NJDEP-CT005,PADEP-68-044		
98-86-2	Acetophenone	ND		mg/kg dry	0.0462	0.0922	2	EPA 8270E	03/10/2025 09:24	03/11/2025 14:00	AK
								Certifications:	NELAC-NY10854,NJDEP-CT005,PADEP-68-04440		
62-53-3	Aniline	ND		mg/kg dry	0.185	0.369	2	EPA 8270E	03/10/2025 09:24	03/11/2025 14:00	AK
								Certifications:	NELAC-NY10854,NJDEP-CT005,PADEP-68-04440		
120-12-7	Anthracene	ND		mg/kg dry	0.0462	0.0922	2	EPA 8270E	03/10/2025 09:24	03/11/2025 14:00	AK
								Certifications:	CTDOH-PH-0723,NELAC-NY10854,NJDEP-CT005,PADEP-68-044		
1912-24-9	Atrazine	ND		mg/kg dry	0.0462	0.0922	2	EPA 8270E	03/10/2025 09:24	03/11/2025 14:00	AK
								Certifications:	NELAC-NY10854,NJDEP-CT005,PADEP-68-04440		
100-52-7	Benzaldehyde	ND		mg/kg dry	0.0462	0.0922	2	EPA 8270E	03/10/2025 09:24	03/11/2025 14:00	AK
								Certifications:	NELAC-NY10854,NJDEP-CT005,PADEP-68-04440		
92-87-5	Benzidine	ND		mg/kg dry	0.185	0.369	2	EPA 8270E	03/10/2025 09:24	03/11/2025 14:00	AK
								Certifications:	CTDOH-PH-0723,NELAC-NY10854,PADEP-68-04440		
56-55-3	**Benzo(a)anthracene**	**0.158**		mg/kg dry	0.0462	0.0922	2	EPA 8270E	03/10/2025 09:24	03/11/2025 14:00	AK
								Certifications:	CTDOH-PH-0723,NELAC-NY10854,NJDEP-CT005,PADEP-68-044		

Sample Information

Client Sample ID: SB11 _0-2 **York Sample ID:** 25C0001-04

York Project (SDG) No.	Client Project ID	Matrix	Collection Date/Time	Date Received
25C0001	170745301	Soil	March 1, 2025 2:00 pm	03/03/2025

SVOA, 8270 MASTER

Log-in Notes:

Sample Notes:

Sample Prepared by Method: EPA 3550C

CAS No.	Parameter	Result	Flag	Units	Reported to LOD/MDL	LOQ	Dilution	Reference Method	Date/Time Prepared	Date/Time Analyzed	Analyst
50-32-8	**Benzo(a)pyrene**	**0.144**		mg/kg dry	0.0462	0.0922	2	EPA 8270E	03/10/2025 09:24	03/11/2025 14:00	AK
								Certifications:	CTDOH-PH-0723,NELAC-NY10854,NJDEP-CT005,PADEP-68-044		
205-99-2	**Benzo(b)fluoranthene**	**0.128**		mg/kg dry	0.0462	0.0922	2	EPA 8270E	03/10/2025 09:24	03/11/2025 14:00	AK
								Certifications:	CTDOH-PH-0723,NELAC-NY10854,NJDEP-CT005,PADEP-68-044		
191-24-2	Benzo(g,h,i)perylene	ND		mg/kg dry	0.0462	0.0922	2	EPA 8270E	03/10/2025 09:24	03/11/2025 14:00	AK
								Certifications:	CTDOH-PH-0723,NELAC-NY10854,NJDEP-CT005,PADEP-68-044		
207-08-9	**Benzo(k)fluoranthene**	**0.105**		mg/kg dry	0.0462	0.0922	2	EPA 8270E	03/10/2025 09:24	03/11/2025 14:00	AK
								Certifications:	CTDOH-PH-0723,NELAC-NY10854,NJDEP-CT005,PADEP-68-044		
65-85-0	Benzoic acid	ND		mg/kg dry	0.0462	0.0922	2	EPA 8270E	03/10/2025 09:24	03/11/2025 14:00	AK
								Certifications:	NELAC-NY10854,NJDEP-CT005,PADEP-68-04440		
100-51-6	Benzyl alcohol	ND		mg/kg dry	0.0462	0.0922	2	EPA 8270E	03/10/2025 09:24	03/11/2025 14:00	AK
								Certifications:	NELAC-NY10854,NJDEP-CT005,PADEP-68-04440		
85-68-7	Benzyl butyl phthalate	ND		mg/kg dry	0.0462	0.0922	2	EPA 8270E	03/10/2025 09:24	03/11/2025 14:00	AK
								Certifications:	CTDOH-PH-0723,NELAC-NY10854,NJDEP-CT005,PADEP-68-044		
111-91-1	Bis(2-chloroethoxy)methane	ND		mg/kg dry	0.0462	0.0922	2	EPA 8270E	03/10/2025 09:24	03/11/2025 14:00	AK
								Certifications:	CTDOH-PH-0723,NELAC-NY10854,NJDEP-CT005,PADEP-68-044		
111-44-4	Bis(2-chloroethyl)ether	ND		mg/kg dry	0.0462	0.0922	2	EPA 8270E	03/10/2025 09:24	03/11/2025 14:00	AK
								Certifications:	CTDOH-PH-0723,NELAC-NY10854,NJDEP-CT005,PADEP-68-044		
108-60-1	Bis(2-chloroisopropyl)ether	ND		mg/kg dry	0.0462	0.0922	2	EPA 8270E	03/10/2025 09:24	03/11/2025 14:00	AK
								Certifications:	CTDOH-PH-0723,NELAC-NY10854,NJDEP-CT005,PADEP-68-044		
117-81-7	Bis(2-ethylhexyl)phthalate	ND		mg/kg dry	0.0462	0.0922	2	EPA 8270E	03/10/2025 09:24	03/11/2025 14:00	AK
								Certifications:	CTDOH-PH-0723,NELAC-NY10854,NJDEP-CT005,PADEP-68-044		
105-60-2	Caprolactam	ND		mg/kg dry	0.0922	0.184	2	EPA 8270E	03/10/2025 09:24	03/11/2025 14:00	AK
								Certifications:	NELAC-NY10854,NJDEP-CT005,PADEP-68-04440		
86-74-8	Carbazole	ND		mg/kg dry	0.0462	0.0922	2	EPA 8270E	03/10/2025 09:24	03/11/2025 14:00	AK
								Certifications:	CTDOH-PH-0723,NELAC-NY10854,NJDEP-CT005,PADEP-68-044		
218-01-9	**Chrysene**	**0.175**		mg/kg dry	0.0462	0.0922	2	EPA 8270E	03/10/2025 09:24	03/11/2025 14:00	AK
								Certifications:	CTDOH-PH-0723,NELAC-NY10854,NJDEP-CT005,PADEP-68-044		
53-70-3	Dibenzo(a,h)anthracene	ND		mg/kg dry	0.0462	0.0922	2	EPA 8270E	03/10/2025 09:24	03/11/2025 14:00	AK
								Certifications:	CTDOH-PH-0723,NELAC-NY10854,NJDEP-CT005,PADEP-68-044		
132-64-9	Dibenzofuran	ND		mg/kg dry	0.0462	0.0922	2	EPA 8270E	03/10/2025 09:24	03/11/2025 14:00	AK
								Certifications:	CTDOH-PH-0723,NELAC-NY10854,NJDEP-CT005,PADEP-68-044		
84-66-2	Diethyl phthalate	ND		mg/kg dry	0.0462	0.0922	2	EPA 8270E	03/10/2025 09:24	03/11/2025 14:00	AK
								Certifications:	CTDOH-PH-0723,NELAC-NY10854,NJDEP-CT005,PADEP-68-044		
131-11-3	Dimethyl phthalate	ND		mg/kg dry	0.0462	0.0922	2	EPA 8270E	03/10/2025 09:24	03/11/2025 14:00	AK
								Certifications:	CTDOH-PH-0723,NELAC-NY10854,NJDEP-CT005,PADEP-68-044		
84-74-2	Di-n-butyl phthalate	ND		mg/kg dry	0.0462	0.0922	2	EPA 8270E	03/10/2025 09:24	03/11/2025 14:00	AK
								Certifications:	CTDOH-PH-0723,NELAC-NY10854,NJDEP-CT005,PADEP-68-044		
117-84-0	Di-n-octyl phthalate	ND		mg/kg dry	0.0462	0.0922	2	EPA 8270E	03/10/2025 09:24	03/11/2025 14:00	AK
								Certifications:	CTDOH-PH-0723,NELAC-NY10854,NJDEP-CT005,PADEP-68-044		
122-39-4	Diphenylamine	ND		mg/kg dry	0.0922	0.184	2	EPA 8270E	03/10/2025 09:24	03/11/2025 14:00	AK
								Certifications:	NELAC-NY10854,NJDEP-CT005,PADEP-68-04440		
206-44-0	**Fluoranthene**	**0.228**		mg/kg dry	0.0462	0.0922	2	EPA 8270E	03/10/2025 09:24	03/11/2025 14:00	AK
								Certifications:	CTDOH-PH-0723,NELAC-NY10854,NJDEP-CT005,PADEP-68-044		

Sample Information

Client Sample ID: SB11 _0-2 **York Sample ID:** 25C0001-04

York Project (SDG) No.	Client Project ID	Matrix	Collection Date/Time	Date Received
25C0001	170745301	Soil	March 1, 2025 2:00 pm	03/03/2025

SVOA, 8270 MASTER **Log-in Notes:** **Sample Notes:**

Sample Prepared by Method: EPA 3550C

CAS No.	Parameter	Result	Flag	Units	Reported to LOD/MDL	LOQ	Dilution	Reference Method	Date/Time Prepared	Date/Time Analyzed	Analyst
86-73-7	Fluorene	ND		mg/kg dry	0.0462	0.0922	2	EPA 8270E	03/10/2025 09:24	03/11/2025 14:00	AK
								Certifications:	NELAC-NY10854,NJDEP-CT005,PADEP-68-04440		
118-74-1	Hexachlorobenzene	ND		mg/kg dry	0.0462	0.0922	2	EPA 8270E	03/10/2025 09:24	03/11/2025 14:00	AK
								Certifications:	CTDOH-PH-0723,NELAC-NY10854,NJDEP-CT005,PADEP-68-044		
87-68-3	Hexachlorobutadiene	ND		mg/kg dry	0.0462	0.0922	2	EPA 8270E	03/10/2025 09:24	03/11/2025 14:00	AK
								Certifications:	CTDOH-PH-0723,NELAC-NY10854,NJDEP-CT005,PADEP-68-044		
77-47-4	Hexachlorocyclopentadiene	ND		mg/kg dry	0.0462	0.0922	2	EPA 8270E	03/10/2025 09:24	03/11/2025 14:00	AK
								Certifications:	CTDOH-PH-0723,NELAC-NY10854,NJDEP-CT005,PADEP-68-044		
67-72-1	Hexachloroethane	ND		mg/kg dry	0.0462	0.0922	2	EPA 8270E	03/10/2025 09:24	03/11/2025 14:00	AK
								Certifications:	CTDOH-PH-0723,NELAC-NY10854,NJDEP-CT005,PADEP-68-044		
193-39-5	**Indeno(1,2,3-cd)pyrene**	**0.0774**	J	mg/kg dry	0.0462	0.0922	2	EPA 8270E	03/10/2025 09:24	03/11/2025 14:00	AK
								Certifications:	CTDOH-PH-0723,NELAC-NY10854,NJDEP-CT005,PADEP-68-044		
78-59-1	Isophorone	ND		mg/kg dry	0.0462	0.0922	2	EPA 8270E	03/10/2025 09:24	03/11/2025 14:00	AK
								Certifications:	CTDOH-PH-0723,NELAC-NY10854,NJDEP-CT005,PADEP-68-044		
91-20-3	Naphthalene	ND		mg/kg dry	0.0462	0.0922	2	EPA 8270E	03/10/2025 09:24	03/11/2025 14:00	AK
								Certifications:	CTDOH-PH-0723,NELAC-NY10854,NJDEP-CT005,PADEP-68-044		
98-95-3	Nitrobenzene	ND		mg/kg dry	0.0462	0.0922	2	EPA 8270E	03/10/2025 09:24	03/11/2025 14:00	AK
								Certifications:	CTDOH-PH-0723,NELAC-NY10854,NJDEP-CT005,PADEP-68-044		
62-75-9	N-Nitrosodimethylamine	ND		mg/kg dry	0.0462	0.0922	2	EPA 8270E	03/10/2025 09:24	03/11/2025 14:00	AK
								Certifications:	CTDOH-PH-0723,NELAC-NY10854,NJDEP-CT005,PADEP-68-044		
621-64-7	N-nitroso-di-n-propylamine	ND		mg/kg dry	0.0462	0.0922	2	EPA 8270E	03/10/2025 09:24	03/11/2025 14:00	AK
								Certifications:	CTDOH-PH-0723,NELAC-NY10854,NJDEP-CT005,PADEP-68-044		
86-30-6	N-Nitrosodiphenylamine	ND		mg/kg dry	0.0462	0.0922	2	EPA 8270E	03/10/2025 09:24	03/11/2025 14:00	AK
								Certifications:	CTDOH-PH-0723,NELAC-NY10854,NJDEP-CT005,PADEP-68-044		
87-86-5	Pentachlorophenol	ND		mg/kg dry	0.0462	0.0922	2	EPA 8270E	03/10/2025 09:24	03/11/2025 14:00	AK
								Certifications:	CTDOH-PH-0723,NELAC-NY10854,NJDEP-CT005,PADEP-68-044		
85-01-8	**Phenanthrene**	**0.0612**	J	mg/kg dry	0.0462	0.0922	2	EPA 8270E	03/10/2025 09:24	03/11/2025 14:00	AK
								Certifications:	CTDOH-PH-0723,NELAC-NY10854,NJDEP-CT005,PADEP-68-044		
108-95-2	Phenol	ND		mg/kg dry	0.0462	0.0922	2	EPA 8270E	03/10/2025 09:24	03/11/2025 14:00	AK
								Certifications:	CTDOH-PH-0723,NELAC-NY10854,NJDEP-CT005,PADEP-68-044		
129-00-0	**Pyrene**	**0.299**		mg/kg dry	0.0462	0.0922	2	EPA 8270E	03/10/2025 09:24	03/11/2025 14:00	AK
								Certifications:	CTDOH-PH-0723,NELAC-NY10854,NJDEP-CT005,PADEP-68-044		
110-86-1	Pyridine	ND		mg/kg dry	0.185	0.369	2	EPA 8270E	03/10/2025 09:24	03/11/2025 14:00	AK
								Certifications:	CTDOH-PH-0723,NELAC-NY10854,NJDEP-CT005,PADEP-68-044		

	Surrogate Recoveries	Result	Acceptance Range
367-12-4	*Surrogate: SURR: 2-Fluorophenol*	*57.1 %*	*20-108*
13127-88-3	*Surrogate: SURR: Phenol-d6*	*72.5 %*	*23-114*
4165-60-0	*Surrogate: SURR: Nitrobenzene-d5*	*46.3 %*	*22-108*
321-60-8	*Surrogate: SURR: 2-Fluorobiphenyl*	*52.6 %*	*21-113*
118-79-6	*Surrogate: SURR: 2,4,6-Tribromophenol*	*68.2 %*	*19-110*
1718-51-0	*Surrogate: SURR: Terphenyl-d14*	*74.2 %*	*24-116*

Sample Information

Client Sample ID: SB11 _0-2 **York Sample ID:** 25C0001-04

York Project (SDG) No.	Client Project ID	Matrix	Collection Date/Time	Date Received
25C0001	170745301	Soil	March 1, 2025 2:00 pm	03/03/2025

Semi-Volatiles, 1,4-Dioxane 8270 SIM-Soil

Log-in Notes:

Sample Notes:

Sample Prepared by Method: EPA 3550C

CAS No.	Parameter	Result	Flag	Units	Reported to LOQ	Dilution	Reference Method	Date/Time Prepared	Date/Time Analyzed	Analyst
123-91-1	1,4-Dioxane	ND		ug/kg	20.0	1	EPA 8270D SIM	03/11/2025 09:20	03/11/2025 15:59	SS
							Certifications: NELAC-NY10854			

	Surrogate Recoveries	Result	Acceptance Range
17647-74-4	*Surrogate: 1,4-Dioxane-d8*	*56.0 %*	*39-127.5*

PFAS, EPA 1633 Target List

Log-in Notes:

Sample Notes:

Sample Prepared by Method: EPA 1633 Prep

CAS No.	Parameter	Result	Flag	Units	Reported to LOD/MDL	LOQ	Dilution	Reference Method	Date/Time Prepared	Date/Time Analyzed	Analyst
375-73-5	* Perfluorobutanesulfonic acid (PFBS)	ND		ug/kg dry	0.123	0.197	1	EPA 1633 Draft 3	03/07/2025 10:22	03/10/2025 15:21	KFH
								Certifications: NELAC-NH2097 ,NJDEP-NY037			
307-24-4	Perfluorohexanoic acid (PFHxA)	ND		ug/kg dry	0.0589	0.222	1	EPA 1633 Draft 3	03/07/2025 10:22	03/10/2025 15:21	KFH
								Certifications: NELAC-NH2097 ,NELAC-NY12058,NJDEP-NY037			
375-85-9	Perfluoroheptanoic acid (PFHpA)	ND		ug/kg dry	0.117	0.222	1	EPA 1633 Draft 3	03/07/2025 10:22	03/10/2025 15:21	KFH
								Certifications: NELAC-NH2097 ,NELAC-NY12058,NJDEP-NY037			
355-46-4	* Perfluorohexanesulfonic acid (PFHxS)	ND		ug/kg dry	0.199	0.203	1	EPA 1633 Draft 3	03/07/2025 10:22	03/10/2025 15:21	KFH
								Certifications: NELAC-NH2097 ,NJDEP-NY037			
335-67-1	Perfluorooctanoic acid (PFOA)	ND		ug/kg dry	0.191	0.222	1	EPA 1633 Draft 3	03/07/2025 10:22	03/10/2025 15:21	KFH
								Certifications: NELAC-NH2097 ,NELAC-NY12058,NJDEP-NY037			
1763-23-1	Perfluorooctanesulfonic acid (PFOS)	ND		ug/kg dry	0.185	0.207	1	EPA 1633 Draft 3	03/07/2025 10:22	03/10/2025 15:21	KFH
								Certifications: NELAC-NH2097 ,NELAC-NY12058,NJDEP-NY037			
375-95-1	Perfluorononanoic acid (PFNA)	ND		ug/kg dry	0.210	0.222	1	EPA 1633 Draft 3	03/07/2025 10:22	03/10/2025 15:21	KFH
								Certifications: NELAC-NH2097 ,NELAC-NY12058,NJDEP-NY037			
335-76-2	Perfluorodecanoic acid (PFDA)	ND		ug/kg dry	0.212	0.222	1	EPA 1633 Draft 3	03/07/2025 10:22	03/10/2025 15:21	KFH
								Certifications: NELAC-NH2097 ,NELAC-NY12058,NJDEP-NY037			
2058-94-8	Perfluoroundecanoic acid (PFUnA)	ND		ug/kg dry	0.220	0.222	1	EPA 1633 Draft 3	03/07/2025 10:22	03/10/2025 15:21	KFH
								Certifications: NELAC-NH2097 ,NELAC-NY12058,NJDEP-NY037			
307-55-1	Perfluorododecanoic acid (PFDoA)	ND		ug/kg dry	0.181	0.222	1	EPA 1633 Draft 3	03/07/2025 10:22	03/10/2025 15:21	KFH
								Certifications: NELAC-NH2097 ,NELAC-NY12058,NJDEP-NY037			
72629-94-8	Perfluorotridecanoic acid (PFTrDA)	ND		ug/kg dry	0.139	0.222	1	EPA 1633 Draft 3	03/07/2025 10:22	03/10/2025 15:21	KFH
								Certifications: NELAC-NH2097 ,NELAC-NY12058,NJDEP-NY037			
376-06-7	Perfluorotetradecanoic acid (PFTA)	ND		ug/kg dry	0.114	0.222	1	EPA 1633 Draft 3	03/07/2025 10:22	03/10/2025 15:21	KFH
								Certifications: NELAC-NH2097 ,NELAC-NY12058,NJDEP-NY037			
2355-31-9	N-MeFOSAA	ND		ug/kg dry	0.164	0.222	1	EPA 1633 Draft 3	03/07/2025 10:22	03/10/2025 15:21	KFH
								Certifications: NELAC-NH2097 ,NELAC-NY12058,NJDEP-NY037			
2991-50-6	N-EtFOSAA	ND		ug/kg dry	0.215	0.222	1	EPA 1633 Draft 3	03/07/2025 10:22	03/10/2025 15:21	KFH
								Certifications: NELAC-NH2097 ,NELAC-NY12058,NJDEP-NY037			
2706-90-3	Perfluoropentanoic acid (PFPeA)	ND		ug/kg dry	0.121	0.444	1	EPA 1633 Draft 3	03/07/2025 10:22	03/10/2025 15:21	KFH
								Certifications: NELAC-NH2097 ,NELAC-NY12058,NJDEP-NY037			
754-91-6	* Perfluoro-1-octanesulfonamide (FOSA)	ND		ug/kg dry	0.162	0.222	1	EPA 1633 Draft 3	03/07/2025 10:22	03/10/2025 15:21	KFH
								Certifications: NELAC-NH2097 ,NJDEP-NY037			

Sample Information

Client Sample ID: SB11 _0-2 **York Sample ID:** 25C0001-04

York Project (SDG) No.	Client Project ID	Matrix	Collection Date/Time	Date Received
25C0001	170745301	Soil	March 1, 2025 2:00 pm	03/03/2025

PFAS, EPA 1633 Target List **Log-in Notes:** **Sample Notes:**

Sample Prepared by Method: EPA 1633 Prep

CAS No.	Parameter	Result	Flag	Units	Reported to LOD/MDL	LOQ	Dilution	Reference Method	Date/Time Prepared	Date/Time Analyzed	Analyst
375-92-8	* Perfluoro-1-heptanesulfonic acid (PFHpS)	ND		ug/kg dry	0.172	0.222	1	EPA 1633 Draft 3 Certifications: NELAC-NH2097 ,NJDEP-NY037	03/07/2025 10:22	03/10/2025 15:21	KFH
335-77-3	* Perfluoro-1-decanesulfonic acid (PFDS)	ND		ug/kg dry	0.212	0.214	1	EPA 1633 Draft 3 Certifications: NELAC-NH2097 ,NJDEP-NY037	03/07/2025 10:22	03/10/2025 15:21	KFH
27619-97-2	* 1H,1H,2H,2H-Perfluorooctanesulfonic acid (6:2 FTS)	ND		ug/kg dry	0.833	0.844	1	EPA 1633 Draft 3 Certifications: NELAC-NH2097 ,NJDEP-NY037	03/07/2025 10:22	03/10/2025 15:21	KFH
39108-34-4	1H,1H,2H,2H-Perfluorodecanesulfonic acid (8:2 FTS)	ND		ug/kg dry	0.839	0.853	1	EPA 1633 Draft 3 Certifications: NELAC-NH2097 ,NELAC-NY12058,NJDEP-NY037	03/07/2025 10:22	03/10/2025 15:21	KFH
375-22-4	Perfluoro-n-butanoic acid (PFBA)	ND		ug/kg dry	0.121	0.889	1	EPA 1633 Draft 3 Certifications: NELAC-NH2097 ,NELAC-NY12058,NJDEP-NY037	03/07/2025 10:22	03/10/2025 15:21	KFH
113507-82-7	* Perfluoro(2-ethoxyethane)sulfonic acid (PFEESA)	ND		ug/kg dry	0.154	0.395	1	EPA 1633 Draft 3 Certifications: NELAC-NH2097	03/07/2025 10:22	03/10/2025 15:21	KFH
151772-58-6	* Perfluoro-3,6-dioxaheptanoic acid (NFDHA)	ND		ug/kg dry	0.214	0.444	1	EPA 1633 Draft 3 Certifications: NELAC-NH2097	03/07/2025 10:22	03/10/2025 15:21	KFH
377-73-1	* Perfluoro-4-oxapentanoic acid (PFMPA)	ND		ug/kg dry	0.0689	0.444	1	EPA 1633 Draft 3 Certifications: NELAC-NH2097	03/07/2025 10:22	03/10/2025 15:21	KFH
863090-89-5	* Perfluoro-5-oxahexanoic acid (PFMBA)	ND		ug/kg dry	0.107	0.444	1	EPA 1633 Draft 3 Certifications: NELAC-NH2097	03/07/2025 10:22	03/10/2025 15:21	KFH
2706-91-4	* Perfluoro-1-pentanesulfonate (PFPeS)	ND		ug/kg dry	0.174	0.209	1	EPA 1633 Draft 3 Certifications: NELAC-NH2097 ,NJDEP-NY037	03/07/2025 10:22	03/10/2025 15:21	KFH
757124-72-4	* 1H,1H,2H,2H-Perfluorohexanesulfonic acid (4:2 FTS)	ND		ug/kg dry	0.661	0.833	1	EPA 1633 Draft 3 Certifications: NELAC-NH2097 ,NJDEP-NY037	03/07/2025 10:22	03/10/2025 15:21	KFH
13252-13-6	* HFPO-DA (Gen-X)	ND		ug/kg dry	0.675	0.889	1	EPA 1633 Draft 3 Certifications: NELAC-NH2097 ,NJDEP-NY037	03/07/2025 10:22	03/10/2025 15:21	KFH
763051-92-9	* 11CL-PF3OUdS	ND		ug/kg dry	0.345	0.840	1	EPA 1633 Draft 3 Certifications: NELAC-NH2097 ,NJDEP-NY037	03/07/2025 10:22	03/10/2025 15:21	KFH
756426-58-1	* 9CL-PF3ONS	ND		ug/kg dry	0.273	0.831	1	EPA 1633 Draft 3 Certifications: NELAC-NH2097 ,NJDEP-NY037	03/07/2025 10:22	03/10/2025 15:21	KFH
919005-14-4	* ADONA	ND		ug/kg dry	0.193	0.840	1	EPA 1633 Draft 3 Certifications: NELAC-NH2097 ,NJDEP-NY037	03/07/2025 10:22	03/10/2025 15:21	KFH
79780-39-5	* Perfluorododecanesulfonic acid (PFDoS)	ND		ug/kg dry	0.188	0.215	1	EPA 1633 Draft 3 Certifications: NELAC-NH2097	03/07/2025 10:22	03/10/2025 15:21	KFH
68259-12-1	* Perfluoro-1-nonanesulfonic acid (PFNS)	ND		ug/kg dry	0.138	0.213	1	EPA 1633 Draft 3 Certifications: NELAC-NH2097 ,NJDEP-NY037	03/07/2025 10:22	03/10/2025 15:21	KFH
356-02-5	* 3-Perfluoropropyl propanoic acid (FPrPA)	ND		ug/kg dry	0.704	1.11	1	EPA 1633 Draft 3 Certifications: NELAC-NH2097	03/07/2025 10:22	03/10/2025 15:21	KFH
914637-49-3	* 3-Perfluoropentyl propanoic acid (FPePA)	ND		ug/kg dry	2.33	5.55	1	EPA 1633 Draft 3 Certifications: NELAC-NH2097	03/07/2025 10:22	03/10/2025 15:21	KFH
812-70-4	* 3-Perfluoroheptyl propanoic acid (FHpPA)	ND	PF-CCV-L	ug/kg dry	1.67	5.55	1	EPA 1633 Draft 3 Certifications: NELAC-NH2097	03/07/2025 10:22	03/10/2025 15:21	KFH
24448-09-7	* N-MeFOSE	ND		ug/kg dry	0.679	2.22	1	EPA 1633 Draft 3 Certifications: NELAC-NH2097	03/07/2025 10:22	03/10/2025 15:21	KFH

Sample Information

Client Sample ID: SB11 _0-2 **York Sample ID:** 25C0001-04

York Project (SDG) No.	Client Project ID	Matrix	Collection Date/Time	Date Received
25C0001	170745301	Soil	March 1, 2025 2:00 pm	03/03/2025

PFAS, EPA 1633 Target List **Log-in Notes:** **Sample Notes:**

Sample Prepared by Method: EPA 1633 Prep

CAS No.	Parameter	Result	Flag	Units	Reported to LOD/MDL	LOQ	Dilution	Reference Method	Date/Time Prepared	Date/Time Analyzed	Analyst
31506-32-8	* N-MeFOSA	ND		ug/kg dry	0.200	0.222	1	EPA 1633 Draft 3 Certifications: NELAC-NH2097	03/07/2025 10:22	03/10/2025 15:21	KFH
1691-99-2	* N-EtFOSE	ND		ug/kg dry	0.774	2.22	1	EPA 1633 Draft 3 Certifications: NELAC-NH2097	03/07/2025 10:22	03/10/2025 15:21	KFH
4151-50-2	* N-EtFOSA	ND		ug/kg dry	0.220	0.222	1	EPA 1633 Draft 3 Certifications: NELAC-NH2097	03/07/2025 10:22	03/10/2025 15:21	KFH

	Surrogate Recoveries	Result		Acceptance Range
M3PFBS	*Surrogate: M3PFBS*	*89.0 %*		*25-150*
13C5PFHXA	*Surrogate: M5PFHxA*	*95.1 %*		*25-150*
13C4PFHPA	*Surrogate: M4PFHpA*	*112 %*		*25-150*
13C3PFHXS	*Surrogate: M3PFHxS*	*89.6 %*		*25-150*
13C8PFOA	*Surrogate: Perfluoro-n-[13C8]octanoic aci*	*93.9 %*		*25-150*
13C6PFDA	*Surrogate: M6PFDA*	*105 %*		*25-150*
13C7PFUNA	*Surrogate: M7PFUdA*	*105 %*		*25-150*
960315-52-0	*Surrogate: Perfluoro-n-[1,2-13C2]dodecan*	*77.0 %*		*25-150*
13C2PFTEDA	*Surrogate: M2PFTeDA*	*68.5 %*		*10-150*
13C4PFBA	*Surrogate: Perfluoro-n-[13C4]butanoic aci*	*7.64 %*	PFSu-L	*25-150*
13C8PFOS	*Surrogate: Perfluoro-1-[13C8]octanesulfor*	*98.3 %*		*25-150*
13C5PFPEA	*Surrogate: Perfluoro-n-[13C5]pentanoic ac*	*44.8 %*		*25-150*
13C8FOSA	*Surrogate: Perfluoro-1-[13C8]octanesulfor*	*88.9 %*		*10-150*
D3-NMEFOSAA	*Surrogate: d3-N-MeFOSAA*	*85.8 %*		*25-150*
D5-NETFOSAA	*Surrogate: d5-N-EtFOSAA*	*93.2 %*		*25-150*
M2-6:2FTS	*Surrogate: M2-6:2 FTS*	*85.3 %*		*25-200*
M2-8:2FTS	*Surrogate: M2-8:2 FTS*	*84.4 %*		*25-200*
13C9PFNA	*Surrogate: M9PFNA*	*104 %*		*25-150*
M2-4:2FTS	*Surrogate: M2-4:2 FTS*	*92.3 %*		*25-150*
936109-37-4	*Surrogate: d-N-MeFOSA*	*78.8 %*		*25-150*
936109-40-9	*Surrogate: d-N-EtFOSA*	*72.4 %*		*25-150*
M3HFPO-DA	*Surrogate: M3HFPO-DA*	*98.2 %*		*25-150*
D9-NETPFOSAI	*Surrogate: d9-N-EtFOSE*	*56.0 %*		*25-150*
D7-NMEPFOSA	*Surrogate: d7-N-MeFOSE*	*54.2 %*		*25-150*

Sample Information

Client Sample ID: SB11 _0-2 **York Sample ID:** 25C0001-04

York Project (SDG) No.	Client Project ID	Matrix	Collection Date/Time	Date Received
25C0001	170745301	Soil	March 1, 2025 2:00 pm	03/03/2025

PEST, 8081 MASTER

Log-in Notes:

Sample Notes:

Sample Prepared by Method: EPA 3550C

CAS No.	Parameter	Result	Flag	Units	Reported to LOQ	Dilution	Reference Method	Date/Time Prepared	Date/Time Analyzed	Analyst
72-54-8	4,4'-DDD	ND		mg/kg dry	0.00182	5	EPA 8081B	03/10/2025 09:19	03/10/2025 23:08	RJ
							Certifications:	CTDOH-PH-0723,NELAC-NY10854,NJDEP-CT005,PADEP-68-044		
72-55-9	4,4'-DDE	ND		mg/kg dry	0.00182	5	EPA 8081B	03/10/2025 09:19	03/10/2025 23:08	RJ
							Certifications:	CTDOH-PH-0723,NELAC-NY10854,NJDEP-CT005,PADEP-68-044		
50-29-3	4,4'-DDT	ND		mg/kg dry	0.00182	5	EPA 8081B	03/10/2025 09:19	03/10/2025 23:08	RJ
							Certifications:	CTDOH-PH-0723,NELAC-NY10854,NJDEP-CT005,PADEP-68-044		
309-00-2	Aldrin	ND		mg/kg dry	0.00182	5	EPA 8081B	03/10/2025 09:19	03/10/2025 23:08	RJ
							Certifications:	CTDOH-PH-0723,NELAC-NY10854,NJDEP-CT005,PADEP-68-044		
319-84-6	alpha-BHC	ND		mg/kg dry	0.00182	5	EPA 8081B	03/10/2025 09:19	03/10/2025 23:08	RJ
							Certifications:	CTDOH-PH-0723,NELAC-NY10854,NJDEP-CT005,PADEP-68-044		
5103-71-9	alpha-Chlordane	ND		mg/kg dry	0.00182	5	EPA 8081B	03/10/2025 09:19	03/10/2025 23:08	RJ
							Certifications:	NELAC-NY10854,NJDEP-CT005		
319-85-7	beta-BHC	ND		mg/kg dry	0.00182	5	EPA 8081B	03/10/2025 09:19	03/10/2025 23:08	RJ
							Certifications:	CTDOH-PH-0723,NELAC-NY10854,NJDEP-CT005,PADEP-68-044		
319-86-8	delta-BHC	ND		mg/kg dry	0.00182	5	EPA 8081B	03/10/2025 09:19	03/10/2025 23:08	RJ
							Certifications:	CTDOH-PH-0723,NELAC-NY10854,NJDEP-CT005,PADEP-68-044		
60-57-1	Dieldrin	ND		mg/kg dry	0.00182	5	EPA 8081B	03/10/2025 09:19	03/10/2025 23:08	RJ
							Certifications:	CTDOH-PH-0723,NELAC-NY10854,NJDEP-CT005,PADEP-68-044		
959-98-8	Endosulfan I	ND		mg/kg dry	0.00182	5	EPA 8081B	03/10/2025 09:19	03/10/2025 23:08	RJ
							Certifications:	CTDOH-PH-0723,NELAC-NY10854,NJDEP-CT005,PADEP-68-044		
33213-65-9	Endosulfan II	ND		mg/kg dry	0.00182	5	EPA 8081B	03/10/2025 09:19	03/10/2025 23:08	RJ
							Certifications:	CTDOH-PH-0723,NELAC-NY10854		
1031-07-8	Endosulfan sulfate	ND		mg/kg dry	0.00182	5	EPA 8081B	03/10/2025 09:19	03/10/2025 23:08	RJ
							Certifications:	CTDOH-PH-0723,NELAC-NY10854,NJDEP-CT005,PADEP-68-044		
72-20-8	Endrin	ND		mg/kg dry	0.00182	5	EPA 8081B	03/10/2025 09:19	03/10/2025 23:08	RJ
							Certifications:	CTDOH-PH-0723,NELAC-NY10854,NJDEP-CT005,PADEP-68-044		
7421-93-4	Endrin aldehyde	ND		mg/kg dry	0.00182	5	EPA 8081B	03/10/2025 09:19	03/10/2025 23:08	RJ
							Certifications:	CTDOH-PH-0723,NELAC-NY10854,NJDEP-CT005,PADEP-68-044		
53494-70-5	Endrin ketone	ND		mg/kg dry	0.00182	5	EPA 8081B	03/10/2025 09:19	03/10/2025 23:08	RJ
							Certifications:	CTDOH-PH-0723,NELAC-NY10854,NJDEP-CT005,PADEP-68-044		
58-89-9	gamma-BHC (Lindane)	ND		mg/kg dry	0.00182	5	EPA 8081B	03/10/2025 09:19	03/10/2025 23:08	RJ
							Certifications:	CTDOH-PH-0723,NELAC-NY10854,NJDEP-CT005,PADEP-68-044		
5566-34-7	gamma-Chlordane	ND		mg/kg dry	0.00182	5	EPA 8081B	03/10/2025 09:19	03/10/2025 23:08	RJ
							Certifications:	NELAC-NY10854,NJDEP-CT005		
76-44-8	Heptachlor	ND		mg/kg dry	0.00182	5	EPA 8081B	03/10/2025 09:19	03/10/2025 23:08	RJ
							Certifications:	CTDOH-PH-0723,NELAC-NY10854,NJDEP-CT005,PADEP-68-044		
1024-57-3	Heptachlor epoxide	ND		mg/kg dry	0.00182	5	EPA 8081B	03/10/2025 09:19	03/10/2025 23:08	RJ
							Certifications:	CTDOH-PH-0723,NELAC-NY10854,NJDEP-CT005,PADEP-68-044		
72-43-5	Methoxychlor	ND		mg/kg dry	0.00182	5	EPA 8081B	03/10/2025 09:19	03/10/2025 23:08	RJ
							Certifications:	CTDOH-PH-0723,NELAC-NY10854,NJDEP-CT005,PADEP-68-044		
8001-35-2	Toxaphene	ND		mg/kg dry	0.182	5	EPA 8081B	03/10/2025 09:19	03/10/2025 23:08	RJ
							Certifications:	CTDOH-PH-0723,NELAC-NY10854,NJDEP-CT005,PADEP-68-044		

Sample Information

Client Sample ID: SB11 _0-2 **York Sample ID:** 25C0001-04

York Project (SDG) No.	Client Project ID	Matrix	Collection Date/Time	Date Received
25C0001	170745301	Soil	March 1, 2025 2:00 pm	03/03/2025

PEST, 8081 MASTER

Log-in Notes: **Sample Notes:**

Sample Prepared by Method: EPA 3550C

CAS No.	Parameter	Result	Flag	Units	Reported to LOQ	Dilution	Reference Method	Date/Time Prepared	Date/Time Analyzed	Analyst
57-74-9	* Chlordane, total	ND		mg/kg dry	0.0365	5	EPA 8081B	03/10/2025 09:19	03/10/2025 23:08	RJ
							Certifications:			

Surrogate Recoveries	Result	Acceptance Range
2051-24-3 *Surrogate: Decachlorobiphenyl*	*66.4 %*	*30-150*
877-09-8 *Surrogate: Tetrachloro-m-xylene*	*80.5 %*	*30-150*

PCB, 8082 MASTER

Log-in Notes: **Sample Notes:**

Sample Prepared by Method: EPA 3550C

CAS No.	Parameter	Result	Flag	Units	Reported to LOQ	Dilution	Reference Method	Date/Time Prepared	Date/Time Analyzed	Analyst
12674-11-2	Aroclor 1016	ND		mg/kg dry	0.0184	1	EPA 8082A	03/10/2025 09:14	03/11/2025 03:16	NF
							Certifications:	NELAC-NY10854,CTDOH-PH-0723,NJDEP-CT005,PADEP-68-044		
11104-28-2	Aroclor 1221	ND		mg/kg dry	0.0184	1	EPA 8082A	03/10/2025 09:14	03/11/2025 03:16	NF
							Certifications:	NELAC-NY10854,CTDOH-PH-0723,NJDEP-CT005,PADEP-68-044		
11141-16-5	Aroclor 1232	ND		mg/kg dry	0.0184	1	EPA 8082A	03/10/2025 09:14	03/11/2025 03:16	NF
							Certifications:	NELAC-NY10854,CTDOH-PH-0723,NJDEP-CT005,PADEP-68-044		
53469-21-9	Aroclor 1242	ND		mg/kg dry	0.0184	1	EPA 8082A	03/10/2025 09:14	03/11/2025 03:16	NF
							Certifications:	NELAC-NY10854,CTDOH-PH-0723,NJDEP-CT005,PADEP-68-044		
12672-29-6	Aroclor 1248	ND		mg/kg dry	0.0184	1	EPA 8082A	03/10/2025 09:14	03/11/2025 03:16	NF
							Certifications:	NELAC-NY10854,CTDOH-PH-0723,NJDEP-CT005,PADEP-68-044		
11097-69-1	Aroclor 1254	ND		mg/kg dry	0.0184	1	EPA 8082A	03/10/2025 09:14	03/11/2025 03:16	NF
							Certifications:	NELAC-NY10854,CTDOH-PH-0723,NJDEP-CT005,PADEP-68-044		
11096-82-5	Aroclor 1260	ND		mg/kg dry	0.0184	1	EPA 8082A	03/10/2025 09:14	03/11/2025 03:16	NF
							Certifications:	NELAC-NY10854,CTDOH-PH-0723,NJDEP-CT005,PADEP-68-044		
1336-36-3	* Total PCBs	ND		mg/kg dry	0.0184	1	EPA 8082A	03/10/2025 09:14	03/11/2025 03:16	NF
							Certifications:			

Surrogate Recoveries	Result	Acceptance Range
877-09-8 *Surrogate: Tetrachloro-m-xylene*	*55.5 %*	*30-120*
2051-24-3 *Surrogate: Decachlorobiphenyl*	*38.5 %*	*30-120*

HERB, 8151 MASTER

Log-in Notes: **Sample Notes:**

Sample Prepared by Method: EPA 3550C/8151A

CAS No.	Parameter	Result	Flag	Units	Reported to LOQ	Dilution	Reference Method	Date/Time Prepared	Date/Time Analyzed	Analyst
93-76-5	2,4,5-T	ND		mg/kg dry	0.0220	1	EPA 8151A	03/11/2025 08:00	03/11/2025 18:51	GXB
							Certifications:	CTDOH-PH-0723,NELAC-NY10854,NJDEP-CT005,PADEP-68-044		
93-72-1	2,4,5-TP (Silvex)	ND		mg/kg dry	0.0220	1	EPA 8151A	03/11/2025 08:00	03/11/2025 18:51	GXB
							Certifications:	CTDOH-PH-0723,NELAC-NY10854,NJDEP-CT005,PADEP-68-044		
94-75-7	2,4-D	ND		mg/kg dry	0.0220	1	EPA 8151A	03/11/2025 08:00	03/11/2025 18:51	GXB
							Certifications:	CTDOH-PH-0723,NELAC-NY10854,NJDEP-CT005,PADEP-68-044		

Surrogate Recoveries	Result	Acceptance Range

Sample Information

Client Sample ID: SB11 _0-2 **York Sample ID:** 25C0001-04

York Project (SDG) No.	Client Project ID	Matrix	Collection Date/Time	Date Received
25C0001	170745301	Soil	March 1, 2025 2:00 pm	03/03/2025

HERB, 8151 MASTER

Log-in Notes: **Sample Notes:**

Sample Prepared by Method: EPA 3550C/8151A

CAS No.	Parameter	Result	Flag	Units	Reported to LOQ	Dilution	Reference Method	Date/Time Prepared	Date/Time Analyzed	Analyst
19719-28-9	*Surrogate: 2,4-Dichlorophenylacetic acid (.*	*58.4 %*			*21-150*					

Metals, Target Analyte

Log-in Notes: **Sample Notes:**

Sample Prepared by Method: EPA 3050B

CAS No.	Parameter	Result	Flag	Units	Reported to LOQ	Dilution	Reference Method	Date/Time Prepared	Date/Time Analyzed	Analyst
7429-90-5	**Aluminum**	**6270**		mg/kg dry	4.64	1	EPA 6010D	03/05/2025 14:43	03/06/2025 11:28	AGNR
							Certifications:	CTDOH-PH-0723,NELAC-NY10854,NJDEP-CT005,PADEP-68-044		
7440-36-0	Antimony	ND		mg/kg dry	2.32	1	EPA 6010D	03/05/2025 14:43	03/06/2025 11:28	AGNR
							Certifications:	CTDOH-PH-0723,NELAC-NY10854,NJDEP-CT005,PADEP-68-044		
7440-38-2	**Arsenic**	**3.27**		mg/kg dry	1.39	1	EPA 6010D	03/05/2025 14:43	03/06/2025 11:28	AGNR
							Certifications:	CTDOH-PH-0723,NELAC-NY10854,NJDEP-CT005,PADEP-68-044		
7440-39-3	**Barium**	**75.8**		mg/kg dry	2.31	1	EPA 6010D	03/05/2025 14:43	03/06/2025 11:28	AGNR
							Certifications:	CTDOH-PH-0723,NELAC-NY10854,NJDEP-CT005,PADEP-68-044		
7440-41-7	**Beryllium**	**0.322**		mg/kg dry	0.047	1	EPA 6010D	03/05/2025 14:43	03/06/2025 11:28	AGNR
							Certifications:	CTDOH-PH-0723,NELAC-NY10854,NJDEP-CT005,PADEP-68-044		
7440-43-9	**Cadmium**	**0.417**		mg/kg dry	0.278	1	EPA 6010D	03/05/2025 14:43	03/06/2025 11:28	AGNR
							Certifications:	CTDOH-PH-0723,NELAC-NY10854,NJDEP-CT005,PADEP-68-044		
7440-70-2	**Calcium**	**17300**		mg/kg dry	4.64	1	EPA 6010D	03/05/2025 14:43	03/06/2025 11:28	AGNR
							Certifications:	CTDOH-PH-0723,NELAC-NY10854,NJDEP-CT005,PADEP-68-044		
7440-47-3	**Chromium**	**10.8**		mg/kg dry	0.464	1	EPA 6010D	03/05/2025 14:43	03/06/2025 11:28	AGNR
							Certifications:	CTDOH-PH-0723,NELAC-NY10854,NJDEP-CT005,PADEP-68-044		
7440-48-4	**Cobalt**	**5.12**		mg/kg dry	0.371	1	EPA 6010D	03/05/2025 14:43	03/06/2025 11:28	AGNR
							Certifications:	CTDOH-PH-0723,NELAC-NY10854,NJDEP-CT005,PADEP-68-044		
7440-50-8	**Copper**	**21.8**		mg/kg dry	1.86	1	EPA 6010D	03/05/2025 14:43	03/06/2025 11:28	AGNR
							Certifications:	CTDOH-PH-0723,NELAC-NY10854,NJDEP-CT005,PADEP-68-044		
7439-89-6	**Iron**	**9570**		mg/kg dry	23.2	1	EPA 6010D	03/05/2025 14:43	03/06/2025 11:28	AGNR
							Certifications:	CTDOH-PH-0723,NELAC-NY10854,NJDEP-CT005,PADEP-68-044		
7439-92-1	**Lead**	**356**		mg/kg dry	0.464	1	EPA 6010D	03/05/2025 14:43	03/06/2025 11:28	AGNR
							Certifications:	CTDOH-PH-0723,NELAC-NY10854,NJDEP-CT005,PADEP-68-044		
7439-95-4	**Magnesium**	**3070**		mg/kg dry	4.64	1	EPA 6010D	03/05/2025 14:43	03/06/2025 11:28	AGNR
							Certifications:	CTDOH-PH-0723,NELAC-NY10854,NJDEP-CT005,PADEP-68-044		
7439-96-5	**Manganese**	**192**		mg/kg dry	0.464	1	EPA 6010D	03/05/2025 14:43	03/06/2025 11:28	AGNR
							Certifications:	CTDOH-PH-0723,NELAC-NY10854,NJDEP-CT005,PADEP-68-044		
7440-02-0	**Nickel**	**12.8**		mg/kg dry	0.924	1	EPA 6010D	03/05/2025 14:43	03/06/2025 11:28	AGNR
							Certifications:	CTDOH-PH-0723,NELAC-NY10854,NJDEP-CT005,PADEP-68-044		
7440-09-7	**Potassium**	**748**		mg/kg dry	4.64	1	EPA 6010D	03/05/2025 14:43	03/06/2025 11:28	AGNR
							Certifications:	CTDOH-PH-0723,NELAC-NY10854,NJDEP-CT005,PADEP-68-044		
7782-49-2	Selenium	ND		mg/kg dry	2.32	1	EPA 6010D	03/05/2025 14:43	03/06/2025 11:28	AGNR
							Certifications:	CTDOH-PH-0723,NELAC-NY10854,NJDEP-CT005,PADEP-68-044		
7440-22-4	Silver	ND		mg/kg dry	0.467	1	EPA 6010D	03/05/2025 14:43	03/06/2025 11:28	AGNR
							Certifications:	CTDOH-PH-0723,NELAC-NY10854,NJDEP-CT005,PADEP-68-044		

Sample Information

Client Sample ID: SB11 _0-2 **York Sample ID:** 25C0001-04

York Project (SDG) No.	Client Project ID	Matrix	Collection Date/Time	Date Received
25C0001	170745301	Soil	March 1, 2025 2:00 pm	03/03/2025

Metals, Target Analyte

Log-in Notes: **Sample Notes:**

Sample Prepared by Method: EPA 3050B

CAS No.	Parameter	Result	Flag	Units	Reported to LOQ	Dilution	Reference Method	Date/Time Prepared	Date/Time Analyzed	Analyst
7440-23-5	**Sodium**	**330**		mg/kg dry	46.4	1	EPA 6010D	03/05/2025 14:43	03/06/2025 11:28	AGNR
							Certifications:	CTDOH-PH-0723,NELAC-NY10854,NJDEP-CT005,PADEP-68-044		
7440-28-0	Thallium	ND		mg/kg dry	1.86	1	EPA 6010D	03/05/2025 14:43	03/06/2025 11:28	AGNR
							Certifications:	CTDOH-PH-0723,NELAC-NY10854,NJDEP-CT005,PADEP-68-044		
7440-62-2	**Vanadium**	**19.3**		mg/kg dry	0.924	1	EPA 6010D	03/05/2025 14:43	03/06/2025 11:28	AGNR
							Certifications:	CTDOH-PH-0723,NELAC-NY10854,NJDEP-CT005,PADEP-68-044		
7440-66-6	**Zinc**	**179**		mg/kg dry	2.31	1	EPA 6010D	03/05/2025 14:43	03/06/2025 11:28	AGNR
							Certifications:	CTDOH-PH-0723,NELAC-NY10854,NJDEP-CT005,PADEP-68-044		

Mercury by 7473

Log-in Notes: **Sample Notes:**

Sample Prepared by Method: EPA 7473 soil

CAS No.	Parameter	Result	Flag	Units	Reported to LOQ	Dilution	Reference Method	Date/Time Prepared	Date/Time Analyzed	Analyst
7439-97-6	**Mercury**	**0.309**		mg/kg dry	0.0334	1	EPA 7473	03/06/2025 18:36	03/07/2025 10:37	DBT
							Certifications:	CTDOH-PH-0723,NJDEP-CT005,NELAC-NY10854,PADEP-68-044		

Chromium, Hexavalent

Log-in Notes: **Sample Notes:**

Sample Prepared by Method: EPA SW846-3060

CAS No.	Parameter	Result	Flag	Units	Reported to LOQ	Dilution	Reference Method	Date/Time Prepared	Date/Time Analyzed	Analyst
18540-29-9	Chromium, Hexavalent	ND		mg/kg dry	0.556	1	EPA 7196A	03/06/2025 10:00	03/06/2025 16:15	JMT
							Certifications:	NJDEP-CT005,CTDOH-PH-0723,NELAC-NY10854,PADEP-68-044		

Chromium, Trivalent

Log-in Notes: **Sample Notes:**

Sample Prepared by Method: Analysis Preparation

CAS No.	Parameter	Result	Flag	Units	Reported to LOQ	Dilution	Reference Method	Date/Time Prepared	Date/Time Analyzed	Analyst
16065-83-1	* **Chromium, Trivalent**	**10.8**		mg/kg	0.500	1	Calculation	03/07/2025 14:06	03/07/2025 14:07	AD
							Certifications:			

Cyanide, Total

Log-in Notes: **Sample Notes:**

Sample Prepared by Method: Analysis Preparation Soil

CAS No.	Parameter	Result	Flag	Units	Reported to LOQ	Dilution	Reference Method	Date/Time Prepared	Date/Time Analyzed	Analyst
57-12-5	Cyanide, total	ND		mg/kg dry	0.556	1	EPA 9014/9010C	03/06/2025 16:25	03/06/2025 21:02	CB
							Certifications:	NELAC-NY10854,CTDOH-PH-0723,NJDEP-CT005,PADEP-68-044		

Total Solids

Log-in Notes: **Sample Notes:**

Sample Prepared by Method: % Solids Prep

CAS No.	Parameter	Result	Flag	Units	Reported to LOQ	Dilution	Reference Method	Date/Time Prepared	Date/Time Analyzed	Analyst

Sample Information

Client Sample ID: SB11 _0-2 **York Sample ID:** 25C0001-04

York Project (SDG) No.	Client Project ID	Matrix	Collection Date/Time	Date Received
25C0001	170745301	Soil	March 1, 2025 2:00 pm	03/03/2025

Total Solids

Log-in Notes:

Sample Notes:

Sample Prepared by Method: % Solids Prep

CAS No.	Parameter	Result	Flag	Units	Reported to LOQ	Dilution	Reference Method	Date/Time Prepared	Date/Time Analyzed	Analyst
solids	* % Solids	89.9		%	0.100	1	SM 2540G	03/04/2025 06:53	03/04/2025 10:00	SMM
							Certifications: CTDOH-PH-0723			

Analytical Batch Summary

Batch ID: BC50148 **Preparation Method:** % Solids Prep **Prepared By:** SMM

YORK Sample ID	Client Sample ID	Preparation Date
25C0001-01	SB23 _0-2	03/04/25
25C0001-02	SB14 _0-2	03/04/25
25C0001-03	SB13 _0-2	03/04/25
25C0001-04	SB11 _0-2	03/04/25

Batch ID: BC50297 **Preparation Method:** EPA 3550C **Prepared By:** JM

YORK Sample ID	Client Sample ID	Preparation Date
25C0001-01	SB23 _0-2	03/05/25
BC50297-BLK1	Blank	03/05/25
BC50297-BS2	LCS	03/05/25

Batch ID: BC50299 **Preparation Method:** EPA 3550C **Prepared By:** JM

YORK Sample ID	Client Sample ID	Preparation Date
25C0001-01	SB23 _0-2	03/05/25
BC50299-BLK1	Blank	03/05/25
BC50299-BS1	LCS	03/05/25

Batch ID: BC50330 **Preparation Method:** EPA 3050B **Prepared By:** KMQ

YORK Sample ID	Client Sample ID	Preparation Date
25C0001-01	SB23 _0-2	03/05/25
25C0001-02	SB14 _0-2	03/05/25
25C0001-03	SB13 _0-2	03/05/25
25C0001-04	SB11 _0-2	03/05/25
BC50330-BLK1	Blank	03/05/25
BC50330-SRM1	Reference	03/05/25

Batch ID: BC50396 **Preparation Method:** EPA SW846-3060 **Prepared By:** JAMT

YORK Sample ID	Client Sample ID	Preparation Date
25C0001-01	SB23 _0-2	03/06/25
25C0001-02	SB14 _0-2	03/06/25
25C0001-03	SB13 _0-2	03/06/25
25C0001-04	SB11 _0-2	03/06/25
BC50396-BLK1	Blank	03/06/25
BC50396-SRM1	Reference	03/06/25

Batch ID: BC50453 **Preparation Method:** EPA 5035A **Prepared By:** BMC

YORK Sample ID	Client Sample ID	Preparation Date

25C0001-01	SB23 _0-2	03/05/25
25C0001-02	SB14 _0-2	03/05/25
25C0001-03	SB13 _0-2	03/05/25
25C0001-04	SB11 _0-2	03/05/25
BC50453-BLK1	Blank	03/05/25
BC50453-BS1	LCS	03/05/25
BC50453-BSD1	LCS Dup	03/05/25

Batch ID: BC50458 **Preparation Method:** Analysis Preparation Soil **Prepared By:** SL

YORK Sample ID	Client Sample ID	Preparation Date
25C0001-01	SB23 _0-2	03/06/25
25C0001-02	SB14 _0-2	03/06/25
25C0001-03	SB13 _0-2	03/06/25
25C0001-04	SB11 _0-2	03/06/25
BC50458-BLK1	Blank	03/06/25
BC50458-SRM1	Reference	03/06/25

Batch ID: BC50469 **Preparation Method:** EPA 7473 soil **Prepared By:** DRS

YORK Sample ID	Client Sample ID	Preparation Date
25C0001-03	SB13 _0-2	03/06/25
25C0001-04	SB11 _0-2	03/06/25
BC50469-BLK1	Blank	03/06/25
BC50469-DUP1	Duplicate	03/06/25
BC50469-MS1	Matrix Spike	03/06/25
BC50469-SRM1	Reference	03/06/25

Batch ID: BC50523 **Preparation Method:** EPA 1633 Prep **Prepared By:** JLH

YORK Sample ID	Client Sample ID	Preparation Date
25C0001-01	SB23 _0-2	03/07/25
25C0001-02	SB14 _0-2	03/07/25
25C0001-03	SB13 _0-2	03/07/25
25C0001-04	SB11 _0-2	03/07/25
BC50523-BLK1	Blank	03/07/25
BC50523-BS1	LCS	03/07/25
BC50523-BS2	LCS	03/07/25

Batch ID: BC50530 **Preparation Method:** EPA 7473 soil **Prepared By:** DRS

YORK Sample ID	Client Sample ID	Preparation Date
25C0001-01	SB23 _0-2	03/07/25
25C0001-02	SB14 _0-2	03/07/25
BC50530-BLK1	Blank	03/07/25
BC50530-SRM1	Reference	03/07/25

Batch ID: BC50545 **Preparation Method:** Analysis Preparation **Prepared By:** AD

YORK Sample ID	Client Sample ID	Preparation Date
25C0001-01	SB23 _0-2	03/07/25
25C0001-02	SB14 _0-2	03/07/25
25C0001-03	SB13 _0-2	03/07/25
25C0001-04	SB11 _0-2	03/07/25

Batch ID: BC50664 **Preparation Method:** EPA 3550C **Prepared By:** JAA

YORK Sample ID	Client Sample ID	Preparation Date
25C0001-02	SB14 _0-2	03/10/25
25C0001-03	SB13 _0-2	03/10/25
25C0001-04	SB11 _0-2	03/10/25
BC50664-BLK1	Blank	03/10/25
BC50664-BS2	LCS	03/10/25

Batch ID: BC50666 **Preparation Method:** EPA 3550C **Prepared By:** JAA

YORK Sample ID	Client Sample ID	Preparation Date
25C0001-02	SB14 _0-2	03/10/25
25C0001-03	SB13 _0-2	03/10/25
25C0001-04	SB11 _0-2	03/10/25
BC50666-BLK1	Blank	03/10/25
BC50666-BS1	LCS	03/10/25

Batch ID: BC50667 **Preparation Method:** EPA 3550C **Prepared By:** JAA

YORK Sample ID	Client Sample ID	Preparation Date
25C0001-01	SB23 _0-2	03/10/25
25C0001-02	SB14 _0-2	03/10/25
25C0001-03	SB13 _0-2	03/10/25
25C0001-04	SB11 _0-2	03/10/25
BC50667-BLK1	Blank	03/10/25
BC50667-BS1	LCS	03/10/25

Batch ID: BC50715 **Preparation Method:** EPA 3550C/8151A **Prepared By:** JLM

YORK Sample ID	Client Sample ID	Preparation Date
25C0001-01	SB23 _0-2	03/11/25
25C0001-02	SB14 _0-2	03/11/25
25C0001-03	SB13 _0-2	03/11/25
25C0001-04	SB11 _0-2	03/11/25
BC50715-BLK1	Blank	03/11/25
BC50715-BS1	LCS	03/11/25

Batch ID: BC50763 **Preparation Method:** EPA 3550C **Prepared By:** JM

YORK Sample ID	Client Sample ID	Preparation Date
25C0001-01	SB23 _0-2	03/11/25
25C0001-02	SB14 _0-2	03/11/25
25C0001-03	SB13 _0-2	03/11/25
25C0001-04	SB11 _0-2	03/11/25
BC50763-BLK1	Blank	03/11/25
BC50763-BS1	LCS	03/11/25

Volatile Organic Compounds by GC/MS - Quality Control Data

York Analytical Laboratories, Inc. - Stratford

Analyte	Result	Reporting Limit	Units	Spike Level	Source* Result	%REC	%REC Limits	Flag	RPD	RPD Limit	Flag
Batch BC50453 - EPA 5035A											
Blank (BC50453-BLK1) Blank									Prepared: 03/05/2025 Analyzed: 03/06/2025		
1,1,1,2-Tetrachloroethane	ND	0.0050	mg/kg wet								
1,1,1-Trichloroethane	ND	0.0050	"								
1,1,2,2-Tetrachloroethane	ND	0.0050	"								
1,1,2-Trichloro-1,2,2-trifluoroethane (Freon 113)	ND	0.0050	"								
1,1,2-Trichloroethane	ND	0.0050	"								
1,1-Dichloroethane	ND	0.0050	"								
1,1-Dichloroethylene	ND	0.0050	"								
1,2,3-Trichlorobenzene	ND	0.0050	"								
1,2,3-Trichloropropane	ND	0.0050	"								
1,2,4-Trichlorobenzene	ND	0.0050	"								
1,2,4-Trimethylbenzene	ND	0.0050	"								
1,2-Dibromo-3-chloropropane	ND	0.0050	"								
1,2-Dibromoethane	ND	0.0050	"								
1,2-Dichlorobenzene	ND	0.0050	"								
1,2-Dichloroethane	ND	0.0050	"								
1,2-Dichloropropane	ND	0.0050	"								
1,3,5-Trimethylbenzene	ND	0.0050	"								
1,3-Dichlorobenzene	ND	0.0050	"								
1,4-Dichlorobenzene	ND	0.0050	"								
1,4-Dioxane	ND	0.10	"								
2-Butanone	ND	0.0050	"								
2-Hexanone	ND	0.0050	"								
4-Methyl-2-pentanone	ND	0.0050	"								
Acetone	ND	0.010	"								
Acrolein	ND	0.010	"								
Acrylonitrile	ND	0.0050	"								
Benzene	ND	0.0050	"								
Bromochloromethane	ND	0.0050	"								
Bromodichloromethane	ND	0.0050	"								
Bromoform	ND	0.0050	"								
Bromomethane	ND	0.0050	"								
Carbon disulfide	ND	0.0050	"								
Carbon tetrachloride	ND	0.0050	"								
Chlorobenzene	ND	0.0050	"								
Chloroethane	ND	0.0050	"								
Chloroform	ND	0.0050	"								
Chloromethane	ND	0.0050	"								
cis-1,2-Dichloroethylene	ND	0.0050	"								
cis-1,3-Dichloropropylene	ND	0.0050	"								
Cyclohexane	ND	0.0050	"								
Dibromochloromethane	ND	0.0050	"								
Dibromomethane	ND	0.0050	"								
Dichlorodifluoromethane	ND	0.0050	"								
Ethyl Benzene	ND	0.0050	"								
Hexachlorobutadiene	ND	0.0050	"								
Isopropylbenzene	ND	0.0050	"								
Methyl acetate	ND	0.0050	"								
Methyl tert-butyl ether (MTBE)	ND	0.0050	"								
Methylcyclohexane	ND	0.0050	"								
Methylene chloride	ND	0.010	"								

Volatile Organic Compounds by GC/MS - Quality Control Data

York Analytical Laboratories, Inc. - Stratford

Analyte	Result	Reporting Limit	Units	Spike Level	Source* Result	%REC	%REC Limits	Flag	RPD	RPD Limit	Flag
Batch BC50453 - EPA 5035A											
Blank (BC50453-BLK1) Blank								Prepared: 03/05/2025 Analyzed: 03/06/2025			
n-Butylbenzene	ND	0.0050	mg/kg wet								
n-Propylbenzene	ND	0.0050	"								
o-Xylene	ND	0.0050	"								
p- & m- Xylenes	ND	0.010	"								
p-Isopropyltoluene	ND	0.0050	"								
sec-Butylbenzene	ND	0.0050	"								
Styrene	ND	0.0050	"								
tert-Butyl alcohol (TBA)	ND	0.0050	"								
tert-Butylbenzene	ND	0.0050	"								
Tetrachloroethylene	ND	0.0050	"								
Toluene	ND	0.0050	"								
trans-1,2-Dichloroethylene	ND	0.0050	"								
trans-1,3-Dichloropropylene	ND	0.0050	"								
Trichloroethylene	ND	0.0050	"								
Trichlorofluoromethane	ND	0.0050	"								
Vinyl Chloride	ND	0.0050	"								
Xylenes, Total	ND	0.015	"								
Surrogate: SURR: 1,2-Dichloroethane-d4	*51.9*		*ug/L*	*50.0*		*104*	*77-125*				
Surrogate: SURR: Toluene-d8	*53.9*		*"*	*50.0*		*108*	*85-120*				
Surrogate: SURR: p-Bromofluorobenzene	*52.5*		*"*	*50.0*		*105*	*76-130*				
LCS (BC50453-BS1) LCS								Prepared: 03/05/2025 Analyzed: 03/06/2025			
1,1,1,2-Tetrachloroethane	50.6		ug/L	50.0		101	75-129				
1,1,1-Trichloroethane	45.9		"	50.0		91.7	71-137				
1,1,2,2-Tetrachloroethane	57.6		"	50.0		115	79-129				
1,1,2-Trichloro-1,2,2-trifluoroethane (Freon 113)	46.1		"	50.0		92.3	58-146				
1,1,2-Trichloroethane	53.0		"	50.0		106	83-123				
1,1-Dichloroethane	51.4		"	50.0		103	75-130				
1,1-Dichloroethylene	49.6		"	50.0		99.2	64-137				
1,2,3-Trichlorobenzene	48.4		"	50.0		96.9	81-140				
1,2,3-Trichloropropane	55.3		"	50.0		111	81-126				
1,2,4-Trichlorobenzene	48.9		"	50.0		97.8	80-141				
1,2,4-Trimethylbenzene	54.2		"	50.0		108	84-125				
1,2-Dibromo-3-chloropropane	55.4		"	50.0		111	74-142				
1,2-Dibromoethane	51.0		"	50.0		102	86-123				
1,2-Dichlorobenzene	52.8		"	50.0		106	85-122				
1,2-Dichloroethane	52.1		"	50.0		104	71-133				
1,2-Dichloropropane	55.9		"	50.0		112	81-122				
1,3,5-Trimethylbenzene	55.0		"	50.0		110	82-126				
1,3-Dichlorobenzene	50.8		"	50.0		102	84-124				
1,4-Dichlorobenzene	51.7		"	50.0		103	84-124				
1,4-Dioxane	1020		"	1050		97.0	10-228				
2-Butanone	42.9		"	50.0		85.7	58-147				
2-Hexanone	41.1		"	50.0		82.1	70-139				
4-Methyl-2-pentanone	35.5		"	50.0		71.1	72-132	Low Bias			
Acetone	24.1		"	50.0		48.3	36-155				
Acrolein	47.3		"	50.0		94.5	10-238				
Acrylonitrile	55.4		"	50.0		111	66-141				
Benzene	51.3		"	50.0		103	77-127				
Bromochloromethane	49.1		"	50.0		98.3	74-129				
Bromodichloromethane	57.3		"	50.0		115	81-124				

Volatile Organic Compounds by GC/MS - Quality Control Data

York Analytical Laboratories, Inc. - Stratford

Analyte	Result	Reporting Limit	Units	Spike Level	Source* Result	%REC	%REC Limits	Flag	RPD	RPD Limit	Flag
Batch BC50453 - EPA 5035A											
LCS (BC50453-BS1) LCS								Prepared: 03/05/2025 Analyzed: 03/06/2025			
Bromoform	53.8		ug/L	50.0		108	80-136				
Bromomethane	55.4		"	50.0		111	32-177				
Carbon disulfide	47.2		"	50.0		94.5	10-136				
Carbon tetrachloride	47.4		"	50.0		94.7	66-143				
Chlorobenzene	51.0		"	50.0		102	86-120				
Chloroethane	45.2		"	50.0		90.4	51-142				
Chloroform	51.9		"	50.0		104	76-131				
Chloromethane	35.7		"	50.0		71.3	49-132				
cis-1,2-Dichloroethylene	50.2		"	50.0		100	74-132				
cis-1,3-Dichloropropylene	47.4		"	50.0		94.9	81-129				
Cyclohexane	49.6		"	50.0		99.3	70-130				
Dibromochloromethane	55.2		"	50.0		110	10-200				
Dibromomethane	52.7		"	50.0		105	83-124				
Dichlorodifluoromethane	23.2		"	50.0		46.4	28-158				
Ethyl Benzene	53.9		"	50.0		108	84-125				
Hexachlorobutadiene	44.7		"	50.0		89.3	83-133				
Isopropylbenzene	54.5		"	50.0		109	81-127				
Methyl acetate	35.4		"	50.0		70.8	41-143				
Methyl tert-butyl ether (MTBE)	39.6		"	50.0		79.1	74-131				
Methylcyclohexane	49.2		"	50.0		98.3	70-130				
Methylene chloride	47.8		"	50.0		95.6	57-141				
n-Butylbenzene	54.9		"	50.0		110	80-130				
n-Propylbenzene	55.2		"	50.0		110	74-136				
o-Xylene	52.3		"	50.0		105	83-123				
p- & m- Xylenes	106		"	100		106	82-128				
p-Isopropyltoluene	55.3		"	50.0		111	85-125				
sec-Butylbenzene	54.1		"	50.0		108	83-125				
Styrene	53.3		"	50.0		107	86-126				
tert-Butyl alcohol (TBA)	148		"	250		59.1	70-130	Low Bias			
tert-Butylbenzene	46.9		"	50.0		93.7	80-127				
Tetrachloroethylene	42.4		"	50.0		84.7	80-129				
Toluene	53.0		"	50.0		106	85-121				
trans-1,2-Dichloroethylene	49.2		"	50.0		98.5	72-132				
trans-1,3-Dichloropropylene	43.0		"	50.0		86.0	78-132				
Trichloroethylene	51.9		"	50.0		104	84-123				
Trichlorofluoromethane	43.8		"	50.0		87.5	62-140				
Vinyl Chloride	42.4		"	50.0		84.8	52-130				
Surrogate: SURR: 1,2-Dichloroethane-d4	*51.1*		*"*	*50.0*		*102*	*77-125*				
Surrogate: SURR: Toluene-d8	*52.6*		*"*	*50.0*		*105*	*85-120*				
Surrogate: SURR: p-Bromofluorobenzene	*51.3*		*"*	*50.0*		*103*	*76-130*				

Volatile Organic Compounds by GC/MS - Quality Control Data

York Analytical Laboratories, Inc. - Stratford

Analyte	Result	Reporting Limit	Units	Spike Level	Source* Result	%REC	%REC Limits	Flag	RPD	RPD Limit	Flag
Batch BC50453 - EPA 5035A											
LCS Dup (BC50453-BSD1) LCS Dup								Prepared: 03/05/2025 Analyzed: 03/06/2025			
1,1,1,2-Tetrachloroethane	45.8		ug/L	50.0		91.5	75-129		9.94	30	
1,1,1-Trichloroethane	42.3		"	50.0		84.6	71-137		8.12	30	
1,1,2,2-Tetrachloroethane	54.2		"	50.0		108	79-129		6.07	30	
1,1,2-Trichloro-1,2,2-trifluoroethane (Freon 113)	43.3		"	50.0		86.7	58-146		6.26	30	
1,1,2-Trichloroethane	49.4		"	50.0		98.8	83-123		6.96	30	
1,1-Dichloroethane	47.6		"	50.0		95.2	75-130		7.77	30	
1,1-Dichloroethylene	46.3		"	50.0		92.7	64-137		6.84	30	
1,2,3-Trichlorobenzene	47.0		"	50.0		94.1	81-140		2.95	30	
1,2,3-Trichloropropane	50.0		"	50.0		100	81-126		9.95	30	
1,2,4-Trichlorobenzene	47.5		"	50.0		95.1	80-141		2.78	30	
1,2,4-Trimethylbenzene	51.6		"	50.0		103	84-125		4.94	30	
1,2-Dibromo-3-chloropropane	49.4		"	50.0		98.9	74-142		11.4	30	
1,2-Dibromoethane	47.8		"	50.0		95.5	86-123		6.52	30	
1,2-Dichlorobenzene	49.8		"	50.0		99.7	85-122		5.81	30	
1,2-Dichloroethane	47.8		"	50.0		95.5	71-133		8.77	30	
1,2-Dichloropropane	53.1		"	50.0		106	81-122		5.21	30	
1,3,5-Trimethylbenzene	52.8		"	50.0		106	82-126		3.97	30	
1,3-Dichlorobenzene	48.5		"	50.0		97.0	84-124		4.61	30	
1,4-Dichlorobenzene	48.6		"	50.0		97.2	84-124		6.18	30	
1,4-Dioxane	947		"	1050		90.1	10-228		7.34	30	
2-Butanone	38.3		"	50.0		76.7	58-147		11.2	30	
2-Hexanone	37.4		"	50.0		74.8	70-139		9.36	30	
4-Methyl-2-pentanone	32.9		"	50.0		65.7	72-132	Low Bias	7.84	30	
Acetone	21.8		"	50.0		43.6	36-155		10.2	30	
Acrolein	39.2		"	50.0		78.5	10-238		18.5	30	
Acrylonitrile	50.8		"	50.0		102	66-141		8.68	30	
Benzene	47.8		"	50.0		95.6	77-127		7.12	30	
Bromochloromethane	45.1		"	50.0		90.2	74-129		8.62	30	
Bromodichloromethane	54.2		"	50.0		108	81-124		5.55	30	
Bromoform	49.2		"	50.0		98.3	80-136		8.94	30	
Bromomethane	49.4		"	50.0		98.8	32-177		11.4	30	
Carbon disulfide	42.8		"	50.0		85.5	10-136		9.95	30	
Carbon tetrachloride	43.5		"	50.0		86.9	66-143		8.59	30	
Chlorobenzene	48.1		"	50.0		96.1	86-120		5.86	30	
Chloroethane	40.1		"	50.0		80.3	51-142		11.9	30	
Chloroform	47.2		"	50.0		94.4	76-131		9.49	30	
Chloromethane	28.7		"	50.0		57.4	49-132		21.6	30	
cis-1,2-Dichloroethylene	47.1		"	50.0		94.1	74-132		6.42	30	
cis-1,3-Dichloropropylene	44.1		"	50.0		88.2	81-129		7.32	30	
Cyclohexane	47.6		"	50.0		95.2	70-130		4.26	30	
Dibromochloromethane	51.3		"	50.0		103	10-200		7.21	30	
Dibromomethane	47.9		"	50.0		95.7	83-124		9.61	30	
Dichlorodifluoromethane	18.0		"	50.0		36.1	28-158		25.0	30	
Ethyl Benzene	50.8		"	50.0		102	84-125		5.83	30	
Hexachlorobutadiene	45.0		"	50.0		90.0	83-133		0.736	30	
Isopropylbenzene	52.4		"	50.0		105	81-127		3.89	30	
Methyl acetate	31.7		"	50.0		63.5	41-143		10.9	30	
Methyl tert-butyl ether (MTBE)	36.2		"	50.0		72.4	74-131	Low Bias	8.92	30	
Methylcyclohexane	47.5		"	50.0		95.1	70-130		3.33	30	
Methylene chloride	43.9		"	50.0		87.8	57-141		8.51	30	
n-Butylbenzene	53.4		"	50.0		107	80-130		2.75	30	

Volatile Organic Compounds by GC/MS - Quality Control Data

York Analytical Laboratories, Inc. - Stratford

Analyte	Result	Reporting Limit	Units	Spike Level	Source* Result	%REC	%REC Limits	Flag	RPD	RPD Limit	Flag
Batch BC50453 - EPA 5035A											
LCS Dup (BC50453-BSD1) LCS Dup									Prepared: 03/05/2025 Analyzed: 03/06/2025		
n-Propylbenzene	53.2		ug/L	50.0		106	74-136		3.71	30	
o-Xylene	49.0		"	50.0		98.0	83-123		6.63	30	
p- & m- Xylenes	99.9		"	100		99.9	82-128		5.68	30	
p-Isopropyltoluene	53.5		"	50.0		107	85-125		3.40	30	
sec-Butylbenzene	52.3		"	50.0		105	83-125		3.31	30	
Styrene	50.6		"	50.0		101	86-126		5.18	30	
tert-Butyl alcohol (TBA)	133		"	250		53.0	70-130	Low Bias	10.9	30	
tert-Butylbenzene	45.0		"	50.0		90.1	80-127		3.96	30	
Tetrachloroethylene	39.9		"	50.0		79.8	80-129	Low Bias	5.98	30	
Toluene	50.2		"	50.0		100	85-121		5.54	30	
trans-1,2-Dichloroethylene	48.0		"	50.0		96.1	72-132		2.43	30	
trans-1,3-Dichloropropylene	40.5		"	50.0		81.0	78-132		5.92	30	
Trichloroethylene	49.4		"	50.0		98.8	84-123		4.93	30	
Trichlorofluoromethane	39.5		"	50.0		79.0	62-140		10.2	30	
Vinyl Chloride	35.4		"	50.0		70.7	52-130		18.1	30	
Surrogate: SURR: 1,2-Dichloroethane-d4	*48.8*		*"*	*50.0*		*97.7*	*77-125*				
Surrogate: SURR: Toluene-d8	*52.8*		*"*	*50.0*		*106*	*85-120*				
Surrogate: SURR: p-Bromofluorobenzene	*51.7*		*"*	*50.0*		*103*	*76-130*				



Semivolatile Organic Compounds by GC/MS - Quality Control Data

York Analytical Laboratories, Inc. - Stratford

Analyte	Result	Reporting Limit	Units	Spike Level	Source* Result	%REC	%REC Limits	Flag	RPD	RPD Limit	Flag
Batch BC50667 - EPA 3550C											
Blank (BC50667-BLK1) Blank									Prepared & Analyzed: 03/10/2025		
1,1-Biphenyl	ND	0.0416	mg/kg wet								
1,2,4,5-Tetrachlorobenzene	ND	0.0830	"								
1,2-Diphenylhydrazine (as Azobenzene)	ND	0.0416	"								
2,3,4,6-Tetrachlorophenol	ND	0.0830	"								
2,4,5-Trichlorophenol	ND	0.0416	"								
2,4,6-Trichlorophenol	ND	0.0416	"								
2,4-Dichlorophenol	ND	0.0416	"								
2,4-Dimethylphenol	ND	0.0416	"								
2,4-Dinitrophenol	ND	0.0830	"								
2,4-Dinitrotoluene	ND	0.0416	"								
2,6-Dinitrotoluene	ND	0.0416	"								
2-Chloronaphthalene	ND	0.0416	"								
2-Chlorophenol	ND	0.0416	"								
2-Methylnaphthalene	ND	0.0416	"								
2-Methylphenol	ND	0.0416	"								
2-Nitroaniline	ND	0.0830	"								
2-Nitrophenol	ND	0.0416	"								
3- & 4-Methylphenols	ND	0.0416	"								
3,3-Dichlorobenzidine	ND	0.0416	"								
3-Nitroaniline	ND	0.0830	"								
4,6-Dinitro-2-methylphenol	ND	0.0830	"								
4-Bromophenyl phenyl ether	ND	0.0416	"								
4-Chloro-3-methylphenol	ND	0.0416	"								
4-Chloroaniline	ND	0.0416	"								
4-Chlorophenyl phenyl ether	ND	0.0416	"								
4-Nitroaniline	ND	0.0830	"								
4-Nitrophenol	ND	0.0830	"								
Acenaphthene	ND	0.0416	"								
Acenaphthylene	ND	0.0416	"								
Acetophenone	ND	0.0416	"								
Aniline	ND	0.166	"								
Anthracene	ND	0.0416	"								
Atrazine	ND	0.0416	"								
Benzaldehyde	ND	0.0416	"								
Benzidine	ND	0.166	"								
Benzo(a)anthracene	ND	0.0416	"								
Benzo(a)pyrene	ND	0.0416	"								
Benzo(b)fluoranthene	ND	0.0416	"								
Benzo(g,h,i)perylene	ND	0.0416	"								
Benzo(k)fluoranthene	ND	0.0416	"								
Benzoic acid	ND	0.0416	"								
Benzyl alcohol	ND	0.0416	"								
Benzyl butyl phthalate	ND	0.0416	"								
Bis(2-chloroethoxy)methane	ND	0.0416	"								
Bis(2-chloroethyl)ether	ND	0.0416	"								
Bis(2-chloroisopropyl)ether	ND	0.0416	"								
Bis(2-ethylhexyl)phthalate	ND	0.0416	"								
Caprolactam	ND	0.0830	"								
Carbazole	ND	0.0416	"								
Chrysene	ND	0.0416	"								
Dibenzo(a,h)anthracene	ND	0.0416	"								

Semivolatile Organic Compounds by GC/MS - Quality Control Data

York Analytical Laboratories, Inc. - Stratford

Analyte	Result	Reporting Limit	Units	Spike Level	Source* Result	%REC	%REC Limits	Flag	RPD	RPD Limit	Flag
Batch BC50667 - EPA 3550C											
Blank (BC50667-BLK1) Blank									Prepared & Analyzed: 03/10/2025		
Dibenzofuran	ND	0.0416	mg/kg wet								
Diethyl phthalate	ND	0.0416	"								
Dimethyl phthalate	ND	0.0416	"								
Di-n-butyl phthalate	ND	0.0416	"								
Di-n-octyl phthalate	ND	0.0416	"								
Diphenylamine	ND	0.0830	"								
Fluoranthene	ND	0.0416	"								
Fluorene	ND	0.0416	"								
Hexachlorobenzene	ND	0.0416	"								
Hexachlorobutadiene	ND	0.0416	"								
Hexachlorocyclopentadiene	ND	0.0416	"								
Hexachloroethane	ND	0.0416	"								
Indeno(1,2,3-cd)pyrene	ND	0.0416	"								
Isophorone	ND	0.0416	"								
Naphthalene	ND	0.0416	"								
Nitrobenzene	ND	0.0416	"								
N-Nitrosodimethylamine	ND	0.0416	"								
N-nitroso-di-n-propylamine	ND	0.0416	"								
N-Nitrosodiphenylamine	ND	0.0416	"								
Pentachlorophenol	ND	0.0416	"								
Phenanthrene	ND	0.0416	"								
Phenol	ND	0.0416	"								
Pyrene	ND	0.0416	"								
Pyridine	ND	0.166	"								
Surrogate: SURR: 2-Fluorophenol	*1.56*		"	*1.66*		*94.1*	*20-108*				
Surrogate: SURR: Phenol-d6	*1.36*		"	*1.66*		*81.9*	*23-114*				
Surrogate: SURR: Nitrobenzene-d5	*0.699*		"	*0.831*		*84.2*	*22-108*				
Surrogate: SURR: 2-Fluorobiphenyl	*0.633*		"	*0.831*		*76.2*	*21-113*				
Surrogate: SURR: 2,4,6-Tribromophenol	*1.27*		"	*1.66*		*76.4*	*19-110*				
Surrogate: SURR: Terphenyl-d14	*0.629*		"	*0.831*		*75.8*	*24-116*				



Semivolatile Organic Compounds by GC/MS - Quality Control Data

York Analytical Laboratories, Inc. - Stratford

Analyte	Result	Reporting Limit	Units	Spike Level	Source* Result	%REC	%REC Limits	Flag	RPD	RPD Limit	Flag
Batch BC50667 - EPA 3550C											
LCS (BC50667-BS1) LCS							Prepared & Analyzed: 03/10/2025				
1,1-Biphenyl	0.696	0.0416	mg/kg wet	0.831		83.8	18-111				
1,2,4,5-Tetrachlorobenzene	0.676	0.0830	"	0.831		81.4	21-131				
1,2-Diphenylhydrazine (as Azobenzene)	0.624	0.0416	"	0.831		75.2	17-137				
2,3,4,6-Tetrachlorophenol	0.657	0.0830	"	0.831		79.1	30-130				
2,4,5-Trichlorophenol	0.760	0.0416	"	0.831		91.6	27-118				
2,4,6-Trichlorophenol	0.746	0.0416	"	0.831		89.8	31-120				
2,4-Dichlorophenol	0.802	0.0416	"	0.831		96.6	20-127				
2,4-Dimethylphenol	0.813	0.0416	"	0.831		97.8	14-132				
2,4-Dinitrophenol	0.377	0.0830	"	0.831		45.4	10-171				
2,4-Dinitrotoluene	0.718	0.0416	"	0.831		86.4	34-131				
2,6-Dinitrotoluene	0.702	0.0416	"	0.831		84.6	31-128				
2-Chloronaphthalene	0.697	0.0416	"	0.831		83.9	31-117				
2-Chlorophenol	0.717	0.0416	"	0.831		86.3	33-113				
2-Methylnaphthalene	0.636	0.0416	"	0.831		76.6	12-138				
2-Methylphenol	0.738	0.0416	"	0.831		88.8	10-136				
2-Nitroaniline	0.719	0.0830	"	0.831		86.6	27-132				
2-Nitrophenol	0.760	0.0416	"	0.831		91.5	17-129				
3- & 4-Methylphenols	0.627	0.0416	"	0.831		75.4	29-103				
3,3-Dichlorobenzidine	0.508	0.0416	"	0.831		61.2	22-149				
3-Nitroaniline	0.509	0.0830	"	0.831		61.2	20-133				
4,6-Dinitro-2-methylphenol	0.505	0.0830	"	0.831		60.8	10-143				
4-Bromophenyl phenyl ether	0.700	0.0416	"	0.831		84.3	29-120				
4-Chloro-3-methylphenol	0.778	0.0416	"	0.831		93.7	24-129				
4-Chloroaniline	0.397	0.0416	"	0.831		47.8	10-132				
4-Chlorophenyl phenyl ether	0.685	0.0416	"	0.831		82.5	27-124				
4-Nitroaniline	0.652	0.0830	"	0.831		78.5	16-128				
4-Nitrophenol	0.781	0.0830	"	0.831		94.1	10-141				
Acenaphthene	0.632	0.0416	"	0.831		76.1	30-121				
Acenaphthylene	0.686	0.0416	"	0.831		82.6	30-115				
Acetophenone	0.653	0.0416	"	0.831		78.6	20-112				
Aniline	0.529	0.166	"	0.831		63.7	10-119				
Anthracene	0.696	0.0416	"	0.831		83.8	34-118				
Atrazine	0.687	0.0416	"	0.831		82.7	26-112				
Benzaldehyde	0.628	0.0416	"	0.831		75.6	21-100				
Benzo(a)anthracene	0.685	0.0416	"	0.831		82.5	32-122				
Benzo(a)pyrene	0.793	0.0416	"	0.831		95.5	29-133				
Benzo(b)fluoranthene	0.797	0.0416	"	0.831		95.9	25-133				
Benzo(g,h,i)perylene	0.835	0.0416	"	0.831		100	10-143				
Benzo(k)fluoranthene	0.774	0.0416	"	0.831		93.2	25-128				
Benzoic acid	0.566	0.0416	"	0.831		68.2	10-140				
Benzyl alcohol	0.646	0.0416	"	0.831		77.8	30-115				
Benzyl butyl phthalate	0.648	0.0416	"	0.831		78.0	26-126				
Bis(2-chloroethoxy)methane	0.688	0.0416	"	0.831		82.9	19-132				
Bis(2-chloroethyl)ether	0.619	0.0416	"	0.831		74.5	19-125				
Bis(2-chloroisopropyl)ether	0.595	0.0416	"	0.831		71.6	20-135				
Bis(2-ethylhexyl)phthalate	0.664	0.0416	"	0.831		79.9	10-155				
Caprolactam	0.759	0.0830	"	0.831		91.4	10-127				
Carbazole	0.652	0.0416	"	0.831		78.6	35-123				
Chrysene	0.661	0.0416	"	0.831		79.6	32-123				
Dibenzo(a,h)anthracene	0.779	0.0416	"	0.831		93.8	10-136				
Dibenzofuran	0.674	0.0416	"	0.831		81.2	29-121				

Semivolatile Organic Compounds by GC/MS - Quality Control Data

York Analytical Laboratories, Inc. - Stratford

Analyte	Result	Reporting Limit	Units	Spike Level	Source* Result	%REC	%REC Limits	Flag	RPD	RPD Limit	Flag
Batch BC50667 - EPA 3550C											
LCS (BC50667-BS1) LCS							Prepared & Analyzed: 03/10/2025				
Diethyl phthalate	0.733	0.0416	mg/kg wet	0.831		88.3	34-116				
Dimethyl phthalate	0.715	0.0416	"	0.831		86.1	35-124				
Di-n-butyl phthalate	0.699	0.0416	"	0.831		84.1	31-116				
Di-n-octyl phthalate	0.637	0.0416	"	0.831		76.7	26-136				
Diphenylamine	0.641	0.0830	"	0.831		77.1	40-140				
Fluoranthene	0.665	0.0416	"	0.831		80.0	33-122				
Fluorene	0.685	0.0416	"	0.831		82.4	29-123				
Hexachlorobenzene	0.752	0.0416	"	0.831		90.6	21-124				
Hexachlorobutadiene	0.822	0.0416	"	0.831		99.0	10-149				
Hexachlorocyclopentadiene	0.103	0.0416	"	0.831		12.4	10-129				
Hexachloroethane	0.697	0.0416	"	0.831		83.9	28-108				
Indeno(1,2,3-cd)pyrene	0.964	0.0416	"	0.831		116	10-135				
Isophorone	0.748	0.0416	"	0.831		90.1	20-132				
Naphthalene	0.727	0.0416	"	0.831		87.5	23-124				
Nitrobenzene	0.769	0.0416	"	0.831		92.6	13-132				
N-Nitrosodimethylamine	0.681	0.0416	"	0.831		82.0	11-129				
N-nitroso-di-n-propylamine	0.653	0.0416	"	0.831		78.7	24-119				
N-Nitrosodiphenylamine	0.636	0.0416	"	0.831		76.6	22-152				
Pentachlorophenol	0.391	0.0416	"	0.831		47.1	10-139				
Phenanthrene	0.670	0.0416	"	0.831		80.6	33-123				
Phenol	0.757	0.0416	"	0.831		91.1	23-115				
Pyrene	0.680	0.0416	"	0.831		81.8	24-130				
Pyridine	0.631	0.166	"	0.831		75.9	10-91				
Surrogate: SURR: 2-Fluorophenol	*1.57*		"	*1.66*		*94.7*	*20-108*				
Surrogate: SURR: Phenol-d6	*1.46*		"	*1.66*		*88.1*	*23-114*				
Surrogate: SURR: Nitrobenzene-d5	*0.726*		"	*0.831*		*87.4*	*22-108*				
Surrogate: SURR: 2-Fluorobiphenyl	*0.646*		"	*0.831*		*77.8*	*21-113*				
Surrogate: SURR: 2,4,6-Tribromophenol	*1.33*		"	*1.66*		*80.2*	*19-110*				
Surrogate: SURR: Terphenyl-d14	*0.659*		"	*0.831*		*79.3*	*24-116*				

Semivolatile Organic Compounds by GC/MS/SIM - Quality Control Data

York Analytical Laboratories, Inc. - Stratford

Analyte	Result	Reporting Limit	Units	Spike Level	Source* Result	%REC	%REC Limits	Flag	RPD	RPD Limit	Flag
Batch BC50763 - EPA 3550C											
Blank (BC50763-BLK1) Blank								Prepared & Analyzed: 03/11/2025			
1,4-Dioxane	ND	20.0	ug/kg								
Surrogate: 1,4-Dioxane-d8	*410*		*"*	*500*		*82.0*	*39-127.5*				
LCS (BC50763-BS1) LCS								Prepared & Analyzed: 03/11/2025			
1,4-Dioxane	445	20.0	ug/kg	500		89.0	40-130				
Surrogate: 1,4-Dioxane-d8	*370*		*"*	*500*		*74.0*	*39-127.5*				



PFAS Target compounds by LC/MS-MS - Quality Control Data

York Analytical Laboratories, Inc. - Stratford

Analyte	Result	Reporting Limit	Units	Spike Level	Source* Result	%REC	%REC Limits	Flag	RPD	RPD Limit	Flag
Batch BC50523 - EPA 1633 Prep											
Blank (BC50523-BLK1) Blank									Prepared: 03/07/2025 Analyzed: 03/10/2025		
Perfluorobutanesulfonic acid (PFBS)	ND	0.177	ug/kg wet								
Perfluorohexanoic acid (PFHxA)	ND	0.200	"								
Perfluoroheptanoic acid (PFHpA)	ND	0.200	"								
Perfluorohexanesulfonic acid (PFHxS)	ND	0.183	"								
Perfluorooctanoic acid (PFOA)	ND	0.200	"								
Perfluorooctanesulfonic acid (PFOS)	ND	0.186	"								
Perfluorononanoic acid (PFNA)	ND	0.200	"								
Perfluorodecanoic acid (PFDA)	ND	0.200	"								
Perfluoroundecanoic acid (PFUnA)	ND	0.200	"								
Perfluorododecanoic acid (PFDoA)	ND	0.200	"								
Perfluorotridecanoic acid (PFTrDA)	ND	0.200	"								
Perfluorotetradecanoic acid (PFTA)	ND	0.200	"								
N-MeFOSAA	ND	0.200	"								
N-EtFOSAA	ND	0.200	"								
Perfluoropentanoic acid (PFPeA)	ND	0.399	"								
Perfluoro-1-octanesulfonamide (FOSA)	ND	0.200	"								
Perfluoro-1-heptanesulfonic acid (PFHpS)	ND	0.200	"								
Perfluoro-1-decanesulfonic acid (PFDS)	ND	0.193	"								
1H,1H,2H,2H-Perfluorooctanesulfonic acid (6:2 F	ND	0.758	"								
1H,1H,2H,2H-Perfluorodecanesulfonic acid (8:2 F	ND	0.766	"								
Perfluoro-n-butanoic acid (PFBA)	0.374	0.798	"								
Perfluoro(2-ethoxyethane)sulfonic acid (PFEESA)	ND	0.355	"								
Perfluoro-3,6-dioxaheptanoic acid (NFDHA)	ND	0.399	"								
Perfluoro-4-oxapentanoic acid (PFMPA)	ND	0.399	"								
Perfluoro-5-oxahexanoic acid (PFMBA)	ND	0.399	"								
Perfluoro-1-pentanesulfonate (PFPeS)	ND	0.188	"								
1H,1H,2H,2H-Perfluorohexanesulfonic acid (4:2 F	ND	0.749	"								
HFPO-DA (Gen-X)	ND	0.798	"								
11CL-PF3OUdS	ND	0.754	"								
9CL-PF3ONS	ND	0.747	"								
ADONA	ND	0.754	"								
Perfluorododecanesulfonic acid (PFDoS)	ND	0.194	"								
Perfluoro-1-nonanesulfonic acid (PFNS)	ND	0.192	"								
3-Perfluoropropyl propanoic acid (FPrPA)	ND	0.998	"								
3-Perfluoropentyl propanoic acid (FPePA)	ND	4.99	"								
3-Perfluoroheptyl propanoic acid (FHpPA)	ND	4.99	"								
N-MeFOSE	ND	2.00	"								
N-MeFOSA	ND	0.200	"								
N-EtFOSE	ND	2.00	"								
N-EtFOSA	ND	0.200	"								
Surrogate: M3PFBS	*2.89*		"	*2.33*		*124*	*25-150*				
Surrogate: M5PFHxA	*2.80*		"	*2.50*		*112*	*25-150*				
Surrogate: M4PFHpA	*3.18*		"	*2.50*		*128*	*25-150*				
Surrogate: M3PFHxS	*2.67*		"	*2.37*		*113*	*25-150*				
Surrogate: Perfluoro-n-[13C8]octanoic acid (M8PFOA)	*3.01*		"	*2.50*		*121*	*25-150*				
Surrogate: M6PFDA	*1.47*		"	*1.25*		*118*	*25-150*				
Surrogate: M7PFUdA	*1.37*		"	*1.25*		*110*	*25-150*				
Surrogate: Perfluoro-n-[1,2-13C2]dodecanoic acid (MPFDoA)	*1.09*		"	*1.25*		*87.2*	*25-150*				
Surrogate: M2PFTeDA	*0.980*		"	*1.25*		*78.6*	*10-150*				



PFAS Target compounds by LC/MS-MS - Quality Control Data

York Analytical Laboratories, Inc. - Stratford

Analyte	Result	Reporting Limit	Units	Spike Level	Source* Result	%REC	%REC Limits	Flag	RPD	RPD Limit	Flag
Batch BC50523 - EPA 1633 Prep											
Blank (BC50523-BLK1) Blank								Prepared: 03/07/2025 Analyzed: 03/10/2025			
Surrogate: Perfluoro-n-[13C4]butanoic acid (MPFBA)	*0.410*		*ug/kg wet*	*9.98*		*4.11*	*25-150*				
Surrogate: Perfluoro-1-[13C8]octanesulfonic acid (M8PFOS)	*2.36*		*"*	*2.39*		*98.9*	*25-150*				
Surrogate: Perfluoro-n-[13C5]pentanoic acid (M5PFPeA)	*2.51*		*"*	*4.99*		*50.2*	*25-150*				
Surrogate: Perfluoro-1-[13C8]octanesulfonamide (M8FOSA)	*2.32*		*"*	*2.50*		*92.8*	*10-150*				
Surrogate: d3-N-MeFOSAA	*4.06*		*"*	*4.99*		*81.3*	*25-150*				
Surrogate: d5-N-EtFOSAA	*4.13*		*"*	*4.99*		*82.7*	*25-150*				
Surrogate: M2-6:2 FTS	*4.94*		*"*	*4.75*		*104*	*25-200*				
Surrogate: M2-8:2 FTS	*4.54*		*"*	*4.79*		*94.8*	*25-200*				
Surrogate: M9PFNA	*1.55*		*"*	*1.25*		*124*	*25-150*				
Surrogate: M2-4:2 FTS	*5.10*		*"*	*4.68*		*109*	*25-150*				
Surrogate: d-N-MeFOSA	*1.82*		*"*	*2.50*		*72.9*	*25-150*				
Surrogate: d-N-EtFOSA	*1.46*		*"*	*2.50*		*58.5*	*25-150*				
Surrogate: M3HFPO-DA	*12.4*		*"*	*9.98*		*125*	*25-150*				
Surrogate: d9-N-EtFOSE	*14.2*		*"*	*25.0*		*56.8*	*25-150*				
Surrogate: d7-N-MeFOSE	*14.0*		*"*	*25.0*		*56.2*	*25-150*				
LCS (BC50523-BS1) LCS								Prepared: 03/07/2025 Analyzed: 03/10/2025			
Perfluorobutanesulfonic acid (PFBS)	3.68	0.176	ug/kg wet	3.51		105	50-150				
Perfluorohexanoic acid (PFHxA)	3.93	0.198	"	3.97		98.9	50-150				
Perfluoroheptanoic acid (PFHpA)	4.00	0.198	"	3.97		101	50-150				
Perfluorohexanesulfonic acid (PFHxS)	3.77	0.182	"	3.63		104	50-150				
Perfluorooctanoic acid (PFOA)	3.63	0.198	"	3.97		91.6	50-150				
Perfluorooctanesulfonic acid (PFOS)	3.65	0.185	"	3.69		98.9	50-150				
Perfluorononanoic acid (PFNA)	3.65	0.198	"	3.97		92.0	50-150				
Perfluorodecanoic acid (PFDA)	3.88	0.198	"	3.97		97.7	50-150				
Perfluoroundecanoic acid (PFUnA)	3.97	0.198	"	3.97		100	50-150				
Perfluorododecanoic acid (PFDoA)	3.63	0.198	"	3.97		91.6	50-150				
Perfluorotridecanoic acid (PFTrDA)	3.98	0.198	"	3.97		100	50-150				
Perfluorotetradecanoic acid (PFTA)	4.12	0.198	"	3.97		104	50-150				
N-MeFOSAA	4.17	0.198	"	3.97		105	50-150				
N-EtFOSAA	4.29	0.198	"	3.97		108	50-150				
Perfluoropentanoic acid (PFPeA)	8.04	0.397	"	7.94		101	50-150				
Perfluoro-1-octanesulfonamide (FOSA)	3.79	0.198	"	3.97		95.6	50-150				
Perfluoro-1-heptanesulfonic acid (PFHpS)	3.51	0.198	"	3.79		92.7	50-150				
Perfluoro-1-decanesulfonic acid (PFDS)	3.01	0.191	"	3.83		78.5	50-150				
1H,1H,2H,2H-Perfluorooctanesulfonic acid (6:2 F	15.6	0.754	"	15.1		104	50-150				
1H,1H,2H,2H-Perfluorodecanesulfonic acid (8:2 F	17.1	0.762	"	15.2		112	50-150				
Perfluoro-n-butanoic acid (PFBA)	13.5	0.794	"	15.9		84.9	50-150				
Perfluoro(2-ethoxyethane)sulfonic acid (PFEESA)	7.78	0.353	"	7.06		110	50-150				
Perfluoro-3,6-dioxaheptanoic acid (NFDHA)	5.45	0.397	"	7.94		68.7	50-150				
Perfluoro-4-oxapentanoic acid (PFMPA)	1.05	0.397	"	7.94		13.2	50-150	Low Bias			
Perfluoro-5-oxahexanoic acid (PFMBA)	14.8	0.397	"	7.94		186	50-150	High Bias			
Perfluoro-1-pentanesulfonate (PFPeS)	3.91	0.187	"	3.73		105	50-150				
1H,1H,2H,2H-Perfluorohexanesulfonic acid (4:2 F	16.1	0.744	"	14.9		108	50-150				
HFPO-DA (Gen-X)	8.62	0.794	"	7.94		109	50-150				
11CL-PF3OUdS	5.19	0.750	"	7.50		69.2	50-150				
9CL-PF3ONS	6.68	0.742	"	7.42		90.0	50-150				
ADONA	6.94	0.750	"	7.50		92.6	50-150				

PFAS Target compounds by LC/MS-MS - Quality Control Data

York Analytical Laboratories, Inc. - Stratford

Analyte	Result	Reporting Limit	Units	Spike Level	Source* Result	%REC	%REC Limits	Flag	RPD	RPD Limit	Flag
Batch BC50523 - EPA 1633 Prep											
LCS (BC50523-BS1) LCS								Prepared: 03/07/2025 Analyzed: 03/10/2025			
Perfluorododecanesulfonic acid (PFDoS)	2.28	0.192	ug/kg wet	3.85		59.3	50-150				
Perfluoro-1-nonanesulfonic acid (PFNS)	3.48	0.190	"	3.81		91.3	50-150				
3-Perfluoropropyl propanoic acid (FPrPA)	73.1	0.992	"	15.9		460	50-150	High Bias			
3-Perfluoropentyl propanoic acid (FPePA)	75.1	4.96	"	79.4		94.6	50-150				
3-Perfluoroheptyl propanoic acid (FHpPA)	7.87	4.96	"	79.4		9.92	50-150	Low Bias			
N-MeFOSE	45.0	1.98	"	39.7		113	50-150				
N-MeFOSA	4.40	0.198	"	3.97		111	50-150				
N-EtFOSE	44.1	1.98	"	39.7		111	50-150				
N-EtFOSA	3.62	0.198	"	3.97		91.3	50-150				
Surrogate: M3PFBS	*2.82*		"	*2.31*		*122*	*25-150*				
Surrogate: M5PFHxA	*3.03*		"	*2.48*		*122*	*25-150*				
Surrogate: M4PFHpA	*3.27*		"	*2.48*		*132*	*25-150*				
Surrogate: M3PFHxS	*2.82*		"	*2.35*		*120*	*25-150*				
Surrogate: Perfluoro-n-[13C8]octanoic acid (M8PFOA)	*2.97*		"	*2.48*		*120*	*25-150*				
Surrogate: M6PFDA	*1.46*		"	*1.24*		*117*	*25-150*				
Surrogate: M7PFUdA	*1.40*		"	*1.24*		*113*	*25-150*				
Surrogate: Perfluoro-n-[1,2-13C2]dodecanoic acid (MPFDoA)	*1.14*		"	*1.24*		*91.8*	*25-150*				
Surrogate: M2PFTeDA	*1.02*		"	*1.24*		*82.1*	*10-150*				
Surrogate: Perfluoro-n-[13C4]butanoic acid (MPFBA)	*0.390*		"	*9.92*		*3.93*	*25-150*				
Surrogate: Perfluoro-1-[13C8]octanesulfonic acid (M8PFOS)	*2.86*		"	*2.38*		*120*	*25-150*				
Surrogate: Perfluoro-n-[13C5]pentanoic acid (M5PFPeA)	*2.08*		"	*4.96*		*41.9*	*25-150*				
Surrogate: Perfluoro-1-[13C8]octanesulfonamide (M8FOSA)	*2.61*		"	*2.48*		*105*	*10-150*				
Surrogate: d3-N-MeFOSAA	*4.98*		"	*4.96*		*100*	*25-150*				
Surrogate: d5-N-EtFOSAA	*4.70*		"	*4.96*		*94.7*	*25-150*				
Surrogate: M2-6:2 FTS	*5.17*		"	*4.72*		*110*	*25-200*				
Surrogate: M2-8:2 FTS	*5.19*		"	*4.76*		*109*	*25-200*				
Surrogate: M9PFNA	*1.50*		"	*1.24*		*121*	*25-150*				
Surrogate: M2-4:2 FTS	*5.04*		"	*4.65*		*108*	*25-150*				
Surrogate: d-N-MeFOSA	*2.03*		"	*2.48*		*81.9*	*25-150*				
Surrogate: d-N-EtFOSA	*1.87*		"	*2.48*		*75.4*	*25-150*				
Surrogate: M3HFPO-DA	*13.7*		"	*9.92*		*138*	*25-150*				
Surrogate: d9-N-EtFOSE	*15.5*		"	*24.8*		*62.3*	*25-150*				
Surrogate: d7-N-MeFOSE	*15.4*		"	*24.8*		*62.2*	*25-150*				

PFAS Target compounds by LC/MS-MS - Quality Control Data

York Analytical Laboratories, Inc. - Stratford

Analyte	Result	Reporting Limit	Units	Spike Level	Source* Result	%REC	%REC Limits	Flag	RPD	RPD Limit	Flag
Batch BC50523 - EPA 1633 Prep											
LCS (BC50523-BS2) LCS								Prepared: 03/07/2025 Analyzed: 03/10/2025			
Perfluorobutanesulfonic acid (PFBS)	0.377	0.176	ug/kg wet	0.353		107	50-150				
Perfluorohexanoic acid (PFHxA)	0.396	0.199	"	0.398		99.4	50-150				
Perfluoroheptanoic acid (PFHpA)	0.424	0.199	"	0.398		106	50-150				
Perfluorohexanesulfonic acid (PFHxS)	0.372	0.182	"	0.365		102	50-150				
Perfluorooctanoic acid (PFOA)	0.398	0.199	"	0.398		99.9	50-150				
Perfluorooctanesulfonic acid (PFOS)	0.437	0.185	"	0.371		118	50-150				
Perfluorononanoic acid (PFNA)	0.380	0.199	"	0.398		95.3	50-150				
Perfluorodecanoic acid (PFDA)	0.376	0.199	"	0.398		94.3	50-150				
Perfluoroundecanoic acid (PFUnA)	0.432	0.199	"	0.398		109	50-150				
Perfluorododecanoic acid (PFDoA)	0.370	0.199	"	0.398		92.8	50-150				
Perfluorotridecanoic acid (PFTrDA)	0.477	0.199	"	0.398		120	50-150				
Perfluorotetradecanoic acid (PFTA)	0.425	0.199	"	0.398		107	50-150				
N-MeFOSAA	0.412	0.199	"	0.398		103	50-150				
N-EtFOSAA	0.472	0.199	"	0.398		118	50-150				
Perfluoropentanoic acid (PFPeA)	0.778	0.398	"	0.797		97.7	50-150				
Perfluoro-1-octanesulfonamide (FOSA)	0.409	0.199	"	0.398		103	50-150				
Perfluoro-1-heptanesulfonic acid (PFHpS)	0.387	0.199	"	0.380		102	50-150				
Perfluoro-1-decanesulfonic acid (PFDS)	0.243	0.192	"	0.384		63.2	50-150				
1H,1H,2H,2H-Perfluorooctanesulfonic acid (6:2 F	1.60	0.757	"	1.51		106	50-150				
1H,1H,2H,2H-Perfluorodecanesulfonic acid (8:2 F	1.73	0.765	"	1.53		113	50-150				
Perfluoro-n-butanoic acid (PFBA)	1.21	0.797	"	1.59		76.0	50-150				
Perfluoro(2-ethoxyethane)sulfonic acid (PFEESA)	0.788	0.355	"	0.709		111	50-150				
Perfluoro-3,6-dioxaheptanoic acid (NFDHA)	0.801	0.398	"	0.797		101	50-150				
Perfluoro-4-oxapentanoic acid (PFMPA)	0.0619	0.398	"	0.797		7.76	50-150	Low Bias			
Perfluoro-5-oxahexanoic acid (PFMBA)	1.85	0.398	"	0.797		232	50-150	High Bias			
Perfluoro-1-pentanesulfonate (PFPeS)	0.383	0.187	"	0.375		102	50-150				
1H,1H,2H,2H-Perfluorohexanesulfonic acid (4:2 F	1.72	0.747	"	1.49		115	50-150				
HFPO-DA (Gen-X)	1.10	0.797	"	0.797		137	50-150				
11CL-PF3OUdS	0.501	0.753	"	0.753		66.5	50-150				
9CL-PF3ONS	0.643	0.745	"	0.745		86.3	50-150				
ADONA	0.739	0.753	"	0.753		98.2	50-150				
Perfluorododecanesulfonic acid (PFDoS)	0.213	0.193	"	0.386		55.2	50-150				
Perfluoro-1-nonanesulfonic acid (PFNS)	0.317	0.191	"	0.382		83.0	50-150				
3-Perfluoropropyl propanoic acid (FPrPA)	6.95	0.996	"	1.59		436	50-150	High Bias			
3-Perfluoropentyl propanoic acid (FPePA)	7.01	4.98	"	7.97		87.9	50-150				
3-Perfluoroheptyl propanoic acid (FHpPA)	0.732	4.98	"	7.97		9.18	50-150	Low Bias			
N-MeFOSE	4.18	1.99	"	3.98		105	50-150				
N-MeFOSA	0.534	0.199	"	0.398		134	50-150				
N-EtFOSE	4.37	1.99	"	3.98		110	50-150				
N-EtFOSA	0.400	0.199	"	0.398		100	50-150				
Surrogate: M3PFBS	*2.53*		"	*2.32*		*109*	*25-150*				
Surrogate: M5PFHxA	*2.56*		"	*2.49*		*103*	*25-150*				
Surrogate: M4PFHpA	*2.74*		"	*2.49*		*110*	*25-150*				
Surrogate: M3PFHxS	*2.48*		"	*2.36*		*105*	*25-150*				
Surrogate: Perfluoro-n-[13C8]octanoic acid (M8PFOA)	*2.55*		"	*2.49*		*102*	*25-150*				
Surrogate: M6PFDA	*1.12*		"	*1.25*		*89.8*	*25-150*				
Surrogate: M7PFUdA	*1.15*		"	*1.25*		*92.7*	*25-150*				
Surrogate: Perfluoro-n-[1,2-13C2]dodecanoic acid (MPFDoA)	*0.983*		"	*1.25*		*79.0*	*25-150*				
Surrogate: M2PFTeDA	*0.805*		"	*1.25*		*64.7*	*10-150*				

PFAS Target compounds by LC/MS-MS - Quality Control Data

York Analytical Laboratories, Inc. - Stratford

Analyte	Result	Reporting Limit	Units	Spike Level	Source* Result	%REC	%REC Limits	Flag	RPD	RPD Limit	Flag
Batch BC50523 - EPA 1633 Prep											
LCS (BC50523-BS2) LCS								Prepared: 03/07/2025 Analyzed: 03/10/2025			
Surrogate: Perfluoro-n-[13C4]butanoic acid (MPFBA)	*0.114*		*ug/kg wet*	*9.96*		*1.14*	*25-150*				
Surrogate: Perfluoro-1-[13C8]octanesulfonic acid (M8PFOS)	*2.39*		*"*	*2.39*		*100*	*25-150*				
Surrogate: Perfluoro-n-[13C5]pentanoic acid (M5PFPeA)	*1.10*		*"*	*4.98*		*22.1*	*25-150*				
Surrogate: Perfluoro-1-[13C8]octanesulfonamide (M8FOSA)	*2.26*		*"*	*2.49*		*90.7*	*10-150*				
Surrogate: d3-N-MeFOSAA	*4.17*		*"*	*4.98*		*83.8*	*25-150*				
Surrogate: d5-N-EtFOSAA	*4.13*		*"*	*4.98*		*83.0*	*25-150*				
Surrogate: M2-6:2 FTS	*4.40*		*"*	*4.74*		*92.9*	*25-200*				
Surrogate: M2-8:2 FTS	*4.22*		*"*	*4.78*		*88.3*	*25-200*				
Surrogate: M9PFNA	*1.37*		*"*	*1.25*		*110*	*25-150*				
Surrogate: M2-4:2 FTS	*4.76*		*"*	*4.67*		*102*	*25-150*				
Surrogate: d-N-MeFOSA	*1.85*		*"*	*2.49*		*74.3*	*25-150*				
Surrogate: d-N-EtFOSA	*1.43*		*"*	*2.49*		*57.3*	*25-150*				
Surrogate: M3HFPO-DA	*10.6*		*"*	*9.96*		*107*	*25-150*				
Surrogate: d9-N-EtFOSE	*14.6*		*"*	*24.9*		*58.5*	*25-150*				
Surrogate: d7-N-MeFOSE	*14.9*		*"*	*24.9*		*59.8*	*25-150*				

Organochlorine Pesticides by GC/ECD - Quality Control Data

York Analytical Laboratories, Inc. - Stratford

Analyte	Result	Reporting Limit	Units	Spike Level	Source* Result	%REC	%REC Limits	Flag	RPD	RPD Limit	Flag
Batch BC50299 - EPA 3550C											
Blank (BC50299-BLK1) Blank									Prepared: 03/05/2025 Analyzed: 03/06/2025		
4,4'-DDD	ND	0.00164	mg/kg wet								
4,4'-DDE	ND	0.00164	"								
4,4'-DDT	ND	0.00164	"								
Aldrin	ND	0.00164	"								
alpha-BHC	ND	0.00164	"								
alpha-Chlordane	ND	0.00164	"								
beta-BHC	ND	0.00164	"								
delta-BHC	ND	0.00164	"								
Dieldrin	ND	0.00164	"								
Endosulfan I	ND	0.00164	"								
Endosulfan II	ND	0.00164	"								
Endosulfan sulfate	ND	0.00164	"								
Endrin	ND	0.00164	"								
Endrin aldehyde	ND	0.00164	"								
Endrin ketone	ND	0.00164	"								
gamma-BHC (Lindane)	ND	0.00164	"								
gamma-Chlordane	ND	0.00164	"								
Heptachlor	ND	0.00164	"								
Heptachlor epoxide	ND	0.00164	"								
Methoxychlor	ND	0.00164	"								
Toxaphene	ND	0.164	"								
Chlordane, total	ND	0.0329	"								
Surrogate: Decachlorobiphenyl	*0.0677*		*"*	*0.0664*		*102*	*30-150*				
Surrogate: Tetrachloro-m-xylene	*0.0599*		*"*	*0.0664*		*90.1*	*30-150*				
LCS (BC50299-BS1) LCS									Prepared: 03/05/2025 Analyzed: 03/06/2025		
4,4'-DDD	0.0269	0.00164	mg/kg wet	0.0332		80.9	40-140				
4,4'-DDE	0.0235	0.00164	"	0.0332		70.9	40-140				
4,4'-DDT	0.0254	0.00164	"	0.0332		76.3	40-140				
Aldrin	0.0241	0.00164	"	0.0332		72.6	40-140				
alpha-BHC	0.0274	0.00164	"	0.0332		82.5	40-140				
alpha-Chlordane	0.0242	0.00164	"	0.0332		72.8	40-140				
beta-BHC	0.0287	0.00164	"	0.0332		86.4	40-140				
delta-BHC	0.0264	0.00164	"	0.0332		79.4	40-140				
Dieldrin	0.0243	0.00164	"	0.0332		73.3	40-140				
Endosulfan I	0.0254	0.00164	"	0.0332		76.6	40-140				
Endosulfan II	0.0276	0.00164	"	0.0332		83.0	40-140				
Endosulfan sulfate	0.0267	0.00164	"	0.0332		80.3	40-140				
Endrin	0.0256	0.00164	"	0.0332		77.2	40-140				
Endrin aldehyde	0.0297	0.00164	"	0.0332		89.5	40-140				
Endrin ketone	0.0297	0.00164	"	0.0332		89.4	40-140				
gamma-BHC (Lindane)	0.0281	0.00164	"	0.0332		84.7	40-140				
gamma-Chlordane	0.0244	0.00164	"	0.0332		73.5	40-140				
Heptachlor	0.0267	0.00164	"	0.0332		80.5	40-140				
Heptachlor epoxide	0.0254	0.00164	"	0.0332		76.3	40-140				
Methoxychlor	0.0283	0.00164	"	0.0332		85.0	40-140				
Surrogate: Decachlorobiphenyl	*0.0528*		*"*	*0.0664*		*79.4*	*30-150*				
Surrogate: Tetrachloro-m-xylene	*0.0429*		*"*	*0.0664*		*64.6*	*30-150*				

Organochlorine Pesticides by GC/ECD - Quality Control Data

York Analytical Laboratories, Inc. - Stratford

Analyte	Result	Reporting Limit	Units	Spike Level	Source* Result	%REC	%REC Limits	Flag	RPD	RPD Limit	Flag
Batch BC50666 - EPA 3550C											
Blank (BC50666-BLK1) Blank									Prepared & Analyzed: 03/10/2025		
4,4'-DDD	ND	0.00164	mg/kg wet								
4,4'-DDE	ND	0.00164	"								
4,4'-DDT	ND	0.00164	"								
Aldrin	ND	0.00164	"								
alpha-BHC	ND	0.00164	"								
alpha-Chlordane	ND	0.00164	"								
beta-BHC	ND	0.00164	"								
delta-BHC	ND	0.00164	"								
Dieldrin	ND	0.00164	"								
Endosulfan I	ND	0.00164	"								
Endosulfan II	ND	0.00164	"								
Endosulfan sulfate	ND	0.00164	"								
Endrin	ND	0.00164	"								
Endrin aldehyde	ND	0.00164	"								
Endrin ketone	ND	0.00164	"								
gamma-BHC (Lindane)	ND	0.00164	"								
gamma-Chlordane	ND	0.00164	"								
Heptachlor	ND	0.00164	"								
Heptachlor epoxide	ND	0.00164	"								
Methoxychlor	ND	0.00164	"								
Toxaphene	ND	0.164	"								
Chlordane, total	ND	0.0329	"								
Surrogate: Decachlorobiphenyl	*0.0464*		*"*	*0.0664*		*69.8*	*30-150*				
Surrogate: Tetrachloro-m-xylene	*0.0388*		*"*	*0.0664*		*58.3*	*30-150*				
LCS (BC50666-BS1) LCS									Prepared & Analyzed: 03/10/2025		
4,4'-DDD	0.0256	0.00164	mg/kg wet	0.0332		77.1	40-140				
4,4'-DDE	0.0225	0.00164	"	0.0332		67.6	40-140				
4,4'-DDT	0.0279	0.00164	"	0.0332		83.9	40-140				
Aldrin	0.0217	0.00164	"	0.0332		65.2	40-140				
alpha-BHC	0.0244	0.00164	"	0.0332		73.3	40-140				
alpha-Chlordane	0.0227	0.00164	"	0.0332		68.2	40-140				
beta-BHC	0.0260	0.00164	"	0.0332		78.2	40-140				
delta-BHC	0.0221	0.00164	"	0.0332		66.6	40-140				
Dieldrin	0.0228	0.00164	"	0.0332		68.7	40-140				
Endosulfan I	0.0235	0.00164	"	0.0332		70.8	40-140				
Endosulfan II	0.0261	0.00164	"	0.0332		78.7	40-140				
Endosulfan sulfate	0.0254	0.00164	"	0.0332		76.5	40-140				
Endrin	0.0250	0.00164	"	0.0332		75.4	40-140				
Endrin aldehyde	0.0273	0.00164	"	0.0332		82.2	40-140				
Endrin ketone	0.0281	0.00164	"	0.0332		84.5	40-140				
gamma-BHC (Lindane)	0.0253	0.00164	"	0.0332		76.3	40-140				
gamma-Chlordane	0.0228	0.00164	"	0.0332		68.6	40-140				
Heptachlor	0.0249	0.00164	"	0.0332		75.1	40-140				
Heptachlor epoxide	0.0233	0.00164	"	0.0332		70.1	40-140				
Methoxychlor	0.0311	0.00164	"	0.0332		93.6	40-140				
Surrogate: Decachlorobiphenyl	*0.0460*		*"*	*0.0664*		*69.2*	*30-150*				
Surrogate: Tetrachloro-m-xylene	*0.0372*		*"*	*0.0664*		*56.0*	*30-150*				

Polychlorinated Biphenyls by GC/ECD - Quality Control Data

York Analytical Laboratories, Inc. - Stratford

Analyte	Result	Reporting Limit	Units	Spike Level	Source* Result	%REC	%REC Limits	Flag	RPD	RPD Limit	Flag
Batch BC50297 - EPA 3550C											
Blank (BC50297-BLK1) Blank									Prepared: 03/05/2025 Analyzed: 03/06/2025		
Aroclor 1016	ND	0.0166	mg/kg wet								
Aroclor 1221	ND	0.0166	"								
Aroclor 1232	ND	0.0166	"								
Aroclor 1242	ND	0.0166	"								
Aroclor 1248	ND	0.0166	"								
Aroclor 1254	ND	0.0166	"								
Aroclor 1260	ND	0.0166	"								
Total PCBs	ND	0.0166	"								
Surrogate: Tetrachloro-m-xylene	*0.0458*		*"*	*0.0664*		*69.0*	*30-120*				
Surrogate: Decachlorobiphenyl	*0.0385*		*"*	*0.0664*		*58.0*	*30-120*				
LCS (BC50297-BS2) LCS									Prepared: 03/05/2025 Analyzed: 03/06/2025		
Aroclor 1016	0.300	0.0166	mg/kg wet	0.332		90.3	40-130				
Aroclor 1260	0.270	0.0166	"	0.332		81.3	40-130				
Surrogate: Tetrachloro-m-xylene	*0.0475*		*"*	*0.0664*		*71.5*	*30-120*				
Surrogate: Decachlorobiphenyl	*0.0392*		*"*	*0.0664*		*59.0*	*30-120*				
Batch BC50664 - EPA 3550C											
Blank (BC50664-BLK1) Blank									Prepared & Analyzed: 03/10/2025		
Aroclor 1016	ND	0.0166	mg/kg wet								
Aroclor 1221	ND	0.0166	"								
Aroclor 1232	ND	0.0166	"								
Aroclor 1242	ND	0.0166	"								
Aroclor 1248	ND	0.0166	"								
Aroclor 1254	ND	0.0166	"								
Aroclor 1260	ND	0.0166	"								
Total PCBs	ND	0.0166	"								
Surrogate: Tetrachloro-m-xylene	*0.0432*		*"*	*0.0664*		*65.0*	*30-120*				
Surrogate: Decachlorobiphenyl	*0.0336*		*"*	*0.0664*		*50.5*	*30-120*				

Polychlorinated Biphenyls by GC/ECD - Quality Control Data

York Analytical Laboratories, Inc. - Stratford

Analyte	Result	Reporting Limit	Units	Spike Level	Source* Result	%REC	%REC Limits	Flag	RPD	RPD Limit	Flag
Batch BC50664 - EPA 3550C											
LCS (BC50664-BS2) LCS							Prepared & Analyzed: 03/10/2025				
Aroclor 1016	0.283	0.0166	mg/kg wet	0.332		85.3	40-130				
Aroclor 1260	0.269	0.0166	"	0.332		81.0	40-130				
Surrogate: Tetrachloro-m-xylene	*0.0452*		*"*	*0.0664*		*68.0*	*30-120*				
Surrogate: Decachlorobiphenyl	*0.0379*		*"*	*0.0664*		*57.0*	*30-120*				

Chlorinated Herbicides by GC/ECD - Quality Control Data

York Analytical Laboratories, Inc. - Stratford

Analyte	Result	Reporting Limit	Units	Spike Level	Source* Result	%REC	%REC Limits	Flag	RPD	RPD Limit	Flag
Batch BC50715 - EPA 3550C/8151A											
Blank (BC50715-BLK1) Blank									Prepared & Analyzed: 03/11/2025		
2,4,5-T	ND	0.0199	mg/kg wet								
2,4,5-TP (Silvex)	ND	0.0199	"								
2,4-D	ND	0.0199	"								
Surrogate: 2,4-Dichlorophenylacetic acid (DCAA)	*0.330*		*"*	*0.415*		*79.4*	*21-150*				
LCS (BC50715-BS1) LCS									Prepared & Analyzed: 03/11/2025		
2,4,5-T	0.0498	0.0199	mg/kg wet	0.0664		75.0	10-120				
2,4,5-TP (Silvex)	0.0473	0.0199	"	0.0664		71.2	10-120				
2,4-D	0.0515	0.0199	"	0.0664		77.5	10-118				
Surrogate: 2,4-Dichlorophenylacetic acid (DCAA)	*0.347*		*"*	*0.415*		*83.6*	*21-150*				

Metals by ICP - Quality Control Data

York Analytical Laboratories, Inc. - Stratford

Analyte	Result	Reporting Limit	Units	Spike Level	Source* Result	%REC	%REC Limits	Flag	RPD	RPD Limit	Flag
Batch BC50330 - EPA 3050B											
Blank (BC50330-BLK1) Blank									Prepared: 03/05/2025 Analyzed: 03/06/2025		
Aluminum	ND	4.17	mg/kg wet								
Antimony	ND	2.08	"								
Arsenic	ND	1.25	"								
Barium	ND	2.08	"								
Beryllium	ND	0.042	"								
Cadmium	ND	0.250	"								
Calcium	ND	4.17	"								
Chromium	ND	0.417	"								
Cobalt	ND	0.333	"								
Copper	ND	1.67	"								
Iron	ND	20.8	"								
Lead	ND	0.417	"								
Magnesium	ND	4.17	"								
Manganese	ND	0.417	"								
Nickel	ND	0.830	"								
Potassium	ND	4.17	"								
Selenium	ND	2.08	"								
Silver	ND	0.420	"								
Sodium	ND	41.7	"								
Thallium	ND	1.67	"								
Vanadium	ND	0.830	"								
Zinc	ND	2.08	"								
Reference (BC50330-SRM1) Reference									Prepared: 03/05/2025 Analyzed: 03/06/2025		
Aluminum	7850	4.17	mg/kg wet	7680		102	47.4-130.2				
Antimony	52.1	2.08	"	201		25.9	0-100				
Arsenic	149	1.25	"	181		82.3	66.3-98				
Barium	185	2.08	"	211		87.8	73.9-107.1				
Beryllium	232	0.042	"	270		85.9	73-104.4				
Cadmium	183	0.250	"	221		82.7	70.6-101.8				
Calcium	3960	4.17	"	4280		92.6	77.3-111				
Chromium	130	0.417	"	149		87.5	71.8-105.4				
Cobalt	127	0.333	"	142		89.4	73.2-104.2				
Copper	239	1.67	"	264		90.7	73.5-104.2				
Iron	7030	20.8	"	7360		95.5	55.4-130.3				
Lead	95.8	0.417	"	106		90.3	76.1-109.4				
Magnesium	2080	4.17	"	2170		95.7	68.7-112				
Manganese	232	0.417	"	270		85.9	73-107.8				
Nickel	154	0.830	"	177		86.9	71.8-103.4				
Potassium	2220	4.17	"	2340		95.0	62.8-113.7				
Selenium	121	2.08	"	139		87.2	70-107.9				
Silver	51.8	0.420	"	59.9		86.5	72.8-110.7				
Sodium	268	41.7	"	306		87.4	66-113.4				
Thallium	182	1.67	"	205		88.6	71.7-106.8				
Vanadium	135	0.830	"	155		87.3	69-107.7				
Zinc	348	2.08	"	389		89.5	70.4-106.9				

Mercury by EPA 7000/200 Series Methods - Quality Control Data

York Analytical Laboratories, Inc. - Stratford

Analyte	Result	Reporting Limit	Units	Spike Level	Source* Result	%REC	%REC Limits	Flag	RPD	RPD Limit	Flag
Batch BC50469 - EPA 7473 soil											
Blank (BC50469-BLK1) Blank								Prepared: 03/06/2025 Analyzed: 03/07/2025			
Mercury	ND	0.0300	mg/kg wet								
Duplicate (BC50469-DUP1) Duplicate	*Source sample: 25C0001-03 (SB13 _0-2)							Prepared: 03/06/2025 Analyzed: 03/07/2025			
Mercury	0.164	0.0312	mg/kg dry		0.196				18.0	35	
Matrix Spike (BC50469-MS1) Matrix Spike	*Source sample: 25C0001-03 (SB13 _0-2)							Prepared: 03/06/2025 Analyzed: 03/07/2025			
Mercury	0.572		mg/kg	1.00	0.188	38.4	75-125	Low Bias			
Reference (BC50469-SRM1) Reference								Prepared: 03/06/2025 Analyzed: 03/07/2025			
Mercury	15.581		mg/kg	24.0		64.9	55.8-109.6				
Batch BC50530 - EPA 7473 soil											
Blank (BC50530-BLK1) Blank								Prepared & Analyzed: 03/07/2025			
Mercury	ND	0.0300	mg/kg wet								
Reference (BC50530-SRM1) Reference								Prepared & Analyzed: 03/07/2025			
Mercury	16.695		mg/kg	24.0		69.6	55.8-109.6				

Wet Chemistry Parameters - Quality Control Data

York Analytical Laboratories, Inc. - Stratford

Analyte	Result	Reporting Limit	Units	Spike Level	Source* Result	%REC	%REC Limits	Flag	RPD	RPD Limit	Flag
Batch BC50396 - EPA SW846-3060											
Blank (BC50396-BLK1) Blank									Prepared & Analyzed: 03/06/2025		
Chromium, Hexavalent	ND	0.500	mg/kg wet								
Reference (BC50396-SRM1) Reference									Prepared & Analyzed: 03/06/2025		
Chromium, Hexavalent	224		mg/L	227		98.7	42.3-157.7				
Batch BC50458 - Analysis Preparation Soil											
Blank (BC50458-BLK1) Blank									Prepared & Analyzed: 03/06/2025		
Cyanide, total	ND	0.500	mg/kg wet								
Reference (BC50458-SRM1) Reference									Prepared & Analyzed: 03/06/2025		
Cyanide, total	129		ug/mL	111		116	43.5-170				

Volatile Analysis Sample Containers

Lab ID	Client Sample ID	Volatile Sample Container
25C0001-01	SB23 _0-2	40mL Vial with Stir Bar-Cool 4° C
25C0001-02	SB14 _0-2	40mL Vial with Stir Bar-Cool 4° C
25C0001-03	SB13 _0-2	40mL Vial with Stir Bar-Cool 4° C
25C0001-04	SB11 _0-2	40mL Vial with Stir Bar-Cool 4° C

Sample and Data Qualifiers Relating to This Work Order

QL-02	This LCS analyte is outside Laboratory Recovery limits due the analyte behavior using the referenced method. The reference method has certain limitations with respect to analytes of this nature.
PFSu-L	The isotopically labeled surrogate recovered below lab control limits due to a matrix effect. Isotope Dilution was applied.
PF-CCV-L	The CCV recovery for this PFAS compound was below control limits.
M-SPKM	The spike recovery is not within acceptance windows due to sample non-homogeneity, or matrix interference.
J	Detected below the Reporting Limit but greater than or equal to the Method Detection Limit (MDL/LOD) or in the case of a TIC, the result is an estimated concentration.
ICVE	The value reported is ESTIMATED. The value is estimated due to its behavior during initial calibration verification (recovery exceeded 30% of expected value).
CCVE	The value reported is ESTIMATED. The value is estimated due to its behavior during continuing calibration verification (>20% Difference for average Rf or >20% Drift for quadratic fit).

Definitions and Other Explanations

*	Analyte is not certified or the state of the samples origination does not offer certification for the Analyte.
ND	NOT DETECTED - the analyte is not detected at the Reported to level (LOQ/RL or LOD/MDL)
RL	REPORTING LIMIT - the minimum reportable value based upon the lowest point in the analyte calibration curve.
LOQ	LIMIT OF QUANTITATION - the minimum concentration of a target analyte that can be reported within a specified degree of confidence. This is the lowest point in an analyte calibration curve that has been subjected to all steps of the processing/analysis and verified to meet defined criteria. This is based upon NELAC 2009 Standards and applies to all analyses.
LOD	LIMIT OF DETECTION - a verified estimate of the minimum concentration of a substance in a given matrix that an analytical process can reliably detect. This is based upon NELAC 2009 Standards and applies to all analyses conducted under the auspices of EPA SW-846.
MDL	METHOD DETECTION LIMIT - a statistically derived estimate of the minimum amount of a substance an analytical system can reliably detect with a 99% confidence that the concentration of the substance is greater than zero. This is based upon 40 CFR Part 136 Appendix B and applies only to EPA 600 and 200 series methods.
Reported to	This indicates that the data for a particular analysis is reported to either the LOD/MDL, or the LOQ/RL. In cases where the "Reported to" is located above the LOD/MDL, any value between this and the LOQ represents an estimated value which is "J" flagged accordingly. This applies to volatile and semi-volatile target compounds only.
NR	Not reported
RPD	Relative Percent Difference
Wet	The data has been reported on an as-received (wet weight) basis
Low Bias	Low Bias flag indicates that the recovery of the flagged analyte is below the laboratory or regulatory lower control limit. The data user should take note that this analyte may be biased low but should evaluate multiple lines of evidence including the LCS and site-specific MS/MSD data to draw bias conclusions. In cases where no site-specific MS/MSD was requested, only the LCS data can be used to evaluate such bias.
High Bias	High Bias flag indicates that the recovery of the flagged analyte is above the laboratory or regulatory upper control limit. The data user should take note that this analyte may be biased high but should evaluate multiple lines of evidence including the LCS and site-specific MS/MSD data to draw bias conclusions. In cases where no site-specific MS/MSD was requested, only the LCS data can be used to evaluate such bias.
Non-Dir.	Non-dir. flag (Non-Directional Bias) indicates that the Relative Percent Difference (RPD) (a measure of precision) among the MS and MSD data is outside the laboratory or regulatory control limit. This alerts the data user where the MS and MSD are from site-specific samples that the RPD is high due to either non-homogeneous distribution of target analyte between the MS/MSD or indicates poor reproducibility for other reasons.

If EPA SW-846 method 8270 is included herein it is noted that the target compound N-nitrosodiphenylamine (NDPA) decomposes in the gas chromatographic inlet and cannot be separated from diphenylamine (DPA). These results could actually represent 100% DPA, 100% NDPA or some combination of the two. For this reason, York reports the combined result for n-nitrosodiphenylamine and diphenylamine for either of these compounds as a combined concentration as Diphenylamine.

If Total PCBs are detected and the target aroclors reported are "Not detected", the Total PCB value is reported due to the presence of either or both Aroclors 1262 and 1268 which are non-target aroclors for some regulatory lists.

2-chloroethylvinyl ether readily breaks down under acidic conditions. Samples that are acid preserved, including standards will exhibit breakdown. The data user should take note.

Certification for pH is no longer offered by NYDOH ELAP.

Semi-Volatile and Volatile analyses are reported down to the LOD/MDL, with values between the LOD/MDL and the LOQ being "J" flagged as estimated results.

For analyses by EPA SW-846-8270D, the Limit of Quantitation (LOQ) reported for benzidine is based upon the lowest standard used for calibration and is not a verified LOQ due to this compound's propensity for oxidative losses during extraction/concentration procedures and non-reproducible chromatographic performance.

Field Chain-of-Custody Record

YORK ANALYTICAL LABORATORIES INC

York Analytical Laboratories, Inc. (YORK)'s Standard Terms & Conditions are listed on the back side of this document. This legal document serves as your written authorization for YORK to proceed with the analyses requested below. Your signature binds you to YORK's Standard Terms & Conditions.

120 Research Drive Stratford, CT 06615 132-02 89th Ave Queens, NY 11418 56 Church Hill Rd. #2 Newtown, CT 06470 2161 Whitesville Rd Toms River, NJ 08755 clientservices@yorklab.com 800-306-YORK

YORK Project Number: 2560001

Page 1 of 1

Report To:	Invoice To:
Company: Langan NYC	Company: SAME
Address: 368 Ninth Ave 8th Fl New York, NY 10001	Address:
Phone: 212-479-5400	Phone:
Contact: Kristen Wexler	Contact:
E-mail: KWexler@langan.com	E-mail:

YOUR Project Name / Number: 413 E 120th St 170745301

PO Number:

Please print clearly and legibly. All information must be complete. Samples will not be logged in and the turn-around-time clock will not begin until any questions by YORK are resolved.

Arun Farber AF

Samples Collected by: (print AND sign your name)

Matrix Codes: S - soil/solid/sludge; GW - groundwater; DW - drinking water; SW - surface water; WW - wastewater; O - Oil; Other

Samples Collected From: NY X; NJ; CT; PA; Other: (please specify)

Turn-Around Time: RUSH - Next Day; RUSH - Two Day; RUSH - Three Day; RUSH - Four Day; RUSH - Five Day; Standard (6-9 Day) X; PFAS Standard 7-10 Day X

Report Type (circle): QA Report; Summary (Results Only); NY ASP B Package; NJ Reduced; NJ DKQP; NJ Full; CT RCP

EDD Type (circle): EQuIS (standard); NYSDEC EQuIS; NJDEP SRP Haz Site; Standard Excel; CMDP; Other:

Regulatory Comparative: Compared to the following Regulation(s): (please fill in)

Preservative (please list number of containers)

Sample Identification	Date	Time	Matrix	Unpreserved	HCl (hydrochloric acid)	MeOH (methanol)	HNO_3 (nitric acid)	H_2SO_4 (sulfuric acid)	NaOH (sodium hydroxide)	$Na_2S_2O_3$ (sodium thio.)	Trizma	Ammonium Acetate	Other:	Part 375/TCL VOCs	Part 375/TCL SVOCs	PCBs	Pesticides, Herbicides	TAL Metals incl. Hex & Tri Chromium	Total Cyanide	PFAS	1,4 dioxane	Grab or Comp.
SB23_0-2	3/1/25	0900	S	5		1								X	X	X	X	X	X	X	X	G/C
SB19_0-2	↓	1045		6		1								X	X	X	X	X	X	X	X	
SB13_0-2		1200		6		1								X	X	X	X	X	X	X	X	
SB11_0-2		1900	↓	6		1								X	X	X	X	X	X	X	X	

Field Filtered

Lab Filtered

Comments: Please cc gdegennaro@langan.com & datamanagement@langan.com

Samples iced/chilled at time of lab pickup? circle Yes or No

Lab Sample Receiving Checklist (to be completed by the receiving laboratory only) Circle Y / N

Custody Seals: Y / N Containers Intact: Y / N COC/Labels Agree: Y / N Preservation Confirmed: Y / N

COC Complete: Y / N COC Received: Y / N Appropriate Sample Volumes: Y / N Appropriate Sample Containers: Y / N

Cooler Temperature Confirmed: Y / N Samples Submitted within Holding Times: Y / N Corrective Action Form Required: Y / N

1. Samples Relinquished by / Company: AF / Langan — Date/Time: 3/3/25 8:57	1. Samples Received by / Company: — Date/Time: 3-3-25 8:56am	2. Samples Relinquished by / Company: — Date/Time: 3-3-25 1615	
2. Samples Received by / Company: — Date/Time:	3. Samples Relinquished by / Company: — Date/Time:	3. Samples Received by / Company: — Date/Time:	
4. Samples Relinquished by / Company: — Date/Time:	4. Samples Received by / Company: — Date/Time:	Samples Received in LAB by: — Date/Time: 3-3-25 1615 — Temperature: 2.9 Degrees C	

Technical Report

prepared for:

Langan Engineering & Environmental Services (NYC)
21 Penn Plaza, 360 West 31st Street
New York NY, 10001
Attention: Kristen Wexler

Report Date: 03/28/2025
Client Project ID: 170745301
York Project (SDG) No.: 25C0527

Report Date: 03/28/2025
Client Project ID: 170745301
York Project (SDG) No.: 25C0527

Langan Engineering & Environmental Services (NYC)
21 Penn Plaza, 360 West 31st Street
New York NY, 10001
Attention: Kristen Wexler

Purpose and Results

This report contains the analytical data for the sample(s) identified on the attached chain-of-custody received in our laboratory on March 10, 2025 and listed below. The project was identified as your project: **170745301**.

The analyses were conducted utilizing appropriate EPA, Standard Methods, and ASTM methods as detailed in the data summary tables.

All samples were received in proper condition meeting the customary acceptance requirements for environmental samples except those indicated under the Sample and Analysis Qualifiers section of this report.

All analyses met the method and laboratory standard operating procedure requirements except as indicated by any data flags, the meaning of which are explained in the Sample and Data Qualifiers Relating to This Work Order section of this report and case narrative if applicable.

The results of the analyses, which are all reported on dry weight basis (soils) unless otherwise noted, are detailed in the following pages.

Please contact Client Services at 203.325.1371 with any questions regarding this report.

York Sample ID	Client Sample ID	Matrix	Date Collected	Date Received
25C0527-02	CAN 50300 / FC 21013	Air	02/24/2025	03/10/2025
25C0527-03	CAN 48307 / FC 21042	Air	02/20/2025	03/10/2025
25C0527-04	CAN 42991 / FC 17895	Air	02/24/2025	03/10/2025
25C0527-05	CAN 49181 / FC 16423	Air	02/24/2025	03/10/2025
25C0527-06	CAN 48325 / FC 17983	Air	02/21/2025	03/10/2025
25C0527-07	CAN 42999 / FC 13571	Air	02/20/2025	03/10/2025
25C0527-08	CAN 49459 / FC 20439	Air	02/19/2025	03/10/2025
25C0527-09	CAN 50374 / FC 13558	Air	02/19/2025	03/10/2025
25C0527-10	CAN 51002 / FC 20442	Air	02/21/2025	03/10/2025
25C0920-01	SS07_031125	Soil Vapor	03/11/2025	03/13/2025
25C0920-04	SS19_031125	Soil Vapor	03/11/2025	03/13/2025
25C0920-05	SS20_031125	Soil Vapor	03/11/2025	03/13/2025
25C0920-06	SS21_031125	Soil Vapor	03/11/2025	03/13/2025
25C0920-07	IA18_031125	Indoor Ambient Air	03/11/2025	03/13/2025
25C0920-08	IA19_031125	Indoor Ambient Air	03/11/2025	03/13/2025
25C0920-09	IA20_031125	Indoor Ambient Air	03/11/2025	03/13/2025
25C0920-10	IA21_031125	Indoor Ambient Air	03/11/2025	03/13/2025
25C0920-11	AA01_031125	Outdoor Ambient Ai	03/11/2025	03/13/2025

General Notes for York Project (SDG) No.: 25C0527

1. The RLs and MDLs (Reporting Limit and Method Detection Limit respectively) reported are adjusted for any dilution necessary due to the levels of target and/or non-target analytes and matrix interference. The RL(REPORTING LIMIT) is based upon the lowest standard utilized for the calibration where applicable.
2. Samples are retained for a period of thirty days after submittal of report, unless other arrangements are made.
3. York's liability for the above data is limited to the dollar value paid to York for the referenced project.
4. This report shall not be reproduced without the written approval of York Analytical Laboratories, Inc.
5. All analyses conducted met method or Laboratory SOP requirements. See the Sample and Data Qualifiers Section for further information.
6. It is noted that no analyses reported herein were subcontracted to another laboratory, unless noted in the report.
7. This report reflects results that relate only to the samples submitted on the attached chain-of-custody form(s) received by York.
8. Analyses conducted at York Analytical Laboratories, Inc. Stratford, CT are indicated by NY Cert. No. 10854; those conducted at York Analytical Laboratories, Inc., Richmond Hill, NY are indicated by NY Cert. No. 12058.

Approved By  **Date:** 03/28/2025

Cassie L. Mosher
Laboratory Manager

Sample Information

Client Sample ID: CAN 50300 / FC 21013 **York Sample ID:** 25C0527-02

York Project (SDG) No.	Client Project ID	Matrix	Collection Date/Time	Date Received
25C0527	170745301	Air	February 24, 2025 4:04 pm	03/10/2025

Volatile Organics, EPA TO15 Canister Certification

Log-in Notes:

Sample Notes:

Sample Prepared by Method: EPA TO15 PREP

CAS No.	Parameter	Result	Flag	Units	Reported to LOD/MDL	LOQ	Dilution	Reference Method	Date/Time Prepared	Date/Time Analyzed	Analyst
71-55-6	1,1,1-Trichloroethane	ND		ug/m³	0.46	0.55	1	EPA TO-15	03/01/2025 09:00	03/01/2025 13:39	YR
								Certifications:	NELAC-NY12058,NJDEP-NY037		
79-34-5	1,1,2,2-Tetrachloroethane	ND		ug/m³	0.33	0.69	1	EPA TO-15	03/01/2025 09:00	03/01/2025 13:39	YR
								Certifications:	NELAC-NY12058,NJDEP-NY037		
76-13-1	1,1,2-Trichloro-1,2,2-trifluoroethane (Freon 113)	ND		ug/m³	0.74	0.77	1	EPA TO-15	03/01/2025 09:00	03/01/2025 13:39	YR
								Certifications:	NELAC-NY12058,NJDEP-NY037		
79-00-5	1,1,2-Trichloroethane	ND		ug/m³	0.23	0.55	1	EPA TO-15	03/01/2025 09:00	03/01/2025 13:39	YR
								Certifications:	NELAC-NY12058,NJDEP-NY037		
75-34-3	1,1-Dichloroethane	ND		ug/m³	0.34	0.40	1	EPA TO-15	03/01/2025 09:00	03/01/2025 13:39	YR
								Certifications:	NELAC-NY12058,NJDEP-NY037		
75-35-4	1,1-Dichloroethylene	ND		ug/m³	0.099	0.099	1	EPA TO-15	03/01/2025 09:00	03/01/2025 13:39	YR
								Certifications:	NELAC-NY12058,NJDEP-NY037		
120-82-1	1,2,4-Trichlorobenzene	ND		ug/m³	0.59	0.74	1	EPA TO-15	03/01/2025 09:00	03/01/2025 13:39	YR
								Certifications:	NELAC-NY12058,NJDEP-NY037		
95-63-6	1,2,4-Trimethylbenzene	ND		ug/m³	0.29	0.49	1	EPA TO-15	03/01/2025 09:00	03/01/2025 13:39	YR
								Certifications:	NELAC-NY12058,NJDEP-NY037		
106-93-4	1,2-Dibromoethane	ND		ug/m³	0.31	0.77	1	EPA TO-15	03/01/2025 09:00	03/01/2025 13:39	YR
								Certifications:	NELAC-NY12058,NJDEP-NY037		
95-50-1	1,2-Dichlorobenzene	ND		ug/m³	0.39	0.60	1	EPA TO-15	03/01/2025 09:00	03/01/2025 13:39	YR
								Certifications:	NELAC-NY12058,NJDEP-NY037		
107-06-2	1,2-Dichloroethane	ND		ug/m³	0.25	0.40	1	EPA TO-15	03/01/2025 09:00	03/01/2025 13:39	YR
								Certifications:	NELAC-NY12058,NJDEP-NY037		
78-87-5	1,2-Dichloropropane	ND		ug/m³	0.24	0.46	1	EPA TO-15	03/01/2025 09:00	03/01/2025 13:39	YR
								Certifications:	NELAC-NY12058,NJDEP-NY037		
76-14-2	1,2-Dichlorotetrafluoroethane	ND		ug/m³	0.69	0.70	1	EPA TO-15	03/01/2025 09:00	03/01/2025 13:39	YR
								Certifications:	NELAC-NY12058,NJDEP-NY037		
108-67-8	1,3,5-Trimethylbenzene	ND		ug/m³	0.27	0.49	1	EPA TO-15	03/01/2025 09:00	03/01/2025 13:39	YR
								Certifications:	NELAC-NY12058,NJDEP-NY037		
106-99-0	1,3-Butadiene	ND		ug/m³	0.084	0.66	1	EPA TO-15	03/01/2025 09:00	03/01/2025 13:39	YR
								Certifications:	NELAC-NY12058,NJDEP-NY037		
541-73-1	1,3-Dichlorobenzene	ND		ug/m³	0.40	0.60	1	EPA TO-15	03/01/2025 09:00	03/01/2025 13:39	YR
								Certifications:	NELAC-NY12058,NJDEP-NY037		
106-46-7	1,4-Dichlorobenzene	ND		ug/m³	0.36	0.60	1	EPA TO-15	03/01/2025 09:00	03/01/2025 13:39	YR
								Certifications:	NELAC-NY12058,NJDEP-NY037		
123-91-1	1,4-Dioxane	ND		ug/m³	0.30	0.72	1	EPA TO-15	03/01/2025 09:00	03/01/2025 13:39	YR
								Certifications:	NELAC-NY12058,NJDEP-NY037		
78-93-3	2-Butanone	ND		ug/m³	0.17	0.29	1	EPA TO-15	03/01/2025 09:00	03/01/2025 13:39	YR
								Certifications:	NELAC-NY12058,NJDEP-NY037		
591-78-6	* 2-Hexanone	ND		ug/m³	0.17	0.82	1	EPA TO-15	03/01/2025 09:00	03/01/2025 13:39	YR
								Certifications:			
108-10-1	4-Methyl-2-pentanone	ND		ug/m³	0.35	0.41	1	EPA TO-15	03/01/2025 09:00	03/01/2025 13:39	YR
								Certifications:	NELAC-NY12058,NJDEP-NY037		

Sample Information

Client Sample ID: CAN 50300 / FC 21013 **York Sample ID:** 25C0527-02

York Project (SDG) No.	Client Project ID	Matrix	Collection Date/Time	Date Received
25C0527	170745301	Air	February 24, 2025 4:04 pm	03/10/2025

Volatile Organics, EPA TO15 Canister Certification

Log-in Notes:

Sample Notes:

Sample Prepared by Method: EPA TO15 PREP

CAS No.	Parameter	Result	Flag	Units	Reported to LOD/MDL	LOQ	Dilution	Reference Method	Date/Time Prepared	Date/Time Analyzed	Analyst
67-64-1	Acetone	ND		ug/m³	0.23	1.9	1	EPA TO-15	03/01/2025 09:00	03/01/2025 13:39	YR
								Certifications:	NELAC-NY12058,NJDEP-NY037		
107-13-1	* Acrylonitrile	ND		ug/m³	0.22	2.8	1	EPA TO-15	03/01/2025 09:00	03/01/2025 13:39	YR
								Certifications:			
71-43-2	Benzene	ND		ug/m³	0.32	0.32	1	EPA TO-15	03/01/2025 09:00	03/01/2025 13:39	YR
								Certifications:	NELAC-NY12058,NJDEP-NY037		
100-44-7	Benzyl chloride	ND		ug/m³	0.28	0.52	1	EPA TO-15	03/01/2025 09:00	03/01/2025 13:39	YR
								Certifications:	NELAC-NY12058,NJDEP-NY037		
75-27-4	Bromodichloromethane	ND		ug/m³	0.23	0.67	1	EPA TO-15	03/01/2025 09:00	03/01/2025 13:39	YR
								Certifications:	NELAC-NY12058,NJDEP-NY037		
75-25-2	Bromoform	ND		ug/m³	0.51	1.0	1	EPA TO-15	03/01/2025 09:00	03/01/2025 13:39	YR
								Certifications:	NELAC-NY12058,NJDEP-NY037		
74-83-9	Bromomethane	ND		ug/m³	0.38	0.39	1	EPA TO-15	03/01/2025 09:00	03/01/2025 13:39	YR
								Certifications:	NELAC-NY12058,NJDEP-NY037		
75-15-0	Carbon disulfide	ND		ug/m³	0.29	0.31	1	EPA TO-15	03/01/2025 09:00	03/01/2025 13:39	YR
								Certifications:	NELAC-NY12058,NJDEP-NY037		
56-23-5	Carbon tetrachloride	ND		ug/m³	0.16	0.16	1	EPA TO-15	03/01/2025 09:00	03/01/2025 13:39	YR
								Certifications:	NELAC-NY12058,NJDEP-NY037		
108-90-7	Chlorobenzene	ND		ug/m³	0.26	0.46	1	EPA TO-15	03/01/2025 09:00	03/01/2025 13:39	YR
								Certifications:	NELAC-NY12058,NJDEP-NY037		
75-00-3	Chloroethane	ND		ug/m³	0.17	0.26	1	EPA TO-15	03/01/2025 09:00	03/01/2025 13:39	YR
								Certifications:	NELAC-NY12058,NJDEP-NY037		
67-66-3	Chloroform	ND		ug/m³	0.45	0.49	1	EPA TO-15	03/01/2025 09:00	03/01/2025 13:39	YR
								Certifications:	NELAC-NY12058,NJDEP-NY037		
74-87-3	Chloromethane	ND		ug/m³	0.10	0.21	1	EPA TO-15	03/01/2025 09:00	03/01/2025 13:39	YR
								Certifications:	NELAC-NY12058,NJDEP-NY037		
156-59-2	cis-1,2-Dichloroethylene	ND		ug/m³	0.099	0.40	1	EPA TO-15	03/01/2025 09:00	03/01/2025 13:39	YR
								Certifications:	NELAC-NY12058,NJDEP-NY037		
10061-01-5	cis-1,3-Dichloropropylene	ND		ug/m³	0.19	0.45	1	EPA TO-15	03/01/2025 09:00	03/01/2025 13:39	YR
								Certifications:	NELAC-NY12058,NJDEP-NY037		
110-82-7	Cyclohexane	ND		ug/m³	0.30	0.34	1	EPA TO-15	03/01/2025 09:00	03/01/2025 13:39	YR
								Certifications:	NELAC-NY12058,NJDEP-NY037		
124-48-1	Dibromochloromethane	ND		ug/m³	0.42	0.85	1	EPA TO-15	03/01/2025 09:00	03/01/2025 13:39	YR
								Certifications:	NELAC-NY12058,NJDEP-NY037		
75-71-8	Dichlorodifluoromethane	ND		ug/m³	0.45	0.49	1	EPA TO-15	03/01/2025 09:00	03/01/2025 13:39	YR
								Certifications:	NELAC-NY12058,NJDEP-NY037		
540-84-1	* 2,2,4-Trimethylpentane	ND		ug/m³	0.12	0.23	1	EPA TO-15	03/01/2025 09:00	03/01/2025 13:39	YR
								Certifications:			
141-78-6	* Ethyl acetate	ND		ug/m³	0.25	0.72	1	EPA TO-15	03/01/2025 09:00	03/01/2025 13:39	YR
								Certifications:			
100-41-4	Ethyl Benzene	ND		ug/m³	0.30	0.43	1	EPA TO-15	03/01/2025 09:00	03/01/2025 13:39	YR
								Certifications:	NELAC-NY12058,NJDEP-NY037		
87-68-3	Hexachlorobutadiene	ND		ug/m³	0.91	1.1	1	EPA TO-15	03/01/2025 09:00	03/01/2025 13:39	YR
								Certifications:	NELAC-NY12058,NJDEP-NY037		

Sample Information

Client Sample ID: CAN 50300 / FC 21013 **York Sample ID:** 25C0527-02

York Project (SDG) No.	Client Project ID	Matrix	Collection Date/Time	Date Received
25C0527	170745301	Air	February 24, 2025 4:04 pm	03/10/2025

Volatile Organics, EPA TO15 Canister Certification

Log-in Notes:

Sample Notes:

Sample Prepared by Method: EPA TO15 PREP

CAS No.	Parameter	Result	Flag	Units	Reported to LOD/MDL	LOQ	Dilution	Reference Method	Date/Time Prepared	Date/Time Analyzed	Analyst
67-63-0	**Isopropanol**	**0.88**	J	ug/m³	0.24	1.5	1	EPA TO-15	03/01/2025 09:00	03/01/2025 13:39	YR
								Certifications: NELAC-NY12058,NJDEP-NY037			
1634-04-4	Methyl tert-butyl ether (MTBE)	ND		ug/m³	0.35	0.36	1	EPA TO-15	03/01/2025 09:00	03/01/2025 13:39	YR
								Certifications: NELAC-NY12058,NJDEP-NY037			
75-09-2	Methylene chloride	ND		ug/m³	0.24	2.1	1	EPA TO-15	03/01/2025 09:00	03/01/2025 13:39	YR
								Certifications: NELAC-NY12058,NJDEP-NY037			
91-20-3	* Naphthalene	ND		ug/m³	0.51	1.0	1	EPA TO-15	03/01/2025 09:00	03/01/2025 13:39	YR
								Certifications: NJDEP-NY037			
142-82-5	n-Heptane	ND		ug/m³	0.18	0.41	1	EPA TO-15	03/01/2025 09:00	03/01/2025 13:39	YR
								Certifications: NELAC-NY12058,NJDEP-NY037			
110-54-3	n-Hexane	ND		ug/m³	0.28	0.35	1	EPA TO-15	03/01/2025 09:00	03/01/2025 13:39	YR
								Certifications: NELAC-NY12058,NJDEP-NY037			
95-47-6	o-Xylene	ND		ug/m³	0.10	0.43	1	EPA TO-15	03/01/2025 09:00	03/01/2025 13:39	YR
								Certifications: NELAC-NY12058,NJDEP-NY037			
179601-23-1	p- & m- Xylenes	ND		ug/m³	0.62	0.87	1	EPA TO-15	03/01/2025 09:00	03/01/2025 13:39	YR
								Certifications: NELAC-NY12058,NJDEP-NY037			
622-96-8	* p-Ethyltoluene	ND		ug/m³	0.37	0.49	1	EPA TO-15	03/01/2025 09:00	03/01/2025 13:39	YR
								Certifications:			
115-07-1	* Propylene	ND		ug/m³	0.072	0.17	1	EPA TO-15	03/01/2025 09:00	03/01/2025 13:39	YR
								Certifications:			
100-42-5	Styrene	ND		ug/m³	0.25	0.43	1	EPA TO-15	03/01/2025 09:00	03/01/2025 13:39	YR
								Certifications: NELAC-NY12058,NJDEP-NY037			
127-18-4	Tetrachloroethylene	ND		ug/m³	0.33	0.68	1	EPA TO-15	03/01/2025 09:00	03/01/2025 13:39	YR
								Certifications: NELAC-NY12058,NJDEP-NY037			
109-99-9	* Tetrahydrofuran	ND		ug/m³	0.16	0.59	1	EPA TO-15	03/01/2025 09:00	03/01/2025 13:39	YR
								Certifications:			
108-88-3	Toluene	ND		ug/m³	0.22	0.38	1	EPA TO-15	03/01/2025 09:00	03/01/2025 13:39	YR
								Certifications: NELAC-NY12058,NJDEP-NY037			
156-60-5	trans-1,2-Dichloroethylene	ND		ug/m³	0.31	0.40	1	EPA TO-15	03/01/2025 09:00	03/01/2025 13:39	YR
								Certifications: NELAC-NY12058,NJDEP-NY037			
10061-02-6	trans-1,3-Dichloropropylene	ND		ug/m³	0.42	0.45	1	EPA TO-15	03/01/2025 09:00	03/01/2025 13:39	YR
								Certifications: NELAC-NY12058,NJDEP-NY037			
79-01-6	Trichloroethylene	ND		ug/m³	0.13	0.13	1	EPA TO-15	03/01/2025 09:00	03/01/2025 13:39	YR
								Certifications: NELAC-NY12058,NJDEP-NY037			
75-69-4	Trichlorofluoromethane (Freon 11)	ND		ug/m³	0.43	0.56	1	EPA TO-15	03/01/2025 09:00	03/01/2025 13:39	YR
								Certifications: NELAC-NY12058,NJDEP-NY037			
108-05-4	Vinyl acetate	ND		ug/m³	0.22	0.35	1	EPA TO-15	03/01/2025 09:00	03/01/2025 13:39	YR
								Certifications: NELAC-NY12058,NJDEP-NY037			
75-01-4	Vinyl Chloride	ND		ug/m³	0.11	0.26	1	EPA TO-15	03/01/2025 09:00	03/01/2025 13:39	YR
								Certifications: NELAC-NY12058,NJDEP-NY037			

Sample Information

Client Sample ID: CAN 48307 / FC 21042 **York Sample ID:** 25C0527-03

York Project (SDG) No.	Client Project ID	Matrix	Collection Date/Time	Date Received
25C0527	170745301	Air	February 20, 2025 4:47 pm	03/10/2025

Volatile Organics, EPA TO15 Canister Certification

Log-in Notes:

Sample Notes:

Sample Prepared by Method: EPA TO15 PREP

CAS No.	Parameter	Result	Flag	Units	Reported to LOD/MDL	LOQ	Dilution	Reference Method	Date/Time Prepared	Date/Time Analyzed	Analyst
71-55-6	1,1,1-Trichloroethane	ND		ug/m³	0.46	0.55	1	EPA TO-15	02/22/2025 12:00	02/22/2025 19:38	YR
								Certifications:	NELAC-NY12058,NJDEP-NY037		
79-34-5	1,1,2,2-Tetrachloroethane	ND		ug/m³	0.33	0.69	1	EPA TO-15	02/22/2025 12:00	02/22/2025 19:38	YR
								Certifications:	NELAC-NY12058,NJDEP-NY037		
76-13-1	1,1,2-Trichloro-1,2,2-trifluoroethane (Freon 113)	ND		ug/m³	0.74	0.77	1	EPA TO-15	02/22/2025 12:00	02/22/2025 19:38	YR
								Certifications:	NELAC-NY12058,NJDEP-NY037		
79-00-5	1,1,2-Trichloroethane	ND		ug/m³	0.23	0.55	1	EPA TO-15	02/22/2025 12:00	02/22/2025 19:38	YR
								Certifications:	NELAC-NY12058,NJDEP-NY037		
75-34-3	1,1-Dichloroethane	ND		ug/m³	0.34	0.40	1	EPA TO-15	02/22/2025 12:00	02/22/2025 19:38	YR
								Certifications:	NELAC-NY12058,NJDEP-NY037		
75-35-4	1,1-Dichloroethylene	ND		ug/m³	0.099	0.099	1	EPA TO-15	02/22/2025 12:00	02/22/2025 19:38	YR
								Certifications:	NELAC-NY12058,NJDEP-NY037		
120-82-1	1,2,4-Trichlorobenzene	ND		ug/m³	0.59	0.74	1	EPA TO-15	02/22/2025 12:00	02/22/2025 19:38	YR
								Certifications:	NELAC-NY12058,NJDEP-NY037		
95-63-6	1,2,4-Trimethylbenzene	ND		ug/m³	0.29	0.49	1	EPA TO-15	02/22/2025 12:00	02/22/2025 19:38	YR
								Certifications:	NELAC-NY12058,NJDEP-NY037		
106-93-4	1,2-Dibromoethane	ND		ug/m³	0.31	0.77	1	EPA TO-15	02/22/2025 12:00	02/22/2025 19:38	YR
								Certifications:	NELAC-NY12058,NJDEP-NY037		
95-50-1	1,2-Dichlorobenzene	ND		ug/m³	0.39	0.60	1	EPA TO-15	02/22/2025 12:00	02/22/2025 19:38	YR
								Certifications:	NELAC-NY12058,NJDEP-NY037		
107-06-2	1,2-Dichloroethane	ND		ug/m³	0.25	0.40	1	EPA TO-15	02/22/2025 12:00	02/22/2025 19:38	YR
								Certifications:	NELAC-NY12058,NJDEP-NY037		
78-87-5	1,2-Dichloropropane	ND		ug/m³	0.24	0.46	1	EPA TO-15	02/22/2025 12:00	02/22/2025 19:38	YR
								Certifications:	NELAC-NY12058,NJDEP-NY037		
76-14-2	1,2-Dichlorotetrafluoroethane	ND		ug/m³	0.69	0.70	1	EPA TO-15	02/22/2025 12:00	02/22/2025 19:38	YR
								Certifications:	NELAC-NY12058,NJDEP-NY037		
108-67-8	1,3,5-Trimethylbenzene	ND		ug/m³	0.27	0.49	1	EPA TO-15	02/22/2025 12:00	02/22/2025 19:38	YR
								Certifications:	NELAC-NY12058,NJDEP-NY037		
106-99-0	1,3-Butadiene	ND		ug/m³	0.084	0.66	1	EPA TO-15	02/22/2025 12:00	02/22/2025 19:38	YR
								Certifications:	NELAC-NY12058,NJDEP-NY037		
541-73-1	1,3-Dichlorobenzene	ND		ug/m³	0.40	0.60	1	EPA TO-15	02/22/2025 12:00	02/22/2025 19:38	YR
								Certifications:	NELAC-NY12058,NJDEP-NY037		
106-46-7	1,4-Dichlorobenzene	ND		ug/m³	0.36	0.60	1	EPA TO-15	02/22/2025 12:00	02/22/2025 19:38	YR
								Certifications:	NELAC-NY12058,NJDEP-NY037		
123-91-1	1,4-Dioxane	ND		ug/m³	0.30	0.72	1	EPA TO-15	02/22/2025 12:00	02/22/2025 19:38	YR
								Certifications:	NELAC-NY12058,NJDEP-NY037		
78-93-3	2-Butanone	ND		ug/m³	0.17	0.29	1	EPA TO-15	02/22/2025 12:00	02/22/2025 19:38	YR
								Certifications:	NELAC-NY12058,NJDEP-NY037		
591-78-6	* 2-Hexanone	ND		ug/m³	0.17	0.82	1	EPA TO-15	02/22/2025 12:00	02/22/2025 19:38	YR
								Certifications:			
108-10-1	4-Methyl-2-pentanone	ND		ug/m³	0.35	0.41	1	EPA TO-15	02/22/2025 12:00	02/22/2025 19:38	YR
								Certifications:	NELAC-NY12058,NJDEP-NY037		
67-64-1	Acetone	ND		ug/m³	0.23	1.9	1	EPA TO-15	02/22/2025 12:00	02/22/2025 19:38	YR
								Certifications:	NELAC-NY12058,NJDEP-NY037		

Sample Information

Client Sample ID: CAN 48307 / FC 21042 **York Sample ID:** 25C0527-03

York Project (SDG) No.	Client Project ID	Matrix	Collection Date/Time	Date Received
25C0527	170745301	Air	February 20, 2025 4:47 pm	03/10/2025

Volatile Organics, EPA TO15 Canister Certification

Log-in Notes:

Sample Notes:

Sample Prepared by Method: EPA TO15 PREP

CAS No.	Parameter	Result	Flag	Units	Reported to LOD/MDL	LOQ	Dilution	Reference Method	Date/Time Prepared	Date/Time Analyzed	Analyst
107-13-1	* Acrylonitrile	ND		ug/m³	0.22	2.8	1	EPA TO-15	02/22/2025 12:00	02/22/2025 19:38	YR
								Certifications:			
71-43-2	Benzene	ND		ug/m³	0.32	0.32	1	EPA TO-15	02/22/2025 12:00	02/22/2025 19:38	YR
								Certifications:	NELAC-NY12058,NJDEP-NY037		
100-44-7	Benzyl chloride	ND		ug/m³	0.28	0.52	1	EPA TO-15	02/22/2025 12:00	02/22/2025 19:38	YR
								Certifications:	NELAC-NY12058,NJDEP-NY037		
75-27-4	Bromodichloromethane	ND		ug/m³	0.23	0.67	1	EPA TO-15	02/22/2025 12:00	02/22/2025 19:38	YR
								Certifications:	NELAC-NY12058,NJDEP-NY037		
75-25-2	Bromoform	ND		ug/m³	0.51	1.0	1	EPA TO-15	02/22/2025 12:00	02/22/2025 19:38	YR
								Certifications:	NELAC-NY12058,NJDEP-NY037		
74-83-9	Bromomethane	ND		ug/m³	0.38	0.39	1	EPA TO-15	02/22/2025 12:00	02/22/2025 19:38	YR
								Certifications:	NELAC-NY12058,NJDEP-NY037		
75-15-0	Carbon disulfide	ND		ug/m³	0.29	0.31	1	EPA TO-15	02/22/2025 12:00	02/22/2025 19:38	YR
								Certifications:	NELAC-NY12058,NJDEP-NY037		
56-23-5	Carbon tetrachloride	ND		ug/m³	0.16	0.16	1	EPA TO-15	02/22/2025 12:00	02/22/2025 19:38	YR
								Certifications:	NELAC-NY12058,NJDEP-NY037		
108-90-7	Chlorobenzene	ND		ug/m³	0.26	0.46	1	EPA TO-15	02/22/2025 12:00	02/22/2025 19:38	YR
								Certifications:	NELAC-NY12058,NJDEP-NY037		
75-00-3	Chloroethane	ND		ug/m³	0.17	0.26	1	EPA TO-15	02/22/2025 12:00	02/22/2025 19:38	YR
								Certifications:	NELAC-NY12058,NJDEP-NY037		
67-66-3	Chloroform	ND		ug/m³	0.45	0.49	1	EPA TO-15	02/22/2025 12:00	02/22/2025 19:38	YR
								Certifications:	NELAC-NY12058,NJDEP-NY037		
74-87-3	**Chloromethane**	**0.12**	J	ug/m³	0.10	0.21	1	EPA TO-15	02/22/2025 12:00	02/22/2025 19:38	YR
								Certifications:	NELAC-NY12058,NJDEP-NY037		
156-59-2	cis-1,2-Dichloroethylene	ND		ug/m³	0.099	0.40	1	EPA TO-15	02/22/2025 12:00	02/22/2025 19:38	YR
								Certifications:	NELAC-NY12058,NJDEP-NY037		
10061-01-5	cis-1,3-Dichloropropylene	ND		ug/m³	0.19	0.45	1	EPA TO-15	02/22/2025 12:00	02/22/2025 19:38	YR
								Certifications:	NELAC-NY12058,NJDEP-NY037		
110-82-7	Cyclohexane	ND		ug/m³	0.30	0.34	1	EPA TO-15	02/22/2025 12:00	02/22/2025 19:38	YR
								Certifications:	NELAC-NY12058,NJDEP-NY037		
124-48-1	Dibromochloromethane	ND		ug/m³	0.42	0.85	1	EPA TO-15	02/22/2025 12:00	02/22/2025 19:38	YR
								Certifications:	NELAC-NY12058,NJDEP-NY037		
75-71-8	Dichlorodifluoromethane	ND		ug/m³	0.45	0.49	1	EPA TO-15	02/22/2025 12:00	02/22/2025 19:38	YR
								Certifications:	NELAC-NY12058,NJDEP-NY037		
540-84-1	* 2,2,4-Trimethylpentane	ND		ug/m³	0.12	0.23	1	EPA TO-15	02/22/2025 12:00	02/22/2025 19:38	YR
								Certifications:			
141-78-6	* Ethyl acetate	ND		ug/m³	0.25	0.72	1	EPA TO-15	02/22/2025 12:00	02/22/2025 19:38	YR
								Certifications:			
100-41-4	Ethyl Benzene	ND		ug/m³	0.30	0.43	1	EPA TO-15	02/22/2025 12:00	02/22/2025 19:38	YR
								Certifications:	NELAC-NY12058,NJDEP-NY037		
87-68-3	Hexachlorobutadiene	ND		ug/m³	0.91	1.1	1	EPA TO-15	02/22/2025 12:00	02/22/2025 19:38	YR
								Certifications:	NELAC-NY12058,NJDEP-NY037		
67-63-0	**Isopropanol**	**0.32**	J	ug/m³	0.24	1.5	1	EPA TO-15	02/22/2025 12:00	02/22/2025 19:38	YR
								Certifications:	NELAC-NY12058,NJDEP-NY037		

Sample Information

Client Sample ID: CAN 48307 / FC 21042 **York Sample ID:** 25C0527-03

York Project (SDG) No.	Client Project ID	Matrix	Collection Date/Time	Date Received
25C0527	170745301	Air	February 20, 2025 4:47 pm	03/10/2025

Volatile Organics, EPA TO15 Canister Certification **Log-in Notes:** **Sample Notes:**

Sample Prepared by Method: EPA TO15 PREP

CAS No.	Parameter	Result	Flag	Units	Reported to LOD/MDL	LOQ	Dilution	Reference Method	Date/Time Prepared	Date/Time Analyzed	Analyst
1634-04-4	Methyl tert-butyl ether (MTBE)	ND		ug/m³	0.35	0.36	1	EPA TO-15	02/22/2025 12:00	02/22/2025 19:38	YR
								Certifications:	NELAC-NY12058,NJDEP-NY037		
75-09-2	Methylene chloride	ND		ug/m³	0.24	2.1	1	EPA TO-15	02/22/2025 12:00	02/22/2025 19:38	YR
								Certifications:	NELAC-NY12058,NJDEP-NY037		
91-20-3	* Naphthalene	ND		ug/m³	0.51	1.0	1	EPA TO-15	02/22/2025 12:00	02/22/2025 19:38	YR
								Certifications:	NJDEP-NY037		
142-82-5	n-Heptane	ND		ug/m³	0.18	0.41	1	EPA TO-15	02/22/2025 12:00	02/22/2025 19:38	YR
								Certifications:	NELAC-NY12058,NJDEP-NY037		
110-54-3	n-Hexane	ND		ug/m³	0.28	0.35	1	EPA TO-15	02/22/2025 12:00	02/22/2025 19:38	YR
								Certifications:	NELAC-NY12058,NJDEP-NY037		
95-47-6	o-Xylene	ND		ug/m³	0.10	0.43	1	EPA TO-15	02/22/2025 12:00	02/22/2025 19:38	YR
								Certifications:	NELAC-NY12058,NJDEP-NY037		
179601-23-1	p- & m- Xylenes	ND		ug/m³	0.62	0.87	1	EPA TO-15	02/22/2025 12:00	02/22/2025 19:38	YR
								Certifications:	NELAC-NY12058,NJDEP-NY037		
622-96-8	* p-Ethyltoluene	ND		ug/m³	0.37	0.49	1	EPA TO-15	02/22/2025 12:00	02/22/2025 19:38	YR
								Certifications:			
115-07-1	* Propylene	ND		ug/m³	0.072	0.17	1	EPA TO-15	02/22/2025 12:00	02/22/2025 19:38	YR
								Certifications:			
100-42-5	Styrene	ND		ug/m³	0.25	0.43	1	EPA TO-15	02/22/2025 12:00	02/22/2025 19:38	YR
								Certifications:	NELAC-NY12058,NJDEP-NY037		
127-18-4	Tetrachloroethylene	ND		ug/m³	0.33	0.68	1	EPA TO-15	02/22/2025 12:00	02/22/2025 19:38	YR
								Certifications:	NELAC-NY12058,NJDEP-NY037		
109-99-9	* Tetrahydrofuran	ND		ug/m³	0.16	0.59	1	EPA TO-15	02/22/2025 12:00	02/22/2025 19:38	YR
								Certifications:			
108-88-3	Toluene	ND		ug/m³	0.22	0.38	1	EPA TO-15	02/22/2025 12:00	02/22/2025 19:38	YR
								Certifications:	NELAC-NY12058,NJDEP-NY037		
156-60-5	trans-1,2-Dichloroethylene	ND		ug/m³	0.31	0.40	1	EPA TO-15	02/22/2025 12:00	02/22/2025 19:38	YR
								Certifications:	NELAC-NY12058,NJDEP-NY037		
10061-02-6	trans-1,3-Dichloropropylene	ND		ug/m³	0.42	0.45	1	EPA TO-15	02/22/2025 12:00	02/22/2025 19:38	YR
								Certifications:	NELAC-NY12058,NJDEP-NY037		
79-01-6	Trichloroethylene	ND		ug/m³	0.13	0.13	1	EPA TO-15	02/22/2025 12:00	02/22/2025 19:38	YR
								Certifications:	NELAC-NY12058,NJDEP-NY037		
75-69-4	Trichlorofluoromethane (Freon 11)	ND		ug/m³	0.43	0.56	1	EPA TO-15	02/22/2025 12:00	02/22/2025 19:38	YR
								Certifications:	NELAC-NY12058,NJDEP-NY037		
108-05-4	Vinyl acetate	ND		ug/m³	0.22	0.35	1	EPA TO-15	02/22/2025 12:00	02/22/2025 19:38	YR
								Certifications:	NELAC-NY12058,NJDEP-NY037		
75-01-4	Vinyl Chloride	ND		ug/m³	0.11	0.26	1	EPA TO-15	02/22/2025 12:00	02/22/2025 19:38	YR
								Certifications:	NELAC-NY12058,NJDEP-NY037		

Sample Information

Client Sample ID: CAN 42991 / FC 17895 **York Sample ID:** 25C0527-04

York Project (SDG) No.	Client Project ID	Matrix	Collection Date/Time	Date Received
25C0527	170745301	Air	February 24, 2025 4:45 pm	03/10/2025

Volatile Organics, EPA TO15 Canister Certification

Log-in Notes:

Sample Notes:

Sample Prepared by Method: EPA TO15 PREP

CAS No.	Parameter	Result	Flag	Units	Reported to LOD/MDL	LOQ	Dilution	Reference Method	Date/Time Prepared	Date/Time Analyzed	Analyst
71-55-6	1,1,1-Trichloroethane	ND		ug/m³	0.46	0.55	1	EPA TO-15	02/22/2025 12:00	02/22/2025 17:22	YR
								Certifications:	NELAC-NY12058,NJDEP-NY037		
79-34-5	1,1,2,2-Tetrachloroethane	ND		ug/m³	0.33	0.69	1	EPA TO-15	02/22/2025 12:00	02/22/2025 17:22	YR
								Certifications:	NELAC-NY12058,NJDEP-NY037		
76-13-1	1,1,2-Trichloro-1,2,2-trifluoroethane (Freon 113)	ND		ug/m³	0.74	0.77	1	EPA TO-15	02/22/2025 12:00	02/22/2025 17:22	YR
								Certifications:	NELAC-NY12058,NJDEP-NY037		
79-00-5	1,1,2-Trichloroethane	ND		ug/m³	0.23	0.55	1	EPA TO-15	02/22/2025 12:00	02/22/2025 17:22	YR
								Certifications:	NELAC-NY12058,NJDEP-NY037		
75-34-3	1,1-Dichloroethane	ND		ug/m³	0.34	0.40	1	EPA TO-15	02/22/2025 12:00	02/22/2025 17:22	YR
								Certifications:	NELAC-NY12058,NJDEP-NY037		
75-35-4	1,1-Dichloroethylene	ND		ug/m³	0.099	0.099	1	EPA TO-15	02/22/2025 12:00	02/22/2025 17:22	YR
								Certifications:	NELAC-NY12058,NJDEP-NY037		
120-82-1	1,2,4-Trichlorobenzene	ND		ug/m³	0.59	0.74	1	EPA TO-15	02/22/2025 12:00	02/22/2025 17:22	YR
								Certifications:	NELAC-NY12058,NJDEP-NY037		
95-63-6	1,2,4-Trimethylbenzene	ND		ug/m³	0.29	0.49	1	EPA TO-15	02/22/2025 12:00	02/22/2025 17:22	YR
								Certifications:	NELAC-NY12058,NJDEP-NY037		
106-93-4	1,2-Dibromoethane	ND		ug/m³	0.31	0.77	1	EPA TO-15	02/22/2025 12:00	02/22/2025 17:22	YR
								Certifications:	NELAC-NY12058,NJDEP-NY037		
95-50-1	1,2-Dichlorobenzene	ND		ug/m³	0.39	0.60	1	EPA TO-15	02/22/2025 12:00	02/22/2025 17:22	YR
								Certifications:	NELAC-NY12058,NJDEP-NY037		
107-06-2	1,2-Dichloroethane	ND		ug/m³	0.25	0.40	1	EPA TO-15	02/22/2025 12:00	02/22/2025 17:22	YR
								Certifications:	NELAC-NY12058,NJDEP-NY037		
78-87-5	1,2-Dichloropropane	ND		ug/m³	0.24	0.46	1	EPA TO-15	02/22/2025 12:00	02/22/2025 17:22	YR
								Certifications:	NELAC-NY12058,NJDEP-NY037		
76-14-2	1,2-Dichlorotetrafluoroethane	ND		ug/m³	0.69	0.70	1	EPA TO-15	02/22/2025 12:00	02/22/2025 17:22	YR
								Certifications:	NELAC-NY12058,NJDEP-NY037		
108-67-8	1,3,5-Trimethylbenzene	ND		ug/m³	0.27	0.49	1	EPA TO-15	02/22/2025 12:00	02/22/2025 17:22	YR
								Certifications:	NELAC-NY12058,NJDEP-NY037		
106-99-0	1,3-Butadiene	ND		ug/m³	0.084	0.66	1	EPA TO-15	02/22/2025 12:00	02/22/2025 17:22	YR
								Certifications:	NELAC-NY12058,NJDEP-NY037		
541-73-1	1,3-Dichlorobenzene	ND		ug/m³	0.40	0.60	1	EPA TO-15	02/22/2025 12:00	02/22/2025 17:22	YR
								Certifications:	NELAC-NY12058,NJDEP-NY037		
106-46-7	1,4-Dichlorobenzene	ND		ug/m³	0.36	0.60	1	EPA TO-15	02/22/2025 12:00	02/22/2025 17:22	YR
								Certifications:	NELAC-NY12058,NJDEP-NY037		
123-91-1	1,4-Dioxane	ND		ug/m³	0.30	0.72	1	EPA TO-15	02/22/2025 12:00	02/22/2025 17:22	YR
								Certifications:	NELAC-NY12058,NJDEP-NY037		
78-93-3	2-Butanone	ND		ug/m³	0.17	0.29	1	EPA TO-15	02/22/2025 12:00	02/22/2025 17:22	YR
								Certifications:	NELAC-NY12058,NJDEP-NY037		
591-78-6	* 2-Hexanone	ND		ug/m³	0.17	0.82	1	EPA TO-15	02/22/2025 12:00	02/22/2025 17:22	YR
								Certifications:			
108-10-1	4-Methyl-2-pentanone	ND		ug/m³	0.35	0.41	1	EPA TO-15	02/22/2025 12:00	02/22/2025 17:22	YR
								Certifications:	NELAC-NY12058,NJDEP-NY037		
67-64-1	Acetone	ND		ug/m³	0.23	1.9	1	EPA TO-15	02/22/2025 12:00	02/22/2025 17:22	YR
								Certifications:	NELAC-NY12058,NJDEP-NY037		

Sample Information

Client Sample ID: CAN 42991 / FC 17895 **York Sample ID:** 25C0527-04

York Project (SDG) No.	Client Project ID	Matrix	Collection Date/Time	Date Received
25C0527	170745301	Air	February 24, 2025 4:45 pm	03/10/2025

Volatile Organics, EPA TO15 Canister Certification

Log-in Notes:

Sample Notes:

Sample Prepared by Method: EPA TO15 PREP

CAS No.	Parameter	Result	Flag	Units	Reported to LOD/MDL	LOQ	Dilution	Reference Method	Date/Time Prepared	Date/Time Analyzed	Analyst
107-13-1	* Acrylonitrile	ND		ug/m³	0.22	2.8	1	EPA TO-15	02/22/2025 12:00	02/22/2025 17:22	YR
								Certifications:			
71-43-2	Benzene	ND		ug/m³	0.32	0.32	1	EPA TO-15	02/22/2025 12:00	02/22/2025 17:22	YR
								Certifications:	NELAC-NY12058,NJDEP-NY037		
100-44-7	Benzyl chloride	ND		ug/m³	0.28	0.52	1	EPA TO-15	02/22/2025 12:00	02/22/2025 17:22	YR
								Certifications:	NELAC-NY12058,NJDEP-NY037		
75-27-4	Bromodichloromethane	ND		ug/m³	0.23	0.67	1	EPA TO-15	02/22/2025 12:00	02/22/2025 17:22	YR
								Certifications:	NELAC-NY12058,NJDEP-NY037		
75-25-2	Bromoform	ND		ug/m³	0.51	1.0	1	EPA TO-15	02/22/2025 12:00	02/22/2025 17:22	YR
								Certifications:	NELAC-NY12058,NJDEP-NY037		
74-83-9	Bromomethane	ND		ug/m³	0.38	0.39	1	EPA TO-15	02/22/2025 12:00	02/22/2025 17:22	YR
								Certifications:	NELAC-NY12058,NJDEP-NY037		
75-15-0	Carbon disulfide	ND		ug/m³	0.29	0.31	1	EPA TO-15	02/22/2025 12:00	02/22/2025 17:22	YR
								Certifications:	NELAC-NY12058,NJDEP-NY037		
56-23-5	Carbon tetrachloride	ND		ug/m³	0.16	0.16	1	EPA TO-15	02/22/2025 12:00	02/22/2025 17:22	YR
								Certifications:	NELAC-NY12058,NJDEP-NY037		
108-90-7	Chlorobenzene	ND		ug/m³	0.26	0.46	1	EPA TO-15	02/22/2025 12:00	02/22/2025 17:22	YR
								Certifications:	NELAC-NY12058,NJDEP-NY037		
75-00-3	Chloroethane	ND		ug/m³	0.17	0.26	1	EPA TO-15	02/22/2025 12:00	02/22/2025 17:22	YR
								Certifications:	NELAC-NY12058,NJDEP-NY037		
67-66-3	Chloroform	ND		ug/m³	0.45	0.49	1	EPA TO-15	02/22/2025 12:00	02/22/2025 17:22	YR
								Certifications:	NELAC-NY12058,NJDEP-NY037		
74-87-3	Chloromethane	ND		ug/m³	0.10	0.21	1	EPA TO-15	02/22/2025 12:00	02/22/2025 17:22	YR
								Certifications:	NELAC-NY12058,NJDEP-NY037		
156-59-2	cis-1,2-Dichloroethylene	ND		ug/m³	0.099	0.40	1	EPA TO-15	02/22/2025 12:00	02/22/2025 17:22	YR
								Certifications:	NELAC-NY12058,NJDEP-NY037		
10061-01-5	cis-1,3-Dichloropropylene	ND		ug/m³	0.19	0.45	1	EPA TO-15	02/22/2025 12:00	02/22/2025 17:22	YR
								Certifications:	NELAC-NY12058,NJDEP-NY037		
110-82-7	Cyclohexane	ND		ug/m³	0.30	0.34	1	EPA TO-15	02/22/2025 12:00	02/22/2025 17:22	YR
								Certifications:	NELAC-NY12058,NJDEP-NY037		
124-48-1	Dibromochloromethane	ND		ug/m³	0.42	0.85	1	EPA TO-15	02/22/2025 12:00	02/22/2025 17:22	YR
								Certifications:	NELAC-NY12058,NJDEP-NY037		
75-71-8	Dichlorodifluoromethane	ND		ug/m³	0.45	0.49	1	EPA TO-15	02/22/2025 12:00	02/22/2025 17:22	YR
								Certifications:	NELAC-NY12058,NJDEP-NY037		
540-84-1	* 2,2,4-Trimethylpentane	ND		ug/m³	0.12	0.23	1	EPA TO-15	02/22/2025 12:00	02/22/2025 17:22	YR
								Certifications:			
141-78-6	* Ethyl acetate	ND		ug/m³	0.25	0.72	1	EPA TO-15	02/22/2025 12:00	02/22/2025 17:22	YR
								Certifications:			
100-41-4	Ethyl Benzene	ND		ug/m³	0.30	0.43	1	EPA TO-15	02/22/2025 12:00	02/22/2025 17:22	YR
								Certifications:	NELAC-NY12058,NJDEP-NY037		
87-68-3	Hexachlorobutadiene	ND		ug/m³	0.91	1.1	1	EPA TO-15	02/22/2025 12:00	02/22/2025 17:22	YR
								Certifications:	NELAC-NY12058,NJDEP-NY037		
67-63-0	**Isopropanol**	**0.29**	J	ug/m³	0.24	1.5	1	EPA TO-15	02/22/2025 12:00	02/22/2025 17:22	YR
								Certifications:	NELAC-NY12058,NJDEP-NY037		

Sample Information

Client Sample ID: CAN 42991 / FC 17895 **York Sample ID:** 25C0527-04

York Project (SDG) No.	Client Project ID	Matrix	Collection Date/Time	Date Received
25C0527	170745301	Air	February 24, 2025 4:45 pm	03/10/2025

Volatile Organics, EPA TO15 Canister Certification

Log-in Notes:

Sample Notes:

Sample Prepared by Method: EPA TO15 PREP

CAS No.	Parameter	Result	Flag	Units	Reported to LOD/MDL	LOQ	Dilution	Reference Method	Date/Time Prepared	Date/Time Analyzed	Analyst
1634-04-4	Methyl tert-butyl ether (MTBE)	ND		ug/m³	0.35	0.36	1	EPA TO-15	02/22/2025 12:00	02/22/2025 17:22	YR
								Certifications:	NELAC-NY12058,NJDEP-NY037		
75-09-2	Methylene chloride	ND		ug/m³	0.24	2.1	1	EPA TO-15	02/22/2025 12:00	02/22/2025 17:22	YR
								Certifications:	NELAC-NY12058,NJDEP-NY037		
91-20-3	* Naphthalene	ND		ug/m³	0.51	1.0	1	EPA TO-15	02/22/2025 12:00	02/22/2025 17:22	YR
								Certifications:	NJDEP-NY037		
142-82-5	n-Heptane	ND		ug/m³	0.18	0.41	1	EPA TO-15	02/22/2025 12:00	02/22/2025 17:22	YR
								Certifications:	NELAC-NY12058,NJDEP-NY037		
110-54-3	n-Hexane	ND		ug/m³	0.28	0.35	1	EPA TO-15	02/22/2025 12:00	02/22/2025 17:22	YR
								Certifications:	NELAC-NY12058,NJDEP-NY037		
95-47-6	o-Xylene	ND		ug/m³	0.10	0.43	1	EPA TO-15	02/22/2025 12:00	02/22/2025 17:22	YR
								Certifications:	NELAC-NY12058,NJDEP-NY037		
179601-23-1	p- & m- Xylenes	ND		ug/m³	0.62	0.87	1	EPA TO-15	02/22/2025 12:00	02/22/2025 17:22	YR
								Certifications:	NELAC-NY12058,NJDEP-NY037		
622-96-8	* p-Ethyltoluene	ND		ug/m³	0.37	0.49	1	EPA TO-15	02/22/2025 12:00	02/22/2025 17:22	YR
								Certifications:			
115-07-1	* Propylene	ND		ug/m³	0.072	0.17	1	EPA TO-15	02/22/2025 12:00	02/22/2025 17:22	YR
								Certifications:			
100-42-5	Styrene	ND		ug/m³	0.25	0.43	1	EPA TO-15	02/22/2025 12:00	02/22/2025 17:22	YR
								Certifications:	NELAC-NY12058,NJDEP-NY037		
127-18-4	Tetrachloroethylene	ND		ug/m³	0.33	0.68	1	EPA TO-15	02/22/2025 12:00	02/22/2025 17:22	YR
								Certifications:	NELAC-NY12058,NJDEP-NY037		
109-99-9	* Tetrahydrofuran	ND		ug/m³	0.16	0.59	1	EPA TO-15	02/22/2025 12:00	02/22/2025 17:22	YR
								Certifications:			
108-88-3	Toluene	ND		ug/m³	0.22	0.38	1	EPA TO-15	02/22/2025 12:00	02/22/2025 17:22	YR
								Certifications:	NELAC-NY12058,NJDEP-NY037		
156-60-5	trans-1,2-Dichloroethylene	ND		ug/m³	0.31	0.40	1	EPA TO-15	02/22/2025 12:00	02/22/2025 17:22	YR
								Certifications:	NELAC-NY12058,NJDEP-NY037		
10061-02-6	trans-1,3-Dichloropropylene	ND		ug/m³	0.42	0.45	1	EPA TO-15	02/22/2025 12:00	02/22/2025 17:22	YR
								Certifications:	NELAC-NY12058,NJDEP-NY037		
79-01-6	Trichloroethylene	ND		ug/m³	0.13	0.13	1	EPA TO-15	02/22/2025 12:00	02/22/2025 17:22	YR
								Certifications:	NELAC-NY12058,NJDEP-NY037		
75-69-4	Trichlorofluoromethane (Freon 11)	ND		ug/m³	0.43	0.56	1	EPA TO-15	02/22/2025 12:00	02/22/2025 17:22	YR
								Certifications:	NELAC-NY12058,NJDEP-NY037		
108-05-4	Vinyl acetate	ND		ug/m³	0.22	0.35	1	EPA TO-15	02/22/2025 12:00	02/22/2025 17:22	YR
								Certifications:	NELAC-NY12058,NJDEP-NY037		
75-01-4	Vinyl Chloride	ND		ug/m³	0.11	0.26	1	EPA TO-15	02/22/2025 12:00	02/22/2025 17:22	YR
								Certifications:	NELAC-NY12058,NJDEP-NY037		

Sample Information

Client Sample ID: CAN 49181 / FC 16423 **York Sample ID:** 25C0527-05

York Project (SDG) No.	Client Project ID	Matrix	Collection Date/Time	Date Received
25C0527	170745301	Air	February 24, 2025 4:17 pm	03/10/2025

Volatile Organics, EPA TO15 Canister Certification

Log-in Notes:

Sample Notes:

Sample Prepared by Method: EPA TO15 PREP

CAS No.	Parameter	Result	Flag	Units	Reported to LOD/MDL	LOQ	Dilution	Reference Method	Date/Time Prepared	Date/Time Analyzed	Analyst
71-55-6	1,1,1-Trichloroethane	ND		ug/m³	0.46	0.55	1	EPA TO-15	02/27/2025 12:00	02/27/2025 17:12	YR
								Certifications:	NELAC-NY12058,NJDEP-NY037		
79-34-5	1,1,2,2-Tetrachloroethane	ND		ug/m³	0.33	0.69	1	EPA TO-15	02/27/2025 12:00	02/27/2025 17:12	YR
								Certifications:	NELAC-NY12058,NJDEP-NY037		
76-13-1	1,1,2-Trichloro-1,2,2-trifluoroethane (Freon 113)	ND		ug/m³	0.74	0.77	1	EPA TO-15	02/27/2025 12:00	02/27/2025 17:12	YR
								Certifications:	NELAC-NY12058,NJDEP-NY037		
79-00-5	1,1,2-Trichloroethane	ND		ug/m³	0.23	0.55	1	EPA TO-15	02/27/2025 12:00	02/27/2025 17:12	YR
								Certifications:	NELAC-NY12058,NJDEP-NY037		
75-34-3	1,1-Dichloroethane	ND		ug/m³	0.34	0.40	1	EPA TO-15	02/27/2025 12:00	02/27/2025 17:12	YR
								Certifications:	NELAC-NY12058,NJDEP-NY037		
75-35-4	1,1-Dichloroethylene	ND		ug/m³	0.099	0.099	1	EPA TO-15	02/27/2025 12:00	02/27/2025 17:12	YR
								Certifications:	NELAC-NY12058,NJDEP-NY037		
120-82-1	1,2,4-Trichlorobenzene	ND		ug/m³	0.59	0.74	1	EPA TO-15	02/27/2025 12:00	02/27/2025 17:12	YR
								Certifications:	NELAC-NY12058,NJDEP-NY037		
95-63-6	1,2,4-Trimethylbenzene	ND		ug/m³	0.29	0.49	1	EPA TO-15	02/27/2025 12:00	02/27/2025 17:12	YR
								Certifications:	NELAC-NY12058,NJDEP-NY037		
106-93-4	1,2-Dibromoethane	ND		ug/m³	0.31	0.77	1	EPA TO-15	02/27/2025 12:00	02/27/2025 17:12	YR
								Certifications:	NELAC-NY12058,NJDEP-NY037		
95-50-1	1,2-Dichlorobenzene	ND		ug/m³	0.39	0.60	1	EPA TO-15	02/27/2025 12:00	02/27/2025 17:12	YR
								Certifications:	NELAC-NY12058,NJDEP-NY037		
107-06-2	1,2-Dichloroethane	ND		ug/m³	0.25	0.40	1	EPA TO-15	02/27/2025 12:00	02/27/2025 17:12	YR
								Certifications:	NELAC-NY12058,NJDEP-NY037		
78-87-5	1,2-Dichloropropane	ND		ug/m³	0.24	0.46	1	EPA TO-15	02/27/2025 12:00	02/27/2025 17:12	YR
								Certifications:	NELAC-NY12058,NJDEP-NY037		
76-14-2	1,2-Dichlorotetrafluoroethane	ND		ug/m³	0.69	0.70	1	EPA TO-15	02/27/2025 12:00	02/27/2025 17:12	YR
								Certifications:	NELAC-NY12058,NJDEP-NY037		
108-67-8	1,3,5-Trimethylbenzene	ND		ug/m³	0.27	0.49	1	EPA TO-15	02/27/2025 12:00	02/27/2025 17:12	YR
								Certifications:	NELAC-NY12058,NJDEP-NY037		
106-99-0	1,3-Butadiene	ND		ug/m³	0.084	0.66	1	EPA TO-15	02/27/2025 12:00	02/27/2025 17:12	YR
								Certifications:	NELAC-NY12058,NJDEP-NY037		
541-73-1	1,3-Dichlorobenzene	ND		ug/m³	0.40	0.60	1	EPA TO-15	02/27/2025 12:00	02/27/2025 17:12	YR
								Certifications:	NELAC-NY12058,NJDEP-NY037		
106-46-7	1,4-Dichlorobenzene	ND		ug/m³	0.36	0.60	1	EPA TO-15	02/27/2025 12:00	02/27/2025 17:12	YR
								Certifications:	NELAC-NY12058,NJDEP-NY037		
123-91-1	1,4-Dioxane	ND		ug/m³	0.30	0.72	1	EPA TO-15	02/27/2025 12:00	02/27/2025 17:12	YR
								Certifications:	NELAC-NY12058,NJDEP-NY037		
78-93-3	2-Butanone	ND		ug/m³	0.17	0.29	1	EPA TO-15	02/27/2025 12:00	02/27/2025 17:12	YR
								Certifications:	NELAC-NY12058,NJDEP-NY037		
591-78-6	* 2-Hexanone	ND		ug/m³	0.17	0.82	1	EPA TO-15	02/27/2025 12:00	02/27/2025 17:12	YR
								Certifications:			
108-10-1	4-Methyl-2-pentanone	ND		ug/m³	0.35	0.41	1	EPA TO-15	02/27/2025 12:00	02/27/2025 17:12	YR
								Certifications:	NELAC-NY12058,NJDEP-NY037		
67-64-1	Acetone	ND		ug/m³	0.23	1.9	1	EPA TO-15	02/27/2025 12:00	02/27/2025 17:12	YR
								Certifications:	NELAC-NY12058,NJDEP-NY037		

Sample Information

Client Sample ID: CAN 49181 / FC 16423 **York Sample ID:** 25C0527-05

York Project (SDG) No.	Client Project ID	Matrix	Collection Date/Time	Date Received
25C0527	170745301	Air	February 24, 2025 4:17 pm	03/10/2025

Volatile Organics, EPA TO15 Canister Certification

Log-in Notes:

Sample Notes:

Sample Prepared by Method: EPA TO15 PREP

CAS No.	Parameter	Result	Flag	Units	Reported to LOD/MDL	LOQ	Dilution	Reference Method	Date/Time Prepared	Date/Time Analyzed	Analyst
107-13-1	* Acrylonitrile	ND		ug/m³	0.22	2.8	1	EPA TO-15	02/27/2025 12:00	02/27/2025 17:12	YR
								Certifications:			
71-43-2	Benzene	ND		ug/m³	0.32	0.32	1	EPA TO-15	02/27/2025 12:00	02/27/2025 17:12	YR
								Certifications:	NELAC-NY12058,NJDEP-NY037		
100-44-7	Benzyl chloride	ND		ug/m³	0.28	0.52	1	EPA TO-15	02/27/2025 12:00	02/27/2025 17:12	YR
								Certifications:	NELAC-NY12058,NJDEP-NY037		
75-27-4	Bromodichloromethane	ND		ug/m³	0.23	0.67	1	EPA TO-15	02/27/2025 12:00	02/27/2025 17:12	YR
								Certifications:	NELAC-NY12058,NJDEP-NY037		
75-25-2	Bromoform	ND		ug/m³	0.51	1.0	1	EPA TO-15	02/27/2025 12:00	02/27/2025 17:12	YR
								Certifications:	NELAC-NY12058,NJDEP-NY037		
74-83-9	Bromomethane	ND		ug/m³	0.38	0.39	1	EPA TO-15	02/27/2025 12:00	02/27/2025 17:12	YR
								Certifications:	NELAC-NY12058,NJDEP-NY037		
75-15-0	Carbon disulfide	ND		ug/m³	0.29	0.31	1	EPA TO-15	02/27/2025 12:00	02/27/2025 17:12	YR
								Certifications:	NELAC-NY12058,NJDEP-NY037		
56-23-5	Carbon tetrachloride	ND		ug/m³	0.16	0.16	1	EPA TO-15	02/27/2025 12:00	02/27/2025 17:12	YR
								Certifications:	NELAC-NY12058,NJDEP-NY037		
108-90-7	Chlorobenzene	ND		ug/m³	0.26	0.46	1	EPA TO-15	02/27/2025 12:00	02/27/2025 17:12	YR
								Certifications:	NELAC-NY12058,NJDEP-NY037		
75-00-3	Chloroethane	ND		ug/m³	0.17	0.26	1	EPA TO-15	02/27/2025 12:00	02/27/2025 17:12	YR
								Certifications:	NELAC-NY12058,NJDEP-NY037		
67-66-3	Chloroform	ND		ug/m³	0.45	0.49	1	EPA TO-15	02/27/2025 12:00	02/27/2025 17:12	YR
								Certifications:	NELAC-NY12058,NJDEP-NY037		
74-87-3	Chloromethane	ND		ug/m³	0.10	0.21	1	EPA TO-15	02/27/2025 12:00	02/27/2025 17:12	YR
								Certifications:	NELAC-NY12058,NJDEP-NY037		
156-59-2	cis-1,2-Dichloroethylene	ND		ug/m³	0.099	0.40	1	EPA TO-15	02/27/2025 12:00	02/27/2025 17:12	YR
								Certifications:	NELAC-NY12058,NJDEP-NY037		
10061-01-5	cis-1,3-Dichloropropylene	ND		ug/m³	0.19	0.45	1	EPA TO-15	02/27/2025 12:00	02/27/2025 17:12	YR
								Certifications:	NELAC-NY12058,NJDEP-NY037		
110-82-7	Cyclohexane	ND		ug/m³	0.30	0.34	1	EPA TO-15	02/27/2025 12:00	02/27/2025 17:12	YR
								Certifications:	NELAC-NY12058,NJDEP-NY037		
124-48-1	Dibromochloromethane	ND		ug/m³	0.42	0.85	1	EPA TO-15	02/27/2025 12:00	02/27/2025 17:12	YR
								Certifications:	NELAC-NY12058,NJDEP-NY037		
75-71-8	Dichlorodifluoromethane	ND		ug/m³	0.45	0.49	1	EPA TO-15	02/27/2025 12:00	02/27/2025 17:12	YR
								Certifications:	NELAC-NY12058,NJDEP-NY037		
540-84-1	* 2,2,4-Trimethylpentane	ND		ug/m³	0.12	0.23	1	EPA TO-15	02/27/2025 12:00	02/27/2025 17:12	YR
								Certifications:			
141-78-6	* Ethyl acetate	ND		ug/m³	0.25	0.72	1	EPA TO-15	02/27/2025 12:00	02/27/2025 17:12	YR
								Certifications:			
100-41-4	Ethyl Benzene	ND		ug/m³	0.30	0.43	1	EPA TO-15	02/27/2025 12:00	02/27/2025 17:12	YR
								Certifications:	NELAC-NY12058,NJDEP-NY037		
87-68-3	Hexachlorobutadiene	ND		ug/m³	0.91	1.1	1	EPA TO-15	02/27/2025 12:00	02/27/2025 17:12	YR
								Certifications:	NELAC-NY12058,NJDEP-NY037		
67-63-0	**Isopropanol**	**0.91**	J	ug/m³	0.24	1.5	1	EPA TO-15	02/27/2025 12:00	02/27/2025 17:12	YR
								Certifications:	NELAC-NY12058,NJDEP-NY037		

Sample Information

Client Sample ID: CAN 49181 / FC 16423 **York Sample ID:** 25C0527-05

York Project (SDG) No.	Client Project ID	Matrix	Collection Date/Time	Date Received
25C0527	170745301	Air	February 24, 2025 4:17 pm	03/10/2025

Volatile Organics, EPA TO15 Canister Certification

Log-in Notes:

Sample Notes:

Sample Prepared by Method: EPA TO15 PREP

CAS No.	Parameter	Result	Flag	Units	Reported to LOD/MDL	LOQ	Dilution	Reference Method	Date/Time Prepared	Date/Time Analyzed	Analyst
1634-04-4	Methyl tert-butyl ether (MTBE)	ND		ug/m³	0.35	0.36	1	EPA TO-15	02/27/2025 12:00	02/27/2025 17:12	YR
								Certifications:	NELAC-NY12058,NJDEP-NY037		
75-09-2	Methylene chloride	ND		ug/m³	0.24	2.1	1	EPA TO-15	02/27/2025 12:00	02/27/2025 17:12	YR
								Certifications:	NELAC-NY12058,NJDEP-NY037		
91-20-3	* Naphthalene	ND		ug/m³	0.51	1.0	1	EPA TO-15	02/27/2025 12:00	02/27/2025 17:12	YR
								Certifications:	NJDEP-NY037		
142-82-5	n-Heptane	ND		ug/m³	0.18	0.41	1	EPA TO-15	02/27/2025 12:00	02/27/2025 17:12	YR
								Certifications:	NELAC-NY12058,NJDEP-NY037		
110-54-3	n-Hexane	ND		ug/m³	0.28	0.35	1	EPA TO-15	02/27/2025 12:00	02/27/2025 17:12	YR
								Certifications:	NELAC-NY12058,NJDEP-NY037		
95-47-6	o-Xylene	ND		ug/m³	0.10	0.43	1	EPA TO-15	02/27/2025 12:00	02/27/2025 17:12	YR
								Certifications:	NELAC-NY12058,NJDEP-NY037		
179601-23-1	p- & m- Xylenes	ND		ug/m³	0.62	0.87	1	EPA TO-15	02/27/2025 12:00	02/27/2025 17:12	YR
								Certifications:	NELAC-NY12058,NJDEP-NY037		
622-96-8	* p-Ethyltoluene	ND		ug/m³	0.37	0.49	1	EPA TO-15	02/27/2025 12:00	02/27/2025 17:12	YR
								Certifications:			
115-07-1	* Propylene	ND		ug/m³	0.072	0.17	1	EPA TO-15	02/27/2025 12:00	02/27/2025 17:12	YR
								Certifications:			
100-42-5	Styrene	ND		ug/m³	0.25	0.43	1	EPA TO-15	02/27/2025 12:00	02/27/2025 17:12	YR
								Certifications:	NELAC-NY12058,NJDEP-NY037		
127-18-4	Tetrachloroethylene	ND		ug/m³	0.33	0.68	1	EPA TO-15	02/27/2025 12:00	02/27/2025 17:12	YR
								Certifications:	NELAC-NY12058,NJDEP-NY037		
109-99-9	* Tetrahydrofuran	ND		ug/m³	0.16	0.59	1	EPA TO-15	02/27/2025 12:00	02/27/2025 17:12	YR
								Certifications:			
108-88-3	Toluene	ND		ug/m³	0.22	0.38	1	EPA TO-15	02/27/2025 12:00	02/27/2025 17:12	YR
								Certifications:	NELAC-NY12058,NJDEP-NY037		
156-60-5	trans-1,2-Dichloroethylene	ND		ug/m³	0.31	0.40	1	EPA TO-15	02/27/2025 12:00	02/27/2025 17:12	YR
								Certifications:	NELAC-NY12058,NJDEP-NY037		
10061-02-6	trans-1,3-Dichloropropylene	ND		ug/m³	0.42	0.45	1	EPA TO-15	02/27/2025 12:00	02/27/2025 17:12	YR
								Certifications:	NELAC-NY12058,NJDEP-NY037		
79-01-6	Trichloroethylene	ND		ug/m³	0.13	0.13	1	EPA TO-15	02/27/2025 12:00	02/27/2025 17:12	YR
								Certifications:	NELAC-NY12058,NJDEP-NY037		
75-69-4	Trichlorofluoromethane (Freon 11)	ND		ug/m³	0.43	0.56	1	EPA TO-15	02/27/2025 12:00	02/27/2025 17:12	YR
								Certifications:	NELAC-NY12058,NJDEP-NY037		
108-05-4	Vinyl acetate	ND		ug/m³	0.22	0.35	1	EPA TO-15	02/27/2025 12:00	02/27/2025 17:12	YR
								Certifications:	NELAC-NY12058,NJDEP-NY037		
75-01-4	Vinyl Chloride	ND		ug/m³	0.11	0.26	1	EPA TO-15	02/27/2025 12:00	02/27/2025 17:12	YR
								Certifications:	NELAC-NY12058,NJDEP-NY037		

Sample Information

Client Sample ID: CAN 48325 / FC 17983 **York Sample ID:** 25C0527-06

York Project (SDG) No.	Client Project ID	Matrix	Collection Date/Time	Date Received
25C0527	170745301	Air	February 21, 2025 8:51 am	03/10/2025

Volatile Organics, EPA TO15 Canister Certification

Log-in Notes:

Sample Notes:

Sample Prepared by Method: EPA TO15 PREP

CAS No.	Parameter	Result	Flag	Units	Reported to LOD/MDL	LOQ	Dilution	Reference Method	Date/Time Prepared	Date/Time Analyzed	Analyst
71-55-6	1,1,1-Trichloroethane	ND		ug/m³	0.46	0.55	1	EPA TO-15	02/22/2025 12:00	02/22/2025 16:36	YR
								Certifications:	NELAC-NY12058,NJDEP-NY037		
79-34-5	1,1,2,2-Tetrachloroethane	ND		ug/m³	0.33	0.69	1	EPA TO-15	02/22/2025 12:00	02/22/2025 16:36	YR
								Certifications:	NELAC-NY12058,NJDEP-NY037		
76-13-1	1,1,2-Trichloro-1,2,2-trifluoroethane (Freon 113)	ND		ug/m³	0.74	0.77	1	EPA TO-15	02/22/2025 12:00	02/22/2025 16:36	YR
								Certifications:	NELAC-NY12058,NJDEP-NY037		
79-00-5	1,1,2-Trichloroethane	ND		ug/m³	0.23	0.55	1	EPA TO-15	02/22/2025 12:00	02/22/2025 16:36	YR
								Certifications:	NELAC-NY12058,NJDEP-NY037		
75-34-3	1,1-Dichloroethane	ND		ug/m³	0.34	0.40	1	EPA TO-15	02/22/2025 12:00	02/22/2025 16:36	YR
								Certifications:	NELAC-NY12058,NJDEP-NY037		
75-35-4	1,1-Dichloroethylene	ND		ug/m³	0.099	0.099	1	EPA TO-15	02/22/2025 12:00	02/22/2025 16:36	YR
								Certifications:	NELAC-NY12058,NJDEP-NY037		
120-82-1	1,2,4-Trichlorobenzene	ND		ug/m³	0.59	0.74	1	EPA TO-15	02/22/2025 12:00	02/22/2025 16:36	YR
								Certifications:	NELAC-NY12058,NJDEP-NY037		
95-63-6	1,2,4-Trimethylbenzene	ND		ug/m³	0.29	0.49	1	EPA TO-15	02/22/2025 12:00	02/22/2025 16:36	YR
								Certifications:	NELAC-NY12058,NJDEP-NY037		
106-93-4	1,2-Dibromoethane	ND		ug/m³	0.31	0.77	1	EPA TO-15	02/22/2025 12:00	02/22/2025 16:36	YR
								Certifications:	NELAC-NY12058,NJDEP-NY037		
95-50-1	1,2-Dichlorobenzene	ND		ug/m³	0.39	0.60	1	EPA TO-15	02/22/2025 12:00	02/22/2025 16:36	YR
								Certifications:	NELAC-NY12058,NJDEP-NY037		
107-06-2	1,2-Dichloroethane	ND		ug/m³	0.25	0.40	1	EPA TO-15	02/22/2025 12:00	02/22/2025 16:36	YR
								Certifications:	NELAC-NY12058,NJDEP-NY037		
78-87-5	1,2-Dichloropropane	ND		ug/m³	0.24	0.46	1	EPA TO-15	02/22/2025 12:00	02/22/2025 16:36	YR
								Certifications:	NELAC-NY12058,NJDEP-NY037		
76-14-2	1,2-Dichlorotetrafluoroethane	ND		ug/m³	0.69	0.70	1	EPA TO-15	02/22/2025 12:00	02/22/2025 16:36	YR
								Certifications:	NELAC-NY12058,NJDEP-NY037		
108-67-8	1,3,5-Trimethylbenzene	ND		ug/m³	0.27	0.49	1	EPA TO-15	02/22/2025 12:00	02/22/2025 16:36	YR
								Certifications:	NELAC-NY12058,NJDEP-NY037		
106-99-0	1,3-Butadiene	ND		ug/m³	0.084	0.66	1	EPA TO-15	02/22/2025 12:00	02/22/2025 16:36	YR
								Certifications:	NELAC-NY12058,NJDEP-NY037		
541-73-1	1,3-Dichlorobenzene	ND		ug/m³	0.40	0.60	1	EPA TO-15	02/22/2025 12:00	02/22/2025 16:36	YR
								Certifications:	NELAC-NY12058,NJDEP-NY037		
106-46-7	1,4-Dichlorobenzene	ND		ug/m³	0.36	0.60	1	EPA TO-15	02/22/2025 12:00	02/22/2025 16:36	YR
								Certifications:	NELAC-NY12058,NJDEP-NY037		
123-91-1	1,4-Dioxane	ND		ug/m³	0.30	0.72	1	EPA TO-15	02/22/2025 12:00	02/22/2025 16:36	YR
								Certifications:	NELAC-NY12058,NJDEP-NY037		
78-93-3	2-Butanone	ND		ug/m³	0.17	0.29	1	EPA TO-15	02/22/2025 12:00	02/22/2025 16:36	YR
								Certifications:	NELAC-NY12058,NJDEP-NY037		
591-78-6	* 2-Hexanone	ND		ug/m³	0.17	0.82	1	EPA TO-15	02/22/2025 12:00	02/22/2025 16:36	YR
								Certifications:			
108-10-1	4-Methyl-2-pentanone	ND		ug/m³	0.35	0.41	1	EPA TO-15	02/22/2025 12:00	02/22/2025 16:36	YR
								Certifications:	NELAC-NY12058,NJDEP-NY037		
67-64-1	Acetone	ND		ug/m³	0.23	1.9	1	EPA TO-15	02/22/2025 12:00	02/22/2025 16:36	YR
								Certifications:	NELAC-NY12058,NJDEP-NY037		

Sample Information

Client Sample ID: CAN 48325 / FC 17983 **York Sample ID:** 25C0527-06

York Project (SDG) No.	Client Project ID	Matrix	Collection Date/Time	Date Received
25C0527	170745301	Air	February 21, 2025 8:51 am	03/10/2025

Volatile Organics, EPA TO15 Canister Certification

Log-in Notes:

Sample Notes:

Sample Prepared by Method: EPA TO15 PREP

CAS No.	Parameter	Result	Flag	Units	Reported to LOD/MDL	LOQ	Dilution	Reference Method	Date/Time Prepared	Date/Time Analyzed	Analyst
107-13-1	* Acrylonitrile	ND		ug/m³	0.22	2.8	1	EPA TO-15	02/22/2025 12:00	02/22/2025 16:36	YR
								Certifications:			
71-43-2	Benzene	ND		ug/m³	0.32	0.32	1	EPA TO-15	02/22/2025 12:00	02/22/2025 16:36	YR
								Certifications:	NELAC-NY12058,NJDEP-NY037		
100-44-7	Benzyl chloride	ND		ug/m³	0.28	0.52	1	EPA TO-15	02/22/2025 12:00	02/22/2025 16:36	YR
								Certifications:	NELAC-NY12058,NJDEP-NY037		
75-27-4	Bromodichloromethane	ND		ug/m³	0.23	0.67	1	EPA TO-15	02/22/2025 12:00	02/22/2025 16:36	YR
								Certifications:	NELAC-NY12058,NJDEP-NY037		
75-25-2	Bromoform	ND		ug/m³	0.51	1.0	1	EPA TO-15	02/22/2025 12:00	02/22/2025 16:36	YR
								Certifications:	NELAC-NY12058,NJDEP-NY037		
74-83-9	Bromomethane	ND		ug/m³	0.38	0.39	1	EPA TO-15	02/22/2025 12:00	02/22/2025 16:36	YR
								Certifications:	NELAC-NY12058,NJDEP-NY037		
75-15-0	Carbon disulfide	ND		ug/m³	0.29	0.31	1	EPA TO-15	02/22/2025 12:00	02/22/2025 16:36	YR
								Certifications:	NELAC-NY12058,NJDEP-NY037		
56-23-5	Carbon tetrachloride	ND		ug/m³	0.16	0.16	1	EPA TO-15	02/22/2025 12:00	02/22/2025 16:36	YR
								Certifications:	NELAC-NY12058,NJDEP-NY037		
108-90-7	Chlorobenzene	ND		ug/m³	0.26	0.46	1	EPA TO-15	02/22/2025 12:00	02/22/2025 16:36	YR
								Certifications:	NELAC-NY12058,NJDEP-NY037		
75-00-3	Chloroethane	ND		ug/m³	0.17	0.26	1	EPA TO-15	02/22/2025 12:00	02/22/2025 16:36	YR
								Certifications:	NELAC-NY12058,NJDEP-NY037		
67-66-3	Chloroform	ND		ug/m³	0.45	0.49	1	EPA TO-15	02/22/2025 12:00	02/22/2025 16:36	YR
								Certifications:	NELAC-NY12058,NJDEP-NY037		
74-87-3	Chloromethane	ND		ug/m³	0.10	0.21	1	EPA TO-15	02/22/2025 12:00	02/22/2025 16:36	YR
								Certifications:	NELAC-NY12058,NJDEP-NY037		
156-59-2	cis-1,2-Dichloroethylene	ND		ug/m³	0.099	0.40	1	EPA TO-15	02/22/2025 12:00	02/22/2025 16:36	YR
								Certifications:	NELAC-NY12058,NJDEP-NY037		
10061-01-5	cis-1,3-Dichloropropylene	ND		ug/m³	0.19	0.45	1	EPA TO-15	02/22/2025 12:00	02/22/2025 16:36	YR
								Certifications:	NELAC-NY12058,NJDEP-NY037		
110-82-7	Cyclohexane	ND		ug/m³	0.30	0.34	1	EPA TO-15	02/22/2025 12:00	02/22/2025 16:36	YR
								Certifications:	NELAC-NY12058,NJDEP-NY037		
124-48-1	Dibromochloromethane	ND		ug/m³	0.42	0.85	1	EPA TO-15	02/22/2025 12:00	02/22/2025 16:36	YR
								Certifications:	NELAC-NY12058,NJDEP-NY037		
75-71-8	Dichlorodifluoromethane	ND		ug/m³	0.45	0.49	1	EPA TO-15	02/22/2025 12:00	02/22/2025 16:36	YR
								Certifications:	NELAC-NY12058,NJDEP-NY037		
540-84-1	* 2,2,4-Trimethylpentane	ND		ug/m³	0.12	0.23	1	EPA TO-15	02/22/2025 12:00	02/22/2025 16:36	YR
								Certifications:			
141-78-6	* Ethyl acetate	ND		ug/m³	0.25	0.72	1	EPA TO-15	02/22/2025 12:00	02/22/2025 16:36	YR
								Certifications:			
100-41-4	Ethyl Benzene	ND		ug/m³	0.30	0.43	1	EPA TO-15	02/22/2025 12:00	02/22/2025 16:36	YR
								Certifications:	NELAC-NY12058,NJDEP-NY037		
87-68-3	Hexachlorobutadiene	ND		ug/m³	0.91	1.1	1	EPA TO-15	02/22/2025 12:00	02/22/2025 16:36	YR
								Certifications:	NELAC-NY12058,NJDEP-NY037		
67-63-0	**Isopropanol**	**0.29**	J	ug/m³	0.24	1.5	1	EPA TO-15	02/22/2025 12:00	02/22/2025 16:36	YR
								Certifications:	NELAC-NY12058,NJDEP-NY037		

Sample Information

Client Sample ID: CAN 48325 / FC 17983 **York Sample ID:** 25C0527-06

York Project (SDG) No.	Client Project ID	Matrix	Collection Date/Time	Date Received
25C0527	170745301	Air	February 21, 2025 8:51 am	03/10/2025

Volatile Organics, EPA TO15 Canister Certification

Log-in Notes:

Sample Notes:

Sample Prepared by Method: EPA TO15 PREP

CAS No.	Parameter	Result	Flag	Units	Reported to LOD/MDL	LOQ	Dilution	Reference Method	Date/Time Prepared	Date/Time Analyzed	Analyst
1634-04-4	Methyl tert-butyl ether (MTBE)	ND		ug/m³	0.35	0.36	1	EPA TO-15	02/22/2025 12:00	02/22/2025 16:36	YR
								Certifications:	NELAC-NY12058,NJDEP-NY037		
75-09-2	Methylene chloride	ND		ug/m³	0.24	2.1	1	EPA TO-15	02/22/2025 12:00	02/22/2025 16:36	YR
								Certifications:	NELAC-NY12058,NJDEP-NY037		
91-20-3	* Naphthalene	ND		ug/m³	0.51	1.0	1	EPA TO-15	02/22/2025 12:00	02/22/2025 16:36	YR
								Certifications:	NJDEP-NY037		
142-82-5	n-Heptane	ND		ug/m³	0.18	0.41	1	EPA TO-15	02/22/2025 12:00	02/22/2025 16:36	YR
								Certifications:	NELAC-NY12058,NJDEP-NY037		
110-54-3	n-Hexane	ND		ug/m³	0.28	0.35	1	EPA TO-15	02/22/2025 12:00	02/22/2025 16:36	YR
								Certifications:	NELAC-NY12058,NJDEP-NY037		
95-47-6	o-Xylene	ND		ug/m³	0.10	0.43	1	EPA TO-15	02/22/2025 12:00	02/22/2025 16:36	YR
								Certifications:	NELAC-NY12058,NJDEP-NY037		
179601-23-1	p- & m- Xylenes	ND		ug/m³	0.62	0.87	1	EPA TO-15	02/22/2025 12:00	02/22/2025 16:36	YR
								Certifications:	NELAC-NY12058,NJDEP-NY037		
622-96-8	* p-Ethyltoluene	ND		ug/m³	0.37	0.49	1	EPA TO-15	02/22/2025 12:00	02/22/2025 16:36	YR
								Certifications:			
115-07-1	* Propylene	ND		ug/m³	0.072	0.17	1	EPA TO-15	02/22/2025 12:00	02/22/2025 16:36	YR
								Certifications:			
100-42-5	Styrene	ND		ug/m³	0.25	0.43	1	EPA TO-15	02/22/2025 12:00	02/22/2025 16:36	YR
								Certifications:	NELAC-NY12058,NJDEP-NY037		
127-18-4	Tetrachloroethylene	ND		ug/m³	0.33	0.68	1	EPA TO-15	02/22/2025 12:00	02/22/2025 16:36	YR
								Certifications:	NELAC-NY12058,NJDEP-NY037		
109-99-9	* Tetrahydrofuran	ND		ug/m³	0.16	0.59	1	EPA TO-15	02/22/2025 12:00	02/22/2025 16:36	YR
								Certifications:			
108-88-3	Toluene	ND		ug/m³	0.22	0.38	1	EPA TO-15	02/22/2025 12:00	02/22/2025 16:36	YR
								Certifications:	NELAC-NY12058,NJDEP-NY037		
156-60-5	trans-1,2-Dichloroethylene	ND		ug/m³	0.31	0.40	1	EPA TO-15	02/22/2025 12:00	02/22/2025 16:36	YR
								Certifications:	NELAC-NY12058,NJDEP-NY037		
10061-02-6	trans-1,3-Dichloropropylene	ND		ug/m³	0.42	0.45	1	EPA TO-15	02/22/2025 12:00	02/22/2025 16:36	YR
								Certifications:	NELAC-NY12058,NJDEP-NY037		
79-01-6	Trichloroethylene	ND		ug/m³	0.13	0.13	1	EPA TO-15	02/22/2025 12:00	02/22/2025 16:36	YR
								Certifications:	NELAC-NY12058,NJDEP-NY037		
75-69-4	Trichlorofluoromethane (Freon 11)	ND		ug/m³	0.43	0.56	1	EPA TO-15	02/22/2025 12:00	02/22/2025 16:36	YR
								Certifications:	NELAC-NY12058,NJDEP-NY037		
108-05-4	Vinyl acetate	ND		ug/m³	0.22	0.35	1	EPA TO-15	02/22/2025 12:00	02/22/2025 16:36	YR
								Certifications:	NELAC-NY12058,NJDEP-NY037		
75-01-4	Vinyl Chloride	ND		ug/m³	0.11	0.26	1	EPA TO-15	02/22/2025 12:00	02/22/2025 16:36	YR
								Certifications:	NELAC-NY12058,NJDEP-NY037		

Sample Information

Client Sample ID: CAN 42999 / FC 13571 **York Sample ID:** 25C0527-07

York Project (SDG) No.	Client Project ID	Matrix	Collection Date/Time	Date Received
25C0527	170745301	Air	February 20, 2025 4:43 pm	03/10/2025

Volatile Organics, EPA TO15 Canister Certification

Log-in Notes:

Sample Notes:

Sample Prepared by Method: EPA TO15 PREP

CAS No.	Parameter	Result	Flag	Units	Reported to LOD/MDL	LOQ	Dilution	Reference Method	Date/Time Prepared	Date/Time Analyzed	Analyst
71-55-6	1,1,1-Trichloroethane	ND		ug/m³	0.46	0.55	1	EPA TO-15	02/22/2025 12:00	02/22/2025 18:53	YR
								Certifications:	NELAC-NY12058,NJDEP-NY037		
79-34-5	1,1,2,2-Tetrachloroethane	ND		ug/m³	0.33	0.69	1	EPA TO-15	02/22/2025 12:00	02/22/2025 18:53	YR
								Certifications:	NELAC-NY12058,NJDEP-NY037		
76-13-1	1,1,2-Trichloro-1,2,2-trifluoroethane (Freon 113)	ND		ug/m³	0.74	0.77	1	EPA TO-15	02/22/2025 12:00	02/22/2025 18:53	YR
								Certifications:	NELAC-NY12058,NJDEP-NY037		
79-00-5	1,1,2-Trichloroethane	ND		ug/m³	0.23	0.55	1	EPA TO-15	02/22/2025 12:00	02/22/2025 18:53	YR
								Certifications:	NELAC-NY12058,NJDEP-NY037		
75-34-3	1,1-Dichloroethane	ND		ug/m³	0.34	0.40	1	EPA TO-15	02/22/2025 12:00	02/22/2025 18:53	YR
								Certifications:	NELAC-NY12058,NJDEP-NY037		
75-35-4	1,1-Dichloroethylene	ND		ug/m³	0.099	0.099	1	EPA TO-15	02/22/2025 12:00	02/22/2025 18:53	YR
								Certifications:	NELAC-NY12058,NJDEP-NY037		
120-82-1	1,2,4-Trichlorobenzene	ND		ug/m³	0.59	0.74	1	EPA TO-15	02/22/2025 12:00	02/22/2025 18:53	YR
								Certifications:	NELAC-NY12058,NJDEP-NY037		
95-63-6	1,2,4-Trimethylbenzene	ND		ug/m³	0.29	0.49	1	EPA TO-15	02/22/2025 12:00	02/22/2025 18:53	YR
								Certifications:	NELAC-NY12058,NJDEP-NY037		
106-93-4	1,2-Dibromoethane	ND		ug/m³	0.31	0.77	1	EPA TO-15	02/22/2025 12:00	02/22/2025 18:53	YR
								Certifications:	NELAC-NY12058,NJDEP-NY037		
95-50-1	1,2-Dichlorobenzene	ND		ug/m³	0.39	0.60	1	EPA TO-15	02/22/2025 12:00	02/22/2025 18:53	YR
								Certifications:	NELAC-NY12058,NJDEP-NY037		
107-06-2	1,2-Dichloroethane	ND		ug/m³	0.25	0.40	1	EPA TO-15	02/22/2025 12:00	02/22/2025 18:53	YR
								Certifications:	NELAC-NY12058,NJDEP-NY037		
78-87-5	1,2-Dichloropropane	ND		ug/m³	0.24	0.46	1	EPA TO-15	02/22/2025 12:00	02/22/2025 18:53	YR
								Certifications:	NELAC-NY12058,NJDEP-NY037		
76-14-2	1,2-Dichlorotetrafluoroethane	ND		ug/m³	0.69	0.70	1	EPA TO-15	02/22/2025 12:00	02/22/2025 18:53	YR
								Certifications:	NELAC-NY12058,NJDEP-NY037		
108-67-8	1,3,5-Trimethylbenzene	ND		ug/m³	0.27	0.49	1	EPA TO-15	02/22/2025 12:00	02/22/2025 18:53	YR
								Certifications:	NELAC-NY12058,NJDEP-NY037		
106-99-0	1,3-Butadiene	ND		ug/m³	0.084	0.66	1	EPA TO-15	02/22/2025 12:00	02/22/2025 18:53	YR
								Certifications:	NELAC-NY12058,NJDEP-NY037		
541-73-1	1,3-Dichlorobenzene	ND		ug/m³	0.40	0.60	1	EPA TO-15	02/22/2025 12:00	02/22/2025 18:53	YR
								Certifications:	NELAC-NY12058,NJDEP-NY037		
106-46-7	1,4-Dichlorobenzene	ND		ug/m³	0.36	0.60	1	EPA TO-15	02/22/2025 12:00	02/22/2025 18:53	YR
								Certifications:	NELAC-NY12058,NJDEP-NY037		
123-91-1	1,4-Dioxane	ND		ug/m³	0.30	0.72	1	EPA TO-15	02/22/2025 12:00	02/22/2025 18:53	YR
								Certifications:	NELAC-NY12058,NJDEP-NY037		
78-93-3	2-Butanone	ND		ug/m³	0.17	0.29	1	EPA TO-15	02/22/2025 12:00	02/22/2025 18:53	YR
								Certifications:	NELAC-NY12058,NJDEP-NY037		
591-78-6	* 2-Hexanone	ND		ug/m³	0.17	0.82	1	EPA TO-15	02/22/2025 12:00	02/22/2025 18:53	YR
								Certifications:			
108-10-1	4-Methyl-2-pentanone	ND		ug/m³	0.35	0.41	1	EPA TO-15	02/22/2025 12:00	02/22/2025 18:53	YR
								Certifications:	NELAC-NY12058,NJDEP-NY037		
67-64-1	Acetone	ND		ug/m³	0.23	1.9	1	EPA TO-15	02/22/2025 12:00	02/22/2025 18:53	YR
								Certifications:	NELAC-NY12058,NJDEP-NY037		

Sample Information

Client Sample ID: CAN 42999 / FC 13571 **York Sample ID:** 25C0527-07

York Project (SDG) No.	Client Project ID	Matrix	Collection Date/Time	Date Received
25C0527	170745301	Air	February 20, 2025 4:43 pm	03/10/2025

Volatile Organics, EPA TO15 Canister Certification **Log-in Notes:** **Sample Notes:**

Sample Prepared by Method: EPA TO15 PREP

CAS No.	Parameter	Result	Flag	Units	Reported to LOD/MDL	LOQ	Dilution	Reference Method	Date/Time Prepared	Date/Time Analyzed	Analyst
107-13-1	* Acrylonitrile	ND		ug/m³	0.22	2.8	1	EPA TO-15	02/22/2025 12:00	02/22/2025 18:53	YR
								Certifications:			
71-43-2	Benzene	ND		ug/m³	0.32	0.32	1	EPA TO-15	02/22/2025 12:00	02/22/2025 18:53	YR
								Certifications:	NELAC-NY12058,NJDEP-NY037		
100-44-7	Benzyl chloride	ND		ug/m³	0.28	0.52	1	EPA TO-15	02/22/2025 12:00	02/22/2025 18:53	YR
								Certifications:	NELAC-NY12058,NJDEP-NY037		
75-27-4	Bromodichloromethane	ND		ug/m³	0.23	0.67	1	EPA TO-15	02/22/2025 12:00	02/22/2025 18:53	YR
								Certifications:	NELAC-NY12058,NJDEP-NY037		
75-25-2	Bromoform	ND		ug/m³	0.51	1.0	1	EPA TO-15	02/22/2025 12:00	02/22/2025 18:53	YR
								Certifications:	NELAC-NY12058,NJDEP-NY037		
74-83-9	Bromomethane	ND		ug/m³	0.38	0.39	1	EPA TO-15	02/22/2025 12:00	02/22/2025 18:53	YR
								Certifications:	NELAC-NY12058,NJDEP-NY037		
75-15-0	Carbon disulfide	ND		ug/m³	0.29	0.31	1	EPA TO-15	02/22/2025 12:00	02/22/2025 18:53	YR
								Certifications:	NELAC-NY12058,NJDEP-NY037		
56-23-5	Carbon tetrachloride	ND		ug/m³	0.16	0.16	1	EPA TO-15	02/22/2025 12:00	02/22/2025 18:53	YR
								Certifications:	NELAC-NY12058,NJDEP-NY037		
108-90-7	Chlorobenzene	ND		ug/m³	0.26	0.46	1	EPA TO-15	02/22/2025 12:00	02/22/2025 18:53	YR
								Certifications:	NELAC-NY12058,NJDEP-NY037		
75-00-3	Chloroethane	ND		ug/m³	0.17	0.26	1	EPA TO-15	02/22/2025 12:00	02/22/2025 18:53	YR
								Certifications:	NELAC-NY12058,NJDEP-NY037		
67-66-3	Chloroform	ND		ug/m³	0.45	0.49	1	EPA TO-15	02/22/2025 12:00	02/22/2025 18:53	YR
								Certifications:	NELAC-NY12058,NJDEP-NY037		
74-87-3	Chloromethane	ND		ug/m³	0.10	0.21	1	EPA TO-15	02/22/2025 12:00	02/22/2025 18:53	YR
								Certifications:	NELAC-NY12058,NJDEP-NY037		
156-59-2	cis-1,2-Dichloroethylene	ND		ug/m³	0.099	0.40	1	EPA TO-15	02/22/2025 12:00	02/22/2025 18:53	YR
								Certifications:	NELAC-NY12058,NJDEP-NY037		
10061-01-5	cis-1,3-Dichloropropylene	ND		ug/m³	0.19	0.45	1	EPA TO-15	02/22/2025 12:00	02/22/2025 18:53	YR
								Certifications:	NELAC-NY12058,NJDEP-NY037		
110-82-7	Cyclohexane	ND		ug/m³	0.30	0.34	1	EPA TO-15	02/22/2025 12:00	02/22/2025 18:53	YR
								Certifications:	NELAC-NY12058,NJDEP-NY037		
124-48-1	Dibromochloromethane	ND		ug/m³	0.42	0.85	1	EPA TO-15	02/22/2025 12:00	02/22/2025 18:53	YR
								Certifications:	NELAC-NY12058,NJDEP-NY037		
75-71-8	Dichlorodifluoromethane	ND		ug/m³	0.45	0.49	1	EPA TO-15	02/22/2025 12:00	02/22/2025 18:53	YR
								Certifications:	NELAC-NY12058,NJDEP-NY037		
540-84-1	* 2,2,4-Trimethylpentane	ND		ug/m³	0.12	0.23	1	EPA TO-15	02/22/2025 12:00	02/22/2025 18:53	YR
								Certifications:			
141-78-6	* Ethyl acetate	ND		ug/m³	0.25	0.72	1	EPA TO-15	02/22/2025 12:00	02/22/2025 18:53	YR
								Certifications:			
100-41-4	Ethyl Benzene	ND		ug/m³	0.30	0.43	1	EPA TO-15	02/22/2025 12:00	02/22/2025 18:53	YR
								Certifications:	NELAC-NY12058,NJDEP-NY037		
87-68-3	Hexachlorobutadiene	ND		ug/m³	0.91	1.1	1	EPA TO-15	02/22/2025 12:00	02/22/2025 18:53	YR
								Certifications:	NELAC-NY12058,NJDEP-NY037		
67-63-0	**Isopropanol**	**0.29**	J	ug/m³	0.24	1.5	1	EPA TO-15	02/22/2025 12:00	02/22/2025 18:53	YR
								Certifications:	NELAC-NY12058,NJDEP-NY037		

Sample Information

Client Sample ID: CAN 42999 / FC 13571 **York Sample ID:** 25C0527-07

York Project (SDG) No.	Client Project ID	Matrix	Collection Date/Time	Date Received
25C0527	170745301	Air	February 20, 2025 4:43 pm	03/10/2025

Volatile Organics, EPA TO15 Canister Certification

Log-in Notes:

Sample Notes:

Sample Prepared by Method: EPA TO15 PREP

CAS No.	Parameter	Result	Flag	Units	Reported to LOD/MDL	LOQ	Dilution	Reference Method	Date/Time Prepared	Date/Time Analyzed	Analyst
1634-04-4	Methyl tert-butyl ether (MTBE)	ND		ug/m³	0.35	0.36	1	EPA TO-15	02/22/2025 12:00	02/22/2025 18:53	YR
								Certifications:	NELAC-NY12058,NJDEP-NY037		
75-09-2	Methylene chloride	ND		ug/m³	0.24	2.1	1	EPA TO-15	02/22/2025 12:00	02/22/2025 18:53	YR
								Certifications:	NELAC-NY12058,NJDEP-NY037		
91-20-3	* Naphthalene	ND		ug/m³	0.51	1.0	1	EPA TO-15	02/22/2025 12:00	02/22/2025 18:53	YR
								Certifications:	NJDEP-NY037		
142-82-5	n-Heptane	ND		ug/m³	0.18	0.41	1	EPA TO-15	02/22/2025 12:00	02/22/2025 18:53	YR
								Certifications:	NELAC-NY12058,NJDEP-NY037		
110-54-3	n-Hexane	ND		ug/m³	0.28	0.35	1	EPA TO-15	02/22/2025 12:00	02/22/2025 18:53	YR
								Certifications:	NELAC-NY12058,NJDEP-NY037		
95-47-6	o-Xylene	ND		ug/m³	0.10	0.43	1	EPA TO-15	02/22/2025 12:00	02/22/2025 18:53	YR
								Certifications:	NELAC-NY12058,NJDEP-NY037		
179601-23-1	p- & m- Xylenes	ND		ug/m³	0.62	0.87	1	EPA TO-15	02/22/2025 12:00	02/22/2025 18:53	YR
								Certifications:	NELAC-NY12058,NJDEP-NY037		
622-96-8	* p-Ethyltoluene	ND		ug/m³	0.37	0.49	1	EPA TO-15	02/22/2025 12:00	02/22/2025 18:53	YR
								Certifications:			
115-07-1	* Propylene	ND		ug/m³	0.072	0.17	1	EPA TO-15	02/22/2025 12:00	02/22/2025 18:53	YR
								Certifications:			
100-42-5	Styrene	ND		ug/m³	0.25	0.43	1	EPA TO-15	02/22/2025 12:00	02/22/2025 18:53	YR
								Certifications:	NELAC-NY12058,NJDEP-NY037		
127-18-4	Tetrachloroethylene	ND		ug/m³	0.33	0.68	1	EPA TO-15	02/22/2025 12:00	02/22/2025 18:53	YR
								Certifications:	NELAC-NY12058,NJDEP-NY037		
109-99-9	* Tetrahydrofuran	ND		ug/m³	0.16	0.59	1	EPA TO-15	02/22/2025 12:00	02/22/2025 18:53	YR
								Certifications:			
108-88-3	Toluene	ND		ug/m³	0.22	0.38	1	EPA TO-15	02/22/2025 12:00	02/22/2025 18:53	YR
								Certifications:	NELAC-NY12058,NJDEP-NY037		
156-60-5	trans-1,2-Dichloroethylene	ND		ug/m³	0.31	0.40	1	EPA TO-15	02/22/2025 12:00	02/22/2025 18:53	YR
								Certifications:	NELAC-NY12058,NJDEP-NY037		
10061-02-6	trans-1,3-Dichloropropylene	ND		ug/m³	0.42	0.45	1	EPA TO-15	02/22/2025 12:00	02/22/2025 18:53	YR
								Certifications:	NELAC-NY12058,NJDEP-NY037		
79-01-6	Trichloroethylene	ND		ug/m³	0.13	0.13	1	EPA TO-15	02/22/2025 12:00	02/22/2025 18:53	YR
								Certifications:	NELAC-NY12058,NJDEP-NY037		
75-69-4	Trichlorofluoromethane (Freon 11)	ND		ug/m³	0.43	0.56	1	EPA TO-15	02/22/2025 12:00	02/22/2025 18:53	YR
								Certifications:	NELAC-NY12058,NJDEP-NY037		
108-05-4	Vinyl acetate	ND		ug/m³	0.22	0.35	1	EPA TO-15	02/22/2025 12:00	02/22/2025 18:53	YR
								Certifications:	NELAC-NY12058,NJDEP-NY037		
75-01-4	Vinyl Chloride	ND		ug/m³	0.11	0.26	1	EPA TO-15	02/22/2025 12:00	02/22/2025 18:53	YR
								Certifications:	NELAC-NY12058,NJDEP-NY037		

Sample Information

Client Sample ID: CAN 49459 / FC 20439 **York Sample ID:** 25C0527-08

York Project (SDG) No.	Client Project ID	Matrix	Collection Date/Time	Date Received
25C0527	170745301	Air	February 19, 2025 3:26 pm	03/10/2025

Volatile Organics, EPA TO15 Canister Certification **Log-in Notes:** **Sample Notes:**

Sample Prepared by Method: EPA TO15 PREP

CAS No.	Parameter	Result	Flag	Units	Reported to LOD/MDL	LOQ	Dilution	Reference Method	Date/Time Prepared	Date/Time Analyzed	Analyst
71-55-6	1,1,1-Trichloroethane	ND		ug/m³	0.46	0.55	1	EPA TO-15	02/20/2025 08:04	02/20/2025 17:14	YR
								Certifications:	NELAC-NY12058,NJDEP-NY037		
79-34-5	1,1,2,2-Tetrachloroethane	ND		ug/m³	0.33	0.69	1	EPA TO-15	02/20/2025 08:04	02/20/2025 17:14	YR
								Certifications:	NELAC-NY12058,NJDEP-NY037		
76-13-1	1,1,2-Trichloro-1,2,2-trifluoroethane (Freon 113)	ND		ug/m³	0.74	0.77	1	EPA TO-15	02/20/2025 08:04	02/20/2025 17:14	YR
								Certifications:	NELAC-NY12058,NJDEP-NY037		
79-00-5	1,1,2-Trichloroethane	ND		ug/m³	0.23	0.55	1	EPA TO-15	02/20/2025 08:04	02/20/2025 17:14	YR
								Certifications:	NELAC-NY12058,NJDEP-NY037		
75-34-3	1,1-Dichloroethane	ND		ug/m³	0.34	0.40	1	EPA TO-15	02/20/2025 08:04	02/20/2025 17:14	YR
								Certifications:	NELAC-NY12058,NJDEP-NY037		
75-35-4	1,1-Dichloroethylene	ND		ug/m³	0.099	0.099	1	EPA TO-15	02/20/2025 08:04	02/20/2025 17:14	YR
								Certifications:	NELAC-NY12058,NJDEP-NY037		
120-82-1	1,2,4-Trichlorobenzene	ND		ug/m³	0.59	0.74	1	EPA TO-15	02/20/2025 08:04	02/20/2025 17:14	YR
								Certifications:	NELAC-NY12058,NJDEP-NY037		
95-63-6	1,2,4-Trimethylbenzene	ND		ug/m³	0.29	0.49	1	EPA TO-15	02/20/2025 08:04	02/20/2025 17:14	YR
								Certifications:	NELAC-NY12058,NJDEP-NY037		
106-93-4	1,2-Dibromoethane	ND		ug/m³	0.31	0.77	1	EPA TO-15	02/20/2025 08:04	02/20/2025 17:14	YR
								Certifications:	NELAC-NY12058,NJDEP-NY037		
95-50-1	1,2-Dichlorobenzene	ND		ug/m³	0.39	0.60	1	EPA TO-15	02/20/2025 08:04	02/20/2025 17:14	YR
								Certifications:	NELAC-NY12058,NJDEP-NY037		
107-06-2	1,2-Dichloroethane	ND		ug/m³	0.25	0.40	1	EPA TO-15	02/20/2025 08:04	02/20/2025 17:14	YR
								Certifications:	NELAC-NY12058,NJDEP-NY037		
78-87-5	1,2-Dichloropropane	ND		ug/m³	0.24	0.46	1	EPA TO-15	02/20/2025 08:04	02/20/2025 17:14	YR
								Certifications:	NELAC-NY12058,NJDEP-NY037		
76-14-2	1,2-Dichlorotetrafluoroethane	ND		ug/m³	0.69	0.70	1	EPA TO-15	02/20/2025 08:04	02/20/2025 17:14	YR
								Certifications:	NELAC-NY12058,NJDEP-NY037		
108-67-8	1,3,5-Trimethylbenzene	ND		ug/m³	0.27	0.49	1	EPA TO-15	02/20/2025 08:04	02/20/2025 17:14	YR
								Certifications:	NELAC-NY12058,NJDEP-NY037		
106-99-0	1,3-Butadiene	ND		ug/m³	0.084	0.66	1	EPA TO-15	02/20/2025 08:04	02/20/2025 17:14	YR
								Certifications:	NELAC-NY12058,NJDEP-NY037		
541-73-1	1,3-Dichlorobenzene	ND		ug/m³	0.40	0.60	1	EPA TO-15	02/20/2025 08:04	02/20/2025 17:14	YR
								Certifications:	NELAC-NY12058,NJDEP-NY037		
106-46-7	1,4-Dichlorobenzene	ND		ug/m³	0.36	0.60	1	EPA TO-15	02/20/2025 08:04	02/20/2025 17:14	YR
								Certifications:	NELAC-NY12058,NJDEP-NY037		
123-91-1	1,4-Dioxane	ND		ug/m³	0.30	0.72	1	EPA TO-15	02/20/2025 08:04	02/20/2025 17:14	YR
								Certifications:	NELAC-NY12058,NJDEP-NY037		
78-93-3	2-Butanone	ND		ug/m³	0.17	0.29	1	EPA TO-15	02/20/2025 08:04	02/20/2025 17:14	YR
								Certifications:	NELAC-NY12058,NJDEP-NY037		
591-78-6	* 2-Hexanone	ND		ug/m³	0.17	0.82	1	EPA TO-15	02/20/2025 08:04	02/20/2025 17:14	YR
								Certifications:			
108-10-1	4-Methyl-2-pentanone	ND		ug/m³	0.35	0.41	1	EPA TO-15	02/20/2025 08:04	02/20/2025 17:14	YR
								Certifications:	NELAC-NY12058,NJDEP-NY037		
67-64-1	Acetone	ND		ug/m³	0.23	1.9	1	EPA TO-15	02/20/2025 08:04	02/20/2025 17:14	YR
								Certifications:	NELAC-NY12058,NJDEP-NY037		

Sample Information

Client Sample ID: CAN 49459 / FC 20439 **York Sample ID:** 25C0527-08

York Project (SDG) No.	Client Project ID	Matrix	Collection Date/Time	Date Received
25C0527	170745301	Air	February 19, 2025 3:26 pm	03/10/2025

Volatile Organics, EPA TO15 Canister Certification **Log-in Notes:** **Sample Notes:**

Sample Prepared by Method: EPA TO15 PREP

CAS No.	Parameter	Result	Flag	Units	Reported to LOD/MDL	LOQ	Dilution	Reference Method	Date/Time Prepared	Date/Time Analyzed	Analyst
107-13-1	* Acrylonitrile	ND		ug/m³	0.22	2.8	1	EPA TO-15	02/20/2025 08:04	02/20/2025 17:14	YR
								Certifications:			
71-43-2	Benzene	ND		ug/m³	0.32	0.32	1	EPA TO-15	02/20/2025 08:04	02/20/2025 17:14	YR
								Certifications:	NELAC-NY12058,NJDEP-NY037		
100-44-7	Benzyl chloride	ND		ug/m³	0.28	0.52	1	EPA TO-15	02/20/2025 08:04	02/20/2025 17:14	YR
								Certifications:	NELAC-NY12058,NJDEP-NY037		
75-27-4	Bromodichloromethane	ND		ug/m³	0.23	0.67	1	EPA TO-15	02/20/2025 08:04	02/20/2025 17:14	YR
								Certifications:	NELAC-NY12058,NJDEP-NY037		
75-25-2	Bromoform	ND		ug/m³	0.51	1.0	1	EPA TO-15	02/20/2025 08:04	02/20/2025 17:14	YR
								Certifications:	NELAC-NY12058,NJDEP-NY037		
74-83-9	Bromomethane	ND		ug/m³	0.38	0.39	1	EPA TO-15	02/20/2025 08:04	02/20/2025 17:14	YR
								Certifications:	NELAC-NY12058,NJDEP-NY037		
75-15-0	Carbon disulfide	ND		ug/m³	0.29	0.31	1	EPA TO-15	02/20/2025 08:04	02/20/2025 17:14	YR
								Certifications:	NELAC-NY12058,NJDEP-NY037		
56-23-5	Carbon tetrachloride	ND		ug/m³	0.16	0.16	1	EPA TO-15	02/20/2025 08:04	02/20/2025 17:14	YR
								Certifications:	NELAC-NY12058,NJDEP-NY037		
108-90-7	Chlorobenzene	ND		ug/m³	0.26	0.46	1	EPA TO-15	02/20/2025 08:04	02/20/2025 17:14	YR
								Certifications:	NELAC-NY12058,NJDEP-NY037		
75-00-3	Chloroethane	ND		ug/m³	0.17	0.26	1	EPA TO-15	02/20/2025 08:04	02/20/2025 17:14	YR
								Certifications:	NELAC-NY12058,NJDEP-NY037		
67-66-3	Chloroform	ND		ug/m³	0.45	0.49	1	EPA TO-15	02/20/2025 08:04	02/20/2025 17:14	YR
								Certifications:	NELAC-NY12058,NJDEP-NY037		
74-87-3	Chloromethane	ND		ug/m³	0.10	0.21	1	EPA TO-15	02/20/2025 08:04	02/20/2025 17:14	YR
								Certifications:	NELAC-NY12058,NJDEP-NY037		
156-59-2	cis-1,2-Dichloroethylene	ND		ug/m³	0.099	0.40	1	EPA TO-15	02/20/2025 08:04	02/20/2025 17:14	YR
								Certifications:	NELAC-NY12058,NJDEP-NY037		
10061-01-5	cis-1,3-Dichloropropylene	ND		ug/m³	0.19	0.45	1	EPA TO-15	02/20/2025 08:04	02/20/2025 17:14	YR
								Certifications:	NELAC-NY12058,NJDEP-NY037		
110-82-7	Cyclohexane	ND		ug/m³	0.30	0.34	1	EPA TO-15	02/20/2025 08:04	02/20/2025 17:14	YR
								Certifications:	NELAC-NY12058,NJDEP-NY037		
124-48-1	Dibromochloromethane	ND		ug/m³	0.42	0.85	1	EPA TO-15	02/20/2025 08:04	02/20/2025 17:14	YR
								Certifications:	NELAC-NY12058,NJDEP-NY037		
75-71-8	Dichlorodifluoromethane	ND		ug/m³	0.45	0.49	1	EPA TO-15	02/20/2025 08:04	02/20/2025 17:14	YR
								Certifications:	NELAC-NY12058,NJDEP-NY037		
540-84-1	* 2,2,4-Trimethylpentane	ND		ug/m³	0.12	0.23	1	EPA TO-15	02/20/2025 08:04	02/20/2025 17:14	YR
								Certifications:			
141-78-6	* Ethyl acetate	ND		ug/m³	0.25	0.72	1	EPA TO-15	02/20/2025 08:04	02/20/2025 17:14	YR
								Certifications:			
100-41-4	Ethyl Benzene	ND		ug/m³	0.30	0.43	1	EPA TO-15	02/20/2025 08:04	02/20/2025 17:14	YR
								Certifications:	NELAC-NY12058,NJDEP-NY037		
87-68-3	Hexachlorobutadiene	ND		ug/m³	0.91	1.1	1	EPA TO-15	02/20/2025 08:04	02/20/2025 17:14	YR
								Certifications:	NELAC-NY12058,NJDEP-NY037		
67-63-0	Isopropanol	ND		ug/m³	0.24	1.5	1	EPA TO-15	02/20/2025 08:04	02/20/2025 17:14	YR
								Certifications:	NELAC-NY12058,NJDEP-NY037		

Sample Information

Client Sample ID: CAN 49459 / FC 20439 **York Sample ID:** 25C0527-08

York Project (SDG) No.	Client Project ID	Matrix	Collection Date/Time	Date Received
25C0527	170745301	Air	February 19, 2025 3:26 pm	03/10/2025

Volatile Organics, EPA TO15 Canister Certification **Log-in Notes:** **Sample Notes:**

Sample Prepared by Method: EPA TO15 PREP

CAS No.	Parameter	Result	Flag	Units	Reported to LOD/MDL	LOQ	Dilution	Reference Method	Date/Time Prepared	Date/Time Analyzed	Analyst
1634-04-4	Methyl tert-butyl ether (MTBE)	ND		ug/m³	0.35	0.36	1	EPA TO-15	02/20/2025 08:04	02/20/2025 17:14	YR
								Certifications:	NELAC-NY12058,NJDEP-NY037		
75-09-2	Methylene chloride	ND		ug/m³	0.24	2.1	1	EPA TO-15	02/20/2025 08:04	02/20/2025 17:14	YR
								Certifications:	NELAC-NY12058,NJDEP-NY037		
91-20-3	* Naphthalene	ND		ug/m³	0.51	1.0	1	EPA TO-15	02/20/2025 08:04	02/20/2025 17:14	YR
								Certifications:	NJDEP-NY037		
142-82-5	n-Heptane	ND		ug/m³	0.18	0.41	1	EPA TO-15	02/20/2025 08:04	02/20/2025 17:14	YR
								Certifications:	NELAC-NY12058,NJDEP-NY037		
110-54-3	n-Hexane	ND		ug/m³	0.28	0.35	1	EPA TO-15	02/20/2025 08:04	02/20/2025 17:14	YR
								Certifications:	NELAC-NY12058,NJDEP-NY037		
95-47-6	o-Xylene	ND		ug/m³	0.10	0.43	1	EPA TO-15	02/20/2025 08:04	02/20/2025 17:14	YR
								Certifications:	NELAC-NY12058,NJDEP-NY037		
179601-23-1	p- & m- Xylenes	ND		ug/m³	0.62	0.87	1	EPA TO-15	02/20/2025 08:04	02/20/2025 17:14	YR
								Certifications:	NELAC-NY12058,NJDEP-NY037		
622-96-8	* p-Ethyltoluene	ND		ug/m³	0.37	0.49	1	EPA TO-15	02/20/2025 08:04	02/20/2025 17:14	YR
								Certifications:			
115-07-1	* Propylene	ND		ug/m³	0.072	0.17	1	EPA TO-15	02/20/2025 08:04	02/20/2025 17:14	YR
								Certifications:			
100-42-5	Styrene	ND		ug/m³	0.25	0.43	1	EPA TO-15	02/20/2025 08:04	02/20/2025 17:14	YR
								Certifications:	NELAC-NY12058,NJDEP-NY037		
127-18-4	Tetrachloroethylene	ND		ug/m³	0.33	0.68	1	EPA TO-15	02/20/2025 08:04	02/20/2025 17:14	YR
								Certifications:	NELAC-NY12058,NJDEP-NY037		
109-99-9	* Tetrahydrofuran	ND		ug/m³	0.16	0.59	1	EPA TO-15	02/20/2025 08:04	02/20/2025 17:14	YR
								Certifications:			
108-88-3	Toluene	ND		ug/m³	0.22	0.38	1	EPA TO-15	02/20/2025 08:04	02/20/2025 17:14	YR
								Certifications:	NELAC-NY12058,NJDEP-NY037		
156-60-5	trans-1,2-Dichloroethylene	ND		ug/m³	0.31	0.40	1	EPA TO-15	02/20/2025 08:04	02/20/2025 17:14	YR
								Certifications:	NELAC-NY12058,NJDEP-NY037		
10061-02-6	trans-1,3-Dichloropropylene	ND		ug/m³	0.42	0.45	1	EPA TO-15	02/20/2025 08:04	02/20/2025 17:14	YR
								Certifications:	NELAC-NY12058,NJDEP-NY037		
79-01-6	Trichloroethylene	ND		ug/m³	0.13	0.13	1	EPA TO-15	02/20/2025 08:04	02/20/2025 17:14	YR
								Certifications:	NELAC-NY12058,NJDEP-NY037		
75-69-4	Trichlorofluoromethane (Freon 11)	ND		ug/m³	0.43	0.56	1	EPA TO-15	02/20/2025 08:04	02/20/2025 17:14	YR
								Certifications:	NELAC-NY12058,NJDEP-NY037		
108-05-4	Vinyl acetate	ND		ug/m³	0.22	0.35	1	EPA TO-15	02/20/2025 08:04	02/20/2025 17:14	YR
								Certifications:	NELAC-NY12058,NJDEP-NY037		
75-01-4	Vinyl Chloride	ND		ug/m³	0.11	0.26	1	EPA TO-15	02/20/2025 08:04	02/20/2025 17:14	YR
								Certifications:	NELAC-NY12058,NJDEP-NY037		

Sample Information

Client Sample ID: CAN 50374 / FC 13558 **York Sample ID:** 25C0527-09

York Project (SDG) No.	Client Project ID	Matrix	Collection Date/Time	Date Received
25C0527	170745301	Air	February 19, 2025 2:24 pm	03/10/2025

Volatile Organics, EPA TO15 Canister Certification

Log-in Notes:

Sample Notes:

Sample Prepared by Method: EPA TO15 PREP

CAS No.	Parameter	Result	Flag	Units	Reported to LOD/MDL	LOQ	Dilution	Reference Method	Date/Time Prepared	Date/Time Analyzed	Analyst
71-55-6	1,1,1-Trichloroethane	ND		ug/m³	0.46	0.55	1	EPA TO-15	02/20/2025 08:04	02/21/2025 06:51	YR
								Certifications:	NELAC-NY12058,NJDEP-NY037		
79-34-5	1,1,2,2-Tetrachloroethane	ND		ug/m³	0.33	0.69	1	EPA TO-15	02/20/2025 08:04	02/21/2025 06:51	YR
								Certifications:	NELAC-NY12058,NJDEP-NY037		
76-13-1	1,1,2-Trichloro-1,2,2-trifluoroethane (Freon 113)	ND		ug/m³	0.74	0.77	1	EPA TO-15	02/20/2025 08:04	02/21/2025 06:51	YR
								Certifications:	NELAC-NY12058,NJDEP-NY037		
79-00-5	1,1,2-Trichloroethane	ND		ug/m³	0.23	0.55	1	EPA TO-15	02/20/2025 08:04	02/21/2025 06:51	YR
								Certifications:	NELAC-NY12058,NJDEP-NY037		
75-34-3	1,1-Dichloroethane	ND		ug/m³	0.34	0.40	1	EPA TO-15	02/20/2025 08:04	02/21/2025 06:51	YR
								Certifications:	NELAC-NY12058,NJDEP-NY037		
75-35-4	1,1-Dichloroethylene	ND		ug/m³	0.099	0.099	1	EPA TO-15	02/20/2025 08:04	02/21/2025 06:51	YR
								Certifications:	NELAC-NY12058,NJDEP-NY037		
120-82-1	1,2,4-Trichlorobenzene	ND		ug/m³	0.59	0.74	1	EPA TO-15	02/20/2025 08:04	02/21/2025 06:51	YR
								Certifications:	NELAC-NY12058,NJDEP-NY037		
95-63-6	1,2,4-Trimethylbenzene	ND		ug/m³	0.29	0.49	1	EPA TO-15	02/20/2025 08:04	02/21/2025 06:51	YR
								Certifications:	NELAC-NY12058,NJDEP-NY037		
106-93-4	1,2-Dibromoethane	ND		ug/m³	0.31	0.77	1	EPA TO-15	02/20/2025 08:04	02/21/2025 06:51	YR
								Certifications:	NELAC-NY12058,NJDEP-NY037		
95-50-1	1,2-Dichlorobenzene	ND		ug/m³	0.39	0.60	1	EPA TO-15	02/20/2025 08:04	02/21/2025 06:51	YR
								Certifications:	NELAC-NY12058,NJDEP-NY037		
107-06-2	1,2-Dichloroethane	ND		ug/m³	0.25	0.40	1	EPA TO-15	02/20/2025 08:04	02/21/2025 06:51	YR
								Certifications:	NELAC-NY12058,NJDEP-NY037		
78-87-5	1,2-Dichloropropane	ND		ug/m³	0.24	0.46	1	EPA TO-15	02/20/2025 08:04	02/21/2025 06:51	YR
								Certifications:	NELAC-NY12058,NJDEP-NY037		
76-14-2	1,2-Dichlorotetrafluoroethane	ND		ug/m³	0.69	0.70	1	EPA TO-15	02/20/2025 08:04	02/21/2025 06:51	YR
								Certifications:	NELAC-NY12058,NJDEP-NY037		
108-67-8	1,3,5-Trimethylbenzene	ND		ug/m³	0.27	0.49	1	EPA TO-15	02/20/2025 08:04	02/21/2025 06:51	YR
								Certifications:	NELAC-NY12058,NJDEP-NY037		
106-99-0	1,3-Butadiene	ND		ug/m³	0.084	0.66	1	EPA TO-15	02/20/2025 08:04	02/21/2025 06:51	YR
								Certifications:	NELAC-NY12058,NJDEP-NY037		
541-73-1	1,3-Dichlorobenzene	ND		ug/m³	0.40	0.60	1	EPA TO-15	02/20/2025 08:04	02/21/2025 06:51	YR
								Certifications:	NELAC-NY12058,NJDEP-NY037		
106-46-7	1,4-Dichlorobenzene	ND		ug/m³	0.36	0.60	1	EPA TO-15	02/20/2025 08:04	02/21/2025 06:51	YR
								Certifications:	NELAC-NY12058,NJDEP-NY037		
123-91-1	1,4-Dioxane	ND		ug/m³	0.30	0.72	1	EPA TO-15	02/20/2025 08:04	02/21/2025 06:51	YR
								Certifications:	NELAC-NY12058,NJDEP-NY037		
78-93-3	2-Butanone	ND		ug/m³	0.17	0.29	1	EPA TO-15	02/20/2025 08:04	02/21/2025 06:51	YR
								Certifications:	NELAC-NY12058,NJDEP-NY037		
591-78-6	* 2-Hexanone	ND		ug/m³	0.17	0.82	1	EPA TO-15	02/20/2025 08:04	02/21/2025 06:51	YR
								Certifications:			
108-10-1	4-Methyl-2-pentanone	ND		ug/m³	0.35	0.41	1	EPA TO-15	02/20/2025 08:04	02/21/2025 06:51	YR
								Certifications:	NELAC-NY12058,NJDEP-NY037		
67-64-1	Acetone	ND		ug/m³	0.23	1.9	1	EPA TO-15	02/20/2025 08:04	02/21/2025 06:51	YR
								Certifications:	NELAC-NY12058,NJDEP-NY037		

Sample Information

Client Sample ID: CAN 50374 / FC 13558 **York Sample ID:** 25C0527-09

York Project (SDG) No.	Client Project ID	Matrix	Collection Date/Time	Date Received
25C0527	170745301	Air	February 19, 2025 2:24 pm	03/10/2025

Volatile Organics, EPA TO15 Canister Certification **Log-in Notes:** **Sample Notes:**

Sample Prepared by Method: EPA TO15 PREP

CAS No.	Parameter	Result	Flag	Units	Reported to LOD/MDL	LOQ	Dilution	Reference Method	Date/Time Prepared	Date/Time Analyzed	Analyst
107-13-1	* Acrylonitrile	ND		ug/m³	0.22	2.8	1	EPA TO-15 Certifications:	02/20/2025 08:04	02/21/2025 06:51	YR
71-43-2	Benzene	ND		ug/m³	0.32	0.32	1	EPA TO-15 Certifications: NELAC-NY12058,NJDEP-NY037	02/20/2025 08:04	02/21/2025 06:51	YR
100-44-7	Benzyl chloride	ND		ug/m³	0.28	0.52	1	EPA TO-15 Certifications: NELAC-NY12058,NJDEP-NY037	02/20/2025 08:04	02/21/2025 06:51	YR
75-27-4	Bromodichloromethane	ND		ug/m³	0.23	0.67	1	EPA TO-15 Certifications: NELAC-NY12058,NJDEP-NY037	02/20/2025 08:04	02/21/2025 06:51	YR
75-25-2	Bromoform	ND		ug/m³	0.51	1.0	1	EPA TO-15 Certifications: NELAC-NY12058,NJDEP-NY037	02/20/2025 08:04	02/21/2025 06:51	YR
74-83-9	Bromomethane	ND		ug/m³	0.38	0.39	1	EPA TO-15 Certifications: NELAC-NY12058,NJDEP-NY037	02/20/2025 08:04	02/21/2025 06:51	YR
75-15-0	Carbon disulfide	ND		ug/m³	0.29	0.31	1	EPA TO-15 Certifications: NELAC-NY12058,NJDEP-NY037	02/20/2025 08:04	02/21/2025 06:51	YR
56-23-5	Carbon tetrachloride	ND		ug/m³	0.16	0.16	1	EPA TO-15 Certifications: NELAC-NY12058,NJDEP-NY037	02/20/2025 08:04	02/21/2025 06:51	YR
108-90-7	Chlorobenzene	ND		ug/m³	0.26	0.46	1	EPA TO-15 Certifications: NELAC-NY12058,NJDEP-NY037	02/20/2025 08:04	02/21/2025 06:51	YR
75-00-3	Chloroethane	ND		ug/m³	0.17	0.26	1	EPA TO-15 Certifications: NELAC-NY12058,NJDEP-NY037	02/20/2025 08:04	02/21/2025 06:51	YR
67-66-3	Chloroform	ND		ug/m³	0.45	0.49	1	EPA TO-15 Certifications: NELAC-NY12058,NJDEP-NY037	02/20/2025 08:04	02/21/2025 06:51	YR
74-87-3	Chloromethane	ND		ug/m³	0.10	0.21	1	EPA TO-15 Certifications: NELAC-NY12058,NJDEP-NY037	02/20/2025 08:04	02/21/2025 06:51	YR
156-59-2	cis-1,2-Dichloroethylene	ND		ug/m³	0.099	0.40	1	EPA TO-15 Certifications: NELAC-NY12058,NJDEP-NY037	02/20/2025 08:04	02/21/2025 06:51	YR
10061-01-5	cis-1,3-Dichloropropylene	ND		ug/m³	0.19	0.45	1	EPA TO-15 Certifications: NELAC-NY12058,NJDEP-NY037	02/20/2025 08:04	02/21/2025 06:51	YR
110-82-7	Cyclohexane	ND		ug/m³	0.30	0.34	1	EPA TO-15 Certifications: NELAC-NY12058,NJDEP-NY037	02/20/2025 08:04	02/21/2025 06:51	YR
124-48-1	Dibromochloromethane	ND		ug/m³	0.42	0.85	1	EPA TO-15 Certifications: NELAC-NY12058,NJDEP-NY037	02/20/2025 08:04	02/21/2025 06:51	YR
75-71-8	Dichlorodifluoromethane	ND		ug/m³	0.45	0.49	1	EPA TO-15 Certifications: NELAC-NY12058,NJDEP-NY037	02/20/2025 08:04	02/21/2025 06:51	YR
540-84-1	* 2,2,4-Trimethylpentane	ND		ug/m³	0.12	0.23	1	EPA TO-15 Certifications:	02/20/2025 08:04	02/21/2025 06:51	YR
141-78-6	* Ethyl acetate	ND		ug/m³	0.25	0.72	1	EPA TO-15 Certifications:	02/20/2025 08:04	02/21/2025 06:51	YR
100-41-4	Ethyl Benzene	ND		ug/m³	0.30	0.43	1	EPA TO-15 Certifications: NELAC-NY12058,NJDEP-NY037	02/20/2025 08:04	02/21/2025 06:51	YR
87-68-3	Hexachlorobutadiene	ND		ug/m³	0.91	1.1	1	EPA TO-15 Certifications: NELAC-NY12058,NJDEP-NY037	02/20/2025 08:04	02/21/2025 06:51	YR
67-63-0	Isopropanol	ND		ug/m³	0.24	1.5	1	EPA TO-15 Certifications: NELAC-NY12058,NJDEP-NY037	02/20/2025 08:04	02/21/2025 06:51	YR

Sample Information

Client Sample ID: CAN 50374 / FC 13558 **York Sample ID:** 25C0527-09

York Project (SDG) No.	Client Project ID	Matrix	Collection Date/Time	Date Received
25C0527	170745301	Air	February 19, 2025 2:24 pm	03/10/2025

Volatile Organics, EPA TO15 Canister Certification

Log-in Notes:

Sample Notes:

Sample Prepared by Method: EPA TO15 PREP

CAS No.	Parameter	Result	Flag	Units	Reported to LOD/MDL	LOQ	Dilution	Reference Method	Date/Time Prepared	Date/Time Analyzed	Analyst
1634-04-4	Methyl tert-butyl ether (MTBE)	ND		ug/m³	0.35	0.36	1	EPA TO-15	02/20/2025 08:04	02/21/2025 06:51	YR
								Certifications:	NELAC-NY12058,NJDEP-NY037		
75-09-2	Methylene chloride	ND		ug/m³	0.24	2.1	1	EPA TO-15	02/20/2025 08:04	02/21/2025 06:51	YR
								Certifications:	NELAC-NY12058,NJDEP-NY037		
91-20-3	* Naphthalene	ND		ug/m³	0.51	1.0	1	EPA TO-15	02/20/2025 08:04	02/21/2025 06:51	YR
								Certifications:	NJDEP-NY037		
142-82-5	n-Heptane	ND		ug/m³	0.18	0.41	1	EPA TO-15	02/20/2025 08:04	02/21/2025 06:51	YR
								Certifications:	NELAC-NY12058,NJDEP-NY037		
110-54-3	n-Hexane	ND		ug/m³	0.28	0.35	1	EPA TO-15	02/20/2025 08:04	02/21/2025 06:51	YR
								Certifications:	NELAC-NY12058,NJDEP-NY037		
95-47-6	o-Xylene	ND		ug/m³	0.10	0.43	1	EPA TO-15	02/20/2025 08:04	02/21/2025 06:51	YR
								Certifications:	NELAC-NY12058,NJDEP-NY037		
179601-23-1	p- & m- Xylenes	ND		ug/m³	0.62	0.87	1	EPA TO-15	02/20/2025 08:04	02/21/2025 06:51	YR
								Certifications:	NELAC-NY12058,NJDEP-NY037		
622-96-8	* p-Ethyltoluene	ND		ug/m³	0.37	0.49	1	EPA TO-15	02/20/2025 08:04	02/21/2025 06:51	YR
								Certifications:			
115-07-1	* Propylene	ND		ug/m³	0.072	0.17	1	EPA TO-15	02/20/2025 08:04	02/21/2025 06:51	YR
								Certifications:			
100-42-5	Styrene	ND		ug/m³	0.25	0.43	1	EPA TO-15	02/20/2025 08:04	02/21/2025 06:51	YR
								Certifications:	NELAC-NY12058,NJDEP-NY037		
127-18-4	**Tetrachloroethylene**	**0.61**	J	ug/m³	0.33	0.68	1	EPA TO-15	02/20/2025 08:04	02/21/2025 06:51	YR
								Certifications:	NELAC-NY12058,NJDEP-NY037		
109-99-9	* Tetrahydrofuran	ND		ug/m³	0.16	0.59	1	EPA TO-15	02/20/2025 08:04	02/21/2025 06:51	YR
								Certifications:			
108-88-3	Toluene	ND		ug/m³	0.22	0.38	1	EPA TO-15	02/20/2025 08:04	02/21/2025 06:51	YR
								Certifications:	NELAC-NY12058,NJDEP-NY037		
156-60-5	trans-1,2-Dichloroethylene	ND		ug/m³	0.31	0.40	1	EPA TO-15	02/20/2025 08:04	02/21/2025 06:51	YR
								Certifications:	NELAC-NY12058,NJDEP-NY037		
10061-02-6	trans-1,3-Dichloropropylene	ND		ug/m³	0.42	0.45	1	EPA TO-15	02/20/2025 08:04	02/21/2025 06:51	YR
								Certifications:	NELAC-NY12058,NJDEP-NY037		
79-01-6	Trichloroethylene	ND		ug/m³	0.13	0.13	1	EPA TO-15	02/20/2025 08:04	02/21/2025 06:51	YR
								Certifications:	NELAC-NY12058,NJDEP-NY037		
75-69-4	Trichlorofluoromethane (Freon 11)	ND		ug/m³	0.43	0.56	1	EPA TO-15	02/20/2025 08:04	02/21/2025 06:51	YR
								Certifications:	NELAC-NY12058,NJDEP-NY037		
108-05-4	Vinyl acetate	ND		ug/m³	0.22	0.35	1	EPA TO-15	02/20/2025 08:04	02/21/2025 06:51	YR
								Certifications:	NELAC-NY12058,NJDEP-NY037		
75-01-4	Vinyl Chloride	ND		ug/m³	0.11	0.26	1	EPA TO-15	02/20/2025 08:04	02/21/2025 06:51	YR
								Certifications:	NELAC-NY12058,NJDEP-NY037		

Sample Information

Client Sample ID: CAN 51002 / FC 20442 **York Sample ID:** 25C0527-10

York Project (SDG) No.	Client Project ID	Matrix	Collection Date/Time	Date Received
25C0527	170745301	Air	February 21, 2025 9:45 am	03/10/2025

Volatile Organics, EPA TO15 Canister Certification

Log-in Notes:

Sample Notes:

Sample Prepared by Method: EPA TO15 PREP

CAS No.	Parameter	Result	Flag	Units	Reported to LOD/MDL	LOQ	Dilution	Reference Method	Date/Time Prepared	Date/Time Analyzed	Analyst
71-55-6	1,1,1-Trichloroethane	ND		ug/m³	0.46	0.55	1	EPA TO-15	02/22/2025 12:00	02/22/2025 21:09	YR
								Certifications:	NELAC-NY12058,NJDEP-NY037		
79-34-5	1,1,2,2-Tetrachloroethane	ND		ug/m³	0.33	0.69	1	EPA TO-15	02/22/2025 12:00	02/22/2025 21:09	YR
								Certifications:	NELAC-NY12058,NJDEP-NY037		
76-13-1	1,1,2-Trichloro-1,2,2-trifluoroethane (Freon 113)	ND		ug/m³	0.74	0.77	1	EPA TO-15	02/22/2025 12:00	02/22/2025 21:09	YR
								Certifications:	NELAC-NY12058,NJDEP-NY037		
79-00-5	1,1,2-Trichloroethane	ND		ug/m³	0.23	0.55	1	EPA TO-15	02/22/2025 12:00	02/22/2025 21:09	YR
								Certifications:	NELAC-NY12058,NJDEP-NY037		
75-34-3	1,1-Dichloroethane	ND		ug/m³	0.34	0.40	1	EPA TO-15	02/22/2025 12:00	02/22/2025 21:09	YR
								Certifications:	NELAC-NY12058,NJDEP-NY037		
75-35-4	1,1-Dichloroethylene	ND		ug/m³	0.099	0.099	1	EPA TO-15	02/22/2025 12:00	02/22/2025 21:09	YR
								Certifications:	NELAC-NY12058,NJDEP-NY037		
120-82-1	1,2,4-Trichlorobenzene	ND		ug/m³	0.59	0.74	1	EPA TO-15	02/22/2025 12:00	02/22/2025 21:09	YR
								Certifications:	NELAC-NY12058,NJDEP-NY037		
95-63-6	1,2,4-Trimethylbenzene	ND		ug/m³	0.29	0.49	1	EPA TO-15	02/22/2025 12:00	02/22/2025 21:09	YR
								Certifications:	NELAC-NY12058,NJDEP-NY037		
106-93-4	1,2-Dibromoethane	ND		ug/m³	0.31	0.77	1	EPA TO-15	02/22/2025 12:00	02/22/2025 21:09	YR
								Certifications:	NELAC-NY12058,NJDEP-NY037		
95-50-1	1,2-Dichlorobenzene	ND		ug/m³	0.39	0.60	1	EPA TO-15	02/22/2025 12:00	02/22/2025 21:09	YR
								Certifications:	NELAC-NY12058,NJDEP-NY037		
107-06-2	1,2-Dichloroethane	ND		ug/m³	0.25	0.40	1	EPA TO-15	02/22/2025 12:00	02/22/2025 21:09	YR
								Certifications:	NELAC-NY12058,NJDEP-NY037		
78-87-5	1,2-Dichloropropane	ND		ug/m³	0.24	0.46	1	EPA TO-15	02/22/2025 12:00	02/22/2025 21:09	YR
								Certifications:	NELAC-NY12058,NJDEP-NY037		
76-14-2	1,2-Dichlorotetrafluoroethane	ND		ug/m³	0.69	0.70	1	EPA TO-15	02/22/2025 12:00	02/22/2025 21:09	YR
								Certifications:	NELAC-NY12058,NJDEP-NY037		
108-67-8	1,3,5-Trimethylbenzene	ND		ug/m³	0.27	0.49	1	EPA TO-15	02/22/2025 12:00	02/22/2025 21:09	YR
								Certifications:	NELAC-NY12058,NJDEP-NY037		
106-99-0	1,3-Butadiene	ND		ug/m³	0.084	0.66	1	EPA TO-15	02/22/2025 12:00	02/22/2025 21:09	YR
								Certifications:	NELAC-NY12058,NJDEP-NY037		
541-73-1	1,3-Dichlorobenzene	ND		ug/m³	0.40	0.60	1	EPA TO-15	02/22/2025 12:00	02/22/2025 21:09	YR
								Certifications:	NELAC-NY12058,NJDEP-NY037		
106-46-7	1,4-Dichlorobenzene	ND		ug/m³	0.36	0.60	1	EPA TO-15	02/22/2025 12:00	02/22/2025 21:09	YR
								Certifications:	NELAC-NY12058,NJDEP-NY037		
123-91-1	1,4-Dioxane	ND		ug/m³	0.30	0.72	1	EPA TO-15	02/22/2025 12:00	02/22/2025 21:09	YR
								Certifications:	NELAC-NY12058,NJDEP-NY037		
78-93-3	2-Butanone	ND		ug/m³	0.17	0.29	1	EPA TO-15	02/22/2025 12:00	02/22/2025 21:09	YR
								Certifications:	NELAC-NY12058,NJDEP-NY037		
591-78-6	* 2-Hexanone	ND		ug/m³	0.17	0.82	1	EPA TO-15	02/22/2025 12:00	02/22/2025 21:09	YR
								Certifications:			
108-10-1	4-Methyl-2-pentanone	ND		ug/m³	0.35	0.41	1	EPA TO-15	02/22/2025 12:00	02/22/2025 21:09	YR
								Certifications:	NELAC-NY12058,NJDEP-NY037		
67-64-1	Acetone	ND		ug/m³	0.23	1.9	1	EPA TO-15	02/22/2025 12:00	02/22/2025 21:09	YR
								Certifications:	NELAC-NY12058,NJDEP-NY037		

Sample Information

Client Sample ID: CAN 51002 / FC 20442 **York Sample ID:** 25C0527-10

York Project (SDG) No.	Client Project ID	Matrix	Collection Date/Time	Date Received
25C0527	170745301	Air	February 21, 2025 9:45 am	03/10/2025

Volatile Organics, EPA TO15 Canister Certification

Log-in Notes:

Sample Notes:

Sample Prepared by Method: EPA TO15 PREP

CAS No.	Parameter	Result	Flag	Units	Reported to LOD/MDL	LOQ	Dilution	Reference Method	Date/Time Prepared	Date/Time Analyzed	Analyst
107-13-1	* Acrylonitrile	ND		ug/m³	0.22	2.8	1	EPA TO-15	02/22/2025 12:00	02/22/2025 21:09	YR
								Certifications:			
71-43-2	Benzene	ND		ug/m³	0.32	0.32	1	EPA TO-15	02/22/2025 12:00	02/22/2025 21:09	YR
								Certifications:	NELAC-NY12058,NJDEP-NY037		
100-44-7	Benzyl chloride	ND		ug/m³	0.28	0.52	1	EPA TO-15	02/22/2025 12:00	02/22/2025 21:09	YR
								Certifications:	NELAC-NY12058,NJDEP-NY037		
75-27-4	Bromodichloromethane	ND		ug/m³	0.23	0.67	1	EPA TO-15	02/22/2025 12:00	02/22/2025 21:09	YR
								Certifications:	NELAC-NY12058,NJDEP-NY037		
75-25-2	Bromoform	ND		ug/m³	0.51	1.0	1	EPA TO-15	02/22/2025 12:00	02/22/2025 21:09	YR
								Certifications:	NELAC-NY12058,NJDEP-NY037		
74-83-9	Bromomethane	ND		ug/m³	0.38	0.39	1	EPA TO-15	02/22/2025 12:00	02/22/2025 21:09	YR
								Certifications:	NELAC-NY12058,NJDEP-NY037		
75-15-0	Carbon disulfide	ND		ug/m³	0.29	0.31	1	EPA TO-15	02/22/2025 12:00	02/22/2025 21:09	YR
								Certifications:	NELAC-NY12058,NJDEP-NY037		
56-23-5	Carbon tetrachloride	ND		ug/m³	0.16	0.16	1	EPA TO-15	02/22/2025 12:00	02/22/2025 21:09	YR
								Certifications:	NELAC-NY12058,NJDEP-NY037		
108-90-7	Chlorobenzene	ND		ug/m³	0.26	0.46	1	EPA TO-15	02/22/2025 12:00	02/22/2025 21:09	YR
								Certifications:	NELAC-NY12058,NJDEP-NY037		
75-00-3	Chloroethane	ND		ug/m³	0.17	0.26	1	EPA TO-15	02/22/2025 12:00	02/22/2025 21:09	YR
								Certifications:	NELAC-NY12058,NJDEP-NY037		
67-66-3	Chloroform	ND		ug/m³	0.45	0.49	1	EPA TO-15	02/22/2025 12:00	02/22/2025 21:09	YR
								Certifications:	NELAC-NY12058,NJDEP-NY037		
74-87-3	Chloromethane	ND		ug/m³	0.10	0.21	1	EPA TO-15	02/22/2025 12:00	02/22/2025 21:09	YR
								Certifications:	NELAC-NY12058,NJDEP-NY037		
156-59-2	cis-1,2-Dichloroethylene	ND		ug/m³	0.099	0.40	1	EPA TO-15	02/22/2025 12:00	02/22/2025 21:09	YR
								Certifications:	NELAC-NY12058,NJDEP-NY037		
10061-01-5	cis-1,3-Dichloropropylene	ND		ug/m³	0.19	0.45	1	EPA TO-15	02/22/2025 12:00	02/22/2025 21:09	YR
								Certifications:	NELAC-NY12058,NJDEP-NY037		
110-82-7	Cyclohexane	ND		ug/m³	0.30	0.34	1	EPA TO-15	02/22/2025 12:00	02/22/2025 21:09	YR
								Certifications:	NELAC-NY12058,NJDEP-NY037		
124-48-1	Dibromochloromethane	ND		ug/m³	0.42	0.85	1	EPA TO-15	02/22/2025 12:00	02/22/2025 21:09	YR
								Certifications:	NELAC-NY12058,NJDEP-NY037		
75-71-8	Dichlorodifluoromethane	ND		ug/m³	0.45	0.49	1	EPA TO-15	02/22/2025 12:00	02/22/2025 21:09	YR
								Certifications:	NELAC-NY12058,NJDEP-NY037		
540-84-1	* 2,2,4-Trimethylpentane	ND		ug/m³	0.12	0.23	1	EPA TO-15	02/22/2025 12:00	02/22/2025 21:09	YR
								Certifications:			
141-78-6	* Ethyl acetate	ND		ug/m³	0.25	0.72	1	EPA TO-15	02/22/2025 12:00	02/22/2025 21:09	YR
								Certifications:			
100-41-4	Ethyl Benzene	ND		ug/m³	0.30	0.43	1	EPA TO-15	02/22/2025 12:00	02/22/2025 21:09	YR
								Certifications:	NELAC-NY12058,NJDEP-NY037		
87-68-3	Hexachlorobutadiene	ND		ug/m³	0.91	1.1	1	EPA TO-15	02/22/2025 12:00	02/22/2025 21:09	YR
								Certifications:	NELAC-NY12058,NJDEP-NY037		
67-63-0	**Isopropanol**	**0.29**	J	ug/m³	0.24	1.5	1	EPA TO-15	02/22/2025 12:00	02/22/2025 21:09	YR
								Certifications:	NELAC-NY12058,NJDEP-NY037		

Sample Information

Client Sample ID: CAN 51002 / FC 20442 **York Sample ID:** 25C0527-10

York Project (SDG) No.	Client Project ID	Matrix	Collection Date/Time	Date Received
25C0527	170745301	Air	February 21, 2025 9:45 am	03/10/2025

Volatile Organics, EPA TO15 Canister Certification

Log-in Notes:

Sample Notes:

Sample Prepared by Method: EPA TO15 PREP

CAS No.	Parameter	Result	Flag	Units	Reported to LOD/MDL	LOQ	Dilution	Reference Method	Date/Time Prepared	Date/Time Analyzed	Analyst
1634-04-4	Methyl tert-butyl ether (MTBE)	ND		ug/m³	0.35	0.36	1	EPA TO-15	02/22/2025 12:00	02/22/2025 21:09	YR
								Certifications:	NELAC-NY12058,NJDEP-NY037		
75-09-2	Methylene chloride	ND		ug/m³	0.24	2.1	1	EPA TO-15	02/22/2025 12:00	02/22/2025 21:09	YR
								Certifications:	NELAC-NY12058,NJDEP-NY037		
91-20-3	* Naphthalene	ND		ug/m³	0.51	1.0	1	EPA TO-15	02/22/2025 12:00	02/22/2025 21:09	YR
								Certifications:	NJDEP-NY037		
142-82-5	n-Heptane	ND		ug/m³	0.18	0.41	1	EPA TO-15	02/22/2025 12:00	02/22/2025 21:09	YR
								Certifications:	NELAC-NY12058,NJDEP-NY037		
110-54-3	n-Hexane	ND		ug/m³	0.28	0.35	1	EPA TO-15	02/22/2025 12:00	02/22/2025 21:09	YR
								Certifications:	NELAC-NY12058,NJDEP-NY037		
95-47-6	o-Xylene	ND		ug/m³	0.10	0.43	1	EPA TO-15	02/22/2025 12:00	02/22/2025 21:09	YR
								Certifications:	NELAC-NY12058,NJDEP-NY037		
179601-23-1	p- & m- Xylenes	ND		ug/m³	0.62	0.87	1	EPA TO-15	02/22/2025 12:00	02/22/2025 21:09	YR
								Certifications:	NELAC-NY12058,NJDEP-NY037		
622-96-8	* p-Ethyltoluene	ND		ug/m³	0.37	0.49	1	EPA TO-15	02/22/2025 12:00	02/22/2025 21:09	YR
								Certifications:			
115-07-1	* Propylene	ND		ug/m³	0.072	0.17	1	EPA TO-15	02/22/2025 12:00	02/22/2025 21:09	YR
								Certifications:			
100-42-5	Styrene	ND		ug/m³	0.25	0.43	1	EPA TO-15	02/22/2025 12:00	02/22/2025 21:09	YR
								Certifications:	NELAC-NY12058,NJDEP-NY037		
127-18-4	Tetrachloroethylene	ND		ug/m³	0.33	0.68	1	EPA TO-15	02/22/2025 12:00	02/22/2025 21:09	YR
								Certifications:	NELAC-NY12058,NJDEP-NY037		
109-99-9	* Tetrahydrofuran	ND		ug/m³	0.16	0.59	1	EPA TO-15	02/22/2025 12:00	02/22/2025 21:09	YR
								Certifications:			
108-88-3	Toluene	ND		ug/m³	0.22	0.38	1	EPA TO-15	02/22/2025 12:00	02/22/2025 21:09	YR
								Certifications:	NELAC-NY12058,NJDEP-NY037		
156-60-5	trans-1,2-Dichloroethylene	ND		ug/m³	0.31	0.40	1	EPA TO-15	02/22/2025 12:00	02/22/2025 21:09	YR
								Certifications:	NELAC-NY12058,NJDEP-NY037		
10061-02-6	trans-1,3-Dichloropropylene	ND		ug/m³	0.42	0.45	1	EPA TO-15	02/22/2025 12:00	02/22/2025 21:09	YR
								Certifications:	NELAC-NY12058,NJDEP-NY037		
79-01-6	Trichloroethylene	ND		ug/m³	0.13	0.13	1	EPA TO-15	02/22/2025 12:00	02/22/2025 21:09	YR
								Certifications:	NELAC-NY12058,NJDEP-NY037		
75-69-4	Trichlorofluoromethane (Freon 11)	ND		ug/m³	0.43	0.56	1	EPA TO-15	02/22/2025 12:00	02/22/2025 21:09	YR
								Certifications:	NELAC-NY12058,NJDEP-NY037		
108-05-4	Vinyl acetate	ND		ug/m³	0.22	0.35	1	EPA TO-15	02/22/2025 12:00	02/22/2025 21:09	YR
								Certifications:	NELAC-NY12058,NJDEP-NY037		
75-01-4	Vinyl Chloride	ND		ug/m³	0.11	0.26	1	EPA TO-15	02/22/2025 12:00	02/22/2025 21:09	YR
								Certifications:	NELAC-NY12058,NJDEP-NY037		

Sample Information

Client Sample ID: SS07_031125 **York Sample ID:** 25C0920-01

York Project (SDG) No.	Client Project ID	Matrix	Collection Date/Time	Date Received
25C0920	170745301	Soil Vapor	March 11, 2025 5:50 pm	03/13/2025

Volatile Organics, EPA TO15 Full List

Log-in Notes:

Sample Notes:

Sample Prepared by Method: EPA TO15 PREP

CAS No.	Parameter	Result	Flag	Units	Reported to LOD/MDL	LOQ	Dilution	Reference Method	Date/Time Prepared	Date/Time Analyzed	Analyst
630-20-6	* 1,1,1,2-Tetrachloroethane	ND		ug/m³	1.3	1.3	1.93	EPA TO-15	03/20/2025 10:00	03/20/2025 20:38	YR
								Certifications:			
71-55-6	1,1,1-Trichloroethane	ND		ug/m³	1.1	1.1	1.93	EPA TO-15	03/20/2025 10:00	03/20/2025 20:38	YR
								Certifications:	NELAC-NY12058,NJDEP-NY037		
79-34-5	1,1,2,2-Tetrachloroethane	ND		ug/m³	1.3	1.3	1.93	EPA TO-15	03/20/2025 10:00	03/20/2025 20:38	YR
								Certifications:	NELAC-NY12058,NJDEP-NY037		
76-13-1	1,1,2-Trichloro-1,2,2-trifluoroethane (Freon 113)	ND		ug/m³	1.5	1.5	1.93	EPA TO-15	03/20/2025 10:00	03/20/2025 20:38	YR
								Certifications:	NELAC-NY12058,NJDEP-NY037		
79-00-5	1,1,2-Trichloroethane	ND		ug/m³	1.1	1.1	1.93	EPA TO-15	03/20/2025 10:00	03/20/2025 20:38	YR
								Certifications:	NELAC-NY12058,NJDEP-NY037		
75-34-3	1,1-Dichloroethane	ND		ug/m³	0.78	0.78	1.93	EPA TO-15	03/20/2025 10:00	03/20/2025 20:38	YR
								Certifications:	NELAC-NY12058,NJDEP-NY037		
75-35-4	1,1-Dichloroethylene	ND		ug/m³	0.19	0.19	1.93	EPA TO-15	03/20/2025 10:00	03/20/2025 20:38	YR
								Certifications:	NELAC-NY12058,NJDEP-NY037		
120-82-1	1,2,4-Trichlorobenzene	ND		ug/m³	1.4	1.4	1.93	EPA TO-15	03/20/2025 10:00	03/20/2025 20:38	YR
								Certifications:	NELAC-NY12058,NJDEP-NY037		
95-63-6	**1,2,4-Trimethylbenzene**	**7.4**		ug/m³	0.95	0.95	1.93	EPA TO-15	03/20/2025 10:00	03/20/2025 20:38	YR
								Certifications:	NELAC-NY12058,NJDEP-NY037		
106-93-4	1,2-Dibromoethane	ND		ug/m³	1.5	1.5	1.93	EPA TO-15	03/20/2025 10:00	03/20/2025 20:38	YR
								Certifications:	NELAC-NY12058,NJDEP-NY037		
95-50-1	1,2-Dichlorobenzene	ND		ug/m³	1.2	1.2	1.93	EPA TO-15	03/20/2025 10:00	03/20/2025 20:38	YR
								Certifications:	NELAC-NY12058,NJDEP-NY037		
107-06-2	1,2-Dichloroethane	ND		ug/m³	0.78	0.78	1.93	EPA TO-15	03/20/2025 10:00	03/20/2025 20:38	YR
								Certifications:	NELAC-NY12058,NJDEP-NY037		
78-87-5	1,2-Dichloropropane	ND		ug/m³	0.89	0.89	1.93	EPA TO-15	03/20/2025 10:00	03/20/2025 20:38	YR
								Certifications:	NELAC-NY12058,NJDEP-NY037		
76-14-2	1,2-Dichlorotetrafluoroethane	ND		ug/m³	1.3	1.3	1.93	EPA TO-15	03/20/2025 10:00	03/20/2025 20:38	YR
								Certifications:	NELAC-NY12058,NJDEP-NY037		
108-67-8	**1,3,5-Trimethylbenzene**	**2.2**		ug/m³	0.95	0.95	1.93	EPA TO-15	03/20/2025 10:00	03/20/2025 20:38	YR
								Certifications:	NELAC-NY12058,NJDEP-NY037		
106-99-0	1,3-Butadiene	ND		ug/m³	1.3	1.3	1.93	EPA TO-15	03/20/2025 10:00	03/20/2025 20:38	YR
								Certifications:	NELAC-NY12058,NJDEP-NY037		
541-73-1	1,3-Dichlorobenzene	ND		ug/m³	1.2	1.2	1.93	EPA TO-15	03/20/2025 10:00	03/20/2025 20:38	YR
								Certifications:	NELAC-NY12058,NJDEP-NY037		
142-28-9	* 1,3-Dichloropropane	ND		ug/m³	0.89	0.89	1.93	EPA TO-15	03/20/2025 10:00	03/20/2025 20:38	YR
								Certifications:			
106-46-7	1,4-Dichlorobenzene	ND		ug/m³	1.2	1.2	1.93	EPA TO-15	03/20/2025 10:00	03/20/2025 20:38	YR
								Certifications:	NELAC-NY12058,NJDEP-NY037		
123-91-1	1,4-Dioxane	ND		ug/m³	1.4	1.4	1.93	EPA TO-15	03/20/2025 10:00	03/20/2025 20:38	YR
								Certifications:	NELAC-NY12058,NJDEP-NY037		
540-84-1	* 2,2,4-Trimethylpentane	ND		ug/m³	0.23	0.45	1.93	EPA TO-15	03/20/2025 10:00	03/20/2025 20:38	YR
								Certifications:			
78-93-3	2-Butanone	ND		ug/m³	0.57	0.57	1.93	EPA TO-15	03/20/2025 10:00	03/20/2025 20:38	YR
								Certifications:	NELAC-NY12058,NJDEP-NY037		

Sample Information

Client Sample ID: SS07_031125 **York Sample ID:** 25C0920-01

York Project (SDG) No.	Client Project ID	Matrix	Collection Date/Time	Date Received
25C0920	170745301	Soil Vapor	March 11, 2025 5:50 pm	03/13/2025

Volatile Organics, EPA TO15 Full List

Log-in Notes:

Sample Notes:

Sample Prepared by Method: EPA TO15 PREP

CAS No.	Parameter	Result	Flag	Units	Reported to LOD/MDL	LOQ	Dilution	Reference Method	Date/Time Prepared	Date/Time Analyzed	Analyst
591-78-6	* 2-Hexanone	ND		ug/m³	1.6	1.6	1.93	EPA TO-15	03/20/2025 10:00	03/20/2025 20:38	YR
								Certifications:			
107-05-1	3-Chloropropene	ND		ug/m³	3.0	3.0	1.93	EPA TO-15	03/20/2025 10:00	03/20/2025 20:38	YR
								Certifications:	NELAC-NY12058,NJDEP-NY037		
108-10-1	4-Methyl-2-pentanone	ND		ug/m³	0.79	0.79	1.93	EPA TO-15	03/20/2025 10:00	03/20/2025 20:38	YR
								Certifications:	NELAC-NY12058,NJDEP-NY037		
67-64-1	**Acetone**	**3.4**	J	ug/m³	0.92	3.7	1.93	EPA TO-15	03/20/2025 10:00	03/20/2025 20:38	YR
								Certifications:	NELAC-NY12058,NJDEP-NY037		
107-13-1	**Acrylonitrile**	**64**		ug/m³	0.42	5.4	1.93	EPA TO-15	03/20/2025 10:00	03/20/2025 20:38	YR
								Certifications:	NELAC-NY12058,NJDEP-NY037		
71-43-2	Benzene	ND		ug/m³	0.62	0.62	1.93	EPA TO-15	03/20/2025 10:00	03/20/2025 20:38	YR
								Certifications:	NELAC-NY12058,NJDEP-NY037		
100-44-7	Benzyl chloride	ND		ug/m³	1.0	1.0	1.93	EPA TO-15	03/20/2025 10:00	03/20/2025 20:38	YR
								Certifications:	NELAC-NY12058,NJDEP-NY037		
75-27-4	Bromodichloromethane	ND		ug/m³	1.3	1.3	1.93	EPA TO-15	03/20/2025 10:00	03/20/2025 20:38	YR
								Certifications:	NELAC-NY12058,NJDEP-NY037		
75-25-2	Bromoform	ND		ug/m³	2.0	2.0	1.93	EPA TO-15	03/20/2025 10:00	03/20/2025 20:38	YR
								Certifications:	NELAC-NY12058,NJDEP-NY037		
74-83-9	Bromomethane	ND		ug/m³	0.75	0.75	1.93	EPA TO-15	03/20/2025 10:00	03/20/2025 20:38	YR
								Certifications:	NELAC-NY12058,NJDEP-NY037		
75-15-0	Carbon disulfide	ND		ug/m³	0.60	0.60	1.93	EPA TO-15	03/20/2025 10:00	03/20/2025 20:38	YR
								Certifications:	NELAC-NY12058,NJDEP-NY037		
56-23-5	Carbon tetrachloride	ND		ug/m³	0.30	0.30	1.93	EPA TO-15	03/20/2025 10:00	03/20/2025 20:38	YR
								Certifications:	NELAC-NY12058,NJDEP-NY037		
108-90-7	Chlorobenzene	ND		ug/m³	0.89	0.89	1.93	EPA TO-15	03/20/2025 10:00	03/20/2025 20:38	YR
								Certifications:	NELAC-NY12058,NJDEP-NY037		
75-00-3	Chloroethane	ND		ug/m³	0.51	0.51	1.93	EPA TO-15	03/20/2025 10:00	03/20/2025 20:38	YR
								Certifications:	NELAC-NY12058,NJDEP-NY037		
67-66-3	Chloroform	ND		ug/m³	0.94	0.94	1.93	EPA TO-15	03/20/2025 10:00	03/20/2025 20:38	YR
								Certifications:	NELAC-NY12058,NJDEP-NY037		
74-87-3	Chloromethane	ND		ug/m³	0.40	0.40	1.93	EPA TO-15	03/20/2025 10:00	03/20/2025 20:38	YR
								Certifications:	NELAC-NY12058,NJDEP-NY037		
156-59-2	cis-1,2-Dichloroethylene	ND		ug/m³	0.19	0.19	1.93	EPA TO-15	03/20/2025 10:00	03/20/2025 20:38	YR
								Certifications:	NELAC-NY12058,NJDEP-NY037		
10061-01-5	cis-1,3-Dichloropropylene	ND		ug/m³	0.88	0.88	1.93	EPA TO-15	03/20/2025 10:00	03/20/2025 20:38	YR
								Certifications:	NELAC-NY12058,NJDEP-NY037		
110-82-7	Cyclohexane	ND		ug/m³	0.66	0.66	1.93	EPA TO-15	03/20/2025 10:00	03/20/2025 20:38	YR
								Certifications:	NELAC-NY12058,NJDEP-NY037		
124-48-1	Dibromochloromethane	ND		ug/m³	1.6	1.6	1.93	EPA TO-15	03/20/2025 10:00	03/20/2025 20:38	YR
								Certifications:	NELAC-NY12058,NJDEP-NY037		
75-71-8	**Dichlorodifluoromethane**	**2.2**		ug/m³	0.95	0.95	1.93	EPA TO-15	03/20/2025 10:00	03/20/2025 20:38	YR
								Certifications:	NELAC-NY12058,NJDEP-NY037		
141-78-6	*** Ethyl acetate**	**8.3**		ug/m³	1.4	1.4	1.93	EPA TO-15	03/20/2025 10:00	03/20/2025 20:38	YR
								Certifications:			

Sample Information

Client Sample ID: SS07_031125 **York Sample ID:** 25C0920-01

York Project (SDG) No.	Client Project ID	Matrix	Collection Date/Time	Date Received
25C0920	170745301	Soil Vapor	March 11, 2025 5:50 pm	03/13/2025

Volatile Organics, EPA TO15 Full List

Log-in Notes:

Sample Notes:

Sample Prepared by Method: EPA TO15 PREP

CAS No.	Parameter	Result	Flag	Units	Reported to LOD/MDL	LOQ	Dilution	Reference Method	Date/Time Prepared	Date/Time Analyzed	Analyst
100-41-4	Ethyl Benzene	ND		ug/m³	0.84	0.84	1.93	EPA TO-15	03/20/2025 10:00	03/20/2025 20:38	YR
								Certifications:	NELAC-NY12058,NJDEP-NY037		
87-68-3	Hexachlorobutadiene	ND		ug/m³	2.1	2.1	1.93	EPA TO-15	03/20/2025 10:00	03/20/2025 20:38	YR
								Certifications:	NELAC-NY12058,NJDEP-NY037		
67-63-0	**Isopropanol**	**4.1**		ug/m³	0.95	2.8	1.93	EPA TO-15	03/20/2025 10:00	03/20/2025 20:38	YR
								Certifications:	NELAC-NY12058,NJDEP-NY037		
80-62-6	Methyl Methacrylate	ND		ug/m³	0.79	0.79	1.93	EPA TO-15	03/20/2025 10:00	03/20/2025 20:38	YR
								Certifications:	NELAC-NY12058,NJDEP-NY037		
1634-04-4	Methyl tert-butyl ether (MTBE)	ND		ug/m³	0.70	0.70	1.93	EPA TO-15	03/20/2025 10:00	03/20/2025 20:38	YR
								Certifications:	NELAC-NY12058,NJDEP-NY037		
75-09-2	Methylene chloride	ND		ug/m³	1.3	4.0	1.93	EPA TO-15	03/20/2025 10:00	03/20/2025 20:38	YR
								Certifications:	NELAC-NY12058,NJDEP-NY037		
91-20-3	* Naphthalene	ND		ug/m³	2.0	2.0	1.93	EPA TO-15	03/20/2025 10:00	03/20/2025 20:38	YR
								Certifications:	NJDEP-NY037		
142-82-5	n-Heptane	ND		ug/m³	0.79	0.79	1.93	EPA TO-15	03/20/2025 10:00	03/20/2025 20:38	YR
								Certifications:	NELAC-NY12058,NJDEP-NY037		
110-54-3	n-Hexane	ND		ug/m³	0.68	0.68	1.93	EPA TO-15	03/20/2025 10:00	03/20/2025 20:38	YR
								Certifications:	NELAC-NY12058,NJDEP-NY037		
95-47-6	**o-Xylene**	**1.0**		ug/m³	0.84	0.84	1.93	EPA TO-15	03/20/2025 10:00	03/20/2025 20:38	YR
								Certifications:	NELAC-NY12058,NJDEP-NY037		
179601-23-1	**p- & m- Xylenes**	**2.1**		ug/m³	1.7	1.7	1.93	EPA TO-15	03/20/2025 10:00	03/20/2025 20:38	YR
								Certifications:	NELAC-NY12058,NJDEP-NY037		
622-96-8	*** p-Ethyltoluene**	**2.2**		ug/m³	0.95	0.95	1.93	EPA TO-15	03/20/2025 10:00	03/20/2025 20:38	YR
								Certifications:			
115-07-1	* Propylene	ND		ug/m³	0.33	0.33	1.93	EPA TO-15	03/20/2025 10:00	03/20/2025 20:38	YR
								Certifications:			
100-42-5	Styrene	ND		ug/m³	0.82	0.82	1.93	EPA TO-15	03/20/2025 10:00	03/20/2025 20:38	YR
								Certifications:	NELAC-NY12058,NJDEP-NY037		
127-18-4	**Tetrachloroethylene**	**12**		ug/m³	1.3	1.3	1.93	EPA TO-15	03/20/2025 10:00	03/20/2025 20:38	YR
								Certifications:	NELAC-NY12058,NJDEP-NY037		
109-99-9	* Tetrahydrofuran	ND		ug/m³	1.1	1.1	1.93	EPA TO-15	03/20/2025 10:00	03/20/2025 20:38	YR
								Certifications:			
108-88-3	**Toluene**	**1.4**		ug/m³	0.73	0.73	1.93	EPA TO-15	03/20/2025 10:00	03/20/2025 20:38	YR
								Certifications:	NELAC-NY12058,NJDEP-NY037		
156-60-5	trans-1,2-Dichloroethylene	ND		ug/m³	0.77	0.77	1.93	EPA TO-15	03/20/2025 10:00	03/20/2025 20:38	YR
								Certifications:	NELAC-NY12058,NJDEP-NY037		
10061-02-6	trans-1,3-Dichloropropylene	ND		ug/m³	0.88	0.88	1.93	EPA TO-15	03/20/2025 10:00	03/20/2025 20:38	YR
								Certifications:	NELAC-NY12058,NJDEP-NY037		
79-01-6	Trichloroethylene	ND		ug/m³	0.26	0.26	1.93	EPA TO-15	03/20/2025 10:00	03/20/2025 20:38	YR
								Certifications:	NELAC-NY12058,NJDEP-NY037		
75-69-4	**Trichlorofluoromethane (Freon 11)**	**1.2**		ug/m³	1.1	1.1	1.93	EPA TO-15	03/20/2025 10:00	03/20/2025 20:38	YR
								Certifications:	NELAC-NY12058,NJDEP-NY037		
108-05-4	Vinyl acetate	ND		ug/m³	0.68	0.68	1.93	EPA TO-15	03/20/2025 10:00	03/20/2025 20:38	YR
								Certifications:	NELAC-NY12058,NJDEP-NY037		

Sample Information

Client Sample ID: SS07_031125 **York Sample ID:** 25C0920-01

York Project (SDG) No.	Client Project ID	Matrix	Collection Date/Time	Date Received
25C0920	170745301	Soil Vapor	March 11, 2025 5:50 pm	03/13/2025

Volatile Organics, EPA TO15 Full List

Log-in Notes:

Sample Notes:

Sample Prepared by Method: EPA TO15 PREP

CAS No.	Parameter	Result	Flag	Units	Reported to LOD/MDL	LOQ	Dilution	Reference Method	Date/Time Prepared	Date/Time Analyzed	Analyst
593-60-2	Vinyl bromide	ND		ug/m³	0.84	0.84	1.93	EPA TO-15	03/20/2025 10:00	03/20/2025 20:38	YR
								Certifications:	NELAC-NY12058,NJDEP-NY037		
75-01-4	Vinyl Chloride	ND		ug/m³	0.25	0.25	1.93	EPA TO-15	03/20/2025 10:00	03/20/2025 20:38	YR
								Certifications:	NELAC-NY12058,NJDEP-NY037		

Sample Information

Client Sample ID: SS19_031125 **York Sample ID:** 25C0920-04

York Project (SDG) No.	Client Project ID	Matrix	Collection Date/Time	Date Received
25C0920	170745301	Soil Vapor	March 11, 2025 5:41 pm	03/13/2025

Volatile Organics, EPA TO15 Full List

Log-in Notes:

Sample Notes:

Sample Prepared by Method: EPA TO15 PREP

CAS No.	Parameter	Result	Flag	Units	Reported to LOD/MDL	LOQ	Dilution	Reference Method	Date/Time Prepared	Date/Time Analyzed	Analyst
630-20-6	* 1,1,1,2-Tetrachloroethane	ND		ug/m³	6.3	6.3	9.12	EPA TO-15	03/27/2025 07:00	03/27/2025 19:02	YR
								Certifications:			
71-55-6	1,1,1-Trichloroethane	ND		ug/m³	5.0	5.0	9.12	EPA TO-15	03/27/2025 07:00	03/27/2025 19:02	YR
								Certifications:	NELAC-NY12058,NJDEP-NY037		
79-34-5	1,1,2,2-Tetrachloroethane	ND		ug/m³	6.3	6.3	9.12	EPA TO-15	03/27/2025 07:00	03/27/2025 19:02	YR
								Certifications:	NELAC-NY12058,NJDEP-NY037		
76-13-1	1,1,2-Trichloro-1,2,2-trifluoroethane (Freon 113)	ND		ug/m³	7.0	7.0	9.12	EPA TO-15	03/27/2025 07:00	03/27/2025 19:02	YR
								Certifications:	NELAC-NY12058,NJDEP-NY037		
79-00-5	1,1,2-Trichloroethane	ND		ug/m³	5.0	5.0	9.12	EPA TO-15	03/27/2025 07:00	03/27/2025 19:02	YR
								Certifications:	NELAC-NY12058,NJDEP-NY037		
75-34-3	1,1-Dichloroethane	ND		ug/m³	3.7	3.7	9.12	EPA TO-15	03/27/2025 07:00	03/27/2025 19:02	YR
								Certifications:	NELAC-NY12058,NJDEP-NY037		
75-35-4	1,1-Dichloroethylene	ND		ug/m³	0.90	0.90	9.12	EPA TO-15	03/27/2025 07:00	03/27/2025 19:02	YR
								Certifications:	NELAC-NY12058,NJDEP-NY037		
120-82-1	1,2,4-Trichlorobenzene	ND	CAL-E, ICVE, TO-CCV, TO-LCS-L	ug/m³	6.8	6.8	9.12	EPA TO-15	03/27/2025 07:00	03/27/2025 19:02	YR
								Certifications:	NELAC-NY12058,NJDEP-NY037		
95-63-6	**1,2,4-Trimethylbenzene**	**32**		ug/m³	4.5	4.5	9.12	EPA TO-15	03/27/2025 07:00	03/27/2025 19:02	YR
								Certifications:	NELAC-NY12058,NJDEP-NY037		
106-93-4	1,2-Dibromoethane	ND		ug/m³	7.0	7.0	9.12	EPA TO-15	03/27/2025 07:00	03/27/2025 19:02	YR
								Certifications:	NELAC-NY12058,NJDEP-NY037		
95-50-1	1,2-Dichlorobenzene	ND		ug/m³	5.5	5.5	9.12	EPA TO-15	03/27/2025 07:00	03/27/2025 19:02	YR
								Certifications:	NELAC-NY12058,NJDEP-NY037		
107-06-2	1,2-Dichloroethane	ND		ug/m³	3.7	3.7	9.12	EPA TO-15	03/27/2025 07:00	03/27/2025 19:02	YR
								Certifications:	NELAC-NY12058,NJDEP-NY037		
78-87-5	1,2-Dichloropropane	ND		ug/m³	4.2	4.2	9.12	EPA TO-15	03/27/2025 07:00	03/27/2025 19:02	YR
								Certifications:	NELAC-NY12058,NJDEP-NY037		
76-14-2	1,2-Dichlorotetrafluoroethane	ND		ug/m³	6.4	6.4	9.12	EPA TO-15	03/27/2025 07:00	03/27/2025 19:02	YR
								Certifications:	NELAC-NY12058,NJDEP-NY037		
108-67-8	**1,3,5-Trimethylbenzene**	**20**		ug/m³	4.5	4.5	9.12	EPA TO-15	03/27/2025 07:00	03/27/2025 19:02	YR
								Certifications:	NELAC-NY12058,NJDEP-NY037		
106-99-0	1,3-Butadiene	ND		ug/m³	6.1	6.1	9.12	EPA TO-15	03/27/2025 07:00	03/27/2025 19:02	YR
								Certifications:	NELAC-NY12058,NJDEP-NY037		
541-73-1	1,3-Dichlorobenzene	ND		ug/m³	5.5	5.5	9.12	EPA TO-15	03/27/2025 07:00	03/27/2025 19:02	YR
								Certifications:	NELAC-NY12058,NJDEP-NY037		
142-28-9	* 1,3-Dichloropropane	ND		ug/m³	4.2	4.2	9.12	EPA TO-15	03/27/2025 07:00	03/27/2025 19:02	YR
								Certifications:			
106-46-7	1,4-Dichlorobenzene	ND		ug/m³	5.5	5.5	9.12	EPA TO-15	03/27/2025 07:00	03/27/2025 19:02	YR
								Certifications:	NELAC-NY12058,NJDEP-NY037		
123-91-1	1,4-Dioxane	ND		ug/m³	6.6	6.6	9.12	EPA TO-15	03/27/2025 07:00	03/27/2025 19:02	YR
								Certifications:	NELAC-NY12058,NJDEP-NY037		

Sample Information

Client Sample ID: SS19_031125 **York Sample ID:** 25C0920-04

York Project (SDG) No.	Client Project ID	Matrix	Collection Date/Time	Date Received
25C0920	170745301	Soil Vapor	March 11, 2025 5:41 pm	03/13/2025

Volatile Organics, EPA TO15 Full List

Log-in Notes:

Sample Notes:

Sample Prepared by Method: EPA TO15 PREP

CAS No.	Parameter	Result	Flag	Units	Reported to LOD/MDL	LOQ	Dilution	Reference Method	Date/Time Prepared	Date/Time Analyzed	Analyst
540-84-1	*** 2,2,4-Trimethylpentane**	**25**		ug/m³	1.1	2.1	9.12	EPA TO-15	03/27/2025 07:00	03/27/2025 19:02	YR
								Certifications:			
78-93-3	**2-Butanone**	**180**		ug/m³	2.7	2.7	9.12	EPA TO-15	03/27/2025 07:00	03/27/2025 19:02	YR
								Certifications:	NELAC-NY12058,NJDEP-NY037		
591-78-6	*** 2-Hexanone**	**62**		ug/m³	7.5	7.5	9.12	EPA TO-15	03/27/2025 07:00	03/27/2025 19:02	YR
								Certifications:			
107-05-1	3-Chloropropene	ND		ug/m³	14	14	9.12	EPA TO-15	03/27/2025 07:00	03/27/2025 19:02	YR
								Certifications:	NELAC-NY12058,NJDEP-NY037		
108-10-1	**4-Methyl-2-pentanone**	**12**		ug/m³	3.7	3.7	9.12	EPA TO-15	03/27/2025 07:00	03/27/2025 19:02	YR
								Certifications:	NELAC-NY12058,NJDEP-NY037		
67-64-1	**Acetone**	**1000**		ug/m³	4.3	17	9.12	EPA TO-15	03/27/2025 07:00	03/27/2025 19:02	YR
								Certifications:	NELAC-NY12058,NJDEP-NY037		
107-13-1	Acrylonitrile	ND		ug/m³	2.0	26	9.12	EPA TO-15	03/27/2025 07:00	03/27/2025 19:02	YR
								Certifications:	NELAC-NY12058,NJDEP-NY037		
71-43-2	**Benzene**	**19**		ug/m³	2.9	2.9	9.12	EPA TO-15	03/27/2025 07:00	03/27/2025 19:02	YR
								Certifications:	NELAC-NY12058,NJDEP-NY037		
100-44-7	Benzyl chloride	ND	CAL-E, TO-CCV	ug/m³	4.7	4.7	9.12	EPA TO-15	03/27/2025 07:00	03/27/2025 19:02	YR
								Certifications:	NELAC-NY12058,NJDEP-NY037		
75-27-4	Bromodichloromethane	ND		ug/m³	6.1	6.1	9.12	EPA TO-15	03/27/2025 07:00	03/27/2025 19:02	YR
								Certifications:	NELAC-NY12058,NJDEP-NY037		
75-25-2	Bromoform	ND		ug/m³	9.4	9.4	9.12	EPA TO-15	03/27/2025 07:00	03/27/2025 19:02	YR
								Certifications:	NELAC-NY12058,NJDEP-NY037		
74-83-9	Bromomethane	ND		ug/m³	3.5	3.5	9.12	EPA TO-15	03/27/2025 07:00	03/27/2025 19:02	YR
								Certifications:	NELAC-NY12058,NJDEP-NY037		
75-15-0	**Carbon disulfide**	**5.1**		ug/m³	2.8	2.8	9.12	EPA TO-15	03/27/2025 07:00	03/27/2025 19:02	YR
								Certifications:	NELAC-NY12058,NJDEP-NY037		
56-23-5	Carbon tetrachloride	ND		ug/m³	1.4	1.4	9.12	EPA TO-15	03/27/2025 07:00	03/27/2025 19:02	YR
								Certifications:	NELAC-NY12058,NJDEP-NY037		
108-90-7	Chlorobenzene	ND		ug/m³	4.2	4.2	9.12	EPA TO-15	03/27/2025 07:00	03/27/2025 19:02	YR
								Certifications:	NELAC-NY12058,NJDEP-NY037		
75-00-3	Chloroethane	ND		ug/m³	2.4	2.4	9.12	EPA TO-15	03/27/2025 07:00	03/27/2025 19:02	YR
								Certifications:	NELAC-NY12058,NJDEP-NY037		
67-66-3	Chloroform	ND		ug/m³	4.5	4.5	9.12	EPA TO-15	03/27/2025 07:00	03/27/2025 19:02	YR
								Certifications:	NELAC-NY12058,NJDEP-NY037		
74-87-3	Chloromethane	ND		ug/m³	1.9	1.9	9.12	EPA TO-15	03/27/2025 07:00	03/27/2025 19:02	YR
								Certifications:	NELAC-NY12058,NJDEP-NY037		
156-59-2	cis-1,2-Dichloroethylene	ND		ug/m³	0.90	0.90	9.12	EPA TO-15	03/27/2025 07:00	03/27/2025 19:02	YR
								Certifications:	NELAC-NY12058,NJDEP-NY037		
10061-01-5	cis-1,3-Dichloropropylene	ND		ug/m³	4.1	4.1	9.12	EPA TO-15	03/27/2025 07:00	03/27/2025 19:02	YR
								Certifications:	NELAC-NY12058,NJDEP-NY037		
110-82-7	**Cyclohexane**	**4.4**		ug/m³	3.1	3.1	9.12	EPA TO-15	03/27/2025 07:00	03/27/2025 19:02	YR
								Certifications:	NELAC-NY12058,NJDEP-NY037		

Sample Information

Client Sample ID: SS19_031125 **York Sample ID:** 25C0920-04

York Project (SDG) No.	Client Project ID	Matrix	Collection Date/Time	Date Received
25C0920	170745301	Soil Vapor	March 11, 2025 5:41 pm	03/13/2025

Volatile Organics, EPA TO15 Full List

Log-in Notes:

Sample Notes:

Sample Prepared by Method: EPA TO15 PREP

CAS No.	Parameter	Result	Flag	Units	Reported to LOD/MDL	LOQ	Dilution	Reference Method	Date/Time Prepared	Date/Time Analyzed	Analyst
124-48-1	Dibromochloromethane	ND		ug/m³	7.8	7.8	9.12	EPA TO-15	03/27/2025 07:00	03/27/2025 19:02	YR
								Certifications:	NELAC-NY12058,NJDEP-NY037		
75-71-8	Dichlorodifluoromethane	ND		ug/m³	4.5	4.5	9.12	EPA TO-15	03/27/2025 07:00	03/27/2025 19:02	YR
								Certifications:	NELAC-NY12058,NJDEP-NY037		
141-78-6	* Ethyl acetate	ND		ug/m³	6.6	6.6	9.12	EPA TO-15	03/27/2025 07:00	03/27/2025 19:02	YR
								Certifications:			
100-41-4	**Ethyl Benzene**	**80**		ug/m³	4.0	4.0	9.12	EPA TO-15	03/27/2025 07:00	03/27/2025 19:02	YR
								Certifications:	NELAC-NY12058,NJDEP-NY037		
87-68-3	Hexachlorobutadiene	ND		ug/m³	9.7	9.7	9.12	EPA TO-15	03/27/2025 07:00	03/27/2025 19:02	YR
								Certifications:	NELAC-NY12058,NJDEP-NY037		
67-63-0	**Isopropanol**	**23**	CAL-E	ug/m³	4.5	13	9.12	EPA TO-15	03/27/2025 07:00	03/27/2025 19:02	YR
								Certifications:	NELAC-NY12058,NJDEP-NY037		
80-62-6	Methyl Methacrylate	ND		ug/m³	3.7	3.7	9.12	EPA TO-15	03/27/2025 07:00	03/27/2025 19:02	YR
								Certifications:	NELAC-NY12058,NJDEP-NY037		
1634-04-4	Methyl tert-butyl ether (MTBE)	ND		ug/m³	3.3	3.3	9.12	EPA TO-15	03/27/2025 07:00	03/27/2025 19:02	YR
								Certifications:	NELAC-NY12058,NJDEP-NY037		
75-09-2	Methylene chloride	ND		ug/m³	6.3	19	9.12	EPA TO-15	03/27/2025 07:00	03/27/2025 19:02	YR
								Certifications:	NELAC-NY12058,NJDEP-NY037		
91-20-3	*** Naphthalene**	**15**	CAL-E	ug/m³	9.6	9.6	9.12	EPA TO-15	03/27/2025 07:00	03/27/2025 19:02	YR
								Certifications:	NJDEP-NY037		
142-82-5	**n-Heptane**	**12**		ug/m³	3.7	3.7	9.12	EPA TO-15	03/27/2025 07:00	03/27/2025 19:02	YR
								Certifications:	NELAC-NY12058,NJDEP-NY037		
110-54-3	**n-Hexane**	**10**		ug/m³	3.2	3.2	9.12	EPA TO-15	03/27/2025 07:00	03/27/2025 19:02	YR
								Certifications:	NELAC-NY12058,NJDEP-NY037		
95-47-6	**o-Xylene**	**110**		ug/m³	4.0	4.0	9.12	EPA TO-15	03/27/2025 07:00	03/27/2025 19:02	YR
								Certifications:	NELAC-NY12058,NJDEP-NY037		
179601-23-1	**p- & m- Xylenes**	**240**		ug/m³	7.9	7.9	9.12	EPA TO-15	03/27/2025 07:00	03/27/2025 19:02	YR
								Certifications:	NELAC-NY12058,NJDEP-NY037		
622-96-8	*** p-Ethyltoluene**	**36**		ug/m³	4.5	4.5	9.12	EPA TO-15	03/27/2025 07:00	03/27/2025 19:02	YR
								Certifications:			
115-07-1	*** Propylene**	**11**		ug/m³	1.6	1.6	9.12	EPA TO-15	03/27/2025 07:00	03/27/2025 19:02	YR
								Certifications:			
100-42-5	**Styrene**	**23**		ug/m³	3.9	3.9	9.12	EPA TO-15	03/27/2025 07:00	03/27/2025 19:02	YR
								Certifications:	NELAC-NY12058,NJDEP-NY037		
127-18-4	**Tetrachloroethylene**	**470**		ug/m³	6.2	6.2	9.12	EPA TO-15	03/27/2025 07:00	03/27/2025 19:02	YR
								Certifications:	NELAC-NY12058,NJDEP-NY037		
109-99-9	* Tetrahydrofuran	ND		ug/m³	5.4	5.4	9.12	EPA TO-15	03/27/2025 07:00	03/27/2025 19:02	YR
								Certifications:			
108-88-3	**Toluene**	**170**		ug/m³	3.4	3.4	9.12	EPA TO-15	03/27/2025 07:00	03/27/2025 19:02	YR
								Certifications:	NELAC-NY12058,NJDEP-NY037		
156-60-5	trans-1,2-Dichloroethylene	ND		ug/m³	3.6	3.6	9.12	EPA TO-15	03/27/2025 07:00	03/27/2025 19:02	YR
								Certifications:	NELAC-NY12058,NJDEP-NY037		
10061-02-6	trans-1,3-Dichloropropylene	ND		ug/m³	4.1	4.1	9.12	EPA TO-15	03/27/2025 07:00	03/27/2025 19:02	YR
								Certifications:	NELAC-NY12058,NJDEP-NY037		

Sample Information

Client Sample ID: SS19_031125 **York Sample ID:** 25C0920-04

York Project (SDG) No.	Client Project ID	Matrix	Collection Date/Time	Date Received
25C0920	170745301	Soil Vapor	March 11, 2025 5:41 pm	03/13/2025

Volatile Organics, EPA TO15 Full List

Log-in Notes:

Sample Notes:

Sample Prepared by Method: EPA TO15 PREP

CAS No.	Parameter	Result	Flag	Units	Reported to LOD/MDL	LOQ	Dilution	Reference Method	Date/Time Prepared	Date/Time Analyzed	Analyst
79-01-6	Trichloroethylene	ND		ug/m³	1.2	1.2	9.12	EPA TO-15	03/27/2025 07:00	03/27/2025 19:02	YR
								Certifications:	NELAC-NY12058,NJDEP-NY037		
75-69-4	Trichlorofluoromethane (Freon 11)	ND		ug/m³	5.1	5.1	9.12	EPA TO-15	03/27/2025 07:00	03/27/2025 19:02	YR
								Certifications:	NELAC-NY12058,NJDEP-NY037		
108-05-4	Vinyl acetate	ND	ICVE, TO-LCS -L	ug/m³	3.2	3.2	9.12	EPA TO-15	03/27/2025 07:00	03/27/2025 19:02	YR
								Certifications:	NELAC-NY12058,NJDEP-NY037		
593-60-2	Vinyl bromide	ND		ug/m³	4.0	4.0	9.12	EPA TO-15	03/27/2025 07:00	03/27/2025 19:02	YR
								Certifications:	NELAC-NY12058,NJDEP-NY037		
75-01-4	Vinyl Chloride	ND		ug/m³	1.2	1.2	9.12	EPA TO-15	03/27/2025 07:00	03/27/2025 19:02	YR
								Certifications:	NELAC-NY12058,NJDEP-NY037		

Sample Information

Client Sample ID: SS20_031125 **York Sample ID:** 25C0920-05

York Project (SDG) No.	Client Project ID	Matrix	Collection Date/Time	Date Received
25C0920	170745301	Soil Vapor	March 11, 2025 5:23 pm	03/13/2025

Volatile Organics, EPA TO15 Full List

Log-in Notes:

Sample Notes:

Sample Prepared by Method: EPA TO15 PREP

CAS No.	Parameter	Result	Flag	Units	Reported to LOD/MDL	LOQ	Dilution	Reference Method	Date/Time Prepared	Date/Time Analyzed	Analyst
630-20-6	* 1,1,1,2-Tetrachloroethane	ND		ug/m³	13	13	18.24	EPA TO-15	03/27/2025 07:00	03/27/2025 17:30	YR
								Certifications:			
71-55-6	1,1,1-Trichloroethane	ND		ug/m³	10	10	18.24	EPA TO-15	03/27/2025 07:00	03/27/2025 17:30	YR
								Certifications:	NELAC-NY12058,NJDEP-NY037		
79-34-5	1,1,2,2-Tetrachloroethane	ND		ug/m³	13	13	18.24	EPA TO-15	03/27/2025 07:00	03/27/2025 17:30	YR
								Certifications:	NELAC-NY12058,NJDEP-NY037		
76-13-1	1,1,2-Trichloro-1,2,2-trifluoroethane (Freon 113)	ND		ug/m³	14	14	18.24	EPA TO-15	03/27/2025 07:00	03/27/2025 17:30	YR
								Certifications:	NELAC-NY12058,NJDEP-NY037		
79-00-5	1,1,2-Trichloroethane	ND		ug/m³	10	10	18.24	EPA TO-15	03/27/2025 07:00	03/27/2025 17:30	YR
								Certifications:	NELAC-NY12058,NJDEP-NY037		
75-34-3	1,1-Dichloroethane	ND		ug/m³	7.4	7.4	18.24	EPA TO-15	03/27/2025 07:00	03/27/2025 17:30	YR
								Certifications:	NELAC-NY12058,NJDEP-NY037		
75-35-4	1,1-Dichloroethylene	ND		ug/m³	1.8	1.8	18.24	EPA TO-15	03/27/2025 07:00	03/27/2025 17:30	YR
								Certifications:	NELAC-NY12058,NJDEP-NY037		
120-82-1	1,2,4-Trichlorobenzene	ND	CAL-E, ICVE, TO-CCV, TO-LCS-L	ug/m³	14	14	18.24	EPA TO-15	03/27/2025 07:00	03/27/2025 17:30	YR
								Certifications:	NELAC-NY12058,NJDEP-NY037		
95-63-6	**1,2,4-Trimethylbenzene**	**41**		ug/m³	9.0	9.0	18.24	EPA TO-15	03/27/2025 07:00	03/27/2025 17:30	YR
								Certifications:	NELAC-NY12058,NJDEP-NY037		
106-93-4	1,2-Dibromoethane	ND		ug/m³	14	14	18.24	EPA TO-15	03/27/2025 07:00	03/27/2025 17:30	YR
								Certifications:	NELAC-NY12058,NJDEP-NY037		
95-50-1	1,2-Dichlorobenzene	ND		ug/m³	11	11	18.24	EPA TO-15	03/27/2025 07:00	03/27/2025 17:30	YR
								Certifications:	NELAC-NY12058,NJDEP-NY037		
107-06-2	1,2-Dichloroethane	ND		ug/m³	7.4	7.4	18.24	EPA TO-15	03/27/2025 07:00	03/27/2025 17:30	YR
								Certifications:	NELAC-NY12058,NJDEP-NY037		
78-87-5	1,2-Dichloropropane	ND		ug/m³	8.4	8.4	18.24	EPA TO-15	03/27/2025 07:00	03/27/2025 17:30	YR
								Certifications:	NELAC-NY12058,NJDEP-NY037		
76-14-2	1,2-Dichlorotetrafluoroethane	ND		ug/m³	13	13	18.24	EPA TO-15	03/27/2025 07:00	03/27/2025 17:30	YR
								Certifications:	NELAC-NY12058,NJDEP-NY037		
108-67-8	**1,3,5-Trimethylbenzene**	**30**		ug/m³	9.0	9.0	18.24	EPA TO-15	03/27/2025 07:00	03/27/2025 17:30	YR
								Certifications:	NELAC-NY12058,NJDEP-NY037		
106-99-0	1,3-Butadiene	ND		ug/m³	12	12	18.24	EPA TO-15	03/27/2025 07:00	03/27/2025 17:30	YR
								Certifications:	NELAC-NY12058,NJDEP-NY037		
541-73-1	1,3-Dichlorobenzene	ND		ug/m³	11	11	18.24	EPA TO-15	03/27/2025 07:00	03/27/2025 17:30	YR
								Certifications:	NELAC-NY12058,NJDEP-NY037		
142-28-9	* 1,3-Dichloropropane	ND		ug/m³	8.4	8.4	18.24	EPA TO-15	03/27/2025 07:00	03/27/2025 17:30	YR
								Certifications:			
106-46-7	1,4-Dichlorobenzene	ND		ug/m³	11	11	18.24	EPA TO-15	03/27/2025 07:00	03/27/2025 17:30	YR
								Certifications:	NELAC-NY12058,NJDEP-NY037		
123-91-1	1,4-Dioxane	ND		ug/m³	13	13	18.24	EPA TO-15	03/27/2025 07:00	03/27/2025 17:30	YR
								Certifications:	NELAC-NY12058,NJDEP-NY037		

Sample Information

Client Sample ID: SS20_031125 **York Sample ID:** 25C0920-05

York Project (SDG) No.	Client Project ID	Matrix	Collection Date/Time	Date Received
25C0920	170745301	Soil Vapor	March 11, 2025 5:23 pm	03/13/2025

Volatile Organics, EPA TO15 Full List

Log-in Notes:

Sample Notes:

Sample Prepared by Method: EPA TO15 PREP

CAS No.	Parameter	Result	Flag	Units	Reported to LOD/MDL	LOQ	Dilution	Reference Method	Date/Time Prepared	Date/Time Analyzed	Analyst
540-84-1	* 2,2,4-Trimethylpentane	ND		ug/m³	2.1	4.3	18.24	EPA TO-15	03/27/2025 07:00	03/27/2025 17:30	YR
								Certifications:			
78-93-3	**2-Butanone**	**470**		ug/m³	5.4	5.4	18.24	EPA TO-15	03/27/2025 07:00	03/27/2025 17:30	YR
								Certifications:	NELAC-NY12058,NJDEP-NY037		
591-78-6	* 2-Hexanone	ND		ug/m³	15	15	18.24	EPA TO-15	03/27/2025 07:00	03/27/2025 17:30	YR
								Certifications:			
107-05-1	3-Chloropropene	ND		ug/m³	29	29	18.24	EPA TO-15	03/27/2025 07:00	03/27/2025 17:30	YR
								Certifications:	NELAC-NY12058,NJDEP-NY037		
108-10-1	**4-Methyl-2-pentanone**	**25**		ug/m³	7.5	7.5	18.24	EPA TO-15	03/27/2025 07:00	03/27/2025 17:30	YR
								Certifications:	NELAC-NY12058,NJDEP-NY037		
67-64-1	**Acetone**	**3700**		ug/m³	17	69	36.48	EPA TO-15	03/27/2025 07:00	03/27/2025 23:52	YR
								Certifications:	NELAC-NY12058,NJDEP-NY037		
107-13-1	Acrylonitrile	ND		ug/m³	4.0	51	18.24	EPA TO-15	03/27/2025 07:00	03/27/2025 17:30	YR
								Certifications:	NELAC-NY12058,NJDEP-NY037		
71-43-2	Benzene	ND		ug/m³	5.8	5.8	18.24	EPA TO-15	03/27/2025 07:00	03/27/2025 17:30	YR
								Certifications:	NELAC-NY12058,NJDEP-NY037		
100-44-7	Benzyl chloride	ND	CAL-E, TO-CCV	ug/m³	9.4	9.4	18.24	EPA TO-15	03/27/2025 07:00	03/27/2025 17:30	YR
								Certifications:	NELAC-NY12058,NJDEP-NY037		
75-27-4	Bromodichloromethane	ND		ug/m³	12	12	18.24	EPA TO-15	03/27/2025 07:00	03/27/2025 17:30	YR
								Certifications:	NELAC-NY12058,NJDEP-NY037		
75-25-2	Bromoform	ND		ug/m³	19	19	18.24	EPA TO-15	03/27/2025 07:00	03/27/2025 17:30	YR
								Certifications:	NELAC-NY12058,NJDEP-NY037		
74-83-9	Bromomethane	ND		ug/m³	7.1	7.1	18.24	EPA TO-15	03/27/2025 07:00	03/27/2025 17:30	YR
								Certifications:	NELAC-NY12058,NJDEP-NY037		
75-15-0	Carbon disulfide	ND		ug/m³	5.7	5.7	18.24	EPA TO-15	03/27/2025 07:00	03/27/2025 17:30	YR
								Certifications:	NELAC-NY12058,NJDEP-NY037		
56-23-5	Carbon tetrachloride	ND		ug/m³	2.9	2.9	18.24	EPA TO-15	03/27/2025 07:00	03/27/2025 17:30	YR
								Certifications:	NELAC-NY12058,NJDEP-NY037		
108-90-7	Chlorobenzene	ND		ug/m³	8.4	8.4	18.24	EPA TO-15	03/27/2025 07:00	03/27/2025 17:30	YR
								Certifications:	NELAC-NY12058,NJDEP-NY037		
75-00-3	Chloroethane	ND		ug/m³	4.8	4.8	18.24	EPA TO-15	03/27/2025 07:00	03/27/2025 17:30	YR
								Certifications:	NELAC-NY12058,NJDEP-NY037		
67-66-3	Chloroform	ND		ug/m³	8.9	8.9	18.24	EPA TO-15	03/27/2025 07:00	03/27/2025 17:30	YR
								Certifications:	NELAC-NY12058,NJDEP-NY037		
74-87-3	Chloromethane	ND		ug/m³	3.8	3.8	18.24	EPA TO-15	03/27/2025 07:00	03/27/2025 17:30	YR
								Certifications:	NELAC-NY12058,NJDEP-NY037		
156-59-2	**cis-1,2-Dichloroethylene**	**9.4**		ug/m³	1.8	1.8	18.24	EPA TO-15	03/27/2025 07:00	03/27/2025 17:30	YR
								Certifications:	NELAC-NY12058,NJDEP-NY037		
10061-01-5	cis-1,3-Dichloropropylene	ND		ug/m³	8.3	8.3	18.24	EPA TO-15	03/27/2025 07:00	03/27/2025 17:30	YR
								Certifications:	NELAC-NY12058,NJDEP-NY037		
110-82-7	**Cyclohexane**	**7.5**		ug/m³	6.3	6.3	18.24	EPA TO-15	03/27/2025 07:00	03/27/2025 17:30	YR
								Certifications:	NELAC-NY12058,NJDEP-NY037		

Sample Information

Client Sample ID: SS20_031125 **York Sample ID:** 25C0920-05

York Project (SDG) No.	Client Project ID	Matrix	Collection Date/Time	Date Received
25C0920	170745301	Soil Vapor	March 11, 2025 5:23 pm	03/13/2025

Volatile Organics, EPA TO15 Full List

Log-in Notes:

Sample Notes:

Sample Prepared by Method: EPA TO15 PREP

CAS No.	Parameter	Result	Flag	Units	Reported to LOD/MDL	LOQ	Dilution	Reference Method	Date/Time Prepared	Date/Time Analyzed	Analyst
124-48-1	Dibromochloromethane	ND		ug/m³	16	16	18.24	EPA TO-15	03/27/2025 07:00	03/27/2025 17:30	YR
								Certifications:	NELAC-NY12058,NJDEP-NY037		
75-71-8	Dichlorodifluoromethane	ND		ug/m³	9.0	9.0	18.24	EPA TO-15	03/27/2025 07:00	03/27/2025 17:30	YR
								Certifications:	NELAC-NY12058,NJDEP-NY037		
141-78-6	*** Ethyl acetate**	**33**		ug/m³	13	13	18.24	EPA TO-15	03/27/2025 07:00	03/27/2025 17:30	YR
								Certifications:			
100-41-4	**Ethyl Benzene**	**640**		ug/m³	7.9	7.9	18.24	EPA TO-15	03/27/2025 07:00	03/27/2025 17:30	YR
								Certifications:	NELAC-NY12058,NJDEP-NY037		
87-68-3	Hexachlorobutadiene	ND		ug/m³	19	19	18.24	EPA TO-15	03/27/2025 07:00	03/27/2025 17:30	YR
								Certifications:	NELAC-NY12058,NJDEP-NY037		
67-63-0	**Isopropanol**	**78**	CAL-E	ug/m³	9.0	27	18.24	EPA TO-15	03/27/2025 07:00	03/27/2025 17:30	YR
								Certifications:	NELAC-NY12058,NJDEP-NY037		
80-62-6	Methyl Methacrylate	ND		ug/m³	7.5	7.5	18.24	EPA TO-15	03/27/2025 07:00	03/27/2025 17:30	YR
								Certifications:	NELAC-NY12058,NJDEP-NY037		
1634-04-4	Methyl tert-butyl ether (MTBE)	ND		ug/m³	6.6	6.6	18.24	EPA TO-15	03/27/2025 07:00	03/27/2025 17:30	YR
								Certifications:	NELAC-NY12058,NJDEP-NY037		
75-09-2	Methylene chloride	ND		ug/m³	13	38	18.24	EPA TO-15	03/27/2025 07:00	03/27/2025 17:30	YR
								Certifications:	NELAC-NY12058,NJDEP-NY037		
91-20-3	* Naphthalene	ND	CAL-E	ug/m³	19	19	18.24	EPA TO-15	03/27/2025 07:00	03/27/2025 17:30	YR
								Certifications:	NJDEP-NY037		
142-82-5	**n-Heptane**	**10**		ug/m³	7.5	7.5	18.24	EPA TO-15	03/27/2025 07:00	03/27/2025 17:30	YR
								Certifications:	NELAC-NY12058,NJDEP-NY037		
110-54-3	**n-Hexane**	**9.0**		ug/m³	6.4	6.4	18.24	EPA TO-15	03/27/2025 07:00	03/27/2025 17:30	YR
								Certifications:	NELAC-NY12058,NJDEP-NY037		
95-47-6	**o-Xylene**	**440**		ug/m³	7.9	7.9	18.24	EPA TO-15	03/27/2025 07:00	03/27/2025 17:30	YR
								Certifications:	NELAC-NY12058,NJDEP-NY037		
179601-23-1	**p- & m- Xylenes**	**1100**		ug/m³	16	16	18.24	EPA TO-15	03/27/2025 07:00	03/27/2025 17:30	YR
								Certifications:	NELAC-NY12058,NJDEP-NY037		
622-96-8	*** p-Ethyltoluene**	**91**		ug/m³	9.0	9.0	18.24	EPA TO-15	03/27/2025 07:00	03/27/2025 17:30	YR
								Certifications:			
115-07-1	*** Propylene**	**9.1**		ug/m³	3.1	3.1	18.24	EPA TO-15	03/27/2025 07:00	03/27/2025 17:30	YR
								Certifications:			
100-42-5	**Styrene**	**61**		ug/m³	7.8	7.8	18.24	EPA TO-15	03/27/2025 07:00	03/27/2025 17:30	YR
								Certifications:	NELAC-NY12058,NJDEP-NY037		
127-18-4	**Tetrachloroethylene**	**490**		ug/m³	12	12	18.24	EPA TO-15	03/27/2025 07:00	03/27/2025 17:30	YR
								Certifications:	NELAC-NY12058,NJDEP-NY037		
109-99-9	* Tetrahydrofuran	ND		ug/m³	11	11	18.24	EPA TO-15	03/27/2025 07:00	03/27/2025 17:30	YR
								Certifications:			
108-88-3	**Toluene**	**1600**		ug/m³	6.9	6.9	18.24	EPA TO-15	03/27/2025 07:00	03/27/2025 17:30	YR
								Certifications:	NELAC-NY12058,NJDEP-NY037		
156-60-5	trans-1,2-Dichloroethylene	ND		ug/m³	7.2	7.2	18.24	EPA TO-15	03/27/2025 07:00	03/27/2025 17:30	YR
								Certifications:	NELAC-NY12058,NJDEP-NY037		
10061-02-6	trans-1,3-Dichloropropylene	ND		ug/m³	8.3	8.3	18.24	EPA TO-15	03/27/2025 07:00	03/27/2025 17:30	YR
								Certifications:	NELAC-NY12058,NJDEP-NY037		

Sample Information

Client Sample ID: SS20_031125 **York Sample ID:** 25C0920-05

York Project (SDG) No.	Client Project ID	Matrix	Collection Date/Time	Date Received
25C0920	170745301	Soil Vapor	March 11, 2025 5:23 pm	03/13/2025

Volatile Organics, EPA TO15 Full List

Log-in Notes:

Sample Notes:

Sample Prepared by Method: EPA TO15 PREP

CAS No.	Parameter	Result	Flag	Units	Reported to LOD/MDL	LOQ	Dilution	Reference Method	Date/Time Prepared	Date/Time Analyzed	Analyst
79-01-6	Trichloroethylene	ND		ug/m³	2.5	2.5	18.24	EPA TO-15	03/27/2025 07:00	03/27/2025 17:30	YR
								Certifications:	NELAC-NY12058,NJDEP-NY037		
75-69-4	Trichlorofluoromethane (Freon 11)	ND		ug/m³	10	10	18.24	EPA TO-15	03/27/2025 07:00	03/27/2025 17:30	YR
								Certifications:	NELAC-NY12058,NJDEP-NY037		
108-05-4	Vinyl acetate	ND	ICVE, TO-LCS -L	ug/m³	6.4	6.4	18.24	EPA TO-15	03/27/2025 07:00	03/27/2025 17:30	YR
								Certifications:	NELAC-NY12058,NJDEP-NY037		
593-60-2	Vinyl bromide	ND		ug/m³	8.0	8.0	18.24	EPA TO-15	03/27/2025 07:00	03/27/2025 17:30	YR
								Certifications:	NELAC-NY12058,NJDEP-NY037		
75-01-4	Vinyl Chloride	ND		ug/m³	2.3	2.3	18.24	EPA TO-15	03/27/2025 07:00	03/27/2025 17:30	YR
								Certifications:	NELAC-NY12058,NJDEP-NY037		

Sample Information

Client Sample ID: SS21_031125 **York Sample ID:** 25C0920-06

York Project (SDG) No.	Client Project ID	Matrix	Collection Date/Time	Date Received
25C0920	170745301	Soil Vapor	March 11, 2025 5:47 pm	03/13/2025

Volatile Organics, EPA TO15 Full List

Log-in Notes:

Sample Notes:

Sample Prepared by Method: EPA TO15 PREP

CAS No.	Parameter	Result	Flag	Units	Reported to LOD/MDL	LOQ	Dilution	Reference Method	Date/Time Prepared	Date/Time Analyzed	Analyst
630-20-6	* 1,1,1,2-Tetrachloroethane	ND		ug/m³	14	14	21.08	EPA TO-15	03/27/2025 07:00	03/27/2025 18:16	YR
								Certifications:			
71-55-6	1,1,1-Trichloroethane	ND		ug/m³	12	12	21.08	EPA TO-15	03/27/2025 07:00	03/27/2025 18:16	YR
								Certifications:	NELAC-NY12058,NJDEP-NY037		
79-34-5	1,1,2,2-Tetrachloroethane	ND		ug/m³	14	14	21.08	EPA TO-15	03/27/2025 07:00	03/27/2025 18:16	YR
								Certifications:	NELAC-NY12058,NJDEP-NY037		
76-13-1	1,1,2-Trichloro-1,2,2-trifluoroethane (Freon 113)	ND		ug/m³	16	16	21.08	EPA TO-15	03/27/2025 07:00	03/27/2025 18:16	YR
								Certifications:	NELAC-NY12058,NJDEP-NY037		
79-00-5	1,1,2-Trichloroethane	ND		ug/m³	12	12	21.08	EPA TO-15	03/27/2025 07:00	03/27/2025 18:16	YR
								Certifications:	NELAC-NY12058,NJDEP-NY037		
75-34-3	1,1-Dichloroethane	ND		ug/m³	8.5	8.5	21.08	EPA TO-15	03/27/2025 07:00	03/27/2025 18:16	YR
								Certifications:	NELAC-NY12058,NJDEP-NY037		
75-35-4	1,1-Dichloroethylene	ND		ug/m³	2.1	2.1	21.08	EPA TO-15	03/27/2025 07:00	03/27/2025 18:16	YR
								Certifications:	NELAC-NY12058,NJDEP-NY037		
120-82-1	1,2,4-Trichlorobenzene	ND	CAL-E, ICVE, TO-CCV, TO-LCS-L	ug/m³	16	16	21.08	EPA TO-15	03/27/2025 07:00	03/27/2025 18:16	YR
								Certifications:	NELAC-NY12058,NJDEP-NY037		
95-63-6	**1,2,4-Trimethylbenzene**	**61**		ug/m³	10	10	21.08	EPA TO-15	03/27/2025 07:00	03/27/2025 18:16	YR
								Certifications:	NELAC-NY12058,NJDEP-NY037		
106-93-4	1,2-Dibromoethane	ND		ug/m³	16	16	21.08	EPA TO-15	03/27/2025 07:00	03/27/2025 18:16	YR
								Certifications:	NELAC-NY12058,NJDEP-NY037		
95-50-1	1,2-Dichlorobenzene	ND		ug/m³	13	13	21.08	EPA TO-15	03/27/2025 07:00	03/27/2025 18:16	YR
								Certifications:	NELAC-NY12058,NJDEP-NY037		
107-06-2	1,2-Dichloroethane	ND		ug/m³	8.5	8.5	21.08	EPA TO-15	03/27/2025 07:00	03/27/2025 18:16	YR
								Certifications:	NELAC-NY12058,NJDEP-NY037		
78-87-5	1,2-Dichloropropane	ND		ug/m³	9.7	9.7	21.08	EPA TO-15	03/27/2025 07:00	03/27/2025 18:16	YR
								Certifications:	NELAC-NY12058,NJDEP-NY037		
76-14-2	1,2-Dichlorotetrafluoroethane	ND		ug/m³	15	15	21.08	EPA TO-15	03/27/2025 07:00	03/27/2025 18:16	YR
								Certifications:	NELAC-NY12058,NJDEP-NY037		
108-67-8	**1,3,5-Trimethylbenzene**	**40**		ug/m³	10	10	21.08	EPA TO-15	03/27/2025 07:00	03/27/2025 18:16	YR
								Certifications:	NELAC-NY12058,NJDEP-NY037		
106-99-0	1,3-Butadiene	ND		ug/m³	14	14	21.08	EPA TO-15	03/27/2025 07:00	03/27/2025 18:16	YR
								Certifications:	NELAC-NY12058,NJDEP-NY037		
541-73-1	1,3-Dichlorobenzene	ND		ug/m³	13	13	21.08	EPA TO-15	03/27/2025 07:00	03/27/2025 18:16	YR
								Certifications:	NELAC-NY12058,NJDEP-NY037		
142-28-9	* 1,3-Dichloropropane	ND		ug/m³	9.7	9.7	21.08	EPA TO-15	03/27/2025 07:00	03/27/2025 18:16	YR
								Certifications:			
106-46-7	1,4-Dichlorobenzene	ND		ug/m³	13	13	21.08	EPA TO-15	03/27/2025 07:00	03/27/2025 18:16	YR
								Certifications:	NELAC-NY12058,NJDEP-NY037		
123-91-1	1,4-Dioxane	ND		ug/m³	15	15	21.08	EPA TO-15	03/27/2025 07:00	03/27/2025 18:16	YR
								Certifications:	NELAC-NY12058,NJDEP-NY037		

Sample Information

Client Sample ID: SS21_031125 **York Sample ID:** 25C0920-06

York Project (SDG) No.	Client Project ID	Matrix	Collection Date/Time	Date Received
25C0920	170745301	Soil Vapor	March 11, 2025 5:47 pm	03/13/2025

Volatile Organics, EPA TO15 Full List

Log-in Notes:

Sample Notes:

Sample Prepared by Method: EPA TO15 PREP

CAS No.	Parameter	Result	Flag	Units	Reported to LOD/MDL	LOQ	Dilution	Reference Method	Date/Time Prepared	Date/Time Analyzed	Analyst
540-84-1	* 2,2,4-Trimethylpentane	ND		ug/m³	2.5	4.9	21.08	EPA TO-15	03/27/2025 07:00	03/27/2025 18:16	YR
								Certifications:			
78-93-3	**2-Butanone**	**160**		ug/m³	6.2	6.2	21.08	EPA TO-15	03/27/2025 07:00	03/27/2025 18:16	YR
								Certifications:	NELAC-NY12058,NJDEP-NY037		
591-78-6	* 2-Hexanone	ND		ug/m³	17	17	21.08	EPA TO-15	03/27/2025 07:00	03/27/2025 18:16	YR
								Certifications:			
107-05-1	3-Chloropropene	ND		ug/m³	33	33	21.08	EPA TO-15	03/27/2025 07:00	03/27/2025 18:16	YR
								Certifications:	NELAC-NY12058,NJDEP-NY037		
108-10-1	**4-Methyl-2-pentanone**	**25**		ug/m³	8.6	8.6	21.08	EPA TO-15	03/27/2025 07:00	03/27/2025 18:16	YR
								Certifications:	NELAC-NY12058,NJDEP-NY037		
67-64-1	**Acetone**	**870**		ug/m³	10	40	21.08	EPA TO-15	03/27/2025 07:00	03/27/2025 18:16	YR
								Certifications:	NELAC-NY12058,NJDEP-NY037		
107-13-1	**Acrylonitrile**	**5.0**	J	ug/m³	4.6	59	21.08	EPA TO-15	03/27/2025 07:00	03/27/2025 18:16	YR
								Certifications:	NELAC-NY12058,NJDEP-NY037		
71-43-2	**Benzene**	**150**		ug/m³	6.7	6.7	21.08	EPA TO-15	03/27/2025 07:00	03/27/2025 18:16	YR
								Certifications:	NELAC-NY12058,NJDEP-NY037		
100-44-7	Benzyl chloride	ND	CAL-E, TO-CCV	ug/m³	11	11	21.08	EPA TO-15	03/27/2025 07:00	03/27/2025 18:16	YR
								Certifications:	NELAC-NY12058,NJDEP-NY037		
75-27-4	Bromodichloromethane	ND		ug/m³	14	14	21.08	EPA TO-15	03/27/2025 07:00	03/27/2025 18:16	YR
								Certifications:	NELAC-NY12058,NJDEP-NY037		
75-25-2	Bromoform	ND		ug/m³	22	22	21.08	EPA TO-15	03/27/2025 07:00	03/27/2025 18:16	YR
								Certifications:	NELAC-NY12058,NJDEP-NY037		
74-83-9	Bromomethane	ND		ug/m³	8.2	8.2	21.08	EPA TO-15	03/27/2025 07:00	03/27/2025 18:16	YR
								Certifications:	NELAC-NY12058,NJDEP-NY037		
75-15-0	Carbon disulfide	ND		ug/m³	6.6	6.6	21.08	EPA TO-15	03/27/2025 07:00	03/27/2025 18:16	YR
								Certifications:	NELAC-NY12058,NJDEP-NY037		
56-23-5	Carbon tetrachloride	ND		ug/m³	3.3	3.3	21.08	EPA TO-15	03/27/2025 07:00	03/27/2025 18:16	YR
								Certifications:	NELAC-NY12058,NJDEP-NY037		
108-90-7	Chlorobenzene	ND		ug/m³	9.7	9.7	21.08	EPA TO-15	03/27/2025 07:00	03/27/2025 18:16	YR
								Certifications:	NELAC-NY12058,NJDEP-NY037		
75-00-3	Chloroethane	ND		ug/m³	5.6	5.6	21.08	EPA TO-15	03/27/2025 07:00	03/27/2025 18:16	YR
								Certifications:	NELAC-NY12058,NJDEP-NY037		
67-66-3	Chloroform	ND		ug/m³	10	10	21.08	EPA TO-15	03/27/2025 07:00	03/27/2025 18:16	YR
								Certifications:	NELAC-NY12058,NJDEP-NY037		
74-87-3	Chloromethane	ND		ug/m³	4.4	4.4	21.08	EPA TO-15	03/27/2025 07:00	03/27/2025 18:16	YR
								Certifications:	NELAC-NY12058,NJDEP-NY037		
156-59-2	cis-1,2-Dichloroethylene	ND		ug/m³	2.1	2.1	21.08	EPA TO-15	03/27/2025 07:00	03/27/2025 18:16	YR
								Certifications:	NELAC-NY12058,NJDEP-NY037		
10061-01-5	cis-1,3-Dichloropropylene	ND		ug/m³	9.6	9.6	21.08	EPA TO-15	03/27/2025 07:00	03/27/2025 18:16	YR
								Certifications:	NELAC-NY12058,NJDEP-NY037		
110-82-7	**Cyclohexane**	**53**		ug/m³	7.3	7.3	21.08	EPA TO-15	03/27/2025 07:00	03/27/2025 18:16	YR
								Certifications:	NELAC-NY12058,NJDEP-NY037		

Sample Information

Client Sample ID: SS21_031125 **York Sample ID:** 25C0920-06

York Project (SDG) No.	Client Project ID	Matrix	Collection Date/Time	Date Received
25C0920	170745301	Soil Vapor	March 11, 2025 5:47 pm	03/13/2025

Volatile Organics, EPA TO15 Full List

Log-in Notes:

Sample Notes:

Sample Prepared by Method: EPA TO15 PREP

CAS No.	Parameter	Result	Flag	Units	Reported to LOD/MDL	LOQ	Dilution	Reference Method	Date/Time Prepared	Date/Time Analyzed	Analyst
124-48-1	**Dibromochloromethane**	**420**		ug/m³	18	18	21.08	EPA TO-15	03/27/2025 07:00	03/27/2025 18:16	YR
								Certifications:	NELAC-NY12058,NJDEP-NY037		
75-71-8	Dichlorodifluoromethane	ND		ug/m³	10	10	21.08	EPA TO-15	03/27/2025 07:00	03/27/2025 18:16	YR
								Certifications:	NELAC-NY12058,NJDEP-NY037		
141-78-6	* Ethyl acetate	ND		ug/m³	15	15	21.08	EPA TO-15	03/27/2025 07:00	03/27/2025 18:16	YR
								Certifications:			
100-41-4	**Ethyl Benzene**	**630**		ug/m³	9.2	9.2	21.08	EPA TO-15	03/27/2025 07:00	03/27/2025 18:16	YR
								Certifications:	NELAC-NY12058,NJDEP-NY037		
87-68-3	Hexachlorobutadiene	ND		ug/m³	22	22	21.08	EPA TO-15	03/27/2025 07:00	03/27/2025 18:16	YR
								Certifications:	NELAC-NY12058,NJDEP-NY037		
67-63-0	**Isopropanol**	**38**	CAL-E	ug/m³	10	31	21.08	EPA TO-15	03/27/2025 07:00	03/27/2025 18:16	YR
								Certifications:	NELAC-NY12058,NJDEP-NY037		
80-62-6	Methyl Methacrylate	ND		ug/m³	8.6	8.6	21.08	EPA TO-15	03/27/2025 07:00	03/27/2025 18:16	YR
								Certifications:	NELAC-NY12058,NJDEP-NY037		
1634-04-4	Methyl tert-butyl ether (MTBE)	ND		ug/m³	7.6	7.6	21.08	EPA TO-15	03/27/2025 07:00	03/27/2025 18:16	YR
								Certifications:	NELAC-NY12058,NJDEP-NY037		
75-09-2	Methylene chloride	ND		ug/m³	15	44	21.08	EPA TO-15	03/27/2025 07:00	03/27/2025 18:16	YR
								Certifications:	NELAC-NY12058,NJDEP-NY037		
91-20-3	* Naphthalene	ND	CAL-E	ug/m³	22	22	21.08	EPA TO-15	03/27/2025 07:00	03/27/2025 18:16	YR
								Certifications:	NJDEP-NY037		
142-82-5	**n-Heptane**	**37**		ug/m³	8.6	8.6	21.08	EPA TO-15	03/27/2025 07:00	03/27/2025 18:16	YR
								Certifications:	NELAC-NY12058,NJDEP-NY037		
110-54-3	**n-Hexane**	**60**		ug/m³	7.4	7.4	21.08	EPA TO-15	03/27/2025 07:00	03/27/2025 18:16	YR
								Certifications:	NELAC-NY12058,NJDEP-NY037		
95-47-6	**o-Xylene**	**410**		ug/m³	9.2	9.2	21.08	EPA TO-15	03/27/2025 07:00	03/27/2025 18:16	YR
								Certifications:	NELAC-NY12058,NJDEP-NY037		
179601-23-1	**p- & m- Xylenes**	**990**		ug/m³	18	18	21.08	EPA TO-15	03/27/2025 07:00	03/27/2025 18:16	YR
								Certifications:	NELAC-NY12058,NJDEP-NY037		
622-96-8	*** p-Ethyltoluene**	**150**		ug/m³	10	10	21.08	EPA TO-15	03/27/2025 07:00	03/27/2025 18:16	YR
								Certifications:			
115-07-1	*** Propylene**	**6.2**		ug/m³	3.6	3.6	21.08	EPA TO-15	03/27/2025 07:00	03/27/2025 18:16	YR
								Certifications:			
100-42-5	**Styrene**	**80**		ug/m³	9.0	9.0	21.08	EPA TO-15	03/27/2025 07:00	03/27/2025 18:16	YR
								Certifications:	NELAC-NY12058,NJDEP-NY037		
127-18-4	**Tetrachloroethylene**	**580**		ug/m³	14	14	21.08	EPA TO-15	03/27/2025 07:00	03/27/2025 18:16	YR
								Certifications:	NELAC-NY12058,NJDEP-NY037		
109-99-9	*** Tetrahydrofuran**	**19**		ug/m³	12	12	21.08	EPA TO-15	03/27/2025 07:00	03/27/2025 18:16	YR
								Certifications:			
108-88-3	**Toluene**	**1300**		ug/m³	7.9	7.9	21.08	EPA TO-15	03/27/2025 07:00	03/27/2025 18:16	YR
								Certifications:	NELAC-NY12058,NJDEP-NY037		
156-60-5	trans-1,2-Dichloroethylene	ND		ug/m³	8.4	8.4	21.08	EPA TO-15	03/27/2025 07:00	03/27/2025 18:16	YR
								Certifications:	NELAC-NY12058,NJDEP-NY037		
10061-02-6	trans-1,3-Dichloropropylene	ND		ug/m³	9.6	9.6	21.08	EPA TO-15	03/27/2025 07:00	03/27/2025 18:16	YR
								Certifications:	NELAC-NY12058,NJDEP-NY037		

Sample Information

Client Sample ID: SS21_031125 **York Sample ID:** 25C0920-06

York Project (SDG) No.	Client Project ID	Matrix	Collection Date/Time	Date Received
25C0920	170745301	Soil Vapor	March 11, 2025 5:47 pm	03/13/2025

Volatile Organics, EPA TO15 Full List

Log-in Notes:

Sample Notes:

Sample Prepared by Method: EPA TO15 PREP

CAS No.	Parameter	Result	Flag	Units	Reported to LOD/MDL	LOQ	Dilution	Reference Method	Date/Time Prepared	Date/Time Analyzed	Analyst
79-01-6	Trichloroethylene	ND		ug/m³	2.8	2.8	21.08	EPA TO-15	03/27/2025 07:00	03/27/2025 18:16	YR
								Certifications:	NELAC-NY12058,NJDEP-NY037		
75-69-4	Trichlorofluoromethane (Freon 11)	ND		ug/m³	12	12	21.08	EPA TO-15	03/27/2025 07:00	03/27/2025 18:16	YR
								Certifications:	NELAC-NY12058,NJDEP-NY037		
108-05-4	Vinyl acetate	ND	ICVE, TO-LCS -L	ug/m³	7.4	7.4	21.08	EPA TO-15	03/27/2025 07:00	03/27/2025 18:16	YR
								Certifications:	NELAC-NY12058,NJDEP-NY037		
593-60-2	Vinyl bromide	ND		ug/m³	9.2	9.2	21.08	EPA TO-15	03/27/2025 07:00	03/27/2025 18:16	YR
								Certifications:	NELAC-NY12058,NJDEP-NY037		
75-01-4	Vinyl Chloride	ND		ug/m³	2.7	2.7	21.08	EPA TO-15	03/27/2025 07:00	03/27/2025 18:16	YR
								Certifications:	NELAC-NY12058,NJDEP-NY037		

Sample Information

Client Sample ID: IA18_031125 **York Sample ID:** 25C0920-07

York Project (SDG) No.	Client Project ID	Matrix	Collection Date/Time	Date Received
25C0920	170745301	Indoor Ambient Air	March 11, 2025 5:46 pm	03/13/2025

Volatile Organics, EPA TO15 Full List

Log-in Notes:

Sample Notes:

Sample Prepared by Method: EPA TO15 PREP

CAS No.	Parameter	Result	Flag	Units	Reported to LOD/MDL	LOQ	Dilution	Reference Method	Date/Time Prepared	Date/Time Analyzed	Analyst
630-20-6	* 1,1,1,2-Tetrachloroethane	ND		ug/m³	0.74	0.74	1.084	EPA TO-15	03/28/2025 07:00	03/28/2025 14:15	YR
								Certifications:			
71-55-6	1,1,1-Trichloroethane	ND		ug/m³	0.59	0.59	1.084	EPA TO-15	03/28/2025 07:00	03/28/2025 14:15	YR
								Certifications:	NELAC-NY12058,NJDEP-NY037		
79-34-5	1,1,2,2-Tetrachloroethane	ND		ug/m³	0.74	0.74	1.084	EPA TO-15	03/28/2025 07:00	03/28/2025 14:15	YR
								Certifications:	NELAC-NY12058,NJDEP-NY037		
76-13-1	1,1,2-Trichloro-1,2,2-trifluoroethane (Freon 113)	ND		ug/m³	0.83	0.83	1.084	EPA TO-15	03/28/2025 07:00	03/28/2025 14:15	YR
								Certifications:	NELAC-NY12058,NJDEP-NY037		
79-00-5	1,1,2-Trichloroethane	ND		ug/m³	0.59	0.59	1.084	EPA TO-15	03/28/2025 07:00	03/28/2025 14:15	YR
								Certifications:	NELAC-NY12058,NJDEP-NY037		
75-34-3	1,1-Dichloroethane	ND		ug/m³	0.44	0.44	1.084	EPA TO-15	03/28/2025 07:00	03/28/2025 14:15	YR
								Certifications:	NELAC-NY12058,NJDEP-NY037		
75-35-4	1,1-Dichloroethylene	ND		ug/m³	0.11	0.11	1.084	EPA TO-15	03/28/2025 07:00	03/28/2025 14:15	YR
								Certifications:	NELAC-NY12058,NJDEP-NY037		
120-82-1	1,2,4-Trichlorobenzene	ND	CAL-E, ICVE, TO-CCV, TO-LCS-L	ug/m³	0.80	0.80	1.084	EPA TO-15	03/28/2025 07:00	03/28/2025 14:15	YR
								Certifications:	NELAC-NY12058,NJDEP-NY037		
95-63-6	**1,2,4-Trimethylbenzene**	**70**		ug/m³	0.53	0.53	1.084	EPA TO-15	03/28/2025 07:00	03/28/2025 14:15	YR
								Certifications:	NELAC-NY12058,NJDEP-NY037		
106-93-4	1,2-Dibromoethane	ND		ug/m³	0.83	0.83	1.084	EPA TO-15	03/28/2025 07:00	03/28/2025 14:15	YR
								Certifications:	NELAC-NY12058,NJDEP-NY037		
95-50-1	1,2-Dichlorobenzene	ND		ug/m³	0.65	0.65	1.084	EPA TO-15	03/28/2025 07:00	03/28/2025 14:15	YR
								Certifications:	NELAC-NY12058,NJDEP-NY037		
107-06-2	1,2-Dichloroethane	ND	TO-CCV	ug/m³	0.44	0.44	1.084	EPA TO-15	03/28/2025 07:00	03/28/2025 14:15	YR
								Certifications:	NELAC-NY12058,NJDEP-NY037		
78-87-5	1,2-Dichloropropane	ND		ug/m³	0.50	0.50	1.084	EPA TO-15	03/28/2025 07:00	03/28/2025 14:15	YR
								Certifications:	NELAC-NY12058,NJDEP-NY037		
76-14-2	1,2-Dichlorotetrafluoroethane	ND		ug/m³	0.76	0.76	1.084	EPA TO-15	03/28/2025 07:00	03/28/2025 14:15	YR
								Certifications:	NELAC-NY12058,NJDEP-NY037		
108-67-8	**1,3,5-Trimethylbenzene**	**23**		ug/m³	0.53	0.53	1.084	EPA TO-15	03/28/2025 07:00	03/28/2025 14:15	YR
								Certifications:	NELAC-NY12058,NJDEP-NY037		
106-99-0	1,3-Butadiene	ND		ug/m³	0.72	0.72	1.084	EPA TO-15	03/28/2025 07:00	03/28/2025 14:15	YR
								Certifications:	NELAC-NY12058,NJDEP-NY037		
541-73-1	1,3-Dichlorobenzene	ND		ug/m³	0.65	0.65	1.084	EPA TO-15	03/28/2025 07:00	03/28/2025 14:15	YR
								Certifications:	NELAC-NY12058,NJDEP-NY037		
142-28-9	* 1,3-Dichloropropane	ND		ug/m³	0.50	0.50	1.084	EPA TO-15	03/28/2025 07:00	03/28/2025 14:15	YR
								Certifications:			
106-46-7	1,4-Dichlorobenzene	ND		ug/m³	0.65	0.65	1.084	EPA TO-15	03/28/2025 07:00	03/28/2025 14:15	YR
								Certifications:	NELAC-NY12058,NJDEP-NY037		
123-91-1	1,4-Dioxane	ND		ug/m³	0.78	0.78	1.084	EPA TO-15	03/28/2025 07:00	03/28/2025 14:15	YR
								Certifications:	NELAC-NY12058,NJDEP-NY037		

Sample Information

Client Sample ID: IA18_031125 **York Sample ID:** 25C0920-07

York Project (SDG) No.	Client Project ID	Matrix	Collection Date/Time	Date Received
25C0920	170745301	Indoor Ambient Air	March 11, 2025 5:46 pm	03/13/2025

Volatile Organics, EPA TO15 Full List

Log-in Notes:

Sample Notes:

Sample Prepared by Method: EPA TO15 PREP

CAS No.	Parameter	Result	Flag	Units	Reported to LOD/MDL	LOQ	Dilution	Reference Method	Date/Time Prepared	Date/Time Analyzed	Analyst
540-84-1	* 2,2,4-Trimethylpentane	ND		ug/m³	0.13	0.25	1.084	EPA TO-15	03/28/2025 07:00	03/28/2025 14:15	YR
								Certifications:			
78-93-3	**2-Butanone**	**1.5**		ug/m³	0.32	0.32	1.084	EPA TO-15	03/28/2025 07:00	03/28/2025 14:15	YR
								Certifications:	NELAC-NY12058,NJDEP-NY037		
591-78-6	* 2-Hexanone	ND		ug/m³	0.89	0.89	1.084	EPA TO-15	03/28/2025 07:00	03/28/2025 14:15	YR
								Certifications:			
107-05-1	3-Chloropropene	ND		ug/m³	1.7	1.7	1.084	EPA TO-15	03/28/2025 07:00	03/28/2025 14:15	YR
								Certifications:	NELAC-NY12058,NJDEP-NY037		
108-10-1	4-Methyl-2-pentanone	ND		ug/m³	0.44	0.44	1.084	EPA TO-15	03/28/2025 07:00	03/28/2025 14:15	YR
								Certifications:	NELAC-NY12058,NJDEP-NY037		
67-64-1	**Acetone**	**12**		ug/m³	0.51	2.1	1.084	EPA TO-15	03/28/2025 07:00	03/28/2025 14:15	YR
								Certifications:	NELAC-NY12058,NJDEP-NY037		
107-13-1	Acrylonitrile	ND		ug/m³	0.24	3.1	1.084	EPA TO-15	03/28/2025 07:00	03/28/2025 14:15	YR
								Certifications:	NELAC-NY12058,NJDEP-NY037		
71-43-2	**Benzene**	**24**		ug/m³	0.35	0.35	1.084	EPA TO-15	03/28/2025 07:00	03/28/2025 14:15	YR
								Certifications:	NELAC-NY12058,NJDEP-NY037		
100-44-7	Benzyl chloride	ND	CAL-E, TO-CCV	ug/m³	0.56	0.56	1.084	EPA TO-15	03/28/2025 07:00	03/28/2025 14:15	YR
								Certifications:	NELAC-NY12058,NJDEP-NY037		
75-27-4	Bromodichloromethane	ND		ug/m³	0.73	0.73	1.084	EPA TO-15	03/28/2025 07:00	03/28/2025 14:15	YR
								Certifications:	NELAC-NY12058,NJDEP-NY037		
75-25-2	Bromoform	ND		ug/m³	1.1	1.1	1.084	EPA TO-15	03/28/2025 07:00	03/28/2025 14:15	YR
								Certifications:	NELAC-NY12058,NJDEP-NY037		
74-83-9	Bromomethane	ND		ug/m³	0.42	0.42	1.084	EPA TO-15	03/28/2025 07:00	03/28/2025 14:15	YR
								Certifications:	NELAC-NY12058,NJDEP-NY037		
75-15-0	Carbon disulfide	ND		ug/m³	0.34	0.34	1.084	EPA TO-15	03/28/2025 07:00	03/28/2025 14:15	YR
								Certifications:	NELAC-NY12058,NJDEP-NY037		
56-23-5	**Carbon tetrachloride**	**0.41**		ug/m³	0.17	0.17	1.084	EPA TO-15	03/28/2025 07:00	03/28/2025 14:15	YR
								Certifications:	NELAC-NY12058,NJDEP-NY037		
108-90-7	Chlorobenzene	ND		ug/m³	0.50	0.50	1.084	EPA TO-15	03/28/2025 07:00	03/28/2025 14:15	YR
								Certifications:	NELAC-NY12058,NJDEP-NY037		
75-00-3	Chloroethane	ND		ug/m³	0.29	0.29	1.084	EPA TO-15	03/28/2025 07:00	03/28/2025 14:15	YR
								Certifications:	NELAC-NY12058,NJDEP-NY037		
67-66-3	Chloroform	ND		ug/m³	0.53	0.53	1.084	EPA TO-15	03/28/2025 07:00	03/28/2025 14:15	YR
								Certifications:	NELAC-NY12058,NJDEP-NY037		
74-87-3	**Chloromethane**	**1.3**		ug/m³	0.22	0.22	1.084	EPA TO-15	03/28/2025 07:00	03/28/2025 14:15	YR
								Certifications:	NELAC-NY12058,NJDEP-NY037		
156-59-2	cis-1,2-Dichloroethylene	ND		ug/m³	0.11	0.11	1.084	EPA TO-15	03/28/2025 07:00	03/28/2025 14:15	YR
								Certifications:	NELAC-NY12058,NJDEP-NY037		
10061-01-5	cis-1,3-Dichloropropylene	ND		ug/m³	0.49	0.49	1.084	EPA TO-15	03/28/2025 07:00	03/28/2025 14:15	YR
								Certifications:	NELAC-NY12058,NJDEP-NY037		
110-82-7	**Cyclohexane**	**74**		ug/m³	0.37	0.37	1.084	EPA TO-15	03/28/2025 07:00	03/28/2025 14:15	YR
								Certifications:	NELAC-NY12058,NJDEP-NY037		

Sample Information

Client Sample ID: IA18_031125 **York Sample ID:** 25C0920-07

York Project (SDG) No.	Client Project ID	Matrix	Collection Date/Time	Date Received
25C0920	170745301	Indoor Ambient Air	March 11, 2025 5:46 pm	03/13/2025

Volatile Organics, EPA TO15 Full List

Log-in Notes:

Sample Notes:

Sample Prepared by Method: EPA TO15 PREP

CAS No.	Parameter	Result	Flag	Units	Reported to LOD/MDL	LOQ	Dilution	Reference Method	Date/Time Prepared	Date/Time Analyzed	Analyst
124-48-1	Dibromochloromethane	ND		ug/m³	0.92	0.92	1.084	EPA TO-15	03/28/2025 07:00	03/28/2025 14:15	YR
								Certifications:	NELAC-NY12058,NJDEP-NY037		
75-71-8	**Dichlorodifluoromethane**	**2.2**		ug/m³	0.54	0.54	1.084	EPA TO-15	03/28/2025 07:00	03/28/2025 14:15	YR
								Certifications:	NELAC-NY12058,NJDEP-NY037		
141-78-6	*** Ethyl acetate**	**12**		ug/m³	0.78	0.78	1.084	EPA TO-15	03/28/2025 07:00	03/28/2025 14:15	YR
								Certifications:			
100-41-4	**Ethyl Benzene**	**47**		ug/m³	0.47	0.47	1.084	EPA TO-15	03/28/2025 07:00	03/28/2025 14:15	YR
								Certifications:	NELAC-NY12058,NJDEP-NY037		
87-68-3	Hexachlorobutadiene	ND		ug/m³	1.2	1.2	1.084	EPA TO-15	03/28/2025 07:00	03/28/2025 14:15	YR
								Certifications:	NELAC-NY12058,NJDEP-NY037		
67-63-0	**Isopropanol**	**4.7**	CAL-E	ug/m³	0.53	1.6	1.084	EPA TO-15	03/28/2025 07:00	03/28/2025 14:15	YR
								Certifications:	NELAC-NY12058,NJDEP-NY037		
80-62-6	Methyl Methacrylate	ND		ug/m³	0.44	0.44	1.084	EPA TO-15	03/28/2025 07:00	03/28/2025 14:15	YR
								Certifications:	NELAC-NY12058,NJDEP-NY037		
1634-04-4	Methyl tert-butyl ether (MTBE)	ND		ug/m³	0.39	0.39	1.084	EPA TO-15	03/28/2025 07:00	03/28/2025 14:15	YR
								Certifications:	NELAC-NY12058,NJDEP-NY037		
75-09-2	Methylene chloride	ND		ug/m³	0.75	2.3	1.084	EPA TO-15	03/28/2025 07:00	03/28/2025 14:15	YR
								Certifications:	NELAC-NY12058,NJDEP-NY037		
91-20-3	*** Naphthalene**	**1.9**	CAL-E	ug/m³	1.1	1.1	1.084	EPA TO-15	03/28/2025 07:00	03/28/2025 14:15	YR
								Certifications:	NJDEP-NY037		
142-82-5	**n-Heptane**	**66**		ug/m³	0.44	0.44	1.084	EPA TO-15	03/28/2025 07:00	03/28/2025 14:15	YR
								Certifications:	NELAC-NY12058,NJDEP-NY037		
110-54-3	**n-Hexane**	**79**		ug/m³	0.38	0.38	1.084	EPA TO-15	03/28/2025 07:00	03/28/2025 14:15	YR
								Certifications:	NELAC-NY12058,NJDEP-NY037		
95-47-6	**o-Xylene**	**74**		ug/m³	0.47	0.47	1.084	EPA TO-15	03/28/2025 07:00	03/28/2025 14:15	YR
								Certifications:	NELAC-NY12058,NJDEP-NY037		
179601-23-1	**p- & m- Xylenes**	**170**		ug/m³	0.94	0.94	1.084	EPA TO-15	03/28/2025 07:00	03/28/2025 14:15	YR
								Certifications:	NELAC-NY12058,NJDEP-NY037		
622-96-8	*** p-Ethyltoluene**	**83**		ug/m³	0.53	0.53	1.084	EPA TO-15	03/28/2025 07:00	03/28/2025 14:15	YR
								Certifications:			
115-07-1	*** Propylene**	**1.6**		ug/m³	0.19	0.19	1.084	EPA TO-15	03/28/2025 07:00	03/28/2025 14:15	YR
								Certifications:			
100-42-5	**Styrene**	**2.2**		ug/m³	0.46	0.46	1.084	EPA TO-15	03/28/2025 07:00	03/28/2025 14:15	YR
								Certifications:	NELAC-NY12058,NJDEP-NY037		
127-18-4	**Tetrachloroethylene**	**2.9**		ug/m³	0.74	0.74	1.084	EPA TO-15	03/28/2025 07:00	03/28/2025 14:15	YR
								Certifications:	NELAC-NY12058,NJDEP-NY037		
109-99-9	* Tetrahydrofuran	ND		ug/m³	0.64	0.64	1.084	EPA TO-15	03/28/2025 07:00	03/28/2025 14:15	YR
								Certifications:			
108-88-3	**Toluene**	**79**		ug/m³	0.41	0.41	1.084	EPA TO-15	03/28/2025 07:00	03/28/2025 14:15	YR
								Certifications:	NELAC-NY12058,NJDEP-NY037		
156-60-5	trans-1,2-Dichloroethylene	ND		ug/m³	0.43	0.43	1.084	EPA TO-15	03/28/2025 07:00	03/28/2025 14:15	YR
								Certifications:	NELAC-NY12058,NJDEP-NY037		
10061-02-6	trans-1,3-Dichloropropylene	ND		ug/m³	0.49	0.49	1.084	EPA TO-15	03/28/2025 07:00	03/28/2025 14:15	YR
								Certifications:	NELAC-NY12058,NJDEP-NY037		

Sample Information

Client Sample ID: IA18_031125 **York Sample ID:** 25C0920-07

York Project (SDG) No.	Client Project ID	Matrix	Collection Date/Time	Date Received
25C0920	170745301	Indoor Ambient Air	March 11, 2025 5:46 pm	03/13/2025

Volatile Organics, EPA TO15 Full List

Log-in Notes:

Sample Notes:

Sample Prepared by Method: EPA TO15 PREP

CAS No.	Parameter	Result	Flag	Units	Reported to LOD/MDL	LOQ	Dilution	Reference Method	Date/Time Prepared	Date/Time Analyzed	Analyst
79-01-6	Trichloroethylene	ND		ug/m³	0.15	0.15	1.084	EPA TO-15	03/28/2025 07:00	03/28/2025 14:15	YR
								Certifications:	NELAC-NY12058,NJDEP-NY037		
75-69-4	**Trichlorofluoromethane (Freon 11)**	**1.2**		ug/m³	0.61	0.61	1.084	EPA TO-15	03/28/2025 07:00	03/28/2025 14:15	YR
								Certifications:	NELAC-NY12058,NJDEP-NY037		
108-05-4	Vinyl acetate	ND	ICVE, TO-LCS -L	ug/m³	0.38	0.38	1.084	EPA TO-15	03/28/2025 07:00	03/28/2025 14:15	YR
								Certifications:	NELAC-NY12058,NJDEP-NY037		
593-60-2	Vinyl bromide	ND		ug/m³	0.47	0.47	1.084	EPA TO-15	03/28/2025 07:00	03/28/2025 14:15	YR
								Certifications:	NELAC-NY12058,NJDEP-NY037		
75-01-4	Vinyl Chloride	ND		ug/m³	0.14	0.14	1.084	EPA TO-15	03/28/2025 07:00	03/28/2025 14:15	YR
								Certifications:	NELAC-NY12058,NJDEP-NY037		

Sample Information

Client Sample ID: IA19_031125 **York Sample ID:** 25C0920-08

York Project (SDG) No.	Client Project ID	Matrix	Collection Date/Time	Date Received
25C0920	170745301	Indoor Ambient Air	March 11, 2025 5:42 pm	03/13/2025

Volatile Organics, EPA TO15 Full List

Log-in Notes:

Sample Notes:

Sample Prepared by Method: EPA TO15 PREP

CAS No.	Parameter	Result	Flag	Units	Reported to LOD/MDL	LOQ	Dilution	Reference Method	Date/Time Prepared	Date/Time Analyzed	Analyst
630-20-6	* 1,1,1,2-Tetrachloroethane	ND		ug/m³	0.77	0.77	1.125	EPA TO-15	03/27/2025 07:00	03/27/2025 20:49	YR
								Certifications:			
71-55-6	1,1,1-Trichloroethane	ND		ug/m³	0.61	0.61	1.125	EPA TO-15	03/27/2025 07:00	03/27/2025 20:49	YR
								Certifications:	NELAC-NY12058,NJDEP-NY037		
79-34-5	1,1,2,2-Tetrachloroethane	ND		ug/m³	0.77	0.77	1.125	EPA TO-15	03/27/2025 07:00	03/27/2025 20:49	YR
								Certifications:	NELAC-NY12058,NJDEP-NY037		
76-13-1	1,1,2-Trichloro-1,2,2-trifluoroethane (Freon 113)	ND		ug/m³	0.86	0.86	1.125	EPA TO-15	03/27/2025 07:00	03/27/2025 20:49	YR
								Certifications:	NELAC-NY12058,NJDEP-NY037		
79-00-5	1,1,2-Trichloroethane	ND		ug/m³	0.61	0.61	1.125	EPA TO-15	03/27/2025 07:00	03/27/2025 20:49	YR
								Certifications:	NELAC-NY12058,NJDEP-NY037		
75-34-3	1,1-Dichloroethane	ND		ug/m³	0.46	0.46	1.125	EPA TO-15	03/27/2025 07:00	03/27/2025 20:49	YR
								Certifications:	NELAC-NY12058,NJDEP-NY037		
75-35-4	1,1-Dichloroethylene	ND		ug/m³	0.11	0.11	1.125	EPA TO-15	03/27/2025 07:00	03/27/2025 20:49	YR
								Certifications:	NELAC-NY12058,NJDEP-NY037		
120-82-1	1,2,4-Trichlorobenzene	ND	CAL-E, ICVE, TO-CCV, TO-LCS-L	ug/m³	0.83	0.83	1.125	EPA TO-15	03/27/2025 07:00	03/27/2025 20:49	YR
								Certifications:	NELAC-NY12058,NJDEP-NY037		
95-63-6	**1,2,4-Trimethylbenzene**	**2.4**		ug/m³	0.55	0.55	1.125	EPA TO-15	03/27/2025 07:00	03/27/2025 20:49	YR
								Certifications:	NELAC-NY12058,NJDEP-NY037		
106-93-4	1,2-Dibromoethane	ND		ug/m³	0.86	0.86	1.125	EPA TO-15	03/27/2025 07:00	03/27/2025 20:49	YR
								Certifications:	NELAC-NY12058,NJDEP-NY037		
95-50-1	1,2-Dichlorobenzene	ND		ug/m³	0.68	0.68	1.125	EPA TO-15	03/27/2025 07:00	03/27/2025 20:49	YR
								Certifications:	NELAC-NY12058,NJDEP-NY037		
107-06-2	1,2-Dichloroethane	ND		ug/m³	0.46	0.46	1.125	EPA TO-15	03/27/2025 07:00	03/27/2025 20:49	YR
								Certifications:	NELAC-NY12058,NJDEP-NY037		
78-87-5	1,2-Dichloropropane	ND		ug/m³	0.52	0.52	1.125	EPA TO-15	03/27/2025 07:00	03/27/2025 20:49	YR
								Certifications:	NELAC-NY12058,NJDEP-NY037		
76-14-2	1,2-Dichlorotetrafluoroethane	ND		ug/m³	0.79	0.79	1.125	EPA TO-15	03/27/2025 07:00	03/27/2025 20:49	YR
								Certifications:	NELAC-NY12058,NJDEP-NY037		
108-67-8	**1,3,5-Trimethylbenzene**	**0.72**		ug/m³	0.55	0.55	1.125	EPA TO-15	03/27/2025 07:00	03/27/2025 20:49	YR
								Certifications:	NELAC-NY12058,NJDEP-NY037		
106-99-0	1,3-Butadiene	ND		ug/m³	0.75	0.75	1.125	EPA TO-15	03/27/2025 07:00	03/27/2025 20:49	YR
								Certifications:	NELAC-NY12058,NJDEP-NY037		
541-73-1	1,3-Dichlorobenzene	ND		ug/m³	0.68	0.68	1.125	EPA TO-15	03/27/2025 07:00	03/27/2025 20:49	YR
								Certifications:	NELAC-NY12058,NJDEP-NY037		
142-28-9	* 1,3-Dichloropropane	ND		ug/m³	0.52	0.52	1.125	EPA TO-15	03/27/2025 07:00	03/27/2025 20:49	YR
								Certifications:			
106-46-7	1,4-Dichlorobenzene	ND		ug/m³	0.68	0.68	1.125	EPA TO-15	03/27/2025 07:00	03/27/2025 20:49	YR
								Certifications:	NELAC-NY12058,NJDEP-NY037		
123-91-1	1,4-Dioxane	ND		ug/m³	0.81	0.81	1.125	EPA TO-15	03/27/2025 07:00	03/27/2025 20:49	YR
								Certifications:	NELAC-NY12058,NJDEP-NY037		

Sample Information

Client Sample ID: IA19_031125 **York Sample ID:** 25C0920-08

York Project (SDG) No.	Client Project ID	Matrix	Collection Date/Time	Date Received
25C0920	170745301	Indoor Ambient Air	March 11, 2025 5:42 pm	03/13/2025

Volatile Organics, EPA TO15 Full List

Log-in Notes:

Sample Notes:

Sample Prepared by Method: EPA TO15 PREP

CAS No.	Parameter	Result	Flag	Units	Reported to LOD/MDL	LOQ	Dilution	Reference Method	Date/Time Prepared	Date/Time Analyzed	Analyst
540-84-1	* **2,2,4-Trimethylpentane**	**0.63**		ug/m³	0.13	0.26	1.125	EPA TO-15	03/27/2025 07:00	03/27/2025 20:49	YR
								Certifications:			
78-93-3	**2-Butanone**	**1.5**		ug/m³	0.33	0.33	1.125	EPA TO-15	03/27/2025 07:00	03/27/2025 20:49	YR
								Certifications:	NELAC-NY12058,NJDEP-NY037		
591-78-6	* 2-Hexanone	ND		ug/m³	0.92	0.92	1.125	EPA TO-15	03/27/2025 07:00	03/27/2025 20:49	YR
								Certifications:			
107-05-1	3-Chloropropene	ND		ug/m³	1.8	1.8	1.125	EPA TO-15	03/27/2025 07:00	03/27/2025 20:49	YR
								Certifications:	NELAC-NY12058,NJDEP-NY037		
108-10-1	4-Methyl-2-pentanone	ND		ug/m³	0.46	0.46	1.125	EPA TO-15	03/27/2025 07:00	03/27/2025 20:49	YR
								Certifications:	NELAC-NY12058,NJDEP-NY037		
67-64-1	**Acetone**	**17**		ug/m³	0.53	2.1	1.125	EPA TO-15	03/27/2025 07:00	03/27/2025 20:49	YR
								Certifications:	NELAC-NY12058,NJDEP-NY037		
107-13-1	**Acrylonitrile**	**11**		ug/m³	0.24	3.2	1.125	EPA TO-15	03/27/2025 07:00	03/27/2025 20:49	YR
								Certifications:	NELAC-NY12058,NJDEP-NY037		
71-43-2	**Benzene**	**1.2**		ug/m³	0.36	0.36	1.125	EPA TO-15	03/27/2025 07:00	03/27/2025 20:49	YR
								Certifications:	NELAC-NY12058,NJDEP-NY037		
100-44-7	Benzyl chloride	ND	CAL-E, TO-CCV	ug/m³	0.58	0.58	1.125	EPA TO-15	03/27/2025 07:00	03/27/2025 20:49	YR
								Certifications:	NELAC-NY12058,NJDEP-NY037		
75-27-4	Bromodichloromethane	ND		ug/m³	0.75	0.75	1.125	EPA TO-15	03/27/2025 07:00	03/27/2025 20:49	YR
								Certifications:	NELAC-NY12058,NJDEP-NY037		
75-25-2	Bromoform	ND		ug/m³	1.2	1.2	1.125	EPA TO-15	03/27/2025 07:00	03/27/2025 20:49	YR
								Certifications:	NELAC-NY12058,NJDEP-NY037		
74-83-9	Bromomethane	ND		ug/m³	0.44	0.44	1.125	EPA TO-15	03/27/2025 07:00	03/27/2025 20:49	YR
								Certifications:	NELAC-NY12058,NJDEP-NY037		
75-15-0	Carbon disulfide	ND		ug/m³	0.35	0.35	1.125	EPA TO-15	03/27/2025 07:00	03/27/2025 20:49	YR
								Certifications:	NELAC-NY12058,NJDEP-NY037		
56-23-5	**Carbon tetrachloride**	**0.42**		ug/m³	0.18	0.18	1.125	EPA TO-15	03/27/2025 07:00	03/27/2025 20:49	YR
								Certifications:	NELAC-NY12058,NJDEP-NY037		
108-90-7	Chlorobenzene	ND		ug/m³	0.52	0.52	1.125	EPA TO-15	03/27/2025 07:00	03/27/2025 20:49	YR
								Certifications:	NELAC-NY12058,NJDEP-NY037		
75-00-3	Chloroethane	ND		ug/m³	0.30	0.30	1.125	EPA TO-15	03/27/2025 07:00	03/27/2025 20:49	YR
								Certifications:	NELAC-NY12058,NJDEP-NY037		
67-66-3	Chloroform	ND		ug/m³	0.55	0.55	1.125	EPA TO-15	03/27/2025 07:00	03/27/2025 20:49	YR
								Certifications:	NELAC-NY12058,NJDEP-NY037		
74-87-3	**Chloromethane**	**1.2**		ug/m³	0.23	0.23	1.125	EPA TO-15	03/27/2025 07:00	03/27/2025 20:49	YR
								Certifications:	NELAC-NY12058,NJDEP-NY037		
156-59-2	cis-1,2-Dichloroethylene	ND		ug/m³	0.11	0.11	1.125	EPA TO-15	03/27/2025 07:00	03/27/2025 20:49	YR
								Certifications:	NELAC-NY12058,NJDEP-NY037		
10061-01-5	cis-1,3-Dichloropropylene	ND		ug/m³	0.51	0.51	1.125	EPA TO-15	03/27/2025 07:00	03/27/2025 20:49	YR
								Certifications:	NELAC-NY12058,NJDEP-NY037		
110-82-7	**Cyclohexane**	**1.5**		ug/m³	0.39	0.39	1.125	EPA TO-15	03/27/2025 07:00	03/27/2025 20:49	YR
								Certifications:	NELAC-NY12058,NJDEP-NY037		

Sample Information

Client Sample ID: IA19_031125 **York Sample ID:** 25C0920-08

York Project (SDG) No.	Client Project ID	Matrix	Collection Date/Time	Date Received
25C0920	170745301	Indoor Ambient Air	March 11, 2025 5:42 pm	03/13/2025

Volatile Organics, EPA TO15 Full List

Log-in Notes:

Sample Notes:

Sample Prepared by Method: EPA TO15 PREP

CAS No.	Parameter	Result	Flag	Units	Reported to LOD/MDL	LOQ	Dilution	Reference Method	Date/Time Prepared	Date/Time Analyzed	Analyst
124-48-1	Dibromochloromethane	ND		ug/m³	0.96	0.96	1.125	EPA TO-15	03/27/2025 07:00	03/27/2025 20:49	YR
								Certifications:	NELAC-NY12058,NJDEP-NY037		
75-71-8	**Dichlorodifluoromethane**	**2.1**		ug/m³	0.56	0.56	1.125	EPA TO-15	03/27/2025 07:00	03/27/2025 20:49	YR
								Certifications:	NELAC-NY12058,NJDEP-NY037		
141-78-6	*** Ethyl acetate**	**22**		ug/m³	0.81	0.81	1.125	EPA TO-15	03/27/2025 07:00	03/27/2025 20:49	YR
								Certifications:			
100-41-4	**Ethyl Benzene**	**1.6**		ug/m³	0.49	0.49	1.125	EPA TO-15	03/27/2025 07:00	03/27/2025 20:49	YR
								Certifications:	NELAC-NY12058,NJDEP-NY037		
87-68-3	Hexachlorobutadiene	ND		ug/m³	1.2	1.2	1.125	EPA TO-15	03/27/2025 07:00	03/27/2025 20:49	YR
								Certifications:	NELAC-NY12058,NJDEP-NY037		
67-63-0	**Isopropanol**	**4.4**	CAL-E	ug/m³	0.55	1.7	1.125	EPA TO-15	03/27/2025 07:00	03/27/2025 20:49	YR
								Certifications:	NELAC-NY12058,NJDEP-NY037		
80-62-6	Methyl Methacrylate	ND		ug/m³	0.46	0.46	1.125	EPA TO-15	03/27/2025 07:00	03/27/2025 20:49	YR
								Certifications:	NELAC-NY12058,NJDEP-NY037		
1634-04-4	Methyl tert-butyl ether (MTBE)	ND		ug/m³	0.41	0.41	1.125	EPA TO-15	03/27/2025 07:00	03/27/2025 20:49	YR
								Certifications:	NELAC-NY12058,NJDEP-NY037		
75-09-2	Methylene chloride	ND		ug/m³	0.78	2.3	1.125	EPA TO-15	03/27/2025 07:00	03/27/2025 20:49	YR
								Certifications:	NELAC-NY12058,NJDEP-NY037		
91-20-3	* Naphthalene	ND	CAL-E	ug/m³	1.2	1.2	1.125	EPA TO-15	03/27/2025 07:00	03/27/2025 20:49	YR
								Certifications:	NJDEP-NY037		
142-82-5	**n-Heptane**	**1.8**		ug/m³	0.46	0.46	1.125	EPA TO-15	03/27/2025 07:00	03/27/2025 20:49	YR
								Certifications:	NELAC-NY12058,NJDEP-NY037		
110-54-3	**n-Hexane**	**2.1**		ug/m³	0.40	0.40	1.125	EPA TO-15	03/27/2025 07:00	03/27/2025 20:49	YR
								Certifications:	NELAC-NY12058,NJDEP-NY037		
95-47-6	**o-Xylene**	**2.4**		ug/m³	0.49	0.49	1.125	EPA TO-15	03/27/2025 07:00	03/27/2025 20:49	YR
								Certifications:	NELAC-NY12058,NJDEP-NY037		
179601-23-1	**p- & m- Xylenes**	**5.7**		ug/m³	0.98	0.98	1.125	EPA TO-15	03/27/2025 07:00	03/27/2025 20:49	YR
								Certifications:	NELAC-NY12058,NJDEP-NY037		
622-96-8	*** p-Ethyltoluene**	**2.4**		ug/m³	0.55	0.55	1.125	EPA TO-15	03/27/2025 07:00	03/27/2025 20:49	YR
								Certifications:			
115-07-1	* Propylene	ND		ug/m³	0.19	0.19	1.125	EPA TO-15	03/27/2025 07:00	03/27/2025 20:49	YR
								Certifications:			
100-42-5	Styrene	ND		ug/m³	0.48	0.48	1.125	EPA TO-15	03/27/2025 07:00	03/27/2025 20:49	YR
								Certifications:	NELAC-NY12058,NJDEP-NY037		
127-18-4	Tetrachloroethylene	ND		ug/m³	0.76	0.76	1.125	EPA TO-15	03/27/2025 07:00	03/27/2025 20:49	YR
								Certifications:	NELAC-NY12058,NJDEP-NY037		
109-99-9	* Tetrahydrofuran	ND		ug/m³	0.66	0.66	1.125	EPA TO-15	03/27/2025 07:00	03/27/2025 20:49	YR
								Certifications:			
108-88-3	**Toluene**	**4.5**		ug/m³	0.42	0.42	1.125	EPA TO-15	03/27/2025 07:00	03/27/2025 20:49	YR
								Certifications:	NELAC-NY12058,NJDEP-NY037		
156-60-5	trans-1,2-Dichloroethylene	ND		ug/m³	0.45	0.45	1.125	EPA TO-15	03/27/2025 07:00	03/27/2025 20:49	YR
								Certifications:	NELAC-NY12058,NJDEP-NY037		
10061-02-6	trans-1,3-Dichloropropylene	ND		ug/m³	0.51	0.51	1.125	EPA TO-15	03/27/2025 07:00	03/27/2025 20:49	YR
								Certifications:	NELAC-NY12058,NJDEP-NY037		

Sample Information

Client Sample ID: IA19_031125 **York Sample ID:** 25C0920-08

York Project (SDG) No.	Client Project ID	Matrix	Collection Date/Time	Date Received
25C0920	170745301	Indoor Ambient Air	March 11, 2025 5:42 pm	03/13/2025

Volatile Organics, EPA TO15 Full List

Log-in Notes:

Sample Notes:

Sample Prepared by Method: EPA TO15 PREP

CAS No.	Parameter	Result	Flag	Units	Reported to LOD/MDL	LOQ	Dilution	Reference Method	Date/Time Prepared	Date/Time Analyzed	Analyst
79-01-6	Trichloroethylene	ND		ug/m³	0.15	0.15	1.125	EPA TO-15	03/27/2025 07:00	03/27/2025 20:49	YR
								Certifications:	NELAC-NY12058,NJDEP-NY037		
75-69-4	**Trichlorofluoromethane (Freon 11)**	**1.1**		ug/m³	0.63	0.63	1.125	EPA TO-15	03/27/2025 07:00	03/27/2025 20:49	YR
								Certifications:	NELAC-NY12058,NJDEP-NY037		
108-05-4	Vinyl acetate	ND	ICVE, TO-LCS -L	ug/m³	0.40	0.40	1.125	EPA TO-15	03/27/2025 07:00	03/27/2025 20:49	YR
								Certifications:	NELAC-NY12058,NJDEP-NY037		
593-60-2	Vinyl bromide	ND		ug/m³	0.49	0.49	1.125	EPA TO-15	03/27/2025 07:00	03/27/2025 20:49	YR
								Certifications:	NELAC-NY12058,NJDEP-NY037		
75-01-4	Vinyl Chloride	ND		ug/m³	0.14	0.14	1.125	EPA TO-15	03/27/2025 07:00	03/27/2025 20:49	YR
								Certifications:	NELAC-NY12058,NJDEP-NY037		

Sample Information

Client Sample ID: IA20_031125 **York Sample ID:** 25C0920-09

York Project (SDG) No.	Client Project ID	Matrix	Collection Date/Time	Date Received
25C0920	170745301	Indoor Ambient Air	March 11, 2025 5:37 pm	03/13/2025

Volatile Organics, EPA TO15 Full List

Log-in Notes:

Sample Notes:

Sample Prepared by Method: EPA TO15 PREP

CAS No.	Parameter	Result	Flag	Units	Reported to LOD/MDL	LOQ	Dilution	Reference Method	Date/Time Prepared	Date/Time Analyzed	Analyst
630-20-6	* 1,1,1,2-Tetrachloroethane	ND		ug/m³	0.66	0.66	0.962	EPA TO-15	03/27/2025 07:00	03/27/2025 21:35	YR
								Certifications:			
71-55-6	1,1,1-Trichloroethane	ND		ug/m³	0.52	0.52	0.962	EPA TO-15	03/27/2025 07:00	03/27/2025 21:35	YR
								Certifications:	NELAC-NY12058,NJDEP-NY037		
79-34-5	1,1,2,2-Tetrachloroethane	ND		ug/m³	0.66	0.66	0.962	EPA TO-15	03/27/2025 07:00	03/27/2025 21:35	YR
								Certifications:	NELAC-NY12058,NJDEP-NY037		
76-13-1	1,1,2-Trichloro-1,2,2-trifluoroethane (Freon 113)	ND		ug/m³	0.74	0.74	0.962	EPA TO-15	03/27/2025 07:00	03/27/2025 21:35	YR
								Certifications:	NELAC-NY12058,NJDEP-NY037		
79-00-5	1,1,2-Trichloroethane	ND		ug/m³	0.52	0.52	0.962	EPA TO-15	03/27/2025 07:00	03/27/2025 21:35	YR
								Certifications:	NELAC-NY12058,NJDEP-NY037		
75-34-3	1,1-Dichloroethane	ND		ug/m³	0.39	0.39	0.962	EPA TO-15	03/27/2025 07:00	03/27/2025 21:35	YR
								Certifications:	NELAC-NY12058,NJDEP-NY037		
75-35-4	1,1-Dichloroethylene	ND		ug/m³	0.095	0.095	0.962	EPA TO-15	03/27/2025 07:00	03/27/2025 21:35	YR
								Certifications:	NELAC-NY12058,NJDEP-NY037		
120-82-1	1,2,4-Trichlorobenzene	ND	CAL-E, ICVE, TO-CCV, TO-LCS-L	ug/m³	0.71	0.71	0.962	EPA TO-15	03/27/2025 07:00	03/27/2025 21:35	YR
								Certifications:	NELAC-NY12058,NJDEP-NY037		
95-63-6	**1,2,4-Trimethylbenzene**	**6.7**		ug/m³	0.47	0.47	0.962	EPA TO-15	03/27/2025 07:00	03/27/2025 21:35	YR
								Certifications:	NELAC-NY12058,NJDEP-NY037		
106-93-4	1,2-Dibromoethane	ND		ug/m³	0.74	0.74	0.962	EPA TO-15	03/27/2025 07:00	03/27/2025 21:35	YR
								Certifications:	NELAC-NY12058,NJDEP-NY037		
95-50-1	1,2-Dichlorobenzene	ND		ug/m³	0.58	0.58	0.962	EPA TO-15	03/27/2025 07:00	03/27/2025 21:35	YR
								Certifications:	NELAC-NY12058,NJDEP-NY037		
107-06-2	1,2-Dichloroethane	ND		ug/m³	0.39	0.39	0.962	EPA TO-15	03/27/2025 07:00	03/27/2025 21:35	YR
								Certifications:	NELAC-NY12058,NJDEP-NY037		
78-87-5	1,2-Dichloropropane	ND		ug/m³	0.44	0.44	0.962	EPA TO-15	03/27/2025 07:00	03/27/2025 21:35	YR
								Certifications:	NELAC-NY12058,NJDEP-NY037		
76-14-2	1,2-Dichlorotetrafluoroethane	ND		ug/m³	0.67	0.67	0.962	EPA TO-15	03/27/2025 07:00	03/27/2025 21:35	YR
								Certifications:	NELAC-NY12058,NJDEP-NY037		
108-67-8	**1,3,5-Trimethylbenzene**	**2.0**		ug/m³	0.47	0.47	0.962	EPA TO-15	03/27/2025 07:00	03/27/2025 21:35	YR
								Certifications:	NELAC-NY12058,NJDEP-NY037		
106-99-0	1,3-Butadiene	ND		ug/m³	0.64	0.64	0.962	EPA TO-15	03/27/2025 07:00	03/27/2025 21:35	YR
								Certifications:	NELAC-NY12058,NJDEP-NY037		
541-73-1	1,3-Dichlorobenzene	ND		ug/m³	0.58	0.58	0.962	EPA TO-15	03/27/2025 07:00	03/27/2025 21:35	YR
								Certifications:	NELAC-NY12058,NJDEP-NY037		
142-28-9	* 1,3-Dichloropropane	ND		ug/m³	0.44	0.44	0.962	EPA TO-15	03/27/2025 07:00	03/27/2025 21:35	YR
								Certifications:			
106-46-7	1,4-Dichlorobenzene	ND		ug/m³	0.58	0.58	0.962	EPA TO-15	03/27/2025 07:00	03/27/2025 21:35	YR
								Certifications:	NELAC-NY12058,NJDEP-NY037		
123-91-1	1,4-Dioxane	ND		ug/m³	0.69	0.69	0.962	EPA TO-15	03/27/2025 07:00	03/27/2025 21:35	YR
								Certifications:	NELAC-NY12058,NJDEP-NY037		

Sample Information

Client Sample ID: IA20_031125 **York Sample ID:** 25C0920-09

York Project (SDG) No.	Client Project ID	Matrix	Collection Date/Time	Date Received
25C0920	170745301	Indoor Ambient Air	March 11, 2025 5:37 pm	03/13/2025

Volatile Organics, EPA TO15 Full List

Log-in Notes:

Sample Notes:

Sample Prepared by Method: EPA TO15 PREP

CAS No.	Parameter	Result	Flag	Units	Reported to LOD/MDL	LOQ	Dilution	Reference Method	Date/Time Prepared	Date/Time Analyzed	Analyst
540-84-1	* **2,2,4-Trimethylpentane**	**0.81**		ug/m³	0.11	0.22	0.962	EPA TO-15	03/27/2025 07:00	03/27/2025 21:35	YR
								Certifications:			
78-93-3	**2-Butanone**	**1.3**		ug/m³	0.28	0.28	0.962	EPA TO-15	03/27/2025 07:00	03/27/2025 21:35	YR
								Certifications:	NELAC-NY12058,NJDEP-NY037		
591-78-6	* 2-Hexanone	ND		ug/m³	0.79	0.79	0.962	EPA TO-15	03/27/2025 07:00	03/27/2025 21:35	YR
								Certifications:			
107-05-1	3-Chloropropene	ND		ug/m³	1.5	1.5	0.962	EPA TO-15	03/27/2025 07:00	03/27/2025 21:35	YR
								Certifications:	NELAC-NY12058,NJDEP-NY037		
108-10-1	4-Methyl-2-pentanone	ND		ug/m³	0.39	0.39	0.962	EPA TO-15	03/27/2025 07:00	03/27/2025 21:35	YR
								Certifications:	NELAC-NY12058,NJDEP-NY037		
67-64-1	**Acetone**	**10**		ug/m³	0.46	1.8	0.962	EPA TO-15	03/27/2025 07:00	03/27/2025 21:35	YR
								Certifications:	NELAC-NY12058,NJDEP-NY037		
107-13-1	Acrylonitrile	ND		ug/m³	0.21	2.7	0.962	EPA TO-15	03/27/2025 07:00	03/27/2025 21:35	YR
								Certifications:	NELAC-NY12058,NJDEP-NY037		
71-43-2	**Benzene**	**2.8**		ug/m³	0.31	0.31	0.962	EPA TO-15	03/27/2025 07:00	03/27/2025 21:35	YR
								Certifications:	NELAC-NY12058,NJDEP-NY037		
100-44-7	Benzyl chloride	ND	CAL-E, TO-CCV	ug/m³	0.50	0.50	0.962	EPA TO-15	03/27/2025 07:00	03/27/2025 21:35	YR
								Certifications:	NELAC-NY12058,NJDEP-NY037		
75-27-4	Bromodichloromethane	ND		ug/m³	0.64	0.64	0.962	EPA TO-15	03/27/2025 07:00	03/27/2025 21:35	YR
								Certifications:	NELAC-NY12058,NJDEP-NY037		
75-25-2	Bromoform	ND		ug/m³	0.99	0.99	0.962	EPA TO-15	03/27/2025 07:00	03/27/2025 21:35	YR
								Certifications:	NELAC-NY12058,NJDEP-NY037		
74-83-9	Bromomethane	ND		ug/m³	0.37	0.37	0.962	EPA TO-15	03/27/2025 07:00	03/27/2025 21:35	YR
								Certifications:	NELAC-NY12058,NJDEP-NY037		
75-15-0	Carbon disulfide	ND		ug/m³	0.30	0.30	0.962	EPA TO-15	03/27/2025 07:00	03/27/2025 21:35	YR
								Certifications:	NELAC-NY12058,NJDEP-NY037		
56-23-5	**Carbon tetrachloride**	**0.42**		ug/m³	0.15	0.15	0.962	EPA TO-15	03/27/2025 07:00	03/27/2025 21:35	YR
								Certifications:	NELAC-NY12058,NJDEP-NY037		
108-90-7	Chlorobenzene	ND		ug/m³	0.44	0.44	0.962	EPA TO-15	03/27/2025 07:00	03/27/2025 21:35	YR
								Certifications:	NELAC-NY12058,NJDEP-NY037		
75-00-3	Chloroethane	ND		ug/m³	0.25	0.25	0.962	EPA TO-15	03/27/2025 07:00	03/27/2025 21:35	YR
								Certifications:	NELAC-NY12058,NJDEP-NY037		
67-66-3	Chloroform	ND		ug/m³	0.47	0.47	0.962	EPA TO-15	03/27/2025 07:00	03/27/2025 21:35	YR
								Certifications:	NELAC-NY12058,NJDEP-NY037		
74-87-3	**Chloromethane**	**1.2**		ug/m³	0.20	0.20	0.962	EPA TO-15	03/27/2025 07:00	03/27/2025 21:35	YR
								Certifications:	NELAC-NY12058,NJDEP-NY037		
156-59-2	cis-1,2-Dichloroethylene	ND		ug/m³	0.095	0.095	0.962	EPA TO-15	03/27/2025 07:00	03/27/2025 21:35	YR
								Certifications:	NELAC-NY12058,NJDEP-NY037		
10061-01-5	cis-1,3-Dichloropropylene	ND		ug/m³	0.44	0.44	0.962	EPA TO-15	03/27/2025 07:00	03/27/2025 21:35	YR
								Certifications:	NELAC-NY12058,NJDEP-NY037		
110-82-7	**Cyclohexane**	**6.6**		ug/m³	0.33	0.33	0.962	EPA TO-15	03/27/2025 07:00	03/27/2025 21:35	YR
								Certifications:	NELAC-NY12058,NJDEP-NY037		

Sample Information

Client Sample ID: IA20_031125 **York Sample ID:** 25C0920-09

York Project (SDG) No.	Client Project ID	Matrix	Collection Date/Time	Date Received
25C0920	170745301	Indoor Ambient Air	March 11, 2025 5:37 pm	03/13/2025

Volatile Organics, EPA TO15 Full List

Log-in Notes:

Sample Notes:

Sample Prepared by Method: EPA TO15 PREP

CAS No.	Parameter	Result	Flag	Units	Reported to LOD/MDL	LOQ	Dilution	Reference Method	Date/Time Prepared	Date/Time Analyzed	Analyst
124-48-1	Dibromochloromethane	ND		ug/m³	0.82	0.82	0.962	EPA TO-15	03/27/2025 07:00	03/27/2025 21:35	YR
								Certifications:	NELAC-NY12058,NJDEP-NY037		
75-71-8	**Dichlorodifluoromethane**	**2.1**		ug/m³	0.48	0.48	0.962	EPA TO-15	03/27/2025 07:00	03/27/2025 21:35	YR
								Certifications:	NELAC-NY12058,NJDEP-NY037		
141-78-6	*** Ethyl acetate**	**3.8**		ug/m³	0.69	0.69	0.962	EPA TO-15	03/27/2025 07:00	03/27/2025 21:35	YR
								Certifications:			
100-41-4	**Ethyl Benzene**	**4.8**		ug/m³	0.42	0.42	0.962	EPA TO-15	03/27/2025 07:00	03/27/2025 21:35	YR
								Certifications:	NELAC-NY12058,NJDEP-NY037		
87-68-3	Hexachlorobutadiene	ND		ug/m³	1.0	1.0	0.962	EPA TO-15	03/27/2025 07:00	03/27/2025 21:35	YR
								Certifications:	NELAC-NY12058,NJDEP-NY037		
67-63-0	**Isopropanol**	**5.2**	CAL-E	ug/m³	0.47	1.4	0.962	EPA TO-15	03/27/2025 07:00	03/27/2025 21:35	YR
								Certifications:	NELAC-NY12058,NJDEP-NY037		
80-62-6	Methyl Methacrylate	ND		ug/m³	0.39	0.39	0.962	EPA TO-15	03/27/2025 07:00	03/27/2025 21:35	YR
								Certifications:	NELAC-NY12058,NJDEP-NY037		
1634-04-4	Methyl tert-butyl ether (MTBE)	ND		ug/m³	0.35	0.35	0.962	EPA TO-15	03/27/2025 07:00	03/27/2025 21:35	YR
								Certifications:	NELAC-NY12058,NJDEP-NY037		
75-09-2	**Methylene chloride**	**0.70**	J	ug/m³	0.67	2.0	0.962	EPA TO-15	03/27/2025 07:00	03/27/2025 21:35	YR
								Certifications:	NELAC-NY12058,NJDEP-NY037		
91-20-3	* Naphthalene	ND	CAL-E	ug/m³	1.0	1.0	0.962	EPA TO-15	03/27/2025 07:00	03/27/2025 21:35	YR
								Certifications:	NJDEP-NY037		
142-82-5	**n-Heptane**	**6.5**		ug/m³	0.39	0.39	0.962	EPA TO-15	03/27/2025 07:00	03/27/2025 21:35	YR
								Certifications:	NELAC-NY12058,NJDEP-NY037		
110-54-3	**n-Hexane**	**7.4**		ug/m³	0.34	0.34	0.962	EPA TO-15	03/27/2025 07:00	03/27/2025 21:35	YR
								Certifications:	NELAC-NY12058,NJDEP-NY037		
95-47-6	**o-Xylene**	**7.4**		ug/m³	0.42	0.42	0.962	EPA TO-15	03/27/2025 07:00	03/27/2025 21:35	YR
								Certifications:	NELAC-NY12058,NJDEP-NY037		
179601-23-1	**p- & m- Xylenes**	**18**		ug/m³	0.84	0.84	0.962	EPA TO-15	03/27/2025 07:00	03/27/2025 21:35	YR
								Certifications:	NELAC-NY12058,NJDEP-NY037		
622-96-8	*** p-Ethyltoluene**	**7.7**		ug/m³	0.47	0.47	0.962	EPA TO-15	03/27/2025 07:00	03/27/2025 21:35	YR
								Certifications:			
115-07-1	* Propylene	ND		ug/m³	0.17	0.17	0.962	EPA TO-15	03/27/2025 07:00	03/27/2025 21:35	YR
								Certifications:			
100-42-5	Styrene	ND		ug/m³	0.41	0.41	0.962	EPA TO-15	03/27/2025 07:00	03/27/2025 21:35	YR
								Certifications:	NELAC-NY12058,NJDEP-NY037		
127-18-4	Tetrachloroethylene	ND		ug/m³	0.65	0.65	0.962	EPA TO-15	03/27/2025 07:00	03/27/2025 21:35	YR
								Certifications:	NELAC-NY12058,NJDEP-NY037		
109-99-9	* Tetrahydrofuran	ND		ug/m³	0.57	0.57	0.962	EPA TO-15	03/27/2025 07:00	03/27/2025 21:35	YR
								Certifications:			
108-88-3	**Toluene**	**9.7**		ug/m³	0.36	0.36	0.962	EPA TO-15	03/27/2025 07:00	03/27/2025 21:35	YR
								Certifications:	NELAC-NY12058,NJDEP-NY037		
156-60-5	trans-1,2-Dichloroethylene	ND		ug/m³	0.38	0.38	0.962	EPA TO-15	03/27/2025 07:00	03/27/2025 21:35	YR
								Certifications:	NELAC-NY12058,NJDEP-NY037		
10061-02-6	trans-1,3-Dichloropropylene	ND		ug/m³	0.44	0.44	0.962	EPA TO-15	03/27/2025 07:00	03/27/2025 21:35	YR
								Certifications:	NELAC-NY12058,NJDEP-NY037		

Sample Information

Client Sample ID: IA20_031125 **York Sample ID:** 25C0920-09

York Project (SDG) No.	Client Project ID	Matrix	Collection Date/Time	Date Received
25C0920	170745301	Indoor Ambient Air	March 11, 2025 5:37 pm	03/13/2025

Volatile Organics, EPA TO15 Full List

Log-in Notes:

Sample Notes:

Sample Prepared by Method: EPA TO15 PREP

CAS No.	Parameter	Result	Flag	Units	Reported to LOD/MDL	LOQ	Dilution	Reference Method	Date/Time Prepared	Date/Time Analyzed	Analyst
79-01-6	Trichloroethylene	ND		ug/m³	0.13	0.13	0.962	EPA TO-15	03/27/2025 07:00	03/27/2025 21:35	YR
								Certifications:	NELAC-NY12058,NJDEP-NY037		
75-69-4	**Trichlorofluoromethane (Freon 11)**	**1.1**		ug/m³	0.54	0.54	0.962	EPA TO-15	03/27/2025 07:00	03/27/2025 21:35	YR
								Certifications:	NELAC-NY12058,NJDEP-NY037		
108-05-4	Vinyl acetate	ND	ICVE, TO-LCS -L	ug/m³	0.34	0.34	0.962	EPA TO-15	03/27/2025 07:00	03/27/2025 21:35	YR
								Certifications:	NELAC-NY12058,NJDEP-NY037		
593-60-2	Vinyl bromide	ND		ug/m³	0.42	0.42	0.962	EPA TO-15	03/27/2025 07:00	03/27/2025 21:35	YR
								Certifications:	NELAC-NY12058,NJDEP-NY037		
75-01-4	Vinyl Chloride	ND		ug/m³	0.12	0.12	0.962	EPA TO-15	03/27/2025 07:00	03/27/2025 21:35	YR
								Certifications:	NELAC-NY12058,NJDEP-NY037		

Sample Information

Client Sample ID: IA21_031125 **York Sample ID:** 25C0920-10

York Project (SDG) No.	Client Project ID	Matrix	Collection Date/Time	Date Received
25C0920	170745301	Indoor Ambient Air	March 11, 2025 5:47 pm	03/13/2025

Volatile Organics, EPA TO15 Full List

Log-in Notes:

Sample Notes:

Sample Prepared by Method: EPA TO15 PREP

CAS No.	Parameter	Result	Flag	Units	Reported to LOD/MDL	LOQ	Dilution	Reference Method	Date/Time Prepared	Date/Time Analyzed	Analyst
630-20-6	* 1,1,1,2-Tetrachloroethane	ND		ug/m³	0.70	0.70	1.026	EPA TO-15	03/27/2025 07:00	03/27/2025 22:20	YR
								Certifications:			
71-55-6	1,1,1-Trichloroethane	ND		ug/m³	0.56	0.56	1.026	EPA TO-15	03/27/2025 07:00	03/27/2025 22:20	YR
								Certifications:	NELAC-NY12058,NJDEP-NY037		
79-34-5	1,1,2,2-Tetrachloroethane	ND		ug/m³	0.70	0.70	1.026	EPA TO-15	03/27/2025 07:00	03/27/2025 22:20	YR
								Certifications:	NELAC-NY12058,NJDEP-NY037		
76-13-1	1,1,2-Trichloro-1,2,2-trifluoroethane (Freon 113)	ND		ug/m³	0.79	0.79	1.026	EPA TO-15	03/27/2025 07:00	03/27/2025 22:20	YR
								Certifications:	NELAC-NY12058,NJDEP-NY037		
79-00-5	1,1,2-Trichloroethane	ND		ug/m³	0.56	0.56	1.026	EPA TO-15	03/27/2025 07:00	03/27/2025 22:20	YR
								Certifications:	NELAC-NY12058,NJDEP-NY037		
75-34-3	1,1-Dichloroethane	ND		ug/m³	0.42	0.42	1.026	EPA TO-15	03/27/2025 07:00	03/27/2025 22:20	YR
								Certifications:	NELAC-NY12058,NJDEP-NY037		
75-35-4	1,1-Dichloroethylene	ND		ug/m³	0.10	0.10	1.026	EPA TO-15	03/27/2025 07:00	03/27/2025 22:20	YR
								Certifications:	NELAC-NY12058,NJDEP-NY037		
120-82-1	1,2,4-Trichlorobenzene	ND	CAL-E, ICVE, TO-CCV, TO-LCS-L	ug/m³	0.76	0.76	1.026	EPA TO-15	03/27/2025 07:00	03/27/2025 22:20	YR
								Certifications:	NELAC-NY12058,NJDEP-NY037		
95-63-6	**1,2,4-Trimethylbenzene**	**29**		ug/m³	0.50	0.50	1.026	EPA TO-15	03/27/2025 07:00	03/27/2025 22:20	YR
								Certifications:	NELAC-NY12058,NJDEP-NY037		
106-93-4	1,2-Dibromoethane	ND		ug/m³	0.79	0.79	1.026	EPA TO-15	03/27/2025 07:00	03/27/2025 22:20	YR
								Certifications:	NELAC-NY12058,NJDEP-NY037		
95-50-1	1,2-Dichlorobenzene	ND		ug/m³	0.62	0.62	1.026	EPA TO-15	03/27/2025 07:00	03/27/2025 22:20	YR
								Certifications:	NELAC-NY12058,NJDEP-NY037		
107-06-2	1,2-Dichloroethane	ND		ug/m³	0.42	0.42	1.026	EPA TO-15	03/27/2025 07:00	03/27/2025 22:20	YR
								Certifications:	NELAC-NY12058,NJDEP-NY037		
78-87-5	1,2-Dichloropropane	ND		ug/m³	0.47	0.47	1.026	EPA TO-15	03/27/2025 07:00	03/27/2025 22:20	YR
								Certifications:	NELAC-NY12058,NJDEP-NY037		
76-14-2	1,2-Dichlorotetrafluoroethane	ND		ug/m³	0.72	0.72	1.026	EPA TO-15	03/27/2025 07:00	03/27/2025 22:20	YR
								Certifications:	NELAC-NY12058,NJDEP-NY037		
108-67-8	**1,3,5-Trimethylbenzene**	**9.4**		ug/m³	0.50	0.50	1.026	EPA TO-15	03/27/2025 07:00	03/27/2025 22:20	YR
								Certifications:	NELAC-NY12058,NJDEP-NY037		
106-99-0	1,3-Butadiene	ND		ug/m³	0.68	0.68	1.026	EPA TO-15	03/27/2025 07:00	03/27/2025 22:20	YR
								Certifications:	NELAC-NY12058,NJDEP-NY037		
541-73-1	1,3-Dichlorobenzene	ND		ug/m³	0.62	0.62	1.026	EPA TO-15	03/27/2025 07:00	03/27/2025 22:20	YR
								Certifications:	NELAC-NY12058,NJDEP-NY037		
142-28-9	* 1,3-Dichloropropane	ND		ug/m³	0.47	0.47	1.026	EPA TO-15	03/27/2025 07:00	03/27/2025 22:20	YR
								Certifications:			
106-46-7	1,4-Dichlorobenzene	ND		ug/m³	0.62	0.62	1.026	EPA TO-15	03/27/2025 07:00	03/27/2025 22:20	YR
								Certifications:	NELAC-NY12058,NJDEP-NY037		
123-91-1	1,4-Dioxane	ND		ug/m³	0.74	0.74	1.026	EPA TO-15	03/27/2025 07:00	03/27/2025 22:20	YR
								Certifications:	NELAC-NY12058,NJDEP-NY037		

Sample Information

Client Sample ID: IA21_031125 **York Sample ID:** 25C0920-10

York Project (SDG) No.	Client Project ID	Matrix	Collection Date/Time	Date Received
25C0920	170745301	Indoor Ambient Air	March 11, 2025 5:47 pm	03/13/2025

Volatile Organics, EPA TO15 Full List

Log-in Notes:

Sample Notes:

Sample Prepared by Method: EPA TO15 PREP

CAS No.	Parameter	Result	Flag	Units	Reported to LOD/MDL	LOQ	Dilution	Reference Method	Date/Time Prepared	Date/Time Analyzed	Analyst
540-84-1	* **2,2,4-Trimethylpentane**	**1.4**		ug/m³	0.12	0.24	1.026	EPA TO-15	03/27/2025 07:00	03/27/2025 22:20	YR
								Certifications:			
78-93-3	**2-Butanone**	**1.9**		ug/m³	0.30	0.30	1.026	EPA TO-15	03/27/2025 07:00	03/27/2025 22:20	YR
								Certifications:	NELAC-NY12058,NJDEP-NY037		
591-78-6	* 2-Hexanone	ND		ug/m³	0.84	0.84	1.026	EPA TO-15	03/27/2025 07:00	03/27/2025 22:20	YR
								Certifications:			
107-05-1	3-Chloropropene	ND		ug/m³	1.6	1.6	1.026	EPA TO-15	03/27/2025 07:00	03/27/2025 22:20	YR
								Certifications:	NELAC-NY12058,NJDEP-NY037		
108-10-1	**4-Methyl-2-pentanone**	**9.6**		ug/m³	0.42	0.42	1.026	EPA TO-15	03/27/2025 07:00	03/27/2025 22:20	YR
								Certifications:	NELAC-NY12058,NJDEP-NY037		
67-64-1	**Acetone**	**13**		ug/m³	0.49	1.9	1.026	EPA TO-15	03/27/2025 07:00	03/27/2025 22:20	YR
								Certifications:	NELAC-NY12058,NJDEP-NY037		
107-13-1	Acrylonitrile	ND		ug/m³	0.22	2.9	1.026	EPA TO-15	03/27/2025 07:00	03/27/2025 22:20	YR
								Certifications:	NELAC-NY12058,NJDEP-NY037		
71-43-2	**Benzene**	**9.3**		ug/m³	0.33	0.33	1.026	EPA TO-15	03/27/2025 07:00	03/27/2025 22:20	YR
								Certifications:	NELAC-NY12058,NJDEP-NY037		
100-44-7	Benzyl chloride	ND	CAL-E, TO-CCV	ug/m³	0.53	0.53	1.026	EPA TO-15	03/27/2025 07:00	03/27/2025 22:20	YR
								Certifications:	NELAC-NY12058,NJDEP-NY037		
75-27-4	Bromodichloromethane	ND		ug/m³	0.69	0.69	1.026	EPA TO-15	03/27/2025 07:00	03/27/2025 22:20	YR
								Certifications:	NELAC-NY12058,NJDEP-NY037		
75-25-2	Bromoform	ND		ug/m³	1.1	1.1	1.026	EPA TO-15	03/27/2025 07:00	03/27/2025 22:20	YR
								Certifications:	NELAC-NY12058,NJDEP-NY037		
74-83-9	Bromomethane	ND		ug/m³	0.40	0.40	1.026	EPA TO-15	03/27/2025 07:00	03/27/2025 22:20	YR
								Certifications:	NELAC-NY12058,NJDEP-NY037		
75-15-0	Carbon disulfide	ND		ug/m³	0.32	0.32	1.026	EPA TO-15	03/27/2025 07:00	03/27/2025 22:20	YR
								Certifications:	NELAC-NY12058,NJDEP-NY037		
56-23-5	**Carbon tetrachloride**	**0.39**		ug/m³	0.16	0.16	1.026	EPA TO-15	03/27/2025 07:00	03/27/2025 22:20	YR
								Certifications:	NELAC-NY12058,NJDEP-NY037		
108-90-7	Chlorobenzene	ND		ug/m³	0.47	0.47	1.026	EPA TO-15	03/27/2025 07:00	03/27/2025 22:20	YR
								Certifications:	NELAC-NY12058,NJDEP-NY037		
75-00-3	Chloroethane	ND		ug/m³	0.27	0.27	1.026	EPA TO-15	03/27/2025 07:00	03/27/2025 22:20	YR
								Certifications:	NELAC-NY12058,NJDEP-NY037		
67-66-3	Chloroform	ND		ug/m³	0.50	0.50	1.026	EPA TO-15	03/27/2025 07:00	03/27/2025 22:20	YR
								Certifications:	NELAC-NY12058,NJDEP-NY037		
74-87-3	**Chloromethane**	**1.2**		ug/m³	0.21	0.21	1.026	EPA TO-15	03/27/2025 07:00	03/27/2025 22:20	YR
								Certifications:	NELAC-NY12058,NJDEP-NY037		
156-59-2	**cis-1,2-Dichloroethylene**	**0.89**		ug/m³	0.10	0.10	1.026	EPA TO-15	03/27/2025 07:00	03/27/2025 22:20	YR
								Certifications:	NELAC-NY12058,NJDEP-NY037		
10061-01-5	cis-1,3-Dichloropropylene	ND		ug/m³	0.47	0.47	1.026	EPA TO-15	03/27/2025 07:00	03/27/2025 22:20	YR
								Certifications:	NELAC-NY12058,NJDEP-NY037		
110-82-7	**Cyclohexane**	**36**		ug/m³	0.35	0.35	1.026	EPA TO-15	03/27/2025 07:00	03/27/2025 22:20	YR
								Certifications:	NELAC-NY12058,NJDEP-NY037		

Sample Information

Client Sample ID: IA21_031125 **York Sample ID:** 25C0920-10

York Project (SDG) No.	Client Project ID	Matrix	Collection Date/Time	Date Received
25C0920	170745301	Indoor Ambient Air	March 11, 2025 5:47 pm	03/13/2025

Volatile Organics, EPA TO15 Full List

Log-in Notes:

Sample Notes:

Sample Prepared by Method: EPA TO15 PREP

CAS No.	Parameter	Result	Flag	Units	Reported to LOD/MDL	LOQ	Dilution	Reference Method	Date/Time Prepared	Date/Time Analyzed	Analyst
124-48-1	Dibromochloromethane	ND		ug/m³	0.87	0.87	1.026	EPA TO-15	03/27/2025 07:00	03/27/2025 22:20	YR
								Certifications:	NELAC-NY12058,NJDEP-NY037		
75-71-8	**Dichlorodifluoromethane**	**2.2**		ug/m³	0.51	0.51	1.026	EPA TO-15	03/27/2025 07:00	03/27/2025 22:20	YR
								Certifications:	NELAC-NY12058,NJDEP-NY037		
141-78-6	*** Ethyl acetate**	**5.8**		ug/m³	0.74	0.74	1.026	EPA TO-15	03/27/2025 07:00	03/27/2025 22:20	YR
								Certifications:			
100-41-4	**Ethyl Benzene**	**19**		ug/m³	0.45	0.45	1.026	EPA TO-15	03/27/2025 07:00	03/27/2025 22:20	YR
								Certifications:	NELAC-NY12058,NJDEP-NY037		
87-68-3	Hexachlorobutadiene	ND		ug/m³	1.1	1.1	1.026	EPA TO-15	03/27/2025 07:00	03/27/2025 22:20	YR
								Certifications:	NELAC-NY12058,NJDEP-NY037		
67-63-0	**Isopropanol**	**5.2**	CAL-E	ug/m³	0.50	1.5	1.026	EPA TO-15	03/27/2025 07:00	03/27/2025 22:20	YR
								Certifications:	NELAC-NY12058,NJDEP-NY037		
80-62-6	Methyl Methacrylate	ND		ug/m³	0.42	0.42	1.026	EPA TO-15	03/27/2025 07:00	03/27/2025 22:20	YR
								Certifications:	NELAC-NY12058,NJDEP-NY037		
1634-04-4	Methyl tert-butyl ether (MTBE)	ND		ug/m³	0.37	0.37	1.026	EPA TO-15	03/27/2025 07:00	03/27/2025 22:20	YR
								Certifications:	NELAC-NY12058,NJDEP-NY037		
75-09-2	**Methylene chloride**	**1.2**	J	ug/m³	0.71	2.1	1.026	EPA TO-15	03/27/2025 07:00	03/27/2025 22:20	YR
								Certifications:	NELAC-NY12058,NJDEP-NY037		
91-20-3	* Naphthalene	ND	CAL-E	ug/m³	1.1	1.1	1.026	EPA TO-15	03/27/2025 07:00	03/27/2025 22:20	YR
								Certifications:	NJDEP-NY037		
142-82-5	**n-Heptane**	**26**		ug/m³	0.42	0.42	1.026	EPA TO-15	03/27/2025 07:00	03/27/2025 22:20	YR
								Certifications:	NELAC-NY12058,NJDEP-NY037		
110-54-3	**n-Hexane**	**40**		ug/m³	0.36	0.36	1.026	EPA TO-15	03/27/2025 07:00	03/27/2025 22:20	YR
								Certifications:	NELAC-NY12058,NJDEP-NY037		
95-47-6	**o-Xylene**	**30**		ug/m³	0.45	0.45	1.026	EPA TO-15	03/27/2025 07:00	03/27/2025 22:20	YR
								Certifications:	NELAC-NY12058,NJDEP-NY037		
179601-23-1	**p- & m- Xylenes**	**74**		ug/m³	0.89	0.89	1.026	EPA TO-15	03/27/2025 07:00	03/27/2025 22:20	YR
								Certifications:	NELAC-NY12058,NJDEP-NY037		
622-96-8	*** p-Ethyltoluene**	**33**		ug/m³	0.50	0.50	1.026	EPA TO-15	03/27/2025 07:00	03/27/2025 22:20	YR
								Certifications:			
115-07-1	*** Propylene**	**1.6**		ug/m³	0.18	0.18	1.026	EPA TO-15	03/27/2025 07:00	03/27/2025 22:20	YR
								Certifications:			
100-42-5	**Styrene**	**0.96**		ug/m³	0.44	0.44	1.026	EPA TO-15	03/27/2025 07:00	03/27/2025 22:20	YR
								Certifications:	NELAC-NY12058,NJDEP-NY037		
127-18-4	**Tetrachloroethylene**	**1.7**		ug/m³	0.70	0.70	1.026	EPA TO-15	03/27/2025 07:00	03/27/2025 22:20	YR
								Certifications:	NELAC-NY12058,NJDEP-NY037		
109-99-9	*** Tetrahydrofuran**	**10**		ug/m³	0.61	0.61	1.026	EPA TO-15	03/27/2025 07:00	03/27/2025 22:20	YR
								Certifications:			
108-88-3	**Toluene**	**35**		ug/m³	0.39	0.39	1.026	EPA TO-15	03/27/2025 07:00	03/27/2025 22:20	YR
								Certifications:	NELAC-NY12058,NJDEP-NY037		
156-60-5	trans-1,2-Dichloroethylene	ND		ug/m³	0.41	0.41	1.026	EPA TO-15	03/27/2025 07:00	03/27/2025 22:20	YR
								Certifications:	NELAC-NY12058,NJDEP-NY037		
10061-02-6	trans-1,3-Dichloropropylene	ND		ug/m³	0.47	0.47	1.026	EPA TO-15	03/27/2025 07:00	03/27/2025 22:20	YR
								Certifications:	NELAC-NY12058,NJDEP-NY037		

Sample Information

Client Sample ID: IA21_031125 **York Sample ID:** 25C0920-10

York Project (SDG) No.	Client Project ID	Matrix	Collection Date/Time	Date Received
25C0920	170745301	Indoor Ambient Air	March 11, 2025 5:47 pm	03/13/2025

Volatile Organics, EPA TO15 Full List

Log-in Notes:

Sample Notes:

Sample Prepared by Method: EPA TO15 PREP

CAS No.	Parameter	Result	Flag	Units	Reported to LOD/MDL	LOQ	Dilution	Reference Method	Date/Time Prepared	Date/Time Analyzed	Analyst
79-01-6	Trichloroethylene	ND		ug/m³	0.14	0.14	1.026	EPA TO-15	03/27/2025 07:00	03/27/2025 22:20	YR
								Certifications:	NELAC-NY12058,NJDEP-NY037		
75-69-4	**Trichlorofluoromethane (Freon 11)**	**1.2**		ug/m³	0.58	0.58	1.026	EPA TO-15	03/27/2025 07:00	03/27/2025 22:20	YR
								Certifications:	NELAC-NY12058,NJDEP-NY037		
108-05-4	Vinyl acetate	ND	ICVE, TO-LCS -L	ug/m³	0.36	0.36	1.026	EPA TO-15	03/27/2025 07:00	03/27/2025 22:20	YR
								Certifications:	NELAC-NY12058,NJDEP-NY037		
593-60-2	Vinyl bromide	ND		ug/m³	0.45	0.45	1.026	EPA TO-15	03/27/2025 07:00	03/27/2025 22:20	YR
								Certifications:	NELAC-NY12058,NJDEP-NY037		
75-01-4	Vinyl Chloride	ND		ug/m³	0.13	0.13	1.026	EPA TO-15	03/27/2025 07:00	03/27/2025 22:20	YR
								Certifications:	NELAC-NY12058,NJDEP-NY037		

Sample Information

Client Sample ID: AA01_031125 **York Sample ID:** 25C0920-11

York Project (SDG) No.	Client Project ID	Matrix	Collection Date/Time	Date Received
25C0920	170745301	Outdoor Ambient Air	March 11, 2025 5:56 pm	03/13/2025

Volatile Organics, EPA TO15 Full List

Log-in Notes:

Sample Notes:

Sample Prepared by Method: EPA TO15 PREP

CAS No.	Parameter	Result	Flag	Units	Reported to LOD/MDL	LOQ	Dilution	Reference Method	Date/Time Prepared	Date/Time Analyzed	Analyst
630-20-6	* 1,1,1,2-Tetrachloroethane	ND		ug/m³	0.71	0.71	1.028	EPA TO-15	03/27/2025 07:00	03/27/2025 23:06	YR
								Certifications:			
71-55-6	1,1,1-Trichloroethane	ND		ug/m³	0.56	0.56	1.028	EPA TO-15	03/27/2025 07:00	03/27/2025 23:06	YR
								Certifications:	NELAC-NY12058,NJDEP-NY037		
79-34-5	1,1,2,2-Tetrachloroethane	ND		ug/m³	0.71	0.71	1.028	EPA TO-15	03/27/2025 07:00	03/27/2025 23:06	YR
								Certifications:	NELAC-NY12058,NJDEP-NY037		
76-13-1	1,1,2-Trichloro-1,2,2-trifluoroethane (Freon 113)	ND		ug/m³	0.79	0.79	1.028	EPA TO-15	03/27/2025 07:00	03/27/2025 23:06	YR
								Certifications:	NELAC-NY12058,NJDEP-NY037		
79-00-5	1,1,2-Trichloroethane	ND		ug/m³	0.56	0.56	1.028	EPA TO-15	03/27/2025 07:00	03/27/2025 23:06	YR
								Certifications:	NELAC-NY12058,NJDEP-NY037		
75-34-3	1,1-Dichloroethane	ND		ug/m³	0.42	0.42	1.028	EPA TO-15	03/27/2025 07:00	03/27/2025 23:06	YR
								Certifications:	NELAC-NY12058,NJDEP-NY037		
75-35-4	1,1-Dichloroethylene	ND		ug/m³	0.10	0.10	1.028	EPA TO-15	03/27/2025 07:00	03/27/2025 23:06	YR
								Certifications:	NELAC-NY12058,NJDEP-NY037		
120-82-1	1,2,4-Trichlorobenzene	ND	CAL-E, ICVE, TO-CCV, TO-LCS-L	ug/m³	0.76	0.76	1.028	EPA TO-15	03/27/2025 07:00	03/27/2025 23:06	YR
								Certifications:	NELAC-NY12058,NJDEP-NY037		
95-63-6	**1,2,4-Trimethylbenzene**	**0.61**		ug/m³	0.51	0.51	1.028	EPA TO-15	03/27/2025 07:00	03/27/2025 23:06	YR
								Certifications:	NELAC-NY12058,NJDEP-NY037		
106-93-4	1,2-Dibromoethane	ND		ug/m³	0.79	0.79	1.028	EPA TO-15	03/27/2025 07:00	03/27/2025 23:06	YR
								Certifications:	NELAC-NY12058,NJDEP-NY037		
95-50-1	1,2-Dichlorobenzene	ND		ug/m³	0.62	0.62	1.028	EPA TO-15	03/27/2025 07:00	03/27/2025 23:06	YR
								Certifications:	NELAC-NY12058,NJDEP-NY037		
107-06-2	1,2-Dichloroethane	ND		ug/m³	0.42	0.42	1.028	EPA TO-15	03/27/2025 07:00	03/27/2025 23:06	YR
								Certifications:	NELAC-NY12058,NJDEP-NY037		
78-87-5	1,2-Dichloropropane	ND		ug/m³	0.48	0.48	1.028	EPA TO-15	03/27/2025 07:00	03/27/2025 23:06	YR
								Certifications:	NELAC-NY12058,NJDEP-NY037		
76-14-2	1,2-Dichlorotetrafluoroethane	ND		ug/m³	0.72	0.72	1.028	EPA TO-15	03/27/2025 07:00	03/27/2025 23:06	YR
								Certifications:	NELAC-NY12058,NJDEP-NY037		
108-67-8	1,3,5-Trimethylbenzene	ND		ug/m³	0.51	0.51	1.028	EPA TO-15	03/27/2025 07:00	03/27/2025 23:06	YR
								Certifications:	NELAC-NY12058,NJDEP-NY037		
106-99-0	1,3-Butadiene	ND		ug/m³	0.68	0.68	1.028	EPA TO-15	03/27/2025 07:00	03/27/2025 23:06	YR
								Certifications:	NELAC-NY12058,NJDEP-NY037		
541-73-1	1,3-Dichlorobenzene	ND		ug/m³	0.62	0.62	1.028	EPA TO-15	03/27/2025 07:00	03/27/2025 23:06	YR
								Certifications:	NELAC-NY12058,NJDEP-NY037		
142-28-9	* 1,3-Dichloropropane	ND		ug/m³	0.48	0.48	1.028	EPA TO-15	03/27/2025 07:00	03/27/2025 23:06	YR
								Certifications:			
106-46-7	1,4-Dichlorobenzene	ND		ug/m³	0.62	0.62	1.028	EPA TO-15	03/27/2025 07:00	03/27/2025 23:06	YR
								Certifications:	NELAC-NY12058,NJDEP-NY037		
123-91-1	1,4-Dioxane	ND		ug/m³	0.74	0.74	1.028	EPA TO-15	03/27/2025 07:00	03/27/2025 23:06	YR
								Certifications:	NELAC-NY12058,NJDEP-NY037		

Sample Information

Client Sample ID: AA01_031125 **York Sample ID:** 25C0920-11

York Project (SDG) No.	Client Project ID	Matrix	Collection Date/Time	Date Received
25C0920	170745301	Outdoor Ambient Air	March 11, 2025 5:56 pm	03/13/2025

Volatile Organics, EPA TO15 Full List

Log-in Notes:

Sample Notes:

Sample Prepared by Method: EPA TO15 PREP

CAS No.	Parameter	Result	Flag	Units	Reported to LOD/MDL	LOQ	Dilution	Reference Method	Date/Time Prepared	Date/Time Analyzed	Analyst
540-84-1	* **2,2,4-Trimethylpentane**	**1.2**		ug/m³	0.12	0.24	1.028	EPA TO-15	03/27/2025 07:00	03/27/2025 23:06	YR
								Certifications:			
78-93-3	**2-Butanone**	**2.0**		ug/m³	0.30	0.30	1.028	EPA TO-15	03/27/2025 07:00	03/27/2025 23:06	YR
								Certifications:	NELAC-NY12058,NJDEP-NY037		
591-78-6	* 2-Hexanone	ND		ug/m³	0.84	0.84	1.028	EPA TO-15	03/27/2025 07:00	03/27/2025 23:06	YR
								Certifications:			
107-05-1	3-Chloropropene	ND		ug/m³	1.6	1.6	1.028	EPA TO-15	03/27/2025 07:00	03/27/2025 23:06	YR
								Certifications:	NELAC-NY12058,NJDEP-NY037		
108-10-1	**4-Methyl-2-pentanone**	**0.46**		ug/m³	0.42	0.42	1.028	EPA TO-15	03/27/2025 07:00	03/27/2025 23:06	YR
								Certifications:	NELAC-NY12058,NJDEP-NY037		
67-64-1	**Acetone**	**21**		ug/m³	0.49	2.0	1.028	EPA TO-15	03/27/2025 07:00	03/27/2025 23:06	YR
								Certifications:	NELAC-NY12058,NJDEP-NY037		
107-13-1	Acrylonitrile	ND		ug/m³	0.22	2.9	1.028	EPA TO-15	03/27/2025 07:00	03/27/2025 23:06	YR
								Certifications:	NELAC-NY12058,NJDEP-NY037		
71-43-2	**Benzene**	**0.95**		ug/m³	0.33	0.33	1.028	EPA TO-15	03/27/2025 07:00	03/27/2025 23:06	YR
								Certifications:	NELAC-NY12058,NJDEP-NY037		
100-44-7	Benzyl chloride	ND	CAL-E, TO-CCV	ug/m³	0.53	0.53	1.028	EPA TO-15	03/27/2025 07:00	03/27/2025 23:06	YR
								Certifications:	NELAC-NY12058,NJDEP-NY037		
75-27-4	Bromodichloromethane	ND		ug/m³	0.69	0.69	1.028	EPA TO-15	03/27/2025 07:00	03/27/2025 23:06	YR
								Certifications:	NELAC-NY12058,NJDEP-NY037		
75-25-2	Bromoform	ND		ug/m³	1.1	1.1	1.028	EPA TO-15	03/27/2025 07:00	03/27/2025 23:06	YR
								Certifications:	NELAC-NY12058,NJDEP-NY037		
74-83-9	Bromomethane	ND		ug/m³	0.40	0.40	1.028	EPA TO-15	03/27/2025 07:00	03/27/2025 23:06	YR
								Certifications:	NELAC-NY12058,NJDEP-NY037		
75-15-0	Carbon disulfide	ND		ug/m³	0.32	0.32	1.028	EPA TO-15	03/27/2025 07:00	03/27/2025 23:06	YR
								Certifications:	NELAC-NY12058,NJDEP-NY037		
56-23-5	**Carbon tetrachloride**	**0.45**		ug/m³	0.16	0.16	1.028	EPA TO-15	03/27/2025 07:00	03/27/2025 23:06	YR
								Certifications:	NELAC-NY12058,NJDEP-NY037		
108-90-7	Chlorobenzene	ND		ug/m³	0.47	0.47	1.028	EPA TO-15	03/27/2025 07:00	03/27/2025 23:06	YR
								Certifications:	NELAC-NY12058,NJDEP-NY037		
75-00-3	Chloroethane	ND		ug/m³	0.27	0.27	1.028	EPA TO-15	03/27/2025 07:00	03/27/2025 23:06	YR
								Certifications:	NELAC-NY12058,NJDEP-NY037		
67-66-3	Chloroform	ND		ug/m³	0.50	0.50	1.028	EPA TO-15	03/27/2025 07:00	03/27/2025 23:06	YR
								Certifications:	NELAC-NY12058,NJDEP-NY037		
74-87-3	**Chloromethane**	**1.1**		ug/m³	0.21	0.21	1.028	EPA TO-15	03/27/2025 07:00	03/27/2025 23:06	YR
								Certifications:	NELAC-NY12058,NJDEP-NY037		
156-59-2	cis-1,2-Dichloroethylene	ND		ug/m³	0.10	0.10	1.028	EPA TO-15	03/27/2025 07:00	03/27/2025 23:06	YR
								Certifications:	NELAC-NY12058,NJDEP-NY037		
10061-01-5	cis-1,3-Dichloropropylene	ND		ug/m³	0.47	0.47	1.028	EPA TO-15	03/27/2025 07:00	03/27/2025 23:06	YR
								Certifications:	NELAC-NY12058,NJDEP-NY037		
110-82-7	**Cyclohexane**	**0.42**		ug/m³	0.35	0.35	1.028	EPA TO-15	03/27/2025 07:00	03/27/2025 23:06	YR
								Certifications:	NELAC-NY12058,NJDEP-NY037		

Sample Information

Client Sample ID: AA01_031125 **York Sample ID:** 25C0920-11

York Project (SDG) No.	Client Project ID	Matrix	Collection Date/Time	Date Received
25C0920	170745301	Outdoor Ambient Air	March 11, 2025 5:56 pm	03/13/2025

Volatile Organics, EPA TO15 Full List

Log-in Notes:

Sample Notes:

Sample Prepared by Method: EPA TO15 PREP

CAS No.	Parameter	Result	Flag	Units	Reported to LOD/MDL	LOQ	Dilution	Reference Method	Date/Time Prepared	Date/Time Analyzed	Analyst
124-48-1	Dibromochloromethane	ND		ug/m³	0.88	0.88	1.028	EPA TO-15	03/27/2025 07:00	03/27/2025 23:06	YR
								Certifications:	NELAC-NY12058,NJDEP-NY037		
75-71-8	**Dichlorodifluoromethane**	**2.1**		ug/m³	0.51	0.51	1.028	EPA TO-15	03/27/2025 07:00	03/27/2025 23:06	YR
								Certifications:	NELAC-NY12058,NJDEP-NY037		
141-78-6	*** Ethyl acetate**	**7.6**		ug/m³	0.74	0.74	1.028	EPA TO-15	03/27/2025 07:00	03/27/2025 23:06	YR
								Certifications:			
100-41-4	**Ethyl Benzene**	**0.58**		ug/m³	0.45	0.45	1.028	EPA TO-15	03/27/2025 07:00	03/27/2025 23:06	YR
								Certifications:	NELAC-NY12058,NJDEP-NY037		
87-68-3	Hexachlorobutadiene	ND		ug/m³	1.1	1.1	1.028	EPA TO-15	03/27/2025 07:00	03/27/2025 23:06	YR
								Certifications:	NELAC-NY12058,NJDEP-NY037		
67-63-0	**Isopropanol**	**3.9**	CAL-E	ug/m³	0.51	1.5	1.028	EPA TO-15	03/27/2025 07:00	03/27/2025 23:06	YR
								Certifications:	NELAC-NY12058,NJDEP-NY037		
80-62-6	Methyl Methacrylate	ND		ug/m³	0.42	0.42	1.028	EPA TO-15	03/27/2025 07:00	03/27/2025 23:06	YR
								Certifications:	NELAC-NY12058,NJDEP-NY037		
1634-04-4	Methyl tert-butyl ether (MTBE)	ND		ug/m³	0.37	0.37	1.028	EPA TO-15	03/27/2025 07:00	03/27/2025 23:06	YR
								Certifications:	NELAC-NY12058,NJDEP-NY037		
75-09-2	Methylene chloride	ND		ug/m³	0.71	2.1	1.028	EPA TO-15	03/27/2025 07:00	03/27/2025 23:06	YR
								Certifications:	NELAC-NY12058,NJDEP-NY037		
91-20-3	* Naphthalene	ND	CAL-E	ug/m³	1.1	1.1	1.028	EPA TO-15	03/27/2025 07:00	03/27/2025 23:06	YR
								Certifications:	NJDEP-NY037		
142-82-5	**n-Heptane**	**0.72**		ug/m³	0.42	0.42	1.028	EPA TO-15	03/27/2025 07:00	03/27/2025 23:06	YR
								Certifications:	NELAC-NY12058,NJDEP-NY037		
110-54-3	**n-Hexane**	**1.7**		ug/m³	0.36	0.36	1.028	EPA TO-15	03/27/2025 07:00	03/27/2025 23:06	YR
								Certifications:	NELAC-NY12058,NJDEP-NY037		
95-47-6	**o-Xylene**	**0.71**		ug/m³	0.45	0.45	1.028	EPA TO-15	03/27/2025 07:00	03/27/2025 23:06	YR
								Certifications:	NELAC-NY12058,NJDEP-NY037		
179601-23-1	**p- & m- Xylenes**	**2.1**		ug/m³	0.89	0.89	1.028	EPA TO-15	03/27/2025 07:00	03/27/2025 23:06	YR
								Certifications:	NELAC-NY12058,NJDEP-NY037		
622-96-8	* p-Ethyltoluene	ND		ug/m³	0.51	0.51	1.028	EPA TO-15	03/27/2025 07:00	03/27/2025 23:06	YR
								Certifications:			
115-07-1	*** Propylene**	**0.73**		ug/m³	0.18	0.18	1.028	EPA TO-15	03/27/2025 07:00	03/27/2025 23:06	YR
								Certifications:			
100-42-5	Styrene	ND		ug/m³	0.44	0.44	1.028	EPA TO-15	03/27/2025 07:00	03/27/2025 23:06	YR
								Certifications:	NELAC-NY12058,NJDEP-NY037		
127-18-4	Tetrachloroethylene	ND		ug/m³	0.70	0.70	1.028	EPA TO-15	03/27/2025 07:00	03/27/2025 23:06	YR
								Certifications:	NELAC-NY12058,NJDEP-NY037		
109-99-9	*** Tetrahydrofuran**	**0.88**		ug/m³	0.61	0.61	1.028	EPA TO-15	03/27/2025 07:00	03/27/2025 23:06	YR
								Certifications:			
108-88-3	**Toluene**	**3.6**		ug/m³	0.39	0.39	1.028	EPA TO-15	03/27/2025 07:00	03/27/2025 23:06	YR
								Certifications:	NELAC-NY12058,NJDEP-NY037		
156-60-5	trans-1,2-Dichloroethylene	ND		ug/m³	0.41	0.41	1.028	EPA TO-15	03/27/2025 07:00	03/27/2025 23:06	YR
								Certifications:	NELAC-NY12058,NJDEP-NY037		
10061-02-6	trans-1,3-Dichloropropylene	ND		ug/m³	0.47	0.47	1.028	EPA TO-15	03/27/2025 07:00	03/27/2025 23:06	YR
								Certifications:	NELAC-NY12058,NJDEP-NY037		

Sample Information

Client Sample ID: AA01_031125 **York Sample ID:** 25C0920-11

York Project (SDG) No.	Client Project ID	Matrix	Collection Date/Time	Date Received
25C0920	170745301	Outdoor Ambient Air	March 11, 2025 5:56 pm	03/13/2025

Volatile Organics, EPA TO15 Full List

Log-in Notes:

Sample Notes:

Sample Prepared by Method: EPA TO15 PREP

CAS No.	Parameter	Result	Flag	Units	Reported to LOD/MDL	LOQ	Dilution	Reference Method	Date/Time Prepared	Date/Time Analyzed	Analyst
79-01-6	Trichloroethylene	ND		ug/m³	0.14	0.14	1.028	EPA TO-15	03/27/2025 07:00	03/27/2025 23:06	YR
								Certifications:	NELAC-NY12058,NJDEP-NY037		
75-69-4	**Trichlorofluoromethane (Freon 11)**	**1.2**		ug/m³	0.58	0.58	1.028	EPA TO-15	03/27/2025 07:00	03/27/2025 23:06	YR
								Certifications:	NELAC-NY12058,NJDEP-NY037		
108-05-4	Vinyl acetate	ND	ICVE, TO-LCS -L	ug/m³	0.36	0.36	1.028	EPA TO-15	03/27/2025 07:00	03/27/2025 23:06	YR
								Certifications:	NELAC-NY12058,NJDEP-NY037		
593-60-2	Vinyl bromide	ND		ug/m³	0.45	0.45	1.028	EPA TO-15	03/27/2025 07:00	03/27/2025 23:06	YR
								Certifications:	NELAC-NY12058,NJDEP-NY037		
75-01-4	Vinyl Chloride	ND		ug/m³	0.13	0.13	1.028	EPA TO-15	03/27/2025 07:00	03/27/2025 23:06	YR
								Certifications:	NELAC-NY12058,NJDEP-NY037		

Analytical Batch Summary

Batch ID: BB51490 **Preparation Method:** EPA TO15 PREP **Prepared By:** YR

YORK Sample ID	Client Sample ID	Preparation Date
25C0527-08	CAN 49459 / FC 20439	02/20/25
25C0527-09	CAN 50374 / FC 13558	02/20/25
BB51490-BLK1	Blank	02/20/25
BB51490-BS1	LCS	02/20/25

Batch ID: BB51991 **Preparation Method:** EPA TO15 PREP **Prepared By:** YR

YORK Sample ID	Client Sample ID	Preparation Date
25C0527-05	CAN 49181 / FC 16423	02/27/25
BB51991-BLK1	Blank	02/27/25
BB51991-BS1	LCS	02/27/25

Batch ID: BC51323 **Preparation Method:** EPA TO15 PREP **Prepared By:** YR

YORK Sample ID	Client Sample ID	Preparation Date
25C0527-03	CAN 48307 / FC 21042	02/22/25
25C0527-04	CAN 42991 / FC 17895	02/22/25
25C0527-06	CAN 48325 / FC 17983	02/22/25
25C0527-07	CAN 42999 / FC 13571	02/22/25
25C0527-10	CAN 51002 / FC 20442	02/22/25
BC51323-BLK1	Blank	02/22/25
BC51323-BS1	LCS	02/22/25

Batch ID: BC51324 **Preparation Method:** EPA TO15 PREP **Prepared By:** YR

YORK Sample ID	Client Sample ID	Preparation Date
25C0527-02	CAN 50300 / FC 21013	03/01/25
BC51324-BLK1	Blank	03/01/25
BC51324-BS1	LCS	03/01/25

Batch ID: BC51592 **Preparation Method:** EPA TO15 PREP **Prepared By:** YR

YORK Sample ID	Client Sample ID	Preparation Date
25C0920-01	SS07_031125	03/20/25
BC51592-BLK1	Blank	03/20/25
BC51592-BS1	LCS	03/20/25

Batch ID: BC52056 **Preparation Method:** EPA TO15 PREP **Prepared By:** YR

YORK Sample ID	Client Sample ID	Preparation Date
25C0920-04	SS19_031125	03/27/25
25C0920-05	SS20_031125	03/27/25

25C0920-05RE1	SS20_031125	03/27/25
25C0920-06	SS21_031125	03/27/25
25C0920-08	IA19_031125	03/27/25
25C0920-09	IA20_031125	03/27/25
25C0920-10	IA21_031125	03/27/25
25C0920-11	AA01_031125	03/27/25
BC52056-BLK1	Blank	03/27/25
BC52056-BS1	LCS	03/27/25

Batch ID: BC52134 **Preparation Method:** EPA TO15 PREP **Prepared By:** YR

YORK Sample ID	Client Sample ID	Preparation Date
25C0920-07	IA18_031125	03/28/25
BC52134-BLK1	Blank	03/28/25
BC52134-BS1	LCS	03/28/25

Volatile Organic Compounds in Air by GC/MS - Quality Control Data

York Analytical Laboratories, Inc. - Stratford

Analyte	Result	Reporting Limit	Units	Spike Level	Source* Result	%REC	%REC Limits	Flag	RPD	RPD Limit	Flag
Batch BB51490 - EPA TO15 PREP											
Blank (BB51490-BLK1) Blank									Prepared & Analyzed: 02/20/2025		
1,1,1-Trichloroethane	ND	0.55	ug/m³								
1,1,2,2-Tetrachloroethane	ND	0.69	"								
1,1,2-Trichloro-1,2,2-trifluoroethane (Freon 113)	ND	0.77	"								
1,1,2-Trichloroethane	ND	0.55	"								
1,1-Dichloroethane	ND	0.40	"								
1,1-Dichloroethylene	ND	0.099	"								
1,2,4-Trichlorobenzene	ND	0.74	"								
1,2,4-Trimethylbenzene	ND	0.49	"								
1,2-Dibromoethane	ND	0.77	"								
1,2-Dichlorobenzene	ND	0.60	"								
1,2-Dichloroethane	ND	0.40	"								
1,2-Dichloropropane	ND	0.46	"								
1,2-Dichlorotetrafluoroethane	ND	0.70	"								
1,3,5-Trimethylbenzene	ND	0.49	"								
1,3-Butadiene	ND	0.66	"								
1,3-Dichlorobenzene	ND	0.60	"								
1,4-Dichlorobenzene	ND	0.60	"								
1,4-Dioxane	ND	0.72	"								
2-Butanone	ND	0.29	"								
2-Hexanone	ND	0.82	"								
4-Methyl-2-pentanone	ND	0.41	"								
Acetone	ND	1.9	"								
Acrylonitrile	ND	2.8	"								
Benzene	ND	0.32	"								
Benzyl chloride	ND	0.52	"								
Bromodichloromethane	ND	0.67	"								
Bromoform	ND	1.0	"								
Bromomethane	ND	0.39	"								
Carbon disulfide	ND	0.31	"								
Carbon tetrachloride	ND	0.16	"								
Chlorobenzene	ND	0.46	"								
Chloroethane	ND	0.26	"								
Chloroform	ND	0.49	"								
Chloromethane	ND	0.21	"								
cis-1,2-Dichloroethylene	ND	0.40	"								
cis-1,3-Dichloropropylene	ND	0.45	"								
Cyclohexane	ND	0.34	"								
Dibromochloromethane	ND	0.85	"								
Dichlorodifluoromethane	ND	0.49	"								
2,2,4-Trimethylpentane	ND	0.23	"								
Ethyl acetate	ND	0.72	"								
Ethyl Benzene	ND	0.43	"								
Hexachlorobutadiene	ND	1.1	"								
Isopropanol	ND	1.5	"								
Methyl tert-butyl ether (MTBE)	ND	0.36	"								
Methylene chloride	ND	2.1	"								
Naphthalene	ND	1.0	"								
n-Heptane	ND	0.41	"								
n-Hexane	ND	0.35	"								
o-Xylene	ND	0.43	"								

Volatile Organic Compounds in Air by GC/MS - Quality Control Data

York Analytical Laboratories, Inc. - Stratford

Analyte	Result	Reporting Limit	Units	Spike Level	Source* Result	%REC	%REC Limits	Flag	RPD	RPD Limit	Flag
Batch BB51490 - EPA TO15 PREP											
Blank (BB51490-BLK1) Blank									Prepared & Analyzed: 02/20/2025		
p- & m- Xylenes	ND	0.87	ug/m³								
p-Ethyltoluene	ND	0.49	"								
Propylene	ND	0.17	"								
Styrene	ND	0.43	"								
Tetrachloroethylene	ND	0.68	"								
Tetrahydrofuran	ND	0.59	"								
Toluene	ND	0.38	"								
trans-1,2-Dichloroethylene	ND	0.40	"								
trans-1,3-Dichloropropylene	ND	0.45	"								
Trichloroethylene	ND	0.13	"								
Trichlorofluoromethane (Freon 11)	ND	0.56	"								
Vinyl acetate	ND	0.35	"								
Vinyl Chloride	ND	0.26	"								
LCS (BB51490-BS1) LCS									Prepared & Analyzed: 02/20/2025		
1,1,1-Trichloroethane	8.44		ppbv	10.0		84.4	70-130				
1,1,2,2-Tetrachloroethane	12.1		"	10.0		121	70-130				
1,1,2-Trichloro-1,2,2-trifluoroethane (Freon 113)	8.00		"	10.0		80.0	70-130				
1,1,2-Trichloroethane	12.0		"	10.0		120	70-130				
1,1-Dichloroethane	8.19		"	10.0		81.9	70-130				
1,1-Dichloroethylene	8.13		"	10.0		81.3	70-130				
1,2,4-Trichlorobenzene	11.0		"	10.0		110	70-130				
1,2,4-Trimethylbenzene	12.6		"	10.0		126	70-130				
1,2-Dibromoethane	12.1		"	10.0		121	70-130				
1,2-Dichlorobenzene	12.8		"	10.0		128	70-130				
1,2-Dichloroethane	8.54		"	10.0		85.4	70-130				
1,2-Dichloropropane	12.0		"	10.0		120	70-130				
1,2-Dichlorotetrafluoroethane	7.62		"	10.0		76.2	70-130				
1,3,5-Trimethylbenzene	12.4		"	10.0		124	70-130				
1,3-Butadiene	7.94		"	10.0		79.4	70-130				
1,3-Dichlorobenzene	12.6		"	10.0		126	70-130				
1,4-Dichlorobenzene	12.7		"	10.0		127	70-130				
1,4-Dioxane	12.1		"	10.0		121	70-130				
2-Butanone	8.66		"	10.0		86.6	70-130				
2-Hexanone	12.3		"	10.0		123	70-130				
4-Methyl-2-pentanone	12.5		"	10.0		125	70-130				
Acetone	7.09		"	10.0		70.9	70-130				
Acrylonitrile	8.64		"	10.0		86.4	70-130				
Benzene	8.46		"	10.0		84.6	70-130				
Benzyl chloride	12.8		"	10.0		128	70-130				
Bromodichloromethane	12.4		"	10.0		124	70-130				
Bromoform	12.1		"	10.0		121	70-130				
Bromomethane	11.9		"	10.0		119	70-130				
Carbon disulfide	8.29		"	10.0		82.9	70-130				
Carbon tetrachloride	8.90		"	10.0		89.0	70-130				
Chlorobenzene	11.5		"	10.0		115	70-130				
Chloroethane	8.56		"	10.0		85.6	70-130				
Chloroform	8.44		"	10.0		84.4	70-130				
Chloromethane	8.30		"	10.0		83.0	70-130				
cis-1,2-Dichloroethylene	8.18		"	10.0		81.8	70-130				
cis-1,3-Dichloropropylene	12.3		"	10.0		123	70-130				

Volatile Organic Compounds in Air by GC/MS - Quality Control Data

York Analytical Laboratories, Inc. - Stratford

Analyte	Result	Reporting Limit	Units	Spike Level	Source* Result	%REC	%REC Limits	Flag	RPD	RPD Limit	Flag
Batch BB51490 - EPA TO15 PREP											
LCS (BB51490-BS1) LCS							Prepared & Analyzed: 02/20/2025				
Cyclohexane	8.75		ppbv	10.0		87.5	70-130				
Dibromochloromethane	11.9		"	10.0		119	70-130				
Dichlorodifluoromethane	8.28		"	10.0		82.8	70-130				
2,2,4-Trimethylpentane	9.61		"	10.0		96.1	70-130				
Ethyl acetate	10.7		"	10.0		107	70-130				
Ethyl Benzene	11.8		"	10.0		118	70-130				
Hexachlorobutadiene	11.2		"	10.0		112	70-130				
Isopropanol	7.03		"	10.0		70.3	70-130				
Methyl tert-butyl ether (MTBE)	8.30		"	10.0		83.0	70-130				
Methylene chloride	8.40		"	10.0		84.0	70-130				
Naphthalene	12.1		"	10.0		121	70-130				
n-Heptane	8.79		"	10.0		87.9	70-130				
n-Hexane	8.64		"	10.0		86.4	70-130				
o-Xylene	12.1		"	10.0		121	70-130				
p- & m- Xylenes	23.9		"	20.0		120	70-130				
p-Ethyltoluene	13.0		"	10.0		130	70-130				
Propylene	8.68		"	10.0		86.8	70-130				
Styrene	12.4		"	10.0		124	70-130				
Tetrachloroethylene	11.8		"	10.0		118	70-130				
Tetrahydrofuran	8.58		"	10.0		85.8	70-130				
Toluene	11.6		"	10.0		116	70-130				
trans-1,2-Dichloroethylene	8.57		"	10.0		85.7	70-130				
trans-1,3-Dichloropropylene	12.6		"	10.0		126	70-130				
Trichloroethylene	11.6		"	10.0		116	70-130				
Trichlorofluoromethane (Freon 11)	7.97		"	10.0		79.7	70-130				
Vinyl acetate	3.93		"	10.0		39.3	70-130	Low Bias			
Vinyl Chloride	8.48		"	10.0		84.8	70-130				

Volatile Organic Compounds in Air by GC/MS - Quality Control Data

York Analytical Laboratories, Inc. - Stratford

Analyte	Result	Reporting Limit	Units	Spike Level	Source* Result	%REC	%REC Limits	Flag	RPD	RPD Limit	Flag
Batch BB51991 - EPA TO15 PREP											
Blank (BB51991-BLK1) Blank									Prepared & Analyzed: 02/27/2025		
1,1,1-Trichloroethane	ND	0.55	ug/m³								
1,1,2,2-Tetrachloroethane	ND	0.69	"								
1,1,2-Trichloro-1,2,2-trifluoroethane (Freon 113)	ND	0.77	"								
1,1,2-Trichloroethane	ND	0.55	"								
1,1-Dichloroethane	ND	0.40	"								
1,1-Dichloroethylene	ND	0.099	"								
1,2,4-Trichlorobenzene	ND	0.74	"								
1,2,4-Trimethylbenzene	ND	0.49	"								
1,2-Dibromoethane	ND	0.77	"								
1,2-Dichlorobenzene	ND	0.60	"								
1,2-Dichloroethane	ND	0.40	"								
1,2-Dichloropropane	ND	0.46	"								
1,2-Dichlorotetrafluoroethane	ND	0.70	"								
1,3,5-Trimethylbenzene	ND	0.49	"								
1,3-Butadiene	ND	0.66	"								
1,3-Dichlorobenzene	ND	0.60	"								
1,4-Dichlorobenzene	ND	0.60	"								
1,4-Dioxane	ND	0.72	"								
2-Butanone	ND	0.29	"								
2-Hexanone	ND	0.82	"								
4-Methyl-2-pentanone	ND	0.41	"								
Acetone	ND	1.9	"								
Acrylonitrile	ND	2.8	"								
Benzene	ND	0.32	"								
Benzyl chloride	ND	0.52	"								
Bromodichloromethane	ND	0.67	"								
Bromoform	ND	1.0	"								
Bromomethane	ND	0.39	"								
Carbon disulfide	ND	0.31	"								
Carbon tetrachloride	ND	0.16	"								
Chlorobenzene	ND	0.46	"								
Chloroethane	ND	0.26	"								
Chloroform	ND	0.49	"								
Chloromethane	ND	0.21	"								
cis-1,2-Dichloroethylene	ND	0.40	"								
cis-1,3-Dichloropropylene	ND	0.45	"								
Cyclohexane	ND	0.34	"								
Dibromochloromethane	ND	0.85	"								
Dichlorodifluoromethane	ND	0.49	"								
2,2,4-Trimethylpentane	ND	0.23	"								
Ethyl acetate	ND	0.72	"								
Ethyl Benzene	ND	0.43	"								
Hexachlorobutadiene	ND	1.1	"								
Isopropanol	ND	1.5	"								
Methyl tert-butyl ether (MTBE)	ND	0.36	"								
Methylene chloride	ND	2.1	"								
Naphthalene	ND	1.0	"								
n-Heptane	ND	0.41	"								
n-Hexane	ND	0.35	"								
o-Xylene	ND	0.43	"								
p- & m- Xylenes	ND	0.87	"								

Volatile Organic Compounds in Air by GC/MS - Quality Control Data

York Analytical Laboratories, Inc. - Stratford

Analyte	Result	Reporting Limit	Units	Spike Level	Source* Result	%REC	%REC Limits	Flag	RPD	RPD Limit	Flag
Batch BB51991 - EPA TO15 PREP											
Blank (BB51991-BLK1) Blank								Prepared & Analyzed: 02/27/2025			
p-Ethyltoluene	ND	0.49	ug/m³								
Propylene	ND	0.17	"								
Styrene	ND	0.43	"								
Tetrachloroethylene	ND	0.68	"								
Tetrahydrofuran	ND	0.59	"								
Toluene	ND	0.38	"								
trans-1,2-Dichloroethylene	ND	0.40	"								
trans-1,3-Dichloropropylene	ND	0.45	"								
Trichloroethylene	ND	0.13	"								
Trichlorofluoromethane (Freon 11)	ND	0.56	"								
Vinyl acetate	ND	0.35	"								
Vinyl Chloride	ND	0.26	"								
LCS (BB51991-BS1) LCS								Prepared & Analyzed: 02/27/2025			
1,1,1-Trichloroethane	9.47		ppbv	10.0		94.7	70-130				
1,1,2,2-Tetrachloroethane	10.4		"	10.0		104	70-130				
1,1,2-Trichloro-1,2,2-trifluoroethane (Freon 113)	9.51		"	10.0		95.1	70-130				
1,1,2-Trichloroethane	10.6		"	10.0		106	70-130				
1,1-Dichloroethane	9.06		"	10.0		90.6	70-130				
1,1-Dichloroethylene	9.42		"	10.0		94.2	70-130				
1,2,4-Trichlorobenzene	5.64		"	10.0		56.4	70-130	Low Bias			
1,2,4-Trimethylbenzene	10.5		"	10.0		105	70-130				
1,2-Dibromoethane	10.6		"	10.0		106	70-130				
1,2-Dichlorobenzene	10.7		"	10.0		107	70-130				
1,2-Dichloroethane	10.3		"	10.0		103	70-130				
1,2-Dichloropropane	10.5		"	10.0		105	70-130				
1,2-Dichlorotetrafluoroethane	9.69		"	10.0		96.9	70-130				
1,3,5-Trimethylbenzene	10.5		"	10.0		105	70-130				
1,3-Butadiene	9.94		"	10.0		99.4	70-130				
1,3-Dichlorobenzene	11.2		"	10.0		112	70-130				
1,4-Dichlorobenzene	11.4		"	10.0		114	70-130				
1,4-Dioxane	9.80		"	10.0		98.0	70-130				
2-Butanone	9.45		"	10.0		94.5	70-130				
2-Hexanone	10.5		"	10.0		105	70-130				
4-Methyl-2-pentanone	10.5		"	10.0		105	70-130				
Acetone	9.02		"	10.0		90.2	70-130				
Acrylonitrile	8.75		"	10.0		87.5	70-130				
Benzene	9.46		"	10.0		94.6	70-130				
Benzyl chloride	7.98		"	10.0		79.8	70-130				
Bromodichloromethane	10.5		"	10.0		105	70-130				
Bromoform	11.2		"	10.0		112	70-130				
Bromomethane	9.63		"	10.0		96.3	70-130				
Carbon disulfide	9.29		"	10.0		92.9	70-130				
Carbon tetrachloride	9.64		"	10.0		96.4	70-130				
Chlorobenzene	10.2		"	10.0		102	70-130				
Chloroethane	9.51		"	10.0		95.1	70-130				
Chloroform	9.33		"	10.0		93.3	70-130				
Chloromethane	9.56		"	10.0		95.6	70-130				
cis-1,2-Dichloroethylene	9.51		"	10.0		95.1	70-130				
cis-1,3-Dichloropropylene	10.4		"	10.0		104	70-130				
Cyclohexane	9.71		"	10.0		97.1	70-130				

Volatile Organic Compounds in Air by GC/MS - Quality Control Data

York Analytical Laboratories, Inc. - Stratford

Analyte	Result	Reporting Limit	Units	Spike Level	Source* Result	%REC	%REC Limits	Flag	RPD	RPD Limit	Flag
Batch BB51991 - EPA TO15 PREP											
LCS (BB51991-BS1) LCS							Prepared & Analyzed: 02/27/2025				
Dibromochloromethane	11.1		ppbv	10.0		111	70-130				
Dichlorodifluoromethane	9.67		"	10.0		96.7	70-130				
2,2,4-Trimethylpentane	10.3		"	10.0		103	70-130				
Ethyl acetate	11.5		"	10.0		115	70-130				
Ethyl Benzene	10.1		"	10.0		101	70-130				
Hexachlorobutadiene	12.3		"	10.0		123	70-130				
Isopropanol	7.37		"	10.0		73.7	70-130				
Methyl tert-butyl ether (MTBE)	9.48		"	10.0		94.8	70-130				
Methylene chloride	9.68		"	10.0		96.8	70-130				
Naphthalene	9.86		"	10.0		98.6	70-130				
n-Heptane	10.1		"	10.0		101	70-130				
n-Hexane	9.74		"	10.0		97.4	70-130				
o-Xylene	10.4		"	10.0		104	70-130				
p- & m- Xylenes	20.9		"	20.0		105	70-130				
p-Ethyltoluene	10.6		"	10.0		106	70-130				
Propylene	9.72		"	10.0		97.2	70-130				
Styrene	11.1		"	10.0		111	70-130				
Tetrachloroethylene	10.8		"	10.0		108	70-130				
Tetrahydrofuran	9.54		"	10.0		95.4	70-130				
Toluene	10.1		"	10.0		101	70-130				
trans-1,2-Dichloroethylene	9.50		"	10.0		95.0	70-130				
trans-1,3-Dichloropropylene	10.4		"	10.0		104	70-130				
Trichloroethylene	10.2		"	10.0		102	70-130				
Trichlorofluoromethane (Freon 11)	9.38		"	10.0		93.8	70-130				
Vinyl acetate	4.03		"	10.0		40.3	70-130	Low Bias			
Vinyl Chloride	9.54		"	10.0		95.4	70-130				

Volatile Organic Compounds in Air by GC/MS - Quality Control Data

York Analytical Laboratories, Inc. - Stratford

Analyte	Result	Reporting Limit	Units	Spike Level	Source* Result	%REC	%REC Limits	Flag	RPD	RPD Limit	Flag
Batch BC51323 - EPA TO15 PREP											
Blank (BC51323-BLK1) Blank									Prepared & Analyzed: 02/22/2025		
1,1,1-Trichloroethane	ND	0.55	ug/m³								
1,1,2,2-Tetrachloroethane	ND	0.69	"								
1,1,2-Trichloro-1,2,2-trifluoroethane (Freon 113)	ND	0.77	"								
1,1,2-Trichloroethane	ND	0.55	"								
1,1-Dichloroethane	ND	0.40	"								
1,1-Dichloroethylene	0.12	0.099	"								
1,2,4-Trichlorobenzene	ND	0.74	"								
1,2,4-Trimethylbenzene	ND	0.49	"								
1,2-Dibromoethane	ND	0.77	"								
1,2-Dichlorobenzene	ND	0.60	"								
1,2-Dichloroethane	ND	0.40	"								
1,2-Dichloropropane	ND	0.46	"								
1,2-Dichlorotetrafluoroethane	ND	0.70	"								
1,3,5-Trimethylbenzene	ND	0.49	"								
1,3-Butadiene	ND	0.66	"								
1,3-Dichlorobenzene	ND	0.60	"								
1,4-Dichlorobenzene	ND	0.60	"								
1,4-Dioxane	ND	0.72	"								
2-Butanone	ND	0.29	"								
2-Hexanone	ND	0.82	"								
4-Methyl-2-pentanone	ND	0.41	"								
Acetone	0.24	1.9	"								
Acrylonitrile	ND	2.8	"								
Benzene	ND	0.32	"								
Benzyl chloride	ND	0.52	"								
Bromodichloromethane	ND	0.67	"								
Bromoform	ND	1.0	"								
Bromomethane	ND	0.39	"								
Carbon disulfide	ND	0.31	"								
Carbon tetrachloride	ND	0.16	"								
Chlorobenzene	ND	0.46	"								
Chloroethane	ND	0.26	"								
Chloroform	ND	0.49	"								
Chloromethane	ND	0.21	"								
cis-1,2-Dichloroethylene	0.12	0.40	"								
cis-1,3-Dichloropropylene	ND	0.45	"								
Cyclohexane	ND	0.34	"								
Dibromochloromethane	ND	0.85	"								
Dichlorodifluoromethane	ND	0.49	"								
2,2,4-Trimethylpentane	0.14	0.23	"								
Ethyl acetate	ND	0.72	"								
Ethyl Benzene	ND	0.43	"								
Hexachlorobutadiene	ND	1.1	"								
Isopropanol	0.39	1.5	"								
Methyl tert-butyl ether (MTBE)	ND	0.36	"								
Methylene chloride	ND	2.1	"								
Naphthalene	ND	1.0	"								
n-Heptane	ND	0.41	"								
n-Hexane	ND	0.35	"								
o-Xylene	0.13	0.43	"								
p- & m- Xylenes	ND	0.87	"								

Volatile Organic Compounds in Air by GC/MS - Quality Control Data

York Analytical Laboratories, Inc. - Stratford

Analyte	Result	Reporting Limit	Units	Spike Level	Source* Result	%REC	%REC Limits	Flag	RPD	RPD Limit	Flag
Batch BC51323 - EPA TO15 PREP											
Blank (BC51323-BLK1) Blank								Prepared & Analyzed: 02/22/2025			
p-Ethyltoluene	ND	0.49	ug/m³								
Propylene	ND	0.17	"								
Styrene	ND	0.43	"								
Tetrachloroethylene	0.41	0.68	"								
Tetrahydrofuran	ND	0.59	"								
Toluene	ND	0.38	"								
trans-1,2-Dichloroethylene	ND	0.40	"								
trans-1,3-Dichloropropylene	ND	0.45	"								
Trichloroethylene	0.21	0.13	"								
Trichlorofluoromethane (Freon 11)	ND	0.56	"								
Vinyl acetate	ND	0.35	"								
Vinyl Chloride	ND	0.26	"								
LCS (BC51323-BS1) LCS								Prepared & Analyzed: 02/22/2025			
1,1,1-Trichloroethane	9.27		ppbv	10.0		92.7	70-130				
1,1,2,2-Tetrachloroethane	10.2		"	10.0		102	70-130				
1,1,2-Trichloro-1,2,2-trifluoroethane (Freon 113)	9.17		"	10.0		91.7	70-130				
1,1,2-Trichloroethane	10.7		"	10.0		107	70-130				
1,1-Dichloroethane	8.92		"	10.0		89.2	70-130				
1,1-Dichloroethylene	9.30		"	10.0		93.0	70-130				
1,2,4-Trichlorobenzene	6.53		"	10.0		65.3	70-130	Low Bias			
1,2,4-Trimethylbenzene	10.3		"	10.0		103	70-130				
1,2-Dibromoethane	10.4		"	10.0		104	70-130				
1,2-Dichlorobenzene	10.6		"	10.0		106	70-130				
1,2-Dichloroethane	8.69		"	10.0		86.9	70-130				
1,2-Dichloropropane	10.6		"	10.0		106	70-130				
1,2-Dichlorotetrafluoroethane	9.50		"	10.0		95.0	70-130				
1,3,5-Trimethylbenzene	9.92		"	10.0		99.2	70-130				
1,3-Butadiene	9.65		"	10.0		96.5	70-130				
1,3-Dichlorobenzene	10.8		"	10.0		108	70-130				
1,4-Dichlorobenzene	11.3		"	10.0		113	70-130				
1,4-Dioxane	9.94		"	10.0		99.4	70-130				
2-Butanone	9.45		"	10.0		94.5	70-130				
2-Hexanone	11.3		"	10.0		113	70-130				
4-Methyl-2-pentanone	10.8		"	10.0		108	70-130				
Acetone	8.87		"	10.0		88.7	70-130				
Acrylonitrile	8.63		"	10.0		86.3	70-130				
Benzene	9.30		"	10.0		93.0	70-130				
Benzyl chloride	8.62		"	10.0		86.2	70-130				
Bromodichloromethane	10.5		"	10.0		105	70-130				
Bromoform	10.5		"	10.0		105	70-130				
Bromomethane	9.18		"	10.0		91.8	70-130				
Carbon disulfide	9.01		"	10.0		90.1	70-130				
Carbon tetrachloride	9.30		"	10.0		93.0	70-130				
Chlorobenzene	9.94		"	10.0		99.4	70-130				
Chloroethane	9.23		"	10.0		92.3	70-130				
Chloroform	9.18		"	10.0		91.8	70-130				
Chloromethane	9.54		"	10.0		95.4	70-130				
cis-1,2-Dichloroethylene	9.25		"	10.0		92.5	70-130				
cis-1,3-Dichloropropylene	10.5		"	10.0		105	70-130				
Cyclohexane	9.64		"	10.0		96.4	70-130				

Volatile Organic Compounds in Air by GC/MS - Quality Control Data

York Analytical Laboratories, Inc. - Stratford

Analyte	Result	Reporting Limit	Units	Spike Level	Source* Result	%REC	%REC Limits	Flag	RPD	RPD Limit	Flag
Batch BC51323 - EPA TO15 PREP											
LCS (BC51323-BS1) LCS								Prepared & Analyzed: 02/22/2025			
Dibromochloromethane	10.8		ppbv	10.0		108	70-130				
Dichlorodifluoromethane	9.41		"	10.0		94.1	70-130				
2,2,4-Trimethylpentane	10.3		"	10.0		103	70-130				
Ethyl acetate	11.6		"	10.0		116	70-130				
Ethyl Benzene	9.91		"	10.0		99.1	70-130				
Hexachlorobutadiene	10.8		"	10.0		108	70-130				
Isopropanol	7.08		"	10.0		70.8	70-130				
Methyl tert-butyl ether (MTBE)	9.28		"	10.0		92.8	70-130				
Methylene chloride	9.60		"	10.0		96.0	70-130				
Naphthalene	9.57		"	10.0		95.7	70-130				
n-Heptane	10.1		"	10.0		101	70-130				
n-Hexane	9.61		"	10.0		96.1	70-130				
o-Xylene	10.2		"	10.0		102	70-130				
p- & m- Xylenes	10.2		"	20.0		51.2	70-130	Low Bias			
p-Ethyltoluene	9.92		"	10.0		99.2	70-130				
Propylene	9.79		"	10.0		97.9	70-130				
Styrene	10.8		"	10.0		108	70-130				
Tetrachloroethylene	10.3		"	10.0		103	70-130				
Tetrahydrofuran	9.59		"	10.0		95.9	70-130				
Toluene	10.1		"	10.0		101	70-130				
trans-1,2-Dichloroethylene	9.33		"	10.0		93.3	70-130				
trans-1,3-Dichloropropylene	10.4		"	10.0		104	70-130				
Trichloroethylene	10.1		"	10.0		101	70-130				
Trichlorofluoromethane (Freon 11)	9.10		"	10.0		91.0	70-130				
Vinyl acetate	4.39		"	10.0		43.9	70-130	Low Bias			
Vinyl Chloride	9.23		"	10.0		92.3	70-130				

Volatile Organic Compounds in Air by GC/MS - Quality Control Data

York Analytical Laboratories, Inc. - Stratford

Analyte	Result	Reporting Limit	Units	Spike Level	Source* Result	%REC	%REC Limits	Flag	RPD	RPD Limit	Flag
Batch BC51324 - EPA TO15 PREP											
Blank (BC51324-BLK1) Blank									Prepared & Analyzed: 03/01/2025		
1,1,1-Trichloroethane	ND	0.55	ug/m³								
1,1,2,2-Tetrachloroethane	ND	0.69	"								
1,1,2-Trichloro-1,2,2-trifluoroethane (Freon 113)	ND	0.77	"								
1,1,2-Trichloroethane	ND	0.55	"								
1,1-Dichloroethane	ND	0.40	"								
1,1-Dichloroethylene	ND	0.099	"								
1,2,4-Trichlorobenzene	ND	0.74	"								
1,2,4-Trimethylbenzene	ND	0.49	"								
1,2-Dibromoethane	ND	0.77	"								
1,2-Dichlorobenzene	ND	0.60	"								
1,2-Dichloroethane	ND	0.40	"								
1,2-Dichloropropane	ND	0.46	"								
1,2-Dichlorotetrafluoroethane	ND	0.70	"								
1,3,5-Trimethylbenzene	ND	0.49	"								
1,3-Butadiene	ND	0.66	"								
1,3-Dichlorobenzene	ND	0.60	"								
1,4-Dichlorobenzene	ND	0.60	"								
1,4-Dioxane	ND	0.72	"								
2-Butanone	ND	0.29	"								
2-Hexanone	ND	0.82	"								
4-Methyl-2-pentanone	ND	0.41	"								
Acetone	ND	1.9	"								
Acrylonitrile	ND	2.8	"								
Benzene	ND	0.32	"								
Benzyl chloride	ND	0.52	"								
Bromodichloromethane	ND	0.67	"								
Bromoform	ND	1.0	"								
Bromomethane	ND	0.39	"								
Carbon disulfide	ND	0.31	"								
Carbon tetrachloride	ND	0.16	"								
Chlorobenzene	ND	0.46	"								
Chloroethane	ND	0.26	"								
Chloroform	ND	0.49	"								
Chloromethane	ND	0.21	"								
cis-1,2-Dichloroethylene	ND	0.40	"								
cis-1,3-Dichloropropylene	ND	0.45	"								
Cyclohexane	ND	0.34	"								
Dibromochloromethane	ND	0.85	"								
Dichlorodifluoromethane	ND	0.49	"								
2,2,4-Trimethylpentane	ND	0.23	"								
Ethyl acetate	ND	0.72	"								
Ethyl Benzene	ND	0.43	"								
Hexachlorobutadiene	ND	1.1	"								
Isopropanol	0.88	1.5	"								
Methyl tert-butyl ether (MTBE)	ND	0.36	"								
Methylene chloride	ND	2.1	"								
Naphthalene	ND	1.0	"								
n-Heptane	ND	0.41	"								
n-Hexane	ND	0.35	"								
o-Xylene	ND	0.43	"								
p- & m- Xylenes	ND	0.87	"								

Analyte	Result	Reporting Limit	Units	Spike Level	Source* Result	%REC	%REC Limits	Flag	RPD	RPD Limit	Flag
Batch BC51324 - EPA TO15 PREP											
Blank (BC51324-BLK1) Blank									Prepared & Analyzed: 03/01/2025		
p-Ethyltoluene	ND	0.49	ug/m³								
Propylene	ND	0.17	"								
Styrene	ND	0.43	"								
Tetrachloroethylene	ND	0.68	"								
Tetrahydrofuran	ND	0.59	"								
Toluene	ND	0.38	"								
trans-1,2-Dichloroethylene	ND	0.40	"								
trans-1,3-Dichloropropylene	ND	0.45	"								
Trichloroethylene	ND	0.13	"								
Trichlorofluoromethane (Freon 11)	ND	0.56	"								
Vinyl acetate	ND	0.35	"								
Vinyl Chloride	ND	0.26	"								
LCS (BC51324-BS1) LCS									Prepared & Analyzed: 03/01/2025		
1,1,1-Trichloroethane	10.4		ppbv	10.0		104	70-130				
1,1,2,2-Tetrachloroethane	11.3		"	10.0		113	70-130				
1,1,2-Trichloro-1,2,2-trifluoroethane (Freon 113)	10.3		"	10.0		103	70-130				
1,1,2-Trichloroethane	11.3		"	10.0		113	70-130				
1,1-Dichloroethane	9.83		"	10.0		98.3	70-130				
1,1-Dichloroethylene	10.2		"	10.0		102	70-130				
1,2,4-Trichlorobenzene	7.06		"	10.0		70.6	70-130				
1,2,4-Trimethylbenzene	11.5		"	10.0		115	70-130				
1,2-Dibromoethane	11.3		"	10.0		113	70-130				
1,2-Dichlorobenzene	12.1		"	10.0		121	70-130				
1,2-Dichloroethane	11.3		"	10.0		113	70-130				
1,2-Dichloropropane	11.2		"	10.0		112	70-130				
1,2-Dichlorotetrafluoroethane	9.76		"	10.0		97.6	70-130				
1,3,5-Trimethylbenzene	11.5		"	10.0		115	70-130				
1,3-Butadiene	10.2		"	10.0		102	70-130				
1,3-Dichlorobenzene	12.6		"	10.0		126	70-130				
1,4-Dichlorobenzene	13.0		"	10.0		130	70-130				
1,4-Dioxane	11.0		"	10.0		110	70-130				
2-Butanone	10.1		"	10.0		101	70-130				
2-Hexanone	11.2		"	10.0		112	70-130				
4-Methyl-2-pentanone	11.1		"	10.0		111	70-130				
Acetone	9.27		"	10.0		92.7	70-130				
Acrylonitrile	9.28		"	10.0		92.8	70-130				
Benzene	10.2		"	10.0		102	70-130				
Benzyl chloride	9.01		"	10.0		90.1	70-130				
Bromodichloromethane	11.2		"	10.0		112	70-130				
Bromoform	12.3		"	10.0		123	70-130				
Bromomethane	10.2		"	10.0		102	70-130				
Carbon disulfide	9.99		"	10.0		99.9	70-130				
Carbon tetrachloride	10.6		"	10.0		106	70-130				
Chlorobenzene	11.2		"	10.0		112	70-130				
Chloroethane	10.1		"	10.0		101	70-130				
Chloroform	10.2		"	10.0		102	70-130				
Chloromethane	9.39		"	10.0		93.9	70-130				
cis-1,2-Dichloroethylene	10.3		"	10.0		103	70-130				
cis-1,3-Dichloropropylene	11.2		"	10.0		112	70-130				
Cyclohexane	10.5		"	10.0		105	70-130				

Volatile Organic Compounds in Air by GC/MS - Quality Control Data

York Analytical Laboratories, Inc. - Stratford

Analyte	Result	Reporting Limit	Units	Spike Level	Source* Result	%REC	%REC Limits	Flag	RPD	RPD Limit	Flag
Batch BC51324 - EPA TO15 PREP											
LCS (BC51324-BS1) LCS								Prepared & Analyzed: 03/01/2025			
Dibromochloromethane	11.9		ppbv	10.0		119	70-130				
Dichlorodifluoromethane	9.97		"	10.0		99.7	70-130				
2,2,4-Trimethylpentane	11.2		"	10.0		112	70-130				
Ethyl acetate	12.4		"	10.0		124	70-130				
Ethyl Benzene	11.1		"	10.0		111	70-130				
Hexachlorobutadiene	14.4		"	10.0		144	70-130	High Bias			
Isopropanol	7.99		"	10.0		79.9	70-130				
Methyl tert-butyl ether (MTBE)	10.4		"	10.0		104	70-130				
Methylene chloride	10.3		"	10.0		103	70-130				
Naphthalene	11.4		"	10.0		114	70-130				
n-Heptane	10.8		"	10.0		108	70-130				
n-Hexane	10.5		"	10.0		105	70-130				
o-Xylene	11.4		"	10.0		114	70-130				
p- & m- Xylenes	22.8		"	20.0		114	70-130				
p-Ethyltoluene	11.6		"	10.0		116	70-130				
Propylene	9.78		"	10.0		97.8	70-130				
Styrene	12.1		"	10.0		121	70-130				
Tetrachloroethylene	11.7		"	10.0		117	70-130				
Tetrahydrofuran	10.4		"	10.0		104	70-130				
Toluene	10.8		"	10.0		108	70-130				
trans-1,2-Dichloroethylene	10.3		"	10.0		103	70-130				
trans-1,3-Dichloropropylene	11.1		"	10.0		111	70-130				
Trichloroethylene	10.9		"	10.0		109	70-130				
Trichlorofluoromethane (Freon 11)	10.2		"	10.0		102	70-130				
Vinyl acetate	4.78		"	10.0		47.8	70-130	Low Bias			
Vinyl Chloride	9.83		"	10.0		98.3	70-130				



Volatile Organic Compounds in Air by GC/MS - Quality Control Data

York Analytical Laboratories, Inc. - Stratford

Analyte	Result	Reporting Limit	Units	Spike Level	Source* Result	%REC	%REC Limits	Flag	RPD	RPD Limit	Flag
Batch BC51592 - EPA TO15 PREP											
Blank (BC51592-BLK1) Blank									Prepared & Analyzed: 03/20/2025		
1,1,1,2-Tetrachloroethane	ND	0.69	ug/m³								
1,1,1-Trichloroethane	ND	0.55	"								
1,1,2,2-Tetrachloroethane	ND	0.69	"								
1,1,2-Trichloro-1,2,2-trifluoroethane (Freon 113)	ND	0.77	"								
1,1,2-Trichloroethane	ND	0.55	"								
1,1-Dichloroethane	ND	0.40	"								
1,1-Dichloroethylene	ND	0.099	"								
1,2,4-Trichlorobenzene	ND	0.74	"								
1,2,4-Trimethylbenzene	ND	0.49	"								
1,2-Dibromoethane	ND	0.77	"								
1,2-Dichlorobenzene	ND	0.60	"								
1,2-Dichloroethane	ND	0.40	"								
1,2-Dichloropropane	ND	0.46	"								
1,2-Dichlorotetrafluoroethane	ND	0.70	"								
1,3,5-Trimethylbenzene	ND	0.49	"								
1,3-Butadiene	ND	0.66	"								
1,3-Dichlorobenzene	ND	0.60	"								
1,3-Dichloropropane	ND	0.46	"								
1,4-Dichlorobenzene	ND	0.60	"								
1,4-Dioxane	ND	0.72	"								
2,2,4-Trimethylpentane	ND	0.23	"								
2-Butanone	ND	0.29	"								
2-Hexanone	ND	0.82	"								
3-Chloropropene	ND	1.6	"								
4-Methyl-2-pentanone	ND	0.41	"								
Acetone	ND	1.9	"								
Acrylonitrile	ND	2.8	"								
Benzene	ND	0.32	"								
Benzyl chloride	ND	0.52	"								
Bromodichloromethane	ND	0.67	"								
Bromoform	ND	1.0	"								
Bromomethane	ND	0.39	"								
Carbon disulfide	ND	0.31	"								
Carbon tetrachloride	ND	0.16	"								
Chlorobenzene	ND	0.46	"								
Chloroethane	ND	0.26	"								
Chloroform	ND	0.49	"								
Chloromethane	ND	0.21	"								
cis-1,2-Dichloroethylene	ND	0.099	"								
cis-1,3-Dichloropropylene	ND	0.45	"								
Cyclohexane	ND	0.34	"								
Dibromochloromethane	ND	0.85	"								
Dichlorodifluoromethane	ND	0.49	"								
Ethyl acetate	ND	0.72	"								
Ethyl Benzene	ND	0.43	"								
Hexachlorobutadiene	ND	1.1	"								
Isopropanol	ND	1.5	"								
Methyl Methacrylate	ND	0.41	"								
Methyl tert-butyl ether (MTBE)	ND	0.36	"								
Methylene chloride	ND	2.1	"								
Naphthalene	ND	1.0	"								

Volatile Organic Compounds in Air by GC/MS - Quality Control Data

York Analytical Laboratories, Inc. - Stratford

Analyte	Result	Reporting Limit	Units	Spike Level	Source* Result	%REC	%REC Limits	Flag	RPD	RPD Limit	Flag
Batch BC51592 - EPA TO15 PREP											
Blank (BC51592-BLK1) Blank								Prepared & Analyzed: 03/20/2025			
n-Heptane	ND	0.41	ug/m³								
n-Hexane	ND	0.35	"								
o-Xylene	ND	0.43	"								
p- & m- Xylenes	ND	0.87	"								
p-Ethyltoluene	ND	0.49	"								
Propylene	ND	0.17	"								
Styrene	ND	0.43	"								
Tetrachloroethylene	ND	0.68	"								
Tetrahydrofuran	ND	0.59	"								
Toluene	ND	0.38	"								
trans-1,2-Dichloroethylene	ND	0.40	"								
trans-1,3-Dichloropropylene	ND	0.45	"								
Trichloroethylene	ND	0.13	"								
Trichlorofluoromethane (Freon 11)	ND	0.56	"								
Vinyl acetate	ND	0.35	"								
Vinyl bromide	ND	0.44	"								
Vinyl Chloride	ND	0.13	"								
LCS (BC51592-BS1) LCS								Prepared & Analyzed: 03/20/2025			
1,1,1,2-Tetrachloroethane	9.22		ppbv	10.0		92.2	70-130				
1,1,1-Trichloroethane	9.71		"	10.0		97.1	70-130				
1,1,2,2-Tetrachloroethane	9.02		"	10.0		90.2	70-130				
1,1,2-Trichloro-1,2,2-trifluoroethane (Freon 113)	8.81		"	10.0		88.1	70-130				
1,1,2-Trichloroethane	11.3		"	10.0		113	70-130				
1,1-Dichloroethane	8.11		"	10.0		81.1	70-130				
1,1-Dichloroethylene	8.20		"	10.0		82.0	70-130				
1,2,4-Trichlorobenzene	12.7		"	10.0		127	70-130				
1,2,4-Trimethylbenzene	10.7		"	10.0		107	70-130				
1,2-Dibromoethane	10.4		"	10.0		104	70-130				
1,2-Dichlorobenzene	10.5		"	10.0		105	70-130				
1,2-Dichloroethane	9.04		"	10.0		90.4	70-130				
1,2-Dichloropropane	9.90		"	10.0		99.0	70-130				
1,2-Dichlorotetrafluoroethane	9.20		"	10.0		92.0	70-130				
1,3,5-Trimethylbenzene	10.3		"	10.0		103	70-130				
1,3-Butadiene	8.66		"	10.0		86.6	70-130				
1,3-Dichlorobenzene	10.6		"	10.0		106	70-130				
1,3-Dichloropropane	10.0		"	10.0		100	70-130				
1,4-Dichlorobenzene	10.6		"	10.0		106	70-130				
1,4-Dioxane	10.4		"	10.0		104	70-130				
2,2,4-Trimethylpentane	9.17		"	10.0		91.7	70-130				
2-Butanone	8.05		"	10.0		80.5	70-130				
2-Hexanone	10.7		"	10.0		107	70-130				
3-Chloropropene	7.90		"	10.0		79.0	70-130				
4-Methyl-2-pentanone	9.81		"	10.0		98.1	70-130				
Acetone	8.00		"	10.0		80.0	70-130				
Acrylonitrile	8.00		"	10.0		80.0	70-130				
Benzene	9.26		"	10.0		92.6	70-130				
Benzyl chloride	9.36		"	10.0		93.6	70-130				
Bromodichloromethane	10.9		"	10.0		109	70-130				
Bromoform	9.79		"	10.0		97.9	70-130				
Bromomethane	6.59		"	10.0		65.9	70-130	Low Bias			

Volatile Organic Compounds in Air by GC/MS - Quality Control Data

York Analytical Laboratories, Inc. - Stratford

Analyte	Result	Reporting Limit	Units	Spike Level	Source* Result	%REC	%REC Limits	Flag	RPD	RPD Limit	Flag
Batch BC51592 - EPA TO15 PREP											
LCS (BC51592-BS1) LCS							Prepared & Analyzed: 03/20/2025				
Carbon disulfide	8.07		ppbv	10.0		80.7	70-130				
Carbon tetrachloride	9.26		"	10.0		92.6	70-130				
Chlorobenzene	8.72		"	10.0		87.2	70-130				
Chloroethane	6.55		"	10.0		65.5	70-130	Low Bias			
Chloroform	9.20		"	10.0		92.0	70-130				
Chloromethane	7.95		"	10.0		79.5	70-130				
cis-1,2-Dichloroethylene	8.03		"	10.0		80.3	70-130				
cis-1,3-Dichloropropylene	10.8		"	10.0		108	70-130				
Cyclohexane	8.86		"	10.0		88.6	70-130				
Dibromochloromethane	11.1		"	10.0		111	70-130				
Dichlorodifluoromethane	8.21		"	10.0		82.1	70-130				
Ethyl acetate	10.1		"	10.0		101	70-130				
Ethyl Benzene	9.17		"	10.0		91.7	70-130				
Hexachlorobutadiene	10.2		"	10.0		102	70-130				
Isopropanol	6.40		"	10.0		64.0	70-130	Low Bias			
Methyl Methacrylate	10.7		"	10.0		107	70-130				
Methyl tert-butyl ether (MTBE)	9.20		"	10.0		92.0	70-130				
Methylene chloride	7.71		"	10.0		77.1	70-130				
Naphthalene	12.3		"	10.0		123	70-130				
n-Heptane	8.91		"	10.0		89.1	70-130				
n-Hexane	8.73		"	10.0		87.3	70-130				
o-Xylene	10.1		"	10.0		101	70-130				
p- & m- Xylenes	20.1		"	20.0		100	70-130				
p-Ethyltoluene	10.2		"	10.0		102	70-130				
Propylene	6.90		"	10.0		69.0	70-130	Low Bias			
Styrene	10.3		"	10.0		103	70-130				
Tetrachloroethylene	10.4		"	10.0		104	70-130				
Tetrahydrofuran	8.18		"	10.0		81.8	70-130				
Toluene	10.7		"	10.0		107	70-130				
trans-1,2-Dichloroethylene	8.72		"	10.0		87.2	70-130				
trans-1,3-Dichloropropylene	11.1		"	10.0		111	70-130				
Trichloroethylene	9.61		"	10.0		96.1	70-130				
Trichlorofluoromethane (Freon 11)	9.24		"	10.0		92.4	70-130				
Vinyl acetate	4.14		"	10.0		41.4	70-130	Low Bias			
Vinyl bromide	8.70		"	10.0		87.0	70-130				
Vinyl Chloride	8.17		"	10.0		81.7	70-130				

Analyte	Result	Reporting Limit	Units	Spike Level	Source* Result	%REC	%REC Limits	Flag	RPD	RPD Limit	Flag
Batch BC52056 - EPA TO15 PREP											
Blank (BC52056-BLK1) Blank									Prepared & Analyzed: 03/27/2025		
1,1,1,2-Tetrachloroethane	ND	0.69	ug/m³								
1,1,1-Trichloroethane	ND	0.55	"								
1,1,2,2-Tetrachloroethane	ND	0.69	"								
1,1,2-Trichloro-1,2,2-trifluoroethane (Freon 113)	ND	0.77	"								
1,1,2-Trichloroethane	ND	0.55	"								
1,1-Dichloroethane	ND	0.40	"								
1,1-Dichloroethylene	ND	0.099	"								
1,2,4-Trichlorobenzene	ND	0.74	"								
1,2,4-Trimethylbenzene	ND	0.49	"								
1,2-Dibromoethane	ND	0.77	"								
1,2-Dichlorobenzene	ND	0.60	"								
1,2-Dichloroethane	ND	0.40	"								
1,2-Dichloropropane	ND	0.46	"								
1,2-Dichlorotetrafluoroethane	ND	0.70	"								
1,3,5-Trimethylbenzene	ND	0.49	"								
1,3-Butadiene	ND	0.66	"								
1,3-Dichlorobenzene	ND	0.60	"								
1,3-Dichloropropane	ND	0.46	"								
1,4-Dichlorobenzene	ND	0.60	"								
1,4-Dioxane	ND	0.72	"								
2,2,4-Trimethylpentane	ND	0.23	"								
2-Butanone	ND	0.29	"								
2-Hexanone	ND	0.82	"								
3-Chloropropene	ND	1.6	"								
4-Methyl-2-pentanone	ND	0.41	"								
Acetone	ND	1.9	"								
Acrylonitrile	ND	2.8	"								
Benzene	ND	0.32	"								
Benzyl chloride	ND	0.52	"								
Bromodichloromethane	ND	0.67	"								
Bromoform	ND	1.0	"								
Bromomethane	ND	0.39	"								
Carbon disulfide	ND	0.31	"								
Carbon tetrachloride	ND	0.16	"								
Chlorobenzene	ND	0.46	"								
Chloroethane	ND	0.26	"								
Chloroform	ND	0.49	"								
Chloromethane	ND	0.21	"								
cis-1,2-Dichloroethylene	ND	0.099	"								
cis-1,3-Dichloropropylene	ND	0.45	"								
Cyclohexane	ND	0.34	"								
Dibromochloromethane	ND	0.85	"								
Dichlorodifluoromethane	ND	0.49	"								
Ethyl acetate	ND	0.72	"								
Ethyl Benzene	ND	0.43	"								
Hexachlorobutadiene	ND	1.1	"								
Isopropanol	ND	1.5	"								
Methyl Methacrylate	ND	0.41	"								
Methyl tert-butyl ether (MTBE)	ND	0.36	"								
Methylene chloride	ND	2.1	"								
Naphthalene	ND	1.0	"								

Volatile Organic Compounds in Air by GC/MS - Quality Control Data

York Analytical Laboratories, Inc. - Stratford

Analyte	Result	Reporting Limit	Units	Spike Level	Source* Result	%REC	%REC Limits	Flag	RPD	RPD Limit	Flag
Batch BC52056 - EPA TO15 PREP											
Blank (BC52056-BLK1) Blank								Prepared & Analyzed: 03/27/2025			
n-Heptane	ND	0.41	ug/m³								
n-Hexane	ND	0.35	"								
o-Xylene	ND	0.43	"								
p- & m- Xylenes	ND	0.87	"								
p-Ethyltoluene	ND	0.49	"								
Propylene	ND	0.17	"								
Styrene	ND	0.43	"								
Tetrachloroethylene	ND	0.68	"								
Tetrahydrofuran	ND	0.59	"								
Toluene	ND	0.38	"								
trans-1,2-Dichloroethylene	ND	0.40	"								
trans-1,3-Dichloropropylene	ND	0.45	"								
Trichloroethylene	ND	0.13	"								
Trichlorofluoromethane (Freon 11)	ND	0.56	"								
Vinyl acetate	ND	0.35	"								
Vinyl bromide	ND	0.44	"								
Vinyl Chloride	ND	0.13	"								
LCS (BC52056-BS1) LCS								Prepared & Analyzed: 03/27/2025			
1,1,1,2-Tetrachloroethane	11.0		ppbv	10.0		110	70-130				
1,1,1-Trichloroethane	9.94		"	10.0		99.4	70-130				
1,1,2,2-Tetrachloroethane	11.4		"	10.0		114	70-130				
1,1,2-Trichloro-1,2,2-trifluoroethane (Freon 113)	9.41		"	10.0		94.1	70-130				
1,1,2-Trichloroethane	11.0		"	10.0		110	70-130				
1,1-Dichloroethane	9.87		"	10.0		98.7	70-130				
1,1-Dichloroethylene	10.2		"	10.0		102	70-130				
1,2,4-Trichlorobenzene	6.17		"	10.0		61.7	70-130	Low Bias			
1,2,4-Trimethylbenzene	11.6		"	10.0		116	70-130				
1,2-Dibromoethane	10.7		"	10.0		107	70-130				
1,2-Dichlorobenzene	10.8		"	10.0		108	70-130				
1,2-Dichloroethane	11.8		"	10.0		118	70-130				
1,2-Dichloropropane	12.1		"	10.0		121	70-130				
1,2-Dichlorotetrafluoroethane	8.97		"	10.0		89.7	70-130				
1,3,5-Trimethylbenzene	11.3		"	10.0		113	70-130				
1,3-Butadiene	10.0		"	10.0		100	70-130				
1,3-Dichlorobenzene	11.4		"	10.0		114	70-130				
1,3-Dichloropropane	11.7		"	10.0		117	70-130				
1,4-Dichlorobenzene	11.5		"	10.0		115	70-130				
1,4-Dioxane	11.3		"	10.0		113	70-130				
2,2,4-Trimethylpentane	10.8		"	10.0		108	70-130				
2-Butanone	10.4		"	10.0		104	70-130				
2-Hexanone	12.6		"	10.0		126	70-130				
3-Chloropropene	11.1		"	10.0		111	70-130				
4-Methyl-2-pentanone	12.8		"	10.0		128	70-130				
Acetone	9.99		"	10.0		99.9	70-130				
Acrylonitrile	8.92		"	10.0		89.2	70-130				
Benzene	9.63		"	10.0		96.3	70-130				
Benzyl chloride	8.17		"	10.0		81.7	70-130				
Bromodichloromethane	11.8		"	10.0		118	70-130				
Bromoform	13.4		"	10.0		134	70-130	High Bias			
Bromomethane	9.27		"	10.0		92.7	70-130				

Volatile Organic Compounds in Air by GC/MS - Quality Control Data

York Analytical Laboratories, Inc. - Stratford

Analyte	Result	Reporting Limit	Units	Spike Level	Source* Result	%REC	%REC Limits	Flag	RPD	RPD Limit	Flag
Batch BC52056 - EPA TO15 PREP											
LCS (BC52056-BS1) LCS							Prepared & Analyzed: 03/27/2025				
Carbon disulfide	9.47		ppbv	10.0		94.7	70-130				
Carbon tetrachloride	10.1		"	10.0		101	70-130				
Chlorobenzene	10.9		"	10.0		109	70-130				
Chloroethane	10.4		"	10.0		104	70-130				
Chloroform	9.63		"	10.0		96.3	70-130				
Chloromethane	10.0		"	10.0		100	70-130				
cis-1,2-Dichloroethylene	10.1		"	10.0		101	70-130				
cis-1,3-Dichloropropylene	12.3		"	10.0		123	70-130				
Cyclohexane	10.2		"	10.0		102	70-130				
Dibromochloromethane	11.8		"	10.0		118	70-130				
Dichlorodifluoromethane	10.1		"	10.0		101	70-130				
Ethyl acetate	12.8		"	10.0		128	70-130				
Ethyl Benzene	11.5		"	10.0		115	70-130				
Hexachlorobutadiene	15.4		"	10.0		154	70-130	High Bias			
Isopropanol	8.29		"	10.0		82.9	70-130				
Methyl Methacrylate	11.5		"	10.0		115	70-130				
Methyl tert-butyl ether (MTBE)	10.5		"	10.0		105	70-130				
Methylene chloride	10.3		"	10.0		103	70-130				
Naphthalene	9.42		"	10.0		94.2	70-130				
n-Heptane	11.2		"	10.0		112	70-130				
n-Hexane	10.2		"	10.0		102	70-130				
o-Xylene	11.8		"	10.0		118	70-130				
p- & m- Xylenes	23.3		"	20.0		117	70-130				
p-Ethyltoluene	12.0		"	10.0		120	70-130				
Propylene	10.5		"	10.0		105	70-130				
Styrene	11.8		"	10.0		118	70-130				
Tetrachloroethylene	11.8		"	10.0		118	70-130				
Tetrahydrofuran	10.7		"	10.0		107	70-130				
Toluene	11.0		"	10.0		110	70-130				
trans-1,2-Dichloroethylene	10.2		"	10.0		102	70-130				
trans-1,3-Dichloropropylene	12.1		"	10.0		121	70-130				
Trichloroethylene	11.0		"	10.0		110	70-130				
Trichlorofluoromethane (Freon 11)	9.86		"	10.0		98.6	70-130				
Vinyl acetate	5.26		"	10.0		52.6	70-130	Low Bias			
Vinyl bromide	9.54		"	10.0		95.4	70-130				
Vinyl Chloride	9.63		"	10.0		96.3	70-130				



Volatile Organic Compounds in Air by GC/MS - Quality Control Data

York Analytical Laboratories, Inc. - Stratford

Analyte	Result	Reporting Limit	Units	Spike Level	Source* Result	%REC	%REC Limits	Flag	RPD	RPD Limit	Flag
Batch BC52134 - EPA TO15 PREP											
Blank (BC52134-BLK1) Blank									Prepared & Analyzed: 03/28/2025		
1,1,1,2-Tetrachloroethane	ND	0.69	ug/m³								
1,1,1-Trichloroethane	ND	0.55	"								
1,1,2,2-Tetrachloroethane	ND	0.69	"								
1,1,2-Trichloro-1,2,2-trifluoroethane (Freon 113)	ND	0.77	"								
1,1,2-Trichloroethane	ND	0.55	"								
1,1-Dichloroethane	ND	0.40	"								
1,1-Dichloroethylene	ND	0.099	"								
1,2,4-Trichlorobenzene	ND	0.74	"								
1,2,4-Trimethylbenzene	ND	0.49	"								
1,2-Dibromoethane	ND	0.77	"								
1,2-Dichlorobenzene	ND	0.60	"								
1,2-Dichloroethane	ND	0.40	"								
1,2-Dichloropropane	ND	0.46	"								
1,2-Dichlorotetrafluoroethane	ND	0.70	"								
1,3,5-Trimethylbenzene	ND	0.49	"								
1,3-Butadiene	ND	0.66	"								
1,3-Dichlorobenzene	ND	0.60	"								
1,3-Dichloropropane	ND	0.46	"								
1,4-Dichlorobenzene	ND	0.60	"								
1,4-Dioxane	ND	0.72	"								
2,2,4-Trimethylpentane	ND	0.23	"								
2-Butanone	ND	0.29	"								
2-Hexanone	ND	0.82	"								
3-Chloropropene	ND	1.6	"								
4-Methyl-2-pentanone	ND	0.41	"								
Acetone	ND	1.9	"								
Acrylonitrile	ND	2.8	"								
Benzene	ND	0.32	"								
Benzyl chloride	ND	0.52	"								
Bromodichloromethane	ND	0.67	"								
Bromoform	ND	1.0	"								
Bromomethane	ND	0.39	"								
Carbon disulfide	ND	0.31	"								
Carbon tetrachloride	ND	0.16	"								
Chlorobenzene	ND	0.46	"								
Chloroethane	ND	0.26	"								
Chloroform	ND	0.49	"								
Chloromethane	ND	0.21	"								
cis-1,2-Dichloroethylene	ND	0.099	"								
cis-1,3-Dichloropropylene	ND	0.45	"								
Cyclohexane	ND	0.34	"								
Dibromochloromethane	ND	0.85	"								
Dichlorodifluoromethane	ND	0.49	"								
Ethyl acetate	ND	0.72	"								
Ethyl Benzene	ND	0.43	"								
Hexachlorobutadiene	ND	1.1	"								
Isopropanol	0.88	1.5	"								
Methyl Methacrylate	ND	0.41	"								
Methyl tert-butyl ether (MTBE)	ND	0.36	"								
Methylene chloride	ND	2.1	"								
Naphthalene	ND	1.0	"								

Volatile Organic Compounds in Air by GC/MS - Quality Control Data

York Analytical Laboratories, Inc. - Stratford

Analyte	Result	Reporting Limit	Units	Spike Level	Source* Result	%REC	%REC Limits	Flag	RPD	RPD Limit	Flag
Batch BC52134 - EPA TO15 PREP											
Blank (BC52134-BLK1) Blank								Prepared & Analyzed: 03/28/2025			
n-Heptane	ND	0.41	ug/m³								
n-Hexane	ND	0.35	"								
o-Xylene	ND	0.43	"								
p- & m- Xylenes	ND	0.87	"								
p-Ethyltoluene	ND	0.49	"								
Propylene	ND	0.17	"								
Styrene	ND	0.43	"								
Tetrachloroethylene	ND	0.68	"								
Tetrahydrofuran	ND	0.59	"								
Toluene	ND	0.38	"								
trans-1,2-Dichloroethylene	ND	0.40	"								
trans-1,3-Dichloropropylene	ND	0.45	"								
Trichloroethylene	ND	0.13	"								
Trichlorofluoromethane (Freon 11)	ND	0.56	"								
Vinyl acetate	ND	0.35	"								
Vinyl bromide	ND	0.44	"								
Vinyl Chloride	ND	0.13	"								
LCS (BC52134-BS1) LCS								Prepared & Analyzed: 03/28/2025			
1,1,1,2-Tetrachloroethane	10.8		ppbv	10.0		108	70-130				
1,1,1-Trichloroethane	9.70		"	10.0		97.0	70-130				
1,1,2,2-Tetrachloroethane	11.2		"	10.0		112	70-130				
1,1,2-Trichloro-1,2,2-trifluoroethane (Freon 113)	9.14		"	10.0		91.4	70-130				
1,1,2-Trichloroethane	10.8		"	10.0		108	70-130				
1,1-Dichloroethane	9.65		"	10.0		96.5	70-130				
1,1-Dichloroethylene	9.92		"	10.0		99.2	70-130				
1,2,4-Trichlorobenzene	6.02		"	10.0		60.2	70-130	Low Bias			
1,2,4-Trimethylbenzene	11.4		"	10.0		114	70-130				
1,2-Dibromoethane	10.6		"	10.0		106	70-130				
1,2-Dichlorobenzene	10.4		"	10.0		104	70-130				
1,2-Dichloroethane	11.5		"	10.0		115	70-130				
1,2-Dichloropropane	11.9		"	10.0		119	70-130				
1,2-Dichlorotetrafluoroethane	8.54		"	10.0		85.4	70-130				
1,3,5-Trimethylbenzene	11.1		"	10.0		111	70-130				
1,3-Butadiene	9.82		"	10.0		98.2	70-130				
1,3-Dichlorobenzene	11.0		"	10.0		110	70-130				
1,3-Dichloropropane	11.6		"	10.0		116	70-130				
1,4-Dichlorobenzene	11.1		"	10.0		111	70-130				
1,4-Dioxane	11.0		"	10.0		110	70-130				
2,2,4-Trimethylpentane	10.6		"	10.0		106	70-130				
2-Butanone	10.3		"	10.0		103	70-130				
2-Hexanone	12.6		"	10.0		126	70-130				
3-Chloropropene	10.9		"	10.0		109	70-130				
4-Methyl-2-pentanone	12.6		"	10.0		126	70-130				
Acetone	9.87		"	10.0		98.7	70-130				
Acrylonitrile	8.73		"	10.0		87.3	70-130				
Benzene	9.39		"	10.0		93.9	70-130				
Benzyl chloride	7.88		"	10.0		78.8	70-130				
Bromodichloromethane	11.6		"	10.0		116	70-130				
Bromoform	13.0		"	10.0		130	70-130				
Bromomethane	8.97		"	10.0		89.7	70-130				

Volatile Organic Compounds in Air by GC/MS - Quality Control Data

York Analytical Laboratories, Inc. - Stratford

Analyte	Result	Reporting Limit	Units	Spike Level	Source* Result	%REC	%REC Limits	Flag	RPD	RPD Limit	Flag
Batch BC52134 - EPA TO15 PREP											
LCS (BC52134-BS1) LCS								Prepared & Analyzed: 03/28/2025			
Carbon disulfide	9.23		ppbv	10.0		92.3	70-130				
Carbon tetrachloride	9.77		"	10.0		97.7	70-130				
Chlorobenzene	10.8		"	10.0		108	70-130				
Chloroethane	10.1		"	10.0		101	70-130				
Chloroform	9.41		"	10.0		94.1	70-130				
Chloromethane	9.21		"	10.0		92.1	70-130				
cis-1,2-Dichloroethylene	9.85		"	10.0		98.5	70-130				
cis-1,3-Dichloropropylene	12.1		"	10.0		121	70-130				
Cyclohexane	9.98		"	10.0		99.8	70-130				
Dibromochloromethane	11.6		"	10.0		116	70-130				
Dichlorodifluoromethane	9.84		"	10.0		98.4	70-130				
Ethyl acetate	12.7		"	10.0		127	70-130				
Ethyl Benzene	11.3		"	10.0		113	70-130				
Hexachlorobutadiene	15.1		"	10.0		151	70-130	High Bias			
Isopropanol	8.11		"	10.0		81.1	70-130				
Methyl Methacrylate	11.4		"	10.0		114	70-130				
Methyl tert-butyl ether (MTBE)	10.3		"	10.0		103	70-130				
Methylene chloride	10.1		"	10.0		101	70-130				
Naphthalene	9.25		"	10.0		92.5	70-130				
n-Heptane	11.0		"	10.0		110	70-130				
n-Hexane	10.0		"	10.0		100	70-130				
o-Xylene	11.7		"	10.0		117	70-130				
p- & m- Xylenes	23.1		"	20.0		115	70-130				
p-Ethyltoluene	11.8		"	10.0		118	70-130				
Propylene	10.3		"	10.0		103	70-130				
Styrene	11.7		"	10.0		117	70-130				
Tetrachloroethylene	11.4		"	10.0		114	70-130				
Tetrahydrofuran	10.5		"	10.0		105	70-130				
Toluene	10.8		"	10.0		108	70-130				
trans-1,2-Dichloroethylene	9.97		"	10.0		99.7	70-130				
trans-1,3-Dichloropropylene	12.0		"	10.0		120	70-130				
Trichloroethylene	10.8		"	10.0		108	70-130				
Trichlorofluoromethane (Freon 11)	9.62		"	10.0		96.2	70-130				
Vinyl acetate	5.10		"	10.0		51.0	70-130	Low Bias			
Vinyl bromide	9.21		"	10.0		92.1	70-130				
Vinyl Chloride	9.38		"	10.0		93.8	70-130				

Sample and Data Qualifiers Relating to This Work Order

TO-LCS-L	The result reported for this compound may be biased low due to its behavior in the analysis batch LCS where it recovered less 70% of the expected value.
TO-CCV	The value reported is ESTIMATED for this compound due to its behavior during continuing calibration verification (>30% Difference from initial calibration).
J	Detected below the Reporting Limit but greater than or equal to the Method Detection Limit (MDL/LOD) or in the case of a TIC, the result is an estimated concentration.
ICVE	The value reported is ESTIMATED. The value is estimated due to its behavior during initial calibration verification (recovery exceeded 30% of expected value).
CAL-E	The value reported is ESTIMATED. The value is estimated due to its behavior during initial calibration (average Rf>20%)
B	Analyte is found in the associated analysis batch blank. For volatiles, methylene chloride and acetone are common lab contaminants.

Definitions and Other Explanations

*	Analyte is not certified or the state of the samples origination does not offer certification for the Analyte.
ND	NOT DETECTED - the analyte is not detected at the Reported to level (LOQ/RL or LOD/MDL)
RL	REPORTING LIMIT - the minimum reportable value based upon the lowest point in the analyte calibration curve.
LOQ	LIMIT OF QUANTITATION - the minimum concentration of a target analyte that can be reported within a specified degree of confidence. This is the lowest point in an analyte calibration curve that has been subjected to all steps of the processing/analysis and verified to meet defined criteria. This is based upon NELAC 2009 Standards and applies to all analyses.
LOD	LIMIT OF DETECTION - a verified estimate of the minimum concentration of a substance in a given matrix that an analytical process can reliably detect. This is based upon NELAC 2009 Standards and applies to all analyses conducted under the auspices of EPA SW-846.
MDL	METHOD DETECTION LIMIT - a statistically derived estimate of the minimum amount of a substance an analytical system can reliably detect with a 99% confidence that the concentration of the substance is greater than zero. This is based upon 40 CFR Part 136 Appendix B and applies only to EPA 600 and 200 series methods.
Reported to	This indicates that the data for a particular analysis is reported to either the LOD/MDL, or the LOQ/RL. In cases where the "Reported to" is located above the LOD/MDL, any value between this and the LOQ represents an estimated value which is "J" flagged accordingly. This applies to volatile and semi-volatile target compounds only.
NR	Not reported
RPD	Relative Percent Difference
Wet	The data has been reported on an as-received (wet weight) basis
Low Bias	Low Bias flag indicates that the recovery of the flagged analyte is below the laboratory or regulatory lower control limit. The data user should take note that this analyte may be biased low but should evaluate multiple lines of evidence including the LCS and site-specific MS/MSD data to draw bias conclusions. In cases where no site-specific MS/MSD was requested, only the LCS data can be used to evaluate such bias.
High Bias	High Bias flag indicates that the recovery of the flagged analyte is above the laboratory or regulatory upper control limit. The data user should take note that this analyte may be biased high but should evaluate multiple lines of evidence including the LCS and site-specific MS/MSD data to draw bias conclusions. In cases where no site-specific MS/MSD was requested, only the LCS data can be used to evaluate such bias.
Non-Dir.	Non-dir. flag (Non-Directional Bias) indicates that the Relative Percent Difference (RPD) (a measure of precision) among the MS and MSD data is outside the laboratory or regulatory control limit. This alerts the data user where the MS and MSD are from site-specific samples that the RPD is high due to either non-homogeneous distribution of target analyte between the MS/MSD or indicates poor reproducibility for other reasons.

If EPA SW-846 method 8270 is included herein it is noted that the target compound N-nitrosodiphenylamine (NDPA) decomposes in the gas chromatographic inlet and cannot be separated from diphenylamine (DPA). These results could actually represent 100% DPA, 100% NDPA or some combination of the two. For this reason, York reports the combined result for n-nitrosodiphenylamine and diphenylamine for either of these compounds as a combined concentration as Diphenylamine.

If Total PCBs are detected and the target aroclors reported are "Not detected", the Total PCB value is reported due to the presence of either or both Aroclors 1262 and 1268 which are non-target aroclors for some regulatory lists.

2-chloroethylvinyl ether readily breaks down under acidic conditions. Samples that are acid preserved, including standards will exhibit breakdown. The data user should take note.

Certification for pH is no longer offered by NYDOH ELAP.

Semi-Volatile and Volatile analyses are reported down to the LOD/MDL, with values between the LOD/MDL and the LOQ being "J" flagged as estimated results.

For analyses by EPA SW-846-8270D, the Limit of Quantitation (LOQ) reported for benzidine is based upon the lowest standard used for calibration and is not a verified LOQ due to this compound's propensity for oxidative losses during extraction/concentration procedures and non-reproducible chromatographic performance.

Field Chain-of-Custody Record - AIR

YORK ANALYTICAL LABORATORIES INC

York Analytical Laboratories, Inc. (YORK)'s Standard Terms & Conditions are listed on the back side of this document.
This document serves as your written authorization for YORK to proceed with the analyses requested below.
Your signature binds you to YORK's Standard Terms & Conditions.

YORK Project No. 25C0920

120 Research Drive Stratford, CT 06615 132-02 89th Ave Queens, NY 11418 clientservices@yorklab.com www.yorklab.com 800-306-YORK 800-306-9675

YOUR Information	Report To:	Invoice To:	YOUR Project Number	Turn-Around Time
Company: Langan Engineering	Company:	Company:	170745301	RUSH - Next Day
Address: 368 W 31st Street, Fl 8, New York, NY 10001	Address:	Address:		RUSH - Two Day
	SAME		YOUR Project Name	RUSH - Three Day
Phone.: 212-479-5400	Phone.:		413 E 120th Street	RUSH - Four Day
Contact: Kristen Wexler	Contact:	Contact:		RUSH - Five Day
E-mail: Kwexler@langan.com	E-mail:	E-mail:	YOUR PO#:	Standard (6-9 Day)

Please print clearly and legibly. All information must be complete. Samples will not be logged in and the turn-around-time clock will not begin until any questions by YORK are resolved.

Samples Collected by: Aron Farber

Air Matrix Codes

AI: Indoor Ambient Air
AO: Outdoor Amb. Air
AE: Vapor Extraction Well Process Gas/Effluent
AS: Soil Vapor/Sub-Slab

Samples From

New York
New Jersey
Connecticut
Pennsylvania
Other:

Report / EDD Type (circle selections)

Summary Report	CT RCP	Standard Excel EDD
QA Report	CT RCP DQA/DUE	EQuIS (Standard)
NY ASP A Package	NJDEP Reduced Deliverables	NYSDEC EQuIS
(NY ASP B Package)		NJDEP SRP HazSite
	NJDKQP	Other:

YORK Reg. Comp.

Compared to the following Regulation(s): (please fill in)

Certified Canisters: Batch ___ Individual ___

Please enter the following REQUIRED Field Data

Reporting Units: ug/m^3 ___ ppbv ___ ppmv ___

Sample Identification	Date/Time Sampled	Air Matrix	Canister Vacuum Before sampling (Hg)	Canister Vacuum After sampling (Hg)	Canister ID	Flow Cont. ID	Analysis Requested
SS07_031126	3/11/2025 @ 17:50	AS	-30	-10	48325	17983	TO-15
SS17_031125	3/11/2025 @ 17:38		-28.5	-28.5	50343	20233	
SS18_031125	3/11/2025 @ 17:46		-30	-10	50961	13559	
SS19_031125	3/11/2025 @ 17:41		-30	-11.5	51002	20442	
SS20_031125	3/11/2025 @ 17:23		-25	-6	49459	20439	
SS21_031125	3/11/2025 @ 17:47		-30	-12	42999	13571	
IA18_031125	3/11/2025 @ 17:46	AI	-30	-28.5	50300	21013	
IA19_031125	3/11/2025 @ 17:42		-30	-12	50374	13558	
IA20_031125	3/11/2025 @ 17:37		-28.5	-6	48307	21042	
IA21_031125	3/11/2025 @ 17:47		-30	-9	49181	16423	

Comments: Please cc gdegennaro@langan.com and datamanagement@langan.com

Detection Limits Required

≤ 1 ug/m3 _____ NYSDEC V1 Limits _____
Routine Survey _____ Other _____

Sampling Media

6 Liter Canister
Tedlar Bag

1. Samples Relinquished by / Company	Date/Time	1. Samples Received by / Company	Date/Time	2. Samples Relinquished by / Company	Date/Time
2. Samples Received by / Company	Date/Time	3. Samples Relinquished by / Company	Date/Time	3. Samples Received by / Company	Date/Time
4. Samples Relinquished by / Company	Date/Time	4. Samples Received by / Company	Date/Time	Samples Received in LAB by MK 3/13/25	Date/Time Temperature

Field Chain-of-Custody Record - AIR

YORK ANALYTICAL LABORATORIES INC

York Analytical Laboratories, Inc. (YORK)'s Standard Terms & Conditions are listed on the back side of this document.
This document serves as your written authorization for YORK to proceed with the analyses requested below.
Your signature binds you to YORK's Standard Terms & Conditions.

120 Research Drive Stratford, CT 06615 132-02 89th Ave Queens, NY 11418 clientservices@yorklab.com www.yorklab.com 800-306-YORK 800-306-9675

YORK Project No. 25C0920

YOUR Information	Report To:	Invoice To:	YOUR Project Number	Turn-Around Time
Company: Langan Engineering	Company:	Company:	170745301	RUSH - Next Day
Address: 368 W 31st Street, Fl 8, New York, NY 10001	Address: SAME	Address:	YOUR Project Name: 413 E 120th Street	RUSH - Two Day
Phone: 212-479-5400	Phone:			RUSH - Three Day
Contact: Kristen Wexler	Contact:	Contact:		RUSH - Four Day
E-mail: Kwexler@langan.com	E-mail:	E-mail:	YOUR PO#:	RUSH - Five Day
				Standard (6-9 Day)

Please print clearly and legibly. All information must be complete. Samples will not be logged in and the turn-around-time clock will not begin until any questions by YORK are resolved.

Samples Collected by: Aron Farber

Air Matrix Codes

AI: Indoor Ambient Air
AO: Outdoor Amb. Air
AE: Vapor Extraction Well Process Gas/Effluent
AS: Soil Vapor/Sub-Slab

Samples From

New York
New Jersey
Connecticut
Pennsylvania
Other:

Report / EDD Type (circle selections)

Summary Report | CT RCP | Standard Excel EDD
QA Report | CT RCP DQA/DUE | EQuIS (Standard)
NY ASP A Package | NJDEP Reduced | NYSDEC EQuIS
(NY ASP B Package) | Deliverables | NJDEP SRP HazSite
NJDKQP | Other:

YORK Reg. Comp.

Compared to the following Regulation(s): (please fill in)

Certified Canisters: Batch ___ Individual ___

Please enter the following REQUIRED Field Data

Reporting Units: ug/m^3 ___ ppbv ___ ppmv ___

Sample Identification	Date/Time Sampled	Air Matrix	Canister Vacuum Before sampling (Hg)	Canister Vacuum After sampling (Hg)	Canister ID	Flow Cont. ID	Analysis Requested
AA01_031125	3/11/2025 @ 17:56	AO	-30	-10	42991	17895	TO-15

Comments: Please cc gdegennaro@langan.com and datamanagement@langan.com

Detection Limits Required

≤ 1 ug/m3 _____ NYSDEC V1 Limits _____
Routine Survey _____ Other _____

Sampling Media

6 Liter Canister
Tedlar Bag

1. Samples Relinquished by / Company	Date/Time	1. Samples Received by / Company	Date/Time	2. Samples Relinquished by / Company	Date/Time
2. Samples Received by / Company	Date/Time	3. Samples Relinquished by / Company	Date/Time	3. Samples Received by / Company	Date/Time
4. Samples Relinquished by / Company	Date/Time	4. Samples Received by / Company	Date/Time	Samples Received in LAB by: 3/13/25 16:40	Date / Time Temperature

Technical Report

prepared for:

Langan Engineering & Environmental Services (NYC)
21 Penn Plaza, 360 West 31st Street
New York NY, 10001
Attention: Kristen Wexler

Report Date: 03/17/2025
Client Project ID: 170745301
York Project (SDG) No.: 25C0573

Report Date: 03/17/2025
Client Project ID: 170745301
York Project (SDG) No.: 25C0573

Langan Engineering & Environmental Services (NYC)
21 Penn Plaza, 360 West 31st Street
New York NY, 10001
Attention: Kristen Wexler

Purpose and Results

This report contains the analytical data for the sample(s) identified on the attached chain-of-custody received in our laboratory on March 10, 2025 and listed below. The project was identified as your project: **170745301**.

The analyses were conducted utilizing appropriate EPA, Standard Methods, and ASTM methods as detailed in the data summary tables.

All samples were received in proper condition meeting the customary acceptance requirements for environmental samples except those indicated under the Sample and Analysis Qualifiers section of this report.

All analyses met the method and laboratory standard operating procedure requirements except as indicated by any data flags, the meaning of which are explained in the Sample and Data Qualifiers Relating to This Work Order section of this report and case narrative if applicable.

The results of the analyses, which are all reported on dry weight basis (soils) unless otherwise noted, are detailed in the following pages.

Please contact Client Services at 203.325.1371 with any questions regarding this report.

York Sample ID	Client Sample ID	Matrix	Date Collected	Date Received
25C0573-01	SB15_6-8	Soil	03/10/2025	03/10/2025
25C0573-02	SB18_8-10	Soil	03/10/2025	03/10/2025

General Notes for York Project (SDG) No.: 25C0573

1. The RLs and MDLs (Reporting Limit and Method Detection Limit respectively) reported are adjusted for any dilution necessary due to the levels of target and/or non-target analytes and matrix interference. The RL(REPORTING LIMIT) is based upon the lowest standard utilized for the calibration where applicable.
2. Samples are retained for a period of thirty days after submittal of report, unless other arrangements are made.
3. York's liability for the above data is limited to the dollar value paid to York for the referenced project.
4. This report shall not be reproduced without the written approval of York Analytical Laboratories, Inc.
5. All analyses conducted met method or Laboratory SOP requirements. See the Sample and Data Qualifiers Section for further information.
6. It is noted that no analyses reported herein were subcontracted to another laboratory, unless noted in the report.
7. This report reflects results that relate only to the samples submitted on the attached chain-of-custody form(s) received by York.
8. Analyses conducted at York Analytical Laboratories, Inc. Stratford, CT are indicated by NY Cert. No. 10854; those conducted at York Analytical Laboratories, Inc., Richmond Hill, NY are indicated by NY Cert. No. 12058.

Approved By  **Date:** 03/17/2025

Cassie L. Mosher
Laboratory Manager

Sample Information

Client Sample ID: SB15_6-8 **York Sample ID:** 25C0573-01

York Project (SDG) No.	Client Project ID	Matrix	Collection Date/Time	Date Received
25C0573	170745301	Soil	March 10, 2025 1:30 pm	03/10/2025

VOA, 8260 MASTER **Log-in Notes:** **Sample Notes:**

Sample Prepared by Method: EPA 5035A

CAS No.	Parameter	Result	Flag	Units	Reported to LOD/MDL	LOQ	Dilution	Reference Method	Date/Time Prepared	Date/Time Analyzed	Analyst
630-20-6	1,1,1,2-Tetrachloroethane	ND		mg/kg dry	0.0021	0.0043	1	EPA 8260D	03/11/2025 10:00	03/11/2025 18:12	AC
								Certifications:	CTDOH-PH-0723,NELAC-NY10854,NELAC-NY12058,NJDEP-CT		
71-55-6	1,1,1-Trichloroethane	ND		mg/kg dry	0.0021	0.0043	1	EPA 8260D	03/11/2025 10:00	03/11/2025 18:12	AC
								Certifications:	CTDOH-PH-0723,NELAC-NY10854,NELAC-NY12058,NJDEP-CT		
79-34-5	1,1,2,2-Tetrachloroethane	ND		mg/kg dry	0.0021	0.0043	1	EPA 8260D	03/11/2025 10:00	03/11/2025 18:12	AC
								Certifications:	CTDOH-PH-0723,NELAC-NY10854,NELAC-NY12058,NJDEP-CT		
76-13-1	1,1,2-Trichloro-1,2,2-trifluoroethane (Freon 113)	ND		mg/kg dry	0.0021	0.0043	1	EPA 8260D	03/11/2025 10:00	03/11/2025 18:12	AC
								Certifications:	CTDOH-PH-0723,NELAC-NY10854,NELAC-NY12058,NJDEP-CT		
79-00-5	1,1,2-Trichloroethane	ND		mg/kg dry	0.0021	0.0043	1	EPA 8260D	03/11/2025 10:00	03/11/2025 18:12	AC
								Certifications:	CTDOH-PH-0723,NELAC-NY10854,NELAC-NY12058,NJDEP-CT		
75-34-3	1,1-Dichloroethane	ND		mg/kg dry	0.0021	0.0043	1	EPA 8260D	03/11/2025 10:00	03/11/2025 18:12	AC
								Certifications:	CTDOH-PH-0723,NELAC-NY10854,NELAC-NY12058,NJDEP-CT		
75-35-4	1,1-Dichloroethylene	ND		mg/kg dry	0.0021	0.0043	1	EPA 8260D	03/11/2025 10:00	03/11/2025 18:12	AC
								Certifications:	CTDOH-PH-0723,NELAC-NY10854,NELAC-NY12058,NJDEP-CT		
87-61-6	1,2,3-Trichlorobenzene	ND		mg/kg dry	0.0021	0.0043	1	EPA 8260D	03/11/2025 10:00	03/11/2025 18:12	AC
								Certifications:	NELAC-NY10854,NELAC-NY12058,NJDEP-CT005,PADEP-68-04		
96-18-4	1,2,3-Trichloropropane	ND		mg/kg dry	0.0021	0.0043	1	EPA 8260D	03/11/2025 10:00	03/11/2025 18:12	AC
								Certifications:	NELAC-NY10854,NELAC-NY12058,NJDEP-CT005		
120-82-1	1,2,4-Trichlorobenzene	ND		mg/kg dry	0.0021	0.0043	1	EPA 8260D	03/11/2025 10:00	03/11/2025 18:12	AC
								Certifications:	NELAC-NY10854,NELAC-NY12058,NJDEP-CT005,PADEP-68-04		
95-63-6	1,2,4-Trimethylbenzene	ND		mg/kg dry	0.0021	0.0043	1	EPA 8260D	03/11/2025 10:00	03/11/2025 18:12	AC
								Certifications:	CTDOH-PH-0723,NELAC-NY10854,NELAC-NY12058,NJDEP-CT		
96-12-8	1,2-Dibromo-3-chloropropane	ND		mg/kg dry	0.0021	0.0043	1	EPA 8260D	03/11/2025 10:00	03/11/2025 18:12	AC
								Certifications:	CTDOH-PH-0723,NELAC-NY10854,NELAC-NY12058,NJDEP-CT		
106-93-4	1,2-Dibromoethane	ND		mg/kg dry	0.0021	0.0043	1	EPA 8260D	03/11/2025 10:00	03/11/2025 18:12	AC
								Certifications:	CTDOH-PH-0723,NELAC-NY10854,NELAC-NY12058,NJDEP-CT		
95-50-1	1,2-Dichlorobenzene	ND		mg/kg dry	0.0021	0.0043	1	EPA 8260D	03/11/2025 10:00	03/11/2025 18:12	AC
								Certifications:	CTDOH-PH-0723,NELAC-NY10854,NELAC-NY12058,NJDEP-CT		
107-06-2	1,2-Dichloroethane	ND		mg/kg dry	0.0021	0.0043	1	EPA 8260D	03/11/2025 10:00	03/11/2025 18:12	AC
								Certifications:	CTDOH-PH-0723,NELAC-NY10854,NELAC-NY12058,NJDEP-CT		
78-87-5	1,2-Dichloropropane	ND		mg/kg dry	0.0021	0.0043	1	EPA 8260D	03/11/2025 10:00	03/11/2025 18:12	AC
								Certifications:	CTDOH-PH-0723,NELAC-NY10854,NELAC-NY12058,NJDEP-CT		
108-67-8	1,3,5-Trimethylbenzene	ND		mg/kg dry	0.0021	0.0043	1	EPA 8260D	03/11/2025 10:00	03/11/2025 18:12	AC
								Certifications:	CTDOH-PH-0723,NELAC-NY10854,NELAC-NY12058,NJDEP-CT		
541-73-1	1,3-Dichlorobenzene	ND		mg/kg dry	0.0021	0.0043	1	EPA 8260D	03/11/2025 10:00	03/11/2025 18:12	AC
								Certifications:	CTDOH-PH-0723,NELAC-NY10854,NELAC-NY12058,NJDEP-CT		
106-46-7	1,4-Dichlorobenzene	ND		mg/kg dry	0.0021	0.0043	1	EPA 8260D	03/11/2025 10:00	03/11/2025 18:12	AC
								Certifications:	CTDOH-PH-0723,NELAC-NY10854,NELAC-NY12058,NJDEP-CT		
123-91-1	1,4-Dioxane	ND		mg/kg dry	0.043	0.085	1	EPA 8260D	03/11/2025 10:00	03/11/2025 18:12	AC
								Certifications:	NELAC-NY10854,NELAC-NY12058,NJDEP-CT005,PADEP-68-04		
78-93-3	2-Butanone	ND		mg/kg dry	0.0021	0.0043	1	EPA 8260D	03/11/2025 10:00	03/11/2025 18:12	AC
								Certifications:	CTDOH-PH-0723,NELAC-NY10854,NELAC-NY12058,NJDEP-CT		

Sample Information

Client Sample ID: SB15_6-8 **York Sample ID:** 25C0573-01

York Project (SDG) No.	Client Project ID	Matrix	Collection Date/Time	Date Received
25C0573	170745301	Soil	March 10, 2025 1:30 pm	03/10/2025

VOA, 8260 MASTER **Log-in Notes:** **Sample Notes:**

Sample Prepared by Method: EPA 5035A

CAS No.	Parameter	Result	Flag	Units	Reported to LOD/MDL	LOQ	Dilution	Reference Method	Date/Time Prepared	Date/Time Analyzed	Analyst
591-78-6	2-Hexanone	ND		mg/kg dry	0.0021	0.0043	1	EPA 8260D	03/11/2025 10:00	03/11/2025 18:12	AC
								Certifications:	CTDOH-PH-0723,NELAC-NY10854,NELAC-NY12058,NJDEP-CT		
108-10-1	4-Methyl-2-pentanone	ND	QL-02	mg/kg dry	0.0021	0.0043	1	EPA 8260D	03/11/2025 10:00	03/11/2025 18:12	AC
								Certifications:	CTDOH-PH-0723,NELAC-NY10854,NELAC-NY12058,NJDEP-CT		
67-64-1	Acetone	ND	ICVE	mg/kg dry	0.0043	0.0085	1	EPA 8260D	03/11/2025 10:00	03/11/2025 18:12	AC
								Certifications:	CTDOH-PH-0723,NELAC-NY10854,NELAC-NY12058,NJDEP-CT		
107-02-8	Acrolein	ND	CCVE	mg/kg dry	0.0043	0.0085	1	EPA 8260D	03/11/2025 10:00	03/11/2025 18:12	AC
								Certifications:	CTDOH-PH-0723,NELAC-NY10854,NELAC-NY12058,NJDEP-CT		
107-13-1	Acrylonitrile	ND		mg/kg dry	0.0021	0.0043	1	EPA 8260D	03/11/2025 10:00	03/11/2025 18:12	AC
								Certifications:	CTDOH-PH-0723,NELAC-NY10854,NELAC-NY12058,NJDEP-CT		
71-43-2	Benzene	ND		mg/kg dry	0.0021	0.0043	1	EPA 8260D	03/11/2025 10:00	03/11/2025 18:12	AC
								Certifications:	CTDOH-PH-0723,NELAC-NY10854,NELAC-NY12058,NJDEP-CT		
74-97-5	Bromochloromethane	ND		mg/kg dry	0.0021	0.0043	1	EPA 8260D	03/11/2025 10:00	03/11/2025 18:12	AC
								Certifications:	NELAC-NY10854,NELAC-NY12058,NJDEP-CT005,PADEP-68-04		
75-27-4	Bromodichloromethane	ND		mg/kg dry	0.0021	0.0043	1	EPA 8260D	03/11/2025 10:00	03/11/2025 18:12	AC
								Certifications:	CTDOH-PH-0723,NELAC-NY10854,NELAC-NY12058,NJDEP-CT		
75-25-2	Bromoform	ND		mg/kg dry	0.0021	0.0043	1	EPA 8260D	03/11/2025 10:00	03/11/2025 18:12	AC
								Certifications:	CTDOH-PH-0723,NELAC-NY10854,NELAC-NY12058,NJDEP-CT		
74-83-9	Bromomethane	ND		mg/kg dry	0.0021	0.0043	1	EPA 8260D	03/11/2025 10:00	03/11/2025 18:12	AC
								Certifications:	CTDOH-PH-0723,NELAC-NY10854,NELAC-NY12058,NJDEP-CT		
75-15-0	Carbon disulfide	ND		mg/kg dry	0.0021	0.0043	1	EPA 8260D	03/11/2025 10:00	03/11/2025 18:12	AC
								Certifications:	CTDOH-PH-0723,NELAC-NY10854,NELAC-NY12058,NJDEP-CT		
56-23-5	Carbon tetrachloride	ND		mg/kg dry	0.0021	0.0043	1	EPA 8260D	03/11/2025 10:00	03/11/2025 18:12	AC
								Certifications:	CTDOH-PH-0723,NELAC-NY10854,NELAC-NY12058,NJDEP-CT		
108-90-7	Chlorobenzene	ND		mg/kg dry	0.0021	0.0043	1	EPA 8260D	03/11/2025 10:00	03/11/2025 18:12	AC
								Certifications:	CTDOH-PH-0723,NELAC-NY10854,NELAC-NY12058,NJDEP-CT		
75-00-3	Chloroethane	ND		mg/kg dry	0.0021	0.0043	1	EPA 8260D	03/11/2025 10:00	03/11/2025 18:12	AC
								Certifications:	CTDOH-PH-0723,NELAC-NY10854,NELAC-NY12058,NJDEP-CT		
67-66-3	Chloroform	ND		mg/kg dry	0.0021	0.0043	1	EPA 8260D	03/11/2025 10:00	03/11/2025 18:12	AC
								Certifications:	CTDOH-PH-0723,NELAC-NY10854,NELAC-NY12058,NJDEP-CT		
74-87-3	Chloromethane	ND		mg/kg dry	0.0021	0.0043	1	EPA 8260D	03/11/2025 10:00	03/11/2025 18:12	AC
								Certifications:	CTDOH-PH-0723,NELAC-NY10854,NELAC-NY12058,NJDEP-CT		
156-59-2	cis-1,2-Dichloroethylene	ND		mg/kg dry	0.0021	0.0043	1	EPA 8260D	03/11/2025 10:00	03/11/2025 18:12	AC
								Certifications:	CTDOH-PH-0723,NELAC-NY10854,NELAC-NY12058,NJDEP-CT		
10061-01-5	cis-1,3-Dichloropropylene	ND		mg/kg dry	0.0021	0.0043	1	EPA 8260D	03/11/2025 10:00	03/11/2025 18:12	AC
								Certifications:	CTDOH-PH-0723,NELAC-NY10854,NELAC-NY12058,NJDEP-CT		
110-82-7	Cyclohexane	ND		mg/kg dry	0.0021	0.0043	1	EPA 8260D	03/11/2025 10:00	03/11/2025 18:12	AC
								Certifications:	NELAC-NY10854,NELAC-NY12058,NJDEP-CT005,PADEP-68-04		
124-48-1	Dibromochloromethane	ND		mg/kg dry	0.0021	0.0043	1	EPA 8260D	03/11/2025 10:00	03/11/2025 18:12	AC
								Certifications:	NELAC-NY10854,NELAC-NY12058,NJDEP-CT005,PADEP-68-04		
74-95-3	Dibromomethane	ND		mg/kg dry	0.0021	0.0043	1	EPA 8260D	03/11/2025 10:00	03/11/2025 18:12	AC
								Certifications:	NELAC-NY10854,NELAC-NY12058,NJDEP-CT005,PADEP-68-04		
75-71-8	Dichlorodifluoromethane	ND		mg/kg dry	0.0021	0.0043	1	EPA 8260D	03/11/2025 10:00	03/11/2025 18:12	AC
								Certifications:	NELAC-NY10854,NELAC-NY12058,NJDEP-CT005,PADEP-68-04		

Sample Information

Client Sample ID: SB15_6-8 **York Sample ID:** 25C0573-01

York Project (SDG) No.	Client Project ID	Matrix	Collection Date/Time	Date Received
25C0573	170745301	Soil	March 10, 2025 1:30 pm	03/10/2025

VOA, 8260 MASTER **Log-in Notes:** **Sample Notes:**

Sample Prepared by Method: EPA 5035A

CAS No.	Parameter	Result	Flag	Units	Reported to LOD/MDL	LOQ	Dilution	Reference Method	Date/Time Prepared	Date/Time Analyzed	Analyst
100-41-4	Ethyl Benzene	ND		mg/kg dry	0.0021	0.0043	1	EPA 8260D	03/11/2025 10:00	03/11/2025 18:12	AC
								Certifications:	CTDOH-PH-0723,NELAC-NY10854,NELAC-NY12058,NJDEP-CT		
87-68-3	Hexachlorobutadiene	ND	QL-02	mg/kg dry	0.0021	0.0043	1	EPA 8260D	03/11/2025 10:00	03/11/2025 18:12	AC
								Certifications:	NELAC-NY10854,NELAC-NY12058,NJDEP-CT005,PADEP-68-04		
98-82-8	Isopropylbenzene	ND		mg/kg dry	0.0021	0.0043	1	EPA 8260D	03/11/2025 10:00	03/11/2025 18:12	AC
								Certifications:	CTDOH-PH-0723,NELAC-NY10854,NELAC-NY12058,NJDEP-CT		
79-20-9	Methyl acetate	ND		mg/kg dry	0.0021	0.0043	1	EPA 8260D	03/11/2025 10:00	03/11/2025 18:12	AC
								Certifications:	NELAC-NY10854,NELAC-NY12058,NJDEP-CT005,PADEP-68-04		
1634-04-4	Methyl tert-butyl ether (MTBE)	ND		mg/kg dry	0.0021	0.0043	1	EPA 8260D	03/11/2025 10:00	03/11/2025 18:12	AC
								Certifications:	CTDOH-PH-0723,NELAC-NY10854,NELAC-NY12058,NJDEP-CT		
108-87-2	Methylcyclohexane	ND		mg/kg dry	0.0021	0.0043	1	EPA 8260D	03/11/2025 10:00	03/11/2025 18:12	AC
								Certifications:	NELAC-NY10854,NELAC-NY12058,NJDEP-CT005,PADEP-68-04		
75-09-2	Methylene chloride	ND		mg/kg dry	0.0043	0.0085	1	EPA 8260D	03/11/2025 10:00	03/11/2025 18:12	AC
								Certifications:	CTDOH-PH-0723,NELAC-NY10854,NELAC-NY12058,NJDEP-CT		
104-51-8	n-Butylbenzene	ND		mg/kg dry	0.0021	0.0043	1	EPA 8260D	03/11/2025 10:00	03/11/2025 18:12	AC
								Certifications:	CTDOH-PH-0723,NELAC-NY10854,NELAC-NY12058,NJDEP-CT		
103-65-1	n-Propylbenzene	ND		mg/kg dry	0.0021	0.0043	1	EPA 8260D	03/11/2025 10:00	03/11/2025 18:12	AC
								Certifications:	CTDOH-PH-0723,NELAC-NY10854,NELAC-NY12058,NJDEP-CT		
95-47-6	o-Xylene	ND		mg/kg dry	0.0021	0.0043	1	EPA 8260D	03/11/2025 10:00	03/11/2025 18:12	AC
								Certifications:	CTDOH-PH-0723,NELAC-NY10854,NELAC-NY12058,PADEP-68		
179601-23-1	p- & m- Xylenes	ND		mg/kg dry	0.0043	0.0085	1	EPA 8260D	03/11/2025 10:00	03/11/2025 18:12	AC
								Certifications:	CTDOH-PH-0723,NELAC-NY10854,NELAC-NY12058,PADEP-68		
99-87-6	p-Isopropyltoluene	ND		mg/kg dry	0.0021	0.0043	1	EPA 8260D	03/11/2025 10:00	03/11/2025 18:12	AC
								Certifications:	CTDOH-PH-0723,NELAC-NY10854,NELAC-NY12058,NJDEP-CT		
135-98-8	sec-Butylbenzene	ND		mg/kg dry	0.0021	0.0043	1	EPA 8260D	03/11/2025 10:00	03/11/2025 18:12	AC
								Certifications:	CTDOH-PH-0723,NELAC-NY10854,NELAC-NY12058,NJDEP-CT		
100-42-5	Styrene	ND		mg/kg dry	0.0021	0.0043	1	EPA 8260D	03/11/2025 10:00	03/11/2025 18:12	AC
								Certifications:	CTDOH-PH-0723,NELAC-NY10854,NELAC-NY12058,NJDEP-CT		
75-65-0	tert-Butyl alcohol (TBA)	ND	CCVE, QL-02	mg/kg dry	0.0021	0.0043	1	EPA 8260D	03/11/2025 10:00	03/11/2025 18:12	AC
								Certifications:	NELAC-NY10854,NELAC-NY12058,NJDEP-CT005,PADEP-68-04		
98-06-6	tert-Butylbenzene	ND	QL-02	mg/kg dry	0.0021	0.0043	1	EPA 8260D	03/11/2025 10:00	03/11/2025 18:12	AC
								Certifications:	CTDOH-PH-0723,NELAC-NY10854,NELAC-NY12058,NJDEP-CT		
127-18-4	Tetrachloroethylene	ND	QL-02	mg/kg dry	0.0021	0.0043	1	EPA 8260D	03/11/2025 10:00	03/11/2025 18:12	AC
								Certifications:	CTDOH-PH-0723,NELAC-NY10854,NELAC-NY12058,NJDEP-CT		
108-88-3	Toluene	ND		mg/kg dry	0.0021	0.0043	1	EPA 8260D	03/11/2025 10:00	03/11/2025 18:12	AC
								Certifications:	CTDOH-PH-0723,NELAC-NY10854,NELAC-NY12058,NJDEP-CT		
156-60-5	trans-1,2-Dichloroethylene	ND		mg/kg dry	0.0021	0.0043	1	EPA 8260D	03/11/2025 10:00	03/11/2025 18:12	AC
								Certifications:	CTDOH-PH-0723,NELAC-NY10854,NELAC-NY12058,NJDEP-CT		
10061-02-6	trans-1,3-Dichloropropylene	ND		mg/kg dry	0.0021	0.0043	1	EPA 8260D	03/11/2025 10:00	03/11/2025 18:12	AC
								Certifications:	CTDOH-PH-0723,NELAC-NY10854,NELAC-NY12058,NJDEP-CT		
79-01-6	Trichloroethylene	ND		mg/kg dry	0.0021	0.0043	1	EPA 8260D	03/11/2025 10:00	03/11/2025 18:12	AC
								Certifications:	CTDOH-PH-0723,NELAC-NY10854,NELAC-NY12058,NJDEP-CT		
75-69-4	Trichlorofluoromethane	ND		mg/kg dry	0.0021	0.0043	1	EPA 8260D	03/11/2025 10:00	03/11/2025 18:12	AC
								Certifications:	CTDOH-PH-0723,NELAC-NY10854,NELAC-NY12058,NJDEP-CT		

Sample Information

Client Sample ID: SB15_6-8 **York Sample ID:** 25C0573-01

York Project (SDG) No.	Client Project ID	Matrix	Collection Date/Time	Date Received
25C0573	170745301	Soil	March 10, 2025 1:30 pm	03/10/2025

VOA, 8260 MASTER

Log-in Notes:

Sample Notes:

Sample Prepared by Method: EPA 5035A

CAS No.	Parameter	Result	Flag	Units	Reported to LOD/MDL	LOQ	Dilution	Reference Method	Date/Time Prepared	Date/Time Analyzed	Analyst
75-01-4	Vinyl Chloride	ND		mg/kg dry	0.0021	0.0043	1	EPA 8260D	03/11/2025 10:00	03/11/2025 18:12	AC
								Certifications:	CTDOH-PH-0723,NELAC-NY10854,NELAC-NY12058,NJDEP-CT		
1330-20-7	Xylenes, Total	ND		mg/kg dry	0.0064	0.013	1	EPA 8260D	03/11/2025 10:00	03/11/2025 18:12	AC
								Certifications:	CTDOH-PH-0723,NELAC-NY10854,NELAC-NY12058,NJDEP-CT		

	Surrogate Recoveries	Result	Acceptance Range
17060-07-0	*Surrogate: SURR: 1,2-Dichloroethane-d4*	*103 %*	*77-125*
2037-26-5	*Surrogate: SURR: Toluene-d8*	*96.7 %*	*85-120*
460-00-4	*Surrogate: SURR: p-Bromofluorobenzene*	*104 %*	*76-130*

SVOA, 8270 MASTER

Log-in Notes:

Sample Notes:

Sample Prepared by Method: EPA 3550C

CAS No.	Parameter	Result	Flag	Units	Reported to LOD/MDL	LOQ	Dilution	Reference Method	Date/Time Prepared	Date/Time Analyzed	Analyst
92-52-4	1,1-Biphenyl	ND		mg/kg dry	0.0467	0.0932	2	EPA 8270E	03/16/2025 07:33	03/17/2025 12:34	SS
								Certifications:	NELAC-NY10854,NJDEP-CT005,PADEP-68-04440		
95-94-3	1,2,4,5-Tetrachlorobenzene	ND		mg/kg dry	0.0932	0.186	2	EPA 8270E	03/16/2025 07:33	03/17/2025 12:34	SS
								Certifications:	NELAC-NY10854,NJDEP-CT005,PADEP-68-04440		
122-66-7	1,2-Diphenylhydrazine (as Azobenzene)	ND		mg/kg dry	0.0467	0.0932	2	EPA 8270E	03/16/2025 07:33	03/17/2025 12:34	SS
								Certifications:	NELAC-NY10854,NJDEP-CT005,PADEP-68-04440		
58-90-2	2,3,4,6-Tetrachlorophenol	ND		mg/kg dry	0.0932	0.186	2	EPA 8270E	03/16/2025 07:33	03/17/2025 12:34	SS
								Certifications:	NELAC-NY10854,NJDEP-CT005,PADEP-68-04440		
95-95-4	2,4,5-Trichlorophenol	ND		mg/kg dry	0.0467	0.0932	2	EPA 8270E	03/16/2025 07:33	03/17/2025 12:34	SS
								Certifications:	CTDOH-PH-0723,NELAC-NY10854,NJDEP-CT005,PADEP-68-044		
88-06-2	2,4,6-Trichlorophenol	ND		mg/kg dry	0.0467	0.0932	2	EPA 8270E	03/16/2025 07:33	03/17/2025 12:34	SS
								Certifications:	CTDOH-PH-0723,NELAC-NY10854,NJDEP-CT005,PADEP-68-044		
120-83-2	2,4-Dichlorophenol	ND		mg/kg dry	0.0467	0.0932	2	EPA 8270E	03/16/2025 07:33	03/17/2025 12:34	SS
								Certifications:	CTDOH-PH-0723,NELAC-NY10854,NJDEP-CT005,PADEP-68-044		
105-67-9	2,4-Dimethylphenol	ND		mg/kg dry	0.0467	0.0932	2	EPA 8270E	03/16/2025 07:33	03/17/2025 12:34	SS
								Certifications:	CTDOH-PH-0723,NELAC-NY10854,NJDEP-CT005,PADEP-68-044		
51-28-5	2,4-Dinitrophenol	ND		mg/kg dry	0.0932	0.186	2	EPA 8270E	03/16/2025 07:33	03/17/2025 12:34	SS
								Certifications:	CTDOH-PH-0723,NELAC-NY10854,NJDEP-CT005,PADEP-68-044		
121-14-2	2,4-Dinitrotoluene	ND		mg/kg dry	0.0467	0.0932	2	EPA 8270E	03/16/2025 07:33	03/17/2025 12:34	SS
								Certifications:	CTDOH-PH-0723,NELAC-NY10854,NJDEP-CT005,PADEP-68-044		
606-20-2	2,6-Dinitrotoluene	ND		mg/kg dry	0.0467	0.0932	2	EPA 8270E	03/16/2025 07:33	03/17/2025 12:34	SS
								Certifications:	CTDOH-PH-0723,NELAC-NY10854,NJDEP-CT005,PADEP-68-044		
91-58-7	2-Chloronaphthalene	ND		mg/kg dry	0.0467	0.0932	2	EPA 8270E	03/16/2025 07:33	03/17/2025 12:34	SS
								Certifications:	CTDOH-PH-0723,NELAC-NY10854,NJDEP-CT005,PADEP-68-044		
95-57-8	2-Chlorophenol	ND		mg/kg dry	0.0467	0.0932	2	EPA 8270E	03/16/2025 07:33	03/17/2025 12:34	SS
								Certifications:	CTDOH-PH-0723,NELAC-NY10854,NJDEP-CT005,PADEP-68-044		
91-57-6	2-Methylnaphthalene	ND		mg/kg dry	0.0467	0.0932	2	EPA 8270E	03/16/2025 07:33	03/17/2025 12:34	SS
								Certifications:	CTDOH-PH-0723,NELAC-NY10854,NJDEP-CT005,PADEP-68-044		

Sample Information

Client Sample ID: SB15_6-8 **York Sample ID:** 25C0573-01

York Project (SDG) No.	Client Project ID	Matrix	Collection Date/Time	Date Received
25C0573	170745301	Soil	March 10, 2025 1:30 pm	03/10/2025

SVOA, 8270 MASTER **Log-in Notes:** **Sample Notes:**

Sample Prepared by Method: EPA 3550C

CAS No.	Parameter	Result	Flag	Units	Reported to LOD/MDL	LOQ	Dilution	Reference Method	Date/Time Prepared	Date/Time Analyzed	Analyst
95-48-7	2-Methylphenol	ND		mg/kg dry	0.0467	0.0932	2	EPA 8270E	03/16/2025 07:33	03/17/2025 12:34	SS
								Certifications:	CTDOH-PH-0723,NELAC-NY10854,NJDEP-CT005,PADEP-68-044		
88-74-4	2-Nitroaniline	ND		mg/kg dry	0.0932	0.186	2	EPA 8270E	03/16/2025 07:33	03/17/2025 12:34	SS
								Certifications:	CTDOH-PH-0723,NELAC-NY10854,NJDEP-CT005,PADEP-68-044		
88-75-5	2-Nitrophenol	ND		mg/kg dry	0.0467	0.0932	2	EPA 8270E	03/16/2025 07:33	03/17/2025 12:34	SS
								Certifications:	CTDOH-PH-0723,NELAC-NY10854,NJDEP-CT005,PADEP-68-044		
65794-96-9	3- & 4-Methylphenols	ND		mg/kg dry	0.0467	0.0932	2	EPA 8270E	03/16/2025 07:33	03/17/2025 12:34	SS
								Certifications:	CTDOH-PH-0723,NELAC-NY10854,NJDEP-CT005,PADEP-68-044		
91-94-1	3,3-Dichlorobenzidine	ND		mg/kg dry	0.0467	0.0932	2	EPA 8270E	03/16/2025 07:33	03/17/2025 12:34	SS
								Certifications:	NELAC-NY10854,NJDEP-CT005,PADEP-68-04440		
99-09-2	3-Nitroaniline	ND		mg/kg dry	0.0932	0.186	2	EPA 8270E	03/16/2025 07:33	03/17/2025 12:34	SS
								Certifications:	CTDOH-PH-0723,NELAC-NY10854,NJDEP-CT005,PADEP-68-044		
534-52-1	4,6-Dinitro-2-methylphenol	ND		mg/kg dry	0.0932	0.186	2	EPA 8270E	03/16/2025 07:33	03/17/2025 12:34	SS
								Certifications:	CTDOH-PH-0723,NELAC-NY10854,NJDEP-CT005,PADEP-68-044		
101-55-3	4-Bromophenyl phenyl ether	ND		mg/kg dry	0.0467	0.0932	2	EPA 8270E	03/16/2025 07:33	03/17/2025 12:34	SS
								Certifications:	CTDOH-PH-0723,NELAC-NY10854,NJDEP-CT005,PADEP-68-044		
59-50-7	4-Chloro-3-methylphenol	ND		mg/kg dry	0.0467	0.0932	2	EPA 8270E	03/16/2025 07:33	03/17/2025 12:34	SS
								Certifications:	CTDOH-PH-0723,NELAC-NY10854,NJDEP-CT005,PADEP-68-044		
106-47-8	4-Chloroaniline	ND		mg/kg dry	0.0467	0.0932	2	EPA 8270E	03/16/2025 07:33	03/17/2025 12:34	SS
								Certifications:	CTDOH-PH-0723,NELAC-NY10854,NJDEP-CT005,PADEP-68-044		
7005-72-3	4-Chlorophenyl phenyl ether	ND		mg/kg dry	0.0467	0.0932	2	EPA 8270E	03/16/2025 07:33	03/17/2025 12:34	SS
								Certifications:	CTDOH-PH-0723,NELAC-NY10854,NJDEP-CT005,PADEP-68-044		
100-01-6	4-Nitroaniline	ND		mg/kg dry	0.0932	0.186	2	EPA 8270E	03/16/2025 07:33	03/17/2025 12:34	SS
								Certifications:	CTDOH-PH-0723,NELAC-NY10854,NJDEP-CT005,PADEP-68-044		
100-02-7	4-Nitrophenol	ND		mg/kg dry	0.0932	0.186	2	EPA 8270E	03/16/2025 07:33	03/17/2025 12:34	SS
								Certifications:	CTDOH-PH-0723,NELAC-NY10854,NJDEP-CT005,PADEP-68-044		
83-32-9	Acenaphthene	ND		mg/kg dry	0.0467	0.0932	2	EPA 8270E	03/16/2025 07:33	03/17/2025 12:34	SS
								Certifications:	CTDOH-PH-0723,NELAC-NY10854,NJDEP-CT005,PADEP-68-044		
208-96-8	Acenaphthylene	ND		mg/kg dry	0.0467	0.0932	2	EPA 8270E	03/16/2025 07:33	03/17/2025 12:34	SS
								Certifications:	CTDOH-PH-0723,NELAC-NY10854,NJDEP-CT005,PADEP-68-044		
98-86-2	Acetophenone	ND		mg/kg dry	0.0467	0.0932	2	EPA 8270E	03/16/2025 07:33	03/17/2025 12:34	SS
								Certifications:	NELAC-NY10854,NJDEP-CT005,PADEP-68-04440		
62-53-3	Aniline	ND		mg/kg dry	0.187	0.373	2	EPA 8270E	03/16/2025 07:33	03/17/2025 12:34	SS
								Certifications:	NELAC-NY10854,NJDEP-CT005,PADEP-68-04440		
120-12-7	Anthracene	ND		mg/kg dry	0.0467	0.0932	2	EPA 8270E	03/16/2025 07:33	03/17/2025 12:34	SS
								Certifications:	CTDOH-PH-0723,NELAC-NY10854,NJDEP-CT005,PADEP-68-044		
1912-24-9	Atrazine	ND		mg/kg dry	0.0467	0.0932	2	EPA 8270E	03/16/2025 07:33	03/17/2025 12:34	SS
								Certifications:	NELAC-NY10854,NJDEP-CT005,PADEP-68-04440		
100-52-7	Benzaldehyde	ND		mg/kg dry	0.0467	0.0932	2	EPA 8270E	03/16/2025 07:33	03/17/2025 12:34	SS
								Certifications:	NELAC-NY10854,NJDEP-CT005,PADEP-68-04440		
92-87-5	Benzidine	ND		mg/kg dry	0.187	0.373	2	EPA 8270E	03/16/2025 07:33	03/17/2025 12:34	SS
								Certifications:	CTDOH-PH-0723,NELAC-NY10854,PADEP-68-04440		
56-55-3	Benzo(a)anthracene	ND		mg/kg dry	0.0467	0.0932	2	EPA 8270E	03/16/2025 07:33	03/17/2025 12:34	SS
								Certifications:	CTDOH-PH-0723,NELAC-NY10854,NJDEP-CT005,PADEP-68-044		

Sample Information

Client Sample ID: SB15_6-8 **York Sample ID:** 25C0573-01

York Project (SDG) No.	Client Project ID	Matrix	Collection Date/Time	Date Received
25C0573	170745301	Soil	March 10, 2025 1:30 pm	03/10/2025

SVOA, 8270 MASTER **Log-in Notes:** **Sample Notes:**

Sample Prepared by Method: EPA 3550C

CAS No.	Parameter	Result	Flag	Units	Reported to LOD/MDL	LOQ	Dilution	Reference Method	Date/Time Prepared	Date/Time Analyzed	Analyst
50-32-8	Benzo(a)pyrene	ND		mg/kg dry	0.0467	0.0932	2	EPA 8270E	03/16/2025 07:33	03/17/2025 12:34	SS
								Certifications:	CTDOH-PH-0723,NELAC-NY10854,NJDEP-CT005,PADEP-68-044		
205-99-2	Benzo(b)fluoranthene	ND		mg/kg dry	0.0467	0.0932	2	EPA 8270E	03/16/2025 07:33	03/17/2025 12:34	SS
								Certifications:	CTDOH-PH-0723,NELAC-NY10854,NJDEP-CT005,PADEP-68-044		
191-24-2	Benzo(g,h,i)perylene	ND		mg/kg dry	0.0467	0.0932	2	EPA 8270E	03/16/2025 07:33	03/17/2025 12:34	SS
								Certifications:	CTDOH-PH-0723,NELAC-NY10854,NJDEP-CT005,PADEP-68-044		
207-08-9	Benzo(k)fluoranthene	ND		mg/kg dry	0.0467	0.0932	2	EPA 8270E	03/16/2025 07:33	03/17/2025 12:34	SS
								Certifications:	CTDOH-PH-0723,NELAC-NY10854,NJDEP-CT005,PADEP-68-044		
65-85-0	Benzoic acid	ND		mg/kg dry	0.0467	0.0932	2	EPA 8270E	03/16/2025 07:33	03/17/2025 12:34	SS
								Certifications:	NELAC-NY10854,NJDEP-CT005,PADEP-68-04440		
100-51-6	Benzyl alcohol	ND		mg/kg dry	0.0467	0.0932	2	EPA 8270E	03/16/2025 07:33	03/17/2025 12:34	SS
								Certifications:	NELAC-NY10854,NJDEP-CT005,PADEP-68-04440		
85-68-7	Benzyl butyl phthalate	ND		mg/kg dry	0.0467	0.0932	2	EPA 8270E	03/16/2025 07:33	03/17/2025 12:34	SS
								Certifications:	CTDOH-PH-0723,NELAC-NY10854,NJDEP-CT005,PADEP-68-044		
111-91-1	Bis(2-chloroethoxy)methane	ND		mg/kg dry	0.0467	0.0932	2	EPA 8270E	03/16/2025 07:33	03/17/2025 12:34	SS
								Certifications:	CTDOH-PH-0723,NELAC-NY10854,NJDEP-CT005,PADEP-68-044		
111-44-4	Bis(2-chloroethyl)ether	ND		mg/kg dry	0.0467	0.0932	2	EPA 8270E	03/16/2025 07:33	03/17/2025 12:34	SS
								Certifications:	CTDOH-PH-0723,NELAC-NY10854,NJDEP-CT005,PADEP-68-044		
108-60-1	Bis(2-chloroisopropyl)ether	ND		mg/kg dry	0.0467	0.0932	2	EPA 8270E	03/16/2025 07:33	03/17/2025 12:34	SS
								Certifications:	CTDOH-PH-0723,NELAC-NY10854,NJDEP-CT005,PADEP-68-044		
117-81-7	Bis(2-ethylhexyl)phthalate	ND		mg/kg dry	0.0467	0.0932	2	EPA 8270E	03/16/2025 07:33	03/17/2025 12:34	SS
								Certifications:	CTDOH-PH-0723,NELAC-NY10854,NJDEP-CT005,PADEP-68-044		
105-60-2	Caprolactam	ND		mg/kg dry	0.0932	0.186	2	EPA 8270E	03/16/2025 07:33	03/17/2025 12:34	SS
								Certifications:	NELAC-NY10854,NJDEP-CT005,PADEP-68-04440		
86-74-8	Carbazole	ND		mg/kg dry	0.0467	0.0932	2	EPA 8270E	03/16/2025 07:33	03/17/2025 12:34	SS
								Certifications:	CTDOH-PH-0723,NELAC-NY10854,NJDEP-CT005,PADEP-68-044		
218-01-9	Chrysene	ND		mg/kg dry	0.0467	0.0932	2	EPA 8270E	03/16/2025 07:33	03/17/2025 12:34	SS
								Certifications:	CTDOH-PH-0723,NELAC-NY10854,NJDEP-CT005,PADEP-68-044		
53-70-3	Dibenzo(a,h)anthracene	ND		mg/kg dry	0.0467	0.0932	2	EPA 8270E	03/16/2025 07:33	03/17/2025 12:34	SS
								Certifications:	CTDOH-PH-0723,NELAC-NY10854,NJDEP-CT005,PADEP-68-044		
132-64-9	Dibenzofuran	ND		mg/kg dry	0.0467	0.0932	2	EPA 8270E	03/16/2025 07:33	03/17/2025 12:34	SS
								Certifications:	CTDOH-PH-0723,NELAC-NY10854,NJDEP-CT005,PADEP-68-044		
84-66-2	Diethyl phthalate	ND		mg/kg dry	0.0467	0.0932	2	EPA 8270E	03/16/2025 07:33	03/17/2025 12:34	SS
								Certifications:	CTDOH-PH-0723,NELAC-NY10854,NJDEP-CT005,PADEP-68-044		
131-11-3	Dimethyl phthalate	ND		mg/kg dry	0.0467	0.0932	2	EPA 8270E	03/16/2025 07:33	03/17/2025 12:34	SS
								Certifications:	CTDOH-PH-0723,NELAC-NY10854,NJDEP-CT005,PADEP-68-044		
84-74-2	Di-n-butyl phthalate	ND		mg/kg dry	0.0467	0.0932	2	EPA 8270E	03/16/2025 07:33	03/17/2025 12:34	SS
								Certifications:	CTDOH-PH-0723,NELAC-NY10854,NJDEP-CT005,PADEP-68-044		
117-84-0	Di-n-octyl phthalate	ND		mg/kg dry	0.0467	0.0932	2	EPA 8270E	03/16/2025 07:33	03/17/2025 12:34	SS
								Certifications:	CTDOH-PH-0723,NELAC-NY10854,NJDEP-CT005,PADEP-68-044		
122-39-4	Diphenylamine	ND		mg/kg dry	0.0932	0.186	2	EPA 8270E	03/16/2025 07:33	03/17/2025 12:34	SS
								Certifications:	NELAC-NY10854,NJDEP-CT005,PADEP-68-04440		
206-44-0	Fluoranthene	ND		mg/kg dry	0.0467	0.0932	2	EPA 8270E	03/16/2025 07:33	03/17/2025 12:34	SS
								Certifications:	CTDOH-PH-0723,NELAC-NY10854,NJDEP-CT005,PADEP-68-044		

Sample Information

Client Sample ID: SB15_6-8 **York Sample ID:** 25C0573-01

York Project (SDG) No.	Client Project ID	Matrix	Collection Date/Time	Date Received
25C0573	170745301	Soil	March 10, 2025 1:30 pm	03/10/2025

SVOA, 8270 MASTER **Log-in Notes:** **Sample Notes:**

Sample Prepared by Method: EPA 3550C

CAS No.	Parameter	Result	Flag	Units	Reported to LOD/MDL	LOQ	Dilution	Reference Method	Date/Time Prepared	Date/Time Analyzed	Analyst
86-73-7	Fluorene	ND		mg/kg dry	0.0467	0.0932	2	EPA 8270E	03/16/2025 07:33	03/17/2025 12:34	SS
								Certifications:	NELAC-NY10854,NJDEP-CT005,PADEP-68-04440		
118-74-1	Hexachlorobenzene	ND		mg/kg dry	0.0467	0.0932	2	EPA 8270E	03/16/2025 07:33	03/17/2025 12:34	SS
								Certifications:	CTDOH-PH-0723,NELAC-NY10854,NJDEP-CT005,PADEP-68-044		
87-68-3	Hexachlorobutadiene	ND		mg/kg dry	0.0467	0.0932	2	EPA 8270E	03/16/2025 07:33	03/17/2025 12:34	SS
								Certifications:	CTDOH-PH-0723,NELAC-NY10854,NJDEP-CT005,PADEP-68-044		
77-47-4	Hexachlorocyclopentadiene	ND		mg/kg dry	0.0467	0.0932	2	EPA 8270E	03/16/2025 07:33	03/17/2025 12:34	SS
								Certifications:	CTDOH-PH-0723,NELAC-NY10854,NJDEP-CT005,PADEP-68-044		
67-72-1	Hexachloroethane	ND		mg/kg dry	0.0467	0.0932	2	EPA 8270E	03/16/2025 07:33	03/17/2025 12:34	SS
								Certifications:	CTDOH-PH-0723,NELAC-NY10854,NJDEP-CT005,PADEP-68-044		
193-39-5	Indeno(1,2,3-cd)pyrene	ND		mg/kg dry	0.0467	0.0932	2	EPA 8270E	03/16/2025 07:33	03/17/2025 12:34	SS
								Certifications:	CTDOH-PH-0723,NELAC-NY10854,NJDEP-CT005,PADEP-68-044		
78-59-1	Isophorone	ND		mg/kg dry	0.0467	0.0932	2	EPA 8270E	03/16/2025 07:33	03/17/2025 12:34	SS
								Certifications:	CTDOH-PH-0723,NELAC-NY10854,NJDEP-CT005,PADEP-68-044		
91-20-3	Naphthalene	ND		mg/kg dry	0.0467	0.0932	2	EPA 8270E	03/16/2025 07:33	03/17/2025 12:34	SS
								Certifications:	CTDOH-PH-0723,NELAC-NY10854,NJDEP-CT005,PADEP-68-044		
98-95-3	Nitrobenzene	ND		mg/kg dry	0.0467	0.0932	2	EPA 8270E	03/16/2025 07:33	03/17/2025 12:34	SS
								Certifications:	CTDOH-PH-0723,NELAC-NY10854,NJDEP-CT005,PADEP-68-044		
62-75-9	N-Nitrosodimethylamine	ND		mg/kg dry	0.0467	0.0932	2	EPA 8270E	03/16/2025 07:33	03/17/2025 12:34	SS
								Certifications:	CTDOH-PH-0723,NELAC-NY10854,NJDEP-CT005,PADEP-68-044		
621-64-7	N-nitroso-di-n-propylamine	ND		mg/kg dry	0.0467	0.0932	2	EPA 8270E	03/16/2025 07:33	03/17/2025 12:34	SS
								Certifications:	CTDOH-PH-0723,NELAC-NY10854,NJDEP-CT005,PADEP-68-044		
86-30-6	N-Nitrosodiphenylamine	ND		mg/kg dry	0.0467	0.0932	2	EPA 8270E	03/16/2025 07:33	03/17/2025 12:34	SS
								Certifications:	CTDOH-PH-0723,NELAC-NY10854,NJDEP-CT005,PADEP-68-044		
87-86-5	Pentachlorophenol	ND		mg/kg dry	0.0467	0.0932	2	EPA 8270E	03/16/2025 07:33	03/17/2025 12:34	SS
								Certifications:	CTDOH-PH-0723,NELAC-NY10854,NJDEP-CT005,PADEP-68-044		
85-01-8	Phenanthrene	ND		mg/kg dry	0.0467	0.0932	2	EPA 8270E	03/16/2025 07:33	03/17/2025 12:34	SS
								Certifications:	CTDOH-PH-0723,NELAC-NY10854,NJDEP-CT005,PADEP-68-044		
108-95-2	Phenol	ND		mg/kg dry	0.0467	0.0932	2	EPA 8270E	03/16/2025 07:33	03/17/2025 12:34	SS
								Certifications:	CTDOH-PH-0723,NELAC-NY10854,NJDEP-CT005,PADEP-68-044		
129-00-0	Pyrene	ND		mg/kg dry	0.0467	0.0932	2	EPA 8270E	03/16/2025 07:33	03/17/2025 12:34	SS
								Certifications:	CTDOH-PH-0723,NELAC-NY10854,NJDEP-CT005,PADEP-68-044		
110-86-1	Pyridine	ND		mg/kg dry	0.187	0.373	2	EPA 8270E	03/16/2025 07:33	03/17/2025 12:34	SS
								Certifications:	CTDOH-PH-0723,NELAC-NY10854,NJDEP-CT005,PADEP-68-044		

	Surrogate Recoveries	Result	Acceptance Range
367-12-4	*Surrogate: SURR: 2-Fluorophenol*	*78.6 %*	*20-108*
13127-88-3	*Surrogate: SURR: Phenol-d6*	*72.2 %*	*23-114*
4165-60-0	*Surrogate: SURR: Nitrobenzene-d5*	*61.4 %*	*22-108*
321-60-8	*Surrogate: SURR: 2-Fluorobiphenyl*	*62.4 %*	*21-113*
118-79-6	*Surrogate: SURR: 2,4,6-Tribromophenol*	*88.3 %*	*19-110*
1718-51-0	*Surrogate: SURR: Terphenyl-d14*	*89.1 %*	*24-116*

Sample Information

Client Sample ID: SB15_6-8 **York Sample ID:** 25C0573-01

York Project (SDG) No.	Client Project ID	Matrix	Collection Date/Time	Date Received
25C0573	170745301	Soil	March 10, 2025 1:30 pm	03/10/2025

Semi-Volatiles, 1,4-Dioxane 8270 SIM-Soil

Log-in Notes:

Sample Notes:

Sample Prepared by Method: EPA 3550C

CAS No.	Parameter	Result	Flag	Units	Reported to LOQ	Dilution	Reference Method	Date/Time Prepared	Date/Time Analyzed	Analyst
123-91-1	1,4-Dioxane	ND		ug/kg	19.2	1	EPA 8270D SIM Certifications: NELAC-NY10854	03/16/2025 07:35	03/17/2025 13:50	SS

	Surrogate Recoveries	Result	Acceptance Range
17647-74-4	*Surrogate: 1,4-Dioxane-d8*	*114 %*	*39-127.5*

PFAS, EPA 1633 Target List

Log-in Notes:

Sample Notes:

Sample Prepared by Method: EPA 1633 Prep

CAS No.	Parameter	Result	Flag	Units	Reported to LOD/MDL	LOQ	Dilution	Reference Method	Date/Time Prepared	Date/Time Analyzed	Analyst
375-73-5	* Perfluorobutanesulfonic acid (PFBS)	ND		ug/kg dry	0.125	0.200	1	EPA 1633 Draft 3 Certifications: NELAC-NH2097 ,NJDEP-NY037	03/11/2025 10:33	03/12/2025 18:11	AM
307-24-4	Perfluorohexanoic acid (PFHxA)	ND		ug/kg dry	0.0598	0.226	1	EPA 1633 Draft 3 Certifications: NELAC-NH2097 ,NELAC-NY12058,NJDEP-NY037	03/11/2025 10:33	03/12/2025 18:11	AM
375-85-9	Perfluoroheptanoic acid (PFHpA)	ND		ug/kg dry	0.119	0.226	1	EPA 1633 Draft 3 Certifications: NELAC-NH2097 ,NELAC-NY12058,NJDEP-NY037	03/11/2025 10:33	03/12/2025 18:11	AM
355-46-4	* Perfluorohexanesulfonic acid (PFHxS)	ND		ug/kg dry	0.202	0.207	1	EPA 1633 Draft 3 Certifications: NELAC-NH2097 ,NJDEP-NY037	03/11/2025 10:33	03/12/2025 18:11	AM
335-67-1	Perfluorooctanoic acid (PFOA)	ND		ug/kg dry	0.194	0.226	1	EPA 1633 Draft 3 Certifications: NELAC-NH2097 ,NELAC-NY12058,NJDEP-NY037	03/11/2025 10:33	03/12/2025 18:11	AM
1763-23-1	Perfluorooctanesulfonic acid (PFOS)	ND		ug/kg dry	0.189	0.210	1	EPA 1633 Draft 3 Certifications: NELAC-NH2097 ,NELAC-NY12058,NJDEP-NY037	03/11/2025 10:33	03/12/2025 18:11	AM
375-95-1	Perfluorononanoic acid (PFNA)	ND		ug/kg dry	0.213	0.226	1	EPA 1633 Draft 3 Certifications: NELAC-NH2097 ,NELAC-NY12058,NJDEP-NY037	03/11/2025 10:33	03/12/2025 18:11	AM
335-76-2	Perfluorodecanoic acid (PFDA)	ND		ug/kg dry	0.216	0.226	1	EPA 1633 Draft 3 Certifications: NELAC-NH2097 ,NELAC-NY12058,NJDEP-NY037	03/11/2025 10:33	03/12/2025 18:11	AM
2058-94-8	Perfluoroundecanoic acid (PFUnA)	ND		ug/kg dry	0.224	0.226	1	EPA 1633 Draft 3 Certifications: NELAC-NH2097 ,NELAC-NY12058,NJDEP-NY037	03/11/2025 10:33	03/12/2025 18:11	AM
307-55-1	Perfluorododecanoic acid (PFDoA)	ND	PF-CCV-L	ug/kg dry	0.184	0.226	1	EPA 1633 Draft 3 Certifications: NELAC-NH2097 ,NELAC-NY12058,NJDEP-NY037	03/11/2025 10:33	03/12/2025 18:11	AM
72629-94-8	Perfluorotridecanoic acid (PFTrDA)	ND		ug/kg dry	0.141	0.226	1	EPA 1633 Draft 3 Certifications: NELAC-NH2097 ,NELAC-NY12058,NJDEP-NY037	03/11/2025 10:33	03/12/2025 18:11	AM
376-06-7	Perfluorotetradecanoic acid (PFTA)	ND		ug/kg dry	0.116	0.226	1	EPA 1633 Draft 3 Certifications: NELAC-NH2097 ,NELAC-NY12058,NJDEP-NY037	03/11/2025 10:33	03/12/2025 18:11	AM
2355-31-9	N-MeFOSAA	ND		ug/kg dry	0.167	0.226	1	EPA 1633 Draft 3 Certifications: NELAC-NH2097 ,NELAC-NY12058,NJDEP-NY037	03/11/2025 10:33	03/12/2025 18:11	AM
2991-50-6	N-EtFOSAA	ND		ug/kg dry	0.219	0.226	1	EPA 1633 Draft 3 Certifications: NELAC-NH2097 ,NELAC-NY12058,NJDEP-NY037	03/11/2025 10:33	03/12/2025 18:11	AM
2706-90-3	Perfluoropentanoic acid (PFPeA)	ND		ug/kg dry	0.123	0.452	1	EPA 1633 Draft 3 Certifications: NELAC-NH2097 ,NELAC-NY12058,NJDEP-NY037	03/11/2025 10:33	03/12/2025 18:11	AM
754-91-6	* Perfluoro-1-octanesulfonamide (FOSA)	ND		ug/kg dry	0.165	0.226	1	EPA 1633 Draft 3 Certifications: NELAC-NH2097 ,NJDEP-NY037	03/11/2025 10:33	03/12/2025 18:11	AM

Sample Information

Client Sample ID: SB15_6-8 **York Sample ID:** 25C0573-01

York Project (SDG) No.	Client Project ID	Matrix	Collection Date/Time	Date Received
25C0573	170745301	Soil	March 10, 2025 1:30 pm	03/10/2025

PFAS, EPA 1633 Target List **Log-in Notes:** **Sample Notes:**

Sample Prepared by Method: EPA 1633 Prep

CAS No.	Parameter	Result	Flag	Units	Reported to LOD/MDL	LOQ	Dilution	Reference Method	Date/Time Prepared	Date/Time Analyzed	Analyst
375-92-8	* Perfluoro-1-heptanesulfonic acid (PFHpS)	ND		ug/kg dry	0.175	0.226	1	EPA 1633 Draft 3 Certifications: NELAC-NH2097 ,NJDEP-NY037	03/11/2025 10:33	03/12/2025 18:11	AM
335-77-3	* Perfluoro-1-decanesulfonic acid (PFDS)	ND		ug/kg dry	0.216	0.218	1	EPA 1633 Draft 3 Certifications: NELAC-NH2097 ,NJDEP-NY037	03/11/2025 10:33	03/12/2025 18:11	AM
27619-97-2	* 1H,1H,2H,2H-Perfluorooctanesulfonic acid (6:2 FTS)	ND		ug/kg dry	0.847	0.858	1	EPA 1633 Draft 3 Certifications: NELAC-NH2097 ,NJDEP-NY037	03/11/2025 10:33	03/12/2025 18:11	AM
39108-34-4	1H,1H,2H,2H-Perfluorodecanesulfonic acid (8:2 FTS)	ND		ug/kg dry	0.852	0.867	1	EPA 1633 Draft 3 Certifications: NELAC-NH2097 ,NELAC-NY12058,NJDEP-NY037	03/11/2025 10:33	03/12/2025 18:11	AM
375-22-4	Perfluoro-n-butanoic acid (PFBA)	ND		ug/kg dry	0.123	0.903	1	EPA 1633 Draft 3 Certifications: NELAC-NH2097 ,NELAC-NY12058,NJDEP-NY037	03/11/2025 10:33	03/12/2025 18:11	AM
113507-82-7	* Perfluoro(2-ethoxyethane)sulfonic acid (PFEESA)	ND		ug/kg dry	0.157	0.402	1	EPA 1633 Draft 3 Certifications: NELAC-NH2097	03/11/2025 10:33	03/12/2025 18:11	AM
151772-58-6	* Perfluoro-3,6-dioxaheptanoic acid (NFDHA)	ND		ug/kg dry	0.218	0.452	1	EPA 1633 Draft 3 Certifications: NELAC-NH2097	03/11/2025 10:33	03/12/2025 18:11	AM
377-73-1	* Perfluoro-4-oxapentanoic acid (PFMPA)	ND		ug/kg dry	0.0700	0.452	1	EPA 1633 Draft 3 Certifications: NELAC-NH2097	03/11/2025 10:33	03/12/2025 18:11	AM
863090-89-5	* Perfluoro-5-oxahexanoic acid (PFMBA)	ND		ug/kg dry	0.108	0.452	1	EPA 1633 Draft 3 Certifications: NELAC-NH2097	03/11/2025 10:33	03/12/2025 18:11	AM
2706-91-4	* Perfluoro-1-pentanesulfonate (PFPeS)	ND		ug/kg dry	0.177	0.212	1	EPA 1633 Draft 3 Certifications: NELAC-NH2097 ,NJDEP-NY037	03/11/2025 10:33	03/12/2025 18:11	AM
757124-72-4	* 1H,1H,2H,2H-Perfluorohexanesulfonic acid (4:2 FTS)	ND		ug/kg dry	0.672	0.847	1	EPA 1633 Draft 3 Certifications: NELAC-NH2097 ,NJDEP-NY037	03/11/2025 10:33	03/12/2025 18:11	AM
13252-13-6	* HFPO-DA (Gen-X)	ND		ug/kg dry	0.686	0.903	1	EPA 1633 Draft 3 Certifications: NELAC-NH2097 ,NJDEP-NY037	03/11/2025 10:33	03/12/2025 18:11	AM
763051-92-9	* 11CL-PF3OUdS	ND		ug/kg dry	0.351	0.853	1	EPA 1633 Draft 3 Certifications: NELAC-NH2097 ,NJDEP-NY037	03/11/2025 10:33	03/12/2025 18:11	AM
756426-58-1	* 9CL-PF3ONS	ND		ug/kg dry	0.278	0.844	1	EPA 1633 Draft 3 Certifications: NELAC-NH2097 ,NJDEP-NY037	03/11/2025 10:33	03/12/2025 18:11	AM
919005-14-4	* ADONA	ND		ug/kg dry	0.196	0.853	1	EPA 1633 Draft 3 Certifications: NELAC-NH2097 ,NJDEP-NY037	03/11/2025 10:33	03/12/2025 18:11	AM
79780-39-5	* Perfluorododecanesulfonic acid (PFDoS)	ND		ug/kg dry	0.191	0.219	1	EPA 1633 Draft 3 Certifications: NELAC-NH2097	03/11/2025 10:33	03/12/2025 18:11	AM
68259-12-1	* Perfluoro-1-nonanesulfonic acid (PFNS)	ND		ug/kg dry	0.140	0.217	1	EPA 1633 Draft 3 Certifications: NELAC-NH2097 ,NJDEP-NY037	03/11/2025 10:33	03/12/2025 18:11	AM
356-02-5	* 3-Perfluoropropyl propanoic acid (FPrPA)	ND		ug/kg dry	0.716	1.13	1	EPA 1633 Draft 3 Certifications: NELAC-NH2097	03/11/2025 10:33	03/12/2025 18:11	AM
914637-49-3	* 3-Perfluoropentyl propanoic acid (FPePA)	ND		ug/kg dry	2.37	5.64	1	EPA 1633 Draft 3 Certifications: NELAC-NH2097	03/11/2025 10:33	03/12/2025 18:11	AM
812-70-4	* 3-Perfluoroheptyl propanoic acid (FHpPA)	ND	PF-CCV-L, PF-LCS-L	ug/kg dry	1.69	5.64	1	EPA 1633 Draft 3 Certifications: NELAC-NH2097	03/11/2025 10:33	03/12/2025 18:11	AM

Sample Information

Client Sample ID: SB15_6-8 **York Sample ID:** 25C0573-01

York Project (SDG) No.	Client Project ID	Matrix	Collection Date/Time	Date Received
25C0573	170745301	Soil	March 10, 2025 1:30 pm	03/10/2025

PFAS, EPA 1633 Target List **Log-in Notes:** **Sample Notes:**

Sample Prepared by Method: EPA 1633 Prep

CAS No.	Parameter	Result	Flag	Units	Reported to LOD/MDL	LOQ	Dilution	Reference Method	Date/Time Prepared	Date/Time Analyzed	Analyst
24448-09-7	* N-MeFOSE	ND		ug/kg dry	0.690	2.26	1	EPA 1633 Draft 3	03/11/2025 10:33	03/12/2025 18:11	AM
								Certifications: NELAC-NH2097			
31506-32-8	* N-MeFOSA	ND		ug/kg dry	0.203	0.226	1	EPA 1633 Draft 3	03/11/2025 10:33	03/12/2025 18:11	AM
								Certifications: NELAC-NH2097			
1691-99-2	* N-EtFOSE	ND		ug/kg dry	0.787	2.26	1	EPA 1633 Draft 3	03/11/2025 10:33	03/12/2025 18:11	AM
								Certifications: NELAC-NH2097			
4151-50-2	* N-EtFOSA	ND		ug/kg dry	0.224	0.226	1	EPA 1633 Draft 3	03/11/2025 10:33	03/12/2025 18:11	AM
								Certifications: NELAC-NH2097			

	Surrogate Recoveries	Result	Acceptance Range
M3PFBS	*Surrogate: M3PFBS*	*148 %*	*25-150*
13C5PFHXA	*Surrogate: M5PFHxA*	*120 %*	*25-150*
13C4PFHPA	*Surrogate: M4PFHpA*	*140 %*	*25-150*
13C3PFHXS	*Surrogate: M3PFHxS*	*130 %*	*25-150*
13C8PFOA	*Surrogate: Perfluoro-n-[13C8]octanoic aci*	*117 %*	*25-150*
13C6PFDA	*Surrogate: M6PFDA*	*118 %*	*25-150*
13C7PFUNA	*Surrogate: M7PFUdA*	*114 %*	*25-150*
960315-52-0	*Surrogate: Perfluoro-n-[1,2-13C2]dodecan*	*94.3 %*	*25-150*
13C2PFTEDA	*Surrogate: M2PFTeDA*	*98.6 %*	*10-150*
13C4PFBA	*Surrogate: Perfluoro-n-[13C4]butanoic aci*	*118 %*	*25-150*
13C8PFOS	*Surrogate: Perfluoro-1-[13C8]octanesulfor*	*102 %*	*25-150*
13C5PFPEA	*Surrogate: Perfluoro-n-[13C5]pentanoic ac*	*122 %*	*25-150*
13C8FOSA	*Surrogate: Perfluoro-1-[13C8]octanesulfor*	*95.9 %*	*10-150*
D3-NMEFOSAA	*Surrogate: d3-N-MeFOSAA*	*110 %*	*25-150*
D5-NETFOSAA	*Surrogate: d5-N-EtFOSAA*	*109 %*	*25-150*
M2-6:2FTS	*Surrogate: M2-6:2 FTS*	*125 %*	*25-200*
M2-8:2FTS	*Surrogate: M2-8:2 FTS*	*117 %*	*25-200*
13C9PFNA	*Surrogate: M9PFNA*	*100 %*	*25-150*
M2-4:2FTS	*Surrogate: M2-4:2 FTS*	*139 %*	*25-150*
936109-37-4	*Surrogate: d-N-MeFOSA*	*76.8 %*	*25-150*
936109-40-9	*Surrogate: d-N-EtFOSA*	*84.3 %*	*25-150*
M3HFPO-DA	*Surrogate: M3HFPO-DA*	*122 %*	*25-150*
D9-NETPFOSAI	*Surrogate: d9-N-EtFOSE*	*76.0 %*	*25-150*
D7-NMEPFOSA	*Surrogate: d7-N-MeFOSE*	*69.9 %*	*25-150*

Sample Information

Client Sample ID: SB15_6-8 **York Sample ID:** 25C0573-01

York Project (SDG) No.	Client Project ID	Matrix	Collection Date/Time	Date Received
25C0573	170745301	Soil	March 10, 2025 1:30 pm	03/10/2025

PEST, 8081 MASTER

Log-in Notes:

Sample Notes:

Sample Prepared by Method: EPA 3550C

CAS No.	Parameter	Result	Flag	Units	Reported to LOQ	Dilution	Reference Method	Date/Time Prepared	Date/Time Analyzed	Analyst
72-54-8	4,4'-DDD	ND		mg/kg dry	0.00186	5	EPA 8081B	03/14/2025 09:15	03/14/2025 23:35	RJ
							Certifications:	CTDOH-PH-0723,NELAC-NY10854,NJDEP-CT005,PADEP-68-044		
72-55-9	4,4'-DDE	ND		mg/kg dry	0.00186	5	EPA 8081B	03/14/2025 09:15	03/14/2025 23:35	RJ
							Certifications:	CTDOH-PH-0723,NELAC-NY10854,NJDEP-CT005,PADEP-68-044		
50-29-3	4,4'-DDT	ND		mg/kg dry	0.00186	5	EPA 8081B	03/14/2025 09:15	03/14/2025 23:35	RJ
							Certifications:	CTDOH-PH-0723,NELAC-NY10854,NJDEP-CT005,PADEP-68-044		
309-00-2	Aldrin	ND		mg/kg dry	0.00186	5	EPA 8081B	03/14/2025 09:15	03/14/2025 23:35	RJ
							Certifications:	CTDOH-PH-0723,NELAC-NY10854,NJDEP-CT005,PADEP-68-044		
319-84-6	alpha-BHC	ND		mg/kg dry	0.00186	5	EPA 8081B	03/14/2025 09:15	03/14/2025 23:35	RJ
							Certifications:	CTDOH-PH-0723,NELAC-NY10854,NJDEP-CT005,PADEP-68-044		
5103-71-9	alpha-Chlordane	ND		mg/kg dry	0.00186	5	EPA 8081B	03/14/2025 09:15	03/14/2025 23:35	RJ
							Certifications:	NELAC-NY10854,NJDEP-CT005		
319-85-7	beta-BHC	ND		mg/kg dry	0.00186	5	EPA 8081B	03/14/2025 09:15	03/14/2025 23:35	RJ
							Certifications:	CTDOH-PH-0723,NELAC-NY10854,NJDEP-CT005,PADEP-68-044		
319-86-8	delta-BHC	ND		mg/kg dry	0.00186	5	EPA 8081B	03/14/2025 09:15	03/14/2025 23:35	RJ
							Certifications:	CTDOH-PH-0723,NELAC-NY10854,NJDEP-CT005,PADEP-68-044		
60-57-1	Dieldrin	ND		mg/kg dry	0.00186	5	EPA 8081B	03/14/2025 09:15	03/14/2025 23:35	RJ
							Certifications:	CTDOH-PH-0723,NELAC-NY10854,NJDEP-CT005,PADEP-68-044		
959-98-8	Endosulfan I	ND		mg/kg dry	0.00186	5	EPA 8081B	03/14/2025 09:15	03/14/2025 23:35	RJ
							Certifications:	CTDOH-PH-0723,NELAC-NY10854,NJDEP-CT005,PADEP-68-044		
33213-65-9	Endosulfan II	ND		mg/kg dry	0.00186	5	EPA 8081B	03/14/2025 09:15	03/14/2025 23:35	RJ
							Certifications:	CTDOH-PH-0723,NELAC-NY10854		
1031-07-8	Endosulfan sulfate	ND		mg/kg dry	0.00186	5	EPA 8081B	03/14/2025 09:15	03/14/2025 23:35	RJ
							Certifications:	CTDOH-PH-0723,NELAC-NY10854,NJDEP-CT005,PADEP-68-044		
72-20-8	Endrin	ND		mg/kg dry	0.00186	5	EPA 8081B	03/14/2025 09:15	03/14/2025 23:35	RJ
							Certifications:	CTDOH-PH-0723,NELAC-NY10854,NJDEP-CT005,PADEP-68-044		
7421-93-4	Endrin aldehyde	ND		mg/kg dry	0.00186	5	EPA 8081B	03/14/2025 09:15	03/14/2025 23:35	RJ
							Certifications:	CTDOH-PH-0723,NELAC-NY10854,NJDEP-CT005,PADEP-68-044		
53494-70-5	Endrin ketone	ND		mg/kg dry	0.00186	5	EPA 8081B	03/14/2025 09:15	03/14/2025 23:35	RJ
							Certifications:	CTDOH-PH-0723,NELAC-NY10854,NJDEP-CT005,PADEP-68-044		
58-89-9	gamma-BHC (Lindane)	ND		mg/kg dry	0.00186	5	EPA 8081B	03/14/2025 09:15	03/14/2025 23:35	RJ
							Certifications:	CTDOH-PH-0723,NELAC-NY10854,NJDEP-CT005,PADEP-68-044		
5566-34-7	gamma-Chlordane	ND		mg/kg dry	0.00186	5	EPA 8081B	03/14/2025 09:15	03/14/2025 23:35	RJ
							Certifications:	NELAC-NY10854,NJDEP-CT005		
76-44-8	Heptachlor	ND		mg/kg dry	0.00186	5	EPA 8081B	03/14/2025 09:15	03/14/2025 23:35	RJ
							Certifications:	CTDOH-PH-0723,NELAC-NY10854,NJDEP-CT005,PADEP-68-044		
1024-57-3	Heptachlor epoxide	ND		mg/kg dry	0.00186	5	EPA 8081B	03/14/2025 09:15	03/14/2025 23:35	RJ
							Certifications:	CTDOH-PH-0723,NELAC-NY10854,NJDEP-CT005,PADEP-68-044		
72-43-5	Methoxychlor	ND		mg/kg dry	0.00186	5	EPA 8081B	03/14/2025 09:15	03/14/2025 23:35	RJ
							Certifications:	CTDOH-PH-0723,NELAC-NY10854,NJDEP-CT005,PADEP-68-044		
8001-35-2	Toxaphene	ND		mg/kg dry	0.186	5	EPA 8081B	03/14/2025 09:15	03/14/2025 23:35	RJ
							Certifications:	CTDOH-PH-0723,NELAC-NY10854,NJDEP-CT005,PADEP-68-044		

Sample Information

Client Sample ID: SB15_6-8 **York Sample ID:** 25C0573-01

York Project (SDG) No.	Client Project ID	Matrix	Collection Date/Time	Date Received
25C0573	170745301	Soil	March 10, 2025 1:30 pm	03/10/2025

PEST, 8081 MASTER

Log-in Notes:

Sample Notes:

Sample Prepared by Method: EPA 3550C

CAS No.	Parameter	Result	Flag	Units	Reported to LOQ	Dilution	Reference Method	Date/Time Prepared	Date/Time Analyzed	Analyst
57-74-9	* Chlordane, total	ND		mg/kg dry	0.0371	5	EPA 8081B	03/14/2025 09:15	03/14/2025 23:35	RJ
							Certifications:			

	Surrogate Recoveries	Result	Acceptance Range
2051-24-3	*Surrogate: Decachlorobiphenyl*	*70.0 %*	*30-150*
877-09-8	*Surrogate: Tetrachloro-m-xylene*	*75.3 %*	*30-150*

PCB, 8082 MASTER

Log-in Notes:

Sample Notes:

Sample Prepared by Method: EPA 3550C

CAS No.	Parameter	Result	Flag	Units	Reported to LOQ	Dilution	Reference Method	Date/Time Prepared	Date/Time Analyzed	Analyst
12674-11-2	Aroclor 1016	ND		mg/kg dry	0.0187	1	EPA 8082A	03/14/2025 09:11	03/14/2025 22:39	NF
							Certifications:	NELAC-NY10854,CTDOH-PH-0723,NJDEP-CT005,PADEP-68-044		
11104-28-2	Aroclor 1221	ND		mg/kg dry	0.0187	1	EPA 8082A	03/14/2025 09:11	03/14/2025 22:39	NF
							Certifications:	NELAC-NY10854,CTDOH-PH-0723,NJDEP-CT005,PADEP-68-044		
11141-16-5	Aroclor 1232	ND		mg/kg dry	0.0187	1	EPA 8082A	03/14/2025 09:11	03/14/2025 22:39	NF
							Certifications:	NELAC-NY10854,CTDOH-PH-0723,NJDEP-CT005,PADEP-68-044		
53469-21-9	Aroclor 1242	ND		mg/kg dry	0.0187	1	EPA 8082A	03/14/2025 09:11	03/14/2025 22:39	NF
							Certifications:	NELAC-NY10854,CTDOH-PH-0723,NJDEP-CT005,PADEP-68-044		
12672-29-6	Aroclor 1248	ND		mg/kg dry	0.0187	1	EPA 8082A	03/14/2025 09:11	03/14/2025 22:39	NF
							Certifications:	NELAC-NY10854,CTDOH-PH-0723,NJDEP-CT005,PADEP-68-044		
11097-69-1	Aroclor 1254	ND		mg/kg dry	0.0187	1	EPA 8082A	03/14/2025 09:11	03/14/2025 22:39	NF
							Certifications:	NELAC-NY10854,CTDOH-PH-0723,NJDEP-CT005,PADEP-68-044		
11096-82-5	Aroclor 1260	ND		mg/kg dry	0.0187	1	EPA 8082A	03/14/2025 09:11	03/14/2025 22:39	NF
							Certifications:	NELAC-NY10854,CTDOH-PH-0723,NJDEP-CT005,PADEP-68-044		
1336-36-3	* Total PCBs	ND		mg/kg dry	0.0187	1	EPA 8082A	03/14/2025 09:11	03/14/2025 22:39	NF
							Certifications:			

	Surrogate Recoveries	Result	Acceptance Range
877-09-8	*Surrogate: Tetrachloro-m-xylene*	*68.5 %*	*30-120*
2051-24-3	*Surrogate: Decachlorobiphenyl*	*63.5 %*	*30-120*

HERB, 8151 MASTER

Log-in Notes:

Sample Notes:

Sample Prepared by Method: EPA 3550C/8151A

CAS No.	Parameter	Result	Flag	Units	Reported to LOQ	Dilution	Reference Method	Date/Time Prepared	Date/Time Analyzed	Analyst
93-76-5	2,4,5-T	ND		mg/kg dry	0.0222	1	EPA 8151A	03/17/2025 07:41	03/17/2025 14:16	GXB
							Certifications:	CTDOH-PH-0723,NELAC-NY10854,NJDEP-CT005,PADEP-68-044		
93-72-1	2,4,5-TP (Silvex)	ND		mg/kg dry	0.0222	1	EPA 8151A	03/17/2025 07:41	03/17/2025 14:16	GXB
							Certifications:	CTDOH-PH-0723,NELAC-NY10854,NJDEP-CT005,PADEP-68-044		
94-75-7	2,4-D	ND		mg/kg dry	0.0222	1	EPA 8151A	03/17/2025 07:41	03/17/2025 14:16	GXB
							Certifications:	CTDOH-PH-0723,NELAC-NY10854,NJDEP-CT005,PADEP-68-044		

	Surrogate Recoveries	Result	Acceptance Range

Sample Information

Client Sample ID: SB15_6-8 **York Sample ID:** 25C0573-01

York Project (SDG) No.	Client Project ID	Matrix	Collection Date/Time	Date Received
25C0573	170745301	Soil	March 10, 2025 1:30 pm	03/10/2025

HERB, 8151 MASTER

Log-in Notes: **Sample Notes:**

Sample Prepared by Method: EPA 3550C/8151A

CAS No.	Parameter	Result	Flag	Units	Reported to LOQ	Dilution	Reference Method	Date/Time Prepared	Date/Time Analyzed	Analyst
19719-28-9	*Surrogate: 2,4-Dichlorophenylacetic acid (.*	*93.2 %*			*21-150*					

Metals, Target Analyte

Log-in Notes: **Sample Notes:**

Sample Prepared by Method: EPA 3050B

CAS No.	Parameter	Result	Flag	Units	Reported to LOQ	Dilution	Reference Method	Date/Time Prepared	Date/Time Analyzed	Analyst
7429-90-5	**Aluminum**	**5350**		mg/kg dry	4.70	1	EPA 6010D	03/13/2025 14:38	03/14/2025 10:55	AGNR
							Certifications:	CTDOH-PH-0723,NELAC-NY10854,NJDEP-CT005,PADEP-68-044		
7440-36-0	Antimony	ND		mg/kg dry	2.35	1	EPA 6010D	03/13/2025 14:38	03/14/2025 10:55	AGNR
							Certifications:	CTDOH-PH-0723,NELAC-NY10854,NJDEP-CT005,PADEP-68-044		
7440-38-2	Arsenic	ND		mg/kg dry	1.41	1	EPA 6010D	03/13/2025 14:38	03/14/2025 10:55	AGNR
							Certifications:	CTDOH-PH-0723,NELAC-NY10854,NJDEP-CT005,PADEP-68-044		
7440-39-3	**Barium**	**37.4**		mg/kg dry	2.35	1	EPA 6010D	03/13/2025 14:38	03/14/2025 10:55	AGNR
							Certifications:	CTDOH-PH-0723,NELAC-NY10854,NJDEP-CT005,PADEP-68-044		
7440-41-7	**Beryllium**	**0.276**		mg/kg dry	0.047	1	EPA 6010D	03/13/2025 14:38	03/14/2025 10:55	AGNR
							Certifications:	CTDOH-PH-0723,NELAC-NY10854,NJDEP-CT005,PADEP-68-044		
7440-43-9	Cadmium	ND		mg/kg dry	0.282	1	EPA 6010D	03/13/2025 14:38	03/14/2025 10:55	AGNR
							Certifications:	CTDOH-PH-0723,NELAC-NY10854,NJDEP-CT005,PADEP-68-044		
7440-70-2	**Calcium**	**1750**		mg/kg dry	4.70	1	EPA 6010D	03/13/2025 14:38	03/14/2025 10:55	AGNR
							Certifications:	CTDOH-PH-0723,NELAC-NY10854,NJDEP-CT005,PADEP-68-044		
7440-47-3	**Chromium**	**12.5**		mg/kg dry	0.471	1	EPA 6010D	03/13/2025 14:38	03/14/2025 10:55	AGNR
							Certifications:	CTDOH-PH-0723,NELAC-NY10854,NJDEP-CT005,PADEP-68-044		
7440-48-4	**Cobalt**	**3.53**		mg/kg dry	0.376	1	EPA 6010D	03/13/2025 14:38	03/14/2025 10:55	AGNR
							Certifications:	CTDOH-PH-0723,NELAC-NY10854,NJDEP-CT005,PADEP-68-044		
7440-50-8	**Copper**	**14.4**		mg/kg dry	1.88	1	EPA 6010D	03/13/2025 14:38	03/14/2025 10:55	AGNR
							Certifications:	CTDOH-PH-0723,NELAC-NY10854,NJDEP-CT005,PADEP-68-044		
7439-89-6	**Iron**	**8220**		mg/kg dry	23.5	1	EPA 6010D	03/13/2025 14:38	03/14/2025 10:55	AGNR
							Certifications:	CTDOH-PH-0723,NELAC-NY10854,NJDEP-CT005,PADEP-68-044		
7439-92-1	**Lead**	**4.05**		mg/kg dry	0.471	1	EPA 6010D	03/13/2025 14:38	03/14/2025 10:55	AGNR
							Certifications:	CTDOH-PH-0723,NELAC-NY10854,NJDEP-CT005,PADEP-68-044		
7439-95-4	**Magnesium**	**1790**		mg/kg dry	4.71	1	EPA 6010D	03/13/2025 14:38	03/14/2025 10:55	AGNR
							Certifications:	CTDOH-PH-0723,NELAC-NY10854,NJDEP-CT005,PADEP-68-044		
7439-96-5	**Manganese**	**105**		mg/kg dry	0.471	1	EPA 6010D	03/13/2025 14:38	03/14/2025 10:55	AGNR
							Certifications:	CTDOH-PH-0723,NELAC-NY10854,NJDEP-CT005,PADEP-68-044		
7440-02-0	**Nickel**	**9.45**		mg/kg dry	0.937	1	EPA 6010D	03/13/2025 14:38	03/14/2025 10:55	AGNR
							Certifications:	CTDOH-PH-0723,NELAC-NY10854,NJDEP-CT005,PADEP-68-044		
7440-09-7	**Potassium**	**741**		mg/kg dry	4.71	1	EPA 6010D	03/13/2025 14:38	03/14/2025 10:55	AGNR
							Certifications:	CTDOH-PH-0723,NELAC-NY10854,NJDEP-CT005,PADEP-68-044		
7782-49-2	Selenium	ND		mg/kg dry	2.35	1	EPA 6010D	03/13/2025 14:38	03/14/2025 10:55	AGNR
							Certifications:	CTDOH-PH-0723,NELAC-NY10854,NJDEP-CT005,PADEP-68-044		
7440-22-4	Silver	ND		mg/kg dry	0.474	1	EPA 6010D	03/13/2025 14:38	03/14/2025 10:55	AGNR
							Certifications:	CTDOH-PH-0723,NELAC-NY10854,NJDEP-CT005,PADEP-68-044		

Sample Information

Client Sample ID: SB15_6-8 **York Sample ID:** 25C0573-01

York Project (SDG) No.	Client Project ID	Matrix	Collection Date/Time	Date Received
25C0573	170745301	Soil	March 10, 2025 1:30 pm	03/10/2025

Metals, Target Analyte

Log-in Notes: **Sample Notes:**

Sample Prepared by Method: EPA 3050B

CAS No.	Parameter	Result	Flag	Units	Reported to LOQ	Dilution	Reference Method	Date/Time Prepared	Date/Time Analyzed	Analyst
7440-23-5	**Sodium**	**294**		mg/kg dry	47.0	1	EPA 6010D	03/13/2025 14:38	03/14/2025 10:55	AGNR
							Certifications:	CTDOH-PH-0723,NELAC-NY10854,NJDEP-CT005,PADEP-68-044		
7440-28-0	Thallium	ND		mg/kg dry	1.89	1	EPA 6010D	03/13/2025 14:38	03/14/2025 10:55	AGNR
							Certifications:	CTDOH-PH-0723,NELAC-NY10854,NJDEP-CT005,PADEP-68-044		
7440-62-2	**Vanadium**	**16.0**		mg/kg dry	0.937	1	EPA 6010D	03/13/2025 14:38	03/14/2025 10:55	AGNR
							Certifications:	CTDOH-PH-0723,NELAC-NY10854,NJDEP-CT005,PADEP-68-044		
7440-66-6	**Zinc**	**14.0**		mg/kg dry	2.34	1	EPA 6010D	03/13/2025 14:38	03/14/2025 10:55	AGNR
							Certifications:	CTDOH-PH-0723,NELAC-NY10854,NJDEP-CT005,PADEP-68-044		

Mercury by 7473

Log-in Notes: **Sample Notes:**

Sample Prepared by Method: EPA 7473 soil

CAS No.	Parameter	Result	Flag	Units	Reported to LOQ	Dilution	Reference Method	Date/Time Prepared	Date/Time Analyzed	Analyst
7439-97-6	Mercury	ND		mg/kg dry	0.0339	1	EPA 7473	03/12/2025 12:51	03/14/2025 13:26	DRS
							Certifications:	CTDOH-PH-0723,NJDEP-CT005,NELAC-NY10854,PADEP-68-044		

Chromium, Hexavalent

Log-in Notes: **Sample Notes:**

Sample Prepared by Method: EPA SW846-3060

CAS No.	Parameter	Result	Flag	Units	Reported to LOQ	Dilution	Reference Method	Date/Time Prepared	Date/Time Analyzed	Analyst
18540-29-9	Chromium, Hexavalent	ND		mg/kg dry	0.564	1	EPA 7196A	03/12/2025 09:28	03/12/2025 14:30	JMT
							Certifications:	NJDEP-CT005,CTDOH-PH-0723,NELAC-NY10854,PADEP-68-044		

Chromium, Trivalent

Log-in Notes: **Sample Notes:**

Sample Prepared by Method: Analysis Preparation

CAS No.	Parameter	Result	Flag	Units	Reported to LOQ	Dilution	Reference Method	Date/Time Prepared	Date/Time Analyzed	Analyst
16065-83-1	* **Chromium, Trivalent**	**12.5**		mg/kg	0.500	1	Calculation	03/14/2025 14:48	03/14/2025 14:54	SL
							Certifications:			

Cyanide, Total

Log-in Notes: **Sample Notes:**

Sample Prepared by Method: Analysis Preparation Soil

CAS No.	Parameter	Result	Flag	Units	Reported to LOQ	Dilution	Reference Method	Date/Time Prepared	Date/Time Analyzed	Analyst
57-12-5	Cyanide, total	ND		mg/kg dry	0.564	1	EPA 9014/9010C	03/14/2025 08:24	03/14/2025 14:12	LJM
							Certifications:	NELAC-NY10854,CTDOH-PH-0723,NJDEP-CT005,PADEP-68-044		

Total Solids

Log-in Notes: **Sample Notes:**

Sample Prepared by Method: % Solids Prep

CAS No.	Parameter	Result	Flag	Units	Reported to LOQ	Dilution	Reference Method	Date/Time Prepared	Date/Time Analyzed	Analyst

Sample Information

Client Sample ID: SB15_6-8 **York Sample ID:** 25C0573-01

York Project (SDG) No.	Client Project ID	Matrix	Collection Date/Time	Date Received
25C0573	170745301	Soil	March 10, 2025 1:30 pm	03/10/2025

Total Solids

Log-in Notes:

Sample Notes:

Sample Prepared by Method: % Solids Prep

CAS No.	Parameter	Result	Flag	Units	Reported to LOQ	Dilution	Reference Method	Date/Time Prepared	Date/Time Analyzed	Analyst
solids	* % Solids	88.6		%	0.100	1	SM 2540G	03/11/2025 10:09	03/11/2025 12:30	SMM
							Certifications: CTDOH-PH-0723			

Sample Information

Client Sample ID: SB18_8-10 **York Sample ID:** 25C0573-02

York Project (SDG) No.	Client Project ID	Matrix	Collection Date/Time	Date Received
25C0573	170745301	Soil	March 10, 2025 1:00 pm	03/10/2025

VOA, 8260 MASTER **Log-in Notes:** **Sample Notes:**

Sample Prepared by Method: EPA 5035A

CAS No.	Parameter	Result	Flag	Units	Reported to LOD/MDL	LOQ	Dilution	Reference Method	Date/Time Prepared	Date/Time Analyzed	Analyst
630-20-6	1,1,1,2-Tetrachloroethane	ND		mg/kg dry	0.0026	0.0053	1	EPA 8260D	03/11/2025 10:00	03/11/2025 18:37	AC
								Certifications:	CTDOH-PH-0723,NELAC-NY10854,NELAC-NY12058,NJDEP-CT		
71-55-6	1,1,1-Trichloroethane	ND		mg/kg dry	0.0026	0.0053	1	EPA 8260D	03/11/2025 10:00	03/11/2025 18:37	AC
								Certifications:	CTDOH-PH-0723,NELAC-NY10854,NELAC-NY12058,NJDEP-CT		
79-34-5	1,1,2,2-Tetrachloroethane	ND		mg/kg dry	0.0026	0.0053	1	EPA 8260D	03/11/2025 10:00	03/11/2025 18:37	AC
								Certifications:	CTDOH-PH-0723,NELAC-NY10854,NELAC-NY12058,NJDEP-CT		
76-13-1	1,1,2-Trichloro-1,2,2-trifluoroethane (Freon 113)	ND		mg/kg dry	0.0026	0.0053	1	EPA 8260D	03/11/2025 10:00	03/11/2025 18:37	AC
								Certifications:	CTDOH-PH-0723,NELAC-NY10854,NELAC-NY12058,NJDEP-CT		
79-00-5	1,1,2-Trichloroethane	ND		mg/kg dry	0.0026	0.0053	1	EPA 8260D	03/11/2025 10:00	03/11/2025 18:37	AC
								Certifications:	CTDOH-PH-0723,NELAC-NY10854,NELAC-NY12058,NJDEP-CT		
75-34-3	1,1-Dichloroethane	ND		mg/kg dry	0.0026	0.0053	1	EPA 8260D	03/11/2025 10:00	03/11/2025 18:37	AC
								Certifications:	CTDOH-PH-0723,NELAC-NY10854,NELAC-NY12058,NJDEP-CT		
75-35-4	1,1-Dichloroethylene	ND		mg/kg dry	0.0026	0.0053	1	EPA 8260D	03/11/2025 10:00	03/11/2025 18:37	AC
								Certifications:	CTDOH-PH-0723,NELAC-NY10854,NELAC-NY12058,NJDEP-CT		
87-61-6	1,2,3-Trichlorobenzene	ND		mg/kg dry	0.0026	0.0053	1	EPA 8260D	03/11/2025 10:00	03/11/2025 18:37	AC
								Certifications:	NELAC-NY10854,NELAC-NY12058,NJDEP-CT005,PADEP-68-04		
96-18-4	1,2,3-Trichloropropane	ND		mg/kg dry	0.0026	0.0053	1	EPA 8260D	03/11/2025 10:00	03/11/2025 18:37	AC
								Certifications:	NELAC-NY10854,NELAC-NY12058,NJDEP-CT005		
120-82-1	1,2,4-Trichlorobenzene	ND		mg/kg dry	0.0026	0.0053	1	EPA 8260D	03/11/2025 10:00	03/11/2025 18:37	AC
								Certifications:	NELAC-NY10854,NELAC-NY12058,NJDEP-CT005,PADEP-68-04		
95-63-6	1,2,4-Trimethylbenzene	ND		mg/kg dry	0.0026	0.0053	1	EPA 8260D	03/11/2025 10:00	03/11/2025 18:37	AC
								Certifications:	CTDOH-PH-0723,NELAC-NY10854,NELAC-NY12058,NJDEP-CT		
96-12-8	1,2-Dibromo-3-chloropropane	ND		mg/kg dry	0.0026	0.0053	1	EPA 8260D	03/11/2025 10:00	03/11/2025 18:37	AC
								Certifications:	CTDOH-PH-0723,NELAC-NY10854,NELAC-NY12058,NJDEP-CT		
106-93-4	1,2-Dibromoethane	ND		mg/kg dry	0.0026	0.0053	1	EPA 8260D	03/11/2025 10:00	03/11/2025 18:37	AC
								Certifications:	CTDOH-PH-0723,NELAC-NY10854,NELAC-NY12058,NJDEP-CT		
95-50-1	1,2-Dichlorobenzene	ND		mg/kg dry	0.0026	0.0053	1	EPA 8260D	03/11/2025 10:00	03/11/2025 18:37	AC
								Certifications:	CTDOH-PH-0723,NELAC-NY10854,NELAC-NY12058,NJDEP-CT		
107-06-2	1,2-Dichloroethane	ND		mg/kg dry	0.0026	0.0053	1	EPA 8260D	03/11/2025 10:00	03/11/2025 18:37	AC
								Certifications:	CTDOH-PH-0723,NELAC-NY10854,NELAC-NY12058,NJDEP-CT		
78-87-5	1,2-Dichloropropane	ND		mg/kg dry	0.0026	0.0053	1	EPA 8260D	03/11/2025 10:00	03/11/2025 18:37	AC
								Certifications:	CTDOH-PH-0723,NELAC-NY10854,NELAC-NY12058,NJDEP-CT		
108-67-8	1,3,5-Trimethylbenzene	ND		mg/kg dry	0.0026	0.0053	1	EPA 8260D	03/11/2025 10:00	03/11/2025 18:37	AC
								Certifications:	CTDOH-PH-0723,NELAC-NY10854,NELAC-NY12058,NJDEP-CT		
541-73-1	1,3-Dichlorobenzene	ND		mg/kg dry	0.0026	0.0053	1	EPA 8260D	03/11/2025 10:00	03/11/2025 18:37	AC
								Certifications:	CTDOH-PH-0723,NELAC-NY10854,NELAC-NY12058,NJDEP-CT		
106-46-7	1,4-Dichlorobenzene	ND		mg/kg dry	0.0026	0.0053	1	EPA 8260D	03/11/2025 10:00	03/11/2025 18:37	AC
								Certifications:	CTDOH-PH-0723,NELAC-NY10854,NELAC-NY12058,NJDEP-CT		
123-91-1	1,4-Dioxane	ND		mg/kg dry	0.053	0.11	1	EPA 8260D	03/11/2025 10:00	03/11/2025 18:37	AC
								Certifications:	NELAC-NY10854,NELAC-NY12058,NJDEP-CT005,PADEP-68-04		
78-93-3	2-Butanone	ND		mg/kg dry	0.0026	0.0053	1	EPA 8260D	03/11/2025 10:00	03/11/2025 18:37	AC
								Certifications:	CTDOH-PH-0723,NELAC-NY10854,NELAC-NY12058,NJDEP-CT		

Sample Information

Client Sample ID: SB18_8-10 **York Sample ID:** 25C0573-02

York Project (SDG) No.	Client Project ID	Matrix	Collection Date/Time	Date Received
25C0573	170745301	Soil	March 10, 2025 1:00 pm	03/10/2025

VOA, 8260 MASTER **Log-in Notes:** **Sample Notes:**

Sample Prepared by Method: EPA 5035A

CAS No.	Parameter	Result	Flag	Units	Reported to LOD/MDL	LOQ	Dilution	Reference Method	Date/Time Prepared	Date/Time Analyzed	Analyst
591-78-6	2-Hexanone	ND		mg/kg dry	0.0026	0.0053	1	EPA 8260D	03/11/2025 10:00	03/11/2025 18:37	AC
								Certifications:	CTDOH-PH-0723,NELAC-NY10854,NELAC-NY12058,NJDEP-CT		
108-10-1	4-Methyl-2-pentanone	ND	QL-02	mg/kg dry	0.0026	0.0053	1	EPA 8260D	03/11/2025 10:00	03/11/2025 18:37	AC
								Certifications:	CTDOH-PH-0723,NELAC-NY10854,NELAC-NY12058,NJDEP-CT		
67-64-1	Acetone	ND	ICVE	mg/kg dry	0.0053	0.011	1	EPA 8260D	03/11/2025 10:00	03/11/2025 18:37	AC
								Certifications:	CTDOH-PH-0723,NELAC-NY10854,NELAC-NY12058,NJDEP-CT		
107-02-8	Acrolein	ND	CCVE	mg/kg dry	0.0053	0.011	1	EPA 8260D	03/11/2025 10:00	03/11/2025 18:37	AC
								Certifications:	CTDOH-PH-0723,NELAC-NY10854,NELAC-NY12058,NJDEP-CT		
107-13-1	Acrylonitrile	ND		mg/kg dry	0.0026	0.0053	1	EPA 8260D	03/11/2025 10:00	03/11/2025 18:37	AC
								Certifications:	CTDOH-PH-0723,NELAC-NY10854,NELAC-NY12058,NJDEP-CT		
71-43-2	Benzene	ND		mg/kg dry	0.0026	0.0053	1	EPA 8260D	03/11/2025 10:00	03/11/2025 18:37	AC
								Certifications:	CTDOH-PH-0723,NELAC-NY10854,NELAC-NY12058,NJDEP-CT		
74-97-5	Bromochloromethane	ND		mg/kg dry	0.0026	0.0053	1	EPA 8260D	03/11/2025 10:00	03/11/2025 18:37	AC
								Certifications:	NELAC-NY10854,NELAC-NY12058,NJDEP-CT005,PADEP-68-04		
75-27-4	Bromodichloromethane	ND		mg/kg dry	0.0026	0.0053	1	EPA 8260D	03/11/2025 10:00	03/11/2025 18:37	AC
								Certifications:	CTDOH-PH-0723,NELAC-NY10854,NELAC-NY12058,NJDEP-CT		
75-25-2	Bromoform	ND		mg/kg dry	0.0026	0.0053	1	EPA 8260D	03/11/2025 10:00	03/11/2025 18:37	AC
								Certifications:	CTDOH-PH-0723,NELAC-NY10854,NELAC-NY12058,NJDEP-CT		
74-83-9	Bromomethane	ND		mg/kg dry	0.0026	0.0053	1	EPA 8260D	03/11/2025 10:00	03/11/2025 18:37	AC
								Certifications:	CTDOH-PH-0723,NELAC-NY10854,NELAC-NY12058,NJDEP-CT		
75-15-0	Carbon disulfide	ND		mg/kg dry	0.0026	0.0053	1	EPA 8260D	03/11/2025 10:00	03/11/2025 18:37	AC
								Certifications:	CTDOH-PH-0723,NELAC-NY10854,NELAC-NY12058,NJDEP-CT		
56-23-5	Carbon tetrachloride	ND		mg/kg dry	0.0026	0.0053	1	EPA 8260D	03/11/2025 10:00	03/11/2025 18:37	AC
								Certifications:	CTDOH-PH-0723,NELAC-NY10854,NELAC-NY12058,NJDEP-CT		
108-90-7	Chlorobenzene	ND		mg/kg dry	0.0026	0.0053	1	EPA 8260D	03/11/2025 10:00	03/11/2025 18:37	AC
								Certifications:	CTDOH-PH-0723,NELAC-NY10854,NELAC-NY12058,NJDEP-CT		
75-00-3	Chloroethane	ND		mg/kg dry	0.0026	0.0053	1	EPA 8260D	03/11/2025 10:00	03/11/2025 18:37	AC
								Certifications:	CTDOH-PH-0723,NELAC-NY10854,NELAC-NY12058,NJDEP-CT		
67-66-3	Chloroform	ND		mg/kg dry	0.0026	0.0053	1	EPA 8260D	03/11/2025 10:00	03/11/2025 18:37	AC
								Certifications:	CTDOH-PH-0723,NELAC-NY10854,NELAC-NY12058,NJDEP-CT		
74-87-3	Chloromethane	ND		mg/kg dry	0.0026	0.0053	1	EPA 8260D	03/11/2025 10:00	03/11/2025 18:37	AC
								Certifications:	CTDOH-PH-0723,NELAC-NY10854,NELAC-NY12058,NJDEP-CT		
156-59-2	cis-1,2-Dichloroethylene	ND		mg/kg dry	0.0026	0.0053	1	EPA 8260D	03/11/2025 10:00	03/11/2025 18:37	AC
								Certifications:	CTDOH-PH-0723,NELAC-NY10854,NELAC-NY12058,NJDEP-CT		
10061-01-5	cis-1,3-Dichloropropylene	ND		mg/kg dry	0.0026	0.0053	1	EPA 8260D	03/11/2025 10:00	03/11/2025 18:37	AC
								Certifications:	CTDOH-PH-0723,NELAC-NY10854,NELAC-NY12058,NJDEP-CT		
110-82-7	Cyclohexane	ND		mg/kg dry	0.0026	0.0053	1	EPA 8260D	03/11/2025 10:00	03/11/2025 18:37	AC
								Certifications:	NELAC-NY10854,NELAC-NY12058,NJDEP-CT005,PADEP-68-04		
124-48-1	Dibromochloromethane	ND		mg/kg dry	0.0026	0.0053	1	EPA 8260D	03/11/2025 10:00	03/11/2025 18:37	AC
								Certifications:	NELAC-NY10854,NELAC-NY12058,NJDEP-CT005,PADEP-68-04		
74-95-3	Dibromomethane	ND		mg/kg dry	0.0026	0.0053	1	EPA 8260D	03/11/2025 10:00	03/11/2025 18:37	AC
								Certifications:	NELAC-NY10854,NELAC-NY12058,NJDEP-CT005,PADEP-68-04		
75-71-8	Dichlorodifluoromethane	ND		mg/kg dry	0.0026	0.0053	1	EPA 8260D	03/11/2025 10:00	03/11/2025 18:37	AC
								Certifications:	NELAC-NY10854,NELAC-NY12058,NJDEP-CT005,PADEP-68-04		

Sample Information

Client Sample ID: SB18_8-10 **York Sample ID:** 25C0573-02

York Project (SDG) No.	Client Project ID	Matrix	Collection Date/Time	Date Received
25C0573	170745301	Soil	March 10, 2025 1:00 pm	03/10/2025

VOA, 8260 MASTER **Log-in Notes:** **Sample Notes:**

Sample Prepared by Method: EPA 5035A

CAS No.	Parameter	Result	Flag	Units	Reported to LOD/MDL	LOQ	Dilution	Reference Method	Date/Time Prepared	Date/Time Analyzed	Analyst
100-41-4	Ethyl Benzene	ND		mg/kg dry	0.0026	0.0053	1	EPA 8260D	03/11/2025 10:00	03/11/2025 18:37	AC
								Certifications:	CTDOH-PH-0723,NELAC-NY10854,NELAC-NY12058,NJDEP-CT		
87-68-3	Hexachlorobutadiene	ND	QL-02	mg/kg dry	0.0026	0.0053	1	EPA 8260D	03/11/2025 10:00	03/11/2025 18:37	AC
								Certifications:	NELAC-NY10854,NELAC-NY12058,NJDEP-CT005,PADEP-68-04		
98-82-8	Isopropylbenzene	ND		mg/kg dry	0.0026	0.0053	1	EPA 8260D	03/11/2025 10:00	03/11/2025 18:37	AC
								Certifications:	CTDOH-PH-0723,NELAC-NY10854,NELAC-NY12058,NJDEP-CT		
79-20-9	Methyl acetate	ND		mg/kg dry	0.0026	0.0053	1	EPA 8260D	03/11/2025 10:00	03/11/2025 18:37	AC
								Certifications:	NELAC-NY10854,NELAC-NY12058,NJDEP-CT005,PADEP-68-04		
1634-04-4	Methyl tert-butyl ether (MTBE)	ND		mg/kg dry	0.0026	0.0053	1	EPA 8260D	03/11/2025 10:00	03/11/2025 18:37	AC
								Certifications:	CTDOH-PH-0723,NELAC-NY10854,NELAC-NY12058,NJDEP-CT		
108-87-2	Methylcyclohexane	ND		mg/kg dry	0.0026	0.0053	1	EPA 8260D	03/11/2025 10:00	03/11/2025 18:37	AC
								Certifications:	NELAC-NY10854,NELAC-NY12058,NJDEP-CT005,PADEP-68-04		
75-09-2	Methylene chloride	ND		mg/kg dry	0.0053	0.011	1	EPA 8260D	03/11/2025 10:00	03/11/2025 18:37	AC
								Certifications:	CTDOH-PH-0723,NELAC-NY10854,NELAC-NY12058,NJDEP-CT		
104-51-8	n-Butylbenzene	ND		mg/kg dry	0.0026	0.0053	1	EPA 8260D	03/11/2025 10:00	03/11/2025 18:37	AC
								Certifications:	CTDOH-PH-0723,NELAC-NY10854,NELAC-NY12058,NJDEP-CT		
103-65-1	n-Propylbenzene	ND		mg/kg dry	0.0026	0.0053	1	EPA 8260D	03/11/2025 10:00	03/11/2025 18:37	AC
								Certifications:	CTDOH-PH-0723,NELAC-NY10854,NELAC-NY12058,NJDEP-CT		
95-47-6	o-Xylene	ND		mg/kg dry	0.0026	0.0053	1	EPA 8260D	03/11/2025 10:00	03/11/2025 18:37	AC
								Certifications:	CTDOH-PH-0723,NELAC-NY10854,NELAC-NY12058,PADEP-68		
179601-23-1	p- & m- Xylenes	ND		mg/kg dry	0.0053	0.011	1	EPA 8260D	03/11/2025 10:00	03/11/2025 18:37	AC
								Certifications:	CTDOH-PH-0723,NELAC-NY10854,NELAC-NY12058,PADEP-68		
99-87-6	p-Isopropyltoluene	ND		mg/kg dry	0.0026	0.0053	1	EPA 8260D	03/11/2025 10:00	03/11/2025 18:37	AC
								Certifications:	CTDOH-PH-0723,NELAC-NY10854,NELAC-NY12058,NJDEP-CT		
135-98-8	sec-Butylbenzene	ND		mg/kg dry	0.0026	0.0053	1	EPA 8260D	03/11/2025 10:00	03/11/2025 18:37	AC
								Certifications:	CTDOH-PH-0723,NELAC-NY10854,NELAC-NY12058,NJDEP-CT		
100-42-5	Styrene	ND		mg/kg dry	0.0026	0.0053	1	EPA 8260D	03/11/2025 10:00	03/11/2025 18:37	AC
								Certifications:	CTDOH-PH-0723,NELAC-NY10854,NELAC-NY12058,NJDEP-CT		
75-65-0	tert-Butyl alcohol (TBA)	ND	CCVE, QL-02	mg/kg dry	0.0026	0.0053	1	EPA 8260D	03/11/2025 10:00	03/11/2025 18:37	AC
								Certifications:	NELAC-NY10854,NELAC-NY12058,NJDEP-CT005,PADEP-68-04		
98-06-6	tert-Butylbenzene	ND	QL-02	mg/kg dry	0.0026	0.0053	1	EPA 8260D	03/11/2025 10:00	03/11/2025 18:37	AC
								Certifications:	CTDOH-PH-0723,NELAC-NY10854,NELAC-NY12058,NJDEP-CT		
127-18-4	Tetrachloroethylene	ND	QL-02	mg/kg dry	0.0026	0.0053	1	EPA 8260D	03/11/2025 10:00	03/11/2025 18:37	AC
								Certifications:	CTDOH-PH-0723,NELAC-NY10854,NELAC-NY12058,NJDEP-CT		
108-88-3	Toluene	ND		mg/kg dry	0.0026	0.0053	1	EPA 8260D	03/11/2025 10:00	03/11/2025 18:37	AC
								Certifications:	CTDOH-PH-0723,NELAC-NY10854,NELAC-NY12058,NJDEP-CT		
156-60-5	trans-1,2-Dichloroethylene	ND		mg/kg dry	0.0026	0.0053	1	EPA 8260D	03/11/2025 10:00	03/11/2025 18:37	AC
								Certifications:	CTDOH-PH-0723,NELAC-NY10854,NELAC-NY12058,NJDEP-CT		
10061-02-6	trans-1,3-Dichloropropylene	ND		mg/kg dry	0.0026	0.0053	1	EPA 8260D	03/11/2025 10:00	03/11/2025 18:37	AC
								Certifications:	CTDOH-PH-0723,NELAC-NY10854,NELAC-NY12058,NJDEP-CT		
79-01-6	Trichloroethylene	ND		mg/kg dry	0.0026	0.0053	1	EPA 8260D	03/11/2025 10:00	03/11/2025 18:37	AC
								Certifications:	CTDOH-PH-0723,NELAC-NY10854,NELAC-NY12058,NJDEP-CT		
75-69-4	Trichlorofluoromethane	ND		mg/kg dry	0.0026	0.0053	1	EPA 8260D	03/11/2025 10:00	03/11/2025 18:37	AC
								Certifications:	CTDOH-PH-0723,NELAC-NY10854,NELAC-NY12058,NJDEP-CT		

Sample Information

Client Sample ID: SB18_8-10 **York Sample ID:** 25C0573-02

York Project (SDG) No.	Client Project ID	Matrix	Collection Date/Time	Date Received
25C0573	170745301	Soil	March 10, 2025 1:00 pm	03/10/2025

VOA, 8260 MASTER

Log-in Notes:

Sample Notes:

Sample Prepared by Method: EPA 5035A

CAS No.	Parameter	Result	Flag	Units	Reported to LOD/MDL	LOQ	Dilution	Reference Method	Date/Time Prepared	Date/Time Analyzed	Analyst
75-01-4	Vinyl Chloride	ND		mg/kg dry	0.0026	0.0053	1	EPA 8260D	03/11/2025 10:00	03/11/2025 18:37	AC
								Certifications:	CTDOH-PH-0723,NELAC-NY10854,NELAC-NY12058,NJDEP-CT		
1330-20-7	Xylenes, Total	ND		mg/kg dry	0.0079	0.016	1	EPA 8260D	03/11/2025 10:00	03/11/2025 18:37	AC
								Certifications:	CTDOH-PH-0723,NELAC-NY10854,NELAC-NY12058,NJDEP-CT		

	Surrogate Recoveries	Result	Acceptance Range
17060-07-0	*Surrogate: SURR: 1,2-Dichloroethane-d4*	*107 %*	*77-125*
2037-26-5	*Surrogate: SURR: Toluene-d8*	*96.9 %*	*85-120*
460-00-4	*Surrogate: SURR: p-Bromofluorobenzene*	*102 %*	*76-130*

SVOA, 8270 MASTER

Log-in Notes:

Sample Notes:

Sample Prepared by Method: EPA 3550C

CAS No.	Parameter	Result	Flag	Units	Reported to LOD/MDL	LOQ	Dilution	Reference Method	Date/Time Prepared	Date/Time Analyzed	Analyst
92-52-4	1,1-Biphenyl	ND		mg/kg dry	0.0515	0.103	2	EPA 8270E	03/16/2025 07:33	03/17/2025 13:05	SS
								Certifications:	NELAC-NY10854,NJDEP-CT005,PADEP-68-04440		
95-94-3	1,2,4,5-Tetrachlorobenzene	ND		mg/kg dry	0.103	0.205	2	EPA 8270E	03/16/2025 07:33	03/17/2025 13:05	SS
								Certifications:	NELAC-NY10854,NJDEP-CT005,PADEP-68-04440		
122-66-7	1,2-Diphenylhydrazine (as Azobenzene)	ND		mg/kg dry	0.0515	0.103	2	EPA 8270E	03/16/2025 07:33	03/17/2025 13:05	SS
								Certifications:	NELAC-NY10854,NJDEP-CT005,PADEP-68-04440		
58-90-2	2,3,4,6-Tetrachlorophenol	ND		mg/kg dry	0.103	0.205	2	EPA 8270E	03/16/2025 07:33	03/17/2025 13:05	SS
								Certifications:	NELAC-NY10854,NJDEP-CT005,PADEP-68-04440		
95-95-4	2,4,5-Trichlorophenol	ND		mg/kg dry	0.0515	0.103	2	EPA 8270E	03/16/2025 07:33	03/17/2025 13:05	SS
								Certifications:	CTDOH-PH-0723,NELAC-NY10854,NJDEP-CT005,PADEP-68-044		
88-06-2	2,4,6-Trichlorophenol	ND		mg/kg dry	0.0515	0.103	2	EPA 8270E	03/16/2025 07:33	03/17/2025 13:05	SS
								Certifications:	CTDOH-PH-0723,NELAC-NY10854,NJDEP-CT005,PADEP-68-044		
120-83-2	2,4-Dichlorophenol	ND		mg/kg dry	0.0515	0.103	2	EPA 8270E	03/16/2025 07:33	03/17/2025 13:05	SS
								Certifications:	CTDOH-PH-0723,NELAC-NY10854,NJDEP-CT005,PADEP-68-044		
105-67-9	2,4-Dimethylphenol	ND		mg/kg dry	0.0515	0.103	2	EPA 8270E	03/16/2025 07:33	03/17/2025 13:05	SS
								Certifications:	CTDOH-PH-0723,NELAC-NY10854,NJDEP-CT005,PADEP-68-044		
51-28-5	2,4-Dinitrophenol	ND		mg/kg dry	0.103	0.205	2	EPA 8270E	03/16/2025 07:33	03/17/2025 13:05	SS
								Certifications:	CTDOH-PH-0723,NELAC-NY10854,NJDEP-CT005,PADEP-68-044		
121-14-2	2,4-Dinitrotoluene	ND		mg/kg dry	0.0515	0.103	2	EPA 8270E	03/16/2025 07:33	03/17/2025 13:05	SS
								Certifications:	CTDOH-PH-0723,NELAC-NY10854,NJDEP-CT005,PADEP-68-044		
606-20-2	2,6-Dinitrotoluene	ND		mg/kg dry	0.0515	0.103	2	EPA 8270E	03/16/2025 07:33	03/17/2025 13:05	SS
								Certifications:	CTDOH-PH-0723,NELAC-NY10854,NJDEP-CT005,PADEP-68-044		
91-58-7	2-Chloronaphthalene	ND		mg/kg dry	0.0515	0.103	2	EPA 8270E	03/16/2025 07:33	03/17/2025 13:05	SS
								Certifications:	CTDOH-PH-0723,NELAC-NY10854,NJDEP-CT005,PADEP-68-044		
95-57-8	2-Chlorophenol	ND		mg/kg dry	0.0515	0.103	2	EPA 8270E	03/16/2025 07:33	03/17/2025 13:05	SS
								Certifications:	CTDOH-PH-0723,NELAC-NY10854,NJDEP-CT005,PADEP-68-044		
91-57-6	2-Methylnaphthalene	ND		mg/kg dry	0.0515	0.103	2	EPA 8270E	03/16/2025 07:33	03/17/2025 13:05	SS
								Certifications:	CTDOH-PH-0723,NELAC-NY10854,NJDEP-CT005,PADEP-68-044		

Sample Information

Client Sample ID: SB18_8-10 **York Sample ID:** 25C0573-02

York Project (SDG) No.	Client Project ID	Matrix	Collection Date/Time	Date Received
25C0573	170745301	Soil	March 10, 2025 1:00 pm	03/10/2025

SVOA, 8270 MASTER

Log-in Notes:

Sample Notes:

Sample Prepared by Method: EPA 3550C

CAS No.	Parameter	Result	Flag	Units	Reported to LOD/MDL	LOQ	Dilution	Reference Method	Date/Time Prepared	Date/Time Analyzed	Analyst
95-48-7	2-Methylphenol	ND		mg/kg dry	0.0515	0.103	2	EPA 8270E	03/16/2025 07:33	03/17/2025 13:05	SS
								Certifications:	CTDOH-PH-0723,NELAC-NY10854,NJDEP-CT005,PADEP-68-044		
88-74-4	2-Nitroaniline	ND		mg/kg dry	0.103	0.205	2	EPA 8270E	03/16/2025 07:33	03/17/2025 13:05	SS
								Certifications:	CTDOH-PH-0723,NELAC-NY10854,NJDEP-CT005,PADEP-68-044		
88-75-5	2-Nitrophenol	ND		mg/kg dry	0.0515	0.103	2	EPA 8270E	03/16/2025 07:33	03/17/2025 13:05	SS
								Certifications:	CTDOH-PH-0723,NELAC-NY10854,NJDEP-CT005,PADEP-68-044		
65794-96-9	3- & 4-Methylphenols	ND		mg/kg dry	0.0515	0.103	2	EPA 8270E	03/16/2025 07:33	03/17/2025 13:05	SS
								Certifications:	CTDOH-PH-0723,NELAC-NY10854,NJDEP-CT005,PADEP-68-044		
91-94-1	3,3-Dichlorobenzidine	ND		mg/kg dry	0.0515	0.103	2	EPA 8270E	03/16/2025 07:33	03/17/2025 13:05	SS
								Certifications:	NELAC-NY10854,NJDEP-CT005,PADEP-68-04440		
99-09-2	3-Nitroaniline	ND		mg/kg dry	0.103	0.205	2	EPA 8270E	03/16/2025 07:33	03/17/2025 13:05	SS
								Certifications:	CTDOH-PH-0723,NELAC-NY10854,NJDEP-CT005,PADEP-68-044		
534-52-1	4,6-Dinitro-2-methylphenol	ND		mg/kg dry	0.103	0.205	2	EPA 8270E	03/16/2025 07:33	03/17/2025 13:05	SS
								Certifications:	CTDOH-PH-0723,NELAC-NY10854,NJDEP-CT005,PADEP-68-044		
101-55-3	4-Bromophenyl phenyl ether	ND		mg/kg dry	0.0515	0.103	2	EPA 8270E	03/16/2025 07:33	03/17/2025 13:05	SS
								Certifications:	CTDOH-PH-0723,NELAC-NY10854,NJDEP-CT005,PADEP-68-044		
59-50-7	4-Chloro-3-methylphenol	ND		mg/kg dry	0.0515	0.103	2	EPA 8270E	03/16/2025 07:33	03/17/2025 13:05	SS
								Certifications:	CTDOH-PH-0723,NELAC-NY10854,NJDEP-CT005,PADEP-68-044		
106-47-8	4-Chloroaniline	ND		mg/kg dry	0.0515	0.103	2	EPA 8270E	03/16/2025 07:33	03/17/2025 13:05	SS
								Certifications:	CTDOH-PH-0723,NELAC-NY10854,NJDEP-CT005,PADEP-68-044		
7005-72-3	4-Chlorophenyl phenyl ether	ND		mg/kg dry	0.0515	0.103	2	EPA 8270E	03/16/2025 07:33	03/17/2025 13:05	SS
								Certifications:	CTDOH-PH-0723,NELAC-NY10854,NJDEP-CT005,PADEP-68-044		
100-01-6	4-Nitroaniline	ND		mg/kg dry	0.103	0.205	2	EPA 8270E	03/16/2025 07:33	03/17/2025 13:05	SS
								Certifications:	CTDOH-PH-0723,NELAC-NY10854,NJDEP-CT005,PADEP-68-044		
100-02-7	4-Nitrophenol	ND		mg/kg dry	0.103	0.205	2	EPA 8270E	03/16/2025 07:33	03/17/2025 13:05	SS
								Certifications:	CTDOH-PH-0723,NELAC-NY10854,NJDEP-CT005,PADEP-68-044		
83-32-9	Acenaphthene	ND		mg/kg dry	0.0515	0.103	2	EPA 8270E	03/16/2025 07:33	03/17/2025 13:05	SS
								Certifications:	CTDOH-PH-0723,NELAC-NY10854,NJDEP-CT005,PADEP-68-044		
208-96-8	Acenaphthylene	ND		mg/kg dry	0.0515	0.103	2	EPA 8270E	03/16/2025 07:33	03/17/2025 13:05	SS
								Certifications:	CTDOH-PH-0723,NELAC-NY10854,NJDEP-CT005,PADEP-68-044		
98-86-2	Acetophenone	ND		mg/kg dry	0.0515	0.103	2	EPA 8270E	03/16/2025 07:33	03/17/2025 13:05	SS
								Certifications:	NELAC-NY10854,NJDEP-CT005,PADEP-68-04440		
62-53-3	Aniline	ND		mg/kg dry	0.206	0.411	2	EPA 8270E	03/16/2025 07:33	03/17/2025 13:05	SS
								Certifications:	NELAC-NY10854,NJDEP-CT005,PADEP-68-04440		
120-12-7	Anthracene	ND		mg/kg dry	0.0515	0.103	2	EPA 8270E	03/16/2025 07:33	03/17/2025 13:05	SS
								Certifications:	CTDOH-PH-0723,NELAC-NY10854,NJDEP-CT005,PADEP-68-044		
1912-24-9	Atrazine	ND		mg/kg dry	0.0515	0.103	2	EPA 8270E	03/16/2025 07:33	03/17/2025 13:05	SS
								Certifications:	NELAC-NY10854,NJDEP-CT005,PADEP-68-04440		
100-52-7	Benzaldehyde	ND		mg/kg dry	0.0515	0.103	2	EPA 8270E	03/16/2025 07:33	03/17/2025 13:05	SS
								Certifications:	NELAC-NY10854,NJDEP-CT005,PADEP-68-04440		
92-87-5	Benzidine	ND		mg/kg dry	0.206	0.411	2	EPA 8270E	03/16/2025 07:33	03/17/2025 13:05	SS
								Certifications:	CTDOH-PH-0723,NELAC-NY10854,PADEP-68-04440		
56-55-3	Benzo(a)anthracene	ND		mg/kg dry	0.0515	0.103	2	EPA 8270E	03/16/2025 07:33	03/17/2025 13:05	SS
								Certifications:	CTDOH-PH-0723,NELAC-NY10854,NJDEP-CT005,PADEP-68-044		

Sample Information

Client Sample ID: SB18_8-10 **York Sample ID:** 25C0573-02

York Project (SDG) No.	Client Project ID	Matrix	Collection Date/Time	Date Received
25C0573	170745301	Soil	March 10, 2025 1:00 pm	03/10/2025

SVOA, 8270 MASTER **Log-in Notes:** **Sample Notes:**

Sample Prepared by Method: EPA 3550C

CAS No.	Parameter	Result	Flag	Units	Reported to LOD/MDL	LOQ	Dilution	Reference Method	Date/Time Prepared	Date/Time Analyzed	Analyst
50-32-8	Benzo(a)pyrene	ND		mg/kg dry	0.0515	0.103	2	EPA 8270E	03/16/2025 07:33	03/17/2025 13:05	SS
								Certifications:	CTDOH-PH-0723,NELAC-NY10854,NJDEP-CT005,PADEP-68-044		
205-99-2	Benzo(b)fluoranthene	ND		mg/kg dry	0.0515	0.103	2	EPA 8270E	03/16/2025 07:33	03/17/2025 13:05	SS
								Certifications:	CTDOH-PH-0723,NELAC-NY10854,NJDEP-CT005,PADEP-68-044		
191-24-2	Benzo(g,h,i)perylene	ND		mg/kg dry	0.0515	0.103	2	EPA 8270E	03/16/2025 07:33	03/17/2025 13:05	SS
								Certifications:	CTDOH-PH-0723,NELAC-NY10854,NJDEP-CT005,PADEP-68-044		
207-08-9	Benzo(k)fluoranthene	ND		mg/kg dry	0.0515	0.103	2	EPA 8270E	03/16/2025 07:33	03/17/2025 13:05	SS
								Certifications:	CTDOH-PH-0723,NELAC-NY10854,NJDEP-CT005,PADEP-68-044		
65-85-0	Benzoic acid	ND		mg/kg dry	0.0515	0.103	2	EPA 8270E	03/16/2025 07:33	03/17/2025 13:05	SS
								Certifications:	NELAC-NY10854,NJDEP-CT005,PADEP-68-04440		
100-51-6	Benzyl alcohol	ND		mg/kg dry	0.0515	0.103	2	EPA 8270E	03/16/2025 07:33	03/17/2025 13:05	SS
								Certifications:	NELAC-NY10854,NJDEP-CT005,PADEP-68-04440		
85-68-7	Benzyl butyl phthalate	ND		mg/kg dry	0.0515	0.103	2	EPA 8270E	03/16/2025 07:33	03/17/2025 13:05	SS
								Certifications:	CTDOH-PH-0723,NELAC-NY10854,NJDEP-CT005,PADEP-68-044		
111-91-1	Bis(2-chloroethoxy)methane	ND		mg/kg dry	0.0515	0.103	2	EPA 8270E	03/16/2025 07:33	03/17/2025 13:05	SS
								Certifications:	CTDOH-PH-0723,NELAC-NY10854,NJDEP-CT005,PADEP-68-044		
111-44-4	Bis(2-chloroethyl)ether	ND		mg/kg dry	0.0515	0.103	2	EPA 8270E	03/16/2025 07:33	03/17/2025 13:05	SS
								Certifications:	CTDOH-PH-0723,NELAC-NY10854,NJDEP-CT005,PADEP-68-044		
108-60-1	Bis(2-chloroisopropyl)ether	ND		mg/kg dry	0.0515	0.103	2	EPA 8270E	03/16/2025 07:33	03/17/2025 13:05	SS
								Certifications:	CTDOH-PH-0723,NELAC-NY10854,NJDEP-CT005,PADEP-68-044		
117-81-7	Bis(2-ethylhexyl)phthalate	ND		mg/kg dry	0.0515	0.103	2	EPA 8270E	03/16/2025 07:33	03/17/2025 13:05	SS
								Certifications:	CTDOH-PH-0723,NELAC-NY10854,NJDEP-CT005,PADEP-68-044		
105-60-2	Caprolactam	ND		mg/kg dry	0.103	0.205	2	EPA 8270E	03/16/2025 07:33	03/17/2025 13:05	SS
								Certifications:	NELAC-NY10854,NJDEP-CT005,PADEP-68-04440		
86-74-8	Carbazole	ND		mg/kg dry	0.0515	0.103	2	EPA 8270E	03/16/2025 07:33	03/17/2025 13:05	SS
								Certifications:	CTDOH-PH-0723,NELAC-NY10854,NJDEP-CT005,PADEP-68-044		
218-01-9	Chrysene	ND		mg/kg dry	0.0515	0.103	2	EPA 8270E	03/16/2025 07:33	03/17/2025 13:05	SS
								Certifications:	CTDOH-PH-0723,NELAC-NY10854,NJDEP-CT005,PADEP-68-044		
53-70-3	Dibenzo(a,h)anthracene	ND		mg/kg dry	0.0515	0.103	2	EPA 8270E	03/16/2025 07:33	03/17/2025 13:05	SS
								Certifications:	CTDOH-PH-0723,NELAC-NY10854,NJDEP-CT005,PADEP-68-044		
132-64-9	Dibenzofuran	ND		mg/kg dry	0.0515	0.103	2	EPA 8270E	03/16/2025 07:33	03/17/2025 13:05	SS
								Certifications:	CTDOH-PH-0723,NELAC-NY10854,NJDEP-CT005,PADEP-68-044		
84-66-2	Diethyl phthalate	ND		mg/kg dry	0.0515	0.103	2	EPA 8270E	03/16/2025 07:33	03/17/2025 13:05	SS
								Certifications:	CTDOH-PH-0723,NELAC-NY10854,NJDEP-CT005,PADEP-68-044		
131-11-3	Dimethyl phthalate	ND		mg/kg dry	0.0515	0.103	2	EPA 8270E	03/16/2025 07:33	03/17/2025 13:05	SS
								Certifications:	CTDOH-PH-0723,NELAC-NY10854,NJDEP-CT005,PADEP-68-044		
84-74-2	Di-n-butyl phthalate	ND		mg/kg dry	0.0515	0.103	2	EPA 8270E	03/16/2025 07:33	03/17/2025 13:05	SS
								Certifications:	CTDOH-PH-0723,NELAC-NY10854,NJDEP-CT005,PADEP-68-044		
117-84-0	Di-n-octyl phthalate	ND		mg/kg dry	0.0515	0.103	2	EPA 8270E	03/16/2025 07:33	03/17/2025 13:05	SS
								Certifications:	CTDOH-PH-0723,NELAC-NY10854,NJDEP-CT005,PADEP-68-044		
122-39-4	Diphenylamine	ND		mg/kg dry	0.103	0.205	2	EPA 8270E	03/16/2025 07:33	03/17/2025 13:05	SS
								Certifications:	NELAC-NY10854,NJDEP-CT005,PADEP-68-04440		
206-44-0	Fluoranthene	ND		mg/kg dry	0.0515	0.103	2	EPA 8270E	03/16/2025 07:33	03/17/2025 13:05	SS
								Certifications:	CTDOH-PH-0723,NELAC-NY10854,NJDEP-CT005,PADEP-68-044		

Sample Information

Client Sample ID: SB18_8-10 **York Sample ID:** 25C0573-02

York Project (SDG) No.	Client Project ID	Matrix	Collection Date/Time	Date Received
25C0573	170745301	Soil	March 10, 2025 1:00 pm	03/10/2025

SVOA, 8270 MASTER **Log-in Notes:** **Sample Notes:**

Sample Prepared by Method: EPA 3550C

CAS No.	Parameter	Result	Flag	Units	Reported to LOD/MDL	LOQ	Dilution	Reference Method	Date/Time Prepared	Date/Time Analyzed	Analyst
86-73-7	Fluorene	ND		mg/kg dry	0.0515	0.103	2	EPA 8270E	03/16/2025 07:33	03/17/2025 13:05	SS
								Certifications:	NELAC-NY10854,NJDEP-CT005,PADEP-68-04440		
118-74-1	Hexachlorobenzene	ND		mg/kg dry	0.0515	0.103	2	EPA 8270E	03/16/2025 07:33	03/17/2025 13:05	SS
								Certifications:	CTDOH-PH-0723,NELAC-NY10854,NJDEP-CT005,PADEP-68-044		
87-68-3	Hexachlorobutadiene	ND		mg/kg dry	0.0515	0.103	2	EPA 8270E	03/16/2025 07:33	03/17/2025 13:05	SS
								Certifications:	CTDOH-PH-0723,NELAC-NY10854,NJDEP-CT005,PADEP-68-044		
77-47-4	Hexachlorocyclopentadiene	ND		mg/kg dry	0.0515	0.103	2	EPA 8270E	03/16/2025 07:33	03/17/2025 13:05	SS
								Certifications:	CTDOH-PH-0723,NELAC-NY10854,NJDEP-CT005,PADEP-68-044		
67-72-1	Hexachloroethane	ND		mg/kg dry	0.0515	0.103	2	EPA 8270E	03/16/2025 07:33	03/17/2025 13:05	SS
								Certifications:	CTDOH-PH-0723,NELAC-NY10854,NJDEP-CT005,PADEP-68-044		
193-39-5	Indeno(1,2,3-cd)pyrene	ND		mg/kg dry	0.0515	0.103	2	EPA 8270E	03/16/2025 07:33	03/17/2025 13:05	SS
								Certifications:	CTDOH-PH-0723,NELAC-NY10854,NJDEP-CT005,PADEP-68-044		
78-59-1	Isophorone	ND		mg/kg dry	0.0515	0.103	2	EPA 8270E	03/16/2025 07:33	03/17/2025 13:05	SS
								Certifications:	CTDOH-PH-0723,NELAC-NY10854,NJDEP-CT005,PADEP-68-044		
91-20-3	Naphthalene	ND		mg/kg dry	0.0515	0.103	2	EPA 8270E	03/16/2025 07:33	03/17/2025 13:05	SS
								Certifications:	CTDOH-PH-0723,NELAC-NY10854,NJDEP-CT005,PADEP-68-044		
98-95-3	Nitrobenzene	ND		mg/kg dry	0.0515	0.103	2	EPA 8270E	03/16/2025 07:33	03/17/2025 13:05	SS
								Certifications:	CTDOH-PH-0723,NELAC-NY10854,NJDEP-CT005,PADEP-68-044		
62-75-9	N-Nitrosodimethylamine	ND		mg/kg dry	0.0515	0.103	2	EPA 8270E	03/16/2025 07:33	03/17/2025 13:05	SS
								Certifications:	CTDOH-PH-0723,NELAC-NY10854,NJDEP-CT005,PADEP-68-044		
621-64-7	N-nitroso-di-n-propylamine	ND		mg/kg dry	0.0515	0.103	2	EPA 8270E	03/16/2025 07:33	03/17/2025 13:05	SS
								Certifications:	CTDOH-PH-0723,NELAC-NY10854,NJDEP-CT005,PADEP-68-044		
86-30-6	N-Nitrosodiphenylamine	ND		mg/kg dry	0.0515	0.103	2	EPA 8270E	03/16/2025 07:33	03/17/2025 13:05	SS
								Certifications:	CTDOH-PH-0723,NELAC-NY10854,NJDEP-CT005,PADEP-68-044		
87-86-5	Pentachlorophenol	ND		mg/kg dry	0.0515	0.103	2	EPA 8270E	03/16/2025 07:33	03/17/2025 13:05	SS
								Certifications:	CTDOH-PH-0723,NELAC-NY10854,NJDEP-CT005,PADEP-68-044		
85-01-8	Phenanthrene	ND		mg/kg dry	0.0515	0.103	2	EPA 8270E	03/16/2025 07:33	03/17/2025 13:05	SS
								Certifications:	CTDOH-PH-0723,NELAC-NY10854,NJDEP-CT005,PADEP-68-044		
108-95-2	Phenol	ND		mg/kg dry	0.0515	0.103	2	EPA 8270E	03/16/2025 07:33	03/17/2025 13:05	SS
								Certifications:	CTDOH-PH-0723,NELAC-NY10854,NJDEP-CT005,PADEP-68-044		
129-00-0	Pyrene	ND		mg/kg dry	0.0515	0.103	2	EPA 8270E	03/16/2025 07:33	03/17/2025 13:05	SS
								Certifications:	CTDOH-PH-0723,NELAC-NY10854,NJDEP-CT005,PADEP-68-044		
110-86-1	Pyridine	ND		mg/kg dry	0.206	0.411	2	EPA 8270E	03/16/2025 07:33	03/17/2025 13:05	SS
								Certifications:	CTDOH-PH-0723,NELAC-NY10854,NJDEP-CT005,PADEP-68-044		

	Surrogate Recoveries	Result	Acceptance Range
367-12-4	*Surrogate: SURR: 2-Fluorophenol*	*77.9 %*	*20-108*
13127-88-3	*Surrogate: SURR: Phenol-d6*	*71.6 %*	*23-114*
4165-60-0	*Surrogate: SURR: Nitrobenzene-d5*	*60.4 %*	*22-108*
321-60-8	*Surrogate: SURR: 2-Fluorobiphenyl*	*63.8 %*	*21-113*
118-79-6	*Surrogate: SURR: 2,4,6-Tribromophenol*	*87.0 %*	*19-110*
1718-51-0	*Surrogate: SURR: Terphenyl-d14*	*85.5 %*	*24-116*

Sample Information

Client Sample ID: SB18_8-10 **York Sample ID:** 25C0573-02

York Project (SDG) No.	Client Project ID	Matrix	Collection Date/Time	Date Received
25C0573	170745301	Soil	March 10, 2025 1:00 pm	03/10/2025

Semi-Volatiles, 1,4-Dioxane 8270 SIM-Soil

Log-in Notes:

Sample Notes:

Sample Prepared by Method: EPA 3550C

CAS No.	Parameter	Result	Flag	Units	Reported to LOQ	Dilution	Reference Method	Date/Time Prepared	Date/Time Analyzed	Analyst
123-91-1	1,4-Dioxane	ND		ug/kg	18.5	1	EPA 8270D SIM Certifications: NELAC-NY10854	03/16/2025 07:35	03/17/2025 14:05	SS

	Surrogate Recoveries	Result	Acceptance Range
17647-74-4	*Surrogate: 1,4-Dioxane-d8*	*120 %*	*39-127.5*

PFAS, EPA 1633 Target List

Log-in Notes:

Sample Notes:

Sample Prepared by Method: EPA 1633 Prep

CAS No.	Parameter	Result	Flag	Units	Reported to LOD/MDL	LOQ	Dilution	Reference Method	Date/Time Prepared	Date/Time Analyzed	Analyst
375-73-5	* Perfluorobutanesulfonic acid (PFBS)	ND		ug/kg dry	0.136	0.216	1	EPA 1633 Draft 3 Certifications: NELAC-NH2097 ,NJDEP-NY037	03/11/2025 10:33	03/12/2025 18:23	AM
307-24-4	Perfluorohexanoic acid (PFHxA)	ND		ug/kg dry	0.0648	0.244	1	EPA 1633 Draft 3 Certifications: NELAC-NH2097 ,NELAC-NY12058,NJDEP-NY037	03/11/2025 10:33	03/12/2025 18:23	AM
375-85-9	Perfluoroheptanoic acid (PFHpA)	ND		ug/kg dry	0.128	0.244	1	EPA 1633 Draft 3 Certifications: NELAC-NH2097 ,NELAC-NY12058,NJDEP-NY037	03/11/2025 10:33	03/12/2025 18:23	AM
355-46-4	* Perfluorohexanesulfonic acid (PFHxS)	ND		ug/kg dry	0.219	0.224	1	EPA 1633 Draft 3 Certifications: NELAC-NH2097 ,NJDEP-NY037	03/11/2025 10:33	03/12/2025 18:23	AM
335-67-1	Perfluorooctanoic acid (PFOA)	ND		ug/kg dry	0.210	0.244	1	EPA 1633 Draft 3 Certifications: NELAC-NH2097 ,NELAC-NY12058,NJDEP-NY037	03/11/2025 10:33	03/12/2025 18:23	AM
1763-23-1	Perfluorooctanesulfonic acid (PFOS)	ND		ug/kg dry	0.204	0.227	1	EPA 1633 Draft 3 Certifications: NELAC-NH2097 ,NELAC-NY12058,NJDEP-NY037	03/11/2025 10:33	03/12/2025 18:23	AM
375-95-1	Perfluorononanoic acid (PFNA)	ND		ug/kg dry	0.231	0.244	1	EPA 1633 Draft 3 Certifications: NELAC-NH2097 ,NELAC-NY12058,NJDEP-NY037	03/11/2025 10:33	03/12/2025 18:23	AM
335-76-2	Perfluorodecanoic acid (PFDA)	ND		ug/kg dry	0.233	0.244	1	EPA 1633 Draft 3 Certifications: NELAC-NH2097 ,NELAC-NY12058,NJDEP-NY037	03/11/2025 10:33	03/12/2025 18:23	AM
2058-94-8	Perfluoroundecanoic acid (PFUnA)	ND		ug/kg dry	0.242	0.244	1	EPA 1633 Draft 3 Certifications: NELAC-NH2097 ,NELAC-NY12058,NJDEP-NY037	03/11/2025 10:33	03/12/2025 18:23	AM
307-55-1	Perfluorododecanoic acid (PFDoA)	ND	PF-CCV-L	ug/kg dry	0.199	0.244	1	EPA 1633 Draft 3 Certifications: NELAC-NH2097 ,NELAC-NY12058,NJDEP-NY037	03/11/2025 10:33	03/12/2025 18:23	AM
72629-94-8	Perfluorotridecanoic acid (PFTrDA)	ND		ug/kg dry	0.153	0.244	1	EPA 1633 Draft 3 Certifications: NELAC-NH2097 ,NELAC-NY12058,NJDEP-NY037	03/11/2025 10:33	03/12/2025 18:23	AM
376-06-7	Perfluorotetradecanoic acid (PFTA)	ND		ug/kg dry	0.126	0.244	1	EPA 1633 Draft 3 Certifications: NELAC-NH2097 ,NELAC-NY12058,NJDEP-NY037	03/11/2025 10:33	03/12/2025 18:23	AM
2355-31-9	N-MeFOSAA	ND		ug/kg dry	0.181	0.244	1	EPA 1633 Draft 3 Certifications: NELAC-NH2097 ,NELAC-NY12058,NJDEP-NY037	03/11/2025 10:33	03/12/2025 18:23	AM
2991-50-6	N-EtFOSAA	ND		ug/kg dry	0.237	0.244	1	EPA 1633 Draft 3 Certifications: NELAC-NH2097 ,NELAC-NY12058,NJDEP-NY037	03/11/2025 10:33	03/12/2025 18:23	AM
2706-90-3	Perfluoropentanoic acid (PFPeA)	ND		ug/kg dry	0.133	0.489	1	EPA 1633 Draft 3 Certifications: NELAC-NH2097 ,NELAC-NY12058,NJDEP-NY037	03/11/2025 10:33	03/12/2025 18:23	AM
754-91-6	* Perfluoro-1-octanesulfonamide (FOSA)	ND		ug/kg dry	0.178	0.244	1	EPA 1633 Draft 3 Certifications: NELAC-NH2097 ,NJDEP-NY037	03/11/2025 10:33	03/12/2025 18:23	AM

Sample Information

Client Sample ID: SB18_8-10 **York Sample ID:** 25C0573-02

York Project (SDG) No.	Client Project ID	Matrix	Collection Date/Time	Date Received
25C0573	170745301	Soil	March 10, 2025 1:00 pm	03/10/2025

PFAS, EPA 1633 Target List **Log-in Notes:** **Sample Notes:**

Sample Prepared by Method: EPA 1633 Prep

CAS No.	Parameter	Result	Flag	Units	Reported to LOD/MDL	LOQ	Dilution	Reference Method	Date/Time Prepared	Date/Time Analyzed	Analyst
375-92-8	* Perfluoro-1-heptanesulfonic acid (PFHpS)	ND		ug/kg dry	0.189	0.244	1	EPA 1633 Draft 3 Certifications: NELAC-NH2097 ,NJDEP-NY037	03/11/2025 10:33	03/12/2025 18:23	AM
335-77-3	* Perfluoro-1-decanesulfonic acid (PFDS)	ND		ug/kg dry	0.233	0.236	1	EPA 1633 Draft 3 Certifications: NELAC-NH2097 ,NJDEP-NY037	03/11/2025 10:33	03/12/2025 18:23	AM
27619-97-2	* 1H,1H,2H,2H-Perfluorooctanesulfonic acid (6:2 FTS)	ND		ug/kg dry	0.916	0.929	1	EPA 1633 Draft 3 Certifications: NELAC-NH2097 ,NJDEP-NY037	03/11/2025 10:33	03/12/2025 18:23	AM
39108-34-4	1H,1H,2H,2H-Perfluorodecanesulfonic acid (8:2 FTS)	ND		ug/kg dry	0.922	0.938	1	EPA 1633 Draft 3 Certifications: NELAC-NH2097 ,NELAC-NY12058,NJDEP-NY037	03/11/2025 10:33	03/12/2025 18:23	AM
375-22-4	Perfluoro-n-butanoic acid (PFBA)	ND		ug/kg dry	0.133	0.977	1	EPA 1633 Draft 3 Certifications: NELAC-NH2097 ,NELAC-NY12058,NJDEP-NY037	03/11/2025 10:33	03/12/2025 18:23	AM
113507-82-7	* Perfluoro(2-ethoxyethane)sulfonic acid (PFEESA)	ND		ug/kg dry	0.170	0.435	1	EPA 1633 Draft 3 Certifications: NELAC-NH2097	03/11/2025 10:33	03/12/2025 18:23	AM
151772-58-6	* Perfluoro-3,6-dioxaheptanoic acid (NFDHA)	ND		ug/kg dry	0.236	0.489	1	EPA 1633 Draft 3 Certifications: NELAC-NH2097	03/11/2025 10:33	03/12/2025 18:23	AM
377-73-1	* Perfluoro-4-oxapentanoic acid (PFMPA)	ND		ug/kg dry	0.0758	0.489	1	EPA 1633 Draft 3 Certifications: NELAC-NH2097	03/11/2025 10:33	03/12/2025 18:23	AM
863090-89-5	* Perfluoro-5-oxahexanoic acid (PFMBA)	ND		ug/kg dry	0.117	0.489	1	EPA 1633 Draft 3 Certifications: NELAC-NH2097	03/11/2025 10:33	03/12/2025 18:23	AM
2706-91-4	* Perfluoro-1-pentanesulfonate (PFPeS)	ND		ug/kg dry	0.192	0.230	1	EPA 1633 Draft 3 Certifications: NELAC-NH2097 ,NJDEP-NY037	03/11/2025 10:33	03/12/2025 18:23	AM
757124-72-4	* 1H,1H,2H,2H-Perfluorohexanesulfonic acid (4:2 FTS)	ND		ug/kg dry	0.727	0.916	1	EPA 1633 Draft 3 Certifications: NELAC-NH2097 ,NJDEP-NY037	03/11/2025 10:33	03/12/2025 18:23	AM
13252-13-6	* HFPO-DA (Gen-X)	ND		ug/kg dry	0.743	0.977	1	EPA 1633 Draft 3 Certifications: NELAC-NH2097 ,NJDEP-NY037	03/11/2025 10:33	03/12/2025 18:23	AM
763051-92-9	* 11CL-PF3OUdS	ND		ug/kg dry	0.380	0.924	1	EPA 1633 Draft 3 Certifications: NELAC-NH2097 ,NJDEP-NY037	03/11/2025 10:33	03/12/2025 18:23	AM
756426-58-1	* 9CL-PF3ONS	ND		ug/kg dry	0.301	0.914	1	EPA 1633 Draft 3 Certifications: NELAC-NH2097 ,NJDEP-NY037	03/11/2025 10:33	03/12/2025 18:23	AM
919005-14-4	* ADONA	ND		ug/kg dry	0.213	0.924	1	EPA 1633 Draft 3 Certifications: NELAC-NH2097 ,NJDEP-NY037	03/11/2025 10:33	03/12/2025 18:23	AM
79780-39-5	* Perfluorododecanesulfonic acid (PFDoS)	ND		ug/kg dry	0.206	0.237	1	EPA 1633 Draft 3 Certifications: NELAC-NH2097	03/11/2025 10:33	03/12/2025 18:23	AM
68259-12-1	* Perfluoro-1-nonanesulfonic acid (PFNS)	ND		ug/kg dry	0.152	0.235	1	EPA 1633 Draft 3 Certifications: NELAC-NH2097 ,NJDEP-NY037	03/11/2025 10:33	03/12/2025 18:23	AM
356-02-5	* 3-Perfluoropropyl propanoic acid (FPrPA)	ND		ug/kg dry	0.775	1.22	1	EPA 1633 Draft 3 Certifications: NELAC-NH2097	03/11/2025 10:33	03/12/2025 18:23	AM
914637-49-3	* 3-Perfluoropentyl propanoic acid (FPePA)	ND		ug/kg dry	2.56	6.11	1	EPA 1633 Draft 3 Certifications: NELAC-NH2097	03/11/2025 10:33	03/12/2025 18:23	AM
812-70-4	* 3-Perfluoroheptyl propanoic acid (FHpPA)	ND	PF-CCV-L, PF-LCS-L	ug/kg dry	1.83	6.11	1	EPA 1633 Draft 3 Certifications: NELAC-NH2097	03/11/2025 10:33	03/12/2025 18:23	AM

Sample Information

Client Sample ID: SB18_8-10 **York Sample ID:** 25C0573-02

York Project (SDG) No.	Client Project ID	Matrix	Collection Date/Time	Date Received
25C0573	170745301	Soil	March 10, 2025 1:00 pm	03/10/2025

PFAS, EPA 1633 Target List **Log-in Notes:** **Sample Notes:**

Sample Prepared by Method: EPA 1633 Prep

CAS No.	Parameter	Result	Flag	Units	Reported to LOD/MDL	LOQ	Dilution	Reference Method	Date/Time Prepared	Date/Time Analyzed	Analyst
24448-09-7	* N-MeFOSE	ND		ug/kg dry	0.747	2.44	1	EPA 1633 Draft 3	03/11/2025 10:33	03/12/2025 18:23	AM
								Certifications: NELAC-NH2097			
31506-32-8	* N-MeFOSA	ND		ug/kg dry	0.220	0.244	1	EPA 1633 Draft 3	03/11/2025 10:33	03/12/2025 18:23	AM
								Certifications: NELAC-NH2097			
1691-99-2	* N-EtFOSE	ND		ug/kg dry	0.852	2.44	1	EPA 1633 Draft 3	03/11/2025 10:33	03/12/2025 18:23	AM
								Certifications: NELAC-NH2097			
4151-50-2	* N-EtFOSA	ND		ug/kg dry	0.242	0.244	1	EPA 1633 Draft 3	03/11/2025 10:33	03/12/2025 18:23	AM
								Certifications: NELAC-NH2097			

	Surrogate Recoveries	Result		Acceptance Range
M3PFBS	*Surrogate: M3PFBS*	*151 %*	PFSu-H	*25-150*
13C5PFHXA	*Surrogate: M5PFHxA*	*126 %*		*25-150*
13C4PFHPA	*Surrogate: M4PFHpA*	*165 %*	PFSu-H	*25-150*
13C3PFHXS	*Surrogate: M3PFHxS*	*137 %*		*25-150*
13C8PFOA	*Surrogate: Perfluoro-n-[13C8]octanoic aci*	*124 %*		*25-150*
13C6PFDA	*Surrogate: M6PFDA*	*119 %*		*25-150*
13C7PFUNA	*Surrogate: M7PFUdA*	*129 %*		*25-150*
960315-52-0	*Surrogate: Perfluoro-n-[1,2-13C2]dodecan*	*108 %*		*25-150*
13C2PFTEDA	*Surrogate: M2PFTeDA*	*90.8 %*		*10-150*
13C4PFBA	*Surrogate: Perfluoro-n-[13C4]butanoic aci*	*117 %*		*25-150*
13C8PFOS	*Surrogate: Perfluoro-1-[13C8]octanesulfor*	*113 %*		*25-150*
13C5PFPEA	*Surrogate: Perfluoro-n-[13C5]pentanoic ac*	*137 %*		*25-150*
13C8FOSA	*Surrogate: Perfluoro-1-[13C8]octanesulfor*	*98.0 %*		*10-150*
D3-NMEFOSAA	*Surrogate: d3-N-MeFOSAA*	*114 %*		*25-150*
D5-NETFOSAA	*Surrogate: d5-N-EtFOSAA*	*131 %*		*25-150*
M2-6:2FTS	*Surrogate: M2-6:2 FTS*	*127 %*		*25-200*
M2-8:2FTS	*Surrogate: M2-8:2 FTS*	*123 %*		*25-200*
13C9PFNA	*Surrogate: M9PFNA*	*90.0 %*		*25-150*
M2-4:2FTS	*Surrogate: M2-4:2 FTS*	*145 %*		*25-150*
936109-37-4	*Surrogate: d-N-MeFOSA*	*102 %*		*25-150*
936109-40-9	*Surrogate: d-N-EtFOSA*	*76.9 %*		*25-150*
M3HFPO-DA	*Surrogate: M3HFPO-DA*	*96.4 %*		*25-150*
D9-NETPFOSAI	*Surrogate: d9-N-EtFOSE*	*76.9 %*		*25-150*
D7-NMEPFOSA	*Surrogate: d7-N-MeFOSE*	*80.0 %*		*25-150*

Sample Information

Client Sample ID: SB18_8-10 **York Sample ID:** 25C0573-02

York Project (SDG) No.	Client Project ID	Matrix	Collection Date/Time	Date Received
25C0573	170745301	Soil	March 10, 2025 1:00 pm	03/10/2025

PEST, 8081 MASTER

Log-in Notes:

Sample Notes:

Sample Prepared by Method: EPA 3550C

CAS No.	Parameter	Result	Flag	Units	Reported to LOQ	Dilution	Reference Method	Date/Time Prepared	Date/Time Analyzed	Analyst
72-54-8	4,4'-DDD	ND		mg/kg dry	0.00205	5	EPA 8081B	03/14/2025 09:15	03/14/2025 23:53	RJ
							Certifications:	CTDOH-PH-0723,NELAC-NY10854,NJDEP-CT005,PADEP-68-044		
72-55-9	4,4'-DDE	ND		mg/kg dry	0.00205	5	EPA 8081B	03/14/2025 09:15	03/14/2025 23:53	RJ
							Certifications:	CTDOH-PH-0723,NELAC-NY10854,NJDEP-CT005,PADEP-68-044		
50-29-3	4,4'-DDT	ND		mg/kg dry	0.00205	5	EPA 8081B	03/14/2025 09:15	03/14/2025 23:53	RJ
							Certifications:	CTDOH-PH-0723,NELAC-NY10854,NJDEP-CT005,PADEP-68-044		
309-00-2	Aldrin	ND		mg/kg dry	0.00205	5	EPA 8081B	03/14/2025 09:15	03/14/2025 23:53	RJ
							Certifications:	CTDOH-PH-0723,NELAC-NY10854,NJDEP-CT005,PADEP-68-044		
319-84-6	alpha-BHC	ND		mg/kg dry	0.00205	5	EPA 8081B	03/14/2025 09:15	03/14/2025 23:53	RJ
							Certifications:	CTDOH-PH-0723,NELAC-NY10854,NJDEP-CT005,PADEP-68-044		
5103-71-9	alpha-Chlordane	ND		mg/kg dry	0.00205	5	EPA 8081B	03/14/2025 09:15	03/14/2025 23:53	RJ
							Certifications:	NELAC-NY10854,NJDEP-CT005		
319-85-7	beta-BHC	ND		mg/kg dry	0.00205	5	EPA 8081B	03/14/2025 09:15	03/14/2025 23:53	RJ
							Certifications:	CTDOH-PH-0723,NELAC-NY10854,NJDEP-CT005,PADEP-68-044		
319-86-8	delta-BHC	ND		mg/kg dry	0.00205	5	EPA 8081B	03/14/2025 09:15	03/14/2025 23:53	RJ
							Certifications:	CTDOH-PH-0723,NELAC-NY10854,NJDEP-CT005,PADEP-68-044		
60-57-1	Dieldrin	ND		mg/kg dry	0.00205	5	EPA 8081B	03/14/2025 09:15	03/14/2025 23:53	RJ
							Certifications:	CTDOH-PH-0723,NELAC-NY10854,NJDEP-CT005,PADEP-68-044		
959-98-8	Endosulfan I	ND		mg/kg dry	0.00205	5	EPA 8081B	03/14/2025 09:15	03/14/2025 23:53	RJ
							Certifications:	CTDOH-PH-0723,NELAC-NY10854,NJDEP-CT005,PADEP-68-044		
33213-65-9	Endosulfan II	ND		mg/kg dry	0.00205	5	EPA 8081B	03/14/2025 09:15	03/14/2025 23:53	RJ
							Certifications:	CTDOH-PH-0723,NELAC-NY10854		
1031-07-8	Endosulfan sulfate	ND		mg/kg dry	0.00205	5	EPA 8081B	03/14/2025 09:15	03/14/2025 23:53	RJ
							Certifications:	CTDOH-PH-0723,NELAC-NY10854,NJDEP-CT005,PADEP-68-044		
72-20-8	Endrin	ND		mg/kg dry	0.00205	5	EPA 8081B	03/14/2025 09:15	03/14/2025 23:53	RJ
							Certifications:	CTDOH-PH-0723,NELAC-NY10854,NJDEP-CT005,PADEP-68-044		
7421-93-4	Endrin aldehyde	ND		mg/kg dry	0.00205	5	EPA 8081B	03/14/2025 09:15	03/14/2025 23:53	RJ
							Certifications:	CTDOH-PH-0723,NELAC-NY10854,NJDEP-CT005,PADEP-68-044		
53494-70-5	Endrin ketone	ND		mg/kg dry	0.00205	5	EPA 8081B	03/14/2025 09:15	03/14/2025 23:53	RJ
							Certifications:	CTDOH-PH-0723,NELAC-NY10854,NJDEP-CT005,PADEP-68-044		
58-89-9	gamma-BHC (Lindane)	ND		mg/kg dry	0.00205	5	EPA 8081B	03/14/2025 09:15	03/14/2025 23:53	RJ
							Certifications:	CTDOH-PH-0723,NELAC-NY10854,NJDEP-CT005,PADEP-68-044		
5566-34-7	gamma-Chlordane	ND		mg/kg dry	0.00205	5	EPA 8081B	03/14/2025 09:15	03/14/2025 23:53	RJ
							Certifications:	NELAC-NY10854,NJDEP-CT005		
76-44-8	Heptachlor	ND		mg/kg dry	0.00205	5	EPA 8081B	03/14/2025 09:15	03/14/2025 23:53	RJ
							Certifications:	CTDOH-PH-0723,NELAC-NY10854,NJDEP-CT005,PADEP-68-044		
1024-57-3	Heptachlor epoxide	ND		mg/kg dry	0.00205	5	EPA 8081B	03/14/2025 09:15	03/14/2025 23:53	RJ
							Certifications:	CTDOH-PH-0723,NELAC-NY10854,NJDEP-CT005,PADEP-68-044		
72-43-5	Methoxychlor	ND		mg/kg dry	0.00205	5	EPA 8081B	03/14/2025 09:15	03/14/2025 23:53	RJ
							Certifications:	CTDOH-PH-0723,NELAC-NY10854,NJDEP-CT005,PADEP-68-044		
8001-35-2	Toxaphene	ND		mg/kg dry	0.205	5	EPA 8081B	03/14/2025 09:15	03/14/2025 23:53	RJ
							Certifications:	CTDOH-PH-0723,NELAC-NY10854,NJDEP-CT005,PADEP-68-044		

Sample Information

Client Sample ID: SB18_8-10 **York Sample ID:** 25C0573-02

York Project (SDG) No.	Client Project ID	Matrix	Collection Date/Time	Date Received
25C0573	170745301	Soil	March 10, 2025 1:00 pm	03/10/2025

PEST, 8081 MASTER

Log-in Notes:

Sample Notes:

Sample Prepared by Method: EPA 3550C

CAS No.	Parameter	Result	Flag	Units	Reported to LOQ	Dilution	Reference Method	Date/Time Prepared	Date/Time Analyzed	Analyst
57-74-9	* Chlordane, total	ND		mg/kg dry	0.0409	5	EPA 8081B	03/14/2025 09:15	03/14/2025 23:53	RJ
							Certifications:			

Surrogate Recoveries	Result	Acceptance Range
2051-24-3 *Surrogate: Decachlorobiphenyl*	*64.4 %*	*30-150*
877-09-8 *Surrogate: Tetrachloro-m-xylene*	*70.0 %*	*30-150*

PCB, 8082 MASTER

Log-in Notes:

Sample Notes:

Sample Prepared by Method: EPA 3550C

CAS No.	Parameter	Result	Flag	Units	Reported to LOQ	Dilution	Reference Method	Date/Time Prepared	Date/Time Analyzed	Analyst
12674-11-2	Aroclor 1016	ND		mg/kg dry	0.0207	1	EPA 8082A	03/14/2025 09:11	03/14/2025 22:53	NF
							Certifications:	NELAC-NY10854,CTDOH-PH-0723,NJDEP-CT005,PADEP-68-044		
11104-28-2	Aroclor 1221	ND		mg/kg dry	0.0207	1	EPA 8082A	03/14/2025 09:11	03/14/2025 22:53	NF
							Certifications:	NELAC-NY10854,CTDOH-PH-0723,NJDEP-CT005,PADEP-68-044		
11141-16-5	Aroclor 1232	ND		mg/kg dry	0.0207	1	EPA 8082A	03/14/2025 09:11	03/14/2025 22:53	NF
							Certifications:	NELAC-NY10854,CTDOH-PH-0723,NJDEP-CT005,PADEP-68-044		
53469-21-9	Aroclor 1242	ND		mg/kg dry	0.0207	1	EPA 8082A	03/14/2025 09:11	03/14/2025 22:53	NF
							Certifications:	NELAC-NY10854,CTDOH-PH-0723,NJDEP-CT005,PADEP-68-044		
12672-29-6	Aroclor 1248	ND		mg/kg dry	0.0207	1	EPA 8082A	03/14/2025 09:11	03/14/2025 22:53	NF
							Certifications:	NELAC-NY10854,CTDOH-PH-0723,NJDEP-CT005,PADEP-68-044		
11097-69-1	Aroclor 1254	ND		mg/kg dry	0.0207	1	EPA 8082A	03/14/2025 09:11	03/14/2025 22:53	NF
							Certifications:	NELAC-NY10854,CTDOH-PH-0723,NJDEP-CT005,PADEP-68-044		
11096-82-5	Aroclor 1260	ND		mg/kg dry	0.0207	1	EPA 8082A	03/14/2025 09:11	03/14/2025 22:53	NF
							Certifications:	NELAC-NY10854,CTDOH-PH-0723,NJDEP-CT005,PADEP-68-044		
1336-36-3	* Total PCBs	ND		mg/kg dry	0.0207	1	EPA 8082A	03/14/2025 09:11	03/14/2025 22:53	NF
							Certifications:			

Surrogate Recoveries	Result	Acceptance Range
877-09-8 *Surrogate: Tetrachloro-m-xylene*	*63.5 %*	*30-120*
2051-24-3 *Surrogate: Decachlorobiphenyl*	*59.5 %*	*30-120*

HERB, 8151 MASTER

Log-in Notes:

Sample Notes:

Sample Prepared by Method: EPA 3550C/8151A

CAS No.	Parameter	Result	Flag	Units	Reported to LOQ	Dilution	Reference Method	Date/Time Prepared	Date/Time Analyzed	Analyst
93-76-5	2,4,5-T	ND		mg/kg dry	0.0245	1	EPA 8151A	03/17/2025 07:41	03/17/2025 14:24	GXB
							Certifications:	CTDOH-PH-0723,NELAC-NY10854,NJDEP-CT005,PADEP-68-044		
93-72-1	2,4,5-TP (Silvex)	ND		mg/kg dry	0.0245	1	EPA 8151A	03/17/2025 07:41	03/17/2025 14:24	GXB
							Certifications:	CTDOH-PH-0723,NELAC-NY10854,NJDEP-CT005,PADEP-68-044		
94-75-7	2,4-D	ND		mg/kg dry	0.0245	1	EPA 8151A	03/17/2025 07:41	03/17/2025 14:24	GXB
							Certifications:	CTDOH-PH-0723,NELAC-NY10854,NJDEP-CT005,PADEP-68-044		

Surrogate Recoveries	Result	Acceptance Range

Sample Information

Client Sample ID: SB18_8-10 **York Sample ID:** 25C0573-02

York Project (SDG) No.	Client Project ID	Matrix	Collection Date/Time	Date Received
25C0573	170745301	Soil	March 10, 2025 1:00 pm	03/10/2025

HERB, 8151 MASTER

Log-in Notes: **Sample Notes:**

Sample Prepared by Method: EPA 3550C/8151A

CAS No.	Parameter	Result	Flag	Units	Reported to LOQ	Dilution	Reference Method	Date/Time Prepared	Date/Time Analyzed	Analyst
19719-28-9	*Surrogate: 2,4-Dichlorophenylacetic acid (.*	*85.0 %*			*21-150*					

Metals, Target Analyte

Log-in Notes: **Sample Notes:**

Sample Prepared by Method: EPA 3050B

CAS No.	Parameter	Result	Flag	Units	Reported to LOQ	Dilution	Reference Method	Date/Time Prepared	Date/Time Analyzed	Analyst
7429-90-5	**Aluminum**	**6700**		mg/kg dry	5.18	1	EPA 6010D	03/13/2025 14:38	03/14/2025 10:57	AGNR
							Certifications:	CTDOH-PH-0723,NELAC-NY10854,NJDEP-CT005,PADEP-68-044		
7440-36-0	Antimony	ND		mg/kg dry	2.59	1	EPA 6010D	03/13/2025 14:38	03/14/2025 10:57	AGNR
							Certifications:	CTDOH-PH-0723,NELAC-NY10854,NJDEP-CT005,PADEP-68-044		
7440-38-2	**Arsenic**	**1.57**		mg/kg dry	1.55	1	EPA 6010D	03/13/2025 14:38	03/14/2025 10:57	AGNR
							Certifications:	CTDOH-PH-0723,NELAC-NY10854,NJDEP-CT005,PADEP-68-044		
7440-39-3	**Barium**	**32.2**		mg/kg dry	2.59	1	EPA 6010D	03/13/2025 14:38	03/14/2025 10:57	AGNR
							Certifications:	CTDOH-PH-0723,NELAC-NY10854,NJDEP-CT005,PADEP-68-044		
7440-41-7	**Beryllium**	**0.409**		mg/kg dry	0.052	1	EPA 6010D	03/13/2025 14:38	03/14/2025 10:57	AGNR
							Certifications:	CTDOH-PH-0723,NELAC-NY10854,NJDEP-CT005,PADEP-68-044		
7440-43-9	Cadmium	ND		mg/kg dry	0.311	1	EPA 6010D	03/13/2025 14:38	03/14/2025 10:57	AGNR
							Certifications:	CTDOH-PH-0723,NELAC-NY10854,NJDEP-CT005,PADEP-68-044		
7440-70-2	**Calcium**	**1250**		mg/kg dry	5.18	1	EPA 6010D	03/13/2025 14:38	03/14/2025 10:57	AGNR
							Certifications:	CTDOH-PH-0723,NELAC-NY10854,NJDEP-CT005,PADEP-68-044		
7440-47-3	**Chromium**	**12.0**		mg/kg dry	0.519	1	EPA 6010D	03/13/2025 14:38	03/14/2025 10:57	AGNR
							Certifications:	CTDOH-PH-0723,NELAC-NY10854,NJDEP-CT005,PADEP-68-044		
7440-48-4	**Cobalt**	**5.61**		mg/kg dry	0.414	1	EPA 6010D	03/13/2025 14:38	03/14/2025 10:57	AGNR
							Certifications:	CTDOH-PH-0723,NELAC-NY10854,NJDEP-CT005,PADEP-68-044		
7440-50-8	**Copper**	**10.8**		mg/kg dry	2.07	1	EPA 6010D	03/13/2025 14:38	03/14/2025 10:57	AGNR
							Certifications:	CTDOH-PH-0723,NELAC-NY10854,NJDEP-CT005,PADEP-68-044		
7439-89-6	**Iron**	**10900**		mg/kg dry	25.9	1	EPA 6010D	03/13/2025 14:38	03/14/2025 10:57	AGNR
							Certifications:	CTDOH-PH-0723,NELAC-NY10854,NJDEP-CT005,PADEP-68-044		
7439-92-1	**Lead**	**5.05**		mg/kg dry	0.519	1	EPA 6010D	03/13/2025 14:38	03/14/2025 10:57	AGNR
							Certifications:	CTDOH-PH-0723,NELAC-NY10854,NJDEP-CT005,PADEP-68-044		
7439-95-4	**Magnesium**	**2340**		mg/kg dry	5.19	1	EPA 6010D	03/13/2025 14:38	03/14/2025 10:57	AGNR
							Certifications:	CTDOH-PH-0723,NELAC-NY10854,NJDEP-CT005,PADEP-68-044		
7439-96-5	**Manganese**	**320**		mg/kg dry	0.519	1	EPA 6010D	03/13/2025 14:38	03/14/2025 10:57	AGNR
							Certifications:	CTDOH-PH-0723,NELAC-NY10854,NJDEP-CT005,PADEP-68-044		
7440-02-0	**Nickel**	**12.0**		mg/kg dry	1.03	1	EPA 6010D	03/13/2025 14:38	03/14/2025 10:57	AGNR
							Certifications:	CTDOH-PH-0723,NELAC-NY10854,NJDEP-CT005,PADEP-68-044		
7440-09-7	**Potassium**	**1500**		mg/kg dry	5.19	1	EPA 6010D	03/13/2025 14:38	03/14/2025 10:57	AGNR
							Certifications:	CTDOH-PH-0723,NELAC-NY10854,NJDEP-CT005,PADEP-68-044		
7782-49-2	Selenium	ND		mg/kg dry	2.59	1	EPA 6010D	03/13/2025 14:38	03/14/2025 10:57	AGNR
							Certifications:	CTDOH-PH-0723,NELAC-NY10854,NJDEP-CT005,PADEP-68-044		
7440-22-4	Silver	ND		mg/kg dry	0.522	1	EPA 6010D	03/13/2025 14:38	03/14/2025 10:57	AGNR
							Certifications:	CTDOH-PH-0723,NELAC-NY10854,NJDEP-CT005,PADEP-68-044		

Sample Information

Client Sample ID: SB18_8-10 **York Sample ID:** 25C0573-02

York Project (SDG) No.	Client Project ID	Matrix	Collection Date/Time	Date Received
25C0573	170745301	Soil	March 10, 2025 1:00 pm	03/10/2025

Metals, Target Analyte

Log-in Notes: **Sample Notes:**

Sample Prepared by Method: EPA 3050B

CAS No.	Parameter	Result	Flag	Units	Reported to LOQ	Dilution	Reference Method	Date/Time Prepared	Date/Time Analyzed	Analyst
7440-23-5	**Sodium**	**129**		mg/kg dry	51.8	1	EPA 6010D	03/13/2025 14:38	03/14/2025 10:57	AGNR
							Certifications:	CTDOH-PH-0723,NELAC-NY10854,NJDEP-CT005,PADEP-68-044		
7440-28-0	Thallium	ND		mg/kg dry	2.08	1	EPA 6010D	03/13/2025 14:38	03/14/2025 10:57	AGNR
							Certifications:	CTDOH-PH-0723,NELAC-NY10854,NJDEP-CT005,PADEP-68-044		
7440-62-2	**Vanadium**	**15.9**		mg/kg dry	1.03	1	EPA 6010D	03/13/2025 14:38	03/14/2025 10:57	AGNR
							Certifications:	CTDOH-PH-0723,NELAC-NY10854,NJDEP-CT005,PADEP-68-044		
7440-66-6	**Zinc**	**20.7**		mg/kg dry	2.58	1	EPA 6010D	03/13/2025 14:38	03/14/2025 10:57	AGNR
							Certifications:	CTDOH-PH-0723,NELAC-NY10854,NJDEP-CT005,PADEP-68-044		

Mercury by 7473

Log-in Notes: **Sample Notes:**

Sample Prepared by Method: EPA 7473 soil

CAS No.	Parameter	Result	Flag	Units	Reported to LOQ	Dilution	Reference Method	Date/Time Prepared	Date/Time Analyzed	Analyst
7439-97-6	Mercury	ND		mg/kg dry	0.0373	1	EPA 7473	03/12/2025 12:51	03/14/2025 13:26	DRS
							Certifications:	CTDOH-PH-0723,NJDEP-CT005,NELAC-NY10854,PADEP-68-044		

Chromium, Hexavalent

Log-in Notes: **Sample Notes:**

Sample Prepared by Method: EPA SW846-3060

CAS No.	Parameter	Result	Flag	Units	Reported to LOQ	Dilution	Reference Method	Date/Time Prepared	Date/Time Analyzed	Analyst
18540-29-9	**Chromium, Hexavalent**	**1.25**		mg/kg dry	0.622	1	EPA 7196A	03/12/2025 09:28	03/12/2025 14:30	JMT
							Certifications:	NJDEP-CT005,CTDOH-PH-0723,NELAC-NY10854,PADEP-68-044		

Chromium, Trivalent

Log-in Notes: **Sample Notes:**

Sample Prepared by Method: Analysis Preparation

CAS No.	Parameter	Result	Flag	Units	Reported to LOQ	Dilution	Reference Method	Date/Time Prepared	Date/Time Analyzed	Analyst
16065-83-1	* **Chromium, Trivalent**	**10.8**		mg/kg	0.500	1	Calculation	03/14/2025 14:48	03/14/2025 14:54	SL
							Certifications:			

Cyanide, Total

Log-in Notes: **Sample Notes:**

Sample Prepared by Method: Analysis Preparation Soil

CAS No.	Parameter	Result	Flag	Units	Reported to LOQ	Dilution	Reference Method	Date/Time Prepared	Date/Time Analyzed	Analyst
57-12-5	Cyanide, total	ND		mg/kg dry	0.622	1	EPA 9014/9010C	03/14/2025 08:24	03/14/2025 14:12	LJM
							Certifications:	NELAC-NY10854,CTDOH-PH-0723,NJDEP-CT005,PADEP-68-044		

Total Solids

Log-in Notes: **Sample Notes:**

Sample Prepared by Method: % Solids Prep

CAS No.	Parameter	Result	Flag	Units	Reported to LOQ	Dilution	Reference Method	Date/Time Prepared	Date/Time Analyzed	Analyst

Sample Information

Client Sample ID:	SB18_8-10	York Sample ID:	25C0573-02

York Project (SDG) No.	Client Project ID	Matrix	Collection Date/Time	Date Received
25C0573	170745301	Soil	March 10, 2025 1:00 pm	03/10/2025

Total Solids

Log-in Notes:

Sample Notes:

Sample Prepared by Method: % Solids Prep

CAS No.	Parameter	Result	Flag	Units	Reported to LOQ	Dilution	Reference Method	Date/Time Prepared	Date/Time Analyzed	Analyst
solids	*** % Solids**	**80.4**		%	0.100	1	SM 2540G	03/11/2025 10:09	03/11/2025 12:30	SMM
							Certifications:	CTDOH-PH-0723		

Analytical Batch Summary

Batch ID: BC50779 **Preparation Method:** % Solids Prep **Prepared By:** SMM

YORK Sample ID	Client Sample ID	Preparation Date
25C0573-01	SB15_6-8	03/11/25
25C0573-02	SB18_8-10	03/11/25

Batch ID: BC50781 **Preparation Method:** EPA 1633 Prep **Prepared By:** SAB

YORK Sample ID	Client Sample ID	Preparation Date
25C0573-01	SB15_6-8	03/11/25
25C0573-02	SB18_8-10	03/11/25
BC50781-BLK1	Blank	03/11/25
BC50781-BS1	LCS	03/11/25
BC50781-BS2	LCS	03/11/25
BC50781-DUP1	Duplicate	03/11/25

Batch ID: BC50871 **Preparation Method:** EPA SW846-3060 **Prepared By:** JAMT

YORK Sample ID	Client Sample ID	Preparation Date
25C0573-01	SB15_6-8	03/12/25
25C0573-02	SB18_8-10	03/12/25
BC50871-BLK1	Blank	03/12/25
BC50871-SRM1	Reference	03/12/25

Batch ID: BC50883 **Preparation Method:** EPA 7473 soil **Prepared By:** DRS

YORK Sample ID	Client Sample ID	Preparation Date
25C0573-01	SB15_6-8	03/12/25
25C0573-02	SB18_8-10	03/12/25
BC50883-BLK1	Blank	03/12/25
BC50883-SRM1	Reference	03/12/25

Batch ID: BC50914 **Preparation Method:** EPA 5035A **Prepared By:** AC

YORK Sample ID	Client Sample ID	Preparation Date
25C0573-01	SB15_6-8	03/11/25
25C0573-02	SB18_8-10	03/11/25
BC50914-BLK1	Blank	03/11/25
BC50914-BS1	LCS	03/11/25
BC50914-BSD1	LCS Dup	03/11/25

Batch ID: BC51009 **Preparation Method:** EPA 3050B **Prepared By:** KMQ

YORK Sample ID	Client Sample ID	Preparation Date
25C0573-01	SB15_6-8	03/13/25

25C0573-02	SB18_8-10	03/13/25
BC51009-BLK1	Blank	03/13/25
BC51009-SRM1	Reference	03/13/25

Batch ID: BC51061 **Preparation Method:** Analysis Preparation Soil **Prepared By:** LJM

YORK Sample ID	Client Sample ID	Preparation Date
25C0573-01	SB15_6-8	03/14/25
25C0573-02	SB18_8-10	03/14/25
BC51061-BLK1	Blank	03/14/25
BC51061-SRM1	Reference	03/14/25

Batch ID: BC51071 **Preparation Method:** EPA 3550C **Prepared By:** JAA

YORK Sample ID	Client Sample ID	Preparation Date
25C0573-01	SB15_6-8	03/14/25
25C0573-02	SB18_8-10	03/14/25
BC51071-BLK2	Blank	03/14/25
BC51071-BS2	LCS	03/14/25

Batch ID: BC51072 **Preparation Method:** EPA 3550C **Prepared By:** JAA

YORK Sample ID	Client Sample ID	Preparation Date
25C0573-01	SB15_6-8	03/14/25
25C0573-02	SB18_8-10	03/14/25
BC51072-BLK1	Blank	03/14/25
BC51072-BS1	LCS	03/14/25

Batch ID: BC51109 **Preparation Method:** Analysis Preparation **Prepared By:** SL

YORK Sample ID	Client Sample ID	Preparation Date
25C0573-01	SB15_6-8	03/14/25
25C0573-02	SB18_8-10	03/14/25

Batch ID: BC51147 **Preparation Method:** EPA 3550C **Prepared By:** SAC

YORK Sample ID	Client Sample ID	Preparation Date
25C0573-01	SB15_6-8	03/16/25
25C0573-02	SB18_8-10	03/16/25
BC51147-BLK1	Blank	03/16/25
BC51147-BS1	LCS	03/16/25

Batch ID: BC51148 **Preparation Method:** EPA 3550C **Prepared By:** SAC

YORK Sample ID	Client Sample ID	Preparation Date
25C0573-01	SB15_6-8	03/16/25
25C0573-02	SB18_8-10	03/16/25

BC51148-BLK1	Blank	03/16/25
BC51148-BS1	LCS	03/16/25

Batch ID: BC51163 **Preparation Method:** EPA 3550C/8151A **Prepared By:** SAC

YORK Sample ID	Client Sample ID	Preparation Date
25C0573-01	SB15_6-8	03/17/25
25C0573-02	SB18_8-10	03/17/25
BC51163-BLK1	Blank	03/17/25
BC51163-BS1	LCS	03/17/25

Volatile Organic Compounds by GC/MS - Quality Control Data

York Analytical Laboratories, Inc. - Stratford

Analyte	Result	Reporting Limit	Units	Spike Level	Source* Result	%REC	%REC Limits	Flag	RPD	RPD Limit	Flag
Batch BC50914 - EPA 5035A											
Blank (BC50914-BLK1) Blank									Prepared & Analyzed: 03/11/2025		
1,1,1,2-Tetrachloroethane	ND	0.0050	mg/kg wet								
1,1,1-Trichloroethane	ND	0.0050	"								
1,1,2,2-Tetrachloroethane	ND	0.0050	"								
1,1,2-Trichloro-1,2,2-trifluoroethane (Freon 113)	ND	0.0050	"								
1,1,2-Trichloroethane	ND	0.0050	"								
1,1-Dichloroethane	ND	0.0050	"								
1,1-Dichloroethylene	ND	0.0050	"								
1,2,3-Trichlorobenzene	ND	0.0050	"								
1,2,3-Trichloropropane	ND	0.0050	"								
1,2,4-Trichlorobenzene	ND	0.0050	"								
1,2,4-Trimethylbenzene	ND	0.0050	"								
1,2-Dibromo-3-chloropropane	ND	0.0050	"								
1,2-Dibromoethane	ND	0.0050	"								
1,2-Dichlorobenzene	ND	0.0050	"								
1,2-Dichloroethane	ND	0.0050	"								
1,2-Dichloropropane	ND	0.0050	"								
1,3,5-Trimethylbenzene	ND	0.0050	"								
1,3-Dichlorobenzene	ND	0.0050	"								
1,4-Dichlorobenzene	ND	0.0050	"								
1,4-Dioxane	ND	0.10	"								
2-Butanone	ND	0.0050	"								
2-Hexanone	ND	0.0050	"								
4-Methyl-2-pentanone	ND	0.0050	"								
Acetone	ND	0.010	"								
Acrolein	ND	0.010	"								
Acrylonitrile	ND	0.0050	"								
Benzene	ND	0.0050	"								
Bromochloromethane	ND	0.0050	"								
Bromodichloromethane	ND	0.0050	"								
Bromoform	ND	0.0050	"								
Bromomethane	ND	0.0050	"								
Carbon disulfide	ND	0.0050	"								
Carbon tetrachloride	ND	0.0050	"								
Chlorobenzene	ND	0.0050	"								
Chloroethane	ND	0.0050	"								
Chloroform	ND	0.0050	"								
Chloromethane	ND	0.0050	"								
cis-1,2-Dichloroethylene	ND	0.0050	"								
cis-1,3-Dichloropropylene	ND	0.0050	"								
Cyclohexane	ND	0.0050	"								
Dibromochloromethane	ND	0.0050	"								
Dibromomethane	ND	0.0050	"								
Dichlorodifluoromethane	ND	0.0050	"								
Ethyl Benzene	ND	0.0050	"								
Hexachlorobutadiene	ND	0.0050	"								
Isopropylbenzene	ND	0.0050	"								
Methyl acetate	ND	0.0050	"								
Methyl tert-butyl ether (MTBE)	ND	0.0050	"								
Methylcyclohexane	ND	0.0050	"								
Methylene chloride	ND	0.010	"								

Volatile Organic Compounds by GC/MS - Quality Control Data

York Analytical Laboratories, Inc. - Stratford

Analyte	Result	Reporting Limit	Units	Spike Level	Source* Result	%REC	%REC Limits	Flag	RPD	RPD Limit	Flag
Batch BC50914 - EPA 5035A											
Blank (BC50914-BLK1) Blank									Prepared & Analyzed: 03/11/2025		
n-Butylbenzene	ND	0.0050	mg/kg wet								
n-Propylbenzene	ND	0.0050	"								
o-Xylene	ND	0.0050	"								
p- & m- Xylenes	ND	0.010	"								
p-Isopropyltoluene	ND	0.0050	"								
sec-Butylbenzene	ND	0.0050	"								
Styrene	ND	0.0050	"								
tert-Butyl alcohol (TBA)	ND	0.0050	"								
tert-Butylbenzene	ND	0.0050	"								
Tetrachloroethylene	ND	0.0050	"								
Toluene	ND	0.0050	"								
trans-1,2-Dichloroethylene	ND	0.0050	"								
trans-1,3-Dichloropropylene	ND	0.0050	"								
Trichloroethylene	ND	0.0050	"								
Trichlorofluoromethane	ND	0.0050	"								
Vinyl Chloride	ND	0.0050	"								
Xylenes, Total	ND	0.015	"								
Surrogate: SURR: 1,2-Dichloroethane-d4	*51.5*		*ug/L*	*50.0*		*103*	*77-125*				
Surrogate: SURR: Toluene-d8	*48.9*		*"*	*50.0*		*97.7*	*85-120*				
Surrogate: SURR: p-Bromofluorobenzene	*52.2*		*"*	*50.0*		*104*	*76-130*				
LCS (BC50914-BS1) LCS									Prepared & Analyzed: 03/11/2025		
1,1,1,2-Tetrachloroethane	50.7		ug/L	50.0		101	75-129				
1,1,1-Trichloroethane	54.7		"	50.0		109	71-137				
1,1,2,2-Tetrachloroethane	54.2		"	50.0		108	79-129				
1,1,2-Trichloro-1,2,2-trifluoroethane (Freon 113)	57.2		"	50.0		114	58-146				
1,1,2-Trichloroethane	53.3		"	50.0		107	83-123				
1,1-Dichloroethane	60.3		"	50.0		121	75-130				
1,1-Dichloroethylene	63.5		"	50.0		127	64-137				
1,2,3-Trichlorobenzene	46.3		"	50.0		92.6	81-140				
1,2,3-Trichloropropane	52.1		"	50.0		104	81-126				
1,2,4-Trichlorobenzene	47.5		"	50.0		94.9	80-141				
1,2,4-Trimethylbenzene	51.6		"	50.0		103	84-125				
1,2-Dibromo-3-chloropropane	52.5		"	50.0		105	74-142				
1,2-Dibromoethane	51.2		"	50.0		102	86-123				
1,2-Dichlorobenzene	49.3		"	50.0		98.5	85-122				
1,2-Dichloroethane	60.9		"	50.0		122	71-133				
1,2-Dichloropropane	57.8		"	50.0		116	81-122				
1,3,5-Trimethylbenzene	52.9		"	50.0		106	82-126				
1,3-Dichlorobenzene	48.2		"	50.0		96.4	84-124				
1,4-Dichlorobenzene	49.1		"	50.0		98.2	84-124				
1,4-Dioxane	1010		"	1050		95.9	10-228				
2-Butanone	47.0		"	50.0		94.0	58-147				
2-Hexanone	42.4		"	50.0		84.9	70-139				
4-Methyl-2-pentanone	36.5		"	50.0		73.0	72-132				
Acetone	29.5		"	50.0		58.9	36-155				
Acrolein	53.0		"	50.0		106	10-238				
Acrylonitrile	60.8		"	50.0		122	66-141				
Benzene	59.3		"	50.0		119	77-127				
Bromochloromethane	57.9		"	50.0		116	74-129				
Bromodichloromethane	57.0		"	50.0		114	81-124				

Volatile Organic Compounds by GC/MS - Quality Control Data

York Analytical Laboratories, Inc. - Stratford

Analyte	Result	Reporting Limit	Units	Spike Level	Source* Result	%REC	%REC Limits	Flag	RPD	RPD Limit	Flag
Batch BC50914 - EPA 5035A											
LCS (BC50914-BS1) LCS							Prepared & Analyzed: 03/11/2025				
Bromoform	54.0		ug/L	50.0		108	80-136				
Bromomethane	69.8		"	50.0		140	32-177				
Carbon disulfide	61.2		"	50.0		122	10-136				
Carbon tetrachloride	57.5		"	50.0		115	66-143				
Chlorobenzene	50.8		"	50.0		102	86-120				
Chloroethane	62.4		"	50.0		125	51-142				
Chloroform	59.1		"	50.0		118	76-131				
Chloromethane	50.9		"	50.0		102	49-132				
cis-1,2-Dichloroethylene	58.4		"	50.0		117	74-132				
cis-1,3-Dichloropropylene	48.8		"	50.0		97.5	81-129				
Cyclohexane	61.8		"	50.0		124	70-130				
Dibromochloromethane	56.2		"	50.0		112	10-200				
Dibromomethane	52.0		"	50.0		104	83-124				
Dichlorodifluoromethane	52.4		"	50.0		105	28-158				
Ethyl Benzene	54.6		"	50.0		109	84-125				
Hexachlorobutadiene	44.4		"	50.0		88.8	83-133				
Isopropylbenzene	52.6		"	50.0		105	81-127				
Methyl acetate	37.5		"	50.0		75.1	41-143				
Methyl tert-butyl ether (MTBE)	47.6		"	50.0		95.2	74-131				
Methylcyclohexane	50.9		"	50.0		102	70-130				
Methylene chloride	58.3		"	50.0		117	57-141				
n-Butylbenzene	53.2		"	50.0		106	80-130				
n-Propylbenzene	54.3		"	50.0		109	74-136				
o-Xylene	52.5		"	50.0		105	83-123				
p- & m- Xylenes	106		"	100		106	82-128				
p-Isopropyltoluene	53.7		"	50.0		107	85-125				
sec-Butylbenzene	52.0		"	50.0		104	83-125				
Styrene	53.2		"	50.0		106	86-126				
tert-Butyl alcohol (TBA)	178		"	250		71.2	70-130				
tert-Butylbenzene	44.7		"	50.0		89.4	80-127				
Tetrachloroethylene	42.1		"	50.0		84.2	80-129				
Toluene	53.1		"	50.0		106	85-121				
trans-1,2-Dichloroethylene	62.6		"	50.0		125	72-132				
trans-1,3-Dichloropropylene	46.4		"	50.0		92.9	78-132				
Trichloroethylene	53.2		"	50.0		106	84-123				
Trichlorofluoromethane	55.6		"	50.0		111	62-140				
Vinyl Chloride	62.5		"	50.0		125	52-130				
Surrogate: SURR: 1,2-Dichloroethane-d4	*51.3*		*"*	*50.0*		*103*	*77-125*				
Surrogate: SURR: Toluene-d8	*49.2*		*"*	*50.0*		*98.4*	*85-120*				
Surrogate: SURR: p-Bromofluorobenzene	*51.5*		*"*	*50.0*		*103*	*76-130*				



Volatile Organic Compounds by GC/MS - Quality Control Data

York Analytical Laboratories, Inc. - Stratford

Analyte	Result	Reporting Limit	Units	Spike Level	Source* Result	%REC	%REC Limits	Flag	RPD	RPD Limit	Flag
Batch BC50914 - EPA 5035A											
LCS Dup (BC50914-BSD1) LCS Dup								Prepared & Analyzed: 03/11/2025			
1,1,1,2-Tetrachloroethane	45.2		ug/L	50.0		90.5	75-129		11.3	30	
1,1,1-Trichloroethane	49.2		"	50.0		98.5	71-137		10.5	30	
1,1,2,2-Tetrachloroethane	48.1		"	50.0		96.2	79-129		12.0	30	
1,1,2-Trichloro-1,2,2-trifluoroethane (Freon 113)	53.6		"	50.0		107	58-146		6.35	30	
1,1,2-Trichloroethane	47.6		"	50.0		95.3	83-123		11.2	30	
1,1-Dichloroethane	56.0		"	50.0		112	75-130		7.31	30	
1,1-Dichloroethylene	58.8		"	50.0		118	64-137		7.67	30	
1,2,3-Trichlorobenzene	41.2		"	50.0		82.3	81-140		11.8	30	
1,2,3-Trichloropropane	45.7		"	50.0		91.4	81-126		13.0	30	
1,2,4-Trichlorobenzene	41.7		"	50.0		83.3	80-141		13.0	30	
1,2,4-Trimethylbenzene	45.2		"	50.0		90.5	84-125		13.1	30	
1,2-Dibromo-3-chloropropane	45.3		"	50.0		90.6	74-142		14.8	30	
1,2-Dibromoethane	45.8		"	50.0		91.6	86-123		11.0	30	
1,2-Dichlorobenzene	43.6		"	50.0		87.3	85-122		12.1	30	
1,2-Dichloroethane	54.5		"	50.0		109	71-133		11.2	30	
1,2-Dichloropropane	49.2		"	50.0		98.5	81-122		15.9	30	
1,3,5-Trimethylbenzene	46.0		"	50.0		92.1	82-126		13.8	30	
1,3-Dichlorobenzene	42.1		"	50.0		84.2	84-124		13.5	30	
1,4-Dichlorobenzene	42.7		"	50.0		85.4	84-124		13.9	30	
1,4-Dioxane	933		"	1050		88.9	10-228		7.60	30	
2-Butanone	45.2		"	50.0		90.5	58-147		3.86	30	
2-Hexanone	37.8		"	50.0		75.7	70-139		11.5	30	
4-Methyl-2-pentanone	32.3		"	50.0		64.5	72-132	Low Bias	12.3	30	
Acetone	27.2		"	50.0		54.3	36-155		8.16	30	
Acrolein	48.6		"	50.0		97.1	10-238		8.76	30	
Acrylonitrile	58.3		"	50.0		117	66-141		4.32	30	
Benzene	54.1		"	50.0		108	77-127		9.26	30	
Bromochloromethane	52.4		"	50.0		105	74-129		10.0	30	
Bromodichloromethane	50.3		"	50.0		101	81-124		12.5	30	
Bromoform	48.9		"	50.0		97.8	80-136		10.0	30	
Bromomethane	64.0		"	50.0		128	32-177		8.64	30	
Carbon disulfide	55.7		"	50.0		111	10-136		9.34	30	
Carbon tetrachloride	52.1		"	50.0		104	66-143		9.84	30	
Chlorobenzene	45.5		"	50.0		91.0	86-120		11.1	30	
Chloroethane	57.4		"	50.0		115	51-142		8.30	30	
Chloroform	54.2		"	50.0		108	76-131		8.75	30	
Chloromethane	43.7		"	50.0		87.5	49-132		15.2	30	
cis-1,2-Dichloroethylene	53.6		"	50.0		107	74-132		8.62	30	
cis-1,3-Dichloropropylene	42.7		"	50.0		85.4	81-129		13.3	30	
Cyclohexane	55.8		"	50.0		112	70-130		10.4	30	
Dibromochloromethane	50.1		"	50.0		100	10-200		11.6	30	
Dibromomethane	46.5		"	50.0		93.1	83-124		11.1	30	
Dichlorodifluoromethane	48.3		"	50.0		96.5	28-158		8.15	30	
Ethyl Benzene	48.7		"	50.0		97.3	84-125		11.6	30	
Hexachlorobutadiene	38.8		"	50.0		77.5	83-133	Low Bias	13.6	30	
Isopropylbenzene	45.8		"	50.0		91.6	81-127		13.7	30	
Methyl acetate	36.4		"	50.0		72.8	41-143		3.00	30	
Methyl tert-butyl ether (MTBE)	43.0		"	50.0		86.1	74-131		10.1	30	
Methylcyclohexane	45.5		"	50.0		91.1	70-130		11.2	30	
Methylene chloride	51.5		"	50.0		103	57-141		12.4	30	
n-Butylbenzene	47.8		"	50.0		95.6	80-130		10.8	30	

Volatile Organic Compounds by GC/MS - Quality Control Data

York Analytical Laboratories, Inc. - Stratford

Analyte	Result	Reporting Limit	Units	Spike Level	Source* Result	%REC	%REC Limits	Flag	RPD	RPD Limit	Flag
Batch BC50914 - EPA 5035A											
LCS Dup (BC50914-BSD1) LCS Dup								Prepared & Analyzed: 03/11/2025			
n-Propylbenzene	47.1		ug/L	50.0		94.1	74-136		14.2	30	
o-Xylene	46.8		"	50.0		93.5	83-123		11.5	30	
p- & m- Xylenes	96.2		"	100		96.2	82-128		9.99	30	
p-Isopropyltoluene	47.5		"	50.0		95.0	85-125		12.2	30	
sec-Butylbenzene	45.7		"	50.0		91.5	83-125		12.9	30	
Styrene	47.7		"	50.0		95.4	86-126		10.8	30	
tert-Butyl alcohol (TBA)	162		"	250		64.7	70-130	Low Bias	9.49	30	
tert-Butylbenzene	39.2		"	50.0		78.3	80-127	Low Bias	13.1	30	
Tetrachloroethylene	37.8		"	50.0		75.6	80-129	Low Bias	10.7	30	
Toluene	47.3		"	50.0		94.5	85-121		11.6	30	
trans-1,2-Dichloroethylene	55.2		"	50.0		110	72-132		12.6	30	
trans-1,3-Dichloropropylene	40.4		"	50.0		80.8	78-132		13.9	30	
Trichloroethylene	47.2		"	50.0		94.3	84-123		12.0	30	
Trichlorofluoromethane	52.3		"	50.0		105	62-140		6.06	30	
Vinyl Chloride	57.0		"	50.0		114	52-130		9.23	30	
Surrogate: SURR: 1,2-Dichloroethane-d4	*51.4*		*"*	*50.0*		*103*	*77-125*				
Surrogate: SURR: Toluene-d8	*48.7*		*"*	*50.0*		*97.4*	*85-120*				
Surrogate: SURR: p-Bromofluorobenzene	*50.5*		*"*	*50.0*		*101*	*76-130*				



Semivolatile Organic Compounds by GC/MS - Quality Control Data

York Analytical Laboratories, Inc. - Stratford

Analyte	Result	Reporting Limit	Units	Spike Level	Source* Result	%REC	%REC Limits	Flag	RPD	RPD Limit	Flag
Batch BC51147 - EPA 3550C											
Blank (BC51147-BLK1) Blank									Prepared: 03/16/2025 Analyzed: 03/17/2025		
1,1-Biphenyl	ND	0.0416	mg/kg wet								
1,2,4,5-Tetrachlorobenzene	ND	0.0830	"								
1,2-Diphenylhydrazine (as Azobenzene)	ND	0.0416	"								
2,3,4,6-Tetrachlorophenol	ND	0.0830	"								
2,4,5-Trichlorophenol	ND	0.0416	"								
2,4,6-Trichlorophenol	ND	0.0416	"								
2,4-Dichlorophenol	ND	0.0416	"								
2,4-Dimethylphenol	ND	0.0416	"								
2,4-Dinitrophenol	ND	0.0830	"								
2,4-Dinitrotoluene	ND	0.0416	"								
2,6-Dinitrotoluene	ND	0.0416	"								
2-Chloronaphthalene	ND	0.0416	"								
2-Chlorophenol	ND	0.0416	"								
2-Methylnaphthalene	ND	0.0416	"								
2-Methylphenol	ND	0.0416	"								
2-Nitroaniline	ND	0.0830	"								
2-Nitrophenol	ND	0.0416	"								
3- & 4-Methylphenols	ND	0.0416	"								
3,3-Dichlorobenzidine	ND	0.0416	"								
3-Nitroaniline	ND	0.0830	"								
4,6-Dinitro-2-methylphenol	ND	0.0830	"								
4-Bromophenyl phenyl ether	ND	0.0416	"								
4-Chloro-3-methylphenol	ND	0.0416	"								
4-Chloroaniline	ND	0.0416	"								
4-Chlorophenyl phenyl ether	ND	0.0416	"								
4-Nitroaniline	ND	0.0830	"								
4-Nitrophenol	ND	0.0830	"								
Acenaphthene	ND	0.0416	"								
Acenaphthylene	ND	0.0416	"								
Acetophenone	ND	0.0416	"								
Aniline	ND	0.166	"								
Anthracene	ND	0.0416	"								
Atrazine	ND	0.0416	"								
Benzaldehyde	ND	0.0416	"								
Benzidine	ND	0.166	"								
Benzo(a)anthracene	ND	0.0416	"								
Benzo(a)pyrene	ND	0.0416	"								
Benzo(b)fluoranthene	ND	0.0416	"								
Benzo(g,h,i)perylene	ND	0.0416	"								
Benzo(k)fluoranthene	ND	0.0416	"								
Benzoic acid	ND	0.0416	"								
Benzyl alcohol	ND	0.0416	"								
Benzyl butyl phthalate	ND	0.0416	"								
Bis(2-chloroethoxy)methane	ND	0.0416	"								
Bis(2-chloroethyl)ether	ND	0.0416	"								
Bis(2-chloroisopropyl)ether	ND	0.0416	"								
Bis(2-ethylhexyl)phthalate	ND	0.0416	"								
Caprolactam	ND	0.0830	"								
Carbazole	ND	0.0416	"								
Chrysene	ND	0.0416	"								
Dibenzo(a,h)anthracene	ND	0.0416	"								

Semivolatile Organic Compounds by GC/MS - Quality Control Data

York Analytical Laboratories, Inc. - Stratford

Analyte	Result	Reporting Limit	Units	Spike Level	Source* Result	%REC	%REC Limits	Flag	RPD	RPD Limit	Flag
Batch BC51147 - EPA 3550C											
Blank (BC51147-BLK1) Blank									Prepared: 03/16/2025 Analyzed: 03/17/2025		
Dibenzofuran	ND	0.0416	mg/kg wet								
Diethyl phthalate	ND	0.0416	"								
Dimethyl phthalate	ND	0.0416	"								
Di-n-butyl phthalate	ND	0.0416	"								
Di-n-octyl phthalate	ND	0.0416	"								
Diphenylamine	ND	0.0830	"								
Fluoranthene	ND	0.0416	"								
Fluorene	ND	0.0416	"								
Hexachlorobenzene	ND	0.0416	"								
Hexachlorobutadiene	ND	0.0416	"								
Hexachlorocyclopentadiene	ND	0.0416	"								
Hexachloroethane	ND	0.0416	"								
Indeno(1,2,3-cd)pyrene	ND	0.0416	"								
Isophorone	ND	0.0416	"								
Naphthalene	ND	0.0416	"								
Nitrobenzene	ND	0.0416	"								
N-Nitrosodimethylamine	ND	0.0416	"								
N-nitroso-di-n-propylamine	ND	0.0416	"								
N-Nitrosodiphenylamine	ND	0.0416	"								
Pentachlorophenol	ND	0.0416	"								
Phenanthrene	ND	0.0416	"								
Phenol	ND	0.0416	"								
Pyrene	ND	0.0416	"								
Pyridine	ND	0.166	"								
Surrogate: SURR: 2-Fluorophenol	*1.71*		"	*1.66*		*103*	*20-108*				
Surrogate: SURR: Phenol-d6	*1.55*		"	*1.66*		*93.0*	*23-114*				
Surrogate: SURR: Nitrobenzene-d5	*0.662*		"	*0.831*		*79.7*	*22-108*				
Surrogate: SURR: 2-Fluorobiphenyl	*0.706*		"	*0.831*		*85.0*	*21-113*				
Surrogate: SURR: 2,4,6-Tribromophenol	*1.79*		"	*1.66*		*107*	*19-110*				
Surrogate: SURR: Terphenyl-d14	*0.802*		"	*0.831*		*96.6*	*24-116*				

Semivolatile Organic Compounds by GC/MS - Quality Control Data

York Analytical Laboratories, Inc. - Stratford

Analyte	Result	Reporting Limit	Units	Spike Level	Source* Result	%REC	%REC Limits	Flag	RPD	RPD Limit	Flag
Batch BC51147 - EPA 3550C											
LCS (BC51147-BS1) LCS								Prepared: 03/16/2025 Analyzed: 03/17/2025			
1,1-Biphenyl	0.725	0.0416	mg/kg wet	0.831		87.3	18-111				
1,2,4,5-Tetrachlorobenzene	0.811	0.0830	"	0.831		97.6	21-131				
1,2-Diphenylhydrazine (as Azobenzene)	0.714	0.0416	"	0.831		86.0	17-137				
2,3,4,6-Tetrachlorophenol	0.792	0.0830	"	0.831		95.4	30-130				
2,4,5-Trichlorophenol	0.860	0.0416	"	0.831		104	27-118				
2,4,6-Trichlorophenol	0.872	0.0416	"	0.831		105	31-120				
2,4-Dichlorophenol	0.874	0.0416	"	0.831		105	20-127				
2,4-Dimethylphenol	0.844	0.0416	"	0.831		102	14-132				
2,4-Dinitrophenol	0.775	0.0830	"	0.831		93.4	10-171				
2,4-Dinitrotoluene	0.819	0.0416	"	0.831		98.6	34-131				
2,6-Dinitrotoluene	0.805	0.0416	"	0.831		96.9	31-128				
2-Chloronaphthalene	0.768	0.0416	"	0.831		92.5	31-117				
2-Chlorophenol	0.764	0.0416	"	0.831		92.0	33-113				
2-Methylnaphthalene	0.677	0.0416	"	0.831		81.5	12-138				
2-Methylphenol	0.794	0.0416	"	0.831		95.6	10-136				
2-Nitroaniline	0.818	0.0830	"	0.831		98.5	27-132				
2-Nitrophenol	0.756	0.0416	"	0.831		91.1	17-129				
3- & 4-Methylphenols	0.699	0.0416	"	0.831		84.1	29-103				
3,3-Dichlorobenzidine	0.638	0.0416	"	0.831		76.8	22-149				
3-Nitroaniline	0.673	0.0830	"	0.831		81.0	20-133				
4,6-Dinitro-2-methylphenol	0.791	0.0830	"	0.831		95.2	10-143				
4-Bromophenyl phenyl ether	0.824	0.0416	"	0.831		99.2	29-120				
4-Chloro-3-methylphenol	0.823	0.0416	"	0.831		99.0	24-129				
4-Chloroaniline	0.490	0.0416	"	0.831		59.0	10-132				
4-Chlorophenyl phenyl ether	0.801	0.0416	"	0.831		96.5	27-124				
4-Nitroaniline	0.744	0.0830	"	0.831		89.6	16-128				
4-Nitrophenol	0.694	0.0830	"	0.831		83.5	10-141				
Acenaphthene	0.728	0.0416	"	0.831		87.6	30-121				
Acenaphthylene	0.762	0.0416	"	0.831		91.8	30-115				
Acetophenone	0.752	0.0416	"	0.831		90.6	20-112				
Aniline	0.430	0.166	"	0.831		51.8	10-119				
Anthracene	0.791	0.0416	"	0.831		95.2	34-118				
Atrazine	0.868	0.0416	"	0.831		105	26-112				
Benzaldehyde	0.658	0.0416	"	0.831		79.2	21-100				
Benzo(a)anthracene	0.815	0.0416	"	0.831		98.1	32-122				
Benzo(a)pyrene	0.826	0.0416	"	0.831		99.5	29-133				
Benzo(b)fluoranthene	0.849	0.0416	"	0.831		102	25-133				
Benzo(g,h,i)perylene	0.917	0.0416	"	0.831		110	10-143				
Benzo(k)fluoranthene	0.815	0.0416	"	0.831		98.1	25-128				
Benzoic acid	1.34	0.0416	"	0.831		161	10-140	High Bias			
Benzyl alcohol	0.774	0.0416	"	0.831		93.2	30-115				
Benzyl butyl phthalate	0.781	0.0416	"	0.831		94.0	26-126				
Bis(2-chloroethoxy)methane	0.770	0.0416	"	0.831		92.8	19-132				
Bis(2-chloroethyl)ether	0.736	0.0416	"	0.831		88.6	19-125				
Bis(2-chloroisopropyl)ether	0.718	0.0416	"	0.831		86.5	20-135				
Bis(2-ethylhexyl)phthalate	0.800	0.0416	"	0.831		96.4	10-155				
Caprolactam	0.935	0.0830	"	0.831		113	10-127				
Carbazole	0.774	0.0416	"	0.831		93.2	35-123				
Chrysene	0.824	0.0416	"	0.831		99.2	32-123				
Dibenzo(a,h)anthracene	0.836	0.0416	"	0.831		101	10-136				
Dibenzofuran	0.772	0.0416	"	0.831		93.0	29-121				

Semivolatile Organic Compounds by GC/MS - Quality Control Data

York Analytical Laboratories, Inc. - Stratford

Analyte	Result	Reporting Limit	Units	Spike Level	Source* Result	%REC	%REC Limits	Flag	RPD	RPD Limit	Flag
Batch BC51147 - EPA 3550C											
LCS (BC51147-BS1) LCS									Prepared: 03/16/2025 Analyzed: 03/17/2025		
Diethyl phthalate	0.745	0.0416	mg/kg wet	0.831		89.7	34-116				
Dimethyl phthalate	0.781	0.0416	"	0.831		94.1	35-124				
Di-n-butyl phthalate	0.767	0.0416	"	0.831		92.3	31-116				
Di-n-octyl phthalate	0.772	0.0416	"	0.831		92.9	26-136				
Diphenylamine	0.904	0.0830	"	0.831		109	40-140				
Fluoranthene	0.766	0.0416	"	0.831		92.3	33-122				
Fluorene	0.762	0.0416	"	0.831		91.7	29-123				
Hexachlorobenzene	0.686	0.0416	"	0.831		82.6	21-124				
Hexachlorobutadiene	0.755	0.0416	"	0.831		91.0	10-149				
Hexachlorocyclopentadiene	0.538	0.0416	"	0.831		64.8	10-129				
Hexachloroethane	0.658	0.0416	"	0.831		79.2	28-108				
Indeno(1,2,3-cd)pyrene	0.840	0.0416	"	0.831		101	10-135				
Isophorone	0.744	0.0416	"	0.831		89.6	20-132				
Naphthalene	0.749	0.0416	"	0.831		90.1	23-124				
Nitrobenzene	0.697	0.0416	"	0.831		83.9	13-132				
N-Nitrosodimethylamine	0.691	0.0416	"	0.831		83.2	11-129				
N-nitroso-di-n-propylamine	0.632	0.0416	"	0.831		76.0	24-119				
N-Nitrosodiphenylamine	0.847	0.0416	"	0.831		102	22-152				
Pentachlorophenol	0.800	0.0416	"	0.831		96.4	10-139				
Phenanthrene	0.796	0.0416	"	0.831		95.8	33-123				
Phenol	0.795	0.0416	"	0.831		95.8	23-115				
Pyrene	0.849	0.0416	"	0.831		102	24-130				
Pyridine	0.688	0.166	"	0.831		82.8	10-91				
Surrogate: SURR: 2-Fluorophenol	*1.59*		"	*1.66*		*95.5*	*20-108*				
Surrogate: SURR: Phenol-d6	*1.52*		"	*1.66*		*91.7*	*23-114*				
Surrogate: SURR: Nitrobenzene-d5	*0.645*		"	*0.831*		*77.6*	*22-108*				
Surrogate: SURR: 2-Fluorobiphenyl	*0.697*		"	*0.831*		*83.9*	*21-113*				
Surrogate: SURR: 2,4,6-Tribromophenol	*1.81*		"	*1.66*		*109*	*19-110*				
Surrogate: SURR: Terphenyl-d14	*0.786*		"	*0.831*		*94.7*	*24-116*				

Semivolatile Organic Compounds by GC/MS/SIM - Quality Control Data

York Analytical Laboratories, Inc. - Stratford

Analyte	Result	Reporting Limit	Units	Spike Level	Source* Result	%REC	%REC Limits	Flag	RPD	RPD Limit	Flag
Batch BC51148 - EPA 3550C											
Blank (BC51148-BLK1) Blank									Prepared: 03/16/2025 Analyzed: 03/17/2025		
1,4-Dioxane	ND	19.8	ug/kg								
Surrogate: 1,4-Dioxane-d8	*554*		*"*	*495*		*112*	*39-127.5*				
LCS (BC51148-BS1) LCS									Prepared: 03/16/2025 Analyzed: 03/17/2025		
1,4-Dioxane	503	19.8	ug/kg	495		102	40-130				
Surrogate: 1,4-Dioxane-d8	*525*		*"*	*495*		*106*	*39-127.5*				

Analyte	Result	Reporting Limit	Units	Spike Level	Source* Result	%REC	%REC Limits	Flag	RPD	RPD Limit	Flag
Batch BC50781 - EPA 1633 Prep											
Blank (BC50781-BLK1) Blank									Prepared: 03/11/2025 Analyzed: 03/12/2025		
Perfluorobutanesulfonic acid (PFBS)	ND	0.176	ug/kg wet								
Perfluorohexanoic acid (PFHxA)	ND	0.199	"								
Perfluoroheptanoic acid (PFHpA)	ND	0.199	"								
Perfluorohexanesulfonic acid (PFHxS)	ND	0.182	"								
Perfluorooctanoic acid (PFOA)	ND	0.199	"								
Perfluorooctanesulfonic acid (PFOS)	ND	0.185	"								
Perfluorononanoic acid (PFNA)	ND	0.199	"								
Perfluorodecanoic acid (PFDA)	ND	0.199	"								
Perfluoroundecanoic acid (PFUnA)	ND	0.199	"								
Perfluorododecanoic acid (PFDoA)	ND	0.199	"								
Perfluorotridecanoic acid (PFTrDA)	ND	0.199	"								
Perfluorotetradecanoic acid (PFTA)	ND	0.199	"								
N-MeFOSAA	ND	0.199	"								
N-EtFOSAA	ND	0.199	"								
Perfluoropentanoic acid (PFPeA)	ND	0.398	"								
Perfluoro-1-octanesulfonamide (FOSA)	ND	0.199	"								
Perfluoro-1-heptanesulfonic acid (PFHpS)	ND	0.199	"								
Perfluoro-1-decanesulfonic acid (PFDS)	ND	0.192	"								
1H,1H,2H,2H-Perfluorooctanesulfonic acid (6:2 F	ND	0.757	"								
1H,1H,2H,2H-Perfluorodecanesulfonic acid (8:2 F	ND	0.765	"								
Perfluoro-n-butanoic acid (PFBA)	ND	0.797	"								
Perfluoro(2-ethoxyethane)sulfonic acid (PFEESA)	ND	0.355	"								
Perfluoro-3,6-dioxaheptanoic acid (NFDHA)	ND	0.398	"								
Perfluoro-4-oxapentanoic acid (PFMPA)	ND	0.398	"								
Perfluoro-5-oxahexanoic acid (PFMBA)	ND	0.398	"								
Perfluoro-1-pentanesulfonate (PFPeS)	ND	0.187	"								
1H,1H,2H,2H-Perfluorohexanesulfonic acid (4:2 F	ND	0.747	"								
HFPO-DA (Gen-X)	ND	0.797	"								
11CL-PF3OUdS	ND	0.753	"								
9CL-PF3ONS	ND	0.745	"								
ADONA	ND	0.753	"								
Perfluorododecanesulfonic acid (PFDoS)	ND	0.193	"								
Perfluoro-1-nonanesulfonic acid (PFNS)	ND	0.191	"								
3-Perfluoropropyl propanoic acid (FPrPA)	ND	0.996	"								
3-Perfluoropentyl propanoic acid (FPePA)	ND	4.98	"								
3-Perfluoroheptyl propanoic acid (FHpPA)	ND	4.98	"								
N-MeFOSE	ND	1.99	"								
N-MeFOSA	ND	0.199	"								
N-EtFOSE	ND	1.99	"								
N-EtFOSA	ND	0.199	"								
Surrogate: M3PFBS	*3.07*		"	*2.32*		*132*	*25-150*				
Surrogate: M5PFHxA	*3.06*		"	*2.49*		*123*	*25-150*				
Surrogate: M4PFHpA	*3.72*		"	*2.49*		*149*	*25-150*				
Surrogate: M3PFHxS	*3.06*		"	*2.36*		*130*	*25-150*				
Surrogate: Perfluoro-n-[13C8]octanoic acid (M8PFOA)	*3.02*		"	*2.49*		*121*	*25-150*				
Surrogate: M6PFDA	*1.40*		"	*1.25*		*112*	*25-150*				
Surrogate: M7PFUdA	*1.56*		"	*1.25*		*125*	*25-150*				
Surrogate: Perfluoro-n-[1,2-13C2]dodecanoic acid (MPFDoA)	*1.35*		"	*1.25*		*109*	*25-150*				
Surrogate: M2PFTeDA	*1.29*		"	*1.25*		*104*	*10-150*				

Analyte	Result	Reporting Limit	Units	Spike Level	Source* Result	%REC	%REC Limits	Flag	RPD	RPD Limit	Flag
Batch BC50781 - EPA 1633 Prep											
Blank (BC50781-BLK1) Blank									Prepared: 03/11/2025 Analyzed: 03/12/2025		
Surrogate: Perfluoro-n-[13C4]butanoic acid (MPFBA)	*11.9*		*ug/kg wet*	*9.96*		*120*	*25-150*				
Surrogate: Perfluoro-1-[13C8]octanesulfonic acid (M8PFOS)	*2.55*		*"*	*2.39*		*107*	*25-150*				
Surrogate: Perfluoro-n-[13C5]pentanoic acid (M5PFPeA)	*6.41*		*"*	*4.98*		*129*	*25-150*				
Surrogate: Perfluoro-1-[13C8]octanesulfonamide (M8FOSA)	*2.39*		*"*	*2.49*		*96.0*	*10-150*				
Surrogate: d3-N-MeFOSAA	*5.70*		*"*	*4.98*		*115*	*25-150*				
Surrogate: d5-N-EtFOSAA	*5.88*		*"*	*4.98*		*118*	*25-150*				
Surrogate: M2-6:2 FTS	*5.42*		*"*	*4.74*		*114*	*25-200*				
Surrogate: M2-8:2 FTS	*5.15*		*"*	*4.78*		*108*	*25-200*				
Surrogate: M9PFNA	*1.18*		*"*	*1.25*		*94.8*	*25-150*				
Surrogate: M2-4:2 FTS	*6.04*		*"*	*4.67*		*129*	*25-150*				
Surrogate: d-N-MeFOSA	*1.68*		*"*	*2.49*		*67.3*	*25-150*				
Surrogate: d-N-EtFOSA	*2.05*		*"*	*2.49*		*82.2*	*25-150*				
Surrogate: M3HFPO-DA	*13.5*		*"*	*9.96*		*135*	*25-150*				
Surrogate: d9-N-EtFOSE	*19.7*		*"*	*24.9*		*79.0*	*25-150*				
Surrogate: d7-N-MeFOSE	*17.3*		*"*	*24.9*		*69.6*	*25-150*				
LCS (BC50781-BS1) LCS									Prepared: 03/11/2025 Analyzed: 03/12/2025		
Perfluorobutanesulfonic acid (PFBS)	3.27	0.175	ug/kg wet	3.49		93.7	50-150				
Perfluorohexanoic acid (PFHxA)	3.73	0.197	"	3.94		94.6	50-150				
Perfluoroheptanoic acid (PFHpA)	2.88	0.197	"	3.94		73.1	50-150				
Perfluorohexanesulfonic acid (PFHxS)	3.13	0.180	"	3.61		86.8	50-150				
Perfluorooctanoic acid (PFOA)	3.35	0.197	"	3.94		84.9	50-150				
Perfluorooctanesulfonic acid (PFOS)	2.90	0.183	"	3.67		79.0	50-150				
Perfluorononanoic acid (PFNA)	3.52	0.197	"	3.94		89.3	50-150				
Perfluorodecanoic acid (PFDA)	3.49	0.197	"	3.94		88.6	50-150				
Perfluoroundecanoic acid (PFUnA)	3.66	0.197	"	3.94		92.8	50-150				
Perfluorododecanoic acid (PFDoA)	2.83	0.197	"	3.94		71.7	50-150				
Perfluorotridecanoic acid (PFTrDA)	3.13	0.197	"	3.94		79.3	50-150				
Perfluorotetradecanoic acid (PFTA)	3.29	0.197	"	3.94		83.4	50-150				
N-MeFOSAA	3.87	0.197	"	3.94		98.1	50-150				
N-EtFOSAA	3.82	0.197	"	3.94		96.9	50-150				
Perfluoropentanoic acid (PFPeA)	7.06	0.394	"	7.89		89.5	50-150				
Perfluoro-1-octanesulfonamide (FOSA)	3.98	0.197	"	3.94		101	50-150				
Perfluoro-1-heptanesulfonic acid (PFHpS)	3.40	0.197	"	3.77		90.4	50-150				
Perfluoro-1-decanesulfonic acid (PFDS)	3.30	0.190	"	3.81		86.8	50-150				
1H,1H,2H,2H-Perfluorooctanesulfonic acid (6:2 F	14.0	0.750	"	15.0		93.1	50-150				
1H,1H,2H,2H-Perfluorodecanesulfonic acid (8:2 F	14.7	0.757	"	15.1		97.0	50-150				
Perfluoro-n-butanoic acid (PFBA)	14.0	0.789	"	15.8		88.7	50-150				
Perfluoro(2-ethoxyethane)sulfonic acid (PFEESA)	6.94	0.351	"	7.02		98.9	50-150				
Perfluoro-3,6-dioxaheptanoic acid (NFDHA)	6.40	0.394	"	7.89		81.1	50-150				
Perfluoro-4-oxapentanoic acid (PFMPA)	7.09	0.394	"	7.89		89.9	50-150				
Perfluoro-5-oxahexanoic acid (PFMBA)	7.02	0.394	"	7.89		88.9	50-150				
Perfluoro-1-pentanesulfonate (PFPeS)	3.35	0.185	"	3.71		90.3	50-150				
1H,1H,2H,2H-Perfluorohexanesulfonic acid (4:2 F	14.0	0.740	"	14.8		94.7	50-150				
HFPO-DA (Gen-X)	7.43	0.789	"	7.89		94.2	50-150				
11CL-PF3OUdS	5.08	0.746	"	7.46		68.1	50-150				
9CL-PF3ONS	6.01	0.738	"	7.38		81.4	50-150				
ADONA	6.13	0.746	"	7.46		82.2	50-150				

PFAS Target compounds by LC/MS-MS - Quality Control Data

York Analytical Laboratories, Inc. - Stratford

Analyte	Result	Reporting Limit	Units	Spike Level	Source* Result	%REC	%REC Limits	Flag	RPD	RPD Limit	Flag
Batch BC50781 - EPA 1633 Prep											
LCS (BC50781-BS1) LCS								Prepared: 03/11/2025 Analyzed: 03/12/2025			
Perfluorododecanesulfonic acid (PFDoS)	3.39	0.191	ug/kg wet	3.83		88.7	50-150				
Perfluoro-1-nonanesulfonic acid (PFNS)	3.84	0.189	"	3.79		101	50-150				
3-Perfluoropropyl propanoic acid (FPrPA)	65.3	0.986	"	15.8		414	50-150	High Bias			
3-Perfluoropentyl propanoic acid (FPePA)	66.8	4.93	"	78.9		84.7	50-150				
3-Perfluoroheptyl propanoic acid (FHpPA)	11.0	4.93	"	78.9		13.9	50-150	Low Bias			
N-MeFOSE	40.7	1.97	"	39.4		103	50-150				
N-MeFOSA	3.54	0.197	"	3.94		89.8	50-150				
N-EtFOSE	33.5	1.97	"	39.4		84.8	50-150				
N-EtFOSA	3.33	0.197	"	3.94		84.5	50-150				
Surrogate: M3PFBS	*3.30*		"	*2.30*		*143*	*25-150*				
Surrogate: M5PFHxA	*3.06*		"	*2.47*		*124*	*25-150*				
Surrogate: M4PFHpA	*3.99*		"	*2.47*		*162*	*25-150*				
Surrogate: M3PFHxS	*3.23*		"	*2.34*		*138*	*25-150*				
Surrogate: Perfluoro-n-[13C8]octanoic acid (M8PFOA)	*2.88*		"	*2.47*		*117*	*25-150*				
Surrogate: M6PFDA	*1.34*		"	*1.23*		*109*	*25-150*				
Surrogate: M7PFUdA	*1.63*		"	*1.23*		*132*	*25-150*				
Surrogate: Perfluoro-n-[1,2-13C2]dodecanoic acid (MPFDoA)	*1.51*		"	*1.23*		*123*	*25-150*				
Surrogate: M2PFTeDA	*1.40*		"	*1.23*		*114*	*10-150*				
Surrogate: Perfluoro-n-[13C4]butanoic acid (MPFBA)	*11.8*		"	*9.86*		*119*	*25-150*				
Surrogate: Perfluoro-1-[13C8]octanesulfonic acid (M8PFOS)	*2.79*		"	*2.36*		*118*	*25-150*				
Surrogate: Perfluoro-n-[13C5]pentanoic acid (M5PFPeA)	*6.42*		"	*4.93*		*130*	*25-150*				
Surrogate: Perfluoro-1-[13C8]octanesulfonamide (M8FOSA)	*2.35*		"	*2.47*		*95.2*	*10-150*				
Surrogate: d3-N-MeFOSAA	*5.70*		"	*4.93*		*116*	*25-150*				
Surrogate: d5-N-EtFOSAA	*5.91*		"	*4.93*		*120*	*25-150*				
Surrogate: M2-6:2 FTS	*6.11*		"	*4.69*		*130*	*25-200*				
Surrogate: M2-8:2 FTS	*5.94*		"	*4.73*		*125*	*25-200*				
Surrogate: M9PFNA	*1.40*		"	*1.23*		*114*	*25-150*				
Surrogate: M2-4:2 FTS	*6.48*		"	*4.63*		*140*	*25-150*				
Surrogate: d-N-MeFOSA	*2.47*		"	*2.47*		*100*	*25-150*				
Surrogate: d-N-EtFOSA	*2.43*		"	*2.47*		*98.4*	*25-150*				
Surrogate: M3HFPO-DA	*13.8*		"	*9.86*		*140*	*25-150*				
Surrogate: d9-N-EtFOSE	*23.3*		"	*24.7*		*94.5*	*25-150*				
Surrogate: d7-N-MeFOSE	*20.8*		"	*24.7*		*84.3*	*25-150*				

PFAS Target compounds by LC/MS-MS - Quality Control Data

York Analytical Laboratories, Inc. - Stratford

Analyte	Result	Reporting Limit	Units	Spike Level	Source* Result	%REC	%REC Limits	Flag	RPD	RPD Limit	Flag
Batch BC50781 - EPA 1633 Prep											
LCS (BC50781-BS2) LCS								Prepared: 03/11/2025 Analyzed: 03/12/2025			
Perfluorobutanesulfonic acid (PFBS)	0.323	0.175	ug/kg wet	0.350		92.1	50-150				
Perfluorohexanoic acid (PFHxA)	0.345	0.198	"	0.396		87.2	50-150				
Perfluoroheptanoic acid (PFHpA)	0.311	0.198	"	0.396		78.6	50-150				
Perfluorohexanesulfonic acid (PFHxS)	0.326	0.181	"	0.362		90.0	50-150				
Perfluorooctanoic acid (PFOA)	0.293	0.198	"	0.396		74.0	50-150				
Perfluorooctanesulfonic acid (PFOS)	0.295	0.184	"	0.368		80.2	50-150				
Perfluorononanoic acid (PFNA)	0.303	0.198	"	0.396		76.5	50-150				
Perfluorodecanoic acid (PFDA)	0.342	0.198	"	0.396		86.4	50-150				
Perfluoroundecanoic acid (PFUnA)	0.347	0.198	"	0.396		87.6	50-150				
Perfluorododecanoic acid (PFDoA)	0.242	0.198	"	0.396		61.1	50-150				
Perfluorotridecanoic acid (PFTrDA)	0.281	0.198	"	0.396		70.9	50-150				
Perfluorotetradecanoic acid (PFTA)	0.310	0.198	"	0.396		78.3	50-150				
N-MeFOSAA	0.362	0.198	"	0.396		91.5	50-150				
N-EtFOSAA	0.360	0.198	"	0.396		90.9	50-150				
Perfluoropentanoic acid (PFPeA)	0.646	0.396	"	0.792		81.5	50-150				
Perfluoro-1-octanesulfonamide (FOSA)	0.361	0.198	"	0.396		91.3	50-150				
Perfluoro-1-heptanesulfonic acid (PFHpS)	0.334	0.198	"	0.378		88.2	50-150				
Perfluoro-1-decanesulfonic acid (PFDS)	0.305	0.191	"	0.382		79.7	50-150				
1H,1H,2H,2H-Perfluorooctanesulfonic acid (6:2 F	1.31	0.752	"	1.50		86.9	50-150				
1H,1H,2H,2H-Perfluorodecanesulfonic acid (8:2 F	1.52	0.760	"	1.52		100	50-150				
Perfluoro-n-butanoic acid (PFBA)	1.35	0.792	"	1.58		85.3	50-150				
Perfluoro(2-ethoxyethane)sulfonic acid (PFEESA)	0.634	0.352	"	0.705		90.0	50-150				
Perfluoro-3,6-dioxaheptanoic acid (NFDHA)	0.676	0.396	"	0.792		85.3	50-150				
Perfluoro-4-oxapentanoic acid (PFMPA)	0.687	0.396	"	0.792		86.8	50-150				
Perfluoro-5-oxahexanoic acid (PFMBA)	0.667	0.396	"	0.792		84.2	50-150				
Perfluoro-1-pentanesulfonate (PFPeS)	0.332	0.186	"	0.372		89.1	50-150				
1H,1H,2H,2H-Perfluorohexanesulfonic acid (4:2 F	1.45	0.743	"	1.49		98.0	50-150				
HFPO-DA (Gen-X)	1.01	0.792	"	0.792		128	50-150				
11CL-PF3OUdS	0.444	0.749	"	0.749		59.3	50-150				
9CL-PF3ONS	0.534	0.741	"	0.741		72.1	50-150				
ADONA	0.604	0.749	"	0.749		80.7	50-150				
Perfluorododecanesulfonic acid (PFDoS)	0.344	0.192	"	0.384		89.6	50-150				
Perfluoro-1-nonanesulfonic acid (PFNS)	0.381	0.190	"	0.380		100	50-150				
3-Perfluoropropyl propanoic acid (FPrPA)	5.54	0.990	"	1.58		350	50-150	High Bias			
3-Perfluoropentyl propanoic acid (FPePA)	6.14	4.95	"	7.92		77.6	50-150				
3-Perfluoroheptyl propanoic acid (FHpPA)	1.12	4.95	"	7.92		14.1	50-150	Low Bias			
N-MeFOSE	3.56	1.98	"	3.96		89.8	50-150				
N-MeFOSA	0.392	0.198	"	0.396		99.0	50-150				
N-EtFOSE	3.32	1.98	"	3.96		83.8	50-150				
N-EtFOSA	0.449	0.198	"	0.396		113	50-150				
Surrogate: M3PFBS	*3.48*		"	*2.31*		*151*	*25-150*				
Surrogate: M5PFHxA	*3.22*		"	*2.48*		*130*	*25-150*				
Surrogate: M4PFHpA	*3.81*		"	*2.48*		*154*	*25-150*				
Surrogate: M3PFHxS	*3.11*		"	*2.35*		*132*	*25-150*				
Surrogate: Perfluoro-n-[13C8]octanoic acid (M8PFOA)	*2.94*		"	*2.48*		*119*	*25-150*				
Surrogate: M6PFDA	*1.25*		"	*1.24*		*101*	*25-150*				
Surrogate: M7PFUdA	*1.37*		"	*1.24*		*111*	*25-150*				
Surrogate: Perfluoro-n-[1,2-13C2]dodecanoic acid (MPFDoA)	*1.37*		"	*1.24*		*111*	*25-150*				
Surrogate: M2PFTeDA	*1.24*		"	*1.24*		*101*	*10-150*				

Analyte	Result	Reporting Limit	Units	Spike Level	Source* Result	%REC	%REC Limits	Flag	RPD	RPD Limit	Flag
Batch BC50781 - EPA 1633 Prep											
LCS (BC50781-BS2) LCS									Prepared: 03/11/2025 Analyzed: 03/12/2025		
Surrogate: Perfluoro-n-[13C4]butanoic acid (MPFBA)	*12.9*		*ug/kg wet*	*9.90*		*131*	*25-150*				
Surrogate: Perfluoro-1-[13C8]octanesulfonic acid (M8PFOS)	*2.41*		*"*	*2.37*		*101*	*25-150*				
Surrogate: Perfluoro-n-[13C5]pentanoic acid (M5PFPeA)	*6.70*		*"*	*4.95*		*135*	*25-150*				
Surrogate: Perfluoro-1-[13C8]octanesulfonamide (M8FOSA)	*2.28*		*"*	*2.48*		*91.9*	*10-150*				
Surrogate: d3-N-MeFOSAA	*5.28*		*"*	*4.95*		*107*	*25-150*				
Surrogate: d5-N-EtFOSAA	*5.47*		*"*	*4.95*		*111*	*25-150*				
Surrogate: M2-6:2 FTS	*6.13*		*"*	*4.71*		*130*	*25-200*				
Surrogate: M2-8:2 FTS	*5.49*		*"*	*4.75*		*116*	*25-200*				
Surrogate: M9PFNA	*1.45*		*"*	*1.24*		*117*	*25-150*				
Surrogate: M2-4:2 FTS	*6.59*		*"*	*4.64*		*142*	*25-150*				
Surrogate: d-N-MeFOSA	*2.25*		*"*	*2.48*		*91.0*	*25-150*				
Surrogate: d-N-EtFOSA	*2.17*		*"*	*2.48*		*87.8*	*25-150*				
Surrogate: M3HFPO-DA	*13.0*		*"*	*9.90*		*132*	*25-150*				
Surrogate: d9-N-EtFOSE	*20.6*		*"*	*24.8*		*83.2*	*25-150*				
Surrogate: d7-N-MeFOSE	*19.8*		*"*	*24.8*		*80.1*	*25-150*				
Duplicate (BC50781-DUP1) Duplicate *Source sample: 25C0573-02 (SB18_8-10)									Prepared: 03/11/2025 Analyzed: 03/12/2025		
Perfluorobutanesulfonic acid (PFBS)	ND	0.219	ug/kg dry		ND					30	
Perfluorohexanoic acid (PFHxA)	ND	0.247	"		ND					30	
Perfluoroheptanoic acid (PFHpA)	ND	0.247	"		ND					30	
Perfluorohexanesulfonic acid (PFHxS)	ND	0.226	"		ND					30	
Perfluorooctanoic acid (PFOA)	ND	0.247	"		ND					30	
Perfluorooctanesulfonic acid (PFOS)	ND	0.230	"		ND					30	
Perfluorononanoic acid (PFNA)	ND	0.247	"		ND					30	
Perfluorodecanoic acid (PFDA)	ND	0.247	"		ND					30	
Perfluoroundecanoic acid (PFUnA)	ND	0.247	"		ND					30	
Perfluorododecanoic acid (PFDoA)	ND	0.247	"		ND					30	
Perfluorotridecanoic acid (PFTrDA)	ND	0.247	"		ND					30	
Perfluorotetradecanoic acid (PFTA)	ND	0.247	"		ND					30	
N-MeFOSAA	ND	0.247	"		ND					30	
N-EtFOSAA	ND	0.247	"		ND					30	
Perfluoropentanoic acid (PFPeA)	ND	0.495	"		ND					30	
Perfluoro-1-octanesulfonamide (FOSA)	ND	0.247	"		ND					30	
Perfluoro-1-heptanesulfonic acid (PFHpS)	ND	0.247	"		ND					30	
Perfluoro-1-decanesulfonic acid (PFDS)	ND	0.239	"		ND					30	
1H,1H,2H,2H-Perfluorooctanesulfonic acid (6:2 F	ND	0.940	"		ND					30	
1H,1H,2H,2H-Perfluorodecanesulfonic acid (8:2 F	ND	0.950	"		ND					30	
Perfluoro-n-butanoic acid (PFBA)	ND	0.989	"		ND					30	
Perfluoro(2-ethoxyethane)sulfonic acid (PFEESA)	ND	0.440	"		ND					30	
Perfluoro-3,6-dioxaheptanoic acid (NFDHA)	ND	0.495	"		ND					30	
Perfluoro-4-oxapentanoic acid (PFMPA)	ND	0.495	"		ND					30	
Perfluoro-5-oxahexanoic acid (PFMBA)	ND	0.495	"		ND					30	
Perfluoro-1-pentanesulfonate (PFPeS)	ND	0.232	"		ND					30	
1H,1H,2H,2H-Perfluorohexanesulfonic acid (4:2 F	ND	0.927	"		ND					30	
HFPO-DA (Gen-X)	ND	0.989	"		ND					30	
11CL-PF3OUdS	ND	0.935	"		ND					30	
9CL-PF3ONS	ND	0.925	"		ND					30	
ADONA	ND	0.935	"		ND					30	

PFAS Target compounds by LC/MS-MS - Quality Control Data

York Analytical Laboratories, Inc. - Stratford

Analyte	Result	Reporting Limit	Units	Spike Level	Source* Result	%REC	%REC Limits	Flag	RPD	RPD Limit	Flag
Batch BC50781 - EPA 1633 Prep											
Duplicate (BC50781-DUP1) Duplicate	*Source sample: 25C0573-02 (SB18_8-10)								Prepared: 03/11/2025 Analyzed: 03/12/2025		
Perfluorododecanesulfonic acid (PFDoS)	ND	0.240	ug/kg dry		ND					30	
Perfluoro-1-nonanesulfonic acid (PFNS)	ND	0.237	"		ND					30	
3-Perfluoropropyl propanoic acid (FPrPA)	ND	1.24	"		ND					30	
3-Perfluoropentyl propanoic acid (FPePA)	ND	6.18	"		ND					30	
3-Perfluoroheptyl propanoic acid (FHpPA)	ND	6.18	"		ND					30	
N-MeFOSE	ND	2.47	"		ND					30	
N-MeFOSA	ND	0.247	"		ND					30	
N-EtFOSE	ND	2.47	"		ND					30	
N-EtFOSA	ND	0.247	"		ND					30	
Surrogate: M3PFBS	*4.89*		"	*2.88*		*170*	*25-150*				
Surrogate: M5PFHxA	*3.88*		"	*3.09*		*125*	*25-150*				
Surrogate: M4PFHpA	*4.94*		"	*3.09*		*160*	*25-150*				
Surrogate: M3PFHxS	*4.40*		"	*2.93*		*150*	*25-150*				
Surrogate: Perfluoro-n-[13C8]octanoic acid (M8PFOA)	*3.86*		"	*3.09*		*125*	*25-150*				
Surrogate: M6PFDA	*1.75*		"	*1.55*		*113*	*25-150*				
Surrogate: M7PFUdA	*1.83*		"	*1.55*		*118*	*25-150*				
Surrogate: Perfluoro-n-[1,2-13C2]dodecanoic acid (MPFDoA)	*1.80*		"	*1.55*		*117*	*25-150*				
Surrogate: M2PFTeDA	*1.59*		"	*1.55*		*103*	*10-150*				
Surrogate: Perfluoro-n-[13C4]butanoic acid (MPFBA)	*16.7*		"	*12.4*		*135*	*25-150*				
Surrogate: Perfluoro-1-[13C8]octanesulfonic acid (M8PFOS)	*2.95*		"	*2.96*		*99.7*	*25-150*				
Surrogate: Perfluoro-n-[13C5]pentanoic acid (M5PFPeA)	*8.31*		"	*6.18*		*134*	*25-150*				
Surrogate: Perfluoro-1-[13C8]octanesulfonamide (M8FOSA)	*3.12*		"	*3.09*		*101*	*10-150*				
Surrogate: d3-N-MeFOSAA	*7.16*		"	*6.18*		*116*	*25-150*				
Surrogate: d5-N-EtFOSAA	*7.64*		"	*6.18*		*124*	*25-150*				
Surrogate: M2-6:2 FTS	*8.76*		"	*5.88*		*149*	*25-200*				
Surrogate: M2-8:2 FTS	*8.55*		"	*5.93*		*144*	*25-200*				
Surrogate: M9PFNA	*1.87*		"	*1.55*		*121*	*25-150*				
Surrogate: M2-4:2 FTS	*9.12*		"	*5.80*		*157*	*25-150*				
Surrogate: d-N-MeFOSA	*2.75*		"	*3.09*		*89.0*	*25-150*				
Surrogate: d-N-EtFOSA	*2.42*		"	*3.09*		*78.4*	*25-150*				
Surrogate: M3HFPO-DA	*16.6*		"	*12.4*		*134*	*25-150*				
Surrogate: d9-N-EtFOSE	*27.1*		"	*30.9*		*87.8*	*25-150*				
Surrogate: d7-N-MeFOSE	*26.4*		"	*30.9*		*85.4*	*25-150*				

Organochlorine Pesticides by GC/ECD - Quality Control Data

York Analytical Laboratories, Inc. - Stratford

Analyte	Result	Reporting Limit	Units	Spike Level	Source* Result	%REC	%REC Limits	Flag	RPD	RPD Limit	Flag
Batch BC51072 - EPA 3550C											
Blank (BC51072-BLK1) Blank									Prepared & Analyzed: 03/14/2025		
4,4'-DDD	ND	0.00164	mg/kg wet								
4,4'-DDE	ND	0.00164	"								
4,4'-DDT	ND	0.00164	"								
Aldrin	ND	0.00164	"								
alpha-BHC	ND	0.00164	"								
alpha-Chlordane	ND	0.00164	"								
beta-BHC	ND	0.00164	"								
delta-BHC	ND	0.00164	"								
Dieldrin	ND	0.00164	"								
Endosulfan I	ND	0.00164	"								
Endosulfan II	ND	0.00164	"								
Endosulfan sulfate	ND	0.00164	"								
Endrin	ND	0.00164	"								
Endrin aldehyde	ND	0.00164	"								
Endrin ketone	ND	0.00164	"								
gamma-BHC (Lindane)	ND	0.00164	"								
gamma-Chlordane	ND	0.00164	"								
Heptachlor	ND	0.00164	"								
Heptachlor epoxide	ND	0.00164	"								
Methoxychlor	ND	0.00164	"								
Toxaphene	ND	0.164	"								
Chlordane, total	ND	0.0329	"								
Surrogate: Decachlorobiphenyl	*0.0586*		*"*	*0.0664*		*88.3*	*30-150*				
Surrogate: Tetrachloro-m-xylene	*0.0604*		*"*	*0.0664*		*90.9*	*30-150*				
LCS (BC51072-BS1) LCS									Prepared: 03/14/2025 Analyzed: 03/17/2025		
4,4'-DDD	0.0409	0.00164	mg/kg wet	0.0332		123	40-140				
4,4'-DDE	0.0411	0.00164	"	0.0332		124	40-140				
4,4'-DDT	0.0432	0.00164	"	0.0332		130	40-140				
Aldrin	0.0384	0.00164	"	0.0332		116	40-140				
alpha-BHC	0.0404	0.00164	"	0.0332		122	40-140				
alpha-Chlordane	0.0407	0.00164	"	0.0332		122	40-140				
beta-BHC	0.0374	0.00164	"	0.0332		112	40-140				
delta-BHC	0.0347	0.00164	"	0.0332		104	40-140				
Dieldrin	0.0414	0.00164	"	0.0332		125	40-140				
Endosulfan I	0.0406	0.00164	"	0.0332		122	40-140				
Endosulfan II	0.0434	0.00164	"	0.0332		131	40-140				
Endosulfan sulfate	0.0410	0.00164	"	0.0332		124	40-140				
Endrin	0.0429	0.00164	"	0.0332		129	40-140				
Endrin aldehyde	0.0433	0.00164	"	0.0332		130	40-140				
Endrin ketone	0.0410	0.00164	"	0.0332		124	40-140				
gamma-BHC (Lindane)	0.0398	0.00164	"	0.0332		120	40-140				
gamma-Chlordane	0.0398	0.00164	"	0.0332		120	40-140				
Heptachlor	0.0418	0.00164	"	0.0332		126	40-140				
Heptachlor epoxide	0.0413	0.00164	"	0.0332		124	40-140				
Methoxychlor	0.0428	0.00164	"	0.0332		129	40-140				
Surrogate: Decachlorobiphenyl	*0.0581*		*"*	*0.0664*		*87.5*	*30-150*				
Surrogate: Tetrachloro-m-xylene	*0.0633*		*"*	*0.0664*		*95.2*	*30-150*				

Polychlorinated Biphenyls by GC/ECD - Quality Control Data

York Analytical Laboratories, Inc. - Stratford

Analyte	Result	Reporting Limit	Units	Spike Level	Source* Result	%REC	%REC Limits	Flag	RPD	RPD Limit	Flag
Batch BC51071 - EPA 3550C											
Blank (BC51071-BLK2) Blank								Prepared & Analyzed: 03/14/2025			
Aroclor 1016	ND	0.0167	mg/kg wet								
Aroclor 1221	ND	0.0167	"								
Aroclor 1232	ND	0.0167	"								
Aroclor 1242	ND	0.0167	"								
Aroclor 1248	ND	0.0167	"								
Aroclor 1254	ND	0.0167	"								
Aroclor 1260	ND	0.0167	"								
Total PCBs	ND	0.0167	"								
Surrogate: Tetrachloro-m-xylene	*0.0563*		*"*	*0.0667*		*84.5*	*30-120*				
Surrogate: Decachlorobiphenyl	*0.0493*		*"*	*0.0667*		*74.0*	*30-120*				
LCS (BC51071-BS2) LCS								Prepared & Analyzed: 03/14/2025			
Aroclor 1016	0.304	0.0166	mg/kg wet	0.332		91.4	40-130				
Aroclor 1260	0.300	0.0166	"	0.332		90.4	40-130				
Surrogate: Tetrachloro-m-xylene	*0.0502*		*"*	*0.0664*		*75.5*	*30-120*				
Surrogate: Decachlorobiphenyl	*0.0475*		*"*	*0.0664*		*71.5*	*30-120*				

Chlorinated Herbicides by GC/ECD - Quality Control Data

York Analytical Laboratories, Inc. - Stratford

Analyte	Result	Reporting Limit	Units	Spike Level	Source* Result	%REC	%REC Limits	Flag	RPD	RPD Limit	Flag
Batch BC51163 - EPA 3550C/8151A											
Blank (BC51163-BLK1) Blank									Prepared & Analyzed: 03/17/2025		
2,4,5-T	ND	0.0199	mg/kg wet								
2,4,5-TP (Silvex)	ND	0.0199	"								
2,4-D	ND	0.0199	"								
Surrogate: 2,4-Dichlorophenylacetic acid (DCAA)	*0.326*		*"*	*0.415*		*78.6*	*21-150*				
LCS (BC51163-BS1) LCS									Prepared & Analyzed: 03/17/2025		
2,4,5-T	0.0581	0.0199	mg/kg wet	0.0664		87.5	10-120				
2,4,5-TP (Silvex)	0.0573	0.0199	"	0.0664		86.2	10-120				
2,4-D	0.0548	0.0199	"	0.0664		82.5	10-118				
Surrogate: 2,4-Dichlorophenylacetic acid (DCAA)	*0.453*		*"*	*0.415*		*109*	*21-150*				

Metals by ICP - Quality Control Data

York Analytical Laboratories, Inc. - Stratford

Analyte	Result	Reporting Limit	Units	Spike Level	Source* Result	%REC	%REC Limits	Flag	RPD	RPD Limit	Flag
Batch BC51009 - EPA 3050B											
Blank (BC51009-BLK1) Blank									Prepared: 03/13/2025 Analyzed: 03/14/2025		
Aluminum	ND	4.17	mg/kg wet								
Antimony	ND	2.08	"								
Arsenic	ND	1.25	"								
Barium	ND	2.08	"								
Beryllium	ND	0.042	"								
Cadmium	ND	0.250	"								
Calcium	ND	4.17	"								
Chromium	ND	0.417	"								
Cobalt	ND	0.333	"								
Copper	ND	1.67	"								
Iron	ND	20.8	"								
Lead	ND	0.417	"								
Magnesium	ND	4.17	"								
Manganese	ND	0.417	"								
Nickel	ND	0.830	"								
Potassium	ND	4.17	"								
Selenium	ND	2.08	"								
Silver	ND	0.420	"								
Sodium	ND	41.7	"								
Thallium	ND	1.67	"								
Vanadium	ND	0.830	"								
Zinc	ND	2.08	"								
Reference (BC51009-SRM1) Reference									Prepared: 03/13/2025 Analyzed: 03/14/2025		
Aluminum	7430	4.17	mg/kg wet	7680		96.8	47.4-130.2				
Antimony	53.1	2.08	"	201		26.4	0-100				
Arsenic	139	1.25	"	181		77.0	66.3-98				
Barium	197	2.08	"	211		93.6	73.9-107.1				
Beryllium	247	0.042	"	270		91.4	73-104.4				
Cadmium	172	0.250	"	221		77.9	70.6-101.8				
Calcium	4080	4.17	"	4280		95.4	77.3-111				
Chromium	130	0.417	"	149		87.1	71.8-105.4				
Cobalt	129	0.333	"	142		91.0	73.2-104.2				
Copper	243	1.67	"	264		91.9	73.5-104.2				
Iron	6450	20.8	"	7360		87.6	55.4-130.3				
Lead	95.3	0.417	"	106		89.9	76.1-109.4				
Magnesium	2040	4.17	"	2170		93.9	68.7-112				
Manganese	234	0.417	"	270		86.7	73-107.8				
Nickel	157	0.830	"	177		88.9	71.8-103.4				
Potassium	2170	4.17	"	2340		92.7	62.8-113.7				
Selenium	116	2.08	"	139		83.4	70-107.9				
Silver	53.9	0.420	"	59.9		90.0	72.8-110.7				
Sodium	290	41.7	"	306		94.8	66-113.4				
Thallium	165	1.67	"	205		80.3	71.7-106.8				
Vanadium	132	0.830	"	155		85.0	69-107.7				
Zinc	332	2.08	"	389		85.3	70.4-106.9				

Mercury by EPA 7000/200 Series Methods - Quality Control Data

York Analytical Laboratories, Inc. - Stratford

Analyte	Result	Reporting Limit	Units	Spike Level	Source* Result	%REC	%REC Limits	Flag	RPD	RPD Limit	Flag
Batch BC50883 - EPA 7473 soil											
Blank (BC50883-BLK1) Blank										Prepared: 03/12/2025 Analyzed: 03/14/2025	
Mercury	ND	0.0300	mg/kg wet								
Reference (BC50883-SRM1) Reference										Prepared: 03/12/2025 Analyzed: 03/14/2025	
Mercury	15.598		mg/kg	24.0		65.0	55.8-109.6				

Wet Chemistry Parameters - Quality Control Data

York Analytical Laboratories, Inc. - Stratford

Analyte	Result	Reporting Limit	Units	Spike Level	Source* Result	%REC	%REC Limits	Flag	RPD	RPD Limit	Flag
Batch BC50871 - EPA SW846-3060											
Blank (BC50871-BLK1) Blank									Prepared & Analyzed: 03/12/2025		
Chromium, Hexavalent	ND	0.500	mg/kg wet								
Reference (BC50871-SRM1) Reference									Prepared & Analyzed: 03/12/2025		
Chromium, Hexavalent	223		mg/L	227		98.2	42.3-157.7				
Batch BC51061 - Analysis Preparation Soil											
Blank (BC51061-BLK1) Blank									Prepared & Analyzed: 03/14/2025		
Cyanide, total	ND	0.500	mg/kg wet								
Reference (BC51061-SRM1) Reference									Prepared & Analyzed: 03/14/2025		
Cyanide, total	120		ug/mL	111		108	43.5-170				

Volatile Analysis Sample Containers

Lab ID	Client Sample ID	Volatile Sample Container
25C0573-01	SB15_6-8	40mL Vial with Stir Bar-Cool 4° C
25C0573-02	SB18_8-10	40mL Vial with Stir Bar-Cool 4° C

Sample and Data Qualifiers Relating to This Work Order

QL-02	This LCS analyte is outside Laboratory Recovery limits due the analyte behavior using the referenced method. The reference method has certain limitations with respect to analytes of this nature.
PFSu-H	The isotopically labeled surrogate recovered above lab control limits due to a matrix effect. Isotope Dilution was applied.
PF-LCS-L	The LCS recovery for this PFAS compound was below control limits.
PF-CCV-L	The CCV recovery for this PFAS compound was below control limits.
J	Detected below the Reporting Limit but greater than or equal to the Method Detection Limit (MDL/LOD) or in the case of a TIC, the result is an estimated concentration.
ICVE	The value reported is ESTIMATED. The value is estimated due to its behavior during initial calibration verification (recovery exceeded 30% of expected value).
CCVE	The value reported is ESTIMATED. The value is estimated due to its behavior during continuing calibration verification (>20% Difference for average Rf or >20% Drift for quadratic fit).

Definitions and Other Explanations

*	Analyte is not certified or the state of the samples origination does not offer certification for the Analyte.
ND	NOT DETECTED - the analyte is not detected at the Reported to level (LOQ/RL or LOD/MDL)
RL	REPORTING LIMIT - the minimum reportable value based upon the lowest point in the analyte calibration curve.
LOQ	LIMIT OF QUANTITATION - the minimum concentration of a target analyte that can be reported within a specified degree of confidence. This is the lowest point in an analyte calibration curve that has been subjected to all steps of the processing/analysis and verified to meet defined criteria. This is based upon NELAC 2009 Standards and applies to all analyses.
LOD	LIMIT OF DETECTION - a verified estimate of the minimum concentration of a substance in a given matrix that an analytical process can reliably detect. This is based upon NELAC 2009 Standards and applies to all analyses conducted under the auspices of EPA SW-846.
MDL	METHOD DETECTION LIMIT - a statistically derived estimate of the minimum amount of a substance an analytical system can reliably detect with a 99% confidence that the concentration of the substance is greater than zero. This is based upon 40 CFR Part 136 Appendix B and applies only to EPA 600 and 200 series methods.
Reported to	This indicates that the data for a particular analysis is reported to either the LOD/MDL, or the LOQ/RL. In cases where the "Reported to" is located above the LOD/MDL, any value between this and the LOQ represents an estimated value which is "J" flagged accordingly. This applies to volatile and semi-volatile target compounds only.
NR	Not reported
RPD	Relative Percent Difference
Wet	The data has been reported on an as-received (wet weight) basis
Low Bias	Low Bias flag indicates that the recovery of the flagged analyte is below the laboratory or regulatory lower control limit. The data user should take note that this analyte may be biased low but should evaluate multiple lines of evidence including the LCS and site-specific MS/MSD data to draw bias conclusions. In cases where no site-specific MS/MSD was requested, only the LCS data can be used to evaluate such bias.
High Bias	High Bias flag indicates that the recovery of the flagged analyte is above the laboratory or regulatory upper control limit. The data user should take note that this analyte may be biased high but should evaluate multiple lines of evidence including the LCS and site-specific MS/MSD data to draw bias conclusions. In cases where no site-specific MS/MSD was requested, only the LCS data can be used to evaluate such bias.
Non-Dir.	Non-dir. flag (Non-Directional Bias) indicates that the Relative Percent Difference (RPD) (a measure of precision) among the MS and MSD data is outside the laboratory or regulatory control limit. This alerts the data user where the MS and MSD are from site-specific samples that the RPD is high due to either non-homogeneous distribution of target analyte between the MS/MSD or indicates poor reproducibility for other reasons.

If EPA SW-846 method 8270 is included herein it is noted that the target compound N-nitrosodiphenylamine (NDPA) decomposes in the gas chromatographic inlet and cannot be separated from diphenylamine (DPA). These results could actually represent 100% DPA, 100% NDPA or some combination of the two. For this reason, York reports the combined result for n-nitrosodiphenylamine and diphenylamine for either of these compounds as a combined concentration as Diphenylamine.

If Total PCBs are detected and the target aroclors reported are "Not detected", the Total PCB value is reported due to the presence of either or both Aroclors 1262 and 1268 which are non-target aroclors for some regulatory lists.

2-chloroethylvinyl ether readily breaks down under acidic conditions. Samples that are acid preserved, including standards will exhibit breakdown. The data user should take note.

Certification for pH is no longer offered by NYDOH ELAP.

Semi-Volatile and Volatile analyses are reported down to the LOD/MDL, with values between the LOD/MDL and the LOQ being "J" flagged as estimated results.

For analyses by EPA SW-846-8270D, the Limit of Quantitation (LOQ) reported for benzidine is based upon the lowest standard used for calibration and is not a verified LOQ due to this compound's propensity for oxidative losses during extraction/concentration procedures and non-reproducible chromatographic performance.

Field Chain-of-Custody Record

YORK
ANALYTICAL LABORATORIES INC

York Analytical Laboratories, Inc. (YORK)'s Standard Terms & Conditions are listed on the back side of this document. This legal document serves as your written authorization for YORK to proceed with the analyses requested below. Your signature binds you to YORK's Standard Terms & Conditions.

120 Research Drive Stratford, CT 06615 132-02 89th Ave Queens, NY 11418 56 Church Hill Rd. #2 Newtown, CT 06470 2161 Whitesville Rd Toms River, NJ 08755 clientservices@yorklab.com 800-306-YORK

YORK Project Number: 25C0573

Page 1 of 1

Report To:	Invoice To:
Company: Langan NYC	Company: SAME
Address: 368 Ninth Ave 8th Fl New York, NY 10001	Address:
Phone.: 212-479-5400	Phone.:
Contact: Kristen Wexler	Contact:
E-mail: kwexler@langan.com	E-mail:

YOUR Project Name / Number: 413 E 120th St 170745301

PO Number:

Samples Collected From: NY [X] NJ [ ] CT [ ] PA [ ] Other: (please specify)

Please print clearly and legibly. All information must be complete. Samples will not be logged in and the turn-around-time clock will not begin until any questions by YORK are resolved.

Aron Farber

Samples Collected by: (print AND sign your name)

Matrix Codes
S - soil/solid/sludge
GW - groundwater
DW - drinking water
SW - surface water
WW - wastewater
O - Oil
Other

Preservative (please list number of containers)

Analyses Requested

Sample Identification	Date	Time	Matrix	Unpreserved	HCl (hydrochloric acid)	MeOH (methanol)	HNO_3 (nitric acid)	H_2SO_4 (sulfuric acid)	NaOH (sodium hydroxide)	$Na_2S_2O_3$ (sodium thio.)	Trizma	Ammonium Acetate	Other:	Part 375/TCL VOCs	Part 375 TCL SVOCs	PCBs	Pesticides / Herbicides	TAL Metals incl. hexavl chromium	Total Cyanide	PFAS	1,4 dioxane	Grab or Comp.
SB15_6-8	3/10/25	1330	S											X	X	X	X	X	X	X	X	G/C
SB18_8-10	↓	1300	↓											X	X	X	X	X	X	X	X	G/C

Turn-Around Time
RUSH - Next Day [ ]
RUSH - Two Day [ ]
RUSH - Three Day [ ]
RUSH - Four Day [ ]
RUSH - Five Day [ ]
Standard (6-9 Day) [X]
PFAS Standard 7-10 Day [X]

Report Type (circle)
QA Report
Summary (Results Only)
NY ASP B Package
NJ Reduced
NJ DKQP
NJ Full
CT RCP

EDD Type (circle)
EQuIS (standard)
NYSDEC EQuIS
NJDEP SRP Haz Site
Standard Excel
CMDP
Other:

Regulatory Comparative
Compared to the following Regulation(s): (please fill in)

Field Filtered [ ]
Lab Filtered [ ]

Comments: Please cc gdegennaro@langan.com aswell as datamanagement@langan.com

Samples iced/chilled at time of lab pickup? circle Yes or No

Lab Sample Receiving Checklist (to be completed by the receiving laboratory only) Circle Y / N
Custody Seals: Y / N Containers Intact: Y / N COC/Labels Agree: Y / N Preservation Confirmed: Y / N
COC Complete: Y / N COC Received: Y / N Appropriate Sample Volumes: Y / N Appropriate Sample Containers: Y / N
Cooler Temperature Confirmed: Y / N Samples Submitted within Holding Times: Y / N Corrective Action Form Required: Y / N

1. Samples Relinquished by / Company	Date/Time	1. Samples Received by / Company	Date/Time	2. Samples Relinquished by / Company	Date/Time
AF / Langan	3/10/25 1559	A Husain	3/10/25 15:59	A. Husain	3/10/25 20:50
2. Samples Received by / Company	Date/Time	3. Samples Relinquished by / Company	Date/Time	3. Samples Received by / Company	Date/Time
4. Samples Relinquished by / Company	Date/Time	4. Samples Received by / Company	Date/Time	Samples Received in LAB by	Date/Time / Temperature
					3/10/25 20:50 4.2 Degrees C

Technical Report

prepared for:

Langan Engineering & Environmental Services (NYC)
21 Penn Plaza, 360 West 31st Street
New York NY, 10001
Attention: Kristen Wexler

Report Date: 03/26/2025
Client Project ID: 170745301
York Project (SDG) No.: 25C1088

Report Date: 03/26/2025
Client Project ID: 170745301
York Project (SDG) No.: 25C1088

Langan Engineering & Environmental Services (NYC)
21 Penn Plaza, 360 West 31st Street
New York NY, 10001
Attention: Kristen Wexler

Purpose and Results

This report contains the analytical data for the sample(s) identified on the attached chain-of-custody received in our laboratory on March 18, 2025 and listed below. The project was identified as your project: **170745301**.

The analyses were conducted utilizing appropriate EPA, Standard Methods, and ASTM methods as detailed in the data summary tables.

All samples were received in proper condition meeting the customary acceptance requirements for environmental samples except those indicated under the Sample and Analysis Qualifiers section of this report.

All analyses met the method and laboratory standard operating procedure requirements except as indicated by any data flags, the meaning of which are explained in the Sample and Data Qualifiers Relating to This Work Order section of this report and case narrative if applicable.

The results of the analyses, which are all reported on dry weight basis (soils) unless otherwise noted, are detailed in the following pages.

Please contact Client Services at 203.325.1371 with any questions regarding this report.

York Sample ID	Client Sample ID	Matrix	Date Collected	Date Received
25C1088-01	SB09_10-12	Soil	03/15/2025	03/18/2025
25C1088-03	SB10_10-12	Soil	03/15/2025	03/18/2025
25C1088-05	SB11_10-12	Soil	03/15/2025	03/18/2025
25C1088-07	SB12_6-8	Soil	03/15/2025	03/18/2025
25C1088-08	SB12_10-12	Soil	03/15/2025	03/18/2025
25C1088-10	SB13_6-8	Soil	03/15/2025	03/18/2025
25C1088-11	SB13_10-12	Soil	03/15/2025	03/18/2025
25C1088-12	DUP03_031525	Soil	03/15/2025	03/18/2025

General Notes for York Project (SDG) No.: 25C1088

1. The RLs and MDLs (Reporting Limit and Method Detection Limit respectively) reported are adjusted for any dilution necessary due to the levels of target and/or non-target analytes and matrix interference. The RL(REPORTING LIMIT) is based upon the lowest standard utilized for the calibration where applicable.
2. Samples are retained for a period of thirty days after submittal of report, unless other arrangements are made.
3. York's liability for the above data is limited to the dollar value paid to York for the referenced project.
4. This report shall not be reproduced without the written approval of York Analytical Laboratories, Inc.
5. All analyses conducted met method or Laboratory SOP requirements. See the Sample and Data Qualifiers Section for further information.
6. It is noted that no analyses reported herein were subcontracted to another laboratory, unless noted in the report.
7. This report reflects results that relate only to the samples submitted on the attached chain-of-custody form(s) received by York.
8. Analyses conducted at York Analytical Laboratories, Inc. Stratford, CT are indicated by NY Cert. No. 10854; those conducted at York Analytical Laboratories, Inc., Richmond Hill, NY are indicated by NY Cert. No. 12058.

Approved By  **Date:** 03/26/2025

Cassie L. Mosher
Laboratory Manager

Sample Information

Client Sample ID: SB09_10-12 **York Sample ID:** 25C1088-01

York Project (SDG) No.	Client Project ID	Matrix	Collection Date/Time	Date Received
25C1088	170745301	Soil	March 15, 2025 8:15 am	03/18/2025

VOA, 8260 MASTER **Log-in Notes:** **Sample Notes:**

Sample Prepared by Method: EPA 5035A

CAS No.	Parameter	Result	Flag	Units	Reported to LOD/MDL	LOQ	Dilution	Reference Method	Date/Time Prepared	Date/Time Analyzed	Analyst
630-20-6	1,1,1,2-Tetrachloroethane	ND		mg/kg dry	0.0042	0.0084	1	EPA 8260D	03/20/2025 14:00	03/20/2025 17:14	AC
								Certifications:	CTDOH-PH-0723,NELAC-NY10854,NELAC-NY12058,NJDEP-CT		
71-55-6	1,1,1-Trichloroethane	ND		mg/kg dry	0.0042	0.0084	1	EPA 8260D	03/20/2025 14:00	03/20/2025 17:14	AC
								Certifications:	CTDOH-PH-0723,NELAC-NY10854,NELAC-NY12058,NJDEP-CT		
79-34-5	1,1,2,2-Tetrachloroethane	ND		mg/kg dry	0.0042	0.0084	1	EPA 8260D	03/20/2025 14:00	03/20/2025 17:14	AC
								Certifications:	CTDOH-PH-0723,NELAC-NY10854,NELAC-NY12058,NJDEP-CT		
76-13-1	1,1,2-Trichloro-1,2,2-trifluoroethane (Freon 113)	ND		mg/kg dry	0.0042	0.0084	1	EPA 8260D	03/20/2025 14:00	03/20/2025 17:14	AC
								Certifications:	CTDOH-PH-0723,NELAC-NY10854,NELAC-NY12058,NJDEP-CT		
79-00-5	1,1,2-Trichloroethane	ND		mg/kg dry	0.0042	0.0084	1	EPA 8260D	03/20/2025 14:00	03/20/2025 17:14	AC
								Certifications:	CTDOH-PH-0723,NELAC-NY10854,NELAC-NY12058,NJDEP-CT		
75-34-3	1,1-Dichloroethane	ND		mg/kg dry	0.0042	0.0084	1	EPA 8260D	03/20/2025 14:00	03/20/2025 17:14	AC
								Certifications:	CTDOH-PH-0723,NELAC-NY10854,NELAC-NY12058,NJDEP-CT		
75-35-4	1,1-Dichloroethylene	ND		mg/kg dry	0.0042	0.0084	1	EPA 8260D	03/20/2025 14:00	03/20/2025 17:14	AC
								Certifications:	CTDOH-PH-0723,NELAC-NY10854,NELAC-NY12058,NJDEP-CT		
87-61-6	1,2,3-Trichlorobenzene	ND		mg/kg dry	0.0042	0.0084	1	EPA 8260D	03/20/2025 14:00	03/20/2025 17:14	AC
								Certifications:	NELAC-NY10854,NELAC-NY12058,NJDEP-CT005,PADEP-68-04		
96-18-4	1,2,3-Trichloropropane	ND		mg/kg dry	0.0042	0.0084	1	EPA 8260D	03/20/2025 14:00	03/20/2025 17:14	AC
								Certifications:	NELAC-NY10854,NELAC-NY12058,NJDEP-CT005		
120-82-1	1,2,4-Trichlorobenzene	ND		mg/kg dry	0.0042	0.0084	1	EPA 8260D	03/20/2025 14:00	03/20/2025 17:14	AC
								Certifications:	NELAC-NY10854,NELAC-NY12058,NJDEP-CT005,PADEP-68-04		
95-63-6	1,2,4-Trimethylbenzene	ND		mg/kg dry	0.0042	0.0084	1	EPA 8260D	03/20/2025 14:00	03/20/2025 17:14	AC
								Certifications:	CTDOH-PH-0723,NELAC-NY10854,NELAC-NY12058,NJDEP-CT		
96-12-8	1,2-Dibromo-3-chloropropane	ND		mg/kg dry	0.0042	0.0084	1	EPA 8260D	03/20/2025 14:00	03/20/2025 17:14	AC
								Certifications:	CTDOH-PH-0723,NELAC-NY10854,NELAC-NY12058,NJDEP-CT		
106-93-4	1,2-Dibromoethane	ND		mg/kg dry	0.0042	0.0084	1	EPA 8260D	03/20/2025 14:00	03/20/2025 17:14	AC
								Certifications:	CTDOH-PH-0723,NELAC-NY10854,NELAC-NY12058,NJDEP-CT		
95-50-1	1,2-Dichlorobenzene	ND		mg/kg dry	0.0042	0.0084	1	EPA 8260D	03/20/2025 14:00	03/20/2025 17:14	AC
								Certifications:	CTDOH-PH-0723,NELAC-NY10854,NELAC-NY12058,NJDEP-CT		
107-06-2	1,2-Dichloroethane	ND		mg/kg dry	0.0042	0.0084	1	EPA 8260D	03/20/2025 14:00	03/20/2025 17:14	AC
								Certifications:	CTDOH-PH-0723,NELAC-NY10854,NELAC-NY12058,NJDEP-CT		
78-87-5	1,2-Dichloropropane	ND		mg/kg dry	0.0042	0.0084	1	EPA 8260D	03/20/2025 14:00	03/20/2025 17:14	AC
								Certifications:	CTDOH-PH-0723,NELAC-NY10854,NELAC-NY12058,NJDEP-CT		
108-67-8	1,3,5-Trimethylbenzene	ND		mg/kg dry	0.0042	0.0084	1	EPA 8260D	03/20/2025 14:00	03/20/2025 17:14	AC
								Certifications:	CTDOH-PH-0723,NELAC-NY10854,NELAC-NY12058,NJDEP-CT		
541-73-1	1,3-Dichlorobenzene	ND		mg/kg dry	0.0042	0.0084	1	EPA 8260D	03/20/2025 14:00	03/20/2025 17:14	AC
								Certifications:	CTDOH-PH-0723,NELAC-NY10854,NELAC-NY12058,NJDEP-CT		
106-46-7	1,4-Dichlorobenzene	ND		mg/kg dry	0.0042	0.0084	1	EPA 8260D	03/20/2025 14:00	03/20/2025 17:14	AC
								Certifications:	CTDOH-PH-0723,NELAC-NY10854,NELAC-NY12058,NJDEP-CT		
123-91-1	1,4-Dioxane	ND		mg/kg dry	0.084	0.17	1	EPA 8260D	03/20/2025 14:00	03/20/2025 17:14	AC
								Certifications:	NELAC-NY10854,NELAC-NY12058,NJDEP-CT005,PADEP-68-04		
78-93-3	**2-Butanone**	**0.011**		mg/kg dry	0.0042	0.0084	1	EPA 8260D	03/20/2025 14:00	03/20/2025 17:14	AC
								Certifications:	CTDOH-PH-0723,NELAC-NY10854,NELAC-NY12058,NJDEP-CT		

Sample Information

Client Sample ID: SB09_10-12 **York Sample ID:** 25C1088-01

York Project (SDG) No.	Client Project ID	Matrix	Collection Date/Time	Date Received
25C1088	170745301	Soil	March 15, 2025 8:15 am	03/18/2025

VOA, 8260 MASTER **Log-in Notes:** **Sample Notes:**

Sample Prepared by Method: EPA 5035A

CAS No.	Parameter	Result	Flag	Units	Reported to LOD/MDL	LOQ	Dilution	Reference Method	Date/Time Prepared	Date/Time Analyzed	Analyst
591-78-6	2-Hexanone	ND		mg/kg dry	0.0042	0.0084	1	EPA 8260D	03/20/2025 14:00	03/20/2025 17:14	AC
								Certifications:	CTDOH-PH-0723,NELAC-NY10854,NELAC-NY12058,NJDEP-CT		
108-10-1	4-Methyl-2-pentanone	ND		mg/kg dry	0.0042	0.0084	1	EPA 8260D	03/20/2025 14:00	03/20/2025 17:14	AC
								Certifications:	CTDOH-PH-0723,NELAC-NY10854,NELAC-NY12058,NJDEP-CT		
67-64-1	**Acetone**	**0.039**	ICVE	mg/kg dry	0.0084	0.017	1	EPA 8260D	03/20/2025 14:00	03/20/2025 17:14	AC
								Certifications:	CTDOH-PH-0723,NELAC-NY10854,NELAC-NY12058,NJDEP-CT		
107-02-8	Acrolein	ND		mg/kg dry	0.0084	0.017	1	EPA 8260D	03/20/2025 14:00	03/20/2025 17:14	AC
								Certifications:	CTDOH-PH-0723,NELAC-NY10854,NELAC-NY12058,NJDEP-CT		
107-13-1	Acrylonitrile	ND		mg/kg dry	0.0042	0.0084	1	EPA 8260D	03/20/2025 14:00	03/20/2025 17:14	AC
								Certifications:	CTDOH-PH-0723,NELAC-NY10854,NELAC-NY12058,NJDEP-CT		
71-43-2	Benzene	ND		mg/kg dry	0.0042	0.0084	1	EPA 8260D	03/20/2025 14:00	03/20/2025 17:14	AC
								Certifications:	CTDOH-PH-0723,NELAC-NY10854,NELAC-NY12058,NJDEP-CT		
74-97-5	Bromochloromethane	ND		mg/kg dry	0.0042	0.0084	1	EPA 8260D	03/20/2025 14:00	03/20/2025 17:14	AC
								Certifications:	NELAC-NY10854,NELAC-NY12058,NJDEP-CT005,PADEP-68-04		
75-27-4	Bromodichloromethane	ND		mg/kg dry	0.0042	0.0084	1	EPA 8260D	03/20/2025 14:00	03/20/2025 17:14	AC
								Certifications:	CTDOH-PH-0723,NELAC-NY10854,NELAC-NY12058,NJDEP-CT		
75-25-2	Bromoform	ND		mg/kg dry	0.0042	0.0084	1	EPA 8260D	03/20/2025 14:00	03/20/2025 17:14	AC
								Certifications:	CTDOH-PH-0723,NELAC-NY10854,NELAC-NY12058,NJDEP-CT		
74-83-9	Bromomethane	ND		mg/kg dry	0.0042	0.0084	1	EPA 8260D	03/20/2025 14:00	03/20/2025 17:14	AC
								Certifications:	CTDOH-PH-0723,NELAC-NY10854,NELAC-NY12058,NJDEP-CT		
75-15-0	Carbon disulfide	ND		mg/kg dry	0.0042	0.0084	1	EPA 8260D	03/20/2025 14:00	03/20/2025 17:14	AC
								Certifications:	CTDOH-PH-0723,NELAC-NY10854,NELAC-NY12058,NJDEP-CT		
56-23-5	Carbon tetrachloride	ND		mg/kg dry	0.0042	0.0084	1	EPA 8260D	03/20/2025 14:00	03/20/2025 17:14	AC
								Certifications:	CTDOH-PH-0723,NELAC-NY10854,NELAC-NY12058,NJDEP-CT		
108-90-7	Chlorobenzene	ND		mg/kg dry	0.0042	0.0084	1	EPA 8260D	03/20/2025 14:00	03/20/2025 17:14	AC
								Certifications:	CTDOH-PH-0723,NELAC-NY10854,NELAC-NY12058,NJDEP-CT		
75-00-3	Chloroethane	ND		mg/kg dry	0.0042	0.0084	1	EPA 8260D	03/20/2025 14:00	03/20/2025 17:14	AC
								Certifications:	CTDOH-PH-0723,NELAC-NY10854,NELAC-NY12058,NJDEP-CT		
67-66-3	Chloroform	ND		mg/kg dry	0.0042	0.0084	1	EPA 8260D	03/20/2025 14:00	03/20/2025 17:14	AC
								Certifications:	CTDOH-PH-0723,NELAC-NY10854,NELAC-NY12058,NJDEP-CT		
74-87-3	Chloromethane	ND		mg/kg dry	0.0042	0.0084	1	EPA 8260D	03/20/2025 14:00	03/20/2025 17:14	AC
								Certifications:	CTDOH-PH-0723,NELAC-NY10854,NELAC-NY12058,NJDEP-CT		
156-59-2	cis-1,2-Dichloroethylene	ND		mg/kg dry	0.0042	0.0084	1	EPA 8260D	03/20/2025 14:00	03/20/2025 17:14	AC
								Certifications:	CTDOH-PH-0723,NELAC-NY10854,NELAC-NY12058,NJDEP-CT		
10061-01-5	cis-1,3-Dichloropropylene	ND		mg/kg dry	0.0042	0.0084	1	EPA 8260D	03/20/2025 14:00	03/20/2025 17:14	AC
								Certifications:	CTDOH-PH-0723,NELAC-NY10854,NELAC-NY12058,NJDEP-CT		
110-82-7	Cyclohexane	ND		mg/kg dry	0.0042	0.0084	1	EPA 8260D	03/20/2025 14:00	03/20/2025 17:14	AC
								Certifications:	NELAC-NY10854,NELAC-NY12058,NJDEP-CT005,PADEP-68-04		
124-48-1	Dibromochloromethane	ND		mg/kg dry	0.0042	0.0084	1	EPA 8260D	03/20/2025 14:00	03/20/2025 17:14	AC
								Certifications:	NELAC-NY10854,NELAC-NY12058,NJDEP-CT005,PADEP-68-04		
74-95-3	Dibromomethane	ND		mg/kg dry	0.0042	0.0084	1	EPA 8260D	03/20/2025 14:00	03/20/2025 17:14	AC
								Certifications:	NELAC-NY10854,NELAC-NY12058,NJDEP-CT005,PADEP-68-04		
75-71-8	Dichlorodifluoromethane	ND	CCVE	mg/kg dry	0.0042	0.0084	1	EPA 8260D	03/20/2025 14:00	03/20/2025 17:14	AC
								Certifications:	NELAC-NY10854,NELAC-NY12058,NJDEP-CT005,PADEP-68-04		

Sample Information

Client Sample ID: SB09_10-12 **York Sample ID:** 25C1088-01

York Project (SDG) No.	Client Project ID	Matrix	Collection Date/Time	Date Received
25C1088	170745301	Soil	March 15, 2025 8:15 am	03/18/2025

VOA, 8260 MASTER **Log-in Notes:** **Sample Notes:**

Sample Prepared by Method: EPA 5035A

CAS No.	Parameter	Result	Flag	Units	Reported to LOD/MDL	LOQ	Dilution	Reference Method	Date/Time Prepared	Date/Time Analyzed	Analyst
100-41-4	Ethyl Benzene	ND		mg/kg dry	0.0042	0.0084	1	EPA 8260D	03/20/2025 14:00	03/20/2025 17:14	AC
								Certifications:	CTDOH-PH-0723,NELAC-NY10854,NELAC-NY12058,NJDEP-CT		
87-68-3	Hexachlorobutadiene	ND		mg/kg dry	0.0042	0.0084	1	EPA 8260D	03/20/2025 14:00	03/20/2025 17:14	AC
								Certifications:	NELAC-NY10854,NELAC-NY12058,NJDEP-CT005,PADEP-68-04		
98-82-8	Isopropylbenzene	ND		mg/kg dry	0.0042	0.0084	1	EPA 8260D	03/20/2025 14:00	03/20/2025 17:14	AC
								Certifications:	CTDOH-PH-0723,NELAC-NY10854,NELAC-NY12058,NJDEP-CT		
79-20-9	Methyl acetate	ND		mg/kg dry	0.0042	0.0084	1	EPA 8260D	03/20/2025 14:00	03/20/2025 17:14	AC
								Certifications:	NELAC-NY10854,NELAC-NY12058,NJDEP-CT005,PADEP-68-04		
1634-04-4	Methyl tert-butyl ether (MTBE)	ND		mg/kg dry	0.0042	0.0084	1	EPA 8260D	03/20/2025 14:00	03/20/2025 17:14	AC
								Certifications:	CTDOH-PH-0723,NELAC-NY10854,NELAC-NY12058,NJDEP-CT		
108-87-2	Methylcyclohexane	ND		mg/kg dry	0.0042	0.0084	1	EPA 8260D	03/20/2025 14:00	03/20/2025 17:14	AC
								Certifications:	NELAC-NY10854,NELAC-NY12058,NJDEP-CT005,PADEP-68-04		
75-09-2	Methylene chloride	ND		mg/kg dry	0.0084	0.017	1	EPA 8260D	03/20/2025 14:00	03/20/2025 17:14	AC
								Certifications:	CTDOH-PH-0723,NELAC-NY10854,NELAC-NY12058,NJDEP-CT		
104-51-8	n-Butylbenzene	ND		mg/kg dry	0.0042	0.0084	1	EPA 8260D	03/20/2025 14:00	03/20/2025 17:14	AC
								Certifications:	CTDOH-PH-0723,NELAC-NY10854,NELAC-NY12058,NJDEP-CT		
103-65-1	n-Propylbenzene	ND		mg/kg dry	0.0042	0.0084	1	EPA 8260D	03/20/2025 14:00	03/20/2025 17:14	AC
								Certifications:	CTDOH-PH-0723,NELAC-NY10854,NELAC-NY12058,NJDEP-CT		
95-47-6	o-Xylene	ND		mg/kg dry	0.0042	0.0084	1	EPA 8260D	03/20/2025 14:00	03/20/2025 17:14	AC
								Certifications:	CTDOH-PH-0723,NELAC-NY10854,NELAC-NY12058,PADEP-68		
179601-23-1	p- & m- Xylenes	ND		mg/kg dry	0.0084	0.017	1	EPA 8260D	03/20/2025 14:00	03/20/2025 17:14	AC
								Certifications:	CTDOH-PH-0723,NELAC-NY10854,NELAC-NY12058,PADEP-68		
99-87-6	p-Isopropyltoluene	ND		mg/kg dry	0.0042	0.0084	1	EPA 8260D	03/20/2025 14:00	03/20/2025 17:14	AC
								Certifications:	CTDOH-PH-0723,NELAC-NY10854,NELAC-NY12058,NJDEP-CT		
135-98-8	sec-Butylbenzene	ND		mg/kg dry	0.0042	0.0084	1	EPA 8260D	03/20/2025 14:00	03/20/2025 17:14	AC
								Certifications:	CTDOH-PH-0723,NELAC-NY10854,NELAC-NY12058,NJDEP-CT		
100-42-5	Styrene	ND		mg/kg dry	0.0042	0.0084	1	EPA 8260D	03/20/2025 14:00	03/20/2025 17:14	AC
								Certifications:	CTDOH-PH-0723,NELAC-NY10854,NELAC-NY12058,NJDEP-CT		
75-65-0	tert-Butyl alcohol (TBA)	ND	CCVE, QL-02	mg/kg dry	0.0042	0.0084	1	EPA 8260D	03/20/2025 14:00	03/20/2025 17:14	AC
								Certifications:	NELAC-NY10854,NELAC-NY12058,NJDEP-CT005,PADEP-68-04		
98-06-6	tert-Butylbenzene	ND		mg/kg dry	0.0042	0.0084	1	EPA 8260D	03/20/2025 14:00	03/20/2025 17:14	AC
								Certifications:	CTDOH-PH-0723,NELAC-NY10854,NELAC-NY12058,NJDEP-CT		
127-18-4	Tetrachloroethylene	ND		mg/kg dry	0.0042	0.0084	1	EPA 8260D	03/20/2025 14:00	03/20/2025 17:14	AC
								Certifications:	CTDOH-PH-0723,NELAC-NY10854,NELAC-NY12058,NJDEP-CT		
108-88-3	Toluene	ND		mg/kg dry	0.0042	0.0084	1	EPA 8260D	03/20/2025 14:00	03/20/2025 17:14	AC
								Certifications:	CTDOH-PH-0723,NELAC-NY10854,NELAC-NY12058,NJDEP-CT		
156-60-5	trans-1,2-Dichloroethylene	ND		mg/kg dry	0.0042	0.0084	1	EPA 8260D	03/20/2025 14:00	03/20/2025 17:14	AC
								Certifications:	CTDOH-PH-0723,NELAC-NY10854,NELAC-NY12058,NJDEP-CT		
10061-02-6	trans-1,3-Dichloropropylene	ND		mg/kg dry	0.0042	0.0084	1	EPA 8260D	03/20/2025 14:00	03/20/2025 17:14	AC
								Certifications:	CTDOH-PH-0723,NELAC-NY10854,NELAC-NY12058,NJDEP-CT		
79-01-6	Trichloroethylene	ND		mg/kg dry	0.0042	0.0084	1	EPA 8260D	03/20/2025 14:00	03/20/2025 17:14	AC
								Certifications:	CTDOH-PH-0723,NELAC-NY10854,NELAC-NY12058,NJDEP-CT		
75-69-4	Trichlorofluoromethane	ND		mg/kg dry	0.0042	0.0084	1	EPA 8260D	03/20/2025 14:00	03/20/2025 17:14	AC
								Certifications:	CTDOH-PH-0723,NELAC-NY10854,NELAC-NY12058,NJDEP-CT		

Sample Information

Client Sample ID: SB09_10-12 **York Sample ID:** 25C1088-01

York Project (SDG) No.	Client Project ID	Matrix	Collection Date/Time	Date Received
25C1088	170745301	Soil	March 15, 2025 8:15 am	03/18/2025

VOA, 8260 MASTER

Log-in Notes:

Sample Notes:

Sample Prepared by Method: EPA 5035A

CAS No.	Parameter	Result	Flag	Units	Reported to LOD/MDL	LOQ	Dilution	Reference Method	Date/Time Prepared	Date/Time Analyzed	Analyst
75-01-4	Vinyl Chloride	ND		mg/kg dry	0.0042	0.0084	1	EPA 8260D	03/20/2025 14:00	03/20/2025 17:14	AC
								Certifications:	CTDOH-PH-0723,NELAC-NY10854,NELAC-NY12058,NJDEP-CT		
1330-20-7	Xylenes, Total	ND		mg/kg dry	0.013	0.025	1	EPA 8260D	03/20/2025 14:00	03/20/2025 17:14	AC
								Certifications:	CTDOH-PH-0723,NELAC-NY10854,NELAC-NY12058,NJDEP-CT		

	Surrogate Recoveries	Result	Acceptance Range
17060-07-0	*Surrogate: SURR: 1,2-Dichloroethane-d4*	*103 %*	*77-125*
2037-26-5	*Surrogate: SURR: Toluene-d8*	*108 %*	*85-120*
460-00-4	*Surrogate: SURR: p-Bromofluorobenzene*	*106 %*	*76-130*

SVOA, 8270 MASTER

Log-in Notes:

Sample Notes:

Sample Prepared by Method: EPA 3550C

CAS No.	Parameter	Result	Flag	Units	Reported to LOD/MDL	LOQ	Dilution	Reference Method	Date/Time Prepared	Date/Time Analyzed	Analyst
92-52-4	1,1-Biphenyl	ND		mg/kg dry	0.0558	0.111	2	EPA 8270E	03/23/2025 07:57	03/24/2025 13:37	SS
								Certifications:	NELAC-NY10854,NJDEP-CT005,PADEP-68-04440		
95-94-3	1,2,4,5-Tetrachlorobenzene	ND		mg/kg dry	0.111	0.222	2	EPA 8270E	03/23/2025 07:57	03/24/2025 13:37	SS
								Certifications:	NELAC-NY10854,NJDEP-CT005,PADEP-68-04440		
122-66-7	1,2-Diphenylhydrazine (as Azobenzene)	ND		mg/kg dry	0.0558	0.111	2	EPA 8270E	03/23/2025 07:57	03/24/2025 13:37	SS
								Certifications:	NELAC-NY10854,NJDEP-CT005,PADEP-68-04440		
58-90-2	2,3,4,6-Tetrachlorophenol	ND		mg/kg dry	0.111	0.222	2	EPA 8270E	03/23/2025 07:57	03/24/2025 13:37	SS
								Certifications:	NELAC-NY10854,NJDEP-CT005,PADEP-68-04440		
95-95-4	2,4,5-Trichlorophenol	ND		mg/kg dry	0.0558	0.111	2	EPA 8270E	03/23/2025 07:57	03/24/2025 13:37	SS
								Certifications:	CTDOH-PH-0723,NELAC-NY10854,NJDEP-CT005,PADEP-68-044		
88-06-2	2,4,6-Trichlorophenol	ND		mg/kg dry	0.0558	0.111	2	EPA 8270E	03/23/2025 07:57	03/24/2025 13:37	SS
								Certifications:	CTDOH-PH-0723,NELAC-NY10854,NJDEP-CT005,PADEP-68-044		
120-83-2	2,4-Dichlorophenol	ND		mg/kg dry	0.0558	0.111	2	EPA 8270E	03/23/2025 07:57	03/24/2025 13:37	SS
								Certifications:	CTDOH-PH-0723,NELAC-NY10854,NJDEP-CT005,PADEP-68-044		
105-67-9	2,4-Dimethylphenol	ND		mg/kg dry	0.0558	0.111	2	EPA 8270E	03/23/2025 07:57	03/24/2025 13:37	SS
								Certifications:	CTDOH-PH-0723,NELAC-NY10854,NJDEP-CT005,PADEP-68-044		
51-28-5	2,4-Dinitrophenol	ND	CAL-E	mg/kg dry	0.111	0.222	2	EPA 8270E	03/23/2025 07:57	03/24/2025 13:37	SS
								Certifications:	CTDOH-PH-0723,NELAC-NY10854,NJDEP-CT005,PADEP-68-044		
121-14-2	2,4-Dinitrotoluene	ND		mg/kg dry	0.0558	0.111	2	EPA 8270E	03/23/2025 07:57	03/24/2025 13:37	SS
								Certifications:	CTDOH-PH-0723,NELAC-NY10854,NJDEP-CT005,PADEP-68-044		
606-20-2	2,6-Dinitrotoluene	ND		mg/kg dry	0.0558	0.111	2	EPA 8270E	03/23/2025 07:57	03/24/2025 13:37	SS
								Certifications:	CTDOH-PH-0723,NELAC-NY10854,NJDEP-CT005,PADEP-68-044		
91-58-7	2-Chloronaphthalene	ND		mg/kg dry	0.0558	0.111	2	EPA 8270E	03/23/2025 07:57	03/24/2025 13:37	SS
								Certifications:	CTDOH-PH-0723,NELAC-NY10854,NJDEP-CT005,PADEP-68-044		
95-57-8	2-Chlorophenol	ND		mg/kg dry	0.0558	0.111	2	EPA 8270E	03/23/2025 07:57	03/24/2025 13:37	SS
								Certifications:	CTDOH-PH-0723,NELAC-NY10854,NJDEP-CT005,PADEP-68-044		
91-57-6	2-Methylnaphthalene	ND		mg/kg dry	0.0558	0.111	2	EPA 8270E	03/23/2025 07:57	03/24/2025 13:37	SS
								Certifications:	CTDOH-PH-0723,NELAC-NY10854,NJDEP-CT005,PADEP-68-044		

Sample Information

Client Sample ID: SB09_10-12 **York Sample ID:** 25C1088-01

York Project (SDG) No.	Client Project ID	Matrix	Collection Date/Time	Date Received
25C1088	170745301	Soil	March 15, 2025 8:15 am	03/18/2025

SVOA, 8270 MASTER

Log-in Notes:

Sample Notes:

Sample Prepared by Method: EPA 3550C

CAS No.	Parameter	Result	Flag	Units	Reported to LOD/MDL	LOQ	Dilution	Reference Method	Date/Time Prepared	Date/Time Analyzed	Analyst
95-48-7	2-Methylphenol	ND		mg/kg dry	0.0558	0.111	2	EPA 8270E	03/23/2025 07:57	03/24/2025 13:37	SS
								Certifications:	CTDOH-PH-0723,NELAC-NY10854,NJDEP-CT005,PADEP-68-044		
88-74-4	2-Nitroaniline	ND		mg/kg dry	0.111	0.222	2	EPA 8270E	03/23/2025 07:57	03/24/2025 13:37	SS
								Certifications:	CTDOH-PH-0723,NELAC-NY10854,NJDEP-CT005,PADEP-68-044		
88-75-5	2-Nitrophenol	ND		mg/kg dry	0.0558	0.111	2	EPA 8270E	03/23/2025 07:57	03/24/2025 13:37	SS
								Certifications:	CTDOH-PH-0723,NELAC-NY10854,NJDEP-CT005,PADEP-68-044		
65794-96-9	3- & 4-Methylphenols	ND		mg/kg dry	0.0558	0.111	2	EPA 8270E	03/23/2025 07:57	03/24/2025 13:37	SS
								Certifications:	CTDOH-PH-0723,NELAC-NY10854,NJDEP-CT005,PADEP-68-044		
91-94-1	3,3-Dichlorobenzidine	ND		mg/kg dry	0.0558	0.111	2	EPA 8270E	03/23/2025 07:57	03/24/2025 13:37	SS
								Certifications:	NELAC-NY10854,NJDEP-CT005,PADEP-68-04440		
99-09-2	3-Nitroaniline	ND		mg/kg dry	0.111	0.222	2	EPA 8270E	03/23/2025 07:57	03/24/2025 13:37	SS
								Certifications:	CTDOH-PH-0723,NELAC-NY10854,NJDEP-CT005,PADEP-68-044		
534-52-1	4,6-Dinitro-2-methylphenol	ND	CAL-E	mg/kg dry	0.111	0.222	2	EPA 8270E	03/23/2025 07:57	03/24/2025 13:37	SS
								Certifications:	CTDOH-PH-0723,NELAC-NY10854,NJDEP-CT005,PADEP-68-044		
101-55-3	4-Bromophenyl phenyl ether	ND	CCVE	mg/kg dry	0.0558	0.111	2	EPA 8270E	03/23/2025 07:57	03/24/2025 13:37	SS
								Certifications:	CTDOH-PH-0723,NELAC-NY10854,NJDEP-CT005,PADEP-68-044		
59-50-7	4-Chloro-3-methylphenol	ND		mg/kg dry	0.0558	0.111	2	EPA 8270E	03/23/2025 07:57	03/24/2025 13:37	SS
								Certifications:	CTDOH-PH-0723,NELAC-NY10854,NJDEP-CT005,PADEP-68-044		
106-47-8	4-Chloroaniline	ND		mg/kg dry	0.0558	0.111	2	EPA 8270E	03/23/2025 07:57	03/24/2025 13:37	SS
								Certifications:	CTDOH-PH-0723,NELAC-NY10854,NJDEP-CT005,PADEP-68-044		
7005-72-3	4-Chlorophenyl phenyl ether	ND		mg/kg dry	0.0558	0.111	2	EPA 8270E	03/23/2025 07:57	03/24/2025 13:37	SS
								Certifications:	CTDOH-PH-0723,NELAC-NY10854,NJDEP-CT005,PADEP-68-044		
100-01-6	4-Nitroaniline	ND		mg/kg dry	0.111	0.222	2	EPA 8270E	03/23/2025 07:57	03/24/2025 13:37	SS
								Certifications:	CTDOH-PH-0723,NELAC-NY10854,NJDEP-CT005,PADEP-68-044		
100-02-7	4-Nitrophenol	ND		mg/kg dry	0.111	0.222	2	EPA 8270E	03/23/2025 07:57	03/24/2025 13:37	SS
								Certifications:	CTDOH-PH-0723,NELAC-NY10854,NJDEP-CT005,PADEP-68-044		
83-32-9	Acenaphthene	ND		mg/kg dry	0.0558	0.111	2	EPA 8270E	03/23/2025 07:57	03/24/2025 13:37	SS
								Certifications:	CTDOH-PH-0723,NELAC-NY10854,NJDEP-CT005,PADEP-68-044		
208-96-8	Acenaphthylene	ND		mg/kg dry	0.0558	0.111	2	EPA 8270E	03/23/2025 07:57	03/24/2025 13:37	SS
								Certifications:	CTDOH-PH-0723,NELAC-NY10854,NJDEP-CT005,PADEP-68-044		
98-86-2	Acetophenone	ND		mg/kg dry	0.0558	0.111	2	EPA 8270E	03/23/2025 07:57	03/24/2025 13:37	SS
								Certifications:	NELAC-NY10854,NJDEP-CT005,PADEP-68-04440		
62-53-3	Aniline	ND		mg/kg dry	0.223	0.446	2	EPA 8270E	03/23/2025 07:57	03/24/2025 13:37	SS
								Certifications:	NELAC-NY10854,NJDEP-CT005,PADEP-68-04440		
120-12-7	Anthracene	ND		mg/kg dry	0.0558	0.111	2	EPA 8270E	03/23/2025 07:57	03/24/2025 13:37	SS
								Certifications:	CTDOH-PH-0723,NELAC-NY10854,NJDEP-CT005,PADEP-68-044		
1912-24-9	Atrazine	ND		mg/kg dry	0.0558	0.111	2	EPA 8270E	03/23/2025 07:57	03/24/2025 13:37	SS
								Certifications:	NELAC-NY10854,NJDEP-CT005,PADEP-68-04440		
100-52-7	Benzaldehyde	ND		mg/kg dry	0.0558	0.111	2	EPA 8270E	03/23/2025 07:57	03/24/2025 13:37	SS
								Certifications:	NELAC-NY10854,NJDEP-CT005,PADEP-68-04440		
92-87-5	Benzidine	ND	CCVE	mg/kg dry	0.223	0.446	2	EPA 8270E	03/23/2025 07:57	03/24/2025 13:37	SS
								Certifications:	CTDOH-PH-0723,NELAC-NY10854,PADEP-68-04440		
56-55-3	Benzo(a)anthracene	ND		mg/kg dry	0.0558	0.111	2	EPA 8270E	03/23/2025 07:57	03/24/2025 13:37	SS
								Certifications:	CTDOH-PH-0723,NELAC-NY10854,NJDEP-CT005,PADEP-68-044		

Sample Information

Client Sample ID: SB09_10-12 **York Sample ID:** 25C1088-01

York Project (SDG) No.	Client Project ID	Matrix	Collection Date/Time	Date Received
25C1088	170745301	Soil	March 15, 2025 8:15 am	03/18/2025

SVOA, 8270 MASTER **Log-in Notes:** **Sample Notes:**

Sample Prepared by Method: EPA 3550C

CAS No.	Parameter	Result	Flag	Units	Reported to LOD/MDL	LOQ	Dilution	Reference Method	Date/Time Prepared	Date/Time Analyzed	Analyst
50-32-8	Benzo(a)pyrene	ND	CCVE	mg/kg dry	0.0558	0.111	2	EPA 8270E	03/23/2025 07:57	03/24/2025 13:37	SS
								Certifications:	CTDOH-PH-0723,NELAC-NY10854,NJDEP-CT005,PADEP-68-044		
205-99-2	Benzo(b)fluoranthene	ND	CCVE	mg/kg dry	0.0558	0.111	2	EPA 8270E	03/23/2025 07:57	03/24/2025 13:37	SS
								Certifications:	CTDOH-PH-0723,NELAC-NY10854,NJDEP-CT005,PADEP-68-044		
191-24-2	Benzo(g,h,i)perylene	ND		mg/kg dry	0.0558	0.111	2	EPA 8270E	03/23/2025 07:57	03/24/2025 13:37	SS
								Certifications:	CTDOH-PH-0723,NELAC-NY10854,NJDEP-CT005,PADEP-68-044		
207-08-9	Benzo(k)fluoranthene	ND	CCVE	mg/kg dry	0.0558	0.111	2	EPA 8270E	03/23/2025 07:57	03/24/2025 13:37	SS
								Certifications:	CTDOH-PH-0723,NELAC-NY10854,NJDEP-CT005,PADEP-68-044		
65-85-0	Benzoic acid	ND		mg/kg dry	0.0558	0.111	2	EPA 8270E	03/23/2025 07:57	03/24/2025 13:37	SS
								Certifications:	NELAC-NY10854,NJDEP-CT005,PADEP-68-04440		
100-51-6	Benzyl alcohol	ND		mg/kg dry	0.0558	0.111	2	EPA 8270E	03/23/2025 07:57	03/24/2025 13:37	SS
								Certifications:	NELAC-NY10854,NJDEP-CT005,PADEP-68-04440		
85-68-7	Benzyl butyl phthalate	ND		mg/kg dry	0.0558	0.111	2	EPA 8270E	03/23/2025 07:57	03/24/2025 13:37	SS
								Certifications:	CTDOH-PH-0723,NELAC-NY10854,NJDEP-CT005,PADEP-68-044		
111-91-1	Bis(2-chloroethoxy)methane	ND		mg/kg dry	0.0558	0.111	2	EPA 8270E	03/23/2025 07:57	03/24/2025 13:37	SS
								Certifications:	CTDOH-PH-0723,NELAC-NY10854,NJDEP-CT005,PADEP-68-044		
111-44-4	Bis(2-chloroethyl)ether	ND		mg/kg dry	0.0558	0.111	2	EPA 8270E	03/23/2025 07:57	03/24/2025 13:37	SS
								Certifications:	CTDOH-PH-0723,NELAC-NY10854,NJDEP-CT005,PADEP-68-044		
108-60-1	Bis(2-chloroisopropyl)ether	ND		mg/kg dry	0.0558	0.111	2	EPA 8270E	03/23/2025 07:57	03/24/2025 13:37	SS
								Certifications:	CTDOH-PH-0723,NELAC-NY10854,NJDEP-CT005,PADEP-68-044		
117-81-7	Bis(2-ethylhexyl)phthalate	ND		mg/kg dry	0.0558	0.111	2	EPA 8270E	03/23/2025 07:57	03/24/2025 13:37	SS
								Certifications:	CTDOH-PH-0723,NELAC-NY10854,NJDEP-CT005,PADEP-68-044		
105-60-2	Caprolactam	ND		mg/kg dry	0.111	0.222	2	EPA 8270E	03/23/2025 07:57	03/24/2025 13:37	SS
								Certifications:	NELAC-NY10854,NJDEP-CT005,PADEP-68-04440		
86-74-8	Carbazole	ND		mg/kg dry	0.0558	0.111	2	EPA 8270E	03/23/2025 07:57	03/24/2025 13:37	SS
								Certifications:	CTDOH-PH-0723,NELAC-NY10854,NJDEP-CT005,PADEP-68-044		
218-01-9	Chrysene	ND	CCVE	mg/kg dry	0.0558	0.111	2	EPA 8270E	03/23/2025 07:57	03/24/2025 13:37	SS
								Certifications:	CTDOH-PH-0723,NELAC-NY10854,NJDEP-CT005,PADEP-68-044		
53-70-3	Dibenzo(a,h)anthracene	ND		mg/kg dry	0.0558	0.111	2	EPA 8270E	03/23/2025 07:57	03/24/2025 13:37	SS
								Certifications:	CTDOH-PH-0723,NELAC-NY10854,NJDEP-CT005,PADEP-68-044		
132-64-9	Dibenzofuran	ND		mg/kg dry	0.0558	0.111	2	EPA 8270E	03/23/2025 07:57	03/24/2025 13:37	SS
								Certifications:	CTDOH-PH-0723,NELAC-NY10854,NJDEP-CT005,PADEP-68-044		
84-66-2	Diethyl phthalate	ND		mg/kg dry	0.0558	0.111	2	EPA 8270E	03/23/2025 07:57	03/24/2025 13:37	SS
								Certifications:	CTDOH-PH-0723,NELAC-NY10854,NJDEP-CT005,PADEP-68-044		
131-11-3	Dimethyl phthalate	ND		mg/kg dry	0.0558	0.111	2	EPA 8270E	03/23/2025 07:57	03/24/2025 13:37	SS
								Certifications:	CTDOH-PH-0723,NELAC-NY10854,NJDEP-CT005,PADEP-68-044		
84-74-2	Di-n-butyl phthalate	ND		mg/kg dry	0.0558	0.111	2	EPA 8270E	03/23/2025 07:57	03/24/2025 13:37	SS
								Certifications:	CTDOH-PH-0723,NELAC-NY10854,NJDEP-CT005,PADEP-68-044		
117-84-0	Di-n-octyl phthalate	ND		mg/kg dry	0.0558	0.111	2	EPA 8270E	03/23/2025 07:57	03/24/2025 13:37	SS
								Certifications:	CTDOH-PH-0723,NELAC-NY10854,NJDEP-CT005,PADEP-68-044		
122-39-4	Diphenylamine	ND	CCVE	mg/kg dry	0.111	0.222	2	EPA 8270E	03/23/2025 07:57	03/24/2025 13:37	SS
								Certifications:	NELAC-NY10854,NJDEP-CT005,PADEP-68-04440		
206-44-0	Fluoranthene	ND		mg/kg dry	0.0558	0.111	2	EPA 8270E	03/23/2025 07:57	03/24/2025 13:37	SS
								Certifications:	CTDOH-PH-0723,NELAC-NY10854,NJDEP-CT005,PADEP-68-044		

Sample Information

Client Sample ID: SB09_10-12 **York Sample ID:** 25C1088-01

York Project (SDG) No.	Client Project ID	Matrix	Collection Date/Time	Date Received
25C1088	170745301	Soil	March 15, 2025 8:15 am	03/18/2025

SVOA, 8270 MASTER **Log-in Notes:** **Sample Notes:**

Sample Prepared by Method: EPA 3550C

CAS No.	Parameter	Result	Flag	Units	Reported to LOD/MDL	LOQ	Dilution	Reference Method	Date/Time Prepared	Date/Time Analyzed	Analyst
86-73-7	Fluorene	ND		mg/kg dry	0.0558	0.111	2	EPA 8270E	03/23/2025 07:57	03/24/2025 13:37	SS
								Certifications:	NELAC-NY10854,NJDEP-CT005,PADEP-68-04440		
118-74-1	Hexachlorobenzene	ND		mg/kg dry	0.0558	0.111	2	EPA 8270E	03/23/2025 07:57	03/24/2025 13:37	SS
								Certifications:	CTDOH-PH-0723,NELAC-NY10854,NJDEP-CT005,PADEP-68-044		
87-68-3	Hexachlorobutadiene	ND		mg/kg dry	0.0558	0.111	2	EPA 8270E	03/23/2025 07:57	03/24/2025 13:37	SS
								Certifications:	CTDOH-PH-0723,NELAC-NY10854,NJDEP-CT005,PADEP-68-044		
77-47-4	Hexachlorocyclopentadiene	ND	CAL-E, CCVE	mg/kg dry	0.0558	0.111	2	EPA 8270E	03/23/2025 07:57	03/24/2025 13:37	SS
								Certifications:	CTDOH-PH-0723,NELAC-NY10854,NJDEP-CT005,PADEP-68-044		
67-72-1	Hexachloroethane	ND		mg/kg dry	0.0558	0.111	2	EPA 8270E	03/23/2025 07:57	03/24/2025 13:37	SS
								Certifications:	CTDOH-PH-0723,NELAC-NY10854,NJDEP-CT005,PADEP-68-044		
193-39-5	Indeno(1,2,3-cd)pyrene	ND		mg/kg dry	0.0558	0.111	2	EPA 8270E	03/23/2025 07:57	03/24/2025 13:37	SS
								Certifications:	CTDOH-PH-0723,NELAC-NY10854,NJDEP-CT005,PADEP-68-044		
78-59-1	Isophorone	ND		mg/kg dry	0.0558	0.111	2	EPA 8270E	03/23/2025 07:57	03/24/2025 13:37	SS
								Certifications:	CTDOH-PH-0723,NELAC-NY10854,NJDEP-CT005,PADEP-68-044		
91-20-3	Naphthalene	ND		mg/kg dry	0.0558	0.111	2	EPA 8270E	03/23/2025 07:57	03/24/2025 13:37	SS
								Certifications:	CTDOH-PH-0723,NELAC-NY10854,NJDEP-CT005,PADEP-68-044		
98-95-3	Nitrobenzene	ND		mg/kg dry	0.0558	0.111	2	EPA 8270E	03/23/2025 07:57	03/24/2025 13:37	SS
								Certifications:	CTDOH-PH-0723,NELAC-NY10854,NJDEP-CT005,PADEP-68-044		
62-75-9	N-Nitrosodimethylamine	ND	CCVE	mg/kg dry	0.0558	0.111	2	EPA 8270E	03/23/2025 07:57	03/24/2025 13:37	SS
								Certifications:	CTDOH-PH-0723,NELAC-NY10854,NJDEP-CT005,PADEP-68-044		
621-64-7	N-nitroso-di-n-propylamine	ND		mg/kg dry	0.0558	0.111	2	EPA 8270E	03/23/2025 07:57	03/24/2025 13:37	SS
								Certifications:	CTDOH-PH-0723,NELAC-NY10854,NJDEP-CT005,PADEP-68-044		
86-30-6	N-Nitrosodiphenylamine	ND	CCVE	mg/kg dry	0.0558	0.111	2	EPA 8270E	03/23/2025 07:57	03/24/2025 13:37	SS
								Certifications:	CTDOH-PH-0723,NELAC-NY10854,NJDEP-CT005,PADEP-68-044		
87-86-5	Pentachlorophenol	ND	CCVE	mg/kg dry	0.0558	0.111	2	EPA 8270E	03/23/2025 07:57	03/24/2025 13:37	SS
								Certifications:	CTDOH-PH-0723,NELAC-NY10854,NJDEP-CT005,PADEP-68-044		
85-01-8	Phenanthrene	ND		mg/kg dry	0.0558	0.111	2	EPA 8270E	03/23/2025 07:57	03/24/2025 13:37	SS
								Certifications:	CTDOH-PH-0723,NELAC-NY10854,NJDEP-CT005,PADEP-68-044		
108-95-2	Phenol	ND		mg/kg dry	0.0558	0.111	2	EPA 8270E	03/23/2025 07:57	03/24/2025 13:37	SS
								Certifications:	CTDOH-PH-0723,NELAC-NY10854,NJDEP-CT005,PADEP-68-044		
129-00-0	Pyrene	ND		mg/kg dry	0.0558	0.111	2	EPA 8270E	03/23/2025 07:57	03/24/2025 13:37	SS
								Certifications:	CTDOH-PH-0723,NELAC-NY10854,NJDEP-CT005,PADEP-68-044		
110-86-1	Pyridine	ND	CCVE, ICVE	mg/kg dry	0.223	0.446	2	EPA 8270E	03/23/2025 07:57	03/24/2025 13:37	SS
								Certifications:	CTDOH-PH-0723,NELAC-NY10854,NJDEP-CT005,PADEP-68-044		

	Surrogate Recoveries	Result	Acceptance Range
367-12-4	*Surrogate: SURR: 2-Fluorophenol*	*63.1 %*	*20-108*
13127-88-3	*Surrogate: SURR: Phenol-d6*	*58.9 %*	*23-114*
4165-60-0	*Surrogate: SURR: Nitrobenzene-d5*	*67.7 %*	*22-108*
321-60-8	*Surrogate: SURR: 2-Fluorobiphenyl*	*60.6 %*	*21-113*
118-79-6	*Surrogate: SURR: 2,4,6-Tribromophenol*	*63.2 %*	*19-110*
1718-51-0	*Surrogate: SURR: Terphenyl-d14*	*61.5 %*	*24-116*

Sample Information

Client Sample ID: SB09_10-12 **York Sample ID:** 25C1088-01

York Project (SDG) No.	Client Project ID	Matrix	Collection Date/Time	Date Received
25C1088	170745301	Soil	March 15, 2025 8:15 am	03/18/2025

Semi-Volatiles, 1,4-Dioxane 8270 SIM-Soil

Log-in Notes:

Sample Notes:

Sample Prepared by Method: EPA 3550C

CAS No.	Parameter	Result	Flag	Units	Reported to LOQ	Dilution	Reference Method	Date/Time Prepared	Date/Time Analyzed	Analyst
123-91-1	1,4-Dioxane	ND		ug/kg	19.8	1	EPA 8270D SIM Certifications: NELAC-NY10854	03/21/2025 08:00	03/21/2025 17:18	SS

	Surrogate Recoveries	Result	Acceptance Range
17647-74-4	*Surrogate: 1,4-Dioxane-d8*	*76.0 %*	*39-127.5*

PFAS, EPA 1633 Target List

Log-in Notes:

Sample Notes:

Sample Prepared by Method: EPA 1633 Prep

CAS No.	Parameter	Result	Flag	Units	Reported to LOD/MDL	LOQ	Dilution	Reference Method	Date/Time Prepared	Date/Time Analyzed	Analyst
375-73-5	* Perfluorobutanesulfonic acid (PFBS)	ND		ug/kg dry	0.149	0.238	1	EPA 1633 Draft 3 Certifications: NELAC-NH2097 ,NJDEP-NY037	03/24/2025 15:55	03/26/2025 12:31	AM
307-24-4	Perfluorohexanoic acid (PFHxA)	ND		ug/kg dry	0.0712	0.269	1	EPA 1633 Draft 3 Certifications: NELAC-NH2097 ,NELAC-NY12058,NJDEP-NY037	03/24/2025 15:55	03/26/2025 12:31	AM
375-85-9	Perfluoroheptanoic acid (PFHpA)	ND	PF-CC V-L	ug/kg dry	0.141	0.269	1	EPA 1633 Draft 3 Certifications: NELAC-NH2097 ,NELAC-NY12058,NJDEP-NY037	03/24/2025 15:55	03/26/2025 12:31	AM
355-46-4	* Perfluorohexanesulfonic acid (PFHxS)	ND		ug/kg dry	0.240	0.246	1	EPA 1633 Draft 3 Certifications: NELAC-NH2097 ,NJDEP-NY037	03/24/2025 15:55	03/26/2025 12:31	AM
335-67-1	Perfluorooctanoic acid (PFOA)	ND		ug/kg dry	0.231	0.269	1	EPA 1633 Draft 3 Certifications: NELAC-NH2097 ,NELAC-NY12058,NJDEP-NY037	03/24/2025 15:55	03/26/2025 12:31	AM
1763-23-1	Perfluorooctanesulfonic acid (PFOS)	ND		ug/kg dry	0.224	0.250	1	EPA 1633 Draft 3 Certifications: NELAC-NH2097 ,NELAC-NY12058,NJDEP-NY037	03/24/2025 15:55	03/26/2025 12:31	AM
375-95-1	Perfluorononanoic acid (PFNA)	ND		ug/kg dry	0.254	0.269	1	EPA 1633 Draft 3 Certifications: NELAC-NH2097 ,NELAC-NY12058,NJDEP-NY037	03/24/2025 15:55	03/26/2025 12:31	AM
335-76-2	Perfluorodecanoic acid (PFDA)	ND		ug/kg dry	0.256	0.269	1	EPA 1633 Draft 3 Certifications: NELAC-NH2097 ,NELAC-NY12058,NJDEP-NY037	03/24/2025 15:55	03/26/2025 12:31	AM
2058-94-8	Perfluoroundecanoic acid (PFUnA)	ND		ug/kg dry	0.266	0.269	1	EPA 1633 Draft 3 Certifications: NELAC-NH2097 ,NELAC-NY12058,NJDEP-NY037	03/24/2025 15:55	03/26/2025 12:31	AM
307-55-1	Perfluorododecanoic acid (PFDoA)	ND	PF-CC V-L	ug/kg dry	0.219	0.269	1	EPA 1633 Draft 3 Certifications: NELAC-NH2097 ,NELAC-NY12058,NJDEP-NY037	03/24/2025 15:55	03/26/2025 12:31	AM
72629-94-8	Perfluorotridecanoic acid (PFTrDA)	ND		ug/kg dry	0.168	0.269	1	EPA 1633 Draft 3 Certifications: NELAC-NH2097 ,NELAC-NY12058,NJDEP-NY037	03/24/2025 15:55	03/26/2025 12:31	AM
376-06-7	Perfluorotetradecanoic acid (PFTA)	ND		ug/kg dry	0.138	0.269	1	EPA 1633 Draft 3 Certifications: NELAC-NH2097 ,NELAC-NY12058,NJDEP-NY037	03/24/2025 15:55	03/26/2025 12:31	AM
2355-31-9	N-MeFOSAA	ND		ug/kg dry	0.199	0.269	1	EPA 1633 Draft 3 Certifications: NELAC-NH2097 ,NELAC-NY12058,NJDEP-NY037	03/24/2025 15:55	03/26/2025 12:31	AM
2991-50-6	N-EtFOSAA	ND		ug/kg dry	0.260	0.269	1	EPA 1633 Draft 3 Certifications: NELAC-NH2097 ,NELAC-NY12058,NJDEP-NY037	03/24/2025 15:55	03/26/2025 12:31	AM
2706-90-3	Perfluoropentanoic acid (PFPeA)	ND		ug/kg dry	0.146	0.537	1	EPA 1633 Draft 3 Certifications: NELAC-NH2097 ,NELAC-NY12058,NJDEP-NY037	03/24/2025 15:55	03/26/2025 12:31	AM
754-91-6	* Perfluoro-1-octanesulfonamide (FOSA)	ND		ug/kg dry	0.196	0.269	1	EPA 1633 Draft 3 Certifications: NELAC-NH2097 ,NJDEP-NY037	03/24/2025 15:55	03/26/2025 12:31	AM

Sample Information

Client Sample ID: SB09_10-12 **York Sample ID:** 25C1088-01

York Project (SDG) No.	Client Project ID	Matrix	Collection Date/Time	Date Received
25C1088	170745301	Soil	March 15, 2025 8:15 am	03/18/2025

PFAS, EPA 1633 Target List **Log-in Notes:** **Sample Notes:**

Sample Prepared by Method: EPA 1633 Prep

CAS No.	Parameter	Result	Flag	Units	Reported to LOD/MDL	LOQ	Dilution	Reference Method	Date/Time Prepared	Date/Time Analyzed	Analyst
375-92-8	* Perfluoro-1-heptanesulfonic acid (PFHpS)	ND		ug/kg dry	0.208	0.269	1	EPA 1633 Draft 3 Certifications: NELAC-NH2097 ,NJDEP-NY037	03/24/2025 15:55	03/26/2025 12:31	AM
335-77-3	* Perfluoro-1-decanesulfonic acid (PFDS)	ND		ug/kg dry	0.256	0.259	1	EPA 1633 Draft 3 Certifications: NELAC-NH2097 ,NJDEP-NY037	03/24/2025 15:55	03/26/2025 12:31	AM
27619-97-2	* 1H,1H,2H,2H-Perfluorooctanesulfonic acid (6:2 FTS)	ND		ug/kg dry	1.01	1.02	1	EPA 1633 Draft 3 Certifications: NELAC-NH2097 ,NJDEP-NY037	03/24/2025 15:55	03/26/2025 12:31	AM
39108-34-4	1H,1H,2H,2H-Perfluorodecanesulfonic acid (8:2 FTS)	ND		ug/kg dry	1.01	1.03	1	EPA 1633 Draft 3 Certifications: NELAC-NH2097 ,NELAC-NY12058,NJDEP-NY037	03/24/2025 15:55	03/26/2025 12:31	AM
375-22-4	Perfluoro-n-butanoic acid (PFBA)	ND		ug/kg dry	0.146	1.07	1	EPA 1633 Draft 3 Certifications: NELAC-NH2097 ,NELAC-NY12058,NJDEP-NY037	03/24/2025 15:55	03/26/2025 12:31	AM
113507-82-7	* Perfluoro(2-ethoxyethane)sulfonic acid (PFEESA)	ND		ug/kg dry	0.187	0.478	1	EPA 1633 Draft 3 Certifications: NELAC-NH2097	03/24/2025 15:55	03/26/2025 12:31	AM
151772-58-6	* Perfluoro-3,6-dioxaheptanoic acid (NFDHA)	ND		ug/kg dry	0.259	0.537	1	EPA 1633 Draft 3 Certifications: NELAC-NH2097	03/24/2025 15:55	03/26/2025 12:31	AM
377-73-1	* Perfluoro-4-oxapentanoic acid (PFMPA)	ND	PF-LCS-L	ug/kg dry	0.0832	0.537	1	EPA 1633 Draft 3 Certifications: NELAC-NH2097	03/24/2025 15:55	03/26/2025 12:31	AM
863090-89-5	* Perfluoro-5-oxahexanoic acid (PFMBA)	ND		ug/kg dry	0.129	0.537	1	EPA 1633 Draft 3 Certifications: NELAC-NH2097	03/24/2025 15:55	03/26/2025 12:31	AM
2706-91-4	* Perfluoro-1-pentanesulfonate (PFPeS)	ND		ug/kg dry	0.211	0.252	1	EPA 1633 Draft 3 Certifications: NELAC-NH2097 ,NJDEP-NY037	03/24/2025 15:55	03/26/2025 12:31	AM
757124-72-4	* 1H,1H,2H,2H-Perfluorohexanesulfonic acid (4:2 FTS)	ND		ug/kg dry	0.799	1.01	1	EPA 1633 Draft 3 Certifications: NELAC-NH2097 ,NJDEP-NY037	03/24/2025 15:55	03/26/2025 12:31	AM
13252-13-6	* HFPO-DA (Gen-X)	ND		ug/kg dry	0.816	1.07	1	EPA 1633 Draft 3 Certifications: NELAC-NH2097 ,NJDEP-NY037	03/24/2025 15:55	03/26/2025 12:31	AM
763051-92-9	* 11CL-PF3OUdS	ND	PF-LCS-L	ug/kg dry	0.418	1.02	1	EPA 1633 Draft 3 Certifications: NELAC-NH2097 ,NJDEP-NY037	03/24/2025 15:55	03/26/2025 12:31	AM
756426-58-1	* 9CL-PF3ONS	ND		ug/kg dry	0.330	1.00	1	EPA 1633 Draft 3 Certifications: NELAC-NH2097 ,NJDEP-NY037	03/24/2025 15:55	03/26/2025 12:31	AM
919005-14-4	* ADONA	ND		ug/kg dry	0.234	1.02	1	EPA 1633 Draft 3 Certifications: NELAC-NH2097 ,NJDEP-NY037	03/24/2025 15:55	03/26/2025 12:31	AM
79780-39-5	* Perfluorododecanesulfonic acid (PFDoS)	ND		ug/kg dry	0.227	0.260	1	EPA 1633 Draft 3 Certifications: NELAC-NH2097	03/24/2025 15:55	03/26/2025 12:31	AM
68259-12-1	* Perfluoro-1-nonanesulfonic acid (PFNS)	ND		ug/kg dry	0.166	0.258	1	EPA 1633 Draft 3 Certifications: NELAC-NH2097 ,NJDEP-NY037	03/24/2025 15:55	03/26/2025 12:31	AM
356-02-5	* 3-Perfluoropropyl propanoic acid (FPrPA)	ND		ug/kg dry	0.851	1.34	1	EPA 1633 Draft 3 Certifications: NELAC-NH2097	03/24/2025 15:55	03/26/2025 12:31	AM
914637-49-3	* 3-Perfluoropentyl propanoic acid (FPePA)	ND		ug/kg dry	2.82	6.71	1	EPA 1633 Draft 3 Certifications: NELAC-NH2097	03/24/2025 15:55	03/26/2025 12:31	AM
812-70-4	* 3-Perfluoroheptyl propanoic acid (FHpPA)	ND	PF-CCV-L, PF-LCS-L	ug/kg dry	2.01	6.71	1	EPA 1633 Draft 3 Certifications: NELAC-NH2097	03/24/2025 15:55	03/26/2025 12:31	AM

Sample Information

Client Sample ID: SB09_10-12 **York Sample ID:** 25C1088-01

York Project (SDG) No.	Client Project ID	Matrix	Collection Date/Time	Date Received
25C1088	170745301	Soil	March 15, 2025 8:15 am	03/18/2025

PFAS, EPA 1633 Target List **Log-in Notes:** **Sample Notes:**

Sample Prepared by Method: EPA 1633 Prep

CAS No.	Parameter	Result	Flag	Units	Reported to LOD/MDL	LOQ	Dilution	Reference Method	Date/Time Prepared	Date/Time Analyzed	Analyst
24448-09-7	* N-MeFOSE	ND		ug/kg dry	0.820	2.69	1	EPA 1633 Draft 3	03/24/2025 15:55	03/26/2025 12:31	AM
								Certifications: NELAC-NH2097			
31506-32-8	* N-MeFOSA	ND		ug/kg dry	0.242	0.269	1	EPA 1633 Draft 3	03/24/2025 15:55	03/26/2025 12:31	AM
								Certifications: NELAC-NH2097			
1691-99-2	* N-EtFOSE	ND		ug/kg dry	0.936	2.69	1	EPA 1633 Draft 3	03/24/2025 15:55	03/26/2025 12:31	AM
								Certifications: NELAC-NH2097			
4151-50-2	* N-EtFOSA	ND		ug/kg dry	0.266	0.269	1	EPA 1633 Draft 3	03/24/2025 15:55	03/26/2025 12:31	AM
								Certifications: NELAC-NH2097			

	Surrogate Recoveries	Result		Acceptance Range
M3PFBS	*Surrogate: M3PFBS*	*132 %*		*25-150*
13C5PFHXA	*Surrogate: M5PFHxA*	*125 %*		*25-150*
13C4PFHPA	*Surrogate: M4PFHpA*	*168 %*	PFSu-H	*25-150*
13C3PFHXS	*Surrogate: M3PFHxS*	*128 %*		*25-150*
13C8PFOA	*Surrogate: Perfluoro-n-[13C8]octanoic aci*	*130 %*		*25-150*
13C6PFDA	*Surrogate: M6PFDA*	*122 %*		*25-150*
13C7PFUNA	*Surrogate: M7PFUdA*	*122 %*		*25-150*
960315-52-0	*Surrogate: Perfluoro-n-[1,2-13C2]dodecan*	*110 %*		*25-150*
13C2PFTEDA	*Surrogate: M2PFTeDA*	*77.4 %*		*10-150*
13C4PFBA	*Surrogate: Perfluoro-n-[13C4]butanoic aci*	*5.00 %*	PFSu-L	*25-150*
13C8PFOS	*Surrogate: Perfluoro-1-[13C8]octanesulfor*	*123 %*		*25-150*
13C5PFPEA	*Surrogate: Perfluoro-n-[13C5]pentanoic ac*	*47.2 %*		*25-150*
13C8FOSA	*Surrogate: Perfluoro-1-[13C8]octanesulfor*	*87.4 %*		*10-150*
D3-NMEFOSAA	*Surrogate: d3-N-MeFOSAA*	*125 %*		*25-150*
D5-NETFOSAA	*Surrogate: d5-N-EtFOSAA*	*125 %*		*25-150*
M2-6:2FTS	*Surrogate: M2-6:2 FTS*	*131 %*		*25-200*
M2-8:2FTS	*Surrogate: M2-8:2 FTS*	*203 %*	PFSu-H	*25-200*
13C9PFNA	*Surrogate: M9PFNA*	*107 %*		*25-150*
M2-4:2FTS	*Surrogate: M2-4:2 FTS*	*112 %*		*25-150*
936109-37-4	*Surrogate: d-N-MeFOSA*	*93.0 %*		*25-150*
936109-40-9	*Surrogate: d-N-EtFOSA*	*87.0 %*		*25-150*
M3HFPO-DA	*Surrogate: M3HFPO-DA*	*126 %*		*25-150*
D9-NETPFOSAI	*Surrogate: d9-N-EtFOSE*	*44.4 %*		*25-150*
D7-NMEPFOSA	*Surrogate: d7-N-MeFOSE*	*41.9 %*		*25-150*

Sample Information

Client Sample ID: SB09_10-12 **York Sample ID:** 25C1088-01

York Project (SDG) No.	Client Project ID	Matrix	Collection Date/Time	Date Received
25C1088	170745301	Soil	March 15, 2025 8:15 am	03/18/2025

PEST, 8081 MASTER

Log-in Notes:

Sample Notes:

Sample Prepared by Method: EPA 3550C

CAS No.	Parameter	Result	Flag	Units	Reported to LOQ	Dilution	Reference Method	Date/Time Prepared	Date/Time Analyzed	Analyst
72-54-8	4,4'-DDD	ND		mg/kg dry	0.00222	5	EPA 8081B	03/21/2025 08:00	03/21/2025 12:54	SCB
							Certifications:	CTDOH-PH-0723,NELAC-NY10854,NJDEP-CT005,PADEP-68-044		
72-55-9	4,4'-DDE	ND		mg/kg dry	0.00222	5	EPA 8081B	03/21/2025 08:00	03/21/2025 12:54	SCB
							Certifications:	CTDOH-PH-0723,NELAC-NY10854,NJDEP-CT005,PADEP-68-044		
50-29-3	4,4'-DDT	ND		mg/kg dry	0.00222	5	EPA 8081B	03/21/2025 08:00	03/21/2025 12:54	SCB
							Certifications:	CTDOH-PH-0723,NELAC-NY10854,NJDEP-CT005,PADEP-68-044		
309-00-2	Aldrin	ND		mg/kg dry	0.00222	5	EPA 8081B	03/21/2025 08:00	03/21/2025 12:54	SCB
							Certifications:	CTDOH-PH-0723,NELAC-NY10854,NJDEP-CT005,PADEP-68-044		
319-84-6	alpha-BHC	ND		mg/kg dry	0.00222	5	EPA 8081B	03/21/2025 08:00	03/21/2025 12:54	SCB
							Certifications:	CTDOH-PH-0723,NELAC-NY10854,NJDEP-CT005,PADEP-68-044		
5103-71-9	alpha-Chlordane	ND		mg/kg dry	0.00222	5	EPA 8081B	03/21/2025 08:00	03/21/2025 12:54	SCB
							Certifications:	NELAC-NY10854,NJDEP-CT005		
319-85-7	beta-BHC	ND		mg/kg dry	0.00222	5	EPA 8081B	03/21/2025 08:00	03/21/2025 12:54	SCB
							Certifications:	CTDOH-PH-0723,NELAC-NY10854,NJDEP-CT005,PADEP-68-044		
319-86-8	delta-BHC	ND		mg/kg dry	0.00222	5	EPA 8081B	03/21/2025 08:00	03/21/2025 12:54	SCB
							Certifications:	CTDOH-PH-0723,NELAC-NY10854,NJDEP-CT005,PADEP-68-044		
60-57-1	Dieldrin	ND		mg/kg dry	0.00222	5	EPA 8081B	03/21/2025 08:00	03/21/2025 12:54	SCB
							Certifications:	CTDOH-PH-0723,NELAC-NY10854,NJDEP-CT005,PADEP-68-044		
959-98-8	Endosulfan I	ND		mg/kg dry	0.00222	5	EPA 8081B	03/21/2025 08:00	03/21/2025 12:54	SCB
							Certifications:	CTDOH-PH-0723,NELAC-NY10854,NJDEP-CT005,PADEP-68-044		
33213-65-9	Endosulfan II	ND		mg/kg dry	0.00222	5	EPA 8081B	03/21/2025 08:00	03/21/2025 12:54	SCB
							Certifications:	CTDOH-PH-0723,NELAC-NY10854		
1031-07-8	Endosulfan sulfate	ND		mg/kg dry	0.00222	5	EPA 8081B	03/21/2025 08:00	03/21/2025 12:54	SCB
							Certifications:	CTDOH-PH-0723,NELAC-NY10854,NJDEP-CT005,PADEP-68-044		
72-20-8	Endrin	ND		mg/kg dry	0.00222	5	EPA 8081B	03/21/2025 08:00	03/21/2025 12:54	SCB
							Certifications:	CTDOH-PH-0723,NELAC-NY10854,NJDEP-CT005,PADEP-68-044		
7421-93-4	Endrin aldehyde	ND		mg/kg dry	0.00222	5	EPA 8081B	03/21/2025 08:00	03/21/2025 12:54	SCB
							Certifications:	CTDOH-PH-0723,NELAC-NY10854,NJDEP-CT005,PADEP-68-044		
53494-70-5	Endrin ketone	ND		mg/kg dry	0.00222	5	EPA 8081B	03/21/2025 08:00	03/21/2025 12:54	SCB
							Certifications:	CTDOH-PH-0723,NELAC-NY10854,NJDEP-CT005,PADEP-68-044		
58-89-9	gamma-BHC (Lindane)	ND		mg/kg dry	0.00222	5	EPA 8081B	03/21/2025 08:00	03/21/2025 12:54	SCB
							Certifications:	CTDOH-PH-0723,NELAC-NY10854,NJDEP-CT005,PADEP-68-044		
5566-34-7	gamma-Chlordane	ND		mg/kg dry	0.00222	5	EPA 8081B	03/21/2025 08:00	03/21/2025 12:54	SCB
							Certifications:	NELAC-NY10854,NJDEP-CT005		
76-44-8	Heptachlor	ND		mg/kg dry	0.00222	5	EPA 8081B	03/21/2025 08:00	03/21/2025 12:54	SCB
							Certifications:	CTDOH-PH-0723,NELAC-NY10854,NJDEP-CT005,PADEP-68-044		
1024-57-3	Heptachlor epoxide	ND		mg/kg dry	0.00222	5	EPA 8081B	03/21/2025 08:00	03/21/2025 12:54	SCB
							Certifications:	CTDOH-PH-0723,NELAC-NY10854,NJDEP-CT005,PADEP-68-044		
72-43-5	Methoxychlor	ND		mg/kg dry	0.00222	5	EPA 8081B	03/21/2025 08:00	03/21/2025 12:54	SCB
							Certifications:	CTDOH-PH-0723,NELAC-NY10854,NJDEP-CT005,PADEP-68-044		
8001-35-2	Toxaphene	ND		mg/kg dry	0.222	5	EPA 8081B	03/21/2025 08:00	03/21/2025 12:54	SCB
							Certifications:	CTDOH-PH-0723,NELAC-NY10854,NJDEP-CT005,PADEP-68-044		

Sample Information

Client Sample ID: SB09_10-12 **York Sample ID:** 25C1088-01

York Project (SDG) No.	Client Project ID	Matrix	Collection Date/Time	Date Received
25C1088	170745301	Soil	March 15, 2025 8:15 am	03/18/2025

PEST, 8081 MASTER

Log-in Notes: **Sample Notes:**

Sample Prepared by Method: EPA 3550C

CAS No.	Parameter	Result	Flag	Units	Reported to LOQ	Dilution	Reference Method	Date/Time Prepared	Date/Time Analyzed	Analyst
57-74-9	* Chlordane, total	ND		mg/kg dry	0.0443	5	EPA 8081B	03/21/2025 08:00	03/21/2025 12:54	SCB
							Certifications:			

	Surrogate Recoveries	Result	Acceptance Range
2051-24-3	*Surrogate: Decachlorobiphenyl*	*67.6 %*	*30-150*
877-09-8	*Surrogate: Tetrachloro-m-xylene*	*75.8 %*	*30-150*

PCB, 8082 MASTER

Log-in Notes: **Sample Notes:**

Sample Prepared by Method: EPA 3550C

CAS No.	Parameter	Result	Flag	Units	Reported to LOQ	Dilution	Reference Method	Date/Time Prepared	Date/Time Analyzed	Analyst
12674-11-2	Aroclor 1016	ND		mg/kg dry	0.0224	1	EPA 8082A	03/21/2025 08:00	03/21/2025 13:38	NF
							Certifications:	NELAC-NY10854,CTDOH-PH-0723,NJDEP-CT005,PADEP-68-044		
11104-28-2	Aroclor 1221	ND		mg/kg dry	0.0224	1	EPA 8082A	03/21/2025 08:00	03/21/2025 13:38	NF
							Certifications:	NELAC-NY10854,CTDOH-PH-0723,NJDEP-CT005,PADEP-68-044		
11141-16-5	Aroclor 1232	ND		mg/kg dry	0.0224	1	EPA 8082A	03/21/2025 08:00	03/21/2025 13:38	NF
							Certifications:	NELAC-NY10854,CTDOH-PH-0723,NJDEP-CT005,PADEP-68-044		
53469-21-9	Aroclor 1242	ND		mg/kg dry	0.0224	1	EPA 8082A	03/21/2025 08:00	03/21/2025 13:38	NF
							Certifications:	NELAC-NY10854,CTDOH-PH-0723,NJDEP-CT005,PADEP-68-044		
12672-29-6	Aroclor 1248	ND		mg/kg dry	0.0224	1	EPA 8082A	03/21/2025 08:00	03/21/2025 13:38	NF
							Certifications:	NELAC-NY10854,CTDOH-PH-0723,NJDEP-CT005,PADEP-68-044		
11097-69-1	Aroclor 1254	ND		mg/kg dry	0.0224	1	EPA 8082A	03/21/2025 08:00	03/21/2025 13:38	NF
							Certifications:	NELAC-NY10854,CTDOH-PH-0723,NJDEP-CT005,PADEP-68-044		
11096-82-5	Aroclor 1260	ND		mg/kg dry	0.0224	1	EPA 8082A	03/21/2025 08:00	03/21/2025 13:38	NF
							Certifications:	NELAC-NY10854,CTDOH-PH-0723,NJDEP-CT005,PADEP-68-044		
1336-36-3	* Total PCBs	ND		mg/kg dry	0.0224	1	EPA 8082A	03/21/2025 08:00	03/21/2025 13:38	NF
							Certifications:			

	Surrogate Recoveries	Result	Acceptance Range
877-09-8	*Surrogate: Tetrachloro-m-xylene*	*57.0 %*	*30-120*
2051-24-3	*Surrogate: Decachlorobiphenyl*	*51.5 %*	*30-120*

HERB, 8151 MASTER

Log-in Notes: **Sample Notes:**

Sample Prepared by Method: EPA 3550C/8151A

CAS No.	Parameter	Result	Flag	Units	Reported to LOQ	Dilution	Reference Method	Date/Time Prepared	Date/Time Analyzed	Analyst
93-76-5	2,4,5-T	ND		mg/kg dry	0.0264	1	EPA 8151A	03/20/2025 09:32	03/21/2025 11:23	GXB
							Certifications:	CTDOH-PH-0723,NELAC-NY10854,NJDEP-CT005,PADEP-68-044		
93-72-1	2,4,5-TP (Silvex)	ND		mg/kg dry	0.0264	1	EPA 8151A	03/20/2025 09:32	03/21/2025 11:23	GXB
							Certifications:	CTDOH-PH-0723,NELAC-NY10854,NJDEP-CT005,PADEP-68-044		
94-75-7	2,4-D	ND		mg/kg dry	0.0264	1	EPA 8151A	03/20/2025 09:32	03/21/2025 11:23	GXB
							Certifications:	CTDOH-PH-0723,NELAC-NY10854,NJDEP-CT005,PADEP-68-044		

	Surrogate Recoveries	Result	Acceptance Range

Sample Information

Client Sample ID: SB09_10-12 **York Sample ID:** 25C1088-01

York Project (SDG) No.	Client Project ID	Matrix	Collection Date/Time	Date Received
25C1088	170745301	Soil	March 15, 2025 8:15 am	03/18/2025

HERB, 8151 MASTER

Log-in Notes: **Sample Notes:**

Sample Prepared by Method: EPA 3550C/8151A

CAS No.	Parameter	Result	Flag	Units	Reported to LOQ	Dilution	Reference Method	Date/Time Prepared	Date/Time Analyzed	Analyst
19719-28-9	*Surrogate: 2,4-Dichlorophenylacetic acid (*	*92.6 %*			*21-150*					

Metals, Target Analyte

Log-in Notes: **Sample Notes:**

Sample Prepared by Method: EPA 3050B

CAS No.	Parameter	Result	Flag	Units	Reported to LOQ	Dilution	Reference Method	Date/Time Prepared	Date/Time Analyzed	Analyst
7429-90-5	**Aluminum**	**10600**		mg/kg dry	5.62	1	EPA 6010D	03/20/2025 14:45	03/21/2025 10:34	AGNR
							Certifications:	CTDOH-PH-0723,NELAC-NY10854,NJDEP-CT005,PADEP-68-044		
7440-36-0	Antimony	ND		mg/kg dry	2.81	1	EPA 6010D	03/20/2025 14:45	03/21/2025 10:34	AGNR
							Certifications:	CTDOH-PH-0723,NELAC-NY10854,NJDEP-CT005,PADEP-68-044		
7440-38-2	**Arsenic**	**2.11**		mg/kg dry	1.69	1	EPA 6010D	03/20/2025 14:45	03/21/2025 10:34	AGNR
							Certifications:	CTDOH-PH-0723,NELAC-NY10854,NJDEP-CT005,PADEP-68-044		
7440-39-3	**Barium**	**26.2**		mg/kg dry	2.80	1	EPA 6010D	03/20/2025 14:45	03/21/2025 10:34	AGNR
							Certifications:	CTDOH-PH-0723,NELAC-NY10854,NJDEP-CT005,PADEP-68-044		
7440-41-7	**Beryllium**	**0.457**		mg/kg dry	0.057	1	EPA 6010D	03/20/2025 14:45	03/21/2025 10:34	AGNR
							Certifications:	CTDOH-PH-0723,NELAC-NY10854,NJDEP-CT005,PADEP-68-044		
7440-43-9	Cadmium	ND		mg/kg dry	0.337	1	EPA 6010D	03/20/2025 14:45	03/21/2025 10:34	AGNR
							Certifications:	CTDOH-PH-0723,NELAC-NY10854,NJDEP-CT005,PADEP-68-044		
7440-70-2	**Calcium**	**1300**		mg/kg dry	5.62	1	EPA 6010D	03/20/2025 14:45	03/21/2025 10:34	AGNR
							Certifications:	CTDOH-PH-0723,NELAC-NY10854,NJDEP-CT005,PADEP-68-044		
7440-47-3	**Chromium**	**16.3**		mg/kg dry	0.562	1	EPA 6010D	03/20/2025 14:45	03/21/2025 10:34	AGNR
							Certifications:	CTDOH-PH-0723,NELAC-NY10854,NJDEP-CT005,PADEP-68-044		
7440-48-4	**Cobalt**	**5.66**		mg/kg dry	0.449	1	EPA 6010D	03/20/2025 14:45	03/21/2025 10:34	AGNR
							Certifications:	CTDOH-PH-0723,NELAC-NY10854,NJDEP-CT005,PADEP-68-044		
7440-50-8	**Copper**	**7.14**		mg/kg dry	2.25	1	EPA 6010D	03/20/2025 14:45	03/21/2025 10:34	AGNR
							Certifications:	CTDOH-PH-0723,NELAC-NY10854,NJDEP-CT005,PADEP-68-044		
7439-89-6	**Iron**	**12100**		mg/kg dry	28.1	1	EPA 6010D	03/20/2025 14:45	03/21/2025 10:34	AGNR
							Certifications:	CTDOH-PH-0723,NELAC-NY10854,NJDEP-CT005,PADEP-68-044		
7439-92-1	**Lead**	**14.3**		mg/kg dry	0.562	1	EPA 6010D	03/20/2025 14:45	03/21/2025 10:34	AGNR
							Certifications:	CTDOH-PH-0723,NELAC-NY10854,NJDEP-CT005,PADEP-68-044		
7439-95-4	**Magnesium**	**2610**		mg/kg dry	5.62	1	EPA 6010D	03/20/2025 14:45	03/21/2025 10:34	AGNR
							Certifications:	CTDOH-PH-0723,NELAC-NY10854,NJDEP-CT005,PADEP-68-044		
7439-96-5	**Manganese**	**104**		mg/kg dry	0.562	1	EPA 6010D	03/20/2025 14:45	03/21/2025 10:34	AGNR
							Certifications:	CTDOH-PH-0723,NELAC-NY10854,NJDEP-CT005,PADEP-68-044		
7440-02-0	**Nickel**	**10.6**		mg/kg dry	1.12	1	EPA 6010D	03/20/2025 14:45	03/21/2025 10:34	AGNR
							Certifications:	CTDOH-PH-0723,NELAC-NY10854,NJDEP-CT005,PADEP-68-044		
7440-09-7	**Potassium**	**1020**		mg/kg dry	5.62	1	EPA 6010D	03/20/2025 14:45	03/21/2025 10:34	AGNR
							Certifications:	CTDOH-PH-0723,NELAC-NY10854,NJDEP-CT005,PADEP-68-044		
7782-49-2	Selenium	ND		mg/kg dry	2.81	1	EPA 6010D	03/20/2025 14:45	03/21/2025 10:34	AGNR
							Certifications:	CTDOH-PH-0723,NELAC-NY10854,NJDEP-CT005,PADEP-68-044		
7440-22-4	Silver	ND		mg/kg dry	0.566	1	EPA 6010D	03/20/2025 14:45	03/21/2025 10:34	AGNR
							Certifications:	CTDOH-PH-0723,NELAC-NY10854,NJDEP-CT005,PADEP-68-044		

Sample Information

Client Sample ID: SB09_10-12 **York Sample ID:** 25C1088-01

York Project (SDG) No.	Client Project ID	Matrix	Collection Date/Time	Date Received
25C1088	170745301	Soil	March 15, 2025 8:15 am	03/18/2025

Metals, Target Analyte

Log-in Notes: **Sample Notes:**

Sample Prepared by Method: EPA 3050B

CAS No.	Parameter	Result	Flag	Units	Reported to LOQ	Dilution	Reference Method	Date/Time Prepared	Date/Time Analyzed	Analyst
7440-23-5	**Sodium**	**123**		mg/kg dry	56.2	1	EPA 6010D	03/20/2025 14:45	03/21/2025 10:34	AGNR
							Certifications:	CTDOH-PH-0723,NELAC-NY10854,NJDEP-CT005,PADEP-68-044		
7440-28-0	Thallium	ND		mg/kg dry	2.25	1	EPA 6010D	03/20/2025 14:45	03/21/2025 10:34	AGNR
							Certifications:	CTDOH-PH-0723,NELAC-NY10854,NJDEP-CT005,PADEP-68-044		
7440-62-2	**Vanadium**	**15.1**		mg/kg dry	1.12	1	EPA 6010D	03/20/2025 14:45	03/21/2025 10:34	AGNR
							Certifications:	CTDOH-PH-0723,NELAC-NY10854,NJDEP-CT005,PADEP-68-044		
7440-66-6	**Zinc**	**25.8**		mg/kg dry	2.80	1	EPA 6010D	03/20/2025 14:45	03/21/2025 10:34	AGNR
							Certifications:	CTDOH-PH-0723,NELAC-NY10854,NJDEP-CT005,PADEP-68-044		

Mercury by 7473

Log-in Notes: **Sample Notes:**

Sample Prepared by Method: EPA 7473 soil

CAS No.	Parameter	Result	Flag	Units	Reported to LOQ	Dilution	Reference Method	Date/Time Prepared	Date/Time Analyzed	Analyst
7439-97-6	Mercury	ND		mg/kg dry	0.0404	1	EPA 7473	03/21/2025 11:45	03/22/2025 13:51	DRS
							Certifications:	CTDOH-PH-0723,NJDEP-CT005,NELAC-NY10854,PADEP-68-044		

Chromium, Hexavalent

Log-in Notes: **Sample Notes:**

Sample Prepared by Method: EPA SW846-3060

CAS No.	Parameter	Result	Flag	Units	Reported to LOQ	Dilution	Reference Method	Date/Time Prepared	Date/Time Analyzed	Analyst
18540-29-9	Chromium, Hexavalent	ND		mg/kg dry	0.674	1	EPA 7196A	03/19/2025 09:18	03/19/2025 16:40	JMT
							Certifications:	NJDEP-CT005,CTDOH-PH-0723,NELAC-NY10854,PADEP-68-044		

Chromium, Trivalent

Log-in Notes: **Sample Notes:**

Sample Prepared by Method: Analysis Preparation

CAS No.	Parameter	Result	Flag	Units	Reported to LOQ	Dilution	Reference Method	Date/Time Prepared	Date/Time Analyzed	Analyst
16065-83-1	* **Chromium, Trivalent**	**16.3**		mg/kg	0.500	1	Calculation	03/24/2025 14:49	03/24/2025 14:57	SL
							Certifications:			

Cyanide, Total

Log-in Notes: **Sample Notes:**

Sample Prepared by Method: Analysis Preparation Soil

CAS No.	Parameter	Result	Flag	Units	Reported to LOQ	Dilution	Reference Method	Date/Time Prepared	Date/Time Analyzed	Analyst
57-12-5	Cyanide, total	ND		mg/kg dry	0.674	1	EPA 9014/9010C	03/19/2025 08:18	03/19/2025 13:42	LJM
							Certifications:	NELAC-NY10854,CTDOH-PH-0723,NJDEP-CT005,PADEP-68-044		

Total Solids

Log-in Notes: **Sample Notes:**

Sample Prepared by Method: % Solids Prep

CAS No.	Parameter	Result	Flag	Units	Reported to LOQ	Dilution	Reference Method	Date/Time Prepared	Date/Time Analyzed	Analyst

Sample Information

Client Sample ID: SB09_10-12 **York Sample ID:** 25C1088-01

York Project (SDG) No.	Client Project ID	Matrix	Collection Date/Time	Date Received
25C1088	170745301	Soil	March 15, 2025 8:15 am	03/18/2025

Total Solids

Log-in Notes:

Sample Notes:

Sample Prepared by Method: % Solids Prep

CAS No.	Parameter	Result	Flag	Units	Reported to LOQ	Dilution	Reference Method	Date/Time Prepared	Date/Time Analyzed	Analyst
solids	*** % Solids**	**74.2**		%	0.100	1	SM 2540G	03/19/2025 08:48	03/19/2025 10:20	SMM
							Certifications:	CTDOH-PH-0723		

Sample Information

Client Sample ID: **SB10_10-12** **York Sample ID:** **25C1088-03**

York Project (SDG) No.	Client Project ID	Matrix	Collection Date/Time	Date Received
25C1088	170745301	Soil	March 15, 2025 9:30 am	03/18/2025

VOA, 8260 MASTER **Log-in Notes:** **Sample Notes:**

Sample Prepared by Method: EPA 5035A

CAS No.	Parameter	Result	Flag	Units	Reported to LOD/MDL	LOQ	Dilution	Reference Method	Date/Time Prepared	Date/Time Analyzed	Analyst
630-20-6	1,1,1,2-Tetrachloroethane	ND		mg/kg dry	0.0033	0.0066	1	EPA 8260D	03/20/2025 14:00	03/20/2025 18:04	AC
								Certifications:	CTDOH-PH-0723,NELAC-NY10854,NELAC-NY12058,NJDEP-CT		
71-55-6	1,1,1-Trichloroethane	ND		mg/kg dry	0.0033	0.0066	1	EPA 8260D	03/20/2025 14:00	03/20/2025 18:04	AC
								Certifications:	CTDOH-PH-0723,NELAC-NY10854,NELAC-NY12058,NJDEP-CT		
79-34-5	1,1,2,2-Tetrachloroethane	ND		mg/kg dry	0.0033	0.0066	1	EPA 8260D	03/20/2025 14:00	03/20/2025 18:04	AC
								Certifications:	CTDOH-PH-0723,NELAC-NY10854,NELAC-NY12058,NJDEP-CT		
76-13-1	1,1,2-Trichloro-1,2,2-trifluoroethane (Freon 113)	ND		mg/kg dry	0.0033	0.0066	1	EPA 8260D	03/20/2025 14:00	03/20/2025 18:04	AC
								Certifications:	CTDOH-PH-0723,NELAC-NY10854,NELAC-NY12058,NJDEP-CT		
79-00-5	1,1,2-Trichloroethane	ND		mg/kg dry	0.0033	0.0066	1	EPA 8260D	03/20/2025 14:00	03/20/2025 18:04	AC
								Certifications:	CTDOH-PH-0723,NELAC-NY10854,NELAC-NY12058,NJDEP-CT		
75-34-3	1,1-Dichloroethane	ND		mg/kg dry	0.0033	0.0066	1	EPA 8260D	03/20/2025 14:00	03/20/2025 18:04	AC
								Certifications:	CTDOH-PH-0723,NELAC-NY10854,NELAC-NY12058,NJDEP-CT		
75-35-4	1,1-Dichloroethylene	ND		mg/kg dry	0.0033	0.0066	1	EPA 8260D	03/20/2025 14:00	03/20/2025 18:04	AC
								Certifications:	CTDOH-PH-0723,NELAC-NY10854,NELAC-NY12058,NJDEP-CT		
87-61-6	1,2,3-Trichlorobenzene	ND		mg/kg dry	0.0033	0.0066	1	EPA 8260D	03/20/2025 14:00	03/20/2025 18:04	AC
								Certifications:	NELAC-NY10854,NELAC-NY12058,NJDEP-CT005,PADEP-68-04		
96-18-4	1,2,3-Trichloropropane	ND		mg/kg dry	0.0033	0.0066	1	EPA 8260D	03/20/2025 14:00	03/20/2025 18:04	AC
								Certifications:	NELAC-NY10854,NELAC-NY12058,NJDEP-CT005		
120-82-1	1,2,4-Trichlorobenzene	ND		mg/kg dry	0.0033	0.0066	1	EPA 8260D	03/20/2025 14:00	03/20/2025 18:04	AC
								Certifications:	NELAC-NY10854,NELAC-NY12058,NJDEP-CT005,PADEP-68-04		
95-63-6	1,2,4-Trimethylbenzene	ND		mg/kg dry	0.0033	0.0066	1	EPA 8260D	03/20/2025 14:00	03/20/2025 18:04	AC
								Certifications:	CTDOH-PH-0723,NELAC-NY10854,NELAC-NY12058,NJDEP-CT		
96-12-8	1,2-Dibromo-3-chloropropane	ND		mg/kg dry	0.0033	0.0066	1	EPA 8260D	03/20/2025 14:00	03/20/2025 18:04	AC
								Certifications:	CTDOH-PH-0723,NELAC-NY10854,NELAC-NY12058,NJDEP-CT		
106-93-4	1,2-Dibromoethane	ND		mg/kg dry	0.0033	0.0066	1	EPA 8260D	03/20/2025 14:00	03/20/2025 18:04	AC
								Certifications:	CTDOH-PH-0723,NELAC-NY10854,NELAC-NY12058,NJDEP-CT		
95-50-1	1,2-Dichlorobenzene	ND		mg/kg dry	0.0033	0.0066	1	EPA 8260D	03/20/2025 14:00	03/20/2025 18:04	AC
								Certifications:	CTDOH-PH-0723,NELAC-NY10854,NELAC-NY12058,NJDEP-CT		
107-06-2	1,2-Dichloroethane	ND		mg/kg dry	0.0033	0.0066	1	EPA 8260D	03/20/2025 14:00	03/20/2025 18:04	AC
								Certifications:	CTDOH-PH-0723,NELAC-NY10854,NELAC-NY12058,NJDEP-CT		
78-87-5	1,2-Dichloropropane	ND		mg/kg dry	0.0033	0.0066	1	EPA 8260D	03/20/2025 14:00	03/20/2025 18:04	AC
								Certifications:	CTDOH-PH-0723,NELAC-NY10854,NELAC-NY12058,NJDEP-CT		
108-67-8	1,3,5-Trimethylbenzene	ND		mg/kg dry	0.0033	0.0066	1	EPA 8260D	03/20/2025 14:00	03/20/2025 18:04	AC
								Certifications:	CTDOH-PH-0723,NELAC-NY10854,NELAC-NY12058,NJDEP-CT		
541-73-1	1,3-Dichlorobenzene	ND		mg/kg dry	0.0033	0.0066	1	EPA 8260D	03/20/2025 14:00	03/20/2025 18:04	AC
								Certifications:	CTDOH-PH-0723,NELAC-NY10854,NELAC-NY12058,NJDEP-CT		
106-46-7	1,4-Dichlorobenzene	ND		mg/kg dry	0.0033	0.0066	1	EPA 8260D	03/20/2025 14:00	03/20/2025 18:04	AC
								Certifications:	CTDOH-PH-0723,NELAC-NY10854,NELAC-NY12058,NJDEP-CT		
123-91-1	1,4-Dioxane	ND		mg/kg dry	0.066	0.13	1	EPA 8260D	03/20/2025 14:00	03/20/2025 18:04	AC
								Certifications:	NELAC-NY10854,NELAC-NY12058,NJDEP-CT005,PADEP-68-04		
78-93-3	2-Butanone	ND		mg/kg dry	0.0033	0.0066	1	EPA 8260D	03/20/2025 14:00	03/20/2025 18:04	AC
								Certifications:	CTDOH-PH-0723,NELAC-NY10854,NELAC-NY12058,NJDEP-CT		

Sample Information

Client Sample ID: SB10_10-12 **York Sample ID:** 25C1088-03

York Project (SDG) No.	Client Project ID	Matrix	Collection Date/Time	Date Received
25C1088	170745301	Soil	March 15, 2025 9:30 am	03/18/2025

VOA, 8260 MASTER **Log-in Notes:** **Sample Notes:**

Sample Prepared by Method: EPA 5035A

CAS No.	Parameter	Result	Flag	Units	Reported to LOD/MDL	LOQ	Dilution	Reference Method	Date/Time Prepared	Date/Time Analyzed	Analyst
591-78-6	2-Hexanone	ND		mg/kg dry	0.0033	0.0066	1	EPA 8260D	03/20/2025 14:00	03/20/2025 18:04	AC
								Certifications:	CTDOH-PH-0723,NELAC-NY10854,NELAC-NY12058,NJDEP-CT		
108-10-1	4-Methyl-2-pentanone	ND		mg/kg dry	0.0033	0.0066	1	EPA 8260D	03/20/2025 14:00	03/20/2025 18:04	AC
								Certifications:	CTDOH-PH-0723,NELAC-NY10854,NELAC-NY12058,NJDEP-CT		
67-64-1	Acetone	ND	ICVE	mg/kg dry	0.0066	0.013	1	EPA 8260D	03/20/2025 14:00	03/20/2025 18:04	AC
								Certifications:	CTDOH-PH-0723,NELAC-NY10854,NELAC-NY12058,NJDEP-CT		
107-02-8	Acrolein	ND		mg/kg dry	0.0066	0.013	1	EPA 8260D	03/20/2025 14:00	03/20/2025 18:04	AC
								Certifications:	CTDOH-PH-0723,NELAC-NY10854,NELAC-NY12058,NJDEP-CT		
107-13-1	Acrylonitrile	ND		mg/kg dry	0.0033	0.0066	1	EPA 8260D	03/20/2025 14:00	03/20/2025 18:04	AC
								Certifications:	CTDOH-PH-0723,NELAC-NY10854,NELAC-NY12058,NJDEP-CT		
71-43-2	Benzene	ND		mg/kg dry	0.0033	0.0066	1	EPA 8260D	03/20/2025 14:00	03/20/2025 18:04	AC
								Certifications:	CTDOH-PH-0723,NELAC-NY10854,NELAC-NY12058,NJDEP-CT		
74-97-5	Bromochloromethane	ND		mg/kg dry	0.0033	0.0066	1	EPA 8260D	03/20/2025 14:00	03/20/2025 18:04	AC
								Certifications:	NELAC-NY10854,NELAC-NY12058,NJDEP-CT005,PADEP-68-04		
75-27-4	Bromodichloromethane	ND		mg/kg dry	0.0033	0.0066	1	EPA 8260D	03/20/2025 14:00	03/20/2025 18:04	AC
								Certifications:	CTDOH-PH-0723,NELAC-NY10854,NELAC-NY12058,NJDEP-CT		
75-25-2	Bromoform	ND		mg/kg dry	0.0033	0.0066	1	EPA 8260D	03/20/2025 14:00	03/20/2025 18:04	AC
								Certifications:	CTDOH-PH-0723,NELAC-NY10854,NELAC-NY12058,NJDEP-CT		
74-83-9	Bromomethane	ND		mg/kg dry	0.0033	0.0066	1	EPA 8260D	03/20/2025 14:00	03/20/2025 18:04	AC
								Certifications:	CTDOH-PH-0723,NELAC-NY10854,NELAC-NY12058,NJDEP-CT		
75-15-0	Carbon disulfide	ND		mg/kg dry	0.0033	0.0066	1	EPA 8260D	03/20/2025 14:00	03/20/2025 18:04	AC
								Certifications:	CTDOH-PH-0723,NELAC-NY10854,NELAC-NY12058,NJDEP-CT		
56-23-5	Carbon tetrachloride	ND		mg/kg dry	0.0033	0.0066	1	EPA 8260D	03/20/2025 14:00	03/20/2025 18:04	AC
								Certifications:	CTDOH-PH-0723,NELAC-NY10854,NELAC-NY12058,NJDEP-CT		
108-90-7	Chlorobenzene	ND		mg/kg dry	0.0033	0.0066	1	EPA 8260D	03/20/2025 14:00	03/20/2025 18:04	AC
								Certifications:	CTDOH-PH-0723,NELAC-NY10854,NELAC-NY12058,NJDEP-CT		
75-00-3	Chloroethane	ND		mg/kg dry	0.0033	0.0066	1	EPA 8260D	03/20/2025 14:00	03/20/2025 18:04	AC
								Certifications:	CTDOH-PH-0723,NELAC-NY10854,NELAC-NY12058,NJDEP-CT		
67-66-3	Chloroform	ND		mg/kg dry	0.0033	0.0066	1	EPA 8260D	03/20/2025 14:00	03/20/2025 18:04	AC
								Certifications:	CTDOH-PH-0723,NELAC-NY10854,NELAC-NY12058,NJDEP-CT		
74-87-3	Chloromethane	ND		mg/kg dry	0.0033	0.0066	1	EPA 8260D	03/20/2025 14:00	03/20/2025 18:04	AC
								Certifications:	CTDOH-PH-0723,NELAC-NY10854,NELAC-NY12058,NJDEP-CT		
156-59-2	cis-1,2-Dichloroethylene	ND		mg/kg dry	0.0033	0.0066	1	EPA 8260D	03/20/2025 14:00	03/20/2025 18:04	AC
								Certifications:	CTDOH-PH-0723,NELAC-NY10854,NELAC-NY12058,NJDEP-CT		
10061-01-5	cis-1,3-Dichloropropylene	ND		mg/kg dry	0.0033	0.0066	1	EPA 8260D	03/20/2025 14:00	03/20/2025 18:04	AC
								Certifications:	CTDOH-PH-0723,NELAC-NY10854,NELAC-NY12058,NJDEP-CT		
110-82-7	Cyclohexane	ND		mg/kg dry	0.0033	0.0066	1	EPA 8260D	03/20/2025 14:00	03/20/2025 18:04	AC
								Certifications:	NELAC-NY10854,NELAC-NY12058,NJDEP-CT005,PADEP-68-04		
124-48-1	Dibromochloromethane	ND		mg/kg dry	0.0033	0.0066	1	EPA 8260D	03/20/2025 14:00	03/20/2025 18:04	AC
								Certifications:	NELAC-NY10854,NELAC-NY12058,NJDEP-CT005,PADEP-68-04		
74-95-3	Dibromomethane	ND		mg/kg dry	0.0033	0.0066	1	EPA 8260D	03/20/2025 14:00	03/20/2025 18:04	AC
								Certifications:	NELAC-NY10854,NELAC-NY12058,NJDEP-CT005,PADEP-68-04		
75-71-8	Dichlorodifluoromethane	ND	CCVE	mg/kg dry	0.0033	0.0066	1	EPA 8260D	03/20/2025 14:00	03/20/2025 18:04	AC
								Certifications:	NELAC-NY10854,NELAC-NY12058,NJDEP-CT005,PADEP-68-04		

Sample Information

Client Sample ID: SB10_10-12 **York Sample ID:** 25C1088-03

York Project (SDG) No.	Client Project ID	Matrix	Collection Date/Time	Date Received
25C1088	170745301	Soil	March 15, 2025 9:30 am	03/18/2025

VOA, 8260 MASTER **Log-in Notes:** **Sample Notes:**

Sample Prepared by Method: EPA 5035A

CAS No.	Parameter	Result	Flag	Units	Reported to LOD/MDL	LOQ	Dilution	Reference Method	Date/Time Prepared	Date/Time Analyzed	Analyst
100-41-4	Ethyl Benzene	ND		mg/kg dry	0.0033	0.0066	1	EPA 8260D	03/20/2025 14:00	03/20/2025 18:04	AC
								Certifications:	CTDOH-PH-0723,NELAC-NY10854,NELAC-NY12058,NJDEP-CT		
87-68-3	Hexachlorobutadiene	ND		mg/kg dry	0.0033	0.0066	1	EPA 8260D	03/20/2025 14:00	03/20/2025 18:04	AC
								Certifications:	NELAC-NY10854,NELAC-NY12058,NJDEP-CT005,PADEP-68-04		
98-82-8	Isopropylbenzene	ND		mg/kg dry	0.0033	0.0066	1	EPA 8260D	03/20/2025 14:00	03/20/2025 18:04	AC
								Certifications:	CTDOH-PH-0723,NELAC-NY10854,NELAC-NY12058,NJDEP-CT		
79-20-9	Methyl acetate	ND		mg/kg dry	0.0033	0.0066	1	EPA 8260D	03/20/2025 14:00	03/20/2025 18:04	AC
								Certifications:	NELAC-NY10854,NELAC-NY12058,NJDEP-CT005,PADEP-68-04		
1634-04-4	Methyl tert-butyl ether (MTBE)	ND		mg/kg dry	0.0033	0.0066	1	EPA 8260D	03/20/2025 14:00	03/20/2025 18:04	AC
								Certifications:	CTDOH-PH-0723,NELAC-NY10854,NELAC-NY12058,NJDEP-CT		
108-87-2	Methylcyclohexane	ND		mg/kg dry	0.0033	0.0066	1	EPA 8260D	03/20/2025 14:00	03/20/2025 18:04	AC
								Certifications:	NELAC-NY10854,NELAC-NY12058,NJDEP-CT005,PADEP-68-04		
75-09-2	Methylene chloride	ND		mg/kg dry	0.0066	0.013	1	EPA 8260D	03/20/2025 14:00	03/20/2025 18:04	AC
								Certifications:	CTDOH-PH-0723,NELAC-NY10854,NELAC-NY12058,NJDEP-CT		
104-51-8	n-Butylbenzene	ND		mg/kg dry	0.0033	0.0066	1	EPA 8260D	03/20/2025 14:00	03/20/2025 18:04	AC
								Certifications:	CTDOH-PH-0723,NELAC-NY10854,NELAC-NY12058,NJDEP-CT		
103-65-1	n-Propylbenzene	ND		mg/kg dry	0.0033	0.0066	1	EPA 8260D	03/20/2025 14:00	03/20/2025 18:04	AC
								Certifications:	CTDOH-PH-0723,NELAC-NY10854,NELAC-NY12058,NJDEP-CT		
95-47-6	o-Xylene	ND		mg/kg dry	0.0033	0.0066	1	EPA 8260D	03/20/2025 14:00	03/20/2025 18:04	AC
								Certifications:	CTDOH-PH-0723,NELAC-NY10854,NELAC-NY12058,PADEP-68		
179601-23-1	p- & m- Xylenes	ND		mg/kg dry	0.0066	0.013	1	EPA 8260D	03/20/2025 14:00	03/20/2025 18:04	AC
								Certifications:	CTDOH-PH-0723,NELAC-NY10854,NELAC-NY12058,PADEP-68		
99-87-6	p-Isopropyltoluene	ND		mg/kg dry	0.0033	0.0066	1	EPA 8260D	03/20/2025 14:00	03/20/2025 18:04	AC
								Certifications:	CTDOH-PH-0723,NELAC-NY10854,NELAC-NY12058,NJDEP-CT		
135-98-8	sec-Butylbenzene	ND		mg/kg dry	0.0033	0.0066	1	EPA 8260D	03/20/2025 14:00	03/20/2025 18:04	AC
								Certifications:	CTDOH-PH-0723,NELAC-NY10854,NELAC-NY12058,NJDEP-CT		
100-42-5	Styrene	ND		mg/kg dry	0.0033	0.0066	1	EPA 8260D	03/20/2025 14:00	03/20/2025 18:04	AC
								Certifications:	CTDOH-PH-0723,NELAC-NY10854,NELAC-NY12058,NJDEP-CT		
75-65-0	tert-Butyl alcohol (TBA)	ND	CCVE, QL-02	mg/kg dry	0.0033	0.0066	1	EPA 8260D	03/20/2025 14:00	03/20/2025 18:04	AC
								Certifications:	NELAC-NY10854,NELAC-NY12058,NJDEP-CT005,PADEP-68-04		
98-06-6	tert-Butylbenzene	ND		mg/kg dry	0.0033	0.0066	1	EPA 8260D	03/20/2025 14:00	03/20/2025 18:04	AC
								Certifications:	CTDOH-PH-0723,NELAC-NY10854,NELAC-NY12058,NJDEP-CT		
127-18-4	Tetrachloroethylene	ND		mg/kg dry	0.0033	0.0066	1	EPA 8260D	03/20/2025 14:00	03/20/2025 18:04	AC
								Certifications:	CTDOH-PH-0723,NELAC-NY10854,NELAC-NY12058,NJDEP-CT		
108-88-3	Toluene	ND		mg/kg dry	0.0033	0.0066	1	EPA 8260D	03/20/2025 14:00	03/20/2025 18:04	AC
								Certifications:	CTDOH-PH-0723,NELAC-NY10854,NELAC-NY12058,NJDEP-CT		
156-60-5	trans-1,2-Dichloroethylene	ND		mg/kg dry	0.0033	0.0066	1	EPA 8260D	03/20/2025 14:00	03/20/2025 18:04	AC
								Certifications:	CTDOH-PH-0723,NELAC-NY10854,NELAC-NY12058,NJDEP-CT		
10061-02-6	trans-1,3-Dichloropropylene	ND		mg/kg dry	0.0033	0.0066	1	EPA 8260D	03/20/2025 14:00	03/20/2025 18:04	AC
								Certifications:	CTDOH-PH-0723,NELAC-NY10854,NELAC-NY12058,NJDEP-CT		
79-01-6	Trichloroethylene	ND		mg/kg dry	0.0033	0.0066	1	EPA 8260D	03/20/2025 14:00	03/20/2025 18:04	AC
								Certifications:	CTDOH-PH-0723,NELAC-NY10854,NELAC-NY12058,NJDEP-CT		
75-69-4	Trichlorofluoromethane	ND		mg/kg dry	0.0033	0.0066	1	EPA 8260D	03/20/2025 14:00	03/20/2025 18:04	AC
								Certifications:	CTDOH-PH-0723,NELAC-NY10854,NELAC-NY12058,NJDEP-CT		

Sample Information

Client Sample ID: SB10_10-12 **York Sample ID:** 25C1088-03

York Project (SDG) No.	Client Project ID	Matrix	Collection Date/Time	Date Received
25C1088	170745301	Soil	March 15, 2025 9:30 am	03/18/2025

VOA, 8260 MASTER

Log-in Notes:

Sample Notes:

Sample Prepared by Method: EPA 5035A

CAS No.	Parameter	Result	Flag	Units	Reported to LOD/MDL	LOQ	Dilution	Reference Method	Date/Time Prepared	Date/Time Analyzed	Analyst
75-01-4	Vinyl Chloride	ND		mg/kg dry	0.0033	0.0066	1	EPA 8260D	03/20/2025 14:00	03/20/2025 18:04	AC
								Certifications:	CTDOH-PH-0723,NELAC-NY10854,NELAC-NY12058,NJDEP-CT		
1330-20-7	Xylenes, Total	ND		mg/kg dry	0.0099	0.020	1	EPA 8260D	03/20/2025 14:00	03/20/2025 18:04	AC
								Certifications:	CTDOH-PH-0723,NELAC-NY10854,NELAC-NY12058,NJDEP-CT		

	Surrogate Recoveries	Result	Acceptance Range
17060-07-0	*Surrogate: SURR: 1,2-Dichloroethane-d4*	*103 %*	*77-125*
2037-26-5	*Surrogate: SURR: Toluene-d8*	*106 %*	*85-120*
460-00-4	*Surrogate: SURR: p-Bromofluorobenzene*	*105 %*	*76-130*

SVOA, 8270 MASTER

Log-in Notes:

Sample Notes:

Sample Prepared by Method: EPA 3550C

CAS No.	Parameter	Result	Flag	Units	Reported to LOD/MDL	LOQ	Dilution	Reference Method	Date/Time Prepared	Date/Time Analyzed	Analyst
92-52-4	1,1-Biphenyl	ND		mg/kg dry	0.0507	0.101	2	EPA 8270E	03/23/2025 07:57	03/24/2025 10:09	SS
								Certifications:	NELAC-NY10854,NJDEP-CT005,PADEP-68-04440		
95-94-3	1,2,4,5-Tetrachlorobenzene	ND		mg/kg dry	0.101	0.202	2	EPA 8270E	03/23/2025 07:57	03/24/2025 10:09	SS
								Certifications:	NELAC-NY10854,NJDEP-CT005,PADEP-68-04440		
122-66-7	1,2-Diphenylhydrazine (as Azobenzene)	ND		mg/kg dry	0.0507	0.101	2	EPA 8270E	03/23/2025 07:57	03/24/2025 10:09	SS
								Certifications:	NELAC-NY10854,NJDEP-CT005,PADEP-68-04440		
58-90-2	2,3,4,6-Tetrachlorophenol	ND		mg/kg dry	0.101	0.202	2	EPA 8270E	03/23/2025 07:57	03/24/2025 10:09	SS
								Certifications:	NELAC-NY10854,NJDEP-CT005,PADEP-68-04440		
95-95-4	2,4,5-Trichlorophenol	ND		mg/kg dry	0.0507	0.101	2	EPA 8270E	03/23/2025 07:57	03/24/2025 10:09	SS
								Certifications:	CTDOH-PH-0723,NELAC-NY10854,NJDEP-CT005,PADEP-68-044		
88-06-2	2,4,6-Trichlorophenol	ND		mg/kg dry	0.0507	0.101	2	EPA 8270E	03/23/2025 07:57	03/24/2025 10:09	SS
								Certifications:	CTDOH-PH-0723,NELAC-NY10854,NJDEP-CT005,PADEP-68-044		
120-83-2	2,4-Dichlorophenol	ND		mg/kg dry	0.0507	0.101	2	EPA 8270E	03/23/2025 07:57	03/24/2025 10:09	SS
								Certifications:	CTDOH-PH-0723,NELAC-NY10854,NJDEP-CT005,PADEP-68-044		
105-67-9	2,4-Dimethylphenol	ND		mg/kg dry	0.0507	0.101	2	EPA 8270E	03/23/2025 07:57	03/24/2025 10:09	SS
								Certifications:	CTDOH-PH-0723,NELAC-NY10854,NJDEP-CT005,PADEP-68-044		
51-28-5	2,4-Dinitrophenol	ND	CAL-E	mg/kg dry	0.101	0.202	2	EPA 8270E	03/23/2025 07:57	03/24/2025 10:09	SS
								Certifications:	CTDOH-PH-0723,NELAC-NY10854,NJDEP-CT005,PADEP-68-044		
121-14-2	2,4-Dinitrotoluene	ND		mg/kg dry	0.0507	0.101	2	EPA 8270E	03/23/2025 07:57	03/24/2025 10:09	SS
								Certifications:	CTDOH-PH-0723,NELAC-NY10854,NJDEP-CT005,PADEP-68-044		
606-20-2	2,6-Dinitrotoluene	ND		mg/kg dry	0.0507	0.101	2	EPA 8270E	03/23/2025 07:57	03/24/2025 10:09	SS
								Certifications:	CTDOH-PH-0723,NELAC-NY10854,NJDEP-CT005,PADEP-68-044		
91-58-7	2-Chloronaphthalene	ND		mg/kg dry	0.0507	0.101	2	EPA 8270E	03/23/2025 07:57	03/24/2025 10:09	SS
								Certifications:	CTDOH-PH-0723,NELAC-NY10854,NJDEP-CT005,PADEP-68-044		
95-57-8	2-Chlorophenol	ND		mg/kg dry	0.0507	0.101	2	EPA 8270E	03/23/2025 07:57	03/24/2025 10:09	SS
								Certifications:	CTDOH-PH-0723,NELAC-NY10854,NJDEP-CT005,PADEP-68-044		
91-57-6	2-Methylnaphthalene	ND		mg/kg dry	0.0507	0.101	2	EPA 8270E	03/23/2025 07:57	03/24/2025 10:09	SS
								Certifications:	CTDOH-PH-0723,NELAC-NY10854,NJDEP-CT005,PADEP-68-044		

Sample Information

Client Sample ID: SB10_10-12 **York Sample ID:** 25C1088-03

York Project (SDG) No.	Client Project ID	Matrix	Collection Date/Time	Date Received
25C1088	170745301	Soil	March 15, 2025 9:30 am	03/18/2025

SVOA, 8270 MASTER **Log-in Notes:** **Sample Notes:**

Sample Prepared by Method: EPA 3550C

CAS No.	Parameter	Result	Flag	Units	Reported to LOD/MDL	LOQ	Dilution	Reference Method	Date/Time Prepared	Date/Time Analyzed	Analyst
95-48-7	2-Methylphenol	ND		mg/kg dry	0.0507	0.101	2	EPA 8270E	03/23/2025 07:57	03/24/2025 10:09	SS
								Certifications:	CTDOH-PH-0723,NELAC-NY10854,NJDEP-CT005,PADEP-68-044		
88-74-4	2-Nitroaniline	ND		mg/kg dry	0.101	0.202	2	EPA 8270E	03/23/2025 07:57	03/24/2025 10:09	SS
								Certifications:	CTDOH-PH-0723,NELAC-NY10854,NJDEP-CT005,PADEP-68-044		
88-75-5	2-Nitrophenol	ND		mg/kg dry	0.0507	0.101	2	EPA 8270E	03/23/2025 07:57	03/24/2025 10:09	SS
								Certifications:	CTDOH-PH-0723,NELAC-NY10854,NJDEP-CT005,PADEP-68-044		
65794-96-9	3- & 4-Methylphenols	ND		mg/kg dry	0.0507	0.101	2	EPA 8270E	03/23/2025 07:57	03/24/2025 10:09	SS
								Certifications:	CTDOH-PH-0723,NELAC-NY10854,NJDEP-CT005,PADEP-68-044		
91-94-1	3,3-Dichlorobenzidine	ND		mg/kg dry	0.0507	0.101	2	EPA 8270E	03/23/2025 07:57	03/24/2025 10:09	SS
								Certifications:	NELAC-NY10854,NJDEP-CT005,PADEP-68-04440		
99-09-2	3-Nitroaniline	ND		mg/kg dry	0.101	0.202	2	EPA 8270E	03/23/2025 07:57	03/24/2025 10:09	SS
								Certifications:	CTDOH-PH-0723,NELAC-NY10854,NJDEP-CT005,PADEP-68-044		
534-52-1	4,6-Dinitro-2-methylphenol	ND	CAL-E	mg/kg dry	0.101	0.202	2	EPA 8270E	03/23/2025 07:57	03/24/2025 10:09	SS
								Certifications:	CTDOH-PH-0723,NELAC-NY10854,NJDEP-CT005,PADEP-68-044		
101-55-3	4-Bromophenyl phenyl ether	ND		mg/kg dry	0.0507	0.101	2	EPA 8270E	03/23/2025 07:57	03/24/2025 10:09	SS
								Certifications:	CTDOH-PH-0723,NELAC-NY10854,NJDEP-CT005,PADEP-68-044		
59-50-7	4-Chloro-3-methylphenol	ND		mg/kg dry	0.0507	0.101	2	EPA 8270E	03/23/2025 07:57	03/24/2025 10:09	SS
								Certifications:	CTDOH-PH-0723,NELAC-NY10854,NJDEP-CT005,PADEP-68-044		
106-47-8	4-Chloroaniline	ND		mg/kg dry	0.0507	0.101	2	EPA 8270E	03/23/2025 07:57	03/24/2025 10:09	SS
								Certifications:	CTDOH-PH-0723,NELAC-NY10854,NJDEP-CT005,PADEP-68-044		
7005-72-3	4-Chlorophenyl phenyl ether	ND		mg/kg dry	0.0507	0.101	2	EPA 8270E	03/23/2025 07:57	03/24/2025 10:09	SS
								Certifications:	CTDOH-PH-0723,NELAC-NY10854,NJDEP-CT005,PADEP-68-044		
100-01-6	4-Nitroaniline	ND		mg/kg dry	0.101	0.202	2	EPA 8270E	03/23/2025 07:57	03/24/2025 10:09	SS
								Certifications:	CTDOH-PH-0723,NELAC-NY10854,NJDEP-CT005,PADEP-68-044		
100-02-7	4-Nitrophenol	ND		mg/kg dry	0.101	0.202	2	EPA 8270E	03/23/2025 07:57	03/24/2025 10:09	SS
								Certifications:	CTDOH-PH-0723,NELAC-NY10854,NJDEP-CT005,PADEP-68-044		
83-32-9	Acenaphthene	ND		mg/kg dry	0.0507	0.101	2	EPA 8270E	03/23/2025 07:57	03/24/2025 10:09	SS
								Certifications:	CTDOH-PH-0723,NELAC-NY10854,NJDEP-CT005,PADEP-68-044		
208-96-8	Acenaphthylene	ND		mg/kg dry	0.0507	0.101	2	EPA 8270E	03/23/2025 07:57	03/24/2025 10:09	SS
								Certifications:	CTDOH-PH-0723,NELAC-NY10854,NJDEP-CT005,PADEP-68-044		
98-86-2	Acetophenone	ND		mg/kg dry	0.0507	0.101	2	EPA 8270E	03/23/2025 07:57	03/24/2025 10:09	SS
								Certifications:	NELAC-NY10854,NJDEP-CT005,PADEP-68-04440		
62-53-3	Aniline	ND		mg/kg dry	0.203	0.405	2	EPA 8270E	03/23/2025 07:57	03/24/2025 10:09	SS
								Certifications:	NELAC-NY10854,NJDEP-CT005,PADEP-68-04440		
120-12-7	Anthracene	ND		mg/kg dry	0.0507	0.101	2	EPA 8270E	03/23/2025 07:57	03/24/2025 10:09	SS
								Certifications:	CTDOH-PH-0723,NELAC-NY10854,NJDEP-CT005,PADEP-68-044		
1912-24-9	Atrazine	ND		mg/kg dry	0.0507	0.101	2	EPA 8270E	03/23/2025 07:57	03/24/2025 10:09	SS
								Certifications:	NELAC-NY10854,NJDEP-CT005,PADEP-68-04440		
100-52-7	Benzaldehyde	ND		mg/kg dry	0.0507	0.101	2	EPA 8270E	03/23/2025 07:57	03/24/2025 10:09	SS
								Certifications:	NELAC-NY10854,NJDEP-CT005,PADEP-68-04440		
92-87-5	Benzidine	ND	CCVE	mg/kg dry	0.203	0.405	2	EPA 8270E	03/23/2025 07:57	03/24/2025 10:09	SS
								Certifications:	CTDOH-PH-0723,NELAC-NY10854,PADEP-68-04440		
56-55-3	Benzo(a)anthracene	ND		mg/kg dry	0.0507	0.101	2	EPA 8270E	03/23/2025 07:57	03/24/2025 10:09	SS
								Certifications:	CTDOH-PH-0723,NELAC-NY10854,NJDEP-CT005,PADEP-68-044		

Sample Information

Client Sample ID: SB10_10-12 **York Sample ID:** 25C1088-03

York Project (SDG) No.	Client Project ID	Matrix	Collection Date/Time	Date Received
25C1088	170745301	Soil	March 15, 2025 9:30 am	03/18/2025

SVOA, 8270 MASTER **Log-in Notes:** **Sample Notes:**

Sample Prepared by Method: EPA 3550C

CAS No.	Parameter	Result	Flag	Units	Reported to LOD/MDL	LOQ	Dilution	Reference Method	Date/Time Prepared	Date/Time Analyzed	Analyst
50-32-8	Benzo(a)pyrene	ND		mg/kg dry	0.0507	0.101	2	EPA 8270E	03/23/2025 07:57	03/24/2025 10:09	SS
								Certifications:	CTDOH-PH-0723,NELAC-NY10854,NJDEP-CT005,PADEP-68-044		
205-99-2	Benzo(b)fluoranthene	ND		mg/kg dry	0.0507	0.101	2	EPA 8270E	03/23/2025 07:57	03/24/2025 10:09	SS
								Certifications:	CTDOH-PH-0723,NELAC-NY10854,NJDEP-CT005,PADEP-68-044		
191-24-2	Benzo(g,h,i)perylene	ND		mg/kg dry	0.0507	0.101	2	EPA 8270E	03/23/2025 07:57	03/24/2025 10:09	SS
								Certifications:	CTDOH-PH-0723,NELAC-NY10854,NJDEP-CT005,PADEP-68-044		
207-08-9	Benzo(k)fluoranthene	ND		mg/kg dry	0.0507	0.101	2	EPA 8270E	03/23/2025 07:57	03/24/2025 10:09	SS
								Certifications:	CTDOH-PH-0723,NELAC-NY10854,NJDEP-CT005,PADEP-68-044		
65-85-0	Benzoic acid	ND	CAL-E, CCVE	mg/kg dry	0.0507	0.101	2	EPA 8270E	03/23/2025 07:57	03/24/2025 10:09	SS
								Certifications:	NELAC-NY10854,NJDEP-CT005,PADEP-68-04440		
100-51-6	Benzyl alcohol	ND		mg/kg dry	0.0507	0.101	2	EPA 8270E	03/23/2025 07:57	03/24/2025 10:09	SS
								Certifications:	NELAC-NY10854,NJDEP-CT005,PADEP-68-04440		
85-68-7	Benzyl butyl phthalate	ND		mg/kg dry	0.0507	0.101	2	EPA 8270E	03/23/2025 07:57	03/24/2025 10:09	SS
								Certifications:	CTDOH-PH-0723,NELAC-NY10854,NJDEP-CT005,PADEP-68-044		
111-91-1	Bis(2-chloroethoxy)methane	ND		mg/kg dry	0.0507	0.101	2	EPA 8270E	03/23/2025 07:57	03/24/2025 10:09	SS
								Certifications:	CTDOH-PH-0723,NELAC-NY10854,NJDEP-CT005,PADEP-68-044		
111-44-4	Bis(2-chloroethyl)ether	ND		mg/kg dry	0.0507	0.101	2	EPA 8270E	03/23/2025 07:57	03/24/2025 10:09	SS
								Certifications:	CTDOH-PH-0723,NELAC-NY10854,NJDEP-CT005,PADEP-68-044		
108-60-1	Bis(2-chloroisopropyl)ether	ND		mg/kg dry	0.0507	0.101	2	EPA 8270E	03/23/2025 07:57	03/24/2025 10:09	SS
								Certifications:	CTDOH-PH-0723,NELAC-NY10854,NJDEP-CT005,PADEP-68-044		
117-81-7	Bis(2-ethylhexyl)phthalate	ND		mg/kg dry	0.0507	0.101	2	EPA 8270E	03/23/2025 07:57	03/24/2025 10:09	SS
								Certifications:	CTDOH-PH-0723,NELAC-NY10854,NJDEP-CT005,PADEP-68-044		
105-60-2	Caprolactam	ND		mg/kg dry	0.101	0.202	2	EPA 8270E	03/23/2025 07:57	03/24/2025 10:09	SS
								Certifications:	NELAC-NY10854,NJDEP-CT005,PADEP-68-04440		
86-74-8	Carbazole	ND		mg/kg dry	0.0507	0.101	2	EPA 8270E	03/23/2025 07:57	03/24/2025 10:09	SS
								Certifications:	CTDOH-PH-0723,NELAC-NY10854,NJDEP-CT005,PADEP-68-044		
218-01-9	Chrysene	ND		mg/kg dry	0.0507	0.101	2	EPA 8270E	03/23/2025 07:57	03/24/2025 10:09	SS
								Certifications:	CTDOH-PH-0723,NELAC-NY10854,NJDEP-CT005,PADEP-68-044		
53-70-3	Dibenzo(a,h)anthracene	ND		mg/kg dry	0.0507	0.101	2	EPA 8270E	03/23/2025 07:57	03/24/2025 10:09	SS
								Certifications:	CTDOH-PH-0723,NELAC-NY10854,NJDEP-CT005,PADEP-68-044		
132-64-9	Dibenzofuran	ND		mg/kg dry	0.0507	0.101	2	EPA 8270E	03/23/2025 07:57	03/24/2025 10:09	SS
								Certifications:	CTDOH-PH-0723,NELAC-NY10854,NJDEP-CT005,PADEP-68-044		
84-66-2	Diethyl phthalate	ND		mg/kg dry	0.0507	0.101	2	EPA 8270E	03/23/2025 07:57	03/24/2025 10:09	SS
								Certifications:	CTDOH-PH-0723,NELAC-NY10854,NJDEP-CT005,PADEP-68-044		
131-11-3	Dimethyl phthalate	ND		mg/kg dry	0.0507	0.101	2	EPA 8270E	03/23/2025 07:57	03/24/2025 10:09	SS
								Certifications:	CTDOH-PH-0723,NELAC-NY10854,NJDEP-CT005,PADEP-68-044		
84-74-2	Di-n-butyl phthalate	ND		mg/kg dry	0.0507	0.101	2	EPA 8270E	03/23/2025 07:57	03/24/2025 10:09	SS
								Certifications:	CTDOH-PH-0723,NELAC-NY10854,NJDEP-CT005,PADEP-68-044		
117-84-0	Di-n-octyl phthalate	ND		mg/kg dry	0.0507	0.101	2	EPA 8270E	03/23/2025 07:57	03/24/2025 10:09	SS
								Certifications:	CTDOH-PH-0723,NELAC-NY10854,NJDEP-CT005,PADEP-68-044		
122-39-4	Diphenylamine	ND		mg/kg dry	0.101	0.202	2	EPA 8270E	03/23/2025 07:57	03/24/2025 10:09	SS
								Certifications:	NELAC-NY10854,NJDEP-CT005,PADEP-68-04440		
206-44-0	Fluoranthene	ND		mg/kg dry	0.0507	0.101	2	EPA 8270E	03/23/2025 07:57	03/24/2025 10:09	SS
								Certifications:	CTDOH-PH-0723,NELAC-NY10854,NJDEP-CT005,PADEP-68-044		

Sample Information

Client Sample ID: SB10_10-12 **York Sample ID:** 25C1088-03

York Project (SDG) No.	Client Project ID	Matrix	Collection Date/Time	Date Received
25C1088	170745301	Soil	March 15, 2025 9:30 am	03/18/2025

SVOA, 8270 MASTER **Log-in Notes:** **Sample Notes:**

Sample Prepared by Method: EPA 3550C

CAS No.	Parameter	Result	Flag	Units	Reported to LOD/MDL	LOQ	Dilution	Reference Method	Date/Time Prepared	Date/Time Analyzed	Analyst
86-73-7	Fluorene	ND		mg/kg dry	0.0507	0.101	2	EPA 8270E	03/23/2025 07:57	03/24/2025 10:09	SS
								Certifications:	NELAC-NY10854,NJDEP-CT005,PADEP-68-04440		
118-74-1	Hexachlorobenzene	ND	CCVE	mg/kg dry	0.0507	0.101	2	EPA 8270E	03/23/2025 07:57	03/24/2025 10:09	SS
								Certifications:	CTDOH-PH-0723,NELAC-NY10854,NJDEP-CT005,PADEP-68-044		
87-68-3	Hexachlorobutadiene	ND		mg/kg dry	0.0507	0.101	2	EPA 8270E	03/23/2025 07:57	03/24/2025 10:09	SS
								Certifications:	CTDOH-PH-0723,NELAC-NY10854,NJDEP-CT005,PADEP-68-044		
77-47-4	Hexachlorocyclopentadiene	ND	CAL-E, CCVE	mg/kg dry	0.0507	0.101	2	EPA 8270E	03/23/2025 07:57	03/24/2025 10:09	SS
								Certifications:	CTDOH-PH-0723,NELAC-NY10854,NJDEP-CT005,PADEP-68-044		
67-72-1	Hexachloroethane	ND		mg/kg dry	0.0507	0.101	2	EPA 8270E	03/23/2025 07:57	03/24/2025 10:09	SS
								Certifications:	CTDOH-PH-0723,NELAC-NY10854,NJDEP-CT005,PADEP-68-044		
193-39-5	Indeno(1,2,3-cd)pyrene	ND		mg/kg dry	0.0507	0.101	2	EPA 8270E	03/23/2025 07:57	03/24/2025 10:09	SS
								Certifications:	CTDOH-PH-0723,NELAC-NY10854,NJDEP-CT005,PADEP-68-044		
78-59-1	Isophorone	ND		mg/kg dry	0.0507	0.101	2	EPA 8270E	03/23/2025 07:57	03/24/2025 10:09	SS
								Certifications:	CTDOH-PH-0723,NELAC-NY10854,NJDEP-CT005,PADEP-68-044		
91-20-3	Naphthalene	ND		mg/kg dry	0.0507	0.101	2	EPA 8270E	03/23/2025 07:57	03/24/2025 10:09	SS
								Certifications:	CTDOH-PH-0723,NELAC-NY10854,NJDEP-CT005,PADEP-68-044		
98-95-3	Nitrobenzene	ND		mg/kg dry	0.0507	0.101	2	EPA 8270E	03/23/2025 07:57	03/24/2025 10:09	SS
								Certifications:	CTDOH-PH-0723,NELAC-NY10854,NJDEP-CT005,PADEP-68-044		
62-75-9	N-Nitrosodimethylamine	ND		mg/kg dry	0.0507	0.101	2	EPA 8270E	03/23/2025 07:57	03/24/2025 10:09	SS
								Certifications:	CTDOH-PH-0723,NELAC-NY10854,NJDEP-CT005,PADEP-68-044		
621-64-7	N-nitroso-di-n-propylamine	ND		mg/kg dry	0.0507	0.101	2	EPA 8270E	03/23/2025 07:57	03/24/2025 10:09	SS
								Certifications:	CTDOH-PH-0723,NELAC-NY10854,NJDEP-CT005,PADEP-68-044		
86-30-6	N-Nitrosodiphenylamine	ND		mg/kg dry	0.0507	0.101	2	EPA 8270E	03/23/2025 07:57	03/24/2025 10:09	SS
								Certifications:	CTDOH-PH-0723,NELAC-NY10854,NJDEP-CT005,PADEP-68-044		
87-86-5	Pentachlorophenol	ND	CAL-E	mg/kg dry	0.0507	0.101	2	EPA 8270E	03/23/2025 07:57	03/24/2025 10:09	SS
								Certifications:	CTDOH-PH-0723,NELAC-NY10854,NJDEP-CT005,PADEP-68-044		
85-01-8	Phenanthrene	ND		mg/kg dry	0.0507	0.101	2	EPA 8270E	03/23/2025 07:57	03/24/2025 10:09	SS
								Certifications:	CTDOH-PH-0723,NELAC-NY10854,NJDEP-CT005,PADEP-68-044		
108-95-2	Phenol	ND		mg/kg dry	0.0507	0.101	2	EPA 8270E	03/23/2025 07:57	03/24/2025 10:09	SS
								Certifications:	CTDOH-PH-0723,NELAC-NY10854,NJDEP-CT005,PADEP-68-044		
129-00-0	Pyrene	ND		mg/kg dry	0.0507	0.101	2	EPA 8270E	03/23/2025 07:57	03/24/2025 10:09	SS
								Certifications:	CTDOH-PH-0723,NELAC-NY10854,NJDEP-CT005,PADEP-68-044		
110-86-1	Pyridine	ND		mg/kg dry	0.203	0.405	2	EPA 8270E	03/23/2025 07:57	03/24/2025 10:09	SS
								Certifications:	CTDOH-PH-0723,NELAC-NY10854,NJDEP-CT005,PADEP-68-044		

	Surrogate Recoveries	Result	Acceptance Range
367-12-4	*Surrogate: SURR: 2-Fluorophenol*	*74.3 %*	*20-108*
13127-88-3	*Surrogate: SURR: Phenol-d6*	*65.7 %*	*23-114*
4165-60-0	*Surrogate: SURR: Nitrobenzene-d5*	*57.3 %*	*22-108*
321-60-8	*Surrogate: SURR: 2-Fluorobiphenyl*	*59.0 %*	*21-113*
118-79-6	*Surrogate: SURR: 2,4,6-Tribromophenol*	*61.9 %*	*19-110*
1718-51-0	*Surrogate: SURR: Terphenyl-d14*	*68.2 %*	*24-116*

Sample Information

Client Sample ID: SB10_10-12 **York Sample ID:** 25C1088-03

York Project (SDG) No.	Client Project ID	Matrix	Collection Date/Time	Date Received
25C1088	170745301	Soil	March 15, 2025 9:30 am	03/18/2025

Semi-Volatiles, 1,4-Dioxane 8270 SIM-Soil

Log-in Notes:

Sample Notes:

Sample Prepared by Method: EPA 3550C

CAS No.	Parameter	Result	Flag	Units	Reported to LOQ	Dilution	Reference Method	Date/Time Prepared	Date/Time Analyzed	Analyst
123-91-1	1,4-Dioxane	ND		ug/kg	34.8	1	EPA 8270D SIM Certifications: NELAC-NY10854	03/21/2025 08:00	03/21/2025 17:32	SS

	Surrogate Recoveries	Result	Acceptance Range
17647-74-4	*Surrogate: 1,4-Dioxane-d8*	*76.0 %*	*39-127.5*

PFAS, EPA 1633 Target List

Log-in Notes:

Sample Notes:

Sample Prepared by Method: EPA 1633 Prep

CAS No.	Parameter	Result	Flag	Units	Reported to LOD/MDL	LOQ	Dilution	Reference Method	Date/Time Prepared	Date/Time Analyzed	Analyst
375-73-5	* Perfluorobutanesulfonic acid (PFBS)	ND		ug/kg dry	0.135	0.216	1	EPA 1633 Draft 3 Certifications: NELAC-NH2097 ,NJDEP-NY037	03/24/2025 15:55	03/26/2025 12:44	AM
307-24-4	Perfluorohexanoic acid (PFHxA)	ND		ug/kg dry	0.0647	0.244	1	EPA 1633 Draft 3 Certifications: NELAC-NH2097 ,NELAC-NY12058,NJDEP-NY037	03/24/2025 15:55	03/26/2025 12:44	AM
375-85-9	Perfluoroheptanoic acid (PFHpA)	ND	PF-CC V-L	ug/kg dry	0.128	0.244	1	EPA 1633 Draft 3 Certifications: NELAC-NH2097 ,NELAC-NY12058,NJDEP-NY037	03/24/2025 15:55	03/26/2025 12:44	AM
355-46-4	* Perfluorohexanesulfonic acid (PFHxS)	ND		ug/kg dry	0.218	0.223	1	EPA 1633 Draft 3 Certifications: NELAC-NH2097 ,NJDEP-NY037	03/24/2025 15:55	03/26/2025 12:44	AM
335-67-1	Perfluorooctanoic acid (PFOA)	ND		ug/kg dry	0.210	0.244	1	EPA 1633 Draft 3 Certifications: NELAC-NH2097 ,NELAC-NY12058,NJDEP-NY037	03/24/2025 15:55	03/26/2025 12:44	AM
1763-23-1	Perfluorooctanesulfonic acid (PFOS)	ND		ug/kg dry	0.204	0.227	1	EPA 1633 Draft 3 Certifications: NELAC-NH2097 ,NELAC-NY12058,NJDEP-NY037	03/24/2025 15:55	03/26/2025 12:44	AM
375-95-1	Perfluorononanoic acid (PFNA)	ND		ug/kg dry	0.231	0.244	1	EPA 1633 Draft 3 Certifications: NELAC-NH2097 ,NELAC-NY12058,NJDEP-NY037	03/24/2025 15:55	03/26/2025 12:44	AM
335-76-2	Perfluorodecanoic acid (PFDA)	ND		ug/kg dry	0.233	0.244	1	EPA 1633 Draft 3 Certifications: NELAC-NH2097 ,NELAC-NY12058,NJDEP-NY037	03/24/2025 15:55	03/26/2025 12:44	AM
2058-94-8	Perfluoroundecanoic acid (PFUnA)	ND		ug/kg dry	0.242	0.244	1	EPA 1633 Draft 3 Certifications: NELAC-NH2097 ,NELAC-NY12058,NJDEP-NY037	03/24/2025 15:55	03/26/2025 12:44	AM
307-55-1	Perfluorododecanoic acid (PFDoA)	ND	PF-CC V-L	ug/kg dry	0.199	0.244	1	EPA 1633 Draft 3 Certifications: NELAC-NH2097 ,NELAC-NY12058,NJDEP-NY037	03/24/2025 15:55	03/26/2025 12:44	AM
72629-94-8	Perfluorotridecanoic acid (PFTrDA)	ND		ug/kg dry	0.153	0.244	1	EPA 1633 Draft 3 Certifications: NELAC-NH2097 ,NELAC-NY12058,NJDEP-NY037	03/24/2025 15:55	03/26/2025 12:44	AM
376-06-7	Perfluorotetradecanoic acid (PFTA)	ND		ug/kg dry	0.126	0.244	1	EPA 1633 Draft 3 Certifications: NELAC-NH2097 ,NELAC-NY12058,NJDEP-NY037	03/24/2025 15:55	03/26/2025 12:44	AM
2355-31-9	N-MeFOSAA	ND		ug/kg dry	0.181	0.244	1	EPA 1633 Draft 3 Certifications: NELAC-NH2097 ,NELAC-NY12058,NJDEP-NY037	03/24/2025 15:55	03/26/2025 12:44	AM
2991-50-6	N-EtFOSAA	ND		ug/kg dry	0.237	0.244	1	EPA 1633 Draft 3 Certifications: NELAC-NH2097 ,NELAC-NY12058,NJDEP-NY037	03/24/2025 15:55	03/26/2025 12:44	AM
2706-90-3	Perfluoropentanoic acid (PFPeA)	ND		ug/kg dry	0.133	0.488	1	EPA 1633 Draft 3 Certifications: NELAC-NH2097 ,NELAC-NY12058,NJDEP-NY037	03/24/2025 15:55	03/26/2025 12:44	AM
754-91-6	* Perfluoro-1-octanesulfonamide (FOSA)	ND		ug/kg dry	0.178	0.244	1	EPA 1633 Draft 3 Certifications: NELAC-NH2097 ,NJDEP-NY037	03/24/2025 15:55	03/26/2025 12:44	AM

Sample Information

Client Sample ID: SB10_10-12 **York Sample ID:** 25C1088-03

York Project (SDG) No.	Client Project ID	Matrix	Collection Date/Time	Date Received
25C1088	170745301	Soil	March 15, 2025 9:30 am	03/18/2025

PFAS, EPA 1633 Target List **Log-in Notes:** **Sample Notes:**

Sample Prepared by Method: EPA 1633 Prep

CAS No.	Parameter	Result	Flag	Units	Reported to LOD/MDL	LOQ	Dilution	Reference Method	Date/Time Prepared	Date/Time Analyzed	Analyst
375-92-8	* Perfluoro-1-heptanesulfonic acid (PFHpS)	ND		ug/kg dry	0.189	0.244	1	EPA 1633 Draft 3 Certifications: NELAC-NH2097 ,NJDEP-NY037	03/24/2025 15:55	03/26/2025 12:44	AM
335-77-3	* Perfluoro-1-decanesulfonic acid (PFDS)	ND		ug/kg dry	0.233	0.236	1	EPA 1633 Draft 3 Certifications: NELAC-NH2097 ,NJDEP-NY037	03/24/2025 15:55	03/26/2025 12:44	AM
27619-97-2	* 1H,1H,2H,2H-Perfluorooctanesulfonic acid (6:2 FTS)	ND		ug/kg dry	0.915	0.927	1	EPA 1633 Draft 3 Certifications: NELAC-NH2097 ,NJDEP-NY037	03/24/2025 15:55	03/26/2025 12:44	AM
39108-34-4	1H,1H,2H,2H-Perfluorodecanesulfonic acid (8:2 FTS)	ND		ug/kg dry	0.921	0.937	1	EPA 1633 Draft 3 Certifications: NELAC-NH2097 ,NELAC-NY12058,NJDEP-NY037	03/24/2025 15:55	03/26/2025 12:44	AM
375-22-4	Perfluoro-n-butanoic acid (PFBA)	ND		ug/kg dry	0.133	0.976	1	EPA 1633 Draft 3 Certifications: NELAC-NH2097 ,NELAC-NY12058,NJDEP-NY037	03/24/2025 15:55	03/26/2025 12:44	AM
113507-82-7	* Perfluoro(2-ethoxyethane)sulfonic acid (PFEESA)	ND		ug/kg dry	0.170	0.434	1	EPA 1633 Draft 3 Certifications: NELAC-NH2097	03/24/2025 15:55	03/26/2025 12:44	AM
151772-58-6	* Perfluoro-3,6-dioxaheptanoic acid (NFDHA)	ND		ug/kg dry	0.236	0.488	1	EPA 1633 Draft 3 Certifications: NELAC-NH2097	03/24/2025 15:55	03/26/2025 12:44	AM
377-73-1	* Perfluoro-4-oxapentanoic acid (PFMPA)	ND	PF-LCS-L	ug/kg dry	0.0757	0.488	1	EPA 1633 Draft 3 Certifications: NELAC-NH2097	03/24/2025 15:55	03/26/2025 12:44	AM
863090-89-5	* Perfluoro-5-oxahexanoic acid (PFMBA)	ND		ug/kg dry	0.117	0.488	1	EPA 1633 Draft 3 Certifications: NELAC-NH2097	03/24/2025 15:55	03/26/2025 12:44	AM
2706-91-4	* Perfluoro-1-pentanesulfonate (PFPeS)	ND		ug/kg dry	0.192	0.229	1	EPA 1633 Draft 3 Certifications: NELAC-NH2097 ,NJDEP-NY037	03/24/2025 15:55	03/26/2025 12:44	AM
757124-72-4	* 1H,1H,2H,2H-Perfluorohexanesulfonic acid (4:2 FTS)	ND		ug/kg dry	0.726	0.915	1	EPA 1633 Draft 3 Certifications: NELAC-NH2097 ,NJDEP-NY037	03/24/2025 15:55	03/26/2025 12:44	AM
13252-13-6	* HFPO-DA (Gen-X)	ND		ug/kg dry	0.742	0.976	1	EPA 1633 Draft 3 Certifications: NELAC-NH2097 ,NJDEP-NY037	03/24/2025 15:55	03/26/2025 12:44	AM
763051-92-9	* 11CL-PF3OUdS	ND	PF-LCS-L	ug/kg dry	0.380	0.923	1	EPA 1633 Draft 3 Certifications: NELAC-NH2097 ,NJDEP-NY037	03/24/2025 15:55	03/26/2025 12:44	AM
756426-58-1	* 9CL-PF3ONS	ND		ug/kg dry	0.300	0.913	1	EPA 1633 Draft 3 Certifications: NELAC-NH2097 ,NJDEP-NY037	03/24/2025 15:55	03/26/2025 12:44	AM
919005-14-4	* ADONA	ND		ug/kg dry	0.212	0.923	1	EPA 1633 Draft 3 Certifications: NELAC-NH2097 ,NJDEP-NY037	03/24/2025 15:55	03/26/2025 12:44	AM
79780-39-5	* Perfluorododecanesulfonic acid (PFDoS)	ND		ug/kg dry	0.206	0.237	1	EPA 1633 Draft 3 Certifications: NELAC-NH2097	03/24/2025 15:55	03/26/2025 12:44	AM
68259-12-1	* Perfluoro-1-nonanesulfonic acid (PFNS)	ND		ug/kg dry	0.151	0.234	1	EPA 1633 Draft 3 Certifications: NELAC-NH2097 ,NJDEP-NY037	03/24/2025 15:55	03/26/2025 12:44	AM
356-02-5	* 3-Perfluoropropyl propanoic acid (FPrPA)	ND		ug/kg dry	0.774	1.22	1	EPA 1633 Draft 3 Certifications: NELAC-NH2097	03/24/2025 15:55	03/26/2025 12:44	AM
914637-49-3	* 3-Perfluoropentyl propanoic acid (FPePA)	ND		ug/kg dry	2.56	6.10	1	EPA 1633 Draft 3 Certifications: NELAC-NH2097	03/24/2025 15:55	03/26/2025 12:44	AM
812-70-4	* 3-Perfluoroheptyl propanoic acid (FHpPA)	ND	PF-CCV-L, PF-LCS-L	ug/kg dry	1.83	6.10	1	EPA 1633 Draft 3 Certifications: NELAC-NH2097	03/24/2025 15:55	03/26/2025 12:44	AM

Sample Information

Client Sample ID: SB10_10-12 **York Sample ID:** 25C1088-03

York Project (SDG) No.	Client Project ID	Matrix	Collection Date/Time	Date Received
25C1088	170745301	Soil	March 15, 2025 9:30 am	03/18/2025

PFAS, EPA 1633 Target List **Log-in Notes:** **Sample Notes:**

Sample Prepared by Method: EPA 1633 Prep

CAS No.	Parameter	Result	Flag	Units	Reported to LOD/MDL	LOQ	Dilution	Reference Method	Date/Time Prepared	Date/Time Analyzed	Analyst
24448-09-7	* N-MeFOSE	ND		ug/kg dry	0.746	2.44	1	EPA 1633 Draft 3 Certifications: NELAC-NH2097	03/24/2025 15:55	03/26/2025 12:44	AM
31506-32-8	* N-MeFOSA	ND		ug/kg dry	0.220	0.244	1	EPA 1633 Draft 3 Certifications: NELAC-NH2097	03/24/2025 15:55	03/26/2025 12:44	AM
1691-99-2	* N-EtFOSE	ND		ug/kg dry	0.851	2.44	1	EPA 1633 Draft 3 Certifications: NELAC-NH2097	03/24/2025 15:55	03/26/2025 12:44	AM
4151-50-2	* N-EtFOSA	ND		ug/kg dry	0.242	0.244	1	EPA 1633 Draft 3 Certifications: NELAC-NH2097	03/24/2025 15:55	03/26/2025 12:44	AM

	Surrogate Recoveries	Result		Acceptance Range
M3PFBS	*Surrogate: M3PFBS*	*98.5 %*		*25-150*
13C5PFHXA	*Surrogate: M5PFHxA*	*129 %*		*25-150*
13C4PFHPA	*Surrogate: M4PFHpA*	*204 %*	PFSu-H	*25-150*
13C3PFHXS	*Surrogate: M3PFHxS*	*122 %*		*25-150*
13C8PFOA	*Surrogate: Perfluoro-n-[13C8]octanoic aci*	*142 %*		*25-150*
13C6PFDA	*Surrogate: M6PFDA*	*122 %*		*25-150*
13C7PFUNA	*Surrogate: M7PFUdA*	*142 %*		*25-150*
960315-52-0	*Surrogate: Perfluoro-n-[1,2-13C2]dodecan*	*106 %*		*25-150*
13C2PFTEDA	*Surrogate: M2PFTeDA*	*94.3 %*		*10-150*
13C4PFBA	*Surrogate: Perfluoro-n-[13C4]butanoic aci*	*2.81 %*	PFSu-L	*25-150*
13C8PFOS	*Surrogate: Perfluoro-1-[13C8]octanesulfor*	*111 %*		*25-150*
13C5PFPEA	*Surrogate: Perfluoro-n-[13C5]pentanoic ac*	*16.7 %*	PFSu-L	*25-150*
13C8FOSA	*Surrogate: Perfluoro-1-[13C8]octanesulfor*	*87.6 %*		*10-150*
D3-NMEFOSAA	*Surrogate: d3-N-MeFOSAA*	*103 %*		*25-150*
D5-NETFOSAA	*Surrogate: d5-N-EtFOSAA*	*102 %*		*25-150*
M2-6:2FTS	*Surrogate: M2-6:2 FTS*	*98.1 %*		*25-200*
M2-8:2FTS	*Surrogate: M2-8:2 FTS*	*105 %*		*25-200*
13C9PFNA	*Surrogate: M9PFNA*	*117 %*		*25-150*
M2-4:2FTS	*Surrogate: M2-4:2 FTS*	*104 %*		*25-150*
936109-37-4	*Surrogate: d-N-MeFOSA*	*89.1 %*		*25-150*
936109-40-9	*Surrogate: d-N-EtFOSA*	*81.6 %*		*25-150*
M3HFPO-DA	*Surrogate: M3HFPO-DA*	*122 %*		*25-150*
D9-NETPFOSAI	*Surrogate: d9-N-EtFOSE*	*38.6 %*		*25-150*
D7-NMEPFOSA	*Surrogate: d7-N-MeFOSE*	*36.6 %*		*25-150*

Sample Information

Client Sample ID: SB10_10-12 **York Sample ID:** 25C1088-03

York Project (SDG) No.	Client Project ID	Matrix	Collection Date/Time	Date Received
25C1088	170745301	Soil	March 15, 2025 9:30 am	03/18/2025

PEST, 8081 MASTER

Log-in Notes:

Sample Notes:

Sample Prepared by Method: EPA 3550C

CAS No.	Parameter	Result	Flag	Units	Reported to LOQ	Dilution	Reference Method	Date/Time Prepared	Date/Time Analyzed	Analyst
72-54-8	4,4'-DDD	ND		mg/kg dry	0.00404	5	EPA 8081B	03/21/2025 08:00	03/21/2025 13:07	SCB
							Certifications:	CTDOH-PH-0723,NELAC-NY10854,NJDEP-CT005,PADEP-68-044		
72-55-9	4,4'-DDE	ND		mg/kg dry	0.00404	5	EPA 8081B	03/21/2025 08:00	03/21/2025 13:07	SCB
							Certifications:	CTDOH-PH-0723,NELAC-NY10854,NJDEP-CT005,PADEP-68-044		
50-29-3	4,4'-DDT	ND		mg/kg dry	0.00404	5	EPA 8081B	03/21/2025 08:00	03/21/2025 13:07	SCB
							Certifications:	CTDOH-PH-0723,NELAC-NY10854,NJDEP-CT005,PADEP-68-044		
309-00-2	Aldrin	ND		mg/kg dry	0.00404	5	EPA 8081B	03/21/2025 08:00	03/21/2025 13:07	SCB
							Certifications:	CTDOH-PH-0723,NELAC-NY10854,NJDEP-CT005,PADEP-68-044		
319-84-6	alpha-BHC	ND		mg/kg dry	0.00404	5	EPA 8081B	03/21/2025 08:00	03/21/2025 13:07	SCB
							Certifications:	CTDOH-PH-0723,NELAC-NY10854,NJDEP-CT005,PADEP-68-044		
5103-71-9	alpha-Chlordane	ND		mg/kg dry	0.00404	5	EPA 8081B	03/21/2025 08:00	03/21/2025 13:07	SCB
							Certifications:	NELAC-NY10854,NJDEP-CT005		
319-85-7	beta-BHC	ND		mg/kg dry	0.00404	5	EPA 8081B	03/21/2025 08:00	03/21/2025 13:07	SCB
							Certifications:	CTDOH-PH-0723,NELAC-NY10854,NJDEP-CT005,PADEP-68-044		
319-86-8	delta-BHC	ND		mg/kg dry	0.00404	5	EPA 8081B	03/21/2025 08:00	03/21/2025 13:07	SCB
							Certifications:	CTDOH-PH-0723,NELAC-NY10854,NJDEP-CT005,PADEP-68-044		
60-57-1	Dieldrin	ND		mg/kg dry	0.00404	5	EPA 8081B	03/21/2025 08:00	03/21/2025 13:07	SCB
							Certifications:	CTDOH-PH-0723,NELAC-NY10854,NJDEP-CT005,PADEP-68-044		
959-98-8	Endosulfan I	ND		mg/kg dry	0.00404	5	EPA 8081B	03/21/2025 08:00	03/21/2025 13:07	SCB
							Certifications:	CTDOH-PH-0723,NELAC-NY10854,NJDEP-CT005,PADEP-68-044		
33213-65-9	Endosulfan II	ND		mg/kg dry	0.00404	5	EPA 8081B	03/21/2025 08:00	03/21/2025 13:07	SCB
							Certifications:	CTDOH-PH-0723,NELAC-NY10854		
1031-07-8	Endosulfan sulfate	ND		mg/kg dry	0.00404	5	EPA 8081B	03/21/2025 08:00	03/21/2025 13:07	SCB
							Certifications:	CTDOH-PH-0723,NELAC-NY10854,NJDEP-CT005,PADEP-68-044		
72-20-8	Endrin	ND		mg/kg dry	0.00404	5	EPA 8081B	03/21/2025 08:00	03/21/2025 13:07	SCB
							Certifications:	CTDOH-PH-0723,NELAC-NY10854,NJDEP-CT005,PADEP-68-044		
7421-93-4	Endrin aldehyde	ND		mg/kg dry	0.00404	5	EPA 8081B	03/21/2025 08:00	03/21/2025 13:07	SCB
							Certifications:	CTDOH-PH-0723,NELAC-NY10854,NJDEP-CT005,PADEP-68-044		
53494-70-5	Endrin ketone	ND		mg/kg dry	0.00404	5	EPA 8081B	03/21/2025 08:00	03/21/2025 13:07	SCB
							Certifications:	CTDOH-PH-0723,NELAC-NY10854,NJDEP-CT005,PADEP-68-044		
58-89-9	gamma-BHC (Lindane)	ND		mg/kg dry	0.00404	5	EPA 8081B	03/21/2025 08:00	03/21/2025 13:07	SCB
							Certifications:	CTDOH-PH-0723,NELAC-NY10854,NJDEP-CT005,PADEP-68-044		
5566-34-7	gamma-Chlordane	ND		mg/kg dry	0.00404	5	EPA 8081B	03/21/2025 08:00	03/21/2025 13:07	SCB
							Certifications:	NELAC-NY10854,NJDEP-CT005		
76-44-8	Heptachlor	ND		mg/kg dry	0.00404	5	EPA 8081B	03/21/2025 08:00	03/21/2025 13:07	SCB
							Certifications:	CTDOH-PH-0723,NELAC-NY10854,NJDEP-CT005,PADEP-68-044		
1024-57-3	Heptachlor epoxide	ND		mg/kg dry	0.00404	5	EPA 8081B	03/21/2025 08:00	03/21/2025 13:07	SCB
							Certifications:	CTDOH-PH-0723,NELAC-NY10854,NJDEP-CT005,PADEP-68-044		
72-43-5	Methoxychlor	ND		mg/kg dry	0.00404	5	EPA 8081B	03/21/2025 08:00	03/21/2025 13:07	SCB
							Certifications:	CTDOH-PH-0723,NELAC-NY10854,NJDEP-CT005,PADEP-68-044		
8001-35-2	Toxaphene	ND		mg/kg dry	0.404	5	EPA 8081B	03/21/2025 08:00	03/21/2025 13:07	SCB
							Certifications:	CTDOH-PH-0723,NELAC-NY10854,NJDEP-CT005,PADEP-68-044		

Sample Information

Client Sample ID: SB10_10-12 **York Sample ID:** 25C1088-03

York Project (SDG) No.	Client Project ID	Matrix	Collection Date/Time	Date Received
25C1088	170745301	Soil	March 15, 2025 9:30 am	03/18/2025

PEST, 8081 MASTER

Log-in Notes: **Sample Notes:**

Sample Prepared by Method: EPA 3550C

CAS No.	Parameter	Result	Flag	Units	Reported to LOQ	Dilution	Reference Method	Date/Time Prepared	Date/Time Analyzed	Analyst
57-74-9	* Chlordane, total	ND		mg/kg dry	0.0808	5	EPA 8081B	03/21/2025 08:00	03/21/2025 13:07	SCB
							Certifications:			

	Surrogate Recoveries	Result	Acceptance Range
2051-24-3	*Surrogate: Decachlorobiphenyl*	*66.8 %*	*30-150*
877-09-8	*Surrogate: Tetrachloro-m-xylene*	*76.9 %*	*30-150*

PCB, 8082 MASTER

Log-in Notes: **Sample Notes:**

Sample Prepared by Method: EPA 3550C

CAS No.	Parameter	Result	Flag	Units	Reported to LOQ	Dilution	Reference Method	Date/Time Prepared	Date/Time Analyzed	Analyst
12674-11-2	Aroclor 1016	ND		mg/kg dry	0.0408	1	EPA 8082A	03/21/2025 08:00	03/21/2025 13:52	NF
							Certifications:	NELAC-NY10854,CTDOH-PH-0723,NJDEP-CT005,PADEP-68-044		
11104-28-2	Aroclor 1221	ND		mg/kg dry	0.0408	1	EPA 8082A	03/21/2025 08:00	03/21/2025 13:52	NF
							Certifications:	NELAC-NY10854,CTDOH-PH-0723,NJDEP-CT005,PADEP-68-044		
11141-16-5	Aroclor 1232	ND		mg/kg dry	0.0408	1	EPA 8082A	03/21/2025 08:00	03/21/2025 13:52	NF
							Certifications:	NELAC-NY10854,CTDOH-PH-0723,NJDEP-CT005,PADEP-68-044		
53469-21-9	Aroclor 1242	ND		mg/kg dry	0.0408	1	EPA 8082A	03/21/2025 08:00	03/21/2025 13:52	NF
							Certifications:	NELAC-NY10854,CTDOH-PH-0723,NJDEP-CT005,PADEP-68-044		
12672-29-6	Aroclor 1248	ND		mg/kg dry	0.0408	1	EPA 8082A	03/21/2025 08:00	03/21/2025 13:52	NF
							Certifications:	NELAC-NY10854,CTDOH-PH-0723,NJDEP-CT005,PADEP-68-044		
11097-69-1	Aroclor 1254	ND		mg/kg dry	0.0408	1	EPA 8082A	03/21/2025 08:00	03/21/2025 13:52	NF
							Certifications:	NELAC-NY10854,CTDOH-PH-0723,NJDEP-CT005,PADEP-68-044		
11096-82-5	Aroclor 1260	ND		mg/kg dry	0.0408	1	EPA 8082A	03/21/2025 08:00	03/21/2025 13:52	NF
							Certifications:	NELAC-NY10854,CTDOH-PH-0723,NJDEP-CT005,PADEP-68-044		
1336-36-3	* Total PCBs	ND		mg/kg dry	0.0408	1	EPA 8082A	03/21/2025 08:00	03/21/2025 13:52	NF
							Certifications:			

	Surrogate Recoveries	Result	Acceptance Range
877-09-8	*Surrogate: Tetrachloro-m-xylene*	*62.5 %*	*30-120*
2051-24-3	*Surrogate: Decachlorobiphenyl*	*55.0 %*	*30-120*

HERB, 8151 MASTER

Log-in Notes: **Sample Notes:**

Sample Prepared by Method: EPA 3550C/8151A

CAS No.	Parameter	Result	Flag	Units	Reported to LOQ	Dilution	Reference Method	Date/Time Prepared	Date/Time Analyzed	Analyst
93-76-5	2,4,5-T	ND		mg/kg dry	0.0243	1	EPA 8151A	03/20/2025 09:32	03/21/2025 11:37	GXB
							Certifications:	CTDOH-PH-0723,NELAC-NY10854,NJDEP-CT005,PADEP-68-044		
93-72-1	2,4,5-TP (Silvex)	ND		mg/kg dry	0.0243	1	EPA 8151A	03/20/2025 09:32	03/21/2025 11:37	GXB
							Certifications:	CTDOH-PH-0723,NELAC-NY10854,NJDEP-CT005,PADEP-68-044		
94-75-7	2,4-D	ND		mg/kg dry	0.0243	1	EPA 8151A	03/20/2025 09:32	03/21/2025 11:37	GXB
							Certifications:	CTDOH-PH-0723,NELAC-NY10854,NJDEP-CT005,PADEP-68-044		

	Surrogate Recoveries	Result	Acceptance Range

Sample Information

Client Sample ID: SB10_10-12 **York Sample ID:** 25C1088-03

York Project (SDG) No.	Client Project ID	Matrix	Collection Date/Time	Date Received
25C1088	170745301	Soil	March 15, 2025 9:30 am	03/18/2025

HERB, 8151 MASTER

Log-in Notes:

Sample Notes:

Sample Prepared by Method: EPA 3550C/8151A

CAS No.	Parameter	Result	Flag	Units	Reported to LOQ	Dilution	Reference Method	Date/Time Prepared	Date/Time Analyzed	Analyst
19719-28-9	*Surrogate: 2,4-Dichlorophenylacetic acid (.*	*92.0 %*			*21-150*					

Metals, Target Analyte

Log-in Notes:

Sample Notes:

Sample Prepared by Method: EPA 3050B

CAS No.	Parameter	Result	Flag	Units	Reported to LOQ	Dilution	Reference Method	Date/Time Prepared	Date/Time Analyzed	Analyst
7429-90-5	**Aluminum**	**11200**		mg/kg dry	5.10	1	EPA 6010D	03/20/2025 14:45	03/21/2025 10:35	AGNR
							Certifications:	CTDOH-PH-0723,NELAC-NY10854,NJDEP-CT005,PADEP-68-044		
7440-36-0	Antimony	ND		mg/kg dry	2.55	1	EPA 6010D	03/20/2025 14:45	03/21/2025 10:35	AGNR
							Certifications:	CTDOH-PH-0723,NELAC-NY10854,NJDEP-CT005,PADEP-68-044		
7440-38-2	**Arsenic**	**1.95**		mg/kg dry	1.53	1	EPA 6010D	03/20/2025 14:45	03/21/2025 10:35	AGNR
							Certifications:	CTDOH-PH-0723,NELAC-NY10854,NJDEP-CT005,PADEP-68-044		
7440-39-3	**Barium**	**19.7**		mg/kg dry	2.55	1	EPA 6010D	03/20/2025 14:45	03/21/2025 10:35	AGNR
							Certifications:	CTDOH-PH-0723,NELAC-NY10854,NJDEP-CT005,PADEP-68-044		
7440-41-7	**Beryllium**	**0.408**		mg/kg dry	0.051	1	EPA 6010D	03/20/2025 14:45	03/21/2025 10:35	AGNR
							Certifications:	CTDOH-PH-0723,NELAC-NY10854,NJDEP-CT005,PADEP-68-044		
7440-43-9	Cadmium	ND		mg/kg dry	0.306	1	EPA 6010D	03/20/2025 14:45	03/21/2025 10:35	AGNR
							Certifications:	CTDOH-PH-0723,NELAC-NY10854,NJDEP-CT005,PADEP-68-044		
7440-70-2	**Calcium**	**462**		mg/kg dry	5.11	1	EPA 6010D	03/20/2025 14:45	03/21/2025 10:35	AGNR
							Certifications:	CTDOH-PH-0723,NELAC-NY10854,NJDEP-CT005,PADEP-68-044		
7440-47-3	**Chromium**	**18.0**		mg/kg dry	0.511	1	EPA 6010D	03/20/2025 14:45	03/21/2025 10:35	AGNR
							Certifications:	CTDOH-PH-0723,NELAC-NY10854,NJDEP-CT005,PADEP-68-044		
7440-48-4	**Cobalt**	**4.88**		mg/kg dry	0.408	1	EPA 6010D	03/20/2025 14:45	03/21/2025 10:35	AGNR
							Certifications:	CTDOH-PH-0723,NELAC-NY10854,NJDEP-CT005,PADEP-68-044		
7440-50-8	**Copper**	**12.9**		mg/kg dry	2.04	1	EPA 6010D	03/20/2025 14:45	03/21/2025 10:35	AGNR
							Certifications:	CTDOH-PH-0723,NELAC-NY10854,NJDEP-CT005,PADEP-68-044		
7439-89-6	**Iron**	**12000**		mg/kg dry	25.5	1	EPA 6010D	03/20/2025 14:45	03/21/2025 10:35	AGNR
							Certifications:	CTDOH-PH-0723,NELAC-NY10854,NJDEP-CT005,PADEP-68-044		
7439-92-1	**Lead**	**6.10**		mg/kg dry	0.511	1	EPA 6010D	03/20/2025 14:45	03/21/2025 10:35	AGNR
							Certifications:	CTDOH-PH-0723,NELAC-NY10854,NJDEP-CT005,PADEP-68-044		
7439-95-4	**Magnesium**	**3640**		mg/kg dry	5.11	1	EPA 6010D	03/20/2025 14:45	03/21/2025 10:35	AGNR
							Certifications:	CTDOH-PH-0723,NELAC-NY10854,NJDEP-CT005,PADEP-68-044		
7439-96-5	**Manganese**	**83.9**		mg/kg dry	0.511	1	EPA 6010D	03/20/2025 14:45	03/21/2025 10:35	AGNR
							Certifications:	CTDOH-PH-0723,NELAC-NY10854,NJDEP-CT005,PADEP-68-044		
7440-02-0	**Nickel**	**12.6**		mg/kg dry	1.02	1	EPA 6010D	03/20/2025 14:45	03/21/2025 10:35	AGNR
							Certifications:	CTDOH-PH-0723,NELAC-NY10854,NJDEP-CT005,PADEP-68-044		
7440-09-7	**Potassium**	**1980**		mg/kg dry	5.11	1	EPA 6010D	03/20/2025 14:45	03/21/2025 10:35	AGNR
							Certifications:	CTDOH-PH-0723,NELAC-NY10854,NJDEP-CT005,PADEP-68-044		
7782-49-2	Selenium	ND		mg/kg dry	2.55	1	EPA 6010D	03/20/2025 14:45	03/21/2025 10:35	AGNR
							Certifications:	CTDOH-PH-0723,NELAC-NY10854,NJDEP-CT005,PADEP-68-044		
7440-22-4	Silver	ND		mg/kg dry	0.515	1	EPA 6010D	03/20/2025 14:45	03/21/2025 10:35	AGNR
							Certifications:	CTDOH-PH-0723,NELAC-NY10854,NJDEP-CT005,PADEP-68-044		

Sample Information

Client Sample ID: SB10_10-12 **York Sample ID:** 25C1088-03

York Project (SDG) No.	Client Project ID	Matrix	Collection Date/Time	Date Received
25C1088	170745301	Soil	March 15, 2025 9:30 am	03/18/2025

Metals, Target Analyte

Log-in Notes: **Sample Notes:**

Sample Prepared by Method: EPA 3050B

CAS No.	Parameter	Result	Flag	Units	Reported to LOQ	Dilution	Reference Method	Date/Time Prepared	Date/Time Analyzed	Analyst
7440-23-5	**Sodium**	**164**		mg/kg dry	51.1	1	EPA 6010D	03/20/2025 14:45	03/21/2025 10:35	AGNR
							Certifications:	CTDOH-PH-0723,NELAC-NY10854,NJDEP-CT005,PADEP-68-044		
7440-28-0	Thallium	ND		mg/kg dry	2.05	1	EPA 6010D	03/20/2025 14:45	03/21/2025 10:35	AGNR
							Certifications:	CTDOH-PH-0723,NELAC-NY10854,NJDEP-CT005,PADEP-68-044		
7440-62-2	**Vanadium**	**19.3**		mg/kg dry	1.02	1	EPA 6010D	03/20/2025 14:45	03/21/2025 10:35	AGNR
							Certifications:	CTDOH-PH-0723,NELAC-NY10854,NJDEP-CT005,PADEP-68-044		
7440-66-6	**Zinc**	**26.8**		mg/kg dry	2.54	1	EPA 6010D	03/20/2025 14:45	03/21/2025 10:35	AGNR
							Certifications:	CTDOH-PH-0723,NELAC-NY10854,NJDEP-CT005,PADEP-68-044		

Mercury by 7473

Log-in Notes: **Sample Notes:**

Sample Prepared by Method: EPA 7473 soil

CAS No.	Parameter	Result	Flag	Units	Reported to LOQ	Dilution	Reference Method	Date/Time Prepared	Date/Time Analyzed	Analyst
7439-97-6	Mercury	ND		mg/kg dry	0.0368	1	EPA 7473	03/21/2025 11:45	03/22/2025 13:51	DRS
							Certifications:	CTDOH-PH-0723,NJDEP-CT005,NELAC-NY10854,PADEP-68-044		

Chromium, Hexavalent

Log-in Notes: **Sample Notes:**

Sample Prepared by Method: EPA SW846-3060

CAS No.	Parameter	Result	Flag	Units	Reported to LOQ	Dilution	Reference Method	Date/Time Prepared	Date/Time Analyzed	Analyst
18540-29-9	Chromium, Hexavalent	ND		mg/kg dry	0.613	1	EPA 7196A	03/19/2025 09:18	03/19/2025 16:40	JMT
							Certifications:	NJDEP-CT005,CTDOH-PH-0723,NELAC-NY10854,PADEP-68-044		

Chromium, Trivalent

Log-in Notes: **Sample Notes:**

Sample Prepared by Method: Analysis Preparation

CAS No.	Parameter	Result	Flag	Units	Reported to LOQ	Dilution	Reference Method	Date/Time Prepared	Date/Time Analyzed	Analyst
16065-83-1	* **Chromium, Trivalent**	**18.0**		mg/kg	0.500	1	Calculation	03/24/2025 14:49	03/24/2025 14:57	SL
							Certifications:			

Cyanide, Total

Log-in Notes: **Sample Notes:**

Sample Prepared by Method: Analysis Preparation Soil

CAS No.	Parameter	Result	Flag	Units	Reported to LOQ	Dilution	Reference Method	Date/Time Prepared	Date/Time Analyzed	Analyst
57-12-5	Cyanide, total	ND		mg/kg dry	0.613	1	EPA 9014/9010C	03/19/2025 08:18	03/19/2025 13:42	LJM
							Certifications:	NELAC-NY10854,CTDOH-PH-0723,NJDEP-CT005,PADEP-68-044		

Total Solids

Log-in Notes: **Sample Notes:**

Sample Prepared by Method: % Solids Prep

CAS No.	Parameter	Result	Flag	Units	Reported to LOQ	Dilution	Reference Method	Date/Time Prepared	Date/Time Analyzed	Analyst

Sample Information

Client Sample ID: SB10_10-12 **York Sample ID:** 25C1088-03

York Project (SDG) No.	Client Project ID	Matrix	Collection Date/Time	Date Received
25C1088	170745301	Soil	March 15, 2025 9:30 am	03/18/2025

Total Solids

Log-in Notes:

Sample Notes:

Sample Prepared by Method: % Solids Prep

CAS No.	Parameter	Result	Flag	Units	Reported to LOQ	Dilution	Reference Method	Date/Time Prepared	Date/Time Analyzed	Analyst
solids	*** % Solids**	**81.6**		%	0.100	1	SM 2540G	03/19/2025 08:48	03/19/2025 10:20	SMM
							Certifications:	CTDOH-PH-0723		

Sample Information

Client Sample ID: SB11_10-12 **York Sample ID:** 25C1088-05

York Project (SDG) No.	Client Project ID	Matrix	Collection Date/Time	Date Received
25C1088	170745301	Soil	March 15, 2025 10:30 am	03/18/2025

VOA, 8260 MASTER **Log-in Notes:** **Sample Notes:**

Sample Prepared by Method: EPA 5035A

CAS No.	Parameter	Result	Flag	Units	Reported to LOD/MDL	LOQ	Dilution	Reference Method	Date/Time Prepared	Date/Time Analyzed	Analyst
630-20-6	1,1,1,2-Tetrachloroethane	ND		mg/kg dry	0.0025	0.0049	1	EPA 8260D	03/20/2025 14:00	03/20/2025 18:54	AC
								Certifications:	CTDOH-PH-0723,NELAC-NY10854,NELAC-NY12058,NJDEP-CT		
71-55-6	1,1,1-Trichloroethane	ND		mg/kg dry	0.0025	0.0049	1	EPA 8260D	03/20/2025 14:00	03/20/2025 18:54	AC
								Certifications:	CTDOH-PH-0723,NELAC-NY10854,NELAC-NY12058,NJDEP-CT		
79-34-5	1,1,2,2-Tetrachloroethane	ND		mg/kg dry	0.0025	0.0049	1	EPA 8260D	03/20/2025 14:00	03/20/2025 18:54	AC
								Certifications:	CTDOH-PH-0723,NELAC-NY10854,NELAC-NY12058,NJDEP-CT		
76-13-1	1,1,2-Trichloro-1,2,2-trifluoroethane (Freon 113)	ND		mg/kg dry	0.0025	0.0049	1	EPA 8260D	03/20/2025 14:00	03/20/2025 18:54	AC
								Certifications:	CTDOH-PH-0723,NELAC-NY10854,NELAC-NY12058,NJDEP-CT		
79-00-5	1,1,2-Trichloroethane	ND		mg/kg dry	0.0025	0.0049	1	EPA 8260D	03/20/2025 14:00	03/20/2025 18:54	AC
								Certifications:	CTDOH-PH-0723,NELAC-NY10854,NELAC-NY12058,NJDEP-CT		
75-34-3	1,1-Dichloroethane	ND		mg/kg dry	0.0025	0.0049	1	EPA 8260D	03/20/2025 14:00	03/20/2025 18:54	AC
								Certifications:	CTDOH-PH-0723,NELAC-NY10854,NELAC-NY12058,NJDEP-CT		
75-35-4	1,1-Dichloroethylene	ND		mg/kg dry	0.0025	0.0049	1	EPA 8260D	03/20/2025 14:00	03/20/2025 18:54	AC
								Certifications:	CTDOH-PH-0723,NELAC-NY10854,NELAC-NY12058,NJDEP-CT		
87-61-6	1,2,3-Trichlorobenzene	ND		mg/kg dry	0.0025	0.0049	1	EPA 8260D	03/20/2025 14:00	03/20/2025 18:54	AC
								Certifications:	NELAC-NY10854,NELAC-NY12058,NJDEP-CT005,PADEP-68-04		
96-18-4	1,2,3-Trichloropropane	ND		mg/kg dry	0.0025	0.0049	1	EPA 8260D	03/20/2025 14:00	03/20/2025 18:54	AC
								Certifications:	NELAC-NY10854,NELAC-NY12058,NJDEP-CT005		
120-82-1	1,2,4-Trichlorobenzene	ND		mg/kg dry	0.0025	0.0049	1	EPA 8260D	03/20/2025 14:00	03/20/2025 18:54	AC
								Certifications:	NELAC-NY10854,NELAC-NY12058,NJDEP-CT005,PADEP-68-04		
95-63-6	1,2,4-Trimethylbenzene	ND		mg/kg dry	0.0025	0.0049	1	EPA 8260D	03/20/2025 14:00	03/20/2025 18:54	AC
								Certifications:	CTDOH-PH-0723,NELAC-NY10854,NELAC-NY12058,NJDEP-CT		
96-12-8	1,2-Dibromo-3-chloropropane	ND		mg/kg dry	0.0025	0.0049	1	EPA 8260D	03/20/2025 14:00	03/20/2025 18:54	AC
								Certifications:	CTDOH-PH-0723,NELAC-NY10854,NELAC-NY12058,NJDEP-CT		
106-93-4	1,2-Dibromoethane	ND		mg/kg dry	0.0025	0.0049	1	EPA 8260D	03/20/2025 14:00	03/20/2025 18:54	AC
								Certifications:	CTDOH-PH-0723,NELAC-NY10854,NELAC-NY12058,NJDEP-CT		
95-50-1	1,2-Dichlorobenzene	ND		mg/kg dry	0.0025	0.0049	1	EPA 8260D	03/20/2025 14:00	03/20/2025 18:54	AC
								Certifications:	CTDOH-PH-0723,NELAC-NY10854,NELAC-NY12058,NJDEP-CT		
107-06-2	1,2-Dichloroethane	ND		mg/kg dry	0.0025	0.0049	1	EPA 8260D	03/20/2025 14:00	03/20/2025 18:54	AC
								Certifications:	CTDOH-PH-0723,NELAC-NY10854,NELAC-NY12058,NJDEP-CT		
78-87-5	1,2-Dichloropropane	ND		mg/kg dry	0.0025	0.0049	1	EPA 8260D	03/20/2025 14:00	03/20/2025 18:54	AC
								Certifications:	CTDOH-PH-0723,NELAC-NY10854,NELAC-NY12058,NJDEP-CT		
108-67-8	1,3,5-Trimethylbenzene	ND		mg/kg dry	0.0025	0.0049	1	EPA 8260D	03/20/2025 14:00	03/20/2025 18:54	AC
								Certifications:	CTDOH-PH-0723,NELAC-NY10854,NELAC-NY12058,NJDEP-CT		
541-73-1	1,3-Dichlorobenzene	ND		mg/kg dry	0.0025	0.0049	1	EPA 8260D	03/20/2025 14:00	03/20/2025 18:54	AC
								Certifications:	CTDOH-PH-0723,NELAC-NY10854,NELAC-NY12058,NJDEP-CT		
106-46-7	1,4-Dichlorobenzene	ND		mg/kg dry	0.0025	0.0049	1	EPA 8260D	03/20/2025 14:00	03/20/2025 18:54	AC
								Certifications:	CTDOH-PH-0723,NELAC-NY10854,NELAC-NY12058,NJDEP-CT		
123-91-1	1,4-Dioxane	ND		mg/kg dry	0.049	0.098	1	EPA 8260D	03/20/2025 14:00	03/20/2025 18:54	AC
								Certifications:	NELAC-NY10854,NELAC-NY12058,NJDEP-CT005,PADEP-68-04		
78-93-3	2-Butanone	ND		mg/kg dry	0.0025	0.0049	1	EPA 8260D	03/20/2025 14:00	03/20/2025 18:54	AC
								Certifications:	CTDOH-PH-0723,NELAC-NY10854,NELAC-NY12058,NJDEP-CT		

Sample Information

Client Sample ID: SB11_10-12 **York Sample ID:** 25C1088-05

York Project (SDG) No.	Client Project ID	Matrix	Collection Date/Time	Date Received
25C1088	170745301	Soil	March 15, 2025 10:30 am	03/18/2025

VOA, 8260 MASTER **Log-in Notes:** **Sample Notes:**

Sample Prepared by Method: EPA 5035A

CAS No.	Parameter	Result	Flag	Units	Reported to LOD/MDL	LOQ	Dilution	Reference Method	Date/Time Prepared	Date/Time Analyzed	Analyst
591-78-6	2-Hexanone	ND		mg/kg dry	0.0025	0.0049	1	EPA 8260D	03/20/2025 14:00	03/20/2025 18:54	AC
								Certifications:	CTDOH-PH-0723,NELAC-NY10854,NELAC-NY12058,NJDEP-CT		
108-10-1	4-Methyl-2-pentanone	ND		mg/kg dry	0.0025	0.0049	1	EPA 8260D	03/20/2025 14:00	03/20/2025 18:54	AC
								Certifications:	CTDOH-PH-0723,NELAC-NY10854,NELAC-NY12058,NJDEP-CT		
67-64-1	Acetone	ND	ICVE	mg/kg dry	0.0049	0.0098	1	EPA 8260D	03/20/2025 14:00	03/20/2025 18:54	AC
								Certifications:	CTDOH-PH-0723,NELAC-NY10854,NELAC-NY12058,NJDEP-CT		
107-02-8	Acrolein	ND		mg/kg dry	0.0049	0.0098	1	EPA 8260D	03/20/2025 14:00	03/20/2025 18:54	AC
								Certifications:	CTDOH-PH-0723,NELAC-NY10854,NELAC-NY12058,NJDEP-CT		
107-13-1	Acrylonitrile	ND		mg/kg dry	0.0025	0.0049	1	EPA 8260D	03/20/2025 14:00	03/20/2025 18:54	AC
								Certifications:	CTDOH-PH-0723,NELAC-NY10854,NELAC-NY12058,NJDEP-CT		
71-43-2	Benzene	ND		mg/kg dry	0.0025	0.0049	1	EPA 8260D	03/20/2025 14:00	03/20/2025 18:54	AC
								Certifications:	CTDOH-PH-0723,NELAC-NY10854,NELAC-NY12058,NJDEP-CT		
74-97-5	Bromochloromethane	ND		mg/kg dry	0.0025	0.0049	1	EPA 8260D	03/20/2025 14:00	03/20/2025 18:54	AC
								Certifications:	NELAC-NY10854,NELAC-NY12058,NJDEP-CT005,PADEP-68-04		
75-27-4	Bromodichloromethane	ND		mg/kg dry	0.0025	0.0049	1	EPA 8260D	03/20/2025 14:00	03/20/2025 18:54	AC
								Certifications:	CTDOH-PH-0723,NELAC-NY10854,NELAC-NY12058,NJDEP-CT		
75-25-2	Bromoform	ND		mg/kg dry	0.0025	0.0049	1	EPA 8260D	03/20/2025 14:00	03/20/2025 18:54	AC
								Certifications:	CTDOH-PH-0723,NELAC-NY10854,NELAC-NY12058,NJDEP-CT		
74-83-9	Bromomethane	ND		mg/kg dry	0.0025	0.0049	1	EPA 8260D	03/20/2025 14:00	03/20/2025 18:54	AC
								Certifications:	CTDOH-PH-0723,NELAC-NY10854,NELAC-NY12058,NJDEP-CT		
75-15-0	Carbon disulfide	ND		mg/kg dry	0.0025	0.0049	1	EPA 8260D	03/20/2025 14:00	03/20/2025 18:54	AC
								Certifications:	CTDOH-PH-0723,NELAC-NY10854,NELAC-NY12058,NJDEP-CT		
56-23-5	Carbon tetrachloride	ND		mg/kg dry	0.0025	0.0049	1	EPA 8260D	03/20/2025 14:00	03/20/2025 18:54	AC
								Certifications:	CTDOH-PH-0723,NELAC-NY10854,NELAC-NY12058,NJDEP-CT		
108-90-7	Chlorobenzene	ND		mg/kg dry	0.0025	0.0049	1	EPA 8260D	03/20/2025 14:00	03/20/2025 18:54	AC
								Certifications:	CTDOH-PH-0723,NELAC-NY10854,NELAC-NY12058,NJDEP-CT		
75-00-3	Chloroethane	ND		mg/kg dry	0.0025	0.0049	1	EPA 8260D	03/20/2025 14:00	03/20/2025 18:54	AC
								Certifications:	CTDOH-PH-0723,NELAC-NY10854,NELAC-NY12058,NJDEP-CT		
67-66-3	Chloroform	ND		mg/kg dry	0.0025	0.0049	1	EPA 8260D	03/20/2025 14:00	03/20/2025 18:54	AC
								Certifications:	CTDOH-PH-0723,NELAC-NY10854,NELAC-NY12058,NJDEP-CT		
74-87-3	Chloromethane	ND		mg/kg dry	0.0025	0.0049	1	EPA 8260D	03/20/2025 14:00	03/20/2025 18:54	AC
								Certifications:	CTDOH-PH-0723,NELAC-NY10854,NELAC-NY12058,NJDEP-CT		
156-59-2	cis-1,2-Dichloroethylene	ND		mg/kg dry	0.0025	0.0049	1	EPA 8260D	03/20/2025 14:00	03/20/2025 18:54	AC
								Certifications:	CTDOH-PH-0723,NELAC-NY10854,NELAC-NY12058,NJDEP-CT		
10061-01-5	cis-1,3-Dichloropropylene	ND		mg/kg dry	0.0025	0.0049	1	EPA 8260D	03/20/2025 14:00	03/20/2025 18:54	AC
								Certifications:	CTDOH-PH-0723,NELAC-NY10854,NELAC-NY12058,NJDEP-CT		
110-82-7	Cyclohexane	ND		mg/kg dry	0.0025	0.0049	1	EPA 8260D	03/20/2025 14:00	03/20/2025 18:54	AC
								Certifications:	NELAC-NY10854,NELAC-NY12058,NJDEP-CT005,PADEP-68-04		
124-48-1	Dibromochloromethane	ND		mg/kg dry	0.0025	0.0049	1	EPA 8260D	03/20/2025 14:00	03/20/2025 18:54	AC
								Certifications:	NELAC-NY10854,NELAC-NY12058,NJDEP-CT005,PADEP-68-04		
74-95-3	Dibromomethane	ND		mg/kg dry	0.0025	0.0049	1	EPA 8260D	03/20/2025 14:00	03/20/2025 18:54	AC
								Certifications:	NELAC-NY10854,NELAC-NY12058,NJDEP-CT005,PADEP-68-04		
75-71-8	Dichlorodifluoromethane	ND	CCVE	mg/kg dry	0.0025	0.0049	1	EPA 8260D	03/20/2025 14:00	03/20/2025 18:54	AC
								Certifications:	NELAC-NY10854,NELAC-NY12058,NJDEP-CT005,PADEP-68-04		

Sample Information

Client Sample ID: SB11_10-12 **York Sample ID:** 25C1088-05

York Project (SDG) No.	Client Project ID	Matrix	Collection Date/Time	Date Received
25C1088	170745301	Soil	March 15, 2025 10:30 am	03/18/2025

VOA, 8260 MASTER **Log-in Notes:** **Sample Notes:**

Sample Prepared by Method: EPA 5035A

CAS No.	Parameter	Result	Flag	Units	Reported to LOD/MDL	LOQ	Dilution	Reference Method	Date/Time Prepared	Date/Time Analyzed	Analyst
100-41-4	Ethyl Benzene	ND		mg/kg dry	0.0025	0.0049	1	EPA 8260D	03/20/2025 14:00	03/20/2025 18:54	AC
								Certifications:	CTDOH-PH-0723,NELAC-NY10854,NELAC-NY12058,NJDEP-CT		
87-68-3	Hexachlorobutadiene	ND		mg/kg dry	0.0025	0.0049	1	EPA 8260D	03/20/2025 14:00	03/20/2025 18:54	AC
								Certifications:	NELAC-NY10854,NELAC-NY12058,NJDEP-CT005,PADEP-68-04		
98-82-8	Isopropylbenzene	ND		mg/kg dry	0.0025	0.0049	1	EPA 8260D	03/20/2025 14:00	03/20/2025 18:54	AC
								Certifications:	CTDOH-PH-0723,NELAC-NY10854,NELAC-NY12058,NJDEP-CT		
79-20-9	Methyl acetate	ND		mg/kg dry	0.0025	0.0049	1	EPA 8260D	03/20/2025 14:00	03/20/2025 18:54	AC
								Certifications:	NELAC-NY10854,NELAC-NY12058,NJDEP-CT005,PADEP-68-04		
1634-04-4	Methyl tert-butyl ether (MTBE)	ND		mg/kg dry	0.0025	0.0049	1	EPA 8260D	03/20/2025 14:00	03/20/2025 18:54	AC
								Certifications:	CTDOH-PH-0723,NELAC-NY10854,NELAC-NY12058,NJDEP-CT		
108-87-2	Methylcyclohexane	ND		mg/kg dry	0.0025	0.0049	1	EPA 8260D	03/20/2025 14:00	03/20/2025 18:54	AC
								Certifications:	NELAC-NY10854,NELAC-NY12058,NJDEP-CT005,PADEP-68-04		
75-09-2	Methylene chloride	ND		mg/kg dry	0.0049	0.0098	1	EPA 8260D	03/20/2025 14:00	03/20/2025 18:54	AC
								Certifications:	CTDOH-PH-0723,NELAC-NY10854,NELAC-NY12058,NJDEP-CT		
104-51-8	n-Butylbenzene	ND		mg/kg dry	0.0025	0.0049	1	EPA 8260D	03/20/2025 14:00	03/20/2025 18:54	AC
								Certifications:	CTDOH-PH-0723,NELAC-NY10854,NELAC-NY12058,NJDEP-CT		
103-65-1	n-Propylbenzene	ND		mg/kg dry	0.0025	0.0049	1	EPA 8260D	03/20/2025 14:00	03/20/2025 18:54	AC
								Certifications:	CTDOH-PH-0723,NELAC-NY10854,NELAC-NY12058,NJDEP-CT		
95-47-6	o-Xylene	ND		mg/kg dry	0.0025	0.0049	1	EPA 8260D	03/20/2025 14:00	03/20/2025 18:54	AC
								Certifications:	CTDOH-PH-0723,NELAC-NY10854,NELAC-NY12058,PADEP-68		
179601-23-1	p- & m- Xylenes	ND		mg/kg dry	0.0049	0.0098	1	EPA 8260D	03/20/2025 14:00	03/20/2025 18:54	AC
								Certifications:	CTDOH-PH-0723,NELAC-NY10854,NELAC-NY12058,PADEP-68		
99-87-6	p-Isopropyltoluene	ND		mg/kg dry	0.0025	0.0049	1	EPA 8260D	03/20/2025 14:00	03/20/2025 18:54	AC
								Certifications:	CTDOH-PH-0723,NELAC-NY10854,NELAC-NY12058,NJDEP-CT		
135-98-8	sec-Butylbenzene	ND		mg/kg dry	0.0025	0.0049	1	EPA 8260D	03/20/2025 14:00	03/20/2025 18:54	AC
								Certifications:	CTDOH-PH-0723,NELAC-NY10854,NELAC-NY12058,NJDEP-CT		
100-42-5	Styrene	ND		mg/kg dry	0.0025	0.0049	1	EPA 8260D	03/20/2025 14:00	03/20/2025 18:54	AC
								Certifications:	CTDOH-PH-0723,NELAC-NY10854,NELAC-NY12058,NJDEP-CT		
75-65-0	tert-Butyl alcohol (TBA)	ND	CCVE, QL-02	mg/kg dry	0.0025	0.0049	1	EPA 8260D	03/20/2025 14:00	03/20/2025 18:54	AC
								Certifications:	NELAC-NY10854,NELAC-NY12058,NJDEP-CT005,PADEP-68-04		
98-06-6	tert-Butylbenzene	ND		mg/kg dry	0.0025	0.0049	1	EPA 8260D	03/20/2025 14:00	03/20/2025 18:54	AC
								Certifications:	CTDOH-PH-0723,NELAC-NY10854,NELAC-NY12058,NJDEP-CT		
127-18-4	Tetrachloroethylene	ND		mg/kg dry	0.0025	0.0049	1	EPA 8260D	03/20/2025 14:00	03/20/2025 18:54	AC
								Certifications:	CTDOH-PH-0723,NELAC-NY10854,NELAC-NY12058,NJDEP-CT		
108-88-3	Toluene	ND		mg/kg dry	0.0025	0.0049	1	EPA 8260D	03/20/2025 14:00	03/20/2025 18:54	AC
								Certifications:	CTDOH-PH-0723,NELAC-NY10854,NELAC-NY12058,NJDEP-CT		
156-60-5	trans-1,2-Dichloroethylene	ND		mg/kg dry	0.0025	0.0049	1	EPA 8260D	03/20/2025 14:00	03/20/2025 18:54	AC
								Certifications:	CTDOH-PH-0723,NELAC-NY10854,NELAC-NY12058,NJDEP-CT		
10061-02-6	trans-1,3-Dichloropropylene	ND		mg/kg dry	0.0025	0.0049	1	EPA 8260D	03/20/2025 14:00	03/20/2025 18:54	AC
								Certifications:	CTDOH-PH-0723,NELAC-NY10854,NELAC-NY12058,NJDEP-CT		
79-01-6	Trichloroethylene	ND		mg/kg dry	0.0025	0.0049	1	EPA 8260D	03/20/2025 14:00	03/20/2025 18:54	AC
								Certifications:	CTDOH-PH-0723,NELAC-NY10854,NELAC-NY12058,NJDEP-CT		
75-69-4	Trichlorofluoromethane	ND		mg/kg dry	0.0025	0.0049	1	EPA 8260D	03/20/2025 14:00	03/20/2025 18:54	AC
								Certifications:	CTDOH-PH-0723,NELAC-NY10854,NELAC-NY12058,NJDEP-CT		

Sample Information

Client Sample ID: SB11_10-12 **York Sample ID:** 25C1088-05

York Project (SDG) No.	Client Project ID	Matrix	Collection Date/Time	Date Received
25C1088	170745301	Soil	March 15, 2025 10:30 am	03/18/2025

VOA, 8260 MASTER

Log-in Notes:

Sample Notes:

Sample Prepared by Method: EPA 5035A

CAS No.	Parameter	Result	Flag	Units	Reported to LOD/MDL	LOQ	Dilution	Reference Method	Date/Time Prepared	Date/Time Analyzed	Analyst
75-01-4	Vinyl Chloride	ND		mg/kg dry	0.0025	0.0049	1	EPA 8260D	03/20/2025 14:00	03/20/2025 18:54	AC
								Certifications:	CTDOH-PH-0723,NELAC-NY10854,NELAC-NY12058,NJDEP-CT		
1330-20-7	Xylenes, Total	ND		mg/kg dry	0.0074	0.015	1	EPA 8260D	03/20/2025 14:00	03/20/2025 18:54	AC
								Certifications:	CTDOH-PH-0723,NELAC-NY10854,NELAC-NY12058,NJDEP-CT		

	Surrogate Recoveries	Result	Acceptance Range
17060-07-0	*Surrogate: SURR: 1,2-Dichloroethane-d4*	*104 %*	*77-125*
2037-26-5	*Surrogate: SURR: Toluene-d8*	*106 %*	*85-120*
460-00-4	*Surrogate: SURR: p-Bromofluorobenzene*	*104 %*	*76-130*

SVOA, 8270 MASTER

Log-in Notes:

Sample Notes:

Sample Prepared by Method: EPA 3550C

CAS No.	Parameter	Result	Flag	Units	Reported to LOD/MDL	LOQ	Dilution	Reference Method	Date/Time Prepared	Date/Time Analyzed	Analyst
92-52-4	1,1-Biphenyl	ND		mg/kg dry	0.0513	0.102	2	EPA 8270E	03/23/2025 07:57	03/24/2025 10:39	SS
								Certifications:	NELAC-NY10854,NJDEP-CT005,PADEP-68-04440		
95-94-3	1,2,4,5-Tetrachlorobenzene	ND		mg/kg dry	0.102	0.204	2	EPA 8270E	03/23/2025 07:57	03/24/2025 10:39	SS
								Certifications:	NELAC-NY10854,NJDEP-CT005,PADEP-68-04440		
122-66-7	1,2-Diphenylhydrazine (as Azobenzene)	ND		mg/kg dry	0.0513	0.102	2	EPA 8270E	03/23/2025 07:57	03/24/2025 10:39	SS
								Certifications:	NELAC-NY10854,NJDEP-CT005,PADEP-68-04440		
58-90-2	2,3,4,6-Tetrachlorophenol	ND		mg/kg dry	0.102	0.204	2	EPA 8270E	03/23/2025 07:57	03/24/2025 10:39	SS
								Certifications:	NELAC-NY10854,NJDEP-CT005,PADEP-68-04440		
95-95-4	2,4,5-Trichlorophenol	ND		mg/kg dry	0.0513	0.102	2	EPA 8270E	03/23/2025 07:57	03/24/2025 10:39	SS
								Certifications:	CTDOH-PH-0723,NELAC-NY10854,NJDEP-CT005,PADEP-68-044		
88-06-2	2,4,6-Trichlorophenol	ND		mg/kg dry	0.0513	0.102	2	EPA 8270E	03/23/2025 07:57	03/24/2025 10:39	SS
								Certifications:	CTDOH-PH-0723,NELAC-NY10854,NJDEP-CT005,PADEP-68-044		
120-83-2	2,4-Dichlorophenol	ND		mg/kg dry	0.0513	0.102	2	EPA 8270E	03/23/2025 07:57	03/24/2025 10:39	SS
								Certifications:	CTDOH-PH-0723,NELAC-NY10854,NJDEP-CT005,PADEP-68-044		
105-67-9	2,4-Dimethylphenol	ND		mg/kg dry	0.0513	0.102	2	EPA 8270E	03/23/2025 07:57	03/24/2025 10:39	SS
								Certifications:	CTDOH-PH-0723,NELAC-NY10854,NJDEP-CT005,PADEP-68-044		
51-28-5	2,4-Dinitrophenol	ND	CAL-E	mg/kg dry	0.102	0.204	2	EPA 8270E	03/23/2025 07:57	03/24/2025 10:39	SS
								Certifications:	CTDOH-PH-0723,NELAC-NY10854,NJDEP-CT005,PADEP-68-044		
121-14-2	2,4-Dinitrotoluene	ND		mg/kg dry	0.0513	0.102	2	EPA 8270E	03/23/2025 07:57	03/24/2025 10:39	SS
								Certifications:	CTDOH-PH-0723,NELAC-NY10854,NJDEP-CT005,PADEP-68-044		
606-20-2	2,6-Dinitrotoluene	ND		mg/kg dry	0.0513	0.102	2	EPA 8270E	03/23/2025 07:57	03/24/2025 10:39	SS
								Certifications:	CTDOH-PH-0723,NELAC-NY10854,NJDEP-CT005,PADEP-68-044		
91-58-7	2-Chloronaphthalene	ND		mg/kg dry	0.0513	0.102	2	EPA 8270E	03/23/2025 07:57	03/24/2025 10:39	SS
								Certifications:	CTDOH-PH-0723,NELAC-NY10854,NJDEP-CT005,PADEP-68-044		
95-57-8	2-Chlorophenol	ND		mg/kg dry	0.0513	0.102	2	EPA 8270E	03/23/2025 07:57	03/24/2025 10:39	SS
								Certifications:	CTDOH-PH-0723,NELAC-NY10854,NJDEP-CT005,PADEP-68-044		
91-57-6	2-Methylnaphthalene	ND		mg/kg dry	0.0513	0.102	2	EPA 8270E	03/23/2025 07:57	03/24/2025 10:39	SS
								Certifications:	CTDOH-PH-0723,NELAC-NY10854,NJDEP-CT005,PADEP-68-044		

Sample Information

Client Sample ID: SB11_10-12 **York Sample ID:** 25C1088-05

York Project (SDG) No.	Client Project ID	Matrix	Collection Date/Time	Date Received
25C1088	170745301	Soil	March 15, 2025 10:30 am	03/18/2025

SVOA, 8270 MASTER **Log-in Notes:** **Sample Notes:**

Sample Prepared by Method: EPA 3550C

CAS No.	Parameter	Result	Flag	Units	Reported to LOD/MDL	LOQ	Dilution	Reference Method	Date/Time Prepared	Date/Time Analyzed	Analyst
95-48-7	2-Methylphenol	ND		mg/kg dry	0.0513	0.102	2	EPA 8270E	03/23/2025 07:57	03/24/2025 10:39	SS
								Certifications:	CTDOH-PH-0723,NELAC-NY10854,NJDEP-CT005,PADEP-68-044		
88-74-4	2-Nitroaniline	ND		mg/kg dry	0.102	0.204	2	EPA 8270E	03/23/2025 07:57	03/24/2025 10:39	SS
								Certifications:	CTDOH-PH-0723,NELAC-NY10854,NJDEP-CT005,PADEP-68-044		
88-75-5	2-Nitrophenol	ND		mg/kg dry	0.0513	0.102	2	EPA 8270E	03/23/2025 07:57	03/24/2025 10:39	SS
								Certifications:	CTDOH-PH-0723,NELAC-NY10854,NJDEP-CT005,PADEP-68-044		
65794-96-9	3- & 4-Methylphenols	ND		mg/kg dry	0.0513	0.102	2	EPA 8270E	03/23/2025 07:57	03/24/2025 10:39	SS
								Certifications:	CTDOH-PH-0723,NELAC-NY10854,NJDEP-CT005,PADEP-68-044		
91-94-1	3,3-Dichlorobenzidine	ND		mg/kg dry	0.0513	0.102	2	EPA 8270E	03/23/2025 07:57	03/24/2025 10:39	SS
								Certifications:	NELAC-NY10854,NJDEP-CT005,PADEP-68-04440		
99-09-2	3-Nitroaniline	ND		mg/kg dry	0.102	0.204	2	EPA 8270E	03/23/2025 07:57	03/24/2025 10:39	SS
								Certifications:	CTDOH-PH-0723,NELAC-NY10854,NJDEP-CT005,PADEP-68-044		
534-52-1	4,6-Dinitro-2-methylphenol	ND	CAL-E	mg/kg dry	0.102	0.204	2	EPA 8270E	03/23/2025 07:57	03/24/2025 10:39	SS
								Certifications:	CTDOH-PH-0723,NELAC-NY10854,NJDEP-CT005,PADEP-68-044		
101-55-3	4-Bromophenyl phenyl ether	ND		mg/kg dry	0.0513	0.102	2	EPA 8270E	03/23/2025 07:57	03/24/2025 10:39	SS
								Certifications:	CTDOH-PH-0723,NELAC-NY10854,NJDEP-CT005,PADEP-68-044		
59-50-7	4-Chloro-3-methylphenol	ND		mg/kg dry	0.0513	0.102	2	EPA 8270E	03/23/2025 07:57	03/24/2025 10:39	SS
								Certifications:	CTDOH-PH-0723,NELAC-NY10854,NJDEP-CT005,PADEP-68-044		
106-47-8	4-Chloroaniline	ND		mg/kg dry	0.0513	0.102	2	EPA 8270E	03/23/2025 07:57	03/24/2025 10:39	SS
								Certifications:	CTDOH-PH-0723,NELAC-NY10854,NJDEP-CT005,PADEP-68-044		
7005-72-3	4-Chlorophenyl phenyl ether	ND		mg/kg dry	0.0513	0.102	2	EPA 8270E	03/23/2025 07:57	03/24/2025 10:39	SS
								Certifications:	CTDOH-PH-0723,NELAC-NY10854,NJDEP-CT005,PADEP-68-044		
100-01-6	4-Nitroaniline	ND		mg/kg dry	0.102	0.204	2	EPA 8270E	03/23/2025 07:57	03/24/2025 10:39	SS
								Certifications:	CTDOH-PH-0723,NELAC-NY10854,NJDEP-CT005,PADEP-68-044		
100-02-7	4-Nitrophenol	ND		mg/kg dry	0.102	0.204	2	EPA 8270E	03/23/2025 07:57	03/24/2025 10:39	SS
								Certifications:	CTDOH-PH-0723,NELAC-NY10854,NJDEP-CT005,PADEP-68-044		
83-32-9	Acenaphthene	ND		mg/kg dry	0.0513	0.102	2	EPA 8270E	03/23/2025 07:57	03/24/2025 10:39	SS
								Certifications:	CTDOH-PH-0723,NELAC-NY10854,NJDEP-CT005,PADEP-68-044		
208-96-8	Acenaphthylene	ND		mg/kg dry	0.0513	0.102	2	EPA 8270E	03/23/2025 07:57	03/24/2025 10:39	SS
								Certifications:	CTDOH-PH-0723,NELAC-NY10854,NJDEP-CT005,PADEP-68-044		
98-86-2	Acetophenone	ND		mg/kg dry	0.0513	0.102	2	EPA 8270E	03/23/2025 07:57	03/24/2025 10:39	SS
								Certifications:	NELAC-NY10854,NJDEP-CT005,PADEP-68-04440		
62-53-3	Aniline	ND		mg/kg dry	0.205	0.410	2	EPA 8270E	03/23/2025 07:57	03/24/2025 10:39	SS
								Certifications:	NELAC-NY10854,NJDEP-CT005,PADEP-68-04440		
120-12-7	Anthracene	ND		mg/kg dry	0.0513	0.102	2	EPA 8270E	03/23/2025 07:57	03/24/2025 10:39	SS
								Certifications:	CTDOH-PH-0723,NELAC-NY10854,NJDEP-CT005,PADEP-68-044		
1912-24-9	Atrazine	ND		mg/kg dry	0.0513	0.102	2	EPA 8270E	03/23/2025 07:57	03/24/2025 10:39	SS
								Certifications:	NELAC-NY10854,NJDEP-CT005,PADEP-68-04440		
100-52-7	Benzaldehyde	ND		mg/kg dry	0.0513	0.102	2	EPA 8270E	03/23/2025 07:57	03/24/2025 10:39	SS
								Certifications:	NELAC-NY10854,NJDEP-CT005,PADEP-68-04440		
92-87-5	Benzidine	ND	CCVE	mg/kg dry	0.205	0.410	2	EPA 8270E	03/23/2025 07:57	03/24/2025 10:39	SS
								Certifications:	CTDOH-PH-0723,NELAC-NY10854,PADEP-68-04440		
56-55-3	Benzo(a)anthracene	ND		mg/kg dry	0.0513	0.102	2	EPA 8270E	03/23/2025 07:57	03/24/2025 10:39	SS
								Certifications:	CTDOH-PH-0723,NELAC-NY10854,NJDEP-CT005,PADEP-68-044		

Sample Information

Client Sample ID: SB11_10-12 **York Sample ID:** 25C1088-05

York Project (SDG) No.	Client Project ID	Matrix	Collection Date/Time	Date Received
25C1088	170745301	Soil	March 15, 2025 10:30 am	03/18/2025

SVOA, 8270 MASTER **Log-in Notes:** **Sample Notes:**

Sample Prepared by Method: EPA 3550C

CAS No.	Parameter	Result	Flag	Units	Reported to LOD/MDL	LOQ	Dilution	Reference Method	Date/Time Prepared	Date/Time Analyzed	Analyst
50-32-8	Benzo(a)pyrene	ND		mg/kg dry	0.0513	0.102	2	EPA 8270E	03/23/2025 07:57	03/24/2025 10:39	SS
								Certifications:	CTDOH-PH-0723,NELAC-NY10854,NJDEP-CT005,PADEP-68-044		
205-99-2	Benzo(b)fluoranthene	ND		mg/kg dry	0.0513	0.102	2	EPA 8270E	03/23/2025 07:57	03/24/2025 10:39	SS
								Certifications:	CTDOH-PH-0723,NELAC-NY10854,NJDEP-CT005,PADEP-68-044		
191-24-2	Benzo(g,h,i)perylene	ND		mg/kg dry	0.0513	0.102	2	EPA 8270E	03/23/2025 07:57	03/24/2025 10:39	SS
								Certifications:	CTDOH-PH-0723,NELAC-NY10854,NJDEP-CT005,PADEP-68-044		
207-08-9	Benzo(k)fluoranthene	ND		mg/kg dry	0.0513	0.102	2	EPA 8270E	03/23/2025 07:57	03/24/2025 10:39	SS
								Certifications:	CTDOH-PH-0723,NELAC-NY10854,NJDEP-CT005,PADEP-68-044		
65-85-0	Benzoic acid	ND	CAL-E, CCVE	mg/kg dry	0.0513	0.102	2	EPA 8270E	03/23/2025 07:57	03/24/2025 10:39	SS
								Certifications:	NELAC-NY10854,NJDEP-CT005,PADEP-68-04440		
100-51-6	Benzyl alcohol	ND		mg/kg dry	0.0513	0.102	2	EPA 8270E	03/23/2025 07:57	03/24/2025 10:39	SS
								Certifications:	NELAC-NY10854,NJDEP-CT005,PADEP-68-04440		
85-68-7	Benzyl butyl phthalate	ND		mg/kg dry	0.0513	0.102	2	EPA 8270E	03/23/2025 07:57	03/24/2025 10:39	SS
								Certifications:	CTDOH-PH-0723,NELAC-NY10854,NJDEP-CT005,PADEP-68-044		
111-91-1	Bis(2-chloroethoxy)methane	ND		mg/kg dry	0.0513	0.102	2	EPA 8270E	03/23/2025 07:57	03/24/2025 10:39	SS
								Certifications:	CTDOH-PH-0723,NELAC-NY10854,NJDEP-CT005,PADEP-68-044		
111-44-4	Bis(2-chloroethyl)ether	ND		mg/kg dry	0.0513	0.102	2	EPA 8270E	03/23/2025 07:57	03/24/2025 10:39	SS
								Certifications:	CTDOH-PH-0723,NELAC-NY10854,NJDEP-CT005,PADEP-68-044		
108-60-1	Bis(2-chloroisopropyl)ether	ND		mg/kg dry	0.0513	0.102	2	EPA 8270E	03/23/2025 07:57	03/24/2025 10:39	SS
								Certifications:	CTDOH-PH-0723,NELAC-NY10854,NJDEP-CT005,PADEP-68-044		
117-81-7	Bis(2-ethylhexyl)phthalate	ND		mg/kg dry	0.0513	0.102	2	EPA 8270E	03/23/2025 07:57	03/24/2025 10:39	SS
								Certifications:	CTDOH-PH-0723,NELAC-NY10854,NJDEP-CT005,PADEP-68-044		
105-60-2	Caprolactam	ND		mg/kg dry	0.102	0.204	2	EPA 8270E	03/23/2025 07:57	03/24/2025 10:39	SS
								Certifications:	NELAC-NY10854,NJDEP-CT005,PADEP-68-04440		
86-74-8	Carbazole	ND		mg/kg dry	0.0513	0.102	2	EPA 8270E	03/23/2025 07:57	03/24/2025 10:39	SS
								Certifications:	CTDOH-PH-0723,NELAC-NY10854,NJDEP-CT005,PADEP-68-044		
218-01-9	Chrysene	ND		mg/kg dry	0.0513	0.102	2	EPA 8270E	03/23/2025 07:57	03/24/2025 10:39	SS
								Certifications:	CTDOH-PH-0723,NELAC-NY10854,NJDEP-CT005,PADEP-68-044		
53-70-3	Dibenzo(a,h)anthracene	ND		mg/kg dry	0.0513	0.102	2	EPA 8270E	03/23/2025 07:57	03/24/2025 10:39	SS
								Certifications:	CTDOH-PH-0723,NELAC-NY10854,NJDEP-CT005,PADEP-68-044		
132-64-9	Dibenzofuran	ND		mg/kg dry	0.0513	0.102	2	EPA 8270E	03/23/2025 07:57	03/24/2025 10:39	SS
								Certifications:	CTDOH-PH-0723,NELAC-NY10854,NJDEP-CT005,PADEP-68-044		
84-66-2	Diethyl phthalate	ND		mg/kg dry	0.0513	0.102	2	EPA 8270E	03/23/2025 07:57	03/24/2025 10:39	SS
								Certifications:	CTDOH-PH-0723,NELAC-NY10854,NJDEP-CT005,PADEP-68-044		
131-11-3	Dimethyl phthalate	ND		mg/kg dry	0.0513	0.102	2	EPA 8270E	03/23/2025 07:57	03/24/2025 10:39	SS
								Certifications:	CTDOH-PH-0723,NELAC-NY10854,NJDEP-CT005,PADEP-68-044		
84-74-2	Di-n-butyl phthalate	ND		mg/kg dry	0.0513	0.102	2	EPA 8270E	03/23/2025 07:57	03/24/2025 10:39	SS
								Certifications:	CTDOH-PH-0723,NELAC-NY10854,NJDEP-CT005,PADEP-68-044		
117-84-0	Di-n-octyl phthalate	ND		mg/kg dry	0.0513	0.102	2	EPA 8270E	03/23/2025 07:57	03/24/2025 10:39	SS
								Certifications:	CTDOH-PH-0723,NELAC-NY10854,NJDEP-CT005,PADEP-68-044		
122-39-4	Diphenylamine	ND		mg/kg dry	0.102	0.204	2	EPA 8270E	03/23/2025 07:57	03/24/2025 10:39	SS
								Certifications:	NELAC-NY10854,NJDEP-CT005,PADEP-68-04440		
206-44-0	Fluoranthene	ND		mg/kg dry	0.0513	0.102	2	EPA 8270E	03/23/2025 07:57	03/24/2025 10:39	SS
								Certifications:	CTDOH-PH-0723,NELAC-NY10854,NJDEP-CT005,PADEP-68-044		

Sample Information

Client Sample ID: SB11_10-12 **York Sample ID:** 25C1088-05

York Project (SDG) No.	Client Project ID	Matrix	Collection Date/Time	Date Received
25C1088	170745301	Soil	March 15, 2025 10:30 am	03/18/2025

SVOA, 8270 MASTER **Log-in Notes:** **Sample Notes:**

Sample Prepared by Method: EPA 3550C

CAS No.	Parameter	Result	Flag	Units	Reported to LOD/MDL	LOQ	Dilution	Reference Method	Date/Time Prepared	Date/Time Analyzed	Analyst
86-73-7	Fluorene	ND		mg/kg dry	0.0513	0.102	2	EPA 8270E	03/23/2025 07:57	03/24/2025 10:39	SS
								Certifications:	NELAC-NY10854,NJDEP-CT005,PADEP-68-04440		
118-74-1	Hexachlorobenzene	ND	CCVE	mg/kg dry	0.0513	0.102	2	EPA 8270E	03/23/2025 07:57	03/24/2025 10:39	SS
								Certifications:	CTDOH-PH-0723,NELAC-NY10854,NJDEP-CT005,PADEP-68-044		
87-68-3	Hexachlorobutadiene	ND		mg/kg dry	0.0513	0.102	2	EPA 8270E	03/23/2025 07:57	03/24/2025 10:39	SS
								Certifications:	CTDOH-PH-0723,NELAC-NY10854,NJDEP-CT005,PADEP-68-044		
77-47-4	Hexachlorocyclopentadiene	ND	CAL-E, CCVE	mg/kg dry	0.0513	0.102	2	EPA 8270E	03/23/2025 07:57	03/24/2025 10:39	SS
								Certifications:	CTDOH-PH-0723,NELAC-NY10854,NJDEP-CT005,PADEP-68-044		
67-72-1	Hexachloroethane	ND		mg/kg dry	0.0513	0.102	2	EPA 8270E	03/23/2025 07:57	03/24/2025 10:39	SS
								Certifications:	CTDOH-PH-0723,NELAC-NY10854,NJDEP-CT005,PADEP-68-044		
193-39-5	Indeno(1,2,3-cd)pyrene	ND		mg/kg dry	0.0513	0.102	2	EPA 8270E	03/23/2025 07:57	03/24/2025 10:39	SS
								Certifications:	CTDOH-PH-0723,NELAC-NY10854,NJDEP-CT005,PADEP-68-044		
78-59-1	Isophorone	ND		mg/kg dry	0.0513	0.102	2	EPA 8270E	03/23/2025 07:57	03/24/2025 10:39	SS
								Certifications:	CTDOH-PH-0723,NELAC-NY10854,NJDEP-CT005,PADEP-68-044		
91-20-3	Naphthalene	ND		mg/kg dry	0.0513	0.102	2	EPA 8270E	03/23/2025 07:57	03/24/2025 10:39	SS
								Certifications:	CTDOH-PH-0723,NELAC-NY10854,NJDEP-CT005,PADEP-68-044		
98-95-3	Nitrobenzene	ND		mg/kg dry	0.0513	0.102	2	EPA 8270E	03/23/2025 07:57	03/24/2025 10:39	SS
								Certifications:	CTDOH-PH-0723,NELAC-NY10854,NJDEP-CT005,PADEP-68-044		
62-75-9	N-Nitrosodimethylamine	ND		mg/kg dry	0.0513	0.102	2	EPA 8270E	03/23/2025 07:57	03/24/2025 10:39	SS
								Certifications:	CTDOH-PH-0723,NELAC-NY10854,NJDEP-CT005,PADEP-68-044		
621-64-7	N-nitroso-di-n-propylamine	ND		mg/kg dry	0.0513	0.102	2	EPA 8270E	03/23/2025 07:57	03/24/2025 10:39	SS
								Certifications:	CTDOH-PH-0723,NELAC-NY10854,NJDEP-CT005,PADEP-68-044		
86-30-6	N-Nitrosodiphenylamine	ND		mg/kg dry	0.0513	0.102	2	EPA 8270E	03/23/2025 07:57	03/24/2025 10:39	SS
								Certifications:	CTDOH-PH-0723,NELAC-NY10854,NJDEP-CT005,PADEP-68-044		
87-86-5	Pentachlorophenol	ND	CAL-E	mg/kg dry	0.0513	0.102	2	EPA 8270E	03/23/2025 07:57	03/24/2025 10:39	SS
								Certifications:	CTDOH-PH-0723,NELAC-NY10854,NJDEP-CT005,PADEP-68-044		
85-01-8	Phenanthrene	ND		mg/kg dry	0.0513	0.102	2	EPA 8270E	03/23/2025 07:57	03/24/2025 10:39	SS
								Certifications:	CTDOH-PH-0723,NELAC-NY10854,NJDEP-CT005,PADEP-68-044		
108-95-2	Phenol	ND		mg/kg dry	0.0513	0.102	2	EPA 8270E	03/23/2025 07:57	03/24/2025 10:39	SS
								Certifications:	CTDOH-PH-0723,NELAC-NY10854,NJDEP-CT005,PADEP-68-044		
129-00-0	Pyrene	ND		mg/kg dry	0.0513	0.102	2	EPA 8270E	03/23/2025 07:57	03/24/2025 10:39	SS
								Certifications:	CTDOH-PH-0723,NELAC-NY10854,NJDEP-CT005,PADEP-68-044		
110-86-1	Pyridine	ND		mg/kg dry	0.205	0.410	2	EPA 8270E	03/23/2025 07:57	03/24/2025 10:39	SS
								Certifications:	CTDOH-PH-0723,NELAC-NY10854,NJDEP-CT005,PADEP-68-044		

	Surrogate Recoveries	Result	Acceptance Range
367-12-4	*Surrogate: SURR: 2-Fluorophenol*	*67.7 %*	*20-108*
13127-88-3	*Surrogate: SURR: Phenol-d6*	*60.9 %*	*23-114*
4165-60-0	*Surrogate: SURR: Nitrobenzene-d5*	*50.1 %*	*22-108*
321-60-8	*Surrogate: SURR: 2-Fluorobiphenyl*	*54.6 %*	*21-113*
118-79-6	*Surrogate: SURR: 2,4,6-Tribromophenol*	*56.2 %*	*19-110*
1718-51-0	*Surrogate: SURR: Terphenyl-d14*	*61.1 %*	*24-116*

Sample Information

Client Sample ID: SB11_10-12 **York Sample ID:** 25C1088-05

York Project (SDG) No.	Client Project ID	Matrix	Collection Date/Time	Date Received
25C1088	170745301	Soil	March 15, 2025 10:30 am	03/18/2025

Semi-Volatiles, 1,4-Dioxane 8270 SIM-Soil

Log-in Notes:

Sample Notes:

Sample Prepared by Method: EPA 3550C

CAS No.	Parameter	Result	Flag	Units	Reported to LOQ	Dilution	Reference Method	Date/Time Prepared	Date/Time Analyzed	Analyst
123-91-1	1,4-Dioxane	ND		ug/kg	39.9	1	EPA 8270D SIM	03/21/2025 08:00	03/21/2025 17:47	SS
							Certifications: NELAC-NY10854			

	Surrogate Recoveries	Result	Acceptance Range
17647-74-4	*Surrogate: 1,4-Dioxane-d8*	*82.0 %*	*39-127.5*

PFAS, EPA 1633 Target List

Log-in Notes:

Sample Notes:

Sample Prepared by Method: EPA 1633 Prep

CAS No.	Parameter	Result	Flag	Units	Reported to LOD/MDL	LOQ	Dilution	Reference Method	Date/Time Prepared	Date/Time Analyzed	Analyst
375-73-5	* Perfluorobutanesulfonic acid (PFBS)	ND		ug/kg dry	0.137	0.218	1	EPA 1633 Draft 3	03/24/2025 15:55	03/26/2025 12:56	AM
								Certifications: NELAC-NH2097 ,NJDEP-NY037			
307-24-4	Perfluorohexanoic acid (PFHxA)	ND		ug/kg dry	0.0653	0.246	1	EPA 1633 Draft 3	03/24/2025 15:55	03/26/2025 12:56	AM
								Certifications: NELAC-NH2097 ,NELAC-NY12058,NJDEP-NY037			
375-85-9	Perfluoroheptanoic acid (PFHpA)	ND	PF-CC V-L	ug/kg dry	0.129	0.246	1	EPA 1633 Draft 3	03/24/2025 15:55	03/26/2025 12:56	AM
								Certifications: NELAC-NH2097 ,NELAC-NY12058,NJDEP-NY037			
355-46-4	* Perfluorohexanesulfonic acid (PFHxS)	ND		ug/kg dry	0.220	0.225	1	EPA 1633 Draft 3	03/24/2025 15:55	03/26/2025 12:56	AM
								Certifications: NELAC-NH2097 ,NJDEP-NY037			
335-67-1	Perfluorooctanoic acid (PFOA)	ND		ug/kg dry	0.212	0.246	1	EPA 1633 Draft 3	03/24/2025 15:55	03/26/2025 12:56	AM
								Certifications: NELAC-NH2097 ,NELAC-NY12058,NJDEP-NY037			
1763-23-1	Perfluorooctanesulfonic acid (PFOS)	ND		ug/kg dry	0.206	0.229	1	EPA 1633 Draft 3	03/24/2025 15:55	03/26/2025 12:56	AM
								Certifications: NELAC-NH2097 ,NELAC-NY12058,NJDEP-NY037			
375-95-1	Perfluorononanoic acid (PFNA)	ND		ug/kg dry	0.233	0.246	1	EPA 1633 Draft 3	03/24/2025 15:55	03/26/2025 12:56	AM
								Certifications: NELAC-NH2097 ,NELAC-NY12058,NJDEP-NY037			
335-76-2	Perfluorodecanoic acid (PFDA)	ND		ug/kg dry	0.235	0.246	1	EPA 1633 Draft 3	03/24/2025 15:55	03/26/2025 12:56	AM
								Certifications: NELAC-NH2097 ,NELAC-NY12058,NJDEP-NY037			
2058-94-8	Perfluoroundecanoic acid (PFUnA)	ND		ug/kg dry	0.244	0.246	1	EPA 1633 Draft 3	03/24/2025 15:55	03/26/2025 12:56	AM
								Certifications: NELAC-NH2097 ,NELAC-NY12058,NJDEP-NY037			
307-55-1	Perfluorododecanoic acid (PFDoA)	ND	PF-CC V-L	ug/kg dry	0.201	0.246	1	EPA 1633 Draft 3	03/24/2025 15:55	03/26/2025 12:56	AM
								Certifications: NELAC-NH2097 ,NELAC-NY12058,NJDEP-NY037			
72629-94-8	Perfluorotridecanoic acid (PFTrDA)	ND		ug/kg dry	0.154	0.246	1	EPA 1633 Draft 3	03/24/2025 15:55	03/26/2025 12:56	AM
								Certifications: NELAC-NH2097 ,NELAC-NY12058,NJDEP-NY037			
376-06-7	Perfluorotetradecanoic acid (PFTA)	ND		ug/kg dry	0.127	0.246	1	EPA 1633 Draft 3	03/24/2025 15:55	03/26/2025 12:56	AM
								Certifications: NELAC-NH2097 ,NELAC-NY12058,NJDEP-NY037			
2355-31-9	N-MeFOSAA	ND		ug/kg dry	0.182	0.246	1	EPA 1633 Draft 3	03/24/2025 15:55	03/26/2025 12:56	AM
								Certifications: NELAC-NH2097 ,NELAC-NY12058,NJDEP-NY037			
2991-50-6	N-EtFOSAA	ND		ug/kg dry	0.239	0.246	1	EPA 1633 Draft 3	03/24/2025 15:55	03/26/2025 12:56	AM
								Certifications: NELAC-NH2097 ,NELAC-NY12058,NJDEP-NY037			
2706-90-3	Perfluoropentanoic acid (PFPeA)	ND		ug/kg dry	0.134	0.493	1	EPA 1633 Draft 3	03/24/2025 15:55	03/26/2025 12:56	AM
								Certifications: NELAC-NH2097 ,NELAC-NY12058,NJDEP-NY037			
754-91-6	* Perfluoro-1-octanesulfonamide (FOSA)	ND		ug/kg dry	0.180	0.246	1	EPA 1633 Draft 3	03/24/2025 15:55	03/26/2025 12:56	AM
								Certifications: NELAC-NH2097 ,NJDEP-NY037			

Sample Information

Client Sample ID: SB11_10-12 **York Sample ID:** 25C1088-05

York Project (SDG) No.	Client Project ID	Matrix	Collection Date/Time	Date Received
25C1088	170745301	Soil	March 15, 2025 10:30 am	03/18/2025

PFAS, EPA 1633 Target List **Log-in Notes:** **Sample Notes:**

Sample Prepared by Method: EPA 1633 Prep

CAS No.	Parameter	Result	Flag	Units	Reported to LOD/MDL	LOQ	Dilution	Reference Method	Date/Time Prepared	Date/Time Analyzed	Analyst
375-92-8	* Perfluoro-1-heptanesulfonic acid (PFHpS)	ND		ug/kg dry	0.191	0.246	1	EPA 1633 Draft 3 Certifications: NELAC-NH2097 ,NJDEP-NY037	03/24/2025 15:55	03/26/2025 12:56	AM
335-77-3	* Perfluoro-1-decanesulfonic acid (PFDS)	ND		ug/kg dry	0.235	0.238	1	EPA 1633 Draft 3 Certifications: NELAC-NH2097 ,NJDEP-NY037	03/24/2025 15:55	03/26/2025 12:56	AM
27619-97-2	* 1H,1H,2H,2H-Perfluorooctanesulfonic acid (6:2 FTS)	ND		ug/kg dry	0.924	0.936	1	EPA 1633 Draft 3 Certifications: NELAC-NH2097 ,NJDEP-NY037	03/24/2025 15:55	03/26/2025 12:56	AM
39108-34-4	1H,1H,2H,2H-Perfluorodecanesulfonic acid (8:2 FTS)	ND		ug/kg dry	0.930	0.946	1	EPA 1633 Draft 3 Certifications: NELAC-NH2097 ,NELAC-NY12058,NJDEP-NY037	03/24/2025 15:55	03/26/2025 12:56	AM
375-22-4	Perfluoro-n-butanoic acid (PFBA)	ND		ug/kg dry	0.134	0.985	1	EPA 1633 Draft 3 Certifications: NELAC-NH2097 ,NELAC-NY12058,NJDEP-NY037	03/24/2025 15:55	03/26/2025 12:56	AM
113507-82-7	* Perfluoro(2-ethoxyethane)sulfonic acid (PFEESA)	ND		ug/kg dry	0.171	0.439	1	EPA 1633 Draft 3 Certifications: NELAC-NH2097	03/24/2025 15:55	03/26/2025 12:56	AM
151772-58-6	* Perfluoro-3,6-dioxaheptanoic acid (NFDHA)	ND		ug/kg dry	0.238	0.493	1	EPA 1633 Draft 3 Certifications: NELAC-NH2097	03/24/2025 15:55	03/26/2025 12:56	AM
377-73-1	* Perfluoro-4-oxapentanoic acid (PFMPA)	ND	PF-LCS-L	ug/kg dry	0.0764	0.493	1	EPA 1633 Draft 3 Certifications: NELAC-NH2097	03/24/2025 15:55	03/26/2025 12:56	AM
863090-89-5	* Perfluoro-5-oxahexanoic acid (PFMBA)	ND		ug/kg dry	0.118	0.493	1	EPA 1633 Draft 3 Certifications: NELAC-NH2097	03/24/2025 15:55	03/26/2025 12:56	AM
2706-91-4	* Perfluoro-1-pentanesulfonate (PFPeS)	ND		ug/kg dry	0.193	0.232	1	EPA 1633 Draft 3 Certifications: NELAC-NH2097 ,NJDEP-NY037	03/24/2025 15:55	03/26/2025 12:56	AM
757124-72-4	* 1H,1H,2H,2H-Perfluorohexanesulfonic acid (4:2 FTS)	ND		ug/kg dry	0.733	0.924	1	EPA 1633 Draft 3 Certifications: NELAC-NH2097 ,NJDEP-NY037	03/24/2025 15:55	03/26/2025 12:56	AM
13252-13-6	* HFPO-DA (Gen-X)	ND		ug/kg dry	0.749	0.985	1	EPA 1633 Draft 3 Certifications: NELAC-NH2097 ,NJDEP-NY037	03/24/2025 15:55	03/26/2025 12:56	AM
763051-92-9	* 11CL-PF3OUdS	ND	PF-LCS-L	ug/kg dry	0.383	0.931	1	EPA 1633 Draft 3 Certifications: NELAC-NH2097 ,NJDEP-NY037	03/24/2025 15:55	03/26/2025 12:56	AM
756426-58-1	* 9CL-PF3ONS	ND		ug/kg dry	0.303	0.921	1	EPA 1633 Draft 3 Certifications: NELAC-NH2097 ,NJDEP-NY037	03/24/2025 15:55	03/26/2025 12:56	AM
919005-14-4	* ADONA	ND		ug/kg dry	0.214	0.931	1	EPA 1633 Draft 3 Certifications: NELAC-NH2097 ,NJDEP-NY037	03/24/2025 15:55	03/26/2025 12:56	AM
79780-39-5	* Perfluorododecanesulfonic acid (PFDoS)	ND		ug/kg dry	0.208	0.239	1	EPA 1633 Draft 3 Certifications: NELAC-NH2097	03/24/2025 15:55	03/26/2025 12:56	AM
68259-12-1	* Perfluoro-1-nonanesulfonic acid (PFNS)	ND		ug/kg dry	0.153	0.237	1	EPA 1633 Draft 3 Certifications: NELAC-NH2097 ,NJDEP-NY037	03/24/2025 15:55	03/26/2025 12:56	AM
356-02-5	* 3-Perfluoropropyl propanoic acid (FPrPA)	ND		ug/kg dry	0.781	1.23	1	EPA 1633 Draft 3 Certifications: NELAC-NH2097	03/24/2025 15:55	03/26/2025 12:56	AM
914637-49-3	* 3-Perfluoropentyl propanoic acid (FPePA)	ND		ug/kg dry	2.58	6.16	1	EPA 1633 Draft 3 Certifications: NELAC-NH2097	03/24/2025 15:55	03/26/2025 12:56	AM
812-70-4	* 3-Perfluoroheptyl propanoic acid (FHpPA)	ND	PF-CCV-L, PF-LCS-L	ug/kg dry	1.85	6.16	1	EPA 1633 Draft 3 Certifications: NELAC-NH2097	03/24/2025 15:55	03/26/2025 12:56	AM

Sample Information

Client Sample ID: SB11_10-12 **York Sample ID:** 25C1088-05

York Project (SDG) No.	Client Project ID	Matrix	Collection Date/Time	Date Received
25C1088	170745301	Soil	March 15, 2025 10:30 am	03/18/2025

PFAS, EPA 1633 Target List **Log-in Notes:** **Sample Notes:**

Sample Prepared by Method: EPA 1633 Prep

CAS No.	Parameter	Result	Flag	Units	Reported to LOD/MDL	LOQ	Dilution	Reference Method	Date/Time Prepared	Date/Time Analyzed	Analyst
24448-09-7	* N-MeFOSE	ND		ug/kg dry	0.753	2.46	1	EPA 1633 Draft 3	03/24/2025 15:55	03/26/2025 12:56	AM
								Certifications: NELAC-NH2097			
31506-32-8	* N-MeFOSA	ND		ug/kg dry	0.222	0.246	1	EPA 1633 Draft 3	03/24/2025 15:55	03/26/2025 12:56	AM
								Certifications: NELAC-NH2097			
1691-99-2	* N-EtFOSE	ND		ug/kg dry	0.859	2.46	1	EPA 1633 Draft 3	03/24/2025 15:55	03/26/2025 12:56	AM
								Certifications: NELAC-NH2097			
4151-50-2	* N-EtFOSA	ND		ug/kg dry	0.244	0.246	1	EPA 1633 Draft 3	03/24/2025 15:55	03/26/2025 12:56	AM
								Certifications: NELAC-NH2097			

	Surrogate Recoveries	Result		Acceptance Range
M3PFBS	*Surrogate: M3PFBS*	*128 %*		*25-150*
13C5PFHXA	*Surrogate: M5PFHxA*	*123 %*		*25-150*
13C4PFHPA	*Surrogate: M4PFHpA*	*162 %*	PFSu-H	*25-150*
13C3PFHXS	*Surrogate: M3PFHxS*	*109 %*		*25-150*
13C8PFOA	*Surrogate: Perfluoro-n-[13C8]octanoic aci*	*103 %*		*25-150*
13C6PFDA	*Surrogate: M6PFDA*	*104 %*		*25-150*
13C7PFUNA	*Surrogate: M7PFUdA*	*104 %*		*25-150*
960315-52-0	*Surrogate: Perfluoro-n-[1,2-13C2]dodecan*	*86.4 %*		*25-150*
13C2PFTEDA	*Surrogate: M2PFTeDA*	*80.2 %*		*10-150*
13C4PFBA	*Surrogate: Perfluoro-n-[13C4]butanoic aci*	*6.71 %*	PFSu-L	*25-150*
13C8PFOS	*Surrogate: Perfluoro-1-[13C8]octanesulfor*	*85.4 %*		*25-150*
13C5PFPEA	*Surrogate: Perfluoro-n-[13C5]pentanoic ac*	*71.6 %*		*25-150*
13C8FOSA	*Surrogate: Perfluoro-1-[13C8]octanesulfor*	*60.6 %*		*10-150*
D3-NMEFOSAA	*Surrogate: d3-N-MeFOSAA*	*76.5 %*		*25-150*
D5-NETFOSAA	*Surrogate: d5-N-EtFOSAA*	*72.7 %*		*25-150*
M2-6:2FTS	*Surrogate: M2-6:2 FTS*	*89.6 %*		*25-200*
M2-8:2FTS	*Surrogate: M2-8:2 FTS*	*90.4 %*		*25-200*
13C9PFNA	*Surrogate: M9PFNA*	*101 %*		*25-150*
M2-4:2FTS	*Surrogate: M2-4:2 FTS*	*109 %*		*25-150*
936109-37-4	*Surrogate: d-N-MeFOSA*	*68.2 %*		*25-150*
936109-40-9	*Surrogate: d-N-EtFOSA*	*64.6 %*		*25-150*
M3HFPO-DA	*Surrogate: M3HFPO-DA*	*126 %*		*25-150*
D9-NETPFOSAI	*Surrogate: d9-N-EtFOSE*	*34.7 %*		*25-150*
D7-NMEPFOSA	*Surrogate: d7-N-MeFOSE*	*30.8 %*		*25-150*

Sample Information

Client Sample ID: SB11_10-12 **York Sample ID:** 25C1088-05

York Project (SDG) No.	Client Project ID	Matrix	Collection Date/Time	Date Received
25C1088	170745301	Soil	March 15, 2025 10:30 am	03/18/2025

PEST, 8081 MASTER

Log-in Notes:

Sample Notes:

Sample Prepared by Method: EPA 3550C

CAS No.	Parameter	Result	Flag	Units	Reported to LOQ	Dilution	Reference Method	Date/Time Prepared	Date/Time Analyzed	Analyst
72-54-8	4,4'-DDD	ND		mg/kg dry	0.00391	5	EPA 8081B	03/21/2025 08:00	03/21/2025 13:20	SCB
							Certifications:	CTDOH-PH-0723,NELAC-NY10854,NJDEP-CT005,PADEP-68-044		
72-55-9	4,4'-DDE	ND		mg/kg dry	0.00391	5	EPA 8081B	03/21/2025 08:00	03/21/2025 13:20	SCB
							Certifications:	CTDOH-PH-0723,NELAC-NY10854,NJDEP-CT005,PADEP-68-044		
50-29-3	4,4'-DDT	ND		mg/kg dry	0.00391	5	EPA 8081B	03/21/2025 08:00	03/21/2025 13:20	SCB
							Certifications:	CTDOH-PH-0723,NELAC-NY10854,NJDEP-CT005,PADEP-68-044		
309-00-2	Aldrin	ND		mg/kg dry	0.00391	5	EPA 8081B	03/21/2025 08:00	03/21/2025 13:20	SCB
							Certifications:	CTDOH-PH-0723,NELAC-NY10854,NJDEP-CT005,PADEP-68-044		
319-84-6	alpha-BHC	ND		mg/kg dry	0.00391	5	EPA 8081B	03/21/2025 08:00	03/21/2025 13:20	SCB
							Certifications:	CTDOH-PH-0723,NELAC-NY10854,NJDEP-CT005,PADEP-68-044		
5103-71-9	alpha-Chlordane	ND		mg/kg dry	0.00391	5	EPA 8081B	03/21/2025 08:00	03/21/2025 13:20	SCB
							Certifications:	NELAC-NY10854,NJDEP-CT005		
319-85-7	beta-BHC	ND		mg/kg dry	0.00391	5	EPA 8081B	03/21/2025 08:00	03/21/2025 13:20	SCB
							Certifications:	CTDOH-PH-0723,NELAC-NY10854,NJDEP-CT005,PADEP-68-044		
319-86-8	delta-BHC	ND		mg/kg dry	0.00391	5	EPA 8081B	03/21/2025 08:00	03/21/2025 13:20	SCB
							Certifications:	CTDOH-PH-0723,NELAC-NY10854,NJDEP-CT005,PADEP-68-044		
60-57-1	Dieldrin	ND		mg/kg dry	0.00391	5	EPA 8081B	03/21/2025 08:00	03/21/2025 13:20	SCB
							Certifications:	CTDOH-PH-0723,NELAC-NY10854,NJDEP-CT005,PADEP-68-044		
959-98-8	Endosulfan I	ND		mg/kg dry	0.00391	5	EPA 8081B	03/21/2025 08:00	03/21/2025 13:20	SCB
							Certifications:	CTDOH-PH-0723,NELAC-NY10854,NJDEP-CT005,PADEP-68-044		
33213-65-9	Endosulfan II	ND		mg/kg dry	0.00391	5	EPA 8081B	03/21/2025 08:00	03/21/2025 13:20	SCB
							Certifications:	CTDOH-PH-0723,NELAC-NY10854		
1031-07-8	Endosulfan sulfate	ND		mg/kg dry	0.00391	5	EPA 8081B	03/21/2025 08:00	03/21/2025 13:20	SCB
							Certifications:	CTDOH-PH-0723,NELAC-NY10854,NJDEP-CT005,PADEP-68-044		
72-20-8	Endrin	ND		mg/kg dry	0.00391	5	EPA 8081B	03/21/2025 08:00	03/21/2025 13:20	SCB
							Certifications:	CTDOH-PH-0723,NELAC-NY10854,NJDEP-CT005,PADEP-68-044		
7421-93-4	Endrin aldehyde	ND		mg/kg dry	0.00391	5	EPA 8081B	03/21/2025 08:00	03/21/2025 13:20	SCB
							Certifications:	CTDOH-PH-0723,NELAC-NY10854,NJDEP-CT005,PADEP-68-044		
53494-70-5	Endrin ketone	ND		mg/kg dry	0.00391	5	EPA 8081B	03/21/2025 08:00	03/21/2025 13:20	SCB
							Certifications:	CTDOH-PH-0723,NELAC-NY10854,NJDEP-CT005,PADEP-68-044		
58-89-9	gamma-BHC (Lindane)	ND		mg/kg dry	0.00391	5	EPA 8081B	03/21/2025 08:00	03/21/2025 13:20	SCB
							Certifications:	CTDOH-PH-0723,NELAC-NY10854,NJDEP-CT005,PADEP-68-044		
5566-34-7	gamma-Chlordane	ND		mg/kg dry	0.00391	5	EPA 8081B	03/21/2025 08:00	03/21/2025 13:20	SCB
							Certifications:	NELAC-NY10854,NJDEP-CT005		
76-44-8	Heptachlor	ND		mg/kg dry	0.00391	5	EPA 8081B	03/21/2025 08:00	03/21/2025 13:20	SCB
							Certifications:	CTDOH-PH-0723,NELAC-NY10854,NJDEP-CT005,PADEP-68-044		
1024-57-3	Heptachlor epoxide	ND		mg/kg dry	0.00391	5	EPA 8081B	03/21/2025 08:00	03/21/2025 13:20	SCB
							Certifications:	CTDOH-PH-0723,NELAC-NY10854,NJDEP-CT005,PADEP-68-044		
72-43-5	Methoxychlor	ND		mg/kg dry	0.00391	5	EPA 8081B	03/21/2025 08:00	03/21/2025 13:20	SCB
							Certifications:	CTDOH-PH-0723,NELAC-NY10854,NJDEP-CT005,PADEP-68-044		
8001-35-2	Toxaphene	ND		mg/kg dry	0.391	5	EPA 8081B	03/21/2025 08:00	03/21/2025 13:20	SCB
							Certifications:	CTDOH-PH-0723,NELAC-NY10854,NJDEP-CT005,PADEP-68-044		

Sample Information

Client Sample ID: SB11_10-12 **York Sample ID:** 25C1088-05

York Project (SDG) No.	Client Project ID	Matrix	Collection Date/Time	Date Received
25C1088	170745301	Soil	March 15, 2025 10:30 am	03/18/2025

PEST, 8081 MASTER

Log-in Notes: **Sample Notes:**

Sample Prepared by Method: EPA 3550C

CAS No.	Parameter	Result	Flag	Units	Reported to LOQ	Dilution	Reference Method	Date/Time Prepared	Date/Time Analyzed	Analyst
57-74-9	* Chlordane, total	ND		mg/kg dry	0.0782	5	EPA 8081B	03/21/2025 08:00	03/21/2025 13:20	SCB
							Certifications:			

	Surrogate Recoveries	Result	Acceptance Range
2051-24-3	*Surrogate: Decachlorobiphenyl*	*66.1 %*	*30-150*
877-09-8	*Surrogate: Tetrachloro-m-xylene*	*77.2 %*	*30-150*

PCB, 8082 MASTER

Log-in Notes: **Sample Notes:**

Sample Prepared by Method: EPA 3550C

CAS No.	Parameter	Result	Flag	Units	Reported to LOQ	Dilution	Reference Method	Date/Time Prepared	Date/Time Analyzed	Analyst
12674-11-2	Aroclor 1016	ND		mg/kg dry	0.0395	1	EPA 8082A	03/21/2025 08:00	03/21/2025 14:06	NF
							Certifications:	NELAC-NY10854,CTDOH-PH-0723,NJDEP-CT005,PADEP-68-044		
11104-28-2	Aroclor 1221	ND		mg/kg dry	0.0395	1	EPA 8082A	03/21/2025 08:00	03/21/2025 14:06	NF
							Certifications:	NELAC-NY10854,CTDOH-PH-0723,NJDEP-CT005,PADEP-68-044		
11141-16-5	Aroclor 1232	ND		mg/kg dry	0.0395	1	EPA 8082A	03/21/2025 08:00	03/21/2025 14:06	NF
							Certifications:	NELAC-NY10854,CTDOH-PH-0723,NJDEP-CT005,PADEP-68-044		
53469-21-9	Aroclor 1242	ND		mg/kg dry	0.0395	1	EPA 8082A	03/21/2025 08:00	03/21/2025 14:06	NF
							Certifications:	NELAC-NY10854,CTDOH-PH-0723,NJDEP-CT005,PADEP-68-044		
12672-29-6	Aroclor 1248	ND		mg/kg dry	0.0395	1	EPA 8082A	03/21/2025 08:00	03/21/2025 14:06	NF
							Certifications:	NELAC-NY10854,CTDOH-PH-0723,NJDEP-CT005,PADEP-68-044		
11097-69-1	Aroclor 1254	ND		mg/kg dry	0.0395	1	EPA 8082A	03/21/2025 08:00	03/21/2025 14:06	NF
							Certifications:	NELAC-NY10854,CTDOH-PH-0723,NJDEP-CT005,PADEP-68-044		
11096-82-5	Aroclor 1260	ND		mg/kg dry	0.0395	1	EPA 8082A	03/21/2025 08:00	03/21/2025 14:06	NF
							Certifications:	NELAC-NY10854,CTDOH-PH-0723,NJDEP-CT005,PADEP-68-044		
1336-36-3	* Total PCBs	ND		mg/kg dry	0.0395	1	EPA 8082A	03/21/2025 08:00	03/21/2025 14:06	NF
							Certifications:			

	Surrogate Recoveries	Result	Acceptance Range
877-09-8	*Surrogate: Tetrachloro-m-xylene*	*67.0 %*	*30-120*
2051-24-3	*Surrogate: Decachlorobiphenyl*	*56.0 %*	*30-120*

HERB, 8151 MASTER

Log-in Notes: **Sample Notes:**

Sample Prepared by Method: EPA 3550C/8151A

CAS No.	Parameter	Result	Flag	Units	Reported to LOQ	Dilution	Reference Method	Date/Time Prepared	Date/Time Analyzed	Analyst
93-76-5	2,4,5-T	ND		mg/kg dry	0.0241	1	EPA 8151A	03/20/2025 09:32	03/21/2025 11:52	GXB
							Certifications:	CTDOH-PH-0723,NELAC-NY10854,NJDEP-CT005,PADEP-68-044		
93-72-1	2,4,5-TP (Silvex)	ND		mg/kg dry	0.0241	1	EPA 8151A	03/20/2025 09:32	03/21/2025 11:52	GXB
							Certifications:	CTDOH-PH-0723,NELAC-NY10854,NJDEP-CT005,PADEP-68-044		
94-75-7	2,4-D	ND		mg/kg dry	0.0241	1	EPA 8151A	03/20/2025 09:32	03/21/2025 11:52	GXB
							Certifications:	CTDOH-PH-0723,NELAC-NY10854,NJDEP-CT005,PADEP-68-044		

	Surrogate Recoveries	Result	Acceptance Range

Sample Information

Client Sample ID: SB11_10-12 **York Sample ID:** 25C1088-05

York Project (SDG) No.	Client Project ID	Matrix	Collection Date/Time	Date Received
25C1088	170745301	Soil	March 15, 2025 10:30 am	03/18/2025

HERB, 8151 MASTER

Log-in Notes:

Sample Notes:

Sample Prepared by Method: EPA 3550C/8151A

CAS No.	Parameter	Result	Flag	Units	Reported to LOQ	Dilution	Reference Method	Date/Time Prepared	Date/Time Analyzed	Analyst
19719-28-9	*Surrogate: 2,4-Dichlorophenylacetic acid (.*	*83.0 %*			*21-150*					

Metals, Target Analyte

Log-in Notes:

Sample Notes:

Sample Prepared by Method: EPA 3050B

CAS No.	Parameter	Result	Flag	Units	Reported to LOQ	Dilution	Reference Method	Date/Time Prepared	Date/Time Analyzed	Analyst
7429-90-5	**Aluminum**	**10200**		mg/kg dry	5.16	1	EPA 6010D	03/20/2025 14:45	03/21/2025 10:36	AGNR
							Certifications:	CTDOH-PH-0723,NELAC-NY10854,NJDEP-CT005,PADEP-68-044		
7440-36-0	Antimony	ND		mg/kg dry	2.58	1	EPA 6010D	03/20/2025 14:45	03/21/2025 10:36	AGNR
							Certifications:	CTDOH-PH-0723,NELAC-NY10854,NJDEP-CT005,PADEP-68-044		
7440-38-2	**Arsenic**	**2.86**		mg/kg dry	1.55	1	EPA 6010D	03/20/2025 14:45	03/21/2025 10:36	AGNR
							Certifications:	CTDOH-PH-0723,NELAC-NY10854,NJDEP-CT005,PADEP-68-044		
7440-39-3	**Barium**	**22.6**		mg/kg dry	2.58	1	EPA 6010D	03/20/2025 14:45	03/21/2025 10:36	AGNR
							Certifications:	CTDOH-PH-0723,NELAC-NY10854,NJDEP-CT005,PADEP-68-044		
7440-41-7	**Beryllium**	**0.508**		mg/kg dry	0.052	1	EPA 6010D	03/20/2025 14:45	03/21/2025 10:36	AGNR
							Certifications:	CTDOH-PH-0723,NELAC-NY10854,NJDEP-CT005,PADEP-68-044		
7440-43-9	Cadmium	ND		mg/kg dry	0.310	1	EPA 6010D	03/20/2025 14:45	03/21/2025 10:36	AGNR
							Certifications:	CTDOH-PH-0723,NELAC-NY10854,NJDEP-CT005,PADEP-68-044		
7440-70-2	**Calcium**	**875**		mg/kg dry	5.16	1	EPA 6010D	03/20/2025 14:45	03/21/2025 10:36	AGNR
							Certifications:	CTDOH-PH-0723,NELAC-NY10854,NJDEP-CT005,PADEP-68-044		
7440-47-3	**Chromium**	**14.5**		mg/kg dry	0.517	1	EPA 6010D	03/20/2025 14:45	03/21/2025 10:36	AGNR
							Certifications:	CTDOH-PH-0723,NELAC-NY10854,NJDEP-CT005,PADEP-68-044		
7440-48-4	**Cobalt**	**6.91**		mg/kg dry	0.413	1	EPA 6010D	03/20/2025 14:45	03/21/2025 10:36	AGNR
							Certifications:	CTDOH-PH-0723,NELAC-NY10854,NJDEP-CT005,PADEP-68-044		
7440-50-8	**Copper**	**11.7**		mg/kg dry	2.07	1	EPA 6010D	03/20/2025 14:45	03/21/2025 10:36	AGNR
							Certifications:	CTDOH-PH-0723,NELAC-NY10854,NJDEP-CT005,PADEP-68-044		
7439-89-6	**Iron**	**14500**		mg/kg dry	25.8	1	EPA 6010D	03/20/2025 14:45	03/21/2025 10:36	AGNR
							Certifications:	CTDOH-PH-0723,NELAC-NY10854,NJDEP-CT005,PADEP-68-044		
7439-92-1	**Lead**	**6.25**		mg/kg dry	0.517	1	EPA 6010D	03/20/2025 14:45	03/21/2025 10:36	AGNR
							Certifications:	CTDOH-PH-0723,NELAC-NY10854,NJDEP-CT005,PADEP-68-044		
7439-95-4	**Magnesium**	**3490**		mg/kg dry	5.17	1	EPA 6010D	03/20/2025 14:45	03/21/2025 10:36	AGNR
							Certifications:	CTDOH-PH-0723,NELAC-NY10854,NJDEP-CT005,PADEP-68-044		
7439-96-5	**Manganese**	**365**		mg/kg dry	0.517	1	EPA 6010D	03/20/2025 14:45	03/21/2025 10:36	AGNR
							Certifications:	CTDOH-PH-0723,NELAC-NY10854,NJDEP-CT005,PADEP-68-044		
7440-02-0	**Nickel**	**14.4**		mg/kg dry	1.03	1	EPA 6010D	03/20/2025 14:45	03/21/2025 10:36	AGNR
							Certifications:	CTDOH-PH-0723,NELAC-NY10854,NJDEP-CT005,PADEP-68-044		
7440-09-7	**Potassium**	**1570**		mg/kg dry	5.17	1	EPA 6010D	03/20/2025 14:45	03/21/2025 10:36	AGNR
							Certifications:	CTDOH-PH-0723,NELAC-NY10854,NJDEP-CT005,PADEP-68-044		
7782-49-2	Selenium	ND		mg/kg dry	2.58	1	EPA 6010D	03/20/2025 14:45	03/21/2025 10:36	AGNR
							Certifications:	CTDOH-PH-0723,NELAC-NY10854,NJDEP-CT005,PADEP-68-044		
7440-22-4	Silver	ND		mg/kg dry	0.520	1	EPA 6010D	03/20/2025 14:45	03/21/2025 10:36	AGNR
							Certifications:	CTDOH-PH-0723,NELAC-NY10854,NJDEP-CT005,PADEP-68-044		

Sample Information

Client Sample ID: SB11_10-12 **York Sample ID:** 25C1088-05

York Project (SDG) No.	Client Project ID	Matrix	Collection Date/Time	Date Received
25C1088	170745301	Soil	March 15, 2025 10:30 am	03/18/2025

Metals, Target Analyte

Log-in Notes: **Sample Notes:**

Sample Prepared by Method: EPA 3050B

CAS No.	Parameter	Result	Flag	Units	Reported to LOQ	Dilution	Reference Method	Date/Time Prepared	Date/Time Analyzed	Analyst
7440-23-5	**Sodium**	**87.5**		mg/kg dry	51.6	1	EPA 6010D	03/20/2025 14:45	03/21/2025 10:36	AGNR
							Certifications:	CTDOH-PH-0723,NELAC-NY10854,NJDEP-CT005,PADEP-68-044		
7440-28-0	Thallium	ND		mg/kg dry	2.07	1	EPA 6010D	03/20/2025 14:45	03/21/2025 10:36	AGNR
							Certifications:	CTDOH-PH-0723,NELAC-NY10854,NJDEP-CT005,PADEP-68-044		
7440-62-2	**Vanadium**	**19.4**		mg/kg dry	1.03	1	EPA 6010D	03/20/2025 14:45	03/21/2025 10:36	AGNR
							Certifications:	CTDOH-PH-0723,NELAC-NY10854,NJDEP-CT005,PADEP-68-044		
7440-66-6	**Zinc**	**27.4**		mg/kg dry	2.57	1	EPA 6010D	03/20/2025 14:45	03/21/2025 10:36	AGNR
							Certifications:	CTDOH-PH-0723,NELAC-NY10854,NJDEP-CT005,PADEP-68-044		

Mercury by 7473

Log-in Notes: **Sample Notes:**

Sample Prepared by Method: EPA 7473 soil

CAS No.	Parameter	Result	Flag	Units	Reported to LOQ	Dilution	Reference Method	Date/Time Prepared	Date/Time Analyzed	Analyst
7439-97-6	Mercury	ND		mg/kg dry	0.0372	1	EPA 7473	03/20/2025 12:36	03/21/2025 14:04	DRS
							Certifications:	CTDOH-PH-0723,NJDEP-CT005,NELAC-NY10854,PADEP-68-044		

Chromium, Hexavalent

Log-in Notes: **Sample Notes:**

Sample Prepared by Method: EPA SW846-3060

CAS No.	Parameter	Result	Flag	Units	Reported to LOQ	Dilution	Reference Method	Date/Time Prepared	Date/Time Analyzed	Analyst
18540-29-9	Chromium, Hexavalent	ND		mg/kg dry	0.620	1	EPA 7196A	03/19/2025 09:18	03/19/2025 16:40	JMT
							Certifications:	NJDEP-CT005,CTDOH-PH-0723,NELAC-NY10854,PADEP-68-044		

Chromium, Trivalent

Log-in Notes: **Sample Notes:**

Sample Prepared by Method: Analysis Preparation

CAS No.	Parameter	Result	Flag	Units	Reported to LOQ	Dilution	Reference Method	Date/Time Prepared	Date/Time Analyzed	Analyst
16065-83-1	* **Chromium, Trivalent**	**14.5**		mg/kg	0.500	1	Calculation	03/24/2025 14:49	03/24/2025 14:57	SL
							Certifications:			

Cyanide, Total

Log-in Notes: **Sample Notes:**

Sample Prepared by Method: Analysis Preparation Soil

CAS No.	Parameter	Result	Flag	Units	Reported to LOQ	Dilution	Reference Method	Date/Time Prepared	Date/Time Analyzed	Analyst
57-12-5	Cyanide, total	ND		mg/kg dry	0.620	1	EPA 9014/9010C	03/19/2025 08:18	03/19/2025 13:42	LJM
							Certifications:	NELAC-NY10854,CTDOH-PH-0723,NJDEP-CT005,PADEP-68-044		

Total Solids

Log-in Notes: **Sample Notes:**

Sample Prepared by Method: % Solids Prep

CAS No.	Parameter	Result	Flag	Units	Reported to LOQ	Dilution	Reference Method	Date/Time Prepared	Date/Time Analyzed	Analyst

Sample Information

Client Sample ID: SB11_10-12 **York Sample ID:** 25C1088-05

York Project (SDG) No.	Client Project ID	Matrix	Collection Date/Time	Date Received
25C1088	170745301	Soil	March 15, 2025 10:30 am	03/18/2025

Total Solids

Log-in Notes:

Sample Notes:

Sample Prepared by Method: % Solids Prep

CAS No.	Parameter	Result	Flag	Units	Reported to LOQ	Dilution	Reference Method	Date/Time Prepared	Date/Time Analyzed	Analyst
solids	*** % Solids**	**80.7**		%	0.100	1	SM 2540G	03/19/2025 08:48	03/19/2025 10:20	SMM
							Certifications:	CTDOH-PH-0723		

Sample Information

Client Sample ID: SB12_6-8 **York Sample ID:** 25C1088-07

York Project (SDG) No.	Client Project ID	Matrix	Collection Date/Time	Date Received
25C1088	170745301	Soil	March 15, 2025 11:00 am	03/18/2025

VOA, 8260 MASTER **Log-in Notes:** **Sample Notes:**

Sample Prepared by Method: EPA 5035A

CAS No.	Parameter	Result	Flag	Units	Reported to LOD/MDL	LOQ	Dilution	Reference Method	Date/Time Prepared	Date/Time Analyzed	Analyst
630-20-6	1,1,1,2-Tetrachloroethane	ND		mg/kg dry	0.0023	0.0046	1	EPA 8260D	03/20/2025 14:00	03/20/2025 19:44	AC
								Certifications:	CTDOH-PH-0723,NELAC-NY10854,NELAC-NY12058,NJDEP-CT		
71-55-6	1,1,1-Trichloroethane	ND		mg/kg dry	0.0023	0.0046	1	EPA 8260D	03/20/2025 14:00	03/20/2025 19:44	AC
								Certifications:	CTDOH-PH-0723,NELAC-NY10854,NELAC-NY12058,NJDEP-CT		
79-34-5	1,1,2,2-Tetrachloroethane	ND		mg/kg dry	0.0023	0.0046	1	EPA 8260D	03/20/2025 14:00	03/20/2025 19:44	AC
								Certifications:	CTDOH-PH-0723,NELAC-NY10854,NELAC-NY12058,NJDEP-CT		
76-13-1	1,1,2-Trichloro-1,2,2-trifluoroethane (Freon 113)	ND		mg/kg dry	0.0023	0.0046	1	EPA 8260D	03/20/2025 14:00	03/20/2025 19:44	AC
								Certifications:	CTDOH-PH-0723,NELAC-NY10854,NELAC-NY12058,NJDEP-CT		
79-00-5	1,1,2-Trichloroethane	ND		mg/kg dry	0.0023	0.0046	1	EPA 8260D	03/20/2025 14:00	03/20/2025 19:44	AC
								Certifications:	CTDOH-PH-0723,NELAC-NY10854,NELAC-NY12058,NJDEP-CT		
75-34-3	1,1-Dichloroethane	ND		mg/kg dry	0.0023	0.0046	1	EPA 8260D	03/20/2025 14:00	03/20/2025 19:44	AC
								Certifications:	CTDOH-PH-0723,NELAC-NY10854,NELAC-NY12058,NJDEP-CT		
75-35-4	1,1-Dichloroethylene	ND		mg/kg dry	0.0023	0.0046	1	EPA 8260D	03/20/2025 14:00	03/20/2025 19:44	AC
								Certifications:	CTDOH-PH-0723,NELAC-NY10854,NELAC-NY12058,NJDEP-CT		
87-61-6	1,2,3-Trichlorobenzene	ND		mg/kg dry	0.0023	0.0046	1	EPA 8260D	03/20/2025 14:00	03/20/2025 19:44	AC
								Certifications:	NELAC-NY10854,NELAC-NY12058,NJDEP-CT005,PADEP-68-04		
96-18-4	1,2,3-Trichloropropane	ND		mg/kg dry	0.0023	0.0046	1	EPA 8260D	03/20/2025 14:00	03/20/2025 19:44	AC
								Certifications:	NELAC-NY10854,NELAC-NY12058,NJDEP-CT005		
120-82-1	1,2,4-Trichlorobenzene	ND		mg/kg dry	0.0023	0.0046	1	EPA 8260D	03/20/2025 14:00	03/20/2025 19:44	AC
								Certifications:	NELAC-NY10854,NELAC-NY12058,NJDEP-CT005,PADEP-68-04		
95-63-6	1,2,4-Trimethylbenzene	ND		mg/kg dry	0.0023	0.0046	1	EPA 8260D	03/20/2025 14:00	03/20/2025 19:44	AC
								Certifications:	CTDOH-PH-0723,NELAC-NY10854,NELAC-NY12058,NJDEP-CT		
96-12-8	1,2-Dibromo-3-chloropropane	ND		mg/kg dry	0.0023	0.0046	1	EPA 8260D	03/20/2025 14:00	03/20/2025 19:44	AC
								Certifications:	CTDOH-PH-0723,NELAC-NY10854,NELAC-NY12058,NJDEP-CT		
106-93-4	1,2-Dibromoethane	ND		mg/kg dry	0.0023	0.0046	1	EPA 8260D	03/20/2025 14:00	03/20/2025 19:44	AC
								Certifications:	CTDOH-PH-0723,NELAC-NY10854,NELAC-NY12058,NJDEP-CT		
95-50-1	1,2-Dichlorobenzene	ND		mg/kg dry	0.0023	0.0046	1	EPA 8260D	03/20/2025 14:00	03/20/2025 19:44	AC
								Certifications:	CTDOH-PH-0723,NELAC-NY10854,NELAC-NY12058,NJDEP-CT		
107-06-2	1,2-Dichloroethane	ND		mg/kg dry	0.0023	0.0046	1	EPA 8260D	03/20/2025 14:00	03/20/2025 19:44	AC
								Certifications:	CTDOH-PH-0723,NELAC-NY10854,NELAC-NY12058,NJDEP-CT		
78-87-5	1,2-Dichloropropane	ND		mg/kg dry	0.0023	0.0046	1	EPA 8260D	03/20/2025 14:00	03/20/2025 19:44	AC
								Certifications:	CTDOH-PH-0723,NELAC-NY10854,NELAC-NY12058,NJDEP-CT		
108-67-8	1,3,5-Trimethylbenzene	ND		mg/kg dry	0.0023	0.0046	1	EPA 8260D	03/20/2025 14:00	03/20/2025 19:44	AC
								Certifications:	CTDOH-PH-0723,NELAC-NY10854,NELAC-NY12058,NJDEP-CT		
541-73-1	1,3-Dichlorobenzene	ND		mg/kg dry	0.0023	0.0046	1	EPA 8260D	03/20/2025 14:00	03/20/2025 19:44	AC
								Certifications:	CTDOH-PH-0723,NELAC-NY10854,NELAC-NY12058,NJDEP-CT		
106-46-7	1,4-Dichlorobenzene	ND		mg/kg dry	0.0023	0.0046	1	EPA 8260D	03/20/2025 14:00	03/20/2025 19:44	AC
								Certifications:	CTDOH-PH-0723,NELAC-NY10854,NELAC-NY12058,NJDEP-CT		
123-91-1	1,4-Dioxane	ND		mg/kg dry	0.046	0.092	1	EPA 8260D	03/20/2025 14:00	03/20/2025 19:44	AC
								Certifications:	NELAC-NY10854,NELAC-NY12058,NJDEP-CT005,PADEP-68-04		
78-93-3	2-Butanone	ND		mg/kg dry	0.0023	0.0046	1	EPA 8260D	03/20/2025 14:00	03/20/2025 19:44	AC
								Certifications:	CTDOH-PH-0723,NELAC-NY10854,NELAC-NY12058,NJDEP-CT		

Sample Information

Client Sample ID: SB12_6-8 **York Sample ID:** 25C1088-07

York Project (SDG) No.	Client Project ID	Matrix	Collection Date/Time	Date Received
25C1088	170745301	Soil	March 15, 2025 11:00 am	03/18/2025

VOA, 8260 MASTER **Log-in Notes:** **Sample Notes:**

Sample Prepared by Method: EPA 5035A

CAS No.	Parameter	Result	Flag	Units	Reported to LOD/MDL	LOQ	Dilution	Reference Method	Date/Time Prepared	Date/Time Analyzed	Analyst
591-78-6	2-Hexanone	ND		mg/kg dry	0.0023	0.0046	1	EPA 8260D	03/20/2025 14:00	03/20/2025 19:44	AC
								Certifications:	CTDOH-PH-0723,NELAC-NY10854,NELAC-NY12058,NJDEP-CT		
108-10-1	4-Methyl-2-pentanone	ND		mg/kg dry	0.0023	0.0046	1	EPA 8260D	03/20/2025 14:00	03/20/2025 19:44	AC
								Certifications:	CTDOH-PH-0723,NELAC-NY10854,NELAC-NY12058,NJDEP-CT		
67-64-1	Acetone	ND	ICVE	mg/kg dry	0.0046	0.0092	1	EPA 8260D	03/20/2025 14:00	03/20/2025 19:44	AC
								Certifications:	CTDOH-PH-0723,NELAC-NY10854,NELAC-NY12058,NJDEP-CT		
107-02-8	Acrolein	ND		mg/kg dry	0.0046	0.0092	1	EPA 8260D	03/20/2025 14:00	03/20/2025 19:44	AC
								Certifications:	CTDOH-PH-0723,NELAC-NY10854,NELAC-NY12058,NJDEP-CT		
107-13-1	Acrylonitrile	ND		mg/kg dry	0.0023	0.0046	1	EPA 8260D	03/20/2025 14:00	03/20/2025 19:44	AC
								Certifications:	CTDOH-PH-0723,NELAC-NY10854,NELAC-NY12058,NJDEP-CT		
71-43-2	Benzene	ND		mg/kg dry	0.0023	0.0046	1	EPA 8260D	03/20/2025 14:00	03/20/2025 19:44	AC
								Certifications:	CTDOH-PH-0723,NELAC-NY10854,NELAC-NY12058,NJDEP-CT		
74-97-5	Bromochloromethane	ND		mg/kg dry	0.0023	0.0046	1	EPA 8260D	03/20/2025 14:00	03/20/2025 19:44	AC
								Certifications:	NELAC-NY10854,NELAC-NY12058,NJDEP-CT005,PADEP-68-04		
75-27-4	Bromodichloromethane	ND		mg/kg dry	0.0023	0.0046	1	EPA 8260D	03/20/2025 14:00	03/20/2025 19:44	AC
								Certifications:	CTDOH-PH-0723,NELAC-NY10854,NELAC-NY12058,NJDEP-CT		
75-25-2	Bromoform	ND		mg/kg dry	0.0023	0.0046	1	EPA 8260D	03/20/2025 14:00	03/20/2025 19:44	AC
								Certifications:	CTDOH-PH-0723,NELAC-NY10854,NELAC-NY12058,NJDEP-CT		
74-83-9	Bromomethane	ND		mg/kg dry	0.0023	0.0046	1	EPA 8260D	03/20/2025 14:00	03/20/2025 19:44	AC
								Certifications:	CTDOH-PH-0723,NELAC-NY10854,NELAC-NY12058,NJDEP-CT		
75-15-0	Carbon disulfide	ND		mg/kg dry	0.0023	0.0046	1	EPA 8260D	03/20/2025 14:00	03/20/2025 19:44	AC
								Certifications:	CTDOH-PH-0723,NELAC-NY10854,NELAC-NY12058,NJDEP-CT		
56-23-5	Carbon tetrachloride	ND		mg/kg dry	0.0023	0.0046	1	EPA 8260D	03/20/2025 14:00	03/20/2025 19:44	AC
								Certifications:	CTDOH-PH-0723,NELAC-NY10854,NELAC-NY12058,NJDEP-CT		
108-90-7	Chlorobenzene	ND		mg/kg dry	0.0023	0.0046	1	EPA 8260D	03/20/2025 14:00	03/20/2025 19:44	AC
								Certifications:	CTDOH-PH-0723,NELAC-NY10854,NELAC-NY12058,NJDEP-CT		
75-00-3	Chloroethane	ND		mg/kg dry	0.0023	0.0046	1	EPA 8260D	03/20/2025 14:00	03/20/2025 19:44	AC
								Certifications:	CTDOH-PH-0723,NELAC-NY10854,NELAC-NY12058,NJDEP-CT		
67-66-3	Chloroform	ND		mg/kg dry	0.0023	0.0046	1	EPA 8260D	03/20/2025 14:00	03/20/2025 19:44	AC
								Certifications:	CTDOH-PH-0723,NELAC-NY10854,NELAC-NY12058,NJDEP-CT		
74-87-3	Chloromethane	ND		mg/kg dry	0.0023	0.0046	1	EPA 8260D	03/20/2025 14:00	03/20/2025 19:44	AC
								Certifications:	CTDOH-PH-0723,NELAC-NY10854,NELAC-NY12058,NJDEP-CT		
156-59-2	cis-1,2-Dichloroethylene	ND		mg/kg dry	0.0023	0.0046	1	EPA 8260D	03/20/2025 14:00	03/20/2025 19:44	AC
								Certifications:	CTDOH-PH-0723,NELAC-NY10854,NELAC-NY12058,NJDEP-CT		
10061-01-5	cis-1,3-Dichloropropylene	ND		mg/kg dry	0.0023	0.0046	1	EPA 8260D	03/20/2025 14:00	03/20/2025 19:44	AC
								Certifications:	CTDOH-PH-0723,NELAC-NY10854,NELAC-NY12058,NJDEP-CT		
110-82-7	Cyclohexane	ND		mg/kg dry	0.0023	0.0046	1	EPA 8260D	03/20/2025 14:00	03/20/2025 19:44	AC
								Certifications:	NELAC-NY10854,NELAC-NY12058,NJDEP-CT005,PADEP-68-04		
124-48-1	Dibromochloromethane	ND		mg/kg dry	0.0023	0.0046	1	EPA 8260D	03/20/2025 14:00	03/20/2025 19:44	AC
								Certifications:	NELAC-NY10854,NELAC-NY12058,NJDEP-CT005,PADEP-68-04		
74-95-3	Dibromomethane	ND		mg/kg dry	0.0023	0.0046	1	EPA 8260D	03/20/2025 14:00	03/20/2025 19:44	AC
								Certifications:	NELAC-NY10854,NELAC-NY12058,NJDEP-CT005,PADEP-68-04		
75-71-8	Dichlorodifluoromethane	ND	CCVE	mg/kg dry	0.0023	0.0046	1	EPA 8260D	03/20/2025 14:00	03/20/2025 19:44	AC
								Certifications:	NELAC-NY10854,NELAC-NY12058,NJDEP-CT005,PADEP-68-04		

Sample Information

Client Sample ID: SB12_6-8 **York Sample ID:** 25C1088-07

York Project (SDG) No.	Client Project ID	Matrix	Collection Date/Time	Date Received
25C1088	170745301	Soil	March 15, 2025 11:00 am	03/18/2025

VOA, 8260 MASTER **Log-in Notes:** **Sample Notes:**

Sample Prepared by Method: EPA 5035A

CAS No.	Parameter	Result	Flag	Units	Reported to LOD/MDL	LOQ	Dilution	Reference Method	Date/Time Prepared	Date/Time Analyzed	Analyst
100-41-4	Ethyl Benzene	ND		mg/kg dry	0.0023	0.0046	1	EPA 8260D	03/20/2025 14:00	03/20/2025 19:44	AC
								Certifications:	CTDOH-PH-0723,NELAC-NY10854,NELAC-NY12058,NJDEP-CT		
87-68-3	Hexachlorobutadiene	ND		mg/kg dry	0.0023	0.0046	1	EPA 8260D	03/20/2025 14:00	03/20/2025 19:44	AC
								Certifications:	NELAC-NY10854,NELAC-NY12058,NJDEP-CT005,PADEP-68-04		
98-82-8	Isopropylbenzene	ND		mg/kg dry	0.0023	0.0046	1	EPA 8260D	03/20/2025 14:00	03/20/2025 19:44	AC
								Certifications:	CTDOH-PH-0723,NELAC-NY10854,NELAC-NY12058,NJDEP-CT		
79-20-9	Methyl acetate	ND		mg/kg dry	0.0023	0.0046	1	EPA 8260D	03/20/2025 14:00	03/20/2025 19:44	AC
								Certifications:	NELAC-NY10854,NELAC-NY12058,NJDEP-CT005,PADEP-68-04		
1634-04-4	Methyl tert-butyl ether (MTBE)	ND		mg/kg dry	0.0023	0.0046	1	EPA 8260D	03/20/2025 14:00	03/20/2025 19:44	AC
								Certifications:	CTDOH-PH-0723,NELAC-NY10854,NELAC-NY12058,NJDEP-CT		
108-87-2	Methylcyclohexane	ND		mg/kg dry	0.0023	0.0046	1	EPA 8260D	03/20/2025 14:00	03/20/2025 19:44	AC
								Certifications:	NELAC-NY10854,NELAC-NY12058,NJDEP-CT005,PADEP-68-04		
75-09-2	Methylene chloride	ND		mg/kg dry	0.0046	0.0092	1	EPA 8260D	03/20/2025 14:00	03/20/2025 19:44	AC
								Certifications:	CTDOH-PH-0723,NELAC-NY10854,NELAC-NY12058,NJDEP-CT		
104-51-8	n-Butylbenzene	ND		mg/kg dry	0.0023	0.0046	1	EPA 8260D	03/20/2025 14:00	03/20/2025 19:44	AC
								Certifications:	CTDOH-PH-0723,NELAC-NY10854,NELAC-NY12058,NJDEP-CT		
103-65-1	n-Propylbenzene	ND		mg/kg dry	0.0023	0.0046	1	EPA 8260D	03/20/2025 14:00	03/20/2025 19:44	AC
								Certifications:	CTDOH-PH-0723,NELAC-NY10854,NELAC-NY12058,NJDEP-CT		
95-47-6	o-Xylene	ND		mg/kg dry	0.0023	0.0046	1	EPA 8260D	03/20/2025 14:00	03/20/2025 19:44	AC
								Certifications:	CTDOH-PH-0723,NELAC-NY10854,NELAC-NY12058,PADEP-68		
179601-23-1	p- & m- Xylenes	ND		mg/kg dry	0.0046	0.0092	1	EPA 8260D	03/20/2025 14:00	03/20/2025 19:44	AC
								Certifications:	CTDOH-PH-0723,NELAC-NY10854,NELAC-NY12058,PADEP-68		
99-87-6	p-Isopropyltoluene	ND		mg/kg dry	0.0023	0.0046	1	EPA 8260D	03/20/2025 14:00	03/20/2025 19:44	AC
								Certifications:	CTDOH-PH-0723,NELAC-NY10854,NELAC-NY12058,NJDEP-CT		
135-98-8	sec-Butylbenzene	ND		mg/kg dry	0.0023	0.0046	1	EPA 8260D	03/20/2025 14:00	03/20/2025 19:44	AC
								Certifications:	CTDOH-PH-0723,NELAC-NY10854,NELAC-NY12058,NJDEP-CT		
100-42-5	Styrene	ND		mg/kg dry	0.0023	0.0046	1	EPA 8260D	03/20/2025 14:00	03/20/2025 19:44	AC
								Certifications:	CTDOH-PH-0723,NELAC-NY10854,NELAC-NY12058,NJDEP-CT		
75-65-0	tert-Butyl alcohol (TBA)	ND	CCVE, QL-02	mg/kg dry	0.0023	0.0046	1	EPA 8260D	03/20/2025 14:00	03/20/2025 19:44	AC
								Certifications:	NELAC-NY10854,NELAC-NY12058,NJDEP-CT005,PADEP-68-04		
98-06-6	tert-Butylbenzene	ND		mg/kg dry	0.0023	0.0046	1	EPA 8260D	03/20/2025 14:00	03/20/2025 19:44	AC
								Certifications:	CTDOH-PH-0723,NELAC-NY10854,NELAC-NY12058,NJDEP-CT		
127-18-4	Tetrachloroethylene	ND		mg/kg dry	0.0023	0.0046	1	EPA 8260D	03/20/2025 14:00	03/20/2025 19:44	AC
								Certifications:	CTDOH-PH-0723,NELAC-NY10854,NELAC-NY12058,NJDEP-CT		
108-88-3	Toluene	ND		mg/kg dry	0.0023	0.0046	1	EPA 8260D	03/20/2025 14:00	03/20/2025 19:44	AC
								Certifications:	CTDOH-PH-0723,NELAC-NY10854,NELAC-NY12058,NJDEP-CT		
156-60-5	trans-1,2-Dichloroethylene	ND		mg/kg dry	0.0023	0.0046	1	EPA 8260D	03/20/2025 14:00	03/20/2025 19:44	AC
								Certifications:	CTDOH-PH-0723,NELAC-NY10854,NELAC-NY12058,NJDEP-CT		
10061-02-6	trans-1,3-Dichloropropylene	ND		mg/kg dry	0.0023	0.0046	1	EPA 8260D	03/20/2025 14:00	03/20/2025 19:44	AC
								Certifications:	CTDOH-PH-0723,NELAC-NY10854,NELAC-NY12058,NJDEP-CT		
79-01-6	Trichloroethylene	ND		mg/kg dry	0.0023	0.0046	1	EPA 8260D	03/20/2025 14:00	03/20/2025 19:44	AC
								Certifications:	CTDOH-PH-0723,NELAC-NY10854,NELAC-NY12058,NJDEP-CT		
75-69-4	Trichlorofluoromethane	ND		mg/kg dry	0.0023	0.0046	1	EPA 8260D	03/20/2025 14:00	03/20/2025 19:44	AC
								Certifications:	CTDOH-PH-0723,NELAC-NY10854,NELAC-NY12058,NJDEP-CT		

Sample Information

Client Sample ID: SB12_6-8 **York Sample ID:** 25C1088-07

York Project (SDG) No.	Client Project ID	Matrix	Collection Date/Time	Date Received
25C1088	170745301	Soil	March 15, 2025 11:00 am	03/18/2025

VOA, 8260 MASTER

Log-in Notes:

Sample Notes:

Sample Prepared by Method: EPA 5035A

CAS No.	Parameter	Result	Flag	Units	Reported to LOD/MDL	LOQ	Dilution	Reference Method	Date/Time Prepared	Date/Time Analyzed	Analyst
75-01-4	Vinyl Chloride	ND		mg/kg dry	0.0023	0.0046	1	EPA 8260D	03/20/2025 14:00	03/20/2025 19:44	AC
								Certifications:	CTDOH-PH-0723,NELAC-NY10854,NELAC-NY12058,NJDEP-CT		
1330-20-7	Xylenes, Total	ND		mg/kg dry	0.0069	0.014	1	EPA 8260D	03/20/2025 14:00	03/20/2025 19:44	AC
								Certifications:	CTDOH-PH-0723,NELAC-NY10854,NELAC-NY12058,NJDEP-CT		

	Surrogate Recoveries	Result	Acceptance Range
17060-07-0	*Surrogate: SURR: 1,2-Dichloroethane-d4*	*106 %*	*77-125*
2037-26-5	*Surrogate: SURR: Toluene-d8*	*104 %*	*85-120*
460-00-4	*Surrogate: SURR: p-Bromofluorobenzene*	*105 %*	*76-130*

SVOA, 8270 MASTER

Log-in Notes:

Sample Notes:

Sample Prepared by Method: EPA 3550C

CAS No.	Parameter	Result	Flag	Units	Reported to LOD/MDL	LOQ	Dilution	Reference Method	Date/Time Prepared	Date/Time Analyzed	Analyst
92-52-4	1,1-Biphenyl	ND		mg/kg dry	0.0500	0.0998	2	EPA 8270E	03/23/2025 07:57	03/24/2025 11:10	SS
								Certifications:	NELAC-NY10854,NJDEP-CT005,PADEP-68-04440		
95-94-3	1,2,4,5-Tetrachlorobenzene	ND		mg/kg dry	0.0998	0.199	2	EPA 8270E	03/23/2025 07:57	03/24/2025 11:10	SS
								Certifications:	NELAC-NY10854,NJDEP-CT005,PADEP-68-04440		
122-66-7	1,2-Diphenylhydrazine (as Azobenzene)	ND		mg/kg dry	0.0500	0.0998	2	EPA 8270E	03/23/2025 07:57	03/24/2025 11:10	SS
								Certifications:	NELAC-NY10854,NJDEP-CT005,PADEP-68-04440		
58-90-2	2,3,4,6-Tetrachlorophenol	ND		mg/kg dry	0.0998	0.199	2	EPA 8270E	03/23/2025 07:57	03/24/2025 11:10	SS
								Certifications:	NELAC-NY10854,NJDEP-CT005,PADEP-68-04440		
95-95-4	2,4,5-Trichlorophenol	ND		mg/kg dry	0.0500	0.0998	2	EPA 8270E	03/23/2025 07:57	03/24/2025 11:10	SS
								Certifications:	CTDOH-PH-0723,NELAC-NY10854,NJDEP-CT005,PADEP-68-044		
88-06-2	2,4,6-Trichlorophenol	ND		mg/kg dry	0.0500	0.0998	2	EPA 8270E	03/23/2025 07:57	03/24/2025 11:10	SS
								Certifications:	CTDOH-PH-0723,NELAC-NY10854,NJDEP-CT005,PADEP-68-044		
120-83-2	2,4-Dichlorophenol	ND		mg/kg dry	0.0500	0.0998	2	EPA 8270E	03/23/2025 07:57	03/24/2025 11:10	SS
								Certifications:	CTDOH-PH-0723,NELAC-NY10854,NJDEP-CT005,PADEP-68-044		
105-67-9	2,4-Dimethylphenol	ND		mg/kg dry	0.0500	0.0998	2	EPA 8270E	03/23/2025 07:57	03/24/2025 11:10	SS
								Certifications:	CTDOH-PH-0723,NELAC-NY10854,NJDEP-CT005,PADEP-68-044		
51-28-5	2,4-Dinitrophenol	ND	CAL-E	mg/kg dry	0.0998	0.199	2	EPA 8270E	03/23/2025 07:57	03/24/2025 11:10	SS
								Certifications:	CTDOH-PH-0723,NELAC-NY10854,NJDEP-CT005,PADEP-68-044		
121-14-2	2,4-Dinitrotoluene	ND		mg/kg dry	0.0500	0.0998	2	EPA 8270E	03/23/2025 07:57	03/24/2025 11:10	SS
								Certifications:	CTDOH-PH-0723,NELAC-NY10854,NJDEP-CT005,PADEP-68-044		
606-20-2	2,6-Dinitrotoluene	ND		mg/kg dry	0.0500	0.0998	2	EPA 8270E	03/23/2025 07:57	03/24/2025 11:10	SS
								Certifications:	CTDOH-PH-0723,NELAC-NY10854,NJDEP-CT005,PADEP-68-044		
91-58-7	2-Chloronaphthalene	ND		mg/kg dry	0.0500	0.0998	2	EPA 8270E	03/23/2025 07:57	03/24/2025 11:10	SS
								Certifications:	CTDOH-PH-0723,NELAC-NY10854,NJDEP-CT005,PADEP-68-044		
95-57-8	2-Chlorophenol	ND		mg/kg dry	0.0500	0.0998	2	EPA 8270E	03/23/2025 07:57	03/24/2025 11:10	SS
								Certifications:	CTDOH-PH-0723,NELAC-NY10854,NJDEP-CT005,PADEP-68-044		
91-57-6	2-Methylnaphthalene	ND		mg/kg dry	0.0500	0.0998	2	EPA 8270E	03/23/2025 07:57	03/24/2025 11:10	SS
								Certifications:	CTDOH-PH-0723,NELAC-NY10854,NJDEP-CT005,PADEP-68-044		

Sample Information

Client Sample ID: SB12_6-8 **York Sample ID:** 25C1088-07

York Project (SDG) No.	Client Project ID	Matrix	Collection Date/Time	Date Received
25C1088	170745301	Soil	March 15, 2025 11:00 am	03/18/2025

SVOA, 8270 MASTER **Log-in Notes:** **Sample Notes:**

Sample Prepared by Method: EPA 3550C

CAS No.	Parameter	Result	Flag	Units	Reported to LOD/MDL	LOQ	Dilution	Reference Method	Date/Time Prepared	Date/Time Analyzed	Analyst
95-48-7	2-Methylphenol	ND		mg/kg dry	0.0500	0.0998	2	EPA 8270E	03/23/2025 07:57	03/24/2025 11:10	SS
								Certifications:	CTDOH-PH-0723,NELAC-NY10854,NJDEP-CT005,PADEP-68-044		
88-74-4	2-Nitroaniline	ND		mg/kg dry	0.0998	0.199	2	EPA 8270E	03/23/2025 07:57	03/24/2025 11:10	SS
								Certifications:	CTDOH-PH-0723,NELAC-NY10854,NJDEP-CT005,PADEP-68-044		
88-75-5	2-Nitrophenol	ND		mg/kg dry	0.0500	0.0998	2	EPA 8270E	03/23/2025 07:57	03/24/2025 11:10	SS
								Certifications:	CTDOH-PH-0723,NELAC-NY10854,NJDEP-CT005,PADEP-68-044		
65794-96-9	3- & 4-Methylphenols	ND		mg/kg dry	0.0500	0.0998	2	EPA 8270E	03/23/2025 07:57	03/24/2025 11:10	SS
								Certifications:	CTDOH-PH-0723,NELAC-NY10854,NJDEP-CT005,PADEP-68-044		
91-94-1	3,3-Dichlorobenzidine	ND		mg/kg dry	0.0500	0.0998	2	EPA 8270E	03/23/2025 07:57	03/24/2025 11:10	SS
								Certifications:	NELAC-NY10854,NJDEP-CT005,PADEP-68-04440		
99-09-2	3-Nitroaniline	ND		mg/kg dry	0.0998	0.199	2	EPA 8270E	03/23/2025 07:57	03/24/2025 11:10	SS
								Certifications:	CTDOH-PH-0723,NELAC-NY10854,NJDEP-CT005,PADEP-68-044		
534-52-1	4,6-Dinitro-2-methylphenol	ND	CAL-E	mg/kg dry	0.0998	0.199	2	EPA 8270E	03/23/2025 07:57	03/24/2025 11:10	SS
								Certifications:	CTDOH-PH-0723,NELAC-NY10854,NJDEP-CT005,PADEP-68-044		
101-55-3	4-Bromophenyl phenyl ether	ND		mg/kg dry	0.0500	0.0998	2	EPA 8270E	03/23/2025 07:57	03/24/2025 11:10	SS
								Certifications:	CTDOH-PH-0723,NELAC-NY10854,NJDEP-CT005,PADEP-68-044		
59-50-7	4-Chloro-3-methylphenol	ND		mg/kg dry	0.0500	0.0998	2	EPA 8270E	03/23/2025 07:57	03/24/2025 11:10	SS
								Certifications:	CTDOH-PH-0723,NELAC-NY10854,NJDEP-CT005,PADEP-68-044		
106-47-8	4-Chloroaniline	ND		mg/kg dry	0.0500	0.0998	2	EPA 8270E	03/23/2025 07:57	03/24/2025 11:10	SS
								Certifications:	CTDOH-PH-0723,NELAC-NY10854,NJDEP-CT005,PADEP-68-044		
7005-72-3	4-Chlorophenyl phenyl ether	ND		mg/kg dry	0.0500	0.0998	2	EPA 8270E	03/23/2025 07:57	03/24/2025 11:10	SS
								Certifications:	CTDOH-PH-0723,NELAC-NY10854,NJDEP-CT005,PADEP-68-044		
100-01-6	4-Nitroaniline	ND		mg/kg dry	0.0998	0.199	2	EPA 8270E	03/23/2025 07:57	03/24/2025 11:10	SS
								Certifications:	CTDOH-PH-0723,NELAC-NY10854,NJDEP-CT005,PADEP-68-044		
100-02-7	4-Nitrophenol	ND		mg/kg dry	0.0998	0.199	2	EPA 8270E	03/23/2025 07:57	03/24/2025 11:10	SS
								Certifications:	CTDOH-PH-0723,NELAC-NY10854,NJDEP-CT005,PADEP-68-044		
83-32-9	Acenaphthene	ND		mg/kg dry	0.0500	0.0998	2	EPA 8270E	03/23/2025 07:57	03/24/2025 11:10	SS
								Certifications:	CTDOH-PH-0723,NELAC-NY10854,NJDEP-CT005,PADEP-68-044		
208-96-8	Acenaphthylene	ND		mg/kg dry	0.0500	0.0998	2	EPA 8270E	03/23/2025 07:57	03/24/2025 11:10	SS
								Certifications:	CTDOH-PH-0723,NELAC-NY10854,NJDEP-CT005,PADEP-68-044		
98-86-2	Acetophenone	ND		mg/kg dry	0.0500	0.0998	2	EPA 8270E	03/23/2025 07:57	03/24/2025 11:10	SS
								Certifications:	NELAC-NY10854,NJDEP-CT005,PADEP-68-04440		
62-53-3	Aniline	ND		mg/kg dry	0.200	0.400	2	EPA 8270E	03/23/2025 07:57	03/24/2025 11:10	SS
								Certifications:	NELAC-NY10854,NJDEP-CT005,PADEP-68-04440		
120-12-7	Anthracene	ND		mg/kg dry	0.0500	0.0998	2	EPA 8270E	03/23/2025 07:57	03/24/2025 11:10	SS
								Certifications:	CTDOH-PH-0723,NELAC-NY10854,NJDEP-CT005,PADEP-68-044		
1912-24-9	Atrazine	ND		mg/kg dry	0.0500	0.0998	2	EPA 8270E	03/23/2025 07:57	03/24/2025 11:10	SS
								Certifications:	NELAC-NY10854,NJDEP-CT005,PADEP-68-04440		
100-52-7	Benzaldehyde	ND		mg/kg dry	0.0500	0.0998	2	EPA 8270E	03/23/2025 07:57	03/24/2025 11:10	SS
								Certifications:	NELAC-NY10854,NJDEP-CT005,PADEP-68-04440		
92-87-5	Benzidine	ND	CCVE	mg/kg dry	0.200	0.400	2	EPA 8270E	03/23/2025 07:57	03/24/2025 11:10	SS
								Certifications:	CTDOH-PH-0723,NELAC-NY10854,PADEP-68-04440		
56-55-3	Benzo(a)anthracene	ND		mg/kg dry	0.0500	0.0998	2	EPA 8270E	03/23/2025 07:57	03/24/2025 11:10	SS
								Certifications:	CTDOH-PH-0723,NELAC-NY10854,NJDEP-CT005,PADEP-68-044		

Sample Information

Client Sample ID: SB12_6-8 **York Sample ID:** 25C1088-07

York Project (SDG) No.	Client Project ID	Matrix	Collection Date/Time	Date Received
25C1088	170745301	Soil	March 15, 2025 11:00 am	03/18/2025

SVOA, 8270 MASTER **Log-in Notes:** **Sample Notes:**

Sample Prepared by Method: EPA 3550C

CAS No.	Parameter	Result	Flag	Units	Reported to LOD/MDL	LOQ	Dilution	Reference Method	Date/Time Prepared	Date/Time Analyzed	Analyst
50-32-8	Benzo(a)pyrene	ND		mg/kg dry	0.0500	0.0998	2	EPA 8270E	03/23/2025 07:57	03/24/2025 11:10	SS
								Certifications:	CTDOH-PH-0723,NELAC-NY10854,NJDEP-CT005,PADEP-68-044		
205-99-2	Benzo(b)fluoranthene	ND		mg/kg dry	0.0500	0.0998	2	EPA 8270E	03/23/2025 07:57	03/24/2025 11:10	SS
								Certifications:	CTDOH-PH-0723,NELAC-NY10854,NJDEP-CT005,PADEP-68-044		
191-24-2	Benzo(g,h,i)perylene	ND		mg/kg dry	0.0500	0.0998	2	EPA 8270E	03/23/2025 07:57	03/24/2025 11:10	SS
								Certifications:	CTDOH-PH-0723,NELAC-NY10854,NJDEP-CT005,PADEP-68-044		
207-08-9	Benzo(k)fluoranthene	ND		mg/kg dry	0.0500	0.0998	2	EPA 8270E	03/23/2025 07:57	03/24/2025 11:10	SS
								Certifications:	CTDOH-PH-0723,NELAC-NY10854,NJDEP-CT005,PADEP-68-044		
65-85-0	Benzoic acid	ND	CAL-E, CCVE	mg/kg dry	0.0500	0.0998	2	EPA 8270E	03/23/2025 07:57	03/24/2025 11:10	SS
								Certifications:	NELAC-NY10854,NJDEP-CT005,PADEP-68-04440		
100-51-6	Benzyl alcohol	ND		mg/kg dry	0.0500	0.0998	2	EPA 8270E	03/23/2025 07:57	03/24/2025 11:10	SS
								Certifications:	NELAC-NY10854,NJDEP-CT005,PADEP-68-04440		
85-68-7	Benzyl butyl phthalate	ND		mg/kg dry	0.0500	0.0998	2	EPA 8270E	03/23/2025 07:57	03/24/2025 11:10	SS
								Certifications:	CTDOH-PH-0723,NELAC-NY10854,NJDEP-CT005,PADEP-68-044		
111-91-1	Bis(2-chloroethoxy)methane	ND		mg/kg dry	0.0500	0.0998	2	EPA 8270E	03/23/2025 07:57	03/24/2025 11:10	SS
								Certifications:	CTDOH-PH-0723,NELAC-NY10854,NJDEP-CT005,PADEP-68-044		
111-44-4	Bis(2-chloroethyl)ether	ND		mg/kg dry	0.0500	0.0998	2	EPA 8270E	03/23/2025 07:57	03/24/2025 11:10	SS
								Certifications:	CTDOH-PH-0723,NELAC-NY10854,NJDEP-CT005,PADEP-68-044		
108-60-1	Bis(2-chloroisopropyl)ether	ND		mg/kg dry	0.0500	0.0998	2	EPA 8270E	03/23/2025 07:57	03/24/2025 11:10	SS
								Certifications:	CTDOH-PH-0723,NELAC-NY10854,NJDEP-CT005,PADEP-68-044		
117-81-7	Bis(2-ethylhexyl)phthalate	ND		mg/kg dry	0.0500	0.0998	2	EPA 8270E	03/23/2025 07:57	03/24/2025 11:10	SS
								Certifications:	CTDOH-PH-0723,NELAC-NY10854,NJDEP-CT005,PADEP-68-044		
105-60-2	Caprolactam	ND		mg/kg dry	0.0998	0.199	2	EPA 8270E	03/23/2025 07:57	03/24/2025 11:10	SS
								Certifications:	NELAC-NY10854,NJDEP-CT005,PADEP-68-04440		
86-74-8	Carbazole	ND		mg/kg dry	0.0500	0.0998	2	EPA 8270E	03/23/2025 07:57	03/24/2025 11:10	SS
								Certifications:	CTDOH-PH-0723,NELAC-NY10854,NJDEP-CT005,PADEP-68-044		
218-01-9	Chrysene	ND		mg/kg dry	0.0500	0.0998	2	EPA 8270E	03/23/2025 07:57	03/24/2025 11:10	SS
								Certifications:	CTDOH-PH-0723,NELAC-NY10854,NJDEP-CT005,PADEP-68-044		
53-70-3	Dibenzo(a,h)anthracene	ND		mg/kg dry	0.0500	0.0998	2	EPA 8270E	03/23/2025 07:57	03/24/2025 11:10	SS
								Certifications:	CTDOH-PH-0723,NELAC-NY10854,NJDEP-CT005,PADEP-68-044		
132-64-9	Dibenzofuran	ND		mg/kg dry	0.0500	0.0998	2	EPA 8270E	03/23/2025 07:57	03/24/2025 11:10	SS
								Certifications:	CTDOH-PH-0723,NELAC-NY10854,NJDEP-CT005,PADEP-68-044		
84-66-2	Diethyl phthalate	ND		mg/kg dry	0.0500	0.0998	2	EPA 8270E	03/23/2025 07:57	03/24/2025 11:10	SS
								Certifications:	CTDOH-PH-0723,NELAC-NY10854,NJDEP-CT005,PADEP-68-044		
131-11-3	Dimethyl phthalate	ND		mg/kg dry	0.0500	0.0998	2	EPA 8270E	03/23/2025 07:57	03/24/2025 11:10	SS
								Certifications:	CTDOH-PH-0723,NELAC-NY10854,NJDEP-CT005,PADEP-68-044		
84-74-2	Di-n-butyl phthalate	ND		mg/kg dry	0.0500	0.0998	2	EPA 8270E	03/23/2025 07:57	03/24/2025 11:10	SS
								Certifications:	CTDOH-PH-0723,NELAC-NY10854,NJDEP-CT005,PADEP-68-044		
117-84-0	Di-n-octyl phthalate	ND		mg/kg dry	0.0500	0.0998	2	EPA 8270E	03/23/2025 07:57	03/24/2025 11:10	SS
								Certifications:	CTDOH-PH-0723,NELAC-NY10854,NJDEP-CT005,PADEP-68-044		
122-39-4	Diphenylamine	ND		mg/kg dry	0.0998	0.199	2	EPA 8270E	03/23/2025 07:57	03/24/2025 11:10	SS
								Certifications:	NELAC-NY10854,NJDEP-CT005,PADEP-68-04440		
206-44-0	Fluoranthene	ND		mg/kg dry	0.0500	0.0998	2	EPA 8270E	03/23/2025 07:57	03/24/2025 11:10	SS
								Certifications:	CTDOH-PH-0723,NELAC-NY10854,NJDEP-CT005,PADEP-68-044		

Sample Information

Client Sample ID: SB12_6-8 **York Sample ID:** 25C1088-07

York Project (SDG) No.	Client Project ID	Matrix	Collection Date/Time	Date Received
25C1088	170745301	Soil	March 15, 2025 11:00 am	03/18/2025

SVOA, 8270 MASTER **Log-in Notes:** **Sample Notes:**

Sample Prepared by Method: EPA 3550C

CAS No.	Parameter	Result	Flag	Units	Reported to LOD/MDL	LOQ	Dilution	Reference Method	Date/Time Prepared	Date/Time Analyzed	Analyst
86-73-7	Fluorene	ND		mg/kg dry	0.0500	0.0998	2	EPA 8270E	03/23/2025 07:57	03/24/2025 11:10	SS
								Certifications:	NELAC-NY10854,NJDEP-CT005,PADEP-68-04440		
118-74-1	Hexachlorobenzene	ND	CCVE	mg/kg dry	0.0500	0.0998	2	EPA 8270E	03/23/2025 07:57	03/24/2025 11:10	SS
								Certifications:	CTDOH-PH-0723,NELAC-NY10854,NJDEP-CT005,PADEP-68-044		
87-68-3	Hexachlorobutadiene	ND		mg/kg dry	0.0500	0.0998	2	EPA 8270E	03/23/2025 07:57	03/24/2025 11:10	SS
								Certifications:	CTDOH-PH-0723,NELAC-NY10854,NJDEP-CT005,PADEP-68-044		
77-47-4	Hexachlorocyclopentadiene	ND	CAL-E, CCVE	mg/kg dry	0.0500	0.0998	2	EPA 8270E	03/23/2025 07:57	03/24/2025 11:10	SS
								Certifications:	CTDOH-PH-0723,NELAC-NY10854,NJDEP-CT005,PADEP-68-044		
67-72-1	Hexachloroethane	ND		mg/kg dry	0.0500	0.0998	2	EPA 8270E	03/23/2025 07:57	03/24/2025 11:10	SS
								Certifications:	CTDOH-PH-0723,NELAC-NY10854,NJDEP-CT005,PADEP-68-044		
193-39-5	Indeno(1,2,3-cd)pyrene	ND		mg/kg dry	0.0500	0.0998	2	EPA 8270E	03/23/2025 07:57	03/24/2025 11:10	SS
								Certifications:	CTDOH-PH-0723,NELAC-NY10854,NJDEP-CT005,PADEP-68-044		
78-59-1	Isophorone	ND		mg/kg dry	0.0500	0.0998	2	EPA 8270E	03/23/2025 07:57	03/24/2025 11:10	SS
								Certifications:	CTDOH-PH-0723,NELAC-NY10854,NJDEP-CT005,PADEP-68-044		
91-20-3	Naphthalene	ND		mg/kg dry	0.0500	0.0998	2	EPA 8270E	03/23/2025 07:57	03/24/2025 11:10	SS
								Certifications:	CTDOH-PH-0723,NELAC-NY10854,NJDEP-CT005,PADEP-68-044		
98-95-3	Nitrobenzene	ND		mg/kg dry	0.0500	0.0998	2	EPA 8270E	03/23/2025 07:57	03/24/2025 11:10	SS
								Certifications:	CTDOH-PH-0723,NELAC-NY10854,NJDEP-CT005,PADEP-68-044		
62-75-9	N-Nitrosodimethylamine	ND		mg/kg dry	0.0500	0.0998	2	EPA 8270E	03/23/2025 07:57	03/24/2025 11:10	SS
								Certifications:	CTDOH-PH-0723,NELAC-NY10854,NJDEP-CT005,PADEP-68-044		
621-64-7	N-nitroso-di-n-propylamine	ND		mg/kg dry	0.0500	0.0998	2	EPA 8270E	03/23/2025 07:57	03/24/2025 11:10	SS
								Certifications:	CTDOH-PH-0723,NELAC-NY10854,NJDEP-CT005,PADEP-68-044		
86-30-6	N-Nitrosodiphenylamine	ND		mg/kg dry	0.0500	0.0998	2	EPA 8270E	03/23/2025 07:57	03/24/2025 11:10	SS
								Certifications:	CTDOH-PH-0723,NELAC-NY10854,NJDEP-CT005,PADEP-68-044		
87-86-5	Pentachlorophenol	ND	CAL-E	mg/kg dry	0.0500	0.0998	2	EPA 8270E	03/23/2025 07:57	03/24/2025 11:10	SS
								Certifications:	CTDOH-PH-0723,NELAC-NY10854,NJDEP-CT005,PADEP-68-044		
85-01-8	Phenanthrene	ND		mg/kg dry	0.0500	0.0998	2	EPA 8270E	03/23/2025 07:57	03/24/2025 11:10	SS
								Certifications:	CTDOH-PH-0723,NELAC-NY10854,NJDEP-CT005,PADEP-68-044		
108-95-2	Phenol	ND		mg/kg dry	0.0500	0.0998	2	EPA 8270E	03/23/2025 07:57	03/24/2025 11:10	SS
								Certifications:	CTDOH-PH-0723,NELAC-NY10854,NJDEP-CT005,PADEP-68-044		
129-00-0	Pyrene	ND		mg/kg dry	0.0500	0.0998	2	EPA 8270E	03/23/2025 07:57	03/24/2025 11:10	SS
								Certifications:	CTDOH-PH-0723,NELAC-NY10854,NJDEP-CT005,PADEP-68-044		
110-86-1	Pyridine	ND		mg/kg dry	0.200	0.400	2	EPA 8270E	03/23/2025 07:57	03/24/2025 11:10	SS
								Certifications:	CTDOH-PH-0723,NELAC-NY10854,NJDEP-CT005,PADEP-68-044		

	Surrogate Recoveries	Result	Acceptance Range
367-12-4	*Surrogate: SURR: 2-Fluorophenol*	*69.2 %*	*20-108*
13127-88-3	*Surrogate: SURR: Phenol-d6*	*66.6 %*	*23-114*
4165-60-0	*Surrogate: SURR: Nitrobenzene-d5*	*52.6 %*	*22-108*
321-60-8	*Surrogate: SURR: 2-Fluorobiphenyl*	*57.7 %*	*21-113*
118-79-6	*Surrogate: SURR: 2,4,6-Tribromophenol*	*66.2 %*	*19-110*
1718-51-0	*Surrogate: SURR: Terphenyl-d14*	*63.9 %*	*24-116*

Sample Information

Client Sample ID: SB12_6-8 **York Sample ID:** 25C1088-07

York Project (SDG) No.	Client Project ID	Matrix	Collection Date/Time	Date Received
25C1088	170745301	Soil	March 15, 2025 11:00 am	03/18/2025

Semi-Volatiles, 1,4-Dioxane 8270 SIM-Soil

Log-in Notes:

Sample Notes:

Sample Prepared by Method: EPA 3550C

CAS No.	Parameter	Result	Flag	Units	Reported to LOQ	Dilution	Reference Method	Date/Time Prepared	Date/Time Analyzed	Analyst
123-91-1	1,4-Dioxane	ND		ug/kg	18.7	1	EPA 8270D SIM Certifications: NELAC-NY10854	03/21/2025 08:00	03/21/2025 18:02	SS

	Surrogate Recoveries	Result	Acceptance Range
17647-74-4	*Surrogate: 1,4-Dioxane-d8*	*84.0 %*	*39-127.5*

PFAS, EPA 1633 Target List

Log-in Notes:

Sample Notes:

Sample Prepared by Method: EPA 1633 Prep

CAS No.	Parameter	Result	Flag	Units	Reported to LOD/MDL	LOQ	Dilution	Reference Method	Date/Time Prepared	Date/Time Analyzed	Analyst
375-73-5	* Perfluorobutanesulfonic acid (PFBS)	ND		ug/kg dry	0.134	0.214	1	EPA 1633 Draft 3 Certifications: NELAC-NH2097 ,NJDEP-NY037	03/24/2025 15:55	03/26/2025 13:08	AM
307-24-4	Perfluorohexanoic acid (PFHxA)	ND		ug/kg dry	0.0641	0.242	1	EPA 1633 Draft 3 Certifications: NELAC-NH2097 ,NELAC-NY12058,NJDEP-NY037	03/24/2025 15:55	03/26/2025 13:08	AM
375-85-9	Perfluoroheptanoic acid (PFHpA)	ND	PF-CC V-L	ug/kg dry	0.127	0.242	1	EPA 1633 Draft 3 Certifications: NELAC-NH2097 ,NELAC-NY12058,NJDEP-NY037	03/24/2025 15:55	03/26/2025 13:08	AM
355-46-4	* Perfluorohexanesulfonic acid (PFHxS)	ND		ug/kg dry	0.216	0.221	1	EPA 1633 Draft 3 Certifications: NELAC-NH2097 ,NJDEP-NY037	03/24/2025 15:55	03/26/2025 13:08	AM
335-67-1	**Perfluorooctanoic acid (PFOA)**	**0.238**	J	ug/kg dry	0.208	0.242	1	EPA 1633 Draft 3 Certifications: NELAC-NH2097 ,NELAC-NY12058,NJDEP-NY037	03/24/2025 15:55	03/26/2025 13:08	AM
1763-23-1	Perfluorooctanesulfonic acid (PFOS)	ND		ug/kg dry	0.202	0.225	1	EPA 1633 Draft 3 Certifications: NELAC-NH2097 ,NELAC-NY12058,NJDEP-NY037	03/24/2025 15:55	03/26/2025 13:08	AM
375-95-1	Perfluorononanoic acid (PFNA)	ND		ug/kg dry	0.229	0.242	1	EPA 1633 Draft 3 Certifications: NELAC-NH2097 ,NELAC-NY12058,NJDEP-NY037	03/24/2025 15:55	03/26/2025 13:08	AM
335-76-2	Perfluorodecanoic acid (PFDA)	ND		ug/kg dry	0.231	0.242	1	EPA 1633 Draft 3 Certifications: NELAC-NH2097 ,NELAC-NY12058,NJDEP-NY037	03/24/2025 15:55	03/26/2025 13:08	AM
2058-94-8	Perfluoroundecanoic acid (PFUnA)	ND		ug/kg dry	0.239	0.242	1	EPA 1633 Draft 3 Certifications: NELAC-NH2097 ,NELAC-NY12058,NJDEP-NY037	03/24/2025 15:55	03/26/2025 13:08	AM
307-55-1	Perfluorododecanoic acid (PFDoA)	ND	PF-CC V-L	ug/kg dry	0.197	0.242	1	EPA 1633 Draft 3 Certifications: NELAC-NH2097 ,NELAC-NY12058,NJDEP-NY037	03/24/2025 15:55	03/26/2025 13:08	AM
72629-94-8	Perfluorotridecanoic acid (PFTrDA)	ND		ug/kg dry	0.151	0.242	1	EPA 1633 Draft 3 Certifications: NELAC-NH2097 ,NELAC-NY12058,NJDEP-NY037	03/24/2025 15:55	03/26/2025 13:08	AM
376-06-7	Perfluorotetradecanoic acid (PFTA)	ND		ug/kg dry	0.125	0.242	1	EPA 1633 Draft 3 Certifications: NELAC-NH2097 ,NELAC-NY12058,NJDEP-NY037	03/24/2025 15:55	03/26/2025 13:08	AM
2355-31-9	N-MeFOSAA	ND		ug/kg dry	0.179	0.242	1	EPA 1633 Draft 3 Certifications: NELAC-NH2097 ,NELAC-NY12058,NJDEP-NY037	03/24/2025 15:55	03/26/2025 13:08	AM
2991-50-6	N-EtFOSAA	ND		ug/kg dry	0.235	0.242	1	EPA 1633 Draft 3 Certifications: NELAC-NH2097 ,NELAC-NY12058,NJDEP-NY037	03/24/2025 15:55	03/26/2025 13:08	AM
2706-90-3	Perfluoropentanoic acid (PFPeA)	ND		ug/kg dry	0.132	0.484	1	EPA 1633 Draft 3 Certifications: NELAC-NH2097 ,NELAC-NY12058,NJDEP-NY037	03/24/2025 15:55	03/26/2025 13:08	AM
754-91-6	* Perfluoro-1-octanesulfonamide (FOSA)	ND		ug/kg dry	0.177	0.242	1	EPA 1633 Draft 3 Certifications: NELAC-NH2097 ,NJDEP-NY037	03/24/2025 15:55	03/26/2025 13:08	AM

Sample Information

Client Sample ID: SB12_6-8 **York Sample ID:** 25C1088-07

York Project (SDG) No.	Client Project ID	Matrix	Collection Date/Time	Date Received
25C1088	170745301	Soil	March 15, 2025 11:00 am	03/18/2025

PFAS, EPA 1633 Target List **Log-in Notes:** **Sample Notes:**

Sample Prepared by Method: EPA 1633 Prep

CAS No.	Parameter	Result	Flag	Units	Reported to LOD/MDL	LOQ	Dilution	Reference Method	Date/Time Prepared	Date/Time Analyzed	Analyst
375-92-8	* Perfluoro-1-heptanesulfonic acid (PFHpS)	ND		ug/kg dry	0.187	0.242	1	EPA 1633 Draft 3 Certifications: NELAC-NH2097 ,NJDEP-NY037	03/24/2025 15:55	03/26/2025 13:08	AM
335-77-3	* Perfluoro-1-decanesulfonic acid (PFDS)	ND		ug/kg dry	0.231	0.233	1	EPA 1633 Draft 3 Certifications: NELAC-NH2097 ,NJDEP-NY037	03/24/2025 15:55	03/26/2025 13:08	AM
27619-97-2	* 1H,1H,2H,2H-Perfluorooctanesulfonic acid (6:2 FTS)	ND		ug/kg dry	0.907	0.919	1	EPA 1633 Draft 3 Certifications: NELAC-NH2097 ,NJDEP-NY037	03/24/2025 15:55	03/26/2025 13:08	AM
39108-34-4	1H,1H,2H,2H-Perfluorodecanesulfonic acid (8:2 FTS)	ND		ug/kg dry	0.913	0.929	1	EPA 1633 Draft 3 Certifications: NELAC-NH2097 ,NELAC-NY12058,NJDEP-NY037	03/24/2025 15:55	03/26/2025 13:08	AM
375-22-4	Perfluoro-n-butanoic acid (PFBA)	ND		ug/kg dry	0.132	0.967	1	EPA 1633 Draft 3 Certifications: NELAC-NH2097 ,NELAC-NY12058,NJDEP-NY037	03/24/2025 15:55	03/26/2025 13:08	AM
113507-82-7	* Perfluoro(2-ethoxyethane)sulfonic acid (PFEESA)	ND		ug/kg dry	0.168	0.430	1	EPA 1633 Draft 3 Certifications: NELAC-NH2097	03/24/2025 15:55	03/26/2025 13:08	AM
151772-58-6	* Perfluoro-3,6-dioxaheptanoic acid (NFDHA)	ND		ug/kg dry	0.233	0.484	1	EPA 1633 Draft 3 Certifications: NELAC-NH2097	03/24/2025 15:55	03/26/2025 13:08	AM
377-73-1	* Perfluoro-4-oxapentanoic acid (PFMPA)	ND	PF-LCS-L	ug/kg dry	0.0750	0.484	1	EPA 1633 Draft 3 Certifications: NELAC-NH2097	03/24/2025 15:55	03/26/2025 13:08	AM
863090-89-5	* Perfluoro-5-oxahexanoic acid (PFMBA)	ND		ug/kg dry	0.116	0.484	1	EPA 1633 Draft 3 Certifications: NELAC-NH2097	03/24/2025 15:55	03/26/2025 13:08	AM
2706-91-4	* Perfluoro-1-pentanesulfonate (PFPeS)	ND		ug/kg dry	0.190	0.227	1	EPA 1633 Draft 3 Certifications: NELAC-NH2097 ,NJDEP-NY037	03/24/2025 15:55	03/26/2025 13:08	AM
757124-72-4	* 1H,1H,2H,2H-Perfluorohexanesulfonic acid (4:2 FTS)	ND		ug/kg dry	0.719	0.907	1	EPA 1633 Draft 3 Certifications: NELAC-NH2097 ,NJDEP-NY037	03/24/2025 15:55	03/26/2025 13:08	AM
13252-13-6	* HFPO-DA (Gen-X)	ND		ug/kg dry	0.735	0.967	1	EPA 1633 Draft 3 Certifications: NELAC-NH2097 ,NJDEP-NY037	03/24/2025 15:55	03/26/2025 13:08	AM
763051-92-9	* 11CL-PF3OUdS	ND	PF-LCS-L	ug/kg dry	0.376	0.914	1	EPA 1633 Draft 3 Certifications: NELAC-NH2097 ,NJDEP-NY037	03/24/2025 15:55	03/26/2025 13:08	AM
756426-58-1	* 9CL-PF3ONS	ND		ug/kg dry	0.297	0.904	1	EPA 1633 Draft 3 Certifications: NELAC-NH2097 ,NJDEP-NY037	03/24/2025 15:55	03/26/2025 13:08	AM
919005-14-4	* ADONA	ND		ug/kg dry	0.210	0.914	1	EPA 1633 Draft 3 Certifications: NELAC-NH2097 ,NJDEP-NY037	03/24/2025 15:55	03/26/2025 13:08	AM
79780-39-5	* Perfluorododecanesulfonic acid (PFDoS)	ND		ug/kg dry	0.204	0.235	1	EPA 1633 Draft 3 Certifications: NELAC-NH2097	03/24/2025 15:55	03/26/2025 13:08	AM
68259-12-1	* Perfluoro-1-nonanesulfonic acid (PFNS)	ND		ug/kg dry	0.150	0.232	1	EPA 1633 Draft 3 Certifications: NELAC-NH2097 ,NJDEP-NY037	03/24/2025 15:55	03/26/2025 13:08	AM
356-02-5	* 3-Perfluoropropyl propanoic acid (FPrPA)	ND		ug/kg dry	0.767	1.21	1	EPA 1633 Draft 3 Certifications: NELAC-NH2097	03/24/2025 15:55	03/26/2025 13:08	AM
914637-49-3	* 3-Perfluoropentyl propanoic acid (FPePA)	ND		ug/kg dry	2.54	6.05	1	EPA 1633 Draft 3 Certifications: NELAC-NH2097	03/24/2025 15:55	03/26/2025 13:08	AM
812-70-4	* 3-Perfluoroheptyl propanoic acid (FHpPA)	ND	PF-CCV-L, PF-LCS-L	ug/kg dry	1.81	6.05	1	EPA 1633 Draft 3 Certifications: NELAC-NH2097	03/24/2025 15:55	03/26/2025 13:08	AM

Sample Information

Client Sample ID: SB12_6-8 **York Sample ID:** 25C1088-07

York Project (SDG) No.	Client Project ID	Matrix	Collection Date/Time	Date Received
25C1088	170745301	Soil	March 15, 2025 11:00 am	03/18/2025

PFAS, EPA 1633 Target List **Log-in Notes:** **Sample Notes:**

Sample Prepared by Method: EPA 1633 Prep

CAS No.	Parameter	Result	Flag	Units	Reported to LOD/MDL	LOQ	Dilution	Reference Method	Date/Time Prepared	Date/Time Analyzed	Analyst
24448-09-7	* N-MeFOSE	ND		ug/kg dry	0.739	2.42	1	EPA 1633 Draft 3 Certifications: NELAC-NH2097	03/24/2025 15:55	03/26/2025 13:08	AM
31506-32-8	* N-MeFOSA	ND		ug/kg dry	0.218	0.242	1	EPA 1633 Draft 3 Certifications: NELAC-NH2097	03/24/2025 15:55	03/26/2025 13:08	AM
1691-99-2	* N-EtFOSE	ND		ug/kg dry	0.843	2.42	1	EPA 1633 Draft 3 Certifications: NELAC-NH2097	03/24/2025 15:55	03/26/2025 13:08	AM
4151-50-2	* N-EtFOSA	ND		ug/kg dry	0.239	0.242	1	EPA 1633 Draft 3 Certifications: NELAC-NH2097	03/24/2025 15:55	03/26/2025 13:08	AM

	Surrogate Recoveries	Result		Acceptance Range
M3PFBS	*Surrogate: M3PFBS*	*130 %*		*25-150*
13C5PFHXA	*Surrogate: M5PFHxA*	*130 %*		*25-150*
13C4PFHPA	*Surrogate: M4PFHpA*	*184 %*	PFSu-H	*25-150*
13C3PFHXS	*Surrogate: M3PFHxS*	*120 %*		*25-150*
13C8PFOA	*Surrogate: Perfluoro-n-[13C8]octanoic aci*	*126 %*		*25-150*
13C6PFDA	*Surrogate: M6PFDA*	*130 %*		*25-150*
13C7PFUNA	*Surrogate: M7PFUdA*	*137 %*		*25-150*
960315-52-0	*Surrogate: Perfluoro-n-[1,2-13C2]dodecan*	*120 %*		*25-150*
13C2PFTEDA	*Surrogate: M2PFTeDA*	*124 %*		*10-150*
13C4PFBA	*Surrogate: Perfluoro-n-[13C4]butanoic aci*	*7.08 %*	PFSu-L	*25-150*
13C8PFOS	*Surrogate: Perfluoro-1-[13C8]octanesulfor*	*110 %*		*25-150*
13C5PFPEA	*Surrogate: Perfluoro-n-[13C5]pentanoic ac*	*91.2 %*		*25-150*
13C8FOSA	*Surrogate: Perfluoro-1-[13C8]octanesulfor*	*73.5 %*		*10-150*
D3-NMEFOSAA	*Surrogate: d3-N-MeFOSAA*	*98.9 %*		*25-150*
D5-NETFOSAA	*Surrogate: d5-N-EtFOSAA*	*105 %*		*25-150*
M2-6:2FTS	*Surrogate: M2-6:2 FTS*	*95.0 %*		*25-200*
M2-8:2FTS	*Surrogate: M2-8:2 FTS*	*113 %*		*25-200*
13C9PFNA	*Surrogate: M9PFNA*	*98.2 %*		*25-150*
M2-4:2FTS	*Surrogate: M2-4:2 FTS*	*109 %*		*25-150*
936109-37-4	*Surrogate: d-N-MeFOSA*	*80.0 %*		*25-150*
936109-40-9	*Surrogate: d-N-EtFOSA*	*85.1 %*		*25-150*
M3HFPO-DA	*Surrogate: M3HFPO-DA*	*135 %*		*25-150*
D9-NETPFOSAI	*Surrogate: d9-N-EtFOSE*	*47.9 %*		*25-150*
D7-NMEPFOSA	*Surrogate: d7-N-MeFOSE*	*41.7 %*		*25-150*

Sample Information

Client Sample ID: SB12_6-8 **York Sample ID:** 25C1088-07

York Project (SDG) No.	Client Project ID	Matrix	Collection Date/Time	Date Received
25C1088	170745301	Soil	March 15, 2025 11:00 am	03/18/2025

PEST, 8081 MASTER **Log-in Notes:** **Sample Notes:**

Sample Prepared by Method: EPA 3550C

CAS No.	Parameter	Result	Flag	Units	Reported to LOQ	Dilution	Reference Method	Date/Time Prepared	Date/Time Analyzed	Analyst
72-54-8	4,4'-DDD	ND		mg/kg dry	0.00194	5	EPA 8081B	03/21/2025 08:00	03/21/2025 13:33	SCB
							Certifications:	CTDOH-PH-0723,NELAC-NY10854,NJDEP-CT005,PADEP-68-044		
72-55-9	4,4'-DDE	ND		mg/kg dry	0.00194	5	EPA 8081B	03/21/2025 08:00	03/21/2025 13:33	SCB
							Certifications:	CTDOH-PH-0723,NELAC-NY10854,NJDEP-CT005,PADEP-68-044		
50-29-3	4,4'-DDT	ND		mg/kg dry	0.00194	5	EPA 8081B	03/21/2025 08:00	03/21/2025 13:33	SCB
							Certifications:	CTDOH-PH-0723,NELAC-NY10854,NJDEP-CT005,PADEP-68-044		
309-00-2	Aldrin	ND		mg/kg dry	0.00194	5	EPA 8081B	03/21/2025 08:00	03/21/2025 13:33	SCB
							Certifications:	CTDOH-PH-0723,NELAC-NY10854,NJDEP-CT005,PADEP-68-044		
319-84-6	alpha-BHC	ND		mg/kg dry	0.00194	5	EPA 8081B	03/21/2025 08:00	03/21/2025 13:33	SCB
							Certifications:	CTDOH-PH-0723,NELAC-NY10854,NJDEP-CT005,PADEP-68-044		
5103-71-9	alpha-Chlordane	ND		mg/kg dry	0.00194	5	EPA 8081B	03/21/2025 08:00	03/21/2025 13:33	SCB
							Certifications:	NELAC-NY10854,NJDEP-CT005		
319-85-7	beta-BHC	ND		mg/kg dry	0.00194	5	EPA 8081B	03/21/2025 08:00	03/21/2025 13:33	SCB
							Certifications:	CTDOH-PH-0723,NELAC-NY10854,NJDEP-CT005,PADEP-68-044		
319-86-8	delta-BHC	ND		mg/kg dry	0.00194	5	EPA 8081B	03/21/2025 08:00	03/21/2025 13:33	SCB
							Certifications:	CTDOH-PH-0723,NELAC-NY10854,NJDEP-CT005,PADEP-68-044		
60-57-1	Dieldrin	ND		mg/kg dry	0.00194	5	EPA 8081B	03/21/2025 08:00	03/21/2025 13:33	SCB
							Certifications:	CTDOH-PH-0723,NELAC-NY10854,NJDEP-CT005,PADEP-68-044		
959-98-8	Endosulfan I	ND		mg/kg dry	0.00194	5	EPA 8081B	03/21/2025 08:00	03/21/2025 13:33	SCB
							Certifications:	CTDOH-PH-0723,NELAC-NY10854,NJDEP-CT005,PADEP-68-044		
33213-65-9	Endosulfan II	ND		mg/kg dry	0.00194	5	EPA 8081B	03/21/2025 08:00	03/21/2025 13:33	SCB
							Certifications:	CTDOH-PH-0723,NELAC-NY10854		
1031-07-8	Endosulfan sulfate	ND		mg/kg dry	0.00194	5	EPA 8081B	03/21/2025 08:00	03/21/2025 13:33	SCB
							Certifications:	CTDOH-PH-0723,NELAC-NY10854,NJDEP-CT005,PADEP-68-044		
72-20-8	Endrin	ND		mg/kg dry	0.00194	5	EPA 8081B	03/21/2025 08:00	03/21/2025 13:33	SCB
							Certifications:	CTDOH-PH-0723,NELAC-NY10854,NJDEP-CT005,PADEP-68-044		
7421-93-4	Endrin aldehyde	ND		mg/kg dry	0.00194	5	EPA 8081B	03/21/2025 08:00	03/21/2025 13:33	SCB
							Certifications:	CTDOH-PH-0723,NELAC-NY10854,NJDEP-CT005,PADEP-68-044		
53494-70-5	Endrin ketone	ND		mg/kg dry	0.00194	5	EPA 8081B	03/21/2025 08:00	03/21/2025 13:33	SCB
							Certifications:	CTDOH-PH-0723,NELAC-NY10854,NJDEP-CT005,PADEP-68-044		
58-89-9	gamma-BHC (Lindane)	ND		mg/kg dry	0.00194	5	EPA 8081B	03/21/2025 08:00	03/21/2025 13:33	SCB
							Certifications:	CTDOH-PH-0723,NELAC-NY10854,NJDEP-CT005,PADEP-68-044		
5566-34-7	gamma-Chlordane	ND		mg/kg dry	0.00194	5	EPA 8081B	03/21/2025 08:00	03/21/2025 13:33	SCB
							Certifications:	NELAC-NY10854,NJDEP-CT005		
76-44-8	Heptachlor	ND		mg/kg dry	0.00194	5	EPA 8081B	03/21/2025 08:00	03/21/2025 13:33	SCB
							Certifications:	CTDOH-PH-0723,NELAC-NY10854,NJDEP-CT005,PADEP-68-044		
1024-57-3	Heptachlor epoxide	ND		mg/kg dry	0.00194	5	EPA 8081B	03/21/2025 08:00	03/21/2025 13:33	SCB
							Certifications:	CTDOH-PH-0723,NELAC-NY10854,NJDEP-CT005,PADEP-68-044		
72-43-5	Methoxychlor	ND		mg/kg dry	0.00194	5	EPA 8081B	03/21/2025 08:00	03/21/2025 13:33	SCB
							Certifications:	CTDOH-PH-0723,NELAC-NY10854,NJDEP-CT005,PADEP-68-044		
8001-35-2	Toxaphene	ND		mg/kg dry	0.194	5	EPA 8081B	03/21/2025 08:00	03/21/2025 13:33	SCB
							Certifications:	CTDOH-PH-0723,NELAC-NY10854,NJDEP-CT005,PADEP-68-044		

Sample Information

Client Sample ID: SB12_6-8 **York Sample ID:** 25C1088-07

York Project (SDG) No.	Client Project ID	Matrix	Collection Date/Time	Date Received
25C1088	170745301	Soil	March 15, 2025 11:00 am	03/18/2025

PEST, 8081 MASTER

Log-in Notes: **Sample Notes:**

Sample Prepared by Method: EPA 3550C

CAS No.	Parameter	Result	Flag	Units	Reported to LOQ	Dilution	Reference Method	Date/Time Prepared	Date/Time Analyzed	Analyst
57-74-9	* Chlordane, total	ND		mg/kg dry	0.0387	5	EPA 8081B	03/21/2025 08:00	03/21/2025 13:33	SCB
							Certifications:			

Surrogate Recoveries	Result	Acceptance Range
2051-24-3 *Surrogate: Decachlorobiphenyl*	*79.5 %*	*30-150*
877-09-8 *Surrogate: Tetrachloro-m-xylene*	*92.0 %*	*30-150*

PCB, 8082 MASTER

Log-in Notes: **Sample Notes:**

Sample Prepared by Method: EPA 3550C

CAS No.	Parameter	Result	Flag	Units	Reported to LOQ	Dilution	Reference Method	Date/Time Prepared	Date/Time Analyzed	Analyst
12674-11-2	Aroclor 1016	ND		mg/kg dry	0.0196	1	EPA 8082A	03/21/2025 08:00	03/21/2025 14:20	NF
							Certifications:	NELAC-NY10854,CTDOH-PH-0723,NJDEP-CT005,PADEP-68-044		
11104-28-2	Aroclor 1221	ND		mg/kg dry	0.0196	1	EPA 8082A	03/21/2025 08:00	03/21/2025 14:20	NF
							Certifications:	NELAC-NY10854,CTDOH-PH-0723,NJDEP-CT005,PADEP-68-044		
11141-16-5	Aroclor 1232	ND		mg/kg dry	0.0196	1	EPA 8082A	03/21/2025 08:00	03/21/2025 14:20	NF
							Certifications:	NELAC-NY10854,CTDOH-PH-0723,NJDEP-CT005,PADEP-68-044		
53469-21-9	Aroclor 1242	ND		mg/kg dry	0.0196	1	EPA 8082A	03/21/2025 08:00	03/21/2025 14:20	NF
							Certifications:	NELAC-NY10854,CTDOH-PH-0723,NJDEP-CT005,PADEP-68-044		
12672-29-6	Aroclor 1248	ND		mg/kg dry	0.0196	1	EPA 8082A	03/21/2025 08:00	03/21/2025 14:20	NF
							Certifications:	NELAC-NY10854,CTDOH-PH-0723,NJDEP-CT005,PADEP-68-044		
11097-69-1	Aroclor 1254	ND		mg/kg dry	0.0196	1	EPA 8082A	03/21/2025 08:00	03/21/2025 14:20	NF
							Certifications:	NELAC-NY10854,CTDOH-PH-0723,NJDEP-CT005,PADEP-68-044		
11096-82-5	Aroclor 1260	ND		mg/kg dry	0.0196	1	EPA 8082A	03/21/2025 08:00	03/21/2025 14:20	NF
							Certifications:	NELAC-NY10854,CTDOH-PH-0723,NJDEP-CT005,PADEP-68-044		
1336-36-3	* Total PCBs	ND		mg/kg dry	0.0196	1	EPA 8082A	03/21/2025 08:00	03/21/2025 14:20	NF
							Certifications:			

Surrogate Recoveries	Result	Acceptance Range
877-09-8 *Surrogate: Tetrachloro-m-xylene*	*74.0 %*	*30-120*
2051-24-3 *Surrogate: Decachlorobiphenyl*	*64.5 %*	*30-120*

HERB, 8151 MASTER

Log-in Notes: **Sample Notes:**

Sample Prepared by Method: EPA 3550C/8151A

CAS No.	Parameter	Result	Flag	Units	Reported to LOQ	Dilution	Reference Method	Date/Time Prepared	Date/Time Analyzed	Analyst
93-76-5	2,4,5-T	ND		mg/kg dry	0.0239	1	EPA 8151A	03/20/2025 09:32	03/21/2025 12:06	GXB
							Certifications:	CTDOH-PH-0723,NELAC-NY10854,NJDEP-CT005,PADEP-68-044		
93-72-1	2,4,5-TP (Silvex)	ND		mg/kg dry	0.0239	1	EPA 8151A	03/20/2025 09:32	03/21/2025 12:06	GXB
							Certifications:	CTDOH-PH-0723,NELAC-NY10854,NJDEP-CT005,PADEP-68-044		
94-75-7	2,4-D	ND		mg/kg dry	0.0239	1	EPA 8151A	03/20/2025 09:32	03/21/2025 12:06	GXB
							Certifications:	CTDOH-PH-0723,NELAC-NY10854,NJDEP-CT005,PADEP-68-044		

Surrogate Recoveries	Result	Acceptance Range

Sample Information

Client Sample ID: SB12_6-8 **York Sample ID:** 25C1088-07

York Project (SDG) No.	Client Project ID	Matrix	Collection Date/Time	Date Received
25C1088	170745301	Soil	March 15, 2025 11:00 am	03/18/2025

HERB, 8151 MASTER

Log-in Notes:

Sample Notes:

Sample Prepared by Method: EPA 3550C/8151A

CAS No.	Parameter	Result	Flag	Units	Reported to LOQ	Dilution	Reference Method	Date/Time Prepared	Date/Time Analyzed	Analyst
19719-28-9	*Surrogate: 2,4-Dichlorophenylacetic acid (.*	*89.4 %*			*21-150*					

Metals, Target Analyte

Log-in Notes:

Sample Notes:

Sample Prepared by Method: EPA 3050B

CAS No.	Parameter	Result	Flag	Units	Reported to LOQ	Dilution	Reference Method	Date/Time Prepared	Date/Time Analyzed	Analyst
7429-90-5	**Aluminum**	**12400**		mg/kg dry	5.04	1	EPA 6010D	03/23/2025 07:35	03/24/2025 10:56	AGNR
							Certifications:	CTDOH-PH-0723,NELAC-NY10854,NJDEP-CT005,PADEP-68-044		
7440-36-0	Antimony	ND		mg/kg dry	2.52	1	EPA 6010D	03/23/2025 07:35	03/24/2025 10:56	AGNR
							Certifications:	CTDOH-PH-0723,NELAC-NY10854,NJDEP-CT005,PADEP-68-044		
7440-38-2	**Arsenic**	**2.83**		mg/kg dry	1.51	1	EPA 6010D	03/23/2025 07:35	03/24/2025 10:56	AGNR
							Certifications:	CTDOH-PH-0723,NELAC-NY10854,NJDEP-CT005,PADEP-68-044		
7440-39-3	**Barium**	**49.4**		mg/kg dry	2.51	1	EPA 6010D	03/23/2025 07:35	03/24/2025 10:56	AGNR
							Certifications:	CTDOH-PH-0723,NELAC-NY10854,NJDEP-CT005,PADEP-68-044		
7440-41-7	**Beryllium**	**0.643**		mg/kg dry	0.051	1	EPA 6010D	03/23/2025 07:35	03/24/2025 10:56	AGNR
							Certifications:	CTDOH-PH-0723,NELAC-NY10854,NJDEP-CT005,PADEP-68-044		
7440-43-9	Cadmium	ND		mg/kg dry	0.302	1	EPA 6010D	03/23/2025 07:35	03/24/2025 10:56	AGNR
							Certifications:	CTDOH-PH-0723,NELAC-NY10854,NJDEP-CT005,PADEP-68-044		
7440-70-2	**Calcium**	**2320**		mg/kg dry	5.04	1	EPA 6010D	03/23/2025 07:35	03/24/2025 10:56	AGNR
							Certifications:	CTDOH-PH-0723,NELAC-NY10854,NJDEP-CT005,PADEP-68-044		
7440-47-3	**Chromium**	**17.5**		mg/kg dry	0.504	1	EPA 6010D	03/23/2025 07:35	03/24/2025 10:56	AGNR
							Certifications:	CTDOH-PH-0723,NELAC-NY10854,NJDEP-CT005,PADEP-68-044		
7440-48-4	**Cobalt**	**6.74**		mg/kg dry	0.403	1	EPA 6010D	03/23/2025 07:35	03/24/2025 10:56	AGNR
							Certifications:	CTDOH-PH-0723,NELAC-NY10854,NJDEP-CT005,PADEP-68-044		
7440-50-8	**Copper**	**12.3**		mg/kg dry	2.02	1	EPA 6010D	03/23/2025 07:35	03/24/2025 10:56	AGNR
							Certifications:	CTDOH-PH-0723,NELAC-NY10854,NJDEP-CT005,PADEP-68-044		
7439-89-6	**Iron**	**14500**		mg/kg dry	25.2	1	EPA 6010D	03/23/2025 07:35	03/24/2025 10:56	AGNR
							Certifications:	CTDOH-PH-0723,NELAC-NY10854,NJDEP-CT005,PADEP-68-044		
7439-92-1	**Lead**	**17.5**		mg/kg dry	0.504	1	EPA 6010D	03/23/2025 07:35	03/24/2025 10:56	AGNR
							Certifications:	CTDOH-PH-0723,NELAC-NY10854,NJDEP-CT005,PADEP-68-044		
7439-95-4	**Magnesium**	**3210**		mg/kg dry	5.04	1	EPA 6010D	03/23/2025 07:35	03/24/2025 10:56	AGNR
							Certifications:	CTDOH-PH-0723,NELAC-NY10854,NJDEP-CT005,PADEP-68-044		
7439-96-5	**Manganese**	**458**		mg/kg dry	0.504	1	EPA 6010D	03/23/2025 07:35	03/24/2025 10:56	AGNR
							Certifications:	CTDOH-PH-0723,NELAC-NY10854,NJDEP-CT005,PADEP-68-044		
7440-02-0	**Nickel**	**14.2**		mg/kg dry	1.00	1	EPA 6010D	03/23/2025 07:35	03/24/2025 10:56	AGNR
							Certifications:	CTDOH-PH-0723,NELAC-NY10854,NJDEP-CT005,PADEP-68-044		
7440-09-7	**Potassium**	**1100**		mg/kg dry	5.04	1	EPA 6010D	03/23/2025 07:35	03/24/2025 10:56	AGNR
							Certifications:	CTDOH-PH-0723,NELAC-NY10854,NJDEP-CT005,PADEP-68-044		
7782-49-2	Selenium	ND		mg/kg dry	2.52	1	EPA 6010D	03/23/2025 07:35	03/24/2025 10:56	AGNR
							Certifications:	CTDOH-PH-0723,NELAC-NY10854,NJDEP-CT005,PADEP-68-044		
7440-22-4	Silver	ND		mg/kg dry	0.508	1	EPA 6010D	03/23/2025 07:35	03/24/2025 10:56	AGNR
							Certifications:	CTDOH-PH-0723,NELAC-NY10854,NJDEP-CT005,PADEP-68-044		

Sample Information

Client Sample ID: SB12_6-8 **York Sample ID:** 25C1088-07

York Project (SDG) No.	Client Project ID	Matrix	Collection Date/Time	Date Received
25C1088	170745301	Soil	March 15, 2025 11:00 am	03/18/2025

Metals, Target Analyte

Log-in Notes:

Sample Notes:

Sample Prepared by Method: EPA 3050B

CAS No.	Parameter	Result	Flag	Units	Reported to LOQ	Dilution	Reference Method	Date/Time Prepared	Date/Time Analyzed	Analyst
7440-23-5	**Sodium**	**108**		mg/kg dry	50.4	1	EPA 6010D	03/23/2025 07:35	03/24/2025 10:56	AGNR
							Certifications:	CTDOH-PH-0723,NELAC-NY10854,NJDEP-CT005,PADEP-68-044		
7440-28-0	Thallium	ND		mg/kg dry	2.02	1	EPA 6010D	03/23/2025 07:35	03/24/2025 10:56	AGNR
							Certifications:	CTDOH-PH-0723,NELAC-NY10854,NJDEP-CT005,PADEP-68-044		
7440-62-2	**Vanadium**	**18.8**		mg/kg dry	1.00	1	EPA 6010D	03/23/2025 07:35	03/24/2025 10:56	AGNR
							Certifications:	CTDOH-PH-0723,NELAC-NY10854,NJDEP-CT005,PADEP-68-044		
7440-66-6	**Zinc**	**39.1**		mg/kg dry	2.51	1	EPA 6010D	03/23/2025 07:35	03/24/2025 10:56	AGNR
							Certifications:	CTDOH-PH-0723,NELAC-NY10854,NJDEP-CT005,PADEP-68-044		

Mercury by 7473

Log-in Notes:

Sample Notes:

Sample Prepared by Method: EPA 7473 soil

CAS No.	Parameter	Result	Flag	Units	Reported to LOQ	Dilution	Reference Method	Date/Time Prepared	Date/Time Analyzed	Analyst
7439-97-6	**Mercury**	**0.0693**		mg/kg dry	0.0363	1	EPA 7473	03/20/2025 12:36	03/21/2025 14:04	DRS
							Certifications:	CTDOH-PH-0723,NJDEP-CT005,NELAC-NY10854,PADEP-68-044		

Chromium, Hexavalent

Log-in Notes:

Sample Notes:

Sample Prepared by Method: EPA SW846-3060

CAS No.	Parameter	Result	Flag	Units	Reported to LOQ	Dilution	Reference Method	Date/Time Prepared	Date/Time Analyzed	Analyst
18540-29-9	Chromium, Hexavalent	ND		mg/kg dry	0.605	1	EPA 7196A	03/19/2025 09:18	03/19/2025 16:40	JMT
							Certifications:	NJDEP-CT005,CTDOH-PH-0723,NELAC-NY10854,PADEP-68-044		

Chromium, Trivalent

Log-in Notes:

Sample Notes:

Sample Prepared by Method: Analysis Preparation

CAS No.	Parameter	Result	Flag	Units	Reported to LOQ	Dilution	Reference Method	Date/Time Prepared	Date/Time Analyzed	Analyst
16065-83-1	* **Chromium, Trivalent**	**17.5**		mg/kg	0.500	1	Calculation	03/24/2025 14:49	03/24/2025 14:57	SL
							Certifications:			

Cyanide, Total

Log-in Notes:

Sample Notes:

Sample Prepared by Method: Analysis Preparation Soil

CAS No.	Parameter	Result	Flag	Units	Reported to LOQ	Dilution	Reference Method	Date/Time Prepared	Date/Time Analyzed	Analyst
57-12-5	Cyanide, total	ND		mg/kg dry	0.605	1	EPA 9014/9010C	03/19/2025 08:18	03/19/2025 13:42	LJM
							Certifications:	NELAC-NY10854,CTDOH-PH-0723,NJDEP-CT005,PADEP-68-044		

Total Solids

Log-in Notes:

Sample Notes:

Sample Prepared by Method: % Solids Prep

CAS No.	Parameter	Result	Flag	Units	Reported to LOQ	Dilution	Reference Method	Date/Time Prepared	Date/Time Analyzed	Analyst

Sample Information

Client Sample ID: SB12_6-8 **York Sample ID:** 25C1088-07

York Project (SDG) No.	Client Project ID	Matrix	Collection Date/Time	Date Received
25C1088	170745301	Soil	March 15, 2025 11:00 am	03/18/2025

Total Solids

Log-in Notes:

Sample Notes:

Sample Prepared by Method: % Solids Prep

CAS No.	Parameter	Result	Flag	Units	Reported to LOQ	Dilution	Reference Method	Date/Time Prepared	Date/Time Analyzed	Analyst
solids	*** % Solids**	**82.7**		%	0.100	1	SM 2540G	03/19/2025 08:48	03/19/2025 10:20	SMM
							Certifications:	CTDOH-PH-0723		

Sample Information

Client Sample ID: SB12_10-12 **York Sample ID:** 25C1088-08

York Project (SDG) No.	Client Project ID	Matrix	Collection Date/Time	Date Received
25C1088	170745301	Soil	March 15, 2025 11:30 am	03/18/2025

VOA, 8260 MASTER **Log-in Notes:** **Sample Notes:**

Sample Prepared by Method: EPA 5035A

CAS No.	Parameter	Result	Flag	Units	Reported to LOD/MDL	LOQ	Dilution	Reference Method	Date/Time Prepared	Date/Time Analyzed	Analyst
630-20-6	1,1,1,2-Tetrachloroethane	ND		mg/kg dry	0.0031	0.0062	1	EPA 8260D	03/20/2025 14:00	03/20/2025 20:09	AC
								Certifications:	CTDOH-PH-0723,NELAC-NY10854,NELAC-NY12058,NJDEP-CT		
71-55-6	1,1,1-Trichloroethane	ND		mg/kg dry	0.0031	0.0062	1	EPA 8260D	03/20/2025 14:00	03/20/2025 20:09	AC
								Certifications:	CTDOH-PH-0723,NELAC-NY10854,NELAC-NY12058,NJDEP-CT		
79-34-5	1,1,2,2-Tetrachloroethane	ND		mg/kg dry	0.0031	0.0062	1	EPA 8260D	03/20/2025 14:00	03/20/2025 20:09	AC
								Certifications:	CTDOH-PH-0723,NELAC-NY10854,NELAC-NY12058,NJDEP-CT		
76-13-1	1,1,2-Trichloro-1,2,2-trifluoroethane (Freon 113)	ND		mg/kg dry	0.0031	0.0062	1	EPA 8260D	03/20/2025 14:00	03/20/2025 20:09	AC
								Certifications:	CTDOH-PH-0723,NELAC-NY10854,NELAC-NY12058,NJDEP-CT		
79-00-5	1,1,2-Trichloroethane	ND		mg/kg dry	0.0031	0.0062	1	EPA 8260D	03/20/2025 14:00	03/20/2025 20:09	AC
								Certifications:	CTDOH-PH-0723,NELAC-NY10854,NELAC-NY12058,NJDEP-CT		
75-34-3	1,1-Dichloroethane	ND		mg/kg dry	0.0031	0.0062	1	EPA 8260D	03/20/2025 14:00	03/20/2025 20:09	AC
								Certifications:	CTDOH-PH-0723,NELAC-NY10854,NELAC-NY12058,NJDEP-CT		
75-35-4	1,1-Dichloroethylene	ND		mg/kg dry	0.0031	0.0062	1	EPA 8260D	03/20/2025 14:00	03/20/2025 20:09	AC
								Certifications:	CTDOH-PH-0723,NELAC-NY10854,NELAC-NY12058,NJDEP-CT		
87-61-6	1,2,3-Trichlorobenzene	ND		mg/kg dry	0.0031	0.0062	1	EPA 8260D	03/20/2025 14:00	03/20/2025 20:09	AC
								Certifications:	NELAC-NY10854,NELAC-NY12058,NJDEP-CT005,PADEP-68-04		
96-18-4	1,2,3-Trichloropropane	ND		mg/kg dry	0.0031	0.0062	1	EPA 8260D	03/20/2025 14:00	03/20/2025 20:09	AC
								Certifications:	NELAC-NY10854,NELAC-NY12058,NJDEP-CT005		
120-82-1	1,2,4-Trichlorobenzene	ND		mg/kg dry	0.0031	0.0062	1	EPA 8260D	03/20/2025 14:00	03/20/2025 20:09	AC
								Certifications:	NELAC-NY10854,NELAC-NY12058,NJDEP-CT005,PADEP-68-04		
95-63-6	1,2,4-Trimethylbenzene	ND		mg/kg dry	0.0031	0.0062	1	EPA 8260D	03/20/2025 14:00	03/20/2025 20:09	AC
								Certifications:	CTDOH-PH-0723,NELAC-NY10854,NELAC-NY12058,NJDEP-CT		
96-12-8	1,2-Dibromo-3-chloropropane	ND		mg/kg dry	0.0031	0.0062	1	EPA 8260D	03/20/2025 14:00	03/20/2025 20:09	AC
								Certifications:	CTDOH-PH-0723,NELAC-NY10854,NELAC-NY12058,NJDEP-CT		
106-93-4	1,2-Dibromoethane	ND		mg/kg dry	0.0031	0.0062	1	EPA 8260D	03/20/2025 14:00	03/20/2025 20:09	AC
								Certifications:	CTDOH-PH-0723,NELAC-NY10854,NELAC-NY12058,NJDEP-CT		
95-50-1	1,2-Dichlorobenzene	ND		mg/kg dry	0.0031	0.0062	1	EPA 8260D	03/20/2025 14:00	03/20/2025 20:09	AC
								Certifications:	CTDOH-PH-0723,NELAC-NY10854,NELAC-NY12058,NJDEP-CT		
107-06-2	1,2-Dichloroethane	ND		mg/kg dry	0.0031	0.0062	1	EPA 8260D	03/20/2025 14:00	03/20/2025 20:09	AC
								Certifications:	CTDOH-PH-0723,NELAC-NY10854,NELAC-NY12058,NJDEP-CT		
78-87-5	1,2-Dichloropropane	ND		mg/kg dry	0.0031	0.0062	1	EPA 8260D	03/20/2025 14:00	03/20/2025 20:09	AC
								Certifications:	CTDOH-PH-0723,NELAC-NY10854,NELAC-NY12058,NJDEP-CT		
108-67-8	1,3,5-Trimethylbenzene	ND		mg/kg dry	0.0031	0.0062	1	EPA 8260D	03/20/2025 14:00	03/20/2025 20:09	AC
								Certifications:	CTDOH-PH-0723,NELAC-NY10854,NELAC-NY12058,NJDEP-CT		
541-73-1	1,3-Dichlorobenzene	ND		mg/kg dry	0.0031	0.0062	1	EPA 8260D	03/20/2025 14:00	03/20/2025 20:09	AC
								Certifications:	CTDOH-PH-0723,NELAC-NY10854,NELAC-NY12058,NJDEP-CT		
106-46-7	1,4-Dichlorobenzene	ND		mg/kg dry	0.0031	0.0062	1	EPA 8260D	03/20/2025 14:00	03/20/2025 20:09	AC
								Certifications:	CTDOH-PH-0723,NELAC-NY10854,NELAC-NY12058,NJDEP-CT		
123-91-1	1,4-Dioxane	ND		mg/kg dry	0.062	0.12	1	EPA 8260D	03/20/2025 14:00	03/20/2025 20:09	AC
								Certifications:	NELAC-NY10854,NELAC-NY12058,NJDEP-CT005,PADEP-68-04		
78-93-3	2-Butanone	ND		mg/kg dry	0.0031	0.0062	1	EPA 8260D	03/20/2025 14:00	03/20/2025 20:09	AC
								Certifications:	CTDOH-PH-0723,NELAC-NY10854,NELAC-NY12058,NJDEP-CT		

Sample Information

Client Sample ID: SB12_10-12 **York Sample ID:** 25C1088-08

York Project (SDG) No.	Client Project ID	Matrix	Collection Date/Time	Date Received
25C1088	170745301	Soil	March 15, 2025 11:30 am	03/18/2025

VOA, 8260 MASTER **Log-in Notes:** **Sample Notes:**

Sample Prepared by Method: EPA 5035A

CAS No.	Parameter	Result	Flag	Units	Reported to LOD/MDL	LOQ	Dilution	Reference Method	Date/Time Prepared	Date/Time Analyzed	Analyst
591-78-6	2-Hexanone	ND		mg/kg dry	0.0031	0.0062	1	EPA 8260D	03/20/2025 14:00	03/20/2025 20:09	AC
								Certifications:	CTDOH-PH-0723,NELAC-NY10854,NELAC-NY12058,NJDEP-CT		
108-10-1	4-Methyl-2-pentanone	ND		mg/kg dry	0.0031	0.0062	1	EPA 8260D	03/20/2025 14:00	03/20/2025 20:09	AC
								Certifications:	CTDOH-PH-0723,NELAC-NY10854,NELAC-NY12058,NJDEP-CT		
67-64-1	Acetone	ND	ICVE	mg/kg dry	0.0062	0.012	1	EPA 8260D	03/20/2025 14:00	03/20/2025 20:09	AC
								Certifications:	CTDOH-PH-0723,NELAC-NY10854,NELAC-NY12058,NJDEP-CT		
107-02-8	Acrolein	ND		mg/kg dry	0.0062	0.012	1	EPA 8260D	03/20/2025 14:00	03/20/2025 20:09	AC
								Certifications:	CTDOH-PH-0723,NELAC-NY10854,NELAC-NY12058,NJDEP-CT		
107-13-1	Acrylonitrile	ND		mg/kg dry	0.0031	0.0062	1	EPA 8260D	03/20/2025 14:00	03/20/2025 20:09	AC
								Certifications:	CTDOH-PH-0723,NELAC-NY10854,NELAC-NY12058,NJDEP-CT		
71-43-2	Benzene	ND		mg/kg dry	0.0031	0.0062	1	EPA 8260D	03/20/2025 14:00	03/20/2025 20:09	AC
								Certifications:	CTDOH-PH-0723,NELAC-NY10854,NELAC-NY12058,NJDEP-CT		
74-97-5	Bromochloromethane	ND		mg/kg dry	0.0031	0.0062	1	EPA 8260D	03/20/2025 14:00	03/20/2025 20:09	AC
								Certifications:	NELAC-NY10854,NELAC-NY12058,NJDEP-CT005,PADEP-68-04		
75-27-4	Bromodichloromethane	ND		mg/kg dry	0.0031	0.0062	1	EPA 8260D	03/20/2025 14:00	03/20/2025 20:09	AC
								Certifications:	CTDOH-PH-0723,NELAC-NY10854,NELAC-NY12058,NJDEP-CT		
75-25-2	Bromoform	ND		mg/kg dry	0.0031	0.0062	1	EPA 8260D	03/20/2025 14:00	03/20/2025 20:09	AC
								Certifications:	CTDOH-PH-0723,NELAC-NY10854,NELAC-NY12058,NJDEP-CT		
74-83-9	Bromomethane	ND		mg/kg dry	0.0031	0.0062	1	EPA 8260D	03/20/2025 14:00	03/20/2025 20:09	AC
								Certifications:	CTDOH-PH-0723,NELAC-NY10854,NELAC-NY12058,NJDEP-CT		
75-15-0	Carbon disulfide	ND		mg/kg dry	0.0031	0.0062	1	EPA 8260D	03/20/2025 14:00	03/20/2025 20:09	AC
								Certifications:	CTDOH-PH-0723,NELAC-NY10854,NELAC-NY12058,NJDEP-CT		
56-23-5	Carbon tetrachloride	ND		mg/kg dry	0.0031	0.0062	1	EPA 8260D	03/20/2025 14:00	03/20/2025 20:09	AC
								Certifications:	CTDOH-PH-0723,NELAC-NY10854,NELAC-NY12058,NJDEP-CT		
108-90-7	Chlorobenzene	ND		mg/kg dry	0.0031	0.0062	1	EPA 8260D	03/20/2025 14:00	03/20/2025 20:09	AC
								Certifications:	CTDOH-PH-0723,NELAC-NY10854,NELAC-NY12058,NJDEP-CT		
75-00-3	Chloroethane	ND		mg/kg dry	0.0031	0.0062	1	EPA 8260D	03/20/2025 14:00	03/20/2025 20:09	AC
								Certifications:	CTDOH-PH-0723,NELAC-NY10854,NELAC-NY12058,NJDEP-CT		
67-66-3	Chloroform	ND		mg/kg dry	0.0031	0.0062	1	EPA 8260D	03/20/2025 14:00	03/20/2025 20:09	AC
								Certifications:	CTDOH-PH-0723,NELAC-NY10854,NELAC-NY12058,NJDEP-CT		
74-87-3	Chloromethane	ND		mg/kg dry	0.0031	0.0062	1	EPA 8260D	03/20/2025 14:00	03/20/2025 20:09	AC
								Certifications:	CTDOH-PH-0723,NELAC-NY10854,NELAC-NY12058,NJDEP-CT		
156-59-2	cis-1,2-Dichloroethylene	ND		mg/kg dry	0.0031	0.0062	1	EPA 8260D	03/20/2025 14:00	03/20/2025 20:09	AC
								Certifications:	CTDOH-PH-0723,NELAC-NY10854,NELAC-NY12058,NJDEP-CT		
10061-01-5	cis-1,3-Dichloropropylene	ND		mg/kg dry	0.0031	0.0062	1	EPA 8260D	03/20/2025 14:00	03/20/2025 20:09	AC
								Certifications:	CTDOH-PH-0723,NELAC-NY10854,NELAC-NY12058,NJDEP-CT		
110-82-7	Cyclohexane	ND		mg/kg dry	0.0031	0.0062	1	EPA 8260D	03/20/2025 14:00	03/20/2025 20:09	AC
								Certifications:	NELAC-NY10854,NELAC-NY12058,NJDEP-CT005,PADEP-68-04		
124-48-1	Dibromochloromethane	ND		mg/kg dry	0.0031	0.0062	1	EPA 8260D	03/20/2025 14:00	03/20/2025 20:09	AC
								Certifications:	NELAC-NY10854,NELAC-NY12058,NJDEP-CT005,PADEP-68-04		
74-95-3	Dibromomethane	ND		mg/kg dry	0.0031	0.0062	1	EPA 8260D	03/20/2025 14:00	03/20/2025 20:09	AC
								Certifications:	NELAC-NY10854,NELAC-NY12058,NJDEP-CT005,PADEP-68-04		
75-71-8	Dichlorodifluoromethane	ND	CCVE	mg/kg dry	0.0031	0.0062	1	EPA 8260D	03/20/2025 14:00	03/20/2025 20:09	AC
								Certifications:	NELAC-NY10854,NELAC-NY12058,NJDEP-CT005,PADEP-68-04		

Sample Information

Client Sample ID: SB12_10-12 **York Sample ID:** 25C1088-08

York Project (SDG) No.	Client Project ID	Matrix	Collection Date/Time	Date Received
25C1088	170745301	Soil	March 15, 2025 11:30 am	03/18/2025

VOA, 8260 MASTER **Log-in Notes:** **Sample Notes:**

Sample Prepared by Method: EPA 5035A

CAS No.	Parameter	Result	Flag	Units	Reported to LOD/MDL	LOQ	Dilution	Reference Method	Date/Time Prepared	Date/Time Analyzed	Analyst
100-41-4	Ethyl Benzene	ND		mg/kg dry	0.0031	0.0062	1	EPA 8260D	03/20/2025 14:00	03/20/2025 20:09	AC
								Certifications:	CTDOH-PH-0723,NELAC-NY10854,NELAC-NY12058,NJDEP-CT		
87-68-3	Hexachlorobutadiene	ND		mg/kg dry	0.0031	0.0062	1	EPA 8260D	03/20/2025 14:00	03/20/2025 20:09	AC
								Certifications:	NELAC-NY10854,NELAC-NY12058,NJDEP-CT005,PADEP-68-04		
98-82-8	Isopropylbenzene	ND		mg/kg dry	0.0031	0.0062	1	EPA 8260D	03/20/2025 14:00	03/20/2025 20:09	AC
								Certifications:	CTDOH-PH-0723,NELAC-NY10854,NELAC-NY12058,NJDEP-CT		
79-20-9	Methyl acetate	ND		mg/kg dry	0.0031	0.0062	1	EPA 8260D	03/20/2025 14:00	03/20/2025 20:09	AC
								Certifications:	NELAC-NY10854,NELAC-NY12058,NJDEP-CT005,PADEP-68-04		
1634-04-4	Methyl tert-butyl ether (MTBE)	ND		mg/kg dry	0.0031	0.0062	1	EPA 8260D	03/20/2025 14:00	03/20/2025 20:09	AC
								Certifications:	CTDOH-PH-0723,NELAC-NY10854,NELAC-NY12058,NJDEP-CT		
108-87-2	Methylcyclohexane	ND		mg/kg dry	0.0031	0.0062	1	EPA 8260D	03/20/2025 14:00	03/20/2025 20:09	AC
								Certifications:	NELAC-NY10854,NELAC-NY12058,NJDEP-CT005,PADEP-68-04		
75-09-2	Methylene chloride	ND		mg/kg dry	0.0062	0.012	1	EPA 8260D	03/20/2025 14:00	03/20/2025 20:09	AC
								Certifications:	CTDOH-PH-0723,NELAC-NY10854,NELAC-NY12058,NJDEP-CT		
104-51-8	n-Butylbenzene	ND		mg/kg dry	0.0031	0.0062	1	EPA 8260D	03/20/2025 14:00	03/20/2025 20:09	AC
								Certifications:	CTDOH-PH-0723,NELAC-NY10854,NELAC-NY12058,NJDEP-CT		
103-65-1	n-Propylbenzene	ND		mg/kg dry	0.0031	0.0062	1	EPA 8260D	03/20/2025 14:00	03/20/2025 20:09	AC
								Certifications:	CTDOH-PH-0723,NELAC-NY10854,NELAC-NY12058,NJDEP-CT		
95-47-6	o-Xylene	ND		mg/kg dry	0.0031	0.0062	1	EPA 8260D	03/20/2025 14:00	03/20/2025 20:09	AC
								Certifications:	CTDOH-PH-0723,NELAC-NY10854,NELAC-NY12058,PADEP-68		
179601-23-1	p- & m- Xylenes	ND		mg/kg dry	0.0062	0.012	1	EPA 8260D	03/20/2025 14:00	03/20/2025 20:09	AC
								Certifications:	CTDOH-PH-0723,NELAC-NY10854,NELAC-NY12058,PADEP-68		
99-87-6	p-Isopropyltoluene	ND		mg/kg dry	0.0031	0.0062	1	EPA 8260D	03/20/2025 14:00	03/20/2025 20:09	AC
								Certifications:	CTDOH-PH-0723,NELAC-NY10854,NELAC-NY12058,NJDEP-CT		
135-98-8	sec-Butylbenzene	ND		mg/kg dry	0.0031	0.0062	1	EPA 8260D	03/20/2025 14:00	03/20/2025 20:09	AC
								Certifications:	CTDOH-PH-0723,NELAC-NY10854,NELAC-NY12058,NJDEP-CT		
100-42-5	Styrene	ND		mg/kg dry	0.0031	0.0062	1	EPA 8260D	03/20/2025 14:00	03/20/2025 20:09	AC
								Certifications:	CTDOH-PH-0723,NELAC-NY10854,NELAC-NY12058,NJDEP-CT		
75-65-0	tert-Butyl alcohol (TBA)	ND	CCVE, QL-02	mg/kg dry	0.0031	0.0062	1	EPA 8260D	03/20/2025 14:00	03/20/2025 20:09	AC
								Certifications:	NELAC-NY10854,NELAC-NY12058,NJDEP-CT005,PADEP-68-04		
98-06-6	tert-Butylbenzene	ND		mg/kg dry	0.0031	0.0062	1	EPA 8260D	03/20/2025 14:00	03/20/2025 20:09	AC
								Certifications:	CTDOH-PH-0723,NELAC-NY10854,NELAC-NY12058,NJDEP-CT		
127-18-4	Tetrachloroethylene	ND		mg/kg dry	0.0031	0.0062	1	EPA 8260D	03/20/2025 14:00	03/20/2025 20:09	AC
								Certifications:	CTDOH-PH-0723,NELAC-NY10854,NELAC-NY12058,NJDEP-CT		
108-88-3	Toluene	ND		mg/kg dry	0.0031	0.0062	1	EPA 8260D	03/20/2025 14:00	03/20/2025 20:09	AC
								Certifications:	CTDOH-PH-0723,NELAC-NY10854,NELAC-NY12058,NJDEP-CT		
156-60-5	trans-1,2-Dichloroethylene	ND		mg/kg dry	0.0031	0.0062	1	EPA 8260D	03/20/2025 14:00	03/20/2025 20:09	AC
								Certifications:	CTDOH-PH-0723,NELAC-NY10854,NELAC-NY12058,NJDEP-CT		
10061-02-6	trans-1,3-Dichloropropylene	ND		mg/kg dry	0.0031	0.0062	1	EPA 8260D	03/20/2025 14:00	03/20/2025 20:09	AC
								Certifications:	CTDOH-PH-0723,NELAC-NY10854,NELAC-NY12058,NJDEP-CT		
79-01-6	Trichloroethylene	ND		mg/kg dry	0.0031	0.0062	1	EPA 8260D	03/20/2025 14:00	03/20/2025 20:09	AC
								Certifications:	CTDOH-PH-0723,NELAC-NY10854,NELAC-NY12058,NJDEP-CT		
75-69-4	Trichlorofluoromethane	ND		mg/kg dry	0.0031	0.0062	1	EPA 8260D	03/20/2025 14:00	03/20/2025 20:09	AC
								Certifications:	CTDOH-PH-0723,NELAC-NY10854,NELAC-NY12058,NJDEP-CT		

Sample Information

Client Sample ID: SB12_10-12 **York Sample ID:** 25C1088-08

York Project (SDG) No.	Client Project ID	Matrix	Collection Date/Time	Date Received
25C1088	170745301	Soil	March 15, 2025 11:30 am	03/18/2025

VOA, 8260 MASTER

Log-in Notes:

Sample Notes:

Sample Prepared by Method: EPA 5035A

CAS No.	Parameter	Result	Flag	Units	Reported to LOD/MDL	LOQ	Dilution	Reference Method	Date/Time Prepared	Date/Time Analyzed	Analyst
75-01-4	Vinyl Chloride	ND		mg/kg dry	0.0031	0.0062	1	EPA 8260D	03/20/2025 14:00	03/20/2025 20:09	AC
								Certifications:	CTDOH-PH-0723,NELAC-NY10854,NELAC-NY12058,NJDEP-CT		
1330-20-7	Xylenes, Total	ND		mg/kg dry	0.0093	0.019	1	EPA 8260D	03/20/2025 14:00	03/20/2025 20:09	AC
								Certifications:	CTDOH-PH-0723,NELAC-NY10854,NELAC-NY12058,NJDEP-CT		

	Surrogate Recoveries	Result	Acceptance Range
17060-07-0	*Surrogate: SURR: 1,2-Dichloroethane-d4*	*106 %*	*77-125*
2037-26-5	*Surrogate: SURR: Toluene-d8*	*106 %*	*85-120*
460-00-4	*Surrogate: SURR: p-Bromofluorobenzene*	*103 %*	*76-130*

SVOA, 8270 MASTER

Log-in Notes:

Sample Notes:

Sample Prepared by Method: EPA 3550C

CAS No.	Parameter	Result	Flag	Units	Reported to LOD/MDL	LOQ	Dilution	Reference Method	Date/Time Prepared	Date/Time Analyzed	Analyst
92-52-4	1,1-Biphenyl	ND		mg/kg dry	0.0513	0.102	2	EPA 8270E	03/23/2025 07:57	03/24/2025 11:41	SS
								Certifications:	NELAC-NY10854,NJDEP-CT005,PADEP-68-04440		
95-94-3	1,2,4,5-Tetrachlorobenzene	ND		mg/kg dry	0.102	0.205	2	EPA 8270E	03/23/2025 07:57	03/24/2025 11:41	SS
								Certifications:	NELAC-NY10854,NJDEP-CT005,PADEP-68-04440		
122-66-7	1,2-Diphenylhydrazine (as Azobenzene)	ND		mg/kg dry	0.0513	0.102	2	EPA 8270E	03/23/2025 07:57	03/24/2025 11:41	SS
								Certifications:	NELAC-NY10854,NJDEP-CT005,PADEP-68-04440		
58-90-2	2,3,4,6-Tetrachlorophenol	ND		mg/kg dry	0.102	0.205	2	EPA 8270E	03/23/2025 07:57	03/24/2025 11:41	SS
								Certifications:	NELAC-NY10854,NJDEP-CT005,PADEP-68-04440		
95-95-4	2,4,5-Trichlorophenol	ND		mg/kg dry	0.0513	0.102	2	EPA 8270E	03/23/2025 07:57	03/24/2025 11:41	SS
								Certifications:	CTDOH-PH-0723,NELAC-NY10854,NJDEP-CT005,PADEP-68-044		
88-06-2	2,4,6-Trichlorophenol	ND		mg/kg dry	0.0513	0.102	2	EPA 8270E	03/23/2025 07:57	03/24/2025 11:41	SS
								Certifications:	CTDOH-PH-0723,NELAC-NY10854,NJDEP-CT005,PADEP-68-044		
120-83-2	2,4-Dichlorophenol	ND		mg/kg dry	0.0513	0.102	2	EPA 8270E	03/23/2025 07:57	03/24/2025 11:41	SS
								Certifications:	CTDOH-PH-0723,NELAC-NY10854,NJDEP-CT005,PADEP-68-044		
105-67-9	2,4-Dimethylphenol	ND		mg/kg dry	0.0513	0.102	2	EPA 8270E	03/23/2025 07:57	03/24/2025 11:41	SS
								Certifications:	CTDOH-PH-0723,NELAC-NY10854,NJDEP-CT005,PADEP-68-044		
51-28-5	2,4-Dinitrophenol	ND	CAL-E	mg/kg dry	0.102	0.205	2	EPA 8270E	03/23/2025 07:57	03/24/2025 11:41	SS
								Certifications:	CTDOH-PH-0723,NELAC-NY10854,NJDEP-CT005,PADEP-68-044		
121-14-2	2,4-Dinitrotoluene	ND		mg/kg dry	0.0513	0.102	2	EPA 8270E	03/23/2025 07:57	03/24/2025 11:41	SS
								Certifications:	CTDOH-PH-0723,NELAC-NY10854,NJDEP-CT005,PADEP-68-044		
606-20-2	2,6-Dinitrotoluene	ND		mg/kg dry	0.0513	0.102	2	EPA 8270E	03/23/2025 07:57	03/24/2025 11:41	SS
								Certifications:	CTDOH-PH-0723,NELAC-NY10854,NJDEP-CT005,PADEP-68-044		
91-58-7	2-Chloronaphthalene	ND		mg/kg dry	0.0513	0.102	2	EPA 8270E	03/23/2025 07:57	03/24/2025 11:41	SS
								Certifications:	CTDOH-PH-0723,NELAC-NY10854,NJDEP-CT005,PADEP-68-044		
95-57-8	2-Chlorophenol	ND		mg/kg dry	0.0513	0.102	2	EPA 8270E	03/23/2025 07:57	03/24/2025 11:41	SS
								Certifications:	CTDOH-PH-0723,NELAC-NY10854,NJDEP-CT005,PADEP-68-044		
91-57-6	2-Methylnaphthalene	ND		mg/kg dry	0.0513	0.102	2	EPA 8270E	03/23/2025 07:57	03/24/2025 11:41	SS
								Certifications:	CTDOH-PH-0723,NELAC-NY10854,NJDEP-CT005,PADEP-68-044		

Sample Information

Client Sample ID: SB12_10-12 **York Sample ID:** 25C1088-08

York Project (SDG) No.	Client Project ID	Matrix	Collection Date/Time	Date Received
25C1088	170745301	Soil	March 15, 2025 11:30 am	03/18/2025

SVOA, 8270 MASTER **Log-in Notes:** **Sample Notes:**

Sample Prepared by Method: EPA 3550C

CAS No.	Parameter	Result	Flag	Units	Reported to LOD/MDL	LOQ	Dilution	Reference Method	Date/Time Prepared	Date/Time Analyzed	Analyst
95-48-7	2-Methylphenol	ND		mg/kg dry	0.0513	0.102	2	EPA 8270E	03/23/2025 07:57	03/24/2025 11:41	SS
								Certifications:	CTDOH-PH-0723,NELAC-NY10854,NJDEP-CT005,PADEP-68-044		
88-74-4	2-Nitroaniline	ND		mg/kg dry	0.102	0.205	2	EPA 8270E	03/23/2025 07:57	03/24/2025 11:41	SS
								Certifications:	CTDOH-PH-0723,NELAC-NY10854,NJDEP-CT005,PADEP-68-044		
88-75-5	2-Nitrophenol	ND		mg/kg dry	0.0513	0.102	2	EPA 8270E	03/23/2025 07:57	03/24/2025 11:41	SS
								Certifications:	CTDOH-PH-0723,NELAC-NY10854,NJDEP-CT005,PADEP-68-044		
65794-96-9	3- & 4-Methylphenols	ND		mg/kg dry	0.0513	0.102	2	EPA 8270E	03/23/2025 07:57	03/24/2025 11:41	SS
								Certifications:	CTDOH-PH-0723,NELAC-NY10854,NJDEP-CT005,PADEP-68-044		
91-94-1	3,3-Dichlorobenzidine	ND		mg/kg dry	0.0513	0.102	2	EPA 8270E	03/23/2025 07:57	03/24/2025 11:41	SS
								Certifications:	NELAC-NY10854,NJDEP-CT005,PADEP-68-04440		
99-09-2	3-Nitroaniline	ND		mg/kg dry	0.102	0.205	2	EPA 8270E	03/23/2025 07:57	03/24/2025 11:41	SS
								Certifications:	CTDOH-PH-0723,NELAC-NY10854,NJDEP-CT005,PADEP-68-044		
534-52-1	4,6-Dinitro-2-methylphenol	ND	CAL-E	mg/kg dry	0.102	0.205	2	EPA 8270E	03/23/2025 07:57	03/24/2025 11:41	SS
								Certifications:	CTDOH-PH-0723,NELAC-NY10854,NJDEP-CT005,PADEP-68-044		
101-55-3	4-Bromophenyl phenyl ether	ND		mg/kg dry	0.0513	0.102	2	EPA 8270E	03/23/2025 07:57	03/24/2025 11:41	SS
								Certifications:	CTDOH-PH-0723,NELAC-NY10854,NJDEP-CT005,PADEP-68-044		
59-50-7	4-Chloro-3-methylphenol	ND		mg/kg dry	0.0513	0.102	2	EPA 8270E	03/23/2025 07:57	03/24/2025 11:41	SS
								Certifications:	CTDOH-PH-0723,NELAC-NY10854,NJDEP-CT005,PADEP-68-044		
106-47-8	4-Chloroaniline	ND		mg/kg dry	0.0513	0.102	2	EPA 8270E	03/23/2025 07:57	03/24/2025 11:41	SS
								Certifications:	CTDOH-PH-0723,NELAC-NY10854,NJDEP-CT005,PADEP-68-044		
7005-72-3	4-Chlorophenyl phenyl ether	ND		mg/kg dry	0.0513	0.102	2	EPA 8270E	03/23/2025 07:57	03/24/2025 11:41	SS
								Certifications:	CTDOH-PH-0723,NELAC-NY10854,NJDEP-CT005,PADEP-68-044		
100-01-6	4-Nitroaniline	ND		mg/kg dry	0.102	0.205	2	EPA 8270E	03/23/2025 07:57	03/24/2025 11:41	SS
								Certifications:	CTDOH-PH-0723,NELAC-NY10854,NJDEP-CT005,PADEP-68-044		
100-02-7	4-Nitrophenol	ND		mg/kg dry	0.102	0.205	2	EPA 8270E	03/23/2025 07:57	03/24/2025 11:41	SS
								Certifications:	CTDOH-PH-0723,NELAC-NY10854,NJDEP-CT005,PADEP-68-044		
83-32-9	Acenaphthene	ND		mg/kg dry	0.0513	0.102	2	EPA 8270E	03/23/2025 07:57	03/24/2025 11:41	SS
								Certifications:	CTDOH-PH-0723,NELAC-NY10854,NJDEP-CT005,PADEP-68-044		
208-96-8	Acenaphthylene	ND		mg/kg dry	0.0513	0.102	2	EPA 8270E	03/23/2025 07:57	03/24/2025 11:41	SS
								Certifications:	CTDOH-PH-0723,NELAC-NY10854,NJDEP-CT005,PADEP-68-044		
98-86-2	Acetophenone	ND		mg/kg dry	0.0513	0.102	2	EPA 8270E	03/23/2025 07:57	03/24/2025 11:41	SS
								Certifications:	NELAC-NY10854,NJDEP-CT005,PADEP-68-04440		
62-53-3	Aniline	ND		mg/kg dry	0.205	0.410	2	EPA 8270E	03/23/2025 07:57	03/24/2025 11:41	SS
								Certifications:	NELAC-NY10854,NJDEP-CT005,PADEP-68-04440		
120-12-7	Anthracene	ND		mg/kg dry	0.0513	0.102	2	EPA 8270E	03/23/2025 07:57	03/24/2025 11:41	SS
								Certifications:	CTDOH-PH-0723,NELAC-NY10854,NJDEP-CT005,PADEP-68-044		
1912-24-9	Atrazine	ND		mg/kg dry	0.0513	0.102	2	EPA 8270E	03/23/2025 07:57	03/24/2025 11:41	SS
								Certifications:	NELAC-NY10854,NJDEP-CT005,PADEP-68-04440		
100-52-7	Benzaldehyde	ND		mg/kg dry	0.0513	0.102	2	EPA 8270E	03/23/2025 07:57	03/24/2025 11:41	SS
								Certifications:	NELAC-NY10854,NJDEP-CT005,PADEP-68-04440		
92-87-5	Benzidine	ND	CCVE	mg/kg dry	0.205	0.410	2	EPA 8270E	03/23/2025 07:57	03/24/2025 11:41	SS
								Certifications:	CTDOH-PH-0723,NELAC-NY10854,PADEP-68-04440		
56-55-3	Benzo(a)anthracene	ND		mg/kg dry	0.0513	0.102	2	EPA 8270E	03/23/2025 07:57	03/24/2025 11:41	SS
								Certifications:	CTDOH-PH-0723,NELAC-NY10854,NJDEP-CT005,PADEP-68-044		

Sample Information

Client Sample ID: SB12_10-12 **York Sample ID:** 25C1088-08

York Project (SDG) No.	Client Project ID	Matrix	Collection Date/Time	Date Received
25C1088	170745301	Soil	March 15, 2025 11:30 am	03/18/2025

SVOA, 8270 MASTER **Log-in Notes:** **Sample Notes:**

Sample Prepared by Method: EPA 3550C

CAS No.	Parameter	Result	Flag	Units	Reported to LOD/MDL	LOQ	Dilution	Reference Method	Date/Time Prepared	Date/Time Analyzed	Analyst
50-32-8	Benzo(a)pyrene	ND		mg/kg dry	0.0513	0.102	2	EPA 8270E	03/23/2025 07:57	03/24/2025 11:41	SS
								Certifications:	CTDOH-PH-0723,NELAC-NY10854,NJDEP-CT005,PADEP-68-044		
205-99-2	Benzo(b)fluoranthene	ND		mg/kg dry	0.0513	0.102	2	EPA 8270E	03/23/2025 07:57	03/24/2025 11:41	SS
								Certifications:	CTDOH-PH-0723,NELAC-NY10854,NJDEP-CT005,PADEP-68-044		
191-24-2	Benzo(g,h,i)perylene	ND		mg/kg dry	0.0513	0.102	2	EPA 8270E	03/23/2025 07:57	03/24/2025 11:41	SS
								Certifications:	CTDOH-PH-0723,NELAC-NY10854,NJDEP-CT005,PADEP-68-044		
207-08-9	Benzo(k)fluoranthene	ND		mg/kg dry	0.0513	0.102	2	EPA 8270E	03/23/2025 07:57	03/24/2025 11:41	SS
								Certifications:	CTDOH-PH-0723,NELAC-NY10854,NJDEP-CT005,PADEP-68-044		
65-85-0	Benzoic acid	ND	CAL-E, CCVE	mg/kg dry	0.0513	0.102	2	EPA 8270E	03/23/2025 07:57	03/24/2025 11:41	SS
								Certifications:	NELAC-NY10854,NJDEP-CT005,PADEP-68-04440		
100-51-6	Benzyl alcohol	ND		mg/kg dry	0.0513	0.102	2	EPA 8270E	03/23/2025 07:57	03/24/2025 11:41	SS
								Certifications:	NELAC-NY10854,NJDEP-CT005,PADEP-68-04440		
85-68-7	Benzyl butyl phthalate	ND		mg/kg dry	0.0513	0.102	2	EPA 8270E	03/23/2025 07:57	03/24/2025 11:41	SS
								Certifications:	CTDOH-PH-0723,NELAC-NY10854,NJDEP-CT005,PADEP-68-044		
111-91-1	Bis(2-chloroethoxy)methane	ND		mg/kg dry	0.0513	0.102	2	EPA 8270E	03/23/2025 07:57	03/24/2025 11:41	SS
								Certifications:	CTDOH-PH-0723,NELAC-NY10854,NJDEP-CT005,PADEP-68-044		
111-44-4	Bis(2-chloroethyl)ether	ND		mg/kg dry	0.0513	0.102	2	EPA 8270E	03/23/2025 07:57	03/24/2025 11:41	SS
								Certifications:	CTDOH-PH-0723,NELAC-NY10854,NJDEP-CT005,PADEP-68-044		
108-60-1	Bis(2-chloroisopropyl)ether	ND		mg/kg dry	0.0513	0.102	2	EPA 8270E	03/23/2025 07:57	03/24/2025 11:41	SS
								Certifications:	CTDOH-PH-0723,NELAC-NY10854,NJDEP-CT005,PADEP-68-044		
117-81-7	Bis(2-ethylhexyl)phthalate	ND		mg/kg dry	0.0513	0.102	2	EPA 8270E	03/23/2025 07:57	03/24/2025 11:41	SS
								Certifications:	CTDOH-PH-0723,NELAC-NY10854,NJDEP-CT005,PADEP-68-044		
105-60-2	Caprolactam	ND		mg/kg dry	0.102	0.205	2	EPA 8270E	03/23/2025 07:57	03/24/2025 11:41	SS
								Certifications:	NELAC-NY10854,NJDEP-CT005,PADEP-68-04440		
86-74-8	Carbazole	ND		mg/kg dry	0.0513	0.102	2	EPA 8270E	03/23/2025 07:57	03/24/2025 11:41	SS
								Certifications:	CTDOH-PH-0723,NELAC-NY10854,NJDEP-CT005,PADEP-68-044		
218-01-9	Chrysene	ND		mg/kg dry	0.0513	0.102	2	EPA 8270E	03/23/2025 07:57	03/24/2025 11:41	SS
								Certifications:	CTDOH-PH-0723,NELAC-NY10854,NJDEP-CT005,PADEP-68-044		
53-70-3	Dibenzo(a,h)anthracene	ND		mg/kg dry	0.0513	0.102	2	EPA 8270E	03/23/2025 07:57	03/24/2025 11:41	SS
								Certifications:	CTDOH-PH-0723,NELAC-NY10854,NJDEP-CT005,PADEP-68-044		
132-64-9	Dibenzofuran	ND		mg/kg dry	0.0513	0.102	2	EPA 8270E	03/23/2025 07:57	03/24/2025 11:41	SS
								Certifications:	CTDOH-PH-0723,NELAC-NY10854,NJDEP-CT005,PADEP-68-044		
84-66-2	Diethyl phthalate	ND		mg/kg dry	0.0513	0.102	2	EPA 8270E	03/23/2025 07:57	03/24/2025 11:41	SS
								Certifications:	CTDOH-PH-0723,NELAC-NY10854,NJDEP-CT005,PADEP-68-044		
131-11-3	Dimethyl phthalate	ND		mg/kg dry	0.0513	0.102	2	EPA 8270E	03/23/2025 07:57	03/24/2025 11:41	SS
								Certifications:	CTDOH-PH-0723,NELAC-NY10854,NJDEP-CT005,PADEP-68-044		
84-74-2	Di-n-butyl phthalate	ND		mg/kg dry	0.0513	0.102	2	EPA 8270E	03/23/2025 07:57	03/24/2025 11:41	SS
								Certifications:	CTDOH-PH-0723,NELAC-NY10854,NJDEP-CT005,PADEP-68-044		
117-84-0	Di-n-octyl phthalate	ND		mg/kg dry	0.0513	0.102	2	EPA 8270E	03/23/2025 07:57	03/24/2025 11:41	SS
								Certifications:	CTDOH-PH-0723,NELAC-NY10854,NJDEP-CT005,PADEP-68-044		
122-39-4	Diphenylamine	ND		mg/kg dry	0.102	0.205	2	EPA 8270E	03/23/2025 07:57	03/24/2025 11:41	SS
								Certifications:	NELAC-NY10854,NJDEP-CT005,PADEP-68-04440		
206-44-0	Fluoranthene	ND		mg/kg dry	0.0513	0.102	2	EPA 8270E	03/23/2025 07:57	03/24/2025 11:41	SS
								Certifications:	CTDOH-PH-0723,NELAC-NY10854,NJDEP-CT005,PADEP-68-044		

Sample Information

Client Sample ID: SB12_10-12 **York Sample ID:** 25C1088-08

York Project (SDG) No.	Client Project ID	Matrix	Collection Date/Time	Date Received
25C1088	170745301	Soil	March 15, 2025 11:30 am	03/18/2025

SVOA, 8270 MASTER **Log-in Notes:** **Sample Notes:**

Sample Prepared by Method: EPA 3550C

CAS No.	Parameter	Result	Flag	Units	Reported to LOD/MDL	LOQ	Dilution	Reference Method	Date/Time Prepared	Date/Time Analyzed	Analyst
86-73-7	Fluorene	ND		mg/kg dry	0.0513	0.102	2	EPA 8270E	03/23/2025 07:57	03/24/2025 11:41	SS
								Certifications:	NELAC-NY10854,NJDEP-CT005,PADEP-68-04440		
118-74-1	Hexachlorobenzene	ND	CCVE	mg/kg dry	0.0513	0.102	2	EPA 8270E	03/23/2025 07:57	03/24/2025 11:41	SS
								Certifications:	CTDOH-PH-0723,NELAC-NY10854,NJDEP-CT005,PADEP-68-044		
87-68-3	Hexachlorobutadiene	ND		mg/kg dry	0.0513	0.102	2	EPA 8270E	03/23/2025 07:57	03/24/2025 11:41	SS
								Certifications:	CTDOH-PH-0723,NELAC-NY10854,NJDEP-CT005,PADEP-68-044		
77-47-4	Hexachlorocyclopentadiene	ND	CAL-E, CCVE	mg/kg dry	0.0513	0.102	2	EPA 8270E	03/23/2025 07:57	03/24/2025 11:41	SS
								Certifications:	CTDOH-PH-0723,NELAC-NY10854,NJDEP-CT005,PADEP-68-044		
67-72-1	Hexachloroethane	ND		mg/kg dry	0.0513	0.102	2	EPA 8270E	03/23/2025 07:57	03/24/2025 11:41	SS
								Certifications:	CTDOH-PH-0723,NELAC-NY10854,NJDEP-CT005,PADEP-68-044		
193-39-5	Indeno(1,2,3-cd)pyrene	ND		mg/kg dry	0.0513	0.102	2	EPA 8270E	03/23/2025 07:57	03/24/2025 11:41	SS
								Certifications:	CTDOH-PH-0723,NELAC-NY10854,NJDEP-CT005,PADEP-68-044		
78-59-1	Isophorone	ND		mg/kg dry	0.0513	0.102	2	EPA 8270E	03/23/2025 07:57	03/24/2025 11:41	SS
								Certifications:	CTDOH-PH-0723,NELAC-NY10854,NJDEP-CT005,PADEP-68-044		
91-20-3	Naphthalene	ND		mg/kg dry	0.0513	0.102	2	EPA 8270E	03/23/2025 07:57	03/24/2025 11:41	SS
								Certifications:	CTDOH-PH-0723,NELAC-NY10854,NJDEP-CT005,PADEP-68-044		
98-95-3	Nitrobenzene	ND		mg/kg dry	0.0513	0.102	2	EPA 8270E	03/23/2025 07:57	03/24/2025 11:41	SS
								Certifications:	CTDOH-PH-0723,NELAC-NY10854,NJDEP-CT005,PADEP-68-044		
62-75-9	N-Nitrosodimethylamine	ND		mg/kg dry	0.0513	0.102	2	EPA 8270E	03/23/2025 07:57	03/24/2025 11:41	SS
								Certifications:	CTDOH-PH-0723,NELAC-NY10854,NJDEP-CT005,PADEP-68-044		
621-64-7	N-nitroso-di-n-propylamine	ND		mg/kg dry	0.0513	0.102	2	EPA 8270E	03/23/2025 07:57	03/24/2025 11:41	SS
								Certifications:	CTDOH-PH-0723,NELAC-NY10854,NJDEP-CT005,PADEP-68-044		
86-30-6	N-Nitrosodiphenylamine	ND		mg/kg dry	0.0513	0.102	2	EPA 8270E	03/23/2025 07:57	03/24/2025 11:41	SS
								Certifications:	CTDOH-PH-0723,NELAC-NY10854,NJDEP-CT005,PADEP-68-044		
87-86-5	Pentachlorophenol	ND	CAL-E	mg/kg dry	0.0513	0.102	2	EPA 8270E	03/23/2025 07:57	03/24/2025 11:41	SS
								Certifications:	CTDOH-PH-0723,NELAC-NY10854,NJDEP-CT005,PADEP-68-044		
85-01-8	Phenanthrene	ND		mg/kg dry	0.0513	0.102	2	EPA 8270E	03/23/2025 07:57	03/24/2025 11:41	SS
								Certifications:	CTDOH-PH-0723,NELAC-NY10854,NJDEP-CT005,PADEP-68-044		
108-95-2	Phenol	ND		mg/kg dry	0.0513	0.102	2	EPA 8270E	03/23/2025 07:57	03/24/2025 11:41	SS
								Certifications:	CTDOH-PH-0723,NELAC-NY10854,NJDEP-CT005,PADEP-68-044		
129-00-0	Pyrene	ND		mg/kg dry	0.0513	0.102	2	EPA 8270E	03/23/2025 07:57	03/24/2025 11:41	SS
								Certifications:	CTDOH-PH-0723,NELAC-NY10854,NJDEP-CT005,PADEP-68-044		
110-86-1	Pyridine	ND		mg/kg dry	0.205	0.410	2	EPA 8270E	03/23/2025 07:57	03/24/2025 11:41	SS
								Certifications:	CTDOH-PH-0723,NELAC-NY10854,NJDEP-CT005,PADEP-68-044		

	Surrogate Recoveries	Result	Acceptance Range
367-12-4	*Surrogate: SURR: 2-Fluorophenol*	*63.1 %*	*20-108*
13127-88-3	*Surrogate: SURR: Phenol-d6*	*59.1 %*	*23-114*
4165-60-0	*Surrogate: SURR: Nitrobenzene-d5*	*49.5 %*	*22-108*
321-60-8	*Surrogate: SURR: 2-Fluorobiphenyl*	*52.4 %*	*21-113*
118-79-6	*Surrogate: SURR: 2,4,6-Tribromophenol*	*59.3 %*	*19-110*
1718-51-0	*Surrogate: SURR: Terphenyl-d14*	*59.7 %*	*24-116*

Sample Information

Client Sample ID: SB12_10-12 **York Sample ID:** 25C1088-08

York Project (SDG) No.	Client Project ID	Matrix	Collection Date/Time	Date Received
25C1088	170745301	Soil	March 15, 2025 11:30 am	03/18/2025

Semi-Volatiles, 1,4-Dioxane 8270 SIM-Soil

Log-in Notes:

Sample Notes:

Sample Prepared by Method: EPA 3550C

CAS No.	Parameter	Result	Flag	Units	Reported to LOQ	Dilution	Reference Method	Date/Time Prepared	Date/Time Analyzed	Analyst
123-91-1	1,4-Dioxane	ND		ug/kg	19.8	1	EPA 8270D SIM Certifications: NELAC-NY10854	03/21/2025 08:00	03/21/2025 18:17	SS

	Surrogate Recoveries	Result	Acceptance Range
17647-74-4	*Surrogate: 1,4-Dioxane-d8*	*80.0 %*	*39-127.5*

PFAS, EPA 1633 Target List

Log-in Notes:

Sample Notes:

Sample Prepared by Method: EPA 1633 Prep

CAS No.	Parameter	Result	Flag	Units	Reported to LOD/MDL	LOQ	Dilution	Reference Method	Date/Time Prepared	Date/Time Analyzed	Analyst
375-73-5	* Perfluorobutanesulfonic acid (PFBS)	ND		ug/kg dry	0.138	0.220	1	EPA 1633 Draft 3 Certifications: NELAC-NH2097 ,NJDEP-NY037	03/24/2025 15:55	03/26/2025 13:21	AM
307-24-4	Perfluorohexanoic acid (PFHxA)	ND		ug/kg dry	0.0658	0.248	1	EPA 1633 Draft 3 Certifications: NELAC-NH2097 ,NELAC-NY12058,NJDEP-NY037	03/24/2025 15:55	03/26/2025 13:21	AM
375-85-9	Perfluoroheptanoic acid (PFHpA)	ND	PF-CC V-L	ug/kg dry	0.130	0.248	1	EPA 1633 Draft 3 Certifications: NELAC-NH2097 ,NELAC-NY12058,NJDEP-NY037	03/24/2025 15:55	03/26/2025 13:21	AM
355-46-4	* Perfluorohexanesulfonic acid (PFHxS)	ND		ug/kg dry	0.222	0.227	1	EPA 1633 Draft 3 Certifications: NELAC-NH2097 ,NJDEP-NY037	03/24/2025 15:55	03/26/2025 13:21	AM
335-67-1	Perfluorooctanoic acid (PFOA)	ND		ug/kg dry	0.213	0.248	1	EPA 1633 Draft 3 Certifications: NELAC-NH2097 ,NELAC-NY12058,NJDEP-NY037	03/24/2025 15:55	03/26/2025 13:21	AM
1763-23-1	Perfluorooctanesulfonic acid (PFOS)	ND		ug/kg dry	0.207	0.231	1	EPA 1633 Draft 3 Certifications: NELAC-NH2097 ,NELAC-NY12058,NJDEP-NY037	03/24/2025 15:55	03/26/2025 13:21	AM
375-95-1	Perfluorononanoic acid (PFNA)	ND		ug/kg dry	0.234	0.248	1	EPA 1633 Draft 3 Certifications: NELAC-NH2097 ,NELAC-NY12058,NJDEP-NY037	03/24/2025 15:55	03/26/2025 13:21	AM
335-76-2	Perfluorodecanoic acid (PFDA)	ND		ug/kg dry	0.237	0.248	1	EPA 1633 Draft 3 Certifications: NELAC-NH2097 ,NELAC-NY12058,NJDEP-NY037	03/24/2025 15:55	03/26/2025 13:21	AM
2058-94-8	Perfluoroundecanoic acid (PFUnA)	ND		ug/kg dry	0.246	0.248	1	EPA 1633 Draft 3 Certifications: NELAC-NH2097 ,NELAC-NY12058,NJDEP-NY037	03/24/2025 15:55	03/26/2025 13:21	AM
307-55-1	Perfluorododecanoic acid (PFDoA)	ND	PF-CC V-L	ug/kg dry	0.202	0.248	1	EPA 1633 Draft 3 Certifications: NELAC-NH2097 ,NELAC-NY12058,NJDEP-NY037	03/24/2025 15:55	03/26/2025 13:21	AM
72629-94-8	Perfluorotridecanoic acid (PFTrDA)	ND		ug/kg dry	0.155	0.248	1	EPA 1633 Draft 3 Certifications: NELAC-NH2097 ,NELAC-NY12058,NJDEP-NY037	03/24/2025 15:55	03/26/2025 13:21	AM
376-06-7	Perfluorotetradecanoic acid (PFTA)	ND		ug/kg dry	0.128	0.248	1	EPA 1633 Draft 3 Certifications: NELAC-NH2097 ,NELAC-NY12058,NJDEP-NY037	03/24/2025 15:55	03/26/2025 13:21	AM
2355-31-9	N-MeFOSAA	ND		ug/kg dry	0.184	0.248	1	EPA 1633 Draft 3 Certifications: NELAC-NH2097 ,NELAC-NY12058,NJDEP-NY037	03/24/2025 15:55	03/26/2025 13:21	AM
2991-50-6	N-EtFOSAA	ND		ug/kg dry	0.241	0.248	1	EPA 1633 Draft 3 Certifications: NELAC-NH2097 ,NELAC-NY12058,NJDEP-NY037	03/24/2025 15:55	03/26/2025 13:21	AM
2706-90-3	Perfluoropentanoic acid (PFPeA)	ND		ug/kg dry	0.135	0.496	1	EPA 1633 Draft 3 Certifications: NELAC-NH2097 ,NELAC-NY12058,NJDEP-NY037	03/24/2025 15:55	03/26/2025 13:21	AM
754-91-6	* Perfluoro-1-octanesulfonamide (FOSA)	ND		ug/kg dry	0.181	0.248	1	EPA 1633 Draft 3 Certifications: NELAC-NH2097 ,NJDEP-NY037	03/24/2025 15:55	03/26/2025 13:21	AM

Sample Information

Client Sample ID: SB12_10-12 **York Sample ID:** 25C1088-08

York Project (SDG) No.	Client Project ID	Matrix	Collection Date/Time	Date Received
25C1088	170745301	Soil	March 15, 2025 11:30 am	03/18/2025

PFAS, EPA 1633 Target List **Log-in Notes:** **Sample Notes:**

Sample Prepared by Method: EPA 1633 Prep

CAS No.	Parameter	Result	Flag	Units	Reported to LOD/MDL	LOQ	Dilution	Reference Method	Date/Time Prepared	Date/Time Analyzed	Analyst
375-92-8	* Perfluoro-1-heptanesulfonic acid (PFHpS)	ND		ug/kg dry	0.192	0.248	1	EPA 1633 Draft 3 Certifications: NELAC-NH2097 ,NJDEP-NY037	03/24/2025 15:55	03/26/2025 13:21	AM
335-77-3	* Perfluoro-1-decanesulfonic acid (PFDS)	ND		ug/kg dry	0.237	0.239	1	EPA 1633 Draft 3 Certifications: NELAC-NH2097 ,NJDEP-NY037	03/24/2025 15:55	03/26/2025 13:21	AM
27619-97-2	* 1H,1H,2H,2H-Perfluorooctanesulfonic acid (6:2 FTS)	ND		ug/kg dry	0.931	0.943	1	EPA 1633 Draft 3 Certifications: NELAC-NH2097 ,NJDEP-NY037	03/24/2025 15:55	03/26/2025 13:21	AM
39108-34-4	1H,1H,2H,2H-Perfluorodecanesulfonic acid (8:2 FTS)	ND		ug/kg dry	0.937	0.953	1	EPA 1633 Draft 3 Certifications: NELAC-NH2097 ,NELAC-NY12058,NJDEP-NY037	03/24/2025 15:55	03/26/2025 13:21	AM
375-22-4	Perfluoro-n-butanoic acid (PFBA)	ND		ug/kg dry	0.135	0.993	1	EPA 1633 Draft 3 Certifications: NELAC-NH2097 ,NELAC-NY12058,NJDEP-NY037	03/24/2025 15:55	03/26/2025 13:21	AM
113507-82-7	* Perfluoro(2-ethoxyethane)sulfonic acid (PFEESA)	ND		ug/kg dry	0.172	0.442	1	EPA 1633 Draft 3 Certifications: NELAC-NH2097	03/24/2025 15:55	03/26/2025 13:21	AM
151772-58-6	* Perfluoro-3,6-dioxaheptanoic acid (NFDHA)	ND		ug/kg dry	0.239	0.496	1	EPA 1633 Draft 3 Certifications: NELAC-NH2097	03/24/2025 15:55	03/26/2025 13:21	AM
377-73-1	* Perfluoro-4-oxapentanoic acid (PFMPA)	ND	PF-LCS-L	ug/kg dry	0.0769	0.496	1	EPA 1633 Draft 3 Certifications: NELAC-NH2097	03/24/2025 15:55	03/26/2025 13:21	AM
863090-89-5	* Perfluoro-5-oxahexanoic acid (PFMBA)	ND		ug/kg dry	0.119	0.496	1	EPA 1633 Draft 3 Certifications: NELAC-NH2097	03/24/2025 15:55	03/26/2025 13:21	AM
2706-91-4	* Perfluoro-1-pentanesulfonate (PFPeS)	ND		ug/kg dry	0.195	0.233	1	EPA 1633 Draft 3 Certifications: NELAC-NH2097 ,NJDEP-NY037	03/24/2025 15:55	03/26/2025 13:21	AM
757124-72-4	* 1H,1H,2H,2H-Perfluorohexanesulfonic acid (4:2 FTS)	ND		ug/kg dry	0.738	0.931	1	EPA 1633 Draft 3 Certifications: NELAC-NH2097 ,NJDEP-NY037	03/24/2025 15:55	03/26/2025 13:21	AM
13252-13-6	* HFPO-DA (Gen-X)	ND		ug/kg dry	0.754	0.993	1	EPA 1633 Draft 3 Certifications: NELAC-NH2097 ,NJDEP-NY037	03/24/2025 15:55	03/26/2025 13:21	AM
763051-92-9	* 11CL-PF3OUdS	ND	PF-LCS-L	ug/kg dry	0.386	0.938	1	EPA 1633 Draft 3 Certifications: NELAC-NH2097 ,NJDEP-NY037	03/24/2025 15:55	03/26/2025 13:21	AM
756426-58-1	* 9CL-PF3ONS	ND		ug/kg dry	0.305	0.928	1	EPA 1633 Draft 3 Certifications: NELAC-NH2097 ,NJDEP-NY037	03/24/2025 15:55	03/26/2025 13:21	AM
919005-14-4	* ADONA	ND		ug/kg dry	0.216	0.938	1	EPA 1633 Draft 3 Certifications: NELAC-NH2097 ,NJDEP-NY037	03/24/2025 15:55	03/26/2025 13:21	AM
79780-39-5	* Perfluorododecanesulfonic acid (PFDoS)	ND		ug/kg dry	0.210	0.241	1	EPA 1633 Draft 3 Certifications: NELAC-NH2097	03/24/2025 15:55	03/26/2025 13:21	AM
68259-12-1	* Perfluoro-1-nonanesulfonic acid (PFNS)	ND		ug/kg dry	0.154	0.238	1	EPA 1633 Draft 3 Certifications: NELAC-NH2097 ,NJDEP-NY037	03/24/2025 15:55	03/26/2025 13:21	AM
356-02-5	* 3-Perfluoropropyl propanoic acid (FPrPA)	ND		ug/kg dry	0.787	1.24	1	EPA 1633 Draft 3 Certifications: NELAC-NH2097	03/24/2025 15:55	03/26/2025 13:21	AM
914637-49-3	* 3-Perfluoropentyl propanoic acid (FPePA)	ND		ug/kg dry	2.60	6.20	1	EPA 1633 Draft 3 Certifications: NELAC-NH2097	03/24/2025 15:55	03/26/2025 13:21	AM
812-70-4	* 3-Perfluoroheptyl propanoic acid (FHpPA)	ND	PF-CCV-L, PF-LCS-L	ug/kg dry	1.86	6.20	1	EPA 1633 Draft 3 Certifications: NELAC-NH2097	03/24/2025 15:55	03/26/2025 13:21	AM

Sample Information

Client Sample ID: SB12_10-12 **York Sample ID:** 25C1088-08

York Project (SDG) No.	Client Project ID	Matrix	Collection Date/Time	Date Received
25C1088	170745301	Soil	March 15, 2025 11:30 am	03/18/2025

PFAS, EPA 1633 Target List **Log-in Notes:** **Sample Notes:**

Sample Prepared by Method: EPA 1633 Prep

CAS No.	Parameter	Result	Flag	Units	Reported to LOD/MDL	LOQ	Dilution	Reference Method	Date/Time Prepared	Date/Time Analyzed	Analyst
24448-09-7	* N-MeFOSE	ND		ug/kg dry	0.758	2.48	1	EPA 1633 Draft 3	03/24/2025 15:55	03/26/2025 13:21	AM
								Certifications: NELAC-NH2097			
31506-32-8	* N-MeFOSA	ND		ug/kg dry	0.223	0.248	1	EPA 1633 Draft 3	03/24/2025 15:55	03/26/2025 13:21	AM
								Certifications: NELAC-NH2097			
1691-99-2	* N-EtFOSE	ND		ug/kg dry	0.865	2.48	1	EPA 1633 Draft 3	03/24/2025 15:55	03/26/2025 13:21	AM
								Certifications: NELAC-NH2097			
4151-50-2	* N-EtFOSA	ND		ug/kg dry	0.246	0.248	1	EPA 1633 Draft 3	03/24/2025 15:55	03/26/2025 13:21	AM
								Certifications: NELAC-NH2097			

	Surrogate Recoveries	Result		Acceptance Range
M3PFBS	*Surrogate: M3PFBS*	*135 %*		*25-150*
13C5PFHXA	*Surrogate: M5PFHxA*	*128 %*		*25-150*
13C4PFHPA	*Surrogate: M4PFHpA*	*163 %*	PFSu-H	*25-150*
13C3PFHXS	*Surrogate: M3PFHxS*	*95.9 %*		*25-150*
13C8PFOA	*Surrogate: Perfluoro-n-[13C8]octanoic aci*	*91.0 %*		*25-150*
13C6PFDA	*Surrogate: M6PFDA*	*55.8 %*		*25-150*
13C7PFUNA	*Surrogate: M7PFUdA*	*56.7 %*		*25-150*
960315-52-0	*Surrogate: Perfluoro-n-[1,2-13C2]dodecan*	*55.9 %*		*25-150*
13C2PFTEDA	*Surrogate: M2PFTeDA*	*51.0 %*		*10-150*
13C4PFBA	*Surrogate: Perfluoro-n-[13C4]butanoic aci*	*8.06 %*	PFSu-L	*25-150*
13C8PFOS	*Surrogate: Perfluoro-1-[13C8]octanesulfor*	*54.0 %*		*25-150*
13C5PFPEA	*Surrogate: Perfluoro-n-[13C5]pentanoic ac*	*84.7 %*		*25-150*
13C8FOSA	*Surrogate: Perfluoro-1-[13C8]octanesulfor*	*32.8 %*		*10-150*
D3-NMEFOSAA	*Surrogate: d3-N-MeFOSAA*	*41.8 %*		*25-150*
D5-NETFOSAA	*Surrogate: d5-N-EtFOSAA*	*41.6 %*		*25-150*
M2-6:2FTS	*Surrogate: M2-6:2 FTS*	*70.6 %*		*25-200*
M2-8:2FTS	*Surrogate: M2-8:2 FTS*	*54.9 %*		*25-200*
13C9PFNA	*Surrogate: M9PFNA*	*63.8 %*		*25-150*
M2-4:2FTS	*Surrogate: M2-4:2 FTS*	*116 %*		*25-150*
936109-37-4	*Surrogate: d-N-MeFOSA*	*30.9 %*		*25-150*
936109-40-9	*Surrogate: d-N-EtFOSA*	*39.3 %*		*25-150*
M3HFPO-DA	*Surrogate: M3HFPO-DA*	*135 %*		*25-150*
D9-NETPFOSAI	*Surrogate: d9-N-EtFOSE*	*21.4 %*	PFSu-L	*25-150*
D7-NMEPFOSA	*Surrogate: d7-N-MeFOSE*	*17.9 %*	PFSu-L	*25-150*

Sample Information

Client Sample ID: SB12_10-12 **York Sample ID:** 25C1088-08

York Project (SDG) No.	Client Project ID	Matrix	Collection Date/Time	Date Received
25C1088	170745301	Soil	March 15, 2025 11:30 am	03/18/2025

PEST, 8081 MASTER

Log-in Notes:

Sample Notes:

Sample Prepared by Method: EPA 3550C

CAS No.	Parameter	Result	Flag	Units	Reported to LOQ	Dilution	Reference Method	Date/Time Prepared	Date/Time Analyzed	Analyst
72-54-8	4,4'-DDD	ND		mg/kg dry	0.00204	5	EPA 8081B	03/21/2025 08:00	03/21/2025 13:47	SCB
							Certifications:	CTDOH-PH-0723,NELAC-NY10854,NJDEP-CT005,PADEP-68-044		
72-55-9	4,4'-DDE	ND		mg/kg dry	0.00204	5	EPA 8081B	03/21/2025 08:00	03/21/2025 13:47	SCB
							Certifications:	CTDOH-PH-0723,NELAC-NY10854,NJDEP-CT005,PADEP-68-044		
50-29-3	4,4'-DDT	ND		mg/kg dry	0.00204	5	EPA 8081B	03/21/2025 08:00	03/21/2025 13:47	SCB
							Certifications:	CTDOH-PH-0723,NELAC-NY10854,NJDEP-CT005,PADEP-68-044		
309-00-2	Aldrin	ND		mg/kg dry	0.00204	5	EPA 8081B	03/21/2025 08:00	03/21/2025 13:47	SCB
							Certifications:	CTDOH-PH-0723,NELAC-NY10854,NJDEP-CT005,PADEP-68-044		
319-84-6	alpha-BHC	ND		mg/kg dry	0.00204	5	EPA 8081B	03/21/2025 08:00	03/21/2025 13:47	SCB
							Certifications:	CTDOH-PH-0723,NELAC-NY10854,NJDEP-CT005,PADEP-68-044		
5103-71-9	alpha-Chlordane	ND		mg/kg dry	0.00204	5	EPA 8081B	03/21/2025 08:00	03/21/2025 13:47	SCB
							Certifications:	NELAC-NY10854,NJDEP-CT005		
319-85-7	beta-BHC	ND		mg/kg dry	0.00204	5	EPA 8081B	03/21/2025 08:00	03/21/2025 13:47	SCB
							Certifications:	CTDOH-PH-0723,NELAC-NY10854,NJDEP-CT005,PADEP-68-044		
319-86-8	delta-BHC	ND		mg/kg dry	0.00204	5	EPA 8081B	03/21/2025 08:00	03/21/2025 13:47	SCB
							Certifications:	CTDOH-PH-0723,NELAC-NY10854,NJDEP-CT005,PADEP-68-044		
60-57-1	Dieldrin	ND		mg/kg dry	0.00204	5	EPA 8081B	03/21/2025 08:00	03/21/2025 13:47	SCB
							Certifications:	CTDOH-PH-0723,NELAC-NY10854,NJDEP-CT005,PADEP-68-044		
959-98-8	Endosulfan I	ND		mg/kg dry	0.00204	5	EPA 8081B	03/21/2025 08:00	03/21/2025 13:47	SCB
							Certifications:	CTDOH-PH-0723,NELAC-NY10854,NJDEP-CT005,PADEP-68-044		
33213-65-9	Endosulfan II	ND		mg/kg dry	0.00204	5	EPA 8081B	03/21/2025 08:00	03/21/2025 13:47	SCB
							Certifications:	CTDOH-PH-0723,NELAC-NY10854		
1031-07-8	Endosulfan sulfate	ND		mg/kg dry	0.00204	5	EPA 8081B	03/21/2025 08:00	03/21/2025 13:47	SCB
							Certifications:	CTDOH-PH-0723,NELAC-NY10854,NJDEP-CT005,PADEP-68-044		
72-20-8	Endrin	ND		mg/kg dry	0.00204	5	EPA 8081B	03/21/2025 08:00	03/21/2025 13:47	SCB
							Certifications:	CTDOH-PH-0723,NELAC-NY10854,NJDEP-CT005,PADEP-68-044		
7421-93-4	Endrin aldehyde	ND		mg/kg dry	0.00204	5	EPA 8081B	03/21/2025 08:00	03/21/2025 13:47	SCB
							Certifications:	CTDOH-PH-0723,NELAC-NY10854,NJDEP-CT005,PADEP-68-044		
53494-70-5	Endrin ketone	ND		mg/kg dry	0.00204	5	EPA 8081B	03/21/2025 08:00	03/21/2025 13:47	SCB
							Certifications:	CTDOH-PH-0723,NELAC-NY10854,NJDEP-CT005,PADEP-68-044		
58-89-9	gamma-BHC (Lindane)	ND		mg/kg dry	0.00204	5	EPA 8081B	03/21/2025 08:00	03/21/2025 13:47	SCB
							Certifications:	CTDOH-PH-0723,NELAC-NY10854,NJDEP-CT005,PADEP-68-044		
5566-34-7	gamma-Chlordane	ND		mg/kg dry	0.00204	5	EPA 8081B	03/21/2025 08:00	03/21/2025 13:47	SCB
							Certifications:	NELAC-NY10854,NJDEP-CT005		
76-44-8	Heptachlor	ND		mg/kg dry	0.00204	5	EPA 8081B	03/21/2025 08:00	03/21/2025 13:47	SCB
							Certifications:	CTDOH-PH-0723,NELAC-NY10854,NJDEP-CT005,PADEP-68-044		
1024-57-3	Heptachlor epoxide	ND		mg/kg dry	0.00204	5	EPA 8081B	03/21/2025 08:00	03/21/2025 13:47	SCB
							Certifications:	CTDOH-PH-0723,NELAC-NY10854,NJDEP-CT005,PADEP-68-044		
72-43-5	Methoxychlor	ND		mg/kg dry	0.00204	5	EPA 8081B	03/21/2025 08:00	03/21/2025 13:47	SCB
							Certifications:	CTDOH-PH-0723,NELAC-NY10854,NJDEP-CT005,PADEP-68-044		
8001-35-2	Toxaphene	ND		mg/kg dry	0.204	5	EPA 8081B	03/21/2025 08:00	03/21/2025 13:47	SCB
							Certifications:	CTDOH-PH-0723,NELAC-NY10854,NJDEP-CT005,PADEP-68-044		

Sample Information

Client Sample ID: SB12_10-12 **York Sample ID:** 25C1088-08

York Project (SDG) No.	Client Project ID	Matrix	Collection Date/Time	Date Received
25C1088	170745301	Soil	March 15, 2025 11:30 am	03/18/2025

PEST, 8081 MASTER

Log-in Notes: **Sample Notes:**

Sample Prepared by Method: EPA 3550C

CAS No.	Parameter	Result	Flag	Units	Reported to LOQ	Dilution	Reference Method	Date/Time Prepared	Date/Time Analyzed	Analyst
57-74-9	* Chlordane, total	ND		mg/kg dry	0.0408	5	EPA 8081B	03/21/2025 08:00	03/21/2025 13:47	SCB
							Certifications:			

	Surrogate Recoveries	Result	Acceptance Range
2051-24-3	*Surrogate: Decachlorobiphenyl*	*64.8 %*	*30-150*
877-09-8	*Surrogate: Tetrachloro-m-xylene*	*74.9 %*	*30-150*

PCB, 8082 MASTER

Log-in Notes: **Sample Notes:**

Sample Prepared by Method: EPA 3550C

CAS No.	Parameter	Result	Flag	Units	Reported to LOQ	Dilution	Reference Method	Date/Time Prepared	Date/Time Analyzed	Analyst
12674-11-2	Aroclor 1016	ND		mg/kg dry	0.0206	1	EPA 8082A	03/21/2025 08:00	03/21/2025 14:33	NF
							Certifications:	NELAC-NY10854,CTDOH-PH-0723,NJDEP-CT005,PADEP-68-044		
11104-28-2	Aroclor 1221	ND		mg/kg dry	0.0206	1	EPA 8082A	03/21/2025 08:00	03/21/2025 14:33	NF
							Certifications:	NELAC-NY10854,CTDOH-PH-0723,NJDEP-CT005,PADEP-68-044		
11141-16-5	Aroclor 1232	ND		mg/kg dry	0.0206	1	EPA 8082A	03/21/2025 08:00	03/21/2025 14:33	NF
							Certifications:	NELAC-NY10854,CTDOH-PH-0723,NJDEP-CT005,PADEP-68-044		
53469-21-9	Aroclor 1242	ND		mg/kg dry	0.0206	1	EPA 8082A	03/21/2025 08:00	03/21/2025 14:33	NF
							Certifications:	NELAC-NY10854,CTDOH-PH-0723,NJDEP-CT005,PADEP-68-044		
12672-29-6	Aroclor 1248	ND		mg/kg dry	0.0206	1	EPA 8082A	03/21/2025 08:00	03/21/2025 14:33	NF
							Certifications:	NELAC-NY10854,CTDOH-PH-0723,NJDEP-CT005,PADEP-68-044		
11097-69-1	Aroclor 1254	ND		mg/kg dry	0.0206	1	EPA 8082A	03/21/2025 08:00	03/21/2025 14:33	NF
							Certifications:	NELAC-NY10854,CTDOH-PH-0723,NJDEP-CT005,PADEP-68-044		
11096-82-5	Aroclor 1260	ND		mg/kg dry	0.0206	1	EPA 8082A	03/21/2025 08:00	03/21/2025 14:33	NF
							Certifications:	NELAC-NY10854,CTDOH-PH-0723,NJDEP-CT005,PADEP-68-044		
1336-36-3	* Total PCBs	ND		mg/kg dry	0.0206	1	EPA 8082A	03/21/2025 08:00	03/21/2025 14:33	NF
							Certifications:			

	Surrogate Recoveries	Result	Acceptance Range
877-09-8	*Surrogate: Tetrachloro-m-xylene*	*59.5 %*	*30-120*
2051-24-3	*Surrogate: Decachlorobiphenyl*	*53.5 %*	*30-120*

HERB, 8151 MASTER

Log-in Notes: **Sample Notes:**

Sample Prepared by Method: EPA 3550C/8151A

CAS No.	Parameter	Result	Flag	Units	Reported to LOQ	Dilution	Reference Method	Date/Time Prepared	Date/Time Analyzed	Analyst
93-76-5	2,4,5-T	ND		mg/kg dry	0.0246	1	EPA 8151A	03/20/2025 09:32	03/21/2025 12:13	GXB
							Certifications:	CTDOH-PH-0723,NELAC-NY10854,NJDEP-CT005,PADEP-68-044		
93-72-1	2,4,5-TP (Silvex)	ND		mg/kg dry	0.0246	1	EPA 8151A	03/20/2025 09:32	03/21/2025 12:13	GXB
							Certifications:	CTDOH-PH-0723,NELAC-NY10854,NJDEP-CT005,PADEP-68-044		
94-75-7	2,4-D	ND		mg/kg dry	0.0246	1	EPA 8151A	03/20/2025 09:32	03/21/2025 12:13	GXB
							Certifications:	CTDOH-PH-0723,NELAC-NY10854,NJDEP-CT005,PADEP-68-044		

	Surrogate Recoveries	Result	Acceptance Range

Sample Information

Client Sample ID: SB12_10-12 **York Sample ID:** 25C1088-08

York Project (SDG) No.	Client Project ID	Matrix	Collection Date/Time	Date Received
25C1088	170745301	Soil	March 15, 2025 11:30 am	03/18/2025

HERB, 8151 MASTER

Log-in Notes: **Sample Notes:**

Sample Prepared by Method: EPA 3550C/8151A

CAS No.	Parameter	Result	Flag	Units	Reported to LOQ	Dilution	Reference Method	Date/Time Prepared	Date/Time Analyzed	Analyst
19719-28-9	*Surrogate: 2,4-Dichlorophenylacetic acid (.*	*80.2 %*			*21-150*					

Metals, Target Analyte

Log-in Notes: **Sample Notes:**

Sample Prepared by Method: EPA 3050B

CAS No.	Parameter	Result	Flag	Units	Reported to LOQ	Dilution	Reference Method	Date/Time Prepared	Date/Time Analyzed	Analyst
7429-90-5	**Aluminum**	**12500**		mg/kg dry	5.17	1	EPA 6010D	03/23/2025 07:35	03/24/2025 10:57	AGNR
							Certifications:	CTDOH-PH-0723,NELAC-NY10854,NJDEP-CT005,PADEP-68-044		
7440-36-0	Antimony	ND		mg/kg dry	2.58	1	EPA 6010D	03/23/2025 07:35	03/24/2025 10:57	AGNR
							Certifications:	CTDOH-PH-0723,NELAC-NY10854,NJDEP-CT005,PADEP-68-044		
7440-38-2	**Arsenic**	**4.72**		mg/kg dry	1.55	1	EPA 6010D	03/23/2025 07:35	03/24/2025 10:57	AGNR
							Certifications:	CTDOH-PH-0723,NELAC-NY10854,NJDEP-CT005,PADEP-68-044		
7440-39-3	**Barium**	**26.9**		mg/kg dry	2.58	1	EPA 6010D	03/23/2025 07:35	03/24/2025 10:57	AGNR
							Certifications:	CTDOH-PH-0723,NELAC-NY10854,NJDEP-CT005,PADEP-68-044		
7440-41-7	**Beryllium**	**0.495**		mg/kg dry	0.052	1	EPA 6010D	03/23/2025 07:35	03/24/2025 10:57	AGNR
							Certifications:	CTDOH-PH-0723,NELAC-NY10854,NJDEP-CT005,PADEP-68-044		
7440-43-9	Cadmium	ND		mg/kg dry	0.310	1	EPA 6010D	03/23/2025 07:35	03/24/2025 10:57	AGNR
							Certifications:	CTDOH-PH-0723,NELAC-NY10854,NJDEP-CT005,PADEP-68-044		
7440-70-2	**Calcium**	**936**		mg/kg dry	5.17	1	EPA 6010D	03/23/2025 07:35	03/24/2025 10:57	AGNR
							Certifications:	CTDOH-PH-0723,NELAC-NY10854,NJDEP-CT005,PADEP-68-044		
7440-47-3	**Chromium**	**18.0**		mg/kg dry	0.517	1	EPA 6010D	03/23/2025 07:35	03/24/2025 10:57	AGNR
							Certifications:	CTDOH-PH-0723,NELAC-NY10854,NJDEP-CT005,PADEP-68-044		
7440-48-4	**Cobalt**	**7.50**		mg/kg dry	0.413	1	EPA 6010D	03/23/2025 07:35	03/24/2025 10:57	AGNR
							Certifications:	CTDOH-PH-0723,NELAC-NY10854,NJDEP-CT005,PADEP-68-044		
7440-50-8	**Copper**	**23.6**		mg/kg dry	2.07	1	EPA 6010D	03/23/2025 07:35	03/24/2025 10:57	AGNR
							Certifications:	CTDOH-PH-0723,NELAC-NY10854,NJDEP-CT005,PADEP-68-044		
7439-89-6	**Iron**	**20700**		mg/kg dry	25.8	1	EPA 6010D	03/23/2025 07:35	03/24/2025 10:57	AGNR
							Certifications:	CTDOH-PH-0723,NELAC-NY10854,NJDEP-CT005,PADEP-68-044		
7439-92-1	**Lead**	**8.31**		mg/kg dry	0.517	1	EPA 6010D	03/23/2025 07:35	03/24/2025 10:57	AGNR
							Certifications:	CTDOH-PH-0723,NELAC-NY10854,NJDEP-CT005,PADEP-68-044		
7439-95-4	**Magnesium**	**3790**		mg/kg dry	5.17	1	EPA 6010D	03/23/2025 07:35	03/24/2025 10:57	AGNR
							Certifications:	CTDOH-PH-0723,NELAC-NY10854,NJDEP-CT005,PADEP-68-044		
7439-96-5	**Manganese**	**264**		mg/kg dry	0.517	1	EPA 6010D	03/23/2025 07:35	03/24/2025 10:57	AGNR
							Certifications:	CTDOH-PH-0723,NELAC-NY10854,NJDEP-CT005,PADEP-68-044		
7440-02-0	**Nickel**	**15.2**		mg/kg dry	1.03	1	EPA 6010D	03/23/2025 07:35	03/24/2025 10:57	AGNR
							Certifications:	CTDOH-PH-0723,NELAC-NY10854,NJDEP-CT005,PADEP-68-044		
7440-09-7	**Potassium**	**1260**		mg/kg dry	5.17	1	EPA 6010D	03/23/2025 07:35	03/24/2025 10:57	AGNR
							Certifications:	CTDOH-PH-0723,NELAC-NY10854,NJDEP-CT005,PADEP-68-044		
7782-49-2	Selenium	ND		mg/kg dry	2.58	1	EPA 6010D	03/23/2025 07:35	03/24/2025 10:57	AGNR
							Certifications:	CTDOH-PH-0723,NELAC-NY10854,NJDEP-CT005,PADEP-68-044		
7440-22-4	Silver	ND		mg/kg dry	0.521	1	EPA 6010D	03/23/2025 07:35	03/24/2025 10:57	AGNR
							Certifications:	CTDOH-PH-0723,NELAC-NY10854,NJDEP-CT005,PADEP-68-044		

Sample Information

Client Sample ID: SB12_10-12 **York Sample ID:** 25C1088-08

York Project (SDG) No.	Client Project ID	Matrix	Collection Date/Time	Date Received
25C1088	170745301	Soil	March 15, 2025 11:30 am	03/18/2025

Metals, Target Analyte

Log-in Notes: **Sample Notes:**

Sample Prepared by Method: EPA 3050B

CAS No.	Parameter	Result	Flag	Units	Reported to LOQ	Dilution	Reference Method	Date/Time Prepared	Date/Time Analyzed	Analyst
7440-23-5	**Sodium**	**71.3**		mg/kg dry	51.7	1	EPA 6010D	03/23/2025 07:35	03/24/2025 10:57	AGNR
							Certifications:	CTDOH-PH-0723,NELAC-NY10854,NJDEP-CT005,PADEP-68-044		
7440-28-0	Thallium	ND		mg/kg dry	2.07	1	EPA 6010D	03/23/2025 07:35	03/24/2025 10:57	AGNR
							Certifications:	CTDOH-PH-0723,NELAC-NY10854,NJDEP-CT005,PADEP-68-044		
7440-62-2	**Vanadium**	**21.8**		mg/kg dry	1.03	1	EPA 6010D	03/23/2025 07:35	03/24/2025 10:57	AGNR
							Certifications:	CTDOH-PH-0723,NELAC-NY10854,NJDEP-CT005,PADEP-68-044		
7440-66-6	**Zinc**	**41.6**		mg/kg dry	2.57	1	EPA 6010D	03/23/2025 07:35	03/24/2025 10:57	AGNR
							Certifications:	CTDOH-PH-0723,NELAC-NY10854,NJDEP-CT005,PADEP-68-044		

Mercury by 7473

Log-in Notes: **Sample Notes:**

Sample Prepared by Method: EPA 7473 soil

CAS No.	Parameter	Result	Flag	Units	Reported to LOQ	Dilution	Reference Method	Date/Time Prepared	Date/Time Analyzed	Analyst
7439-97-6	Mercury	ND		mg/kg dry	0.0372	1	EPA 7473	03/20/2025 12:36	03/21/2025 14:04	DRS
							Certifications:	CTDOH-PH-0723,NJDEP-CT005,NELAC-NY10854,PADEP-68-044		

Chromium, Hexavalent

Log-in Notes: **Sample Notes:**

Sample Prepared by Method: EPA SW846-3060

CAS No.	Parameter	Result	Flag	Units	Reported to LOQ	Dilution	Reference Method	Date/Time Prepared	Date/Time Analyzed	Analyst
18540-29-9	Chromium, Hexavalent	ND		mg/kg dry	0.620	1	EPA 7196A	03/19/2025 09:18	03/19/2025 16:40	JMT
							Certifications:	NJDEP-CT005,CTDOH-PH-0723,NELAC-NY10854,PADEP-68-044		

Chromium, Trivalent

Log-in Notes: **Sample Notes:**

Sample Prepared by Method: Analysis Preparation

CAS No.	Parameter	Result	Flag	Units	Reported to LOQ	Dilution	Reference Method	Date/Time Prepared	Date/Time Analyzed	Analyst
16065-83-1	*** Chromium, Trivalent**	**18.0**		mg/kg	0.500	1	Calculation	03/24/2025 14:49	03/24/2025 14:57	SL
							Certifications:			

Cyanide, Total

Log-in Notes: **Sample Notes:**

Sample Prepared by Method: Analysis Preparation Soil

CAS No.	Parameter	Result	Flag	Units	Reported to LOQ	Dilution	Reference Method	Date/Time Prepared	Date/Time Analyzed	Analyst
57-12-5	**Cyanide, total**	**1.00**		mg/kg dry	0.620	1	EPA 9014/9010C	03/19/2025 14:04	03/19/2025 18:32	CB
							Certifications:	NELAC-NY10854,CTDOH-PH-0723,NJDEP-CT005,PADEP-68-044		

Total Solids

Log-in Notes: **Sample Notes:**

Sample Prepared by Method: % Solids Prep

CAS No.	Parameter	Result	Flag	Units	Reported to LOQ	Dilution	Reference Method	Date/Time Prepared	Date/Time Analyzed	Analyst

Sample Information

Client Sample ID: SB12_10-12 **York Sample ID:** 25C1088-08

York Project (SDG) No.	Client Project ID	Matrix	Collection Date/Time	Date Received
25C1088	170745301	Soil	March 15, 2025 11:30 am	03/18/2025

Total Solids

Log-in Notes:

Sample Notes:

Sample Prepared by Method: % Solids Prep

CAS No.	Parameter	Result	Flag	Units	Reported to LOQ	Dilution	Reference Method	Date/Time Prepared	Date/Time Analyzed	Analyst
solids	*** % Solids**	**80.6**		%	0.100	1	SM 2540G	03/19/2025 08:48	03/19/2025 10:20	SMM
							Certifications:	CTDOH-PH-0723		

Sample Information

Client Sample ID: SB13_6-8 **York Sample ID:** 25C1088-10

York Project (SDG) No.	Client Project ID	Matrix	Collection Date/Time	Date Received
25C1088	170745301	Soil	March 15, 2025 1:30 pm	03/18/2025

VOA, 8260 MASTER **Log-in Notes:** **Sample Notes:**

Sample Prepared by Method: EPA 5035A

CAS No.	Parameter	Result	Flag	Units	Reported to LOD/MDL	LOQ	Dilution	Reference Method	Date/Time Prepared	Date/Time Analyzed	Analyst
630-20-6	1,1,1,2-Tetrachloroethane	ND		mg/kg dry	0.0033	0.0065	1	EPA 8260D	03/20/2025 14:00	03/20/2025 20:59	AC
								Certifications:	CTDOH-PH-0723,NELAC-NY10854,NELAC-NY12058,NJDEP-CT		
71-55-6	1,1,1-Trichloroethane	ND		mg/kg dry	0.0033	0.0065	1	EPA 8260D	03/20/2025 14:00	03/20/2025 20:59	AC
								Certifications:	CTDOH-PH-0723,NELAC-NY10854,NELAC-NY12058,NJDEP-CT		
79-34-5	1,1,2,2-Tetrachloroethane	ND		mg/kg dry	0.0033	0.0065	1	EPA 8260D	03/20/2025 14:00	03/20/2025 20:59	AC
								Certifications:	CTDOH-PH-0723,NELAC-NY10854,NELAC-NY12058,NJDEP-CT		
76-13-1	1,1,2-Trichloro-1,2,2-trifluoroethane (Freon 113)	ND		mg/kg dry	0.0033	0.0065	1	EPA 8260D	03/20/2025 14:00	03/20/2025 20:59	AC
								Certifications:	CTDOH-PH-0723,NELAC-NY10854,NELAC-NY12058,NJDEP-CT		
79-00-5	1,1,2-Trichloroethane	ND		mg/kg dry	0.0033	0.0065	1	EPA 8260D	03/20/2025 14:00	03/20/2025 20:59	AC
								Certifications:	CTDOH-PH-0723,NELAC-NY10854,NELAC-NY12058,NJDEP-CT		
75-34-3	1,1-Dichloroethane	ND		mg/kg dry	0.0033	0.0065	1	EPA 8260D	03/20/2025 14:00	03/20/2025 20:59	AC
								Certifications:	CTDOH-PH-0723,NELAC-NY10854,NELAC-NY12058,NJDEP-CT		
75-35-4	1,1-Dichloroethylene	ND		mg/kg dry	0.0033	0.0065	1	EPA 8260D	03/20/2025 14:00	03/20/2025 20:59	AC
								Certifications:	CTDOH-PH-0723,NELAC-NY10854,NELAC-NY12058,NJDEP-CT		
87-61-6	1,2,3-Trichlorobenzene	ND		mg/kg dry	0.0033	0.0065	1	EPA 8260D	03/20/2025 14:00	03/20/2025 20:59	AC
								Certifications:	NELAC-NY10854,NELAC-NY12058,NJDEP-CT005,PADEP-68-04		
96-18-4	1,2,3-Trichloropropane	ND		mg/kg dry	0.0033	0.0065	1	EPA 8260D	03/20/2025 14:00	03/20/2025 20:59	AC
								Certifications:	NELAC-NY10854,NELAC-NY12058,NJDEP-CT005		
120-82-1	1,2,4-Trichlorobenzene	ND		mg/kg dry	0.0033	0.0065	1	EPA 8260D	03/20/2025 14:00	03/20/2025 20:59	AC
								Certifications:	NELAC-NY10854,NELAC-NY12058,NJDEP-CT005,PADEP-68-04		
95-63-6	1,2,4-Trimethylbenzene	ND		mg/kg dry	0.0033	0.0065	1	EPA 8260D	03/20/2025 14:00	03/20/2025 20:59	AC
								Certifications:	CTDOH-PH-0723,NELAC-NY10854,NELAC-NY12058,NJDEP-CT		
96-12-8	1,2-Dibromo-3-chloropropane	ND		mg/kg dry	0.0033	0.0065	1	EPA 8260D	03/20/2025 14:00	03/20/2025 20:59	AC
								Certifications:	CTDOH-PH-0723,NELAC-NY10854,NELAC-NY12058,NJDEP-CT		
106-93-4	1,2-Dibromoethane	ND		mg/kg dry	0.0033	0.0065	1	EPA 8260D	03/20/2025 14:00	03/20/2025 20:59	AC
								Certifications:	CTDOH-PH-0723,NELAC-NY10854,NELAC-NY12058,NJDEP-CT		
95-50-1	1,2-Dichlorobenzene	ND		mg/kg dry	0.0033	0.0065	1	EPA 8260D	03/20/2025 14:00	03/20/2025 20:59	AC
								Certifications:	CTDOH-PH-0723,NELAC-NY10854,NELAC-NY12058,NJDEP-CT		
107-06-2	1,2-Dichloroethane	ND		mg/kg dry	0.0033	0.0065	1	EPA 8260D	03/20/2025 14:00	03/20/2025 20:59	AC
								Certifications:	CTDOH-PH-0723,NELAC-NY10854,NELAC-NY12058,NJDEP-CT		
78-87-5	1,2-Dichloropropane	ND		mg/kg dry	0.0033	0.0065	1	EPA 8260D	03/20/2025 14:00	03/20/2025 20:59	AC
								Certifications:	CTDOH-PH-0723,NELAC-NY10854,NELAC-NY12058,NJDEP-CT		
108-67-8	1,3,5-Trimethylbenzene	ND		mg/kg dry	0.0033	0.0065	1	EPA 8260D	03/20/2025 14:00	03/20/2025 20:59	AC
								Certifications:	CTDOH-PH-0723,NELAC-NY10854,NELAC-NY12058,NJDEP-CT		
541-73-1	1,3-Dichlorobenzene	ND		mg/kg dry	0.0033	0.0065	1	EPA 8260D	03/20/2025 14:00	03/20/2025 20:59	AC
								Certifications:	CTDOH-PH-0723,NELAC-NY10854,NELAC-NY12058,NJDEP-CT		
106-46-7	1,4-Dichlorobenzene	ND		mg/kg dry	0.0033	0.0065	1	EPA 8260D	03/20/2025 14:00	03/20/2025 20:59	AC
								Certifications:	CTDOH-PH-0723,NELAC-NY10854,NELAC-NY12058,NJDEP-CT		
123-91-1	1,4-Dioxane	ND		mg/kg dry	0.065	0.13	1	EPA 8260D	03/20/2025 14:00	03/20/2025 20:59	AC
								Certifications:	NELAC-NY10854,NELAC-NY12058,NJDEP-CT005,PADEP-68-04		
78-93-3	2-Butanone	ND		mg/kg dry	0.0033	0.0065	1	EPA 8260D	03/20/2025 14:00	03/20/2025 20:59	AC
								Certifications:	CTDOH-PH-0723,NELAC-NY10854,NELAC-NY12058,NJDEP-CT		

Sample Information

Client Sample ID: SB13_6-8 **York Sample ID:** 25C1088-10

York Project (SDG) No.	Client Project ID	Matrix	Collection Date/Time	Date Received
25C1088	170745301	Soil	March 15, 2025 1:30 pm	03/18/2025

VOA, 8260 MASTER **Log-in Notes:** **Sample Notes:**

Sample Prepared by Method: EPA 5035A

CAS No.	Parameter	Result	Flag	Units	Reported to LOD/MDL	LOQ	Dilution	Reference Method	Date/Time Prepared	Date/Time Analyzed	Analyst
591-78-6	2-Hexanone	ND		mg/kg dry	0.0033	0.0065	1	EPA 8260D	03/20/2025 14:00	03/20/2025 20:59	AC
								Certifications:	CTDOH-PH-0723,NELAC-NY10854,NELAC-NY12058,NJDEP-CT		
108-10-1	4-Methyl-2-pentanone	ND		mg/kg dry	0.0033	0.0065	1	EPA 8260D	03/20/2025 14:00	03/20/2025 20:59	AC
								Certifications:	CTDOH-PH-0723,NELAC-NY10854,NELAC-NY12058,NJDEP-CT		
67-64-1	**Acetone**	**0.0067**	J, ICVE	mg/kg dry	0.0065	0.013	1	EPA 8260D	03/20/2025 14:00	03/20/2025 20:59	AC
								Certifications:	CTDOH-PH-0723,NELAC-NY10854,NELAC-NY12058,NJDEP-CT		
107-02-8	Acrolein	ND		mg/kg dry	0.0065	0.013	1	EPA 8260D	03/20/2025 14:00	03/20/2025 20:59	AC
								Certifications:	CTDOH-PH-0723,NELAC-NY10854,NELAC-NY12058,NJDEP-CT		
107-13-1	Acrylonitrile	ND		mg/kg dry	0.0033	0.0065	1	EPA 8260D	03/20/2025 14:00	03/20/2025 20:59	AC
								Certifications:	CTDOH-PH-0723,NELAC-NY10854,NELAC-NY12058,NJDEP-CT		
71-43-2	Benzene	ND		mg/kg dry	0.0033	0.0065	1	EPA 8260D	03/20/2025 14:00	03/20/2025 20:59	AC
								Certifications:	CTDOH-PH-0723,NELAC-NY10854,NELAC-NY12058,NJDEP-CT		
74-97-5	Bromochloromethane	ND		mg/kg dry	0.0033	0.0065	1	EPA 8260D	03/20/2025 14:00	03/20/2025 20:59	AC
								Certifications:	NELAC-NY10854,NELAC-NY12058,NJDEP-CT005,PADEP-68-04		
75-27-4	Bromodichloromethane	ND		mg/kg dry	0.0033	0.0065	1	EPA 8260D	03/20/2025 14:00	03/20/2025 20:59	AC
								Certifications:	CTDOH-PH-0723,NELAC-NY10854,NELAC-NY12058,NJDEP-CT		
75-25-2	Bromoform	ND		mg/kg dry	0.0033	0.0065	1	EPA 8260D	03/20/2025 14:00	03/20/2025 20:59	AC
								Certifications:	CTDOH-PH-0723,NELAC-NY10854,NELAC-NY12058,NJDEP-CT		
74-83-9	Bromomethane	ND		mg/kg dry	0.0033	0.0065	1	EPA 8260D	03/20/2025 14:00	03/20/2025 20:59	AC
								Certifications:	CTDOH-PH-0723,NELAC-NY10854,NELAC-NY12058,NJDEP-CT		
75-15-0	Carbon disulfide	ND		mg/kg dry	0.0033	0.0065	1	EPA 8260D	03/20/2025 14:00	03/20/2025 20:59	AC
								Certifications:	CTDOH-PH-0723,NELAC-NY10854,NELAC-NY12058,NJDEP-CT		
56-23-5	Carbon tetrachloride	ND		mg/kg dry	0.0033	0.0065	1	EPA 8260D	03/20/2025 14:00	03/20/2025 20:59	AC
								Certifications:	CTDOH-PH-0723,NELAC-NY10854,NELAC-NY12058,NJDEP-CT		
108-90-7	Chlorobenzene	ND		mg/kg dry	0.0033	0.0065	1	EPA 8260D	03/20/2025 14:00	03/20/2025 20:59	AC
								Certifications:	CTDOH-PH-0723,NELAC-NY10854,NELAC-NY12058,NJDEP-CT		
75-00-3	Chloroethane	ND		mg/kg dry	0.0033	0.0065	1	EPA 8260D	03/20/2025 14:00	03/20/2025 20:59	AC
								Certifications:	CTDOH-PH-0723,NELAC-NY10854,NELAC-NY12058,NJDEP-CT		
67-66-3	Chloroform	ND		mg/kg dry	0.0033	0.0065	1	EPA 8260D	03/20/2025 14:00	03/20/2025 20:59	AC
								Certifications:	CTDOH-PH-0723,NELAC-NY10854,NELAC-NY12058,NJDEP-CT		
74-87-3	Chloromethane	ND		mg/kg dry	0.0033	0.0065	1	EPA 8260D	03/20/2025 14:00	03/20/2025 20:59	AC
								Certifications:	CTDOH-PH-0723,NELAC-NY10854,NELAC-NY12058,NJDEP-CT		
156-59-2	cis-1,2-Dichloroethylene	ND		mg/kg dry	0.0033	0.0065	1	EPA 8260D	03/20/2025 14:00	03/20/2025 20:59	AC
								Certifications:	CTDOH-PH-0723,NELAC-NY10854,NELAC-NY12058,NJDEP-CT		
10061-01-5	cis-1,3-Dichloropropylene	ND		mg/kg dry	0.0033	0.0065	1	EPA 8260D	03/20/2025 14:00	03/20/2025 20:59	AC
								Certifications:	CTDOH-PH-0723,NELAC-NY10854,NELAC-NY12058,NJDEP-CT		
110-82-7	Cyclohexane	ND		mg/kg dry	0.0033	0.0065	1	EPA 8260D	03/20/2025 14:00	03/20/2025 20:59	AC
								Certifications:	NELAC-NY10854,NELAC-NY12058,NJDEP-CT005,PADEP-68-04		
124-48-1	Dibromochloromethane	ND		mg/kg dry	0.0033	0.0065	1	EPA 8260D	03/20/2025 14:00	03/20/2025 20:59	AC
								Certifications:	NELAC-NY10854,NELAC-NY12058,NJDEP-CT005,PADEP-68-04		
74-95-3	Dibromomethane	ND		mg/kg dry	0.0033	0.0065	1	EPA 8260D	03/20/2025 14:00	03/20/2025 20:59	AC
								Certifications:	NELAC-NY10854,NELAC-NY12058,NJDEP-CT005,PADEP-68-04		
75-71-8	Dichlorodifluoromethane	ND	CCVE	mg/kg dry	0.0033	0.0065	1	EPA 8260D	03/20/2025 14:00	03/20/2025 20:59	AC
								Certifications:	NELAC-NY10854,NELAC-NY12058,NJDEP-CT005,PADEP-68-04		

Sample Information

Client Sample ID: SB13_6-8 **York Sample ID:** 25C1088-10

York Project (SDG) No.	Client Project ID	Matrix	Collection Date/Time	Date Received
25C1088	170745301	Soil	March 15, 2025 1:30 pm	03/18/2025

VOA, 8260 MASTER **Log-in Notes:** **Sample Notes:**

Sample Prepared by Method: EPA 5035A

CAS No.	Parameter	Result	Flag	Units	Reported to LOD/MDL	LOQ	Dilution	Reference Method	Date/Time Prepared	Date/Time Analyzed	Analyst
100-41-4	Ethyl Benzene	ND		mg/kg dry	0.0033	0.0065	1	EPA 8260D	03/20/2025 14:00	03/20/2025 20:59	AC
								Certifications:	CTDOH-PH-0723,NELAC-NY10854,NELAC-NY12058,NJDEP-CT		
87-68-3	Hexachlorobutadiene	ND		mg/kg dry	0.0033	0.0065	1	EPA 8260D	03/20/2025 14:00	03/20/2025 20:59	AC
								Certifications:	NELAC-NY10854,NELAC-NY12058,NJDEP-CT005,PADEP-68-04		
98-82-8	Isopropylbenzene	ND		mg/kg dry	0.0033	0.0065	1	EPA 8260D	03/20/2025 14:00	03/20/2025 20:59	AC
								Certifications:	CTDOH-PH-0723,NELAC-NY10854,NELAC-NY12058,NJDEP-CT		
79-20-9	Methyl acetate	ND		mg/kg dry	0.0033	0.0065	1	EPA 8260D	03/20/2025 14:00	03/20/2025 20:59	AC
								Certifications:	NELAC-NY10854,NELAC-NY12058,NJDEP-CT005,PADEP-68-04		
1634-04-4	Methyl tert-butyl ether (MTBE)	ND		mg/kg dry	0.0033	0.0065	1	EPA 8260D	03/20/2025 14:00	03/20/2025 20:59	AC
								Certifications:	CTDOH-PH-0723,NELAC-NY10854,NELAC-NY12058,NJDEP-CT		
108-87-2	Methylcyclohexane	ND		mg/kg dry	0.0033	0.0065	1	EPA 8260D	03/20/2025 14:00	03/20/2025 20:59	AC
								Certifications:	NELAC-NY10854,NELAC-NY12058,NJDEP-CT005,PADEP-68-04		
75-09-2	Methylene chloride	ND		mg/kg dry	0.0065	0.013	1	EPA 8260D	03/20/2025 14:00	03/20/2025 20:59	AC
								Certifications:	CTDOH-PH-0723,NELAC-NY10854,NELAC-NY12058,NJDEP-CT		
104-51-8	n-Butylbenzene	ND		mg/kg dry	0.0033	0.0065	1	EPA 8260D	03/20/2025 14:00	03/20/2025 20:59	AC
								Certifications:	CTDOH-PH-0723,NELAC-NY10854,NELAC-NY12058,NJDEP-CT		
103-65-1	n-Propylbenzene	ND		mg/kg dry	0.0033	0.0065	1	EPA 8260D	03/20/2025 14:00	03/20/2025 20:59	AC
								Certifications:	CTDOH-PH-0723,NELAC-NY10854,NELAC-NY12058,NJDEP-CT		
95-47-6	o-Xylene	ND		mg/kg dry	0.0033	0.0065	1	EPA 8260D	03/20/2025 14:00	03/20/2025 20:59	AC
								Certifications:	CTDOH-PH-0723,NELAC-NY10854,NELAC-NY12058,PADEP-68		
179601-23-1	p- & m- Xylenes	ND		mg/kg dry	0.0065	0.013	1	EPA 8260D	03/20/2025 14:00	03/20/2025 20:59	AC
								Certifications:	CTDOH-PH-0723,NELAC-NY10854,NELAC-NY12058,PADEP-68		
99-87-6	p-Isopropyltoluene	ND		mg/kg dry	0.0033	0.0065	1	EPA 8260D	03/20/2025 14:00	03/20/2025 20:59	AC
								Certifications:	CTDOH-PH-0723,NELAC-NY10854,NELAC-NY12058,NJDEP-CT		
135-98-8	sec-Butylbenzene	ND		mg/kg dry	0.0033	0.0065	1	EPA 8260D	03/20/2025 14:00	03/20/2025 20:59	AC
								Certifications:	CTDOH-PH-0723,NELAC-NY10854,NELAC-NY12058,NJDEP-CT		
100-42-5	Styrene	ND		mg/kg dry	0.0033	0.0065	1	EPA 8260D	03/20/2025 14:00	03/20/2025 20:59	AC
								Certifications:	CTDOH-PH-0723,NELAC-NY10854,NELAC-NY12058,NJDEP-CT		
75-65-0	tert-Butyl alcohol (TBA)	ND	CCVE, QL-02	mg/kg dry	0.0033	0.0065	1	EPA 8260D	03/20/2025 14:00	03/20/2025 20:59	AC
								Certifications:	NELAC-NY10854,NELAC-NY12058,NJDEP-CT005,PADEP-68-04		
98-06-6	tert-Butylbenzene	ND		mg/kg dry	0.0033	0.0065	1	EPA 8260D	03/20/2025 14:00	03/20/2025 20:59	AC
								Certifications:	CTDOH-PH-0723,NELAC-NY10854,NELAC-NY12058,NJDEP-CT		
127-18-4	Tetrachloroethylene	ND		mg/kg dry	0.0033	0.0065	1	EPA 8260D	03/20/2025 14:00	03/20/2025 20:59	AC
								Certifications:	CTDOH-PH-0723,NELAC-NY10854,NELAC-NY12058,NJDEP-CT		
108-88-3	Toluene	ND		mg/kg dry	0.0033	0.0065	1	EPA 8260D	03/20/2025 14:00	03/20/2025 20:59	AC
								Certifications:	CTDOH-PH-0723,NELAC-NY10854,NELAC-NY12058,NJDEP-CT		
156-60-5	trans-1,2-Dichloroethylene	ND		mg/kg dry	0.0033	0.0065	1	EPA 8260D	03/20/2025 14:00	03/20/2025 20:59	AC
								Certifications:	CTDOH-PH-0723,NELAC-NY10854,NELAC-NY12058,NJDEP-CT		
10061-02-6	trans-1,3-Dichloropropylene	ND		mg/kg dry	0.0033	0.0065	1	EPA 8260D	03/20/2025 14:00	03/20/2025 20:59	AC
								Certifications:	CTDOH-PH-0723,NELAC-NY10854,NELAC-NY12058,NJDEP-CT		
79-01-6	Trichloroethylene	ND		mg/kg dry	0.0033	0.0065	1	EPA 8260D	03/20/2025 14:00	03/20/2025 20:59	AC
								Certifications:	CTDOH-PH-0723,NELAC-NY10854,NELAC-NY12058,NJDEP-CT		
75-69-4	Trichlorofluoromethane	ND		mg/kg dry	0.0033	0.0065	1	EPA 8260D	03/20/2025 14:00	03/20/2025 20:59	AC
								Certifications:	CTDOH-PH-0723,NELAC-NY10854,NELAC-NY12058,NJDEP-CT		

Sample Information

Client Sample ID: SB13_6-8 **York Sample ID:** 25C1088-10

York Project (SDG) No.	Client Project ID	Matrix	Collection Date/Time	Date Received
25C1088	170745301	Soil	March 15, 2025 1:30 pm	03/18/2025

VOA, 8260 MASTER

Log-in Notes:

Sample Notes:

Sample Prepared by Method: EPA 5035A

CAS No.	Parameter	Result	Flag	Units	Reported to LOD/MDL	LOQ	Dilution	Reference Method	Date/Time Prepared	Date/Time Analyzed	Analyst
75-01-4	Vinyl Chloride	ND		mg/kg dry	0.0033	0.0065	1	EPA 8260D	03/20/2025 14:00	03/20/2025 20:59	AC
								Certifications:	CTDOH-PH-0723,NELAC-NY10854,NELAC-NY12058,NJDEP-CT		
1330-20-7	Xylenes, Total	ND		mg/kg dry	0.0098	0.020	1	EPA 8260D	03/20/2025 14:00	03/20/2025 20:59	AC
								Certifications:	CTDOH-PH-0723,NELAC-NY10854,NELAC-NY12058,NJDEP-CT		

	Surrogate Recoveries	Result	Acceptance Range
17060-07-0	*Surrogate: SURR: 1,2-Dichloroethane-d4*	*108 %*	*77-125*
2037-26-5	*Surrogate: SURR: Toluene-d8*	*106 %*	*85-120*
460-00-4	*Surrogate: SURR: p-Bromofluorobenzene*	*105 %*	*76-130*

SVOA, 8270 MASTER

Log-in Notes:

Sample Notes:

Sample Prepared by Method: EPA 3550C

CAS No.	Parameter	Result	Flag	Units	Reported to LOD/MDL	LOQ	Dilution	Reference Method	Date/Time Prepared	Date/Time Analyzed	Analyst
92-52-4	**1,1-Biphenyl**	**0.0802**	J	mg/kg dry	0.0466	0.0929	2	EPA 8270E	03/23/2025 07:57	03/24/2025 12:12	SS
								Certifications:	NELAC-NY10854,NJDEP-CT005,PADEP-68-04440		
95-94-3	1,2,4,5-Tetrachlorobenzene	ND		mg/kg dry	0.0929	0.186	2	EPA 8270E	03/23/2025 07:57	03/24/2025 12:12	SS
								Certifications:	NELAC-NY10854,NJDEP-CT005,PADEP-68-04440		
122-66-7	1,2-Diphenylhydrazine (as Azobenzene)	ND		mg/kg dry	0.0466	0.0929	2	EPA 8270E	03/23/2025 07:57	03/24/2025 12:12	SS
								Certifications:	NELAC-NY10854,NJDEP-CT005,PADEP-68-04440		
58-90-2	2,3,4,6-Tetrachlorophenol	ND		mg/kg dry	0.0929	0.186	2	EPA 8270E	03/23/2025 07:57	03/24/2025 12:12	SS
								Certifications:	NELAC-NY10854,NJDEP-CT005,PADEP-68-04440		
95-95-4	2,4,5-Trichlorophenol	ND		mg/kg dry	0.0466	0.0929	2	EPA 8270E	03/23/2025 07:57	03/24/2025 12:12	SS
								Certifications:	CTDOH-PH-0723,NELAC-NY10854,NJDEP-CT005,PADEP-68-044		
88-06-2	2,4,6-Trichlorophenol	ND		mg/kg dry	0.0466	0.0929	2	EPA 8270E	03/23/2025 07:57	03/24/2025 12:12	SS
								Certifications:	CTDOH-PH-0723,NELAC-NY10854,NJDEP-CT005,PADEP-68-044		
120-83-2	2,4-Dichlorophenol	ND		mg/kg dry	0.0466	0.0929	2	EPA 8270E	03/23/2025 07:57	03/24/2025 12:12	SS
								Certifications:	CTDOH-PH-0723,NELAC-NY10854,NJDEP-CT005,PADEP-68-044		
105-67-9	2,4-Dimethylphenol	ND		mg/kg dry	0.0466	0.0929	2	EPA 8270E	03/23/2025 07:57	03/24/2025 12:12	SS
								Certifications:	CTDOH-PH-0723,NELAC-NY10854,NJDEP-CT005,PADEP-68-044		
51-28-5	2,4-Dinitrophenol	ND	CAL-E	mg/kg dry	0.0929	0.186	2	EPA 8270E	03/23/2025 07:57	03/24/2025 12:12	SS
								Certifications:	CTDOH-PH-0723,NELAC-NY10854,NJDEP-CT005,PADEP-68-044		
121-14-2	2,4-Dinitrotoluene	ND		mg/kg dry	0.0466	0.0929	2	EPA 8270E	03/23/2025 07:57	03/24/2025 12:12	SS
								Certifications:	CTDOH-PH-0723,NELAC-NY10854,NJDEP-CT005,PADEP-68-044		
606-20-2	2,6-Dinitrotoluene	ND		mg/kg dry	0.0466	0.0929	2	EPA 8270E	03/23/2025 07:57	03/24/2025 12:12	SS
								Certifications:	CTDOH-PH-0723,NELAC-NY10854,NJDEP-CT005,PADEP-68-044		
91-58-7	2-Chloronaphthalene	ND		mg/kg dry	0.0466	0.0929	2	EPA 8270E	03/23/2025 07:57	03/24/2025 12:12	SS
								Certifications:	CTDOH-PH-0723,NELAC-NY10854,NJDEP-CT005,PADEP-68-044		
95-57-8	2-Chlorophenol	ND		mg/kg dry	0.0466	0.0929	2	EPA 8270E	03/23/2025 07:57	03/24/2025 12:12	SS
								Certifications:	CTDOH-PH-0723,NELAC-NY10854,NJDEP-CT005,PADEP-68-044		
91-57-6	**2-Methylnaphthalene**	**0.412**		mg/kg dry	0.0466	0.0929	2	EPA 8270E	03/23/2025 07:57	03/24/2025 12:12	SS
								Certifications:	CTDOH-PH-0723,NELAC-NY10854,NJDEP-CT005,PADEP-68-044		

Sample Information

Client Sample ID: SB13_6-8 **York Sample ID:** 25C1088-10

York Project (SDG) No.	Client Project ID	Matrix	Collection Date/Time	Date Received
25C1088	170745301	Soil	March 15, 2025 1:30 pm	03/18/2025

SVOA, 8270 MASTER **Log-in Notes:** **Sample Notes:**

Sample Prepared by Method: EPA 3550C

CAS No.	Parameter	Result	Flag	Units	Reported to LOD/MDL	LOQ	Dilution	Reference Method	Date/Time Prepared	Date/Time Analyzed	Analyst
95-48-7	2-Methylphenol	ND		mg/kg dry	0.0466	0.0929	2	EPA 8270E	03/23/2025 07:57	03/24/2025 12:12	SS
								Certifications:	CTDOH-PH-0723,NELAC-NY10854,NJDEP-CT005,PADEP-68-044		
88-74-4	2-Nitroaniline	ND		mg/kg dry	0.0929	0.186	2	EPA 8270E	03/23/2025 07:57	03/24/2025 12:12	SS
								Certifications:	CTDOH-PH-0723,NELAC-NY10854,NJDEP-CT005,PADEP-68-044		
88-75-5	2-Nitrophenol	ND		mg/kg dry	0.0466	0.0929	2	EPA 8270E	03/23/2025 07:57	03/24/2025 12:12	SS
								Certifications:	CTDOH-PH-0723,NELAC-NY10854,NJDEP-CT005,PADEP-68-044		
65794-96-9	3- & 4-Methylphenols	ND		mg/kg dry	0.0466	0.0929	2	EPA 8270E	03/23/2025 07:57	03/24/2025 12:12	SS
								Certifications:	CTDOH-PH-0723,NELAC-NY10854,NJDEP-CT005,PADEP-68-044		
91-94-1	3,3-Dichlorobenzidine	ND		mg/kg dry	0.0466	0.0929	2	EPA 8270E	03/23/2025 07:57	03/24/2025 12:12	SS
								Certifications:	NELAC-NY10854,NJDEP-CT005,PADEP-68-04440		
99-09-2	3-Nitroaniline	ND		mg/kg dry	0.0929	0.186	2	EPA 8270E	03/23/2025 07:57	03/24/2025 12:12	SS
								Certifications:	CTDOH-PH-0723,NELAC-NY10854,NJDEP-CT005,PADEP-68-044		
534-52-1	4,6-Dinitro-2-methylphenol	ND	CAL-E	mg/kg dry	0.0929	0.186	2	EPA 8270E	03/23/2025 07:57	03/24/2025 12:12	SS
								Certifications:	CTDOH-PH-0723,NELAC-NY10854,NJDEP-CT005,PADEP-68-044		
101-55-3	4-Bromophenyl phenyl ether	ND		mg/kg dry	0.0466	0.0929	2	EPA 8270E	03/23/2025 07:57	03/24/2025 12:12	SS
								Certifications:	CTDOH-PH-0723,NELAC-NY10854,NJDEP-CT005,PADEP-68-044		
59-50-7	4-Chloro-3-methylphenol	ND		mg/kg dry	0.0466	0.0929	2	EPA 8270E	03/23/2025 07:57	03/24/2025 12:12	SS
								Certifications:	CTDOH-PH-0723,NELAC-NY10854,NJDEP-CT005,PADEP-68-044		
106-47-8	4-Chloroaniline	ND		mg/kg dry	0.0466	0.0929	2	EPA 8270E	03/23/2025 07:57	03/24/2025 12:12	SS
								Certifications:	CTDOH-PH-0723,NELAC-NY10854,NJDEP-CT005,PADEP-68-044		
7005-72-3	4-Chlorophenyl phenyl ether	ND		mg/kg dry	0.0466	0.0929	2	EPA 8270E	03/23/2025 07:57	03/24/2025 12:12	SS
								Certifications:	CTDOH-PH-0723,NELAC-NY10854,NJDEP-CT005,PADEP-68-044		
100-01-6	4-Nitroaniline	ND		mg/kg dry	0.0929	0.186	2	EPA 8270E	03/23/2025 07:57	03/24/2025 12:12	SS
								Certifications:	CTDOH-PH-0723,NELAC-NY10854,NJDEP-CT005,PADEP-68-044		
100-02-7	4-Nitrophenol	ND		mg/kg dry	0.0929	0.186	2	EPA 8270E	03/23/2025 07:57	03/24/2025 12:12	SS
								Certifications:	CTDOH-PH-0723,NELAC-NY10854,NJDEP-CT005,PADEP-68-044		
83-32-9	**Acenaphthene**	**1.13**		mg/kg dry	0.0466	0.0929	2	EPA 8270E	03/23/2025 07:57	03/24/2025 12:12	SS
								Certifications:	CTDOH-PH-0723,NELAC-NY10854,NJDEP-CT005,PADEP-68-044		
208-96-8	**Acenaphthylene**	**0.176**		mg/kg dry	0.0466	0.0929	2	EPA 8270E	03/23/2025 07:57	03/24/2025 12:12	SS
								Certifications:	CTDOH-PH-0723,NELAC-NY10854,NJDEP-CT005,PADEP-68-044		
98-86-2	Acetophenone	ND		mg/kg dry	0.0466	0.0929	2	EPA 8270E	03/23/2025 07:57	03/24/2025 12:12	SS
								Certifications:	NELAC-NY10854,NJDEP-CT005,PADEP-68-04440		
62-53-3	Aniline	ND		mg/kg dry	0.186	0.372	2	EPA 8270E	03/23/2025 07:57	03/24/2025 12:12	SS
								Certifications:	NELAC-NY10854,NJDEP-CT005,PADEP-68-04440		
120-12-7	**Anthracene**	**2.04**		mg/kg dry	0.0466	0.0929	2	EPA 8270E	03/23/2025 07:57	03/24/2025 12:12	SS
								Certifications:	CTDOH-PH-0723,NELAC-NY10854,NJDEP-CT005,PADEP-68-044		
1912-24-9	Atrazine	ND		mg/kg dry	0.0466	0.0929	2	EPA 8270E	03/23/2025 07:57	03/24/2025 12:12	SS
								Certifications:	NELAC-NY10854,NJDEP-CT005,PADEP-68-04440		
100-52-7	Benzaldehyde	ND		mg/kg dry	0.0466	0.0929	2	EPA 8270E	03/23/2025 07:57	03/24/2025 12:12	SS
								Certifications:	NELAC-NY10854,NJDEP-CT005,PADEP-68-04440		
92-87-5	Benzidine	ND	CCVE	mg/kg dry	0.186	0.372	2	EPA 8270E	03/23/2025 07:57	03/24/2025 12:12	SS
								Certifications:	CTDOH-PH-0723,NELAC-NY10854,PADEP-68-04440		
56-55-3	**Benzo(a)anthracene**	**3.75**		mg/kg dry	0.233	0.465	10	EPA 8270E	03/23/2025 07:57	03/24/2025 13:06	SS
								Certifications:	CTDOH-PH-0723,NELAC-NY10854,NJDEP-CT005,PADEP-68-044		

Sample Information

Client Sample ID: SB13_6-8 **York Sample ID:** 25C1088-10

York Project (SDG) No.	Client Project ID	Matrix	Collection Date/Time	Date Received
25C1088	170745301	Soil	March 15, 2025 1:30 pm	03/18/2025

SVOA, 8270 MASTER **Log-in Notes:** **Sample Notes:**

Sample Prepared by Method: EPA 3550C

CAS No.	Parameter	Result	Flag	Units	Reported to LOD/MDL	LOQ	Dilution	Reference Method	Date/Time Prepared	Date/Time Analyzed	Analyst
50-32-8	**Benzo(a)pyrene**	**2.66**		mg/kg dry	0.0466	0.0929	2	EPA 8270E	03/23/2025 07:57	03/24/2025 12:12	SS
								Certifications:	CTDOH-PH-0723,NELAC-NY10854,NJDEP-CT005,PADEP-68-044		
205-99-2	**Benzo(b)fluoranthene**	**2.34**		mg/kg dry	0.0466	0.0929	2	EPA 8270E	03/23/2025 07:57	03/24/2025 12:12	SS
								Certifications:	CTDOH-PH-0723,NELAC-NY10854,NJDEP-CT005,PADEP-68-044		
191-24-2	**Benzo(g,h,i)perylene**	**1.60**		mg/kg dry	0.0466	0.0929	2	EPA 8270E	03/23/2025 07:57	03/24/2025 12:12	SS
								Certifications:	CTDOH-PH-0723,NELAC-NY10854,NJDEP-CT005,PADEP-68-044		
207-08-9	**Benzo(k)fluoranthene**	**1.80**		mg/kg dry	0.0466	0.0929	2	EPA 8270E	03/23/2025 07:57	03/24/2025 12:12	SS
								Certifications:	CTDOH-PH-0723,NELAC-NY10854,NJDEP-CT005,PADEP-68-044		
65-85-0	Benzoic acid	ND	CAL-E, CCVE	mg/kg dry	0.0466	0.0929	2	EPA 8270E	03/23/2025 07:57	03/24/2025 12:12	SS
								Certifications:	NELAC-NY10854,NJDEP-CT005,PADEP-68-04440		
100-51-6	Benzyl alcohol	ND		mg/kg dry	0.0466	0.0929	2	EPA 8270E	03/23/2025 07:57	03/24/2025 12:12	SS
								Certifications:	NELAC-NY10854,NJDEP-CT005,PADEP-68-04440		
85-68-7	Benzyl butyl phthalate	ND		mg/kg dry	0.0466	0.0929	2	EPA 8270E	03/23/2025 07:57	03/24/2025 12:12	SS
								Certifications:	CTDOH-PH-0723,NELAC-NY10854,NJDEP-CT005,PADEP-68-044		
111-91-1	Bis(2-chloroethoxy)methane	ND		mg/kg dry	0.0466	0.0929	2	EPA 8270E	03/23/2025 07:57	03/24/2025 12:12	SS
								Certifications:	CTDOH-PH-0723,NELAC-NY10854,NJDEP-CT005,PADEP-68-044		
111-44-4	Bis(2-chloroethyl)ether	ND		mg/kg dry	0.0466	0.0929	2	EPA 8270E	03/23/2025 07:57	03/24/2025 12:12	SS
								Certifications:	CTDOH-PH-0723,NELAC-NY10854,NJDEP-CT005,PADEP-68-044		
108-60-1	Bis(2-chloroisopropyl)ether	ND		mg/kg dry	0.0466	0.0929	2	EPA 8270E	03/23/2025 07:57	03/24/2025 12:12	SS
								Certifications:	CTDOH-PH-0723,NELAC-NY10854,NJDEP-CT005,PADEP-68-044		
117-81-7	Bis(2-ethylhexyl)phthalate	ND		mg/kg dry	0.0466	0.0929	2	EPA 8270E	03/23/2025 07:57	03/24/2025 12:12	SS
								Certifications:	CTDOH-PH-0723,NELAC-NY10854,NJDEP-CT005,PADEP-68-044		
105-60-2	Caprolactam	ND		mg/kg dry	0.0929	0.186	2	EPA 8270E	03/23/2025 07:57	03/24/2025 12:12	SS
								Certifications:	NELAC-NY10854,NJDEP-CT005,PADEP-68-04440		
86-74-8	**Carbazole**	**0.429**		mg/kg dry	0.0466	0.0929	2	EPA 8270E	03/23/2025 07:57	03/24/2025 12:12	SS
								Certifications:	CTDOH-PH-0723,NELAC-NY10854,NJDEP-CT005,PADEP-68-044		
218-01-9	**Chrysene**	**3.54**	CCVE	mg/kg dry	0.233	0.465	10	EPA 8270E	03/23/2025 07:57	03/24/2025 13:06	SS
								Certifications:	CTDOH-PH-0723,NELAC-NY10854,NJDEP-CT005,PADEP-68-044		
53-70-3	**Dibenzo(a,h)anthracene**	**0.134**		mg/kg dry	0.0466	0.0929	2	EPA 8270E	03/23/2025 07:57	03/24/2025 12:12	SS
								Certifications:	CTDOH-PH-0723,NELAC-NY10854,NJDEP-CT005,PADEP-68-044		
132-64-9	**Dibenzofuran**	**0.368**		mg/kg dry	0.0466	0.0929	2	EPA 8270E	03/23/2025 07:57	03/24/2025 12:12	SS
								Certifications:	CTDOH-PH-0723,NELAC-NY10854,NJDEP-CT005,PADEP-68-044		
84-66-2	Diethyl phthalate	ND		mg/kg dry	0.0466	0.0929	2	EPA 8270E	03/23/2025 07:57	03/24/2025 12:12	SS
								Certifications:	CTDOH-PH-0723,NELAC-NY10854,NJDEP-CT005,PADEP-68-044		
131-11-3	Dimethyl phthalate	ND		mg/kg dry	0.0466	0.0929	2	EPA 8270E	03/23/2025 07:57	03/24/2025 12:12	SS
								Certifications:	CTDOH-PH-0723,NELAC-NY10854,NJDEP-CT005,PADEP-68-044		
84-74-2	Di-n-butyl phthalate	ND		mg/kg dry	0.0466	0.0929	2	EPA 8270E	03/23/2025 07:57	03/24/2025 12:12	SS
								Certifications:	CTDOH-PH-0723,NELAC-NY10854,NJDEP-CT005,PADEP-68-044		
117-84-0	Di-n-octyl phthalate	ND		mg/kg dry	0.0466	0.0929	2	EPA 8270E	03/23/2025 07:57	03/24/2025 12:12	SS
								Certifications:	CTDOH-PH-0723,NELAC-NY10854,NJDEP-CT005,PADEP-68-044		
122-39-4	Diphenylamine	ND		mg/kg dry	0.0929	0.186	2	EPA 8270E	03/23/2025 07:57	03/24/2025 12:12	SS
								Certifications:	NELAC-NY10854,NJDEP-CT005,PADEP-68-04440		
206-44-0	**Fluoranthene**	**7.30**		mg/kg dry	0.233	0.465	10	EPA 8270E	03/23/2025 07:57	03/24/2025 13:06	SS
								Certifications:	CTDOH-PH-0723,NELAC-NY10854,NJDEP-CT005,PADEP-68-044		

Sample Information

Client Sample ID: SB13_6-8 **York Sample ID:** 25C1088-10

York Project (SDG) No.	Client Project ID	Matrix	Collection Date/Time	Date Received
25C1088	170745301	Soil	March 15, 2025 1:30 pm	03/18/2025

SVOA, 8270 MASTER **Log-in Notes:** **Sample Notes:**

Sample Prepared by Method: EPA 3550C

CAS No.	Parameter	Result	Flag	Units	Reported to LOD/MDL	LOQ	Dilution	Reference Method	Date/Time Prepared	Date/Time Analyzed	Analyst
86-73-7	**Fluorene**	**0.963**		mg/kg dry	0.0466	0.0929	2	EPA 8270E	03/23/2025 07:57	03/24/2025 12:12	SS
								Certifications:	NELAC-NY10854,NJDEP-CT005,PADEP-68-04440		
118-74-1	Hexachlorobenzene	ND	CCVE	mg/kg dry	0.0466	0.0929	2	EPA 8270E	03/23/2025 07:57	03/24/2025 12:12	SS
								Certifications:	CTDOH-PH-0723,NELAC-NY10854,NJDEP-CT005,PADEP-68-044		
87-68-3	Hexachlorobutadiene	ND		mg/kg dry	0.0466	0.0929	2	EPA 8270E	03/23/2025 07:57	03/24/2025 12:12	SS
								Certifications:	CTDOH-PH-0723,NELAC-NY10854,NJDEP-CT005,PADEP-68-044		
77-47-4	Hexachlorocyclopentadiene	ND	CAL-E, CCVE	mg/kg dry	0.0466	0.0929	2	EPA 8270E	03/23/2025 07:57	03/24/2025 12:12	SS
								Certifications:	CTDOH-PH-0723,NELAC-NY10854,NJDEP-CT005,PADEP-68-044		
67-72-1	Hexachloroethane	ND		mg/kg dry	0.0466	0.0929	2	EPA 8270E	03/23/2025 07:57	03/24/2025 12:12	SS
								Certifications:	CTDOH-PH-0723,NELAC-NY10854,NJDEP-CT005,PADEP-68-044		
193-39-5	**Indeno(1,2,3-cd)pyrene**	**1.25**		mg/kg dry	0.0466	0.0929	2	EPA 8270E	03/23/2025 07:57	03/24/2025 12:12	SS
								Certifications:	CTDOH-PH-0723,NELAC-NY10854,NJDEP-CT005,PADEP-68-044		
78-59-1	Isophorone	ND		mg/kg dry	0.0466	0.0929	2	EPA 8270E	03/23/2025 07:57	03/24/2025 12:12	SS
								Certifications:	CTDOH-PH-0723,NELAC-NY10854,NJDEP-CT005,PADEP-68-044		
91-20-3	**Naphthalene**	**0.204**		mg/kg dry	0.0466	0.0929	2	EPA 8270E	03/23/2025 07:57	03/24/2025 12:12	SS
								Certifications:	CTDOH-PH-0723,NELAC-NY10854,NJDEP-CT005,PADEP-68-044		
98-95-3	Nitrobenzene	ND		mg/kg dry	0.0466	0.0929	2	EPA 8270E	03/23/2025 07:57	03/24/2025 12:12	SS
								Certifications:	CTDOH-PH-0723,NELAC-NY10854,NJDEP-CT005,PADEP-68-044		
62-75-9	N-Nitrosodimethylamine	ND		mg/kg dry	0.0466	0.0929	2	EPA 8270E	03/23/2025 07:57	03/24/2025 12:12	SS
								Certifications:	CTDOH-PH-0723,NELAC-NY10854,NJDEP-CT005,PADEP-68-044		
621-64-7	N-nitroso-di-n-propylamine	ND		mg/kg dry	0.0466	0.0929	2	EPA 8270E	03/23/2025 07:57	03/24/2025 12:12	SS
								Certifications:	CTDOH-PH-0723,NELAC-NY10854,NJDEP-CT005,PADEP-68-044		
86-30-6	N-Nitrosodiphenylamine	ND		mg/kg dry	0.0466	0.0929	2	EPA 8270E	03/23/2025 07:57	03/24/2025 12:12	SS
								Certifications:	CTDOH-PH-0723,NELAC-NY10854,NJDEP-CT005,PADEP-68-044		
87-86-5	Pentachlorophenol	ND	CAL-E	mg/kg dry	0.0466	0.0929	2	EPA 8270E	03/23/2025 07:57	03/24/2025 12:12	SS
								Certifications:	CTDOH-PH-0723,NELAC-NY10854,NJDEP-CT005,PADEP-68-044		
85-01-8	**Phenanthrene**	**9.40**		mg/kg dry	0.233	0.465	10	EPA 8270E	03/23/2025 07:57	03/24/2025 13:06	SS
								Certifications:	CTDOH-PH-0723,NELAC-NY10854,NJDEP-CT005,PADEP-68-044		
108-95-2	Phenol	ND		mg/kg dry	0.0466	0.0929	2	EPA 8270E	03/23/2025 07:57	03/24/2025 12:12	SS
								Certifications:	CTDOH-PH-0723,NELAC-NY10854,NJDEP-CT005,PADEP-68-044		
129-00-0	**Pyrene**	**8.59**		mg/kg dry	0.233	0.465	10	EPA 8270E	03/23/2025 07:57	03/24/2025 13:06	SS
								Certifications:	CTDOH-PH-0723,NELAC-NY10854,NJDEP-CT005,PADEP-68-044		
110-86-1	Pyridine	ND		mg/kg dry	0.186	0.372	2	EPA 8270E	03/23/2025 07:57	03/24/2025 12:12	SS
								Certifications:	CTDOH-PH-0723,NELAC-NY10854,NJDEP-CT005,PADEP-68-044		

	Surrogate Recoveries	Result	Acceptance Range
367-12-4	*Surrogate: SURR: 2-Fluorophenol*	*74.9 %*	*20-108*
13127-88-3	*Surrogate: SURR: Phenol-d6*	*70.4 %*	*23-114*
4165-60-0	*Surrogate: SURR: Nitrobenzene-d5*	*58.1 %*	*22-108*
321-60-8	*Surrogate: SURR: 2-Fluorobiphenyl*	*60.4 %*	*21-113*
118-79-6	*Surrogate: SURR: 2,4,6-Tribromophenol*	*71.1 %*	*19-110*
1718-51-0	*Surrogate: SURR: Terphenyl-d14*	*67.2 %*	*24-116*

Sample Information

Client Sample ID: SB13_6-8 **York Sample ID:** 25C1088-10

York Project (SDG) No.	Client Project ID	Matrix	Collection Date/Time	Date Received
25C1088	170745301	Soil	March 15, 2025 1:30 pm	03/18/2025

Semi-Volatiles, 1,4-Dioxane 8270 SIM-Soil

Log-in Notes:

Sample Notes:

Sample Prepared by Method: EPA 3550C

CAS No.	Parameter	Result	Flag	Units	Reported to LOQ	Dilution	Reference Method	Date/Time Prepared	Date/Time Analyzed	Analyst
123-91-1	1,4-Dioxane	ND		ug/kg	19.0	1	EPA 8270D SIM Certifications: NELAC-NY10854	03/21/2025 08:00	03/21/2025 18:32	SS

	Surrogate Recoveries	Result	Acceptance Range
17647-74-4	*Surrogate: 1,4-Dioxane-d8*	*72.0 %*	*39-127.5*

PFAS, EPA 1633 Target List

Log-in Notes:

Sample Notes:

Sample Prepared by Method: EPA 1633 Prep

CAS No.	Parameter	Result	Flag	Units	Reported to LOD/MDL	LOQ	Dilution	Reference Method	Date/Time Prepared	Date/Time Analyzed	Analyst
375-73-5	* Perfluorobutanesulfonic acid (PFBS)	ND		ug/kg dry	0.124	0.198	1	EPA 1633 Draft 3 Certifications: NELAC-NH2097 ,NJDEP-NY037	03/24/2025 15:55	03/26/2025 13:33	AM
307-24-4	Perfluorohexanoic acid (PFHxA)	ND		ug/kg dry	0.0592	0.223	1	EPA 1633 Draft 3 Certifications: NELAC-NH2097 ,NELAC-NY12058,NJDEP-NY037	03/24/2025 15:55	03/26/2025 13:33	AM
375-85-9	Perfluoroheptanoic acid (PFHpA)	ND	PF-CC V-L	ug/kg dry	0.117	0.223	1	EPA 1633 Draft 3 Certifications: NELAC-NH2097 ,NELAC-NY12058,NJDEP-NY037	03/24/2025 15:55	03/26/2025 13:33	AM
355-46-4	* Perfluorohexanesulfonic acid (PFHxS)	ND		ug/kg dry	0.200	0.204	1	EPA 1633 Draft 3 Certifications: NELAC-NH2097 ,NJDEP-NY037	03/24/2025 15:55	03/26/2025 13:33	AM
335-67-1	Perfluorooctanoic acid (PFOA)	ND		ug/kg dry	0.192	0.223	1	EPA 1633 Draft 3 Certifications: NELAC-NH2097 ,NELAC-NY12058,NJDEP-NY037	03/24/2025 15:55	03/26/2025 13:33	AM
1763-23-1	Perfluorooctanesulfonic acid (PFOS)	ND		ug/kg dry	0.186	0.208	1	EPA 1633 Draft 3 Certifications: NELAC-NH2097 ,NELAC-NY12058,NJDEP-NY037	03/24/2025 15:55	03/26/2025 13:33	AM
375-95-1	Perfluorononanoic acid (PFNA)	ND		ug/kg dry	0.211	0.223	1	EPA 1633 Draft 3 Certifications: NELAC-NH2097 ,NELAC-NY12058,NJDEP-NY037	03/24/2025 15:55	03/26/2025 13:33	AM
335-76-2	Perfluorodecanoic acid (PFDA)	ND		ug/kg dry	0.213	0.223	1	EPA 1633 Draft 3 Certifications: NELAC-NH2097 ,NELAC-NY12058,NJDEP-NY037	03/24/2025 15:55	03/26/2025 13:33	AM
2058-94-8	Perfluoroundecanoic acid (PFUnA)	ND		ug/kg dry	0.221	0.223	1	EPA 1633 Draft 3 Certifications: NELAC-NH2097 ,NELAC-NY12058,NJDEP-NY037	03/24/2025 15:55	03/26/2025 13:33	AM
307-55-1	Perfluorododecanoic acid (PFDoA)	ND	PF-CC V-L	ug/kg dry	0.182	0.223	1	EPA 1633 Draft 3 Certifications: NELAC-NH2097 ,NELAC-NY12058,NJDEP-NY037	03/24/2025 15:55	03/26/2025 13:33	AM
72629-94-8	Perfluorotridecanoic acid (PFTrDA)	ND		ug/kg dry	0.140	0.223	1	EPA 1633 Draft 3 Certifications: NELAC-NH2097 ,NELAC-NY12058,NJDEP-NY037	03/24/2025 15:55	03/26/2025 13:33	AM
376-06-7	Perfluorotetradecanoic acid (PFTA)	ND		ug/kg dry	0.115	0.223	1	EPA 1633 Draft 3 Certifications: NELAC-NH2097 ,NELAC-NY12058,NJDEP-NY037	03/24/2025 15:55	03/26/2025 13:33	AM
2355-31-9	N-MeFOSAA	ND		ug/kg dry	0.165	0.223	1	EPA 1633 Draft 3 Certifications: NELAC-NH2097 ,NELAC-NY12058,NJDEP-NY037	03/24/2025 15:55	03/26/2025 13:33	AM
2991-50-6	N-EtFOSAA	ND		ug/kg dry	0.217	0.223	1	EPA 1633 Draft 3 Certifications: NELAC-NH2097 ,NELAC-NY12058,NJDEP-NY037	03/24/2025 15:55	03/26/2025 13:33	AM
2706-90-3	Perfluoropentanoic acid (PFPeA)	ND		ug/kg dry	0.122	0.447	1	EPA 1633 Draft 3 Certifications: NELAC-NH2097 ,NELAC-NY12058,NJDEP-NY037	03/24/2025 15:55	03/26/2025 13:33	AM
754-91-6	* Perfluoro-1-octanesulfonamide (FOSA)	ND		ug/kg dry	0.163	0.223	1	EPA 1633 Draft 3 Certifications: NELAC-NH2097 ,NJDEP-NY037	03/24/2025 15:55	03/26/2025 13:33	AM

Sample Information

Client Sample ID: SB13_6-8 **York Sample ID:** 25C1088-10

York Project (SDG) No.	Client Project ID	Matrix	Collection Date/Time	Date Received
25C1088	170745301	Soil	March 15, 2025 1:30 pm	03/18/2025

PFAS, EPA 1633 Target List **Log-in Notes:** **Sample Notes:**

Sample Prepared by Method: EPA 1633 Prep

CAS No.	Parameter	Result	Flag	Units	Reported to LOD/MDL	LOQ	Dilution	Reference Method	Date/Time Prepared	Date/Time Analyzed	Analyst
375-92-8	* Perfluoro-1-heptanesulfonic acid (PFHpS)	ND		ug/kg dry	0.173	0.223	1	EPA 1633 Draft 3 Certifications: NELAC-NH2097 ,NJDEP-NY037	03/24/2025 15:55	03/26/2025 13:33	AM
335-77-3	* Perfluoro-1-decanesulfonic acid (PFDS)	ND		ug/kg dry	0.213	0.215	1	EPA 1633 Draft 3 Certifications: NELAC-NH2097 ,NJDEP-NY037	03/24/2025 15:55	03/26/2025 13:33	AM
27619-97-2	* 1H,1H,2H,2H-Perfluorooctanesulfonic acid (6:2 FTS)	ND		ug/kg dry	0.837	0.849	1	EPA 1633 Draft 3 Certifications: NELAC-NH2097 ,NJDEP-NY037	03/24/2025 15:55	03/26/2025 13:33	AM
39108-34-4	1H,1H,2H,2H-Perfluorodecanesulfonic acid (8:2 FTS)	ND		ug/kg dry	0.843	0.857	1	EPA 1633 Draft 3 Certifications: NELAC-NH2097 ,NELAC-NY12058,NJDEP-NY037	03/24/2025 15:55	03/26/2025 13:33	AM
375-22-4	Perfluoro-n-butanoic acid (PFBA)	ND		ug/kg dry	0.122	0.893	1	EPA 1633 Draft 3 Certifications: NELAC-NH2097 ,NELAC-NY12058,NJDEP-NY037	03/24/2025 15:55	03/26/2025 13:33	AM
113507-82-7	* Perfluoro(2-ethoxyethane)sulfonic acid (PFEESA)	ND		ug/kg dry	0.155	0.397	1	EPA 1633 Draft 3 Certifications: NELAC-NH2097	03/24/2025 15:55	03/26/2025 13:33	AM
151772-58-6	* Perfluoro-3,6-dioxaheptanoic acid (NFDHA)	ND		ug/kg dry	0.215	0.447	1	EPA 1633 Draft 3 Certifications: NELAC-NH2097	03/24/2025 15:55	03/26/2025 13:33	AM
377-73-1	* Perfluoro-4-oxapentanoic acid (PFMPA)	ND	PF-LCS-L	ug/kg dry	0.0692	0.447	1	EPA 1633 Draft 3 Certifications: NELAC-NH2097	03/24/2025 15:55	03/26/2025 13:33	AM
863090-89-5	* Perfluoro-5-oxahexanoic acid (PFMBA)	ND		ug/kg dry	0.107	0.447	1	EPA 1633 Draft 3 Certifications: NELAC-NH2097	03/24/2025 15:55	03/26/2025 13:33	AM
2706-91-4	* Perfluoro-1-pentanesulfonate (PFPeS)	ND		ug/kg dry	0.175	0.210	1	EPA 1633 Draft 3 Certifications: NELAC-NH2097 ,NJDEP-NY037	03/24/2025 15:55	03/26/2025 13:33	AM
757124-72-4	* 1H,1H,2H,2H-Perfluorohexanesulfonic acid (4:2 FTS)	ND		ug/kg dry	0.664	0.837	1	EPA 1633 Draft 3 Certifications: NELAC-NH2097 ,NJDEP-NY037	03/24/2025 15:55	03/26/2025 13:33	AM
13252-13-6	* HFPO-DA (Gen-X)	ND		ug/kg dry	0.679	0.893	1	EPA 1633 Draft 3 Certifications: NELAC-NH2097 ,NJDEP-NY037	03/24/2025 15:55	03/26/2025 13:33	AM
763051-92-9	* 11CL-PF3OUdS	ND	PF-LCS-L	ug/kg dry	0.347	0.844	1	EPA 1633 Draft 3 Certifications: NELAC-NH2097 ,NJDEP-NY037	03/24/2025 15:55	03/26/2025 13:33	AM
756426-58-1	* 9CL-PF3ONS	ND		ug/kg dry	0.275	0.835	1	EPA 1633 Draft 3 Certifications: NELAC-NH2097 ,NJDEP-NY037	03/24/2025 15:55	03/26/2025 13:33	AM
919005-14-4	* ADONA	ND		ug/kg dry	0.194	0.844	1	EPA 1633 Draft 3 Certifications: NELAC-NH2097 ,NJDEP-NY037	03/24/2025 15:55	03/26/2025 13:33	AM
79780-39-5	* Perfluorododecanesulfonic acid (PFDoS)	ND		ug/kg dry	0.189	0.217	1	EPA 1633 Draft 3 Certifications: NELAC-NH2097	03/24/2025 15:55	03/26/2025 13:33	AM
68259-12-1	* Perfluoro-1-nonanesulfonic acid (PFNS)	ND		ug/kg dry	0.138	0.214	1	EPA 1633 Draft 3 Certifications: NELAC-NH2097 ,NJDEP-NY037	03/24/2025 15:55	03/26/2025 13:33	AM
356-02-5	* 3-Perfluoropropyl propanoic acid (FPrPA)	ND		ug/kg dry	0.708	1.12	1	EPA 1633 Draft 3 Certifications: NELAC-NH2097	03/24/2025 15:55	03/26/2025 13:33	AM
914637-49-3	* 3-Perfluoropentyl propanoic acid (FPePA)	ND		ug/kg dry	2.34	5.58	1	EPA 1633 Draft 3 Certifications: NELAC-NH2097	03/24/2025 15:55	03/26/2025 13:33	AM
812-70-4	* 3-Perfluoroheptyl propanoic acid (FHpPA)	ND	PF-CCV-L, PF-LCS-L	ug/kg dry	1.67	5.58	1	EPA 1633 Draft 3 Certifications: NELAC-NH2097	03/24/2025 15:55	03/26/2025 13:33	AM

Sample Information

Client Sample ID: SB13_6-8 **York Sample ID:** 25C1088-10

York Project (SDG) No.	Client Project ID	Matrix	Collection Date/Time	Date Received
25C1088	170745301	Soil	March 15, 2025 1:30 pm	03/18/2025

PFAS, EPA 1633 Target List **Log-in Notes:** **Sample Notes:**

Sample Prepared by Method: EPA 1633 Prep

CAS No.	Parameter	Result	Flag	Units	Reported to LOD/MDL	LOQ	Dilution	Reference Method	Date/Time Prepared	Date/Time Analyzed	Analyst
24448-09-7	* N-MeFOSE	ND		ug/kg dry	0.682	2.23	1	EPA 1633 Draft 3	03/24/2025 15:55	03/26/2025 13:33	AM
								Certifications: NELAC-NH2097			
31506-32-8	* N-MeFOSA	ND		ug/kg dry	0.201	0.223	1	EPA 1633 Draft 3	03/24/2025 15:55	03/26/2025 13:33	AM
								Certifications: NELAC-NH2097			
1691-99-2	* N-EtFOSE	ND		ug/kg dry	0.778	2.23	1	EPA 1633 Draft 3	03/24/2025 15:55	03/26/2025 13:33	AM
								Certifications: NELAC-NH2097			
4151-50-2	* N-EtFOSA	ND		ug/kg dry	0.221	0.223	1	EPA 1633 Draft 3	03/24/2025 15:55	03/26/2025 13:33	AM
								Certifications: NELAC-NH2097			

	Surrogate Recoveries	Result		Acceptance Range
M3PFBS	*Surrogate: M3PFBS*	*126 %*		*25-150*
13C5PFHXA	*Surrogate: M5PFHxA*	*118 %*		*25-150*
13C4PFHPA	*Surrogate: M4PFHpA*	*173 %*	PFSu-H	*25-150*
13C3PFHXS	*Surrogate: M3PFHxS*	*121 %*		*25-150*
13C8PFOA	*Surrogate: Perfluoro-n-[13C8]octanoic aci*	*118 %*		*25-150*
13C6PFDA	*Surrogate: M6PFDA*	*101 %*		*25-150*
13C7PFUNA	*Surrogate: M7PFUdA*	*127 %*		*25-150*
960315-52-0	*Surrogate: Perfluoro-n-[1,2-13C2]dodecan*	*107 %*		*25-150*
13C2PFTEDA	*Surrogate: M2PFTeDA*	*84.9 %*		*10-150*
13C4PFBA	*Surrogate: Perfluoro-n-[13C4]butanoic aci*	*6.99 %*	PFSu-L	*25-150*
13C8PFOS	*Surrogate: Perfluoro-1-[13C8]octanesulfor*	*107 %*		*25-150*
13C5PFPEA	*Surrogate: Perfluoro-n-[13C5]pentanoic ac*	*81.0 %*		*25-150*
13C8FOSA	*Surrogate: Perfluoro-1-[13C8]octanesulfor*	*52.4 %*		*10-150*
D3-NMEFOSAA	*Surrogate: d3-N-MeFOSAA*	*96.4 %*		*25-150*
D5-NETFOSAA	*Surrogate: d5-N-EtFOSAA*	*102 %*		*25-150*
M2-6:2FTS	*Surrogate: M2-6:2 FTS*	*100 %*		*25-200*
M2-8:2FTS	*Surrogate: M2-8:2 FTS*	*114 %*		*25-200*
13C9PFNA	*Surrogate: M9PFNA*	*93.6 %*		*25-150*
M2-4:2FTS	*Surrogate: M2-4:2 FTS*	*105 %*		*25-150*
936109-37-4	*Surrogate: d-N-MeFOSA*	*49.5 %*		*25-150*
936109-40-9	*Surrogate: d-N-EtFOSA*	*59.9 %*		*25-150*
M3HFPO-DA	*Surrogate: M3HFPO-DA*	*121 %*		*25-150*
D9-NETPFOSAI	*Surrogate: d9-N-EtFOSE*	*31.8 %*		*25-150*
D7-NMEPFOSA	*Surrogate: d7-N-MeFOSE*	*29.7 %*		*25-150*

Sample Information

Client Sample ID: SB13_6-8 **York Sample ID:** 25C1088-10

York Project (SDG) No.	Client Project ID	Matrix	Collection Date/Time	Date Received
25C1088	170745301	Soil	March 15, 2025 1:30 pm	03/18/2025

PEST, 8081 MASTER **Log-in Notes:** **Sample Notes:**

Sample Prepared by Method: EPA 3550C

CAS No.	Parameter	Result	Flag	Units	Reported to LOQ	Dilution	Reference Method	Date/Time Prepared	Date/Time Analyzed	Analyst
72-54-8	4,4'-DDD	ND		mg/kg dry	0.00183	5	EPA 8081B	03/21/2025 08:00	03/21/2025 14:00	SCB
							Certifications:	CTDOH-PH-0723,NELAC-NY10854,NJDEP-CT005,PADEP-68-044		
72-55-9	4,4'-DDE	ND		mg/kg dry	0.00183	5	EPA 8081B	03/21/2025 08:00	03/21/2025 14:00	SCB
							Certifications:	CTDOH-PH-0723,NELAC-NY10854,NJDEP-CT005,PADEP-68-044		
50-29-3	4,4'-DDT	ND		mg/kg dry	0.00183	5	EPA 8081B	03/21/2025 08:00	03/21/2025 14:00	SCB
							Certifications:	CTDOH-PH-0723,NELAC-NY10854,NJDEP-CT005,PADEP-68-044		
309-00-2	Aldrin	ND		mg/kg dry	0.00183	5	EPA 8081B	03/21/2025 08:00	03/21/2025 14:00	SCB
							Certifications:	CTDOH-PH-0723,NELAC-NY10854,NJDEP-CT005,PADEP-68-044		
319-84-6	alpha-BHC	ND		mg/kg dry	0.00183	5	EPA 8081B	03/21/2025 08:00	03/21/2025 14:00	SCB
							Certifications:	CTDOH-PH-0723,NELAC-NY10854,NJDEP-CT005,PADEP-68-044		
5103-71-9	alpha-Chlordane	ND		mg/kg dry	0.00183	5	EPA 8081B	03/21/2025 08:00	03/21/2025 14:00	SCB
							Certifications:	NELAC-NY10854,NJDEP-CT005		
319-85-7	beta-BHC	ND		mg/kg dry	0.00183	5	EPA 8081B	03/21/2025 08:00	03/21/2025 14:00	SCB
							Certifications:	CTDOH-PH-0723,NELAC-NY10854,NJDEP-CT005,PADEP-68-044		
319-86-8	delta-BHC	ND		mg/kg dry	0.00183	5	EPA 8081B	03/21/2025 08:00	03/21/2025 14:00	SCB
							Certifications:	CTDOH-PH-0723,NELAC-NY10854,NJDEP-CT005,PADEP-68-044		
60-57-1	Dieldrin	ND		mg/kg dry	0.00183	5	EPA 8081B	03/21/2025 08:00	03/21/2025 14:00	SCB
							Certifications:	CTDOH-PH-0723,NELAC-NY10854,NJDEP-CT005,PADEP-68-044		
959-98-8	Endosulfan I	ND		mg/kg dry	0.00183	5	EPA 8081B	03/21/2025 08:00	03/21/2025 14:00	SCB
							Certifications:	CTDOH-PH-0723,NELAC-NY10854,NJDEP-CT005,PADEP-68-044		
33213-65-9	Endosulfan II	ND		mg/kg dry	0.00183	5	EPA 8081B	03/21/2025 08:00	03/21/2025 14:00	SCB
							Certifications:	CTDOH-PH-0723,NELAC-NY10854		
1031-07-8	Endosulfan sulfate	ND		mg/kg dry	0.00183	5	EPA 8081B	03/21/2025 08:00	03/21/2025 14:00	SCB
							Certifications:	CTDOH-PH-0723,NELAC-NY10854,NJDEP-CT005,PADEP-68-044		
72-20-8	Endrin	ND		mg/kg dry	0.00183	5	EPA 8081B	03/21/2025 08:00	03/21/2025 14:00	SCB
							Certifications:	CTDOH-PH-0723,NELAC-NY10854,NJDEP-CT005,PADEP-68-044		
7421-93-4	Endrin aldehyde	ND		mg/kg dry	0.00183	5	EPA 8081B	03/21/2025 08:00	03/21/2025 14:00	SCB
							Certifications:	CTDOH-PH-0723,NELAC-NY10854,NJDEP-CT005,PADEP-68-044		
53494-70-5	Endrin ketone	ND		mg/kg dry	0.00183	5	EPA 8081B	03/21/2025 08:00	03/21/2025 14:00	SCB
							Certifications:	CTDOH-PH-0723,NELAC-NY10854,NJDEP-CT005,PADEP-68-044		
58-89-9	gamma-BHC (Lindane)	ND		mg/kg dry	0.00183	5	EPA 8081B	03/21/2025 08:00	03/21/2025 14:00	SCB
							Certifications:	CTDOH-PH-0723,NELAC-NY10854,NJDEP-CT005,PADEP-68-044		
5566-34-7	gamma-Chlordane	ND		mg/kg dry	0.00183	5	EPA 8081B	03/21/2025 08:00	03/21/2025 14:00	SCB
							Certifications:	NELAC-NY10854,NJDEP-CT005		
76-44-8	Heptachlor	ND		mg/kg dry	0.00183	5	EPA 8081B	03/21/2025 08:00	03/21/2025 14:00	SCB
							Certifications:	CTDOH-PH-0723,NELAC-NY10854,NJDEP-CT005,PADEP-68-044		
1024-57-3	Heptachlor epoxide	ND		mg/kg dry	0.00183	5	EPA 8081B	03/21/2025 08:00	03/21/2025 14:00	SCB
							Certifications:	CTDOH-PH-0723,NELAC-NY10854,NJDEP-CT005,PADEP-68-044		
72-43-5	Methoxychlor	ND		mg/kg dry	0.00183	5	EPA 8081B	03/21/2025 08:00	03/21/2025 14:00	SCB
							Certifications:	CTDOH-PH-0723,NELAC-NY10854,NJDEP-CT005,PADEP-68-044		
8001-35-2	Toxaphene	ND		mg/kg dry	0.183	5	EPA 8081B	03/21/2025 08:00	03/21/2025 14:00	SCB
							Certifications:	CTDOH-PH-0723,NELAC-NY10854,NJDEP-CT005,PADEP-68-044		

Sample Information

Client Sample ID: SB13_6-8 **York Sample ID:** 25C1088-10

York Project (SDG) No.	Client Project ID	Matrix	Collection Date/Time	Date Received
25C1088	170745301	Soil	March 15, 2025 1:30 pm	03/18/2025

PEST, 8081 MASTER

Log-in Notes:

Sample Notes:

Sample Prepared by Method: EPA 3550C

CAS No.	Parameter	Result	Flag	Units	Reported to LOQ	Dilution	Reference Method	Date/Time Prepared	Date/Time Analyzed	Analyst
57-74-9	* Chlordane, total	ND		mg/kg dry	0.0365	5	EPA 8081B	03/21/2025 08:00	03/21/2025 14:00	SCB
							Certifications:			

	Surrogate Recoveries	Result	Acceptance Range
2051-24-3	*Surrogate: Decachlorobiphenyl*	*67.5 %*	*30-150*
877-09-8	*Surrogate: Tetrachloro-m-xylene*	*71.9 %*	*30-150*

PCB, 8082 MASTER

Log-in Notes:

Sample Notes:

Sample Prepared by Method: EPA 3550C

CAS No.	Parameter	Result	Flag	Units	Reported to LOQ	Dilution	Reference Method	Date/Time Prepared	Date/Time Analyzed	Analyst
12674-11-2	Aroclor 1016	ND		mg/kg dry	0.0187	1	EPA 8082A	03/21/2025 08:00	03/21/2025 14:47	NF
							Certifications:	NELAC-NY10854,CTDOH-PH-0723,NJDEP-CT005,PADEP-68-044		
11104-28-2	Aroclor 1221	ND		mg/kg dry	0.0187	1	EPA 8082A	03/21/2025 08:00	03/21/2025 14:47	NF
							Certifications:	NELAC-NY10854,CTDOH-PH-0723,NJDEP-CT005,PADEP-68-044		
11141-16-5	Aroclor 1232	ND		mg/kg dry	0.0187	1	EPA 8082A	03/21/2025 08:00	03/21/2025 14:47	NF
							Certifications:	NELAC-NY10854,CTDOH-PH-0723,NJDEP-CT005,PADEP-68-044		
53469-21-9	Aroclor 1242	ND		mg/kg dry	0.0187	1	EPA 8082A	03/21/2025 08:00	03/21/2025 14:47	NF
							Certifications:	NELAC-NY10854,CTDOH-PH-0723,NJDEP-CT005,PADEP-68-044		
12672-29-6	Aroclor 1248	ND		mg/kg dry	0.0187	1	EPA 8082A	03/21/2025 08:00	03/21/2025 14:47	NF
							Certifications:	NELAC-NY10854,CTDOH-PH-0723,NJDEP-CT005,PADEP-68-044		
11097-69-1	Aroclor 1254	ND		mg/kg dry	0.0187	1	EPA 8082A	03/21/2025 08:00	03/21/2025 14:47	NF
							Certifications:	NELAC-NY10854,CTDOH-PH-0723,NJDEP-CT005,PADEP-68-044		
11096-82-5	Aroclor 1260	ND		mg/kg dry	0.0187	1	EPA 8082A	03/21/2025 08:00	03/21/2025 14:47	NF
							Certifications:	NELAC-NY10854,CTDOH-PH-0723,NJDEP-CT005,PADEP-68-044		
1336-36-3	* Total PCBs	ND		mg/kg dry	0.0187	1	EPA 8082A	03/21/2025 08:00	03/21/2025 14:47	NF
							Certifications:			

	Surrogate Recoveries	Result	Acceptance Range
877-09-8	*Surrogate: Tetrachloro-m-xylene*	*55.0 %*	*30-120*
2051-24-3	*Surrogate: Decachlorobiphenyl*	*49.5 %*	*30-120*

HERB, 8151 MASTER

Log-in Notes:

Sample Notes:

Sample Prepared by Method: EPA 3550C/8151A

CAS No.	Parameter	Result	Flag	Units	Reported to LOQ	Dilution	Reference Method	Date/Time Prepared	Date/Time Analyzed	Analyst
93-76-5	2,4,5-T	ND		mg/kg dry	0.0222	1	EPA 8151A	03/20/2025 09:32	03/21/2025 12:28	GXB
							Certifications:	CTDOH-PH-0723,NELAC-NY10854,NJDEP-CT005,PADEP-68-044		
93-72-1	2,4,5-TP (Silvex)	ND		mg/kg dry	0.0222	1	EPA 8151A	03/20/2025 09:32	03/21/2025 12:28	GXB
							Certifications:	CTDOH-PH-0723,NELAC-NY10854,NJDEP-CT005,PADEP-68-044		
94-75-7	2,4-D	ND		mg/kg dry	0.0222	1	EPA 8151A	03/20/2025 09:32	03/21/2025 12:28	GXB
							Certifications:	CTDOH-PH-0723,NELAC-NY10854,NJDEP-CT005,PADEP-68-044		

	Surrogate Recoveries	Result	Acceptance Range

Sample Information

Client Sample ID: SB13_6-8 **York Sample ID:** 25C1088-10

York Project (SDG) No.	Client Project ID	Matrix	Collection Date/Time	Date Received
25C1088	170745301	Soil	March 15, 2025 1:30 pm	03/18/2025

HERB, 8151 MASTER

Log-in Notes: **Sample Notes:**

Sample Prepared by Method: EPA 3550C/8151A

CAS No.	Parameter	Result	Flag	Units	Reported to LOQ	Dilution	Reference Method	Date/Time Prepared	Date/Time Analyzed	Analyst
19719-28-9	*Surrogate: 2,4-Dichlorophenylacetic acid (.*	*47.0 %*			*21-150*					

Metals, Target Analyte

Log-in Notes: **Sample Notes:**

Sample Prepared by Method: EPA 3050B

CAS No.	Parameter	Result	Flag	Units	Reported to LOQ	Dilution	Reference Method	Date/Time Prepared	Date/Time Analyzed	Analyst
7429-90-5	**Aluminum**	**5440**		mg/kg dry	4.69	1	EPA 6010D	03/23/2025 07:35	03/24/2025 10:58	AGNR
							Certifications:	CTDOH-PH-0723,NELAC-NY10854,NJDEP-CT005,PADEP-68-044		
7440-36-0	Antimony	ND		mg/kg dry	2.34	1	EPA 6010D	03/23/2025 07:35	03/24/2025 10:58	AGNR
							Certifications:	CTDOH-PH-0723,NELAC-NY10854,NJDEP-CT005,PADEP-68-044		
7440-38-2	**Arsenic**	**6.60**		mg/kg dry	1.41	1	EPA 6010D	03/23/2025 07:35	03/24/2025 10:58	AGNR
							Certifications:	CTDOH-PH-0723,NELAC-NY10854,NJDEP-CT005,PADEP-68-044		
7440-39-3	**Barium**	**146**		mg/kg dry	2.34	1	EPA 6010D	03/23/2025 07:35	03/24/2025 10:58	AGNR
							Certifications:	CTDOH-PH-0723,NELAC-NY10854,NJDEP-CT005,PADEP-68-044		
7440-41-7	**Beryllium**	**0.364**		mg/kg dry	0.047	1	EPA 6010D	03/23/2025 07:35	03/24/2025 10:58	AGNR
							Certifications:	CTDOH-PH-0723,NELAC-NY10854,NJDEP-CT005,PADEP-68-044		
7440-43-9	Cadmium	ND		mg/kg dry	0.281	1	EPA 6010D	03/23/2025 07:35	03/24/2025 10:58	AGNR
							Certifications:	CTDOH-PH-0723,NELAC-NY10854,NJDEP-CT005,PADEP-68-044		
7440-70-2	**Calcium**	**55800**		mg/kg dry	4.69	1	EPA 6010D	03/23/2025 07:35	03/24/2025 10:58	AGNR
							Certifications:	CTDOH-PH-0723,NELAC-NY10854,NJDEP-CT005,PADEP-68-044		
7440-47-3	**Chromium**	**11.5**		mg/kg dry	0.469	1	EPA 6010D	03/23/2025 07:35	03/24/2025 10:58	AGNR
							Certifications:	CTDOH-PH-0723,NELAC-NY10854,NJDEP-CT005,PADEP-68-044		
7440-48-4	**Cobalt**	**4.90**		mg/kg dry	0.375	1	EPA 6010D	03/23/2025 07:35	03/24/2025 10:58	AGNR
							Certifications:	CTDOH-PH-0723,NELAC-NY10854,NJDEP-CT005,PADEP-68-044		
7440-50-8	**Copper**	**41.9**		mg/kg dry	1.88	1	EPA 6010D	03/23/2025 07:35	03/24/2025 10:58	AGNR
							Certifications:	CTDOH-PH-0723,NELAC-NY10854,NJDEP-CT005,PADEP-68-044		
7439-89-6	**Iron**	**12700**		mg/kg dry	23.4	1	EPA 6010D	03/23/2025 07:35	03/24/2025 10:58	AGNR
							Certifications:	CTDOH-PH-0723,NELAC-NY10854,NJDEP-CT005,PADEP-68-044		
7439-92-1	**Lead**	**436**		mg/kg dry	0.469	1	EPA 6010D	03/23/2025 07:35	03/24/2025 10:58	AGNR
							Certifications:	CTDOH-PH-0723,NELAC-NY10854,NJDEP-CT005,PADEP-68-044		
7439-95-4	**Magnesium**	**23700**		mg/kg dry	4.69	1	EPA 6010D	03/23/2025 07:35	03/24/2025 10:58	AGNR
							Certifications:	CTDOH-PH-0723,NELAC-NY10854,NJDEP-CT005,PADEP-68-044		
7439-96-5	**Manganese**	**220**		mg/kg dry	0.469	1	EPA 6010D	03/23/2025 07:35	03/24/2025 10:58	AGNR
							Certifications:	CTDOH-PH-0723,NELAC-NY10854,NJDEP-CT005,PADEP-68-044		
7440-02-0	**Nickel**	**10.8**		mg/kg dry	0.934	1	EPA 6010D	03/23/2025 07:35	03/24/2025 10:58	AGNR
							Certifications:	CTDOH-PH-0723,NELAC-NY10854,NJDEP-CT005,PADEP-68-044		
7440-09-7	**Potassium**	**928**		mg/kg dry	4.69	1	EPA 6010D	03/23/2025 07:35	03/24/2025 10:58	AGNR
							Certifications:	CTDOH-PH-0723,NELAC-NY10854,NJDEP-CT005,PADEP-68-044		
7782-49-2	Selenium	ND		mg/kg dry	2.34	1	EPA 6010D	03/23/2025 07:35	03/24/2025 10:58	AGNR
							Certifications:	CTDOH-PH-0723,NELAC-NY10854,NJDEP-CT005,PADEP-68-044		
7440-22-4	Silver	ND		mg/kg dry	0.473	1	EPA 6010D	03/23/2025 07:35	03/24/2025 10:58	AGNR
							Certifications:	CTDOH-PH-0723,NELAC-NY10854,NJDEP-CT005,PADEP-68-044		

Sample Information

Client Sample ID: SB13_6-8 **York Sample ID:** 25C1088-10

York Project (SDG) No.	Client Project ID	Matrix	Collection Date/Time	Date Received
25C1088	170745301	Soil	March 15, 2025 1:30 pm	03/18/2025

Metals, Target Analyte

Log-in Notes: **Sample Notes:**

Sample Prepared by Method: EPA 3050B

CAS No.	Parameter	Result	Flag	Units	Reported to LOQ	Dilution	Reference Method	Date/Time Prepared	Date/Time Analyzed	Analyst
7440-23-5	**Sodium**	**162**		mg/kg dry	46.9	1	EPA 6010D	03/23/2025 07:35	03/24/2025 10:58	AGNR
							Certifications:	CTDOH-PH-0723,NELAC-NY10854,NJDEP-CT005,PADEP-68-044		
7440-28-0	Thallium	ND		mg/kg dry	1.88	1	EPA 6010D	03/23/2025 07:35	03/24/2025 10:58	AGNR
							Certifications:	CTDOH-PH-0723,NELAC-NY10854,NJDEP-CT005,PADEP-68-044		
7440-62-2	**Vanadium**	**17.9**		mg/kg dry	0.934	1	EPA 6010D	03/23/2025 07:35	03/24/2025 10:58	AGNR
							Certifications:	CTDOH-PH-0723,NELAC-NY10854,NJDEP-CT005,PADEP-68-044		
7440-66-6	**Zinc**	**142**		mg/kg dry	2.34	1	EPA 6010D	03/23/2025 07:35	03/24/2025 10:58	AGNR
							Certifications:	CTDOH-PH-0723,NELAC-NY10854,NJDEP-CT005,PADEP-68-044		

Mercury by 7473

Log-in Notes: **Sample Notes:**

Sample Prepared by Method: EPA 7473 soil

CAS No.	Parameter	Result	Flag	Units	Reported to LOQ	Dilution	Reference Method	Date/Time Prepared	Date/Time Analyzed	Analyst
7439-97-6	**Mercury**	**0.764**		mg/kg dry	0.0338	1	EPA 7473	03/20/2025 12:36	03/21/2025 14:04	DRS
							Certifications:	CTDOH-PH-0723,NJDEP-CT005,NELAC-NY10854,PADEP-68-044		

Chromium, Hexavalent

Log-in Notes: **Sample Notes:**

Sample Prepared by Method: EPA SW846-3060

CAS No.	Parameter	Result	Flag	Units	Reported to LOQ	Dilution	Reference Method	Date/Time Prepared	Date/Time Analyzed	Analyst
18540-29-9	Chromium, Hexavalent	ND		mg/kg dry	0.563	1	EPA 7196A	03/19/2025 09:18	03/19/2025 16:40	JMT
							Certifications:	NJDEP-CT005,CTDOH-PH-0723,NELAC-NY10854,PADEP-68-044		

Chromium, Trivalent

Log-in Notes: **Sample Notes:**

Sample Prepared by Method: Analysis Preparation

CAS No.	Parameter	Result	Flag	Units	Reported to LOQ	Dilution	Reference Method	Date/Time Prepared	Date/Time Analyzed	Analyst
16065-83-1	*** Chromium, Trivalent**	**11.5**		mg/kg	0.500	1	Calculation	03/24/2025 14:49	03/24/2025 14:57	SL
							Certifications:			

Cyanide, Total

Log-in Notes: **Sample Notes:**

Sample Prepared by Method: Analysis Preparation Soil

CAS No.	Parameter	Result	Flag	Units	Reported to LOQ	Dilution	Reference Method	Date/Time Prepared	Date/Time Analyzed	Analyst
57-12-5	**Cyanide, total**	**0.911**		mg/kg dry	0.563	1	EPA 9014/9010C	03/19/2025 14:04	03/19/2025 18:32	CB
							Certifications:	NELAC-NY10854,CTDOH-PH-0723,NJDEP-CT005,PADEP-68-044		

Total Solids

Log-in Notes: **Sample Notes:**

Sample Prepared by Method: % Solids Prep

CAS No.	Parameter	Result	Flag	Units	Reported to LOQ	Dilution	Reference Method	Date/Time Prepared	Date/Time Analyzed	Analyst

Sample Information

Client Sample ID: SB13_6-8 **York Sample ID:** 25C1088-10

York Project (SDG) No.	Client Project ID	Matrix	Collection Date/Time	Date Received
25C1088	170745301	Soil	March 15, 2025 1:30 pm	03/18/2025

Total Solids

Log-in Notes:

Sample Notes:

Sample Prepared by Method: % Solids Prep

CAS No.	Parameter	Result	Flag	Units	Reported to LOQ	Dilution	Reference Method	Date/Time Prepared	Date/Time Analyzed	Analyst
solids	*** % Solids**	**88.9**		%	0.100	1	SM 2540G	03/19/2025 08:48	03/19/2025 10:20	SMM
							Certifications:	CTDOH-PH-0723		

Sample Information

Client Sample ID: **SB13_10-12** **York Sample ID:** **25C1088-11**

York Project (SDG) No.	Client Project ID	Matrix	Collection Date/Time	Date Received
25C1088	170745301	Soil	March 15, 2025 2:00 pm	03/18/2025

VOA, 8260 MASTER **Log-in Notes:** **Sample Notes:**

Sample Prepared by Method: EPA 5035A

CAS No.	Parameter	Result	Flag	Units	Reported to LOD/MDL	LOQ	Dilution	Reference Method	Date/Time Prepared	Date/Time Analyzed	Analyst
630-20-6	1,1,1,2-Tetrachloroethane	ND		mg/kg dry	0.0021	0.0041	1	EPA 8260D	03/20/2025 14:00	03/20/2025 21:24	AC
								Certifications:	CTDOH-PH-0723,NELAC-NY10854,NELAC-NY12058,NJDEP-CT		
71-55-6	1,1,1-Trichloroethane	ND		mg/kg dry	0.0021	0.0041	1	EPA 8260D	03/20/2025 14:00	03/20/2025 21:24	AC
								Certifications:	CTDOH-PH-0723,NELAC-NY10854,NELAC-NY12058,NJDEP-CT		
79-34-5	1,1,2,2-Tetrachloroethane	ND		mg/kg dry	0.0021	0.0041	1	EPA 8260D	03/20/2025 14:00	03/20/2025 21:24	AC
								Certifications:	CTDOH-PH-0723,NELAC-NY10854,NELAC-NY12058,NJDEP-CT		
76-13-1	1,1,2-Trichloro-1,2,2-trifluoroethane (Freon 113)	ND		mg/kg dry	0.0021	0.0041	1	EPA 8260D	03/20/2025 14:00	03/20/2025 21:24	AC
								Certifications:	CTDOH-PH-0723,NELAC-NY10854,NELAC-NY12058,NJDEP-CT		
79-00-5	1,1,2-Trichloroethane	ND		mg/kg dry	0.0021	0.0041	1	EPA 8260D	03/20/2025 14:00	03/20/2025 21:24	AC
								Certifications:	CTDOH-PH-0723,NELAC-NY10854,NELAC-NY12058,NJDEP-CT		
75-34-3	1,1-Dichloroethane	ND		mg/kg dry	0.0021	0.0041	1	EPA 8260D	03/20/2025 14:00	03/20/2025 21:24	AC
								Certifications:	CTDOH-PH-0723,NELAC-NY10854,NELAC-NY12058,NJDEP-CT		
75-35-4	1,1-Dichloroethylene	ND		mg/kg dry	0.0021	0.0041	1	EPA 8260D	03/20/2025 14:00	03/20/2025 21:24	AC
								Certifications:	CTDOH-PH-0723,NELAC-NY10854,NELAC-NY12058,NJDEP-CT		
87-61-6	1,2,3-Trichlorobenzene	ND		mg/kg dry	0.0021	0.0041	1	EPA 8260D	03/20/2025 14:00	03/20/2025 21:24	AC
								Certifications:	NELAC-NY10854,NELAC-NY12058,NJDEP-CT005,PADEP-68-04		
96-18-4	1,2,3-Trichloropropane	ND		mg/kg dry	0.0021	0.0041	1	EPA 8260D	03/20/2025 14:00	03/20/2025 21:24	AC
								Certifications:	NELAC-NY10854,NELAC-NY12058,NJDEP-CT005		
120-82-1	1,2,4-Trichlorobenzene	ND		mg/kg dry	0.0021	0.0041	1	EPA 8260D	03/20/2025 14:00	03/20/2025 21:24	AC
								Certifications:	NELAC-NY10854,NELAC-NY12058,NJDEP-CT005,PADEP-68-04		
95-63-6	1,2,4-Trimethylbenzene	ND		mg/kg dry	0.0021	0.0041	1	EPA 8260D	03/20/2025 14:00	03/20/2025 21:24	AC
								Certifications:	CTDOH-PH-0723,NELAC-NY10854,NELAC-NY12058,NJDEP-CT		
96-12-8	1,2-Dibromo-3-chloropropane	ND		mg/kg dry	0.0021	0.0041	1	EPA 8260D	03/20/2025 14:00	03/20/2025 21:24	AC
								Certifications:	CTDOH-PH-0723,NELAC-NY10854,NELAC-NY12058,NJDEP-CT		
106-93-4	1,2-Dibromoethane	ND		mg/kg dry	0.0021	0.0041	1	EPA 8260D	03/20/2025 14:00	03/20/2025 21:24	AC
								Certifications:	CTDOH-PH-0723,NELAC-NY10854,NELAC-NY12058,NJDEP-CT		
95-50-1	1,2-Dichlorobenzene	ND		mg/kg dry	0.0021	0.0041	1	EPA 8260D	03/20/2025 14:00	03/20/2025 21:24	AC
								Certifications:	CTDOH-PH-0723,NELAC-NY10854,NELAC-NY12058,NJDEP-CT		
107-06-2	1,2-Dichloroethane	ND		mg/kg dry	0.0021	0.0041	1	EPA 8260D	03/20/2025 14:00	03/20/2025 21:24	AC
								Certifications:	CTDOH-PH-0723,NELAC-NY10854,NELAC-NY12058,NJDEP-CT		
78-87-5	1,2-Dichloropropane	ND		mg/kg dry	0.0021	0.0041	1	EPA 8260D	03/20/2025 14:00	03/20/2025 21:24	AC
								Certifications:	CTDOH-PH-0723,NELAC-NY10854,NELAC-NY12058,NJDEP-CT		
108-67-8	1,3,5-Trimethylbenzene	ND		mg/kg dry	0.0021	0.0041	1	EPA 8260D	03/20/2025 14:00	03/20/2025 21:24	AC
								Certifications:	CTDOH-PH-0723,NELAC-NY10854,NELAC-NY12058,NJDEP-CT		
541-73-1	1,3-Dichlorobenzene	ND		mg/kg dry	0.0021	0.0041	1	EPA 8260D	03/20/2025 14:00	03/20/2025 21:24	AC
								Certifications:	CTDOH-PH-0723,NELAC-NY10854,NELAC-NY12058,NJDEP-CT		
106-46-7	1,4-Dichlorobenzene	ND		mg/kg dry	0.0021	0.0041	1	EPA 8260D	03/20/2025 14:00	03/20/2025 21:24	AC
								Certifications:	CTDOH-PH-0723,NELAC-NY10854,NELAC-NY12058,NJDEP-CT		
123-91-1	1,4-Dioxane	ND		mg/kg dry	0.041	0.083	1	EPA 8260D	03/20/2025 14:00	03/20/2025 21:24	AC
								Certifications:	NELAC-NY10854,NELAC-NY12058,NJDEP-CT005,PADEP-68-04		
78-93-3	2-Butanone	ND		mg/kg dry	0.0021	0.0041	1	EPA 8260D	03/20/2025 14:00	03/20/2025 21:24	AC
								Certifications:	CTDOH-PH-0723,NELAC-NY10854,NELAC-NY12058,NJDEP-CT		

Sample Information

Client Sample ID: SB13_10-12 **York Sample ID:** 25C1088-11

York Project (SDG) No.	Client Project ID	Matrix	Collection Date/Time	Date Received
25C1088	170745301	Soil	March 15, 2025 2:00 pm	03/18/2025

VOA, 8260 MASTER **Log-in Notes:** **Sample Notes:**

Sample Prepared by Method: EPA 5035A

CAS No.	Parameter	Result	Flag	Units	Reported to LOD/MDL	LOQ	Dilution	Reference Method	Date/Time Prepared	Date/Time Analyzed	Analyst
591-78-6	2-Hexanone	ND		mg/kg dry	0.0021	0.0041	1	EPA 8260D	03/20/2025 14:00	03/20/2025 21:24	AC
								Certifications:	CTDOH-PH-0723,NELAC-NY10854,NELAC-NY12058,NJDEP-CT		
108-10-1	4-Methyl-2-pentanone	ND		mg/kg dry	0.0021	0.0041	1	EPA 8260D	03/20/2025 14:00	03/20/2025 21:24	AC
								Certifications:	CTDOH-PH-0723,NELAC-NY10854,NELAC-NY12058,NJDEP-CT		
67-64-1	**Acetone**	**0.0042**	J, ICVE	mg/kg dry	0.0041	0.0083	1	EPA 8260D	03/20/2025 14:00	03/20/2025 21:24	AC
								Certifications:	CTDOH-PH-0723,NELAC-NY10854,NELAC-NY12058,NJDEP-CT		
107-02-8	Acrolein	ND		mg/kg dry	0.0041	0.0083	1	EPA 8260D	03/20/2025 14:00	03/20/2025 21:24	AC
								Certifications:	CTDOH-PH-0723,NELAC-NY10854,NELAC-NY12058,NJDEP-CT		
107-13-1	Acrylonitrile	ND		mg/kg dry	0.0021	0.0041	1	EPA 8260D	03/20/2025 14:00	03/20/2025 21:24	AC
								Certifications:	CTDOH-PH-0723,NELAC-NY10854,NELAC-NY12058,NJDEP-CT		
71-43-2	Benzene	ND		mg/kg dry	0.0021	0.0041	1	EPA 8260D	03/20/2025 14:00	03/20/2025 21:24	AC
								Certifications:	CTDOH-PH-0723,NELAC-NY10854,NELAC-NY12058,NJDEP-CT		
74-97-5	Bromochloromethane	ND		mg/kg dry	0.0021	0.0041	1	EPA 8260D	03/20/2025 14:00	03/20/2025 21:24	AC
								Certifications:	NELAC-NY10854,NELAC-NY12058,NJDEP-CT005,PADEP-68-04		
75-27-4	Bromodichloromethane	ND		mg/kg dry	0.0021	0.0041	1	EPA 8260D	03/20/2025 14:00	03/20/2025 21:24	AC
								Certifications:	CTDOH-PH-0723,NELAC-NY10854,NELAC-NY12058,NJDEP-CT		
75-25-2	Bromoform	ND		mg/kg dry	0.0021	0.0041	1	EPA 8260D	03/20/2025 14:00	03/20/2025 21:24	AC
								Certifications:	CTDOH-PH-0723,NELAC-NY10854,NELAC-NY12058,NJDEP-CT		
74-83-9	Bromomethane	ND		mg/kg dry	0.0021	0.0041	1	EPA 8260D	03/20/2025 14:00	03/20/2025 21:24	AC
								Certifications:	CTDOH-PH-0723,NELAC-NY10854,NELAC-NY12058,NJDEP-CT		
75-15-0	Carbon disulfide	ND		mg/kg dry	0.0021	0.0041	1	EPA 8260D	03/20/2025 14:00	03/20/2025 21:24	AC
								Certifications:	CTDOH-PH-0723,NELAC-NY10854,NELAC-NY12058,NJDEP-CT		
56-23-5	Carbon tetrachloride	ND		mg/kg dry	0.0021	0.0041	1	EPA 8260D	03/20/2025 14:00	03/20/2025 21:24	AC
								Certifications:	CTDOH-PH-0723,NELAC-NY10854,NELAC-NY12058,NJDEP-CT		
108-90-7	Chlorobenzene	ND		mg/kg dry	0.0021	0.0041	1	EPA 8260D	03/20/2025 14:00	03/20/2025 21:24	AC
								Certifications:	CTDOH-PH-0723,NELAC-NY10854,NELAC-NY12058,NJDEP-CT		
75-00-3	Chloroethane	ND		mg/kg dry	0.0021	0.0041	1	EPA 8260D	03/20/2025 14:00	03/20/2025 21:24	AC
								Certifications:	CTDOH-PH-0723,NELAC-NY10854,NELAC-NY12058,NJDEP-CT		
67-66-3	Chloroform	ND		mg/kg dry	0.0021	0.0041	1	EPA 8260D	03/20/2025 14:00	03/20/2025 21:24	AC
								Certifications:	CTDOH-PH-0723,NELAC-NY10854,NELAC-NY12058,NJDEP-CT		
74-87-3	Chloromethane	ND		mg/kg dry	0.0021	0.0041	1	EPA 8260D	03/20/2025 14:00	03/20/2025 21:24	AC
								Certifications:	CTDOH-PH-0723,NELAC-NY10854,NELAC-NY12058,NJDEP-CT		
156-59-2	cis-1,2-Dichloroethylene	ND		mg/kg dry	0.0021	0.0041	1	EPA 8260D	03/20/2025 14:00	03/20/2025 21:24	AC
								Certifications:	CTDOH-PH-0723,NELAC-NY10854,NELAC-NY12058,NJDEP-CT		
10061-01-5	cis-1,3-Dichloropropylene	ND		mg/kg dry	0.0021	0.0041	1	EPA 8260D	03/20/2025 14:00	03/20/2025 21:24	AC
								Certifications:	CTDOH-PH-0723,NELAC-NY10854,NELAC-NY12058,NJDEP-CT		
110-82-7	Cyclohexane	ND		mg/kg dry	0.0021	0.0041	1	EPA 8260D	03/20/2025 14:00	03/20/2025 21:24	AC
								Certifications:	NELAC-NY10854,NELAC-NY12058,NJDEP-CT005,PADEP-68-04		
124-48-1	Dibromochloromethane	ND		mg/kg dry	0.0021	0.0041	1	EPA 8260D	03/20/2025 14:00	03/20/2025 21:24	AC
								Certifications:	NELAC-NY10854,NELAC-NY12058,NJDEP-CT005,PADEP-68-04		
74-95-3	Dibromomethane	ND		mg/kg dry	0.0021	0.0041	1	EPA 8260D	03/20/2025 14:00	03/20/2025 21:24	AC
								Certifications:	NELAC-NY10854,NELAC-NY12058,NJDEP-CT005,PADEP-68-04		
75-71-8	Dichlorodifluoromethane	ND	CCVE	mg/kg dry	0.0021	0.0041	1	EPA 8260D	03/20/2025 14:00	03/20/2025 21:24	AC
								Certifications:	NELAC-NY10854,NELAC-NY12058,NJDEP-CT005,PADEP-68-04		

Sample Information

Client Sample ID: SB13_10-12 **York Sample ID:** 25C1088-11

York Project (SDG) No.	Client Project ID	Matrix	Collection Date/Time	Date Received
25C1088	170745301	Soil	March 15, 2025 2:00 pm	03/18/2025

VOA, 8260 MASTER **Log-in Notes:** **Sample Notes:**

Sample Prepared by Method: EPA 5035A

CAS No.	Parameter	Result	Flag	Units	Reported to LOD/MDL	LOQ	Dilution	Reference Method	Date/Time Prepared	Date/Time Analyzed	Analyst
100-41-4	Ethyl Benzene	ND		mg/kg dry	0.0021	0.0041	1	EPA 8260D	03/20/2025 14:00	03/20/2025 21:24	AC
								Certifications:	CTDOH-PH-0723,NELAC-NY10854,NELAC-NY12058,NJDEP-CT		
87-68-3	Hexachlorobutadiene	ND		mg/kg dry	0.0021	0.0041	1	EPA 8260D	03/20/2025 14:00	03/20/2025 21:24	AC
								Certifications:	NELAC-NY10854,NELAC-NY12058,NJDEP-CT005,PADEP-68-04		
98-82-8	Isopropylbenzene	ND		mg/kg dry	0.0021	0.0041	1	EPA 8260D	03/20/2025 14:00	03/20/2025 21:24	AC
								Certifications:	CTDOH-PH-0723,NELAC-NY10854,NELAC-NY12058,NJDEP-CT		
79-20-9	Methyl acetate	ND		mg/kg dry	0.0021	0.0041	1	EPA 8260D	03/20/2025 14:00	03/20/2025 21:24	AC
								Certifications:	NELAC-NY10854,NELAC-NY12058,NJDEP-CT005,PADEP-68-04		
1634-04-4	Methyl tert-butyl ether (MTBE)	ND		mg/kg dry	0.0021	0.0041	1	EPA 8260D	03/20/2025 14:00	03/20/2025 21:24	AC
								Certifications:	CTDOH-PH-0723,NELAC-NY10854,NELAC-NY12058,NJDEP-CT		
108-87-2	Methylcyclohexane	ND		mg/kg dry	0.0021	0.0041	1	EPA 8260D	03/20/2025 14:00	03/20/2025 21:24	AC
								Certifications:	NELAC-NY10854,NELAC-NY12058,NJDEP-CT005,PADEP-68-04		
75-09-2	Methylene chloride	ND		mg/kg dry	0.0041	0.0083	1	EPA 8260D	03/20/2025 14:00	03/20/2025 21:24	AC
								Certifications:	CTDOH-PH-0723,NELAC-NY10854,NELAC-NY12058,NJDEP-CT		
104-51-8	n-Butylbenzene	ND		mg/kg dry	0.0021	0.0041	1	EPA 8260D	03/20/2025 14:00	03/20/2025 21:24	AC
								Certifications:	CTDOH-PH-0723,NELAC-NY10854,NELAC-NY12058,NJDEP-CT		
103-65-1	n-Propylbenzene	ND		mg/kg dry	0.0021	0.0041	1	EPA 8260D	03/20/2025 14:00	03/20/2025 21:24	AC
								Certifications:	CTDOH-PH-0723,NELAC-NY10854,NELAC-NY12058,NJDEP-CT		
95-47-6	o-Xylene	ND		mg/kg dry	0.0021	0.0041	1	EPA 8260D	03/20/2025 14:00	03/20/2025 21:24	AC
								Certifications:	CTDOH-PH-0723,NELAC-NY10854,NELAC-NY12058,PADEP-68		
179601-23-1	p- & m- Xylenes	ND		mg/kg dry	0.0041	0.0083	1	EPA 8260D	03/20/2025 14:00	03/20/2025 21:24	AC
								Certifications:	CTDOH-PH-0723,NELAC-NY10854,NELAC-NY12058,PADEP-68		
99-87-6	p-Isopropyltoluene	ND		mg/kg dry	0.0021	0.0041	1	EPA 8260D	03/20/2025 14:00	03/20/2025 21:24	AC
								Certifications:	CTDOH-PH-0723,NELAC-NY10854,NELAC-NY12058,NJDEP-CT		
135-98-8	sec-Butylbenzene	ND		mg/kg dry	0.0021	0.0041	1	EPA 8260D	03/20/2025 14:00	03/20/2025 21:24	AC
								Certifications:	CTDOH-PH-0723,NELAC-NY10854,NELAC-NY12058,NJDEP-CT		
100-42-5	Styrene	ND		mg/kg dry	0.0021	0.0041	1	EPA 8260D	03/20/2025 14:00	03/20/2025 21:24	AC
								Certifications:	CTDOH-PH-0723,NELAC-NY10854,NELAC-NY12058,NJDEP-CT		
75-65-0	tert-Butyl alcohol (TBA)	ND	CCVE, QL-02	mg/kg dry	0.0021	0.0041	1	EPA 8260D	03/20/2025 14:00	03/20/2025 21:24	AC
								Certifications:	NELAC-NY10854,NELAC-NY12058,NJDEP-CT005,PADEP-68-04		
98-06-6	tert-Butylbenzene	ND		mg/kg dry	0.0021	0.0041	1	EPA 8260D	03/20/2025 14:00	03/20/2025 21:24	AC
								Certifications:	CTDOH-PH-0723,NELAC-NY10854,NELAC-NY12058,NJDEP-CT		
127-18-4	Tetrachloroethylene	ND		mg/kg dry	0.0021	0.0041	1	EPA 8260D	03/20/2025 14:00	03/20/2025 21:24	AC
								Certifications:	CTDOH-PH-0723,NELAC-NY10854,NELAC-NY12058,NJDEP-CT		
108-88-3	Toluene	ND		mg/kg dry	0.0021	0.0041	1	EPA 8260D	03/20/2025 14:00	03/20/2025 21:24	AC
								Certifications:	CTDOH-PH-0723,NELAC-NY10854,NELAC-NY12058,NJDEP-CT		
156-60-5	trans-1,2-Dichloroethylene	ND		mg/kg dry	0.0021	0.0041	1	EPA 8260D	03/20/2025 14:00	03/20/2025 21:24	AC
								Certifications:	CTDOH-PH-0723,NELAC-NY10854,NELAC-NY12058,NJDEP-CT		
10061-02-6	trans-1,3-Dichloropropylene	ND		mg/kg dry	0.0021	0.0041	1	EPA 8260D	03/20/2025 14:00	03/20/2025 21:24	AC
								Certifications:	CTDOH-PH-0723,NELAC-NY10854,NELAC-NY12058,NJDEP-CT		
79-01-6	Trichloroethylene	ND		mg/kg dry	0.0021	0.0041	1	EPA 8260D	03/20/2025 14:00	03/20/2025 21:24	AC
								Certifications:	CTDOH-PH-0723,NELAC-NY10854,NELAC-NY12058,NJDEP-CT		
75-69-4	Trichlorofluoromethane	ND		mg/kg dry	0.0021	0.0041	1	EPA 8260D	03/20/2025 14:00	03/20/2025 21:24	AC
								Certifications:	CTDOH-PH-0723,NELAC-NY10854,NELAC-NY12058,NJDEP-CT		

Sample Information

Client Sample ID: SB13_10-12 **York Sample ID:** 25C1088-11

York Project (SDG) No.	Client Project ID	Matrix	Collection Date/Time	Date Received
25C1088	170745301	Soil	March 15, 2025 2:00 pm	03/18/2025

VOA, 8260 MASTER

Log-in Notes:

Sample Notes:

Sample Prepared by Method: EPA 5035A

CAS No.	Parameter	Result	Flag	Units	Reported to LOD/MDL	LOQ	Dilution	Reference Method	Date/Time Prepared	Date/Time Analyzed	Analyst
75-01-4	Vinyl Chloride	ND		mg/kg dry	0.0021	0.0041	1	EPA 8260D	03/20/2025 14:00	03/20/2025 21:24	AC
								Certifications:	CTDOH-PH-0723,NELAC-NY10854,NELAC-NY12058,NJDEP-CT		
1330-20-7	Xylenes, Total	ND		mg/kg dry	0.0062	0.012	1	EPA 8260D	03/20/2025 14:00	03/20/2025 21:24	AC
								Certifications:	CTDOH-PH-0723,NELAC-NY10854,NELAC-NY12058,NJDEP-CT		

	Surrogate Recoveries	Result	Acceptance Range
17060-07-0	*Surrogate: SURR: 1,2-Dichloroethane-d4*	*108 %*	*77-125*
2037-26-5	*Surrogate: SURR: Toluene-d8*	*107 %*	*85-120*
460-00-4	*Surrogate: SURR: p-Bromofluorobenzene*	*103 %*	*76-130*

SVOA, 8270 MASTER

Log-in Notes:

Sample Notes:

Sample Prepared by Method: EPA 3550C

CAS No.	Parameter	Result	Flag	Units	Reported to LOD/MDL	LOQ	Dilution	Reference Method	Date/Time Prepared	Date/Time Analyzed	Analyst
92-52-4	1,1-Biphenyl	ND		mg/kg dry	0.0467	0.0932	2	EPA 8270E	03/23/2025 07:57	03/24/2025 12:42	SS
								Certifications:	NELAC-NY10854,NJDEP-CT005,PADEP-68-04440		
95-94-3	1,2,4,5-Tetrachlorobenzene	ND		mg/kg dry	0.0932	0.186	2	EPA 8270E	03/23/2025 07:57	03/24/2025 12:42	SS
								Certifications:	NELAC-NY10854,NJDEP-CT005,PADEP-68-04440		
122-66-7	1,2-Diphenylhydrazine (as Azobenzene)	ND		mg/kg dry	0.0467	0.0932	2	EPA 8270E	03/23/2025 07:57	03/24/2025 12:42	SS
								Certifications:	NELAC-NY10854,NJDEP-CT005,PADEP-68-04440		
58-90-2	2,3,4,6-Tetrachlorophenol	ND		mg/kg dry	0.0932	0.186	2	EPA 8270E	03/23/2025 07:57	03/24/2025 12:42	SS
								Certifications:	NELAC-NY10854,NJDEP-CT005,PADEP-68-04440		
95-95-4	2,4,5-Trichlorophenol	ND		mg/kg dry	0.0467	0.0932	2	EPA 8270E	03/23/2025 07:57	03/24/2025 12:42	SS
								Certifications:	CTDOH-PH-0723,NELAC-NY10854,NJDEP-CT005,PADEP-68-044		
88-06-2	2,4,6-Trichlorophenol	ND		mg/kg dry	0.0467	0.0932	2	EPA 8270E	03/23/2025 07:57	03/24/2025 12:42	SS
								Certifications:	CTDOH-PH-0723,NELAC-NY10854,NJDEP-CT005,PADEP-68-044		
120-83-2	2,4-Dichlorophenol	ND		mg/kg dry	0.0467	0.0932	2	EPA 8270E	03/23/2025 07:57	03/24/2025 12:42	SS
								Certifications:	CTDOH-PH-0723,NELAC-NY10854,NJDEP-CT005,PADEP-68-044		
105-67-9	2,4-Dimethylphenol	ND		mg/kg dry	0.0467	0.0932	2	EPA 8270E	03/23/2025 07:57	03/24/2025 12:42	SS
								Certifications:	CTDOH-PH-0723,NELAC-NY10854,NJDEP-CT005,PADEP-68-044		
51-28-5	2,4-Dinitrophenol	ND	CAL-E	mg/kg dry	0.0932	0.186	2	EPA 8270E	03/23/2025 07:57	03/24/2025 12:42	SS
								Certifications:	CTDOH-PH-0723,NELAC-NY10854,NJDEP-CT005,PADEP-68-044		
121-14-2	2,4-Dinitrotoluene	ND		mg/kg dry	0.0467	0.0932	2	EPA 8270E	03/23/2025 07:57	03/24/2025 12:42	SS
								Certifications:	CTDOH-PH-0723,NELAC-NY10854,NJDEP-CT005,PADEP-68-044		
606-20-2	2,6-Dinitrotoluene	ND		mg/kg dry	0.0467	0.0932	2	EPA 8270E	03/23/2025 07:57	03/24/2025 12:42	SS
								Certifications:	CTDOH-PH-0723,NELAC-NY10854,NJDEP-CT005,PADEP-68-044		
91-58-7	2-Chloronaphthalene	ND		mg/kg dry	0.0467	0.0932	2	EPA 8270E	03/23/2025 07:57	03/24/2025 12:42	SS
								Certifications:	CTDOH-PH-0723,NELAC-NY10854,NJDEP-CT005,PADEP-68-044		
95-57-8	2-Chlorophenol	ND		mg/kg dry	0.0467	0.0932	2	EPA 8270E	03/23/2025 07:57	03/24/2025 12:42	SS
								Certifications:	CTDOH-PH-0723,NELAC-NY10854,NJDEP-CT005,PADEP-68-044		
91-57-6	2-Methylnaphthalene	ND		mg/kg dry	0.0467	0.0932	2	EPA 8270E	03/23/2025 07:57	03/24/2025 12:42	SS
								Certifications:	CTDOH-PH-0723,NELAC-NY10854,NJDEP-CT005,PADEP-68-044		

Sample Information

Client Sample ID: SB13_10-12 **York Sample ID:** 25C1088-11

York Project (SDG) No.	Client Project ID	Matrix	Collection Date/Time	Date Received
25C1088	170745301	Soil	March 15, 2025 2:00 pm	03/18/2025

SVOA, 8270 MASTER **Log-in Notes:** **Sample Notes:**

Sample Prepared by Method: EPA 3550C

CAS No.	Parameter	Result	Flag	Units	Reported to LOD/MDL	LOQ	Dilution	Reference Method	Date/Time Prepared	Date/Time Analyzed	Analyst
95-48-7	2-Methylphenol	ND		mg/kg dry	0.0467	0.0932	2	EPA 8270E	03/23/2025 07:57	03/24/2025 12:42	SS
								Certifications:	CTDOH-PH-0723,NELAC-NY10854,NJDEP-CT005,PADEP-68-044		
88-74-4	2-Nitroaniline	ND		mg/kg dry	0.0932	0.186	2	EPA 8270E	03/23/2025 07:57	03/24/2025 12:42	SS
								Certifications:	CTDOH-PH-0723,NELAC-NY10854,NJDEP-CT005,PADEP-68-044		
88-75-5	2-Nitrophenol	ND		mg/kg dry	0.0467	0.0932	2	EPA 8270E	03/23/2025 07:57	03/24/2025 12:42	SS
								Certifications:	CTDOH-PH-0723,NELAC-NY10854,NJDEP-CT005,PADEP-68-044		
65794-96-9	3- & 4-Methylphenols	ND		mg/kg dry	0.0467	0.0932	2	EPA 8270E	03/23/2025 07:57	03/24/2025 12:42	SS
								Certifications:	CTDOH-PH-0723,NELAC-NY10854,NJDEP-CT005,PADEP-68-044		
91-94-1	3,3-Dichlorobenzidine	ND		mg/kg dry	0.0467	0.0932	2	EPA 8270E	03/23/2025 07:57	03/24/2025 12:42	SS
								Certifications:	NELAC-NY10854,NJDEP-CT005,PADEP-68-04440		
99-09-2	3-Nitroaniline	ND		mg/kg dry	0.0932	0.186	2	EPA 8270E	03/23/2025 07:57	03/24/2025 12:42	SS
								Certifications:	CTDOH-PH-0723,NELAC-NY10854,NJDEP-CT005,PADEP-68-044		
534-52-1	4,6-Dinitro-2-methylphenol	ND	CAL-E	mg/kg dry	0.0932	0.186	2	EPA 8270E	03/23/2025 07:57	03/24/2025 12:42	SS
								Certifications:	CTDOH-PH-0723,NELAC-NY10854,NJDEP-CT005,PADEP-68-044		
101-55-3	4-Bromophenyl phenyl ether	ND		mg/kg dry	0.0467	0.0932	2	EPA 8270E	03/23/2025 07:57	03/24/2025 12:42	SS
								Certifications:	CTDOH-PH-0723,NELAC-NY10854,NJDEP-CT005,PADEP-68-044		
59-50-7	4-Chloro-3-methylphenol	ND		mg/kg dry	0.0467	0.0932	2	EPA 8270E	03/23/2025 07:57	03/24/2025 12:42	SS
								Certifications:	CTDOH-PH-0723,NELAC-NY10854,NJDEP-CT005,PADEP-68-044		
106-47-8	4-Chloroaniline	ND		mg/kg dry	0.0467	0.0932	2	EPA 8270E	03/23/2025 07:57	03/24/2025 12:42	SS
								Certifications:	CTDOH-PH-0723,NELAC-NY10854,NJDEP-CT005,PADEP-68-044		
7005-72-3	4-Chlorophenyl phenyl ether	ND		mg/kg dry	0.0467	0.0932	2	EPA 8270E	03/23/2025 07:57	03/24/2025 12:42	SS
								Certifications:	CTDOH-PH-0723,NELAC-NY10854,NJDEP-CT005,PADEP-68-044		
100-01-6	4-Nitroaniline	ND		mg/kg dry	0.0932	0.186	2	EPA 8270E	03/23/2025 07:57	03/24/2025 12:42	SS
								Certifications:	CTDOH-PH-0723,NELAC-NY10854,NJDEP-CT005,PADEP-68-044		
100-02-7	4-Nitrophenol	ND		mg/kg dry	0.0932	0.186	2	EPA 8270E	03/23/2025 07:57	03/24/2025 12:42	SS
								Certifications:	CTDOH-PH-0723,NELAC-NY10854,NJDEP-CT005,PADEP-68-044		
83-32-9	Acenaphthene	ND		mg/kg dry	0.0467	0.0932	2	EPA 8270E	03/23/2025 07:57	03/24/2025 12:42	SS
								Certifications:	CTDOH-PH-0723,NELAC-NY10854,NJDEP-CT005,PADEP-68-044		
208-96-8	Acenaphthylene	ND		mg/kg dry	0.0467	0.0932	2	EPA 8270E	03/23/2025 07:57	03/24/2025 12:42	SS
								Certifications:	CTDOH-PH-0723,NELAC-NY10854,NJDEP-CT005,PADEP-68-044		
98-86-2	Acetophenone	ND		mg/kg dry	0.0467	0.0932	2	EPA 8270E	03/23/2025 07:57	03/24/2025 12:42	SS
								Certifications:	NELAC-NY10854,NJDEP-CT005,PADEP-68-04440		
62-53-3	Aniline	ND		mg/kg dry	0.187	0.373	2	EPA 8270E	03/23/2025 07:57	03/24/2025 12:42	SS
								Certifications:	NELAC-NY10854,NJDEP-CT005,PADEP-68-04440		
120-12-7	Anthracene	ND		mg/kg dry	0.0467	0.0932	2	EPA 8270E	03/23/2025 07:57	03/24/2025 12:42	SS
								Certifications:	CTDOH-PH-0723,NELAC-NY10854,NJDEP-CT005,PADEP-68-044		
1912-24-9	Atrazine	ND		mg/kg dry	0.0467	0.0932	2	EPA 8270E	03/23/2025 07:57	03/24/2025 12:42	SS
								Certifications:	NELAC-NY10854,NJDEP-CT005,PADEP-68-04440		
100-52-7	Benzaldehyde	ND		mg/kg dry	0.0467	0.0932	2	EPA 8270E	03/23/2025 07:57	03/24/2025 12:42	SS
								Certifications:	NELAC-NY10854,NJDEP-CT005,PADEP-68-04440		
92-87-5	Benzidine	ND	CCVE	mg/kg dry	0.187	0.373	2	EPA 8270E	03/23/2025 07:57	03/24/2025 12:42	SS
								Certifications:	CTDOH-PH-0723,NELAC-NY10854,PADEP-68-04440		
56-55-3	Benzo(a)anthracene	ND		mg/kg dry	0.0467	0.0932	2	EPA 8270E	03/23/2025 07:57	03/24/2025 12:42	SS
								Certifications:	CTDOH-PH-0723,NELAC-NY10854,NJDEP-CT005,PADEP-68-044		

Sample Information

Client Sample ID: SB13_10-12 **York Sample ID:** 25C1088-11

York Project (SDG) No.	Client Project ID	Matrix	Collection Date/Time	Date Received
25C1088	170745301	Soil	March 15, 2025 2:00 pm	03/18/2025

SVOA, 8270 MASTER **Log-in Notes:** **Sample Notes:**

Sample Prepared by Method: EPA 3550C

CAS No.	Parameter	Result	Flag	Units	Reported to LOD/MDL	LOQ	Dilution	Reference Method	Date/Time Prepared	Date/Time Analyzed	Analyst
50-32-8	Benzo(a)pyrene	ND		mg/kg dry	0.0467	0.0932	2	EPA 8270E	03/23/2025 07:57	03/24/2025 12:42	SS
								Certifications:	CTDOH-PH-0723,NELAC-NY10854,NJDEP-CT005,PADEP-68-044		
205-99-2	Benzo(b)fluoranthene	ND		mg/kg dry	0.0467	0.0932	2	EPA 8270E	03/23/2025 07:57	03/24/2025 12:42	SS
								Certifications:	CTDOH-PH-0723,NELAC-NY10854,NJDEP-CT005,PADEP-68-044		
191-24-2	Benzo(g,h,i)perylene	ND		mg/kg dry	0.0467	0.0932	2	EPA 8270E	03/23/2025 07:57	03/24/2025 12:42	SS
								Certifications:	CTDOH-PH-0723,NELAC-NY10854,NJDEP-CT005,PADEP-68-044		
207-08-9	Benzo(k)fluoranthene	ND		mg/kg dry	0.0467	0.0932	2	EPA 8270E	03/23/2025 07:57	03/24/2025 12:42	SS
								Certifications:	CTDOH-PH-0723,NELAC-NY10854,NJDEP-CT005,PADEP-68-044		
65-85-0	Benzoic acid	ND	CAL-E, CCVE	mg/kg dry	0.0467	0.0932	2	EPA 8270E	03/23/2025 07:57	03/24/2025 12:42	SS
								Certifications:	NELAC-NY10854,NJDEP-CT005,PADEP-68-04440		
100-51-6	Benzyl alcohol	ND		mg/kg dry	0.0467	0.0932	2	EPA 8270E	03/23/2025 07:57	03/24/2025 12:42	SS
								Certifications:	NELAC-NY10854,NJDEP-CT005,PADEP-68-04440		
85-68-7	Benzyl butyl phthalate	ND		mg/kg dry	0.0467	0.0932	2	EPA 8270E	03/23/2025 07:57	03/24/2025 12:42	SS
								Certifications:	CTDOH-PH-0723,NELAC-NY10854,NJDEP-CT005,PADEP-68-044		
111-91-1	Bis(2-chloroethoxy)methane	ND		mg/kg dry	0.0467	0.0932	2	EPA 8270E	03/23/2025 07:57	03/24/2025 12:42	SS
								Certifications:	CTDOH-PH-0723,NELAC-NY10854,NJDEP-CT005,PADEP-68-044		
111-44-4	Bis(2-chloroethyl)ether	ND		mg/kg dry	0.0467	0.0932	2	EPA 8270E	03/23/2025 07:57	03/24/2025 12:42	SS
								Certifications:	CTDOH-PH-0723,NELAC-NY10854,NJDEP-CT005,PADEP-68-044		
108-60-1	Bis(2-chloroisopropyl)ether	ND		mg/kg dry	0.0467	0.0932	2	EPA 8270E	03/23/2025 07:57	03/24/2025 12:42	SS
								Certifications:	CTDOH-PH-0723,NELAC-NY10854,NJDEP-CT005,PADEP-68-044		
117-81-7	Bis(2-ethylhexyl)phthalate	ND		mg/kg dry	0.0467	0.0932	2	EPA 8270E	03/23/2025 07:57	03/24/2025 12:42	SS
								Certifications:	CTDOH-PH-0723,NELAC-NY10854,NJDEP-CT005,PADEP-68-044		
105-60-2	Caprolactam	ND		mg/kg dry	0.0932	0.186	2	EPA 8270E	03/23/2025 07:57	03/24/2025 12:42	SS
								Certifications:	NELAC-NY10854,NJDEP-CT005,PADEP-68-04440		
86-74-8	Carbazole	ND		mg/kg dry	0.0467	0.0932	2	EPA 8270E	03/23/2025 07:57	03/24/2025 12:42	SS
								Certifications:	CTDOH-PH-0723,NELAC-NY10854,NJDEP-CT005,PADEP-68-044		
218-01-9	Chrysene	ND		mg/kg dry	0.0467	0.0932	2	EPA 8270E	03/23/2025 07:57	03/24/2025 12:42	SS
								Certifications:	CTDOH-PH-0723,NELAC-NY10854,NJDEP-CT005,PADEP-68-044		
53-70-3	Dibenzo(a,h)anthracene	ND		mg/kg dry	0.0467	0.0932	2	EPA 8270E	03/23/2025 07:57	03/24/2025 12:42	SS
								Certifications:	CTDOH-PH-0723,NELAC-NY10854,NJDEP-CT005,PADEP-68-044		
132-64-9	Dibenzofuran	ND		mg/kg dry	0.0467	0.0932	2	EPA 8270E	03/23/2025 07:57	03/24/2025 12:42	SS
								Certifications:	CTDOH-PH-0723,NELAC-NY10854,NJDEP-CT005,PADEP-68-044		
84-66-2	Diethyl phthalate	ND		mg/kg dry	0.0467	0.0932	2	EPA 8270E	03/23/2025 07:57	03/24/2025 12:42	SS
								Certifications:	CTDOH-PH-0723,NELAC-NY10854,NJDEP-CT005,PADEP-68-044		
131-11-3	Dimethyl phthalate	ND		mg/kg dry	0.0467	0.0932	2	EPA 8270E	03/23/2025 07:57	03/24/2025 12:42	SS
								Certifications:	CTDOH-PH-0723,NELAC-NY10854,NJDEP-CT005,PADEP-68-044		
84-74-2	Di-n-butyl phthalate	ND		mg/kg dry	0.0467	0.0932	2	EPA 8270E	03/23/2025 07:57	03/24/2025 12:42	SS
								Certifications:	CTDOH-PH-0723,NELAC-NY10854,NJDEP-CT005,PADEP-68-044		
117-84-0	Di-n-octyl phthalate	ND		mg/kg dry	0.0467	0.0932	2	EPA 8270E	03/23/2025 07:57	03/24/2025 12:42	SS
								Certifications:	CTDOH-PH-0723,NELAC-NY10854,NJDEP-CT005,PADEP-68-044		
122-39-4	Diphenylamine	ND		mg/kg dry	0.0932	0.186	2	EPA 8270E	03/23/2025 07:57	03/24/2025 12:42	SS
								Certifications:	NELAC-NY10854,NJDEP-CT005,PADEP-68-04440		
206-44-0	Fluoranthene	ND		mg/kg dry	0.0467	0.0932	2	EPA 8270E	03/23/2025 07:57	03/24/2025 12:42	SS
								Certifications:	CTDOH-PH-0723,NELAC-NY10854,NJDEP-CT005,PADEP-68-044		

Sample Information

Client Sample ID: SB13_10-12 **York Sample ID:** 25C1088-11

York Project (SDG) No.	Client Project ID	Matrix	Collection Date/Time	Date Received
25C1088	170745301	Soil	March 15, 2025 2:00 pm	03/18/2025

SVOA, 8270 MASTER **Log-in Notes:** **Sample Notes:**

Sample Prepared by Method: EPA 3550C

CAS No.	Parameter	Result	Flag	Units	Reported to LOD/MDL	LOQ	Dilution	Reference Method	Date/Time Prepared	Date/Time Analyzed	Analyst
86-73-7	Fluorene	ND		mg/kg dry	0.0467	0.0932	2	EPA 8270E	03/23/2025 07:57	03/24/2025 12:42	SS
								Certifications:	NELAC-NY10854,NJDEP-CT005,PADEP-68-04440		
118-74-1	Hexachlorobenzene	ND	CCVE	mg/kg dry	0.0467	0.0932	2	EPA 8270E	03/23/2025 07:57	03/24/2025 12:42	SS
								Certifications:	CTDOH-PH-0723,NELAC-NY10854,NJDEP-CT005,PADEP-68-044		
87-68-3	Hexachlorobutadiene	ND		mg/kg dry	0.0467	0.0932	2	EPA 8270E	03/23/2025 07:57	03/24/2025 12:42	SS
								Certifications:	CTDOH-PH-0723,NELAC-NY10854,NJDEP-CT005,PADEP-68-044		
77-47-4	Hexachlorocyclopentadiene	ND	CAL-E, CCVE	mg/kg dry	0.0467	0.0932	2	EPA 8270E	03/23/2025 07:57	03/24/2025 12:42	SS
								Certifications:	CTDOH-PH-0723,NELAC-NY10854,NJDEP-CT005,PADEP-68-044		
67-72-1	Hexachloroethane	ND		mg/kg dry	0.0467	0.0932	2	EPA 8270E	03/23/2025 07:57	03/24/2025 12:42	SS
								Certifications:	CTDOH-PH-0723,NELAC-NY10854,NJDEP-CT005,PADEP-68-044		
193-39-5	Indeno(1,2,3-cd)pyrene	ND		mg/kg dry	0.0467	0.0932	2	EPA 8270E	03/23/2025 07:57	03/24/2025 12:42	SS
								Certifications:	CTDOH-PH-0723,NELAC-NY10854,NJDEP-CT005,PADEP-68-044		
78-59-1	Isophorone	ND		mg/kg dry	0.0467	0.0932	2	EPA 8270E	03/23/2025 07:57	03/24/2025 12:42	SS
								Certifications:	CTDOH-PH-0723,NELAC-NY10854,NJDEP-CT005,PADEP-68-044		
91-20-3	Naphthalene	ND		mg/kg dry	0.0467	0.0932	2	EPA 8270E	03/23/2025 07:57	03/24/2025 12:42	SS
								Certifications:	CTDOH-PH-0723,NELAC-NY10854,NJDEP-CT005,PADEP-68-044		
98-95-3	Nitrobenzene	ND		mg/kg dry	0.0467	0.0932	2	EPA 8270E	03/23/2025 07:57	03/24/2025 12:42	SS
								Certifications:	CTDOH-PH-0723,NELAC-NY10854,NJDEP-CT005,PADEP-68-044		
62-75-9	N-Nitrosodimethylamine	ND		mg/kg dry	0.0467	0.0932	2	EPA 8270E	03/23/2025 07:57	03/24/2025 12:42	SS
								Certifications:	CTDOH-PH-0723,NELAC-NY10854,NJDEP-CT005,PADEP-68-044		
621-64-7	N-nitroso-di-n-propylamine	ND		mg/kg dry	0.0467	0.0932	2	EPA 8270E	03/23/2025 07:57	03/24/2025 12:42	SS
								Certifications:	CTDOH-PH-0723,NELAC-NY10854,NJDEP-CT005,PADEP-68-044		
86-30-6	N-Nitrosodiphenylamine	ND		mg/kg dry	0.0467	0.0932	2	EPA 8270E	03/23/2025 07:57	03/24/2025 12:42	SS
								Certifications:	CTDOH-PH-0723,NELAC-NY10854,NJDEP-CT005,PADEP-68-044		
87-86-5	Pentachlorophenol	ND	CAL-E	mg/kg dry	0.0467	0.0932	2	EPA 8270E	03/23/2025 07:57	03/24/2025 12:42	SS
								Certifications:	CTDOH-PH-0723,NELAC-NY10854,NJDEP-CT005,PADEP-68-044		
85-01-8	Phenanthrene	ND		mg/kg dry	0.0467	0.0932	2	EPA 8270E	03/23/2025 07:57	03/24/2025 12:42	SS
								Certifications:	CTDOH-PH-0723,NELAC-NY10854,NJDEP-CT005,PADEP-68-044		
108-95-2	Phenol	ND		mg/kg dry	0.0467	0.0932	2	EPA 8270E	03/23/2025 07:57	03/24/2025 12:42	SS
								Certifications:	CTDOH-PH-0723,NELAC-NY10854,NJDEP-CT005,PADEP-68-044		
129-00-0	Pyrene	ND		mg/kg dry	0.0467	0.0932	2	EPA 8270E	03/23/2025 07:57	03/24/2025 12:42	SS
								Certifications:	CTDOH-PH-0723,NELAC-NY10854,NJDEP-CT005,PADEP-68-044		
110-86-1	Pyridine	ND		mg/kg dry	0.187	0.373	2	EPA 8270E	03/23/2025 07:57	03/24/2025 12:42	SS
								Certifications:	CTDOH-PH-0723,NELAC-NY10854,NJDEP-CT005,PADEP-68-044		

	Surrogate Recoveries	Result	Acceptance Range
367-12-4	*Surrogate: SURR: 2-Fluorophenol*	*69.7 %*	*20-108*
13127-88-3	*Surrogate: SURR: Phenol-d6*	*64.1 %*	*23-114*
4165-60-0	*Surrogate: SURR: Nitrobenzene-d5*	*53.4 %*	*22-108*
321-60-8	*Surrogate: SURR: 2-Fluorobiphenyl*	*57.1 %*	*21-113*
118-79-6	*Surrogate: SURR: 2,4,6-Tribromophenol*	*62.8 %*	*19-110*
1718-51-0	*Surrogate: SURR: Terphenyl-d14*	*65.0 %*	*24-116*

Sample Information

Client Sample ID: SB13_10-12 **York Sample ID:** 25C1088-11

York Project (SDG) No.	Client Project ID	Matrix	Collection Date/Time	Date Received
25C1088	170745301	Soil	March 15, 2025 2:00 pm	03/18/2025

Semi-Volatiles, 1,4-Dioxane 8270 SIM-Soil

Log-in Notes:

Sample Notes:

Sample Prepared by Method: EPA 3550C

CAS No.	Parameter	Result	Flag	Units	Reported to LOQ	Dilution	Reference Method	Date/Time Prepared	Date/Time Analyzed	Analyst
123-91-1	1,4-Dioxane	ND		ug/kg	35.5	1	EPA 8270D SIM Certifications: NELAC-NY10854	03/21/2025 08:00	03/21/2025 18:47	SS

	Surrogate Recoveries	Result	Acceptance Range
17647-74-4	*Surrogate: 1,4-Dioxane-d8*	*92.0 %*	*39-127.5*

PFAS, EPA 1633 Target List

Log-in Notes:

Sample Notes:

Sample Prepared by Method: EPA 1633 Prep

CAS No.	Parameter	Result	Flag	Units	Reported to LOD/MDL	LOQ	Dilution	Reference Method	Date/Time Prepared	Date/Time Analyzed	Analyst
375-73-5	* Perfluorobutanesulfonic acid (PFBS)	ND		ug/kg dry	0.126	0.201	1	EPA 1633 Draft 3 Certifications: NELAC-NH2097 ,NJDEP-NY037	03/24/2025 15:55	03/26/2025 13:45	AM
307-24-4	Perfluorohexanoic acid (PFHxA)	ND		ug/kg dry	0.0602	0.227	1	EPA 1633 Draft 3 Certifications: NELAC-NH2097 ,NELAC-NY12058,NJDEP-NY037	03/24/2025 15:55	03/26/2025 13:45	AM
375-85-9	Perfluoroheptanoic acid (PFHpA)	ND	PF-CC V-L	ug/kg dry	0.119	0.227	1	EPA 1633 Draft 3 Certifications: NELAC-NH2097 ,NELAC-NY12058,NJDEP-NY037	03/24/2025 15:55	03/26/2025 13:45	AM
355-46-4	* Perfluorohexanesulfonic acid (PFHxS)	ND		ug/kg dry	0.203	0.208	1	EPA 1633 Draft 3 Certifications: NELAC-NH2097 ,NJDEP-NY037	03/24/2025 15:55	03/26/2025 13:45	AM
335-67-1	Perfluorooctanoic acid (PFOA)	ND		ug/kg dry	0.195	0.227	1	EPA 1633 Draft 3 Certifications: NELAC-NH2097 ,NELAC-NY12058,NJDEP-NY037	03/24/2025 15:55	03/26/2025 13:45	AM
1763-23-1	Perfluorooctanesulfonic acid (PFOS)	ND		ug/kg dry	0.190	0.211	1	EPA 1633 Draft 3 Certifications: NELAC-NH2097 ,NELAC-NY12058,NJDEP-NY037	03/24/2025 15:55	03/26/2025 13:45	AM
375-95-1	Perfluorononanoic acid (PFNA)	ND		ug/kg dry	0.215	0.227	1	EPA 1633 Draft 3 Certifications: NELAC-NH2097 ,NELAC-NY12058,NJDEP-NY037	03/24/2025 15:55	03/26/2025 13:45	AM
335-76-2	Perfluorodecanoic acid (PFDA)	ND		ug/kg dry	0.217	0.227	1	EPA 1633 Draft 3 Certifications: NELAC-NH2097 ,NELAC-NY12058,NJDEP-NY037	03/24/2025 15:55	03/26/2025 13:45	AM
2058-94-8	Perfluoroundecanoic acid (PFUnA)	ND		ug/kg dry	0.225	0.227	1	EPA 1633 Draft 3 Certifications: NELAC-NH2097 ,NELAC-NY12058,NJDEP-NY037	03/24/2025 15:55	03/26/2025 13:45	AM
307-55-1	Perfluorododecanoic acid (PFDoA)	ND	PF-CC V-L	ug/kg dry	0.185	0.227	1	EPA 1633 Draft 3 Certifications: NELAC-NH2097 ,NELAC-NY12058,NJDEP-NY037	03/24/2025 15:55	03/26/2025 13:45	AM
72629-94-8	Perfluorotridecanoic acid (PFTrDA)	ND		ug/kg dry	0.142	0.227	1	EPA 1633 Draft 3 Certifications: NELAC-NH2097 ,NELAC-NY12058,NJDEP-NY037	03/24/2025 15:55	03/26/2025 13:45	AM
376-06-7	Perfluorotetradecanoic acid (PFTA)	ND		ug/kg dry	0.117	0.227	1	EPA 1633 Draft 3 Certifications: NELAC-NH2097 ,NELAC-NY12058,NJDEP-NY037	03/24/2025 15:55	03/26/2025 13:45	AM
2355-31-9	N-MeFOSAA	ND		ug/kg dry	0.168	0.227	1	EPA 1633 Draft 3 Certifications: NELAC-NH2097 ,NELAC-NY12058,NJDEP-NY037	03/24/2025 15:55	03/26/2025 13:45	AM
2991-50-6	N-EtFOSAA	ND		ug/kg dry	0.220	0.227	1	EPA 1633 Draft 3 Certifications: NELAC-NH2097 ,NELAC-NY12058,NJDEP-NY037	03/24/2025 15:55	03/26/2025 13:45	AM
2706-90-3	Perfluoropentanoic acid (PFPeA)	ND		ug/kg dry	0.124	0.454	1	EPA 1633 Draft 3 Certifications: NELAC-NH2097 ,NELAC-NY12058,NJDEP-NY037	03/24/2025 15:55	03/26/2025 13:45	AM
754-91-6	* Perfluoro-1-octanesulfonamide (FOSA)	ND		ug/kg dry	0.166	0.227	1	EPA 1633 Draft 3 Certifications: NELAC-NH2097 ,NJDEP-NY037	03/24/2025 15:55	03/26/2025 13:45	AM

Sample Information

Client Sample ID: SB13_10-12 **York Sample ID:** 25C1088-11

York Project (SDG) No.	Client Project ID	Matrix	Collection Date/Time	Date Received
25C1088	170745301	Soil	March 15, 2025 2:00 pm	03/18/2025

PFAS, EPA 1633 Target List **Log-in Notes:** **Sample Notes:**

Sample Prepared by Method: EPA 1633 Prep

CAS No.	Parameter	Result	Flag	Units	Reported to LOD/MDL	LOQ	Dilution	Reference Method	Date/Time Prepared	Date/Time Analyzed	Analyst
375-92-8	* Perfluoro-1-heptanesulfonic acid (PFHpS)	ND		ug/kg dry	0.176	0.227	1	EPA 1633 Draft 3 Certifications: NELAC-NH2097 ,NJDEP-NY037	03/24/2025 15:55	03/26/2025 13:45	AM
335-77-3	* Perfluoro-1-decanesulfonic acid (PFDS)	ND		ug/kg dry	0.217	0.219	1	EPA 1633 Draft 3 Certifications: NELAC-NH2097 ,NJDEP-NY037	03/24/2025 15:55	03/26/2025 13:45	AM
27619-97-2	* 1H,1H,2H,2H-Perfluorooctanesulfonic acid (6:2 FTS)	ND		ug/kg dry	0.852	0.863	1	EPA 1633 Draft 3 Certifications: NELAC-NH2097 ,NJDEP-NY037	03/24/2025 15:55	03/26/2025 13:45	AM
39108-34-4	1H,1H,2H,2H-Perfluorodecanesulfonic acid (8:2 FTS)	ND		ug/kg dry	0.857	0.872	1	EPA 1633 Draft 3 Certifications: NELAC-NH2097 ,NELAC-NY12058,NJDEP-NY037	03/24/2025 15:55	03/26/2025 13:45	AM
375-22-4	Perfluoro-n-butanoic acid (PFBA)	ND		ug/kg dry	0.124	0.908	1	EPA 1633 Draft 3 Certifications: NELAC-NH2097 ,NELAC-NY12058,NJDEP-NY037	03/24/2025 15:55	03/26/2025 13:45	AM
113507-82-7	* Perfluoro(2-ethoxyethane)sulfonic acid (PFEESA)	ND		ug/kg dry	0.158	0.404	1	EPA 1633 Draft 3 Certifications: NELAC-NH2097	03/24/2025 15:55	03/26/2025 13:45	AM
151772-58-6	* Perfluoro-3,6-dioxaheptanoic acid (NFDHA)	ND		ug/kg dry	0.219	0.454	1	EPA 1633 Draft 3 Certifications: NELAC-NH2097	03/24/2025 15:55	03/26/2025 13:45	AM
377-73-1	* Perfluoro-4-oxapentanoic acid (PFMPA)	ND	PF-LCS-L	ug/kg dry	0.0704	0.454	1	EPA 1633 Draft 3 Certifications: NELAC-NH2097	03/24/2025 15:55	03/26/2025 13:45	AM
863090-89-5	* Perfluoro-5-oxahexanoic acid (PFMBA)	ND		ug/kg dry	0.109	0.454	1	EPA 1633 Draft 3 Certifications: NELAC-NH2097	03/24/2025 15:55	03/26/2025 13:45	AM
2706-91-4	* Perfluoro-1-pentanesulfonate (PFPeS)	ND		ug/kg dry	0.178	0.213	1	EPA 1633 Draft 3 Certifications: NELAC-NH2097 ,NJDEP-NY037	03/24/2025 15:55	03/26/2025 13:45	AM
757124-72-4	* 1H,1H,2H,2H-Perfluorohexanesulfonic acid (4:2 FTS)	ND		ug/kg dry	0.676	0.852	1	EPA 1633 Draft 3 Certifications: NELAC-NH2097 ,NJDEP-NY037	03/24/2025 15:55	03/26/2025 13:45	AM
13252-13-6	* HFPO-DA (Gen-X)	ND		ug/kg dry	0.690	0.908	1	EPA 1633 Draft 3 Certifications: NELAC-NH2097 ,NJDEP-NY037	03/24/2025 15:55	03/26/2025 13:45	AM
763051-92-9	* 11CL-PF3OUdS	ND	PF-LCS-L	ug/kg dry	0.353	0.858	1	EPA 1633 Draft 3 Certifications: NELAC-NH2097 ,NJDEP-NY037	03/24/2025 15:55	03/26/2025 13:45	AM
756426-58-1	* 9CL-PF3ONS	ND		ug/kg dry	0.279	0.849	1	EPA 1633 Draft 3 Certifications: NELAC-NH2097 ,NJDEP-NY037	03/24/2025 15:55	03/26/2025 13:45	AM
919005-14-4	* ADONA	ND		ug/kg dry	0.198	0.858	1	EPA 1633 Draft 3 Certifications: NELAC-NH2097 ,NJDEP-NY037	03/24/2025 15:55	03/26/2025 13:45	AM
79780-39-5	* Perfluorododecanesulfonic acid (PFDoS)	ND		ug/kg dry	0.192	0.220	1	EPA 1633 Draft 3 Certifications: NELAC-NH2097	03/24/2025 15:55	03/26/2025 13:45	AM
68259-12-1	* Perfluoro-1-nonanesulfonic acid (PFNS)	ND		ug/kg dry	0.141	0.218	1	EPA 1633 Draft 3 Certifications: NELAC-NH2097 ,NJDEP-NY037	03/24/2025 15:55	03/26/2025 13:45	AM
356-02-5	* 3-Perfluoropropyl propanoic acid (FPrPA)	ND		ug/kg dry	0.720	1.14	1	EPA 1633 Draft 3 Certifications: NELAC-NH2097	03/24/2025 15:55	03/26/2025 13:45	AM
914637-49-3	* 3-Perfluoropentyl propanoic acid (FPePA)	ND		ug/kg dry	2.38	5.68	1	EPA 1633 Draft 3 Certifications: NELAC-NH2097	03/24/2025 15:55	03/26/2025 13:45	AM
812-70-4	* 3-Perfluoroheptyl propanoic acid (FHpPA)	ND	PF-CCV-L, PF-LCS-L	ug/kg dry	1.70	5.68	1	EPA 1633 Draft 3 Certifications: NELAC-NH2097	03/24/2025 15:55	03/26/2025 13:45	AM

Sample Information

Client Sample ID: SB13_10-12 **York Sample ID:** 25C1088-11

York Project (SDG) No.	Client Project ID	Matrix	Collection Date/Time	Date Received
25C1088	170745301	Soil	March 15, 2025 2:00 pm	03/18/2025

PFAS, EPA 1633 Target List **Log-in Notes:** **Sample Notes:**

Sample Prepared by Method: EPA 1633 Prep

CAS No.	Parameter	Result	Flag	Units	Reported to LOD/MDL	LOQ	Dilution	Reference Method	Date/Time Prepared	Date/Time Analyzed	Analyst
24448-09-7	* N-MeFOSE	ND		ug/kg dry	0.694	2.27	1	EPA 1633 Draft 3	03/24/2025 15:55	03/26/2025 13:45	AM
								Certifications: NELAC-NH2097			
31506-32-8	* N-MeFOSA	ND		ug/kg dry	0.204	0.227	1	EPA 1633 Draft 3	03/24/2025 15:55	03/26/2025 13:45	AM
								Certifications: NELAC-NH2097			
1691-99-2	* N-EtFOSE	ND		ug/kg dry	0.791	2.27	1	EPA 1633 Draft 3	03/24/2025 15:55	03/26/2025 13:45	AM
								Certifications: NELAC-NH2097			
4151-50-2	* N-EtFOSA	ND		ug/kg dry	0.225	0.227	1	EPA 1633 Draft 3	03/24/2025 15:55	03/26/2025 13:45	AM
								Certifications: NELAC-NH2097			

	Surrogate Recoveries	Result		Acceptance Range
M3PFBS	*Surrogate: M3PFBS*	*123 %*		*25-150*
13C5PFHXA	*Surrogate: M5PFHxA*	*121 %*		*25-150*
13C4PFHPA	*Surrogate: M4PFHpA*	*158 %*	PFSu-H	*25-150*
13C3PFHXS	*Surrogate: M3PFHxS*	*116 %*		*25-150*
13C8PFOA	*Surrogate: Perfluoro-n-[13C8]octanoic aci*	*111 %*		*25-150*
13C6PFDA	*Surrogate: M6PFDA*	*102 %*		*25-150*
13C7PFUNA	*Surrogate: M7PFUdA*	*101 %*		*25-150*
960315-52-0	*Surrogate: Perfluoro-n-[1,2-13C2]dodecan*	*93.9 %*		*25-150*
13C2PFTEDA	*Surrogate: M2PFTeDA*	*76.5 %*		*10-150*
13C4PFBA	*Surrogate: Perfluoro-n-[13C4]butanoic aci*	*4.30 %*	PFSu-L	*25-150*
13C8PFOS	*Surrogate: Perfluoro-1-[13C8]octanesulfor*	*85.4 %*		*25-150*
13C5PFPEA	*Surrogate: Perfluoro-n-[13C5]pentanoic ac*	*61.2 %*		*25-150*
13C8FOSA	*Surrogate: Perfluoro-1-[13C8]octanesulfor*	*64.0 %*		*10-150*
D3-NMEFOSAA	*Surrogate: d3-N-MeFOSAA*	*78.2 %*		*25-150*
D5-NETFOSAA	*Surrogate: d5-N-EtFOSAA*	*79.5 %*		*25-150*
M2-6:2FTS	*Surrogate: M2-6:2 FTS*	*90.5 %*		*25-200*
M2-8:2FTS	*Surrogate: M2-8:2 FTS*	*97.3 %*		*25-200*
13C9PFNA	*Surrogate: M9PFNA*	*93.7 %*		*25-150*
M2-4:2FTS	*Surrogate: M2-4:2 FTS*	*107 %*		*25-150*
936109-37-4	*Surrogate: d-N-MeFOSA*	*58.1 %*		*25-150*
936109-40-9	*Surrogate: d-N-EtFOSA*	*72.0 %*		*25-150*
M3HFPO-DA	*Surrogate: M3HFPO-DA*	*127 %*		*25-150*
D9-NETPFOSAI	*Surrogate: d9-N-EtFOSE*	*37.3 %*		*25-150*
D7-NMEPFOSA	*Surrogate: d7-N-MeFOSE*	*30.9 %*		*25-150*

Sample Information

Client Sample ID: SB13_10-12 **York Sample ID:** 25C1088-11

York Project (SDG) No.	Client Project ID	Matrix	Collection Date/Time	Date Received
25C1088	170745301	Soil	March 15, 2025 2:00 pm	03/18/2025

PEST, 8081 MASTER **Log-in Notes:** **Sample Notes:**

Sample Prepared by Method: EPA 3550C

CAS No.	Parameter	Result	Flag	Units	Reported to LOQ	Dilution	Reference Method	Date/Time Prepared	Date/Time Analyzed	Analyst
72-54-8	4,4'-DDD	ND		mg/kg dry	0.00355	5	EPA 8081B	03/21/2025 08:00	03/21/2025 14:26	SCB
							Certifications:	CTDOH-PH-0723,NELAC-NY10854,NJDEP-CT005,PADEP-68-044		
72-55-9	4,4'-DDE	ND		mg/kg dry	0.00355	5	EPA 8081B	03/21/2025 08:00	03/21/2025 14:26	SCB
							Certifications:	CTDOH-PH-0723,NELAC-NY10854,NJDEP-CT005,PADEP-68-044		
50-29-3	4,4'-DDT	ND		mg/kg dry	0.00355	5	EPA 8081B	03/21/2025 08:00	03/21/2025 14:26	SCB
							Certifications:	CTDOH-PH-0723,NELAC-NY10854,NJDEP-CT005,PADEP-68-044		
309-00-2	Aldrin	ND		mg/kg dry	0.00355	5	EPA 8081B	03/21/2025 08:00	03/21/2025 14:26	SCB
							Certifications:	CTDOH-PH-0723,NELAC-NY10854,NJDEP-CT005,PADEP-68-044		
319-84-6	alpha-BHC	ND		mg/kg dry	0.00355	5	EPA 8081B	03/21/2025 08:00	03/21/2025 14:26	SCB
							Certifications:	CTDOH-PH-0723,NELAC-NY10854,NJDEP-CT005,PADEP-68-044		
5103-71-9	alpha-Chlordane	ND		mg/kg dry	0.00355	5	EPA 8081B	03/21/2025 08:00	03/21/2025 14:26	SCB
							Certifications:	NELAC-NY10854,NJDEP-CT005		
319-85-7	beta-BHC	ND		mg/kg dry	0.00355	5	EPA 8081B	03/21/2025 08:00	03/21/2025 14:26	SCB
							Certifications:	CTDOH-PH-0723,NELAC-NY10854,NJDEP-CT005,PADEP-68-044		
319-86-8	delta-BHC	ND		mg/kg dry	0.00355	5	EPA 8081B	03/21/2025 08:00	03/21/2025 14:26	SCB
							Certifications:	CTDOH-PH-0723,NELAC-NY10854,NJDEP-CT005,PADEP-68-044		
60-57-1	Dieldrin	ND		mg/kg dry	0.00355	5	EPA 8081B	03/21/2025 08:00	03/21/2025 14:26	SCB
							Certifications:	CTDOH-PH-0723,NELAC-NY10854,NJDEP-CT005,PADEP-68-044		
959-98-8	Endosulfan I	ND		mg/kg dry	0.00355	5	EPA 8081B	03/21/2025 08:00	03/21/2025 14:26	SCB
							Certifications:	CTDOH-PH-0723,NELAC-NY10854,NJDEP-CT005,PADEP-68-044		
33213-65-9	Endosulfan II	ND		mg/kg dry	0.00355	5	EPA 8081B	03/21/2025 08:00	03/21/2025 14:26	SCB
							Certifications:	CTDOH-PH-0723,NELAC-NY10854		
1031-07-8	Endosulfan sulfate	ND		mg/kg dry	0.00355	5	EPA 8081B	03/21/2025 08:00	03/21/2025 14:26	SCB
							Certifications:	CTDOH-PH-0723,NELAC-NY10854,NJDEP-CT005,PADEP-68-044		
72-20-8	Endrin	ND		mg/kg dry	0.00355	5	EPA 8081B	03/21/2025 08:00	03/21/2025 14:26	SCB
							Certifications:	CTDOH-PH-0723,NELAC-NY10854,NJDEP-CT005,PADEP-68-044		
7421-93-4	Endrin aldehyde	ND		mg/kg dry	0.00355	5	EPA 8081B	03/21/2025 08:00	03/21/2025 14:26	SCB
							Certifications:	CTDOH-PH-0723,NELAC-NY10854,NJDEP-CT005,PADEP-68-044		
53494-70-5	Endrin ketone	ND		mg/kg dry	0.00355	5	EPA 8081B	03/21/2025 08:00	03/21/2025 14:26	SCB
							Certifications:	CTDOH-PH-0723,NELAC-NY10854,NJDEP-CT005,PADEP-68-044		
58-89-9	gamma-BHC (Lindane)	ND		mg/kg dry	0.00355	5	EPA 8081B	03/21/2025 08:00	03/21/2025 14:26	SCB
							Certifications:	CTDOH-PH-0723,NELAC-NY10854,NJDEP-CT005,PADEP-68-044		
5566-34-7	gamma-Chlordane	ND		mg/kg dry	0.00355	5	EPA 8081B	03/21/2025 08:00	03/21/2025 14:26	SCB
							Certifications:	NELAC-NY10854,NJDEP-CT005		
76-44-8	Heptachlor	ND		mg/kg dry	0.00355	5	EPA 8081B	03/21/2025 08:00	03/21/2025 14:26	SCB
							Certifications:	CTDOH-PH-0723,NELAC-NY10854,NJDEP-CT005,PADEP-68-044		
1024-57-3	Heptachlor epoxide	ND		mg/kg dry	0.00355	5	EPA 8081B	03/21/2025 08:00	03/21/2025 14:26	SCB
							Certifications:	CTDOH-PH-0723,NELAC-NY10854,NJDEP-CT005,PADEP-68-044		
72-43-5	Methoxychlor	ND		mg/kg dry	0.00355	5	EPA 8081B	03/21/2025 08:00	03/21/2025 14:26	SCB
							Certifications:	CTDOH-PH-0723,NELAC-NY10854,NJDEP-CT005,PADEP-68-044		
8001-35-2	Toxaphene	ND		mg/kg dry	0.355	5	EPA 8081B	03/21/2025 08:00	03/21/2025 14:26	SCB
							Certifications:	CTDOH-PH-0723,NELAC-NY10854,NJDEP-CT005,PADEP-68-044		

Sample Information

Client Sample ID: SB13_10-12 **York Sample ID:** 25C1088-11

York Project (SDG) No.	Client Project ID	Matrix	Collection Date/Time	Date Received
25C1088	170745301	Soil	March 15, 2025 2:00 pm	03/18/2025

PEST, 8081 MASTER

Log-in Notes: **Sample Notes:**

Sample Prepared by Method: EPA 3550C

CAS No.	Parameter	Result	Flag	Units	Reported to LOQ	Dilution	Reference Method	Date/Time Prepared	Date/Time Analyzed	Analyst
57-74-9	* Chlordane, total	ND		mg/kg dry	0.0710	5	EPA 8081B	03/21/2025 08:00	03/21/2025 14:26	SCB
							Certifications:			

	Surrogate Recoveries	Result	Acceptance Range
2051-24-3	*Surrogate: Decachlorobiphenyl*	*74.7 %*	*30-150*
877-09-8	*Surrogate: Tetrachloro-m-xylene*	*88.7 %*	*30-150*

PCB, 8082 MASTER

Log-in Notes: **Sample Notes:**

Sample Prepared by Method: EPA 3550C

CAS No.	Parameter	Result	Flag	Units	Reported to LOQ	Dilution	Reference Method	Date/Time Prepared	Date/Time Analyzed	Analyst
12674-11-2	Aroclor 1016	ND		mg/kg dry	0.0359	1	EPA 8082A	03/21/2025 08:00	03/21/2025 15:01	NF
							Certifications:	NELAC-NY10854,CTDOH-PH-0723,NJDEP-CT005,PADEP-68-044		
11104-28-2	Aroclor 1221	ND		mg/kg dry	0.0359	1	EPA 8082A	03/21/2025 08:00	03/21/2025 15:01	NF
							Certifications:	NELAC-NY10854,CTDOH-PH-0723,NJDEP-CT005,PADEP-68-044		
11141-16-5	Aroclor 1232	ND		mg/kg dry	0.0359	1	EPA 8082A	03/21/2025 08:00	03/21/2025 15:01	NF
							Certifications:	NELAC-NY10854,CTDOH-PH-0723,NJDEP-CT005,PADEP-68-044		
53469-21-9	Aroclor 1242	ND		mg/kg dry	0.0359	1	EPA 8082A	03/21/2025 08:00	03/21/2025 15:01	NF
							Certifications:	NELAC-NY10854,CTDOH-PH-0723,NJDEP-CT005,PADEP-68-044		
12672-29-6	Aroclor 1248	ND		mg/kg dry	0.0359	1	EPA 8082A	03/21/2025 08:00	03/21/2025 15:01	NF
							Certifications:	NELAC-NY10854,CTDOH-PH-0723,NJDEP-CT005,PADEP-68-044		
11097-69-1	Aroclor 1254	ND		mg/kg dry	0.0359	1	EPA 8082A	03/21/2025 08:00	03/21/2025 15:01	NF
							Certifications:	NELAC-NY10854,CTDOH-PH-0723,NJDEP-CT005,PADEP-68-044		
11096-82-5	Aroclor 1260	ND		mg/kg dry	0.0359	1	EPA 8082A	03/21/2025 08:00	03/21/2025 15:01	NF
							Certifications:	NELAC-NY10854,CTDOH-PH-0723,NJDEP-CT005,PADEP-68-044		
1336-36-3	* Total PCBs	ND		mg/kg dry	0.0359	1	EPA 8082A	03/21/2025 08:00	03/21/2025 15:01	NF
							Certifications:			

	Surrogate Recoveries	Result	Acceptance Range
877-09-8	*Surrogate: Tetrachloro-m-xylene*	*68.5 %*	*30-120*
2051-24-3	*Surrogate: Decachlorobiphenyl*	*63.0 %*	*30-120*

HERB, 8151 MASTER

Log-in Notes: **Sample Notes:**

Sample Prepared by Method: EPA 3550C/8151A

CAS No.	Parameter	Result	Flag	Units	Reported to LOQ	Dilution	Reference Method	Date/Time Prepared	Date/Time Analyzed	Analyst
93-76-5	2,4,5-T	ND		mg/kg dry	0.0223	1	EPA 8151A	03/20/2025 09:32	03/21/2025 12:35	GXB
							Certifications:	CTDOH-PH-0723,NELAC-NY10854,NJDEP-CT005,PADEP-68-044		
93-72-1	2,4,5-TP (Silvex)	ND		mg/kg dry	0.0223	1	EPA 8151A	03/20/2025 09:32	03/21/2025 12:35	GXB
							Certifications:	CTDOH-PH-0723,NELAC-NY10854,NJDEP-CT005,PADEP-68-044		
94-75-7	2,4-D	ND		mg/kg dry	0.0223	1	EPA 8151A	03/20/2025 09:32	03/21/2025 12:35	GXB
							Certifications:	CTDOH-PH-0723,NELAC-NY10854,NJDEP-CT005,PADEP-68-044		

	Surrogate Recoveries	Result	Acceptance Range

Sample Information

Client Sample ID: SB13_10-12 **York Sample ID:** 25C1088-11

York Project (SDG) No.	Client Project ID	Matrix	Collection Date/Time	Date Received
25C1088	170745301	Soil	March 15, 2025 2:00 pm	03/18/2025

HERB, 8151 MASTER

Log-in Notes: **Sample Notes:**

Sample Prepared by Method: EPA 3550C/8151A

CAS No.	Parameter	Result	Flag	Units	Reported to LOQ	Dilution	Reference Method	Date/Time Prepared	Date/Time Analyzed	Analyst
19719-28-9	*Surrogate: 2,4-Dichlorophenylacetic acid (.*	*86.8 %*			*21-150*					

Metals, Target Analyte

Log-in Notes: **Sample Notes:**

Sample Prepared by Method: EPA 3050B

CAS No.	Parameter	Result	Flag	Units	Reported to LOQ	Dilution	Reference Method	Date/Time Prepared	Date/Time Analyzed	Analyst
7429-90-5	**Aluminum**	**4110**		mg/kg dry	4.70	1	EPA 6010D	03/23/2025 07:35	03/24/2025 11:00	AGNR
							Certifications:	CTDOH-PH-0723,NELAC-NY10854,NJDEP-CT005,PADEP-68-044		
7440-36-0	Antimony	ND		mg/kg dry	2.35	1	EPA 6010D	03/23/2025 07:35	03/24/2025 11:00	AGNR
							Certifications:	CTDOH-PH-0723,NELAC-NY10854,NJDEP-CT005,PADEP-68-044		
7440-38-2	**Arsenic**	**1.64**		mg/kg dry	1.41	1	EPA 6010D	03/23/2025 07:35	03/24/2025 11:00	AGNR
							Certifications:	CTDOH-PH-0723,NELAC-NY10854,NJDEP-CT005,PADEP-68-044		
7440-39-3	**Barium**	**27.8**		mg/kg dry	2.35	1	EPA 6010D	03/23/2025 07:35	03/24/2025 11:00	AGNR
							Certifications:	CTDOH-PH-0723,NELAC-NY10854,NJDEP-CT005,PADEP-68-044		
7440-41-7	**Beryllium**	**0.229**		mg/kg dry	0.047	1	EPA 6010D	03/23/2025 07:35	03/24/2025 11:00	AGNR
							Certifications:	CTDOH-PH-0723,NELAC-NY10854,NJDEP-CT005,PADEP-68-044		
7440-43-9	Cadmium	ND		mg/kg dry	0.282	1	EPA 6010D	03/23/2025 07:35	03/24/2025 11:00	AGNR
							Certifications:	CTDOH-PH-0723,NELAC-NY10854,NJDEP-CT005,PADEP-68-044		
7440-70-2	**Calcium**	**890**		mg/kg dry	4.70	1	EPA 6010D	03/23/2025 07:35	03/24/2025 11:00	AGNR
							Certifications:	CTDOH-PH-0723,NELAC-NY10854,NJDEP-CT005,PADEP-68-044		
7440-47-3	**Chromium**	**11.7**		mg/kg dry	0.471	1	EPA 6010D	03/23/2025 07:35	03/24/2025 11:00	AGNR
							Certifications:	CTDOH-PH-0723,NELAC-NY10854,NJDEP-CT005,PADEP-68-044		
7440-48-4	**Cobalt**	**3.60**		mg/kg dry	0.376	1	EPA 6010D	03/23/2025 07:35	03/24/2025 11:00	AGNR
							Certifications:	CTDOH-PH-0723,NELAC-NY10854,NJDEP-CT005,PADEP-68-044		
7440-50-8	**Copper**	**7.35**		mg/kg dry	1.88	1	EPA 6010D	03/23/2025 07:35	03/24/2025 11:00	AGNR
							Certifications:	CTDOH-PH-0723,NELAC-NY10854,NJDEP-CT005,PADEP-68-044		
7439-89-6	**Iron**	**7290**		mg/kg dry	23.5	1	EPA 6010D	03/23/2025 07:35	03/24/2025 11:00	AGNR
							Certifications:	CTDOH-PH-0723,NELAC-NY10854,NJDEP-CT005,PADEP-68-044		
7439-92-1	**Lead**	**15.0**		mg/kg dry	0.471	1	EPA 6010D	03/23/2025 07:35	03/24/2025 11:00	AGNR
							Certifications:	CTDOH-PH-0723,NELAC-NY10854,NJDEP-CT005,PADEP-68-044		
7439-95-4	**Magnesium**	**1180**		mg/kg dry	4.71	1	EPA 6010D	03/23/2025 07:35	03/24/2025 11:00	AGNR
							Certifications:	CTDOH-PH-0723,NELAC-NY10854,NJDEP-CT005,PADEP-68-044		
7439-96-5	**Manganese**	**192**		mg/kg dry	0.471	1	EPA 6010D	03/23/2025 07:35	03/24/2025 11:00	AGNR
							Certifications:	CTDOH-PH-0723,NELAC-NY10854,NJDEP-CT005,PADEP-68-044		
7440-02-0	**Nickel**	**6.39**		mg/kg dry	0.937	1	EPA 6010D	03/23/2025 07:35	03/24/2025 11:00	AGNR
							Certifications:	CTDOH-PH-0723,NELAC-NY10854,NJDEP-CT005,PADEP-68-044		
7440-09-7	**Potassium**	**461**		mg/kg dry	4.71	1	EPA 6010D	03/23/2025 07:35	03/24/2025 11:00	AGNR
							Certifications:	CTDOH-PH-0723,NELAC-NY10854,NJDEP-CT005,PADEP-68-044		
7782-49-2	Selenium	ND		mg/kg dry	2.35	1	EPA 6010D	03/23/2025 07:35	03/24/2025 11:00	AGNR
							Certifications:	CTDOH-PH-0723,NELAC-NY10854,NJDEP-CT005,PADEP-68-044		
7440-22-4	Silver	ND		mg/kg dry	0.474	1	EPA 6010D	03/23/2025 07:35	03/24/2025 11:00	AGNR
							Certifications:	CTDOH-PH-0723,NELAC-NY10854,NJDEP-CT005,PADEP-68-044		

Sample Information

Client Sample ID: SB13_10-12 **York Sample ID:** 25C1088-11

York Project (SDG) No.	Client Project ID	Matrix	Collection Date/Time	Date Received
25C1088	170745301	Soil	March 15, 2025 2:00 pm	03/18/2025

Metals, Target Analyte

Log-in Notes: **Sample Notes:**

Sample Prepared by Method: EPA 3050B

CAS No.	Parameter	Result	Flag	Units	Reported to LOQ	Dilution	Reference Method	Date/Time Prepared	Date/Time Analyzed	Analyst
7440-23-5	**Sodium**	**65.0**		mg/kg dry	47.0	1	EPA 6010D	03/23/2025 07:35	03/24/2025 11:00	AGNR
							Certifications:	CTDOH-PH-0723,NELAC-NY10854,NJDEP-CT005,PADEP-68-044		
7440-28-0	Thallium	ND		mg/kg dry	1.88	1	EPA 6010D	03/23/2025 07:35	03/24/2025 11:00	AGNR
							Certifications:	CTDOH-PH-0723,NELAC-NY10854,NJDEP-CT005,PADEP-68-044		
7440-62-2	**Vanadium**	**11.1**		mg/kg dry	0.937	1	EPA 6010D	03/23/2025 07:35	03/24/2025 11:00	AGNR
							Certifications:	CTDOH-PH-0723,NELAC-NY10854,NJDEP-CT005,PADEP-68-044		
7440-66-6	**Zinc**	**13.3**		mg/kg dry	2.34	1	EPA 6010D	03/23/2025 07:35	03/24/2025 11:00	AGNR
							Certifications:	CTDOH-PH-0723,NELAC-NY10854,NJDEP-CT005,PADEP-68-044		

Mercury by 7473

Log-in Notes: **Sample Notes:**

Sample Prepared by Method: EPA 7473 soil

CAS No.	Parameter	Result	Flag	Units	Reported to LOQ	Dilution	Reference Method	Date/Time Prepared	Date/Time Analyzed	Analyst
7439-97-6	Mercury	ND		mg/kg dry	0.0339	1	EPA 7473	03/20/2025 12:36	03/21/2025 14:04	DRS
							Certifications:	CTDOH-PH-0723,NJDEP-CT005,NELAC-NY10854,PADEP-68-044		

Chromium, Hexavalent

Log-in Notes: **Sample Notes:**

Sample Prepared by Method: EPA SW846-3060

CAS No.	Parameter	Result	Flag	Units	Reported to LOQ	Dilution	Reference Method	Date/Time Prepared	Date/Time Analyzed	Analyst
18540-29-9	Chromium, Hexavalent	ND		mg/kg dry	0.564	1	EPA 7196A	03/19/2025 09:18	03/19/2025 16:40	JMT
							Certifications:	NJDEP-CT005,CTDOH-PH-0723,NELAC-NY10854,PADEP-68-044		

Chromium, Trivalent

Log-in Notes: **Sample Notes:**

Sample Prepared by Method: Analysis Preparation

CAS No.	Parameter	Result	Flag	Units	Reported to LOQ	Dilution	Reference Method	Date/Time Prepared	Date/Time Analyzed	Analyst
16065-83-1	*** Chromium, Trivalent**	**11.6**		mg/kg	0.500	1	Calculation	03/24/2025 14:49	03/24/2025 14:57	SL
							Certifications:			

Cyanide, Total

Log-in Notes: **Sample Notes:**

Sample Prepared by Method: Analysis Preparation Soil

CAS No.	Parameter	Result	Flag	Units	Reported to LOQ	Dilution	Reference Method	Date/Time Prepared	Date/Time Analyzed	Analyst
57-12-5	**Cyanide, total**	**0.739**		mg/kg dry	0.564	1	EPA 9014/9010C	03/19/2025 14:04	03/19/2025 18:32	CB
							Certifications:	NELAC-NY10854,CTDOH-PH-0723,NJDEP-CT005,PADEP-68-044		

Total Solids

Log-in Notes: **Sample Notes:**

Sample Prepared by Method: % Solids Prep

CAS No.	Parameter	Result	Flag	Units	Reported to LOQ	Dilution	Reference Method	Date/Time Prepared	Date/Time Analyzed	Analyst

Sample Information

Client Sample ID: SB13_10-12 **York Sample ID:** 25C1088-11

York Project (SDG) No.	Client Project ID	Matrix	Collection Date/Time	Date Received
25C1088	170745301	Soil	March 15, 2025 2:00 pm	03/18/2025

Total Solids

Log-in Notes:

Sample Notes:

Sample Prepared by Method: % Solids Prep

CAS No.	Parameter	Result	Flag	Units	Reported to LOQ	Dilution	Reference Method	Date/Time Prepared	Date/Time Analyzed	Analyst
solids	*** % Solids**	**88.6**		%	0.100	1	SM 2540G	03/19/2025 08:48	03/19/2025 10:20	SMM
							Certifications:	CTDOH-PH-0723		

Sample Information

Client Sample ID: DUP03_031525 **York Sample ID:** 25C1088-12

York Project (SDG) No.	Client Project ID	Matrix	Collection Date/Time	Date Received
25C1088	170745301	Soil	March 15, 2025 3:00 pm	03/18/2025

VOA, 8260 MASTER **Log-in Notes:** **Sample Notes:**

Sample Prepared by Method: EPA 5035A

CAS No.	Parameter	Result	Flag	Units	Reported to LOD/MDL	LOQ	Dilution	Reference Method	Date/Time Prepared	Date/Time Analyzed	Analyst
630-20-6	1,1,1,2-Tetrachloroethane	ND		mg/kg dry	0.0023	0.0047	1	EPA 8260D	03/20/2025 14:00	03/20/2025 21:49	AC
								Certifications:	CTDOH-PH-0723,NELAC-NY10854,NELAC-NY12058,NJDEP-CT		
71-55-6	1,1,1-Trichloroethane	ND		mg/kg dry	0.0023	0.0047	1	EPA 8260D	03/20/2025 14:00	03/20/2025 21:49	AC
								Certifications:	CTDOH-PH-0723,NELAC-NY10854,NELAC-NY12058,NJDEP-CT		
79-34-5	1,1,2,2-Tetrachloroethane	ND		mg/kg dry	0.0023	0.0047	1	EPA 8260D	03/20/2025 14:00	03/20/2025 21:49	AC
								Certifications:	CTDOH-PH-0723,NELAC-NY10854,NELAC-NY12058,NJDEP-CT		
76-13-1	1,1,2-Trichloro-1,2,2-trifluoroethane (Freon 113)	ND		mg/kg dry	0.0023	0.0047	1	EPA 8260D	03/20/2025 14:00	03/20/2025 21:49	AC
								Certifications:	CTDOH-PH-0723,NELAC-NY10854,NELAC-NY12058,NJDEP-CT		
79-00-5	1,1,2-Trichloroethane	ND		mg/kg dry	0.0023	0.0047	1	EPA 8260D	03/20/2025 14:00	03/20/2025 21:49	AC
								Certifications:	CTDOH-PH-0723,NELAC-NY10854,NELAC-NY12058,NJDEP-CT		
75-34-3	1,1-Dichloroethane	ND		mg/kg dry	0.0023	0.0047	1	EPA 8260D	03/20/2025 14:00	03/20/2025 21:49	AC
								Certifications:	CTDOH-PH-0723,NELAC-NY10854,NELAC-NY12058,NJDEP-CT		
75-35-4	1,1-Dichloroethylene	ND		mg/kg dry	0.0023	0.0047	1	EPA 8260D	03/20/2025 14:00	03/20/2025 21:49	AC
								Certifications:	CTDOH-PH-0723,NELAC-NY10854,NELAC-NY12058,NJDEP-CT		
87-61-6	1,2,3-Trichlorobenzene	ND		mg/kg dry	0.0023	0.0047	1	EPA 8260D	03/20/2025 14:00	03/20/2025 21:49	AC
								Certifications:	NELAC-NY10854,NELAC-NY12058,NJDEP-CT005,PADEP-68-04		
96-18-4	1,2,3-Trichloropropane	ND		mg/kg dry	0.0023	0.0047	1	EPA 8260D	03/20/2025 14:00	03/20/2025 21:49	AC
								Certifications:	NELAC-NY10854,NELAC-NY12058,NJDEP-CT005		
120-82-1	1,2,4-Trichlorobenzene	ND		mg/kg dry	0.0023	0.0047	1	EPA 8260D	03/20/2025 14:00	03/20/2025 21:49	AC
								Certifications:	NELAC-NY10854,NELAC-NY12058,NJDEP-CT005,PADEP-68-04		
95-63-6	1,2,4-Trimethylbenzene	ND		mg/kg dry	0.0023	0.0047	1	EPA 8260D	03/20/2025 14:00	03/20/2025 21:49	AC
								Certifications:	CTDOH-PH-0723,NELAC-NY10854,NELAC-NY12058,NJDEP-CT		
96-12-8	1,2-Dibromo-3-chloropropane	ND		mg/kg dry	0.0023	0.0047	1	EPA 8260D	03/20/2025 14:00	03/20/2025 21:49	AC
								Certifications:	CTDOH-PH-0723,NELAC-NY10854,NELAC-NY12058,NJDEP-CT		
106-93-4	1,2-Dibromoethane	ND		mg/kg dry	0.0023	0.0047	1	EPA 8260D	03/20/2025 14:00	03/20/2025 21:49	AC
								Certifications:	CTDOH-PH-0723,NELAC-NY10854,NELAC-NY12058,NJDEP-CT		
95-50-1	1,2-Dichlorobenzene	ND		mg/kg dry	0.0023	0.0047	1	EPA 8260D	03/20/2025 14:00	03/20/2025 21:49	AC
								Certifications:	CTDOH-PH-0723,NELAC-NY10854,NELAC-NY12058,NJDEP-CT		
107-06-2	1,2-Dichloroethane	ND		mg/kg dry	0.0023	0.0047	1	EPA 8260D	03/20/2025 14:00	03/20/2025 21:49	AC
								Certifications:	CTDOH-PH-0723,NELAC-NY10854,NELAC-NY12058,NJDEP-CT		
78-87-5	1,2-Dichloropropane	ND		mg/kg dry	0.0023	0.0047	1	EPA 8260D	03/20/2025 14:00	03/20/2025 21:49	AC
								Certifications:	CTDOH-PH-0723,NELAC-NY10854,NELAC-NY12058,NJDEP-CT		
108-67-8	1,3,5-Trimethylbenzene	ND		mg/kg dry	0.0023	0.0047	1	EPA 8260D	03/20/2025 14:00	03/20/2025 21:49	AC
								Certifications:	CTDOH-PH-0723,NELAC-NY10854,NELAC-NY12058,NJDEP-CT		
541-73-1	1,3-Dichlorobenzene	ND		mg/kg dry	0.0023	0.0047	1	EPA 8260D	03/20/2025 14:00	03/20/2025 21:49	AC
								Certifications:	CTDOH-PH-0723,NELAC-NY10854,NELAC-NY12058,NJDEP-CT		
106-46-7	1,4-Dichlorobenzene	ND		mg/kg dry	0.0023	0.0047	1	EPA 8260D	03/20/2025 14:00	03/20/2025 21:49	AC
								Certifications:	CTDOH-PH-0723,NELAC-NY10854,NELAC-NY12058,NJDEP-CT		
123-91-1	1,4-Dioxane	ND		mg/kg dry	0.047	0.093	1	EPA 8260D	03/20/2025 14:00	03/20/2025 21:49	AC
								Certifications:	NELAC-NY10854,NELAC-NY12058,NJDEP-CT005,PADEP-68-04		
78-93-3	2-Butanone	ND		mg/kg dry	0.0023	0.0047	1	EPA 8260D	03/20/2025 14:00	03/20/2025 21:49	AC
								Certifications:	CTDOH-PH-0723,NELAC-NY10854,NELAC-NY12058,NJDEP-CT		

Sample Information

Client Sample ID: DUP03_031525 **York Sample ID:** 25C1088-12

York Project (SDG) No.	Client Project ID	Matrix	Collection Date/Time	Date Received
25C1088	170745301	Soil	March 15, 2025 3:00 pm	03/18/2025

VOA, 8260 MASTER **Log-in Notes:** **Sample Notes:**

Sample Prepared by Method: EPA 5035A

CAS No.	Parameter	Result	Flag	Units	Reported to LOD/MDL	LOQ	Dilution	Reference Method	Date/Time Prepared	Date/Time Analyzed	Analyst
591-78-6	2-Hexanone	ND		mg/kg dry	0.0023	0.0047	1	EPA 8260D	03/20/2025 14:00	03/20/2025 21:49	AC
								Certifications:	CTDOH-PH-0723,NELAC-NY10854,NELAC-NY12058,NJDEP-CT		
108-10-1	4-Methyl-2-pentanone	ND		mg/kg dry	0.0023	0.0047	1	EPA 8260D	03/20/2025 14:00	03/20/2025 21:49	AC
								Certifications:	CTDOH-PH-0723,NELAC-NY10854,NELAC-NY12058,NJDEP-CT		
67-64-1	**Acetone**	**0.011**	ICVE	mg/kg dry	0.0047	0.0093	1	EPA 8260D	03/20/2025 14:00	03/20/2025 21:49	AC
								Certifications:	CTDOH-PH-0723,NELAC-NY10854,NELAC-NY12058,NJDEP-CT		
107-02-8	Acrolein	ND		mg/kg dry	0.0047	0.0093	1	EPA 8260D	03/20/2025 14:00	03/20/2025 21:49	AC
								Certifications:	CTDOH-PH-0723,NELAC-NY10854,NELAC-NY12058,NJDEP-CT		
107-13-1	Acrylonitrile	ND		mg/kg dry	0.0023	0.0047	1	EPA 8260D	03/20/2025 14:00	03/20/2025 21:49	AC
								Certifications:	CTDOH-PH-0723,NELAC-NY10854,NELAC-NY12058,NJDEP-CT		
71-43-2	Benzene	ND		mg/kg dry	0.0023	0.0047	1	EPA 8260D	03/20/2025 14:00	03/20/2025 21:49	AC
								Certifications:	CTDOH-PH-0723,NELAC-NY10854,NELAC-NY12058,NJDEP-CT		
74-97-5	Bromochloromethane	ND		mg/kg dry	0.0023	0.0047	1	EPA 8260D	03/20/2025 14:00	03/20/2025 21:49	AC
								Certifications:	NELAC-NY10854,NELAC-NY12058,NJDEP-CT005,PADEP-68-04		
75-27-4	Bromodichloromethane	ND		mg/kg dry	0.0023	0.0047	1	EPA 8260D	03/20/2025 14:00	03/20/2025 21:49	AC
								Certifications:	CTDOH-PH-0723,NELAC-NY10854,NELAC-NY12058,NJDEP-CT		
75-25-2	Bromoform	ND		mg/kg dry	0.0023	0.0047	1	EPA 8260D	03/20/2025 14:00	03/20/2025 21:49	AC
								Certifications:	CTDOH-PH-0723,NELAC-NY10854,NELAC-NY12058,NJDEP-CT		
74-83-9	Bromomethane	ND		mg/kg dry	0.0023	0.0047	1	EPA 8260D	03/20/2025 14:00	03/20/2025 21:49	AC
								Certifications:	CTDOH-PH-0723,NELAC-NY10854,NELAC-NY12058,NJDEP-CT		
75-15-0	Carbon disulfide	ND		mg/kg dry	0.0023	0.0047	1	EPA 8260D	03/20/2025 14:00	03/20/2025 21:49	AC
								Certifications:	CTDOH-PH-0723,NELAC-NY10854,NELAC-NY12058,NJDEP-CT		
56-23-5	Carbon tetrachloride	ND		mg/kg dry	0.0023	0.0047	1	EPA 8260D	03/20/2025 14:00	03/20/2025 21:49	AC
								Certifications:	CTDOH-PH-0723,NELAC-NY10854,NELAC-NY12058,NJDEP-CT		
108-90-7	Chlorobenzene	ND		mg/kg dry	0.0023	0.0047	1	EPA 8260D	03/20/2025 14:00	03/20/2025 21:49	AC
								Certifications:	CTDOH-PH-0723,NELAC-NY10854,NELAC-NY12058,NJDEP-CT		
75-00-3	Chloroethane	ND		mg/kg dry	0.0023	0.0047	1	EPA 8260D	03/20/2025 14:00	03/20/2025 21:49	AC
								Certifications:	CTDOH-PH-0723,NELAC-NY10854,NELAC-NY12058,NJDEP-CT		
67-66-3	Chloroform	ND		mg/kg dry	0.0023	0.0047	1	EPA 8260D	03/20/2025 14:00	03/20/2025 21:49	AC
								Certifications:	CTDOH-PH-0723,NELAC-NY10854,NELAC-NY12058,NJDEP-CT		
74-87-3	Chloromethane	ND		mg/kg dry	0.0023	0.0047	1	EPA 8260D	03/20/2025 14:00	03/20/2025 21:49	AC
								Certifications:	CTDOH-PH-0723,NELAC-NY10854,NELAC-NY12058,NJDEP-CT		
156-59-2	cis-1,2-Dichloroethylene	ND		mg/kg dry	0.0023	0.0047	1	EPA 8260D	03/20/2025 14:00	03/20/2025 21:49	AC
								Certifications:	CTDOH-PH-0723,NELAC-NY10854,NELAC-NY12058,NJDEP-CT		
10061-01-5	cis-1,3-Dichloropropylene	ND		mg/kg dry	0.0023	0.0047	1	EPA 8260D	03/20/2025 14:00	03/20/2025 21:49	AC
								Certifications:	CTDOH-PH-0723,NELAC-NY10854,NELAC-NY12058,NJDEP-CT		
110-82-7	Cyclohexane	ND		mg/kg dry	0.0023	0.0047	1	EPA 8260D	03/20/2025 14:00	03/20/2025 21:49	AC
								Certifications:	NELAC-NY10854,NELAC-NY12058,NJDEP-CT005,PADEP-68-04		
124-48-1	Dibromochloromethane	ND		mg/kg dry	0.0023	0.0047	1	EPA 8260D	03/20/2025 14:00	03/20/2025 21:49	AC
								Certifications:	NELAC-NY10854,NELAC-NY12058,NJDEP-CT005,PADEP-68-04		
74-95-3	Dibromomethane	ND		mg/kg dry	0.0023	0.0047	1	EPA 8260D	03/20/2025 14:00	03/20/2025 21:49	AC
								Certifications:	NELAC-NY10854,NELAC-NY12058,NJDEP-CT005,PADEP-68-04		
75-71-8	Dichlorodifluoromethane	ND	CCVE	mg/kg dry	0.0023	0.0047	1	EPA 8260D	03/20/2025 14:00	03/20/2025 21:49	AC
								Certifications:	NELAC-NY10854,NELAC-NY12058,NJDEP-CT005,PADEP-68-04		

Sample Information

Client Sample ID: DUP03_031525 **York Sample ID:** 25C1088-12

York Project (SDG) No.	Client Project ID	Matrix	Collection Date/Time	Date Received
25C1088	170745301	Soil	March 15, 2025 3:00 pm	03/18/2025

VOA, 8260 MASTER **Log-in Notes:** **Sample Notes:**

Sample Prepared by Method: EPA 5035A

CAS No.	Parameter	Result	Flag	Units	Reported to LOD/MDL	LOQ	Dilution	Reference Method	Date/Time Prepared	Date/Time Analyzed	Analyst
100-41-4	Ethyl Benzene	ND		mg/kg dry	0.0023	0.0047	1	EPA 8260D	03/20/2025 14:00	03/20/2025 21:49	AC
								Certifications:	CTDOH-PH-0723,NELAC-NY10854,NELAC-NY12058,NJDEP-CT		
87-68-3	Hexachlorobutadiene	ND		mg/kg dry	0.0023	0.0047	1	EPA 8260D	03/20/2025 14:00	03/20/2025 21:49	AC
								Certifications:	NELAC-NY10854,NELAC-NY12058,NJDEP-CT005,PADEP-68-04		
98-82-8	Isopropylbenzene	ND		mg/kg dry	0.0023	0.0047	1	EPA 8260D	03/20/2025 14:00	03/20/2025 21:49	AC
								Certifications:	CTDOH-PH-0723,NELAC-NY10854,NELAC-NY12058,NJDEP-CT		
79-20-9	Methyl acetate	ND		mg/kg dry	0.0023	0.0047	1	EPA 8260D	03/20/2025 14:00	03/20/2025 21:49	AC
								Certifications:	NELAC-NY10854,NELAC-NY12058,NJDEP-CT005,PADEP-68-04		
1634-04-4	Methyl tert-butyl ether (MTBE)	ND		mg/kg dry	0.0023	0.0047	1	EPA 8260D	03/20/2025 14:00	03/20/2025 21:49	AC
								Certifications:	CTDOH-PH-0723,NELAC-NY10854,NELAC-NY12058,NJDEP-CT		
108-87-2	Methylcyclohexane	ND		mg/kg dry	0.0023	0.0047	1	EPA 8260D	03/20/2025 14:00	03/20/2025 21:49	AC
								Certifications:	NELAC-NY10854,NELAC-NY12058,NJDEP-CT005,PADEP-68-04		
75-09-2	Methylene chloride	ND		mg/kg dry	0.0047	0.0093	1	EPA 8260D	03/20/2025 14:00	03/20/2025 21:49	AC
								Certifications:	CTDOH-PH-0723,NELAC-NY10854,NELAC-NY12058,NJDEP-CT		
104-51-8	n-Butylbenzene	ND		mg/kg dry	0.0023	0.0047	1	EPA 8260D	03/20/2025 14:00	03/20/2025 21:49	AC
								Certifications:	CTDOH-PH-0723,NELAC-NY10854,NELAC-NY12058,NJDEP-CT		
103-65-1	n-Propylbenzene	ND		mg/kg dry	0.0023	0.0047	1	EPA 8260D	03/20/2025 14:00	03/20/2025 21:49	AC
								Certifications:	CTDOH-PH-0723,NELAC-NY10854,NELAC-NY12058,NJDEP-CT		
95-47-6	o-Xylene	ND		mg/kg dry	0.0023	0.0047	1	EPA 8260D	03/20/2025 14:00	03/20/2025 21:49	AC
								Certifications:	CTDOH-PH-0723,NELAC-NY10854,NELAC-NY12058,PADEP-68		
179601-23-1	p- & m- Xylenes	ND		mg/kg dry	0.0047	0.0093	1	EPA 8260D	03/20/2025 14:00	03/20/2025 21:49	AC
								Certifications:	CTDOH-PH-0723,NELAC-NY10854,NELAC-NY12058,PADEP-68		
99-87-6	p-Isopropyltoluene	ND		mg/kg dry	0.0023	0.0047	1	EPA 8260D	03/20/2025 14:00	03/20/2025 21:49	AC
								Certifications:	CTDOH-PH-0723,NELAC-NY10854,NELAC-NY12058,NJDEP-CT		
135-98-8	sec-Butylbenzene	ND		mg/kg dry	0.0023	0.0047	1	EPA 8260D	03/20/2025 14:00	03/20/2025 21:49	AC
								Certifications:	CTDOH-PH-0723,NELAC-NY10854,NELAC-NY12058,NJDEP-CT		
100-42-5	Styrene	ND		mg/kg dry	0.0023	0.0047	1	EPA 8260D	03/20/2025 14:00	03/20/2025 21:49	AC
								Certifications:	CTDOH-PH-0723,NELAC-NY10854,NELAC-NY12058,NJDEP-CT		
75-65-0	tert-Butyl alcohol (TBA)	ND	CCVE, QL-02	mg/kg dry	0.0023	0.0047	1	EPA 8260D	03/20/2025 14:00	03/20/2025 21:49	AC
								Certifications:	NELAC-NY10854,NELAC-NY12058,NJDEP-CT005,PADEP-68-04		
98-06-6	tert-Butylbenzene	ND		mg/kg dry	0.0023	0.0047	1	EPA 8260D	03/20/2025 14:00	03/20/2025 21:49	AC
								Certifications:	CTDOH-PH-0723,NELAC-NY10854,NELAC-NY12058,NJDEP-CT		
127-18-4	Tetrachloroethylene	ND		mg/kg dry	0.0023	0.0047	1	EPA 8260D	03/20/2025 14:00	03/20/2025 21:49	AC
								Certifications:	CTDOH-PH-0723,NELAC-NY10854,NELAC-NY12058,NJDEP-CT		
108-88-3	**Toluene**	**0.0038**	J	mg/kg dry	0.0023	0.0047	1	EPA 8260D	03/20/2025 14:00	03/20/2025 21:49	AC
								Certifications:	CTDOH-PH-0723,NELAC-NY10854,NELAC-NY12058,NJDEP-CT		
156-60-5	trans-1,2-Dichloroethylene	ND		mg/kg dry	0.0023	0.0047	1	EPA 8260D	03/20/2025 14:00	03/20/2025 21:49	AC
								Certifications:	CTDOH-PH-0723,NELAC-NY10854,NELAC-NY12058,NJDEP-CT		
10061-02-6	trans-1,3-Dichloropropylene	ND		mg/kg dry	0.0023	0.0047	1	EPA 8260D	03/20/2025 14:00	03/20/2025 21:49	AC
								Certifications:	CTDOH-PH-0723,NELAC-NY10854,NELAC-NY12058,NJDEP-CT		
79-01-6	Trichloroethylene	ND		mg/kg dry	0.0023	0.0047	1	EPA 8260D	03/20/2025 14:00	03/20/2025 21:49	AC
								Certifications:	CTDOH-PH-0723,NELAC-NY10854,NELAC-NY12058,NJDEP-CT		
75-69-4	Trichlorofluoromethane	ND		mg/kg dry	0.0023	0.0047	1	EPA 8260D	03/20/2025 14:00	03/20/2025 21:49	AC
								Certifications:	CTDOH-PH-0723,NELAC-NY10854,NELAC-NY12058,NJDEP-CT		

Sample Information

Client Sample ID: DUP03_031525 **York Sample ID:** 25C1088-12

York Project (SDG) No.	Client Project ID	Matrix	Collection Date/Time	Date Received
25C1088	170745301	Soil	March 15, 2025 3:00 pm	03/18/2025

VOA, 8260 MASTER

Log-in Notes:

Sample Notes:

Sample Prepared by Method: EPA 5035A

CAS No.	Parameter	Result	Flag	Units	Reported to LOD/MDL	LOQ	Dilution	Reference Method	Date/Time Prepared	Date/Time Analyzed	Analyst
75-01-4	Vinyl Chloride	ND		mg/kg dry	0.0023	0.0047	1	EPA 8260D	03/20/2025 14:00	03/20/2025 21:49	AC
								Certifications:	CTDOH-PH-0723,NELAC-NY10854,NELAC-NY12058,NJDEP-CT		
1330-20-7	Xylenes, Total	ND		mg/kg dry	0.0070	0.014	1	EPA 8260D	03/20/2025 14:00	03/20/2025 21:49	AC
								Certifications:	CTDOH-PH-0723,NELAC-NY10854,NELAC-NY12058,NJDEP-CT		

	Surrogate Recoveries	Result	Acceptance Range
17060-07-0	*Surrogate: SURR: 1,2-Dichloroethane-d4*	*108 %*	*77-125*
2037-26-5	*Surrogate: SURR: Toluene-d8*	*106 %*	*85-120*
460-00-4	*Surrogate: SURR: p-Bromofluorobenzene*	*103 %*	*76-130*

SVOA, 8270 MASTER

Log-in Notes:

Sample Notes:

Sample Prepared by Method: EPA 3550C

CAS No.	Parameter	Result	Flag	Units	Reported to LOD/MDL	LOQ	Dilution	Reference Method	Date/Time Prepared	Date/Time Analyzed	Analyst
92-52-4	1,1-Biphenyl	ND		mg/kg dry	0.0509	0.102	2	EPA 8270E	03/23/2025 07:57	03/24/2025 13:14	SS
								Certifications:	NELAC-NY10854,NJDEP-CT005,PADEP-68-04440		
95-94-3	1,2,4,5-Tetrachlorobenzene	ND		mg/kg dry	0.102	0.203	2	EPA 8270E	03/23/2025 07:57	03/24/2025 13:14	SS
								Certifications:	NELAC-NY10854,NJDEP-CT005,PADEP-68-04440		
122-66-7	1,2-Diphenylhydrazine (as Azobenzene)	ND		mg/kg dry	0.0509	0.102	2	EPA 8270E	03/23/2025 07:57	03/24/2025 13:14	SS
								Certifications:	NELAC-NY10854,NJDEP-CT005,PADEP-68-04440		
58-90-2	2,3,4,6-Tetrachlorophenol	ND		mg/kg dry	0.102	0.203	2	EPA 8270E	03/23/2025 07:57	03/24/2025 13:14	SS
								Certifications:	NELAC-NY10854,NJDEP-CT005,PADEP-68-04440		
95-95-4	2,4,5-Trichlorophenol	ND		mg/kg dry	0.0509	0.102	2	EPA 8270E	03/23/2025 07:57	03/24/2025 13:14	SS
								Certifications:	CTDOH-PH-0723,NELAC-NY10854,NJDEP-CT005,PADEP-68-044		
88-06-2	2,4,6-Trichlorophenol	ND		mg/kg dry	0.0509	0.102	2	EPA 8270E	03/23/2025 07:57	03/24/2025 13:14	SS
								Certifications:	CTDOH-PH-0723,NELAC-NY10854,NJDEP-CT005,PADEP-68-044		
120-83-2	2,4-Dichlorophenol	ND		mg/kg dry	0.0509	0.102	2	EPA 8270E	03/23/2025 07:57	03/24/2025 13:14	SS
								Certifications:	CTDOH-PH-0723,NELAC-NY10854,NJDEP-CT005,PADEP-68-044		
105-67-9	2,4-Dimethylphenol	ND		mg/kg dry	0.0509	0.102	2	EPA 8270E	03/23/2025 07:57	03/24/2025 13:14	SS
								Certifications:	CTDOH-PH-0723,NELAC-NY10854,NJDEP-CT005,PADEP-68-044		
51-28-5	2,4-Dinitrophenol	ND	CAL-E	mg/kg dry	0.102	0.203	2	EPA 8270E	03/23/2025 07:57	03/24/2025 13:14	SS
								Certifications:	CTDOH-PH-0723,NELAC-NY10854,NJDEP-CT005,PADEP-68-044		
121-14-2	2,4-Dinitrotoluene	ND		mg/kg dry	0.0509	0.102	2	EPA 8270E	03/23/2025 07:57	03/24/2025 13:14	SS
								Certifications:	CTDOH-PH-0723,NELAC-NY10854,NJDEP-CT005,PADEP-68-044		
606-20-2	2,6-Dinitrotoluene	ND		mg/kg dry	0.0509	0.102	2	EPA 8270E	03/23/2025 07:57	03/24/2025 13:14	SS
								Certifications:	CTDOH-PH-0723,NELAC-NY10854,NJDEP-CT005,PADEP-68-044		
91-58-7	2-Chloronaphthalene	ND		mg/kg dry	0.0509	0.102	2	EPA 8270E	03/23/2025 07:57	03/24/2025 13:14	SS
								Certifications:	CTDOH-PH-0723,NELAC-NY10854,NJDEP-CT005,PADEP-68-044		
95-57-8	2-Chlorophenol	ND		mg/kg dry	0.0509	0.102	2	EPA 8270E	03/23/2025 07:57	03/24/2025 13:14	SS
								Certifications:	CTDOH-PH-0723,NELAC-NY10854,NJDEP-CT005,PADEP-68-044		
91-57-6	2-Methylnaphthalene	ND		mg/kg dry	0.0509	0.102	2	EPA 8270E	03/23/2025 07:57	03/24/2025 13:14	SS
								Certifications:	CTDOH-PH-0723,NELAC-NY10854,NJDEP-CT005,PADEP-68-044		

Sample Information

Client Sample ID: DUP03_031525 **York Sample ID:** 25C1088-12

York Project (SDG) No.	Client Project ID	Matrix	Collection Date/Time	Date Received
25C1088	170745301	Soil	March 15, 2025 3:00 pm	03/18/2025

SVOA, 8270 MASTER **Log-in Notes:** **Sample Notes:**

Sample Prepared by Method: EPA 3550C

CAS No.	Parameter	Result	Flag	Units	Reported to LOD/MDL	LOQ	Dilution	Reference Method	Date/Time Prepared	Date/Time Analyzed	Analyst
95-48-7	2-Methylphenol	ND		mg/kg dry	0.0509	0.102	2	EPA 8270E	03/23/2025 07:57	03/24/2025 13:14	SS
								Certifications:	CTDOH-PH-0723,NELAC-NY10854,NJDEP-CT005,PADEP-68-044		
88-74-4	2-Nitroaniline	ND		mg/kg dry	0.102	0.203	2	EPA 8270E	03/23/2025 07:57	03/24/2025 13:14	SS
								Certifications:	CTDOH-PH-0723,NELAC-NY10854,NJDEP-CT005,PADEP-68-044		
88-75-5	2-Nitrophenol	ND		mg/kg dry	0.0509	0.102	2	EPA 8270E	03/23/2025 07:57	03/24/2025 13:14	SS
								Certifications:	CTDOH-PH-0723,NELAC-NY10854,NJDEP-CT005,PADEP-68-044		
65794-96-9	3- & 4-Methylphenols	ND		mg/kg dry	0.0509	0.102	2	EPA 8270E	03/23/2025 07:57	03/24/2025 13:14	SS
								Certifications:	CTDOH-PH-0723,NELAC-NY10854,NJDEP-CT005,PADEP-68-044		
91-94-1	3,3-Dichlorobenzidine	ND		mg/kg dry	0.0509	0.102	2	EPA 8270E	03/23/2025 07:57	03/24/2025 13:14	SS
								Certifications:	NELAC-NY10854,NJDEP-CT005,PADEP-68-04440		
99-09-2	3-Nitroaniline	ND		mg/kg dry	0.102	0.203	2	EPA 8270E	03/23/2025 07:57	03/24/2025 13:14	SS
								Certifications:	CTDOH-PH-0723,NELAC-NY10854,NJDEP-CT005,PADEP-68-044		
534-52-1	4,6-Dinitro-2-methylphenol	ND	CAL-E	mg/kg dry	0.102	0.203	2	EPA 8270E	03/23/2025 07:57	03/24/2025 13:14	SS
								Certifications:	CTDOH-PH-0723,NELAC-NY10854,NJDEP-CT005,PADEP-68-044		
101-55-3	4-Bromophenyl phenyl ether	ND		mg/kg dry	0.0509	0.102	2	EPA 8270E	03/23/2025 07:57	03/24/2025 13:14	SS
								Certifications:	CTDOH-PH-0723,NELAC-NY10854,NJDEP-CT005,PADEP-68-044		
59-50-7	4-Chloro-3-methylphenol	ND		mg/kg dry	0.0509	0.102	2	EPA 8270E	03/23/2025 07:57	03/24/2025 13:14	SS
								Certifications:	CTDOH-PH-0723,NELAC-NY10854,NJDEP-CT005,PADEP-68-044		
106-47-8	4-Chloroaniline	ND		mg/kg dry	0.0509	0.102	2	EPA 8270E	03/23/2025 07:57	03/24/2025 13:14	SS
								Certifications:	CTDOH-PH-0723,NELAC-NY10854,NJDEP-CT005,PADEP-68-044		
7005-72-3	4-Chlorophenyl phenyl ether	ND		mg/kg dry	0.0509	0.102	2	EPA 8270E	03/23/2025 07:57	03/24/2025 13:14	SS
								Certifications:	CTDOH-PH-0723,NELAC-NY10854,NJDEP-CT005,PADEP-68-044		
100-01-6	4-Nitroaniline	ND		mg/kg dry	0.102	0.203	2	EPA 8270E	03/23/2025 07:57	03/24/2025 13:14	SS
								Certifications:	CTDOH-PH-0723,NELAC-NY10854,NJDEP-CT005,PADEP-68-044		
100-02-7	4-Nitrophenol	ND		mg/kg dry	0.102	0.203	2	EPA 8270E	03/23/2025 07:57	03/24/2025 13:14	SS
								Certifications:	CTDOH-PH-0723,NELAC-NY10854,NJDEP-CT005,PADEP-68-044		
83-32-9	Acenaphthene	ND		mg/kg dry	0.0509	0.102	2	EPA 8270E	03/23/2025 07:57	03/24/2025 13:14	SS
								Certifications:	CTDOH-PH-0723,NELAC-NY10854,NJDEP-CT005,PADEP-68-044		
208-96-8	Acenaphthylene	ND		mg/kg dry	0.0509	0.102	2	EPA 8270E	03/23/2025 07:57	03/24/2025 13:14	SS
								Certifications:	CTDOH-PH-0723,NELAC-NY10854,NJDEP-CT005,PADEP-68-044		
98-86-2	Acetophenone	ND		mg/kg dry	0.0509	0.102	2	EPA 8270E	03/23/2025 07:57	03/24/2025 13:14	SS
								Certifications:	NELAC-NY10854,NJDEP-CT005,PADEP-68-04440		
62-53-3	Aniline	ND		mg/kg dry	0.203	0.407	2	EPA 8270E	03/23/2025 07:57	03/24/2025 13:14	SS
								Certifications:	NELAC-NY10854,NJDEP-CT005,PADEP-68-04440		
120-12-7	Anthracene	ND		mg/kg dry	0.0509	0.102	2	EPA 8270E	03/23/2025 07:57	03/24/2025 13:14	SS
								Certifications:	CTDOH-PH-0723,NELAC-NY10854,NJDEP-CT005,PADEP-68-044		
1912-24-9	Atrazine	ND		mg/kg dry	0.0509	0.102	2	EPA 8270E	03/23/2025 07:57	03/24/2025 13:14	SS
								Certifications:	NELAC-NY10854,NJDEP-CT005,PADEP-68-04440		
100-52-7	Benzaldehyde	ND		mg/kg dry	0.0509	0.102	2	EPA 8270E	03/23/2025 07:57	03/24/2025 13:14	SS
								Certifications:	NELAC-NY10854,NJDEP-CT005,PADEP-68-04440		
92-87-5	Benzidine	ND	CCVE	mg/kg dry	0.203	0.407	2	EPA 8270E	03/23/2025 07:57	03/24/2025 13:14	SS
								Certifications:	CTDOH-PH-0723,NELAC-NY10854,PADEP-68-04440		
56-55-3	Benzo(a)anthracene	ND		mg/kg dry	0.0509	0.102	2	EPA 8270E	03/23/2025 07:57	03/24/2025 13:14	SS
								Certifications:	CTDOH-PH-0723,NELAC-NY10854,NJDEP-CT005,PADEP-68-044		

Sample Information

Client Sample ID: DUP03_031525 **York Sample ID:** 25C1088-12

York Project (SDG) No.	Client Project ID	Matrix	Collection Date/Time	Date Received
25C1088	170745301	Soil	March 15, 2025 3:00 pm	03/18/2025

SVOA, 8270 MASTER **Log-in Notes:** **Sample Notes:**

Sample Prepared by Method: EPA 3550C

CAS No.	Parameter	Result	Flag	Units	Reported to LOD/MDL	LOQ	Dilution	Reference Method	Date/Time Prepared	Date/Time Analyzed	Analyst
50-32-8	Benzo(a)pyrene	ND		mg/kg dry	0.0509	0.102	2	EPA 8270E	03/23/2025 07:57	03/24/2025 13:14	SS
								Certifications:	CTDOH-PH-0723,NELAC-NY10854,NJDEP-CT005,PADEP-68-044		
205-99-2	Benzo(b)fluoranthene	ND		mg/kg dry	0.0509	0.102	2	EPA 8270E	03/23/2025 07:57	03/24/2025 13:14	SS
								Certifications:	CTDOH-PH-0723,NELAC-NY10854,NJDEP-CT005,PADEP-68-044		
191-24-2	Benzo(g,h,i)perylene	ND		mg/kg dry	0.0509	0.102	2	EPA 8270E	03/23/2025 07:57	03/24/2025 13:14	SS
								Certifications:	CTDOH-PH-0723,NELAC-NY10854,NJDEP-CT005,PADEP-68-044		
207-08-9	Benzo(k)fluoranthene	ND		mg/kg dry	0.0509	0.102	2	EPA 8270E	03/23/2025 07:57	03/24/2025 13:14	SS
								Certifications:	CTDOH-PH-0723,NELAC-NY10854,NJDEP-CT005,PADEP-68-044		
65-85-0	Benzoic acid	ND	CAL-E, CCVE	mg/kg dry	0.0509	0.102	2	EPA 8270E	03/23/2025 07:57	03/24/2025 13:14	SS
								Certifications:	NELAC-NY10854,NJDEP-CT005,PADEP-68-04440		
100-51-6	Benzyl alcohol	ND		mg/kg dry	0.0509	0.102	2	EPA 8270E	03/23/2025 07:57	03/24/2025 13:14	SS
								Certifications:	NELAC-NY10854,NJDEP-CT005,PADEP-68-04440		
85-68-7	Benzyl butyl phthalate	ND		mg/kg dry	0.0509	0.102	2	EPA 8270E	03/23/2025 07:57	03/24/2025 13:14	SS
								Certifications:	CTDOH-PH-0723,NELAC-NY10854,NJDEP-CT005,PADEP-68-044		
111-91-1	Bis(2-chloroethoxy)methane	ND		mg/kg dry	0.0509	0.102	2	EPA 8270E	03/23/2025 07:57	03/24/2025 13:14	SS
								Certifications:	CTDOH-PH-0723,NELAC-NY10854,NJDEP-CT005,PADEP-68-044		
111-44-4	Bis(2-chloroethyl)ether	ND		mg/kg dry	0.0509	0.102	2	EPA 8270E	03/23/2025 07:57	03/24/2025 13:14	SS
								Certifications:	CTDOH-PH-0723,NELAC-NY10854,NJDEP-CT005,PADEP-68-044		
108-60-1	Bis(2-chloroisopropyl)ether	ND		mg/kg dry	0.0509	0.102	2	EPA 8270E	03/23/2025 07:57	03/24/2025 13:14	SS
								Certifications:	CTDOH-PH-0723,NELAC-NY10854,NJDEP-CT005,PADEP-68-044		
117-81-7	Bis(2-ethylhexyl)phthalate	ND		mg/kg dry	0.0509	0.102	2	EPA 8270E	03/23/2025 07:57	03/24/2025 13:14	SS
								Certifications:	CTDOH-PH-0723,NELAC-NY10854,NJDEP-CT005,PADEP-68-044		
105-60-2	Caprolactam	ND		mg/kg dry	0.102	0.203	2	EPA 8270E	03/23/2025 07:57	03/24/2025 13:14	SS
								Certifications:	NELAC-NY10854,NJDEP-CT005,PADEP-68-04440		
86-74-8	Carbazole	ND		mg/kg dry	0.0509	0.102	2	EPA 8270E	03/23/2025 07:57	03/24/2025 13:14	SS
								Certifications:	CTDOH-PH-0723,NELAC-NY10854,NJDEP-CT005,PADEP-68-044		
218-01-9	Chrysene	ND		mg/kg dry	0.0509	0.102	2	EPA 8270E	03/23/2025 07:57	03/24/2025 13:14	SS
								Certifications:	CTDOH-PH-0723,NELAC-NY10854,NJDEP-CT005,PADEP-68-044		
53-70-3	Dibenzo(a,h)anthracene	ND		mg/kg dry	0.0509	0.102	2	EPA 8270E	03/23/2025 07:57	03/24/2025 13:14	SS
								Certifications:	CTDOH-PH-0723,NELAC-NY10854,NJDEP-CT005,PADEP-68-044		
132-64-9	Dibenzofuran	ND		mg/kg dry	0.0509	0.102	2	EPA 8270E	03/23/2025 07:57	03/24/2025 13:14	SS
								Certifications:	CTDOH-PH-0723,NELAC-NY10854,NJDEP-CT005,PADEP-68-044		
84-66-2	Diethyl phthalate	ND		mg/kg dry	0.0509	0.102	2	EPA 8270E	03/23/2025 07:57	03/24/2025 13:14	SS
								Certifications:	CTDOH-PH-0723,NELAC-NY10854,NJDEP-CT005,PADEP-68-044		
131-11-3	Dimethyl phthalate	ND		mg/kg dry	0.0509	0.102	2	EPA 8270E	03/23/2025 07:57	03/24/2025 13:14	SS
								Certifications:	CTDOH-PH-0723,NELAC-NY10854,NJDEP-CT005,PADEP-68-044		
84-74-2	Di-n-butyl phthalate	ND		mg/kg dry	0.0509	0.102	2	EPA 8270E	03/23/2025 07:57	03/24/2025 13:14	SS
								Certifications:	CTDOH-PH-0723,NELAC-NY10854,NJDEP-CT005,PADEP-68-044		
117-84-0	Di-n-octyl phthalate	ND		mg/kg dry	0.0509	0.102	2	EPA 8270E	03/23/2025 07:57	03/24/2025 13:14	SS
								Certifications:	CTDOH-PH-0723,NELAC-NY10854,NJDEP-CT005,PADEP-68-044		
122-39-4	Diphenylamine	ND		mg/kg dry	0.102	0.203	2	EPA 8270E	03/23/2025 07:57	03/24/2025 13:14	SS
								Certifications:	NELAC-NY10854,NJDEP-CT005,PADEP-68-04440		
206-44-0	Fluoranthene	ND		mg/kg dry	0.0509	0.102	2	EPA 8270E	03/23/2025 07:57	03/24/2025 13:14	SS
								Certifications:	CTDOH-PH-0723,NELAC-NY10854,NJDEP-CT005,PADEP-68-044		

Sample Information

Client Sample ID: DUP03_031525 **York Sample ID:** 25C1088-12

York Project (SDG) No.	Client Project ID	Matrix	Collection Date/Time	Date Received
25C1088	170745301	Soil	March 15, 2025 3:00 pm	03/18/2025

SVOA, 8270 MASTER **Log-in Notes:** **Sample Notes:**

Sample Prepared by Method: EPA 3550C

CAS No.	Parameter	Result	Flag	Units	Reported to LOD/MDL	LOQ	Dilution	Reference Method	Date/Time Prepared	Date/Time Analyzed	Analyst
86-73-7	Fluorene	ND		mg/kg dry	0.0509	0.102	2	EPA 8270E	03/23/2025 07:57	03/24/2025 13:14	SS
								Certifications:	NELAC-NY10854,NJDEP-CT005,PADEP-68-04440		
118-74-1	Hexachlorobenzene	ND	CCVE	mg/kg dry	0.0509	0.102	2	EPA 8270E	03/23/2025 07:57	03/24/2025 13:14	SS
								Certifications:	CTDOH-PH-0723,NELAC-NY10854,NJDEP-CT005,PADEP-68-044		
87-68-3	Hexachlorobutadiene	ND		mg/kg dry	0.0509	0.102	2	EPA 8270E	03/23/2025 07:57	03/24/2025 13:14	SS
								Certifications:	CTDOH-PH-0723,NELAC-NY10854,NJDEP-CT005,PADEP-68-044		
77-47-4	Hexachlorocyclopentadiene	ND	CAL-E, CCVE	mg/kg dry	0.0509	0.102	2	EPA 8270E	03/23/2025 07:57	03/24/2025 13:14	SS
								Certifications:	CTDOH-PH-0723,NELAC-NY10854,NJDEP-CT005,PADEP-68-044		
67-72-1	Hexachloroethane	ND		mg/kg dry	0.0509	0.102	2	EPA 8270E	03/23/2025 07:57	03/24/2025 13:14	SS
								Certifications:	CTDOH-PH-0723,NELAC-NY10854,NJDEP-CT005,PADEP-68-044		
193-39-5	Indeno(1,2,3-cd)pyrene	ND		mg/kg dry	0.0509	0.102	2	EPA 8270E	03/23/2025 07:57	03/24/2025 13:14	SS
								Certifications:	CTDOH-PH-0723,NELAC-NY10854,NJDEP-CT005,PADEP-68-044		
78-59-1	Isophorone	ND		mg/kg dry	0.0509	0.102	2	EPA 8270E	03/23/2025 07:57	03/24/2025 13:14	SS
								Certifications:	CTDOH-PH-0723,NELAC-NY10854,NJDEP-CT005,PADEP-68-044		
91-20-3	Naphthalene	ND		mg/kg dry	0.0509	0.102	2	EPA 8270E	03/23/2025 07:57	03/24/2025 13:14	SS
								Certifications:	CTDOH-PH-0723,NELAC-NY10854,NJDEP-CT005,PADEP-68-044		
98-95-3	Nitrobenzene	ND		mg/kg dry	0.0509	0.102	2	EPA 8270E	03/23/2025 07:57	03/24/2025 13:14	SS
								Certifications:	CTDOH-PH-0723,NELAC-NY10854,NJDEP-CT005,PADEP-68-044		
62-75-9	N-Nitrosodimethylamine	ND		mg/kg dry	0.0509	0.102	2	EPA 8270E	03/23/2025 07:57	03/24/2025 13:14	SS
								Certifications:	CTDOH-PH-0723,NELAC-NY10854,NJDEP-CT005,PADEP-68-044		
621-64-7	N-nitroso-di-n-propylamine	ND		mg/kg dry	0.0509	0.102	2	EPA 8270E	03/23/2025 07:57	03/24/2025 13:14	SS
								Certifications:	CTDOH-PH-0723,NELAC-NY10854,NJDEP-CT005,PADEP-68-044		
86-30-6	N-Nitrosodiphenylamine	ND		mg/kg dry	0.0509	0.102	2	EPA 8270E	03/23/2025 07:57	03/24/2025 13:14	SS
								Certifications:	CTDOH-PH-0723,NELAC-NY10854,NJDEP-CT005,PADEP-68-044		
87-86-5	Pentachlorophenol	ND	CAL-E	mg/kg dry	0.0509	0.102	2	EPA 8270E	03/23/2025 07:57	03/24/2025 13:14	SS
								Certifications:	CTDOH-PH-0723,NELAC-NY10854,NJDEP-CT005,PADEP-68-044		
85-01-8	Phenanthrene	ND		mg/kg dry	0.0509	0.102	2	EPA 8270E	03/23/2025 07:57	03/24/2025 13:14	SS
								Certifications:	CTDOH-PH-0723,NELAC-NY10854,NJDEP-CT005,PADEP-68-044		
108-95-2	Phenol	ND		mg/kg dry	0.0509	0.102	2	EPA 8270E	03/23/2025 07:57	03/24/2025 13:14	SS
								Certifications:	CTDOH-PH-0723,NELAC-NY10854,NJDEP-CT005,PADEP-68-044		
129-00-0	Pyrene	ND		mg/kg dry	0.0509	0.102	2	EPA 8270E	03/23/2025 07:57	03/24/2025 13:14	SS
								Certifications:	CTDOH-PH-0723,NELAC-NY10854,NJDEP-CT005,PADEP-68-044		
110-86-1	Pyridine	ND		mg/kg dry	0.203	0.407	2	EPA 8270E	03/23/2025 07:57	03/24/2025 13:14	SS
								Certifications:	CTDOH-PH-0723,NELAC-NY10854,NJDEP-CT005,PADEP-68-044		

	Surrogate Recoveries	Result	Acceptance Range
367-12-4	*Surrogate: SURR: 2-Fluorophenol*	*67.2 %*	*20-108*
13127-88-3	*Surrogate: SURR: Phenol-d6*	*64.0 %*	*23-114*
4165-60-0	*Surrogate: SURR: Nitrobenzene-d5*	*52.7 %*	*22-108*
321-60-8	*Surrogate: SURR: 2-Fluorobiphenyl*	*54.0 %*	*21-113*
118-79-6	*Surrogate: SURR: 2,4,6-Tribromophenol*	*57.7 %*	*19-110*
1718-51-0	*Surrogate: SURR: Terphenyl-d14*	*58.7 %*	*24-116*

Sample Information

Client Sample ID: DUP03_031525 **York Sample ID:** 25C1088-12

York Project (SDG) No.	Client Project ID	Matrix	Collection Date/Time	Date Received
25C1088	170745301	Soil	March 15, 2025 3:00 pm	03/18/2025

Semi-Volatiles, 1,4-Dioxane 8270 SIM-Soil

Log-in Notes:

Sample Notes:

Sample Prepared by Method: EPA 3550C

CAS No.	Parameter	Result	Flag	Units	Reported to LOQ	Dilution	Reference Method	Date/Time Prepared	Date/Time Analyzed	Analyst
123-91-1	1,4-Dioxane	ND		ug/kg	34.2	1	EPA 8270D SIM Certifications: NELAC-NY10854	03/21/2025 08:00	03/21/2025 19:02	SS

	Surrogate Recoveries	Result	Acceptance Range
17647-74-4	*Surrogate: 1,4-Dioxane-d8*	*82.0 %*	*39-127.5*

PFAS, EPA 1633 Target List

Log-in Notes:

Sample Notes:

Sample Prepared by Method: EPA 1633 Prep

CAS No.	Parameter	Result	Flag	Units	Reported to LOD/MDL	LOQ	Dilution	Reference Method	Date/Time Prepared	Date/Time Analyzed	Analyst
375-73-5	* Perfluorobutanesulfonic acid (PFBS)	ND		ug/kg dry	0.138	0.220	1	EPA 1633 Draft 3 Certifications: NELAC-NH2097 ,NJDEP-NY037	03/24/2025 15:55	03/26/2025 14:22	AM
307-24-4	Perfluorohexanoic acid (PFHxA)	ND		ug/kg dry	0.0657	0.248	1	EPA 1633 Draft 3 Certifications: NELAC-NH2097 ,NELAC-NY12058,NJDEP-NY037	03/24/2025 15:55	03/26/2025 14:22	AM
375-85-9	Perfluoroheptanoic acid (PFHpA)	ND	PF-CC V-L	ug/kg dry	0.130	0.248	1	EPA 1633 Draft 3 Certifications: NELAC-NH2097 ,NELAC-NY12058,NJDEP-NY037	03/24/2025 15:55	03/26/2025 14:22	AM
355-46-4	* Perfluorohexanesulfonic acid (PFHxS)	ND		ug/kg dry	0.222	0.227	1	EPA 1633 Draft 3 Certifications: NELAC-NH2097 ,NJDEP-NY037	03/24/2025 15:55	03/26/2025 14:22	AM
335-67-1	Perfluorooctanoic acid (PFOA)	ND	PF-CC V-L	ug/kg dry	0.213	0.248	1	EPA 1633 Draft 3 Certifications: NELAC-NH2097 ,NELAC-NY12058,NJDEP-NY037	03/24/2025 15:55	03/26/2025 14:22	AM
1763-23-1	Perfluorooctanesulfonic acid (PFOS)	ND		ug/kg dry	0.207	0.231	1	EPA 1633 Draft 3 Certifications: NELAC-NH2097 ,NELAC-NY12058,NJDEP-NY037	03/24/2025 15:55	03/26/2025 14:22	AM
375-95-1	Perfluorononanoic acid (PFNA)	ND		ug/kg dry	0.234	0.248	1	EPA 1633 Draft 3 Certifications: NELAC-NH2097 ,NELAC-NY12058,NJDEP-NY037	03/24/2025 15:55	03/26/2025 14:22	AM
335-76-2	Perfluorodecanoic acid (PFDA)	ND		ug/kg dry	0.237	0.248	1	EPA 1633 Draft 3 Certifications: NELAC-NH2097 ,NELAC-NY12058,NJDEP-NY037	03/24/2025 15:55	03/26/2025 14:22	AM
2058-94-8	Perfluoroundecanoic acid (PFUnA)	ND		ug/kg dry	0.246	0.248	1	EPA 1633 Draft 3 Certifications: NELAC-NH2097 ,NELAC-NY12058,NJDEP-NY037	03/24/2025 15:55	03/26/2025 14:22	AM
307-55-1	Perfluorododecanoic acid (PFDoA)	ND	PF-CC V-L	ug/kg dry	0.202	0.248	1	EPA 1633 Draft 3 Certifications: NELAC-NH2097 ,NELAC-NY12058,NJDEP-NY037	03/24/2025 15:55	03/26/2025 14:22	AM
72629-94-8	Perfluorotridecanoic acid (PFTrDA)	ND		ug/kg dry	0.155	0.248	1	EPA 1633 Draft 3 Certifications: NELAC-NH2097 ,NELAC-NY12058,NJDEP-NY037	03/24/2025 15:55	03/26/2025 14:22	AM
376-06-7	Perfluorotetradecanoic acid (PFTA)	ND		ug/kg dry	0.128	0.248	1	EPA 1633 Draft 3 Certifications: NELAC-NH2097 ,NELAC-NY12058,NJDEP-NY037	03/24/2025 15:55	03/26/2025 14:22	AM
2355-31-9	N-MeFOSAA	ND		ug/kg dry	0.184	0.248	1	EPA 1633 Draft 3 Certifications: NELAC-NH2097 ,NELAC-NY12058,NJDEP-NY037	03/24/2025 15:55	03/26/2025 14:22	AM
2991-50-6	N-EtFOSAA	ND		ug/kg dry	0.241	0.248	1	EPA 1633 Draft 3 Certifications: NELAC-NH2097 ,NELAC-NY12058,NJDEP-NY037	03/24/2025 15:55	03/26/2025 14:22	AM
2706-90-3	Perfluoropentanoic acid (PFPeA)	ND		ug/kg dry	0.135	0.496	1	EPA 1633 Draft 3 Certifications: NELAC-NH2097 ,NELAC-NY12058,NJDEP-NY037	03/24/2025 15:55	03/26/2025 14:22	AM
754-91-6	* Perfluoro-1-octanesulfonamide (FOSA)	ND		ug/kg dry	0.181	0.248	1	EPA 1633 Draft 3 Certifications: NELAC-NH2097 ,NJDEP-NY037	03/24/2025 15:55	03/26/2025 14:22	AM

Sample Information

Client Sample ID: DUP03_031525 **York Sample ID:** 25C1088-12

York Project (SDG) No.	Client Project ID	Matrix	Collection Date/Time	Date Received
25C1088	170745301	Soil	March 15, 2025 3:00 pm	03/18/2025

PFAS, EPA 1633 Target List **Log-in Notes:** **Sample Notes:**

Sample Prepared by Method: EPA 1633 Prep

CAS No.	Parameter	Result	Flag	Units	Reported to LOD/MDL	LOQ	Dilution	Reference Method	Date/Time Prepared	Date/Time Analyzed	Analyst
375-92-8	* Perfluoro-1-heptanesulfonic acid (PFHpS)	ND		ug/kg dry	0.192	0.248	1	EPA 1633 Draft 3 Certifications: NELAC-NH2097 ,NJDEP-NY037	03/24/2025 15:55	03/26/2025 14:22	AM
335-77-3	* Perfluoro-1-decanesulfonic acid (PFDS)	ND		ug/kg dry	0.237	0.239	1	EPA 1633 Draft 3 Certifications: NELAC-NH2097 ,NJDEP-NY037	03/24/2025 15:55	03/26/2025 14:22	AM
27619-97-2	* 1H,1H,2H,2H-Perfluorooctanesulfonic acid (6:2 FTS)	ND		ug/kg dry	0.930	0.943	1	EPA 1633 Draft 3 Certifications: NELAC-NH2097 ,NJDEP-NY037	03/24/2025 15:55	03/26/2025 14:22	AM
39108-34-4	1H,1H,2H,2H-Perfluorodecanesulfonic acid (8:2 FTS)	ND		ug/kg dry	0.937	0.953	1	EPA 1633 Draft 3 Certifications: NELAC-NH2097 ,NELAC-NY12058,NJDEP-NY037	03/24/2025 15:55	03/26/2025 14:22	AM
375-22-4	Perfluoro-n-butanoic acid (PFBA)	ND		ug/kg dry	0.135	0.992	1	EPA 1633 Draft 3 Certifications: NELAC-NH2097 ,NELAC-NY12058,NJDEP-NY037	03/24/2025 15:55	03/26/2025 14:22	AM
113507-82-7	* Perfluoro(2-ethoxyethane)sulfonic acid (PFEESA)	ND		ug/kg dry	0.172	0.442	1	EPA 1633 Draft 3 Certifications: NELAC-NH2097	03/24/2025 15:55	03/26/2025 14:22	AM
151772-58-6	* Perfluoro-3,6-dioxaheptanoic acid (NFDHA)	ND	PF-CCV-L	ug/kg dry	0.239	0.496	1	EPA 1633 Draft 3 Certifications: NELAC-NH2097	03/24/2025 15:55	03/26/2025 14:22	AM
377-73-1	* Perfluoro-4-oxapentanoic acid (PFMPA)	ND		ug/kg dry	0.0769	0.496	1	EPA 1633 Draft 3 Certifications: NELAC-NH2097	03/24/2025 15:55	03/26/2025 14:22	AM
863090-89-5	* Perfluoro-5-oxahexanoic acid (PFMBA)	ND		ug/kg dry	0.119	0.496	1	EPA 1633 Draft 3 Certifications: NELAC-NH2097	03/24/2025 15:55	03/26/2025 14:22	AM
2706-91-4	* Perfluoro-1-pentanesulfonate (PFPeS)	ND		ug/kg dry	0.195	0.233	1	EPA 1633 Draft 3 Certifications: NELAC-NH2097 ,NJDEP-NY037	03/24/2025 15:55	03/26/2025 14:22	AM
757124-72-4	* 1H,1H,2H,2H-Perfluorohexanesulfonic acid (4:2 FTS)	ND		ug/kg dry	0.738	0.930	1	EPA 1633 Draft 3 Certifications: NELAC-NH2097 ,NJDEP-NY037	03/24/2025 15:55	03/26/2025 14:22	AM
13252-13-6	* HFPO-DA (Gen-X)	ND		ug/kg dry	0.754	0.992	1	EPA 1633 Draft 3 Certifications: NELAC-NH2097 ,NJDEP-NY037	03/24/2025 15:55	03/26/2025 14:22	AM
763051-92-9	* 11CL-PF3OUdS	ND		ug/kg dry	0.386	0.938	1	EPA 1633 Draft 3 Certifications: NELAC-NH2097 ,NJDEP-NY037	03/24/2025 15:55	03/26/2025 14:22	AM
756426-58-1	* 9CL-PF3ONS	ND		ug/kg dry	0.305	0.928	1	EPA 1633 Draft 3 Certifications: NELAC-NH2097 ,NJDEP-NY037	03/24/2025 15:55	03/26/2025 14:22	AM
919005-14-4	* ADONA	ND		ug/kg dry	0.216	0.938	1	EPA 1633 Draft 3 Certifications: NELAC-NH2097 ,NJDEP-NY037	03/24/2025 15:55	03/26/2025 14:22	AM
79780-39-5	* Perfluorododecanesulfonic acid (PFDoS)	ND		ug/kg dry	0.210	0.241	1	EPA 1633 Draft 3 Certifications: NELAC-NH2097	03/24/2025 15:55	03/26/2025 14:22	AM
68259-12-1	* Perfluoro-1-nonanesulfonic acid (PFNS)	ND		ug/kg dry	0.154	0.238	1	EPA 1633 Draft 3 Certifications: NELAC-NH2097 ,NJDEP-NY037	03/24/2025 15:55	03/26/2025 14:22	AM
356-02-5	* 3-Perfluoropropyl propanoic acid (FPrPA)	ND		ug/kg dry	0.786	1.24	1	EPA 1633 Draft 3 Certifications: NELAC-NH2097	03/24/2025 15:55	03/26/2025 14:22	AM
914637-49-3	* 3-Perfluoropentyl propanoic acid (FPePA)	ND		ug/kg dry	2.60	6.20	1	EPA 1633 Draft 3 Certifications: NELAC-NH2097	03/24/2025 15:55	03/26/2025 14:22	AM
812-70-4	* 3-Perfluoroheptyl propanoic acid (FHpPA)	ND	PF-CCV-L	ug/kg dry	1.86	6.20	1	EPA 1633 Draft 3 Certifications: NELAC-NH2097	03/24/2025 15:55	03/26/2025 14:22	AM
24448-09-7	* N-MeFOSE	ND		ug/kg dry	0.758	2.48	1	EPA 1633 Draft 3 Certifications: NELAC-NH2097	03/24/2025 15:55	03/26/2025 14:22	AM

Sample Information

Client Sample ID: DUP03_031525 **York Sample ID:** 25C1088-12

York Project (SDG) No.	Client Project ID	Matrix	Collection Date/Time	Date Received
25C1088	170745301	Soil	March 15, 2025 3:00 pm	03/18/2025

PFAS, EPA 1633 Target List **Log-in Notes:** **Sample Notes:**

Sample Prepared by Method: EPA 1633 Prep

CAS No.	Parameter	Result	Flag	Units	Reported to LOD/MDL	LOQ	Dilution	Reference Method	Date/Time Prepared	Date/Time Analyzed	Analyst
31506-32-8	* N-MeFOSA	ND		ug/kg dry	0.223	0.248	1	EPA 1633 Draft 3 Certifications: NELAC-NH2097	03/24/2025 15:55	03/26/2025 14:22	AM
1691-99-2	* N-EtFOSE	ND		ug/kg dry	0.865	2.48	1	EPA 1633 Draft 3 Certifications: NELAC-NH2097	03/24/2025 15:55	03/26/2025 14:22	AM
4151-50-2	* N-EtFOSA	ND		ug/kg dry	0.246	0.248	1	EPA 1633 Draft 3 Certifications: NELAC-NH2097	03/24/2025 15:55	03/26/2025 14:22	AM

	Surrogate Recoveries	Result		Acceptance Range
M3PFBS	*Surrogate: M3PFBS*	*115 %*		*25-150*
13C5PFHXA	*Surrogate: M5PFHxA*	*121 %*		*25-150*
13C4PFHPA	*Surrogate: M4PFHpA*	*165 %*	PFSu-H	*25-150*
13C3PFHXS	*Surrogate: M3PFHxS*	*105 %*		*25-150*
13C8PFOA	*Surrogate: Perfluoro-n-[13C8]octanoic aci*	*114 %*		*25-150*
13C6PFDA	*Surrogate: M6PFDA*	*107 %*		*25-150*
13C7PFUNA	*Surrogate: M7PFUdA*	*133 %*		*25-150*
960315-52-0	*Surrogate: Perfluoro-n-[1,2-13C2]dodecan*	*116 %*		*25-150*
13C2PFTEDA	*Surrogate: M2PFTeDA*	*83.6 %*		*10-150*
13C4PFBA	*Surrogate: Perfluoro-n-[13C4]butanoic aci*	*4.64 %*	PFSu-L	*25-150*
13C8PFOS	*Surrogate: Perfluoro-1-[13C8]octanesulfor*	*115 %*		*25-150*
13C5PFPEA	*Surrogate: Perfluoro-n-[13C5]pentanoic ac*	*66.2 %*		*25-150*
13C8FOSA	*Surrogate: Perfluoro-1-[13C8]octanesulfor*	*71.6 %*		*10-150*
D3-NMEFOSAA	*Surrogate: d3-N-MeFOSAA*	*104 %*		*25-150*
D5-NETFOSAA	*Surrogate: d5-N-EtFOSAA*	*110 %*		*25-150*
M2-6:2FTS	*Surrogate: M2-6:2 FTS*	*90.8 %*		*25-200*
M2-8:2FTS	*Surrogate: M2-8:2 FTS*	*106 %*		*25-200*
13C9PFNA	*Surrogate: M9PFNA*	*101 %*		*25-150*
M2-4:2FTS	*Surrogate: M2-4:2 FTS*	*102 %*		*25-150*
936109-37-4	*Surrogate: d-N-MeFOSA*	*70.9 %*		*25-150*
936109-40-9	*Surrogate: d-N-EtFOSA*	*64.7 %*		*25-150*
M3HFPO-DA	*Surrogate: M3HFPO-DA*	*122 %*		*25-150*
D9-NETPFOSAI	*Surrogate: d9-N-EtFOSE*	*39.9 %*		*25-150*
D7-NMEPFOSA	*Surrogate: d7-N-MeFOSE*	*34.0 %*		*25-150*

Sample Information

Client Sample ID: DUP03_031525 **York Sample ID:** 25C1088-12

York Project (SDG) No.	Client Project ID	Matrix	Collection Date/Time	Date Received
25C1088	170745301	Soil	March 15, 2025 3:00 pm	03/18/2025

PEST, 8081 MASTER

Log-in Notes:

Sample Notes:

Sample Prepared by Method: EPA 3550C

CAS No.	Parameter	Result	Flag	Units	Reported to LOQ	Dilution	Reference Method	Date/Time Prepared	Date/Time Analyzed	Analyst
72-54-8	4,4'-DDD	ND		mg/kg dry	0.00390	5	EPA 8081B	03/21/2025 08:00	03/21/2025 14:39	SCB
							Certifications:	CTDOH-PH-0723,NELAC-NY10854,NJDEP-CT005,PADEP-68-044		
72-55-9	4,4'-DDE	ND		mg/kg dry	0.00390	5	EPA 8081B	03/21/2025 08:00	03/21/2025 14:39	SCB
							Certifications:	CTDOH-PH-0723,NELAC-NY10854,NJDEP-CT005,PADEP-68-044		
50-29-3	4,4'-DDT	ND		mg/kg dry	0.00390	5	EPA 8081B	03/21/2025 08:00	03/21/2025 14:39	SCB
							Certifications:	CTDOH-PH-0723,NELAC-NY10854,NJDEP-CT005,PADEP-68-044		
309-00-2	Aldrin	ND		mg/kg dry	0.00390	5	EPA 8081B	03/21/2025 08:00	03/21/2025 14:39	SCB
							Certifications:	CTDOH-PH-0723,NELAC-NY10854,NJDEP-CT005,PADEP-68-044		
319-84-6	alpha-BHC	ND		mg/kg dry	0.00390	5	EPA 8081B	03/21/2025 08:00	03/21/2025 14:39	SCB
							Certifications:	CTDOH-PH-0723,NELAC-NY10854,NJDEP-CT005,PADEP-68-044		
5103-71-9	alpha-Chlordane	ND		mg/kg dry	0.00390	5	EPA 8081B	03/21/2025 08:00	03/21/2025 14:39	SCB
							Certifications:	NELAC-NY10854,NJDEP-CT005		
319-85-7	beta-BHC	ND		mg/kg dry	0.00390	5	EPA 8081B	03/21/2025 08:00	03/21/2025 14:39	SCB
							Certifications:	CTDOH-PH-0723,NELAC-NY10854,NJDEP-CT005,PADEP-68-044		
319-86-8	delta-BHC	ND		mg/kg dry	0.00390	5	EPA 8081B	03/21/2025 08:00	03/21/2025 14:39	SCB
							Certifications:	CTDOH-PH-0723,NELAC-NY10854,NJDEP-CT005,PADEP-68-044		
60-57-1	Dieldrin	ND		mg/kg dry	0.00390	5	EPA 8081B	03/21/2025 08:00	03/21/2025 14:39	SCB
							Certifications:	CTDOH-PH-0723,NELAC-NY10854,NJDEP-CT005,PADEP-68-044		
959-98-8	Endosulfan I	ND		mg/kg dry	0.00390	5	EPA 8081B	03/21/2025 08:00	03/21/2025 14:39	SCB
							Certifications:	CTDOH-PH-0723,NELAC-NY10854,NJDEP-CT005,PADEP-68-044		
33213-65-9	Endosulfan II	ND		mg/kg dry	0.00390	5	EPA 8081B	03/21/2025 08:00	03/21/2025 14:39	SCB
							Certifications:	CTDOH-PH-0723,NELAC-NY10854		
1031-07-8	Endosulfan sulfate	ND		mg/kg dry	0.00390	5	EPA 8081B	03/21/2025 08:00	03/21/2025 14:39	SCB
							Certifications:	CTDOH-PH-0723,NELAC-NY10854,NJDEP-CT005,PADEP-68-044		
72-20-8	Endrin	ND		mg/kg dry	0.00390	5	EPA 8081B	03/21/2025 08:00	03/21/2025 14:39	SCB
							Certifications:	CTDOH-PH-0723,NELAC-NY10854,NJDEP-CT005,PADEP-68-044		
7421-93-4	Endrin aldehyde	ND		mg/kg dry	0.00390	5	EPA 8081B	03/21/2025 08:00	03/21/2025 14:39	SCB
							Certifications:	CTDOH-PH-0723,NELAC-NY10854,NJDEP-CT005,PADEP-68-044		
53494-70-5	Endrin ketone	ND		mg/kg dry	0.00390	5	EPA 8081B	03/21/2025 08:00	03/21/2025 14:39	SCB
							Certifications:	CTDOH-PH-0723,NELAC-NY10854,NJDEP-CT005,PADEP-68-044		
58-89-9	gamma-BHC (Lindane)	ND		mg/kg dry	0.00390	5	EPA 8081B	03/21/2025 08:00	03/21/2025 14:39	SCB
							Certifications:	CTDOH-PH-0723,NELAC-NY10854,NJDEP-CT005,PADEP-68-044		
5566-34-7	gamma-Chlordane	ND		mg/kg dry	0.00390	5	EPA 8081B	03/21/2025 08:00	03/21/2025 14:39	SCB
							Certifications:	NELAC-NY10854,NJDEP-CT005		
76-44-8	Heptachlor	ND		mg/kg dry	0.00390	5	EPA 8081B	03/21/2025 08:00	03/21/2025 14:39	SCB
							Certifications:	CTDOH-PH-0723,NELAC-NY10854,NJDEP-CT005,PADEP-68-044		
1024-57-3	Heptachlor epoxide	ND		mg/kg dry	0.00390	5	EPA 8081B	03/21/2025 08:00	03/21/2025 14:39	SCB
							Certifications:	CTDOH-PH-0723,NELAC-NY10854,NJDEP-CT005,PADEP-68-044		
72-43-5	Methoxychlor	ND		mg/kg dry	0.00390	5	EPA 8081B	03/21/2025 08:00	03/21/2025 14:39	SCB
							Certifications:	CTDOH-PH-0723,NELAC-NY10854,NJDEP-CT005,PADEP-68-044		
8001-35-2	Toxaphene	ND		mg/kg dry	0.390	5	EPA 8081B	03/21/2025 08:00	03/21/2025 14:39	SCB
							Certifications:	CTDOH-PH-0723,NELAC-NY10854,NJDEP-CT005,PADEP-68-044		

Sample Information

Client Sample ID: DUP03_031525 **York Sample ID:** 25C1088-12

York Project (SDG) No.	Client Project ID	Matrix	Collection Date/Time	Date Received
25C1088	170745301	Soil	March 15, 2025 3:00 pm	03/18/2025

PEST, 8081 MASTER

Log-in Notes: **Sample Notes:**

Sample Prepared by Method: EPA 3550C

CAS No.	Parameter	Result	Flag	Units	Reported to LOQ	Dilution	Reference Method	Date/Time Prepared	Date/Time Analyzed	Analyst
57-74-9	* Chlordane, total	ND		mg/kg dry	0.0779	5	EPA 8081B	03/21/2025 08:00	03/21/2025 14:39	SCB
							Certifications:			

	Surrogate Recoveries	Result	Acceptance Range
2051-24-3	*Surrogate: Decachlorobiphenyl*	*66.4 %*	*30-150*
877-09-8	*Surrogate: Tetrachloro-m-xylene*	*76.2 %*	*30-150*

PCB, 8082 MASTER

Log-in Notes: **Sample Notes:**

Sample Prepared by Method: EPA 3550C

CAS No.	Parameter	Result	Flag	Units	Reported to LOQ	Dilution	Reference Method	Date/Time Prepared	Date/Time Analyzed	Analyst
12674-11-2	Aroclor 1016	ND		mg/kg dry	0.0394	1	EPA 8082A	03/21/2025 08:00	03/21/2025 15:15	NF
							Certifications:	NELAC-NY10854,CTDOH-PH-0723,NJDEP-CT005,PADEP-68-044		
11104-28-2	Aroclor 1221	ND		mg/kg dry	0.0394	1	EPA 8082A	03/21/2025 08:00	03/21/2025 15:15	NF
							Certifications:	NELAC-NY10854,CTDOH-PH-0723,NJDEP-CT005,PADEP-68-044		
11141-16-5	Aroclor 1232	ND		mg/kg dry	0.0394	1	EPA 8082A	03/21/2025 08:00	03/21/2025 15:15	NF
							Certifications:	NELAC-NY10854,CTDOH-PH-0723,NJDEP-CT005,PADEP-68-044		
53469-21-9	Aroclor 1242	ND		mg/kg dry	0.0394	1	EPA 8082A	03/21/2025 08:00	03/21/2025 15:15	NF
							Certifications:	NELAC-NY10854,CTDOH-PH-0723,NJDEP-CT005,PADEP-68-044		
12672-29-6	Aroclor 1248	ND		mg/kg dry	0.0394	1	EPA 8082A	03/21/2025 08:00	03/21/2025 15:15	NF
							Certifications:	NELAC-NY10854,CTDOH-PH-0723,NJDEP-CT005,PADEP-68-044		
11097-69-1	Aroclor 1254	ND		mg/kg dry	0.0394	1	EPA 8082A	03/21/2025 08:00	03/21/2025 15:15	NF
							Certifications:	NELAC-NY10854,CTDOH-PH-0723,NJDEP-CT005,PADEP-68-044		
11096-82-5	Aroclor 1260	ND		mg/kg dry	0.0394	1	EPA 8082A	03/21/2025 08:00	03/21/2025 15:15	NF
							Certifications:	NELAC-NY10854,CTDOH-PH-0723,NJDEP-CT005,PADEP-68-044		
1336-36-3	* Total PCBs	ND		mg/kg dry	0.0394	1	EPA 8082A	03/21/2025 08:00	03/21/2025 15:15	NF
							Certifications:			

	Surrogate Recoveries	Result	Acceptance Range
877-09-8	*Surrogate: Tetrachloro-m-xylene*	*66.0 %*	*30-120*
2051-24-3	*Surrogate: Decachlorobiphenyl*	*58.5 %*	*30-120*

HERB, 8151 MASTER

Log-in Notes: **Sample Notes:**

Sample Prepared by Method: EPA 3550C/8151A

CAS No.	Parameter	Result	Flag	Units	Reported to LOQ	Dilution	Reference Method	Date/Time Prepared	Date/Time Analyzed	Analyst
93-76-5	2,4,5-T	ND		mg/kg dry	0.0245	1	EPA 8151A	03/20/2025 09:32	03/21/2025 12:42	GXB
							Certifications:	CTDOH-PH-0723,NELAC-NY10854,NJDEP-CT005,PADEP-68-044		
93-72-1	2,4,5-TP (Silvex)	ND		mg/kg dry	0.0245	1	EPA 8151A	03/20/2025 09:32	03/21/2025 12:42	GXB
							Certifications:	CTDOH-PH-0723,NELAC-NY10854,NJDEP-CT005,PADEP-68-044		
94-75-7	2,4-D	ND		mg/kg dry	0.0245	1	EPA 8151A	03/20/2025 09:32	03/21/2025 12:42	GXB
							Certifications:	CTDOH-PH-0723,NELAC-NY10854,NJDEP-CT005,PADEP-68-044		

	Surrogate Recoveries	Result	Acceptance Range

Sample Information

Client Sample ID: DUP03_031525 **York Sample ID:** 25C1088-12

York Project (SDG) No.	Client Project ID	Matrix	Collection Date/Time	Date Received
25C1088	170745301	Soil	March 15, 2025 3:00 pm	03/18/2025

HERB, 8151 MASTER

Log-in Notes: **Sample Notes:**

Sample Prepared by Method: EPA 3550C/8151A

CAS No.	Parameter	Result	Flag	Units	Reported to LOQ	Dilution	Reference Method	Date/Time Prepared	Date/Time Analyzed	Analyst
19719-28-9	*Surrogate: 2,4-Dichlorophenylacetic acid (.*	*78.8 %*			*21-150*					

Metals, Target Analyte

Log-in Notes: **Sample Notes:**

Sample Prepared by Method: EPA 3050B

CAS No.	Parameter	Result	Flag	Units	Reported to LOQ	Dilution	Reference Method	Date/Time Prepared	Date/Time Analyzed	Analyst
7429-90-5	**Aluminum**	**9590**		mg/kg dry	5.13	1	EPA 6010D	03/23/2025 07:35	03/24/2025 11:01	AGNR
							Certifications:	CTDOH-PH-0723,NELAC-NY10854,NJDEP-CT005,PADEP-68-044		
7440-36-0	Antimony	ND		mg/kg dry	2.56	1	EPA 6010D	03/23/2025 07:35	03/24/2025 11:01	AGNR
							Certifications:	CTDOH-PH-0723,NELAC-NY10854,NJDEP-CT005,PADEP-68-044		
7440-38-2	**Arsenic**	**1.76**		mg/kg dry	1.54	1	EPA 6010D	03/23/2025 07:35	03/24/2025 11:01	AGNR
							Certifications:	CTDOH-PH-0723,NELAC-NY10854,NJDEP-CT005,PADEP-68-044		
7440-39-3	**Barium**	**15.2**		mg/kg dry	2.56	1	EPA 6010D	03/23/2025 07:35	03/24/2025 11:01	AGNR
							Certifications:	CTDOH-PH-0723,NELAC-NY10854,NJDEP-CT005,PADEP-68-044		
7440-41-7	**Beryllium**	**0.362**		mg/kg dry	0.052	1	EPA 6010D	03/23/2025 07:35	03/24/2025 11:01	AGNR
							Certifications:	CTDOH-PH-0723,NELAC-NY10854,NJDEP-CT005,PADEP-68-044		
7440-43-9	Cadmium	ND		mg/kg dry	0.308	1	EPA 6010D	03/23/2025 07:35	03/24/2025 11:01	AGNR
							Certifications:	CTDOH-PH-0723,NELAC-NY10854,NJDEP-CT005,PADEP-68-044		
7440-70-2	**Calcium**	**354**		mg/kg dry	5.13	1	EPA 6010D	03/23/2025 07:35	03/24/2025 11:01	AGNR
							Certifications:	CTDOH-PH-0723,NELAC-NY10854,NJDEP-CT005,PADEP-68-044		
7440-47-3	**Chromium**	**16.1**		mg/kg dry	0.513	1	EPA 6010D	03/23/2025 07:35	03/24/2025 11:01	AGNR
							Certifications:	CTDOH-PH-0723,NELAC-NY10854,NJDEP-CT005,PADEP-68-044		
7440-48-4	**Cobalt**	**4.95**		mg/kg dry	0.410	1	EPA 6010D	03/23/2025 07:35	03/24/2025 11:01	AGNR
							Certifications:	CTDOH-PH-0723,NELAC-NY10854,NJDEP-CT005,PADEP-68-044		
7440-50-8	**Copper**	**12.0**		mg/kg dry	2.05	1	EPA 6010D	03/23/2025 07:35	03/24/2025 11:01	AGNR
							Certifications:	CTDOH-PH-0723,NELAC-NY10854,NJDEP-CT005,PADEP-68-044		
7439-89-6	**Iron**	**11900**		mg/kg dry	25.6	1	EPA 6010D	03/23/2025 07:35	03/24/2025 11:01	AGNR
							Certifications:	CTDOH-PH-0723,NELAC-NY10854,NJDEP-CT005,PADEP-68-044		
7439-92-1	**Lead**	**5.90**		mg/kg dry	0.513	1	EPA 6010D	03/23/2025 07:35	03/24/2025 11:01	AGNR
							Certifications:	CTDOH-PH-0723,NELAC-NY10854,NJDEP-CT005,PADEP-68-044		
7439-95-4	**Magnesium**	**3360**		mg/kg dry	5.13	1	EPA 6010D	03/23/2025 07:35	03/24/2025 11:01	AGNR
							Certifications:	CTDOH-PH-0723,NELAC-NY10854,NJDEP-CT005,PADEP-68-044		
7439-96-5	**Manganese**	**77.9**		mg/kg dry	0.513	1	EPA 6010D	03/23/2025 07:35	03/24/2025 11:01	AGNR
							Certifications:	CTDOH-PH-0723,NELAC-NY10854,NJDEP-CT005,PADEP-68-044		
7440-02-0	**Nickel**	**12.0**		mg/kg dry	1.02	1	EPA 6010D	03/23/2025 07:35	03/24/2025 11:01	AGNR
							Certifications:	CTDOH-PH-0723,NELAC-NY10854,NJDEP-CT005,PADEP-68-044		
7440-09-7	**Potassium**	**1570**		mg/kg dry	5.13	1	EPA 6010D	03/23/2025 07:35	03/24/2025 11:01	AGNR
							Certifications:	CTDOH-PH-0723,NELAC-NY10854,NJDEP-CT005,PADEP-68-044		
7782-49-2	Selenium	ND		mg/kg dry	2.56	1	EPA 6010D	03/23/2025 07:35	03/24/2025 11:01	AGNR
							Certifications:	CTDOH-PH-0723,NELAC-NY10854,NJDEP-CT005,PADEP-68-044		
7440-22-4	Silver	ND		mg/kg dry	0.517	1	EPA 6010D	03/23/2025 07:35	03/24/2025 11:01	AGNR
							Certifications:	CTDOH-PH-0723,NELAC-NY10854,NJDEP-CT005,PADEP-68-044		

Sample Information

Client Sample ID: DUP03_031525 **York Sample ID:** 25C1088-12

York Project (SDG) No.	Client Project ID	Matrix	Collection Date/Time	Date Received
25C1088	170745301	Soil	March 15, 2025 3:00 pm	03/18/2025

Metals, Target Analyte

Log-in Notes: **Sample Notes:**

Sample Prepared by Method: EPA 3050B

CAS No.	Parameter	Result	Flag	Units	Reported to LOQ	Dilution	Reference Method	Date/Time Prepared	Date/Time Analyzed	Analyst
7440-23-5	**Sodium**	**149**		mg/kg dry	51.3	1	EPA 6010D	03/23/2025 07:35	03/24/2025 11:01	AGNR
							Certifications:	CTDOH-PH-0723,NELAC-NY10854,NJDEP-CT005,PADEP-68-044		
7440-28-0	Thallium	ND		mg/kg dry	2.06	1	EPA 6010D	03/23/2025 07:35	03/24/2025 11:01	AGNR
							Certifications:	CTDOH-PH-0723,NELAC-NY10854,NJDEP-CT005,PADEP-68-044		
7440-62-2	**Vanadium**	**17.7**		mg/kg dry	1.02	1	EPA 6010D	03/23/2025 07:35	03/24/2025 11:01	AGNR
							Certifications:	CTDOH-PH-0723,NELAC-NY10854,NJDEP-CT005,PADEP-68-044		
7440-66-6	**Zinc**	**26.5**		mg/kg dry	2.55	1	EPA 6010D	03/23/2025 07:35	03/24/2025 11:01	AGNR
							Certifications:	CTDOH-PH-0723,NELAC-NY10854,NJDEP-CT005,PADEP-68-044		

Mercury by 7473

Log-in Notes: **Sample Notes:**

Sample Prepared by Method: EPA 7473 soil

CAS No.	Parameter	Result	Flag	Units	Reported to LOQ	Dilution	Reference Method	Date/Time Prepared	Date/Time Analyzed	Analyst
7439-97-6	Mercury	ND		mg/kg dry	0.0369	1	EPA 7473	03/20/2025 12:36	03/21/2025 14:04	DRS
							Certifications:	CTDOH-PH-0723,NJDEP-CT005,NELAC-NY10854,PADEP-68-044		

Chromium, Hexavalent

Log-in Notes: **Sample Notes:**

Sample Prepared by Method: EPA SW846-3060

CAS No.	Parameter	Result	Flag	Units	Reported to LOQ	Dilution	Reference Method	Date/Time Prepared	Date/Time Analyzed	Analyst
18540-29-9	Chromium, Hexavalent	ND		mg/kg dry	0.615	1	EPA 7196A	03/19/2025 09:18	03/19/2025 16:40	JMT
							Certifications:	NJDEP-CT005,CTDOH-PH-0723,NELAC-NY10854,PADEP-68-044		

Chromium, Trivalent

Log-in Notes: **Sample Notes:**

Sample Prepared by Method: Analysis Preparation

CAS No.	Parameter	Result	Flag	Units	Reported to LOQ	Dilution	Reference Method	Date/Time Prepared	Date/Time Analyzed	Analyst
16065-83-1	*** Chromium, Trivalent**	**16.1**		mg/kg	0.500	1	Calculation	03/24/2025 14:49	03/24/2025 14:57	SL
							Certifications:			

Cyanide, Total

Log-in Notes: **Sample Notes:**

Sample Prepared by Method: Analysis Preparation Soil

CAS No.	Parameter	Result	Flag	Units	Reported to LOQ	Dilution	Reference Method	Date/Time Prepared	Date/Time Analyzed	Analyst
57-12-5	**Cyanide, total**	**0.743**		mg/kg dry	0.615	1	EPA 9014/9010C	03/19/2025 14:04	03/19/2025 18:32	CB
							Certifications:	NELAC-NY10854,CTDOH-PH-0723,NJDEP-CT005,PADEP-68-044		

Total Solids

Log-in Notes: **Sample Notes:**

Sample Prepared by Method: % Solids Prep

CAS No.	Parameter	Result	Flag	Units	Reported to LOQ	Dilution	Reference Method	Date/Time Prepared	Date/Time Analyzed	Analyst

Sample Information

Client Sample ID: DUP03_031525 **York Sample ID:** 25C1088-12

York Project (SDG) No.	Client Project ID	Matrix	Collection Date/Time	Date Received
25C1088	170745301	Soil	March 15, 2025 3:00 pm	03/18/2025

Total Solids

Log-in Notes:

Sample Notes:

Sample Prepared by Method: % Solids Prep

CAS No.	Parameter	Result	Flag	Units	Reported to LOQ	Dilution	Reference Method	Date/Time Prepared	Date/Time Analyzed	Analyst
solids	*** % Solids**	**81.3**		%	0.100	1	SM 2540G	03/19/2025 08:48	03/19/2025 10:20	SMM
							Certifications:	CTDOH-PH-0723		

Analytical Batch Summary

Batch ID: BC51370 **Preparation Method:** Analysis Preparation Soil **Prepared By:** LJM

YORK Sample ID	Client Sample ID	Preparation Date
25C1088-01	SB09_10-12	03/19/25
25C1088-03	SB10_10-12	03/19/25
25C1088-05	SB11_10-12	03/19/25
25C1088-07	SB12_6-8	03/19/25
BC51370-BLK1	Blank	03/19/25
BC51370-SRM1	Reference	03/19/25

Batch ID: BC51387 **Preparation Method:** % Solids Prep **Prepared By:** SMM

YORK Sample ID	Client Sample ID	Preparation Date
25C1088-01	SB09_10-12	03/19/25
25C1088-03	SB10_10-12	03/19/25
25C1088-05	SB11_10-12	03/19/25
25C1088-07	SB12_6-8	03/19/25
25C1088-08	SB12_10-12	03/19/25
25C1088-10	SB13_6-8	03/19/25
25C1088-11	SB13_10-12	03/19/25
25C1088-12	DUP03_031525	03/19/25
BC51387-DUP1	Duplicate	03/19/25

Batch ID: BC51397 **Preparation Method:** EPA SW846-3060 **Prepared By:** JAMT

YORK Sample ID	Client Sample ID	Preparation Date
25C1088-01	SB09_10-12	03/19/25
25C1088-03	SB10_10-12	03/19/25
25C1088-05	SB11_10-12	03/19/25
25C1088-07	SB12_6-8	03/19/25
25C1088-08	SB12_10-12	03/19/25
25C1088-10	SB13_6-8	03/19/25
25C1088-11	SB13_10-12	03/19/25
25C1088-12	DUP03_031525	03/19/25
BC51397-BLK1	Blank	03/19/25
BC51397-SRM1	Reference	03/19/25

Batch ID: BC51423 **Preparation Method:** Analysis Preparation Soil **Prepared By:** SL

YORK Sample ID	Client Sample ID	Preparation Date
25C1088-08	SB12_10-12	03/19/25
25C1088-10	SB13_6-8	03/19/25
25C1088-11	SB13_10-12	03/19/25
25C1088-12	DUP03_031525	03/19/25
BC51423-BLK1	Blank	03/19/25
BC51423-SRM1	Reference	03/19/25

Batch ID: BC51490 **Preparation Method:** EPA 3550C/8151A **Prepared By:** JM

YORK Sample ID	Client Sample ID	Preparation Date
25C1088-01	SB09_10-12	03/20/25
25C1088-03	SB10_10-12	03/20/25
25C1088-05	SB11_10-12	03/20/25
25C1088-07	SB12_6-8	03/20/25
25C1088-08	SB12_10-12	03/20/25
25C1088-10	SB13_6-8	03/20/25
25C1088-11	SB13_10-12	03/20/25
25C1088-12	DUP03_031525	03/20/25
BC51490-BLK1	Blank	03/20/25
BC51490-BS1	LCS	03/20/25
BC51490-MS1	Matrix Spike	03/20/25
BC51490-MSD1	Matrix Spike Dup	03/20/25

Batch ID: BC51505 **Preparation Method:** EPA 7473 soil **Prepared By:** DRS

YORK Sample ID	Client Sample ID	Preparation Date
25C1088-05	SB11_10-12	03/20/25
25C1088-07	SB12_6-8	03/20/25
25C1088-08	SB12_10-12	03/20/25
25C1088-10	SB13_6-8	03/20/25
25C1088-11	SB13_10-12	03/20/25
25C1088-12	DUP03_031525	03/20/25
BC51505-BLK1	Blank	03/20/25
BC51505-SRM1	Reference	03/20/25

Batch ID: BC51510 **Preparation Method:** EPA 3550C **Prepared By:** JLM

YORK Sample ID	Client Sample ID	Preparation Date
25C1088-01	SB09_10-12	03/21/25
25C1088-03	SB10_10-12	03/21/25
25C1088-05	SB11_10-12	03/21/25
25C1088-07	SB12_6-8	03/21/25
25C1088-08	SB12_10-12	03/21/25
25C1088-10	SB13_6-8	03/21/25
25C1088-11	SB13_10-12	03/21/25
25C1088-12	DUP03_031525	03/21/25
BC51510-BLK1	Blank	03/21/25
BC51510-BS1	LCS	03/21/25

Batch ID: BC51511 **Preparation Method:** EPA 3550C **Prepared By:** JLM

YORK Sample ID	Client Sample ID	Preparation Date
25C1088-01	SB09_10-12	03/21/25
25C1088-03	SB10_10-12	03/21/25
25C1088-05	SB11_10-12	03/21/25

25C1088-07	SB12_6-8	03/21/25
25C1088-08	SB12_10-12	03/21/25
25C1088-10	SB13_6-8	03/21/25
25C1088-11	SB13_10-12	03/21/25
25C1088-12	DUP03_031525	03/21/25
BC51511-BLK1	Blank	03/21/25
BC51511-BS2	LCS	03/21/25

Batch ID: BC51512 **Preparation Method:** EPA 3550C **Prepared By:** JLM

YORK Sample ID	Client Sample ID	Preparation Date
25C1088-01	SB09_10-12	03/21/25
25C1088-03	SB10_10-12	03/21/25
25C1088-05	SB11_10-12	03/21/25
25C1088-07	SB12_6-8	03/21/25
25C1088-08	SB12_10-12	03/21/25
25C1088-10	SB13_6-8	03/21/25
25C1088-11	SB13_10-12	03/21/25
25C1088-12	DUP03_031525	03/21/25
BC51512-BLK1	Blank	03/21/25
BC51512-BS1	LCS	03/21/25

Batch ID: BC51522 **Preparation Method:** EPA 3050B **Prepared By:** KMQ

YORK Sample ID	Client Sample ID	Preparation Date
25C1088-01	SB09_10-12	03/20/25
25C1088-03	SB10_10-12	03/20/25
25C1088-05	SB11_10-12	03/20/25
BC51522-BLK1	Blank	03/20/25
BC51522-SRM1	Reference	03/20/25

Batch ID: BC51538 **Preparation Method:** EPA 5035A **Prepared By:** AC

YORK Sample ID	Client Sample ID	Preparation Date
25C1088-01	SB09_10-12	03/20/25
25C1088-03	SB10_10-12	03/20/25
25C1088-05	SB11_10-12	03/20/25
25C1088-07	SB12_6-8	03/20/25
25C1088-08	SB12_10-12	03/20/25
25C1088-10	SB13_6-8	03/20/25
25C1088-11	SB13_10-12	03/20/25
25C1088-12	DUP03_031525	03/20/25
BC51538-BLK1	Blank	03/20/25
BC51538-BS1	LCS	03/20/25
BC51538-BSD1	LCS Dup	03/20/25

Batch ID: BC51595 **Preparation Method:** EPA 7473 soil **Prepared By:** DRS

YORK Sample ID	Client Sample ID	Preparation Date



25C1088-01	SB09_10-12	03/21/25
25C1088-03	SB10_10-12	03/21/25
BC51595-BLK1	Blank	03/21/25
BC51595-SRM1	Reference	03/21/25

Batch ID: BC51645 **Preparation Method:** EPA 3550C **Prepared By:** SAC

YORK Sample ID	Client Sample ID	Preparation Date
25C1088-01	SB09_10-12	03/23/25
25C1088-03	SB10_10-12	03/23/25
25C1088-05	SB11_10-12	03/23/25
25C1088-07	SB12_6-8	03/23/25
25C1088-08	SB12_10-12	03/23/25
25C1088-10	SB13_6-8	03/23/25
25C1088-10RE1	SB13_6-8	03/23/25
25C1088-11	SB13_10-12	03/23/25
25C1088-12	DUP03_031525	03/23/25
BC51645-BLK1	Blank	03/23/25
BC51645-BS1	LCS	03/23/25

Batch ID: BC51651 **Preparation Method:** EPA 3050B **Prepared By:** KMQ

YORK Sample ID	Client Sample ID	Preparation Date
25C1088-07	SB12_6-8	03/23/25
25C1088-08	SB12_10-12	03/23/25
25C1088-10	SB13_6-8	03/23/25
25C1088-11	SB13_10-12	03/23/25
25C1088-12	DUP03_031525	03/23/25
BC51651-BLK1	Blank	03/23/25
BC51651-SRM1	Reference	03/23/25

Batch ID: BC51750 **Preparation Method:** Analysis Preparation **Prepared By:** SL

YORK Sample ID	Client Sample ID	Preparation Date
25C1088-01	SB09_10-12	03/24/25
25C1088-03	SB10_10-12	03/24/25
25C1088-05	SB11_10-12	03/24/25
25C1088-07	SB12_6-8	03/24/25
25C1088-08	SB12_10-12	03/24/25
25C1088-10	SB13_6-8	03/24/25
25C1088-11	SB13_10-12	03/24/25
25C1088-12	DUP03_031525	03/24/25

Batch ID: BC51762 **Preparation Method:** EPA 1633 Prep **Prepared By:** JBG

YORK Sample ID	Client Sample ID	Preparation Date
25C1088-01	SB09_10-12	03/24/25
25C1088-03	SB10_10-12	03/24/25
25C1088-05	SB11_10-12	03/24/25

25C1088-07	SB12_6-8	03/24/25
25C1088-08	SB12_10-12	03/24/25
25C1088-10	SB13_6-8	03/24/25
25C1088-11	SB13_10-12	03/24/25
25C1088-12	DUP03_031525	03/24/25
BC51762-BLK1	Blank	03/24/25
BC51762-BS1	LCS	03/24/25
BC51762-BS2	LCS	03/24/25

Volatile Organic Compounds by GC/MS - Quality Control Data

York Analytical Laboratories, Inc. - Stratford

Analyte	Result	Reporting Limit	Units	Spike Level	Source* Result	%REC	%REC Limits	Flag	RPD	RPD Limit	Flag
Batch BC51538 - EPA 5035A											
Blank (BC51538-BLK1) Blank									Prepared & Analyzed: 03/20/2025		
1,1,1,2-Tetrachloroethane	ND	0.0050	mg/kg wet								
1,1,1-Trichloroethane	ND	0.0050	"								
1,1,2,2-Tetrachloroethane	ND	0.0050	"								
1,1,2-Trichloro-1,2,2-trifluoroethane (Freon 113)	ND	0.0050	"								
1,1,2-Trichloroethane	ND	0.0050	"								
1,1-Dichloroethane	ND	0.0050	"								
1,1-Dichloroethylene	ND	0.0050	"								
1,2,3-Trichlorobenzene	ND	0.0050	"								
1,2,3-Trichloropropane	ND	0.0050	"								
1,2,4-Trichlorobenzene	ND	0.0050	"								
1,2,4-Trimethylbenzene	ND	0.0050	"								
1,2-Dibromo-3-chloropropane	ND	0.0050	"								
1,2-Dibromoethane	ND	0.0050	"								
1,2-Dichlorobenzene	ND	0.0050	"								
1,2-Dichloroethane	ND	0.0050	"								
1,2-Dichloropropane	ND	0.0050	"								
1,3,5-Trimethylbenzene	ND	0.0050	"								
1,3-Dichlorobenzene	ND	0.0050	"								
1,4-Dichlorobenzene	ND	0.0050	"								
1,4-Dioxane	ND	0.10	"								
2-Butanone	ND	0.0050	"								
2-Hexanone	ND	0.0050	"								
4-Methyl-2-pentanone	ND	0.0050	"								
Acetone	ND	0.010	"								
Acrolein	ND	0.010	"								
Acrylonitrile	ND	0.0050	"								
Benzene	ND	0.0050	"								
Bromochloromethane	ND	0.0050	"								
Bromodichloromethane	ND	0.0050	"								
Bromoform	ND	0.0050	"								
Bromomethane	ND	0.0050	"								
Carbon disulfide	ND	0.0050	"								
Carbon tetrachloride	ND	0.0050	"								
Chlorobenzene	ND	0.0050	"								
Chloroethane	ND	0.0050	"								
Chloroform	ND	0.0050	"								
Chloromethane	ND	0.0050	"								
cis-1,2-Dichloroethylene	ND	0.0050	"								
cis-1,3-Dichloropropylene	ND	0.0050	"								
Cyclohexane	ND	0.0050	"								
Dibromochloromethane	ND	0.0050	"								
Dibromomethane	ND	0.0050	"								
Dichlorodifluoromethane	ND	0.0050	"								
Ethyl Benzene	ND	0.0050	"								
Hexachlorobutadiene	ND	0.0050	"								
Isopropylbenzene	ND	0.0050	"								
Methyl acetate	ND	0.0050	"								
Methyl tert-butyl ether (MTBE)	ND	0.0050	"								
Methylcyclohexane	ND	0.0050	"								
Methylene chloride	ND	0.010	"								

Volatile Organic Compounds by GC/MS - Quality Control Data

York Analytical Laboratories, Inc. - Stratford

Analyte	Result	Reporting Limit	Units	Spike Level	Source* Result	%REC	%REC Limits	Flag	RPD	RPD Limit	Flag
Batch BC51538 - EPA 5035A											
Blank (BC51538-BLK1) Blank								Prepared & Analyzed: 03/20/2025			
n-Butylbenzene	ND	0.0050	mg/kg wet								
n-Propylbenzene	ND	0.0050	"								
o-Xylene	ND	0.0050	"								
p- & m- Xylenes	ND	0.010	"								
p-Isopropyltoluene	ND	0.0050	"								
sec-Butylbenzene	ND	0.0050	"								
Styrene	ND	0.0050	"								
tert-Butyl alcohol (TBA)	ND	0.0050	"								
tert-Butylbenzene	ND	0.0050	"								
Tetrachloroethylene	ND	0.0050	"								
Toluene	ND	0.0050	"								
trans-1,2-Dichloroethylene	ND	0.0050	"								
trans-1,3-Dichloropropylene	ND	0.0050	"								
Trichloroethylene	ND	0.0050	"								
Trichlorofluoromethane	ND	0.0050	"								
Vinyl Chloride	ND	0.0050	"								
Xylenes, Total	ND	0.015	"								
Surrogate: SURR: 1,2-Dichloroethane-d4	*50.4*		*ug/L*	*50.0*		*101*	*77-125*				
Surrogate: SURR: Toluene-d8	*52.0*		*"*	*50.0*		*104*	*85-120*				
Surrogate: SURR: p-Bromofluorobenzene	*51.3*		*"*	*50.0*		*103*	*76-130*				
LCS (BC51538-BS1) LCS								Prepared & Analyzed: 03/20/2025			
1,1,1,2-Tetrachloroethane	45.7		ug/L	50.0		91.4	75-129				
1,1,1-Trichloroethane	43.3		"	50.0		86.5	71-137				
1,1,2,2-Tetrachloroethane	60.4		"	50.0		121	79-129				
1,1,2-Trichloro-1,2,2-trifluoroethane (Freon 113)	45.5		"	50.0		91.1	58-146				
1,1,2-Trichloroethane	52.7		"	50.0		105	83-123				
1,1-Dichloroethane	48.7		"	50.0		97.4	75-130				
1,1-Dichloroethylene	48.2		"	50.0		96.3	64-137				
1,2,3-Trichlorobenzene	48.4		"	50.0		96.7	81-140				
1,2,3-Trichloropropane	60.2		"	50.0		120	81-126				
1,2,4-Trichlorobenzene	48.2		"	50.0		96.4	80-141				
1,2,4-Trimethylbenzene	51.7		"	50.0		103	84-125				
1,2-Dibromo-3-chloropropane	59.4		"	50.0		119	74-142				
1,2-Dibromoethane	51.8		"	50.0		104	86-123				
1,2-Dichlorobenzene	50.1		"	50.0		100	85-122				
1,2-Dichloroethane	52.1		"	50.0		104	71-133				
1,2-Dichloropropane	51.3		"	50.0		103	81-122				
1,3,5-Trimethylbenzene	53.1		"	50.0		106	82-126				
1,3-Dichlorobenzene	48.6		"	50.0		97.2	84-124				
1,4-Dichlorobenzene	50.2		"	50.0		100	84-124				
1,4-Dioxane	1280		"	1050		122	10-228				
2-Butanone	51.0		"	50.0		102	58-147				
2-Hexanone	47.8		"	50.0		95.6	70-139				
4-Methyl-2-pentanone	39.3		"	50.0		78.6	72-132				
Acetone	31.5		"	50.0		63.0	36-155				
Acrolein	50.0		"	50.0		100	10-238				
Acrylonitrile	60.9		"	50.0		122	66-141				
Benzene	50.1		"	50.0		100	77-127				
Bromochloromethane	47.8		"	50.0		95.7	74-129				
Bromodichloromethane	52.6		"	50.0		105	81-124				

Volatile Organic Compounds by GC/MS - Quality Control Data

York Analytical Laboratories, Inc. - Stratford

Analyte	Result	Reporting Limit	Units	Spike Level	Source* Result	%REC	%REC Limits	Flag	RPD	RPD Limit	Flag
Batch BC51538 - EPA 5035A											
LCS (BC51538-BS1) LCS							Prepared & Analyzed: 03/20/2025				
Bromoform	51.6		ug/L	50.0		103	80-136				
Bromomethane	47.2		"	50.0		94.5	32-177				
Carbon disulfide	44.3		"	50.0		88.6	10-136				
Carbon tetrachloride	41.3		"	50.0		82.6	66-143				
Chlorobenzene	49.7		"	50.0		99.5	86-120				
Chloroethane	33.2		"	50.0		66.4	51-142				
Chloroform	49.8		"	50.0		99.5	76-131				
Chloromethane	29.0		"	50.0		57.9	49-132				
cis-1,2-Dichloroethylene	48.0		"	50.0		95.9	74-132				
cis-1,3-Dichloropropylene	44.1		"	50.0		88.2	81-129				
Cyclohexane	45.4		"	50.0		90.7	70-130				
Dibromochloromethane	52.1		"	50.0		104	10-200				
Dibromomethane	50.9		"	50.0		102	83-124				
Dichlorodifluoromethane	18.8		"	50.0		37.5	28-158				
Ethyl Benzene	52.2		"	50.0		104	84-125				
Hexachlorobutadiene	45.2		"	50.0		90.5	83-133				
Isopropylbenzene	53.5		"	50.0		107	81-127				
Methyl acetate	37.7		"	50.0		75.5	41-143				
Methyl tert-butyl ether (MTBE)	45.1		"	50.0		90.2	74-131				
Methylcyclohexane	46.9		"	50.0		93.8	70-130				
Methylene chloride	45.4		"	50.0		90.7	57-141				
n-Butylbenzene	53.6		"	50.0		107	80-130				
n-Propylbenzene	53.6		"	50.0		107	74-136				
o-Xylene	50.5		"	50.0		101	83-123				
p- & m- Xylenes	103		"	100		103	82-128				
p-Isopropyltoluene	54.5		"	50.0		109	85-125				
sec-Butylbenzene	52.4		"	50.0		105	83-125				
Styrene	52.3		"	50.0		105	86-126				
tert-Butyl alcohol (TBA)	195		"	250		77.8	70-130				
tert-Butylbenzene	45.2		"	50.0		90.4	80-127				
Tetrachloroethylene	41.1		"	50.0		82.1	80-129				
Toluene	51.4		"	50.0		103	85-121				
trans-1,2-Dichloroethylene	47.7		"	50.0		95.5	72-132				
trans-1,3-Dichloropropylene	39.9		"	50.0		79.8	78-132				
Trichloroethylene	50.6		"	50.0		101	84-123				
Trichlorofluoromethane	40.4		"	50.0		80.8	62-140				
Vinyl Chloride	38.2		"	50.0		76.5	52-130				
Surrogate: SURR: 1,2-Dichloroethane-d4	*51.7*		*"*	*50.0*		*103*	*77-125*				
Surrogate: SURR: Toluene-d8	*51.9*		*"*	*50.0*		*104*	*85-120*				
Surrogate: SURR: p-Bromofluorobenzene	*51.5*		*"*	*50.0*		*103*	*76-130*				

Volatile Organic Compounds by GC/MS - Quality Control Data

York Analytical Laboratories, Inc. - Stratford

Analyte	Result	Reporting Limit	Units	Spike Level	Source* Result	%REC	%REC Limits	Flag	RPD	RPD Limit	Flag
Batch BC51538 - EPA 5035A											
LCS Dup (BC51538-BSD1) LCS Dup							Prepared & Analyzed: 03/20/2025				
1,1,1,2-Tetrachloroethane	53.4		ug/L	50.0		107	75-129		15.5	30	
1,1,1-Trichloroethane	50.8		"	50.0		102	71-137		15.9	30	
1,1,2,2-Tetrachloroethane	61.8		"	50.0		124	79-129		2.18	30	
1,1,2-Trichloro-1,2,2-trifluoroethane (Freon 113)	50.4		"	50.0		101	58-146		10.2	30	
1,1,2-Trichloroethane	57.5		"	50.0		115	83-123		8.72	30	
1,1-Dichloroethane	56.2		"	50.0		112	75-130		14.3	30	
1,1-Dichloroethylene	53.1		"	50.0		106	64-137		9.70	30	
1,2,3-Trichlorobenzene	53.8		"	50.0		108	81-140		10.7	30	
1,2,3-Trichloropropane	59.8		"	50.0		120	81-126		0.633	30	
1,2,4-Trichlorobenzene	54.4		"	50.0		109	80-141		12.1	30	
1,2,4-Trimethylbenzene	60.0		"	50.0		120	84-125		14.8	30	
1,2-Dibromo-3-chloropropane	56.3		"	50.0		113	74-142		5.29	30	
1,2-Dibromoethane	55.8		"	50.0		112	86-123		7.53	30	
1,2-Dichlorobenzene	57.2		"	50.0		114	85-122		13.3	30	
1,2-Dichloroethane	56.7		"	50.0		113	71-133		8.48	30	
1,2-Dichloropropane	58.0		"	50.0		116	81-122		12.3	30	
1,3,5-Trimethylbenzene	61.4		"	50.0		123	82-126		14.5	30	
1,3-Dichlorobenzene	55.6		"	50.0		111	84-124		13.4	30	
1,4-Dichlorobenzene	56.5		"	50.0		113	84-124		11.7	30	
1,4-Dioxane	1120		"	1050		106	10-228		14.0	30	
2-Butanone	46.3		"	50.0		92.5	58-147		9.76	30	
2-Hexanone	44.8		"	50.0		89.5	70-139		6.57	30	
4-Methyl-2-pentanone	36.7		"	50.0		73.5	72-132		6.81	30	
Acetone	28.3		"	50.0		56.7	36-155		10.5	30	
Acrolein	46.8		"	50.0		93.5	10-238		6.82	30	
Acrylonitrile	55.1		"	50.0		110	66-141		10.1	30	
Benzene	57.3		"	50.0		115	77-127		13.3	30	
Bromochloromethane	51.8		"	50.0		104	74-129		7.95	30	
Bromodichloromethane	59.2		"	50.0		118	81-124		11.9	30	
Bromoform	55.1		"	50.0		110	80-136		6.61	30	
Bromomethane	50.4		"	50.0		101	32-177		6.55	30	
Carbon disulfide	49.8		"	50.0		99.6	10-136		11.7	30	
Carbon tetrachloride	51.0		"	50.0		102	66-143		21.0	30	
Chlorobenzene	56.0		"	50.0		112	86-120		11.9	30	
Chloroethane	48.0		"	50.0		96.0	51-142		36.4	30	Non-dir.
Chloroform	57.3		"	50.0		115	76-131		14.0	30	
Chloromethane	30.2		"	50.0		60.4	49-132		4.26	30	
cis-1,2-Dichloroethylene	54.5		"	50.0		109	74-132		12.8	30	
cis-1,3-Dichloropropylene	50.8		"	50.0		102	81-129		14.1	30	
Cyclohexane	52.6		"	50.0		105	70-130		14.8	30	
Dibromochloromethane	58.6		"	50.0		117	10-200		11.7	30	
Dibromomethane	55.1		"	50.0		110	83-124		7.98	30	
Dichlorodifluoromethane	17.7		"	50.0		35.4	28-158		5.70	30	
Ethyl Benzene	59.8		"	50.0		120	84-125		13.6	30	
Hexachlorobutadiene	51.4		"	50.0		103	83-133		12.7	30	
Isopropylbenzene	61.7		"	50.0		123	81-127		14.3	30	
Methyl acetate	34.5		"	50.0		69.1	41-143		8.88	30	
Methyl tert-butyl ether (MTBE)	48.7		"	50.0		97.4	74-131		7.69	30	
Methylcyclohexane	52.3		"	50.0		105	70-130		10.8	30	
Methylene chloride	49.7		"	50.0		99.4	57-141		9.17	30	
n-Butylbenzene	61.4		"	50.0		123	80-130		13.7	30	

Volatile Organic Compounds by GC/MS - Quality Control Data

York Analytical Laboratories, Inc. - Stratford

Analyte	Result	Reporting Limit	Units	Spike Level	Source* Result	%REC	%REC Limits	Flag	RPD	RPD Limit	Flag
Batch BC51538 - EPA 5035A											
LCS Dup (BC51538-BSD1) LCS Dup								Prepared & Analyzed: 03/20/2025			
n-Propylbenzene	62.4		ug/L	50.0		125	74-136		15.0	30	
o-Xylene	57.4		"	50.0		115	83-123		12.9	30	
p- & m- Xylenes	116		"	100		116	82-128		12.8	30	
p-Isopropyltoluene	62.6		"	50.0		125	85-125		13.8	30	
sec-Butylbenzene	60.7		"	50.0		121	83-125		14.8	30	
Styrene	58.9		"	50.0		118	86-126		11.9	30	
tert-Butyl alcohol (TBA)	173		"	250		69.2	70-130	Low Bias	11.7	30	
tert-Butylbenzene	52.9		"	50.0		106	80-127		15.7	30	
Tetrachloroethylene	47.6		"	50.0		95.3	80-129		14.8	30	
Toluene	58.6		"	50.0		117	85-121		13.0	30	
trans-1,2-Dichloroethylene	56.1		"	50.0		112	72-132		16.1	30	
trans-1,3-Dichloropropylene	46.8		"	50.0		93.7	78-132		16.0	30	
Trichloroethylene	56.5		"	50.0		113	84-123		11.0	30	
Trichlorofluoromethane	44.0		"	50.0		88.1	62-140		8.60	30	
Vinyl Chloride	40.6		"	50.0		81.2	52-130		6.01	30	
Surrogate: SURR: 1,2-Dichloroethane-d4	*49.9*		*"*	*50.0*		*99.9*	*77-125*				
Surrogate: SURR: Toluene-d8	*52.2*		*"*	*50.0*		*104*	*85-120*				
Surrogate: SURR: p-Bromofluorobenzene	*51.5*		*"*	*50.0*		*103*	*76-130*				



Semivolatile Organic Compounds by GC/MS - Quality Control Data

York Analytical Laboratories, Inc. - Stratford

Analyte	Result	Reporting Limit	Units	Spike Level	Source* Result	%REC	%REC Limits	Flag	RPD	RPD Limit	Flag
Batch BC51645 - EPA 3550C											
Blank (BC51645-BLK1) Blank									Prepared: 03/23/2025 Analyzed: 03/24/2025		
1,1-Biphenyl	ND	0.0416	mg/kg wet								
1,2,4,5-Tetrachlorobenzene	ND	0.0830	"								
1,2-Diphenylhydrazine (as Azobenzene)	ND	0.0416	"								
2,3,4,6-Tetrachlorophenol	ND	0.0830	"								
2,4,5-Trichlorophenol	ND	0.0416	"								
2,4,6-Trichlorophenol	ND	0.0416	"								
2,4-Dichlorophenol	ND	0.0416	"								
2,4-Dimethylphenol	ND	0.0416	"								
2,4-Dinitrophenol	ND	0.0830	"								
2,4-Dinitrotoluene	ND	0.0416	"								
2,6-Dinitrotoluene	ND	0.0416	"								
2-Chloronaphthalene	ND	0.0416	"								
2-Chlorophenol	ND	0.0416	"								
2-Methylnaphthalene	ND	0.0416	"								
2-Methylphenol	ND	0.0416	"								
2-Nitroaniline	ND	0.0830	"								
2-Nitrophenol	ND	0.0416	"								
3- & 4-Methylphenols	ND	0.0416	"								
3,3-Dichlorobenzidine	ND	0.0416	"								
3-Nitroaniline	ND	0.0830	"								
4,6-Dinitro-2-methylphenol	ND	0.0830	"								
4-Bromophenyl phenyl ether	ND	0.0416	"								
4-Chloro-3-methylphenol	ND	0.0416	"								
4-Chloroaniline	ND	0.0416	"								
4-Chlorophenyl phenyl ether	ND	0.0416	"								
4-Nitroaniline	ND	0.0830	"								
4-Nitrophenol	ND	0.0830	"								
Acenaphthene	ND	0.0416	"								
Acenaphthylene	ND	0.0416	"								
Acetophenone	ND	0.0416	"								
Aniline	ND	0.166	"								
Anthracene	ND	0.0416	"								
Atrazine	ND	0.0416	"								
Benzaldehyde	ND	0.0416	"								
Benzidine	ND	0.166	"								
Benzo(a)anthracene	ND	0.0416	"								
Benzo(a)pyrene	ND	0.0416	"								
Benzo(b)fluoranthene	ND	0.0416	"								
Benzo(g,h,i)perylene	ND	0.0416	"								
Benzo(k)fluoranthene	ND	0.0416	"								
Benzoic acid	ND	0.0416	"								
Benzyl alcohol	ND	0.0416	"								
Benzyl butyl phthalate	ND	0.0416	"								
Bis(2-chloroethoxy)methane	ND	0.0416	"								
Bis(2-chloroethyl)ether	ND	0.0416	"								
Bis(2-chloroisopropyl)ether	ND	0.0416	"								
Bis(2-ethylhexyl)phthalate	0.0266	0.0416	"								
Caprolactam	ND	0.0830	"								
Carbazole	ND	0.0416	"								
Chrysene	ND	0.0416	"								
Dibenzo(a,h)anthracene	ND	0.0416	"								

Semivolatile Organic Compounds by GC/MS - Quality Control Data

York Analytical Laboratories, Inc. - Stratford

Analyte	Result	Reporting Limit	Units	Spike Level	Source* Result	%REC	%REC Limits	Flag	RPD	RPD Limit	Flag
Batch BC51645 - EPA 3550C											
Blank (BC51645-BLK1) Blank									Prepared: 03/23/2025 Analyzed: 03/24/2025		
Dibenzofuran	ND	0.0416	mg/kg wet								
Diethyl phthalate	ND	0.0416	"								
Dimethyl phthalate	ND	0.0416	"								
Di-n-butyl phthalate	ND	0.0416	"								
Di-n-octyl phthalate	ND	0.0416	"								
Diphenylamine	ND	0.0830	"								
Fluoranthene	ND	0.0416	"								
Fluorene	ND	0.0416	"								
Hexachlorobenzene	ND	0.0416	"								
Hexachlorobutadiene	ND	0.0416	"								
Hexachlorocyclopentadiene	ND	0.0416	"								
Hexachloroethane	ND	0.0416	"								
Indeno(1,2,3-cd)pyrene	ND	0.0416	"								
Isophorone	ND	0.0416	"								
Naphthalene	ND	0.0416	"								
Nitrobenzene	ND	0.0416	"								
N-Nitrosodimethylamine	ND	0.0416	"								
N-nitroso-di-n-propylamine	ND	0.0416	"								
N-Nitrosodiphenylamine	ND	0.0416	"								
Pentachlorophenol	ND	0.0416	"								
Phenanthrene	ND	0.0416	"								
Phenol	ND	0.0416	"								
Pyrene	ND	0.0416	"								
Pyridine	ND	0.166	"								
Surrogate: SURR: 2-Fluorophenol	*1.28*		"	*1.66*		*77.3*	*20-108*				
Surrogate: SURR: Phenol-d6	*1.25*		"	*1.66*		*75.0*	*23-114*				
Surrogate: SURR: Nitrobenzene-d5	*0.711*		"	*0.831*		*85.6*	*22-108*				
Surrogate: SURR: 2-Fluorobiphenyl	*0.576*		"	*0.831*		*69.4*	*21-113*				
Surrogate: SURR: 2,4,6-Tribromophenol	*1.20*		"	*1.66*		*72.4*	*19-110*				
Surrogate: SURR: Terphenyl-d14	*0.668*		"	*0.831*		*80.4*	*24-116*				

Semivolatile Organic Compounds by GC/MS - Quality Control Data

York Analytical Laboratories, Inc. - Stratford

Analyte	Result	Reporting Limit	Units	Spike Level	Source* Result	%REC	%REC Limits	Flag	RPD	RPD Limit	Flag
Batch BC51645 - EPA 3550C											
LCS (BC51645-BS1) LCS								Prepared: 03/23/2025 Analyzed: 03/24/2025			
1,1-Biphenyl	0.552	0.0416	mg/kg wet	0.831		66.5	18-111				
1,2,4,5-Tetrachlorobenzene	0.557	0.0830	"	0.831		67.1	21-131				
1,2-Diphenylhydrazine (as Azobenzene)	0.576	0.0416	"	0.831		69.3	17-137				
2,3,4,6-Tetrachlorophenol	0.868	0.0830	"	0.831		105	30-130				
2,4,5-Trichlorophenol	0.554	0.0416	"	0.831		66.7	27-118				
2,4,6-Trichlorophenol	0.578	0.0416	"	0.831		69.6	31-120				
2,4-Dichlorophenol	0.605	0.0416	"	0.831		72.9	20-127				
2,4-Dimethylphenol	0.618	0.0416	"	0.831		74.4	14-132				
2,4-Dinitrophenol	0.373	0.0830	"	0.831		45.0	10-171				
2,4-Dinitrotoluene	0.677	0.0416	"	0.831		81.5	34-131				
2,6-Dinitrotoluene	0.631	0.0416	"	0.831		75.9	31-128				
2-Chloronaphthalene	0.531	0.0416	"	0.831		63.9	31-117				
2-Chlorophenol	0.562	0.0416	"	0.831		67.7	33-113				
2-Methylnaphthalene	0.501	0.0416	"	0.831		60.4	12-138				
2-Methylphenol	0.566	0.0416	"	0.831		68.2	10-136				
2-Nitroaniline	0.608	0.0830	"	0.831		73.2	27-132				
2-Nitrophenol	0.574	0.0416	"	0.831		69.1	17-129				
3- & 4-Methylphenols	0.507	0.0416	"	0.831		61.0	29-103				
3,3-Dichlorobenzidine	0.454	0.0416	"	0.831		54.6	22-149				
3-Nitroaniline	0.405	0.0830	"	0.831		48.8	20-133				
4,6-Dinitro-2-methylphenol	0.413	0.0830	"	0.831		49.7	10-143				
4-Bromophenyl phenyl ether	0.492	0.0416	"	0.831		59.2	29-120				
4-Chloro-3-methylphenol	0.697	0.0416	"	0.831		83.9	24-129				
4-Chloroaniline	0.199	0.0416	"	0.831		24.0	10-132				
4-Chlorophenyl phenyl ether	0.583	0.0416	"	0.831		70.2	27-124				
4-Nitroaniline	0.569	0.0830	"	0.831		68.5	16-128				
4-Nitrophenol	0.475	0.0830	"	0.831		57.2	10-141				
Acenaphthene	0.516	0.0416	"	0.831		62.1	30-121				
Acenaphthylene	0.563	0.0416	"	0.831		67.8	30-115				
Acetophenone	0.637	0.0416	"	0.831		76.7	20-112				
Aniline	0.678	0.166	"	0.831		81.7	10-119				
Anthracene	0.533	0.0416	"	0.831		64.2	34-118				
Atrazine	0.614	0.0416	"	0.831		73.9	26-112				
Benzaldehyde	0.546	0.0416	"	0.831		65.7	21-100				
Benzo(a)anthracene	0.550	0.0416	"	0.831		66.3	32-122				
Benzo(a)pyrene	0.383	0.0416	"	0.831		46.2	29-133				
Benzo(b)fluoranthene	0.424	0.0416	"	0.831		51.0	25-133				
Benzo(g,h,i)perylene	0.450	0.0416	"	0.831		54.1	10-143				
Benzo(k)fluoranthene	0.392	0.0416	"	0.831		47.2	25-128				
Benzoic acid	0.640	0.0416	"	0.831		77.0	10-140				
Benzyl alcohol	0.557	0.0416	"	0.831		67.1	30-115				
Benzyl butyl phthalate	0.659	0.0416	"	0.831		79.4	26-126				
Bis(2-chloroethoxy)methane	0.569	0.0416	"	0.831		68.6	19-132				
Bis(2-chloroethyl)ether	0.995	0.0416	"	0.831		120	19-125				
Bis(2-chloroisopropyl)ether	0.561	0.0416	"	0.831		67.5	20-135				
Bis(2-ethylhexyl)phthalate	0.641	0.0416	"	0.831		77.2	10-155				
Caprolactam	0.768	0.0830	"	0.831		92.5	10-127				
Carbazole	0.515	0.0416	"	0.831		62.0	35-123				
Chrysene	0.522	0.0416	"	0.831		62.9	32-123				
Dibenzo(a,h)anthracene	0.476	0.0416	"	0.831		57.3	10-136				
Dibenzofuran	0.553	0.0416	"	0.831		66.6	29-121				

Semivolatile Organic Compounds by GC/MS - Quality Control Data

York Analytical Laboratories, Inc. - Stratford

Analyte	Result	Reporting Limit	Units	Spike Level	Source* Result	%REC	%REC Limits	Flag	RPD	RPD Limit	Flag
Batch BC51645 - EPA 3550C											
LCS (BC51645-BS1) LCS									Prepared: 03/23/2025 Analyzed: 03/24/2025		
Diethyl phthalate	0.656	0.0416	mg/kg wet	0.831		79.0	34-116				
Dimethyl phthalate	0.601	0.0416	"	0.831		72.4	35-124				
Di-n-butyl phthalate	0.591	0.0416	"	0.831		71.2	31-116				
Di-n-octyl phthalate	0.547	0.0416	"	0.831		65.8	26-136				
Diphenylamine	0.536	0.0830	"	0.831		64.6	40-140				
Fluoranthene	0.528	0.0416	"	0.831		63.5	33-122				
Fluorene	0.571	0.0416	"	0.831		68.8	29-123				
Hexachlorobenzene	0.598	0.0416	"	0.831		72.0	21-124				
Hexachlorobutadiene	0.638	0.0416	"	0.831		76.8	10-149				
Hexachlorocyclopentadiene	0.123	0.0416	"	0.831		14.8	10-129				
Hexachloroethane	0.639	0.0416	"	0.831		76.9	28-108				
Indeno(1,2,3-cd)pyrene	0.561	0.0416	"	0.831		67.5	10-135				
Isophorone	0.619	0.0416	"	0.831		74.6	20-132				
Naphthalene	0.565	0.0416	"	0.831		68.0	23-124				
Nitrobenzene	0.660	0.0416	"	0.831		79.4	13-132				
N-Nitrosodimethylamine	0.370	0.0416	"	0.831		44.5	11-129				
N-nitroso-di-n-propylamine	0.593	0.0416	"	0.831		71.4	24-119				
N-Nitrosodiphenylamine	0.547	0.0416	"	0.831		65.9	22-152				
Pentachlorophenol	0.254	0.0416	"	0.831		30.6	10-139				
Phenanthrene	0.529	0.0416	"	0.831		63.7	33-123				
Phenol	0.595	0.0416	"	0.831		71.7	23-115				
Pyrene	0.571	0.0416	"	0.831		68.8	24-130				
Pyridine	0.344	0.166	"	0.831		41.4	10-91				
Surrogate: SURR: 2-Fluorophenol	*1.06*		"	*1.66*		*63.9*	*20-108*				
Surrogate: SURR: Phenol-d6	*1.08*		"	*1.66*		*65.2*	*23-114*				
Surrogate: SURR: Nitrobenzene-d5	*0.602*		"	*0.831*		*72.5*	*22-108*				
Surrogate: SURR: 2-Fluorobiphenyl	*0.498*		"	*0.831*		*60.0*	*21-113*				
Surrogate: SURR: 2,4,6-Tribromophenol	*1.01*		"	*1.66*		*61.0*	*19-110*				
Surrogate: SURR: Terphenyl-d14	*0.543*		"	*0.831*		*65.4*	*24-116*				

Semivolatile Organic Compounds by GC/MS/SIM - Quality Control Data

York Analytical Laboratories, Inc. - Stratford

Analyte	Result	Reporting Limit	Units	Spike Level	Source* Result	%REC	%REC Limits	Flag	RPD	RPD Limit	Flag
Batch BC51510 - EPA 3550C											
Blank (BC51510-BLK1) Blank								Prepared & Analyzed: 03/21/2025			
1,4-Dioxane	ND	20.0	ug/kg								
Surrogate: 1,4-Dioxane-d8	*540*		*"*	*500*		*108*	*39-127.5*				
LCS (BC51510-BS1) LCS								Prepared & Analyzed: 03/21/2025			
1,4-Dioxane	386	20.0	ug/kg	500		77.2	40-130				
Surrogate: 1,4-Dioxane-d8	*510*		*"*	*500*		*102*	*39-127.5*				



PFAS Target compounds by LC/MS-MS - Quality Control Data

York Analytical Laboratories, Inc. - Stratford

Analyte	Result	Reporting Limit	Units	Spike Level	Source* Result	%REC	%REC Limits	Flag	RPD	RPD Limit	Flag
Batch BC51762 - EPA 1633 Prep											
Blank (BC51762-BLK1) Blank									Prepared: 03/24/2025 Analyzed: 03/26/2025		
Perfluorobutanesulfonic acid (PFBS)	ND	0.177	ug/kg wet								
Perfluorohexanoic acid (PFHxA)	ND	0.200	"								
Perfluoroheptanoic acid (PFHpA)	ND	0.200	"								
Perfluorohexanesulfonic acid (PFHxS)	ND	0.183	"								
Perfluorooctanoic acid (PFOA)	ND	0.200	"								
Perfluorooctanesulfonic acid (PFOS)	ND	0.186	"								
Perfluorononanoic acid (PFNA)	ND	0.200	"								
Perfluorodecanoic acid (PFDA)	ND	0.200	"								
Perfluoroundecanoic acid (PFUnA)	ND	0.200	"								
Perfluorododecanoic acid (PFDoA)	ND	0.200	"								
Perfluorotridecanoic acid (PFTrDA)	ND	0.200	"								
Perfluorotetradecanoic acid (PFTA)	ND	0.200	"								
N-MeFOSAA	ND	0.200	"								
N-EtFOSAA	ND	0.200	"								
Perfluoropentanoic acid (PFPeA)	ND	0.400	"								
Perfluoro-1-octanesulfonamide (FOSA)	ND	0.200	"								
Perfluoro-1-heptanesulfonic acid (PFHpS)	ND	0.200	"								
Perfluoro-1-decanesulfonic acid (PFDS)	ND	0.193	"								
1H,1H,2H,2H-Perfluorooctanesulfonic acid (6:2 F	ND	0.760	"								
1H,1H,2H,2H-Perfluorodecanesulfonic acid (8:2 F	ND	0.768	"								
Perfluoro-n-butanoic acid (PFBA)	ND	0.800	"								
Perfluoro(2-ethoxyethane)sulfonic acid (PFEESA)	ND	0.356	"								
Perfluoro-3,6-dioxaheptanoic acid (NFDHA)	ND	0.400	"								
Perfluoro-4-oxapentanoic acid (PFMPA)	ND	0.400	"								
Perfluoro-5-oxahexanoic acid (PFMBA)	ND	0.400	"								
Perfluoro-1-pentanesulfonate (PFPeS)	ND	0.188	"								
1H,1H,2H,2H-Perfluorohexanesulfonic acid (4:2 F	ND	0.750	"								
HFPO-DA (Gen-X)	ND	0.800	"								
11CL-PF3OUdS	ND	0.756	"								
9CL-PF3ONS	ND	0.748	"								
ADONA	ND	0.756	"								
Perfluorododecanesulfonic acid (PFDoS)	ND	0.194	"								
Perfluoro-1-nonanesulfonic acid (PFNS)	ND	0.192	"								
3-Perfluoropropyl propanoic acid (FPrPA)	ND	1.00	"								
3-Perfluoropentyl propanoic acid (FPePA)	ND	5.00	"								
3-Perfluoroheptyl propanoic acid (FHpPA)	ND	5.00	"								
N-MeFOSE	ND	2.00	"								
N-MeFOSA	ND	0.200	"								
N-EtFOSE	ND	2.00	"								
N-EtFOSA	ND	0.200	"								
Surrogate: M3PFBS	*2.67*		"	*2.33*		*115*	*25-150*				
Surrogate: M5PFHxA	*3.00*		"	*2.50*		*120*	*25-150*				
Surrogate: M4PFHpA	*4.01*		"	*2.50*		*160*	*25-150*				
Surrogate: M3PFHxS	*2.24*		"	*2.37*		*94.7*	*25-150*				
Surrogate: Perfluoro-n-[13C8]octanoic acid (M8PFOA)	*2.60*		"	*2.50*		*104*	*25-150*				
Surrogate: M6PFDA	*1.34*		"	*1.25*		*107*	*25-150*				
Surrogate: M7PFUdA	*1.18*		"	*1.25*		*94.7*	*25-150*				
Surrogate: Perfluoro-n-[1,2-13C2]dodecanoic acid (MPFDoA)	*1.02*		"	*1.25*		*81.6*	*25-150*				
Surrogate: M2PFTeDA	*0.930*		"	*1.25*		*74.4*	*10-150*				



PFAS Target compounds by LC/MS-MS - Quality Control Data

York Analytical Laboratories, Inc. - Stratford

Analyte	Result	Reporting Limit	Units	Spike Level	Source* Result	%REC	%REC Limits	Flag	RPD	RPD Limit	Flag
Batch BC51762 - EPA 1633 Prep											
Blank (BC51762-BLK1) Blank								Prepared: 03/24/2025 Analyzed: 03/26/2025			
Surrogate: Perfluoro-n-[13C4]butanoic acid (MPFBA)	*0.189*		*ug/kg wet*	*10.0*		*1.89*	*25-150*				
Surrogate: Perfluoro-1-[13C8]octanesulfonic acid (M8PFOS)	*1.91*		*"*	*2.40*		*79.6*	*25-150*				
Surrogate: Perfluoro-n-[13C5]pentanoic acid (M5PFPeA)	*1.52*		*"*	*5.00*		*30.4*	*25-150*				
Surrogate: Perfluoro-1-[13C8]octanesulfonamide (M8FOSA)	*1.82*		*"*	*2.50*		*72.9*	*10-150*				
Surrogate: d3-N-MeFOSAA	*4.66*		*"*	*5.00*		*93.1*	*25-150*				
Surrogate: d5-N-EtFOSAA	*3.85*		*"*	*5.00*		*77.1*	*25-150*				
Surrogate: M2-6:2 FTS	*3.63*		*"*	*4.76*		*76.4*	*25-200*				
Surrogate: M2-8:2 FTS	*3.34*		*"*	*4.80*		*69.5*	*25-200*				
Surrogate: M9PFNA	*1.02*		*"*	*1.25*		*81.6*	*25-150*				
Surrogate: M2-4:2 FTS	*4.56*		*"*	*4.69*		*97.1*	*25-150*				
Surrogate: d-N-MeFOSA	*1.89*		*"*	*2.50*		*75.7*	*25-150*				
Surrogate: d-N-EtFOSA	*1.91*		*"*	*2.50*		*76.3*	*25-150*				
Surrogate: M3HFPO-DA	*11.1*		*"*	*10.0*		*111*	*25-150*				
Surrogate: d9-N-EtFOSE	*12.9*		*"*	*25.0*		*51.4*	*25-150*				
Surrogate: d7-N-MeFOSE	*10.7*		*"*	*25.0*		*42.8*	*25-150*				
LCS (BC51762-BS1) LCS								Prepared: 03/24/2025 Analyzed: 03/26/2025			
Perfluorobutanesulfonic acid (PFBS)	3.12	0.176	ug/kg wet	3.52		88.8	50-150				
Perfluorohexanoic acid (PFHxA)	3.46	0.199	"	3.98		87.1	50-150				
Perfluoroheptanoic acid (PFHpA)	2.34	0.199	"	3.98		58.8	50-150				
Perfluorohexanesulfonic acid (PFHxS)	3.31	0.182	"	3.64		91.1	50-150				
Perfluorooctanoic acid (PFOA)	2.40	0.199	"	3.98		60.4	50-150				
Perfluorooctanesulfonic acid (PFOS)	2.72	0.185	"	3.70		73.5	50-150				
Perfluorononanoic acid (PFNA)	2.54	0.199	"	3.98		63.8	50-150				
Perfluorodecanoic acid (PFDA)	3.03	0.199	"	3.98		76.3	50-150				
Perfluoroundecanoic acid (PFUnA)	3.60	0.199	"	3.98		90.4	50-150				
Perfluorododecanoic acid (PFDoA)	2.33	0.199	"	3.98		58.5	50-150				
Perfluorotridecanoic acid (PFTrDA)	2.58	0.199	"	3.98		64.8	50-150				
Perfluorotetradecanoic acid (PFTA)	3.01	0.199	"	3.98		75.7	50-150				
N-MeFOSAA	3.47	0.199	"	3.98		87.2	50-150				
N-EtFOSAA	3.78	0.199	"	3.98		95.2	50-150				
Perfluoropentanoic acid (PFPeA)	6.24	0.398	"	7.95		78.4	50-150				
Perfluoro-1-octanesulfonamide (FOSA)	3.40	0.199	"	3.98		85.6	50-150				
Perfluoro-1-heptanesulfonic acid (PFHpS)	3.17	0.199	"	3.80		83.4	50-150				
Perfluoro-1-decanesulfonic acid (PFDS)	2.53	0.192	"	3.84		66.0	50-150				
1H,1H,2H,2H-Perfluorooctanesulfonic acid (6:2 F	13.7	0.755	"	15.1		90.9	50-150				
1H,1H,2H,2H-Perfluorodecanesulfonic acid (8:2 F	13.6	0.763	"	15.3		89.0	50-150				
Perfluoro-n-butanoic acid (PFBA)	12.1	0.795	"	15.9		75.9	50-150				
Perfluoro(2-ethoxyethane)sulfonic acid (PFEESA)	6.29	0.354	"	7.08		88.8	50-150				
Perfluoro-3,6-dioxaheptanoic acid (NFDHA)	5.76	0.398	"	7.95		72.5	50-150				
Perfluoro-4-oxapentanoic acid (PFMPA)	1.44	0.398	"	7.95		18.1	50-150	Low Bias			
Perfluoro-5-oxahexanoic acid (PFMBA)	8.10	0.398	"	7.95		102	50-150				
Perfluoro-1-pentanesulfonate (PFPeS)	3.89	0.187	"	3.74		104	50-150				
1H,1H,2H,2H-Perfluorohexanesulfonic acid (4:2 F	13.4	0.746	"	14.9		89.8	50-150				
HFPO-DA (Gen-X)	6.47	0.795	"	7.95		81.4	50-150				
11CL-PF3OUdS	2.86	0.751	"	7.51		38.1	50-150	Low Bias			
9CL-PF3ONS	3.73	0.744	"	7.44		50.2	50-150				
ADONA	5.71	0.751	"	7.51		76.0	50-150				

PFAS Target compounds by LC/MS-MS - Quality Control Data

York Analytical Laboratories, Inc. - Stratford

Analyte	Result	Reporting Limit	Units	Spike Level	Source* Result	%REC	%REC Limits	Flag	RPD	RPD Limit	Flag
Batch BC51762 - EPA 1633 Prep											
LCS (BC51762-BS1) LCS								Prepared: 03/24/2025 Analyzed: 03/26/2025			
Perfluorododecanesulfonic acid (PFDoS)	2.50	0.193	ug/kg wet	3.86		64.8	50-150				
Perfluoro-1-nonanesulfonic acid (PFNS)	3.33	0.191	"	3.82		87.3	50-150				
3-Perfluoropropyl propanoic acid (FPrPA)	38.2	0.994	"	15.9		240	50-150	High Bias			
3-Perfluoropentyl propanoic acid (FPePA)	51.2	4.97	"	79.5		64.4	50-150				
3-Perfluoroheptyl propanoic acid (FHpPA)	6.50	4.97	"	79.5		8.18	50-150	Low Bias			
N-MeFOSE	37.5	1.99	"	39.8		94.2	50-150				
N-MeFOSA	3.35	0.199	"	3.98		84.1	50-150				
N-EtFOSE	28.2	1.99	"	39.8		71.0	50-150				
N-EtFOSA	3.00	0.199	"	3.98		75.3	50-150				
Surrogate: M3PFBS	*3.12*		*"*	*2.32*		*135*	*25-150*				
Surrogate: M5PFHxA	*3.14*		*"*	*2.49*		*126*	*25-150*				
Surrogate: M4PFHpA	*3.76*		*"*	*2.49*		*151*	*25-150*				
Surrogate: M3PFHxS	*2.22*		*"*	*2.36*		*94.4*	*25-150*				
Surrogate: Perfluoro-n-[13C8]octanoic acid (M8PFOA)	*2.39*		*"*	*2.49*		*96.3*	*25-150*				
Surrogate: M6PFDA	*0.848*		*"*	*1.24*		*68.2*	*25-150*				
Surrogate: M7PFUdA	*0.821*		*"*	*1.24*		*66.1*	*25-150*				
Surrogate: Perfluoro-n-[1,2-13C2]dodecanoic acid (MPFDoA)	*0.821*		*"*	*1.24*		*66.1*	*25-150*				
Surrogate: M2PFTeDA	*0.839*		*"*	*1.24*		*67.5*	*10-150*				
Surrogate: Perfluoro-n-[13C4]butanoic acid (MPFBA)	*0.791*		*"*	*9.94*		*7.96*	*25-150*				
Surrogate: Perfluoro-1-[13C8]octanesulfonic acid (M8PFOS)	*1.55*		*"*	*2.38*		*65.0*	*25-150*				
Surrogate: Perfluoro-n-[13C5]pentanoic acid (M5PFPeA)	*4.85*		*"*	*4.97*		*97.5*	*25-150*				
Surrogate: Perfluoro-1-[13C8]octanesulfonamide (M8FOSA)	*1.35*		*"*	*2.49*		*54.3*	*10-150*				
Surrogate: d3-N-MeFOSAA	*3.30*		*"*	*4.97*		*66.3*	*25-150*				
Surrogate: d5-N-EtFOSAA	*2.75*		*"*	*4.97*		*55.3*	*25-150*				
Surrogate: M2-6:2 FTS	*3.66*		*"*	*4.73*		*77.3*	*25-200*				
Surrogate: M2-8:2 FTS	*3.47*		*"*	*4.77*		*72.7*	*25-200*				
Surrogate: M9PFNA	*0.990*		*"*	*1.24*		*79.7*	*25-150*				
Surrogate: M2-4:2 FTS	*5.36*		*"*	*4.66*		*115*	*25-150*				
Surrogate: d-N-MeFOSA	*1.52*		*"*	*2.49*		*61.1*	*25-150*				
Surrogate: d-N-EtFOSA	*1.67*		*"*	*2.49*		*67.1*	*25-150*				
Surrogate: M3HFPO-DA	*12.5*		*"*	*9.94*		*126*	*25-150*				
Surrogate: d9-N-EtFOSE	*8.69*		*"*	*24.9*		*35.0*	*25-150*				
Surrogate: d7-N-MeFOSE	*7.52*		*"*	*24.9*		*30.2*	*25-150*				



PFAS Target compounds by LC/MS-MS - Quality Control Data

York Analytical Laboratories, Inc. - Stratford

Analyte	Result	Reporting Limit	Units	Spike Level	Source* Result	%REC	%REC Limits	Flag	RPD	RPD Limit	Flag
Batch BC51762 - EPA 1633 Prep											
LCS (BC51762-BS2) LCS								Prepared: 03/24/2025 Analyzed: 03/26/2025			
Perfluorobutanesulfonic acid (PFBS)	0.316	0.178	ug/kg wet	0.355		88.8	50-150				
Perfluorohexanoic acid (PFHxA)	0.319	0.201	"	0.402		79.4	50-150				
Perfluoroheptanoic acid (PFHpA)	0.232	0.201	"	0.402		57.7	50-150				
Perfluorohexanesulfonic acid (PFHxS)	0.328	0.184	"	0.367		89.3	50-150				
Perfluorooctanoic acid (PFOA)	0.270	0.201	"	0.402		67.1	50-150				
Perfluorooctanesulfonic acid (PFOS)	0.287	0.187	"	0.373		76.8	50-150				
Perfluorononanoic acid (PFNA)	0.274	0.201	"	0.402		68.3	50-150				
Perfluorodecanoic acid (PFDA)	0.313	0.201	"	0.402		77.9	50-150				
Perfluoroundecanoic acid (PFUnA)	0.351	0.201	"	0.402		87.4	50-150				
Perfluorododecanoic acid (PFDoA)	0.256	0.201	"	0.402		63.8	50-150				
Perfluorotridecanoic acid (PFTrDA)	0.324	0.201	"	0.402		80.7	50-150				
Perfluorotetradecanoic acid (PFTA)	0.368	0.201	"	0.402		91.7	50-150				
N-MeFOSAA	0.391	0.201	"	0.402		97.5	50-150				
N-EtFOSAA	0.366	0.201	"	0.402		91.1	50-150				
Perfluoropentanoic acid (PFPeA)	0.641	0.402	"	0.803		79.9	50-150				
Perfluoro-1-octanesulfonamide (FOSA)	0.382	0.201	"	0.402		95.2	50-150				
Perfluoro-1-heptanesulfonic acid (PFHpS)	0.294	0.201	"	0.384		76.7	50-150				
Perfluoro-1-decanesulfonic acid (PFDS)	0.351	0.194	"	0.388		90.6	50-150				
1H,1H,2H,2H-Perfluorooctanesulfonic acid (6:2 F	1.44	0.763	"	1.53		94.4	50-150				
1H,1H,2H,2H-Perfluorodecanesulfonic acid (8:2 F	1.78	0.771	"	1.54		116	50-150				
Perfluoro-n-butanoic acid (PFBA)	1.23	0.803	"	1.61		76.4	50-150				
Perfluoro(2-ethoxyethane)sulfonic acid (PFEESA)	0.632	0.357	"	0.715		88.4	50-150				
Perfluoro-3,6-dioxaheptanoic acid (NFDHA)	0.481	0.402	"	0.803		59.9	50-150				
Perfluoro-4-oxapentanoic acid (PFMPA)	0.123	0.402	"	0.803		15.4	50-150	Low Bias			
Perfluoro-5-oxahexanoic acid (PFMBA)	0.885	0.402	"	0.803		110	50-150				
Perfluoro-1-pentanesulfonate (PFPeS)	0.390	0.189	"	0.378		103	50-150				
1H,1H,2H,2H-Perfluorohexanesulfonic acid (4:2 F	1.28	0.753	"	1.51		84.8	50-150				
HFPO-DA (Gen-X)	0.553	0.803	"	0.803		68.9	50-150				
11CL-PF3OUdS	0.315	0.759	"	0.759		41.5	50-150	Low Bias			
9CL-PF3ONS	0.381	0.751	"	0.751		50.8	50-150				
ADONA	0.540	0.759	"	0.759		71.2	50-150				
Perfluorododecanesulfonic acid (PFDoS)	0.318	0.195	"	0.390		81.5	50-150				
Perfluoro-1-nonanesulfonic acid (PFNS)	0.380	0.193	"	0.386		98.5	50-150				
3-Perfluoropropyl propanoic acid (FPrPA)	3.77	1.00	"	1.61		235	50-150	High Bias			
3-Perfluoropentyl propanoic acid (FPePA)	4.59	5.02	"	8.03		57.2	50-150				
3-Perfluoroheptyl propanoic acid (FHpPA)	0.707	5.02	"	8.03		8.80	50-150	Low Bias			
N-MeFOSE	3.38	2.01	"	4.02		84.2	50-150				
N-MeFOSA	0.460	0.201	"	0.402		114	50-150				
N-EtFOSE	3.07	2.01	"	4.02		76.5	50-150				
N-EtFOSA	0.371	0.201	"	0.402		92.3	50-150				
Surrogate: M3PFBS	*3.03*		"	*2.34*		*129*	*25-150*				
Surrogate: M5PFHxA	*2.99*		"	*2.51*		*119*	*25-150*				
Surrogate: M4PFHpA	*3.76*		"	*2.51*		*150*	*25-150*				
Surrogate: M3PFHxS	*2.25*		"	*2.38*		*94.5*	*25-150*				
Surrogate: Perfluoro-n-[13C8]octanoic acid (M8PFOA)	*2.33*		"	*2.51*		*92.9*	*25-150*				
Surrogate: M6PFDA	*0.930*		"	*1.26*		*74.1*	*25-150*				
Surrogate: M7PFUdA	*0.994*		"	*1.26*		*79.2*	*25-150*				
Surrogate: Perfluoro-n-[1,2-13C2]dodecanoic acid (MPFDoA)	*0.896*		"	*1.26*		*71.4*	*25-150*				
Surrogate: M2PFTeDA	*0.794*		"	*1.26*		*63.2*	*10-150*				

PFAS Target compounds by LC/MS-MS - Quality Control Data

York Analytical Laboratories, Inc. - Stratford

Analyte	Result	Reporting Limit	Units	Spike Level	Source* Result	%REC	%REC Limits	Flag	RPD	RPD Limit	Flag
Batch BC51762 - EPA 1633 Prep											
LCS (BC51762-BS2) LCS									Prepared: 03/24/2025 Analyzed: 03/26/2025		
Surrogate: Perfluoro-n-[13C4]butanoic acid (MPFBA)	*0.520*		*ug/kg wet*	*10.0*		*5.18*	*25-150*				
Surrogate: Perfluoro-1-[13C8]octanesulfonic acid (M8PFOS)	*1.61*		*"*	*2.40*		*67.0*	*25-150*				
Surrogate: Perfluoro-n-[13C5]pentanoic acid (M5PFPeA)	*3.63*		*"*	*5.02*		*72.4*	*25-150*				
Surrogate: Perfluoro-1-[13C8]octanesulfonamide (M8FOSA)	*1.44*		*"*	*2.51*		*57.5*	*10-150*				
Surrogate: d3-N-MeFOSAA	*3.34*		*"*	*5.02*		*66.5*	*25-150*				
Surrogate: d5-N-EtFOSAA	*3.18*		*"*	*5.02*		*63.3*	*25-150*				
Surrogate: M2-6:2 FTS	*3.59*		*"*	*4.77*		*75.1*	*25-200*				
Surrogate: M2-8:2 FTS	*3.23*		*"*	*4.82*		*67.0*	*25-200*				
Surrogate: M9PFNA	*0.978*		*"*	*1.26*		*77.9*	*25-150*				
Surrogate: M2-4:2 FTS	*5.53*		*"*	*4.71*		*117*	*25-150*				
Surrogate: d-N-MeFOSA	*1.63*		*"*	*2.51*		*64.9*	*25-150*				
Surrogate: d-N-EtFOSA	*1.78*		*"*	*2.51*		*71.1*	*25-150*				
Surrogate: M3HFPO-DA	*13.1*		*"*	*10.0*		*130*	*25-150*				
Surrogate: d9-N-EtFOSE	*8.74*		*"*	*25.1*		*34.8*	*25-150*				
Surrogate: d7-N-MeFOSE	*8.22*		*"*	*25.1*		*32.7*	*25-150*				

Organochlorine Pesticides by GC/ECD - Quality Control Data

York Analytical Laboratories, Inc. - Stratford

Analyte	Result	Reporting Limit	Units	Spike Level	Source* Result	%REC	%REC Limits	Flag	RPD	RPD Limit	Flag
Batch BC51512 - EPA 3550C											
Blank (BC51512-BLK1) Blank								Prepared & Analyzed: 03/21/2025			
4,4'-DDD	ND	0.00164	mg/kg wet								
4,4'-DDE	ND	0.00164	"								
4,4'-DDT	ND	0.00164	"								
Aldrin	ND	0.00164	"								
alpha-BHC	ND	0.00164	"								
alpha-Chlordane	ND	0.00164	"								
beta-BHC	ND	0.00164	"								
delta-BHC	ND	0.00164	"								
Dieldrin	ND	0.00164	"								
Endosulfan I	ND	0.00164	"								
Endosulfan II	ND	0.00164	"								
Endosulfan sulfate	ND	0.00164	"								
Endrin	ND	0.00164	"								
Endrin aldehyde	ND	0.00164	"								
Endrin ketone	ND	0.00164	"								
gamma-BHC (Lindane)	ND	0.00164	"								
gamma-Chlordane	ND	0.00164	"								
Heptachlor	ND	0.00164	"								
Heptachlor epoxide	ND	0.00164	"								
Methoxychlor	ND	0.00164	"								
Toxaphene	ND	0.164	"								
Chlordane, total	ND	0.0329	"								
Surrogate: Decachlorobiphenyl	*0.0514*		*"*	*0.0664*		*77.3*	*30-150*				
Surrogate: Tetrachloro-m-xylene	*0.0651*		*"*	*0.0664*		*98.0*	*30-150*				
LCS (BC51512-BS1) LCS								Prepared & Analyzed: 03/21/2025			
4,4'-DDD	0.0357	0.00164	mg/kg wet	0.0332		107	40-140				
4,4'-DDE	0.0363	0.00164	"	0.0332		109	40-140				
4,4'-DDT	0.0365	0.00164	"	0.0332		110	40-140				
Aldrin	0.0362	0.00164	"	0.0332		109	40-140				
alpha-BHC	0.0378	0.00164	"	0.0332		114	40-140				
alpha-Chlordane	0.0382	0.00164	"	0.0332		115	40-140				
beta-BHC	0.0390	0.00164	"	0.0332		117	40-140				
delta-BHC	0.0306	0.00164	"	0.0332		92.0	40-140				
Dieldrin	0.0380	0.00164	"	0.0332		114	40-140				
Endosulfan I	0.0360	0.00164	"	0.0332		108	40-140				
Endosulfan II	0.0378	0.00164	"	0.0332		114	40-140				
Endosulfan sulfate	0.0346	0.00164	"	0.0332		104	40-140				
Endrin	0.0381	0.00164	"	0.0332		115	40-140				
Endrin aldehyde	0.0375	0.00164	"	0.0332		113	40-140				
Endrin ketone	0.0352	0.00164	"	0.0332		106	40-140				
gamma-BHC (Lindane)	0.0363	0.00164	"	0.0332		109	40-140				
gamma-Chlordane	0.0376	0.00164	"	0.0332		113	40-140				
Heptachlor	0.0389	0.00164	"	0.0332		117	40-140				
Heptachlor epoxide	0.0395	0.00164	"	0.0332		119	40-140				
Methoxychlor	0.0353	0.00164	"	0.0332		106	40-140				
Surrogate: Decachlorobiphenyl	*0.0504*		*"*	*0.0664*		*75.9*	*30-150*				
Surrogate: Tetrachloro-m-xylene	*0.0582*		*"*	*0.0664*		*87.6*	*30-150*				

Polychlorinated Biphenyls by GC/ECD - Quality Control Data

York Analytical Laboratories, Inc. - Stratford

Analyte	Result	Reporting Limit	Units	Spike Level	Source* Result	%REC	%REC Limits	Flag	RPD	RPD Limit	Flag
Batch BC51511 - EPA 3550C											
Blank (BC51511-BLK1) Blank								Prepared & Analyzed: 03/21/2025			
Aroclor 1016	ND	0.0166	mg/kg wet								
Aroclor 1221	ND	0.0166	"								
Aroclor 1232	ND	0.0166	"								
Aroclor 1242	ND	0.0166	"								
Aroclor 1248	ND	0.0166	"								
Aroclor 1254	ND	0.0166	"								
Aroclor 1260	ND	0.0166	"								
Total PCBs	ND	0.0166	"								
Surrogate: Tetrachloro-m-xylene	*0.0458*		*"*	*0.0664*		*69.0*	*30-120*				
Surrogate: Decachlorobiphenyl	*0.0389*		*"*	*0.0664*		*58.5*	*30-120*				
LCS (BC51511-BS2) LCS								Prepared & Analyzed: 03/21/2025			
Aroclor 1016	0.288	0.0166	mg/kg wet	0.332		86.8	40-130				
Aroclor 1260	0.269	0.0166	"	0.332		81.0	40-130				
Surrogate: Tetrachloro-m-xylene	*0.0472*		*"*	*0.0664*		*71.0*	*30-120*				
Surrogate: Decachlorobiphenyl	*0.0419*		*"*	*0.0664*		*63.0*	*30-120*				

Chlorinated Herbicides by GC/ECD - Quality Control Data

York Analytical Laboratories, Inc. - Stratford

Analyte	Result	Reporting Limit	Units	Spike Level	Source* Result	%REC	%REC Limits	Flag	RPD	RPD Limit	Flag
Batch BC51490 - EPA 3550C/8151A											
Blank (BC51490-BLK1) Blank									Prepared: 03/20/2025 Analyzed: 03/21/2025		
2,4,5-T	ND	0.0199	mg/kg wet								
2,4,5-TP (Silvex)	ND	0.0199	"								
2,4-D	ND	0.0199	"								
Surrogate: 2,4-Dichlorophenylacetic acid (DCAA)	*0.430*		*"*	*0.415*		*104*	*21-150*				
LCS (BC51490-BS1) LCS									Prepared: 03/20/2025 Analyzed: 03/21/2025		
2,4,5-T	0.0731	0.0199	mg/kg wet	0.0664		110	10-120				
2,4,5-TP (Silvex)	0.0681	0.0199	"	0.0664		102	10-120				
2,4-D	0.0540	0.0199	"	0.0664		81.2	10-118				
Surrogate: 2,4-Dichlorophenylacetic acid (DCAA)	*0.392*		*"*	*0.415*		*94.4*	*21-150*				
Matrix Spike (BC51490-MS1) Matrix Spike *Source sample: 25C1088-09 (SB12_16-18)									Prepared: 03/20/2025 Analyzed: 03/21/2025		
2,4,5-T	0.0509	0.0222	mg/kg dry	0.0741	ND	68.7	10-120				
2,4,5-TP (Silvex)	0.0584	0.0222	"	0.0741	ND	78.8	10-120				
2,4-D	0.0463	0.0222	"	0.0741	ND	62.5	10-118				
Surrogate: 2,4-Dichlorophenylacetic acid (DCAA)	*0.358*		*"*	*0.463*		*77.4*	*21-150*				
Matrix Spike Dup (BC51490-M Matrix Spike Dup *Source sample: 25C1088-09 (SB12_16-18)									Prepared: 03/20/2025 Analyzed: 03/21/2025		
2,4,5-T	0.0648	0.0222	mg/kg dry	0.0741	ND	87.5	10-120		24.0	35	
2,4,5-TP (Silvex)	0.0584	0.0222	"	0.0741	ND	78.8	10-120		0.00	35	
2,4-D	0.0482	0.0222	"	0.0741	ND	65.0	10-118		3.92	35	
Surrogate: 2,4-Dichlorophenylacetic acid (DCAA)	*0.377*		*"*	*0.463*		*81.4*	*21-150*				

Metals by ICP - Quality Control Data

York Analytical Laboratories, Inc. - Stratford

Analyte	Result	Reporting Limit	Units	Spike Level	Source* Result	%REC	%REC Limits	Flag	RPD	RPD Limit	Flag
Batch BC51522 - EPA 3050B											
Blank (BC51522-BLK1) Blank									Prepared: 03/20/2025 Analyzed: 03/21/2025		
Aluminum	ND	4.17	mg/kg wet								
Antimony	ND	2.08	"								
Arsenic	ND	1.25	"								
Barium	ND	2.08	"								
Beryllium	ND	0.042	"								
Cadmium	ND	0.250	"								
Calcium	ND	4.17	"								
Chromium	ND	0.417	"								
Cobalt	ND	0.333	"								
Copper	ND	1.67	"								
Iron	ND	20.8	"								
Lead	ND	0.417	"								
Magnesium	ND	4.17	"								
Manganese	ND	0.417	"								
Nickel	ND	0.830	"								
Potassium	ND	4.17	"								
Selenium	ND	2.08	"								
Silver	ND	0.420	"								
Sodium	ND	41.7	"								
Thallium	ND	1.67	"								
Vanadium	ND	0.830	"								
Zinc	ND	2.08	"								
Reference (BC51522-SRM1) Reference									Prepared: 03/20/2025 Analyzed: 03/21/2025		
Aluminum	7140	4.17	mg/kg wet	7680		93.0	47.4-130.2				
Antimony	44.3	2.08	"	201		22.0	0-100				
Arsenic	141	1.25	"	181		77.7	66.3-98				
Barium	205	2.08	"	211		97.1	73.9-107.1				
Beryllium	250	0.042	"	270		92.6	73-104.4				
Cadmium	186	0.250	"	221		84.2	70.6-101.8				
Calcium	4090	4.17	"	4280		95.5	77.3-111				
Chromium	130	0.417	"	149		87.5	71.8-105.4				
Cobalt	130	0.333	"	142		91.8	73.2-104.2				
Copper	245	1.67	"	264		92.9	73.5-104.2				
Iron	6220	20.8	"	7360		84.6	55.4-130.3				
Lead	90.3	0.417	"	106		85.2	76.1-109.4				
Magnesium	1960	4.17	"	2170		90.5	68.7-112				
Manganese	229	0.417	"	270		84.7	73-107.8				
Nickel	160	0.830	"	177		90.2	71.8-103.4				
Potassium	2080	4.17	"	2340		88.9	62.8-113.7				
Selenium	120	2.08	"	139		86.0	70-107.9				
Silver	53.5	0.420	"	59.9		89.4	72.8-110.7				
Sodium	282	41.7	"	306		92.0	66-113.4				
Thallium	178	1.67	"	205		86.9	71.7-106.8				
Vanadium	132	0.830	"	155		85.3	69-107.7				
Zinc	331	2.08	"	389		85.2	70.4-106.9				

Metals by ICP - Quality Control Data

York Analytical Laboratories, Inc. - Stratford

Analyte	Result	Reporting Limit	Units	Spike Level	Source* Result	%REC	%REC Limits	Flag	RPD	RPD Limit	Flag
Batch BC51651 - EPA 3050B											
Blank (BC51651-BLK1) Blank									Prepared: 03/23/2025 Analyzed: 03/24/2025		
Aluminum	ND	4.17	mg/kg wet								
Antimony	ND	2.08	"								
Arsenic	ND	1.25	"								
Barium	ND	2.08	"								
Beryllium	ND	0.042	"								
Cadmium	ND	0.250	"								
Calcium	ND	4.17	"								
Chromium	ND	0.417	"								
Cobalt	ND	0.333	"								
Copper	ND	1.67	"								
Iron	ND	20.8	"								
Lead	ND	0.417	"								
Magnesium	ND	4.17	"								
Manganese	ND	0.417	"								
Nickel	ND	0.830	"								
Potassium	ND	4.17	"								
Selenium	ND	2.08	"								
Silver	ND	0.420	"								
Sodium	ND	41.7	"								
Thallium	ND	1.67	"								
Vanadium	ND	0.830	"								
Zinc	ND	2.08	"								
Reference (BC51651-SRM1) Reference									Prepared: 03/23/2025 Analyzed: 03/24/2025		
Aluminum	6770	4.17	mg/kg wet	7680		88.1	47.4-130.2				
Antimony	46.9	2.08	"	201		23.3	0-100				
Arsenic	141	1.25	"	181		77.9	66.3-98				
Barium	206	2.08	"	211		97.9	73.9-107.1				
Beryllium	242	0.042	"	270		89.5	73-104.4				
Cadmium	183	0.250	"	221		82.8	70.6-101.8				
Calcium	3930	4.17	"	4280		91.9	77.3-111				
Chromium	134	0.417	"	149		89.7	71.8-105.4				
Cobalt	128	0.333	"	142		90.4	73.2-104.2				
Copper	248	1.67	"	264		93.9	73.5-104.2				
Iron	6120	20.8	"	7360		83.1	55.4-130.3				
Lead	90.3	0.417	"	106		85.2	76.1-109.4				
Magnesium	1920	4.17	"	2170		88.4	68.7-112				
Manganese	224	0.417	"	270		82.9	73-107.8				
Nickel	156	0.830	"	177		87.9	71.8-103.4				
Potassium	2010	4.17	"	2340		86.1	62.8-113.7				
Selenium	117	2.08	"	139		83.9	70-107.9				
Silver	53.0	0.420	"	59.9		88.4	72.8-110.7				
Sodium	271	41.7	"	306		88.7	66-113.4				
Thallium	173	1.67	"	205		84.2	71.7-106.8				
Vanadium	132	0.830	"	155		85.0	69-107.7				
Zinc	335	2.08	"	389		86.0	70.4-106.9				

Mercury by EPA 7000/200 Series Methods - Quality Control Data

York Analytical Laboratories, Inc. - Stratford

Analyte	Result	Reporting Limit	Units	Spike Level	Source* Result	%REC	%REC Limits	Flag	RPD	RPD Limit	Flag
Batch BC51505 - EPA 7473 soil											
Blank (BC51505-BLK1) Blank									Prepared: 03/20/2025 Analyzed: 03/21/2025		
Mercury	ND	0.0300	mg/kg wet								
Reference (BC51505-SRM1) Reference									Prepared: 03/20/2025 Analyzed: 03/21/2025		
Mercury	19.595		mg/kg	24.0		81.6	55.8-109.6				
Batch BC51595 - EPA 7473 soil											
Blank (BC51595-BLK1) Blank									Prepared: 03/21/2025 Analyzed: 03/22/2025		
Mercury	ND	0.0300	mg/kg wet								
Reference (BC51595-SRM1) Reference									Prepared: 03/21/2025 Analyzed: 03/22/2025		
Mercury	22.575		mg/kg	24.0		94.1	55.8-109.6				

Wet Chemistry Parameters - Quality Control Data

York Analytical Laboratories, Inc. - Stratford

Analyte	Result	Reporting Limit	Units	Spike Level	Source* Result	%REC	%REC Limits	Flag	RPD	RPD Limit	Flag
Batch BC51370 - Analysis Preparation Soil											
Blank (BC51370-BLK1) Blank								Prepared & Analyzed: 03/19/2025			
Cyanide, total	ND	0.500	mg/kg wet								
Reference (BC51370-SRM1) Reference								Prepared & Analyzed: 03/19/2025			
Cyanide, total	127		ug/mL	111		114	43.5-170				
Batch BC51397 - EPA SW846-3060											
Blank (BC51397-BLK1) Blank								Prepared & Analyzed: 03/19/2025			
Chromium, Hexavalent	ND	0.500	mg/kg wet								
Reference (BC51397-SRM1) Reference								Prepared & Analyzed: 03/19/2025			
Chromium, Hexavalent	211		mg/L	227		93.0	42.3-157.7				
Batch BC51423 - Analysis Preparation Soil											
Blank (BC51423-BLK1) Blank								Prepared & Analyzed: 03/19/2025			
Cyanide, total	ND	0.500	mg/kg wet								
Reference (BC51423-SRM1) Reference								Prepared & Analyzed: 03/19/2025			
Cyanide, total	132		ug/mL	111		119	43.5-170				

Miscellaneous Physical Parameters - Quality Control Data

York Analytical Laboratories, Inc. - Stratford

Analyte	Result	Reporting Limit	Units	Spike Level	Source* Result	%REC	%REC Limits	Flag	RPD	RPD Limit	Flag
Batch BC51387 - % Solids Prep											
Duplicate (BC51387-DUP1) Duplicate	*Source sample: 25C1088-09 (SB12_16-18)							Prepared & Analyzed: 03/19/2025			
% Solids	87.1	0.100	%		89.1				2.23	20	

Volatile Analysis Sample Containers

Lab ID	Client Sample ID	Volatile Sample Container
25C1088-01	SB09_10-12	40mL Vial with Stir Bar-Cool 4° C
25C1088-03	SB10_10-12	40mL Vial with Stir Bar-Cool 4° C
25C1088-05	SB11_10-12	40mL Vial with Stir Bar-Cool 4° C
25C1088-07	SB12_6-8	40mL Vial with Stir Bar-Cool 4° C
25C1088-08	SB12_10-12	40mL Vial with Stir Bar-Cool 4° C
25C1088-10	SB13_6-8	40mL Vial with Stir Bar-Cool 4° C
25C1088-11	SB13_10-12	40mL Vial with Stir Bar-Cool 4° C
25C1088-12	DUP03_031525	40mL Vial with Stir Bar-Cool 4° C

Sample and Data Qualifiers Relating to This Work Order

QL-02	This LCS analyte is outside Laboratory Recovery limits due the analyte behavior using the referenced method. The reference method has certain limitations with respect to analytes of this nature.
PFSu-L	The isotopically labeled surrogate recovered below lab control limits due to a matrix effect. Isotope Dilution was applied.
PFSu-H	The isotopically labeled surrogate recovered above lab control limits due to a matrix effect. Isotope Dilution was applied.
PF-LCS-L	The LCS recovery for this PFAS compound was below control limits.
PF-CCV-L	The CCV recovery for this PFAS compound was below control limits.
J	Detected below the Reporting Limit but greater than or equal to the Method Detection Limit (MDL/LOD) or in the case of a TIC, the result is an estimated concentration.
ICVE	The value reported is ESTIMATED. The value is estimated due to its behavior during initial calibration verification (recovery exceeded 30% of expected value).
CCVH	The value reported is estimated due to its behavior during continuing calibration verification (>20% difference for average RF or >20% drift for linear or quadratic fit.) This value may be biased high.
CCVE	The value reported is ESTIMATED. The value is estimated due to its behavior during continuing calibration verification (>20% Difference for average Rf or >20% Drift for quadratic fit).
CAL-E	The value reported is ESTIMATED. The value is estimated due to its behavior during initial calibration (average Rf>20%)
B	Analyte is found in the associated analysis batch blank. For volatiles, methylene chloride and acetone are common lab contaminants.

Definitions and Other Explanations

*	Analyte is not certified or the state of the samples origination does not offer certification for the Analyte.
ND	NOT DETECTED - the analyte is not detected at the Reported to level (LOQ/RL or LOD/MDL)
RL	REPORTING LIMIT - the minimum reportable value based upon the lowest point in the analyte calibration curve.
LOQ	LIMIT OF QUANTITATION - the minimum concentration of a target analyte that can be reported within a specified degree of confidence. This is the lowest point in an analyte calibration curve that has been subjected to all steps of the processing/analysis and verified to meet defined criteria. This is based upon NELAC 2009 Standards and applies to all analyses.
LOD	LIMIT OF DETECTION - a verified estimate of the minimum concentration of a substance in a given matrix that an analytical process can reliably detect. This is based upon NELAC 2009 Standards and applies to all analyses conducted under the auspices of EPA SW-846.
MDL	METHOD DETECTION LIMIT - a statistically derived estimate of the minimum amount of a substance an analytical system can reliably detect with a 99% confidence that the concentration of the substance is greater than zero. This is based upon 40 CFR Part 136 Appendix B and applies only to EPA 600 and 200 series methods.
Reported to	This indicates that the data for a particular analysis is reported to either the LOD/MDL, or the LOQ/RL. In cases where the "Reported to" is located above the LOD/MDL, any value between this and the LOQ represents an estimated value which is "J" flagged accordingly. This applies to volatile and semi-volatile target compounds only.
NR	Not reported
RPD	Relative Percent Difference
Wet	The data has been reported on an as-received (wet weight) basis
Low Bias	Low Bias flag indicates that the recovery of the flagged analyte is below the laboratory or regulatory lower control limit. The data user should take note that this analyte may be biased low but should evaluate multiple lines of evidence including the LCS and site-specific MS/MSD data to draw bias conclusions. In cases where no site-specific MS/MSD was requested, only the LCS data can be used to evaluate such bias.
High Bias	High Bias flag indicates that the recovery of the flagged analyte is above the laboratory or regulatory upper control limit. The data user should take note that this analyte may be biased high but should evaluate multiple lines of evidence including the LCS and site-specific MS/MSD data to draw bias conclusions. In cases where no site-specific MS/MSD was requested, only the LCS data can be used to evaluate such bias.

Non-Dir. Non-dir. flag (Non-Directional Bias) indicates that the Relative Percent Difference (RPD) (a measure of precision) among the MS and MSD data is outside the laboratory or regulatory control limit. This alerts the data user where the MS and MSD are from site-specific samples that the RPD is high due to either non-homogeneous distribution of target analyte between the MS/MSD or indicates poor reproducibility for other reasons.

If EPA SW-846 method 8270 is included herein it is noted that the target compound N-nitrosodiphenylamine (NDPA) decomposes in the gas chromatographic inlet and cannot be separated from diphenylamine (DPA). These results could actually represent 100% DPA, 100% NDPA or some combination of the two. For this reason, York reports the combined result for n-nitrosodiphenylamine and diphenylamine for either of these compounds as a combined concentration as Diphenylamine.

If Total PCBs are detected and the target aroclors reported are "Not detected", the Total PCB value is reported due to the presence of either or both Aroclors 1262 and 1268 which are non-target aroclors for some regulatory lists.

2-chloroethylvinyl ether readily breaks down under acidic conditions. Samples that are acid preserved, including standards will exhibit breakdown. The data user should take note.

Certification for pH is no longer offered by NYDOH ELAP.

Semi-Volatile and Volatile analyses are reported down to the LOD/MDL, with values between the LOD/MDL and the LOQ being "J" flagged as estimated results.

For analyses by EPA SW-846-8270D, the Limit of Quantitation (LOQ) reported for benzidine is based upon the lowest standard used for calibration and is not a verified LOQ due to this compound's propensity for oxidative losses during extraction/concentration procedures and non-reproducible chromatographic performance.

Field Chain-of-Custody Record

YORK
ANALYTICAL LABORATORIES INC

York Analytical Laboratories, Inc. (YORK)'s Standard Terms & Conditions are listed on the back side of this document. This legal document serves as your written authorization for YORK to proceed with the analyses requested below. Your signature binds you to YORK's Standard Terms & Conditions.

120 Research Drive Stratford, CT 06615 132-02 89th Ave Queens, NY 11418 56 Church Hill Rd. #2 Newtown, CT 06470 2161 Whitesville Rd Toms River, NJ 08755 clientservices@yorklab.com 800-306-YORK

YORK Project Number: 25C1088

Page 1 of 1

Report To:	Invoice To:
Company: Langan NYC	Company: SAME
Address: 360 Ninth Ave, 8th Fl New York, NY 10001	Address:
Phone.: 212-479-5400	Phone.:
Contact: Kristen Vexler	Contact:
E-mail: kvexler@langan.com	E-mail:

YOUR Project Name / Number: 413 E 120th St 170745301

PO Number:

Samples Collected From: NY [X] NJ [ ] CT [ ] PA [ ] Other: (please specify)

Please print clearly and legibly. All information must be complete. Samples will not be logged in and the turn-around-time clock will not begin until any questions by YORK are resolved.

Aron Farber

Samples Collected by: (print AND sign your name)

Matrix Codes
S - soil/solid/sludge
GW - groundwater
DW - drinking water
SW - surface water
WW - wastewater
O - Oil
Other

Preservative (please list number of containers)

Analyses Requested

Sample Identification	Date	Time	Matrix	Unpreserved	HCl (hydrochloric acid)	MeOH (methanol)	HNO_3 (nitric acid)	H_2SO_4 (sulfuric acid)	NaOH (sodium hydroxide)	$Na_2S_2O_3$ (sodium thio.)	Trizma	Ammonium Acetate	Other:	Part 375/TCL VOCs	Part 375/TCL SVOCs	PCBs	Pesticides, Herbicides	TAL Metals incl. hexavl chromium	Total Cyanide	PFAS	1,4 dioxane	Grab or Comp. G/C
SB09_10-12	3/15	8:15	S											X	X	X	X	X	X	X	X	
SB09_15-17		8:30												X	X	X	X	X	X	X	X	
SB10_10-12		9:30												X	X	X	X	X	X	X	X	
SB10_12-14		9:45												X	X	X	X	X	X	X	X	
SB11_10-12		1030												X	X	X	X	X	X	X	X	
SB11_22-24		1045												X	X	X	X	X	X	X	X	
SB12_6-8		1100												X	X	X	X	X	X	X	X	
SB12_10-12		1130												X	X	X	X	X	X	X	X	
SB12_16-18*		1200												X	X	X	X	X	X	X	X	
SB13_6-8		1330												X	X	X	X	X	X	X	X	
SB13_10-12		1400												X	X	X	X	X	X	X	X	
DUP03_031525		—												X	X	X	X	X	X	X	X	

Turn-Around Time
RUSH - Next Day [ ]
RUSH - Two Day [ ]
RUSH - Three Day [ ]
RUSH - Four Day [ ]
RUSH - Five Day [ ]
Standard (6-9 Day) [X]
PFAS Standard 7-10 Day [X]

Report Type (circle)
QA Report
Summary (Results Only)
NY ASP B Package
NJ Reduced
NJ DKQP
NJ Full
CT RCP

EDD Type (circle)
EQuIS (standard)
NYSDEC EQuIS
NJDEP SRP Haz Site
Standard Excel
CMDP
Other:

Regulatory Comparative
Compared to the following Regulation(s): (please fill in)

Field Filtered [ ]
Lab Filtered [ ]

Comments: please cc gdeyerauro@langan.com & datamanagement@langan.com
*MS/MSD collected
Samples iced/chilled at time of lab pickup? circle Yes or No

Lab Sample Receiving Checklist (to be completed by the receiving laboratory only) Circle Y / N
Custody Seals: Y / ~~N~~ Containers Intact: ~~Y~~ / N COC/Labels Agree: ~~Y~~ / N Preservation Confirmed: ~~Y~~ / N
COC Complete: ~~Y~~ / N COC Received: ~~Y~~ / N Appropriate Sample Volumes: ~~Y~~ / N Appropriate Sample Containers: ~~Y~~ / N
Cooler Temperature Confirmed: ~~Y~~ / N Samples Submitted within Holding Times: ~~Y~~ / N Corrective Action Form Required: Y / ~~N~~

1. Samples Relinquished by / Company	Date/Time	1. Samples Received by / Company	Date/Time	2. Samples Relinquished by / Company	Date/Time
		[signature]	3-18-25 8:40	[signature]	3-18-25 1425
2. Samples Received by / Company	Date/Time	3. Samples Relinquished by / Company	Date/Time	3. Samples Received by / Company	Date/Time
4. Samples Relinquished by / Company	Date/Time	4. Samples Received by / Company	Date/Time	Samples Received in LAB by	Date/Time / Temperature
				NCC Sin	3/18/25 1425 / 4.0 Degrees C

Technical Report

prepared for:

Langan Engineering & Environmental Services (NYC)
21 Penn Plaza, 360 West 31st Street
New York NY, 10001
Attention: Kristen Wexler

Report Date: 04/21/2025
Client Project ID: 170745301
York Project (SDG) No.: 25C1178

Revision No. 1.0

Report Date: 04/21/2025
Client Project ID: 170745301
York Project (SDG) No.: 25C1178

Langan Engineering & Environmental Services (NYC)
21 Penn Plaza, 360 West 31st Street
New York NY, 10001
Attention: Kristen Wexler

Purpose and Results

This report contains the analytical data for the sample(s) identified on the attached chain-of-custody received in our laboratory on March 19, 2025 and listed below. The project was identified as your project: **170745301**.

The analyses were conducted utilizing appropriate EPA, Standard Methods, and ASTM methods as detailed in the data summary tables.

All samples were received in proper condition meeting the customary acceptance requirements for environmental samples except those indicated under the Sample and Analysis Qualifiers section of this report.

All analyses met the method and laboratory standard operating procedure requirements except as indicated by any data flags, the meaning of which are explained in the Sample and Data Qualifiers Relating to This Work Order section of this report and case narrative if applicable.

The results of the analyses, which are all reported on dry weight basis (soils) unless otherwise noted, are detailed in the following pages.

Please contact Client Services at 203.325.1371 with any questions regarding this report.

York Sample ID	Client Sample ID	Matrix	Date Collected	Date Received
25C1178-01	MW07_031825	Ground Water	03/18/2025	03/19/2025
25C1178-02	MW16_031825	Ground Water	03/18/2025	03/19/2025
25C1178-03	MW18_031825	Ground Water	03/18/2025	03/19/2025
25C1178-05	GWFB01_031825	Ground Water	03/18/2025	03/19/2025

General Notes for York Project (SDG) No.: 25C1178

1. The RLs and MDLs (Reporting Limit and Method Detection Limit respectively) reported are adjusted for any dilution necessary due to the levels of target and/or non-target analytes and matrix interference. The RL(REPORTING LIMIT) is based upon the lowest standard utilized for the calibration where applicable.
2. Samples are retained for a period of thirty days after submittal of report, unless other arrangements are made.
3. York's liability for the above data is limited to the dollar value paid to York for the referenced project.
4. This report shall not be reproduced without the written approval of York Analytical Laboratories, Inc.
5. All analyses conducted met method or Laboratory SOP requirements. See the Sample and Data Qualifiers Section for further information.
6. It is noted that no analyses reported herein were subcontracted to another laboratory, unless noted in the report.
7. This report reflects results that relate only to the samples submitted on the attached chain-of-custody form(s) received by York.
8. Analyses conducted at York Analytical Laboratories, Inc. Stratford, CT are indicated by NY Cert. No. 10854; those conducted at York Analytical Laboratories, Inc., Richmond Hill, NY are indicated by NY Cert. No. 12058.

Approved By  **Date:** 04/21/2025

Cassie L. Mosher
Laboratory Manager

Sample Information

Client Sample ID: MW07_031825 **York Sample ID:** 25C1178-01

York Project (SDG) No.	Client Project ID	Matrix	Collection Date/Time	Date Received
25C1178	170745301	Ground Water	March 18, 2025 11:30 am	03/19/2025

VOA, 8260 LOW MASTER **Log-in Notes:** **Sample Notes:**

Sample Prepared by Method: EPA 5030B

CAS No.	Parameter	Result	Flag	Units	Reported to LOD/MDL	LOQ	Dilution	Reference Method	Date/Time Prepared	Date/Time Analyzed	Analyst
630-20-6	1,1,1,2-Tetrachloroethane	ND		ug/L	0.216	0.500	1	EPA 8260D	03/20/2025 08:00	03/20/2025 11:09	PMB
								Certifications:	CTDOH-PH-0723,NELAC-NY10854,NELAC-NY12058,NJDEP-CT		
71-55-6	1,1,1-Trichloroethane	ND		ug/L	0.266	0.500	1	EPA 8260D	03/20/2025 08:00	03/20/2025 11:09	PMB
								Certifications:	CTDOH-PH-0723,NELAC-NY10854,NELAC-NY12058,NJDEP-CT		
79-34-5	1,1,2,2-Tetrachloroethane	ND		ug/L	0.256	0.500	1	EPA 8260D	03/20/2025 08:00	03/20/2025 11:09	PMB
								Certifications:	CTDOH-PH-0723,NELAC-NY10854,NELAC-NY12058,NJDEP-CT		
76-13-1	1,1,2-Trichloro-1,2,2-trifluoroethane (Freon 113)	ND		ug/L	0.286	0.500	1	EPA 8260D	03/20/2025 08:00	03/20/2025 11:09	PMB
								Certifications:	CTDOH-PH-0723,NELAC-NY10854,NELAC-NY12058,NJDEP-CT		
79-00-5	1,1,2-Trichloroethane	ND		ug/L	0.249	0.500	1	EPA 8260D	03/20/2025 08:00	03/20/2025 11:09	PMB
								Certifications:	CTDOH-PH-0723,NELAC-NY10854,NELAC-NY12058,NJDEP-CT		
75-34-3	1,1-Dichloroethane	ND		ug/L	0.272	0.500	1	EPA 8260D	03/20/2025 08:00	03/20/2025 11:09	PMB
								Certifications:	CTDOH-PH-0723,NELAC-NY10854,NELAC-NY12058,NJDEP-CT		
75-35-4	1,1-Dichloroethylene	ND		ug/L	0.327	0.500	1	EPA 8260D	03/20/2025 08:00	03/20/2025 11:09	PMB
								Certifications:	CTDOH-PH-0723,NELAC-NY10854,NELAC-NY12058,NJDEP-CT		
87-61-6	1,2,3-Trichlorobenzene	ND		ug/L	0.222	0.500	1	EPA 8260D	03/20/2025 08:00	03/20/2025 11:09	PMB
								Certifications:	NELAC-NY10854,NELAC-NY12058,NJDEP-CT005,PADEP-68-04		
96-18-4	1,2,3-Trichloropropane	ND		ug/L	0.273	0.500	1	EPA 8260D	03/20/2025 08:00	03/20/2025 11:09	PMB
								Certifications:	NELAC-NY10854,NELAC-NY12058,NJDEP-CT005,PADEP-68-04		
120-82-1	1,2,4-Trichlorobenzene	ND		ug/L	0.138	0.500	1	EPA 8260D	03/20/2025 08:00	03/20/2025 11:09	PMB
								Certifications:	NELAC-NY10854,NELAC-NY12058,NJDEP-CT005,PADEP-68-04		
95-63-6	1,2,4-Trimethylbenzene	ND		ug/L	0.310	0.500	1	EPA 8260D	03/20/2025 08:00	03/20/2025 11:09	PMB
								Certifications:	CTDOH-PH-0723,NELAC-NY10854,NELAC-NY12058,NJDEP-CT		
96-12-8	1,2-Dibromo-3-chloropropane	ND		ug/L	0.432	0.500	1	EPA 8260D	03/20/2025 08:00	03/20/2025 11:09	PMB
								Certifications:	CTDOH-PH-0723,NELAC-NY10854,NELAC-NY12058,NJDEP-CT		
106-93-4	1,2-Dibromoethane	ND		ug/L	0.215	0.500	1	EPA 8260D	03/20/2025 08:00	03/20/2025 11:09	PMB
								Certifications:	CTDOH-PH-0723,NELAC-NY10854,NELAC-NY12058,NJDEP-CT		
95-50-1	1,2-Dichlorobenzene	ND		ug/L	0.270	0.500	1	EPA 8260D	03/20/2025 08:00	03/20/2025 11:09	PMB
								Certifications:	CTDOH-PH-0723,NELAC-NY10854,NELAC-NY12058,NJDEP-CT		
107-06-2	1,2-Dichloroethane	ND		ug/L	0.377	0.500	1	EPA 8260D	03/20/2025 08:00	03/20/2025 11:09	PMB
								Certifications:	CTDOH-PH-0723,NELAC-NY10854,NELAC-NY12058,NJDEP-CT		
78-87-5	1,2-Dichloropropane	ND		ug/L	0.327	0.500	1	EPA 8260D	03/20/2025 08:00	03/20/2025 11:09	PMB
								Certifications:	CTDOH-PH-0723,NELAC-NY10854,NELAC-NY12058,NJDEP-CT		
108-67-8	1,3,5-Trimethylbenzene	ND		ug/L	0.347	0.500	1	EPA 8260D	03/20/2025 08:00	03/20/2025 11:09	PMB
								Certifications:	CTDOH-PH-0723,NELAC-NY10854,NELAC-NY12058,NJDEP-CT		
541-73-1	1,3-Dichlorobenzene	ND		ug/L	0.283	0.500	1	EPA 8260D	03/20/2025 08:00	03/20/2025 11:09	PMB
								Certifications:	CTDOH-PH-0723,NELAC-NY10854,NELAC-NY12058,NJDEP-CT		
106-46-7	1,4-Dichlorobenzene	ND		ug/L	0.311	0.500	1	EPA 8260D	03/20/2025 08:00	03/20/2025 11:09	PMB
								Certifications:	CTDOH-PH-0723,NELAC-NY10854,NELAC-NY12058,NJDEP-CT		
123-91-1	1,4-Dioxane	ND		ug/L	35.3	80.0	1	EPA 8260D	03/20/2025 08:00	03/20/2025 11:09	PMB
								Certifications:	NELAC-NY10854,NELAC-NY12058,NJDEP-CT005,PADEP-68-04		
78-93-3	2-Butanone	ND		ug/L	0.421	0.500	1	EPA 8260D	03/20/2025 08:00	03/20/2025 11:09	PMB
								Certifications:	CTDOH-PH-0723,NELAC-NY10854,NELAC-NY12058,NJDEP-CT		

Sample Information

Client Sample ID: MW07_031825 **York Sample ID:** 25C1178-01

York Project (SDG) No.	Client Project ID	Matrix	Collection Date/Time	Date Received
25C1178	170745301	Ground Water	March 18, 2025 11:30 am	03/19/2025

VOA, 8260 LOW MASTER **Log-in Notes:** **Sample Notes:**

Sample Prepared by Method: EPA 5030B

CAS No.	Parameter	Result	Flag	Units	Reported to LOD/MDL	LOQ	Dilution	Reference Method	Date/Time Prepared	Date/Time Analyzed	Analyst
591-78-6	2-Hexanone	ND		ug/L	0.320	0.500	1	EPA 8260D	03/20/2025 08:00	03/20/2025 11:09	PMB
								Certifications:	CTDOH-PH-0723,NELAC-NY10854,NELAC-NY12058,NJDEP-CT		
108-10-1	4-Methyl-2-pentanone	ND		ug/L	0.365	0.500	1	EPA 8260D	03/20/2025 08:00	03/20/2025 11:09	PMB
								Certifications:	CTDOH-PH-0723,NELAC-NY10854,NELAC-NY12058,NJDEP-CT		
67-64-1	Acetone	ND	ICVE	ug/L	1.34	2.00	1	EPA 8260D	03/20/2025 08:00	03/20/2025 11:09	PMB
								Certifications:	CTDOH-PH-0723,NELAC-NY10854,NELAC-NY12058,NJDEP-CT		
107-02-8	Acrolein	ND	ICVE	ug/L	0.447	0.500	1	EPA 8260D	03/20/2025 08:00	03/20/2025 11:09	PMB
								Certifications:	CTDOH-PH-0723,NELAC-NY10854,NELAC-NY12058,NJDEP-CT		
107-13-1	Acrylonitrile	ND		ug/L	0.422	0.500	1	EPA 8260D	03/20/2025 08:00	03/20/2025 11:09	PMB
								Certifications:	CTDOH-PH-0723,NELAC-NY10854,NELAC-NY12058,NJDEP-CT		
71-43-2	Benzene	ND		ug/L	0.279	0.500	1	EPA 8260D	03/20/2025 08:00	03/20/2025 11:09	PMB
								Certifications:	CTDOH-PH-0723,NELAC-NY10854,NELAC-NY12058,NJDEP-CT		
74-97-5	Bromochloromethane	ND		ug/L	0.354	0.500	1	EPA 8260D	03/20/2025 08:00	03/20/2025 11:09	PMB
								Certifications:	NELAC-NY10854,NELAC-NY12058,NJDEP-CT005,PADEP-68-04		
75-27-4	Bromodichloromethane	ND		ug/L	0.245	0.500	1	EPA 8260D	03/20/2025 08:00	03/20/2025 11:09	PMB
								Certifications:	CTDOH-PH-0723,NELAC-NY10854,NELAC-NY12058,NJDEP-CT		
75-25-2	Bromoform	ND		ug/L	0.163	0.500	1	EPA 8260D	03/20/2025 08:00	03/20/2025 11:09	PMB
								Certifications:	CTDOH-PH-0723,NELAC-NY10854,NELAC-NY12058,NJDEP-CT		
74-83-9	Bromomethane	ND	CCVE	ug/L	0.119	0.500	1	EPA 8260D	03/20/2025 08:00	03/20/2025 11:09	PMB
								Certifications:	CTDOH-PH-0723,NELAC-NY10854,NELAC-NY12058,NJDEP-CT		
75-15-0	Carbon disulfide	ND		ug/L	0.362	0.500	1	EPA 8260D	03/20/2025 08:00	03/20/2025 11:09	PMB
								Certifications:	CTDOH-PH-0723,NELAC-NY10854,NELAC-NY12058,NJDEP-CT		
56-23-5	Carbon tetrachloride	ND		ug/L	0.204	0.500	1	EPA 8260D	03/20/2025 08:00	03/20/2025 11:09	PMB
								Certifications:	CTDOH-PH-0723,NELAC-NY10854,NELAC-NY12058,NJDEP-CT		
108-90-7	Chlorobenzene	ND		ug/L	0.284	0.500	1	EPA 8260D	03/20/2025 08:00	03/20/2025 11:09	PMB
								Certifications:	CTDOH-PH-0723,NELAC-NY10854,NELAC-NY12058,NJDEP-CT		
75-00-3	Chloroethane	ND		ug/L	0.448	0.500	1	EPA 8260D	03/20/2025 08:00	03/20/2025 11:09	PMB
								Certifications:	CTDOH-PH-0723,NELAC-NY10854,NELAC-NY12058,NJDEP-CT		
67-66-3	Chloroform	ND		ug/L	0.243	0.500	1	EPA 8260D	03/20/2025 08:00	03/20/2025 11:09	PMB
								Certifications:	CTDOH-PH-0723,NELAC-NY10854,NELAC-NY12058,NJDEP-CT		
74-87-3	Chloromethane	ND		ug/L	0.372	0.500	1	EPA 8260D	03/20/2025 08:00	03/20/2025 11:09	PMB
								Certifications:	CTDOH-PH-0723,NELAC-NY10854,NELAC-NY12058,NJDEP-CT		
156-59-2	cis-1,2-Dichloroethylene	ND		ug/L	0.294	0.500	1	EPA 8260D	03/20/2025 08:00	03/20/2025 11:09	PMB
								Certifications:	CTDOH-PH-0723,NELAC-NY10854,NELAC-NY12058,NJDEP-CT		
10061-01-5	cis-1,3-Dichloropropylene	ND		ug/L	0.262	0.500	1	EPA 8260D	03/20/2025 08:00	03/20/2025 11:09	PMB
								Certifications:	CTDOH-PH-0723,NELAC-NY10854,NELAC-NY12058,NJDEP-CT		
110-82-7	Cyclohexane	ND		ug/L	0.491	0.500	1	EPA 8260D	03/20/2025 08:00	03/20/2025 11:09	PMB
								Certifications:	NELAC-NY10854,NELAC-NY12058,NJDEP-CT005,PADEP-68-04		
124-48-1	Dibromochloromethane	ND		ug/L	0.146	0.500	1	EPA 8260D	03/20/2025 08:00	03/20/2025 11:09	PMB
								Certifications:	CTDOH-PH-0723,NELAC-NY10854,NELAC-NY12058,NJDEP-CT		
74-95-3	Dibromomethane	ND		ug/L	0.203	0.500	1	EPA 8260D	03/20/2025 08:00	03/20/2025 11:09	PMB
								Certifications:	NELAC-NY10854,NELAC-NY12058,NJDEP-CT005,PADEP-68-04		
75-71-8	Dichlorodifluoromethane	ND	CCVE	ug/L	0.451	0.500	1	EPA 8260D	03/20/2025 08:00	03/20/2025 11:09	PMB
								Certifications:	NELAC-NY10854,NELAC-NY12058,NJDEP-CT005,PADEP-68-04		

Sample Information

Client Sample ID: MW07_031825 **York Sample ID:** 25C1178-01

York Project (SDG) No.	Client Project ID	Matrix	Collection Date/Time	Date Received
25C1178	170745301	Ground Water	March 18, 2025 11:30 am	03/19/2025

VOA, 8260 LOW MASTER **Log-in Notes:** **Sample Notes:**

Sample Prepared by Method: EPA 5030B

CAS No.	Parameter	Result	Flag	Units	Reported to LOD/MDL	LOQ	Dilution	Reference Method	Date/Time Prepared	Date/Time Analyzed	Analyst
100-41-4	Ethyl Benzene	ND		ug/L	0.290	0.500	1	EPA 8260D	03/20/2025 08:00	03/20/2025 11:09	PMB
								Certifications:	CTDOH-PH-0723,NELAC-NY10854,NELAC-NY12058,NJDEP-CT		
87-68-3	Hexachlorobutadiene	ND		ug/L	0.241	0.500	1	EPA 8260D	03/20/2025 08:00	03/20/2025 11:09	PMB
								Certifications:	NELAC-NY10854,NELAC-NY12058,NJDEP-CT005,PADEP-68-04		
98-82-8	Isopropylbenzene	ND		ug/L	0.405	0.500	1	EPA 8260D	03/20/2025 08:00	03/20/2025 11:09	PMB
								Certifications:	CTDOH-PH-0723,NELAC-NY10854,NELAC-NY12058,NJDEP-CT		
79-20-9	Methyl acetate	ND		ug/L	0.442	0.500	1	EPA 8260D	03/20/2025 08:00	03/20/2025 11:09	PMB
								Certifications:	NELAC-NY10854,NELAC-NY12058,NJDEP-CT005,PADEP-68-04		
1634-04-4	Methyl tert-butyl ether (MTBE)	ND		ug/L	0.244	0.500	1	EPA 8260D	03/20/2025 08:00	03/20/2025 11:09	PMB
								Certifications:	CTDOH-PH-0723,NELAC-NY10854,NELAC-NY12058,NJDEP-CT		
108-87-2	Methylcyclohexane	ND		ug/L	0.477	0.500	1	EPA 8260D	03/20/2025 08:00	03/20/2025 11:09	PMB
								Certifications:	NELAC-NY10854,NELAC-NY12058,NJDEP-CT005,PADEP-68-04		
75-09-2	Methylene chloride	ND		ug/L	0.397	2.00	1	EPA 8260D	03/20/2025 08:00	03/20/2025 11:09	PMB
								Certifications:	CTDOH-PH-0723,NELAC-NY10854,NELAC-NY12058,NJDEP-CT		
104-51-8	n-Butylbenzene	ND		ug/L	0.399	0.500	1	EPA 8260D	03/20/2025 08:00	03/20/2025 11:09	PMB
								Certifications:	CTDOH-PH-0723,NELAC-NY10854,NELAC-NY12058,NJDEP-CT		
103-65-1	n-Propylbenzene	ND		ug/L	0.384	0.500	1	EPA 8260D	03/20/2025 08:00	03/20/2025 11:09	PMB
								Certifications:	CTDOH-PH-0723,NELAC-NY10854,NELAC-NY12058,NJDEP-CT		
95-47-6	o-Xylene	ND		ug/L	0.261	0.500	1	EPA 8260D	03/20/2025 08:00	03/20/2025 11:09	PMB
								Certifications:	CTDOH-PH-0723,NELAC-NY10854,NELAC-NY12058,PADEP-68		
179601-23-1	p- & m- Xylenes	ND		ug/L	0.578	1.00	1	EPA 8260D	03/20/2025 08:00	03/20/2025 11:09	PMB
								Certifications:	CTDOH-PH-0723,NELAC-NY10854,NELAC-NY12058,PADEP-68		
99-87-6	p-Isopropyltoluene	ND		ug/L	0.377	0.500	1	EPA 8260D	03/20/2025 08:00	03/20/2025 11:09	PMB
								Certifications:	CTDOH-PH-0723,NELAC-NY10854,NELAC-NY12058,NJDEP-CT		
135-98-8	sec-Butylbenzene	ND		ug/L	0.444	0.500	1	EPA 8260D	03/20/2025 08:00	03/20/2025 11:09	PMB
								Certifications:	CTDOH-PH-0723,NELAC-NY10854,NELAC-NY12058,NJDEP-CT		
100-42-5	Styrene	ND		ug/L	0.255	0.500	1	EPA 8260D	03/20/2025 08:00	03/20/2025 11:09	PMB
								Certifications:	CTDOH-PH-0723,NELAC-NY10854,NELAC-NY12058,NJDEP-CT		
75-65-0	tert-Butyl alcohol (TBA)	ND		ug/L	0.608	1.00	1	EPA 8260D	03/20/2025 08:00	03/20/2025 11:09	PMB
								Certifications:	NELAC-NY10854,NELAC-NY12058,NJDEP-CT005,PADEP-68-04		
98-06-6	tert-Butylbenzene	ND		ug/L	0.367	0.500	1	EPA 8260D	03/20/2025 08:00	03/20/2025 11:09	PMB
								Certifications:	CTDOH-PH-0723,NELAC-NY10854,NELAC-NY12058,NJDEP-CT		
127-18-4	Tetrachloroethylene	ND	CCVE, ICVE, QL-02	ug/L	0.239	0.500	1	EPA 8260D	03/20/2025 08:00	03/20/2025 11:09	PMB
								Certifications:	CTDOH-PH-0723,NELAC-NY10854,NELAC-NY12058,NJDEP-CT		
108-88-3	Toluene	ND		ug/L	0.346	0.500	1	EPA 8260D	03/20/2025 08:00	03/20/2025 11:09	PMB
								Certifications:	CTDOH-PH-0723,NELAC-NY10854,NELAC-NY12058,NJDEP-CT		
156-60-5	trans-1,2-Dichloroethylene	ND		ug/L	0.279	0.500	1	EPA 8260D	03/20/2025 08:00	03/20/2025 11:09	PMB
								Certifications:	CTDOH-PH-0723,NELAC-NY10854,NELAC-NY12058,NJDEP-CT		
10061-02-6	trans-1,3-Dichloropropylene	ND		ug/L	0.229	0.500	1	EPA 8260D	03/20/2025 08:00	03/20/2025 11:09	PMB
								Certifications:	CTDOH-PH-0723,NELAC-NY10854,NELAC-NY12058,NJDEP-CT		
79-01-6	Trichloroethylene	ND		ug/L	0.249	0.500	1	EPA 8260D	03/20/2025 08:00	03/20/2025 11:09	PMB
								Certifications:	CTDOH-PH-0723,NELAC-NY10854,NELAC-NY12058,NJDEP-CT		

Sample Information

Client Sample ID: MW07_031825 **York Sample ID:** 25C1178-01

York Project (SDG) No.	Client Project ID	Matrix	Collection Date/Time	Date Received
25C1178	170745301	Ground Water	March 18, 2025 11:30 am	03/19/2025

VOA, 8260 LOW MASTER

Log-in Notes:

Sample Notes:

Sample Prepared by Method: EPA 5030B

CAS No.	Parameter	Result	Flag	Units	Reported to LOD/MDL	LOQ	Dilution	Reference Method	Date/Time Prepared	Date/Time Analyzed	Analyst
75-69-4	Trichlorofluoromethane	ND		ug/L	0.337	0.500	1	EPA 8260D	03/20/2025 08:00	03/20/2025 11:09	PMB
								Certifications:	CTDOH-PH-0723,NELAC-NY10854,NELAC-NY12058,NJDEP-CT		
75-01-4	Vinyl Chloride	ND		ug/L	0.469	0.500	1	EPA 8260D	03/20/2025 08:00	03/20/2025 11:09	PMB
								Certifications:	CTDOH-PH-0723,NELAC-NY10854,NELAC-NY12058,NJDEP-CT		
1330-20-7	Xylenes, Total	ND		ug/L	0.839	1.50	1	EPA 8260D	03/20/2025 08:00	03/20/2025 11:09	PMB
								Certifications:	CTDOH-PH-0723,NELAC-NY10854,NELAC-NY12058,NJDEP-CT		

	Surrogate Recoveries	Result	Acceptance Range
17060-07-0	*Surrogate: SURR: 1,2-Dichloroethane-d4*	*95.8 %*	*69-130*
2037-26-5	*Surrogate: SURR: Toluene-d8*	*97.8 %*	*81-117*
460-00-4	*Surrogate: SURR: p-Bromofluorobenzene*	*108 %*	*79-122*

SVOA, 8270 LOW MASTER

Log-in Notes:

Sample Notes:

Sample Prepared by Method: EPA 3510C

CAS No.	Parameter	Result	Flag	Units	Reported to LOD/MDL	LOQ	Dilution	Reference Method	Date/Time Prepared	Date/Time Analyzed	Analyst
92-52-4	1,1-Biphenyl	ND		ug/L	2.70	5.41	1	EPA 8270D	03/24/2025 08:47	03/24/2025 14:20	SS
								Certifications:	NELAC-NY10854,NJDEP-CT005,PADEP-68-04440		
95-94-3	1,2,4,5-Tetrachlorobenzene	ND		ug/L	2.70	5.41	1	EPA 8270D	03/24/2025 08:47	03/24/2025 14:20	SS
								Certifications:	NELAC-NY10854,NJDEP-CT005,PADEP-68-04440		
122-66-7	1,2-Diphenylhydrazine (as Azobenzene)	ND		ug/L	2.70	5.41	1	EPA 8270D	03/24/2025 08:47	03/24/2025 14:20	SS
								Certifications:	NELAC-NY10854,NJDEP-CT005,PADEP-68-04440		
58-90-2	2,3,4,6-Tetrachlorophenol	ND	CCVE	ug/L	2.70	5.41	1	EPA 8270D	03/24/2025 08:47	03/24/2025 14:20	SS
								Certifications:	NELAC-NY10854,NJDEP-CT005,PADEP-68-04440		
95-95-4	2,4,5-Trichlorophenol	ND	CCVE	ug/L	2.70	5.41	1	EPA 8270D	03/24/2025 08:47	03/24/2025 14:20	SS
								Certifications:	CTDOH-PH-0723,NELAC-NY10854,NJDEP-CT005,PADEP-68-044		
88-06-2	2,4,6-Trichlorophenol	ND		ug/L	2.70	5.41	1	EPA 8270D	03/24/2025 08:47	03/24/2025 14:20	SS
								Certifications:	CTDOH-PH-0723,NELAC-NY10854,NJDEP-CT005,PADEP-68-044		
120-83-2	2,4-Dichlorophenol	ND	CCVE	ug/L	2.70	5.41	1	EPA 8270D	03/24/2025 08:47	03/24/2025 14:20	SS
								Certifications:	CTDOH-PH-0723,NELAC-NY10854,NJDEP-CT005,PADEP-68-044		
105-67-9	2,4-Dimethylphenol	ND	CCVE	ug/L	2.70	5.41	1	EPA 8270D	03/24/2025 08:47	03/24/2025 14:20	SS
								Certifications:	CTDOH-PH-0723,NELAC-NY10854,NJDEP-CT005,PADEP-68-044		
51-28-5	2,4-Dinitrophenol	ND	CAL-E	ug/L	2.70	5.41	1	EPA 8270D	03/24/2025 08:47	03/24/2025 14:20	SS
								Certifications:	CTDOH-PH-0723,NELAC-NY10854,NJDEP-CT005,PADEP-68-044		
121-14-2	2,4-Dinitrotoluene	ND	CCVE	ug/L	2.70	5.41	1	EPA 8270D	03/24/2025 08:47	03/24/2025 14:20	SS
								Certifications:	CTDOH-PH-0723,NELAC-NY10854,NJDEP-CT005,PADEP-68-044		
606-20-2	2,6-Dinitrotoluene	ND		ug/L	2.70	5.41	1	EPA 8270D	03/24/2025 08:47	03/24/2025 14:20	SS
								Certifications:	CTDOH-PH-0723,NELAC-NY10854,NJDEP-CT005,PADEP-68-044		
91-58-7	2-Chloronaphthalene	ND		ug/L	2.70	5.41	1	EPA 8270D	03/24/2025 08:47	03/24/2025 14:20	SS
								Certifications:	CTDOH-PH-0723,NELAC-NY10854,NJDEP-CT005,PADEP-68-044		
95-57-8	2-Chlorophenol	ND		ug/L	2.70	5.41	1	EPA 8270D	03/24/2025 08:47	03/24/2025 14:20	SS
								Certifications:	CTDOH-PH-0723,NELAC-NY10854,NJDEP-CT005,PADEP-68-044		

Sample Information

Client Sample ID: MW07_031825 **York Sample ID:** 25C1178-01

York Project (SDG) No.	Client Project ID	Matrix	Collection Date/Time	Date Received
25C1178	170745301	Ground Water	March 18, 2025 11:30 am	03/19/2025

SVOA, 8270 LOW MASTER **Log-in Notes:** **Sample Notes:**

Sample Prepared by Method: EPA 3510C

CAS No.	Parameter	Result	Flag	Units	Reported to LOD/MDL	LOQ	Dilution	Reference Method	Date/Time Prepared	Date/Time Analyzed	Analyst
91-57-6	2-Methylnaphthalene	ND		ug/L	2.70	5.41	1	EPA 8270D	03/24/2025 08:47	03/24/2025 14:20	SS
								Certifications:	CTDOH-PH-0723,NELAC-NY10854,NJDEP-CT005,PADEP-68-044		
95-48-7	2-Methylphenol	ND		ug/L	2.70	5.41	1	EPA 8270D	03/24/2025 08:47	03/24/2025 14:20	SS
								Certifications:	CTDOH-PH-0723,NELAC-NY10854,NJDEP-CT005,PADEP-68-044		
88-74-4	2-Nitroaniline	ND	CCVE	ug/L	2.70	5.41	1	EPA 8270D	03/24/2025 08:47	03/24/2025 14:20	SS
								Certifications:	CTDOH-PH-0723,NELAC-NY10854,NJDEP-CT005,PADEP-68-044		
88-75-5	2-Nitrophenol	ND	CCVE	ug/L	2.70	5.41	1	EPA 8270D	03/24/2025 08:47	03/24/2025 14:20	SS
								Certifications:	CTDOH-PH-0723,NELAC-NY10854,NJDEP-CT005,PADEP-68-044		
65794-96-9	3- & 4-Methylphenols	ND	CCVE	ug/L	2.70	5.41	1	EPA 8270D	03/24/2025 08:47	03/24/2025 14:20	SS
								Certifications:	CTDOH-PH-0723,NELAC-NY10854,NJDEP-CT005,PADEP-68-044		
91-94-1	3,3-Dichlorobenzidine	ND		ug/L	2.70	5.41	1	EPA 8270D	03/24/2025 08:47	03/24/2025 14:20	SS
								Certifications:	CTDOH-PH-0723,NELAC-NY10854,NJDEP-CT005,PADEP-68-044		
99-09-2	3-Nitroaniline	ND	CCVE	ug/L	2.70	5.41	1	EPA 8270D	03/24/2025 08:47	03/24/2025 14:20	SS
								Certifications:	CTDOH-PH-0723,NELAC-NY10854,NJDEP-CT005,PADEP-68-044		
534-52-1	4,6-Dinitro-2-methylphenol	ND	CAL-E	ug/L	2.70	5.41	1	EPA 8270D	03/24/2025 08:47	03/24/2025 14:20	SS
								Certifications:	CTDOH-PH-0723,NELAC-NY10854,NJDEP-CT005,PADEP-68-044		
101-55-3	4-Bromophenyl phenyl ether	ND	CCVE	ug/L	2.70	5.41	1	EPA 8270D	03/24/2025 08:47	03/24/2025 14:20	SS
								Certifications:	CTDOH-PH-0723,NELAC-NY10854,NJDEP-CT005,PADEP-68-044		
59-50-7	4-Chloro-3-methylphenol	ND	CCVE	ug/L	2.70	5.41	1	EPA 8270D	03/24/2025 08:47	03/24/2025 14:20	SS
								Certifications:	CTDOH-PH-0723,NELAC-NY10854,NJDEP-CT005,PADEP-68-044		
106-47-8	4-Chloroaniline	ND	CCVE	ug/L	2.70	5.41	1	EPA 8270D	03/24/2025 08:47	03/24/2025 14:20	SS
								Certifications:	CTDOH-PH-0723,NELAC-NY10854,NJDEP-CT005,PADEP-68-044		
7005-72-3	4-Chlorophenyl phenyl ether	ND		ug/L	2.70	5.41	1	EPA 8270D	03/24/2025 08:47	03/24/2025 14:20	SS
								Certifications:	CTDOH-PH-0723,NELAC-NY10854,NJDEP-CT005,PADEP-68-044		
100-01-6	4-Nitroaniline	ND	CCVE	ug/L	2.70	5.41	1	EPA 8270D	03/24/2025 08:47	03/24/2025 14:20	SS
								Certifications:	CTDOH-PH-0723,NELAC-NY10854,NJDEP-CT005,PADEP-68-044		
100-02-7	4-Nitrophenol	ND	CCVE	ug/L	5.41	5.41	1	EPA 8270D	03/24/2025 08:47	03/24/2025 14:20	SS
								Certifications:	CTDOH-PH-0723,NELAC-NY10854,NJDEP-CT005,PADEP-68-044		
98-86-2	Acetophenone	ND		ug/L	2.70	5.41	1	EPA 8270D	03/24/2025 08:47	03/24/2025 14:20	SS
								Certifications:	NELAC-NY10854,NJDEP-CT005,PADEP-68-04440		
62-53-3	Aniline	ND		ug/L	2.70	5.41	1	EPA 8270D	03/24/2025 08:47	03/24/2025 14:20	SS
								Certifications:	NELAC-NY10854,NJDEP-CT005,PADEP-68-04440		
100-52-7	Benzaldehyde	ND	CAL-E	ug/L	2.70	5.41	1	EPA 8270D	03/24/2025 08:47	03/24/2025 14:20	SS
								Certifications:	NELAC-NY10854,NJDEP-CT005,PADEP-68-04440		
92-87-5	Benzidine	ND		ug/L	5.41	5.41	1	EPA 8270D	03/24/2025 08:47	03/24/2025 14:20	SS
								Certifications:	CTDOH-PH-0723,NELAC-NY10854,NJDEP-CT005,PADEP-68-044		
65-85-0	Benzoic acid	ND	CCVE	ug/L	2.70	5.41	1	EPA 8270D	03/24/2025 08:47	03/24/2025 14:20	SS
								Certifications:	NELAC-NY10854,NJDEP-CT005,PADEP-68-04440		
100-51-6	Benzyl alcohol	ND		ug/L	2.70	5.41	1	EPA 8270D	03/24/2025 08:47	03/24/2025 14:20	SS
								Certifications:	NELAC-NY10854,NJDEP-CT005,PADEP-68-04440		
85-68-7	Benzyl butyl phthalate	ND		ug/L	2.70	5.41	1	EPA 8270D	03/24/2025 08:47	03/24/2025 14:20	SS
								Certifications:	CTDOH-PH-0723,NELAC-NY10854,NJDEP-CT005,PADEP-68-044		
111-91-1	Bis(2-chloroethoxy)methane	ND		ug/L	2.70	5.41	1	EPA 8270D	03/24/2025 08:47	03/24/2025 14:20	SS
								Certifications:	CTDOH-PH-0723,NELAC-NY10854,NJDEP-CT005,PADEP-68-044		

Sample Information

Client Sample ID: MW07_031825 **York Sample ID:** 25C1178-01

York Project (SDG) No.	Client Project ID	Matrix	Collection Date/Time	Date Received
25C1178	170745301	Ground Water	March 18, 2025 11:30 am	03/19/2025

SVOA, 8270 LOW MASTER

Log-in Notes: **Sample Notes:**

Sample Prepared by Method: EPA 3510C

CAS No.	Parameter	Result	Flag	Units	Reported to LOD/MDL	LOQ	Dilution	Reference Method	Date/Time Prepared	Date/Time Analyzed	Analyst
111-44-4	Bis(2-chloroethyl)ether	ND		ug/L	1.08	5.41	1	EPA 8270D	03/24/2025 08:47	03/24/2025 14:20	SS
								Certifications:	CTDOH-PH-0723,NELAC-NY10854,NJDEP-CT005,PADEP-68-044		
108-60-1	Bis(2-chloroisopropyl)ether	ND	CCVE	ug/L	2.70	5.41	1	EPA 8270D	03/24/2025 08:47	03/24/2025 14:20	SS
								Certifications:	CTDOH-PH-0723,NELAC-NY10854,NJDEP-CT005,PADEP-68-044		
105-60-2	Caprolactam	ND	CCVE	ug/L	2.70	5.41	1	EPA 8270D	03/24/2025 08:47	03/24/2025 14:20	SS
								Certifications:	NELAC-NY10854,NJDEP-CT005,PADEP-68-04440		
86-74-8	Carbazole	ND		ug/L	2.70	5.41	1	EPA 8270D	03/24/2025 08:47	03/24/2025 14:20	SS
								Certifications:	CTDOH-PH-0723,NELAC-NY10854,NJDEP-CT005,PADEP-68-044		
132-64-9	Dibenzofuran	ND		ug/L	2.70	5.41	1	EPA 8270D	03/24/2025 08:47	03/24/2025 14:20	SS
								Certifications:	CTDOH-PH-0723,NELAC-NY10854,NJDEP-CT005,PADEP-68-044		
84-66-2	Diethyl phthalate	ND		ug/L	2.70	5.41	1	EPA 8270D	03/24/2025 08:47	03/24/2025 14:20	SS
								Certifications:	CTDOH-PH-0723,NELAC-NY10854,NJDEP-CT005,PADEP-68-044		
131-11-3	Dimethyl phthalate	ND		ug/L	2.70	5.41	1	EPA 8270D	03/24/2025 08:47	03/24/2025 14:20	SS
								Certifications:	CTDOH-PH-0723,NELAC-NY10854,NJDEP-CT005,PADEP-68-044		
84-74-2	Di-n-butyl phthalate	ND		ug/L	2.70	5.41	1	EPA 8270D	03/24/2025 08:47	03/24/2025 14:20	SS
								Certifications:	CTDOH-PH-0723,NELAC-NY10854,NJDEP-CT005,PADEP-68-044		
117-84-0	Di-n-octyl phthalate	ND		ug/L	2.70	5.41	1	EPA 8270D	03/24/2025 08:47	03/24/2025 14:20	SS
								Certifications:	CTDOH-PH-0723,NELAC-NY10854,NJDEP-CT005,PADEP-68-044		
122-39-4	Diphenylamine	ND	CCVE	ug/L	2.70	5.41	1	EPA 8270D	03/24/2025 08:47	03/24/2025 14:20	SS
								Certifications:	NELAC-NY10854,PADEP-68-04440		
77-47-4	Hexachlorocyclopentadiene	ND		ug/L	5.41	10.8	1	EPA 8270D	03/24/2025 08:47	03/24/2025 14:20	SS
								Certifications:	CTDOH-PH-0723,NELAC-NY10854,NJDEP-CT005,PADEP-68-044		
78-59-1	Isophorone	ND		ug/L	2.70	5.41	1	EPA 8270D	03/24/2025 08:47	03/24/2025 14:20	SS
								Certifications:	CTDOH-PH-0723,NELAC-NY10854,NJDEP-CT005,PADEP-68-044		
621-64-7	N-nitroso-di-n-propylamine	ND		ug/L	2.70	5.41	1	EPA 8270D	03/24/2025 08:47	03/24/2025 14:20	SS
								Certifications:	CTDOH-PH-0723,NELAC-NY10854,NJDEP-CT005,PADEP-68-044		
86-30-6	N-Nitrosodiphenylamine	ND	CCVE	ug/L	2.70	5.41	1	EPA 8270D	03/24/2025 08:47	03/24/2025 14:20	SS
								Certifications:	CTDOH-PH-0723,NELAC-NY10854,NJDEP-CT005,PADEP-68-044		
108-95-2	Phenol	ND	CCVE	ug/L	0.811	5.41	1	EPA 8270D	03/24/2025 08:47	03/24/2025 14:20	SS
								Certifications:	CTDOH-PH-0723,NELAC-NY10854,NJDEP-CT005,PADEP-68-044		
110-86-1	Pyridine	ND		ug/L	2.70	5.41	1	EPA 8270D	03/24/2025 08:47	03/24/2025 14:20	SS
								Certifications:	CTDOH-PH-0723,NELAC-NY10854,NJDEP-CT005,PADEP-68-044		

	Surrogate Recoveries	Result	Acceptance Range
367-12-4	*Surrogate: SURR: 2-Fluorophenol*	*31.3 %*	*19.7-63.1*
13127-88-3	*Surrogate: SURR: Phenol-d6*	*15.6 %*	*10.1-41.7*
4165-60-0	*Surrogate: SURR: Nitrobenzene-d5*	*55.2 %*	*50.2-113*
321-60-8	*Surrogate: SURR: 2-Fluorobiphenyl*	*60.3 %*	*39.9-105*
118-79-6	*Surrogate: SURR: 2,4,6-Tribromophenol*	*43.0 %*	*39.3-151*
1718-51-0	*Surrogate: SURR: Terphenyl-d14*	*83.1 %*	*30.7-106*

SVOA, 8270 SIM MASTER

Log-in Notes: **Sample Notes:**

Sample Prepared by Method: EPA 3510C

CAS No.	Parameter	Result	Flag	Units	Reported to LOQ	Dilution	Reference Method	Date/Time Prepared	Date/Time Analyzed	Analyst

Sample Information

Client Sample ID: MW07_031825 **York Sample ID:** 25C1178-01

York Project (SDG) No.	Client Project ID	Matrix	Collection Date/Time	Date Received
25C1178	170745301	Ground Water	March 18, 2025 11:30 am	03/19/2025

83-32-9	**Acenaphthene**	**0.162**		ug/L	0.0541	1	EPA 8270D SIM	03/24/2025 08:51	03/24/2025 17:10	SR
							Certifications:	CTDOH-PH-0723,NELAC-NY10854,NJDEP-CT005,PADEP-68-044		
208-96-8	Acenaphthylene	ND		ug/L	0.0541	1	EPA 8270D SIM	03/24/2025 08:51	03/24/2025 17:10	SR
							Certifications:	CTDOH-PH-0723,NELAC-NY10854,NJDEP-CT005,PADEP-68-044		
120-12-7	**Anthracene**	**0.0757**		ug/L	0.0541	1	EPA 8270D SIM	03/24/2025 08:51	03/24/2025 17:10	SR
							Certifications:	CTDOH-PH-0723,NELAC-NY10854,NJDEP-CT005,PADEP-68-044		
1912-24-9	Atrazine	ND		ug/L	0.541	1	EPA 8270D SIM	03/24/2025 08:51	03/24/2025 17:10	SR
							Certifications:	CTDOH-PH-0723,NELAC-NY10854,NJDEP-CT005		
56-55-3	**Benzo(a)anthracene**	**0.0973**		ug/L	0.0541	1	EPA 8270D SIM	03/24/2025 08:51	03/24/2025 17:10	SR
							Certifications:	CTDOH-PH-0723,NELAC-NY10854,NJDEP-CT005,PADEP-68-044		
50-32-8	**Benzo(a)pyrene**	**0.0757**		ug/L	0.0541	1	EPA 8270D SIM	03/24/2025 08:51	03/24/2025 17:10	SR
							Certifications:	CTDOH-PH-0723,NELAC-NY10854,NJDEP-CT005,PADEP-68-044		
205-99-2	**Benzo(b)fluoranthene**	**0.119**		ug/L	0.0541	1	EPA 8270D SIM	03/24/2025 08:51	03/24/2025 17:10	SR
							Certifications:	CTDOH-PH-0723,NELAC-NY10854,NJDEP-CT005,PADEP-68-044		
191-24-2	**Benzo(g,h,i)perylene**	**0.0541**		ug/L	0.0541	1	EPA 8270D SIM	03/24/2025 08:51	03/24/2025 17:10	SR
							Certifications:	CTDOH-PH-0723,NELAC-NY10854,NJDEP-CT005,PADEP-68-044		
207-08-9	**Benzo(k)fluoranthene**	**0.0541**		ug/L	0.0541	1	EPA 8270D SIM	03/24/2025 08:51	03/24/2025 17:10	SR
							Certifications:	CTDOH-PH-0723,NELAC-NY10854,NJDEP-CT005,PADEP-68-044		
117-81-7	Bis(2-ethylhexyl)phthalate	ND		ug/L	0.541	1	EPA 8270D SIM	03/24/2025 08:51	03/24/2025 17:10	SR
							Certifications:	CTDOH-PH-0723,NELAC-NY10854,NJDEP-CT005		
218-01-9	**Chrysene**	**0.0865**		ug/L	0.0541	1	EPA 8270D SIM	03/24/2025 08:51	03/24/2025 17:10	SR
							Certifications:	CTDOH-PH-0723,NELAC-NY10854,NJDEP-CT005,PADEP-68-044		
53-70-3	Dibenzo(a,h)anthracene	ND		ug/L	0.0541	1	EPA 8270D SIM	03/24/2025 08:51	03/24/2025 17:10	SR
							Certifications:	CTDOH-PH-0723,NELAC-NY10854,NJDEP-CT005,PADEP-68-044		
206-44-0	**Fluoranthene**	**0.465**		ug/L	0.0541	1	EPA 8270D SIM	03/24/2025 08:51	03/24/2025 17:10	SR
							Certifications:	CTDOH-PH-0723,NELAC-NY10854,NJDEP-CT005,PADEP-68-044		
86-73-7	**Fluorene**	**0.0865**		ug/L	0.0541	1	EPA 8270D SIM	03/24/2025 08:51	03/24/2025 17:10	SR
							Certifications:	CTDOH-PH-0723,NELAC-NY10854,NJDEP-CT005,PADEP-68-044		
118-74-1	Hexachlorobenzene	ND		ug/L	0.0216	1	EPA 8270D SIM	03/24/2025 08:51	03/24/2025 17:10	SR
							Certifications:	CTDOH-PH-0723,NELAC-NY10854,NJDEP-CT005		
87-68-3	Hexachlorobutadiene	ND		ug/L	0.541	1	EPA 8270D SIM	03/24/2025 08:51	03/24/2025 17:10	SR
							Certifications:	CTDOH-PH-0723,NELAC-NY10854,NJDEP-CT005		
67-72-1	Hexachloroethane	ND		ug/L	0.541	1	EPA 8270D SIM	03/24/2025 08:51	03/24/2025 17:10	SR
							Certifications:	CTDOH-PH-0723,NELAC-NY10854,NJDEP-CT005		
193-39-5	**Indeno(1,2,3-cd)pyrene**	**0.0649**		ug/L	0.0541	1	EPA 8270D SIM	03/24/2025 08:51	03/24/2025 17:10	SR
							Certifications:	CTDOH-PH-0723,NELAC-NY10854,NJDEP-CT005,PADEP-68-044		
91-20-3	**Naphthalene**	**0.0649**		ug/L	0.0541	1	EPA 8270D SIM	03/24/2025 08:51	03/24/2025 17:10	SR
							Certifications:	CTDOH-PH-0723,NELAC-NY10854,NJDEP-CT005,PADEP-68-044		
98-95-3	Nitrobenzene	ND	ICVE	ug/L	0.270	1	EPA 8270D SIM	03/24/2025 08:51	03/24/2025 17:10	SR
							Certifications:	CTDOH-PH-0723,NELAC-NY10854,NJDEP-CT005		
62-75-9	N-Nitrosodimethylamine	ND		ug/L	0.541	1	EPA 8270D SIM	03/24/2025 08:51	03/24/2025 17:10	SR
							Certifications:	CTDOH-PH-0723,NELAC-NY10854,NJDEP-CT005		
87-86-5	Pentachlorophenol	ND		ug/L	0.270	1	EPA 8270D SIM	03/24/2025 08:51	03/24/2025 17:10	SR
							Certifications:	CTDOH-PH-0723,NELAC-NY10854,NJDEP-CT005		
85-01-8	**Phenanthrene**	**0.162**		ug/L	0.0541	1	EPA 8270D SIM	03/24/2025 08:51	03/24/2025 17:10	SR
							Certifications:	CTDOH-PH-0723,NELAC-NY10854,NJDEP-CT005,PADEP-68-044		
129-00-0	**Pyrene**	**0.346**		ug/L	0.0541	1	EPA 8270D SIM	03/24/2025 08:51	03/24/2025 17:10	SR
							Certifications:	CTDOH-PH-0723,NELAC-NY10854,NJDEP-CT005,PADEP-68-044		

Sample Information

Client Sample ID: MW07_031825 **York Sample ID:** 25C1178-01

York Project (SDG) No.	Client Project ID	Matrix	Collection Date/Time	Date Received
25C1178	170745301	Ground Water	March 18, 2025 11:30 am	03/19/2025

Semi-Volatiles, 1,4-Dioxane 8270 SIM-Aqueous

Log-in Notes:

Sample Notes:

Sample Prepared by Method: EPA 3535A

CAS No.	Parameter	Result	Flag	Units	Reported to LOQ	Dilution	Reference Method	Date/Time Prepared	Date/Time Analyzed	Analyst
123-91-1	1,4-Dioxane	ND		ug/L	0.300	1	EPA 8270E SIM	03/24/2025 09:24	03/24/2025 23:31	SS
							Certifications: NJDEP-CT005,NELAC-NY10854			

	Surrogate Recoveries	Result	Acceptance Range
17647-74-4	*Surrogate: 1,4-Dioxane-d8*	*116 %*	*36.6-118*

PFAS, EPA 1633 Target List

Log-in Notes:

Sample Notes:

Sample Prepared by Method: EPA 1633 Prep

CAS No.	Parameter	Result	Flag	Units	Reported to LOD/MDL	LOQ	Dilution	Reference Method	Date/Time Prepared	Date/Time Analyzed	Analyst
375-73-5	**Perfluorobutanesulfonic acid (PFBS)**	**6.19**		ng/L	0.467	1.76	1	EPA 1633 Draft 3	03/26/2025 10:37	03/27/2025 13:23	AM
								Certifications: NELAC-NY12058,NJDEP-NY037			
307-24-4	**Perfluorohexanoic acid (PFHxA)**	**19.7**		ng/L	0.348	1.99	1	EPA 1633 Draft 3	03/26/2025 10:37	03/27/2025 13:23	AM
								Certifications: NELAC-NY12058,NJDEP-NY037			
375-85-9	**Perfluoroheptanoic acid (PFHpA)**	**9.18**		ng/L	0.706	1.99	1	EPA 1633 Draft 3	03/26/2025 10:37	03/27/2025 13:23	AM
								Certifications: NELAC-NY12058,NJDEP-NY037			
355-46-4	**Perfluorohexanesulfonic acid (PFHxS)**	**27.3**		ng/L	0.676	1.82	1	EPA 1633 Draft 3	03/26/2025 10:37	03/27/2025 13:23	AM
								Certifications: NELAC-NY12058,NJDEP-NY037			
335-67-1	**Perfluorooctanoic acid (PFOA)**	**30.2**		ng/L	0.418	1.99	1	EPA 1633 Draft 3	03/26/2025 10:37	03/27/2025 13:23	AM
								Certifications: NELAC-NY12058,NJDEP-NY037			
1763-23-1	**Perfluorooctanesulfonic acid (PFOS)**	**26.5**		ng/L	0.816	1.85	1	EPA 1633 Draft 3	03/26/2025 10:37	03/27/2025 13:23	AM
								Certifications: NELAC-NY12058,NJDEP-NY037			
375-95-1	**Perfluorononanoic acid (PFNA)**	**0.661**	J	ng/L	0.517	1.99	1	EPA 1633 Draft 3	03/26/2025 10:37	03/27/2025 13:23	AM
								Certifications: NELAC-NY12058,NJDEP-NY037			
335-76-2	Perfluorodecanoic acid (PFDA)	ND		ng/L	0.746	1.99	1	EPA 1633 Draft 3	03/26/2025 10:37	03/27/2025 13:23	AM
								Certifications: NELAC-NY12058,NJDEP-NY037			
2058-94-8	Perfluoroundecanoic acid (PFUnA)	ND		ng/L	1.12	1.99	1	EPA 1633 Draft 3	03/26/2025 10:37	03/27/2025 13:23	AM
								Certifications: NELAC-NY12058,NJDEP-NY037			
307-55-1	Perfluorododecanoic acid (PFDoA)	ND		ng/L	0.875	1.99	1	EPA 1633 Draft 3	03/26/2025 10:37	03/27/2025 13:23	AM
								Certifications: NELAC-NY12058,NJDEP-NY037			
72629-94-8	Perfluorotridecanoic acid (PFTrDA)	ND		ng/L	0.736	1.99	1	EPA 1633 Draft 3	03/26/2025 10:37	03/27/2025 13:23	AM
								Certifications: NELAC-NY12058,NJDEP-NY037			
376-06-7	* Perfluorotetradecanoic acid (PFTA)	ND		ng/L	0.686	1.99	1	EPA 1633 Draft 3	03/26/2025 10:37	03/27/2025 13:23	AM
								Certifications: NJDEP-NY037			
2355-31-9	N-MeFOSAA	ND		ng/L	0.786	1.99	1	EPA 1633 Draft 3	03/26/2025 10:37	03/27/2025 13:23	AM
								Certifications: NELAC-NY12058,NJDEP-NY037			
2991-50-6	N-EtFOSAA	ND		ng/L	1.02	1.99	1	EPA 1633 Draft 3	03/26/2025 10:37	03/27/2025 13:23	AM
								Certifications: NELAC-NY12058,NJDEP-NY037			
2706-90-3	**Perfluoropentanoic acid (PFPeA)**	**24.5**		ng/L	0.229	3.98	1	EPA 1633 Draft 3	03/26/2025 10:37	03/27/2025 13:23	AM
								Certifications: NELAC-NY12058,NJDEP-NY037			
754-91-6	* Perfluoro-1-octanesulfonamide (FOSA)	ND		ng/L	0.875	1.99	1	EPA 1633 Draft 3	03/26/2025 10:37	03/27/2025 13:23	AM
								Certifications: NJDEP-NY037			

Sample Information

Client Sample ID: MW07_031825 **York Sample ID:** 25C1178-01

York Project (SDG) No.	Client Project ID	Matrix	Collection Date/Time	Date Received
25C1178	170745301	Ground Water	March 18, 2025 11:30 am	03/19/2025

PFAS, EPA 1633 Target List **Log-in Notes:** **Sample Notes:**

Sample Prepared by Method: EPA 1633 Prep

CAS No.	Parameter	Result	Flag	Units	Reported to LOD/MDL	LOQ	Dilution	Reference Method	Date/Time Prepared	Date/Time Analyzed	Analyst
375-92-8	*** Perfluoro-1-heptanesulfonic acid (PFHpS)**	**0.981**	J	ng/L	0.905	1.90	1	EPA 1633 Draft 3 Certifications: NJDEP-NY037	03/26/2025 10:37	03/27/2025 13:23	AM
335-77-3	* Perfluoro-1-decanesulfonic acid (PFDS)	ND		ng/L	1.31	1.92	1	EPA 1633 Draft 3 Certifications: NJDEP-NY037	03/26/2025 10:37	03/27/2025 13:23	AM
27619-97-2	1H,1H,2H,2H-Perfluorooctanesulfonic acid (6:2 FTS)	ND		ng/L	7.46	7.56	1	EPA 1633 Draft 3 Certifications: NELAC-NY12058,NJDEP-NY037	03/26/2025 10:37	03/27/2025 13:23	AM
39108-34-4	1H,1H,2H,2H-Perfluorodecanesulfonic acid (8:2 FTS)	ND		ng/L	2.04	7.64	1	EPA 1633 Draft 3 Certifications: NELAC-NY12058,NJDEP-NY037	03/26/2025 10:37	03/27/2025 13:23	AM
375-22-4	**Perfluoro-n-butanoic acid (PFBA)**	**14.1**		ng/L	0.328	7.96	1	EPA 1633 Draft 3 Certifications: NELAC-NY12058,NJDEP-NY037	03/26/2025 10:37	03/27/2025 13:23	AM
113507-82-7	Perfluoro(2-ethoxyethane)sulfonic acid (PFEESA)	ND		ng/L	0.497	3.54	1	EPA 1633 Draft 3 Certifications: NELAC-NY12058	03/26/2025 10:37	03/27/2025 13:23	AM
151772-58-6	Perfluoro-3,6-dioxaheptanoic acid (NFDHA)	ND		ng/L	2.13	3.98	1	EPA 1633 Draft 3 Certifications: NELAC-NY12058	03/26/2025 10:37	03/27/2025 13:23	AM
377-73-1	Perfluoro-4-oxapentanoic acid (PFMPA)	ND		ng/L	0.249	3.98	1	EPA 1633 Draft 3 Certifications: NELAC-NY12058	03/26/2025 10:37	03/27/2025 13:23	AM
863090-89-5	Perfluoro-5-oxahexanoic acid (PFMBA)	ND		ng/L	0.368	3.98	1	EPA 1633 Draft 3 Certifications: NELAC-NY12058	03/26/2025 10:37	03/27/2025 13:23	AM
2706-91-4	**Perfluoro-1-pentanesulfonate (PFPeS)**	**0.845**	J	ng/L	0.756	1.87	1	EPA 1633 Draft 3 Certifications: NELAC-NY12058,NJDEP-NY037	03/26/2025 10:37	03/27/2025 13:23	AM
757124-72-4	1H,1H,2H,2H-Perfluorohexanesulfonic acid (4:2 FTS)	ND		ng/L	1.78	7.46	1	EPA 1633 Draft 3 Certifications: NELAC-NY12058,NJDEP-NY037	03/26/2025 10:37	03/27/2025 13:23	AM
13252-13-6	HFPO-DA (Gen-X)	ND		ng/L	3.21	7.96	1	EPA 1633 Draft 3 Certifications: NELAC-NY12058,NJDEP-NY037	03/26/2025 10:37	03/27/2025 13:23	AM
763051-92-9	11CL-PF3OUdS	ND		ng/L	1.37	7.52	1	EPA 1633 Draft 3 Certifications: NELAC-NY12058,NJDEP-NY037	03/26/2025 10:37	03/27/2025 13:23	AM
756426-58-1	9CL-PF3ONS	ND		ng/L	0.696	7.44	1	EPA 1633 Draft 3 Certifications: NELAC-NY12058,NJDEP-NY037	03/26/2025 10:37	03/27/2025 13:23	AM
919005-14-4	**ADONA**	**0.844**	J	ng/L	0.527	7.52	1	EPA 1633 Draft 3 Certifications: NELAC-NY12058,NJDEP-NY037	03/26/2025 10:37	03/27/2025 13:23	AM
79780-39-5	* Perfluorododecanesulfonic acid (PFDoS)	ND	PF-LCS-L	ng/L	0.925	1.93	1	EPA 1633 Draft 3 Certifications:	03/26/2025 10:37	03/27/2025 13:23	AM
68259-12-1	* Perfluoro-1-nonanesulfonic acid (PFNS)	ND		ng/L	0.855	1.91	1	EPA 1633 Draft 3 Certifications: NJDEP-NY037	03/26/2025 10:37	03/27/2025 13:23	AM
356-02-5	* 3-Perfluoropropyl propanoic acid (FPrPA)	ND		ng/L	2.02	4.97	1	EPA 1633 Draft 3 Certifications:	03/26/2025 10:37	03/27/2025 13:23	AM
914637-49-3	* 3-Perfluoropentyl propanoic acid (FPePA)	ND		ng/L	7.29	24.9	1	EPA 1633 Draft 3 Certifications:	03/26/2025 10:37	03/27/2025 13:23	AM
812-70-4	* 3-Perfluoroheptyl propanoic acid (FHpPA)	ND		ng/L	9.42	24.9	1	EPA 1633 Draft 3 Certifications:	03/26/2025 10:37	03/27/2025 13:23	AM
24448-09-7	* N-MeFOSE	ND		ng/L	3.97	19.9	1	EPA 1633 Draft 3 Certifications:	03/26/2025 10:37	03/27/2025 13:23	AM
31506-32-8	* N-MeFOSA	ND		ng/L	1.57	1.99	1	EPA 1633 Draft 3 Certifications:	03/26/2025 10:37	03/27/2025 13:23	AM

Sample Information

Client Sample ID: MW07_031825 **York Sample ID:** 25C1178-01

York Project (SDG) No.	Client Project ID	Matrix	Collection Date/Time	Date Received
25C1178	170745301	Ground Water	March 18, 2025 11:30 am	03/19/2025

PFAS, EPA 1633 Target List **Log-in Notes:** **Sample Notes:**

Sample Prepared by Method: EPA 1633 Prep

CAS No.	Parameter	Result	Flag	Units	Reported to LOD/MDL	LOQ	Dilution	Reference Method	Date/Time Prepared	Date/Time Analyzed	Analyst
1691-99-2	* N-EtFOSE	ND		ng/L	3.97	19.9	1	EPA 1633 Draft 3 Certifications:	03/26/2025 10:37	03/27/2025 13:23	AM
4151-50-2	* N-EtFOSA	ND		ng/L	1.79	1.99	1	EPA 1633 Draft 3 Certifications:	03/26/2025 10:37	03/27/2025 13:23	AM

	Surrogate Recoveries	Result	Acceptance Range
M3PFBS	*Surrogate: M3PFBS*	*110 %*	*25-150*
13C5PFHXA	*Surrogate: M5PFHxA*	*103 %*	*25-150*
13C4PFHPA	*Surrogate: M4PFHpA*	*98.1 %*	*25-150*
13C3PFHXS	*Surrogate: M3PFHxS*	*110 %*	*25-150*
13C8PFOA	*Surrogate: Perfluoro-n-[13C8]octanoic aci*	*107 %*	*25-150*
13C6PFDA	*Surrogate: M6PFDA*	*85.9 %*	*25-150*
13C7PFUNA	*Surrogate: M7PFUdA*	*78.9 %*	*25-150*
960315-52-0	*Surrogate: Perfluoro-n-[1,2-13C2]dodecan*	*66.6 %*	*25-150*
13C2PFTEDA	*Surrogate: M2PFTeDA*	*62.2 %*	*10-150*
13C4PFBA	*Surrogate: Perfluoro-n-[13C4]butanoic aci*	*45.9 %*	*25-150*
13C8PFOS	*Surrogate: Perfluoro-1-[13C8]octanesulfor*	*86.0 %*	*25-150*
13C5PFPEA	*Surrogate: Perfluoro-n-[13C5]pentanoic ac*	*110 %*	*25-150*
13C8FOSA	*Surrogate: Perfluoro-1-[13C8]octanesulfor*	*82.9 %*	*10-150*
D3-NMEFOSAA	*Surrogate: d3-N-MeFOSAA*	*76.8 %*	*25-150*
D5-NETFOSAA	*Surrogate: d5-N-EtFOSAA*	*74.0 %*	*25-150*
M2-6:2FTS	*Surrogate: M2-6:2 FTS*	*116 %*	*25-200*
M2-8:2FTS	*Surrogate: M2-8:2 FTS*	*85.9 %*	*25-200*
13C9PFNA	*Surrogate: M9PFNA*	*94.0 %*	*25-150*
M2-4:2FTS	*Surrogate: M2-4:2 FTS*	*148 %*	*25-150*
936109-37-4	*Surrogate: d-N-MeFOSA*	*87.3 %*	*25-150*
936109-40-9	*Surrogate: d-N-EtFOSA*	*81.3 %*	*25-150*
M3HFPO-DA	*Surrogate: M3HFPO-DA*	*61.2 %*	*25-150*
D9-NETPFOSAI	*Surrogate: d9-N-EtFOSE*	*84.5 %*	*25-150*
D7-NMEPFOSA	*Surrogate: d7-N-MeFOSE*	*78.1 %*	*25-150*

Sample Information

Client Sample ID: MW07_031825 **York Sample ID:** 25C1178-01

York Project (SDG) No.	Client Project ID	Matrix	Collection Date/Time	Date Received
25C1178	170745301	Ground Water	March 18, 2025 11:30 am	03/19/2025

PEST, 8081 MASTER **Log-in Notes:** **Sample Notes:** EXT-EM

Sample Prepared by Method: EPA SW846-3510C Low Level

CAS No.	Parameter	Result	Flag	Units	Reported to LOQ	Dilution	Reference Method	Date/Time Prepared	Date/Time Analyzed	Analyst
72-54-8	4,4'-DDD	ND		ug/L	0.00400	1	EPA 8081B	03/20/2025 08:29	03/20/2025 19:56	SCB
							Certifications:	CTDOH-PH-0723,NELAC-NY10854,NJDEP-CT005,PADEP-68-044		
72-55-9	4,4'-DDE	ND		ug/L	0.00400	1	EPA 8081B	03/20/2025 08:29	03/20/2025 19:56	SCB
							Certifications:	CTDOH-PH-0723,NELAC-NY10854,NJDEP-CT005,PADEP-68-044		
50-29-3	4,4'-DDT	ND		ug/L	0.00400	1	EPA 8081B	03/20/2025 08:29	03/20/2025 19:56	SCB
							Certifications:	CTDOH-PH-0723,NELAC-NY10854,NJDEP-CT005,PADEP-68-044		
309-00-2	Aldrin	ND		ug/L	0.00400	1	EPA 8081B	03/20/2025 08:29	03/20/2025 19:56	SCB
							Certifications:	CTDOH-PH-0723,NELAC-NY10854,NJDEP-CT005,PADEP-68-044		
319-84-6	alpha-BHC	ND		ug/L	0.00400	1	EPA 8081B	03/20/2025 08:29	03/20/2025 19:56	SCB
							Certifications:	CTDOH-PH-0723,NELAC-NY10854,NJDEP-CT005,PADEP-68-044		
5103-71-9	alpha-Chlordane	ND		ug/L	0.00400	1	EPA 8081B	03/20/2025 08:29	03/20/2025 19:56	SCB
							Certifications:	CTDOH-PH-0723,NELAC-NY10854,NJDEP-CT005,PADEP-68-044		
319-85-7	beta-BHC	ND		ug/L	0.00400	1	EPA 8081B	03/20/2025 08:29	03/20/2025 19:56	SCB
							Certifications:	CTDOH-PH-0723,NELAC-NY10854,NJDEP-CT005,PADEP-68-044		
319-86-8	delta-BHC	ND		ug/L	0.00400	1	EPA 8081B	03/20/2025 08:29	03/20/2025 19:56	SCB
							Certifications:	CTDOH-PH-0723,NELAC-NY10854,NJDEP-CT005,PADEP-68-044		
60-57-1	Dieldrin	ND		ug/L	0.00200	1	EPA 8081B	03/20/2025 08:29	03/20/2025 19:56	SCB
							Certifications:	CTDOH-PH-0723,NELAC-NY10854,NJDEP-CT005,PADEP-68-044		
959-98-8	Endosulfan I	ND		ug/L	0.00400	1	EPA 8081B	03/20/2025 08:29	03/20/2025 19:56	SCB
							Certifications:	CTDOH-PH-0723,NELAC-NY10854,NJDEP-CT005,PADEP-68-044		
33213-65-9	Endosulfan II	ND		ug/L	0.00400	1	EPA 8081B	03/20/2025 08:29	03/20/2025 19:56	SCB
							Certifications:	CTDOH-PH-0723,NELAC-NY10854,NJDEP-CT005,PADEP-68-044		
1031-07-8	Endosulfan sulfate	ND		ug/L	0.00400	1	EPA 8081B	03/20/2025 08:29	03/20/2025 19:56	SCB
							Certifications:	CTDOH-PH-0723,NELAC-NY10854,NJDEP-CT005,PADEP-68-044		
72-20-8	Endrin	ND		ug/L	0.00400	1	EPA 8081B	03/20/2025 08:29	03/20/2025 19:56	SCB
							Certifications:	CTDOH-PH-0723,NELAC-NY10854,NJDEP-CT005,PADEP-68-044		
7421-93-4	Endrin aldehyde	ND		ug/L	0.0100	1	EPA 8081B	03/20/2025 08:29	03/20/2025 19:56	SCB
							Certifications:	CTDOH-PH-0723,NELAC-NY10854,NJDEP-CT005,PADEP-68-044		
53494-70-5	Endrin ketone	ND		ug/L	0.0100	1	EPA 8081B	03/20/2025 08:29	03/20/2025 19:56	SCB
							Certifications:	CTDOH-PH-0723,NELAC-NY10854,NJDEP-CT005,PADEP-68-044		
58-89-9	gamma-BHC (Lindane)	ND		ug/L	0.00400	1	EPA 8081B	03/20/2025 08:29	03/20/2025 19:56	SCB
							Certifications:	CTDOH-PH-0723,NELAC-NY10854,NJDEP-CT005,PADEP-68-044		
5566-34-7	gamma-Chlordane	ND		ug/L	0.0100	1	EPA 8081B	03/20/2025 08:29	03/20/2025 19:56	SCB
							Certifications:	CTDOH-PH-0723,NELAC-NY10854,NJDEP-CT005,PADEP-68-044		
76-44-8	Heptachlor	ND		ug/L	0.00400	1	EPA 8081B	03/20/2025 08:29	03/20/2025 19:56	SCB
							Certifications:	CTDOH-PH-0723,NELAC-NY10854,NJDEP-CT005,PADEP-68-044		
1024-57-3	Heptachlor epoxide	ND		ug/L	0.00400	1	EPA 8081B	03/20/2025 08:29	03/20/2025 19:56	SCB
							Certifications:	CTDOH-PH-0723,NELAC-NY10854,NJDEP-CT005,PADEP-68-044		
72-43-5	Methoxychlor	ND		ug/L	0.00400	1	EPA 8081B	03/20/2025 08:29	03/20/2025 19:56	SCB
							Certifications:	CTDOH-PH-0723,NELAC-NY10854,NJDEP-CT005,PADEP-68-044		
8001-35-2	Toxaphene	ND		ug/L	0.100	1	EPA 8081B	03/20/2025 08:29	03/20/2025 19:56	SCB
							Certifications:	CTDOH-PH-0723,NELAC-NY10854,NJDEP-CT005,PADEP-68-044		

Sample Information

Client Sample ID: MW07_031825 **York Sample ID:** 25C1178-01

York Project (SDG) No.	Client Project ID	Matrix	Collection Date/Time	Date Received
25C1178	170745301	Ground Water	March 18, 2025 11:30 am	03/19/2025

PEST, 8081 MASTER

Log-in Notes:

Sample Notes: EXT-EM

Sample Prepared by Method: EPA SW846-3510C Low Level

CAS No.	Parameter	Result	Flag	Units	Reported to LOQ	Dilution	Reference Method	Date/Time Prepared	Date/Time Analyzed	Analyst
57-74-9	* Chlordane, total	ND		ug/L	0.200	1	EPA 8081B	03/20/2025 08:29	03/20/2025 19:56	SCB
							Certifications:			

	Surrogate Recoveries	Result		Acceptance Range
2051-24-3	*Surrogate: Decachlorobiphenyl*	*48.2 %*		*30-150*
877-09-8	*Surrogate: Tetrachloro-m-xylene*	*29.5 %*	S-GC, S-08	*30-150*

PCB, 8082 MASTER

Log-in Notes:

Sample Notes:

Sample Prepared by Method: EPA SW846-3510C Low Level

CAS No.	Parameter	Result	Flag	Units	Reported to LOQ	Dilution	Reference Method	Date/Time Prepared	Date/Time Analyzed	Analyst
12674-11-2	Aroclor 1016	ND		ug/L	0.0500	1	EPA 8082A	03/20/2025 08:27	03/21/2025 06:50	NF
							Certifications:	NELAC-NY10854,CTDOH-PH-0723,NJDEP-CT005,PADEP-68-044		
11104-28-2	Aroclor 1221	ND		ug/L	0.0500	1	EPA 8082A	03/20/2025 08:27	03/21/2025 06:50	NF
							Certifications:	NELAC-NY10854,CTDOH-PH-0723,NJDEP-CT005,PADEP-68-044		
11141-16-5	Aroclor 1232	ND		ug/L	0.0500	1	EPA 8082A	03/20/2025 08:27	03/21/2025 06:50	NF
							Certifications:	NELAC-NY10854,CTDOH-PH-0723,NJDEP-CT005,PADEP-68-044		
53469-21-9	Aroclor 1242	ND		ug/L	0.0500	1	EPA 8082A	03/20/2025 08:27	03/21/2025 06:50	NF
							Certifications:	NELAC-NY10854,CTDOH-PH-0723,NJDEP-CT005,PADEP-68-044		
12672-29-6	Aroclor 1248	ND		ug/L	0.0500	1	EPA 8082A	03/20/2025 08:27	03/21/2025 06:50	NF
							Certifications:	NELAC-NY10854,CTDOH-PH-0723,NJDEP-CT005,PADEP-68-044		
11097-69-1	Aroclor 1254	ND		ug/L	0.0500	1	EPA 8082A	03/20/2025 08:27	03/21/2025 06:50	NF
							Certifications:	NELAC-NY10854,CTDOH-PH-0723,NJDEP-CT005,PADEP-68-044		
11096-82-5	Aroclor 1260	ND		ug/L	0.0500	1	EPA 8082A	03/20/2025 08:27	03/21/2025 06:50	NF
							Certifications:	NELAC-NY10854,CTDOH-PH-0723,NJDEP-CT005,PADEP-68-044		
1336-36-3	* Total PCBs	ND		ug/L	0.0500	1	EPA 8082A	03/20/2025 08:27	03/21/2025 06:50	NF
							Certifications:			

	Surrogate Recoveries	Result		Acceptance Range
877-09-8	*Surrogate: Tetrachloro-m-xylene*	*27.5 %*	S-GC, S-08	*30-120*
2051-24-3	*Surrogate: Decachlorobiphenyl*	*54.5 %*		*30-120*

HERB, 8151 MASTER

Log-in Notes:

Sample Notes:

Sample Prepared by Method: EPA 8151A

CAS No.	Parameter	Result	Flag	Units	Reported to LOQ	Dilution	Reference Method	Date/Time Prepared	Date/Time Analyzed	Analyst
93-76-5	2,4,5-T	ND		ug/L	5.00	1	EPA 8151A	03/23/2025 08:10	03/24/2025 16:23	GXB
							Certifications:	CTDOH-PH-0723,NELAC-NY10854,NJDEP-CT005,PADEP-68-044		
93-72-1	2,4,5-TP (Silvex)	ND		ug/L	5.00	1	EPA 8151A	03/23/2025 08:10	03/24/2025 16:23	GXB
							Certifications:	CTDOH-PH-0723,NELAC-NY10854,NJDEP-CT005,PADEP-68-044		
94-75-7	2,4-D	ND		ug/L	5.00	1	EPA 8151A	03/23/2025 08:10	03/24/2025 16:23	GXB
							Certifications:	CTDOH-PH-0723,NELAC-NY10854,NJDEP-CT005,PADEP-68-044		

Sample Information

Client Sample ID: MW07_031825 **York Sample ID:** 25C1178-01

York Project (SDG) No.	Client Project ID	Matrix	Collection Date/Time	Date Received
25C1178	170745301	Ground Water	March 18, 2025 11:30 am	03/19/2025

HERB, 8151 MASTER

Log-in Notes: **Sample Notes:**

Sample Prepared by Method: EPA 8151A

CAS No.	Parameter	Result	Flag	Units	Reported to LOQ	Dilution	Reference Method	Date/Time Prepared	Date/Time Analyzed	Analyst
	Surrogate Recoveries	**Result**		**Acceptance Range**						
19719-28-9	*Surrogate: 2,4-Dichlorophenylacetic acid (*	*76.6 %*		*30-150*						

Metals, Target Analyte, ICP

Log-in Notes: **Sample Notes:**

Sample Prepared by Method: EPA 3015A

CAS No.	Parameter	Result	Flag	Units	Reported to LOQ	Dilution	Reference Method	Date/Time Prepared	Date/Time Analyzed	Analyst
7429-90-5	Aluminum	ND		mg/L	0.0500	1	EPA 6010D	03/24/2025 08:31	03/24/2025 15:38	AGNR
							Certifications:	CTDOH-PH-0723,NELAC-NY10854,NJDEP-CT005,PADEP-68-044		
7440-39-3	**Barium**	**0.0771**		mg/L	0.0250	1	EPA 6010D	03/24/2025 08:31	03/24/2025 15:38	AGNR
							Certifications:	CTDOH-PH-0723,NELAC-NY10854,NJDEP-CT005,PADEP-68-044		
7440-70-2	**Calcium**	**125**	M-BS	mg/L	0.0500	1	EPA 6010D	03/24/2025 08:31	03/24/2025 15:38	AGNR
							Certifications:	CTDOH-PH-0723,NELAC-NY10854,NJDEP-CT005,PADEP-68-044		
7440-47-3	Chromium	ND		mg/L	0.00500	1	EPA 6010D	03/24/2025 08:31	03/24/2025 15:38	AGNR
							Certifications:	CTDOH-PH-0723,NELAC-NY10854,NJDEP-CT005,PADEP-68-044		
7440-48-4	Cobalt	ND		mg/L	0.00400	1	EPA 6010D	03/24/2025 08:31	03/24/2025 15:38	AGNR
							Certifications:	CTDOH-PH-0723,NELAC-NY10854,NJDEP-CT005,PADEP-68-044		
7440-50-8	Copper	ND		mg/L	0.0200	1	EPA 6010D	03/24/2025 08:31	03/24/2025 15:38	AGNR
							Certifications:	CTDOH-PH-0723,NELAC-NY10854,NJDEP-CT005,PADEP-68-044		
7439-89-6	**Iron**	**1.12**		mg/L	0.250	1	EPA 6010D	03/24/2025 08:31	03/24/2025 15:38	AGNR
							Certifications:	CTDOH-PH-0723,NELAC-NY10854,NJDEP-CT005,PADEP-68-044		
7439-92-1	Lead	ND		mg/L	0.00500	1	EPA 6010D	03/24/2025 08:31	03/24/2025 15:38	AGNR
							Certifications:	CTDOH-PH-0723,NELAC-NY10854,NJDEP-CT005,PADEP-68-044		
7439-95-4	**Magnesium**	**27.3**		mg/L	0.0500	1	EPA 6010D	03/24/2025 08:31	03/24/2025 15:38	AGNR
							Certifications:	CTDOH-PH-0723,NELAC-NY10854,NJDEP-CT005,PADEP-68-044		
7439-96-5	**Manganese**	**0.365**		mg/L	0.00500	1	EPA 6010D	03/24/2025 08:31	03/24/2025 15:38	AGNR
							Certifications:	CTDOH-PH-0723,NELAC-NY10854,NJDEP-CT005,PADEP-68-044		
7440-02-0	Nickel	ND		mg/L	0.0100	1	EPA 6010D	03/24/2025 08:31	03/24/2025 15:38	AGNR
							Certifications:	CTDOH-PH-0723,NELAC-NY10854,NJDEP-CT005,PADEP-68-044		
7440-09-7	**Potassium**	**27.5**		mg/L	0.0500	1	EPA 6010D	03/24/2025 08:31	03/24/2025 15:38	AGNR
							Certifications:	CTDOH-PH-0723,NELAC-NY10854,NJDEP-CT005,PADEP-68-044		
7440-22-4	Silver	ND	M-CCV 1	mg/L	0.00500	1	EPA 6010D	03/24/2025 08:31	03/24/2025 15:38	AGNR
							Certifications:	CTDOH-PH-0723,NELAC-NY10854,NJDEP-CT005,PADEP-68-044		
7440-23-5	**Sodium**	**93.1**		mg/L	0.500	1	EPA 6010D	03/24/2025 08:31	03/24/2025 15:38	AGNR
							Certifications:	CTDOH-PH-0723,NELAC-NY10854,NJDEP-CT005,PADEP-68-044		
7440-62-2	Vanadium	ND		mg/L	0.0100	1	EPA 6010D	03/24/2025 08:31	03/24/2025 15:38	AGNR
							Certifications:	CTDOH-PH-0723,NELAC-NY10854,NJDEP-CT005,PADEP-68-044		
7440-66-6	Zinc	ND		mg/L	0.0250	1	EPA 6010D	03/24/2025 08:31	03/24/2025 15:38	AGNR
							Certifications:	CTDOH-PH-0723,NELAC-NY10854,NJDEP-CT005,PADEP-68-044		

Metals, Target Analyte, ICP Dissolved

Log-in Notes: **Sample Notes:**

Sample Information

Client Sample ID: MW07_031825 **York Sample ID:** 25C1178-01

York Project (SDG) No.	Client Project ID	Matrix	Collection Date/Time	Date Received
25C1178	170745301	Ground Water	March 18, 2025 11:30 am	03/19/2025

Sample Prepared by Method: EPA 3015A

CAS No.	Parameter	Result	Flag	Units	Reported to LOQ	Dilution	Reference Method	Date/Time Prepared	Date/Time Analyzed	Analyst
7429-90-5	Aluminum	ND		mg/L	0.0556	1	EPA 6010D	03/24/2025 08:45	03/25/2025 14:20	AGNR
							Certifications:	CTDOH-PH-0723,NELAC-NY10854,NJDEP-CT005,PADEP-68-044		
7440-39-3	**Barium**	**0.0793**		mg/L	0.0278	1	EPA 6010D	03/24/2025 08:45	03/25/2025 14:20	AGNR
							Certifications:	CTDOH-PH-0723,NELAC-NY10854,NJDEP-CT005,PADEP-68-044		
7440-70-2	**Calcium**	**135**		mg/L	0.0556	1	EPA 6010D	03/24/2025 08:45	03/25/2025 14:20	AGNR
							Certifications:	CTDOH-PH-0723,NELAC-NY10854,NJDEP-CT005,PADEP-68-044		
7440-47-3	Chromium	ND		mg/L	0.00556	1	EPA 6010D	03/24/2025 08:45	03/25/2025 14:20	AGNR
							Certifications:	CTDOH-PH-0723,NELAC-NY10854,NJDEP-CT005,PADEP-68-044		
7440-48-4	Cobalt	ND		mg/L	0.00444	1	EPA 6010D	03/24/2025 08:45	03/25/2025 14:20	AGNR
							Certifications:	CTDOH-PH-0723,NELAC-NY10854,NJDEP-CT005,PADEP-68-044		
7440-50-8	Copper	ND		mg/L	0.0222	1	EPA 6010D	03/24/2025 08:45	03/25/2025 14:20	AGNR
							Certifications:	CTDOH-PH-0723,NELAC-NY10854,NJDEP-CT005,PADEP-68-044		
7439-89-6	Iron	ND		mg/L	0.278	1	EPA 6010D	03/24/2025 08:45	03/25/2025 14:20	AGNR
							Certifications:	CTDOH-PH-0723,NELAC-NY10854,NJDEP-CT005,PADEP-68-044		
7439-92-1	Lead	ND		mg/L	0.00556	1	EPA 6010D	03/24/2025 08:45	03/25/2025 14:20	AGNR
							Certifications:	CTDOH-PH-0723,NELAC-NY10854,NJDEP-CT005,PADEP-68-044		
7439-95-4	**Magnesium**	**29.6**		mg/L	0.0556	1	EPA 6010D	03/24/2025 08:45	03/25/2025 14:20	AGNR
							Certifications:	CTDOH-PH-0723,NELAC-NY10854,NJDEP-CT005,PADEP-68-044		
7439-96-5	**Manganese**	**0.367**		mg/L	0.00556	1	EPA 6010D	03/24/2025 08:45	03/25/2025 14:20	AGNR
							Certifications:	CTDOH-PH-0723,NELAC-NY10854,NJDEP-CT005,PADEP-68-044		
7440-02-0	Nickel	ND		mg/L	0.0111	1	EPA 6010D	03/24/2025 08:45	03/25/2025 14:20	AGNR
							Certifications:	CTDOH-PH-0723,NELAC-NY10854,NJDEP-CT005,PADEP-68-044		
7440-09-7	**Potassium**	**31.3**		mg/L	0.0556	1	EPA 6010D	03/24/2025 08:45	03/25/2025 14:20	AGNR
							Certifications:	CTDOH-PH-0723,NELAC-NY10854,NJDEP-CT005,PADEP-68-044		
7440-22-4	Silver	ND		mg/L	0.00556	1	EPA 6010D	03/24/2025 08:45	03/25/2025 14:20	AGNR
							Certifications:	CTDOH-PH-0723,NELAC-NY10854,NJDEP-CT005,PADEP-68-044		
7440-23-5	**Sodium**	**101**		mg/L	0.556	1	EPA 6010D	03/24/2025 08:45	03/25/2025 14:20	AGNR
							Certifications:	CTDOH-PH-0723,NELAC-NY10854,NJDEP-CT005,PADEP-68-044		
7440-62-2	Vanadium	ND		mg/L	0.0111	1	EPA 6010D	03/24/2025 08:45	03/25/2025 14:20	AGNR
							Certifications:	CTDOH-PH-0723,NELAC-NY10854,NJDEP-CT005,PADEP-68-044		
7440-66-6	Zinc	ND		mg/L	0.0278	1	EPA 6010D	03/24/2025 08:45	03/25/2025 14:20	AGNR
							Certifications:	CTDOH-PH-0723,NELAC-NY10854,NJDEP-CT005,PADEP-68-044		

Metals, Target Analyte, ICPMS

Log-in Notes:

Sample Notes:

Sample Prepared by Method: EPA 3015A

CAS No.	Parameter	Result	Flag	Units	Reported to LOQ	Dilution	Reference Method	Date/Time Prepared	Date/Time Analyzed	Analyst
7440-36-0	Antimony	ND		mg/L	0.00111	1	EPA 6020B	03/24/2025 09:03	03/25/2025 16:10	cw
							Certifications:	CTDOH-PH-0723,NELAC-NY10854,NJDEP-CT005,PADEP-68-044		
7440-38-2	**Arsenic**	**0.00393**		mg/L	0.00111	1	EPA 6020B	03/24/2025 09:03	03/25/2025 16:10	cw
							Certifications:	CTDOH-PH-0723,NELAC-NY10854,NJDEP-CT005,PADEP-68-044		
7440-41-7	Beryllium	ND		mg/L	0.000333	1	EPA 6020B	03/24/2025 09:03	03/25/2025 16:10	cw
							Certifications:	CTDOH-PH-0723,NELAC-NY10854,NJDEP-CT005,PADEP-68-044		
7440-43-9	Cadmium	ND		mg/L	0.000556	1	EPA 6020B	03/24/2025 09:03	03/25/2025 16:10	cw
							Certifications:	CTDOH-PH-0723,NELAC-NY10854,NJDEP-CT005,PADEP-68-044		

Sample Information

Client Sample ID: MW07_031825 **York Sample ID:** 25C1178-01

York Project (SDG) No.	Client Project ID	Matrix	Collection Date/Time	Date Received
25C1178	170745301	Ground Water	March 18, 2025 11:30 am	03/19/2025

Metals, Target Analyte, ICPMS

Log-in Notes:

Sample Notes:

Sample Prepared by Method: EPA 3015A

CAS No.	Parameter	Result	Flag	Units	Reported to LOQ	Dilution	Reference Method	Date/Time Prepared	Date/Time Analyzed	Analyst
7782-49-2	Selenium	ND		mg/L	0.00111	1	EPA 6020B	03/24/2025 09:03	03/25/2025 16:10	cw
							Certifications:	CTDOH-PH-0723,NELAC-NY10854,NJDEP-CT005,PADEP-68-044		
7440-28-0	Thallium	ND		mg/L	0.00111	1	EPA 6020B	03/24/2025 09:03	03/25/2025 16:10	cw
							Certifications:	CTDOH-PH-0723,NELAC-NY10854,NJDEP-CT005,PADEP-68-044		

Metals, Target Analyte, ICPMS Dissolved

Log-in Notes:

Sample Notes:

Sample Prepared by Method: EPA 3015A

CAS No.	Parameter	Result	Flag	Units	Reported to LOQ	Dilution	Reference Method	Date/Time Prepared	Date/Time Analyzed	Analyst
7440-36-0	Antimony	ND		mg/L	0.00111	1	EPA 6020B	03/24/2025 08:57	03/25/2025 15:19	cw
							Certifications:	CTDOH-PH-0723,NELAC-NY10854,NJDEP-CT005,PADEP-68-044		
7440-38-2	**Arsenic**	**0.00278**		mg/L	0.00111	1	EPA 6020B	03/24/2025 08:57	03/25/2025 15:19	cw
							Certifications:	CTDOH-PH-0723,NELAC-NY10854,NJDEP-CT005,PADEP-68-044		
7440-41-7	Beryllium	ND		mg/L	0.000333	1	EPA 6020B	03/24/2025 08:57	03/25/2025 15:19	cw
							Certifications:	CTDOH-PH-0723,NELAC-NY10854,NJDEP-CT005,PADEP-68-044		
7440-43-9	Cadmium	ND		mg/L	0.000556	1	EPA 6020B	03/24/2025 08:57	03/25/2025 15:19	cw
							Certifications:	CTDOH-PH-0723,NELAC-NY10854,NJDEP-CT005,PADEP-68-044		
7782-49-2	**Selenium**	**0.00152**		mg/L	0.00111	1	EPA 6020B	03/24/2025 08:57	03/25/2025 15:19	cw
							Certifications:	CTDOH-PH-0723,NELAC-NY10854,NJDEP-CT005,PADEP-68-044		
7440-28-0	Thallium	ND		mg/L	0.00111	1	EPA 6020B	03/24/2025 08:57	03/25/2025 15:19	cw
							Certifications:	CTDOH-PH-0723,NELAC-NY10854,NJDEP-CT005,PADEP-68-044		

Mercury by 7470/7471

Log-in Notes:

Sample Notes:

Sample Prepared by Method: EPA SW846-7470A

CAS No.	Parameter	Result	Flag	Units	Reported to LOQ	Dilution	Reference Method	Date/Time Prepared	Date/Time Analyzed	Analyst
7439-97-6	Mercury	ND		mg/L	0.0002	1	EPA 7470	03/21/2025 08:00	03/21/2025 08:00	DBT
							Certifications:	CTDOH-PH-0723,NELAC-NY10854,NJDEP-CT005,PADEP-68-044		

Mercury, Dissolved

Log-in Notes:

Sample Notes:

Sample Prepared by Method: EPA SW846-7470A

CAS No.	Parameter	Result	Flag	Units	Reported to LOQ	Dilution	Reference Method	Date/Time Prepared	Date/Time Analyzed	Analyst
7439-97-6	Mercury	ND		mg/L	0.0002	1	EPA 7470	03/21/2025 08:02	03/21/2025 08:02	DBT
							Certifications:	CTDOH-PH-0723,NELAC-NY10854,NJDEP-CT005,PADEP-68-044		

Chromium, Hexavalent

Log-in Notes:

Sample Notes:

Sample Prepared by Method: Analysis Preparation

CAS No.	Parameter	Result	Flag	Units	Reported to LOQ	Dilution	Reference Method	Date/Time Prepared	Date/Time Analyzed	Analyst
18540-29-9	Chromium, Hexavalent	ND	HT-02	mg/L	0.0100	1	EPA 7196A	03/19/2025 19:07	03/19/2025 21:20	CB
							Certifications:	NELAC-NY10854,CTDOH-PH-0723,NJDEP-CT005,PADEP-68-044		

Sample Information

Client Sample ID: MW07_031825 **York Sample ID:** 25C1178-01

York Project (SDG) No.	Client Project ID	Matrix	Collection Date/Time	Date Received
25C1178	170745301	Ground Water	March 18, 2025 11:30 am	03/19/2025

Chromium, Trivalent

Log-in Notes:

Sample Notes:

Sample Prepared by Method: Analysis Preparation

CAS No.	Parameter	Result	Flag	Units	Reported to LOQ	Dilution	Reference Method	Date/Time Prepared	Date/Time Analyzed	Analyst
16065-83-1	* Chromium, Trivalent	ND		mg/L	0.0100	1	Calculation	03/25/2025 16:42	03/25/2025 16:44	AD
							Certifications:			

Cyanide, Total

Log-in Notes:

Sample Notes:

Sample Prepared by Method: Analysis Preparation

CAS No.	Parameter	Result	Flag	Units	Reported to LOQ	Dilution	Reference Method	Date/Time Prepared	Date/Time Analyzed	Analyst
57-12-5	Cyanide, total	ND		mg/L	0.0100	1	SM 4500 CN C-2016 / E-201(	03/20/2025 17:18	03/20/2025 21:18	CB
							Certifications:	NELAC-NY10854,CTDOH-PH-0723,NJDEP-CT005,PADEP-68-044		

Sample Information

Client Sample ID: MW16_031825 **York Sample ID:** 25C1178-02

York Project (SDG) No.	Client Project ID	Matrix	Collection Date/Time	Date Received
25C1178	170745301	Ground Water	March 18, 2025 2:00 pm	03/19/2025

VOA, 8260 LOW MASTER **Log-in Notes:** **Sample Notes:**

Sample Prepared by Method: EPA 5030B

CAS No.	Parameter	Result	Flag	Units	Reported to LOD/MDL	LOQ	Dilution	Reference Method	Date/Time Prepared	Date/Time Analyzed	Analyst
630-20-6	1,1,1,2-Tetrachloroethane	ND		ug/L	0.216	0.500	1	EPA 8260D	03/20/2025 08:00	03/20/2025 11:38	PMB
								Certifications:	CTDOH-PH-0723,NELAC-NY10854,NELAC-NY12058,NJDEP-CT		
71-55-6	1,1,1-Trichloroethane	ND		ug/L	0.266	0.500	1	EPA 8260D	03/20/2025 08:00	03/20/2025 11:38	PMB
								Certifications:	CTDOH-PH-0723,NELAC-NY10854,NELAC-NY12058,NJDEP-CT		
79-34-5	1,1,2,2-Tetrachloroethane	ND		ug/L	0.256	0.500	1	EPA 8260D	03/20/2025 08:00	03/20/2025 11:38	PMB
								Certifications:	CTDOH-PH-0723,NELAC-NY10854,NELAC-NY12058,NJDEP-CT		
76-13-1	1,1,2-Trichloro-1,2,2-trifluoroethane (Freon 113)	ND		ug/L	0.286	0.500	1	EPA 8260D	03/20/2025 08:00	03/20/2025 11:38	PMB
								Certifications:	CTDOH-PH-0723,NELAC-NY10854,NELAC-NY12058,NJDEP-CT		
79-00-5	1,1,2-Trichloroethane	ND		ug/L	0.249	0.500	1	EPA 8260D	03/20/2025 08:00	03/20/2025 11:38	PMB
								Certifications:	CTDOH-PH-0723,NELAC-NY10854,NELAC-NY12058,NJDEP-CT		
75-34-3	1,1-Dichloroethane	ND		ug/L	0.272	0.500	1	EPA 8260D	03/20/2025 08:00	03/20/2025 11:38	PMB
								Certifications:	CTDOH-PH-0723,NELAC-NY10854,NELAC-NY12058,NJDEP-CT		
75-35-4	1,1-Dichloroethylene	ND		ug/L	0.327	0.500	1	EPA 8260D	03/20/2025 08:00	03/20/2025 11:38	PMB
								Certifications:	CTDOH-PH-0723,NELAC-NY10854,NELAC-NY12058,NJDEP-CT		
87-61-6	1,2,3-Trichlorobenzene	ND		ug/L	0.222	0.500	1	EPA 8260D	03/20/2025 08:00	03/20/2025 11:38	PMB
								Certifications:	NELAC-NY10854,NELAC-NY12058,NJDEP-CT005,PADEP-68-04		
96-18-4	1,2,3-Trichloropropane	ND		ug/L	0.273	0.500	1	EPA 8260D	03/20/2025 08:00	03/20/2025 11:38	PMB
								Certifications:	NELAC-NY10854,NELAC-NY12058,NJDEP-CT005,PADEP-68-04		
120-82-1	1,2,4-Trichlorobenzene	ND		ug/L	0.138	0.500	1	EPA 8260D	03/20/2025 08:00	03/20/2025 11:38	PMB
								Certifications:	NELAC-NY10854,NELAC-NY12058,NJDEP-CT005,PADEP-68-04		
95-63-6	1,2,4-Trimethylbenzene	ND		ug/L	0.310	0.500	1	EPA 8260D	03/20/2025 08:00	03/20/2025 11:38	PMB
								Certifications:	CTDOH-PH-0723,NELAC-NY10854,NELAC-NY12058,NJDEP-CT		
96-12-8	1,2-Dibromo-3-chloropropane	ND		ug/L	0.432	0.500	1	EPA 8260D	03/20/2025 08:00	03/20/2025 11:38	PMB
								Certifications:	CTDOH-PH-0723,NELAC-NY10854,NELAC-NY12058,NJDEP-CT		
106-93-4	1,2-Dibromoethane	ND		ug/L	0.215	0.500	1	EPA 8260D	03/20/2025 08:00	03/20/2025 11:38	PMB
								Certifications:	CTDOH-PH-0723,NELAC-NY10854,NELAC-NY12058,NJDEP-CT		
95-50-1	1,2-Dichlorobenzene	ND		ug/L	0.270	0.500	1	EPA 8260D	03/20/2025 08:00	03/20/2025 11:38	PMB
								Certifications:	CTDOH-PH-0723,NELAC-NY10854,NELAC-NY12058,NJDEP-CT		
107-06-2	1,2-Dichloroethane	ND		ug/L	0.377	0.500	1	EPA 8260D	03/20/2025 08:00	03/20/2025 11:38	PMB
								Certifications:	CTDOH-PH-0723,NELAC-NY10854,NELAC-NY12058,NJDEP-CT		
78-87-5	1,2-Dichloropropane	ND		ug/L	0.327	0.500	1	EPA 8260D	03/20/2025 08:00	03/20/2025 11:38	PMB
								Certifications:	CTDOH-PH-0723,NELAC-NY10854,NELAC-NY12058,NJDEP-CT		
108-67-8	1,3,5-Trimethylbenzene	ND		ug/L	0.347	0.500	1	EPA 8260D	03/20/2025 08:00	03/20/2025 11:38	PMB
								Certifications:	CTDOH-PH-0723,NELAC-NY10854,NELAC-NY12058,NJDEP-CT		
541-73-1	1,3-Dichlorobenzene	ND		ug/L	0.283	0.500	1	EPA 8260D	03/20/2025 08:00	03/20/2025 11:38	PMB
								Certifications:	CTDOH-PH-0723,NELAC-NY10854,NELAC-NY12058,NJDEP-CT		
106-46-7	1,4-Dichlorobenzene	ND		ug/L	0.311	0.500	1	EPA 8260D	03/20/2025 08:00	03/20/2025 11:38	PMB
								Certifications:	CTDOH-PH-0723,NELAC-NY10854,NELAC-NY12058,NJDEP-CT		
123-91-1	1,4-Dioxane	ND		ug/L	35.3	80.0	1	EPA 8260D	03/20/2025 08:00	03/20/2025 11:38	PMB
								Certifications:	NELAC-NY10854,NELAC-NY12058,NJDEP-CT005,PADEP-68-04		
78-93-3	2-Butanone	ND		ug/L	0.421	0.500	1	EPA 8260D	03/20/2025 08:00	03/20/2025 11:38	PMB
								Certifications:	CTDOH-PH-0723,NELAC-NY10854,NELAC-NY12058,NJDEP-CT		

Sample Information

Client Sample ID: MW16_031825 **York Sample ID:** 25C1178-02

York Project (SDG) No.	Client Project ID	Matrix	Collection Date/Time	Date Received
25C1178	170745301	Ground Water	March 18, 2025 2:00 pm	03/19/2025

VOA, 8260 LOW MASTER **Log-in Notes:** **Sample Notes:**

Sample Prepared by Method: EPA 5030B

CAS No.	Parameter	Result	Flag	Units	Reported to LOD/MDL	LOQ	Dilution	Reference Method	Date/Time Prepared	Date/Time Analyzed	Analyst
591-78-6	2-Hexanone	ND		ug/L	0.320	0.500	1	EPA 8260D	03/20/2025 08:00	03/20/2025 11:38	PMB
								Certifications:	CTDOH-PH-0723,NELAC-NY10854,NELAC-NY12058,NJDEP-CT		
108-10-1	4-Methyl-2-pentanone	ND		ug/L	0.365	0.500	1	EPA 8260D	03/20/2025 08:00	03/20/2025 11:38	PMB
								Certifications:	CTDOH-PH-0723,NELAC-NY10854,NELAC-NY12058,NJDEP-CT		
67-64-1	Acetone	ND	ICVE	ug/L	1.34	2.00	1	EPA 8260D	03/20/2025 08:00	03/20/2025 11:38	PMB
								Certifications:	CTDOH-PH-0723,NELAC-NY10854,NELAC-NY12058,NJDEP-CT		
107-02-8	Acrolein	ND	ICVE	ug/L	0.447	0.500	1	EPA 8260D	03/20/2025 08:00	03/20/2025 11:38	PMB
								Certifications:	CTDOH-PH-0723,NELAC-NY10854,NELAC-NY12058,NJDEP-CT		
107-13-1	Acrylonitrile	ND		ug/L	0.422	0.500	1	EPA 8260D	03/20/2025 08:00	03/20/2025 11:38	PMB
								Certifications:	CTDOH-PH-0723,NELAC-NY10854,NELAC-NY12058,NJDEP-CT		
71-43-2	Benzene	ND		ug/L	0.279	0.500	1	EPA 8260D	03/20/2025 08:00	03/20/2025 11:38	PMB
								Certifications:	CTDOH-PH-0723,NELAC-NY10854,NELAC-NY12058,NJDEP-CT		
74-97-5	Bromochloromethane	ND		ug/L	0.354	0.500	1	EPA 8260D	03/20/2025 08:00	03/20/2025 11:38	PMB
								Certifications:	NELAC-NY10854,NELAC-NY12058,NJDEP-CT005,PADEP-68-04		
75-27-4	Bromodichloromethane	ND		ug/L	0.245	0.500	1	EPA 8260D	03/20/2025 08:00	03/20/2025 11:38	PMB
								Certifications:	CTDOH-PH-0723,NELAC-NY10854,NELAC-NY12058,NJDEP-CT		
75-25-2	Bromoform	ND		ug/L	0.163	0.500	1	EPA 8260D	03/20/2025 08:00	03/20/2025 11:38	PMB
								Certifications:	CTDOH-PH-0723,NELAC-NY10854,NELAC-NY12058,NJDEP-CT		
74-83-9	Bromomethane	ND	CCVE	ug/L	0.119	0.500	1	EPA 8260D	03/20/2025 08:00	03/20/2025 11:38	PMB
								Certifications:	CTDOH-PH-0723,NELAC-NY10854,NELAC-NY12058,NJDEP-CT		
75-15-0	Carbon disulfide	ND		ug/L	0.362	0.500	1	EPA 8260D	03/20/2025 08:00	03/20/2025 11:38	PMB
								Certifications:	CTDOH-PH-0723,NELAC-NY10854,NELAC-NY12058,NJDEP-CT		
56-23-5	Carbon tetrachloride	ND		ug/L	0.204	0.500	1	EPA 8260D	03/20/2025 08:00	03/20/2025 11:38	PMB
								Certifications:	CTDOH-PH-0723,NELAC-NY10854,NELAC-NY12058,NJDEP-CT		
108-90-7	Chlorobenzene	ND		ug/L	0.284	0.500	1	EPA 8260D	03/20/2025 08:00	03/20/2025 11:38	PMB
								Certifications:	CTDOH-PH-0723,NELAC-NY10854,NELAC-NY12058,NJDEP-CT		
75-00-3	Chloroethane	ND		ug/L	0.448	0.500	1	EPA 8260D	03/20/2025 08:00	03/20/2025 11:38	PMB
								Certifications:	CTDOH-PH-0723,NELAC-NY10854,NELAC-NY12058,NJDEP-CT		
67-66-3	Chloroform	ND		ug/L	0.243	0.500	1	EPA 8260D	03/20/2025 08:00	03/20/2025 11:38	PMB
								Certifications:	CTDOH-PH-0723,NELAC-NY10854,NELAC-NY12058,NJDEP-CT		
74-87-3	Chloromethane	ND		ug/L	0.372	0.500	1	EPA 8260D	03/20/2025 08:00	03/20/2025 11:38	PMB
								Certifications:	CTDOH-PH-0723,NELAC-NY10854,NELAC-NY12058,NJDEP-CT		
156-59-2	cis-1,2-Dichloroethylene	ND		ug/L	0.294	0.500	1	EPA 8260D	03/20/2025 08:00	03/20/2025 11:38	PMB
								Certifications:	CTDOH-PH-0723,NELAC-NY10854,NELAC-NY12058,NJDEP-CT		
10061-01-5	cis-1,3-Dichloropropylene	ND		ug/L	0.262	0.500	1	EPA 8260D	03/20/2025 08:00	03/20/2025 11:38	PMB
								Certifications:	CTDOH-PH-0723,NELAC-NY10854,NELAC-NY12058,NJDEP-CT		
110-82-7	Cyclohexane	ND		ug/L	0.491	0.500	1	EPA 8260D	03/20/2025 08:00	03/20/2025 11:38	PMB
								Certifications:	NELAC-NY10854,NELAC-NY12058,NJDEP-CT005,PADEP-68-04		
124-48-1	Dibromochloromethane	ND		ug/L	0.146	0.500	1	EPA 8260D	03/20/2025 08:00	03/20/2025 11:38	PMB
								Certifications:	CTDOH-PH-0723,NELAC-NY10854,NELAC-NY12058,NJDEP-CT		
74-95-3	Dibromomethane	ND		ug/L	0.203	0.500	1	EPA 8260D	03/20/2025 08:00	03/20/2025 11:38	PMB
								Certifications:	NELAC-NY10854,NELAC-NY12058,NJDEP-CT005,PADEP-68-04		
75-71-8	Dichlorodifluoromethane	ND	CCVE	ug/L	0.451	0.500	1	EPA 8260D	03/20/2025 08:00	03/20/2025 11:38	PMB
								Certifications:	NELAC-NY10854,NELAC-NY12058,NJDEP-CT005,PADEP-68-04		

Sample Information

Client Sample ID: MW16_031825 **York Sample ID:** 25C1178-02

York Project (SDG) No.	Client Project ID	Matrix	Collection Date/Time	Date Received
25C1178	170745301	Ground Water	March 18, 2025 2:00 pm	03/19/2025

VOA, 8260 LOW MASTER **Log-in Notes:** **Sample Notes:**

Sample Prepared by Method: EPA 5030B

CAS No.	Parameter	Result	Flag	Units	Reported to LOD/MDL	LOQ	Dilution	Reference Method	Date/Time Prepared	Date/Time Analyzed	Analyst
100-41-4	Ethyl Benzene	ND		ug/L	0.290	0.500	1	EPA 8260D	03/20/2025 08:00	03/20/2025 11:38	PMB
								Certifications:	CTDOH-PH-0723,NELAC-NY10854,NELAC-NY12058,NJDEP-CT		
87-68-3	Hexachlorobutadiene	ND		ug/L	0.241	0.500	1	EPA 8260D	03/20/2025 08:00	03/20/2025 11:38	PMB
								Certifications:	NELAC-NY10854,NELAC-NY12058,NJDEP-CT005,PADEP-68-04		
98-82-8	Isopropylbenzene	ND		ug/L	0.405	0.500	1	EPA 8260D	03/20/2025 08:00	03/20/2025 11:38	PMB
								Certifications:	CTDOH-PH-0723,NELAC-NY10854,NELAC-NY12058,NJDEP-CT		
79-20-9	Methyl acetate	ND		ug/L	0.442	0.500	1	EPA 8260D	03/20/2025 08:00	03/20/2025 11:38	PMB
								Certifications:	NELAC-NY10854,NELAC-NY12058,NJDEP-CT005,PADEP-68-04		
1634-04-4	Methyl tert-butyl ether (MTBE)	ND		ug/L	0.244	0.500	1	EPA 8260D	03/20/2025 08:00	03/20/2025 11:38	PMB
								Certifications:	CTDOH-PH-0723,NELAC-NY10854,NELAC-NY12058,NJDEP-CT		
108-87-2	Methylcyclohexane	ND		ug/L	0.477	0.500	1	EPA 8260D	03/20/2025 08:00	03/20/2025 11:38	PMB
								Certifications:	NELAC-NY10854,NELAC-NY12058,NJDEP-CT005,PADEP-68-04		
75-09-2	Methylene chloride	ND		ug/L	0.397	2.00	1	EPA 8260D	03/20/2025 08:00	03/20/2025 11:38	PMB
								Certifications:	CTDOH-PH-0723,NELAC-NY10854,NELAC-NY12058,NJDEP-CT		
104-51-8	n-Butylbenzene	ND		ug/L	0.399	0.500	1	EPA 8260D	03/20/2025 08:00	03/20/2025 11:38	PMB
								Certifications:	CTDOH-PH-0723,NELAC-NY10854,NELAC-NY12058,NJDEP-CT		
103-65-1	n-Propylbenzene	ND		ug/L	0.384	0.500	1	EPA 8260D	03/20/2025 08:00	03/20/2025 11:38	PMB
								Certifications:	CTDOH-PH-0723,NELAC-NY10854,NELAC-NY12058,NJDEP-CT		
95-47-6	o-Xylene	ND		ug/L	0.261	0.500	1	EPA 8260D	03/20/2025 08:00	03/20/2025 11:38	PMB
								Certifications:	CTDOH-PH-0723,NELAC-NY10854,NELAC-NY12058,PADEP-68		
179601-23-1	p- & m- Xylenes	ND		ug/L	0.578	1.00	1	EPA 8260D	03/20/2025 08:00	03/20/2025 11:38	PMB
								Certifications:	CTDOH-PH-0723,NELAC-NY10854,NELAC-NY12058,PADEP-68		
99-87-6	p-Isopropyltoluene	ND		ug/L	0.377	0.500	1	EPA 8260D	03/20/2025 08:00	03/20/2025 11:38	PMB
								Certifications:	CTDOH-PH-0723,NELAC-NY10854,NELAC-NY12058,NJDEP-CT		
135-98-8	sec-Butylbenzene	ND		ug/L	0.444	0.500	1	EPA 8260D	03/20/2025 08:00	03/20/2025 11:38	PMB
								Certifications:	CTDOH-PH-0723,NELAC-NY10854,NELAC-NY12058,NJDEP-CT		
100-42-5	Styrene	ND		ug/L	0.255	0.500	1	EPA 8260D	03/20/2025 08:00	03/20/2025 11:38	PMB
								Certifications:	CTDOH-PH-0723,NELAC-NY10854,NELAC-NY12058,NJDEP-CT		
75-65-0	tert-Butyl alcohol (TBA)	ND		ug/L	0.608	1.00	1	EPA 8260D	03/20/2025 08:00	03/20/2025 11:38	PMB
								Certifications:	NELAC-NY10854,NELAC-NY12058,NJDEP-CT005,PADEP-68-04		
98-06-6	tert-Butylbenzene	ND		ug/L	0.367	0.500	1	EPA 8260D	03/20/2025 08:00	03/20/2025 11:38	PMB
								Certifications:	CTDOH-PH-0723,NELAC-NY10854,NELAC-NY12058,NJDEP-CT		
127-18-4	Tetrachloroethylene	ND	CCVE, ICVE, QL-02	ug/L	0.239	0.500	1	EPA 8260D	03/20/2025 08:00	03/20/2025 11:38	PMB
								Certifications:	CTDOH-PH-0723,NELAC-NY10854,NELAC-NY12058,NJDEP-CT		
108-88-3	Toluene	ND		ug/L	0.346	0.500	1	EPA 8260D	03/20/2025 08:00	03/20/2025 11:38	PMB
								Certifications:	CTDOH-PH-0723,NELAC-NY10854,NELAC-NY12058,NJDEP-CT		
156-60-5	trans-1,2-Dichloroethylene	ND		ug/L	0.279	0.500	1	EPA 8260D	03/20/2025 08:00	03/20/2025 11:38	PMB
								Certifications:	CTDOH-PH-0723,NELAC-NY10854,NELAC-NY12058,NJDEP-CT		
10061-02-6	trans-1,3-Dichloropropylene	ND		ug/L	0.229	0.500	1	EPA 8260D	03/20/2025 08:00	03/20/2025 11:38	PMB
								Certifications:	CTDOH-PH-0723,NELAC-NY10854,NELAC-NY12058,NJDEP-CT		
79-01-6	Trichloroethylene	ND		ug/L	0.249	0.500	1	EPA 8260D	03/20/2025 08:00	03/20/2025 11:38	PMB
								Certifications:	CTDOH-PH-0723,NELAC-NY10854,NELAC-NY12058,NJDEP-CT		

Sample Information

Client Sample ID: MW16_031825 **York Sample ID:** 25C1178-02

York Project (SDG) No.	Client Project ID	Matrix	Collection Date/Time	Date Received
25C1178	170745301	Ground Water	March 18, 2025 2:00 pm	03/19/2025

VOA, 8260 LOW MASTER

Log-in Notes: **Sample Notes:**

Sample Prepared by Method: EPA 5030B

CAS No.	Parameter	Result	Flag	Units	Reported to LOD/MDL	LOQ	Dilution	Reference Method	Date/Time Prepared	Date/Time Analyzed	Analyst
75-69-4	Trichlorofluoromethane	ND		ug/L	0.337	0.500	1	EPA 8260D	03/20/2025 08:00	03/20/2025 11:38	PMB
								Certifications:	CTDOH-PH-0723,NELAC-NY10854,NELAC-NY12058,NJDEP-CT		
75-01-4	Vinyl Chloride	ND		ug/L	0.469	0.500	1	EPA 8260D	03/20/2025 08:00	03/20/2025 11:38	PMB
								Certifications:	CTDOH-PH-0723,NELAC-NY10854,NELAC-NY12058,NJDEP-CT		
1330-20-7	Xylenes, Total	ND		ug/L	0.839	1.50	1	EPA 8260D	03/20/2025 08:00	03/20/2025 11:38	PMB
								Certifications:	CTDOH-PH-0723,NELAC-NY10854,NELAC-NY12058,NJDEP-CT		

	Surrogate Recoveries	Result	Acceptance Range
17060-07-0	*Surrogate: SURR: 1,2-Dichloroethane-d4*	*96.9 %*	*69-130*
2037-26-5	*Surrogate: SURR: Toluene-d8*	*97.8 %*	*81-117*
460-00-4	*Surrogate: SURR: p-Bromofluorobenzene*	*111 %*	*79-122*

SVOA, 8270 LOW MASTER

Log-in Notes: **Sample Notes:**

Sample Prepared by Method: EPA 3510C

CAS No.	Parameter	Result	Flag	Units	Reported to LOD/MDL	LOQ	Dilution	Reference Method	Date/Time Prepared	Date/Time Analyzed	Analyst
92-52-4	1,1-Biphenyl	ND		ug/L	2.70	5.41	1	EPA 8270D	03/24/2025 08:47	03/24/2025 14:50	SS
								Certifications:	NELAC-NY10854,NJDEP-CT005,PADEP-68-04440		
95-94-3	1,2,4,5-Tetrachlorobenzene	ND		ug/L	2.70	5.41	1	EPA 8270D	03/24/2025 08:47	03/24/2025 14:50	SS
								Certifications:	NELAC-NY10854,NJDEP-CT005,PADEP-68-04440		
122-66-7	1,2-Diphenylhydrazine (as Azobenzene)	ND		ug/L	2.70	5.41	1	EPA 8270D	03/24/2025 08:47	03/24/2025 14:50	SS
								Certifications:	NELAC-NY10854,NJDEP-CT005,PADEP-68-04440		
58-90-2	2,3,4,6-Tetrachlorophenol	ND	CCVE	ug/L	2.70	5.41	1	EPA 8270D	03/24/2025 08:47	03/24/2025 14:50	SS
								Certifications:	NELAC-NY10854,NJDEP-CT005,PADEP-68-04440		
95-95-4	2,4,5-Trichlorophenol	ND	CCVE	ug/L	2.70	5.41	1	EPA 8270D	03/24/2025 08:47	03/24/2025 14:50	SS
								Certifications:	CTDOH-PH-0723,NELAC-NY10854,NJDEP-CT005,PADEP-68-044		
88-06-2	2,4,6-Trichlorophenol	ND		ug/L	2.70	5.41	1	EPA 8270D	03/24/2025 08:47	03/24/2025 14:50	SS
								Certifications:	CTDOH-PH-0723,NELAC-NY10854,NJDEP-CT005,PADEP-68-044		
120-83-2	2,4-Dichlorophenol	ND	CCVE	ug/L	2.70	5.41	1	EPA 8270D	03/24/2025 08:47	03/24/2025 14:50	SS
								Certifications:	CTDOH-PH-0723,NELAC-NY10854,NJDEP-CT005,PADEP-68-044		
105-67-9	2,4-Dimethylphenol	ND	CCVE	ug/L	2.70	5.41	1	EPA 8270D	03/24/2025 08:47	03/24/2025 14:50	SS
								Certifications:	CTDOH-PH-0723,NELAC-NY10854,NJDEP-CT005,PADEP-68-044		
51-28-5	2,4-Dinitrophenol	ND	CAL-E	ug/L	2.70	5.41	1	EPA 8270D	03/24/2025 08:47	03/24/2025 14:50	SS
								Certifications:	CTDOH-PH-0723,NELAC-NY10854,NJDEP-CT005,PADEP-68-044		
121-14-2	2,4-Dinitrotoluene	ND	CCVE	ug/L	2.70	5.41	1	EPA 8270D	03/24/2025 08:47	03/24/2025 14:50	SS
								Certifications:	CTDOH-PH-0723,NELAC-NY10854,NJDEP-CT005,PADEP-68-044		
606-20-2	2,6-Dinitrotoluene	ND		ug/L	2.70	5.41	1	EPA 8270D	03/24/2025 08:47	03/24/2025 14:50	SS
								Certifications:	CTDOH-PH-0723,NELAC-NY10854,NJDEP-CT005,PADEP-68-044		
91-58-7	2-Chloronaphthalene	ND		ug/L	2.70	5.41	1	EPA 8270D	03/24/2025 08:47	03/24/2025 14:50	SS
								Certifications:	CTDOH-PH-0723,NELAC-NY10854,NJDEP-CT005,PADEP-68-044		
95-57-8	2-Chlorophenol	ND		ug/L	2.70	5.41	1	EPA 8270D	03/24/2025 08:47	03/24/2025 14:50	SS
								Certifications:	CTDOH-PH-0723,NELAC-NY10854,NJDEP-CT005,PADEP-68-044		

Sample Information

Client Sample ID: MW16_031825 **York Sample ID:** 25C1178-02

York Project (SDG) No.	Client Project ID	Matrix	Collection Date/Time	Date Received
25C1178	170745301	Ground Water	March 18, 2025 2:00 pm	03/19/2025

SVOA, 8270 LOW MASTER **Log-in Notes:** **Sample Notes:**

Sample Prepared by Method: EPA 3510C

CAS No.	Parameter	Result	Flag	Units	Reported to LOD/MDL	LOQ	Dilution	Reference Method	Date/Time Prepared	Date/Time Analyzed	Analyst
91-57-6	2-Methylnaphthalene	ND		ug/L	2.70	5.41	1	EPA 8270D	03/24/2025 08:47	03/24/2025 14:50	SS
								Certifications:	CTDOH-PH-0723,NELAC-NY10854,NJDEP-CT005,PADEP-68-044		
95-48-7	2-Methylphenol	ND		ug/L	2.70	5.41	1	EPA 8270D	03/24/2025 08:47	03/24/2025 14:50	SS
								Certifications:	CTDOH-PH-0723,NELAC-NY10854,NJDEP-CT005,PADEP-68-044		
88-74-4	2-Nitroaniline	ND	CCVE	ug/L	2.70	5.41	1	EPA 8270D	03/24/2025 08:47	03/24/2025 14:50	SS
								Certifications:	CTDOH-PH-0723,NELAC-NY10854,NJDEP-CT005,PADEP-68-044		
88-75-5	2-Nitrophenol	ND	CCVE	ug/L	2.70	5.41	1	EPA 8270D	03/24/2025 08:47	03/24/2025 14:50	SS
								Certifications:	CTDOH-PH-0723,NELAC-NY10854,NJDEP-CT005,PADEP-68-044		
65794-96-9	3- & 4-Methylphenols	ND	CCVE	ug/L	2.70	5.41	1	EPA 8270D	03/24/2025 08:47	03/24/2025 14:50	SS
								Certifications:	CTDOH-PH-0723,NELAC-NY10854,NJDEP-CT005,PADEP-68-044		
91-94-1	3,3-Dichlorobenzidine	ND		ug/L	2.70	5.41	1	EPA 8270D	03/24/2025 08:47	03/24/2025 14:50	SS
								Certifications:	CTDOH-PH-0723,NELAC-NY10854,NJDEP-CT005,PADEP-68-044		
99-09-2	3-Nitroaniline	ND	CCVE	ug/L	2.70	5.41	1	EPA 8270D	03/24/2025 08:47	03/24/2025 14:50	SS
								Certifications:	CTDOH-PH-0723,NELAC-NY10854,NJDEP-CT005,PADEP-68-044		
534-52-1	4,6-Dinitro-2-methylphenol	ND	CAL-E	ug/L	2.70	5.41	1	EPA 8270D	03/24/2025 08:47	03/24/2025 14:50	SS
								Certifications:	CTDOH-PH-0723,NELAC-NY10854,NJDEP-CT005,PADEP-68-044		
101-55-3	4-Bromophenyl phenyl ether	ND	CCVE	ug/L	2.70	5.41	1	EPA 8270D	03/24/2025 08:47	03/24/2025 14:50	SS
								Certifications:	CTDOH-PH-0723,NELAC-NY10854,NJDEP-CT005,PADEP-68-044		
59-50-7	4-Chloro-3-methylphenol	ND	CCVE	ug/L	2.70	5.41	1	EPA 8270D	03/24/2025 08:47	03/24/2025 14:50	SS
								Certifications:	CTDOH-PH-0723,NELAC-NY10854,NJDEP-CT005,PADEP-68-044		
106-47-8	4-Chloroaniline	ND	CCVE	ug/L	2.70	5.41	1	EPA 8270D	03/24/2025 08:47	03/24/2025 14:50	SS
								Certifications:	CTDOH-PH-0723,NELAC-NY10854,NJDEP-CT005,PADEP-68-044		
7005-72-3	4-Chlorophenyl phenyl ether	ND		ug/L	2.70	5.41	1	EPA 8270D	03/24/2025 08:47	03/24/2025 14:50	SS
								Certifications:	CTDOH-PH-0723,NELAC-NY10854,NJDEP-CT005,PADEP-68-044		
100-01-6	4-Nitroaniline	ND	CCVE	ug/L	2.70	5.41	1	EPA 8270D	03/24/2025 08:47	03/24/2025 14:50	SS
								Certifications:	CTDOH-PH-0723,NELAC-NY10854,NJDEP-CT005,PADEP-68-044		
100-02-7	4-Nitrophenol	ND	CCVE	ug/L	5.41	5.41	1	EPA 8270D	03/24/2025 08:47	03/24/2025 14:50	SS
								Certifications:	CTDOH-PH-0723,NELAC-NY10854,NJDEP-CT005,PADEP-68-044		
98-86-2	Acetophenone	ND		ug/L	2.70	5.41	1	EPA 8270D	03/24/2025 08:47	03/24/2025 14:50	SS
								Certifications:	NELAC-NY10854,NJDEP-CT005,PADEP-68-04440		
62-53-3	Aniline	ND		ug/L	2.70	5.41	1	EPA 8270D	03/24/2025 08:47	03/24/2025 14:50	SS
								Certifications:	NELAC-NY10854,NJDEP-CT005,PADEP-68-04440		
100-52-7	Benzaldehyde	ND	CAL-E	ug/L	2.70	5.41	1	EPA 8270D	03/24/2025 08:47	03/24/2025 14:50	SS
								Certifications:	NELAC-NY10854,NJDEP-CT005,PADEP-68-04440		
92-87-5	Benzidine	ND		ug/L	5.41	5.41	1	EPA 8270D	03/24/2025 08:47	03/24/2025 14:50	SS
								Certifications:	CTDOH-PH-0723,NELAC-NY10854,NJDEP-CT005,PADEP-68-044		
65-85-0	Benzoic acid	ND	CCVE	ug/L	2.70	5.41	1	EPA 8270D	03/24/2025 08:47	03/24/2025 14:50	SS
								Certifications:	NELAC-NY10854,NJDEP-CT005,PADEP-68-04440		
100-51-6	Benzyl alcohol	ND		ug/L	2.70	5.41	1	EPA 8270D	03/24/2025 08:47	03/24/2025 14:50	SS
								Certifications:	NELAC-NY10854,NJDEP-CT005,PADEP-68-04440		
85-68-7	Benzyl butyl phthalate	ND		ug/L	2.70	5.41	1	EPA 8270D	03/24/2025 08:47	03/24/2025 14:50	SS
								Certifications:	CTDOH-PH-0723,NELAC-NY10854,NJDEP-CT005,PADEP-68-044		
111-91-1	Bis(2-chloroethoxy)methane	ND		ug/L	2.70	5.41	1	EPA 8270D	03/24/2025 08:47	03/24/2025 14:50	SS
								Certifications:	CTDOH-PH-0723,NELAC-NY10854,NJDEP-CT005,PADEP-68-044		

Sample Information

Client Sample ID: MW16_031825 **York Sample ID:** 25C1178-02

York Project (SDG) No.	Client Project ID	Matrix	Collection Date/Time	Date Received
25C1178	170745301	Ground Water	March 18, 2025 2:00 pm	03/19/2025

SVOA, 8270 LOW MASTER

Log-in Notes: **Sample Notes:**

Sample Prepared by Method: EPA 3510C

CAS No.	Parameter	Result	Flag	Units	Reported to LOD/MDL	LOQ	Dilution	Reference Method	Date/Time Prepared	Date/Time Analyzed	Analyst
111-44-4	Bis(2-chloroethyl)ether	ND		ug/L	1.08	5.41	1	EPA 8270D	03/24/2025 08:47	03/24/2025 14:50	SS
								Certifications:	CTDOH-PH-0723,NELAC-NY10854,NJDEP-CT005,PADEP-68-044		
108-60-1	Bis(2-chloroisopropyl)ether	ND	CCVE	ug/L	2.70	5.41	1	EPA 8270D	03/24/2025 08:47	03/24/2025 14:50	SS
								Certifications:	CTDOH-PH-0723,NELAC-NY10854,NJDEP-CT005,PADEP-68-044		
105-60-2	Caprolactam	ND	CCVE	ug/L	2.70	5.41	1	EPA 8270D	03/24/2025 08:47	03/24/2025 14:50	SS
								Certifications:	NELAC-NY10854,NJDEP-CT005,PADEP-68-04440		
86-74-8	Carbazole	ND		ug/L	2.70	5.41	1	EPA 8270D	03/24/2025 08:47	03/24/2025 14:50	SS
								Certifications:	CTDOH-PH-0723,NELAC-NY10854,NJDEP-CT005,PADEP-68-044		
132-64-9	Dibenzofuran	ND		ug/L	2.70	5.41	1	EPA 8270D	03/24/2025 08:47	03/24/2025 14:50	SS
								Certifications:	CTDOH-PH-0723,NELAC-NY10854,NJDEP-CT005,PADEP-68-044		
84-66-2	Diethyl phthalate	ND		ug/L	2.70	5.41	1	EPA 8270D	03/24/2025 08:47	03/24/2025 14:50	SS
								Certifications:	CTDOH-PH-0723,NELAC-NY10854,NJDEP-CT005,PADEP-68-044		
131-11-3	Dimethyl phthalate	ND		ug/L	2.70	5.41	1	EPA 8270D	03/24/2025 08:47	03/24/2025 14:50	SS
								Certifications:	CTDOH-PH-0723,NELAC-NY10854,NJDEP-CT005,PADEP-68-044		
84-74-2	Di-n-butyl phthalate	ND		ug/L	2.70	5.41	1	EPA 8270D	03/24/2025 08:47	03/24/2025 14:50	SS
								Certifications:	CTDOH-PH-0723,NELAC-NY10854,NJDEP-CT005,PADEP-68-044		
117-84-0	Di-n-octyl phthalate	ND		ug/L	2.70	5.41	1	EPA 8270D	03/24/2025 08:47	03/24/2025 14:50	SS
								Certifications:	CTDOH-PH-0723,NELAC-NY10854,NJDEP-CT005,PADEP-68-044		
122-39-4	Diphenylamine	ND	CCVE	ug/L	2.70	5.41	1	EPA 8270D	03/24/2025 08:47	03/24/2025 14:50	SS
								Certifications:	NELAC-NY10854,PADEP-68-04440		
77-47-4	Hexachlorocyclopentadiene	ND		ug/L	5.41	10.8	1	EPA 8270D	03/24/2025 08:47	03/24/2025 14:50	SS
								Certifications:	CTDOH-PH-0723,NELAC-NY10854,NJDEP-CT005,PADEP-68-044		
78-59-1	Isophorone	ND		ug/L	2.70	5.41	1	EPA 8270D	03/24/2025 08:47	03/24/2025 14:50	SS
								Certifications:	CTDOH-PH-0723,NELAC-NY10854,NJDEP-CT005,PADEP-68-044		
621-64-7	N-nitroso-di-n-propylamine	ND		ug/L	2.70	5.41	1	EPA 8270D	03/24/2025 08:47	03/24/2025 14:50	SS
								Certifications:	CTDOH-PH-0723,NELAC-NY10854,NJDEP-CT005,PADEP-68-044		
86-30-6	N-Nitrosodiphenylamine	ND	CCVE	ug/L	2.70	5.41	1	EPA 8270D	03/24/2025 08:47	03/24/2025 14:50	SS
								Certifications:	CTDOH-PH-0723,NELAC-NY10854,NJDEP-CT005,PADEP-68-044		
108-95-2	Phenol	ND	CCVE	ug/L	0.811	5.41	1	EPA 8270D	03/24/2025 08:47	03/24/2025 14:50	SS
								Certifications:	CTDOH-PH-0723,NELAC-NY10854,NJDEP-CT005,PADEP-68-044		
110-86-1	Pyridine	ND		ug/L	2.70	5.41	1	EPA 8270D	03/24/2025 08:47	03/24/2025 14:50	SS
								Certifications:	CTDOH-PH-0723,NELAC-NY10854,NJDEP-CT005,PADEP-68-044		

	Surrogate Recoveries	Result		Acceptance Range
367-12-4	*Surrogate: SURR: 2-Fluorophenol*	*25.6 %*		*19.7-63.1*
13127-88-3	*Surrogate: SURR: Phenol-d6*	*13.4 %*		*10.1-41.7*
4165-60-0	*Surrogate: SURR: Nitrobenzene-d5*	*44.2 %*	S-08	*50.2-113*
321-60-8	*Surrogate: SURR: 2-Fluorobiphenyl*	*47.9 %*		*39.9-105*
118-79-6	*Surrogate: SURR: 2,4,6-Tribromophenol*	*52.9 %*		*39.3-151*
1718-51-0	*Surrogate: SURR: Terphenyl-d14*	*73.2 %*		*30.7-106*

SVOA, 8270 SIM MASTER

Log-in Notes: **Sample Notes:**

Sample Prepared by Method: EPA 3510C

CAS No.	Parameter	Result	Flag	Units	Reported to LOQ	Dilution	Reference Method	Date/Time Prepared	Date/Time Analyzed	Analyst

Sample Information

Client Sample ID: MW16_031825 **York Sample ID:** 25C1178-02

York Project (SDG) No.	Client Project ID	Matrix	Collection Date/Time	Date Received
25C1178	170745301	Ground Water	March 18, 2025 2:00 pm	03/19/2025

83-32-9	**Acenaphthene**	**0.0757**		ug/L	0.0541	1	EPA 8270D SIM	03/24/2025 08:51	03/24/2025 17:38	SR
							Certifications:	CTDOH-PH-0723,NELAC-NY10854,NJDEP-CT005,PADEP-68-044		
208-96-8	Acenaphthylene	ND		ug/L	0.0541	1	EPA 8270D SIM	03/24/2025 08:51	03/24/2025 17:38	SR
							Certifications:	CTDOH-PH-0723,NELAC-NY10854,NJDEP-CT005,PADEP-68-044		
120-12-7	Anthracene	ND		ug/L	0.0541	1	EPA 8270D SIM	03/24/2025 08:51	03/24/2025 17:38	SR
							Certifications:	CTDOH-PH-0723,NELAC-NY10854,NJDEP-CT005,PADEP-68-044		
1912-24-9	Atrazine	ND		ug/L	0.541	1	EPA 8270D SIM	03/24/2025 08:51	03/24/2025 17:38	SR
							Certifications:	CTDOH-PH-0723,NELAC-NY10854,NJDEP-CT005		
56-55-3	**Benzo(a)anthracene**	**0.0973**		ug/L	0.0541	1	EPA 8270D SIM	03/24/2025 08:51	03/24/2025 17:38	SR
							Certifications:	CTDOH-PH-0723,NELAC-NY10854,NJDEP-CT005,PADEP-68-044		
50-32-8	Benzo(a)pyrene	ND		ug/L	0.0541	1	EPA 8270D SIM	03/24/2025 08:51	03/24/2025 17:38	SR
							Certifications:	CTDOH-PH-0723,NELAC-NY10854,NJDEP-CT005,PADEP-68-044		
205-99-2	Benzo(b)fluoranthene	ND		ug/L	0.0541	1	EPA 8270D SIM	03/24/2025 08:51	03/24/2025 17:38	SR
							Certifications:	CTDOH-PH-0723,NELAC-NY10854,NJDEP-CT005,PADEP-68-044		
191-24-2	Benzo(g,h,i)perylene	ND		ug/L	0.0541	1	EPA 8270D SIM	03/24/2025 08:51	03/24/2025 17:38	SR
							Certifications:	CTDOH-PH-0723,NELAC-NY10854,NJDEP-CT005,PADEP-68-044		
207-08-9	Benzo(k)fluoranthene	ND		ug/L	0.0541	1	EPA 8270D SIM	03/24/2025 08:51	03/24/2025 17:38	SR
							Certifications:	CTDOH-PH-0723,NELAC-NY10854,NJDEP-CT005,PADEP-68-044		
117-81-7	Bis(2-ethylhexyl)phthalate	ND		ug/L	0.541	1	EPA 8270D SIM	03/24/2025 08:51	03/24/2025 17:38	SR
							Certifications:	CTDOH-PH-0723,NELAC-NY10854,NJDEP-CT005		
218-01-9	**Chrysene**	**0.0757**		ug/L	0.0541	1	EPA 8270D SIM	03/24/2025 08:51	03/24/2025 17:38	SR
							Certifications:	CTDOH-PH-0723,NELAC-NY10854,NJDEP-CT005,PADEP-68-044		
53-70-3	Dibenzo(a,h)anthracene	ND		ug/L	0.0541	1	EPA 8270D SIM	03/24/2025 08:51	03/24/2025 17:38	SR
							Certifications:	CTDOH-PH-0723,NELAC-NY10854,NJDEP-CT005,PADEP-68-044		
206-44-0	Fluoranthene	ND		ug/L	0.0541	1	EPA 8270D SIM	03/24/2025 08:51	03/24/2025 17:38	SR
							Certifications:	CTDOH-PH-0723,NELAC-NY10854,NJDEP-CT005,PADEP-68-044		
86-73-7	Fluorene	ND		ug/L	0.0541	1	EPA 8270D SIM	03/24/2025 08:51	03/24/2025 17:38	SR
							Certifications:	CTDOH-PH-0723,NELAC-NY10854,NJDEP-CT005,PADEP-68-044		
118-74-1	Hexachlorobenzene	ND		ug/L	0.0216	1	EPA 8270D SIM	03/24/2025 08:51	03/24/2025 17:38	SR
							Certifications:	CTDOH-PH-0723,NELAC-NY10854,NJDEP-CT005		
87-68-3	Hexachlorobutadiene	ND		ug/L	0.541	1	EPA 8270D SIM	03/24/2025 08:51	03/24/2025 17:38	SR
							Certifications:	CTDOH-PH-0723,NELAC-NY10854,NJDEP-CT005		
67-72-1	Hexachloroethane	ND		ug/L	0.541	1	EPA 8270D SIM	03/24/2025 08:51	03/24/2025 17:38	SR
							Certifications:	CTDOH-PH-0723,NELAC-NY10854,NJDEP-CT005		
193-39-5	Indeno(1,2,3-cd)pyrene	ND		ug/L	0.0541	1	EPA 8270D SIM	03/24/2025 08:51	03/24/2025 17:38	SR
							Certifications:	CTDOH-PH-0723,NELAC-NY10854,NJDEP-CT005,PADEP-68-044		
91-20-3	Naphthalene	ND		ug/L	0.0541	1	EPA 8270D SIM	03/24/2025 08:51	03/24/2025 17:38	SR
							Certifications:	CTDOH-PH-0723,NELAC-NY10854,NJDEP-CT005,PADEP-68-044		
98-95-3	Nitrobenzene	ND	ICVE	ug/L	0.270	1	EPA 8270D SIM	03/24/2025 08:51	03/24/2025 17:38	SR
							Certifications:	CTDOH-PH-0723,NELAC-NY10854,NJDEP-CT005		
62-75-9	N-Nitrosodimethylamine	ND		ug/L	0.541	1	EPA 8270D SIM	03/24/2025 08:51	03/24/2025 17:38	SR
							Certifications:	CTDOH-PH-0723,NELAC-NY10854,NJDEP-CT005		
87-86-5	Pentachlorophenol	ND		ug/L	0.270	1	EPA 8270D SIM	03/24/2025 08:51	03/24/2025 17:38	SR
							Certifications:	CTDOH-PH-0723,NELAC-NY10854,NJDEP-CT005		
85-01-8	Phenanthrene	ND		ug/L	0.0541	1	EPA 8270D SIM	03/24/2025 08:51	03/24/2025 17:38	SR
							Certifications:	CTDOH-PH-0723,NELAC-NY10854,NJDEP-CT005,PADEP-68-044		
129-00-0	**Pyrene**	**1.23**		ug/L	0.0541	1	EPA 8270D SIM	03/24/2025 08:51	03/24/2025 17:38	SR
							Certifications:	CTDOH-PH-0723,NELAC-NY10854,NJDEP-CT005,PADEP-68-044		

Sample Information

Client Sample ID: MW16_031825 **York Sample ID:** 25C1178-02

York Project (SDG) No.	Client Project ID	Matrix	Collection Date/Time	Date Received
25C1178	170745301	Ground Water	March 18, 2025 2:00 pm	03/19/2025

Semi-Volatiles, 1,4-Dioxane 8270 SIM-Aqueous

Log-in Notes:

Sample Notes:

Sample Prepared by Method: EPA 3535A

CAS No.	Parameter	Result	Flag	Units	Reported to LOQ	Dilution	Reference Method	Date/Time Prepared	Date/Time Analyzed	Analyst
123-91-1	1,4-Dioxane	ND		ug/L	0.300	1	EPA 8270E SIM Certifications: NJDEP-CT005,NELAC-NY10854	03/24/2025 09:24	03/24/2025 23:46	SS

	Surrogate Recoveries	Result	Acceptance Range
17647-74-4	*Surrogate: 1,4-Dioxane-d8*	*112 %*	*36.6-118*

PFAS, EPA 1633 Target List

Log-in Notes:

Sample Notes:

Sample Prepared by Method: EPA 1633 Prep

CAS No.	Parameter	Result	Flag	Units	Reported to LOD/MDL	LOQ	Dilution	Reference Method	Date/Time Prepared	Date/Time Analyzed	Analyst
375-73-5	**Perfluorobutanesulfonic acid (PFBS)**	**4.73**		ng/L	0.457	1.72	1	EPA 1633 Draft 3 Certifications: NELAC-NY12058,NJDEP-NY037	03/26/2025 10:37	03/27/2025 13:39	AM
307-24-4	**Perfluorohexanoic acid (PFHxA)**	**18.3**		ng/L	0.340	1.94	1	EPA 1633 Draft 3 Certifications: NELAC-NY12058,NJDEP-NY037	03/26/2025 10:37	03/27/2025 13:39	AM
375-85-9	**Perfluoroheptanoic acid (PFHpA)**	**5.18**		ng/L	0.690	1.94	1	EPA 1633 Draft 3 Certifications: NELAC-NY12058,NJDEP-NY037	03/26/2025 10:37	03/27/2025 13:39	AM
355-46-4	**Perfluorohexanesulfonic acid (PFHxS)**	**1.02**	J	ng/L	0.661	1.78	1	EPA 1633 Draft 3 Certifications: NELAC-NY12058,NJDEP-NY037	03/26/2025 10:37	03/27/2025 13:39	AM
335-67-1	**Perfluorooctanoic acid (PFOA)**	**7.16**		ng/L	0.408	1.94	1	EPA 1633 Draft 3 Certifications: NELAC-NY12058,NJDEP-NY037	03/26/2025 10:37	03/27/2025 13:39	AM
1763-23-1	**Perfluorooctanesulfonic acid (PFOS)**	**9.30**		ng/L	0.797	1.81	1	EPA 1633 Draft 3 Certifications: NELAC-NY12058,NJDEP-NY037	03/26/2025 10:37	03/27/2025 13:39	AM
375-95-1	**Perfluorononanoic acid (PFNA)**	**1.15**	J	ng/L	0.506	1.94	1	EPA 1633 Draft 3 Certifications: NELAC-NY12058,NJDEP-NY037	03/26/2025 10:37	03/27/2025 13:39	AM
335-76-2	**Perfluorodecanoic acid (PFDA)**	**0.791**	J	ng/L	0.729	1.94	1	EPA 1633 Draft 3 Certifications: NELAC-NY12058,NJDEP-NY037	03/26/2025 10:37	03/27/2025 13:39	AM
2058-94-8	Perfluoroundecanoic acid (PFUnA)	ND		ng/L	1.10	1.94	1	EPA 1633 Draft 3 Certifications: NELAC-NY12058,NJDEP-NY037	03/26/2025 10:37	03/27/2025 13:39	AM
307-55-1	Perfluorododecanoic acid (PFDoA)	ND		ng/L	0.856	1.94	1	EPA 1633 Draft 3 Certifications: NELAC-NY12058,NJDEP-NY037	03/26/2025 10:37	03/27/2025 13:39	AM
72629-94-8	Perfluorotridecanoic acid (PFTrDA)	ND		ng/L	0.719	1.94	1	EPA 1633 Draft 3 Certifications: NELAC-NY12058,NJDEP-NY037	03/26/2025 10:37	03/27/2025 13:39	AM
376-06-7	* Perfluorotetradecanoic acid (PFTA)	ND		ng/L	0.671	1.94	1	EPA 1633 Draft 3 Certifications: NJDEP-NY037	03/26/2025 10:37	03/27/2025 13:39	AM
2355-31-9	N-MeFOSAA	ND		ng/L	0.768	1.94	1	EPA 1633 Draft 3 Certifications: NELAC-NY12058,NJDEP-NY037	03/26/2025 10:37	03/27/2025 13:39	AM
2991-50-6	N-EtFOSAA	ND		ng/L	1.00	1.94	1	EPA 1633 Draft 3 Certifications: NELAC-NY12058,NJDEP-NY037	03/26/2025 10:37	03/27/2025 13:39	AM
2706-90-3	**Perfluoropentanoic acid (PFPeA)**	**22.9**		ng/L	0.224	3.89	1	EPA 1633 Draft 3 Certifications: NELAC-NY12058,NJDEP-NY037	03/26/2025 10:37	03/27/2025 13:39	AM
754-91-6	* Perfluoro-1-octanesulfonamide (FOSA)	ND		ng/L	0.856	1.94	1	EPA 1633 Draft 3 Certifications: NJDEP-NY037	03/26/2025 10:37	03/27/2025 13:39	AM

Sample Information

Client Sample ID: MW16_031825 **York Sample ID:** 25C1178-02

York Project (SDG) No.	Client Project ID	Matrix	Collection Date/Time	Date Received
25C1178	170745301	Ground Water	March 18, 2025 2:00 pm	03/19/2025

PFAS, EPA 1633 Target List **Log-in Notes:** **Sample Notes:**

Sample Prepared by Method: EPA 1633 Prep

CAS No.	Parameter	Result	Flag	Units	Reported to LOD/MDL	LOQ	Dilution	Reference Method	Date/Time Prepared	Date/Time Analyzed	Analyst
375-92-8	* Perfluoro-1-heptanesulfonic acid (PFHpS)	ND		ng/L	0.885	1.86	1	EPA 1633 Draft 3 Certifications: NJDEP-NY037	03/26/2025 10:37	03/27/2025 13:39	AM
335-77-3	* Perfluoro-1-decanesulfonic acid (PFDS)	ND		ng/L	1.28	1.88	1	EPA 1633 Draft 3 Certifications: NJDEP-NY037	03/26/2025 10:37	03/27/2025 13:39	AM
27619-97-2	1H,1H,2H,2H-Perfluorooctanesulfonic acid (6:2 FTS)	ND		ng/L	7.29	7.39	1	EPA 1633 Draft 3 Certifications: NELAC-NY12058,NJDEP-NY037	03/26/2025 10:37	03/27/2025 13:39	AM
39108-34-4	1H,1H,2H,2H-Perfluorodecanesulfonic acid (8:2 FTS)	ND		ng/L	1.99	7.47	1	EPA 1633 Draft 3 Certifications: NELAC-NY12058,NJDEP-NY037	03/26/2025 10:37	03/27/2025 13:39	AM
375-22-4	**Perfluoro-n-butanoic acid (PFBA)**	**17.1**		ng/L	0.321	7.78	1	EPA 1633 Draft 3 Certifications: NELAC-NY12058,NJDEP-NY037	03/26/2025 10:37	03/27/2025 13:39	AM
113507-82-7	Perfluoro(2-ethoxyethane)sulfonic acid (PFEESA)	ND		ng/L	0.486	3.46	1	EPA 1633 Draft 3 Certifications: NELAC-NY12058	03/26/2025 10:37	03/27/2025 13:39	AM
151772-58-6	Perfluoro-3,6-dioxaheptanoic acid (NFDHA)	ND		ng/L	2.08	3.89	1	EPA 1633 Draft 3 Certifications: NELAC-NY12058	03/26/2025 10:37	03/27/2025 13:39	AM
377-73-1	Perfluoro-4-oxapentanoic acid (PFMPA)	ND		ng/L	0.243	3.89	1	EPA 1633 Draft 3 Certifications: NELAC-NY12058	03/26/2025 10:37	03/27/2025 13:39	AM
863090-89-5	Perfluoro-5-oxahexanoic acid (PFMBA)	ND		ng/L	0.360	3.89	1	EPA 1633 Draft 3 Certifications: NELAC-NY12058	03/26/2025 10:37	03/27/2025 13:39	AM
2706-91-4	Perfluoro-1-pentanesulfonate (PFPeS)	ND		ng/L	0.739	1.83	1	EPA 1633 Draft 3 Certifications: NELAC-NY12058,NJDEP-NY037	03/26/2025 10:37	03/27/2025 13:39	AM
757124-72-4	1H,1H,2H,2H-Perfluorohexanesulfonic acid (4:2 FTS)	ND		ng/L	1.74	7.29	1	EPA 1633 Draft 3 Certifications: NELAC-NY12058,NJDEP-NY037	03/26/2025 10:37	03/27/2025 13:39	AM
13252-13-6	HFPO-DA (Gen-X)	ND		ng/L	3.14	7.78	1	EPA 1633 Draft 3 Certifications: NELAC-NY12058,NJDEP-NY037	03/26/2025 10:37	03/27/2025 13:39	AM
763051-92-9	11CL-PF3OUdS	ND		ng/L	1.34	7.35	1	EPA 1633 Draft 3 Certifications: NELAC-NY12058,NJDEP-NY037	03/26/2025 10:37	03/27/2025 13:39	AM
756426-58-1	9CL-PF3ONS	ND		ng/L	0.681	7.27	1	EPA 1633 Draft 3 Certifications: NELAC-NY12058,NJDEP-NY037	03/26/2025 10:37	03/27/2025 13:39	AM
919005-14-4	ADONA	ND		ng/L	0.515	7.35	1	EPA 1633 Draft 3 Certifications: NELAC-NY12058,NJDEP-NY037	03/26/2025 10:37	03/27/2025 13:39	AM
79780-39-5	* Perfluorododecanesulfonic acid (PFDoS)	ND	PF-LCS-L	ng/L	0.904	1.89	1	EPA 1633 Draft 3 Certifications:	03/26/2025 10:37	03/27/2025 13:39	AM
68259-12-1	* Perfluoro-1-nonanesulfonic acid (PFNS)	ND		ng/L	0.836	1.87	1	EPA 1633 Draft 3 Certifications: NJDEP-NY037	03/26/2025 10:37	03/27/2025 13:39	AM
356-02-5	* 3-Perfluoropropyl propanoic acid (FPrPA)	ND		ng/L	1.97	4.86	1	EPA 1633 Draft 3 Certifications:	03/26/2025 10:37	03/27/2025 13:39	AM
914637-49-3	* 3-Perfluoropentyl propanoic acid (FPePA)	ND		ng/L	7.13	24.3	1	EPA 1633 Draft 3 Certifications:	03/26/2025 10:37	03/27/2025 13:39	AM
812-70-4	* 3-Perfluoroheptyl propanoic acid (FHpPA)	ND		ng/L	9.21	24.3	1	EPA 1633 Draft 3 Certifications:	03/26/2025 10:37	03/27/2025 13:39	AM
24448-09-7	* N-MeFOSE	ND		ng/L	3.88	19.4	1	EPA 1633 Draft 3 Certifications:	03/26/2025 10:37	03/27/2025 13:39	AM
31506-32-8	* N-MeFOSA	ND		ng/L	1.54	1.94	1	EPA 1633 Draft 3 Certifications:	03/26/2025 10:37	03/27/2025 13:39	AM

Sample Information

Client Sample ID: MW16_031825 **York Sample ID:** 25C1178-02

York Project (SDG) No.	Client Project ID	Matrix	Collection Date/Time	Date Received
25C1178	170745301	Ground Water	March 18, 2025 2:00 pm	03/19/2025

PFAS, EPA 1633 Target List **Log-in Notes:** **Sample Notes:**

Sample Prepared by Method: EPA 1633 Prep

CAS No.	Parameter	Result	Flag	Units	Reported to LOD/MDL	LOQ	Dilution	Reference Method	Date/Time Prepared	Date/Time Analyzed	Analyst
1691-99-2	* N-EtFOSE	ND		ng/L	3.88	19.4	1	EPA 1633 Draft 3 Certifications:	03/26/2025 10:37	03/27/2025 13:39	AM
4151-50-2	* N-EtFOSA	ND		ng/L	1.75	1.94	1	EPA 1633 Draft 3 Certifications:	03/26/2025 10:37	03/27/2025 13:39	AM

	Surrogate Recoveries	Result		Acceptance Range
M3PFBS	*Surrogate: M3PFBS*	*111 %*		*25-150*
13C5PFHXA	*Surrogate: M5PFHxA*	*105 %*		*25-150*
13C4PFHPA	*Surrogate: M4PFHpA*	*97.3 %*		*25-150*
13C3PFHXS	*Surrogate: M3PFHxS*	*115 %*		*25-150*
13C8PFOA	*Surrogate: Perfluoro-n-[13C8]octanoic aci*	*112 %*		*25-150*
13C6PFDA	*Surrogate: M6PFDA*	*96.0 %*		*25-150*
13C7PFUNA	*Surrogate: M7PFUdA*	*88.8 %*		*25-150*
960315-52-0	*Surrogate: Perfluoro-n-[1,2-13C2]dodecan*	*78.2 %*		*25-150*
13C2PFTEDA	*Surrogate: M2PFTeDA*	*69.5 %*		*10-150*
13C4PFBA	*Surrogate: Perfluoro-n-[13C4]butanoic aci*	*47.3 %*		*25-150*
13C8PFOS	*Surrogate: Perfluoro-1-[13C8]octanesulfor*	*98.9 %*		*25-150*
13C5PFPEA	*Surrogate: Perfluoro-n-[13C5]pentanoic ac*	*110 %*		*25-150*
13C8FOSA	*Surrogate: Perfluoro-1-[13C8]octanesulfor*	*90.7 %*		*10-150*
D3-NMEFOSAA	*Surrogate: d3-N-MeFOSAA*	*83.5 %*		*25-150*
D5-NETFOSAA	*Surrogate: d5-N-EtFOSAA*	*79.7 %*		*25-150*
M2-6:2FTS	*Surrogate: M2-6:2 FTS*	*138 %*		*25-200*
M2-8:2FTS	*Surrogate: M2-8:2 FTS*	*99.6 %*		*25-200*
13C9PFNA	*Surrogate: M9PFNA*	*107 %*		*25-150*
M2-4:2FTS	*Surrogate: M2-4:2 FTS*	*174 %*	PFSu-H	*25-150*
936109-37-4	*Surrogate: d-N-MeFOSA*	*82.2 %*		*25-150*
936109-40-9	*Surrogate: d-N-EtFOSA*	*81.3 %*		*25-150*
M3HFPO-DA	*Surrogate: M3HFPO-DA*	*65.5 %*		*25-150*
D9-NETPFOSAI	*Surrogate: d9-N-EtFOSE*	*98.5 %*		*25-150*
D7-NMEPFOSA	*Surrogate: d7-N-MeFOSE*	*89.1 %*		*25-150*

Sample Information

Client Sample ID: MW16_031825 **York Sample ID:** 25C1178-02

York Project (SDG) No.	Client Project ID	Matrix	Collection Date/Time	Date Received
25C1178	170745301	Ground Water	March 18, 2025 2:00 pm	03/19/2025

PEST, 8081 MASTER **Log-in Notes:** **Sample Notes:** EXT-EM

Sample Prepared by Method: EPA SW846-3510C Low Level

CAS No.	Parameter	Result	Flag	Units	Reported to LOQ	Dilution	Reference Method	Date/Time Prepared	Date/Time Analyzed	Analyst
72-54-8	4,4'-DDD	ND		ug/L	0.00400	1	EPA 8081B	03/20/2025 08:29	03/20/2025 20:09	SCB
							Certifications:	CTDOH-PH-0723,NELAC-NY10854,NJDEP-CT005,PADEP-68-044		
72-55-9	4,4'-DDE	ND		ug/L	0.00400	1	EPA 8081B	03/20/2025 08:29	03/20/2025 20:09	SCB
							Certifications:	CTDOH-PH-0723,NELAC-NY10854,NJDEP-CT005,PADEP-68-044		
50-29-3	4,4'-DDT	ND		ug/L	0.00400	1	EPA 8081B	03/20/2025 08:29	03/20/2025 20:09	SCB
							Certifications:	CTDOH-PH-0723,NELAC-NY10854,NJDEP-CT005,PADEP-68-044		
309-00-2	Aldrin	ND		ug/L	0.00400	1	EPA 8081B	03/20/2025 08:29	03/20/2025 20:09	SCB
							Certifications:	CTDOH-PH-0723,NELAC-NY10854,NJDEP-CT005,PADEP-68-044		
319-84-6	alpha-BHC	ND		ug/L	0.00400	1	EPA 8081B	03/20/2025 08:29	03/20/2025 20:09	SCB
							Certifications:	CTDOH-PH-0723,NELAC-NY10854,NJDEP-CT005,PADEP-68-044		
5103-71-9	alpha-Chlordane	ND		ug/L	0.00400	1	EPA 8081B	03/20/2025 08:29	03/20/2025 20:09	SCB
							Certifications:	CTDOH-PH-0723,NELAC-NY10854,NJDEP-CT005,PADEP-68-044		
319-85-7	beta-BHC	ND		ug/L	0.00400	1	EPA 8081B	03/20/2025 08:29	03/20/2025 20:09	SCB
							Certifications:	CTDOH-PH-0723,NELAC-NY10854,NJDEP-CT005,PADEP-68-044		
319-86-8	delta-BHC	ND		ug/L	0.00400	1	EPA 8081B	03/20/2025 08:29	03/20/2025 20:09	SCB
							Certifications:	CTDOH-PH-0723,NELAC-NY10854,NJDEP-CT005,PADEP-68-044		
60-57-1	Dieldrin	ND		ug/L	0.00200	1	EPA 8081B	03/20/2025 08:29	03/20/2025 20:09	SCB
							Certifications:	CTDOH-PH-0723,NELAC-NY10854,NJDEP-CT005,PADEP-68-044		
959-98-8	Endosulfan I	ND		ug/L	0.00400	1	EPA 8081B	03/20/2025 08:29	03/20/2025 20:09	SCB
							Certifications:	CTDOH-PH-0723,NELAC-NY10854,NJDEP-CT005,PADEP-68-044		
33213-65-9	Endosulfan II	ND		ug/L	0.00400	1	EPA 8081B	03/20/2025 08:29	03/20/2025 20:09	SCB
							Certifications:	CTDOH-PH-0723,NELAC-NY10854,NJDEP-CT005,PADEP-68-044		
1031-07-8	Endosulfan sulfate	ND		ug/L	0.00400	1	EPA 8081B	03/20/2025 08:29	03/20/2025 20:09	SCB
							Certifications:	CTDOH-PH-0723,NELAC-NY10854,NJDEP-CT005,PADEP-68-044		
72-20-8	Endrin	ND		ug/L	0.00400	1	EPA 8081B	03/20/2025 08:29	03/20/2025 20:09	SCB
							Certifications:	CTDOH-PH-0723,NELAC-NY10854,NJDEP-CT005,PADEP-68-044		
7421-93-4	Endrin aldehyde	ND		ug/L	0.0100	1	EPA 8081B	03/20/2025 08:29	03/20/2025 20:09	SCB
							Certifications:	CTDOH-PH-0723,NELAC-NY10854,NJDEP-CT005,PADEP-68-044		
53494-70-5	Endrin ketone	ND		ug/L	0.0100	1	EPA 8081B	03/20/2025 08:29	03/20/2025 20:09	SCB
							Certifications:	CTDOH-PH-0723,NELAC-NY10854,NJDEP-CT005,PADEP-68-044		
58-89-9	gamma-BHC (Lindane)	ND		ug/L	0.00400	1	EPA 8081B	03/20/2025 08:29	03/20/2025 20:09	SCB
							Certifications:	CTDOH-PH-0723,NELAC-NY10854,NJDEP-CT005,PADEP-68-044		
5566-34-7	gamma-Chlordane	ND		ug/L	0.0100	1	EPA 8081B	03/20/2025 08:29	03/20/2025 20:09	SCB
							Certifications:	CTDOH-PH-0723,NELAC-NY10854,NJDEP-CT005,PADEP-68-044		
76-44-8	Heptachlor	ND		ug/L	0.00400	1	EPA 8081B	03/20/2025 08:29	03/20/2025 20:09	SCB
							Certifications:	CTDOH-PH-0723,NELAC-NY10854,NJDEP-CT005,PADEP-68-044		
1024-57-3	Heptachlor epoxide	ND		ug/L	0.00400	1	EPA 8081B	03/20/2025 08:29	03/20/2025 20:09	SCB
							Certifications:	CTDOH-PH-0723,NELAC-NY10854,NJDEP-CT005,PADEP-68-044		
72-43-5	Methoxychlor	ND		ug/L	0.00400	1	EPA 8081B	03/20/2025 08:29	03/20/2025 20:09	SCB
							Certifications:	CTDOH-PH-0723,NELAC-NY10854,NJDEP-CT005,PADEP-68-044		
8001-35-2	Toxaphene	ND		ug/L	0.100	1	EPA 8081B	03/20/2025 08:29	03/20/2025 20:09	SCB
							Certifications:	CTDOH-PH-0723,NELAC-NY10854,NJDEP-CT005,PADEP-68-044		

Sample Information

Client Sample ID: MW16_031825 **York Sample ID:** 25C1178-02

York Project (SDG) No.	Client Project ID	Matrix	Collection Date/Time	Date Received
25C1178	170745301	Ground Water	March 18, 2025 2:00 pm	03/19/2025

PEST, 8081 MASTER

Log-in Notes:

Sample Notes: EXT-EM

Sample Prepared by Method: EPA SW846-3510C Low Level

CAS No.	Parameter	Result	Flag	Units	Reported to LOQ	Dilution	Reference Method	Date/Time Prepared	Date/Time Analyzed	Analyst
57-74-9	* Chlordane, total	ND		ug/L	0.200	1	EPA 8081B	03/20/2025 08:29	03/20/2025 20:09	SCB
							Certifications:			

	Surrogate Recoveries	Result		Acceptance Range
2051-24-3	*Surrogate: Decachlorobiphenyl*	*46.5 %*		*30-150*
877-09-8	*Surrogate: Tetrachloro-m-xylene*	*25.3 %*	S-08, S-GC	*30-150*

PCB, 8082 MASTER

Log-in Notes:

Sample Notes:

Sample Prepared by Method: EPA SW846-3510C Low Level

CAS No.	Parameter	Result	Flag	Units	Reported to LOQ	Dilution	Reference Method	Date/Time Prepared	Date/Time Analyzed	Analyst
12674-11-2	Aroclor 1016	ND		ug/L	0.0500	1	EPA 8082A	03/20/2025 08:27	03/21/2025 07:32	NF
							Certifications:	NELAC-NY10854,CTDOH-PH-0723,NJDEP-CT005,PADEP-68-044		
11104-28-2	Aroclor 1221	ND		ug/L	0.0500	1	EPA 8082A	03/20/2025 08:27	03/21/2025 07:32	NF
							Certifications:	NELAC-NY10854,CTDOH-PH-0723,NJDEP-CT005,PADEP-68-044		
11141-16-5	Aroclor 1232	ND		ug/L	0.0500	1	EPA 8082A	03/20/2025 08:27	03/21/2025 07:32	NF
							Certifications:	NELAC-NY10854,CTDOH-PH-0723,NJDEP-CT005,PADEP-68-044		
53469-21-9	Aroclor 1242	ND		ug/L	0.0500	1	EPA 8082A	03/20/2025 08:27	03/21/2025 07:32	NF
							Certifications:	NELAC-NY10854,CTDOH-PH-0723,NJDEP-CT005,PADEP-68-044		
12672-29-6	Aroclor 1248	ND		ug/L	0.0500	1	EPA 8082A	03/20/2025 08:27	03/21/2025 07:32	NF
							Certifications:	NELAC-NY10854,CTDOH-PH-0723,NJDEP-CT005,PADEP-68-044		
11097-69-1	Aroclor 1254	ND		ug/L	0.0500	1	EPA 8082A	03/20/2025 08:27	03/21/2025 07:32	NF
							Certifications:	NELAC-NY10854,CTDOH-PH-0723,NJDEP-CT005,PADEP-68-044		
11096-82-5	Aroclor 1260	ND		ug/L	0.0500	1	EPA 8082A	03/20/2025 08:27	03/21/2025 07:32	NF
							Certifications:	NELAC-NY10854,CTDOH-PH-0723,NJDEP-CT005,PADEP-68-044		
1336-36-3	* Total PCBs	ND		ug/L	0.0500	1	EPA 8082A	03/20/2025 08:27	03/21/2025 07:32	NF
							Certifications:			

	Surrogate Recoveries	Result		Acceptance Range
877-09-8	*Surrogate: Tetrachloro-m-xylene*	*23.0 %*	S-08, S-GC	*30-120*
2051-24-3	*Surrogate: Decachlorobiphenyl*	*49.5 %*		*30-120*

HERB, 8151 MASTER

Log-in Notes:

Sample Notes:

Sample Prepared by Method: EPA 8151A

CAS No.	Parameter	Result	Flag	Units	Reported to LOQ	Dilution	Reference Method	Date/Time Prepared	Date/Time Analyzed	Analyst
93-76-5	2,4,5-T	ND		ug/L	5.00	1	EPA 8151A	03/23/2025 08:10	03/24/2025 16:30	GXB
							Certifications:	CTDOH-PH-0723,NELAC-NY10854,NJDEP-CT005,PADEP-68-044		
93-72-1	2,4,5-TP (Silvex)	ND		ug/L	5.00	1	EPA 8151A	03/23/2025 08:10	03/24/2025 16:30	GXB
							Certifications:	CTDOH-PH-0723,NELAC-NY10854,NJDEP-CT005,PADEP-68-044		
94-75-7	2,4-D	ND		ug/L	5.00	1	EPA 8151A	03/23/2025 08:10	03/24/2025 16:30	GXB
							Certifications:	CTDOH-PH-0723,NELAC-NY10854,NJDEP-CT005,PADEP-68-044		

Sample Information

Client Sample ID: MW16_031825 **York Sample ID:** 25C1178-02

York Project (SDG) No.	Client Project ID	Matrix	Collection Date/Time	Date Received
25C1178	170745301	Ground Water	March 18, 2025 2:00 pm	03/19/2025

HERB, 8151 MASTER

Log-in Notes: **Sample Notes:**

Sample Prepared by Method: EPA 8151A

CAS No.	Parameter	Result	Flag	Units	Reported to LOQ	Dilution	Reference Method	Date/Time Prepared	Date/Time Analyzed	Analyst
	Surrogate Recoveries	**Result**		**Acceptance Range**						
19719-28-9	*Surrogate: 2,4-Dichlorophenylacetic acid (.*	*69.6 %*		*30-150*						

Metals, Target Analyte, ICP

Log-in Notes: **Sample Notes:**

Sample Prepared by Method: EPA 3015A

CAS No.	Parameter	Result	Flag	Units	Reported to LOQ	Dilution	Reference Method	Date/Time Prepared	Date/Time Analyzed	Analyst
7429-90-5	Aluminum	ND		mg/L	0.0500	1	EPA 6010D	03/24/2025 08:31	03/24/2025 15:39	AGNR
							Certifications:	CTDOH-PH-0723,NELAC-NY10854,NJDEP-CT005,PADEP-68-044		
7440-39-3	**Barium**	**0.153**		mg/L	0.0250	1	EPA 6010D	03/24/2025 08:31	03/24/2025 15:39	AGNR
							Certifications:	CTDOH-PH-0723,NELAC-NY10854,NJDEP-CT005,PADEP-68-044		
7440-70-2	**Calcium**	**114**	M-BS	mg/L	0.0500	1	EPA 6010D	03/24/2025 08:31	03/24/2025 15:39	AGNR
							Certifications:	CTDOH-PH-0723,NELAC-NY10854,NJDEP-CT005,PADEP-68-044		
7440-47-3	Chromium	ND		mg/L	0.00500	1	EPA 6010D	03/24/2025 08:31	03/24/2025 15:39	AGNR
							Certifications:	CTDOH-PH-0723,NELAC-NY10854,NJDEP-CT005,PADEP-68-044		
7440-48-4	Cobalt	ND		mg/L	0.00400	1	EPA 6010D	03/24/2025 08:31	03/24/2025 15:39	AGNR
							Certifications:	CTDOH-PH-0723,NELAC-NY10854,NJDEP-CT005,PADEP-68-044		
7440-50-8	Copper	ND		mg/L	0.0200	1	EPA 6010D	03/24/2025 08:31	03/24/2025 15:39	AGNR
							Certifications:	CTDOH-PH-0723,NELAC-NY10854,NJDEP-CT005,PADEP-68-044		
7439-89-6	**Iron**	**0.450**		mg/L	0.250	1	EPA 6010D	03/24/2025 08:31	03/24/2025 15:39	AGNR
							Certifications:	CTDOH-PH-0723,NELAC-NY10854,NJDEP-CT005,PADEP-68-044		
7439-92-1	Lead	ND		mg/L	0.00500	1	EPA 6010D	03/24/2025 08:31	03/24/2025 15:39	AGNR
							Certifications:	CTDOH-PH-0723,NELAC-NY10854,NJDEP-CT005,PADEP-68-044		
7439-95-4	**Magnesium**	**9.67**		mg/L	0.0500	1	EPA 6010D	03/24/2025 08:31	03/24/2025 15:39	AGNR
							Certifications:	CTDOH-PH-0723,NELAC-NY10854,NJDEP-CT005,PADEP-68-044		
7439-96-5	**Manganese**	**0.604**		mg/L	0.00500	1	EPA 6010D	03/24/2025 08:31	03/24/2025 15:39	AGNR
							Certifications:	CTDOH-PH-0723,NELAC-NY10854,NJDEP-CT005,PADEP-68-044		
7440-02-0	Nickel	ND		mg/L	0.0100	1	EPA 6010D	03/24/2025 08:31	03/24/2025 15:39	AGNR
							Certifications:	CTDOH-PH-0723,NELAC-NY10854,NJDEP-CT005,PADEP-68-044		
7440-09-7	**Potassium**	**15.7**		mg/L	0.0500	1	EPA 6010D	03/24/2025 08:31	03/24/2025 15:39	AGNR
							Certifications:	CTDOH-PH-0723,NELAC-NY10854,NJDEP-CT005,PADEP-68-044		
7440-22-4	Silver	ND	M-CCV 1	mg/L	0.00500	1	EPA 6010D	03/24/2025 08:31	03/24/2025 15:39	AGNR
							Certifications:	CTDOH-PH-0723,NELAC-NY10854,NJDEP-CT005,PADEP-68-044		
7440-23-5	**Sodium**	**78.4**		mg/L	0.500	1	EPA 6010D	03/24/2025 08:31	03/24/2025 15:39	AGNR
							Certifications:	CTDOH-PH-0723,NELAC-NY10854,NJDEP-CT005,PADEP-68-044		
7440-62-2	Vanadium	ND		mg/L	0.0100	1	EPA 6010D	03/24/2025 08:31	03/24/2025 15:39	AGNR
							Certifications:	CTDOH-PH-0723,NELAC-NY10854,NJDEP-CT005,PADEP-68-044		
7440-66-6	Zinc	ND		mg/L	0.0250	1	EPA 6010D	03/24/2025 08:31	03/24/2025 15:39	AGNR
							Certifications:	CTDOH-PH-0723,NELAC-NY10854,NJDEP-CT005,PADEP-68-044		

Metals, Target Analyte, ICP Dissolved

Log-in Notes: **Sample Notes:**

Sample Information

Client Sample ID: MW16_031825 **York Sample ID:** 25C1178-02

York Project (SDG) No.	Client Project ID	Matrix	Collection Date/Time	Date Received
25C1178	170745301	Ground Water	March 18, 2025 2:00 pm	03/19/2025

Sample Prepared by Method: EPA 3015A

CAS No.	Parameter	Result	Flag	Units	Reported to LOQ	Dilution	Reference Method	Date/Time Prepared	Date/Time Analyzed	Analyst
7429-90-5	Aluminum	ND		mg/L	0.0556	1	EPA 6010D	03/24/2025 08:45	03/25/2025 14:21	AGNR
							Certifications:	CTDOH-PH-0723,NELAC-NY10854,NJDEP-CT005,PADEP-68-044		
7440-39-3	**Barium**	**0.162**		mg/L	0.0278	1	EPA 6010D	03/24/2025 08:45	03/25/2025 14:21	AGNR
							Certifications:	CTDOH-PH-0723,NELAC-NY10854,NJDEP-CT005,PADEP-68-044		
7440-70-2	**Calcium**	**127**		mg/L	0.0556	1	EPA 6010D	03/24/2025 08:45	03/25/2025 14:21	AGNR
							Certifications:	CTDOH-PH-0723,NELAC-NY10854,NJDEP-CT005,PADEP-68-044		
7440-47-3	Chromium	ND		mg/L	0.00556	1	EPA 6010D	03/24/2025 08:45	03/25/2025 14:21	AGNR
							Certifications:	CTDOH-PH-0723,NELAC-NY10854,NJDEP-CT005,PADEP-68-044		
7440-48-4	Cobalt	ND		mg/L	0.00444	1	EPA 6010D	03/24/2025 08:45	03/25/2025 14:21	AGNR
							Certifications:	CTDOH-PH-0723,NELAC-NY10854,NJDEP-CT005,PADEP-68-044		
7440-50-8	Copper	ND		mg/L	0.0222	1	EPA 6010D	03/24/2025 08:45	03/25/2025 14:21	AGNR
							Certifications:	CTDOH-PH-0723,NELAC-NY10854,NJDEP-CT005,PADEP-68-044		
7439-89-6	Iron	ND		mg/L	0.278	1	EPA 6010D	03/24/2025 08:45	03/25/2025 14:21	AGNR
							Certifications:	CTDOH-PH-0723,NELAC-NY10854,NJDEP-CT005,PADEP-68-044		
7439-92-1	Lead	ND		mg/L	0.00556	1	EPA 6010D	03/24/2025 08:45	03/25/2025 14:21	AGNR
							Certifications:	CTDOH-PH-0723,NELAC-NY10854,NJDEP-CT005,PADEP-68-044		
7439-95-4	**Magnesium**	**10.7**		mg/L	0.0556	1	EPA 6010D	03/24/2025 08:45	03/25/2025 14:21	AGNR
							Certifications:	CTDOH-PH-0723,NELAC-NY10854,NJDEP-CT005,PADEP-68-044		
7439-96-5	**Manganese**	**0.669**		mg/L	0.00556	1	EPA 6010D	03/24/2025 08:45	03/25/2025 14:21	AGNR
							Certifications:	CTDOH-PH-0723,NELAC-NY10854,NJDEP-CT005,PADEP-68-044		
7440-02-0	Nickel	ND		mg/L	0.0111	1	EPA 6010D	03/24/2025 08:45	03/25/2025 14:21	AGNR
							Certifications:	CTDOH-PH-0723,NELAC-NY10854,NJDEP-CT005,PADEP-68-044		
7440-09-7	**Potassium**	**17.9**		mg/L	0.0556	1	EPA 6010D	03/24/2025 08:45	03/25/2025 14:21	AGNR
							Certifications:	CTDOH-PH-0723,NELAC-NY10854,NJDEP-CT005,PADEP-68-044		
7440-22-4	Silver	ND		mg/L	0.00556	1	EPA 6010D	03/24/2025 08:45	03/25/2025 14:21	AGNR
							Certifications:	CTDOH-PH-0723,NELAC-NY10854,NJDEP-CT005,PADEP-68-044		
7440-23-5	**Sodium**	**86.2**		mg/L	0.556	1	EPA 6010D	03/24/2025 08:45	03/25/2025 14:21	AGNR
							Certifications:	CTDOH-PH-0723,NELAC-NY10854,NJDEP-CT005,PADEP-68-044		
7440-62-2	Vanadium	ND		mg/L	0.0111	1	EPA 6010D	03/24/2025 08:45	03/25/2025 14:21	AGNR
							Certifications:	CTDOH-PH-0723,NELAC-NY10854,NJDEP-CT005,PADEP-68-044		
7440-66-6	**Zinc**	**0.0333**		mg/L	0.0278	1	EPA 6010D	03/24/2025 08:45	03/25/2025 14:21	AGNR
							Certifications:	CTDOH-PH-0723,NELAC-NY10854,NJDEP-CT005,PADEP-68-044		

Metals, Target Analyte, ICPMS

Log-in Notes:

Sample Notes:

Sample Prepared by Method: EPA 3015A

CAS No.	Parameter	Result	Flag	Units	Reported to LOQ	Dilution	Reference Method	Date/Time Prepared	Date/Time Analyzed	Analyst
7440-36-0	Antimony	ND		mg/L	0.00111	1	EPA 6020B	03/24/2025 09:03	03/25/2025 16:14	cw
							Certifications:	CTDOH-PH-0723,NELAC-NY10854,NJDEP-CT005,PADEP-68-044		
7440-38-2	Arsenic	ND		mg/L	0.00111	1	EPA 6020B	03/24/2025 09:03	03/25/2025 16:14	cw
							Certifications:	CTDOH-PH-0723,NELAC-NY10854,NJDEP-CT005,PADEP-68-044		
7440-41-7	Beryllium	ND		mg/L	0.000333	1	EPA 6020B	03/24/2025 09:03	03/25/2025 16:14	cw
							Certifications:	CTDOH-PH-0723,NELAC-NY10854,NJDEP-CT005,PADEP-68-044		
7440-43-9	Cadmium	ND		mg/L	0.000556	1	EPA 6020B	03/24/2025 09:03	03/25/2025 16:14	cw
							Certifications:	CTDOH-PH-0723,NELAC-NY10854,NJDEP-CT005,PADEP-68-044		

Sample Information

Client Sample ID: MW16_031825 **York Sample ID:** 25C1178-02

York Project (SDG) No.	Client Project ID	Matrix	Collection Date/Time	Date Received
25C1178	170745301	Ground Water	March 18, 2025 2:00 pm	03/19/2025

Metals, Target Analyte, ICPMS

Log-in Notes:

Sample Notes:

Sample Prepared by Method: EPA 3015A

CAS No.	Parameter	Result	Flag	Units	Reported to LOQ	Dilution	Reference Method	Date/Time Prepared	Date/Time Analyzed	Analyst
7782-49-2	Selenium	ND		mg/L	0.00111	1	EPA 6020B	03/24/2025 09:03	03/25/2025 16:14	cw
							Certifications:	CTDOH-PH-0723,NELAC-NY10854,NJDEP-CT005,PADEP-68-044		
7440-28-0	Thallium	ND		mg/L	0.00111	1	EPA 6020B	03/24/2025 09:03	03/25/2025 16:14	cw
							Certifications:	CTDOH-PH-0723,NELAC-NY10854,NJDEP-CT005,PADEP-68-044		

Metals, Target Analyte, ICPMS Dissolved

Log-in Notes:

Sample Notes:

Sample Prepared by Method: EPA 3015A

CAS No.	Parameter	Result	Flag	Units	Reported to LOQ	Dilution	Reference Method	Date/Time Prepared	Date/Time Analyzed	Analyst
7440-36-0	Antimony	ND		mg/L	0.00111	1	EPA 6020B	03/24/2025 08:57	03/25/2025 15:22	cw
							Certifications:	CTDOH-PH-0723,NELAC-NY10854,NJDEP-CT005,PADEP-68-044		
7440-38-2	**Arsenic**	**0.00115**		mg/L	0.00111	1	EPA 6020B	03/24/2025 08:57	03/25/2025 15:22	cw
							Certifications:	CTDOH-PH-0723,NELAC-NY10854,NJDEP-CT005,PADEP-68-044		
7440-41-7	Beryllium	ND		mg/L	0.000333	1	EPA 6020B	03/24/2025 08:57	03/25/2025 15:22	cw
							Certifications:	CTDOH-PH-0723,NELAC-NY10854,NJDEP-CT005,PADEP-68-044		
7440-43-9	Cadmium	ND		mg/L	0.000556	1	EPA 6020B	03/24/2025 08:57	03/25/2025 15:22	cw
							Certifications:	CTDOH-PH-0723,NELAC-NY10854,NJDEP-CT005,PADEP-68-044		
7782-49-2	Selenium	ND		mg/L	0.00111	1	EPA 6020B	03/24/2025 08:57	03/25/2025 15:22	cw
							Certifications:	CTDOH-PH-0723,NELAC-NY10854,NJDEP-CT005,PADEP-68-044		
7440-28-0	Thallium	ND		mg/L	0.00111	1	EPA 6020B	03/24/2025 08:57	03/25/2025 15:22	cw
							Certifications:	CTDOH-PH-0723,NELAC-NY10854,NJDEP-CT005,PADEP-68-044		

Mercury by 7470/7471

Log-in Notes:

Sample Notes:

Sample Prepared by Method: EPA SW846-7470A

CAS No.	Parameter	Result	Flag	Units	Reported to LOQ	Dilution	Reference Method	Date/Time Prepared	Date/Time Analyzed	Analyst
7439-97-6	Mercury	ND		mg/L	0.0002	1	EPA 7470	03/20/2025 08:12	03/20/2025 08:12	DBT
							Certifications:	CTDOH-PH-0723,NELAC-NY10854,NJDEP-CT005,PADEP-68-044		

Mercury, Dissolved

Log-in Notes:

Sample Notes:

Sample Prepared by Method: EPA SW846-7470A

CAS No.	Parameter	Result	Flag	Units	Reported to LOQ	Dilution	Reference Method	Date/Time Prepared	Date/Time Analyzed	Analyst
7439-97-6	Mercury	ND		mg/L	0.0002	1	EPA 7470	03/21/2025 08:02	03/21/2025 08:02	DBT
							Certifications:	CTDOH-PH-0723,NELAC-NY10854,NJDEP-CT005,PADEP-68-044		

Chromium, Hexavalent

Log-in Notes:

Sample Notes:

Sample Prepared by Method: Analysis Preparation

CAS No.	Parameter	Result	Flag	Units	Reported to LOQ	Dilution	Reference Method	Date/Time Prepared	Date/Time Analyzed	Analyst
18540-29-9	Chromium, Hexavalent	ND	HT-02	mg/L	0.0100	1	EPA 7196A	03/19/2025 19:07	03/19/2025 21:20	CB
							Certifications:	NELAC-NY10854,CTDOH-PH-0723,NJDEP-CT005,PADEP-68-044		

Sample Information

Client Sample ID: MW16_031825 **York Sample ID:** 25C1178-02

York Project (SDG) No.	Client Project ID	Matrix	Collection Date/Time	Date Received
25C1178	170745301	Ground Water	March 18, 2025 2:00 pm	03/19/2025

Chromium, Trivalent

Log-in Notes: **Sample Notes:**

Sample Prepared by Method: Analysis Preparation

CAS No.	Parameter	Result	Flag	Units	Reported to LOQ	Dilution	Reference Method	Date/Time Prepared	Date/Time Analyzed	Analyst
16065-83-1	* Chromium, Trivalent	ND		mg/L	0.0100	1	Calculation	03/25/2025 16:42	03/25/2025 16:44	AD
							Certifications:			

Cyanide, Total

Log-in Notes: **Sample Notes:**

Sample Prepared by Method: Analysis Preparation

CAS No.	Parameter	Result	Flag	Units	Reported to LOQ	Dilution	Reference Method	Date/Time Prepared	Date/Time Analyzed	Analyst
57-12-5	Cyanide, total	ND		mg/L	0.0100	1	SM 4500 CN C-2016 / E-201(	03/20/2025 17:18	03/20/2025 21:18	CB
							Certifications:	NELAC-NY10854,CTDOH-PH-0723,NJDEP-CT005,PADEP-68-044		

Sample Information

Client Sample ID: MW18_031825 **York Sample ID:** 25C1178-03

York Project (SDG) No.	Client Project ID	Matrix	Collection Date/Time	Date Received
25C1178	170745301	Ground Water	March 18, 2025 4:00 pm	03/19/2025

VOA, 8260 LOW MASTER **Log-in Notes:** **Sample Notes:**

Sample Prepared by Method: EPA 5030B

CAS No.	Parameter	Result	Flag	Units	Reported to LOD/MDL	LOQ	Dilution	Reference Method	Date/Time Prepared	Date/Time Analyzed	Analyst
630-20-6	1,1,1,2-Tetrachloroethane	ND		ug/L	0.216	0.500	1	EPA 8260D	03/20/2025 08:00	03/20/2025 12:07	PMB
								Certifications:	CTDOH-PH-0723,NELAC-NY10854,NELAC-NY12058,NJDEP-CT		
71-55-6	1,1,1-Trichloroethane	ND		ug/L	0.266	0.500	1	EPA 8260D	03/20/2025 08:00	03/20/2025 12:07	PMB
								Certifications:	CTDOH-PH-0723,NELAC-NY10854,NELAC-NY12058,NJDEP-CT		
79-34-5	1,1,2,2-Tetrachloroethane	ND		ug/L	0.256	0.500	1	EPA 8260D	03/20/2025 08:00	03/20/2025 12:07	PMB
								Certifications:	CTDOH-PH-0723,NELAC-NY10854,NELAC-NY12058,NJDEP-CT		
76-13-1	1,1,2-Trichloro-1,2,2-trifluoroethane (Freon 113)	ND		ug/L	0.286	0.500	1	EPA 8260D	03/20/2025 08:00	03/20/2025 12:07	PMB
								Certifications:	CTDOH-PH-0723,NELAC-NY10854,NELAC-NY12058,NJDEP-CT		
79-00-5	1,1,2-Trichloroethane	ND		ug/L	0.249	0.500	1	EPA 8260D	03/20/2025 08:00	03/20/2025 12:07	PMB
								Certifications:	CTDOH-PH-0723,NELAC-NY10854,NELAC-NY12058,NJDEP-CT		
75-34-3	1,1-Dichloroethane	ND		ug/L	0.272	0.500	1	EPA 8260D	03/20/2025 08:00	03/20/2025 12:07	PMB
								Certifications:	CTDOH-PH-0723,NELAC-NY10854,NELAC-NY12058,NJDEP-CT		
75-35-4	1,1-Dichloroethylene	ND		ug/L	0.327	0.500	1	EPA 8260D	03/20/2025 08:00	03/20/2025 12:07	PMB
								Certifications:	CTDOH-PH-0723,NELAC-NY10854,NELAC-NY12058,NJDEP-CT		
87-61-6	1,2,3-Trichlorobenzene	ND		ug/L	0.222	0.500	1	EPA 8260D	03/20/2025 08:00	03/20/2025 12:07	PMB
								Certifications:	NELAC-NY10854,NELAC-NY12058,NJDEP-CT005,PADEP-68-04		
96-18-4	1,2,3-Trichloropropane	ND		ug/L	0.273	0.500	1	EPA 8260D	03/20/2025 08:00	03/20/2025 12:07	PMB
								Certifications:	NELAC-NY10854,NELAC-NY12058,NJDEP-CT005,PADEP-68-04		
120-82-1	1,2,4-Trichlorobenzene	ND		ug/L	0.138	0.500	1	EPA 8260D	03/20/2025 08:00	03/20/2025 12:07	PMB
								Certifications:	NELAC-NY10854,NELAC-NY12058,NJDEP-CT005,PADEP-68-04		
95-63-6	1,2,4-Trimethylbenzene	ND		ug/L	0.310	0.500	1	EPA 8260D	03/20/2025 08:00	03/20/2025 12:07	PMB
								Certifications:	CTDOH-PH-0723,NELAC-NY10854,NELAC-NY12058,NJDEP-CT		
96-12-8	1,2-Dibromo-3-chloropropane	ND		ug/L	0.432	0.500	1	EPA 8260D	03/20/2025 08:00	03/20/2025 12:07	PMB
								Certifications:	CTDOH-PH-0723,NELAC-NY10854,NELAC-NY12058,NJDEP-CT		
106-93-4	1,2-Dibromoethane	ND		ug/L	0.215	0.500	1	EPA 8260D	03/20/2025 08:00	03/20/2025 12:07	PMB
								Certifications:	CTDOH-PH-0723,NELAC-NY10854,NELAC-NY12058,NJDEP-CT		
95-50-1	1,2-Dichlorobenzene	ND		ug/L	0.270	0.500	1	EPA 8260D	03/20/2025 08:00	03/20/2025 12:07	PMB
								Certifications:	CTDOH-PH-0723,NELAC-NY10854,NELAC-NY12058,NJDEP-CT		
107-06-2	1,2-Dichloroethane	ND		ug/L	0.377	0.500	1	EPA 8260D	03/20/2025 08:00	03/20/2025 12:07	PMB
								Certifications:	CTDOH-PH-0723,NELAC-NY10854,NELAC-NY12058,NJDEP-CT		
78-87-5	1,2-Dichloropropane	ND		ug/L	0.327	0.500	1	EPA 8260D	03/20/2025 08:00	03/20/2025 12:07	PMB
								Certifications:	CTDOH-PH-0723,NELAC-NY10854,NELAC-NY12058,NJDEP-CT		
108-67-8	1,3,5-Trimethylbenzene	ND		ug/L	0.347	0.500	1	EPA 8260D	03/20/2025 08:00	03/20/2025 12:07	PMB
								Certifications:	CTDOH-PH-0723,NELAC-NY10854,NELAC-NY12058,NJDEP-CT		
541-73-1	1,3-Dichlorobenzene	ND		ug/L	0.283	0.500	1	EPA 8260D	03/20/2025 08:00	03/20/2025 12:07	PMB
								Certifications:	CTDOH-PH-0723,NELAC-NY10854,NELAC-NY12058,NJDEP-CT		
106-46-7	1,4-Dichlorobenzene	ND		ug/L	0.311	0.500	1	EPA 8260D	03/20/2025 08:00	03/20/2025 12:07	PMB
								Certifications:	CTDOH-PH-0723,NELAC-NY10854,NELAC-NY12058,NJDEP-CT		
123-91-1	1,4-Dioxane	ND		ug/L	35.3	80.0	1	EPA 8260D	03/20/2025 08:00	03/20/2025 12:07	PMB
								Certifications:	NELAC-NY10854,NELAC-NY12058,NJDEP-CT005,PADEP-68-04		
78-93-3	2-Butanone	ND		ug/L	0.421	0.500	1	EPA 8260D	03/20/2025 08:00	03/20/2025 12:07	PMB
								Certifications:	CTDOH-PH-0723,NELAC-NY10854,NELAC-NY12058,NJDEP-CT		

Sample Information

Client Sample ID: MW18_031825 **York Sample ID:** 25C1178-03

York Project (SDG) No.	Client Project ID	Matrix	Collection Date/Time	Date Received
25C1178	170745301	Ground Water	March 18, 2025 4:00 pm	03/19/2025

VOA, 8260 LOW MASTER **Log-in Notes:** **Sample Notes:**

Sample Prepared by Method: EPA 5030B

CAS No.	Parameter	Result	Flag	Units	Reported to LOD/MDL	LOQ	Dilution	Reference Method	Date/Time Prepared	Date/Time Analyzed	Analyst
591-78-6	2-Hexanone	ND		ug/L	0.320	0.500	1	EPA 8260D	03/20/2025 08:00	03/20/2025 12:07	PMB
								Certifications:	CTDOH-PH-0723,NELAC-NY10854,NELAC-NY12058,NJDEP-CT		
108-10-1	4-Methyl-2-pentanone	ND		ug/L	0.365	0.500	1	EPA 8260D	03/20/2025 08:00	03/20/2025 12:07	PMB
								Certifications:	CTDOH-PH-0723,NELAC-NY10854,NELAC-NY12058,NJDEP-CT		
67-64-1	**Acetone**	**2.10**	ICVE	ug/L	1.34	2.00	1	EPA 8260D	03/20/2025 08:00	03/20/2025 12:07	PMB
								Certifications:	CTDOH-PH-0723,NELAC-NY10854,NELAC-NY12058,NJDEP-CT		
107-02-8	Acrolein	ND	ICVE	ug/L	0.447	0.500	1	EPA 8260D	03/20/2025 08:00	03/20/2025 12:07	PMB
								Certifications:	CTDOH-PH-0723,NELAC-NY10854,NELAC-NY12058,NJDEP-CT		
107-13-1	Acrylonitrile	ND		ug/L	0.422	0.500	1	EPA 8260D	03/20/2025 08:00	03/20/2025 12:07	PMB
								Certifications:	CTDOH-PH-0723,NELAC-NY10854,NELAC-NY12058,NJDEP-CT		
71-43-2	Benzene	ND		ug/L	0.279	0.500	1	EPA 8260D	03/20/2025 08:00	03/20/2025 12:07	PMB
								Certifications:	CTDOH-PH-0723,NELAC-NY10854,NELAC-NY12058,NJDEP-CT		
74-97-5	Bromochloromethane	ND		ug/L	0.354	0.500	1	EPA 8260D	03/20/2025 08:00	03/20/2025 12:07	PMB
								Certifications:	NELAC-NY10854,NELAC-NY12058,NJDEP-CT005,PADEP-68-04		
75-27-4	Bromodichloromethane	ND		ug/L	0.245	0.500	1	EPA 8260D	03/20/2025 08:00	03/20/2025 12:07	PMB
								Certifications:	CTDOH-PH-0723,NELAC-NY10854,NELAC-NY12058,NJDEP-CT		
75-25-2	Bromoform	ND		ug/L	0.163	0.500	1	EPA 8260D	03/20/2025 08:00	03/20/2025 12:07	PMB
								Certifications:	CTDOH-PH-0723,NELAC-NY10854,NELAC-NY12058,NJDEP-CT		
74-83-9	Bromomethane	ND	CCVE	ug/L	0.119	0.500	1	EPA 8260D	03/20/2025 08:00	03/20/2025 12:07	PMB
								Certifications:	CTDOH-PH-0723,NELAC-NY10854,NELAC-NY12058,NJDEP-CT		
75-15-0	Carbon disulfide	ND		ug/L	0.362	0.500	1	EPA 8260D	03/20/2025 08:00	03/20/2025 12:07	PMB
								Certifications:	CTDOH-PH-0723,NELAC-NY10854,NELAC-NY12058,NJDEP-CT		
56-23-5	Carbon tetrachloride	ND		ug/L	0.204	0.500	1	EPA 8260D	03/20/2025 08:00	03/20/2025 12:07	PMB
								Certifications:	CTDOH-PH-0723,NELAC-NY10854,NELAC-NY12058,NJDEP-CT		
108-90-7	Chlorobenzene	ND		ug/L	0.284	0.500	1	EPA 8260D	03/20/2025 08:00	03/20/2025 12:07	PMB
								Certifications:	CTDOH-PH-0723,NELAC-NY10854,NELAC-NY12058,NJDEP-CT		
75-00-3	Chloroethane	ND		ug/L	0.448	0.500	1	EPA 8260D	03/20/2025 08:00	03/20/2025 12:07	PMB
								Certifications:	CTDOH-PH-0723,NELAC-NY10854,NELAC-NY12058,NJDEP-CT		
67-66-3	Chloroform	ND		ug/L	0.243	0.500	1	EPA 8260D	03/20/2025 08:00	03/20/2025 12:07	PMB
								Certifications:	CTDOH-PH-0723,NELAC-NY10854,NELAC-NY12058,NJDEP-CT		
74-87-3	Chloromethane	ND		ug/L	0.372	0.500	1	EPA 8260D	03/20/2025 08:00	03/20/2025 12:07	PMB
								Certifications:	CTDOH-PH-0723,NELAC-NY10854,NELAC-NY12058,NJDEP-CT		
156-59-2	cis-1,2-Dichloroethylene	ND		ug/L	0.294	0.500	1	EPA 8260D	03/20/2025 08:00	03/20/2025 12:07	PMB
								Certifications:	CTDOH-PH-0723,NELAC-NY10854,NELAC-NY12058,NJDEP-CT		
10061-01-5	cis-1,3-Dichloropropylene	ND		ug/L	0.262	0.500	1	EPA 8260D	03/20/2025 08:00	03/20/2025 12:07	PMB
								Certifications:	CTDOH-PH-0723,NELAC-NY10854,NELAC-NY12058,NJDEP-CT		
110-82-7	Cyclohexane	ND		ug/L	0.491	0.500	1	EPA 8260D	03/20/2025 08:00	03/20/2025 12:07	PMB
								Certifications:	NELAC-NY10854,NELAC-NY12058,NJDEP-CT005,PADEP-68-04		
124-48-1	Dibromochloromethane	ND		ug/L	0.146	0.500	1	EPA 8260D	03/20/2025 08:00	03/20/2025 12:07	PMB
								Certifications:	CTDOH-PH-0723,NELAC-NY10854,NELAC-NY12058,NJDEP-CT		
74-95-3	Dibromomethane	ND		ug/L	0.203	0.500	1	EPA 8260D	03/20/2025 08:00	03/20/2025 12:07	PMB
								Certifications:	NELAC-NY10854,NELAC-NY12058,NJDEP-CT005,PADEP-68-04		
75-71-8	Dichlorodifluoromethane	ND	CCVE	ug/L	0.451	0.500	1	EPA 8260D	03/20/2025 08:00	03/20/2025 12:07	PMB
								Certifications:	NELAC-NY10854,NELAC-NY12058,NJDEP-CT005,PADEP-68-04		

Sample Information

Client Sample ID: MW18_031825 **York Sample ID:** 25C1178-03

York Project (SDG) No.	Client Project ID	Matrix	Collection Date/Time	Date Received
25C1178	170745301	Ground Water	March 18, 2025 4:00 pm	03/19/2025

VOA, 8260 LOW MASTER **Log-in Notes:** **Sample Notes:**

Sample Prepared by Method: EPA 5030B

CAS No.	Parameter	Result	Flag	Units	Reported to LOD/MDL	LOQ	Dilution	Reference Method	Date/Time Prepared	Date/Time Analyzed	Analyst
100-41-4	Ethyl Benzene	ND		ug/L	0.290	0.500	1	EPA 8260D	03/20/2025 08:00	03/20/2025 12:07	PMB
								Certifications:	CTDOH-PH-0723,NELAC-NY10854,NELAC-NY12058,NJDEP-CT		
87-68-3	Hexachlorobutadiene	ND		ug/L	0.241	0.500	1	EPA 8260D	03/20/2025 08:00	03/20/2025 12:07	PMB
								Certifications:	NELAC-NY10854,NELAC-NY12058,NJDEP-CT005,PADEP-68-04		
98-82-8	Isopropylbenzene	ND		ug/L	0.405	0.500	1	EPA 8260D	03/20/2025 08:00	03/20/2025 12:07	PMB
								Certifications:	CTDOH-PH-0723,NELAC-NY10854,NELAC-NY12058,NJDEP-CT		
79-20-9	Methyl acetate	ND		ug/L	0.442	0.500	1	EPA 8260D	03/20/2025 08:00	03/20/2025 12:07	PMB
								Certifications:	NELAC-NY10854,NELAC-NY12058,NJDEP-CT005,PADEP-68-04		
1634-04-4	Methyl tert-butyl ether (MTBE)	ND		ug/L	0.244	0.500	1	EPA 8260D	03/20/2025 08:00	03/20/2025 12:07	PMB
								Certifications:	CTDOH-PH-0723,NELAC-NY10854,NELAC-NY12058,NJDEP-CT		
108-87-2	Methylcyclohexane	ND		ug/L	0.477	0.500	1	EPA 8260D	03/20/2025 08:00	03/20/2025 12:07	PMB
								Certifications:	NELAC-NY10854,NELAC-NY12058,NJDEP-CT005,PADEP-68-04		
75-09-2	Methylene chloride	ND		ug/L	0.397	2.00	1	EPA 8260D	03/20/2025 08:00	03/20/2025 12:07	PMB
								Certifications:	CTDOH-PH-0723,NELAC-NY10854,NELAC-NY12058,NJDEP-CT		
104-51-8	n-Butylbenzene	ND		ug/L	0.399	0.500	1	EPA 8260D	03/20/2025 08:00	03/20/2025 12:07	PMB
								Certifications:	CTDOH-PH-0723,NELAC-NY10854,NELAC-NY12058,NJDEP-CT		
103-65-1	n-Propylbenzene	ND		ug/L	0.384	0.500	1	EPA 8260D	03/20/2025 08:00	03/20/2025 12:07	PMB
								Certifications:	CTDOH-PH-0723,NELAC-NY10854,NELAC-NY12058,NJDEP-CT		
95-47-6	o-Xylene	ND		ug/L	0.261	0.500	1	EPA 8260D	03/20/2025 08:00	03/20/2025 12:07	PMB
								Certifications:	CTDOH-PH-0723,NELAC-NY10854,NELAC-NY12058,PADEP-68		
179601-23-1	p- & m- Xylenes	ND		ug/L	0.578	1.00	1	EPA 8260D	03/20/2025 08:00	03/20/2025 12:07	PMB
								Certifications:	CTDOH-PH-0723,NELAC-NY10854,NELAC-NY12058,PADEP-68		
99-87-6	p-Isopropyltoluene	ND		ug/L	0.377	0.500	1	EPA 8260D	03/20/2025 08:00	03/20/2025 12:07	PMB
								Certifications:	CTDOH-PH-0723,NELAC-NY10854,NELAC-NY12058,NJDEP-CT		
135-98-8	sec-Butylbenzene	ND		ug/L	0.444	0.500	1	EPA 8260D	03/20/2025 08:00	03/20/2025 12:07	PMB
								Certifications:	CTDOH-PH-0723,NELAC-NY10854,NELAC-NY12058,NJDEP-CT		
100-42-5	Styrene	ND		ug/L	0.255	0.500	1	EPA 8260D	03/20/2025 08:00	03/20/2025 12:07	PMB
								Certifications:	CTDOH-PH-0723,NELAC-NY10854,NELAC-NY12058,NJDEP-CT		
75-65-0	tert-Butyl alcohol (TBA)	ND		ug/L	0.608	1.00	1	EPA 8260D	03/20/2025 08:00	03/20/2025 12:07	PMB
								Certifications:	NELAC-NY10854,NELAC-NY12058,NJDEP-CT005,PADEP-68-04		
98-06-6	tert-Butylbenzene	ND		ug/L	0.367	0.500	1	EPA 8260D	03/20/2025 08:00	03/20/2025 12:07	PMB
								Certifications:	CTDOH-PH-0723,NELAC-NY10854,NELAC-NY12058,NJDEP-CT		
127-18-4	Tetrachloroethylene	ND	CCVE, ICVE, QL-02	ug/L	0.239	0.500	1	EPA 8260D	03/20/2025 08:00	03/20/2025 12:07	PMB
								Certifications:	CTDOH-PH-0723,NELAC-NY10854,NELAC-NY12058,NJDEP-CT		
108-88-3	Toluene	ND		ug/L	0.346	0.500	1	EPA 8260D	03/20/2025 08:00	03/20/2025 12:07	PMB
								Certifications:	CTDOH-PH-0723,NELAC-NY10854,NELAC-NY12058,NJDEP-CT		
156-60-5	trans-1,2-Dichloroethylene	ND		ug/L	0.279	0.500	1	EPA 8260D	03/20/2025 08:00	03/20/2025 12:07	PMB
								Certifications:	CTDOH-PH-0723,NELAC-NY10854,NELAC-NY12058,NJDEP-CT		
10061-02-6	trans-1,3-Dichloropropylene	ND		ug/L	0.229	0.500	1	EPA 8260D	03/20/2025 08:00	03/20/2025 12:07	PMB
								Certifications:	CTDOH-PH-0723,NELAC-NY10854,NELAC-NY12058,NJDEP-CT		
79-01-6	Trichloroethylene	ND		ug/L	0.249	0.500	1	EPA 8260D	03/20/2025 08:00	03/20/2025 12:07	PMB
								Certifications:	CTDOH-PH-0723,NELAC-NY10854,NELAC-NY12058,NJDEP-CT		

Sample Information

Client Sample ID: MW18_031825 **York Sample ID:** 25C1178-03

York Project (SDG) No.	Client Project ID	Matrix	Collection Date/Time	Date Received
25C1178	170745301	Ground Water	March 18, 2025 4:00 pm	03/19/2025

VOA, 8260 LOW MASTER

Log-in Notes: **Sample Notes:**

Sample Prepared by Method: EPA 5030B

CAS No.	Parameter	Result	Flag	Units	Reported to LOD/MDL	LOQ	Dilution	Reference Method	Date/Time Prepared	Date/Time Analyzed	Analyst
75-69-4	Trichlorofluoromethane	ND		ug/L	0.337	0.500	1	EPA 8260D	03/20/2025 08:00	03/20/2025 12:07	PMB
								Certifications:	CTDOH-PH-0723,NELAC-NY10854,NELAC-NY12058,NJDEP-CT		
75-01-4	Vinyl Chloride	ND		ug/L	0.469	0.500	1	EPA 8260D	03/20/2025 08:00	03/20/2025 12:07	PMB
								Certifications:	CTDOH-PH-0723,NELAC-NY10854,NELAC-NY12058,NJDEP-CT		
1330-20-7	Xylenes, Total	ND		ug/L	0.839	1.50	1	EPA 8260D	03/20/2025 08:00	03/20/2025 12:07	PMB
								Certifications:	CTDOH-PH-0723,NELAC-NY10854,NELAC-NY12058,NJDEP-CT		

	Surrogate Recoveries	Result	Acceptance Range
17060-07-0	*Surrogate: SURR: 1,2-Dichloroethane-d4*	*96.8 %*	*69-130*
2037-26-5	*Surrogate: SURR: Toluene-d8*	*97.3 %*	*81-117*
460-00-4	*Surrogate: SURR: p-Bromofluorobenzene*	*108 %*	*79-122*

SVOA, 8270 LOW MASTER

Log-in Notes: **Sample Notes:**

Sample Prepared by Method: EPA 3510C

CAS No.	Parameter	Result	Flag	Units	Reported to LOD/MDL	LOQ	Dilution	Reference Method	Date/Time Prepared	Date/Time Analyzed	Analyst
92-52-4	1,1-Biphenyl	ND		ug/L	2.78	5.56	1	EPA 8270D	03/24/2025 08:47	03/24/2025 15:20	SS
								Certifications:	NELAC-NY10854,NJDEP-CT005,PADEP-68-04440		
95-94-3	1,2,4,5-Tetrachlorobenzene	ND		ug/L	2.78	5.56	1	EPA 8270D	03/24/2025 08:47	03/24/2025 15:20	SS
								Certifications:	NELAC-NY10854,NJDEP-CT005,PADEP-68-04440		
122-66-7	1,2-Diphenylhydrazine (as Azobenzene)	ND		ug/L	2.78	5.56	1	EPA 8270D	03/24/2025 08:47	03/24/2025 15:20	SS
								Certifications:	NELAC-NY10854,NJDEP-CT005,PADEP-68-04440		
58-90-2	2,3,4,6-Tetrachlorophenol	ND	CCVE	ug/L	2.78	5.56	1	EPA 8270D	03/24/2025 08:47	03/24/2025 15:20	SS
								Certifications:	NELAC-NY10854,NJDEP-CT005,PADEP-68-04440		
95-95-4	2,4,5-Trichlorophenol	ND	CCVE	ug/L	2.78	5.56	1	EPA 8270D	03/24/2025 08:47	03/24/2025 15:20	SS
								Certifications:	CTDOH-PH-0723,NELAC-NY10854,NJDEP-CT005,PADEP-68-044		
88-06-2	2,4,6-Trichlorophenol	ND		ug/L	2.78	5.56	1	EPA 8270D	03/24/2025 08:47	03/24/2025 15:20	SS
								Certifications:	CTDOH-PH-0723,NELAC-NY10854,NJDEP-CT005,PADEP-68-044		
120-83-2	2,4-Dichlorophenol	ND	CCVE	ug/L	2.78	5.56	1	EPA 8270D	03/24/2025 08:47	03/24/2025 15:20	SS
								Certifications:	CTDOH-PH-0723,NELAC-NY10854,NJDEP-CT005,PADEP-68-044		
105-67-9	2,4-Dimethylphenol	ND	CCVE	ug/L	2.78	5.56	1	EPA 8270D	03/24/2025 08:47	03/24/2025 15:20	SS
								Certifications:	CTDOH-PH-0723,NELAC-NY10854,NJDEP-CT005,PADEP-68-044		
51-28-5	2,4-Dinitrophenol	ND	CAL-E	ug/L	2.78	5.56	1	EPA 8270D	03/24/2025 08:47	03/24/2025 15:20	SS
								Certifications:	CTDOH-PH-0723,NELAC-NY10854,NJDEP-CT005,PADEP-68-044		
121-14-2	2,4-Dinitrotoluene	ND	CCVE	ug/L	2.78	5.56	1	EPA 8270D	03/24/2025 08:47	03/24/2025 15:20	SS
								Certifications:	CTDOH-PH-0723,NELAC-NY10854,NJDEP-CT005,PADEP-68-044		
606-20-2	2,6-Dinitrotoluene	ND		ug/L	2.78	5.56	1	EPA 8270D	03/24/2025 08:47	03/24/2025 15:20	SS
								Certifications:	CTDOH-PH-0723,NELAC-NY10854,NJDEP-CT005,PADEP-68-044		
91-58-7	2-Chloronaphthalene	ND		ug/L	2.78	5.56	1	EPA 8270D	03/24/2025 08:47	03/24/2025 15:20	SS
								Certifications:	CTDOH-PH-0723,NELAC-NY10854,NJDEP-CT005,PADEP-68-044		
95-57-8	2-Chlorophenol	ND		ug/L	2.78	5.56	1	EPA 8270D	03/24/2025 08:47	03/24/2025 15:20	SS
								Certifications:	CTDOH-PH-0723,NELAC-NY10854,NJDEP-CT005,PADEP-68-044		

Sample Information

Client Sample ID: MW18_031825 **York Sample ID:** 25C1178-03

York Project (SDG) No.	Client Project ID	Matrix	Collection Date/Time	Date Received
25C1178	170745301	Ground Water	March 18, 2025 4:00 pm	03/19/2025

SVOA, 8270 LOW MASTER **Log-in Notes:** **Sample Notes:**

Sample Prepared by Method: EPA 3510C

CAS No.	Parameter	Result	Flag	Units	Reported to LOD/MDL	LOQ	Dilution	Reference Method	Date/Time Prepared	Date/Time Analyzed	Analyst
91-57-6	2-Methylnaphthalene	ND		ug/L	2.78	5.56	1	EPA 8270D	03/24/2025 08:47	03/24/2025 15:20	SS
								Certifications:	CTDOH-PH-0723,NELAC-NY10854,NJDEP-CT005,PADEP-68-044		
95-48-7	2-Methylphenol	ND		ug/L	2.78	5.56	1	EPA 8270D	03/24/2025 08:47	03/24/2025 15:20	SS
								Certifications:	CTDOH-PH-0723,NELAC-NY10854,NJDEP-CT005,PADEP-68-044		
88-74-4	2-Nitroaniline	ND	CCVE	ug/L	2.78	5.56	1	EPA 8270D	03/24/2025 08:47	03/24/2025 15:20	SS
								Certifications:	CTDOH-PH-0723,NELAC-NY10854,NJDEP-CT005,PADEP-68-044		
88-75-5	2-Nitrophenol	ND	CCVE	ug/L	2.78	5.56	1	EPA 8270D	03/24/2025 08:47	03/24/2025 15:20	SS
								Certifications:	CTDOH-PH-0723,NELAC-NY10854,NJDEP-CT005,PADEP-68-044		
65794-96-9	3- & 4-Methylphenols	ND	CCVE	ug/L	2.78	5.56	1	EPA 8270D	03/24/2025 08:47	03/24/2025 15:20	SS
								Certifications:	CTDOH-PH-0723,NELAC-NY10854,NJDEP-CT005,PADEP-68-044		
91-94-1	3,3-Dichlorobenzidine	ND		ug/L	2.78	5.56	1	EPA 8270D	03/24/2025 08:47	03/24/2025 15:20	SS
								Certifications:	CTDOH-PH-0723,NELAC-NY10854,NJDEP-CT005,PADEP-68-044		
99-09-2	3-Nitroaniline	ND	CCVE	ug/L	2.78	5.56	1	EPA 8270D	03/24/2025 08:47	03/24/2025 15:20	SS
								Certifications:	CTDOH-PH-0723,NELAC-NY10854,NJDEP-CT005,PADEP-68-044		
534-52-1	4,6-Dinitro-2-methylphenol	ND	CAL-E	ug/L	2.78	5.56	1	EPA 8270D	03/24/2025 08:47	03/24/2025 15:20	SS
								Certifications:	CTDOH-PH-0723,NELAC-NY10854,NJDEP-CT005,PADEP-68-044		
101-55-3	4-Bromophenyl phenyl ether	ND	CCVE	ug/L	2.78	5.56	1	EPA 8270D	03/24/2025 08:47	03/24/2025 15:20	SS
								Certifications:	CTDOH-PH-0723,NELAC-NY10854,NJDEP-CT005,PADEP-68-044		
59-50-7	4-Chloro-3-methylphenol	ND	CCVE	ug/L	2.78	5.56	1	EPA 8270D	03/24/2025 08:47	03/24/2025 15:20	SS
								Certifications:	CTDOH-PH-0723,NELAC-NY10854,NJDEP-CT005,PADEP-68-044		
106-47-8	4-Chloroaniline	ND	CCVE	ug/L	2.78	5.56	1	EPA 8270D	03/24/2025 08:47	03/24/2025 15:20	SS
								Certifications:	CTDOH-PH-0723,NELAC-NY10854,NJDEP-CT005,PADEP-68-044		
7005-72-3	4-Chlorophenyl phenyl ether	ND		ug/L	2.78	5.56	1	EPA 8270D	03/24/2025 08:47	03/24/2025 15:20	SS
								Certifications:	CTDOH-PH-0723,NELAC-NY10854,NJDEP-CT005,PADEP-68-044		
100-01-6	4-Nitroaniline	ND	CCVE	ug/L	2.78	5.56	1	EPA 8270D	03/24/2025 08:47	03/24/2025 15:20	SS
								Certifications:	CTDOH-PH-0723,NELAC-NY10854,NJDEP-CT005,PADEP-68-044		
100-02-7	4-Nitrophenol	ND	CCVE	ug/L	5.56	5.56	1	EPA 8270D	03/24/2025 08:47	03/24/2025 15:20	SS
								Certifications:	CTDOH-PH-0723,NELAC-NY10854,NJDEP-CT005,PADEP-68-044		
98-86-2	Acetophenone	ND		ug/L	2.78	5.56	1	EPA 8270D	03/24/2025 08:47	03/24/2025 15:20	SS
								Certifications:	NELAC-NY10854,NJDEP-CT005,PADEP-68-04440		
62-53-3	Aniline	ND		ug/L	2.78	5.56	1	EPA 8270D	03/24/2025 08:47	03/24/2025 15:20	SS
								Certifications:	NELAC-NY10854,NJDEP-CT005,PADEP-68-04440		
100-52-7	Benzaldehyde	ND	CAL-E	ug/L	2.78	5.56	1	EPA 8270D	03/24/2025 08:47	03/24/2025 15:20	SS
								Certifications:	NELAC-NY10854,NJDEP-CT005,PADEP-68-04440		
92-87-5	Benzidine	ND		ug/L	5.56	5.56	1	EPA 8270D	03/24/2025 08:47	03/24/2025 15:20	SS
								Certifications:	CTDOH-PH-0723,NELAC-NY10854,NJDEP-CT005,PADEP-68-044		
65-85-0	Benzoic acid	ND	CCVE	ug/L	2.78	5.56	1	EPA 8270D	03/24/2025 08:47	03/24/2025 15:20	SS
								Certifications:	NELAC-NY10854,NJDEP-CT005,PADEP-68-04440		
100-51-6	Benzyl alcohol	ND		ug/L	2.78	5.56	1	EPA 8270D	03/24/2025 08:47	03/24/2025 15:20	SS
								Certifications:	NELAC-NY10854,NJDEP-CT005,PADEP-68-04440		
85-68-7	Benzyl butyl phthalate	ND		ug/L	2.78	5.56	1	EPA 8270D	03/24/2025 08:47	03/24/2025 15:20	SS
								Certifications:	CTDOH-PH-0723,NELAC-NY10854,NJDEP-CT005,PADEP-68-044		
111-91-1	Bis(2-chloroethoxy)methane	ND		ug/L	2.78	5.56	1	EPA 8270D	03/24/2025 08:47	03/24/2025 15:20	SS
								Certifications:	CTDOH-PH-0723,NELAC-NY10854,NJDEP-CT005,PADEP-68-044		

Sample Information

Client Sample ID: MW18_031825 **York Sample ID:** 25C1178-03

York Project (SDG) No.	Client Project ID	Matrix	Collection Date/Time	Date Received
25C1178	170745301	Ground Water	March 18, 2025 4:00 pm	03/19/2025

SVOA, 8270 LOW MASTER

Log-in Notes:

Sample Notes:

Sample Prepared by Method: EPA 3510C

CAS No.	Parameter	Result	Flag	Units	Reported to LOD/MDL	LOQ	Dilution	Reference Method	Date/Time Prepared	Date/Time Analyzed	Analyst
111-44-4	Bis(2-chloroethyl)ether	ND		ug/L	1.11	5.56	1	EPA 8270D	03/24/2025 08:47	03/24/2025 15:20	SS
								Certifications:	CTDOH-PH-0723,NELAC-NY10854,NJDEP-CT005,PADEP-68-044		
108-60-1	Bis(2-chloroisopropyl)ether	ND	CCVE	ug/L	2.78	5.56	1	EPA 8270D	03/24/2025 08:47	03/24/2025 15:20	SS
								Certifications:	CTDOH-PH-0723,NELAC-NY10854,NJDEP-CT005,PADEP-68-044		
105-60-2	Caprolactam	ND	CCVE	ug/L	2.78	5.56	1	EPA 8270D	03/24/2025 08:47	03/24/2025 15:20	SS
								Certifications:	NELAC-NY10854,NJDEP-CT005,PADEP-68-04440		
86-74-8	**Carbazole**	**3.76**	J	ug/L	2.78	5.56	1	EPA 8270D	03/24/2025 08:47	03/24/2025 15:20	SS
								Certifications:	CTDOH-PH-0723,NELAC-NY10854,NJDEP-CT005,PADEP-68-044		
132-64-9	Dibenzofuran	ND		ug/L	2.78	5.56	1	EPA 8270D	03/24/2025 08:47	03/24/2025 15:20	SS
								Certifications:	CTDOH-PH-0723,NELAC-NY10854,NJDEP-CT005,PADEP-68-044		
84-66-2	Diethyl phthalate	ND		ug/L	2.78	5.56	1	EPA 8270D	03/24/2025 08:47	03/24/2025 15:20	SS
								Certifications:	CTDOH-PH-0723,NELAC-NY10854,NJDEP-CT005,PADEP-68-044		
131-11-3	Dimethyl phthalate	ND		ug/L	2.78	5.56	1	EPA 8270D	03/24/2025 08:47	03/24/2025 15:20	SS
								Certifications:	CTDOH-PH-0723,NELAC-NY10854,NJDEP-CT005,PADEP-68-044		
84-74-2	Di-n-butyl phthalate	ND		ug/L	2.78	5.56	1	EPA 8270D	03/24/2025 08:47	03/24/2025 15:20	SS
								Certifications:	CTDOH-PH-0723,NELAC-NY10854,NJDEP-CT005,PADEP-68-044		
117-84-0	Di-n-octyl phthalate	ND		ug/L	2.78	5.56	1	EPA 8270D	03/24/2025 08:47	03/24/2025 15:20	SS
								Certifications:	CTDOH-PH-0723,NELAC-NY10854,NJDEP-CT005,PADEP-68-044		
122-39-4	Diphenylamine	ND	CCVE	ug/L	2.78	5.56	1	EPA 8270D	03/24/2025 08:47	03/24/2025 15:20	SS
								Certifications:	NELAC-NY10854,PADEP-68-04440		
77-47-4	Hexachlorocyclopentadiene	ND		ug/L	5.56	11.1	1	EPA 8270D	03/24/2025 08:47	03/24/2025 15:20	SS
								Certifications:	CTDOH-PH-0723,NELAC-NY10854,NJDEP-CT005,PADEP-68-044		
78-59-1	Isophorone	ND		ug/L	2.78	5.56	1	EPA 8270D	03/24/2025 08:47	03/24/2025 15:20	SS
								Certifications:	CTDOH-PH-0723,NELAC-NY10854,NJDEP-CT005,PADEP-68-044		
621-64-7	N-nitroso-di-n-propylamine	ND		ug/L	2.78	5.56	1	EPA 8270D	03/24/2025 08:47	03/24/2025 15:20	SS
								Certifications:	CTDOH-PH-0723,NELAC-NY10854,NJDEP-CT005,PADEP-68-044		
86-30-6	N-Nitrosodiphenylamine	ND	CCVE	ug/L	2.78	5.56	1	EPA 8270D	03/24/2025 08:47	03/24/2025 15:20	SS
								Certifications:	CTDOH-PH-0723,NELAC-NY10854,NJDEP-CT005,PADEP-68-044		
108-95-2	Phenol	ND	CCVE	ug/L	0.833	5.56	1	EPA 8270D	03/24/2025 08:47	03/24/2025 15:20	SS
								Certifications:	CTDOH-PH-0723,NELAC-NY10854,NJDEP-CT005,PADEP-68-044		
110-86-1	Pyridine	ND		ug/L	2.78	5.56	1	EPA 8270D	03/24/2025 08:47	03/24/2025 15:20	SS
								Certifications:	CTDOH-PH-0723,NELAC-NY10854,NJDEP-CT005,PADEP-68-044		

	Surrogate Recoveries	Result		Acceptance Range
367-12-4	*Surrogate: SURR: 2-Fluorophenol*	*27.9 %*		*19.7-63.1*
13127-88-3	*Surrogate: SURR: Phenol-d6*	*14.8 %*		*10.1-41.7*
4165-60-0	*Surrogate: SURR: Nitrobenzene-d5*	*40.1 %*	S-08	*50.2-113*
321-60-8	*Surrogate: SURR: 2-Fluorobiphenyl*	*43.8 %*		*39.9-105*
118-79-6	*Surrogate: SURR: 2,4,6-Tribromophenol*	*56.0 %*		*39.3-151*
1718-51-0	*Surrogate: SURR: Terphenyl-d14*	*66.8 %*		*30.7-106*

SVOA, 8270 SIM MASTER

Log-in Notes:

Sample Notes:

Sample Prepared by Method: EPA 3510C

CAS No.	Parameter	Result	Flag	Units	Reported to LOQ	Dilution	Reference Method	Date/Time Prepared	Date/Time Analyzed	Analyst

Sample Information

Client Sample ID: MW18_031825 **York Sample ID:** 25C1178-03

York Project (SDG) No.	Client Project ID	Matrix	Collection Date/Time	Date Received
25C1178	170745301	Ground Water	March 18, 2025 4:00 pm	03/19/2025

83-32-9	Acenaphthene	ND		ug/L	0.0556	1	EPA 8270D SIM	03/24/2025 08:51	03/24/2025 18:05	SR
							Certifications:	CTDOH-PH-0723,NELAC-NY10854,NJDEP-CT005,PADEP-68-044		
208-96-8	Acenaphthylene	ND		ug/L	0.0556	1	EPA 8270D SIM	03/24/2025 08:51	03/24/2025 18:05	SR
							Certifications:	CTDOH-PH-0723,NELAC-NY10854,NJDEP-CT005,PADEP-68-044		
120-12-7	Anthracene	ND		ug/L	0.0556	1	EPA 8270D SIM	03/24/2025 08:51	03/24/2025 18:05	SR
							Certifications:	CTDOH-PH-0723,NELAC-NY10854,NJDEP-CT005,PADEP-68-044		
1912-24-9	Atrazine	ND		ug/L	0.556	1	EPA 8270D SIM	03/24/2025 08:51	03/24/2025 18:05	SR
							Certifications:	CTDOH-PH-0723,NELAC-NY10854,NJDEP-CT005		
56-55-3	**Benzo(a)anthracene**	**0.222**		ug/L	0.0556	1	EPA 8270D SIM	03/24/2025 08:51	03/24/2025 18:05	SR
							Certifications:	CTDOH-PH-0723,NELAC-NY10854,NJDEP-CT005,PADEP-68-044		
50-32-8	**Benzo(a)pyrene**	**0.0556**		ug/L	0.0556	1	EPA 8270D SIM	03/24/2025 08:51	03/24/2025 18:05	SR
							Certifications:	CTDOH-PH-0723,NELAC-NY10854,NJDEP-CT005,PADEP-68-044		
205-99-2	**Benzo(b)fluoranthene**	**0.0889**		ug/L	0.0556	1	EPA 8270D SIM	03/24/2025 08:51	03/24/2025 18:05	SR
							Certifications:	CTDOH-PH-0723,NELAC-NY10854,NJDEP-CT005,PADEP-68-044		
191-24-2	Benzo(g,h,i)perylene	ND		ug/L	0.0556	1	EPA 8270D SIM	03/24/2025 08:51	03/24/2025 18:05	SR
							Certifications:	CTDOH-PH-0723,NELAC-NY10854,NJDEP-CT005,PADEP-68-044		
207-08-9	Benzo(k)fluoranthene	ND		ug/L	0.0556	1	EPA 8270D SIM	03/24/2025 08:51	03/24/2025 18:05	SR
							Certifications:	CTDOH-PH-0723,NELAC-NY10854,NJDEP-CT005,PADEP-68-044		
117-81-7	Bis(2-ethylhexyl)phthalate	ND		ug/L	0.556	1	EPA 8270D SIM	03/24/2025 08:51	03/24/2025 18:05	SR
							Certifications:	CTDOH-PH-0723,NELAC-NY10854,NJDEP-CT005		
218-01-9	**Chrysene**	**0.167**		ug/L	0.0556	1	EPA 8270D SIM	03/24/2025 08:51	03/24/2025 18:05	SR
							Certifications:	CTDOH-PH-0723,NELAC-NY10854,NJDEP-CT005,PADEP-68-044		
53-70-3	Dibenzo(a,h)anthracene	ND		ug/L	0.0556	1	EPA 8270D SIM	03/24/2025 08:51	03/24/2025 18:05	SR
							Certifications:	CTDOH-PH-0723,NELAC-NY10854,NJDEP-CT005,PADEP-68-044		
206-44-0	**Fluoranthene**	**3.21**		ug/L	0.0556	1	EPA 8270D SIM	03/24/2025 08:51	03/24/2025 18:05	SR
							Certifications:	CTDOH-PH-0723,NELAC-NY10854,NJDEP-CT005,PADEP-68-044		
86-73-7	Fluorene	ND		ug/L	0.0556	1	EPA 8270D SIM	03/24/2025 08:51	03/24/2025 18:05	SR
							Certifications:	CTDOH-PH-0723,NELAC-NY10854,NJDEP-CT005,PADEP-68-044		
118-74-1	Hexachlorobenzene	ND		ug/L	0.0222	1	EPA 8270D SIM	03/24/2025 08:51	03/24/2025 18:05	SR
							Certifications:	CTDOH-PH-0723,NELAC-NY10854,NJDEP-CT005		
87-68-3	Hexachlorobutadiene	ND		ug/L	0.556	1	EPA 8270D SIM	03/24/2025 08:51	03/24/2025 18:05	SR
							Certifications:	CTDOH-PH-0723,NELAC-NY10854,NJDEP-CT005		
67-72-1	Hexachloroethane	ND		ug/L	0.556	1	EPA 8270D SIM	03/24/2025 08:51	03/24/2025 18:05	SR
							Certifications:	CTDOH-PH-0723,NELAC-NY10854,NJDEP-CT005		
193-39-5	Indeno(1,2,3-cd)pyrene	ND		ug/L	0.0556	1	EPA 8270D SIM	03/24/2025 08:51	03/24/2025 18:05	SR
							Certifications:	CTDOH-PH-0723,NELAC-NY10854,NJDEP-CT005,PADEP-68-044		
91-20-3	Naphthalene	ND		ug/L	0.0556	1	EPA 8270D SIM	03/24/2025 08:51	03/24/2025 18:05	SR
							Certifications:	CTDOH-PH-0723,NELAC-NY10854,NJDEP-CT005,PADEP-68-044		
98-95-3	Nitrobenzene	ND	ICVE	ug/L	0.278	1	EPA 8270D SIM	03/24/2025 08:51	03/24/2025 18:05	SR
							Certifications:	CTDOH-PH-0723,NELAC-NY10854,NJDEP-CT005		
62-75-9	N-Nitrosodimethylamine	ND		ug/L	0.556	1	EPA 8270D SIM	03/24/2025 08:51	03/24/2025 18:05	SR
							Certifications:	CTDOH-PH-0723,NELAC-NY10854,NJDEP-CT005		
87-86-5	Pentachlorophenol	ND		ug/L	0.278	1	EPA 8270D SIM	03/24/2025 08:51	03/24/2025 18:05	SR
							Certifications:	CTDOH-PH-0723,NELAC-NY10854,NJDEP-CT005		
85-01-8	**Phenanthrene**	**1.00**		ug/L	0.0556	1	EPA 8270D SIM	03/24/2025 08:51	03/24/2025 18:05	SR
							Certifications:	CTDOH-PH-0723,NELAC-NY10854,NJDEP-CT005,PADEP-68-044		
129-00-0	**Pyrene**	**2.19**		ug/L	0.0556	1	EPA 8270D SIM	03/24/2025 08:51	03/24/2025 18:05	SR
							Certifications:	CTDOH-PH-0723,NELAC-NY10854,NJDEP-CT005,PADEP-68-044		

Sample Information

Client Sample ID: MW18_031825 **York Sample ID:** 25C1178-03

York Project (SDG) No.	Client Project ID	Matrix	Collection Date/Time	Date Received
25C1178	170745301	Ground Water	March 18, 2025 4:00 pm	03/19/2025

Semi-Volatiles, 1,4-Dioxane 8270 SIM-Aqueous

Log-in Notes:

Sample Notes:

Sample Prepared by Method: EPA 3535A

CAS No.	Parameter	Result	Flag	Units	Reported to LOQ	Dilution	Reference Method	Date/Time Prepared	Date/Time Analyzed	Analyst
123-91-1	1,4-Dioxane	ND		ug/L	0.300	1	EPA 8270E SIM Certifications: NJDEP-CT005,NELAC-NY10854	03/24/2025 09:24	03/25/2025 00:01	SS

Surrogate Recoveries	Result	Acceptance Range
17647-74-4 *Surrogate: 1,4-Dioxane-d8*	*80.0 %*	*36.6-118*

PFAS, EPA 1633 Target List

Log-in Notes:

Sample Notes:

Sample Prepared by Method: EPA 1633 Prep

CAS No.	Parameter	Result	Flag	Units	Reported to LOD/MDL	LOQ	Dilution	Reference Method	Date/Time Prepared	Date/Time Analyzed	Analyst
375-73-5	**Perfluorobutanesulfonic acid (PFBS)**	**6.30**		ng/L	0.458	1.72	1	EPA 1633 Draft 3 Certifications: NELAC-NY12058,NJDEP-NY037	03/26/2025 10:37	03/27/2025 13:55	AM
307-24-4	**Perfluorohexanoic acid (PFHxA)**	**14.7**		ng/L	0.341	1.95	1	EPA 1633 Draft 3 Certifications: NELAC-NY12058,NJDEP-NY037	03/26/2025 10:37	03/27/2025 13:55	AM
375-85-9	**Perfluoroheptanoic acid (PFHpA)**	**6.44**		ng/L	0.692	1.95	1	EPA 1633 Draft 3 Certifications: NELAC-NY12058,NJDEP-NY037	03/26/2025 10:37	03/27/2025 13:55	AM
355-46-4	**Perfluorohexanesulfonic acid (PFHxS)**	**7.05**		ng/L	0.663	1.78	1	EPA 1633 Draft 3 Certifications: NELAC-NY12058,NJDEP-NY037	03/26/2025 10:37	03/27/2025 13:55	AM
335-67-1	**Perfluorooctanoic acid (PFOA)**	**17.2**		ng/L	0.409	1.95	1	EPA 1633 Draft 3 Certifications: NELAC-NY12058,NJDEP-NY037	03/26/2025 10:37	03/27/2025 13:55	AM
1763-23-1	**Perfluorooctanesulfonic acid (PFOS)**	**1.18**	J	ng/L	0.799	1.81	1	EPA 1633 Draft 3 Certifications: NELAC-NY12058,NJDEP-NY037	03/26/2025 10:37	03/27/2025 13:55	AM
375-95-1	Perfluorononanoic acid (PFNA)	ND		ng/L	0.507	1.95	1	EPA 1633 Draft 3 Certifications: NELAC-NY12058,NJDEP-NY037	03/26/2025 10:37	03/27/2025 13:55	AM
335-76-2	Perfluorodecanoic acid (PFDA)	ND		ng/L	0.731	1.95	1	EPA 1633 Draft 3 Certifications: NELAC-NY12058,NJDEP-NY037	03/26/2025 10:37	03/27/2025 13:55	AM
2058-94-8	Perfluoroundecanoic acid (PFUnA)	ND		ng/L	1.10	1.95	1	EPA 1633 Draft 3 Certifications: NELAC-NY12058,NJDEP-NY037	03/26/2025 10:37	03/27/2025 13:55	AM
307-55-1	Perfluorododecanoic acid (PFDoA)	ND		ng/L	0.858	1.95	1	EPA 1633 Draft 3 Certifications: NELAC-NY12058,NJDEP-NY037	03/26/2025 10:37	03/27/2025 13:55	AM
72629-94-8	Perfluorotridecanoic acid (PFTrDA)	ND		ng/L	0.721	1.95	1	EPA 1633 Draft 3 Certifications: NELAC-NY12058,NJDEP-NY037	03/26/2025 10:37	03/27/2025 13:55	AM
376-06-7	* Perfluorotetradecanoic acid (PFTA)	ND		ng/L	0.672	1.95	1	EPA 1633 Draft 3 Certifications: NJDEP-NY037	03/26/2025 10:37	03/27/2025 13:55	AM
2355-31-9	N-MeFOSAA	ND		ng/L	0.770	1.95	1	EPA 1633 Draft 3 Certifications: NELAC-NY12058,NJDEP-NY037	03/26/2025 10:37	03/27/2025 13:55	AM
2991-50-6	**N-EtFOSAA**	**3.77**		ng/L	1.00	1.95	1	EPA 1633 Draft 3 Certifications: NELAC-NY12058,NJDEP-NY037	03/26/2025 10:37	03/27/2025 13:55	AM
2706-90-3	**Perfluoropentanoic acid (PFPeA)**	**21.6**		ng/L	0.224	3.90	1	EPA 1633 Draft 3 Certifications: NELAC-NY12058,NJDEP-NY037	03/26/2025 10:37	03/27/2025 13:55	AM
754-91-6	* Perfluoro-1-octanesulfonamide (FOSA)	ND		ng/L	0.858	1.95	1	EPA 1633 Draft 3 Certifications: NJDEP-NY037	03/26/2025 10:37	03/27/2025 13:55	AM

Sample Information

Client Sample ID: MW18_031825 **York Sample ID:** 25C1178-03

York Project (SDG) No.	Client Project ID	Matrix	Collection Date/Time	Date Received
25C1178	170745301	Ground Water	March 18, 2025 4:00 pm	03/19/2025

PFAS, EPA 1633 Target List **Log-in Notes:** **Sample Notes:**

Sample Prepared by Method: EPA 1633 Prep

CAS No.	Parameter	Result	Flag	Units	Reported to LOD/MDL	LOQ	Dilution	Reference Method	Date/Time Prepared	Date/Time Analyzed	Analyst
375-92-8	* Perfluoro-1-heptanesulfonic acid (PFHpS)	ND		ng/L	0.887	1.86	1	EPA 1633 Draft 3 Certifications: NJDEP-NY037	03/26/2025 10:37	03/27/2025 13:55	AM
335-77-3	* Perfluoro-1-decanesulfonic acid (PFDS)	ND		ng/L	1.29	1.88	1	EPA 1633 Draft 3 Certifications: NJDEP-NY037	03/26/2025 10:37	03/27/2025 13:55	AM
27619-97-2	1H,1H,2H,2H-Perfluorooctanesulfonic acid (6:2 FTS)	ND		ng/L	7.31	7.41	1	EPA 1633 Draft 3 Certifications: NELAC-NY12058,NJDEP-NY037	03/26/2025 10:37	03/27/2025 13:55	AM
39108-34-4	1H,1H,2H,2H-Perfluorodecanesulfonic acid (8:2 FTS)	ND		ng/L	2.00	7.48	1	EPA 1633 Draft 3 Certifications: NELAC-NY12058,NJDEP-NY037	03/26/2025 10:37	03/27/2025 13:55	AM
375-22-4	**Perfluoro-n-butanoic acid (PFBA)**	**10.9**		ng/L	0.322	7.80	1	EPA 1633 Draft 3 Certifications: NELAC-NY12058,NJDEP-NY037	03/26/2025 10:37	03/27/2025 13:55	AM
113507-82-7	Perfluoro(2-ethoxyethane)sulfonic acid (PFEESA)	ND		ng/L	0.487	3.47	1	EPA 1633 Draft 3 Certifications: NELAC-NY12058	03/26/2025 10:37	03/27/2025 13:55	AM
151772-58-6	Perfluoro-3,6-dioxaheptanoic acid (NFDHA)	ND		ng/L	2.09	3.90	1	EPA 1633 Draft 3 Certifications: NELAC-NY12058	03/26/2025 10:37	03/27/2025 13:55	AM
377-73-1	Perfluoro-4-oxapentanoic acid (PFMPA)	ND		ng/L	0.244	3.90	1	EPA 1633 Draft 3 Certifications: NELAC-NY12058	03/26/2025 10:37	03/27/2025 13:55	AM
863090-89-5	Perfluoro-5-oxahexanoic acid (PFMBA)	ND		ng/L	0.361	3.90	1	EPA 1633 Draft 3 Certifications: NELAC-NY12058	03/26/2025 10:37	03/27/2025 13:55	AM
2706-91-4	Perfluoro-1-pentanesulfonate (PFPeS)	ND		ng/L	0.741	1.83	1	EPA 1633 Draft 3 Certifications: NELAC-NY12058,NJDEP-NY037	03/26/2025 10:37	03/27/2025 13:55	AM
757124-72-4	1H,1H,2H,2H-Perfluorohexanesulfonic acid (4:2 FTS)	ND		ng/L	1.74	7.31	1	EPA 1633 Draft 3 Certifications: NELAC-NY12058,NJDEP-NY037	03/26/2025 10:37	03/27/2025 13:55	AM
13252-13-6	HFPO-DA (Gen-X)	ND		ng/L	3.15	7.80	1	EPA 1633 Draft 3 Certifications: NELAC-NY12058,NJDEP-NY037	03/26/2025 10:37	03/27/2025 13:55	AM
763051-92-9	11CL-PF3OUdS	ND		ng/L	1.34	7.37	1	EPA 1633 Draft 3 Certifications: NELAC-NY12058,NJDEP-NY037	03/26/2025 10:37	03/27/2025 13:55	AM
756426-58-1	9CL-PF3ONS	ND		ng/L	0.682	7.29	1	EPA 1633 Draft 3 Certifications: NELAC-NY12058,NJDEP-NY037	03/26/2025 10:37	03/27/2025 13:55	AM
919005-14-4	ADONA	ND		ng/L	0.516	7.37	1	EPA 1633 Draft 3 Certifications: NELAC-NY12058,NJDEP-NY037	03/26/2025 10:37	03/27/2025 13:55	AM
79780-39-5	* Perfluorododecanesulfonic acid (PFDoS)	ND	PF-LCS-L	ng/L	0.906	1.89	1	EPA 1633 Draft 3 Certifications:	03/26/2025 10:37	03/27/2025 13:55	AM
68259-12-1	* Perfluoro-1-nonanesulfonic acid (PFNS)	ND		ng/L	0.838	1.87	1	EPA 1633 Draft 3 Certifications: NJDEP-NY037	03/26/2025 10:37	03/27/2025 13:55	AM
356-02-5	* 3-Perfluoropropyl propanoic acid (FPrPA)	ND		ng/L	1.98	4.87	1	EPA 1633 Draft 3 Certifications:	03/26/2025 10:37	03/27/2025 13:55	AM
914637-49-3	* 3-Perfluoropentyl propanoic acid (FPePA)	ND		ng/L	7.14	24.4	1	EPA 1633 Draft 3 Certifications:	03/26/2025 10:37	03/27/2025 13:55	AM
812-70-4	* 3-Perfluoroheptyl propanoic acid (FHpPA)	ND		ng/L	9.23	24.4	1	EPA 1633 Draft 3 Certifications:	03/26/2025 10:37	03/27/2025 13:55	AM
24448-09-7	* N-MeFOSE	ND		ng/L	3.89	19.5	1	EPA 1633 Draft 3 Certifications:	03/26/2025 10:37	03/27/2025 13:55	AM
31506-32-8	* N-MeFOSA	ND		ng/L	1.54	1.95	1	EPA 1633 Draft 3 Certifications:	03/26/2025 10:37	03/27/2025 13:55	AM

Sample Information

Client Sample ID: MW18_031825 **York Sample ID:** 25C1178-03

York Project (SDG) No.	Client Project ID	Matrix	Collection Date/Time	Date Received
25C1178	170745301	Ground Water	March 18, 2025 4:00 pm	03/19/2025

PFAS, EPA 1633 Target List **Log-in Notes:** **Sample Notes:**

Sample Prepared by Method: EPA 1633 Prep

CAS No.	Parameter	Result	Flag	Units	Reported to LOD/MDL	LOQ	Dilution	Reference Method	Date/Time Prepared	Date/Time Analyzed	Analyst
1691-99-2	* N-EtFOSE	ND		ng/L	3.89	19.5	1	EPA 1633 Draft 3 Certifications:	03/26/2025 10:37	03/27/2025 13:55	AM
4151-50-2	* N-EtFOSA	ND		ng/L	1.75	1.95	1	EPA 1633 Draft 3 Certifications:	03/26/2025 10:37	03/27/2025 13:55	AM

	Surrogate Recoveries	Result		Acceptance Range
M3PFBS	*Surrogate: M3PFBS*	*112 %*		*25-150*
13C5PFHXA	*Surrogate: M5PFHxA*	*105 %*		*25-150*
13C4PFHPA	*Surrogate: M4PFHpA*	*94.9 %*		*25-150*
13C3PFHXS	*Surrogate: M3PFHxS*	*115 %*		*25-150*
13C8PFOA	*Surrogate: Perfluoro-n-[13C8]octanoic aci*	*119 %*		*25-150*
13C6PFDA	*Surrogate: M6PFDA*	*93.2 %*		*25-150*
13C7PFUNA	*Surrogate: M7PFUdA*	*91.6 %*		*25-150*
960315-52-0	*Surrogate: Perfluoro-n-[1,2-13C2]dodecan*	*78.9 %*		*25-150*
13C2PFTEDA	*Surrogate: M2PFTeDA*	*68.9 %*		*10-150*
13C4PFBA	*Surrogate: Perfluoro-n-[13C4]butanoic aci*	*28.7 %*		*25-150*
13C8PFOS	*Surrogate: Perfluoro-1-[13C8]octanesulfor*	*110 %*		*25-150*
13C5PFPEA	*Surrogate: Perfluoro-n-[13C5]pentanoic ac*	*105 %*		*25-150*
13C8FOSA	*Surrogate: Perfluoro-1-[13C8]octanesulfor*	*107 %*		*10-150*
D3-NMEFOSAA	*Surrogate: d3-N-MeFOSAA*	*99.1 %*		*25-150*
D5-NETFOSAA	*Surrogate: d5-N-EtFOSAA*	*93.7 %*		*25-150*
M2-6:2FTS	*Surrogate: M2-6:2 FTS*	*173 %*		*25-200*
M2-8:2FTS	*Surrogate: M2-8:2 FTS*	*103 %*		*25-200*
13C9PFNA	*Surrogate: M9PFNA*	*115 %*		*25-150*
M2-4:2FTS	*Surrogate: M2-4:2 FTS*	*187 %*	PFSu-H	*25-150*
936109-37-4	*Surrogate: d-N-MeFOSA*	*96.6 %*		*25-150*
936109-40-9	*Surrogate: d-N-EtFOSA*	*92.6 %*		*25-150*
M3HFPO-DA	*Surrogate: M3HFPO-DA*	*66.1 %*		*25-150*
D9-NETPFOSAI	*Surrogate: d9-N-EtFOSE*	*94.7 %*		*25-150*
D7-NMEPFOSA	*Surrogate: d7-N-MeFOSE*	*95.8 %*		*25-150*

Sample Information

Client Sample ID: MW18_031825 **York Sample ID:** 25C1178-03

York Project (SDG) No.	Client Project ID	Matrix	Collection Date/Time	Date Received
25C1178	170745301	Ground Water	March 18, 2025 4:00 pm	03/19/2025

PEST, 8081 MASTER **Log-in Notes:** **Sample Notes:**

Sample Prepared by Method: EPA SW846-3510C Low Level

CAS No.	Parameter	Result	Flag	Units	Reported to LOQ	Dilution	Reference Method	Date/Time Prepared	Date/Time Analyzed	Analyst
72-54-8	4,4'-DDD	ND		ug/L	0.00400	1	EPA 8081B	03/20/2025 08:29	03/20/2025 20:22	SCB
							Certifications:	CTDOH-PH-0723,NELAC-NY10854,NJDEP-CT005,PADEP-68-044		
72-55-9	4,4'-DDE	ND		ug/L	0.00400	1	EPA 8081B	03/20/2025 08:29	03/20/2025 20:22	SCB
							Certifications:	CTDOH-PH-0723,NELAC-NY10854,NJDEP-CT005,PADEP-68-044		
50-29-3	4,4'-DDT	ND		ug/L	0.00400	1	EPA 8081B	03/20/2025 08:29	03/20/2025 20:22	SCB
							Certifications:	CTDOH-PH-0723,NELAC-NY10854,NJDEP-CT005,PADEP-68-044		
309-00-2	Aldrin	ND		ug/L	0.00400	1	EPA 8081B	03/20/2025 08:29	03/20/2025 20:22	SCB
							Certifications:	CTDOH-PH-0723,NELAC-NY10854,NJDEP-CT005,PADEP-68-044		
319-84-6	alpha-BHC	ND		ug/L	0.00400	1	EPA 8081B	03/20/2025 08:29	03/20/2025 20:22	SCB
							Certifications:	CTDOH-PH-0723,NELAC-NY10854,NJDEP-CT005,PADEP-68-044		
5103-71-9	alpha-Chlordane	ND		ug/L	0.00400	1	EPA 8081B	03/20/2025 08:29	03/20/2025 20:22	SCB
							Certifications:	CTDOH-PH-0723,NELAC-NY10854,NJDEP-CT005,PADEP-68-044		
319-85-7	beta-BHC	ND		ug/L	0.00400	1	EPA 8081B	03/20/2025 08:29	03/20/2025 20:22	SCB
							Certifications:	CTDOH-PH-0723,NELAC-NY10854,NJDEP-CT005,PADEP-68-044		
319-86-8	delta-BHC	ND		ug/L	0.00400	1	EPA 8081B	03/20/2025 08:29	03/20/2025 20:22	SCB
							Certifications:	CTDOH-PH-0723,NELAC-NY10854,NJDEP-CT005,PADEP-68-044		
60-57-1	Dieldrin	ND		ug/L	0.00200	1	EPA 8081B	03/20/2025 08:29	03/20/2025 20:22	SCB
							Certifications:	CTDOH-PH-0723,NELAC-NY10854,NJDEP-CT005,PADEP-68-044		
959-98-8	Endosulfan I	ND		ug/L	0.00400	1	EPA 8081B	03/20/2025 08:29	03/20/2025 20:22	SCB
							Certifications:	CTDOH-PH-0723,NELAC-NY10854,NJDEP-CT005,PADEP-68-044		
33213-65-9	Endosulfan II	ND		ug/L	0.00400	1	EPA 8081B	03/20/2025 08:29	03/20/2025 20:22	SCB
							Certifications:	CTDOH-PH-0723,NELAC-NY10854,NJDEP-CT005,PADEP-68-044		
1031-07-8	Endosulfan sulfate	ND		ug/L	0.00400	1	EPA 8081B	03/20/2025 08:29	03/20/2025 20:22	SCB
							Certifications:	CTDOH-PH-0723,NELAC-NY10854,NJDEP-CT005,PADEP-68-044		
72-20-8	Endrin	ND		ug/L	0.00400	1	EPA 8081B	03/20/2025 08:29	03/20/2025 20:22	SCB
							Certifications:	CTDOH-PH-0723,NELAC-NY10854,NJDEP-CT005,PADEP-68-044		
7421-93-4	Endrin aldehyde	ND		ug/L	0.0100	1	EPA 8081B	03/20/2025 08:29	03/20/2025 20:22	SCB
							Certifications:	CTDOH-PH-0723,NELAC-NY10854,NJDEP-CT005,PADEP-68-044		
53494-70-5	Endrin ketone	ND		ug/L	0.0100	1	EPA 8081B	03/20/2025 08:29	03/20/2025 20:22	SCB
							Certifications:	CTDOH-PH-0723,NELAC-NY10854,NJDEP-CT005,PADEP-68-044		
58-89-9	gamma-BHC (Lindane)	ND		ug/L	0.00400	1	EPA 8081B	03/20/2025 08:29	03/20/2025 20:22	SCB
							Certifications:	CTDOH-PH-0723,NELAC-NY10854,NJDEP-CT005,PADEP-68-044		
5566-34-7	gamma-Chlordane	ND		ug/L	0.0100	1	EPA 8081B	03/20/2025 08:29	03/20/2025 20:22	SCB
							Certifications:	CTDOH-PH-0723,NELAC-NY10854,NJDEP-CT005,PADEP-68-044		
76-44-8	Heptachlor	ND		ug/L	0.00400	1	EPA 8081B	03/20/2025 08:29	03/20/2025 20:22	SCB
							Certifications:	CTDOH-PH-0723,NELAC-NY10854,NJDEP-CT005,PADEP-68-044		
1024-57-3	Heptachlor epoxide	ND		ug/L	0.00400	1	EPA 8081B	03/20/2025 08:29	03/20/2025 20:22	SCB
							Certifications:	CTDOH-PH-0723,NELAC-NY10854,NJDEP-CT005,PADEP-68-044		
72-43-5	Methoxychlor	ND		ug/L	0.00400	1	EPA 8081B	03/20/2025 08:29	03/20/2025 20:22	SCB
							Certifications:	CTDOH-PH-0723,NELAC-NY10854,NJDEP-CT005,PADEP-68-044		
8001-35-2	Toxaphene	ND		ug/L	0.100	1	EPA 8081B	03/20/2025 08:29	03/20/2025 20:22	SCB
							Certifications:	CTDOH-PH-0723,NELAC-NY10854,NJDEP-CT005,PADEP-68-044		

Sample Information

Client Sample ID: MW18_031825 **York Sample ID:** 25C1178-03

York Project (SDG) No.	Client Project ID	Matrix	Collection Date/Time	Date Received
25C1178	170745301	Ground Water	March 18, 2025 4:00 pm	03/19/2025

PEST, 8081 MASTER

Log-in Notes:

Sample Notes:

Sample Prepared by Method: EPA SW846-3510C Low Level

CAS No.	Parameter	Result	Flag	Units	Reported to LOQ	Dilution	Reference Method	Date/Time Prepared	Date/Time Analyzed	Analyst
57-74-9	* Chlordane, total	ND		ug/L	0.200	1	EPA 8081B	03/20/2025 08:29	03/20/2025 20:22	SCB
							Certifications:			

Surrogate Recoveries	Result	Acceptance Range
2051-24-3 *Surrogate: Decachlorobiphenyl*	*56.5 %*	*30-150*
877-09-8 *Surrogate: Tetrachloro-m-xylene*	*60.5 %*	*30-150*

PCB, 8082 MASTER

Log-in Notes:

Sample Notes:

Sample Prepared by Method: EPA SW846-3510C Low Level

CAS No.	Parameter	Result	Flag	Units	Reported to LOQ	Dilution	Reference Method	Date/Time Prepared	Date/Time Analyzed	Analyst
12674-11-2	Aroclor 1016	ND		ug/L	0.0500	1	EPA 8082A	03/20/2025 08:27	03/21/2025 07:46	NF
							Certifications:	NELAC-NY10854,CTDOH-PH-0723,NJDEP-CT005,PADEP-68-044		
11104-28-2	Aroclor 1221	ND		ug/L	0.0500	1	EPA 8082A	03/20/2025 08:27	03/21/2025 07:46	NF
							Certifications:	NELAC-NY10854,CTDOH-PH-0723,NJDEP-CT005,PADEP-68-044		
11141-16-5	Aroclor 1232	ND		ug/L	0.0500	1	EPA 8082A	03/20/2025 08:27	03/21/2025 07:46	NF
							Certifications:	NELAC-NY10854,CTDOH-PH-0723,NJDEP-CT005,PADEP-68-044		
53469-21-9	Aroclor 1242	ND		ug/L	0.0500	1	EPA 8082A	03/20/2025 08:27	03/21/2025 07:46	NF
							Certifications:	NELAC-NY10854,CTDOH-PH-0723,NJDEP-CT005,PADEP-68-044		
12672-29-6	Aroclor 1248	ND		ug/L	0.0500	1	EPA 8082A	03/20/2025 08:27	03/21/2025 07:46	NF
							Certifications:	NELAC-NY10854,CTDOH-PH-0723,NJDEP-CT005,PADEP-68-044		
11097-69-1	Aroclor 1254	ND		ug/L	0.0500	1	EPA 8082A	03/20/2025 08:27	03/21/2025 07:46	NF
							Certifications:	NELAC-NY10854,CTDOH-PH-0723,NJDEP-CT005,PADEP-68-044		
11096-82-5	Aroclor 1260	ND		ug/L	0.0500	1	EPA 8082A	03/20/2025 08:27	03/21/2025 07:46	NF
							Certifications:	NELAC-NY10854,CTDOH-PH-0723,NJDEP-CT005,PADEP-68-044		
1336-36-3	* Total PCBs	ND		ug/L	0.0500	1	EPA 8082A	03/20/2025 08:27	03/21/2025 07:46	NF
							Certifications:			

Surrogate Recoveries	Result	Acceptance Range
877-09-8 *Surrogate: Tetrachloro-m-xylene*	*42.5 %*	*30-120*
2051-24-3 *Surrogate: Decachlorobiphenyl*	*63.0 %*	*30-120*

HERB, 8151 MASTER

Log-in Notes:

Sample Notes:

Sample Prepared by Method: EPA 8151A

CAS No.	Parameter	Result	Flag	Units	Reported to LOQ	Dilution	Reference Method	Date/Time Prepared	Date/Time Analyzed	Analyst
93-76-5	2,4,5-T	ND		ug/L	5.00	1	EPA 8151A	03/23/2025 08:10	03/24/2025 16:37	GXB
							Certifications:	CTDOH-PH-0723,NELAC-NY10854,NJDEP-CT005,PADEP-68-044		
93-72-1	2,4,5-TP (Silvex)	ND		ug/L	5.00	1	EPA 8151A	03/23/2025 08:10	03/24/2025 16:37	GXB
							Certifications:	CTDOH-PH-0723,NELAC-NY10854,NJDEP-CT005,PADEP-68-044		
94-75-7	2,4-D	ND		ug/L	5.00	1	EPA 8151A	03/23/2025 08:10	03/24/2025 16:37	GXB
							Certifications:	CTDOH-PH-0723,NELAC-NY10854,NJDEP-CT005,PADEP-68-044		

Surrogate Recoveries	Result	Acceptance Range

Sample Information

Client Sample ID: MW18_031825 **York Sample ID:** 25C1178-03

York Project (SDG) No.	Client Project ID	Matrix	Collection Date/Time	Date Received
25C1178	170745301	Ground Water	March 18, 2025 4:00 pm	03/19/2025

HERB, 8151 MASTER

Log-in Notes:

Sample Notes:

Sample Prepared by Method: EPA 8151A

CAS No.	Parameter	Result	Flag	Units	Reported to LOQ	Dilution	Reference Method	Date/Time Prepared	Date/Time Analyzed	Analyst
19719-28-9	*Surrogate: 2,4-Dichlorophenylacetic acid (.*	*64.6 %*			*30-150*					

Metals, Target Analyte, ICP

Log-in Notes:

Sample Notes:

Sample Prepared by Method: EPA 3015A

CAS No.	Parameter	Result	Flag	Units	Reported to LOQ	Dilution	Reference Method	Date/Time Prepared	Date/Time Analyzed	Analyst
7429-90-5	Aluminum	ND		mg/L	0.0500	1	EPA 6010D	03/24/2025 08:31	03/24/2025 15:47	AGNR
							Certifications:	CTDOH-PH-0723,NELAC-NY10854,NJDEP-CT005,PADEP-68-044		
7440-39-3	**Barium**	**0.0552**		mg/L	0.0250	1	EPA 6010D	03/24/2025 08:31	03/24/2025 15:47	AGNR
							Certifications:	CTDOH-PH-0723,NELAC-NY10854,NJDEP-CT005,PADEP-68-044		
7440-70-2	**Calcium**	**135**	M-BS	mg/L	0.0500	1	EPA 6010D	03/24/2025 08:31	03/24/2025 15:47	AGNR
							Certifications:	CTDOH-PH-0723,NELAC-NY10854,NJDEP-CT005,PADEP-68-044		
7440-47-3	Chromium	ND		mg/L	0.00500	1	EPA 6010D	03/24/2025 08:31	03/24/2025 15:47	AGNR
							Certifications:	CTDOH-PH-0723,NELAC-NY10854,NJDEP-CT005,PADEP-68-044		
7440-48-4	Cobalt	ND		mg/L	0.00400	1	EPA 6010D	03/24/2025 08:31	03/24/2025 15:47	AGNR
							Certifications:	CTDOH-PH-0723,NELAC-NY10854,NJDEP-CT005,PADEP-68-044		
7440-50-8	Copper	ND		mg/L	0.0200	1	EPA 6010D	03/24/2025 08:31	03/24/2025 15:47	AGNR
							Certifications:	CTDOH-PH-0723,NELAC-NY10854,NJDEP-CT005,PADEP-68-044		
7439-89-6	**Iron**	**0.412**		mg/L	0.250	1	EPA 6010D	03/24/2025 08:31	03/24/2025 15:47	AGNR
							Certifications:	CTDOH-PH-0723,NELAC-NY10854,NJDEP-CT005,PADEP-68-044		
7439-92-1	Lead	ND		mg/L	0.00500	1	EPA 6010D	03/24/2025 08:31	03/24/2025 15:47	AGNR
							Certifications:	CTDOH-PH-0723,NELAC-NY10854,NJDEP-CT005,PADEP-68-044		
7439-95-4	**Magnesium**	**29.1**		mg/L	0.0500	1	EPA 6010D	03/24/2025 08:31	03/24/2025 15:47	AGNR
							Certifications:	CTDOH-PH-0723,NELAC-NY10854,NJDEP-CT005,PADEP-68-044		
7439-96-5	**Manganese**	**0.0920**		mg/L	0.00500	1	EPA 6010D	03/24/2025 08:31	03/24/2025 15:47	AGNR
							Certifications:	CTDOH-PH-0723,NELAC-NY10854,NJDEP-CT005,PADEP-68-044		
7440-02-0	Nickel	ND		mg/L	0.0100	1	EPA 6010D	03/24/2025 08:31	03/24/2025 15:47	AGNR
							Certifications:	CTDOH-PH-0723,NELAC-NY10854,NJDEP-CT005,PADEP-68-044		
7440-09-7	**Potassium**	**25.9**		mg/L	0.0500	1	EPA 6010D	03/24/2025 08:31	03/24/2025 15:47	AGNR
							Certifications:	CTDOH-PH-0723,NELAC-NY10854,NJDEP-CT005,PADEP-68-044		
7440-22-4	Silver	ND		mg/L	0.00500	1	EPA 6010D	03/24/2025 08:31	03/24/2025 15:47	AGNR
							Certifications:	CTDOH-PH-0723,NELAC-NY10854,NJDEP-CT005,PADEP-68-044		
7440-23-5	**Sodium**	**67.9**		mg/L	0.500	1	EPA 6010D	03/24/2025 08:31	03/24/2025 15:47	AGNR
							Certifications:	CTDOH-PH-0723,NELAC-NY10854,NJDEP-CT005,PADEP-68-044		
7440-62-2	Vanadium	ND		mg/L	0.0100	1	EPA 6010D	03/24/2025 08:31	03/24/2025 15:47	AGNR
							Certifications:	CTDOH-PH-0723,NELAC-NY10854,NJDEP-CT005,PADEP-68-044		
7440-66-6	Zinc	ND		mg/L	0.0250	1	EPA 6010D	03/24/2025 08:31	03/24/2025 15:47	AGNR
							Certifications:	CTDOH-PH-0723,NELAC-NY10854,NJDEP-CT005,PADEP-68-044		

Metals, Target Analyte, ICP Dissolved

Log-in Notes:

Sample Notes:

Sample Prepared by Method: EPA 3015A

CAS No.	Parameter	Result	Flag	Units	Reported to LOQ	Dilution	Reference Method	Date/Time Prepared	Date/Time Analyzed	Analyst

Sample Information

Client Sample ID: MW18_031825 **York Sample ID:** 25C1178-03

York Project (SDG) No.	Client Project ID	Matrix	Collection Date/Time	Date Received
25C1178	170745301	Ground Water	March 18, 2025 4:00 pm	03/19/2025

Metals, Target Analyte, ICP Dissolved

Log-in Notes:

Sample Notes:

Sample Prepared by Method: EPA 3015A

CAS No.	Parameter	Result	Flag	Units	Reported to LOQ	Dilution	Reference Method	Date/Time Prepared	Date/Time Analyzed	Analyst
7429-90-5	Aluminum	ND		mg/L	0.0556	1	EPA 6010D	03/24/2025 08:45	03/25/2025 14:31	AGNR
							Certifications:	CTDOH-PH-0723,NELAC-NY10854,NJDEP-CT005,PADEP-68-044		
7440-39-3	**Barium**	**0.0619**		mg/L	0.0278	1	EPA 6010D	03/24/2025 08:45	03/25/2025 14:31	AGNR
							Certifications:	CTDOH-PH-0723,NELAC-NY10854,NJDEP-CT005,PADEP-68-044		
7440-70-2	**Calcium**	**152**		mg/L	0.0556	1	EPA 6010D	03/24/2025 08:45	03/25/2025 14:31	AGNR
							Certifications:	CTDOH-PH-0723,NELAC-NY10854,NJDEP-CT005,PADEP-68-044		
7440-47-3	Chromium	ND		mg/L	0.00556	1	EPA 6010D	03/24/2025 08:45	03/25/2025 14:31	AGNR
							Certifications:	CTDOH-PH-0723,NELAC-NY10854,NJDEP-CT005,PADEP-68-044		
7440-48-4	Cobalt	ND		mg/L	0.00444	1	EPA 6010D	03/24/2025 08:45	03/25/2025 14:31	AGNR
							Certifications:	CTDOH-PH-0723,NELAC-NY10854,NJDEP-CT005,PADEP-68-044		
7440-50-8	Copper	ND		mg/L	0.0222	1	EPA 6010D	03/24/2025 08:45	03/25/2025 14:31	AGNR
							Certifications:	CTDOH-PH-0723,NELAC-NY10854,NJDEP-CT005,PADEP-68-044		
7439-89-6	Iron	ND		mg/L	0.278	1	EPA 6010D	03/24/2025 08:45	03/25/2025 14:31	AGNR
							Certifications:	CTDOH-PH-0723,NELAC-NY10854,NJDEP-CT005,PADEP-68-044		
7439-92-1	Lead	ND		mg/L	0.00556	1	EPA 6010D	03/24/2025 08:45	03/25/2025 14:31	AGNR
							Certifications:	CTDOH-PH-0723,NELAC-NY10854,NJDEP-CT005,PADEP-68-044		
7439-95-4	**Magnesium**	**32.8**		mg/L	0.0556	1	EPA 6010D	03/24/2025 08:45	03/25/2025 14:31	AGNR
							Certifications:	CTDOH-PH-0723,NELAC-NY10854,NJDEP-CT005,PADEP-68-044		
7439-96-5	**Manganese**	**0.109**		mg/L	0.00556	1	EPA 6010D	03/24/2025 08:45	03/25/2025 14:31	AGNR
							Certifications:	CTDOH-PH-0723,NELAC-NY10854,NJDEP-CT005,PADEP-68-044		
7440-02-0	Nickel	ND		mg/L	0.0111	1	EPA 6010D	03/24/2025 08:45	03/25/2025 14:31	AGNR
							Certifications:	CTDOH-PH-0723,NELAC-NY10854,NJDEP-CT005,PADEP-68-044		
7440-09-7	**Potassium**	**29.4**		mg/L	0.0556	1	EPA 6010D	03/24/2025 08:45	03/25/2025 14:31	AGNR
							Certifications:	CTDOH-PH-0723,NELAC-NY10854,NJDEP-CT005,PADEP-68-044		
7440-22-4	Silver	ND		mg/L	0.00556	1	EPA 6010D	03/24/2025 08:45	03/25/2025 14:31	AGNR
							Certifications:	CTDOH-PH-0723,NELAC-NY10854,NJDEP-CT005,PADEP-68-044		
7440-23-5	**Sodium**	**74.8**		mg/L	0.556	1	EPA 6010D	03/24/2025 08:45	03/25/2025 14:31	AGNR
							Certifications:	CTDOH-PH-0723,NELAC-NY10854,NJDEP-CT005,PADEP-68-044		
7440-62-2	Vanadium	ND		mg/L	0.0111	1	EPA 6010D	03/24/2025 08:45	03/25/2025 14:31	AGNR
							Certifications:	CTDOH-PH-0723,NELAC-NY10854,NJDEP-CT005,PADEP-68-044		
7440-66-6	Zinc	ND		mg/L	0.0278	1	EPA 6010D	03/24/2025 08:45	03/25/2025 14:31	AGNR
							Certifications:	CTDOH-PH-0723,NELAC-NY10854,NJDEP-CT005,PADEP-68-044		

Metals, Target Analyte, ICPMS

Log-in Notes:

Sample Notes:

Sample Prepared by Method: EPA 3015A

CAS No.	Parameter	Result	Flag	Units	Reported to LOQ	Dilution	Reference Method	Date/Time Prepared	Date/Time Analyzed	Analyst
7440-36-0	Antimony	ND		mg/L	0.00111	1	EPA 6020B	03/24/2025 09:03	03/25/2025 16:17	cw
							Certifications:	CTDOH-PH-0723,NELAC-NY10854,NJDEP-CT005,PADEP-68-044		
7440-38-2	**Arsenic**	**0.00251**		mg/L	0.00111	1	EPA 6020B	03/24/2025 09:03	03/25/2025 16:17	cw
							Certifications:	CTDOH-PH-0723,NELAC-NY10854,NJDEP-CT005,PADEP-68-044		
7440-41-7	Beryllium	ND		mg/L	0.000333	1	EPA 6020B	03/24/2025 09:03	03/25/2025 16:17	cw
							Certifications:	CTDOH-PH-0723,NELAC-NY10854,NJDEP-CT005,PADEP-68-044		

Sample Information

Client Sample ID: MW18_031825 **York Sample ID:** 25C1178-03

York Project (SDG) No.	Client Project ID	Matrix	Collection Date/Time	Date Received
25C1178	170745301	Ground Water	March 18, 2025 4:00 pm	03/19/2025

Metals, Target Analyte, ICPMS

Log-in Notes:

Sample Notes:

Sample Prepared by Method: EPA 3015A

CAS No.	Parameter	Result	Flag	Units	Reported to LOQ	Dilution	Reference Method	Date/Time Prepared	Date/Time Analyzed	Analyst
7440-43-9	Cadmium	ND		mg/L	0.000556	1	EPA 6020B	03/24/2025 09:03	03/25/2025 16:17	cw
							Certifications:	CTDOH-PH-0723,NELAC-NY10854,NJDEP-CT005,PADEP-68-044		
7782-49-2	Selenium	ND		mg/L	0.00111	1	EPA 6020B	03/24/2025 09:03	03/25/2025 16:17	cw
							Certifications:	CTDOH-PH-0723,NELAC-NY10854,NJDEP-CT005,PADEP-68-044		
7440-28-0	Thallium	ND		mg/L	0.00111	1	EPA 6020B	03/24/2025 09:03	03/25/2025 16:17	cw
							Certifications:	CTDOH-PH-0723,NELAC-NY10854,NJDEP-CT005,PADEP-68-044		

Metals, Target Analyte, ICPMS Dissolved

Log-in Notes:

Sample Notes:

Sample Prepared by Method: EPA 3015A

CAS No.	Parameter	Result	Flag	Units	Reported to LOQ	Dilution	Reference Method	Date/Time Prepared	Date/Time Analyzed	Analyst
7440-36-0	Antimony	ND		mg/L	0.00111	1	EPA 6020B	03/24/2025 08:57	03/25/2025 15:26	cw
							Certifications:	CTDOH-PH-0723,NELAC-NY10854,NJDEP-CT005,PADEP-68-044		
7440-38-2	**Arsenic**	**0.00184**		mg/L	0.00111	1	EPA 6020B	03/24/2025 08:57	03/25/2025 15:26	cw
							Certifications:	CTDOH-PH-0723,NELAC-NY10854,NJDEP-CT005,PADEP-68-044		
7440-41-7	Beryllium	ND		mg/L	0.000333	1	EPA 6020B	03/24/2025 08:57	03/25/2025 15:26	cw
							Certifications:	CTDOH-PH-0723,NELAC-NY10854,NJDEP-CT005,PADEP-68-044		
7440-43-9	Cadmium	ND		mg/L	0.000556	1	EPA 6020B	03/24/2025 08:57	03/25/2025 15:26	cw
							Certifications:	CTDOH-PH-0723,NELAC-NY10854,NJDEP-CT005,PADEP-68-044		
7782-49-2	Selenium	ND		mg/L	0.00111	1	EPA 6020B	03/24/2025 08:57	03/25/2025 15:26	cw
							Certifications:	CTDOH-PH-0723,NELAC-NY10854,NJDEP-CT005,PADEP-68-044		
7440-28-0	Thallium	ND		mg/L	0.00111	1	EPA 6020B	03/24/2025 08:57	03/25/2025 15:26	cw
							Certifications:	CTDOH-PH-0723,NELAC-NY10854,NJDEP-CT005,PADEP-68-044		

Mercury by 7470/7471

Log-in Notes:

Sample Notes:

Sample Prepared by Method: EPA SW846-7470A

CAS No.	Parameter	Result	Flag	Units	Reported to LOQ	Dilution	Reference Method	Date/Time Prepared	Date/Time Analyzed	Analyst
7439-97-6	Mercury	ND		mg/L	0.0002	1	EPA 7470	03/20/2025 08:12	03/20/2025 08:12	DBT
							Certifications:	CTDOH-PH-0723,NELAC-NY10854,NJDEP-CT005,PADEP-68-044		

Mercury, Dissolved

Log-in Notes:

Sample Notes:

Sample Prepared by Method: EPA SW846-7470A

CAS No.	Parameter	Result	Flag	Units	Reported to LOQ	Dilution	Reference Method	Date/Time Prepared	Date/Time Analyzed	Analyst
7439-97-6	Mercury	ND		mg/L	0.0002	1	EPA 7470	03/21/2025 08:02	03/21/2025 08:02	DBT
							Certifications:	CTDOH-PH-0723,NELAC-NY10854,NJDEP-CT005,PADEP-68-044		

Chromium, Hexavalent

Log-in Notes:

Sample Notes:

Sample Prepared by Method: Analysis Preparation

CAS No.	Parameter	Result	Flag	Units	Reported to LOQ	Dilution	Reference Method	Date/Time Prepared	Date/Time Analyzed	Analyst

Sample Information

Client Sample ID: MW18_031825 **York Sample ID:** 25C1178-03

York Project (SDG) No.	Client Project ID	Matrix	Collection Date/Time	Date Received
25C1178	170745301	Ground Water	March 18, 2025 4:00 pm	03/19/2025

Chromium, Hexavalent

Log-in Notes: **Sample Notes:**

Sample Prepared by Method: Analysis Preparation

CAS No.	Parameter	Result	Flag	Units	Reported to LOQ	Dilution	Reference Method	Date/Time Prepared	Date/Time Analyzed	Analyst
18540-29-9	Chromium, Hexavalent	ND	HT-02	mg/L	0.0100	1	EPA 7196A	03/19/2025 19:07	03/19/2025 21:20	CB
							Certifications:	NELAC-NY10854,CTDOH-PH-0723,NJDEP-CT005,PADEP-68-044		

Chromium, Trivalent

Log-in Notes: **Sample Notes:**

Sample Prepared by Method: Analysis Preparation

CAS No.	Parameter	Result	Flag	Units	Reported to LOQ	Dilution	Reference Method	Date/Time Prepared	Date/Time Analyzed	Analyst
16065-83-1	* Chromium, Trivalent	ND		mg/L	0.0100	1	Calculation	03/25/2025 16:42	03/25/2025 16:44	AD
							Certifications:			

Cyanide, Total

Log-in Notes: **Sample Notes:**

Sample Prepared by Method: Analysis Preparation

CAS No.	Parameter	Result	Flag	Units	Reported to LOQ	Dilution	Reference Method	Date/Time Prepared	Date/Time Analyzed	Analyst
57-12-5	Cyanide, total	ND		mg/L	0.0100	1	SM 4500 CN C-2016 / E-201(	03/20/2025 17:18	03/20/2025 21:18	CB
							Certifications:	NELAC-NY10854,CTDOH-PH-0723,NJDEP-CT005,PADEP-68-044		

Sample Information

Client Sample ID: GWFB01_031825 **York Sample ID:** 25C1178-05

York Project (SDG) No.	Client Project ID	Matrix	Collection Date/Time	Date Received
25C1178	170745301	Ground Water	March 18, 2025 3:00 pm	03/19/2025

PFAS, EPA 1633 Target List **Log-in Notes:** **Sample Notes:**

Sample Prepared by Method: EPA 1633 Prep

CAS No.	Parameter	Result	Flag	Units	Reported to LOD/MDL	LOQ	Dilution	Reference Method	Date/Time Prepared	Date/Time Analyzed	Analyst
375-73-5	Perfluorobutanesulfonic acid (PFBS)	ND		ng/L	0.437	1.64	1	EPA 1633 Draft 3	03/26/2025 10:37	03/27/2025 14:11	AM
								Certifications: NELAC-NY12058,NJDEP-NY037			
307-24-4	Perfluorohexanoic acid (PFHxA)	ND		ng/L	0.325	1.86	1	EPA 1633 Draft 3	03/26/2025 10:37	03/27/2025 14:11	AM
								Certifications: NELAC-NY12058,NJDEP-NY037			
375-85-9	Perfluoroheptanoic acid (PFHpA)	ND		ng/L	0.660	1.86	1	EPA 1633 Draft 3	03/26/2025 10:37	03/27/2025 14:11	AM
								Certifications: NELAC-NY12058,NJDEP-NY037			
355-46-4	Perfluorohexanesulfonic acid (PFHxS)	ND		ng/L	0.632	1.70	1	EPA 1633 Draft 3	03/26/2025 10:37	03/27/2025 14:11	AM
								Certifications: NELAC-NY12058,NJDEP-NY037			
335-67-1	Perfluorooctanoic acid (PFOA)	ND		ng/L	0.390	1.86	1	EPA 1633 Draft 3	03/26/2025 10:37	03/27/2025 14:11	AM
								Certifications: NELAC-NY12058,NJDEP-NY037			
1763-23-1	Perfluorooctanesulfonic acid (PFOS)	ND		ng/L	0.762	1.73	1	EPA 1633 Draft 3	03/26/2025 10:37	03/27/2025 14:11	AM
								Certifications: NELAC-NY12058,NJDEP-NY037			
375-95-1	Perfluorononanoic acid (PFNA)	ND		ng/L	0.483	1.86	1	EPA 1633 Draft 3	03/26/2025 10:37	03/27/2025 14:11	AM
								Certifications: NELAC-NY12058,NJDEP-NY037			
335-76-2	Perfluorodecanoic acid (PFDA)	ND		ng/L	0.697	1.86	1	EPA 1633 Draft 3	03/26/2025 10:37	03/27/2025 14:11	AM
								Certifications: NELAC-NY12058,NJDEP-NY037			
2058-94-8	Perfluoroundecanoic acid (PFUnA)	ND		ng/L	1.05	1.86	1	EPA 1633 Draft 3	03/26/2025 10:37	03/27/2025 14:11	AM
								Certifications: NELAC-NY12058,NJDEP-NY037			
307-55-1	Perfluorododecanoic acid (PFDoA)	ND		ng/L	0.818	1.86	1	EPA 1633 Draft 3	03/26/2025 10:37	03/27/2025 14:11	AM
								Certifications: NELAC-NY12058,NJDEP-NY037			
72629-94-8	Perfluorotridecanoic acid (PFTrDA)	ND		ng/L	0.687	1.86	1	EPA 1633 Draft 3	03/26/2025 10:37	03/27/2025 14:11	AM
								Certifications: NELAC-NY12058,NJDEP-NY037			
376-06-7	* Perfluorotetradecanoic acid (PFTA)	ND		ng/L	0.641	1.86	1	EPA 1633 Draft 3	03/26/2025 10:37	03/27/2025 14:11	AM
								Certifications: NJDEP-NY037			
2355-31-9	N-MeFOSAA	ND		ng/L	0.734	1.86	1	EPA 1633 Draft 3	03/26/2025 10:37	03/27/2025 14:11	AM
								Certifications: NELAC-NY12058,NJDEP-NY037			
2991-50-6	N-EtFOSAA	ND		ng/L	0.957	1.86	1	EPA 1633 Draft 3	03/26/2025 10:37	03/27/2025 14:11	AM
								Certifications: NELAC-NY12058,NJDEP-NY037			
2706-90-3	Perfluoropentanoic acid (PFPeA)	ND		ng/L	0.214	3.72	1	EPA 1633 Draft 3	03/26/2025 10:37	03/27/2025 14:11	AM
								Certifications: NELAC-NY12058,NJDEP-NY037			
754-91-6	* Perfluoro-1-octanesulfonamide (FOSA)	ND		ng/L	0.818	1.86	1	EPA 1633 Draft 3	03/26/2025 10:37	03/27/2025 14:11	AM
								Certifications: NJDEP-NY037			
375-92-8	* Perfluoro-1-heptanesulfonic acid (PFHpS)	ND		ng/L	0.845	1.77	1	EPA 1633 Draft 3	03/26/2025 10:37	03/27/2025 14:11	AM
								Certifications: NJDEP-NY037			
335-77-3	* Perfluoro-1-decanesulfonic acid (PFDS)	ND		ng/L	1.23	1.79	1	EPA 1633 Draft 3	03/26/2025 10:37	03/27/2025 14:11	AM
								Certifications: NJDEP-NY037			
27619-97-2	1H,1H,2H,2H-Perfluorooctanesulfonic acid (6:2 FTS)	ND		ng/L	6.97	7.06	1	EPA 1633 Draft 3	03/26/2025 10:37	03/27/2025 14:11	AM
								Certifications: NELAC-NY12058,NJDEP-NY037			
39108-34-4	1H,1H,2H,2H-Perfluorodecanesulfonic acid (8:2 FTS)	ND		ng/L	1.90	7.13	1	EPA 1633 Draft 3	03/26/2025 10:37	03/27/2025 14:11	AM
								Certifications: NELAC-NY12058,NJDEP-NY037			
375-22-4	Perfluoro-n-butanoic acid (PFBA)	ND		ng/L	0.307	7.43	1	EPA 1633 Draft 3	03/26/2025 10:37	03/27/2025 14:11	AM
								Certifications: NELAC-NY12058,NJDEP-NY037			

Sample Information

Client Sample ID: GWFB01_031825 **York Sample ID:** 25C1178-05

York Project (SDG) No.	Client Project ID	Matrix	Collection Date/Time	Date Received
25C1178	170745301	Ground Water	March 18, 2025 3:00 pm	03/19/2025

PFAS, EPA 1633 Target List **Log-in Notes:** **Sample Notes:**

Sample Prepared by Method: EPA 1633 Prep

CAS No.	Parameter	Result	Flag	Units	Reported to LOD/MDL	LOQ	Dilution	Reference Method	Date/Time Prepared	Date/Time Analyzed	Analyst
113507-82-7	Perfluoro(2-ethoxyethane)sulfonic acid (PFEESA)	ND		ng/L	0.465	3.31	1	EPA 1633 Draft 3 Certifications: NELAC-NY12058	03/26/2025 10:37	03/27/2025 14:11	AM
151772-58-6	Perfluoro-3,6-dioxaheptanoic acid (NFDHA)	ND		ng/L	1.99	3.72	1	EPA 1633 Draft 3 Certifications: NELAC-NY12058	03/26/2025 10:37	03/27/2025 14:11	AM
377-73-1	Perfluoro-4-oxapentanoic acid (PFMPA)	ND		ng/L	0.232	3.72	1	EPA 1633 Draft 3 Certifications: NELAC-NY12058	03/26/2025 10:37	03/27/2025 14:11	AM
863090-89-5	Perfluoro-5-oxahexanoic acid (PFMBA)	ND		ng/L	0.344	3.72	1	EPA 1633 Draft 3 Certifications: NELAC-NY12058	03/26/2025 10:37	03/27/2025 14:11	AM
2706-91-4	Perfluoro-1-pentanesulfonate (PFPeS)	ND		ng/L	0.706	1.75	1	EPA 1633 Draft 3 Certifications: NELAC-NY12058,NJDEP-NY037	03/26/2025 10:37	03/27/2025 14:11	AM
757124-72-4	1H,1H,2H,2H-Perfluorohexanesulfonic acid (4:2 FTS)	ND		ng/L	1.66	6.97	1	EPA 1633 Draft 3 Certifications: NELAC-NY12058,NJDEP-NY037	03/26/2025 10:37	03/27/2025 14:11	AM
13252-13-6	HFPO-DA (Gen-X)	ND		ng/L	3.00	7.43	1	EPA 1633 Draft 3 Certifications: NELAC-NY12058,NJDEP-NY037	03/26/2025 10:37	03/27/2025 14:11	AM
763051-92-9	11CL-PF3OUdS	ND		ng/L	1.28	7.02	1	EPA 1633 Draft 3 Certifications: NELAC-NY12058,NJDEP-NY037	03/26/2025 10:37	03/27/2025 14:11	AM
756426-58-1	9CL-PF3ONS	ND		ng/L	0.650	6.95	1	EPA 1633 Draft 3 Certifications: NELAC-NY12058,NJDEP-NY037	03/26/2025 10:37	03/27/2025 14:11	AM
919005-14-4	ADONA	ND		ng/L	0.492	7.02	1	EPA 1633 Draft 3 Certifications: NELAC-NY12058,NJDEP-NY037	03/26/2025 10:37	03/27/2025 14:11	AM
79780-39-5	* Perfluorododecanesulfonic acid (PFDoS)	ND	PF-LCS-L	ng/L	0.864	1.80	1	EPA 1633 Draft 3 Certifications:	03/26/2025 10:37	03/27/2025 14:11	AM
68259-12-1	* Perfluoro-1-nonanesulfonic acid (PFNS)	ND		ng/L	0.799	1.78	1	EPA 1633 Draft 3 Certifications: NJDEP-NY037	03/26/2025 10:37	03/27/2025 14:11	AM
356-02-5	* 3-Perfluoropropyl propanoic acid (FPrPA)	ND		ng/L	1.89	4.65	1	EPA 1633 Draft 3 Certifications:	03/26/2025 10:37	03/27/2025 14:11	AM
914637-49-3	* 3-Perfluoropentyl propanoic acid (FPePA)	ND		ng/L	6.81	23.2	1	EPA 1633 Draft 3 Certifications:	03/26/2025 10:37	03/27/2025 14:11	AM
812-70-4	* 3-Perfluoroheptyl propanoic acid (FHpPA)	ND		ng/L	8.80	23.2	1	EPA 1633 Draft 3 Certifications:	03/26/2025 10:37	03/27/2025 14:11	AM
24448-09-7	* N-MeFOSE	ND		ng/L	3.71	18.6	1	EPA 1633 Draft 3 Certifications:	03/26/2025 10:37	03/27/2025 14:11	AM
31506-32-8	* N-MeFOSA	ND		ng/L	1.47	1.86	1	EPA 1633 Draft 3 Certifications:	03/26/2025 10:37	03/27/2025 14:11	AM
1691-99-2	* N-EtFOSE	ND		ng/L	3.71	18.6	1	EPA 1633 Draft 3 Certifications:	03/26/2025 10:37	03/27/2025 14:11	AM
4151-50-2	* N-EtFOSA	ND		ng/L	1.67	1.86	1	EPA 1633 Draft 3 Certifications:	03/26/2025 10:37	03/27/2025 14:11	AM

	Surrogate Recoveries	Result	Acceptance Range
M3PFBS	*Surrogate: M3PFBS*	*121 %*	*25-150*
13C5PFHXA	*Surrogate: M5PFHxA*	*107 %*	*25-150*
13C4PFHPA	*Surrogate: M4PFHpA*	*106 %*	*25-150*
13C3PFHXS	*Surrogate: M3PFHxS*	*118 %*	*25-150*

Sample Information

Client Sample ID: GWFB01_031825 **York Sample ID:** 25C1178-05

York Project (SDG) No.	Client Project ID	Matrix	Collection Date/Time	Date Received
25C1178	170745301	Ground Water	March 18, 2025 3:00 pm	03/19/2025

PFAS, EPA 1633 Target List **Log-in Notes:** **Sample Notes:**

Sample Prepared by Method: EPA 1633 Prep

CAS No.	Parameter	Result	Flag	Units	Reported to LOD/MDL	LOQ	Dilution	Reference Method	Date/Time Prepared	Date/Time Analyzed	Analyst
13C8PFOA	*Surrogate: Perfluoro-n-[13C8]octanoic aci*	*113 %*			*25-150*						
13C6PFDA	*Surrogate: M6PFDA*	*108 %*			*25-150*						
13C7PFUNA	*Surrogate: M7PFUdA*	*96.4 %*			*25-150*						
960315-52-0	*Surrogate: Perfluoro-n-[1,2-13C2]dodecan*	*81.7 %*			*25-150*						
13C2PFTEDA	*Surrogate: M2PFTeDA*	*76.2 %*			*10-150*						
13C4PFBA	*Surrogate: Perfluoro-n-[13C4]butanoic aci*	*71.7 %*			*25-150*						
13C8PFOS	*Surrogate: Perfluoro-1-[13C8]octanesulfor*	*91.4 %*			*25-150*						
13C5PFPEA	*Surrogate: Perfluoro-n-[13C5]pentanoic ac*	*118 %*			*25-150*						
13C8FOSA	*Surrogate: Perfluoro-1-[13C8]octanesulfor*	*84.2 %*			*10-150*						
D3-NMEFOSAA	*Surrogate: d3-N-MeFOSAA*	*85.6 %*			*25-150*						
D5-NETFOSAA	*Surrogate: d5-N-EtFOSAA*	*77.3 %*			*25-150*						
M2-6:2FTS	*Surrogate: M2-6:2 FTS*	*103 %*			*25-200*						
M2-8:2FTS	*Surrogate: M2-8:2 FTS*	*90.4 %*			*25-200*						
13C9PFNA	*Surrogate: M9PFNA*	*97.6 %*			*25-150*						
M2-4:2FTS	*Surrogate: M2-4:2 FTS*	*113 %*			*25-150*						
936109-37-4	*Surrogate: d-N-MeFOSA*	*89.4 %*			*25-150*						
936109-40-9	*Surrogate: d-N-EtFOSA*	*89.8 %*			*25-150*						
M3HFPO-DA	*Surrogate: M3HFPO-DA*	*65.8 %*			*25-150*						
D9-NETPFOSAI	*Surrogate: d9-N-EtFOSE*	*99.0 %*			*25-150*						
D7-NMEPFOSA	*Surrogate: d7-N-MeFOSE*	*94.5 %*			*25-150*						

Analytical Batch Summary

Batch ID: BC51443 **Preparation Method:** Analysis Preparation **Prepared By:** SL

YORK Sample ID	Client Sample ID	Preparation Date
25C1178-01	MW07_031825	03/19/25
25C1178-02	MW16_031825	03/19/25
25C1178-03	MW18_031825	03/19/25
BC51443-BLK1	Blank	03/19/25
BC51443-BS1	LCS	03/19/25
BC51443-DUP1	Duplicate	03/19/25
BC51443-MS1	Matrix Spike	03/19/25
BC51443-MSD1	Matrix Spike Dup	03/19/25

Batch ID: BC51465 **Preparation Method:** EPA SW846-7470A **Prepared By:** DBT

YORK Sample ID	Client Sample ID	Preparation Date
25C1178-02	MW16_031825	03/20/25
25C1178-03	MW18_031825	03/20/25
BC51465-BLK1	Blank	03/20/25
BC51465-BLK2	Blank	03/20/25
BC51465-BS1	LCS	03/20/25
BC51465-BS2	LCS	03/20/25

Batch ID: BC51473 **Preparation Method:** EPA SW846-3510C Low Level **Prepared By:** AJC

YORK Sample ID	Client Sample ID	Preparation Date
25C1178-01	MW07_031825	03/20/25
25C1178-02	MW16_031825	03/20/25
25C1178-03	MW18_031825	03/20/25
BC51473-BLK1	Blank	03/20/25
BC51473-BS2	LCS	03/20/25
BC51473-BSD2	LCS Dup	03/20/25

Batch ID: BC51476 **Preparation Method:** EPA SW846-3510C Low Level **Prepared By:** AJC

YORK Sample ID	Client Sample ID	Preparation Date
25C1178-01	MW07_031825	03/20/25
25C1178-02	MW16_031825	03/20/25
25C1178-03	MW18_031825	03/20/25
BC51476-BLK1	Blank	03/20/25
BC51476-BS1	LCS	03/20/25
BC51476-BSD1	LCS Dup	03/20/25

Batch ID: BC51491 **Preparation Method:** EPA 5030B **Prepared By:** PMB

YORK Sample ID	Client Sample ID	Preparation Date
25C1178-01	MW07_031825	03/20/25

25C1178-02	MW16_031825	03/20/25
25C1178-03	MW18_031825	03/20/25
BC51491-BLK1	Blank	03/20/25
BC51491-BS1	LCS	03/20/25
BC51491-BSD1	LCS Dup	03/20/25

Batch ID: BC51537 **Preparation Method:** Analysis Preparation **Prepared By:** SL

YORK Sample ID	Client Sample ID	Preparation Date
25C1178-01	MW07_031825	03/20/25
25C1178-02	MW16_031825	03/20/25
25C1178-03	MW18_031825	03/20/25
BC51537-BLK1	Blank	03/20/25
BC51537-BS1	LCS	03/20/25
BC51537-DUP1	Duplicate	03/20/25
BC51537-MS1	Matrix Spike	03/20/25
BC51537-MSD1	Matrix Spike Dup	03/20/25

Batch ID: BC51559 **Preparation Method:** EPA SW846-7470A **Prepared By:** DBT

YORK Sample ID	Client Sample ID	Preparation Date
25C1178-01	MW07_031825	03/21/25
BC51559-BLK1	Blank	03/21/25
BC51559-BLK2	Blank	03/21/25
BC51559-BS1	LCS	03/21/25
BC51559-BS2	LCS	03/21/25

Batch ID: BC51560 **Preparation Method:** EPA SW846-7470A **Prepared By:** DBT

YORK Sample ID	Client Sample ID	Preparation Date
25C1178-01	MW07_031825	03/21/25
25C1178-02	MW16_031825	03/21/25
25C1178-03	MW18_031825	03/21/25
BC51560-BLK1	Blank	03/21/25
BC51560-BLK2	Blank	03/21/25
BC51560-BS1	LCS	03/21/25
BC51560-BS2	LCS	03/21/25

Batch ID: BC51654 **Preparation Method:** EPA 8151A **Prepared By:** YL

YORK Sample ID	Client Sample ID	Preparation Date
25C1178-01	MW07_031825	03/23/25
25C1178-02	MW16_031825	03/23/25
25C1178-03	MW18_031825	03/23/25
BC51654-BLK1	Blank	03/23/25
BC51654-BS1	LCS	03/23/25
BC51654-BSD1	LCS Dup	03/23/25

Batch ID: BC51682 **Preparation Method:** EPA 3015A **Prepared By:** LCB

YORK Sample ID	Client Sample ID	Preparation Date
25C1178-01	MW07_031825	03/24/25
25C1178-02	MW16_031825	03/24/25
25C1178-03	MW18_031825	03/24/25
BC51682-BLK1	Blank	03/24/25
BC51682-BS1	LCS	03/24/25

Batch ID: BC51686 **Preparation Method:** EPA 3015A **Prepared By:** LCB

YORK Sample ID	Client Sample ID	Preparation Date
25C1178-01	MW07_031825	03/24/25
25C1178-02	MW16_031825	03/24/25
25C1178-03	MW18_031825	03/24/25
BC51686-BLK1	Blank	03/24/25
BC51686-BS1	LCS	03/24/25

Batch ID: BC51687 **Preparation Method:** EPA 3510C **Prepared By:** SAC2

YORK Sample ID	Client Sample ID	Preparation Date
25C1178-01	MW07_031825	03/24/25
25C1178-02	MW16_031825	03/24/25
25C1178-03	MW18_031825	03/24/25
BC51687-BLK1	Blank	03/24/25
BC51687-BS1	LCS	03/24/25

Batch ID: BC51688 **Preparation Method:** EPA 3510C **Prepared By:** SAC2

YORK Sample ID	Client Sample ID	Preparation Date
25C1178-01	MW07_031825	03/24/25
25C1178-02	MW16_031825	03/24/25
25C1178-03	MW18_031825	03/24/25
BC51688-BLK1	Blank	03/24/25
BC51688-BS2	LCS	03/24/25

Batch ID: BC51689 **Preparation Method:** EPA 3015A **Prepared By:** LCB

YORK Sample ID	Client Sample ID	Preparation Date
25C1178-01	MW07_031825	03/24/25
25C1178-02	MW16_031825	03/24/25
25C1178-03	MW18_031825	03/24/25
BC51689-BLK1	Blank	03/24/25
BC51689-BS1	LCS	03/24/25

Batch ID: BC51690 **Preparation Method:** EPA 3015A **Prepared By:** LCB

YORK Sample ID	Client Sample ID	Preparation Date

25C1178-01	MW07_031825	03/24/25
25C1178-02	MW16_031825	03/24/25
25C1178-03	MW18_031825	03/24/25
BC51690-BLK1	Blank	03/24/25
BC51690-BS1	LCS	03/24/25

Batch ID: BC51700 **Preparation Method:** EPA 3535A **Prepared By:** YL

YORK Sample ID	Client Sample ID	Preparation Date
25C1178-01	MW07_031825	03/24/25
25C1178-02	MW16_031825	03/24/25
25C1178-03	MW18_031825	03/24/25
BC51700-BLK1	Blank	03/24/25
BC51700-BS1	LCS	03/24/25
BC51700-MS1	Matrix Spike	03/24/25
BC51700-MSD1	Matrix Spike Dup	03/24/25

Batch ID: BC51854 **Preparation Method:** Analysis Preparation **Prepared By:** AD

YORK Sample ID	Client Sample ID	Preparation Date
25C1178-01	MW07_031825	03/25/25
25C1178-02	MW16_031825	03/25/25
25C1178-03	MW18_031825	03/25/25

Batch ID: BC51917 **Preparation Method:** EPA 1633 Prep **Prepared By:** JBG

YORK Sample ID	Client Sample ID	Preparation Date
25C1178-01	MW07_031825	03/26/25
25C1178-02	MW16_031825	03/26/25
25C1178-03	MW18_031825	03/26/25
25C1178-05	GWFB01_031825	03/26/25
BC51917-BLK1	Blank	03/26/25
BC51917-BS1	LCS	03/26/25
BC51917-BS2	LCS	03/26/25

Volatile Organic Compounds by GC/MS - Quality Control Data

York Analytical Laboratories, Inc. - Stratford

Analyte	Result	Reporting Limit	Units	Spike Level	Source* Result	%REC	%REC Limits	Flag	RPD	RPD Limit	Flag
Batch BC51491 - EPA 5030B											
Blank (BC51491-BLK1) Blank									Prepared & Analyzed: 03/20/2025		
1,1,1,2-Tetrachloroethane	ND	0.500	ug/L								
1,1,1-Trichloroethane	ND	0.500	"								
1,1,2,2-Tetrachloroethane	ND	0.500	"								
1,1,2-Trichloro-1,2,2-trifluoroethane (Freon 113)	ND	0.500	"								
1,1,2-Trichloroethane	ND	0.500	"								
1,1-Dichloroethane	ND	0.500	"								
1,1-Dichloroethylene	ND	0.500	"								
1,2,3-Trichlorobenzene	ND	0.500	"								
1,2,3-Trichloropropane	ND	0.500	"								
1,2,4-Trichlorobenzene	ND	0.500	"								
1,2,4-Trimethylbenzene	ND	0.500	"								
1,2-Dibromo-3-chloropropane	ND	0.500	"								
1,2-Dibromoethane	ND	0.500	"								
1,2-Dichlorobenzene	ND	0.500	"								
1,2-Dichloroethane	ND	0.500	"								
1,2-Dichloropropane	ND	0.500	"								
1,3,5-Trimethylbenzene	ND	0.500	"								
1,3-Dichlorobenzene	ND	0.500	"								
1,4-Dichlorobenzene	ND	0.500	"								
1,4-Dioxane	ND	80.0	"								
2-Butanone	ND	0.500	"								
2-Hexanone	ND	0.500	"								
4-Methyl-2-pentanone	ND	0.500	"								
Acetone	ND	2.00	"								
Acrolein	ND	0.500	"								
Acrylonitrile	ND	0.500	"								
Benzene	ND	0.500	"								
Bromochloromethane	ND	0.500	"								
Bromodichloromethane	ND	0.500	"								
Bromoform	ND	0.500	"								
Bromomethane	ND	0.500	"								
Carbon disulfide	ND	0.500	"								
Carbon tetrachloride	ND	0.500	"								
Chlorobenzene	ND	0.500	"								
Chloroethane	ND	0.500	"								
Chloroform	ND	0.500	"								
Chloromethane	ND	0.500	"								
cis-1,2-Dichloroethylene	ND	0.500	"								
cis-1,3-Dichloropropylene	ND	0.500	"								
Cyclohexane	ND	0.500	"								
Dibromochloromethane	ND	0.500	"								
Dibromomethane	ND	0.500	"								
Dichlorodifluoromethane	ND	0.500	"								
Ethyl Benzene	ND	0.500	"								
Hexachlorobutadiene	ND	0.500	"								
Isopropylbenzene	ND	0.500	"								
Methyl acetate	ND	0.500	"								
Methyl tert-butyl ether (MTBE)	ND	0.500	"								
Methylcyclohexane	ND	0.500	"								
Methylene chloride	1.48	2.00	"								

Volatile Organic Compounds by GC/MS - Quality Control Data

York Analytical Laboratories, Inc. - Stratford

Analyte	Result	Reporting Limit	Units	Spike Level	Source* Result	%REC	%REC Limits	Flag	RPD	RPD Limit	Flag
Batch BC51491 - EPA 5030B											
Blank (BC51491-BLK1) Blank								Prepared & Analyzed: 03/20/2025			
n-Butylbenzene	ND	0.500	ug/L								
n-Propylbenzene	ND	0.500	"								
o-Xylene	ND	0.500	"								
p- & m- Xylenes	ND	1.00	"								
p-Isopropyltoluene	ND	0.500	"								
sec-Butylbenzene	ND	0.500	"								
Styrene	ND	0.500	"								
tert-Butyl alcohol (TBA)	ND	1.00	"								
tert-Butylbenzene	ND	0.500	"								
Tetrachloroethylene	ND	0.500	"								
Toluene	ND	0.500	"								
trans-1,2-Dichloroethylene	ND	0.500	"								
trans-1,3-Dichloropropylene	ND	0.500	"								
Trichloroethylene	ND	0.500	"								
Trichlorofluoromethane	ND	0.500	"								
Vinyl Chloride	ND	0.500	"								
Xylenes, Total	ND	1.50	"								
Surrogate: SURR: 1,2-Dichloroethane-d4	*9.56*		*"*	*10.0*		*95.6*	*69-130*				
Surrogate: SURR: Toluene-d8	*9.79*		*"*	*10.0*		*97.9*	*81-117*				
Surrogate: SURR: p-Bromofluorobenzene	*10.8*		*"*	*10.0*		*108*	*79-122*				
LCS (BC51491-BS1) LCS								Prepared & Analyzed: 03/20/2025			
1,1,1,2-Tetrachloroethane	8.93		ug/L	10.0		89.3	82-126				
1,1,1-Trichloroethane	10.4		"	10.0		104	78-136				
1,1,2,2-Tetrachloroethane	10.4		"	10.0		104	76-129				
1,1,2-Trichloro-1,2,2-trifluoroethane (Freon 113)	10.8		"	10.0		108	54-165				
1,1,2-Trichloroethane	9.81		"	10.0		98.1	82-123				
1,1-Dichloroethane	11.0		"	10.0		110	82-129				
1,1-Dichloroethylene	11.8		"	10.0		118	68-138				
1,2,3-Trichlorobenzene	8.76		"	10.0		87.6	76-136				
1,2,3-Trichloropropane	9.81		"	10.0		98.1	77-128				
1,2,4-Trichlorobenzene	8.87		"	10.0		88.7	76-137				
1,2,4-Trimethylbenzene	9.82		"	10.0		98.2	82-132				
1,2-Dibromo-3-chloropropane	10.2		"	10.0		102	45-147				
1,2-Dibromoethane	9.82		"	10.0		98.2	83-124				
1,2-Dichlorobenzene	9.26		"	10.0		92.6	79-123				
1,2-Dichloroethane	11.0		"	10.0		110	73-132				
1,2-Dichloropropane	10.3		"	10.0		103	78-126				
1,3,5-Trimethylbenzene	9.71		"	10.0		97.1	80-131				
1,3-Dichlorobenzene	9.46		"	10.0		94.6	86-122				
1,4-Dichlorobenzene	9.14		"	10.0		91.4	85-124				
1,4-Dioxane	215		"	210		102	10-349				
2-Butanone	10.1		"	10.0		101	49-152				
2-Hexanone	10.0		"	10.0		100	51-146				
4-Methyl-2-pentanone	10.9		"	10.0		109	57-145				
Acetone	7.49		"	10.0		74.9	14-150				
Acrolein	12.1		"	25.0		48.3	10-153				
Acrylonitrile	11.1		"	10.0		111	51-150				
Benzene	11.2		"	10.0		112	85-126				
Bromochloromethane	11.3		"	10.0		113	77-128				
Bromodichloromethane	10.4		"	10.0		104	79-128				

Volatile Organic Compounds by GC/MS - Quality Control Data

York Analytical Laboratories, Inc. - Stratford

Analyte	Result	Reporting Limit	Units	Spike Level	Source* Result	%REC	%REC Limits	Flag	RPD	RPD Limit	Flag
Batch BC51491 - EPA 5030B											
LCS (BC51491-BS1) LCS							Prepared & Analyzed: 03/20/2025				
Bromoform	9.34		ug/L	10.0		93.4	78-133				
Bromomethane	9.14		"	10.0		91.4	43-168				
Carbon disulfide	12.0		"	10.0		120	68-146				
Carbon tetrachloride	10.6		"	10.0		106	77-141				
Chlorobenzene	9.82		"	10.0		98.2	88-120				
Chloroethane	13.8		"	10.0		138	65-136	High Bias			
Chloroform	10.5		"	10.0		105	82-128				
Chloromethane	12.0		"	10.0		120	43-155				
cis-1,2-Dichloroethylene	11.1		"	10.0		111	83-129				
cis-1,3-Dichloropropylene	10.4		"	10.0		104	80-131				
Cyclohexane	10.8		"	10.0		108	63-149				
Dibromochloromethane	10.1		"	10.0		101	80-130				
Dibromomethane	9.82		"	10.0		98.2	72-134				
Dichlorodifluoromethane	11.3		"	10.0		113	44-144				
Ethyl Benzene	10.8		"	10.0		108	80-131				
Hexachlorobutadiene	8.41		"	10.0		84.1	67-146				
Isopropylbenzene	9.98		"	10.0		99.8	76-140				
Methyl acetate	14.6		"	10.0		146	51-139	High Bias			
Methyl tert-butyl ether (MTBE)	10.9		"	10.0		109	76-135				
Methylcyclohexane	9.19		"	10.0		91.9	72-143				
Methylene chloride	12.6		"	10.0		126	55-137				
n-Butylbenzene	9.41		"	10.0		94.1	79-132				
n-Propylbenzene	10.1		"	10.0		101	78-133				
o-Xylene	10.3		"	10.0		103	78-130				
p- & m- Xylenes	22.2		"	20.0		111	77-133				
p-Isopropyltoluene	10.0		"	10.0		100	81-136				
sec-Butylbenzene	9.47		"	10.0		94.7	79-137				
Styrene	10.6		"	10.0		106	67-132				
tert-Butyl alcohol (TBA)	58.3		"	50.0		117	25-162				
tert-Butylbenzene	9.32		"	10.0		93.2	77-138				
Tetrachloroethylene	4.80		"	10.0		48.0	82-131	Low Bias			
Toluene	10.4		"	10.0		104	80-127				
trans-1,2-Dichloroethylene	11.4		"	10.0		114	80-132				
trans-1,3-Dichloropropylene	10.6		"	10.0		106	78-131				
Trichloroethylene	9.72		"	10.0		97.2	82-128				
Trichlorofluoromethane	12.3		"	10.0		123	67-139				
Vinyl Chloride	13.1		"	10.0		131	58-145				
Surrogate: SURR: 1,2-Dichloroethane-d4	*9.86*		*"*	*10.0*		*98.6*	*69-130*				
Surrogate: SURR: Toluene-d8	*9.56*		*"*	*10.0*		*95.6*	*81-117*				
Surrogate: SURR: p-Bromofluorobenzene	*10.1*		*"*	*10.0*		*101*	*79-122*				

Volatile Organic Compounds by GC/MS - Quality Control Data

York Analytical Laboratories, Inc. - Stratford

Analyte	Result	Reporting Limit	Units	Spike Level	Source* Result	%REC	%REC Limits	Flag	RPD	RPD Limit	Flag
Batch BC51491 - EPA 5030B											
LCS Dup (BC51491-BSD1) LCS Dup							Prepared & Analyzed: 03/20/2025				
1,1,1,2-Tetrachloroethane	8.82		ug/L	10.0		88.2	82-126		1.24	30	
1,1,1-Trichloroethane	10.4		"	10.0		104	78-136		0.00	30	
1,1,2,2-Tetrachloroethane	10.2		"	10.0		102	76-129		1.95	30	
1,1,2-Trichloro-1,2,2-trifluoroethane (Freon 113)	11.3		"	10.0		113	54-165		4.07	30	
1,1,2-Trichloroethane	9.58		"	10.0		95.8	82-123		2.37	30	
1,1-Dichloroethane	10.9		"	10.0		109	82-129		0.910	30	
1,1-Dichloroethylene	11.8		"	10.0		118	68-138		0.423	30	
1,2,3-Trichlorobenzene	9.09		"	10.0		90.9	76-136		3.70	30	
1,2,3-Trichloropropane	9.56		"	10.0		95.6	77-128		2.58	30	
1,2,4-Trichlorobenzene	9.13		"	10.0		91.3	76-137		2.89	30	
1,2,4-Trimethylbenzene	9.99		"	10.0		99.9	82-132		1.72	30	
1,2-Dibromo-3-chloropropane	10.0		"	10.0		100	45-147		1.59	30	
1,2-Dibromoethane	9.59		"	10.0		95.9	83-124		2.37	30	
1,2-Dichlorobenzene	9.28		"	10.0		92.8	79-123		0.216	30	
1,2-Dichloroethane	10.9		"	10.0		109	73-132		1.19	30	
1,2-Dichloropropane	10.2		"	10.0		102	78-126		0.879	30	
1,3,5-Trimethylbenzene	9.94		"	10.0		99.4	80-131		2.34	30	
1,3-Dichlorobenzene	9.47		"	10.0		94.7	86-122		0.106	30	
1,4-Dichlorobenzene	9.16		"	10.0		91.6	85-124		0.219	30	
1,4-Dioxane	211		"	210		101	10-349		1.71	30	
2-Butanone	9.96		"	10.0		99.6	49-152		1.20	30	
2-Hexanone	9.71		"	10.0		97.1	51-146		3.14	30	
4-Methyl-2-pentanone	10.6		"	10.0		106	57-145		2.32	30	
Acetone	7.19		"	10.0		71.9	14-150		4.09	30	
Acrolein	11.5		"	25.0		46.1	10-153		4.58	30	
Acrylonitrile	10.8		"	10.0		108	51-150		2.73	30	
Benzene	11.2		"	10.0		112	85-126		0.0894	30	
Bromochloromethane	11.1		"	10.0		111	77-128		1.70	30	
Bromodichloromethane	10.2		"	10.0		102	79-128		2.43	30	
Bromoform	9.11		"	10.0		91.1	78-133		2.49	30	
Bromomethane	9.64		"	10.0		96.4	43-168		5.32	30	
Carbon disulfide	11.7		"	10.0		117	68-146		2.02	30	
Carbon tetrachloride	10.7		"	10.0		107	77-141		0.941	30	
Chlorobenzene	9.81		"	10.0		98.1	88-120		0.102	30	
Chloroethane	13.4		"	10.0		134	65-136		3.09	30	
Chloroform	10.5		"	10.0		105	82-128		0.381	30	
Chloromethane	11.6		"	10.0		116	43-155		3.65	30	
cis-1,2-Dichloroethylene	11.0		"	10.0		110	83-129		0.812	30	
cis-1,3-Dichloropropylene	10.2		"	10.0		102	80-131		2.14	30	
Cyclohexane	11.4		"	10.0		114	63-149		4.86	30	
Dibromochloromethane	9.85		"	10.0		98.5	80-130		2.31	30	
Dibromomethane	9.50		"	10.0		95.0	72-134		3.31	30	
Dichlorodifluoromethane	11.7		"	10.0		117	44-144		3.57	30	
Ethyl Benzene	10.8		"	10.0		108	80-131		0.0925	30	
Hexachlorobutadiene	8.59		"	10.0		85.9	67-146		2.12	30	
Isopropylbenzene	10.1		"	10.0		101	76-140		1.39	30	
Methyl acetate	14.1		"	10.0		141	51-139	High Bias	3.83	30	
Methyl tert-butyl ether (MTBE)	10.7		"	10.0		107	76-135		2.04	30	
Methylcyclohexane	9.76		"	10.0		97.6	72-143		6.02	30	
Methylene chloride	12.4		"	10.0		124	55-137		1.76	30	
n-Butylbenzene	9.87		"	10.0		98.7	79-132		4.77	30	

Volatile Organic Compounds by GC/MS - Quality Control Data

York Analytical Laboratories, Inc. - Stratford

Analyte	Result	Reporting Limit	Units	Spike Level	Source* Result	%REC	%REC Limits	Flag	RPD	RPD Limit	Flag
Batch BC51491 - EPA 5030B											
LCS Dup (BC51491-BSD1) LCS Dup								Prepared & Analyzed: 03/20/2025			
n-Propylbenzene	10.3		ug/L	10.0		103	78-133		2.26	30	
o-Xylene	10.3		"	10.0		103	78-130		0.195	30	
p- & m- Xylenes	22.2		"	20.0		111	77-133		0.225	30	
p-Isopropyltoluene	10.4		"	10.0		104	81-136		3.63	30	
sec-Butylbenzene	9.89		"	10.0		98.9	79-137		4.34	30	
Styrene	10.6		"	10.0		106	67-132		0.377	30	
tert-Butyl alcohol (TBA)	57.0		"	50.0		114	25-162		2.22	30	
tert-Butylbenzene	9.60		"	10.0		96.0	77-138		2.96	30	
Tetrachloroethylene	4.79		"	10.0		47.9	82-131	Low Bias	0.209	30	
Toluene	10.3		"	10.0		103	80-127		1.07	30	
trans-1,2-Dichloroethylene	11.2		"	10.0		112	80-132		1.69	30	
trans-1,3-Dichloropropylene	10.4		"	10.0		104	78-131		2.29	30	
Trichloroethylene	9.57		"	10.0		95.7	82-128		1.56	30	
Trichlorofluoromethane	12.6		"	10.0		126	67-139		2.56	30	
Vinyl Chloride	13.0		"	10.0		130	58-145		0.230	30	
Surrogate: SURR: 1,2-Dichloroethane-d4	*9.89*		*"*	*10.0*		*98.9*	*69-130*				
Surrogate: SURR: Toluene-d8	*9.50*		*"*	*10.0*		*95.0*	*81-117*				
Surrogate: SURR: p-Bromofluorobenzene	*10.0*		*"*	*10.0*		*100*	*79-122*				



Semivolatile Organic Compounds by GC/MS - Quality Control Data

York Analytical Laboratories, Inc. - Stratford

Analyte	Result	Reporting Limit	Units	Spike Level	Source* Result	%REC	%REC Limits	Flag	RPD	RPD Limit	Flag

Batch BC51687 - EPA 3510C

Blank (BC51687-BLK1) Blank — Prepared & Analyzed: 03/24/2025

1,1-Biphenyl	ND	5.00	ug/L
1,2,4,5-Tetrachlorobenzene	ND	5.00	"
1,2-Diphenylhydrazine (as Azobenzene)	ND	5.00	"
2,3,4,6-Tetrachlorophenol	ND	5.00	"
2,4,5-Trichlorophenol	ND	5.00	"
2,4,6-Trichlorophenol	ND	5.00	"
2,4-Dichlorophenol	ND	5.00	"
2,4-Dimethylphenol	ND	5.00	"
2,4-Dinitrophenol	ND	5.00	"
2,4-Dinitrotoluene	ND	5.00	"
2,6-Dinitrotoluene	ND	5.00	"
2-Chloronaphthalene	ND	5.00	"
2-Chlorophenol	ND	5.00	"
2-Methylnaphthalene	ND	5.00	"
2-Methylphenol	ND	5.00	"
2-Nitroaniline	ND	5.00	"
2-Nitrophenol	ND	5.00	"
3- & 4-Methylphenols	ND	5.00	"
3,3-Dichlorobenzidine	ND	5.00	"
3-Nitroaniline	ND	5.00	"
4,6-Dinitro-2-methylphenol	ND	5.00	"
4-Bromophenyl phenyl ether	ND	5.00	"
4-Chloro-3-methylphenol	ND	5.00	"
4-Chloroaniline	ND	5.00	"
4-Chlorophenyl phenyl ether	ND	5.00	"
4-Nitroaniline	ND	5.00	"
4-Nitrophenol	ND	5.00	"
Acetophenone	ND	5.00	"
Aniline	ND	5.00	"
Benzaldehyde	ND	5.00	"
Benzidine	ND	5.00	"
Benzoic acid	ND	5.00	"
Benzyl alcohol	ND	5.00	"
Benzyl butyl phthalate	ND	5.00	"
Bis(2-chloroethoxy)methane	ND	5.00	"
Bis(2-chloroethyl)ether	ND	5.00	"
Bis(2-chloroisopropyl)ether	ND	5.00	"
Caprolactam	ND	5.00	"
Carbazole	ND	5.00	"
Dibenzofuran	ND	5.00	"
Diethyl phthalate	ND	5.00	"
Dimethyl phthalate	ND	5.00	"
Di-n-butyl phthalate	ND	5.00	"
Di-n-octyl phthalate	ND	5.00	"
Diphenylamine	ND	5.00	"
Hexachlorocyclopentadiene	ND	10.0	"
Isophorone	ND	5.00	"
N-nitroso-di-n-propylamine	ND	5.00	"
N-Nitrosodiphenylamine	ND	5.00	"
Phenol	ND	5.00	"
Pyridine	ND	5.00	"

Semivolatile Organic Compounds by GC/MS - Quality Control Data

York Analytical Laboratories, Inc. - Stratford

Analyte	Result	Reporting Limit	Units	Spike Level	Source* Result	%REC	%REC Limits	Flag	RPD	RPD Limit	Flag
Batch BC51687 - EPA 3510C											
Blank (BC51687-BLK1) Blank								Prepared & Analyzed: 03/24/2025			
Surrogate: SURR: 2-Fluorophenol	*11.4*		*ug/L*	*50.0*		*22.9*	*19.7-63.1*				
Surrogate: SURR: Phenol-d6	*5.81*		*"*	*50.0*		*11.6*	*10.1-41.7*				
Surrogate: SURR: Nitrobenzene-d5	*10.5*		*"*	*25.0*		*42.1*	*50.2-113*				
Surrogate: SURR: 2-Fluorobiphenyl	*11.2*		*"*	*25.0*		*44.7*	*39.9-105*				
Surrogate: SURR: 2,4,6-Tribromophenol	*17.2*		*"*	*50.0*		*34.3*	*39.3-151*				
Surrogate: SURR: Terphenyl-d14	*15.8*		*"*	*25.0*		*63.3*	*30.7-106*				
LCS (BC51687-BS1) LCS								Prepared & Analyzed: 03/24/2025			
1,1-Biphenyl	21.2	5.00	ug/L	25.0		84.6	33-95				
1,2,4,5-Tetrachlorobenzene	17.9	5.00	"	25.0		71.6	26-120				
1,2-Diphenylhydrazine (as Azobenzene)	22.8	5.00	"	25.0		91.3	16-141				
2,3,4,6-Tetrachlorophenol	25.2	5.00	"	25.0		101	30-130				
2,4,5-Trichlorophenol	21.1	5.00	"	25.0		84.3	32-114				
2,4,6-Trichlorophenol	21.4	5.00	"	25.0		85.6	35-118				
2,4-Dichlorophenol	19.0	5.00	"	25.0		76.2	25-116				
2,4-Dimethylphenol	19.4	5.00	"	25.0		77.7	15-116				
2,4-Dinitrophenol	25.8	5.00	"	25.0		103	10-170				
2,4-Dinitrotoluene	22.5	5.00	"	25.0		90.0	41-128				
2,6-Dinitrotoluene	23.0	5.00	"	25.0		91.8	45-116				
2-Chloronaphthalene	20.8	5.00	"	25.0		83.4	33-112				
2-Chlorophenol	17.0	5.00	"	25.0		68.2	15-120				
2-Methylnaphthalene	19.1	5.00	"	25.0		76.4	24-118				
2-Methylphenol	15.3	5.00	"	25.0		61.2	10-110				
2-Nitroaniline	20.6	5.00	"	25.0		82.3	34-129				
2-Nitrophenol	16.9	5.00	"	25.0		67.6	28-118				
3- & 4-Methylphenols	10.3	5.00	"	25.0		41.2	10-107				
3,3-Dichlorobenzidine	18.0	5.00	"	25.0		71.8	15-187				
3-Nitroaniline	14.7	5.00	"	25.0		58.7	24-134				
4,6-Dinitro-2-methylphenol	23.0	5.00	"	25.0		92.2	10-153				
4-Bromophenyl phenyl ether	16.4	5.00	"	25.0		65.6	34-120				
4-Chloro-3-methylphenol	20.4	5.00	"	25.0		81.6	20-120				
4-Chloroaniline	10.6	5.00	"	25.0		42.6	10-147				
4-Chlorophenyl phenyl ether	23.4	5.00	"	25.0		93.6	27-121				
4-Nitroaniline	17.5	5.00	"	25.0		70.1	13-134				
4-Nitrophenol	ND	5.00	"	25.0			10-131	Low Bias			
Acetophenone	20.3	5.00	"	25.0		81.3	25-110				
Aniline	4.81	5.00	"	25.0		19.2	10-117				
Benzaldehyde	14.4	5.00	"	25.0		57.6	29-117				
Benzoic acid	9.63	5.00	"	25.0		38.5	30-130				
Benzyl alcohol	13.5	5.00	"	25.0		53.9	10-117				
Benzyl butyl phthalate	28.0	5.00	"	25.0		112	29-133				
Bis(2-chloroethoxy)methane	22.0	5.00	"	25.0		88.0	10-154				
Bis(2-chloroethyl)ether	17.7	5.00	"	25.0		70.8	17-125				
Bis(2-chloroisopropyl)ether	13.4	5.00	"	25.0		53.6	10-139				
Caprolactam	3.03	5.00	"	25.0		12.1	10-137				
Carbazole	24.2	5.00	"	25.0		96.9	42-126				
Dibenzofuran	23.8	5.00	"	25.0		95.0	36-113				
Diethyl phthalate	28.1	5.00	"	25.0		112	38-115				
Dimethyl phthalate	28.2	5.00	"	25.0		113	38-129				
Di-n-butyl phthalate	30.4	5.00	"	25.0		122	31-120	High Bias			
Di-n-octyl phthalate	31.2	5.00	"	25.0		125	21-149				

Semivolatile Organic Compounds by GC/MS - Quality Control Data

York Analytical Laboratories, Inc. - Stratford

Analyte	Result	Reporting Limit	Units	Spike Level	Source* Result	%REC	%REC Limits	Flag	RPD	RPD Limit	Flag
Batch BC51687 - EPA 3510C											
LCS (BC51687-BS1) LCS							Prepared & Analyzed: 03/24/2025				
Diphenylamine	21.6	5.00	ug/L	25.0		86.4	40-140				
Hexachlorocyclopentadiene	12.1	10.0	"	25.0		48.5	10-130				
Isophorone	25.2	5.00	"	25.0		101	25-127				
N-nitroso-di-n-propylamine	21.9	5.00	"	25.0		87.8	26-122				
N-Nitrosodiphenylamine	19.5	5.00	"	25.0		78.0	23-149				
Phenol	ND	5.00	"	25.0			10-110	Low Bias			
Pyridine	3.59	5.00	"	35.0		10.3	10-90				
Surrogate: SURR: 2-Fluorophenol	*19.6*		*"*	*50.0*		*39.2*	*19.7-63.1*				
Surrogate: SURR: Phenol-d6	*10.5*		*"*	*50.0*		*21.0*	*10.1-41.7*				
Surrogate: SURR: Nitrobenzene-d5	*18.2*		*"*	*25.0*		*72.7*	*50.2-113*				
Surrogate: SURR: 2-Fluorobiphenyl	*19.2*		*"*	*25.0*		*77.0*	*39.9-105*				
Surrogate: SURR: 2,4,6-Tribromophenol	*30.4*		*"*	*50.0*		*60.7*	*39.3-151*				
Surrogate: SURR: Terphenyl-d14	*25.0*		*"*	*25.0*		*100*	*30.7-106*				
Batch BC51688 - EPA 3510C											
Blank (BC51688-BLK1) Blank							Prepared & Analyzed: 03/24/2025				
Acenaphthene	ND	0.0500	ug/L								
Acenaphthylene	ND	0.0500	"								
Anthracene	ND	0.0500	"								
Atrazine	ND	0.500	"								
Benzo(a)anthracene	ND	0.0500	"								
Benzo(a)pyrene	ND	0.0500	"								
Benzo(b)fluoranthene	ND	0.0500	"								
Benzo(g,h,i)perylene	ND	0.0500	"								
Benzo(k)fluoranthene	ND	0.0500	"								
Bis(2-ethylhexyl)phthalate	ND	0.500	"								
Chrysene	ND	0.0500	"								
Dibenzo(a,h)anthracene	ND	0.0500	"								
Fluoranthene	ND	0.0500	"								
Fluorene	ND	0.0500	"								
Hexachlorobenzene	ND	0.0200	"								
Hexachlorobutadiene	ND	0.500	"								
Hexachloroethane	ND	0.500	"								
Indeno(1,2,3-cd)pyrene	ND	0.0500	"								
Naphthalene	ND	0.0500	"								
Nitrobenzene	ND	0.250	"								
N-Nitrosodimethylamine	ND	0.500	"								
Pentachlorophenol	ND	0.250	"								
Phenanthrene	ND	0.0500	"								
Pyrene	ND	0.0500	"								

Semivolatile Organic Compounds by GC/MS - Quality Control Data

York Analytical Laboratories, Inc. - Stratford

Analyte	Result	Reporting Limit	Units	Spike Level	Source* Result	%REC	%REC Limits	Flag	RPD	RPD Limit	Flag
Batch BC51688 - EPA 3510C											
LCS (BC51688-BS2) LCS							Prepared & Analyzed: 03/24/2025				
Acenaphthene	0.720	0.0500	ug/L	2.00		36.0	25-116				
Acenaphthylene	0.880	0.0500	"	2.00		44.0	26-116				
Anthracene	0.910	0.0500	"	2.00		45.5	25-123				
Benzo(a)anthracene	1.07	0.0500	"	2.00		53.5	33-125				
Benzo(a)pyrene	1.19	0.0500	"	2.00		59.5	32-132				
Benzo(b)fluoranthene	1.22	0.0500	"	2.00		61.0	22-137				
Benzo(g,h,i)perylene	1.21	0.0500	"	2.00		60.5	10-138				
Benzo(k)fluoranthene	1.27	0.0500	"	2.00		63.5	20-137				
Bis(2-ethylhexyl)phthalate	1.79	0.500	"	2.00		89.5	10-189				
Chrysene	0.920	0.0500	"	2.00		46.0	32-124				
Dibenzo(a,h)anthracene	1.26	0.0500	"	2.00		63.0	16-133				
Fluoranthene	1.08	0.0500	"	2.00		54.0	32-121				
Fluorene	0.820	0.0500	"	2.00		41.0	28-118				
Hexachlorobenzene	0.860	0.0200	"	2.00		43.0	23-124				
Hexachlorobutadiene	0.600	0.500	"	2.00		30.0	15-123				
Hexachloroethane	3.05	0.500	"	2.00		152	18-115	High Bias			
Indeno(1,2,3-cd)pyrene	1.26	0.0500	"	2.00		63.0	15-135				
Naphthalene	0.690	0.0500	"	2.00		34.5	18-120				
Nitrobenzene	0.560	0.250	"	2.00		28.0	21-121				
N-Nitrosodimethylamine	0.360	0.300	"	2.00		18.0	10-124				
Pentachlorophenol	1.57	0.250	"	2.00		78.5	10-156				
Phenanthrene	0.900	0.0500	"	2.00		45.0	24-127				
Pyrene	0.980	0.0500	"	2.00		49.0	31-132				

Semivolatile Organic Compounds by GC/MS/SIM - Quality Control Data

York Analytical Laboratories, Inc. - Stratford

Analyte		Result	Reporting Limit	Units	Spike Level	Source* Result	%REC	%REC Limits	Flag	RPD	RPD Limit	Flag
Batch BC51700 - EPA 3535A												
Blank (BC51700-BLK1)	Blank								Prepared & Analyzed: 03/24/2025			
1,4-Dioxane		ND	0.300	ug/L								
Surrogate: 1,4-Dioxane-d8		*4.00*		*"*	*4.00*		*100*	*36.6-118*				
LCS (BC51700-BS1)	LCS								Prepared & Analyzed: 03/24/2025			
1,4-Dioxane		2.98	0.300	ug/L	4.00		74.4	50-130				
Surrogate: 1,4-Dioxane-d8		*4.32*		*"*	*4.00*		*108*	*36.6-118*				
Matrix Spike (BC51700-MS1)	Matrix Spike	*Source sample: 25C1178-01 (MW07_031825)							Prepared & Analyzed: 03/24/2025			
1,4-Dioxane		3.12	0.300	ug/L	4.00	ND	78.0	50-130				
Surrogate: 1,4-Dioxane-d8		*4.16*		*"*	*4.00*		*104*	*50-130*				
Matrix Spike Dup (BC51700-M	Matrix Spike Dup	*Source sample: 25C1178-01 (MW07_031825)							Prepared & Analyzed: 03/24/2025			
1,4-Dioxane		2.94	0.300	ug/L	4.00	ND	73.6	50-130		5.80	30	
Surrogate: 1,4-Dioxane-d8		*4.80*		*"*	*4.00*		*120*	*50-130*				



PFAS Target compounds by LC/MS-MS - Quality Control Data

York Analytical Laboratories, Inc. - Stratford

Analyte	Result	Reporting Limit	Units	Spike Level	Source* Result	%REC	%REC Limits	Flag	RPD	RPD Limit	Flag
Batch BC51917 - EPA 1633 Prep											
Blank (BC51917-BLK1) Blank									Prepared: 03/26/2025 Analyzed: 03/27/2025		
Perfluorobutanesulfonic acid (PFBS)	ND	1.77	ng/L								
Perfluorohexanoic acid (PFHxA)	ND	2.00	"								
Perfluoroheptanoic acid (PFHpA)	ND	2.00	"								
Perfluorohexanesulfonic acid (PFHxS)	ND	1.83	"								
Perfluorooctanoic acid (PFOA)	ND	2.00	"								
Perfluorooctanesulfonic acid (PFOS)	ND	1.86	"								
Perfluorononanoic acid (PFNA)	ND	2.00	"								
Perfluorodecanoic acid (PFDA)	ND	2.00	"								
Perfluoroundecanoic acid (PFUnA)	ND	2.00	"								
Perfluorododecanoic acid (PFDoA)	ND	2.00	"								
Perfluorotridecanoic acid (PFTrDA)	ND	2.00	"								
Perfluorotetradecanoic acid (PFTA)	ND	2.00	"								
N-MeFOSAA	ND	2.00	"								
N-EtFOSAA	ND	2.00	"								
Perfluoropentanoic acid (PFPeA)	ND	4.00	"								
Perfluoro-1-octanesulfonamide (FOSA)	ND	2.00	"								
Perfluoro-1-heptanesulfonic acid (PFHpS)	ND	1.91	"								
Perfluoro-1-decanesulfonic acid (PFDS)	ND	1.93	"								
1H,1H,2H,2H-Perfluorooctanesulfonic acid (6:2 F	ND	7.60	"								
1H,1H,2H,2H-Perfluorodecanesulfonic acid (8:2 F	ND	7.68	"								
Perfluoro-n-butanoic acid (PFBA)	ND	8.00	"								
Perfluoro(2-ethoxyethane)sulfonic acid (PFEESA)	ND	3.56	"								
Perfluoro-3,6-dioxaheptanoic acid (NFDHA)	ND	4.00	"								
Perfluoro-4-oxapentanoic acid (PFMPA)	ND	4.00	"								
Perfluoro-5-oxahexanoic acid (PFMBA)	ND	4.00	"								
Perfluoro-1-pentanesulfonate (PFPeS)	ND	1.88	"								
1H,1H,2H,2H-Perfluorohexanesulfonic acid (4:2 F	ND	7.50	"								
HFPO-DA (Gen-X)	ND	8.00	"								
11CL-PF3OUdS	ND	7.56	"								
9CL-PF3ONS	ND	7.48	"								
ADONA	ND	7.56	"								
Perfluorododecanesulfonic acid (PFDoS)	ND	1.94	"								
Perfluoro-1-nonanesulfonic acid (PFNS)	ND	1.92	"								
3-Perfluoropropyl propanoic acid (FPrPA)	ND	5.00	"								
3-Perfluoropentyl propanoic acid (FPePA)	ND	25.0	"								
3-Perfluoroheptyl propanoic acid (FHpPA)	ND	25.0	"								
N-MeFOSE	ND	20.0	"								
N-MeFOSA	ND	2.00	"								
N-EtFOSE	ND	20.0	"								
N-EtFOSA	ND	2.00	"								
Surrogate: M3PFBS	*35.9*		*"*	*23.3*		*154*	*25-150*				
Surrogate: M5PFHxA	*32.3*		*"*	*25.0*		*129*	*25-150*				
Surrogate: M4PFHpA	*31.8*		*"*	*25.0*		*127*	*25-150*				
Surrogate: M3PFHxS	*34.6*		*"*	*23.7*		*146*	*25-150*				
Surrogate: Perfluoro-n-[13C8]octanoic acid (M8PFOA)	*35.8*		*"*	*25.0*		*143*	*25-150*				
Surrogate: M6PFDA	*16.5*		*"*	*12.5*		*132*	*25-150*				
Surrogate: M7PFUdA	*14.3*		*"*	*12.5*		*115*	*25-150*				
Surrogate: Perfluoro-n-[1,2-13C2]dodecanoic acid (MPFDoA)	*12.3*		*"*	*12.5*		*98.6*	*25-150*				
Surrogate: M2PFTeDA	*10.3*		*"*	*12.5*		*82.1*	*10-150*				



PFAS Target compounds by LC/MS-MS - Quality Control Data

York Analytical Laboratories, Inc. - Stratford

Analyte	Result	Reporting Limit	Units	Spike Level	Source* Result	%REC	%REC Limits	Flag	RPD	RPD Limit	Flag
Batch BC51917 - EPA 1633 Prep											
Blank (BC51917-BLK1) Blank								Prepared: 03/26/2025 Analyzed: 03/27/2025			
Surrogate: Perfluoro-n-[13C4]butanoic acid (MPFBA)	*78.4*		*ng/L*	*100*		*78.4*	*25-150*				
Surrogate: Perfluoro-1-[13C8]octanesulfonic acid (M8PFOS)	*29.7*		*"*	*24.0*		*124*	*25-150*				
Surrogate: Perfluoro-n-[13C5]pentanoic acid (M5PFPeA)	*71.1*		*"*	*50.0*		*142*	*25-150*				
Surrogate: Perfluoro-1-[13C8]octanesulfonamide (M8FOSA)	*28.1*		*"*	*25.0*		*112*	*10-150*				
Surrogate: d3-N-MeFOSAA	*70.8*		*"*	*50.0*		*142*	*25-150*				
Surrogate: d5-N-EtFOSAA	*63.3*		*"*	*50.0*		*127*	*25-150*				
Surrogate: M2-6:2 FTS	*77.5*		*"*	*47.6*		*163*	*25-200*				
Surrogate: M2-8:2 FTS	*122*		*"*	*48.0*		*254*	*25-200*				
Surrogate: M9PFNA	*16.3*		*"*	*12.5*		*131*	*25-150*				
Surrogate: M2-4:2 FTS	*71.0*		*"*	*46.9*		*151*	*25-150*				
Surrogate: d-N-MeFOSA	*14.4*		*"*	*25.0*		*57.5*	*25-150*				
Surrogate: d-N-EtFOSA	*18.0*		*"*	*25.0*		*72.0*	*25-150*				
Surrogate: M3HFPO-DA	*76.9*		*"*	*100*		*76.9*	*25-150*				
Surrogate: d9-N-EtFOSE	*238*		*"*	*250*		*95.3*	*25-150*				
Surrogate: d7-N-MeFOSE	*218*		*"*	*250*		*87.3*	*25-150*				
LCS (BC51917-BS1) LCS								Prepared: 03/26/2025 Analyzed: 03/27/2025			
Perfluorobutanesulfonic acid (PFBS)	32.1	1.77	ng/L	35.4		90.8	50-150				
Perfluorohexanoic acid (PFHxA)	35.1	2.00	"	40.0		87.8	50-150				
Perfluoroheptanoic acid (PFHpA)	43.2	2.00	"	40.0		108	50-150				
Perfluorohexanesulfonic acid (PFHxS)	34.1	1.83	"	36.6		93.2	50-150				
Perfluorooctanoic acid (PFOA)	32.9	2.00	"	40.0		82.2	50-150				
Perfluorooctanesulfonic acid (PFOS)	37.6	1.86	"	37.2		101	50-150				
Perfluorononanoic acid (PFNA)	36.6	2.00	"	40.0		91.5	50-150				
Perfluorodecanoic acid (PFDA)	35.9	2.00	"	40.0		89.7	50-150				
Perfluoroundecanoic acid (PFUnA)	39.0	2.00	"	40.0		97.4	50-150				
Perfluorododecanoic acid (PFDoA)	32.2	2.00	"	40.0		80.6	50-150				
Perfluorotridecanoic acid (PFTrDA)	41.2	2.00	"	40.0		103	50-150				
Perfluorotetradecanoic acid (PFTA)	35.2	2.00	"	40.0		87.9	50-150				
N-MeFOSAA	36.7	2.00	"	40.0		91.8	50-150				
N-EtFOSAA	38.6	2.00	"	40.0		96.4	50-150				
Perfluoropentanoic acid (PFPeA)	72.2	4.00	"	80.0		90.3	50-150				
Perfluoro-1-octanesulfonamide (FOSA)	32.3	2.00	"	40.0		80.9	50-150				
Perfluoro-1-heptanesulfonic acid (PFHpS)	35.6	1.91	"	38.2		93.1	50-150				
Perfluoro-1-decanesulfonic acid (PFDS)	31.7	1.93	"	38.6		82.1	50-150				
1H,1H,2H,2H-Perfluorooctanesulfonic acid (6:2 F	134	7.60	"	152		88.1	50-150				
1H,1H,2H,2H-Perfluorodecanesulfonic acid (8:2 F	144	7.68	"	154		93.6	50-150				
Perfluoro-n-butanoic acid (PFBA)	148	8.00	"	160		92.5	50-150				
Perfluoro(2-ethoxyethane)sulfonic acid (PFEESA)	70.6	3.56	"	71.2		99.1	50-150				
Perfluoro-3,6-dioxaheptanoic acid (NFDHA)	71.6	4.00	"	80.0		89.5	50-150				
Perfluoro-4-oxapentanoic acid (PFMPA)	57.1	4.00	"	80.0		71.4	50-150				
Perfluoro-5-oxahexanoic acid (PFMBA)	75.9	4.00	"	80.0		94.9	50-150				
Perfluoro-1-pentanesulfonate (PFPeS)	34.0	1.88	"	37.6		90.4	50-150				
1H,1H,2H,2H-Perfluorohexanesulfonic acid (4:2 F	141	7.50	"	150		94.2	50-150				
HFPO-DA (Gen-X)	75.1	8.00	"	80.0		93.9	50-150				
11CL-PF3OUdS	86.1	7.56	"	75.6		114	50-150				
9CL-PF3ONS	98.6	7.48	"	74.8		132	50-150				
ADONA	114	7.56	"	75.6		151	50-150	High Bias			

PFAS Target compounds by LC/MS-MS - Quality Control Data

York Analytical Laboratories, Inc. - Stratford

Analyte	Result	Reporting Limit	Units	Spike Level	Source* Result	%REC	%REC Limits	Flag	RPD	RPD Limit	Flag
Batch BC51917 - EPA 1633 Prep											
LCS (BC51917-BS1) LCS								Prepared: 03/26/2025 Analyzed: 03/27/2025			
Perfluorododecanesulfonic acid (PFDoS)	23.8	1.94	ng/L	38.8		61.3	50-150				
Perfluoro-1-nonanesulfonic acid (PFNS)	37.8	1.92	"	38.4		98.5	50-150				
3-Perfluoropropyl propanoic acid (FPrPA)	150	5.00	"	160		93.6	50-150				
3-Perfluoropentyl propanoic acid (FPePA)	749	25.0	"	800		93.7	50-150				
3-Perfluoroheptyl propanoic acid (FHpPA)	777	25.0	"	800		97.1	50-150				
N-MeFOSE	334	20.0	"	400		83.5	50-150				
N-MeFOSA	32.7	2.00	"	40.0		81.8	50-150				
N-EtFOSE	333	20.0	"	400		83.3	50-150				
N-EtFOSA	34.4	2.00	"	40.0		86.0	50-150				
Surrogate: M3PFBS	*34.0*		*"*	*23.3*		*146*	*25-150*				
Surrogate: M5PFHxA	*31.7*		*"*	*25.0*		*127*	*25-150*				
Surrogate: M4PFHpA	*29.7*		*"*	*25.0*		*119*	*25-150*				
Surrogate: M3PFHxS	*33.9*		*"*	*23.7*		*143*	*25-150*				
Surrogate: Perfluoro-n-[13C8]octanoic acid (M8PFOA)	*34.8*		*"*	*25.0*		*139*	*25-150*				
Surrogate: M6PFDA	*15.8*		*"*	*12.5*		*126*	*25-150*				
Surrogate: M7PFUdA	*13.8*		*"*	*12.5*		*110*	*25-150*				
Surrogate: Perfluoro-n-[1,2-13C2]dodecanoic acid (MPFDoA)	*12.1*		*"*	*12.5*		*96.9*	*25-150*				
Surrogate: M2PFTeDA	*9.93*		*"*	*12.5*		*79.4*	*10-150*				
Surrogate: Perfluoro-n-[13C4]butanoic acid (MPFBA)	*61.9*		*"*	*100*		*61.9*	*25-150*				
Surrogate: Perfluoro-1-[13C8]octanesulfonic acid (M8PFOS)	*27.1*		*"*	*24.0*		*113*	*25-150*				
Surrogate: Perfluoro-n-[13C5]pentanoic acid (M5PFPeA)	*66.1*		*"*	*50.0*		*132*	*25-150*				
Surrogate: Perfluoro-1-[13C8]octanesulfonamide (M8FOSA)	*28.8*		*"*	*25.0*		*115*	*10-150*				
Surrogate: d3-N-MeFOSAA	*71.5*		*"*	*50.0*		*143*	*25-150*				
Surrogate: d5-N-EtFOSAA	*66.5*		*"*	*50.0*		*133*	*25-150*				
Surrogate: M2-6:2 FTS	*74.8*		*"*	*47.6*		*157*	*25-200*				
Surrogate: M2-8:2 FTS	*130*		*"*	*48.0*		*272*	*25-200*				
Surrogate: M9PFNA	*15.2*		*"*	*12.5*		*122*	*25-150*				
Surrogate: M2-4:2 FTS	*70.8*		*"*	*46.9*		*151*	*25-150*				
Surrogate: d-N-MeFOSA	*14.8*		*"*	*25.0*		*59.1*	*25-150*				
Surrogate: d-N-EtFOSA	*14.2*		*"*	*25.0*		*56.7*	*25-150*				
Surrogate: M3HFPO-DA	*79.9*		*"*	*100*		*79.9*	*25-150*				
Surrogate: d9-N-EtFOSE	*239*		*"*	*250*		*95.6*	*25-150*				
Surrogate: d7-N-MeFOSE	*240*		*"*	*250*		*96.2*	*25-150*				

PFAS Target compounds by LC/MS-MS - Quality Control Data

York Analytical Laboratories, Inc. - Stratford

Analyte	Result	Reporting Limit	Units	Spike Level	Source* Result	%REC	%REC Limits	Flag	RPD	RPD Limit	Flag
Batch BC51917 - EPA 1633 Prep											
LCS (BC51917-BS2) LCS								Prepared: 03/26/2025 Analyzed: 03/27/2025			
Perfluorobutanesulfonic acid (PFBS)	2.97	1.77	ng/L	3.54		84.0	50-150				
Perfluorohexanoic acid (PFHxA)	3.37	2.00	"	4.00		84.2	50-150				
Perfluoroheptanoic acid (PFHpA)	3.71	2.00	"	4.00		92.8	50-150				
Perfluorohexanesulfonic acid (PFHxS)	3.23	1.83	"	3.66		88.2	50-150				
Perfluorooctanoic acid (PFOA)	3.11	2.00	"	4.00		77.8	50-150				
Perfluorooctanesulfonic acid (PFOS)	3.00	1.86	"	3.72		80.6	50-150				
Perfluorononanoic acid (PFNA)	3.51	2.00	"	4.00		87.9	50-150				
Perfluorodecanoic acid (PFDA)	3.74	2.00	"	4.00		93.6	50-150				
Perfluoroundecanoic acid (PFUnA)	2.93	2.00	"	4.00		73.2	50-150				
Perfluorododecanoic acid (PFDoA)	3.42	2.00	"	4.00		85.4	50-150				
Perfluorotridecanoic acid (PFTrDA)	3.29	2.00	"	4.00		82.3	50-150				
Perfluorotetradecanoic acid (PFTA)	3.02	2.00	"	4.00		75.5	50-150				
N-MeFOSAA	3.46	2.00	"	4.00		86.5	50-150				
N-EtFOSAA	3.31	2.00	"	4.00		82.8	50-150				
Perfluoropentanoic acid (PFPeA)	7.21	4.00	"	8.00		90.1	50-150				
Perfluoro-1-octanesulfonamide (FOSA)	3.76	2.00	"	4.00		94.1	50-150				
Perfluoro-1-heptanesulfonic acid (PFHpS)	3.73	1.91	"	3.82		97.6	50-150				
Perfluoro-1-decanesulfonic acid (PFDS)	2.49	1.93	"	3.86		64.6	50-150				
1H,1H,2H,2H-Perfluorooctanesulfonic acid (6:2 F	10.2	7.60	"	15.2		66.9	50-150				
1H,1H,2H,2H-Perfluorodecanesulfonic acid (8:2 F	13.0	7.68	"	15.4		84.6	50-150				
Perfluoro-n-butanoic acid (PFBA)	14.4	8.00	"	16.0		90.2	50-150				
Perfluoro(2-ethoxyethane)sulfonic acid (PFEESA)	6.92	3.56	"	7.12		97.2	50-150				
Perfluoro-3,6-dioxaheptanoic acid (NFDHA)	8.18	4.00	"	8.00		102	50-150				
Perfluoro-4-oxapentanoic acid (PFMPA)	5.13	4.00	"	8.00		64.2	50-150				
Perfluoro-5-oxahexanoic acid (PFMBA)	7.35	4.00	"	8.00		91.9	50-150				
Perfluoro-1-pentanesulfonate (PFPeS)	3.36	1.88	"	3.76		89.3	50-150				
1H,1H,2H,2H-Perfluorohexanesulfonic acid (4:2 F	13.2	7.50	"	15.0		87.9	50-150				
HFPO-DA (Gen-X)	8.60	8.00	"	8.00		107	50-150				
11CL-PF3OUdS	10.2	7.56	"	7.56		135	50-150				
9CL-PF3ONS	11.0	7.48	"	7.48		147	50-150				
ADONA	11.9	7.56	"	7.56		158	50-150	High Bias			
Perfluorododecanesulfonic acid (PFDoS)	1.70	1.94	"	3.88		43.8	50-150	Low Bias			
Perfluoro-1-nonanesulfonic acid (PFNS)	3.30	1.92	"	3.84		85.9	50-150				
3-Perfluoropropyl propanoic acid (FPrPA)	10.4	5.00	"	16.0		65.0	50-150				
3-Perfluoropentyl propanoic acid (FPePA)	53.1	25.0	"	80.0		66.3	50-150				
3-Perfluoroheptyl propanoic acid (FHpPA)	51.1	25.0	"	80.0		63.9	50-150				
N-MeFOSE	31.0	20.0	"	40.0		77.6	50-150				
N-MeFOSA	3.03	2.00	"	4.00		75.7	50-150				
N-EtFOSE	28.0	20.0	"	40.0		70.0	50-150				
N-EtFOSA	2.23	2.00	"	4.00		55.7	50-150				
Surrogate: M3PFBS	*31.8*		*"*	*23.3*		*136*	*25-150*				
Surrogate: M5PFHxA	*30.7*		*"*	*25.0*		*123*	*25-150*				
Surrogate: M4PFHpA	*28.8*		*"*	*25.0*		*115*	*25-150*				
Surrogate: M3PFHxS	*30.6*		*"*	*23.7*		*129*	*25-150*				
Surrogate: Perfluoro-n-[13C8]octanoic acid (M8PFOA)	*32.2*		*"*	*25.0*		*129*	*25-150*				
Surrogate: M6PFDA	*15.0*		*"*	*12.5*		*120*	*25-150*				
Surrogate: M7PFUdA	*14.1*		*"*	*12.5*		*113*	*25-150*				
Surrogate: Perfluoro-n-[1,2-13C2]dodecanoic acid (MPFDoA)	*11.8*		*"*	*12.5*		*94.8*	*25-150*				
Surrogate: M2PFTeDA	*11.1*		*"*	*12.5*		*88.6*	*10-150*				

PFAS Target compounds by LC/MS-MS - Quality Control Data

York Analytical Laboratories, Inc. - Stratford

Analyte	Result	Reporting Limit	Units	Spike Level	Source* Result	%REC	%REC Limits	Flag	RPD	RPD Limit	Flag
Batch BC51917 - EPA 1633 Prep											
LCS (BC51917-BS2) LCS									Prepared: 03/26/2025 Analyzed: 03/27/2025		
Surrogate: Perfluoro-n-[13C4]butanoic acid (MPFBA)	*57.5*		*ng/L*	*100*		*57.5*	*25-150*				
Surrogate: Perfluoro-1-[13C8]octanesulfonic acid (M8PFOS)	*28.5*		*"*	*24.0*		*119*	*25-150*				
Surrogate: Perfluoro-n-[13C5]pentanoic acid (M5PFPeA)	*64.1*		*"*	*50.0*		*128*	*25-150*				
Surrogate: Perfluoro-1-[13C8]octanesulfonamide (M8FOSA)	*27.5*		*"*	*25.0*		*110*	*10-150*				
Surrogate: d3-N-MeFOSAA	*56.2*		*"*	*50.0*		*112*	*25-150*				
Surrogate: d5-N-EtFOSAA	*52.5*		*"*	*50.0*		*105*	*25-150*				
Surrogate: M2-6:2 FTS	*59.2*		*"*	*47.6*		*125*	*25-200*				
Surrogate: M2-8:2 FTS	*55.2*		*"*	*48.0*		*115*	*25-200*				
Surrogate: M9PFNA	*15.0*		*"*	*12.5*		*120*	*25-150*				
Surrogate: M2-4:2 FTS	*63.7*		*"*	*46.9*		*136*	*25-150*				
Surrogate: d-N-MeFOSA	*18.1*		*"*	*25.0*		*72.4*	*25-150*				
Surrogate: d-N-EtFOSA	*15.1*		*"*	*25.0*		*60.4*	*25-150*				
Surrogate: M3HFPO-DA	*80.2*		*"*	*100*		*80.2*	*25-150*				
Surrogate: d9-N-EtFOSE	*288*		*"*	*250*		*115*	*25-150*				
Surrogate: d7-N-MeFOSE	*276*		*"*	*250*		*110*	*25-150*				

Organochlorine Pesticides by GC/ECD - Quality Control Data

York Analytical Laboratories, Inc. - Stratford

Analyte	Result	Reporting Limit	Units	Spike Level	Source* Result	%REC	%REC Limits	Flag	RPD	RPD Limit	Flag
Batch BC51476 - EPA SW846-3510C Low Level											
Blank (BC51476-BLK1) Blank								Prepared & Analyzed: 03/20/2025			
4,4'-DDD	ND	0.00400	ug/L								
4,4'-DDE	ND	0.00400	"								
4,4'-DDT	ND	0.00400	"								
Aldrin	ND	0.00400	"								
alpha-BHC	ND	0.00400	"								
alpha-Chlordane	ND	0.00400	"								
beta-BHC	ND	0.00400	"								
delta-BHC	ND	0.00400	"								
Dieldrin	ND	0.00200	"								
Endosulfan I	ND	0.00400	"								
Endosulfan II	ND	0.00400	"								
Endosulfan sulfate	ND	0.00400	"								
Endrin	ND	0.00400	"								
Endrin aldehyde	ND	0.0100	"								
Endrin ketone	ND	0.0100	"								
gamma-BHC (Lindane)	ND	0.00400	"								
gamma-Chlordane	ND	0.0100	"								
Heptachlor	ND	0.00400	"								
Heptachlor epoxide	ND	0.00400	"								
Methoxychlor	ND	0.00400	"								
Toxaphene	ND	0.100	"								
Chlordane, total	ND	0.200	"								
Surrogate: Decachlorobiphenyl	*0.163*		*"*	*0.200*		*81.5*	*30-150*				
Surrogate: Tetrachloro-m-xylene	*0.0984*		*"*	*0.200*		*49.2*	*30-150*				
LCS (BC51476-BS1) LCS								Prepared & Analyzed: 03/20/2025			
4,4'-DDD	0.0696	0.00400	ug/L	0.100		69.6	40-140			20	
4,4'-DDE	0.0693	0.00400	"	0.100		69.3	40-140			20	
4,4'-DDT	0.0860	0.00400	"	0.100		86.0	40-140			20	
Aldrin	0.0460	0.00400	"	0.100		46.0	40-140			20	
alpha-BHC	0.0524	0.00400	"	0.100		52.4	40-140			20	
alpha-Chlordane	0.0640	0.00400	"	0.100		64.0	40-140			20	
beta-BHC	0.0592	0.00400	"	0.100		59.2	40-140			20	
delta-BHC	0.0479	0.00400	"	0.100		47.9	40-140			20	
Dieldrin	0.0684	0.00200	"	0.100		68.4	40-140			20	
Endosulfan I	0.0708	0.00400	"	0.100		70.8	40-140			20	
Endosulfan II	0.0818	0.00400	"	0.100		81.8	40-140			20	
Endosulfan sulfate	0.0734	0.00400	"	0.100		73.4	40-140			20	
Endrin	0.0790	0.00400	"	0.100		79.0	40-140			20	
Endrin aldehyde	0.0921	0.0100	"	0.100		92.1	40-140			20	
Endrin ketone	0.0813	0.0100	"	0.100		81.3	40-140			20	
gamma-BHC (Lindane)	0.0590	0.00400	"	0.100		59.0	40-140			20	
gamma-Chlordane	0.0632	0.0100	"	0.100		63.2	40-140			20	
Heptachlor	0.0527	0.00400	"	0.100		52.7	40-140			20	
Heptachlor epoxide	0.0711	0.00400	"	0.100		71.1	40-140			20	
Methoxychlor	0.0801	0.00400	"	0.100		80.1	40-140			20	
Surrogate: Decachlorobiphenyl	*0.135*		*"*	*0.200*		*67.6*	*30-150*				
Surrogate: Tetrachloro-m-xylene	*0.0823*		*"*	*0.200*		*41.1*	*30-150*				

Organochlorine Pesticides by GC/ECD - Quality Control Data

York Analytical Laboratories, Inc. - Stratford

Analyte	Result	Reporting Limit	Units	Spike Level	Source* Result	%REC	%REC Limits	Flag	RPD	RPD Limit	Flag
Batch BC51476 - EPA SW846-3510C Low Level											
LCS Dup (BC51476-BSD1) LCS Dup								Prepared & Analyzed: 03/20/2025			
4,4'-DDD	0.0661	0.00400	ug/L	0.100		66.1	40-140		5.27	20	
4,4'-DDE	0.0614	0.00400	"	0.100		61.4	40-140		12.0	20	
4,4'-DDT	0.0781	0.00400	"	0.100		78.1	40-140		9.63	20	
Aldrin	0.0427	0.00400	"	0.100		42.7	40-140		7.43	20	
alpha-BHC	0.0506	0.00400	"	0.100		50.6	40-140		3.56	20	
alpha-Chlordane	0.0581	0.00400	"	0.100		58.1	40-140		9.63	20	
beta-BHC	0.0546	0.00400	"	0.100		54.6	40-140		8.13	20	
delta-BHC	0.0445	0.00400	"	0.100		44.5	40-140		7.29	20	
Dieldrin	0.0620	0.00200	"	0.100		62.0	40-140		9.75	20	
Endosulfan I	0.0648	0.00400	"	0.100		64.8	40-140		8.88	20	
Endosulfan II	0.0747	0.00400	"	0.100		74.7	40-140		9.14	20	
Endosulfan sulfate	0.0669	0.00400	"	0.100		66.9	40-140		9.27	20	
Endrin	0.0718	0.00400	"	0.100		71.8	40-140		9.57	20	
Endrin aldehyde	0.0843	0.0100	"	0.100		84.3	40-140		8.75	20	
Endrin ketone	0.0733	0.0100	"	0.100		73.3	40-140		10.3	20	
gamma-BHC (Lindane)	0.0560	0.00400	"	0.100		56.0	40-140		5.30	20	
gamma-Chlordane	0.0574	0.0100	"	0.100		57.4	40-140		9.61	20	
Heptachlor	0.0492	0.00400	"	0.100		49.2	40-140		6.85	20	
Heptachlor epoxide	0.0659	0.00400	"	0.100		65.9	40-140		7.58	20	
Methoxychlor	0.0727	0.00400	"	0.100		72.7	40-140		9.73	20	
Surrogate: Decachlorobiphenyl	*0.125*		*"*	*0.200*		*62.3*	*30-150*				
Surrogate: Tetrachloro-m-xylene	*0.0739*		*"*	*0.200*		*37.0*	*30-150*				

Polychlorinated Biphenyls by GC/ECD - Quality Control Data

York Analytical Laboratories, Inc. - Stratford

Analyte	Result	Reporting Limit	Units	Spike Level	Source* Result	%REC	%REC Limits	Flag	RPD	RPD Limit	Flag
Batch BC51473 - EPA SW846-3510C Low Level											
Blank (BC51473-BLK1) Blank									Prepared: 03/20/2025 Analyzed: 03/21/2025		
Aroclor 1016	ND	0.0500	ug/L								
Aroclor 1221	ND	0.0500	"								
Aroclor 1232	ND	0.0500	"								
Aroclor 1242	ND	0.0500	"								
Aroclor 1248	ND	0.0500	"								
Aroclor 1254	ND	0.0500	"								
Aroclor 1260	ND	0.0500	"								
Total PCBs	ND	0.0500	"								
Surrogate: Tetrachloro-m-xylene	*0.0800*		*"*	*0.200*		*40.0*	*30-120*				
Surrogate: Decachlorobiphenyl	*0.138*		*"*	*0.200*		*69.0*	*30-120*				
LCS (BC51473-BS2) LCS									Prepared: 03/20/2025 Analyzed: 03/21/2025		
Aroclor 1016	0.535	0.0500	ug/L	1.00		53.5	40-120				
Aroclor 1260	0.627	0.0500	"	1.00		62.7	40-120				
Surrogate: Tetrachloro-m-xylene	*0.0650*		*"*	*0.200*		*32.5*	*30-120*				
Surrogate: Decachlorobiphenyl	*0.142*		*"*	*0.200*		*71.0*	*30-120*				
LCS Dup (BC51473-BSD2) LCS Dup									Prepared: 03/20/2025 Analyzed: 03/21/2025		
Aroclor 1016	0.563	0.0500	ug/L	1.00		56.3	40-120		5.10	20	
Aroclor 1260	0.645	0.0500	"	1.00		64.5	40-120		2.92	20	
Surrogate: Tetrachloro-m-xylene	*0.0720*		*"*	*0.200*		*36.0*	*30-120*				
Surrogate: Decachlorobiphenyl	*0.134*		*"*	*0.200*		*67.0*	*30-120*				

Chlorinated Herbicides by GC/ECD - Quality Control Data

York Analytical Laboratories, Inc. - Stratford

Analyte	Result	Reporting Limit	Units	Spike Level	Source* Result	%REC	%REC Limits	Flag	RPD	RPD Limit	Flag
Batch BC51654 - EPA 8151A											
Blank (BC51654-BLK1) Blank									Prepared: 03/23/2025 Analyzed: 03/24/2025		
2,4,5-T	ND	5.00	ug/L								
2,4,5-TP (Silvex)	ND	5.00	"								
2,4-D	ND	5.00	"								
Surrogate: 2,4-Dichlorophenylacetic acid (DCAA)	*73.0*		*"*	*125*		*58.4*	*30-150*				
LCS (BC51654-BS1) LCS									Prepared: 03/23/2025 Analyzed: 03/24/2025		
2,4,5-T	14.8	5.00	ug/L	20.0		73.8	10-140				
2,4,5-TP (Silvex)	14.2	5.00	"	20.0		71.2	10-139				
2,4-D	13.8	5.00	"	20.0		68.8	10-140				
Surrogate: 2,4-Dichlorophenylacetic acid (DCAA)	*94.5*		*"*	*125*		*75.6*	*30-150*				
LCS Dup (BC51654-BSD1) LCS Dup									Prepared: 03/23/2025 Analyzed: 03/24/2025		
2,4,5-T	14.5	5.00	ug/L	20.0		72.5	10-140		1.71	30	
2,4,5-TP (Silvex)	13.5	5.00	"	20.0		67.5	10-139		5.41	30	
2,4-D	12.8	5.00	"	20.0		63.8	10-140		7.55	30	
Surrogate: 2,4-Dichlorophenylacetic acid (DCAA)	*94.0*		*"*	*125*		*75.2*	*30-150*				

Metals by ICP - Quality Control Data

York Analytical Laboratories, Inc. - Stratford

Analyte	Result	Reporting Limit	Units	Spike Level	Source* Result	%REC	%REC Limits	Flag	RPD	RPD Limit	Flag
Batch BC51682 - EPA 3015A											
Blank (BC51682-BLK1) Blank								Prepared & Analyzed: 03/24/2025			
Aluminum	ND	0.0556	mg/L								
Barium	ND	0.0278	"								
Calcium	ND	0.0556	"								
Chromium	ND	0.00556	"								
Cobalt	ND	0.00444	"								
Copper	ND	0.0222	"								
Iron	ND	0.278	"								
Lead	ND	0.00556	"								
Magnesium	ND	0.0556	"								
Manganese	ND	0.00556	"								
Nickel	ND	0.0111	"								
Potassium	ND	0.0556	"								
Silver	ND	0.00556	"								
Sodium	ND	0.556	"								
Vanadium	ND	0.0111	"								
Zinc	ND	0.0278	"								
LCS (BC51682-BS1) LCS								Prepared & Analyzed: 03/24/2025			
Aluminum	1.96		ug/mL	2.00		98.1	80-120				
Barium	2.01		"	2.00		101	80-120				
Calcium	1.25		"	1.00		125	80-120	High Bias			
Chromium	0.196		"	0.200		98.2	80-120				
Cobalt	0.507		"	0.500		101	80-120				
Copper	0.253		"	0.250		101	80-120				
Iron	0.954		"	1.00		95.4	80-120				
Lead	0.496		"	0.500		99.3	80-120				
Magnesium	0.977		"	1.00		97.7	80-120				
Manganese	0.502		"	0.500		100	80-120				
Nickel	0.504		"	0.500		101	80-120				
Potassium	0.932		"	1.00		93.2	80-120				
Silver	0.0486		"	0.0500		97.2	80-120				
Sodium	1.07		"	1.00		107	80-120				
Vanadium	0.486		"	0.500		97.1	80-120				
Zinc	0.494		"	0.500		98.8	80-120				

Metals by ICP - Quality Control Data

York Analytical Laboratories, Inc. - Stratford

Analyte	Result	Reporting Limit	Units	Spike Level	Source* Result	%REC	%REC Limits	Flag	RPD	RPD Limit	Flag
Batch BC51686 - EPA 3015A											
Blank (BC51686-BLK1) Blank									Prepared: 03/24/2025 Analyzed: 03/25/2025		
Aluminum - Dissolved	ND	0.0556	mg/L								
Barium - Dissolved	ND	0.0278	"								
Calcium - Dissolved	ND	0.0556	"								
Chromium - Dissolved	ND	0.00556	"								
Cobalt - Dissolved	ND	0.00444	"								
Copper - Dissolved	ND	0.0222	"								
Iron - Dissolved	ND	0.278	"								
Lead - Dissolved	ND	0.00556	"								
Magnesium - Dissolved	ND	0.0556	"								
Manganese - Dissolved	ND	0.00556	"								
Nickel - Dissolved	ND	0.0111	"								
Potassium - Dissolved	ND	0.0556	"								
Silver - Dissolved	ND	0.00556	"								
Sodium - Dissolved	ND	0.556	"								
Vanadium - Dissolved	ND	0.0111	"								
Zinc - Dissolved	ND	0.0278	"								
LCS (BC51686-BS1) LCS									Prepared: 03/24/2025 Analyzed: 03/25/2025		
Aluminum - Dissolved	1.92		ug/mL	2.00		95.9	80-120				
Barium - Dissolved	2.00		"	2.00		100	80-120				
Calcium - Dissolved	1.12		"	1.00		112	80-120				
Chromium - Dissolved	0.194		"	0.200		97.2	80-120				
Cobalt - Dissolved	0.505		"	0.500		101	80-120				
Copper - Dissolved	0.247		"	0.250		98.6	80-120				
Iron - Dissolved	0.901		"	1.00		90.1	80-120				
Lead - Dissolved	0.490		"	0.500		97.9	80-120				
Magnesium - Dissolved	0.946		"	1.00		94.6	80-120				
Manganese - Dissolved	0.499		"	0.500		99.8	80-120				
Nickel - Dissolved	0.502		"	0.500		100	80-120				
Potassium - Dissolved	1.02		"	1.00		102	80-120				
Silver - Dissolved	0.0478		"	0.0500		95.6	80-120				
Sodium - Dissolved	0.977		"	1.00		97.7	80-120				
Vanadium - Dissolved	0.476		"	0.500		95.2	80-120				
Zinc - Dissolved	0.493		"	0.500		98.6	80-120				

Metals by ICP/MS - Quality Control Data

York Analytical Laboratories, Inc. - Stratford

Analyte	Result	Reporting Limit	Units	Spike Level	Source* Result	%REC	%REC Limits	Flag	RPD	RPD Limit	Flag
Batch BC51689 - EPA 3015A											
Blank (BC51689-BLK1) Blank									Prepared: 03/24/2025 Analyzed: 03/25/2025		
Antimony - Dissolved	ND	0.00111	mg/L								
Arsenic - Dissolved	ND	0.00111	"								
Beryllium - Dissolved	ND	0.000333	"								
Cadmium - Dissolved	ND	0.000556	"								
Selenium - Dissolved	ND	0.00111	"								
Thallium - Dissolved	ND	0.00111	"								
LCS (BC51689-BS1) LCS									Prepared: 03/24/2025 Analyzed: 03/25/2025		
Antimony - Dissolved	53.4		ug/L	50.0		107	80-120				
Arsenic - Dissolved	50.2		"	50.0		100	80-120				
Beryllium - Dissolved	48.0		"	50.0		96.0	80-120				
Cadmium - Dissolved	51.0		"	50.0		102	80-120				
Selenium - Dissolved	46.3		"	50.0		92.6	80-120				
Thallium - Dissolved	52.6		"	50.0		105	80-120				
Batch BC51690 - EPA 3015A											
Blank (BC51690-BLK1) Blank									Prepared: 03/24/2025 Analyzed: 03/25/2025		
Antimony	ND	0.00111	mg/L								
Arsenic	ND	0.00111	"								
Beryllium	ND	0.000333	"								
Cadmium	ND	0.000556	"								
Selenium	ND	0.00111	"								
Thallium	ND	0.00111	"								
LCS (BC51690-BS1) LCS									Prepared: 03/24/2025 Analyzed: 03/25/2025		
Antimony	61.8		ug/L	50.0		124	80-120	High Bias			
Arsenic	50.4		"	50.0		101	80-120				
Beryllium	50.5		"	50.0		101	80-120				
Cadmium	58.8		"	50.0		118	80-120				
Selenium	50.2		"	50.0		100	80-120				
Thallium	52.0		"	50.0		104	80-120				

Mercury by EPA 7000/200 Series Methods - Quality Control Data

York Analytical Laboratories, Inc. - Stratford

Analyte		Result	Reporting Limit	Units	Spike Level	Source* Result	%REC	%REC Limits	Flag	RPD	RPD Limit	Flag
Batch BC51465 - EPA SW846-7470A												
Blank (BC51465-BLK1)	Blank								Prepared & Analyzed: 03/20/2025			
Mercury		ND	0.0002	mg/L								
Blank (BC51465-BLK2)	Blank								Prepared & Analyzed: 03/20/2025			
Mercury		ND	0.0002	mg/L								
LCS (BC51465-BS1)	LCS								Prepared & Analyzed: 03/20/2025			
Mercury		0.0018874	0.0002	mg/L	0.00200		94.4	80-120				
LCS (BC51465-BS2)	LCS								Prepared & Analyzed: 03/20/2025			
Mercury		0.0021285	0.0002	mg/L	0.00200		106	80-120				
Batch BC51559 - EPA SW846-7470A												
Blank (BC51559-BLK1)	Blank								Prepared & Analyzed: 03/21/2025			
Mercury		ND	0.0002	mg/L								
Blank (BC51559-BLK2)	Blank								Prepared & Analyzed: 03/21/2025			
Mercury		ND	0.0002	mg/L								
LCS (BC51559-BS1)	LCS								Prepared & Analyzed: 03/21/2025			
Mercury		0.0020896	0.0002	mg/L	0.00200		104	80-120				
LCS (BC51559-BS2)	LCS								Prepared & Analyzed: 03/21/2025			
Mercury		0.0021020	0.0002	mg/L	0.00200		105	80-120				
Batch BC51560 - EPA SW846-7470A												
Blank (BC51560-BLK1)	Blank								Prepared & Analyzed: 03/21/2025			
Mercury - Dissolved		ND	0.0002	mg/L								

Mercury by EPA 7000/200 Series Methods - Quality Control Data

York Analytical Laboratories, Inc. - Stratford

Analyte	Result	Reporting Limit	Units	Spike Level	Source* Result	%REC	%REC Limits	Flag	RPD	RPD Limit	Flag
Batch BC51560 - EPA SW846-7470A											
Blank (BC51560-BLK2) Blank								Prepared & Analyzed: 03/21/2025			
Mercury - Dissolved	ND	0.0002	mg/L								
LCS (BC51560-BS1) LCS								Prepared & Analyzed: 03/21/2025			
Mercury - Dissolved	0.0020	0.0002	mg/L	0.00200		98.0	80-120				
LCS (BC51560-BS2) LCS								Prepared & Analyzed: 03/21/2025			
Mercury - Dissolved	0.0018	0.0002	mg/L	0.00200		91.2	80-120				

Wet Chemistry Parameters - Quality Control Data

York Analytical Laboratories, Inc. - Stratford

Analyte		Result	Reporting Limit	Units	Spike Level	Source* Result	%REC	%REC Limits	Flag	RPD	RPD Limit	Flag
Batch BC51443 - Analysis Preparation												
Blank (BC51443-BLK1)	Blank									Prepared & Analyzed: 03/19/2025		
Chromium, Hexavalent		ND	0.0100	mg/L								
LCS (BC51443-BS1)	LCS									Prepared & Analyzed: 03/19/2025		
Chromium, Hexavalent		0.482	0.0100	mg/L	0.500		96.3	85-115				
Duplicate (BC51443-DUP1)	Duplicate	*Source sample: 25C1178-01 (MW07_031825)								Prepared & Analyzed: 03/19/2025		
Chromium, Hexavalent		ND	0.0100	mg/L		ND					20	
Matrix Spike (BC51443-MS1)	Matrix Spike	*Source sample: 25C1178-01 (MW07_031825)								Prepared & Analyzed: 03/19/2025		
Chromium, Hexavalent		0.525	0.0100	mg/L	0.500	ND	105	85-115				
Matrix Spike Dup (BC51443-M	Matrix Spike Dup	*Source sample: 25C1178-01 (MW07_031825)								Prepared & Analyzed: 03/19/2025		
Chromium, Hexavalent		0.511	0.0100	mg/L	0.500	ND	102	85-115		2.79	200	
Batch BC51537 - Analysis Preparation												
Blank (BC51537-BLK1)	Blank									Prepared & Analyzed: 03/20/2025		
Cyanide, total		ND	0.0100	mg/L								
LCS (BC51537-BS1)	LCS									Prepared & Analyzed: 03/20/2025		
Cyanide, total		0.0868	0.0100	mg/L	0.100		86.8	80-120				
Duplicate (BC51537-DUP1)	Duplicate	*Source sample: 25C1178-01 (MW07_031825)								Prepared & Analyzed: 03/20/2025		
Cyanide, total		ND	0.0100	mg/L		ND					15	
Matrix Spike (BC51537-MS1)	Matrix Spike	*Source sample: 25C1178-01 (MW07_031825)								Prepared & Analyzed: 03/20/2025		
Cyanide, total		0.0935	0.0100	mg/L	0.100	ND	93.5	79-105				

Wet Chemistry Parameters - Quality Control Data

York Analytical Laboratories, Inc. - Stratford

Analyte	Result	Reporting Limit	Units	Spike Level	Source* Result	%REC	%REC Limits	Flag	RPD	RPD Limit	Flag
Batch BC51537 - Analysis Preparation											
Matrix Spike Dup (BC51537-M Matrix Spike Dup	*Source sample: 25C1178-01 (MW07_031825)								Prepared & Analyzed: 03/20/2025		
Cyanide, total	0.0914	0.0100	mg/L	0.100	ND	91.4	79-105		2.23	200	

Volatile Analysis Sample Containers

Lab ID	Client Sample ID	Volatile Sample Container
25C1178-01	MW07_031825	40mL Clear Vial (pre-pres.) HCl; Cool to 4° C
25C1178-02	MW16_031825	40mL Clear Vial (pre-pres.) HCl; Cool to 4° C
25C1178-03	MW18_031825	40mL Clear Vial (pre-pres.) HCl; Cool to 4° C

Sample and Data Qualifiers Relating to This Work Order

S-GC	Two surrogates are used for this analysis. One surrogate recovered within control limits therefore the analysis is acceptable.
S-08	The recovery of this surrogate was outside of QC limits.
QL-02	This LCS analyte is outside Laboratory Recovery limits due the analyte behavior using the referenced method. The reference method has certain limitations with respect to analytes of this nature.
PFSu-H	The isotopically labeled surrogate recovered above lab control limits due to a matrix effect. Isotope Dilution was applied.
PF-LCS-L	The LCS recovery for this PFAS compound was below control limits.
M-CCV1	The recovery for this element in the Continuing Calibration Verification (CCV) was outside the 90-110% recovery criteria.
M-BS	The recovery for this element in the batch blank spike recovered slightly outside of control limits
J	Detected below the Reporting Limit but greater than or equal to the Method Detection Limit (MDL/LOD) or in the case of a TIC, the result is an estimated concentration.
ICVE	The value reported is ESTIMATED. The value is estimated due to its behavior during initial calibration verification (recovery exceeded 30% of expected value).
HT-02	NON-COMPLIANT-This sample was received outside the EPA recommended holding time.
EXT-EM	The sample exhibited emulsion formation during the extraction process. This may affect surrogate recoveries.
CCVE	The value reported is ESTIMATED. The value is estimated due to its behavior during continuing calibration verification (>20% Difference for average Rf or >20% Drift for quadratic fit).
CAL-E	The value reported is ESTIMATED. The value is estimated due to its behavior during initial calibration (average Rf>20%)
B	Analyte is found in the associated analysis batch blank. For volatiles, methylene chloride and acetone are common lab contaminants.

Definitions and Other Explanations

*	Analyte is not certified or the state of the samples origination does not offer certification for the Analyte.
ND	NOT DETECTED - the analyte is not detected at the Reported to level (LOQ/RL or LOD/MDL)
RL	REPORTING LIMIT - the minimum reportable value based upon the lowest point in the analyte calibration curve.
LOQ	LIMIT OF QUANTITATION - the minimum concentration of a target analyte that can be reported within a specified degree of confidence. This is the lowest point in an analyte calibration curve that has been subjected to all steps of the processing/analysis and verified to meet defined criteria. This is based upon NELAC 2009 Standards and applies to all analyses.
LOD	LIMIT OF DETECTION - a verified estimate of the minimum concentration of a substance in a given matrix that an analytical process can reliably detect. This is based upon NELAC 2009 Standards and applies to all analyses conducted under the auspices of EPA SW-846.
MDL	METHOD DETECTION LIMIT - a statistically derived estimate of the minimum amount of a substance an analytical system can reliably detect with a 99% confidence that the concentration of the substance is greater than zero. This is based upon 40 CFR Part 136 Appendix B and applies only to EPA 600 and 200 series methods.
Reported to	This indicates that the data for a particular analysis is reported to either the LOD/MDL, or the LOQ/RL. In cases where the "Reported to" is located above the LOD/MDL, any value between this and the LOQ represents an estimated value which is "J" flagged accordingly. This applies to volatile and semi-volatile target compounds only.
NR	Not reported
RPD	Relative Percent Difference
Wet	The data has been reported on an as-received (wet weight) basis
Low Bias	Low Bias flag indicates that the recovery of the flagged analyte is below the laboratory or regulatory lower control limit. The data user should take note that this analyte may be biased low but should evaluate multiple lines of evidence including the LCS and site-specific MS/MSD data to draw bias conclusions. In cases where no site-specific MS/MSD was requested, only the LCS data can be used to evaluate such bias.

High Bias — High Bias flag indicates that the recovery of the flagged analyte is above the laboratory or regulatory upper control limit. The data user should take note that this analyte may be biased high but should evaluate multiple lines of evidence including the LCS and site-specific MS/MSD data to draw bias conclusions. In cases where no site-specific MS/MSD was requested, only the LCS data can be used to evaluate such bias.

Non-Dir. — Non-dir. flag (Non-Directional Bias) indicates that the Relative Percent Difference (RPD) (a measure of precision) among the MS and MSD data is outside the laboratory or regulatory control limit. This alerts the data user where the MS and MSD are from site-specific samples that the RPD is high due to either non-homogeneous distribution of target analyte between the MS/MSD or indicates poor reproducibility for other reasons.

If EPA SW-846 method 8270 is included herein it is noted that the target compound N-nitrosodiphenylamine (NDPA) decomposes in the gas chromatographic inlet and cannot be separated from diphenylamine (DPA). These results could actually represent 100% DPA, 100% NDPA or some combination of the two. For this reason, York reports the combined result for n-nitrosodiphenylamine and diphenylamine for either of these compounds as a combined concentration as Diphenylamine.

If Total PCBs are detected and the target aroclors reported are "Not detected", the Total PCB value is reported due to the presence of either or both Aroclors 1262 and 1268 which are non-target aroclors for some regulatory lists.

2-chloroethylvinyl ether readily breaks down under acidic conditions. Samples that are acid preserved, including standards will exhibit breakdown. The data user should take note.

Certification for pH is no longer offered by NYDOH ELAP.

Semi-Volatile and Volatile analyses are reported down to the LOD/MDL, with values between the LOD/MDL and the LOQ being "J" flagged as estimated results.

For analyses by EPA SW-846-8270D, the Limit of Quantitation (LOQ) reported for benzidine is based upon the lowest standard used for calibration and is not a verified LOQ due to this compound's propensity for oxidative losses during extraction/concentration procedures and non-reproducible chromatographic performance.

Corrective Action: Per client request, sample GWDUP01_031825 has been cancelled. MS/MSD has been cancelled on sample MW07_031825 and is to be analyzed as a parent sample only. Hexavalent Chromium has been approved to be analyzed/reported out of hold for all samples.

Revision Description: The report has been revised to correct Hexachlorobenzene and Pentachlorophenol QC concentrations. The affected sequence is S5C2501 and the QC that changed is S5C2501-CCV1 and BC51688 BS2. Additionally, data for BC51688 BLK1 is included.

Field Chain-of-Custody Record

YORK ANALYTICAL LABORATORIES INC

York Analytical Laboratories, Inc. (YORK)'s Standard Terms & Conditions are listed on the back side of this document. This legal document serves as your written authorization for YORK to proceed with the analyses requested below. Your signature binds you to YORK's Standard Terms & Conditions.

120 Research Drive Stratford, CT 06615 | 132-02 89th Ave Queens, NY 11418 | 56 Church Hill Rd. #2 Newtown, CT 06470 | 2161 Whitesville Rd Toms River, NJ 08755 | clientservices@yorklab.com | 800-306-YORK

YORK Project Number: 25C1178

Page 1 of 1

Report To:
Company: Langan NYC
Address: 368 Ninth Ave 8th Fl, New York, NY 10001
Phone: 212-479-5960
Contact: Kristen Vexler
E-mail: kvexler@langan.com

Invoice To:
Company:
Address:
Phone:
Contact:
E-mail:
SAME

YOUR Project Name / Number: 413 E 120th St 170745301

PO Number:

Samples Collected From: NY X | NJ | CT | PA | Other: (please specify)

Please print clearly and legibly. All information must be complete. Samples will not be logged in and the turn-around-time clock will not begin until any questions by YORK are resolved.

Aron Farber

Samples Collected by: (print AND sign your name)

Matrix Codes: S - soil/solid/sludge; GW - groundwater; DW - drinking water; SW - surface water; WW - wastewater; O - Oil; Other

Turn-Around Time: RUSH - Next Day; RUSH - Two Day; RUSH - Three Day; RUSH - Four Day; RUSH - Five Day; Standard (6-9 Day) X; PFAS Standard 7-10 Day X

Report Type (circle): QA Report; Summary (Results Only); NY ASP B Package; ~~NJ Reduced~~; NJ DKQP; NJ Full; CT RCP

EDD Type (circle): EQuIS (standard); NYSDEC EQuIS; NJDEP SRP Haz Site; Standard Excel; CMDP; Other:

Regulatory Comparative: Compared to the following Regulation(s): (please fill in)

Field Filtered | Lab Filtered X

Analyses Requested / **Preservative** (please list number of containers)

Sample Identification	Date	Time	Matrix	Unpreserved	HCl (hydrochloric acid)	MeOH (methanol)	HNO_3 (nitric acid)	H_2SO_4 (sulfuric acid)	NaOH (sodium hydroxide)	$Na_2S_2O_3$ (sodium thio.)	Trizma	Ammonium Acetate	Other:	TCL VOCs	TCL SVOCs	PCBs	Pesticides, Herbicides	TAL Metals (incl. hexavalent chrom)	PFAS	Total + Dissolved Metals	Grab or Comp.
MW07_031825 *	3/18	1130	GW											X	X	X	X	X	X	X	G/C
MW15_031825		1400												X	X	X	X	X	X	X	
MW18_031825		1600												X	X	X	X	X	X	X	
GWDUP01_031825		—												X	X	X	X	X	X	X	
GWFB01_031825		1500												X	X	X	X	X	X	X	
GWTB01_031825		—												X							

Comments: please cc jdegennaro@langan.com & datamanagement@langan.com

* MS/MSD collected

Samples iced/chilled at time of lab pickup? circle Yes or No

Lab Sample Receiving Checklist (to be completed by the receiving laboratory only) Circle Y / N

Custody Seals: Y / N | Containers Intact: Y / N | COC/Labels Agree: Y / N | Preservation Confirmed: Y / N
COC Complete: Y / N | COC Received: Y / N | Appropriate Sample Volumes: Y / N | Appropriate Sample Containers: Y / N
Cooler Temperature Confirmed: Y / N | Samples Submitted within Holding Times: Y / N | Corrective Action Form Required: Y / N

Samples Relinquished by / Company	Date/Time	Samples Received by / Company	Date/Time	Samples Relinquished by / Company	Date/Time
J. DeGennaro/Langan	3/19/25@0843	1.	3-19-25 0843	2.	3-19-25. 14:30
Samples Received by / Company	Date/Time	Samples Relinquished by / Company	Date/Time	Samples Received by / Company	Date/Time
		3.		3.	
Samples Relinquished by / Company	Date/Time	Samples Received by / Company	Date/Time	Samples Received in Lab by	Date/Time / Temperature
		4.			3/19/25 14:30 2.6 Degrees C

Technical Report

prepared for:

Langan Engineering & Environmental Services (NYC)
21 Penn Plaza, 360 West 31st Street
New York NY, 10001
Attention: Kristen Wexler

Report Date: 03/31/2025
Client Project ID: 170745301
York Project (SDG) No.: 25C1483

Report Date: 03/31/2025
Client Project ID: 170745301
York Project (SDG) No.: 25C1483

Langan Engineering & Environmental Services (NYC)
21 Penn Plaza, 360 West 31st Street
New York NY, 10001
Attention: Kristen Wexler

Purpose and Results

This report contains the analytical data for the sample(s) identified on the attached chain-of-custody received in our laboratory on March 24, 2025 and listed below. The project was identified as your project: **170745301**.

The analyses were conducted utilizing appropriate EPA, Standard Methods, and ASTM methods as detailed in the data summary tables.

All samples were received in proper condition meeting the customary acceptance requirements for environmental samples except those indicated under the Sample and Analysis Qualifiers section of this report.

All analyses met the method and laboratory standard operating procedure requirements except as indicated by any data flags, the meaning of which are explained in the Sample and Data Qualifiers Relating to This Work Order section of this report and case narrative if applicable.

The results of the analyses, which are all reported on dry weight basis (soils) unless otherwise noted, are detailed in the following pages.

Please contact Client Services at 203.325.1371 with any questions regarding this report.

York Sample ID	Client Sample ID	Matrix	Date Collected	Date Received
25C1483-01	SB14_5-7	Soil	03/22/2025	03/24/2025
25C1483-02	SB14_10-12	Soil	03/22/2025	03/24/2025
25C1483-03	SB23_6-8	Soil	03/22/2025	03/24/2025
25C1483-04	SB23_10-12	Soil	03/22/2025	03/24/2025

General Notes for York Project (SDG) No.: 25C1483

1. The RLs and MDLs (Reporting Limit and Method Detection Limit respectively) reported are adjusted for any dilution necessary due to the levels of target and/or non-target analytes and matrix interference. The RL(REPORTING LIMIT) is based upon the lowest standard utilized for the calibration where applicable.
2. Samples are retained for a period of thirty days after submittal of report, unless other arrangements are made.
3. York's liability for the above data is limited to the dollar value paid to York for the referenced project.
4. This report shall not be reproduced without the written approval of York Analytical Laboratories, Inc.
5. All analyses conducted met method or Laboratory SOP requirements. See the Sample and Data Qualifiers Section for further information.
6. It is noted that no analyses reported herein were subcontracted to another laboratory, unless noted in the report.
7. This report reflects results that relate only to the samples submitted on the attached chain-of-custody form(s) received by York.
8. Analyses conducted at York Analytical Laboratories, Inc. Stratford, CT are indicated by NY Cert. No. 10854; those conducted at York Analytical Laboratories, Inc., Richmond Hill, NY are indicated by NY Cert. No. 12058.

Approved By  **Date:** 03/31/2025

Cassie L. Mosher
Laboratory Manager

Sample Information

Client Sample ID: SB14_5-7 **York Sample ID:** 25C1483-01

York Project (SDG) No.	Client Project ID	Matrix	Collection Date/Time	Date Received
25C1483	170745301	Soil	March 22, 2025 10:30 am	03/24/2025

VOA, 8260 MASTER **Log-in Notes:** **Sample Notes:**

Sample Prepared by Method: EPA 5035A

CAS No.	Parameter	Result	Flag	Units	Reported to LOD/MDL	LOQ	Dilution	Reference Method	Date/Time Prepared	Date/Time Analyzed	Analyst
630-20-6	1,1,1,2-Tetrachloroethane	ND		mg/kg dry	0.0029	0.0058	1	EPA 8260D	03/26/2025 11:00	03/26/2025 15:00	AC
								Certifications:	CTDOH-PH-0723,NELAC-NY10854,NELAC-NY12058,NJDEP-CT		
71-55-6	1,1,1-Trichloroethane	ND		mg/kg dry	0.0029	0.0058	1	EPA 8260D	03/26/2025 11:00	03/26/2025 15:00	AC
								Certifications:	CTDOH-PH-0723,NELAC-NY10854,NELAC-NY12058,NJDEP-CT		
79-34-5	1,1,2,2-Tetrachloroethane	ND		mg/kg dry	0.0029	0.0058	1	EPA 8260D	03/26/2025 11:00	03/26/2025 15:00	AC
								Certifications:	CTDOH-PH-0723,NELAC-NY10854,NELAC-NY12058,NJDEP-CT		
76-13-1	1,1,2-Trichloro-1,2,2-trifluoroethane (Freon 113)	ND		mg/kg dry	0.0029	0.0058	1	EPA 8260D	03/26/2025 11:00	03/26/2025 15:00	AC
								Certifications:	CTDOH-PH-0723,NELAC-NY10854,NELAC-NY12058,NJDEP-CT		
79-00-5	1,1,2-Trichloroethane	ND		mg/kg dry	0.0029	0.0058	1	EPA 8260D	03/26/2025 11:00	03/26/2025 15:00	AC
								Certifications:	CTDOH-PH-0723,NELAC-NY10854,NELAC-NY12058,NJDEP-CT		
75-34-3	1,1-Dichloroethane	ND		mg/kg dry	0.0029	0.0058	1	EPA 8260D	03/26/2025 11:00	03/26/2025 15:00	AC
								Certifications:	CTDOH-PH-0723,NELAC-NY10854,NELAC-NY12058,NJDEP-CT		
75-35-4	1,1-Dichloroethylene	ND		mg/kg dry	0.0029	0.0058	1	EPA 8260D	03/26/2025 11:00	03/26/2025 15:00	AC
								Certifications:	CTDOH-PH-0723,NELAC-NY10854,NELAC-NY12058,NJDEP-CT		
87-61-6	1,2,3-Trichlorobenzene	ND		mg/kg dry	0.0029	0.0058	1	EPA 8260D	03/26/2025 11:00	03/26/2025 15:00	AC
								Certifications:	NELAC-NY10854,NELAC-NY12058,NJDEP-CT005,PADEP-68-04		
96-18-4	1,2,3-Trichloropropane	ND		mg/kg dry	0.0029	0.0058	1	EPA 8260D	03/26/2025 11:00	03/26/2025 15:00	AC
								Certifications:	NELAC-NY10854,NELAC-NY12058,NJDEP-CT005		
120-82-1	1,2,4-Trichlorobenzene	ND		mg/kg dry	0.0029	0.0058	1	EPA 8260D	03/26/2025 11:00	03/26/2025 15:00	AC
								Certifications:	NELAC-NY10854,NELAC-NY12058,NJDEP-CT005,PADEP-68-04		
95-63-6	1,2,4-Trimethylbenzene	ND		mg/kg dry	0.0029	0.0058	1	EPA 8260D	03/26/2025 11:00	03/26/2025 15:00	AC
								Certifications:	CTDOH-PH-0723,NELAC-NY10854,NELAC-NY12058,NJDEP-CT		
96-12-8	1,2-Dibromo-3-chloropropane	ND		mg/kg dry	0.0029	0.0058	1	EPA 8260D	03/26/2025 11:00	03/26/2025 15:00	AC
								Certifications:	CTDOH-PH-0723,NELAC-NY10854,NELAC-NY12058,NJDEP-CT		
106-93-4	1,2-Dibromoethane	ND		mg/kg dry	0.0029	0.0058	1	EPA 8260D	03/26/2025 11:00	03/26/2025 15:00	AC
								Certifications:	CTDOH-PH-0723,NELAC-NY10854,NELAC-NY12058,NJDEP-CT		
95-50-1	1,2-Dichlorobenzene	ND		mg/kg dry	0.0029	0.0058	1	EPA 8260D	03/26/2025 11:00	03/26/2025 15:00	AC
								Certifications:	CTDOH-PH-0723,NELAC-NY10854,NELAC-NY12058,NJDEP-CT		
107-06-2	1,2-Dichloroethane	ND		mg/kg dry	0.0029	0.0058	1	EPA 8260D	03/26/2025 11:00	03/26/2025 15:00	AC
								Certifications:	CTDOH-PH-0723,NELAC-NY10854,NELAC-NY12058,NJDEP-CT		
78-87-5	1,2-Dichloropropane	ND		mg/kg dry	0.0029	0.0058	1	EPA 8260D	03/26/2025 11:00	03/26/2025 15:00	AC
								Certifications:	CTDOH-PH-0723,NELAC-NY10854,NELAC-NY12058,NJDEP-CT		
108-67-8	1,3,5-Trimethylbenzene	ND		mg/kg dry	0.0029	0.0058	1	EPA 8260D	03/26/2025 11:00	03/26/2025 15:00	AC
								Certifications:	CTDOH-PH-0723,NELAC-NY10854,NELAC-NY12058,NJDEP-CT		
541-73-1	1,3-Dichlorobenzene	ND		mg/kg dry	0.0029	0.0058	1	EPA 8260D	03/26/2025 11:00	03/26/2025 15:00	AC
								Certifications:	CTDOH-PH-0723,NELAC-NY10854,NELAC-NY12058,NJDEP-CT		
106-46-7	1,4-Dichlorobenzene	ND		mg/kg dry	0.0029	0.0058	1	EPA 8260D	03/26/2025 11:00	03/26/2025 15:00	AC
								Certifications:	CTDOH-PH-0723,NELAC-NY10854,NELAC-NY12058,NJDEP-CT		
123-91-1	1,4-Dioxane	ND		mg/kg dry	0.058	0.12	1	EPA 8260D	03/26/2025 11:00	03/26/2025 15:00	AC
								Certifications:	NELAC-NY10854,NELAC-NY12058,NJDEP-CT005,PADEP-68-04		
78-93-3	2-Butanone	ND		mg/kg dry	0.0029	0.0058	1	EPA 8260D	03/26/2025 11:00	03/26/2025 15:00	AC
								Certifications:	CTDOH-PH-0723,NELAC-NY10854,NELAC-NY12058,NJDEP-CT		

Sample Information

Client Sample ID: SB14_5-7 **York Sample ID:** 25C1483-01

York Project (SDG) No.	Client Project ID	Matrix	Collection Date/Time	Date Received
25C1483	170745301	Soil	March 22, 2025 10:30 am	03/24/2025

VOA, 8260 MASTER **Log-in Notes:** **Sample Notes:**

Sample Prepared by Method: EPA 5035A

CAS No.	Parameter	Result	Flag	Units	Reported to LOD/MDL	LOQ	Dilution	Reference Method	Date/Time Prepared	Date/Time Analyzed	Analyst
591-78-6	2-Hexanone	ND		mg/kg dry	0.0029	0.0058	1	EPA 8260D	03/26/2025 11:00	03/26/2025 15:00	AC
								Certifications:	CTDOH-PH-0723,NELAC-NY10854,NELAC-NY12058,NJDEP-CT		
108-10-1	4-Methyl-2-pentanone	ND	QL-02	mg/kg dry	0.0029	0.0058	1	EPA 8260D	03/26/2025 11:00	03/26/2025 15:00	AC
								Certifications:	CTDOH-PH-0723,NELAC-NY10854,NELAC-NY12058,NJDEP-CT		
67-64-1	Acetone	ND	ICVE	mg/kg dry	0.0058	0.012	1	EPA 8260D	03/26/2025 11:00	03/26/2025 15:00	AC
								Certifications:	CTDOH-PH-0723,NELAC-NY10854,NELAC-NY12058,NJDEP-CT		
107-02-8	Acrolein	ND		mg/kg dry	0.0058	0.012	1	EPA 8260D	03/26/2025 11:00	03/26/2025 15:00	AC
								Certifications:	CTDOH-PH-0723,NELAC-NY10854,NELAC-NY12058,NJDEP-CT		
107-13-1	Acrylonitrile	ND		mg/kg dry	0.0029	0.0058	1	EPA 8260D	03/26/2025 11:00	03/26/2025 15:00	AC
								Certifications:	CTDOH-PH-0723,NELAC-NY10854,NELAC-NY12058,NJDEP-CT		
71-43-2	Benzene	ND		mg/kg dry	0.0029	0.0058	1	EPA 8260D	03/26/2025 11:00	03/26/2025 15:00	AC
								Certifications:	CTDOH-PH-0723,NELAC-NY10854,NELAC-NY12058,NJDEP-CT		
74-97-5	Bromochloromethane	ND		mg/kg dry	0.0029	0.0058	1	EPA 8260D	03/26/2025 11:00	03/26/2025 15:00	AC
								Certifications:	NELAC-NY10854,NELAC-NY12058,NJDEP-CT005,PADEP-68-04		
75-27-4	Bromodichloromethane	ND		mg/kg dry	0.0029	0.0058	1	EPA 8260D	03/26/2025 11:00	03/26/2025 15:00	AC
								Certifications:	CTDOH-PH-0723,NELAC-NY10854,NELAC-NY12058,NJDEP-CT		
75-25-2	Bromoform	ND		mg/kg dry	0.0029	0.0058	1	EPA 8260D	03/26/2025 11:00	03/26/2025 15:00	AC
								Certifications:	CTDOH-PH-0723,NELAC-NY10854,NELAC-NY12058,NJDEP-CT		
74-83-9	Bromomethane	ND		mg/kg dry	0.0029	0.0058	1	EPA 8260D	03/26/2025 11:00	03/26/2025 15:00	AC
								Certifications:	CTDOH-PH-0723,NELAC-NY10854,NELAC-NY12058,NJDEP-CT		
75-15-0	Carbon disulfide	ND		mg/kg dry	0.0029	0.0058	1	EPA 8260D	03/26/2025 11:00	03/26/2025 15:00	AC
								Certifications:	CTDOH-PH-0723,NELAC-NY10854,NELAC-NY12058,NJDEP-CT		
56-23-5	Carbon tetrachloride	ND		mg/kg dry	0.0029	0.0058	1	EPA 8260D	03/26/2025 11:00	03/26/2025 15:00	AC
								Certifications:	CTDOH-PH-0723,NELAC-NY10854,NELAC-NY12058,NJDEP-CT		
108-90-7	Chlorobenzene	ND		mg/kg dry	0.0029	0.0058	1	EPA 8260D	03/26/2025 11:00	03/26/2025 15:00	AC
								Certifications:	CTDOH-PH-0723,NELAC-NY10854,NELAC-NY12058,NJDEP-CT		
75-00-3	Chloroethane	ND		mg/kg dry	0.0029	0.0058	1	EPA 8260D	03/26/2025 11:00	03/26/2025 15:00	AC
								Certifications:	CTDOH-PH-0723,NELAC-NY10854,NELAC-NY12058,NJDEP-CT		
67-66-3	Chloroform	ND		mg/kg dry	0.0029	0.0058	1	EPA 8260D	03/26/2025 11:00	03/26/2025 15:00	AC
								Certifications:	CTDOH-PH-0723,NELAC-NY10854,NELAC-NY12058,NJDEP-CT		
74-87-3	Chloromethane	ND		mg/kg dry	0.0029	0.0058	1	EPA 8260D	03/26/2025 11:00	03/26/2025 15:00	AC
								Certifications:	CTDOH-PH-0723,NELAC-NY10854,NELAC-NY12058,NJDEP-CT		
156-59-2	cis-1,2-Dichloroethylene	ND		mg/kg dry	0.0029	0.0058	1	EPA 8260D	03/26/2025 11:00	03/26/2025 15:00	AC
								Certifications:	CTDOH-PH-0723,NELAC-NY10854,NELAC-NY12058,NJDEP-CT		
10061-01-5	cis-1,3-Dichloropropylene	ND		mg/kg dry	0.0029	0.0058	1	EPA 8260D	03/26/2025 11:00	03/26/2025 15:00	AC
								Certifications:	CTDOH-PH-0723,NELAC-NY10854,NELAC-NY12058,NJDEP-CT		
110-82-7	Cyclohexane	ND		mg/kg dry	0.0029	0.0058	1	EPA 8260D	03/26/2025 11:00	03/26/2025 15:00	AC
								Certifications:	NELAC-NY10854,NELAC-NY12058,NJDEP-CT005,PADEP-68-04		
124-48-1	Dibromochloromethane	ND		mg/kg dry	0.0029	0.0058	1	EPA 8260D	03/26/2025 11:00	03/26/2025 15:00	AC
								Certifications:	NELAC-NY10854,NELAC-NY12058,NJDEP-CT005,PADEP-68-04		
74-95-3	Dibromomethane	ND		mg/kg dry	0.0029	0.0058	1	EPA 8260D	03/26/2025 11:00	03/26/2025 15:00	AC
								Certifications:	NELAC-NY10854,NELAC-NY12058,NJDEP-CT005,PADEP-68-04		
75-71-8	Dichlorodifluoromethane	ND	CCVE	mg/kg dry	0.0029	0.0058	1	EPA 8260D	03/26/2025 11:00	03/26/2025 15:00	AC
								Certifications:	NELAC-NY10854,NELAC-NY12058,NJDEP-CT005,PADEP-68-04		

Sample Information

Client Sample ID: SB14_5-7 **York Sample ID:** 25C1483-01

York Project (SDG) No.	Client Project ID	Matrix	Collection Date/Time	Date Received
25C1483	170745301	Soil	March 22, 2025 10:30 am	03/24/2025

VOA, 8260 MASTER **Log-in Notes:** **Sample Notes:**

Sample Prepared by Method: EPA 5035A

CAS No.	Parameter	Result	Flag	Units	Reported to LOD/MDL	LOQ	Dilution	Reference Method	Date/Time Prepared	Date/Time Analyzed	Analyst
100-41-4	Ethyl Benzene	ND		mg/kg dry	0.0029	0.0058	1	EPA 8260D	03/26/2025 11:00	03/26/2025 15:00	AC
								Certifications:	CTDOH-PH-0723,NELAC-NY10854,NELAC-NY12058,NJDEP-CT		
87-68-3	Hexachlorobutadiene	ND		mg/kg dry	0.0029	0.0058	1	EPA 8260D	03/26/2025 11:00	03/26/2025 15:00	AC
								Certifications:	NELAC-NY10854,NELAC-NY12058,NJDEP-CT005,PADEP-68-04		
98-82-8	Isopropylbenzene	ND		mg/kg dry	0.0029	0.0058	1	EPA 8260D	03/26/2025 11:00	03/26/2025 15:00	AC
								Certifications:	CTDOH-PH-0723,NELAC-NY10854,NELAC-NY12058,NJDEP-CT		
79-20-9	Methyl acetate	ND		mg/kg dry	0.0029	0.0058	1	EPA 8260D	03/26/2025 11:00	03/26/2025 15:00	AC
								Certifications:	NELAC-NY10854,NELAC-NY12058,NJDEP-CT005,PADEP-68-04		
1634-04-4	Methyl tert-butyl ether (MTBE)	ND		mg/kg dry	0.0029	0.0058	1	EPA 8260D	03/26/2025 11:00	03/26/2025 15:00	AC
								Certifications:	CTDOH-PH-0723,NELAC-NY10854,NELAC-NY12058,NJDEP-CT		
108-87-2	Methylcyclohexane	ND		mg/kg dry	0.0029	0.0058	1	EPA 8260D	03/26/2025 11:00	03/26/2025 15:00	AC
								Certifications:	NELAC-NY10854,NELAC-NY12058,NJDEP-CT005,PADEP-68-04		
75-09-2	Methylene chloride	ND		mg/kg dry	0.0058	0.012	1	EPA 8260D	03/26/2025 11:00	03/26/2025 15:00	AC
								Certifications:	CTDOH-PH-0723,NELAC-NY10854,NELAC-NY12058,NJDEP-CT		
104-51-8	n-Butylbenzene	ND		mg/kg dry	0.0029	0.0058	1	EPA 8260D	03/26/2025 11:00	03/26/2025 15:00	AC
								Certifications:	CTDOH-PH-0723,NELAC-NY10854,NELAC-NY12058,NJDEP-CT		
103-65-1	n-Propylbenzene	ND		mg/kg dry	0.0029	0.0058	1	EPA 8260D	03/26/2025 11:00	03/26/2025 15:00	AC
								Certifications:	CTDOH-PH-0723,NELAC-NY10854,NELAC-NY12058,NJDEP-CT		
95-47-6	o-Xylene	ND		mg/kg dry	0.0029	0.0058	1	EPA 8260D	03/26/2025 11:00	03/26/2025 15:00	AC
								Certifications:	CTDOH-PH-0723,NELAC-NY10854,NELAC-NY12058,PADEP-68		
179601-23-1	p- & m- Xylenes	ND		mg/kg dry	0.0058	0.012	1	EPA 8260D	03/26/2025 11:00	03/26/2025 15:00	AC
								Certifications:	CTDOH-PH-0723,NELAC-NY10854,NELAC-NY12058,PADEP-68		
99-87-6	p-Isopropyltoluene	ND		mg/kg dry	0.0029	0.0058	1	EPA 8260D	03/26/2025 11:00	03/26/2025 15:00	AC
								Certifications:	CTDOH-PH-0723,NELAC-NY10854,NELAC-NY12058,NJDEP-CT		
135-98-8	sec-Butylbenzene	ND		mg/kg dry	0.0029	0.0058	1	EPA 8260D	03/26/2025 11:00	03/26/2025 15:00	AC
								Certifications:	CTDOH-PH-0723,NELAC-NY10854,NELAC-NY12058,NJDEP-CT		
100-42-5	Styrene	ND		mg/kg dry	0.0029	0.0058	1	EPA 8260D	03/26/2025 11:00	03/26/2025 15:00	AC
								Certifications:	CTDOH-PH-0723,NELAC-NY10854,NELAC-NY12058,NJDEP-CT		
75-65-0	tert-Butyl alcohol (TBA)	ND	CCVE, QL-02	mg/kg dry	0.0029	0.0058	1	EPA 8260D	03/26/2025 11:00	03/26/2025 15:00	AC
								Certifications:	NELAC-NY10854,NELAC-NY12058,NJDEP-CT005,PADEP-68-04		
98-06-6	tert-Butylbenzene	ND		mg/kg dry	0.0029	0.0058	1	EPA 8260D	03/26/2025 11:00	03/26/2025 15:00	AC
								Certifications:	CTDOH-PH-0723,NELAC-NY10854,NELAC-NY12058,NJDEP-CT		
127-18-4	Tetrachloroethylene	ND		mg/kg dry	0.0029	0.0058	1	EPA 8260D	03/26/2025 11:00	03/26/2025 15:00	AC
								Certifications:	CTDOH-PH-0723,NELAC-NY10854,NELAC-NY12058,NJDEP-CT		
108-88-3	Toluene	ND		mg/kg dry	0.0029	0.0058	1	EPA 8260D	03/26/2025 11:00	03/26/2025 15:00	AC
								Certifications:	CTDOH-PH-0723,NELAC-NY10854,NELAC-NY12058,NJDEP-CT		
156-60-5	trans-1,2-Dichloroethylene	ND		mg/kg dry	0.0029	0.0058	1	EPA 8260D	03/26/2025 11:00	03/26/2025 15:00	AC
								Certifications:	CTDOH-PH-0723,NELAC-NY10854,NELAC-NY12058,NJDEP-CT		
10061-02-6	trans-1,3-Dichloropropylene	ND		mg/kg dry	0.0029	0.0058	1	EPA 8260D	03/26/2025 11:00	03/26/2025 15:00	AC
								Certifications:	CTDOH-PH-0723,NELAC-NY10854,NELAC-NY12058,NJDEP-CT		
79-01-6	Trichloroethylene	ND		mg/kg dry	0.0029	0.0058	1	EPA 8260D	03/26/2025 11:00	03/26/2025 15:00	AC
								Certifications:	CTDOH-PH-0723,NELAC-NY10854,NELAC-NY12058,NJDEP-CT		
75-69-4	Trichlorofluoromethane	ND		mg/kg dry	0.0029	0.0058	1	EPA 8260D	03/26/2025 11:00	03/26/2025 15:00	AC
								Certifications:	CTDOH-PH-0723,NELAC-NY10854,NELAC-NY12058,NJDEP-CT		

Sample Information

Client Sample ID: SB14_5-7 **York Sample ID:** 25C1483-01

York Project (SDG) No.	Client Project ID	Matrix	Collection Date/Time	Date Received
25C1483	170745301	Soil	March 22, 2025 10:30 am	03/24/2025

VOA, 8260 MASTER

Log-in Notes:

Sample Notes:

Sample Prepared by Method: EPA 5035A

CAS No.	Parameter	Result	Flag	Units	Reported to LOD/MDL	LOQ	Dilution	Reference Method	Date/Time Prepared	Date/Time Analyzed	Analyst
75-01-4	Vinyl Chloride	ND		mg/kg dry	0.0029	0.0058	1	EPA 8260D	03/26/2025 11:00	03/26/2025 15:00	AC
								Certifications:	CTDOH-PH-0723,NELAC-NY10854,NELAC-NY12058,NJDEP-CT		
1330-20-7	Xylenes, Total	ND		mg/kg dry	0.0088	0.018	1	EPA 8260D	03/26/2025 11:00	03/26/2025 15:00	AC
								Certifications:	CTDOH-PH-0723,NELAC-NY10854,NELAC-NY12058,NJDEP-CT		

	Surrogate Recoveries	Result	Acceptance Range
17060-07-0	*Surrogate: SURR: 1,2-Dichloroethane-d4*	*99.4 %*	*77-125*
2037-26-5	*Surrogate: SURR: Toluene-d8*	*103 %*	*85-120*
460-00-4	*Surrogate: SURR: p-Bromofluorobenzene*	*102 %*	*76-130*

SVOA, 8270 MASTER

Log-in Notes:

Sample Notes:

Sample Prepared by Method: EPA 3550C

CAS No.	Parameter	Result	Flag	Units	Reported to LOD/MDL	LOQ	Dilution	Reference Method	Date/Time Prepared	Date/Time Analyzed	Analyst
92-52-4	1,1-Biphenyl	ND		mg/kg dry	0.0460	0.0918	2	EPA 8270E	03/27/2025 08:00	03/27/2025 17:24	SS
								Certifications:	NELAC-NY10854,NJDEP-CT005,PADEP-68-04440		
95-94-3	1,2,4,5-Tetrachlorobenzene	ND		mg/kg dry	0.0918	0.183	2	EPA 8270E	03/27/2025 08:00	03/27/2025 17:24	SS
								Certifications:	NELAC-NY10854,NJDEP-CT005,PADEP-68-04440		
122-66-7	1,2-Diphenylhydrazine (as Azobenzene)	ND		mg/kg dry	0.0460	0.0918	2	EPA 8270E	03/27/2025 08:00	03/27/2025 17:24	SS
								Certifications:	NELAC-NY10854,NJDEP-CT005,PADEP-68-04440		
58-90-2	2,3,4,6-Tetrachlorophenol	ND		mg/kg dry	0.0918	0.183	2	EPA 8270E	03/27/2025 08:00	03/27/2025 17:24	SS
								Certifications:	NELAC-NY10854,NJDEP-CT005,PADEP-68-04440		
95-95-4	2,4,5-Trichlorophenol	ND		mg/kg dry	0.0460	0.0918	2	EPA 8270E	03/27/2025 08:00	03/27/2025 17:24	SS
								Certifications:	CTDOH-PH-0723,NELAC-NY10854,NJDEP-CT005,PADEP-68-044		
88-06-2	2,4,6-Trichlorophenol	ND		mg/kg dry	0.0460	0.0918	2	EPA 8270E	03/27/2025 08:00	03/27/2025 17:24	SS
								Certifications:	CTDOH-PH-0723,NELAC-NY10854,NJDEP-CT005,PADEP-68-044		
120-83-2	2,4-Dichlorophenol	ND		mg/kg dry	0.0460	0.0918	2	EPA 8270E	03/27/2025 08:00	03/27/2025 17:24	SS
								Certifications:	CTDOH-PH-0723,NELAC-NY10854,NJDEP-CT005,PADEP-68-044		
105-67-9	2,4-Dimethylphenol	ND		mg/kg dry	0.0460	0.0918	2	EPA 8270E	03/27/2025 08:00	03/27/2025 17:24	SS
								Certifications:	CTDOH-PH-0723,NELAC-NY10854,NJDEP-CT005,PADEP-68-044		
51-28-5	2,4-Dinitrophenol	ND		mg/kg dry	0.0918	0.183	2	EPA 8270E	03/27/2025 08:00	03/27/2025 17:24	SS
								Certifications:	CTDOH-PH-0723,NELAC-NY10854,NJDEP-CT005,PADEP-68-044		
121-14-2	2,4-Dinitrotoluene	ND		mg/kg dry	0.0460	0.0918	2	EPA 8270E	03/27/2025 08:00	03/27/2025 17:24	SS
								Certifications:	CTDOH-PH-0723,NELAC-NY10854,NJDEP-CT005,PADEP-68-044		
606-20-2	2,6-Dinitrotoluene	ND		mg/kg dry	0.0460	0.0918	2	EPA 8270E	03/27/2025 08:00	03/27/2025 17:24	SS
								Certifications:	CTDOH-PH-0723,NELAC-NY10854,NJDEP-CT005,PADEP-68-044		
91-58-7	2-Chloronaphthalene	ND		mg/kg dry	0.0460	0.0918	2	EPA 8270E	03/27/2025 08:00	03/27/2025 17:24	SS
								Certifications:	CTDOH-PH-0723,NELAC-NY10854,NJDEP-CT005,PADEP-68-044		
95-57-8	2-Chlorophenol	ND		mg/kg dry	0.0460	0.0918	2	EPA 8270E	03/27/2025 08:00	03/27/2025 17:24	SS
								Certifications:	CTDOH-PH-0723,NELAC-NY10854,NJDEP-CT005,PADEP-68-044		
91-57-6	2-Methylnaphthalene	ND		mg/kg dry	0.0460	0.0918	2	EPA 8270E	03/27/2025 08:00	03/27/2025 17:24	SS
								Certifications:	CTDOH-PH-0723,NELAC-NY10854,NJDEP-CT005,PADEP-68-044		

Sample Information

Client Sample ID: SB14_5-7 **York Sample ID:** 25C1483-01

York Project (SDG) No.	Client Project ID	Matrix	Collection Date/Time	Date Received
25C1483	170745301	Soil	March 22, 2025 10:30 am	03/24/2025

SVOA, 8270 MASTER **Log-in Notes:** **Sample Notes:**

Sample Prepared by Method: EPA 3550C

CAS No.	Parameter	Result	Flag	Units	Reported to LOD/MDL	LOQ	Dilution	Reference Method	Date/Time Prepared	Date/Time Analyzed	Analyst
95-48-7	2-Methylphenol	ND		mg/kg dry	0.0460	0.0918	2	EPA 8270E	03/27/2025 08:00	03/27/2025 17:24	SS
								Certifications:	CTDOH-PH-0723,NELAC-NY10854,NJDEP-CT005,PADEP-68-044		
88-74-4	2-Nitroaniline	ND		mg/kg dry	0.0918	0.183	2	EPA 8270E	03/27/2025 08:00	03/27/2025 17:24	SS
								Certifications:	CTDOH-PH-0723,NELAC-NY10854,NJDEP-CT005,PADEP-68-044		
88-75-5	2-Nitrophenol	ND		mg/kg dry	0.0460	0.0918	2	EPA 8270E	03/27/2025 08:00	03/27/2025 17:24	SS
								Certifications:	CTDOH-PH-0723,NELAC-NY10854,NJDEP-CT005,PADEP-68-044		
65794-96-9	3- & 4-Methylphenols	ND		mg/kg dry	0.0460	0.0918	2	EPA 8270E	03/27/2025 08:00	03/27/2025 17:24	SS
								Certifications:	CTDOH-PH-0723,NELAC-NY10854,NJDEP-CT005,PADEP-68-044		
91-94-1	3,3-Dichlorobenzidine	ND		mg/kg dry	0.0460	0.0918	2	EPA 8270E	03/27/2025 08:00	03/27/2025 17:24	SS
								Certifications:	NELAC-NY10854,NJDEP-CT005,PADEP-68-04440		
99-09-2	3-Nitroaniline	ND		mg/kg dry	0.0918	0.183	2	EPA 8270E	03/27/2025 08:00	03/27/2025 17:24	SS
								Certifications:	CTDOH-PH-0723,NELAC-NY10854,NJDEP-CT005,PADEP-68-044		
534-52-1	4,6-Dinitro-2-methylphenol	ND		mg/kg dry	0.0918	0.183	2	EPA 8270E	03/27/2025 08:00	03/27/2025 17:24	SS
								Certifications:	CTDOH-PH-0723,NELAC-NY10854,NJDEP-CT005,PADEP-68-044		
101-55-3	4-Bromophenyl phenyl ether	ND		mg/kg dry	0.0460	0.0918	2	EPA 8270E	03/27/2025 08:00	03/27/2025 17:24	SS
								Certifications:	CTDOH-PH-0723,NELAC-NY10854,NJDEP-CT005,PADEP-68-044		
59-50-7	4-Chloro-3-methylphenol	ND		mg/kg dry	0.0460	0.0918	2	EPA 8270E	03/27/2025 08:00	03/27/2025 17:24	SS
								Certifications:	CTDOH-PH-0723,NELAC-NY10854,NJDEP-CT005,PADEP-68-044		
106-47-8	4-Chloroaniline	ND		mg/kg dry	0.0460	0.0918	2	EPA 8270E	03/27/2025 08:00	03/27/2025 17:24	SS
								Certifications:	CTDOH-PH-0723,NELAC-NY10854,NJDEP-CT005,PADEP-68-044		
7005-72-3	4-Chlorophenyl phenyl ether	ND		mg/kg dry	0.0460	0.0918	2	EPA 8270E	03/27/2025 08:00	03/27/2025 17:24	SS
								Certifications:	CTDOH-PH-0723,NELAC-NY10854,NJDEP-CT005,PADEP-68-044		
100-01-6	4-Nitroaniline	ND		mg/kg dry	0.0918	0.183	2	EPA 8270E	03/27/2025 08:00	03/27/2025 17:24	SS
								Certifications:	CTDOH-PH-0723,NELAC-NY10854,NJDEP-CT005,PADEP-68-044		
100-02-7	4-Nitrophenol	ND		mg/kg dry	0.0918	0.183	2	EPA 8270E	03/27/2025 08:00	03/27/2025 17:24	SS
								Certifications:	CTDOH-PH-0723,NELAC-NY10854,NJDEP-CT005,PADEP-68-044		
83-32-9	Acenaphthene	ND		mg/kg dry	0.0460	0.0918	2	EPA 8270E	03/27/2025 08:00	03/27/2025 17:24	SS
								Certifications:	CTDOH-PH-0723,NELAC-NY10854,NJDEP-CT005,PADEP-68-044		
208-96-8	Acenaphthylene	ND		mg/kg dry	0.0460	0.0918	2	EPA 8270E	03/27/2025 08:00	03/27/2025 17:24	SS
								Certifications:	CTDOH-PH-0723,NELAC-NY10854,NJDEP-CT005,PADEP-68-044		
98-86-2	Acetophenone	ND		mg/kg dry	0.0460	0.0918	2	EPA 8270E	03/27/2025 08:00	03/27/2025 17:24	SS
								Certifications:	NELAC-NY10854,NJDEP-CT005,PADEP-68-04440		
62-53-3	Aniline	ND		mg/kg dry	0.184	0.368	2	EPA 8270E	03/27/2025 08:00	03/27/2025 17:24	SS
								Certifications:	NELAC-NY10854,NJDEP-CT005,PADEP-68-04440		
120-12-7	**Anthracene**	**0.0800**	J	mg/kg dry	0.0460	0.0918	2	EPA 8270E	03/27/2025 08:00	03/27/2025 17:24	SS
								Certifications:	CTDOH-PH-0723,NELAC-NY10854,NJDEP-CT005,PADEP-68-044		
1912-24-9	Atrazine	ND		mg/kg dry	0.0460	0.0918	2	EPA 8270E	03/27/2025 08:00	03/27/2025 17:24	SS
								Certifications:	NELAC-NY10854,NJDEP-CT005,PADEP-68-04440		
100-52-7	Benzaldehyde	ND		mg/kg dry	0.0460	0.0918	2	EPA 8270E	03/27/2025 08:00	03/27/2025 17:24	SS
								Certifications:	NELAC-NY10854,NJDEP-CT005,PADEP-68-04440		
92-87-5	Benzidine	ND		mg/kg dry	0.184	0.368	2	EPA 8270E	03/27/2025 08:00	03/27/2025 17:24	SS
								Certifications:	CTDOH-PH-0723,NELAC-NY10854,PADEP-68-04440		
56-55-3	**Benzo(a)anthracene**	**0.239**		mg/kg dry	0.0460	0.0918	2	EPA 8270E	03/27/2025 08:00	03/27/2025 17:24	SS
								Certifications:	CTDOH-PH-0723,NELAC-NY10854,NJDEP-CT005,PADEP-68-044		

Sample Information

Client Sample ID: SB14_5-7 **York Sample ID:** 25C1483-01

York Project (SDG) No.	Client Project ID	Matrix	Collection Date/Time	Date Received
25C1483	170745301	Soil	March 22, 2025 10:30 am	03/24/2025

SVOA, 8270 MASTER **Log-in Notes:** **Sample Notes:**

Sample Prepared by Method: EPA 3550C

CAS No.	Parameter	Result	Flag	Units	Reported to LOD/MDL	LOQ	Dilution	Reference Method	Date/Time Prepared	Date/Time Analyzed	Analyst
50-32-8	**Benzo(a)pyrene**	**0.206**		mg/kg dry	0.0460	0.0918	2	EPA 8270E	03/27/2025 08:00	03/27/2025 17:24	SS
								Certifications:	CTDOH-PH-0723,NELAC-NY10854,NJDEP-CT005,PADEP-68-044		
205-99-2	**Benzo(b)fluoranthene**	**0.183**		mg/kg dry	0.0460	0.0918	2	EPA 8270E	03/27/2025 08:00	03/27/2025 17:24	SS
								Certifications:	CTDOH-PH-0723,NELAC-NY10854,NJDEP-CT005,PADEP-68-044		
191-24-2	**Benzo(g,h,i)perylene**	**0.156**		mg/kg dry	0.0460	0.0918	2	EPA 8270E	03/27/2025 08:00	03/27/2025 17:24	SS
								Certifications:	CTDOH-PH-0723,NELAC-NY10854,NJDEP-CT005,PADEP-68-044		
207-08-9	**Benzo(k)fluoranthene**	**0.185**		mg/kg dry	0.0460	0.0918	2	EPA 8270E	03/27/2025 08:00	03/27/2025 17:24	SS
								Certifications:	CTDOH-PH-0723,NELAC-NY10854,NJDEP-CT005,PADEP-68-044		
65-85-0	Benzoic acid	ND		mg/kg dry	0.0460	0.0918	2	EPA 8270E	03/27/2025 08:00	03/27/2025 17:24	SS
								Certifications:	NELAC-NY10854,NJDEP-CT005,PADEP-68-04440		
100-51-6	Benzyl alcohol	ND		mg/kg dry	0.0460	0.0918	2	EPA 8270E	03/27/2025 08:00	03/27/2025 17:24	SS
								Certifications:	NELAC-NY10854,NJDEP-CT005,PADEP-68-04440		
85-68-7	Benzyl butyl phthalate	ND		mg/kg dry	0.0460	0.0918	2	EPA 8270E	03/27/2025 08:00	03/27/2025 17:24	SS
								Certifications:	CTDOH-PH-0723,NELAC-NY10854,NJDEP-CT005,PADEP-68-044		
111-91-1	Bis(2-chloroethoxy)methane	ND		mg/kg dry	0.0460	0.0918	2	EPA 8270E	03/27/2025 08:00	03/27/2025 17:24	SS
								Certifications:	CTDOH-PH-0723,NELAC-NY10854,NJDEP-CT005,PADEP-68-044		
111-44-4	Bis(2-chloroethyl)ether	ND		mg/kg dry	0.0460	0.0918	2	EPA 8270E	03/27/2025 08:00	03/27/2025 17:24	SS
								Certifications:	CTDOH-PH-0723,NELAC-NY10854,NJDEP-CT005,PADEP-68-044		
108-60-1	Bis(2-chloroisopropyl)ether	ND		mg/kg dry	0.0460	0.0918	2	EPA 8270E	03/27/2025 08:00	03/27/2025 17:24	SS
								Certifications:	CTDOH-PH-0723,NELAC-NY10854,NJDEP-CT005,PADEP-68-044		
117-81-7	Bis(2-ethylhexyl)phthalate	ND		mg/kg dry	0.0460	0.0918	2	EPA 8270E	03/27/2025 08:00	03/27/2025 17:24	SS
								Certifications:	CTDOH-PH-0723,NELAC-NY10854,NJDEP-CT005,PADEP-68-044		
105-60-2	Caprolactam	ND		mg/kg dry	0.0918	0.183	2	EPA 8270E	03/27/2025 08:00	03/27/2025 17:24	SS
								Certifications:	NELAC-NY10854,NJDEP-CT005,PADEP-68-04440		
86-74-8	Carbazole	ND		mg/kg dry	0.0460	0.0918	2	EPA 8270E	03/27/2025 08:00	03/27/2025 17:24	SS
								Certifications:	CTDOH-PH-0723,NELAC-NY10854,NJDEP-CT005,PADEP-68-044		
218-01-9	**Chrysene**	**0.235**		mg/kg dry	0.0460	0.0918	2	EPA 8270E	03/27/2025 08:00	03/27/2025 17:24	SS
								Certifications:	CTDOH-PH-0723,NELAC-NY10854,NJDEP-CT005,PADEP-68-044		
53-70-3	Dibenzo(a,h)anthracene	ND		mg/kg dry	0.0460	0.0918	2	EPA 8270E	03/27/2025 08:00	03/27/2025 17:24	SS
								Certifications:	CTDOH-PH-0723,NELAC-NY10854,NJDEP-CT005,PADEP-68-044		
132-64-9	Dibenzofuran	ND		mg/kg dry	0.0460	0.0918	2	EPA 8270E	03/27/2025 08:00	03/27/2025 17:24	SS
								Certifications:	CTDOH-PH-0723,NELAC-NY10854,NJDEP-CT005,PADEP-68-044		
84-66-2	Diethyl phthalate	ND		mg/kg dry	0.0460	0.0918	2	EPA 8270E	03/27/2025 08:00	03/27/2025 17:24	SS
								Certifications:	CTDOH-PH-0723,NELAC-NY10854,NJDEP-CT005,PADEP-68-044		
131-11-3	Dimethyl phthalate	ND		mg/kg dry	0.0460	0.0918	2	EPA 8270E	03/27/2025 08:00	03/27/2025 17:24	SS
								Certifications:	CTDOH-PH-0723,NELAC-NY10854,NJDEP-CT005,PADEP-68-044		
84-74-2	Di-n-butyl phthalate	ND		mg/kg dry	0.0460	0.0918	2	EPA 8270E	03/27/2025 08:00	03/27/2025 17:24	SS
								Certifications:	CTDOH-PH-0723,NELAC-NY10854,NJDEP-CT005,PADEP-68-044		
117-84-0	Di-n-octyl phthalate	ND		mg/kg dry	0.0460	0.0918	2	EPA 8270E	03/27/2025 08:00	03/27/2025 17:24	SS
								Certifications:	CTDOH-PH-0723,NELAC-NY10854,NJDEP-CT005,PADEP-68-044		
122-39-4	Diphenylamine	ND		mg/kg dry	0.0918	0.183	2	EPA 8270E	03/27/2025 08:00	03/27/2025 17:24	SS
								Certifications:	NELAC-NY10854,NJDEP-CT005,PADEP-68-04440		
206-44-0	**Fluoranthene**	**0.497**		mg/kg dry	0.0460	0.0918	2	EPA 8270E	03/27/2025 08:00	03/27/2025 17:24	SS
								Certifications:	CTDOH-PH-0723,NELAC-NY10854,NJDEP-CT005,PADEP-68-044		

Sample Information

Client Sample ID: SB14_5-7 **York Sample ID:** 25C1483-01

York Project (SDG) No.	Client Project ID	Matrix	Collection Date/Time	Date Received
25C1483	170745301	Soil	March 22, 2025 10:30 am	03/24/2025

SVOA, 8270 MASTER

Log-in Notes:

Sample Notes:

Sample Prepared by Method: EPA 3550C

CAS No.	Parameter	Result	Flag	Units	Reported to LOD/MDL	LOQ	Dilution	Reference Method	Date/Time Prepared	Date/Time Analyzed	Analyst
86-73-7	Fluorene	ND		mg/kg dry	0.0460	0.0918	2	EPA 8270E	03/27/2025 08:00	03/27/2025 17:24	SS
								Certifications:	NELAC-NY10854,NJDEP-CT005,PADEP-68-04440		
118-74-1	Hexachlorobenzene	ND		mg/kg dry	0.0460	0.0918	2	EPA 8270E	03/27/2025 08:00	03/27/2025 17:24	SS
								Certifications:	CTDOH-PH-0723,NELAC-NY10854,NJDEP-CT005,PADEP-68-044		
87-68-3	Hexachlorobutadiene	ND		mg/kg dry	0.0460	0.0918	2	EPA 8270E	03/27/2025 08:00	03/27/2025 17:24	SS
								Certifications:	CTDOH-PH-0723,NELAC-NY10854,NJDEP-CT005,PADEP-68-044		
77-47-4	Hexachlorocyclopentadiene	ND		mg/kg dry	0.0460	0.0918	2	EPA 8270E	03/27/2025 08:00	03/27/2025 17:24	SS
								Certifications:	CTDOH-PH-0723,NELAC-NY10854,NJDEP-CT005,PADEP-68-044		
67-72-1	Hexachloroethane	ND		mg/kg dry	0.0460	0.0918	2	EPA 8270E	03/27/2025 08:00	03/27/2025 17:24	SS
								Certifications:	CTDOH-PH-0723,NELAC-NY10854,NJDEP-CT005,PADEP-68-044		
193-39-5	**Indeno(1,2,3-cd)pyrene**	**0.137**		mg/kg dry	0.0460	0.0918	2	EPA 8270E	03/27/2025 08:00	03/27/2025 17:24	SS
								Certifications:	CTDOH-PH-0723,NELAC-NY10854,NJDEP-CT005,PADEP-68-044		
78-59-1	Isophorone	ND		mg/kg dry	0.0460	0.0918	2	EPA 8270E	03/27/2025 08:00	03/27/2025 17:24	SS
								Certifications:	CTDOH-PH-0723,NELAC-NY10854,NJDEP-CT005,PADEP-68-044		
91-20-3	Naphthalene	ND		mg/kg dry	0.0460	0.0918	2	EPA 8270E	03/27/2025 08:00	03/27/2025 17:24	SS
								Certifications:	CTDOH-PH-0723,NELAC-NY10854,NJDEP-CT005,PADEP-68-044		
98-95-3	Nitrobenzene	ND		mg/kg dry	0.0460	0.0918	2	EPA 8270E	03/27/2025 08:00	03/27/2025 17:24	SS
								Certifications:	CTDOH-PH-0723,NELAC-NY10854,NJDEP-CT005,PADEP-68-044		
62-75-9	N-Nitrosodimethylamine	ND		mg/kg dry	0.0460	0.0918	2	EPA 8270E	03/27/2025 08:00	03/27/2025 17:24	SS
								Certifications:	CTDOH-PH-0723,NELAC-NY10854,NJDEP-CT005,PADEP-68-044		
621-64-7	N-nitroso-di-n-propylamine	ND		mg/kg dry	0.0460	0.0918	2	EPA 8270E	03/27/2025 08:00	03/27/2025 17:24	SS
								Certifications:	CTDOH-PH-0723,NELAC-NY10854,NJDEP-CT005,PADEP-68-044		
86-30-6	N-Nitrosodiphenylamine	ND		mg/kg dry	0.0460	0.0918	2	EPA 8270E	03/27/2025 08:00	03/27/2025 17:24	SS
								Certifications:	CTDOH-PH-0723,NELAC-NY10854,NJDEP-CT005,PADEP-68-044		
87-86-5	Pentachlorophenol	ND		mg/kg dry	0.0460	0.0918	2	EPA 8270E	03/27/2025 08:00	03/27/2025 17:24	SS
								Certifications:	CTDOH-PH-0723,NELAC-NY10854,NJDEP-CT005,PADEP-68-044		
85-01-8	**Phenanthrene**	**0.340**		mg/kg dry	0.0460	0.0918	2	EPA 8270E	03/27/2025 08:00	03/27/2025 17:24	SS
								Certifications:	CTDOH-PH-0723,NELAC-NY10854,NJDEP-CT005,PADEP-68-044		
108-95-2	Phenol	ND		mg/kg dry	0.0460	0.0918	2	EPA 8270E	03/27/2025 08:00	03/27/2025 17:24	SS
								Certifications:	CTDOH-PH-0723,NELAC-NY10854,NJDEP-CT005,PADEP-68-044		
129-00-0	**Pyrene**	**0.490**		mg/kg dry	0.0460	0.0918	2	EPA 8270E	03/27/2025 08:00	03/27/2025 17:24	SS
								Certifications:	CTDOH-PH-0723,NELAC-NY10854,NJDEP-CT005,PADEP-68-044		
110-86-1	Pyridine	ND		mg/kg dry	0.184	0.368	2	EPA 8270E	03/27/2025 08:00	03/27/2025 17:24	SS
								Certifications:	CTDOH-PH-0723,NELAC-NY10854,NJDEP-CT005,PADEP-68-044		

	Surrogate Recoveries	Result	Acceptance Range
367-12-4	*Surrogate: SURR: 2-Fluorophenol*	*42.8 %*	*20-108*
13127-88-3	*Surrogate: SURR: Phenol-d6*	*43.8 %*	*23-114*
4165-60-0	*Surrogate: SURR: Nitrobenzene-d5*	*53.1 %*	*22-108*
321-60-8	*Surrogate: SURR: 2-Fluorobiphenyl*	*59.3 %*	*21-113*
118-79-6	*Surrogate: SURR: 2,4,6-Tribromophenol*	*53.2 %*	*19-110*
1718-51-0	*Surrogate: SURR: Terphenyl-d14*	*66.1 %*	*24-116*

Sample Information

Client Sample ID: SB14_5-7 **York Sample ID:** 25C1483-01

York Project (SDG) No.	Client Project ID	Matrix	Collection Date/Time	Date Received
25C1483	170745301	Soil	March 22, 2025 10:30 am	03/24/2025

Semi-Volatiles, 1,4-Dioxane 8270 SIM-Soil

Log-in Notes:

Sample Notes:

Sample Prepared by Method: EPA 3550C

CAS No.	Parameter	Result	Flag	Units	Reported to LOQ	Dilution	Reference Method	Date/Time Prepared	Date/Time Analyzed	Analyst
123-91-1	1,4-Dioxane	ND		ug/kg	19.2	1	EPA 8270D SIM Certifications: NELAC-NY10854	03/27/2025 08:00	03/28/2025 12:36	SS

	Surrogate Recoveries	Result	Acceptance Range
17647-74-4	*Surrogate: 1,4-Dioxane-d8*	*82.0 %*	*39-127.5*

PFAS, EPA 1633 Target List

Log-in Notes:

Sample Notes:

Sample Prepared by Method: EPA 1633 Prep

CAS No.	Parameter	Result	Flag	Units	Reported to LOD/MDL	LOQ	Dilution	Reference Method	Date/Time Prepared	Date/Time Analyzed	Analyst
375-73-5	* Perfluorobutanesulfonic acid (PFBS)	ND		ug/kg dry	0.124	0.198	1	EPA 1633 Draft 3 Certifications: NELAC-NH2097 ,NJDEP-NY037	03/29/2025 12:23	03/30/2025 19:44	KFH
307-24-4	Perfluorohexanoic acid (PFHxA)	ND		ug/kg dry	0.0594	0.224	1	EPA 1633 Draft 3 Certifications: NELAC-NH2097 ,NELAC-NY12058,NJDEP-NY037	03/29/2025 12:23	03/30/2025 19:44	KFH
375-85-9	Perfluoroheptanoic acid (PFHpA)	ND		ug/kg dry	0.118	0.224	1	EPA 1633 Draft 3 Certifications: NELAC-NH2097 ,NELAC-NY12058,NJDEP-NY037	03/29/2025 12:23	03/30/2025 19:44	KFH
355-46-4	* Perfluorohexanesulfonic acid (PFHxS)	ND		ug/kg dry	0.201	0.205	1	EPA 1633 Draft 3 Certifications: NELAC-NH2097 ,NJDEP-NY037	03/29/2025 12:23	03/30/2025 19:44	KFH
335-67-1	Perfluorooctanoic acid (PFOA)	ND		ug/kg dry	0.193	0.224	1	EPA 1633 Draft 3 Certifications: NELAC-NH2097 ,NELAC-NY12058,NJDEP-NY037	03/29/2025 12:23	03/30/2025 19:44	KFH
1763-23-1	Perfluorooctanesulfonic acid (PFOS)	ND		ug/kg dry	0.187	0.208	1	EPA 1633 Draft 3 Certifications: NELAC-NH2097 ,NELAC-NY12058,NJDEP-NY037	03/29/2025 12:23	03/30/2025 19:44	KFH
375-95-1	Perfluorononanoic acid (PFNA)	ND		ug/kg dry	0.212	0.224	1	EPA 1633 Draft 3 Certifications: NELAC-NH2097 ,NELAC-NY12058,NJDEP-NY037	03/29/2025 12:23	03/30/2025 19:44	KFH
335-76-2	Perfluorodecanoic acid (PFDA)	ND		ug/kg dry	0.214	0.224	1	EPA 1633 Draft 3 Certifications: NELAC-NH2097 ,NELAC-NY12058,NJDEP-NY037	03/29/2025 12:23	03/30/2025 19:44	KFH
2058-94-8	Perfluoroundecanoic acid (PFUnA)	ND		ug/kg dry	0.222	0.224	1	EPA 1633 Draft 3 Certifications: NELAC-NH2097 ,NELAC-NY12058,NJDEP-NY037	03/29/2025 12:23	03/30/2025 19:44	KFH
307-55-1	Perfluorododecanoic acid (PFDoA)	ND		ug/kg dry	0.183	0.224	1	EPA 1633 Draft 3 Certifications: NELAC-NH2097 ,NELAC-NY12058,NJDEP-NY037	03/29/2025 12:23	03/30/2025 19:44	KFH
72629-94-8	Perfluorotridecanoic acid (PFTrDA)	ND		ug/kg dry	0.140	0.224	1	EPA 1633 Draft 3 Certifications: NELAC-NH2097 ,NELAC-NY12058,NJDEP-NY037	03/29/2025 12:23	03/30/2025 19:44	KFH
376-06-7	Perfluorotetradecanoic acid (PFTA)	ND		ug/kg dry	0.115	0.224	1	EPA 1633 Draft 3 Certifications: NELAC-NH2097 ,NELAC-NY12058,NJDEP-NY037	03/29/2025 12:23	03/30/2025 19:44	KFH
2355-31-9	N-MeFOSAA	ND		ug/kg dry	0.166	0.224	1	EPA 1633 Draft 3 Certifications: NELAC-NH2097 ,NELAC-NY12058,NJDEP-NY037	03/29/2025 12:23	03/30/2025 19:44	KFH
2991-50-6	N-EtFOSAA	ND		ug/kg dry	0.217	0.224	1	EPA 1633 Draft 3 Certifications: NELAC-NH2097 ,NELAC-NY12058,NJDEP-NY037	03/29/2025 12:23	03/30/2025 19:44	KFH
2706-90-3	Perfluoropentanoic acid (PFPeA)	ND		ug/kg dry	0.122	0.448	1	EPA 1633 Draft 3 Certifications: NELAC-NH2097 ,NELAC-NY12058,NJDEP-NY037	03/29/2025 12:23	03/30/2025 19:44	KFH
754-91-6	* Perfluoro-1-octanesulfonamide (FOSA)	ND		ug/kg dry	0.164	0.224	1	EPA 1633 Draft 3 Certifications: NELAC-NH2097 ,NJDEP-NY037	03/29/2025 12:23	03/30/2025 19:44	KFH

Sample Information

Client Sample ID: SB14_5-7 **York Sample ID:** 25C1483-01

York Project (SDG) No.	Client Project ID	Matrix	Collection Date/Time	Date Received
25C1483	170745301	Soil	March 22, 2025 10:30 am	03/24/2025

PFAS, EPA 1633 Target List **Log-in Notes:** **Sample Notes:**

Sample Prepared by Method: EPA 1633 Prep

CAS No.	Parameter	Result	Flag	Units	Reported to LOD/MDL	LOQ	Dilution	Reference Method	Date/Time Prepared	Date/Time Analyzed	Analyst
375-92-8	* Perfluoro-1-heptanesulfonic acid (PFHpS)	ND		ug/kg dry	0.174	0.224	1	EPA 1633 Draft 3 Certifications: NELAC-NH2097 ,NJDEP-NY037	03/29/2025 12:23	03/30/2025 19:44	KFH
335-77-3	* Perfluoro-1-decanesulfonic acid (PFDS)	ND		ug/kg dry	0.214	0.216	1	EPA 1633 Draft 3 Certifications: NELAC-NH2097 ,NJDEP-NY037	03/29/2025 12:23	03/30/2025 19:44	KFH
27619-97-2	* 1H,1H,2H,2H-Perfluorooctanesulfonic acid (6:2 FTS)	ND		ug/kg dry	0.840	0.851	1	EPA 1633 Draft 3 Certifications: NELAC-NH2097 ,NJDEP-NY037	03/29/2025 12:23	03/30/2025 19:44	KFH
39108-34-4	1H,1H,2H,2H-Perfluorodecanesulfonic acid (8:2 FTS)	ND		ug/kg dry	0.846	0.860	1	EPA 1633 Draft 3 Certifications: NELAC-NH2097 ,NELAC-NY12058,NJDEP-NY037	03/29/2025 12:23	03/30/2025 19:44	KFH
375-22-4	Perfluoro-n-butanoic acid (PFBA)	ND		ug/kg dry	0.122	0.896	1	EPA 1633 Draft 3 Certifications: NELAC-NH2097 ,NELAC-NY12058,NJDEP-NY037	03/29/2025 12:23	03/30/2025 19:44	KFH
113507-82-7	* Perfluoro(2-ethoxyethane)sulfonic acid (PFEESA)	ND		ug/kg dry	0.156	0.399	1	EPA 1633 Draft 3 Certifications: NELAC-NH2097	03/29/2025 12:23	03/30/2025 19:44	KFH
151772-58-6	* Perfluoro-3,6-dioxaheptanoic acid (NFDHA)	ND		ug/kg dry	0.216	0.448	1	EPA 1633 Draft 3 Certifications: NELAC-NH2097	03/29/2025 12:23	03/30/2025 19:44	KFH
377-73-1	* Perfluoro-4-oxapentanoic acid (PFMPA)	ND		ug/kg dry	0.0695	0.448	1	EPA 1633 Draft 3 Certifications: NELAC-NH2097	03/29/2025 12:23	03/30/2025 19:44	KFH
863090-89-5	* Perfluoro-5-oxahexanoic acid (PFMBA)	ND		ug/kg dry	0.108	0.448	1	EPA 1633 Draft 3 Certifications: NELAC-NH2097	03/29/2025 12:23	03/30/2025 19:44	KFH
2706-91-4	* Perfluoro-1-pentanesulfonate (PFPeS)	ND		ug/kg dry	0.176	0.211	1	EPA 1633 Draft 3 Certifications: NELAC-NH2097 ,NJDEP-NY037	03/29/2025 12:23	03/30/2025 19:44	KFH
757124-72-4	* 1H,1H,2H,2H-Perfluorohexanesulfonic acid (4:2 FTS)	ND		ug/kg dry	0.667	0.840	1	EPA 1633 Draft 3 Certifications: NELAC-NH2097 ,NJDEP-NY037	03/29/2025 12:23	03/30/2025 19:44	KFH
13252-13-6	* HFPO-DA (Gen-X)	ND		ug/kg dry	0.681	0.896	1	EPA 1633 Draft 3 Certifications: NELAC-NH2097 ,NJDEP-NY037	03/29/2025 12:23	03/30/2025 19:44	KFH
763051-92-9	* 11CL-PF3OUdS	ND		ug/kg dry	0.348	0.847	1	EPA 1633 Draft 3 Certifications: NELAC-NH2097 ,NJDEP-NY037	03/29/2025 12:23	03/30/2025 19:44	KFH
756426-58-1	* 9CL-PF3ONS	ND		ug/kg dry	0.276	0.838	1	EPA 1633 Draft 3 Certifications: NELAC-NH2097 ,NJDEP-NY037	03/29/2025 12:23	03/30/2025 19:44	KFH
919005-14-4	* ADONA	ND		ug/kg dry	0.195	0.847	1	EPA 1633 Draft 3 Certifications: NELAC-NH2097 ,NJDEP-NY037	03/29/2025 12:23	03/30/2025 19:44	KFH
79780-39-5	* Perfluorododecanesulfonic acid (PFDoS)	ND		ug/kg dry	0.189	0.217	1	EPA 1633 Draft 3 Certifications: NELAC-NH2097	03/29/2025 12:23	03/30/2025 19:44	KFH
68259-12-1	* Perfluoro-1-nonanesulfonic acid (PFNS)	ND		ug/kg dry	0.139	0.215	1	EPA 1633 Draft 3 Certifications: NELAC-NH2097 ,NJDEP-NY037	03/29/2025 12:23	03/30/2025 19:44	KFH
356-02-5	* 3-Perfluoropropyl propanoic acid (FPrPA)	ND		ug/kg dry	0.710	1.12	1	EPA 1633 Draft 3 Certifications: NELAC-NH2097	03/29/2025 12:23	03/30/2025 19:44	KFH
914637-49-3	* 3-Perfluoropentyl propanoic acid (FPePA)	ND		ug/kg dry	2.35	5.60	1	EPA 1633 Draft 3 Certifications: NELAC-NH2097	03/29/2025 12:23	03/30/2025 19:44	KFH
812-70-4	* 3-Perfluoroheptyl propanoic acid (FHpPA)	ND	PF-CCV-L	ug/kg dry	1.68	5.60	1	EPA 1633 Draft 3 Certifications: NELAC-NH2097	03/29/2025 12:23	03/30/2025 19:44	KFH
24448-09-7	* N-MeFOSE	ND		ug/kg dry	0.684	2.24	1	EPA 1633 Draft 3 Certifications: NELAC-NH2097	03/29/2025 12:23	03/30/2025 19:44	KFH

Sample Information

Client Sample ID: SB14_5-7 **York Sample ID:** 25C1483-01

York Project (SDG) No.	Client Project ID	Matrix	Collection Date/Time	Date Received
25C1483	170745301	Soil	March 22, 2025 10:30 am	03/24/2025

PFAS, EPA 1633 Target List **Log-in Notes:** **Sample Notes:**

Sample Prepared by Method: EPA 1633 Prep

CAS No.	Parameter	Result	Flag	Units	Reported to LOD/MDL	LOQ	Dilution	Reference Method	Date/Time Prepared	Date/Time Analyzed	Analyst
31506-32-8	* N-MeFOSA	ND		ug/kg dry	0.202	0.224	1	EPA 1633 Draft 3 Certifications: NELAC-NH2097	03/29/2025 12:23	03/30/2025 19:44	KFH
1691-99-2	* N-EtFOSE	ND		ug/kg dry	0.781	2.24	1	EPA 1633 Draft 3 Certifications: NELAC-NH2097	03/29/2025 12:23	03/30/2025 19:44	KFH
4151-50-2	* N-EtFOSA	ND		ug/kg dry	0.222	0.224	1	EPA 1633 Draft 3 Certifications: NELAC-NH2097	03/29/2025 12:23	03/30/2025 19:44	KFH

	Surrogate Recoveries	Result		Acceptance Range
M3PFBS	*Surrogate: M3PFBS*	*100 %*		*25-150*
13C5PFHXA	*Surrogate: M5PFHxA*	*89.9 %*		*25-150*
13C4PFHPA	*Surrogate: M4PFHpA*	*87.9 %*		*25-150*
13C3PFHXS	*Surrogate: M3PFHxS*	*102 %*		*25-150*
13C8PFOA	*Surrogate: Perfluoro-n-[13C8]octanoic aci*	*92.3 %*		*25-150*
13C6PFDA	*Surrogate: M6PFDA*	*81.8 %*		*25-150*
13C7PFUNA	*Surrogate: M7PFUdA*	*104 %*		*25-150*
960315-52-0	*Surrogate: Perfluoro-n-[1,2-13C2]dodecan*	*88.0 %*		*25-150*
13C2PFTEDA	*Surrogate: M2PFTeDA*	*67.8 %*		*10-150*
13C4PFBA	*Surrogate: Perfluoro-n-[13C4]butanoic aci*	*7.04 %*	PFSu-L	*25-150*
13C8PFOS	*Surrogate: Perfluoro-1-[13C8]octanesulfor*	*83.6 %*		*25-150*
13C5PFPEA	*Surrogate: Perfluoro-n-[13C5]pentanoic ac*	*85.1 %*		*25-150*
13C8FOSA	*Surrogate: Perfluoro-1-[13C8]octanesulfor*	*77.3 %*		*10-150*
D3-NMEFOSAA	*Surrogate: d3-N-MeFOSAA*	*94.3 %*		*25-150*
D5-NETFOSAA	*Surrogate: d5-N-EtFOSAA*	*115 %*		*25-150*
M2-6:2FTS	*Surrogate: M2-6:2 FTS*	*102 %*		*25-200*
M2-8:2FTS	*Surrogate: M2-8:2 FTS*	*139 %*		*25-200*
13C9PFNA	*Surrogate: M9PFNA*	*91.2 %*		*25-150*
M2-4:2FTS	*Surrogate: M2-4:2 FTS*	*95.7 %*		*25-150*
936109-37-4	*Surrogate: d-N-MeFOSA*	*67.4 %*		*25-150*
936109-40-9	*Surrogate: d-N-EtFOSA*	*68.4 %*		*25-150*
M3HFPO-DA	*Surrogate: M3HFPO-DA*	*89.9 %*		*25-150*
D9-NETPFOSAI	*Surrogate: d9-N-EtFOSE*	*69.6 %*		*25-150*
D7-NMEPFOSA	*Surrogate: d7-N-MeFOSE*	*67.1 %*		*25-150*

Sample Information

Client Sample ID: SB14_5-7 **York Sample ID:** 25C1483-01

York Project (SDG) No.	Client Project ID	Matrix	Collection Date/Time	Date Received
25C1483	170745301	Soil	March 22, 2025 10:30 am	03/24/2025

PEST, 8081 MASTER **Log-in Notes:** **Sample Notes:**

Sample Prepared by Method: EPA 3550C

CAS No.	Parameter	Result	Flag	Units	Reported to LOQ	Dilution	Reference Method	Date/Time Prepared	Date/Time Analyzed	Analyst
72-54-8	4,4'-DDD	ND		mg/kg dry	0.00182	5	EPA 8081B	03/27/2025 08:44	03/28/2025 10:28	RJ
							Certifications:	CTDOH-PH-0723,NELAC-NY10854,NJDEP-CT005,PADEP-68-044		
72-55-9	4,4'-DDE	ND		mg/kg dry	0.00182	5	EPA 8081B	03/27/2025 08:44	03/28/2025 10:28	RJ
							Certifications:	CTDOH-PH-0723,NELAC-NY10854,NJDEP-CT005,PADEP-68-044		
50-29-3	4,4'-DDT	ND		mg/kg dry	0.00182	5	EPA 8081B	03/27/2025 08:44	03/28/2025 10:28	RJ
							Certifications:	CTDOH-PH-0723,NELAC-NY10854,NJDEP-CT005,PADEP-68-044		
309-00-2	Aldrin	ND		mg/kg dry	0.00182	5	EPA 8081B	03/27/2025 08:44	03/28/2025 10:28	RJ
							Certifications:	CTDOH-PH-0723,NELAC-NY10854,NJDEP-CT005,PADEP-68-044		
319-84-6	alpha-BHC	ND		mg/kg dry	0.00182	5	EPA 8081B	03/27/2025 08:44	03/28/2025 10:28	RJ
							Certifications:	CTDOH-PH-0723,NELAC-NY10854,NJDEP-CT005,PADEP-68-044		
5103-71-9	alpha-Chlordane	ND		mg/kg dry	0.00182	5	EPA 8081B	03/27/2025 08:44	03/28/2025 10:28	RJ
							Certifications:	NELAC-NY10854,NJDEP-CT005		
319-85-7	beta-BHC	ND		mg/kg dry	0.00182	5	EPA 8081B	03/27/2025 08:44	03/28/2025 10:28	RJ
							Certifications:	CTDOH-PH-0723,NELAC-NY10854,NJDEP-CT005,PADEP-68-044		
319-86-8	delta-BHC	ND		mg/kg dry	0.00182	5	EPA 8081B	03/27/2025 08:44	03/28/2025 10:28	RJ
							Certifications:	CTDOH-PH-0723,NELAC-NY10854,NJDEP-CT005,PADEP-68-044		
60-57-1	Dieldrin	ND		mg/kg dry	0.00182	5	EPA 8081B	03/27/2025 08:44	03/28/2025 10:28	RJ
							Certifications:	CTDOH-PH-0723,NELAC-NY10854,NJDEP-CT005,PADEP-68-044		
959-98-8	Endosulfan I	ND		mg/kg dry	0.00182	5	EPA 8081B	03/27/2025 08:44	03/28/2025 10:28	RJ
							Certifications:	CTDOH-PH-0723,NELAC-NY10854,NJDEP-CT005,PADEP-68-044		
33213-65-9	Endosulfan II	ND		mg/kg dry	0.00182	5	EPA 8081B	03/27/2025 08:44	03/28/2025 10:28	RJ
							Certifications:	CTDOH-PH-0723,NELAC-NY10854		
1031-07-8	Endosulfan sulfate	ND		mg/kg dry	0.00182	5	EPA 8081B	03/27/2025 08:44	03/28/2025 10:28	RJ
							Certifications:	CTDOH-PH-0723,NELAC-NY10854,NJDEP-CT005,PADEP-68-044		
72-20-8	Endrin	ND		mg/kg dry	0.00182	5	EPA 8081B	03/27/2025 08:44	03/28/2025 10:28	RJ
							Certifications:	CTDOH-PH-0723,NELAC-NY10854,NJDEP-CT005,PADEP-68-044		
7421-93-4	Endrin aldehyde	ND		mg/kg dry	0.00182	5	EPA 8081B	03/27/2025 08:44	03/28/2025 10:28	RJ
							Certifications:	CTDOH-PH-0723,NELAC-NY10854,NJDEP-CT005,PADEP-68-044		
53494-70-5	Endrin ketone	ND		mg/kg dry	0.00182	5	EPA 8081B	03/27/2025 08:44	03/28/2025 10:28	RJ
							Certifications:	CTDOH-PH-0723,NELAC-NY10854,NJDEP-CT005,PADEP-68-044		
58-89-9	gamma-BHC (Lindane)	ND		mg/kg dry	0.00182	5	EPA 8081B	03/27/2025 08:44	03/28/2025 10:28	RJ
							Certifications:	CTDOH-PH-0723,NELAC-NY10854,NJDEP-CT005,PADEP-68-044		
5566-34-7	gamma-Chlordane	ND		mg/kg dry	0.00182	5	EPA 8081B	03/27/2025 08:44	03/28/2025 10:28	RJ
							Certifications:	NELAC-NY10854,NJDEP-CT005		
76-44-8	Heptachlor	ND		mg/kg dry	0.00182	5	EPA 8081B	03/27/2025 08:44	03/28/2025 10:28	RJ
							Certifications:	CTDOH-PH-0723,NELAC-NY10854,NJDEP-CT005,PADEP-68-044		
1024-57-3	Heptachlor epoxide	ND		mg/kg dry	0.00182	5	EPA 8081B	03/27/2025 08:44	03/28/2025 10:28	RJ
							Certifications:	CTDOH-PH-0723,NELAC-NY10854,NJDEP-CT005,PADEP-68-044		
72-43-5	Methoxychlor	ND		mg/kg dry	0.00182	5	EPA 8081B	03/27/2025 08:44	03/28/2025 10:28	RJ
							Certifications:	CTDOH-PH-0723,NELAC-NY10854,NJDEP-CT005,PADEP-68-044		
8001-35-2	Toxaphene	ND		mg/kg dry	0.182	5	EPA 8081B	03/27/2025 08:44	03/28/2025 10:28	RJ
							Certifications:	CTDOH-PH-0723,NELAC-NY10854,NJDEP-CT005,PADEP-68-044		

Sample Information

Client Sample ID: SB14_5-7 **York Sample ID:** 25C1483-01

York Project (SDG) No.	Client Project ID	Matrix	Collection Date/Time	Date Received
25C1483	170745301	Soil	March 22, 2025 10:30 am	03/24/2025

PEST, 8081 MASTER

Log-in Notes: **Sample Notes:**

Sample Prepared by Method: EPA 3550C

CAS No.	Parameter	Result	Flag	Units	Reported to LOQ	Dilution	Reference Method	Date/Time Prepared	Date/Time Analyzed	Analyst
57-74-9	* Chlordane, total	ND		mg/kg dry	0.0365	5	EPA 8081B	03/27/2025 08:44	03/28/2025 10:28	RJ
							Certifications:			

	Surrogate Recoveries	Result	Acceptance Range
2051-24-3	*Surrogate: Decachlorobiphenyl*	*95.9 %*	*30-150*
877-09-8	*Surrogate: Tetrachloro-m-xylene*	*94.9 %*	*30-150*

PCB, 8082 MASTER

Log-in Notes: **Sample Notes:**

Sample Prepared by Method: EPA 3550C

CAS No.	Parameter	Result	Flag	Units	Reported to LOQ	Dilution	Reference Method	Date/Time Prepared	Date/Time Analyzed	Analyst
12674-11-2	Aroclor 1016	ND		mg/kg dry	0.0184	1	EPA 8082A	03/27/2025 08:38	03/28/2025 10:41	NF
							Certifications:	NELAC-NY10854,CTDOH-PH-0723,NJDEP-CT005,PADEP-68-044		
11104-28-2	Aroclor 1221	ND		mg/kg dry	0.0184	1	EPA 8082A	03/27/2025 08:38	03/28/2025 10:41	NF
							Certifications:	NELAC-NY10854,CTDOH-PH-0723,NJDEP-CT005,PADEP-68-044		
11141-16-5	Aroclor 1232	ND		mg/kg dry	0.0184	1	EPA 8082A	03/27/2025 08:38	03/28/2025 10:41	NF
							Certifications:	NELAC-NY10854,CTDOH-PH-0723,NJDEP-CT005,PADEP-68-044		
53469-21-9	Aroclor 1242	ND		mg/kg dry	0.0184	1	EPA 8082A	03/27/2025 08:38	03/28/2025 10:41	NF
							Certifications:	NELAC-NY10854,CTDOH-PH-0723,NJDEP-CT005,PADEP-68-044		
12672-29-6	Aroclor 1248	ND		mg/kg dry	0.0184	1	EPA 8082A	03/27/2025 08:38	03/28/2025 10:41	NF
							Certifications:	NELAC-NY10854,CTDOH-PH-0723,NJDEP-CT005,PADEP-68-044		
11097-69-1	Aroclor 1254	ND		mg/kg dry	0.0184	1	EPA 8082A	03/27/2025 08:38	03/28/2025 10:41	NF
							Certifications:	NELAC-NY10854,CTDOH-PH-0723,NJDEP-CT005,PADEP-68-044		
11096-82-5	Aroclor 1260	ND		mg/kg dry	0.0184	1	EPA 8082A	03/27/2025 08:38	03/28/2025 10:41	NF
							Certifications:	NELAC-NY10854,CTDOH-PH-0723,NJDEP-CT005,PADEP-68-044		
1336-36-3	* Total PCBs	ND		mg/kg dry	0.0184	1	EPA 8082A	03/27/2025 08:38	03/28/2025 10:41	NF
							Certifications:			

	Surrogate Recoveries	Result	Acceptance Range
877-09-8	*Surrogate: Tetrachloro-m-xylene*	*91.5 %*	*30-120*
2051-24-3	*Surrogate: Decachlorobiphenyl*	*64.0 %*	*30-120*

HERB, 8151 MASTER

Log-in Notes: **Sample Notes:**

Sample Prepared by Method: EPA 3550C/8151A

CAS No.	Parameter	Result	Flag	Units	Reported to LOQ	Dilution	Reference Method	Date/Time Prepared	Date/Time Analyzed	Analyst
93-76-5	2,4,5-T	ND		mg/kg dry	0.0219	1	EPA 8151A	03/27/2025 08:00	03/27/2025 14:32	GXB
							Certifications:	CTDOH-PH-0723,NELAC-NY10854,NJDEP-CT005,PADEP-68-044		
93-72-1	2,4,5-TP (Silvex)	ND		mg/kg dry	0.0219	1	EPA 8151A	03/27/2025 08:00	03/27/2025 14:32	GXB
							Certifications:	CTDOH-PH-0723,NELAC-NY10854,NJDEP-CT005,PADEP-68-044		
94-75-7	2,4-D	ND		mg/kg dry	0.0219	1	EPA 8151A	03/27/2025 08:00	03/27/2025 14:32	GXB
							Certifications:	CTDOH-PH-0723,NELAC-NY10854,NJDEP-CT005,PADEP-68-044		

	Surrogate Recoveries	Result	Acceptance Range

Sample Information

Client Sample ID: SB14_5-7 **York Sample ID:** 25C1483-01

York Project (SDG) No.	Client Project ID	Matrix	Collection Date/Time	Date Received
25C1483	170745301	Soil	March 22, 2025 10:30 am	03/24/2025

HERB, 8151 MASTER

Log-in Notes: **Sample Notes:**

Sample Prepared by Method: EPA 3550C/8151A

CAS No.	Parameter	Result	Flag	Units	Reported to LOQ	Dilution	Reference Method	Date/Time Prepared	Date/Time Analyzed	Analyst
19719-28-9	*Surrogate: 2,4-Dichlorophenylacetic acid (.*	*60.8 %*			*21-150*					

Metals, Target Analyte

Log-in Notes: **Sample Notes:**

Sample Prepared by Method: EPA 3050B

CAS No.	Parameter	Result	Flag	Units	Reported to LOQ	Dilution	Reference Method	Date/Time Prepared	Date/Time Analyzed	Analyst
7429-90-5	**Aluminum**	**6320**		mg/kg dry	4.65	1	EPA 6010D	03/26/2025 14:43	03/27/2025 11:26	AGNR
							Certifications:	CTDOH-PH-0723,NELAC-NY10854,NJDEP-CT005,PADEP-68-044		
7440-36-0	Antimony	ND		mg/kg dry	2.32	1	EPA 6010D	03/26/2025 14:43	03/27/2025 11:26	AGNR
							Certifications:	CTDOH-PH-0723,NELAC-NY10854,NJDEP-CT005,PADEP-68-044		
7440-38-2	**Arsenic**	**5.79**		mg/kg dry	1.39	1	EPA 6010D	03/26/2025 14:43	03/27/2025 11:26	AGNR
							Certifications:	CTDOH-PH-0723,NELAC-NY10854,NJDEP-CT005,PADEP-68-044		
7440-39-3	**Barium**	**178**		mg/kg dry	2.32	1	EPA 6010D	03/26/2025 14:43	03/27/2025 11:26	AGNR
							Certifications:	CTDOH-PH-0723,NELAC-NY10854,NJDEP-CT005,PADEP-68-044		
7440-41-7	**Beryllium**	**0.407**		mg/kg dry	0.047	1	EPA 6010D	03/26/2025 14:43	03/27/2025 11:26	AGNR
							Certifications:	CTDOH-PH-0723,NELAC-NY10854,NJDEP-CT005,PADEP-68-044		
7440-43-9	Cadmium	ND		mg/kg dry	0.279	1	EPA 6010D	03/26/2025 14:43	03/27/2025 11:26	AGNR
							Certifications:	CTDOH-PH-0723,NELAC-NY10854,NJDEP-CT005,PADEP-68-044		
7440-70-2	**Calcium**	**40500**		mg/kg dry	4.65	1	EPA 6010D	03/26/2025 14:43	03/27/2025 11:26	AGNR
							Certifications:	CTDOH-PH-0723,NELAC-NY10854,NJDEP-CT005,PADEP-68-044		
7440-47-3	**Chromium**	**14.6**		mg/kg dry	0.465	1	EPA 6010D	03/26/2025 14:43	03/27/2025 11:26	AGNR
							Certifications:	CTDOH-PH-0723,NELAC-NY10854,NJDEP-CT005,PADEP-68-044		
7440-48-4	**Cobalt**	**4.93**		mg/kg dry	0.372	1	EPA 6010D	03/26/2025 14:43	03/27/2025 11:26	AGNR
							Certifications:	CTDOH-PH-0723,NELAC-NY10854,NJDEP-CT005,PADEP-68-044		
7440-50-8	**Copper**	**26.1**		mg/kg dry	1.86	1	EPA 6010D	03/26/2025 14:43	03/27/2025 11:26	AGNR
							Certifications:	CTDOH-PH-0723,NELAC-NY10854,NJDEP-CT005,PADEP-68-044		
7439-89-6	**Iron**	**12100**	M-CCV 1	mg/kg dry	23.2	1	EPA 6010D	03/26/2025 14:43	03/27/2025 11:26	AGNR
							Certifications:	CTDOH-PH-0723,NELAC-NY10854,NJDEP-CT005,PADEP-68-044		
7439-92-1	**Lead**	**402**		mg/kg dry	0.465	1	EPA 6010D	03/26/2025 14:43	03/27/2025 11:26	AGNR
							Certifications:	CTDOH-PH-0723,NELAC-NY10854,NJDEP-CT005,PADEP-68-044		
7439-95-4	**Magnesium**	**15500**		mg/kg dry	4.65	1	EPA 6010D	03/26/2025 14:43	03/27/2025 11:26	AGNR
							Certifications:	CTDOH-PH-0723,NELAC-NY10854,NJDEP-CT005,PADEP-68-044		
7439-96-5	**Manganese**	**202**		mg/kg dry	0.465	1	EPA 6010D	03/26/2025 14:43	03/27/2025 11:26	AGNR
							Certifications:	CTDOH-PH-0723,NELAC-NY10854,NJDEP-CT005,PADEP-68-044		
7440-02-0	**Nickel**	**12.1**		mg/kg dry	0.926	1	EPA 6010D	03/26/2025 14:43	03/27/2025 11:26	AGNR
							Certifications:	CTDOH-PH-0723,NELAC-NY10854,NJDEP-CT005,PADEP-68-044		
7440-09-7	**Potassium**	**1070**		mg/kg dry	4.65	1	EPA 6010D	03/26/2025 14:43	03/27/2025 11:26	AGNR
							Certifications:	CTDOH-PH-0723,NELAC-NY10854,NJDEP-CT005,PADEP-68-044		
7782-49-2	Selenium	ND		mg/kg dry	2.32	1	EPA 6010D	03/26/2025 14:43	03/27/2025 11:26	AGNR
							Certifications:	CTDOH-PH-0723,NELAC-NY10854,NJDEP-CT005,PADEP-68-044		
7440-22-4	Silver	ND		mg/kg dry	0.469	1	EPA 6010D	03/26/2025 14:43	03/27/2025 11:26	AGNR
							Certifications:	CTDOH-PH-0723,NELAC-NY10854,NJDEP-CT005,PADEP-68-044		

Sample Information

Client Sample ID: SB14_5-7 **York Sample ID:** 25C1483-01

York Project (SDG) No.	Client Project ID	Matrix	Collection Date/Time	Date Received
25C1483	170745301	Soil	March 22, 2025 10:30 am	03/24/2025

Metals, Target Analyte

Log-in Notes: **Sample Notes:**

Sample Prepared by Method: EPA 3050B

CAS No.	Parameter	Result	Flag	Units	Reported to LOQ	Dilution	Reference Method	Date/Time Prepared	Date/Time Analyzed	Analyst
7440-23-5	**Sodium**	**266**		mg/kg dry	46.5	1	EPA 6010D	03/26/2025 14:43	03/27/2025 11:26	AGNR
							Certifications:	CTDOH-PH-0723,NELAC-NY10854,NJDEP-CT005,PADEP-68-044		
7440-28-0	Thallium	ND		mg/kg dry	1.86	1	EPA 6010D	03/26/2025 14:43	03/27/2025 11:26	AGNR
							Certifications:	CTDOH-PH-0723,NELAC-NY10854,NJDEP-CT005,PADEP-68-044		
7440-62-2	**Vanadium**	**19.1**		mg/kg dry	0.926	1	EPA 6010D	03/26/2025 14:43	03/27/2025 11:26	AGNR
							Certifications:	CTDOH-PH-0723,NELAC-NY10854,NJDEP-CT005,PADEP-68-044		
7440-66-6	**Zinc**	**140**		mg/kg dry	2.32	1	EPA 6010D	03/26/2025 14:43	03/27/2025 11:26	AGNR
							Certifications:	CTDOH-PH-0723,NELAC-NY10854,NJDEP-CT005,PADEP-68-044		

Mercury by 7473

Log-in Notes: **Sample Notes:**

Sample Prepared by Method: EPA 7473 soil

CAS No.	Parameter	Result	Flag	Units	Reported to LOQ	Dilution	Reference Method	Date/Time Prepared	Date/Time Analyzed	Analyst
7439-97-6	**Mercury**	**0.229**		mg/kg dry	0.0335	1	EPA 7473	03/27/2025 12:57	03/28/2025 15:27	DRS
							Certifications:	CTDOH-PH-0723,NJDEP-CT005,NELAC-NY10854,PADEP-68-044		

Chromium, Hexavalent

Log-in Notes: **Sample Notes:**

Sample Prepared by Method: EPA SW846-3060

CAS No.	Parameter	Result	Flag	Units	Reported to LOQ	Dilution	Reference Method	Date/Time Prepared	Date/Time Analyzed	Analyst
18540-29-9	Chromium, Hexavalent	ND		mg/kg dry	0.558	1	EPA 7196A	03/26/2025 09:04	03/26/2025 14:10	JMT
							Certifications:	NJDEP-CT005,CTDOH-PH-0723,NELAC-NY10854,PADEP-68-044		

Chromium, Trivalent

Log-in Notes: **Sample Notes:**

Sample Prepared by Method: Analysis Preparation

CAS No.	Parameter	Result	Flag	Units	Reported to LOQ	Dilution	Reference Method	Date/Time Prepared	Date/Time Analyzed	Analyst
16065-83-1	* **Chromium, Trivalent**	**14.6**		mg/kg	0.500	1	Calculation	03/28/2025 13:33	03/28/2025 13:34	AD
							Certifications:			

Cyanide, Total

Log-in Notes: **Sample Notes:**

Sample Prepared by Method: Analysis Preparation Soil

CAS No.	Parameter	Result	Flag	Units	Reported to LOQ	Dilution	Reference Method	Date/Time Prepared	Date/Time Analyzed	Analyst
57-12-5	Cyanide, total	ND		mg/kg dry	0.558	1	EPA 9014/9010C	03/25/2025 14:02	03/25/2025 18:46	CB
							Certifications:	NELAC-NY10854,CTDOH-PH-0723,NJDEP-CT005,PADEP-68-044		

Total Solids

Log-in Notes: **Sample Notes:**

Sample Prepared by Method: % Solids Prep

CAS No.	Parameter	Result	Flag	Units	Reported to LOQ	Dilution	Reference Method	Date/Time Prepared	Date/Time Analyzed	Analyst

Sample Information

Client Sample ID: SB14_5-7 **York Sample ID:** 25C1483-01

York Project (SDG) No.	Client Project ID	Matrix	Collection Date/Time	Date Received
25C1483	170745301	Soil	March 22, 2025 10:30 am	03/24/2025

Total Solids

Log-in Notes:

Sample Notes:

Sample Prepared by Method: % Solids Prep

CAS No.	Parameter	Result	Flag	Units	Reported to LOQ	Dilution	Reference Method	Date/Time Prepared	Date/Time Analyzed	Analyst
solids	*** % Solids**	**89.6**		%	0.100	1	SM 2540G	03/26/2025 07:00	03/26/2025 10:00	SMM
							Certifications:	CTDOH-PH-0723		

Sample Information

Client Sample ID: SB14_10-12 **York Sample ID:** 25C1483-02

York Project (SDG) No.	Client Project ID	Matrix	Collection Date/Time	Date Received
25C1483	170745301	Soil	March 22, 2025 10:45 am	03/24/2025

VOA, 8260 MASTER

Log-in Notes:

Sample Notes:

Sample Prepared by Method: EPA 5035A

CAS No.	Parameter	Result	Flag	Units	Reported to LOD/MDL	LOQ	Dilution	Reference Method	Date/Time Prepared	Date/Time Analyzed	Analyst
630-20-6	1,1,1,2-Tetrachloroethane	ND		mg/kg dry	0.0020	0.0041	1	EPA 8260D	03/26/2025 11:00	03/26/2025 15:26	AC
								Certifications:	CTDOH-PH-0723,NELAC-NY10854,NELAC-NY12058,NJDEP-CT		
71-55-6	1,1,1-Trichloroethane	ND		mg/kg dry	0.0020	0.0041	1	EPA 8260D	03/26/2025 11:00	03/26/2025 15:26	AC
								Certifications:	CTDOH-PH-0723,NELAC-NY10854,NELAC-NY12058,NJDEP-CT		
79-34-5	1,1,2,2-Tetrachloroethane	ND		mg/kg dry	0.0020	0.0041	1	EPA 8260D	03/26/2025 11:00	03/26/2025 15:26	AC
								Certifications:	CTDOH-PH-0723,NELAC-NY10854,NELAC-NY12058,NJDEP-CT		
76-13-1	1,1,2-Trichloro-1,2,2-trifluoroethane (Freon 113)	ND		mg/kg dry	0.0020	0.0041	1	EPA 8260D	03/26/2025 11:00	03/26/2025 15:26	AC
								Certifications:	CTDOH-PH-0723,NELAC-NY10854,NELAC-NY12058,NJDEP-CT		
79-00-5	1,1,2-Trichloroethane	ND		mg/kg dry	0.0020	0.0041	1	EPA 8260D	03/26/2025 11:00	03/26/2025 15:26	AC
								Certifications:	CTDOH-PH-0723,NELAC-NY10854,NELAC-NY12058,NJDEP-CT		
75-34-3	1,1-Dichloroethane	ND		mg/kg dry	0.0020	0.0041	1	EPA 8260D	03/26/2025 11:00	03/26/2025 15:26	AC
								Certifications:	CTDOH-PH-0723,NELAC-NY10854,NELAC-NY12058,NJDEP-CT		
75-35-4	1,1-Dichloroethylene	ND		mg/kg dry	0.0020	0.0041	1	EPA 8260D	03/26/2025 11:00	03/26/2025 15:26	AC
								Certifications:	CTDOH-PH-0723,NELAC-NY10854,NELAC-NY12058,NJDEP-CT		
87-61-6	1,2,3-Trichlorobenzene	ND		mg/kg dry	0.0020	0.0041	1	EPA 8260D	03/26/2025 11:00	03/26/2025 15:26	AC
								Certifications:	NELAC-NY10854,NELAC-NY12058,NJDEP-CT005,PADEP-68-04		
96-18-4	1,2,3-Trichloropropane	ND		mg/kg dry	0.0020	0.0041	1	EPA 8260D	03/26/2025 11:00	03/26/2025 15:26	AC
								Certifications:	NELAC-NY10854,NELAC-NY12058,NJDEP-CT005		
120-82-1	1,2,4-Trichlorobenzene	ND		mg/kg dry	0.0020	0.0041	1	EPA 8260D	03/26/2025 11:00	03/26/2025 15:26	AC
								Certifications:	NELAC-NY10854,NELAC-NY12058,NJDEP-CT005,PADEP-68-04		
95-63-6	1,2,4-Trimethylbenzene	ND		mg/kg dry	0.0020	0.0041	1	EPA 8260D	03/26/2025 11:00	03/26/2025 15:26	AC
								Certifications:	CTDOH-PH-0723,NELAC-NY10854,NELAC-NY12058,NJDEP-CT		
96-12-8	1,2-Dibromo-3-chloropropane	ND		mg/kg dry	0.0020	0.0041	1	EPA 8260D	03/26/2025 11:00	03/26/2025 15:26	AC
								Certifications:	CTDOH-PH-0723,NELAC-NY10854,NELAC-NY12058,NJDEP-CT		
106-93-4	1,2-Dibromoethane	ND		mg/kg dry	0.0020	0.0041	1	EPA 8260D	03/26/2025 11:00	03/26/2025 15:26	AC
								Certifications:	CTDOH-PH-0723,NELAC-NY10854,NELAC-NY12058,NJDEP-CT		
95-50-1	1,2-Dichlorobenzene	ND		mg/kg dry	0.0020	0.0041	1	EPA 8260D	03/26/2025 11:00	03/26/2025 15:26	AC
								Certifications:	CTDOH-PH-0723,NELAC-NY10854,NELAC-NY12058,NJDEP-CT		
107-06-2	1,2-Dichloroethane	ND		mg/kg dry	0.0020	0.0041	1	EPA 8260D	03/26/2025 11:00	03/26/2025 15:26	AC
								Certifications:	CTDOH-PH-0723,NELAC-NY10854,NELAC-NY12058,NJDEP-CT		
78-87-5	1,2-Dichloropropane	ND		mg/kg dry	0.0020	0.0041	1	EPA 8260D	03/26/2025 11:00	03/26/2025 15:26	AC
								Certifications:	CTDOH-PH-0723,NELAC-NY10854,NELAC-NY12058,NJDEP-CT		
108-67-8	1,3,5-Trimethylbenzene	ND		mg/kg dry	0.0020	0.0041	1	EPA 8260D	03/26/2025 11:00	03/26/2025 15:26	AC
								Certifications:	CTDOH-PH-0723,NELAC-NY10854,NELAC-NY12058,NJDEP-CT		
541-73-1	1,3-Dichlorobenzene	ND		mg/kg dry	0.0020	0.0041	1	EPA 8260D	03/26/2025 11:00	03/26/2025 15:26	AC
								Certifications:	CTDOH-PH-0723,NELAC-NY10854,NELAC-NY12058,NJDEP-CT		
106-46-7	1,4-Dichlorobenzene	ND		mg/kg dry	0.0020	0.0041	1	EPA 8260D	03/26/2025 11:00	03/26/2025 15:26	AC
								Certifications:	CTDOH-PH-0723,NELAC-NY10854,NELAC-NY12058,NJDEP-CT		
123-91-1	1,4-Dioxane	ND		mg/kg dry	0.041	0.081	1	EPA 8260D	03/26/2025 11:00	03/26/2025 15:26	AC
								Certifications:	NELAC-NY10854,NELAC-NY12058,NJDEP-CT005,PADEP-68-04		
78-93-3	2-Butanone	ND		mg/kg dry	0.0020	0.0041	1	EPA 8260D	03/26/2025 11:00	03/26/2025 15:26	AC
								Certifications:	CTDOH-PH-0723,NELAC-NY10854,NELAC-NY12058,NJDEP-CT		

Sample Information

Client Sample ID: SB14_10-12 **York Sample ID:** 25C1483-02

York Project (SDG) No.	Client Project ID	Matrix	Collection Date/Time	Date Received
25C1483	170745301	Soil	March 22, 2025 10:45 am	03/24/2025

VOA, 8260 MASTER **Log-in Notes:** **Sample Notes:**

Sample Prepared by Method: EPA 5035A

CAS No.	Parameter	Result	Flag	Units	Reported to LOD/MDL	LOQ	Dilution	Reference Method	Date/Time Prepared	Date/Time Analyzed	Analyst
591-78-6	2-Hexanone	ND		mg/kg dry	0.0020	0.0041	1	EPA 8260D	03/26/2025 11:00	03/26/2025 15:26	AC
								Certifications:	CTDOH-PH-0723,NELAC-NY10854,NELAC-NY12058,NJDEP-CT		
108-10-1	4-Methyl-2-pentanone	ND	QL-02	mg/kg dry	0.0020	0.0041	1	EPA 8260D	03/26/2025 11:00	03/26/2025 15:26	AC
								Certifications:	CTDOH-PH-0723,NELAC-NY10854,NELAC-NY12058,NJDEP-CT		
67-64-1	Acetone	ND	ICVE	mg/kg dry	0.0041	0.0081	1	EPA 8260D	03/26/2025 11:00	03/26/2025 15:26	AC
								Certifications:	CTDOH-PH-0723,NELAC-NY10854,NELAC-NY12058,NJDEP-CT		
107-02-8	Acrolein	ND		mg/kg dry	0.0041	0.0081	1	EPA 8260D	03/26/2025 11:00	03/26/2025 15:26	AC
								Certifications:	CTDOH-PH-0723,NELAC-NY10854,NELAC-NY12058,NJDEP-CT		
107-13-1	Acrylonitrile	ND		mg/kg dry	0.0020	0.0041	1	EPA 8260D	03/26/2025 11:00	03/26/2025 15:26	AC
								Certifications:	CTDOH-PH-0723,NELAC-NY10854,NELAC-NY12058,NJDEP-CT		
71-43-2	Benzene	ND		mg/kg dry	0.0020	0.0041	1	EPA 8260D	03/26/2025 11:00	03/26/2025 15:26	AC
								Certifications:	CTDOH-PH-0723,NELAC-NY10854,NELAC-NY12058,NJDEP-CT		
74-97-5	Bromochloromethane	ND		mg/kg dry	0.0020	0.0041	1	EPA 8260D	03/26/2025 11:00	03/26/2025 15:26	AC
								Certifications:	NELAC-NY10854,NELAC-NY12058,NJDEP-CT005,PADEP-68-04		
75-27-4	Bromodichloromethane	ND		mg/kg dry	0.0020	0.0041	1	EPA 8260D	03/26/2025 11:00	03/26/2025 15:26	AC
								Certifications:	CTDOH-PH-0723,NELAC-NY10854,NELAC-NY12058,NJDEP-CT		
75-25-2	Bromoform	ND		mg/kg dry	0.0020	0.0041	1	EPA 8260D	03/26/2025 11:00	03/26/2025 15:26	AC
								Certifications:	CTDOH-PH-0723,NELAC-NY10854,NELAC-NY12058,NJDEP-CT		
74-83-9	Bromomethane	ND		mg/kg dry	0.0020	0.0041	1	EPA 8260D	03/26/2025 11:00	03/26/2025 15:26	AC
								Certifications:	CTDOH-PH-0723,NELAC-NY10854,NELAC-NY12058,NJDEP-CT		
75-15-0	Carbon disulfide	ND		mg/kg dry	0.0020	0.0041	1	EPA 8260D	03/26/2025 11:00	03/26/2025 15:26	AC
								Certifications:	CTDOH-PH-0723,NELAC-NY10854,NELAC-NY12058,NJDEP-CT		
56-23-5	Carbon tetrachloride	ND		mg/kg dry	0.0020	0.0041	1	EPA 8260D	03/26/2025 11:00	03/26/2025 15:26	AC
								Certifications:	CTDOH-PH-0723,NELAC-NY10854,NELAC-NY12058,NJDEP-CT		
108-90-7	Chlorobenzene	ND		mg/kg dry	0.0020	0.0041	1	EPA 8260D	03/26/2025 11:00	03/26/2025 15:26	AC
								Certifications:	CTDOH-PH-0723,NELAC-NY10854,NELAC-NY12058,NJDEP-CT		
75-00-3	Chloroethane	ND		mg/kg dry	0.0020	0.0041	1	EPA 8260D	03/26/2025 11:00	03/26/2025 15:26	AC
								Certifications:	CTDOH-PH-0723,NELAC-NY10854,NELAC-NY12058,NJDEP-CT		
67-66-3	Chloroform	ND		mg/kg dry	0.0020	0.0041	1	EPA 8260D	03/26/2025 11:00	03/26/2025 15:26	AC
								Certifications:	CTDOH-PH-0723,NELAC-NY10854,NELAC-NY12058,NJDEP-CT		
74-87-3	Chloromethane	ND		mg/kg dry	0.0020	0.0041	1	EPA 8260D	03/26/2025 11:00	03/26/2025 15:26	AC
								Certifications:	CTDOH-PH-0723,NELAC-NY10854,NELAC-NY12058,NJDEP-CT		
156-59-2	cis-1,2-Dichloroethylene	ND		mg/kg dry	0.0020	0.0041	1	EPA 8260D	03/26/2025 11:00	03/26/2025 15:26	AC
								Certifications:	CTDOH-PH-0723,NELAC-NY10854,NELAC-NY12058,NJDEP-CT		
10061-01-5	cis-1,3-Dichloropropylene	ND		mg/kg dry	0.0020	0.0041	1	EPA 8260D	03/26/2025 11:00	03/26/2025 15:26	AC
								Certifications:	CTDOH-PH-0723,NELAC-NY10854,NELAC-NY12058,NJDEP-CT		
110-82-7	Cyclohexane	ND		mg/kg dry	0.0020	0.0041	1	EPA 8260D	03/26/2025 11:00	03/26/2025 15:26	AC
								Certifications:	NELAC-NY10854,NELAC-NY12058,NJDEP-CT005,PADEP-68-04		
124-48-1	Dibromochloromethane	ND		mg/kg dry	0.0020	0.0041	1	EPA 8260D	03/26/2025 11:00	03/26/2025 15:26	AC
								Certifications:	NELAC-NY10854,NELAC-NY12058,NJDEP-CT005,PADEP-68-04		
74-95-3	Dibromomethane	ND		mg/kg dry	0.0020	0.0041	1	EPA 8260D	03/26/2025 11:00	03/26/2025 15:26	AC
								Certifications:	NELAC-NY10854,NELAC-NY12058,NJDEP-CT005,PADEP-68-04		
75-71-8	Dichlorodifluoromethane	ND	CCVE	mg/kg dry	0.0020	0.0041	1	EPA 8260D	03/26/2025 11:00	03/26/2025 15:26	AC
								Certifications:	NELAC-NY10854,NELAC-NY12058,NJDEP-CT005,PADEP-68-04		

Sample Information

Client Sample ID: SB14_10-12 **York Sample ID:** 25C1483-02

York Project (SDG) No.	Client Project ID	Matrix	Collection Date/Time	Date Received
25C1483	170745301	Soil	March 22, 2025 10:45 am	03/24/2025

VOA, 8260 MASTER **Log-in Notes:** **Sample Notes:**

Sample Prepared by Method: EPA 5035A

CAS No.	Parameter	Result	Flag	Units	Reported to LOD/MDL	LOQ	Dilution	Reference Method	Date/Time Prepared	Date/Time Analyzed	Analyst
100-41-4	Ethyl Benzene	ND		mg/kg dry	0.0020	0.0041	1	EPA 8260D	03/26/2025 11:00	03/26/2025 15:26	AC
								Certifications:	CTDOH-PH-0723,NELAC-NY10854,NELAC-NY12058,NJDEP-CT		
87-68-3	Hexachlorobutadiene	ND		mg/kg dry	0.0020	0.0041	1	EPA 8260D	03/26/2025 11:00	03/26/2025 15:26	AC
								Certifications:	NELAC-NY10854,NELAC-NY12058,NJDEP-CT005,PADEP-68-04		
98-82-8	Isopropylbenzene	ND		mg/kg dry	0.0020	0.0041	1	EPA 8260D	03/26/2025 11:00	03/26/2025 15:26	AC
								Certifications:	CTDOH-PH-0723,NELAC-NY10854,NELAC-NY12058,NJDEP-CT		
79-20-9	Methyl acetate	ND		mg/kg dry	0.0020	0.0041	1	EPA 8260D	03/26/2025 11:00	03/26/2025 15:26	AC
								Certifications:	NELAC-NY10854,NELAC-NY12058,NJDEP-CT005,PADEP-68-04		
1634-04-4	Methyl tert-butyl ether (MTBE)	ND		mg/kg dry	0.0020	0.0041	1	EPA 8260D	03/26/2025 11:00	03/26/2025 15:26	AC
								Certifications:	CTDOH-PH-0723,NELAC-NY10854,NELAC-NY12058,NJDEP-CT		
108-87-2	Methylcyclohexane	ND		mg/kg dry	0.0020	0.0041	1	EPA 8260D	03/26/2025 11:00	03/26/2025 15:26	AC
								Certifications:	NELAC-NY10854,NELAC-NY12058,NJDEP-CT005,PADEP-68-04		
75-09-2	Methylene chloride	ND		mg/kg dry	0.0041	0.0081	1	EPA 8260D	03/26/2025 11:00	03/26/2025 15:26	AC
								Certifications:	CTDOH-PH-0723,NELAC-NY10854,NELAC-NY12058,NJDEP-CT		
104-51-8	n-Butylbenzene	ND		mg/kg dry	0.0020	0.0041	1	EPA 8260D	03/26/2025 11:00	03/26/2025 15:26	AC
								Certifications:	CTDOH-PH-0723,NELAC-NY10854,NELAC-NY12058,NJDEP-CT		
103-65-1	n-Propylbenzene	ND		mg/kg dry	0.0020	0.0041	1	EPA 8260D	03/26/2025 11:00	03/26/2025 15:26	AC
								Certifications:	CTDOH-PH-0723,NELAC-NY10854,NELAC-NY12058,NJDEP-CT		
95-47-6	o-Xylene	ND		mg/kg dry	0.0020	0.0041	1	EPA 8260D	03/26/2025 11:00	03/26/2025 15:26	AC
								Certifications:	CTDOH-PH-0723,NELAC-NY10854,NELAC-NY12058,PADEP-68		
179601-23-1	p- & m- Xylenes	ND		mg/kg dry	0.0041	0.0081	1	EPA 8260D	03/26/2025 11:00	03/26/2025 15:26	AC
								Certifications:	CTDOH-PH-0723,NELAC-NY10854,NELAC-NY12058,PADEP-68		
99-87-6	p-Isopropyltoluene	ND		mg/kg dry	0.0020	0.0041	1	EPA 8260D	03/26/2025 11:00	03/26/2025 15:26	AC
								Certifications:	CTDOH-PH-0723,NELAC-NY10854,NELAC-NY12058,NJDEP-CT		
135-98-8	sec-Butylbenzene	ND		mg/kg dry	0.0020	0.0041	1	EPA 8260D	03/26/2025 11:00	03/26/2025 15:26	AC
								Certifications:	CTDOH-PH-0723,NELAC-NY10854,NELAC-NY12058,NJDEP-CT		
100-42-5	Styrene	ND		mg/kg dry	0.0020	0.0041	1	EPA 8260D	03/26/2025 11:00	03/26/2025 15:26	AC
								Certifications:	CTDOH-PH-0723,NELAC-NY10854,NELAC-NY12058,NJDEP-CT		
75-65-0	tert-Butyl alcohol (TBA)	ND	CCVE, QL-02	mg/kg dry	0.0020	0.0041	1	EPA 8260D	03/26/2025 11:00	03/26/2025 15:26	AC
								Certifications:	NELAC-NY10854,NELAC-NY12058,NJDEP-CT005,PADEP-68-04		
98-06-6	tert-Butylbenzene	ND		mg/kg dry	0.0020	0.0041	1	EPA 8260D	03/26/2025 11:00	03/26/2025 15:26	AC
								Certifications:	CTDOH-PH-0723,NELAC-NY10854,NELAC-NY12058,NJDEP-CT		
127-18-4	Tetrachloroethylene	ND		mg/kg dry	0.0020	0.0041	1	EPA 8260D	03/26/2025 11:00	03/26/2025 15:26	AC
								Certifications:	CTDOH-PH-0723,NELAC-NY10854,NELAC-NY12058,NJDEP-CT		
108-88-3	Toluene	ND		mg/kg dry	0.0020	0.0041	1	EPA 8260D	03/26/2025 11:00	03/26/2025 15:26	AC
								Certifications:	CTDOH-PH-0723,NELAC-NY10854,NELAC-NY12058,NJDEP-CT		
156-60-5	trans-1,2-Dichloroethylene	ND		mg/kg dry	0.0020	0.0041	1	EPA 8260D	03/26/2025 11:00	03/26/2025 15:26	AC
								Certifications:	CTDOH-PH-0723,NELAC-NY10854,NELAC-NY12058,NJDEP-CT		
10061-02-6	trans-1,3-Dichloropropylene	ND		mg/kg dry	0.0020	0.0041	1	EPA 8260D	03/26/2025 11:00	03/26/2025 15:26	AC
								Certifications:	CTDOH-PH-0723,NELAC-NY10854,NELAC-NY12058,NJDEP-CT		
79-01-6	Trichloroethylene	ND		mg/kg dry	0.0020	0.0041	1	EPA 8260D	03/26/2025 11:00	03/26/2025 15:26	AC
								Certifications:	CTDOH-PH-0723,NELAC-NY10854,NELAC-NY12058,NJDEP-CT		
75-69-4	Trichlorofluoromethane	ND		mg/kg dry	0.0020	0.0041	1	EPA 8260D	03/26/2025 11:00	03/26/2025 15:26	AC
								Certifications:	CTDOH-PH-0723,NELAC-NY10854,NELAC-NY12058,NJDEP-CT		

Sample Information

Client Sample ID: SB14_10-12 **York Sample ID:** 25C1483-02

York Project (SDG) No.	Client Project ID	Matrix	Collection Date/Time	Date Received
25C1483	170745301	Soil	March 22, 2025 10:45 am	03/24/2025

VOA, 8260 MASTER

Log-in Notes:

Sample Notes:

Sample Prepared by Method: EPA 5035A

CAS No.	Parameter	Result	Flag	Units	Reported to LOD/MDL	LOQ	Dilution	Reference Method	Date/Time Prepared	Date/Time Analyzed	Analyst
75-01-4	Vinyl Chloride	ND		mg/kg dry	0.0020	0.0041	1	EPA 8260D	03/26/2025 11:00	03/26/2025 15:26	AC
								Certifications:	CTDOH-PH-0723,NELAC-NY10854,NELAC-NY12058,NJDEP-CT		
1330-20-7	Xylenes, Total	ND		mg/kg dry	0.0061	0.012	1	EPA 8260D	03/26/2025 11:00	03/26/2025 15:26	AC
								Certifications:	CTDOH-PH-0723,NELAC-NY10854,NELAC-NY12058,NJDEP-CT		

	Surrogate Recoveries	Result	Acceptance Range
17060-07-0	*Surrogate: SURR: 1,2-Dichloroethane-d4*	*101 %*	*77-125*
2037-26-5	*Surrogate: SURR: Toluene-d8*	*103 %*	*85-120*
460-00-4	*Surrogate: SURR: p-Bromofluorobenzene*	*103 %*	*76-130*

SVOA, 8270 MASTER

Log-in Notes:

Sample Notes:

Sample Prepared by Method: EPA 3550C

CAS No.	Parameter	Result	Flag	Units	Reported to LOD/MDL	LOQ	Dilution	Reference Method	Date/Time Prepared	Date/Time Analyzed	Analyst
92-52-4	1,1-Biphenyl	ND		mg/kg dry	0.0468	0.0934	2	EPA 8270E	03/27/2025 08:33	03/28/2025 15:02	SS
								Certifications:	NELAC-NY10854,NJDEP-CT005,PADEP-68-04440		
95-94-3	1,2,4,5-Tetrachlorobenzene	ND		mg/kg dry	0.0934	0.187	2	EPA 8270E	03/27/2025 08:33	03/28/2025 15:02	SS
								Certifications:	NELAC-NY10854,NJDEP-CT005,PADEP-68-04440		
122-66-7	1,2-Diphenylhydrazine (as Azobenzene)	ND	CCVE	mg/kg dry	0.0468	0.0934	2	EPA 8270E	03/27/2025 08:33	03/28/2025 15:02	SS
								Certifications:	NELAC-NY10854,NJDEP-CT005,PADEP-68-04440		
58-90-2	2,3,4,6-Tetrachlorophenol	ND		mg/kg dry	0.0934	0.187	2	EPA 8270E	03/27/2025 08:33	03/28/2025 15:02	SS
								Certifications:	NELAC-NY10854,NJDEP-CT005,PADEP-68-04440		
95-95-4	2,4,5-Trichlorophenol	ND		mg/kg dry	0.0468	0.0934	2	EPA 8270E	03/27/2025 08:33	03/28/2025 15:02	SS
								Certifications:	CTDOH-PH-0723,NELAC-NY10854,NJDEP-CT005,PADEP-68-044		
88-06-2	2,4,6-Trichlorophenol	ND		mg/kg dry	0.0468	0.0934	2	EPA 8270E	03/27/2025 08:33	03/28/2025 15:02	SS
								Certifications:	CTDOH-PH-0723,NELAC-NY10854,NJDEP-CT005,PADEP-68-044		
120-83-2	2,4-Dichlorophenol	ND		mg/kg dry	0.0468	0.0934	2	EPA 8270E	03/27/2025 08:33	03/28/2025 15:02	SS
								Certifications:	CTDOH-PH-0723,NELAC-NY10854,NJDEP-CT005,PADEP-68-044		
105-67-9	2,4-Dimethylphenol	ND		mg/kg dry	0.0468	0.0934	2	EPA 8270E	03/27/2025 08:33	03/28/2025 15:02	SS
								Certifications:	CTDOH-PH-0723,NELAC-NY10854,NJDEP-CT005,PADEP-68-044		
51-28-5	2,4-Dinitrophenol	ND	CAL-E	mg/kg dry	0.0934	0.187	2	EPA 8270E	03/27/2025 08:33	03/28/2025 15:02	SS
								Certifications:	CTDOH-PH-0723,NELAC-NY10854,NJDEP-CT005,PADEP-68-044		
121-14-2	2,4-Dinitrotoluene	ND		mg/kg dry	0.0468	0.0934	2	EPA 8270E	03/27/2025 08:33	03/28/2025 15:02	SS
								Certifications:	CTDOH-PH-0723,NELAC-NY10854,NJDEP-CT005,PADEP-68-044		
606-20-2	2,6-Dinitrotoluene	ND		mg/kg dry	0.0468	0.0934	2	EPA 8270E	03/27/2025 08:33	03/28/2025 15:02	SS
								Certifications:	CTDOH-PH-0723,NELAC-NY10854,NJDEP-CT005,PADEP-68-044		
91-58-7	2-Chloronaphthalene	ND		mg/kg dry	0.0468	0.0934	2	EPA 8270E	03/27/2025 08:33	03/28/2025 15:02	SS
								Certifications:	CTDOH-PH-0723,NELAC-NY10854,NJDEP-CT005,PADEP-68-044		
95-57-8	2-Chlorophenol	ND		mg/kg dry	0.0468	0.0934	2	EPA 8270E	03/27/2025 08:33	03/28/2025 15:02	SS
								Certifications:	CTDOH-PH-0723,NELAC-NY10854,NJDEP-CT005,PADEP-68-044		
91-57-6	2-Methylnaphthalene	ND		mg/kg dry	0.0468	0.0934	2	EPA 8270E	03/27/2025 08:33	03/28/2025 15:02	SS
								Certifications:	CTDOH-PH-0723,NELAC-NY10854,NJDEP-CT005,PADEP-68-044		

Sample Information

Client Sample ID: SB14_10-12 **York Sample ID:** 25C1483-02

York Project (SDG) No.	Client Project ID	Matrix	Collection Date/Time	Date Received
25C1483	170745301	Soil	March 22, 2025 10:45 am	03/24/2025

SVOA, 8270 MASTER **Log-in Notes:** **Sample Notes:**

Sample Prepared by Method: EPA 3550C

CAS No.	Parameter	Result	Flag	Units	Reported to LOD/MDL	LOQ	Dilution	Reference Method	Date/Time Prepared	Date/Time Analyzed	Analyst
95-48-7	2-Methylphenol	ND		mg/kg dry	0.0468	0.0934	2	EPA 8270E	03/27/2025 08:33	03/28/2025 15:02	SS
								Certifications:	CTDOH-PH-0723,NELAC-NY10854,NJDEP-CT005,PADEP-68-044		
88-74-4	2-Nitroaniline	ND		mg/kg dry	0.0934	0.187	2	EPA 8270E	03/27/2025 08:33	03/28/2025 15:02	SS
								Certifications:	CTDOH-PH-0723,NELAC-NY10854,NJDEP-CT005,PADEP-68-044		
88-75-5	2-Nitrophenol	ND		mg/kg dry	0.0468	0.0934	2	EPA 8270E	03/27/2025 08:33	03/28/2025 15:02	SS
								Certifications:	CTDOH-PH-0723,NELAC-NY10854,NJDEP-CT005,PADEP-68-044		
65794-96-9	3- & 4-Methylphenols	ND		mg/kg dry	0.0468	0.0934	2	EPA 8270E	03/27/2025 08:33	03/28/2025 15:02	SS
								Certifications:	CTDOH-PH-0723,NELAC-NY10854,NJDEP-CT005,PADEP-68-044		
91-94-1	3,3-Dichlorobenzidine	ND		mg/kg dry	0.0468	0.0934	2	EPA 8270E	03/27/2025 08:33	03/28/2025 15:02	SS
								Certifications:	NELAC-NY10854,NJDEP-CT005,PADEP-68-04440		
99-09-2	3-Nitroaniline	ND		mg/kg dry	0.0934	0.187	2	EPA 8270E	03/27/2025 08:33	03/28/2025 15:02	SS
								Certifications:	CTDOH-PH-0723,NELAC-NY10854,NJDEP-CT005,PADEP-68-044		
534-52-1	4,6-Dinitro-2-methylphenol	ND	CAL-E	mg/kg dry	0.0934	0.187	2	EPA 8270E	03/27/2025 08:33	03/28/2025 15:02	SS
								Certifications:	CTDOH-PH-0723,NELAC-NY10854,NJDEP-CT005,PADEP-68-044		
101-55-3	4-Bromophenyl phenyl ether	ND		mg/kg dry	0.0468	0.0934	2	EPA 8270E	03/27/2025 08:33	03/28/2025 15:02	SS
								Certifications:	CTDOH-PH-0723,NELAC-NY10854,NJDEP-CT005,PADEP-68-044		
59-50-7	4-Chloro-3-methylphenol	ND		mg/kg dry	0.0468	0.0934	2	EPA 8270E	03/27/2025 08:33	03/28/2025 15:02	SS
								Certifications:	CTDOH-PH-0723,NELAC-NY10854,NJDEP-CT005,PADEP-68-044		
106-47-8	4-Chloroaniline	ND		mg/kg dry	0.0468	0.0934	2	EPA 8270E	03/27/2025 08:33	03/28/2025 15:02	SS
								Certifications:	CTDOH-PH-0723,NELAC-NY10854,NJDEP-CT005,PADEP-68-044		
7005-72-3	4-Chlorophenyl phenyl ether	ND		mg/kg dry	0.0468	0.0934	2	EPA 8270E	03/27/2025 08:33	03/28/2025 15:02	SS
								Certifications:	CTDOH-PH-0723,NELAC-NY10854,NJDEP-CT005,PADEP-68-044		
100-01-6	4-Nitroaniline	ND		mg/kg dry	0.0934	0.187	2	EPA 8270E	03/27/2025 08:33	03/28/2025 15:02	SS
								Certifications:	CTDOH-PH-0723,NELAC-NY10854,NJDEP-CT005,PADEP-68-044		
100-02-7	4-Nitrophenol	ND	CCVE	mg/kg dry	0.0934	0.187	2	EPA 8270E	03/27/2025 08:33	03/28/2025 15:02	SS
								Certifications:	CTDOH-PH-0723,NELAC-NY10854,NJDEP-CT005,PADEP-68-044		
83-32-9	Acenaphthene	ND		mg/kg dry	0.0468	0.0934	2	EPA 8270E	03/27/2025 08:33	03/28/2025 15:02	SS
								Certifications:	CTDOH-PH-0723,NELAC-NY10854,NJDEP-CT005,PADEP-68-044		
208-96-8	Acenaphthylene	ND		mg/kg dry	0.0468	0.0934	2	EPA 8270E	03/27/2025 08:33	03/28/2025 15:02	SS
								Certifications:	CTDOH-PH-0723,NELAC-NY10854,NJDEP-CT005,PADEP-68-044		
98-86-2	Acetophenone	ND		mg/kg dry	0.0468	0.0934	2	EPA 8270E	03/27/2025 08:33	03/28/2025 15:02	SS
								Certifications:	NELAC-NY10854,NJDEP-CT005,PADEP-68-04440		
62-53-3	Aniline	ND		mg/kg dry	0.187	0.374	2	EPA 8270E	03/27/2025 08:33	03/28/2025 15:02	SS
								Certifications:	NELAC-NY10854,NJDEP-CT005,PADEP-68-04440		
120-12-7	Anthracene	ND		mg/kg dry	0.0468	0.0934	2	EPA 8270E	03/27/2025 08:33	03/28/2025 15:02	SS
								Certifications:	CTDOH-PH-0723,NELAC-NY10854,NJDEP-CT005,PADEP-68-044		
1912-24-9	Atrazine	ND		mg/kg dry	0.0468	0.0934	2	EPA 8270E	03/27/2025 08:33	03/28/2025 15:02	SS
								Certifications:	NELAC-NY10854,NJDEP-CT005,PADEP-68-04440		
100-52-7	Benzaldehyde	ND		mg/kg dry	0.0468	0.0934	2	EPA 8270E	03/27/2025 08:33	03/28/2025 15:02	SS
								Certifications:	NELAC-NY10854,NJDEP-CT005,PADEP-68-04440		
92-87-5	Benzidine	ND		mg/kg dry	0.187	0.374	2	EPA 8270E	03/27/2025 08:33	03/28/2025 15:02	SS
								Certifications:	CTDOH-PH-0723,NELAC-NY10854,PADEP-68-04440		
56-55-3	Benzo(a)anthracene	ND		mg/kg dry	0.0468	0.0934	2	EPA 8270E	03/27/2025 08:33	03/28/2025 15:02	SS
								Certifications:	CTDOH-PH-0723,NELAC-NY10854,NJDEP-CT005,PADEP-68-044		

Sample Information

Client Sample ID: SB14_10-12 **York Sample ID:** 25C1483-02

York Project (SDG) No.	Client Project ID	Matrix	Collection Date/Time	Date Received
25C1483	170745301	Soil	March 22, 2025 10:45 am	03/24/2025

SVOA, 8270 MASTER **Log-in Notes:** **Sample Notes:**

Sample Prepared by Method: EPA 3550C

CAS No.	Parameter	Result	Flag	Units	Reported to LOD/MDL	LOQ	Dilution	Reference Method	Date/Time Prepared	Date/Time Analyzed	Analyst
50-32-8	Benzo(a)pyrene	ND		mg/kg dry	0.0468	0.0934	2	EPA 8270E	03/27/2025 08:33	03/28/2025 15:02	SS
								Certifications:	CTDOH-PH-0723,NELAC-NY10854,NJDEP-CT005,PADEP-68-044		
205-99-2	Benzo(b)fluoranthene	ND		mg/kg dry	0.0468	0.0934	2	EPA 8270E	03/27/2025 08:33	03/28/2025 15:02	SS
								Certifications:	CTDOH-PH-0723,NELAC-NY10854,NJDEP-CT005,PADEP-68-044		
191-24-2	Benzo(g,h,i)perylene	ND		mg/kg dry	0.0468	0.0934	2	EPA 8270E	03/27/2025 08:33	03/28/2025 15:02	SS
								Certifications:	CTDOH-PH-0723,NELAC-NY10854,NJDEP-CT005,PADEP-68-044		
207-08-9	Benzo(k)fluoranthene	ND		mg/kg dry	0.0468	0.0934	2	EPA 8270E	03/27/2025 08:33	03/28/2025 15:02	SS
								Certifications:	CTDOH-PH-0723,NELAC-NY10854,NJDEP-CT005,PADEP-68-044		
65-85-0	Benzoic acid	ND	CAL-E, CCVE	mg/kg dry	0.0468	0.0934	2	EPA 8270E	03/27/2025 08:33	03/28/2025 15:02	SS
								Certifications:	NELAC-NY10854,NJDEP-CT005,PADEP-68-04440		
100-51-6	Benzyl alcohol	ND		mg/kg dry	0.0468	0.0934	2	EPA 8270E	03/27/2025 08:33	03/28/2025 15:02	SS
								Certifications:	NELAC-NY10854,NJDEP-CT005,PADEP-68-04440		
85-68-7	Benzyl butyl phthalate	ND		mg/kg dry	0.0468	0.0934	2	EPA 8270E	03/27/2025 08:33	03/28/2025 15:02	SS
								Certifications:	CTDOH-PH-0723,NELAC-NY10854,NJDEP-CT005,PADEP-68-044		
111-91-1	Bis(2-chloroethoxy)methane	ND		mg/kg dry	0.0468	0.0934	2	EPA 8270E	03/27/2025 08:33	03/28/2025 15:02	SS
								Certifications:	CTDOH-PH-0723,NELAC-NY10854,NJDEP-CT005,PADEP-68-044		
111-44-4	Bis(2-chloroethyl)ether	ND		mg/kg dry	0.0468	0.0934	2	EPA 8270E	03/27/2025 08:33	03/28/2025 15:02	SS
								Certifications:	CTDOH-PH-0723,NELAC-NY10854,NJDEP-CT005,PADEP-68-044		
108-60-1	Bis(2-chloroisopropyl)ether	ND		mg/kg dry	0.0468	0.0934	2	EPA 8270E	03/27/2025 08:33	03/28/2025 15:02	SS
								Certifications:	CTDOH-PH-0723,NELAC-NY10854,NJDEP-CT005,PADEP-68-044		
117-81-7	Bis(2-ethylhexyl)phthalate	ND		mg/kg dry	0.0468	0.0934	2	EPA 8270E	03/27/2025 08:33	03/28/2025 15:02	SS
								Certifications:	CTDOH-PH-0723,NELAC-NY10854,NJDEP-CT005,PADEP-68-044		
105-60-2	Caprolactam	ND		mg/kg dry	0.0934	0.187	2	EPA 8270E	03/27/2025 08:33	03/28/2025 15:02	SS
								Certifications:	NELAC-NY10854,NJDEP-CT005,PADEP-68-04440		
86-74-8	Carbazole	ND		mg/kg dry	0.0468	0.0934	2	EPA 8270E	03/27/2025 08:33	03/28/2025 15:02	SS
								Certifications:	CTDOH-PH-0723,NELAC-NY10854,NJDEP-CT005,PADEP-68-044		
218-01-9	Chrysene	ND		mg/kg dry	0.0468	0.0934	2	EPA 8270E	03/27/2025 08:33	03/28/2025 15:02	SS
								Certifications:	CTDOH-PH-0723,NELAC-NY10854,NJDEP-CT005,PADEP-68-044		
53-70-3	Dibenzo(a,h)anthracene	ND		mg/kg dry	0.0468	0.0934	2	EPA 8270E	03/27/2025 08:33	03/28/2025 15:02	SS
								Certifications:	CTDOH-PH-0723,NELAC-NY10854,NJDEP-CT005,PADEP-68-044		
132-64-9	Dibenzofuran	ND		mg/kg dry	0.0468	0.0934	2	EPA 8270E	03/27/2025 08:33	03/28/2025 15:02	SS
								Certifications:	CTDOH-PH-0723,NELAC-NY10854,NJDEP-CT005,PADEP-68-044		
84-66-2	Diethyl phthalate	ND		mg/kg dry	0.0468	0.0934	2	EPA 8270E	03/27/2025 08:33	03/28/2025 15:02	SS
								Certifications:	CTDOH-PH-0723,NELAC-NY10854,NJDEP-CT005,PADEP-68-044		
131-11-3	Dimethyl phthalate	ND		mg/kg dry	0.0468	0.0934	2	EPA 8270E	03/27/2025 08:33	03/28/2025 15:02	SS
								Certifications:	CTDOH-PH-0723,NELAC-NY10854,NJDEP-CT005,PADEP-68-044		
84-74-2	Di-n-butyl phthalate	ND		mg/kg dry	0.0468	0.0934	2	EPA 8270E	03/27/2025 08:33	03/28/2025 15:02	SS
								Certifications:	CTDOH-PH-0723,NELAC-NY10854,NJDEP-CT005,PADEP-68-044		
117-84-0	Di-n-octyl phthalate	ND		mg/kg dry	0.0468	0.0934	2	EPA 8270E	03/27/2025 08:33	03/28/2025 15:02	SS
								Certifications:	CTDOH-PH-0723,NELAC-NY10854,NJDEP-CT005,PADEP-68-044		
122-39-4	Diphenylamine	ND		mg/kg dry	0.0934	0.187	2	EPA 8270E	03/27/2025 08:33	03/28/2025 15:02	SS
								Certifications:	NELAC-NY10854,NJDEP-CT005,PADEP-68-04440		
206-44-0	Fluoranthene	ND		mg/kg dry	0.0468	0.0934	2	EPA 8270E	03/27/2025 08:33	03/28/2025 15:02	SS
								Certifications:	CTDOH-PH-0723,NELAC-NY10854,NJDEP-CT005,PADEP-68-044		

Sample Information

Client Sample ID: SB14_10-12 **York Sample ID:** 25C1483-02

York Project (SDG) No.	Client Project ID	Matrix	Collection Date/Time	Date Received
25C1483	170745301	Soil	March 22, 2025 10:45 am	03/24/2025

SVOA, 8270 MASTER **Log-in Notes:** **Sample Notes:**

Sample Prepared by Method: EPA 3550C

CAS No.	Parameter	Result	Flag	Units	Reported to LOD/MDL	LOQ	Dilution	Reference Method	Date/Time Prepared	Date/Time Analyzed	Analyst
86-73-7	Fluorene	ND		mg/kg dry	0.0468	0.0934	2	EPA 8270E	03/27/2025 08:33	03/28/2025 15:02	SS
								Certifications:	NELAC-NY10854,NJDEP-CT005,PADEP-68-04440		
118-74-1	Hexachlorobenzene	ND	CCVE	mg/kg dry	0.0468	0.0934	2	EPA 8270E	03/27/2025 08:33	03/28/2025 15:02	SS
								Certifications:	CTDOH-PH-0723,NELAC-NY10854,NJDEP-CT005,PADEP-68-044		
87-68-3	Hexachlorobutadiene	ND		mg/kg dry	0.0468	0.0934	2	EPA 8270E	03/27/2025 08:33	03/28/2025 15:02	SS
								Certifications:	CTDOH-PH-0723,NELAC-NY10854,NJDEP-CT005,PADEP-68-044		
77-47-4	Hexachlorocyclopentadiene	ND	CAL-E, CCVE	mg/kg dry	0.0468	0.0934	2	EPA 8270E	03/27/2025 08:33	03/28/2025 15:02	SS
								Certifications:	CTDOH-PH-0723,NELAC-NY10854,NJDEP-CT005,PADEP-68-044		
67-72-1	Hexachloroethane	ND		mg/kg dry	0.0468	0.0934	2	EPA 8270E	03/27/2025 08:33	03/28/2025 15:02	SS
								Certifications:	CTDOH-PH-0723,NELAC-NY10854,NJDEP-CT005,PADEP-68-044		
193-39-5	Indeno(1,2,3-cd)pyrene	ND		mg/kg dry	0.0468	0.0934	2	EPA 8270E	03/27/2025 08:33	03/28/2025 15:02	SS
								Certifications:	CTDOH-PH-0723,NELAC-NY10854,NJDEP-CT005,PADEP-68-044		
78-59-1	Isophorone	ND		mg/kg dry	0.0468	0.0934	2	EPA 8270E	03/27/2025 08:33	03/28/2025 15:02	SS
								Certifications:	CTDOH-PH-0723,NELAC-NY10854,NJDEP-CT005,PADEP-68-044		
91-20-3	Naphthalene	ND		mg/kg dry	0.0468	0.0934	2	EPA 8270E	03/27/2025 08:33	03/28/2025 15:02	SS
								Certifications:	CTDOH-PH-0723,NELAC-NY10854,NJDEP-CT005,PADEP-68-044		
98-95-3	Nitrobenzene	ND		mg/kg dry	0.0468	0.0934	2	EPA 8270E	03/27/2025 08:33	03/28/2025 15:02	SS
								Certifications:	CTDOH-PH-0723,NELAC-NY10854,NJDEP-CT005,PADEP-68-044		
62-75-9	N-Nitrosodimethylamine	ND		mg/kg dry	0.0468	0.0934	2	EPA 8270E	03/27/2025 08:33	03/28/2025 15:02	SS
								Certifications:	CTDOH-PH-0723,NELAC-NY10854,NJDEP-CT005,PADEP-68-044		
621-64-7	N-nitroso-di-n-propylamine	ND		mg/kg dry	0.0468	0.0934	2	EPA 8270E	03/27/2025 08:33	03/28/2025 15:02	SS
								Certifications:	CTDOH-PH-0723,NELAC-NY10854,NJDEP-CT005,PADEP-68-044		
86-30-6	N-Nitrosodiphenylamine	ND		mg/kg dry	0.0468	0.0934	2	EPA 8270E	03/27/2025 08:33	03/28/2025 15:02	SS
								Certifications:	CTDOH-PH-0723,NELAC-NY10854,NJDEP-CT005,PADEP-68-044		
87-86-5	Pentachlorophenol	ND	CAL-E	mg/kg dry	0.0468	0.0934	2	EPA 8270E	03/27/2025 08:33	03/28/2025 15:02	SS
								Certifications:	CTDOH-PH-0723,NELAC-NY10854,NJDEP-CT005,PADEP-68-044		
85-01-8	Phenanthrene	ND		mg/kg dry	0.0468	0.0934	2	EPA 8270E	03/27/2025 08:33	03/28/2025 15:02	SS
								Certifications:	CTDOH-PH-0723,NELAC-NY10854,NJDEP-CT005,PADEP-68-044		
108-95-2	Phenol	ND		mg/kg dry	0.0468	0.0934	2	EPA 8270E	03/27/2025 08:33	03/28/2025 15:02	SS
								Certifications:	CTDOH-PH-0723,NELAC-NY10854,NJDEP-CT005,PADEP-68-044		
129-00-0	Pyrene	ND		mg/kg dry	0.0468	0.0934	2	EPA 8270E	03/27/2025 08:33	03/28/2025 15:02	SS
								Certifications:	CTDOH-PH-0723,NELAC-NY10854,NJDEP-CT005,PADEP-68-044		
110-86-1	Pyridine	ND		mg/kg dry	0.187	0.374	2	EPA 8270E	03/27/2025 08:33	03/28/2025 15:02	SS
								Certifications:	CTDOH-PH-0723,NELAC-NY10854,NJDEP-CT005,PADEP-68-044		

	Surrogate Recoveries	Result	Acceptance Range
367-12-4	*Surrogate: SURR: 2-Fluorophenol*	*79.0 %*	*20-108*
13127-88-3	*Surrogate: SURR: Phenol-d6*	*70.3 %*	*23-114*
4165-60-0	*Surrogate: SURR: Nitrobenzene-d5*	*67.7 %*	*22-108*
321-60-8	*Surrogate: SURR: 2-Fluorobiphenyl*	*75.4 %*	*21-113*
118-79-6	*Surrogate: SURR: 2,4,6-Tribromophenol*	*81.3 %*	*19-110*
1718-51-0	*Surrogate: SURR: Terphenyl-d14*	*82.5 %*	*24-116*

Sample Information

Client Sample ID: SB14_10-12 **York Sample ID:** 25C1483-02

York Project (SDG) No.	Client Project ID	Matrix	Collection Date/Time	Date Received
25C1483	170745301	Soil	March 22, 2025 10:45 am	03/24/2025

Semi-Volatiles, 1,4-Dioxane 8270 SIM-Soil

Log-in Notes:

Sample Notes:

Sample Prepared by Method: EPA 3550C

CAS No.	Parameter	Result	Flag	Units	Reported to LOQ	Dilution	Reference Method	Date/Time Prepared	Date/Time Analyzed	Analyst
123-91-1	1,4-Dioxane	ND		ug/kg	19.6	1	EPA 8270D SIM Certifications: NELAC-NY10854	03/27/2025 08:00	03/28/2025 12:50	SS

	Surrogate Recoveries	Result	Acceptance Range
17647-74-4	*Surrogate: 1,4-Dioxane-d8*	*112 %*	*39-127.5*

PFAS, EPA 1633 Target List

Log-in Notes:

Sample Notes:

Sample Prepared by Method: EPA 1633 Prep

CAS No.	Parameter	Result	Flag	Units	Reported to LOD/MDL	LOQ	Dilution	Reference Method	Date/Time Prepared	Date/Time Analyzed	Analyst
375-73-5	* Perfluorobutanesulfonic acid (PFBS)	ND		ug/kg dry	0.125	0.199	1	EPA 1633 Draft 3 Certifications: NELAC-NH2097 ,NJDEP-NY037	03/29/2025 12:23	03/30/2025 19:56	KFH
307-24-4	Perfluorohexanoic acid (PFHxA)	ND		ug/kg dry	0.0597	0.225	1	EPA 1633 Draft 3 Certifications: NELAC-NH2097 ,NELAC-NY12058,NJDEP-NY037	03/29/2025 12:23	03/30/2025 19:56	KFH
375-85-9	Perfluoroheptanoic acid (PFHpA)	ND		ug/kg dry	0.118	0.225	1	EPA 1633 Draft 3 Certifications: NELAC-NH2097 ,NELAC-NY12058,NJDEP-NY037	03/29/2025 12:23	03/30/2025 19:56	KFH
355-46-4	* Perfluorohexanesulfonic acid (PFHxS)	ND		ug/kg dry	0.202	0.206	1	EPA 1633 Draft 3 Certifications: NELAC-NH2097 ,NJDEP-NY037	03/29/2025 12:23	03/30/2025 19:56	KFH
335-67-1	Perfluorooctanoic acid (PFOA)	ND		ug/kg dry	0.194	0.225	1	EPA 1633 Draft 3 Certifications: NELAC-NH2097 ,NELAC-NY12058,NJDEP-NY037	03/29/2025 12:23	03/30/2025 19:56	KFH
1763-23-1	Perfluorooctanesulfonic acid (PFOS)	ND		ug/kg dry	0.188	0.209	1	EPA 1633 Draft 3 Certifications: NELAC-NH2097 ,NELAC-NY12058,NJDEP-NY037	03/29/2025 12:23	03/30/2025 19:56	KFH
375-95-1	Perfluorononanoic acid (PFNA)	ND		ug/kg dry	0.213	0.225	1	EPA 1633 Draft 3 Certifications: NELAC-NH2097 ,NELAC-NY12058,NJDEP-NY037	03/29/2025 12:23	03/30/2025 19:56	KFH
335-76-2	Perfluorodecanoic acid (PFDA)	ND		ug/kg dry	0.215	0.225	1	EPA 1633 Draft 3 Certifications: NELAC-NH2097 ,NELAC-NY12058,NJDEP-NY037	03/29/2025 12:23	03/30/2025 19:56	KFH
2058-94-8	Perfluoroundecanoic acid (PFUnA)	ND		ug/kg dry	0.223	0.225	1	EPA 1633 Draft 3 Certifications: NELAC-NH2097 ,NELAC-NY12058,NJDEP-NY037	03/29/2025 12:23	03/30/2025 19:56	KFH
307-55-1	Perfluorododecanoic acid (PFDoA)	ND		ug/kg dry	0.183	0.225	1	EPA 1633 Draft 3 Certifications: NELAC-NH2097 ,NELAC-NY12058,NJDEP-NY037	03/29/2025 12:23	03/30/2025 19:56	KFH
72629-94-8	Perfluorotridecanoic acid (PFTrDA)	ND		ug/kg dry	0.141	0.225	1	EPA 1633 Draft 3 Certifications: NELAC-NH2097 ,NELAC-NY12058,NJDEP-NY037	03/29/2025 12:23	03/30/2025 19:56	KFH
376-06-7	Perfluorotetradecanoic acid (PFTA)	ND		ug/kg dry	0.116	0.225	1	EPA 1633 Draft 3 Certifications: NELAC-NH2097 ,NELAC-NY12058,NJDEP-NY037	03/29/2025 12:23	03/30/2025 19:56	KFH
2355-31-9	N-MeFOSAA	ND		ug/kg dry	0.167	0.225	1	EPA 1633 Draft 3 Certifications: NELAC-NH2097 ,NELAC-NY12058,NJDEP-NY037	03/29/2025 12:23	03/30/2025 19:56	KFH
2991-50-6	N-EtFOSAA	ND		ug/kg dry	0.218	0.225	1	EPA 1633 Draft 3 Certifications: NELAC-NH2097 ,NELAC-NY12058,NJDEP-NY037	03/29/2025 12:23	03/30/2025 19:56	KFH
2706-90-3	Perfluoropentanoic acid (PFPeA)	ND		ug/kg dry	0.123	0.450	1	EPA 1633 Draft 3 Certifications: NELAC-NH2097 ,NELAC-NY12058,NJDEP-NY037	03/29/2025 12:23	03/30/2025 19:56	KFH
754-91-6	* Perfluoro-1-octanesulfonamide (FOSA)	ND		ug/kg dry	0.164	0.225	1	EPA 1633 Draft 3 Certifications: NELAC-NH2097 ,NJDEP-NY037	03/29/2025 12:23	03/30/2025 19:56	KFH

Sample Information

Client Sample ID: SB14_10-12 **York Sample ID:** 25C1483-02

York Project (SDG) No.	Client Project ID	Matrix	Collection Date/Time	Date Received
25C1483	170745301	Soil	March 22, 2025 10:45 am	03/24/2025

PFAS, EPA 1633 Target List **Log-in Notes:** **Sample Notes:**

Sample Prepared by Method: EPA 1633 Prep

CAS No.	Parameter	Result	Flag	Units	Reported to LOD/MDL	LOQ	Dilution	Reference Method	Date/Time Prepared	Date/Time Analyzed	Analyst
375-92-8	* Perfluoro-1-heptanesulfonic acid (PFHpS)	ND		ug/kg dry	0.174	0.225	1	EPA 1633 Draft 3 Certifications: NELAC-NH2097 ,NJDEP-NY037	03/29/2025 12:23	03/30/2025 19:56	KFH
335-77-3	* Perfluoro-1-decanesulfonic acid (PFDS)	ND		ug/kg dry	0.215	0.217	1	EPA 1633 Draft 3 Certifications: NELAC-NH2097 ,NJDEP-NY037	03/29/2025 12:23	03/30/2025 19:56	KFH
27619-97-2	* 1H,1H,2H,2H-Perfluorooctanesulfonic acid (6:2 FTS)	ND		ug/kg dry	0.844	0.856	1	EPA 1633 Draft 3 Certifications: NELAC-NH2097 ,NJDEP-NY037	03/29/2025 12:23	03/30/2025 19:56	KFH
39108-34-4	1H,1H,2H,2H-Perfluorodecanesulfonic acid (8:2 FTS)	ND		ug/kg dry	0.850	0.865	1	EPA 1633 Draft 3 Certifications: NELAC-NH2097 ,NELAC-NY12058,NJDEP-NY037	03/29/2025 12:23	03/30/2025 19:56	KFH
375-22-4	Perfluoro-n-butanoic acid (PFBA)	ND		ug/kg dry	0.123	0.901	1	EPA 1633 Draft 3 Certifications: NELAC-NH2097 ,NELAC-NY12058,NJDEP-NY037	03/29/2025 12:23	03/30/2025 19:56	KFH
113507-82-7	* Perfluoro(2-ethoxyethane)sulfonic acid (PFEESA)	ND		ug/kg dry	0.156	0.401	1	EPA 1633 Draft 3 Certifications: NELAC-NH2097	03/29/2025 12:23	03/30/2025 19:56	KFH
151772-58-6	* Perfluoro-3,6-dioxaheptanoic acid (NFDHA)	ND		ug/kg dry	0.217	0.450	1	EPA 1633 Draft 3 Certifications: NELAC-NH2097	03/29/2025 12:23	03/30/2025 19:56	KFH
377-73-1	* Perfluoro-4-oxapentanoic acid (PFMPA)	ND		ug/kg dry	0.0698	0.450	1	EPA 1633 Draft 3 Certifications: NELAC-NH2097	03/29/2025 12:23	03/30/2025 19:56	KFH
863090-89-5	* Perfluoro-5-oxahexanoic acid (PFMBA)	ND		ug/kg dry	0.108	0.450	1	EPA 1633 Draft 3 Certifications: NELAC-NH2097	03/29/2025 12:23	03/30/2025 19:56	KFH
2706-91-4	* Perfluoro-1-pentanesulfonate (PFPeS)	ND		ug/kg dry	0.177	0.212	1	EPA 1633 Draft 3 Certifications: NELAC-NH2097 ,NJDEP-NY037	03/29/2025 12:23	03/30/2025 19:56	KFH
757124-72-4	* 1H,1H,2H,2H-Perfluorohexanesulfonic acid (4:2 FTS)	ND		ug/kg dry	0.670	0.844	1	EPA 1633 Draft 3 Certifications: NELAC-NH2097 ,NJDEP-NY037	03/29/2025 12:23	03/30/2025 19:56	KFH
13252-13-6	* HFPO-DA (Gen-X)	ND		ug/kg dry	0.684	0.901	1	EPA 1633 Draft 3 Certifications: NELAC-NH2097 ,NJDEP-NY037	03/29/2025 12:23	03/30/2025 19:56	KFH
763051-92-9	* 11CL-PF3OUdS	ND		ug/kg dry	0.350	0.851	1	EPA 1633 Draft 3 Certifications: NELAC-NH2097 ,NJDEP-NY037	03/29/2025 12:23	03/30/2025 19:56	KFH
756426-58-1	* 9CL-PF3ONS	ND		ug/kg dry	0.277	0.842	1	EPA 1633 Draft 3 Certifications: NELAC-NH2097 ,NJDEP-NY037	03/29/2025 12:23	03/30/2025 19:56	KFH
919005-14-4	* ADONA	ND		ug/kg dry	0.196	0.851	1	EPA 1633 Draft 3 Certifications: NELAC-NH2097 ,NJDEP-NY037	03/29/2025 12:23	03/30/2025 19:56	KFH
79780-39-5	* Perfluorododecanesulfonic acid (PFDoS)	ND		ug/kg dry	0.190	0.218	1	EPA 1633 Draft 3 Certifications: NELAC-NH2097	03/29/2025 12:23	03/30/2025 19:56	KFH
68259-12-1	* Perfluoro-1-nonanesulfonic acid (PFNS)	ND		ug/kg dry	0.140	0.216	1	EPA 1633 Draft 3 Certifications: NELAC-NH2097 ,NJDEP-NY037	03/29/2025 12:23	03/30/2025 19:56	KFH
356-02-5	* 3-Perfluoropropyl propanoic acid (FPrPA)	ND		ug/kg dry	0.714	1.13	1	EPA 1633 Draft 3 Certifications: NELAC-NH2097	03/29/2025 12:23	03/30/2025 19:56	KFH
914637-49-3	* 3-Perfluoropentyl propanoic acid (FPePA)	ND		ug/kg dry	2.36	5.63	1	EPA 1633 Draft 3 Certifications: NELAC-NH2097	03/29/2025 12:23	03/30/2025 19:56	KFH
812-70-4	* 3-Perfluoroheptyl propanoic acid (FHpPA)	ND	PF-CCV-L	ug/kg dry	1.69	5.63	1	EPA 1633 Draft 3 Certifications: NELAC-NH2097	03/29/2025 12:23	03/30/2025 19:56	KFH
24448-09-7	* N-MeFOSE	ND		ug/kg dry	0.688	2.25	1	EPA 1633 Draft 3 Certifications: NELAC-NH2097	03/29/2025 12:23	03/30/2025 19:56	KFH

Sample Information

Client Sample ID: SB14_10-12 **York Sample ID:** 25C1483-02

York Project (SDG) No.	Client Project ID	Matrix	Collection Date/Time	Date Received
25C1483	170745301	Soil	March 22, 2025 10:45 am	03/24/2025

PFAS, EPA 1633 Target List **Log-in Notes:** **Sample Notes:**

Sample Prepared by Method: EPA 1633 Prep

CAS No.	Parameter	Result	Flag	Units	Reported to LOD/MDL	LOQ	Dilution	Reference Method	Date/Time Prepared	Date/Time Analyzed	Analyst
31506-32-8	* N-MeFOSA	ND		ug/kg dry	0.203	0.225	1	EPA 1633 Draft 3 Certifications: NELAC-NH2097	03/29/2025 12:23	03/30/2025 19:56	KFH
1691-99-2	* N-EtFOSE	ND		ug/kg dry	0.785	2.25	1	EPA 1633 Draft 3 Certifications: NELAC-NH2097	03/29/2025 12:23	03/30/2025 19:56	KFH
4151-50-2	* N-EtFOSA	ND		ug/kg dry	0.223	0.225	1	EPA 1633 Draft 3 Certifications: NELAC-NH2097	03/29/2025 12:23	03/30/2025 19:56	KFH

	Surrogate Recoveries	Result		Acceptance Range
M3PFBS	*Surrogate: M3PFBS*	*97.1 %*		*25-150*
13C5PFHXA	*Surrogate: M5PFHxA*	*81.2 %*		*25-150*
13C4PFHPA	*Surrogate: M4PFHpA*	*70.1 %*		*25-150*
13C3PFHXS	*Surrogate: M3PFHxS*	*63.7 %*		*25-150*
13C8PFOA	*Surrogate: Perfluoro-n-[13C8]octanoic aci*	*62.6 %*		*25-150*
13C6PFDA	*Surrogate: M6PFDA*	*54.6 %*		*25-150*
13C7PFUNA	*Surrogate: M7PFUdA*	*64.7 %*		*25-150*
960315-52-0	*Surrogate: Perfluoro-n-[1,2-13C2]dodecan*	*64.2 %*		*25-150*
13C2PFTEDA	*Surrogate: M2PFTeDA*	*57.5 %*		*10-150*
13C4PFBA	*Surrogate: Perfluoro-n-[13C4]butanoic aci*	*6.80 %*	PFSu-L	*25-150*
13C8PFOS	*Surrogate: Perfluoro-1-[13C8]octanesulfor*	*52.6 %*		*25-150*
13C5PFPEA	*Surrogate: Perfluoro-n-[13C5]pentanoic ac*	*90.2 %*		*25-150*
13C8FOSA	*Surrogate: Perfluoro-1-[13C8]octanesulfor*	*50.9 %*		*10-150*
D3-NMEFOSAA	*Surrogate: d3-N-MeFOSAA*	*48.4 %*		*25-150*
D5-NETFOSAA	*Surrogate: d5-N-EtFOSAA*	*54.4 %*		*25-150*
M2-6:2FTS	*Surrogate: M2-6:2 FTS*	*60.4 %*		*25-200*
M2-8:2FTS	*Surrogate: M2-8:2 FTS*	*58.9 %*		*25-200*
13C9PFNA	*Surrogate: M9PFNA*	*53.2 %*		*25-150*
M2-4:2FTS	*Surrogate: M2-4:2 FTS*	*83.4 %*		*25-150*
936109-37-4	*Surrogate: d-N-MeFOSA*	*50.6 %*		*25-150*
936109-40-9	*Surrogate: d-N-EtFOSA*	*53.6 %*		*25-150*
M3HFPO-DA	*Surrogate: M3HFPO-DA*	*93.7 %*		*25-150*
D9-NETPFOSAI	*Surrogate: d9-N-EtFOSE*	*76.7 %*		*25-150*
D7-NMEPFOSA	*Surrogate: d7-N-MeFOSE*	*48.4 %*		*25-150*

Sample Information

Client Sample ID: SB14_10-12 **York Sample ID:** 25C1483-02

York Project (SDG) No.	Client Project ID	Matrix	Collection Date/Time	Date Received
25C1483	170745301	Soil	March 22, 2025 10:45 am	03/24/2025

PEST, 8081 MASTER

Log-in Notes:

Sample Notes:

Sample Prepared by Method: EPA 3550C

CAS No.	Parameter	Result	Flag	Units	Reported to LOQ	Dilution	Reference Method	Date/Time Prepared	Date/Time Analyzed	Analyst
72-54-8	4,4'-DDD	ND		mg/kg dry	0.00186	5	EPA 8081B	03/27/2025 08:44	03/28/2025 10:44	RJ
							Certifications:	CTDOH-PH-0723,NELAC-NY10854,NJDEP-CT005,PADEP-68-044		
72-55-9	4,4'-DDE	ND		mg/kg dry	0.00186	5	EPA 8081B	03/27/2025 08:44	03/28/2025 10:44	RJ
							Certifications:	CTDOH-PH-0723,NELAC-NY10854,NJDEP-CT005,PADEP-68-044		
50-29-3	4,4'-DDT	ND		mg/kg dry	0.00186	5	EPA 8081B	03/27/2025 08:44	03/28/2025 10:44	RJ
							Certifications:	CTDOH-PH-0723,NELAC-NY10854,NJDEP-CT005,PADEP-68-044		
309-00-2	Aldrin	ND		mg/kg dry	0.00186	5	EPA 8081B	03/27/2025 08:44	03/28/2025 10:44	RJ
							Certifications:	CTDOH-PH-0723,NELAC-NY10854,NJDEP-CT005,PADEP-68-044		
319-84-6	alpha-BHC	ND		mg/kg dry	0.00186	5	EPA 8081B	03/27/2025 08:44	03/28/2025 10:44	RJ
							Certifications:	CTDOH-PH-0723,NELAC-NY10854,NJDEP-CT005,PADEP-68-044		
5103-71-9	alpha-Chlordane	ND		mg/kg dry	0.00186	5	EPA 8081B	03/27/2025 08:44	03/28/2025 10:44	RJ
							Certifications:	NELAC-NY10854,NJDEP-CT005		
319-85-7	beta-BHC	ND		mg/kg dry	0.00186	5	EPA 8081B	03/27/2025 08:44	03/28/2025 10:44	RJ
							Certifications:	CTDOH-PH-0723,NELAC-NY10854,NJDEP-CT005,PADEP-68-044		
319-86-8	delta-BHC	ND		mg/kg dry	0.00186	5	EPA 8081B	03/27/2025 08:44	03/28/2025 10:44	RJ
							Certifications:	CTDOH-PH-0723,NELAC-NY10854,NJDEP-CT005,PADEP-68-044		
60-57-1	Dieldrin	ND		mg/kg dry	0.00186	5	EPA 8081B	03/27/2025 08:44	03/28/2025 10:44	RJ
							Certifications:	CTDOH-PH-0723,NELAC-NY10854,NJDEP-CT005,PADEP-68-044		
959-98-8	Endosulfan I	ND		mg/kg dry	0.00186	5	EPA 8081B	03/27/2025 08:44	03/28/2025 10:44	RJ
							Certifications:	CTDOH-PH-0723,NELAC-NY10854,NJDEP-CT005,PADEP-68-044		
33213-65-9	Endosulfan II	ND		mg/kg dry	0.00186	5	EPA 8081B	03/27/2025 08:44	03/28/2025 10:44	RJ
							Certifications:	CTDOH-PH-0723,NELAC-NY10854		
1031-07-8	Endosulfan sulfate	ND		mg/kg dry	0.00186	5	EPA 8081B	03/27/2025 08:44	03/28/2025 10:44	RJ
							Certifications:	CTDOH-PH-0723,NELAC-NY10854,NJDEP-CT005,PADEP-68-044		
72-20-8	Endrin	ND		mg/kg dry	0.00186	5	EPA 8081B	03/27/2025 08:44	03/28/2025 10:44	RJ
							Certifications:	CTDOH-PH-0723,NELAC-NY10854,NJDEP-CT005,PADEP-68-044		
7421-93-4	Endrin aldehyde	ND		mg/kg dry	0.00186	5	EPA 8081B	03/27/2025 08:44	03/28/2025 10:44	RJ
							Certifications:	CTDOH-PH-0723,NELAC-NY10854,NJDEP-CT005,PADEP-68-044		
53494-70-5	Endrin ketone	ND		mg/kg dry	0.00186	5	EPA 8081B	03/27/2025 08:44	03/28/2025 10:44	RJ
							Certifications:	CTDOH-PH-0723,NELAC-NY10854,NJDEP-CT005,PADEP-68-044		
58-89-9	gamma-BHC (Lindane)	ND		mg/kg dry	0.00186	5	EPA 8081B	03/27/2025 08:44	03/28/2025 10:44	RJ
							Certifications:	CTDOH-PH-0723,NELAC-NY10854,NJDEP-CT005,PADEP-68-044		
5566-34-7	gamma-Chlordane	ND		mg/kg dry	0.00186	5	EPA 8081B	03/27/2025 08:44	03/28/2025 10:44	RJ
							Certifications:	NELAC-NY10854,NJDEP-CT005		
76-44-8	Heptachlor	ND		mg/kg dry	0.00186	5	EPA 8081B	03/27/2025 08:44	03/28/2025 10:44	RJ
							Certifications:	CTDOH-PH-0723,NELAC-NY10854,NJDEP-CT005,PADEP-68-044		
1024-57-3	Heptachlor epoxide	ND		mg/kg dry	0.00186	5	EPA 8081B	03/27/2025 08:44	03/28/2025 10:44	RJ
							Certifications:	CTDOH-PH-0723,NELAC-NY10854,NJDEP-CT005,PADEP-68-044		
72-43-5	Methoxychlor	ND		mg/kg dry	0.00186	5	EPA 8081B	03/27/2025 08:44	03/28/2025 10:44	RJ
							Certifications:	CTDOH-PH-0723,NELAC-NY10854,NJDEP-CT005,PADEP-68-044		
8001-35-2	Toxaphene	ND		mg/kg dry	0.186	5	EPA 8081B	03/27/2025 08:44	03/28/2025 10:44	RJ
							Certifications:	CTDOH-PH-0723,NELAC-NY10854,NJDEP-CT005,PADEP-68-044		

Sample Information

Client Sample ID: SB14_10-12 **York Sample ID:** 25C1483-02

York Project (SDG) No.	Client Project ID	Matrix	Collection Date/Time	Date Received
25C1483	170745301	Soil	March 22, 2025 10:45 am	03/24/2025

PEST, 8081 MASTER

Log-in Notes: **Sample Notes:**

Sample Prepared by Method: EPA 3550C

CAS No.	Parameter	Result	Flag	Units	Reported to LOQ	Dilution	Reference Method	Date/Time Prepared	Date/Time Analyzed	Analyst
57-74-9	* Chlordane, total	ND		mg/kg dry	0.0372	5	EPA 8081B	03/27/2025 08:44	03/28/2025 10:44	RJ
							Certifications:			

	Surrogate Recoveries	Result	Acceptance Range
2051-24-3	*Surrogate: Decachlorobiphenyl*	*122 %*	*30-150*
877-09-8	*Surrogate: Tetrachloro-m-xylene*	*109 %*	*30-150*

PCB, 8082 MASTER

Log-in Notes: **Sample Notes:**

Sample Prepared by Method: EPA 3550C

CAS No.	Parameter	Result	Flag	Units	Reported to LOQ	Dilution	Reference Method	Date/Time Prepared	Date/Time Analyzed	Analyst
12674-11-2	Aroclor 1016	ND		mg/kg dry	0.0187	1	EPA 8082A	03/27/2025 08:38	03/28/2025 10:55	NF
							Certifications:	NELAC-NY10854,CTDOH-PH-0723,NJDEP-CT005,PADEP-68-044		
11104-28-2	Aroclor 1221	ND		mg/kg dry	0.0187	1	EPA 8082A	03/27/2025 08:38	03/28/2025 10:55	NF
							Certifications:	NELAC-NY10854,CTDOH-PH-0723,NJDEP-CT005,PADEP-68-044		
11141-16-5	Aroclor 1232	ND		mg/kg dry	0.0187	1	EPA 8082A	03/27/2025 08:38	03/28/2025 10:55	NF
							Certifications:	NELAC-NY10854,CTDOH-PH-0723,NJDEP-CT005,PADEP-68-044		
53469-21-9	Aroclor 1242	ND		mg/kg dry	0.0187	1	EPA 8082A	03/27/2025 08:38	03/28/2025 10:55	NF
							Certifications:	NELAC-NY10854,CTDOH-PH-0723,NJDEP-CT005,PADEP-68-044		
12672-29-6	Aroclor 1248	ND		mg/kg dry	0.0187	1	EPA 8082A	03/27/2025 08:38	03/28/2025 10:55	NF
							Certifications:	NELAC-NY10854,CTDOH-PH-0723,NJDEP-CT005,PADEP-68-044		
11097-69-1	Aroclor 1254	ND		mg/kg dry	0.0187	1	EPA 8082A	03/27/2025 08:38	03/28/2025 10:55	NF
							Certifications:	NELAC-NY10854,CTDOH-PH-0723,NJDEP-CT005,PADEP-68-044		
11096-82-5	Aroclor 1260	ND		mg/kg dry	0.0187	1	EPA 8082A	03/27/2025 08:38	03/28/2025 10:55	NF
							Certifications:	NELAC-NY10854,CTDOH-PH-0723,NJDEP-CT005,PADEP-68-044		
1336-36-3	* Total PCBs	ND		mg/kg dry	0.0187	1	EPA 8082A	03/27/2025 08:38	03/28/2025 10:55	NF
							Certifications:			

	Surrogate Recoveries	Result		Acceptance Range
877-09-8	*Surrogate: Tetrachloro-m-xylene*	*139 %*	S-08, S-GC	*30-120*
2051-24-3	*Surrogate: Decachlorobiphenyl*	*83.5 %*		*30-120*

HERB, 8151 MASTER

Log-in Notes: **Sample Notes:**

Sample Prepared by Method: EPA 3550C/8151A

CAS No.	Parameter	Result	Flag	Units	Reported to LOQ	Dilution	Reference Method	Date/Time Prepared	Date/Time Analyzed	Analyst
93-76-5	2,4,5-T	ND		mg/kg dry	0.0222	1	EPA 8151A	03/27/2025 08:00	03/27/2025 14:39	GXB
							Certifications:	CTDOH-PH-0723,NELAC-NY10854,NJDEP-CT005,PADEP-68-044		
93-72-1	2,4,5-TP (Silvex)	ND		mg/kg dry	0.0222	1	EPA 8151A	03/27/2025 08:00	03/27/2025 14:39	GXB
							Certifications:	CTDOH-PH-0723,NELAC-NY10854,NJDEP-CT005,PADEP-68-044		
94-75-7	2,4-D	ND		mg/kg dry	0.0222	1	EPA 8151A	03/27/2025 08:00	03/27/2025 14:39	GXB
							Certifications:	CTDOH-PH-0723,NELAC-NY10854,NJDEP-CT005,PADEP-68-044		

Sample Information

Client Sample ID: SB14_10-12 **York Sample ID:** 25C1483-02

York Project (SDG) No.	Client Project ID	Matrix	Collection Date/Time	Date Received
25C1483	170745301	Soil	March 22, 2025 10:45 am	03/24/2025

HERB, 8151 MASTER

Log-in Notes: **Sample Notes:**

Sample Prepared by Method: EPA 3550C/8151A

CAS No.	Parameter	Result	Flag	Units	Reported to LOQ	Dilution	Reference Method	Date/Time Prepared	Date/Time Analyzed	Analyst
	Surrogate Recoveries	**Result**		**Acceptance Range**						
19719-28-9	*Surrogate: 2,4-Dichlorophenylacetic acid (.*	*97.2 %*		*21-150*						

Metals, Target Analyte

Log-in Notes: **Sample Notes:**

Sample Prepared by Method: EPA 3050B

CAS No.	Parameter	Result	Flag	Units	Reported to LOQ	Dilution	Reference Method	Date/Time Prepared	Date/Time Analyzed	Analyst
7429-90-5	**Aluminum**	**9130**		mg/kg dry	4.70	1	EPA 6010D	03/26/2025 14:43	03/27/2025 11:27	AGNR
							Certifications:	CTDOH-PH-0723,NELAC-NY10854,NJDEP-CT005,PADEP-68-044		
7440-36-0	Antimony	ND		mg/kg dry	2.35	1	EPA 6010D	03/26/2025 14:43	03/27/2025 11:27	AGNR
							Certifications:	CTDOH-PH-0723,NELAC-NY10854,NJDEP-CT005,PADEP-68-044		
7440-38-2	**Arsenic**	**1.66**		mg/kg dry	1.41	1	EPA 6010D	03/26/2025 14:43	03/27/2025 11:27	AGNR
							Certifications:	CTDOH-PH-0723,NELAC-NY10854,NJDEP-CT005,PADEP-68-044		
7440-39-3	**Barium**	**52.6**		mg/kg dry	2.35	1	EPA 6010D	03/26/2025 14:43	03/27/2025 11:27	AGNR
							Certifications:	CTDOH-PH-0723,NELAC-NY10854,NJDEP-CT005,PADEP-68-044		
7440-41-7	**Beryllium**	**0.376**		mg/kg dry	0.047	1	EPA 6010D	03/26/2025 14:43	03/27/2025 11:27	AGNR
							Certifications:	CTDOH-PH-0723,NELAC-NY10854,NJDEP-CT005,PADEP-68-044		
7440-43-9	Cadmium	ND		mg/kg dry	0.282	1	EPA 6010D	03/26/2025 14:43	03/27/2025 11:27	AGNR
							Certifications:	CTDOH-PH-0723,NELAC-NY10854,NJDEP-CT005,PADEP-68-044		
7440-70-2	**Calcium**	**2240**		mg/kg dry	4.70	1	EPA 6010D	03/26/2025 14:43	03/27/2025 11:27	AGNR
							Certifications:	CTDOH-PH-0723,NELAC-NY10854,NJDEP-CT005,PADEP-68-044		
7440-47-3	**Chromium**	**14.9**		mg/kg dry	0.470	1	EPA 6010D	03/26/2025 14:43	03/27/2025 11:27	AGNR
							Certifications:	CTDOH-PH-0723,NELAC-NY10854,NJDEP-CT005,PADEP-68-044		
7440-48-4	**Cobalt**	**6.77**		mg/kg dry	0.376	1	EPA 6010D	03/26/2025 14:43	03/27/2025 11:27	AGNR
							Certifications:	CTDOH-PH-0723,NELAC-NY10854,NJDEP-CT005,PADEP-68-044		
7440-50-8	**Copper**	**13.0**		mg/kg dry	1.88	1	EPA 6010D	03/26/2025 14:43	03/27/2025 11:27	AGNR
							Certifications:	CTDOH-PH-0723,NELAC-NY10854,NJDEP-CT005,PADEP-68-044		
7439-89-6	**Iron**	**11400**	M-CCV 1	mg/kg dry	23.5	1	EPA 6010D	03/26/2025 14:43	03/27/2025 11:27	AGNR
							Certifications:	CTDOH-PH-0723,NELAC-NY10854,NJDEP-CT005,PADEP-68-044		
7439-92-1	**Lead**	**14.8**		mg/kg dry	0.470	1	EPA 6010D	03/26/2025 14:43	03/27/2025 11:27	AGNR
							Certifications:	CTDOH-PH-0723,NELAC-NY10854,NJDEP-CT005,PADEP-68-044		
7439-95-4	**Magnesium**	**3180**		mg/kg dry	4.70	1	EPA 6010D	03/26/2025 14:43	03/27/2025 11:27	AGNR
							Certifications:	CTDOH-PH-0723,NELAC-NY10854,NJDEP-CT005,PADEP-68-044		
7439-96-5	**Manganese**	**608**		mg/kg dry	0.470	1	EPA 6010D	03/26/2025 14:43	03/27/2025 11:27	AGNR
							Certifications:	CTDOH-PH-0723,NELAC-NY10854,NJDEP-CT005,PADEP-68-044		
7440-02-0	**Nickel**	**13.4**		mg/kg dry	0.936	1	EPA 6010D	03/26/2025 14:43	03/27/2025 11:27	AGNR
							Certifications:	CTDOH-PH-0723,NELAC-NY10854,NJDEP-CT005,PADEP-68-044		
7440-09-7	**Potassium**	**1330**		mg/kg dry	4.70	1	EPA 6010D	03/26/2025 14:43	03/27/2025 11:27	AGNR
							Certifications:	CTDOH-PH-0723,NELAC-NY10854,NJDEP-CT005,PADEP-68-044		
7782-49-2	Selenium	ND		mg/kg dry	2.35	1	EPA 6010D	03/26/2025 14:43	03/27/2025 11:27	AGNR
							Certifications:	CTDOH-PH-0723,NELAC-NY10854,NJDEP-CT005,PADEP-68-044		

Sample Information

Client Sample ID: SB14_10-12 **York Sample ID:** 25C1483-02

York Project (SDG) No.	Client Project ID	Matrix	Collection Date/Time	Date Received
25C1483	170745301	Soil	March 22, 2025 10:45 am	03/24/2025

Metals, Target Analyte

Log-in Notes: **Sample Notes:**

Sample Prepared by Method: EPA 3050B

CAS No.	Parameter	Result	Flag	Units	Reported to LOQ	Dilution	Reference Method	Date/Time Prepared	Date/Time Analyzed	Analyst
7440-22-4	Silver	ND		mg/kg dry	0.474	1	EPA 6010D	03/26/2025 14:43	03/27/2025 11:27	AGNR
							Certifications:	CTDOH-PH-0723,NELAC-NY10854,NJDEP-CT005,PADEP-68-044		
7440-23-5	**Sodium**	**247**		mg/kg dry	47.0	1	EPA 6010D	03/26/2025 14:43	03/27/2025 11:27	AGNR
							Certifications:	CTDOH-PH-0723,NELAC-NY10854,NJDEP-CT005,PADEP-68-044		
7440-28-0	Thallium	ND		mg/kg dry	1.88	1	EPA 6010D	03/26/2025 14:43	03/27/2025 11:27	AGNR
							Certifications:	CTDOH-PH-0723,NELAC-NY10854,NJDEP-CT005,PADEP-68-044		
7440-62-2	**Vanadium**	**21.6**		mg/kg dry	0.936	1	EPA 6010D	03/26/2025 14:43	03/27/2025 11:27	AGNR
							Certifications:	CTDOH-PH-0723,NELAC-NY10854,NJDEP-CT005,PADEP-68-044		
7440-66-6	**Zinc**	**25.5**		mg/kg dry	2.34	1	EPA 6010D	03/26/2025 14:43	03/27/2025 11:27	AGNR
							Certifications:	CTDOH-PH-0723,NELAC-NY10854,NJDEP-CT005,PADEP-68-044		

Mercury by 7473

Log-in Notes: **Sample Notes:**

Sample Prepared by Method: EPA 7473 soil

CAS No.	Parameter	Result	Flag	Units	Reported to LOQ	Dilution	Reference Method	Date/Time Prepared	Date/Time Analyzed	Analyst
7439-97-6	**Mercury**	**0.0476**		mg/kg dry	0.0338	1	EPA 7473	03/27/2025 12:57	03/28/2025 15:27	DRS
							Certifications:	CTDOH-PH-0723,NJDEP-CT005,NELAC-NY10854,PADEP-68-044		

Chromium, Hexavalent

Log-in Notes: **Sample Notes:**

Sample Prepared by Method: EPA SW846-3060

CAS No.	Parameter	Result	Flag	Units	Reported to LOQ	Dilution	Reference Method	Date/Time Prepared	Date/Time Analyzed	Analyst
18540-29-9	**Chromium, Hexavalent**	**1.24**		mg/kg dry	0.564	1	EPA 7196A	03/26/2025 09:04	03/26/2025 14:10	JMT
							Certifications:	NJDEP-CT005,CTDOH-PH-0723,NELAC-NY10854,PADEP-68-044		

Chromium, Trivalent

Log-in Notes: **Sample Notes:**

Sample Prepared by Method: Analysis Preparation

CAS No.	Parameter	Result	Flag	Units	Reported to LOQ	Dilution	Reference Method	Date/Time Prepared	Date/Time Analyzed	Analyst
16065-83-1	* **Chromium, Trivalent**	**13.7**		mg/kg	0.500	1	Calculation	03/28/2025 13:33	03/28/2025 13:34	AD
							Certifications:			

Cyanide, Total

Log-in Notes: **Sample Notes:**

Sample Prepared by Method: Analysis Preparation Soil

CAS No.	Parameter	Result	Flag	Units	Reported to LOQ	Dilution	Reference Method	Date/Time Prepared	Date/Time Analyzed	Analyst
57-12-5	Cyanide, total	ND		mg/kg dry	0.564	1	EPA 9014/9010C	03/26/2025 08:26	03/26/2025 13:31	LJM
							Certifications:	NELAC-NY10854,CTDOH-PH-0723,NJDEP-CT005,PADEP-68-044		

Total Solids

Log-in Notes: **Sample Notes:**

Sample Information

Client Sample ID: SB14_10-12 **York Sample ID:** 25C1483-02

York Project (SDG) No.	Client Project ID	Matrix	Collection Date/Time	Date Received
25C1483	170745301	Soil	March 22, 2025 10:45 am	03/24/2025

Sample Prepared by Method: % Solids Prep

CAS No.	Parameter	Result	Flag	Units	Reported to LOQ	Dilution	Reference Method	Date/Time Prepared	Date/Time Analyzed	Analyst
solids	*** % Solids**	**88.7**		%	0.100	1	SM 2540G	03/26/2025 07:00	03/26/2025 10:00	SMM
							Certifications: CTDOH-PH-0723			

Sample Information

Client Sample ID: SB23_6-8 **York Sample ID:** 25C1483-03

York Project (SDG) No.	Client Project ID	Matrix	Collection Date/Time	Date Received
25C1483	170745301	Soil	March 22, 2025 12:00 pm	03/24/2025

VOA, 8260 MASTER

Log-in Notes:

Sample Notes:

Sample Prepared by Method: EPA 5035A

CAS No.	Parameter	Result	Flag	Units	Reported to LOD/MDL	LOQ	Dilution	Reference Method	Date/Time Prepared	Date/Time Analyzed	Analyst
630-20-6	1,1,1,2-Tetrachloroethane	ND		mg/kg dry	0.0030	0.0059	1	EPA 8260D	03/26/2025 11:00	03/26/2025 15:53	AC
								Certifications:	CTDOH-PH-0723,NELAC-NY10854,NELAC-NY12058,NJDEP-CT		
71-55-6	1,1,1-Trichloroethane	ND		mg/kg dry	0.0030	0.0059	1	EPA 8260D	03/26/2025 11:00	03/26/2025 15:53	AC
								Certifications:	CTDOH-PH-0723,NELAC-NY10854,NELAC-NY12058,NJDEP-CT		
79-34-5	1,1,2,2-Tetrachloroethane	ND		mg/kg dry	0.0030	0.0059	1	EPA 8260D	03/26/2025 11:00	03/26/2025 15:53	AC
								Certifications:	CTDOH-PH-0723,NELAC-NY10854,NELAC-NY12058,NJDEP-CT		
76-13-1	1,1,2-Trichloro-1,2,2-trifluoroethane (Freon 113)	ND		mg/kg dry	0.0030	0.0059	1	EPA 8260D	03/26/2025 11:00	03/26/2025 15:53	AC
								Certifications:	CTDOH-PH-0723,NELAC-NY10854,NELAC-NY12058,NJDEP-CT		
79-00-5	1,1,2-Trichloroethane	ND		mg/kg dry	0.0030	0.0059	1	EPA 8260D	03/26/2025 11:00	03/26/2025 15:53	AC
								Certifications:	CTDOH-PH-0723,NELAC-NY10854,NELAC-NY12058,NJDEP-CT		
75-34-3	1,1-Dichloroethane	ND		mg/kg dry	0.0030	0.0059	1	EPA 8260D	03/26/2025 11:00	03/26/2025 15:53	AC
								Certifications:	CTDOH-PH-0723,NELAC-NY10854,NELAC-NY12058,NJDEP-CT		
75-35-4	1,1-Dichloroethylene	ND		mg/kg dry	0.0030	0.0059	1	EPA 8260D	03/26/2025 11:00	03/26/2025 15:53	AC
								Certifications:	CTDOH-PH-0723,NELAC-NY10854,NELAC-NY12058,NJDEP-CT		
87-61-6	1,2,3-Trichlorobenzene	ND		mg/kg dry	0.0030	0.0059	1	EPA 8260D	03/26/2025 11:00	03/26/2025 15:53	AC
								Certifications:	NELAC-NY10854,NELAC-NY12058,NJDEP-CT005,PADEP-68-04		
96-18-4	1,2,3-Trichloropropane	ND		mg/kg dry	0.0030	0.0059	1	EPA 8260D	03/26/2025 11:00	03/26/2025 15:53	AC
								Certifications:	NELAC-NY10854,NELAC-NY12058,NJDEP-CT005		
120-82-1	1,2,4-Trichlorobenzene	ND		mg/kg dry	0.0030	0.0059	1	EPA 8260D	03/26/2025 11:00	03/26/2025 15:53	AC
								Certifications:	NELAC-NY10854,NELAC-NY12058,NJDEP-CT005,PADEP-68-04		
95-63-6	1,2,4-Trimethylbenzene	ND		mg/kg dry	0.0030	0.0059	1	EPA 8260D	03/26/2025 11:00	03/26/2025 15:53	AC
								Certifications:	CTDOH-PH-0723,NELAC-NY10854,NELAC-NY12058,NJDEP-CT		
96-12-8	1,2-Dibromo-3-chloropropane	ND		mg/kg dry	0.0030	0.0059	1	EPA 8260D	03/26/2025 11:00	03/26/2025 15:53	AC
								Certifications:	CTDOH-PH-0723,NELAC-NY10854,NELAC-NY12058,NJDEP-CT		
106-93-4	1,2-Dibromoethane	ND		mg/kg dry	0.0030	0.0059	1	EPA 8260D	03/26/2025 11:00	03/26/2025 15:53	AC
								Certifications:	CTDOH-PH-0723,NELAC-NY10854,NELAC-NY12058,NJDEP-CT		
95-50-1	1,2-Dichlorobenzene	ND		mg/kg dry	0.0030	0.0059	1	EPA 8260D	03/26/2025 11:00	03/26/2025 15:53	AC
								Certifications:	CTDOH-PH-0723,NELAC-NY10854,NELAC-NY12058,NJDEP-CT		
107-06-2	1,2-Dichloroethane	ND		mg/kg dry	0.0030	0.0059	1	EPA 8260D	03/26/2025 11:00	03/26/2025 15:53	AC
								Certifications:	CTDOH-PH-0723,NELAC-NY10854,NELAC-NY12058,NJDEP-CT		
78-87-5	1,2-Dichloropropane	ND		mg/kg dry	0.0030	0.0059	1	EPA 8260D	03/26/2025 11:00	03/26/2025 15:53	AC
								Certifications:	CTDOH-PH-0723,NELAC-NY10854,NELAC-NY12058,NJDEP-CT		
108-67-8	1,3,5-Trimethylbenzene	ND		mg/kg dry	0.0030	0.0059	1	EPA 8260D	03/26/2025 11:00	03/26/2025 15:53	AC
								Certifications:	CTDOH-PH-0723,NELAC-NY10854,NELAC-NY12058,NJDEP-CT		
541-73-1	1,3-Dichlorobenzene	ND		mg/kg dry	0.0030	0.0059	1	EPA 8260D	03/26/2025 11:00	03/26/2025 15:53	AC
								Certifications:	CTDOH-PH-0723,NELAC-NY10854,NELAC-NY12058,NJDEP-CT		
106-46-7	1,4-Dichlorobenzene	ND		mg/kg dry	0.0030	0.0059	1	EPA 8260D	03/26/2025 11:00	03/26/2025 15:53	AC
								Certifications:	CTDOH-PH-0723,NELAC-NY10854,NELAC-NY12058,NJDEP-CT		
123-91-1	1,4-Dioxane	ND		mg/kg dry	0.059	0.12	1	EPA 8260D	03/26/2025 11:00	03/26/2025 15:53	AC
								Certifications:	NELAC-NY10854,NELAC-NY12058,NJDEP-CT005,PADEP-68-04		
78-93-3	2-Butanone	ND		mg/kg dry	0.0030	0.0059	1	EPA 8260D	03/26/2025 11:00	03/26/2025 15:53	AC
								Certifications:	CTDOH-PH-0723,NELAC-NY10854,NELAC-NY12058,NJDEP-CT		

Sample Information

Client Sample ID: SB23_6-8 **York Sample ID:** 25C1483-03

York Project (SDG) No.	Client Project ID	Matrix	Collection Date/Time	Date Received
25C1483	170745301	Soil	March 22, 2025 12:00 pm	03/24/2025

VOA, 8260 MASTER **Log-in Notes:** **Sample Notes:**

Sample Prepared by Method: EPA 5035A

CAS No.	Parameter	Result	Flag	Units	Reported to LOD/MDL	LOQ	Dilution	Reference Method	Date/Time Prepared	Date/Time Analyzed	Analyst
591-78-6	2-Hexanone	ND		mg/kg dry	0.0030	0.0059	1	EPA 8260D	03/26/2025 11:00	03/26/2025 15:53	AC
								Certifications:	CTDOH-PH-0723,NELAC-NY10854,NELAC-NY12058,NJDEP-CT		
108-10-1	4-Methyl-2-pentanone	ND	QL-02	mg/kg dry	0.0030	0.0059	1	EPA 8260D	03/26/2025 11:00	03/26/2025 15:53	AC
								Certifications:	CTDOH-PH-0723,NELAC-NY10854,NELAC-NY12058,NJDEP-CT		
67-64-1	Acetone	ND	ICVE	mg/kg dry	0.0059	0.012	1	EPA 8260D	03/26/2025 11:00	03/26/2025 15:53	AC
								Certifications:	CTDOH-PH-0723,NELAC-NY10854,NELAC-NY12058,NJDEP-CT		
107-02-8	Acrolein	ND		mg/kg dry	0.0059	0.012	1	EPA 8260D	03/26/2025 11:00	03/26/2025 15:53	AC
								Certifications:	CTDOH-PH-0723,NELAC-NY10854,NELAC-NY12058,NJDEP-CT		
107-13-1	Acrylonitrile	ND		mg/kg dry	0.0030	0.0059	1	EPA 8260D	03/26/2025 11:00	03/26/2025 15:53	AC
								Certifications:	CTDOH-PH-0723,NELAC-NY10854,NELAC-NY12058,NJDEP-CT		
71-43-2	Benzene	ND		mg/kg dry	0.0030	0.0059	1	EPA 8260D	03/26/2025 11:00	03/26/2025 15:53	AC
								Certifications:	CTDOH-PH-0723,NELAC-NY10854,NELAC-NY12058,NJDEP-CT		
74-97-5	Bromochloromethane	ND		mg/kg dry	0.0030	0.0059	1	EPA 8260D	03/26/2025 11:00	03/26/2025 15:53	AC
								Certifications:	NELAC-NY10854,NELAC-NY12058,NJDEP-CT005,PADEP-68-04		
75-27-4	Bromodichloromethane	ND		mg/kg dry	0.0030	0.0059	1	EPA 8260D	03/26/2025 11:00	03/26/2025 15:53	AC
								Certifications:	CTDOH-PH-0723,NELAC-NY10854,NELAC-NY12058,NJDEP-CT		
75-25-2	Bromoform	ND		mg/kg dry	0.0030	0.0059	1	EPA 8260D	03/26/2025 11:00	03/26/2025 15:53	AC
								Certifications:	CTDOH-PH-0723,NELAC-NY10854,NELAC-NY12058,NJDEP-CT		
74-83-9	Bromomethane	ND		mg/kg dry	0.0030	0.0059	1	EPA 8260D	03/26/2025 11:00	03/26/2025 15:53	AC
								Certifications:	CTDOH-PH-0723,NELAC-NY10854,NELAC-NY12058,NJDEP-CT		
75-15-0	Carbon disulfide	ND		mg/kg dry	0.0030	0.0059	1	EPA 8260D	03/26/2025 11:00	03/26/2025 15:53	AC
								Certifications:	CTDOH-PH-0723,NELAC-NY10854,NELAC-NY12058,NJDEP-CT		
56-23-5	Carbon tetrachloride	ND		mg/kg dry	0.0030	0.0059	1	EPA 8260D	03/26/2025 11:00	03/26/2025 15:53	AC
								Certifications:	CTDOH-PH-0723,NELAC-NY10854,NELAC-NY12058,NJDEP-CT		
108-90-7	Chlorobenzene	ND		mg/kg dry	0.0030	0.0059	1	EPA 8260D	03/26/2025 11:00	03/26/2025 15:53	AC
								Certifications:	CTDOH-PH-0723,NELAC-NY10854,NELAC-NY12058,NJDEP-CT		
75-00-3	Chloroethane	ND		mg/kg dry	0.0030	0.0059	1	EPA 8260D	03/26/2025 11:00	03/26/2025 15:53	AC
								Certifications:	CTDOH-PH-0723,NELAC-NY10854,NELAC-NY12058,NJDEP-CT		
67-66-3	Chloroform	ND		mg/kg dry	0.0030	0.0059	1	EPA 8260D	03/26/2025 11:00	03/26/2025 15:53	AC
								Certifications:	CTDOH-PH-0723,NELAC-NY10854,NELAC-NY12058,NJDEP-CT		
74-87-3	Chloromethane	ND		mg/kg dry	0.0030	0.0059	1	EPA 8260D	03/26/2025 11:00	03/26/2025 15:53	AC
								Certifications:	CTDOH-PH-0723,NELAC-NY10854,NELAC-NY12058,NJDEP-CT		
156-59-2	cis-1,2-Dichloroethylene	ND		mg/kg dry	0.0030	0.0059	1	EPA 8260D	03/26/2025 11:00	03/26/2025 15:53	AC
								Certifications:	CTDOH-PH-0723,NELAC-NY10854,NELAC-NY12058,NJDEP-CT		
10061-01-5	cis-1,3-Dichloropropylene	ND		mg/kg dry	0.0030	0.0059	1	EPA 8260D	03/26/2025 11:00	03/26/2025 15:53	AC
								Certifications:	CTDOH-PH-0723,NELAC-NY10854,NELAC-NY12058,NJDEP-CT		
110-82-7	Cyclohexane	ND		mg/kg dry	0.0030	0.0059	1	EPA 8260D	03/26/2025 11:00	03/26/2025 15:53	AC
								Certifications:	NELAC-NY10854,NELAC-NY12058,NJDEP-CT005,PADEP-68-04		
124-48-1	Dibromochloromethane	ND		mg/kg dry	0.0030	0.0059	1	EPA 8260D	03/26/2025 11:00	03/26/2025 15:53	AC
								Certifications:	NELAC-NY10854,NELAC-NY12058,NJDEP-CT005,PADEP-68-04		
74-95-3	Dibromomethane	ND		mg/kg dry	0.0030	0.0059	1	EPA 8260D	03/26/2025 11:00	03/26/2025 15:53	AC
								Certifications:	NELAC-NY10854,NELAC-NY12058,NJDEP-CT005,PADEP-68-04		
75-71-8	Dichlorodifluoromethane	ND	CCVE	mg/kg dry	0.0030	0.0059	1	EPA 8260D	03/26/2025 11:00	03/26/2025 15:53	AC
								Certifications:	NELAC-NY10854,NELAC-NY12058,NJDEP-CT005,PADEP-68-04		

Sample Information

Client Sample ID: SB23_6-8 **York Sample ID:** 25C1483-03

York Project (SDG) No.	Client Project ID	Matrix	Collection Date/Time	Date Received
25C1483	170745301	Soil	March 22, 2025 12:00 pm	03/24/2025

VOA, 8260 MASTER **Log-in Notes:** **Sample Notes:**

Sample Prepared by Method: EPA 5035A

CAS No.	Parameter	Result	Flag	Units	Reported to LOD/MDL	LOQ	Dilution	Reference Method	Date/Time Prepared	Date/Time Analyzed	Analyst
100-41-4	Ethyl Benzene	ND		mg/kg dry	0.0030	0.0059	1	EPA 8260D	03/26/2025 11:00	03/26/2025 15:53	AC
								Certifications:	CTDOH-PH-0723,NELAC-NY10854,NELAC-NY12058,NJDEP-CT		
87-68-3	Hexachlorobutadiene	ND		mg/kg dry	0.0030	0.0059	1	EPA 8260D	03/26/2025 11:00	03/26/2025 15:53	AC
								Certifications:	NELAC-NY10854,NELAC-NY12058,NJDEP-CT005,PADEP-68-04		
98-82-8	Isopropylbenzene	ND		mg/kg dry	0.0030	0.0059	1	EPA 8260D	03/26/2025 11:00	03/26/2025 15:53	AC
								Certifications:	CTDOH-PH-0723,NELAC-NY10854,NELAC-NY12058,NJDEP-CT		
79-20-9	Methyl acetate	ND		mg/kg dry	0.0030	0.0059	1	EPA 8260D	03/26/2025 11:00	03/26/2025 15:53	AC
								Certifications:	NELAC-NY10854,NELAC-NY12058,NJDEP-CT005,PADEP-68-04		
1634-04-4	Methyl tert-butyl ether (MTBE)	ND		mg/kg dry	0.0030	0.0059	1	EPA 8260D	03/26/2025 11:00	03/26/2025 15:53	AC
								Certifications:	CTDOH-PH-0723,NELAC-NY10854,NELAC-NY12058,NJDEP-CT		
108-87-2	Methylcyclohexane	ND		mg/kg dry	0.0030	0.0059	1	EPA 8260D	03/26/2025 11:00	03/26/2025 15:53	AC
								Certifications:	NELAC-NY10854,NELAC-NY12058,NJDEP-CT005,PADEP-68-04		
75-09-2	Methylene chloride	ND		mg/kg dry	0.0059	0.012	1	EPA 8260D	03/26/2025 11:00	03/26/2025 15:53	AC
								Certifications:	CTDOH-PH-0723,NELAC-NY10854,NELAC-NY12058,NJDEP-CT		
104-51-8	n-Butylbenzene	ND		mg/kg dry	0.0030	0.0059	1	EPA 8260D	03/26/2025 11:00	03/26/2025 15:53	AC
								Certifications:	CTDOH-PH-0723,NELAC-NY10854,NELAC-NY12058,NJDEP-CT		
103-65-1	n-Propylbenzene	ND		mg/kg dry	0.0030	0.0059	1	EPA 8260D	03/26/2025 11:00	03/26/2025 15:53	AC
								Certifications:	CTDOH-PH-0723,NELAC-NY10854,NELAC-NY12058,NJDEP-CT		
95-47-6	o-Xylene	ND		mg/kg dry	0.0030	0.0059	1	EPA 8260D	03/26/2025 11:00	03/26/2025 15:53	AC
								Certifications:	CTDOH-PH-0723,NELAC-NY10854,NELAC-NY12058,PADEP-68		
179601-23-1	p- & m- Xylenes	ND		mg/kg dry	0.0059	0.012	1	EPA 8260D	03/26/2025 11:00	03/26/2025 15:53	AC
								Certifications:	CTDOH-PH-0723,NELAC-NY10854,NELAC-NY12058,PADEP-68		
99-87-6	p-Isopropyltoluene	ND		mg/kg dry	0.0030	0.0059	1	EPA 8260D	03/26/2025 11:00	03/26/2025 15:53	AC
								Certifications:	CTDOH-PH-0723,NELAC-NY10854,NELAC-NY12058,NJDEP-CT		
135-98-8	sec-Butylbenzene	ND		mg/kg dry	0.0030	0.0059	1	EPA 8260D	03/26/2025 11:00	03/26/2025 15:53	AC
								Certifications:	CTDOH-PH-0723,NELAC-NY10854,NELAC-NY12058,NJDEP-CT		
100-42-5	Styrene	ND		mg/kg dry	0.0030	0.0059	1	EPA 8260D	03/26/2025 11:00	03/26/2025 15:53	AC
								Certifications:	CTDOH-PH-0723,NELAC-NY10854,NELAC-NY12058,NJDEP-CT		
75-65-0	tert-Butyl alcohol (TBA)	ND	CCVE, QL-02	mg/kg dry	0.0030	0.0059	1	EPA 8260D	03/26/2025 11:00	03/26/2025 15:53	AC
								Certifications:	NELAC-NY10854,NELAC-NY12058,NJDEP-CT005,PADEP-68-04		
98-06-6	tert-Butylbenzene	ND		mg/kg dry	0.0030	0.0059	1	EPA 8260D	03/26/2025 11:00	03/26/2025 15:53	AC
								Certifications:	CTDOH-PH-0723,NELAC-NY10854,NELAC-NY12058,NJDEP-CT		
127-18-4	Tetrachloroethylene	ND		mg/kg dry	0.0030	0.0059	1	EPA 8260D	03/26/2025 11:00	03/26/2025 15:53	AC
								Certifications:	CTDOH-PH-0723,NELAC-NY10854,NELAC-NY12058,NJDEP-CT		
108-88-3	**Toluene**	**0.0030**	J	mg/kg dry	0.0030	0.0059	1	EPA 8260D	03/26/2025 11:00	03/26/2025 15:53	AC
								Certifications:	CTDOH-PH-0723,NELAC-NY10854,NELAC-NY12058,NJDEP-CT		
156-60-5	trans-1,2-Dichloroethylene	ND		mg/kg dry	0.0030	0.0059	1	EPA 8260D	03/26/2025 11:00	03/26/2025 15:53	AC
								Certifications:	CTDOH-PH-0723,NELAC-NY10854,NELAC-NY12058,NJDEP-CT		
10061-02-6	trans-1,3-Dichloropropylene	ND		mg/kg dry	0.0030	0.0059	1	EPA 8260D	03/26/2025 11:00	03/26/2025 15:53	AC
								Certifications:	CTDOH-PH-0723,NELAC-NY10854,NELAC-NY12058,NJDEP-CT		
79-01-6	Trichloroethylene	ND		mg/kg dry	0.0030	0.0059	1	EPA 8260D	03/26/2025 11:00	03/26/2025 15:53	AC
								Certifications:	CTDOH-PH-0723,NELAC-NY10854,NELAC-NY12058,NJDEP-CT		
75-69-4	Trichlorofluoromethane	ND		mg/kg dry	0.0030	0.0059	1	EPA 8260D	03/26/2025 11:00	03/26/2025 15:53	AC
								Certifications:	CTDOH-PH-0723,NELAC-NY10854,NELAC-NY12058,NJDEP-CT		

Sample Information

Client Sample ID: SB23_6-8 **York Sample ID:** 25C1483-03

York Project (SDG) No.	Client Project ID	Matrix	Collection Date/Time	Date Received
25C1483	170745301	Soil	March 22, 2025 12:00 pm	03/24/2025

VOA, 8260 MASTER

Log-in Notes:

Sample Notes:

Sample Prepared by Method: EPA 5035A

CAS No.	Parameter	Result	Flag	Units	Reported to LOD/MDL	LOQ	Dilution	Reference Method	Date/Time Prepared	Date/Time Analyzed	Analyst
75-01-4	Vinyl Chloride	ND		mg/kg dry	0.0030	0.0059	1	EPA 8260D	03/26/2025 11:00	03/26/2025 15:53	AC
								Certifications:	CTDOH-PH-0723,NELAC-NY10854,NELAC-NY12058,NJDEP-CT		
1330-20-7	Xylenes, Total	ND		mg/kg dry	0.0089	0.018	1	EPA 8260D	03/26/2025 11:00	03/26/2025 15:53	AC
								Certifications:	CTDOH-PH-0723,NELAC-NY10854,NELAC-NY12058,NJDEP-CT		

	Surrogate Recoveries	Result	Acceptance Range
17060-07-0	*Surrogate: SURR: 1,2-Dichloroethane-d4*	*102 %*	*77-125*
2037-26-5	*Surrogate: SURR: Toluene-d8*	*103 %*	*85-120*
460-00-4	*Surrogate: SURR: p-Bromofluorobenzene*	*98.8 %*	*76-130*

SVOA, 8270 MASTER

Log-in Notes:

Sample Notes:

Sample Prepared by Method: EPA 3550C

CAS No.	Parameter	Result	Flag	Units	Reported to LOD/MDL	LOQ	Dilution	Reference Method	Date/Time Prepared	Date/Time Analyzed	Analyst
92-52-4	1,1-Biphenyl	ND		mg/kg dry	0.0498	0.0994	2	EPA 8270E	03/27/2025 08:33	03/28/2025 15:32	SS
								Certifications:	NELAC-NY10854,NJDEP-CT005,PADEP-68-04440		
95-94-3	1,2,4,5-Tetrachlorobenzene	ND		mg/kg dry	0.0994	0.199	2	EPA 8270E	03/27/2025 08:33	03/28/2025 15:32	SS
								Certifications:	NELAC-NY10854,NJDEP-CT005,PADEP-68-04440		
122-66-7	1,2-Diphenylhydrazine (as Azobenzene)	ND	CCVE	mg/kg dry	0.0498	0.0994	2	EPA 8270E	03/27/2025 08:33	03/28/2025 15:32	SS
								Certifications:	NELAC-NY10854,NJDEP-CT005,PADEP-68-04440		
58-90-2	2,3,4,6-Tetrachlorophenol	ND		mg/kg dry	0.0994	0.199	2	EPA 8270E	03/27/2025 08:33	03/28/2025 15:32	SS
								Certifications:	NELAC-NY10854,NJDEP-CT005,PADEP-68-04440		
95-95-4	2,4,5-Trichlorophenol	ND		mg/kg dry	0.0498	0.0994	2	EPA 8270E	03/27/2025 08:33	03/28/2025 15:32	SS
								Certifications:	CTDOH-PH-0723,NELAC-NY10854,NJDEP-CT005,PADEP-68-044		
88-06-2	2,4,6-Trichlorophenol	ND		mg/kg dry	0.0498	0.0994	2	EPA 8270E	03/27/2025 08:33	03/28/2025 15:32	SS
								Certifications:	CTDOH-PH-0723,NELAC-NY10854,NJDEP-CT005,PADEP-68-044		
120-83-2	2,4-Dichlorophenol	ND		mg/kg dry	0.0498	0.0994	2	EPA 8270E	03/27/2025 08:33	03/28/2025 15:32	SS
								Certifications:	CTDOH-PH-0723,NELAC-NY10854,NJDEP-CT005,PADEP-68-044		
105-67-9	2,4-Dimethylphenol	ND		mg/kg dry	0.0498	0.0994	2	EPA 8270E	03/27/2025 08:33	03/28/2025 15:32	SS
								Certifications:	CTDOH-PH-0723,NELAC-NY10854,NJDEP-CT005,PADEP-68-044		
51-28-5	2,4-Dinitrophenol	ND	CAL-E	mg/kg dry	0.0994	0.199	2	EPA 8270E	03/27/2025 08:33	03/28/2025 15:32	SS
								Certifications:	CTDOH-PH-0723,NELAC-NY10854,NJDEP-CT005,PADEP-68-044		
121-14-2	2,4-Dinitrotoluene	ND		mg/kg dry	0.0498	0.0994	2	EPA 8270E	03/27/2025 08:33	03/28/2025 15:32	SS
								Certifications:	CTDOH-PH-0723,NELAC-NY10854,NJDEP-CT005,PADEP-68-044		
606-20-2	2,6-Dinitrotoluene	ND		mg/kg dry	0.0498	0.0994	2	EPA 8270E	03/27/2025 08:33	03/28/2025 15:32	SS
								Certifications:	CTDOH-PH-0723,NELAC-NY10854,NJDEP-CT005,PADEP-68-044		
91-58-7	2-Chloronaphthalene	ND		mg/kg dry	0.0498	0.0994	2	EPA 8270E	03/27/2025 08:33	03/28/2025 15:32	SS
								Certifications:	CTDOH-PH-0723,NELAC-NY10854,NJDEP-CT005,PADEP-68-044		
95-57-8	2-Chlorophenol	ND		mg/kg dry	0.0498	0.0994	2	EPA 8270E	03/27/2025 08:33	03/28/2025 15:32	SS
								Certifications:	CTDOH-PH-0723,NELAC-NY10854,NJDEP-CT005,PADEP-68-044		
91-57-6	2-Methylnaphthalene	ND		mg/kg dry	0.0498	0.0994	2	EPA 8270E	03/27/2025 08:33	03/28/2025 15:32	SS
								Certifications:	CTDOH-PH-0723,NELAC-NY10854,NJDEP-CT005,PADEP-68-044		

Sample Information

Client Sample ID: SB23_6-8 **York Sample ID:** 25C1483-03

York Project (SDG) No.	Client Project ID	Matrix	Collection Date/Time	Date Received
25C1483	170745301	Soil	March 22, 2025 12:00 pm	03/24/2025

SVOA, 8270 MASTER **Log-in Notes:** **Sample Notes:**

Sample Prepared by Method: EPA 3550C

CAS No.	Parameter	Result	Flag	Units	Reported to LOD/MDL	LOQ	Dilution	Reference Method	Date/Time Prepared	Date/Time Analyzed	Analyst
95-48-7	2-Methylphenol	ND		mg/kg dry	0.0498	0.0994	2	EPA 8270E	03/27/2025 08:33	03/28/2025 15:32	SS
								Certifications:	CTDOH-PH-0723,NELAC-NY10854,NJDEP-CT005,PADEP-68-044		
88-74-4	2-Nitroaniline	ND		mg/kg dry	0.0994	0.199	2	EPA 8270E	03/27/2025 08:33	03/28/2025 15:32	SS
								Certifications:	CTDOH-PH-0723,NELAC-NY10854,NJDEP-CT005,PADEP-68-044		
88-75-5	2-Nitrophenol	ND		mg/kg dry	0.0498	0.0994	2	EPA 8270E	03/27/2025 08:33	03/28/2025 15:32	SS
								Certifications:	CTDOH-PH-0723,NELAC-NY10854,NJDEP-CT005,PADEP-68-044		
65794-96-9	3- & 4-Methylphenols	ND		mg/kg dry	0.0498	0.0994	2	EPA 8270E	03/27/2025 08:33	03/28/2025 15:32	SS
								Certifications:	CTDOH-PH-0723,NELAC-NY10854,NJDEP-CT005,PADEP-68-044		
91-94-1	3,3-Dichlorobenzidine	ND		mg/kg dry	0.0498	0.0994	2	EPA 8270E	03/27/2025 08:33	03/28/2025 15:32	SS
								Certifications:	NELAC-NY10854,NJDEP-CT005,PADEP-68-04440		
99-09-2	3-Nitroaniline	ND		mg/kg dry	0.0994	0.199	2	EPA 8270E	03/27/2025 08:33	03/28/2025 15:32	SS
								Certifications:	CTDOH-PH-0723,NELAC-NY10854,NJDEP-CT005,PADEP-68-044		
534-52-1	4,6-Dinitro-2-methylphenol	ND	CAL-E	mg/kg dry	0.0994	0.199	2	EPA 8270E	03/27/2025 08:33	03/28/2025 15:32	SS
								Certifications:	CTDOH-PH-0723,NELAC-NY10854,NJDEP-CT005,PADEP-68-044		
101-55-3	4-Bromophenyl phenyl ether	ND		mg/kg dry	0.0498	0.0994	2	EPA 8270E	03/27/2025 08:33	03/28/2025 15:32	SS
								Certifications:	CTDOH-PH-0723,NELAC-NY10854,NJDEP-CT005,PADEP-68-044		
59-50-7	4-Chloro-3-methylphenol	ND		mg/kg dry	0.0498	0.0994	2	EPA 8270E	03/27/2025 08:33	03/28/2025 15:32	SS
								Certifications:	CTDOH-PH-0723,NELAC-NY10854,NJDEP-CT005,PADEP-68-044		
106-47-8	4-Chloroaniline	ND		mg/kg dry	0.0498	0.0994	2	EPA 8270E	03/27/2025 08:33	03/28/2025 15:32	SS
								Certifications:	CTDOH-PH-0723,NELAC-NY10854,NJDEP-CT005,PADEP-68-044		
7005-72-3	4-Chlorophenyl phenyl ether	ND		mg/kg dry	0.0498	0.0994	2	EPA 8270E	03/27/2025 08:33	03/28/2025 15:32	SS
								Certifications:	CTDOH-PH-0723,NELAC-NY10854,NJDEP-CT005,PADEP-68-044		
100-01-6	4-Nitroaniline	ND		mg/kg dry	0.0994	0.199	2	EPA 8270E	03/27/2025 08:33	03/28/2025 15:32	SS
								Certifications:	CTDOH-PH-0723,NELAC-NY10854,NJDEP-CT005,PADEP-68-044		
100-02-7	4-Nitrophenol	ND	CCVE	mg/kg dry	0.0994	0.199	2	EPA 8270E	03/27/2025 08:33	03/28/2025 15:32	SS
								Certifications:	CTDOH-PH-0723,NELAC-NY10854,NJDEP-CT005,PADEP-68-044		
83-32-9	Acenaphthene	ND		mg/kg dry	0.0498	0.0994	2	EPA 8270E	03/27/2025 08:33	03/28/2025 15:32	SS
								Certifications:	CTDOH-PH-0723,NELAC-NY10854,NJDEP-CT005,PADEP-68-044		
208-96-8	Acenaphthylene	ND		mg/kg dry	0.0498	0.0994	2	EPA 8270E	03/27/2025 08:33	03/28/2025 15:32	SS
								Certifications:	CTDOH-PH-0723,NELAC-NY10854,NJDEP-CT005,PADEP-68-044		
98-86-2	Acetophenone	ND		mg/kg dry	0.0498	0.0994	2	EPA 8270E	03/27/2025 08:33	03/28/2025 15:32	SS
								Certifications:	NELAC-NY10854,NJDEP-CT005,PADEP-68-04440		
62-53-3	Aniline	ND		mg/kg dry	0.199	0.398	2	EPA 8270E	03/27/2025 08:33	03/28/2025 15:32	SS
								Certifications:	NELAC-NY10854,NJDEP-CT005,PADEP-68-04440		
120-12-7	Anthracene	ND		mg/kg dry	0.0498	0.0994	2	EPA 8270E	03/27/2025 08:33	03/28/2025 15:32	SS
								Certifications:	CTDOH-PH-0723,NELAC-NY10854,NJDEP-CT005,PADEP-68-044		
1912-24-9	Atrazine	ND		mg/kg dry	0.0498	0.0994	2	EPA 8270E	03/27/2025 08:33	03/28/2025 15:32	SS
								Certifications:	NELAC-NY10854,NJDEP-CT005,PADEP-68-04440		
100-52-7	Benzaldehyde	ND		mg/kg dry	0.0498	0.0994	2	EPA 8270E	03/27/2025 08:33	03/28/2025 15:32	SS
								Certifications:	NELAC-NY10854,NJDEP-CT005,PADEP-68-04440		
92-87-5	Benzidine	ND		mg/kg dry	0.199	0.398	2	EPA 8270E	03/27/2025 08:33	03/28/2025 15:32	SS
								Certifications:	CTDOH-PH-0723,NELAC-NY10854,PADEP-68-04440		
56-55-3	Benzo(a)anthracene	ND		mg/kg dry	0.0498	0.0994	2	EPA 8270E	03/27/2025 08:33	03/28/2025 15:32	SS
								Certifications:	CTDOH-PH-0723,NELAC-NY10854,NJDEP-CT005,PADEP-68-044		

Sample Information

Client Sample ID: SB23_6-8 **York Sample ID:** 25C1483-03

York Project (SDG) No.	Client Project ID	Matrix	Collection Date/Time	Date Received
25C1483	170745301	Soil	March 22, 2025 12:00 pm	03/24/2025

SVOA, 8270 MASTER **Log-in Notes:** **Sample Notes:**

Sample Prepared by Method: EPA 3550C

CAS No.	Parameter	Result	Flag	Units	Reported to LOD/MDL	LOQ	Dilution	Reference Method	Date/Time Prepared	Date/Time Analyzed	Analyst
50-32-8	Benzo(a)pyrene	ND		mg/kg dry	0.0498	0.0994	2	EPA 8270E	03/27/2025 08:33	03/28/2025 15:32	SS
								Certifications:	CTDOH-PH-0723,NELAC-NY10854,NJDEP-CT005,PADEP-68-044		
205-99-2	Benzo(b)fluoranthene	ND		mg/kg dry	0.0498	0.0994	2	EPA 8270E	03/27/2025 08:33	03/28/2025 15:32	SS
								Certifications:	CTDOH-PH-0723,NELAC-NY10854,NJDEP-CT005,PADEP-68-044		
191-24-2	Benzo(g,h,i)perylene	ND		mg/kg dry	0.0498	0.0994	2	EPA 8270E	03/27/2025 08:33	03/28/2025 15:32	SS
								Certifications:	CTDOH-PH-0723,NELAC-NY10854,NJDEP-CT005,PADEP-68-044		
207-08-9	Benzo(k)fluoranthene	ND		mg/kg dry	0.0498	0.0994	2	EPA 8270E	03/27/2025 08:33	03/28/2025 15:32	SS
								Certifications:	CTDOH-PH-0723,NELAC-NY10854,NJDEP-CT005,PADEP-68-044		
65-85-0	Benzoic acid	ND	CAL-E, CCVE	mg/kg dry	0.0498	0.0994	2	EPA 8270E	03/27/2025 08:33	03/28/2025 15:32	SS
								Certifications:	NELAC-NY10854,NJDEP-CT005,PADEP-68-04440		
100-51-6	Benzyl alcohol	ND		mg/kg dry	0.0498	0.0994	2	EPA 8270E	03/27/2025 08:33	03/28/2025 15:32	SS
								Certifications:	NELAC-NY10854,NJDEP-CT005,PADEP-68-04440		
85-68-7	Benzyl butyl phthalate	ND		mg/kg dry	0.0498	0.0994	2	EPA 8270E	03/27/2025 08:33	03/28/2025 15:32	SS
								Certifications:	CTDOH-PH-0723,NELAC-NY10854,NJDEP-CT005,PADEP-68-044		
111-91-1	Bis(2-chloroethoxy)methane	ND		mg/kg dry	0.0498	0.0994	2	EPA 8270E	03/27/2025 08:33	03/28/2025 15:32	SS
								Certifications:	CTDOH-PH-0723,NELAC-NY10854,NJDEP-CT005,PADEP-68-044		
111-44-4	Bis(2-chloroethyl)ether	ND		mg/kg dry	0.0498	0.0994	2	EPA 8270E	03/27/2025 08:33	03/28/2025 15:32	SS
								Certifications:	CTDOH-PH-0723,NELAC-NY10854,NJDEP-CT005,PADEP-68-044		
108-60-1	Bis(2-chloroisopropyl)ether	ND		mg/kg dry	0.0498	0.0994	2	EPA 8270E	03/27/2025 08:33	03/28/2025 15:32	SS
								Certifications:	CTDOH-PH-0723,NELAC-NY10854,NJDEP-CT005,PADEP-68-044		
117-81-7	Bis(2-ethylhexyl)phthalate	ND		mg/kg dry	0.0498	0.0994	2	EPA 8270E	03/27/2025 08:33	03/28/2025 15:32	SS
								Certifications:	CTDOH-PH-0723,NELAC-NY10854,NJDEP-CT005,PADEP-68-044		
105-60-2	Caprolactam	ND		mg/kg dry	0.0994	0.199	2	EPA 8270E	03/27/2025 08:33	03/28/2025 15:32	SS
								Certifications:	NELAC-NY10854,NJDEP-CT005,PADEP-68-04440		
86-74-8	Carbazole	ND		mg/kg dry	0.0498	0.0994	2	EPA 8270E	03/27/2025 08:33	03/28/2025 15:32	SS
								Certifications:	CTDOH-PH-0723,NELAC-NY10854,NJDEP-CT005,PADEP-68-044		
218-01-9	Chrysene	ND		mg/kg dry	0.0498	0.0994	2	EPA 8270E	03/27/2025 08:33	03/28/2025 15:32	SS
								Certifications:	CTDOH-PH-0723,NELAC-NY10854,NJDEP-CT005,PADEP-68-044		
53-70-3	Dibenzo(a,h)anthracene	ND		mg/kg dry	0.0498	0.0994	2	EPA 8270E	03/27/2025 08:33	03/28/2025 15:32	SS
								Certifications:	CTDOH-PH-0723,NELAC-NY10854,NJDEP-CT005,PADEP-68-044		
132-64-9	Dibenzofuran	ND		mg/kg dry	0.0498	0.0994	2	EPA 8270E	03/27/2025 08:33	03/28/2025 15:32	SS
								Certifications:	CTDOH-PH-0723,NELAC-NY10854,NJDEP-CT005,PADEP-68-044		
84-66-2	Diethyl phthalate	ND		mg/kg dry	0.0498	0.0994	2	EPA 8270E	03/27/2025 08:33	03/28/2025 15:32	SS
								Certifications:	CTDOH-PH-0723,NELAC-NY10854,NJDEP-CT005,PADEP-68-044		
131-11-3	Dimethyl phthalate	ND		mg/kg dry	0.0498	0.0994	2	EPA 8270E	03/27/2025 08:33	03/28/2025 15:32	SS
								Certifications:	CTDOH-PH-0723,NELAC-NY10854,NJDEP-CT005,PADEP-68-044		
84-74-2	Di-n-butyl phthalate	ND		mg/kg dry	0.0498	0.0994	2	EPA 8270E	03/27/2025 08:33	03/28/2025 15:32	SS
								Certifications:	CTDOH-PH-0723,NELAC-NY10854,NJDEP-CT005,PADEP-68-044		
117-84-0	Di-n-octyl phthalate	ND		mg/kg dry	0.0498	0.0994	2	EPA 8270E	03/27/2025 08:33	03/28/2025 15:32	SS
								Certifications:	CTDOH-PH-0723,NELAC-NY10854,NJDEP-CT005,PADEP-68-044		
122-39-4	Diphenylamine	ND		mg/kg dry	0.0994	0.199	2	EPA 8270E	03/27/2025 08:33	03/28/2025 15:32	SS
								Certifications:	NELAC-NY10854,NJDEP-CT005,PADEP-68-04440		
206-44-0	Fluoranthene	ND		mg/kg dry	0.0498	0.0994	2	EPA 8270E	03/27/2025 08:33	03/28/2025 15:32	SS
								Certifications:	CTDOH-PH-0723,NELAC-NY10854,NJDEP-CT005,PADEP-68-044		

Sample Information

Client Sample ID: SB23_6-8 **York Sample ID:** 25C1483-03

York Project (SDG) No.	Client Project ID	Matrix	Collection Date/Time	Date Received
25C1483	170745301	Soil	March 22, 2025 12:00 pm	03/24/2025

SVOA, 8270 MASTER **Log-in Notes:** **Sample Notes:**

Sample Prepared by Method: EPA 3550C

CAS No.	Parameter	Result	Flag	Units	Reported to LOD/MDL	LOQ	Dilution	Reference Method	Date/Time Prepared	Date/Time Analyzed	Analyst
86-73-7	Fluorene	ND		mg/kg dry	0.0498	0.0994	2	EPA 8270E	03/27/2025 08:33	03/28/2025 15:32	SS
								Certifications:	NELAC-NY10854,NJDEP-CT005,PADEP-68-04440		
118-74-1	Hexachlorobenzene	ND	CCVE	mg/kg dry	0.0498	0.0994	2	EPA 8270E	03/27/2025 08:33	03/28/2025 15:32	SS
								Certifications:	CTDOH-PH-0723,NELAC-NY10854,NJDEP-CT005,PADEP-68-044		
87-68-3	Hexachlorobutadiene	ND		mg/kg dry	0.0498	0.0994	2	EPA 8270E	03/27/2025 08:33	03/28/2025 15:32	SS
								Certifications:	CTDOH-PH-0723,NELAC-NY10854,NJDEP-CT005,PADEP-68-044		
77-47-4	Hexachlorocyclopentadiene	ND	CAL-E, CCVE	mg/kg dry	0.0498	0.0994	2	EPA 8270E	03/27/2025 08:33	03/28/2025 15:32	SS
								Certifications:	CTDOH-PH-0723,NELAC-NY10854,NJDEP-CT005,PADEP-68-044		
67-72-1	Hexachloroethane	ND		mg/kg dry	0.0498	0.0994	2	EPA 8270E	03/27/2025 08:33	03/28/2025 15:32	SS
								Certifications:	CTDOH-PH-0723,NELAC-NY10854,NJDEP-CT005,PADEP-68-044		
193-39-5	Indeno(1,2,3-cd)pyrene	ND		mg/kg dry	0.0498	0.0994	2	EPA 8270E	03/27/2025 08:33	03/28/2025 15:32	SS
								Certifications:	CTDOH-PH-0723,NELAC-NY10854,NJDEP-CT005,PADEP-68-044		
78-59-1	Isophorone	ND		mg/kg dry	0.0498	0.0994	2	EPA 8270E	03/27/2025 08:33	03/28/2025 15:32	SS
								Certifications:	CTDOH-PH-0723,NELAC-NY10854,NJDEP-CT005,PADEP-68-044		
91-20-3	Naphthalene	ND		mg/kg dry	0.0498	0.0994	2	EPA 8270E	03/27/2025 08:33	03/28/2025 15:32	SS
								Certifications:	CTDOH-PH-0723,NELAC-NY10854,NJDEP-CT005,PADEP-68-044		
98-95-3	Nitrobenzene	ND		mg/kg dry	0.0498	0.0994	2	EPA 8270E	03/27/2025 08:33	03/28/2025 15:32	SS
								Certifications:	CTDOH-PH-0723,NELAC-NY10854,NJDEP-CT005,PADEP-68-044		
62-75-9	N-Nitrosodimethylamine	ND		mg/kg dry	0.0498	0.0994	2	EPA 8270E	03/27/2025 08:33	03/28/2025 15:32	SS
								Certifications:	CTDOH-PH-0723,NELAC-NY10854,NJDEP-CT005,PADEP-68-044		
621-64-7	N-nitroso-di-n-propylamine	ND		mg/kg dry	0.0498	0.0994	2	EPA 8270E	03/27/2025 08:33	03/28/2025 15:32	SS
								Certifications:	CTDOH-PH-0723,NELAC-NY10854,NJDEP-CT005,PADEP-68-044		
86-30-6	N-Nitrosodiphenylamine	ND		mg/kg dry	0.0498	0.0994	2	EPA 8270E	03/27/2025 08:33	03/28/2025 15:32	SS
								Certifications:	CTDOH-PH-0723,NELAC-NY10854,NJDEP-CT005,PADEP-68-044		
87-86-5	Pentachlorophenol	ND	CAL-E	mg/kg dry	0.0498	0.0994	2	EPA 8270E	03/27/2025 08:33	03/28/2025 15:32	SS
								Certifications:	CTDOH-PH-0723,NELAC-NY10854,NJDEP-CT005,PADEP-68-044		
85-01-8	Phenanthrene	ND		mg/kg dry	0.0498	0.0994	2	EPA 8270E	03/27/2025 08:33	03/28/2025 15:32	SS
								Certifications:	CTDOH-PH-0723,NELAC-NY10854,NJDEP-CT005,PADEP-68-044		
108-95-2	Phenol	ND		mg/kg dry	0.0498	0.0994	2	EPA 8270E	03/27/2025 08:33	03/28/2025 15:32	SS
								Certifications:	CTDOH-PH-0723,NELAC-NY10854,NJDEP-CT005,PADEP-68-044		
129-00-0	Pyrene	ND		mg/kg dry	0.0498	0.0994	2	EPA 8270E	03/27/2025 08:33	03/28/2025 15:32	SS
								Certifications:	CTDOH-PH-0723,NELAC-NY10854,NJDEP-CT005,PADEP-68-044		
110-86-1	Pyridine	ND		mg/kg dry	0.199	0.398	2	EPA 8270E	03/27/2025 08:33	03/28/2025 15:32	SS
								Certifications:	CTDOH-PH-0723,NELAC-NY10854,NJDEP-CT005,PADEP-68-044		

	Surrogate Recoveries	Result	Acceptance Range
367-12-4	*Surrogate: SURR: 2-Fluorophenol*	*60.0 %*	*20-108*
13127-88-3	*Surrogate: SURR: Phenol-d6*	*51.2 %*	*23-114*
4165-60-0	*Surrogate: SURR: Nitrobenzene-d5*	*52.9 %*	*22-108*
321-60-8	*Surrogate: SURR: 2-Fluorobiphenyl*	*55.8 %*	*21-113*
118-79-6	*Surrogate: SURR: 2,4,6-Tribromophenol*	*52.8 %*	*19-110*
1718-51-0	*Surrogate: SURR: Terphenyl-d14*	*62.6 %*	*24-116*

Sample Information

Client Sample ID: SB23_6-8 **York Sample ID:** 25C1483-03

York Project (SDG) No.	Client Project ID	Matrix	Collection Date/Time	Date Received
25C1483	170745301	Soil	March 22, 2025 12:00 pm	03/24/2025

Semi-Volatiles, 1,4-Dioxane 8270 SIM-Soil

Log-in Notes:

Sample Notes:

Sample Prepared by Method: EPA 3550C

CAS No.	Parameter	Result	Flag	Units	Reported to LOQ	Dilution	Reference Method	Date/Time Prepared	Date/Time Analyzed	Analyst
123-91-1	1,4-Dioxane	ND		ug/kg	19.6	1	EPA 8270D SIM Certifications: NELAC-NY10854	03/27/2025 08:00	03/28/2025 14:20	SS

	Surrogate Recoveries	Result	Acceptance Range
17647-74-4	*Surrogate: 1,4-Dioxane-d8*	*62.0 %*	*39-127.5*

PFAS, EPA 1633 Target List

Log-in Notes:

Sample Notes:

Sample Prepared by Method: EPA 1633 Prep

CAS No.	Parameter	Result	Flag	Units	Reported to LOD/MDL	LOQ	Dilution	Reference Method	Date/Time Prepared	Date/Time Analyzed	Analyst
375-73-5	* Perfluorobutanesulfonic acid (PFBS)	ND		ug/kg dry	0.135	0.215	1	EPA 1633 Draft 3 Certifications: NELAC-NH2097 ,NJDEP-NY037	03/29/2025 12:23	03/30/2025 20:57	KFH
307-24-4	Perfluorohexanoic acid (PFHxA)	ND		ug/kg dry	0.0644	0.243	1	EPA 1633 Draft 3 Certifications: NELAC-NH2097 ,NELAC-NY12058,NJDEP-NY037	03/29/2025 12:23	03/30/2025 20:57	KFH
375-85-9	Perfluoroheptanoic acid (PFHpA)	ND		ug/kg dry	0.128	0.243	1	EPA 1633 Draft 3 Certifications: NELAC-NH2097 ,NELAC-NY12058,NJDEP-NY037	03/29/2025 12:23	03/30/2025 20:57	KFH
355-46-4	* Perfluorohexanesulfonic acid (PFHxS)	ND		ug/kg dry	0.217	0.222	1	EPA 1633 Draft 3 Certifications: NELAC-NH2097 ,NJDEP-NY037	03/29/2025 12:23	03/30/2025 20:57	KFH
335-67-1	Perfluorooctanoic acid (PFOA)	ND		ug/kg dry	0.209	0.243	1	EPA 1633 Draft 3 Certifications: NELAC-NH2097 ,NELAC-NY12058,NJDEP-NY037	03/29/2025 12:23	03/30/2025 20:57	KFH
1763-23-1	Perfluorooctanesulfonic acid (PFOS)	ND		ug/kg dry	0.203	0.226	1	EPA 1633 Draft 3 Certifications: NELAC-NH2097 ,NELAC-NY12058,NJDEP-NY037	03/29/2025 12:23	03/30/2025 20:57	KFH
375-95-1	Perfluorononanoic acid (PFNA)	ND		ug/kg dry	0.230	0.243	1	EPA 1633 Draft 3 Certifications: NELAC-NH2097 ,NELAC-NY12058,NJDEP-NY037	03/29/2025 12:23	03/30/2025 20:57	KFH
335-76-2	Perfluorodecanoic acid (PFDA)	ND		ug/kg dry	0.232	0.243	1	EPA 1633 Draft 3 Certifications: NELAC-NH2097 ,NELAC-NY12058,NJDEP-NY037	03/29/2025 12:23	03/30/2025 20:57	KFH
2058-94-8	Perfluoroundecanoic acid (PFUnA)	ND		ug/kg dry	0.240	0.243	1	EPA 1633 Draft 3 Certifications: NELAC-NH2097 ,NELAC-NY12058,NJDEP-NY037	03/29/2025 12:23	03/30/2025 20:57	KFH
307-55-1	Perfluorododecanoic acid (PFDoA)	ND		ug/kg dry	0.198	0.243	1	EPA 1633 Draft 3 Certifications: NELAC-NH2097 ,NELAC-NY12058,NJDEP-NY037	03/29/2025 12:23	03/30/2025 20:57	KFH
72629-94-8	Perfluorotridecanoic acid (PFTrDA)	ND		ug/kg dry	0.152	0.243	1	EPA 1633 Draft 3 Certifications: NELAC-NH2097 ,NELAC-NY12058,NJDEP-NY037	03/29/2025 12:23	03/30/2025 20:57	KFH
376-06-7	Perfluorotetradecanoic acid (PFTA)	ND		ug/kg dry	0.125	0.243	1	EPA 1633 Draft 3 Certifications: NELAC-NH2097 ,NELAC-NY12058,NJDEP-NY037	03/29/2025 12:23	03/30/2025 20:57	KFH
2355-31-9	N-MeFOSAA	ND		ug/kg dry	0.180	0.243	1	EPA 1633 Draft 3 Certifications: NELAC-NH2097 ,NELAC-NY12058,NJDEP-NY037	03/29/2025 12:23	03/30/2025 20:57	KFH
2991-50-6	N-EtFOSAA	ND		ug/kg dry	0.236	0.243	1	EPA 1633 Draft 3 Certifications: NELAC-NH2097 ,NELAC-NY12058,NJDEP-NY037	03/29/2025 12:23	03/30/2025 20:57	KFH
2706-90-3	Perfluoropentanoic acid (PFPeA)	ND		ug/kg dry	0.132	0.486	1	EPA 1633 Draft 3 Certifications: NELAC-NH2097 ,NELAC-NY12058,NJDEP-NY037	03/29/2025 12:23	03/30/2025 20:57	KFH
754-91-6	* Perfluoro-1-octanesulfonamide (FOSA)	ND		ug/kg dry	0.177	0.243	1	EPA 1633 Draft 3 Certifications: NELAC-NH2097 ,NJDEP-NY037	03/29/2025 12:23	03/30/2025 20:57	KFH

Sample Information

Client Sample ID: SB23_6-8 **York Sample ID:** 25C1483-03

York Project (SDG) No.	Client Project ID	Matrix	Collection Date/Time	Date Received
25C1483	170745301	Soil	March 22, 2025 12:00 pm	03/24/2025

PFAS, EPA 1633 Target List **Log-in Notes:** **Sample Notes:**

Sample Prepared by Method: EPA 1633 Prep

CAS No.	Parameter	Result	Flag	Units	Reported to LOD/MDL	LOQ	Dilution	Reference Method	Date/Time Prepared	Date/Time Analyzed	Analyst
375-92-8	* Perfluoro-1-heptanesulfonic acid (PFHpS)	ND		ug/kg dry	0.188	0.243	1	EPA 1633 Draft 3 Certifications: NELAC-NH2097 ,NJDEP-NY037	03/29/2025 12:23	03/30/2025 20:57	KFH
335-77-3	* Perfluoro-1-decanesulfonic acid (PFDS)	ND		ug/kg dry	0.232	0.234	1	EPA 1633 Draft 3 Certifications: NELAC-NH2097 ,NJDEP-NY037	03/29/2025 12:23	03/30/2025 20:57	KFH
27619-97-2	* 1H,1H,2H,2H-Perfluorooctanesulfonic acid (6:2 FTS)	ND		ug/kg dry	0.911	0.923	1	EPA 1633 Draft 3 Certifications: NELAC-NH2097 ,NJDEP-NY037	03/29/2025 12:23	03/30/2025 20:57	KFH
39108-34-4	1H,1H,2H,2H-Perfluorodecanesulfonic acid (8:2 FTS)	ND		ug/kg dry	0.917	0.933	1	EPA 1633 Draft 3 Certifications: NELAC-NH2097 ,NELAC-NY12058,NJDEP-NY037	03/29/2025 12:23	03/30/2025 20:57	KFH
375-22-4	Perfluoro-n-butanoic acid (PFBA)	ND		ug/kg dry	0.132	0.972	1	EPA 1633 Draft 3 Certifications: NELAC-NH2097 ,NELAC-NY12058,NJDEP-NY037	03/29/2025 12:23	03/30/2025 20:57	KFH
113507-82-7	* Perfluoro(2-ethoxyethane)sulfonic acid (PFEESA)	ND		ug/kg dry	0.169	0.432	1	EPA 1633 Draft 3 Certifications: NELAC-NH2097	03/29/2025 12:23	03/30/2025 20:57	KFH
151772-58-6	* Perfluoro-3,6-dioxaheptanoic acid (NFDHA)	ND		ug/kg dry	0.234	0.486	1	EPA 1633 Draft 3 Certifications: NELAC-NH2097	03/29/2025 12:23	03/30/2025 20:57	KFH
377-73-1	* Perfluoro-4-oxapentanoic acid (PFMPA)	ND		ug/kg dry	0.0753	0.486	1	EPA 1633 Draft 3 Certifications: NELAC-NH2097	03/29/2025 12:23	03/30/2025 20:57	KFH
863090-89-5	* Perfluoro-5-oxahexanoic acid (PFMBA)	ND		ug/kg dry	0.117	0.486	1	EPA 1633 Draft 3 Certifications: NELAC-NH2097	03/29/2025 12:23	03/30/2025 20:57	KFH
2706-91-4	* Perfluoro-1-pentanesulfonate (PFPeS)	ND		ug/kg dry	0.191	0.228	1	EPA 1633 Draft 3 Certifications: NELAC-NH2097 ,NJDEP-NY037	03/29/2025 12:23	03/30/2025 20:57	KFH
757124-72-4	* 1H,1H,2H,2H-Perfluorohexanesulfonic acid (4:2 FTS)	ND		ug/kg dry	0.723	0.911	1	EPA 1633 Draft 3 Certifications: NELAC-NH2097 ,NJDEP-NY037	03/29/2025 12:23	03/30/2025 20:57	KFH
13252-13-6	* HFPO-DA (Gen-X)	ND		ug/kg dry	0.738	0.972	1	EPA 1633 Draft 3 Certifications: NELAC-NH2097 ,NJDEP-NY037	03/29/2025 12:23	03/30/2025 20:57	KFH
763051-92-9	* 11CL-PF3OUdS	ND		ug/kg dry	0.378	0.918	1	EPA 1633 Draft 3 Certifications: NELAC-NH2097 ,NJDEP-NY037	03/29/2025 12:23	03/30/2025 20:57	KFH
756426-58-1	* 9CL-PF3ONS	ND		ug/kg dry	0.299	0.909	1	EPA 1633 Draft 3 Certifications: NELAC-NH2097 ,NJDEP-NY037	03/29/2025 12:23	03/30/2025 20:57	KFH
919005-14-4	* ADONA	ND		ug/kg dry	0.211	0.918	1	EPA 1633 Draft 3 Certifications: NELAC-NH2097 ,NJDEP-NY037	03/29/2025 12:23	03/30/2025 20:57	KFH
79780-39-5	* Perfluorododecanesulfonic acid (PFDoS)	ND		ug/kg dry	0.205	0.236	1	EPA 1633 Draft 3 Certifications: NELAC-NH2097	03/29/2025 12:23	03/30/2025 20:57	KFH
68259-12-1	* Perfluoro-1-nonanesulfonic acid (PFNS)	ND		ug/kg dry	0.151	0.233	1	EPA 1633 Draft 3 Certifications: NELAC-NH2097 ,NJDEP-NY037	03/29/2025 12:23	03/30/2025 20:57	KFH
356-02-5	* 3-Perfluoropropyl propanoic acid (FPrPA)	ND		ug/kg dry	0.770	1.21	1	EPA 1633 Draft 3 Certifications: NELAC-NH2097	03/29/2025 12:23	03/30/2025 20:57	KFH
914637-49-3	* 3-Perfluoropentyl propanoic acid (FPePA)	ND		ug/kg dry	2.55	6.07	1	EPA 1633 Draft 3 Certifications: NELAC-NH2097	03/29/2025 12:23	03/30/2025 20:57	KFH
812-70-4	* 3-Perfluoroheptyl propanoic acid (FHpPA)	ND	PF-CCV-L	ug/kg dry	1.82	6.07	1	EPA 1633 Draft 3 Certifications: NELAC-NH2097	03/29/2025 12:23	03/30/2025 20:57	KFH
24448-09-7	* N-MeFOSE	ND		ug/kg dry	0.742	2.43	1	EPA 1633 Draft 3 Certifications: NELAC-NH2097	03/29/2025 12:23	03/30/2025 20:57	KFH

Sample Information

Client Sample ID: SB23_6-8 **York Sample ID:** 25C1483-03

York Project (SDG) No.	Client Project ID	Matrix	Collection Date/Time	Date Received
25C1483	170745301	Soil	March 22, 2025 12:00 pm	03/24/2025

PFAS, EPA 1633 Target List **Log-in Notes:** **Sample Notes:**

Sample Prepared by Method: EPA 1633 Prep

CAS No.	Parameter	Result	Flag	Units	Reported to LOD/MDL	LOQ	Dilution	Reference Method	Date/Time Prepared	Date/Time Analyzed	Analyst
31506-32-8	* N-MeFOSA	ND		ug/kg dry	0.219	0.243	1	EPA 1633 Draft 3 Certifications: NELAC-NH2097	03/29/2025 12:23	03/30/2025 20:57	KFH
1691-99-2	* N-EtFOSE	ND		ug/kg dry	0.847	2.43	1	EPA 1633 Draft 3 Certifications: NELAC-NH2097	03/29/2025 12:23	03/30/2025 20:57	KFH
4151-50-2	* N-EtFOSA	ND		ug/kg dry	0.240	0.243	1	EPA 1633 Draft 3 Certifications: NELAC-NH2097	03/29/2025 12:23	03/30/2025 20:57	KFH

	Surrogate Recoveries	Result		Acceptance Range
M3PFBS	*Surrogate: M3PFBS*	*106 %*		*25-150*
13C5PFHXA	*Surrogate: M5PFHxA*	*93.1 %*		*25-150*
13C4PFHPA	*Surrogate: M4PFHpA*	*94.8 %*		*25-150*
13C3PFHXS	*Surrogate: M3PFHxS*	*103 %*		*25-150*
13C8PFOA	*Surrogate: Perfluoro-n-[13C8]octanoic aci*	*89.7 %*		*25-150*
13C6PFDA	*Surrogate: M6PFDA*	*89.7 %*		*25-150*
13C7PFUNA	*Surrogate: M7PFUdA*	*106 %*		*25-150*
960315-52-0	*Surrogate: Perfluoro-n-[1,2-13C2]dodecan*	*81.4 %*		*25-150*
13C2PFTEDA	*Surrogate: M2PFTeDA*	*76.5 %*		*10-150*
13C4PFBA	*Surrogate: Perfluoro-n-[13C4]butanoic aci*	*3.49 %*	PFSu-L	*25-150*
13C8PFOS	*Surrogate: Perfluoro-1-[13C8]octanesulfor*	*97.0 %*		*25-150*
13C5PFPEA	*Surrogate: Perfluoro-n-[13C5]pentanoic ac*	*90.1 %*		*25-150*
13C8FOSA	*Surrogate: Perfluoro-1-[13C8]octanesulfor*	*86.3 %*		*10-150*
D3-NMEFOSAA	*Surrogate: d3-N-MeFOSAA*	*81.3 %*		*25-150*
D5-NETFOSAA	*Surrogate: d5-N-EtFOSAA*	*89.3 %*		*25-150*
M2-6:2FTS	*Surrogate: M2-6:2 FTS*	*87.6 %*		*25-200*
M2-8:2FTS	*Surrogate: M2-8:2 FTS*	*92.9 %*		*25-200*
13C9PFNA	*Surrogate: M9PFNA*	*88.1 %*		*25-150*
M2-4:2FTS	*Surrogate: M2-4:2 FTS*	*100 %*		*25-150*
936109-37-4	*Surrogate: d-N-MeFOSA*	*81.8 %*		*25-150*
936109-40-9	*Surrogate: d-N-EtFOSA*	*76.6 %*		*25-150*
M3HFPO-DA	*Surrogate: M3HFPO-DA*	*98.2 %*		*25-150*
D9-NETPFOSAI	*Surrogate: d9-N-EtFOSE*	*57.0 %*		*25-150*
D7-NMEPFOSA	*Surrogate: d7-N-MeFOSE*	*63.6 %*		*25-150*

Sample Information

Client Sample ID: SB23_6-8 **York Sample ID:** 25C1483-03

York Project (SDG) No.	Client Project ID	Matrix	Collection Date/Time	Date Received
25C1483	170745301	Soil	March 22, 2025 12:00 pm	03/24/2025

PEST, 8081 MASTER

Log-in Notes:

Sample Notes:

Sample Prepared by Method: EPA 3550C

CAS No.	Parameter	Result	Flag	Units	Reported to LOQ	Dilution	Reference Method	Date/Time Prepared	Date/Time Analyzed	Analyst
72-54-8	4,4'-DDD	ND		mg/kg dry	0.00195	5	EPA 8081B	03/27/2025 08:44	03/28/2025 10:59	RJ
							Certifications:	CTDOH-PH-0723,NELAC-NY10854,NJDEP-CT005,PADEP-68-044		
72-55-9	4,4'-DDE	ND		mg/kg dry	0.00195	5	EPA 8081B	03/27/2025 08:44	03/28/2025 10:59	RJ
							Certifications:	CTDOH-PH-0723,NELAC-NY10854,NJDEP-CT005,PADEP-68-044		
50-29-3	4,4'-DDT	ND		mg/kg dry	0.00195	5	EPA 8081B	03/27/2025 08:44	03/28/2025 10:59	RJ
							Certifications:	CTDOH-PH-0723,NELAC-NY10854,NJDEP-CT005,PADEP-68-044		
309-00-2	Aldrin	ND		mg/kg dry	0.00195	5	EPA 8081B	03/27/2025 08:44	03/28/2025 10:59	RJ
							Certifications:	CTDOH-PH-0723,NELAC-NY10854,NJDEP-CT005,PADEP-68-044		
319-84-6	alpha-BHC	ND		mg/kg dry	0.00195	5	EPA 8081B	03/27/2025 08:44	03/28/2025 10:59	RJ
							Certifications:	CTDOH-PH-0723,NELAC-NY10854,NJDEP-CT005,PADEP-68-044		
5103-71-9	alpha-Chlordane	ND		mg/kg dry	0.00195	5	EPA 8081B	03/27/2025 08:44	03/28/2025 10:59	RJ
							Certifications:	NELAC-NY10854,NJDEP-CT005		
319-85-7	beta-BHC	ND		mg/kg dry	0.00195	5	EPA 8081B	03/27/2025 08:44	03/28/2025 10:59	RJ
							Certifications:	CTDOH-PH-0723,NELAC-NY10854,NJDEP-CT005,PADEP-68-044		
319-86-8	delta-BHC	ND		mg/kg dry	0.00195	5	EPA 8081B	03/27/2025 08:44	03/28/2025 10:59	RJ
							Certifications:	CTDOH-PH-0723,NELAC-NY10854,NJDEP-CT005,PADEP-68-044		
60-57-1	Dieldrin	ND		mg/kg dry	0.00195	5	EPA 8081B	03/27/2025 08:44	03/28/2025 10:59	RJ
							Certifications:	CTDOH-PH-0723,NELAC-NY10854,NJDEP-CT005,PADEP-68-044		
959-98-8	Endosulfan I	ND		mg/kg dry	0.00195	5	EPA 8081B	03/27/2025 08:44	03/28/2025 10:59	RJ
							Certifications:	CTDOH-PH-0723,NELAC-NY10854,NJDEP-CT005,PADEP-68-044		
33213-65-9	Endosulfan II	ND		mg/kg dry	0.00195	5	EPA 8081B	03/27/2025 08:44	03/28/2025 10:59	RJ
							Certifications:	CTDOH-PH-0723,NELAC-NY10854		
1031-07-8	Endosulfan sulfate	ND		mg/kg dry	0.00195	5	EPA 8081B	03/27/2025 08:44	03/28/2025 10:59	RJ
							Certifications:	CTDOH-PH-0723,NELAC-NY10854,NJDEP-CT005,PADEP-68-044		
72-20-8	Endrin	ND		mg/kg dry	0.00195	5	EPA 8081B	03/27/2025 08:44	03/28/2025 10:59	RJ
							Certifications:	CTDOH-PH-0723,NELAC-NY10854,NJDEP-CT005,PADEP-68-044		
7421-93-4	Endrin aldehyde	ND		mg/kg dry	0.00195	5	EPA 8081B	03/27/2025 08:44	03/28/2025 10:59	RJ
							Certifications:	CTDOH-PH-0723,NELAC-NY10854,NJDEP-CT005,PADEP-68-044		
53494-70-5	Endrin ketone	ND		mg/kg dry	0.00195	5	EPA 8081B	03/27/2025 08:44	03/28/2025 10:59	RJ
							Certifications:	CTDOH-PH-0723,NELAC-NY10854,NJDEP-CT005,PADEP-68-044		
58-89-9	gamma-BHC (Lindane)	ND		mg/kg dry	0.00195	5	EPA 8081B	03/27/2025 08:44	03/28/2025 10:59	RJ
							Certifications:	CTDOH-PH-0723,NELAC-NY10854,NJDEP-CT005,PADEP-68-044		
5566-34-7	gamma-Chlordane	ND		mg/kg dry	0.00195	5	EPA 8081B	03/27/2025 08:44	03/28/2025 10:59	RJ
							Certifications:	NELAC-NY10854,NJDEP-CT005		
76-44-8	Heptachlor	ND		mg/kg dry	0.00195	5	EPA 8081B	03/27/2025 08:44	03/28/2025 10:59	RJ
							Certifications:	CTDOH-PH-0723,NELAC-NY10854,NJDEP-CT005,PADEP-68-044		
1024-57-3	Heptachlor epoxide	ND		mg/kg dry	0.00195	5	EPA 8081B	03/27/2025 08:44	03/28/2025 10:59	RJ
							Certifications:	CTDOH-PH-0723,NELAC-NY10854,NJDEP-CT005,PADEP-68-044		
72-43-5	Methoxychlor	ND		mg/kg dry	0.00195	5	EPA 8081B	03/27/2025 08:44	03/28/2025 10:59	RJ
							Certifications:	CTDOH-PH-0723,NELAC-NY10854,NJDEP-CT005,PADEP-68-044		
8001-35-2	Toxaphene	ND		mg/kg dry	0.195	5	EPA 8081B	03/27/2025 08:44	03/28/2025 10:59	RJ
							Certifications:	CTDOH-PH-0723,NELAC-NY10854,NJDEP-CT005,PADEP-68-044		

Sample Information

Client Sample ID: SB23_6-8 **York Sample ID:** 25C1483-03

York Project (SDG) No.	Client Project ID	Matrix	Collection Date/Time	Date Received
25C1483	170745301	Soil	March 22, 2025 12:00 pm	03/24/2025

PEST, 8081 MASTER

Log-in Notes:

Sample Notes:

Sample Prepared by Method: EPA 3550C

CAS No.	Parameter	Result	Flag	Units	Reported to LOQ	Dilution	Reference Method	Date/Time Prepared	Date/Time Analyzed	Analyst
57-74-9	* Chlordane, total	ND		mg/kg dry	0.0391	5	EPA 8081B	03/27/2025 08:44	03/28/2025 10:59	RJ
							Certifications:			

	Surrogate Recoveries	Result	Acceptance Range
2051-24-3	*Surrogate: Decachlorobiphenyl*	*121 %*	*30-150*
877-09-8	*Surrogate: Tetrachloro-m-xylene*	*109 %*	*30-150*

PCB, 8082 MASTER

Log-in Notes:

Sample Notes:

Sample Prepared by Method: EPA 3550C

CAS No.	Parameter	Result	Flag	Units	Reported to LOQ	Dilution	Reference Method	Date/Time Prepared	Date/Time Analyzed	Analyst
12674-11-2	Aroclor 1016	ND		mg/kg dry	0.0197	1	EPA 8082A	03/27/2025 08:38	03/28/2025 11:09	NF
							Certifications:	NELAC-NY10854,CTDOH-PH-0723,NJDEP-CT005,PADEP-68-044		
11104-28-2	Aroclor 1221	ND		mg/kg dry	0.0197	1	EPA 8082A	03/27/2025 08:38	03/28/2025 11:09	NF
							Certifications:	NELAC-NY10854,CTDOH-PH-0723,NJDEP-CT005,PADEP-68-044		
11141-16-5	Aroclor 1232	ND		mg/kg dry	0.0197	1	EPA 8082A	03/27/2025 08:38	03/28/2025 11:09	NF
							Certifications:	NELAC-NY10854,CTDOH-PH-0723,NJDEP-CT005,PADEP-68-044		
53469-21-9	Aroclor 1242	ND		mg/kg dry	0.0197	1	EPA 8082A	03/27/2025 08:38	03/28/2025 11:09	NF
							Certifications:	NELAC-NY10854,CTDOH-PH-0723,NJDEP-CT005,PADEP-68-044		
12672-29-6	Aroclor 1248	ND		mg/kg dry	0.0197	1	EPA 8082A	03/27/2025 08:38	03/28/2025 11:09	NF
							Certifications:	NELAC-NY10854,CTDOH-PH-0723,NJDEP-CT005,PADEP-68-044		
11097-69-1	Aroclor 1254	ND		mg/kg dry	0.0197	1	EPA 8082A	03/27/2025 08:38	03/28/2025 11:09	NF
							Certifications:	NELAC-NY10854,CTDOH-PH-0723,NJDEP-CT005,PADEP-68-044		
11096-82-5	Aroclor 1260	ND		mg/kg dry	0.0197	1	EPA 8082A	03/27/2025 08:38	03/28/2025 11:09	NF
							Certifications:	NELAC-NY10854,CTDOH-PH-0723,NJDEP-CT005,PADEP-68-044		
1336-36-3	* Total PCBs	ND		mg/kg dry	0.0197	1	EPA 8082A	03/27/2025 08:38	03/28/2025 11:09	NF
							Certifications:			

	Surrogate Recoveries	Result		Acceptance Range
877-09-8	*Surrogate: Tetrachloro-m-xylene*	*128 %*	S-08, S-GC	*30-120*
2051-24-3	*Surrogate: Decachlorobiphenyl*	*76.5 %*		*30-120*

HERB, 8151 MASTER

Log-in Notes:

Sample Notes:

Sample Prepared by Method: EPA 3550C/8151A

CAS No.	Parameter	Result	Flag	Units	Reported to LOQ	Dilution	Reference Method	Date/Time Prepared	Date/Time Analyzed	Analyst
93-76-5	2,4,5-T	ND		mg/kg dry	0.0239	1	EPA 8151A	03/25/2025 09:14	03/26/2025 16:31	GXB
							Certifications:	CTDOH-PH-0723,NELAC-NY10854,NJDEP-CT005,PADEP-68-044		
93-72-1	2,4,5-TP (Silvex)	ND		mg/kg dry	0.0239	1	EPA 8151A	03/25/2025 09:14	03/26/2025 16:31	GXB
							Certifications:	CTDOH-PH-0723,NELAC-NY10854,NJDEP-CT005,PADEP-68-044		
94-75-7	2,4-D	ND		mg/kg dry	0.0239	1	EPA 8151A	03/25/2025 09:14	03/26/2025 16:31	GXB
							Certifications:	CTDOH-PH-0723,NELAC-NY10854,NJDEP-CT005,PADEP-68-044		

Sample Information

Client Sample ID: SB23_6-8 **York Sample ID:** 25C1483-03

York Project (SDG) No.	Client Project ID	Matrix	Collection Date/Time	Date Received
25C1483	170745301	Soil	March 22, 2025 12:00 pm	03/24/2025

HERB, 8151 MASTER

Log-in Notes:

Sample Notes:

Sample Prepared by Method: EPA 3550C/8151A

CAS No.	Parameter	Result	Flag	Units	Reported to LOQ	Dilution	Reference Method	Date/Time Prepared	Date/Time Analyzed	Analyst
	Surrogate Recoveries	**Result**		**Acceptance Range**						
19719-28-9	*Surrogate: 2,4-Dichlorophenylacetic acid (.*	*72.8 %*		*21-150*						

Metals, Target Analyte

Log-in Notes:

Sample Notes:

Sample Prepared by Method: EPA 3050B

CAS No.	Parameter	Result	Flag	Units	Reported to LOQ	Dilution	Reference Method	Date/Time Prepared	Date/Time Analyzed	Analyst
7429-90-5	**Aluminum**	**8130**		mg/kg dry	5.05	1	EPA 6010D	03/26/2025 14:43	03/27/2025 11:34	AGNR
							Certifications:	CTDOH-PH-0723,NELAC-NY10854,NJDEP-CT005,PADEP-68-044		
7440-36-0	Antimony	ND		mg/kg dry	2.52	1	EPA 6010D	03/26/2025 14:43	03/27/2025 11:34	AGNR
							Certifications:	CTDOH-PH-0723,NELAC-NY10854,NJDEP-CT005,PADEP-68-044		
7440-38-2	**Arsenic**	**5.87**		mg/kg dry	1.52	1	EPA 6010D	03/26/2025 14:43	03/27/2025 11:34	AGNR
							Certifications:	CTDOH-PH-0723,NELAC-NY10854,NJDEP-CT005,PADEP-68-044		
7440-39-3	**Barium**	**291**		mg/kg dry	2.52	1	EPA 6010D	03/26/2025 14:43	03/27/2025 11:34	AGNR
							Certifications:	CTDOH-PH-0723,NELAC-NY10854,NJDEP-CT005,PADEP-68-044		
7440-41-7	**Beryllium**	**0.459**		mg/kg dry	0.051	1	EPA 6010D	03/26/2025 14:43	03/27/2025 11:34	AGNR
							Certifications:	CTDOH-PH-0723,NELAC-NY10854,NJDEP-CT005,PADEP-68-044		
7440-43-9	Cadmium	ND		mg/kg dry	0.303	1	EPA 6010D	03/26/2025 14:43	03/27/2025 11:34	AGNR
							Certifications:	CTDOH-PH-0723,NELAC-NY10854,NJDEP-CT005,PADEP-68-044		
7440-70-2	**Calcium**	**69700**		mg/kg dry	5.05	1	EPA 6010D	03/26/2025 14:43	03/27/2025 11:34	AGNR
							Certifications:	CTDOH-PH-0723,NELAC-NY10854,NJDEP-CT005,PADEP-68-044		
7440-47-3	**Chromium**	**14.6**		mg/kg dry	0.505	1	EPA 6010D	03/26/2025 14:43	03/27/2025 11:34	AGNR
							Certifications:	CTDOH-PH-0723,NELAC-NY10854,NJDEP-CT005,PADEP-68-044		
7440-48-4	**Cobalt**	**4.89**		mg/kg dry	0.404	1	EPA 6010D	03/26/2025 14:43	03/27/2025 11:34	AGNR
							Certifications:	CTDOH-PH-0723,NELAC-NY10854,NJDEP-CT005,PADEP-68-044		
7440-50-8	**Copper**	**34.3**		mg/kg dry	2.02	1	EPA 6010D	03/26/2025 14:43	03/27/2025 11:34	AGNR
							Certifications:	CTDOH-PH-0723,NELAC-NY10854,NJDEP-CT005,PADEP-68-044		
7439-89-6	**Iron**	**12500**	M-CCV 1	mg/kg dry	25.2	1	EPA 6010D	03/26/2025 14:43	03/27/2025 11:34	AGNR
							Certifications:	CTDOH-PH-0723,NELAC-NY10854,NJDEP-CT005,PADEP-68-044		
7439-92-1	**Lead**	**347**		mg/kg dry	0.505	1	EPA 6010D	03/26/2025 14:43	03/27/2025 11:34	AGNR
							Certifications:	CTDOH-PH-0723,NELAC-NY10854,NJDEP-CT005,PADEP-68-044		
7439-95-4	**Magnesium**	**14100**		mg/kg dry	5.05	1	EPA 6010D	03/26/2025 14:43	03/27/2025 11:34	AGNR
							Certifications:	CTDOH-PH-0723,NELAC-NY10854,NJDEP-CT005,PADEP-68-044		
7439-96-5	**Manganese**	**409**		mg/kg dry	0.505	1	EPA 6010D	03/26/2025 14:43	03/27/2025 11:34	AGNR
							Certifications:	CTDOH-PH-0723,NELAC-NY10854,NJDEP-CT005,PADEP-68-044		
7440-02-0	**Nickel**	**9.89**		mg/kg dry	1.01	1	EPA 6010D	03/26/2025 14:43	03/27/2025 11:34	AGNR
							Certifications:	CTDOH-PH-0723,NELAC-NY10854,NJDEP-CT005,PADEP-68-044		
7440-09-7	**Potassium**	**1470**		mg/kg dry	5.05	1	EPA 6010D	03/26/2025 14:43	03/27/2025 11:34	AGNR
							Certifications:	CTDOH-PH-0723,NELAC-NY10854,NJDEP-CT005,PADEP-68-044		
7782-49-2	Selenium	ND		mg/kg dry	2.52	1	EPA 6010D	03/26/2025 14:43	03/27/2025 11:34	AGNR
							Certifications:	CTDOH-PH-0723,NELAC-NY10854,NJDEP-CT005,PADEP-68-044		

Sample Information

Client Sample ID: SB23_6-8 **York Sample ID:** 25C1483-03

York Project (SDG) No.	Client Project ID	Matrix	Collection Date/Time	Date Received
25C1483	170745301	Soil	March 22, 2025 12:00 pm	03/24/2025

Metals, Target Analyte

Log-in Notes: **Sample Notes:**

Sample Prepared by Method: EPA 3050B

CAS No.	Parameter	Result	Flag	Units	Reported to LOQ	Dilution	Reference Method	Date/Time Prepared	Date/Time Analyzed	Analyst
7440-22-4	Silver	ND		mg/kg dry	0.509	1	EPA 6010D	03/26/2025 14:43	03/27/2025 11:34	AGNR
							Certifications:	CTDOH-PH-0723,NELAC-NY10854,NJDEP-CT005,PADEP-68-044		
7440-23-5	**Sodium**	**355**		mg/kg dry	50.5	1	EPA 6010D	03/26/2025 14:43	03/27/2025 11:34	AGNR
							Certifications:	CTDOH-PH-0723,NELAC-NY10854,NJDEP-CT005,PADEP-68-044		
7440-28-0	Thallium	ND		mg/kg dry	2.02	1	EPA 6010D	03/26/2025 14:43	03/27/2025 11:34	AGNR
							Certifications:	CTDOH-PH-0723,NELAC-NY10854,NJDEP-CT005,PADEP-68-044		
7440-62-2	**Vanadium**	**23.2**		mg/kg dry	1.01	1	EPA 6010D	03/26/2025 14:43	03/27/2025 11:34	AGNR
							Certifications:	CTDOH-PH-0723,NELAC-NY10854,NJDEP-CT005,PADEP-68-044		
7440-66-6	**Zinc**	**185**		mg/kg dry	2.52	1	EPA 6010D	03/26/2025 14:43	03/27/2025 11:34	AGNR
							Certifications:	CTDOH-PH-0723,NELAC-NY10854,NJDEP-CT005,PADEP-68-044		

Mercury by 7473

Log-in Notes: **Sample Notes:**

Sample Prepared by Method: EPA 7473 soil

CAS No.	Parameter	Result	Flag	Units	Reported to LOQ	Dilution	Reference Method	Date/Time Prepared	Date/Time Analyzed	Analyst
7439-97-6	**Mercury**	**1.46**		mg/kg dry	0.0364	1	EPA 7473	03/27/2025 12:57	03/28/2025 15:27	DRS
							Certifications:	CTDOH-PH-0723,NJDEP-CT005,NELAC-NY10854,PADEP-68-044		

Chromium, Hexavalent

Log-in Notes: **Sample Notes:**

Sample Prepared by Method: EPA SW846-3060

CAS No.	Parameter	Result	Flag	Units	Reported to LOQ	Dilution	Reference Method	Date/Time Prepared	Date/Time Analyzed	Analyst
18540-29-9	Chromium, Hexavalent	ND		mg/kg dry	0.606	1	EPA 7196A	03/26/2025 15:24	03/26/2025 20:30	SML
							Certifications:	NJDEP-CT005,CTDOH-PH-0723,NELAC-NY10854,PADEP-68-044		

Chromium, Trivalent

Log-in Notes: **Sample Notes:**

Sample Prepared by Method: Analysis Preparation

CAS No.	Parameter	Result	Flag	Units	Reported to LOQ	Dilution	Reference Method	Date/Time Prepared	Date/Time Analyzed	Analyst
16065-83-1	* **Chromium, Trivalent**	**14.6**		mg/kg	0.500	1	Calculation	03/28/2025 13:33	03/28/2025 13:34	AD
							Certifications:			

Cyanide, Total

Log-in Notes: **Sample Notes:**

Sample Prepared by Method: Analysis Preparation Soil

CAS No.	Parameter	Result	Flag	Units	Reported to LOQ	Dilution	Reference Method	Date/Time Prepared	Date/Time Analyzed	Analyst
57-12-5	Cyanide, total	ND		mg/kg dry	0.606	1	EPA 9014/9010C	03/26/2025 08:26	03/26/2025 13:31	LJM
							Certifications:	NELAC-NY10854,CTDOH-PH-0723,NJDEP-CT005,PADEP-68-044		

Total Solids

Log-in Notes: **Sample Notes:**

Sample Information

Client Sample ID: SB23_6-8 **York Sample ID:** 25C1483-03

York Project (SDG) No.	Client Project ID	Matrix	Collection Date/Time	Date Received
25C1483	170745301	Soil	March 22, 2025 12:00 pm	03/24/2025

Sample Prepared by Method: % Solids Prep

CAS No.	Parameter	Result	Flag	Units	Reported to LOQ	Dilution	Reference Method	Date/Time Prepared	Date/Time Analyzed	Analyst
solids	* % Solids	82.5		%	0.100	1	SM 2540G	03/26/2025 07:00	03/26/2025 10:00	SMM
							Certifications: CTDOH-PH-0723			

Sample Information

Client Sample ID: SB23_10-12 **York Sample ID:** 25C1483-04

York Project (SDG) No.	Client Project ID	Matrix	Collection Date/Time	Date Received
25C1483	170745301	Soil	March 22, 2025 12:30 pm	03/24/2025

VOA, 8260 MASTER **Log-in Notes:** **Sample Notes:**

Sample Prepared by Method: EPA 5035A

CAS No.	Parameter	Result	Flag	Units	Reported to LOD/MDL	LOQ	Dilution	Reference Method	Date/Time Prepared	Date/Time Analyzed	Analyst
630-20-6	1,1,1,2-Tetrachloroethane	ND		mg/kg dry	0.0021	0.0041	1	EPA 8260D	03/26/2025 11:00	03/26/2025 16:20	AC
								Certifications:	CTDOH-PH-0723,NELAC-NY10854,NELAC-NY12058,NJDEP-CT		
71-55-6	1,1,1-Trichloroethane	ND		mg/kg dry	0.0021	0.0041	1	EPA 8260D	03/26/2025 11:00	03/26/2025 16:20	AC
								Certifications:	CTDOH-PH-0723,NELAC-NY10854,NELAC-NY12058,NJDEP-CT		
79-34-5	1,1,2,2-Tetrachloroethane	ND		mg/kg dry	0.0021	0.0041	1	EPA 8260D	03/26/2025 11:00	03/26/2025 16:20	AC
								Certifications:	CTDOH-PH-0723,NELAC-NY10854,NELAC-NY12058,NJDEP-CT		
76-13-1	1,1,2-Trichloro-1,2,2-trifluoroethane (Freon 113)	ND		mg/kg dry	0.0021	0.0041	1	EPA 8260D	03/26/2025 11:00	03/26/2025 16:20	AC
								Certifications:	CTDOH-PH-0723,NELAC-NY10854,NELAC-NY12058,NJDEP-CT		
79-00-5	1,1,2-Trichloroethane	ND		mg/kg dry	0.0021	0.0041	1	EPA 8260D	03/26/2025 11:00	03/26/2025 16:20	AC
								Certifications:	CTDOH-PH-0723,NELAC-NY10854,NELAC-NY12058,NJDEP-CT		
75-34-3	1,1-Dichloroethane	ND		mg/kg dry	0.0021	0.0041	1	EPA 8260D	03/26/2025 11:00	03/26/2025 16:20	AC
								Certifications:	CTDOH-PH-0723,NELAC-NY10854,NELAC-NY12058,NJDEP-CT		
75-35-4	1,1-Dichloroethylene	ND		mg/kg dry	0.0021	0.0041	1	EPA 8260D	03/26/2025 11:00	03/26/2025 16:20	AC
								Certifications:	CTDOH-PH-0723,NELAC-NY10854,NELAC-NY12058,NJDEP-CT		
87-61-6	1,2,3-Trichlorobenzene	ND		mg/kg dry	0.0021	0.0041	1	EPA 8260D	03/26/2025 11:00	03/26/2025 16:20	AC
								Certifications:	NELAC-NY10854,NELAC-NY12058,NJDEP-CT005,PADEP-68-04		
96-18-4	1,2,3-Trichloropropane	ND		mg/kg dry	0.0021	0.0041	1	EPA 8260D	03/26/2025 11:00	03/26/2025 16:20	AC
								Certifications:	NELAC-NY10854,NELAC-NY12058,NJDEP-CT005		
120-82-1	1,2,4-Trichlorobenzene	ND		mg/kg dry	0.0021	0.0041	1	EPA 8260D	03/26/2025 11:00	03/26/2025 16:20	AC
								Certifications:	NELAC-NY10854,NELAC-NY12058,NJDEP-CT005,PADEP-68-04		
95-63-6	1,2,4-Trimethylbenzene	ND		mg/kg dry	0.0021	0.0041	1	EPA 8260D	03/26/2025 11:00	03/26/2025 16:20	AC
								Certifications:	CTDOH-PH-0723,NELAC-NY10854,NELAC-NY12058,NJDEP-CT		
96-12-8	1,2-Dibromo-3-chloropropane	ND		mg/kg dry	0.0021	0.0041	1	EPA 8260D	03/26/2025 11:00	03/26/2025 16:20	AC
								Certifications:	CTDOH-PH-0723,NELAC-NY10854,NELAC-NY12058,NJDEP-CT		
106-93-4	1,2-Dibromoethane	ND		mg/kg dry	0.0021	0.0041	1	EPA 8260D	03/26/2025 11:00	03/26/2025 16:20	AC
								Certifications:	CTDOH-PH-0723,NELAC-NY10854,NELAC-NY12058,NJDEP-CT		
95-50-1	1,2-Dichlorobenzene	ND		mg/kg dry	0.0021	0.0041	1	EPA 8260D	03/26/2025 11:00	03/26/2025 16:20	AC
								Certifications:	CTDOH-PH-0723,NELAC-NY10854,NELAC-NY12058,NJDEP-CT		
107-06-2	1,2-Dichloroethane	ND		mg/kg dry	0.0021	0.0041	1	EPA 8260D	03/26/2025 11:00	03/26/2025 16:20	AC
								Certifications:	CTDOH-PH-0723,NELAC-NY10854,NELAC-NY12058,NJDEP-CT		
78-87-5	1,2-Dichloropropane	ND		mg/kg dry	0.0021	0.0041	1	EPA 8260D	03/26/2025 11:00	03/26/2025 16:20	AC
								Certifications:	CTDOH-PH-0723,NELAC-NY10854,NELAC-NY12058,NJDEP-CT		
108-67-8	1,3,5-Trimethylbenzene	ND		mg/kg dry	0.0021	0.0041	1	EPA 8260D	03/26/2025 11:00	03/26/2025 16:20	AC
								Certifications:	CTDOH-PH-0723,NELAC-NY10854,NELAC-NY12058,NJDEP-CT		
541-73-1	1,3-Dichlorobenzene	ND		mg/kg dry	0.0021	0.0041	1	EPA 8260D	03/26/2025 11:00	03/26/2025 16:20	AC
								Certifications:	CTDOH-PH-0723,NELAC-NY10854,NELAC-NY12058,NJDEP-CT		
106-46-7	1,4-Dichlorobenzene	ND		mg/kg dry	0.0021	0.0041	1	EPA 8260D	03/26/2025 11:00	03/26/2025 16:20	AC
								Certifications:	CTDOH-PH-0723,NELAC-NY10854,NELAC-NY12058,NJDEP-CT		
123-91-1	1,4-Dioxane	ND		mg/kg dry	0.041	0.083	1	EPA 8260D	03/26/2025 11:00	03/26/2025 16:20	AC
								Certifications:	NELAC-NY10854,NELAC-NY12058,NJDEP-CT005,PADEP-68-04		
78-93-3	2-Butanone	ND		mg/kg dry	0.0021	0.0041	1	EPA 8260D	03/26/2025 11:00	03/26/2025 16:20	AC
								Certifications:	CTDOH-PH-0723,NELAC-NY10854,NELAC-NY12058,NJDEP-CT		

Sample Information

Client Sample ID: SB23_10-12 **York Sample ID:** 25C1483-04

York Project (SDG) No.	Client Project ID	Matrix	Collection Date/Time	Date Received
25C1483	170745301	Soil	March 22, 2025 12:30 pm	03/24/2025

VOA, 8260 MASTER **Log-in Notes:** **Sample Notes:**

Sample Prepared by Method: EPA 5035A

CAS No.	Parameter	Result	Flag	Units	Reported to LOD/MDL	LOQ	Dilution	Reference Method	Date/Time Prepared	Date/Time Analyzed	Analyst
591-78-6	2-Hexanone	ND		mg/kg dry	0.0021	0.0041	1	EPA 8260D	03/26/2025 11:00	03/26/2025 16:20	AC
								Certifications:	CTDOH-PH-0723,NELAC-NY10854,NELAC-NY12058,NJDEP-CT		
108-10-1	4-Methyl-2-pentanone	ND	QL-02	mg/kg dry	0.0021	0.0041	1	EPA 8260D	03/26/2025 11:00	03/26/2025 16:20	AC
								Certifications:	CTDOH-PH-0723,NELAC-NY10854,NELAC-NY12058,NJDEP-CT		
67-64-1	Acetone	ND	ICVE	mg/kg dry	0.0041	0.0083	1	EPA 8260D	03/26/2025 11:00	03/26/2025 16:20	AC
								Certifications:	CTDOH-PH-0723,NELAC-NY10854,NELAC-NY12058,NJDEP-CT		
107-02-8	Acrolein	ND		mg/kg dry	0.0041	0.0083	1	EPA 8260D	03/26/2025 11:00	03/26/2025 16:20	AC
								Certifications:	CTDOH-PH-0723,NELAC-NY10854,NELAC-NY12058,NJDEP-CT		
107-13-1	Acrylonitrile	ND		mg/kg dry	0.0021	0.0041	1	EPA 8260D	03/26/2025 11:00	03/26/2025 16:20	AC
								Certifications:	CTDOH-PH-0723,NELAC-NY10854,NELAC-NY12058,NJDEP-CT		
71-43-2	Benzene	ND		mg/kg dry	0.0021	0.0041	1	EPA 8260D	03/26/2025 11:00	03/26/2025 16:20	AC
								Certifications:	CTDOH-PH-0723,NELAC-NY10854,NELAC-NY12058,NJDEP-CT		
74-97-5	Bromochloromethane	ND		mg/kg dry	0.0021	0.0041	1	EPA 8260D	03/26/2025 11:00	03/26/2025 16:20	AC
								Certifications:	NELAC-NY10854,NELAC-NY12058,NJDEP-CT005,PADEP-68-04		
75-27-4	Bromodichloromethane	ND		mg/kg dry	0.0021	0.0041	1	EPA 8260D	03/26/2025 11:00	03/26/2025 16:20	AC
								Certifications:	CTDOH-PH-0723,NELAC-NY10854,NELAC-NY12058,NJDEP-CT		
75-25-2	Bromoform	ND		mg/kg dry	0.0021	0.0041	1	EPA 8260D	03/26/2025 11:00	03/26/2025 16:20	AC
								Certifications:	CTDOH-PH-0723,NELAC-NY10854,NELAC-NY12058,NJDEP-CT		
74-83-9	Bromomethane	ND		mg/kg dry	0.0021	0.0041	1	EPA 8260D	03/26/2025 11:00	03/26/2025 16:20	AC
								Certifications:	CTDOH-PH-0723,NELAC-NY10854,NELAC-NY12058,NJDEP-CT		
75-15-0	Carbon disulfide	ND		mg/kg dry	0.0021	0.0041	1	EPA 8260D	03/26/2025 11:00	03/26/2025 16:20	AC
								Certifications:	CTDOH-PH-0723,NELAC-NY10854,NELAC-NY12058,NJDEP-CT		
56-23-5	Carbon tetrachloride	ND		mg/kg dry	0.0021	0.0041	1	EPA 8260D	03/26/2025 11:00	03/26/2025 16:20	AC
								Certifications:	CTDOH-PH-0723,NELAC-NY10854,NELAC-NY12058,NJDEP-CT		
108-90-7	Chlorobenzene	ND		mg/kg dry	0.0021	0.0041	1	EPA 8260D	03/26/2025 11:00	03/26/2025 16:20	AC
								Certifications:	CTDOH-PH-0723,NELAC-NY10854,NELAC-NY12058,NJDEP-CT		
75-00-3	Chloroethane	ND		mg/kg dry	0.0021	0.0041	1	EPA 8260D	03/26/2025 11:00	03/26/2025 16:20	AC
								Certifications:	CTDOH-PH-0723,NELAC-NY10854,NELAC-NY12058,NJDEP-CT		
67-66-3	Chloroform	ND		mg/kg dry	0.0021	0.0041	1	EPA 8260D	03/26/2025 11:00	03/26/2025 16:20	AC
								Certifications:	CTDOH-PH-0723,NELAC-NY10854,NELAC-NY12058,NJDEP-CT		
74-87-3	Chloromethane	ND		mg/kg dry	0.0021	0.0041	1	EPA 8260D	03/26/2025 11:00	03/26/2025 16:20	AC
								Certifications:	CTDOH-PH-0723,NELAC-NY10854,NELAC-NY12058,NJDEP-CT		
156-59-2	cis-1,2-Dichloroethylene	ND		mg/kg dry	0.0021	0.0041	1	EPA 8260D	03/26/2025 11:00	03/26/2025 16:20	AC
								Certifications:	CTDOH-PH-0723,NELAC-NY10854,NELAC-NY12058,NJDEP-CT		
10061-01-5	cis-1,3-Dichloropropylene	ND		mg/kg dry	0.0021	0.0041	1	EPA 8260D	03/26/2025 11:00	03/26/2025 16:20	AC
								Certifications:	CTDOH-PH-0723,NELAC-NY10854,NELAC-NY12058,NJDEP-CT		
110-82-7	Cyclohexane	ND		mg/kg dry	0.0021	0.0041	1	EPA 8260D	03/26/2025 11:00	03/26/2025 16:20	AC
								Certifications:	NELAC-NY10854,NELAC-NY12058,NJDEP-CT005,PADEP-68-04		
124-48-1	Dibromochloromethane	ND		mg/kg dry	0.0021	0.0041	1	EPA 8260D	03/26/2025 11:00	03/26/2025 16:20	AC
								Certifications:	NELAC-NY10854,NELAC-NY12058,NJDEP-CT005,PADEP-68-04		
74-95-3	Dibromomethane	ND		mg/kg dry	0.0021	0.0041	1	EPA 8260D	03/26/2025 11:00	03/26/2025 16:20	AC
								Certifications:	NELAC-NY10854,NELAC-NY12058,NJDEP-CT005,PADEP-68-04		
75-71-8	Dichlorodifluoromethane	ND	CCVE	mg/kg dry	0.0021	0.0041	1	EPA 8260D	03/26/2025 11:00	03/26/2025 16:20	AC
								Certifications:	NELAC-NY10854,NELAC-NY12058,NJDEP-CT005,PADEP-68-04		

Sample Information

Client Sample ID: SB23_10-12 **York Sample ID:** 25C1483-04

York Project (SDG) No.	Client Project ID	Matrix	Collection Date/Time	Date Received
25C1483	170745301	Soil	March 22, 2025 12:30 pm	03/24/2025

VOA, 8260 MASTER **Log-in Notes:** **Sample Notes:**

Sample Prepared by Method: EPA 5035A

CAS No.	Parameter	Result	Flag	Units	Reported to LOD/MDL	LOQ	Dilution	Reference Method	Date/Time Prepared	Date/Time Analyzed	Analyst
100-41-4	Ethyl Benzene	ND		mg/kg dry	0.0021	0.0041	1	EPA 8260D	03/26/2025 11:00	03/26/2025 16:20	AC
								Certifications:	CTDOH-PH-0723,NELAC-NY10854,NELAC-NY12058,NJDEP-CT		
87-68-3	Hexachlorobutadiene	ND		mg/kg dry	0.0021	0.0041	1	EPA 8260D	03/26/2025 11:00	03/26/2025 16:20	AC
								Certifications:	NELAC-NY10854,NELAC-NY12058,NJDEP-CT005,PADEP-68-04		
98-82-8	Isopropylbenzene	ND		mg/kg dry	0.0021	0.0041	1	EPA 8260D	03/26/2025 11:00	03/26/2025 16:20	AC
								Certifications:	CTDOH-PH-0723,NELAC-NY10854,NELAC-NY12058,NJDEP-CT		
79-20-9	Methyl acetate	ND		mg/kg dry	0.0021	0.0041	1	EPA 8260D	03/26/2025 11:00	03/26/2025 16:20	AC
								Certifications:	NELAC-NY10854,NELAC-NY12058,NJDEP-CT005,PADEP-68-04		
1634-04-4	Methyl tert-butyl ether (MTBE)	ND		mg/kg dry	0.0021	0.0041	1	EPA 8260D	03/26/2025 11:00	03/26/2025 16:20	AC
								Certifications:	CTDOH-PH-0723,NELAC-NY10854,NELAC-NY12058,NJDEP-CT		
108-87-2	Methylcyclohexane	ND		mg/kg dry	0.0021	0.0041	1	EPA 8260D	03/26/2025 11:00	03/26/2025 16:20	AC
								Certifications:	NELAC-NY10854,NELAC-NY12058,NJDEP-CT005,PADEP-68-04		
75-09-2	Methylene chloride	ND		mg/kg dry	0.0041	0.0083	1	EPA 8260D	03/26/2025 11:00	03/26/2025 16:20	AC
								Certifications:	CTDOH-PH-0723,NELAC-NY10854,NELAC-NY12058,NJDEP-CT		
104-51-8	n-Butylbenzene	ND		mg/kg dry	0.0021	0.0041	1	EPA 8260D	03/26/2025 11:00	03/26/2025 16:20	AC
								Certifications:	CTDOH-PH-0723,NELAC-NY10854,NELAC-NY12058,NJDEP-CT		
103-65-1	n-Propylbenzene	ND		mg/kg dry	0.0021	0.0041	1	EPA 8260D	03/26/2025 11:00	03/26/2025 16:20	AC
								Certifications:	CTDOH-PH-0723,NELAC-NY10854,NELAC-NY12058,NJDEP-CT		
95-47-6	o-Xylene	ND		mg/kg dry	0.0021	0.0041	1	EPA 8260D	03/26/2025 11:00	03/26/2025 16:20	AC
								Certifications:	CTDOH-PH-0723,NELAC-NY10854,NELAC-NY12058,PADEP-68		
179601-23-1	p- & m- Xylenes	ND		mg/kg dry	0.0041	0.0083	1	EPA 8260D	03/26/2025 11:00	03/26/2025 16:20	AC
								Certifications:	CTDOH-PH-0723,NELAC-NY10854,NELAC-NY12058,PADEP-68		
99-87-6	p-Isopropyltoluene	ND		mg/kg dry	0.0021	0.0041	1	EPA 8260D	03/26/2025 11:00	03/26/2025 16:20	AC
								Certifications:	CTDOH-PH-0723,NELAC-NY10854,NELAC-NY12058,NJDEP-CT		
135-98-8	sec-Butylbenzene	ND		mg/kg dry	0.0021	0.0041	1	EPA 8260D	03/26/2025 11:00	03/26/2025 16:20	AC
								Certifications:	CTDOH-PH-0723,NELAC-NY10854,NELAC-NY12058,NJDEP-CT		
100-42-5	Styrene	ND		mg/kg dry	0.0021	0.0041	1	EPA 8260D	03/26/2025 11:00	03/26/2025 16:20	AC
								Certifications:	CTDOH-PH-0723,NELAC-NY10854,NELAC-NY12058,NJDEP-CT		
75-65-0	tert-Butyl alcohol (TBA)	ND	CCVE, QL-02	mg/kg dry	0.0021	0.0041	1	EPA 8260D	03/26/2025 11:00	03/26/2025 16:20	AC
								Certifications:	NELAC-NY10854,NELAC-NY12058,NJDEP-CT005,PADEP-68-04		
98-06-6	tert-Butylbenzene	ND		mg/kg dry	0.0021	0.0041	1	EPA 8260D	03/26/2025 11:00	03/26/2025 16:20	AC
								Certifications:	CTDOH-PH-0723,NELAC-NY10854,NELAC-NY12058,NJDEP-CT		
127-18-4	Tetrachloroethylene	ND		mg/kg dry	0.0021	0.0041	1	EPA 8260D	03/26/2025 11:00	03/26/2025 16:20	AC
								Certifications:	CTDOH-PH-0723,NELAC-NY10854,NELAC-NY12058,NJDEP-CT		
108-88-3	Toluene	ND		mg/kg dry	0.0021	0.0041	1	EPA 8260D	03/26/2025 11:00	03/26/2025 16:20	AC
								Certifications:	CTDOH-PH-0723,NELAC-NY10854,NELAC-NY12058,NJDEP-CT		
156-60-5	trans-1,2-Dichloroethylene	ND		mg/kg dry	0.0021	0.0041	1	EPA 8260D	03/26/2025 11:00	03/26/2025 16:20	AC
								Certifications:	CTDOH-PH-0723,NELAC-NY10854,NELAC-NY12058,NJDEP-CT		
10061-02-6	trans-1,3-Dichloropropylene	ND		mg/kg dry	0.0021	0.0041	1	EPA 8260D	03/26/2025 11:00	03/26/2025 16:20	AC
								Certifications:	CTDOH-PH-0723,NELAC-NY10854,NELAC-NY12058,NJDEP-CT		
79-01-6	Trichloroethylene	ND		mg/kg dry	0.0021	0.0041	1	EPA 8260D	03/26/2025 11:00	03/26/2025 16:20	AC
								Certifications:	CTDOH-PH-0723,NELAC-NY10854,NELAC-NY12058,NJDEP-CT		
75-69-4	Trichlorofluoromethane	ND		mg/kg dry	0.0021	0.0041	1	EPA 8260D	03/26/2025 11:00	03/26/2025 16:20	AC
								Certifications:	CTDOH-PH-0723,NELAC-NY10854,NELAC-NY12058,NJDEP-CT		

Sample Information

Client Sample ID: SB23_10-12 **York Sample ID:** 25C1483-04

York Project (SDG) No.	Client Project ID	Matrix	Collection Date/Time	Date Received
25C1483	170745301	Soil	March 22, 2025 12:30 pm	03/24/2025

VOA, 8260 MASTER

Log-in Notes:

Sample Notes:

Sample Prepared by Method: EPA 5035A

CAS No.	Parameter	Result	Flag	Units	Reported to LOD/MDL	LOQ	Dilution	Reference Method	Date/Time Prepared	Date/Time Analyzed	Analyst
75-01-4	Vinyl Chloride	ND		mg/kg dry	0.0021	0.0041	1	EPA 8260D	03/26/2025 11:00	03/26/2025 16:20	AC
								Certifications:	CTDOH-PH-0723,NELAC-NY10854,NELAC-NY12058,NJDEP-CT		
1330-20-7	Xylenes, Total	ND		mg/kg dry	0.0062	0.012	1	EPA 8260D	03/26/2025 11:00	03/26/2025 16:20	AC
								Certifications:	CTDOH-PH-0723,NELAC-NY10854,NELAC-NY12058,NJDEP-CT		

	Surrogate Recoveries	Result	Acceptance Range
17060-07-0	*Surrogate: SURR: 1,2-Dichloroethane-d4*	*103 %*	*77-125*
2037-26-5	*Surrogate: SURR: Toluene-d8*	*104 %*	*85-120*
460-00-4	*Surrogate: SURR: p-Bromofluorobenzene*	*102 %*	*76-130*

SVOA, 8270 MASTER

Log-in Notes:

Sample Notes:

Sample Prepared by Method: EPA 3550C

CAS No.	Parameter	Result	Flag	Units	Reported to LOD/MDL	LOQ	Dilution	Reference Method	Date/Time Prepared	Date/Time Analyzed	Analyst
92-52-4	1,1-Biphenyl	ND		mg/kg dry	0.0448	0.0893	2	EPA 8270E	03/27/2025 08:33	03/28/2025 16:03	SS
								Certifications:	NELAC-NY10854,NJDEP-CT005,PADEP-68-04440		
95-94-3	1,2,4,5-Tetrachlorobenzene	ND		mg/kg dry	0.0893	0.178	2	EPA 8270E	03/27/2025 08:33	03/28/2025 16:03	SS
								Certifications:	NELAC-NY10854,NJDEP-CT005,PADEP-68-04440		
122-66-7	1,2-Diphenylhydrazine (as Azobenzene)	ND	CCVE	mg/kg dry	0.0448	0.0893	2	EPA 8270E	03/27/2025 08:33	03/28/2025 16:03	SS
								Certifications:	NELAC-NY10854,NJDEP-CT005,PADEP-68-04440		
58-90-2	2,3,4,6-Tetrachlorophenol	ND		mg/kg dry	0.0893	0.178	2	EPA 8270E	03/27/2025 08:33	03/28/2025 16:03	SS
								Certifications:	NELAC-NY10854,NJDEP-CT005,PADEP-68-04440		
95-95-4	2,4,5-Trichlorophenol	ND		mg/kg dry	0.0448	0.0893	2	EPA 8270E	03/27/2025 08:33	03/28/2025 16:03	SS
								Certifications:	CTDOH-PH-0723,NELAC-NY10854,NJDEP-CT005,PADEP-68-044		
88-06-2	2,4,6-Trichlorophenol	ND		mg/kg dry	0.0448	0.0893	2	EPA 8270E	03/27/2025 08:33	03/28/2025 16:03	SS
								Certifications:	CTDOH-PH-0723,NELAC-NY10854,NJDEP-CT005,PADEP-68-044		
120-83-2	2,4-Dichlorophenol	ND		mg/kg dry	0.0448	0.0893	2	EPA 8270E	03/27/2025 08:33	03/28/2025 16:03	SS
								Certifications:	CTDOH-PH-0723,NELAC-NY10854,NJDEP-CT005,PADEP-68-044		
105-67-9	2,4-Dimethylphenol	ND		mg/kg dry	0.0448	0.0893	2	EPA 8270E	03/27/2025 08:33	03/28/2025 16:03	SS
								Certifications:	CTDOH-PH-0723,NELAC-NY10854,NJDEP-CT005,PADEP-68-044		
51-28-5	2,4-Dinitrophenol	ND	CAL-E	mg/kg dry	0.0893	0.178	2	EPA 8270E	03/27/2025 08:33	03/28/2025 16:03	SS
								Certifications:	CTDOH-PH-0723,NELAC-NY10854,NJDEP-CT005,PADEP-68-044		
121-14-2	2,4-Dinitrotoluene	ND		mg/kg dry	0.0448	0.0893	2	EPA 8270E	03/27/2025 08:33	03/28/2025 16:03	SS
								Certifications:	CTDOH-PH-0723,NELAC-NY10854,NJDEP-CT005,PADEP-68-044		
606-20-2	2,6-Dinitrotoluene	ND		mg/kg dry	0.0448	0.0893	2	EPA 8270E	03/27/2025 08:33	03/28/2025 16:03	SS
								Certifications:	CTDOH-PH-0723,NELAC-NY10854,NJDEP-CT005,PADEP-68-044		
91-58-7	2-Chloronaphthalene	ND		mg/kg dry	0.0448	0.0893	2	EPA 8270E	03/27/2025 08:33	03/28/2025 16:03	SS
								Certifications:	CTDOH-PH-0723,NELAC-NY10854,NJDEP-CT005,PADEP-68-044		
95-57-8	2-Chlorophenol	ND		mg/kg dry	0.0448	0.0893	2	EPA 8270E	03/27/2025 08:33	03/28/2025 16:03	SS
								Certifications:	CTDOH-PH-0723,NELAC-NY10854,NJDEP-CT005,PADEP-68-044		
91-57-6	2-Methylnaphthalene	ND		mg/kg dry	0.0448	0.0893	2	EPA 8270E	03/27/2025 08:33	03/28/2025 16:03	SS
								Certifications:	CTDOH-PH-0723,NELAC-NY10854,NJDEP-CT005,PADEP-68-044		

Sample Information

Client Sample ID: SB23_10-12 **York Sample ID:** 25C1483-04

York Project (SDG) No.	Client Project ID	Matrix	Collection Date/Time	Date Received
25C1483	170745301	Soil	March 22, 2025 12:30 pm	03/24/2025

SVOA, 8270 MASTER **Log-in Notes:** **Sample Notes:**

Sample Prepared by Method: EPA 3550C

CAS No.	Parameter	Result	Flag	Units	Reported to LOD/MDL	LOQ	Dilution	Reference Method	Date/Time Prepared	Date/Time Analyzed	Analyst
95-48-7	2-Methylphenol	ND		mg/kg dry	0.0448	0.0893	2	EPA 8270E	03/27/2025 08:33	03/28/2025 16:03	SS
								Certifications:	CTDOH-PH-0723,NELAC-NY10854,NJDEP-CT005,PADEP-68-044		
88-74-4	2-Nitroaniline	ND		mg/kg dry	0.0893	0.178	2	EPA 8270E	03/27/2025 08:33	03/28/2025 16:03	SS
								Certifications:	CTDOH-PH-0723,NELAC-NY10854,NJDEP-CT005,PADEP-68-044		
88-75-5	2-Nitrophenol	ND		mg/kg dry	0.0448	0.0893	2	EPA 8270E	03/27/2025 08:33	03/28/2025 16:03	SS
								Certifications:	CTDOH-PH-0723,NELAC-NY10854,NJDEP-CT005,PADEP-68-044		
65794-96-9	3- & 4-Methylphenols	ND		mg/kg dry	0.0448	0.0893	2	EPA 8270E	03/27/2025 08:33	03/28/2025 16:03	SS
								Certifications:	CTDOH-PH-0723,NELAC-NY10854,NJDEP-CT005,PADEP-68-044		
91-94-1	3,3-Dichlorobenzidine	ND		mg/kg dry	0.0448	0.0893	2	EPA 8270E	03/27/2025 08:33	03/28/2025 16:03	SS
								Certifications:	NELAC-NY10854,NJDEP-CT005,PADEP-68-04440		
99-09-2	3-Nitroaniline	ND		mg/kg dry	0.0893	0.178	2	EPA 8270E	03/27/2025 08:33	03/28/2025 16:03	SS
								Certifications:	CTDOH-PH-0723,NELAC-NY10854,NJDEP-CT005,PADEP-68-044		
534-52-1	4,6-Dinitro-2-methylphenol	ND	CAL-E	mg/kg dry	0.0893	0.178	2	EPA 8270E	03/27/2025 08:33	03/28/2025 16:03	SS
								Certifications:	CTDOH-PH-0723,NELAC-NY10854,NJDEP-CT005,PADEP-68-044		
101-55-3	4-Bromophenyl phenyl ether	ND		mg/kg dry	0.0448	0.0893	2	EPA 8270E	03/27/2025 08:33	03/28/2025 16:03	SS
								Certifications:	CTDOH-PH-0723,NELAC-NY10854,NJDEP-CT005,PADEP-68-044		
59-50-7	4-Chloro-3-methylphenol	ND		mg/kg dry	0.0448	0.0893	2	EPA 8270E	03/27/2025 08:33	03/28/2025 16:03	SS
								Certifications:	CTDOH-PH-0723,NELAC-NY10854,NJDEP-CT005,PADEP-68-044		
106-47-8	4-Chloroaniline	ND		mg/kg dry	0.0448	0.0893	2	EPA 8270E	03/27/2025 08:33	03/28/2025 16:03	SS
								Certifications:	CTDOH-PH-0723,NELAC-NY10854,NJDEP-CT005,PADEP-68-044		
7005-72-3	4-Chlorophenyl phenyl ether	ND		mg/kg dry	0.0448	0.0893	2	EPA 8270E	03/27/2025 08:33	03/28/2025 16:03	SS
								Certifications:	CTDOH-PH-0723,NELAC-NY10854,NJDEP-CT005,PADEP-68-044		
100-01-6	4-Nitroaniline	ND		mg/kg dry	0.0893	0.178	2	EPA 8270E	03/27/2025 08:33	03/28/2025 16:03	SS
								Certifications:	CTDOH-PH-0723,NELAC-NY10854,NJDEP-CT005,PADEP-68-044		
100-02-7	4-Nitrophenol	ND	CCVE	mg/kg dry	0.0893	0.178	2	EPA 8270E	03/27/2025 08:33	03/28/2025 16:03	SS
								Certifications:	CTDOH-PH-0723,NELAC-NY10854,NJDEP-CT005,PADEP-68-044		
83-32-9	Acenaphthene	ND		mg/kg dry	0.0448	0.0893	2	EPA 8270E	03/27/2025 08:33	03/28/2025 16:03	SS
								Certifications:	CTDOH-PH-0723,NELAC-NY10854,NJDEP-CT005,PADEP-68-044		
208-96-8	Acenaphthylene	ND		mg/kg dry	0.0448	0.0893	2	EPA 8270E	03/27/2025 08:33	03/28/2025 16:03	SS
								Certifications:	CTDOH-PH-0723,NELAC-NY10854,NJDEP-CT005,PADEP-68-044		
98-86-2	Acetophenone	ND		mg/kg dry	0.0448	0.0893	2	EPA 8270E	03/27/2025 08:33	03/28/2025 16:03	SS
								Certifications:	NELAC-NY10854,NJDEP-CT005,PADEP-68-04440		
62-53-3	Aniline	ND		mg/kg dry	0.179	0.358	2	EPA 8270E	03/27/2025 08:33	03/28/2025 16:03	SS
								Certifications:	NELAC-NY10854,NJDEP-CT005,PADEP-68-04440		
120-12-7	Anthracene	ND		mg/kg dry	0.0448	0.0893	2	EPA 8270E	03/27/2025 08:33	03/28/2025 16:03	SS
								Certifications:	CTDOH-PH-0723,NELAC-NY10854,NJDEP-CT005,PADEP-68-044		
1912-24-9	Atrazine	ND		mg/kg dry	0.0448	0.0893	2	EPA 8270E	03/27/2025 08:33	03/28/2025 16:03	SS
								Certifications:	NELAC-NY10854,NJDEP-CT005,PADEP-68-04440		
100-52-7	Benzaldehyde	ND		mg/kg dry	0.0448	0.0893	2	EPA 8270E	03/27/2025 08:33	03/28/2025 16:03	SS
								Certifications:	NELAC-NY10854,NJDEP-CT005,PADEP-68-04440		
92-87-5	Benzidine	ND		mg/kg dry	0.179	0.358	2	EPA 8270E	03/27/2025 08:33	03/28/2025 16:03	SS
								Certifications:	CTDOH-PH-0723,NELAC-NY10854,PADEP-68-04440		
56-55-3	Benzo(a)anthracene	ND		mg/kg dry	0.0448	0.0893	2	EPA 8270E	03/27/2025 08:33	03/28/2025 16:03	SS
								Certifications:	CTDOH-PH-0723,NELAC-NY10854,NJDEP-CT005,PADEP-68-044		

Sample Information

Client Sample ID: SB23_10-12 **York Sample ID:** 25C1483-04

York Project (SDG) No.	Client Project ID	Matrix	Collection Date/Time	Date Received
25C1483	170745301	Soil	March 22, 2025 12:30 pm	03/24/2025

SVOA, 8270 MASTER **Log-in Notes:** **Sample Notes:**

Sample Prepared by Method: EPA 3550C

CAS No.	Parameter	Result	Flag	Units	Reported to LOD/MDL	LOQ	Dilution	Reference Method	Date/Time Prepared	Date/Time Analyzed	Analyst
50-32-8	Benzo(a)pyrene	ND		mg/kg dry	0.0448	0.0893	2	EPA 8270E	03/27/2025 08:33	03/28/2025 16:03	SS
								Certifications:	CTDOH-PH-0723,NELAC-NY10854,NJDEP-CT005,PADEP-68-044		
205-99-2	Benzo(b)fluoranthene	ND		mg/kg dry	0.0448	0.0893	2	EPA 8270E	03/27/2025 08:33	03/28/2025 16:03	SS
								Certifications:	CTDOH-PH-0723,NELAC-NY10854,NJDEP-CT005,PADEP-68-044		
191-24-2	Benzo(g,h,i)perylene	ND		mg/kg dry	0.0448	0.0893	2	EPA 8270E	03/27/2025 08:33	03/28/2025 16:03	SS
								Certifications:	CTDOH-PH-0723,NELAC-NY10854,NJDEP-CT005,PADEP-68-044		
207-08-9	Benzo(k)fluoranthene	ND		mg/kg dry	0.0448	0.0893	2	EPA 8270E	03/27/2025 08:33	03/28/2025 16:03	SS
								Certifications:	CTDOH-PH-0723,NELAC-NY10854,NJDEP-CT005,PADEP-68-044		
65-85-0	Benzoic acid	ND	CAL-E, CCVE	mg/kg dry	0.0448	0.0893	2	EPA 8270E	03/27/2025 08:33	03/28/2025 16:03	SS
								Certifications:	NELAC-NY10854,NJDEP-CT005,PADEP-68-04440		
100-51-6	Benzyl alcohol	ND		mg/kg dry	0.0448	0.0893	2	EPA 8270E	03/27/2025 08:33	03/28/2025 16:03	SS
								Certifications:	NELAC-NY10854,NJDEP-CT005,PADEP-68-04440		
85-68-7	Benzyl butyl phthalate	ND		mg/kg dry	0.0448	0.0893	2	EPA 8270E	03/27/2025 08:33	03/28/2025 16:03	SS
								Certifications:	CTDOH-PH-0723,NELAC-NY10854,NJDEP-CT005,PADEP-68-044		
111-91-1	Bis(2-chloroethoxy)methane	ND		mg/kg dry	0.0448	0.0893	2	EPA 8270E	03/27/2025 08:33	03/28/2025 16:03	SS
								Certifications:	CTDOH-PH-0723,NELAC-NY10854,NJDEP-CT005,PADEP-68-044		
111-44-4	Bis(2-chloroethyl)ether	ND		mg/kg dry	0.0448	0.0893	2	EPA 8270E	03/27/2025 08:33	03/28/2025 16:03	SS
								Certifications:	CTDOH-PH-0723,NELAC-NY10854,NJDEP-CT005,PADEP-68-044		
108-60-1	Bis(2-chloroisopropyl)ether	ND		mg/kg dry	0.0448	0.0893	2	EPA 8270E	03/27/2025 08:33	03/28/2025 16:03	SS
								Certifications:	CTDOH-PH-0723,NELAC-NY10854,NJDEP-CT005,PADEP-68-044		
117-81-7	Bis(2-ethylhexyl)phthalate	ND		mg/kg dry	0.0448	0.0893	2	EPA 8270E	03/27/2025 08:33	03/28/2025 16:03	SS
								Certifications:	CTDOH-PH-0723,NELAC-NY10854,NJDEP-CT005,PADEP-68-044		
105-60-2	Caprolactam	ND		mg/kg dry	0.0893	0.178	2	EPA 8270E	03/27/2025 08:33	03/28/2025 16:03	SS
								Certifications:	NELAC-NY10854,NJDEP-CT005,PADEP-68-04440		
86-74-8	Carbazole	ND		mg/kg dry	0.0448	0.0893	2	EPA 8270E	03/27/2025 08:33	03/28/2025 16:03	SS
								Certifications:	CTDOH-PH-0723,NELAC-NY10854,NJDEP-CT005,PADEP-68-044		
218-01-9	Chrysene	ND		mg/kg dry	0.0448	0.0893	2	EPA 8270E	03/27/2025 08:33	03/28/2025 16:03	SS
								Certifications:	CTDOH-PH-0723,NELAC-NY10854,NJDEP-CT005,PADEP-68-044		
53-70-3	Dibenzo(a,h)anthracene	ND		mg/kg dry	0.0448	0.0893	2	EPA 8270E	03/27/2025 08:33	03/28/2025 16:03	SS
								Certifications:	CTDOH-PH-0723,NELAC-NY10854,NJDEP-CT005,PADEP-68-044		
132-64-9	Dibenzofuran	ND		mg/kg dry	0.0448	0.0893	2	EPA 8270E	03/27/2025 08:33	03/28/2025 16:03	SS
								Certifications:	CTDOH-PH-0723,NELAC-NY10854,NJDEP-CT005,PADEP-68-044		
84-66-2	Diethyl phthalate	ND		mg/kg dry	0.0448	0.0893	2	EPA 8270E	03/27/2025 08:33	03/28/2025 16:03	SS
								Certifications:	CTDOH-PH-0723,NELAC-NY10854,NJDEP-CT005,PADEP-68-044		
131-11-3	Dimethyl phthalate	ND		mg/kg dry	0.0448	0.0893	2	EPA 8270E	03/27/2025 08:33	03/28/2025 16:03	SS
								Certifications:	CTDOH-PH-0723,NELAC-NY10854,NJDEP-CT005,PADEP-68-044		
84-74-2	Di-n-butyl phthalate	ND		mg/kg dry	0.0448	0.0893	2	EPA 8270E	03/27/2025 08:33	03/28/2025 16:03	SS
								Certifications:	CTDOH-PH-0723,NELAC-NY10854,NJDEP-CT005,PADEP-68-044		
117-84-0	Di-n-octyl phthalate	ND		mg/kg dry	0.0448	0.0893	2	EPA 8270E	03/27/2025 08:33	03/28/2025 16:03	SS
								Certifications:	CTDOH-PH-0723,NELAC-NY10854,NJDEP-CT005,PADEP-68-044		
122-39-4	Diphenylamine	ND		mg/kg dry	0.0893	0.178	2	EPA 8270E	03/27/2025 08:33	03/28/2025 16:03	SS
								Certifications:	NELAC-NY10854,NJDEP-CT005,PADEP-68-04440		
206-44-0	Fluoranthene	ND		mg/kg dry	0.0448	0.0893	2	EPA 8270E	03/27/2025 08:33	03/28/2025 16:03	SS
								Certifications:	CTDOH-PH-0723,NELAC-NY10854,NJDEP-CT005,PADEP-68-044		

Sample Information

Client Sample ID: SB23_10-12 **York Sample ID:** 25C1483-04

York Project (SDG) No.	Client Project ID	Matrix	Collection Date/Time	Date Received
25C1483	170745301	Soil	March 22, 2025 12:30 pm	03/24/2025

SVOA, 8270 MASTER **Log-in Notes:** **Sample Notes:**

Sample Prepared by Method: EPA 3550C

CAS No.	Parameter	Result	Flag	Units	Reported to LOD/MDL	LOQ	Dilution	Reference Method	Date/Time Prepared	Date/Time Analyzed	Analyst
86-73-7	Fluorene	ND		mg/kg dry	0.0448	0.0893	2	EPA 8270E	03/27/2025 08:33	03/28/2025 16:03	SS
								Certifications:	NELAC-NY10854,NJDEP-CT005,PADEP-68-04440		
118-74-1	Hexachlorobenzene	ND	CCVE	mg/kg dry	0.0448	0.0893	2	EPA 8270E	03/27/2025 08:33	03/28/2025 16:03	SS
								Certifications:	CTDOH-PH-0723,NELAC-NY10854,NJDEP-CT005,PADEP-68-044		
87-68-3	Hexachlorobutadiene	ND		mg/kg dry	0.0448	0.0893	2	EPA 8270E	03/27/2025 08:33	03/28/2025 16:03	SS
								Certifications:	CTDOH-PH-0723,NELAC-NY10854,NJDEP-CT005,PADEP-68-044		
77-47-4	Hexachlorocyclopentadiene	ND	CAL-E, CCVE	mg/kg dry	0.0448	0.0893	2	EPA 8270E	03/27/2025 08:33	03/28/2025 16:03	SS
								Certifications:	CTDOH-PH-0723,NELAC-NY10854,NJDEP-CT005,PADEP-68-044		
67-72-1	Hexachloroethane	ND		mg/kg dry	0.0448	0.0893	2	EPA 8270E	03/27/2025 08:33	03/28/2025 16:03	SS
								Certifications:	CTDOH-PH-0723,NELAC-NY10854,NJDEP-CT005,PADEP-68-044		
193-39-5	Indeno(1,2,3-cd)pyrene	ND		mg/kg dry	0.0448	0.0893	2	EPA 8270E	03/27/2025 08:33	03/28/2025 16:03	SS
								Certifications:	CTDOH-PH-0723,NELAC-NY10854,NJDEP-CT005,PADEP-68-044		
78-59-1	Isophorone	ND		mg/kg dry	0.0448	0.0893	2	EPA 8270E	03/27/2025 08:33	03/28/2025 16:03	SS
								Certifications:	CTDOH-PH-0723,NELAC-NY10854,NJDEP-CT005,PADEP-68-044		
91-20-3	Naphthalene	ND		mg/kg dry	0.0448	0.0893	2	EPA 8270E	03/27/2025 08:33	03/28/2025 16:03	SS
								Certifications:	CTDOH-PH-0723,NELAC-NY10854,NJDEP-CT005,PADEP-68-044		
98-95-3	Nitrobenzene	ND		mg/kg dry	0.0448	0.0893	2	EPA 8270E	03/27/2025 08:33	03/28/2025 16:03	SS
								Certifications:	CTDOH-PH-0723,NELAC-NY10854,NJDEP-CT005,PADEP-68-044		
62-75-9	N-Nitrosodimethylamine	ND		mg/kg dry	0.0448	0.0893	2	EPA 8270E	03/27/2025 08:33	03/28/2025 16:03	SS
								Certifications:	CTDOH-PH-0723,NELAC-NY10854,NJDEP-CT005,PADEP-68-044		
621-64-7	N-nitroso-di-n-propylamine	ND		mg/kg dry	0.0448	0.0893	2	EPA 8270E	03/27/2025 08:33	03/28/2025 16:03	SS
								Certifications:	CTDOH-PH-0723,NELAC-NY10854,NJDEP-CT005,PADEP-68-044		
86-30-6	N-Nitrosodiphenylamine	ND		mg/kg dry	0.0448	0.0893	2	EPA 8270E	03/27/2025 08:33	03/28/2025 16:03	SS
								Certifications:	CTDOH-PH-0723,NELAC-NY10854,NJDEP-CT005,PADEP-68-044		
87-86-5	Pentachlorophenol	ND	CAL-E	mg/kg dry	0.0448	0.0893	2	EPA 8270E	03/27/2025 08:33	03/28/2025 16:03	SS
								Certifications:	CTDOH-PH-0723,NELAC-NY10854,NJDEP-CT005,PADEP-68-044		
85-01-8	Phenanthrene	ND		mg/kg dry	0.0448	0.0893	2	EPA 8270E	03/27/2025 08:33	03/28/2025 16:03	SS
								Certifications:	CTDOH-PH-0723,NELAC-NY10854,NJDEP-CT005,PADEP-68-044		
108-95-2	Phenol	ND		mg/kg dry	0.0448	0.0893	2	EPA 8270E	03/27/2025 08:33	03/28/2025 16:03	SS
								Certifications:	CTDOH-PH-0723,NELAC-NY10854,NJDEP-CT005,PADEP-68-044		
129-00-0	Pyrene	ND		mg/kg dry	0.0448	0.0893	2	EPA 8270E	03/27/2025 08:33	03/28/2025 16:03	SS
								Certifications:	CTDOH-PH-0723,NELAC-NY10854,NJDEP-CT005,PADEP-68-044		
110-86-1	Pyridine	ND		mg/kg dry	0.179	0.358	2	EPA 8270E	03/27/2025 08:33	03/28/2025 16:03	SS
								Certifications:	CTDOH-PH-0723,NELAC-NY10854,NJDEP-CT005,PADEP-68-044		

	Surrogate Recoveries	Result	Acceptance Range
367-12-4	*Surrogate: SURR: 2-Fluorophenol*	*53.2 %*	*20-108*
13127-88-3	*Surrogate: SURR: Phenol-d6*	*47.0 %*	*23-114*
4165-60-0	*Surrogate: SURR: Nitrobenzene-d5*	*48.3 %*	*22-108*
321-60-8	*Surrogate: SURR: 2-Fluorobiphenyl*	*54.0 %*	*21-113*
118-79-6	*Surrogate: SURR: 2,4,6-Tribromophenol*	*45.5 %*	*19-110*
1718-51-0	*Surrogate: SURR: Terphenyl-d14*	*56.6 %*	*24-116*

Sample Information

Client Sample ID: SB23_10-12 **York Sample ID:** 25C1483-04

York Project (SDG) No.	Client Project ID	Matrix	Collection Date/Time	Date Received
25C1483	170745301	Soil	March 22, 2025 12:30 pm	03/24/2025

Semi-Volatiles, 1,4-Dioxane 8270 SIM-Soil

Log-in Notes:

Sample Notes:

Sample Prepared by Method: EPA 3550C

CAS No.	Parameter	Result	Flag	Units	Reported to LOQ	Dilution	Reference Method	Date/Time Prepared	Date/Time Analyzed	Analyst
123-91-1	1,4-Dioxane	ND		ug/kg	19.4	1	EPA 8270D SIM	03/27/2025 08:00	03/28/2025 14:35	SS
							Certifications: NELAC-NY10854			

	Surrogate Recoveries	Result	Acceptance Range
17647-74-4	*Surrogate: 1,4-Dioxane-d8*	*76.0 %*	*39-127.5*

PFAS, EPA 1633 Target List

Log-in Notes:

Sample Notes:

Sample Prepared by Method: EPA 1633 Prep

CAS No.	Parameter	Result	Flag	Units	Reported to LOD/MDL	LOQ	Dilution	Reference Method	Date/Time Prepared	Date/Time Analyzed	Analyst
375-73-5	* Perfluorobutanesulfonic acid (PFBS)	ND		ug/kg dry	0.120	0.191	1	EPA 1633 Draft 3	03/29/2025 12:23	03/30/2025 21:10	KFH
								Certifications: NELAC-NH2097 ,NJDEP-NY037			
307-24-4	Perfluorohexanoic acid (PFHxA)	ND		ug/kg dry	0.0572	0.216	1	EPA 1633 Draft 3	03/29/2025 12:23	03/30/2025 21:10	KFH
								Certifications: NELAC-NH2097 ,NELAC-NY12058,NJDEP-NY037			
375-85-9	Perfluoroheptanoic acid (PFHpA)	ND		ug/kg dry	0.113	0.216	1	EPA 1633 Draft 3	03/29/2025 12:23	03/30/2025 21:10	KFH
								Certifications: NELAC-NH2097 ,NELAC-NY12058,NJDEP-NY037			
355-46-4	* Perfluorohexanesulfonic acid (PFHxS)	ND		ug/kg dry	0.193	0.198	1	EPA 1633 Draft 3	03/29/2025 12:23	03/30/2025 21:10	KFH
								Certifications: NELAC-NH2097 ,NJDEP-NY037			
335-67-1	Perfluorooctanoic acid (PFOA)	ND		ug/kg dry	0.186	0.216	1	EPA 1633 Draft 3	03/29/2025 12:23	03/30/2025 21:10	KFH
								Certifications: NELAC-NH2097 ,NELAC-NY12058,NJDEP-NY037			
1763-23-1	Perfluorooctanesulfonic acid (PFOS)	ND		ug/kg dry	0.180	0.201	1	EPA 1633 Draft 3	03/29/2025 12:23	03/30/2025 21:10	KFH
								Certifications: NELAC-NH2097 ,NELAC-NY12058,NJDEP-NY037			
375-95-1	Perfluorononanoic acid (PFNA)	ND		ug/kg dry	0.204	0.216	1	EPA 1633 Draft 3	03/29/2025 12:23	03/30/2025 21:10	KFH
								Certifications: NELAC-NH2097 ,NELAC-NY12058,NJDEP-NY037			
335-76-2	Perfluorodecanoic acid (PFDA)	ND		ug/kg dry	0.206	0.216	1	EPA 1633 Draft 3	03/29/2025 12:23	03/30/2025 21:10	KFH
								Certifications: NELAC-NH2097 ,NELAC-NY12058,NJDEP-NY037			
2058-94-8	Perfluoroundecanoic acid (PFUnA)	ND		ug/kg dry	0.214	0.216	1	EPA 1633 Draft 3	03/29/2025 12:23	03/30/2025 21:10	KFH
								Certifications: NELAC-NH2097 ,NELAC-NY12058,NJDEP-NY037			
307-55-1	Perfluorododecanoic acid (PFDoA)	ND		ug/kg dry	0.176	0.216	1	EPA 1633 Draft 3	03/29/2025 12:23	03/30/2025 21:10	KFH
								Certifications: NELAC-NH2097 ,NELAC-NY12058,NJDEP-NY037			
72629-94-8	Perfluorotridecanoic acid (PFTrDA)	ND		ug/kg dry	0.135	0.216	1	EPA 1633 Draft 3	03/29/2025 12:23	03/30/2025 21:10	KFH
								Certifications: NELAC-NH2097 ,NELAC-NY12058,NJDEP-NY037			
376-06-7	Perfluorotetradecanoic acid (PFTA)	ND		ug/kg dry	0.111	0.216	1	EPA 1633 Draft 3	03/29/2025 12:23	03/30/2025 21:10	KFH
								Certifications: NELAC-NH2097 ,NELAC-NY12058,NJDEP-NY037			
2355-31-9	N-MeFOSAA	ND		ug/kg dry	0.160	0.216	1	EPA 1633 Draft 3	03/29/2025 12:23	03/30/2025 21:10	KFH
								Certifications: NELAC-NH2097 ,NELAC-NY12058,NJDEP-NY037			
2991-50-6	N-EtFOSAA	ND		ug/kg dry	0.210	0.216	1	EPA 1633 Draft 3	03/29/2025 12:23	03/30/2025 21:10	KFH
								Certifications: NELAC-NH2097 ,NELAC-NY12058,NJDEP-NY037			
2706-90-3	Perfluoropentanoic acid (PFPeA)	ND		ug/kg dry	0.118	0.432	1	EPA 1633 Draft 3	03/29/2025 12:23	03/30/2025 21:10	KFH
								Certifications: NELAC-NH2097 ,NELAC-NY12058,NJDEP-NY037			
754-91-6	* Perfluoro-1-octanesulfonamide (FOSA)	ND		ug/kg dry	0.158	0.216	1	EPA 1633 Draft 3	03/29/2025 12:23	03/30/2025 21:10	KFH
								Certifications: NELAC-NH2097 ,NJDEP-NY037			

Sample Information

Client Sample ID: SB23_10-12 **York Sample ID:** 25C1483-04

York Project (SDG) No.	Client Project ID	Matrix	Collection Date/Time	Date Received
25C1483	170745301	Soil	March 22, 2025 12:30 pm	03/24/2025

PFAS, EPA 1633 Target List **Log-in Notes:** **Sample Notes:**

Sample Prepared by Method: EPA 1633 Prep

CAS No.	Parameter	Result	Flag	Units	Reported to LOD/MDL	LOQ	Dilution	Reference Method	Date/Time Prepared	Date/Time Analyzed	Analyst
375-92-8	* Perfluoro-1-heptanesulfonic acid (PFHpS)	ND		ug/kg dry	0.167	0.216	1	EPA 1633 Draft 3 Certifications: NELAC-NH2097 ,NJDEP-NY037	03/29/2025 12:23	03/30/2025 21:10	KFH
335-77-3	* Perfluoro-1-decanesulfonic acid (PFDS)	ND		ug/kg dry	0.206	0.208	1	EPA 1633 Draft 3 Certifications: NELAC-NH2097 ,NJDEP-NY037	03/29/2025 12:23	03/30/2025 21:10	KFH
27619-97-2	* 1H,1H,2H,2H-Perfluorooctanesulfonic acid (6:2 FTS)	ND		ug/kg dry	0.810	0.821	1	EPA 1633 Draft 3 Certifications: NELAC-NH2097 ,NJDEP-NY037	03/29/2025 12:23	03/30/2025 21:10	KFH
39108-34-4	1H,1H,2H,2H-Perfluorodecanesulfonic acid (8:2 FTS)	ND		ug/kg dry	0.815	0.829	1	EPA 1633 Draft 3 Certifications: NELAC-NH2097 ,NELAC-NY12058,NJDEP-NY037	03/29/2025 12:23	03/30/2025 21:10	KFH
375-22-4	Perfluoro-n-butanoic acid (PFBA)	ND		ug/kg dry	0.118	0.864	1	EPA 1633 Draft 3 Certifications: NELAC-NH2097 ,NELAC-NY12058,NJDEP-NY037	03/29/2025 12:23	03/30/2025 21:10	KFH
113507-82-7	* Perfluoro(2-ethoxyethane)sulfonic acid (PFEESA)	ND		ug/kg dry	0.150	0.384	1	EPA 1633 Draft 3 Certifications: NELAC-NH2097	03/29/2025 12:23	03/30/2025 21:10	KFH
151772-58-6	* Perfluoro-3,6-dioxaheptanoic acid (NFDHA)	ND		ug/kg dry	0.208	0.432	1	EPA 1633 Draft 3 Certifications: NELAC-NH2097	03/29/2025 12:23	03/30/2025 21:10	KFH
377-73-1	* Perfluoro-4-oxapentanoic acid (PFMPA)	ND		ug/kg dry	0.0670	0.432	1	EPA 1633 Draft 3 Certifications: NELAC-NH2097	03/29/2025 12:23	03/30/2025 21:10	KFH
863090-89-5	* Perfluoro-5-oxahexanoic acid (PFMBA)	ND		ug/kg dry	0.104	0.432	1	EPA 1633 Draft 3 Certifications: NELAC-NH2097	03/29/2025 12:23	03/30/2025 21:10	KFH
2706-91-4	* Perfluoro-1-pentanesulfonate (PFPeS)	ND		ug/kg dry	0.170	0.203	1	EPA 1633 Draft 3 Certifications: NELAC-NH2097 ,NJDEP-NY037	03/29/2025 12:23	03/30/2025 21:10	KFH
757124-72-4	* 1H,1H,2H,2H-Perfluorohexanesulfonic acid (4:2 FTS)	ND		ug/kg dry	0.643	0.810	1	EPA 1633 Draft 3 Certifications: NELAC-NH2097 ,NJDEP-NY037	03/29/2025 12:23	03/30/2025 21:10	KFH
13252-13-6	* HFPO-DA (Gen-X)	ND		ug/kg dry	0.657	0.864	1	EPA 1633 Draft 3 Certifications: NELAC-NH2097 ,NJDEP-NY037	03/29/2025 12:23	03/30/2025 21:10	KFH
763051-92-9	* 11CL-PF3OUdS	ND		ug/kg dry	0.336	0.816	1	EPA 1633 Draft 3 Certifications: NELAC-NH2097 ,NJDEP-NY037	03/29/2025 12:23	03/30/2025 21:10	KFH
756426-58-1	* 9CL-PF3ONS	ND		ug/kg dry	0.266	0.808	1	EPA 1633 Draft 3 Certifications: NELAC-NH2097 ,NJDEP-NY037	03/29/2025 12:23	03/30/2025 21:10	KFH
919005-14-4	* ADONA	ND		ug/kg dry	0.188	0.816	1	EPA 1633 Draft 3 Certifications: NELAC-NH2097 ,NJDEP-NY037	03/29/2025 12:23	03/30/2025 21:10	KFH
79780-39-5	* Perfluorododecanesulfonic acid (PFDoS)	ND		ug/kg dry	0.183	0.210	1	EPA 1633 Draft 3 Certifications: NELAC-NH2097	03/29/2025 12:23	03/30/2025 21:10	KFH
68259-12-1	* Perfluoro-1-nonanesulfonic acid (PFNS)	ND		ug/kg dry	0.134	0.207	1	EPA 1633 Draft 3 Certifications: NELAC-NH2097 ,NJDEP-NY037	03/29/2025 12:23	03/30/2025 21:10	KFH
356-02-5	* 3-Perfluoropropyl propanoic acid (FPrPA)	ND		ug/kg dry	0.685	1.08	1	EPA 1633 Draft 3 Certifications: NELAC-NH2097	03/29/2025 12:23	03/30/2025 21:10	KFH
914637-49-3	* 3-Perfluoropentyl propanoic acid (FPePA)	ND		ug/kg dry	2.27	5.40	1	EPA 1633 Draft 3 Certifications: NELAC-NH2097	03/29/2025 12:23	03/30/2025 21:10	KFH
812-70-4	* 3-Perfluoroheptyl propanoic acid (FHpPA)	ND	PF-CCV-L	ug/kg dry	1.62	5.40	1	EPA 1633 Draft 3 Certifications: NELAC-NH2097	03/29/2025 12:23	03/30/2025 21:10	KFH
24448-09-7	* N-MeFOSE	ND		ug/kg dry	0.660	2.16	1	EPA 1633 Draft 3 Certifications: NELAC-NH2097	03/29/2025 12:23	03/30/2025 21:10	KFH

Sample Information

Client Sample ID: SB23_10-12 **York Sample ID:** 25C1483-04

York Project (SDG) No.	Client Project ID	Matrix	Collection Date/Time	Date Received
25C1483	170745301	Soil	March 22, 2025 12:30 pm	03/24/2025

PFAS, EPA 1633 Target List **Log-in Notes:** **Sample Notes:**

Sample Prepared by Method: EPA 1633 Prep

CAS No.	Parameter	Result	Flag	Units	Reported to LOD/MDL	LOQ	Dilution	Reference Method	Date/Time Prepared	Date/Time Analyzed	Analyst
31506-32-8	* N-MeFOSA	ND		ug/kg dry	0.194	0.216	1	EPA 1633 Draft 3 Certifications: NELAC-NH2097	03/29/2025 12:23	03/30/2025 21:10	KFH
1691-99-2	* N-EtFOSE	ND		ug/kg dry	0.753	2.16	1	EPA 1633 Draft 3 Certifications: NELAC-NH2097	03/29/2025 12:23	03/30/2025 21:10	KFH
4151-50-2	* N-EtFOSA	ND		ug/kg dry	0.214	0.216	1	EPA 1633 Draft 3 Certifications: NELAC-NH2097	03/29/2025 12:23	03/30/2025 21:10	KFH

	Surrogate Recoveries	Result		Acceptance Range
M3PFBS	*Surrogate: M3PFBS*	*104 %*		*25-150*
13C5PFHXA	*Surrogate: M5PFHxA*	*94.6 %*		*25-150*
13C4PFHPA	*Surrogate: M4PFHpA*	*99.6 %*		*25-150*
13C3PFHXS	*Surrogate: M3PFHxS*	*86.1 %*		*25-150*
13C8PFOA	*Surrogate: Perfluoro-n-[13C8]octanoic aci*	*79.4 %*		*25-150*
13C6PFDA	*Surrogate: M6PFDA*	*62.7 %*		*25-150*
13C7PFUNA	*Surrogate: M7PFUdA*	*71.7 %*		*25-150*
960315-52-0	*Surrogate: Perfluoro-n-[1,2-13C2]dodecan*	*70.2 %*		*25-150*
13C2PFTEDA	*Surrogate: M2PFTeDA*	*78.6 %*		*10-150*
13C4PFBA	*Surrogate: Perfluoro-n-[13C4]butanoic aci*	*23.8 %*	PFSu-L	*25-150*
13C8PFOS	*Surrogate: Perfluoro-1-[13C8]octanesulfor*	*66.4 %*		*25-150*
13C5PFPEA	*Surrogate: Perfluoro-n-[13C5]pentanoic ac*	*106 %*		*25-150*
13C8FOSA	*Surrogate: Perfluoro-1-[13C8]octanesulfor*	*63.4 %*		*10-150*
D3-NMEFOSAA	*Surrogate: d3-N-MeFOSAA*	*59.2 %*		*25-150*
D5-NETFOSAA	*Surrogate: d5-N-EtFOSAA*	*61.7 %*		*25-150*
M2-6:2FTS	*Surrogate: M2-6:2 FTS*	*73.3 %*		*25-200*
M2-8:2FTS	*Surrogate: M2-8:2 FTS*	*65.8 %*		*25-200*
13C9PFNA	*Surrogate: M9PFNA*	*70.9 %*		*25-150*
M2-4:2FTS	*Surrogate: M2-4:2 FTS*	*92.5 %*		*25-150*
936109-37-4	*Surrogate: d-N-MeFOSA*	*64.2 %*		*25-150*
936109-40-9	*Surrogate: d-N-EtFOSA*	*55.6 %*		*25-150*
M3HFPO-DA	*Surrogate: M3HFPO-DA*	*108 %*		*25-150*
D9-NETPFOSAI	*Surrogate: d9-N-EtFOSE*	*53.5 %*		*25-150*
D7-NMEPFOSA	*Surrogate: d7-N-MeFOSE*	*58.8 %*		*25-150*

Sample Information

Client Sample ID: SB23_10-12 **York Sample ID:** 25C1483-04

York Project (SDG) No.	Client Project ID	Matrix	Collection Date/Time	Date Received
25C1483	170745301	Soil	March 22, 2025 12:30 pm	03/24/2025

PEST, 8081 MASTER

Log-in Notes:

Sample Notes:

Sample Prepared by Method: EPA 3550C

CAS No.	Parameter	Result	Flag	Units	Reported to LOQ	Dilution	Reference Method	Date/Time Prepared	Date/Time Analyzed	Analyst
72-54-8	4,4'-DDD	ND		mg/kg dry	0.00175	5	EPA 8081B	03/27/2025 08:44	03/28/2025 11:15	RJ
							Certifications:	CTDOH-PH-0723,NELAC-NY10854,NJDEP-CT005,PADEP-68-044		
72-55-9	4,4'-DDE	ND		mg/kg dry	0.00175	5	EPA 8081B	03/27/2025 08:44	03/28/2025 11:15	RJ
							Certifications:	CTDOH-PH-0723,NELAC-NY10854,NJDEP-CT005,PADEP-68-044		
50-29-3	4,4'-DDT	ND		mg/kg dry	0.00175	5	EPA 8081B	03/27/2025 08:44	03/28/2025 11:15	RJ
							Certifications:	CTDOH-PH-0723,NELAC-NY10854,NJDEP-CT005,PADEP-68-044		
309-00-2	Aldrin	ND		mg/kg dry	0.00175	5	EPA 8081B	03/27/2025 08:44	03/28/2025 11:15	RJ
							Certifications:	CTDOH-PH-0723,NELAC-NY10854,NJDEP-CT005,PADEP-68-044		
319-84-6	alpha-BHC	ND		mg/kg dry	0.00175	5	EPA 8081B	03/27/2025 08:44	03/28/2025 11:15	RJ
							Certifications:	CTDOH-PH-0723,NELAC-NY10854,NJDEP-CT005,PADEP-68-044		
5103-71-9	alpha-Chlordane	ND		mg/kg dry	0.00175	5	EPA 8081B	03/27/2025 08:44	03/28/2025 11:15	RJ
							Certifications:	NELAC-NY10854,NJDEP-CT005		
319-85-7	beta-BHC	ND		mg/kg dry	0.00175	5	EPA 8081B	03/27/2025 08:44	03/28/2025 11:15	RJ
							Certifications:	CTDOH-PH-0723,NELAC-NY10854,NJDEP-CT005,PADEP-68-044		
319-86-8	delta-BHC	ND		mg/kg dry	0.00175	5	EPA 8081B	03/27/2025 08:44	03/28/2025 11:15	RJ
							Certifications:	CTDOH-PH-0723,NELAC-NY10854,NJDEP-CT005,PADEP-68-044		
60-57-1	Dieldrin	ND		mg/kg dry	0.00175	5	EPA 8081B	03/27/2025 08:44	03/28/2025 11:15	RJ
							Certifications:	CTDOH-PH-0723,NELAC-NY10854,NJDEP-CT005,PADEP-68-044		
959-98-8	Endosulfan I	ND		mg/kg dry	0.00175	5	EPA 8081B	03/27/2025 08:44	03/28/2025 11:15	RJ
							Certifications:	CTDOH-PH-0723,NELAC-NY10854,NJDEP-CT005,PADEP-68-044		
33213-65-9	Endosulfan II	ND		mg/kg dry	0.00175	5	EPA 8081B	03/27/2025 08:44	03/28/2025 11:15	RJ
							Certifications:	CTDOH-PH-0723,NELAC-NY10854		
1031-07-8	Endosulfan sulfate	ND		mg/kg dry	0.00175	5	EPA 8081B	03/27/2025 08:44	03/28/2025 11:15	RJ
							Certifications:	CTDOH-PH-0723,NELAC-NY10854,NJDEP-CT005,PADEP-68-044		
72-20-8	Endrin	ND		mg/kg dry	0.00175	5	EPA 8081B	03/27/2025 08:44	03/28/2025 11:15	RJ
							Certifications:	CTDOH-PH-0723,NELAC-NY10854,NJDEP-CT005,PADEP-68-044		
7421-93-4	Endrin aldehyde	ND		mg/kg dry	0.00175	5	EPA 8081B	03/27/2025 08:44	03/28/2025 11:15	RJ
							Certifications:	CTDOH-PH-0723,NELAC-NY10854,NJDEP-CT005,PADEP-68-044		
53494-70-5	Endrin ketone	ND		mg/kg dry	0.00175	5	EPA 8081B	03/27/2025 08:44	03/28/2025 11:15	RJ
							Certifications:	CTDOH-PH-0723,NELAC-NY10854,NJDEP-CT005,PADEP-68-044		
58-89-9	gamma-BHC (Lindane)	ND		mg/kg dry	0.00175	5	EPA 8081B	03/27/2025 08:44	03/28/2025 11:15	RJ
							Certifications:	CTDOH-PH-0723,NELAC-NY10854,NJDEP-CT005,PADEP-68-044		
5566-34-7	gamma-Chlordane	ND		mg/kg dry	0.00175	5	EPA 8081B	03/27/2025 08:44	03/28/2025 11:15	RJ
							Certifications:	NELAC-NY10854,NJDEP-CT005		
76-44-8	Heptachlor	ND		mg/kg dry	0.00175	5	EPA 8081B	03/27/2025 08:44	03/28/2025 11:15	RJ
							Certifications:	CTDOH-PH-0723,NELAC-NY10854,NJDEP-CT005,PADEP-68-044		
1024-57-3	Heptachlor epoxide	ND		mg/kg dry	0.00175	5	EPA 8081B	03/27/2025 08:44	03/28/2025 11:15	RJ
							Certifications:	CTDOH-PH-0723,NELAC-NY10854,NJDEP-CT005,PADEP-68-044		
72-43-5	Methoxychlor	ND		mg/kg dry	0.00175	5	EPA 8081B	03/27/2025 08:44	03/28/2025 11:15	RJ
							Certifications:	CTDOH-PH-0723,NELAC-NY10854,NJDEP-CT005,PADEP-68-044		
8001-35-2	Toxaphene	ND		mg/kg dry	0.175	5	EPA 8081B	03/27/2025 08:44	03/28/2025 11:15	RJ
							Certifications:	CTDOH-PH-0723,NELAC-NY10854,NJDEP-CT005,PADEP-68-044		

Sample Information

Client Sample ID: SB23_10-12 **York Sample ID:** 25C1483-04

York Project (SDG) No.	Client Project ID	Matrix	Collection Date/Time	Date Received
25C1483	170745301	Soil	March 22, 2025 12:30 pm	03/24/2025

PEST, 8081 MASTER

Log-in Notes: **Sample Notes:**

Sample Prepared by Method: EPA 3550C

CAS No.	Parameter	Result	Flag	Units	Reported to LOQ	Dilution	Reference Method	Date/Time Prepared	Date/Time Analyzed	Analyst
57-74-9	* Chlordane, total	ND		mg/kg dry	0.0350	5	EPA 8081B	03/27/2025 08:44	03/28/2025 11:15	RJ
							Certifications:			

	Surrogate Recoveries	Result	Acceptance Range
2051-24-3	*Surrogate: Decachlorobiphenyl*	*126 %*	*30-150*
877-09-8	*Surrogate: Tetrachloro-m-xylene*	*111 %*	*30-150*

PCB, 8082 MASTER

Log-in Notes: **Sample Notes:**

Sample Prepared by Method: EPA 3550C

CAS No.	Parameter	Result	Flag	Units	Reported to LOQ	Dilution	Reference Method	Date/Time Prepared	Date/Time Analyzed	Analyst
12674-11-2	Aroclor 1016	ND		mg/kg dry	0.0177	1	EPA 8082A	03/27/2025 08:38	03/28/2025 11:23	NF
							Certifications:	NELAC-NY10854,CTDOH-PH-0723,NJDEP-CT005,PADEP-68-044		
11104-28-2	Aroclor 1221	ND		mg/kg dry	0.0177	1	EPA 8082A	03/27/2025 08:38	03/28/2025 11:23	NF
							Certifications:	NELAC-NY10854,CTDOH-PH-0723,NJDEP-CT005,PADEP-68-044		
11141-16-5	Aroclor 1232	ND		mg/kg dry	0.0177	1	EPA 8082A	03/27/2025 08:38	03/28/2025 11:23	NF
							Certifications:	NELAC-NY10854,CTDOH-PH-0723,NJDEP-CT005,PADEP-68-044		
53469-21-9	Aroclor 1242	ND		mg/kg dry	0.0177	1	EPA 8082A	03/27/2025 08:38	03/28/2025 11:23	NF
							Certifications:	NELAC-NY10854,CTDOH-PH-0723,NJDEP-CT005,PADEP-68-044		
12672-29-6	Aroclor 1248	ND		mg/kg dry	0.0177	1	EPA 8082A	03/27/2025 08:38	03/28/2025 11:23	NF
							Certifications:	NELAC-NY10854,CTDOH-PH-0723,NJDEP-CT005,PADEP-68-044		
11097-69-1	Aroclor 1254	ND		mg/kg dry	0.0177	1	EPA 8082A	03/27/2025 08:38	03/28/2025 11:23	NF
							Certifications:	NELAC-NY10854,CTDOH-PH-0723,NJDEP-CT005,PADEP-68-044		
11096-82-5	Aroclor 1260	ND		mg/kg dry	0.0177	1	EPA 8082A	03/27/2025 08:38	03/28/2025 11:23	NF
							Certifications:	NELAC-NY10854,CTDOH-PH-0723,NJDEP-CT005,PADEP-68-044		
1336-36-3	* Total PCBs	ND		mg/kg dry	0.0177	1	EPA 8082A	03/27/2025 08:38	03/28/2025 11:23	NF
							Certifications:			

	Surrogate Recoveries	Result		Acceptance Range
877-09-8	*Surrogate: Tetrachloro-m-xylene*	*134 %*	S-08, S-GC	*30-120*
2051-24-3	*Surrogate: Decachlorobiphenyl*	*80.5 %*		*30-120*

HERB, 8151 MASTER

Log-in Notes: **Sample Notes:**

Sample Prepared by Method: EPA 3550C/8151A

CAS No.	Parameter	Result	Flag	Units	Reported to LOQ	Dilution	Reference Method	Date/Time Prepared	Date/Time Analyzed	Analyst
93-76-5	2,4,5-T	ND		mg/kg dry	0.0215	1	EPA 8151A	03/25/2025 09:14	03/26/2025 16:39	GXB
							Certifications:	CTDOH-PH-0723,NELAC-NY10854,NJDEP-CT005,PADEP-68-044		
93-72-1	2,4,5-TP (Silvex)	ND		mg/kg dry	0.0215	1	EPA 8151A	03/25/2025 09:14	03/26/2025 16:39	GXB
							Certifications:	CTDOH-PH-0723,NELAC-NY10854,NJDEP-CT005,PADEP-68-044		
94-75-7	2,4-D	ND		mg/kg dry	0.0215	1	EPA 8151A	03/25/2025 09:14	03/26/2025 16:39	GXB
							Certifications:	CTDOH-PH-0723,NELAC-NY10854,NJDEP-CT005,PADEP-68-044		

Sample Information

Client Sample ID: SB23_10-12 **York Sample ID:** 25C1483-04

York Project (SDG) No.	Client Project ID	Matrix	Collection Date/Time	Date Received
25C1483	170745301	Soil	March 22, 2025 12:30 pm	03/24/2025

HERB, 8151 MASTER

Log-in Notes:

Sample Notes:

Sample Prepared by Method: EPA 3550C/8151A

CAS No.	Parameter	Result	Flag	Units	Reported to LOQ	Dilution	Reference Method	Date/Time Prepared	Date/Time Analyzed	Analyst
	Surrogate Recoveries	**Result**		**Acceptance Range**						
19719-28-9	*Surrogate: 2,4-Dichlorophenylacetic acid (*	*82.6 %*		*21-150*						

Metals, Target Analyte

Log-in Notes:

Sample Notes:

Sample Prepared by Method: EPA 3050B

CAS No.	Parameter	Result	Flag	Units	Reported to LOQ	Dilution	Reference Method	Date/Time Prepared	Date/Time Analyzed	Analyst
7429-90-5	**Aluminum**	**5850**		mg/kg dry	4.53	1	EPA 6010D	03/26/2025 14:43	03/27/2025 11:35	AGNR
							Certifications:	CTDOH-PH-0723,NELAC-NY10854,NJDEP-CT005,PADEP-68-044		
7440-36-0	Antimony	ND		mg/kg dry	2.27	1	EPA 6010D	03/26/2025 14:43	03/27/2025 11:35	AGNR
							Certifications:	CTDOH-PH-0723,NELAC-NY10854,NJDEP-CT005,PADEP-68-044		
7440-38-2	Arsenic	ND		mg/kg dry	1.36	1	EPA 6010D	03/26/2025 14:43	03/27/2025 11:35	AGNR
							Certifications:	CTDOH-PH-0723,NELAC-NY10854,NJDEP-CT005,PADEP-68-044		
7440-39-3	**Barium**	**15.1**		mg/kg dry	2.26	1	EPA 6010D	03/26/2025 14:43	03/27/2025 11:35	AGNR
							Certifications:	CTDOH-PH-0723,NELAC-NY10854,NJDEP-CT005,PADEP-68-044		
7440-41-7	**Beryllium**	**0.653**		mg/kg dry	0.046	1	EPA 6010D	03/26/2025 14:43	03/27/2025 11:35	AGNR
							Certifications:	CTDOH-PH-0723,NELAC-NY10854,NJDEP-CT005,PADEP-68-044		
7440-43-9	Cadmium	ND		mg/kg dry	0.272	1	EPA 6010D	03/26/2025 14:43	03/27/2025 11:35	AGNR
							Certifications:	CTDOH-PH-0723,NELAC-NY10854,NJDEP-CT005,PADEP-68-044		
7440-70-2	**Calcium**	**89100**		mg/kg dry	4.54	1	EPA 6010D	03/26/2025 14:43	03/27/2025 11:35	AGNR
							Certifications:	CTDOH-PH-0723,NELAC-NY10854,NJDEP-CT005,PADEP-68-044		
7440-47-3	**Chromium**	**7.41**		mg/kg dry	0.454	1	EPA 6010D	03/26/2025 14:43	03/27/2025 11:35	AGNR
							Certifications:	CTDOH-PH-0723,NELAC-NY10854,NJDEP-CT005,PADEP-68-044		
7440-48-4	**Cobalt**	**3.49**		mg/kg dry	0.362	1	EPA 6010D	03/26/2025 14:43	03/27/2025 11:35	AGNR
							Certifications:	CTDOH-PH-0723,NELAC-NY10854,NJDEP-CT005,PADEP-68-044		
7440-50-8	**Copper**	**8.19**		mg/kg dry	1.81	1	EPA 6010D	03/26/2025 14:43	03/27/2025 11:35	AGNR
							Certifications:	CTDOH-PH-0723,NELAC-NY10854,NJDEP-CT005,PADEP-68-044		
7439-89-6	**Iron**	**7640**	M-CCV 1	mg/kg dry	22.7	1	EPA 6010D	03/26/2025 14:43	03/27/2025 11:35	AGNR
							Certifications:	CTDOH-PH-0723,NELAC-NY10854,NJDEP-CT005,PADEP-68-044		
7439-92-1	**Lead**	**2.54**		mg/kg dry	0.454	1	EPA 6010D	03/26/2025 14:43	03/27/2025 11:35	AGNR
							Certifications:	CTDOH-PH-0723,NELAC-NY10854,NJDEP-CT005,PADEP-68-044		
7439-95-4	**Magnesium**	**52400**		mg/kg dry	4.54	1	EPA 6010D	03/26/2025 14:43	03/27/2025 11:35	AGNR
							Certifications:	CTDOH-PH-0723,NELAC-NY10854,NJDEP-CT005,PADEP-68-044		
7439-96-5	**Manganese**	**252**		mg/kg dry	0.454	1	EPA 6010D	03/26/2025 14:43	03/27/2025 11:35	AGNR
							Certifications:	CTDOH-PH-0723,NELAC-NY10854,NJDEP-CT005,PADEP-68-044		
7440-02-0	**Nickel**	**5.81**		mg/kg dry	0.904	1	EPA 6010D	03/26/2025 14:43	03/27/2025 11:35	AGNR
							Certifications:	CTDOH-PH-0723,NELAC-NY10854,NJDEP-CT005,PADEP-68-044		
7440-09-7	**Potassium**	**770**		mg/kg dry	4.54	1	EPA 6010D	03/26/2025 14:43	03/27/2025 11:35	AGNR
							Certifications:	CTDOH-PH-0723,NELAC-NY10854,NJDEP-CT005,PADEP-68-044		
7782-49-2	Selenium	ND		mg/kg dry	2.27	1	EPA 6010D	03/26/2025 14:43	03/27/2025 11:35	AGNR
							Certifications:	CTDOH-PH-0723,NELAC-NY10854,NJDEP-CT005,PADEP-68-044		

Sample Information

Client Sample ID: SB23_10-12 **York Sample ID:** 25C1483-04

York Project (SDG) No.	Client Project ID	Matrix	Collection Date/Time	Date Received
25C1483	170745301	Soil	March 22, 2025 12:30 pm	03/24/2025

Metals, Target Analyte

Log-in Notes: **Sample Notes:**

Sample Prepared by Method: EPA 3050B

CAS No.	Parameter	Result	Flag	Units	Reported to LOQ	Dilution	Reference Method	Date/Time Prepared	Date/Time Analyzed	Analyst
7440-22-4	Silver	ND		mg/kg dry	0.457	1	EPA 6010D	03/26/2025 14:43	03/27/2025 11:35	AGNR
							Certifications:	CTDOH-PH-0723,NELAC-NY10854,NJDEP-CT005,PADEP-68-044		
7440-23-5	**Sodium**	**158**		mg/kg dry	45.4	1	EPA 6010D	03/26/2025 14:43	03/27/2025 11:35	AGNR
							Certifications:	CTDOH-PH-0723,NELAC-NY10854,NJDEP-CT005,PADEP-68-044		
7440-28-0	Thallium	ND		mg/kg dry	1.82	1	EPA 6010D	03/26/2025 14:43	03/27/2025 11:35	AGNR
							Certifications:	CTDOH-PH-0723,NELAC-NY10854,NJDEP-CT005,PADEP-68-044		
7440-62-2	**Vanadium**	**12.1**		mg/kg dry	0.904	1	EPA 6010D	03/26/2025 14:43	03/27/2025 11:35	AGNR
							Certifications:	CTDOH-PH-0723,NELAC-NY10854,NJDEP-CT005,PADEP-68-044		
7440-66-6	**Zinc**	**22.7**		mg/kg dry	2.26	1	EPA 6010D	03/26/2025 14:43	03/27/2025 11:35	AGNR
							Certifications:	CTDOH-PH-0723,NELAC-NY10854,NJDEP-CT005,PADEP-68-044		

Mercury by 7473

Log-in Notes: **Sample Notes:**

Sample Prepared by Method: EPA 7473 soil

CAS No.	Parameter	Result	Flag	Units	Reported to LOQ	Dilution	Reference Method	Date/Time Prepared	Date/Time Analyzed	Analyst
7439-97-6	Mercury	ND		mg/kg dry	0.0327	1	EPA 7473	03/27/2025 12:57	03/28/2025 15:27	DRS
							Certifications:	CTDOH-PH-0723,NJDEP-CT005,NELAC-NY10854,PADEP-68-044		

Chromium, Hexavalent

Log-in Notes: **Sample Notes:**

Sample Prepared by Method: EPA SW846-3060

CAS No.	Parameter	Result	Flag	Units	Reported to LOQ	Dilution	Reference Method	Date/Time Prepared	Date/Time Analyzed	Analyst
18540-29-9	Chromium, Hexavalent	ND		mg/kg dry	0.544	1	EPA 7196A	03/26/2025 15:24	03/26/2025 20:30	SML
							Certifications:	NJDEP-CT005,CTDOH-PH-0723,NELAC-NY10854,PADEP-68-044		

Chromium, Trivalent

Log-in Notes: **Sample Notes:**

Sample Prepared by Method: Analysis Preparation

CAS No.	Parameter	Result	Flag	Units	Reported to LOQ	Dilution	Reference Method	Date/Time Prepared	Date/Time Analyzed	Analyst
16065-83-1	*** Chromium, Trivalent**	**7.41**		mg/kg	0.500	1	Calculation	03/28/2025 13:33	03/28/2025 13:34	AD
							Certifications:			

Cyanide, Total

Log-in Notes: **Sample Notes:**

Sample Prepared by Method: Analysis Preparation Soil

CAS No.	Parameter	Result	Flag	Units	Reported to LOQ	Dilution	Reference Method	Date/Time Prepared	Date/Time Analyzed	Analyst
57-12-5	Cyanide, total	ND		mg/kg dry	0.544	1	EPA 9014/9010C	03/26/2025 08:26	03/26/2025 13:31	LJM
							Certifications:	NELAC-NY10854,CTDOH-PH-0723,NJDEP-CT005,PADEP-68-044		

Total Solids

Log-in Notes: **Sample Notes:**

Sample Information

Client Sample ID: SB23_10-12 **York Sample ID:** 25C1483-04

York Project (SDG) No.	Client Project ID	Matrix	Collection Date/Time	Date Received
25C1483	170745301	Soil	March 22, 2025 12:30 pm	03/24/2025

Sample Prepared by Method: % Solids Prep

CAS No.	Parameter	Result	Flag	Units	Reported to LOQ	Dilution	Reference Method	Date/Time Prepared	Date/Time Analyzed	Analyst
solids	*** % Solids**	**91.9**		%	0.100	1	SM 2540G	03/26/2025 07:00	03/26/2025 10:00	SMM
							Certifications: CTDOH-PH-0723			

Analytical Batch Summary

Batch ID: BC51806 **Preparation Method:** EPA 3550C/8151A **Prepared By:** JM

YORK Sample ID	Client Sample ID	Preparation Date
25C1483-03	SB23_6-8	03/25/25
25C1483-04	SB23_10-12	03/25/25
BC51806-BLK1	Blank	03/25/25
BC51806-BS1	LCS	03/25/25

Batch ID: BC51832 **Preparation Method:** Analysis Preparation Soil **Prepared By:** SL

YORK Sample ID	Client Sample ID	Preparation Date
25C1483-01	SB14_5-7	03/25/25
BC51832-BLK1	Blank	03/25/25
BC51832-SRM1	Reference	03/25/25

Batch ID: BC51868 **Preparation Method:** % Solids Prep **Prepared By:** SMM

YORK Sample ID	Client Sample ID	Preparation Date
25C1483-01	SB14_5-7	03/26/25
25C1483-02	SB14_10-12	03/26/25
25C1483-03	SB23_6-8	03/26/25
25C1483-04	SB23_10-12	03/26/25
BC51868-DUP1	Duplicate	03/26/25

Batch ID: BC51884 **Preparation Method:** Analysis Preparation Soil **Prepared By:** LJM

YORK Sample ID	Client Sample ID	Preparation Date
25C1483-02	SB14_10-12	03/26/25
25C1483-03	SB23_6-8	03/26/25
25C1483-04	SB23_10-12	03/26/25
BC51884-BLK1	Blank	03/26/25
BC51884-DUP1	Duplicate	03/26/25
BC51884-MS1	Matrix Spike	03/26/25
BC51884-MSD1	Matrix Spike Dup	03/26/25
BC51884-SRM1	Reference	03/26/25

Batch ID: BC51897 **Preparation Method:** EPA SW846-3060 **Prepared By:** JAMT

YORK Sample ID	Client Sample ID	Preparation Date
25C1483-01	SB14_5-7	03/26/25
25C1483-02	SB14_10-12	03/26/25
BC51897-BLK1	Blank	03/26/25
BC51897-DUP1	Duplicate	03/26/25
BC51897-MS1	Matrix Spike	03/26/25
BC51897-MSD1	Matrix Spike Dup	03/26/25
BC51897-SRM1	Reference	03/26/25

Batch ID: BC51938 **Preparation Method:** EPA 3050B **Prepared By:** KMQ

YORK Sample ID	Client Sample ID	Preparation Date
25C1483-01	SB14_5-7	03/26/25
25C1483-02	SB14_10-12	03/26/25
25C1483-03	SB23_6-8	03/26/25
25C1483-04	SB23_10-12	03/26/25
BC51938-BLK1	Blank	03/26/25
BC51938-DUP1	Duplicate	03/26/25
BC51938-MS1	Matrix Spike	03/26/25
BC51938-PS1	Post Spike	03/26/25
BC51938-SRM1	Reference	03/26/25

Batch ID: BC51949 **Preparation Method:** EPA 3550C **Prepared By:** JM

YORK Sample ID	Client Sample ID	Preparation Date
25C1483-01	SB14_5-7	03/27/25
25C1483-02	SB14_10-12	03/27/25
25C1483-03	SB23_6-8	03/27/25
25C1483-04	SB23_10-12	03/27/25
BC51949-BLK1	Blank	03/27/25
BC51949-BS1	LCS	03/27/25
BC51949-MS1	Matrix Spike	03/27/25
BC51949-MSD1	Matrix Spike Dup	03/27/25

Batch ID: BC51951 **Preparation Method:** EPA 5035A **Prepared By:** AC

YORK Sample ID	Client Sample ID	Preparation Date
25C1483-01	SB14_5-7	03/26/25
25C1483-02	SB14_10-12	03/26/25
25C1483-03	SB23_6-8	03/26/25
25C1483-04	SB23_10-12	03/26/25
BC51951-BLK1	Blank	03/26/25
BC51951-BS1	LCS	03/26/25
BC51951-BSD1	LCS Dup	03/26/25
BC51951-MS1	Matrix Spike	03/26/25
BC51951-MSD1	Matrix Spike Dup	03/26/25

Batch ID: BC51953 **Preparation Method:** EPA SW846-3060 **Prepared By:** SL

YORK Sample ID	Client Sample ID	Preparation Date
25C1483-03	SB23_6-8	03/26/25
25C1483-04	SB23_10-12	03/26/25
BC51953-BLK1	Blank	03/26/25
BC51953-SRM1	Reference	03/26/25

Batch ID: BC51954 **Preparation Method:** EPA 3550C/8151A **Prepared By:** SAC

YORK Sample ID	Client Sample ID	Preparation Date
25C1483-01	SB14_5-7	03/27/25
25C1483-02	SB14_10-12	03/27/25
BC51954-BLK1	Blank	03/27/25
BC51954-BS1	LCS	03/27/25
BC51954-MS1	Matrix Spike	03/27/25
BC51954-MSD1	Matrix Spike Dup	03/27/25

Batch ID: BC51960 **Preparation Method:** EPA 3550C **Prepared By:** SAC

YORK Sample ID	Client Sample ID	Preparation Date
25C1483-01	SB14_5-7	03/27/25
BC51960-BLK1	Blank	03/27/25
BC51960-BS1	LCS	03/27/25

Batch ID: BC52003 **Preparation Method:** EPA 3550C **Prepared By:** SAC

YORK Sample ID	Client Sample ID	Preparation Date
25C1483-02	SB14_10-12	03/27/25
25C1483-03	SB23_6-8	03/27/25
25C1483-04	SB23_10-12	03/27/25
BC52003-BLK1	Blank	03/27/25
BC52003-BS1	LCS	03/27/25
BC52003-MS1	Matrix Spike	03/27/25
BC52003-MSD1	Matrix Spike Dup	03/27/25

Batch ID: BC52004 **Preparation Method:** EPA 3550C **Prepared By:** SAC

YORK Sample ID	Client Sample ID	Preparation Date
25C1483-01	SB14_5-7	03/27/25
25C1483-02	SB14_10-12	03/27/25
25C1483-03	SB23_6-8	03/27/25
25C1483-04	SB23_10-12	03/27/25
BC52004-BLK1	Blank	03/27/25
BC52004-BS2	LCS	03/27/25
BC52004-MS2	Matrix Spike	03/27/25
BC52004-MSD2	Matrix Spike Dup	03/27/25

Batch ID: BC52005 **Preparation Method:** EPA 3550C **Prepared By:** SAC

YORK Sample ID	Client Sample ID	Preparation Date
25C1483-01	SB14_5-7	03/27/25
25C1483-02	SB14_10-12	03/27/25
25C1483-03	SB23_6-8	03/27/25
25C1483-04	SB23_10-12	03/27/25
BC52005-BLK1	Blank	03/27/25
BC52005-BS1	LCS	03/27/25

BC52005-MS1	Matrix Spike	03/27/25
BC52005-MSD1	Matrix Spike Dup	03/27/25

Batch ID: BC52030 **Preparation Method:** EPA 7473 soil **Prepared By:** DRS

YORK Sample ID	Client Sample ID	Preparation Date
25C1483-01	SB14_5-7	03/27/25
25C1483-02	SB14_10-12	03/27/25
25C1483-03	SB23_6-8	03/27/25
25C1483-04	SB23_10-12	03/27/25
BC52030-BLK1	Blank	03/27/25
BC52030-DUP1	Duplicate	03/27/25
BC52030-MS1	Matrix Spike	03/27/25
BC52030-SRM1	Reference	03/27/25

Batch ID: BC52131 **Preparation Method:** Analysis Preparation **Prepared By:** AD

YORK Sample ID	Client Sample ID	Preparation Date
25C1483-01	SB14_5-7	03/28/25
25C1483-02	SB14_10-12	03/28/25
25C1483-03	SB23_6-8	03/28/25
25C1483-04	SB23_10-12	03/28/25

Batch ID: BC52176 **Preparation Method:** EPA 1633 Prep **Prepared By:** JBG

YORK Sample ID	Client Sample ID	Preparation Date
25C1483-01	SB14_5-7	03/29/25
25C1483-02	SB14_10-12	03/29/25
25C1483-03	SB23_6-8	03/29/25
25C1483-04	SB23_10-12	03/29/25
BC52176-BLK1	Blank	03/29/25
BC52176-BS1	LCS	03/29/25
BC52176-BS2	LCS	03/29/25
BC52176-MS1	Matrix Spike	03/29/25
BC52176-MSD1	Matrix Spike Dup	03/29/25

Volatile Organic Compounds by GC/MS - Quality Control Data

York Analytical Laboratories, Inc. - Stratford

Analyte	Result	Reporting Limit	Units	Spike Level	Source* Result	%REC	%REC Limits	Flag	RPD	RPD Limit	Flag
Batch BC51951 - EPA 5035A											
Blank (BC51951-BLK1) Blank									Prepared & Analyzed: 03/26/2025		
1,1,1,2-Tetrachloroethane	ND	0.0050	mg/kg wet								
1,1,1-Trichloroethane	ND	0.0050	"								
1,1,2,2-Tetrachloroethane	ND	0.0050	"								
1,1,2-Trichloro-1,2,2-trifluoroethane (Freon 113)	ND	0.0050	"								
1,1,2-Trichloroethane	ND	0.0050	"								
1,1-Dichloroethane	ND	0.0050	"								
1,1-Dichloroethylene	ND	0.0050	"								
1,2,3-Trichlorobenzene	ND	0.0050	"								
1,2,3-Trichloropropane	ND	0.0050	"								
1,2,4-Trichlorobenzene	ND	0.0050	"								
1,2,4-Trimethylbenzene	ND	0.0050	"								
1,2-Dibromo-3-chloropropane	ND	0.0050	"								
1,2-Dibromoethane	ND	0.0050	"								
1,2-Dichlorobenzene	ND	0.0050	"								
1,2-Dichloroethane	ND	0.0050	"								
1,2-Dichloropropane	ND	0.0050	"								
1,3,5-Trimethylbenzene	ND	0.0050	"								
1,3-Dichlorobenzene	ND	0.0050	"								
1,4-Dichlorobenzene	ND	0.0050	"								
1,4-Dioxane	ND	0.10	"								
2-Butanone	ND	0.0050	"								
2-Hexanone	ND	0.0050	"								
4-Methyl-2-pentanone	ND	0.0050	"								
Acetone	ND	0.010	"								
Acrolein	ND	0.010	"								
Acrylonitrile	ND	0.0050	"								
Benzene	ND	0.0050	"								
Bromochloromethane	ND	0.0050	"								
Bromodichloromethane	ND	0.0050	"								
Bromoform	ND	0.0050	"								
Bromomethane	ND	0.0050	"								
Carbon disulfide	ND	0.0050	"								
Carbon tetrachloride	ND	0.0050	"								
Chlorobenzene	ND	0.0050	"								
Chloroethane	ND	0.0050	"								
Chloroform	ND	0.0050	"								
Chloromethane	ND	0.0050	"								
cis-1,2-Dichloroethylene	ND	0.0050	"								
cis-1,3-Dichloropropylene	ND	0.0050	"								
Cyclohexane	ND	0.0050	"								
Dibromochloromethane	ND	0.0050	"								
Dibromomethane	ND	0.0050	"								
Dichlorodifluoromethane	ND	0.0050	"								
Ethyl Benzene	ND	0.0050	"								
Hexachlorobutadiene	ND	0.0050	"								
Isopropylbenzene	ND	0.0050	"								
Methyl acetate	ND	0.0050	"								
Methyl tert-butyl ether (MTBE)	ND	0.0050	"								
Methylcyclohexane	ND	0.0050	"								
Methylene chloride	ND	0.010	"								

Volatile Organic Compounds by GC/MS - Quality Control Data

York Analytical Laboratories, Inc. - Stratford

Analyte	Result	Reporting Limit	Units	Spike Level	Source* Result	%REC	%REC Limits	Flag	RPD	RPD Limit	Flag
Batch BC51951 - EPA 5035A											
Blank (BC51951-BLK1) Blank								Prepared & Analyzed: 03/26/2025			
n-Butylbenzene	ND	0.0050	mg/kg wet								
n-Propylbenzene	ND	0.0050	"								
o-Xylene	ND	0.0050	"								
p- & m- Xylenes	ND	0.010	"								
p-Isopropyltoluene	ND	0.0050	"								
sec-Butylbenzene	ND	0.0050	"								
Styrene	ND	0.0050	"								
tert-Butyl alcohol (TBA)	ND	0.0050	"								
tert-Butylbenzene	ND	0.0050	"								
Tetrachloroethylene	ND	0.0050	"								
Toluene	ND	0.0050	"								
trans-1,2-Dichloroethylene	ND	0.0050	"								
trans-1,3-Dichloropropylene	ND	0.0050	"								
Trichloroethylene	ND	0.0050	"								
Trichlorofluoromethane	ND	0.0050	"								
Vinyl Chloride	ND	0.0050	"								
Xylenes, Total	ND	0.015	"								
Surrogate: SURR: 1,2-Dichloroethane-d4	*50.1*		*ug/L*	*50.0*		*100*	*77-125*				
Surrogate: SURR: Toluene-d8	*51.4*		*"*	*50.0*		*103*	*85-120*				
Surrogate: SURR: p-Bromofluorobenzene	*51.2*		*"*	*50.0*		*102*	*76-130*				
LCS (BC51951-BS1) LCS								Prepared & Analyzed: 03/26/2025			
1,1,1,2-Tetrachloroethane	45.4		ug/L	50.0		90.8	75-129				
1,1,1-Trichloroethane	45.6		"	50.0		91.3	71-137				
1,1,2,2-Tetrachloroethane	51.2		"	50.0		102	79-129				
1,1,2-Trichloro-1,2,2-trifluoroethane (Freon 113)	52.7		"	50.0		105	58-146				
1,1,2-Trichloroethane	47.8		"	50.0		95.6	83-123				
1,1-Dichloroethane	50.1		"	50.0		100	75-130				
1,1-Dichloroethylene	54.4		"	50.0		109	64-137				
1,2,3-Trichlorobenzene	45.7		"	50.0		91.3	81-140				
1,2,3-Trichloropropane	49.9		"	50.0		99.9	81-126				
1,2,4-Trichlorobenzene	46.6		"	50.0		93.1	80-141				
1,2,4-Trimethylbenzene	51.2		"	50.0		102	84-125				
1,2-Dibromo-3-chloropropane	45.7		"	50.0		91.4	74-142				
1,2-Dibromoethane	46.4		"	50.0		92.8	86-123				
1,2-Dichlorobenzene	48.9		"	50.0		97.7	85-122				
1,2-Dichloroethane	48.8		"	50.0		97.5	71-133				
1,2-Dichloropropane	49.6		"	50.0		99.1	81-122				
1,3,5-Trimethylbenzene	53.0		"	50.0		106	82-126				
1,3-Dichlorobenzene	48.4		"	50.0		96.7	84-124				
1,4-Dichlorobenzene	48.4		"	50.0		96.8	84-124				
1,4-Dioxane	880		"	1050		83.8	10-228				
2-Butanone	39.4		"	50.0		78.9	58-147				
2-Hexanone	35.1		"	50.0		70.2	70-139				
4-Methyl-2-pentanone	30.2		"	50.0		60.4	72-132	Low Bias			
Acetone	23.6		"	50.0		47.2	36-155				
Acrolein	47.2		"	50.0		94.4	10-238				
Acrylonitrile	49.0		"	50.0		98.1	66-141				
Benzene	51.3		"	50.0		103	77-127				
Bromochloromethane	45.9		"	50.0		91.8	74-129				
Bromodichloromethane	49.4		"	50.0		98.9	81-124				

Volatile Organic Compounds by GC/MS - Quality Control Data

York Analytical Laboratories, Inc. - Stratford

Analyte	Result	Reporting Limit	Units	Spike Level	Source* Result	%REC	%REC Limits	Flag	RPD	RPD Limit	Flag
Batch BC51951 - EPA 5035A											
LCS (BC51951-BS1) LCS							Prepared & Analyzed: 03/26/2025				
Bromoform	46.8		ug/L	50.0		93.7	80-136				
Bromomethane	60.2		"	50.0		120	32-177				
Carbon disulfide	54.5		"	50.0		109	10-136				
Carbon tetrachloride	46.5		"	50.0		93.1	66-143				
Chlorobenzene	47.9		"	50.0		95.7	86-120				
Chloroethane	52.6		"	50.0		105	51-142				
Chloroform	50.1		"	50.0		100	76-131				
Chloromethane	43.3		"	50.0		86.6	49-132				
cis-1,2-Dichloroethylene	48.4		"	50.0		96.8	74-132				
cis-1,3-Dichloropropylene	43.3		"	50.0		86.5	81-129				
Cyclohexane	51.3		"	50.0		103	70-130				
Dibromochloromethane	50.3		"	50.0		101	10-200				
Dibromomethane	46.6		"	50.0		93.3	83-124				
Dichlorodifluoromethane	49.6		"	50.0		99.1	28-158				
Ethyl Benzene	50.0		"	50.0		99.9	84-125				
Hexachlorobutadiene	43.2		"	50.0		86.4	83-133				
Isopropylbenzene	52.8		"	50.0		106	81-127				
Methyl acetate	28.3		"	50.0		56.5	41-143				
Methyl tert-butyl ether (MTBE)	42.5		"	50.0		85.0	74-131				
Methylcyclohexane	47.9		"	50.0		95.7	70-130				
Methylene chloride	45.3		"	50.0		90.6	57-141				
n-Butylbenzene	52.1		"	50.0		104	80-130				
n-Propylbenzene	53.3		"	50.0		107	74-136				
o-Xylene	48.2		"	50.0		96.4	83-123				
p- & m- Xylenes	98.7		"	100		98.7	82-128				
p-Isopropyltoluene	52.8		"	50.0		106	85-125				
sec-Butylbenzene	52.2		"	50.0		104	83-125				
Styrene	50.1		"	50.0		100	86-126				
tert-Butyl alcohol (TBA)	138		"	250		55.2	70-130	Low Bias			
tert-Butylbenzene	44.8		"	50.0		89.5	80-127				
Tetrachloroethylene	40.4		"	50.0		80.9	80-129				
Toluene	49.8		"	50.0		99.5	85-121				
trans-1,2-Dichloroethylene	51.4		"	50.0		103	72-132				
trans-1,3-Dichloropropylene	39.6		"	50.0		79.3	78-132				
Trichloroethylene	49.0		"	50.0		98.1	84-123				
Trichlorofluoromethane	48.1		"	50.0		96.2	62-140				
Vinyl Chloride	54.1		"	50.0		108	52-130				
Surrogate: SURR: 1,2-Dichloroethane-d4	*47.8*		*"*	*50.0*		*95.7*	*77-125*				
Surrogate: SURR: Toluene-d8	*50.9*		*"*	*50.0*		*102*	*85-120*				
Surrogate: SURR: p-Bromofluorobenzene	*50.0*		*"*	*50.0*		*100*	*76-130*				

Volatile Organic Compounds by GC/MS - Quality Control Data

York Analytical Laboratories, Inc. - Stratford

Analyte	Result	Reporting Limit	Units	Spike Level	Source* Result	%REC	%REC Limits	Flag	RPD	RPD Limit	Flag
Batch BC51951 - EPA 5035A											
LCS Dup (BC51951-BSD1) LCS Dup								Prepared & Analyzed: 03/26/2025			
1,1,1,2-Tetrachloroethane	50.6		ug/L	50.0		101	75-129		10.9	30	
1,1,1-Trichloroethane	50.8		"	50.0		102	71-137		10.7	30	
1,1,2,2-Tetrachloroethane	57.1		"	50.0		114	79-129		10.9	30	
1,1,2-Trichloro-1,2,2-trifluoroethane (Freon 113)	56.4		"	50.0		113	58-146		6.95	30	
1,1,2-Trichloroethane	54.0		"	50.0		108	83-123		12.2	30	
1,1-Dichloroethane	56.0		"	50.0		112	75-130		11.1	30	
1,1-Dichloroethylene	58.8		"	50.0		118	64-137		7.75	30	
1,2,3-Trichlorobenzene	49.8		"	50.0		99.6	81-140		8.63	30	
1,2,3-Trichloropropane	54.2		"	50.0		108	81-126		8.15	30	
1,2,4-Trichlorobenzene	50.5		"	50.0		101	80-141		8.16	30	
1,2,4-Trimethylbenzene	54.9		"	50.0		110	84-125		7.07	30	
1,2-Dibromo-3-chloropropane	50.3		"	50.0		101	74-142		9.63	30	
1,2-Dibromoethane	52.6		"	50.0		105	86-123		12.6	30	
1,2-Dichlorobenzene	53.1		"	50.0		106	85-122		8.26	30	
1,2-Dichloroethane	53.7		"	50.0		107	71-133		9.68	30	
1,2-Dichloropropane	55.1		"	50.0		110	81-122		10.6	30	
1,3,5-Trimethylbenzene	56.1		"	50.0		112	82-126		5.76	30	
1,3-Dichlorobenzene	52.0		"	50.0		104	84-124		7.19	30	
1,4-Dichlorobenzene	51.6		"	50.0		103	84-124		6.34	30	
1,4-Dioxane	1010		"	1050		95.8	10-228		13.4	30	
2-Butanone	44.7		"	50.0		89.4	58-147		12.5	30	
2-Hexanone	39.9		"	50.0		79.9	70-139		12.8	30	
4-Methyl-2-pentanone	34.2		"	50.0		68.5	72-132	Low Bias	12.5	30	
Acetone	27.8		"	50.0		55.5	36-155		16.2	30	
Acrolein	49.8		"	50.0		99.7	10-238		5.46	30	
Acrylonitrile	55.2		"	50.0		110	66-141		11.8	30	
Benzene	56.8		"	50.0		114	77-127		10.2	30	
Bromochloromethane	50.7		"	50.0		101	74-129		9.90	30	
Bromodichloromethane	54.9		"	50.0		110	81-124		10.5	30	
Bromoform	52.2		"	50.0		104	80-136		10.9	30	
Bromomethane	66.3		"	50.0		133	32-177		9.67	30	
Carbon disulfide	60.0		"	50.0		120	10-136		9.73	30	
Carbon tetrachloride	51.4		"	50.0		103	66-143		9.87	30	
Chlorobenzene	53.4		"	50.0		107	86-120		10.9	30	
Chloroethane	59.6		"	50.0		119	51-142		12.6	30	
Chloroform	55.7		"	50.0		111	76-131		10.6	30	
Chloromethane	51.7		"	50.0		103	49-132		17.7	30	
cis-1,2-Dichloroethylene	53.2		"	50.0		106	74-132		9.35	30	
cis-1,3-Dichloropropylene	48.1		"	50.0		96.3	81-129		10.7	30	
Cyclohexane	56.2		"	50.0		112	70-130		9.09	30	
Dibromochloromethane	55.7		"	50.0		111	10-200		10.2	30	
Dibromomethane	51.5		"	50.0		103	83-124		9.92	30	
Dichlorodifluoromethane	52.0		"	50.0		104	28-158		4.83	30	
Ethyl Benzene	55.8		"	50.0		112	84-125		11.1	30	
Hexachlorobutadiene	47.5		"	50.0		94.9	83-133		9.35	30	
Isopropylbenzene	55.9		"	50.0		112	81-127		5.63	30	
Methyl acetate	33.0		"	50.0		66.0	41-143		15.4	30	
Methyl tert-butyl ether (MTBE)	48.1		"	50.0		96.1	74-131		12.3	30	
Methylcyclohexane	53.2		"	50.0		106	70-130		10.6	30	
Methylene chloride	50.8		"	50.0		102	57-141		11.4	30	
n-Butylbenzene	56.3		"	50.0		113	80-130		7.75	30	

Volatile Organic Compounds by GC/MS - Quality Control Data

York Analytical Laboratories, Inc. - Stratford

Analyte	Result	Reporting Limit	Units	Spike Level	Source* Result	%REC	%REC Limits	Flag	RPD	RPD Limit	Flag
Batch BC51951 - EPA 5035A											
LCS Dup (BC51951-BSD1) LCS Dup									Prepared & Analyzed: 03/26/2025		
n-Propylbenzene	56.1		ug/L	50.0		112	74-136		5.12	30	
o-Xylene	52.9		"	50.0		106	83-123		9.30	30	
p- & m- Xylenes	108		"	100		108	82-128		8.56	30	
p-Isopropyltoluene	57.3		"	50.0		115	85-125		8.08	30	
sec-Butylbenzene	55.6		"	50.0		111	83-125		6.42	30	
Styrene	55.2		"	50.0		110	86-126		9.63	30	
tert-Butyl alcohol (TBA)	159		"	250		63.5	70-130	Low Bias	14.0	30	
tert-Butylbenzene	48.3		"	50.0		96.5	80-127		7.55	30	
Tetrachloroethylene	43.9		"	50.0		87.8	80-129		8.23	30	
Toluene	54.7		"	50.0		109	85-121		9.44	30	
trans-1,2-Dichloroethylene	56.9		"	50.0		114	72-132		10.1	30	
trans-1,3-Dichloropropylene	43.6		"	50.0		87.2	78-132		9.52	30	
Trichloroethylene	54.5		"	50.0		109	84-123		10.5	30	
Trichlorofluoromethane	54.0		"	50.0		108	62-140		11.5	30	
Vinyl Chloride	59.2		"	50.0		118	52-130		8.90	30	
Surrogate: SURR: 1,2-Dichloroethane-d4	*49.8*		*"*	*50.0*		*99.6*	*77-125*				
Surrogate: SURR: Toluene-d8	*51.7*		*"*	*50.0*		*103*	*85-120*				
Surrogate: SURR: p-Bromofluorobenzene	*50.0*		*"*	*50.0*		*100*	*76-130*				
Matrix Spike (BC51951-MS1) Matrix Spike *Source sample: 25C1483-02 (SB14_10-12)									Prepared & Analyzed: 03/26/2025		
1,1,1,2-Tetrachloroethane	62.6		ug/L	50.0	0.00	125	15-161				
1,1,1-Trichloroethane	62.7		"	50.0	0.00	125	42-145				
1,1,2,2-Tetrachloroethane	66.7		"	50.0	0.00	133	16-167				
1,1,2-Trichloro-1,2,2-trifluoroethane (Freon 113)	73.1		"	50.0	0.00	146	11-160				
1,1,2-Trichloroethane	65.4		"	50.0	0.00	131	44-145				
1,1-Dichloroethane	67.8		"	50.0	0.00	136	46-142				
1,1-Dichloroethylene	73.1		"	50.0	0.00	146	30-153				
1,2,3-Trichlorobenzene	53.3		"	50.0	0.00	107	10-157				
1,2,3-Trichloropropane	64.4		"	50.0	0.00	129	38-155				
1,2,4-Trichlorobenzene	52.0		"	50.0	0.00	104	10-151				
1,2,4-Trimethylbenzene	62.8		"	50.0	0.00	126	10-170				
1,2-Dibromo-3-chloropropane	60.0		"	50.0	0.00	120	36-138				
1,2-Dibromoethane	63.8		"	50.0	0.00	128	40-142				
1,2-Dichlorobenzene	61.7		"	50.0	0.00	123	10-147				
1,2-Dichloroethane	66.0		"	50.0	0.00	132	48-133				
1,2-Dichloropropane	66.0		"	50.0	0.00	132	47-141				
1,3,5-Trimethylbenzene	64.4		"	50.0	0.00	129	10-150				
1,3-Dichlorobenzene	58.7		"	50.0	0.00	117	10-144				
1,4-Dichlorobenzene	58.7		"	50.0	0.00	117	10-160				
1,4-Dioxane	1280		"	1050	0.00	122	10-191				
2-Butanone	54.1		"	50.0	0.00	108	10-189				
2-Hexanone	44.0		"	50.0	0.00	88.1	10-181				
4-Methyl-2-pentanone	38.6		"	50.0	0.00	77.2	10-166				
Acetone	32.5		"	50.0	1.75	61.6	10-196				
Acrolein	55.8		"	50.0	0.00	112	10-192				
Acrylonitrile	62.1		"	50.0	0.00	124	13-161				
Benzene	69.9		"	50.0	0.00	140	43-139	High Bias			
Bromochloromethane	60.2		"	50.0	0.00	120	38-145				
Bromodichloromethane	68.1		"	50.0	0.00	136	38-147				
Bromoform	65.7		"	50.0	0.00	131	29-156				
Bromomethane	76.6		"	50.0	0.00	153	10-166				

Volatile Organic Compounds by GC/MS - Quality Control Data

York Analytical Laboratories, Inc. - Stratford

Analyte	Result	Reporting Limit	Units	Spike Level	Source* Result	%REC	%REC Limits	Flag	RPD	RPD Limit	Flag
Batch BC51951 - EPA 5035A											
Matrix Spike (BC51951-MS1) Matrix Spike	*Source sample: 25C1483-02 (SB14_10-12)							Prepared & Analyzed: 03/26/2025			
Carbon disulfide	73.4		ug/L	50.0	0.00	147	10-131	High Bias			
Carbon tetrachloride	66.4		"	50.0	0.00	133	35-145				
Chlorobenzene	63.6		"	50.0	0.00	127	21-154				
Chloroethane	72.6		"	50.0	0.00	145	15-160				
Chloroform	68.6		"	50.0	0.00	137	47-142				
Chloromethane	60.4		"	50.0	0.00	121	10-159				
cis-1,2-Dichloroethylene	65.8		"	50.0	0.00	132	42-144				
cis-1,3-Dichloropropylene	57.4		"	50.0	0.00	115	18-159				
Cyclohexane	69.4		"	50.0	0.00	139	70-130	High Bias			
Dibromochloromethane	69.9		"	50.0	0.00	140	10-179				
Dibromomethane	61.8		"	50.0	0.00	124	47-143				
Dichlorodifluoromethane	71.0		"	50.0	0.00	142	10-145				
Ethyl Benzene	67.2		"	50.0	0.00	134	11-158				
Hexachlorobutadiene	51.2		"	50.0	0.00	102	10-158				
Isopropylbenzene	66.8		"	50.0	0.00	134	10-162				
Methyl acetate	37.7		"	50.0	0.00	75.4	10-149				
Methyl tert-butyl ether (MTBE)	57.3		"	50.0	0.00	115	42-152				
Methylcyclohexane	66.1		"	50.0	0.00	132	70-130	High Bias			
Methylene chloride	60.8		"	50.0	0.00	122	28-151				
n-Butylbenzene	63.4		"	50.0	0.00	127	10-162				
n-Propylbenzene	65.8		"	50.0	0.00	132	10-155				
o-Xylene	64.1		"	50.0	0.00	128	10-158				
p- & m- Xylenes	130		"	100	0.00	130	10-156				
p-Isopropyltoluene	66.4		"	50.0	0.00	133	10-147				
sec-Butylbenzene	65.8		"	50.0	0.00	132	10-157				
Styrene	65.2		"	50.0	0.00	130	13-171				
tert-Butyl alcohol (TBA)	170		"	250	0.00	68.1	34-179				
tert-Butylbenzene	57.1		"	50.0	0.00	114	10-160				
Tetrachloroethylene	52.6		"	50.0	0.00	105	30-167				
Toluene	66.2		"	50.0	0.00	132	21-160				
trans-1,2-Dichloroethylene	68.5		"	50.0	0.00	137	29-153				
trans-1,3-Dichloropropylene	53.8		"	50.0	0.00	108	18-155				
Trichloroethylene	65.6		"	50.0	0.00	131	24-169				
Trichlorofluoromethane	68.2		"	50.0	0.00	136	35-142				
Vinyl Chloride	73.7		"	50.0	0.00	147	12-160				
Surrogate: SURR: 1,2-Dichloroethane-d4	*50.4*		*"*	*50.0*		*101*	*77-125*				
Surrogate: SURR: Toluene-d8	*50.8*		*"*	*50.0*		*102*	*85-120*				
Surrogate: SURR: p-Bromofluorobenzene	*49.0*		*"*	*50.0*		*98.0*	*76-130*				

Volatile Organic Compounds by GC/MS - Quality Control Data

York Analytical Laboratories, Inc. - Stratford

Analyte	Result	Reporting Limit	Units	Spike Level	Source* Result	%REC	%REC Limits	Flag	RPD	RPD Limit	Flag
Batch BC51951 - EPA 5035A											
Matrix Spike Dup (BC51951-M Matrix Spike Dup	*Source sample: 25C1483-02 (SB14_10-12)								Prepared & Analyzed: 03/26/2025		
1,1,1,2-Tetrachloroethane	61.4		ug/L	50.0	0.00	123	15-161		1.90	33	
1,1,1-Trichloroethane	61.4		"	50.0	0.00	123	42-145		2.06	30	
1,1,2,2-Tetrachloroethane	70.5		"	50.0	0.00	141	16-167		5.54	56	
1,1,2-Trichloro-1,2,2-trifluoroethane (Freon 113)	67.9		"	50.0	0.00	136	11-160		7.45	31	
1,1,2-Trichloroethane	67.1		"	50.0	0.00	134	44-145		2.55	40	
1,1-Dichloroethane	67.0		"	50.0	0.00	134	46-142		1.17	36	
1,1-Dichloroethylene	69.7		"	50.0	0.00	139	30-153		4.77	31	
1,2,3-Trichlorobenzene	53.5		"	50.0	0.00	107	10-157		0.300	47	
1,2,3-Trichloropropane	68.5		"	50.0	0.00	137	38-155		6.20	48	
1,2,4-Trichlorobenzene	51.7		"	50.0	0.00	103	10-151		0.521	52	
1,2,4-Trimethylbenzene	62.1		"	50.0	0.00	124	10-170		1.23	242	
1,2-Dibromo-3-chloropropane	63.0		"	50.0	0.00	126	36-138		4.94	54	
1,2-Dibromoethane	64.6		"	50.0	0.00	129	40-142		1.22	39	
1,2-Dichlorobenzene	60.2		"	50.0	0.00	120	10-147		2.41	52	
1,2-Dichloroethane	66.0		"	50.0	0.00	132	48-133		0.0303	32	
1,2-Dichloropropane	66.6		"	50.0	0.00	133	47-141		0.815	37	
1,3,5-Trimethylbenzene	64.2		"	50.0	0.00	128	10-150		0.264	62	
1,3-Dichlorobenzene	57.8		"	50.0	0.00	116	10-144		1.58	51	
1,4-Dichlorobenzene	58.6		"	50.0	0.00	117	10-160		0.187	52	
1,4-Dioxane	1380		"	1050	0.00	131	10-191		7.04	196	
2-Butanone	58.9		"	50.0	0.00	118	10-189		8.57	67	
2-Hexanone	47.8		"	50.0	0.00	95.6	10-181		8.15	60	
4-Methyl-2-pentanone	42.4		"	50.0	0.00	84.8	10-166		9.39	47	
Acetone	36.7		"	50.0	1.57	70.3	10-196		12.0	150	
Acrolein	60.8		"	50.0	0.00	122	10-192		8.63	128	
Acrylonitrile	65.5		"	50.0	0.00	131	13-161		5.42	48	
Benzene	69.2		"	50.0	0.00	138	43-139		1.02	64	
Bromochloromethane	61.0		"	50.0	0.00	122	38-145		1.29	30	
Bromodichloromethane	67.6		"	50.0	0.00	135	38-147		0.752	37	
Bromoform	68.0		"	50.0	0.00	136	29-156		3.47	51	
Bromomethane	79.2		"	50.0	0.00	158	10-166		3.34	42	
Carbon disulfide	70.9		"	50.0	0.00	142	10-131	High Bias	3.44	36	
Carbon tetrachloride	64.8		"	50.0	0.00	130	35-145		2.52	31	
Chlorobenzene	62.7		"	50.0	0.00	125	21-154		1.46	32	
Chloroethane	71.2		"	50.0	0.00	142	15-160		2.09	40	
Chloroform	67.0		"	50.0	0.00	134	47-142		2.37	29	
Chloromethane	58.4		"	50.0	0.00	117	10-159		3.44	31	
cis-1,2-Dichloroethylene	64.6		"	50.0	0.00	129	42-144		1.81	30	
cis-1,3-Dichloropropylene	58.4		"	50.0	0.00	117	18-159		1.90	39	
Cyclohexane	65.6		"	50.0	0.00	131	70-130	High Bias	5.72	30	
Dibromochloromethane	69.7		"	50.0	0.00	139	10-179		0.229	41	
Dibromomethane	64.0		"	50.0	0.00	128	47-143		3.55	41	
Dichlorodifluoromethane	65.3		"	50.0	0.00	131	10-145		8.26	34	
Ethyl Benzene	65.1		"	50.0	0.00	130	11-158		3.16	42	
Hexachlorobutadiene	49.7		"	50.0	0.00	99.5	10-158		2.97	45	
Isopropylbenzene	64.5		"	50.0	0.00	129	10-162		3.50	57	
Methyl acetate	40.8		"	50.0	0.00	81.7	10-149		8.00	64	
Methyl tert-butyl ether (MTBE)	60.8		"	50.0	0.00	122	42-152		5.93	47	
Methylcyclohexane	61.7		"	50.0	0.00	123	70-130		6.93	30	
Methylene chloride	60.9		"	50.0	0.00	122	28-151		0.131	49	
n-Butylbenzene	61.2		"	50.0	0.00	122	10-162		3.68	96	

Volatile Organic Compounds by GC/MS - Quality Control Data

York Analytical Laboratories, Inc. - Stratford

Analyte	Result	Reporting Limit	Units	Spike Level	Source* Result	%REC	%REC Limits	Flag	RPD	RPD Limit	Flag
Batch BC51951 - EPA 5035A											
Matrix Spike Dup (BC51951-M Matrix Spike Dup	*Source sample: 25C1483-02 (SB14_10-12)								Prepared & Analyzed: 03/26/2025		
n-Propylbenzene	64.4		ug/L	50.0	0.00	129	10-155		2.13	56	
o-Xylene	62.4		"	50.0	0.00	125	10-158		2.59	51	
p- & m- Xylenes	126		"	100	0.00	126	10-156		2.99	47	
p-Isopropyltoluene	64.4		"	50.0	0.00	129	10-147		3.06	60	
sec-Butylbenzene	62.6		"	50.0	0.00	125	10-157		4.97	56	
Styrene	64.0		"	50.0	0.00	128	13-171		1.97	39	
tert-Butyl alcohol (TBA)	202		"	250	0.00	80.8	34-179		17.1	35	
tert-Butylbenzene	55.4		"	50.0	0.00	111	10-160		3.11	79	
Tetrachloroethylene	51.4		"	50.0	0.00	103	30-167		2.46	33	
Toluene	64.4		"	50.0	0.00	129	21-160		2.60	50	
trans-1,2-Dichloroethylene	66.5		"	50.0	0.00	133	29-153		2.98	30	
trans-1,3-Dichloropropylene	55.5		"	50.0	0.00	111	18-155		3.19	30	
Trichloroethylene	64.1		"	50.0	0.00	128	24-169		2.34	30	
Trichlorofluoromethane	65.1		"	50.0	0.00	130	35-142		4.68	30	
Vinyl Chloride	71.6		"	50.0	0.00	143	12-160		3.00	35	
Surrogate: SURR: 1,2-Dichloroethane-d4	*50.2*		*"*	*50.0*		*100*	*77-125*				
Surrogate: SURR: Toluene-d8	*51.1*		*"*	*50.0*		*102*	*85-120*				
Surrogate: SURR: p-Bromofluorobenzene	*49.1*		*"*	*50.0*		*98.3*	*76-130*				



Semivolatile Organic Compounds by GC/MS - Quality Control Data

York Analytical Laboratories, Inc. - Stratford

Analyte	Result	Reporting Limit	Units	Spike Level	Source* Result	%REC	%REC Limits	Flag	RPD	RPD Limit	Flag
Batch BC51960 - EPA 3550C											
Blank (BC51960-BLK1) Blank									Prepared & Analyzed: 03/27/2025		
1,1-Biphenyl	ND	0.0416	mg/kg wet								
1,2,4,5-Tetrachlorobenzene	ND	0.0830	"								
1,2-Diphenylhydrazine (as Azobenzene)	ND	0.0416	"								
2,3,4,6-Tetrachlorophenol	ND	0.0830	"								
2,4,5-Trichlorophenol	ND	0.0416	"								
2,4,6-Trichlorophenol	ND	0.0416	"								
2,4-Dichlorophenol	ND	0.0416	"								
2,4-Dimethylphenol	ND	0.0416	"								
2,4-Dinitrophenol	ND	0.0830	"								
2,4-Dinitrotoluene	ND	0.0416	"								
2,6-Dinitrotoluene	ND	0.0416	"								
2-Chloronaphthalene	ND	0.0416	"								
2-Chlorophenol	ND	0.0416	"								
2-Methylnaphthalene	ND	0.0416	"								
2-Methylphenol	ND	0.0416	"								
2-Nitroaniline	ND	0.0830	"								
2-Nitrophenol	ND	0.0416	"								
3- & 4-Methylphenols	ND	0.0416	"								
3,3-Dichlorobenzidine	ND	0.0416	"								
3-Nitroaniline	ND	0.0830	"								
4,6-Dinitro-2-methylphenol	ND	0.0830	"								
4-Bromophenyl phenyl ether	ND	0.0416	"								
4-Chloro-3-methylphenol	ND	0.0416	"								
4-Chloroaniline	ND	0.0416	"								
4-Chlorophenyl phenyl ether	ND	0.0416	"								
4-Nitroaniline	ND	0.0830	"								
4-Nitrophenol	ND	0.0830	"								
Acenaphthene	ND	0.0416	"								
Acenaphthylene	ND	0.0416	"								
Acetophenone	ND	0.0416	"								
Aniline	ND	0.166	"								
Anthracene	ND	0.0416	"								
Atrazine	ND	0.0416	"								
Benzaldehyde	ND	0.0416	"								
Benzidine	ND	0.166	"								
Benzo(a)anthracene	ND	0.0416	"								
Benzo(a)pyrene	ND	0.0416	"								
Benzo(b)fluoranthene	ND	0.0416	"								
Benzo(g,h,i)perylene	ND	0.0416	"								
Benzo(k)fluoranthene	ND	0.0416	"								
Benzoic acid	ND	0.0416	"								
Benzyl alcohol	ND	0.0416	"								
Benzyl butyl phthalate	ND	0.0416	"								
Bis(2-chloroethoxy)methane	ND	0.0416	"								
Bis(2-chloroethyl)ether	ND	0.0416	"								
Bis(2-chloroisopropyl)ether	ND	0.0416	"								
Bis(2-ethylhexyl)phthalate	ND	0.0416	"								
Caprolactam	ND	0.0830	"								
Carbazole	ND	0.0416	"								
Chrysene	ND	0.0416	"								
Dibenzo(a,h)anthracene	ND	0.0416	"								

Semivolatile Organic Compounds by GC/MS - Quality Control Data

York Analytical Laboratories, Inc. - Stratford

Analyte	Result	Reporting Limit	Units	Spike Level	Source* Result	%REC	%REC Limits	Flag	RPD	RPD Limit	Flag
Batch BC51960 - EPA 3550C											
Blank (BC51960-BLK1) Blank									Prepared & Analyzed: 03/27/2025		
Dibenzofuran	ND	0.0416	mg/kg wet								
Diethyl phthalate	ND	0.0416	"								
Dimethyl phthalate	ND	0.0416	"								
Di-n-butyl phthalate	ND	0.0416	"								
Di-n-octyl phthalate	ND	0.0416	"								
Diphenylamine	ND	0.0830	"								
Fluoranthene	ND	0.0416	"								
Fluorene	ND	0.0416	"								
Hexachlorobenzene	ND	0.0416	"								
Hexachlorobutadiene	ND	0.0416	"								
Hexachlorocyclopentadiene	ND	0.0416	"								
Hexachloroethane	ND	0.0416	"								
Indeno(1,2,3-cd)pyrene	ND	0.0416	"								
Isophorone	ND	0.0416	"								
Naphthalene	ND	0.0416	"								
Nitrobenzene	ND	0.0416	"								
N-Nitrosodimethylamine	ND	0.0416	"								
N-nitroso-di-n-propylamine	ND	0.0416	"								
N-Nitrosodiphenylamine	ND	0.0416	"								
Pentachlorophenol	ND	0.0416	"								
Phenanthrene	ND	0.0416	"								
Phenol	ND	0.0416	"								
Pyrene	ND	0.0416	"								
Pyridine	ND	0.166	"								
Surrogate: SURR: 2-Fluorophenol	*0.826*		"	*1.66*		*49.7*	*20-108*				
Surrogate: SURR: Phenol-d6	*0.781*		"	*1.66*		*47.0*	*23-114*				
Surrogate: SURR: Nitrobenzene-d5	*0.523*		"	*0.831*		*63.0*	*22-108*				
Surrogate: SURR: 2-Fluorobiphenyl	*0.407*		"	*0.831*		*49.0*	*21-113*				
Surrogate: SURR: 2,4,6-Tribromophenol	*0.807*		"	*1.66*		*48.6*	*19-110*				
Surrogate: SURR: Terphenyl-d14	*0.458*		"	*0.831*		*55.2*	*24-116*				

Semivolatile Organic Compounds by GC/MS - Quality Control Data

York Analytical Laboratories, Inc. - Stratford

Analyte	Result	Reporting Limit	Units	Spike Level	Source* Result	%REC	%REC Limits	Flag	RPD	RPD Limit	Flag
Batch BC51960 - EPA 3550C											
LCS (BC51960-BS1) LCS							Prepared & Analyzed: 03/27/2025				
1,1-Biphenyl	0.563	0.0416	mg/kg wet	0.831		67.8	18-111				
1,2,4,5-Tetrachlorobenzene	0.575	0.0830	"	0.831		69.3	21-131				
1,2-Diphenylhydrazine (as Azobenzene)	0.605	0.0416	"	0.831		72.8	17-137				
2,3,4,6-Tetrachlorophenol	1.01	0.0830	"	0.831		122	30-130				
2,4,5-Trichlorophenol	0.575	0.0416	"	0.831		69.2	27-118				
2,4,6-Trichlorophenol	0.586	0.0416	"	0.831		70.5	31-120				
2,4-Dichlorophenol	0.628	0.0416	"	0.831		75.6	20-127				
2,4-Dimethylphenol	0.0269	0.0416	"	0.831		3.24	14-132	Low Bias			
2,4-Dinitrophenol	0.573	0.0830	"	0.831		69.0	10-171				
2,4-Dinitrotoluene	0.721	0.0416	"	0.831		86.8	34-131				
2,6-Dinitrotoluene	0.634	0.0416	"	0.831		76.4	31-128				
2-Chloronaphthalene	0.538	0.0416	"	0.831		64.8	31-117				
2-Chlorophenol	0.544	0.0416	"	0.831		65.5	33-113				
2-Methylnaphthalene	0.532	0.0416	"	0.831		64.0	12-138				
2-Methylphenol	0.762	0.0416	"	0.831		91.7	10-136				
2-Nitroaniline	0.602	0.0830	"	0.831		72.5	27-132				
2-Nitrophenol	0.576	0.0416	"	0.831		69.3	17-129				
3- & 4-Methylphenols	0.491	0.0416	"	0.831		59.1	29-103				
3,3-Dichlorobenzidine	0.410	0.0416	"	0.831		49.3	22-149				
3-Nitroaniline	0.374	0.0830	"	0.831		45.1	20-133				
4,6-Dinitro-2-methylphenol	0.506	0.0830	"	0.831		60.9	10-143				
4-Bromophenyl phenyl ether	0.526	0.0416	"	0.831		63.4	29-120				
4-Chloro-3-methylphenol	0.745	0.0416	"	0.831		89.7	24-129				
4-Chloroaniline	0.149	0.0416	"	0.831		17.9	10-132				
4-Chlorophenyl phenyl ether	0.627	0.0416	"	0.831		75.5	27-124				
4-Nitroaniline	0.571	0.0830	"	0.831		68.8	16-128				
4-Nitrophenol	0.463	0.0830	"	0.831		55.8	10-141				
Acenaphthene	0.536	0.0416	"	0.831		64.6	30-121				
Acenaphthylene	0.555	0.0416	"	0.831		66.8	30-115				
Acetophenone	0.644	0.0416	"	0.831		77.5	20-112				
Aniline	0.594	0.166	"	0.831		71.5	10-119				
Anthracene	0.534	0.0416	"	0.831		64.2	34-118				
Atrazine	0.597	0.0416	"	0.831		71.9	26-112				
Benzaldehyde	0.509	0.0416	"	0.831		61.3	21-100				
Benzo(a)anthracene	0.575	0.0416	"	0.831		69.3	32-122				
Benzo(a)pyrene	0.468	0.0416	"	0.831		56.4	29-133				
Benzo(b)fluoranthene	0.487	0.0416	"	0.831		58.7	25-133				
Benzo(g,h,i)perylene	0.514	0.0416	"	0.831		61.8	10-143				
Benzo(k)fluoranthene	0.520	0.0416	"	0.831		62.6	25-128				
Benzoic acid	0.708	0.0416	"	0.831		85.2	10-140				
Benzyl alcohol	0.525	0.0416	"	0.831		63.2	30-115				
Benzyl butyl phthalate	0.665	0.0416	"	0.831		80.1	26-126				
Bis(2-chloroethoxy)methane	0.570	0.0416	"	0.831		68.7	19-132				
Bis(2-chloroethyl)ether	0.871	0.0416	"	0.831		105	19-125				
Bis(2-chloroisopropyl)ether	0.510	0.0416	"	0.831		61.4	20-135				
Bis(2-ethylhexyl)phthalate	0.600	0.0416	"	0.831		72.3	10-155				
Caprolactam	0.750	0.0830	"	0.831		90.4	10-127				
Carbazole	0.513	0.0416	"	0.831		61.7	35-123				
Chrysene	0.534	0.0416	"	0.831		64.3	32-123				
Dibenzo(a,h)anthracene	0.565	0.0416	"	0.831		68.1	10-136				
Dibenzofuran	0.576	0.0416	"	0.831		69.4	29-121				

Semivolatile Organic Compounds by GC/MS - Quality Control Data

York Analytical Laboratories, Inc. - Stratford

Analyte	Result	Reporting Limit	Units	Spike Level	Source* Result	%REC	%REC Limits	Flag	RPD	RPD Limit	Flag
Batch BC51960 - EPA 3550C											
LCS (BC51960-BS1) LCS							Prepared & Analyzed: 03/27/2025				
Diethyl phthalate	0.700	0.0416	mg/kg wet	0.831		84.3	34-116				
Dimethyl phthalate	0.633	0.0416	"	0.831		76.2	35-124				
Di-n-butyl phthalate	0.599	0.0416	"	0.831		72.1	31-116				
Di-n-octyl phthalate	0.619	0.0416	"	0.831		74.6	26-136				
Diphenylamine	0.528	0.0830	"	0.831		63.6	40-140				
Fluoranthene	0.553	0.0416	"	0.831		66.6	33-122				
Fluorene	0.588	0.0416	"	0.831		70.8	29-123				
Hexachlorobenzene	0.682	0.0416	"	0.831		82.2	21-124				
Hexachlorobutadiene	0.680	0.0416	"	0.831		81.9	10-149				
Hexachlorocyclopentadiene	0.119	0.0416	"	0.831		14.3	10-129				
Hexachloroethane	0.650	0.0416	"	0.831		78.3	28-108				
Indeno(1,2,3-cd)pyrene	0.670	0.0416	"	0.831		80.6	10-135				
Isophorone	0.633	0.0416	"	0.831		76.2	20-132				
Naphthalene	0.563	0.0416	"	0.831		67.8	23-124				
Nitrobenzene	0.681	0.0416	"	0.831		82.0	13-132				
N-Nitrosodimethylamine	0.416	0.0416	"	0.831		50.1	11-129				
N-nitroso-di-n-propylamine	0.603	0.0416	"	0.831		72.6	24-119				
N-Nitrosodiphenylamine	0.548	0.0416	"	0.831		66.0	22-152				
Pentachlorophenol	0.357	0.0416	"	0.831		43.0	10-139				
Phenanthrene	0.540	0.0416	"	0.831		65.0	33-123				
Phenol	0.582	0.0416	"	0.831		70.1	23-115				
Pyrene	0.558	0.0416	"	0.831		67.2	24-130				
Pyridine	0.355	0.166	"	0.831		42.8	10-91				
Surrogate: SURR: 2-Fluorophenol	*0.950*		"	*1.66*		*57.2*	*20-108*				
Surrogate: SURR: Phenol-d6	*0.946*		"	*1.66*		*56.9*	*23-114*				
Surrogate: SURR: Nitrobenzene-d5	*0.614*		"	*0.831*		*74.0*	*22-108*				
Surrogate: SURR: 2-Fluorobiphenyl	*0.486*		"	*0.831*		*58.5*	*21-113*				
Surrogate: SURR: 2,4,6-Tribromophenol	*0.894*		"	*1.66*		*53.8*	*19-110*				
Surrogate: SURR: Terphenyl-d14	*0.515*		"	*0.831*		*62.0*	*24-116*				



Semivolatile Organic Compounds by GC/MS - Quality Control Data

York Analytical Laboratories, Inc. - Stratford

Analyte	Result	Reporting Limit	Units	Spike Level	Source* Result	%REC	%REC Limits	Flag	RPD	RPD Limit	Flag
Batch BC52003 - EPA 3550C											
Blank (BC52003-BLK1) Blank									Prepared & Analyzed: 03/27/2025		
1,1-Biphenyl	ND	0.0416	mg/kg wet								
1,2,4,5-Tetrachlorobenzene	ND	0.0830	"								
1,2-Diphenylhydrazine (as Azobenzene)	ND	0.0416	"								
2,3,4,6-Tetrachlorophenol	ND	0.0830	"								
2,4,5-Trichlorophenol	ND	0.0416	"								
2,4,6-Trichlorophenol	ND	0.0416	"								
2,4-Dichlorophenol	ND	0.0416	"								
2,4-Dimethylphenol	ND	0.0416	"								
2,4-Dinitrophenol	ND	0.0830	"								
2,4-Dinitrotoluene	ND	0.0416	"								
2,6-Dinitrotoluene	ND	0.0416	"								
2-Chloronaphthalene	ND	0.0416	"								
2-Chlorophenol	ND	0.0416	"								
2-Methylnaphthalene	ND	0.0416	"								
2-Methylphenol	ND	0.0416	"								
2-Nitroaniline	ND	0.0830	"								
2-Nitrophenol	ND	0.0416	"								
3- & 4-Methylphenols	ND	0.0416	"								
3,3-Dichlorobenzidine	ND	0.0416	"								
3-Nitroaniline	ND	0.0830	"								
4,6-Dinitro-2-methylphenol	ND	0.0830	"								
4-Bromophenyl phenyl ether	ND	0.0416	"								
4-Chloro-3-methylphenol	ND	0.0416	"								
4-Chloroaniline	ND	0.0416	"								
4-Chlorophenyl phenyl ether	ND	0.0416	"								
4-Nitroaniline	ND	0.0830	"								
4-Nitrophenol	ND	0.0830	"								
Acenaphthene	ND	0.0416	"								
Acenaphthylene	ND	0.0416	"								
Acetophenone	ND	0.0416	"								
Aniline	ND	0.166	"								
Anthracene	ND	0.0416	"								
Atrazine	ND	0.0416	"								
Benzaldehyde	ND	0.0416	"								
Benzidine	ND	0.166	"								
Benzo(a)anthracene	ND	0.0416	"								
Benzo(a)pyrene	ND	0.0416	"								
Benzo(b)fluoranthene	ND	0.0416	"								
Benzo(g,h,i)perylene	ND	0.0416	"								
Benzo(k)fluoranthene	ND	0.0416	"								
Benzoic acid	ND	0.0416	"								
Benzyl alcohol	ND	0.0416	"								
Benzyl butyl phthalate	ND	0.0416	"								
Bis(2-chloroethoxy)methane	ND	0.0416	"								
Bis(2-chloroethyl)ether	ND	0.0416	"								
Bis(2-chloroisopropyl)ether	ND	0.0416	"								
Bis(2-ethylhexyl)phthalate	ND	0.0416	"								
Caprolactam	ND	0.0830	"								
Carbazole	ND	0.0416	"								
Chrysene	ND	0.0416	"								
Dibenzo(a,h)anthracene	ND	0.0416	"								

Semivolatile Organic Compounds by GC/MS - Quality Control Data

York Analytical Laboratories, Inc. - Stratford

Analyte	Result	Reporting Limit	Units	Spike Level	Source* Result	%REC	%REC Limits	Flag	RPD	RPD Limit	Flag
Batch BC52003 - EPA 3550C											
Blank (BC52003-BLK1) Blank									Prepared & Analyzed: 03/27/2025		
Dibenzofuran	ND	0.0416	mg/kg wet								
Diethyl phthalate	ND	0.0416	"								
Dimethyl phthalate	ND	0.0416	"								
Di-n-butyl phthalate	ND	0.0416	"								
Di-n-octyl phthalate	ND	0.0416	"								
Diphenylamine	ND	0.0830	"								
Fluoranthene	ND	0.0416	"								
Fluorene	ND	0.0416	"								
Hexachlorobenzene	ND	0.0416	"								
Hexachlorobutadiene	ND	0.0416	"								
Hexachlorocyclopentadiene	ND	0.0416	"								
Hexachloroethane	ND	0.0416	"								
Indeno(1,2,3-cd)pyrene	ND	0.0416	"								
Isophorone	ND	0.0416	"								
Naphthalene	ND	0.0416	"								
Nitrobenzene	ND	0.0416	"								
N-Nitrosodimethylamine	ND	0.0416	"								
N-nitroso-di-n-propylamine	ND	0.0416	"								
N-Nitrosodiphenylamine	ND	0.0416	"								
Pentachlorophenol	ND	0.0416	"								
Phenanthrene	ND	0.0416	"								
Phenol	ND	0.0416	"								
Pyrene	ND	0.0416	"								
Pyridine	ND	0.166	"								
Surrogate: SURR: 2-Fluorophenol	*1.20*		"	*1.66*		*72.4*	*20-108*				
Surrogate: SURR: Phenol-d6	*1.11*		"	*1.66*		*66.8*	*23-114*				
Surrogate: SURR: Nitrobenzene-d5	*0.817*		"	*0.831*		*98.3*	*22-108*				
Surrogate: SURR: 2-Fluorobiphenyl	*0.615*		"	*0.831*		*74.0*	*21-113*				
Surrogate: SURR: 2,4,6-Tribromophenol	*1.19*		"	*1.66*		*71.4*	*19-110*				
Surrogate: SURR: Terphenyl-d14	*0.665*		"	*0.831*		*80.1*	*24-116*				

Semivolatile Organic Compounds by GC/MS - Quality Control Data

York Analytical Laboratories, Inc. - Stratford

Analyte	Result	Reporting Limit	Units	Spike Level	Source* Result	%REC	%REC Limits	Flag	RPD	RPD Limit	Flag
Batch BC52003 - EPA 3550C											
LCS (BC52003-BS1) LCS							Prepared & Analyzed: 03/27/2025				
1,1-Biphenyl	0.576	0.0416	mg/kg wet	0.831		69.4	18-111				
1,2,4,5-Tetrachlorobenzene	0.584	0.0830	"	0.831		70.3	21-131				
1,2-Diphenylhydrazine (as Azobenzene)	0.604	0.0416	"	0.831		72.7	17-137				
2,3,4,6-Tetrachlorophenol	1.03	0.0830	"	0.831		124	30-130				
2,4,5-Trichlorophenol	0.561	0.0416	"	0.831		67.5	27-118				
2,4,6-Trichlorophenol	0.587	0.0416	"	0.831		70.7	31-120				
2,4-Dichlorophenol	0.646	0.0416	"	0.831		77.7	20-127				
2,4-Dimethylphenol	0.628	0.0416	"	0.831		75.6	14-132				
2,4-Dinitrophenol	0.508	0.0830	"	0.831		61.2	10-171				
2,4-Dinitrotoluene	0.727	0.0416	"	0.831		87.5	34-131				
2,6-Dinitrotoluene	0.664	0.0416	"	0.831		79.9	31-128				
2-Chloronaphthalene	0.545	0.0416	"	0.831		65.6	31-117				
2-Chlorophenol	0.559	0.0416	"	0.831		67.4	33-113				
2-Methylnaphthalene	0.533	0.0416	"	0.831		64.1	12-138				
2-Methylphenol	0.568	0.0416	"	0.831		68.4	10-136				
2-Nitroaniline	0.622	0.0830	"	0.831		74.8	27-132				
2-Nitrophenol	0.597	0.0416	"	0.831		71.8	17-129				
3- & 4-Methylphenols	0.503	0.0416	"	0.831		60.6	29-103				
3,3-Dichlorobenzidine	0.408	0.0416	"	0.831		49.2	22-149				
3-Nitroaniline	0.440	0.0830	"	0.831		53.0	20-133				
4,6-Dinitro-2-methylphenol	0.555	0.0830	"	0.831		66.8	10-143				
4-Bromophenyl phenyl ether	0.563	0.0416	"	0.831		67.8	29-120				
4-Chloro-3-methylphenol	0.748	0.0416	"	0.831		90.0	24-129				
4-Chloroaniline	0.200	0.0416	"	0.831		24.1	10-132				
4-Chlorophenyl phenyl ether	0.638	0.0416	"	0.831		76.8	27-124				
4-Nitroaniline	0.599	0.0830	"	0.831		72.1	16-128				
4-Nitrophenol	0.766	0.0830	"	0.831		92.2	10-141				
Acenaphthene	0.541	0.0416	"	0.831		65.2	30-121				
Acenaphthylene	0.566	0.0416	"	0.831		68.2	30-115				
Acetophenone	0.670	0.0416	"	0.831		80.7	20-112				
Aniline	0.652	0.166	"	0.831		78.6	10-119				
Anthracene	0.542	0.0416	"	0.831		65.3	34-118				
Atrazine	0.632	0.0416	"	0.831		76.1	26-112				
Benzaldehyde	0.559	0.0416	"	0.831		67.3	21-100				
Benzo(a)anthracene	0.584	0.0416	"	0.831		70.3	32-122				
Benzo(a)pyrene	0.485	0.0416	"	0.831		58.4	29-133				
Benzo(b)fluoranthene	0.526	0.0416	"	0.831		63.3	25-133				
Benzo(g,h,i)perylene	0.526	0.0416	"	0.831		63.4	10-143				
Benzo(k)fluoranthene	0.525	0.0416	"	0.831		63.2	25-128				
Benzoic acid	0.203	0.0416	"	0.831		24.4	10-140				
Benzyl alcohol	0.550	0.0416	"	0.831		66.3	30-115				
Benzyl butyl phthalate	0.687	0.0416	"	0.831		82.7	26-126				
Bis(2-chloroethoxy)methane	0.588	0.0416	"	0.831		70.8	19-132				
Bis(2-chloroethyl)ether	0.957	0.0416	"	0.831		115	19-125				
Bis(2-chloroisopropyl)ether	0.539	0.0416	"	0.831		64.9	20-135				
Bis(2-ethylhexyl)phthalate	0.625	0.0416	"	0.831		75.2	10-155				
Caprolactam	0.780	0.0830	"	0.831		94.0	10-127				
Carbazole	0.519	0.0416	"	0.831		62.4	35-123				
Chrysene	0.555	0.0416	"	0.831		66.9	32-123				
Dibenzo(a,h)anthracene	0.571	0.0416	"	0.831		68.8	10-136				
Dibenzofuran	0.578	0.0416	"	0.831		69.6	29-121				

Semivolatile Organic Compounds by GC/MS - Quality Control Data

York Analytical Laboratories, Inc. - Stratford

Analyte	Result	Reporting Limit	Units	Spike Level	Source* Result	%REC	%REC Limits	Flag	RPD	RPD Limit	Flag
Batch BC52003 - EPA 3550C											
LCS (BC52003-BS1) LCS							Prepared & Analyzed: 03/27/2025				
Diethyl phthalate	0.722	0.0416	mg/kg wet	0.831		86.9	34-116				
Dimethyl phthalate	0.647	0.0416	"	0.831		77.9	35-124				
Di-n-butyl phthalate	0.618	0.0416	"	0.831		74.4	31-116				
Di-n-octyl phthalate	0.631	0.0416	"	0.831		75.9	26-136				
Diphenylamine	0.546	0.0830	"	0.831		65.8	40-140				
Fluoranthene	0.556	0.0416	"	0.831		67.0	33-122				
Fluorene	0.610	0.0416	"	0.831		73.4	29-123				
Hexachlorobenzene	0.683	0.0416	"	0.831		82.2	21-124				
Hexachlorobutadiene	0.721	0.0416	"	0.831		86.8	10-149				
Hexachlorocyclopentadiene	0.143	0.0416	"	0.831		17.2	10-129				
Hexachloroethane	0.680	0.0416	"	0.831		81.9	28-108				
Indeno(1,2,3-cd)pyrene	0.684	0.0416	"	0.831		82.4	10-135				
Isophorone	0.667	0.0416	"	0.831		80.3	20-132				
Naphthalene	0.594	0.0416	"	0.831		71.5	23-124				
Nitrobenzene	0.721	0.0416	"	0.831		86.8	13-132				
N-Nitrosodimethylamine	0.398	0.0416	"	0.831		47.9	11-129				
N-nitroso-di-n-propylamine	0.626	0.0416	"	0.831		75.4	24-119				
N-Nitrosodiphenylamine	0.547	0.0416	"	0.831		65.9	22-152				
Pentachlorophenol	0.211	0.0416	"	0.831		25.4	10-139				
Phenanthrene	0.539	0.0416	"	0.831		64.9	33-123				
Phenol	0.597	0.0416	"	0.831		71.9	23-115				
Pyrene	0.589	0.0416	"	0.831		71.0	24-130				
Pyridine	0.358	0.166	"	0.831		43.2	10-91				
Surrogate: SURR: 2-Fluorophenol	*1.06*		"	*1.66*		*63.6*	*20-108*				
Surrogate: SURR: Phenol-d6	*1.06*		"	*1.66*		*64.0*	*23-114*				
Surrogate: SURR: Nitrobenzene-d5	*0.697*		"	*0.831*		*83.9*	*22-108*				
Surrogate: SURR: 2-Fluorobiphenyl	*0.531*		"	*0.831*		*64.0*	*21-113*				
Surrogate: SURR: 2,4,6-Tribromophenol	*1.00*		"	*1.66*		*60.5*	*19-110*				
Surrogate: SURR: Terphenyl-d14	*0.578*		"	*0.831*		*69.6*	*24-116*				



Semivolatile Organic Compounds by GC/MS - Quality Control Data

York Analytical Laboratories, Inc. - Stratford

Analyte	Result	Reporting Limit	Units	Spike Level	Source* Result	%REC	%REC Limits	Flag	RPD	RPD Limit	Flag
Batch BC52003 - EPA 3550C											
Matrix Spike (BC52003-MS1) Matrix Spike	*Source sample: 25C1483-02 (SB14_10-12)							Prepared & Analyzed: 03/27/2025			
1,1-Biphenyl	0.728	0.0938	mg/kg dry	0.937	ND	77.7	10-130				
1,2,4,5-Tetrachlorobenzene	0.696	0.187	"	0.937	ND	74.2	10-133				
1,2-Diphenylhydrazine (as Azobenzene)	0.778	0.0938	"	0.937	ND	83.0	10-144				
2,3,4,6-Tetrachlorophenol	1.21	0.187	"	0.937	ND	129	30-130				
2,4,5-Trichlorophenol	0.749	0.0938	"	0.937	ND	80.0	10-127				
2,4,6-Trichlorophenol	0.740	0.0938	"	0.937	ND	79.0	10-132				
2,4-Dichlorophenol	0.771	0.0938	"	0.937	ND	82.3	10-128				
2,4-Dimethylphenol	0.794	0.0938	"	0.937	ND	84.7	10-137				
2,4-Dinitrophenol	ND	0.187	"	0.937	ND		10-171	Low Bias			
2,4-Dinitrotoluene	0.959	0.0938	"	0.937	ND	102	16-135				
2,6-Dinitrotoluene	0.829	0.0938	"	0.937	ND	88.5	18-131				
2-Chloronaphthalene	0.697	0.0938	"	0.937	ND	74.4	10-129				
2-Chlorophenol	0.722	0.0938	"	0.937	ND	77.0	15-116				
2-Methylnaphthalene	0.694	0.0938	"	0.937	ND	74.1	10-147				
2-Methylphenol	0.769	0.0938	"	0.937	ND	82.1	10-136				
2-Nitroaniline	0.788	0.187	"	0.937	ND	84.2	10-137				
2-Nitrophenol	0.737	0.0938	"	0.937	ND	78.7	10-129				
3- & 4-Methylphenols	0.620	0.0938	"	0.937	ND	66.2	10-123				
3,3-Dichlorobenzidine	0.585	0.0938	"	0.937	ND	62.4	10-155				
3-Nitroaniline	0.625	0.187	"	0.937	ND	66.7	12-133				
4,6-Dinitro-2-methylphenol	0.563	0.187	"	0.937	ND	60.1	10-155				
4-Bromophenyl phenyl ether	0.659	0.0938	"	0.937	ND	70.3	14-128				
4-Chloro-3-methylphenol	0.960	0.0938	"	0.937	ND	102	10-134				
4-Chloroaniline	0.280	0.0938	"	0.937	ND	29.9	10-145				
4-Chlorophenyl phenyl ether	0.817	0.0938	"	0.937	ND	87.2	14-130				
4-Nitroaniline	0.767	0.187	"	0.937	ND	81.8	10-147				
4-Nitrophenol	0.950	0.187	"	0.937	ND	101	10-137				
Acenaphthene	0.699	0.0938	"	0.937	ND	74.6	10-146				
Acenaphthylene	0.716	0.0938	"	0.937	ND	76.5	10-134				
Acetophenone	0.860	0.0938	"	0.937	ND	91.8	10-116				
Aniline	0.618	0.375	"	0.937	ND	65.9	10-123				
Anthracene	0.696	0.0938	"	0.937	ND	74.3	10-142				
Atrazine	0.798	0.0938	"	0.937	ND	85.2	19-115				
Benzaldehyde	0.746	0.0938	"	0.937	ND	79.6	10-125				
Benzo(a)anthracene	0.753	0.0938	"	0.937	ND	80.4	10-158				
Benzo(a)pyrene	0.673	0.0938	"	0.937	ND	71.8	10-180				
Benzo(b)fluoranthene	0.698	0.0938	"	0.937	ND	74.5	10-200				
Benzo(g,h,i)perylene	0.686	0.0938	"	0.937	ND	73.2	10-138				
Benzo(k)fluoranthene	0.710	0.0938	"	0.937	ND	75.8	10-197				
Benzoic acid	0.105	0.0938	"	0.937	ND	11.2	10-166				
Benzyl alcohol	0.684	0.0938	"	0.937	ND	73.0	12-124				
Benzyl butyl phthalate	0.797	0.0938	"	0.937	ND	85.1	10-154				
Bis(2-chloroethoxy)methane	0.714	0.0938	"	0.937	ND	76.2	10-132				
Bis(2-chloroethyl)ether	0.907	0.0938	"	0.937	ND	96.8	10-119				
Bis(2-chloroisopropyl)ether	0.696	0.0938	"	0.937	ND	74.2	10-139				
Bis(2-ethylhexyl)phthalate	0.765	0.0938	"	0.937	ND	81.7	10-167				
Caprolactam	0.961	0.187	"	0.937	ND	103	10-132				
Carbazole	0.678	0.0938	"	0.937	ND	72.3	10-167				
Chrysene	0.708	0.0938	"	0.937	ND	75.6	10-156				
Dibenzo(a,h)anthracene	0.716	0.0938	"	0.937	ND	76.5	10-137				
Dibenzofuran	0.751	0.0938	"	0.937	ND	80.2	10-147				

Semivolatile Organic Compounds by GC/MS - Quality Control Data

York Analytical Laboratories, Inc. - Stratford

Analyte	Result	Reporting Limit	Units	Spike Level	Source* Result	%REC	%REC Limits	Flag	RPD	RPD Limit	Flag
Batch BC52003 - EPA 3550C											
Matrix Spike (BC52003-MS1) Matrix Spike	*Source sample: 25C1483-02 (SB14_10-12)							Prepared & Analyzed: 03/27/2025			
Diethyl phthalate	0.939	0.0938	mg/kg dry	0.937	ND	100	20-120				
Dimethyl phthalate	0.814	0.0938	"	0.937	ND	86.9	18-131				
Di-n-butyl phthalate	0.779	0.0938	"	0.937	ND	83.2	10-137				
Di-n-octyl phthalate	0.777	0.0938	"	0.937	ND	83.0	10-180				
Diphenylamine	0.681	0.187	"	0.937	ND	72.7	40-140				
Fluoranthene	0.673	0.0938	"	0.937	ND	71.8	10-160				
Fluorene	0.783	0.0938	"	0.937	ND	83.6	10-157				
Hexachlorobenzene	0.846	0.0938	"	0.937	ND	90.3	10-137				
Hexachlorobutadiene	0.890	0.0938	"	0.937	ND	95.0	10-132				
Hexachlorocyclopentadiene	0.0570	0.0938	"	0.937	ND	6.08	10-106	Low Bias			
Hexachloroethane	0.903	0.0938	"	0.937	ND	96.4	10-110				
Indeno(1,2,3-cd)pyrene	0.858	0.0938	"	0.937	ND	91.6	10-144				
Isophorone	0.820	0.0938	"	0.937	ND	87.5	10-132				
Naphthalene	0.749	0.0938	"	0.937	ND	80.0	10-141				
Nitrobenzene	0.892	0.0938	"	0.937	ND	95.2	10-131				
N-Nitrosodimethylamine	0.540	0.0938	"	0.937	ND	57.6	10-126				
N-nitroso-di-n-propylamine	0.800	0.0938	"	0.937	ND	85.4	10-125				
N-Nitrosodiphenylamine	0.686	0.0938	"	0.937	ND	73.2	10-177				
Pentachlorophenol	0.266	0.0938	"	0.937	ND	28.4	10-153				
Phenanthrene	0.714	0.0938	"	0.937	ND	76.2	10-148				
Phenol	0.750	0.0938	"	0.937	ND	80.1	10-126				
Pyrene	0.696	0.0938	"	0.937	ND	74.3	10-165				
Pyridine	0.401	0.375	"	0.937	ND	42.8	10-83				
Surrogate: SURR: 2-Fluorophenol	*1.38*		"	*1.87*		*73.7*	*20-108*				
Surrogate: SURR: Phenol-d6	*1.33*		"	*1.87*		*70.9*	*23-114*				
Surrogate: SURR: Nitrobenzene-d5	*0.861*		"	*0.937*		*91.9*	*22-108*				
Surrogate: SURR: 2-Fluorobiphenyl	*0.675*		"	*0.937*		*72.1*	*21-113*				
Surrogate: SURR: 2,4,6-Tribromophenol	*1.30*		"	*1.87*		*69.3*	*19-110*				
Surrogate: SURR: Terphenyl-d14	*0.694*		"	*0.937*		*74.1*	*24-116*				



Semivolatile Organic Compounds by GC/MS - Quality Control Data

York Analytical Laboratories, Inc. - Stratford

Analyte	Result	Reporting Limit	Units	Spike Level	Source* Result	%REC	%REC Limits	Flag	RPD	RPD Limit	Flag
Batch BC52003 - EPA 3550C											
Matrix Spike Dup (BC52003-M Matrix Spike Dup	*Source sample: 25C1483-02 (SB14_10-12)								Prepared & Analyzed: 03/27/2025		
1,1-Biphenyl	0.678	0.0938	mg/kg dry	0.937	ND	72.3	10-130		7.15	30	
1,2,4,5-Tetrachlorobenzene	0.698	0.187	"	0.937	ND	74.5	10-133		0.323	30	
1,2-Diphenylhydrazine (as Azobenzene)	0.740	0.0938	"	0.937	ND	79.0	10-144		5.04	30	
2,3,4,6-Tetrachlorophenol	1.13	0.187	"	0.937	ND	120	30-130		7.11	30	
2,4,5-Trichlorophenol	0.655	0.0938	"	0.937	ND	69.9	10-127		13.4	30	
2,4,6-Trichlorophenol	0.694	0.0938	"	0.937	ND	74.1	10-132		6.38	30	
2,4-Dichlorophenol	0.747	0.0938	"	0.937	ND	79.8	10-128		3.16	30	
2,4-Dimethylphenol	0.708	0.0938	"	0.937	ND	75.5	10-137		11.5	30	
2,4-Dinitrophenol	ND	0.187	"	0.937	ND		10-171	Low Bias		30	
2,4-Dinitrotoluene	0.897	0.0938	"	0.937	ND	95.8	16-135		6.70	30	
2,6-Dinitrotoluene	0.783	0.0938	"	0.937	ND	83.6	18-131		5.67	30	
2-Chloronaphthalene	0.666	0.0938	"	0.937	ND	71.1	10-129		4.51	30	
2-Chlorophenol	0.677	0.0938	"	0.937	ND	72.2	15-116		6.43	30	
2-Methylnaphthalene	0.634	0.0938	"	0.937	ND	67.7	10-147		9.03	30	
2-Methylphenol	0.731	0.0938	"	0.937	ND	78.1	10-136		5.00	30	
2-Nitroaniline	0.765	0.187	"	0.937	ND	81.7	10-137		2.99	30	
2-Nitrophenol	0.675	0.0938	"	0.937	ND	72.1	10-129		8.81	30	
3- & 4-Methylphenols	0.635	0.0938	"	0.937	ND	67.8	10-123		2.39	30	
3,3-Dichlorobenzidine	0.523	0.0938	"	0.937	ND	55.8	10-155		11.1	30	
3-Nitroaniline	0.565	0.187	"	0.937	ND	60.3	12-133		10.1	30	
4,6-Dinitro-2-methylphenol	0.522	0.187	"	0.937	ND	55.8	10-155		7.46	30	
4-Bromophenyl phenyl ether	0.631	0.0938	"	0.937	ND	67.4	14-128		4.30	30	
4-Chloro-3-methylphenol	0.900	0.0938	"	0.937	ND	96.1	10-134		6.45	30	
4-Chloroaniline	0.276	0.0938	"	0.937	ND	29.4	10-145		1.62	30	
4-Chlorophenyl phenyl ether	0.755	0.0938	"	0.937	ND	80.6	14-130		7.92	30	
4-Nitroaniline	0.722	0.187	"	0.937	ND	77.1	10-147		5.94	30	
4-Nitrophenol	0.931	0.187	"	0.937	ND	99.4	10-137		2.07	30	
Acenaphthene	0.658	0.0938	"	0.937	ND	70.2	10-146		6.07	30	
Acenaphthylene	0.687	0.0938	"	0.937	ND	73.4	10-134		4.16	30	
Acetophenone	0.792	0.0938	"	0.937	ND	84.6	10-116		8.25	30	
Aniline	0.607	0.375	"	0.937	ND	64.8	10-123		1.71	30	
Anthracene	0.649	0.0938	"	0.937	ND	69.3	10-142		7.02	30	
Atrazine	0.770	0.0938	"	0.937	ND	82.2	19-115		3.63	30	
Benzaldehyde	0.669	0.0938	"	0.937	ND	71.4	10-125		10.8	30	
Benzo(a)anthracene	0.730	0.0938	"	0.937	ND	77.9	10-158		3.13	30	
Benzo(a)pyrene	0.639	0.0938	"	0.937	ND	68.2	10-180		5.26	30	
Benzo(b)fluoranthene	0.694	0.0938	"	0.937	ND	74.1	10-200		0.539	30	
Benzo(g,h,i)perylene	0.654	0.0938	"	0.937	ND	69.8	10-138		4.70	30	
Benzo(k)fluoranthene	0.679	0.0938	"	0.937	ND	72.5	10-197		4.43	30	
Benzoic acid	ND	0.0938	"	0.937	ND		10-166	Low Bias		30	
Benzyl alcohol	0.614	0.0938	"	0.937	ND	65.5	12-124		10.7	30	
Benzyl butyl phthalate	0.776	0.0938	"	0.937	ND	82.8	10-154		2.76	30	
Bis(2-chloroethoxy)methane	0.669	0.0938	"	0.937	ND	71.4	10-132		6.50	30	
Bis(2-chloroethyl)ether	0.890	0.0938	"	0.937	ND	95.0	10-119		1.83	30	
Bis(2-chloroisopropyl)ether	0.653	0.0938	"	0.937	ND	69.7	10-139		6.34	30	
Bis(2-ethylhexyl)phthalate	0.725	0.0938	"	0.937	ND	77.4	10-167		5.43	30	
Caprolactam	0.923	0.187	"	0.937	ND	98.5	10-132		4.06	30	
Carbazole	0.638	0.0938	"	0.937	ND	68.1	10-167		6.04	30	
Chrysene	0.683	0.0938	"	0.937	ND	72.9	10-156		3.66	30	
Dibenzo(a,h)anthracene	0.669	0.0938	"	0.937	ND	71.4	10-137		6.93	30	
Dibenzofuran	0.708	0.0938	"	0.937	ND	75.5	10-147		5.96	30	

Semivolatile Organic Compounds by GC/MS - Quality Control Data

York Analytical Laboratories, Inc. - Stratford

Analyte	Result	Reporting Limit	Units	Spike Level	Source* Result	%REC	%REC Limits	Flag	RPD	RPD Limit	Flag
Batch BC52003 - EPA 3550C											
Matrix Spike Dup (BC52003-M Matrix Spike Dup	*Source sample: 25C1483-02 (SB14_10-12)								Prepared & Analyzed: 03/27/2025		
Diethyl phthalate	0.894	0.0938	mg/kg dry	0.937	ND	95.4	20-120		4.91	30	
Dimethyl phthalate	0.785	0.0938	"	0.937	ND	83.8	18-131		3.66	30	
Di-n-butyl phthalate	0.731	0.0938	"	0.937	ND	78.1	10-137		6.35	30	
Di-n-octyl phthalate	0.752	0.0938	"	0.937	ND	80.3	10-180		3.23	30	
Diphenylamine	0.639	0.187	"	0.937	ND	68.2	40-140		6.36	30	
Fluoranthene	0.630	0.0938	"	0.937	ND	67.3	10-160		6.56	30	
Fluorene	0.737	0.0938	"	0.937	ND	78.7	10-157		6.01	30	
Hexachlorobenzene	0.800	0.0938	"	0.937	ND	85.4	10-137		5.65	30	
Hexachlorobutadiene	0.826	0.0938	"	0.937	ND	88.2	10-132		7.51	30	
Hexachlorocyclopentadiene	0.0480	0.0938	"	0.937	ND	5.12	10-106	Low Bias	17.1	30	
Hexachloroethane	0.816	0.0938	"	0.937	ND	87.1	10-110		10.1	30	
Indeno(1,2,3-cd)pyrene	0.829	0.0938	"	0.937	ND	88.5	10-144		3.47	30	
Isophorone	0.771	0.0938	"	0.937	ND	82.3	10-132		6.12	30	
Naphthalene	0.689	0.0938	"	0.937	ND	73.5	10-141		8.44	30	
Nitrobenzene	0.833	0.0938	"	0.937	ND	88.9	10-131		6.87	30	
N-Nitrosodimethylamine	0.437	0.0938	"	0.937	ND	46.6	10-126		21.0	30	
N-nitroso-di-n-propylamine	0.752	0.0938	"	0.937	ND	80.3	10-125		6.08	30	
N-Nitrosodiphenylamine	0.634	0.0938	"	0.937	ND	67.7	10-177		7.84	30	
Pentachlorophenol	0.377	0.0938	"	0.937	ND	40.2	10-153		34.5	30	Non-dir.
Phenanthrene	0.680	0.0938	"	0.937	ND	72.6	10-148		4.95	30	
Phenol	0.689	0.0938	"	0.937	ND	73.5	10-126		8.54	30	
Pyrene	0.666	0.0938	"	0.937	ND	71.1	10-165		4.40	30	
Pyridine	0.280	0.375	"	0.937	ND	29.8	10-83		35.7	30	Non-dir.
Surrogate: SURR: 2-Fluorophenol	*1.19*		*"*	*1.87*		*63.8*	*20-108*				
Surrogate: SURR: Phenol-d6	*1.18*		*"*	*1.87*		*62.8*	*23-114*				
Surrogate: SURR: Nitrobenzene-d5	*0.794*		*"*	*0.937*		*84.8*	*22-108*				
Surrogate: SURR: 2-Fluorobiphenyl	*0.645*		*"*	*0.937*		*68.9*	*21-113*				
Surrogate: SURR: 2,4,6-Tribromophenol	*1.15*		*"*	*1.87*		*61.6*	*19-110*				
Surrogate: SURR: Terphenyl-d14	*0.641*		*"*	*0.937*		*68.4*	*24-116*				

Semivolatile Organic Compounds by GC/MS/SIM - Quality Control Data

York Analytical Laboratories, Inc. - Stratford

Analyte	Result	Reporting Limit	Units	Spike Level	Source* Result	%REC	%REC Limits	Flag	RPD	RPD Limit	Flag
Batch BC51949 - EPA 3550C											
Blank (BC51949-BLK1) Blank								Prepared & Analyzed: 03/27/2025			
1,4-Dioxane	ND	19.8	ug/kg								
Surrogate: 1,4-Dioxane-d8	*327*		*"*	*495*		*66.0*	*39-127.5*				
LCS (BC51949-BS1) LCS								Prepared & Analyzed: 03/27/2025			
1,4-Dioxane	451	19.8	ug/kg	495		91.2	40-130				
Surrogate: 1,4-Dioxane-d8	*356*		*"*	*495*		*72.0*	*39-127.5*				
Matrix Spike (BC51949-MS1) Matrix Spike *Source sample: 25C1483-02 (SB14_10-12)								Prepared & Analyzed: 03/27/2025			
1,4-Dioxane	412	19.8	ug/kg	495	ND	83.2	40-130				
Surrogate: 1,4-Dioxane-d8	*416*		*"*	*495*		*84.0*	*40-130*				
Matrix Spike Dup (BC51949-M Matrix Spike Dup *Source sample: 25C1483-02 (SB14_10-12)								Prepared & Analyzed: 03/27/2025			
1,4-Dioxane	432	19.8	ug/kg	495	ND	87.2	40-130		4.69	30	
Surrogate: 1,4-Dioxane-d8	*376*		*"*	*495*		*76.0*	*40-130*				



PFAS Target compounds by LC/MS-MS - Quality Control Data

York Analytical Laboratories, Inc. - Stratford

Analyte	Result	Reporting Limit	Units	Spike Level	Source* Result	%REC	%REC Limits	Flag	RPD	RPD Limit	Flag
Batch BC52176 - EPA 1633 Prep											
Blank (BC52176-BLK1) Blank									Prepared: 03/29/2025 Analyzed: 03/31/2025		
Perfluorobutanesulfonic acid (PFBS)	ND	0.352	ug/kg wet								
Perfluorohexanoic acid (PFHxA)	ND	0.398	"								
Perfluoroheptanoic acid (PFHpA)	ND	0.398	"								
Perfluorohexanesulfonic acid (PFHxS)	ND	0.364	"								
Perfluorooctanoic acid (PFOA)	ND	0.398	"								
Perfluorooctanesulfonic acid (PFOS)	ND	0.370	"								
Perfluorononanoic acid (PFNA)	ND	0.398	"								
Perfluorodecanoic acid (PFDA)	ND	0.398	"								
Perfluoroundecanoic acid (PFUnA)	ND	0.398	"								
Perfluorododecanoic acid (PFDoA)	ND	0.398	"								
Perfluorotridecanoic acid (PFTrDA)	ND	0.398	"								
Perfluorotetradecanoic acid (PFTA)	ND	0.398	"								
N-MeFOSAA	ND	0.398	"								
N-EtFOSAA	ND	0.398	"								
Perfluoropentanoic acid (PFPeA)	ND	0.795	"								
Perfluoro-1-octanesulfonamide (FOSA)	ND	0.398	"								
Perfluoro-1-heptanesulfonic acid (PFHpS)	ND	0.398	"								
Perfluoro-1-decanesulfonic acid (PFDS)	ND	0.384	"								
1H,1H,2H,2H-Perfluorooctanesulfonic acid (6:2 F	ND	1.51	"								
1H,1H,2H,2H-Perfluorodecanesulfonic acid (8:2 F	ND	1.53	"								
Perfluoro-n-butanoic acid (PFBA)	ND	1.59	"								
Perfluoro(2-ethoxyethane)sulfonic acid (PFEESA)	ND	0.708	"								
Perfluoro-3,6-dioxaheptanoic acid (NFDHA)	ND	0.795	"								
Perfluoro-4-oxapentanoic acid (PFMPA)	ND	0.795	"								
Perfluoro-5-oxahexanoic acid (PFMBA)	ND	0.795	"								
Perfluoro-1-pentanesulfonate (PFPeS)	ND	0.374	"								
1H,1H,2H,2H-Perfluorohexanesulfonic acid (4:2 F	ND	1.49	"								
HFPO-DA (Gen-X)	ND	1.59	"								
11CL-PF3OUdS	ND	1.50	"								
9CL-PF3ONS	ND	1.49	"								
ADONA	ND	1.50	"								
Perfluorododecanesulfonic acid (PFDoS)	ND	0.386	"								
Perfluoro-1-nonanesulfonic acid (PFNS)	ND	0.382	"								
3-Perfluoropropyl propanoic acid (FPrPA)	ND	1.99	"								
3-Perfluoropentyl propanoic acid (FPePA)	ND	9.94	"								
3-Perfluoroheptyl propanoic acid (FHpPA)	ND	9.94	"								
N-MeFOSE	ND	3.98	"								
N-MeFOSA	ND	0.398	"								
N-EtFOSE	ND	3.98	"								
N-EtFOSA	ND	0.398	"								
Surrogate: M3PFBS	*2.50*		"	*2.32*		*108*	*25-150*				
Surrogate: M5PFHxA	*2.32*		"	*2.49*		*93.3*	*25-150*				
Surrogate: M4PFHpA	*2.09*		"	*2.49*		*84.0*	*25-150*				
Surrogate: M3PFHxS	*1.98*		"	*2.36*		*84.0*	*25-150*				
Surrogate: Perfluoro-n-[13C8]octanoic acid (M8PFOA)	*2.08*		"	*2.49*		*83.9*	*25-150*				
Surrogate: M6PFDA	*0.701*		"	*1.24*		*56.5*	*25-150*				
Surrogate: M7PFUdA	*0.640*		"	*1.24*		*51.5*	*25-150*				
Surrogate: Perfluoro-n-[1,2-13C2]dodecanoic acid (MPFDoA)	*0.631*		"	*1.24*		*50.8*	*25-150*				
Surrogate: M2PFTeDA	*0.592*		"	*1.24*		*47.6*	*10-150*				



PFAS Target compounds by LC/MS-MS - Quality Control Data

York Analytical Laboratories, Inc. - Stratford

Analyte	Result	Reporting Limit	Units	Spike Level	Source* Result	%REC	%REC Limits	Flag	RPD	RPD Limit	Flag
Batch BC52176 - EPA 1633 Prep											
Blank (BC52176-BLK1) Blank								Prepared: 03/29/2025 Analyzed: 03/31/2025			
Surrogate: Perfluoro-n-[13C4]butanoic acid (MPFBA)	*1.14*		*ug/kg wet*	*9.94*		*11.4*	*25-150*				
Surrogate: Perfluoro-1-[13C8]octanesulfonic acid (M8PFOS)	*0.999*		*"*	*2.38*		*41.9*	*25-150*				
Surrogate: Perfluoro-n-[13C5]pentanoic acid (M5PFPeA)	*4.87*		*"*	*4.97*		*98.0*	*25-150*				
Surrogate: Perfluoro-1-[13C8]octanesulfonamide (M8FOSA)	*1.22*		*"*	*2.49*		*48.9*	*10-150*				
Surrogate: d3-N-MeFOSAA	*2.29*		*"*	*4.97*		*46.0*	*25-150*				
Surrogate: d5-N-EtFOSAA	*2.24*		*"*	*4.97*		*45.1*	*25-150*				
Surrogate: M2-6:2 FTS	*3.05*		*"*	*4.73*		*64.5*	*25-200*				
Surrogate: M2-8:2 FTS	*2.25*		*"*	*4.77*		*47.2*	*25-200*				
Surrogate: M9PFNA	*0.849*		*"*	*1.24*		*68.3*	*25-150*				
Surrogate: M2-4:2 FTS	*4.15*		*"*	*4.66*		*88.9*	*25-150*				
Surrogate: d-N-MeFOSA	*1.07*		*"*	*2.49*		*43.1*	*25-150*				
Surrogate: d-N-EtFOSA	*1.18*		*"*	*2.49*		*47.3*	*25-150*				
Surrogate: M3HFPO-DA	*9.95*		*"*	*9.94*		*100*	*25-150*				
Surrogate: d9-N-EtFOSE	*10.0*		*"*	*24.9*		*40.3*	*25-150*				
Surrogate: d7-N-MeFOSE	*10.6*		*"*	*24.9*		*42.6*	*25-150*				
LCS (BC52176-BS1) LCS								Prepared: 03/29/2025 Analyzed: 03/30/2025			
Perfluorobutanesulfonic acid (PFBS)	3.19	0.176	ug/kg wet	3.53		90.4	50-150				
Perfluorohexanoic acid (PFHxA)	3.54	0.199	"	3.98		88.9	50-150				
Perfluoroheptanoic acid (PFHpA)	3.44	0.199	"	3.98		86.4	50-150				
Perfluorohexanesulfonic acid (PFHxS)	2.92	0.182	"	3.65		80.0	50-150				
Perfluorooctanoic acid (PFOA)	3.64	0.199	"	3.98		91.4	50-150				
Perfluorooctanesulfonic acid (PFOS)	3.10	0.185	"	3.71		83.8	50-150				
Perfluorononanoic acid (PFNA)	3.99	0.199	"	3.98		100	50-150				
Perfluorodecanoic acid (PFDA)	3.94	0.199	"	3.98		98.9	50-150				
Perfluoroundecanoic acid (PFUnA)	3.67	0.199	"	3.98		92.1	50-150				
Perfluorododecanoic acid (PFDoA)	2.96	0.199	"	3.98		74.2	50-150				
Perfluorotridecanoic acid (PFTrDA)	3.82	0.199	"	3.98		95.8	50-150				
Perfluorotetradecanoic acid (PFTA)	2.98	0.199	"	3.98		74.9	50-150				
N-MeFOSAA	3.80	0.199	"	3.98		95.4	50-150				
N-EtFOSAA	3.94	0.199	"	3.98		99.0	50-150				
Perfluoropentanoic acid (PFPeA)	7.07	0.398	"	7.97		88.7	50-150				
Perfluoro-1-octanesulfonamide (FOSA)	3.72	0.199	"	3.98		93.4	50-150				
Perfluoro-1-heptanesulfonic acid (PFHpS)	3.36	0.199	"	3.80		88.2	50-150				
Perfluoro-1-decanesulfonic acid (PFDS)	2.55	0.192	"	3.84		66.4	50-150				
1H,1H,2H,2H-Perfluorooctanesulfonic acid (6:2 F	13.6	0.757	"	15.1		89.7	50-150				
1H,1H,2H,2H-Perfluorodecanesulfonic acid (8:2 F	14.2	0.765	"	15.3		92.6	50-150				
Perfluoro-n-butanoic acid (PFBA)	12.7	0.797	"	15.9		79.9	50-150				
Perfluoro(2-ethoxyethane)sulfonic acid (PFEESA)	6.81	0.355	"	7.09		96.0	50-150				
Perfluoro-3,6-dioxaheptanoic acid (NFDHA)	6.69	0.398	"	7.97		84.0	50-150				
Perfluoro-4-oxapentanoic acid (PFMPA)	1.36	0.398	"	7.97		17.0	50-150	Low Bias			
Perfluoro-5-oxahexanoic acid (PFMBA)	7.81	0.398	"	7.97		98.0	50-150				
Perfluoro-1-pentanesulfonate (PFPeS)	3.25	0.187	"	3.75		86.8	50-150				
1H,1H,2H,2H-Perfluorohexanesulfonic acid (4:2 F	13.7	0.747	"	14.9		92.0	50-150				
HFPO-DA (Gen-X)	7.80	0.797	"	7.97		97.9	50-150				
11CL-PF3OUdS	4.60	0.753	"	7.53		61.0	50-150				
9CL-PF3ONS	5.84	0.745	"	7.45		78.4	50-150				
ADONA	6.75	0.753	"	7.53		89.6	50-150				

PFAS Target compounds by LC/MS-MS - Quality Control Data

York Analytical Laboratories, Inc. - Stratford

Analyte	Result	Reporting Limit	Units	Spike Level	Source* Result	%REC	%REC Limits	Flag	RPD	RPD Limit	Flag
Batch BC52176 - EPA 1633 Prep											
LCS (BC52176-BS1) LCS								Prepared: 03/29/2025 Analyzed: 03/30/2025			
Perfluorododecanesulfonic acid (PFDoS)	2.29	0.193	ug/kg wet	3.86		59.3	50-150				
Perfluoro-1-nonanesulfonic acid (PFNS)	3.05	0.191	"	3.82		79.9	50-150				
3-Perfluoropropyl propanoic acid (FPrPA)	68.9	0.996	"	15.9		432	50-150	High Bias			
3-Perfluoropentyl propanoic acid (FPePA)	78.8	4.98	"	79.7		98.9	50-150				
3-Perfluoroheptyl propanoic acid (FHpPA)	10.9	4.98	"	79.7		13.7	50-150	Low Bias			
N-MeFOSE	36.2	1.99	"	39.8		91.0	50-150				
N-MeFOSA	3.99	0.199	"	3.98		100	50-150				
N-EtFOSE	37.5	1.99	"	39.8		94.1	50-150				
N-EtFOSA	3.47	0.199	"	3.98		87.1	50-150				
Surrogate: M3PFBS	*2.35*		*"*	*2.32*		*101*	*25-150*				
Surrogate: M5PFHxA	*2.47*		*"*	*2.49*		*99.3*	*25-150*				
Surrogate: M4PFHpA	*2.51*		*"*	*2.49*		*101*	*25-150*				
Surrogate: M3PFHxS	*2.34*		*"*	*2.36*		*99.1*	*25-150*				
Surrogate: Perfluoro-n-[13C8]octanoic acid (M8PFOA)	*2.45*		*"*	*2.49*		*98.3*	*25-150*				
Surrogate: M6PFDA	*1.05*		*"*	*1.25*		*84.0*	*25-150*				
Surrogate: M7PFUdA	*0.969*		*"*	*1.25*		*77.8*	*25-150*				
Surrogate: Perfluoro-n-[1,2-13C2]dodecanoic acid (MPFDoA)	*0.840*		*"*	*1.25*		*67.5*	*25-150*				
Surrogate: M2PFTeDA	*0.803*		*"*	*1.25*		*64.5*	*10-150*				
Surrogate: Perfluoro-n-[13C4]butanoic acid (MPFBA)	*0.514*		*"*	*9.96*		*5.16*	*25-150*				
Surrogate: Perfluoro-1-[13C8]octanesulfonic acid (M8PFOS)	*2.21*		*"*	*2.39*		*92.5*	*25-150*				
Surrogate: Perfluoro-n-[13C5]pentanoic acid (M5PFPeA)	*4.73*		*"*	*4.98*		*94.9*	*25-150*				
Surrogate: Perfluoro-1-[13C8]octanesulfonamide (M8FOSA)	*1.97*		*"*	*2.49*		*79.2*	*10-150*				
Surrogate: d3-N-MeFOSAA	*3.68*		*"*	*4.98*		*73.9*	*25-150*				
Surrogate: d5-N-EtFOSAA	*3.59*		*"*	*4.98*		*72.0*	*25-150*				
Surrogate: M2-6:2 FTS	*4.22*		*"*	*4.74*		*89.1*	*25-200*				
Surrogate: M2-8:2 FTS	*3.99*		*"*	*4.78*		*83.5*	*25-200*				
Surrogate: M9PFNA	*1.01*		*"*	*1.25*		*81.1*	*25-150*				
Surrogate: M2-4:2 FTS	*4.40*		*"*	*4.67*		*94.3*	*25-150*				
Surrogate: d-N-MeFOSA	*1.44*		*"*	*2.49*		*57.8*	*25-150*				
Surrogate: d-N-EtFOSA	*1.51*		*"*	*2.49*		*60.8*	*25-150*				
Surrogate: M3HFPO-DA	*9.74*		*"*	*9.96*		*97.8*	*25-150*				
Surrogate: d9-N-EtFOSE	*12.9*		*"*	*24.9*		*52.0*	*25-150*				
Surrogate: d7-N-MeFOSE	*14.4*		*"*	*24.9*		*57.9*	*25-150*				



PFAS Target compounds by LC/MS-MS - Quality Control Data

York Analytical Laboratories, Inc. - Stratford

Analyte	Result	Reporting Limit	Units	Spike Level	Source* Result	%REC	%REC Limits	Flag	RPD	RPD Limit	Flag
Batch BC52176 - EPA 1633 Prep											
LCS (BC52176-BS2) LCS								Prepared: 03/29/2025 Analyzed: 03/30/2025			
Perfluorobutanesulfonic acid (PFBS)	0.305	0.177	ug/kg wet	0.354		86.2	50-150				
Perfluorohexanoic acid (PFHxA)	0.346	0.200	"	0.400		86.4	50-150				
Perfluoroheptanoic acid (PFHpA)	0.371	0.200	"	0.400		92.8	50-150				
Perfluorohexanesulfonic acid (PFHxS)	0.374	0.183	"	0.366		102	50-150				
Perfluorooctanoic acid (PFOA)	0.330	0.200	"	0.400		82.6	50-150				
Perfluorooctanesulfonic acid (PFOS)	0.311	0.186	"	0.372		83.5	50-150				
Perfluorononanoic acid (PFNA)	0.284	0.200	"	0.400		70.9	50-150				
Perfluorodecanoic acid (PFDA)	0.282	0.200	"	0.400		70.5	50-150				
Perfluoroundecanoic acid (PFUnA)	0.443	0.200	"	0.400		111	50-150				
Perfluorododecanoic acid (PFDoA)	0.445	0.200	"	0.400		111	50-150				
Perfluorotridecanoic acid (PFTrDA)	0.267	0.200	"	0.400		66.7	50-150				
Perfluorotetradecanoic acid (PFTA)	0.310	0.200	"	0.400		77.5	50-150				
N-MeFOSAA	0.321	0.200	"	0.400		80.2	50-150				
N-EtFOSAA	0.460	0.200	"	0.400		115	50-150				
Perfluoropentanoic acid (PFPeA)	0.812	0.400	"	0.800		102	50-150				
Perfluoro-1-octanesulfonamide (FOSA)	0.458	0.200	"	0.400		115	50-150				
Perfluoro-1-heptanesulfonic acid (PFHpS)	0.403	0.200	"	0.382		106	50-150				
Perfluoro-1-decanesulfonic acid (PFDS)	0.245	0.193	"	0.386		63.4	50-150				
1H,1H,2H,2H-Perfluorooctanesulfonic acid (6:2 F	1.48	0.760	"	1.52		97.6	50-150				
1H,1H,2H,2H-Perfluorodecanesulfonic acid (8:2 F	1.48	0.768	"	1.54		96.4	50-150				
Perfluoro-n-butanoic acid (PFBA)	1.37	0.800	"	1.60		85.6	50-150				
Perfluoro(2-ethoxyethane)sulfonic acid (PFEESA)	0.569	0.356	"	0.712		79.9	50-150				
Perfluoro-3,6-dioxaheptanoic acid (NFDHA)	0.932	0.400	"	0.800		116	50-150				
Perfluoro-4-oxapentanoic acid (PFMPA)	0.0193	0.400	"	0.800		2.42	50-150	Low Bias			
Perfluoro-5-oxahexanoic acid (PFMBA)	1.11	0.400	"	0.800		139	50-150				
Perfluoro-1-pentanesulfonate (PFPeS)	0.477	0.188	"	0.376		127	50-150				
1H,1H,2H,2H-Perfluorohexanesulfonic acid (4:2 F	1.53	0.750	"	1.50		102	50-150				
HFPO-DA (Gen-X)	1.09	0.800	"	0.800		136	50-150				
11CL-PF3OUdS	0.402	0.756	"	0.756		53.2	50-150				
9CL-PF3ONS	0.414	0.748	"	0.748		55.3	50-150				
ADONA	0.680	0.756	"	0.756		90.0	50-150				
Perfluorododecanesulfonic acid (PFDoS)	0.213	0.194	"	0.388		54.8	50-150				
Perfluoro-1-nonanesulfonic acid (PFNS)	0.300	0.192	"	0.384		78.0	50-150				
3-Perfluoropropyl propanoic acid (FPrPA)	1.85	1.00	"	1.60		116	50-150				
3-Perfluoropentyl propanoic acid (FPePA)	2.46	5.00	"	8.00		30.7	50-150	Low Bias			
3-Perfluoroheptyl propanoic acid (FHpPA)	0.408	5.00	"	8.00		5.10	50-150	Low Bias			
N-MeFOSE	3.73	2.00	"	4.00		93.4	50-150				
N-MeFOSA	0.499	0.200	"	0.400		125	50-150				
N-EtFOSE	3.27	2.00	"	4.00		81.8	50-150				
N-EtFOSA	0.507	0.200	"	0.400		127	50-150				
Surrogate: M3PFBS	*2.04*		"	*2.33*		*87.7*	*25-150*				
Surrogate: M5PFHxA	*1.94*		"	*2.50*		*77.6*	*25-150*				
Surrogate: M4PFHpA	*1.64*		"	*2.50*		*65.8*	*25-150*				
Surrogate: M3PFHxS	*1.32*		"	*2.37*		*55.5*	*25-150*				
Surrogate: Perfluoro-n-[13C8]octanoic acid (M8PFOA)	*1.42*		"	*2.50*		*56.7*	*25-150*				
Surrogate: M6PFDA	*0.647*		"	*1.25*		*51.7*	*25-150*				
Surrogate: M7PFUdA	*0.591*		"	*1.25*		*47.3*	*25-150*				
Surrogate: Perfluoro-n-[1,2-13C2]dodecanoic acid (MPFDoA)	*0.522*		"	*1.25*		*41.8*	*25-150*				
Surrogate: M2PFTeDA	*0.548*		"	*1.25*		*43.9*	*10-150*				

Analyte	Result	Reporting Limit	Units	Spike Level	Source* Result	%REC	%REC Limits	Flag	RPD	RPD Limit	Flag
Batch BC52176 - EPA 1633 Prep											
LCS (BC52176-BS2) LCS								Prepared: 03/29/2025 Analyzed: 03/30/2025			
Surrogate: Perfluoro-n-[13C4]butanoic acid (MPFBA)	*0.349*		*ug/kg wet*	*10.0*		*3.49*	*25-150*				
Surrogate: Perfluoro-1-[13C8]octanesulfonic acid (M8PFOS)	*1.03*		*"*	*2.40*		*43.2*	*25-150*				
Surrogate: Perfluoro-n-[13C5]pentanoic acid (M5PFPeA)	*2.50*		*"*	*5.00*		*50.1*	*25-150*				
Surrogate: Perfluoro-1-[13C8]octanesulfonamide (M8FOSA)	*1.03*		*"*	*2.50*		*41.2*	*10-150*				
Surrogate: d3-N-MeFOSAA	*1.79*		*"*	*5.00*		*35.8*	*25-150*				
Surrogate: d5-N-EtFOSAA	*1.79*		*"*	*5.00*		*35.9*	*25-150*				
Surrogate: M2-6:2 FTS	*2.42*		*"*	*4.76*		*50.9*	*25-200*				
Surrogate: M2-8:2 FTS	*1.96*		*"*	*4.80*		*40.9*	*25-200*				
Surrogate: M9PFNA	*0.605*		*"*	*1.25*		*48.4*	*25-150*				
Surrogate: M2-4:2 FTS	*3.68*		*"*	*4.69*		*78.4*	*25-150*				
Surrogate: d-N-MeFOSA	*0.834*		*"*	*2.50*		*33.4*	*25-150*				
Surrogate: d-N-EtFOSA	*0.771*		*"*	*2.50*		*30.8*	*25-150*				
Surrogate: M3HFPO-DA	*8.11*		*"*	*10.0*		*81.1*	*25-150*				
Surrogate: d9-N-EtFOSE	*7.36*		*"*	*25.0*		*29.4*	*25-150*				
Surrogate: d7-N-MeFOSE	*8.31*		*"*	*25.0*		*33.2*	*25-150*				
Matrix Spike (BC52176-MS1) Matrix Spike *Source sample: 25C1483-02 (SB14_10-12)								Prepared: 03/29/2025 Analyzed: 03/30/2025			
Perfluorobutanesulfonic acid (PFBS)	3.73	0.201	ug/kg dry	4.02	ND	92.8	25-150				
Perfluorohexanoic acid (PFHxA)	4.48	0.227	"	4.54	ND	98.8	25-150				
Perfluoroheptanoic acid (PFHpA)	3.98	0.227	"	4.54	ND	87.7	25-150				
Perfluorohexanesulfonic acid (PFHxS)	3.62	0.208	"	4.15	ND	87.2	25-150				
Perfluorooctanoic acid (PFOA)	4.11	0.227	"	4.54	ND	90.6	25-150				
Perfluorooctanesulfonic acid (PFOS)	3.79	0.211	"	4.22	ND	89.8	25-150				
Perfluorononanoic acid (PFNA)	5.49	0.227	"	4.54	ND	121	25-150				
Perfluorodecanoic acid (PFDA)	4.85	0.227	"	4.54	ND	107	25-150				
Perfluoroundecanoic acid (PFUnA)	3.90	0.227	"	4.54	ND	85.9	25-150				
Perfluorododecanoic acid (PFDoA)	3.93	0.227	"	4.54	ND	86.6	25-150				
Perfluorotridecanoic acid (PFTrDA)	4.18	0.227	"	4.54	ND	92.2	25-150				
Perfluorotetradecanoic acid (PFTA)	3.77	0.227	"	4.54	ND	83.1	25-150				
N-MeFOSAA	4.25	0.227	"	4.54	ND	93.6	25-150				
N-EtFOSAA	4.66	0.227	"	4.54	ND	103	25-150				
Perfluoropentanoic acid (PFPeA)	8.98	0.454	"	9.08	ND	98.9	25-150				
Perfluoro-1-octanesulfonamide (FOSA)	4.57	0.227	"	4.54	ND	101	25-150				
Perfluoro-1-heptanesulfonic acid (PFHpS)	3.94	0.227	"	4.33	ND	90.9	25-150				
Perfluoro-1-decanesulfonic acid (PFDS)	4.10	0.219	"	4.38	ND	93.6	25-150				
1H,1H,2H,2H-Perfluorooctanesulfonic acid (6:2 F	17.4	0.862	"	17.2	ND	101	25-150				
1H,1H,2H,2H-Perfluorodecanesulfonic acid (8:2 F	17.6	0.872	"	17.4	ND	101	25-150				
Perfluoro-n-butanoic acid (PFBA)	13.1	0.908	"	18.2	ND	72.0	25-150				
Perfluoro(2-ethoxyethane)sulfonic acid (PFEESA)	8.72	0.404	"	8.08	ND	108	25-150				
Perfluoro-3,6-dioxaheptanoic acid (NFDHA)	10.9	0.454	"	9.08	ND	120	25-150				
Perfluoro-4-oxapentanoic acid (PFMPA)	0.570	0.454	"	9.08	ND	6.28	25-150	Low Bias			
Perfluoro-5-oxahexanoic acid (PFMBA)	10.1	0.454	"	9.08	ND	111	25-150				
Perfluoro-1-pentanesulfonate (PFPeS)	3.99	0.213	"	4.27	ND	93.4	25-150				
1H,1H,2H,2H-Perfluorohexanesulfonic acid (4:2 F	17.7	0.851	"	17.0	ND	104	25-150				
HFPO-DA (Gen-X)	9.29	0.908	"	9.08	ND	102	25-150				
11CL-PF3OUdS	7.09	0.858	"	8.58	ND	82.6	25-150				
9CL-PF3ONS	7.57	0.849	"	8.49	ND	89.1	25-150				
ADONA	7.31	0.858	"	8.58	ND	85.2	25-150				

PFAS Target compounds by LC/MS-MS - Quality Control Data

York Analytical Laboratories, Inc. - Stratford

Analyte	Result	Reporting Limit	Units	Spike Level	Source* Result	%REC	%REC Limits	Flag	RPD	RPD Limit	Flag
Batch BC52176 - EPA 1633 Prep											
Matrix Spike (BC52176-MS1) Matrix Spike	*Source sample: 25C1483-02 (SB14_10-12)							Prepared: 03/29/2025 Analyzed: 03/30/2025			
Perfluorododecanesulfonic acid (PFDoS)	3.79	0.220	ug/kg dry	4.40	ND	86.2	25-150				
Perfluoro-1-nonanesulfonic acid (PFNS)	4.65	0.218	"	4.36	ND	107	25-150				
3-Perfluoropropyl propanoic acid (FPrPA)	88.8	1.13	"	18.2	ND	489	25-150	High Bias			
3-Perfluoropentyl propanoic acid (FPePA)	91.5	5.67	"	90.8	ND	101	25-150				
3-Perfluoroheptyl propanoic acid (FHpPA)	10.5	5.67	"	90.8	ND	11.6	25-150	Low Bias			
N-MeFOSE	43.7	2.27	"	45.4	ND	96.3	25-150				
N-MeFOSA	4.93	0.227	"	4.54	ND	109	25-150				
N-EtFOSE	44.3	2.27	"	45.4	ND	97.5	25-150				
N-EtFOSA	4.26	0.227	"	4.54	ND	93.9	25-150				
Surrogate: M3PFBS	*2.52*		*"*	*2.64*		*95.3*	*25-150*				
Surrogate: M5PFHxA	*2.49*		*"*	*2.84*		*87.7*	*25-150*				
Surrogate: M4PFHpA	*2.66*		*"*	*2.84*		*93.6*	*25-150*				
Surrogate: M3PFHxS	*2.35*		*"*	*2.69*		*87.6*	*25-150*				
Surrogate: Perfluoro-n-[13C8]octanoic acid (M8PFOA)	*2.47*		*"*	*2.84*		*87.2*	*25-150*				
Surrogate: M6PFDA	*1.17*		*"*	*1.42*		*82.6*	*25-150*				
Surrogate: M7PFUdA	*1.45*		*"*	*1.42*		*102*	*25-150*				
Surrogate: Perfluoro-n-[1,2-13C2]dodecanoic acid (MPFDoA)	*1.17*		*"*	*1.42*		*82.6*	*25-150*				
Surrogate: M2PFTeDA	*1.26*		*"*	*1.42*		*88.7*	*10-150*				
Surrogate: Perfluoro-n-[13C4]butanoic acid (MPFBA)	*0.225*		*"*	*11.3*		*1.98*	*25-150*				
Surrogate: Perfluoro-1-[13C8]octanesulfonic acid (M8PFOS)	*2.39*		*"*	*2.72*		*88.0*	*25-150*				
Surrogate: Perfluoro-n-[13C5]pentanoic acid (M5PFPeA)	*4.73*		*"*	*5.67*		*83.3*	*25-150*				
Surrogate: Perfluoro-1-[13C8]octanesulfonamide (M8FOSA)	*2.29*		*"*	*2.84*		*80.9*	*10-150*				
Surrogate: d3-N-MeFOSAA	*4.45*		*"*	*5.67*		*78.5*	*25-150*				
Surrogate: d5-N-EtFOSAA	*4.88*		*"*	*5.67*		*86.1*	*25-150*				
Surrogate: M2-6:2 FTS	*4.46*		*"*	*5.40*		*82.7*	*25-200*				
Surrogate: M2-8:2 FTS	*4.54*		*"*	*5.45*		*83.3*	*25-200*				
Surrogate: M9PFNA	*1.01*		*"*	*1.42*		*71.4*	*25-150*				
Surrogate: M2-4:2 FTS	*4.58*		*"*	*5.32*		*86.0*	*25-150*				
Surrogate: d-N-MeFOSA	*1.88*		*"*	*2.84*		*66.3*	*25-150*				
Surrogate: d-N-EtFOSA	*2.04*		*"*	*2.84*		*72.1*	*25-150*				
Surrogate: M3HFPO-DA	*11.2*		*"*	*11.3*		*98.5*	*25-150*				
Surrogate: d9-N-EtFOSE	*19.1*		*"*	*28.4*		*67.3*	*25-150*				
Surrogate: d7-N-MeFOSE	*20.2*		*"*	*28.4*		*71.3*	*25-150*				



PFAS Target compounds by LC/MS-MS - Quality Control Data

York Analytical Laboratories, Inc. - Stratford

Batch BC52176 - EPA 1633 Prep

Matrix Spike Dup (BC52176-M Matrix Spike Dup Source sample: 25C1483-02 (SB14_10-12) Prepared: 03/29/2025 Analyzed: 03/30/2025

Analyte	Result	Reporting Limit	Units	Spike Level	Source* Result	%REC	%REC Limits	Flag	RPD	RPD Limit	Flag
Perfluorobutanesulfonic acid (PFBS)	3.76	0.199	ug/kg dry	3.98	ND	94.6	25-150		0.848	35	
Perfluorohexanoic acid (PFHxA)	4.43	0.225	"	4.49	ND	98.7	25-150		1.12	35	
Perfluoroheptanoic acid (PFHpA)	4.23	0.225	"	4.49	ND	94.1	25-150		5.94	35	
Perfluorohexanesulfonic acid (PFHxS)	4.25	0.206	"	4.11	ND	103	25-150		15.9	35	
Perfluorooctanoic acid (PFOA)	4.10	0.225	"	4.49	ND	91.2	25-150		0.350	35	
Perfluorooctanesulfonic acid (PFOS)	3.68	0.209	"	4.18	ND	88.1	25-150		2.98	35	
Perfluorononanoic acid (PFNA)	3.89	0.225	"	4.49	ND	86.6	25-150		34.1	35	
Perfluorodecanoic acid (PFDA)	4.39	0.225	"	4.49	ND	97.7	25-150		10.0	35	
Perfluoroundecanoic acid (PFUnA)	4.48	0.225	"	4.49	ND	99.7	25-150		13.9	35	
Perfluorododecanoic acid (PFDoA)	3.91	0.225	"	4.49	ND	87.0	25-150		0.552	35	
Perfluorotridecanoic acid (PFTrDA)	4.38	0.225	"	4.49	ND	97.5	25-150		4.59	35	
Perfluorotetradecanoic acid (PFTA)	4.59	0.225	"	4.49	ND	102	25-150		19.6	35	
N-MeFOSAA	4.22	0.225	"	4.49	ND	93.9	25-150		0.623	35	
N-EtFOSAA	4.68	0.225	"	4.49	ND	104	25-150		0.366	35	
Perfluoropentanoic acid (PFPeA)	8.95	0.449	"	8.99	ND	99.6	25-150		0.296	35	
Perfluoro-1-octanesulfonamide (FOSA)	4.74	0.225	"	4.49	ND	105	25-150		3.56	35	
Perfluoro-1-heptanesulfonic acid (PFHpS)	4.44	0.225	"	4.29	ND	103	25-150		11.9	35	
Perfluoro-1-decanesulfonic acid (PFDS)	3.84	0.217	"	4.34	ND	88.6	25-150		6.54	35	
1H,1H,2H,2H-Perfluorooctanesulfonic acid (6:2 F	17.6	0.854	"	17.1	ND	103	25-150		1.31	35	
1H,1H,2H,2H-Perfluorodecanesulfonic acid (8:2 F	17.2	0.863	"	17.3	ND	99.4	25-150		2.40	35	
Perfluoro-n-butanoic acid (PFBA)	14.7	0.899	"	18.0	ND	81.8	25-150		11.7	35	
Perfluoro(2-ethoxyethane)sulfonic acid (PFEESA)	8.19	0.400	"	8.00	ND	102	25-150		6.27	30	
Perfluoro-3,6-dioxaheptanoic acid (NFDHA)	8.17	0.449	"	8.99	ND	90.9	25-150		28.3	30	
Perfluoro-4-oxapentanoic acid (PFMPA)	0.965	0.449	"	8.99	ND	10.7	25-150	Low Bias	51.4	30	Non-dir.
Perfluoro-5-oxahexanoic acid (PFMBA)	10.2	0.449	"	8.99	ND	113	25-150		0.808	30	
Perfluoro-1-pentanesulfonate (PFPeS)	4.82	0.211	"	4.22	ND	114	25-150		18.9	30	
1H,1H,2H,2H-Perfluorohexanesulfonic acid (4:2 F	17.6	0.843	"	16.9	ND	104	25-150		0.316	30	
HFPO-DA (Gen-X)	10.3	0.899	"	8.99	ND	115	25-150		10.3	30	
11CL-PF3OUdS	4.76	0.849	"	8.49	ND	56.1	25-150		39.2	30	Non-dir.
9CL-PF3ONS	5.36	0.840	"	8.40	ND	63.8	25-150		34.1	30	Non-dir.
ADONA	7.34	0.849	"	8.49	ND	86.4	25-150		0.370	30	
Perfluorododecanesulfonic acid (PFDoS)	3.78	0.218	"	4.36	ND	86.7	25-150		0.372	30	
Perfluoro-1-nonanesulfonic acid (PFNS)	4.19	0.216	"	4.31	ND	97.0	25-150		10.5	30	
3-Perfluoropropyl propanoic acid (FPrPA)	65.1	1.12	"	18.0	ND	362	25-150	High Bias	30.9	30	Non-dir.
3-Perfluoropentyl propanoic acid (FPePA)	83.7	5.62	"	89.9	ND	93.1	25-150		8.88	30	
3-Perfluoroheptyl propanoic acid (FHpPA)	11.9	5.62	"	89.9	ND	13.2	25-150	Low Bias	12.3	30	
N-MeFOSE	44.0	2.25	"	44.9	ND	97.9	25-150		0.664	30	
N-MeFOSA	3.73	0.225	"	4.49	ND	83.1	25-150		27.7	30	
N-EtFOSE	42.9	2.25	"	44.9	ND	95.5	25-150		3.01	30	
N-EtFOSA	4.87	0.225	"	4.49	ND	108	25-150		13.3	30	
Surrogate: M3PFBS	*2.41*		"	*2.62*		*92.1*	*25-150*				
Surrogate: M5PFHxA	*2.44*		"	*2.81*		*86.7*	*25-150*				
Surrogate: M4PFHpA	*2.13*		"	*2.81*		*75.8*	*25-150*				
Surrogate: M3PFHxS	*1.74*		"	*2.66*		*65.2*	*25-150*				
Surrogate: Perfluoro-n-[13C8]octanoic acid (M8PFOA)	*2.18*		"	*2.81*		*77.6*	*25-150*				
Surrogate: M6PFDA	*0.942*		"	*1.40*		*67.1*	*25-150*				
Surrogate: M7PFUdA	*0.888*		"	*1.40*		*63.2*	*25-150*				
Surrogate: Perfluoro-n-[1,2-13C2]dodecanoic acid (MPFDoA)	*0.856*		"	*1.40*		*60.9*	*25-150*				
Surrogate: M2PFTeDA	*0.846*		"	*1.40*		*60.3*	*10-150*				

PFAS Target compounds by LC/MS-MS - Quality Control Data

York Analytical Laboratories, Inc. - Stratford

Analyte	Result	Reporting Limit	Units	Spike Level	Source* Result	%REC	%REC Limits	Flag	RPD	RPD Limit	Flag
Batch BC52176 - EPA 1633 Prep											
Matrix Spike Dup (BC52176-M Matrix Spike Dup *Source sample: 25C1483-02 (SB14_10-12)											Prepared: 03/29/2025 Analyzed: 03/30/2025
Surrogate: Perfluoro-n-[13C4]butanoic acid (MPFBA)	*0.354*		*ug/kg dry*	*11.2*		*3.15*	*25-150*				
Surrogate: Perfluoro-1-[13C8]octanesulfonic acid (M8PFOS)	*1.66*		*"*	*2.69*		*61.8*	*25-150*				
Surrogate: Perfluoro-n-[13C5]pentanoic acid (M5PFPeA)	*4.49*		*"*	*5.62*		*79.9*	*25-150*				
Surrogate: Perfluoro-1-[13C8]octanesulfonamide (M8FOSA)	*1.58*		*"*	*2.81*		*56.2*	*10-150*				
Surrogate: d3-N-MeFOSAA	*3.13*		*"*	*5.62*		*55.6*	*25-150*				
Surrogate: d5-N-EtFOSAA	*3.25*		*"*	*5.62*		*57.9*	*25-150*				
Surrogate: M2-6:2 FTS	*3.74*		*"*	*5.34*		*70.1*	*25-200*				
Surrogate: M2-8:2 FTS	*3.39*		*"*	*5.39*		*62.8*	*25-200*				
Surrogate: M9PFNA	*1.08*		*"*	*1.40*		*76.9*	*25-150*				
Surrogate: M2-4:2 FTS	*4.51*		*"*	*5.27*		*85.7*	*25-150*				
Surrogate: d-N-MeFOSA	*1.67*		*"*	*2.81*		*59.5*	*25-150*				
Surrogate: d-N-EtFOSA	*1.48*		*"*	*2.81*		*52.7*	*25-150*				
Surrogate: M3HFPO-DA	*9.72*		*"*	*11.2*		*86.5*	*25-150*				
Surrogate: d9-N-EtFOSE	*12.6*		*"*	*28.1*		*44.9*	*25-150*				
Surrogate: d7-N-MeFOSE	*14.5*		*"*	*28.1*		*51.8*	*25-150*				

Organochlorine Pesticides by GC/ECD - Quality Control Data

York Analytical Laboratories, Inc. - Stratford

Analyte	Result	Reporting Limit	Units	Spike Level	Source* Result	%REC	%REC Limits	Flag	RPD	RPD Limit	Flag
Batch BC52005 - EPA 3550C											
Blank (BC52005-BLK1) Blank									Prepared & Analyzed: 03/27/2025		
4,4'-DDD	ND	0.00164	mg/kg wet								
4,4'-DDE	ND	0.00164	"								
4,4'-DDT	ND	0.00164	"								
Aldrin	ND	0.00164	"								
alpha-BHC	ND	0.00164	"								
alpha-Chlordane	ND	0.00164	"								
beta-BHC	ND	0.00164	"								
delta-BHC	ND	0.00164	"								
Dieldrin	ND	0.00164	"								
Endosulfan I	ND	0.00164	"								
Endosulfan II	ND	0.00164	"								
Endosulfan sulfate	ND	0.00164	"								
Endrin	ND	0.00164	"								
Endrin aldehyde	ND	0.00164	"								
Endrin ketone	ND	0.00164	"								
gamma-BHC (Lindane)	ND	0.00164	"								
gamma-Chlordane	ND	0.00164	"								
Heptachlor	ND	0.00164	"								
Heptachlor epoxide	ND	0.00164	"								
Methoxychlor	ND	0.00164	"								
Toxaphene	ND	0.164	"								
Chlordane, total	ND	0.0329	"								
Surrogate: Decachlorobiphenyl	*0.0428*		*"*	*0.0664*		*64.4*	*30-150*				
Surrogate: Tetrachloro-m-xylene	*0.0435*		*"*	*0.0664*		*65.5*	*30-150*				
LCS (BC52005-BS1) LCS									Prepared & Analyzed: 03/27/2025		
4,4'-DDD	0.0247	0.00164	mg/kg wet	0.0332		74.5	40-140				
4,4'-DDE	0.0246	0.00164	"	0.0332		73.9	40-140				
4,4'-DDT	0.0247	0.00164	"	0.0332		74.4	40-140				
Aldrin	0.0246	0.00164	"	0.0332		74.2	40-140				
alpha-BHC	0.0257	0.00164	"	0.0332		77.3	40-140				
alpha-Chlordane	0.0249	0.00164	"	0.0332		75.0	40-140				
beta-BHC	0.0242	0.00164	"	0.0332		72.9	40-140				
delta-BHC	0.0258	0.00164	"	0.0332		77.7	40-140				
Dieldrin	0.0242	0.00164	"	0.0332		72.9	40-140				
Endosulfan I	0.0256	0.00164	"	0.0332		77.0	40-140				
Endosulfan II	0.0266	0.00164	"	0.0332		80.1	40-140				
Endosulfan sulfate	0.0258	0.00164	"	0.0332		77.5	40-140				
Endrin	0.0249	0.00164	"	0.0332		75.0	40-140				
Endrin aldehyde	0.0266	0.00164	"	0.0332		80.2	40-140				
Endrin ketone	0.0245	0.00164	"	0.0332		73.7	40-140				
gamma-BHC (Lindane)	0.0261	0.00164	"	0.0332		78.7	40-140				
gamma-Chlordane	0.0251	0.00164	"	0.0332		75.5	40-140				
Heptachlor	0.0264	0.00164	"	0.0332		79.5	40-140				
Heptachlor epoxide	0.0258	0.00164	"	0.0332		77.6	40-140				
Methoxychlor	0.0257	0.00164	"	0.0332		77.2	40-140				
Surrogate: Decachlorobiphenyl	*0.0471*		*"*	*0.0664*		*70.9*	*30-150*				
Surrogate: Tetrachloro-m-xylene	*0.0480*		*"*	*0.0664*		*72.3*	*30-150*				

Organochlorine Pesticides by GC/ECD - Quality Control Data

York Analytical Laboratories, Inc. - Stratford

Analyte	Result	Reporting Limit	Units	Spike Level	Source* Result	%REC	%REC Limits	Flag	RPD	RPD Limit	Flag
Batch BC52005 - EPA 3550C											
Matrix Spike (BC52005-MS1) Matrix Spike	*Source sample: 25C1483-02 (SB14_10-12)							Prepared & Analyzed: 03/27/2025			
4,4'-DDD	0.0193	0.00185	mg/kg dry	0.0375	ND	51.4	30-150				
4,4'-DDE	0.0196	0.00185	"	0.0375	ND	52.4	30-150				
4,4'-DDT	0.0184	0.00185	"	0.0375	ND	49.2	30-150				
Aldrin	0.0200	0.00185	"	0.0375	ND	53.5	30-150				
alpha-BHC	0.0212	0.00185	"	0.0375	ND	56.6	30-150				
alpha-Chlordane	0.0201	0.00185	"	0.0375	ND	53.6	30-150				
beta-BHC	0.0207	0.00185	"	0.0375	ND	55.2	30-150				
delta-BHC	0.0221	0.00185	"	0.0375	ND	59.1	30-150				
Dieldrin	0.0194	0.00185	"	0.0375	ND	51.6	30-150				
Endosulfan I	0.0205	0.00185	"	0.0375	ND	54.7	30-150				
Endosulfan II	0.0211	0.00185	"	0.0375	ND	56.2	30-150				
Endosulfan sulfate	0.0211	0.00185	"	0.0375	ND	56.3	30-150				
Endrin	0.0187	0.00185	"	0.0375	ND	49.9	30-150				
Endrin aldehyde	0.0228	0.00185	"	0.0375	ND	60.7	30-150				
Endrin ketone	0.0204	0.00185	"	0.0375	ND	54.3	30-150				
gamma-BHC (Lindane)	0.0216	0.00185	"	0.0375	ND	57.8	30-150				
gamma-Chlordane	0.0201	0.00185	"	0.0375	ND	53.6	30-150				
Heptachlor	0.0217	0.00185	"	0.0375	ND	58.0	30-150				
Heptachlor epoxide	0.0205	0.00185	"	0.0375	ND	54.7	30-150				
Methoxychlor	0.0201	0.00185	"	0.0375	ND	53.8	30-150				
Surrogate: Decachlorobiphenyl	*0.0429*		*"*	*0.0749*		*57.2*	*30-150*				
Surrogate: Tetrachloro-m-xylene	*0.0398*		*"*	*0.0749*		*53.1*	*30-150*				
Matrix Spike Dup (BC52005-M Matrix Spike Dup	*Source sample: 25C1483-02 (SB14_10-12)							Prepared & Analyzed: 03/27/2025			
4,4'-DDD	0.0186	0.00185	mg/kg dry	0.0375	ND	49.6	30-150		3.57	30	
4,4'-DDE	0.0185	0.00185	"	0.0375	ND	49.4	30-150		5.82	30	
4,4'-DDT	0.0177	0.00185	"	0.0375	ND	47.2	30-150		4.18	30	
Aldrin	0.0186	0.00185	"	0.0375	ND	49.7	30-150		7.40	30	
alpha-BHC	0.0194	0.00185	"	0.0375	ND	51.8	30-150		8.90	30	
alpha-Chlordane	0.0190	0.00185	"	0.0375	ND	50.6	30-150		5.74	30	
beta-BHC	0.0200	0.00185	"	0.0375	ND	53.5	30-150		3.11	30	
delta-BHC	0.0215	0.00185	"	0.0375	ND	57.4	30-150		2.90	30	
Dieldrin	0.0183	0.00185	"	0.0375	ND	48.8	30-150		5.60	30	
Endosulfan I	0.0195	0.00185	"	0.0375	ND	52.0	30-150		5.08	30	
Endosulfan II	0.0207	0.00185	"	0.0375	ND	55.2	30-150		1.97	30	
Endosulfan sulfate	0.0205	0.00185	"	0.0375	ND	54.6	30-150		3.09	30	
Endrin	0.0179	0.00185	"	0.0375	ND	47.7	30-150		4.63	30	
Endrin aldehyde	0.0206	0.00185	"	0.0375	ND	54.9	30-150		10.1	30	
Endrin ketone	0.0199	0.00185	"	0.0375	ND	53.2	30-150		2.13	30	
gamma-BHC (Lindane)	0.0203	0.00185	"	0.0375	ND	54.1	30-150		6.47	30	
gamma-Chlordane	0.0190	0.00185	"	0.0375	ND	50.7	30-150		5.72	30	
Heptachlor	0.0205	0.00185	"	0.0375	ND	54.6	30-150		6.04	30	
Heptachlor epoxide	0.0196	0.00185	"	0.0375	ND	52.3	30-150		4.57	30	
Methoxychlor	0.0199	0.00185	"	0.0375	ND	53.2	30-150		0.982	30	
Surrogate: Decachlorobiphenyl	*0.0408*		*"*	*0.0749*		*54.4*	*30-150*				
Surrogate: Tetrachloro-m-xylene	*0.0365*		*"*	*0.0749*		*48.7*	*30-150*				

Polychlorinated Biphenyls by GC/ECD - Quality Control Data

York Analytical Laboratories, Inc. - Stratford

Analyte	Result	Reporting Limit	Units	Spike Level	Source* Result	%REC	%REC Limits	Flag	RPD	RPD Limit	Flag
Batch BC52004 - EPA 3550C											
Blank (BC52004-BLK1) Blank								Prepared & Analyzed: 03/27/2025			
Aroclor 1016	ND	0.0166	mg/kg wet								
Aroclor 1221	ND	0.0166	"								
Aroclor 1232	ND	0.0166	"								
Aroclor 1242	ND	0.0166	"								
Aroclor 1248	ND	0.0166	"								
Aroclor 1254	ND	0.0166	"								
Aroclor 1260	ND	0.0166	"								
Total PCBs	ND	0.0166	"								
Surrogate: Tetrachloro-m-xylene	*0.0385*		*"*	*0.0664*		*58.0*	*30-120*				
Surrogate: Decachlorobiphenyl	*0.0355*		*"*	*0.0664*		*53.5*	*30-120*				
LCS (BC52004-BS2) LCS								Prepared & Analyzed: 03/27/2025			
Aroclor 1016	0.233	0.0166	mg/kg wet	0.332		70.1	40-130				
Aroclor 1260	0.211	0.0166	"	0.332		63.5	40-130				
Surrogate: Tetrachloro-m-xylene	*0.0402*		*"*	*0.0664*		*60.5*	*30-120*				
Surrogate: Decachlorobiphenyl	*0.0339*		*"*	*0.0664*		*51.0*	*30-120*				
Matrix Spike (BC52004-MS2) Matrix Spike *Source sample: 25C1483-02 (SB14_10-12)								Prepared & Analyzed: 03/27/2025			
Aroclor 1016	0.220	0.0187	mg/kg dry	0.375	ND	58.7	40-140				
Aroclor 1260	0.199	0.0187	"	0.375	ND	53.0	40-140				
Surrogate: Tetrachloro-m-xylene	*0.0367*		*"*	*0.0749*		*49.0*	*30-120*				
Surrogate: Decachlorobiphenyl	*0.0334*		*"*	*0.0749*		*44.5*	*30-120*				
Matrix Spike Dup (BC52004-M Matrix Spike Dup *Source sample: 25C1483-02 (SB14_10-12)								Prepared & Analyzed: 03/27/2025			
Aroclor 1016	0.218	0.0187	mg/kg dry	0.375	ND	58.3	40-140		0.752	50	
Aroclor 1260	0.196	0.0187	"	0.375	ND	52.2	40-140		1.41	50	
Surrogate: Tetrachloro-m-xylene	*0.0356*		*"*	*0.0749*		*47.5*	*30-120*				
Surrogate: Decachlorobiphenyl	*0.0326*		*"*	*0.0749*		*43.5*	*30-120*				

Chlorinated Herbicides by GC/ECD - Quality Control Data

York Analytical Laboratories, Inc. - Stratford

Analyte	Result	Reporting Limit	Units	Spike Level	Source* Result	%REC	%REC Limits	Flag	RPD	RPD Limit	Flag
Batch BC51806 - EPA 3550C/8151A											
Blank (BC51806-BLK1) Blank									Prepared: 03/25/2025 Analyzed: 03/26/2025		
2,4,5-T	ND	0.0199	mg/kg wet								
2,4,5-TP (Silvex)	ND	0.0199	"								
2,4-D	ND	0.0199	"								
Surrogate: 2,4-Dichlorophenylacetic acid (DCAA)	*0.248*		*"*	*0.415*		*59.8*	*21-150*				
LCS (BC51806-BS1) LCS									Prepared: 03/25/2025 Analyzed: 03/26/2025		
2,4,5-T	0.0432	0.0199	mg/kg wet	0.0664		65.0	10-120				
2,4,5-TP (Silvex)	0.0407	0.0199	"	0.0664		61.2	10-120				
2,4-D	0.0349	0.0199	"	0.0664		52.5	10-118				
Surrogate: 2,4-Dichlorophenylacetic acid (DCAA)	*0.255*		*"*	*0.415*		*61.4*	*21-150*				
Batch BC51954 - EPA 3550C/8151A											
Blank (BC51954-BLK1) Blank									Prepared & Analyzed: 03/27/2025		
2,4,5-T	ND	0.0199	mg/kg wet								
2,4,5-TP (Silvex)	ND	0.0199	"								
2,4-D	ND	0.0199	"								
Surrogate: 2,4-Dichlorophenylacetic acid (DCAA)	*0.350*		*"*	*0.415*		*84.2*	*21-150*				
LCS (BC51954-BS1) LCS									Prepared & Analyzed: 03/27/2025		
2,4,5-T	0.0714	0.0199	mg/kg wet	0.0664		108	10-120				
2,4,5-TP (Silvex)	0.0698	0.0199	"	0.0664		105	10-120				
2,4-D	0.0623	0.0199	"	0.0664		93.8	10-118				
Surrogate: 2,4-Dichlorophenylacetic acid (DCAA)	*0.403*		*"*	*0.415*		*97.0*	*21-150*				
Matrix Spike (BC51954-MS1) Matrix Spike *Source sample: 25C1483-02 (SB14_10-12)									Prepared & Analyzed: 03/27/2025		
2,4,5-T	0.0787	0.0225	mg/kg dry	0.0749	ND	105	10-120				
2,4,5-TP (Silvex)	0.0806	0.0225	"	0.0749	ND	108	10-120				
2,4-D	0.0740	0.0225	"	0.0749	ND	98.8	10-118				
Surrogate: 2,4-Dichlorophenylacetic acid (DCAA)	*0.692*		*"*	*0.937*		*73.9*	*21-150*				

Chlorinated Herbicides by GC/ECD - Quality Control Data

York Analytical Laboratories, Inc. - Stratford

Analyte	Result	Reporting Limit	Units	Spike Level	Source* Result	%REC	%REC Limits	Flag	RPD	RPD Limit	Flag
Batch BC51954 - EPA 3550C/8151A											
Matrix Spike Dup (BC51954-M Matrix Spike Dup	*Source sample: 25C1483-02 (SB14_10-12)							Prepared & Analyzed: 03/27/2025			
2,4,5-T	0.0993	0.0225	mg/kg dry	0.0749	ND	132	10-120	High Bias	23.2	35	
2,4,5-TP (Silvex)	0.0993	0.0225	"	0.0749	ND	132	10-120	High Bias	20.8	35	
2,4-D	0.0890	0.0225	"	0.0749	ND	119	10-118	High Bias	18.4	35	
Surrogate: 2,4-Dichlorophenylacetic acid (DCAA)	*0.696*		*"*	*0.937*		*74.3*	*21-150*				

Metals by ICP - Quality Control Data

York Analytical Laboratories, Inc. - Stratford

Analyte	Result	Reporting Limit	Units	Spike Level	Source* Result	%REC	%REC Limits	Flag	RPD	RPD Limit	Flag
Batch BC51938 - EPA 3050B											
Blank (BC51938-BLK1) Blank									Prepared: 03/26/2025 Analyzed: 03/27/2025		
Aluminum	ND	4.17	mg/kg wet								
Antimony	ND	2.08	"								
Arsenic	ND	1.25	"								
Barium	ND	2.08	"								
Beryllium	ND	0.042	"								
Cadmium	ND	0.250	"								
Calcium	ND	4.17	"								
Chromium	ND	0.417	"								
Cobalt	ND	0.333	"								
Copper	ND	1.67	"								
Iron	ND	20.8	"								
Lead	ND	0.417	"								
Magnesium	ND	4.17	"								
Manganese	ND	0.417	"								
Nickel	ND	0.830	"								
Potassium	ND	4.17	"								
Selenium	ND	2.08	"								
Silver	ND	0.420	"								
Sodium	ND	41.7	"								
Thallium	ND	1.67	"								
Vanadium	ND	0.830	"								
Zinc	ND	2.08	"								
Duplicate (BC51938-DUP1) Duplicate	*Source sample: 25C1483-02 (SB14_10-12)								Prepared: 03/26/2025 Analyzed: 03/27/2025		
Aluminum	13200	4.70	mg/kg dry		9130				36.2	35	Non-dir.
Antimony	ND	2.35	"		ND					35	
Arsenic	1.56	1.41	"		1.66				6.41	35	
Barium	48.8	2.35	"		52.6				7.60	35	
Beryllium	0.446	0.047	"		0.376				17.1	35	
Cadmium	ND	0.282	"		ND					35	
Calcium	2420	4.70	"		2240				7.67	35	
Chromium	18.8	0.470	"		14.9				23.7	35	
Cobalt	8.29	0.376	"		6.77				20.2	35	
Copper	21.2	1.88	"		13.0				48.0	35	Non-dir.
Iron	14500	23.5	"		11400				23.3	35	
Lead	3.62	0.470	"		14.8				121	35	Non-dir.
Magnesium	4360	4.70	"		3180				31.2	35	
Manganese	354	0.470	"		608				52.9	35	Non-dir.
Nickel	19.1	0.936	"		13.4				35.3	35	Non-dir.
Potassium	1150	4.70	"		1330				14.3	35	
Selenium	ND	2.35	"		ND					35	
Silver	ND	0.474	"		ND					35	
Sodium	450	47.0	"		247				58.2	35	Non-dir.
Thallium	ND	1.88	"		ND					35	
Vanadium	31.5	0.936	"		21.6				37.2	35	Non-dir.
Zinc	27.5	2.34	"		25.5				7.30	35	

Metals by ICP - Quality Control Data

York Analytical Laboratories, Inc. - Stratford

Analyte	Result	Reporting Limit	Units	Spike Level	Source* Result	%REC	%REC Limits	Flag	RPD	RPD Limit	Flag
Batch BC51938 - EPA 3050B											
Matrix Spike (BC51938-MS1) Matrix Spike	*Source sample: 25C1483-02 (SB14_10-12)							Prepared: 03/26/2025 Analyzed: 03/27/2025			
Aluminum	11800	4.70	mg/kg dry	188	9130	NR	75-125	High Bias			
Antimony	3.13	2.35	"	23.5	ND	13.3	75-125	Low Bias			
Arsenic	179	1.41	"	188	1.66	94.5	75-125				
Barium	228	2.35	"	188	52.6	93.2	75-125				
Beryllium	5.16	0.047	"	4.70	0.376	102	75-125				
Cadmium	4.24	0.282	"	4.70	ND	90.2	75-125				
Calcium	2780	4.70	"	94.0	2240	571	75-125	High Bias			
Chromium	36.8	0.470	"	18.8	14.9	116	75-125				
Cobalt	52.6	0.376	"	47.0	6.77	97.6	75-125				
Copper	47.6	1.88	"	23.5	13.0	147	75-125	High Bias			
Iron	15000	23.5	"	94.0	11400	NR	75-125	High Bias			
Lead	47.0	0.470	"	47.0	14.8	68.6	75-125	Low Bias			
Magnesium	4390	4.70	"	94.0	3180	NR	75-125	High Bias			
Manganese	481	0.470	"	47.0	608	NR	75-125	Low Bias			
Nickel	63.2	0.936	"	47.0	13.4	106	75-125				
Potassium	1220	4.70	"	94.0	1330	NR	75-125	Low Bias			
Selenium	180	2.35	"	188	ND	95.6	75-125				
Silver	4.40	0.474	"	4.70	ND	93.6	75-125				
Sodium	596	47.0	"	94.0	247	371	75-125	High Bias			
Thallium	173	1.88	"	188	ND	92.1	75-125				
Vanadium	78.6	0.936	"	47.0	21.6	121	75-125				
Zinc	67.3	2.34	"	47.0	25.5	88.8	75-125				
Post Spike (BC51938-PS1) Post Spike	*Source sample: 25C1483-02 (SB14_10-12)							Prepared: 03/26/2025 Analyzed: 03/27/2025			
Aluminum	95.6		ug/mL	2.00	97.1	NR	75-125	Low Bias			
Antimony	0.244		"	0.250	-0.004	97.6	75-125				
Arsenic	1.87		"	2.00	0.018	92.6	75-125				
Barium	2.44		"	2.00	0.560	94.2	75-125				
Beryllium	0.052		"	0.0500	0.004	96.0	75-125				
Cadmium	0.044		"	0.0500	0.0001	88.6	75-125				
Calcium	23.9		"	1.00	23.9	5.46	75-125	Low Bias			
Chromium	0.340		"	0.200	0.158	90.9	75-125				
Cobalt	0.534		"	0.500	0.072	92.4	75-125				
Copper	0.389		"	0.250	0.138	100	75-125				
Iron	121		"	1.00	122	NR	75-125	Low Bias			
Lead	0.603		"	0.500	0.157	89.2	75-125				
Magnesium	33.7		"	1.00	33.9	NR	75-125	Low Bias			
Manganese	6.84		"	0.500	6.47	72.8	75-125	Low Bias			
Nickel	0.605		"	0.500	0.142	92.6	75-125				
Potassium	14.6		"	1.00	14.2	39.3	75-125	Low Bias			
Selenium	1.81		"	2.00	-0.004	90.3	75-125				
Silver	0.020		"	0.0500	-0.0004	40.8	75-125	Low Bias			
Sodium	3.46		"	1.00	2.63	82.5	75-125				
Thallium	1.81		"	2.00	0.002	90.5	75-125				
Vanadium	0.692		"	0.500	0.230	92.4	75-125				
Zinc	0.711		"	0.500	0.272	87.9	75-125				

Metals by ICP - Quality Control Data

York Analytical Laboratories, Inc. - Stratford

Analyte	Result	Reporting Limit	Units	Spike Level	Source* Result	%REC	%REC Limits	Flag	RPD	RPD Limit	Flag
Batch BC51938 - EPA 3050B											
Reference (BC51938-SRM1) Reference								Prepared: 03/26/2025 Analyzed: 03/27/2025			
Aluminum	8180	4.17	mg/kg wet	7680		107	47.4-130.2				
Antimony	48.9	2.08	"	201		24.3	0-100				
Arsenic	164	1.25	"	181		90.6	66.3-98				
Barium	198	2.08	"	211		93.6	73.9-107.1				
Beryllium	284	0.042	"	270		105	73-104.4	High Bias			
Cadmium	181	0.250	"	221		81.7	70.6-101.8				
Calcium	4390	4.17	"	4280		103	77.3-111				
Chromium	139	0.417	"	149		93.6	71.8-105.4				
Cobalt	139	0.333	"	142		97.9	73.2-104.2				
Copper	270	1.67	"	264		102	73.5-104.2				
Iron	7180	20.8	"	7360		97.5	55.4-130.3				
Lead	104	0.417	"	106		98.6	76.1-109.4				
Magnesium	2280	4.17	"	2170		105	68.7-112				
Manganese	245	0.417	"	270		90.6	73-107.8				
Nickel	169	0.830	"	177		95.4	71.8-103.4				
Potassium	2330	4.17	"	2340		99.7	62.8-113.7				
Selenium	139	2.08	"	139		100	70-107.9				
Silver	61.8	0.420	"	59.9		103	72.8-110.7				
Sodium	311	41.7	"	306		102	66-113.4				
Thallium	184	1.67	"	205		89.8	71.7-106.8				
Vanadium	142	0.830	"	155		91.7	69-107.7				
Zinc	354	2.08	"	389		90.9	70.4-106.9				

Mercury by EPA 7000/200 Series Methods - Quality Control Data

York Analytical Laboratories, Inc. - Stratford

Analyte	Result	Reporting Limit	Units	Spike Level	Source* Result	%REC	%REC Limits	Flag	RPD	RPD Limit	Flag
Batch BC52030 - EPA 7473 soil											
Blank (BC52030-BLK1) Blank									Prepared: 03/27/2025 Analyzed: 03/28/2025		
Mercury	ND	0.0300	mg/kg wet								
Duplicate (BC52030-DUP1) Duplicate	*Source sample: 25C1483-02 (SB14_10-12)								Prepared: 03/27/2025 Analyzed: 03/28/2025		
Mercury	ND	0.0338	mg/kg dry		0.0476					35	
Matrix Spike (BC52030-MS1) Matrix Spike	*Source sample: 25C1483-02 (SB14_10-12)								Prepared: 03/27/2025 Analyzed: 03/28/2025		
Mercury	0.422		mg/kg	1.00	0.0422	37.9	75-125	Low Bias			
Reference (BC52030-SRM1) Reference									Prepared: 03/27/2025 Analyzed: 03/28/2025		
Mercury	19.381		mg/kg	24.0		80.8	55.8-109.6				

Wet Chemistry Parameters - Quality Control Data

York Analytical Laboratories, Inc. - Stratford

Analyte	Result	Reporting Limit	Units	Spike Level	Source* Result	%REC	%REC Limits	Flag	RPD	RPD Limit	Flag
Batch BC51832 - Analysis Preparation Soil											
Blank (BC51832-BLK1) Blank								Prepared & Analyzed: 03/25/2025			
Cyanide, total	ND	0.500	mg/kg wet								
Reference (BC51832-SRM1) Reference								Prepared & Analyzed: 03/25/2025			
Cyanide, total	110		ug/mL	111		98.7	43.5-170				
Batch BC51884 - Analysis Preparation Soil											
Blank (BC51884-BLK1) Blank								Prepared & Analyzed: 03/26/2025			
Cyanide, total	ND	0.500	mg/kg wet								
Duplicate (BC51884-DUP1) Duplicate	*Source sample: 25C1483-02 (SB14_10-12)							Prepared & Analyzed: 03/26/2025			
Cyanide, total	ND	0.564	mg/kg dry		ND					15	
Matrix Spike (BC51884-MS1) Matrix Spike	*Source sample: 25C1483-02 (SB14_10-12)							Prepared & Analyzed: 03/26/2025			
Cyanide, total	4.67	0.564	mg/kg dry	5.64	ND	82.7	79.6-107				
Matrix Spike Dup (BC51884-M Matrix Spike Dup	*Source sample: 25C1483-02 (SB14_10-12)							Prepared & Analyzed: 03/26/2025			
Cyanide, total	4.57	0.564	mg/kg dry	5.64	ND	81.0	79.6-107		2.12	200	
Reference (BC51884-SRM1) Reference								Prepared & Analyzed: 03/26/2025			
Cyanide, total	68.6		ug/mL	111		61.8	43.5-170				
Batch BC51897 - EPA SW846-3060											
Blank (BC51897-BLK1) Blank								Prepared & Analyzed: 03/26/2025			
Chromium, Hexavalent	ND	0.500	mg/kg wet								

Wet Chemistry Parameters - Quality Control Data

York Analytical Laboratories, Inc. - Stratford

Analyte		Result	Reporting Limit	Units	Spike Level	Source* Result	%REC	%REC Limits	Flag	RPD	RPD Limit	Flag
Batch BC51897 - EPA SW846-3060												
Duplicate (BC51897-DUP1)	Duplicate	*Source sample: 25C1483-02 (SB14_10-12)								Prepared & Analyzed: 03/26/2025		
Chromium, Hexavalent		1.24	0.564	mg/kg dry		1.24				0.00	35	
Matrix Spike (BC51897-MS1)	Matrix Spike	*Source sample: 25C1483-02 (SB14_10-12)								Prepared & Analyzed: 03/26/2025		
Chromium, Hexavalent		20.3	0.564	mg/kg dry	22.6	1.24	84.3	75-125				
Matrix Spike Dup (BC51897-M	Matrix Spike Dup	*Source sample: 25C1483-02 (SB14_10-12)								Prepared & Analyzed: 03/26/2025		
Chromium, Hexavalent		19.0	0.564	mg/kg dry	22.6	1.24	78.6	75-125		6.50	200	
Reference (BC51897-SRM1)	Reference									Prepared & Analyzed: 03/26/2025		
Chromium, Hexavalent		193		mg/L	227		85.2	42.3-157.7				
Batch BC51953 - EPA SW846-3060												
Blank (BC51953-BLK1)	Blank									Prepared & Analyzed: 03/26/2025		
Chromium, Hexavalent		ND	0.500	mg/kg wet								
Reference (BC51953-SRM1)	Reference									Prepared & Analyzed: 03/26/2025		
Chromium, Hexavalent		117		mg/L	227		51.5	42.3-157.7				

Miscellaneous Physical Parameters - Quality Control Data

York Analytical Laboratories, Inc. - Stratford

Analyte	Result	Reporting Limit	Units	Spike Level	Source* Result	%REC	%REC Limits	Flag	RPD	RPD Limit	Flag
Batch BC51868 - % Solids Prep											
Duplicate (BC51868-DUP1) Duplicate	*Source sample: 25C1483-02 (SB14_10-12)							Prepared & Analyzed: 03/26/2025			
% Solids	86.5	0.100	%		88.7				2.47	20	

Volatile Analysis Sample Containers

Lab ID	Client Sample ID	Volatile Sample Container
25C1483-01	SB14_5-7	40mL Vial with Stir Bar-Cool 4° C
25C1483-02	SB14_10-12	40mL Vial with Stir Bar-Cool 4° C
25C1483-03	SB23_6-8	40mL Vial with Stir Bar-Cool 4° C
25C1483-04	SB23_10-12	40mL Vial with Stir Bar-Cool 4° C

Sample and Data Qualifiers Relating to This Work Order

S-GC	Two surrogates are used for this analysis. One surrogate recovered within control limits therefore the analysis is acceptable.
S-08	The recovery of this surrogate was outside of QC limits.
QL-02	This LCS analyte is outside Laboratory Recovery limits due the analyte behavior using the referenced method. The reference method has certain limitations with respect to analytes of this nature.
PFSu-L	The isotopically labeled surrogate recovered below lab control limits due to a matrix effect. Isotope Dilution was applied.
PF-CCV-L	The CCV recovery for this PFAS compound was below control limits.
M-SPKM	The spike recovery is not within acceptance windows due to sample non-homogeneity, or matrix interference.
M-CCV1	The recovery for this element in the Continuing Calibration Verification (CCV) was outside the 90-110% recovery criteria.
J	Detected below the Reporting Limit but greater than or equal to the Method Detection Limit (MDL/LOD) or in the case of a TIC, the result is an estimated concentration.
ICVE	The value reported is ESTIMATED. The value is estimated due to its behavior during initial calibration verification (recovery exceeded 30% of expected value).
CCVE	The value reported is ESTIMATED. The value is estimated due to its behavior during continuing calibration verification (>20% Difference for average Rf or >20% Drift for quadratic fit).
CAL-E	The value reported is ESTIMATED. The value is estimated due to its behavior during initial calibration (average Rf>20%)

Definitions and Other Explanations

*	Analyte is not certified or the state of the samples origination does not offer certification for the Analyte.
ND	NOT DETECTED - the analyte is not detected at the Reported to level (LOQ/RL or LOD/MDL)
RL	REPORTING LIMIT - the minimum reportable value based upon the lowest point in the analyte calibration curve.
LOQ	LIMIT OF QUANTITATION - the minimum concentration of a target analyte that can be reported within a specified degree of confidence. This is the lowest point in an analyte calibration curve that has been subjected to all steps of the processing/analysis and verified to meet defined criteria. This is based upon NELAC 2009 Standards and applies to all analyses.
LOD	LIMIT OF DETECTION - a verified estimate of the minimum concentration of a substance in a given matrix that an analytical process can reliably detect. This is based upon NELAC 2009 Standards and applies to all analyses conducted under the auspices of EPA SW-846.
MDL	METHOD DETECTION LIMIT - a statistically derived estimate of the minimum amount of a substance an analytical system can reliably detect with a 99% confidence that the concentration of the substance is greater than zero. This is based upon 40 CFR Part 136 Appendix B and applies only to EPA 600 and 200 series methods.
Reported to	This indicates that the data for a particular analysis is reported to either the LOD/MDL, or the LOQ/RL. In cases where the "Reported to" is located above the LOD/MDL, any value between this and the LOQ represents an estimated value which is "J" flagged accordingly. This applies to volatile and semi-volatile target compounds only.
NR	Not reported
RPD	Relative Percent Difference
Wet	The data has been reported on an as-received (wet weight) basis
Low Bias	Low Bias flag indicates that the recovery of the flagged analyte is below the laboratory or regulatory lower control limit. The data user should take note that this analyte may be biased low but should evaluate multiple lines of evidence including the LCS and site-specific MS/MSD data to draw bias conclusions. In cases where no site-specific MS/MSD was requested, only the LCS data can be used to evaluate such bias.
High Bias	High Bias flag indicates that the recovery of the flagged analyte is above the laboratory or regulatory upper control limit. The data user should take note that this analyte may be biased high but should evaluate multiple lines of evidence including the LCS and site-specific MS/MSD data to draw bias conclusions. In cases where no site-specific MS/MSD was requested, only the LCS data can be used to evaluate such bias.

Non-Dir. Non-dir. flag (Non-Directional Bias) indicates that the Relative Percent Difference (RPD) (a measure of precision) among the MS and MSD data is outside the laboratory or regulatory control limit. This alerts the data user where the MS and MSD are from site-specific samples that the RPD is high due to either non-homogeneous distribution of target analyte between the MS/MSD or indicates poor reproducibility for other reasons.

If EPA SW-846 method 8270 is included herein it is noted that the target compound N-nitrosodiphenylamine (NDPA) decomposes in the gas chromatographic inlet and cannot be separated from diphenylamine (DPA). These results could actually represent 100% DPA, 100% NDPA or some combination of the two. For this reason, York reports the combined result for n-nitrosodiphenylamine and diphenylamine for either of these compounds as a combined concentration as Diphenylamine.

If Total PCBs are detected and the target aroclors reported are "Not detected", the Total PCB value is reported due to the presence of either or both Aroclors 1262 and 1268 which are non-target aroclors for some regulatory lists.

2-chloroethylvinyl ether readily breaks down under acidic conditions. Samples that are acid preserved, including standards will exhibit breakdown. The data user should take note.

Certification for pH is no longer offered by NYDOH ELAP.

Semi-Volatile and Volatile analyses are reported down to the LOD/MDL, with values between the LOD/MDL and the LOQ being "J" flagged as estimated results.

For analyses by EPA SW-846-8270D, the Limit of Quantitation (LOQ) reported for benzidine is based upon the lowest standard used for calibration and is not a verified LOQ due to this compound's propensity for oxidative losses during extraction/concentration procedures and non-reproducible chromatographic performance.

Field Chain-of-Custody Record

YORK
ANALYTICAL LABORATORIES INC

York Analytical Laboratories, Inc. (YORK)'s Standard Terms & Conditions are listed on the back side of this document. This legal document serves as your written authorization for YORK to proceed with the analyses requested below. Your signature binds you to YORK's Standard Terms & Conditions.

120 Research Drive Stratford, CT 06615 132-02 89th Ave Queens, NY 11418 56 Church Hill Rd. #2 Newtown, CT 06470 2161 Whitesville Rd Toms River, NJ 08755 clientservices@yorklab.com 800-306-YORK

YORK Project Number: 2514483

Page 1 of 1

Report To:	Invoice To:
Company: Langan NYC	Company: SAME
Address: 368 Ninth Ave 8th Fl New York, NY 10001	Address:
Phone.: 212-479-5400	Phone.:
Contact: Kristen Wexler	Contact:
E-mail: kwexler@langan.com	E-mail:

YOUR Project Name / Number: 413 E 120th St 17074530I

PO Number:

Samples Collected From: NY [X] NJ [ ] CT [ ] PA [ ] Other: (please specify)

Please print clearly and legibly. All information must be complete. Samples will not be logged in and the turn-around-time clock will not begin until any questions by YORK are resolved.

Aron Farber AF

Samples Collected by: (print AND sign your name)

Matrix Codes: S - soil/solid/sludge; GW - groundwater; DW - drinking water; SW - surface water; WW - wastewater; O - Oil; Other

Preservative (please list number of containers)

Analyses Requested

Sample Identification	Date	Time	Matrix	Unpreserved	HCl (hydrochloric acid)	MeOH (methanol)	HNO_3 (nitric acid)	H_2SO_4 (sulfuric acid)	NaOH (sodium hydroxide)	$Na_2S_2O_3$ (sodium thio.)	Trizma	Ammonium Acetate	Other:	Part 375/TCL VOCs	Part 375/TCL SVOCs	PCBs	Pesticides, Herbicides	TAL Metals incl. hexavalent chromium	Total Cyanide	PFAS	1,4 dioxane	Grab or Comp.
SB14_5-7	3/22	1030	S	6		1								X	X	X	X	X	X	X	X	
SB14_10-12*	↓	1045	↓	18		3								X	X	X	X	X	X	X	X	
SB23_6-8		1200		6		1								X	X	X	X	X	X	X	X	
SB23_10-12		1230		6		1								X	X	X	X	X	X	X	X	

Turn-Around Time: RUSH - Next Day [ ]; RUSH - Two Day [ ]; RUSH - Three Day [ ]; RUSH - Four Day [ ]; RUSH - Five Day [ ]; Standard (6-9 Day) [X]; PFAS Standard 7-10 Day [X]

Report Type (circle): QA Report; Summary (Results Only); NY ASP B Package; NJ Reduced; NJ DKQP; NJ Full; G/C CT RCP

EDD Type (circle): EQuIS (standard); NYSDEC EQuIS; NJDEP SRP Haz Site; Standard Excel; CMDP; Other:

Regulatory Comparative: Compared to the following Regulation(s): (please fill in)

Field Filtered [ ]

Lab Filtered [ ]

Comments: please cc gdegennaro@langan.com in addition to data management@langan.com

*MS/MSD collected

Samples iced/chilled at time of lab pickup? circle Yes or No

Lab Sample Receiving Checklist (to be completed by the receiving laboratory only) Circle Y / N

Custody Seals: Y / N Containers Intact: Y / N COC/Labels Agree: Y / N Preservation Confirmed: Y / N

COC Complete: Y / N COC Received: Y / N Appropriate Sample Volumes: Y / N Appropriate Sample Containers: Y / N

Cooler Temperature Confirmed: Y / N Samples Submitted within Holding Times: Y / N Corrective Action Form Required: Y / N

1. Samples Relinquished by / Company	Date/Time	1. Samples Received by / Company	Date/Time	2. Samples Relinquished by / Company	Date/Time
Aron Farber	3/24 1528		3/24/25 1527		3/24/25 18:00
2. Samples Received by / Company	Date/Time	3. Samples Relinquished by / Company	Date/Time	3. Samples Received by / Company	Date/Time
	3/24/25 18:00 4.8		3/24/25 18:00	A. Husain	3/24/25 18:00
4. Samples Relinquished by / Company	Date/Time	4. Samples Received by / Company	Date/Time	Samples Received in LAB by	Date/Time / Temperature
A. Husain	3/24/25 21:30				3/24/25 21:30 3.2 Degrees C

Technical Report

prepared for:

Langan Engineering & Environmental Services (NYC)
21 Penn Plaza, 360 West 31st Street
New York NY, 10001
Attention: Kristen Wexler

Report Date: 04/09/2025
Client Project ID: 170745301
York Project (SDG) No.: 25C1664

Report Date: 04/09/2025
Client Project ID: 170745301
York Project (SDG) No.: 25C1664

Langan Engineering & Environmental Services (NYC)
21 Penn Plaza, 360 West 31st Street
New York NY, 10001
Attention: Kristen Wexler

Purpose and Results

This report contains the analytical data for the sample(s) identified on the attached chain-of-custody received in our laboratory on March 27, 2025 and listed below. The project was identified as your project: **170745301**.

The analyses were conducted utilizing appropriate EPA, Standard Methods, and ASTM methods as detailed in the data summary tables.

All samples were received in proper condition meeting the customary acceptance requirements for environmental samples except those indicated under the Sample and Analysis Qualifiers section of this report.

All analyses met the method and laboratory standard operating procedure requirements except as indicated by any data flags, the meaning of which are explained in the Sample and Data Qualifiers Relating to This Work Order section of this report and case narrative if applicable.

The results of the analyses, which are all reported on dry weight basis (soils) unless otherwise noted, are detailed in the following pages.

Please contact Client Services at 203.325.1371 with any questions regarding this report.

York Sample ID	Client Sample ID	Matrix	Date Collected	Date Received
25C1664-01	CAN 50293 / FC 12187	Air	03/18/2025	03/27/2025
25C1664-02	CAN 37793 / FC 21015	Air	03/18/2025	03/27/2025
25C1664-03	CAN 50961 / FC 5611	Air	03/19/2025	03/27/2025
25C1664-04	CAN 49982 / FC 5609	Air	03/20/2025	03/27/2025
25C1664-05	CAN 48292 / FC 3350	Air	03/20/2025	03/27/2025
25C1826-01	SV09_032925	Soil Vapor	03/29/2025	03/31/2025
25C1826-02	SV10_032925	Soil Vapor	03/29/2025	03/31/2025
25C1826-03	SV12_032925	Soil Vapor	03/29/2025	03/31/2025
25C1826-04	SV13_032925	Soil Vapor	03/29/2025	03/31/2025
25C1826-05	AA01_032925	Outdoor Ambient Ai	03/29/2025	03/31/2025

General Notes for York Project (SDG) No.: 25C1664

1. The RLs and MDLs (Reporting Limit and Method Detection Limit respectively) reported are adjusted for any dilution necessary due to the levels of target and/or non-target analytes and matrix interference. The RL(REPORTING LIMIT) is based upon the lowest standard utilized for the calibration where applicable.
2. Samples are retained for a period of thirty days after submittal of report, unless other arrangements are made.
3. York's liability for the above data is limited to the dollar value paid to York for the referenced project.
4. This report shall not be reproduced without the written approval of York Analytical Laboratories, Inc.
5. All analyses conducted met method or Laboratory SOP requirements. See the Sample and Data Qualifiers Section for further information.
6. It is noted that no analyses reported herein were subcontracted to another laboratory, unless noted in the report.
7. This report reflects results that relate only to the samples submitted on the attached chain-of-custody form(s) received by York.
8. Analyses conducted at York Analytical Laboratories, Inc. Stratford, CT are indicated by NY Cert. No. 10854; those conducted at York Analytical Laboratories, Inc., Richmond Hill, NY are indicated by NY Cert. No. 12058.

Approved By  **Date:** 04/09/2025

Cassie L. Mosher
Laboratory Manager

Sample Information

Client Sample ID: CAN 50293 / FC 12187 **York Sample ID:** 25C1664-01

York Project (SDG) No.	Client Project ID	Matrix	Collection Date/Time	Date Received
25C1664	170745301	Air	March 18, 2025 1:55 pm	03/27/2025

Volatile Organics, EPA TO15 Full List

Log-in Notes:

Sample Notes:

Sample Prepared by Method: EPA TO15 PREP

CAS No.	Parameter	Result	Flag	Units	Reported to LOD/MDL	LOQ	Dilution	Reference Method	Date/Time Prepared	Date/Time Analyzed	Analyst
630-20-6	* 1,1,1,2-Tetrachloroethane	ND		ug/m³	0.69	0.69	1	EPA TO-15	03/19/2025 14:26	03/19/2025 17:42	YR
								Certifications:			
71-55-6	1,1,1-Trichloroethane	ND		ug/m³	0.55	0.55	1	EPA TO-15	03/19/2025 14:26	03/19/2025 17:42	YR
								Certifications:	NELAC-NY12058,NJDEP-NY037		
79-34-5	1,1,2,2-Tetrachloroethane	ND		ug/m³	0.69	0.69	1	EPA TO-15	03/19/2025 14:26	03/19/2025 17:42	YR
								Certifications:	NELAC-NY12058,NJDEP-NY037		
76-13-1	1,1,2-Trichloro-1,2,2-trifluoroethane (Freon 113)	ND		ug/m³	0.77	0.77	1	EPA TO-15	03/19/2025 14:26	03/19/2025 17:42	YR
								Certifications:	NELAC-NY12058,NJDEP-NY037		
79-00-5	1,1,2-Trichloroethane	ND		ug/m³	0.55	0.55	1	EPA TO-15	03/19/2025 14:26	03/19/2025 17:42	YR
								Certifications:	NELAC-NY12058,NJDEP-NY037		
75-34-3	1,1-Dichloroethane	ND		ug/m³	0.40	0.40	1	EPA TO-15	03/19/2025 14:26	03/19/2025 17:42	YR
								Certifications:	NELAC-NY12058,NJDEP-NY037		
75-35-4	1,1-Dichloroethylene	ND		ug/m³	0.099	0.099	1	EPA TO-15	03/19/2025 14:26	03/19/2025 17:42	YR
								Certifications:	NELAC-NY12058,NJDEP-NY037		
120-82-1	1,2,4-Trichlorobenzene	ND		ug/m³	0.74	0.74	1	EPA TO-15	03/19/2025 14:26	03/19/2025 17:42	YR
								Certifications:	NELAC-NY12058,NJDEP-NY037		
95-63-6	1,2,4-Trimethylbenzene	ND		ug/m³	0.49	0.49	1	EPA TO-15	03/19/2025 14:26	03/19/2025 17:42	YR
								Certifications:	NELAC-NY12058,NJDEP-NY037		
106-93-4	1,2-Dibromoethane	ND		ug/m³	0.77	0.77	1	EPA TO-15	03/19/2025 14:26	03/19/2025 17:42	YR
								Certifications:	NELAC-NY12058,NJDEP-NY037		
95-50-1	1,2-Dichlorobenzene	ND		ug/m³	0.60	0.60	1	EPA TO-15	03/19/2025 14:26	03/19/2025 17:42	YR
								Certifications:	NELAC-NY12058,NJDEP-NY037		
107-06-2	1,2-Dichloroethane	ND		ug/m³	0.40	0.40	1	EPA TO-15	03/19/2025 14:26	03/19/2025 17:42	YR
								Certifications:	NELAC-NY12058,NJDEP-NY037		
78-87-5	1,2-Dichloropropane	ND		ug/m³	0.46	0.46	1	EPA TO-15	03/19/2025 14:26	03/19/2025 17:42	YR
								Certifications:	NELAC-NY12058,NJDEP-NY037		
76-14-2	1,2-Dichlorotetrafluoroethane	ND		ug/m³	0.70	0.70	1	EPA TO-15	03/19/2025 14:26	03/19/2025 17:42	YR
								Certifications:	NELAC-NY12058,NJDEP-NY037		
108-67-8	1,3,5-Trimethylbenzene	ND		ug/m³	0.49	0.49	1	EPA TO-15	03/19/2025 14:26	03/19/2025 17:42	YR
								Certifications:	NELAC-NY12058,NJDEP-NY037		
106-99-0	1,3-Butadiene	ND		ug/m³	0.66	0.66	1	EPA TO-15	03/19/2025 14:26	03/19/2025 17:42	YR
								Certifications:	NELAC-NY12058,NJDEP-NY037		
541-73-1	1,3-Dichlorobenzene	ND		ug/m³	0.60	0.60	1	EPA TO-15	03/19/2025 14:26	03/19/2025 17:42	YR
								Certifications:	NELAC-NY12058,NJDEP-NY037		
142-28-9	* 1,3-Dichloropropane	ND		ug/m³	0.46	0.46	1	EPA TO-15	03/19/2025 14:26	03/19/2025 17:42	YR
								Certifications:			
106-46-7	1,4-Dichlorobenzene	ND		ug/m³	0.60	0.60	1	EPA TO-15	03/19/2025 14:26	03/19/2025 17:42	YR
								Certifications:	NELAC-NY12058,NJDEP-NY037		
123-91-1	1,4-Dioxane	ND		ug/m³	0.72	0.72	1	EPA TO-15	03/19/2025 14:26	03/19/2025 17:42	YR
								Certifications:	NELAC-NY12058,NJDEP-NY037		
540-84-1	* 2,2,4-Trimethylpentane	ND		ug/m³	0.12	0.23	1	EPA TO-15	03/19/2025 14:26	03/19/2025 17:42	YR
								Certifications:			

Sample Information

Client Sample ID: CAN 50293 / FC 12187 **York Sample ID:** 25C1664-01

York Project (SDG) No.	Client Project ID	Matrix	Collection Date/Time	Date Received
25C1664	170745301	Air	March 18, 2025 1:55 pm	03/27/2025

Volatile Organics, EPA TO15 Full List

Log-in Notes:

Sample Notes:

Sample Prepared by Method: EPA TO15 PREP

CAS No.	Parameter	Result	Flag	Units	Reported to LOD/MDL	LOQ	Dilution	Reference Method	Date/Time Prepared	Date/Time Analyzed	Analyst
78-93-3	2-Butanone	ND		ug/m³	0.29	0.29	1	EPA TO-15 Certifications: NELAC-NY12058,NJDEP-NY037	03/19/2025 14:26	03/19/2025 17:42	YR
591-78-6	* 2-Hexanone	ND		ug/m³	0.82	0.82	1	EPA TO-15 Certifications:	03/19/2025 14:26	03/19/2025 17:42	YR
107-05-1	3-Chloropropene	ND		ug/m³	1.6	1.6	1	EPA TO-15 Certifications: NELAC-NY12058,NJDEP-NY037	03/19/2025 14:26	03/19/2025 17:42	YR
108-10-1	4-Methyl-2-pentanone	ND		ug/m³	0.41	0.41	1	EPA TO-15 Certifications: NELAC-NY12058,NJDEP-NY037	03/19/2025 14:26	03/19/2025 17:42	YR
67-64-1	Acetone	ND		ug/m³	0.48	1.9	1	EPA TO-15 Certifications: NELAC-NY12058,NJDEP-NY037	03/19/2025 14:26	03/19/2025 17:42	YR
107-13-1	Acrylonitrile	ND		ug/m³	0.22	2.8	1	EPA TO-15 Certifications: NELAC-NY12058,NJDEP-NY037	03/19/2025 14:26	03/19/2025 17:42	YR
71-43-2	Benzene	ND		ug/m³	0.32	0.32	1	EPA TO-15 Certifications: NELAC-NY12058,NJDEP-NY037	03/19/2025 14:26	03/19/2025 17:42	YR
100-44-7	Benzyl chloride	ND		ug/m³	0.52	0.52	1	EPA TO-15 Certifications: NELAC-NY12058,NJDEP-NY037	03/19/2025 14:26	03/19/2025 17:42	YR
75-27-4	Bromodichloromethane	ND		ug/m³	0.67	0.67	1	EPA TO-15 Certifications: NELAC-NY12058,NJDEP-NY037	03/19/2025 14:26	03/19/2025 17:42	YR
75-25-2	Bromoform	ND		ug/m³	1.0	1.0	1	EPA TO-15 Certifications: NELAC-NY12058,NJDEP-NY037	03/19/2025 14:26	03/19/2025 17:42	YR
74-83-9	Bromomethane	ND		ug/m³	0.39	0.39	1	EPA TO-15 Certifications: NELAC-NY12058,NJDEP-NY037	03/19/2025 14:26	03/19/2025 17:42	YR
75-15-0	Carbon disulfide	ND		ug/m³	0.31	0.31	1	EPA TO-15 Certifications: NELAC-NY12058,NJDEP-NY037	03/19/2025 14:26	03/19/2025 17:42	YR
56-23-5	Carbon tetrachloride	ND		ug/m³	0.16	0.16	1	EPA TO-15 Certifications: NELAC-NY12058,NJDEP-NY037	03/19/2025 14:26	03/19/2025 17:42	YR
108-90-7	Chlorobenzene	ND		ug/m³	0.46	0.46	1	EPA TO-15 Certifications: NELAC-NY12058,NJDEP-NY037	03/19/2025 14:26	03/19/2025 17:42	YR
75-00-3	Chloroethane	ND		ug/m³	0.26	0.26	1	EPA TO-15 Certifications: NELAC-NY12058,NJDEP-NY037	03/19/2025 14:26	03/19/2025 17:42	YR
67-66-3	Chloroform	ND		ug/m³	0.49	0.49	1	EPA TO-15 Certifications: NELAC-NY12058,NJDEP-NY037	03/19/2025 14:26	03/19/2025 17:42	YR
74-87-3	Chloromethane	ND		ug/m³	0.21	0.21	1	EPA TO-15 Certifications: NELAC-NY12058,NJDEP-NY037	03/19/2025 14:26	03/19/2025 17:42	YR
156-59-2	cis-1,2-Dichloroethylene	ND		ug/m³	0.099	0.099	1	EPA TO-15 Certifications: NELAC-NY12058,NJDEP-NY037	03/19/2025 14:26	03/19/2025 17:42	YR
10061-01-5	cis-1,3-Dichloropropylene	ND		ug/m³	0.45	0.45	1	EPA TO-15 Certifications: NELAC-NY12058,NJDEP-NY037	03/19/2025 14:26	03/19/2025 17:42	YR
110-82-7	Cyclohexane	ND		ug/m³	0.34	0.34	1	EPA TO-15 Certifications: NELAC-NY12058,NJDEP-NY037	03/19/2025 14:26	03/19/2025 17:42	YR
124-48-1	Dibromochloromethane	ND		ug/m³	0.85	0.85	1	EPA TO-15 Certifications: NELAC-NY12058,NJDEP-NY037	03/19/2025 14:26	03/19/2025 17:42	YR
75-71-8	Dichlorodifluoromethane	ND		ug/m³	0.49	0.49	1	EPA TO-15 Certifications: NELAC-NY12058,NJDEP-NY037	03/19/2025 14:26	03/19/2025 17:42	YR

Sample Information

Client Sample ID: CAN 50293 / FC 12187 **York Sample ID:** 25C1664-01

York Project (SDG) No.	Client Project ID	Matrix	Collection Date/Time	Date Received
25C1664	170745301	Air	March 18, 2025 1:55 pm	03/27/2025

Volatile Organics, EPA TO15 Full List

Log-in Notes:

Sample Notes:

Sample Prepared by Method: EPA TO15 PREP

CAS No.	Parameter	Result	Flag	Units	Reported to LOD/MDL	LOQ	Dilution	Reference Method	Date/Time Prepared	Date/Time Analyzed	Analyst
141-78-6	* Ethyl acetate	ND		ug/m³	0.72	0.72	1	EPA TO-15 Certifications:	03/19/2025 14:26	03/19/2025 17:42	YR
100-41-4	Ethyl Benzene	ND		ug/m³	0.43	0.43	1	EPA TO-15 Certifications: NELAC-NY12058,NJDEP-NY037	03/19/2025 14:26	03/19/2025 17:42	YR
87-68-3	Hexachlorobutadiene	ND		ug/m³	1.1	1.1	1	EPA TO-15 Certifications: NELAC-NY12058,NJDEP-NY037	03/19/2025 14:26	03/19/2025 17:42	YR
67-63-0	**Isopropanol**	**0.79**	J	ug/m³	0.49	1.5	1	EPA TO-15 Certifications: NELAC-NY12058,NJDEP-NY037	03/19/2025 14:26	03/19/2025 17:42	YR
80-62-6	Methyl Methacrylate	ND		ug/m³	0.41	0.41	1	EPA TO-15 Certifications: NELAC-NY12058,NJDEP-NY037	03/19/2025 14:26	03/19/2025 17:42	YR
1634-04-4	Methyl tert-butyl ether (MTBE)	ND		ug/m³	0.36	0.36	1	EPA TO-15 Certifications: NELAC-NY12058,NJDEP-NY037	03/19/2025 14:26	03/19/2025 17:42	YR
75-09-2	Methylene chloride	ND		ug/m³	0.69	2.1	1	EPA TO-15 Certifications: NELAC-NY12058,NJDEP-NY037	03/19/2025 14:26	03/19/2025 17:42	YR
91-20-3	* Naphthalene	ND		ug/m³	1.0	1.0	1	EPA TO-15 Certifications: NJDEP-NY037	03/19/2025 14:26	03/19/2025 17:42	YR
142-82-5	n-Heptane	ND		ug/m³	0.41	0.41	1	EPA TO-15 Certifications: NELAC-NY12058,NJDEP-NY037	03/19/2025 14:26	03/19/2025 17:42	YR
110-54-3	n-Hexane	ND		ug/m³	0.35	0.35	1	EPA TO-15 Certifications: NELAC-NY12058,NJDEP-NY037	03/19/2025 14:26	03/19/2025 17:42	YR
95-47-6	o-Xylene	ND		ug/m³	0.43	0.43	1	EPA TO-15 Certifications: NELAC-NY12058,NJDEP-NY037	03/19/2025 14:26	03/19/2025 17:42	YR
179601-23-1	p- & m- Xylenes	ND		ug/m³	0.87	0.87	1	EPA TO-15 Certifications: NELAC-NY12058,NJDEP-NY037	03/19/2025 14:26	03/19/2025 17:42	YR
622-96-8	* p-Ethyltoluene	ND		ug/m³	0.49	0.49	1	EPA TO-15 Certifications:	03/19/2025 14:26	03/19/2025 17:42	YR
115-07-1	* Propylene	ND		ug/m³	0.17	0.17	1	EPA TO-15 Certifications:	03/19/2025 14:26	03/19/2025 17:42	YR
100-42-5	Styrene	ND		ug/m³	0.43	0.43	1	EPA TO-15 Certifications: NELAC-NY12058,NJDEP-NY037	03/19/2025 14:26	03/19/2025 17:42	YR
127-18-4	Tetrachloroethylene	ND		ug/m³	0.68	0.68	1	EPA TO-15 Certifications: NELAC-NY12058,NJDEP-NY037	03/19/2025 14:26	03/19/2025 17:42	YR
109-99-9	* Tetrahydrofuran	ND		ug/m³	0.59	0.59	1	EPA TO-15 Certifications:	03/19/2025 14:26	03/19/2025 17:42	YR
108-88-3	Toluene	ND		ug/m³	0.38	0.38	1	EPA TO-15 Certifications: NELAC-NY12058,NJDEP-NY037	03/19/2025 14:26	03/19/2025 17:42	YR
156-60-5	trans-1,2-Dichloroethylene	ND		ug/m³	0.40	0.40	1	EPA TO-15 Certifications: NELAC-NY12058,NJDEP-NY037	03/19/2025 14:26	03/19/2025 17:42	YR
10061-02-6	trans-1,3-Dichloropropylene	ND		ug/m³	0.45	0.45	1	EPA TO-15 Certifications: NELAC-NY12058,NJDEP-NY037	03/19/2025 14:26	03/19/2025 17:42	YR
79-01-6	Trichloroethylene	ND		ug/m³	0.13	0.13	1	EPA TO-15 Certifications: NELAC-NY12058,NJDEP-NY037	03/19/2025 14:26	03/19/2025 17:42	YR
75-69-4	Trichlorofluoromethane (Freon 11)	ND		ug/m³	0.56	0.56	1	EPA TO-15 Certifications: NELAC-NY12058,NJDEP-NY037	03/19/2025 14:26	03/19/2025 17:42	YR

Sample Information

Client Sample ID: CAN 50293 / FC 12187 **York Sample ID:** 25C1664-01

York Project (SDG) No.	Client Project ID	Matrix	Collection Date/Time	Date Received
25C1664	170745301	Air	March 18, 2025 1:55 pm	03/27/2025

Volatile Organics, EPA TO15 Full List

Log-in Notes:

Sample Notes:

Sample Prepared by Method: EPA TO15 PREP

CAS No.	Parameter	Result	Flag	Units	Reported to LOD/MDL	LOQ	Dilution	Reference Method	Date/Time Prepared	Date/Time Analyzed	Analyst
108-05-4	Vinyl acetate	ND		ug/m^3	0.35	0.35	1	EPA TO-15	03/19/2025 14:26	03/19/2025 17:42	YR
								Certifications:	NELAC-NY12058,NJDEP-NY037		
593-60-2	Vinyl bromide	ND		ug/m^3	0.44	0.44	1	EPA TO-15	03/19/2025 14:26	03/19/2025 17:42	YR
								Certifications:	NELAC-NY12058,NJDEP-NY037		
75-01-4	Vinyl Chloride	ND		ug/m^3	0.13	0.13	1	EPA TO-15	03/19/2025 14:26	03/19/2025 17:42	YR
								Certifications:	NELAC-NY12058,NJDEP-NY037		

Sample Information

Client Sample ID: CAN 37793 / FC 21015 **York Sample ID:** 25C1664-02

York Project (SDG) No.	Client Project ID	Matrix	Collection Date/Time	Date Received
25C1664	170745301	Air	March 18, 2025 2:15 pm	03/27/2025

Volatile Organics, EPA TO15 Full List

Log-in Notes:

Sample Notes:

Sample Prepared by Method: EPA TO15 PREP

CAS No.	Parameter	Result	Flag	Units	Reported to LOD/MDL	LOQ	Dilution	Reference Method	Date/Time Prepared	Date/Time Analyzed	Analyst
630-20-6	* 1,1,1,2-Tetrachloroethane	ND		ug/m³	0.69	0.69	1	EPA TO-15 Certifications:	03/19/2025 14:26	03/19/2025 16:56	YR
71-55-6	1,1,1-Trichloroethane	ND		ug/m³	0.55	0.55	1	EPA TO-15 Certifications: NELAC-NY12058,NJDEP-NY037	03/19/2025 14:26	03/19/2025 16:56	YR
79-34-5	1,1,2,2-Tetrachloroethane	ND		ug/m³	0.69	0.69	1	EPA TO-15 Certifications: NELAC-NY12058,NJDEP-NY037	03/19/2025 14:26	03/19/2025 16:56	YR
76-13-1	1,1,2-Trichloro-1,2,2-trifluoroethane (Freon 113)	ND		ug/m³	0.77	0.77	1	EPA TO-15 Certifications: NELAC-NY12058,NJDEP-NY037	03/19/2025 14:26	03/19/2025 16:56	YR
79-00-5	1,1,2-Trichloroethane	ND		ug/m³	0.55	0.55	1	EPA TO-15 Certifications: NELAC-NY12058,NJDEP-NY037	03/19/2025 14:26	03/19/2025 16:56	YR
75-34-3	1,1-Dichloroethane	ND		ug/m³	0.40	0.40	1	EPA TO-15 Certifications: NELAC-NY12058,NJDEP-NY037	03/19/2025 14:26	03/19/2025 16:56	YR
75-35-4	1,1-Dichloroethylene	ND		ug/m³	0.099	0.099	1	EPA TO-15 Certifications: NELAC-NY12058,NJDEP-NY037	03/19/2025 14:26	03/19/2025 16:56	YR
120-82-1	1,2,4-Trichlorobenzene	ND		ug/m³	0.74	0.74	1	EPA TO-15 Certifications: NELAC-NY12058,NJDEP-NY037	03/19/2025 14:26	03/19/2025 16:56	YR
95-63-6	1,2,4-Trimethylbenzene	ND		ug/m³	0.49	0.49	1	EPA TO-15 Certifications: NELAC-NY12058,NJDEP-NY037	03/19/2025 14:26	03/19/2025 16:56	YR
106-93-4	1,2-Dibromoethane	ND		ug/m³	0.77	0.77	1	EPA TO-15 Certifications: NELAC-NY12058,NJDEP-NY037	03/19/2025 14:26	03/19/2025 16:56	YR
95-50-1	1,2-Dichlorobenzene	ND		ug/m³	0.60	0.60	1	EPA TO-15 Certifications: NELAC-NY12058,NJDEP-NY037	03/19/2025 14:26	03/19/2025 16:56	YR
107-06-2	1,2-Dichloroethane	ND		ug/m³	0.40	0.40	1	EPA TO-15 Certifications: NELAC-NY12058,NJDEP-NY037	03/19/2025 14:26	03/19/2025 16:56	YR
78-87-5	1,2-Dichloropropane	ND		ug/m³	0.46	0.46	1	EPA TO-15 Certifications: NELAC-NY12058,NJDEP-NY037	03/19/2025 14:26	03/19/2025 16:56	YR
76-14-2	1,2-Dichlorotetrafluoroethane	ND		ug/m³	0.70	0.70	1	EPA TO-15 Certifications: NELAC-NY12058,NJDEP-NY037	03/19/2025 14:26	03/19/2025 16:56	YR
108-67-8	1,3,5-Trimethylbenzene	ND		ug/m³	0.49	0.49	1	EPA TO-15 Certifications: NELAC-NY12058,NJDEP-NY037	03/19/2025 14:26	03/19/2025 16:56	YR
106-99-0	1,3-Butadiene	ND		ug/m³	0.66	0.66	1	EPA TO-15 Certifications: NELAC-NY12058,NJDEP-NY037	03/19/2025 14:26	03/19/2025 16:56	YR
541-73-1	1,3-Dichlorobenzene	ND		ug/m³	0.60	0.60	1	EPA TO-15 Certifications: NELAC-NY12058,NJDEP-NY037	03/19/2025 14:26	03/19/2025 16:56	YR
142-28-9	* 1,3-Dichloropropane	ND		ug/m³	0.46	0.46	1	EPA TO-15 Certifications:	03/19/2025 14:26	03/19/2025 16:56	YR
106-46-7	1,4-Dichlorobenzene	ND		ug/m³	0.60	0.60	1	EPA TO-15 Certifications: NELAC-NY12058,NJDEP-NY037	03/19/2025 14:26	03/19/2025 16:56	YR
123-91-1	1,4-Dioxane	ND		ug/m³	0.72	0.72	1	EPA TO-15 Certifications: NELAC-NY12058,NJDEP-NY037	03/19/2025 14:26	03/19/2025 16:56	YR
540-84-1	* 2,2,4-Trimethylpentane	ND		ug/m³	0.12	0.23	1	EPA TO-15 Certifications:	03/19/2025 14:26	03/19/2025 16:56	YR
78-93-3	2-Butanone	ND		ug/m³	0.29	0.29	1	EPA TO-15 Certifications: NELAC-NY12058,NJDEP-NY037	03/19/2025 14:26	03/19/2025 16:56	YR

Sample Information

Client Sample ID: CAN 37793 / FC 21015 **York Sample ID:** 25C1664-02

York Project (SDG) No.	Client Project ID	Matrix	Collection Date/Time	Date Received
25C1664	170745301	Air	March 18, 2025 2:15 pm	03/27/2025

Volatile Organics, EPA TO15 Full List

Log-in Notes:

Sample Notes:

Sample Prepared by Method: EPA TO15 PREP

CAS No.	Parameter	Result	Flag	Units	Reported to LOD/MDL	LOQ	Dilution	Reference Method	Date/Time Prepared	Date/Time Analyzed	Analyst
591-78-6	* 2-Hexanone	ND		ug/m³	0.82	0.82	1	EPA TO-15 Certifications:	03/19/2025 14:26	03/19/2025 16:56	YR
107-05-1	3-Chloropropene	ND		ug/m³	1.6	1.6	1	EPA TO-15 Certifications: NELAC-NY12058,NJDEP-NY037	03/19/2025 14:26	03/19/2025 16:56	YR
108-10-1	4-Methyl-2-pentanone	ND		ug/m³	0.41	0.41	1	EPA TO-15 Certifications: NELAC-NY12058,NJDEP-NY037	03/19/2025 14:26	03/19/2025 16:56	YR
67-64-1	Acetone	ND		ug/m³	0.48	1.9	1	EPA TO-15 Certifications: NELAC-NY12058,NJDEP-NY037	03/19/2025 14:26	03/19/2025 16:56	YR
107-13-1	Acrylonitrile	ND		ug/m³	0.22	2.8	1	EPA TO-15 Certifications: NELAC-NY12058,NJDEP-NY037	03/19/2025 14:26	03/19/2025 16:56	YR
71-43-2	Benzene	ND		ug/m³	0.32	0.32	1	EPA TO-15 Certifications: NELAC-NY12058,NJDEP-NY037	03/19/2025 14:26	03/19/2025 16:56	YR
100-44-7	Benzyl chloride	ND		ug/m³	0.52	0.52	1	EPA TO-15 Certifications: NELAC-NY12058,NJDEP-NY037	03/19/2025 14:26	03/19/2025 16:56	YR
75-27-4	Bromodichloromethane	ND		ug/m³	0.67	0.67	1	EPA TO-15 Certifications: NELAC-NY12058,NJDEP-NY037	03/19/2025 14:26	03/19/2025 16:56	YR
75-25-2	Bromoform	ND		ug/m³	1.0	1.0	1	EPA TO-15 Certifications: NELAC-NY12058,NJDEP-NY037	03/19/2025 14:26	03/19/2025 16:56	YR
74-83-9	Bromomethane	ND		ug/m³	0.39	0.39	1	EPA TO-15 Certifications: NELAC-NY12058,NJDEP-NY037	03/19/2025 14:26	03/19/2025 16:56	YR
75-15-0	Carbon disulfide	ND		ug/m³	0.31	0.31	1	EPA TO-15 Certifications: NELAC-NY12058,NJDEP-NY037	03/19/2025 14:26	03/19/2025 16:56	YR
56-23-5	Carbon tetrachloride	ND		ug/m³	0.16	0.16	1	EPA TO-15 Certifications: NELAC-NY12058,NJDEP-NY037	03/19/2025 14:26	03/19/2025 16:56	YR
108-90-7	Chlorobenzene	ND		ug/m³	0.46	0.46	1	EPA TO-15 Certifications: NELAC-NY12058,NJDEP-NY037	03/19/2025 14:26	03/19/2025 16:56	YR
75-00-3	Chloroethane	ND		ug/m³	0.26	0.26	1	EPA TO-15 Certifications: NELAC-NY12058,NJDEP-NY037	03/19/2025 14:26	03/19/2025 16:56	YR
67-66-3	Chloroform	ND		ug/m³	0.49	0.49	1	EPA TO-15 Certifications: NELAC-NY12058,NJDEP-NY037	03/19/2025 14:26	03/19/2025 16:56	YR
74-87-3	Chloromethane	ND		ug/m³	0.21	0.21	1	EPA TO-15 Certifications: NELAC-NY12058,NJDEP-NY037	03/19/2025 14:26	03/19/2025 16:56	YR
156-59-2	cis-1,2-Dichloroethylene	ND		ug/m³	0.099	0.099	1	EPA TO-15 Certifications: NELAC-NY12058,NJDEP-NY037	03/19/2025 14:26	03/19/2025 16:56	YR
10061-01-5	cis-1,3-Dichloropropylene	ND		ug/m³	0.45	0.45	1	EPA TO-15 Certifications: NELAC-NY12058,NJDEP-NY037	03/19/2025 14:26	03/19/2025 16:56	YR
110-82-7	Cyclohexane	ND		ug/m³	0.34	0.34	1	EPA TO-15 Certifications: NELAC-NY12058,NJDEP-NY037	03/19/2025 14:26	03/19/2025 16:56	YR
124-48-1	Dibromochloromethane	ND		ug/m³	0.85	0.85	1	EPA TO-15 Certifications: NELAC-NY12058,NJDEP-NY037	03/19/2025 14:26	03/19/2025 16:56	YR
75-71-8	Dichlorodifluoromethane	ND		ug/m³	0.49	0.49	1	EPA TO-15 Certifications: NELAC-NY12058,NJDEP-NY037	03/19/2025 14:26	03/19/2025 16:56	YR
141-78-6	* Ethyl acetate	ND		ug/m³	0.72	0.72	1	EPA TO-15 Certifications:	03/19/2025 14:26	03/19/2025 16:56	YR

Sample Information

Client Sample ID: CAN 37793 / FC 21015 **York Sample ID:** 25C1664-02

York Project (SDG) No.	Client Project ID	Matrix	Collection Date/Time	Date Received
25C1664	170745301	Air	March 18, 2025 2:15 pm	03/27/2025

Volatile Organics, EPA TO15 Full List

Log-in Notes:

Sample Notes:

Sample Prepared by Method: EPA TO15 PREP

CAS No.	Parameter	Result	Flag	Units	Reported to LOD/MDL	LOQ	Dilution	Reference Method	Date/Time Prepared	Date/Time Analyzed	Analyst
100-41-4	Ethyl Benzene	ND		ug/m³	0.43	0.43	1	EPA TO-15	03/19/2025 14:26	03/19/2025 16:56	YR
								Certifications:	NELAC-NY12058,NJDEP-NY037		
87-68-3	Hexachlorobutadiene	ND		ug/m³	1.1	1.1	1	EPA TO-15	03/19/2025 14:26	03/19/2025 16:56	YR
								Certifications:	NELAC-NY12058,NJDEP-NY037		
67-63-0	**Isopropanol**	**0.84**	J	ug/m³	0.49	1.5	1	EPA TO-15	03/19/2025 14:26	03/19/2025 16:56	YR
								Certifications:	NELAC-NY12058,NJDEP-NY037		
80-62-6	Methyl Methacrylate	ND		ug/m³	0.41	0.41	1	EPA TO-15	03/19/2025 14:26	03/19/2025 16:56	YR
								Certifications:	NELAC-NY12058,NJDEP-NY037		
1634-04-4	Methyl tert-butyl ether (MTBE)	ND		ug/m³	0.36	0.36	1	EPA TO-15	03/19/2025 14:26	03/19/2025 16:56	YR
								Certifications:	NELAC-NY12058,NJDEP-NY037		
75-09-2	Methylene chloride	ND		ug/m³	0.69	2.1	1	EPA TO-15	03/19/2025 14:26	03/19/2025 16:56	YR
								Certifications:	NELAC-NY12058,NJDEP-NY037		
91-20-3	* Naphthalene	ND		ug/m³	1.0	1.0	1	EPA TO-15	03/19/2025 14:26	03/19/2025 16:56	YR
								Certifications:	NJDEP-NY037		
142-82-5	n-Heptane	ND		ug/m³	0.41	0.41	1	EPA TO-15	03/19/2025 14:26	03/19/2025 16:56	YR
								Certifications:	NELAC-NY12058,NJDEP-NY037		
110-54-3	n-Hexane	ND		ug/m³	0.35	0.35	1	EPA TO-15	03/19/2025 14:26	03/19/2025 16:56	YR
								Certifications:	NELAC-NY12058,NJDEP-NY037		
95-47-6	o-Xylene	ND		ug/m³	0.43	0.43	1	EPA TO-15	03/19/2025 14:26	03/19/2025 16:56	YR
								Certifications:	NELAC-NY12058,NJDEP-NY037		
179601-23-1	p- & m- Xylenes	ND		ug/m³	0.87	0.87	1	EPA TO-15	03/19/2025 14:26	03/19/2025 16:56	YR
								Certifications:	NELAC-NY12058,NJDEP-NY037		
622-96-8	* p-Ethyltoluene	ND		ug/m³	0.49	0.49	1	EPA TO-15	03/19/2025 14:26	03/19/2025 16:56	YR
								Certifications:			
115-07-1	* Propylene	ND		ug/m³	0.17	0.17	1	EPA TO-15	03/19/2025 14:26	03/19/2025 16:56	YR
								Certifications:			
100-42-5	Styrene	ND		ug/m³	0.43	0.43	1	EPA TO-15	03/19/2025 14:26	03/19/2025 16:56	YR
								Certifications:	NELAC-NY12058,NJDEP-NY037		
127-18-4	Tetrachloroethylene	ND		ug/m³	0.68	0.68	1	EPA TO-15	03/19/2025 14:26	03/19/2025 16:56	YR
								Certifications:	NELAC-NY12058,NJDEP-NY037		
109-99-9	* Tetrahydrofuran	ND		ug/m³	0.59	0.59	1	EPA TO-15	03/19/2025 14:26	03/19/2025 16:56	YR
								Certifications:			
108-88-3	Toluene	ND		ug/m³	0.38	0.38	1	EPA TO-15	03/19/2025 14:26	03/19/2025 16:56	YR
								Certifications:	NELAC-NY12058,NJDEP-NY037		
156-60-5	trans-1,2-Dichloroethylene	ND		ug/m³	0.40	0.40	1	EPA TO-15	03/19/2025 14:26	03/19/2025 16:56	YR
								Certifications:	NELAC-NY12058,NJDEP-NY037		
10061-02-6	trans-1,3-Dichloropropylene	ND		ug/m³	0.45	0.45	1	EPA TO-15	03/19/2025 14:26	03/19/2025 16:56	YR
								Certifications:	NELAC-NY12058,NJDEP-NY037		
79-01-6	Trichloroethylene	ND		ug/m³	0.13	0.13	1	EPA TO-15	03/19/2025 14:26	03/19/2025 16:56	YR
								Certifications:	NELAC-NY12058,NJDEP-NY037		
75-69-4	Trichlorofluoromethane (Freon 11)	ND		ug/m³	0.56	0.56	1	EPA TO-15	03/19/2025 14:26	03/19/2025 16:56	YR
								Certifications:	NELAC-NY12058,NJDEP-NY037		
108-05-4	Vinyl acetate	ND		ug/m³	0.35	0.35	1	EPA TO-15	03/19/2025 14:26	03/19/2025 16:56	YR
								Certifications:	NELAC-NY12058,NJDEP-NY037		

Sample Information

Client Sample ID: CAN 37793 / FC 21015 **York Sample ID:** 25C1664-02

York Project (SDG) No.	Client Project ID	Matrix	Collection Date/Time	Date Received
25C1664	170745301	Air	March 18, 2025 2:15 pm	03/27/2025

Volatile Organics, EPA TO15 Full List

Log-in Notes:

Sample Notes:

Sample Prepared by Method: EPA TO15 PREP

CAS No.	Parameter	Result	Flag	Units	Reported to LOD/MDL	LOQ	Dilution	Reference Method	Date/Time Prepared	Date/Time Analyzed	Analyst
593-60-2	Vinyl bromide	ND		ug/m^3	0.44	0.44	1	EPA TO-15	03/19/2025 14:26	03/19/2025 16:56	YR
								Certifications:	NELAC-NY12058,NJDEP-NY037		
75-01-4	Vinyl Chloride	ND		ug/m^3	0.13	0.13	1	EPA TO-15	03/19/2025 14:26	03/19/2025 16:56	YR
								Certifications:	NELAC-NY12058,NJDEP-NY037		

Sample Information

Client Sample ID: CAN 50961 / FC 5611 **York Sample ID:** 25C1664-03

York Project (SDG) No.	Client Project ID	Matrix	Collection Date/Time	Date Received
25C1664	170745301	Air	March 19, 2025 3:35 pm	03/27/2025

Volatile Organics, EPA TO15 Full List

Log-in Notes:

Sample Notes:

Sample Prepared by Method: EPA TO15 PREP

CAS No.	Parameter	Result	Flag	Units	Reported to LOD/MDL	LOQ	Dilution	Reference Method	Date/Time Prepared	Date/Time Analyzed	Analyst
630-20-6	* 1,1,1,2-Tetrachloroethane	ND		ug/m³	0.69	0.69	1	EPA TO-15 Certifications:	03/24/2025 07:26	03/24/2025 15:10	YR
71-55-6	1,1,1-Trichloroethane	ND		ug/m³	0.55	0.55	1	EPA TO-15 Certifications: NELAC-NY12058,NJDEP-NY037	03/24/2025 07:26	03/24/2025 15:10	YR
79-34-5	1,1,2,2-Tetrachloroethane	ND		ug/m³	0.69	0.69	1	EPA TO-15 Certifications: NELAC-NY12058,NJDEP-NY037	03/24/2025 07:26	03/24/2025 15:10	YR
76-13-1	1,1,2-Trichloro-1,2,2-trifluoroethane (Freon 113)	ND		ug/m³	0.77	0.77	1	EPA TO-15 Certifications: NELAC-NY12058,NJDEP-NY037	03/24/2025 07:26	03/24/2025 15:10	YR
79-00-5	1,1,2-Trichloroethane	ND		ug/m³	0.55	0.55	1	EPA TO-15 Certifications: NELAC-NY12058,NJDEP-NY037	03/24/2025 07:26	03/24/2025 15:10	YR
75-34-3	1,1-Dichloroethane	ND		ug/m³	0.40	0.40	1	EPA TO-15 Certifications: NELAC-NY12058,NJDEP-NY037	03/24/2025 07:26	03/24/2025 15:10	YR
75-35-4	1,1-Dichloroethylene	ND		ug/m³	0.099	0.099	1	EPA TO-15 Certifications: NELAC-NY12058,NJDEP-NY037	03/24/2025 07:26	03/24/2025 15:10	YR
120-82-1	1,2,4-Trichlorobenzene	ND		ug/m³	0.74	0.74	1	EPA TO-15 Certifications: NELAC-NY12058,NJDEP-NY037	03/24/2025 07:26	03/24/2025 15:10	YR
95-63-6	1,2,4-Trimethylbenzene	ND		ug/m³	0.49	0.49	1	EPA TO-15 Certifications: NELAC-NY12058,NJDEP-NY037	03/24/2025 07:26	03/24/2025 15:10	YR
106-93-4	1,2-Dibromoethane	ND		ug/m³	0.77	0.77	1	EPA TO-15 Certifications: NELAC-NY12058,NJDEP-NY037	03/24/2025 07:26	03/24/2025 15:10	YR
95-50-1	1,2-Dichlorobenzene	ND		ug/m³	0.60	0.60	1	EPA TO-15 Certifications: NELAC-NY12058,NJDEP-NY037	03/24/2025 07:26	03/24/2025 15:10	YR
107-06-2	1,2-Dichloroethane	ND		ug/m³	0.40	0.40	1	EPA TO-15 Certifications: NELAC-NY12058,NJDEP-NY037	03/24/2025 07:26	03/24/2025 15:10	YR
78-87-5	1,2-Dichloropropane	ND		ug/m³	0.46	0.46	1	EPA TO-15 Certifications: NELAC-NY12058,NJDEP-NY037	03/24/2025 07:26	03/24/2025 15:10	YR
76-14-2	1,2-Dichlorotetrafluoroethane	ND		ug/m³	0.70	0.70	1	EPA TO-15 Certifications: NELAC-NY12058,NJDEP-NY037	03/24/2025 07:26	03/24/2025 15:10	YR
108-67-8	1,3,5-Trimethylbenzene	ND		ug/m³	0.49	0.49	1	EPA TO-15 Certifications: NELAC-NY12058,NJDEP-NY037	03/24/2025 07:26	03/24/2025 15:10	YR
106-99-0	1,3-Butadiene	ND		ug/m³	0.66	0.66	1	EPA TO-15 Certifications: NELAC-NY12058,NJDEP-NY037	03/24/2025 07:26	03/24/2025 15:10	YR
541-73-1	1,3-Dichlorobenzene	ND		ug/m³	0.60	0.60	1	EPA TO-15 Certifications: NELAC-NY12058,NJDEP-NY037	03/24/2025 07:26	03/24/2025 15:10	YR
142-28-9	* 1,3-Dichloropropane	ND		ug/m³	0.46	0.46	1	EPA TO-15 Certifications:	03/24/2025 07:26	03/24/2025 15:10	YR
106-46-7	1,4-Dichlorobenzene	ND		ug/m³	0.60	0.60	1	EPA TO-15 Certifications: NELAC-NY12058,NJDEP-NY037	03/24/2025 07:26	03/24/2025 15:10	YR
123-91-1	1,4-Dioxane	ND		ug/m³	0.72	0.72	1	EPA TO-15 Certifications: NELAC-NY12058,NJDEP-NY037	03/24/2025 07:26	03/24/2025 15:10	YR
540-84-1	* 2,2,4-Trimethylpentane	ND		ug/m³	0.12	0.23	1	EPA TO-15 Certifications:	03/24/2025 07:26	03/24/2025 15:10	YR
78-93-3	2-Butanone	ND		ug/m³	0.29	0.29	1	EPA TO-15 Certifications: NELAC-NY12058,NJDEP-NY037	03/24/2025 07:26	03/24/2025 15:10	YR

Sample Information

Client Sample ID: CAN 50961 / FC 5611 **York Sample ID:** 25C1664-03

York Project (SDG) No.	Client Project ID	Matrix	Collection Date/Time	Date Received
25C1664	170745301	Air	March 19, 2025 3:35 pm	03/27/2025

Volatile Organics, EPA TO15 Full List

Log-in Notes:

Sample Notes:

Sample Prepared by Method: EPA TO15 PREP

CAS No.	Parameter	Result	Flag	Units	Reported to LOD/MDL	LOQ	Dilution	Reference Method	Date/Time Prepared	Date/Time Analyzed	Analyst
591-78-6	* 2-Hexanone	ND		ug/m³	0.82	0.82	1	EPA TO-15 Certifications:	03/24/2025 07:26	03/24/2025 15:10	YR
107-05-1	3-Chloropropene	ND		ug/m³	1.6	1.6	1	EPA TO-15 Certifications: NELAC-NY12058,NJDEP-NY037	03/24/2025 07:26	03/24/2025 15:10	YR
108-10-1	4-Methyl-2-pentanone	ND		ug/m³	0.41	0.41	1	EPA TO-15 Certifications: NELAC-NY12058,NJDEP-NY037	03/24/2025 07:26	03/24/2025 15:10	YR
67-64-1	Acetone	ND		ug/m³	0.48	1.9	1	EPA TO-15 Certifications: NELAC-NY12058,NJDEP-NY037	03/24/2025 07:26	03/24/2025 15:10	YR
107-13-1	Acrylonitrile	ND		ug/m³	0.22	2.8	1	EPA TO-15 Certifications: NELAC-NY12058,NJDEP-NY037	03/24/2025 07:26	03/24/2025 15:10	YR
71-43-2	Benzene	ND		ug/m³	0.32	0.32	1	EPA TO-15 Certifications: NELAC-NY12058,NJDEP-NY037	03/24/2025 07:26	03/24/2025 15:10	YR
100-44-7	Benzyl chloride	ND		ug/m³	0.52	0.52	1	EPA TO-15 Certifications: NELAC-NY12058,NJDEP-NY037	03/24/2025 07:26	03/24/2025 15:10	YR
75-27-4	Bromodichloromethane	ND		ug/m³	0.67	0.67	1	EPA TO-15 Certifications: NELAC-NY12058,NJDEP-NY037	03/24/2025 07:26	03/24/2025 15:10	YR
75-25-2	Bromoform	ND		ug/m³	1.0	1.0	1	EPA TO-15 Certifications: NELAC-NY12058,NJDEP-NY037	03/24/2025 07:26	03/24/2025 15:10	YR
74-83-9	Bromomethane	ND		ug/m³	0.39	0.39	1	EPA TO-15 Certifications: NELAC-NY12058,NJDEP-NY037	03/24/2025 07:26	03/24/2025 15:10	YR
75-15-0	Carbon disulfide	ND		ug/m³	0.31	0.31	1	EPA TO-15 Certifications: NELAC-NY12058,NJDEP-NY037	03/24/2025 07:26	03/24/2025 15:10	YR
56-23-5	Carbon tetrachloride	ND		ug/m³	0.16	0.16	1	EPA TO-15 Certifications: NELAC-NY12058,NJDEP-NY037	03/24/2025 07:26	03/24/2025 15:10	YR
108-90-7	Chlorobenzene	ND		ug/m³	0.46	0.46	1	EPA TO-15 Certifications: NELAC-NY12058,NJDEP-NY037	03/24/2025 07:26	03/24/2025 15:10	YR
75-00-3	Chloroethane	ND		ug/m³	0.26	0.26	1	EPA TO-15 Certifications: NELAC-NY12058,NJDEP-NY037	03/24/2025 07:26	03/24/2025 15:10	YR
67-66-3	Chloroform	ND		ug/m³	0.49	0.49	1	EPA TO-15 Certifications: NELAC-NY12058,NJDEP-NY037	03/24/2025 07:26	03/24/2025 15:10	YR
74-87-3	Chloromethane	ND		ug/m³	0.21	0.21	1	EPA TO-15 Certifications: NELAC-NY12058,NJDEP-NY037	03/24/2025 07:26	03/24/2025 15:10	YR
156-59-2	cis-1,2-Dichloroethylene	ND		ug/m³	0.099	0.099	1	EPA TO-15 Certifications: NELAC-NY12058,NJDEP-NY037	03/24/2025 07:26	03/24/2025 15:10	YR
10061-01-5	cis-1,3-Dichloropropylene	ND		ug/m³	0.45	0.45	1	EPA TO-15 Certifications: NELAC-NY12058,NJDEP-NY037	03/24/2025 07:26	03/24/2025 15:10	YR
110-82-7	Cyclohexane	ND		ug/m³	0.34	0.34	1	EPA TO-15 Certifications: NELAC-NY12058,NJDEP-NY037	03/24/2025 07:26	03/24/2025 15:10	YR
124-48-1	Dibromochloromethane	ND		ug/m³	0.85	0.85	1	EPA TO-15 Certifications: NELAC-NY12058,NJDEP-NY037	03/24/2025 07:26	03/24/2025 15:10	YR
75-71-8	Dichlorodifluoromethane	ND		ug/m³	0.49	0.49	1	EPA TO-15 Certifications: NELAC-NY12058,NJDEP-NY037	03/24/2025 07:26	03/24/2025 15:10	YR
141-78-6	* Ethyl acetate	ND		ug/m³	0.72	0.72	1	EPA TO-15 Certifications:	03/24/2025 07:26	03/24/2025 15:10	YR

Sample Information

Client Sample ID: CAN 50961 / FC 5611 **York Sample ID:** 25C1664-03

York Project (SDG) No.	Client Project ID	Matrix	Collection Date/Time	Date Received
25C1664	170745301	Air	March 19, 2025 3:35 pm	03/27/2025

Volatile Organics, EPA TO15 Full List

Log-in Notes:

Sample Notes:

Sample Prepared by Method: EPA TO15 PREP

CAS No.	Parameter	Result	Flag	Units	Reported to LOD/MDL	LOQ	Dilution	Reference Method	Date/Time Prepared	Date/Time Analyzed	Analyst
100-41-4	Ethyl Benzene	ND		ug/m³	0.43	0.43	1	EPA TO-15	03/24/2025 07:26	03/24/2025 15:10	YR
								Certifications:	NELAC-NY12058,NJDEP-NY037		
87-68-3	Hexachlorobutadiene	ND		ug/m³	1.1	1.1	1	EPA TO-15	03/24/2025 07:26	03/24/2025 15:10	YR
								Certifications:	NELAC-NY12058,NJDEP-NY037		
67-63-0	Isopropanol	ND		ug/m³	0.49	1.5	1	EPA TO-15	03/24/2025 07:26	03/24/2025 15:10	YR
								Certifications:	NELAC-NY12058,NJDEP-NY037		
80-62-6	Methyl Methacrylate	ND		ug/m³	0.41	0.41	1	EPA TO-15	03/24/2025 07:26	03/24/2025 15:10	YR
								Certifications:	NELAC-NY12058,NJDEP-NY037		
1634-04-4	Methyl tert-butyl ether (MTBE)	ND		ug/m³	0.36	0.36	1	EPA TO-15	03/24/2025 07:26	03/24/2025 15:10	YR
								Certifications:	NELAC-NY12058,NJDEP-NY037		
75-09-2	Methylene chloride	ND		ug/m³	0.69	2.1	1	EPA TO-15	03/24/2025 07:26	03/24/2025 15:10	YR
								Certifications:	NELAC-NY12058,NJDEP-NY037		
91-20-3	* Naphthalene	ND		ug/m³	1.0	1.0	1	EPA TO-15	03/24/2025 07:26	03/24/2025 15:10	YR
								Certifications:	NJDEP-NY037		
142-82-5	n-Heptane	ND		ug/m³	0.41	0.41	1	EPA TO-15	03/24/2025 07:26	03/24/2025 15:10	YR
								Certifications:	NELAC-NY12058,NJDEP-NY037		
110-54-3	n-Hexane	ND		ug/m³	0.35	0.35	1	EPA TO-15	03/24/2025 07:26	03/24/2025 15:10	YR
								Certifications:	NELAC-NY12058,NJDEP-NY037		
95-47-6	o-Xylene	ND		ug/m³	0.43	0.43	1	EPA TO-15	03/24/2025 07:26	03/24/2025 15:10	YR
								Certifications:	NELAC-NY12058,NJDEP-NY037		
179601-23-1	p- & m- Xylenes	ND		ug/m³	0.87	0.87	1	EPA TO-15	03/24/2025 07:26	03/24/2025 15:10	YR
								Certifications:	NELAC-NY12058,NJDEP-NY037		
622-96-8	* p-Ethyltoluene	ND		ug/m³	0.49	0.49	1	EPA TO-15	03/24/2025 07:26	03/24/2025 15:10	YR
								Certifications:			
115-07-1	* Propylene	ND		ug/m³	0.17	0.17	1	EPA TO-15	03/24/2025 07:26	03/24/2025 15:10	YR
								Certifications:			
100-42-5	Styrene	ND		ug/m³	0.43	0.43	1	EPA TO-15	03/24/2025 07:26	03/24/2025 15:10	YR
								Certifications:	NELAC-NY12058,NJDEP-NY037		
127-18-4	Tetrachloroethylene	ND		ug/m³	0.68	0.68	1	EPA TO-15	03/24/2025 07:26	03/24/2025 15:10	YR
								Certifications:	NELAC-NY12058,NJDEP-NY037		
109-99-9	* Tetrahydrofuran	ND		ug/m³	0.59	0.59	1	EPA TO-15	03/24/2025 07:26	03/24/2025 15:10	YR
								Certifications:			
108-88-3	Toluene	ND		ug/m³	0.38	0.38	1	EPA TO-15	03/24/2025 07:26	03/24/2025 15:10	YR
								Certifications:	NELAC-NY12058,NJDEP-NY037		
156-60-5	trans-1,2-Dichloroethylene	ND		ug/m³	0.40	0.40	1	EPA TO-15	03/24/2025 07:26	03/24/2025 15:10	YR
								Certifications:	NELAC-NY12058,NJDEP-NY037		
10061-02-6	trans-1,3-Dichloropropylene	ND		ug/m³	0.45	0.45	1	EPA TO-15	03/24/2025 07:26	03/24/2025 15:10	YR
								Certifications:	NELAC-NY12058,NJDEP-NY037		
79-01-6	Trichloroethylene	ND		ug/m³	0.13	0.13	1	EPA TO-15	03/24/2025 07:26	03/24/2025 15:10	YR
								Certifications:	NELAC-NY12058,NJDEP-NY037		
75-69-4	Trichlorofluoromethane (Freon 11)	ND		ug/m³	0.56	0.56	1	EPA TO-15	03/24/2025 07:26	03/24/2025 15:10	YR
								Certifications:	NELAC-NY12058,NJDEP-NY037		
108-05-4	Vinyl acetate	ND		ug/m³	0.35	0.35	1	EPA TO-15	03/24/2025 07:26	03/24/2025 15:10	YR
								Certifications:	NELAC-NY12058,NJDEP-NY037		

Sample Information

Client Sample ID: CAN 50961 / FC 5611 **York Sample ID:** 25C1664-03

York Project (SDG) No.	Client Project ID	Matrix	Collection Date/Time	Date Received
25C1664	170745301	Air	March 19, 2025 3:35 pm	03/27/2025

Volatile Organics, EPA TO15 Full List

Log-in Notes:

Sample Notes:

Sample Prepared by Method: EPA TO15 PREP

CAS No.	Parameter	Result	Flag	Units	Reported to LOD/MDL	LOQ	Dilution	Reference Method	Date/Time Prepared	Date/Time Analyzed	Analyst
593-60-2	Vinyl bromide	ND		ug/m^3	0.44	0.44	1	EPA TO-15	03/24/2025 07:26	03/24/2025 15:10	YR
								Certifications: NELAC-NY12058,NJDEP-NY037			
75-01-4	Vinyl Chloride	ND		ug/m^3	0.13	0.13	1	EPA TO-15	03/24/2025 07:26	03/24/2025 15:10	YR
								Certifications: NELAC-NY12058,NJDEP-NY037			

Sample Information

Client Sample ID: CAN 49982 / FC 5609 **York Sample ID:** 25C1664-04

York Project (SDG) No.	Client Project ID	Matrix	Collection Date/Time	Date Received
25C1664	170745301	Air	March 20, 2025 2:09 pm	03/27/2025

Volatile Organics, EPA TO15 Full List

Log-in Notes:

Sample Notes:

Sample Prepared by Method: EPA TO15 PREP

CAS No.	Parameter	Result	Flag	Units	Reported to LOD/MDL	LOQ	Dilution	Reference Method	Date/Time Prepared	Date/Time Analyzed	Analyst
630-20-6	* 1,1,1,2-Tetrachloroethane	ND		ug/m³	0.69	0.69	1	EPA TO-15	03/24/2025 07:26	03/24/2025 15:56	YR
								Certifications:			
71-55-6	1,1,1-Trichloroethane	ND		ug/m³	0.55	0.55	1	EPA TO-15	03/24/2025 07:26	03/24/2025 15:56	YR
								Certifications:	NELAC-NY12058,NJDEP-NY037		
79-34-5	1,1,2,2-Tetrachloroethane	ND		ug/m³	0.69	0.69	1	EPA TO-15	03/24/2025 07:26	03/24/2025 15:56	YR
								Certifications:	NELAC-NY12058,NJDEP-NY037		
76-13-1	1,1,2-Trichloro-1,2,2-trifluoroethane (Freon 113)	ND		ug/m³	0.77	0.77	1	EPA TO-15	03/24/2025 07:26	03/24/2025 15:56	YR
								Certifications:	NELAC-NY12058,NJDEP-NY037		
79-00-5	1,1,2-Trichloroethane	ND		ug/m³	0.55	0.55	1	EPA TO-15	03/24/2025 07:26	03/24/2025 15:56	YR
								Certifications:	NELAC-NY12058,NJDEP-NY037		
75-34-3	1,1-Dichloroethane	ND		ug/m³	0.40	0.40	1	EPA TO-15	03/24/2025 07:26	03/24/2025 15:56	YR
								Certifications:	NELAC-NY12058,NJDEP-NY037		
75-35-4	1,1-Dichloroethylene	ND		ug/m³	0.099	0.099	1	EPA TO-15	03/24/2025 07:26	03/24/2025 15:56	YR
								Certifications:	NELAC-NY12058,NJDEP-NY037		
120-82-1	1,2,4-Trichlorobenzene	ND		ug/m³	0.74	0.74	1	EPA TO-15	03/24/2025 07:26	03/24/2025 15:56	YR
								Certifications:	NELAC-NY12058,NJDEP-NY037		
95-63-6	1,2,4-Trimethylbenzene	ND		ug/m³	0.49	0.49	1	EPA TO-15	03/24/2025 07:26	03/24/2025 15:56	YR
								Certifications:	NELAC-NY12058,NJDEP-NY037		
106-93-4	1,2-Dibromoethane	ND		ug/m³	0.77	0.77	1	EPA TO-15	03/24/2025 07:26	03/24/2025 15:56	YR
								Certifications:	NELAC-NY12058,NJDEP-NY037		
95-50-1	1,2-Dichlorobenzene	ND		ug/m³	0.60	0.60	1	EPA TO-15	03/24/2025 07:26	03/24/2025 15:56	YR
								Certifications:	NELAC-NY12058,NJDEP-NY037		
107-06-2	1,2-Dichloroethane	ND		ug/m³	0.40	0.40	1	EPA TO-15	03/24/2025 07:26	03/24/2025 15:56	YR
								Certifications:	NELAC-NY12058,NJDEP-NY037		
78-87-5	1,2-Dichloropropane	ND		ug/m³	0.46	0.46	1	EPA TO-15	03/24/2025 07:26	03/24/2025 15:56	YR
								Certifications:	NELAC-NY12058,NJDEP-NY037		
76-14-2	1,2-Dichlorotetrafluoroethane	ND		ug/m³	0.70	0.70	1	EPA TO-15	03/24/2025 07:26	03/24/2025 15:56	YR
								Certifications:	NELAC-NY12058,NJDEP-NY037		
108-67-8	1,3,5-Trimethylbenzene	ND		ug/m³	0.49	0.49	1	EPA TO-15	03/24/2025 07:26	03/24/2025 15:56	YR
								Certifications:	NELAC-NY12058,NJDEP-NY037		
106-99-0	1,3-Butadiene	ND		ug/m³	0.66	0.66	1	EPA TO-15	03/24/2025 07:26	03/24/2025 15:56	YR
								Certifications:	NELAC-NY12058,NJDEP-NY037		
541-73-1	1,3-Dichlorobenzene	ND		ug/m³	0.60	0.60	1	EPA TO-15	03/24/2025 07:26	03/24/2025 15:56	YR
								Certifications:	NELAC-NY12058,NJDEP-NY037		
142-28-9	* 1,3-Dichloropropane	ND		ug/m³	0.46	0.46	1	EPA TO-15	03/24/2025 07:26	03/24/2025 15:56	YR
								Certifications:			
106-46-7	1,4-Dichlorobenzene	ND		ug/m³	0.60	0.60	1	EPA TO-15	03/24/2025 07:26	03/24/2025 15:56	YR
								Certifications:	NELAC-NY12058,NJDEP-NY037		
123-91-1	1,4-Dioxane	ND		ug/m³	0.72	0.72	1	EPA TO-15	03/24/2025 07:26	03/24/2025 15:56	YR
								Certifications:	NELAC-NY12058,NJDEP-NY037		
540-84-1	* 2,2,4-Trimethylpentane	ND		ug/m³	0.12	0.23	1	EPA TO-15	03/24/2025 07:26	03/24/2025 15:56	YR
								Certifications:			
78-93-3	2-Butanone	ND		ug/m³	0.29	0.29	1	EPA TO-15	03/24/2025 07:26	03/24/2025 15:56	YR
								Certifications:	NELAC-NY12058,NJDEP-NY037		

Sample Information

Client Sample ID: CAN 49982 / FC 5609 **York Sample ID:** 25C1664-04

York Project (SDG) No.	Client Project ID	Matrix	Collection Date/Time	Date Received
25C1664	170745301	Air	March 20, 2025 2:09 pm	03/27/2025

Volatile Organics, EPA TO15 Full List

Log-in Notes:

Sample Notes:

Sample Prepared by Method: EPA TO15 PREP

CAS No.	Parameter	Result	Flag	Units	Reported to LOD/MDL	LOQ	Dilution	Reference Method	Date/Time Prepared	Date/Time Analyzed	Analyst
591-78-6	* 2-Hexanone	ND		ug/m³	0.82	0.82	1	EPA TO-15 Certifications:	03/24/2025 07:26	03/24/2025 15:56	YR
107-05-1	3-Chloropropene	ND		ug/m³	1.6	1.6	1	EPA TO-15 Certifications: NELAC-NY12058,NJDEP-NY037	03/24/2025 07:26	03/24/2025 15:56	YR
108-10-1	4-Methyl-2-pentanone	ND		ug/m³	0.41	0.41	1	EPA TO-15 Certifications: NELAC-NY12058,NJDEP-NY037	03/24/2025 07:26	03/24/2025 15:56	YR
67-64-1	Acetone	ND		ug/m³	0.48	1.9	1	EPA TO-15 Certifications: NELAC-NY12058,NJDEP-NY037	03/24/2025 07:26	03/24/2025 15:56	YR
107-13-1	Acrylonitrile	ND		ug/m³	0.22	2.8	1	EPA TO-15 Certifications: NELAC-NY12058,NJDEP-NY037	03/24/2025 07:26	03/24/2025 15:56	YR
71-43-2	Benzene	ND		ug/m³	0.32	0.32	1	EPA TO-15 Certifications: NELAC-NY12058,NJDEP-NY037	03/24/2025 07:26	03/24/2025 15:56	YR
100-44-7	Benzyl chloride	ND		ug/m³	0.52	0.52	1	EPA TO-15 Certifications: NELAC-NY12058,NJDEP-NY037	03/24/2025 07:26	03/24/2025 15:56	YR
75-27-4	Bromodichloromethane	ND		ug/m³	0.67	0.67	1	EPA TO-15 Certifications: NELAC-NY12058,NJDEP-NY037	03/24/2025 07:26	03/24/2025 15:56	YR
75-25-2	Bromoform	ND		ug/m³	1.0	1.0	1	EPA TO-15 Certifications: NELAC-NY12058,NJDEP-NY037	03/24/2025 07:26	03/24/2025 15:56	YR
74-83-9	Bromomethane	ND		ug/m³	0.39	0.39	1	EPA TO-15 Certifications: NELAC-NY12058,NJDEP-NY037	03/24/2025 07:26	03/24/2025 15:56	YR
75-15-0	Carbon disulfide	ND		ug/m³	0.31	0.31	1	EPA TO-15 Certifications: NELAC-NY12058,NJDEP-NY037	03/24/2025 07:26	03/24/2025 15:56	YR
56-23-5	Carbon tetrachloride	ND		ug/m³	0.16	0.16	1	EPA TO-15 Certifications: NELAC-NY12058,NJDEP-NY037	03/24/2025 07:26	03/24/2025 15:56	YR
108-90-7	Chlorobenzene	ND		ug/m³	0.46	0.46	1	EPA TO-15 Certifications: NELAC-NY12058,NJDEP-NY037	03/24/2025 07:26	03/24/2025 15:56	YR
75-00-3	Chloroethane	ND		ug/m³	0.26	0.26	1	EPA TO-15 Certifications: NELAC-NY12058,NJDEP-NY037	03/24/2025 07:26	03/24/2025 15:56	YR
67-66-3	Chloroform	ND		ug/m³	0.49	0.49	1	EPA TO-15 Certifications: NELAC-NY12058,NJDEP-NY037	03/24/2025 07:26	03/24/2025 15:56	YR
74-87-3	Chloromethane	ND		ug/m³	0.21	0.21	1	EPA TO-15 Certifications: NELAC-NY12058,NJDEP-NY037	03/24/2025 07:26	03/24/2025 15:56	YR
156-59-2	cis-1,2-Dichloroethylene	ND		ug/m³	0.099	0.099	1	EPA TO-15 Certifications: NELAC-NY12058,NJDEP-NY037	03/24/2025 07:26	03/24/2025 15:56	YR
10061-01-5	cis-1,3-Dichloropropylene	ND		ug/m³	0.45	0.45	1	EPA TO-15 Certifications: NELAC-NY12058,NJDEP-NY037	03/24/2025 07:26	03/24/2025 15:56	YR
110-82-7	Cyclohexane	ND		ug/m³	0.34	0.34	1	EPA TO-15 Certifications: NELAC-NY12058,NJDEP-NY037	03/24/2025 07:26	03/24/2025 15:56	YR
124-48-1	Dibromochloromethane	ND		ug/m³	0.85	0.85	1	EPA TO-15 Certifications: NELAC-NY12058,NJDEP-NY037	03/24/2025 07:26	03/24/2025 15:56	YR
75-71-8	Dichlorodifluoromethane	ND		ug/m³	0.49	0.49	1	EPA TO-15 Certifications: NELAC-NY12058,NJDEP-NY037	03/24/2025 07:26	03/24/2025 15:56	YR
141-78-6	* Ethyl acetate	ND		ug/m³	0.72	0.72	1	EPA TO-15 Certifications:	03/24/2025 07:26	03/24/2025 15:56	YR

Sample Information

Client Sample ID: CAN 49982 / FC 5609 **York Sample ID:** 25C1664-04

York Project (SDG) No.	Client Project ID	Matrix	Collection Date/Time	Date Received
25C1664	170745301	Air	March 20, 2025 2:09 pm	03/27/2025

Volatile Organics, EPA TO15 Full List **Log-in Notes:** **Sample Notes:**

Sample Prepared by Method: EPA TO15 PREP

CAS No.	Parameter	Result	Flag	Units	Reported to LOD/MDL	LOQ	Dilution	Reference Method	Date/Time Prepared	Date/Time Analyzed	Analyst
100-41-4	Ethyl Benzene	ND		ug/m³	0.43	0.43	1	EPA TO-15	03/24/2025 07:26	03/24/2025 15:56	YR
								Certifications:	NELAC-NY12058,NJDEP-NY037		
87-68-3	Hexachlorobutadiene	ND		ug/m³	1.1	1.1	1	EPA TO-15	03/24/2025 07:26	03/24/2025 15:56	YR
								Certifications:	NELAC-NY12058,NJDEP-NY037		
67-63-0	Isopropanol	ND		ug/m³	0.49	1.5	1	EPA TO-15	03/24/2025 07:26	03/24/2025 15:56	YR
								Certifications:	NELAC-NY12058,NJDEP-NY037		
80-62-6	Methyl Methacrylate	ND		ug/m³	0.41	0.41	1	EPA TO-15	03/24/2025 07:26	03/24/2025 15:56	YR
								Certifications:	NELAC-NY12058,NJDEP-NY037		
1634-04-4	Methyl tert-butyl ether (MTBE)	ND		ug/m³	0.36	0.36	1	EPA TO-15	03/24/2025 07:26	03/24/2025 15:56	YR
								Certifications:	NELAC-NY12058,NJDEP-NY037		
75-09-2	Methylene chloride	ND		ug/m³	0.69	2.1	1	EPA TO-15	03/24/2025 07:26	03/24/2025 15:56	YR
								Certifications:	NELAC-NY12058,NJDEP-NY037		
91-20-3	* Naphthalene	ND		ug/m³	1.0	1.0	1	EPA TO-15	03/24/2025 07:26	03/24/2025 15:56	YR
								Certifications:	NJDEP-NY037		
142-82-5	n-Heptane	ND		ug/m³	0.41	0.41	1	EPA TO-15	03/24/2025 07:26	03/24/2025 15:56	YR
								Certifications:	NELAC-NY12058,NJDEP-NY037		
110-54-3	n-Hexane	ND		ug/m³	0.35	0.35	1	EPA TO-15	03/24/2025 07:26	03/24/2025 15:56	YR
								Certifications:	NELAC-NY12058,NJDEP-NY037		
95-47-6	o-Xylene	ND		ug/m³	0.43	0.43	1	EPA TO-15	03/24/2025 07:26	03/24/2025 15:56	YR
								Certifications:	NELAC-NY12058,NJDEP-NY037		
179601-23-1	p- & m- Xylenes	ND		ug/m³	0.87	0.87	1	EPA TO-15	03/24/2025 07:26	03/24/2025 15:56	YR
								Certifications:	NELAC-NY12058,NJDEP-NY037		
622-96-8	* p-Ethyltoluene	ND		ug/m³	0.49	0.49	1	EPA TO-15	03/24/2025 07:26	03/24/2025 15:56	YR
								Certifications:			
115-07-1	* Propylene	ND		ug/m³	0.17	0.17	1	EPA TO-15	03/24/2025 07:26	03/24/2025 15:56	YR
								Certifications:			
100-42-5	Styrene	ND		ug/m³	0.43	0.43	1	EPA TO-15	03/24/2025 07:26	03/24/2025 15:56	YR
								Certifications:	NELAC-NY12058,NJDEP-NY037		
127-18-4	Tetrachloroethylene	ND		ug/m³	0.68	0.68	1	EPA TO-15	03/24/2025 07:26	03/24/2025 15:56	YR
								Certifications:	NELAC-NY12058,NJDEP-NY037		
109-99-9	* Tetrahydrofuran	ND		ug/m³	0.59	0.59	1	EPA TO-15	03/24/2025 07:26	03/24/2025 15:56	YR
								Certifications:			
108-88-3	Toluene	ND		ug/m³	0.38	0.38	1	EPA TO-15	03/24/2025 07:26	03/24/2025 15:56	YR
								Certifications:	NELAC-NY12058,NJDEP-NY037		
156-60-5	trans-1,2-Dichloroethylene	ND		ug/m³	0.40	0.40	1	EPA TO-15	03/24/2025 07:26	03/24/2025 15:56	YR
								Certifications:	NELAC-NY12058,NJDEP-NY037		
10061-02-6	trans-1,3-Dichloropropylene	ND		ug/m³	0.45	0.45	1	EPA TO-15	03/24/2025 07:26	03/24/2025 15:56	YR
								Certifications:	NELAC-NY12058,NJDEP-NY037		
79-01-6	Trichloroethylene	ND		ug/m³	0.13	0.13	1	EPA TO-15	03/24/2025 07:26	03/24/2025 15:56	YR
								Certifications:	NELAC-NY12058,NJDEP-NY037		
75-69-4	Trichlorofluoromethane (Freon 11)	ND		ug/m³	0.56	0.56	1	EPA TO-15	03/24/2025 07:26	03/24/2025 15:56	YR
								Certifications:	NELAC-NY12058,NJDEP-NY037		
108-05-4	Vinyl acetate	ND		ug/m³	0.35	0.35	1	EPA TO-15	03/24/2025 07:26	03/24/2025 15:56	YR
								Certifications:	NELAC-NY12058,NJDEP-NY037		

Sample Information

Client Sample ID: CAN 49982 / FC 5609 **York Sample ID:** 25C1664-04

York Project (SDG) No.	Client Project ID	Matrix	Collection Date/Time	Date Received
25C1664	170745301	Air	March 20, 2025 2:09 pm	03/27/2025

Volatile Organics, EPA TO15 Full List **Log-in Notes:** **Sample Notes:**

Sample Prepared by Method: EPA TO15 PREP

CAS No.	Parameter	Result	Flag	Units	Reported to LOD/MDL	LOQ	Dilution	Reference Method	Date/Time Prepared	Date/Time Analyzed	Analyst
593-60-2	Vinyl bromide	ND		ug/m^3	0.44	0.44	1	EPA TO-15	03/24/2025 07:26	03/24/2025 15:56	YR
								Certifications:	NELAC-NY12058,NJDEP-NY037		
75-01-4	Vinyl Chloride	ND		ug/m^3	0.13	0.13	1	EPA TO-15	03/24/2025 07:26	03/24/2025 15:56	YR
								Certifications:	NELAC-NY12058,NJDEP-NY037		

Sample Information

Client Sample ID: CAN 48292 / FC 3350 **York Sample ID:** 25C1664-05

York Project (SDG) No.	Client Project ID	Matrix	Collection Date/Time	Date Received
25C1664	170745301	Air	March 20, 2025 2:12 pm	03/27/2025

Volatile Organics, EPA TO15 Full List

Log-in Notes:

Sample Notes:

Sample Prepared by Method: EPA TO15 PREP

CAS No.	Parameter	Result	Flag	Units	Reported to LOD/MDL	LOQ	Dilution	Reference Method	Date/Time Prepared	Date/Time Analyzed	Analyst
630-20-6	* 1,1,1,2-Tetrachloroethane	ND		ug/m³	0.69	0.69	1	EPA TO-15	03/24/2025 07:26	03/24/2025 16:42	YR
								Certifications:			
71-55-6	1,1,1-Trichloroethane	ND		ug/m³	0.55	0.55	1	EPA TO-15	03/24/2025 07:26	03/24/2025 16:42	YR
								Certifications:	NELAC-NY12058,NJDEP-NY037		
79-34-5	1,1,2,2-Tetrachloroethane	ND		ug/m³	0.69	0.69	1	EPA TO-15	03/24/2025 07:26	03/24/2025 16:42	YR
								Certifications:	NELAC-NY12058,NJDEP-NY037		
76-13-1	1,1,2-Trichloro-1,2,2-trifluoroethane (Freon 113)	ND		ug/m³	0.77	0.77	1	EPA TO-15	03/24/2025 07:26	03/24/2025 16:42	YR
								Certifications:	NELAC-NY12058,NJDEP-NY037		
79-00-5	1,1,2-Trichloroethane	ND		ug/m³	0.55	0.55	1	EPA TO-15	03/24/2025 07:26	03/24/2025 16:42	YR
								Certifications:	NELAC-NY12058,NJDEP-NY037		
75-34-3	1,1-Dichloroethane	ND		ug/m³	0.40	0.40	1	EPA TO-15	03/24/2025 07:26	03/24/2025 16:42	YR
								Certifications:	NELAC-NY12058,NJDEP-NY037		
75-35-4	1,1-Dichloroethylene	ND		ug/m³	0.099	0.099	1	EPA TO-15	03/24/2025 07:26	03/24/2025 16:42	YR
								Certifications:	NELAC-NY12058,NJDEP-NY037		
120-82-1	1,2,4-Trichlorobenzene	ND		ug/m³	0.74	0.74	1	EPA TO-15	03/24/2025 07:26	03/24/2025 16:42	YR
								Certifications:	NELAC-NY12058,NJDEP-NY037		
95-63-6	1,2,4-Trimethylbenzene	ND		ug/m³	0.49	0.49	1	EPA TO-15	03/24/2025 07:26	03/24/2025 16:42	YR
								Certifications:	NELAC-NY12058,NJDEP-NY037		
106-93-4	1,2-Dibromoethane	ND		ug/m³	0.77	0.77	1	EPA TO-15	03/24/2025 07:26	03/24/2025 16:42	YR
								Certifications:	NELAC-NY12058,NJDEP-NY037		
95-50-1	1,2-Dichlorobenzene	ND		ug/m³	0.60	0.60	1	EPA TO-15	03/24/2025 07:26	03/24/2025 16:42	YR
								Certifications:	NELAC-NY12058,NJDEP-NY037		
107-06-2	1,2-Dichloroethane	ND		ug/m³	0.40	0.40	1	EPA TO-15	03/24/2025 07:26	03/24/2025 16:42	YR
								Certifications:	NELAC-NY12058,NJDEP-NY037		
78-87-5	1,2-Dichloropropane	ND		ug/m³	0.46	0.46	1	EPA TO-15	03/24/2025 07:26	03/24/2025 16:42	YR
								Certifications:	NELAC-NY12058,NJDEP-NY037		
76-14-2	1,2-Dichlorotetrafluoroethane	ND		ug/m³	0.70	0.70	1	EPA TO-15	03/24/2025 07:26	03/24/2025 16:42	YR
								Certifications:	NELAC-NY12058,NJDEP-NY037		
108-67-8	1,3,5-Trimethylbenzene	ND		ug/m³	0.49	0.49	1	EPA TO-15	03/24/2025 07:26	03/24/2025 16:42	YR
								Certifications:	NELAC-NY12058,NJDEP-NY037		
106-99-0	1,3-Butadiene	ND		ug/m³	0.66	0.66	1	EPA TO-15	03/24/2025 07:26	03/24/2025 16:42	YR
								Certifications:	NELAC-NY12058,NJDEP-NY037		
541-73-1	1,3-Dichlorobenzene	ND		ug/m³	0.60	0.60	1	EPA TO-15	03/24/2025 07:26	03/24/2025 16:42	YR
								Certifications:	NELAC-NY12058,NJDEP-NY037		
142-28-9	* 1,3-Dichloropropane	ND		ug/m³	0.46	0.46	1	EPA TO-15	03/24/2025 07:26	03/24/2025 16:42	YR
								Certifications:			
106-46-7	1,4-Dichlorobenzene	ND		ug/m³	0.60	0.60	1	EPA TO-15	03/24/2025 07:26	03/24/2025 16:42	YR
								Certifications:	NELAC-NY12058,NJDEP-NY037		
123-91-1	1,4-Dioxane	ND		ug/m³	0.72	0.72	1	EPA TO-15	03/24/2025 07:26	03/24/2025 16:42	YR
								Certifications:	NELAC-NY12058,NJDEP-NY037		
540-84-1	* 2,2,4-Trimethylpentane	ND		ug/m³	0.12	0.23	1	EPA TO-15	03/24/2025 07:26	03/24/2025 16:42	YR
								Certifications:			
78-93-3	2-Butanone	ND		ug/m³	0.29	0.29	1	EPA TO-15	03/24/2025 07:26	03/24/2025 16:42	YR
								Certifications:	NELAC-NY12058,NJDEP-NY037		

Sample Information

Client Sample ID: CAN 48292 / FC 3350 **York Sample ID:** 25C1664-05

York Project (SDG) No.	Client Project ID	Matrix	Collection Date/Time	Date Received
25C1664	170745301	Air	March 20, 2025 2:12 pm	03/27/2025

Volatile Organics, EPA TO15 Full List

Log-in Notes:

Sample Notes:

Sample Prepared by Method: EPA TO15 PREP

CAS No.	Parameter	Result	Flag	Units	Reported to LOD/MDL	LOQ	Dilution	Reference Method	Date/Time Prepared	Date/Time Analyzed	Analyst
591-78-6	* 2-Hexanone	ND		ug/m³	0.82	0.82	1	EPA TO-15 Certifications:	03/24/2025 07:26	03/24/2025 16:42	YR
107-05-1	3-Chloropropene	ND		ug/m³	1.6	1.6	1	EPA TO-15 Certifications: NELAC-NY12058,NJDEP-NY037	03/24/2025 07:26	03/24/2025 16:42	YR
108-10-1	4-Methyl-2-pentanone	ND		ug/m³	0.41	0.41	1	EPA TO-15 Certifications: NELAC-NY12058,NJDEP-NY037	03/24/2025 07:26	03/24/2025 16:42	YR
67-64-1	Acetone	ND		ug/m³	0.48	1.9	1	EPA TO-15 Certifications: NELAC-NY12058,NJDEP-NY037	03/24/2025 07:26	03/24/2025 16:42	YR
107-13-1	**Acrylonitrile**	**0.76**	J	ug/m³	0.22	2.8	1	EPA TO-15 Certifications: NELAC-NY12058,NJDEP-NY037	03/24/2025 07:26	03/24/2025 16:42	YR
71-43-2	Benzene	ND		ug/m³	0.32	0.32	1	EPA TO-15 Certifications: NELAC-NY12058,NJDEP-NY037	03/24/2025 07:26	03/24/2025 16:42	YR
100-44-7	Benzyl chloride	ND		ug/m³	0.52	0.52	1	EPA TO-15 Certifications: NELAC-NY12058,NJDEP-NY037	03/24/2025 07:26	03/24/2025 16:42	YR
75-27-4	Bromodichloromethane	ND		ug/m³	0.67	0.67	1	EPA TO-15 Certifications: NELAC-NY12058,NJDEP-NY037	03/24/2025 07:26	03/24/2025 16:42	YR
75-25-2	Bromoform	ND		ug/m³	1.0	1.0	1	EPA TO-15 Certifications: NELAC-NY12058,NJDEP-NY037	03/24/2025 07:26	03/24/2025 16:42	YR
74-83-9	Bromomethane	ND		ug/m³	0.39	0.39	1	EPA TO-15 Certifications: NELAC-NY12058,NJDEP-NY037	03/24/2025 07:26	03/24/2025 16:42	YR
75-15-0	Carbon disulfide	ND		ug/m³	0.31	0.31	1	EPA TO-15 Certifications: NELAC-NY12058,NJDEP-NY037	03/24/2025 07:26	03/24/2025 16:42	YR
56-23-5	Carbon tetrachloride	ND		ug/m³	0.16	0.16	1	EPA TO-15 Certifications: NELAC-NY12058,NJDEP-NY037	03/24/2025 07:26	03/24/2025 16:42	YR
108-90-7	Chlorobenzene	ND		ug/m³	0.46	0.46	1	EPA TO-15 Certifications: NELAC-NY12058,NJDEP-NY037	03/24/2025 07:26	03/24/2025 16:42	YR
75-00-3	Chloroethane	ND		ug/m³	0.26	0.26	1	EPA TO-15 Certifications: NELAC-NY12058,NJDEP-NY037	03/24/2025 07:26	03/24/2025 16:42	YR
67-66-3	Chloroform	ND		ug/m³	0.49	0.49	1	EPA TO-15 Certifications: NELAC-NY12058,NJDEP-NY037	03/24/2025 07:26	03/24/2025 16:42	YR
74-87-3	Chloromethane	ND		ug/m³	0.21	0.21	1	EPA TO-15 Certifications: NELAC-NY12058,NJDEP-NY037	03/24/2025 07:26	03/24/2025 16:42	YR
156-59-2	cis-1,2-Dichloroethylene	ND		ug/m³	0.099	0.099	1	EPA TO-15 Certifications: NELAC-NY12058,NJDEP-NY037	03/24/2025 07:26	03/24/2025 16:42	YR
10061-01-5	cis-1,3-Dichloropropylene	ND		ug/m³	0.45	0.45	1	EPA TO-15 Certifications: NELAC-NY12058,NJDEP-NY037	03/24/2025 07:26	03/24/2025 16:42	YR
110-82-7	Cyclohexane	ND		ug/m³	0.34	0.34	1	EPA TO-15 Certifications: NELAC-NY12058,NJDEP-NY037	03/24/2025 07:26	03/24/2025 16:42	YR
124-48-1	Dibromochloromethane	ND		ug/m³	0.85	0.85	1	EPA TO-15 Certifications: NELAC-NY12058,NJDEP-NY037	03/24/2025 07:26	03/24/2025 16:42	YR
75-71-8	Dichlorodifluoromethane	ND		ug/m³	0.49	0.49	1	EPA TO-15 Certifications: NELAC-NY12058,NJDEP-NY037	03/24/2025 07:26	03/24/2025 16:42	YR
141-78-6	* Ethyl acetate	ND		ug/m³	0.72	0.72	1	EPA TO-15 Certifications:	03/24/2025 07:26	03/24/2025 16:42	YR

Sample Information

Client Sample ID: CAN 48292 / FC 3350 **York Sample ID:** 25C1664-05

York Project (SDG) No.	Client Project ID	Matrix	Collection Date/Time	Date Received
25C1664	170745301	Air	March 20, 2025 2:12 pm	03/27/2025

Volatile Organics, EPA TO15 Full List

Log-in Notes:

Sample Notes:

Sample Prepared by Method: EPA TO15 PREP

CAS No.	Parameter	Result	Flag	Units	Reported to LOD/MDL	LOQ	Dilution	Reference Method	Date/Time Prepared	Date/Time Analyzed	Analyst
100-41-4	Ethyl Benzene	ND		ug/m³	0.43	0.43	1	EPA TO-15	03/24/2025 07:26	03/24/2025 16:42	YR
								Certifications:	NELAC-NY12058,NJDEP-NY037		
87-68-3	Hexachlorobutadiene	ND		ug/m³	1.1	1.1	1	EPA TO-15	03/24/2025 07:26	03/24/2025 16:42	YR
								Certifications:	NELAC-NY12058,NJDEP-NY037		
67-63-0	**Isopropanol**	**1.2**	J	ug/m³	0.49	1.5	1	EPA TO-15	03/24/2025 07:26	03/24/2025 16:42	YR
								Certifications:	NELAC-NY12058,NJDEP-NY037		
80-62-6	Methyl Methacrylate	ND		ug/m³	0.41	0.41	1	EPA TO-15	03/24/2025 07:26	03/24/2025 16:42	YR
								Certifications:	NELAC-NY12058,NJDEP-NY037		
1634-04-4	Methyl tert-butyl ether (MTBE)	ND		ug/m³	0.36	0.36	1	EPA TO-15	03/24/2025 07:26	03/24/2025 16:42	YR
								Certifications:	NELAC-NY12058,NJDEP-NY037		
75-09-2	Methylene chloride	ND		ug/m³	0.69	2.1	1	EPA TO-15	03/24/2025 07:26	03/24/2025 16:42	YR
								Certifications:	NELAC-NY12058,NJDEP-NY037		
91-20-3	* Naphthalene	ND		ug/m³	1.0	1.0	1	EPA TO-15	03/24/2025 07:26	03/24/2025 16:42	YR
								Certifications:	NJDEP-NY037		
142-82-5	n-Heptane	ND		ug/m³	0.41	0.41	1	EPA TO-15	03/24/2025 07:26	03/24/2025 16:42	YR
								Certifications:	NELAC-NY12058,NJDEP-NY037		
110-54-3	n-Hexane	ND		ug/m³	0.35	0.35	1	EPA TO-15	03/24/2025 07:26	03/24/2025 16:42	YR
								Certifications:	NELAC-NY12058,NJDEP-NY037		
95-47-6	o-Xylene	ND		ug/m³	0.43	0.43	1	EPA TO-15	03/24/2025 07:26	03/24/2025 16:42	YR
								Certifications:	NELAC-NY12058,NJDEP-NY037		
179601-23-1	p- & m- Xylenes	ND		ug/m³	0.87	0.87	1	EPA TO-15	03/24/2025 07:26	03/24/2025 16:42	YR
								Certifications:	NELAC-NY12058,NJDEP-NY037		
622-96-8	* p-Ethyltoluene	ND		ug/m³	0.49	0.49	1	EPA TO-15	03/24/2025 07:26	03/24/2025 16:42	YR
								Certifications:			
115-07-1	* Propylene	ND		ug/m³	0.17	0.17	1	EPA TO-15	03/24/2025 07:26	03/24/2025 16:42	YR
								Certifications:			
100-42-5	Styrene	ND		ug/m³	0.43	0.43	1	EPA TO-15	03/24/2025 07:26	03/24/2025 16:42	YR
								Certifications:	NELAC-NY12058,NJDEP-NY037		
127-18-4	Tetrachloroethylene	ND		ug/m³	0.68	0.68	1	EPA TO-15	03/24/2025 07:26	03/24/2025 16:42	YR
								Certifications:	NELAC-NY12058,NJDEP-NY037		
109-99-9	* Tetrahydrofuran	ND		ug/m³	0.59	0.59	1	EPA TO-15	03/24/2025 07:26	03/24/2025 16:42	YR
								Certifications:			
108-88-3	Toluene	ND		ug/m³	0.38	0.38	1	EPA TO-15	03/24/2025 07:26	03/24/2025 16:42	YR
								Certifications:	NELAC-NY12058,NJDEP-NY037		
156-60-5	trans-1,2-Dichloroethylene	ND		ug/m³	0.40	0.40	1	EPA TO-15	03/24/2025 07:26	03/24/2025 16:42	YR
								Certifications:	NELAC-NY12058,NJDEP-NY037		
10061-02-6	trans-1,3-Dichloropropylene	ND		ug/m³	0.45	0.45	1	EPA TO-15	03/24/2025 07:26	03/24/2025 16:42	YR
								Certifications:	NELAC-NY12058,NJDEP-NY037		
79-01-6	Trichloroethylene	ND		ug/m³	0.13	0.13	1	EPA TO-15	03/24/2025 07:26	03/24/2025 16:42	YR
								Certifications:	NELAC-NY12058,NJDEP-NY037		
75-69-4	Trichlorofluoromethane (Freon 11)	ND		ug/m³	0.56	0.56	1	EPA TO-15	03/24/2025 07:26	03/24/2025 16:42	YR
								Certifications:	NELAC-NY12058,NJDEP-NY037		
108-05-4	Vinyl acetate	ND		ug/m³	0.35	0.35	1	EPA TO-15	03/24/2025 07:26	03/24/2025 16:42	YR
								Certifications:	NELAC-NY12058,NJDEP-NY037		

Sample Information

Client Sample ID: CAN 48292 / FC 3350 **York Sample ID:** 25C1664-05

York Project (SDG) No.	Client Project ID	Matrix	Collection Date/Time	Date Received
25C1664	170745301	Air	March 20, 2025 2:12 pm	03/27/2025

Volatile Organics, EPA TO15 Full List **Log-in Notes:** **Sample Notes:**

Sample Prepared by Method: EPA TO15 PREP

CAS No.	Parameter	Result	Flag	Units	Reported to LOD/MDL	LOQ	Dilution	Reference Method	Date/Time Prepared	Date/Time Analyzed	Analyst
593-60-2	Vinyl bromide	ND		ug/m^3	0.44	0.44	1	EPA TO-15	03/24/2025 07:26	03/24/2025 16:42	YR
								Certifications:	NELAC-NY12058,NJDEP-NY037		
75-01-4	Vinyl Chloride	ND		ug/m^3	0.13	0.13	1	EPA TO-15	03/24/2025 07:26	03/24/2025 16:42	YR
								Certifications:	NELAC-NY12058,NJDEP-NY037		

Sample Information

Client Sample ID: SV09_032925 **York Sample ID:** 25C1826-01

York Project (SDG) No.	Client Project ID	Matrix	Collection Date/Time	Date Received
25C1826	170745301	Soil Vapor	March 29, 2025 6:07 pm	03/31/2025

Volatile Organics, EPA TO15 Full List

Log-in Notes:

Sample Notes:

Sample Prepared by Method: EPA TO15 PREP

CAS No.	Parameter	Result	Flag	Units	Reported to LOD/MDL	LOQ	Dilution	Reference Method	Date/Time Prepared	Date/Time Analyzed	Analyst
630-20-6	* 1,1,1,2-Tetrachloroethane	ND		ug/m³	1.2	1.2	1.723	EPA TO-15 Certifications:	04/09/2025 08:00	04/09/2025 12:30	YR
71-55-6	1,1,1-Trichloroethane	ND		ug/m³	0.94	0.94	1.723	EPA TO-15 Certifications: NELAC-NY12058,NJDEP-NY037	04/09/2025 08:00	04/09/2025 12:30	YR
79-34-5	1,1,2,2-Tetrachloroethane	ND		ug/m³	1.2	1.2	1.723	EPA TO-15 Certifications: NELAC-NY12058,NJDEP-NY037	04/09/2025 08:00	04/09/2025 12:30	YR
76-13-1	1,1,2-Trichloro-1,2,2-trifluoroethane (Freon 113)	ND		ug/m³	1.3	1.3	1.723	EPA TO-15 Certifications: NELAC-NY12058,NJDEP-NY037	04/09/2025 08:00	04/09/2025 12:30	YR
79-00-5	1,1,2-Trichloroethane	ND		ug/m³	0.94	0.94	1.723	EPA TO-15 Certifications: NELAC-NY12058,NJDEP-NY037	04/09/2025 08:00	04/09/2025 12:30	YR
75-34-3	1,1-Dichloroethane	ND		ug/m³	0.70	0.70	1.723	EPA TO-15 Certifications: NELAC-NY12058,NJDEP-NY037	04/09/2025 08:00	04/09/2025 12:30	YR
75-35-4	1,1-Dichloroethylene	ND		ug/m³	0.17	0.17	1.723	EPA TO-15 Certifications: NELAC-NY12058,NJDEP-NY037	04/09/2025 08:00	04/09/2025 12:30	YR
120-82-1	1,2,4-Trichlorobenzene	ND	TO-CCV, TO-LCS-L	ug/m³	1.3	1.3	1.723	EPA TO-15 Certifications: NELAC-NY12058,NJDEP-NY037	04/09/2025 08:00	04/09/2025 12:30	YR
95-63-6	**1,2,4-Trimethylbenzene**	**7.1**		ug/m³	0.85	0.85	1.723	EPA TO-15 Certifications: NELAC-NY12058,NJDEP-NY037	04/09/2025 08:00	04/09/2025 12:30	YR
106-93-4	1,2-Dibromoethane	ND		ug/m³	1.3	1.3	1.723	EPA TO-15 Certifications: NELAC-NY12058,NJDEP-NY037	04/09/2025 08:00	04/09/2025 12:30	YR
95-50-1	1,2-Dichlorobenzene	ND		ug/m³	1.0	1.0	1.723	EPA TO-15 Certifications: NELAC-NY12058,NJDEP-NY037	04/09/2025 08:00	04/09/2025 12:30	YR
107-06-2	1,2-Dichloroethane	ND		ug/m³	0.70	0.70	1.723	EPA TO-15 Certifications: NELAC-NY12058,NJDEP-NY037	04/09/2025 08:00	04/09/2025 12:30	YR
78-87-5	1,2-Dichloropropane	ND		ug/m³	0.80	0.80	1.723	EPA TO-15 Certifications: NELAC-NY12058,NJDEP-NY037	04/09/2025 08:00	04/09/2025 12:30	YR
76-14-2	1,2-Dichlorotetrafluoroethane	ND		ug/m³	1.2	1.2	1.723	EPA TO-15 Certifications: NELAC-NY12058,NJDEP-NY037	04/09/2025 08:00	04/09/2025 12:30	YR
108-67-8	**1,3,5-Trimethylbenzene**	**1.9**		ug/m³	0.85	0.85	1.723	EPA TO-15 Certifications: NELAC-NY12058,NJDEP-NY037	04/09/2025 08:00	04/09/2025 12:30	YR
106-99-0	1,3-Butadiene	ND		ug/m³	1.1	1.1	1.723	EPA TO-15 Certifications: NELAC-NY12058,NJDEP-NY037	04/09/2025 08:00	04/09/2025 12:30	YR
541-73-1	1,3-Dichlorobenzene	ND		ug/m³	1.0	1.0	1.723	EPA TO-15 Certifications: NELAC-NY12058,NJDEP-NY037	04/09/2025 08:00	04/09/2025 12:30	YR
142-28-9	* 1,3-Dichloropropane	ND		ug/m³	0.80	0.80	1.723	EPA TO-15 Certifications:	04/09/2025 08:00	04/09/2025 12:30	YR
106-46-7	1,4-Dichlorobenzene	ND		ug/m³	1.0	1.0	1.723	EPA TO-15 Certifications: NELAC-NY12058,NJDEP-NY037	04/09/2025 08:00	04/09/2025 12:30	YR
123-91-1	1,4-Dioxane	ND		ug/m³	1.2	1.2	1.723	EPA TO-15 Certifications: NELAC-NY12058,NJDEP-NY037	04/09/2025 08:00	04/09/2025 12:30	YR
540-84-1	*** 2,2,4-Trimethylpentane**	**0.72**		ug/m³	0.20	0.40	1.723	EPA TO-15 Certifications:	04/09/2025 08:00	04/09/2025 12:30	YR

Sample Information

Client Sample ID: SV09_032925 **York Sample ID:** 25C1826-01

York Project (SDG) No.	Client Project ID	Matrix	Collection Date/Time	Date Received
25C1826	170745301	Soil Vapor	March 29, 2025 6:07 pm	03/31/2025

Volatile Organics, EPA TO15 Full List

Log-in Notes:

Sample Notes:

Sample Prepared by Method: EPA TO15 PREP

CAS No.	Parameter	Result	Flag	Units	Reported to LOD/MDL	LOQ	Dilution	Reference Method	Date/Time Prepared	Date/Time Analyzed	Analyst
78-93-3	**2-Butanone**	**3.0**		ug/m³	0.51	0.51	1.723	EPA TO-15	04/09/2025 08:00	04/09/2025 12:30	YR
								Certifications: NELAC-NY12058,NJDEP-NY037			
591-78-6	* 2-Hexanone	ND		ug/m³	1.4	1.4	1.723	EPA TO-15	04/09/2025 08:00	04/09/2025 12:30	YR
								Certifications:			
107-05-1	3-Chloropropene	ND		ug/m³	2.7	2.7	1.723	EPA TO-15	04/09/2025 08:00	04/09/2025 12:30	YR
								Certifications: NELAC-NY12058,NJDEP-NY037			
108-10-1	4-Methyl-2-pentanone	ND		ug/m³	0.71	0.71	1.723	EPA TO-15	04/09/2025 08:00	04/09/2025 12:30	YR
								Certifications: NELAC-NY12058,NJDEP-NY037			
67-64-1	**Acetone**	**100**		ug/m³	0.82	3.3	1.723	EPA TO-15	04/09/2025 08:00	04/09/2025 12:30	YR
								Certifications: NELAC-NY12058,NJDEP-NY037			
107-13-1	**Acrylonitrile**	**2.4**	J	ug/m³	0.37	4.9	1.723	EPA TO-15	04/09/2025 08:00	04/09/2025 12:30	YR
								Certifications: NELAC-NY12058,NJDEP-NY037			
71-43-2	**Benzene**	**1.8**		ug/m³	0.55	0.55	1.723	EPA TO-15	04/09/2025 08:00	04/09/2025 12:30	YR
								Certifications: NELAC-NY12058,NJDEP-NY037			
100-44-7	Benzyl chloride	ND		ug/m³	0.89	0.89	1.723	EPA TO-15	04/09/2025 08:00	04/09/2025 12:30	YR
								Certifications: NELAC-NY12058,NJDEP-NY037			
75-27-4	Bromodichloromethane	ND		ug/m³	1.2	1.2	1.723	EPA TO-15	04/09/2025 08:00	04/09/2025 12:30	YR
								Certifications: NELAC-NY12058,NJDEP-NY037			
75-25-2	Bromoform	ND		ug/m³	1.8	1.8	1.723	EPA TO-15	04/09/2025 08:00	04/09/2025 12:30	YR
								Certifications: NELAC-NY12058,NJDEP-NY037			
74-83-9	Bromomethane	ND		ug/m³	0.67	0.67	1.723	EPA TO-15	04/09/2025 08:00	04/09/2025 12:30	YR
								Certifications: NELAC-NY12058,NJDEP-NY037			
75-15-0	**Carbon disulfide**	**8.0**		ug/m³	0.54	0.54	1.723	EPA TO-15	04/09/2025 08:00	04/09/2025 12:30	YR
								Certifications: NELAC-NY12058,NJDEP-NY037			
56-23-5	**Carbon tetrachloride**	**0.43**		ug/m³	0.27	0.27	1.723	EPA TO-15	04/09/2025 08:00	04/09/2025 12:30	YR
								Certifications: NELAC-NY12058,NJDEP-NY037			
108-90-7	Chlorobenzene	ND		ug/m³	0.79	0.79	1.723	EPA TO-15	04/09/2025 08:00	04/09/2025 12:30	YR
								Certifications: NELAC-NY12058,NJDEP-NY037			
75-00-3	Chloroethane	ND		ug/m³	0.45	0.45	1.723	EPA TO-15	04/09/2025 08:00	04/09/2025 12:30	YR
								Certifications: NELAC-NY12058,NJDEP-NY037			
67-66-3	Chloroform	ND		ug/m³	0.84	0.84	1.723	EPA TO-15	04/09/2025 08:00	04/09/2025 12:30	YR
								Certifications: NELAC-NY12058,NJDEP-NY037			
74-87-3	Chloromethane	ND		ug/m³	0.36	0.36	1.723	EPA TO-15	04/09/2025 08:00	04/09/2025 12:30	YR
								Certifications: NELAC-NY12058,NJDEP-NY037			
156-59-2	**cis-1,2-Dichloroethylene**	**0.20**		ug/m³	0.17	0.17	1.723	EPA TO-15	04/09/2025 08:00	04/09/2025 12:30	YR
								Certifications: NELAC-NY12058,NJDEP-NY037			
10061-01-5	cis-1,3-Dichloropropylene	ND		ug/m³	0.78	0.78	1.723	EPA TO-15	04/09/2025 08:00	04/09/2025 12:30	YR
								Certifications: NELAC-NY12058,NJDEP-NY037			
110-82-7	**Cyclohexane**	**0.89**		ug/m³	0.59	0.59	1.723	EPA TO-15	04/09/2025 08:00	04/09/2025 12:30	YR
								Certifications: NELAC-NY12058,NJDEP-NY037			
124-48-1	Dibromochloromethane	ND		ug/m³	1.5	1.5	1.723	EPA TO-15	04/09/2025 08:00	04/09/2025 12:30	YR
								Certifications: NELAC-NY12058,NJDEP-NY037			
75-71-8	**Dichlorodifluoromethane**	**2.4**		ug/m³	0.85	0.85	1.723	EPA TO-15	04/09/2025 08:00	04/09/2025 12:30	YR
								Certifications: NELAC-NY12058,NJDEP-NY037			

Sample Information

Client Sample ID: SV09_032925 **York Sample ID:** 25C1826-01

York Project (SDG) No.	Client Project ID	Matrix	Collection Date/Time	Date Received
25C1826	170745301	Soil Vapor	March 29, 2025 6:07 pm	03/31/2025

Volatile Organics, EPA TO15 Full List

Log-in Notes:

Sample Notes:

Sample Prepared by Method: EPA TO15 PREP

CAS No.	Parameter	Result	Flag	Units	Reported to LOD/MDL	LOQ	Dilution	Reference Method	Date/Time Prepared	Date/Time Analyzed	Analyst
141-78-6	*** Ethyl acetate**	**1.7**		ug/m³	1.2	1.2	1.723	EPA TO-15	04/09/2025 08:00	04/09/2025 12:30	YR
								Certifications:			
100-41-4	**Ethyl Benzene**	**3.5**		ug/m³	0.75	0.75	1.723	EPA TO-15	04/09/2025 08:00	04/09/2025 12:30	YR
								Certifications:	NELAC-NY12058,NJDEP-NY037		
87-68-3	Hexachlorobutadiene	ND		ug/m³	1.8	1.8	1.723	EPA TO-15	04/09/2025 08:00	04/09/2025 12:30	YR
								Certifications:	NELAC-NY12058,NJDEP-NY037		
67-63-0	**Isopropanol**	**7.3**		ug/m³	0.85	2.5	1.723	EPA TO-15	04/09/2025 08:00	04/09/2025 12:30	YR
								Certifications:	NELAC-NY12058,NJDEP-NY037		
80-62-6	Methyl Methacrylate	ND		ug/m³	0.71	0.71	1.723	EPA TO-15	04/09/2025 08:00	04/09/2025 12:30	YR
								Certifications:	NELAC-NY12058,NJDEP-NY037		
1634-04-4	Methyl tert-butyl ether (MTBE)	ND		ug/m³	0.62	0.62	1.723	EPA TO-15	04/09/2025 08:00	04/09/2025 12:30	YR
								Certifications:	NELAC-NY12058,NJDEP-NY037		
75-09-2	Methylene chloride	ND		ug/m³	1.2	3.6	1.723	EPA TO-15	04/09/2025 08:00	04/09/2025 12:30	YR
								Certifications:	NELAC-NY12058,NJDEP-NY037		
91-20-3	* Naphthalene	ND		ug/m³	1.8	1.8	1.723	EPA TO-15	04/09/2025 08:00	04/09/2025 12:30	YR
								Certifications:	NJDEP-NY037		
142-82-5	**n-Heptane**	**1.3**		ug/m³	0.71	0.71	1.723	EPA TO-15	04/09/2025 08:00	04/09/2025 12:30	YR
								Certifications:	NELAC-NY12058,NJDEP-NY037		
110-54-3	**n-Hexane**	**1.8**		ug/m³	0.61	0.61	1.723	EPA TO-15	04/09/2025 08:00	04/09/2025 12:30	YR
								Certifications:	NELAC-NY12058,NJDEP-NY037		
95-47-6	**o-Xylene**	**5.0**		ug/m³	0.75	0.75	1.723	EPA TO-15	04/09/2025 08:00	04/09/2025 12:30	YR
								Certifications:	NELAC-NY12058,NJDEP-NY037		
179601-23-1	**p- & m- Xylenes**	**13**		ug/m³	1.5	1.5	1.723	EPA TO-15	04/09/2025 08:00	04/09/2025 12:30	YR
								Certifications:	NELAC-NY12058,NJDEP-NY037		
622-96-8	*** p-Ethyltoluene**	**5.8**		ug/m³	0.85	0.85	1.723	EPA TO-15	04/09/2025 08:00	04/09/2025 12:30	YR
								Certifications:			
115-07-1	*** Propylene**	**5.7**		ug/m³	0.30	0.30	1.723	EPA TO-15	04/09/2025 08:00	04/09/2025 12:30	YR
								Certifications:			
100-42-5	Styrene	ND		ug/m³	0.73	0.73	1.723	EPA TO-15	04/09/2025 08:00	04/09/2025 12:30	YR
								Certifications:	NELAC-NY12058,NJDEP-NY037		
127-18-4	**Tetrachloroethylene**	**310**		ug/m³	1.2	1.2	1.723	EPA TO-15	04/09/2025 08:00	04/09/2025 12:30	YR
								Certifications:	NELAC-NY12058,NJDEP-NY037		
109-99-9	* Tetrahydrofuran	ND		ug/m³	1.0	1.0	1.723	EPA TO-15	04/09/2025 08:00	04/09/2025 12:30	YR
								Certifications:			
108-88-3	**Toluene**	**6.6**		ug/m³	0.65	0.65	1.723	EPA TO-15	04/09/2025 08:00	04/09/2025 12:30	YR
								Certifications:	NELAC-NY12058,NJDEP-NY037		
156-60-5	trans-1,2-Dichloroethylene	ND		ug/m³	0.68	0.68	1.723	EPA TO-15	04/09/2025 08:00	04/09/2025 12:30	YR
								Certifications:	NELAC-NY12058,NJDEP-NY037		
10061-02-6	trans-1,3-Dichloropropylene	ND		ug/m³	0.78	0.78	1.723	EPA TO-15	04/09/2025 08:00	04/09/2025 12:30	YR
								Certifications:	NELAC-NY12058,NJDEP-NY037		
79-01-6	Trichloroethylene	ND		ug/m³	0.23	0.23	1.723	EPA TO-15	04/09/2025 08:00	04/09/2025 12:30	YR
								Certifications:	NELAC-NY12058,NJDEP-NY037		
75-69-4	**Trichlorofluoromethane (Freon 11)**	**1.3**		ug/m³	0.97	0.97	1.723	EPA TO-15	04/09/2025 08:00	04/09/2025 12:30	YR
								Certifications:	NELAC-NY12058,NJDEP-NY037		

Sample Information

Client Sample ID: SV09_032925 **York Sample ID:** 25C1826-01

York Project (SDG) No.	Client Project ID	Matrix	Collection Date/Time	Date Received
25C1826	170745301	Soil Vapor	March 29, 2025 6:07 pm	03/31/2025

Volatile Organics, EPA TO15 Full List **Log-in Notes:** **Sample Notes:**

Sample Prepared by Method: EPA TO15 PREP

CAS No.	Parameter	Result	Flag	Units	Reported to LOD/MDL	LOQ	Dilution	Reference Method	Date/Time Prepared	Date/Time Analyzed	Analyst
108-05-4	Vinyl acetate	ND		ug/m³	0.61	0.61	1.723	EPA TO-15	04/09/2025 08:00	04/09/2025 12:30	YR
								Certifications:	NELAC-NY12058,NJDEP-NY037		
593-60-2	Vinyl bromide	ND		ug/m³	0.75	0.75	1.723	EPA TO-15	04/09/2025 08:00	04/09/2025 12:30	YR
								Certifications:	NELAC-NY12058,NJDEP-NY037		
75-01-4	Vinyl Chloride	ND		ug/m³	0.22	0.22	1.723	EPA TO-15	04/09/2025 08:00	04/09/2025 12:30	YR
								Certifications:	NELAC-NY12058,NJDEP-NY037		

Sample Information

Client Sample ID: SV10_032925 **York Sample ID:** 25C1826-02

York Project (SDG) No.	Client Project ID	Matrix	Collection Date/Time	Date Received
25C1826	170745301	Soil Vapor	March 29, 2025 5:33 pm	03/31/2025

Volatile Organics, EPA TO15 Full List **Log-in Notes:** **Sample Notes:**

Sample Prepared by Method: EPA TO15 PREP

CAS No.	Parameter	Result	Flag	Units	Reported to LOD/MDL	LOQ	Dilution	Reference Method	Date/Time Prepared	Date/Time Analyzed	Analyst
630-20-6	* 1,1,1,2-Tetrachloroethane	ND		ug/m³	1.0	1.0	1.493	EPA TO-15 Certifications:	04/09/2025 08:00	04/09/2025 13:16	YR
71-55-6	1,1,1-Trichloroethane	ND		ug/m³	0.81	0.81	1.493	EPA TO-15 Certifications: NELAC-NY12058,NJDEP-NY037	04/09/2025 08:00	04/09/2025 13:16	YR
79-34-5	1,1,2,2-Tetrachloroethane	ND		ug/m³	1.0	1.0	1.493	EPA TO-15 Certifications: NELAC-NY12058,NJDEP-NY037	04/09/2025 08:00	04/09/2025 13:16	YR
76-13-1	1,1,2-Trichloro-1,2,2-trifluoroethane (Freon 113)	ND		ug/m³	1.1	1.1	1.493	EPA TO-15 Certifications: NELAC-NY12058,NJDEP-NY037	04/09/2025 08:00	04/09/2025 13:16	YR
79-00-5	1,1,2-Trichloroethane	ND		ug/m³	0.81	0.81	1.493	EPA TO-15 Certifications: NELAC-NY12058,NJDEP-NY037	04/09/2025 08:00	04/09/2025 13:16	YR
75-34-3	1,1-Dichloroethane	ND		ug/m³	0.60	0.60	1.493	EPA TO-15 Certifications: NELAC-NY12058,NJDEP-NY037	04/09/2025 08:00	04/09/2025 13:16	YR
75-35-4	1,1-Dichloroethylene	ND		ug/m³	0.15	0.15	1.493	EPA TO-15 Certifications: NELAC-NY12058,NJDEP-NY037	04/09/2025 08:00	04/09/2025 13:16	YR
120-82-1	1,2,4-Trichlorobenzene	ND	TO-CCV, TO-LCS-L	ug/m³	1.1	1.1	1.493	EPA TO-15 Certifications: NELAC-NY12058,NJDEP-NY037	04/09/2025 08:00	04/09/2025 13:16	YR
95-63-6	**1,2,4-Trimethylbenzene**	**6.8**		ug/m³	0.73	0.73	1.493	EPA TO-15 Certifications: NELAC-NY12058,NJDEP-NY037	04/09/2025 08:00	04/09/2025 13:16	YR
106-93-4	1,2-Dibromoethane	ND		ug/m³	1.1	1.1	1.493	EPA TO-15 Certifications: NELAC-NY12058,NJDEP-NY037	04/09/2025 08:00	04/09/2025 13:16	YR
95-50-1	1,2-Dichlorobenzene	ND		ug/m³	0.90	0.90	1.493	EPA TO-15 Certifications: NELAC-NY12058,NJDEP-NY037	04/09/2025 08:00	04/09/2025 13:16	YR
107-06-2	1,2-Dichloroethane	ND		ug/m³	0.60	0.60	1.493	EPA TO-15 Certifications: NELAC-NY12058,NJDEP-NY037	04/09/2025 08:00	04/09/2025 13:16	YR
78-87-5	1,2-Dichloropropane	ND		ug/m³	0.69	0.69	1.493	EPA TO-15 Certifications: NELAC-NY12058,NJDEP-NY037	04/09/2025 08:00	04/09/2025 13:16	YR
76-14-2	1,2-Dichlorotetrafluoroethane	ND		ug/m³	1.0	1.0	1.493	EPA TO-15 Certifications: NELAC-NY12058,NJDEP-NY037	04/09/2025 08:00	04/09/2025 13:16	YR
108-67-8	**1,3,5-Trimethylbenzene**	**1.9**		ug/m³	0.73	0.73	1.493	EPA TO-15 Certifications: NELAC-NY12058,NJDEP-NY037	04/09/2025 08:00	04/09/2025 13:16	YR
106-99-0	1,3-Butadiene	ND		ug/m³	0.99	0.99	1.493	EPA TO-15 Certifications: NELAC-NY12058,NJDEP-NY037	04/09/2025 08:00	04/09/2025 13:16	YR
541-73-1	1,3-Dichlorobenzene	ND		ug/m³	0.90	0.90	1.493	EPA TO-15 Certifications: NELAC-NY12058,NJDEP-NY037	04/09/2025 08:00	04/09/2025 13:16	YR
142-28-9	* 1,3-Dichloropropane	ND		ug/m³	0.69	0.69	1.493	EPA TO-15 Certifications:	04/09/2025 08:00	04/09/2025 13:16	YR
106-46-7	1,4-Dichlorobenzene	ND		ug/m³	0.90	0.90	1.493	EPA TO-15 Certifications: NELAC-NY12058,NJDEP-NY037	04/09/2025 08:00	04/09/2025 13:16	YR
123-91-1	1,4-Dioxane	ND		ug/m³	1.1	1.1	1.493	EPA TO-15 Certifications: NELAC-NY12058,NJDEP-NY037	04/09/2025 08:00	04/09/2025 13:16	YR
540-84-1	*** 2,2,4-Trimethylpentane**	**0.28**	J	ug/m³	0.17	0.35	1.493	EPA TO-15 Certifications:	04/09/2025 08:00	04/09/2025 13:16	YR

Sample Information

Client Sample ID: SV10_032925 **York Sample ID:** 25C1826-02

York Project (SDG) No.	Client Project ID	Matrix	Collection Date/Time	Date Received
25C1826	170745301	Soil Vapor	March 29, 2025 5:33 pm	03/31/2025

Volatile Organics, EPA TO15 Full List **Log-in Notes:** **Sample Notes:**

Sample Prepared by Method: EPA TO15 PREP

CAS No.	Parameter	Result	Flag	Units	Reported to LOD/MDL	LOQ	Dilution	Reference Method	Date/Time Prepared	Date/Time Analyzed	Analyst
78-93-3	**2-Butanone**	**3.9**		ug/m³	0.44	0.44	1.493	EPA TO-15	04/09/2025 08:00	04/09/2025 13:16	YR
								Certifications: NELAC-NY12058,NJDEP-NY037			
591-78-6	* 2-Hexanone	ND		ug/m³	1.2	1.2	1.493	EPA TO-15	04/09/2025 08:00	04/09/2025 13:16	YR
								Certifications:			
107-05-1	3-Chloropropene	ND		ug/m³	2.3	2.3	1.493	EPA TO-15	04/09/2025 08:00	04/09/2025 13:16	YR
								Certifications: NELAC-NY12058,NJDEP-NY037			
108-10-1	4-Methyl-2-pentanone	ND		ug/m³	0.61	0.61	1.493	EPA TO-15	04/09/2025 08:00	04/09/2025 13:16	YR
								Certifications: NELAC-NY12058,NJDEP-NY037			
67-64-1	**Acetone**	**80**		ug/m³	0.71	2.8	1.493	EPA TO-15	04/09/2025 08:00	04/09/2025 13:16	YR
								Certifications: NELAC-NY12058,NJDEP-NY037			
107-13-1	Acrylonitrile	ND		ug/m³	0.32	4.2	1.493	EPA TO-15	04/09/2025 08:00	04/09/2025 13:16	YR
								Certifications: NELAC-NY12058,NJDEP-NY037			
71-43-2	Benzene	ND		ug/m³	0.48	0.48	1.493	EPA TO-15	04/09/2025 08:00	04/09/2025 13:16	YR
								Certifications: NELAC-NY12058,NJDEP-NY037			
100-44-7	Benzyl chloride	ND		ug/m³	0.77	0.77	1.493	EPA TO-15	04/09/2025 08:00	04/09/2025 13:16	YR
								Certifications: NELAC-NY12058,NJDEP-NY037			
75-27-4	Bromodichloromethane	ND		ug/m³	1.0	1.0	1.493	EPA TO-15	04/09/2025 08:00	04/09/2025 13:16	YR
								Certifications: NELAC-NY12058,NJDEP-NY037			
75-25-2	Bromoform	ND		ug/m³	1.5	1.5	1.493	EPA TO-15	04/09/2025 08:00	04/09/2025 13:16	YR
								Certifications: NELAC-NY12058,NJDEP-NY037			
74-83-9	Bromomethane	ND		ug/m³	0.58	0.58	1.493	EPA TO-15	04/09/2025 08:00	04/09/2025 13:16	YR
								Certifications: NELAC-NY12058,NJDEP-NY037			
75-15-0	**Carbon disulfide**	**5.7**		ug/m³	0.46	0.46	1.493	EPA TO-15	04/09/2025 08:00	04/09/2025 13:16	YR
								Certifications: NELAC-NY12058,NJDEP-NY037			
56-23-5	**Carbon tetrachloride**	**0.47**		ug/m³	0.23	0.23	1.493	EPA TO-15	04/09/2025 08:00	04/09/2025 13:16	YR
								Certifications: NELAC-NY12058,NJDEP-NY037			
108-90-7	Chlorobenzene	ND		ug/m³	0.69	0.69	1.493	EPA TO-15	04/09/2025 08:00	04/09/2025 13:16	YR
								Certifications: NELAC-NY12058,NJDEP-NY037			
75-00-3	Chloroethane	ND		ug/m³	0.39	0.39	1.493	EPA TO-15	04/09/2025 08:00	04/09/2025 13:16	YR
								Certifications: NELAC-NY12058,NJDEP-NY037			
67-66-3	**Chloroform**	**5.8**		ug/m³	0.73	0.73	1.493	EPA TO-15	04/09/2025 08:00	04/09/2025 13:16	YR
								Certifications: NELAC-NY12058,NJDEP-NY037			
74-87-3	Chloromethane	ND		ug/m³	0.31	0.31	1.493	EPA TO-15	04/09/2025 08:00	04/09/2025 13:16	YR
								Certifications: NELAC-NY12058,NJDEP-NY037			
156-59-2	cis-1,2-Dichloroethylene	ND		ug/m³	0.15	0.15	1.493	EPA TO-15	04/09/2025 08:00	04/09/2025 13:16	YR
								Certifications: NELAC-NY12058,NJDEP-NY037			
10061-01-5	cis-1,3-Dichloropropylene	ND		ug/m³	0.68	0.68	1.493	EPA TO-15	04/09/2025 08:00	04/09/2025 13:16	YR
								Certifications: NELAC-NY12058,NJDEP-NY037			
110-82-7	**Cyclohexane**	**0.62**		ug/m³	0.51	0.51	1.493	EPA TO-15	04/09/2025 08:00	04/09/2025 13:16	YR
								Certifications: NELAC-NY12058,NJDEP-NY037			
124-48-1	Dibromochloromethane	ND		ug/m³	1.3	1.3	1.493	EPA TO-15	04/09/2025 08:00	04/09/2025 13:16	YR
								Certifications: NELAC-NY12058,NJDEP-NY037			
75-71-8	**Dichlorodifluoromethane**	**2.4**		ug/m³	0.74	0.74	1.493	EPA TO-15	04/09/2025 08:00	04/09/2025 13:16	YR
								Certifications: NELAC-NY12058,NJDEP-NY037			

Sample Information

Client Sample ID: SV10_032925 **York Sample ID:** 25C1826-02

York Project (SDG) No.	Client Project ID	Matrix	Collection Date/Time	Date Received
25C1826	170745301	Soil Vapor	March 29, 2025 5:33 pm	03/31/2025

Volatile Organics, EPA TO15 Full List

Log-in Notes:

Sample Notes:

Sample Prepared by Method: EPA TO15 PREP

CAS No.	Parameter	Result	Flag	Units	Reported to LOD/MDL	LOQ	Dilution	Reference Method	Date/Time Prepared	Date/Time Analyzed	Analyst
141-78-6	* Ethyl acetate	ND		ug/m³	1.1	1.1	1.493	EPA TO-15 Certifications:	04/09/2025 08:00	04/09/2025 13:16	YR
100-41-4	**Ethyl Benzene**	**2.7**		ug/m³	0.65	0.65	1.493	EPA TO-15 Certifications: NELAC-NY12058,NJDEP-NY037	04/09/2025 08:00	04/09/2025 13:16	YR
87-68-3	Hexachlorobutadiene	ND		ug/m³	1.6	1.6	1.493	EPA TO-15 Certifications: NELAC-NY12058,NJDEP-NY037	04/09/2025 08:00	04/09/2025 13:16	YR
67-63-0	**Isopropanol**	**4.6**		ug/m³	0.73	2.2	1.493	EPA TO-15 Certifications: NELAC-NY12058,NJDEP-NY037	04/09/2025 08:00	04/09/2025 13:16	YR
80-62-6	Methyl Methacrylate	ND		ug/m³	0.61	0.61	1.493	EPA TO-15 Certifications: NELAC-NY12058,NJDEP-NY037	04/09/2025 08:00	04/09/2025 13:16	YR
1634-04-4	Methyl tert-butyl ether (MTBE)	ND		ug/m³	0.54	0.54	1.493	EPA TO-15 Certifications: NELAC-NY12058,NJDEP-NY037	04/09/2025 08:00	04/09/2025 13:16	YR
75-09-2	Methylene chloride	ND		ug/m³	1.0	3.1	1.493	EPA TO-15 Certifications: NELAC-NY12058,NJDEP-NY037	04/09/2025 08:00	04/09/2025 13:16	YR
91-20-3	* Naphthalene	ND		ug/m³	1.6	1.6	1.493	EPA TO-15 Certifications: NJDEP-NY037	04/09/2025 08:00	04/09/2025 13:16	YR
142-82-5	**n-Heptane**	**0.86**		ug/m³	0.61	0.61	1.493	EPA TO-15 Certifications: NELAC-NY12058,NJDEP-NY037	04/09/2025 08:00	04/09/2025 13:16	YR
110-54-3	**n-Hexane**	**0.89**		ug/m³	0.53	0.53	1.493	EPA TO-15 Certifications: NELAC-NY12058,NJDEP-NY037	04/09/2025 08:00	04/09/2025 13:16	YR
95-47-6	**o-Xylene**	**4.5**		ug/m³	0.65	0.65	1.493	EPA TO-15 Certifications: NELAC-NY12058,NJDEP-NY037	04/09/2025 08:00	04/09/2025 13:16	YR
179601-23-1	**p- & m- Xylenes**	**12**		ug/m³	1.3	1.3	1.493	EPA TO-15 Certifications: NELAC-NY12058,NJDEP-NY037	04/09/2025 08:00	04/09/2025 13:16	YR
622-96-8	*** p-Ethyltoluene**	**5.7**		ug/m³	0.73	0.73	1.493	EPA TO-15 Certifications:	04/09/2025 08:00	04/09/2025 13:16	YR
115-07-1	* Propylene	ND		ug/m³	0.26	0.26	1.493	EPA TO-15 Certifications:	04/09/2025 08:00	04/09/2025 13:16	YR
100-42-5	Styrene	ND		ug/m³	0.64	0.64	1.493	EPA TO-15 Certifications: NELAC-NY12058,NJDEP-NY037	04/09/2025 08:00	04/09/2025 13:16	YR
127-18-4	**Tetrachloroethylene**	**220**		ug/m³	1.0	1.0	1.493	EPA TO-15 Certifications: NELAC-NY12058,NJDEP-NY037	04/09/2025 08:00	04/09/2025 13:16	YR
109-99-9	* Tetrahydrofuran	ND		ug/m³	0.88	0.88	1.493	EPA TO-15 Certifications:	04/09/2025 08:00	04/09/2025 13:16	YR
108-88-3	**Toluene**	**4.8**		ug/m³	0.56	0.56	1.493	EPA TO-15 Certifications: NELAC-NY12058,NJDEP-NY037	04/09/2025 08:00	04/09/2025 13:16	YR
156-60-5	trans-1,2-Dichloroethylene	ND		ug/m³	0.59	0.59	1.493	EPA TO-15 Certifications: NELAC-NY12058,NJDEP-NY037	04/09/2025 08:00	04/09/2025 13:16	YR
10061-02-6	trans-1,3-Dichloropropylene	ND		ug/m³	0.68	0.68	1.493	EPA TO-15 Certifications: NELAC-NY12058,NJDEP-NY037	04/09/2025 08:00	04/09/2025 13:16	YR
79-01-6	Trichloroethylene	ND		ug/m³	0.20	0.20	1.493	EPA TO-15 Certifications: NELAC-NY12058,NJDEP-NY037	04/09/2025 08:00	04/09/2025 13:16	YR
75-69-4	**Trichlorofluoromethane (Freon 11)**	**1.3**		ug/m³	0.84	0.84	1.493	EPA TO-15 Certifications: NELAC-NY12058,NJDEP-NY037	04/09/2025 08:00	04/09/2025 13:16	YR

Sample Information

Client Sample ID: SV10_032925 **York Sample ID:** 25C1826-02

York Project (SDG) No.	Client Project ID	Matrix	Collection Date/Time	Date Received
25C1826	170745301	Soil Vapor	March 29, 2025 5:33 pm	03/31/2025

Volatile Organics, EPA TO15 Full List **Log-in Notes:** **Sample Notes:**

Sample Prepared by Method: EPA TO15 PREP

CAS No.	Parameter	Result	Flag	Units	Reported to LOD/MDL	LOQ	Dilution	Reference Method	Date/Time Prepared	Date/Time Analyzed	Analyst
108-05-4	Vinyl acetate	ND		ug/m³	0.53	0.53	1.493	EPA TO-15	04/09/2025 08:00	04/09/2025 13:16	YR
								Certifications:	NELAC-NY12058,NJDEP-NY037		
593-60-2	Vinyl bromide	ND		ug/m³	0.65	0.65	1.493	EPA TO-15	04/09/2025 08:00	04/09/2025 13:16	YR
								Certifications:	NELAC-NY12058,NJDEP-NY037		
75-01-4	Vinyl Chloride	ND		ug/m³	0.19	0.19	1.493	EPA TO-15	04/09/2025 08:00	04/09/2025 13:16	YR
								Certifications:	NELAC-NY12058,NJDEP-NY037		

Sample Information

Client Sample ID: SV12_032925 **York Sample ID:** 25C1826-03

York Project (SDG) No.	Client Project ID	Matrix	Collection Date/Time	Date Received
25C1826	170745301	Soil Vapor	March 29, 2025 5:45 pm	03/31/2025

Volatile Organics, EPA TO15 Full List

Log-in Notes:

Sample Notes:

Sample Prepared by Method: EPA TO15 PREP

CAS No.	Parameter	Result	Flag	Units	Reported to LOD/MDL	LOQ	Dilution	Reference Method	Date/Time Prepared	Date/Time Analyzed	Analyst
630-20-6	* 1,1,1,2-Tetrachloroethane	ND		ug/m³	1.1	1.1	1.599	EPA TO-15 Certifications:	04/09/2025 08:00	04/09/2025 14:02	YR
71-55-6	1,1,1-Trichloroethane	ND		ug/m³	0.87	0.87	1.599	EPA TO-15 Certifications: NELAC-NY12058,NJDEP-NY037	04/09/2025 08:00	04/09/2025 14:02	YR
79-34-5	1,1,2,2-Tetrachloroethane	ND		ug/m³	1.1	1.1	1.599	EPA TO-15 Certifications: NELAC-NY12058,NJDEP-NY037	04/09/2025 08:00	04/09/2025 14:02	YR
76-13-1	1,1,2-Trichloro-1,2,2-trifluoroethane (Freon 113)	ND		ug/m³	1.2	1.2	1.599	EPA TO-15 Certifications: NELAC-NY12058,NJDEP-NY037	04/09/2025 08:00	04/09/2025 14:02	YR
79-00-5	1,1,2-Trichloroethane	ND		ug/m³	0.87	0.87	1.599	EPA TO-15 Certifications: NELAC-NY12058,NJDEP-NY037	04/09/2025 08:00	04/09/2025 14:02	YR
75-34-3	1,1-Dichloroethane	ND		ug/m³	0.65	0.65	1.599	EPA TO-15 Certifications: NELAC-NY12058,NJDEP-NY037	04/09/2025 08:00	04/09/2025 14:02	YR
75-35-4	1,1-Dichloroethylene	ND		ug/m³	0.16	0.16	1.599	EPA TO-15 Certifications: NELAC-NY12058,NJDEP-NY037	04/09/2025 08:00	04/09/2025 14:02	YR
120-82-1	1,2,4-Trichlorobenzene	ND	TO-CCV, TO-LCS-L	ug/m³	1.2	1.2	1.599	EPA TO-15 Certifications: NELAC-NY12058,NJDEP-NY037	04/09/2025 08:00	04/09/2025 14:02	YR
95-63-6	**1,2,4-Trimethylbenzene**	**6.0**		ug/m³	0.79	0.79	1.599	EPA TO-15 Certifications: NELAC-NY12058,NJDEP-NY037	04/09/2025 08:00	04/09/2025 14:02	YR
106-93-4	1,2-Dibromoethane	ND		ug/m³	1.2	1.2	1.599	EPA TO-15 Certifications: NELAC-NY12058,NJDEP-NY037	04/09/2025 08:00	04/09/2025 14:02	YR
95-50-1	1,2-Dichlorobenzene	ND		ug/m³	0.96	0.96	1.599	EPA TO-15 Certifications: NELAC-NY12058,NJDEP-NY037	04/09/2025 08:00	04/09/2025 14:02	YR
107-06-2	1,2-Dichloroethane	ND		ug/m³	0.65	0.65	1.599	EPA TO-15 Certifications: NELAC-NY12058,NJDEP-NY037	04/09/2025 08:00	04/09/2025 14:02	YR
78-87-5	1,2-Dichloropropane	ND		ug/m³	0.74	0.74	1.599	EPA TO-15 Certifications: NELAC-NY12058,NJDEP-NY037	04/09/2025 08:00	04/09/2025 14:02	YR
76-14-2	1,2-Dichlorotetrafluoroethane	ND		ug/m³	1.1	1.1	1.599	EPA TO-15 Certifications: NELAC-NY12058,NJDEP-NY037	04/09/2025 08:00	04/09/2025 14:02	YR
108-67-8	**1,3,5-Trimethylbenzene**	**1.8**		ug/m³	0.79	0.79	1.599	EPA TO-15 Certifications: NELAC-NY12058,NJDEP-NY037	04/09/2025 08:00	04/09/2025 14:02	YR
106-99-0	1,3-Butadiene	ND		ug/m³	1.1	1.1	1.599	EPA TO-15 Certifications: NELAC-NY12058,NJDEP-NY037	04/09/2025 08:00	04/09/2025 14:02	YR
541-73-1	1,3-Dichlorobenzene	ND		ug/m³	0.96	0.96	1.599	EPA TO-15 Certifications: NELAC-NY12058,NJDEP-NY037	04/09/2025 08:00	04/09/2025 14:02	YR
142-28-9	* 1,3-Dichloropropane	ND		ug/m³	0.74	0.74	1.599	EPA TO-15 Certifications:	04/09/2025 08:00	04/09/2025 14:02	YR
106-46-7	1,4-Dichlorobenzene	ND		ug/m³	0.96	0.96	1.599	EPA TO-15 Certifications: NELAC-NY12058,NJDEP-NY037	04/09/2025 08:00	04/09/2025 14:02	YR
123-91-1	1,4-Dioxane	ND		ug/m³	1.2	1.2	1.599	EPA TO-15 Certifications: NELAC-NY12058,NJDEP-NY037	04/09/2025 08:00	04/09/2025 14:02	YR
540-84-1	*** 2,2,4-Trimethylpentane**	**0.75**		ug/m³	0.19	0.37	1.599	EPA TO-15 Certifications:	04/09/2025 08:00	04/09/2025 14:02	YR

Sample Information

Client Sample ID: SV12_032925 **York Sample ID:** 25C1826-03

York Project (SDG) No.	Client Project ID	Matrix	Collection Date/Time	Date Received
25C1826	170745301	Soil Vapor	March 29, 2025 5:45 pm	03/31/2025

Volatile Organics, EPA TO15 Full List **Log-in Notes:** **Sample Notes:**

Sample Prepared by Method: EPA TO15 PREP

CAS No.	Parameter	Result	Flag	Units	Reported to LOD/MDL	LOQ	Dilution	Reference Method	Date/Time Prepared	Date/Time Analyzed	Analyst
78-93-3	**2-Butanone**	**5.1**		ug/m³	0.47	0.47	1.599	EPA TO-15	04/09/2025 08:00	04/09/2025 14:02	YR
								Certifications: NELAC-NY12058,NJDEP-NY037			
591-78-6	* 2-Hexanone	ND		ug/m³	1.3	1.3	1.599	EPA TO-15	04/09/2025 08:00	04/09/2025 14:02	YR
								Certifications:			
107-05-1	3-Chloropropene	ND		ug/m³	2.5	2.5	1.599	EPA TO-15	04/09/2025 08:00	04/09/2025 14:02	YR
								Certifications: NELAC-NY12058,NJDEP-NY037			
108-10-1	4-Methyl-2-pentanone	ND		ug/m³	0.66	0.66	1.599	EPA TO-15	04/09/2025 08:00	04/09/2025 14:02	YR
								Certifications: NELAC-NY12058,NJDEP-NY037			
67-64-1	**Acetone**	**81**		ug/m³	0.76	3.0	1.599	EPA TO-15	04/09/2025 08:00	04/09/2025 14:02	YR
								Certifications: NELAC-NY12058,NJDEP-NY037			
107-13-1	Acrylonitrile	ND		ug/m³	0.35	4.5	1.599	EPA TO-15	04/09/2025 08:00	04/09/2025 14:02	YR
								Certifications: NELAC-NY12058,NJDEP-NY037			
71-43-2	**Benzene**	**2.9**		ug/m³	0.51	0.51	1.599	EPA TO-15	04/09/2025 08:00	04/09/2025 14:02	YR
								Certifications: NELAC-NY12058,NJDEP-NY037			
100-44-7	Benzyl chloride	ND		ug/m³	0.83	0.83	1.599	EPA TO-15	04/09/2025 08:00	04/09/2025 14:02	YR
								Certifications: NELAC-NY12058,NJDEP-NY037			
75-27-4	Bromodichloromethane	ND		ug/m³	1.1	1.1	1.599	EPA TO-15	04/09/2025 08:00	04/09/2025 14:02	YR
								Certifications: NELAC-NY12058,NJDEP-NY037			
75-25-2	Bromoform	ND		ug/m³	1.7	1.7	1.599	EPA TO-15	04/09/2025 08:00	04/09/2025 14:02	YR
								Certifications: NELAC-NY12058,NJDEP-NY037			
74-83-9	Bromomethane	ND		ug/m³	0.62	0.62	1.599	EPA TO-15	04/09/2025 08:00	04/09/2025 14:02	YR
								Certifications: NELAC-NY12058,NJDEP-NY037			
75-15-0	**Carbon disulfide**	**19**		ug/m³	0.50	0.50	1.599	EPA TO-15	04/09/2025 08:00	04/09/2025 14:02	YR
								Certifications: NELAC-NY12058,NJDEP-NY037			
56-23-5	**Carbon tetrachloride**	**0.40**		ug/m³	0.25	0.25	1.599	EPA TO-15	04/09/2025 08:00	04/09/2025 14:02	YR
								Certifications: NELAC-NY12058,NJDEP-NY037			
108-90-7	Chlorobenzene	ND		ug/m³	0.74	0.74	1.599	EPA TO-15	04/09/2025 08:00	04/09/2025 14:02	YR
								Certifications: NELAC-NY12058,NJDEP-NY037			
75-00-3	Chloroethane	ND		ug/m³	0.42	0.42	1.599	EPA TO-15	04/09/2025 08:00	04/09/2025 14:02	YR
								Certifications: NELAC-NY12058,NJDEP-NY037			
67-66-3	**Chloroform**	**1.9**		ug/m³	0.78	0.78	1.599	EPA TO-15	04/09/2025 08:00	04/09/2025 14:02	YR
								Certifications: NELAC-NY12058,NJDEP-NY037			
74-87-3	Chloromethane	ND		ug/m³	0.33	0.33	1.599	EPA TO-15	04/09/2025 08:00	04/09/2025 14:02	YR
								Certifications: NELAC-NY12058,NJDEP-NY037			
156-59-2	cis-1,2-Dichloroethylene	ND		ug/m³	0.16	0.16	1.599	EPA TO-15	04/09/2025 08:00	04/09/2025 14:02	YR
								Certifications: NELAC-NY12058,NJDEP-NY037			
10061-01-5	cis-1,3-Dichloropropylene	ND		ug/m³	0.73	0.73	1.599	EPA TO-15	04/09/2025 08:00	04/09/2025 14:02	YR
								Certifications: NELAC-NY12058,NJDEP-NY037			
110-82-7	**Cyclohexane**	**1.1**		ug/m³	0.55	0.55	1.599	EPA TO-15	04/09/2025 08:00	04/09/2025 14:02	YR
								Certifications: NELAC-NY12058,NJDEP-NY037			
124-48-1	Dibromochloromethane	ND		ug/m³	1.4	1.4	1.599	EPA TO-15	04/09/2025 08:00	04/09/2025 14:02	YR
								Certifications: NELAC-NY12058,NJDEP-NY037			
75-71-8	**Dichlorodifluoromethane**	**2.3**		ug/m³	0.79	0.79	1.599	EPA TO-15	04/09/2025 08:00	04/09/2025 14:02	YR
								Certifications: NELAC-NY12058,NJDEP-NY037			

Sample Information

Client Sample ID: SV12_032925 **York Sample ID:** 25C1826-03

York Project (SDG) No.	Client Project ID	Matrix	Collection Date/Time	Date Received
25C1826	170745301	Soil Vapor	March 29, 2025 5:45 pm	03/31/2025

Volatile Organics, EPA TO15 Full List **Log-in Notes:** **Sample Notes:**

Sample Prepared by Method: EPA TO15 PREP

CAS No.	Parameter	Result	Flag	Units	Reported to LOD/MDL	LOQ	Dilution	Reference Method	Date/Time Prepared	Date/Time Analyzed	Analyst
141-78-6	*** Ethyl acetate**	**4.5**		ug/m³	1.2	1.2	1.599	EPA TO-15	04/09/2025 08:00	04/09/2025 14:02	YR
								Certifications:			
100-41-4	**Ethyl Benzene**	**3.3**		ug/m³	0.69	0.69	1.599	EPA TO-15	04/09/2025 08:00	04/09/2025 14:02	YR
								Certifications:	NELAC-NY12058,NJDEP-NY037		
87-68-3	Hexachlorobutadiene	ND		ug/m³	1.7	1.7	1.599	EPA TO-15	04/09/2025 08:00	04/09/2025 14:02	YR
								Certifications:	NELAC-NY12058,NJDEP-NY037		
67-63-0	**Isopropanol**	**6.8**		ug/m³	0.79	2.4	1.599	EPA TO-15	04/09/2025 08:00	04/09/2025 14:02	YR
								Certifications:	NELAC-NY12058,NJDEP-NY037		
80-62-6	**Methyl Methacrylate**	**1.4**		ug/m³	0.65	0.65	1.599	EPA TO-15	04/09/2025 08:00	04/09/2025 14:02	YR
								Certifications:	NELAC-NY12058,NJDEP-NY037		
1634-04-4	Methyl tert-butyl ether (MTBE)	ND		ug/m³	0.58	0.58	1.599	EPA TO-15	04/09/2025 08:00	04/09/2025 14:02	YR
								Certifications:	NELAC-NY12058,NJDEP-NY037		
75-09-2	Methylene chloride	ND		ug/m³	1.1	3.3	1.599	EPA TO-15	04/09/2025 08:00	04/09/2025 14:02	YR
								Certifications:	NELAC-NY12058,NJDEP-NY037		
91-20-3	* Naphthalene	ND		ug/m³	1.7	1.7	1.599	EPA TO-15	04/09/2025 08:00	04/09/2025 14:02	YR
								Certifications:	NJDEP-NY037		
142-82-5	**n-Heptane**	**4.4**		ug/m³	0.66	0.66	1.599	EPA TO-15	04/09/2025 08:00	04/09/2025 14:02	YR
								Certifications:	NELAC-NY12058,NJDEP-NY037		
110-54-3	**n-Hexane**	**5.3**		ug/m³	0.56	0.56	1.599	EPA TO-15	04/09/2025 08:00	04/09/2025 14:02	YR
								Certifications:	NELAC-NY12058,NJDEP-NY037		
95-47-6	**o-Xylene**	**5.3**		ug/m³	0.69	0.69	1.599	EPA TO-15	04/09/2025 08:00	04/09/2025 14:02	YR
								Certifications:	NELAC-NY12058,NJDEP-NY037		
179601-23-1	**p- & m- Xylenes**	**14**		ug/m³	1.4	1.4	1.599	EPA TO-15	04/09/2025 08:00	04/09/2025 14:02	YR
								Certifications:	NELAC-NY12058,NJDEP-NY037		
622-96-8	*** p-Ethyltoluene**	**5.5**		ug/m³	0.79	0.79	1.599	EPA TO-15	04/09/2025 08:00	04/09/2025 14:02	YR
								Certifications:			
115-07-1	* Propylene	ND		ug/m³	0.28	0.28	1.599	EPA TO-15	04/09/2025 08:00	04/09/2025 14:02	YR
								Certifications:			
100-42-5	Styrene	ND		ug/m³	0.68	0.68	1.599	EPA TO-15	04/09/2025 08:00	04/09/2025 14:02	YR
								Certifications:	NELAC-NY12058,NJDEP-NY037		
127-18-4	**Tetrachloroethylene**	**400**		ug/m³	1.1	1.1	1.599	EPA TO-15	04/09/2025 08:00	04/09/2025 14:02	YR
								Certifications:	NELAC-NY12058,NJDEP-NY037		
109-99-9	* Tetrahydrofuran	ND		ug/m³	0.94	0.94	1.599	EPA TO-15	04/09/2025 08:00	04/09/2025 14:02	YR
								Certifications:			
108-88-3	**Toluene**	**8.9**		ug/m³	0.60	0.60	1.599	EPA TO-15	04/09/2025 08:00	04/09/2025 14:02	YR
								Certifications:	NELAC-NY12058,NJDEP-NY037		
156-60-5	trans-1,2-Dichloroethylene	ND		ug/m³	0.63	0.63	1.599	EPA TO-15	04/09/2025 08:00	04/09/2025 14:02	YR
								Certifications:	NELAC-NY12058,NJDEP-NY037		
10061-02-6	trans-1,3-Dichloropropylene	ND		ug/m³	0.73	0.73	1.599	EPA TO-15	04/09/2025 08:00	04/09/2025 14:02	YR
								Certifications:	NELAC-NY12058,NJDEP-NY037		
79-01-6	**Trichloroethylene**	**0.26**		ug/m³	0.21	0.21	1.599	EPA TO-15	04/09/2025 08:00	04/09/2025 14:02	YR
								Certifications:	NELAC-NY12058,NJDEP-NY037		
75-69-4	**Trichlorofluoromethane (Freon 11)**	**1.2**		ug/m³	0.90	0.90	1.599	EPA TO-15	04/09/2025 08:00	04/09/2025 14:02	YR
								Certifications:	NELAC-NY12058,NJDEP-NY037		

Sample Information

Client Sample ID: SV12_032925 **York Sample ID:** 25C1826-03

York Project (SDG) No.	Client Project ID	Matrix	Collection Date/Time	Date Received
25C1826	170745301	Soil Vapor	March 29, 2025 5:45 pm	03/31/2025

Volatile Organics, EPA TO15 Full List **Log-in Notes:** **Sample Notes:**

Sample Prepared by Method: EPA TO15 PREP

CAS No.	Parameter	Result	Flag	Units	Reported to LOD/MDL	LOQ	Dilution	Reference Method	Date/Time Prepared	Date/Time Analyzed	Analyst
108-05-4	Vinyl acetate	ND		ug/m³	0.56	0.56	1.599	EPA TO-15	04/09/2025 08:00	04/09/2025 14:02	YR
								Certifications:	NELAC-NY12058,NJDEP-NY037		
593-60-2	Vinyl bromide	ND		ug/m³	0.70	0.70	1.599	EPA TO-15	04/09/2025 08:00	04/09/2025 14:02	YR
								Certifications:	NELAC-NY12058,NJDEP-NY037		
75-01-4	Vinyl Chloride	ND		ug/m³	0.20	0.20	1.599	EPA TO-15	04/09/2025 08:00	04/09/2025 14:02	YR
								Certifications:	NELAC-NY12058,NJDEP-NY037		

Sample Information

Client Sample ID: SV13_032925 **York Sample ID:** 25C1826-04

York Project (SDG) No.	Client Project ID	Matrix	Collection Date/Time	Date Received
25C1826	170745301	Soil Vapor	March 29, 2025 5:51 pm	03/31/2025

Volatile Organics, EPA TO15 Full List

Log-in Notes:

Sample Notes:

Sample Prepared by Method: EPA TO15 PREP

CAS No.	Parameter	Result	Flag	Units	Reported to LOD/MDL	LOQ	Dilution	Reference Method	Date/Time Prepared	Date/Time Analyzed	Analyst
630-20-6	* 1,1,1,2-Tetrachloroethane	ND		ug/m³	1.1	1.1	1.61	EPA TO-15 Certifications:	04/09/2025 08:00	04/09/2025 14:48	YR
71-55-6	1,1,1-Trichloroethane	ND		ug/m³	0.88	0.88	1.61	EPA TO-15 Certifications: NELAC-NY12058,NJDEP-NY037	04/09/2025 08:00	04/09/2025 14:48	YR
79-34-5	1,1,2,2-Tetrachloroethane	ND		ug/m³	1.1	1.1	1.61	EPA TO-15 Certifications: NELAC-NY12058,NJDEP-NY037	04/09/2025 08:00	04/09/2025 14:48	YR
76-13-1	1,1,2-Trichloro-1,2,2-trifluoroethane (Freon 113)	ND		ug/m³	1.2	1.2	1.61	EPA TO-15 Certifications: NELAC-NY12058,NJDEP-NY037	04/09/2025 08:00	04/09/2025 14:48	YR
79-00-5	1,1,2-Trichloroethane	ND		ug/m³	0.88	0.88	1.61	EPA TO-15 Certifications: NELAC-NY12058,NJDEP-NY037	04/09/2025 08:00	04/09/2025 14:48	YR
75-34-3	1,1-Dichloroethane	ND		ug/m³	0.65	0.65	1.61	EPA TO-15 Certifications: NELAC-NY12058,NJDEP-NY037	04/09/2025 08:00	04/09/2025 14:48	YR
75-35-4	1,1-Dichloroethylene	ND		ug/m³	0.16	0.16	1.61	EPA TO-15 Certifications: NELAC-NY12058,NJDEP-NY037	04/09/2025 08:00	04/09/2025 14:48	YR
120-82-1	1,2,4-Trichlorobenzene	ND	TO-CCV, TO-LCS-L	ug/m³	1.2	1.2	1.61	EPA TO-15 Certifications: NELAC-NY12058,NJDEP-NY037	04/09/2025 08:00	04/09/2025 14:48	YR
95-63-6	**1,2,4-Trimethylbenzene**	**7.4**		ug/m³	0.79	0.79	1.61	EPA TO-15 Certifications: NELAC-NY12058,NJDEP-NY037	04/09/2025 08:00	04/09/2025 14:48	YR
106-93-4	1,2-Dibromoethane	ND		ug/m³	1.2	1.2	1.61	EPA TO-15 Certifications: NELAC-NY12058,NJDEP-NY037	04/09/2025 08:00	04/09/2025 14:48	YR
95-50-1	1,2-Dichlorobenzene	ND		ug/m³	0.97	0.97	1.61	EPA TO-15 Certifications: NELAC-NY12058,NJDEP-NY037	04/09/2025 08:00	04/09/2025 14:48	YR
107-06-2	1,2-Dichloroethane	ND		ug/m³	0.65	0.65	1.61	EPA TO-15 Certifications: NELAC-NY12058,NJDEP-NY037	04/09/2025 08:00	04/09/2025 14:48	YR
78-87-5	1,2-Dichloropropane	ND		ug/m³	0.74	0.74	1.61	EPA TO-15 Certifications: NELAC-NY12058,NJDEP-NY037	04/09/2025 08:00	04/09/2025 14:48	YR
76-14-2	1,2-Dichlorotetrafluoroethane	ND		ug/m³	1.1	1.1	1.61	EPA TO-15 Certifications: NELAC-NY12058,NJDEP-NY037	04/09/2025 08:00	04/09/2025 14:48	YR
108-67-8	**1,3,5-Trimethylbenzene**	**2.0**		ug/m³	0.79	0.79	1.61	EPA TO-15 Certifications: NELAC-NY12058,NJDEP-NY037	04/09/2025 08:00	04/09/2025 14:48	YR
106-99-0	1,3-Butadiene	ND		ug/m³	1.1	1.1	1.61	EPA TO-15 Certifications: NELAC-NY12058,NJDEP-NY037	04/09/2025 08:00	04/09/2025 14:48	YR
541-73-1	1,3-Dichlorobenzene	ND		ug/m³	0.97	0.97	1.61	EPA TO-15 Certifications: NELAC-NY12058,NJDEP-NY037	04/09/2025 08:00	04/09/2025 14:48	YR
142-28-9	* 1,3-Dichloropropane	ND		ug/m³	0.74	0.74	1.61	EPA TO-15 Certifications:	04/09/2025 08:00	04/09/2025 14:48	YR
106-46-7	1,4-Dichlorobenzene	ND		ug/m³	0.97	0.97	1.61	EPA TO-15 Certifications: NELAC-NY12058,NJDEP-NY037	04/09/2025 08:00	04/09/2025 14:48	YR
123-91-1	1,4-Dioxane	ND		ug/m³	1.2	1.2	1.61	EPA TO-15 Certifications: NELAC-NY12058,NJDEP-NY037	04/09/2025 08:00	04/09/2025 14:48	YR
540-84-1	*** 2,2,4-Trimethylpentane**	**0.30**	J	ug/m³	0.19	0.38	1.61	EPA TO-15 Certifications:	04/09/2025 08:00	04/09/2025 14:48	YR

Sample Information

Client Sample ID: SV13_032925 **York Sample ID:** 25C1826-04

York Project (SDG) No.	Client Project ID	Matrix	Collection Date/Time	Date Received
25C1826	170745301	Soil Vapor	March 29, 2025 5:51 pm	03/31/2025

Volatile Organics, EPA TO15 Full List **Log-in Notes:** **Sample Notes:**

Sample Prepared by Method: EPA TO15 PREP

CAS No.	Parameter	Result	Flag	Units	Reported to LOD/MDL	LOQ	Dilution	Reference Method	Date/Time Prepared	Date/Time Analyzed	Analyst
78-93-3	**2-Butanone**	**4.4**		ug/m³	0.47	0.47	1.61	EPA TO-15	04/09/2025 08:00	04/09/2025 14:48	YR
								Certifications: NELAC-NY12058,NJDEP-NY037			
591-78-6	* 2-Hexanone	ND		ug/m³	1.3	1.3	1.61	EPA TO-15	04/09/2025 08:00	04/09/2025 14:48	YR
								Certifications:			
107-05-1	3-Chloropropene	ND		ug/m³	2.5	2.5	1.61	EPA TO-15	04/09/2025 08:00	04/09/2025 14:48	YR
								Certifications: NELAC-NY12058,NJDEP-NY037			
108-10-1	4-Methyl-2-pentanone	ND		ug/m³	0.66	0.66	1.61	EPA TO-15	04/09/2025 08:00	04/09/2025 14:48	YR
								Certifications: NELAC-NY12058,NJDEP-NY037			
67-64-1	**Acetone**	**120**		ug/m³	0.76	3.1	1.61	EPA TO-15	04/09/2025 08:00	04/09/2025 14:48	YR
								Certifications: NELAC-NY12058,NJDEP-NY037			
107-13-1	**Acrylonitrile**	**8.1**		ug/m³	0.35	4.5	1.61	EPA TO-15	04/09/2025 08:00	04/09/2025 14:48	YR
								Certifications: NELAC-NY12058,NJDEP-NY037			
71-43-2	**Benzene**	**0.98**		ug/m³	0.51	0.51	1.61	EPA TO-15	04/09/2025 08:00	04/09/2025 14:48	YR
								Certifications: NELAC-NY12058,NJDEP-NY037			
100-44-7	Benzyl chloride	ND		ug/m³	0.83	0.83	1.61	EPA TO-15	04/09/2025 08:00	04/09/2025 14:48	YR
								Certifications: NELAC-NY12058,NJDEP-NY037			
75-27-4	Bromodichloromethane	ND		ug/m³	1.1	1.1	1.61	EPA TO-15	04/09/2025 08:00	04/09/2025 14:48	YR
								Certifications: NELAC-NY12058,NJDEP-NY037			
75-25-2	Bromoform	ND		ug/m³	1.7	1.7	1.61	EPA TO-15	04/09/2025 08:00	04/09/2025 14:48	YR
								Certifications: NELAC-NY12058,NJDEP-NY037			
74-83-9	Bromomethane	ND		ug/m³	0.63	0.63	1.61	EPA TO-15	04/09/2025 08:00	04/09/2025 14:48	YR
								Certifications: NELAC-NY12058,NJDEP-NY037			
75-15-0	**Carbon disulfide**	**16**		ug/m³	0.50	0.50	1.61	EPA TO-15	04/09/2025 08:00	04/09/2025 14:48	YR
								Certifications: NELAC-NY12058,NJDEP-NY037			
56-23-5	**Carbon tetrachloride**	**0.41**		ug/m³	0.25	0.25	1.61	EPA TO-15	04/09/2025 08:00	04/09/2025 14:48	YR
								Certifications: NELAC-NY12058,NJDEP-NY037			
108-90-7	Chlorobenzene	ND		ug/m³	0.74	0.74	1.61	EPA TO-15	04/09/2025 08:00	04/09/2025 14:48	YR
								Certifications: NELAC-NY12058,NJDEP-NY037			
75-00-3	Chloroethane	ND		ug/m³	0.42	0.42	1.61	EPA TO-15	04/09/2025 08:00	04/09/2025 14:48	YR
								Certifications: NELAC-NY12058,NJDEP-NY037			
67-66-3	Chloroform	ND		ug/m³	0.79	0.79	1.61	EPA TO-15	04/09/2025 08:00	04/09/2025 14:48	YR
								Certifications: NELAC-NY12058,NJDEP-NY037			
74-87-3	Chloromethane	ND		ug/m³	0.33	0.33	1.61	EPA TO-15	04/09/2025 08:00	04/09/2025 14:48	YR
								Certifications: NELAC-NY12058,NJDEP-NY037			
156-59-2	cis-1,2-Dichloroethylene	ND		ug/m³	0.16	0.16	1.61	EPA TO-15	04/09/2025 08:00	04/09/2025 14:48	YR
								Certifications: NELAC-NY12058,NJDEP-NY037			
10061-01-5	cis-1,3-Dichloropropylene	ND		ug/m³	0.73	0.73	1.61	EPA TO-15	04/09/2025 08:00	04/09/2025 14:48	YR
								Certifications: NELAC-NY12058,NJDEP-NY037			
110-82-7	**Cyclohexane**	**0.67**		ug/m³	0.55	0.55	1.61	EPA TO-15	04/09/2025 08:00	04/09/2025 14:48	YR
								Certifications: NELAC-NY12058,NJDEP-NY037			
124-48-1	Dibromochloromethane	ND		ug/m³	1.4	1.4	1.61	EPA TO-15	04/09/2025 08:00	04/09/2025 14:48	YR
								Certifications: NELAC-NY12058,NJDEP-NY037			
75-71-8	**Dichlorodifluoromethane**	**2.4**		ug/m³	0.80	0.80	1.61	EPA TO-15	04/09/2025 08:00	04/09/2025 14:48	YR
								Certifications: NELAC-NY12058,NJDEP-NY037			

Sample Information

Client Sample ID: SV13_032925 **York Sample ID:** 25C1826-04

York Project (SDG) No.	Client Project ID	Matrix	Collection Date/Time	Date Received
25C1826	170745301	Soil Vapor	March 29, 2025 5:51 pm	03/31/2025

Volatile Organics, EPA TO15 Full List **Log-in Notes:** **Sample Notes:**

Sample Prepared by Method: EPA TO15 PREP

CAS No.	Parameter	Result	Flag	Units	Reported to LOD/MDL	LOQ	Dilution	Reference Method	Date/Time Prepared	Date/Time Analyzed	Analyst
141-78-6	*** Ethyl acetate**	**5.0**		ug/m³	1.2	1.2	1.61	EPA TO-15	04/09/2025 08:00	04/09/2025 14:48	YR
								Certifications:			
100-41-4	**Ethyl Benzene**	**3.8**		ug/m³	0.70	0.70	1.61	EPA TO-15	04/09/2025 08:00	04/09/2025 14:48	YR
								Certifications:	NELAC-NY12058,NJDEP-NY037		
87-68-3	Hexachlorobutadiene	ND		ug/m³	1.7	1.7	1.61	EPA TO-15	04/09/2025 08:00	04/09/2025 14:48	YR
								Certifications:	NELAC-NY12058,NJDEP-NY037		
67-63-0	**Isopropanol**	**13**		ug/m³	0.79	2.4	1.61	EPA TO-15	04/09/2025 08:00	04/09/2025 14:48	YR
								Certifications:	NELAC-NY12058,NJDEP-NY037		
80-62-6	**Methyl Methacrylate**	**0.86**		ug/m³	0.66	0.66	1.61	EPA TO-15	04/09/2025 08:00	04/09/2025 14:48	YR
								Certifications:	NELAC-NY12058,NJDEP-NY037		
1634-04-4	Methyl tert-butyl ether (MTBE)	ND		ug/m³	0.58	0.58	1.61	EPA TO-15	04/09/2025 08:00	04/09/2025 14:48	YR
								Certifications:	NELAC-NY12058,NJDEP-NY037		
75-09-2	Methylene chloride	ND		ug/m³	1.1	3.4	1.61	EPA TO-15	04/09/2025 08:00	04/09/2025 14:48	YR
								Certifications:	NELAC-NY12058,NJDEP-NY037		
91-20-3	* Naphthalene	ND		ug/m³	1.7	1.7	1.61	EPA TO-15	04/09/2025 08:00	04/09/2025 14:48	YR
								Certifications:	NJDEP-NY037		
142-82-5	**n-Heptane**	**1.4**		ug/m³	0.66	0.66	1.61	EPA TO-15	04/09/2025 08:00	04/09/2025 14:48	YR
								Certifications:	NELAC-NY12058,NJDEP-NY037		
110-54-3	**n-Hexane**	**1.1**		ug/m³	0.57	0.57	1.61	EPA TO-15	04/09/2025 08:00	04/09/2025 14:48	YR
								Certifications:	NELAC-NY12058,NJDEP-NY037		
95-47-6	**o-Xylene**	**5.9**		ug/m³	0.70	0.70	1.61	EPA TO-15	04/09/2025 08:00	04/09/2025 14:48	YR
								Certifications:	NELAC-NY12058,NJDEP-NY037		
179601-23-1	**p- & m- Xylenes**	**16**		ug/m³	1.4	1.4	1.61	EPA TO-15	04/09/2025 08:00	04/09/2025 14:48	YR
								Certifications:	NELAC-NY12058,NJDEP-NY037		
622-96-8	*** p-Ethyltoluene**	**6.3**		ug/m³	0.79	0.79	1.61	EPA TO-15	04/09/2025 08:00	04/09/2025 14:48	YR
								Certifications:			
115-07-1	* Propylene	ND		ug/m³	0.28	0.28	1.61	EPA TO-15	04/09/2025 08:00	04/09/2025 14:48	YR
								Certifications:			
100-42-5	Styrene	ND		ug/m³	0.69	0.69	1.61	EPA TO-15	04/09/2025 08:00	04/09/2025 14:48	YR
								Certifications:	NELAC-NY12058,NJDEP-NY037		
127-18-4	**Tetrachloroethylene**	**320**		ug/m³	1.1	1.1	1.61	EPA TO-15	04/09/2025 08:00	04/09/2025 14:48	YR
								Certifications:	NELAC-NY12058,NJDEP-NY037		
109-99-9	* Tetrahydrofuran	ND		ug/m³	0.95	0.95	1.61	EPA TO-15	04/09/2025 08:00	04/09/2025 14:48	YR
								Certifications:			
108-88-3	**Toluene**	**8.5**		ug/m³	0.61	0.61	1.61	EPA TO-15	04/09/2025 08:00	04/09/2025 14:48	YR
								Certifications:	NELAC-NY12058,NJDEP-NY037		
156-60-5	trans-1,2-Dichloroethylene	ND		ug/m³	0.64	0.64	1.61	EPA TO-15	04/09/2025 08:00	04/09/2025 14:48	YR
								Certifications:	NELAC-NY12058,NJDEP-NY037		
10061-02-6	trans-1,3-Dichloropropylene	ND		ug/m³	0.73	0.73	1.61	EPA TO-15	04/09/2025 08:00	04/09/2025 14:48	YR
								Certifications:	NELAC-NY12058,NJDEP-NY037		
79-01-6	Trichloroethylene	ND		ug/m³	0.22	0.22	1.61	EPA TO-15	04/09/2025 08:00	04/09/2025 14:48	YR
								Certifications:	NELAC-NY12058,NJDEP-NY037		
75-69-4	**Trichlorofluoromethane (Freon 11)**	**1.4**		ug/m³	0.90	0.90	1.61	EPA TO-15	04/09/2025 08:00	04/09/2025 14:48	YR
								Certifications:	NELAC-NY12058,NJDEP-NY037		

Sample Information

Client Sample ID: SV13_032925 **York Sample ID:** 25C1826-04

York Project (SDG) No.	Client Project ID	Matrix	Collection Date/Time	Date Received
25C1826	170745301	Soil Vapor	March 29, 2025 5:51 pm	03/31/2025

Volatile Organics, EPA TO15 Full List **Log-in Notes:** **Sample Notes:**

Sample Prepared by Method: EPA TO15 PREP

CAS No.	Parameter	Result	Flag	Units	Reported to LOD/MDL	LOQ	Dilution	Reference Method	Date/Time Prepared	Date/Time Analyzed	Analyst
108-05-4	Vinyl acetate	ND		ug/m³	0.57	0.57	1.61	EPA TO-15	04/09/2025 08:00	04/09/2025 14:48	YR
								Certifications:	NELAC-NY12058,NJDEP-NY037		
593-60-2	Vinyl bromide	ND		ug/m³	0.70	0.70	1.61	EPA TO-15	04/09/2025 08:00	04/09/2025 14:48	YR
								Certifications:	NELAC-NY12058,NJDEP-NY037		
75-01-4	Vinyl Chloride	ND		ug/m³	0.21	0.21	1.61	EPA TO-15	04/09/2025 08:00	04/09/2025 14:48	YR
								Certifications:	NELAC-NY12058,NJDEP-NY037		

Sample Information

Client Sample ID: AA01_032925 **York Sample ID:** 25C1826-05

York Project (SDG) No.	Client Project ID	Matrix	Collection Date/Time	Date Received
25C1826	170745301	Outdoor Ambient Air	March 29, 2025 6:15 pm	03/31/2025

Volatile Organics, EPA TO15 Full List **Log-in Notes:** **Sample Notes:**

Sample Prepared by Method: EPA TO15 PREP

CAS No.	Parameter	Result	Flag	Units	Reported to LOD/MDL	LOQ	Dilution	Reference Method	Date/Time Prepared	Date/Time Analyzed	Analyst
630-20-6	* 1,1,1,2-Tetrachloroethane	ND		ug/m³	0.60	0.60	0.868	EPA TO-15 Certifications:	04/04/2025 12:00	04/08/2025 23:22	YR
71-55-6	1,1,1-Trichloroethane	ND		ug/m³	0.47	0.47	0.868	EPA TO-15 Certifications: NELAC-NY12058,NJDEP-NY037	04/04/2025 12:00	04/08/2025 23:22	YR
79-34-5	1,1,2,2-Tetrachloroethane	ND		ug/m³	0.60	0.60	0.868	EPA TO-15 Certifications: NELAC-NY12058,NJDEP-NY037	04/04/2025 12:00	04/08/2025 23:22	YR
76-13-1	1,1,2-Trichloro-1,2,2-trifluoroethane (Freon 113)	ND		ug/m³	0.67	0.67	0.868	EPA TO-15 Certifications: NELAC-NY12058,NJDEP-NY037	04/04/2025 12:00	04/08/2025 23:22	YR
79-00-5	1,1,2-Trichloroethane	ND		ug/m³	0.47	0.47	0.868	EPA TO-15 Certifications: NELAC-NY12058,NJDEP-NY037	04/04/2025 12:00	04/08/2025 23:22	YR
75-34-3	1,1-Dichloroethane	ND		ug/m³	0.35	0.35	0.868	EPA TO-15 Certifications: NELAC-NY12058,NJDEP-NY037	04/04/2025 12:00	04/08/2025 23:22	YR
75-35-4	1,1-Dichloroethylene	ND		ug/m³	0.086	0.086	0.868	EPA TO-15 Certifications: NELAC-NY12058,NJDEP-NY037	04/04/2025 12:00	04/08/2025 23:22	YR
120-82-1	1,2,4-Trichlorobenzene	ND	CAL-E, ICVE, TO-CCV	ug/m³	0.64	0.64	0.868	EPA TO-15 Certifications: NELAC-NY12058,NJDEP-NY037	04/04/2025 12:00	04/08/2025 23:22	YR
95-63-6	1,2,4-Trimethylbenzene	ND		ug/m³	0.43	0.43	0.868	EPA TO-15 Certifications: NELAC-NY12058,NJDEP-NY037	04/04/2025 12:00	04/08/2025 23:22	YR
106-93-4	1,2-Dibromoethane	ND		ug/m³	0.67	0.67	0.868	EPA TO-15 Certifications: NELAC-NY12058,NJDEP-NY037	04/04/2025 12:00	04/08/2025 23:22	YR
95-50-1	1,2-Dichlorobenzene	ND		ug/m³	0.52	0.52	0.868	EPA TO-15 Certifications: NELAC-NY12058,NJDEP-NY037	04/04/2025 12:00	04/08/2025 23:22	YR
107-06-2	1,2-Dichloroethane	ND		ug/m³	0.35	0.35	0.868	EPA TO-15 Certifications: NELAC-NY12058,NJDEP-NY037	04/04/2025 12:00	04/08/2025 23:22	YR
78-87-5	1,2-Dichloropropane	ND		ug/m³	0.40	0.40	0.868	EPA TO-15 Certifications: NELAC-NY12058,NJDEP-NY037	04/04/2025 12:00	04/08/2025 23:22	YR
76-14-2	1,2-Dichlorotetrafluoroethane	ND		ug/m³	0.61	0.61	0.868	EPA TO-15 Certifications: NELAC-NY12058,NJDEP-NY037	04/04/2025 12:00	04/08/2025 23:22	YR
108-67-8	1,3,5-Trimethylbenzene	ND		ug/m³	0.43	0.43	0.868	EPA TO-15 Certifications: NELAC-NY12058,NJDEP-NY037	04/04/2025 12:00	04/08/2025 23:22	YR
106-99-0	1,3-Butadiene	ND		ug/m³	0.58	0.58	0.868	EPA TO-15 Certifications: NELAC-NY12058,NJDEP-NY037	04/04/2025 12:00	04/08/2025 23:22	YR
541-73-1	1,3-Dichlorobenzene	ND		ug/m³	0.52	0.52	0.868	EPA TO-15 Certifications: NELAC-NY12058,NJDEP-NY037	04/04/2025 12:00	04/08/2025 23:22	YR
142-28-9	* 1,3-Dichloropropane	ND		ug/m³	0.40	0.40	0.868	EPA TO-15 Certifications:	04/04/2025 12:00	04/08/2025 23:22	YR
106-46-7	1,4-Dichlorobenzene	ND		ug/m³	0.52	0.52	0.868	EPA TO-15 Certifications: NELAC-NY12058,NJDEP-NY037	04/04/2025 12:00	04/08/2025 23:22	YR
123-91-1	1,4-Dioxane	ND		ug/m³	0.63	0.63	0.868	EPA TO-15 Certifications: NELAC-NY12058,NJDEP-NY037	04/04/2025 12:00	04/08/2025 23:22	YR
540-84-1	*** 2,2,4-Trimethylpentane**	**0.36**		ug/m³	0.10	0.20	0.868	EPA TO-15 Certifications:	04/04/2025 12:00	04/08/2025 23:22	YR

Sample Information

Client Sample ID: AA01_032925 **York Sample ID:** 25C1826-05

York Project (SDG) No.	Client Project ID	Matrix	Collection Date/Time	Date Received
25C1826	170745301	Outdoor Ambient Air	March 29, 2025 6:15 pm	03/31/2025

Volatile Organics, EPA TO15 Full List

Log-in Notes:

Sample Notes:

Sample Prepared by Method: EPA TO15 PREP

CAS No.	Parameter	Result	Flag	Units	Reported to LOD/MDL	LOQ	Dilution	Reference Method	Date/Time Prepared	Date/Time Analyzed	Analyst
78-93-3	**2-Butanone**	**1.1**		ug/m³	0.26	0.26	0.868	EPA TO-15	04/04/2025 12:00	04/08/2025 23:22	YR
								Certifications: NELAC-NY12058,NJDEP-NY037			
591-78-6	* 2-Hexanone	ND		ug/m³	0.71	0.71	0.868	EPA TO-15	04/04/2025 12:00	04/08/2025 23:22	YR
								Certifications:			
107-05-1	3-Chloropropene	ND		ug/m³	1.4	1.4	0.868	EPA TO-15	04/04/2025 12:00	04/08/2025 23:22	YR
								Certifications: NELAC-NY12058,NJDEP-NY037			
108-10-1	4-Methyl-2-pentanone	ND		ug/m³	0.36	0.36	0.868	EPA TO-15	04/04/2025 12:00	04/08/2025 23:22	YR
								Certifications: NELAC-NY12058,NJDEP-NY037			
67-64-1	**Acetone**	**23**		ug/m³	0.41	1.6	0.868	EPA TO-15	04/04/2025 12:00	04/08/2025 23:22	YR
								Certifications: NELAC-NY12058,NJDEP-NY037			
107-13-1	Acrylonitrile	ND		ug/m³	0.19	2.4	0.868	EPA TO-15	04/04/2025 12:00	04/08/2025 23:22	YR
								Certifications: NELAC-NY12058,NJDEP-NY037			
71-43-2	**Benzene**	**0.53**		ug/m³	0.28	0.28	0.868	EPA TO-15	04/04/2025 12:00	04/08/2025 23:22	YR
								Certifications: NELAC-NY12058,NJDEP-NY037			
100-44-7	Benzyl chloride	ND	CAL-E	ug/m³	0.45	0.45	0.868	EPA TO-15	04/04/2025 12:00	04/08/2025 23:22	YR
								Certifications: NELAC-NY12058,NJDEP-NY037			
75-27-4	Bromodichloromethane	ND		ug/m³	0.58	0.58	0.868	EPA TO-15	04/04/2025 12:00	04/08/2025 23:22	YR
								Certifications: NELAC-NY12058,NJDEP-NY037			
75-25-2	Bromoform	ND		ug/m³	0.90	0.90	0.868	EPA TO-15	04/04/2025 12:00	04/08/2025 23:22	YR
								Certifications: NELAC-NY12058,NJDEP-NY037			
74-83-9	Bromomethane	ND		ug/m³	0.34	0.34	0.868	EPA TO-15	04/04/2025 12:00	04/08/2025 23:22	YR
								Certifications: NELAC-NY12058,NJDEP-NY037			
75-15-0	Carbon disulfide	ND		ug/m³	0.27	0.27	0.868	EPA TO-15	04/04/2025 12:00	04/08/2025 23:22	YR
								Certifications: NELAC-NY12058,NJDEP-NY037			
56-23-5	**Carbon tetrachloride**	**0.44**		ug/m³	0.14	0.14	0.868	EPA TO-15	04/04/2025 12:00	04/08/2025 23:22	YR
								Certifications: NELAC-NY12058,NJDEP-NY037			
108-90-7	Chlorobenzene	ND		ug/m³	0.40	0.40	0.868	EPA TO-15	04/04/2025 12:00	04/08/2025 23:22	YR
								Certifications: NELAC-NY12058,NJDEP-NY037			
75-00-3	Chloroethane	ND		ug/m³	0.23	0.23	0.868	EPA TO-15	04/04/2025 12:00	04/08/2025 23:22	YR
								Certifications: NELAC-NY12058,NJDEP-NY037			
67-66-3	Chloroform	ND		ug/m³	0.42	0.42	0.868	EPA TO-15	04/04/2025 12:00	04/08/2025 23:22	YR
								Certifications: NELAC-NY12058,NJDEP-NY037			
74-87-3	**Chloromethane**	**1.3**	TO-CCV, TO-LCS-L	ug/m³	0.18	0.18	0.868	EPA TO-15	04/04/2025 12:00	04/08/2025 23:22	YR
								Certifications: NELAC-NY12058,NJDEP-NY037			
156-59-2	cis-1,2-Dichloroethylene	ND		ug/m³	0.086	0.086	0.868	EPA TO-15	04/04/2025 12:00	04/08/2025 23:22	YR
								Certifications: NELAC-NY12058,NJDEP-NY037			
10061-01-5	cis-1,3-Dichloropropylene	ND		ug/m³	0.39	0.39	0.868	EPA TO-15	04/04/2025 12:00	04/08/2025 23:22	YR
								Certifications: NELAC-NY12058,NJDEP-NY037			
110-82-7	Cyclohexane	ND		ug/m³	0.30	0.30	0.868	EPA TO-15	04/04/2025 12:00	04/08/2025 23:22	YR
								Certifications: NELAC-NY12058,NJDEP-NY037			
124-48-1	Dibromochloromethane	ND		ug/m³	0.74	0.74	0.868	EPA TO-15	04/04/2025 12:00	04/08/2025 23:22	YR
								Certifications: NELAC-NY12058,NJDEP-NY037			

Sample Information

Client Sample ID: AA01_032925 **York Sample ID:** 25C1826-05

York Project (SDG) No.	Client Project ID	Matrix	Collection Date/Time	Date Received
25C1826	170745301	Outdoor Ambient Air	March 29, 2025 6:15 pm	03/31/2025

Volatile Organics, EPA TO15 Full List

Log-in Notes:

Sample Notes:

Sample Prepared by Method: EPA TO15 PREP

CAS No.	Parameter	Result	Flag	Units	Reported to LOD/MDL	LOQ	Dilution	Reference Method	Date/Time Prepared	Date/Time Analyzed	Analyst
75-71-8	**Dichlorodifluoromethane**	**2.1**		ug/m³	0.43	0.43	0.868	EPA TO-15	04/04/2025 12:00	04/08/2025 23:22	YR
								Certifications: NELAC-NY12058,NJDEP-NY037			
141-78-6	*** Ethyl acetate**	**4.9**		ug/m³	0.63	0.63	0.868	EPA TO-15	04/04/2025 12:00	04/08/2025 23:22	YR
								Certifications:			
100-41-4	Ethyl Benzene	ND		ug/m³	0.38	0.38	0.868	EPA TO-15	04/04/2025 12:00	04/08/2025 23:22	YR
								Certifications: NELAC-NY12058,NJDEP-NY037			
87-68-3	Hexachlorobutadiene	ND		ug/m³	0.93	0.93	0.868	EPA TO-15	04/04/2025 12:00	04/08/2025 23:22	YR
								Certifications: NELAC-NY12058,NJDEP-NY037			
67-63-0	**Isopropanol**	**2.9**	CAL-E	ug/m³	0.43	1.3	0.868	EPA TO-15	04/04/2025 12:00	04/08/2025 23:22	YR
								Certifications: NELAC-NY12058,NJDEP-NY037			
80-62-6	**Methyl Methacrylate**	**0.82**		ug/m³	0.36	0.36	0.868	EPA TO-15	04/04/2025 12:00	04/08/2025 23:22	YR
								Certifications: NELAC-NY12058,NJDEP-NY037			
1634-04-4	Methyl tert-butyl ether (MTBE)	ND		ug/m³	0.31	0.31	0.868	EPA TO-15	04/04/2025 12:00	04/08/2025 23:22	YR
								Certifications: NELAC-NY12058,NJDEP-NY037			
75-09-2	**Methylene chloride**	**0.78**	J	ug/m³	0.60	1.8	0.868	EPA TO-15	04/04/2025 12:00	04/08/2025 23:22	YR
								Certifications: NELAC-NY12058,NJDEP-NY037			
91-20-3	* Naphthalene	ND	CAL-E	ug/m³	0.91	0.91	0.868	EPA TO-15	04/04/2025 12:00	04/08/2025 23:22	YR
								Certifications: NJDEP-NY037			
142-82-5	n-Heptane	ND		ug/m³	0.36	0.36	0.868	EPA TO-15	04/04/2025 12:00	04/08/2025 23:22	YR
								Certifications: NELAC-NY12058,NJDEP-NY037			
110-54-3	**n-Hexane**	**0.37**		ug/m³	0.31	0.31	0.868	EPA TO-15	04/04/2025 12:00	04/08/2025 23:22	YR
								Certifications: NELAC-NY12058,NJDEP-NY037			
95-47-6	o-Xylene	ND		ug/m³	0.38	0.38	0.868	EPA TO-15	04/04/2025 12:00	04/08/2025 23:22	YR
								Certifications: NELAC-NY12058,NJDEP-NY037			
179601-23-1	**p- & m- Xylenes**	**0.79**		ug/m³	0.75	0.75	0.868	EPA TO-15	04/04/2025 12:00	04/08/2025 23:22	YR
								Certifications: NELAC-NY12058,NJDEP-NY037			
622-96-8	* p-Ethyltoluene	ND		ug/m³	0.43	0.43	0.868	EPA TO-15	04/04/2025 12:00	04/08/2025 23:22	YR
								Certifications:			
115-07-1	*** Propylene**	**0.51**		ug/m³	0.15	0.15	0.868	EPA TO-15	04/04/2025 12:00	04/08/2025 23:22	YR
								Certifications:			
100-42-5	Styrene	ND		ug/m³	0.37	0.37	0.868	EPA TO-15	04/04/2025 12:00	04/08/2025 23:22	YR
								Certifications: NELAC-NY12058,NJDEP-NY037			
127-18-4	Tetrachloroethylene	ND		ug/m³	0.59	0.59	0.868	EPA TO-15	04/04/2025 12:00	04/08/2025 23:22	YR
								Certifications: NELAC-NY12058,NJDEP-NY037			
109-99-9	* Tetrahydrofuran	ND		ug/m³	0.51	0.51	0.868	EPA TO-15	04/04/2025 12:00	04/08/2025 23:22	YR
								Certifications:			
108-88-3	**Toluene**	**0.95**		ug/m³	0.33	0.33	0.868	EPA TO-15	04/04/2025 12:00	04/08/2025 23:22	YR
								Certifications: NELAC-NY12058,NJDEP-NY037			
156-60-5	trans-1,2-Dichloroethylene	ND		ug/m³	0.34	0.34	0.868	EPA TO-15	04/04/2025 12:00	04/08/2025 23:22	YR
								Certifications: NELAC-NY12058,NJDEP-NY037			
10061-02-6	trans-1,3-Dichloropropylene	ND		ug/m³	0.39	0.39	0.868	EPA TO-15	04/04/2025 12:00	04/08/2025 23:22	YR
								Certifications: NELAC-NY12058,NJDEP-NY037			
79-01-6	Trichloroethylene	ND		ug/m³	0.12	0.12	0.868	EPA TO-15	04/04/2025 12:00	04/08/2025 23:22	YR
								Certifications: NELAC-NY12058,NJDEP-NY037			

Sample Information

Client Sample ID: AA01_032925 **York Sample ID:** 25C1826-05

York Project (SDG) No.	Client Project ID	Matrix	Collection Date/Time	Date Received
25C1826	170745301	Outdoor Ambient Air	March 29, 2025 6:15 pm	03/31/2025

Volatile Organics, EPA TO15 Full List

Log-in Notes:

Sample Notes:

Sample Prepared by Method: EPA TO15 PREP

CAS No.	Parameter	Result	Flag	Units	Reported to LOD/MDL	LOQ	Dilution	Reference Method	Date/Time Prepared	Date/Time Analyzed	Analyst
75-69-4	**Trichlorofluoromethane (Freon 11)**	**1.1**		ug/m³	0.49	0.49	0.868	EPA TO-15	04/04/2025 12:00	04/08/2025 23:22	YR
								Certifications: NELAC-NY12058,NJDEP-NY037			
108-05-4	Vinyl acetate	ND	ICVE	ug/m³	0.31	0.31	0.868	EPA TO-15	04/04/2025 12:00	04/08/2025 23:22	YR
								Certifications: NELAC-NY12058,NJDEP-NY037			
593-60-2	Vinyl bromide	ND		ug/m³	0.38	0.38	0.868	EPA TO-15	04/04/2025 12:00	04/08/2025 23:22	YR
								Certifications: NELAC-NY12058,NJDEP-NY037			
75-01-4	Vinyl Chloride	ND		ug/m³	0.11	0.11	0.868	EPA TO-15	04/04/2025 12:00	04/08/2025 23:22	YR
								Certifications: NELAC-NY12058,NJDEP-NY037			

Analytical Batch Summary

Batch ID: BC51449 **Preparation Method** EPA TO15 PREP **Prepared By:** YR

YORK Sample ID	Client Sample ID	Preparation Date
25C1664-01	CAN 50293 / FC 12187	03/19/25
25C1664-02	CAN 37793 / FC 21015	03/19/25
BC51449-BLK1	Blank	03/19/25
BC51449-BS1	LCS	03/19/25

Batch ID: BC51743 **Preparation Method** EPA TO15 PREP **Prepared By:** YR

YORK Sample ID	Client Sample ID	Preparation Date
25C1664-03	CAN 50961 / FC 5611	03/24/25
25C1664-04	CAN 49982 / FC 5609	03/24/25
25C1664-05	CAN 48292 / FC 3350	03/24/25
BC51743-BLK1	Blank	03/24/25
BC51743-BS1	LCS	03/24/25

Batch ID: BD50588 **Preparation Method** EPA TO15 PREP **Prepared By:** YR

YORK Sample ID	Client Sample ID	Preparation Date
25C1826-05	AA01_032925	04/04/25
BD50588-BLK1	Blank	04/08/25
BD50588-BS1	LCS	04/08/25
BD50588-DUP1	Duplicate	04/08/25

Batch ID: BD50674 **Preparation Method** EPA TO15 PREP **Prepared By:** YR

YORK Sample ID	Client Sample ID	Preparation Date
25C1826-01	SV09_032925	04/09/25
25C1826-02	SV10_032925	04/09/25
25C1826-03	SV12_032925	04/09/25
25C1826-04	SV13_032925	04/09/25
BD50674-BLK1	Blank	04/09/25
BD50674-BS1	LCS	04/09/25

Volatile Organic Compounds in Air by GC/MS - Quality Control Data

York Analytical Laboratories, Inc. - Stratford

Analyte	Result	Reporting Limit	Units	Spike Level	Source* Result	%REC	%REC Limits	Flag	RPD	RPD Limit	Flag
Batch BC51449 - EPA TO15 PREP											
Blank (BC51449-BLK1) Blank									Prepared & Analyzed: 03/19/2025		
1,1,1,2-Tetrachloroethane	ND	0.69	ug/m³								
1,1,1-Trichloroethane	ND	0.55	"								
1,1,2,2-Tetrachloroethane	ND	0.69	"								
1,1,2-Trichloro-1,2,2-trifluoroethane (Freon 113)	ND	0.77	"								
1,1,2-Trichloroethane	ND	0.55	"								
1,1-Dichloroethane	ND	0.40	"								
1,1-Dichloroethylene	ND	0.099	"								
1,2,4-Trichlorobenzene	ND	0.74	"								
1,2,4-Trimethylbenzene	ND	0.49	"								
1,2-Dibromoethane	ND	0.77	"								
1,2-Dichlorobenzene	ND	0.60	"								
1,2-Dichloroethane	ND	0.40	"								
1,2-Dichloropropane	ND	0.46	"								
1,2-Dichlorotetrafluoroethane	ND	0.70	"								
1,3,5-Trimethylbenzene	ND	0.49	"								
1,3-Butadiene	ND	0.66	"								
1,3-Dichlorobenzene	ND	0.60	"								
1,3-Dichloropropane	ND	0.46	"								
1,4-Dichlorobenzene	ND	0.60	"								
1,4-Dioxane	ND	0.72	"								
2,2,4-Trimethylpentane	ND	0.23	"								
2-Butanone	ND	0.29	"								
2-Hexanone	ND	0.82	"								
3-Chloropropene	ND	1.6	"								
4-Methyl-2-pentanone	ND	0.41	"								
Acetone	ND	1.9	"								
Acrylonitrile	ND	2.8	"								
Benzene	ND	0.32	"								
Benzyl chloride	ND	0.52	"								
Bromodichloromethane	ND	0.67	"								
Bromoform	ND	1.0	"								
Bromomethane	ND	0.39	"								
Carbon disulfide	ND	0.31	"								
Carbon tetrachloride	ND	0.16	"								
Chlorobenzene	ND	0.46	"								
Chloroethane	ND	0.26	"								
Chloroform	ND	0.49	"								
Chloromethane	ND	0.21	"								
cis-1,2-Dichloroethylene	ND	0.099	"								
cis-1,3-Dichloropropylene	ND	0.45	"								
Cyclohexane	ND	0.34	"								
Dibromochloromethane	ND	0.85	"								
Dichlorodifluoromethane	ND	0.49	"								
Ethyl acetate	ND	0.72	"								
Ethyl Benzene	ND	0.43	"								
Hexachlorobutadiene	ND	1.1	"								
Isopropanol	ND	1.5	"								
Methyl Methacrylate	ND	0.41	"								
Methyl tert-butyl ether (MTBE)	ND	0.36	"								
Methylene chloride	ND	2.1	"								

Volatile Organic Compounds in Air by GC/MS - Quality Control Data

York Analytical Laboratories, Inc. - Stratford

Analyte	Result	Reporting Limit	Units	Spike Level	Source* Result	%REC	%REC Limits	Flag	RPD	RPD Limit	Flag
Batch BC51449 - EPA TO15 PREP											
Blank (BC51449-BLK1) Blank								Prepared & Analyzed: 03/19/2025			
Naphthalene	ND	1.0	ug/m³								
n-Heptane	ND	0.41	"								
n-Hexane	ND	0.35	"								
o-Xylene	ND	0.43	"								
p- & m- Xylenes	ND	0.87	"								
p-Ethyltoluene	ND	0.49	"								
Propylene	ND	0.17	"								
Styrene	ND	0.43	"								
Tetrachloroethylene	ND	0.68	"								
Tetrahydrofuran	ND	0.59	"								
Toluene	ND	0.38	"								
trans-1,2-Dichloroethylene	ND	0.40	"								
trans-1,3-Dichloropropylene	ND	0.45	"								
Trichloroethylene	ND	0.13	"								
Trichlorofluoromethane (Freon 11)	ND	0.56	"								
Vinyl acetate	ND	0.35	"								
Vinyl bromide	ND	0.44	"								
Vinyl Chloride	ND	0.13	"								
LCS (BC51449-BS1) LCS								Prepared & Analyzed: 03/19/2025			
1,1,1,2-Tetrachloroethane	10.6		ppbv	10.0		106	70-130				
1,1,1-Trichloroethane	9.39		"	10.0		93.9	70-130				
1,1,2,2-Tetrachloroethane	11.1		"	10.0		111	70-130				
1,1,2-Trichloro-1,2,2-trifluoroethane (Freon 113)	9.19		"	10.0		91.9	70-130				
1,1,2-Trichloroethane	10.6		"	10.0		106	70-130				
1,1-Dichloroethane	9.58		"	10.0		95.8	70-130				
1,1-Dichloroethylene	9.81		"	10.0		98.1	70-130				
1,2,4-Trichlorobenzene	6.13		"	10.0		61.3	70-130	Low Bias			
1,2,4-Trimethylbenzene	11.1		"	10.0		111	70-130				
1,2-Dibromoethane	10.3		"	10.0		103	70-130				
1,2-Dichlorobenzene	10.0		"	10.0		100	70-130				
1,2-Dichloroethane	11.0		"	10.0		110	70-130				
1,2-Dichloropropane	11.8		"	10.0		118	70-130				
1,2-Dichlorotetrafluoroethane	8.61		"	10.0		86.1	70-130				
1,3,5-Trimethylbenzene	10.9		"	10.0		109	70-130				
1,3-Butadiene	10.2		"	10.0		102	70-130				
1,3-Dichlorobenzene	10.7		"	10.0		107	70-130				
1,3-Dichloropropane	11.4		"	10.0		114	70-130				
1,4-Dichlorobenzene	10.8		"	10.0		108	70-130				
1,4-Dioxane	10.9		"	10.0		109	70-130				
2,2,4-Trimethylpentane	10.4		"	10.0		104	70-130				
2-Butanone	10.1		"	10.0		101	70-130				
2-Hexanone	12.3		"	10.0		123	70-130				
3-Chloropropene	10.7		"	10.0		107	70-130				
4-Methyl-2-pentanone	12.4		"	10.0		124	70-130				
Acetone	9.52		"	10.0		95.2	70-130				
Acrylonitrile	8.78		"	10.0		87.8	70-130				
Benzene	9.20		"	10.0		92.0	70-130				
Benzyl chloride	7.70		"	10.0		77.0	70-130				
Bromodichloromethane	11.4		"	10.0		114	70-130				
Bromoform	12.8		"	10.0		128	70-130				

Volatile Organic Compounds in Air by GC/MS - Quality Control Data

York Analytical Laboratories, Inc. - Stratford

Analyte	Result	Reporting Limit	Units	Spike Level	Source* Result	%REC	%REC Limits	Flag	RPD	RPD Limit	Flag
Batch BC51449 - EPA TO15 PREP											
LCS (BC51449-BS1) LCS								Prepared & Analyzed: 03/19/2025			
Bromomethane	9.27		ppbv	10.0		92.7	70-130				
Carbon disulfide	9.30		"	10.0		93.0	70-130				
Carbon tetrachloride	9.47		"	10.0		94.7	70-130				
Chlorobenzene	10.6		"	10.0		106	70-130				
Chloroethane	10.4		"	10.0		104	70-130				
Chloroform	9.19		"	10.0		91.9	70-130				
Chloromethane	9.10		"	10.0		91.0	70-130				
cis-1,2-Dichloroethylene	9.68		"	10.0		96.8	70-130				
cis-1,3-Dichloropropylene	11.9		"	10.0		119	70-130				
Cyclohexane	9.89		"	10.0		98.9	70-130				
Dibromochloromethane	11.3		"	10.0		113	70-130				
Dichlorodifluoromethane	9.93		"	10.0		99.3	70-130				
Ethyl acetate	12.4		"	10.0		124	70-130				
Ethyl Benzene	11.2		"	10.0		112	70-130				
Hexachlorobutadiene	14.6		"	10.0		146	70-130	High Bias			
Isopropanol	7.98		"	10.0		79.8	70-130				
Methyl Methacrylate	11.3		"	10.0		113	70-130				
Methyl tert-butyl ether (MTBE)	10.1		"	10.0		101	70-130				
Methylene chloride	9.99		"	10.0		99.9	70-130				
Naphthalene	9.32		"	10.0		93.2	70-130				
n-Heptane	10.7		"	10.0		107	70-130				
n-Hexane	10.0		"	10.0		100	70-130				
o-Xylene	11.5		"	10.0		115	70-130				
p- & m- Xylenes	22.8		"	20.0		114	70-130				
p-Ethyltoluene	11.6		"	10.0		116	70-130				
Propylene	10.6		"	10.0		106	70-130				
Styrene	11.5		"	10.0		115	70-130				
Tetrachloroethylene	11.1		"	10.0		111	70-130				
Tetrahydrofuran	10.4		"	10.0		104	70-130				
Toluene	10.6		"	10.0		106	70-130				
trans-1,2-Dichloroethylene	9.81		"	10.0		98.1	70-130				
trans-1,3-Dichloropropylene	11.8		"	10.0		118	70-130				
Trichloroethylene	10.7		"	10.0		107	70-130				
Trichlorofluoromethane (Freon 11)	9.55		"	10.0		95.5	70-130				
Vinyl acetate	4.95		"	10.0		49.5	70-130	Low Bias			
Vinyl bromide	9.41		"	10.0		94.1	70-130				
Vinyl Chloride	9.59		"	10.0		95.9	70-130				

Volatile Organic Compounds in Air by GC/MS - Quality Control Data

York Analytical Laboratories, Inc. - Stratford

Analyte	Result	Reporting Limit	Units	Spike Level	Source* Result	%REC	%REC Limits	Flag	RPD	RPD Limit	Flag
Batch BC51743 - EPA TO15 PREP											
Blank (BC51743-BLK1) Blank									Prepared & Analyzed: 03/24/2025		
1,1,1,2-Tetrachloroethane	ND	0.69	ug/m³								
1,1,1-Trichloroethane	ND	0.55	"								
1,1,2,2-Tetrachloroethane	ND	0.69	"								
1,1,2-Trichloro-1,2,2-trifluoroethane (Freon 113)	ND	0.77	"								
1,1,2-Trichloroethane	ND	0.55	"								
1,1-Dichloroethane	ND	0.40	"								
1,1-Dichloroethylene	ND	0.099	"								
1,2,4-Trichlorobenzene	ND	0.74	"								
1,2,4-Trimethylbenzene	ND	0.49	"								
1,2-Dibromoethane	ND	0.77	"								
1,2-Dichlorobenzene	ND	0.60	"								
1,2-Dichloroethane	ND	0.40	"								
1,2-Dichloropropane	ND	0.46	"								
1,2-Dichlorotetrafluoroethane	ND	0.70	"								
1,3,5-Trimethylbenzene	ND	0.49	"								
1,3-Butadiene	ND	0.66	"								
1,3-Dichlorobenzene	ND	0.60	"								
1,3-Dichloropropane	ND	0.46	"								
1,4-Dichlorobenzene	ND	0.60	"								
1,4-Dioxane	ND	0.72	"								
2,2,4-Trimethylpentane	ND	0.23	"								
2-Butanone	ND	0.29	"								
2-Hexanone	ND	0.82	"								
3-Chloropropene	ND	1.6	"								
4-Methyl-2-pentanone	ND	0.41	"								
Acetone	ND	1.9	"								
Acrylonitrile	ND	2.8	"								
Benzene	ND	0.32	"								
Benzyl chloride	ND	0.52	"								
Bromodichloromethane	ND	0.67	"								
Bromoform	ND	1.0	"								
Bromomethane	ND	0.39	"								
Carbon disulfide	ND	0.31	"								
Carbon tetrachloride	ND	0.16	"								
Chlorobenzene	ND	0.46	"								
Chloroethane	ND	0.26	"								
Chloroform	ND	0.49	"								
Chloromethane	ND	0.21	"								
cis-1,2-Dichloroethylene	ND	0.099	"								
cis-1,3-Dichloropropylene	ND	0.45	"								
Cyclohexane	ND	0.34	"								
Dibromochloromethane	ND	0.85	"								
Dichlorodifluoromethane	ND	0.49	"								
Ethyl acetate	ND	0.72	"								
Ethyl Benzene	ND	0.43	"								
Hexachlorobutadiene	ND	1.1	"								
Isopropanol	1.3	1.5	"								
Methyl Methacrylate	ND	0.41	"								
Methyl tert-butyl ether (MTBE)	ND	0.36	"								
Methylene chloride	ND	2.1	"								
Naphthalene	ND	1.0	"								

Volatile Organic Compounds in Air by GC/MS - Quality Control Data

York Analytical Laboratories, Inc. - Stratford

Analyte	Result	Reporting Limit	Units	Spike Level	Source* Result	%REC	%REC Limits	Flag	RPD	RPD Limit	Flag
Batch BC51743 - EPA TO15 PREP											
Blank (BC51743-BLK1) Blank								Prepared & Analyzed: 03/24/2025			
n-Heptane	ND	0.41	ug/m³								
n-Hexane	ND	0.35	"								
o-Xylene	ND	0.43	"								
p- & m- Xylenes	ND	0.87	"								
p-Ethyltoluene	ND	0.49	"								
Propylene	ND	0.17	"								
Styrene	ND	0.43	"								
Tetrachloroethylene	ND	0.68	"								
Tetrahydrofuran	ND	0.59	"								
Toluene	ND	0.38	"								
trans-1,2-Dichloroethylene	ND	0.40	"								
trans-1,3-Dichloropropylene	ND	0.45	"								
Trichloroethylene	ND	0.13	"								
Trichlorofluoromethane (Freon 11)	ND	0.56	"								
Vinyl acetate	ND	0.35	"								
Vinyl bromide	ND	0.44	"								
Vinyl Chloride	ND	0.13	"								
LCS (BC51743-BS1) LCS								Prepared & Analyzed: 03/24/2025			
1,1,1,2-Tetrachloroethane	10.2		ppbv	10.0		102	70-130				
1,1,1-Trichloroethane	9.49		"	10.0		94.9	70-130				
1,1,2,2-Tetrachloroethane	10.6		"	10.0		106	70-130				
1,1,2-Trichloro-1,2,2-trifluoroethane (Freon 113)	8.97		"	10.0		89.7	70-130				
1,1,2-Trichloroethane	10.5		"	10.0		105	70-130				
1,1-Dichloroethane	9.37		"	10.0		93.7	70-130				
1,1-Dichloroethylene	9.70		"	10.0		97.0	70-130				
1,2,4-Trichlorobenzene	5.60		"	10.0		56.0	70-130	Low Bias			
1,2,4-Trimethylbenzene	10.7		"	10.0		107	70-130				
1,2-Dibromoethane	10.3		"	10.0		103	70-130				
1,2-Dichlorobenzene	9.82		"	10.0		98.2	70-130				
1,2-Dichloroethane	11.2		"	10.0		112	70-130				
1,2-Dichloropropane	11.6		"	10.0		116	70-130				
1,2-Dichlorotetrafluoroethane	8.28		"	10.0		82.8	70-130				
1,3,5-Trimethylbenzene	10.5		"	10.0		105	70-130				
1,3-Butadiene	9.59		"	10.0		95.9	70-130				
1,3-Dichlorobenzene	10.5		"	10.0		105	70-130				
1,3-Dichloropropane	11.2		"	10.0		112	70-130				
1,4-Dichlorobenzene	10.6		"	10.0		106	70-130				
1,4-Dioxane	10.8		"	10.0		108	70-130				
2,2,4-Trimethylpentane	10.3		"	10.0		103	70-130				
2-Butanone	9.98		"	10.0		99.8	70-130				
2-Hexanone	12.3		"	10.0		123	70-130				
3-Chloropropene	10.6		"	10.0		106	70-130				
4-Methyl-2-pentanone	12.3		"	10.0		123	70-130				
Acetone	9.62		"	10.0		96.2	70-130				
Acrylonitrile	8.50		"	10.0		85.0	70-130				
Benzene	9.16		"	10.0		91.6	70-130				
Benzyl chloride	7.49		"	10.0		74.9	70-130				
Bromodichloromethane	11.3		"	10.0		113	70-130				
Bromoform	12.4		"	10.0		124	70-130				
Bromomethane	8.87		"	10.0		88.7	70-130				

Volatile Organic Compounds in Air by GC/MS - Quality Control Data

York Analytical Laboratories, Inc. - Stratford

Analyte	Result	Reporting Limit	Units	Spike Level	Source* Result	%REC	%REC Limits	Flag	RPD	RPD Limit	Flag
Batch BC51743 - EPA TO15 PREP											
LCS (BC51743-BS1) LCS								Prepared & Analyzed: 03/24/2025			
Carbon disulfide	9.03		ppbv	10.0		90.3	70-130				
Carbon tetrachloride	9.57		"	10.0		95.7	70-130				
Chlorobenzene	10.1		"	10.0		101	70-130				
Chloroethane	9.90		"	10.0		99.0	70-130				
Chloroform	9.19		"	10.0		91.9	70-130				
Chloromethane	8.46		"	10.0		84.6	70-130				
cis-1,2-Dichloroethylene	9.58		"	10.0		95.8	70-130				
cis-1,3-Dichloropropylene	11.8		"	10.0		118	70-130				
Cyclohexane	9.70		"	10.0		97.0	70-130				
Dibromochloromethane	11.3		"	10.0		113	70-130				
Dichlorodifluoromethane	9.79		"	10.0		97.9	70-130				
Ethyl acetate	12.3		"	10.0		123	70-130				
Ethyl Benzene	10.6		"	10.0		106	70-130				
Hexachlorobutadiene	14.4		"	10.0		144	70-130	High Bias			
Isopropanol	8.03		"	10.0		80.3	70-130				
Methyl Methacrylate	11.1		"	10.0		111	70-130				
Methyl tert-butyl ether (MTBE)	10.1		"	10.0		101	70-130				
Methylene chloride	9.81		"	10.0		98.1	70-130				
Naphthalene	8.63		"	10.0		86.3	70-130				
n-Heptane	10.6		"	10.0		106	70-130				
n-Hexane	9.73		"	10.0		97.3	70-130				
o-Xylene	11.0		"	10.0		110	70-130				
p- & m- Xylenes	21.6		"	20.0		108	70-130				
p-Ethyltoluene	11.0		"	10.0		110	70-130				
Propylene	10.1		"	10.0		101	70-130				
Styrene	11.0		"	10.0		110	70-130				
Tetrachloroethylene	11.2		"	10.0		112	70-130				
Tetrahydrofuran	10.2		"	10.0		102	70-130				
Toluene	10.5		"	10.0		105	70-130				
trans-1,2-Dichloroethylene	9.71		"	10.0		97.1	70-130				
trans-1,3-Dichloropropylene	11.7		"	10.0		117	70-130				
Trichloroethylene	10.5		"	10.0		105	70-130				
Trichlorofluoromethane (Freon 11)	9.43		"	10.0		94.3	70-130				
Vinyl acetate	5.36		"	10.0		53.6	70-130	Low Bias			
Vinyl bromide	9.11		"	10.0		91.1	70-130				
Vinyl Chloride	9.19		"	10.0		91.9	70-130				

Volatile Organic Compounds in Air by GC/MS - Quality Control Data

York Analytical Laboratories, Inc. - Stratford

Analyte	Result	Reporting Limit	Units	Spike Level	Source* Result	%REC	%REC Limits	Flag	RPD	RPD Limit	Flag
Batch BD50588 - EPA TO15 PREP											
Blank (BD50588-BLK1) Blank									Prepared & Analyzed: 04/08/2025		
1,1,1,2-Tetrachloroethane	ND	0.69	ug/m³								
1,1,1-Trichloroethane	ND	0.55	"								
1,1,2,2-Tetrachloroethane	ND	0.69	"								
1,1,2-Trichloro-1,2,2-trifluoroethane (Freon 113)	ND	0.77	"								
1,1,2-Trichloroethane	ND	0.55	"								
1,1-Dichloroethane	ND	0.40	"								
1,1-Dichloroethylene	ND	0.099	"								
1,2,4-Trichlorobenzene	ND	0.74	"								
1,2,4-Trimethylbenzene	ND	0.49	"								
1,2-Dibromoethane	ND	0.77	"								
1,2-Dichlorobenzene	ND	0.60	"								
1,2-Dichloroethane	ND	0.40	"								
1,2-Dichloropropane	ND	0.46	"								
1,2-Dichlorotetrafluoroethane	ND	0.70	"								
1,3,5-Trimethylbenzene	ND	0.49	"								
1,3-Butadiene	ND	0.66	"								
1,3-Dichlorobenzene	ND	0.60	"								
1,3-Dichloropropane	ND	0.46	"								
1,4-Dichlorobenzene	ND	0.60	"								
1,4-Dioxane	ND	0.72	"								
2,2,4-Trimethylpentane	ND	0.23	"								
2-Butanone	ND	0.29	"								
2-Hexanone	ND	0.82	"								
3-Chloropropene	ND	1.6	"								
4-Methyl-2-pentanone	ND	0.41	"								
Acetone	ND	1.9	"								
Acrylonitrile	ND	2.8	"								
Benzene	ND	0.32	"								
Benzyl chloride	ND	0.52	"								
Bromodichloromethane	ND	0.67	"								
Bromoform	ND	1.0	"								
Bromomethane	ND	0.39	"								
Carbon disulfide	ND	0.31	"								
Carbon tetrachloride	ND	0.16	"								
Chlorobenzene	ND	0.46	"								
Chloroethane	ND	0.26	"								
Chloroform	ND	0.49	"								
Chloromethane	ND	0.21	"								
cis-1,2-Dichloroethylene	ND	0.099	"								
cis-1,3-Dichloropropylene	ND	0.45	"								
Cyclohexane	ND	0.34	"								
Dibromochloromethane	ND	0.85	"								
Dichlorodifluoromethane	ND	0.49	"								
Ethyl acetate	ND	0.72	"								
Ethyl Benzene	ND	0.43	"								
Hexachlorobutadiene	ND	1.1	"								
Isopropanol	0.71	1.5	"								
Methyl Methacrylate	ND	0.41	"								
Methyl tert-butyl ether (MTBE)	ND	0.36	"								
Methylene chloride	ND	2.1	"								
Naphthalene	ND	1.0	"								

Volatile Organic Compounds in Air by GC/MS - Quality Control Data

York Analytical Laboratories, Inc. - Stratford

Analyte	Result	Reporting Limit	Units	Spike Level	Source* Result	%REC	%REC Limits	Flag	RPD	RPD Limit	Flag
Batch BD50588 - EPA TO15 PREP											
Blank (BD50588-BLK1) Blank								Prepared & Analyzed: 04/08/2025			
n-Heptane	ND	0.41	ug/m³								
n-Hexane	ND	0.35	"								
o-Xylene	ND	0.43	"								
p- & m- Xylenes	ND	0.87	"								
p-Ethyltoluene	ND	0.49	"								
Propylene	ND	0.17	"								
Styrene	ND	0.43	"								
Tetrachloroethylene	ND	0.68	"								
Tetrahydrofuran	ND	0.59	"								
Toluene	ND	0.38	"								
trans-1,2-Dichloroethylene	ND	0.40	"								
trans-1,3-Dichloropropylene	ND	0.45	"								
Trichloroethylene	ND	0.13	"								
Trichlorofluoromethane (Freon 11)	ND	0.56	"								
Vinyl acetate	ND	0.35	"								
Vinyl bromide	ND	0.44	"								
Vinyl Chloride	ND	0.13	"								
LCS (BD50588-BS1) LCS								Prepared & Analyzed: 04/08/2025			
1,1,1,2-Tetrachloroethane	11.4		ppbv	10.0		114	70-130				
1,1,1-Trichloroethane	10.8		"	10.0		108	70-130				
1,1,2,2-Tetrachloroethane	11.6		"	10.0		116	70-130				
1,1,2-Trichloro-1,2,2-trifluoroethane (Freon 113)	10.7		"	10.0		107	70-130				
1,1,2-Trichloroethane	10.9		"	10.0		109	70-130				
1,1-Dichloroethane	11.2		"	10.0		112	70-130				
1,1-Dichloroethylene	11.1		"	10.0		111	70-130				
1,2,4-Trichlorobenzene	7.58		"	10.0		75.8	70-130				
1,2,4-Trimethylbenzene	11.8		"	10.0		118	70-130				
1,2-Dibromoethane	11.3		"	10.0		113	70-130				
1,2-Dichlorobenzene	11.5		"	10.0		115	70-130				
1,2-Dichloroethane	12.3		"	10.0		123	70-130				
1,2-Dichloropropane	11.7		"	10.0		117	70-130				
1,2-Dichlorotetrafluoroethane	7.21		"	10.0		72.1	70-130				
1,3,5-Trimethylbenzene	11.5		"	10.0		115	70-130				
1,3-Butadiene	11.0		"	10.0		110	70-130				
1,3-Dichlorobenzene	12.1		"	10.0		121	70-130				
1,3-Dichloropropane	12.1		"	10.0		121	70-130				
1,4-Dichlorobenzene	12.6		"	10.0		126	70-130				
1,4-Dioxane	11.7		"	10.0		117	70-130				
2,2,4-Trimethylpentane	11.2		"	10.0		112	70-130				
2-Butanone	11.1		"	10.0		111	70-130				
2-Hexanone	11.8		"	10.0		118	70-130				
3-Chloropropene	11.8		"	10.0		118	70-130				
4-Methyl-2-pentanone	11.9		"	10.0		119	70-130				
Acetone	10.5		"	10.0		105	70-130				
Acrylonitrile	10.1		"	10.0		101	70-130				
Benzene	10.8		"	10.0		108	70-130				
Benzyl chloride	9.22		"	10.0		92.2	70-130				
Bromodichloromethane	11.4		"	10.0		114	70-130				
Bromoform	14.2		"	10.0		142	70-130	High Bias			
Bromomethane	10.8		"	10.0		108	70-130				

Volatile Organic Compounds in Air by GC/MS - Quality Control Data

York Analytical Laboratories, Inc. - Stratford

Analyte	Result	Reporting Limit	Units	Spike Level	Source* Result	%REC	%REC Limits	Flag	RPD	RPD Limit	Flag
Batch BD50588 - EPA TO15 PREP											
LCS (BD50588-BS1) LCS								Prepared & Analyzed: 04/08/2025			
Carbon disulfide	11.3		ppbv	10.0		113	70-130				
Carbon tetrachloride	11.3		"	10.0		113	70-130				
Chlorobenzene	11.6		"	10.0		116	70-130				
Chloroethane	11.8		"	10.0		118	70-130				
Chloroform	10.7		"	10.0		107	70-130				
Chloromethane	6.10		"	10.0		61.0	70-130	Low Bias			
cis-1,2-Dichloroethylene	11.0		"	10.0		110	70-130				
cis-1,3-Dichloropropylene	12.2		"	10.0		122	70-130				
Cyclohexane	11.3		"	10.0		113	70-130				
Dibromochloromethane	12.3		"	10.0		123	70-130				
Dichlorodifluoromethane	11.1		"	10.0		111	70-130				
Ethyl acetate	11.2		"	10.0		112	70-130				
Ethyl Benzene	11.9		"	10.0		119	70-130				
Hexachlorobutadiene	15.7		"	10.0		157	70-130	High Bias			
Isopropanol	9.51		"	10.0		95.1	70-130				
Methyl Methacrylate	11.8		"	10.0		118	70-130				
Methyl tert-butyl ether (MTBE)	11.7		"	10.0		117	70-130				
Methylene chloride	11.0		"	10.0		110	70-130				
Naphthalene	10.1		"	10.0		101	70-130				
n-Heptane	11.4		"	10.0		114	70-130				
n-Hexane	11.3		"	10.0		113	70-130				
o-Xylene	11.8		"	10.0		118	70-130				
p- & m- Xylenes	23.3		"	20.0		117	70-130				
p-Ethyltoluene	12.6		"	10.0		126	70-130				
Propylene	11.4		"	10.0		114	70-130				
Styrene	12.2		"	10.0		122	70-130				
Tetrachloroethylene	12.6		"	10.0		126	70-130				
Tetrahydrofuran	11.4		"	10.0		114	70-130				
Toluene	11.4		"	10.0		114	70-130				
trans-1,2-Dichloroethylene	11.2		"	10.0		112	70-130				
trans-1,3-Dichloropropylene	12.1		"	10.0		121	70-130				
Trichloroethylene	11.2		"	10.0		112	70-130				
Trichlorofluoromethane (Freon 11)	10.9		"	10.0		109	70-130				
Vinyl acetate	9.84		"	10.0		98.4	70-130				
Vinyl bromide	11.0		"	10.0		110	70-130				
Vinyl Chloride	9.03		"	10.0		90.3	70-130				

Volatile Organic Compounds in Air by GC/MS - Quality Control Data

York Analytical Laboratories, Inc. - Stratford

Analyte	Result	Reporting Limit	Units	Spike Level	Source* Result	%REC	%REC Limits	Flag	RPD	RPD Limit	Flag
Batch BD50588 - EPA TO15 PREP											
Duplicate (BD50588-DUP1) Duplicate	*Source sample: 25C1826-05 (AA01_032925)								Prepared: 04/08/2025 Analyzed: 04/09/2025		
1,1,1,2-Tetrachloroethane	ND	0.60	ug/m³		ND					25	
1,1,1-Trichloroethane	ND	0.47	"		ND					25	
1,1,2,2-Tetrachloroethane	ND	0.60	"		ND					25	
1,1,2-Trichloro-1,2,2-trifluoroethane (Freon 113)	ND	0.67	"		ND					25	
1,1,2-Trichloroethane	ND	0.47	"		ND					25	
1,1-Dichloroethane	ND	0.35	"		ND					25	
1,1-Dichloroethylene	ND	0.086	"		ND					25	
1,2,4-Trichlorobenzene	ND	0.64	"		ND					25	
1,2,4-Trimethylbenzene	ND	0.43	"		ND					25	
1,2-Dibromoethane	ND	0.67	"		ND					25	
1,2-Dichlorobenzene	ND	0.52	"		ND					25	
1,2-Dichloroethane	ND	0.35	"		ND					25	
1,2-Dichloropropane	ND	0.40	"		ND					25	
1,2-Dichlorotetrafluoroethane	ND	0.61	"		ND					25	
1,3,5-Trimethylbenzene	ND	0.43	"		ND					25	
1,3-Butadiene	ND	0.58	"		ND					25	
1,3-Dichlorobenzene	ND	0.52	"		ND					25	
1,3-Dichloropropane	ND	0.40	"		ND					25	
1,4-Dichlorobenzene	ND	0.52	"		ND					25	
1,4-Dioxane	ND	0.63	"		ND					25	
2,2,4-Trimethylpentane	0.36	0.20	"		0.36				0.00	25	
2-Butanone	1.2	0.26	"		1.1				2.25	25	
2-Hexanone	ND	0.71	"		ND					25	
3-Chloropropene	ND	1.4	"		ND					25	
4-Methyl-2-pentanone	ND	0.36	"		ND					25	
Acetone	23	1.6	"		23				2.53	25	
Acrylonitrile	ND	2.4	"		ND					25	
Benzene	0.53	0.28	"		0.53				0.00	25	
Benzyl chloride	ND	0.45	"		ND					25	
Bromodichloromethane	ND	0.58	"		ND					25	
Bromoform	ND	0.90	"		ND					25	
Bromomethane	ND	0.34	"		ND					25	
Carbon disulfide	ND	0.27	"		ND					25	
Carbon tetrachloride	0.44	0.14	"		0.44				0.00	25	
Chlorobenzene	ND	0.40	"		ND					25	
Chloroethane	ND	0.23	"		ND					25	
Chloroform	ND	0.42	"		ND					25	
Chloromethane	1.3	0.18	"		1.3				1.40	25	
cis-1,2-Dichloroethylene	ND	0.086	"		ND					25	
cis-1,3-Dichloropropylene	ND	0.39	"		ND					25	
Cyclohexane	ND	0.30	"		ND					25	
Dibromochloromethane	ND	0.74	"		ND					25	
Dichlorodifluoromethane	2.1	0.43	"		2.1				0.00	25	
Ethyl acetate	5.0	0.63	"		4.9				2.53	25	
Ethyl Benzene	ND	0.38	"		ND					25	
Hexachlorobutadiene	ND	0.93	"		ND					25	
Isopropanol	3.0	1.3	"		2.9				2.88	25	
Methyl Methacrylate	0.82	0.36	"		0.82				0.00	25	
Methyl tert-butyl ether (MTBE)	ND	0.31	"		ND					25	
Methylene chloride	0.78	1.8	"		0.78				0.00	25	
Naphthalene	ND	0.91	"		ND					25	

Volatile Organic Compounds in Air by GC/MS - Quality Control Data

York Analytical Laboratories, Inc. - Stratford

Analyte	Result	Reporting Limit	Units	Spike Level	Source* Result	%REC	%REC Limits	Flag	RPD	RPD Limit	Flag
Batch BD50588 - EPA TO15 PREP											
Duplicate (BD50588-DUP1) Duplicate	*Source sample: 25C1826-05 (AA01_032925)								Prepared: 04/08/2025 Analyzed: 04/09/2025		
n-Heptane	ND	0.36	ug/m³		ND					25	
n-Hexane	0.37	0.31	"		0.37				0.00	25	
o-Xylene	ND	0.38	"		ND					25	
p- & m- Xylenes	0.83	0.75	"		0.79				4.65	25	
p-Ethyltoluene	ND	0.43	"		ND					25	
Propylene	0.51	0.15	"		0.51				0.00	25	
Styrene	ND	0.37	"		ND					25	
Tetrachloroethylene	ND	0.59	"		ND					25	
Tetrahydrofuran	ND	0.51	"		ND					25	
Toluene	0.98	0.33	"		0.95				3.39	25	
trans-1,2-Dichloroethylene	ND	0.34	"		ND					25	
trans-1,3-Dichloropropylene	ND	0.39	"		ND					25	
Trichloroethylene	ND	0.12	"		ND					25	
Trichlorofluoromethane (Freon 11)	1.1	0.49	"		1.1				0.00	25	
Vinyl acetate	ND	0.31	"		ND					25	
Vinyl bromide	ND	0.38	"		ND					25	
Vinyl Chloride	ND	0.11	"		ND					25	
Batch BD50674 - EPA TO15 PREP											
Blank (BD50674-BLK1) Blank									Prepared & Analyzed: 04/09/2025		
1,1,1,2-Tetrachloroethane	ND	0.69	ug/m³								
1,1,1-Trichloroethane	ND	0.55	"								
1,1,2,2-Tetrachloroethane	ND	0.69	"								
1,1,2-Trichloro-1,2,2-trifluoroethane (Freon 113)	ND	0.77	"								
1,1,2-Trichloroethane	ND	0.55	"								
1,1-Dichloroethane	ND	0.40	"								
1,1-Dichloroethylene	ND	0.099	"								
1,2,4-Trichlorobenzene	ND	0.74	"								
1,2,4-Trimethylbenzene	ND	0.49	"								
1,2-Dibromoethane	ND	0.77	"								
1,2-Dichlorobenzene	ND	0.60	"								
1,2-Dichloroethane	ND	0.40	"								
1,2-Dichloropropane	ND	0.46	"								
1,2-Dichlorotetrafluoroethane	ND	0.70	"								
1,3,5-Trimethylbenzene	ND	0.49	"								
1,3-Butadiene	ND	0.66	"								
1,3-Dichlorobenzene	ND	0.60	"								
1,3-Dichloropropane	ND	0.46	"								
1,4-Dichlorobenzene	ND	0.60	"								
1,4-Dioxane	ND	0.72	"								
2,2,4-Trimethylpentane	ND	0.23	"								
2-Butanone	ND	0.29	"								
2-Hexanone	ND	0.82	"								
3-Chloropropene	ND	1.6	"								
4-Methyl-2-pentanone	ND	0.41	"								
Acetone	ND	1.9	"								
Acrylonitrile	ND	2.8	"								
Benzene	ND	0.32	"								
Benzyl chloride	ND	0.52	"								
Bromodichloromethane	ND	0.67	"								

Volatile Organic Compounds in Air by GC/MS - Quality Control Data

York Analytical Laboratories, Inc. - Stratford

Analyte	Result	Reporting Limit	Units	Spike Level	Source* Result	%REC	%REC Limits	Flag	RPD	RPD Limit	Flag
Batch BD50674 - EPA TO15 PREP											
Blank (BD50674-BLK1) Blank									Prepared & Analyzed: 04/09/2025		
Bromoform	ND	1.0	ug/m³								
Bromomethane	ND	0.39	"								
Carbon disulfide	ND	0.31	"								
Carbon tetrachloride	ND	0.16	"								
Chlorobenzene	ND	0.46	"								
Chloroethane	ND	0.26	"								
Chloroform	ND	0.49	"								
Chloromethane	ND	0.21	"								
cis-1,2-Dichloroethylene	ND	0.099	"								
cis-1,3-Dichloropropylene	ND	0.45	"								
Cyclohexane	ND	0.34	"								
Dibromochloromethane	ND	0.85	"								
Dichlorodifluoromethane	ND	0.49	"								
Ethyl acetate	ND	0.72	"								
Ethyl Benzene	ND	0.43	"								
Hexachlorobutadiene	ND	1.1	"								
Isopropanol	0.59	1.5	"								
Methyl Methacrylate	ND	0.41	"								
Methyl tert-butyl ether (MTBE)	ND	0.36	"								
Methylene chloride	ND	2.1	"								
Naphthalene	ND	1.0	"								
n-Heptane	ND	0.41	"								
n-Hexane	ND	0.35	"								
o-Xylene	ND	0.43	"								
p- & m- Xylenes	ND	0.87	"								
p-Ethyltoluene	ND	0.49	"								
Propylene	ND	0.17	"								
Styrene	ND	0.43	"								
Tetrachloroethylene	ND	0.68	"								
Tetrahydrofuran	ND	0.59	"								
Toluene	ND	0.38	"								
trans-1,2-Dichloroethylene	ND	0.40	"								
trans-1,3-Dichloropropylene	ND	0.45	"								
Trichloroethylene	ND	0.13	"								
Trichlorofluoromethane (Freon 11)	ND	0.56	"								
Vinyl acetate	ND	0.35	"								
Vinyl bromide	ND	0.44	"								
Vinyl Chloride	ND	0.13	"								

Volatile Organic Compounds in Air by GC/MS - Quality Control Data

York Analytical Laboratories, Inc. - Stratford

Analyte	Result	Reporting Limit	Units	Spike Level	Source* Result	%REC	%REC Limits	Flag	RPD	RPD Limit	Flag
Batch BD50674 - EPA TO15 PREP											
LCS (BD50674-BS1) LCS								Prepared & Analyzed: 04/09/2025			
1,1,1,2-Tetrachloroethane	11.2		ppbv	10.0		112	70-130				
1,1,1-Trichloroethane	10.5		"	10.0		105	70-130				
1,1,2,2-Tetrachloroethane	11.5		"	10.0		115	70-130				
1,1,2-Trichloro-1,2,2-trifluoroethane (Freon 113)	10.4		"	10.0		104	70-130				
1,1,2-Trichloroethane	10.6		"	10.0		106	70-130				
1,1-Dichloroethane	10.9		"	10.0		109	70-130				
1,1-Dichloroethylene	10.8		"	10.0		108	70-130				
1,2,4-Trichlorobenzene	6.36		"	10.0		63.6	70-130	Low Bias			
1,2,4-Trimethylbenzene	11.6		"	10.0		116	70-130				
1,2-Dibromoethane	11.0		"	10.0		110	70-130				
1,2-Dichlorobenzene	11.3		"	10.0		113	70-130				
1,2-Dichloroethane	12.2		"	10.0		122	70-130				
1,2-Dichloropropane	11.5		"	10.0		115	70-130				
1,2-Dichlorotetrafluoroethane	8.66		"	10.0		86.6	70-130				
1,3,5-Trimethylbenzene	12.0		"	10.0		120	70-130				
1,3-Butadiene	10.8		"	10.0		108	70-130				
1,3-Dichlorobenzene	11.9		"	10.0		119	70-130				
1,3-Dichloropropane	11.9		"	10.0		119	70-130				
1,4-Dichlorobenzene	12.3		"	10.0		123	70-130				
1,4-Dioxane	11.4		"	10.0		114	70-130				
2,2,4-Trimethylpentane	10.9		"	10.0		109	70-130				
2-Butanone	10.9		"	10.0		109	70-130				
2-Hexanone	11.8		"	10.0		118	70-130				
3-Chloropropene	11.6		"	10.0		116	70-130				
4-Methyl-2-pentanone	11.7		"	10.0		117	70-130				
Acetone	10.2		"	10.0		102	70-130				
Acrylonitrile	9.85		"	10.0		98.5	70-130				
Benzene	10.4		"	10.0		104	70-130				
Benzyl chloride	9.01		"	10.0		90.1	70-130				
Bromodichloromethane	11.1		"	10.0		111	70-130				
Bromoform	13.9		"	10.0		139	70-130	High Bias			
Bromomethane	10.5		"	10.0		105	70-130				
Carbon disulfide	10.9		"	10.0		109	70-130				
Carbon tetrachloride	10.9		"	10.0		109	70-130				
Chlorobenzene	11.5		"	10.0		115	70-130				
Chloroethane	11.5		"	10.0		115	70-130				
Chloroform	10.4		"	10.0		104	70-130				
Chloromethane	8.96		"	10.0		89.6	70-130				
cis-1,2-Dichloroethylene	10.7		"	10.0		107	70-130				
cis-1,3-Dichloropropylene	11.9		"	10.0		119	70-130				
Cyclohexane	11.0		"	10.0		110	70-130				
Dibromochloromethane	12.0		"	10.0		120	70-130				
Dichlorodifluoromethane	10.7		"	10.0		107	70-130				
Ethyl acetate	10.9		"	10.0		109	70-130				
Ethyl Benzene	11.8		"	10.0		118	70-130				
Hexachlorobutadiene	15.2		"	10.0		152	70-130	High Bias			
Isopropanol	9.23		"	10.0		92.3	70-130				
Methyl Methacrylate	11.6		"	10.0		116	70-130				
Methyl tert-butyl ether (MTBE)	11.3		"	10.0		113	70-130				
Methylene chloride	10.7		"	10.0		107	70-130				
Naphthalene	9.35		"	10.0		93.5	70-130				

Volatile Organic Compounds in Air by GC/MS - Quality Control Data

York Analytical Laboratories, Inc. - Stratford

Analyte	Result	Reporting Limit	Units	Spike Level	Source* Result	%REC	%REC Limits	Flag	RPD	RPD Limit	Flag
Batch BD50674 - EPA TO15 PREP											
LCS (BD50674-BS1) LCS								Prepared & Analyzed: 04/09/2025			
n-Heptane	11.2		ppbv	10.0		112	70-130				
n-Hexane	11.0		"	10.0		110	70-130				
o-Xylene	11.7		"	10.0		117	70-130				
p- & m- Xylenes	23.2		"	20.0		116	70-130				
p-Ethyltoluene	11.9		"	10.0		119	70-130				
Propylene	11.1		"	10.0		111	70-130				
Styrene	12.1		"	10.0		121	70-130				
Tetrachloroethylene	12.2		"	10.0		122	70-130				
Tetrahydrofuran	11.2		"	10.0		112	70-130				
Toluene	11.3		"	10.0		113	70-130				
trans-1,2-Dichloroethylene	10.9		"	10.0		109	70-130				
trans-1,3-Dichloropropylene	11.9		"	10.0		119	70-130				
Trichloroethylene	11.0		"	10.0		110	70-130				
Trichlorofluoromethane (Freon 11)	10.5		"	10.0		105	70-130				
Vinyl acetate	9.75		"	10.0		97.5	70-130				
Vinyl bromide	10.5		"	10.0		105	70-130				
Vinyl Chloride	9.85		"	10.0		98.5	70-130				

Sample and Data Qualifiers Relating to This Work Order

TO-LCS-L	The result reported for this compound may be biased low due to its behavior in the analysis batch LCS where it recovered less 70% of the expected value.
TO-LCS-H	The result reported for this compound may be biased high due to its behavior in the analysis batch LCS where it recovered greater than 130% of the expected value.
TO-CCV	The value reported is ESTIMATED for this compound due to its behavior during continuing calibration verification (>30% Difference from initial calibration).
J	Detected below the Reporting Limit but greater than or equal to the Method Detection Limit (MDL/LOD) or in the case of a TIC, the result is an estimated concentration.
ICVE	The value reported is ESTIMATED. The value is estimated due to its behavior during initial calibration verification (recovery exceeded 30% of expected value).
CAL-E	The value reported is ESTIMATED. The value is estimated due to its behavior during initial calibration (average Rf>20%)

Definitions and Other Explanations

*	Analyte is not certified or the state of the samples origination does not offer certification for the Analyte.
ND	NOT DETECTED - the analyte is not detected at the Reported to level (LOQ/RL or LOD/MDL)
RL	REPORTING LIMIT - the minimum reportable value based upon the lowest point in the analyte calibration curve.
LOQ	LIMIT OF QUANTITATION - the minimum concentration of a target analyte that can be reported within a specified degree of confidence. This is the lowest point in an analyte calibration curve that has been subjected to all steps of the processing/analysis and verified to meet defined criteria. This is based upon NELAC 2009 Standards and applies to all analyses.
LOD	LIMIT OF DETECTION - a verified estimate of the minimum concentration of a substance in a given matrix that an analytical process can reliably detect. This is based upon NELAC 2009 Standards and applies to all analyses conducted under the auspices of EPA SW-846.
MDL	METHOD DETECTION LIMIT - a statistically derived estimate of the minimum amount of a substance an analytical system can reliably detect with a 99% confidence that the concentration of the substance is greater than zero. This is based upon 40 CFR Part 136 Appendix B and applies only to EPA 600 and 200 series methods.
Reported to	This indicates that the data for a particular analysis is reported to either the LOD/MDL, or the LOQ/RL. In cases where the "Reported to" is located above the LOD/MDL, any value between this and the LOQ represents an estimated value which is "J" flagged accordingly. This applies to volatile and semi-volatile target compounds only.
NR	Not reported
RPD	Relative Percent Difference
Wet	The data has been reported on an as-received (wet weight) basis
Low Bias	Low Bias flag indicates that the recovery of the flagged analyte is below the laboratory or regulatory lower control limit The data user should take note that this analyte may be biased low but should evaluate multiple lines of evidence including the LCS and site-specific MS/MSD data to draw bias conclusions. In cases where no site-specific MS/MSD was requested, only the LCS data can be used to evaluate such bias.
High Bias	High Bias flag indicates that the recovery of the flagged analyte is above the laboratory or regulatory upper control limit The data user should take note that this analyte may be biased high but should evaluate multiple lines of evidence including the LCS and site-specific MS/MSD data to draw bias conclusions. In cases where no site-specific MS/MSD was requested, only the LCS data can be used to evaluate such bias.
Non-Dir.	Non-dir. flag (Non-Directional Bias) indicates that the Relative Percent Difference (RPD) (a measure of precision) among the MS and MSD data is outside the laboratory or regulatory control limit. This alerts the data user where the MS and MSD are from site-specific samples that the RPD is high due to either non-homogeneous distribution of target analyte between the MS/MSD or indicates poor reproducibility for other reasons.

If EPA SW-846 method 8270 is included herein it is noted that the target compound N-nitrosodiphenylamine (NDPA) decomposes in the gas chromatographic inlet and cannot be separated from diphenylamine (DPA). These results could actually represent 100% DPA, 100% NDPA or some combination of the two. For this reason, York reports the combined result for n-nitrosodiphenylamine and diphenylamine for either of these compounds as a combined concentration as Diphenylamine.

If Total PCBs are detected and the target aroclors reported are "Not detected", the Total PCB value is reported due to the presence of either or both Aroclors 1262 and 1268 which are non-target aroclors for some regulatory lists.

2-chloroethylvinyl ether readily breaks down under acidic conditions. Samples that are acid preserved, including standards will exhibit breakdown. The data user should take note.

Certification for pH is no longer offered by NYDOH ELAP.

Semi-Volatile and Volatile analyses are reported down to the LOD/MDL, with values between the LOD/MDL and the LOQ being "J" flagged as estimated results.

For analyses by EPA SW-846-8270D, the Limit of Quantitation (LOQ) reported for benzidine is based upon the lowest standard used for calibration and is not a verified LOQ due to this compound's propensity for oxidative losses during extraction/concentration procedures and non-reproducible chromatographic performance.

Field Chain-of-Custody Record - AIR

YORK ANALYTICAL LABORATORIES INC

York Analytical Laboratories, Inc. (YORK)'s Standard Terms & Conditions are listed on the back side of this document.
This document serves as your written authorization for YORK to proceed with the analyses requested below.
Your signature binds you to YORK's Standard Terms & Conditions.

YORK Project No. 25C1826

120 Research Drive Stratford, CT 06615 132-02 89th Ave Queens, NY 11418 clientservices@yorklab.com www.yorklab.com 800-306-YORK 800-306-9675 Page ____ of ____

YOUR Information	Report To:	Invoice To:	YOUR Project Number	Turn-Around Time
Company: Langan	Company:	Company:	413 E 120th Street	RUSH - Next Day
Address: 360 Ninth Ave New York, NY 10001	Address:	Address:	YOUR Project Name 170745301	RUSH - Two Day
Phone.: 212 479 5400	Phone.:	Phone.:		RUSH - Three Day
Contact: Kristen Wexler	Contact:	Contact:		RUSH - Four Day
E-mail: kwexler@langan.com	E-mail:	E-mail:	YOUR PO#:	RUSH - Five Day
				Standard (6-9 Day) X

Please print clearly and legibly. All information must be complete. Samples will not be logged in and the turn-around-time clock will not begin until any questions by YORK are resolved.

Harrison Bluestein

Samples Collected by: (print AND sign your name)

Air Matrix (circle)
AI: Indoor Ambient Air
AO: Outdoor Amb. Air
AE: Vapor Extraction Well Process Gas/Effluent
AS: Soil Vapor/Sub-Slab

Samples From
New York X
New Jersey
Connecticut
Pennsylvania
Other:

Report / EDD Type (circle selections)
Summary Report, QA Report, NY ASP A Package, NY ASP B Package, CT RCP, CT RCP DQA/DUE, NJDEP Reduced Deliverables, NJDKQP, Standard Excel EDD, EQuIS (Standard), NYSDEC EQuIS, NJDEP SRP HazSite, Other:

YORK Reg. Comp.
Compared to the following Regulation(s): (please fill in)

Certified Canisters: Batch ___ Individual ___

Please enter the following REQUIRED Field Data

Reporting Units: ug/m^3 ___ ppbv ___ ppmv ___

Sample Identification	Date/Time Sample Start	Date/Time Sample End	Canister Vacuum (Hg) Before	Canister Vacuum (Hg) After	Canister ID #	Flow Cont. ID #	Canister Size (L)	Analysis Requested
SV09_032925	3/29/25 10:07	3/29/25 18:07	-30	-8	50293	12187	6	VOCs by TO-15
SV10_032925	9:57	17:33	-30	-5	37793	21015		
SV12_032925	9:45	17:45	-29	-5	50961	5611		
SV13_032925	9:51	17:51	-30	-6	48292	3350		
AA01_032925	10:09	18:15	-30	-7	49982	5609		

Comments: CC: gdegennaro@langan.com datamanagement@langan.com

Container Ship Date:

Detection Limits Required
≤ 1 ug/m3 _____ NYSDEC V1 Limits _____
Routine Survey ___X___ Other _____

1. Samples Relinquished by / Company	Date/Time	1. Samples Received by / Company	Date/Time	2. Samples Relinquished by / Company	Date/Time
B.DeGennaro/Langan	3/31/25 8:13		3/31/25 8:13		3/31/25 1530
2. Samples Received by / Company	Date/Time	3. Samples Relinquished by / Company	Date/Time	3. Samples Received by / Company	Date/Time
4. Samples Relinquished by / Company	Date/Time	4. Samples Received by / Company	Date/Time	Samples Received in LAB by	Date / Time Temperature
				MR 3/31/25 1530	Degrees C

Technical Report

prepared for:

Langan Engineering & Environmental Services (NYC)
21 Penn Plaza, 360 West 31st Street
New York NY, 10001
Attention: Kristen Wexler

Report Date: 04/21/2025
Client Project ID: 170745301
York Project (SDG) No.: 25D0379

Revision No. 1.0

Report Date: 04/21/2025
Client Project ID: 170745301
York Project (SDG) No.: 25D0379

Langan Engineering & Environmental Services (NYC)
21 Penn Plaza, 360 West 31st Street
New York NY, 10001
Attention: Kristen Wexler

Purpose and Results

This report contains the analytical data for the sample(s) identified on the attached chain-of-custody received in our laboratory on April 04, 2025 and listed below. The project was identified as your project: **170745301**.

The analyses were conducted utilizing appropriate EPA, Standard Methods, and ASTM methods as detailed in the data summary tables.

All samples were received in proper condition meeting the customary acceptance requirements for environmental samples except those indicated under the Sample and Analysis Qualifiers section of this report.

All analyses met the method and laboratory standard operating procedure requirements except as indicated by any data flags, the meaning of which are explained in the Sample and Data Qualifiers Relating to This Work Order section of this report and case narrative if applicable.

The results of the analyses, which are all reported on dry weight basis (soils) unless otherwise noted, are detailed in the following pages.

Please contact Client Services at 203.325.1371 with any questions regarding this report.

York Sample ID	Client Sample ID	Matrix	Date Collected	Date Received
25D0379-01	MW23_040425	Ground Water	04/04/2025	04/04/2025
25D0379-03	MW14_040425	Ground Water	04/04/2025	04/04/2025
25D0379-05	GWFB03_040425	Water	04/03/2025	04/04/2025
25D0379-06	GWTB01_040425	Water	04/03/2025	04/04/2025
25D0379-07	SB22A_4-5	Soil	04/03/2025	04/04/2025
25D0379-08	SB22A_0-2	Soil	04/03/2025	04/04/2025
25D0379-09	SOFB01_040425	Water	04/04/2025	04/04/2025

General Notes for York Project (SDG) No.: 25D0379

1. The RLs and MDLs (Reporting Limit and Method Detection Limit respectively) reported are adjusted for any dilution necessary due to the levels of target and/or non-target analytes and matrix interference. The RL(REPORTING LIMIT) is based upon the lowest standard utilized for the calibration where applicable.
2. Samples are retained for a period of thirty days after submittal of report, unless other arrangements are made.
3. York's liability for the above data is limited to the dollar value paid to York for the referenced project.
4. This report shall not be reproduced without the written approval of York Analytical Laboratories, Inc.
5. All analyses conducted met method or Laboratory SOP requirements. See the Sample and Data Qualifiers Section for further information.
6. It is noted that no analyses reported herein were subcontracted to another laboratory, unless noted in the report.
7. This report reflects results that relate only to the samples submitted on the attached chain-of-custody form(s) received by York.
8. Analyses conducted at York Analytical Laboratories, Inc. Stratford, CT are indicated by NY Cert. No. 10854; those conducted at York Analytical Laboratories, Inc., Richmond Hill, NY are indicated by NY Cert. No. 12058.

Approved By  **Date:** 04/21/2025

Cassie L. Mosher
Laboratory Manager

Sample Information

Client Sample ID: MW23_040425 **York Sample ID:** 25D0379-01

York Project (SDG) No.	Client Project ID	Matrix	Collection Date/Time	Date Received
25D0379	170745301	Ground Water	April 4, 2025 7:25 am	04/04/2025

VOA, 8260 LOW MASTER

Log-in Notes:

Sample Notes:

Sample Prepared by Method: EPA 5030B

CAS No.	Parameter	Result	Flag	Units	Reported to LOD/MDL	LOQ	Dilution	Reference Method	Date/Time Prepared	Date/Time Analyzed	Analyst
630-20-6	1,1,1,2-Tetrachloroethane	ND		ug/L	0.216	0.500	1	EPA 8260D	04/05/2025 08:00	04/05/2025 13:04	PMB
								Certifications:	CTDOH-PH-0723,NELAC-NY10854,NELAC-NY12058,NJDEP-CT		
71-55-6	1,1,1-Trichloroethane	ND		ug/L	0.266	0.500	1	EPA 8260D	04/05/2025 08:00	04/05/2025 13:04	PMB
								Certifications:	CTDOH-PH-0723,NELAC-NY10854,NELAC-NY12058,NJDEP-CT		
79-34-5	1,1,2,2-Tetrachloroethane	ND		ug/L	0.256	0.500	1	EPA 8260D	04/05/2025 08:00	04/05/2025 13:04	PMB
								Certifications:	CTDOH-PH-0723,NELAC-NY10854,NELAC-NY12058,NJDEP-CT		
76-13-1	1,1,2-Trichloro-1,2,2-trifluoroethane (Freon 113)	ND		ug/L	0.286	0.500	1	EPA 8260D	04/05/2025 08:00	04/05/2025 13:04	PMB
								Certifications:	CTDOH-PH-0723,NELAC-NY10854,NELAC-NY12058,NJDEP-CT		
79-00-5	1,1,2-Trichloroethane	ND		ug/L	0.249	0.500	1	EPA 8260D	04/05/2025 08:00	04/05/2025 13:04	PMB
								Certifications:	CTDOH-PH-0723,NELAC-NY10854,NELAC-NY12058,NJDEP-CT		
75-34-3	1,1-Dichloroethane	ND		ug/L	0.272	0.500	1	EPA 8260D	04/05/2025 08:00	04/05/2025 13:04	PMB
								Certifications:	CTDOH-PH-0723,NELAC-NY10854,NELAC-NY12058,NJDEP-CT		
75-35-4	1,1-Dichloroethylene	ND		ug/L	0.327	0.500	1	EPA 8260D	04/05/2025 08:00	04/05/2025 13:04	PMB
								Certifications:	CTDOH-PH-0723,NELAC-NY10854,NELAC-NY12058,NJDEP-CT		
87-61-6	1,2,3-Trichlorobenzene	ND		ug/L	0.222	0.500	1	EPA 8260D	04/05/2025 08:00	04/05/2025 13:04	PMB
								Certifications:	NELAC-NY10854,NELAC-NY12058,NJDEP-CT005,PADEP-68-04		
96-18-4	1,2,3-Trichloropropane	ND		ug/L	0.273	0.500	1	EPA 8260D	04/05/2025 08:00	04/05/2025 13:04	PMB
								Certifications:	NELAC-NY10854,NELAC-NY12058,NJDEP-CT005,PADEP-68-04		
120-82-1	1,2,4-Trichlorobenzene	ND		ug/L	0.138	0.500	1	EPA 8260D	04/05/2025 08:00	04/05/2025 13:04	PMB
								Certifications:	NELAC-NY10854,NELAC-NY12058,NJDEP-CT005,PADEP-68-04		
95-63-6	1,2,4-Trimethylbenzene	ND		ug/L	0.310	0.500	1	EPA 8260D	04/05/2025 08:00	04/05/2025 13:04	PMB
								Certifications:	CTDOH-PH-0723,NELAC-NY10854,NELAC-NY12058,NJDEP-CT		
96-12-8	1,2-Dibromo-3-chloropropane	ND		ug/L	0.432	0.500	1	EPA 8260D	04/05/2025 08:00	04/05/2025 13:04	PMB
								Certifications:	CTDOH-PH-0723,NELAC-NY10854,NELAC-NY12058,NJDEP-CT		
106-93-4	1,2-Dibromoethane	ND		ug/L	0.215	0.500	1	EPA 8260D	04/05/2025 08:00	04/05/2025 13:04	PMB
								Certifications:	CTDOH-PH-0723,NELAC-NY10854,NELAC-NY12058,NJDEP-CT		
95-50-1	1,2-Dichlorobenzene	ND		ug/L	0.270	0.500	1	EPA 8260D	04/05/2025 08:00	04/05/2025 13:04	PMB
								Certifications:	CTDOH-PH-0723,NELAC-NY10854,NELAC-NY12058,NJDEP-CT		
107-06-2	1,2-Dichloroethane	ND		ug/L	0.377	0.500	1	EPA 8260D	04/05/2025 08:00	04/05/2025 13:04	PMB
								Certifications:	CTDOH-PH-0723,NELAC-NY10854,NELAC-NY12058,NJDEP-CT		
78-87-5	1,2-Dichloropropane	ND		ug/L	0.327	0.500	1	EPA 8260D	04/05/2025 08:00	04/05/2025 13:04	PMB
								Certifications:	CTDOH-PH-0723,NELAC-NY10854,NELAC-NY12058,NJDEP-CT		
108-67-8	1,3,5-Trimethylbenzene	ND		ug/L	0.347	0.500	1	EPA 8260D	04/05/2025 08:00	04/05/2025 13:04	PMB
								Certifications:	CTDOH-PH-0723,NELAC-NY10854,NELAC-NY12058,NJDEP-CT		
541-73-1	1,3-Dichlorobenzene	ND		ug/L	0.283	0.500	1	EPA 8260D	04/05/2025 08:00	04/05/2025 13:04	PMB
								Certifications:	CTDOH-PH-0723,NELAC-NY10854,NELAC-NY12058,NJDEP-CT		
106-46-7	1,4-Dichlorobenzene	ND		ug/L	0.311	0.500	1	EPA 8260D	04/05/2025 08:00	04/05/2025 13:04	PMB
								Certifications:	CTDOH-PH-0723,NELAC-NY10854,NELAC-NY12058,NJDEP-CT		
123-91-1	1,4-Dioxane	ND		ug/L	35.3	80.0	1	EPA 8260D	04/05/2025 08:00	04/05/2025 13:04	PMB
								Certifications:	NELAC-NY10854,NELAC-NY12058,NJDEP-CT005,PADEP-68-04		
78-93-3	2-Butanone	ND		ug/L	0.421	0.500	1	EPA 8260D	04/05/2025 08:00	04/05/2025 13:04	PMB
								Certifications:	CTDOH-PH-0723,NELAC-NY10854,NELAC-NY12058,NJDEP-CT		

Sample Information

Client Sample ID: MW23_040425 **York Sample ID:** 25D0379-01

York Project (SDG) No.	Client Project ID	Matrix	Collection Date/Time	Date Received
25D0379	170745301	Ground Water	April 4, 2025 7:25 am	04/04/2025

VOA, 8260 LOW MASTER **Log-in Notes:** **Sample Notes:**

Sample Prepared by Method: EPA 5030B

CAS No.	Parameter	Result	Flag	Units	Reported to LOD/MDL	LOQ	Dilution	Reference Method	Date/Time Prepared	Date/Time Analyzed	Analyst
591-78-6	2-Hexanone	ND		ug/L	0.320	0.500	1	EPA 8260D	04/05/2025 08:00	04/05/2025 13:04	PMB
								Certifications:	CTDOH-PH-0723,NELAC-NY10854,NELAC-NY12058,NJDEP-CT		
108-10-1	4-Methyl-2-pentanone	ND		ug/L	0.365	0.500	1	EPA 8260D	04/05/2025 08:00	04/05/2025 13:04	PMB
								Certifications:	CTDOH-PH-0723,NELAC-NY10854,NELAC-NY12058,NJDEP-CT		
67-64-1	Acetone	ND		ug/L	1.34	2.00	1	EPA 8260D	04/05/2025 08:00	04/05/2025 13:04	PMB
								Certifications:	CTDOH-PH-0723,NELAC-NY10854,NELAC-NY12058,NJDEP-CT		
107-02-8	Acrolein	ND	ICVE	ug/L	0.447	0.500	1	EPA 8260D	04/05/2025 08:00	04/05/2025 13:04	PMB
								Certifications:	CTDOH-PH-0723,NELAC-NY10854,NELAC-NY12058,NJDEP-CT		
107-13-1	Acrylonitrile	ND		ug/L	0.422	0.500	1	EPA 8260D	04/05/2025 08:00	04/05/2025 13:04	PMB
								Certifications:	CTDOH-PH-0723,NELAC-NY10854,NELAC-NY12058,NJDEP-CT		
71-43-2	Benzene	ND		ug/L	0.279	0.500	1	EPA 8260D	04/05/2025 08:00	04/05/2025 13:04	PMB
								Certifications:	CTDOH-PH-0723,NELAC-NY10854,NELAC-NY12058,NJDEP-CT		
74-97-5	Bromochloromethane	ND		ug/L	0.354	0.500	1	EPA 8260D	04/05/2025 08:00	04/05/2025 13:04	PMB
								Certifications:	NELAC-NY10854,NELAC-NY12058,NJDEP-CT005,PADEP-68-04		
75-27-4	Bromodichloromethane	ND		ug/L	0.245	0.500	1	EPA 8260D	04/05/2025 08:00	04/05/2025 13:04	PMB
								Certifications:	CTDOH-PH-0723,NELAC-NY10854,NELAC-NY12058,NJDEP-CT		
75-25-2	Bromoform	ND		ug/L	0.163	0.500	1	EPA 8260D	04/05/2025 08:00	04/05/2025 13:04	PMB
								Certifications:	CTDOH-PH-0723,NELAC-NY10854,NELAC-NY12058,NJDEP-CT		
74-83-9	Bromomethane	ND	CCVE	ug/L	0.119	0.500	1	EPA 8260D	04/05/2025 08:00	04/05/2025 13:04	PMB
								Certifications:	CTDOH-PH-0723,NELAC-NY10854,NELAC-NY12058,NJDEP-CT		
75-15-0	Carbon disulfide	ND		ug/L	0.362	0.500	1	EPA 8260D	04/05/2025 08:00	04/05/2025 13:04	PMB
								Certifications:	CTDOH-PH-0723,NELAC-NY10854,NELAC-NY12058,NJDEP-CT		
56-23-5	Carbon tetrachloride	ND		ug/L	0.204	0.500	1	EPA 8260D	04/05/2025 08:00	04/05/2025 13:04	PMB
								Certifications:	CTDOH-PH-0723,NELAC-NY10854,NELAC-NY12058,NJDEP-CT		
108-90-7	Chlorobenzene	ND		ug/L	0.284	0.500	1	EPA 8260D	04/05/2025 08:00	04/05/2025 13:04	PMB
								Certifications:	CTDOH-PH-0723,NELAC-NY10854,NELAC-NY12058,NJDEP-CT		
75-00-3	Chloroethane	ND		ug/L	0.448	0.500	1	EPA 8260D	04/05/2025 08:00	04/05/2025 13:04	PMB
								Certifications:	CTDOH-PH-0723,NELAC-NY10854,NELAC-NY12058,NJDEP-CT		
67-66-3	Chloroform	ND		ug/L	0.243	0.500	1	EPA 8260D	04/05/2025 08:00	04/05/2025 13:04	PMB
								Certifications:	CTDOH-PH-0723,NELAC-NY10854,NELAC-NY12058,NJDEP-CT		
74-87-3	Chloromethane	ND		ug/L	0.372	0.500	1	EPA 8260D	04/05/2025 08:00	04/05/2025 13:04	PMB
								Certifications:	CTDOH-PH-0723,NELAC-NY10854,NELAC-NY12058,NJDEP-CT		
156-59-2	cis-1,2-Dichloroethylene	ND		ug/L	0.294	0.500	1	EPA 8260D	04/05/2025 08:00	04/05/2025 13:04	PMB
								Certifications:	CTDOH-PH-0723,NELAC-NY10854,NELAC-NY12058,NJDEP-CT		
10061-01-5	cis-1,3-Dichloropropylene	ND		ug/L	0.262	0.500	1	EPA 8260D	04/05/2025 08:00	04/05/2025 13:04	PMB
								Certifications:	CTDOH-PH-0723,NELAC-NY10854,NELAC-NY12058,NJDEP-CT		
110-82-7	Cyclohexane	ND		ug/L	0.491	0.500	1	EPA 8260D	04/05/2025 08:00	04/05/2025 13:04	PMB
								Certifications:	NELAC-NY10854,NELAC-NY12058,NJDEP-CT005,PADEP-68-04		
124-48-1	Dibromochloromethane	ND		ug/L	0.146	0.500	1	EPA 8260D	04/05/2025 08:00	04/05/2025 13:04	PMB
								Certifications:	CTDOH-PH-0723,NELAC-NY10854,NELAC-NY12058,NJDEP-CT		
74-95-3	Dibromomethane	ND		ug/L	0.203	0.500	1	EPA 8260D	04/05/2025 08:00	04/05/2025 13:04	PMB
								Certifications:	NELAC-NY10854,NELAC-NY12058,NJDEP-CT005,PADEP-68-04		
75-71-8	Dichlorodifluoromethane	ND		ug/L	0.451	0.500	1	EPA 8260D	04/05/2025 08:00	04/05/2025 13:04	PMB
								Certifications:	NELAC-NY10854,NELAC-NY12058,NJDEP-CT005,PADEP-68-04		

Sample Information

Client Sample ID: MW23_040425 **York Sample ID:** 25D0379-01

York Project (SDG) No.	Client Project ID	Matrix	Collection Date/Time	Date Received
25D0379	170745301	Ground Water	April 4, 2025 7:25 am	04/04/2025

VOA, 8260 LOW MASTER **Log-in Notes:** **Sample Notes:**

Sample Prepared by Method: EPA 5030B

CAS No.	Parameter	Result	Flag	Units	Reported to LOD/MDL	LOQ	Dilution	Reference Method	Date/Time Prepared	Date/Time Analyzed	Analyst
100-41-4	Ethyl Benzene	ND		ug/L	0.290	0.500	1	EPA 8260D	04/05/2025 08:00	04/05/2025 13:04	PMB
								Certifications:	CTDOH-PH-0723,NELAC-NY10854,NELAC-NY12058,NJDEP-CT		
87-68-3	Hexachlorobutadiene	ND		ug/L	0.241	0.500	1	EPA 8260D	04/05/2025 08:00	04/05/2025 13:04	PMB
								Certifications:	NELAC-NY10854,NELAC-NY12058,NJDEP-CT005,PADEP-68-04		
98-82-8	Isopropylbenzene	ND		ug/L	0.405	0.500	1	EPA 8260D	04/05/2025 08:00	04/05/2025 13:04	PMB
								Certifications:	CTDOH-PH-0723,NELAC-NY10854,NELAC-NY12058,NJDEP-CT		
79-20-9	Methyl acetate	ND		ug/L	0.442	0.500	1	EPA 8260D	04/05/2025 08:00	04/05/2025 13:04	PMB
								Certifications:	NELAC-NY10854,NELAC-NY12058,NJDEP-CT005,PADEP-68-04		
1634-04-4	Methyl tert-butyl ether (MTBE)	ND		ug/L	0.244	0.500	1	EPA 8260D	04/05/2025 08:00	04/05/2025 13:04	PMB
								Certifications:	CTDOH-PH-0723,NELAC-NY10854,NELAC-NY12058,NJDEP-CT		
108-87-2	Methylcyclohexane	ND		ug/L	0.477	0.500	1	EPA 8260D	04/05/2025 08:00	04/05/2025 13:04	PMB
								Certifications:	NELAC-NY10854,NELAC-NY12058,NJDEP-CT005,PADEP-68-04		
75-09-2	Methylene chloride	ND		ug/L	0.397	2.00	1	EPA 8260D	04/05/2025 08:00	04/05/2025 13:04	PMB
								Certifications:	CTDOH-PH-0723,NELAC-NY10854,NELAC-NY12058,NJDEP-CT		
104-51-8	n-Butylbenzene	ND		ug/L	0.399	0.500	1	EPA 8260D	04/05/2025 08:00	04/05/2025 13:04	PMB
								Certifications:	CTDOH-PH-0723,NELAC-NY10854,NELAC-NY12058,NJDEP-CT		
103-65-1	n-Propylbenzene	ND		ug/L	0.384	0.500	1	EPA 8260D	04/05/2025 08:00	04/05/2025 13:04	PMB
								Certifications:	CTDOH-PH-0723,NELAC-NY10854,NELAC-NY12058,NJDEP-CT		
95-47-6	o-Xylene	ND		ug/L	0.261	0.500	1	EPA 8260D	04/05/2025 08:00	04/05/2025 13:04	PMB
								Certifications:	CTDOH-PH-0723,NELAC-NY10854,NELAC-NY12058,PADEP-68		
179601-23-1	p- & m- Xylenes	ND		ug/L	0.578	1.00	1	EPA 8260D	04/05/2025 08:00	04/05/2025 13:04	PMB
								Certifications:	CTDOH-PH-0723,NELAC-NY10854,NELAC-NY12058,PADEP-68		
99-87-6	p-Isopropyltoluene	ND		ug/L	0.377	0.500	1	EPA 8260D	04/05/2025 08:00	04/05/2025 13:04	PMB
								Certifications:	CTDOH-PH-0723,NELAC-NY10854,NELAC-NY12058,NJDEP-CT		
135-98-8	sec-Butylbenzene	ND		ug/L	0.444	0.500	1	EPA 8260D	04/05/2025 08:00	04/05/2025 13:04	PMB
								Certifications:	CTDOH-PH-0723,NELAC-NY10854,NELAC-NY12058,NJDEP-CT		
100-42-5	Styrene	ND		ug/L	0.255	0.500	1	EPA 8260D	04/05/2025 08:00	04/05/2025 13:04	PMB
								Certifications:	CTDOH-PH-0723,NELAC-NY10854,NELAC-NY12058,NJDEP-CT		
75-65-0	tert-Butyl alcohol (TBA)	ND		ug/L	0.608	1.00	1	EPA 8260D	04/05/2025 08:00	04/05/2025 13:04	PMB
								Certifications:	NELAC-NY10854,NELAC-NY12058,NJDEP-CT005,PADEP-68-04		
98-06-6	tert-Butylbenzene	ND		ug/L	0.367	0.500	1	EPA 8260D	04/05/2025 08:00	04/05/2025 13:04	PMB
								Certifications:	CTDOH-PH-0723,NELAC-NY10854,NELAC-NY12058,NJDEP-CT		
127-18-4	Tetrachloroethylene	ND	CCVE, ICVE, QL-02	ug/L	0.239	0.500	1	EPA 8260D	04/05/2025 08:00	04/05/2025 13:04	PMB
								Certifications:	CTDOH-PH-0723,NELAC-NY10854,NELAC-NY12058,NJDEP-CT		
108-88-3	Toluene	ND		ug/L	0.346	0.500	1	EPA 8260D	04/05/2025 08:00	04/05/2025 13:04	PMB
								Certifications:	CTDOH-PH-0723,NELAC-NY10854,NELAC-NY12058,NJDEP-CT		
156-60-5	trans-1,2-Dichloroethylene	ND		ug/L	0.279	0.500	1	EPA 8260D	04/05/2025 08:00	04/05/2025 13:04	PMB
								Certifications:	CTDOH-PH-0723,NELAC-NY10854,NELAC-NY12058,NJDEP-CT		
10061-02-6	trans-1,3-Dichloropropylene	ND		ug/L	0.229	0.500	1	EPA 8260D	04/05/2025 08:00	04/05/2025 13:04	PMB
								Certifications:	CTDOH-PH-0723,NELAC-NY10854,NELAC-NY12058,NJDEP-CT		
79-01-6	Trichloroethylene	ND		ug/L	0.249	0.500	1	EPA 8260D	04/05/2025 08:00	04/05/2025 13:04	PMB
								Certifications:	CTDOH-PH-0723,NELAC-NY10854,NELAC-NY12058,NJDEP-CT		

Sample Information

Client Sample ID: MW23_040425 **York Sample ID:** 25D0379-01

York Project (SDG) No.	Client Project ID	Matrix	Collection Date/Time	Date Received
25D0379	170745301	Ground Water	April 4, 2025 7:25 am	04/04/2025

VOA, 8260 LOW MASTER

Log-in Notes:

Sample Notes:

Sample Prepared by Method: EPA 5030B

CAS No.	Parameter	Result	Flag	Units	Reported to LOD/MDL	LOQ	Dilution	Reference Method	Date/Time Prepared	Date/Time Analyzed	Analyst
75-69-4	Trichlorofluoromethane	ND		ug/L	0.337	0.500	1	EPA 8260D	04/05/2025 08:00	04/05/2025 13:04	PMB
								Certifications:	CTDOH-PH-0723,NELAC-NY10854,NELAC-NY12058,NJDEP-CT		
75-01-4	Vinyl Chloride	ND		ug/L	0.469	0.500	1	EPA 8260D	04/05/2025 08:00	04/05/2025 13:04	PMB
								Certifications:	CTDOH-PH-0723,NELAC-NY10854,NELAC-NY12058,NJDEP-CT		
1330-20-7	Xylenes, Total	ND		ug/L	0.839	1.50	1	EPA 8260D	04/05/2025 08:00	04/05/2025 13:04	PMB
								Certifications:	CTDOH-PH-0723,NELAC-NY10854,NELAC-NY12058,NJDEP-CT		

	Surrogate Recoveries	Result	Acceptance Range
17060-07-0	*Surrogate: SURR: 1,2-Dichloroethane-d4*	*104 %*	*69-130*
2037-26-5	*Surrogate: SURR: Toluene-d8*	*96.8 %*	*81-117*
460-00-4	*Surrogate: SURR: p-Bromofluorobenzene*	*95.6 %*	*79-122*

SVOA, 8270 LOW MASTER

Log-in Notes:

Sample Notes:

Sample Prepared by Method: EPA 3510C

CAS No.	Parameter	Result	Flag	Units	Reported to LOD/MDL	LOQ	Dilution	Reference Method	Date/Time Prepared	Date/Time Analyzed	Analyst
92-52-4	1,1-Biphenyl	ND		ug/L	2.50	5.00	1	EPA 8270D	04/10/2025 11:56	04/12/2025 16:04	SS
								Certifications:	NELAC-NY10854,NJDEP-CT005,PADEP-68-04440		
95-94-3	1,2,4,5-Tetrachlorobenzene	ND		ug/L	2.50	5.00	1	EPA 8270D	04/10/2025 11:56	04/12/2025 16:04	SS
								Certifications:	NELAC-NY10854,NJDEP-CT005,PADEP-68-04440		
122-66-7	1,2-Diphenylhydrazine (as Azobenzene)	ND		ug/L	2.50	5.00	1	EPA 8270D	04/10/2025 11:56	04/12/2025 16:04	SS
								Certifications:	NELAC-NY10854,NJDEP-CT005,PADEP-68-04440		
58-90-2	2,3,4,6-Tetrachlorophenol	ND	CCVE	ug/L	2.50	5.00	1	EPA 8270D	04/10/2025 11:56	04/12/2025 16:04	SS
								Certifications:	NELAC-NY10854,NJDEP-CT005,PADEP-68-04440		
95-95-4	2,4,5-Trichlorophenol	ND	CCVE	ug/L	2.50	5.00	1	EPA 8270D	04/10/2025 11:56	04/12/2025 16:04	SS
								Certifications:	CTDOH-PH-0723,NELAC-NY10854,NJDEP-CT005,PADEP-68-044		
88-06-2	2,4,6-Trichlorophenol	ND		ug/L	2.50	5.00	1	EPA 8270D	04/10/2025 11:56	04/12/2025 16:04	SS
								Certifications:	CTDOH-PH-0723,NELAC-NY10854,NJDEP-CT005,PADEP-68-044		
120-83-2	2,4-Dichlorophenol	ND		ug/L	2.50	5.00	1	EPA 8270D	04/10/2025 11:56	04/12/2025 16:04	SS
								Certifications:	CTDOH-PH-0723,NELAC-NY10854,NJDEP-CT005,PADEP-68-044		
105-67-9	2,4-Dimethylphenol	ND		ug/L	2.50	5.00	1	EPA 8270D	04/10/2025 11:56	04/12/2025 16:04	SS
								Certifications:	CTDOH-PH-0723,NELAC-NY10854,NJDEP-CT005,PADEP-68-044		
51-28-5	2,4-Dinitrophenol	ND	CAL-E	ug/L	2.50	5.00	1	EPA 8270D	04/10/2025 11:56	04/12/2025 16:04	SS
								Certifications:	CTDOH-PH-0723,NELAC-NY10854,NJDEP-CT005,PADEP-68-044		
121-14-2	2,4-Dinitrotoluene	ND		ug/L	2.50	5.00	1	EPA 8270D	04/10/2025 11:56	04/12/2025 16:04	SS
								Certifications:	CTDOH-PH-0723,NELAC-NY10854,NJDEP-CT005,PADEP-68-044		
606-20-2	2,6-Dinitrotoluene	ND		ug/L	2.50	5.00	1	EPA 8270D	04/10/2025 11:56	04/12/2025 16:04	SS
								Certifications:	CTDOH-PH-0723,NELAC-NY10854,NJDEP-CT005,PADEP-68-044		
91-58-7	2-Chloronaphthalene	ND		ug/L	2.50	5.00	1	EPA 8270D	04/10/2025 11:56	04/12/2025 16:04	SS
								Certifications:	CTDOH-PH-0723,NELAC-NY10854,NJDEP-CT005,PADEP-68-044		
95-57-8	2-Chlorophenol	ND		ug/L	2.50	5.00	1	EPA 8270D	04/10/2025 11:56	04/12/2025 16:04	SS
								Certifications:	CTDOH-PH-0723,NELAC-NY10854,NJDEP-CT005,PADEP-68-044		

Sample Information

Client Sample ID: MW23_040425 **York Sample ID:** 25D0379-01

York Project (SDG) No.	Client Project ID	Matrix	Collection Date/Time	Date Received
25D0379	170745301	Ground Water	April 4, 2025 7:25 am	04/04/2025

SVOA, 8270 LOW MASTER **Log-in Notes:** **Sample Notes:**

Sample Prepared by Method: EPA 3510C

CAS No.	Parameter	Result	Flag	Units	Reported to LOD/MDL	LOQ	Dilution	Reference Method	Date/Time Prepared	Date/Time Analyzed	Analyst
91-57-6	2-Methylnaphthalene	ND		ug/L	2.50	5.00	1	EPA 8270D	04/10/2025 11:56	04/12/2025 16:04	SS
								Certifications:	CTDOH-PH-0723,NELAC-NY10854,NJDEP-CT005,PADEP-68-044		
95-48-7	2-Methylphenol	ND		ug/L	2.50	5.00	1	EPA 8270D	04/10/2025 11:56	04/12/2025 16:04	SS
								Certifications:	CTDOH-PH-0723,NELAC-NY10854,NJDEP-CT005,PADEP-68-044		
88-74-4	2-Nitroaniline	ND		ug/L	2.50	5.00	1	EPA 8270D	04/10/2025 11:56	04/12/2025 16:04	SS
								Certifications:	CTDOH-PH-0723,NELAC-NY10854,NJDEP-CT005,PADEP-68-044		
88-75-5	2-Nitrophenol	ND		ug/L	2.50	5.00	1	EPA 8270D	04/10/2025 11:56	04/12/2025 16:04	SS
								Certifications:	CTDOH-PH-0723,NELAC-NY10854,NJDEP-CT005,PADEP-68-044		
65794-96-9	3- & 4-Methylphenols	ND		ug/L	2.50	5.00	1	EPA 8270D	04/10/2025 11:56	04/12/2025 16:04	SS
								Certifications:	CTDOH-PH-0723,NELAC-NY10854,NJDEP-CT005,PADEP-68-044		
91-94-1	3,3-Dichlorobenzidine	ND		ug/L	2.50	5.00	1	EPA 8270D	04/10/2025 11:56	04/12/2025 16:04	SS
								Certifications:	CTDOH-PH-0723,NELAC-NY10854,NJDEP-CT005,PADEP-68-044		
99-09-2	3-Nitroaniline	ND	CCVE	ug/L	2.50	5.00	1	EPA 8270D	04/10/2025 11:56	04/12/2025 16:04	SS
								Certifications:	CTDOH-PH-0723,NELAC-NY10854,NJDEP-CT005,PADEP-68-044		
534-52-1	4,6-Dinitro-2-methylphenol	ND	CAL-E	ug/L	2.50	5.00	1	EPA 8270D	04/10/2025 11:56	04/12/2025 16:04	SS
								Certifications:	CTDOH-PH-0723,NELAC-NY10854,NJDEP-CT005,PADEP-68-044		
101-55-3	4-Bromophenyl phenyl ether	ND		ug/L	2.50	5.00	1	EPA 8270D	04/10/2025 11:56	04/12/2025 16:04	SS
								Certifications:	CTDOH-PH-0723,NELAC-NY10854,NJDEP-CT005,PADEP-68-044		
59-50-7	4-Chloro-3-methylphenol	ND		ug/L	2.50	5.00	1	EPA 8270D	04/10/2025 11:56	04/12/2025 16:04	SS
								Certifications:	CTDOH-PH-0723,NELAC-NY10854,NJDEP-CT005,PADEP-68-044		
106-47-8	4-Chloroaniline	ND		ug/L	2.50	5.00	1	EPA 8270D	04/10/2025 11:56	04/12/2025 16:04	SS
								Certifications:	CTDOH-PH-0723,NELAC-NY10854,NJDEP-CT005,PADEP-68-044		
7005-72-3	4-Chlorophenyl phenyl ether	ND		ug/L	2.50	5.00	1	EPA 8270D	04/10/2025 11:56	04/12/2025 16:04	SS
								Certifications:	CTDOH-PH-0723,NELAC-NY10854,NJDEP-CT005,PADEP-68-044		
100-01-6	4-Nitroaniline	ND		ug/L	2.50	5.00	1	EPA 8270D	04/10/2025 11:56	04/12/2025 16:04	SS
								Certifications:	CTDOH-PH-0723,NELAC-NY10854,NJDEP-CT005,PADEP-68-044		
100-02-7	4-Nitrophenol	ND	CCVE	ug/L	5.00	5.00	1	EPA 8270D	04/10/2025 11:56	04/12/2025 16:04	SS
								Certifications:	CTDOH-PH-0723,NELAC-NY10854,NJDEP-CT005,PADEP-68-044		
98-86-2	Acetophenone	ND		ug/L	2.50	5.00	1	EPA 8270D	04/10/2025 11:56	04/12/2025 16:04	SS
								Certifications:	NELAC-NY10854,NJDEP-CT005,PADEP-68-04440		
62-53-3	Aniline	ND		ug/L	2.50	5.00	1	EPA 8270D	04/10/2025 11:56	04/12/2025 16:04	SS
								Certifications:	NELAC-NY10854,NJDEP-CT005,PADEP-68-04440		
100-52-7	Benzaldehyde	ND	CAL-E	ug/L	2.50	5.00	1	EPA 8270D	04/10/2025 11:56	04/12/2025 16:04	SS
								Certifications:	NELAC-NY10854,NJDEP-CT005,PADEP-68-04440		
92-87-5	Benzidine	ND		ug/L	5.00	5.00	1	EPA 8270D	04/10/2025 11:56	04/12/2025 16:04	SS
								Certifications:	CTDOH-PH-0723,NELAC-NY10854,NJDEP-CT005,PADEP-68-044		
65-85-0	Benzoic acid	ND		ug/L	2.50	5.00	1	EPA 8270D	04/10/2025 11:56	04/12/2025 16:04	SS
								Certifications:	NELAC-NY10854,NJDEP-CT005,PADEP-68-04440		
100-51-6	Benzyl alcohol	ND		ug/L	2.50	5.00	1	EPA 8270D	04/10/2025 11:56	04/12/2025 16:04	SS
								Certifications:	NELAC-NY10854,NJDEP-CT005,PADEP-68-04440		
85-68-7	Benzyl butyl phthalate	ND		ug/L	2.50	5.00	1	EPA 8270D	04/10/2025 11:56	04/12/2025 16:04	SS
								Certifications:	CTDOH-PH-0723,NELAC-NY10854,NJDEP-CT005,PADEP-68-044		
111-91-1	Bis(2-chloroethoxy)methane	ND		ug/L	2.50	5.00	1	EPA 8270D	04/10/2025 11:56	04/12/2025 16:04	SS
								Certifications:	CTDOH-PH-0723,NELAC-NY10854,NJDEP-CT005,PADEP-68-044		

Sample Information

Client Sample ID: MW23_040425 **York Sample ID:** 25D0379-01

York Project (SDG) No.	Client Project ID	Matrix	Collection Date/Time	Date Received
25D0379	170745301	Ground Water	April 4, 2025 7:25 am	04/04/2025

SVOA, 8270 LOW MASTER

Log-in Notes:

Sample Notes:

Sample Prepared by Method: EPA 3510C

CAS No.	Parameter	Result	Flag	Units	Reported to LOD/MDL	LOQ	Dilution	Reference Method	Date/Time Prepared	Date/Time Analyzed	Analyst
111-44-4	Bis(2-chloroethyl)ether	ND		ug/L	1.00	5.00	1	EPA 8270D	04/10/2025 11:56	04/12/2025 16:04	SS
								Certifications:	CTDOH-PH-0723,NELAC-NY10854,NJDEP-CT005,PADEP-68-044		
108-60-1	Bis(2-chloroisopropyl)ether	ND		ug/L	2.50	5.00	1	EPA 8270D	04/10/2025 11:56	04/12/2025 16:04	SS
								Certifications:	CTDOH-PH-0723,NELAC-NY10854,NJDEP-CT005,PADEP-68-044		
105-60-2	Caprolactam	ND		ug/L	2.50	5.00	1	EPA 8270D	04/10/2025 11:56	04/12/2025 16:04	SS
								Certifications:	NELAC-NY10854,NJDEP-CT005,PADEP-68-04440		
86-74-8	Carbazole	ND		ug/L	2.50	5.00	1	EPA 8270D	04/10/2025 11:56	04/12/2025 16:04	SS
								Certifications:	CTDOH-PH-0723,NELAC-NY10854,NJDEP-CT005,PADEP-68-044		
132-64-9	Dibenzofuran	ND		ug/L	2.50	5.00	1	EPA 8270D	04/10/2025 11:56	04/12/2025 16:04	SS
								Certifications:	CTDOH-PH-0723,NELAC-NY10854,NJDEP-CT005,PADEP-68-044		
84-66-2	Diethyl phthalate	ND		ug/L	2.50	5.00	1	EPA 8270D	04/10/2025 11:56	04/12/2025 16:04	SS
								Certifications:	CTDOH-PH-0723,NELAC-NY10854,NJDEP-CT005,PADEP-68-044		
131-11-3	Dimethyl phthalate	ND		ug/L	2.50	5.00	1	EPA 8270D	04/10/2025 11:56	04/12/2025 16:04	SS
								Certifications:	CTDOH-PH-0723,NELAC-NY10854,NJDEP-CT005,PADEP-68-044		
84-74-2	Di-n-butyl phthalate	ND		ug/L	2.50	5.00	1	EPA 8270D	04/10/2025 11:56	04/12/2025 16:04	SS
								Certifications:	CTDOH-PH-0723,NELAC-NY10854,NJDEP-CT005,PADEP-68-044		
117-84-0	Di-n-octyl phthalate	ND		ug/L	2.50	5.00	1	EPA 8270D	04/10/2025 11:56	04/12/2025 16:04	SS
								Certifications:	CTDOH-PH-0723,NELAC-NY10854,NJDEP-CT005,PADEP-68-044		
122-39-4	Diphenylamine	ND		ug/L	2.50	5.00	1	EPA 8270D	04/10/2025 11:56	04/12/2025 16:04	SS
								Certifications:	NELAC-NY10854,PADEP-68-04440		
77-47-4	Hexachlorocyclopentadiene	ND		ug/L	5.00	10.0	1	EPA 8270D	04/10/2025 11:56	04/12/2025 16:04	SS
								Certifications:	CTDOH-PH-0723,NELAC-NY10854,NJDEP-CT005,PADEP-68-044		
78-59-1	Isophorone	ND		ug/L	2.50	5.00	1	EPA 8270D	04/10/2025 11:56	04/12/2025 16:04	SS
								Certifications:	CTDOH-PH-0723,NELAC-NY10854,NJDEP-CT005,PADEP-68-044		
621-64-7	N-nitroso-di-n-propylamine	ND		ug/L	2.50	5.00	1	EPA 8270D	04/10/2025 11:56	04/12/2025 16:04	SS
								Certifications:	CTDOH-PH-0723,NELAC-NY10854,NJDEP-CT005,PADEP-68-044		
86-30-6	N-Nitrosodiphenylamine	ND		ug/L	2.50	5.00	1	EPA 8270D	04/10/2025 11:56	04/12/2025 16:04	SS
								Certifications:	CTDOH-PH-0723,NELAC-NY10854,NJDEP-CT005,PADEP-68-044		
108-95-2	Phenol	ND	CCVE	ug/L	0.750	5.00	1	EPA 8270D	04/10/2025 11:56	04/12/2025 16:04	SS
								Certifications:	CTDOH-PH-0723,NELAC-NY10854,NJDEP-CT005,PADEP-68-044		
110-86-1	Pyridine	ND		ug/L	2.50	5.00	1	EPA 8270D	04/10/2025 11:56	04/12/2025 16:04	SS
								Certifications:	CTDOH-PH-0723,NELAC-NY10854,NJDEP-CT005,PADEP-68-044		

	Surrogate Recoveries	Result		Acceptance Range
367-12-4	*Surrogate: SURR: 2-Fluorophenol*	*16.2 %*	S-08	*19.7-63.1*
13127-88-3	*Surrogate: SURR: Phenol-d6*	*11.4 %*		*10.1-41.7*
4165-60-0	*Surrogate: SURR: Nitrobenzene-d5*	*40.1 %*	S-08	*50.2-113*
321-60-8	*Surrogate: SURR: 2-Fluorobiphenyl*	*40.3 %*		*39.9-105*
118-79-6	*Surrogate: SURR: 2,4,6-Tribromophenol*	*46.1 %*		*39.3-151*
1718-51-0	*Surrogate: SURR: Terphenyl-d14*	*36.9 %*		*30.7-106*

SVOA, 8270 SIM MASTER

Log-in Notes:

Sample Notes:

Sample Prepared by Method: EPA 3510C

CAS No.	Parameter	Result	Flag	Units	Reported to LOQ	Dilution	Reference Method	Date/Time Prepared	Date/Time Analyzed	Analyst

Sample Information

Client Sample ID: MW23_040425 **York Sample ID:** 25D0379-01

York Project (SDG) No.	Client Project ID	Matrix	Collection Date/Time	Date Received
25D0379	170745301	Ground Water	April 4, 2025 7:25 am	04/04/2025

83-32-9	**Acenaphthene**	**0.170**		ug/L	0.0500	1	EPA 8270D SIM	04/10/2025 11:58	04/12/2025 17:22	AAK
							Certifications:	CTDOH-PH-0723,NELAC-NY10854,NJDEP-CT005,PADEP-68-044		
208-96-8	Acenaphthylene	ND		ug/L	0.0500	1	EPA 8270D SIM	04/10/2025 11:58	04/12/2025 17:22	AAK
							Certifications:	CTDOH-PH-0723,NELAC-NY10854,NJDEP-CT005,PADEP-68-044		
120-12-7	Anthracene	ND		ug/L	0.0500	1	EPA 8270D SIM	04/10/2025 11:58	04/12/2025 17:22	AAK
							Certifications:	CTDOH-PH-0723,NELAC-NY10854,NJDEP-CT005,PADEP-68-044		
1912-24-9	Atrazine	ND		ug/L	0.500	1	EPA 8270D SIM	04/10/2025 11:58	04/12/2025 17:22	AAK
							Certifications:	CTDOH-PH-0723,NELAC-NY10854,NJDEP-CT005		
56-55-3	Benzo(a)anthracene	ND		ug/L	0.0500	1	EPA 8270D SIM	04/10/2025 11:58	04/12/2025 17:22	AAK
							Certifications:	CTDOH-PH-0723,NELAC-NY10854,NJDEP-CT005,PADEP-68-044		
50-32-8	Benzo(a)pyrene	ND		ug/L	0.0500	1	EPA 8270D SIM	04/10/2025 11:58	04/12/2025 17:22	AAK
							Certifications:	CTDOH-PH-0723,NELAC-NY10854,NJDEP-CT005,PADEP-68-044		
205-99-2	Benzo(b)fluoranthene	ND		ug/L	0.0500	1	EPA 8270D SIM	04/10/2025 11:58	04/12/2025 17:22	AAK
							Certifications:	CTDOH-PH-0723,NELAC-NY10854,NJDEP-CT005,PADEP-68-044		
191-24-2	Benzo(g,h,i)perylene	ND		ug/L	0.0500	1	EPA 8270D SIM	04/10/2025 11:58	04/12/2025 17:22	AAK
							Certifications:	CTDOH-PH-0723,NELAC-NY10854,NJDEP-CT005,PADEP-68-044		
207-08-9	Benzo(k)fluoranthene	ND		ug/L	0.0500	1	EPA 8270D SIM	04/10/2025 11:58	04/12/2025 17:22	AAK
							Certifications:	CTDOH-PH-0723,NELAC-NY10854,NJDEP-CT005,PADEP-68-044		
117-81-7	Bis(2-ethylhexyl)phthalate	ND		ug/L	0.500	1	EPA 8270D SIM	04/10/2025 11:58	04/12/2025 17:22	AAK
							Certifications:	CTDOH-PH-0723,NELAC-NY10854,NJDEP-CT005		
218-01-9	Chrysene	ND		ug/L	0.0500	1	EPA 8270D SIM	04/10/2025 11:58	04/12/2025 17:22	AAK
							Certifications:	CTDOH-PH-0723,NELAC-NY10854,NJDEP-CT005,PADEP-68-044		
53-70-3	Dibenzo(a,h)anthracene	ND		ug/L	0.0500	1	EPA 8270D SIM	04/10/2025 11:58	04/12/2025 17:22	AAK
							Certifications:	CTDOH-PH-0723,NELAC-NY10854,NJDEP-CT005,PADEP-68-044		
206-44-0	**Fluoranthene**	**0.0500**		ug/L	0.0500	1	EPA 8270D SIM	04/10/2025 11:58	04/12/2025 17:22	AAK
							Certifications:	CTDOH-PH-0723,NELAC-NY10854,NJDEP-CT005,PADEP-68-044		
86-73-7	**Fluorene**	**0.100**		ug/L	0.0500	1	EPA 8270D SIM	04/10/2025 11:58	04/12/2025 17:22	AAK
							Certifications:	CTDOH-PH-0723,NELAC-NY10854,NJDEP-CT005,PADEP-68-044		
118-74-1	Hexachlorobenzene	ND		ug/L	0.0200	1	EPA 8270D SIM	04/10/2025 11:58	04/12/2025 17:22	AAK
							Certifications:	CTDOH-PH-0723,NELAC-NY10854,NJDEP-CT005		
87-68-3	Hexachlorobutadiene	ND		ug/L	0.500	1	EPA 8270D SIM	04/10/2025 11:58	04/12/2025 17:22	AAK
							Certifications:	CTDOH-PH-0723,NELAC-NY10854,NJDEP-CT005		
67-72-1	Hexachloroethane	ND		ug/L	0.500	1	EPA 8270D SIM	04/10/2025 11:58	04/12/2025 17:22	AAK
							Certifications:	CTDOH-PH-0723,NELAC-NY10854,NJDEP-CT005		
193-39-5	Indeno(1,2,3-cd)pyrene	ND		ug/L	0.0500	1	EPA 8270D SIM	04/10/2025 11:58	04/12/2025 17:22	AAK
							Certifications:	CTDOH-PH-0723,NELAC-NY10854,NJDEP-CT005,PADEP-68-044		
91-20-3	**Naphthalene**	**0.0700**	B	ug/L	0.0500	1	EPA 8270D SIM	04/10/2025 11:58	04/12/2025 17:22	AAK
							Certifications:	CTDOH-PH-0723,NELAC-NY10854,NJDEP-CT005,PADEP-68-044		
98-95-3	Nitrobenzene	ND		ug/L	0.250	1	EPA 8270D SIM	04/10/2025 11:58	04/12/2025 17:22	AAK
							Certifications:	CTDOH-PH-0723,NELAC-NY10854,NJDEP-CT005		
62-75-9	N-Nitrosodimethylamine	ND		ug/L	0.500	1	EPA 8270D SIM	04/10/2025 11:58	04/12/2025 17:22	AAK
							Certifications:	CTDOH-PH-0723,NELAC-NY10854,NJDEP-CT005		
87-86-5	Pentachlorophenol	ND		ug/L	0.250	1	EPA 8270D SIM	04/10/2025 11:58	04/12/2025 17:22	AAK
							Certifications:	CTDOH-PH-0723,NELAC-NY10854,NJDEP-CT005		
85-01-8	**Phenanthrene**	**0.170**		ug/L	0.0500	1	EPA 8270D SIM	04/10/2025 11:58	04/12/2025 17:22	AAK
							Certifications:	CTDOH-PH-0723,NELAC-NY10854,NJDEP-CT005,PADEP-68-044		
129-00-0	**Pyrene**	**0.0500**		ug/L	0.0500	1	EPA 8270D SIM	04/10/2025 11:58	04/12/2025 17:22	AAK
							Certifications:	CTDOH-PH-0723,NELAC-NY10854,NJDEP-CT005,PADEP-68-044		

Sample Information

Client Sample ID: MW23_040425 **York Sample ID:** 25D0379-01

York Project (SDG) No.	Client Project ID	Matrix	Collection Date/Time	Date Received
25D0379	170745301	Ground Water	April 4, 2025 7:25 am	04/04/2025

Semi-Volatiles, 1,4-Dioxane 8270 SIM-Aqueous

Log-in Notes:

Sample Notes:

Sample Prepared by Method: EPA 3535A

CAS No.	Parameter	Result	Flag	Units	Reported to LOQ	Dilution	Reference Method	Date/Time Prepared	Date/Time Analyzed	Analyst
123-91-1	1,4-Dioxane	ND		ug/L	0.300	1	EPA 8270E SIM Certifications: NJDEP-CT005,NELAC-NY10854	04/08/2025 08:39	04/10/2025 17:54	SS

	Surrogate Recoveries	Result	Acceptance Range
17647-74-4	*Surrogate: 1,4-Dioxane-d8*	*40.0 %*	*36.6-118*

PFAS, EPA 1633 Target List

Log-in Notes:

Sample Notes:

Sample Prepared by Method: EPA 1633 Prep

CAS No.	Parameter	Result	Flag	Units	Reported to LOD/MDL	LOQ	Dilution	Reference Method	Date/Time Prepared	Date/Time Analyzed	Analyst
375-73-5	**Perfluorobutanesulfonic acid (PFBS)**	**10.3**		ng/L	0.472	1.78	1	EPA 1633 Draft 3 Certifications: NELAC-NY12058,NJDEP-NY037	04/08/2025 10:23	04/09/2025 15:42	AM
307-24-4	**Perfluorohexanoic acid (PFHxA)**	**1.57**	J	ng/L	0.352	2.01	1	EPA 1633 Draft 3 Certifications: NELAC-NY12058,NJDEP-NY037	04/08/2025 10:23	04/09/2025 15:42	AM
375-85-9	**Perfluoroheptanoic acid (PFHpA)**	**2.03**		ng/L	0.714	2.01	1	EPA 1633 Draft 3 Certifications: NELAC-NY12058,NJDEP-NY037	04/08/2025 10:23	04/09/2025 15:42	AM
355-46-4	**Perfluorohexanesulfonic acid (PFHxS)**	**3.23**		ng/L	0.684	1.84	1	EPA 1633 Draft 3 Certifications: NELAC-NY12058,NJDEP-NY037	04/08/2025 10:23	04/09/2025 15:42	AM
335-67-1	**Perfluorooctanoic acid (PFOA)**	**25.4**		ng/L	0.422	2.01	1	EPA 1633 Draft 3 Certifications: NELAC-NY12058,NJDEP-NY037	04/08/2025 10:23	04/09/2025 15:42	AM
1763-23-1	**Perfluorooctanesulfonic acid (PFOS)**	**19.3**		ng/L	0.824	1.87	1	EPA 1633 Draft 3 Certifications: NELAC-NY12058,NJDEP-NY037	04/08/2025 10:23	04/09/2025 15:42	AM
375-95-1	**Perfluorononanoic acid (PFNA)**	**1.31**	J	ng/L	0.523	2.01	1	EPA 1633 Draft 3 Certifications: NELAC-NY12058,NJDEP-NY037	04/08/2025 10:23	04/09/2025 15:42	AM
335-76-2	**Perfluorodecanoic acid (PFDA)**	**0.807**	J	ng/L	0.754	2.01	1	EPA 1633 Draft 3 Certifications: NELAC-NY12058,NJDEP-NY037	04/08/2025 10:23	04/09/2025 15:42	AM
2058-94-8	Perfluoroundecanoic acid (PFUnA)	ND		ng/L	1.14	2.01	1	EPA 1633 Draft 3 Certifications: NELAC-NY12058,NJDEP-NY037	04/08/2025 10:23	04/09/2025 15:42	AM
307-55-1	Perfluorododecanoic acid (PFDoA)	ND		ng/L	0.885	2.01	1	EPA 1633 Draft 3 Certifications: NELAC-NY12058,NJDEP-NY037	04/08/2025 10:23	04/09/2025 15:42	AM
72629-94-8	Perfluorotridecanoic acid (PFTrDA)	ND		ng/L	0.744	2.01	1	EPA 1633 Draft 3 Certifications: NELAC-NY12058,NJDEP-NY037	04/08/2025 10:23	04/09/2025 15:42	AM
376-06-7	* Perfluorotetradecanoic acid (PFTA)	ND		ng/L	0.694	2.01	1	EPA 1633 Draft 3 Certifications: NJDEP-NY037	04/08/2025 10:23	04/09/2025 15:42	AM
2355-31-9	N-MeFOSAA	ND		ng/L	0.794	2.01	1	EPA 1633 Draft 3 Certifications: NELAC-NY12058,NJDEP-NY037	04/08/2025 10:23	04/09/2025 15:42	AM
2991-50-6	N-EtFOSAA	ND		ng/L	1.04	2.01	1	EPA 1633 Draft 3 Certifications: NELAC-NY12058,NJDEP-NY037	04/08/2025 10:23	04/09/2025 15:42	AM
2706-90-3	**Perfluoropentanoic acid (PFPeA)**	**4.33**		ng/L	0.231	4.02	1	EPA 1633 Draft 3 Certifications: NELAC-NY12058,NJDEP-NY037	04/08/2025 10:23	04/09/2025 15:42	AM
754-91-6	* Perfluoro-1-octanesulfonamide (FOSA)	ND		ng/L	0.885	2.01	1	EPA 1633 Draft 3 Certifications: NJDEP-NY037	04/08/2025 10:23	04/09/2025 15:42	AM

Sample Information

Client Sample ID: MW23_040425 **York Sample ID:** 25D0379-01

York Project (SDG) No.	Client Project ID	Matrix	Collection Date/Time	Date Received
25D0379	170745301	Ground Water	April 4, 2025 7:25 am	04/04/2025

PFAS, EPA 1633 Target List **Log-in Notes:** **Sample Notes:**

Sample Prepared by Method: EPA 1633 Prep

CAS No.	Parameter	Result	Flag	Units	Reported to LOD/MDL	LOQ	Dilution	Reference Method	Date/Time Prepared	Date/Time Analyzed	Analyst
375-92-8	* Perfluoro-1-heptanesulfonic acid (PFHpS)	ND		ng/L	0.915	1.92	1	EPA 1633 Draft 3 Certifications: NJDEP-NY037	04/08/2025 10:23	04/09/2025 15:42	AM
335-77-3	* Perfluoro-1-decanesulfonic acid (PFDS)	ND		ng/L	1.33	1.94	1	EPA 1633 Draft 3 Certifications: NJDEP-NY037	04/08/2025 10:23	04/09/2025 15:42	AM
27619-97-2	1H,1H,2H,2H-Perfluorooctanesulfonic acid (6:2 FTS)	ND		ng/L	7.54	7.64	1	EPA 1633 Draft 3 Certifications: NELAC-NY12058,NJDEP-NY037	04/08/2025 10:23	04/09/2025 15:42	AM
39108-34-4	1H,1H,2H,2H-Perfluorodecanesulfonic acid (8:2 FTS)	ND		ng/L	2.06	7.72	1	EPA 1633 Draft 3 Certifications: NELAC-NY12058,NJDEP-NY037	04/08/2025 10:23	04/09/2025 15:42	AM
375-22-4	**Perfluoro-n-butanoic acid (PFBA)**	**18.2**		ng/L	0.332	8.04	1	EPA 1633 Draft 3 Certifications: NELAC-NY12058,NJDEP-NY037	04/08/2025 10:23	04/09/2025 15:42	AM
113507-82-7	Perfluoro(2-ethoxyethane)sulfonic acid (PFEESA)	ND		ng/L	0.503	3.58	1	EPA 1633 Draft 3 Certifications: NELAC-NY12058	04/08/2025 10:23	04/09/2025 15:42	AM
151772-58-6	Perfluoro-3,6-dioxaheptanoic acid (NFDHA)	ND		ng/L	2.15	4.02	1	EPA 1633 Draft 3 Certifications: NELAC-NY12058	04/08/2025 10:23	04/09/2025 15:42	AM
377-73-1	Perfluoro-4-oxapentanoic acid (PFMPA)	ND		ng/L	0.251	4.02	1	EPA 1633 Draft 3 Certifications: NELAC-NY12058	04/08/2025 10:23	04/09/2025 15:42	AM
863090-89-5	Perfluoro-5-oxahexanoic acid (PFMBA)	ND		ng/L	0.372	4.02	1	EPA 1633 Draft 3 Certifications: NELAC-NY12058	04/08/2025 10:23	04/09/2025 15:42	AM
2706-91-4	Perfluoro-1-pentanesulfonate (PFPeS)	ND		ng/L	0.764	1.89	1	EPA 1633 Draft 3 Certifications: NELAC-NY12058,NJDEP-NY037	04/08/2025 10:23	04/09/2025 15:42	AM
757124-72-4	1H,1H,2H,2H-Perfluorohexanesulfonic acid (4:2 FTS)	ND		ng/L	1.80	7.54	1	EPA 1633 Draft 3 Certifications: NELAC-NY12058,NJDEP-NY037	04/08/2025 10:23	04/09/2025 15:42	AM
13252-13-6	HFPO-DA (Gen-X)	ND		ng/L	3.25	8.04	1	EPA 1633 Draft 3 Certifications: NELAC-NY12058,NJDEP-NY037	04/08/2025 10:23	04/09/2025 15:42	AM
763051-92-9	11CL-PF3OUdS	ND		ng/L	1.39	7.60	1	EPA 1633 Draft 3 Certifications: NELAC-NY12058,NJDEP-NY037	04/08/2025 10:23	04/09/2025 15:42	AM
756426-58-1	9CL-PF3ONS	ND		ng/L	0.704	7.52	1	EPA 1633 Draft 3 Certifications: NELAC-NY12058,NJDEP-NY037	04/08/2025 10:23	04/09/2025 15:42	AM
919005-14-4	ADONA	ND		ng/L	0.533	7.60	1	EPA 1633 Draft 3 Certifications: NELAC-NY12058,NJDEP-NY037	04/08/2025 10:23	04/09/2025 15:42	AM
79780-39-5	* Perfluorododecanesulfonic acid (PFDoS)	ND		ng/L	0.935	1.95	1	EPA 1633 Draft 3 Certifications:	04/08/2025 10:23	04/09/2025 15:42	AM
68259-12-1	* Perfluoro-1-nonanesulfonic acid (PFNS)	ND		ng/L	0.864	1.93	1	EPA 1633 Draft 3 Certifications: NJDEP-NY037	04/08/2025 10:23	04/09/2025 15:42	AM
356-02-5	* 3-Perfluoropropyl propanoic acid (FPrPA)	ND		ng/L	2.04	5.03	1	EPA 1633 Draft 3 Certifications:	04/08/2025 10:23	04/09/2025 15:42	AM
914637-49-3	* 3-Perfluoropentyl propanoic acid (FPePA)	ND		ng/L	7.37	25.1	1	EPA 1633 Draft 3 Certifications:	04/08/2025 10:23	04/09/2025 15:42	AM
812-70-4	* 3-Perfluoroheptyl propanoic acid (FHpPA)	ND		ng/L	9.52	25.1	1	EPA 1633 Draft 3 Certifications:	04/08/2025 10:23	04/09/2025 15:42	AM
24448-09-7	* N-MeFOSE	ND		ng/L	4.01	20.1	1	EPA 1633 Draft 3 Certifications:	04/08/2025 10:23	04/09/2025 15:42	AM
31506-32-8	* N-MeFOSA	ND		ng/L	1.59	2.01	1	EPA 1633 Draft 3 Certifications:	04/08/2025 10:23	04/09/2025 15:42	AM

Sample Information

Client Sample ID: MW23_040425 **York Sample ID:** 25D0379-01

York Project (SDG) No.	Client Project ID	Matrix	Collection Date/Time	Date Received
25D0379	170745301	Ground Water	April 4, 2025 7:25 am	04/04/2025

PFAS, EPA 1633 Target List **Log-in Notes:** **Sample Notes:**

Sample Prepared by Method: EPA 1633 Prep

CAS No.	Parameter	Result	Flag	Units	Reported to LOD/MDL	LOQ	Dilution	Reference Method	Date/Time Prepared	Date/Time Analyzed	Analyst
1691-99-2	* N-EtFOSE	ND		ng/L	4.01	20.1	1	EPA 1633 Draft 3 Certifications:	04/08/2025 10:23	04/09/2025 15:42	AM
4151-50-2	* N-EtFOSA	ND		ng/L	1.81	2.01	1	EPA 1633 Draft 3 Certifications:	04/08/2025 10:23	04/09/2025 15:42	AM

	Surrogate Recoveries	Result		Acceptance Range
M3PFBS	*Surrogate: M3PFBS*	*141 %*		*25-150*
13C5PFHXA	*Surrogate: M5PFHxA*	*131 %*		*25-150*
13C4PFHPA	*Surrogate: M4PFHpA*	*127 %*		*25-150*
13C3PFHXS	*Surrogate: M3PFHxS*	*146 %*		*25-150*
13C8PFOA	*Surrogate: Perfluoro-n-[13C8]octanoic aci*	*147 %*		*25-150*
13C6PFDA	*Surrogate: M6PFDA*	*123 %*		*25-150*
13C7PFUNA	*Surrogate: M7PFUdA*	*113 %*		*25-150*
960315-52-0	*Surrogate: Perfluoro-n-[1,2-13C2]dodecan*	*99.0 %*		*25-150*
13C2PFTEDA	*Surrogate: M2PFTeDA*	*87.5 %*		*10-150*
13C4PFBA	*Surrogate: Perfluoro-n-[13C4]butanoic aci*	*82.8 %*		*25-150*
13C8PFOS	*Surrogate: Perfluoro-1-[13C8]octanesulfor*	*124 %*		*25-150*
13C5PFPEA	*Surrogate: Perfluoro-n-[13C5]pentanoic ac*	*143 %*		*25-150*
13C8FOSA	*Surrogate: Perfluoro-1-[13C8]octanesulfor*	*110 %*		*10-150*
D3-NMEFOSAA	*Surrogate: d3-N-MeFOSAA*	*104 %*		*25-150*
D5-NETFOSAA	*Surrogate: d5-N-EtFOSAA*	*96.6 %*		*25-150*
M2-6:2FTS	*Surrogate: M2-6:2 FTS*	*169 %*		*25-200*
M2-8:2FTS	*Surrogate: M2-8:2 FTS*	*114 %*		*25-200*
13C9PFNA	*Surrogate: M9PFNA*	*135 %*		*25-150*
M2-4:2FTS	*Surrogate: M2-4:2 FTS*	*196 %*	PFSu-H	*25-150*
936109-37-4	*Surrogate: d-N-MeFOSA*	*103 %*		*25-150*
936109-40-9	*Surrogate: d-N-EtFOSA*	*101 %*		*25-150*
M3HFPO-DA	*Surrogate: M3HFPO-DA*	*77.7 %*		*25-150*
D9-NETPFOSAI	*Surrogate: d9-N-EtFOSE*	*117 %*		*25-150*
D7-NMEPFOSA	*Surrogate: d7-N-MeFOSE*	*111 %*		*25-150*

Sample Information

Client Sample ID: MW23_040425 **York Sample ID:** 25D0379-01

York Project (SDG) No.	Client Project ID	Matrix	Collection Date/Time	Date Received
25D0379	170745301	Ground Water	April 4, 2025 7:25 am	04/04/2025

PEST, 8081 MASTER

Log-in Notes:

Sample Notes:

Sample Prepared by Method: EPA SW846-3510C Low Level

CAS No.	Parameter	Result	Flag	Units	Reported to LOQ	Dilution	Reference Method	Date/Time Prepared	Date/Time Analyzed	Analyst
72-54-8	4,4'-DDD	ND		ug/L	0.00400	1	EPA 8081B	04/11/2025 09:54	04/11/2025 11:54	RJ
							Certifications:	CTDOH-PH-0723,NELAC-NY10854,NJDEP-CT005,PADEP-68-044		
72-55-9	4,4'-DDE	ND		ug/L	0.00400	1	EPA 8081B	04/11/2025 09:54	04/11/2025 11:54	RJ
							Certifications:	CTDOH-PH-0723,NELAC-NY10854,NJDEP-CT005,PADEP-68-044		
50-29-3	4,4'-DDT	ND		ug/L	0.00400	1	EPA 8081B	04/11/2025 09:54	04/11/2025 11:54	RJ
							Certifications:	CTDOH-PH-0723,NELAC-NY10854,NJDEP-CT005,PADEP-68-044		
309-00-2	Aldrin	ND		ug/L	0.00400	1	EPA 8081B	04/11/2025 09:54	04/11/2025 11:54	RJ
							Certifications:	CTDOH-PH-0723,NELAC-NY10854,NJDEP-CT005,PADEP-68-044		
319-84-6	alpha-BHC	ND		ug/L	0.00400	1	EPA 8081B	04/11/2025 09:54	04/11/2025 11:54	RJ
							Certifications:	CTDOH-PH-0723,NELAC-NY10854,NJDEP-CT005,PADEP-68-044		
5103-71-9	alpha-Chlordane	ND		ug/L	0.00400	1	EPA 8081B	04/11/2025 09:54	04/11/2025 11:54	RJ
							Certifications:	CTDOH-PH-0723,NELAC-NY10854,NJDEP-CT005,PADEP-68-044		
319-85-7	beta-BHC	ND		ug/L	0.00400	1	EPA 8081B	04/11/2025 09:54	04/11/2025 11:54	RJ
							Certifications:	CTDOH-PH-0723,NELAC-NY10854,NJDEP-CT005,PADEP-68-044		
319-86-8	delta-BHC	ND		ug/L	0.00400	1	EPA 8081B	04/11/2025 09:54	04/11/2025 11:54	RJ
							Certifications:	CTDOH-PH-0723,NELAC-NY10854,NJDEP-CT005,PADEP-68-044		
60-57-1	Dieldrin	ND		ug/L	0.00200	1	EPA 8081B	04/11/2025 09:54	04/11/2025 11:54	RJ
							Certifications:	CTDOH-PH-0723,NELAC-NY10854,NJDEP-CT005,PADEP-68-044		
959-98-8	Endosulfan I	ND		ug/L	0.00400	1	EPA 8081B	04/11/2025 09:54	04/11/2025 11:54	RJ
							Certifications:	CTDOH-PH-0723,NELAC-NY10854,NJDEP-CT005,PADEP-68-044		
33213-65-9	Endosulfan II	ND		ug/L	0.00400	1	EPA 8081B	04/11/2025 09:54	04/11/2025 11:54	RJ
							Certifications:	CTDOH-PH-0723,NELAC-NY10854,NJDEP-CT005,PADEP-68-044		
1031-07-8	Endosulfan sulfate	ND		ug/L	0.00400	1	EPA 8081B	04/11/2025 09:54	04/11/2025 11:54	RJ
							Certifications:	CTDOH-PH-0723,NELAC-NY10854,NJDEP-CT005,PADEP-68-044		
72-20-8	Endrin	ND		ug/L	0.00400	1	EPA 8081B	04/11/2025 09:54	04/11/2025 11:54	RJ
							Certifications:	CTDOH-PH-0723,NELAC-NY10854,NJDEP-CT005,PADEP-68-044		
7421-93-4	Endrin aldehyde	ND		ug/L	0.0100	1	EPA 8081B	04/11/2025 09:54	04/11/2025 11:54	RJ
							Certifications:	CTDOH-PH-0723,NELAC-NY10854,NJDEP-CT005,PADEP-68-044		
53494-70-5	Endrin ketone	ND		ug/L	0.0100	1	EPA 8081B	04/11/2025 09:54	04/11/2025 11:54	RJ
							Certifications:	CTDOH-PH-0723,NELAC-NY10854,NJDEP-CT005,PADEP-68-044		
58-89-9	gamma-BHC (Lindane)	ND		ug/L	0.00400	1	EPA 8081B	04/11/2025 09:54	04/11/2025 11:54	RJ
							Certifications:	CTDOH-PH-0723,NELAC-NY10854,NJDEP-CT005,PADEP-68-044		
5566-34-7	gamma-Chlordane	ND		ug/L	0.0100	1	EPA 8081B	04/11/2025 09:54	04/11/2025 11:54	RJ
							Certifications:	CTDOH-PH-0723,NELAC-NY10854,NJDEP-CT005,PADEP-68-044		
76-44-8	Heptachlor	ND		ug/L	0.00400	1	EPA 8081B	04/11/2025 09:54	04/11/2025 11:54	RJ
							Certifications:	CTDOH-PH-0723,NELAC-NY10854,NJDEP-CT005,PADEP-68-044		
1024-57-3	Heptachlor epoxide	ND		ug/L	0.00400	1	EPA 8081B	04/11/2025 09:54	04/11/2025 11:54	RJ
							Certifications:	CTDOH-PH-0723,NELAC-NY10854,NJDEP-CT005,PADEP-68-044		
72-43-5	Methoxychlor	ND		ug/L	0.00400	1	EPA 8081B	04/11/2025 09:54	04/11/2025 11:54	RJ
							Certifications:	CTDOH-PH-0723,NELAC-NY10854,NJDEP-CT005,PADEP-68-044		
8001-35-2	Toxaphene	ND		ug/L	0.100	1	EPA 8081B	04/11/2025 09:54	04/11/2025 11:54	RJ
							Certifications:	CTDOH-PH-0723,NELAC-NY10854,NJDEP-CT005,PADEP-68-044		

Sample Information

Client Sample ID: MW23_040425 **York Sample ID:** 25D0379-01

York Project (SDG) No.	Client Project ID	Matrix	Collection Date/Time	Date Received
25D0379	170745301	Ground Water	April 4, 2025 7:25 am	04/04/2025

PEST, 8081 MASTER

Log-in Notes:

Sample Notes:

Sample Prepared by Method: EPA SW846-3510C Low Level

CAS No.	Parameter	Result	Flag	Units	Reported to LOQ	Dilution	Reference Method	Date/Time Prepared	Date/Time Analyzed	Analyst
57-74-9	* Chlordane, total	ND		ug/L	0.200	1	EPA 8081B	04/11/2025 09:54	04/11/2025 11:54	RJ
							Certifications:			

	Surrogate Recoveries	Result	Acceptance Range
2051-24-3	*Surrogate: Decachlorobiphenyl*	*96.4 %*	*30-150*
877-09-8	*Surrogate: Tetrachloro-m-xylene*	*42.8 %*	*30-150*

PCB, 8082 MASTER

Log-in Notes:

Sample Notes: **HT-PCB, HT-PR**

Sample Prepared by Method: EPA SW846-3510C Low Level

CAS No.	Parameter	Result	Flag	Units	Reported to LOQ	Dilution	Reference Method	Date/Time Prepared	Date/Time Analyzed	Analyst
12674-11-2	Aroclor 1016	ND		ug/L	0.0500	1	EPA 8082A	04/16/2025 08:00	04/16/2025 15:22	NF
							Certifications:	NELAC-NY10854,CTDOH-PH-0723,NJDEP-CT005,PADEP-68-044		
12674-11-2	**Aroclor 1016**	**0.0746**	A-01, B	ug/L	0.0500	1	EPA 8082A	04/11/2025 09:14	04/13/2025 12:38	NF
							Certifications:	NELAC-NY10854,CTDOH-PH-0723,NJDEP-CT005,PADEP-68-044		
11104-28-2	Aroclor 1221	ND		ug/L	0.0500	1	EPA 8082A	04/16/2025 08:00	04/16/2025 15:22	NF
							Certifications:	NELAC-NY10854,CTDOH-PH-0723,NJDEP-CT005,PADEP-68-044		
11104-28-2	Aroclor 1221	ND		ug/L	0.0500	1	EPA 8082A	04/11/2025 09:14	04/13/2025 12:38	NF
							Certifications:	NELAC-NY10854,CTDOH-PH-0723,NJDEP-CT005,PADEP-68-044		
11141-16-5	Aroclor 1232	ND		ug/L	0.0500	1	EPA 8082A	04/16/2025 08:00	04/16/2025 15:22	NF
							Certifications:	NELAC-NY10854,CTDOH-PH-0723,NJDEP-CT005,PADEP-68-044		
11141-16-5	Aroclor 1232	ND		ug/L	0.0500	1	EPA 8082A	04/11/2025 09:14	04/13/2025 12:38	NF
							Certifications:	NELAC-NY10854,CTDOH-PH-0723,NJDEP-CT005,PADEP-68-044		
53469-21-9	Aroclor 1242	ND		ug/L	0.0500	1	EPA 8082A	04/16/2025 08:00	04/16/2025 15:22	NF
							Certifications:	NELAC-NY10854,CTDOH-PH-0723,NJDEP-CT005,PADEP-68-044		
53469-21-9	Aroclor 1242	ND		ug/L	0.0500	1	EPA 8082A	04/11/2025 09:14	04/13/2025 12:38	NF
							Certifications:	NELAC-NY10854,CTDOH-PH-0723,NJDEP-CT005,PADEP-68-044		
12672-29-6	Aroclor 1248	ND		ug/L	0.0500	1	EPA 8082A	04/16/2025 08:00	04/16/2025 15:22	NF
							Certifications:	NELAC-NY10854,CTDOH-PH-0723,NJDEP-CT005,PADEP-68-044		
12672-29-6	Aroclor 1248	ND		ug/L	0.0500	1	EPA 8082A	04/11/2025 09:14	04/13/2025 12:38	NF
							Certifications:	NELAC-NY10854,CTDOH-PH-0723,NJDEP-CT005,PADEP-68-044		
11097-69-1	Aroclor 1254	ND		ug/L	0.0500	1	EPA 8082A	04/16/2025 08:00	04/16/2025 15:22	NF
							Certifications:	NELAC-NY10854,CTDOH-PH-0723,NJDEP-CT005,PADEP-68-044		
11097-69-1	**Aroclor 1254**	**0.0440**		ug/L	0.0100	1	EPA 8082A	04/11/2025 09:14	04/13/2025 12:38	NF
							Certifications:	NELAC-NY10854,CTDOH-PH-0723,NJDEP-CT005,PADEP-68-044		
11096-82-5	Aroclor 1260	ND		ug/L	0.0500	1	EPA 8082A	04/16/2025 08:00	04/16/2025 15:22	NF
							Certifications:	NELAC-NY10854,CTDOH-PH-0723,NJDEP-CT005,PADEP-68-044		
11096-82-5	Aroclor 1260	ND		ug/L	0.0500	1	EPA 8082A	04/11/2025 09:14	04/13/2025 12:38	NF
							Certifications:	NELAC-NY10854,CTDOH-PH-0723,NJDEP-CT005,PADEP-68-044		
1336-36-3	* Total PCBs	ND		ug/L	0.0500	1	EPA 8082A	04/16/2025 08:00	04/16/2025 15:22	NF
							Certifications:			
1336-36-3	*** Total PCBs**	**0.119**	A-01, B	ug/L	0.0500	1	EPA 8082A	04/11/2025 09:14	04/13/2025 12:38	NF
							Certifications:			

Sample Information

Client Sample ID: MW23_040425 **York Sample ID:** 25D0379-01

York Project (SDG) No.	Client Project ID	Matrix	Collection Date/Time	Date Received
25D0379	170745301	Ground Water	April 4, 2025 7:25 am	04/04/2025

PCB, 8082 MASTER

Log-in Notes:

Sample Notes: HT-PCB, HT-PR

Sample Prepared by Method: EPA SW846-3510C Low Level

CAS No.	Parameter	Result	Flag	Units	Reported to LOQ	Dilution	Reference Method	Date/Time Prepared	Date/Time Analyzed	Analyst
	Surrogate Recoveries	**Result**		**Acceptance Range**						
877-09-8	*Surrogate: Tetrachloro-m-xylene*	*51.5 %*		*30-120*						
877-09-8	*Surrogate: Tetrachloro-m-xylene*	*44.0 %*		*30-120*						
2051-24-3	*Surrogate: Decachlorobiphenyl*	*73.5 %*		*30-120*						
2051-24-3	*Surrogate: Decachlorobiphenyl*	*71.5 %*		*30-120*						

HERB, 8151 MASTER

Log-in Notes:

Sample Notes:

Sample Prepared by Method: EPA 8151A

CAS No.	Parameter	Result	Flag	Units	Reported to LOQ	Dilution	Reference Method	Date/Time Prepared	Date/Time Analyzed	Analyst
93-76-5	2,4,5-T	ND		ug/L	5.00	1	EPA 8151A	04/08/2025 08:44	04/09/2025 18:30	GXB
							Certifications:	CTDOH-PH-0723,NELAC-NY10854,NJDEP-CT005,PADEP-68-044		
93-72-1	2,4,5-TP (Silvex)	ND		ug/L	5.00	1	EPA 8151A	04/08/2025 08:44	04/09/2025 18:30	GXB
							Certifications:	CTDOH-PH-0723,NELAC-NY10854,NJDEP-CT005,PADEP-68-044		
94-75-7	2,4-D	ND		ug/L	5.00	1	EPA 8151A	04/08/2025 08:44	04/09/2025 18:30	GXB
							Certifications:	CTDOH-PH-0723,NELAC-NY10854,NJDEP-CT005,PADEP-68-044		
	Surrogate Recoveries	**Result**		**Acceptance Range**						
19719-28-9	*Surrogate: 2,4-Dichlorophenylacetic acid (*	*102 %*		*30-150*						

Metals, Target Analyte, ICP

Log-in Notes:

Sample Notes:

Sample Prepared by Method: EPA 3015A

CAS No.	Parameter	Result	Flag	Units	Reported to LOQ	Dilution	Reference Method	Date/Time Prepared	Date/Time Analyzed	Analyst
7429-90-5	**Aluminum**	**0.152**		mg/L	0.0556	1	EPA 6010D	04/09/2025 08:00	04/09/2025 15:17	AGNR
							Certifications:	CTDOH-PH-0723,NELAC-NY10854,NJDEP-CT005,PADEP-68-044		
7440-39-3	**Barium**	**0.0896**		mg/L	0.0278	1	EPA 6010D	04/09/2025 08:00	04/09/2025 15:17	AGNR
							Certifications:	CTDOH-PH-0723,NELAC-NY10854,NJDEP-CT005,PADEP-68-044		
7440-70-2	**Calcium**	**137**		mg/L	0.0556	1	EPA 6010D	04/09/2025 08:00	04/09/2025 15:17	AGNR
							Certifications:	CTDOH-PH-0723,NELAC-NY10854,NJDEP-CT005,PADEP-68-044		
7440-47-3	Chromium	ND		mg/L	0.00556	1	EPA 6010D	04/09/2025 08:00	04/09/2025 15:17	AGNR
							Certifications:	CTDOH-PH-0723,NELAC-NY10854,NJDEP-CT005,PADEP-68-044		
7440-48-4	Cobalt	ND		mg/L	0.00444	1	EPA 6010D	04/09/2025 08:00	04/09/2025 15:17	AGNR
							Certifications:	CTDOH-PH-0723,NELAC-NY10854,NJDEP-CT005,PADEP-68-044		
7440-50-8	Copper	ND		mg/L	0.0222	1	EPA 6010D	04/09/2025 08:00	04/09/2025 15:17	AGNR
							Certifications:	CTDOH-PH-0723,NELAC-NY10854,NJDEP-CT005,PADEP-68-044		
7439-89-6	Iron	ND		mg/L	0.278	1	EPA 6010D	04/09/2025 08:00	04/09/2025 15:17	AGNR
							Certifications:	CTDOH-PH-0723,NELAC-NY10854,NJDEP-CT005,PADEP-68-044		
7439-92-1	Lead	ND		mg/L	0.00556	1	EPA 6010D	04/09/2025 08:00	04/09/2025 15:17	AGNR
							Certifications:	CTDOH-PH-0723,NELAC-NY10854,NJDEP-CT005,PADEP-68-044		
7439-95-4	**Magnesium**	**27.9**		mg/L	0.0556	1	EPA 6010D	04/09/2025 08:00	04/09/2025 15:17	AGNR
							Certifications:	CTDOH-PH-0723,NELAC-NY10854,NJDEP-CT005,PADEP-68-044		

Sample Information

Client Sample ID: MW23_040425 **York Sample ID:** 25D0379-01

York Project (SDG) No.	Client Project ID	Matrix	Collection Date/Time	Date Received
25D0379	170745301	Ground Water	April 4, 2025 7:25 am	04/04/2025

Metals, Target Analyte, ICP

Log-in Notes:

Sample Notes:

Sample Prepared by Method: EPA 3015A

CAS No.	Parameter	Result	Flag	Units	Reported to LOQ	Dilution	Reference Method	Date/Time Prepared	Date/Time Analyzed	Analyst
7439-96-5	**Manganese**	**1.54**		mg/L	0.00556	1	EPA 6010D	04/09/2025 08:00	04/09/2025 15:17	AGNR
							Certifications:	CTDOH-PH-0723,NELAC-NY10854,NJDEP-CT005,PADEP-68-044		
7440-02-0	**Nickel**	**0.0130**		mg/L	0.0111	1	EPA 6010D	04/09/2025 08:00	04/09/2025 15:17	AGNR
							Certifications:	CTDOH-PH-0723,NELAC-NY10854,NJDEP-CT005,PADEP-68-044		
7440-09-7	**Potassium**	**8.68**		mg/L	0.0556	1	EPA 6010D	04/09/2025 08:00	04/09/2025 15:17	AGNR
							Certifications:	CTDOH-PH-0723,NELAC-NY10854,NJDEP-CT005,PADEP-68-044		
7440-22-4	Silver	ND		mg/L	0.00556	1	EPA 6010D	04/09/2025 08:00	04/09/2025 15:17	AGNR
							Certifications:	CTDOH-PH-0723,NELAC-NY10854,NJDEP-CT005,PADEP-68-044		
7440-23-5	**Sodium**	**56.5**		mg/L	0.556	1	EPA 6010D	04/09/2025 08:00	04/09/2025 15:17	AGNR
							Certifications:	CTDOH-PH-0723,NELAC-NY10854,NJDEP-CT005,PADEP-68-044		
7440-62-2	Vanadium	ND		mg/L	0.0111	1	EPA 6010D	04/09/2025 08:00	04/09/2025 15:17	AGNR
							Certifications:	CTDOH-PH-0723,NELAC-NY10854,NJDEP-CT005,PADEP-68-044		
7440-66-6	**Zinc**	**0.0360**		mg/L	0.0278	1	EPA 6010D	04/09/2025 08:00	04/09/2025 15:17	AGNR
							Certifications:	CTDOH-PH-0723,NELAC-NY10854,NJDEP-CT005,PADEP-68-044		

Metals, Target Analyte, ICP Dissolved

Log-in Notes:

Sample Notes:

Sample Prepared by Method: EPA 3015A

CAS No.	Parameter	Result	Flag	Units	Reported to LOQ	Dilution	Reference Method	Date/Time Prepared	Date/Time Analyzed	Analyst
7429-90-5	Aluminum	ND		mg/L	0.0556	1	EPA 6010D	04/09/2025 08:30	04/09/2025 15:09	AGNR
							Certifications:	CTDOH-PH-0723,NELAC-NY10854,NJDEP-CT005,PADEP-68-044		
7440-39-3	**Barium**	**0.0893**		mg/L	0.0278	1	EPA 6010D	04/09/2025 08:30	04/09/2025 15:09	AGNR
							Certifications:	CTDOH-PH-0723,NELAC-NY10854,NJDEP-CT005,PADEP-68-044		
7440-70-2	**Calcium**	**136**	M-BS	mg/L	0.0556	1	EPA 6010D	04/09/2025 08:30	04/09/2025 15:09	AGNR
							Certifications:	CTDOH-PH-0723,NELAC-NY10854,NJDEP-CT005,PADEP-68-044		
7440-47-3	Chromium	ND		mg/L	0.00556	1	EPA 6010D	04/09/2025 08:30	04/09/2025 15:09	AGNR
							Certifications:	CTDOH-PH-0723,NELAC-NY10854,NJDEP-CT005,PADEP-68-044		
7440-48-4	Cobalt	ND		mg/L	0.00444	1	EPA 6010D	04/09/2025 08:30	04/09/2025 15:09	AGNR
							Certifications:	CTDOH-PH-0723,NELAC-NY10854,NJDEP-CT005,PADEP-68-044		
7440-50-8	Copper	ND		mg/L	0.0222	1	EPA 6010D	04/09/2025 08:30	04/09/2025 15:09	AGNR
							Certifications:	CTDOH-PH-0723,NELAC-NY10854,NJDEP-CT005,PADEP-68-044		
7439-89-6	Iron	ND		mg/L	0.278	1	EPA 6010D	04/09/2025 08:30	04/09/2025 15:09	AGNR
							Certifications:	CTDOH-PH-0723,NELAC-NY10854,NJDEP-CT005,PADEP-68-044		
7439-92-1	Lead	ND		mg/L	0.00556	1	EPA 6010D	04/09/2025 08:30	04/09/2025 15:09	AGNR
							Certifications:	CTDOH-PH-0723,NELAC-NY10854,NJDEP-CT005,PADEP-68-044		
7439-95-4	**Magnesium**	**27.6**		mg/L	0.0556	1	EPA 6010D	04/09/2025 08:30	04/09/2025 15:09	AGNR
							Certifications:	CTDOH-PH-0723,NELAC-NY10854,NJDEP-CT005,PADEP-68-044		
7439-96-5	**Manganese**	**1.53**		mg/L	0.00556	1	EPA 6010D	04/09/2025 08:30	04/09/2025 15:09	AGNR
							Certifications:	CTDOH-PH-0723,NELAC-NY10854,NJDEP-CT005,PADEP-68-044		
7440-02-0	Nickel	ND		mg/L	0.0111	1	EPA 6010D	04/09/2025 08:30	04/09/2025 15:09	AGNR
							Certifications:	CTDOH-PH-0723,NELAC-NY10854,NJDEP-CT005,PADEP-68-044		
7440-09-7	**Potassium**	**8.77**		mg/L	0.0556	1	EPA 6010D	04/09/2025 08:30	04/09/2025 15:09	AGNR
							Certifications:	CTDOH-PH-0723,NELAC-NY10854,NJDEP-CT005,PADEP-68-044		

Sample Information

Client Sample ID: MW23_040425 **York Sample ID:** 25D0379-01

York Project (SDG) No.	Client Project ID	Matrix	Collection Date/Time	Date Received
25D0379	170745301	Ground Water	April 4, 2025 7:25 am	04/04/2025

Metals, Target Analyte, ICP Dissolved

Log-in Notes:

Sample Notes:

Sample Prepared by Method: EPA 3015A

CAS No.	Parameter	Result	Flag	Units	Reported to LOQ	Dilution	Reference Method	Date/Time Prepared	Date/Time Analyzed	Analyst
7440-22-4	Silver	ND		mg/L	0.00556	1	EPA 6010D	04/09/2025 08:30	04/09/2025 15:09	AGNR
							Certifications:	CTDOH-PH-0723,NELAC-NY10854,NJDEP-CT005,PADEP-68-044		
7440-23-5	**Sodium**	**56.3**		mg/L	0.556	1	EPA 6010D	04/09/2025 08:30	04/09/2025 15:09	AGNR
							Certifications:	CTDOH-PH-0723,NELAC-NY10854,NJDEP-CT005,PADEP-68-044		
7440-62-2	Vanadium	ND		mg/L	0.0111	1	EPA 6010D	04/09/2025 08:30	04/09/2025 15:09	AGNR
							Certifications:	CTDOH-PH-0723,NELAC-NY10854,NJDEP-CT005,PADEP-68-044		
7440-66-6	Zinc	ND		mg/L	0.0278	1	EPA 6010D	04/09/2025 08:30	04/09/2025 15:09	AGNR
							Certifications:	CTDOH-PH-0723,NELAC-NY10854,NJDEP-CT005,PADEP-68-044		

Metals, Target Analyte, ICPMS

Log-in Notes:

Sample Notes:

Sample Prepared by Method: EPA 3015A

CAS No.	Parameter	Result	Flag	Units	Reported to LOQ	Dilution	Reference Method	Date/Time Prepared	Date/Time Analyzed	Analyst
7440-36-0	Antimony	ND	M-CCV 1	mg/L	0.00556	5	EPA 6020B	04/09/2025 08:11	04/11/2025 17:07	cw
							Certifications:	CTDOH-PH-0723,NELAC-NY10854,NJDEP-CT005,PADEP-68-044		
7440-38-2	Arsenic	ND		mg/L	0.00556	5	EPA 6020B	04/09/2025 08:11	04/11/2025 17:07	cw
							Certifications:	CTDOH-PH-0723,NELAC-NY10854,NJDEP-CT005,PADEP-68-044		
7440-41-7	Beryllium	ND		mg/L	0.00167	5	EPA 6020B	04/09/2025 08:11	04/11/2025 17:07	cw
							Certifications:	CTDOH-PH-0723,NELAC-NY10854,NJDEP-CT005,PADEP-68-044		
7440-43-9	Cadmium	ND	M-CCV 1, M-BS	mg/L	0.00278	5	EPA 6020B	04/09/2025 08:11	04/11/2025 17:07	cw
							Certifications:	CTDOH-PH-0723,NELAC-NY10854,NJDEP-CT005,PADEP-68-044		
7782-49-2	Selenium	ND		mg/L	0.00556	5	EPA 6020B	04/09/2025 08:11	04/11/2025 17:07	cw
							Certifications:	CTDOH-PH-0723,NELAC-NY10854,NJDEP-CT005,PADEP-68-044		
7440-28-0	Thallium	ND		mg/L	0.00556	5	EPA 6020B	04/09/2025 08:11	04/11/2025 17:07	cw
							Certifications:	CTDOH-PH-0723,NELAC-NY10854,NJDEP-CT005,PADEP-68-044		

Metals, Target Analyte, ICPMS Dissolved

Log-in Notes:

Sample Notes:

Sample Prepared by Method: EPA 3015A

CAS No.	Parameter	Result	Flag	Units	Reported to LOQ	Dilution	Reference Method	Date/Time Prepared	Date/Time Analyzed	Analyst
7440-36-0	Antimony	ND		mg/L	0.00556	5	EPA 6020B	04/09/2025 08:21	04/14/2025 12:01	cw
							Certifications:	CTDOH-PH-0723,NELAC-NY10854,NJDEP-CT005,PADEP-68-044		
7440-38-2	Arsenic	ND		mg/L	0.00556	5	EPA 6020B	04/09/2025 08:21	04/14/2025 12:01	cw
							Certifications:	CTDOH-PH-0723,NELAC-NY10854,NJDEP-CT005,PADEP-68-044		
7440-41-7	Beryllium	ND		mg/L	0.00167	5	EPA 6020B	04/09/2025 08:21	04/14/2025 12:01	cw
							Certifications:	CTDOH-PH-0723,NELAC-NY10854,NJDEP-CT005,PADEP-68-044		
7440-43-9	Cadmium	ND		mg/L	0.00278	5	EPA 6020B	04/09/2025 08:21	04/14/2025 12:01	cw
							Certifications:	CTDOH-PH-0723,NELAC-NY10854,NJDEP-CT005,PADEP-68-044		
7782-49-2	**Selenium**	**0.00936**		mg/L	0.00556	5	EPA 6020B	04/09/2025 08:21	04/14/2025 12:01	cw
							Certifications:	CTDOH-PH-0723,NELAC-NY10854,NJDEP-CT005,PADEP-68-044		
7440-28-0	Thallium	ND		mg/L	0.00556	5	EPA 6020B	04/09/2025 08:21	04/14/2025 12:01	cw
							Certifications:	CTDOH-PH-0723,NELAC-NY10854,NJDEP-CT005,PADEP-68-044		

Sample Information

Client Sample ID: MW23_040425 **York Sample ID:** 25D0379-01

York Project (SDG) No.	Client Project ID	Matrix	Collection Date/Time	Date Received
25D0379	170745301	Ground Water	April 4, 2025 7:25 am	04/04/2025

Mercury by 7470/7471

Log-in Notes:

Sample Notes:

Sample Prepared by Method: EPA SW846-7470A

CAS No.	Parameter	Result	Flag	Units	Reported to LOQ	Dilution	Reference Method	Date/Time Prepared	Date/Time Analyzed	Analyst
7439-97-6	Mercury	ND		mg/L	0.0002	1	EPA 7470	04/07/2025 07:30	04/07/2025 07:30	DBT
							Certifications:	CTDOH-PH-0723,NELAC-NY10854,NJDEP-CT005,PADEP-68-044		

Mercury, Dissolved

Log-in Notes:

Sample Notes:

Sample Prepared by Method: EPA SW846-7470A

CAS No.	Parameter	Result	Flag	Units	Reported to LOQ	Dilution	Reference Method	Date/Time Prepared	Date/Time Analyzed	Analyst
7439-97-6	Mercury	ND		mg/L	0.0002	1	EPA 7470	04/07/2025 10:11	04/07/2025 10:11	DBT
							Certifications:	CTDOH-PH-0723,NELAC-NY10854,NJDEP-CT005,PADEP-68-044		

Chromium, Hexavalent

Log-in Notes:

Sample Notes:

Sample Prepared by Method: Analysis Preparation

CAS No.	Parameter	Result	Flag	Units	Reported to LOQ	Dilution	Reference Method	Date/Time Prepared	Date/Time Analyzed	Analyst
18540-29-9	Chromium, Hexavalent	ND		mg/L	0.0100	1	EPA 7196A	04/04/2025 16:24	04/04/2025 22:45	SML
							Certifications:	NELAC-NY10854,CTDOH-PH-0723,NJDEP-CT005,PADEP-68-044		

Chromium, Trivalent

Log-in Notes:

Sample Notes:

Sample Prepared by Method: Analysis Preparation

CAS No.	Parameter	Result	Flag	Units	Reported to LOQ	Dilution	Reference Method	Date/Time Prepared	Date/Time Analyzed	Analyst
16065-83-1	* Chromium, Trivalent	ND		mg/L	0.0100	1	Calculation	04/10/2025 15:36	04/10/2025 15:41	SL
							Certifications:			

Cyanide, Total

Log-in Notes:

Sample Notes:

Sample Prepared by Method: Analysis Preparation

CAS No.	Parameter	Result	Flag	Units	Reported to LOQ	Dilution	Reference Method	Date/Time Prepared	Date/Time Analyzed	Analyst
57-12-5	Cyanide, total	ND		mg/L	0.0100	1	SM 4500 CN C-2016 / E-201(	04/09/2025 13:51	04/09/2025 18:59	CB
							Certifications:	NELAC-NY10854,CTDOH-PH-0723,NJDEP-CT005,PADEP-68-044		

Sample Information

Client Sample ID: MW14_040425 **York Sample ID:** 25D0379-03

York Project (SDG) No.	Client Project ID	Matrix	Collection Date/Time	Date Received
25D0379	170745301	Ground Water	April 4, 2025 8:50 am	04/04/2025

VOA, 8260 LOW MASTER

Log-in Notes:

Sample Notes:

Sample Prepared by Method: EPA 5030B

CAS No.	Parameter	Result	Flag	Units	Reported to LOD/MDL	LOQ	Dilution	Reference Method	Date/Time Prepared	Date/Time Analyzed	Analyst
630-20-6	1,1,1,2-Tetrachloroethane	ND		ug/L	0.216	0.500	1	EPA 8260D	04/05/2025 08:00	04/05/2025 13:32	PMB
								Certifications:	CTDOH-PH-0723,NELAC-NY10854,NELAC-NY12058,NJDEP-CT		
71-55-6	1,1,1-Trichloroethane	ND		ug/L	0.266	0.500	1	EPA 8260D	04/05/2025 08:00	04/05/2025 13:32	PMB
								Certifications:	CTDOH-PH-0723,NELAC-NY10854,NELAC-NY12058,NJDEP-CT		
79-34-5	1,1,2,2-Tetrachloroethane	ND		ug/L	0.256	0.500	1	EPA 8260D	04/05/2025 08:00	04/05/2025 13:32	PMB
								Certifications:	CTDOH-PH-0723,NELAC-NY10854,NELAC-NY12058,NJDEP-CT		
76-13-1	1,1,2-Trichloro-1,2,2-trifluoroethane (Freon 113)	ND		ug/L	0.286	0.500	1	EPA 8260D	04/05/2025 08:00	04/05/2025 13:32	PMB
								Certifications:	CTDOH-PH-0723,NELAC-NY10854,NELAC-NY12058,NJDEP-CT		
79-00-5	1,1,2-Trichloroethane	ND		ug/L	0.249	0.500	1	EPA 8260D	04/05/2025 08:00	04/05/2025 13:32	PMB
								Certifications:	CTDOH-PH-0723,NELAC-NY10854,NELAC-NY12058,NJDEP-CT		
75-34-3	1,1-Dichloroethane	ND		ug/L	0.272	0.500	1	EPA 8260D	04/05/2025 08:00	04/05/2025 13:32	PMB
								Certifications:	CTDOH-PH-0723,NELAC-NY10854,NELAC-NY12058,NJDEP-CT		
75-35-4	1,1-Dichloroethylene	ND		ug/L	0.327	0.500	1	EPA 8260D	04/05/2025 08:00	04/05/2025 13:32	PMB
								Certifications:	CTDOH-PH-0723,NELAC-NY10854,NELAC-NY12058,NJDEP-CT		
87-61-6	1,2,3-Trichlorobenzene	ND		ug/L	0.222	0.500	1	EPA 8260D	04/05/2025 08:00	04/05/2025 13:32	PMB
								Certifications:	NELAC-NY10854,NELAC-NY12058,NJDEP-CT005,PADEP-68-04		
96-18-4	1,2,3-Trichloropropane	ND		ug/L	0.273	0.500	1	EPA 8260D	04/05/2025 08:00	04/05/2025 13:32	PMB
								Certifications:	NELAC-NY10854,NELAC-NY12058,NJDEP-CT005,PADEP-68-04		
120-82-1	1,2,4-Trichlorobenzene	ND		ug/L	0.138	0.500	1	EPA 8260D	04/05/2025 08:00	04/05/2025 13:32	PMB
								Certifications:	NELAC-NY10854,NELAC-NY12058,NJDEP-CT005,PADEP-68-04		
95-63-6	1,2,4-Trimethylbenzene	ND		ug/L	0.310	0.500	1	EPA 8260D	04/05/2025 08:00	04/05/2025 13:32	PMB
								Certifications:	CTDOH-PH-0723,NELAC-NY10854,NELAC-NY12058,NJDEP-CT		
96-12-8	1,2-Dibromo-3-chloropropane	ND		ug/L	0.432	0.500	1	EPA 8260D	04/05/2025 08:00	04/05/2025 13:32	PMB
								Certifications:	CTDOH-PH-0723,NELAC-NY10854,NELAC-NY12058,NJDEP-CT		
106-93-4	1,2-Dibromoethane	ND		ug/L	0.215	0.500	1	EPA 8260D	04/05/2025 08:00	04/05/2025 13:32	PMB
								Certifications:	CTDOH-PH-0723,NELAC-NY10854,NELAC-NY12058,NJDEP-CT		
95-50-1	1,2-Dichlorobenzene	ND		ug/L	0.270	0.500	1	EPA 8260D	04/05/2025 08:00	04/05/2025 13:32	PMB
								Certifications:	CTDOH-PH-0723,NELAC-NY10854,NELAC-NY12058,NJDEP-CT		
107-06-2	1,2-Dichloroethane	ND		ug/L	0.377	0.500	1	EPA 8260D	04/05/2025 08:00	04/05/2025 13:32	PMB
								Certifications:	CTDOH-PH-0723,NELAC-NY10854,NELAC-NY12058,NJDEP-CT		
78-87-5	1,2-Dichloropropane	ND		ug/L	0.327	0.500	1	EPA 8260D	04/05/2025 08:00	04/05/2025 13:32	PMB
								Certifications:	CTDOH-PH-0723,NELAC-NY10854,NELAC-NY12058,NJDEP-CT		
108-67-8	1,3,5-Trimethylbenzene	ND		ug/L	0.347	0.500	1	EPA 8260D	04/05/2025 08:00	04/05/2025 13:32	PMB
								Certifications:	CTDOH-PH-0723,NELAC-NY10854,NELAC-NY12058,NJDEP-CT		
541-73-1	1,3-Dichlorobenzene	ND		ug/L	0.283	0.500	1	EPA 8260D	04/05/2025 08:00	04/05/2025 13:32	PMB
								Certifications:	CTDOH-PH-0723,NELAC-NY10854,NELAC-NY12058,NJDEP-CT		
106-46-7	1,4-Dichlorobenzene	ND		ug/L	0.311	0.500	1	EPA 8260D	04/05/2025 08:00	04/05/2025 13:32	PMB
								Certifications:	CTDOH-PH-0723,NELAC-NY10854,NELAC-NY12058,NJDEP-CT		
123-91-1	1,4-Dioxane	ND		ug/L	35.3	80.0	1	EPA 8260D	04/05/2025 08:00	04/05/2025 13:32	PMB
								Certifications:	NELAC-NY10854,NELAC-NY12058,NJDEP-CT005,PADEP-68-04		
78-93-3	2-Butanone	ND		ug/L	0.421	0.500	1	EPA 8260D	04/05/2025 08:00	04/05/2025 13:32	PMB
								Certifications:	CTDOH-PH-0723,NELAC-NY10854,NELAC-NY12058,NJDEP-CT		

Sample Information

Client Sample ID: MW14_040425 **York Sample ID:** 25D0379-03

York Project (SDG) No.	Client Project ID	Matrix	Collection Date/Time	Date Received
25D0379	170745301	Ground Water	April 4, 2025 8:50 am	04/04/2025

VOA, 8260 LOW MASTER **Log-in Notes:** **Sample Notes:**

Sample Prepared by Method: EPA 5030B

CAS No.	Parameter	Result	Flag	Units	Reported to LOD/MDL	LOQ	Dilution	Reference Method	Date/Time Prepared	Date/Time Analyzed	Analyst
591-78-6	2-Hexanone	ND		ug/L	0.320	0.500	1	EPA 8260D	04/05/2025 08:00	04/05/2025 13:32	PMB
								Certifications:	CTDOH-PH-0723,NELAC-NY10854,NELAC-NY12058,NJDEP-CT		
108-10-1	4-Methyl-2-pentanone	ND		ug/L	0.365	0.500	1	EPA 8260D	04/05/2025 08:00	04/05/2025 13:32	PMB
								Certifications:	CTDOH-PH-0723,NELAC-NY10854,NELAC-NY12058,NJDEP-CT		
67-64-1	Acetone	ND		ug/L	1.34	2.00	1	EPA 8260D	04/05/2025 08:00	04/05/2025 13:32	PMB
								Certifications:	CTDOH-PH-0723,NELAC-NY10854,NELAC-NY12058,NJDEP-CT		
107-02-8	Acrolein	ND	ICVE	ug/L	0.447	0.500	1	EPA 8260D	04/05/2025 08:00	04/05/2025 13:32	PMB
								Certifications:	CTDOH-PH-0723,NELAC-NY10854,NELAC-NY12058,NJDEP-CT		
107-13-1	Acrylonitrile	ND		ug/L	0.422	0.500	1	EPA 8260D	04/05/2025 08:00	04/05/2025 13:32	PMB
								Certifications:	CTDOH-PH-0723,NELAC-NY10854,NELAC-NY12058,NJDEP-CT		
71-43-2	Benzene	ND		ug/L	0.279	0.500	1	EPA 8260D	04/05/2025 08:00	04/05/2025 13:32	PMB
								Certifications:	CTDOH-PH-0723,NELAC-NY10854,NELAC-NY12058,NJDEP-CT		
74-97-5	Bromochloromethane	ND		ug/L	0.354	0.500	1	EPA 8260D	04/05/2025 08:00	04/05/2025 13:32	PMB
								Certifications:	NELAC-NY10854,NELAC-NY12058,NJDEP-CT005,PADEP-68-04		
75-27-4	Bromodichloromethane	ND		ug/L	0.245	0.500	1	EPA 8260D	04/05/2025 08:00	04/05/2025 13:32	PMB
								Certifications:	CTDOH-PH-0723,NELAC-NY10854,NELAC-NY12058,NJDEP-CT		
75-25-2	Bromoform	ND		ug/L	0.163	0.500	1	EPA 8260D	04/05/2025 08:00	04/05/2025 13:32	PMB
								Certifications:	CTDOH-PH-0723,NELAC-NY10854,NELAC-NY12058,NJDEP-CT		
74-83-9	Bromomethane	ND	CCVE	ug/L	0.119	0.500	1	EPA 8260D	04/05/2025 08:00	04/05/2025 13:32	PMB
								Certifications:	CTDOH-PH-0723,NELAC-NY10854,NELAC-NY12058,NJDEP-CT		
75-15-0	Carbon disulfide	ND		ug/L	0.362	0.500	1	EPA 8260D	04/05/2025 08:00	04/05/2025 13:32	PMB
								Certifications:	CTDOH-PH-0723,NELAC-NY10854,NELAC-NY12058,NJDEP-CT		
56-23-5	Carbon tetrachloride	ND		ug/L	0.204	0.500	1	EPA 8260D	04/05/2025 08:00	04/05/2025 13:32	PMB
								Certifications:	CTDOH-PH-0723,NELAC-NY10854,NELAC-NY12058,NJDEP-CT		
108-90-7	Chlorobenzene	ND		ug/L	0.284	0.500	1	EPA 8260D	04/05/2025 08:00	04/05/2025 13:32	PMB
								Certifications:	CTDOH-PH-0723,NELAC-NY10854,NELAC-NY12058,NJDEP-CT		
75-00-3	Chloroethane	ND		ug/L	0.448	0.500	1	EPA 8260D	04/05/2025 08:00	04/05/2025 13:32	PMB
								Certifications:	CTDOH-PH-0723,NELAC-NY10854,NELAC-NY12058,NJDEP-CT		
67-66-3	Chloroform	ND		ug/L	0.243	0.500	1	EPA 8260D	04/05/2025 08:00	04/05/2025 13:32	PMB
								Certifications:	CTDOH-PH-0723,NELAC-NY10854,NELAC-NY12058,NJDEP-CT		
74-87-3	Chloromethane	ND		ug/L	0.372	0.500	1	EPA 8260D	04/05/2025 08:00	04/05/2025 13:32	PMB
								Certifications:	CTDOH-PH-0723,NELAC-NY10854,NELAC-NY12058,NJDEP-CT		
156-59-2	cis-1,2-Dichloroethylene	ND		ug/L	0.294	0.500	1	EPA 8260D	04/05/2025 08:00	04/05/2025 13:32	PMB
								Certifications:	CTDOH-PH-0723,NELAC-NY10854,NELAC-NY12058,NJDEP-CT		
10061-01-5	cis-1,3-Dichloropropylene	ND		ug/L	0.262	0.500	1	EPA 8260D	04/05/2025 08:00	04/05/2025 13:32	PMB
								Certifications:	CTDOH-PH-0723,NELAC-NY10854,NELAC-NY12058,NJDEP-CT		
110-82-7	Cyclohexane	ND		ug/L	0.491	0.500	1	EPA 8260D	04/05/2025 08:00	04/05/2025 13:32	PMB
								Certifications:	NELAC-NY10854,NELAC-NY12058,NJDEP-CT005,PADEP-68-04		
124-48-1	Dibromochloromethane	ND		ug/L	0.146	0.500	1	EPA 8260D	04/05/2025 08:00	04/05/2025 13:32	PMB
								Certifications:	CTDOH-PH-0723,NELAC-NY10854,NELAC-NY12058,NJDEP-CT		
74-95-3	Dibromomethane	ND		ug/L	0.203	0.500	1	EPA 8260D	04/05/2025 08:00	04/05/2025 13:32	PMB
								Certifications:	NELAC-NY10854,NELAC-NY12058,NJDEP-CT005,PADEP-68-04		
75-71-8	Dichlorodifluoromethane	ND		ug/L	0.451	0.500	1	EPA 8260D	04/05/2025 08:00	04/05/2025 13:32	PMB
								Certifications:	NELAC-NY10854,NELAC-NY12058,NJDEP-CT005,PADEP-68-04		

Sample Information

Client Sample ID: MW14_040425 **York Sample ID:** 25D0379-03

York Project (SDG) No.	Client Project ID	Matrix	Collection Date/Time	Date Received
25D0379	170745301	Ground Water	April 4, 2025 8:50 am	04/04/2025

VOA, 8260 LOW MASTER **Log-in Notes:** **Sample Notes:**

Sample Prepared by Method: EPA 5030B

CAS No.	Parameter	Result	Flag	Units	Reported to LOD/MDL	LOQ	Dilution	Reference Method	Date/Time Prepared	Date/Time Analyzed	Analyst
100-41-4	Ethyl Benzene	ND		ug/L	0.290	0.500	1	EPA 8260D	04/05/2025 08:00	04/05/2025 13:32	PMB
								Certifications:	CTDOH-PH-0723,NELAC-NY10854,NELAC-NY12058,NJDEP-CT		
87-68-3	Hexachlorobutadiene	ND		ug/L	0.241	0.500	1	EPA 8260D	04/05/2025 08:00	04/05/2025 13:32	PMB
								Certifications:	NELAC-NY10854,NELAC-NY12058,NJDEP-CT005,PADEP-68-04		
98-82-8	Isopropylbenzene	ND		ug/L	0.405	0.500	1	EPA 8260D	04/05/2025 08:00	04/05/2025 13:32	PMB
								Certifications:	CTDOH-PH-0723,NELAC-NY10854,NELAC-NY12058,NJDEP-CT		
79-20-9	Methyl acetate	ND		ug/L	0.442	0.500	1	EPA 8260D	04/05/2025 08:00	04/05/2025 13:32	PMB
								Certifications:	NELAC-NY10854,NELAC-NY12058,NJDEP-CT005,PADEP-68-04		
1634-04-4	Methyl tert-butyl ether (MTBE)	ND		ug/L	0.244	0.500	1	EPA 8260D	04/05/2025 08:00	04/05/2025 13:32	PMB
								Certifications:	CTDOH-PH-0723,NELAC-NY10854,NELAC-NY12058,NJDEP-CT		
108-87-2	Methylcyclohexane	ND		ug/L	0.477	0.500	1	EPA 8260D	04/05/2025 08:00	04/05/2025 13:32	PMB
								Certifications:	NELAC-NY10854,NELAC-NY12058,NJDEP-CT005,PADEP-68-04		
75-09-2	Methylene chloride	ND		ug/L	0.397	2.00	1	EPA 8260D	04/05/2025 08:00	04/05/2025 13:32	PMB
								Certifications:	CTDOH-PH-0723,NELAC-NY10854,NELAC-NY12058,NJDEP-CT		
104-51-8	n-Butylbenzene	ND		ug/L	0.399	0.500	1	EPA 8260D	04/05/2025 08:00	04/05/2025 13:32	PMB
								Certifications:	CTDOH-PH-0723,NELAC-NY10854,NELAC-NY12058,NJDEP-CT		
103-65-1	n-Propylbenzene	ND		ug/L	0.384	0.500	1	EPA 8260D	04/05/2025 08:00	04/05/2025 13:32	PMB
								Certifications:	CTDOH-PH-0723,NELAC-NY10854,NELAC-NY12058,NJDEP-CT		
95-47-6	o-Xylene	ND		ug/L	0.261	0.500	1	EPA 8260D	04/05/2025 08:00	04/05/2025 13:32	PMB
								Certifications:	CTDOH-PH-0723,NELAC-NY10854,NELAC-NY12058,PADEP-68		
179601-23-1	p- & m- Xylenes	ND		ug/L	0.578	1.00	1	EPA 8260D	04/05/2025 08:00	04/05/2025 13:32	PMB
								Certifications:	CTDOH-PH-0723,NELAC-NY10854,NELAC-NY12058,PADEP-68		
99-87-6	p-Isopropyltoluene	ND		ug/L	0.377	0.500	1	EPA 8260D	04/05/2025 08:00	04/05/2025 13:32	PMB
								Certifications:	CTDOH-PH-0723,NELAC-NY10854,NELAC-NY12058,NJDEP-CT		
135-98-8	sec-Butylbenzene	ND		ug/L	0.444	0.500	1	EPA 8260D	04/05/2025 08:00	04/05/2025 13:32	PMB
								Certifications:	CTDOH-PH-0723,NELAC-NY10854,NELAC-NY12058,NJDEP-CT		
100-42-5	Styrene	ND		ug/L	0.255	0.500	1	EPA 8260D	04/05/2025 08:00	04/05/2025 13:32	PMB
								Certifications:	CTDOH-PH-0723,NELAC-NY10854,NELAC-NY12058,NJDEP-CT		
75-65-0	tert-Butyl alcohol (TBA)	ND		ug/L	0.608	1.00	1	EPA 8260D	04/05/2025 08:00	04/05/2025 13:32	PMB
								Certifications:	NELAC-NY10854,NELAC-NY12058,NJDEP-CT005,PADEP-68-04		
98-06-6	tert-Butylbenzene	ND		ug/L	0.367	0.500	1	EPA 8260D	04/05/2025 08:00	04/05/2025 13:32	PMB
								Certifications:	CTDOH-PH-0723,NELAC-NY10854,NELAC-NY12058,NJDEP-CT		
127-18-4	Tetrachloroethylene	ND	CCVE, ICVE, QL-02	ug/L	0.239	0.500	1	EPA 8260D	04/05/2025 08:00	04/05/2025 13:32	PMB
								Certifications:	CTDOH-PH-0723,NELAC-NY10854,NELAC-NY12058,NJDEP-CT		
108-88-3	Toluene	ND		ug/L	0.346	0.500	1	EPA 8260D	04/05/2025 08:00	04/05/2025 13:32	PMB
								Certifications:	CTDOH-PH-0723,NELAC-NY10854,NELAC-NY12058,NJDEP-CT		
156-60-5	trans-1,2-Dichloroethylene	ND		ug/L	0.279	0.500	1	EPA 8260D	04/05/2025 08:00	04/05/2025 13:32	PMB
								Certifications:	CTDOH-PH-0723,NELAC-NY10854,NELAC-NY12058,NJDEP-CT		
10061-02-6	trans-1,3-Dichloropropylene	ND		ug/L	0.229	0.500	1	EPA 8260D	04/05/2025 08:00	04/05/2025 13:32	PMB
								Certifications:	CTDOH-PH-0723,NELAC-NY10854,NELAC-NY12058,NJDEP-CT		
79-01-6	Trichloroethylene	ND		ug/L	0.249	0.500	1	EPA 8260D	04/05/2025 08:00	04/05/2025 13:32	PMB
								Certifications:	CTDOH-PH-0723,NELAC-NY10854,NELAC-NY12058,NJDEP-CT		

Sample Information

Client Sample ID: MW14_040425 **York Sample ID:** 25D0379-03

York Project (SDG) No.	Client Project ID	Matrix	Collection Date/Time	Date Received
25D0379	170745301	Ground Water	April 4, 2025 8:50 am	04/04/2025

VOA, 8260 LOW MASTER

Log-in Notes:

Sample Notes:

Sample Prepared by Method: EPA 5030B

CAS No.	Parameter	Result	Flag	Units	Reported to LOD/MDL	LOQ	Dilution	Reference Method	Date/Time Prepared	Date/Time Analyzed	Analyst
75-69-4	Trichlorofluoromethane	ND		ug/L	0.337	0.500	1	EPA 8260D	04/05/2025 08:00	04/05/2025 13:32	PMB
								Certifications:	CTDOH-PH-0723,NELAC-NY10854,NELAC-NY12058,NJDEP-CT		
75-01-4	Vinyl Chloride	ND		ug/L	0.469	0.500	1	EPA 8260D	04/05/2025 08:00	04/05/2025 13:32	PMB
								Certifications:	CTDOH-PH-0723,NELAC-NY10854,NELAC-NY12058,NJDEP-CT		
1330-20-7	Xylenes, Total	ND		ug/L	0.839	1.50	1	EPA 8260D	04/05/2025 08:00	04/05/2025 13:32	PMB
								Certifications:	CTDOH-PH-0723,NELAC-NY10854,NELAC-NY12058,NJDEP-CT		

	Surrogate Recoveries	Result	Acceptance Range
17060-07-0	*Surrogate: SURR: 1,2-Dichloroethane-d4*	*101 %*	*69-130*
2037-26-5	*Surrogate: SURR: Toluene-d8*	*97.4 %*	*81-117*
460-00-4	*Surrogate: SURR: p-Bromofluorobenzene*	*96.4 %*	*79-122*

SVOA, 8270 LOW MASTER

Log-in Notes:

Sample Notes:

Sample Prepared by Method: EPA 3510C

CAS No.	Parameter	Result	Flag	Units	Reported to LOD/MDL	LOQ	Dilution	Reference Method	Date/Time Prepared	Date/Time Analyzed	Analyst
92-52-4	1,1-Biphenyl	ND		ug/L	2.50	5.00	1	EPA 8270D	04/09/2025 08:13	04/10/2025 14:26	SS
								Certifications:	NELAC-NY10854,NJDEP-CT005,PADEP-68-04440		
95-94-3	1,2,4,5-Tetrachlorobenzene	ND		ug/L	2.50	5.00	1	EPA 8270D	04/09/2025 08:13	04/10/2025 14:26	SS
								Certifications:	NELAC-NY10854,NJDEP-CT005,PADEP-68-04440		
122-66-7	1,2-Diphenylhydrazine (as Azobenzene)	ND	CCVE	ug/L	2.50	5.00	1	EPA 8270D	04/09/2025 08:13	04/10/2025 14:26	SS
								Certifications:	NELAC-NY10854,NJDEP-CT005,PADEP-68-04440		
58-90-2	2,3,4,6-Tetrachlorophenol	ND	CCVE	ug/L	2.50	5.00	1	EPA 8270D	04/09/2025 08:13	04/10/2025 14:26	SS
								Certifications:	NELAC-NY10854,NJDEP-CT005,PADEP-68-04440		
95-95-4	2,4,5-Trichlorophenol	ND	CCVE	ug/L	2.50	5.00	1	EPA 8270D	04/09/2025 08:13	04/10/2025 14:26	SS
								Certifications:	CTDOH-PH-0723,NELAC-NY10854,NJDEP-CT005,PADEP-68-044		
88-06-2	2,4,6-Trichlorophenol	ND		ug/L	2.50	5.00	1	EPA 8270D	04/09/2025 08:13	04/10/2025 14:26	SS
								Certifications:	CTDOH-PH-0723,NELAC-NY10854,NJDEP-CT005,PADEP-68-044		
120-83-2	2,4-Dichlorophenol	ND		ug/L	2.50	5.00	1	EPA 8270D	04/09/2025 08:13	04/10/2025 14:26	SS
								Certifications:	CTDOH-PH-0723,NELAC-NY10854,NJDEP-CT005,PADEP-68-044		
105-67-9	2,4-Dimethylphenol	ND		ug/L	2.50	5.00	1	EPA 8270D	04/09/2025 08:13	04/10/2025 14:26	SS
								Certifications:	CTDOH-PH-0723,NELAC-NY10854,NJDEP-CT005,PADEP-68-044		
51-28-5	2,4-Dinitrophenol	ND	CAL-E	ug/L	2.50	5.00	1	EPA 8270D	04/09/2025 08:13	04/10/2025 14:26	SS
								Certifications:	CTDOH-PH-0723,NELAC-NY10854,NJDEP-CT005,PADEP-68-044		
121-14-2	2,4-Dinitrotoluene	ND		ug/L	2.50	5.00	1	EPA 8270D	04/09/2025 08:13	04/10/2025 14:26	SS
								Certifications:	CTDOH-PH-0723,NELAC-NY10854,NJDEP-CT005,PADEP-68-044		
606-20-2	2,6-Dinitrotoluene	ND		ug/L	2.50	5.00	1	EPA 8270D	04/09/2025 08:13	04/10/2025 14:26	SS
								Certifications:	CTDOH-PH-0723,NELAC-NY10854,NJDEP-CT005,PADEP-68-044		
91-58-7	2-Chloronaphthalene	ND		ug/L	2.50	5.00	1	EPA 8270D	04/09/2025 08:13	04/10/2025 14:26	SS
								Certifications:	CTDOH-PH-0723,NELAC-NY10854,NJDEP-CT005,PADEP-68-044		
95-57-8	2-Chlorophenol	ND		ug/L	2.50	5.00	1	EPA 8270D	04/09/2025 08:13	04/10/2025 14:26	SS
								Certifications:	CTDOH-PH-0723,NELAC-NY10854,NJDEP-CT005,PADEP-68-044		

Sample Information

Client Sample ID: MW14_040425 **York Sample ID:** 25D0379-03

York Project (SDG) No.	Client Project ID	Matrix	Collection Date/Time	Date Received
25D0379	170745301	Ground Water	April 4, 2025 8:50 am	04/04/2025

SVOA, 8270 LOW MASTER **Log-in Notes:** **Sample Notes:**

Sample Prepared by Method: EPA 3510C

CAS No.	Parameter	Result	Flag	Units	Reported to LOD/MDL	LOQ	Dilution	Reference Method	Date/Time Prepared	Date/Time Analyzed	Analyst
91-57-6	2-Methylnaphthalene	ND		ug/L	2.50	5.00	1	EPA 8270D	04/09/2025 08:13	04/10/2025 14:26	SS
								Certifications:	CTDOH-PH-0723,NELAC-NY10854,NJDEP-CT005,PADEP-68-044		
95-48-7	2-Methylphenol	ND		ug/L	2.50	5.00	1	EPA 8270D	04/09/2025 08:13	04/10/2025 14:26	SS
								Certifications:	CTDOH-PH-0723,NELAC-NY10854,NJDEP-CT005,PADEP-68-044		
88-74-4	2-Nitroaniline	ND		ug/L	2.50	5.00	1	EPA 8270D	04/09/2025 08:13	04/10/2025 14:26	SS
								Certifications:	CTDOH-PH-0723,NELAC-NY10854,NJDEP-CT005,PADEP-68-044		
88-75-5	2-Nitrophenol	ND		ug/L	2.50	5.00	1	EPA 8270D	04/09/2025 08:13	04/10/2025 14:26	SS
								Certifications:	CTDOH-PH-0723,NELAC-NY10854,NJDEP-CT005,PADEP-68-044		
65794-96-9	3- & 4-Methylphenols	ND		ug/L	2.50	5.00	1	EPA 8270D	04/09/2025 08:13	04/10/2025 14:26	SS
								Certifications:	CTDOH-PH-0723,NELAC-NY10854,NJDEP-CT005,PADEP-68-044		
91-94-1	3,3-Dichlorobenzidine	ND		ug/L	2.50	5.00	1	EPA 8270D	04/09/2025 08:13	04/10/2025 14:26	SS
								Certifications:	CTDOH-PH-0723,NELAC-NY10854,NJDEP-CT005,PADEP-68-044		
99-09-2	3-Nitroaniline	ND	CCVE	ug/L	2.50	5.00	1	EPA 8270D	04/09/2025 08:13	04/10/2025 14:26	SS
								Certifications:	CTDOH-PH-0723,NELAC-NY10854,NJDEP-CT005,PADEP-68-044		
534-52-1	4,6-Dinitro-2-methylphenol	ND	CAL-E	ug/L	2.50	5.00	1	EPA 8270D	04/09/2025 08:13	04/10/2025 14:26	SS
								Certifications:	CTDOH-PH-0723,NELAC-NY10854,NJDEP-CT005,PADEP-68-044		
101-55-3	4-Bromophenyl phenyl ether	ND		ug/L	2.50	5.00	1	EPA 8270D	04/09/2025 08:13	04/10/2025 14:26	SS
								Certifications:	CTDOH-PH-0723,NELAC-NY10854,NJDEP-CT005,PADEP-68-044		
59-50-7	4-Chloro-3-methylphenol	ND		ug/L	2.50	5.00	1	EPA 8270D	04/09/2025 08:13	04/10/2025 14:26	SS
								Certifications:	CTDOH-PH-0723,NELAC-NY10854,NJDEP-CT005,PADEP-68-044		
106-47-8	4-Chloroaniline	ND		ug/L	2.50	5.00	1	EPA 8270D	04/09/2025 08:13	04/10/2025 14:26	SS
								Certifications:	CTDOH-PH-0723,NELAC-NY10854,NJDEP-CT005,PADEP-68-044		
7005-72-3	4-Chlorophenyl phenyl ether	ND		ug/L	2.50	5.00	1	EPA 8270D	04/09/2025 08:13	04/10/2025 14:26	SS
								Certifications:	CTDOH-PH-0723,NELAC-NY10854,NJDEP-CT005,PADEP-68-044		
100-01-6	4-Nitroaniline	ND	CCVE	ug/L	2.50	5.00	1	EPA 8270D	04/09/2025 08:13	04/10/2025 14:26	SS
								Certifications:	CTDOH-PH-0723,NELAC-NY10854,NJDEP-CT005,PADEP-68-044		
100-02-7	4-Nitrophenol	ND	CCVE	ug/L	5.00	5.00	1	EPA 8270D	04/09/2025 08:13	04/10/2025 14:26	SS
								Certifications:	CTDOH-PH-0723,NELAC-NY10854,NJDEP-CT005,PADEP-68-044		
98-86-2	Acetophenone	ND		ug/L	2.50	5.00	1	EPA 8270D	04/09/2025 08:13	04/10/2025 14:26	SS
								Certifications:	NELAC-NY10854,NJDEP-CT005,PADEP-68-04440		
62-53-3	Aniline	ND		ug/L	2.50	5.00	1	EPA 8270D	04/09/2025 08:13	04/10/2025 14:26	SS
								Certifications:	NELAC-NY10854,NJDEP-CT005,PADEP-68-04440		
100-52-7	Benzaldehyde	ND	CAL-E	ug/L	2.50	5.00	1	EPA 8270D	04/09/2025 08:13	04/10/2025 14:26	SS
								Certifications:	NELAC-NY10854,NJDEP-CT005,PADEP-68-04440		
92-87-5	Benzidine	ND	CCVE	ug/L	5.00	5.00	1	EPA 8270D	04/09/2025 08:13	04/10/2025 14:26	SS
								Certifications:	CTDOH-PH-0723,NELAC-NY10854,NJDEP-CT005,PADEP-68-044		
65-85-0	Benzoic acid	ND		ug/L	2.50	5.00	1	EPA 8270D	04/09/2025 08:13	04/10/2025 14:26	SS
								Certifications:	NELAC-NY10854,NJDEP-CT005,PADEP-68-04440		
100-51-6	Benzyl alcohol	ND		ug/L	2.50	5.00	1	EPA 8270D	04/09/2025 08:13	04/10/2025 14:26	SS
								Certifications:	NELAC-NY10854,NJDEP-CT005,PADEP-68-04440		
85-68-7	Benzyl butyl phthalate	ND		ug/L	2.50	5.00	1	EPA 8270D	04/09/2025 08:13	04/10/2025 14:26	SS
								Certifications:	CTDOH-PH-0723,NELAC-NY10854,NJDEP-CT005,PADEP-68-044		
111-91-1	Bis(2-chloroethoxy)methane	ND		ug/L	2.50	5.00	1	EPA 8270D	04/09/2025 08:13	04/10/2025 14:26	SS
								Certifications:	CTDOH-PH-0723,NELAC-NY10854,NJDEP-CT005,PADEP-68-044		

Sample Information

Client Sample ID: MW14_040425 **York Sample ID:** 25D0379-03

York Project (SDG) No.	Client Project ID	Matrix	Collection Date/Time	Date Received
25D0379	170745301	Ground Water	April 4, 2025 8:50 am	04/04/2025

SVOA, 8270 LOW MASTER

Log-in Notes:

Sample Notes:

Sample Prepared by Method: EPA 3510C

CAS No.	Parameter	Result	Flag	Units	Reported to LOD/MDL	LOQ	Dilution	Reference Method	Date/Time Prepared	Date/Time Analyzed	Analyst
111-44-4	Bis(2-chloroethyl)ether	ND		ug/L	1.00	5.00	1	EPA 8270D	04/09/2025 08:13	04/10/2025 14:26	SS
								Certifications:	CTDOH-PH-0723,NELAC-NY10854,NJDEP-CT005,PADEP-68-044		
108-60-1	Bis(2-chloroisopropyl)ether	ND		ug/L	2.50	5.00	1	EPA 8270D	04/09/2025 08:13	04/10/2025 14:26	SS
								Certifications:	CTDOH-PH-0723,NELAC-NY10854,NJDEP-CT005,PADEP-68-044		
105-60-2	Caprolactam	ND	CCVE	ug/L	2.50	5.00	1	EPA 8270D	04/09/2025 08:13	04/10/2025 14:26	SS
								Certifications:	NELAC-NY10854,NJDEP-CT005,PADEP-68-04440		
86-74-8	Carbazole	ND		ug/L	2.50	5.00	1	EPA 8270D	04/09/2025 08:13	04/10/2025 14:26	SS
								Certifications:	CTDOH-PH-0723,NELAC-NY10854,NJDEP-CT005,PADEP-68-044		
132-64-9	Dibenzofuran	ND		ug/L	2.50	5.00	1	EPA 8270D	04/09/2025 08:13	04/10/2025 14:26	SS
								Certifications:	CTDOH-PH-0723,NELAC-NY10854,NJDEP-CT005,PADEP-68-044		
84-66-2	Diethyl phthalate	ND		ug/L	2.50	5.00	1	EPA 8270D	04/09/2025 08:13	04/10/2025 14:26	SS
								Certifications:	CTDOH-PH-0723,NELAC-NY10854,NJDEP-CT005,PADEP-68-044		
131-11-3	Dimethyl phthalate	ND		ug/L	2.50	5.00	1	EPA 8270D	04/09/2025 08:13	04/10/2025 14:26	SS
								Certifications:	CTDOH-PH-0723,NELAC-NY10854,NJDEP-CT005,PADEP-68-044		
84-74-2	Di-n-butyl phthalate	ND		ug/L	2.50	5.00	1	EPA 8270D	04/09/2025 08:13	04/10/2025 14:26	SS
								Certifications:	CTDOH-PH-0723,NELAC-NY10854,NJDEP-CT005,PADEP-68-044		
117-84-0	Di-n-octyl phthalate	ND		ug/L	2.50	5.00	1	EPA 8270D	04/09/2025 08:13	04/10/2025 14:26	SS
								Certifications:	CTDOH-PH-0723,NELAC-NY10854,NJDEP-CT005,PADEP-68-044		
122-39-4	Diphenylamine	ND		ug/L	2.50	5.00	1	EPA 8270D	04/09/2025 08:13	04/10/2025 14:26	SS
								Certifications:	NELAC-NY10854,PADEP-68-04440		
77-47-4	Hexachlorocyclopentadiene	ND		ug/L	5.00	10.0	1	EPA 8270D	04/09/2025 08:13	04/10/2025 14:26	SS
								Certifications:	CTDOH-PH-0723,NELAC-NY10854,NJDEP-CT005,PADEP-68-044		
78-59-1	Isophorone	ND		ug/L	2.50	5.00	1	EPA 8270D	04/09/2025 08:13	04/10/2025 14:26	SS
								Certifications:	CTDOH-PH-0723,NELAC-NY10854,NJDEP-CT005,PADEP-68-044		
621-64-7	N-nitroso-di-n-propylamine	ND		ug/L	2.50	5.00	1	EPA 8270D	04/09/2025 08:13	04/10/2025 14:26	SS
								Certifications:	CTDOH-PH-0723,NELAC-NY10854,NJDEP-CT005,PADEP-68-044		
86-30-6	N-Nitrosodiphenylamine	ND	CCVE	ug/L	2.50	5.00	1	EPA 8270D	04/09/2025 08:13	04/10/2025 14:26	SS
								Certifications:	CTDOH-PH-0723,NELAC-NY10854,NJDEP-CT005,PADEP-68-044		
108-95-2	Phenol	ND		ug/L	0.750	5.00	1	EPA 8270D	04/09/2025 08:13	04/10/2025 14:26	SS
								Certifications:	CTDOH-PH-0723,NELAC-NY10854,NJDEP-CT005,PADEP-68-044		
110-86-1	Pyridine	ND		ug/L	2.50	5.00	1	EPA 8270D	04/09/2025 08:13	04/10/2025 14:26	SS
								Certifications:	CTDOH-PH-0723,NELAC-NY10854,NJDEP-CT005,PADEP-68-044		

	Surrogate Recoveries	Result		Acceptance Range
367-12-4	*Surrogate: SURR: 2-Fluorophenol*	*28.4 %*		*19.7-63.1*
13127-88-3	*Surrogate: SURR: Phenol-d6*	*17.3 %*		*10.1-41.7*
4165-60-0	*Surrogate: SURR: Nitrobenzene-d5*	*45.0 %*	S-08	*50.2-113*
321-60-8	*Surrogate: SURR: 2-Fluorobiphenyl*	*52.3 %*		*39.9-105*
118-79-6	*Surrogate: SURR: 2,4,6-Tribromophenol*	*72.6 %*		*39.3-151*
1718-51-0	*Surrogate: SURR: Terphenyl-d14*	*80.2 %*		*30.7-106*

SVOA, 8270 SIM MASTER

Log-in Notes:

Sample Notes:

Sample Prepared by Method: EPA 3510C

CAS No.	Parameter	Result	Flag	Units	Reported to LOQ	Dilution	Reference Method	Date/Time Prepared	Date/Time Analyzed	Analyst

Sample Information

Client Sample ID: MW14_040425 **York Sample ID:** 25D0379-03

York Project (SDG) No.	Client Project ID	Matrix	Collection Date/Time	Date Received
25D0379	170745301	Ground Water	April 4, 2025 8:50 am	04/04/2025

83-32-9	Acenaphthene	ND	ug/L	0.0500	1	EPA 8270D SIM	04/09/2025 08:15	04/10/2025 20:55	AAK
						Certifications:	CTDOH-PH-0723,NELAC-NY10854,NJDEP-CT005,PADEP-68-044		
208-96-8	Acenaphthylene	ND	ug/L	0.0500	1	EPA 8270D SIM	04/09/2025 08:15	04/10/2025 20:55	AAK
						Certifications:	CTDOH-PH-0723,NELAC-NY10854,NJDEP-CT005,PADEP-68-044		
120-12-7	**Anthracene**	**0.100**	ug/L	0.0500	1	EPA 8270D SIM	04/09/2025 08:15	04/10/2025 20:55	AAK
						Certifications:	CTDOH-PH-0723,NELAC-NY10854,NJDEP-CT005,PADEP-68-044		
1912-24-9	Atrazine	ND	ug/L	0.500	1	EPA 8270D SIM	04/09/2025 08:15	04/10/2025 20:55	AAK
						Certifications:	CTDOH-PH-0723,NELAC-NY10854,NJDEP-CT005		
56-55-3	Benzo(a)anthracene	ND	ug/L	0.0500	1	EPA 8270D SIM	04/09/2025 08:15	04/10/2025 20:55	AAK
						Certifications:	CTDOH-PH-0723,NELAC-NY10854,NJDEP-CT005,PADEP-68-044		
50-32-8	Benzo(a)pyrene	ND	ug/L	0.0500	1	EPA 8270D SIM	04/09/2025 08:15	04/10/2025 20:55	AAK
						Certifications:	CTDOH-PH-0723,NELAC-NY10854,NJDEP-CT005,PADEP-68-044		
205-99-2	Benzo(b)fluoranthene	ND	ug/L	0.0500	1	EPA 8270D SIM	04/09/2025 08:15	04/10/2025 20:55	AAK
						Certifications:	CTDOH-PH-0723,NELAC-NY10854,NJDEP-CT005,PADEP-68-044		
191-24-2	Benzo(g,h,i)perylene	ND	ug/L	0.0500	1	EPA 8270D SIM	04/09/2025 08:15	04/10/2025 20:55	AAK
						Certifications:	CTDOH-PH-0723,NELAC-NY10854,NJDEP-CT005,PADEP-68-044		
207-08-9	Benzo(k)fluoranthene	ND	ug/L	0.0500	1	EPA 8270D SIM	04/09/2025 08:15	04/10/2025 20:55	AAK
						Certifications:	CTDOH-PH-0723,NELAC-NY10854,NJDEP-CT005,PADEP-68-044		
117-81-7	Bis(2-ethylhexyl)phthalate	ND	ug/L	0.500	1	EPA 8270D SIM	04/09/2025 08:15	04/10/2025 20:55	AAK
						Certifications:	CTDOH-PH-0723,NELAC-NY10854,NJDEP-CT005		
218-01-9	Chrysene	ND	ug/L	0.0500	1	EPA 8270D SIM	04/09/2025 08:15	04/10/2025 20:55	AAK
						Certifications:	CTDOH-PH-0723,NELAC-NY10854,NJDEP-CT005,PADEP-68-044		
53-70-3	Dibenzo(a,h)anthracene	ND	ug/L	0.0500	1	EPA 8270D SIM	04/09/2025 08:15	04/10/2025 20:55	AAK
						Certifications:	CTDOH-PH-0723,NELAC-NY10854,NJDEP-CT005,PADEP-68-044		
206-44-0	**Fluoranthene**	**0.130**	ug/L	0.0500	1	EPA 8270D SIM	04/09/2025 08:15	04/10/2025 20:55	AAK
						Certifications:	CTDOH-PH-0723,NELAC-NY10854,NJDEP-CT005,PADEP-68-044		
86-73-7	Fluorene	ND	ug/L	0.0500	1	EPA 8270D SIM	04/09/2025 08:15	04/10/2025 20:55	AAK
						Certifications:	CTDOH-PH-0723,NELAC-NY10854,NJDEP-CT005,PADEP-68-044		
118-74-1	Hexachlorobenzene	ND	ug/L	0.0200	1	EPA 8270D SIM	04/09/2025 08:15	04/10/2025 20:55	AAK
						Certifications:	CTDOH-PH-0723,NELAC-NY10854,NJDEP-CT005		
87-68-3	Hexachlorobutadiene	ND	ug/L	0.500	1	EPA 8270D SIM	04/09/2025 08:15	04/10/2025 20:55	AAK
						Certifications:	CTDOH-PH-0723,NELAC-NY10854,NJDEP-CT005		
67-72-1	Hexachloroethane	ND	ug/L	0.500	1	EPA 8270D SIM	04/09/2025 08:15	04/10/2025 20:55	AAK
						Certifications:	CTDOH-PH-0723,NELAC-NY10854,NJDEP-CT005		
193-39-5	Indeno(1,2,3-cd)pyrene	ND	ug/L	0.0500	1	EPA 8270D SIM	04/09/2025 08:15	04/10/2025 20:55	AAK
						Certifications:	CTDOH-PH-0723,NELAC-NY10854,NJDEP-CT005,PADEP-68-044		
91-20-3	**Naphthalene**	**0.0500**	ug/L	0.0500	1	EPA 8270D SIM	04/09/2025 08:15	04/10/2025 20:55	AAK
						Certifications:	CTDOH-PH-0723,NELAC-NY10854,NJDEP-CT005,PADEP-68-044		
98-95-3	Nitrobenzene	ND	ug/L	0.250	1	EPA 8270D SIM	04/09/2025 08:15	04/10/2025 20:55	AAK
						Certifications:	CTDOH-PH-0723,NELAC-NY10854,NJDEP-CT005		
62-75-9	N-Nitrosodimethylamine	ND	ug/L	0.500	1	EPA 8270D SIM	04/09/2025 08:15	04/10/2025 20:55	AAK
						Certifications:	CTDOH-PH-0723,NELAC-NY10854,NJDEP-CT005		
87-86-5	Pentachlorophenol	ND	ug/L	0.250	1	EPA 8270D SIM	04/09/2025 08:15	04/10/2025 20:55	AAK
						Certifications:	CTDOH-PH-0723,NELAC-NY10854,NJDEP-CT005		
85-01-8	**Phenanthrene**	**0.340**	ug/L	0.0500	1	EPA 8270D SIM	04/09/2025 08:15	04/10/2025 20:55	AAK
						Certifications:	CTDOH-PH-0723,NELAC-NY10854,NJDEP-CT005,PADEP-68-044		
129-00-0	**Pyrene**	**0.130**	ug/L	0.0500	1	EPA 8270D SIM	04/09/2025 08:15	04/10/2025 20:55	AAK
						Certifications:	CTDOH-PH-0723,NELAC-NY10854,NJDEP-CT005,PADEP-68-044		

Sample Information

Client Sample ID: **MW14_040425** **York Sample ID:** **25D0379-03**

York Project (SDG) No.	Client Project ID	Matrix	Collection Date/Time	Date Received
25D0379	170745301	Ground Water	April 4, 2025 8:50 am	04/04/2025

Semi-Volatiles, 1,4-Dioxane 8270 SIM-Aqueous

Log-in Notes:

Sample Notes:

Sample Prepared by Method: EPA 3535A

CAS No.	Parameter	Result	Flag	Units	Reported to LOQ	Dilution	Reference Method	Date/Time Prepared	Date/Time Analyzed	Analyst
123-91-1	1,4-Dioxane	ND	HT-PR	ug/L	0.300	1	EPA 8270E SIM Certifications: NJDEP-CT005,NELAC-NY10854	04/14/2025 09:36	04/14/2025 20:37	SS

Surrogate Recoveries	Result		Acceptance Range
17647-74-4 *Surrogate: 1,4-Dioxane-d8*	*96.0 %*	HT-PR, S-08	*36.6-118*

PFAS, EPA 1633 Target List

Log-in Notes:

Sample Notes:

Sample Prepared by Method: EPA 1633 Prep

CAS No.	Parameter	Result	Flag	Units	Reported to LOD/MDL	LOQ	Dilution	Reference Method	Date/Time Prepared	Date/Time Analyzed	Analyst
375-73-5	**Perfluorobutanesulfonic acid (PFBS)**	**9.20**		ng/L	0.455	1.71	1	EPA 1633 Draft 3 Certifications: NELAC-NY12058,NJDEP-NY037	04/08/2025 10:23	04/09/2025 15:58	AM
307-24-4	**Perfluorohexanoic acid (PFHxA)**	**5.87**		ng/L	0.339	1.94	1	EPA 1633 Draft 3 Certifications: NELAC-NY12058,NJDEP-NY037	04/08/2025 10:23	04/09/2025 15:58	AM
375-85-9	**Perfluoroheptanoic acid (PFHpA)**	**6.94**		ng/L	0.687	1.94	1	EPA 1633 Draft 3 Certifications: NELAC-NY12058,NJDEP-NY037	04/08/2025 10:23	04/09/2025 15:58	AM
355-46-4	**Perfluorohexanesulfonic acid (PFHxS)**	**3.23**		ng/L	0.658	1.77	1	EPA 1633 Draft 3 Certifications: NELAC-NY12058,NJDEP-NY037	04/08/2025 10:23	04/09/2025 15:58	AM
335-67-1	**Perfluorooctanoic acid (PFOA)**	**29.9**		ng/L	0.407	1.94	1	EPA 1633 Draft 3 Certifications: NELAC-NY12058,NJDEP-NY037	04/08/2025 10:23	04/09/2025 15:58	AM
1763-23-1	**Perfluorooctanesulfonic acid (PFOS)**	**40.3**		ng/L	0.794	1.80	1	EPA 1633 Draft 3 Certifications: NELAC-NY12058,NJDEP-NY037	04/08/2025 10:23	04/09/2025 15:58	AM
375-95-1	**Perfluorononanoic acid (PFNA)**	**2.54**		ng/L	0.503	1.94	1	EPA 1633 Draft 3 Certifications: NELAC-NY12058,NJDEP-NY037	04/08/2025 10:23	04/09/2025 15:58	AM
335-76-2	**Perfluorodecanoic acid (PFDA)**	**1.95**		ng/L	0.726	1.94	1	EPA 1633 Draft 3 Certifications: NELAC-NY12058,NJDEP-NY037	04/08/2025 10:23	04/09/2025 15:58	AM
2058-94-8	Perfluoroundecanoic acid (PFUnA)	ND		ng/L	1.09	1.94	1	EPA 1633 Draft 3 Certifications: NELAC-NY12058,NJDEP-NY037	04/08/2025 10:23	04/09/2025 15:58	AM
307-55-1	Perfluorododecanoic acid (PFDoA)	ND		ng/L	0.852	1.94	1	EPA 1633 Draft 3 Certifications: NELAC-NY12058,NJDEP-NY037	04/08/2025 10:23	04/09/2025 15:58	AM
72629-94-8	Perfluorotridecanoic acid (PFTrDA)	ND		ng/L	0.716	1.94	1	EPA 1633 Draft 3 Certifications: NELAC-NY12058,NJDEP-NY037	04/08/2025 10:23	04/09/2025 15:58	AM
376-06-7	* Perfluorotetradecanoic acid (PFTA)	ND		ng/L	0.668	1.94	1	EPA 1633 Draft 3 Certifications: NJDEP-NY037	04/08/2025 10:23	04/09/2025 15:58	AM
2355-31-9	N-MeFOSAA	ND		ng/L	0.765	1.94	1	EPA 1633 Draft 3 Certifications: NELAC-NY12058,NJDEP-NY037	04/08/2025 10:23	04/09/2025 15:58	AM
2991-50-6	N-EtFOSAA	ND		ng/L	0.997	1.94	1	EPA 1633 Draft 3 Certifications: NELAC-NY12058,NJDEP-NY037	04/08/2025 10:23	04/09/2025 15:58	AM
2706-90-3	**Perfluoropentanoic acid (PFPeA)**	**11.0**		ng/L	0.223	3.87	1	EPA 1633 Draft 3 Certifications: NELAC-NY12058,NJDEP-NY037	04/08/2025 10:23	04/09/2025 15:58	AM
754-91-6	* Perfluoro-1-octanesulfonamide (FOSA)	ND		ng/L	0.852	1.94	1	EPA 1633 Draft 3 Certifications: NJDEP-NY037	04/08/2025 10:23	04/09/2025 15:58	AM

Sample Information

Client Sample ID: MW14_040425 **York Sample ID:** 25D0379-03

York Project (SDG) No.	Client Project ID	Matrix	Collection Date/Time	Date Received
25D0379	170745301	Ground Water	April 4, 2025 8:50 am	04/04/2025

PFAS, EPA 1633 Target List **Log-in Notes:** **Sample Notes:**

Sample Prepared by Method: EPA 1633 Prep

CAS No.	Parameter	Result	Flag	Units	Reported to LOD/MDL	LOQ	Dilution	Reference Method	Date/Time Prepared	Date/Time Analyzed	Analyst
375-92-8	* Perfluoro-1-heptanesulfonic acid (PFHpS)	ND		ng/L	0.881	1.85	1	EPA 1633 Draft 3 Certifications: NJDEP-NY037	04/08/2025 10:23	04/09/2025 15:58	AM
335-77-3	* Perfluoro-1-decanesulfonic acid (PFDS)	ND		ng/L	1.28	1.87	1	EPA 1633 Draft 3 Certifications: NJDEP-NY037	04/08/2025 10:23	04/09/2025 15:58	AM
27619-97-2	1H,1H,2H,2H-Perfluorooctanesulfonic acid (6:2 FTS)	ND		ng/L	7.26	7.36	1	EPA 1633 Draft 3 Certifications: NELAC-NY12058,NJDEP-NY037	04/08/2025 10:23	04/09/2025 15:58	AM
39108-34-4	1H,1H,2H,2H-Perfluorodecanesulfonic acid (8:2 FTS)	ND		ng/L	1.98	7.43	1	EPA 1633 Draft 3 Certifications: NELAC-NY12058,NJDEP-NY037	04/08/2025 10:23	04/09/2025 15:58	AM
375-22-4	**Perfluoro-n-butanoic acid (PFBA)**	**14.4**		ng/L	0.319	7.74	1	EPA 1633 Draft 3 Certifications: NELAC-NY12058,NJDEP-NY037	04/08/2025 10:23	04/09/2025 15:58	AM
113507-82-7	Perfluoro(2-ethoxyethane)sulfonic acid (PFEESA)	ND		ng/L	0.484	3.45	1	EPA 1633 Draft 3 Certifications: NELAC-NY12058	04/08/2025 10:23	04/09/2025 15:58	AM
151772-58-6	Perfluoro-3,6-dioxaheptanoic acid (NFDHA)	ND		ng/L	2.07	3.87	1	EPA 1633 Draft 3 Certifications: NELAC-NY12058	04/08/2025 10:23	04/09/2025 15:58	AM
377-73-1	Perfluoro-4-oxapentanoic acid (PFMPA)	ND		ng/L	0.242	3.87	1	EPA 1633 Draft 3 Certifications: NELAC-NY12058	04/08/2025 10:23	04/09/2025 15:58	AM
863090-89-5	Perfluoro-5-oxahexanoic acid (PFMBA)	ND		ng/L	0.358	3.87	1	EPA 1633 Draft 3 Certifications: NELAC-NY12058	04/08/2025 10:23	04/09/2025 15:58	AM
2706-91-4	Perfluoro-1-pentanesulfonate (PFPeS)	ND		ng/L	0.736	1.82	1	EPA 1633 Draft 3 Certifications: NELAC-NY12058,NJDEP-NY037	04/08/2025 10:23	04/09/2025 15:58	AM
757124-72-4	1H,1H,2H,2H-Perfluorohexanesulfonic acid (4:2 FTS)	ND		ng/L	1.73	7.26	1	EPA 1633 Draft 3 Certifications: NELAC-NY12058,NJDEP-NY037	04/08/2025 10:23	04/09/2025 15:58	AM
13252-13-6	HFPO-DA (Gen-X)	ND		ng/L	3.13	7.74	1	EPA 1633 Draft 3 Certifications: NELAC-NY12058,NJDEP-NY037	04/08/2025 10:23	04/09/2025 15:58	AM
763051-92-9	11CL-PF3OUdS	ND		ng/L	1.34	7.32	1	EPA 1633 Draft 3 Certifications: NELAC-NY12058,NJDEP-NY037	04/08/2025 10:23	04/09/2025 15:58	AM
756426-58-1	9CL-PF3ONS	ND		ng/L	0.678	7.24	1	EPA 1633 Draft 3 Certifications: NELAC-NY12058,NJDEP-NY037	04/08/2025 10:23	04/09/2025 15:58	AM
919005-14-4	ADONA	ND		ng/L	0.513	7.32	1	EPA 1633 Draft 3 Certifications: NELAC-NY12058,NJDEP-NY037	04/08/2025 10:23	04/09/2025 15:58	AM
79780-39-5	* Perfluorododecanesulfonic acid (PFDoS)	ND		ng/L	0.900	1.88	1	EPA 1633 Draft 3 Certifications:	04/08/2025 10:23	04/09/2025 15:58	AM
68259-12-1	* Perfluoro-1-nonanesulfonic acid (PFNS)	ND		ng/L	0.832	1.86	1	EPA 1633 Draft 3 Certifications: NJDEP-NY037	04/08/2025 10:23	04/09/2025 15:58	AM
356-02-5	* 3-Perfluoropropyl propanoic acid (FPrPA)	ND		ng/L	1.96	4.84	1	EPA 1633 Draft 3 Certifications:	04/08/2025 10:23	04/09/2025 15:58	AM
914637-49-3	* 3-Perfluoropentyl propanoic acid (FPePA)	ND		ng/L	7.09	24.2	1	EPA 1633 Draft 3 Certifications:	04/08/2025 10:23	04/09/2025 15:58	AM
812-70-4	* 3-Perfluoroheptyl propanoic acid (FHpPA)	ND		ng/L	9.17	24.2	1	EPA 1633 Draft 3 Certifications:	04/08/2025 10:23	04/09/2025 15:58	AM
24448-09-7	* N-MeFOSE	ND		ng/L	3.86	19.4	1	EPA 1633 Draft 3 Certifications:	04/08/2025 10:23	04/09/2025 15:58	AM
31506-32-8	* N-MeFOSA	ND		ng/L	1.53	1.94	1	EPA 1633 Draft 3 Certifications:	04/08/2025 10:23	04/09/2025 15:58	AM

Sample Information

Client Sample ID: MW14_040425 **York Sample ID:** 25D0379-03

York Project (SDG) No.	Client Project ID	Matrix	Collection Date/Time	Date Received
25D0379	170745301	Ground Water	April 4, 2025 8:50 am	04/04/2025

PFAS, EPA 1633 Target List **Log-in Notes:** **Sample Notes:**

Sample Prepared by Method: EPA 1633 Prep

CAS No.	Parameter	Result	Flag	Units	Reported to LOD/MDL	LOQ	Dilution	Reference Method	Date/Time Prepared	Date/Time Analyzed	Analyst
1691-99-2	* N-EtFOSE	ND		ng/L	3.86	19.4	1	EPA 1633 Draft 3 Certifications:	04/08/2025 10:23	04/09/2025 15:58	AM
4151-50-2	* N-EtFOSA	ND		ng/L	1.74	1.94	1	EPA 1633 Draft 3 Certifications:	04/08/2025 10:23	04/09/2025 15:58	AM

	Surrogate Recoveries	Result		Acceptance Range
M3PFBS	*Surrogate: M3PFBS*	*146 %*		*25-150*
13C5PFHXA	*Surrogate: M5PFHxA*	*129 %*		*25-150*
13C4PFHPA	*Surrogate: M4PFHpA*	*118 %*		*25-150*
13C3PFHXS	*Surrogate: M3PFHxS*	*150 %*	PFSu-H	*25-150*
13C8PFOA	*Surrogate: Perfluoro-n-[13C8]octanoic aci*	*132 %*		*25-150*
13C6PFDA	*Surrogate: M6PFDA*	*107 %*		*25-150*
13C7PFUNA	*Surrogate: M7PFUdA*	*103 %*		*25-150*
960315-52-0	*Surrogate: Perfluoro-n-[1,2-13C2]dodecan*	*104 %*		*25-150*
13C2PFTEDA	*Surrogate: M2PFTeDA*	*95.1 %*		*10-150*
13C4PFBA	*Surrogate: Perfluoro-n-[13C4]butanoic aci*	*77.7 %*		*25-150*
13C8PFOS	*Surrogate: Perfluoro-1-[13C8]octanesulfor*	*120 %*		*25-150*
13C5PFPEA	*Surrogate: Perfluoro-n-[13C5]pentanoic ac*	*140 %*		*25-150*
13C8FOSA	*Surrogate: Perfluoro-1-[13C8]octanesulfor*	*107 %*		*10-150*
D3-NMEFOSAA	*Surrogate: d3-N-MeFOSAA*	*94.5 %*		*25-150*
D5-NETFOSAA	*Surrogate: d5-N-EtFOSAA*	*88.8 %*		*25-150*
M2-6:2FTS	*Surrogate: M2-6:2 FTS*	*179 %*		*25-200*
M2-8:2FTS	*Surrogate: M2-8:2 FTS*	*120 %*		*25-200*
13C9PFNA	*Surrogate: M9PFNA*	*122 %*		*25-150*
M2-4:2FTS	*Surrogate: M2-4:2 FTS*	*198 %*	PFSu-H	*25-150*
936109-37-4	*Surrogate: d-N-MeFOSA*	*101 %*		*25-150*
936109-40-9	*Surrogate: d-N-EtFOSA*	*96.9 %*		*25-150*
M3HFPO-DA	*Surrogate: M3HFPO-DA*	*76.4 %*		*25-150*
D9-NETPFOSAI	*Surrogate: d9-N-EtFOSE*	*127 %*		*25-150*
D7-NMEPFOSA	*Surrogate: d7-N-MeFOSE*	*111 %*		*25-150*

Sample Information

Client Sample ID: MW14_040425 **York Sample ID:** 25D0379-03

York Project (SDG) No.	Client Project ID	Matrix	Collection Date/Time	Date Received
25D0379	170745301	Ground Water	April 4, 2025 8:50 am	04/04/2025

PEST, 8081 MASTER

Log-in Notes:

Sample Notes:

Sample Prepared by Method: EPA SW846-3510C Low Level

CAS No.	Parameter	Result	Flag	Units	Reported to LOQ	Dilution	Reference Method	Date/Time Prepared	Date/Time Analyzed	Analyst
72-54-8	4,4'-DDD	ND		ug/L	0.00400	1	EPA 8081B	04/10/2025 11:11	04/11/2025 03:48	RJ
							Certifications:	CTDOH-PH-0723,NELAC-NY10854,NJDEP-CT005,PADEP-68-044		
72-55-9	4,4'-DDE	ND		ug/L	0.00400	1	EPA 8081B	04/10/2025 11:11	04/11/2025 03:48	RJ
							Certifications:	CTDOH-PH-0723,NELAC-NY10854,NJDEP-CT005,PADEP-68-044		
50-29-3	4,4'-DDT	ND		ug/L	0.00400	1	EPA 8081B	04/10/2025 11:11	04/11/2025 03:48	RJ
							Certifications:	CTDOH-PH-0723,NELAC-NY10854,NJDEP-CT005,PADEP-68-044		
309-00-2	Aldrin	ND		ug/L	0.00400	1	EPA 8081B	04/10/2025 11:11	04/11/2025 03:48	RJ
							Certifications:	CTDOH-PH-0723,NELAC-NY10854,NJDEP-CT005,PADEP-68-044		
319-84-6	alpha-BHC	ND		ug/L	0.00400	1	EPA 8081B	04/10/2025 11:11	04/11/2025 03:48	RJ
							Certifications:	CTDOH-PH-0723,NELAC-NY10854,NJDEP-CT005,PADEP-68-044		
5103-71-9	alpha-Chlordane	ND		ug/L	0.00400	1	EPA 8081B	04/10/2025 11:11	04/11/2025 03:48	RJ
							Certifications:	CTDOH-PH-0723,NELAC-NY10854,NJDEP-CT005,PADEP-68-044		
319-85-7	beta-BHC	ND		ug/L	0.00400	1	EPA 8081B	04/10/2025 11:11	04/11/2025 03:48	RJ
							Certifications:	CTDOH-PH-0723,NELAC-NY10854,NJDEP-CT005,PADEP-68-044		
319-86-8	delta-BHC	ND		ug/L	0.00400	1	EPA 8081B	04/10/2025 11:11	04/11/2025 03:48	RJ
							Certifications:	CTDOH-PH-0723,NELAC-NY10854,NJDEP-CT005,PADEP-68-044		
60-57-1	Dieldrin	ND		ug/L	0.00200	1	EPA 8081B	04/10/2025 11:11	04/11/2025 03:48	RJ
							Certifications:	CTDOH-PH-0723,NELAC-NY10854,NJDEP-CT005,PADEP-68-044		
959-98-8	Endosulfan I	ND		ug/L	0.00400	1	EPA 8081B	04/10/2025 11:11	04/11/2025 03:48	RJ
							Certifications:	CTDOH-PH-0723,NELAC-NY10854,NJDEP-CT005,PADEP-68-044		
33213-65-9	Endosulfan II	ND		ug/L	0.00400	1	EPA 8081B	04/10/2025 11:11	04/11/2025 03:48	RJ
							Certifications:	CTDOH-PH-0723,NELAC-NY10854,NJDEP-CT005,PADEP-68-044		
1031-07-8	Endosulfan sulfate	ND		ug/L	0.00400	1	EPA 8081B	04/10/2025 11:11	04/11/2025 03:48	RJ
							Certifications:	CTDOH-PH-0723,NELAC-NY10854,NJDEP-CT005,PADEP-68-044		
72-20-8	Endrin	ND		ug/L	0.00400	1	EPA 8081B	04/10/2025 11:11	04/11/2025 03:48	RJ
							Certifications:	CTDOH-PH-0723,NELAC-NY10854,NJDEP-CT005,PADEP-68-044		
7421-93-4	Endrin aldehyde	ND		ug/L	0.0100	1	EPA 8081B	04/10/2025 11:11	04/11/2025 03:48	RJ
							Certifications:	CTDOH-PH-0723,NELAC-NY10854,NJDEP-CT005,PADEP-68-044		
53494-70-5	Endrin ketone	ND		ug/L	0.0100	1	EPA 8081B	04/10/2025 11:11	04/11/2025 03:48	RJ
							Certifications:	CTDOH-PH-0723,NELAC-NY10854,NJDEP-CT005,PADEP-68-044		
58-89-9	gamma-BHC (Lindane)	ND		ug/L	0.00400	1	EPA 8081B	04/10/2025 11:11	04/11/2025 03:48	RJ
							Certifications:	CTDOH-PH-0723,NELAC-NY10854,NJDEP-CT005,PADEP-68-044		
5566-34-7	gamma-Chlordane	ND		ug/L	0.0100	1	EPA 8081B	04/10/2025 11:11	04/11/2025 03:48	RJ
							Certifications:	CTDOH-PH-0723,NELAC-NY10854,NJDEP-CT005,PADEP-68-044		
76-44-8	Heptachlor	ND		ug/L	0.00400	1	EPA 8081B	04/10/2025 11:11	04/11/2025 03:48	RJ
							Certifications:	CTDOH-PH-0723,NELAC-NY10854,NJDEP-CT005,PADEP-68-044		
1024-57-3	Heptachlor epoxide	ND		ug/L	0.00400	1	EPA 8081B	04/10/2025 11:11	04/11/2025 03:48	RJ
							Certifications:	CTDOH-PH-0723,NELAC-NY10854,NJDEP-CT005,PADEP-68-044		
72-43-5	Methoxychlor	ND		ug/L	0.00400	1	EPA 8081B	04/10/2025 11:11	04/11/2025 03:48	RJ
							Certifications:	CTDOH-PH-0723,NELAC-NY10854,NJDEP-CT005,PADEP-68-044		
8001-35-2	Toxaphene	ND		ug/L	0.100	1	EPA 8081B	04/10/2025 11:11	04/11/2025 03:48	RJ
							Certifications:	CTDOH-PH-0723,NELAC-NY10854,NJDEP-CT005,PADEP-68-044		

Sample Information

Client Sample ID: MW14_040425 **York Sample ID:** 25D0379-03

York Project (SDG) No.	Client Project ID	Matrix	Collection Date/Time	Date Received
25D0379	170745301	Ground Water	April 4, 2025 8:50 am	04/04/2025

PEST, 8081 MASTER

Log-in Notes:

Sample Notes:

Sample Prepared by Method: EPA SW846-3510C Low Level

CAS No.	Parameter	Result	Flag	Units	Reported to LOQ	Dilution	Reference Method	Date/Time Prepared	Date/Time Analyzed	Analyst
57-74-9	* Chlordane, total	ND		ug/L	0.200	1	EPA 8081B	04/10/2025 11:11	04/11/2025 03:48	RJ
							Certifications:			

	Surrogate Recoveries	Result	Acceptance Range
2051-24-3	*Surrogate: Decachlorobiphenyl*	*53.9 %*	*30-150*
877-09-8	*Surrogate: Tetrachloro-m-xylene*	*53.0 %*	*30-150*

PCB, 8082 MASTER

Log-in Notes:

Sample Notes:

Sample Prepared by Method: EPA SW846-3510C Low Level

CAS No.	Parameter	Result	Flag	Units	Reported to LOQ	Dilution	Reference Method	Date/Time Prepared	Date/Time Analyzed	Analyst
12674-11-2	**Aroclor 1016**	**0.424**		ug/L	0.0500	1	EPA 8082A	04/09/2025 08:04	04/10/2025 05:23	NF
							Certifications:	NELAC-NY10854,CTDOH-PH-0723,NJDEP-CT005,PADEP-68-044		
11104-28-2	Aroclor 1221	ND		ug/L	0.0500	1	EPA 8082A	04/09/2025 08:04	04/10/2025 05:23	NF
							Certifications:	NELAC-NY10854,CTDOH-PH-0723,NJDEP-CT005,PADEP-68-044		
11141-16-5	Aroclor 1232	ND		ug/L	0.0500	1	EPA 8082A	04/09/2025 08:04	04/10/2025 05:23	NF
							Certifications:	NELAC-NY10854,CTDOH-PH-0723,NJDEP-CT005,PADEP-68-044		
53469-21-9	Aroclor 1242	ND		ug/L	0.0500	1	EPA 8082A	04/09/2025 08:04	04/10/2025 05:23	NF
							Certifications:	NELAC-NY10854,CTDOH-PH-0723,NJDEP-CT005,PADEP-68-044		
12672-29-6	Aroclor 1248	ND		ug/L	0.0500	1	EPA 8082A	04/09/2025 08:04	04/10/2025 05:23	NF
							Certifications:	NELAC-NY10854,CTDOH-PH-0723,NJDEP-CT005,PADEP-68-044		
11097-69-1	**Aroclor 1254**	**0.180**		ug/L	0.0500	1	EPA 8082A	04/09/2025 08:04	04/10/2025 05:23	NF
							Certifications:	NELAC-NY10854,CTDOH-PH-0723,NJDEP-CT005,PADEP-68-044		
11096-82-5	Aroclor 1260	ND		ug/L	0.0500	1	EPA 8082A	04/09/2025 08:04	04/10/2025 05:23	NF
							Certifications:	NELAC-NY10854,CTDOH-PH-0723,NJDEP-CT005,PADEP-68-044		
1336-36-3	*** Total PCBs**	**0.604**		ug/L	0.0500	1	EPA 8082A	04/09/2025 08:04	04/10/2025 05:23	NF
							Certifications:			

	Surrogate Recoveries	Result	Acceptance Range
877-09-8	*Surrogate: Tetrachloro-m-xylene*	*46.0 %*	*30-120*
2051-24-3	*Surrogate: Decachlorobiphenyl*	*73.5 %*	*30-120*

HERB, 8151 MASTER

Log-in Notes:

Sample Notes:

Sample Prepared by Method: EPA 8151A

CAS No.	Parameter	Result	Flag	Units	Reported to LOQ	Dilution	Reference Method	Date/Time Prepared	Date/Time Analyzed	Analyst
93-76-5	2,4,5-T	ND		ug/L	5.00	1	EPA 8151A	04/08/2025 08:44	04/09/2025 18:37	GXB
							Certifications:	CTDOH-PH-0723,NELAC-NY10854,NJDEP-CT005,PADEP-68-044		
93-72-1	2,4,5-TP (Silvex)	ND		ug/L	5.00	1	EPA 8151A	04/08/2025 08:44	04/09/2025 18:37	GXB
							Certifications:	CTDOH-PH-0723,NELAC-NY10854,NJDEP-CT005,PADEP-68-044		
94-75-7	2,4-D	ND		ug/L	5.00	1	EPA 8151A	04/08/2025 08:44	04/09/2025 18:37	GXB
							Certifications:	CTDOH-PH-0723,NELAC-NY10854,NJDEP-CT005,PADEP-68-044		

	Surrogate Recoveries	Result	Acceptance Range

Sample Information

Client Sample ID: MW14_040425 **York Sample ID:** 25D0379-03

York Project (SDG) No.	Client Project ID	Matrix	Collection Date/Time	Date Received
25D0379	170745301	Ground Water	April 4, 2025 8:50 am	04/04/2025

HERB, 8151 MASTER

Log-in Notes:

Sample Notes:

Sample Prepared by Method: EPA 8151A

CAS No.	Parameter	Result	Flag	Units	Reported to LOQ	Dilution	Reference Method	Date/Time Prepared	Date/Time Analyzed	Analyst
19719-28-9	*Surrogate: 2,4-Dichlorophenylacetic acid (*	*95.8 %*			*30-150*					

Metals, Target Analyte, ICP

Log-in Notes:

Sample Notes:

Sample Prepared by Method: EPA 3015A

CAS No.	Parameter	Result	Flag	Units	Reported to LOQ	Dilution	Reference Method	Date/Time Prepared	Date/Time Analyzed	Analyst
7429-90-5	**Aluminum**	**0.0691**		mg/L	0.0556	1	EPA 6010D	04/09/2025 08:00	04/09/2025 15:18	AGNR
							Certifications:	CTDOH-PH-0723,NELAC-NY10854,NJDEP-CT005,PADEP-68-044		
7440-39-3	**Barium**	**0.119**		mg/L	0.0278	1	EPA 6010D	04/09/2025 08:00	04/09/2025 15:18	AGNR
							Certifications:	CTDOH-PH-0723,NELAC-NY10854,NJDEP-CT005,PADEP-68-044		
7440-70-2	**Calcium**	**119**		mg/L	0.0556	1	EPA 6010D	04/09/2025 08:00	04/09/2025 15:18	AGNR
							Certifications:	CTDOH-PH-0723,NELAC-NY10854,NJDEP-CT005,PADEP-68-044		
7440-47-3	Chromium	ND		mg/L	0.00556	1	EPA 6010D	04/09/2025 08:00	04/09/2025 15:18	AGNR
							Certifications:	CTDOH-PH-0723,NELAC-NY10854,NJDEP-CT005,PADEP-68-044		
7440-48-4	Cobalt	ND		mg/L	0.00444	1	EPA 6010D	04/09/2025 08:00	04/09/2025 15:18	AGNR
							Certifications:	CTDOH-PH-0723,NELAC-NY10854,NJDEP-CT005,PADEP-68-044		
7440-50-8	Copper	ND		mg/L	0.0222	1	EPA 6010D	04/09/2025 08:00	04/09/2025 15:18	AGNR
							Certifications:	CTDOH-PH-0723,NELAC-NY10854,NJDEP-CT005,PADEP-68-044		
7439-89-6	Iron	ND		mg/L	0.278	1	EPA 6010D	04/09/2025 08:00	04/09/2025 15:18	AGNR
							Certifications:	CTDOH-PH-0723,NELAC-NY10854,NJDEP-CT005,PADEP-68-044		
7439-92-1	Lead	ND		mg/L	0.00556	1	EPA 6010D	04/09/2025 08:00	04/09/2025 15:18	AGNR
							Certifications:	CTDOH-PH-0723,NELAC-NY10854,NJDEP-CT005,PADEP-68-044		
7439-95-4	**Magnesium**	**15.2**		mg/L	0.0556	1	EPA 6010D	04/09/2025 08:00	04/09/2025 15:18	AGNR
							Certifications:	CTDOH-PH-0723,NELAC-NY10854,NJDEP-CT005,PADEP-68-044		
7439-96-5	**Manganese**	**0.340**		mg/L	0.00556	1	EPA 6010D	04/09/2025 08:00	04/09/2025 15:18	AGNR
							Certifications:	CTDOH-PH-0723,NELAC-NY10854,NJDEP-CT005,PADEP-68-044		
7440-02-0	Nickel	ND		mg/L	0.0111	1	EPA 6010D	04/09/2025 08:00	04/09/2025 15:18	AGNR
							Certifications:	CTDOH-PH-0723,NELAC-NY10854,NJDEP-CT005,PADEP-68-044		
7440-09-7	**Potassium**	**8.33**		mg/L	0.0556	1	EPA 6010D	04/09/2025 08:00	04/09/2025 15:18	AGNR
							Certifications:	CTDOH-PH-0723,NELAC-NY10854,NJDEP-CT005,PADEP-68-044		
7440-22-4	Silver	ND		mg/L	0.00556	1	EPA 6010D	04/09/2025 08:00	04/09/2025 15:18	AGNR
							Certifications:	CTDOH-PH-0723,NELAC-NY10854,NJDEP-CT005,PADEP-68-044		
7440-23-5	**Sodium**	**44.3**		mg/L	0.556	1	EPA 6010D	04/09/2025 08:00	04/09/2025 15:18	AGNR
							Certifications:	CTDOH-PH-0723,NELAC-NY10854,NJDEP-CT005,PADEP-68-044		
7440-62-2	Vanadium	ND		mg/L	0.0111	1	EPA 6010D	04/09/2025 08:00	04/09/2025 15:18	AGNR
							Certifications:	CTDOH-PH-0723,NELAC-NY10854,NJDEP-CT005,PADEP-68-044		
7440-66-6	**Zinc**	**0.0680**		mg/L	0.0278	1	EPA 6010D	04/09/2025 08:00	04/09/2025 15:18	AGNR
							Certifications:	CTDOH-PH-0723,NELAC-NY10854,NJDEP-CT005,PADEP-68-044		

Metals, Target Analyte, ICP Dissolved

Log-in Notes:

Sample Notes:

Sample Prepared by Method: EPA 3015A

CAS No.	Parameter	Result	Flag	Units	Reported to LOQ	Dilution	Reference Method	Date/Time Prepared	Date/Time Analyzed	Analyst

Sample Information

Client Sample ID: MW14_040425 **York Sample ID:** 25D0379-03

York Project (SDG) No.	Client Project ID	Matrix	Collection Date/Time	Date Received
25D0379	170745301	Ground Water	April 4, 2025 8:50 am	04/04/2025

Metals, Target Analyte, ICP Dissolved

Log-in Notes:

Sample Notes:

Sample Prepared by Method: EPA 3015A

CAS No.	Parameter	Result	Flag	Units	Reported to LOQ	Dilution	Reference Method	Date/Time Prepared	Date/Time Analyzed	Analyst
7429-90-5	Aluminum	ND		mg/L	0.0556	1	EPA 6010D	04/09/2025 08:30	04/09/2025 15:10	AGNR
							Certifications:	CTDOH-PH-0723,NELAC-NY10854,NJDEP-CT005,PADEP-68-044		
7440-39-3	**Barium**	**0.123**		mg/L	0.0278	1	EPA 6010D	04/09/2025 08:30	04/09/2025 15:10	AGNR
							Certifications:	CTDOH-PH-0723,NELAC-NY10854,NJDEP-CT005,PADEP-68-044		
7440-70-2	**Calcium**	**121**	M-BS	mg/L	0.0556	1	EPA 6010D	04/09/2025 08:30	04/09/2025 15:10	AGNR
							Certifications:	CTDOH-PH-0723,NELAC-NY10854,NJDEP-CT005,PADEP-68-044		
7440-47-3	Chromium	ND		mg/L	0.00556	1	EPA 6010D	04/09/2025 08:30	04/09/2025 15:10	AGNR
							Certifications:	CTDOH-PH-0723,NELAC-NY10854,NJDEP-CT005,PADEP-68-044		
7440-48-4	Cobalt	ND		mg/L	0.00444	1	EPA 6010D	04/09/2025 08:30	04/09/2025 15:10	AGNR
							Certifications:	CTDOH-PH-0723,NELAC-NY10854,NJDEP-CT005,PADEP-68-044		
7440-50-8	Copper	ND		mg/L	0.0222	1	EPA 6010D	04/09/2025 08:30	04/09/2025 15:10	AGNR
							Certifications:	CTDOH-PH-0723,NELAC-NY10854,NJDEP-CT005,PADEP-68-044		
7439-89-6	Iron	ND		mg/L	0.278	1	EPA 6010D	04/09/2025 08:30	04/09/2025 15:10	AGNR
							Certifications:	CTDOH-PH-0723,NELAC-NY10854,NJDEP-CT005,PADEP-68-044		
7439-92-1	Lead	ND		mg/L	0.00556	1	EPA 6010D	04/09/2025 08:30	04/09/2025 15:10	AGNR
							Certifications:	CTDOH-PH-0723,NELAC-NY10854,NJDEP-CT005,PADEP-68-044		
7439-95-4	**Magnesium**	**15.7**		mg/L	0.0556	1	EPA 6010D	04/09/2025 08:30	04/09/2025 15:10	AGNR
							Certifications:	CTDOH-PH-0723,NELAC-NY10854,NJDEP-CT005,PADEP-68-044		
7439-96-5	**Manganese**	**0.307**		mg/L	0.00556	1	EPA 6010D	04/09/2025 08:30	04/09/2025 15:10	AGNR
							Certifications:	CTDOH-PH-0723,NELAC-NY10854,NJDEP-CT005,PADEP-68-044		
7440-02-0	Nickel	ND		mg/L	0.0111	1	EPA 6010D	04/09/2025 08:30	04/09/2025 15:10	AGNR
							Certifications:	CTDOH-PH-0723,NELAC-NY10854,NJDEP-CT005,PADEP-68-044		
7440-09-7	**Potassium**	**8.39**		mg/L	0.0556	1	EPA 6010D	04/09/2025 08:30	04/09/2025 15:10	AGNR
							Certifications:	CTDOH-PH-0723,NELAC-NY10854,NJDEP-CT005,PADEP-68-044		
7440-22-4	Silver	ND		mg/L	0.00556	1	EPA 6010D	04/09/2025 08:30	04/09/2025 15:10	AGNR
							Certifications:	CTDOH-PH-0723,NELAC-NY10854,NJDEP-CT005,PADEP-68-044		
7440-23-5	**Sodium**	**45.4**		mg/L	0.556	1	EPA 6010D	04/09/2025 08:30	04/09/2025 15:10	AGNR
							Certifications:	CTDOH-PH-0723,NELAC-NY10854,NJDEP-CT005,PADEP-68-044		
7440-62-2	Vanadium	ND		mg/L	0.0111	1	EPA 6010D	04/09/2025 08:30	04/09/2025 15:10	AGNR
							Certifications:	CTDOH-PH-0723,NELAC-NY10854,NJDEP-CT005,PADEP-68-044		
7440-66-6	**Zinc**	**0.0524**		mg/L	0.0278	1	EPA 6010D	04/09/2025 08:30	04/09/2025 15:10	AGNR
							Certifications:	CTDOH-PH-0723,NELAC-NY10854,NJDEP-CT005,PADEP-68-044		

Metals, Target Analyte, ICPMS

Log-in Notes:

Sample Notes:

Sample Prepared by Method: EPA 3015A

CAS No.	Parameter	Result	Flag	Units	Reported to LOQ	Dilution	Reference Method	Date/Time Prepared	Date/Time Analyzed	Analyst
7440-36-0	Antimony	ND	M-CCV 1	mg/L	0.00556	5	EPA 6020B	04/09/2025 08:11	04/11/2025 17:10	cw
							Certifications:	CTDOH-PH-0723,NELAC-NY10854,NJDEP-CT005,PADEP-68-044		
7440-38-2	Arsenic	ND		mg/L	0.00556	5	EPA 6020B	04/09/2025 08:11	04/11/2025 17:10	cw
							Certifications:	CTDOH-PH-0723,NELAC-NY10854,NJDEP-CT005,PADEP-68-044		
7440-41-7	Beryllium	ND		mg/L	0.00167	5	EPA 6020B	04/09/2025 08:11	04/11/2025 17:10	cw
							Certifications:	CTDOH-PH-0723,NELAC-NY10854,NJDEP-CT005,PADEP-68-044		

Sample Information

Client Sample ID: MW14_040425 **York Sample ID:** 25D0379-03

York Project (SDG) No.	Client Project ID	Matrix	Collection Date/Time	Date Received
25D0379	170745301	Ground Water	April 4, 2025 8:50 am	04/04/2025

Metals, Target Analyte, ICPMS

Log-in Notes: **Sample Notes:**

Sample Prepared by Method: EPA 3015A

CAS No.	Parameter	Result	Flag	Units	Reported to LOQ	Dilution	Reference Method	Date/Time Prepared	Date/Time Analyzed	Analyst
7440-43-9	Cadmium	ND	M-BS, M-CCV 1	mg/L	0.00278	5	EPA 6020B	04/09/2025 08:11	04/11/2025 17:10	cw
							Certifications:	CTDOH-PH-0723,NELAC-NY10854,NJDEP-CT005,PADEP-68-044		
7782-49-2	Selenium	ND		mg/L	0.00556	5	EPA 6020B	04/09/2025 08:11	04/11/2025 17:10	cw
							Certifications:	CTDOH-PH-0723,NELAC-NY10854,NJDEP-CT005,PADEP-68-044		
7440-28-0	Thallium	ND		mg/L	0.00556	5	EPA 6020B	04/09/2025 08:11	04/11/2025 17:10	cw
							Certifications:	CTDOH-PH-0723,NELAC-NY10854,NJDEP-CT005,PADEP-68-044		

Metals, Target Analyte, ICPMS Dissolved

Log-in Notes: **Sample Notes:**

Sample Prepared by Method: EPA 3015A

CAS No.	Parameter	Result	Flag	Units	Reported to LOQ	Dilution	Reference Method	Date/Time Prepared	Date/Time Analyzed	Analyst
7440-36-0	Antimony	ND		mg/L	0.00556	5	EPA 6020B	04/09/2025 08:21	04/14/2025 12:15	cw
							Certifications:	CTDOH-PH-0723,NELAC-NY10854,NJDEP-CT005,PADEP-68-044		
7440-38-2	Arsenic	ND		mg/L	0.00556	5	EPA 6020B	04/09/2025 08:21	04/14/2025 12:15	cw
							Certifications:	CTDOH-PH-0723,NELAC-NY10854,NJDEP-CT005,PADEP-68-044		
7440-41-7	Beryllium	ND		mg/L	0.00167	5	EPA 6020B	04/09/2025 08:21	04/14/2025 12:15	cw
							Certifications:	CTDOH-PH-0723,NELAC-NY10854,NJDEP-CT005,PADEP-68-044		
7440-43-9	Cadmium	ND		mg/L	0.00278	5	EPA 6020B	04/09/2025 08:21	04/14/2025 12:15	cw
							Certifications:	CTDOH-PH-0723,NELAC-NY10854,NJDEP-CT005,PADEP-68-044		
7782-49-2	**Selenium**	**0.00634**		mg/L	0.00556	5	EPA 6020B	04/09/2025 08:21	04/14/2025 12:15	cw
							Certifications:	CTDOH-PH-0723,NELAC-NY10854,NJDEP-CT005,PADEP-68-044		
7440-28-0	Thallium	ND		mg/L	0.00556	5	EPA 6020B	04/09/2025 08:21	04/14/2025 12:15	cw
							Certifications:	CTDOH-PH-0723,NELAC-NY10854,NJDEP-CT005,PADEP-68-044		

Mercury by 7470/7471

Log-in Notes: **Sample Notes:**

Sample Prepared by Method: EPA SW846-7470A

CAS No.	Parameter	Result	Flag	Units	Reported to LOQ	Dilution	Reference Method	Date/Time Prepared	Date/Time Analyzed	Analyst
7439-97-6	Mercury	ND		mg/L	0.0002	1	EPA 7470	04/07/2025 07:30	04/07/2025 07:30	DBT
							Certifications:	CTDOH-PH-0723,NELAC-NY10854,NJDEP-CT005,PADEP-68-044		

Mercury, Dissolved

Log-in Notes: **Sample Notes:**

Sample Prepared by Method: EPA SW846-7470A

CAS No.	Parameter	Result	Flag	Units	Reported to LOQ	Dilution	Reference Method	Date/Time Prepared	Date/Time Analyzed	Analyst
7439-97-6	Mercury	ND		mg/L	0.0002	1	EPA 7470	04/07/2025 10:11	04/07/2025 10:11	DBT
							Certifications:	CTDOH-PH-0723,NELAC-NY10854,NJDEP-CT005,PADEP-68-044		

Chromium, Hexavalent

Log-in Notes: **Sample Notes:**

Sample Prepared by Method: Analysis Preparation

CAS No.	Parameter	Result	Flag	Units	Reported to LOQ	Dilution	Reference Method	Date/Time Prepared	Date/Time Analyzed	Analyst

Sample Information

Client Sample ID: MW14_040425 **York Sample ID:** 25D0379-03

York Project (SDG) No.	Client Project ID	Matrix	Collection Date/Time	Date Received
25D0379	170745301	Ground Water	April 4, 2025 8:50 am	04/04/2025

Chromium, Hexavalent

Log-in Notes: **Sample Notes:**

Sample Prepared by Method: Analysis Preparation

CAS No.	Parameter	Result	Flag	Units	Reported to LOQ	Dilution	Reference Method	Date/Time Prepared	Date/Time Analyzed	Analyst
18540-29-9	Chromium, Hexavalent	ND		mg/L	0.0100	1	EPA 7196A	04/04/2025 16:24	04/04/2025 22:45	SML
							Certifications:	NELAC-NY10854,CTDOH-PH-0723,NJDEP-CT005,PADEP-68-044		

Chromium, Trivalent

Log-in Notes: **Sample Notes:**

Sample Prepared by Method: Analysis Preparation

CAS No.	Parameter	Result	Flag	Units	Reported to LOQ	Dilution	Reference Method	Date/Time Prepared	Date/Time Analyzed	Analyst
16065-83-1	* Chromium, Trivalent	ND		mg/L	0.0100	1	Calculation	04/10/2025 15:36	04/10/2025 15:41	SL
							Certifications:			

Cyanide, Total

Log-in Notes: **Sample Notes:**

Sample Prepared by Method: Analysis Preparation

CAS No.	Parameter	Result	Flag	Units	Reported to LOQ	Dilution	Reference Method	Date/Time Prepared	Date/Time Analyzed	Analyst
57-12-5	Cyanide, total	ND		mg/L	0.0100	1	SM 4500 CN C-2016 / E-201(	04/09/2025 13:51	04/09/2025 18:59	CB
							Certifications:	NELAC-NY10854,CTDOH-PH-0723,NJDEP-CT005,PADEP-68-044		

Sample Information

Client Sample ID: GWFB03_040425 **York Sample ID:** 25D0379-05

York Project (SDG) No.	Client Project ID	Matrix	Collection Date/Time	Date Received
25D0379	170745301	Water	April 3, 2025 10:00 am	04/04/2025

PFAS, EPA 1633 Target List **Log-in Notes:** **Sample Notes:**

Sample Prepared by Method: EPA 1633 Prep

CAS No.	Parameter	Result	Flag	Units	Reported to LOD/MDL	LOQ	Dilution	Reference Method	Date/Time Prepared	Date/Time Analyzed	Analyst
375-73-5	Perfluorobutanesulfonic acid (PFBS)	ND		ng/L	0.448	1.69	1	EPA 1633 Draft 3	04/08/2025 10:23	04/09/2025 16:14	AM
								Certifications: NELAC-NY12058,NJDEP-NY037			
307-24-4	Perfluorohexanoic acid (PFHxA)	ND		ng/L	0.333	1.90	1	EPA 1633 Draft 3	04/08/2025 10:23	04/09/2025 16:14	AM
								Certifications: NELAC-NY12058,NJDEP-NY037			
375-85-9	Perfluoroheptanoic acid (PFHpA)	ND		ng/L	0.676	1.90	1	EPA 1633 Draft 3	04/08/2025 10:23	04/09/2025 16:14	AM
								Certifications: NELAC-NY12058,NJDEP-NY037			
355-46-4	Perfluorohexanesulfonic acid (PFHxS)	ND		ng/L	0.647	1.74	1	EPA 1633 Draft 3	04/08/2025 10:23	04/09/2025 16:14	AM
								Certifications: NELAC-NY12058,NJDEP-NY037			
335-67-1	Perfluorooctanoic acid (PFOA)	ND		ng/L	0.400	1.90	1	EPA 1633 Draft 3	04/08/2025 10:23	04/09/2025 16:14	AM
								Certifications: NELAC-NY12058,NJDEP-NY037			
1763-23-1	Perfluorooctanesulfonic acid (PFOS)	ND		ng/L	0.781	1.77	1	EPA 1633 Draft 3	04/08/2025 10:23	04/09/2025 16:14	AM
								Certifications: NELAC-NY12058,NJDEP-NY037			
375-95-1	Perfluorononanoic acid (PFNA)	ND		ng/L	0.495	1.90	1	EPA 1633 Draft 3	04/08/2025 10:23	04/09/2025 16:14	AM
								Certifications: NELAC-NY12058,NJDEP-NY037			
335-76-2	Perfluorodecanoic acid (PFDA)	ND		ng/L	0.714	1.90	1	EPA 1633 Draft 3	04/08/2025 10:23	04/09/2025 16:14	AM
								Certifications: NELAC-NY12058,NJDEP-NY037			
2058-94-8	Perfluoroundecanoic acid (PFUnA)	ND		ng/L	1.08	1.90	1	EPA 1633 Draft 3	04/08/2025 10:23	04/09/2025 16:14	AM
								Certifications: NELAC-NY12058,NJDEP-NY037			
307-55-1	Perfluorododecanoic acid (PFDoA)	ND		ng/L	0.838	1.90	1	EPA 1633 Draft 3	04/08/2025 10:23	04/09/2025 16:14	AM
								Certifications: NELAC-NY12058,NJDEP-NY037			
72629-94-8	Perfluorotridecanoic acid (PFTrDA)	ND		ng/L	0.705	1.90	1	EPA 1633 Draft 3	04/08/2025 10:23	04/09/2025 16:14	AM
								Certifications: NELAC-NY12058,NJDEP-NY037			
376-06-7	* Perfluorotetradecanoic acid (PFTA)	ND		ng/L	0.657	1.90	1	EPA 1633 Draft 3	04/08/2025 10:23	04/09/2025 16:14	AM
								Certifications: NJDEP-NY037			
2355-31-9	N-MeFOSAA	ND		ng/L	0.752	1.90	1	EPA 1633 Draft 3	04/08/2025 10:23	04/09/2025 16:14	AM
								Certifications: NELAC-NY12058,NJDEP-NY037			
2991-50-6	N-EtFOSAA	ND		ng/L	0.981	1.90	1	EPA 1633 Draft 3	04/08/2025 10:23	04/09/2025 16:14	AM
								Certifications: NELAC-NY12058,NJDEP-NY037			
2706-90-3	Perfluoropentanoic acid (PFPeA)	ND		ng/L	0.219	3.81	1	EPA 1633 Draft 3	04/08/2025 10:23	04/09/2025 16:14	AM
								Certifications: NELAC-NY12058,NJDEP-NY037			
754-91-6	* Perfluoro-1-octanesulfonamide (FOSA)	ND		ng/L	0.838	1.90	1	EPA 1633 Draft 3	04/08/2025 10:23	04/09/2025 16:14	AM
								Certifications: NJDEP-NY037			
375-92-8	* Perfluoro-1-heptanesulfonic acid (PFHpS)	ND		ng/L	0.867	1.82	1	EPA 1633 Draft 3	04/08/2025 10:23	04/09/2025 16:14	AM
								Certifications: NJDEP-NY037			
335-77-3	* Perfluoro-1-decanesulfonic acid (PFDS)	ND		ng/L	1.26	1.84	1	EPA 1633 Draft 3	04/08/2025 10:23	04/09/2025 16:14	AM
								Certifications: NJDEP-NY037			
27619-97-2	1H,1H,2H,2H-Perfluorooctanesulfonic acid (6:2 FTS)	ND		ng/L	7.14	7.24	1	EPA 1633 Draft 3	04/08/2025 10:23	04/09/2025 16:14	AM
								Certifications: NELAC-NY12058,NJDEP-NY037			
39108-34-4	1H,1H,2H,2H-Perfluorodecanesulfonic acid (8:2 FTS)	ND		ng/L	1.95	7.31	1	EPA 1633 Draft 3	04/08/2025 10:23	04/09/2025 16:14	AM
								Certifications: NELAC-NY12058,NJDEP-NY037			
375-22-4	Perfluoro-n-butanoic acid (PFBA)	ND		ng/L	0.314	7.62	1	EPA 1633 Draft 3	04/08/2025 10:23	04/09/2025 16:14	AM
								Certifications: NELAC-NY12058,NJDEP-NY037			

Sample Information

Client Sample ID: GWFB03_040425 **York Sample ID:** 25D0379-05

York Project (SDG) No.	Client Project ID	Matrix	Collection Date/Time	Date Received
25D0379	170745301	Water	April 3, 2025 10:00 am	04/04/2025

PFAS, EPA 1633 Target List **Log-in Notes:** **Sample Notes:**

Sample Prepared by Method: EPA 1633 Prep

CAS No.	Parameter	Result	Flag	Units	Reported to LOD/MDL	LOQ	Dilution	Reference Method	Date/Time Prepared	Date/Time Analyzed	Analyst
113507-82-7	Perfluoro(2-ethoxyethane)sulfonic acid (PFEESA)	ND		ng/L	0.476	3.39	1	EPA 1633 Draft 3 Certifications: NELAC-NY12058	04/08/2025 10:23	04/09/2025 16:14	AM
151772-58-6	Perfluoro-3,6-dioxaheptanoic acid (NFDHA)	ND		ng/L	2.04	3.81	1	EPA 1633 Draft 3 Certifications: NELAC-NY12058	04/08/2025 10:23	04/09/2025 16:14	AM
377-73-1	Perfluoro-4-oxapentanoic acid (PFMPA)	ND		ng/L	0.238	3.81	1	EPA 1633 Draft 3 Certifications: NELAC-NY12058	04/08/2025 10:23	04/09/2025 16:14	AM
863090-89-5	Perfluoro-5-oxahexanoic acid (PFMBA)	ND		ng/L	0.352	3.81	1	EPA 1633 Draft 3 Certifications: NELAC-NY12058	04/08/2025 10:23	04/09/2025 16:14	AM
2706-91-4	Perfluoro-1-pentanesulfonate (PFPeS)	ND		ng/L	0.724	1.79	1	EPA 1633 Draft 3 Certifications: NELAC-NY12058,NJDEP-NY037	04/08/2025 10:23	04/09/2025 16:14	AM
757124-72-4	1H,1H,2H,2H-Perfluorohexanesulfonic acid (4:2 FTS)	ND		ng/L	1.70	7.14	1	EPA 1633 Draft 3 Certifications: NELAC-NY12058,NJDEP-NY037	04/08/2025 10:23	04/09/2025 16:14	AM
13252-13-6	HFPO-DA (Gen-X)	ND		ng/L	3.08	7.62	1	EPA 1633 Draft 3 Certifications: NELAC-NY12058,NJDEP-NY037	04/08/2025 10:23	04/09/2025 16:14	AM
763051-92-9	11CL-PF3OUdS	ND		ng/L	1.31	7.20	1	EPA 1633 Draft 3 Certifications: NELAC-NY12058,NJDEP-NY037	04/08/2025 10:23	04/09/2025 16:14	AM
756426-58-1	9CL-PF3ONS	ND		ng/L	0.667	7.12	1	EPA 1633 Draft 3 Certifications: NELAC-NY12058,NJDEP-NY037	04/08/2025 10:23	04/09/2025 16:14	AM
919005-14-4	ADONA	ND		ng/L	0.505	7.20	1	EPA 1633 Draft 3 Certifications: NELAC-NY12058,NJDEP-NY037	04/08/2025 10:23	04/09/2025 16:14	AM
79780-39-5	* Perfluorododecanesulfonic acid (PFDoS)	ND		ng/L	0.886	1.85	1	EPA 1633 Draft 3 Certifications:	04/08/2025 10:23	04/09/2025 16:14	AM
68259-12-1	* Perfluoro-1-nonanesulfonic acid (PFNS)	ND		ng/L	0.819	1.83	1	EPA 1633 Draft 3 Certifications: NJDEP-NY037	04/08/2025 10:23	04/09/2025 16:14	AM
356-02-5	* 3-Perfluoropropyl propanoic acid (FPrPA)	ND		ng/L	1.93	4.76	1	EPA 1633 Draft 3 Certifications:	04/08/2025 10:23	04/09/2025 16:14	AM
914637-49-3	* 3-Perfluoropentyl propanoic acid (FPePA)	ND		ng/L	6.98	23.8	1	EPA 1633 Draft 3 Certifications:	04/08/2025 10:23	04/09/2025 16:14	AM
812-70-4	* 3-Perfluoroheptyl propanoic acid (FHpPA)	ND		ng/L	9.02	23.8	1	EPA 1633 Draft 3 Certifications:	04/08/2025 10:23	04/09/2025 16:14	AM
24448-09-7	* N-MeFOSE	ND		ng/L	3.80	19.0	1	EPA 1633 Draft 3 Certifications:	04/08/2025 10:23	04/09/2025 16:14	AM
31506-32-8	* N-MeFOSA	ND		ng/L	1.50	1.90	1	EPA 1633 Draft 3 Certifications:	04/08/2025 10:23	04/09/2025 16:14	AM
1691-99-2	* N-EtFOSE	ND		ng/L	3.80	19.0	1	EPA 1633 Draft 3 Certifications:	04/08/2025 10:23	04/09/2025 16:14	AM
4151-50-2	* N-EtFOSA	ND		ng/L	1.71	1.90	1	EPA 1633 Draft 3 Certifications:	04/08/2025 10:23	04/09/2025 16:14	AM

	Surrogate Recoveries	Result	Acceptance Range
M3PFBS	*Surrogate: M3PFBS*	*127 %*	*25-150*
13C5PFHXA	*Surrogate: M5PFHxA*	*118 %*	*25-150*
13C4PFHPA	*Surrogate: M4PFHpA*	*112 %*	*25-150*
13C3PFHXS	*Surrogate: M3PFHxS*	*129 %*	*25-150*

Sample Information

Client Sample ID: GWFB03_040425 **York Sample ID:** 25D0379-05

York Project (SDG) No.	Client Project ID	Matrix	Collection Date/Time	Date Received
25D0379	170745301	Water	April 3, 2025 10:00 am	04/04/2025

PFAS, EPA 1633 Target List **Log-in Notes:** **Sample Notes:**

Sample Prepared by Method: EPA 1633 Prep

CAS No.	Parameter	Result	Flag	Units	Reported to LOD/MDL	LOQ	Dilution	Reference Method	Date/Time Prepared	Date/Time Analyzed	Analyst
13C8PFOA	*Surrogate: Perfluoro-n-[13C8]octanoic aci*	*132 %*			*25-150*						
13C6PFDA	*Surrogate: M6PFDA*	*126 %*			*25-150*						
13C7PFUNA	*Surrogate: M7PFUdA*	*120 %*			*25-150*						
960315-52-0	*Surrogate: Perfluoro-n-[1,2-13C2]dodecan*	*115 %*			*25-150*						
13C2PFTEDA	*Surrogate: M2PFTeDA*	*90.6 %*			*10-150*						
13C4PFBA	*Surrogate: Perfluoro-n-[13C4]butanoic aci*	*102 %*			*25-150*						
13C8PFOS	*Surrogate: Perfluoro-1-[13C8]octanesulfor*	*117 %*			*25-150*						
13C5PFPEA	*Surrogate: Perfluoro-n-[13C5]pentanoic ac*	*130 %*			*25-150*						
13C8FOSA	*Surrogate: Perfluoro-1-[13C8]octanesulfor*	*97.0 %*			*10-150*						
D3-NMEFOSAA	*Surrogate: d3-N-MeFOSAA*	*105 %*			*25-150*						
D5-NETFOSAA	*Surrogate: d5-N-EtFOSAA*	*97.0 %*			*25-150*						
M2-6:2FTS	*Surrogate: M2-6:2 FTS*	*132 %*			*25-200*						
M2-8:2FTS	*Surrogate: M2-8:2 FTS*	*105 %*			*25-200*						
13C9PFNA	*Surrogate: M9PFNA*	*126 %*			*25-150*						
M2-4:2FTS	*Surrogate: M2-4:2 FTS*	*132 %*			*25-150*						
936109-37-4	*Surrogate: d-N-MeFOSA*	*96.2 %*			*25-150*						
936109-40-9	*Surrogate: d-N-EtFOSA*	*85.8 %*			*25-150*						
M3HFPO-DA	*Surrogate: M3HFPO-DA*	*70.7 %*			*25-150*						
D9-NETPFOSAI	*Surrogate: d9-N-EtFOSE*	*132 %*			*25-150*						
D7-NMEPFOSA	*Surrogate: d7-N-MeFOSE*	*125 %*			*25-150*						

Sample Information

Client Sample ID: GWTB01_040425 **York Sample ID:** 25D0379-06

York Project (SDG) No.	Client Project ID	Matrix	Collection Date/Time	Date Received
25D0379	170745301	Water	April 3, 2025 10:00 am	04/04/2025

VOA, 8260 LOW MASTER

Log-in Notes:

Sample Notes:

Sample Prepared by Method: EPA 5030B

CAS No.	Parameter	Result	Flag	Units	Reported to LOD/MDL	LOQ	Dilution	Reference Method	Date/Time Prepared	Date/Time Analyzed	Analyst
630-20-6	1,1,1,2-Tetrachloroethane	ND		ug/L	0.216	0.500	1	EPA 8260D	04/05/2025 08:00	04/05/2025 11:41	PMB
								Certifications:	CTDOH-PH-0723,NELAC-NY10854,NELAC-NY12058,NJDEP-CT		
71-55-6	1,1,1-Trichloroethane	ND		ug/L	0.266	0.500	1	EPA 8260D	04/05/2025 08:00	04/05/2025 11:41	PMB
								Certifications:	CTDOH-PH-0723,NELAC-NY10854,NELAC-NY12058,NJDEP-CT		
79-34-5	1,1,2,2-Tetrachloroethane	ND		ug/L	0.256	0.500	1	EPA 8260D	04/05/2025 08:00	04/05/2025 11:41	PMB
								Certifications:	CTDOH-PH-0723,NELAC-NY10854,NELAC-NY12058,NJDEP-CT		
76-13-1	1,1,2-Trichloro-1,2,2-trifluoroethane (Freon 113)	ND		ug/L	0.286	0.500	1	EPA 8260D	04/05/2025 08:00	04/05/2025 11:41	PMB
								Certifications:	CTDOH-PH-0723,NELAC-NY10854,NELAC-NY12058,NJDEP-CT		
79-00-5	1,1,2-Trichloroethane	ND		ug/L	0.249	0.500	1	EPA 8260D	04/05/2025 08:00	04/05/2025 11:41	PMB
								Certifications:	CTDOH-PH-0723,NELAC-NY10854,NELAC-NY12058,NJDEP-CT		
75-34-3	1,1-Dichloroethane	ND		ug/L	0.272	0.500	1	EPA 8260D	04/05/2025 08:00	04/05/2025 11:41	PMB
								Certifications:	CTDOH-PH-0723,NELAC-NY10854,NELAC-NY12058,NJDEP-CT		
75-35-4	1,1-Dichloroethylene	ND		ug/L	0.327	0.500	1	EPA 8260D	04/05/2025 08:00	04/05/2025 11:41	PMB
								Certifications:	CTDOH-PH-0723,NELAC-NY10854,NELAC-NY12058,NJDEP-CT		
87-61-6	1,2,3-Trichlorobenzene	ND		ug/L	0.222	0.500	1	EPA 8260D	04/05/2025 08:00	04/05/2025 11:41	PMB
								Certifications:	NELAC-NY10854,NELAC-NY12058,NJDEP-CT005,PADEP-68-04		
96-18-4	1,2,3-Trichloropropane	ND		ug/L	0.273	0.500	1	EPA 8260D	04/05/2025 08:00	04/05/2025 11:41	PMB
								Certifications:	NELAC-NY10854,NELAC-NY12058,NJDEP-CT005,PADEP-68-04		
120-82-1	1,2,4-Trichlorobenzene	ND		ug/L	0.138	0.500	1	EPA 8260D	04/05/2025 08:00	04/05/2025 11:41	PMB
								Certifications:	NELAC-NY10854,NELAC-NY12058,NJDEP-CT005,PADEP-68-04		
95-63-6	1,2,4-Trimethylbenzene	ND		ug/L	0.310	0.500	1	EPA 8260D	04/05/2025 08:00	04/05/2025 11:41	PMB
								Certifications:	CTDOH-PH-0723,NELAC-NY10854,NELAC-NY12058,NJDEP-CT		
96-12-8	1,2-Dibromo-3-chloropropane	ND		ug/L	0.432	0.500	1	EPA 8260D	04/05/2025 08:00	04/05/2025 11:41	PMB
								Certifications:	CTDOH-PH-0723,NELAC-NY10854,NELAC-NY12058,NJDEP-CT		
106-93-4	1,2-Dibromoethane	ND		ug/L	0.215	0.500	1	EPA 8260D	04/05/2025 08:00	04/05/2025 11:41	PMB
								Certifications:	CTDOH-PH-0723,NELAC-NY10854,NELAC-NY12058,NJDEP-CT		
95-50-1	1,2-Dichlorobenzene	ND		ug/L	0.270	0.500	1	EPA 8260D	04/05/2025 08:00	04/05/2025 11:41	PMB
								Certifications:	CTDOH-PH-0723,NELAC-NY10854,NELAC-NY12058,NJDEP-CT		
107-06-2	1,2-Dichloroethane	ND		ug/L	0.377	0.500	1	EPA 8260D	04/05/2025 08:00	04/05/2025 11:41	PMB
								Certifications:	CTDOH-PH-0723,NELAC-NY10854,NELAC-NY12058,NJDEP-CT		
78-87-5	1,2-Dichloropropane	ND		ug/L	0.327	0.500	1	EPA 8260D	04/05/2025 08:00	04/05/2025 11:41	PMB
								Certifications:	CTDOH-PH-0723,NELAC-NY10854,NELAC-NY12058,NJDEP-CT		
108-67-8	1,3,5-Trimethylbenzene	ND		ug/L	0.347	0.500	1	EPA 8260D	04/05/2025 08:00	04/05/2025 11:41	PMB
								Certifications:	CTDOH-PH-0723,NELAC-NY10854,NELAC-NY12058,NJDEP-CT		
541-73-1	1,3-Dichlorobenzene	ND		ug/L	0.283	0.500	1	EPA 8260D	04/05/2025 08:00	04/05/2025 11:41	PMB
								Certifications:	CTDOH-PH-0723,NELAC-NY10854,NELAC-NY12058,NJDEP-CT		
106-46-7	1,4-Dichlorobenzene	ND		ug/L	0.311	0.500	1	EPA 8260D	04/05/2025 08:00	04/05/2025 11:41	PMB
								Certifications:	CTDOH-PH-0723,NELAC-NY10854,NELAC-NY12058,NJDEP-CT		
123-91-1	1,4-Dioxane	ND		ug/L	35.3	80.0	1	EPA 8260D	04/05/2025 08:00	04/05/2025 11:41	PMB
								Certifications:	NELAC-NY10854,NELAC-NY12058,NJDEP-CT005,PADEP-68-04		
78-93-3	2-Butanone	ND		ug/L	0.421	0.500	1	EPA 8260D	04/05/2025 08:00	04/05/2025 11:41	PMB
								Certifications:	CTDOH-PH-0723,NELAC-NY10854,NELAC-NY12058,NJDEP-CT		

Sample Information

Client Sample ID: GWTB01_040425 **York Sample ID:** 25D0379-06

York Project (SDG) No.	Client Project ID	Matrix	Collection Date/Time	Date Received
25D0379	170745301	Water	April 3, 2025 10:00 am	04/04/2025

VOA, 8260 LOW MASTER **Log-in Notes:** **Sample Notes:**

Sample Prepared by Method: EPA 5030B

CAS No.	Parameter	Result	Flag	Units	Reported to LOD/MDL	LOQ	Dilution	Reference Method	Date/Time Prepared	Date/Time Analyzed	Analyst
591-78-6	2-Hexanone	ND		ug/L	0.320	0.500	1	EPA 8260D	04/05/2025 08:00	04/05/2025 11:41	PMB
								Certifications:	CTDOH-PH-0723,NELAC-NY10854,NELAC-NY12058,NJDEP-CT		
108-10-1	4-Methyl-2-pentanone	ND		ug/L	0.365	0.500	1	EPA 8260D	04/05/2025 08:00	04/05/2025 11:41	PMB
								Certifications:	CTDOH-PH-0723,NELAC-NY10854,NELAC-NY12058,NJDEP-CT		
67-64-1	Acetone	ND		ug/L	1.34	2.00	1	EPA 8260D	04/05/2025 08:00	04/05/2025 11:41	PMB
								Certifications:	CTDOH-PH-0723,NELAC-NY10854,NELAC-NY12058,NJDEP-CT		
107-02-8	Acrolein	ND	ICVE	ug/L	0.447	0.500	1	EPA 8260D	04/05/2025 08:00	04/05/2025 11:41	PMB
								Certifications:	CTDOH-PH-0723,NELAC-NY10854,NELAC-NY12058,NJDEP-CT		
107-13-1	Acrylonitrile	ND		ug/L	0.422	0.500	1	EPA 8260D	04/05/2025 08:00	04/05/2025 11:41	PMB
								Certifications:	CTDOH-PH-0723,NELAC-NY10854,NELAC-NY12058,NJDEP-CT		
71-43-2	Benzene	ND		ug/L	0.279	0.500	1	EPA 8260D	04/05/2025 08:00	04/05/2025 11:41	PMB
								Certifications:	CTDOH-PH-0723,NELAC-NY10854,NELAC-NY12058,NJDEP-CT		
74-97-5	Bromochloromethane	ND		ug/L	0.354	0.500	1	EPA 8260D	04/05/2025 08:00	04/05/2025 11:41	PMB
								Certifications:	NELAC-NY10854,NELAC-NY12058,NJDEP-CT005,PADEP-68-04		
75-27-4	Bromodichloromethane	ND		ug/L	0.245	0.500	1	EPA 8260D	04/05/2025 08:00	04/05/2025 11:41	PMB
								Certifications:	CTDOH-PH-0723,NELAC-NY10854,NELAC-NY12058,NJDEP-CT		
75-25-2	Bromoform	ND		ug/L	0.163	0.500	1	EPA 8260D	04/05/2025 08:00	04/05/2025 11:41	PMB
								Certifications:	CTDOH-PH-0723,NELAC-NY10854,NELAC-NY12058,NJDEP-CT		
74-83-9	Bromomethane	ND	CCVE	ug/L	0.119	0.500	1	EPA 8260D	04/05/2025 08:00	04/05/2025 11:41	PMB
								Certifications:	CTDOH-PH-0723,NELAC-NY10854,NELAC-NY12058,NJDEP-CT		
75-15-0	Carbon disulfide	ND		ug/L	0.362	0.500	1	EPA 8260D	04/05/2025 08:00	04/05/2025 11:41	PMB
								Certifications:	CTDOH-PH-0723,NELAC-NY10854,NELAC-NY12058,NJDEP-CT		
56-23-5	Carbon tetrachloride	ND		ug/L	0.204	0.500	1	EPA 8260D	04/05/2025 08:00	04/05/2025 11:41	PMB
								Certifications:	CTDOH-PH-0723,NELAC-NY10854,NELAC-NY12058,NJDEP-CT		
108-90-7	Chlorobenzene	ND		ug/L	0.284	0.500	1	EPA 8260D	04/05/2025 08:00	04/05/2025 11:41	PMB
								Certifications:	CTDOH-PH-0723,NELAC-NY10854,NELAC-NY12058,NJDEP-CT		
75-00-3	Chloroethane	ND		ug/L	0.448	0.500	1	EPA 8260D	04/05/2025 08:00	04/05/2025 11:41	PMB
								Certifications:	CTDOH-PH-0723,NELAC-NY10854,NELAC-NY12058,NJDEP-CT		
67-66-3	Chloroform	ND		ug/L	0.243	0.500	1	EPA 8260D	04/05/2025 08:00	04/05/2025 11:41	PMB
								Certifications:	CTDOH-PH-0723,NELAC-NY10854,NELAC-NY12058,NJDEP-CT		
74-87-3	Chloromethane	ND		ug/L	0.372	0.500	1	EPA 8260D	04/05/2025 08:00	04/05/2025 11:41	PMB
								Certifications:	CTDOH-PH-0723,NELAC-NY10854,NELAC-NY12058,NJDEP-CT		
156-59-2	cis-1,2-Dichloroethylene	ND		ug/L	0.294	0.500	1	EPA 8260D	04/05/2025 08:00	04/05/2025 11:41	PMB
								Certifications:	CTDOH-PH-0723,NELAC-NY10854,NELAC-NY12058,NJDEP-CT		
10061-01-5	cis-1,3-Dichloropropylene	ND		ug/L	0.262	0.500	1	EPA 8260D	04/05/2025 08:00	04/05/2025 11:41	PMB
								Certifications:	CTDOH-PH-0723,NELAC-NY10854,NELAC-NY12058,NJDEP-CT		
110-82-7	Cyclohexane	ND		ug/L	0.491	0.500	1	EPA 8260D	04/05/2025 08:00	04/05/2025 11:41	PMB
								Certifications:	NELAC-NY10854,NELAC-NY12058,NJDEP-CT005,PADEP-68-04		
124-48-1	Dibromochloromethane	ND		ug/L	0.146	0.500	1	EPA 8260D	04/05/2025 08:00	04/05/2025 11:41	PMB
								Certifications:	CTDOH-PH-0723,NELAC-NY10854,NELAC-NY12058,NJDEP-CT		
74-95-3	Dibromomethane	ND		ug/L	0.203	0.500	1	EPA 8260D	04/05/2025 08:00	04/05/2025 11:41	PMB
								Certifications:	NELAC-NY10854,NELAC-NY12058,NJDEP-CT005,PADEP-68-04		
75-71-8	Dichlorodifluoromethane	ND		ug/L	0.451	0.500	1	EPA 8260D	04/05/2025 08:00	04/05/2025 11:41	PMB
								Certifications:	NELAC-NY10854,NELAC-NY12058,NJDEP-CT005,PADEP-68-04		

Sample Information

Client Sample ID: GWTB01_040425 **York Sample ID:** 25D0379-06

York Project (SDG) No.	Client Project ID	Matrix	Collection Date/Time	Date Received
25D0379	170745301	Water	April 3, 2025 10:00 am	04/04/2025

VOA, 8260 LOW MASTER **Log-in Notes:** **Sample Notes:**

Sample Prepared by Method: EPA 5030B

CAS No.	Parameter	Result	Flag	Units	Reported to LOD/MDL	LOQ	Dilution	Reference Method	Date/Time Prepared	Date/Time Analyzed	Analyst
100-41-4	Ethyl Benzene	ND		ug/L	0.290	0.500	1	EPA 8260D	04/05/2025 08:00	04/05/2025 11:41	PMB
								Certifications:	CTDOH-PH-0723,NELAC-NY10854,NELAC-NY12058,NJDEP-CT		
87-68-3	Hexachlorobutadiene	ND		ug/L	0.241	0.500	1	EPA 8260D	04/05/2025 08:00	04/05/2025 11:41	PMB
								Certifications:	NELAC-NY10854,NELAC-NY12058,NJDEP-CT005,PADEP-68-04		
98-82-8	Isopropylbenzene	ND		ug/L	0.405	0.500	1	EPA 8260D	04/05/2025 08:00	04/05/2025 11:41	PMB
								Certifications:	CTDOH-PH-0723,NELAC-NY10854,NELAC-NY12058,NJDEP-CT		
79-20-9	Methyl acetate	ND		ug/L	0.442	0.500	1	EPA 8260D	04/05/2025 08:00	04/05/2025 11:41	PMB
								Certifications:	NELAC-NY10854,NELAC-NY12058,NJDEP-CT005,PADEP-68-04		
1634-04-4	Methyl tert-butyl ether (MTBE)	ND		ug/L	0.244	0.500	1	EPA 8260D	04/05/2025 08:00	04/05/2025 11:41	PMB
								Certifications:	CTDOH-PH-0723,NELAC-NY10854,NELAC-NY12058,NJDEP-CT		
108-87-2	Methylcyclohexane	ND		ug/L	0.477	0.500	1	EPA 8260D	04/05/2025 08:00	04/05/2025 11:41	PMB
								Certifications:	NELAC-NY10854,NELAC-NY12058,NJDEP-CT005,PADEP-68-04		
75-09-2	Methylene chloride	ND		ug/L	0.397	2.00	1	EPA 8260D	04/05/2025 08:00	04/05/2025 11:41	PMB
								Certifications:	CTDOH-PH-0723,NELAC-NY10854,NELAC-NY12058,NJDEP-CT		
104-51-8	n-Butylbenzene	ND		ug/L	0.399	0.500	1	EPA 8260D	04/05/2025 08:00	04/05/2025 11:41	PMB
								Certifications:	CTDOH-PH-0723,NELAC-NY10854,NELAC-NY12058,NJDEP-CT		
103-65-1	n-Propylbenzene	ND		ug/L	0.384	0.500	1	EPA 8260D	04/05/2025 08:00	04/05/2025 11:41	PMB
								Certifications:	CTDOH-PH-0723,NELAC-NY10854,NELAC-NY12058,NJDEP-CT		
95-47-6	o-Xylene	ND		ug/L	0.261	0.500	1	EPA 8260D	04/05/2025 08:00	04/05/2025 11:41	PMB
								Certifications:	CTDOH-PH-0723,NELAC-NY10854,NELAC-NY12058,PADEP-68		
179601-23-1	p- & m- Xylenes	ND		ug/L	0.578	1.00	1	EPA 8260D	04/05/2025 08:00	04/05/2025 11:41	PMB
								Certifications:	CTDOH-PH-0723,NELAC-NY10854,NELAC-NY12058,PADEP-68		
99-87-6	p-Isopropyltoluene	ND		ug/L	0.377	0.500	1	EPA 8260D	04/05/2025 08:00	04/05/2025 11:41	PMB
								Certifications:	CTDOH-PH-0723,NELAC-NY10854,NELAC-NY12058,NJDEP-CT		
135-98-8	sec-Butylbenzene	ND		ug/L	0.444	0.500	1	EPA 8260D	04/05/2025 08:00	04/05/2025 11:41	PMB
								Certifications:	CTDOH-PH-0723,NELAC-NY10854,NELAC-NY12058,NJDEP-CT		
100-42-5	Styrene	ND		ug/L	0.255	0.500	1	EPA 8260D	04/05/2025 08:00	04/05/2025 11:41	PMB
								Certifications:	CTDOH-PH-0723,NELAC-NY10854,NELAC-NY12058,NJDEP-CT		
75-65-0	tert-Butyl alcohol (TBA)	ND		ug/L	0.608	1.00	1	EPA 8260D	04/05/2025 08:00	04/05/2025 11:41	PMB
								Certifications:	NELAC-NY10854,NELAC-NY12058,NJDEP-CT005,PADEP-68-04		
98-06-6	tert-Butylbenzene	ND		ug/L	0.367	0.500	1	EPA 8260D	04/05/2025 08:00	04/05/2025 11:41	PMB
								Certifications:	CTDOH-PH-0723,NELAC-NY10854,NELAC-NY12058,NJDEP-CT		
127-18-4	Tetrachloroethylene	ND	CCVE, ICVE, QL-02	ug/L	0.239	0.500	1	EPA 8260D	04/05/2025 08:00	04/05/2025 11:41	PMB
								Certifications:	CTDOH-PH-0723,NELAC-NY10854,NELAC-NY12058,NJDEP-CT		
108-88-3	Toluene	ND		ug/L	0.346	0.500	1	EPA 8260D	04/05/2025 08:00	04/05/2025 11:41	PMB
								Certifications:	CTDOH-PH-0723,NELAC-NY10854,NELAC-NY12058,NJDEP-CT		
156-60-5	trans-1,2-Dichloroethylene	ND		ug/L	0.279	0.500	1	EPA 8260D	04/05/2025 08:00	04/05/2025 11:41	PMB
								Certifications:	CTDOH-PH-0723,NELAC-NY10854,NELAC-NY12058,NJDEP-CT		
10061-02-6	trans-1,3-Dichloropropylene	ND		ug/L	0.229	0.500	1	EPA 8260D	04/05/2025 08:00	04/05/2025 11:41	PMB
								Certifications:	CTDOH-PH-0723,NELAC-NY10854,NELAC-NY12058,NJDEP-CT		
79-01-6	Trichloroethylene	ND		ug/L	0.249	0.500	1	EPA 8260D	04/05/2025 08:00	04/05/2025 11:41	PMB
								Certifications:	CTDOH-PH-0723,NELAC-NY10854,NELAC-NY12058,NJDEP-CT		

Sample Information

Client Sample ID: GWTB01_040425 **York Sample ID:** 25D0379-06

York Project (SDG) No.	Client Project ID	Matrix	Collection Date/Time	Date Received
25D0379	170745301	Water	April 3, 2025 10:00 am	04/04/2025

VOA, 8260 LOW MASTER **Log-in Notes:** **Sample Notes:**

Sample Prepared by Method: EPA 5030B

CAS No.	Parameter	Result	Flag	Units	Reported to LOD/MDL	LOQ	Dilution	Reference Method	Date/Time Prepared	Date/Time Analyzed	Analyst
75-69-4	Trichlorofluoromethane	ND		ug/L	0.337	0.500	1	EPA 8260D	04/05/2025 08:00	04/05/2025 11:41	PMB
								Certifications:	CTDOH-PH-0723,NELAC-NY10854,NELAC-NY12058,NJDEP-CT		
75-01-4	Vinyl Chloride	ND		ug/L	0.469	0.500	1	EPA 8260D	04/05/2025 08:00	04/05/2025 11:41	PMB
								Certifications:	CTDOH-PH-0723,NELAC-NY10854,NELAC-NY12058,NJDEP-CT		
1330-20-7	Xylenes, Total	ND		ug/L	0.839	1.50	1	EPA 8260D	04/05/2025 08:00	04/05/2025 11:41	PMB
								Certifications:	CTDOH-PH-0723,NELAC-NY10854,NELAC-NY12058,NJDEP-CT		

	Surrogate Recoveries	Result	Acceptance Range
17060-07-0	*Surrogate: SURR: 1,2-Dichloroethane-d4*	*100 %*	*69-130*
2037-26-5	*Surrogate: SURR: Toluene-d8*	*96.9 %*	*81-117*
460-00-4	*Surrogate: SURR: p-Bromofluorobenzene*	*97.2 %*	*79-122*

Sample Information

Client Sample ID: SB22A_4-5 **York Sample ID:** 25D0379-07

York Project (SDG) No.	Client Project ID	Matrix	Collection Date/Time	Date Received
25D0379	170745301	Soil	April 3, 2025 12:00 pm	04/04/2025

VOA, 8260 MASTER **Log-in Notes:** **Sample Notes:**

Sample Prepared by Method: EPA 5035A

CAS No.	Parameter	Result	Flag	Units	Reported to LOD/MDL	LOQ	Dilution	Reference Method	Date/Time Prepared	Date/Time Analyzed	Analyst
630-20-6	1,1,1,2-Tetrachloroethane	ND		mg/kg dry	0.0022	0.0044	1	EPA 8260D	04/07/2025 12:00	04/08/2025 02:43	AC
								Certifications:	CTDOH-PH-0723,NELAC-NY10854,NELAC-NY12058,NJDEP-CT		
71-55-6	1,1,1-Trichloroethane	ND		mg/kg dry	0.0022	0.0044	1	EPA 8260D	04/07/2025 12:00	04/08/2025 02:43	AC
								Certifications:	CTDOH-PH-0723,NELAC-NY10854,NELAC-NY12058,NJDEP-CT		
79-34-5	1,1,2,2-Tetrachloroethane	ND		mg/kg dry	0.0022	0.0044	1	EPA 8260D	04/07/2025 12:00	04/08/2025 02:43	AC
								Certifications:	CTDOH-PH-0723,NELAC-NY10854,NELAC-NY12058,NJDEP-CT		
76-13-1	1,1,2-Trichloro-1,2,2-trifluoroethane (Freon 113)	ND		mg/kg dry	0.0022	0.0044	1	EPA 8260D	04/07/2025 12:00	04/08/2025 02:43	AC
								Certifications:	CTDOH-PH-0723,NELAC-NY10854,NELAC-NY12058,NJDEP-CT		
79-00-5	1,1,2-Trichloroethane	ND		mg/kg dry	0.0022	0.0044	1	EPA 8260D	04/07/2025 12:00	04/08/2025 02:43	AC
								Certifications:	CTDOH-PH-0723,NELAC-NY10854,NELAC-NY12058,NJDEP-CT		
75-34-3	1,1-Dichloroethane	ND		mg/kg dry	0.0022	0.0044	1	EPA 8260D	04/07/2025 12:00	04/08/2025 02:43	AC
								Certifications:	CTDOH-PH-0723,NELAC-NY10854,NELAC-NY12058,NJDEP-CT		
75-35-4	1,1-Dichloroethylene	ND		mg/kg dry	0.0022	0.0044	1	EPA 8260D	04/07/2025 12:00	04/08/2025 02:43	AC
								Certifications:	CTDOH-PH-0723,NELAC-NY10854,NELAC-NY12058,NJDEP-CT		
87-61-6	1,2,3-Trichlorobenzene	ND		mg/kg dry	0.0022	0.0044	1	EPA 8260D	04/07/2025 12:00	04/08/2025 02:43	AC
								Certifications:	NELAC-NY10854,NELAC-NY12058,NJDEP-CT005,PADEP-68-04		
96-18-4	1,2,3-Trichloropropane	ND		mg/kg dry	0.0022	0.0044	1	EPA 8260D	04/07/2025 12:00	04/08/2025 02:43	AC
								Certifications:	NELAC-NY10854,NELAC-NY12058,NJDEP-CT005		
120-82-1	1,2,4-Trichlorobenzene	ND		mg/kg dry	0.0022	0.0044	1	EPA 8260D	04/07/2025 12:00	04/08/2025 02:43	AC
								Certifications:	NELAC-NY10854,NELAC-NY12058,NJDEP-CT005,PADEP-68-04		
95-63-6	1,2,4-Trimethylbenzene	ND		mg/kg dry	0.0022	0.0044	1	EPA 8260D	04/07/2025 12:00	04/08/2025 02:43	AC
								Certifications:	CTDOH-PH-0723,NELAC-NY10854,NELAC-NY12058,NJDEP-CT		
96-12-8	1,2-Dibromo-3-chloropropane	ND		mg/kg dry	0.0022	0.0044	1	EPA 8260D	04/07/2025 12:00	04/08/2025 02:43	AC
								Certifications:	CTDOH-PH-0723,NELAC-NY10854,NELAC-NY12058,NJDEP-CT		
106-93-4	1,2-Dibromoethane	ND		mg/kg dry	0.0022	0.0044	1	EPA 8260D	04/07/2025 12:00	04/08/2025 02:43	AC
								Certifications:	CTDOH-PH-0723,NELAC-NY10854,NELAC-NY12058,NJDEP-CT		
95-50-1	1,2-Dichlorobenzene	ND		mg/kg dry	0.0022	0.0044	1	EPA 8260D	04/07/2025 12:00	04/08/2025 02:43	AC
								Certifications:	CTDOH-PH-0723,NELAC-NY10854,NELAC-NY12058,NJDEP-CT		
107-06-2	1,2-Dichloroethane	ND		mg/kg dry	0.0022	0.0044	1	EPA 8260D	04/07/2025 12:00	04/08/2025 02:43	AC
								Certifications:	CTDOH-PH-0723,NELAC-NY10854,NELAC-NY12058,NJDEP-CT		
78-87-5	1,2-Dichloropropane	ND		mg/kg dry	0.0022	0.0044	1	EPA 8260D	04/07/2025 12:00	04/08/2025 02:43	AC
								Certifications:	CTDOH-PH-0723,NELAC-NY10854,NELAC-NY12058,NJDEP-CT		
108-67-8	1,3,5-Trimethylbenzene	ND		mg/kg dry	0.0022	0.0044	1	EPA 8260D	04/07/2025 12:00	04/08/2025 02:43	AC
								Certifications:	CTDOH-PH-0723,NELAC-NY10854,NELAC-NY12058,NJDEP-CT		
541-73-1	1,3-Dichlorobenzene	ND		mg/kg dry	0.0022	0.0044	1	EPA 8260D	04/07/2025 12:00	04/08/2025 02:43	AC
								Certifications:	CTDOH-PH-0723,NELAC-NY10854,NELAC-NY12058,NJDEP-CT		
106-46-7	1,4-Dichlorobenzene	ND		mg/kg dry	0.0022	0.0044	1	EPA 8260D	04/07/2025 12:00	04/08/2025 02:43	AC
								Certifications:	CTDOH-PH-0723,NELAC-NY10854,NELAC-NY12058,NJDEP-CT		
123-91-1	1,4-Dioxane	ND		mg/kg dry	0.044	0.087	1	EPA 8260D	04/07/2025 12:00	04/08/2025 02:43	AC
								Certifications:	NELAC-NY10854,NELAC-NY12058,NJDEP-CT005,PADEP-68-04		
78-93-3	2-Butanone	ND		mg/kg dry	0.0022	0.0044	1	EPA 8260D	04/07/2025 12:00	04/08/2025 02:43	AC
								Certifications:	CTDOH-PH-0723,NELAC-NY10854,NELAC-NY12058,NJDEP-CT		
591-78-6	2-Hexanone	ND		mg/kg dry	0.0022	0.0044	1	EPA 8260D	04/07/2025 12:00	04/08/2025 02:43	AC
								Certifications:	CTDOH-PH-0723,NELAC-NY10854,NELAC-NY12058,NJDEP-CT		

Sample Information

Client Sample ID: SB22A_4-5 **York Sample ID:** 25D0379-07

York Project (SDG) No.	Client Project ID	Matrix	Collection Date/Time	Date Received
25D0379	170745301	Soil	April 3, 2025 12:00 pm	04/04/2025

VOA, 8260 MASTER **Log-in Notes:** **Sample Notes:**

Sample Prepared by Method: EPA 5035A

CAS No.	Parameter	Result	Flag	Units	Reported to LOD/MDL	LOQ	Dilution	Reference Method	Date/Time Prepared	Date/Time Analyzed	Analyst
108-10-1	4-Methyl-2-pentanone	ND	QL-02	mg/kg dry	0.0022	0.0044	1	EPA 8260D	04/07/2025 12:00	04/08/2025 02:43	AC
								Certifications:	CTDOH-PH-0723,NELAC-NY10854,NELAC-NY12058,NJDEP-CT		
67-64-1	**Acetone**	**0.0086**	J, ICVE	mg/kg dry	0.0044	0.0087	1	EPA 8260D	04/07/2025 12:00	04/08/2025 02:43	AC
								Certifications:	CTDOH-PH-0723,NELAC-NY10854,NELAC-NY12058,NJDEP-CT		
107-02-8	Acrolein	ND		mg/kg dry	0.0044	0.0087	1	EPA 8260D	04/07/2025 12:00	04/08/2025 02:43	AC
								Certifications:	CTDOH-PH-0723,NELAC-NY10854,NELAC-NY12058,NJDEP-CT		
107-13-1	Acrylonitrile	ND		mg/kg dry	0.0022	0.0044	1	EPA 8260D	04/07/2025 12:00	04/08/2025 02:43	AC
								Certifications:	CTDOH-PH-0723,NELAC-NY10854,NELAC-NY12058,NJDEP-CT		
71-43-2	Benzene	ND		mg/kg dry	0.0022	0.0044	1	EPA 8260D	04/07/2025 12:00	04/08/2025 02:43	AC
								Certifications:	CTDOH-PH-0723,NELAC-NY10854,NELAC-NY12058,NJDEP-CT		
74-97-5	Bromochloromethane	ND		mg/kg dry	0.0022	0.0044	1	EPA 8260D	04/07/2025 12:00	04/08/2025 02:43	AC
								Certifications:	NELAC-NY10854,NELAC-NY12058,NJDEP-CT005,PADEP-68-04		
75-27-4	Bromodichloromethane	ND		mg/kg dry	0.0022	0.0044	1	EPA 8260D	04/07/2025 12:00	04/08/2025 02:43	AC
								Certifications:	CTDOH-PH-0723,NELAC-NY10854,NELAC-NY12058,NJDEP-CT		
75-25-2	Bromoform	ND		mg/kg dry	0.0022	0.0044	1	EPA 8260D	04/07/2025 12:00	04/08/2025 02:43	AC
								Certifications:	CTDOH-PH-0723,NELAC-NY10854,NELAC-NY12058,NJDEP-CT		
74-83-9	Bromomethane	ND		mg/kg dry	0.0022	0.0044	1	EPA 8260D	04/07/2025 12:00	04/08/2025 02:43	AC
								Certifications:	CTDOH-PH-0723,NELAC-NY10854,NELAC-NY12058,NJDEP-CT		
75-15-0	Carbon disulfide	ND		mg/kg dry	0.0022	0.0044	1	EPA 8260D	04/07/2025 12:00	04/08/2025 02:43	AC
								Certifications:	CTDOH-PH-0723,NELAC-NY10854,NELAC-NY12058,NJDEP-CT		
56-23-5	Carbon tetrachloride	ND		mg/kg dry	0.0022	0.0044	1	EPA 8260D	04/07/2025 12:00	04/08/2025 02:43	AC
								Certifications:	CTDOH-PH-0723,NELAC-NY10854,NELAC-NY12058,NJDEP-CT		
108-90-7	Chlorobenzene	ND		mg/kg dry	0.0022	0.0044	1	EPA 8260D	04/07/2025 12:00	04/08/2025 02:43	AC
								Certifications:	CTDOH-PH-0723,NELAC-NY10854,NELAC-NY12058,NJDEP-CT		
75-00-3	Chloroethane	ND		mg/kg dry	0.0022	0.0044	1	EPA 8260D	04/07/2025 12:00	04/08/2025 02:43	AC
								Certifications:	CTDOH-PH-0723,NELAC-NY10854,NELAC-NY12058,NJDEP-CT		
67-66-3	Chloroform	ND		mg/kg dry	0.0022	0.0044	1	EPA 8260D	04/07/2025 12:00	04/08/2025 02:43	AC
								Certifications:	CTDOH-PH-0723,NELAC-NY10854,NELAC-NY12058,NJDEP-CT		
74-87-3	Chloromethane	ND	CCVE	mg/kg dry	0.0022	0.0044	1	EPA 8260D	04/07/2025 12:00	04/08/2025 02:43	AC
								Certifications:	CTDOH-PH-0723,NELAC-NY10854,NELAC-NY12058,NJDEP-CT		
156-59-2	cis-1,2-Dichloroethylene	ND		mg/kg dry	0.0022	0.0044	1	EPA 8260D	04/07/2025 12:00	04/08/2025 02:43	AC
								Certifications:	CTDOH-PH-0723,NELAC-NY10854,NELAC-NY12058,NJDEP-CT		
10061-01-5	cis-1,3-Dichloropropylene	ND		mg/kg dry	0.0022	0.0044	1	EPA 8260D	04/07/2025 12:00	04/08/2025 02:43	AC
								Certifications:	CTDOH-PH-0723,NELAC-NY10854,NELAC-NY12058,NJDEP-CT		
110-82-7	Cyclohexane	ND		mg/kg dry	0.0022	0.0044	1	EPA 8260D	04/07/2025 12:00	04/08/2025 02:43	AC
								Certifications:	NELAC-NY10854,NELAC-NY12058,NJDEP-CT005,PADEP-68-04		
124-48-1	Dibromochloromethane	ND		mg/kg dry	0.0022	0.0044	1	EPA 8260D	04/07/2025 12:00	04/08/2025 02:43	AC
								Certifications:	NELAC-NY10854,NELAC-NY12058,NJDEP-CT005,PADEP-68-04		
74-95-3	Dibromomethane	ND		mg/kg dry	0.0022	0.0044	1	EPA 8260D	04/07/2025 12:00	04/08/2025 02:43	AC
								Certifications:	NELAC-NY10854,NELAC-NY12058,NJDEP-CT005,PADEP-68-04		
75-71-8	Dichlorodifluoromethane	ND	CCVE	mg/kg dry	0.0022	0.0044	1	EPA 8260D	04/07/2025 12:00	04/08/2025 02:43	AC
								Certifications:	NELAC-NY10854,NELAC-NY12058,NJDEP-CT005,PADEP-68-04		
100-41-4	Ethyl Benzene	ND		mg/kg dry	0.0022	0.0044	1	EPA 8260D	04/07/2025 12:00	04/08/2025 02:43	AC
								Certifications:	CTDOH-PH-0723,NELAC-NY10854,NELAC-NY12058,NJDEP-CT		

Sample Information

Client Sample ID: SB22A_4-5 **York Sample ID:** 25D0379-07

York Project (SDG) No.	Client Project ID	Matrix	Collection Date/Time	Date Received
25D0379	170745301	Soil	April 3, 2025 12:00 pm	04/04/2025

VOA, 8260 MASTER **Log-in Notes:** **Sample Notes:**

Sample Prepared by Method: EPA 5035A

CAS No.	Parameter	Result	Flag	Units	Reported to LOD/MDL	LOQ	Dilution	Reference Method	Date/Time Prepared	Date/Time Analyzed	Analyst
87-68-3	Hexachlorobutadiene	ND		mg/kg dry	0.0022	0.0044	1	EPA 8260D	04/07/2025 12:00	04/08/2025 02:43	AC
								Certifications:	NELAC-NY10854,NELAC-NY12058,NJDEP-CT005,PADEP-68-04		
98-82-8	Isopropylbenzene	ND		mg/kg dry	0.0022	0.0044	1	EPA 8260D	04/07/2025 12:00	04/08/2025 02:43	AC
								Certifications:	CTDOH-PH-0723,NELAC-NY10854,NELAC-NY12058,NJDEP-CT		
79-20-9	Methyl acetate	ND		mg/kg dry	0.0022	0.0044	1	EPA 8260D	04/07/2025 12:00	04/08/2025 02:43	AC
								Certifications:	NELAC-NY10854,NELAC-NY12058,NJDEP-CT005,PADEP-68-04		
1634-04-4	Methyl tert-butyl ether (MTBE)	ND		mg/kg dry	0.0022	0.0044	1	EPA 8260D	04/07/2025 12:00	04/08/2025 02:43	AC
								Certifications:	CTDOH-PH-0723,NELAC-NY10854,NELAC-NY12058,NJDEP-CT		
108-87-2	Methylcyclohexane	ND		mg/kg dry	0.0022	0.0044	1	EPA 8260D	04/07/2025 12:00	04/08/2025 02:43	AC
								Certifications:	NELAC-NY10854,NELAC-NY12058,NJDEP-CT005,PADEP-68-04		
75-09-2	Methylene chloride	ND		mg/kg dry	0.0044	0.0087	1	EPA 8260D	04/07/2025 12:00	04/08/2025 02:43	AC
								Certifications:	CTDOH-PH-0723,NELAC-NY10854,NELAC-NY12058,NJDEP-CT		
104-51-8	n-Butylbenzene	ND		mg/kg dry	0.0022	0.0044	1	EPA 8260D	04/07/2025 12:00	04/08/2025 02:43	AC
								Certifications:	CTDOH-PH-0723,NELAC-NY10854,NELAC-NY12058,NJDEP-CT		
103-65-1	n-Propylbenzene	ND		mg/kg dry	0.0022	0.0044	1	EPA 8260D	04/07/2025 12:00	04/08/2025 02:43	AC
								Certifications:	CTDOH-PH-0723,NELAC-NY10854,NELAC-NY12058,NJDEP-CT		
95-47-6	o-Xylene	ND		mg/kg dry	0.0022	0.0044	1	EPA 8260D	04/07/2025 12:00	04/08/2025 02:43	AC
								Certifications:	CTDOH-PH-0723,NELAC-NY10854,NELAC-NY12058,PADEP-68-		
179601-23-1	p- & m- Xylenes	ND		mg/kg dry	0.0044	0.0087	1	EPA 8260D	04/07/2025 12:00	04/08/2025 02:43	AC
								Certifications:	CTDOH-PH-0723,NELAC-NY10854,NELAC-NY12058,PADEP-68-		
99-87-6	p-Isopropyltoluene	ND		mg/kg dry	0.0022	0.0044	1	EPA 8260D	04/07/2025 12:00	04/08/2025 02:43	AC
								Certifications:	CTDOH-PH-0723,NELAC-NY10854,NELAC-NY12058,NJDEP-CT		
135-98-8	**sec-Butylbenzene**	**0.0038**	J	mg/kg dry	0.0022	0.0044	1	EPA 8260D	04/07/2025 12:00	04/08/2025 02:43	AC
								Certifications:	CTDOH-PH-0723,NELAC-NY10854,NELAC-NY12058,NJDEP-CT		
100-42-5	Styrene	ND		mg/kg dry	0.0022	0.0044	1	EPA 8260D	04/07/2025 12:00	04/08/2025 02:43	AC
								Certifications:	CTDOH-PH-0723,NELAC-NY10854,NELAC-NY12058,NJDEP-CT		
75-65-0	tert-Butyl alcohol (TBA)	ND	CCVE, QL-02	mg/kg dry	0.0022	0.0044	1	EPA 8260D	04/07/2025 12:00	04/08/2025 02:43	AC
								Certifications:	NELAC-NY10854,NELAC-NY12058,NJDEP-CT005,PADEP-68-04		
98-06-6	tert-Butylbenzene	ND		mg/kg dry	0.0022	0.0044	1	EPA 8260D	04/07/2025 12:00	04/08/2025 02:43	AC
								Certifications:	CTDOH-PH-0723,NELAC-NY10854,NELAC-NY12058,NJDEP-CT		
127-18-4	Tetrachloroethylene	ND		mg/kg dry	0.0022	0.0044	1	EPA 8260D	04/07/2025 12:00	04/08/2025 02:43	AC
								Certifications:	CTDOH-PH-0723,NELAC-NY10854,NELAC-NY12058,NJDEP-CT		
108-88-3	Toluene	ND		mg/kg dry	0.0022	0.0044	1	EPA 8260D	04/07/2025 12:00	04/08/2025 02:43	AC
								Certifications:	CTDOH-PH-0723,NELAC-NY10854,NELAC-NY12058,NJDEP-CT		
156-60-5	trans-1,2-Dichloroethylene	ND		mg/kg dry	0.0022	0.0044	1	EPA 8260D	04/07/2025 12:00	04/08/2025 02:43	AC
								Certifications:	CTDOH-PH-0723,NELAC-NY10854,NELAC-NY12058,NJDEP-CT		
10061-02-6	trans-1,3-Dichloropropylene	ND		mg/kg dry	0.0022	0.0044	1	EPA 8260D	04/07/2025 12:00	04/08/2025 02:43	AC
								Certifications:	CTDOH-PH-0723,NELAC-NY10854,NELAC-NY12058,NJDEP-CT		
79-01-6	Trichloroethylene	ND		mg/kg dry	0.0022	0.0044	1	EPA 8260D	04/07/2025 12:00	04/08/2025 02:43	AC
								Certifications:	CTDOH-PH-0723,NELAC-NY10854,NELAC-NY12058,NJDEP-CT		
75-69-4	Trichlorofluoromethane	ND	CCVE	mg/kg dry	0.0022	0.0044	1	EPA 8260D	04/07/2025 12:00	04/08/2025 02:43	AC
								Certifications:	CTDOH-PH-0723,NELAC-NY10854,NELAC-NY12058,NJDEP-CT		
75-01-4	Vinyl Chloride	ND	CCVE	mg/kg dry	0.0022	0.0044	1	EPA 8260D	04/07/2025 12:00	04/08/2025 02:43	AC
								Certifications:	CTDOH-PH-0723,NELAC-NY10854,NELAC-NY12058,NJDEP-CT		

Sample Information

Client Sample ID: SB22A_4-5 **York Sample ID:** 25D0379-07

York Project (SDG) No.	Client Project ID	Matrix	Collection Date/Time	Date Received
25D0379	170745301	Soil	April 3, 2025 12:00 pm	04/04/2025

VOA, 8260 MASTER

Log-in Notes:

Sample Notes:

Sample Prepared by Method: EPA 5035A

CAS No.	Parameter	Result	Flag	Units	Reported to LOD/MDL	LOQ	Dilution	Reference Method	Date/Time Prepared	Date/Time Analyzed	Analyst
1330-20-7	Xylenes, Total	ND		mg/kg dry	0.0066	0.013	1	EPA 8260D	04/07/2025 12:00	04/08/2025 02:43	AC
								Certifications:	CTDOH-PH-0723,NELAC-NY10854,NELAC-NY12058,NJDEP-CT		

	Surrogate Recoveries	Result	Acceptance Range
17060-07-0	*Surrogate: SURR: 1,2-Dichloroethane-d4*	*98.2 %*	*77-125*
2037-26-5	*Surrogate: SURR: Toluene-d8*	*111 %*	*85-120*
460-00-4	*Surrogate: SURR: p-Bromofluorobenzene*	*91.7 %*	*76-130*

SVOA, 8270 MASTER

Log-in Notes:

Sample Notes:

Sample Prepared by Method: EPA 3546 SVOA

CAS No.	Parameter	Result	Flag	Units	Reported to LOD/MDL	LOQ	Dilution	Reference Method	Date/Time Prepared	Date/Time Analyzed	Analyst
92-52-4	1,1-Biphenyl	ND		mg/kg dry	0.0469	0.0935	2	EPA 8270E	04/07/2025 13:01	04/08/2025 12:09	SS
								Certifications:	NELAC-NY10854,NJDEP-CT005,PADEP-68-04440		
95-94-3	1,2,4,5-Tetrachlorobenzene	ND		mg/kg dry	0.0935	0.187	2	EPA 8270E	04/07/2025 13:01	04/08/2025 12:09	SS
								Certifications:	NELAC-NY10854,NJDEP-CT005,PADEP-68-04440		
122-66-7	1,2-Diphenylhydrazine (as Azobenzene)	ND		mg/kg dry	0.0469	0.0935	2	EPA 8270E	04/07/2025 13:01	04/08/2025 12:09	SS
								Certifications:	NELAC-NY10854,NJDEP-CT005,PADEP-68-04440		
58-90-2	2,3,4,6-Tetrachlorophenol	ND		mg/kg dry	0.0935	0.187	2	EPA 8270E	04/07/2025 13:01	04/08/2025 12:09	SS
								Certifications:	NELAC-NY10854,NJDEP-CT005,PADEP-68-04440		
95-95-4	2,4,5-Trichlorophenol	ND		mg/kg dry	0.0469	0.0935	2	EPA 8270E	04/07/2025 13:01	04/08/2025 12:09	SS
								Certifications:	CTDOH-PH-0723,NELAC-NY10854,NJDEP-CT005,PADEP-68-044		
88-06-2	2,4,6-Trichlorophenol	ND		mg/kg dry	0.0469	0.0935	2	EPA 8270E	04/07/2025 13:01	04/08/2025 12:09	SS
								Certifications:	CTDOH-PH-0723,NELAC-NY10854,NJDEP-CT005,PADEP-68-044		
120-83-2	2,4-Dichlorophenol	ND		mg/kg dry	0.0469	0.0935	2	EPA 8270E	04/07/2025 13:01	04/08/2025 12:09	SS
								Certifications:	CTDOH-PH-0723,NELAC-NY10854,NJDEP-CT005,PADEP-68-044		
105-67-9	2,4-Dimethylphenol	ND		mg/kg dry	0.0469	0.0935	2	EPA 8270E	04/07/2025 13:01	04/08/2025 12:09	SS
								Certifications:	CTDOH-PH-0723,NELAC-NY10854,NJDEP-CT005,PADEP-68-044		
51-28-5	2,4-Dinitrophenol	ND	CAL-E	mg/kg dry	0.0935	0.187	2	EPA 8270E	04/07/2025 13:01	04/08/2025 12:09	SS
								Certifications:	CTDOH-PH-0723,NELAC-NY10854,NJDEP-CT005,PADEP-68-044		
121-14-2	2,4-Dinitrotoluene	ND		mg/kg dry	0.0469	0.0935	2	EPA 8270E	04/07/2025 13:01	04/08/2025 12:09	SS
								Certifications:	CTDOH-PH-0723,NELAC-NY10854,NJDEP-CT005,PADEP-68-044		
606-20-2	2,6-Dinitrotoluene	ND		mg/kg dry	0.0469	0.0935	2	EPA 8270E	04/07/2025 13:01	04/08/2025 12:09	SS
								Certifications:	CTDOH-PH-0723,NELAC-NY10854,NJDEP-CT005,PADEP-68-044		
91-58-7	2-Chloronaphthalene	ND		mg/kg dry	0.0469	0.0935	2	EPA 8270E	04/07/2025 13:01	04/08/2025 12:09	SS
								Certifications:	CTDOH-PH-0723,NELAC-NY10854,NJDEP-CT005,PADEP-68-044		
95-57-8	2-Chlorophenol	ND		mg/kg dry	0.0469	0.0935	2	EPA 8270E	04/07/2025 13:01	04/08/2025 12:09	SS
								Certifications:	CTDOH-PH-0723,NELAC-NY10854,NJDEP-CT005,PADEP-68-044		
91-57-6	2-Methylnaphthalene	ND		mg/kg dry	0.0469	0.0935	2	EPA 8270E	04/07/2025 13:01	04/08/2025 12:09	SS
								Certifications:	CTDOH-PH-0723,NELAC-NY10854,NJDEP-CT005,PADEP-68-044		
95-48-7	2-Methylphenol	ND		mg/kg dry	0.0469	0.0935	2	EPA 8270E	04/07/2025 13:01	04/08/2025 12:09	SS
								Certifications:	CTDOH-PH-0723,NELAC-NY10854,NJDEP-CT005,PADEP-68-044		

Sample Information

Client Sample ID: SB22A_4-5 **York Sample ID:** 25D0379-07

York Project (SDG) No.	Client Project ID	Matrix	Collection Date/Time	Date Received
25D0379	170745301	Soil	April 3, 2025 12:00 pm	04/04/2025

SVOA, 8270 MASTER **Log-in Notes:** **Sample Notes:**

Sample Prepared by Method: EPA 3546 SVOA

CAS No.	Parameter	Result	Flag	Units	Reported to LOD/MDL	LOQ	Dilution	Reference Method	Date/Time Prepared	Date/Time Analyzed	Analyst
88-74-4	2-Nitroaniline	ND		mg/kg dry	0.0935	0.187	2	EPA 8270E	04/07/2025 13:01	04/08/2025 12:09	SS
								Certifications:	CTDOH-PH-0723,NELAC-NY10854,NJDEP-CT005,PADEP-68-044		
88-75-5	2-Nitrophenol	ND		mg/kg dry	0.0469	0.0935	2	EPA 8270E	04/07/2025 13:01	04/08/2025 12:09	SS
								Certifications:	CTDOH-PH-0723,NELAC-NY10854,NJDEP-CT005,PADEP-68-044		
65794-96-9	3- & 4-Methylphenols	ND		mg/kg dry	0.0469	0.0935	2	EPA 8270E	04/07/2025 13:01	04/08/2025 12:09	SS
								Certifications:	CTDOH-PH-0723,NELAC-NY10854,NJDEP-CT005,PADEP-68-044		
91-94-1	3,3-Dichlorobenzidine	ND		mg/kg dry	0.0469	0.0935	2	EPA 8270E	04/07/2025 13:01	04/08/2025 12:09	SS
								Certifications:	NELAC-NY10854,NJDEP-CT005,PADEP-68-04440		
99-09-2	3-Nitroaniline	ND		mg/kg dry	0.0935	0.187	2	EPA 8270E	04/07/2025 13:01	04/08/2025 12:09	SS
								Certifications:	CTDOH-PH-0723,NELAC-NY10854,NJDEP-CT005,PADEP-68-044		
534-52-1	4,6-Dinitro-2-methylphenol	ND	CAL-E	mg/kg dry	0.0935	0.187	2	EPA 8270E	04/07/2025 13:01	04/08/2025 12:09	SS
								Certifications:	CTDOH-PH-0723,NELAC-NY10854,NJDEP-CT005,PADEP-68-044		
101-55-3	4-Bromophenyl phenyl ether	ND		mg/kg dry	0.0469	0.0935	2	EPA 8270E	04/07/2025 13:01	04/08/2025 12:09	SS
								Certifications:	CTDOH-PH-0723,NELAC-NY10854,NJDEP-CT005,PADEP-68-044		
59-50-7	4-Chloro-3-methylphenol	ND		mg/kg dry	0.0469	0.0935	2	EPA 8270E	04/07/2025 13:01	04/08/2025 12:09	SS
								Certifications:	CTDOH-PH-0723,NELAC-NY10854,NJDEP-CT005,PADEP-68-044		
106-47-8	4-Chloroaniline	ND		mg/kg dry	0.0469	0.0935	2	EPA 8270E	04/07/2025 13:01	04/08/2025 12:09	SS
								Certifications:	CTDOH-PH-0723,NELAC-NY10854,NJDEP-CT005,PADEP-68-044		
7005-72-3	4-Chlorophenyl phenyl ether	ND		mg/kg dry	0.0469	0.0935	2	EPA 8270E	04/07/2025 13:01	04/08/2025 12:09	SS
								Certifications:	CTDOH-PH-0723,NELAC-NY10854,NJDEP-CT005,PADEP-68-044		
100-01-6	4-Nitroaniline	ND		mg/kg dry	0.0935	0.187	2	EPA 8270E	04/07/2025 13:01	04/08/2025 12:09	SS
								Certifications:	CTDOH-PH-0723,NELAC-NY10854,NJDEP-CT005,PADEP-68-044		
100-02-7	4-Nitrophenol	ND		mg/kg dry	0.0935	0.187	2	EPA 8270E	04/07/2025 13:01	04/08/2025 12:09	SS
								Certifications:	CTDOH-PH-0723,NELAC-NY10854,NJDEP-CT005,PADEP-68-044		
83-32-9	Acenaphthene	ND		mg/kg dry	0.0469	0.0935	2	EPA 8270E	04/07/2025 13:01	04/08/2025 12:09	SS
								Certifications:	CTDOH-PH-0723,NELAC-NY10854,NJDEP-CT005,PADEP-68-044		
208-96-8	Acenaphthylene	ND		mg/kg dry	0.0469	0.0935	2	EPA 8270E	04/07/2025 13:01	04/08/2025 12:09	SS
								Certifications:	CTDOH-PH-0723,NELAC-NY10854,NJDEP-CT005,PADEP-68-044		
98-86-2	Acetophenone	ND		mg/kg dry	0.0469	0.0935	2	EPA 8270E	04/07/2025 13:01	04/08/2025 12:09	SS
								Certifications:	NELAC-NY10854,NJDEP-CT005,PADEP-68-04440		
62-53-3	Aniline	ND	CCVE	mg/kg dry	0.187	0.374	2	EPA 8270E	04/07/2025 13:01	04/08/2025 12:09	SS
								Certifications:	NELAC-NY10854,NJDEP-CT005,PADEP-68-04440		
120-12-7	**Anthracene**	**0.0710**	J	mg/kg dry	0.0469	0.0935	2	EPA 8270E	04/07/2025 13:01	04/08/2025 12:09	SS
								Certifications:	CTDOH-PH-0723,NELAC-NY10854,NJDEP-CT005,PADEP-68-044		
1912-24-9	Atrazine	ND		mg/kg dry	0.0469	0.0935	2	EPA 8270E	04/07/2025 13:01	04/08/2025 12:09	SS
								Certifications:	NELAC-NY10854,NJDEP-CT005,PADEP-68-04440		
100-52-7	Benzaldehyde	ND		mg/kg dry	0.0469	0.0935	2	EPA 8270E	04/07/2025 13:01	04/08/2025 12:09	SS
								Certifications:	NELAC-NY10854,NJDEP-CT005,PADEP-68-04440		
92-87-5	Benzidine	ND		mg/kg dry	0.187	0.374	2	EPA 8270E	04/07/2025 13:01	04/08/2025 12:09	SS
								Certifications:	CTDOH-PH-0723,NELAC-NY10854,PADEP-68-04440		
56-55-3	**Benzo(a)anthracene**	**0.132**		mg/kg dry	0.0469	0.0935	2	EPA 8270E	04/07/2025 13:01	04/08/2025 12:09	SS
								Certifications:	CTDOH-PH-0723,NELAC-NY10854,NJDEP-CT005,PADEP-68-044		
50-32-8	**Benzo(a)pyrene**	**0.0957**		mg/kg dry	0.0469	0.0935	2	EPA 8270E	04/07/2025 13:01	04/08/2025 12:09	SS
								Certifications:	CTDOH-PH-0723,NELAC-NY10854,NJDEP-CT005,PADEP-68-044		

Sample Information

Client Sample ID: SB22A_4-5 **York Sample ID:** 25D0379-07

York Project (SDG) No.	Client Project ID	Matrix	Collection Date/Time	Date Received
25D0379	170745301	Soil	April 3, 2025 12:00 pm	04/04/2025

SVOA, 8270 MASTER **Log-in Notes:** **Sample Notes:**

Sample Prepared by Method: EPA 3546 SVOA

CAS No.	Parameter	Result	Flag	Units	Reported to LOD/MDL	LOQ	Dilution	Reference Method	Date/Time Prepared	Date/Time Analyzed	Analyst
205-99-2	**Benzo(b)fluoranthene**	**0.120**	CCVE	mg/kg dry	0.0469	0.0935	2	EPA 8270E	04/07/2025 13:01	04/08/2025 12:09	SS
								Certifications:	CTDOH-PH-0723,NELAC-NY10854,NJDEP-CT005,PADEP-68-044		
191-24-2	**Benzo(g,h,i)perylene**	**0.0538**	J, CCVE	mg/kg dry	0.0469	0.0935	2	EPA 8270E	04/07/2025 13:01	04/08/2025 12:09	SS
								Certifications:	CTDOH-PH-0723,NELAC-NY10854,NJDEP-CT005,PADEP-68-044		
207-08-9	**Benzo(k)fluoranthene**	**0.0590**	J	mg/kg dry	0.0469	0.0935	2	EPA 8270E	04/07/2025 13:01	04/08/2025 12:09	SS
								Certifications:	CTDOH-PH-0723,NELAC-NY10854,NJDEP-CT005,PADEP-68-044		
65-85-0	Benzoic acid	ND	CCVE	mg/kg dry	0.0469	0.0935	2	EPA 8270E	04/07/2025 13:01	04/08/2025 12:09	SS
								Certifications:	NELAC-NY10854,NJDEP-CT005,PADEP-68-04440		
100-51-6	Benzyl alcohol	ND		mg/kg dry	0.0469	0.0935	2	EPA 8270E	04/07/2025 13:01	04/08/2025 12:09	SS
								Certifications:	NELAC-NY10854,NJDEP-CT005,PADEP-68-04440		
85-68-7	**Benzyl butyl phthalate**	**0.113**		mg/kg dry	0.0469	0.0935	2	EPA 8270E	04/07/2025 13:01	04/08/2025 12:09	SS
								Certifications:	CTDOH-PH-0723,NELAC-NY10854,NJDEP-CT005,PADEP-68-044		
111-91-1	Bis(2-chloroethoxy)methane	ND		mg/kg dry	0.0469	0.0935	2	EPA 8270E	04/07/2025 13:01	04/08/2025 12:09	SS
								Certifications:	CTDOH-PH-0723,NELAC-NY10854,NJDEP-CT005,PADEP-68-044		
111-44-4	Bis(2-chloroethyl)ether	ND		mg/kg dry	0.0469	0.0935	2	EPA 8270E	04/07/2025 13:01	04/08/2025 12:09	SS
								Certifications:	CTDOH-PH-0723,NELAC-NY10854,NJDEP-CT005,PADEP-68-044		
108-60-1	Bis(2-chloroisopropyl)ether	ND		mg/kg dry	0.0469	0.0935	2	EPA 8270E	04/07/2025 13:01	04/08/2025 12:09	SS
								Certifications:	CTDOH-PH-0723,NELAC-NY10854,NJDEP-CT005,PADEP-68-044		
117-81-7	**Bis(2-ethylhexyl)phthalate**	**0.185**		mg/kg dry	0.0469	0.0935	2	EPA 8270E	04/07/2025 13:01	04/08/2025 12:09	SS
								Certifications:	CTDOH-PH-0723,NELAC-NY10854,NJDEP-CT005,PADEP-68-044		
105-60-2	Caprolactam	ND		mg/kg dry	0.0935	0.187	2	EPA 8270E	04/07/2025 13:01	04/08/2025 12:09	SS
								Certifications:	NELAC-NY10854,NJDEP-CT005,PADEP-68-04440		
86-74-8	Carbazole	ND		mg/kg dry	0.0469	0.0935	2	EPA 8270E	04/07/2025 13:01	04/08/2025 12:09	SS
								Certifications:	CTDOH-PH-0723,NELAC-NY10854,NJDEP-CT005,PADEP-68-044		
218-01-9	**Chrysene**	**0.116**		mg/kg dry	0.0469	0.0935	2	EPA 8270E	04/07/2025 13:01	04/08/2025 12:09	SS
								Certifications:	CTDOH-PH-0723,NELAC-NY10854,NJDEP-CT005,PADEP-68-044		
53-70-3	Dibenzo(a,h)anthracene	ND		mg/kg dry	0.0469	0.0935	2	EPA 8270E	04/07/2025 13:01	04/08/2025 12:09	SS
								Certifications:	CTDOH-PH-0723,NELAC-NY10854,NJDEP-CT005,PADEP-68-044		
132-64-9	Dibenzofuran	ND		mg/kg dry	0.0469	0.0935	2	EPA 8270E	04/07/2025 13:01	04/08/2025 12:09	SS
								Certifications:	CTDOH-PH-0723,NELAC-NY10854,NJDEP-CT005,PADEP-68-044		
84-66-2	Diethyl phthalate	ND		mg/kg dry	0.0469	0.0935	2	EPA 8270E	04/07/2025 13:01	04/08/2025 12:09	SS
								Certifications:	CTDOH-PH-0723,NELAC-NY10854,NJDEP-CT005,PADEP-68-044		
131-11-3	Dimethyl phthalate	ND		mg/kg dry	0.0469	0.0935	2	EPA 8270E	04/07/2025 13:01	04/08/2025 12:09	SS
								Certifications:	CTDOH-PH-0723,NELAC-NY10854,NJDEP-CT005,PADEP-68-044		
84-74-2	Di-n-butyl phthalate	ND		mg/kg dry	0.0469	0.0935	2	EPA 8270E	04/07/2025 13:01	04/08/2025 12:09	SS
								Certifications:	CTDOH-PH-0723,NELAC-NY10854,NJDEP-CT005,PADEP-68-044		
117-84-0	Di-n-octyl phthalate	ND		mg/kg dry	0.0469	0.0935	2	EPA 8270E	04/07/2025 13:01	04/08/2025 12:09	SS
								Certifications:	CTDOH-PH-0723,NELAC-NY10854,NJDEP-CT005,PADEP-68-044		
122-39-4	Diphenylamine	ND		mg/kg dry	0.0935	0.187	2	EPA 8270E	04/07/2025 13:01	04/08/2025 12:09	SS
								Certifications:	NELAC-NY10854,NJDEP-CT005,PADEP-68-04440		
206-44-0	**Fluoranthene**	**0.295**		mg/kg dry	0.0469	0.0935	2	EPA 8270E	04/07/2025 13:01	04/08/2025 12:09	SS
								Certifications:	CTDOH-PH-0723,NELAC-NY10854,NJDEP-CT005,PADEP-68-044		
86-73-7	Fluorene	ND		mg/kg dry	0.0469	0.0935	2	EPA 8270E	04/07/2025 13:01	04/08/2025 12:09	SS
								Certifications:	NELAC-NY10854,NJDEP-CT005,PADEP-68-04440		

Sample Information

Client Sample ID: SB22A_4-5 **York Sample ID:** 25D0379-07

York Project (SDG) No.	Client Project ID	Matrix	Collection Date/Time	Date Received
25D0379	170745301	Soil	April 3, 2025 12:00 pm	04/04/2025

SVOA, 8270 MASTER

Log-in Notes: **Sample Notes:**

Sample Prepared by Method: EPA 3546 SVOA

CAS No.	Parameter	Result	Flag	Units	Reported to LOD/MDL	LOQ	Dilution	Reference Method	Date/Time Prepared	Date/Time Analyzed	Analyst
118-74-1	Hexachlorobenzene	ND		mg/kg dry	0.0469	0.0935	2	EPA 8270E	04/07/2025 13:01	04/08/2025 12:09	SS
								Certifications:	CTDOH-PH-0723,NELAC-NY10854,NJDEP-CT005,PADEP-68-044		
87-68-3	Hexachlorobutadiene	ND		mg/kg dry	0.0469	0.0935	2	EPA 8270E	04/07/2025 13:01	04/08/2025 12:09	SS
								Certifications:	CTDOH-PH-0723,NELAC-NY10854,NJDEP-CT005,PADEP-68-044		
77-47-4	Hexachlorocyclopentadiene	ND	CAL-E, CCVE	mg/kg dry	0.0469	0.0935	2	EPA 8270E	04/07/2025 13:01	04/08/2025 12:09	SS
								Certifications:	CTDOH-PH-0723,NELAC-NY10854,NJDEP-CT005,PADEP-68-044		
67-72-1	Hexachloroethane	ND		mg/kg dry	0.0469	0.0935	2	EPA 8270E	04/07/2025 13:01	04/08/2025 12:09	SS
								Certifications:	CTDOH-PH-0723,NELAC-NY10854,NJDEP-CT005,PADEP-68-044		
193-39-5	**Indeno(1,2,3-cd)pyrene**	**0.0598**	J	mg/kg dry	0.0469	0.0935	2	EPA 8270E	04/07/2025 13:01	04/08/2025 12:09	SS
								Certifications:	CTDOH-PH-0723,NELAC-NY10854,NJDEP-CT005,PADEP-68-044		
78-59-1	Isophorone	ND		mg/kg dry	0.0469	0.0935	2	EPA 8270E	04/07/2025 13:01	04/08/2025 12:09	SS
								Certifications:	CTDOH-PH-0723,NELAC-NY10854,NJDEP-CT005,PADEP-68-044		
91-20-3	Naphthalene	ND		mg/kg dry	0.0469	0.0935	2	EPA 8270E	04/07/2025 13:01	04/08/2025 12:09	SS
								Certifications:	CTDOH-PH-0723,NELAC-NY10854,NJDEP-CT005,PADEP-68-044		
98-95-3	Nitrobenzene	ND		mg/kg dry	0.0469	0.0935	2	EPA 8270E	04/07/2025 13:01	04/08/2025 12:09	SS
								Certifications:	CTDOH-PH-0723,NELAC-NY10854,NJDEP-CT005,PADEP-68-044		
62-75-9	N-Nitrosodimethylamine	ND	CCVE	mg/kg dry	0.0469	0.0935	2	EPA 8270E	04/07/2025 13:01	04/08/2025 12:09	SS
								Certifications:	CTDOH-PH-0723,NELAC-NY10854,NJDEP-CT005,PADEP-68-044		
621-64-7	N-nitroso-di-n-propylamine	ND		mg/kg dry	0.0469	0.0935	2	EPA 8270E	04/07/2025 13:01	04/08/2025 12:09	SS
								Certifications:	CTDOH-PH-0723,NELAC-NY10854,NJDEP-CT005,PADEP-68-044		
86-30-6	N-Nitrosodiphenylamine	ND		mg/kg dry	0.0469	0.0935	2	EPA 8270E	04/07/2025 13:01	04/08/2025 12:09	SS
								Certifications:	CTDOH-PH-0723,NELAC-NY10854,NJDEP-CT005,PADEP-68-044		
87-86-5	Pentachlorophenol	ND	CCVE	mg/kg dry	0.0469	0.0935	2	EPA 8270E	04/07/2025 13:01	04/08/2025 12:09	SS
								Certifications:	CTDOH-PH-0723,NELAC-NY10854,NJDEP-CT005,PADEP-68-044		
85-01-8	**Phenanthrene**	**0.187**		mg/kg dry	0.0469	0.0935	2	EPA 8270E	04/07/2025 13:01	04/08/2025 12:09	SS
								Certifications:	CTDOH-PH-0723,NELAC-NY10854,NJDEP-CT005,PADEP-68-044		
108-95-2	Phenol	ND		mg/kg dry	0.0469	0.0935	2	EPA 8270E	04/07/2025 13:01	04/08/2025 12:09	SS
								Certifications:	CTDOH-PH-0723,NELAC-NY10854,NJDEP-CT005,PADEP-68-044		
129-00-0	**Pyrene**	**0.215**		mg/kg dry	0.0469	0.0935	2	EPA 8270E	04/07/2025 13:01	04/08/2025 12:09	SS
								Certifications:	CTDOH-PH-0723,NELAC-NY10854,NJDEP-CT005,PADEP-68-044		
110-86-1	Pyridine	ND	CCVE, ICVE	mg/kg dry	0.187	0.374	2	EPA 8270E	04/07/2025 13:01	04/08/2025 12:09	SS
								Certifications:	CTDOH-PH-0723,NELAC-NY10854,NJDEP-CT005,PADEP-68-044		

	Surrogate Recoveries	Result	Acceptance Range
367-12-4	*Surrogate: SURR: 2-Fluorophenol*	*56.2 %*	*20-108*
13127-88-3	*Surrogate: SURR: Phenol-d6*	*50.0 %*	*23-114*
4165-60-0	*Surrogate: SURR: Nitrobenzene-d5*	*64.9 %*	*22-108*
321-60-8	*Surrogate: SURR: 2-Fluorobiphenyl*	*63.0 %*	*21-113*
118-79-6	*Surrogate: SURR: 2,4,6-Tribromophenol*	*59.0 %*	*19-110*
1718-51-0	*Surrogate: SURR: Terphenyl-d14*	*62.4 %*	*24-116*

Semi-Volatiles, 1,4-Dioxane 8270 SIM-Soil

Log-in Notes: **Sample Notes:**

Sample Information

Client Sample ID: SB22A_4-5 **York Sample ID:** 25D0379-07

York Project (SDG) No.	Client Project ID	Matrix	Collection Date/Time	Date Received
25D0379	170745301	Soil	April 3, 2025 12:00 pm	04/04/2025

Sample Prepared by Method: EPA 3550C

CAS No.	Parameter	Result	Flag	Units	Reported to LOQ	Dilution	Reference Method	Date/Time Prepared	Date/Time Analyzed	Analyst
123-91-1	1,4-Dioxane	ND		ug/kg	19.6	1	EPA 8270D SIM	04/06/2025 07:32	04/07/2025 11:40	SS
							Certifications: NELAC-NY10854			

	Surrogate Recoveries	Result		Acceptance Range
17647-74-4	*Surrogate: 1,4-Dioxane-d8*	*128 %*	S-HI	*39-127.5*

PFAS, EPA 1633 Target List

Log-in Notes:

Sample Notes:

Sample Prepared by Method: EPA 1633 Prep

CAS No.	Parameter	Result	Flag	Units	Reported to LOD/MDL	LOQ	Dilution	Reference Method	Date/Time Prepared	Date/Time Analyzed	Analyst
375-73-5	* Perfluorobutanesulfonic acid (PFBS)	ND		ug/kg dry	0.125	0.200	1	EPA 1633 Draft 3	04/09/2025 09:55	04/10/2025 18:28	AM
								Certifications: NELAC-NH2097 ,NJDEP-NY037			
307-24-4	Perfluorohexanoic acid (PFHxA)	ND		ug/kg dry	0.0599	0.226	1	EPA 1633 Draft 3	04/09/2025 09:55	04/10/2025 18:28	AM
								Certifications: NELAC-NH2097 ,NELAC-NY12058,NJDEP-NY037			
375-85-9	Perfluoroheptanoic acid (PFHpA)	ND		ug/kg dry	0.119	0.226	1	EPA 1633 Draft 3	04/09/2025 09:55	04/10/2025 18:28	AM
								Certifications: NELAC-NH2097 ,NELAC-NY12058,NJDEP-NY037			
355-46-4	* Perfluorohexanesulfonic acid (PFHxS)	ND		ug/kg dry	0.202	0.207	1	EPA 1633 Draft 3	04/09/2025 09:55	04/10/2025 18:28	AM
								Certifications: NELAC-NH2097 ,NJDEP-NY037			
335-67-1	Perfluorooctanoic acid (PFOA)	ND		ug/kg dry	0.194	0.226	1	EPA 1633 Draft 3	04/09/2025 09:55	04/10/2025 18:28	AM
								Certifications: NELAC-NH2097 ,NELAC-NY12058,NJDEP-NY037			
1763-23-1	Perfluorooctanesulfonic acid (PFOS)	ND		ug/kg dry	0.189	0.210	1	EPA 1633 Draft 3	04/09/2025 09:55	04/10/2025 18:28	AM
								Certifications: NELAC-NH2097 ,NELAC-NY12058,NJDEP-NY037			
375-95-1	Perfluorononanoic acid (PFNA)	ND		ug/kg dry	0.214	0.226	1	EPA 1633 Draft 3	04/09/2025 09:55	04/10/2025 18:28	AM
								Certifications: NELAC-NH2097 ,NELAC-NY12058,NJDEP-NY037			
335-76-2	Perfluorodecanoic acid (PFDA)	ND		ug/kg dry	0.216	0.226	1	EPA 1633 Draft 3	04/09/2025 09:55	04/10/2025 18:28	AM
								Certifications: NELAC-NH2097 ,NELAC-NY12058,NJDEP-NY037			
2058-94-8	Perfluoroundecanoic acid (PFUnA)	ND		ug/kg dry	0.224	0.226	1	EPA 1633 Draft 3	04/09/2025 09:55	04/10/2025 18:28	AM
								Certifications: NELAC-NH2097 ,NELAC-NY12058,NJDEP-NY037			
307-55-1	Perfluorododecanoic acid (PFDoA)	ND		ug/kg dry	0.184	0.226	1	EPA 1633 Draft 3	04/09/2025 09:55	04/10/2025 18:28	AM
								Certifications: NELAC-NH2097 ,NELAC-NY12058,NJDEP-NY037			
72629-94-8	Perfluorotridecanoic acid (PFTrDA)	ND		ug/kg dry	0.141	0.226	1	EPA 1633 Draft 3	04/09/2025 09:55	04/10/2025 18:28	AM
								Certifications: NELAC-NH2097 ,NELAC-NY12058,NJDEP-NY037			
376-06-7	Perfluorotetradecanoic acid (PFTA)	ND		ug/kg dry	0.116	0.226	1	EPA 1633 Draft 3	04/09/2025 09:55	04/10/2025 18:28	AM
								Certifications: NELAC-NH2097 ,NELAC-NY12058,NJDEP-NY037			
2355-31-9	N-MeFOSAA	ND		ug/kg dry	0.167	0.226	1	EPA 1633 Draft 3	04/09/2025 09:55	04/10/2025 18:28	AM
								Certifications: NELAC-NH2097 ,NELAC-NY12058,NJDEP-NY037			
2991-50-6	N-EtFOSAA	ND		ug/kg dry	0.219	0.226	1	EPA 1633 Draft 3	04/09/2025 09:55	04/10/2025 18:28	AM
								Certifications: NELAC-NH2097 ,NELAC-NY12058,NJDEP-NY037			
2706-90-3	Perfluoropentanoic acid (PFPeA)	ND		ug/kg dry	0.123	0.452	1	EPA 1633 Draft 3	04/09/2025 09:55	04/10/2025 18:28	AM
								Certifications: NELAC-NH2097 ,NELAC-NY12058,NJDEP-NY037			
754-91-6	* Perfluoro-1-octanesulfonamide (FOSA)	ND		ug/kg dry	0.165	0.226	1	EPA 1633 Draft 3	04/09/2025 09:55	04/10/2025 18:28	AM
								Certifications: NELAC-NH2097 ,NJDEP-NY037			
375-92-8	* Perfluoro-1-heptanesulfonic acid (PFHpS)	ND		ug/kg dry	0.175	0.226	1	EPA 1633 Draft 3	04/09/2025 09:55	04/10/2025 18:28	AM
								Certifications: NELAC-NH2097 ,NJDEP-NY037			

Sample Information

Client Sample ID: SB22A_4-5 **York Sample ID:** 25D0379-07

York Project (SDG) No.	Client Project ID	Matrix	Collection Date/Time	Date Received
25D0379	170745301	Soil	April 3, 2025 12:00 pm	04/04/2025

PFAS, EPA 1633 Target List **Log-in Notes:** **Sample Notes:**

Sample Prepared by Method: EPA 1633 Prep

CAS No.	Parameter	Result	Flag	Units	Reported to LOD/MDL	LOQ	Dilution	Reference Method	Date/Time Prepared	Date/Time Analyzed	Analyst
335-77-3	* Perfluoro-1-decanesulfonic acid (PFDS)	ND	PF-LCS-L	ug/kg dry	0.216	0.218	1	EPA 1633 Draft 3 Certifications: NELAC-NH2097 ,NJDEP-NY037	04/09/2025 09:55	04/10/2025 18:28	AM
27619-97-2	* 1H,1H,2H,2H-Perfluorooctanesulfonic acid (6:2 FTS)	ND		ug/kg dry	0.848	0.859	1	EPA 1633 Draft 3 Certifications: NELAC-NH2097 ,NJDEP-NY037	04/09/2025 09:55	04/10/2025 18:28	AM
39108-34-4	1H,1H,2H,2H-Perfluorodecanesulfonic acid (8:2 FTS)	ND		ug/kg dry	0.853	0.868	1	EPA 1633 Draft 3 Certifications: NELAC-NH2097 ,NELAC-NY12058,NJDEP-NY037	04/09/2025 09:55	04/10/2025 18:28	AM
375-22-4	Perfluoro-n-butanoic acid (PFBA)	ND		ug/kg dry	0.123	0.904	1	EPA 1633 Draft 3 Certifications: NELAC-NH2097 ,NELAC-NY12058,NJDEP-NY037	04/09/2025 09:55	04/10/2025 18:28	AM
113507-82-7	* Perfluoro(2-ethoxyethane)sulfonic acid (PFEESA)	ND		ug/kg dry	0.157	0.402	1	EPA 1633 Draft 3 Certifications: NELAC-NH2097	04/09/2025 09:55	04/10/2025 18:28	AM
151772-58-6	* Perfluoro-3,6-dioxaheptanoic acid (NFDHA)	ND		ug/kg dry	0.218	0.452	1	EPA 1633 Draft 3 Certifications: NELAC-NH2097	04/09/2025 09:55	04/10/2025 18:28	AM
377-73-1	* Perfluoro-4-oxapentanoic acid (PFMPA)	ND	PF-LCS-L	ug/kg dry	0.0701	0.452	1	EPA 1633 Draft 3 Certifications: NELAC-NH2097	04/09/2025 09:55	04/10/2025 18:28	AM
863090-89-5	* Perfluoro-5-oxahexanoic acid (PFMBA)	ND		ug/kg dry	0.108	0.452	1	EPA 1633 Draft 3 Certifications: NELAC-NH2097	04/09/2025 09:55	04/10/2025 18:28	AM
2706-91-4	* Perfluoro-1-pentanesulfonate (PFPeS)	ND		ug/kg dry	0.177	0.212	1	EPA 1633 Draft 3 Certifications: NELAC-NH2097 ,NJDEP-NY037	04/09/2025 09:55	04/10/2025 18:28	AM
757124-72-4	* 1H,1H,2H,2H-Perfluorohexanesulfonic acid (4:2 FTS)	ND		ug/kg dry	0.672	0.848	1	EPA 1633 Draft 3 Certifications: NELAC-NH2097 ,NJDEP-NY037	04/09/2025 09:55	04/10/2025 18:28	AM
13252-13-6	* HFPO-DA (Gen-X)	ND		ug/kg dry	0.687	0.904	1	EPA 1633 Draft 3 Certifications: NELAC-NH2097 ,NJDEP-NY037	04/09/2025 09:55	04/10/2025 18:28	AM
763051-92-9	* 11CL-PF3OUdS	ND		ug/kg dry	0.351	0.854	1	EPA 1633 Draft 3 Certifications: NELAC-NH2097 ,NJDEP-NY037	04/09/2025 09:55	04/10/2025 18:28	AM
756426-58-1	* 9CL-PF3ONS	ND		ug/kg dry	0.278	0.845	1	EPA 1633 Draft 3 Certifications: NELAC-NH2097 ,NJDEP-NY037	04/09/2025 09:55	04/10/2025 18:28	AM
919005-14-4	* ADONA	ND		ug/kg dry	0.197	0.854	1	EPA 1633 Draft 3 Certifications: NELAC-NH2097 ,NJDEP-NY037	04/09/2025 09:55	04/10/2025 18:28	AM
79780-39-5	* Perfluorododecanesulfonic acid (PFDoS)	ND		ug/kg dry	0.191	0.219	1	EPA 1633 Draft 3 Certifications: NELAC-NH2097	04/09/2025 09:55	04/10/2025 18:28	AM
68259-12-1	* Perfluoro-1-nonanesulfonic acid (PFNS)	ND		ug/kg dry	0.140	0.217	1	EPA 1633 Draft 3 Certifications: NELAC-NH2097 ,NJDEP-NY037	04/09/2025 09:55	04/10/2025 18:28	AM
356-02-5	* 3-Perfluoropropyl propanoic acid (FPrPA)	ND		ug/kg dry	0.716	1.13	1	EPA 1633 Draft 3 Certifications: NELAC-NH2097	04/09/2025 09:55	04/10/2025 18:28	AM
914637-49-3	* 3-Perfluoropentyl propanoic acid (FPePA)	ND		ug/kg dry	2.37	5.65	1	EPA 1633 Draft 3 Certifications: NELAC-NH2097	04/09/2025 09:55	04/10/2025 18:28	AM
812-70-4	* 3-Perfluoroheptyl propanoic acid (FHpPA)	ND	PF-LCS-L	ug/kg dry	1.70	5.65	1	EPA 1633 Draft 3 Certifications: NELAC-NH2097	04/09/2025 09:55	04/10/2025 18:28	AM
24448-09-7	* N-MeFOSE	ND		ug/kg dry	0.690	2.26	1	EPA 1633 Draft 3 Certifications: NELAC-NH2097	04/09/2025 09:55	04/10/2025 18:28	AM
31506-32-8	* N-MeFOSA	ND		ug/kg dry	0.203	0.226	1	EPA 1633 Draft 3 Certifications: NELAC-NH2097	04/09/2025 09:55	04/10/2025 18:28	AM

Sample Information

Client Sample ID: SB22A_4-5 **York Sample ID:** 25D0379-07

York Project (SDG) No.	Client Project ID	Matrix	Collection Date/Time	Date Received
25D0379	170745301	Soil	April 3, 2025 12:00 pm	04/04/2025

PFAS, EPA 1633 Target List **Log-in Notes:** **Sample Notes:**

Sample Prepared by Method: EPA 1633 Prep

CAS No.	Parameter	Result	Flag	Units	Reported to LOD/MDL	LOQ	Dilution	Reference Method	Date/Time Prepared	Date/Time Analyzed	Analyst
1691-99-2	* N-EtFOSE	ND		ug/kg dry	0.788	2.26	1	EPA 1633 Draft 3 Certifications: NELAC-NH2097	04/09/2025 09:55	04/10/2025 18:28	AM
4151-50-2	* N-EtFOSA	ND		ug/kg dry	0.224	0.226	1	EPA 1633 Draft 3 Certifications: NELAC-NH2097	04/09/2025 09:55	04/10/2025 18:28	AM

	Surrogate Recoveries	Result		Acceptance Range
M3PFBS	*Surrogate: M3PFBS*	*143 %*		*25-150*
13C5PFHXA	*Surrogate: M5PFHxA*	*130 %*		*25-150*
13C4PFHPA	*Surrogate: M4PFHpA*	*119 %*		*25-150*
13C3PFHXS	*Surrogate: M3PFHxS*	*140 %*		*25-150*
13C8PFOA	*Surrogate: Perfluoro-n-[13C8]octanoic aci*	*152 %*	PFSu-H	*25-150*
13C6PFDA	*Surrogate: M6PFDA*	*126 %*		*25-150*
13C7PFUNA	*Surrogate: M7PFUdA*	*131 %*		*25-150*
960315-52-0	*Surrogate: Perfluoro-n-[1,2-13C2]dodecan*	*121 %*		*25-150*
13C2PFTEDA	*Surrogate: M2PFTeDA*	*99.1 %*		*10-150*
13C4PFBA	*Surrogate: Perfluoro-n-[13C4]butanoic aci*	*4.48 %*	PFSu-L	*25-150*
13C8PFOS	*Surrogate: Perfluoro-1-[13C8]octanesulfor*	*130 %*		*25-150*
13C5PFPEA	*Surrogate: Perfluoro-n-[13C5]pentanoic ac*	*137 %*		*25-150*
13C8FOSA	*Surrogate: Perfluoro-1-[13C8]octanesulfor*	*111 %*		*10-150*
D3-NMEFOSAA	*Surrogate: d3-N-MeFOSAA*	*116 %*		*25-150*
D5-NETFOSAA	*Surrogate: d5-N-EtFOSAA*	*107 %*		*25-150*
M2-6:2FTS	*Surrogate: M2-6:2 FTS*	*150 %*		*25-200*
M2-8:2FTS	*Surrogate: M2-8:2 FTS*	*117 %*		*25-200*
13C9PFNA	*Surrogate: M9PFNA*	*119 %*		*25-150*
M2-4:2FTS	*Surrogate: M2-4:2 FTS*	*156 %*	PFSu-H	*25-150*
936109-37-4	*Surrogate: d-N-MeFOSA*	*94.8 %*		*25-150*
936109-40-9	*Surrogate: d-N-EtFOSA*	*84.4 %*		*25-150*
M3HFPO-DA	*Surrogate: M3HFPO-DA*	*76.1 %*		*25-150*
D9-NETPFOSAI	*Surrogate: d9-N-EtFOSE*	*126 %*		*25-150*
D7-NMEPFOSA	*Surrogate: d7-N-MeFOSE*	*117 %*		*25-150*

Sample Information

Client Sample ID: SB22A_4-5 **York Sample ID:** 25D0379-07

York Project (SDG) No.	Client Project ID	Matrix	Collection Date/Time	Date Received
25D0379	170745301	Soil	April 3, 2025 12:00 pm	04/04/2025

PEST, 8081 MASTER

Log-in Notes:

Sample Notes:

Sample Prepared by Method: EPA 3550C

CAS No.	Parameter	Result	Flag	Units	Reported to LOQ	Dilution	Reference Method	Date/Time Prepared	Date/Time Analyzed	Analyst
72-54-8	4,4'-DDD	ND		mg/kg dry	0.00185	5	EPA 8081B	04/07/2025 12:53	04/08/2025 01:33	RJ
							Certifications:	CTDOH-PH-0723,NELAC-NY10854,NJDEP-CT005,PADEP-68-044		
72-55-9	4,4'-DDE	ND		mg/kg dry	0.00185	5	EPA 8081B	04/07/2025 12:53	04/08/2025 01:33	RJ
							Certifications:	CTDOH-PH-0723,NELAC-NY10854,NJDEP-CT005,PADEP-68-044		
50-29-3	4,4'-DDT	ND		mg/kg dry	0.00185	5	EPA 8081B	04/07/2025 12:53	04/08/2025 01:33	RJ
							Certifications:	CTDOH-PH-0723,NELAC-NY10854,NJDEP-CT005,PADEP-68-044		
309-00-2	Aldrin	ND		mg/kg dry	0.00185	5	EPA 8081B	04/07/2025 12:53	04/08/2025 01:33	RJ
							Certifications:	CTDOH-PH-0723,NELAC-NY10854,NJDEP-CT005,PADEP-68-044		
319-84-6	alpha-BHC	ND		mg/kg dry	0.00185	5	EPA 8081B	04/07/2025 12:53	04/08/2025 01:33	RJ
							Certifications:	CTDOH-PH-0723,NELAC-NY10854,NJDEP-CT005,PADEP-68-044		
5103-71-9	alpha-Chlordane	ND		mg/kg dry	0.00185	5	EPA 8081B	04/07/2025 12:53	04/08/2025 01:33	RJ
							Certifications:	NELAC-NY10854,NJDEP-CT005		
319-85-7	beta-BHC	ND		mg/kg dry	0.00185	5	EPA 8081B	04/07/2025 12:53	04/08/2025 01:33	RJ
							Certifications:	CTDOH-PH-0723,NELAC-NY10854,NJDEP-CT005,PADEP-68-044		
319-86-8	delta-BHC	ND		mg/kg dry	0.00185	5	EPA 8081B	04/07/2025 12:53	04/08/2025 01:33	RJ
							Certifications:	CTDOH-PH-0723,NELAC-NY10854,NJDEP-CT005,PADEP-68-044		
60-57-1	Dieldrin	ND		mg/kg dry	0.00185	5	EPA 8081B	04/07/2025 12:53	04/08/2025 01:33	RJ
							Certifications:	CTDOH-PH-0723,NELAC-NY10854,NJDEP-CT005,PADEP-68-044		
959-98-8	Endosulfan I	ND		mg/kg dry	0.00185	5	EPA 8081B	04/07/2025 12:53	04/08/2025 01:33	RJ
							Certifications:	CTDOH-PH-0723,NELAC-NY10854,NJDEP-CT005,PADEP-68-044		
33213-65-9	Endosulfan II	ND		mg/kg dry	0.00185	5	EPA 8081B	04/07/2025 12:53	04/08/2025 01:33	RJ
							Certifications:	CTDOH-PH-0723,NELAC-NY10854		
1031-07-8	Endosulfan sulfate	ND		mg/kg dry	0.00185	5	EPA 8081B	04/07/2025 12:53	04/08/2025 01:33	RJ
							Certifications:	CTDOH-PH-0723,NELAC-NY10854,NJDEP-CT005,PADEP-68-044		
72-20-8	Endrin	ND		mg/kg dry	0.00185	5	EPA 8081B	04/07/2025 12:53	04/08/2025 01:33	RJ
							Certifications:	CTDOH-PH-0723,NELAC-NY10854,NJDEP-CT005,PADEP-68-044		
7421-93-4	Endrin aldehyde	ND		mg/kg dry	0.00185	5	EPA 8081B	04/07/2025 12:53	04/08/2025 01:33	RJ
							Certifications:	CTDOH-PH-0723,NELAC-NY10854,NJDEP-CT005,PADEP-68-044		
53494-70-5	Endrin ketone	ND		mg/kg dry	0.00185	5	EPA 8081B	04/07/2025 12:53	04/08/2025 01:33	RJ
							Certifications:	CTDOH-PH-0723,NELAC-NY10854,NJDEP-CT005,PADEP-68-044		
58-89-9	gamma-BHC (Lindane)	ND		mg/kg dry	0.00185	5	EPA 8081B	04/07/2025 12:53	04/08/2025 01:33	RJ
							Certifications:	CTDOH-PH-0723,NELAC-NY10854,NJDEP-CT005,PADEP-68-044		
5566-34-7	gamma-Chlordane	ND		mg/kg dry	0.00185	5	EPA 8081B	04/07/2025 12:53	04/08/2025 01:33	RJ
							Certifications:	NELAC-NY10854,NJDEP-CT005		
76-44-8	Heptachlor	ND		mg/kg dry	0.00185	5	EPA 8081B	04/07/2025 12:53	04/08/2025 01:33	RJ
							Certifications:	CTDOH-PH-0723,NELAC-NY10854,NJDEP-CT005,PADEP-68-044		
1024-57-3	Heptachlor epoxide	ND		mg/kg dry	0.00185	5	EPA 8081B	04/07/2025 12:53	04/08/2025 01:33	RJ
							Certifications:	CTDOH-PH-0723,NELAC-NY10854,NJDEP-CT005,PADEP-68-044		
72-43-5	Methoxychlor	ND		mg/kg dry	0.00185	5	EPA 8081B	04/07/2025 12:53	04/08/2025 01:33	RJ
							Certifications:	CTDOH-PH-0723,NELAC-NY10854,NJDEP-CT005,PADEP-68-044		
8001-35-2	Toxaphene	ND		mg/kg dry	0.185	5	EPA 8081B	04/07/2025 12:53	04/08/2025 01:33	RJ
							Certifications:	CTDOH-PH-0723,NELAC-NY10854,NJDEP-CT005,PADEP-68-044		

Sample Information

Client Sample ID: SB22A_4-5 **York Sample ID:** 25D0379-07

York Project (SDG) No.	Client Project ID	Matrix	Collection Date/Time	Date Received
25D0379	170745301	Soil	April 3, 2025 12:00 pm	04/04/2025

PEST, 8081 MASTER

Log-in Notes:

Sample Notes:

Sample Prepared by Method: EPA 3550C

CAS No.	Parameter	Result	Flag	Units	Reported to LOQ	Dilution	Reference Method	Date/Time Prepared	Date/Time Analyzed	Analyst
57-74-9	* Chlordane, total	ND		mg/kg dry	0.0370	5	EPA 8081B	04/07/2025 12:53	04/08/2025 01:33	RJ
							Certifications:			

	Surrogate Recoveries	Result	Acceptance Range
2051-24-3	*Surrogate: Decachlorobiphenyl*	*93.1 %*	*30-150*
877-09-8	*Surrogate: Tetrachloro-m-xylene*	*73.8 %*	*30-150*

PCB, 8082 MASTER

Log-in Notes:

Sample Notes:

Sample Prepared by Method: EPA 3550C

CAS No.	Parameter	Result	Flag	Units	Reported to LOQ	Dilution	Reference Method	Date/Time Prepared	Date/Time Analyzed	Analyst
12674-11-2	Aroclor 1016	ND		mg/kg dry	0.0187	1	EPA 8082A	04/07/2025 12:49	04/08/2025 22:11	NF
							Certifications:	NELAC-NY10854,CTDOH-PH-0723,NJDEP-CT005,PADEP-68-044		
11104-28-2	Aroclor 1221	ND		mg/kg dry	0.0187	1	EPA 8082A	04/07/2025 12:49	04/08/2025 22:11	NF
							Certifications:	NELAC-NY10854,CTDOH-PH-0723,NJDEP-CT005,PADEP-68-044		
11141-16-5	Aroclor 1232	ND		mg/kg dry	0.0187	1	EPA 8082A	04/07/2025 12:49	04/08/2025 22:11	NF
							Certifications:	NELAC-NY10854,CTDOH-PH-0723,NJDEP-CT005,PADEP-68-044		
53469-21-9	Aroclor 1242	ND		mg/kg dry	0.0187	1	EPA 8082A	04/07/2025 12:49	04/08/2025 22:11	NF
							Certifications:	NELAC-NY10854,CTDOH-PH-0723,NJDEP-CT005,PADEP-68-044		
12672-29-6	Aroclor 1248	ND		mg/kg dry	0.0187	1	EPA 8082A	04/07/2025 12:49	04/08/2025 22:11	NF
							Certifications:	NELAC-NY10854,CTDOH-PH-0723,NJDEP-CT005,PADEP-68-044		
11097-69-1	Aroclor 1254	ND		mg/kg dry	0.0187	1	EPA 8082A	04/07/2025 12:49	04/08/2025 22:11	NF
							Certifications:	NELAC-NY10854,CTDOH-PH-0723,NJDEP-CT005,PADEP-68-044		
11096-82-5	Aroclor 1260	ND		mg/kg dry	0.0187	1	EPA 8082A	04/07/2025 12:49	04/08/2025 22:11	NF
							Certifications:	NELAC-NY10854,CTDOH-PH-0723,NJDEP-CT005,PADEP-68-044		
1336-36-3	* Total PCBs	ND		mg/kg dry	0.0187	1	EPA 8082A	04/07/2025 12:49	04/08/2025 22:11	NF
							Certifications:			

	Surrogate Recoveries	Result	Acceptance Range
877-09-8	*Surrogate: Tetrachloro-m-xylene*	*64.0 %*	*30-120*
2051-24-3	*Surrogate: Decachlorobiphenyl*	*64.0 %*	*30-120*

HERB, 8151 MASTER

Log-in Notes:

Sample Notes:

Sample Prepared by Method: EPA 3550C/8151A

CAS No.	Parameter	Result	Flag	Units	Reported to LOQ	Dilution	Reference Method	Date/Time Prepared	Date/Time Analyzed	Analyst
93-76-5	2,4,5-T	ND		mg/kg dry	0.0221	1	EPA 8151A	04/07/2025 07:00	04/08/2025 14:17	GXB
							Certifications:	CTDOH-PH-0723,NELAC-NY10854,NJDEP-CT005,PADEP-68-044		
93-72-1	2,4,5-TP (Silvex)	ND		mg/kg dry	0.0221	1	EPA 8151A	04/07/2025 07:00	04/08/2025 14:17	GXB
							Certifications:	CTDOH-PH-0723,NELAC-NY10854,NJDEP-CT005,PADEP-68-044		
94-75-7	2,4-D	ND		mg/kg dry	0.0221	1	EPA 8151A	04/07/2025 07:00	04/08/2025 14:17	GXB
							Certifications:	CTDOH-PH-0723,NELAC-NY10854,NJDEP-CT005,PADEP-68-044		

	Surrogate Recoveries	Result	Acceptance Range

Sample Information

Client Sample ID: SB22A_4-5 **York Sample ID:** 25D0379-07

York Project (SDG) No.	Client Project ID	Matrix	Collection Date/Time	Date Received
25D0379	170745301	Soil	April 3, 2025 12:00 pm	04/04/2025

HERB, 8151 MASTER

Log-in Notes:

Sample Notes:

Sample Prepared by Method: EPA 3550C/8151A

CAS No.	Parameter	Result	Flag	Units	Reported to LOQ	Dilution	Reference Method	Date/Time Prepared	Date/Time Analyzed	Analyst
19719-28-9	*Surrogate: 2,4-Dichlorophenylacetic acid (*	*15.4 %*	S-04, S-08		*21-150*					

Metals, Target Analyte

Log-in Notes:

Sample Notes:

Sample Prepared by Method: EPA 3050B

CAS No.	Parameter	Result	Flag	Units	Reported to LOQ	Dilution	Reference Method	Date/Time Prepared	Date/Time Analyzed	Analyst
7429-90-5	**Aluminum**	**5050**		mg/kg dry	4.72	1	EPA 6010D	04/09/2025 14:42	04/10/2025 14:01	AGNR
							Certifications:	CTDOH-PH-0723,NELAC-NY10854,NJDEP-CT005,PADEP-68-044		
7440-36-0	Antimony	ND		mg/kg dry	2.36	1	EPA 6010D	04/09/2025 14:42	04/10/2025 14:01	AGNR
							Certifications:	CTDOH-PH-0723,NELAC-NY10854,NJDEP-CT005,PADEP-68-044		
7440-38-2	**Arsenic**	**2.16**		mg/kg dry	1.42	1	EPA 6010D	04/09/2025 14:42	04/10/2025 14:01	AGNR
							Certifications:	CTDOH-PH-0723,NELAC-NY10854,NJDEP-CT005,PADEP-68-044		
7440-39-3	**Barium**	**33.2**		mg/kg dry	2.36	1	EPA 6010D	04/09/2025 14:42	04/10/2025 14:01	AGNR
							Certifications:	CTDOH-PH-0723,NELAC-NY10854,NJDEP-CT005,PADEP-68-044		
7440-41-7	**Beryllium**	**0.253**		mg/kg dry	0.048	1	EPA 6010D	04/09/2025 14:42	04/10/2025 14:01	AGNR
							Certifications:	CTDOH-PH-0723,NELAC-NY10854,NJDEP-CT005,PADEP-68-044		
7440-43-9	Cadmium	ND		mg/kg dry	0.283	1	EPA 6010D	04/09/2025 14:42	04/10/2025 14:01	AGNR
							Certifications:	CTDOH-PH-0723,NELAC-NY10854,NJDEP-CT005,PADEP-68-044		
7440-70-2	**Calcium**	**1510**		mg/kg dry	4.72	1	EPA 6010D	04/09/2025 14:42	04/10/2025 14:01	AGNR
							Certifications:	CTDOH-PH-0723,NELAC-NY10854,NJDEP-CT005,PADEP-68-044		
7440-47-3	**Chromium**	**8.99**		mg/kg dry	0.472	1	EPA 6010D	04/09/2025 14:42	04/10/2025 14:01	AGNR
							Certifications:	CTDOH-PH-0723,NELAC-NY10854,NJDEP-CT005,PADEP-68-044		
7440-48-4	**Cobalt**	**4.33**		mg/kg dry	0.377	1	EPA 6010D	04/09/2025 14:42	04/10/2025 14:01	AGNR
							Certifications:	CTDOH-PH-0723,NELAC-NY10854,NJDEP-CT005,PADEP-68-044		
7440-50-8	**Copper**	**10.5**		mg/kg dry	1.89	1	EPA 6010D	04/09/2025 14:42	04/10/2025 14:01	AGNR
							Certifications:	CTDOH-PH-0723,NELAC-NY10854,NJDEP-CT005,PADEP-68-044		
7439-89-6	**Iron**	**8130**		mg/kg dry	23.6	1	EPA 6010D	04/09/2025 14:42	04/10/2025 14:01	AGNR
							Certifications:	CTDOH-PH-0723,NELAC-NY10854,NJDEP-CT005,PADEP-68-044		
7439-92-1	**Lead**	**47.5**		mg/kg dry	0.472	1	EPA 6010D	04/09/2025 14:42	04/10/2025 14:01	AGNR
							Certifications:	CTDOH-PH-0723,NELAC-NY10854,NJDEP-CT005,PADEP-68-044		
7439-95-4	**Magnesium**	**1830**		mg/kg dry	4.72	1	EPA 6010D	04/09/2025 14:42	04/10/2025 14:01	AGNR
							Certifications:	CTDOH-PH-0723,NELAC-NY10854,NJDEP-CT005,PADEP-68-044		
7439-96-5	**Manganese**	**101**		mg/kg dry	0.472	1	EPA 6010D	04/09/2025 14:42	04/10/2025 14:01	AGNR
							Certifications:	CTDOH-PH-0723,NELAC-NY10854,NJDEP-CT005,PADEP-68-044		
7440-02-0	**Nickel**	**10.4**		mg/kg dry	0.940	1	EPA 6010D	04/09/2025 14:42	04/10/2025 14:01	AGNR
							Certifications:	CTDOH-PH-0723,NELAC-NY10854,NJDEP-CT005,PADEP-68-044		
7440-09-7	**Potassium**	**647**		mg/kg dry	4.72	1	EPA 6010D	04/09/2025 14:42	04/10/2025 14:01	AGNR
							Certifications:	CTDOH-PH-0723,NELAC-NY10854,NJDEP-CT005,PADEP-68-044		
7782-49-2	Selenium	ND		mg/kg dry	2.36	1	EPA 6010D	04/09/2025 14:42	04/10/2025 14:01	AGNR
							Certifications:	CTDOH-PH-0723,NELAC-NY10854,NJDEP-CT005,PADEP-68-044		
7440-22-4	Silver	ND		mg/kg dry	0.476	1	EPA 6010D	04/09/2025 14:42	04/10/2025 14:01	AGNR
							Certifications:	CTDOH-PH-0723,NELAC-NY10854,NJDEP-CT005,PADEP-68-044		

Sample Information

Client Sample ID: SB22A_4-5 **York Sample ID:** 25D0379-07

York Project (SDG) No.	Client Project ID	Matrix	Collection Date/Time	Date Received
25D0379	170745301	Soil	April 3, 2025 12:00 pm	04/04/2025

Metals, Target Analyte

Log-in Notes:

Sample Notes:

Sample Prepared by Method: EPA 3050B

CAS No.	Parameter	Result	Flag	Units	Reported to LOQ	Dilution	Reference Method	Date/Time Prepared	Date/Time Analyzed	Analyst
7440-23-5	**Sodium**	**126**		mg/kg dry	47.2	1	EPA 6010D	04/09/2025 14:42	04/10/2025 14:01	AGNR
							Certifications:	CTDOH-PH-0723,NELAC-NY10854,NJDEP-CT005,PADEP-68-044		
7440-28-0	Thallium	ND		mg/kg dry	1.89	1	EPA 6010D	04/09/2025 14:42	04/10/2025 14:01	AGNR
							Certifications:	CTDOH-PH-0723,NELAC-NY10854,NJDEP-CT005,PADEP-68-044		
7440-62-2	**Vanadium**	**10.2**		mg/kg dry	0.940	1	EPA 6010D	04/09/2025 14:42	04/10/2025 14:01	AGNR
							Certifications:	CTDOH-PH-0723,NELAC-NY10854,NJDEP-CT005,PADEP-68-044		
7440-66-6	**Zinc**	**23.4**		mg/kg dry	2.35	1	EPA 6010D	04/09/2025 14:42	04/10/2025 14:01	AGNR
							Certifications:	CTDOH-PH-0723,NELAC-NY10854,NJDEP-CT005,PADEP-68-044		

Mercury by 7473

Log-in Notes:

Sample Notes:

Sample Prepared by Method: EPA 7473 soil

CAS No.	Parameter	Result	Flag	Units	Reported to LOQ	Dilution	Reference Method	Date/Time Prepared	Date/Time Analyzed	Analyst
7439-97-6	**Mercury**	**0.115**		mg/kg dry	0.0340	1	EPA 7473	04/09/2025 12:30	04/10/2025 13:00	DRS
							Certifications:	CTDOH-PH-0723,NJDEP-CT005,NELAC-NY10854,PADEP-68-044		

Chromium, Hexavalent

Log-in Notes:

Sample Notes:

Sample Prepared by Method: EPA SW846-3060

CAS No.	Parameter	Result	Flag	Units	Reported to LOQ	Dilution	Reference Method	Date/Time Prepared	Date/Time Analyzed	Analyst
18540-29-9	Chromium, Hexavalent	ND		mg/kg dry	0.566	1	EPA 7196A	04/08/2025 09:28	04/08/2025 15:00	JMT
							Certifications:	NJDEP-CT005,CTDOH-PH-0723,NELAC-NY10854,PADEP-68-044		

Chromium, Trivalent

Log-in Notes:

Sample Notes:

Sample Prepared by Method: Analysis Preparation

CAS No.	Parameter	Result	Flag	Units	Reported to LOQ	Dilution	Reference Method	Date/Time Prepared	Date/Time Analyzed	Analyst
16065-83-1	* **Chromium, Trivalent**	**8.99**		mg/kg	0.500	1	Calculation	04/10/2025 15:35	04/10/2025 15:41	SL
							Certifications:			

Cyanide, Total

Log-in Notes:

Sample Notes:

Sample Prepared by Method: Analysis Preparation Soil

CAS No.	Parameter	Result	Flag	Units	Reported to LOQ	Dilution	Reference Method	Date/Time Prepared	Date/Time Analyzed	Analyst
57-12-5	Cyanide, total	ND		mg/kg dry	0.566	1	EPA 9014/9010C	04/09/2025 08:26	04/09/2025 16:40	LJM
							Certifications:	NELAC-NY10854,CTDOH-PH-0723,NJDEP-CT005,PADEP-68-044		

Total Solids

Log-in Notes:

Sample Notes:

Sample Prepared by Method: % Solids Prep

CAS No.	Parameter	Result	Flag	Units	Reported to LOQ	Dilution	Reference Method	Date/Time Prepared	Date/Time Analyzed	Analyst

Sample Information

Client Sample ID: SB22A_4-5 **York Sample ID:** 25D0379-07

York Project (SDG) No.	Client Project ID	Matrix	Collection Date/Time	Date Received
25D0379	170745301	Soil	April 3, 2025 12:00 pm	04/04/2025

Total Solids

Log-in Notes:

Sample Notes:

Sample Prepared by Method: % Solids Prep

CAS No.	Parameter	Result	Flag	Units	Reported to LOQ	Dilution	Reference Method	Date/Time Prepared	Date/Time Analyzed	Analyst
solids	*** % Solids**	**88.3**		%	0.100	1	SM 2540G	04/07/2025 06:54	04/07/2025 10:14	JG
							Certifications: CTDOH-PH-0723			

Sample Information

Client Sample ID: SB22A_0-2 **York Sample ID:** 25D0379-08

York Project (SDG) No.	Client Project ID	Matrix	Collection Date/Time	Date Received
25D0379	170745301	Soil	April 3, 2025 2:00 pm	04/04/2025

VOA, 8260 MASTER

Log-in Notes:

Sample Notes:

Sample Prepared by Method: EPA 5035A

CAS No.	Parameter	Result	Flag	Units	Reported to LOD/MDL	LOQ	Dilution	Reference Method	Date/Time Prepared	Date/Time Analyzed	Analyst
630-20-6	1,1,1,2-Tetrachloroethane	ND		mg/kg dry	0.0024	0.0047	1	EPA 8260D	04/07/2025 12:00	04/08/2025 02:16	AC
								Certifications:	CTDOH-PH-0723,NELAC-NY10854,NELAC-NY12058,NJDEP-CT		
71-55-6	1,1,1-Trichloroethane	ND		mg/kg dry	0.0024	0.0047	1	EPA 8260D	04/07/2025 12:00	04/08/2025 02:16	AC
								Certifications:	CTDOH-PH-0723,NELAC-NY10854,NELAC-NY12058,NJDEP-CT		
79-34-5	1,1,2,2-Tetrachloroethane	ND		mg/kg dry	0.0024	0.0047	1	EPA 8260D	04/07/2025 12:00	04/08/2025 02:16	AC
								Certifications:	CTDOH-PH-0723,NELAC-NY10854,NELAC-NY12058,NJDEP-CT		
76-13-1	1,1,2-Trichloro-1,2,2-trifluoroethane (Freon 113)	ND		mg/kg dry	0.0024	0.0047	1	EPA 8260D	04/07/2025 12:00	04/08/2025 02:16	AC
								Certifications:	CTDOH-PH-0723,NELAC-NY10854,NELAC-NY12058,NJDEP-CT		
79-00-5	1,1,2-Trichloroethane	ND		mg/kg dry	0.0024	0.0047	1	EPA 8260D	04/07/2025 12:00	04/08/2025 02:16	AC
								Certifications:	CTDOH-PH-0723,NELAC-NY10854,NELAC-NY12058,NJDEP-CT		
75-34-3	1,1-Dichloroethane	ND		mg/kg dry	0.0024	0.0047	1	EPA 8260D	04/07/2025 12:00	04/08/2025 02:16	AC
								Certifications:	CTDOH-PH-0723,NELAC-NY10854,NELAC-NY12058,NJDEP-CT		
75-35-4	1,1-Dichloroethylene	ND		mg/kg dry	0.0024	0.0047	1	EPA 8260D	04/07/2025 12:00	04/08/2025 02:16	AC
								Certifications:	CTDOH-PH-0723,NELAC-NY10854,NELAC-NY12058,NJDEP-CT		
87-61-6	1,2,3-Trichlorobenzene	ND		mg/kg dry	0.0024	0.0047	1	EPA 8260D	04/07/2025 12:00	04/08/2025 02:16	AC
								Certifications:	NELAC-NY10854,NELAC-NY12058,NJDEP-CT005,PADEP-68-04		
96-18-4	1,2,3-Trichloropropane	ND		mg/kg dry	0.0024	0.0047	1	EPA 8260D	04/07/2025 12:00	04/08/2025 02:16	AC
								Certifications:	NELAC-NY10854,NELAC-NY12058,NJDEP-CT005		
120-82-1	1,2,4-Trichlorobenzene	ND		mg/kg dry	0.0024	0.0047	1	EPA 8260D	04/07/2025 12:00	04/08/2025 02:16	AC
								Certifications:	NELAC-NY10854,NELAC-NY12058,NJDEP-CT005,PADEP-68-04		
95-63-6	1,2,4-Trimethylbenzene	ND		mg/kg dry	0.0024	0.0047	1	EPA 8260D	04/07/2025 12:00	04/08/2025 02:16	AC
								Certifications:	CTDOH-PH-0723,NELAC-NY10854,NELAC-NY12058,NJDEP-CT		
96-12-8	1,2-Dibromo-3-chloropropane	ND		mg/kg dry	0.0024	0.0047	1	EPA 8260D	04/07/2025 12:00	04/08/2025 02:16	AC
								Certifications:	CTDOH-PH-0723,NELAC-NY10854,NELAC-NY12058,NJDEP-CT		
106-93-4	1,2-Dibromoethane	ND		mg/kg dry	0.0024	0.0047	1	EPA 8260D	04/07/2025 12:00	04/08/2025 02:16	AC
								Certifications:	CTDOH-PH-0723,NELAC-NY10854,NELAC-NY12058,NJDEP-CT		
95-50-1	1,2-Dichlorobenzene	ND		mg/kg dry	0.0024	0.0047	1	EPA 8260D	04/07/2025 12:00	04/08/2025 02:16	AC
								Certifications:	CTDOH-PH-0723,NELAC-NY10854,NELAC-NY12058,NJDEP-CT		
107-06-2	1,2-Dichloroethane	ND		mg/kg dry	0.0024	0.0047	1	EPA 8260D	04/07/2025 12:00	04/08/2025 02:16	AC
								Certifications:	CTDOH-PH-0723,NELAC-NY10854,NELAC-NY12058,NJDEP-CT		
78-87-5	1,2-Dichloropropane	ND		mg/kg dry	0.0024	0.0047	1	EPA 8260D	04/07/2025 12:00	04/08/2025 02:16	AC
								Certifications:	CTDOH-PH-0723,NELAC-NY10854,NELAC-NY12058,NJDEP-CT		
108-67-8	1,3,5-Trimethylbenzene	ND		mg/kg dry	0.0024	0.0047	1	EPA 8260D	04/07/2025 12:00	04/08/2025 02:16	AC
								Certifications:	CTDOH-PH-0723,NELAC-NY10854,NELAC-NY12058,NJDEP-CT		
541-73-1	1,3-Dichlorobenzene	ND		mg/kg dry	0.0024	0.0047	1	EPA 8260D	04/07/2025 12:00	04/08/2025 02:16	AC
								Certifications:	CTDOH-PH-0723,NELAC-NY10854,NELAC-NY12058,NJDEP-CT		
106-46-7	1,4-Dichlorobenzene	ND		mg/kg dry	0.0024	0.0047	1	EPA 8260D	04/07/2025 12:00	04/08/2025 02:16	AC
								Certifications:	CTDOH-PH-0723,NELAC-NY10854,NELAC-NY12058,NJDEP-CT		
123-91-1	1,4-Dioxane	ND		mg/kg dry	0.047	0.095	1	EPA 8260D	04/07/2025 12:00	04/08/2025 02:16	AC
								Certifications:	NELAC-NY10854,NELAC-NY12058,NJDEP-CT005,PADEP-68-04		
78-93-3	2-Butanone	ND		mg/kg dry	0.0024	0.0047	1	EPA 8260D	04/07/2025 12:00	04/08/2025 02:16	AC
								Certifications:	CTDOH-PH-0723,NELAC-NY10854,NELAC-NY12058,NJDEP-CT		

Sample Information

Client Sample ID: SB22A_0-2 **York Sample ID:** 25D0379-08

York Project (SDG) No.	Client Project ID	Matrix	Collection Date/Time	Date Received
25D0379	170745301	Soil	April 3, 2025 2:00 pm	04/04/2025

VOA, 8260 MASTER **Log-in Notes:** **Sample Notes:**

Sample Prepared by Method: EPA 5035A

CAS No.	Parameter	Result	Flag	Units	Reported to LOD/MDL	LOQ	Dilution	Reference Method	Date/Time Prepared	Date/Time Analyzed	Analyst
591-78-6	2-Hexanone	ND		mg/kg dry	0.0024	0.0047	1	EPA 8260D	04/07/2025 12:00	04/08/2025 02:16	AC
								Certifications:	CTDOH-PH-0723,NELAC-NY10854,NELAC-NY12058,NJDEP-CT		
108-10-1	4-Methyl-2-pentanone	ND	QL-02	mg/kg dry	0.0024	0.0047	1	EPA 8260D	04/07/2025 12:00	04/08/2025 02:16	AC
								Certifications:	CTDOH-PH-0723,NELAC-NY10854,NELAC-NY12058,NJDEP-CT		
67-64-1	**Acetone**	**0.021**	ICVE	mg/kg dry	0.0047	0.0095	1	EPA 8260D	04/07/2025 12:00	04/08/2025 02:16	AC
								Certifications:	CTDOH-PH-0723,NELAC-NY10854,NELAC-NY12058,NJDEP-CT		
107-02-8	Acrolein	ND		mg/kg dry	0.0047	0.0095	1	EPA 8260D	04/07/2025 12:00	04/08/2025 02:16	AC
								Certifications:	CTDOH-PH-0723,NELAC-NY10854,NELAC-NY12058,NJDEP-CT		
107-13-1	Acrylonitrile	ND		mg/kg dry	0.0024	0.0047	1	EPA 8260D	04/07/2025 12:00	04/08/2025 02:16	AC
								Certifications:	CTDOH-PH-0723,NELAC-NY10854,NELAC-NY12058,NJDEP-CT		
71-43-2	Benzene	ND		mg/kg dry	0.0024	0.0047	1	EPA 8260D	04/07/2025 12:00	04/08/2025 02:16	AC
								Certifications:	CTDOH-PH-0723,NELAC-NY10854,NELAC-NY12058,NJDEP-CT		
74-97-5	Bromochloromethane	ND		mg/kg dry	0.0024	0.0047	1	EPA 8260D	04/07/2025 12:00	04/08/2025 02:16	AC
								Certifications:	NELAC-NY10854,NELAC-NY12058,NJDEP-CT005,PADEP-68-04		
75-27-4	Bromodichloromethane	ND		mg/kg dry	0.0024	0.0047	1	EPA 8260D	04/07/2025 12:00	04/08/2025 02:16	AC
								Certifications:	CTDOH-PH-0723,NELAC-NY10854,NELAC-NY12058,NJDEP-CT		
75-25-2	Bromoform	ND		mg/kg dry	0.0024	0.0047	1	EPA 8260D	04/07/2025 12:00	04/08/2025 02:16	AC
								Certifications:	CTDOH-PH-0723,NELAC-NY10854,NELAC-NY12058,NJDEP-CT		
74-83-9	Bromomethane	ND		mg/kg dry	0.0024	0.0047	1	EPA 8260D	04/07/2025 12:00	04/08/2025 02:16	AC
								Certifications:	CTDOH-PH-0723,NELAC-NY10854,NELAC-NY12058,NJDEP-CT		
75-15-0	Carbon disulfide	ND		mg/kg dry	0.0024	0.0047	1	EPA 8260D	04/07/2025 12:00	04/08/2025 02:16	AC
								Certifications:	CTDOH-PH-0723,NELAC-NY10854,NELAC-NY12058,NJDEP-CT		
56-23-5	Carbon tetrachloride	ND		mg/kg dry	0.0024	0.0047	1	EPA 8260D	04/07/2025 12:00	04/08/2025 02:16	AC
								Certifications:	CTDOH-PH-0723,NELAC-NY10854,NELAC-NY12058,NJDEP-CT		
108-90-7	Chlorobenzene	ND		mg/kg dry	0.0024	0.0047	1	EPA 8260D	04/07/2025 12:00	04/08/2025 02:16	AC
								Certifications:	CTDOH-PH-0723,NELAC-NY10854,NELAC-NY12058,NJDEP-CT		
75-00-3	Chloroethane	ND		mg/kg dry	0.0024	0.0047	1	EPA 8260D	04/07/2025 12:00	04/08/2025 02:16	AC
								Certifications:	CTDOH-PH-0723,NELAC-NY10854,NELAC-NY12058,NJDEP-CT		
67-66-3	Chloroform	ND		mg/kg dry	0.0024	0.0047	1	EPA 8260D	04/07/2025 12:00	04/08/2025 02:16	AC
								Certifications:	CTDOH-PH-0723,NELAC-NY10854,NELAC-NY12058,NJDEP-CT		
74-87-3	Chloromethane	ND	CCVE	mg/kg dry	0.0024	0.0047	1	EPA 8260D	04/07/2025 12:00	04/08/2025 02:16	AC
								Certifications:	CTDOH-PH-0723,NELAC-NY10854,NELAC-NY12058,NJDEP-CT		
156-59-2	cis-1,2-Dichloroethylene	ND		mg/kg dry	0.0024	0.0047	1	EPA 8260D	04/07/2025 12:00	04/08/2025 02:16	AC
								Certifications:	CTDOH-PH-0723,NELAC-NY10854,NELAC-NY12058,NJDEP-CT		
10061-01-5	cis-1,3-Dichloropropylene	ND		mg/kg dry	0.0024	0.0047	1	EPA 8260D	04/07/2025 12:00	04/08/2025 02:16	AC
								Certifications:	CTDOH-PH-0723,NELAC-NY10854,NELAC-NY12058,NJDEP-CT		
110-82-7	Cyclohexane	ND		mg/kg dry	0.0024	0.0047	1	EPA 8260D	04/07/2025 12:00	04/08/2025 02:16	AC
								Certifications:	NELAC-NY10854,NELAC-NY12058,NJDEP-CT005,PADEP-68-04		
124-48-1	Dibromochloromethane	ND		mg/kg dry	0.0024	0.0047	1	EPA 8260D	04/07/2025 12:00	04/08/2025 02:16	AC
								Certifications:	NELAC-NY10854,NELAC-NY12058,NJDEP-CT005,PADEP-68-04		
74-95-3	Dibromomethane	ND		mg/kg dry	0.0024	0.0047	1	EPA 8260D	04/07/2025 12:00	04/08/2025 02:16	AC
								Certifications:	NELAC-NY10854,NELAC-NY12058,NJDEP-CT005,PADEP-68-04		
75-71-8	Dichlorodifluoromethane	ND	CCVE	mg/kg dry	0.0024	0.0047	1	EPA 8260D	04/07/2025 12:00	04/08/2025 02:16	AC
								Certifications:	NELAC-NY10854,NELAC-NY12058,NJDEP-CT005,PADEP-68-04		

Sample Information

Client Sample ID: SB22A_0-2 **York Sample ID:** 25D0379-08

York Project (SDG) No.	Client Project ID	Matrix	Collection Date/Time	Date Received
25D0379	170745301	Soil	April 3, 2025 2:00 pm	04/04/2025

VOA, 8260 MASTER **Log-in Notes:** **Sample Notes:**

Sample Prepared by Method: EPA 5035A

CAS No.	Parameter	Result	Flag	Units	Reported to LOD/MDL	LOQ	Dilution	Reference Method	Date/Time Prepared	Date/Time Analyzed	Analyst
100-41-4	Ethyl Benzene	ND		mg/kg dry	0.0024	0.0047	1	EPA 8260D	04/07/2025 12:00	04/08/2025 02:16	AC
								Certifications:	CTDOH-PH-0723,NELAC-NY10854,NELAC-NY12058,NJDEP-CT		
87-68-3	Hexachlorobutadiene	ND		mg/kg dry	0.0024	0.0047	1	EPA 8260D	04/07/2025 12:00	04/08/2025 02:16	AC
								Certifications:	NELAC-NY10854,NELAC-NY12058,NJDEP-CT005,PADEP-68-04		
98-82-8	Isopropylbenzene	ND		mg/kg dry	0.0024	0.0047	1	EPA 8260D	04/07/2025 12:00	04/08/2025 02:16	AC
								Certifications:	CTDOH-PH-0723,NELAC-NY10854,NELAC-NY12058,NJDEP-CT		
79-20-9	Methyl acetate	ND		mg/kg dry	0.0024	0.0047	1	EPA 8260D	04/07/2025 12:00	04/08/2025 02:16	AC
								Certifications:	NELAC-NY10854,NELAC-NY12058,NJDEP-CT005,PADEP-68-04		
1634-04-4	Methyl tert-butyl ether (MTBE)	ND		mg/kg dry	0.0024	0.0047	1	EPA 8260D	04/07/2025 12:00	04/08/2025 02:16	AC
								Certifications:	CTDOH-PH-0723,NELAC-NY10854,NELAC-NY12058,NJDEP-CT		
108-87-2	Methylcyclohexane	ND		mg/kg dry	0.0024	0.0047	1	EPA 8260D	04/07/2025 12:00	04/08/2025 02:16	AC
								Certifications:	NELAC-NY10854,NELAC-NY12058,NJDEP-CT005,PADEP-68-04		
75-09-2	Methylene chloride	ND		mg/kg dry	0.0047	0.0095	1	EPA 8260D	04/07/2025 12:00	04/08/2025 02:16	AC
								Certifications:	CTDOH-PH-0723,NELAC-NY10854,NELAC-NY12058,NJDEP-CT		
104-51-8	n-Butylbenzene	ND		mg/kg dry	0.0024	0.0047	1	EPA 8260D	04/07/2025 12:00	04/08/2025 02:16	AC
								Certifications:	CTDOH-PH-0723,NELAC-NY10854,NELAC-NY12058,NJDEP-CT		
103-65-1	n-Propylbenzene	ND		mg/kg dry	0.0024	0.0047	1	EPA 8260D	04/07/2025 12:00	04/08/2025 02:16	AC
								Certifications:	CTDOH-PH-0723,NELAC-NY10854,NELAC-NY12058,NJDEP-CT		
95-47-6	o-Xylene	ND		mg/kg dry	0.0024	0.0047	1	EPA 8260D	04/07/2025 12:00	04/08/2025 02:16	AC
								Certifications:	CTDOH-PH-0723,NELAC-NY10854,NELAC-NY12058,PADEP-68		
179601-23-1	p- & m- Xylenes	ND		mg/kg dry	0.0047	0.0095	1	EPA 8260D	04/07/2025 12:00	04/08/2025 02:16	AC
								Certifications:	CTDOH-PH-0723,NELAC-NY10854,NELAC-NY12058,PADEP-68		
99-87-6	p-Isopropyltoluene	ND		mg/kg dry	0.0024	0.0047	1	EPA 8260D	04/07/2025 12:00	04/08/2025 02:16	AC
								Certifications:	CTDOH-PH-0723,NELAC-NY10854,NELAC-NY12058,NJDEP-CT		
135-98-8	sec-Butylbenzene	ND		mg/kg dry	0.0024	0.0047	1	EPA 8260D	04/07/2025 12:00	04/08/2025 02:16	AC
								Certifications:	CTDOH-PH-0723,NELAC-NY10854,NELAC-NY12058,NJDEP-CT		
100-42-5	Styrene	ND		mg/kg dry	0.0024	0.0047	1	EPA 8260D	04/07/2025 12:00	04/08/2025 02:16	AC
								Certifications:	CTDOH-PH-0723,NELAC-NY10854,NELAC-NY12058,NJDEP-CT		
75-65-0	tert-Butyl alcohol (TBA)	ND	CCVE, QL-02	mg/kg dry	0.0024	0.0047	1	EPA 8260D	04/07/2025 12:00	04/08/2025 02:16	AC
								Certifications:	NELAC-NY10854,NELAC-NY12058,NJDEP-CT005,PADEP-68-04		
98-06-6	tert-Butylbenzene	ND		mg/kg dry	0.0024	0.0047	1	EPA 8260D	04/07/2025 12:00	04/08/2025 02:16	AC
								Certifications:	CTDOH-PH-0723,NELAC-NY10854,NELAC-NY12058,NJDEP-CT		
127-18-4	Tetrachloroethylene	ND		mg/kg dry	0.0024	0.0047	1	EPA 8260D	04/07/2025 12:00	04/08/2025 02:16	AC
								Certifications:	CTDOH-PH-0723,NELAC-NY10854,NELAC-NY12058,NJDEP-CT		
108-88-3	Toluene	ND		mg/kg dry	0.0024	0.0047	1	EPA 8260D	04/07/2025 12:00	04/08/2025 02:16	AC
								Certifications:	CTDOH-PH-0723,NELAC-NY10854,NELAC-NY12058,NJDEP-CT		
156-60-5	trans-1,2-Dichloroethylene	ND		mg/kg dry	0.0024	0.0047	1	EPA 8260D	04/07/2025 12:00	04/08/2025 02:16	AC
								Certifications:	CTDOH-PH-0723,NELAC-NY10854,NELAC-NY12058,NJDEP-CT		
10061-02-6	trans-1,3-Dichloropropylene	ND		mg/kg dry	0.0024	0.0047	1	EPA 8260D	04/07/2025 12:00	04/08/2025 02:16	AC
								Certifications:	CTDOH-PH-0723,NELAC-NY10854,NELAC-NY12058,NJDEP-CT		
79-01-6	Trichloroethylene	ND		mg/kg dry	0.0024	0.0047	1	EPA 8260D	04/07/2025 12:00	04/08/2025 02:16	AC
								Certifications:	CTDOH-PH-0723,NELAC-NY10854,NELAC-NY12058,NJDEP-CT		
75-69-4	Trichlorofluoromethane	ND	CCVE	mg/kg dry	0.0024	0.0047	1	EPA 8260D	04/07/2025 12:00	04/08/2025 02:16	AC
								Certifications:	CTDOH-PH-0723,NELAC-NY10854,NELAC-NY12058,NJDEP-CT		

Sample Information

Client Sample ID: SB22A_0-2 **York Sample ID:** 25D0379-08

York Project (SDG) No.	Client Project ID	Matrix	Collection Date/Time	Date Received
25D0379	170745301	Soil	April 3, 2025 2:00 pm	04/04/2025

VOA, 8260 MASTER

Log-in Notes:

Sample Notes:

Sample Prepared by Method: EPA 5035A

CAS No.	Parameter	Result	Flag	Units	Reported to LOD/MDL	LOQ	Dilution	Reference Method	Date/Time Prepared	Date/Time Analyzed	Analyst
75-01-4	Vinyl Chloride	ND	CCVE	mg/kg dry	0.0024	0.0047	1	EPA 8260D	04/07/2025 12:00	04/08/2025 02:16	AC
								Certifications:	CTDOH-PH-0723,NELAC-NY10854,NELAC-NY12058,NJDEP-CT		
1330-20-7	Xylenes, Total	ND		mg/kg dry	0.0071	0.014	1	EPA 8260D	04/07/2025 12:00	04/08/2025 02:16	AC
								Certifications:	CTDOH-PH-0723,NELAC-NY10854,NELAC-NY12058,NJDEP-CT		

	Surrogate Recoveries	Result	Acceptance Range
17060-07-0	*Surrogate: SURR: 1,2-Dichloroethane-d4*	*102 %*	*77-125*
2037-26-5	*Surrogate: SURR: Toluene-d8*	*103 %*	*85-120*
460-00-4	*Surrogate: SURR: p-Bromofluorobenzene*	*96.1 %*	*76-130*

SVOA, 8270 MASTER

Log-in Notes:

Sample Notes:

Sample Prepared by Method: EPA 3546 SVOA

CAS No.	Parameter	Result	Flag	Units	Reported to LOD/MDL	LOQ	Dilution	Reference Method	Date/Time Prepared	Date/Time Analyzed	Analyst
92-52-4	1,1-Biphenyl	ND		mg/kg dry	0.0496	0.0990	2	EPA 8270E	04/07/2025 13:01	04/08/2025 12:40	SS
								Certifications:	NELAC-NY10854,NJDEP-CT005,PADEP-68-04440		
95-94-3	1,2,4,5-Tetrachlorobenzene	ND		mg/kg dry	0.0990	0.198	2	EPA 8270E	04/07/2025 13:01	04/08/2025 12:40	SS
								Certifications:	NELAC-NY10854,NJDEP-CT005,PADEP-68-04440		
122-66-7	1,2-Diphenylhydrazine (as Azobenzene)	ND		mg/kg dry	0.0496	0.0990	2	EPA 8270E	04/07/2025 13:01	04/08/2025 12:40	SS
								Certifications:	NELAC-NY10854,NJDEP-CT005,PADEP-68-04440		
58-90-2	2,3,4,6-Tetrachlorophenol	ND		mg/kg dry	0.0990	0.198	2	EPA 8270E	04/07/2025 13:01	04/08/2025 12:40	SS
								Certifications:	NELAC-NY10854,NJDEP-CT005,PADEP-68-04440		
95-95-4	2,4,5-Trichlorophenol	ND		mg/kg dry	0.0496	0.0990	2	EPA 8270E	04/07/2025 13:01	04/08/2025 12:40	SS
								Certifications:	CTDOH-PH-0723,NELAC-NY10854,NJDEP-CT005,PADEP-68-044		
88-06-2	2,4,6-Trichlorophenol	ND		mg/kg dry	0.0496	0.0990	2	EPA 8270E	04/07/2025 13:01	04/08/2025 12:40	SS
								Certifications:	CTDOH-PH-0723,NELAC-NY10854,NJDEP-CT005,PADEP-68-044		
120-83-2	2,4-Dichlorophenol	ND		mg/kg dry	0.0496	0.0990	2	EPA 8270E	04/07/2025 13:01	04/08/2025 12:40	SS
								Certifications:	CTDOH-PH-0723,NELAC-NY10854,NJDEP-CT005,PADEP-68-044		
105-67-9	2,4-Dimethylphenol	ND		mg/kg dry	0.0496	0.0990	2	EPA 8270E	04/07/2025 13:01	04/08/2025 12:40	SS
								Certifications:	CTDOH-PH-0723,NELAC-NY10854,NJDEP-CT005,PADEP-68-044		
51-28-5	2,4-Dinitrophenol	ND	CAL-E	mg/kg dry	0.0990	0.198	2	EPA 8270E	04/07/2025 13:01	04/08/2025 12:40	SS
								Certifications:	CTDOH-PH-0723,NELAC-NY10854,NJDEP-CT005,PADEP-68-044		
121-14-2	2,4-Dinitrotoluene	ND		mg/kg dry	0.0496	0.0990	2	EPA 8270E	04/07/2025 13:01	04/08/2025 12:40	SS
								Certifications:	CTDOH-PH-0723,NELAC-NY10854,NJDEP-CT005,PADEP-68-044		
606-20-2	2,6-Dinitrotoluene	ND		mg/kg dry	0.0496	0.0990	2	EPA 8270E	04/07/2025 13:01	04/08/2025 12:40	SS
								Certifications:	CTDOH-PH-0723,NELAC-NY10854,NJDEP-CT005,PADEP-68-044		
91-58-7	2-Chloronaphthalene	ND		mg/kg dry	0.0496	0.0990	2	EPA 8270E	04/07/2025 13:01	04/08/2025 12:40	SS
								Certifications:	CTDOH-PH-0723,NELAC-NY10854,NJDEP-CT005,PADEP-68-044		
95-57-8	2-Chlorophenol	ND		mg/kg dry	0.0496	0.0990	2	EPA 8270E	04/07/2025 13:01	04/08/2025 12:40	SS
								Certifications:	CTDOH-PH-0723,NELAC-NY10854,NJDEP-CT005,PADEP-68-044		
91-57-6	**2-Methylnaphthalene**	**0.120**		mg/kg dry	0.0496	0.0990	2	EPA 8270E	04/07/2025 13:01	04/08/2025 12:40	SS
								Certifications:	CTDOH-PH-0723,NELAC-NY10854,NJDEP-CT005,PADEP-68-044		

Sample Information

Client Sample ID: SB22A_0-2 **York Sample ID:** 25D0379-08

York Project (SDG) No.	Client Project ID	Matrix	Collection Date/Time	Date Received
25D0379	170745301	Soil	April 3, 2025 2:00 pm	04/04/2025

SVOA, 8270 MASTER **Log-in Notes:** **Sample Notes:**

Sample Prepared by Method: EPA 3546 SVOA

CAS No.	Parameter	Result	Flag	Units	Reported to LOD/MDL	LOQ	Dilution	Reference Method	Date/Time Prepared	Date/Time Analyzed	Analyst
95-48-7	2-Methylphenol	ND		mg/kg dry	0.0496	0.0990	2	EPA 8270E	04/07/2025 13:01	04/08/2025 12:40	SS
								Certifications:	CTDOH-PH-0723,NELAC-NY10854,NJDEP-CT005,PADEP-68-044		
88-74-4	2-Nitroaniline	ND		mg/kg dry	0.0990	0.198	2	EPA 8270E	04/07/2025 13:01	04/08/2025 12:40	SS
								Certifications:	CTDOH-PH-0723,NELAC-NY10854,NJDEP-CT005,PADEP-68-044		
88-75-5	2-Nitrophenol	ND		mg/kg dry	0.0496	0.0990	2	EPA 8270E	04/07/2025 13:01	04/08/2025 12:40	SS
								Certifications:	CTDOH-PH-0723,NELAC-NY10854,NJDEP-CT005,PADEP-68-044		
65794-96-9	3- & 4-Methylphenols	ND		mg/kg dry	0.0496	0.0990	2	EPA 8270E	04/07/2025 13:01	04/08/2025 12:40	SS
								Certifications:	CTDOH-PH-0723,NELAC-NY10854,NJDEP-CT005,PADEP-68-044		
91-94-1	3,3-Dichlorobenzidine	ND		mg/kg dry	0.0496	0.0990	2	EPA 8270E	04/07/2025 13:01	04/08/2025 12:40	SS
								Certifications:	NELAC-NY10854,NJDEP-CT005,PADEP-68-04440		
99-09-2	3-Nitroaniline	ND		mg/kg dry	0.0990	0.198	2	EPA 8270E	04/07/2025 13:01	04/08/2025 12:40	SS
								Certifications:	CTDOH-PH-0723,NELAC-NY10854,NJDEP-CT005,PADEP-68-044		
534-52-1	4,6-Dinitro-2-methylphenol	ND	CAL-E	mg/kg dry	0.0990	0.198	2	EPA 8270E	04/07/2025 13:01	04/08/2025 12:40	SS
								Certifications:	CTDOH-PH-0723,NELAC-NY10854,NJDEP-CT005,PADEP-68-044		
101-55-3	4-Bromophenyl phenyl ether	ND		mg/kg dry	0.0496	0.0990	2	EPA 8270E	04/07/2025 13:01	04/08/2025 12:40	SS
								Certifications:	CTDOH-PH-0723,NELAC-NY10854,NJDEP-CT005,PADEP-68-044		
59-50-7	4-Chloro-3-methylphenol	ND		mg/kg dry	0.0496	0.0990	2	EPA 8270E	04/07/2025 13:01	04/08/2025 12:40	SS
								Certifications:	CTDOH-PH-0723,NELAC-NY10854,NJDEP-CT005,PADEP-68-044		
106-47-8	4-Chloroaniline	ND		mg/kg dry	0.0496	0.0990	2	EPA 8270E	04/07/2025 13:01	04/08/2025 12:40	SS
								Certifications:	CTDOH-PH-0723,NELAC-NY10854,NJDEP-CT005,PADEP-68-044		
7005-72-3	4-Chlorophenyl phenyl ether	ND		mg/kg dry	0.0496	0.0990	2	EPA 8270E	04/07/2025 13:01	04/08/2025 12:40	SS
								Certifications:	CTDOH-PH-0723,NELAC-NY10854,NJDEP-CT005,PADEP-68-044		
100-01-6	4-Nitroaniline	ND		mg/kg dry	0.0990	0.198	2	EPA 8270E	04/07/2025 13:01	04/08/2025 12:40	SS
								Certifications:	CTDOH-PH-0723,NELAC-NY10854,NJDEP-CT005,PADEP-68-044		
100-02-7	4-Nitrophenol	ND		mg/kg dry	0.0990	0.198	2	EPA 8270E	04/07/2025 13:01	04/08/2025 12:40	SS
								Certifications:	CTDOH-PH-0723,NELAC-NY10854,NJDEP-CT005,PADEP-68-044		
83-32-9	**Acenaphthene**	**0.0625**	J	mg/kg dry	0.0496	0.0990	2	EPA 8270E	04/07/2025 13:01	04/08/2025 12:40	SS
								Certifications:	CTDOH-PH-0723,NELAC-NY10854,NJDEP-CT005,PADEP-68-044		
208-96-8	**Acenaphthylene**	**0.0507**	J	mg/kg dry	0.0496	0.0990	2	EPA 8270E	04/07/2025 13:01	04/08/2025 12:40	SS
								Certifications:	CTDOH-PH-0723,NELAC-NY10854,NJDEP-CT005,PADEP-68-044		
98-86-2	Acetophenone	ND		mg/kg dry	0.0496	0.0990	2	EPA 8270E	04/07/2025 13:01	04/08/2025 12:40	SS
								Certifications:	NELAC-NY10854,NJDEP-CT005,PADEP-68-04440		
62-53-3	Aniline	ND	CCVE	mg/kg dry	0.198	0.397	2	EPA 8270E	04/07/2025 13:01	04/08/2025 12:40	SS
								Certifications:	NELAC-NY10854,NJDEP-CT005,PADEP-68-04440		
120-12-7	**Anthracene**	**0.184**		mg/kg dry	0.0496	0.0990	2	EPA 8270E	04/07/2025 13:01	04/08/2025 12:40	SS
								Certifications:	CTDOH-PH-0723,NELAC-NY10854,NJDEP-CT005,PADEP-68-044		
1912-24-9	Atrazine	ND		mg/kg dry	0.0496	0.0990	2	EPA 8270E	04/07/2025 13:01	04/08/2025 12:40	SS
								Certifications:	NELAC-NY10854,NJDEP-CT005,PADEP-68-04440		
100-52-7	Benzaldehyde	ND		mg/kg dry	0.0496	0.0990	2	EPA 8270E	04/07/2025 13:01	04/08/2025 12:40	SS
								Certifications:	NELAC-NY10854,NJDEP-CT005,PADEP-68-04440		
92-87-5	Benzidine	ND		mg/kg dry	0.198	0.397	2	EPA 8270E	04/07/2025 13:01	04/08/2025 12:40	SS
								Certifications:	CTDOH-PH-0723,NELAC-NY10854,PADEP-68-04440		
56-55-3	**Benzo(a)anthracene**	**0.297**		mg/kg dry	0.0496	0.0990	2	EPA 8270E	04/07/2025 13:01	04/08/2025 12:40	SS
								Certifications:	CTDOH-PH-0723,NELAC-NY10854,NJDEP-CT005,PADEP-68-044		

Sample Information

Client Sample ID: SB22A_0-2 **York Sample ID:** 25D0379-08

York Project (SDG) No.	Client Project ID	Matrix	Collection Date/Time	Date Received
25D0379	170745301	Soil	April 3, 2025 2:00 pm	04/04/2025

SVOA, 8270 MASTER **Log-in Notes:** **Sample Notes:**

Sample Prepared by Method: EPA 3546 SVOA

CAS No.	Parameter	Result	Flag	Units	Reported to LOD/MDL	LOQ	Dilution	Reference Method	Date/Time Prepared	Date/Time Analyzed	Analyst
50-32-8	**Benzo(a)pyrene**	**0.220**		mg/kg dry	0.0496	0.0990	2	EPA 8270E	04/07/2025 13:01	04/08/2025 12:40	SS
								Certifications:	CTDOH-PH-0723,NELAC-NY10854,NJDEP-CT005,PADEP-68-044		
205-99-2	**Benzo(b)fluoranthene**	**0.283**	CCVE	mg/kg dry	0.0496	0.0990	2	EPA 8270E	04/07/2025 13:01	04/08/2025 12:40	SS
								Certifications:	CTDOH-PH-0723,NELAC-NY10854,NJDEP-CT005,PADEP-68-044		
191-24-2	**Benzo(g,h,i)perylene**	**0.156**	CCVE	mg/kg dry	0.0496	0.0990	2	EPA 8270E	04/07/2025 13:01	04/08/2025 12:40	SS
								Certifications:	CTDOH-PH-0723,NELAC-NY10854,NJDEP-CT005,PADEP-68-044		
207-08-9	**Benzo(k)fluoranthene**	**0.136**		mg/kg dry	0.0496	0.0990	2	EPA 8270E	04/07/2025 13:01	04/08/2025 12:40	SS
								Certifications:	CTDOH-PH-0723,NELAC-NY10854,NJDEP-CT005,PADEP-68-044		
65-85-0	Benzoic acid	ND	CCVE	mg/kg dry	0.0496	0.0990	2	EPA 8270E	04/07/2025 13:01	04/08/2025 12:40	SS
								Certifications:	NELAC-NY10854,NJDEP-CT005,PADEP-68-04440		
100-51-6	Benzyl alcohol	ND		mg/kg dry	0.0496	0.0990	2	EPA 8270E	04/07/2025 13:01	04/08/2025 12:40	SS
								Certifications:	NELAC-NY10854,NJDEP-CT005,PADEP-68-04440		
85-68-7	Benzyl butyl phthalate	ND		mg/kg dry	0.0496	0.0990	2	EPA 8270E	04/07/2025 13:01	04/08/2025 12:40	SS
								Certifications:	CTDOH-PH-0723,NELAC-NY10854,NJDEP-CT005,PADEP-68-044		
111-91-1	Bis(2-chloroethoxy)methane	ND		mg/kg dry	0.0496	0.0990	2	EPA 8270E	04/07/2025 13:01	04/08/2025 12:40	SS
								Certifications:	CTDOH-PH-0723,NELAC-NY10854,NJDEP-CT005,PADEP-68-044		
111-44-4	Bis(2-chloroethyl)ether	ND		mg/kg dry	0.0496	0.0990	2	EPA 8270E	04/07/2025 13:01	04/08/2025 12:40	SS
								Certifications:	CTDOH-PH-0723,NELAC-NY10854,NJDEP-CT005,PADEP-68-044		
108-60-1	Bis(2-chloroisopropyl)ether	ND		mg/kg dry	0.0496	0.0990	2	EPA 8270E	04/07/2025 13:01	04/08/2025 12:40	SS
								Certifications:	CTDOH-PH-0723,NELAC-NY10854,NJDEP-CT005,PADEP-68-044		
117-81-7	Bis(2-ethylhexyl)phthalate	ND		mg/kg dry	0.0496	0.0990	2	EPA 8270E	04/07/2025 13:01	04/08/2025 12:40	SS
								Certifications:	CTDOH-PH-0723,NELAC-NY10854,NJDEP-CT005,PADEP-68-044		
105-60-2	Caprolactam	ND		mg/kg dry	0.0990	0.198	2	EPA 8270E	04/07/2025 13:01	04/08/2025 12:40	SS
								Certifications:	NELAC-NY10854,NJDEP-CT005,PADEP-68-04440		
86-74-8	**Carbazole**	**0.0641**	J	mg/kg dry	0.0496	0.0990	2	EPA 8270E	04/07/2025 13:01	04/08/2025 12:40	SS
								Certifications:	CTDOH-PH-0723,NELAC-NY10854,NJDEP-CT005,PADEP-68-044		
218-01-9	**Chrysene**	**0.254**		mg/kg dry	0.0496	0.0990	2	EPA 8270E	04/07/2025 13:01	04/08/2025 12:40	SS
								Certifications:	CTDOH-PH-0723,NELAC-NY10854,NJDEP-CT005,PADEP-68-044		
53-70-3	Dibenzo(a,h)anthracene	ND		mg/kg dry	0.0496	0.0990	2	EPA 8270E	04/07/2025 13:01	04/08/2025 12:40	SS
								Certifications:	CTDOH-PH-0723,NELAC-NY10854,NJDEP-CT005,PADEP-68-044		
132-64-9	**Dibenzofuran**	**0.0744**	J	mg/kg dry	0.0496	0.0990	2	EPA 8270E	04/07/2025 13:01	04/08/2025 12:40	SS
								Certifications:	CTDOH-PH-0723,NELAC-NY10854,NJDEP-CT005,PADEP-68-044		
84-66-2	Diethyl phthalate	ND		mg/kg dry	0.0496	0.0990	2	EPA 8270E	04/07/2025 13:01	04/08/2025 12:40	SS
								Certifications:	CTDOH-PH-0723,NELAC-NY10854,NJDEP-CT005,PADEP-68-044		
131-11-3	Dimethyl phthalate	ND		mg/kg dry	0.0496	0.0990	2	EPA 8270E	04/07/2025 13:01	04/08/2025 12:40	SS
								Certifications:	CTDOH-PH-0723,NELAC-NY10854,NJDEP-CT005,PADEP-68-044		
84-74-2	Di-n-butyl phthalate	ND		mg/kg dry	0.0496	0.0990	2	EPA 8270E	04/07/2025 13:01	04/08/2025 12:40	SS
								Certifications:	CTDOH-PH-0723,NELAC-NY10854,NJDEP-CT005,PADEP-68-044		
117-84-0	Di-n-octyl phthalate	ND		mg/kg dry	0.0496	0.0990	2	EPA 8270E	04/07/2025 13:01	04/08/2025 12:40	SS
								Certifications:	CTDOH-PH-0723,NELAC-NY10854,NJDEP-CT005,PADEP-68-044		
122-39-4	Diphenylamine	ND		mg/kg dry	0.0990	0.198	2	EPA 8270E	04/07/2025 13:01	04/08/2025 12:40	SS
								Certifications:	NELAC-NY10854,NJDEP-CT005,PADEP-68-04440		
206-44-0	**Fluoranthene**	**0.666**		mg/kg dry	0.0496	0.0990	2	EPA 8270E	04/07/2025 13:01	04/08/2025 12:40	SS
								Certifications:	CTDOH-PH-0723,NELAC-NY10854,NJDEP-CT005,PADEP-68-044		

Sample Information

Client Sample ID: SB22A_0-2 **York Sample ID:** 25D0379-08

York Project (SDG) No.	Client Project ID	Matrix	Collection Date/Time	Date Received
25D0379	170745301	Soil	April 3, 2025 2:00 pm	04/04/2025

SVOA, 8270 MASTER **Log-in Notes:** **Sample Notes:**

Sample Prepared by Method: EPA 3546 SVOA

CAS No.	Parameter	Result	Flag	Units	Reported to LOD/MDL	LOQ	Dilution	Reference Method	Date/Time Prepared	Date/Time Analyzed	Analyst
86-73-7	**Fluorene**	**0.123**		mg/kg dry	0.0496	0.0990	2	EPA 8270E	04/07/2025 13:01	04/08/2025 12:40	SS
								Certifications:	NELAC-NY10854,NJDEP-CT005,PADEP-68-04440		
118-74-1	Hexachlorobenzene	ND		mg/kg dry	0.0496	0.0990	2	EPA 8270E	04/07/2025 13:01	04/08/2025 12:40	SS
								Certifications:	CTDOH-PH-0723,NELAC-NY10854,NJDEP-CT005,PADEP-68-044		
87-68-3	Hexachlorobutadiene	ND		mg/kg dry	0.0496	0.0990	2	EPA 8270E	04/07/2025 13:01	04/08/2025 12:40	SS
								Certifications:	CTDOH-PH-0723,NELAC-NY10854,NJDEP-CT005,PADEP-68-044		
77-47-4	Hexachlorocyclopentadiene	ND	CAL-E, CCVE	mg/kg dry	0.0496	0.0990	2	EPA 8270E	04/07/2025 13:01	04/08/2025 12:40	SS
								Certifications:	CTDOH-PH-0723,NELAC-NY10854,NJDEP-CT005,PADEP-68-044		
67-72-1	Hexachloroethane	ND		mg/kg dry	0.0496	0.0990	2	EPA 8270E	04/07/2025 13:01	04/08/2025 12:40	SS
								Certifications:	CTDOH-PH-0723,NELAC-NY10854,NJDEP-CT005,PADEP-68-044		
193-39-5	**Indeno(1,2,3-cd)pyrene**	**0.146**		mg/kg dry	0.0496	0.0990	2	EPA 8270E	04/07/2025 13:01	04/08/2025 12:40	SS
								Certifications:	CTDOH-PH-0723,NELAC-NY10854,NJDEP-CT005,PADEP-68-044		
78-59-1	Isophorone	ND		mg/kg dry	0.0496	0.0990	2	EPA 8270E	04/07/2025 13:01	04/08/2025 12:40	SS
								Certifications:	CTDOH-PH-0723,NELAC-NY10854,NJDEP-CT005,PADEP-68-044		
91-20-3	**Naphthalene**	**0.269**		mg/kg dry	0.0496	0.0990	2	EPA 8270E	04/07/2025 13:01	04/08/2025 12:40	SS
								Certifications:	CTDOH-PH-0723,NELAC-NY10854,NJDEP-CT005,PADEP-68-044		
98-95-3	Nitrobenzene	ND		mg/kg dry	0.0496	0.0990	2	EPA 8270E	04/07/2025 13:01	04/08/2025 12:40	SS
								Certifications:	CTDOH-PH-0723,NELAC-NY10854,NJDEP-CT005,PADEP-68-044		
62-75-9	N-Nitrosodimethylamine	ND	CCVE	mg/kg dry	0.0496	0.0990	2	EPA 8270E	04/07/2025 13:01	04/08/2025 12:40	SS
								Certifications:	CTDOH-PH-0723,NELAC-NY10854,NJDEP-CT005,PADEP-68-044		
621-64-7	N-nitroso-di-n-propylamine	ND		mg/kg dry	0.0496	0.0990	2	EPA 8270E	04/07/2025 13:01	04/08/2025 12:40	SS
								Certifications:	CTDOH-PH-0723,NELAC-NY10854,NJDEP-CT005,PADEP-68-044		
86-30-6	N-Nitrosodiphenylamine	ND		mg/kg dry	0.0496	0.0990	2	EPA 8270E	04/07/2025 13:01	04/08/2025 12:40	SS
								Certifications:	CTDOH-PH-0723,NELAC-NY10854,NJDEP-CT005,PADEP-68-044		
87-86-5	Pentachlorophenol	ND	CCVE	mg/kg dry	0.0496	0.0990	2	EPA 8270E	04/07/2025 13:01	04/08/2025 12:40	SS
								Certifications:	CTDOH-PH-0723,NELAC-NY10854,NJDEP-CT005,PADEP-68-044		
85-01-8	**Phenanthrene**	**0.606**		mg/kg dry	0.0496	0.0990	2	EPA 8270E	04/07/2025 13:01	04/08/2025 12:40	SS
								Certifications:	CTDOH-PH-0723,NELAC-NY10854,NJDEP-CT005,PADEP-68-044		
108-95-2	Phenol	ND		mg/kg dry	0.0496	0.0990	2	EPA 8270E	04/07/2025 13:01	04/08/2025 12:40	SS
								Certifications:	CTDOH-PH-0723,NELAC-NY10854,NJDEP-CT005,PADEP-68-044		
129-00-0	**Pyrene**	**0.520**		mg/kg dry	0.0496	0.0990	2	EPA 8270E	04/07/2025 13:01	04/08/2025 12:40	SS
								Certifications:	CTDOH-PH-0723,NELAC-NY10854,NJDEP-CT005,PADEP-68-044		
110-86-1	Pyridine	ND	CCVE, ICVE	mg/kg dry	0.198	0.397	2	EPA 8270E	04/07/2025 13:01	04/08/2025 12:40	SS
								Certifications:	CTDOH-PH-0723,NELAC-NY10854,NJDEP-CT005,PADEP-68-044		

	Surrogate Recoveries	Result	Acceptance Range
367-12-4	*Surrogate: SURR: 2-Fluorophenol*	*65.2 %*	*20-108*
13127-88-3	*Surrogate: SURR: Phenol-d6*	*62.6 %*	*23-114*
4165-60-0	*Surrogate: SURR: Nitrobenzene-d5*	*84.7 %*	*22-108*
321-60-8	*Surrogate: SURR: 2-Fluorobiphenyl*	*73.2 %*	*21-113*
118-79-6	*Surrogate: SURR: 2,4,6-Tribromophenol*	*65.1 %*	*19-110*
1718-51-0	*Surrogate: SURR: Terphenyl-d14*	*76.2 %*	*24-116*

Sample Information

Client Sample ID: SB22A_0-2 **York Sample ID:** 25D0379-08

York Project (SDG) No.	Client Project ID	Matrix	Collection Date/Time	Date Received
25D0379	170745301	Soil	April 3, 2025 2:00 pm	04/04/2025

Semi-Volatiles, 1,4-Dioxane 8270 SIM-Soil

Log-in Notes:

Sample Notes:

Sample Prepared by Method: EPA 3550C

CAS No.	Parameter	Result	Flag	Units	Reported to LOQ	Dilution	Reference Method	Date/Time Prepared	Date/Time Analyzed	Analyst
123-91-1	1,4-Dioxane	ND		ug/kg	19.6	1	EPA 8270D SIM	04/06/2025 07:32	04/07/2025 11:54	SS
							Certifications: NELAC-NY10854			

	Surrogate Recoveries	Result	Acceptance Range
17647-74-4	*Surrogate: 1,4-Dioxane-d8*	*120 %*	*39-127.5*

PEST, 8081 MASTER

Log-in Notes:

Sample Notes:

Sample Prepared by Method: EPA 3550C

CAS No.	Parameter	Result	Flag	Units	Reported to LOQ	Dilution	Reference Method	Date/Time Prepared	Date/Time Analyzed	Analyst
72-54-8	4,4'-DDD	ND		mg/kg dry	0.00196	5	EPA 8081B	04/07/2025 12:53	04/08/2025 01:49	RJ
							Certifications: CTDOH-PH-0723,NELAC-NY10854,NJDEP-CT005,PADEP-68-044			
72-55-9	4,4'-DDE	ND		mg/kg dry	0.00196	5	EPA 8081B	04/07/2025 12:53	04/08/2025 01:49	RJ
							Certifications: CTDOH-PH-0723,NELAC-NY10854,NJDEP-CT005,PADEP-68-044			
50-29-3	4,4'-DDT	ND		mg/kg dry	0.00196	5	EPA 8081B	04/07/2025 12:53	04/08/2025 01:49	RJ
							Certifications: CTDOH-PH-0723,NELAC-NY10854,NJDEP-CT005,PADEP-68-044			
309-00-2	Aldrin	ND		mg/kg dry	0.00196	5	EPA 8081B	04/07/2025 12:53	04/08/2025 01:49	RJ
							Certifications: CTDOH-PH-0723,NELAC-NY10854,NJDEP-CT005,PADEP-68-044			
319-84-6	alpha-BHC	ND		mg/kg dry	0.00196	5	EPA 8081B	04/07/2025 12:53	04/08/2025 01:49	RJ
							Certifications: CTDOH-PH-0723,NELAC-NY10854,NJDEP-CT005,PADEP-68-044			
5103-71-9	alpha-Chlordane	ND		mg/kg dry	0.00196	5	EPA 8081B	04/07/2025 12:53	04/08/2025 01:49	RJ
							Certifications: NELAC-NY10854,NJDEP-CT005			
319-85-7	beta-BHC	ND		mg/kg dry	0.00196	5	EPA 8081B	04/07/2025 12:53	04/08/2025 01:49	RJ
							Certifications: CTDOH-PH-0723,NELAC-NY10854,NJDEP-CT005,PADEP-68-044			
319-86-8	delta-BHC	ND		mg/kg dry	0.00196	5	EPA 8081B	04/07/2025 12:53	04/08/2025 01:49	RJ
							Certifications: CTDOH-PH-0723,NELAC-NY10854,NJDEP-CT005,PADEP-68-044			
60-57-1	Dieldrin	ND		mg/kg dry	0.00196	5	EPA 8081B	04/07/2025 12:53	04/08/2025 01:49	RJ
							Certifications: CTDOH-PH-0723,NELAC-NY10854,NJDEP-CT005,PADEP-68-044			
959-98-8	Endosulfan I	ND		mg/kg dry	0.00196	5	EPA 8081B	04/07/2025 12:53	04/08/2025 01:49	RJ
							Certifications: CTDOH-PH-0723,NELAC-NY10854,NJDEP-CT005,PADEP-68-044			
33213-65-9	Endosulfan II	ND		mg/kg dry	0.00196	5	EPA 8081B	04/07/2025 12:53	04/08/2025 01:49	RJ
							Certifications: CTDOH-PH-0723,NELAC-NY10854			
1031-07-8	Endosulfan sulfate	ND		mg/kg dry	0.00196	5	EPA 8081B	04/07/2025 12:53	04/08/2025 01:49	RJ
							Certifications: CTDOH-PH-0723,NELAC-NY10854,NJDEP-CT005,PADEP-68-044			
72-20-8	Endrin	ND		mg/kg dry	0.00196	5	EPA 8081B	04/07/2025 12:53	04/08/2025 01:49	RJ
							Certifications: CTDOH-PH-0723,NELAC-NY10854,NJDEP-CT005,PADEP-68-044			
7421-93-4	Endrin aldehyde	ND		mg/kg dry	0.00196	5	EPA 8081B	04/07/2025 12:53	04/08/2025 01:49	RJ
							Certifications: CTDOH-PH-0723,NELAC-NY10854,NJDEP-CT005,PADEP-68-044			
53494-70-5	Endrin ketone	ND		mg/kg dry	0.00196	5	EPA 8081B	04/07/2025 12:53	04/08/2025 01:49	RJ
							Certifications: CTDOH-PH-0723,NELAC-NY10854,NJDEP-CT005,PADEP-68-044			
58-89-9	gamma-BHC (Lindane)	ND		mg/kg dry	0.00196	5	EPA 8081B	04/07/2025 12:53	04/08/2025 01:49	RJ
							Certifications: CTDOH-PH-0723,NELAC-NY10854,NJDEP-CT005,PADEP-68-044			

Sample Information

Client Sample ID: SB22A_0-2 **York Sample ID:** 25D0379-08

York Project (SDG) No.	Client Project ID	Matrix	Collection Date/Time	Date Received
25D0379	170745301	Soil	April 3, 2025 2:00 pm	04/04/2025

PEST, 8081 MASTER

Log-in Notes: **Sample Notes:**

Sample Prepared by Method: EPA 3550C

CAS No.	Parameter	Result	Flag	Units	Reported to LOQ	Dilution	Reference Method	Date/Time Prepared	Date/Time Analyzed	Analyst
5566-34-7	gamma-Chlordane	ND		mg/kg dry	0.00196	5	EPA 8081B	04/07/2025 12:53	04/08/2025 01:49	RJ
							Certifications: NELAC-NY10854,NJDEP-CT005			
76-44-8	Heptachlor	ND		mg/kg dry	0.00196	5	EPA 8081B	04/07/2025 12:53	04/08/2025 01:49	RJ
							Certifications: CTDOH-PH-0723,NELAC-NY10854,NJDEP-CT005,PADEP-68-044			
1024-57-3	Heptachlor epoxide	ND		mg/kg dry	0.00196	5	EPA 8081B	04/07/2025 12:53	04/08/2025 01:49	RJ
							Certifications: CTDOH-PH-0723,NELAC-NY10854,NJDEP-CT005,PADEP-68-044			
72-43-5	Methoxychlor	ND		mg/kg dry	0.00196	5	EPA 8081B	04/07/2025 12:53	04/08/2025 01:49	RJ
							Certifications: CTDOH-PH-0723,NELAC-NY10854,NJDEP-CT005,PADEP-68-044			
8001-35-2	Toxaphene	ND		mg/kg dry	0.196	5	EPA 8081B	04/07/2025 12:53	04/08/2025 01:49	RJ
							Certifications: CTDOH-PH-0723,NELAC-NY10854,NJDEP-CT005,PADEP-68-044			
57-74-9	* Chlordane, total	ND		mg/kg dry	0.0392	5	EPA 8081B	04/07/2025 12:53	04/08/2025 01:49	RJ
							Certifications:			

	Surrogate Recoveries	Result	Acceptance Range
2051-24-3	*Surrogate: Decachlorobiphenyl*	*92.8 %*	*30-150*
877-09-8	*Surrogate: Tetrachloro-m-xylene*	*72.7 %*	*30-150*

PCB, 8082 MASTER

Log-in Notes: **Sample Notes:**

Sample Prepared by Method: EPA 3550C

CAS No.	Parameter	Result	Flag	Units	Reported to LOQ	Dilution	Reference Method	Date/Time Prepared	Date/Time Analyzed	Analyst
12674-11-2	Aroclor 1016	ND		mg/kg dry	0.0198	1	EPA 8082A	04/07/2025 12:49	04/08/2025 22:25	NF
							Certifications: NELAC-NY10854,CTDOH-PH-0723,NJDEP-CT005,PADEP-68-044			
11104-28-2	Aroclor 1221	ND		mg/kg dry	0.0198	1	EPA 8082A	04/07/2025 12:49	04/08/2025 22:25	NF
							Certifications: NELAC-NY10854,CTDOH-PH-0723,NJDEP-CT005,PADEP-68-044			
11141-16-5	Aroclor 1232	ND		mg/kg dry	0.0198	1	EPA 8082A	04/07/2025 12:49	04/08/2025 22:25	NF
							Certifications: NELAC-NY10854,CTDOH-PH-0723,NJDEP-CT005,PADEP-68-044			
53469-21-9	Aroclor 1242	ND		mg/kg dry	0.0198	1	EPA 8082A	04/07/2025 12:49	04/08/2025 22:25	NF
							Certifications: NELAC-NY10854,CTDOH-PH-0723,NJDEP-CT005,PADEP-68-044			
12672-29-6	Aroclor 1248	ND		mg/kg dry	0.0198	1	EPA 8082A	04/07/2025 12:49	04/08/2025 22:25	NF
							Certifications: NELAC-NY10854,CTDOH-PH-0723,NJDEP-CT005,PADEP-68-044			
11097-69-1	Aroclor 1254	ND		mg/kg dry	0.0198	1	EPA 8082A	04/07/2025 12:49	04/08/2025 22:25	NF
							Certifications: NELAC-NY10854,CTDOH-PH-0723,NJDEP-CT005,PADEP-68-044			
11096-82-5	Aroclor 1260	ND		mg/kg dry	0.0198	1	EPA 8082A	04/07/2025 12:49	04/08/2025 22:25	NF
							Certifications: NELAC-NY10854,CTDOH-PH-0723,NJDEP-CT005,PADEP-68-044			
1336-36-3	* Total PCBs	ND		mg/kg dry	0.0198	1	EPA 8082A	04/07/2025 12:49	04/08/2025 22:25	NF
							Certifications:			

	Surrogate Recoveries	Result	Acceptance Range
877-09-8	*Surrogate: Tetrachloro-m-xylene*	*64.0 %*	*30-120*
2051-24-3	*Surrogate: Decachlorobiphenyl*	*65.0 %*	*30-120*

HERB, 8151 MASTER

Log-in Notes: **Sample Notes:**

Sample Information

Client Sample ID: SB22A_0-2 **York Sample ID:** 25D0379-08

York Project (SDG) No.	Client Project ID	Matrix	Collection Date/Time	Date Received
25D0379	170745301	Soil	April 3, 2025 2:00 pm	04/04/2025

Sample Prepared by Method: EPA 3550C/8151A

CAS No.	Parameter	Result	Flag	Units	Reported to LOQ	Dilution	Reference Method	Date/Time Prepared	Date/Time Analyzed	Analyst
93-76-5	2,4,5-T	ND		mg/kg dry	0.0234	1	EPA 8151A	04/07/2025 07:00	04/08/2025 14:25	GXB
							Certifications:	CTDOH-PH-0723,NELAC-NY10854,NJDEP-CT005,PADEP-68-044		
93-72-1	2,4,5-TP (Silvex)	ND		mg/kg dry	0.0234	1	EPA 8151A	04/07/2025 07:00	04/08/2025 14:25	GXB
							Certifications:	CTDOH-PH-0723,NELAC-NY10854,NJDEP-CT005,PADEP-68-044		
94-75-7	2,4-D	ND		mg/kg dry	0.0234	1	EPA 8151A	04/07/2025 07:00	04/08/2025 14:25	GXB
							Certifications:	CTDOH-PH-0723,NELAC-NY10854,NJDEP-CT005,PADEP-68-044		

	Surrogate Recoveries	Result	Acceptance Range
19719-28-9	*Surrogate: 2,4-Dichlorophenylacetic acid (.*	*47.2 %*	*21-150*

Metals, Target Analyte

Log-in Notes:

Sample Notes:

Sample Prepared by Method: EPA 3050B

CAS No.	Parameter	Result	Flag	Units	Reported to LOQ	Dilution	Reference Method	Date/Time Prepared	Date/Time Analyzed	Analyst
7429-90-5	**Aluminum**	**7890**		mg/kg dry	5.00	1	EPA 6010D	04/09/2025 14:42	04/10/2025 14:03	AGNR
							Certifications:	CTDOH-PH-0723,NELAC-NY10854,NJDEP-CT005,PADEP-68-044		
7440-36-0	Antimony	ND		mg/kg dry	2.50	1	EPA 6010D	04/09/2025 14:42	04/10/2025 14:03	AGNR
							Certifications:	CTDOH-PH-0723,NELAC-NY10854,NJDEP-CT005,PADEP-68-044		
7440-38-2	**Arsenic**	**3.70**		mg/kg dry	1.50	1	EPA 6010D	04/09/2025 14:42	04/10/2025 14:03	AGNR
							Certifications:	CTDOH-PH-0723,NELAC-NY10854,NJDEP-CT005,PADEP-68-044		
7440-39-3	**Barium**	**60.2**		mg/kg dry	2.49	1	EPA 6010D	04/09/2025 14:42	04/10/2025 14:03	AGNR
							Certifications:	CTDOH-PH-0723,NELAC-NY10854,NJDEP-CT005,PADEP-68-044		
7440-41-7	**Beryllium**	**0.394**		mg/kg dry	0.050	1	EPA 6010D	04/09/2025 14:42	04/10/2025 14:03	AGNR
							Certifications:	CTDOH-PH-0723,NELAC-NY10854,NJDEP-CT005,PADEP-68-044		
7440-43-9	Cadmium	ND		mg/kg dry	0.300	1	EPA 6010D	04/09/2025 14:42	04/10/2025 14:03	AGNR
							Certifications:	CTDOH-PH-0723,NELAC-NY10854,NJDEP-CT005,PADEP-68-044		
7440-70-2	**Calcium**	**6830**		mg/kg dry	5.00	1	EPA 6010D	04/09/2025 14:42	04/10/2025 14:03	AGNR
							Certifications:	CTDOH-PH-0723,NELAC-NY10854,NJDEP-CT005,PADEP-68-044		
7440-47-3	**Chromium**	**12.9**		mg/kg dry	0.500	1	EPA 6010D	04/09/2025 14:42	04/10/2025 14:03	AGNR
							Certifications:	CTDOH-PH-0723,NELAC-NY10854,NJDEP-CT005,PADEP-68-044		
7440-48-4	**Cobalt**	**4.90**		mg/kg dry	0.399	1	EPA 6010D	04/09/2025 14:42	04/10/2025 14:03	AGNR
							Certifications:	CTDOH-PH-0723,NELAC-NY10854,NJDEP-CT005,PADEP-68-044		
7440-50-8	**Copper**	**15.3**		mg/kg dry	2.00	1	EPA 6010D	04/09/2025 14:42	04/10/2025 14:03	AGNR
							Certifications:	CTDOH-PH-0723,NELAC-NY10854,NJDEP-CT005,PADEP-68-044		
7439-89-6	**Iron**	**11900**		mg/kg dry	25.0	1	EPA 6010D	04/09/2025 14:42	04/10/2025 14:03	AGNR
							Certifications:	CTDOH-PH-0723,NELAC-NY10854,NJDEP-CT005,PADEP-68-044		
7439-92-1	**Lead**	**96.5**		mg/kg dry	0.500	1	EPA 6010D	04/09/2025 14:42	04/10/2025 14:03	AGNR
							Certifications:	CTDOH-PH-0723,NELAC-NY10854,NJDEP-CT005,PADEP-68-044		
7439-95-4	**Magnesium**	**2370**		mg/kg dry	5.00	1	EPA 6010D	04/09/2025 14:42	04/10/2025 14:03	AGNR
							Certifications:	CTDOH-PH-0723,NELAC-NY10854,NJDEP-CT005,PADEP-68-044		
7439-96-5	**Manganese**	**199**		mg/kg dry	0.500	1	EPA 6010D	04/09/2025 14:42	04/10/2025 14:03	AGNR
							Certifications:	CTDOH-PH-0723,NELAC-NY10854,NJDEP-CT005,PADEP-68-044		
7440-02-0	**Nickel**	**10.6**		mg/kg dry	0.995	1	EPA 6010D	04/09/2025 14:42	04/10/2025 14:03	AGNR
							Certifications:	CTDOH-PH-0723,NELAC-NY10854,NJDEP-CT005,PADEP-68-044		

Sample Information

Client Sample ID: SB22A_0-2 **York Sample ID:** 25D0379-08

York Project (SDG) No.	Client Project ID	Matrix	Collection Date/Time	Date Received
25D0379	170745301	Soil	April 3, 2025 2:00 pm	04/04/2025

Metals, Target Analyte

Log-in Notes:

Sample Notes:

Sample Prepared by Method: EPA 3050B

CAS No.	Parameter	Result	Flag	Units	Reported to LOQ	Dilution	Reference Method	Date/Time Prepared	Date/Time Analyzed	Analyst
7440-09-7	**Potassium**	**803**		mg/kg dry	5.00	1	EPA 6010D	04/09/2025 14:42	04/10/2025 14:03	AGNR
							Certifications:	CTDOH-PH-0723,NELAC-NY10854,NJDEP-CT005,PADEP-68-044		
7782-49-2	Selenium	ND		mg/kg dry	2.50	1	EPA 6010D	04/09/2025 14:42	04/10/2025 14:03	AGNR
							Certifications:	CTDOH-PH-0723,NELAC-NY10854,NJDEP-CT005,PADEP-68-044		
7440-22-4	Silver	ND		mg/kg dry	0.504	1	EPA 6010D	04/09/2025 14:42	04/10/2025 14:03	AGNR
							Certifications:	CTDOH-PH-0723,NELAC-NY10854,NJDEP-CT005,PADEP-68-044		
7440-23-5	**Sodium**	**121**		mg/kg dry	50.0	1	EPA 6010D	04/09/2025 14:42	04/10/2025 14:03	AGNR
							Certifications:	CTDOH-PH-0723,NELAC-NY10854,NJDEP-CT005,PADEP-68-044		
7440-28-0	Thallium	ND		mg/kg dry	2.00	1	EPA 6010D	04/09/2025 14:42	04/10/2025 14:03	AGNR
							Certifications:	CTDOH-PH-0723,NELAC-NY10854,NJDEP-CT005,PADEP-68-044		
7440-62-2	**Vanadium**	**15.1**		mg/kg dry	0.995	1	EPA 6010D	04/09/2025 14:42	04/10/2025 14:03	AGNR
							Certifications:	CTDOH-PH-0723,NELAC-NY10854,NJDEP-CT005,PADEP-68-044		
7440-66-6	**Zinc**	**49.3**		mg/kg dry	2.49	1	EPA 6010D	04/09/2025 14:42	04/10/2025 14:03	AGNR
							Certifications:	CTDOH-PH-0723,NELAC-NY10854,NJDEP-CT005,PADEP-68-044		

Mercury by 7473

Log-in Notes:

Sample Notes:

Sample Prepared by Method: EPA 7473 soil

CAS No.	Parameter	Result	Flag	Units	Reported to LOQ	Dilution	Reference Method	Date/Time Prepared	Date/Time Analyzed	Analyst
7439-97-6	**Mercury**	**0.266**		mg/kg dry	0.0360	1	EPA 7473	04/09/2025 12:30	04/10/2025 13:00	DRS
							Certifications:	CTDOH-PH-0723,NJDEP-CT005,NELAC-NY10854,PADEP-68-044		

Chromium, Hexavalent

Log-in Notes:

Sample Notes:

Sample Prepared by Method: EPA SW846-3060

CAS No.	Parameter	Result	Flag	Units	Reported to LOQ	Dilution	Reference Method	Date/Time Prepared	Date/Time Analyzed	Analyst
18540-29-9	Chromium, Hexavalent	ND		mg/kg dry	0.600	1	EPA 7196A	04/08/2025 14:27	04/08/2025 18:20	SML
							Certifications:	NJDEP-CT005,CTDOH-PH-0723,NELAC-NY10854,PADEP-68-044		

Chromium, Trivalent

Log-in Notes:

Sample Notes:

Sample Prepared by Method: Analysis Preparation

CAS No.	Parameter	Result	Flag	Units	Reported to LOQ	Dilution	Reference Method	Date/Time Prepared	Date/Time Analyzed	Analyst
16065-83-1	* **Chromium, Trivalent**	**12.9**		mg/kg	0.500	1	Calculation	04/10/2025 15:35	04/10/2025 15:41	SL
							Certifications:			

Cyanide, Total

Log-in Notes:

Sample Notes:

Sample Prepared by Method: Analysis Preparation Soil

CAS No.	Parameter	Result	Flag	Units	Reported to LOQ	Dilution	Reference Method	Date/Time Prepared	Date/Time Analyzed	Analyst
57-12-5	Cyanide, total	ND		mg/kg dry	0.600	1	EPA 9014/9010C	04/09/2025 08:26	04/09/2025 16:40	LJM
							Certifications:	NELAC-NY10854,CTDOH-PH-0723,NJDEP-CT005,PADEP-68-044		

Sample Information

Client Sample ID: SB22A_0-2 **York Sample ID:** 25D0379-08

York Project (SDG) No.	Client Project ID	Matrix	Collection Date/Time	Date Received
25D0379	170745301	Soil	April 3, 2025 2:00 pm	04/04/2025

Total Solids **Log-in Notes:** **Sample Notes:**

Sample Prepared by Method: % Solids Prep

CAS No.	Parameter	Result	Flag	Units	Reported to LOQ	Dilution	Reference Method	Date/Time Prepared	Date/Time Analyzed	Analyst
solids	*** % Solids**	**83.4**		%	0.100	1	SM 2540G	04/07/2025 06:54	04/07/2025 10:14	JG
							Certifications: CTDOH-PH-0723			

Sample Information

Client Sample ID: SOFB01_040425 **York Sample ID:** 25D0379-09

York Project (SDG) No.	Client Project ID	Matrix	Collection Date/Time	Date Received
25D0379	170745301	Water	April 4, 2025 2:15 pm	04/04/2025

VOA, 8260 LOW MASTER **Log-in Notes:** **Sample Notes:**

Sample Prepared by Method: EPA 5030B

CAS No.	Parameter	Result	Flag	Units	Reported to LOD/MDL	LOQ	Dilution	Reference Method	Date/Time Prepared	Date/Time Analyzed	Analyst
630-20-6	1,1,1,2-Tetrachloroethane	ND		ug/L	0.216	0.500	1	EPA 8260D	04/05/2025 08:00	04/05/2025 12:09	PMB
								Certifications:	CTDOH-PH-0723,NELAC-NY10854,NELAC-NY12058,NJDEP-CT		
71-55-6	1,1,1-Trichloroethane	ND		ug/L	0.266	0.500	1	EPA 8260D	04/05/2025 08:00	04/05/2025 12:09	PMB
								Certifications:	CTDOH-PH-0723,NELAC-NY10854,NELAC-NY12058,NJDEP-CT		
79-34-5	1,1,2,2-Tetrachloroethane	ND		ug/L	0.256	0.500	1	EPA 8260D	04/05/2025 08:00	04/05/2025 12:09	PMB
								Certifications:	CTDOH-PH-0723,NELAC-NY10854,NELAC-NY12058,NJDEP-CT		
76-13-1	1,1,2-Trichloro-1,2,2-trifluoroethane (Freon 113)	ND		ug/L	0.286	0.500	1	EPA 8260D	04/05/2025 08:00	04/05/2025 12:09	PMB
								Certifications:	CTDOH-PH-0723,NELAC-NY10854,NELAC-NY12058,NJDEP-CT		
79-00-5	1,1,2-Trichloroethane	ND		ug/L	0.249	0.500	1	EPA 8260D	04/05/2025 08:00	04/05/2025 12:09	PMB
								Certifications:	CTDOH-PH-0723,NELAC-NY10854,NELAC-NY12058,NJDEP-CT		
75-34-3	1,1-Dichloroethane	ND		ug/L	0.272	0.500	1	EPA 8260D	04/05/2025 08:00	04/05/2025 12:09	PMB
								Certifications:	CTDOH-PH-0723,NELAC-NY10854,NELAC-NY12058,NJDEP-CT		
75-35-4	1,1-Dichloroethylene	ND		ug/L	0.327	0.500	1	EPA 8260D	04/05/2025 08:00	04/05/2025 12:09	PMB
								Certifications:	CTDOH-PH-0723,NELAC-NY10854,NELAC-NY12058,NJDEP-CT		
87-61-6	1,2,3-Trichlorobenzene	ND		ug/L	0.222	0.500	1	EPA 8260D	04/05/2025 08:00	04/05/2025 12:09	PMB
								Certifications:	NELAC-NY10854,NELAC-NY12058,NJDEP-CT005,PADEP-68-04		
96-18-4	1,2,3-Trichloropropane	ND		ug/L	0.273	0.500	1	EPA 8260D	04/05/2025 08:00	04/05/2025 12:09	PMB
								Certifications:	NELAC-NY10854,NELAC-NY12058,NJDEP-CT005,PADEP-68-04		
120-82-1	1,2,4-Trichlorobenzene	ND		ug/L	0.138	0.500	1	EPA 8260D	04/05/2025 08:00	04/05/2025 12:09	PMB
								Certifications:	NELAC-NY10854,NELAC-NY12058,NJDEP-CT005,PADEP-68-04		
95-63-6	1,2,4-Trimethylbenzene	ND		ug/L	0.310	0.500	1	EPA 8260D	04/05/2025 08:00	04/05/2025 12:09	PMB
								Certifications:	CTDOH-PH-0723,NELAC-NY10854,NELAC-NY12058,NJDEP-CT		
96-12-8	1,2-Dibromo-3-chloropropane	ND		ug/L	0.432	0.500	1	EPA 8260D	04/05/2025 08:00	04/05/2025 12:09	PMB
								Certifications:	CTDOH-PH-0723,NELAC-NY10854,NELAC-NY12058,NJDEP-CT		
106-93-4	1,2-Dibromoethane	ND		ug/L	0.215	0.500	1	EPA 8260D	04/05/2025 08:00	04/05/2025 12:09	PMB
								Certifications:	CTDOH-PH-0723,NELAC-NY10854,NELAC-NY12058,NJDEP-CT		
95-50-1	1,2-Dichlorobenzene	ND		ug/L	0.270	0.500	1	EPA 8260D	04/05/2025 08:00	04/05/2025 12:09	PMB
								Certifications:	CTDOH-PH-0723,NELAC-NY10854,NELAC-NY12058,NJDEP-CT		
107-06-2	1,2-Dichloroethane	ND		ug/L	0.377	0.500	1	EPA 8260D	04/05/2025 08:00	04/05/2025 12:09	PMB
								Certifications:	CTDOH-PH-0723,NELAC-NY10854,NELAC-NY12058,NJDEP-CT		
78-87-5	1,2-Dichloropropane	ND		ug/L	0.327	0.500	1	EPA 8260D	04/05/2025 08:00	04/05/2025 12:09	PMB
								Certifications:	CTDOH-PH-0723,NELAC-NY10854,NELAC-NY12058,NJDEP-CT		
108-67-8	1,3,5-Trimethylbenzene	ND		ug/L	0.347	0.500	1	EPA 8260D	04/05/2025 08:00	04/05/2025 12:09	PMB
								Certifications:	CTDOH-PH-0723,NELAC-NY10854,NELAC-NY12058,NJDEP-CT		
541-73-1	1,3-Dichlorobenzene	ND		ug/L	0.283	0.500	1	EPA 8260D	04/05/2025 08:00	04/05/2025 12:09	PMB
								Certifications:	CTDOH-PH-0723,NELAC-NY10854,NELAC-NY12058,NJDEP-CT		
106-46-7	1,4-Dichlorobenzene	ND		ug/L	0.311	0.500	1	EPA 8260D	04/05/2025 08:00	04/05/2025 12:09	PMB
								Certifications:	CTDOH-PH-0723,NELAC-NY10854,NELAC-NY12058,NJDEP-CT		
123-91-1	1,4-Dioxane	ND		ug/L	35.3	80.0	1	EPA 8260D	04/05/2025 08:00	04/05/2025 12:09	PMB
								Certifications:	NELAC-NY10854,NELAC-NY12058,NJDEP-CT005,PADEP-68-04		
78-93-3	2-Butanone	ND		ug/L	0.421	0.500	1	EPA 8260D	04/05/2025 08:00	04/05/2025 12:09	PMB
								Certifications:	CTDOH-PH-0723,NELAC-NY10854,NELAC-NY12058,NJDEP-CT		

Sample Information

Client Sample ID: SOFB01_040425 **York Sample ID:** 25D0379-09

York Project (SDG) No.	Client Project ID	Matrix	Collection Date/Time	Date Received
25D0379	170745301	Water	April 4, 2025 2:15 pm	04/04/2025

VOA, 8260 LOW MASTER **Log-in Notes:** **Sample Notes:**

Sample Prepared by Method: EPA 5030B

CAS No.	Parameter	Result	Flag	Units	Reported to LOD/MDL	LOQ	Dilution	Reference Method	Date/Time Prepared	Date/Time Analyzed	Analyst
591-78-6	2-Hexanone	ND		ug/L	0.320	0.500	1	EPA 8260D	04/05/2025 08:00	04/05/2025 12:09	PMB
								Certifications:	CTDOH-PH-0723,NELAC-NY10854,NELAC-NY12058,NJDEP-CT		
108-10-1	4-Methyl-2-pentanone	ND		ug/L	0.365	0.500	1	EPA 8260D	04/05/2025 08:00	04/05/2025 12:09	PMB
								Certifications:	CTDOH-PH-0723,NELAC-NY10854,NELAC-NY12058,NJDEP-CT		
67-64-1	Acetone	ND		ug/L	1.34	2.00	1	EPA 8260D	04/05/2025 08:00	04/05/2025 12:09	PMB
								Certifications:	CTDOH-PH-0723,NELAC-NY10854,NELAC-NY12058,NJDEP-CT		
107-02-8	Acrolein	ND	ICVE	ug/L	0.447	0.500	1	EPA 8260D	04/05/2025 08:00	04/05/2025 12:09	PMB
								Certifications:	CTDOH-PH-0723,NELAC-NY10854,NELAC-NY12058,NJDEP-CT		
107-13-1	Acrylonitrile	ND		ug/L	0.422	0.500	1	EPA 8260D	04/05/2025 08:00	04/05/2025 12:09	PMB
								Certifications:	CTDOH-PH-0723,NELAC-NY10854,NELAC-NY12058,NJDEP-CT		
71-43-2	Benzene	ND		ug/L	0.279	0.500	1	EPA 8260D	04/05/2025 08:00	04/05/2025 12:09	PMB
								Certifications:	CTDOH-PH-0723,NELAC-NY10854,NELAC-NY12058,NJDEP-CT		
74-97-5	Bromochloromethane	ND		ug/L	0.354	0.500	1	EPA 8260D	04/05/2025 08:00	04/05/2025 12:09	PMB
								Certifications:	NELAC-NY10854,NELAC-NY12058,NJDEP-CT005,PADEP-68-04		
75-27-4	Bromodichloromethane	ND		ug/L	0.245	0.500	1	EPA 8260D	04/05/2025 08:00	04/05/2025 12:09	PMB
								Certifications:	CTDOH-PH-0723,NELAC-NY10854,NELAC-NY12058,NJDEP-CT		
75-25-2	Bromoform	ND		ug/L	0.163	0.500	1	EPA 8260D	04/05/2025 08:00	04/05/2025 12:09	PMB
								Certifications:	CTDOH-PH-0723,NELAC-NY10854,NELAC-NY12058,NJDEP-CT		
74-83-9	Bromomethane	ND	CCVE	ug/L	0.119	0.500	1	EPA 8260D	04/05/2025 08:00	04/05/2025 12:09	PMB
								Certifications:	CTDOH-PH-0723,NELAC-NY10854,NELAC-NY12058,NJDEP-CT		
75-15-0	Carbon disulfide	ND		ug/L	0.362	0.500	1	EPA 8260D	04/05/2025 08:00	04/05/2025 12:09	PMB
								Certifications:	CTDOH-PH-0723,NELAC-NY10854,NELAC-NY12058,NJDEP-CT		
56-23-5	Carbon tetrachloride	ND		ug/L	0.204	0.500	1	EPA 8260D	04/05/2025 08:00	04/05/2025 12:09	PMB
								Certifications:	CTDOH-PH-0723,NELAC-NY10854,NELAC-NY12058,NJDEP-CT		
108-90-7	Chlorobenzene	ND		ug/L	0.284	0.500	1	EPA 8260D	04/05/2025 08:00	04/05/2025 12:09	PMB
								Certifications:	CTDOH-PH-0723,NELAC-NY10854,NELAC-NY12058,NJDEP-CT		
75-00-3	Chloroethane	ND		ug/L	0.448	0.500	1	EPA 8260D	04/05/2025 08:00	04/05/2025 12:09	PMB
								Certifications:	CTDOH-PH-0723,NELAC-NY10854,NELAC-NY12058,NJDEP-CT		
67-66-3	Chloroform	ND		ug/L	0.243	0.500	1	EPA 8260D	04/05/2025 08:00	04/05/2025 12:09	PMB
								Certifications:	CTDOH-PH-0723,NELAC-NY10854,NELAC-NY12058,NJDEP-CT		
74-87-3	Chloromethane	ND		ug/L	0.372	0.500	1	EPA 8260D	04/05/2025 08:00	04/05/2025 12:09	PMB
								Certifications:	CTDOH-PH-0723,NELAC-NY10854,NELAC-NY12058,NJDEP-CT		
156-59-2	cis-1,2-Dichloroethylene	ND		ug/L	0.294	0.500	1	EPA 8260D	04/05/2025 08:00	04/05/2025 12:09	PMB
								Certifications:	CTDOH-PH-0723,NELAC-NY10854,NELAC-NY12058,NJDEP-CT		
10061-01-5	cis-1,3-Dichloropropylene	ND		ug/L	0.262	0.500	1	EPA 8260D	04/05/2025 08:00	04/05/2025 12:09	PMB
								Certifications:	CTDOH-PH-0723,NELAC-NY10854,NELAC-NY12058,NJDEP-CT		
110-82-7	Cyclohexane	ND		ug/L	0.491	0.500	1	EPA 8260D	04/05/2025 08:00	04/05/2025 12:09	PMB
								Certifications:	NELAC-NY10854,NELAC-NY12058,NJDEP-CT005,PADEP-68-04		
124-48-1	Dibromochloromethane	ND		ug/L	0.146	0.500	1	EPA 8260D	04/05/2025 08:00	04/05/2025 12:09	PMB
								Certifications:	CTDOH-PH-0723,NELAC-NY10854,NELAC-NY12058,NJDEP-CT		
74-95-3	Dibromomethane	ND		ug/L	0.203	0.500	1	EPA 8260D	04/05/2025 08:00	04/05/2025 12:09	PMB
								Certifications:	NELAC-NY10854,NELAC-NY12058,NJDEP-CT005,PADEP-68-04		
75-71-8	Dichlorodifluoromethane	ND		ug/L	0.451	0.500	1	EPA 8260D	04/05/2025 08:00	04/05/2025 12:09	PMB
								Certifications:	NELAC-NY10854,NELAC-NY12058,NJDEP-CT005,PADEP-68-04		

Sample Information

Client Sample ID: SOFB01_040425 **York Sample ID:** 25D0379-09

York Project (SDG) No.	Client Project ID	Matrix	Collection Date/Time	Date Received
25D0379	170745301	Water	April 4, 2025 2:15 pm	04/04/2025

VOA, 8260 LOW MASTER **Log-in Notes:** **Sample Notes:**

Sample Prepared by Method: EPA 5030B

CAS No.	Parameter	Result	Flag	Units	Reported to LOD/MDL	LOQ	Dilution	Reference Method	Date/Time Prepared	Date/Time Analyzed	Analyst
100-41-4	Ethyl Benzene	ND		ug/L	0.290	0.500	1	EPA 8260D	04/05/2025 08:00	04/05/2025 12:09	PMB
								Certifications:	CTDOH-PH-0723,NELAC-NY10854,NELAC-NY12058,NJDEP-CT		
87-68-3	Hexachlorobutadiene	ND		ug/L	0.241	0.500	1	EPA 8260D	04/05/2025 08:00	04/05/2025 12:09	PMB
								Certifications:	NELAC-NY10854,NELAC-NY12058,NJDEP-CT005,PADEP-68-04		
98-82-8	Isopropylbenzene	ND		ug/L	0.405	0.500	1	EPA 8260D	04/05/2025 08:00	04/05/2025 12:09	PMB
								Certifications:	CTDOH-PH-0723,NELAC-NY10854,NELAC-NY12058,NJDEP-CT		
79-20-9	Methyl acetate	ND		ug/L	0.442	0.500	1	EPA 8260D	04/05/2025 08:00	04/05/2025 12:09	PMB
								Certifications:	NELAC-NY10854,NELAC-NY12058,NJDEP-CT005,PADEP-68-04		
1634-04-4	Methyl tert-butyl ether (MTBE)	ND		ug/L	0.244	0.500	1	EPA 8260D	04/05/2025 08:00	04/05/2025 12:09	PMB
								Certifications:	CTDOH-PH-0723,NELAC-NY10854,NELAC-NY12058,NJDEP-CT		
108-87-2	Methylcyclohexane	ND		ug/L	0.477	0.500	1	EPA 8260D	04/05/2025 08:00	04/05/2025 12:09	PMB
								Certifications:	NELAC-NY10854,NELAC-NY12058,NJDEP-CT005,PADEP-68-04		
75-09-2	Methylene chloride	ND		ug/L	0.397	2.00	1	EPA 8260D	04/05/2025 08:00	04/05/2025 12:09	PMB
								Certifications:	CTDOH-PH-0723,NELAC-NY10854,NELAC-NY12058,NJDEP-CT		
104-51-8	n-Butylbenzene	ND		ug/L	0.399	0.500	1	EPA 8260D	04/05/2025 08:00	04/05/2025 12:09	PMB
								Certifications:	CTDOH-PH-0723,NELAC-NY10854,NELAC-NY12058,NJDEP-CT		
103-65-1	n-Propylbenzene	ND		ug/L	0.384	0.500	1	EPA 8260D	04/05/2025 08:00	04/05/2025 12:09	PMB
								Certifications:	CTDOH-PH-0723,NELAC-NY10854,NELAC-NY12058,NJDEP-CT		
95-47-6	o-Xylene	ND		ug/L	0.261	0.500	1	EPA 8260D	04/05/2025 08:00	04/05/2025 12:09	PMB
								Certifications:	CTDOH-PH-0723,NELAC-NY10854,NELAC-NY12058,PADEP-68		
179601-23-1	p- & m- Xylenes	ND		ug/L	0.578	1.00	1	EPA 8260D	04/05/2025 08:00	04/05/2025 12:09	PMB
								Certifications:	CTDOH-PH-0723,NELAC-NY10854,NELAC-NY12058,PADEP-68		
99-87-6	p-Isopropyltoluene	ND		ug/L	0.377	0.500	1	EPA 8260D	04/05/2025 08:00	04/05/2025 12:09	PMB
								Certifications:	CTDOH-PH-0723,NELAC-NY10854,NELAC-NY12058,NJDEP-CT		
135-98-8	sec-Butylbenzene	ND		ug/L	0.444	0.500	1	EPA 8260D	04/05/2025 08:00	04/05/2025 12:09	PMB
								Certifications:	CTDOH-PH-0723,NELAC-NY10854,NELAC-NY12058,NJDEP-CT		
100-42-5	Styrene	ND		ug/L	0.255	0.500	1	EPA 8260D	04/05/2025 08:00	04/05/2025 12:09	PMB
								Certifications:	CTDOH-PH-0723,NELAC-NY10854,NELAC-NY12058,NJDEP-CT		
75-65-0	tert-Butyl alcohol (TBA)	ND		ug/L	0.608	1.00	1	EPA 8260D	04/05/2025 08:00	04/05/2025 12:09	PMB
								Certifications:	NELAC-NY10854,NELAC-NY12058,NJDEP-CT005,PADEP-68-04		
98-06-6	tert-Butylbenzene	ND		ug/L	0.367	0.500	1	EPA 8260D	04/05/2025 08:00	04/05/2025 12:09	PMB
								Certifications:	CTDOH-PH-0723,NELAC-NY10854,NELAC-NY12058,NJDEP-CT		
127-18-4	Tetrachloroethylene	ND	CCVE, ICVE, QL-02	ug/L	0.239	0.500	1	EPA 8260D	04/05/2025 08:00	04/05/2025 12:09	PMB
								Certifications:	CTDOH-PH-0723,NELAC-NY10854,NELAC-NY12058,NJDEP-CT		
108-88-3	Toluene	ND		ug/L	0.346	0.500	1	EPA 8260D	04/05/2025 08:00	04/05/2025 12:09	PMB
								Certifications:	CTDOH-PH-0723,NELAC-NY10854,NELAC-NY12058,NJDEP-CT		
156-60-5	trans-1,2-Dichloroethylene	ND		ug/L	0.279	0.500	1	EPA 8260D	04/05/2025 08:00	04/05/2025 12:09	PMB
								Certifications:	CTDOH-PH-0723,NELAC-NY10854,NELAC-NY12058,NJDEP-CT		
10061-02-6	trans-1,3-Dichloropropylene	ND		ug/L	0.229	0.500	1	EPA 8260D	04/05/2025 08:00	04/05/2025 12:09	PMB
								Certifications:	CTDOH-PH-0723,NELAC-NY10854,NELAC-NY12058,NJDEP-CT		
79-01-6	Trichloroethylene	ND		ug/L	0.249	0.500	1	EPA 8260D	04/05/2025 08:00	04/05/2025 12:09	PMB
								Certifications:	CTDOH-PH-0723,NELAC-NY10854,NELAC-NY12058,NJDEP-CT		

Sample Information

Client Sample ID: SOFB01_040425 **York Sample ID:** 25D0379-09

York Project (SDG) No.	Client Project ID	Matrix	Collection Date/Time	Date Received
25D0379	170745301	Water	April 4, 2025 2:15 pm	04/04/2025

VOA, 8260 LOW MASTER

Log-in Notes:

Sample Notes:

Sample Prepared by Method: EPA 5030B

CAS No.	Parameter	Result	Flag	Units	Reported to LOD/MDL	LOQ	Dilution	Reference Method	Date/Time Prepared	Date/Time Analyzed	Analyst
75-69-4	Trichlorofluoromethane	ND		ug/L	0.337	0.500	1	EPA 8260D	04/05/2025 08:00	04/05/2025 12:09	PMB
								Certifications:	CTDOH-PH-0723,NELAC-NY10854,NELAC-NY12058,NJDEP-CT		
75-01-4	Vinyl Chloride	ND		ug/L	0.469	0.500	1	EPA 8260D	04/05/2025 08:00	04/05/2025 12:09	PMB
								Certifications:	CTDOH-PH-0723,NELAC-NY10854,NELAC-NY12058,NJDEP-CT		
1330-20-7	Xylenes, Total	ND		ug/L	0.839	1.50	1	EPA 8260D	04/05/2025 08:00	04/05/2025 12:09	PMB
								Certifications:	CTDOH-PH-0723,NELAC-NY10854,NELAC-NY12058,NJDEP-CT		

	Surrogate Recoveries	Result	Acceptance Range
17060-07-0	*Surrogate: SURR: 1,2-Dichloroethane-d4*	*97.5 %*	*69-130*
2037-26-5	*Surrogate: SURR: Toluene-d8*	*98.1 %*	*81-117*
460-00-4	*Surrogate: SURR: p-Bromofluorobenzene*	*98.3 %*	*79-122*

SVOA, 8270 LOW MASTER

Log-in Notes:

Sample Notes:

Sample Prepared by Method: EPA 3510C

CAS No.	Parameter	Result	Flag	Units	Reported to LOD/MDL	LOQ	Dilution	Reference Method	Date/Time Prepared	Date/Time Analyzed	Analyst
92-52-4	1,1-Biphenyl	ND		ug/L	2.50	5.00	1	EPA 8270D	04/09/2025 08:13	04/10/2025 14:55	SS
								Certifications:	NELAC-NY10854,NJDEP-CT005,PADEP-68-04440		
95-94-3	1,2,4,5-Tetrachlorobenzene	ND		ug/L	2.50	5.00	1	EPA 8270D	04/09/2025 08:13	04/10/2025 14:55	SS
								Certifications:	NELAC-NY10854,NJDEP-CT005,PADEP-68-04440		
122-66-7	1,2-Diphenylhydrazine (as Azobenzene)	ND	CCVE	ug/L	2.50	5.00	1	EPA 8270D	04/09/2025 08:13	04/10/2025 14:55	SS
								Certifications:	NELAC-NY10854,NJDEP-CT005,PADEP-68-04440		
58-90-2	2,3,4,6-Tetrachlorophenol	ND	CCVE	ug/L	2.50	5.00	1	EPA 8270D	04/09/2025 08:13	04/10/2025 14:55	SS
								Certifications:	NELAC-NY10854,NJDEP-CT005,PADEP-68-04440		
95-95-4	2,4,5-Trichlorophenol	ND	CCVE	ug/L	2.50	5.00	1	EPA 8270D	04/09/2025 08:13	04/10/2025 14:55	SS
								Certifications:	CTDOH-PH-0723,NELAC-NY10854,NJDEP-CT005,PADEP-68-044		
88-06-2	2,4,6-Trichlorophenol	ND		ug/L	2.50	5.00	1	EPA 8270D	04/09/2025 08:13	04/10/2025 14:55	SS
								Certifications:	CTDOH-PH-0723,NELAC-NY10854,NJDEP-CT005,PADEP-68-044		
120-83-2	2,4-Dichlorophenol	ND		ug/L	2.50	5.00	1	EPA 8270D	04/09/2025 08:13	04/10/2025 14:55	SS
								Certifications:	CTDOH-PH-0723,NELAC-NY10854,NJDEP-CT005,PADEP-68-044		
105-67-9	2,4-Dimethylphenol	ND		ug/L	2.50	5.00	1	EPA 8270D	04/09/2025 08:13	04/10/2025 14:55	SS
								Certifications:	CTDOH-PH-0723,NELAC-NY10854,NJDEP-CT005,PADEP-68-044		
51-28-5	2,4-Dinitrophenol	ND	CAL-E	ug/L	2.50	5.00	1	EPA 8270D	04/09/2025 08:13	04/10/2025 14:55	SS
								Certifications:	CTDOH-PH-0723,NELAC-NY10854,NJDEP-CT005,PADEP-68-044		
121-14-2	2,4-Dinitrotoluene	ND		ug/L	2.50	5.00	1	EPA 8270D	04/09/2025 08:13	04/10/2025 14:55	SS
								Certifications:	CTDOH-PH-0723,NELAC-NY10854,NJDEP-CT005,PADEP-68-044		
606-20-2	2,6-Dinitrotoluene	ND		ug/L	2.50	5.00	1	EPA 8270D	04/09/2025 08:13	04/10/2025 14:55	SS
								Certifications:	CTDOH-PH-0723,NELAC-NY10854,NJDEP-CT005,PADEP-68-044		
91-58-7	2-Chloronaphthalene	ND		ug/L	2.50	5.00	1	EPA 8270D	04/09/2025 08:13	04/10/2025 14:55	SS
								Certifications:	CTDOH-PH-0723,NELAC-NY10854,NJDEP-CT005,PADEP-68-044		
95-57-8	2-Chlorophenol	ND		ug/L	2.50	5.00	1	EPA 8270D	04/09/2025 08:13	04/10/2025 14:55	SS
								Certifications:	CTDOH-PH-0723,NELAC-NY10854,NJDEP-CT005,PADEP-68-044		

Sample Information

Client Sample ID: SOFB01_040425 **York Sample ID:** 25D0379-09

York Project (SDG) No.	Client Project ID	Matrix	Collection Date/Time	Date Received
25D0379	170745301	Water	April 4, 2025 2:15 pm	04/04/2025

SVOA, 8270 LOW MASTER **Log-in Notes:** **Sample Notes:**

Sample Prepared by Method: EPA 3510C

CAS No.	Parameter	Result	Flag	Units	Reported to LOD/MDL	LOQ	Dilution	Reference Method	Date/Time Prepared	Date/Time Analyzed	Analyst
91-57-6	2-Methylnaphthalene	ND		ug/L	2.50	5.00	1	EPA 8270D	04/09/2025 08:13	04/10/2025 14:55	SS
								Certifications:	CTDOH-PH-0723,NELAC-NY10854,NJDEP-CT005,PADEP-68-044		
95-48-7	2-Methylphenol	ND		ug/L	2.50	5.00	1	EPA 8270D	04/09/2025 08:13	04/10/2025 14:55	SS
								Certifications:	CTDOH-PH-0723,NELAC-NY10854,NJDEP-CT005,PADEP-68-044		
88-74-4	2-Nitroaniline	ND		ug/L	2.50	5.00	1	EPA 8270D	04/09/2025 08:13	04/10/2025 14:55	SS
								Certifications:	CTDOH-PH-0723,NELAC-NY10854,NJDEP-CT005,PADEP-68-044		
88-75-5	2-Nitrophenol	ND		ug/L	2.50	5.00	1	EPA 8270D	04/09/2025 08:13	04/10/2025 14:55	SS
								Certifications:	CTDOH-PH-0723,NELAC-NY10854,NJDEP-CT005,PADEP-68-044		
65794-96-9	3- & 4-Methylphenols	ND		ug/L	2.50	5.00	1	EPA 8270D	04/09/2025 08:13	04/10/2025 14:55	SS
								Certifications:	CTDOH-PH-0723,NELAC-NY10854,NJDEP-CT005,PADEP-68-044		
91-94-1	3,3-Dichlorobenzidine	ND		ug/L	2.50	5.00	1	EPA 8270D	04/09/2025 08:13	04/10/2025 14:55	SS
								Certifications:	CTDOH-PH-0723,NELAC-NY10854,NJDEP-CT005,PADEP-68-044		
99-09-2	3-Nitroaniline	ND	CCVE	ug/L	2.50	5.00	1	EPA 8270D	04/09/2025 08:13	04/10/2025 14:55	SS
								Certifications:	CTDOH-PH-0723,NELAC-NY10854,NJDEP-CT005,PADEP-68-044		
534-52-1	4,6-Dinitro-2-methylphenol	ND	CAL-E	ug/L	2.50	5.00	1	EPA 8270D	04/09/2025 08:13	04/10/2025 14:55	SS
								Certifications:	CTDOH-PH-0723,NELAC-NY10854,NJDEP-CT005,PADEP-68-044		
101-55-3	4-Bromophenyl phenyl ether	ND		ug/L	2.50	5.00	1	EPA 8270D	04/09/2025 08:13	04/10/2025 14:55	SS
								Certifications:	CTDOH-PH-0723,NELAC-NY10854,NJDEP-CT005,PADEP-68-044		
59-50-7	4-Chloro-3-methylphenol	ND		ug/L	2.50	5.00	1	EPA 8270D	04/09/2025 08:13	04/10/2025 14:55	SS
								Certifications:	CTDOH-PH-0723,NELAC-NY10854,NJDEP-CT005,PADEP-68-044		
106-47-8	4-Chloroaniline	ND		ug/L	2.50	5.00	1	EPA 8270D	04/09/2025 08:13	04/10/2025 14:55	SS
								Certifications:	CTDOH-PH-0723,NELAC-NY10854,NJDEP-CT005,PADEP-68-044		
7005-72-3	4-Chlorophenyl phenyl ether	ND		ug/L	2.50	5.00	1	EPA 8270D	04/09/2025 08:13	04/10/2025 14:55	SS
								Certifications:	CTDOH-PH-0723,NELAC-NY10854,NJDEP-CT005,PADEP-68-044		
100-01-6	4-Nitroaniline	ND	CCVE	ug/L	2.50	5.00	1	EPA 8270D	04/09/2025 08:13	04/10/2025 14:55	SS
								Certifications:	CTDOH-PH-0723,NELAC-NY10854,NJDEP-CT005,PADEP-68-044		
100-02-7	4-Nitrophenol	ND	CCVE	ug/L	5.00	5.00	1	EPA 8270D	04/09/2025 08:13	04/10/2025 14:55	SS
								Certifications:	CTDOH-PH-0723,NELAC-NY10854,NJDEP-CT005,PADEP-68-044		
98-86-2	Acetophenone	ND		ug/L	2.50	5.00	1	EPA 8270D	04/09/2025 08:13	04/10/2025 14:55	SS
								Certifications:	NELAC-NY10854,NJDEP-CT005,PADEP-68-04440		
62-53-3	Aniline	ND		ug/L	2.50	5.00	1	EPA 8270D	04/09/2025 08:13	04/10/2025 14:55	SS
								Certifications:	NELAC-NY10854,NJDEP-CT005,PADEP-68-04440		
100-52-7	Benzaldehyde	ND	CAL-E	ug/L	2.50	5.00	1	EPA 8270D	04/09/2025 08:13	04/10/2025 14:55	SS
								Certifications:	NELAC-NY10854,NJDEP-CT005,PADEP-68-04440		
92-87-5	Benzidine	ND	CCVE	ug/L	5.00	5.00	1	EPA 8270D	04/09/2025 08:13	04/10/2025 14:55	SS
								Certifications:	CTDOH-PH-0723,NELAC-NY10854,NJDEP-CT005,PADEP-68-044		
65-85-0	Benzoic acid	ND		ug/L	2.50	5.00	1	EPA 8270D	04/09/2025 08:13	04/10/2025 14:55	SS
								Certifications:	NELAC-NY10854,NJDEP-CT005,PADEP-68-04440		
100-51-6	Benzyl alcohol	ND		ug/L	2.50	5.00	1	EPA 8270D	04/09/2025 08:13	04/10/2025 14:55	SS
								Certifications:	NELAC-NY10854,NJDEP-CT005,PADEP-68-04440		
85-68-7	Benzyl butyl phthalate	ND		ug/L	2.50	5.00	1	EPA 8270D	04/09/2025 08:13	04/10/2025 14:55	SS
								Certifications:	CTDOH-PH-0723,NELAC-NY10854,NJDEP-CT005,PADEP-68-044		
111-91-1	Bis(2-chloroethoxy)methane	ND		ug/L	2.50	5.00	1	EPA 8270D	04/09/2025 08:13	04/10/2025 14:55	SS
								Certifications:	CTDOH-PH-0723,NELAC-NY10854,NJDEP-CT005,PADEP-68-044		

Sample Information

Client Sample ID: SOFB01_040425 **York Sample ID:** 25D0379-09

York Project (SDG) No.	Client Project ID	Matrix	Collection Date/Time	Date Received
25D0379	170745301	Water	April 4, 2025 2:15 pm	04/04/2025

SVOA, 8270 LOW MASTER

Log-in Notes:

Sample Notes:

Sample Prepared by Method: EPA 3510C

CAS No.	Parameter	Result	Flag	Units	Reported to LOD/MDL	LOQ	Dilution	Reference Method	Date/Time Prepared	Date/Time Analyzed	Analyst
111-44-4	Bis(2-chloroethyl)ether	ND		ug/L	1.00	5.00	1	EPA 8270D	04/09/2025 08:13	04/10/2025 14:55	SS
								Certifications:	CTDOH-PH-0723,NELAC-NY10854,NJDEP-CT005,PADEP-68-044		
108-60-1	Bis(2-chloroisopropyl)ether	ND		ug/L	2.50	5.00	1	EPA 8270D	04/09/2025 08:13	04/10/2025 14:55	SS
								Certifications:	CTDOH-PH-0723,NELAC-NY10854,NJDEP-CT005,PADEP-68-044		
105-60-2	Caprolactam	ND	CCVE	ug/L	2.50	5.00	1	EPA 8270D	04/09/2025 08:13	04/10/2025 14:55	SS
								Certifications:	NELAC-NY10854,NJDEP-CT005,PADEP-68-04440		
86-74-8	Carbazole	ND		ug/L	2.50	5.00	1	EPA 8270D	04/09/2025 08:13	04/10/2025 14:55	SS
								Certifications:	CTDOH-PH-0723,NELAC-NY10854,NJDEP-CT005,PADEP-68-044		
132-64-9	Dibenzofuran	ND		ug/L	2.50	5.00	1	EPA 8270D	04/09/2025 08:13	04/10/2025 14:55	SS
								Certifications:	CTDOH-PH-0723,NELAC-NY10854,NJDEP-CT005,PADEP-68-044		
84-66-2	Diethyl phthalate	ND		ug/L	2.50	5.00	1	EPA 8270D	04/09/2025 08:13	04/10/2025 14:55	SS
								Certifications:	CTDOH-PH-0723,NELAC-NY10854,NJDEP-CT005,PADEP-68-044		
131-11-3	Dimethyl phthalate	ND		ug/L	2.50	5.00	1	EPA 8270D	04/09/2025 08:13	04/10/2025 14:55	SS
								Certifications:	CTDOH-PH-0723,NELAC-NY10854,NJDEP-CT005,PADEP-68-044		
84-74-2	Di-n-butyl phthalate	ND		ug/L	2.50	5.00	1	EPA 8270D	04/09/2025 08:13	04/10/2025 14:55	SS
								Certifications:	CTDOH-PH-0723,NELAC-NY10854,NJDEP-CT005,PADEP-68-044		
117-84-0	Di-n-octyl phthalate	ND		ug/L	2.50	5.00	1	EPA 8270D	04/09/2025 08:13	04/10/2025 14:55	SS
								Certifications:	CTDOH-PH-0723,NELAC-NY10854,NJDEP-CT005,PADEP-68-044		
122-39-4	Diphenylamine	ND		ug/L	2.50	5.00	1	EPA 8270D	04/09/2025 08:13	04/10/2025 14:55	SS
								Certifications:	NELAC-NY10854,PADEP-68-04440		
77-47-4	Hexachlorocyclopentadiene	ND		ug/L	5.00	10.0	1	EPA 8270D	04/09/2025 08:13	04/10/2025 14:55	SS
								Certifications:	CTDOH-PH-0723,NELAC-NY10854,NJDEP-CT005,PADEP-68-044		
78-59-1	Isophorone	ND		ug/L	2.50	5.00	1	EPA 8270D	04/09/2025 08:13	04/10/2025 14:55	SS
								Certifications:	CTDOH-PH-0723,NELAC-NY10854,NJDEP-CT005,PADEP-68-044		
621-64-7	N-nitroso-di-n-propylamine	ND		ug/L	2.50	5.00	1	EPA 8270D	04/09/2025 08:13	04/10/2025 14:55	SS
								Certifications:	CTDOH-PH-0723,NELAC-NY10854,NJDEP-CT005,PADEP-68-044		
86-30-6	N-Nitrosodiphenylamine	ND	CCVE	ug/L	2.50	5.00	1	EPA 8270D	04/09/2025 08:13	04/10/2025 14:55	SS
								Certifications:	CTDOH-PH-0723,NELAC-NY10854,NJDEP-CT005,PADEP-68-044		
108-95-2	Phenol	ND		ug/L	0.750	5.00	1	EPA 8270D	04/09/2025 08:13	04/10/2025 14:55	SS
								Certifications:	CTDOH-PH-0723,NELAC-NY10854,NJDEP-CT005,PADEP-68-044		
110-86-1	Pyridine	ND		ug/L	2.50	5.00	1	EPA 8270D	04/09/2025 08:13	04/10/2025 14:55	SS
								Certifications:	CTDOH-PH-0723,NELAC-NY10854,NJDEP-CT005,PADEP-68-044		

	Surrogate Recoveries	Result		Acceptance Range
367-12-4	*Surrogate: SURR: 2-Fluorophenol*	*30.2 %*		*19.7-63.1*
13127-88-3	*Surrogate: SURR: Phenol-d6*	*17.9 %*		*10.1-41.7*
4165-60-0	*Surrogate: SURR: Nitrobenzene-d5*	*44.6 %*	S-08	*50.2-113*
321-60-8	*Surrogate: SURR: 2-Fluorobiphenyl*	*52.9 %*		*39.9-105*
118-79-6	*Surrogate: SURR: 2,4,6-Tribromophenol*	*61.1 %*		*39.3-151*
1718-51-0	*Surrogate: SURR: Terphenyl-d14*	*71.9 %*		*30.7-106*

SVOA, 8270 SIM MASTER

Log-in Notes:

Sample Notes:

Sample Prepared by Method: EPA 3510C

CAS No.	Parameter	Result	Flag	Units	Reported to LOQ	Dilution	Reference Method	Date/Time Prepared	Date/Time Analyzed	Analyst

Sample Information

Client Sample ID: SOFB01_040425 **York Sample ID:** 25D0379-09

York Project (SDG) No.	Client Project ID	Matrix	Collection Date/Time	Date Received
25D0379	170745301	Water	April 4, 2025 2:15 pm	04/04/2025

83-32-9	Acenaphthene	ND	ug/L	0.0500	1	EPA 8270D SIM	04/09/2025 08:15	04/10/2025 21:26	AAK
						Certifications:	CTDOH-PH-0723,NELAC-NY10854,NJDEP-CT005,PADEP-68-044		
208-96-8	Acenaphthylene	ND	ug/L	0.0500	1	EPA 8270D SIM	04/09/2025 08:15	04/10/2025 21:26	AAK
						Certifications:	CTDOH-PH-0723,NELAC-NY10854,NJDEP-CT005,PADEP-68-044		
120-12-7	Anthracene	ND	ug/L	0.0500	1	EPA 8270D SIM	04/09/2025 08:15	04/10/2025 21:26	AAK
						Certifications:	CTDOH-PH-0723,NELAC-NY10854,NJDEP-CT005,PADEP-68-044		
1912-24-9	Atrazine	ND	ug/L	0.500	1	EPA 8270D SIM	04/09/2025 08:15	04/10/2025 21:26	AAK
						Certifications:	CTDOH-PH-0723,NELAC-NY10854,NJDEP-CT005		
56-55-3	Benzo(a)anthracene	ND	ug/L	0.0500	1	EPA 8270D SIM	04/09/2025 08:15	04/10/2025 21:26	AAK
						Certifications:	CTDOH-PH-0723,NELAC-NY10854,NJDEP-CT005,PADEP-68-044		
50-32-8	Benzo(a)pyrene	ND	ug/L	0.0500	1	EPA 8270D SIM	04/09/2025 08:15	04/10/2025 21:26	AAK
						Certifications:	CTDOH-PH-0723,NELAC-NY10854,NJDEP-CT005,PADEP-68-044		
205-99-2	Benzo(b)fluoranthene	ND	ug/L	0.0500	1	EPA 8270D SIM	04/09/2025 08:15	04/10/2025 21:26	AAK
						Certifications:	CTDOH-PH-0723,NELAC-NY10854,NJDEP-CT005,PADEP-68-044		
191-24-2	Benzo(g,h,i)perylene	ND	ug/L	0.0500	1	EPA 8270D SIM	04/09/2025 08:15	04/10/2025 21:26	AAK
						Certifications:	CTDOH-PH-0723,NELAC-NY10854,NJDEP-CT005,PADEP-68-044		
207-08-9	Benzo(k)fluoranthene	ND	ug/L	0.0500	1	EPA 8270D SIM	04/09/2025 08:15	04/10/2025 21:26	AAK
						Certifications:	CTDOH-PH-0723,NELAC-NY10854,NJDEP-CT005,PADEP-68-044		
117-81-7	Bis(2-ethylhexyl)phthalate	ND	ug/L	0.500	1	EPA 8270D SIM	04/09/2025 08:15	04/10/2025 21:26	AAK
						Certifications:	CTDOH-PH-0723,NELAC-NY10854,NJDEP-CT005		
218-01-9	Chrysene	ND	ug/L	0.0500	1	EPA 8270D SIM	04/09/2025 08:15	04/10/2025 21:26	AAK
						Certifications:	CTDOH-PH-0723,NELAC-NY10854,NJDEP-CT005,PADEP-68-044		
53-70-3	Dibenzo(a,h)anthracene	ND	ug/L	0.0500	1	EPA 8270D SIM	04/09/2025 08:15	04/10/2025 21:26	AAK
						Certifications:	CTDOH-PH-0723,NELAC-NY10854,NJDEP-CT005,PADEP-68-044		
206-44-0	Fluoranthene	ND	ug/L	0.0500	1	EPA 8270D SIM	04/09/2025 08:15	04/10/2025 21:26	AAK
						Certifications:	CTDOH-PH-0723,NELAC-NY10854,NJDEP-CT005,PADEP-68-044		
86-73-7	Fluorene	ND	ug/L	0.0500	1	EPA 8270D SIM	04/09/2025 08:15	04/10/2025 21:26	AAK
						Certifications:	CTDOH-PH-0723,NELAC-NY10854,NJDEP-CT005,PADEP-68-044		
118-74-1	Hexachlorobenzene	ND	ug/L	0.0200	1	EPA 8270D SIM	04/09/2025 08:15	04/10/2025 21:26	AAK
						Certifications:	CTDOH-PH-0723,NELAC-NY10854,NJDEP-CT005		
87-68-3	Hexachlorobutadiene	ND	ug/L	0.500	1	EPA 8270D SIM	04/09/2025 08:15	04/10/2025 21:26	AAK
						Certifications:	CTDOH-PH-0723,NELAC-NY10854,NJDEP-CT005		
67-72-1	Hexachloroethane	ND	ug/L	0.500	1	EPA 8270D SIM	04/09/2025 08:15	04/10/2025 21:26	AAK
						Certifications:	CTDOH-PH-0723,NELAC-NY10854,NJDEP-CT005		
193-39-5	Indeno(1,2,3-cd)pyrene	ND	ug/L	0.0500	1	EPA 8270D SIM	04/09/2025 08:15	04/10/2025 21:26	AAK
						Certifications:	CTDOH-PH-0723,NELAC-NY10854,NJDEP-CT005,PADEP-68-044		
91-20-3	Naphthalene	ND	ug/L	0.0500	1	EPA 8270D SIM	04/09/2025 08:15	04/10/2025 21:26	AAK
						Certifications:	CTDOH-PH-0723,NELAC-NY10854,NJDEP-CT005,PADEP-68-044		
98-95-3	Nitrobenzene	ND	ug/L	0.250	1	EPA 8270D SIM	04/09/2025 08:15	04/10/2025 21:26	AAK
						Certifications:	CTDOH-PH-0723,NELAC-NY10854,NJDEP-CT005		
62-75-9	N-Nitrosodimethylamine	ND	ug/L	0.500	1	EPA 8270D SIM	04/09/2025 08:15	04/10/2025 21:26	AAK
						Certifications:	CTDOH-PH-0723,NELAC-NY10854,NJDEP-CT005		
87-86-5	Pentachlorophenol	ND	ug/L	0.250	1	EPA 8270D SIM	04/09/2025 08:15	04/10/2025 21:26	AAK
						Certifications:	CTDOH-PH-0723,NELAC-NY10854,NJDEP-CT005		
85-01-8	Phenanthrene	ND	ug/L	0.0500	1	EPA 8270D SIM	04/09/2025 08:15	04/10/2025 21:26	AAK
						Certifications:	CTDOH-PH-0723,NELAC-NY10854,NJDEP-CT005,PADEP-68-044		
129-00-0	Pyrene	ND	ug/L	0.0500	1	EPA 8270D SIM	04/09/2025 08:15	04/10/2025 21:26	AAK
						Certifications:	CTDOH-PH-0723,NELAC-NY10854,NJDEP-CT005,PADEP-68-044		

Sample Information

Client Sample ID: SOFB01_040425 **York Sample ID:** 25D0379-09

York Project (SDG) No.	Client Project ID	Matrix	Collection Date/Time	Date Received
25D0379	170745301	Water	April 4, 2025 2:15 pm	04/04/2025

Semi-Volatiles, 1,4-Dioxane 8270 SIM-Aqueous

Log-in Notes:

Sample Notes:

Sample Prepared by Method: EPA 3535A

CAS No.	Parameter	Result	Flag	Units	Reported to LOQ	Dilution	Reference Method	Date/Time Prepared	Date/Time Analyzed	Analyst
123-91-1	1,4-Dioxane	ND		ug/L	0.300	1	EPA 8270E SIM Certifications: NJDEP-CT005,NELAC-NY10854	04/08/2025 08:39	04/10/2025 18:23	SS

	Surrogate Recoveries	Result	Acceptance Range
17647-74-4	*Surrogate: 1,4-Dioxane-d8*	*88.0 %*	*36.6-118*

PFAS, EPA 1633 Target List

Log-in Notes:

Sample Notes:

Sample Prepared by Method: EPA 1633 Prep

CAS No.	Parameter	Result	Flag	Units	Reported to LOD/MDL	LOQ	Dilution	Reference Method	Date/Time Prepared	Date/Time Analyzed	Analyst
375-73-5	Perfluorobutanesulfonic acid (PFBS)	ND		ng/L	0.447	1.68	1	EPA 1633 Draft 3 Certifications: NELAC-NY12058,NJDEP-NY037	04/08/2025 10:23	04/09/2025 16:30	AM
307-24-4	Perfluorohexanoic acid (PFHxA)	ND		ng/L	0.333	1.90	1	EPA 1633 Draft 3 Certifications: NELAC-NY12058,NJDEP-NY037	04/08/2025 10:23	04/09/2025 16:30	AM
375-85-9	Perfluoroheptanoic acid (PFHpA)	ND		ng/L	0.675	1.90	1	EPA 1633 Draft 3 Certifications: NELAC-NY12058,NJDEP-NY037	04/08/2025 10:23	04/09/2025 16:30	AM
355-46-4	Perfluorohexanesulfonic acid (PFHxS)	ND		ng/L	0.646	1.74	1	EPA 1633 Draft 3 Certifications: NELAC-NY12058,NJDEP-NY037	04/08/2025 10:23	04/09/2025 16:30	AM
335-67-1	Perfluorooctanoic acid (PFOA)	ND		ng/L	0.399	1.90	1	EPA 1633 Draft 3 Certifications: NELAC-NY12058,NJDEP-NY037	04/08/2025 10:23	04/09/2025 16:30	AM
1763-23-1	Perfluorooctanesulfonic acid (PFOS)	ND		ng/L	0.779	1.77	1	EPA 1633 Draft 3 Certifications: NELAC-NY12058,NJDEP-NY037	04/08/2025 10:23	04/09/2025 16:30	AM
375-95-1	Perfluorononanoic acid (PFNA)	ND		ng/L	0.494	1.90	1	EPA 1633 Draft 3 Certifications: NELAC-NY12058,NJDEP-NY037	04/08/2025 10:23	04/09/2025 16:30	AM
335-76-2	Perfluorodecanoic acid (PFDA)	ND		ng/L	0.713	1.90	1	EPA 1633 Draft 3 Certifications: NELAC-NY12058,NJDEP-NY037	04/08/2025 10:23	04/09/2025 16:30	AM
2058-94-8	Perfluoroundecanoic acid (PFUnA)	ND		ng/L	1.07	1.90	1	EPA 1633 Draft 3 Certifications: NELAC-NY12058,NJDEP-NY037	04/08/2025 10:23	04/09/2025 16:30	AM
307-55-1	Perfluorododecanoic acid (PFDoA)	ND		ng/L	0.836	1.90	1	EPA 1633 Draft 3 Certifications: NELAC-NY12058,NJDEP-NY037	04/08/2025 10:23	04/09/2025 16:30	AM
72629-94-8	Perfluorotridecanoic acid (PFTrDA)	ND		ng/L	0.703	1.90	1	EPA 1633 Draft 3 Certifications: NELAC-NY12058,NJDEP-NY037	04/08/2025 10:23	04/09/2025 16:30	AM
376-06-7	* Perfluorotetradecanoic acid (PFTA)	ND		ng/L	0.656	1.90	1	EPA 1633 Draft 3 Certifications: NJDEP-NY037	04/08/2025 10:23	04/09/2025 16:30	AM
2355-31-9	N-MeFOSAA	ND		ng/L	0.751	1.90	1	EPA 1633 Draft 3 Certifications: NELAC-NY12058,NJDEP-NY037	04/08/2025 10:23	04/09/2025 16:30	AM
2991-50-6	N-EtFOSAA	ND		ng/L	0.979	1.90	1	EPA 1633 Draft 3 Certifications: NELAC-NY12058,NJDEP-NY037	04/08/2025 10:23	04/09/2025 16:30	AM
2706-90-3	Perfluoropentanoic acid (PFPeA)	ND		ng/L	0.219	3.80	1	EPA 1633 Draft 3 Certifications: NELAC-NY12058,NJDEP-NY037	04/08/2025 10:23	04/09/2025 16:30	AM
754-91-6	* Perfluoro-1-octanesulfonamide (FOSA)	ND		ng/L	0.836	1.90	1	EPA 1633 Draft 3 Certifications: NJDEP-NY037	04/08/2025 10:23	04/09/2025 16:30	AM

Sample Information

Client Sample ID: SOFB01_040425 **York Sample ID:** 25D0379-09

York Project (SDG) No.	Client Project ID	Matrix	Collection Date/Time	Date Received
25D0379	170745301	Water	April 4, 2025 2:15 pm	04/04/2025

PFAS, EPA 1633 Target List **Log-in Notes:** **Sample Notes:**

Sample Prepared by Method: EPA 1633 Prep

CAS No.	Parameter	Result	Flag	Units	Reported to LOD/MDL	LOQ	Dilution	Reference Method	Date/Time Prepared	Date/Time Analyzed	Analyst
375-92-8	* Perfluoro-1-heptanesulfonic acid (PFHpS)	ND		ng/L	0.865	1.81	1	EPA 1633 Draft 3 Certifications: NJDEP-NY037	04/08/2025 10:23	04/09/2025 16:30	AM
335-77-3	* Perfluoro-1-decanesulfonic acid (PFDS)	ND		ng/L	1.25	1.83	1	EPA 1633 Draft 3 Certifications: NJDEP-NY037	04/08/2025 10:23	04/09/2025 16:30	AM
27619-97-2	1H,1H,2H,2H-Perfluorooctanesulfonic acid (6:2 FTS)	ND		ng/L	7.13	7.22	1	EPA 1633 Draft 3 Certifications: NELAC-NY12058,NJDEP-NY037	04/08/2025 10:23	04/09/2025 16:30	AM
39108-34-4	1H,1H,2H,2H-Perfluorodecanesulfonic acid (8:2 FTS)	ND		ng/L	1.95	7.30	1	EPA 1633 Draft 3 Certifications: NELAC-NY12058,NJDEP-NY037	04/08/2025 10:23	04/09/2025 16:30	AM
375-22-4	Perfluoro-n-butanoic acid (PFBA)	ND		ng/L	0.314	7.60	1	EPA 1633 Draft 3 Certifications: NELAC-NY12058,NJDEP-NY037	04/08/2025 10:23	04/09/2025 16:30	AM
113507-82-7	Perfluoro(2-ethoxyethane)sulfonic acid (PFEESA)	ND		ng/L	0.475	3.38	1	EPA 1633 Draft 3 Certifications: NELAC-NY12058	04/08/2025 10:23	04/09/2025 16:30	AM
151772-58-6	Perfluoro-3,6-dioxaheptanoic acid (NFDHA)	ND		ng/L	2.03	3.80	1	EPA 1633 Draft 3 Certifications: NELAC-NY12058	04/08/2025 10:23	04/09/2025 16:30	AM
377-73-1	Perfluoro-4-oxapentanoic acid (PFMPA)	ND		ng/L	0.238	3.80	1	EPA 1633 Draft 3 Certifications: NELAC-NY12058	04/08/2025 10:23	04/09/2025 16:30	AM
863090-89-5	Perfluoro-5-oxahexanoic acid (PFMBA)	ND		ng/L	0.352	3.80	1	EPA 1633 Draft 3 Certifications: NELAC-NY12058	04/08/2025 10:23	04/09/2025 16:30	AM
2706-91-4	Perfluoro-1-pentanesulfonate (PFPeS)	ND		ng/L	0.722	1.79	1	EPA 1633 Draft 3 Certifications: NELAC-NY12058,NJDEP-NY037	04/08/2025 10:23	04/09/2025 16:30	AM
757124-72-4	1H,1H,2H,2H-Perfluorohexanesulfonic acid (4:2 FTS)	ND		ng/L	1.70	7.13	1	EPA 1633 Draft 3 Certifications: NELAC-NY12058,NJDEP-NY037	04/08/2025 10:23	04/09/2025 16:30	AM
13252-13-6	HFPO-DA (Gen-X)	ND		ng/L	3.07	7.60	1	EPA 1633 Draft 3 Certifications: NELAC-NY12058,NJDEP-NY037	04/08/2025 10:23	04/09/2025 16:30	AM
763051-92-9	11CL-PF3OUdS	ND		ng/L	1.31	7.18	1	EPA 1633 Draft 3 Certifications: NELAC-NY12058,NJDEP-NY037	04/08/2025 10:23	04/09/2025 16:30	AM
756426-58-1	9CL-PF3ONS	ND		ng/L	0.665	7.11	1	EPA 1633 Draft 3 Certifications: NELAC-NY12058,NJDEP-NY037	04/08/2025 10:23	04/09/2025 16:30	AM
919005-14-4	ADONA	ND		ng/L	0.504	7.18	1	EPA 1633 Draft 3 Certifications: NELAC-NY12058,NJDEP-NY037	04/08/2025 10:23	04/09/2025 16:30	AM
79780-39-5	* Perfluorododecanesulfonic acid (PFDoS)	ND		ng/L	0.884	1.84	1	EPA 1633 Draft 3 Certifications:	04/08/2025 10:23	04/09/2025 16:30	AM
68259-12-1	* Perfluoro-1-nonanesulfonic acid (PFNS)	ND		ng/L	0.817	1.82	1	EPA 1633 Draft 3 Certifications: NJDEP-NY037	04/08/2025 10:23	04/09/2025 16:30	AM
356-02-5	* 3-Perfluoropropyl propanoic acid (FPrPA)	ND		ng/L	1.93	4.75	1	EPA 1633 Draft 3 Certifications:	04/08/2025 10:23	04/09/2025 16:30	AM
914637-49-3	* 3-Perfluoropentyl propanoic acid (FPePA)	ND		ng/L	6.97	23.8	1	EPA 1633 Draft 3 Certifications:	04/08/2025 10:23	04/09/2025 16:30	AM
812-70-4	* 3-Perfluoroheptyl propanoic acid (FHpPA)	ND		ng/L	9.00	23.8	1	EPA 1633 Draft 3 Certifications:	04/08/2025 10:23	04/09/2025 16:30	AM
24448-09-7	* N-MeFOSE	ND		ng/L	3.79	19.0	1	EPA 1633 Draft 3 Certifications:	04/08/2025 10:23	04/09/2025 16:30	AM
31506-32-8	* N-MeFOSA	ND		ng/L	1.50	1.90	1	EPA 1633 Draft 3 Certifications:	04/08/2025 10:23	04/09/2025 16:30	AM

Sample Information

Client Sample ID: SOFB01_040425 **York Sample ID:** 25D0379-09

York Project (SDG) No.	Client Project ID	Matrix	Collection Date/Time	Date Received
25D0379	170745301	Water	April 4, 2025 2:15 pm	04/04/2025

PFAS, EPA 1633 Target List **Log-in Notes:** **Sample Notes:**

Sample Prepared by Method: EPA 1633 Prep

CAS No.	Parameter	Result	Flag	Units	Reported to LOD/MDL	LOQ	Dilution	Reference Method	Date/Time Prepared	Date/Time Analyzed	Analyst
1691-99-2	* N-EtFOSE	ND		ng/L	3.79	19.0	1	EPA 1633 Draft 3 Certifications:	04/08/2025 10:23	04/09/2025 16:30	AM
4151-50-2	* N-EtFOSA	ND		ng/L	1.71	1.90	1	EPA 1633 Draft 3 Certifications:	04/08/2025 10:23	04/09/2025 16:30	AM

	Surrogate Recoveries	Result		Acceptance Range
M3PFBS	*Surrogate: M3PFBS*	*140 %*		*25-150*
13C5PFHXA	*Surrogate: M5PFHxA*	*128 %*		*25-150*
13C4PFHPA	*Surrogate: M4PFHpA*	*120 %*		*25-150*
13C3PFHXS	*Surrogate: M3PFHxS*	*140 %*		*25-150*
13C8PFOA	*Surrogate: Perfluoro-n-[13C8]octanoic aci*	*144 %*		*25-150*
13C6PFDA	*Surrogate: M6PFDA*	*124 %*		*25-150*
13C7PFUNA	*Surrogate: M7PFUdA*	*123 %*		*25-150*
960315-52-0	*Surrogate: Perfluoro-n-[1,2-13C2]dodecan*	*117 %*		*25-150*
13C2PFTEDA	*Surrogate: M2PFTeDA*	*93.2 %*		*10-150*
13C4PFBA	*Surrogate: Perfluoro-n-[13C4]butanoic aci*	*96.3 %*		*25-150*
13C8PFOS	*Surrogate: Perfluoro-1-[13C8]octanesulfor*	*139 %*		*25-150*
13C5PFPEA	*Surrogate: Perfluoro-n-[13C5]pentanoic ac*	*141 %*		*25-150*
13C8FOSA	*Surrogate: Perfluoro-1-[13C8]octanesulfor*	*113 %*		*10-150*
D3-NMEFOSAA	*Surrogate: d3-N-MeFOSAA*	*120 %*		*25-150*
D5-NETFOSAA	*Surrogate: d5-N-EtFOSAA*	*113 %*		*25-150*
M2-6:2FTS	*Surrogate: M2-6:2 FTS*	*154 %*		*25-200*
M2-8:2FTS	*Surrogate: M2-8:2 FTS*	*122 %*		*25-200*
13C9PFNA	*Surrogate: M9PFNA*	*150 %*		*25-150*
M2-4:2FTS	*Surrogate: M2-4:2 FTS*	*151 %*	PFSu-H	*25-150*
936109-37-4	*Surrogate: d-N-MeFOSA*	*81.9 %*		*25-150*
936109-40-9	*Surrogate: d-N-EtFOSA*	*84.0 %*		*25-150*
M3HFPO-DA	*Surrogate: M3HFPO-DA*	*78.6 %*		*25-150*
D9-NETPFOSAI	*Surrogate: d9-N-EtFOSE*	*139 %*		*25-150*
D7-NMEPFOSA	*Surrogate: d7-N-MeFOSE*	*139 %*		*25-150*

Sample Information

Client Sample ID: SOFB01_040425 **York Sample ID:** 25D0379-09

York Project (SDG) No.	Client Project ID	Matrix	Collection Date/Time	Date Received
25D0379	170745301	Water	April 4, 2025 2:15 pm	04/04/2025

PEST, 8081 MASTER

Log-in Notes:

Sample Notes:

Sample Prepared by Method: EPA SW846-3510C Low Level

CAS No.	Parameter	Result	Flag	Units	Reported to LOQ	Dilution	Reference Method	Date/Time Prepared	Date/Time Analyzed	Analyst
72-54-8	4,4'-DDD	ND		ug/L	0.00400	1	EPA 8081B	04/10/2025 11:11	04/11/2025 04:05	RJ
							Certifications:	CTDOH-PH-0723,NELAC-NY10854,NJDEP-CT005,PADEP-68-044		
72-55-9	4,4'-DDE	ND		ug/L	0.00400	1	EPA 8081B	04/10/2025 11:11	04/11/2025 04:05	RJ
							Certifications:	CTDOH-PH-0723,NELAC-NY10854,NJDEP-CT005,PADEP-68-044		
50-29-3	4,4'-DDT	ND		ug/L	0.00400	1	EPA 8081B	04/10/2025 11:11	04/11/2025 04:05	RJ
							Certifications:	CTDOH-PH-0723,NELAC-NY10854,NJDEP-CT005,PADEP-68-044		
309-00-2	Aldrin	ND		ug/L	0.00400	1	EPA 8081B	04/10/2025 11:11	04/11/2025 04:05	RJ
							Certifications:	CTDOH-PH-0723,NELAC-NY10854,NJDEP-CT005,PADEP-68-044		
319-84-6	alpha-BHC	ND		ug/L	0.00400	1	EPA 8081B	04/10/2025 11:11	04/11/2025 04:05	RJ
							Certifications:	CTDOH-PH-0723,NELAC-NY10854,NJDEP-CT005,PADEP-68-044		
5103-71-9	alpha-Chlordane	ND		ug/L	0.00400	1	EPA 8081B	04/10/2025 11:11	04/11/2025 04:05	RJ
							Certifications:	CTDOH-PH-0723,NELAC-NY10854,NJDEP-CT005,PADEP-68-044		
319-85-7	beta-BHC	ND		ug/L	0.00400	1	EPA 8081B	04/10/2025 11:11	04/11/2025 04:05	RJ
							Certifications:	CTDOH-PH-0723,NELAC-NY10854,NJDEP-CT005,PADEP-68-044		
319-86-8	delta-BHC	ND		ug/L	0.00400	1	EPA 8081B	04/10/2025 11:11	04/11/2025 04:05	RJ
							Certifications:	CTDOH-PH-0723,NELAC-NY10854,NJDEP-CT005,PADEP-68-044		
60-57-1	Dieldrin	ND		ug/L	0.00200	1	EPA 8081B	04/10/2025 11:11	04/11/2025 04:05	RJ
							Certifications:	CTDOH-PH-0723,NELAC-NY10854,NJDEP-CT005,PADEP-68-044		
959-98-8	Endosulfan I	ND		ug/L	0.00400	1	EPA 8081B	04/10/2025 11:11	04/11/2025 04:05	RJ
							Certifications:	CTDOH-PH-0723,NELAC-NY10854,NJDEP-CT005,PADEP-68-044		
33213-65-9	Endosulfan II	ND		ug/L	0.00400	1	EPA 8081B	04/10/2025 11:11	04/11/2025 04:05	RJ
							Certifications:	CTDOH-PH-0723,NELAC-NY10854,NJDEP-CT005,PADEP-68-044		
1031-07-8	Endosulfan sulfate	ND		ug/L	0.00400	1	EPA 8081B	04/10/2025 11:11	04/11/2025 04:05	RJ
							Certifications:	CTDOH-PH-0723,NELAC-NY10854,NJDEP-CT005,PADEP-68-044		
72-20-8	Endrin	ND		ug/L	0.00400	1	EPA 8081B	04/10/2025 11:11	04/11/2025 04:05	RJ
							Certifications:	CTDOH-PH-0723,NELAC-NY10854,NJDEP-CT005,PADEP-68-044		
7421-93-4	Endrin aldehyde	ND		ug/L	0.0100	1	EPA 8081B	04/10/2025 11:11	04/11/2025 04:05	RJ
							Certifications:	CTDOH-PH-0723,NELAC-NY10854,NJDEP-CT005,PADEP-68-044		
53494-70-5	Endrin ketone	ND		ug/L	0.0100	1	EPA 8081B	04/10/2025 11:11	04/11/2025 04:05	RJ
							Certifications:	CTDOH-PH-0723,NELAC-NY10854,NJDEP-CT005,PADEP-68-044		
58-89-9	gamma-BHC (Lindane)	ND		ug/L	0.00400	1	EPA 8081B	04/10/2025 11:11	04/11/2025 04:05	RJ
							Certifications:	CTDOH-PH-0723,NELAC-NY10854,NJDEP-CT005,PADEP-68-044		
5566-34-7	gamma-Chlordane	ND		ug/L	0.0100	1	EPA 8081B	04/10/2025 11:11	04/11/2025 04:05	RJ
							Certifications:	CTDOH-PH-0723,NELAC-NY10854,NJDEP-CT005,PADEP-68-044		
76-44-8	Heptachlor	ND		ug/L	0.00400	1	EPA 8081B	04/10/2025 11:11	04/11/2025 04:05	RJ
							Certifications:	CTDOH-PH-0723,NELAC-NY10854,NJDEP-CT005,PADEP-68-044		
1024-57-3	Heptachlor epoxide	ND		ug/L	0.00400	1	EPA 8081B	04/10/2025 11:11	04/11/2025 04:05	RJ
							Certifications:	CTDOH-PH-0723,NELAC-NY10854,NJDEP-CT005,PADEP-68-044		
72-43-5	Methoxychlor	ND		ug/L	0.00400	1	EPA 8081B	04/10/2025 11:11	04/11/2025 04:05	RJ
							Certifications:	CTDOH-PH-0723,NELAC-NY10854,NJDEP-CT005,PADEP-68-044		
8001-35-2	Toxaphene	ND		ug/L	0.100	1	EPA 8081B	04/10/2025 11:11	04/11/2025 04:05	RJ
							Certifications:	CTDOH-PH-0723,NELAC-NY10854,NJDEP-CT005,PADEP-68-044		

Sample Information

Client Sample ID: SOFB01_040425 **York Sample ID:** 25D0379-09

York Project (SDG) No.	Client Project ID	Matrix	Collection Date/Time	Date Received
25D0379	170745301	Water	April 4, 2025 2:15 pm	04/04/2025

PEST, 8081 MASTER

Log-in Notes: **Sample Notes:**

Sample Prepared by Method: EPA SW846-3510C Low Level

CAS No.	Parameter	Result	Flag	Units	Reported to LOQ	Dilution	Reference Method	Date/Time Prepared	Date/Time Analyzed	Analyst
57-74-9	* Chlordane, total	ND		ug/L	0.200	1	EPA 8081B	04/10/2025 11:11	04/11/2025 04:05	RJ
							Certifications:			

Surrogate Recoveries	Result	Acceptance Range
2051-24-3 *Surrogate: Decachlorobiphenyl*	*37.2 %*	*30-150*
877-09-8 *Surrogate: Tetrachloro-m-xylene*	*58.2 %*	*30-150*

PCB, 8082 MASTER

Log-in Notes: **Sample Notes:**

Sample Prepared by Method: EPA SW846-3510C Low Level

CAS No.	Parameter	Result	Flag	Units	Reported to LOQ	Dilution	Reference Method	Date/Time Prepared	Date/Time Analyzed	Analyst
12674-11-2	Aroclor 1016	ND		ug/L	0.0500	1	EPA 8082A	04/09/2025 08:04	04/10/2025 05:37	NF
							Certifications:	NELAC-NY10854,CTDOH-PH-0723,NJDEP-CT005,PADEP-68-044		
11104-28-2	Aroclor 1221	ND		ug/L	0.0500	1	EPA 8082A	04/09/2025 08:04	04/10/2025 05:37	NF
							Certifications:	NELAC-NY10854,CTDOH-PH-0723,NJDEP-CT005,PADEP-68-044		
11141-16-5	Aroclor 1232	ND		ug/L	0.0500	1	EPA 8082A	04/09/2025 08:04	04/10/2025 05:37	NF
							Certifications:	NELAC-NY10854,CTDOH-PH-0723,NJDEP-CT005,PADEP-68-044		
53469-21-9	Aroclor 1242	ND		ug/L	0.0500	1	EPA 8082A	04/09/2025 08:04	04/10/2025 05:37	NF
							Certifications:	NELAC-NY10854,CTDOH-PH-0723,NJDEP-CT005,PADEP-68-044		
12672-29-6	Aroclor 1248	ND		ug/L	0.0500	1	EPA 8082A	04/09/2025 08:04	04/10/2025 05:37	NF
							Certifications:	NELAC-NY10854,CTDOH-PH-0723,NJDEP-CT005,PADEP-68-044		
11097-69-1	Aroclor 1254	ND		ug/L	0.0500	1	EPA 8082A	04/09/2025 08:04	04/10/2025 05:37	NF
							Certifications:	NELAC-NY10854,CTDOH-PH-0723,NJDEP-CT005,PADEP-68-044		
11096-82-5	Aroclor 1260	ND		ug/L	0.0500	1	EPA 8082A	04/09/2025 08:04	04/10/2025 05:37	NF
							Certifications:	NELAC-NY10854,CTDOH-PH-0723,NJDEP-CT005,PADEP-68-044		
1336-36-3	* Total PCBs	ND		ug/L	0.0500	1	EPA 8082A	04/09/2025 08:04	04/10/2025 05:37	NF
							Certifications:			

Surrogate Recoveries	Result	Acceptance Range
877-09-8 *Surrogate: Tetrachloro-m-xylene*	*56.0 %*	*30-120*
2051-24-3 *Surrogate: Decachlorobiphenyl*	*50.5 %*	*30-120*

HERB, 8151 MASTER

Log-in Notes: **Sample Notes:**

Sample Prepared by Method: EPA 8151A

CAS No.	Parameter	Result	Flag	Units	Reported to LOQ	Dilution	Reference Method	Date/Time Prepared	Date/Time Analyzed	Analyst
93-76-5	2,4,5-T	ND		ug/L	5.00	1	EPA 8151A	04/08/2025 08:44	04/09/2025 18:45	GXB
							Certifications:	CTDOH-PH-0723,NELAC-NY10854,NJDEP-CT005,PADEP-68-044		
93-72-1	2,4,5-TP (Silvex)	ND		ug/L	5.00	1	EPA 8151A	04/08/2025 08:44	04/09/2025 18:45	GXB
							Certifications:	CTDOH-PH-0723,NELAC-NY10854,NJDEP-CT005,PADEP-68-044		
94-75-7	2,4-D	ND		ug/L	5.00	1	EPA 8151A	04/08/2025 08:44	04/09/2025 18:45	GXB
							Certifications:	CTDOH-PH-0723,NELAC-NY10854,NJDEP-CT005,PADEP-68-044		

Surrogate Recoveries	Result	Acceptance Range

Sample Information

Client Sample ID: SOFB01_040425 **York Sample ID:** 25D0379-09

York Project (SDG) No.	Client Project ID	Matrix	Collection Date/Time	Date Received
25D0379	170745301	Water	April 4, 2025 2:15 pm	04/04/2025

HERB, 8151 MASTER

Log-in Notes: **Sample Notes:**

Sample Prepared by Method: EPA 8151A

CAS No.	Parameter	Result	Flag	Units	Reported to LOQ	Dilution	Reference Method	Date/Time Prepared	Date/Time Analyzed	Analyst
19719-28-9	*Surrogate: 2,4-Dichlorophenylacetic acid (.*	*97.4 %*			*30-150*					

Metals, Target Analyte, ICP

Log-in Notes: **Sample Notes:**

Sample Prepared by Method: EPA 3015A

CAS No.	Parameter	Result	Flag	Units	Reported to LOQ	Dilution	Reference Method	Date/Time Prepared	Date/Time Analyzed	Analyst
7429-90-5	Aluminum	ND		mg/L	0.0556	1	EPA 6010D	04/09/2025 08:00	04/09/2025 15:22	AGNR
							Certifications:	CTDOH-PH-0723,NELAC-NY10854,NJDEP-CT005,PADEP-68-044		
7440-39-3	Barium	ND		mg/L	0.0278	1	EPA 6010D	04/09/2025 08:00	04/09/2025 15:22	AGNR
							Certifications:	CTDOH-PH-0723,NELAC-NY10854,NJDEP-CT005,PADEP-68-044		
7440-70-2	**Calcium**	**0.726**		mg/L	0.0556	1	EPA 6010D	04/09/2025 08:00	04/09/2025 15:22	AGNR
							Certifications:	CTDOH-PH-0723,NELAC-NY10854,NJDEP-CT005,PADEP-68-044		
7440-47-3	Chromium	ND		mg/L	0.00556	1	EPA 6010D	04/09/2025 08:00	04/09/2025 15:22	AGNR
							Certifications:	CTDOH-PH-0723,NELAC-NY10854,NJDEP-CT005,PADEP-68-044		
7440-48-4	Cobalt	ND		mg/L	0.00444	1	EPA 6010D	04/09/2025 08:00	04/09/2025 15:22	AGNR
							Certifications:	CTDOH-PH-0723,NELAC-NY10854,NJDEP-CT005,PADEP-68-044		
7440-50-8	Copper	ND		mg/L	0.0222	1	EPA 6010D	04/09/2025 08:00	04/09/2025 15:22	AGNR
							Certifications:	CTDOH-PH-0723,NELAC-NY10854,NJDEP-CT005,PADEP-68-044		
7439-89-6	Iron	ND		mg/L	0.278	1	EPA 6010D	04/09/2025 08:00	04/09/2025 15:22	AGNR
							Certifications:	CTDOH-PH-0723,NELAC-NY10854,NJDEP-CT005,PADEP-68-044		
7439-92-1	Lead	ND		mg/L	0.00556	1	EPA 6010D	04/09/2025 08:00	04/09/2025 15:22	AGNR
							Certifications:	CTDOH-PH-0723,NELAC-NY10854,NJDEP-CT005,PADEP-68-044		
7439-95-4	Magnesium	ND		mg/L	0.0556	1	EPA 6010D	04/09/2025 08:00	04/09/2025 15:22	AGNR
							Certifications:	CTDOH-PH-0723,NELAC-NY10854,NJDEP-CT005,PADEP-68-044		
7439-96-5	Manganese	ND		mg/L	0.00556	1	EPA 6010D	04/09/2025 08:00	04/09/2025 15:22	AGNR
							Certifications:	CTDOH-PH-0723,NELAC-NY10854,NJDEP-CT005,PADEP-68-044		
7440-02-0	Nickel	ND		mg/L	0.0111	1	EPA 6010D	04/09/2025 08:00	04/09/2025 15:22	AGNR
							Certifications:	CTDOH-PH-0723,NELAC-NY10854,NJDEP-CT005,PADEP-68-044		
7440-09-7	Potassium	ND		mg/L	0.0556	1	EPA 6010D	04/09/2025 08:00	04/09/2025 15:22	AGNR
							Certifications:	CTDOH-PH-0723,NELAC-NY10854,NJDEP-CT005,PADEP-68-044		
7440-22-4	Silver	ND		mg/L	0.00556	1	EPA 6010D	04/09/2025 08:00	04/09/2025 15:22	AGNR
							Certifications:	CTDOH-PH-0723,NELAC-NY10854,NJDEP-CT005,PADEP-68-044		
7440-23-5	Sodium	ND		mg/L	0.556	1	EPA 6010D	04/09/2025 08:00	04/09/2025 15:22	AGNR
							Certifications:	CTDOH-PH-0723,NELAC-NY10854,NJDEP-CT005,PADEP-68-044		
7440-62-2	Vanadium	ND		mg/L	0.0111	1	EPA 6010D	04/09/2025 08:00	04/09/2025 15:22	AGNR
							Certifications:	CTDOH-PH-0723,NELAC-NY10854,NJDEP-CT005,PADEP-68-044		
7440-66-6	Zinc	ND		mg/L	0.0278	1	EPA 6010D	04/09/2025 08:00	04/09/2025 15:22	AGNR
							Certifications:	CTDOH-PH-0723,NELAC-NY10854,NJDEP-CT005,PADEP-68-044		

Metals, Target Analyte, ICPMS

Log-in Notes: **Sample Notes:**

Sample Information

Client Sample ID: SOFB01_040425 **York Sample ID:** 25D0379-09

York Project (SDG) No.	Client Project ID	Matrix	Collection Date/Time	Date Received
25D0379	170745301	Water	April 4, 2025 2:15 pm	04/04/2025

Sample Prepared by Method: EPA 3015A

CAS No.	Parameter	Result	Flag	Units	Reported to LOQ	Dilution	Reference Method	Date/Time Prepared	Date/Time Analyzed	Analyst
7440-36-0	Antimony	ND	M-CCV 1	mg/L	0.00556	5	EPA 6020B	04/09/2025 08:11	04/11/2025 17:14	cw
							Certifications:	CTDOH-PH-0723,NELAC-NY10854,NJDEP-CT005,PADEP-68-044		
7440-38-2	Arsenic	ND		mg/L	0.00556	5	EPA 6020B	04/09/2025 08:11	04/11/2025 17:14	cw
							Certifications:	CTDOH-PH-0723,NELAC-NY10854,NJDEP-CT005,PADEP-68-044		
7440-41-7	Beryllium	ND		mg/L	0.00167	5	EPA 6020B	04/09/2025 08:11	04/11/2025 17:14	cw
							Certifications:	CTDOH-PH-0723,NELAC-NY10854,NJDEP-CT005,PADEP-68-044		
7440-43-9	Cadmium	ND	M-BS, M-CCV 1	mg/L	0.00278	5	EPA 6020B	04/09/2025 08:11	04/11/2025 17:14	cw
							Certifications:	CTDOH-PH-0723,NELAC-NY10854,NJDEP-CT005,PADEP-68-044		
7782-49-2	Selenium	ND		mg/L	0.00556	5	EPA 6020B	04/09/2025 08:11	04/11/2025 17:14	cw
							Certifications:	CTDOH-PH-0723,NELAC-NY10854,NJDEP-CT005,PADEP-68-044		
7440-28-0	Thallium	ND		mg/L	0.00556	5	EPA 6020B	04/09/2025 08:11	04/11/2025 17:14	cw
							Certifications:	CTDOH-PH-0723,NELAC-NY10854,NJDEP-CT005,PADEP-68-044		

Mercury by 7470/7471

Log-in Notes:

Sample Notes:

Sample Prepared by Method: EPA SW846-7470A

CAS No.	Parameter	Result	Flag	Units	Reported to LOQ	Dilution	Reference Method	Date/Time Prepared	Date/Time Analyzed	Analyst
7439-97-6	Mercury	ND		mg/L	0.0002	1	EPA 7470	04/07/2025 07:30	04/07/2025 07:30	DBT
							Certifications:	CTDOH-PH-0723,NELAC-NY10854,NJDEP-CT005,PADEP-68-044		

Chromium, Hexavalent

Log-in Notes:

Sample Notes:

Sample Prepared by Method: Analysis Preparation

CAS No.	Parameter	Result	Flag	Units	Reported to LOQ	Dilution	Reference Method	Date/Time Prepared	Date/Time Analyzed	Analyst
18540-29-9	Chromium, Hexavalent	ND		mg/L	0.0100	1	EPA 7196A	04/04/2025 16:24	04/04/2025 22:45	SML
							Certifications:	NELAC-NY10854,CTDOH-PH-0723,NJDEP-CT005,PADEP-68-044		

Chromium, Trivalent

Log-in Notes:

Sample Notes:

Sample Prepared by Method: Analysis Preparation

CAS No.	Parameter	Result	Flag	Units	Reported to LOQ	Dilution	Reference Method	Date/Time Prepared	Date/Time Analyzed	Analyst
16065-83-1	* Chromium, Trivalent	ND		mg/L	0.0100	1	Calculation	04/10/2025 15:36	04/10/2025 15:41	SL
							Certifications:			

Cyanide, Total

Log-in Notes:

Sample Notes:

Sample Prepared by Method: Analysis Preparation

CAS No.	Parameter	Result	Flag	Units	Reported to LOQ	Dilution	Reference Method	Date/Time Prepared	Date/Time Analyzed	Analyst
57-12-5	Cyanide, total	ND		mg/L	0.0100	1	SM 4500 CN C-2016 / E-201(	04/09/2025 13:51	04/09/2025 18:59	CB
							Certifications:	NELAC-NY10854,CTDOH-PH-0723,NJDEP-CT005,PADEP-68-044		

Analytical Batch Summary

Batch ID: BD50341 **Preparation Method:** Analysis Preparation **Prepared By:** SL

YORK Sample ID	Client Sample ID	Preparation Date
25D0379-01	MW23_040425	04/04/25
25D0379-03	MW14_040425	04/04/25
25D0379-09	SOFB01_040425	04/04/25
BD50341-BLK1	Blank	04/04/25
BD50341-BS1	LCS	04/04/25
BD50341-DUP1	Duplicate	04/04/25
BD50341-MS1	Matrix Spike	04/04/25
BD50341-MSD1	Matrix Spike Dup	04/04/25

Batch ID: BD50367 **Preparation Method:** EPA 5030B **Prepared By:** PMB

YORK Sample ID	Client Sample ID	Preparation Date
25D0379-01	MW23_040425	04/05/25
25D0379-03	MW14_040425	04/05/25
25D0379-06	GWTB01_040425	04/05/25
25D0379-09	SOFB01_040425	04/05/25
BD50367-BLK1	Blank	04/05/25
BD50367-BS1	LCS	04/05/25
BD50367-BSD1	LCS Dup	04/05/25

Batch ID: BD50377 **Preparation Method:** EPA 3550C **Prepared By:** SAC

YORK Sample ID	Client Sample ID	Preparation Date
25D0379-07	SB22A_4-5	04/06/25
25D0379-08	SB22A_0-2	04/06/25
BD50377-BLK1	Blank	04/06/25
BD50377-BS1	LCS	04/06/25

Batch ID: BD50390 **Preparation Method:** EPA 3550C/8151A **Prepared By:** SAC

YORK Sample ID	Client Sample ID	Preparation Date
25D0379-07	SB22A_4-5	04/07/25
25D0379-08	SB22A_0-2	04/07/25
BD50390-BLK1	Blank	04/07/25
BD50390-BS1	LCS	04/07/25

Batch ID: BD50407 **Preparation Method:** % Solids Prep **Prepared By:** SMM

YORK Sample ID	Client Sample ID	Preparation Date
25D0379-07	SB22A_4-5	04/07/25
25D0379-08	SB22A_0-2	04/07/25
BD50407-DUP1	Duplicate	04/07/25

Batch ID: BD50410 **Preparation Method:** EPA SW846-7470A **Prepared By:** DBT

YORK Sample ID	Client Sample ID	Preparation Date
25D0379-01	MW23_040425	04/07/25
25D0379-03	MW14_040425	04/07/25
25D0379-09	SOFB01_040425	04/07/25
BD50410-BLK1	Blank	04/07/25
BD50410-BS1	LCS	04/07/25

Batch ID: BD50438 **Preparation Method:** EPA SW846-7470A **Prepared By:** DBT

YORK Sample ID	Client Sample ID	Preparation Date
25D0379-01	MW23_040425	04/07/25
25D0379-03	MW14_040425	04/07/25
BD50438-BLK1	Blank	04/07/25
BD50438-BS1	LCS	04/07/25

Batch ID: BD50446 **Preparation Method:** EPA 3550C **Prepared By:** JAA

YORK Sample ID	Client Sample ID	Preparation Date
25D0379-07	SB22A_4-5	04/07/25
25D0379-08	SB22A_0-2	04/07/25
BD50446-BLK2	Blank	04/07/25
BD50446-BS2	LCS	04/07/25

Batch ID: BD50447 **Preparation Method:** EPA 3550C **Prepared By:** JAA

YORK Sample ID	Client Sample ID	Preparation Date
25D0379-07	SB22A_4-5	04/07/25
25D0379-08	SB22A_0-2	04/07/25
BD50447-BLK1	Blank	04/07/25
BD50447-BS1	LCS	04/07/25

Batch ID: BD50448 **Preparation Method:** EPA 3546 SVOA **Prepared By:** JAA

YORK Sample ID	Client Sample ID	Preparation Date
25D0379-07	SB22A_4-5	04/07/25
25D0379-08	SB22A_0-2	04/07/25
BD50448-BLK1	Blank	04/07/25
BD50448-BS1	LCS	04/07/25

Batch ID: BD50504 **Preparation Method:** EPA 3535A **Prepared By:** YL

YORK Sample ID	Client Sample ID	Preparation Date
25D0379-01	MW23_040425	04/08/25
25D0379-03	MW14_040425	04/08/25

25D0379-09	SOFB01_040425	04/08/25
BD50504-BLK1	Blank	04/08/25
BD50504-BS1	LCS	04/08/25

Batch ID: BD50507 **Preparation Method:** EPA 8151A **Prepared By:** YL

YORK Sample ID	Client Sample ID	Preparation Date
25D0379-01	MW23_040425	04/08/25
25D0379-03	MW14_040425	04/08/25
25D0379-09	SOFB01_040425	04/08/25
BD50507-BLK1	Blank	04/08/25
BD50507-BS1	LCS	04/08/25

Batch ID: BD50521 **Preparation Method:** EPA SW846-3060 **Prepared By:** JAMT

YORK Sample ID	Client Sample ID	Preparation Date
25D0379-07	SB22A_4-5	04/08/25
BD50521-BLK1	Blank	04/08/25
BD50521-SRM1	Reference	04/08/25

Batch ID: BD50542 **Preparation Method:** EPA 1633 Prep **Prepared By:** JBG

YORK Sample ID	Client Sample ID	Preparation Date
25D0379-01	MW23_040425	04/08/25
25D0379-03	MW14_040425	04/08/25
25D0379-05	GWFB03_040425	04/08/25
25D0379-09	SOFB01_040425	04/08/25
BD50542-BLK1	Blank	04/08/25
BD50542-BS1	LCS	04/08/25
BD50542-BS2	LCS	04/08/25

Batch ID: BD50549 **Preparation Method:** EPA SW846-3060 **Prepared By:** SL

YORK Sample ID	Client Sample ID	Preparation Date
25D0379-08	SB22A_0-2	04/08/25
BD50549-BLK1	Blank	04/08/25
BD50549-SRM1	Reference	04/08/25

Batch ID: BD50565 **Preparation Method:** EPA 5035A **Prepared By:** AC

YORK Sample ID	Client Sample ID	Preparation Date
25D0379-07	SB22A_4-5	04/07/25
25D0379-08	SB22A_0-2	04/07/25
BD50565-BLK1	Blank	04/07/25
BD50565-BS1	LCS	04/07/25
BD50565-BSD1	LCS Dup	04/07/25

Batch ID: BD50605 **Preparation Method:** EPA 3015A **Prepared By:** LCB

YORK Sample ID	Client Sample ID	Preparation Date
25D0379-01	MW23_040425	04/09/25
25D0379-03	MW14_040425	04/09/25
25D0379-09	SOFB01_040425	04/09/25
BD50605-BLK1	Blank	04/09/25
BD50605-BS1	LCS	04/09/25
BD50605-DUP1	Duplicate	04/09/25
BD50605-MS1	Matrix Spike	04/09/25
BD50605-PS1	Post Spike	04/09/25

Batch ID: BD50606 **Preparation Method:** EPA SW846-3510C Low Level **Prepared By:** NMB2

YORK Sample ID	Client Sample ID	Preparation Date
25D0379-03	MW14_040425	04/09/25
25D0379-09	SOFB01_040425	04/09/25
BD50606-BLK2	Blank	04/09/25
BD50606-BS2	LCS	04/09/25

Batch ID: BD50610 **Preparation Method:** EPA 3015A **Prepared By:** LCB

YORK Sample ID	Client Sample ID	Preparation Date
25D0379-01	MW23_040425	04/09/25
25D0379-03	MW14_040425	04/09/25
25D0379-09	SOFB01_040425	04/09/25
BD50610-BLK1	Blank	04/09/25
BD50610-BS1	LCS	04/09/25

Batch ID: BD50613 **Preparation Method:** EPA 3510C **Prepared By:** SAC2

YORK Sample ID	Client Sample ID	Preparation Date
25D0379-03	MW14_040425	04/09/25
25D0379-09	SOFB01_040425	04/09/25
BD50613-BLK1	Blank	04/09/25
BD50613-BS1	LCS	04/09/25

Batch ID: BD50617 **Preparation Method:** EPA 3510C **Prepared By:** SAC2

YORK Sample ID	Client Sample ID	Preparation Date
25D0379-03	MW14_040425	04/09/25
25D0379-09	SOFB01_040425	04/09/25
BD50617-BLK2	Blank	04/09/25
BD50617-BS2	LCS	04/09/25

Batch ID: BD50621 **Preparation Method:** EPA 3015A **Prepared By:** LCB

YORK Sample ID	Client Sample ID	Preparation Date

25D0379-01	MW23_040425	04/09/25
25D0379-03	MW14_040425	04/09/25
BD50621-BLK1	Blank	04/09/25
BD50621-BS1	LCS	04/09/25
BD50621-DUP1	Duplicate	04/09/25
BD50621-MS1	Matrix Spike	04/09/25

Batch ID: BD50622 **Preparation Method:** Analysis Preparation Soil **Prepared By:** LJM

YORK Sample ID	Client Sample ID	Preparation Date
25D0379-07	SB22A_4-5	04/09/25
25D0379-08	SB22A_0-2	04/09/25
BD50622-BLK1	Blank	04/09/25
BD50622-SRM1	Reference	04/09/25

Batch ID: BD50625 **Preparation Method:** EPA 3015A **Prepared By:** LCB

YORK Sample ID	Client Sample ID	Preparation Date
25D0379-01	MW23_040425	04/09/25
25D0379-03	MW14_040425	04/09/25
BD50625-BLK1	Blank	04/09/25
BD50625-BS1	LCS	04/09/25

Batch ID: BD50652 **Preparation Method:** EPA 1633 Prep **Prepared By:** JLH

YORK Sample ID	Client Sample ID	Preparation Date
25D0379-07	SB22A_4-5	04/09/25
BD50652-BLK1	Blank	04/09/25
BD50652-BS1	LCS	04/09/25
BD50652-BS2	LCS	04/09/25

Batch ID: BD50666 **Preparation Method:** EPA 7473 soil **Prepared By:** DRS

YORK Sample ID	Client Sample ID	Preparation Date
25D0379-07	SB22A_4-5	04/09/25
25D0379-08	SB22A_0-2	04/09/25
BD50666-BLK1	Blank	04/09/25
BD50666-SRM1	Reference	04/09/25

Batch ID: BD50675 **Preparation Method:** Analysis Preparation **Prepared By:** SL

YORK Sample ID	Client Sample ID	Preparation Date
25D0379-01	MW23_040425	04/09/25
25D0379-03	MW14_040425	04/09/25
25D0379-09	SOFB01_040425	04/09/25
BD50675-BLK1	Blank	04/09/25
BD50675-BS1	LCS	04/09/25
BD50675-DUP1	Duplicate	04/09/25

BD50675-MS1	Matrix Spike	04/09/25
BD50675-MSD1	Matrix Spike Dup	04/09/25

Batch ID: BD50677 **Preparation Method:** EPA 3050B **Prepared By:** KMQ

YORK Sample ID	Client Sample ID	Preparation Date
25D0379-07	SB22A_4-5	04/09/25
25D0379-08	SB22A_0-2	04/09/25
BD50677-BLK1	Blank	04/09/25
BD50677-SRM1	Reference	04/09/25

Batch ID: BD50758 **Preparation Method:** EPA SW846-3510C Low Level **Prepared By:** NERP

YORK Sample ID	Client Sample ID	Preparation Date
25D0379-01	MW23_040425	04/11/25
BD50758-BLK1	Blank	04/11/25
BD50758-BS2	LCS	04/11/25
BD50758-BSD2	LCS Dup	04/11/25

Batch ID: BD50761 **Preparation Method:** EPA SW846-3510C Low Level **Prepared By:** NERP

YORK Sample ID	Client Sample ID	Preparation Date
25D0379-01	MW23_040425	04/11/25
BD50761-BLK1	Blank	04/11/25
BD50761-BS1	LCS	04/11/25
BD50761-BSD1	LCS Dup	04/11/25

Batch ID: BD50780 **Preparation Method:** EPA SW846-3510C Low Level **Prepared By:** moa

YORK Sample ID	Client Sample ID	Preparation Date
25D0379-03	MW14_040425	04/10/25
25D0379-09	SOFB01_040425	04/10/25
BD50780-BLK1	Blank	04/10/25
BD50780-BS1	LCS	04/10/25
BD50780-BSD1	LCS Dup	04/10/25

Batch ID: BD50785 **Preparation Method:** EPA 3510C **Prepared By:** AJC

YORK Sample ID	Client Sample ID	Preparation Date
25D0379-01	MW23_040425	04/10/25

Batch ID: BD50786 **Preparation Method:** EPA 3510C **Prepared By:** AJC

YORK Sample ID	Client Sample ID	Preparation Date
25D0379-01	MW23_040425	04/10/25
BD50786-BLK2	Blank	04/10/25
BD50786-BS2	LCS	04/10/25

Batch ID: BD50804 **Preparation Method:** Analysis Preparation **Prepared By:** SL

YORK Sample ID	Client Sample ID	Preparation Date
25D0379-07	SB22A_4-5	04/10/25
25D0379-08	SB22A_0-2	04/10/25

Batch ID: BD50805 **Preparation Method:** Analysis Preparation **Prepared By:** SL

YORK Sample ID	Client Sample ID	Preparation Date
25D0379-01	MW23_040425	04/10/25
25D0379-03	MW14_040425	04/10/25
25D0379-09	SOFB01_040425	04/10/25

Batch ID: BD50992 **Preparation Method:** EPA 3535A **Prepared By:** YL

YORK Sample ID	Client Sample ID	Preparation Date
25D0379-03RE1	MW14_040425	04/14/25
BD50992-BLK1	Blank	04/14/25
BD50992-BS1	LCS	04/14/25

Batch ID: BD51120 **Preparation Method:** EPA SW846-3510C Low Level **Prepared By:** NERP

YORK Sample ID	Client Sample ID	Preparation Date
25D0379-01RE1	MW23_040425	04/16/25
BD51120-BLK2	Blank	04/16/25
BD51120-BS2	LCS	04/16/25
BD51120-BSD2	LCS Dup	04/16/25

Volatile Organic Compounds by GC/MS - Quality Control Data

York Analytical Laboratories, Inc. - Stratford

Analyte	Result	Reporting Limit	Units	Spike Level	Source* Result	%REC	%REC Limits	Flag	RPD	RPD Limit	Flag
Batch BD50367 - EPA 5030B											
Blank (BD50367-BLK1) Blank									Prepared & Analyzed: 04/05/2025		
1,1,1,2-Tetrachloroethane	ND	0.500	ug/L								
1,1,1-Trichloroethane	ND	0.500	"								
1,1,2,2-Tetrachloroethane	ND	0.500	"								
1,1,2-Trichloro-1,2,2-trifluoroethane (Freon 113)	ND	0.500	"								
1,1,2-Trichloroethane	ND	0.500	"								
1,1-Dichloroethane	ND	0.500	"								
1,1-Dichloroethylene	ND	0.500	"								
1,2,3-Trichlorobenzene	ND	0.500	"								
1,2,3-Trichloropropane	ND	0.500	"								
1,2,4-Trichlorobenzene	ND	0.500	"								
1,2,4-Trimethylbenzene	ND	0.500	"								
1,2-Dibromo-3-chloropropane	ND	0.500	"								
1,2-Dibromoethane	ND	0.500	"								
1,2-Dichlorobenzene	ND	0.500	"								
1,2-Dichloroethane	ND	0.500	"								
1,2-Dichloropropane	ND	0.500	"								
1,3,5-Trimethylbenzene	ND	0.500	"								
1,3-Dichlorobenzene	ND	0.500	"								
1,4-Dichlorobenzene	ND	0.500	"								
1,4-Dioxane	ND	80.0	"								
2-Butanone	ND	0.500	"								
2-Hexanone	ND	0.500	"								
4-Methyl-2-pentanone	ND	0.500	"								
Acetone	ND	2.00	"								
Acrolein	ND	0.500	"								
Acrylonitrile	ND	0.500	"								
Benzene	ND	0.500	"								
Bromochloromethane	ND	0.500	"								
Bromodichloromethane	ND	0.500	"								
Bromoform	ND	0.500	"								
Bromomethane	ND	0.500	"								
Carbon disulfide	ND	0.500	"								
Carbon tetrachloride	ND	0.500	"								
Chlorobenzene	ND	0.500	"								
Chloroethane	ND	0.500	"								
Chloroform	ND	0.500	"								
Chloromethane	ND	0.500	"								
cis-1,2-Dichloroethylene	ND	0.500	"								
cis-1,3-Dichloropropylene	ND	0.500	"								
Cyclohexane	ND	0.500	"								
Dibromochloromethane	ND	0.500	"								
Dibromomethane	ND	0.500	"								
Dichlorodifluoromethane	ND	0.500	"								
Ethyl Benzene	ND	0.500	"								
Hexachlorobutadiene	ND	0.500	"								
Isopropylbenzene	ND	0.500	"								
Methyl acetate	ND	0.500	"								
Methyl tert-butyl ether (MTBE)	ND	0.500	"								
Methylcyclohexane	ND	0.500	"								
Methylene chloride	ND	2.00	"								

Volatile Organic Compounds by GC/MS - Quality Control Data

York Analytical Laboratories, Inc. - Stratford

Analyte	Result	Reporting Limit	Units	Spike Level	Source* Result	%REC	%REC Limits	Flag	RPD	RPD Limit	Flag
Batch BD50367 - EPA 5030B											
Blank (BD50367-BLK1) Blank								Prepared & Analyzed: 04/05/2025			
n-Butylbenzene	ND	0.500	ug/L								
n-Propylbenzene	ND	0.500	"								
o-Xylene	ND	0.500	"								
p- & m- Xylenes	ND	1.00	"								
p-Isopropyltoluene	ND	0.500	"								
sec-Butylbenzene	ND	0.500	"								
Styrene	ND	0.500	"								
tert-Butyl alcohol (TBA)	ND	1.00	"								
tert-Butylbenzene	ND	0.500	"								
Tetrachloroethylene	ND	0.500	"								
Toluene	ND	0.500	"								
trans-1,2-Dichloroethylene	ND	0.500	"								
trans-1,3-Dichloropropylene	ND	0.500	"								
Trichloroethylene	ND	0.500	"								
Trichlorofluoromethane	ND	0.500	"								
Vinyl Chloride	ND	0.500	"								
Xylenes, Total	ND	1.50	"								
Surrogate: SURR: 1,2-Dichloroethane-d4	*10.1*		*"*	*10.0*		*101*	*69-130*				
Surrogate: SURR: Toluene-d8	*9.76*		*"*	*10.0*		*97.6*	*81-117*				
Surrogate: SURR: p-Bromofluorobenzene	*9.53*		*"*	*10.0*		*95.3*	*79-122*				
LCS (BD50367-BS1) LCS								Prepared & Analyzed: 04/05/2025			
1,1,1,2-Tetrachloroethane	9.13		ug/L	10.0		91.3	82-126				
1,1,1-Trichloroethane	8.74		"	10.0		87.4	78-136				
1,1,2,2-Tetrachloroethane	10.0		"	10.0		100	76-129				
1,1,2-Trichloro-1,2,2-trifluoroethane (Freon 113)	9.86		"	10.0		98.6	54-165				
1,1,2-Trichloroethane	9.37		"	10.0		93.7	82-123				
1,1-Dichloroethane	8.50		"	10.0		85.0	82-129				
1,1-Dichloroethylene	9.00		"	10.0		90.0	68-138				
1,2,3-Trichlorobenzene	10.6		"	10.0		106	76-136				
1,2,3-Trichloropropane	9.54		"	10.0		95.4	77-128				
1,2,4-Trichlorobenzene	9.87		"	10.0		98.7	76-137				
1,2,4-Trimethylbenzene	9.24		"	10.0		92.4	82-132				
1,2-Dibromo-3-chloropropane	8.96		"	10.0		89.6	45-147				
1,2-Dibromoethane	9.92		"	10.0		99.2	83-124				
1,2-Dichlorobenzene	9.13		"	10.0		91.3	79-123				
1,2-Dichloroethane	8.80		"	10.0		88.0	73-132				
1,2-Dichloropropane	8.62		"	10.0		86.2	78-126				
1,3,5-Trimethylbenzene	9.05		"	10.0		90.5	80-131				
1,3-Dichlorobenzene	9.17		"	10.0		91.7	86-122				
1,4-Dichlorobenzene	9.14		"	10.0		91.4	85-124				
1,4-Dioxane	214		"	210		102	10-349				
2-Butanone	9.08		"	10.0		90.8	49-152				
2-Hexanone	10.1		"	10.0		101	51-146				
4-Methyl-2-pentanone	10.4		"	10.0		104	57-145				
Acetone	19.3		"	10.0		193	14-150	High Bias			
Acrolein	25.5		"	25.0		102	10-153				
Acrylonitrile	10.9		"	10.0		109	51-150				
Benzene	9.23		"	10.0		92.3	85-126				
Bromochloromethane	9.13		"	10.0		91.3	77-128				
Bromodichloromethane	8.54		"	10.0		85.4	79-128				

Volatile Organic Compounds by GC/MS - Quality Control Data

York Analytical Laboratories, Inc. - Stratford

Analyte	Result	Reporting Limit	Units	Spike Level	Source* Result	%REC	%REC Limits	Flag	RPD	RPD Limit	Flag
Batch BD50367 - EPA 5030B											
LCS (BD50367-BS1) LCS							Prepared & Analyzed: 04/05/2025				
Bromoform	10.3		ug/L	10.0		103	78-133				
Bromomethane	7.06		"	10.0		70.6	43-168				
Carbon disulfide	9.74		"	10.0		97.4	68-146				
Carbon tetrachloride	8.95		"	10.0		89.5	77-141				
Chlorobenzene	9.15		"	10.0		91.5	88-120				
Chloroethane	9.00		"	10.0		90.0	65-136				
Chloroform	8.65		"	10.0		86.5	82-128				
Chloromethane	8.00		"	10.0		80.0	43-155				
cis-1,2-Dichloroethylene	8.63		"	10.0		86.3	83-129				
cis-1,3-Dichloropropylene	9.02		"	10.0		90.2	80-131				
Cyclohexane	9.33		"	10.0		93.3	63-149				
Dibromochloromethane	9.78		"	10.0		97.8	80-130				
Dibromomethane	9.26		"	10.0		92.6	72-134				
Dichlorodifluoromethane	9.25		"	10.0		92.5	44-144				
Ethyl Benzene	9.05		"	10.0		90.5	80-131				
Hexachlorobutadiene	8.31		"	10.0		83.1	67-146				
Isopropylbenzene	8.47		"	10.0		84.7	76-140				
Methyl acetate	12.8		"	10.0		128	51-139				
Methyl tert-butyl ether (MTBE)	10.1		"	10.0		101	76-135				
Methylcyclohexane	8.97		"	10.0		89.7	72-143				
Methylene chloride	8.35		"	10.0		83.5	55-137				
n-Butylbenzene	9.16		"	10.0		91.6	79-132				
n-Propylbenzene	8.49		"	10.0		84.9	78-133				
o-Xylene	9.03		"	10.0		90.3	78-130				
p- & m- Xylenes	17.8		"	20.0		88.8	77-133				
p-Isopropyltoluene	9.05		"	10.0		90.5	81-136				
sec-Butylbenzene	8.62		"	10.0		86.2	79-137				
Styrene	9.39		"	10.0		93.9	67-132				
tert-Butyl alcohol (TBA)	66.1		"	50.0		132	25-162				
tert-Butylbenzene	8.69		"	10.0		86.9	77-138				
Tetrachloroethylene	5.77		"	10.0		57.7	82-131	Low Bias			
Toluene	8.85		"	10.0		88.5	80-127				
trans-1,2-Dichloroethylene	8.80		"	10.0		88.0	80-132				
trans-1,3-Dichloropropylene	9.23		"	10.0		92.3	78-131				
Trichloroethylene	8.34		"	10.0		83.4	82-128				
Trichlorofluoromethane	9.15		"	10.0		91.5	67-139				
Vinyl Chloride	9.02		"	10.0		90.2	58-145				
Surrogate: SURR: 1,2-Dichloroethane-d4	*9.85*		*"*	*10.0*		*98.5*	*69-130*				
Surrogate: SURR: Toluene-d8	*9.74*		*"*	*10.0*		*97.4*	*81-117*				
Surrogate: SURR: p-Bromofluorobenzene	*9.69*		*"*	*10.0*		*96.9*	*79-122*				

Volatile Organic Compounds by GC/MS - Quality Control Data

York Analytical Laboratories, Inc. - Stratford

Analyte	Result	Reporting Limit	Units	Spike Level	Source* Result	%REC	%REC Limits	Flag	RPD	RPD Limit	Flag
Batch BD50367 - EPA 5030B											
LCS Dup (BD50367-BSD1) LCS Dup							Prepared & Analyzed: 04/05/2025				
1,1,1,2-Tetrachloroethane	9.14		ug/L	10.0		91.4	82-126		0.109	30	
1,1,1-Trichloroethane	8.79		"	10.0		87.9	78-136		0.570	30	
1,1,2,2-Tetrachloroethane	9.99		"	10.0		99.9	76-129		0.400	30	
1,1,2-Trichloro-1,2,2-trifluoroethane (Freon 113)	9.91		"	10.0		99.1	54-165		0.506	30	
1,1,2-Trichloroethane	9.55		"	10.0		95.5	82-123		1.90	30	
1,1-Dichloroethane	8.57		"	10.0		85.7	82-129		0.820	30	
1,1-Dichloroethylene	9.06		"	10.0		90.6	68-138		0.664	30	
1,2,3-Trichlorobenzene	11.2		"	10.0		112	76-136		5.03	30	
1,2,3-Trichloropropane	9.64		"	10.0		96.4	77-128		1.04	30	
1,2,4-Trichlorobenzene	10.2		"	10.0		102	76-137		2.99	30	
1,2,4-Trimethylbenzene	9.22		"	10.0		92.2	82-132		0.217	30	
1,2-Dibromo-3-chloropropane	9.04		"	10.0		90.4	45-147		0.889	30	
1,2-Dibromoethane	9.94		"	10.0		99.4	83-124		0.201	30	
1,2-Dichlorobenzene	9.21		"	10.0		92.1	79-123		0.872	30	
1,2-Dichloroethane	8.97		"	10.0		89.7	73-132		1.91	30	
1,2-Dichloropropane	8.71		"	10.0		87.1	78-126		1.04	30	
1,3,5-Trimethylbenzene	8.99		"	10.0		89.9	80-131		0.665	30	
1,3-Dichlorobenzene	9.16		"	10.0		91.6	86-122		0.109	30	
1,4-Dichlorobenzene	9.22		"	10.0		92.2	85-124		0.871	30	
1,4-Dioxane	215		"	210		102	10-349		0.485	30	
2-Butanone	9.56		"	10.0		95.6	49-152		5.15	30	
2-Hexanone	10.4		"	10.0		104	51-146		3.32	30	
4-Methyl-2-pentanone	10.8		"	10.0		108	57-145		3.76	30	
Acetone	20.4		"	10.0		204	14-150	High Bias	5.50	30	
Acrolein	25.5		"	25.0		102	10-153		0.00	30	
Acrylonitrile	11.4		"	10.0		114	51-150		3.77	30	
Benzene	9.35		"	10.0		93.5	85-126		1.29	30	
Bromochloromethane	9.30		"	10.0		93.0	77-128		1.84	30	
Bromodichloromethane	8.53		"	10.0		85.3	79-128		0.117	30	
Bromoform	10.4		"	10.0		104	78-133		0.386	30	
Bromomethane	8.25		"	10.0		82.5	43-168		15.5	30	
Carbon disulfide	9.78		"	10.0		97.8	68-146		0.410	30	
Carbon tetrachloride	8.95		"	10.0		89.5	77-141		0.00	30	
Chlorobenzene	9.15		"	10.0		91.5	88-120		0.00	30	
Chloroethane	9.17		"	10.0		91.7	65-136		1.87	30	
Chloroform	8.68		"	10.0		86.8	82-128		0.346	30	
Chloromethane	7.67		"	10.0		76.7	43-155		4.21	30	
cis-1,2-Dichloroethylene	8.68		"	10.0		86.8	83-129		0.578	30	
cis-1,3-Dichloropropylene	8.94		"	10.0		89.4	80-131		0.891	30	
Cyclohexane	9.25		"	10.0		92.5	63-149		0.861	30	
Dibromochloromethane	9.79		"	10.0		97.9	80-130		0.102	30	
Dibromomethane	9.10		"	10.0		91.0	72-134		1.74	30	
Dichlorodifluoromethane	8.96		"	10.0		89.6	44-144		3.19	30	
Ethyl Benzene	9.04		"	10.0		90.4	80-131		0.111	30	
Hexachlorobutadiene	8.46		"	10.0		84.6	67-146		1.79	30	
Isopropylbenzene	8.45		"	10.0		84.5	76-140		0.236	30	
Methyl acetate	12.9		"	10.0		129	51-139		1.09	30	
Methyl tert-butyl ether (MTBE)	10.4		"	10.0		104	76-135		3.22	30	
Methylcyclohexane	8.93		"	10.0		89.3	72-143		0.447	30	
Methylene chloride	8.47		"	10.0		84.7	55-137		1.43	30	
n-Butylbenzene	9.14		"	10.0		91.4	79-132		0.219	30	

Volatile Organic Compounds by GC/MS - Quality Control Data

York Analytical Laboratories, Inc. - Stratford

Analyte	Result	Reporting Limit	Units	Spike Level	Source* Result	%REC	%REC Limits	Flag	RPD	RPD Limit	Flag
Batch BD50367 - EPA 5030B											
LCS Dup (BD50367-BSD1) LCS Dup									Prepared & Analyzed: 04/05/2025		
n-Propylbenzene	8.43		ug/L	10.0		84.3	78-133		0.709	30	
o-Xylene	9.04		"	10.0		90.4	78-130		0.111	30	
p- & m- Xylenes	17.8		"	20.0		89.2	77-133		0.393	30	
p-Isopropyltoluene	9.02		"	10.0		90.2	81-136		0.332	30	
sec-Butylbenzene	8.55		"	10.0		85.5	79-137		0.815	30	
Styrene	9.47		"	10.0		94.7	67-132		0.848	30	
tert-Butyl alcohol (TBA)	68.6		"	50.0		137	25-162		3.68	30	
tert-Butylbenzene	8.66		"	10.0		86.6	77-138		0.346	30	
Tetrachloroethylene	5.75		"	10.0		57.5	82-131	Low Bias	0.347	30	
Toluene	8.85		"	10.0		88.5	80-127		0.00	30	
trans-1,2-Dichloroethylene	8.75		"	10.0		87.5	80-132		0.570	30	
trans-1,3-Dichloropropylene	9.28		"	10.0		92.8	78-131		0.540	30	
Trichloroethylene	8.40		"	10.0		84.0	82-128		0.717	30	
Trichlorofluoromethane	9.11		"	10.0		91.1	67-139		0.438	30	
Vinyl Chloride	8.89		"	10.0		88.9	58-145		1.45	30	
Surrogate: SURR: 1,2-Dichloroethane-d4	*9.85*		*"*	*10.0*		*98.5*	*69-130*				
Surrogate: SURR: Toluene-d8	*9.68*		*"*	*10.0*		*96.8*	*81-117*				
Surrogate: SURR: p-Bromofluorobenzene	*9.56*		*"*	*10.0*		*95.6*	*79-122*				
Batch BD50565 - EPA 5035A											
Blank (BD50565-BLK1) Blank									Prepared & Analyzed: 04/07/2025		
1,1,1,2-Tetrachloroethane	ND	0.0050	mg/kg wet								
1,1,1-Trichloroethane	ND	0.0050	"								
1,1,2,2-Tetrachloroethane	ND	0.0050	"								
1,1,2-Trichloro-1,2,2-trifluoroethane (Freon 113)	ND	0.0050	"								
1,1,2-Trichloroethane	ND	0.0050	"								
1,1-Dichloroethane	ND	0.0050	"								
1,1-Dichloroethylene	ND	0.0050	"								
1,2,3-Trichlorobenzene	ND	0.0050	"								
1,2,3-Trichloropropane	ND	0.0050	"								
1,2,4-Trichlorobenzene	ND	0.0050	"								
1,2,4-Trimethylbenzene	ND	0.0050	"								
1,2-Dibromo-3-chloropropane	ND	0.0050	"								
1,2-Dibromoethane	ND	0.0050	"								
1,2-Dichlorobenzene	ND	0.0050	"								
1,2-Dichloroethane	ND	0.0050	"								
1,2-Dichloropropane	ND	0.0050	"								
1,3,5-Trimethylbenzene	ND	0.0050	"								
1,3-Dichlorobenzene	ND	0.0050	"								
1,4-Dichlorobenzene	ND	0.0050	"								
1,4-Dioxane	ND	0.10	"								
2-Butanone	ND	0.0050	"								
2-Hexanone	ND	0.0050	"								
4-Methyl-2-pentanone	ND	0.0050	"								
Acetone	ND	0.010	"								
Acrolein	ND	0.010	"								
Acrylonitrile	ND	0.0050	"								
Benzene	ND	0.0050	"								
Bromochloromethane	ND	0.0050	"								
Bromodichloromethane	ND	0.0050	"								

Volatile Organic Compounds by GC/MS - Quality Control Data

York Analytical Laboratories, Inc. - Stratford

Analyte	Result	Reporting Limit	Units	Spike Level	Source* Result	%REC	%REC Limits	Flag	RPD	RPD Limit	Flag
Batch BD50565 - EPA 5035A											
Blank (BD50565-BLK1) Blank								Prepared & Analyzed: 04/07/2025			
Bromoform	ND	0.0050	mg/kg wet								
Bromomethane	ND	0.0050	"								
Carbon disulfide	ND	0.0050	"								
Carbon tetrachloride	ND	0.0050	"								
Chlorobenzene	ND	0.0050	"								
Chloroethane	ND	0.0050	"								
Chloroform	ND	0.0050	"								
Chloromethane	ND	0.0050	"								
cis-1,2-Dichloroethylene	ND	0.0050	"								
cis-1,3-Dichloropropylene	ND	0.0050	"								
Cyclohexane	ND	0.0050	"								
Dibromochloromethane	ND	0.0050	"								
Dibromomethane	ND	0.0050	"								
Dichlorodifluoromethane	ND	0.0050	"								
Ethyl Benzene	ND	0.0050	"								
Hexachlorobutadiene	ND	0.0050	"								
Isopropylbenzene	ND	0.0050	"								
Methyl acetate	ND	0.0050	"								
Methyl tert-butyl ether (MTBE)	ND	0.0050	"								
Methylcyclohexane	ND	0.0050	"								
Methylene chloride	ND	0.010	"								
n-Butylbenzene	ND	0.0050	"								
n-Propylbenzene	ND	0.0050	"								
o-Xylene	ND	0.0050	"								
p- & m- Xylenes	ND	0.010	"								
p-Isopropyltoluene	ND	0.0050	"								
sec-Butylbenzene	ND	0.0050	"								
Styrene	ND	0.0050	"								
tert-Butyl alcohol (TBA)	ND	0.0050	"								
tert-Butylbenzene	ND	0.0050	"								
Tetrachloroethylene	ND	0.0050	"								
Toluene	ND	0.0050	"								
trans-1,2-Dichloroethylene	ND	0.0050	"								
trans-1,3-Dichloropropylene	ND	0.0050	"								
Trichloroethylene	ND	0.0050	"								
Trichlorofluoromethane	ND	0.0050	"								
Vinyl Chloride	ND	0.0050	"								
Xylenes, Total	ND	0.015	"								
Surrogate: SURR: 1,2-Dichloroethane-d4	*49.1*		*ug/L*	*50.0*		*98.3*	*77-125*				
Surrogate: SURR: Toluene-d8	*51.5*		*"*	*50.0*		*103*	*85-120*				
Surrogate: SURR: p-Bromofluorobenzene	*46.7*		*"*	*50.0*		*93.4*	*76-130*				

Volatile Organic Compounds by GC/MS - Quality Control Data

York Analytical Laboratories, Inc. - Stratford

Analyte	Result	Reporting Limit	Units	Spike Level	Source* Result	%REC	%REC Limits	Flag	RPD	RPD Limit	Flag
Batch BD50565 - EPA 5035A											
LCS (BD50565-BS1) LCS							Prepared & Analyzed: 04/07/2025				
1,1,1,2-Tetrachloroethane	51.4		ug/L	50.0		103	75-129				
1,1,1-Trichloroethane	49.8		"	50.0		99.7	71-137				
1,1,2,2-Tetrachloroethane	53.8		"	50.0		108	79-129				
1,1,2-Trichloro-1,2,2-trifluoroethane (Freon 113)	55.1		"	50.0		110	58-146				
1,1,2-Trichloroethane	53.7		"	50.0		107	83-123				
1,1-Dichloroethane	50.5		"	50.0		101	75-130				
1,1-Dichloroethylene	54.5		"	50.0		109	64-137				
1,2,3-Trichlorobenzene	49.9		"	50.0		99.8	81-140				
1,2,3-Trichloropropane	53.5		"	50.0		107	81-126				
1,2,4-Trichlorobenzene	49.6		"	50.0		99.2	80-141				
1,2,4-Trimethylbenzene	52.7		"	50.0		105	84-125				
1,2-Dibromo-3-chloropropane	49.3		"	50.0		98.7	74-142				
1,2-Dibromoethane	52.2		"	50.0		104	86-123				
1,2-Dichlorobenzene	52.8		"	50.0		106	85-122				
1,2-Dichloroethane	52.9		"	50.0		106	71-133				
1,2-Dichloropropane	51.2		"	50.0		102	81-122				
1,3,5-Trimethylbenzene	53.1		"	50.0		106	82-126				
1,3-Dichlorobenzene	51.4		"	50.0		103	84-124				
1,4-Dichlorobenzene	51.8		"	50.0		104	84-124				
1,4-Dioxane	974		"	1050		92.8	10-228				
2-Butanone	43.5		"	50.0		87.1	58-147				
2-Hexanone	36.2		"	50.0		72.4	70-139				
4-Methyl-2-pentanone	31.1		"	50.0		62.2	72-132	Low Bias			
Acetone	25.2		"	50.0		50.4	36-155				
Acrolein	45.6		"	50.0		91.2	10-238				
Acrylonitrile	45.8		"	50.0		91.5	66-141				
Benzene	54.1		"	50.0		108	77-127				
Bromochloromethane	46.0		"	50.0		92.1	74-129				
Bromodichloromethane	56.2		"	50.0		112	81-124				
Bromoform	53.3		"	50.0		107	80-136				
Bromomethane	69.2		"	50.0		138	32-177				
Carbon disulfide	56.1		"	50.0		112	10-136				
Carbon tetrachloride	50.7		"	50.0		101	66-143				
Chlorobenzene	53.3		"	50.0		107	86-120				
Chloroethane	56.5		"	50.0		113	51-142				
Chloroform	54.1		"	50.0		108	76-131				
Chloromethane	43.2		"	50.0		86.4	49-132				
cis-1,2-Dichloroethylene	50.7		"	50.0		101	74-132				
cis-1,3-Dichloropropylene	47.9		"	50.0		95.8	81-129				
Cyclohexane	48.2		"	50.0		96.4	70-130				
Dibromochloromethane	57.7		"	50.0		115	10-200				
Dibromomethane	52.0		"	50.0		104	83-124				
Dichlorodifluoromethane	60.2		"	50.0		120	28-158				
Ethyl Benzene	55.1		"	50.0		110	84-125				
Hexachlorobutadiene	46.1		"	50.0		92.2	83-133				
Isopropylbenzene	54.4		"	50.0		109	81-127				
Methyl acetate	28.4		"	50.0		56.8	41-143				
Methyl tert-butyl ether (MTBE)	47.0		"	50.0		93.9	74-131				
Methylcyclohexane	50.5		"	50.0		101	70-130				
Methylene chloride	45.8		"	50.0		91.6	57-141				
n-Butylbenzene	53.7		"	50.0		107	80-130				

Volatile Organic Compounds by GC/MS - Quality Control Data

York Analytical Laboratories, Inc. - Stratford

Analyte	Result	Reporting Limit	Units	Spike Level	Source* Result	%REC	%REC Limits	Flag	RPD	RPD Limit	Flag
Batch BD50565 - EPA 5035A											
LCS (BD50565-BS1) LCS								Prepared & Analyzed: 04/07/2025			
n-Propylbenzene	53.9		ug/L	50.0		108	74-136				
o-Xylene	53.7		"	50.0		107	83-123				
p- & m- Xylenes	108		"	100		108	82-128				
p-Isopropyltoluene	56.0		"	50.0		112	85-125				
sec-Butylbenzene	53.2		"	50.0		106	83-125				
Styrene	55.9		"	50.0		112	86-126				
tert-Butyl alcohol (TBA)	147		"	250		58.7	70-130	Low Bias			
tert-Butylbenzene	46.5		"	50.0		93.0	80-127				
Tetrachloroethylene	44.6		"	50.0		89.1	80-129				
Toluene	53.4		"	50.0		107	85-121				
trans-1,2-Dichloroethylene	52.9		"	50.0		106	72-132				
trans-1,3-Dichloropropylene	44.0		"	50.0		87.9	78-132				
Trichloroethylene	54.5		"	50.0		109	84-123				
Trichlorofluoromethane	51.7		"	50.0		103	62-140				
Vinyl Chloride	54.4		"	50.0		109	52-130				
Surrogate: SURR: 1,2-Dichloroethane-d4	*48.8*		*"*	*50.0*		*97.6*	*77-125*				
Surrogate: SURR: Toluene-d8	*52.2*		*"*	*50.0*		*104*	*85-120*				
Surrogate: SURR: p-Bromofluorobenzene	*48.4*		*"*	*50.0*		*96.8*	*76-130*				
LCS Dup (BD50565-BSD1) LCS Dup								Prepared & Analyzed: 04/07/2025			
1,1,1,2-Tetrachloroethane	51.7		ug/L	50.0		103	75-129		0.563	30	
1,1,1-Trichloroethane	50.5		"	50.0		101	71-137		1.30	30	
1,1,2,2-Tetrachloroethane	54.6		"	50.0		109	79-129		1.66	30	
1,1,2-Trichloro-1,2,2-trifluoroethane (Freon 113)	54.9		"	50.0		110	58-146		0.327	30	
1,1,2-Trichloroethane	53.4		"	50.0		107	83-123		0.654	30	
1,1-Dichloroethane	52.8		"	50.0		106	75-130		4.28	30	
1,1-Dichloroethylene	55.9		"	50.0		112	64-137		2.50	30	
1,2,3-Trichlorobenzene	49.5		"	50.0		99.0	81-140		0.765	30	
1,2,3-Trichloropropane	53.3		"	50.0		107	81-126		0.393	30	
1,2,4-Trichlorobenzene	49.2		"	50.0		98.4	80-141		0.810	30	
1,2,4-Trimethylbenzene	50.7		"	50.0		101	84-125		3.93	30	
1,2-Dibromo-3-chloropropane	48.1		"	50.0		96.2	74-142		2.50	30	
1,2-Dibromoethane	53.3		"	50.0		107	86-123		2.18	30	
1,2-Dichlorobenzene	52.9		"	50.0		106	85-122		0.341	30	
1,2-Dichloroethane	52.7		"	50.0		105	71-133		0.436	30	
1,2-Dichloropropane	51.2		"	50.0		102	81-122		0.117	30	
1,3,5-Trimethylbenzene	52.6		"	50.0		105	82-126		1.04	30	
1,3-Dichlorobenzene	51.4		"	50.0		103	84-124		0.0389	30	
1,4-Dichlorobenzene	50.6		"	50.0		101	84-124		2.19	30	
1,4-Dioxane	951		"	1050		90.5	10-228		2.42	30	
2-Butanone	47.2		"	50.0		94.3	58-147		7.98	30	
2-Hexanone	36.4		"	50.0		72.8	70-139		0.523	30	
4-Methyl-2-pentanone	31.2		"	50.0		62.3	72-132	Low Bias	0.257	30	
Acetone	26.3		"	50.0		52.6	36-155		4.23	30	
Acrolein	46.7		"	50.0		93.4	10-238		2.43	30	
Acrylonitrile	50.9		"	50.0		102	66-141		10.6	30	
Benzene	56.8		"	50.0		114	77-127		4.92	30	
Bromochloromethane	46.4		"	50.0		92.7	74-129		0.693	30	
Bromodichloromethane	54.0		"	50.0		108	81-124		3.98	30	
Bromoform	52.9		"	50.0		106	80-136		0.715	30	
Bromomethane	67.9		"	50.0		136	32-177		1.96	30	

Volatile Organic Compounds by GC/MS - Quality Control Data

York Analytical Laboratories, Inc. - Stratford

Analyte	Result	Reporting Limit	Units	Spike Level	Source* Result	%REC	%REC Limits	Flag	RPD	RPD Limit	Flag
Batch BD50565 - EPA 5035A											
LCS Dup (BD50565-BSD1) LCS Dup							Prepared & Analyzed: 04/07/2025				
Carbon disulfide	58.5		ug/L	50.0		117	10-136		4.08	30	
Carbon tetrachloride	50.9		"	50.0		102	66-143		0.473	30	
Chlorobenzene	53.6		"	50.0		107	86-120		0.580	30	
Chloroethane	57.0		"	50.0		114	51-142		0.863	30	
Chloroform	55.3		"	50.0		111	76-131		2.19	30	
Chloromethane	43.5		"	50.0		87.0	49-132		0.715	30	
cis-1,2-Dichloroethylene	51.8		"	50.0		104	74-132		2.01	30	
cis-1,3-Dichloropropylene	46.8		"	50.0		93.7	81-129		2.17	30	
Cyclohexane	50.4		"	50.0		101	70-130		4.48	30	
Dibromochloromethane	56.5		"	50.0		113	10-200		2.08	30	
Dibromomethane	51.2		"	50.0		102	83-124		1.43	30	
Dichlorodifluoromethane	59.2		"	50.0		118	28-158		1.68	30	
Ethyl Benzene	54.2		"	50.0		108	84-125		1.68	30	
Hexachlorobutadiene	44.8		"	50.0		89.5	83-133		2.97	30	
Isopropylbenzene	52.9		"	50.0		106	81-127		2.82	30	
Methyl acetate	30.0		"	50.0		59.9	41-143		5.24	30	
Methyl tert-butyl ether (MTBE)	48.6		"	50.0		97.2	74-131		3.43	30	
Methylcyclohexane	49.7		"	50.0		99.3	70-130		1.60	30	
Methylene chloride	48.2		"	50.0		96.4	57-141		5.09	30	
n-Butylbenzene	52.7		"	50.0		105	80-130		1.86	30	
n-Propylbenzene	53.2		"	50.0		106	74-136		1.27	30	
o-Xylene	51.9		"	50.0		104	83-123		3.29	30	
p- & m- Xylenes	105		"	100		105	82-128		2.69	30	
p-Isopropyltoluene	53.3		"	50.0		107	85-125		4.89	30	
sec-Butylbenzene	52.1		"	50.0		104	83-125		2.07	30	
Styrene	55.3		"	50.0		111	86-126		1.10	30	
tert-Butyl alcohol (TBA)	157		"	250		63.0	70-130	Low Bias	6.97	30	
tert-Butylbenzene	46.1		"	50.0		92.2	80-127		0.842	30	
Tetrachloroethylene	44.5		"	50.0		89.1	80-129		0.0224	30	
Toluene	53.4		"	50.0		107	85-121		0.00	30	
trans-1,2-Dichloroethylene	52.6		"	50.0		105	72-132		0.550	30	
trans-1,3-Dichloropropylene	43.9		"	50.0		87.8	78-132		0.137	30	
Trichloroethylene	52.8		"	50.0		106	84-123		3.15	30	
Trichlorofluoromethane	53.9		"	50.0		108	62-140		4.05	30	
Vinyl Chloride	55.6		"	50.0		111	52-130		2.24	30	
Surrogate: SURR: 1,2-Dichloroethane-d4	*49.6*		*"*	*50.0*		*99.2*	*77-125*				
Surrogate: SURR: Toluene-d8	*51.4*		*"*	*50.0*		*103*	*85-120*				
Surrogate: SURR: p-Bromofluorobenzene	*46.7*		*"*	*50.0*		*93.3*	*76-130*				



Semivolatile Organic Compounds by GC/MS - Quality Control Data

York Analytical Laboratories, Inc. - Stratford

Analyte	Result	Reporting Limit	Units	Spike Level	Source* Result	%REC	%REC Limits	Flag	RPD	RPD Limit	Flag

Batch BD50448 - EPA 3546 SVOA

Blank (BD50448-BLK1) Blank — Prepared: 04/07/2025 Analyzed: 04/10/2025

1,1-Biphenyl	ND	0.0416	mg/kg wet
1,2,4,5-Tetrachlorobenzene	ND	0.0830	"
1,2-Diphenylhydrazine (as Azobenzene)	ND	0.0416	"
2,3,4,6-Tetrachlorophenol	ND	0.0830	"
2,4,5-Trichlorophenol	ND	0.0416	"
2,4,6-Trichlorophenol	ND	0.0416	"
2,4-Dichlorophenol	ND	0.0416	"
2,4-Dimethylphenol	ND	0.0416	"
2,4-Dinitrophenol	ND	0.0830	"
2,4-Dinitrotoluene	ND	0.0416	"
2,6-Dinitrotoluene	ND	0.0416	"
2-Chloronaphthalene	ND	0.0416	"
2-Chlorophenol	ND	0.0416	"
2-Methylnaphthalene	ND	0.0416	"
2-Methylphenol	ND	0.0416	"
2-Nitroaniline	ND	0.0830	"
2-Nitrophenol	ND	0.0416	"
3- & 4-Methylphenols	ND	0.0416	"
3,3-Dichlorobenzidine	ND	0.0416	"
3-Nitroaniline	ND	0.0830	"
4,6-Dinitro-2-methylphenol	ND	0.0830	"
4-Bromophenyl phenyl ether	ND	0.0416	"
4-Chloro-3-methylphenol	ND	0.0416	"
4-Chloroaniline	ND	0.0416	"
4-Chlorophenyl phenyl ether	ND	0.0416	"
4-Nitroaniline	ND	0.0830	"
4-Nitrophenol	ND	0.0830	"
Acenaphthene	ND	0.0416	"
Acenaphthylene	ND	0.0416	"
Acetophenone	ND	0.0416	"
Aniline	ND	0.166	"
Anthracene	ND	0.0416	"
Atrazine	ND	0.0416	"
Benzaldehyde	ND	0.0416	"
Benzidine	ND	0.166	"
Benzo(a)anthracene	ND	0.0416	"
Benzo(a)pyrene	ND	0.0416	"
Benzo(b)fluoranthene	ND	0.0416	"
Benzo(g,h,i)perylene	ND	0.0416	"
Benzo(k)fluoranthene	ND	0.0416	"
Benzoic acid	ND	0.0416	"
Benzyl alcohol	ND	0.0416	"
Benzyl butyl phthalate	ND	0.0416	"
Bis(2-chloroethoxy)methane	ND	0.0416	"
Bis(2-chloroethyl)ether	ND	0.0416	"
Bis(2-chloroisopropyl)ether	ND	0.0416	"
Bis(2-ethylhexyl)phthalate	ND	0.0416	"
Caprolactam	ND	0.0830	"
Carbazole	ND	0.0416	"
Chrysene	ND	0.0416	"
Dibenzo(a,h)anthracene	ND	0.0416	"

Semivolatile Organic Compounds by GC/MS - Quality Control Data

York Analytical Laboratories, Inc. - Stratford

Analyte	Result	Reporting Limit	Units	Spike Level	Source* Result	%REC	%REC Limits	Flag	RPD	RPD Limit	Flag
Batch BD50448 - EPA 3546 SVOA											
Blank (BD50448-BLK1) Blank									Prepared: 04/07/2025 Analyzed: 04/10/2025		
Dibenzofuran	ND	0.0416	mg/kg wet								
Diethyl phthalate	ND	0.0416	"								
Dimethyl phthalate	ND	0.0416	"								
Di-n-butyl phthalate	ND	0.0416	"								
Di-n-octyl phthalate	ND	0.0416	"								
Diphenylamine	ND	0.0830	"								
Fluoranthene	ND	0.0416	"								
Fluorene	ND	0.0416	"								
Hexachlorobenzene	ND	0.0416	"								
Hexachlorobutadiene	ND	0.0416	"								
Hexachlorocyclopentadiene	ND	0.0416	"								
Hexachloroethane	ND	0.0416	"								
Indeno(1,2,3-cd)pyrene	ND	0.0416	"								
Isophorone	ND	0.0416	"								
Naphthalene	ND	0.0416	"								
Nitrobenzene	ND	0.0416	"								
N-Nitrosodimethylamine	ND	0.0416	"								
N-nitroso-di-n-propylamine	ND	0.0416	"								
N-Nitrosodiphenylamine	ND	0.0416	"								
Pentachlorophenol	ND	0.0416	"								
Phenanthrene	ND	0.0416	"								
Phenol	ND	0.0416	"								
Pyrene	ND	0.0416	"								
Pyridine	ND	0.166	"								
Surrogate: SURR: 2-Fluorophenol	*0.721*		"	*1.66*		*43.4*	*20-108*				
Surrogate: SURR: Phenol-d6	*0.377*		"	*1.66*		*22.7*	*23-114*				
Surrogate: SURR: Nitrobenzene-d5	*0.449*		"	*0.831*		*54.0*	*22-108*				
Surrogate: SURR: 2-Fluorobiphenyl	*0.527*		"	*0.831*		*63.4*	*21-113*				
Surrogate: SURR: 2,4,6-Tribromophenol	*0.608*		"	*1.66*		*36.6*	*19-110*				
Surrogate: SURR: Terphenyl-d14	*0.806*		"	*0.831*		*97.0*	*24-116*				

Semivolatile Organic Compounds by GC/MS - Quality Control Data

York Analytical Laboratories, Inc. - Stratford

Analyte	Result	Reporting Limit	Units	Spike Level	Source* Result	%REC	%REC Limits	Flag	RPD	RPD Limit	Flag
Batch BD50448 - EPA 3546 SVOA											
LCS (BD50448-BS1) LCS								Prepared: 04/07/2025 Analyzed: 04/11/2025			
1,1-Biphenyl	0.517	0.0416	mg/kg wet	0.831		62.3	18-111				
1,2,4,5-Tetrachlorobenzene	0.465	0.0830	"	0.831		56.0	21-131				
1,2-Diphenylhydrazine (as Azobenzene)	0.514	0.0416	"	0.831		61.9	17-137				
2,3,4,6-Tetrachlorophenol	0.453	0.0830	"	0.831		54.5	30-130				
2,4,5-Trichlorophenol	0.478	0.0416	"	0.831		57.6	27-118				
2,4,6-Trichlorophenol	0.518	0.0416	"	0.831		62.4	31-120				
2,4-Dichlorophenol	0.552	0.0416	"	0.831		66.5	20-127				
2,4-Dimethylphenol	0.572	0.0416	"	0.831		68.9	14-132				
2,4-Dinitrophenol	0.0731	0.0830	"	0.831		8.80	10-171	Low Bias			
2,4-Dinitrotoluene	0.550	0.0416	"	0.831		66.2	34-131				
2,6-Dinitrotoluene	0.539	0.0416	"	0.831		64.8	31-128				
2-Chloronaphthalene	0.497	0.0416	"	0.831		59.8	31-117				
2-Chlorophenol	0.497	0.0416	"	0.831		59.8	33-113				
2-Methylnaphthalene	0.458	0.0416	"	0.831		55.2	12-138				
2-Methylphenol	0.518	0.0416	"	0.831		62.4	10-136				
2-Nitroaniline	0.553	0.0830	"	0.831		66.6	27-132				
2-Nitrophenol	0.530	0.0416	"	0.831		63.8	17-129				
3- & 4-Methylphenols	0.441	0.0416	"	0.831		53.0	29-103				
3,3-Dichlorobenzidine	0.378	0.0416	"	0.831		45.5	22-149				
3-Nitroaniline	0.459	0.0830	"	0.831		55.2	20-133				
4,6-Dinitro-2-methylphenol	0.267	0.0830	"	0.831		32.2	10-143				
4-Bromophenyl phenyl ether	0.500	0.0416	"	0.831		60.2	29-120				
4-Chloro-3-methylphenol	0.608	0.0416	"	0.831		73.2	24-129				
4-Chloroaniline	0.272	0.0416	"	0.831		32.8	10-132				
4-Chlorophenyl phenyl ether	0.523	0.0416	"	0.831		63.0	27-124				
4-Nitroaniline	0.447	0.0830	"	0.831		53.8	16-128				
4-Nitrophenol	1.08	0.0830	"	0.831		130	10-141				
Acenaphthene	0.522	0.0416	"	0.831		62.9	30-121				
Acenaphthylene	0.514	0.0416	"	0.831		61.9	30-115				
Acetophenone	0.472	0.0416	"	0.831		56.9	20-112				
Aniline	0.261	0.166	"	0.831		31.5	10-119				
Anthracene	0.493	0.0416	"	0.831		59.4	34-118				
Atrazine	0.536	0.0416	"	0.831		64.5	26-112				
Benzaldehyde	0.398	0.0416	"	0.831		47.9	21-100				
Benzo(a)anthracene	0.511	0.0416	"	0.831		61.5	32-122				
Benzo(a)pyrene	0.450	0.0416	"	0.831		54.2	29-133				
Benzo(b)fluoranthene	0.432	0.0416	"	0.831		52.0	25-133				
Benzo(g,h,i)perylene	0.598	0.0416	"	0.831		72.0	10-143				
Benzo(k)fluoranthene	0.420	0.0416	"	0.831		50.6	25-128				
Benzoic acid	0.191	0.0416	"	0.831		23.0	10-140				
Benzyl alcohol	0.434	0.0416	"	0.831		52.2	30-115				
Benzyl butyl phthalate	0.565	0.0416	"	0.831		68.0	26-126				
Bis(2-chloroethoxy)methane	0.504	0.0416	"	0.831		60.7	19-132				
Bis(2-chloroethyl)ether	0.501	0.0416	"	0.831		60.3	19-125				
Bis(2-chloroisopropyl)ether	0.424	0.0416	"	0.831		51.0	20-135				
Bis(2-ethylhexyl)phthalate	0.560	0.0416	"	0.831		67.4	10-155				
Caprolactam	0.521	0.0830	"	0.831		62.7	10-127				
Carbazole	0.465	0.0416	"	0.831		56.0	35-123				
Chrysene	0.497	0.0416	"	0.831		59.8	32-123				
Dibenzo(a,h)anthracene	0.551	0.0416	"	0.831		66.3	10-136				
Dibenzofuran	0.513	0.0416	"	0.831		61.7	29-121				

Semivolatile Organic Compounds by GC/MS - Quality Control Data

York Analytical Laboratories, Inc. - Stratford

Analyte	Result	Reporting Limit	Units	Spike Level	Source* Result	%REC	%REC Limits	Flag	RPD	RPD Limit	Flag
Batch BD50448 - EPA 3546 SVOA											
LCS (BD50448-BS1) LCS								Prepared: 04/07/2025 Analyzed: 04/11/2025			
Diethyl phthalate	0.592	0.0416	mg/kg wet	0.831		71.3	34-116				
Dimethyl phthalate	0.554	0.0416	"	0.831		66.8	35-124				
Di-n-butyl phthalate	0.539	0.0416	"	0.831		64.9	31-116				
Di-n-octyl phthalate	0.522	0.0416	"	0.831		62.8	26-136				
Diphenylamine	0.458	0.0830	"	0.831		55.2	40-140				
Fluoranthene	0.471	0.0416	"	0.831		56.7	33-122				
Fluorene	0.510	0.0416	"	0.831		61.4	29-123				
Hexachlorobenzene	0.630	0.0416	"	0.831		75.9	21-124				
Hexachlorobutadiene	0.602	0.0416	"	0.831		72.5	10-149				
Hexachlorocyclopentadiene	ND	0.0416	"	0.831			10-129	Low Bias			
Hexachloroethane	0.548	0.0416	"	0.831		66.0	28-108				
Indeno(1,2,3-cd)pyrene	0.680	0.0416	"	0.831		81.9	10-135				
Isophorone	0.575	0.0416	"	0.831		69.2	20-132				
Naphthalene	0.527	0.0416	"	0.831		63.4	23-124				
Nitrobenzene	0.560	0.0416	"	0.831		67.4	13-132				
N-Nitrosodimethylamine	0.495	0.0416	"	0.831		59.6	11-129				
N-nitroso-di-n-propylamine	0.503	0.0416	"	0.831		60.6	24-119				
N-Nitrosodiphenylamine	0.483	0.0416	"	0.831		58.2	22-152				
Pentachlorophenol	0.0887	0.0416	"	0.831		10.7	10-139				
Phenanthrene	0.503	0.0416	"	0.831		60.5	33-123				
Phenol	0.506	0.0416	"	0.831		60.9	23-115				
Pyrene	0.533	0.0416	"	0.831		64.2	24-130				
Pyridine	0.357	0.166	"	0.831		43.0	10-91				
Surrogate: SURR: 2-Fluorophenol	*1.03*		*"*	*1.66*		*61.9*	*20-108*				
Surrogate: SURR: Phenol-d6	*0.965*		*"*	*1.66*		*58.1*	*23-114*				
Surrogate: SURR: Nitrobenzene-d5	*0.512*		*"*	*0.831*		*61.7*	*22-108*				
Surrogate: SURR: 2-Fluorobiphenyl	*0.460*		*"*	*0.831*		*55.4*	*21-113*				
Surrogate: SURR: 2,4,6-Tribromophenol	*0.860*		*"*	*1.66*		*51.8*	*19-110*				
Surrogate: SURR: Terphenyl-d14	*0.501*		*"*	*0.831*		*60.3*	*24-116*				

Semivolatile Organic Compounds by GC/MS - Quality Control Data

York Analytical Laboratories, Inc. - Stratford

Analyte	Result	Reporting Limit	Units	Spike Level	Source* Result	%REC	%REC Limits	Flag	RPD	RPD Limit	Flag
Batch BD50613 - EPA 3510C											
Blank (BD50613-BLK1) Blank									Prepared: 04/09/2025 Analyzed: 04/10/2025		
1,1-Biphenyl	ND	5.00	ug/L								
1,2,4,5-Tetrachlorobenzene	ND	5.00	"								
1,2-Diphenylhydrazine (as Azobenzene)	ND	5.00	"								
2,3,4,6-Tetrachlorophenol	ND	5.00	"								
2,4,5-Trichlorophenol	ND	5.00	"								
2,4,6-Trichlorophenol	ND	5.00	"								
2,4-Dichlorophenol	ND	5.00	"								
2,4-Dimethylphenol	ND	5.00	"								
2,4-Dinitrophenol	ND	5.00	"								
2,4-Dinitrotoluene	ND	5.00	"								
2,6-Dinitrotoluene	ND	5.00	"								
2-Chloronaphthalene	ND	5.00	"								
2-Chlorophenol	ND	5.00	"								
2-Methylnaphthalene	ND	5.00	"								
2-Methylphenol	ND	5.00	"								
2-Nitroaniline	ND	5.00	"								
2-Nitrophenol	ND	5.00	"								
3- & 4-Methylphenols	ND	5.00	"								
3,3-Dichlorobenzidine	ND	5.00	"								
3-Nitroaniline	ND	5.00	"								
4,6-Dinitro-2-methylphenol	ND	5.00	"								
4-Bromophenyl phenyl ether	ND	5.00	"								
4-Chloro-3-methylphenol	ND	5.00	"								
4-Chloroaniline	ND	5.00	"								
4-Chlorophenyl phenyl ether	ND	5.00	"								
4-Nitroaniline	ND	5.00	"								
4-Nitrophenol	ND	5.00	"								
Acetophenone	ND	5.00	"								
Aniline	ND	5.00	"								
Benzaldehyde	ND	5.00	"								
Benzidine	ND	5.00	"								
Benzoic acid	ND	5.00	"								
Benzyl alcohol	ND	5.00	"								
Benzyl butyl phthalate	ND	5.00	"								
Bis(2-chloroethoxy)methane	ND	5.00	"								
Bis(2-chloroethyl)ether	ND	5.00	"								
Bis(2-chloroisopropyl)ether	ND	5.00	"								
Caprolactam	ND	5.00	"								
Carbazole	ND	5.00	"								
Dibenzofuran	ND	5.00	"								
Diethyl phthalate	ND	5.00	"								
Dimethyl phthalate	ND	5.00	"								
Di-n-butyl phthalate	ND	5.00	"								
Di-n-octyl phthalate	ND	5.00	"								
Diphenylamine	ND	5.00	"								
Hexachlorocyclopentadiene	ND	10.0	"								
Isophorone	ND	5.00	"								
N-nitroso-di-n-propylamine	ND	5.00	"								
N-Nitrosodiphenylamine	ND	5.00	"								
Phenol	ND	5.00	"								
Pyridine	ND	5.00	"								

Semivolatile Organic Compounds by GC/MS - Quality Control Data

York Analytical Laboratories, Inc. - Stratford

Analyte	Result	Reporting Limit	Units	Spike Level	Source* Result	%REC	%REC Limits	Flag	RPD	RPD Limit	Flag
Batch BD50613 - EPA 3510C											
Blank (BD50613-BLK1) Blank								Prepared: 04/09/2025 Analyzed: 04/10/2025			
Surrogate: SURR: 2-Fluorophenol	*17.9*		*ug/L*	*50.0*		*35.7*	*19.7-63.1*				
Surrogate: SURR: Phenol-d6	*7.80*		*"*	*50.0*		*15.6*	*10.1-41.7*				
Surrogate: SURR: Nitrobenzene-d5	*11.0*		*"*	*25.0*		*44.0*	*50.2-113*				
Surrogate: SURR: 2-Fluorobiphenyl	*15.3*		*"*	*25.0*		*61.4*	*39.9-105*				
Surrogate: SURR: 2,4,6-Tribromophenol	*29.1*		*"*	*50.0*		*58.3*	*39.3-151*				
Surrogate: SURR: Terphenyl-d14	*21.2*		*"*	*25.0*		*84.6*	*30.7-106*				
LCS (BD50613-BS1) LCS								Prepared: 04/09/2025 Analyzed: 04/10/2025			
1,1-Biphenyl	15.0	5.00	ug/L	25.0		60.2	33-95				
1,2,4,5-Tetrachlorobenzene	12.0	5.00	"	25.0		48.1	26-120				
1,2-Diphenylhydrazine (as Azobenzene)	16.4	5.00	"	25.0		65.7	16-141				
2,3,4,6-Tetrachlorophenol	18.4	5.00	"	25.0		73.6	30-130				
2,4,5-Trichlorophenol	14.9	5.00	"	25.0		59.7	32-114				
2,4,6-Trichlorophenol	16.7	5.00	"	25.0		66.7	35-118				
2,4-Dichlorophenol	16.2	5.00	"	25.0		64.6	25-116				
2,4-Dimethylphenol	16.1	5.00	"	25.0		64.6	15-116				
2,4-Dinitrophenol	28.3	5.00	"	25.0		113	10-170				
2,4-Dinitrotoluene	20.8	5.00	"	25.0		83.4	41-128				
2,6-Dinitrotoluene	19.0	5.00	"	25.0		76.0	45-116				
2-Chloronaphthalene	15.3	5.00	"	25.0		61.1	33-112				
2-Chlorophenol	13.2	5.00	"	25.0		52.9	15-120				
2-Methylnaphthalene	15.0	5.00	"	25.0		59.8	24-118				
2-Methylphenol	10.5	5.00	"	25.0		42.2	10-110				
2-Nitroaniline	18.2	5.00	"	25.0		73.0	34-129				
2-Nitrophenol	14.3	5.00	"	25.0		57.1	28-118				
3- & 4-Methylphenols	8.55	5.00	"	25.0		34.2	10-107				
3,3-Dichlorobenzidine	15.1	5.00	"	25.0		60.4	15-187				
3-Nitroaniline	13.4	5.00	"	25.0		53.8	24-134				
4,6-Dinitro-2-methylphenol	27.5	5.00	"	25.0		110	10-153				
4-Bromophenyl phenyl ether	18.1	5.00	"	25.0		72.4	34-120				
4-Chloro-3-methylphenol	17.6	5.00	"	25.0		70.4	20-120				
4-Chloroaniline	11.2	5.00	"	25.0		45.0	10-147				
4-Chlorophenyl phenyl ether	18.2	5.00	"	25.0		72.8	27-121				
4-Nitroaniline	15.2	5.00	"	25.0		60.9	13-134				
4-Nitrophenol	ND	5.00	"	25.0			10-131	Low Bias			
Acetophenone	13.2	5.00	"	25.0		52.8	25-110				
Aniline	3.58	5.00	"	25.0		14.3	10-117				
Benzaldehyde	12.2	5.00	"	25.0		48.9	29-117				
Benzoic acid	ND	5.00	"	25.0			30-130	Low Bias			
Benzyl alcohol	9.22	5.00	"	25.0		36.9	10-117				
Benzyl butyl phthalate	22.4	5.00	"	25.0		89.5	29-133				
Bis(2-chloroethoxy)methane	16.2	5.00	"	25.0		64.7	10-154				
Bis(2-chloroethyl)ether	12.6	5.00	"	25.0		50.5	17-125				
Bis(2-chloroisopropyl)ether	11.4	5.00	"	25.0		45.8	10-139				
Caprolactam	3.36	5.00	"	25.0		13.4	10-137				
Carbazole	21.6	5.00	"	25.0		86.4	42-126				
Dibenzofuran	18.2	5.00	"	25.0		73.0	36-113				
Diethyl phthalate	21.9	5.00	"	25.0		87.8	38-115				
Dimethyl phthalate	22.3	5.00	"	25.0		89.2	38-129				
Di-n-butyl phthalate	26.6	5.00	"	25.0		106	31-120				
Di-n-octyl phthalate	24.5	5.00	"	25.0		97.8	21-149				

Semivolatile Organic Compounds by GC/MS - Quality Control Data

York Analytical Laboratories, Inc. - Stratford

Analyte	Result	Reporting Limit	Units	Spike Level	Source* Result	%REC	%REC Limits	Flag	RPD	RPD Limit	Flag
Batch BD50613 - EPA 3510C											
LCS (BD50613-BS1) LCS									Prepared: 04/09/2025 Analyzed: 04/10/2025		
Diphenylamine	21.0	5.00	ug/L	25.0		83.9	40-140				
Hexachlorocyclopentadiene	7.94	10.0	"	25.0		31.8	10-130				
Isophorone	17.6	5.00	"	25.0		70.4	25-127				
N-nitroso-di-n-propylamine	13.0	5.00	"	25.0		52.0	26-122				
N-Nitrosodiphenylamine	18.5	5.00	"	25.0		74.2	23-149				
Phenol	4.16	5.00	"	25.0		16.6	10-110				
Pyridine	3.70	5.00	"	35.0		10.6	10-90				
Surrogate: SURR: 2-Fluorophenol	*10.8*		*"*	*50.0*		*21.6*	*19.7-63.1*				
Surrogate: SURR: Phenol-d6	*6.28*		*"*	*50.0*		*12.6*	*10.1-41.7*				
Surrogate: SURR: Nitrobenzene-d5	*10.8*		*"*	*25.0*		*43.1*	*50.2-113*				
Surrogate: SURR: 2-Fluorobiphenyl	*11.9*		*"*	*25.0*		*47.7*	*39.9-105*				
Surrogate: SURR: 2,4,6-Tribromophenol	*30.6*		*"*	*50.0*		*61.1*	*39.3-151*				
Surrogate: SURR: Terphenyl-d14	*17.5*		*"*	*25.0*		*69.8*	*30.7-106*				
Batch BD50617 - EPA 3510C											
Blank (BD50617-BLK2) Blank									Prepared: 04/09/2025 Analyzed: 04/10/2025		
Acenaphthene	ND	0.0500	ug/L								
Acenaphthylene	ND	0.0500	"								
Anthracene	ND	0.0500	"								
Atrazine	ND	0.500	"								
Benzo(a)anthracene	ND	0.0500	"								
Benzo(a)pyrene	ND	0.0500	"								
Benzo(b)fluoranthene	ND	0.0500	"								
Benzo(g,h,i)perylene	ND	0.0500	"								
Benzo(k)fluoranthene	ND	0.0500	"								
Bis(2-ethylhexyl)phthalate	ND	0.500	"								
Chrysene	ND	0.0500	"								
Dibenzo(a,h)anthracene	ND	0.0500	"								
Fluoranthene	ND	0.0500	"								
Fluorene	ND	0.0500	"								
Hexachlorobenzene	ND	0.0200	"								
Hexachlorobutadiene	ND	0.500	"								
Hexachloroethane	ND	0.500	"								
Indeno(1,2,3-cd)pyrene	ND	0.0500	"								
Naphthalene	ND	0.0500	"								
Nitrobenzene	ND	0.250	"								
N-Nitrosodimethylamine	ND	0.500	"								
Pentachlorophenol	ND	0.250	"								
Phenanthrene	ND	0.0500	"								
Pyrene	ND	0.0500	"								

Semivolatile Organic Compounds by GC/MS - Quality Control Data

York Analytical Laboratories, Inc. - Stratford

Analyte	Result	Reporting Limit	Units	Spike Level	Source* Result	%REC	%REC Limits	Flag	RPD	RPD Limit	Flag
Batch BD50617 - EPA 3510C											
LCS (BD50617-BS2) LCS							Prepared: 04/09/2025 Analyzed: 04/10/2025				
Acenaphthene	1.15	0.0500	ug/L	1.00		115	25-116				
Acenaphthylene	1.23	0.0500	"	1.00		123	26-116	High Bias			
Anthracene	1.25	0.0500	"	1.00		125	25-123	High Bias			
Benzo(a)anthracene	1.53	0.0500	"	1.00		153	33-125	High Bias			
Benzo(a)pyrene	1.48	0.0500	"	1.00		148	32-132	High Bias			
Benzo(b)fluoranthene	1.73	0.0500	"	1.00		173	22-137	High Bias			
Benzo(g,h,i)perylene	1.96	0.0500	"	1.00		196	10-138	High Bias			
Benzo(k)fluoranthene	1.86	0.0500	"	1.00		186	20-137	High Bias			
Bis(2-ethylhexyl)phthalate	2.15	0.500	"	1.00		215	10-189	High Bias			
Chrysene	1.60	0.0500	"	1.00		160	32-124	High Bias			
Dibenzo(a,h)anthracene	1.97	0.0500	"	1.00		197	16-133	High Bias			
Fluoranthene	1.51	0.0500	"	1.00		151	32-121	High Bias			
Fluorene	1.28	0.0500	"	1.00		128	28-118	High Bias			
Hexachlorobenzene	2.67	0.0200	"	1.00		267	23-124	High Bias			
Hexachlorobutadiene	1.11	0.500	"	1.00		111	15-123				
Hexachloroethane	4.56	0.500	"	1.00		456	18-115	High Bias			
Indeno(1,2,3-cd)pyrene	1.89	0.0500	"	1.00		189	15-135	High Bias			
Naphthalene	1.05	0.0500	"	1.00		105	18-120				
Nitrobenzene	0.710	0.250	"	1.00		71.0	21-121				
N-Nitrosodimethylamine	ND	0.500	"	1.00			10-124	Low Bias			
Pentachlorophenol	0.760	0.250	"	1.00		76.0	10-156				
Phenanthrene	1.35	0.0500	"	1.00		135	24-127	High Bias			
Pyrene	1.53	0.0500	"	1.00		153	31-132	High Bias			
Batch BD50786 - EPA 3510C											
Blank (BD50786-BLK2) Blank							Prepared: 04/10/2025 Analyzed: 04/12/2025				
Acenaphthene	ND	0.0500	ug/L								
Acenaphthylene	ND	0.0500	"								
Anthracene	ND	0.0500	"								
Atrazine	ND	0.500	"								
Benzo(a)anthracene	ND	0.0500	"								
Benzo(a)pyrene	ND	0.0500	"								
Benzo(b)fluoranthene	ND	0.0500	"								
Benzo(g,h,i)perylene	ND	0.0500	"								
Benzo(k)fluoranthene	ND	0.0500	"								
Bis(2-ethylhexyl)phthalate	ND	0.500	"								
Chrysene	ND	0.0500	"								
Dibenzo(a,h)anthracene	ND	0.0500	"								
Fluoranthene	ND	0.0500	"								
Fluorene	ND	0.0500	"								
Hexachlorobenzene	ND	0.0200	"								
Hexachlorobutadiene	ND	0.500	"								
Hexachloroethane	ND	0.500	"								
Indeno(1,2,3-cd)pyrene	ND	0.0500	"								
Naphthalene	0.0500	0.0500	"								
Nitrobenzene	ND	0.250	"								
N-Nitrosodimethylamine	ND	0.500	"								
Pentachlorophenol	ND	0.250	"								
Phenanthrene	ND	0.0500	"								
Pyrene	ND	0.0500	"								

Semivolatile Organic Compounds by GC/MS - Quality Control Data

York Analytical Laboratories, Inc. - Stratford

Analyte	Result	Reporting Limit	Units	Spike Level	Source* Result	%REC	%REC Limits	Flag	RPD	RPD Limit	Flag
Batch BD50786 - EPA 3510C											
LCS (BD50786-BS2) LCS								Prepared: 04/10/2025 Analyzed: 04/12/2025			
Acenaphthene	0.720	0.0500	ug/L	1.00		72.0	25-116				
Acenaphthylene	0.790	0.0500	"	1.00		79.0	26-116				
Anthracene	0.780	0.0500	"	1.00		78.0	25-123				
Benzo(a)anthracene	0.970	0.0500	"	1.00		97.0	33-125				
Benzo(a)pyrene	0.850	0.0500	"	1.00		85.0	32-132				
Benzo(b)fluoranthene	1.01	0.0500	"	1.00		101	22-137				
Benzo(g,h,i)perylene	1.22	0.0500	"	1.00		122	10-138				
Benzo(k)fluoranthene	1.19	0.0500	"	1.00		119	20-137				
Bis(2-ethylhexyl)phthalate	1.39	0.500	"	1.00		139	10-189				
Chrysene	1.04	0.0500	"	1.00		104	32-124				
Dibenzo(a,h)anthracene	1.20	0.0500	"	1.00		120	16-133				
Fluoranthene	0.970	0.0500	"	1.00		97.0	32-121				
Fluorene	0.810	0.0500	"	1.00		81.0	28-118				
Hexachlorobenzene	1.93	0.0200	"	1.00		193	23-124	High Bias			
Hexachlorobutadiene	0.600	0.500	"	1.00		60.0	15-123				
Hexachloroethane	3.18	0.500	"	1.00		318	18-115	High Bias			
Indeno(1,2,3-cd)pyrene	1.14	0.0500	"	1.00		114	15-135				
Naphthalene	0.740	0.0500	"	1.00		74.0	18-120				
Nitrobenzene	0.480	0.250	"	1.00		48.0	21-121				
N-Nitrosodimethylamine	ND	0.500	"	1.00			10-124	Low Bias			
Pentachlorophenol	0.890	0.250	"	1.00		89.0	10-156				
Phenanthrene	0.880	0.0500	"	1.00		88.0	24-127				
Pyrene	0.850	0.0500	"	1.00		85.0	31-132				

Semivolatile Organic Compounds by GC/MS/SIM - Quality Control Data

York Analytical Laboratories, Inc. - Stratford

Analyte	Result	Reporting Limit	Units	Spike Level	Source* Result	%REC	%REC Limits	Flag	RPD	RPD Limit	Flag
Batch BD50377 - EPA 3550C											
Blank (BD50377-BLK1) Blank									Prepared: 04/06/2025 Analyzed: 04/07/2025		
1,4-Dioxane	ND	19.8	ug/kg								
Surrogate: 1,4-Dioxane-d8	*594*		*"*	*495*		*120*	*39-127.5*				
LCS (BD50377-BS1) LCS									Prepared: 04/06/2025 Analyzed: 04/07/2025		
1,4-Dioxane	436	19.8	ug/kg	495		88.0	40-130				
Surrogate: 1,4-Dioxane-d8	*594*		*"*	*495*		*120*	*39-127.5*				
Batch BD50504 - EPA 3535A											
Blank (BD50504-BLK1) Blank									Prepared: 04/08/2025 Analyzed: 04/10/2025		
1,4-Dioxane	ND	0.300	ug/L								
Surrogate: 1,4-Dioxane-d8	*2.72*		*"*	*4.00*		*68.0*	*36.6-118*				
LCS (BD50504-BS1) LCS									Prepared: 04/08/2025 Analyzed: 04/10/2025		
1,4-Dioxane	3.73	0.300	ug/L	4.00		93.2	50-130				
Surrogate: 1,4-Dioxane-d8	*2.72*		*"*	*4.00*		*68.0*	*36.6-118*				
Batch BD50992 - EPA 3535A											
Blank (BD50992-BLK1) Blank									Prepared & Analyzed: 04/14/2025		
1,4-Dioxane	ND	0.300	ug/L								
Surrogate: 1,4-Dioxane-d8	*4.48*		*"*	*4.00*		*112*	*36.6-118*				
LCS (BD50992-BS1) LCS									Prepared & Analyzed: 04/14/2025		
1,4-Dioxane	3.70	0.300	ug/L	4.00		92.4	50-130				
Surrogate: 1,4-Dioxane-d8	*3.84*		*"*	*4.00*		*96.0*	*36.6-118*				

PFAS Target compounds by LC/MS-MS - Quality Control Data

York Analytical Laboratories, Inc. - Stratford

Analyte	Result	Reporting Limit	Units	Spike Level	Source* Result	%REC	%REC Limits	Flag	RPD	RPD Limit	Flag
Batch BD50542 - EPA 1633 Prep											
Blank (BD50542-BLK1) Blank									Prepared: 04/08/2025 Analyzed: 04/09/2025		
Perfluorobutanesulfonic acid (PFBS)	ND	1.77	ng/L								
Perfluorohexanoic acid (PFHxA)	ND	2.00	"								
Perfluoroheptanoic acid (PFHpA)	ND	2.00	"								
Perfluorohexanesulfonic acid (PFHxS)	ND	1.83	"								
Perfluorooctanoic acid (PFOA)	ND	2.00	"								
Perfluorooctanesulfonic acid (PFOS)	ND	1.86	"								
Perfluorononanoic acid (PFNA)	ND	2.00	"								
Perfluorodecanoic acid (PFDA)	ND	2.00	"								
Perfluoroundecanoic acid (PFUnA)	ND	2.00	"								
Perfluorododecanoic acid (PFDoA)	ND	2.00	"								
Perfluorotridecanoic acid (PFTrDA)	ND	2.00	"								
Perfluorotetradecanoic acid (PFTA)	ND	2.00	"								
N-MeFOSAA	ND	2.00	"								
N-EtFOSAA	ND	2.00	"								
Perfluoropentanoic acid (PFPeA)	ND	4.00	"								
Perfluoro-1-octanesulfonamide (FOSA)	ND	2.00	"								
Perfluoro-1-heptanesulfonic acid (PFHpS)	ND	1.91	"								
Perfluoro-1-decanesulfonic acid (PFDS)	ND	1.93	"								
1H,1H,2H,2H-Perfluorooctanesulfonic acid (6:2 F	ND	7.60	"								
1H,1H,2H,2H-Perfluorodecanesulfonic acid (8:2 F	ND	7.68	"								
Perfluoro-n-butanoic acid (PFBA)	ND	8.00	"								
Perfluoro(2-ethoxyethane)sulfonic acid (PFEESA)	ND	3.56	"								
Perfluoro-3,6-dioxaheptanoic acid (NFDHA)	ND	4.00	"								
Perfluoro-4-oxapentanoic acid (PFMPA)	ND	4.00	"								
Perfluoro-5-oxahexanoic acid (PFMBA)	ND	4.00	"								
Perfluoro-1-pentanesulfonate (PFPeS)	ND	1.88	"								
1H,1H,2H,2H-Perfluorohexanesulfonic acid (4:2 F	ND	7.50	"								
HFPO-DA (Gen-X)	ND	8.00	"								
11CL-PF3OUdS	1.49	7.56	"								
9CL-PF3ONS	ND	7.48	"								
ADONA	ND	7.56	"								
Perfluorododecanesulfonic acid (PFDoS)	ND	1.94	"								
Perfluoro-1-nonanesulfonic acid (PFNS)	ND	1.92	"								
3-Perfluoropropyl propanoic acid (FPrPA)	ND	5.00	"								
3-Perfluoropentyl propanoic acid (FPePA)	ND	25.0	"								
3-Perfluoroheptyl propanoic acid (FHpPA)	ND	25.0	"								
N-MeFOSE	ND	20.0	"								
N-MeFOSA	ND	2.00	"								
N-EtFOSE	ND	20.0	"								
N-EtFOSA	ND	2.00	"								
Surrogate: M3PFBS	*29.8*		*"*	*23.3*		*128*	*25-150*				
Surrogate: M5PFHxA	*30.1*		*"*	*25.0*		*121*	*25-150*				
Surrogate: M4PFHpA	*29.2*		*"*	*25.0*		*117*	*25-150*				
Surrogate: M3PFHxS	*30.7*		*"*	*23.7*		*129*	*25-150*				
Surrogate: Perfluoro-n-[13C8]octanoic acid (M8PFOA)	*36.3*		*"*	*25.0*		*145*	*25-150*				
Surrogate: M6PFDA	*14.5*		*"*	*12.5*		*116*	*25-150*				
Surrogate: M7PFUdA	*14.9*		*"*	*12.5*		*119*	*25-150*				
Surrogate: Perfluoro-n-[1,2-13C2]dodecanoic acid (MPFDoA)	*13.7*		*"*	*12.5*		*110*	*25-150*				
Surrogate: M2PFTeDA	*9.88*		*"*	*12.5*		*79.1*	*10-150*				



PFAS Target compounds by LC/MS-MS - Quality Control Data

York Analytical Laboratories, Inc. - Stratford

Analyte	Result	Reporting Limit	Units	Spike Level	Source* Result	%REC	%REC Limits	Flag	RPD	RPD Limit	Flag
Batch BD50542 - EPA 1633 Prep											
Blank (BD50542-BLK1) Blank								Prepared: 04/08/2025 Analyzed: 04/09/2025			
Surrogate: Perfluoro-n-[13C4]butanoic acid (MPFBA)	*12.1*		*ng/L*	*100*		*12.1*	*25-150*				
Surrogate: Perfluoro-1-[13C8]octanesulfonic acid (M8PFOS)	*32.3*		*"*	*24.0*		*135*	*25-150*				
Surrogate: Perfluoro-n-[13C5]pentanoic acid (M5PFPeA)	*60.1*		*"*	*50.0*		*120*	*25-150*				
Surrogate: Perfluoro-1-[13C8]octanesulfonamide (M8FOSA)	*31.0*		*"*	*25.0*		*124*	*10-150*				
Surrogate: d3-N-MeFOSAA	*58.0*		*"*	*50.0*		*116*	*25-150*				
Surrogate: d5-N-EtFOSAA	*56.7*		*"*	*50.0*		*113*	*25-150*				
Surrogate: M2-6:2 FTS	*61.9*		*"*	*47.6*		*130*	*25-200*				
Surrogate: M2-8:2 FTS	*54.3*		*"*	*48.0*		*113*	*25-200*				
Surrogate: M9PFNA	*16.8*		*"*	*12.5*		*134*	*25-150*				
Surrogate: M2-4:2 FTS	*60.4*		*"*	*46.9*		*129*	*25-150*				
Surrogate: d-N-MeFOSA	*30.4*		*"*	*25.0*		*122*	*25-150*				
Surrogate: d-N-EtFOSA	*26.0*		*"*	*25.0*		*104*	*25-150*				
Surrogate: M3HFPO-DA	*77.9*		*"*	*100*		*77.9*	*25-150*				
Surrogate: d9-N-EtFOSE	*241*		*"*	*250*		*96.4*	*25-150*				
Surrogate: d7-N-MeFOSE	*254*		*"*	*250*		*102*	*25-150*				
LCS (BD50542-BS1) LCS								Prepared: 04/08/2025 Analyzed: 04/09/2025			
Perfluorobutanesulfonic acid (PFBS)	33.4	1.77	ng/L	35.4		94.4	50-150				
Perfluorohexanoic acid (PFHxA)	37.1	2.00	"	40.0		92.8	50-150				
Perfluoroheptanoic acid (PFHpA)	40.7	2.00	"	40.0		102	50-150				
Perfluorohexanesulfonic acid (PFHxS)	34.8	1.83	"	36.6		95.0	50-150				
Perfluorooctanoic acid (PFOA)	33.2	2.00	"	40.0		82.9	50-150				
Perfluorooctanesulfonic acid (PFOS)	33.3	1.86	"	37.2		89.6	50-150				
Perfluorononanoic acid (PFNA)	37.1	2.00	"	40.0		92.8	50-150				
Perfluorodecanoic acid (PFDA)	33.5	2.00	"	40.0		83.7	50-150				
Perfluoroundecanoic acid (PFUnA)	39.5	2.00	"	40.0		98.8	50-150				
Perfluorododecanoic acid (PFDoA)	34.6	2.00	"	40.0		86.6	50-150				
Perfluorotridecanoic acid (PFTrDA)	52.9	2.00	"	40.0		132	50-150				
Perfluorotetradecanoic acid (PFTA)	36.1	2.00	"	40.0		90.3	50-150				
N-MeFOSAA	39.1	2.00	"	40.0		97.8	50-150				
N-EtFOSAA	39.6	2.00	"	40.0		98.9	50-150				
Perfluoropentanoic acid (PFPeA)	74.6	4.00	"	80.0		93.2	50-150				
Perfluoro-1-octanesulfonamide (FOSA)	40.1	2.00	"	40.0		100	50-150				
Perfluoro-1-heptanesulfonic acid (PFHpS)	33.1	1.91	"	38.2		86.7	50-150				
Perfluoro-1-decanesulfonic acid (PFDS)	29.7	1.93	"	38.6		76.9	50-150				
1H,1H,2H,2H-Perfluorooctanesulfonic acid (6:2 F	129	7.60	"	152		85.1	50-150				
1H,1H,2H,2H-Perfluorodecanesulfonic acid (8:2 F	146	7.68	"	154		94.9	50-150				
Perfluoro-n-butanoic acid (PFBA)	161	8.00	"	160		101	50-150				
Perfluoro(2-ethoxyethane)sulfonic acid (PFEESA)	70.5	3.56	"	71.2		99.0	50-150				
Perfluoro-3,6-dioxaheptanoic acid (NFDHA)	72.2	4.00	"	80.0		90.2	50-150				
Perfluoro-4-oxapentanoic acid (PFMPA)	37.0	4.00	"	80.0		46.3	50-150	Low Bias			
Perfluoro-5-oxahexanoic acid (PFMBA)	78.5	4.00	"	80.0		98.2	50-150				
Perfluoro-1-pentanesulfonate (PFPeS)	34.7	1.88	"	37.6		92.3	50-150				
1H,1H,2H,2H-Perfluorohexanesulfonic acid (4:2 F	139	7.50	"	150		92.6	50-150				
HFPO-DA (Gen-X)	80.8	8.00	"	80.0		101	50-150				
11CL-PF3OUdS	103	7.56	"	75.6		137	50-150				
9CL-PF3ONS	112	7.48	"	74.8		149	50-150				
ADONA	124	7.56	"	75.6		164	50-150	High Bias			



PFAS Target compounds by LC/MS-MS - Quality Control Data

York Analytical Laboratories, Inc. - Stratford

Analyte	Result	Reporting Limit	Units	Spike Level	Source* Result	%REC	%REC Limits	Flag	RPD	RPD Limit	Flag
Batch BD50542 - EPA 1633 Prep											
LCS (BD50542-BS1) LCS								Prepared: 04/08/2025 Analyzed: 04/09/2025			
Perfluorododecanesulfonic acid (PFDoS)	22.0	1.94	ng/L	38.8		56.8	50-150				
Perfluoro-1-nonanesulfonic acid (PFNS)	33.5	1.92	"	38.4		87.3	50-150				
3-Perfluoropropyl propanoic acid (FPrPA)	156	5.00	"	160		97.4	50-150				
3-Perfluoropentyl propanoic acid (FPePA)	831	25.0	"	800		104	50-150				
3-Perfluoroheptyl propanoic acid (FHpPA)	804	25.0	"	800		101	50-150				
N-MeFOSE	393	20.0	"	400		98.3	50-150				
N-MeFOSA	39.9	2.00	"	40.0		99.7	50-150				
N-EtFOSE	374	20.0	"	400		93.5	50-150				
N-EtFOSA	48.4	2.00	"	40.0		121	50-150				
Surrogate: M3PFBS	*30.5*		*"*	*23.3*		*131*	*25-150*				
Surrogate: M5PFHxA	*30.8*		*"*	*25.0*		*123*	*25-150*				
Surrogate: M4PFHpA	*29.6*		*"*	*25.0*		*118*	*25-150*				
Surrogate: M3PFHxS	*30.2*		*"*	*23.7*		*128*	*25-150*				
Surrogate: Perfluoro-n-[13C8]octanoic acid (M8PFOA)	*34.2*		*"*	*25.0*		*137*	*25-150*				
Surrogate: M6PFDA	*16.2*		*"*	*12.5*		*130*	*25-150*				
Surrogate: M7PFUdA	*15.8*		*"*	*12.5*		*127*	*25-150*				
Surrogate: Perfluoro-n-[1,2-13C2]dodecanoic acid (MPFDoA)	*13.8*		*"*	*12.5*		*111*	*25-150*				
Surrogate: M2PFTeDA	*9.54*		*"*	*12.5*		*76.4*	*10-150*				
Surrogate: Perfluoro-n-[13C4]butanoic acid (MPFBA)	*17.7*		*"*	*100*		*17.7*	*25-150*				
Surrogate: Perfluoro-1-[13C8]octanesulfonic acid (M8PFOS)	*31.1*		*"*	*24.0*		*130*	*25-150*				
Surrogate: Perfluoro-n-[13C5]pentanoic acid (M5PFPeA)	*63.6*		*"*	*50.0*		*127*	*25-150*				
Surrogate: Perfluoro-1-[13C8]octanesulfonamide (M8FOSA)	*27.4*		*"*	*25.0*		*110*	*10-150*				
Surrogate: d3-N-MeFOSAA	*56.5*		*"*	*50.0*		*113*	*25-150*				
Surrogate: d5-N-EtFOSAA	*51.4*		*"*	*50.0*		*103*	*25-150*				
Surrogate: M2-6:2 FTS	*65.7*		*"*	*47.6*		*138*	*25-200*				
Surrogate: M2-8:2 FTS	*55.5*		*"*	*48.0*		*116*	*25-200*				
Surrogate: M9PFNA	*15.3*		*"*	*12.5*		*123*	*25-150*				
Surrogate: M2-4:2 FTS	*62.7*		*"*	*46.9*		*134*	*25-150*				
Surrogate: d-N-MeFOSA	*25.4*		*"*	*25.0*		*102*	*25-150*				
Surrogate: d-N-EtFOSA	*17.2*		*"*	*25.0*		*68.9*	*25-150*				
Surrogate: M3HFPO-DA	*74.3*		*"*	*100*		*74.3*	*25-150*				
Surrogate: d9-N-EtFOSE	*208*		*"*	*250*		*83.3*	*25-150*				
Surrogate: d7-N-MeFOSE	*204*		*"*	*250*		*81.6*	*25-150*				

PFAS Target compounds by LC/MS-MS - Quality Control Data

York Analytical Laboratories, Inc. - Stratford

Analyte	Result	Reporting Limit	Units	Spike Level	Source* Result	%REC	%REC Limits	Flag	RPD	RPD Limit	Flag
Batch BD50542 - EPA 1633 Prep											
LCS (BD50542-BS2) LCS								Prepared: 04/08/2025 Analyzed: 04/09/2025			
Perfluorobutanesulfonic acid (PFBS)	3.09	1.77	ng/L	3.54		87.2	50-150				
Perfluorohexanoic acid (PFHxA)	3.85	2.00	"	4.00		96.3	50-150				
Perfluoroheptanoic acid (PFHpA)	4.08	2.00	"	4.00		102	50-150				
Perfluorohexanesulfonic acid (PFHxS)	3.34	1.83	"	3.66		91.1	50-150				
Perfluorooctanoic acid (PFOA)	3.62	2.00	"	4.00		90.5	50-150				
Perfluorooctanesulfonic acid (PFOS)	3.92	1.86	"	3.72		105	50-150				
Perfluorononanoic acid (PFNA)	3.57	2.00	"	4.00		89.2	50-150				
Perfluorodecanoic acid (PFDA)	4.01	2.00	"	4.00		100	50-150				
Perfluoroundecanoic acid (PFUnA)	3.73	2.00	"	4.00		93.3	50-150				
Perfluorododecanoic acid (PFDoA)	3.09	2.00	"	4.00		77.2	50-150				
Perfluorotridecanoic acid (PFTrDA)	3.23	2.00	"	4.00		80.7	50-150				
Perfluorotetradecanoic acid (PFTA)	2.97	2.00	"	4.00		74.1	50-150				
N-MeFOSAA	3.42	2.00	"	4.00		85.4	50-150				
N-EtFOSAA	4.06	2.00	"	4.00		101	50-150				
Perfluoropentanoic acid (PFPeA)	7.75	4.00	"	8.00		96.9	50-150				
Perfluoro-1-octanesulfonamide (FOSA)	4.28	2.00	"	4.00		107	50-150				
Perfluoro-1-heptanesulfonic acid (PFHpS)	3.88	1.91	"	3.82		102	50-150				
Perfluoro-1-decanesulfonic acid (PFDS)	2.15	1.93	"	3.86		55.8	50-150				
1H,1H,2H,2H-Perfluorooctanesulfonic acid (6:2 F	11.2	7.60	"	15.2		73.6	50-150				
1H,1H,2H,2H-Perfluorodecanesulfonic acid (8:2 F	15.8	7.68	"	15.4		103	50-150				
Perfluoro-n-butanoic acid (PFBA)	14.8	8.00	"	16.0		92.4	50-150				
Perfluoro(2-ethoxyethane)sulfonic acid (PFEESA)	7.28	3.56	"	7.12		102	50-150				
Perfluoro-3,6-dioxaheptanoic acid (NFDHA)	7.73	4.00	"	8.00		96.7	50-150				
Perfluoro-4-oxapentanoic acid (PFMPA)	1.99	4.00	"	8.00		24.9	50-150	Low Bias			
Perfluoro-5-oxahexanoic acid (PFMBA)	8.71	4.00	"	8.00		109	50-150				
Perfluoro-1-pentanesulfonate (PFPeS)	3.11	1.88	"	3.76		82.7	50-150				
1H,1H,2H,2H-Perfluorohexanesulfonic acid (4:2 F	13.1	7.50	"	15.0		87.3	50-150				
HFPO-DA (Gen-X)	9.86	8.00	"	8.00		123	50-150				
11CL-PF3OUdS	12.3	7.56	"	7.56		163	50-150	High Bias			
9CL-PF3ONS	12.7	7.48	"	7.48		170	50-150	High Bias			
ADONA	14.1	7.56	"	7.56		187	50-150	High Bias			
Perfluorododecanesulfonic acid (PFDoS)	1.83	1.94	"	3.88		47.2	50-150	Low Bias			
Perfluoro-1-nonanesulfonic acid (PFNS)	3.15	1.92	"	3.84		81.9	50-150				
3-Perfluoropropyl propanoic acid (FPrPA)	10.5	5.00	"	16.0		65.5	50-150				
3-Perfluoropentyl propanoic acid (FPePA)	62.9	25.0	"	80.0		78.7	50-150				
3-Perfluoroheptyl propanoic acid (FHpPA)	62.0	25.0	"	80.0		77.5	50-150				
N-MeFOSE	37.1	20.0	"	40.0		92.7	50-150				
N-MeFOSA	2.80	2.00	"	4.00		70.1	50-150				
N-EtFOSE	27.6	20.0	"	40.0		69.0	50-150				
N-EtFOSA	2.30	2.00	"	4.00		57.4	50-150				
Surrogate: M3PFBS	*32.5*		*"*	*23.3*		*139*	*25-150*				
Surrogate: M5PFHxA	*30.1*		*"*	*25.0*		*120*	*25-150*				
Surrogate: M4PFHpA	*28.9*		*"*	*25.0*		*116*	*25-150*				
Surrogate: M3PFHxS	*33.2*		*"*	*23.7*		*140*	*25-150*				
Surrogate: Perfluoro-n-[13C8]octanoic acid (M8PFOA)	*35.0*		*"*	*25.0*		*140*	*25-150*				
Surrogate: M6PFDA	*15.2*		*"*	*12.5*		*122*	*25-150*				
Surrogate: M7PFUdA	*14.6*		*"*	*12.5*		*117*	*25-150*				
Surrogate: Perfluoro-n-[1,2-13C2]dodecanoic acid (MPFDoA)	*13.5*		*"*	*12.5*		*108*	*25-150*				
Surrogate: M2PFTeDA	*11.6*		*"*	*12.5*		*92.9*	*10-150*				



PFAS Target compounds by LC/MS-MS - Quality Control Data

York Analytical Laboratories, Inc. - Stratford

Analyte	Result	Reporting Limit	Units	Spike Level	Source* Result	%REC	%REC Limits	Flag	RPD	RPD Limit	Flag
Batch BD50542 - EPA 1633 Prep											
LCS (BD50542-BS2) LCS									Prepared: 04/08/2025 Analyzed: 04/09/2025		
Surrogate: Perfluoro-n-[13C4]butanoic acid (MPFBA)	*11.3*		*ng/L*	*100*		*11.3*	*25-150*				
Surrogate: Perfluoro-1-[13C8]octanesulfonic acid (M8PFOS)	*29.6*		*"*	*24.0*		*124*	*25-150*				
Surrogate: Perfluoro-n-[13C5]pentanoic acid (M5PFPeA)	*59.9*		*"*	*50.0*		*120*	*25-150*				
Surrogate: Perfluoro-1-[13C8]octanesulfonamide (M8FOSA)	*29.3*		*"*	*25.0*		*117*	*10-150*				
Surrogate: d3-N-MeFOSAA	*58.2*		*"*	*50.0*		*116*	*25-150*				
Surrogate: d5-N-EtFOSAA	*55.7*		*"*	*50.0*		*111*	*25-150*				
Surrogate: M2-6:2 FTS	*67.9*		*"*	*47.6*		*143*	*25-200*				
Surrogate: M2-8:2 FTS	*55.4*		*"*	*48.0*		*115*	*25-200*				
Surrogate: M9PFNA	*16.3*		*"*	*12.5*		*130*	*25-150*				
Surrogate: M2-4:2 FTS	*69.0*		*"*	*46.9*		*147*	*25-150*				
Surrogate: d-N-MeFOSA	*32.5*		*"*	*25.0*		*130*	*25-150*				
Surrogate: d-N-EtFOSA	*25.3*		*"*	*25.0*		*101*	*25-150*				
Surrogate: M3HFPO-DA	*70.9*		*"*	*100*		*70.9*	*25-150*				
Surrogate: d9-N-EtFOSE	*293*		*"*	*250*		*117*	*25-150*				
Surrogate: d7-N-MeFOSE	*257*		*"*	*250*		*103*	*25-150*				
Batch BD50652 - EPA 1633 Prep											
Blank (BD50652-BLK1) Blank									Prepared: 04/09/2025 Analyzed: 04/10/2025		
Perfluorobutanesulfonic acid (PFBS)	ND	0.176	ug/kg wet								
Perfluorohexanoic acid (PFHxA)	ND	0.198	"								
Perfluoroheptanoic acid (PFHpA)	ND	0.198	"								
Perfluorohexanesulfonic acid (PFHxS)	ND	0.182	"								
Perfluorooctanoic acid (PFOA)	ND	0.198	"								
Perfluorooctanesulfonic acid (PFOS)	ND	0.185	"								
Perfluorononanoic acid (PFNA)	ND	0.198	"								
Perfluorodecanoic acid (PFDA)	ND	0.198	"								
Perfluoroundecanoic acid (PFUnA)	ND	0.198	"								
Perfluorododecanoic acid (PFDoA)	ND	0.198	"								
Perfluorotridecanoic acid (PFTrDA)	ND	0.198	"								
Perfluorotetradecanoic acid (PFTA)	ND	0.198	"								
N-MeFOSAA	ND	0.198	"								
N-EtFOSAA	ND	0.198	"								
Perfluoropentanoic acid (PFPeA)	ND	0.397	"								
Perfluoro-1-octanesulfonamide (FOSA)	ND	0.198	"								
Perfluoro-1-heptanesulfonic acid (PFHpS)	ND	0.198	"								
Perfluoro-1-decanesulfonic acid (PFDS)	ND	0.191	"								
1H,1H,2H,2H-Perfluorooctanesulfonic acid (6:2 F	ND	0.754	"								
1H,1H,2H,2H-Perfluorodecanesulfonic acid (8:2 F	ND	0.762	"								
Perfluoro-n-butanoic acid (PFBA)	ND	0.794	"								
Perfluoro(2-ethoxyethane)sulfonic acid (PFEESA)	ND	0.353	"								
Perfluoro-3,6-dioxaheptanoic acid (NFDHA)	ND	0.397	"								
Perfluoro-4-oxapentanoic acid (PFMPA)	ND	0.397	"								
Perfluoro-5-oxahexanoic acid (PFMBA)	ND	0.397	"								
Perfluoro-1-pentanesulfonate (PFPeS)	ND	0.187	"								
1H,1H,2H,2H-Perfluorohexanesulfonic acid (4:2 F	ND	0.744	"								
HFPO-DA (Gen-X)	ND	0.794	"								
11CL-PF3OUdS	ND	0.750	"								



PFAS Target compounds by LC/MS-MS - Quality Control Data

York Analytical Laboratories, Inc. - Stratford

Analyte	Result	Reporting Limit	Units	Spike Level	Source* Result	%REC	%REC Limits	Flag	RPD	RPD Limit	Flag
Batch BD50652 - EPA 1633 Prep											
Blank (BD50652-BLK1) Blank									Prepared: 04/09/2025 Analyzed: 04/10/2025		
9CL-PF3ONS	ND	0.742	ug/kg wet								
ADONA	ND	0.750	"								
Perfluorododecanesulfonic acid (PFDoS)	ND	0.192	"								
Perfluoro-1-nonanesulfonic acid (PFNS)	ND	0.190	"								
3-Perfluoropropyl propanoic acid (FPrPA)	ND	0.992	"								
3-Perfluoropentyl propanoic acid (FPePA)	ND	4.96	"								
3-Perfluoroheptyl propanoic acid (FHpPA)	ND	4.96	"								
N-MeFOSE	ND	1.98	"								
N-MeFOSA	ND	0.198	"								
N-EtFOSE	ND	1.98	"								
N-EtFOSA	ND	0.198	"								
Surrogate: M3PFBS	*3.20*		"	*2.31*		*138*	*25-150*				
Surrogate: M5PFHxA	*3.01*		"	*2.48*		*121*	*25-150*				
Surrogate: M4PFHpA	*2.57*		"	*2.48*		*104*	*25-150*				
Surrogate: M3PFHxS	*2.60*		"	*2.35*		*111*	*25-150*				
Surrogate: Perfluoro-n-[13C8]octanoic acid (M8PFOA)	*2.81*		"	*2.48*		*113*	*25-150*				
Surrogate: M6PFDA	*0.962*		"	*1.24*		*77.6*	*25-150*				
Surrogate: M7PFUdA	*0.899*		"	*1.24*		*72.5*	*25-150*				
Surrogate: Perfluoro-n-[1,2-13C2]dodecanoic acid (MPFDoA)	*0.871*		"	*1.24*		*70.2*	*25-150*				
Surrogate: M2PFTeDA	*0.887*		"	*1.24*		*71.6*	*10-150*				
Surrogate: Perfluoro-n-[13C4]butanoic acid (MPFBA)	*1.83*		"	*9.92*		*18.4*	*25-150*				
Surrogate: Perfluoro-1-[13C8]octanesulfonic acid (M8PFOS)	*1.68*		"	*2.38*		*70.7*	*25-150*				
Surrogate: Perfluoro-n-[13C5]pentanoic acid (M5PFPeA)	*6.62*		"	*4.96*		*134*	*25-150*				
Surrogate: Perfluoro-1-[13C8]octanesulfonamide (M8FOSA)	*1.72*		"	*2.48*		*69.3*	*10-150*				
Surrogate: d3-N-MeFOSAA	*3.22*		"	*4.96*		*65.0*	*25-150*				
Surrogate: d5-N-EtFOSAA	*2.90*		"	*4.96*		*58.5*	*25-150*				
Surrogate: M2-6:2 FTS	*5.67*		"	*4.72*		*120*	*25-200*				
Surrogate: M2-8:2 FTS	*3.53*		"	*4.76*		*74.2*	*25-200*				
Surrogate: M9PFNA	*1.04*		"	*1.24*		*83.7*	*25-150*				
Surrogate: M2-4:2 FTS	*6.86*		"	*4.65*		*148*	*25-150*				
Surrogate: d-N-MeFOSA	*2.06*		"	*2.48*		*83.3*	*25-150*				
Surrogate: d-N-EtFOSA	*1.64*		"	*2.48*		*66.0*	*25-150*				
Surrogate: M3HFPO-DA	*7.41*		"	*9.92*		*74.7*	*25-150*				
Surrogate: d9-N-EtFOSE	*20.4*		"	*24.8*		*82.2*	*25-150*				
Surrogate: d7-N-MeFOSE	*20.4*		"	*24.8*		*82.4*	*25-150*				



PFAS Target compounds by LC/MS-MS - Quality Control Data

York Analytical Laboratories, Inc. - Stratford

Analyte	Result	Reporting Limit	Units	Spike Level	Source* Result	%REC	%REC Limits	Flag	RPD	RPD Limit	Flag
Batch BD50652 - EPA 1633 Prep											
LCS (BD50652-BS1) LCS								Prepared: 04/09/2025 Analyzed: 04/10/2025			
Perfluorobutanesulfonic acid (PFBS)	3.34	0.177	ug/kg wet	3.54		94.3	50-150				
Perfluorohexanoic acid (PFHxA)	3.90	0.200	"	4.00		97.5	50-150				
Perfluoroheptanoic acid (PFHpA)	4.22	0.200	"	4.00		105	50-150				
Perfluorohexanesulfonic acid (PFHxS)	3.49	0.183	"	3.66		95.3	50-150				
Perfluorooctanoic acid (PFOA)	3.41	0.200	"	4.00		85.3	50-150				
Perfluorooctanesulfonic acid (PFOS)	3.63	0.186	"	3.72		97.6	50-150				
Perfluorononanoic acid (PFNA)	3.73	0.200	"	4.00		93.2	50-150				
Perfluorodecanoic acid (PFDA)	3.23	0.200	"	4.00		80.7	50-150				
Perfluoroundecanoic acid (PFUnA)	3.59	0.200	"	4.00		89.7	50-150				
Perfluorododecanoic acid (PFDoA)	3.25	0.200	"	4.00		81.2	50-150				
Perfluorotridecanoic acid (PFTrDA)	3.53	0.200	"	4.00		88.3	50-150				
Perfluorotetradecanoic acid (PFTA)	3.39	0.200	"	4.00		84.8	50-150				
N-MeFOSAA	3.86	0.200	"	4.00		96.4	50-150				
N-EtFOSAA	3.97	0.200	"	4.00		99.3	50-150				
Perfluoropentanoic acid (PFPeA)	7.81	0.400	"	8.00		97.6	50-150				
Perfluoro-1-octanesulfonamide (FOSA)	4.24	0.200	"	4.00		106	50-150				
Perfluoro-1-heptanesulfonic acid (PFHpS)	3.90	0.200	"	3.82		102	50-150				
Perfluoro-1-decanesulfonic acid (PFDS)	3.13	0.193	"	3.86		81.2	50-150				
1H,1H,2H,2H-Perfluorooctanesulfonic acid (6:2 F	13.3	0.760	"	15.2		87.2	50-150				
1H,1H,2H,2H-Perfluorodecanesulfonic acid (8:2 F	14.7	0.768	"	15.4		96.0	50-150				
Perfluoro-n-butanoic acid (PFBA)	13.4	0.800	"	16.0		83.7	50-150				
Perfluoro(2-ethoxyethane)sulfonic acid (PFEESA)	7.92	0.356	"	7.12		111	50-150				
Perfluoro-3,6-dioxaheptanoic acid (NFDHA)	8.27	0.400	"	8.00		103	50-150				
Perfluoro-4-oxapentanoic acid (PFMPA)	0.597	0.400	"	8.00		7.46	50-150	Low Bias			
Perfluoro-5-oxahexanoic acid (PFMBA)	9.53	0.400	"	8.00		119	50-150				
Perfluoro-1-pentanesulfonate (PFPeS)	3.78	0.188	"	3.76		101	50-150				
1H,1H,2H,2H-Perfluorohexanesulfonic acid (4:2 F	14.5	0.750	"	15.0		96.8	50-150				
HFPO-DA (Gen-X)	9.00	0.800	"	8.00		112	50-150				
11CL-PF3OUdS	9.05	0.756	"	7.56		120	50-150				
9CL-PF3ONS	9.56	0.748	"	7.48		128	50-150				
ADONA	13.5	0.756	"	7.56		179	50-150	High Bias			
Perfluorododecanesulfonic acid (PFDoS)	3.91	0.194	"	3.88		101	50-150				
Perfluoro-1-nonanesulfonic acid (PFNS)	3.56	0.192	"	3.84		92.8	50-150				
3-Perfluoropropyl propanoic acid (FPrPA)	9.87	1.00	"	16.0		61.7	50-150				
3-Perfluoropentyl propanoic acid (FPePA)	84.9	5.00	"	80.0		106	50-150				
3-Perfluoroheptyl propanoic acid (FHpPA)	71.6	5.00	"	80.0		89.5	50-150				
N-MeFOSE	37.9	2.00	"	40.0		94.7	50-150				
N-MeFOSA	4.49	0.200	"	4.00		112	50-150				
N-EtFOSE	35.2	2.00	"	40.0		87.9	50-150				
N-EtFOSA	4.18	0.200	"	4.00		104	50-150				
Surrogate: M3PFBS	*3.30*		"	*2.33*		*141*	*25-150*				
Surrogate: M5PFHxA	*3.21*		"	*2.50*		*128*	*25-150*				
Surrogate: M4PFHpA	*3.03*		"	*2.50*		*121*	*25-150*				
Surrogate: M3PFHxS	*3.13*		"	*2.37*		*132*	*25-150*				
Surrogate: Perfluoro-n-[13C8]octanoic acid (M8PFOA)	*3.53*		"	*2.50*		*141*	*25-150*				
Surrogate: M6PFDA	*1.55*		"	*1.25*		*124*	*25-150*				
Surrogate: M7PFUdA	*1.56*		"	*1.25*		*125*	*25-150*				
Surrogate: Perfluoro-n-[1,2-13C2]dodecanoic acid (MPFDoA)	*1.49*		"	*1.25*		*119*	*25-150*				
Surrogate: M2PFTeDA	*1.61*		"	*1.25*		*129*	*10-150*				



PFAS Target compounds by LC/MS-MS - Quality Control Data

York Analytical Laboratories, Inc. - Stratford

Analyte	Result	Reporting Limit	Units	Spike Level	Source* Result	%REC	%REC Limits	Flag	RPD	RPD Limit	Flag
Batch BD50652 - EPA 1633 Prep											
LCS (BD50652-BS1) LCS								Prepared: 04/09/2025 Analyzed: 04/10/2025			
Surrogate: Perfluoro-n-[13C4]butanoic acid (MPFBA)	*0.414*		*ug/kg wet*	*10.0*		*4.14*	*25-150*				
Surrogate: Perfluoro-1-[13C8]octanesulfonic acid (M8PFOS)	*2.59*		*"*	*2.40*		*108*	*25-150*				
Surrogate: Perfluoro-n-[13C5]pentanoic acid (M5PFPeA)	*5.89*		*"*	*5.00*		*118*	*25-150*				
Surrogate: Perfluoro-1-[13C8]octanesulfonamide (M8FOSA)	*2.32*		*"*	*2.50*		*92.8*	*10-150*				
Surrogate: d3-N-MeFOSAA	*5.12*		*"*	*5.00*		*102*	*25-150*				
Surrogate: d5-N-EtFOSAA	*4.67*		*"*	*5.00*		*93.5*	*25-150*				
Surrogate: M2-6:2 FTS	*6.96*		*"*	*4.76*		*146*	*25-200*				
Surrogate: M2-8:2 FTS	*5.38*		*"*	*4.80*		*112*	*25-200*				
Surrogate: M9PFNA	*1.55*		*"*	*1.25*		*124*	*25-150*				
Surrogate: M2-4:2 FTS	*7.56*		*"*	*4.69*		*161*	*25-150*				
Surrogate: d-N-MeFOSA	*2.66*		*"*	*2.50*		*106*	*25-150*				
Surrogate: d-N-EtFOSA	*2.51*		*"*	*2.50*		*100*	*25-150*				
Surrogate: M3HFPO-DA	*7.73*		*"*	*10.0*		*77.3*	*25-150*				
Surrogate: d9-N-EtFOSE	*32.3*		*"*	*25.0*		*129*	*25-150*				
Surrogate: d7-N-MeFOSE	*32.6*		*"*	*25.0*		*130*	*25-150*				
LCS (BD50652-BS2) LCS								Prepared: 04/09/2025 Analyzed: 04/10/2025			
Perfluorobutanesulfonic acid (PFBS)	0.313	0.176	ug/kg wet	0.352		89.0	50-150				
Perfluorohexanoic acid (PFHxA)	0.374	0.199	"	0.398		94.0	50-150				
Perfluoroheptanoic acid (PFHpA)	0.432	0.199	"	0.398		109	50-150				
Perfluorohexanesulfonic acid (PFHxS)	0.293	0.182	"	0.364		80.5	50-150				
Perfluorooctanoic acid (PFOA)	0.311	0.199	"	0.398		78.2	50-150				
Perfluorooctanesulfonic acid (PFOS)	0.339	0.185	"	0.370		91.7	50-150				
Perfluorononanoic acid (PFNA)	0.382	0.199	"	0.398		96.1	50-150				
Perfluorodecanoic acid (PFDA)	0.413	0.199	"	0.398		104	50-150				
Perfluoroundecanoic acid (PFUnA)	0.293	0.199	"	0.398		73.7	50-150				
Perfluorododecanoic acid (PFDoA)	0.331	0.199	"	0.398		83.2	50-150				
Perfluorotridecanoic acid (PFTrDA)	0.271	0.199	"	0.398		68.1	50-150				
Perfluorotetradecanoic acid (PFTA)	0.306	0.199	"	0.398		77.0	50-150				
N-MeFOSAA	0.314	0.199	"	0.398		79.0	50-150				
N-EtFOSAA	0.370	0.199	"	0.398		93.0	50-150				
Perfluoropentanoic acid (PFPeA)	0.738	0.398	"	0.795		92.8	50-150				
Perfluoro-1-octanesulfonamide (FOSA)	0.412	0.199	"	0.398		104	50-150				
Perfluoro-1-heptanesulfonic acid (PFHpS)	0.536	0.199	"	0.380		141	50-150				
Perfluoro-1-decanesulfonic acid (PFDS)	0.124	0.192	"	0.384		32.2	50-150	Low Bias			
1H,1H,2H,2H-Perfluorooctanesulfonic acid (6:2 F	1.14	0.755	"	1.51		75.7	50-150				
1H,1H,2H,2H-Perfluorodecanesulfonic acid (8:2 F	1.50	0.763	"	1.53		97.9	50-150				
Perfluoro-n-butanoic acid (PFBA)	1.48	0.795	"	1.59		93.2	50-150				
Perfluoro(2-ethoxyethane)sulfonic acid (PFEESA)	0.730	0.354	"	0.708		103	50-150				
Perfluoro-3,6-dioxaheptanoic acid (NFDHA)	0.678	0.398	"	0.795		85.2	50-150				
Perfluoro-4-oxapentanoic acid (PFMPA)	0.431	0.398	"	0.795		54.2	50-150				
Perfluoro-5-oxahexanoic acid (PFMBA)	0.762	0.398	"	0.795		95.9	50-150				
Perfluoro-1-pentanesulfonate (PFPeS)	0.336	0.187	"	0.374		89.8	50-150				
1H,1H,2H,2H-Perfluorohexanesulfonic acid (4:2 F	1.35	0.746	"	1.49		90.9	50-150				
HFPO-DA (Gen-X)	0.765	0.795	"	0.795		96.2	50-150				
11CL-PF3OUdS	0.634	0.751	"	0.751		84.4	50-150				
9CL-PF3ONS	0.644	0.744	"	0.744		86.6	50-150				
ADONA	1.36	0.751	"	0.751		181	50-150	High Bias			

PFAS Target compounds by LC/MS-MS - Quality Control Data

York Analytical Laboratories, Inc. - Stratford

Analyte	Result	Reporting Limit	Units	Spike Level	Source* Result	%REC	%REC Limits	Flag	RPD	RPD Limit	Flag
Batch BD50652 - EPA 1633 Prep											
LCS (BD50652-BS2) LCS								Prepared: 04/09/2025 Analyzed: 04/10/2025			
Perfluorododecanesulfonic acid (PFDoS)	0.258	0.193	ug/kg wet	0.386		66.9	50-150				
Perfluoro-1-nonanesulfonic acid (PFNS)	0.321	0.191	"	0.382		84.2	50-150				
3-Perfluoropropyl propanoic acid (FPrPA)	1.09	0.994	"	1.59		68.8	50-150				
3-Perfluoropentyl propanoic acid (FPePA)	5.28	4.97	"	7.95		66.4	50-150				
3-Perfluoroheptyl propanoic acid (FHpPA)	3.36	4.97	"	7.95		42.2	50-150	Low Bias			
N-MeFOSE	3.09	1.99	"	3.98		77.7	50-150				
N-MeFOSA	0.344	0.199	"	0.398		86.5	50-150				
N-EtFOSE	3.01	1.99	"	3.98		75.6	50-150				
N-EtFOSA	0.396	0.199	"	0.398		99.5	50-150				
Surrogate: M3PFBS	*3.16*		"	*2.32*		*136*	*25-150*				
Surrogate: M5PFHxA	*3.10*		"	*2.49*		*125*	*25-150*				
Surrogate: M4PFHpA	*2.80*		"	*2.49*		*113*	*25-150*				
Surrogate: M3PFHxS	*2.84*		"	*2.36*		*121*	*25-150*				
Surrogate: Perfluoro-n-[13C8]octanoic acid (M8PFOA)	*3.02*		"	*2.49*		*122*	*25-150*				
Surrogate: M6PFDA	*0.905*		"	*1.24*		*72.8*	*25-150*				
Surrogate: M7PFUdA	*0.763*		"	*1.24*		*61.4*	*25-150*				
Surrogate: Perfluoro-n-[1,2-13C2]dodecanoic acid (MPFDoA)	*0.744*		"	*1.24*		*59.9*	*25-150*				
Surrogate: M2PFTeDA	*0.824*		"	*1.24*		*66.3*	*10-150*				
Surrogate: Perfluoro-n-[13C4]butanoic acid (MPFBA)	*6.67*		"	*9.94*		*67.1*	*25-150*				
Surrogate: Perfluoro-1-[13C8]octanesulfonic acid (M8PFOS)	*1.76*		"	*2.38*		*73.9*	*25-150*				
Surrogate: Perfluoro-n-[13C5]pentanoic acid (M5PFPeA)	*7.00*		"	*4.97*		*141*	*25-150*				
Surrogate: Perfluoro-1-[13C8]octanesulfonamide (M8FOSA)	*1.80*		"	*2.49*		*72.3*	*10-150*				
Surrogate: d3-N-MeFOSAA	*3.40*		"	*4.97*		*68.3*	*25-150*				
Surrogate: d5-N-EtFOSAA	*2.83*		"	*4.97*		*56.9*	*25-150*				
Surrogate: M2-6:2 FTS	*5.67*		"	*4.73*		*120*	*25-200*				
Surrogate: M2-8:2 FTS	*3.30*		"	*4.77*		*69.2*	*25-200*				
Surrogate: M9PFNA	*1.18*		"	*1.24*		*94.9*	*25-150*				
Surrogate: M2-4:2 FTS	*7.08*		"	*4.66*		*152*	*25-150*				
Surrogate: d-N-MeFOSA	*1.65*		"	*2.49*		*66.6*	*25-150*				
Surrogate: d-N-EtFOSA	*1.64*		"	*2.49*		*66.1*	*25-150*				
Surrogate: M3HFPO-DA	*7.41*		"	*9.94*		*74.6*	*25-150*				
Surrogate: d9-N-EtFOSE	*19.7*		"	*24.9*		*79.3*	*25-150*				
Surrogate: d7-N-MeFOSE	*19.5*		"	*24.9*		*78.4*	*25-150*				

Organochlorine Pesticides by GC/ECD - Quality Control Data

York Analytical Laboratories, Inc. - Stratford

Analyte	Result	Reporting Limit	Units	Spike Level	Source* Result	%REC	%REC Limits	Flag	RPD	RPD Limit	Flag
Batch BD50447 - EPA 3550C											
Blank (BD50447-BLK1) Blank									Prepared & Analyzed: 04/07/2025		
4,4'-DDD	ND	0.00164	mg/kg wet								
4,4'-DDE	ND	0.00164	"								
4,4'-DDT	ND	0.00164	"								
Aldrin	ND	0.00164	"								
alpha-BHC	ND	0.00164	"								
alpha-Chlordane	ND	0.00164	"								
beta-BHC	ND	0.00164	"								
delta-BHC	ND	0.00164	"								
Dieldrin	ND	0.00164	"								
Endosulfan I	ND	0.00164	"								
Endosulfan II	ND	0.00164	"								
Endosulfan sulfate	ND	0.00164	"								
Endrin	ND	0.00164	"								
Endrin aldehyde	ND	0.00164	"								
Endrin ketone	ND	0.00164	"								
gamma-BHC (Lindane)	ND	0.00164	"								
gamma-Chlordane	ND	0.00164	"								
Heptachlor	ND	0.00164	"								
Heptachlor epoxide	ND	0.00164	"								
Methoxychlor	ND	0.00164	"								
Toxaphene	ND	0.164	"								
Chlordane, total	ND	0.0329	"								
Surrogate: Decachlorobiphenyl	*0.0577*		*"*	*0.0664*		*86.9*	*30-150*				
Surrogate: Tetrachloro-m-xylene	*0.0506*		*"*	*0.0664*		*76.2*	*30-150*				
LCS (BD50447-BS1) LCS									Prepared & Analyzed: 04/07/2025		
4,4'-DDD	0.0286	0.00164	mg/kg wet	0.0332		86.1	40-140				
4,4'-DDE	0.0281	0.00164	"	0.0332		84.7	40-140				
4,4'-DDT	0.0311	0.00164	"	0.0332		93.7	40-140				
Aldrin	0.0274	0.00164	"	0.0332		82.4	40-140				
alpha-BHC	0.0285	0.00164	"	0.0332		85.9	40-140				
alpha-Chlordane	0.0276	0.00164	"	0.0332		82.9	40-140				
beta-BHC	0.0332	0.00164	"	0.0332		99.9	40-140				
delta-BHC	0.0277	0.00164	"	0.0332		83.4	40-140				
Dieldrin	0.0270	0.00164	"	0.0332		81.3	40-140				
Endosulfan I	0.0283	0.00164	"	0.0332		85.2	40-140				
Endosulfan II	0.0301	0.00164	"	0.0332		90.6	40-140				
Endosulfan sulfate	0.0306	0.00164	"	0.0332		92.0	40-140				
Endrin	0.0283	0.00164	"	0.0332		85.3	40-140				
Endrin aldehyde	0.0312	0.00164	"	0.0332		93.9	40-140				
Endrin ketone	0.0299	0.00164	"	0.0332		89.9	40-140				
gamma-BHC (Lindane)	0.0286	0.00164	"	0.0332		86.2	40-140				
gamma-Chlordane	0.0280	0.00164	"	0.0332		84.3	40-140				
Heptachlor	0.0285	0.00164	"	0.0332		85.8	40-140				
Heptachlor epoxide	0.0279	0.00164	"	0.0332		84.1	40-140				
Methoxychlor	0.0357	0.00164	"	0.0332		107	40-140				
Surrogate: Decachlorobiphenyl	*0.0596*		*"*	*0.0664*		*89.7*	*30-150*				
Surrogate: Tetrachloro-m-xylene	*0.0525*		*"*	*0.0664*		*79.0*	*30-150*				

Organochlorine Pesticides by GC/ECD - Quality Control Data

York Analytical Laboratories, Inc. - Stratford

Analyte	Result	Reporting Limit	Units	Spike Level	Source* Result	%REC	%REC Limits	Flag	RPD	RPD Limit	Flag
Batch BD50761 - EPA SW846-3510C Low Level											
Blank (BD50761-BLK1) Blank								Prepared & Analyzed: 04/11/2025			
4,4'-DDD	ND	0.00400	ug/L								
4,4'-DDE	ND	0.00400	"								
4,4'-DDT	ND	0.00400	"								
Aldrin	ND	0.00400	"								
alpha-BHC	ND	0.00400	"								
alpha-Chlordane	ND	0.00400	"								
beta-BHC	ND	0.00400	"								
delta-BHC	ND	0.00400	"								
Dieldrin	ND	0.00200	"								
Endosulfan I	ND	0.00400	"								
Endosulfan II	ND	0.00400	"								
Endosulfan sulfate	ND	0.00400	"								
Endrin	ND	0.00400	"								
Endrin aldehyde	ND	0.0100	"								
Endrin ketone	ND	0.0100	"								
gamma-BHC (Lindane)	ND	0.00400	"								
gamma-Chlordane	ND	0.0100	"								
Heptachlor	ND	0.00400	"								
Heptachlor epoxide	ND	0.00400	"								
Methoxychlor	ND	0.00400	"								
Toxaphene	ND	0.100	"								
Chlordane, total	ND	0.200	"								
Surrogate: Decachlorobiphenyl	*0.156*		*"*	*0.200*		*78.1*	*30-150*				
Surrogate: Tetrachloro-m-xylene	*0.0851*		*"*	*0.200*		*42.6*	*30-150*				
LCS (BD50761-BS1) LCS								Prepared & Analyzed: 04/11/2025			
4,4'-DDD	0.0792	0.00400	ug/L	0.100		79.2	40-140			20	
4,4'-DDE	0.0693	0.00400	"	0.100		69.3	40-140			20	
4,4'-DDT	0.0893	0.00400	"	0.100		89.3	40-140			20	
Aldrin	0.0477	0.00400	"	0.100		47.7	40-140			20	
alpha-BHC	0.0583	0.00400	"	0.100		58.3	40-140			20	
alpha-Chlordane	0.0622	0.00400	"	0.100		62.2	40-140			20	
beta-BHC	0.0678	0.00400	"	0.100		67.8	40-140			20	
delta-BHC	0.0583	0.00400	"	0.100		58.3	40-140			20	
Dieldrin	0.0673	0.00200	"	0.100		67.3	40-140			20	
Endosulfan I	0.0661	0.00400	"	0.100		66.1	40-140			20	
Endosulfan II	0.0792	0.00400	"	0.100		79.2	40-140			20	
Endosulfan sulfate	0.0759	0.00400	"	0.100		75.9	40-140			20	
Endrin	0.0778	0.00400	"	0.100		77.8	40-140			20	
Endrin aldehyde	0.0808	0.0100	"	0.100		80.8	40-140			20	
Endrin ketone	0.0821	0.0100	"	0.100		82.1	40-140			20	
gamma-BHC (Lindane)	0.0646	0.00400	"	0.100		64.6	40-140			20	
gamma-Chlordane	0.0651	0.0100	"	0.100		65.1	40-140			20	
Heptachlor	0.0626	0.00400	"	0.100		62.6	40-140			20	
Heptachlor epoxide	0.0687	0.00400	"	0.100		68.7	40-140			20	
Methoxychlor	0.0982	0.00400	"	0.100		98.2	40-140			20	
Surrogate: Decachlorobiphenyl	*0.147*		*"*	*0.200*		*73.6*	*30-150*				
Surrogate: Tetrachloro-m-xylene	*0.0847*		*"*	*0.200*		*42.3*	*30-150*				

Organochlorine Pesticides by GC/ECD - Quality Control Data

York Analytical Laboratories, Inc. - Stratford

Analyte	Result	Reporting Limit	Units	Spike Level	Source* Result	%REC	%REC Limits	Flag	RPD	RPD Limit	Flag
Batch BD50761 - EPA SW846-3510C Low Level											
LCS Dup (BD50761-BSD1) LCS Dup								Prepared & Analyzed: 04/11/2025			
4,4'-DDD	0.0732	0.00400	ug/L	0.100		73.2	40-140		7.93	20	
4,4'-DDE	0.0639	0.00400	"	0.100		63.9	40-140		8.07	20	
4,4'-DDT	0.0829	0.00400	"	0.100		82.9	40-140		7.49	20	
Aldrin	0.0489	0.00400	"	0.100		48.9	40-140		2.40	20	
alpha-BHC	0.0578	0.00400	"	0.100		57.8	40-140		0.913	20	
alpha-Chlordane	0.0591	0.00400	"	0.100		59.1	40-140		5.20	20	
beta-BHC	0.0695	0.00400	"	0.100		69.5	40-140		2.34	20	
delta-BHC	0.0567	0.00400	"	0.100		56.7	40-140		2.76	20	
Dieldrin	0.0646	0.00200	"	0.100		64.6	40-140		4.05	20	
Endosulfan I	0.0615	0.00400	"	0.100		61.5	40-140		7.24	20	
Endosulfan II	0.0733	0.00400	"	0.100		73.3	40-140		7.78	20	
Endosulfan sulfate	0.0706	0.00400	"	0.100		70.6	40-140		7.23	20	
Endrin	0.0726	0.00400	"	0.100		72.6	40-140		6.96	20	
Endrin aldehyde	0.0757	0.0100	"	0.100		75.7	40-140		6.54	20	
Endrin ketone	0.0766	0.0100	"	0.100		76.6	40-140		6.94	20	
gamma-BHC (Lindane)	0.0631	0.00400	"	0.100		63.1	40-140		2.23	20	
gamma-Chlordane	0.0621	0.0100	"	0.100		62.1	40-140		4.82	20	
Heptachlor	0.0636	0.00400	"	0.100		63.6	40-140		1.59	20	
Heptachlor epoxide	0.0652	0.00400	"	0.100		65.2	40-140		5.22	20	
Methoxychlor	0.0913	0.00400	"	0.100		91.3	40-140		7.31	20	
Surrogate: Decachlorobiphenyl	*0.140*		"	*0.200*		*69.8*	*30-150*				
Surrogate: Tetrachloro-m-xylene	*0.0883*		"	*0.200*		*44.1*	*30-150*				
Batch BD50780 - EPA SW846-3510C Low Level											
Blank (BD50780-BLK1) Blank								Prepared & Analyzed: 04/10/2025			
4,4'-DDD	ND	0.00400	ug/L								
4,4'-DDE	ND	0.00400	"								
4,4'-DDT	ND	0.00400	"								
Aldrin	ND	0.00400	"								
alpha-BHC	ND	0.00400	"								
alpha-Chlordane	ND	0.00400	"								
beta-BHC	ND	0.00400	"								
delta-BHC	ND	0.00400	"								
Dieldrin	ND	0.00200	"								
Endosulfan I	ND	0.00400	"								
Endosulfan II	ND	0.00400	"								
Endosulfan sulfate	ND	0.00400	"								
Endrin	ND	0.00400	"								
Endrin aldehyde	ND	0.0100	"								
Endrin ketone	ND	0.0100	"								
gamma-BHC (Lindane)	ND	0.00400	"								
gamma-Chlordane	ND	0.0100	"								
Heptachlor	ND	0.00400	"								
Heptachlor epoxide	ND	0.00400	"								
Methoxychlor	ND	0.00400	"								
Toxaphene	ND	0.100	"								
Chlordane, total	ND	0.200	"								
Surrogate: Decachlorobiphenyl	*0.128*		"	*0.200*		*64.1*	*30-150*				
Surrogate: Tetrachloro-m-xylene	*0.0795*		"	*0.200*		*39.7*	*30-150*				

Organochlorine Pesticides by GC/ECD - Quality Control Data

York Analytical Laboratories, Inc. - Stratford

Analyte	Result	Reporting Limit	Units	Spike Level	Source* Result	%REC	%REC Limits	Flag	RPD	RPD Limit	Flag
Batch BD50780 - EPA SW846-3510C Low Level											
LCS (BD50780-BS1) LCS									Prepared: 04/10/2025 Analyzed: 04/11/2025		
4,4'-DDD	0.0701	0.00400	ug/L	0.100		70.1	40-140			20	
4,4'-DDE	0.0625	0.00400	"	0.100		62.5	40-140			20	
4,4'-DDT	0.0771	0.00400	"	0.100		77.1	40-140			20	
Aldrin	0.0462	0.00400	"	0.100		46.2	40-140			20	
alpha-BHC	0.0581	0.00400	"	0.100		58.1	40-140			20	
alpha-Chlordane	0.0570	0.00400	"	0.100		57.0	40-140			20	
beta-BHC	0.0659	0.00400	"	0.100		65.9	40-140			20	
delta-BHC	0.0494	0.00400	"	0.100		49.4	40-140			20	
Dieldrin	0.0631	0.00200	"	0.100		63.1	40-140			20	
Endosulfan I	0.0614	0.00400	"	0.100		61.4	40-140			20	
Endosulfan II	0.0700	0.00400	"	0.100		70.0	40-140			20	
Endosulfan sulfate	0.0675	0.00400	"	0.100		67.5	40-140			20	
Endrin	0.0716	0.00400	"	0.100		71.6	40-140			20	
Endrin aldehyde	0.0735	0.0100	"	0.100		73.5	40-140			20	
Endrin ketone	0.0741	0.0100	"	0.100		74.1	40-140			20	
gamma-BHC (Lindane)	0.0618	0.00400	"	0.100		61.8	40-140			20	
gamma-Chlordane	0.0589	0.0100	"	0.100		58.9	40-140			20	
Heptachlor	0.0595	0.00400	"	0.100		59.5	40-140			20	
Heptachlor epoxide	0.0638	0.00400	"	0.100		63.8	40-140			20	
Methoxychlor	0.0873	0.00400	"	0.100		87.3	40-140			20	
Surrogate: Decachlorobiphenyl	*0.148*		*"*	*0.200*		*74.2*	*30-150*				
Surrogate: Tetrachloro-m-xylene	*0.0797*		*"*	*0.200*		*39.8*	*30-150*				
LCS Dup (BD50780-BSD1) LCS Dup									Prepared: 04/10/2025 Analyzed: 04/11/2025		
4,4'-DDD	0.0697	0.00400	ug/L	0.100		69.7	40-140		0.625	20	
4,4'-DDE	0.0584	0.00400	"	0.100		58.4	40-140		6.86	20	
4,4'-DDT	0.0765	0.00400	"	0.100		76.5	40-140		0.735	20	
Aldrin	0.0453	0.00400	"	0.100		45.3	40-140		1.98	20	
alpha-BHC	0.0560	0.00400	"	0.100		56.0	40-140		3.73	20	
alpha-Chlordane	0.0545	0.00400	"	0.100		54.5	40-140		4.47	20	
beta-BHC	0.0620	0.00400	"	0.100		62.0	40-140		6.19	20	
delta-BHC	0.0480	0.00400	"	0.100		48.0	40-140		2.94	20	
Dieldrin	0.0618	0.00200	"	0.100		61.8	40-140		2.07	20	
Endosulfan I	0.0581	0.00400	"	0.100		58.1	40-140		5.39	20	
Endosulfan II	0.0680	0.00400	"	0.100		68.0	40-140		2.86	20	
Endosulfan sulfate	0.0672	0.00400	"	0.100		67.2	40-140		0.558	20	
Endrin	0.0701	0.00400	"	0.100		70.1	40-140		2.14	20	
Endrin aldehyde	0.0710	0.0100	"	0.100		71.0	40-140		3.53	20	
Endrin ketone	0.0729	0.0100	"	0.100		72.9	40-140		1.62	20	
gamma-BHC (Lindane)	0.0597	0.00400	"	0.100		59.7	40-140		3.53	20	
gamma-Chlordane	0.0572	0.0100	"	0.100		57.2	40-140		2.86	20	
Heptachlor	0.0582	0.00400	"	0.100		58.2	40-140		2.09	20	
Heptachlor epoxide	0.0627	0.00400	"	0.100		62.7	40-140		1.67	20	
Methoxychlor	0.0866	0.00400	"	0.100		86.6	40-140		0.804	20	
Surrogate: Decachlorobiphenyl	*0.145*		*"*	*0.200*		*72.5*	*30-150*				
Surrogate: Tetrachloro-m-xylene	*0.0756*		*"*	*0.200*		*37.8*	*30-150*				

Polychlorinated Biphenyls by GC/ECD - Quality Control Data

York Analytical Laboratories, Inc. - Stratford

Analyte	Result	Reporting Limit	Units	Spike Level	Source* Result	%REC	%REC Limits	Flag	RPD	RPD Limit	Flag
Batch BD50446 - EPA 3550C											
Blank (BD50446-BLK2) Blank									Prepared: 04/07/2025 Analyzed: 04/08/2025		
Aroclor 1016	ND	0.0166	mg/kg wet								
Aroclor 1221	ND	0.0166	"								
Aroclor 1232	ND	0.0166	"								
Aroclor 1242	ND	0.0166	"								
Aroclor 1248	ND	0.0166	"								
Aroclor 1254	ND	0.0166	"								
Aroclor 1260	ND	0.0166	"								
Total PCBs	ND	0.0166	"								
Surrogate: Tetrachloro-m-xylene	*0.0522*		*"*	*0.0664*		*78.5*	*30-120*				
Surrogate: Decachlorobiphenyl	*0.0452*		*"*	*0.0664*		*68.0*	*30-120*				
LCS (BD50446-BS2) LCS									Prepared: 04/07/2025 Analyzed: 04/08/2025		
Aroclor 1016	0.327	0.0166	mg/kg wet	0.332		98.4	40-130				
Aroclor 1260	0.294	0.0166	"	0.332		88.4	40-130				
Surrogate: Tetrachloro-m-xylene	*0.0502*		*"*	*0.0664*		*75.5*	*30-120*				
Surrogate: Decachlorobiphenyl	*0.0462*		*"*	*0.0664*		*69.5*	*30-120*				
Batch BD50606 - EPA SW846-3510C Low Level											
Blank (BD50606-BLK2) Blank									Prepared: 04/09/2025 Analyzed: 04/10/2025		
Aroclor 1016	ND	0.0500	ug/L								
Aroclor 1221	ND	0.0500	"								
Aroclor 1232	ND	0.0500	"								
Aroclor 1242	ND	0.0500	"								
Aroclor 1248	ND	0.0500	"								
Aroclor 1254	ND	0.0500	"								
Aroclor 1260	ND	0.0500	"								
Total PCBs	ND	0.0500	"								
Surrogate: Tetrachloro-m-xylene	*0.103*		*"*	*0.200*		*51.5*	*30-120*				
Surrogate: Decachlorobiphenyl	*0.149*		*"*	*0.200*		*74.5*	*30-120*				

Polychlorinated Biphenyls by GC/ECD - Quality Control Data

York Analytical Laboratories, Inc. - Stratford

Analyte	Result	Reporting Limit	Units	Spike Level	Source* Result	%REC	%REC Limits	Flag	RPD	RPD Limit	Flag
Batch BD50606 - EPA SW846-3510C Low Level											
LCS (BD50606-BS2) LCS								Prepared: 04/09/2025 Analyzed: 04/10/2025			
Aroclor 1016	0.698	0.0500	ug/L	1.00		69.8	40-120				
Aroclor 1260	0.712	0.0500	"	1.00		71.2	40-120				
Surrogate: Tetrachloro-m-xylene	*0.112*		*"*	*0.200*		*56.0*	*30-120*				
Surrogate: Decachlorobiphenyl	*0.163*		*"*	*0.200*		*81.5*	*30-120*				
Batch BD50758 - EPA SW846-3510C Low Level											
Blank (BD50758-BLK1) Blank								Prepared & Analyzed: 04/11/2025			
Aroclor 1016	0.0882	0.0500	ug/L								
Aroclor 1221	ND	0.0500	"								
Aroclor 1232	ND	0.0500	"								
Aroclor 1242	ND	0.0500	"								
Aroclor 1248	ND	0.0500	"								
Aroclor 1254	ND	0.0500	"								
Aroclor 1260	ND	0.0500	"								
Total PCBs	0.113	0.0500	"								
Surrogate: Tetrachloro-m-xylene	*0.0720*		*"*	*0.200*		*36.0*	*30-120*				
Surrogate: Decachlorobiphenyl	*0.130*		*"*	*0.200*		*65.0*	*30-120*				
LCS (BD50758-BS2) LCS								Prepared & Analyzed: 04/11/2025			
Aroclor 1016	0.677	0.0500	ug/L	1.00		67.7	40-120				
Aroclor 1260	0.602	0.0500	"	1.00		60.2	40-120				
Surrogate: Tetrachloro-m-xylene	*0.0780*		*"*	*0.200*		*39.0*	*30-120*				
Surrogate: Decachlorobiphenyl	*0.134*		*"*	*0.200*		*67.0*	*30-120*				
LCS Dup (BD50758-BSD2) LCS Dup								Prepared & Analyzed: 04/11/2025			
Aroclor 1016	0.722	0.0500	ug/L	1.00		72.2	40-120		6.44	20	
Aroclor 1260	0.608	0.0500	"	1.00		60.8	40-120		0.959	20	
Surrogate: Tetrachloro-m-xylene	*0.0790*		*"*	*0.200*		*39.5*	*30-120*				
Surrogate: Decachlorobiphenyl	*0.136*		*"*	*0.200*		*68.0*	*30-120*				

Polychlorinated Biphenyls by GC/ECD - Quality Control Data

York Analytical Laboratories, Inc. - Stratford

Analyte	Result	Reporting Limit	Units	Spike Level	Source* Result	%REC	%REC Limits	Flag	RPD	RPD Limit	Flag
Batch BD51120 - EPA SW846-3510C Low Level											
Blank (BD51120-BLK2) Blank								Prepared & Analyzed: 04/16/2025			
Aroclor 1016	ND	0.0500	ug/L								
Aroclor 1221	ND	0.0500	"								
Aroclor 1232	ND	0.0500	"								
Aroclor 1242	ND	0.0500	"								
Aroclor 1248	ND	0.0500	"								
Aroclor 1254	ND	0.0500	"								
Aroclor 1260	ND	0.0500	"								
Total PCBs	ND	0.0500	"								
Surrogate: Tetrachloro-m-xylene	*0.0740*		*"*	*0.200*		*37.0*	*30-120*				
Surrogate: Decachlorobiphenyl	*0.123*		*"*	*0.200*		*61.5*	*30-120*				
LCS (BD51120-BS2) LCS								Prepared & Analyzed: 04/16/2025			
Aroclor 1016	0.581	0.0500	ug/L	1.00		58.1	40-120				
Aroclor 1260	0.540	0.0500	"	1.00		54.0	40-120				
Surrogate: Tetrachloro-m-xylene	*0.0670*		*"*	*0.200*		*33.5*	*30-120*				
Surrogate: Decachlorobiphenyl	*0.128*		*"*	*0.200*		*64.0*	*30-120*				
LCS Dup (BD51120-BSD2) LCS Dup								Prepared & Analyzed: 04/16/2025			
Aroclor 1016	0.480	0.0500	ug/L	1.00		48.0	40-120		19.0	20	
Aroclor 1260	0.487	0.0500	"	1.00		48.7	40-120		10.3	20	
Surrogate: Tetrachloro-m-xylene	*0.0620*		*"*	*0.200*		*31.0*	*30-120*				
Surrogate: Decachlorobiphenyl	*0.136*		*"*	*0.200*		*68.0*	*30-120*				

Chlorinated Herbicides by GC/ECD - Quality Control Data

York Analytical Laboratories, Inc. - Stratford

Analyte	Result	Reporting Limit	Units	Spike Level	Source* Result	%REC	%REC Limits	Flag	RPD	RPD Limit	Flag
Batch BD50390 - EPA 3550C/8151A											
Blank (BD50390-BLK1) Blank									Prepared: 04/07/2025 Analyzed: 04/08/2025		
2,4,5-T	ND	0.0199	mg/kg wet								
2,4,5-TP (Silvex)	ND	0.0199	"								
2,4-D	ND	0.0199	"								
Surrogate: 2,4-Dichlorophenylacetic acid (DCAA)	*0.395*		*"*	*0.415*		*95.0*	*21-150*				
LCS (BD50390-BS1) LCS									Prepared: 04/07/2025 Analyzed: 04/08/2025		
2,4,5-T	0.0723	0.0199	mg/kg wet	0.0664		109	10-120				
2,4,5-TP (Silvex)	0.0673	0.0199	"	0.0664		101	10-120				
2,4-D	0.0598	0.0199	"	0.0664		90.0	10-118				
Surrogate: 2,4-Dichlorophenylacetic acid (DCAA)	*0.363*		*"*	*0.415*		*87.4*	*21-150*				
Batch BD50507 - EPA 8151A											
Blank (BD50507-BLK1) Blank									Prepared: 04/08/2025 Analyzed: 04/09/2025		
2,4,5-T	ND	5.00	ug/L								
2,4,5-TP (Silvex)	ND	5.00	"								
2,4-D	ND	5.00	"								
Surrogate: 2,4-Dichlorophenylacetic acid (DCAA)	*119*		*"*	*125*		*95.2*	*30-150*				
LCS (BD50507-BS1) LCS									Prepared: 04/08/2025 Analyzed: 04/09/2025		
2,4,5-T	17.8	5.00	ug/L	20.0		88.8	10-140				
2,4,5-TP (Silvex)	19.0	5.00	"	20.0		95.0	10-139				
2,4-D	15.5	5.00	"	20.0		77.5	10-140				
Surrogate: 2,4-Dichlorophenylacetic acid (DCAA)	*115*		*"*	*125*		*92.0*	*30-150*				

Metals by ICP - Quality Control Data

York Analytical Laboratories, Inc. - Stratford

Analyte	Result	Reporting Limit	Units	Spike Level	Source* Result	%REC	%REC Limits	Flag	RPD	RPD Limit	Flag
Batch BD50605 - EPA 3015A											
Blank (BD50605-BLK1) Blank									Prepared & Analyzed: 04/09/2025		
Aluminum	ND	0.0556	mg/L								
Barium	ND	0.0278	"								
Calcium	ND	0.0556	"								
Chromium	ND	0.00556	"								
Cobalt	ND	0.00444	"								
Copper	ND	0.0222	"								
Iron	ND	0.278	"								
Lead	ND	0.00556	"								
Magnesium	ND	0.0556	"								
Manganese	ND	0.00556	"								
Nickel	ND	0.0111	"								
Potassium	ND	0.0556	"								
Silver	ND	0.00556	"								
Sodium	ND	0.556	"								
Vanadium	ND	0.0111	"								
Zinc	ND	0.0278	"								
LCS (BD50605-BS1) LCS									Prepared & Analyzed: 04/09/2025		
Aluminum	1.96		ug/mL	2.00		97.8	80-120				
Barium	2.01		"	2.00		100	80-120				
Calcium	1.12		"	1.00		112	80-120				
Chromium	0.200		"	0.200		99.9	80-120				
Cobalt	0.497		"	0.500		99.5	80-120				
Copper	0.254		"	0.250		102	80-120				
Iron	0.906		"	1.00		90.6	80-120				
Lead	0.469		"	0.500		93.8	80-120				
Magnesium	0.993		"	1.00		99.3	80-120				
Manganese	0.504		"	0.500		101	80-120				
Nickel	0.515		"	0.500		103	80-120				
Potassium	0.839		"	1.00		83.9	80-120				
Silver	0.0466		"	0.0500		93.2	80-120				
Sodium	1.03		"	1.00		103	80-120				
Vanadium	0.488		"	0.500		97.6	80-120				
Zinc	0.506		"	0.500		101	80-120				

Metals by ICP - Quality Control Data

York Analytical Laboratories, Inc. - Stratford

Analyte	Result	Reporting Limit	Units	Spike Level	Source* Result	%REC	%REC Limits	Flag	RPD	RPD Limit	Flag
Batch BD50605 - EPA 3015A											
Duplicate (BD50605-DUP1) Duplicate	*Source sample: 25D0379-09 (SOFB01_040425)								Prepared & Analyzed: 04/09/2025		
Aluminum	ND	0.0556	mg/L		ND					20	
Barium	ND	0.0278	"		ND					20	
Calcium	0.549	0.0556	"		0.726				27.7	20	Non-dir.
Chromium	ND	0.00556	"		ND					20	
Cobalt	ND	0.00444	"		ND					20	
Copper	ND	0.0222	"		ND					20	
Iron	ND	0.278	"		ND					20	
Lead	ND	0.00556	"		ND					20	
Magnesium	ND	0.0556	"		ND					20	
Manganese	ND	0.00556	"		ND					20	
Nickel	ND	0.0111	"		ND					20	
Potassium	ND	0.0556	"		ND					20	
Silver	ND	0.00556	"		ND					20	
Sodium	ND	0.556	"		ND					20	
Vanadium	ND	0.0111	"		ND					20	
Zinc	ND	0.0278	"		ND					20	
Matrix Spike (BD50605-MS1) Matrix Spike	*Source sample: 25D0379-09 (SOFB01_040425)								Prepared & Analyzed: 04/09/2025		
Aluminum	2.19	0.0556	mg/L	2.22	ND	98.4	75-125				
Barium	2.24	0.0278	"	2.22	ND	101	75-125				
Calcium	2.69	0.0556	"	1.11	0.726	176	75-125	High Bias			
Chromium	0.223	0.00556	"	0.222	ND	100	75-125				
Cobalt	0.554	0.00444	"	0.556	ND	99.7	75-125				
Copper	0.286	0.0222	"	0.278	ND	103	75-125				
Iron	1.03	0.278	"	1.11	ND	92.6	75-125				
Lead	0.515	0.00556	"	0.556	ND	92.7	75-125				
Magnesium	1.15	0.0556	"	1.11	ND	103	75-125				
Manganese	0.563	0.00556	"	0.556	ND	101	75-125				
Nickel	0.574	0.0111	"	0.556	ND	103	75-125				
Potassium	1.10	0.0556	"	1.11	ND	99.0	75-125				
Silver	0.0522	0.00556	"	0.0556	ND	94.0	75-125				
Sodium	1.51	0.556	"	1.11	ND	136	75-125	High Bias			
Vanadium	0.551	0.0111	"	0.556	ND	99.1	75-125				
Zinc	0.625	0.0278	"	0.556	ND	112	75-125				

Metals by ICP - Quality Control Data

York Analytical Laboratories, Inc. - Stratford

Analyte	Result	Reporting Limit	Units	Spike Level	Source* Result	%REC	%REC Limits	Flag	RPD	RPD Limit	Flag
Batch BD50605 - EPA 3015A											
Post Spike (BD50605-PS1) Post Spike	*Source sample: 25D0379-09 (SOFB01_040425)							Prepared & Analyzed: 04/09/2025			
Aluminum	2.00		ug/mL	2.00	0.0151	99.0	75-125				
Barium	2.07		"	2.00	0.00160	103	75-125				
Calcium	1.68		"	1.00	0.653	103	75-125				
Chromium	0.206		"	0.200	0.000500	103	75-125				
Cobalt	0.510		"	0.500	-0.000400	102	75-125				
Copper	0.263		"	0.250	0.00360	104	75-125				
Iron	0.944		"	1.00	0.0115	93.3	75-125				
Lead	0.487		"	0.500	-0.000200	97.4	75-125				
Magnesium	1.07		"	1.00	0.0289	104	75-125				
Manganese	0.521		"	0.500	0.000500	104	75-125				
Nickel	0.529		"	0.500	0.000800	106	75-125				
Potassium	0.993		"	1.00	0.0106	98.3	75-125				
Silver	0.0168		"	0.0500	-0.000700	33.6	75-125	Low Bias			
Sodium	1.38		"	1.00	0.401	98.2	75-125				
Vanadium	0.507		"	0.500	0.000100	101	75-125				
Zinc	0.541		"	0.500	0.0220	104	75-125				
Batch BD50625 - EPA 3015A											
Blank (BD50625-BLK1) Blank								Prepared & Analyzed: 04/09/2025			
Aluminum - Dissolved	ND	0.0556	mg/L								
Barium - Dissolved	ND	0.0278	"								
Calcium - Dissolved	ND	0.0556	"								
Chromium - Dissolved	ND	0.00556	"								
Cobalt - Dissolved	ND	0.00444	"								
Copper - Dissolved	ND	0.0222	"								
Iron - Dissolved	ND	0.278	"								
Lead - Dissolved	ND	0.00556	"								
Magnesium - Dissolved	ND	0.0556	"								
Manganese - Dissolved	ND	0.00556	"								
Nickel - Dissolved	ND	0.0111	"								
Potassium - Dissolved	ND	0.0556	"								
Silver - Dissolved	ND	0.00556	"								
Sodium - Dissolved	ND	0.556	"								
Vanadium - Dissolved	ND	0.0111	"								
Zinc - Dissolved	ND	0.0278	"								

Metals by ICP - Quality Control Data

York Analytical Laboratories, Inc. - Stratford

Analyte	Result	Reporting Limit	Units	Spike Level	Source* Result	%REC	%REC Limits	Flag	RPD	RPD Limit	Flag
Batch BD50625 - EPA 3015A											
LCS (BD50625-BS1) LCS								Prepared & Analyzed: 04/09/2025			
Aluminum - Dissolved	1.93		ug/mL	2.00		96.5	80-120				
Barium - Dissolved	2.00		"	2.00		100	80-120				
Calcium - Dissolved	1.39		"	1.00		139	80-120	High Bias			
Chromium - Dissolved	0.200		"	0.200		99.8	80-120				
Cobalt - Dissolved	0.493		"	0.500		98.5	80-120				
Copper - Dissolved	0.333		"	0.250		133	80-120	High Bias			
Iron - Dissolved	0.903		"	1.00		90.3	80-120				
Lead - Dissolved	0.464		"	0.500		92.8	80-120				
Magnesium - Dissolved	0.995		"	1.00		99.5	80-120				
Manganese - Dissolved	0.501		"	0.500		100	80-120				
Nickel - Dissolved	0.510		"	0.500		102	80-120				
Potassium - Dissolved	0.838		"	1.00		83.8	80-120				
Silver - Dissolved	0.0463		"	0.0500		92.6	80-120				
Sodium - Dissolved	1.02		"	1.00		102	80-120				
Vanadium - Dissolved	0.488		"	0.500		97.5	80-120				
Zinc - Dissolved	0.518		"	0.500		104	80-120				
Batch BD50677 - EPA 3050B											
Blank (BD50677-BLK1) Blank								Prepared: 04/09/2025 Analyzed: 04/10/2025			
Aluminum	ND	4.17	mg/kg wet								
Antimony	ND	2.08	"								
Arsenic	ND	1.25	"								
Barium	ND	2.08	"								
Beryllium	ND	0.042	"								
Cadmium	ND	0.250	"								
Calcium	ND	4.17	"								
Chromium	ND	0.417	"								
Cobalt	ND	0.333	"								
Copper	ND	1.67	"								
Iron	ND	20.8	"								
Lead	ND	0.417	"								
Magnesium	ND	4.17	"								
Manganese	ND	0.417	"								
Nickel	ND	0.830	"								
Potassium	ND	4.17	"								
Selenium	ND	2.08	"								
Silver	ND	0.420	"								
Sodium	ND	41.7	"								
Thallium	ND	1.67	"								
Vanadium	ND	0.830	"								
Zinc	ND	2.08	"								

Metals by ICP - Quality Control Data

York Analytical Laboratories, Inc. - Stratford

Analyte	Result	Reporting Limit	Units	Spike Level	Source* Result	%REC	%REC Limits	Flag	RPD	RPD Limit	Flag
Batch BD50677 - EPA 3050B											
Reference (BD50677-SRM1) Reference									Prepared: 04/09/2025 Analyzed: 04/10/2025		
Aluminum	7390	4.17	mg/kg wet	7680		96.2	47.4-130.2				
Antimony	43.5	2.08	"	201		21.6	0-100				
Arsenic	152	1.25	"	181		84.1	66.3-98				
Barium	195	2.08	"	211		92.4	73.9-107.1				
Beryllium	254	0.042	"	270		94.2	73-104.4				
Cadmium	181	0.250	"	221		81.7	70.6-101.8				
Calcium	4080	4.17	"	4280		95.4	77.3-111				
Chromium	132	0.417	"	149		88.3	71.8-105.4				
Cobalt	133	0.333	"	142		93.4	73.2-104.2				
Copper	258	1.67	"	264		97.6	73.5-104.2				
Iron	6760	20.8	"	7360		91.8	55.4-130.3				
Lead	96.7	0.417	"	106		91.3	76.1-109.4				
Magnesium	2050	4.17	"	2170		94.3	68.7-112				
Manganese	243	0.417	"	270		90.0	73-107.8				
Nickel	161	0.830	"	177		90.8	71.8-103.4				
Potassium	2160	4.17	"	2340		92.4	62.8-113.7				
Selenium	129	2.08	"	139		92.8	70-107.9				
Silver	56.2	0.420	"	59.9		93.9	72.8-110.7				
Sodium	290	41.7	"	306		94.6	66-113.4				
Thallium	171	1.67	"	205		83.2	71.7-106.8				
Vanadium	135	0.830	"	155		86.9	69-107.7				
Zinc	344	2.08	"	389		88.5	70.4-106.9				

Metals by ICP/MS - Quality Control Data

York Analytical Laboratories, Inc. - Stratford

Analyte	Result	Reporting Limit	Units	Spike Level	Source* Result	%REC	%REC Limits	Flag	RPD	RPD Limit	Flag
Batch BD50610 - EPA 3015A											
Blank (BD50610-BLK1) Blank									Prepared: 04/09/2025 Analyzed: 04/11/2025		
Antimony	ND	0.00111	mg/L								
Arsenic	ND	0.00111	"								
Beryllium	ND	0.000333	"								
Cadmium	ND	0.000556	"								
Selenium	ND	0.00111	"								
Thallium	ND	0.00111	"								
LCS (BD50610-BS1) LCS									Prepared: 04/09/2025 Analyzed: 04/11/2025		
Antimony	41.6		ug/L	50.0		83.3	80-120				
Arsenic	46.3		"	50.0		92.7	80-120				
Beryllium	44.1		"	50.0		88.3	80-120				
Cadmium	37.5		"	50.0		75.0	80-120	Low Bias			
Selenium	46.4		"	50.0		92.8	80-120				
Thallium	50.2		"	50.0		100	80-120				
Batch BD50621 - EPA 3015A											
Blank (BD50621-BLK1) Blank									Prepared: 04/09/2025 Analyzed: 04/14/2025		
Antimony - Dissolved	ND	0.00111	mg/L								
Arsenic - Dissolved	ND	0.00111	"								
Beryllium - Dissolved	ND	0.000333	"								
Cadmium - Dissolved	ND	0.000556	"								
Selenium - Dissolved	ND	0.00111	"								
Thallium - Dissolved	ND	0.00111	"								
LCS (BD50621-BS1) LCS									Prepared: 04/09/2025 Analyzed: 04/14/2025		
Antimony - Dissolved	43.4		ug/L	50.0		86.8	80-120				
Arsenic - Dissolved	52.4		"	50.0		105	80-120				
Beryllium - Dissolved	52.7		"	50.0		105	80-120				
Cadmium - Dissolved	44.4		"	50.0		88.7	80-120				
Selenium - Dissolved	52.4		"	50.0		105	80-120				
Thallium - Dissolved	49.1		"	50.0		98.3	80-120				

Metals by ICP/MS - Quality Control Data

York Analytical Laboratories, Inc. - Stratford

Analyte	Result	Reporting Limit	Units	Spike Level	Source* Result	%REC	%REC Limits	Flag	RPD	RPD Limit	Flag
Batch BD50621 - EPA 3015A											
Duplicate (BD50621-DUP1) Duplicate	*Source sample: 25D0379-01 (MW23_040425)								Prepared: 04/09/2025 Analyzed: 04/14/2025		
Antimony - Dissolved	ND	0.00556	mg/L		ND					20	
Arsenic - Dissolved	ND	0.00556	"		ND					20	
Beryllium - Dissolved	ND	0.00167	"		ND					20	
Cadmium - Dissolved	ND	0.00278	"		ND					20	
Selenium - Dissolved	0.00770	0.00556	"		0.00936				19.5	20	
Thallium - Dissolved	ND	0.00556	"		ND					20	
Matrix Spike (BD50621-MS1) Matrix Spike	*Source sample: 25D0379-01 (MW23_040425)								Prepared: 04/09/2025 Analyzed: 04/14/2025		
Antimony - Dissolved	49.4		ug/L	50.0	0.276	98.2	75-125				
Arsenic - Dissolved	52.0		"	50.0	-0.059	104	75-125				
Beryllium - Dissolved	41.0		"	50.0	0.097	81.9	75-125				
Cadmium - Dissolved	48.9		"	50.0	0.274	97.2	75-125				
Selenium - Dissolved	58.8		"	50.0	8.43	101	75-125				
Thallium - Dissolved	61.1		"	50.0	0.796	121	75-125				

Mercury by EPA 7000/200 Series Methods - Quality Control Data

York Analytical Laboratories, Inc. - Stratford

Analyte	Result	Reporting Limit	Units	Spike Level	Source* Result	%REC	%REC Limits	Flag	RPD	RPD Limit	Flag
Batch BD50410 - EPA SW846-7470A											
Blank (BD50410-BLK1) Blank									Prepared & Analyzed: 04/07/2025		
Mercury	ND	0.0002	mg/L								
LCS (BD50410-BS1) LCS									Prepared & Analyzed: 04/07/2025		
Mercury	0.0019880	0.0002	mg/L	0.00200		99.4	80-120				
Batch BD50438 - EPA SW846-7470A											
Blank (BD50438-BLK1) Blank									Prepared & Analyzed: 04/07/2025		
Mercury - Dissolved	ND	0.0002	mg/L								
LCS (BD50438-BS1) LCS									Prepared & Analyzed: 04/07/2025		
Mercury - Dissolved	0.0019	0.0002	mg/L	0.00200		94.1	80-120				
Batch BD50666 - EPA 7473 soil											
Blank (BD50666-BLK1) Blank									Prepared: 04/09/2025 Analyzed: 04/10/2025		
Mercury	ND	0.0300	mg/kg wet								
Reference (BD50666-SRM1) Reference									Prepared: 04/09/2025 Analyzed: 04/10/2025		
Mercury	17.863		mg/kg	24.0		74.4	55.8-109.6				

Wet Chemistry Parameters - Quality Control Data

York Analytical Laboratories, Inc. - Stratford

Analyte		Result	Reporting Limit	Units	Spike Level	Source* Result	%REC	%REC Limits	Flag	RPD	RPD Limit	Flag
Batch BD50341 - Analysis Preparation												
Blank (BD50341-BLK1)	Blank								Prepared & Analyzed: 04/04/2025			
Chromium, Hexavalent		ND	0.0100	mg/L								
LCS (BD50341-BS1)	LCS								Prepared & Analyzed: 04/04/2025			
Chromium, Hexavalent		0.440	0.0100	mg/L	0.500		87.9	85-115				
Duplicate (BD50341-DUP1)	Duplicate	*Source sample: 25D0379-01 (MW23_040425)							Prepared & Analyzed: 04/04/2025			
Chromium, Hexavalent		ND	0.0100	mg/L		ND					20	
Matrix Spike (BD50341-MS1)	Matrix Spike	*Source sample: 25D0379-01 (MW23_040425)							Prepared & Analyzed: 04/04/2025			
Chromium, Hexavalent		0.457	0.0100	mg/L	0.500	ND	91.4	85-115				
Matrix Spike Dup (BD50341-M	Matrix Spike Dup	*Source sample: 25D0379-01 (MW23_040425)							Prepared & Analyzed: 04/04/2025			
Chromium, Hexavalent		0.458	0.0100	mg/L	0.500	ND	91.7	85-115		0.257	200	
Batch BD50521 - EPA SW846-3060												
Blank (BD50521-BLK1)	Blank								Prepared: 04/08/2025 Analyzed: 08/25/2044			
Chromium, Hexavalent		ND	0.500	mg/kg wet								
Reference (BD50521-SRM1)	Reference								Prepared: 04/08/2025 Analyzed: 08/25/2044			
Chromium, Hexavalent		136		mg/L	227		59.8	42.3-157.7				
Batch BD50549 - EPA SW846-3060												
Blank (BD50549-BLK1)	Blank								Prepared & Analyzed: 04/08/2025			
Chromium, Hexavalent		ND	0.500	mg/kg wet								

Wet Chemistry Parameters - Quality Control Data

York Analytical Laboratories, Inc. - Stratford

Analyte		Result	Reporting Limit	Units	Spike Level	Source* Result	%REC	%REC Limits	Flag	RPD	RPD Limit	Flag
Batch BD50549 - EPA SW846-3060												
Reference (BD50549-SRM1)	Reference									Prepared & Analyzed: 04/08/2025		
Chromium, Hexavalent		210		mg/L	227		92.5	42.3-157.7				
Batch BD50622 - Analysis Preparation Soil												
Blank (BD50622-BLK1)	Blank									Prepared & Analyzed: 04/09/2025		
Cyanide, total		ND	0.500	mg/kg wet								
Reference (BD50622-SRM1)	Reference									Prepared & Analyzed: 04/09/2025		
Cyanide, total		98.3		ug/mL	111		88.6	43.5-170				
Batch BD50675 - Analysis Preparation												
Blank (BD50675-BLK1)	Blank									Prepared & Analyzed: 04/09/2025		
Cyanide, total		ND	0.0100	mg/L								
LCS (BD50675-BS1)	LCS									Prepared & Analyzed: 04/09/2025		
Cyanide, total		0.0925	0.0100	mg/L	0.100		92.5	80-120				
Duplicate (BD50675-DUP1)	Duplicate	*Source sample: 25D0379-03 (MW14_040425)								Prepared & Analyzed: 04/09/2025		
Cyanide, total		ND	0.0100	mg/L		ND					15	
Matrix Spike (BD50675-MS1)	Matrix Spike	*Source sample: 25D0379-03 (MW14_040425)								Prepared & Analyzed: 04/09/2025		
Cyanide, total		0.0908	0.0100	mg/L	0.100	ND	90.8	79-105				
Matrix Spike Dup (BD50675-M	Matrix Spike Dup	*Source sample: 25D0379-03 (MW14_040425)								Prepared & Analyzed: 04/09/2025		
Cyanide, total		0.0896	0.0100	mg/L	0.100	ND	89.6	79-105		1.28	200	

Miscellaneous Physical Parameters - Quality Control Data

York Analytical Laboratories, Inc. - Stratford

Analyte	Result	Reporting Limit	Units	Spike Level	Source* Result	%REC	%REC Limits	Flag	RPD	RPD Limit	Flag
Batch BD50407 - % Solids Prep											
Duplicate (BD50407-DUP1) Duplicate	*Source sample: 25D0379-08 (SB22A_0-2)							Prepared & Analyzed: 04/07/2025			
% Solids	83.2	0.100	%		83.4				0.195	20	

Volatile Analysis Sample Containers

Lab ID	Client Sample ID	Volatile Sample Container
25D0379-01	MW23_040425	40mL Clear Vial (pre-pres.) HCl; Cool to 4° C
25D0379-03	MW14_040425	40mL Clear Vial (pre-pres.) HCl; Cool to 4° C
25D0379-06	GWTB01_040425	40mL Clear Vial (pre-pres.) HCl; Cool to 4° C
25D0379-07	SB22A_4-5	40mL Vial with Stir Bar-Cool 4° C
25D0379-08	SB22A_0-2	40mL Vial with Stir Bar-Cool 4° C
25D0379-09	SOFB01_040425	40mL Clear Vial (pre-pres.) HCl; Cool to 4° C

Sample and Data Qualifiers Relating to This Work Order

M-CCV1	The recovery for this element in the Continuing Calibration Verification (CCV) was outside the 90-110% recovery criteria.
B	Analyte is found in the associated analysis batch blank. For volatiles, methylene chloride and acetone are common lab contaminants.
CAL-E	The value reported is ESTIMATED. The value is estimated due to its behavior during initial calibration (average Rf>20%)
CCVE	The value reported is ESTIMATED. The value is estimated due to its behavior during continuing calibration verification (>20% Difference for average Rf or >20% Drift for quadratic fit).
HT-PCB	This sample was extracted outside of the CTDEP RCP or other State recommended holding time. The US EPA per SW-846 has issued a revision extending PCB hold time to 1 year or longer.
HT-PR	Sample was prepared outside of the recommended holding time.
ICVE	The value reported is ESTIMATED. The value is estimated due to its behavior during initial calibration verification (recovery exceeded 30% of expected value).
A-01	Aroclor results are found in the method blank. Target results may be due to laboratory contamination from a previously extracted high concentration sample. Blank subtraction is not allowed per the method- Data user should take note.
M-BS	The recovery for this element in the batch blank spike recovered slightly outside of control limits
S-HI	Surrogate recovery is above acceptance limits. No target compound is detected in sample.
PF-LCS-L	The LCS recovery for this PFAS compound was below control limits.
PFSu-H	The isotopically labeled surrogate recovered above lab control limits due to a matrix effect. Isotope Dilution was applied.
PFSu-L	The isotopically labeled surrogate recovered below lab control limits due to a matrix effect. Isotope Dilution was applied.
QL-02	This LCS analyte is outside Laboratory Recovery limits due the analyte behavior using the referenced method. The reference method has certain limitations with respect to analytes of this nature.
S-04	The surrogate recovery for this sample is outside of established control limits due to a sample matrix effect.
S-08	The recovery of this surrogate was outside of QC limits.
J	Detected below the Reporting Limit but greater than or equal to the Method Detection Limit (MDL/LOD) or in the case of a TIC, the result is an estimated concentration.

Definitions and Other Explanations

*	Analyte is not certified or the state of the samples origination does not offer certification for the Analyte.
ND	NOT DETECTED - the analyte is not detected at the Reported to level (LOQ/RL or LOD/MDL)
RL	REPORTING LIMIT - the minimum reportable value based upon the lowest point in the analyte calibration curve.
LOQ	LIMIT OF QUANTITATION - the minimum concentration of a target analyte that can be reported within a specified degree of confidence. This is the lowest point in an analyte calibration curve that has been subjected to all steps of the processing/analysis and verified to meet defined criteria. This is based upon NELAC 2009 Standards and applies to all analyses.
LOD	LIMIT OF DETECTION - a verified estimate of the minimum concentration of a substance in a given matrix that an analytical process can reliably detect. This is based upon NELAC 2009 Standards and applies to all analyses conducted under the auspices of EPA SW-846.
MDL	METHOD DETECTION LIMIT - a statistically derived estimate of the minimum amount of a substance an analytical system can reliably detect with a 99% confidence that the concentration of the substance is greater than zero. This is based upon 40 CFR Part 136 Appendix B and applies only to EPA 600 and 200 series methods.
Reported to	This indicates that the data for a particular analysis is reported to either the LOD/MDL, or the LOQ/RL. In cases where the "Reported to" is located above the LOD/MDL, any value between this and the LOQ represents an estimated value which is "J" flagged accordingly. This applies to volatile and semi-volatile target compounds only.
NR	Not reported
RPD	Relative Percent Difference

Wet — The data has been reported on an as-received (wet weight) basis

Low Bias — Low Bias flag indicates that the recovery of the flagged analyte is below the laboratory or regulatory lower control limit. The data user should take note that this analyte may be biased low but should evaluate multiple lines of evidence including the LCS and site-specific MS/MSD data to draw bias conclusions. In cases where no site-specific MS/MSD was requested, only the LCS data can be used to evaluate such bias.

High Bias — High Bias flag indicates that the recovery of the flagged analyte is above the laboratory or regulatory upper control limit. The data user should take note that this analyte may be biased high but should evaluate multiple lines of evidence including the LCS and site-specific MS/MSD data to draw bias conclusions. In cases where no site-specific MS/MSD was requested, only the LCS data can be used to evaluate such bias.

Non-Dir. — Non-dir. flag (Non-Directional Bias) indicates that the Relative Percent Difference (RPD) (a measure of precision) among the MS and MSD data is outside the laboratory or regulatory control limit. This alerts the data user where the MS and MSD are from site-specific samples that the RPD is high due to either non-homogeneous distribution of target analyte between the MS/MSD or indicates poor reproducibility for other reasons.

If EPA SW-846 method 8270 is included herein it is noted that the target compound N-nitrosodiphenylamine (NDPA) decomposes in the gas chromatographic inlet and cannot be separated from diphenylamine (DPA). These results could actually represent 100% DPA, 100% NDPA or some combination of the two. For this reason, York reports the combined result for n-nitrosodiphenylamine and diphenylamine for either of these compounds as a combined concentration as Diphenylamine.

If Total PCBs are detected and the target aroclors reported are "Not detected", the Total PCB value is reported due to the presence of either or both Aroclors 1262 and 1268 which are non-target aroclors for some regulatory lists.

2-chloroethylvinyl ether readily breaks down under acidic conditions. Samples that are acid preserved, including standards will exhibit breakdown. The data user should take note.

Certification for pH is no longer offered by NYDOH ELAP.

Semi-Volatile and Volatile analyses are reported down to the LOD/MDL, with values between the LOD/MDL and the LOQ being "J" flagged as estimated results.

For analyses by EPA SW-846-8270D, the Limit of Quantitation (LOQ) reported for benzidine is based upon the lowest standard used for calibration and is not a verified LOQ due to this compound's propensity for oxidative losses during extraction/concentration procedures and non-reproducible chromatographic performance.

Corrective Action: No PFAS container was received for sample SB22A_0-2. Client was notified on 4/7/2025 and confirmed to cancel PFAS analysis on this sample.

Revision Description: This report has been revised to report both the original reun and re-run for PCBs on Sample -01.

Field Chain-of-Custody Record

YORK ANALYTICAL LABORATORIES INC

York Analytical Laboratories, Inc. (YORK)'s Standard Terms & Conditions are listed on the back side of this document. This legal document serves as your written authorization for YORK to proceed with the analyses requested below. Your signature binds you to YORK's Standard Terms & Conditions.

120 Research Drive Stratford, CT 06615 | 132-02 89th Ave Queens, NY 11418 | 56 Church Hill Rd. #2 Newtown, CT 06470 | 2161 Whitesville Rd Toms River, NJ 08755 | clientservices@yorklab.com | 800-306-YORK

YORK Project Number: 25D0379

Page _____ of _____

Report To:	Invoice To:
Company: Langan	Company:
Address: 368 9th Ave 8th Floor NY, NY, 10001	Address:
Phone.: 212 479 5400	Phone.:
Contact: Kristen Wexler	Contact:
E-mail: kwexler@langan.com	E-mail:

YOUR Project Name / Number: The Beacon 413 E120th St 170745301

PO Number:

Samples Collected From: NY [X] NJ [ ] CT [ ] PA [ ] Other: (please specify)

Please print clearly and legibly. All information must be complete. Samples will not be logged in and the turn-around-time clock will not begin until any questions by YORK are resolved.

Pepper Greenley

Samples Collected by: (print AND sign your name)

Matrix Codes: S - soil/solid/sludge; GW - groundwater; DW - drinking water; SW - surface water; WW - wastewater; O - Oil; Other

Preservative (please list number of containers)

Analyses Requested

Sample Identification	Date	Time	Matrix	Unpreserved	HCl (hydrochloric acid)	MeOH (methanol)	HNO_3 (nitric acid)	H_2SO_4 (sulfuric acid)	NaOH (sodium hydroxide)	$Na_2S_2O_3$ (sodium thio.)	Trizma	Ammonium Acetate	Other:	TCL VOCs, SVOCs, PCBs, Pesticides, Herbicides, TAL Metals Total (incl. hex and trivalent chromium)	PFAS	TCL VOCs via USEPA Method 8260C	TAL Metals field-filtered dissolved (incl. hex and trivalent chromium)	Part 375/TCL VOCs, SVOCs, PCB, pesticides, herbicides, Part 375/TAL metals (excluding hex and trivalent chromium), total cyanide.	Grab or Comp.
MW23-040425	4/4/25	7:25	GW	8	3		1		1					X	X	X			G/C
MW23-040425-F		7:25	GW				1										X	X	
MW14-040425		8:50	GW	8	3		1		1					X	X	X			
MW14-040425-F		8:50	GW				1										X	X	
GWFB03-040425		10:00	AQ	8	3		1		1					X	X	X			
GWTB01-040425		—	AQ		3											X			
SB22A-4-5		12:00	S	4											X			X	X	X
SB22A-0-2		14:00	S	4											X			X	X	X
SOFB01-040425		14:15	AQ	8	3		1		1						X			X	X	X

Turn-Around Time

- RUSH - Next Day [ ]
- RUSH - Two Day [ ]
- RUSH - Three Day [ ]
- RUSH - Four Day [ ]
- RUSH - Five Day [ ]
- Standard (6-9 Day) [X]
- PFAS Standard 7-10 Day [X]

Report Type (circle)

QA Report; Summary (Results Only); NY ASP B Package; NJ Reduced; NJ DKQP; NJ Full; CT RCP

EDD Type (circle)

EQuIS (standard); NYSDEC EQuIS; NJDEP SRP Haz Site; Standard Excel; CMDP; Other:

Regulatory Comparative

Compared to the following Regulation(s): (please fill in)

Field Filtered: 2

Lab Filtered:

Comments: cc: datamanagement@langan.com
gdegennaro@langan.com

Samples iced/chilled at time of lab pickup? circle Yes or No

Lab Sample Receiving Checklist (to be completed by the receiving laboratory only) Circle Y / N

Custody Seals: Y / N | Containers Intact: Y / N | COC/Labels Agree: Y / N | Preservation Confirmed: Y / N
COC Complete: Y / N | COC Received: Y / N | Appropriate Sample Volumes: Y / N | Appropriate Sample Containers: Y / N
Cooler Temperature Confirmed: Y / N | Samples Submitted within Holding Times: Y / N | Corrective Action Form Required: Y / N

1. Samples Relinquished by / Company	Date/Time	1. Samples Received by / Company	Date/Time	2. Samples Relinquished by / Company	Date/Time
			4-4-25 14:50		4-4-25 16:00
2. Samples Received by / Company	Date/Time	3. Samples Relinquished by / Company	Date/Time	3. Samples Received by / Company	Date/Time
4/4/25 16:00	4.8	4/4/25	17:30	A. Husain	4/4/25 17:30
4. Samples Relinquished by / Company	Date/Time	4. Samples Received by / Company	Date/Time	Samples Received in LAB by	Date/Time / Temperature
A. Husain 4/4/25	20:55			4/4/25	17:20:55 3.2 Degrees C

JF 4/4

Technical Report

prepared for:

Langan Engineering & Environmental Services (NYC)
21 Penn Plaza, 360 West 31st Street
New York NY, 10001
Attention: Kristen Wexler

Report Date: 04/22/2025
Client Project ID: 170745301
York Project (SDG) No.: 25D0817

Report Date: 04/22/2025
Client Project ID: 170745301
York Project (SDG) No.: 25D0817

Langan Engineering & Environmental Services (NYC)
21 Penn Plaza, 360 West 31st Street
New York NY, 10001
Attention: Kristen Wexler

Purpose and Results

This report contains the analytical data for the sample(s) identified on the attached chain-of-custody received in our laboratory on April 11, 2025 and listed below. The project was identified as your project: **170745301**.

The analyses were conducted utilizing appropriate EPA, Standard Methods, and ASTM methods as detailed in the data summary tables.

All samples were received in proper condition meeting the customary acceptance requirements for environmental samples except those indicated under the Sample and Analysis Qualifiers section of this report.

All analyses met the method and laboratory standard operating procedure requirements except as indicated by any data flags, the meaning of which are explained in the Sample and Data Qualifiers Relating to This Work Order section of this report and case narrative if applicable.

The results of the analyses, which are all reported on dry weight basis (soils) unless otherwise noted, are detailed in the following pages.

Please contact Client Services at 203.325.1371 with any questions regarding this report.

York Sample ID	Client Sample ID	Matrix	Date Collected	Date Received
25D0817-01	MW09_041125	Ground Water	04/11/2025	04/11/2025
25D0817-02	MW22_041125	Ground Water	04/11/2025	04/11/2025
25D0817-03	GWFB04_041125	Water	04/11/2025	04/11/2025
25D0817-04	TB02_041125	Water	04/11/2025	04/11/2025

General Notes for York Project (SDG) No.: 25D0817

1. The RLs and MDLs (Reporting Limit and Method Detection Limit respectively) reported are adjusted for any dilution necessary due to the levels of target and/or non-target analytes and matrix interference. The RL(REPORTING LIMIT) is based upon the lowest standard utilized for the calibration where applicable.
2. Samples are retained for a period of thirty days after submittal of report, unless other arrangements are made.
3. York's liability for the above data is limited to the dollar value paid to York for the referenced project.
4. This report shall not be reproduced without the written approval of York Analytical Laboratories, Inc.
5. All analyses conducted met method or Laboratory SOP requirements. See the Sample and Data Qualifiers Section for further information.
6. It is noted that no analyses reported herein were subcontracted to another laboratory, unless noted in the report.
7. This report reflects results that relate only to the samples submitted on the attached chain-of-custody form(s) received by York.
8. Analyses conducted at York Analytical Laboratories, Inc. Stratford, CT are indicated by NY Cert. No. 10854; those conducted at York Analytical Laboratories, Inc., Richmond Hill, NY are indicated by NY Cert. No. 12058.

Approved By  **Date:** 04/22/2025

Cassie L. Mosher
Laboratory Manager

Sample Information

Client Sample ID: MW09_041125 **York Sample ID:** 25D0817-01

York Project (SDG) No.	Client Project ID	Matrix	Collection Date/Time	Date Received
25D0817	170745301	Ground Water	April 11, 2025 7:20 am	04/11/2025

VOA, 8260 LOW MASTER

Log-in Notes:

Sample Notes:

Sample Prepared by Method: EPA 5030B

CAS No.	Parameter	Result	Flag	Units	Reported to LOD/MDL	LOQ	Dilution	Reference Method	Date/Time Prepared	Date/Time Analyzed	Analyst
630-20-6	1,1,1,2-Tetrachloroethane	ND		ug/L	0.216	0.500	1	EPA 8260D	04/22/2025 08:00	04/22/2025 15:05	AC
								Certifications:	CTDOH-PH-0723,NELAC-NY10854,NELAC-NY12058,NJDEP-CT005,		
71-55-6	1,1,1-Trichloroethane	ND		ug/L	0.266	0.500	1	EPA 8260D	04/22/2025 08:00	04/22/2025 15:05	AC
								Certifications:	CTDOH-PH-0723,NELAC-NY10854,NELAC-NY12058,NJDEP-CT005,		
79-34-5	1,1,2,2-Tetrachloroethane	ND		ug/L	0.256	0.500	1	EPA 8260D	04/22/2025 08:00	04/22/2025 15:05	AC
								Certifications:	CTDOH-PH-0723,NELAC-NY10854,NELAC-NY12058,NJDEP-CT005,		
76-13-1	1,1,2-Trichloro-1,2,2-trifluoroethane (Freon 113)	ND		ug/L	0.286	0.500	1	EPA 8260D	04/22/2025 08:00	04/22/2025 15:05	AC
								Certifications:	CTDOH-PH-0723,NELAC-NY10854,NELAC-NY12058,NJDEP-CT005,		
79-00-5	1,1,2-Trichloroethane	ND		ug/L	0.249	0.500	1	EPA 8260D	04/22/2025 08:00	04/22/2025 15:05	AC
								Certifications:	CTDOH-PH-0723,NELAC-NY10854,NELAC-NY12058,NJDEP-CT005,		
75-34-3	1,1-Dichloroethane	ND		ug/L	0.272	0.500	1	EPA 8260D	04/22/2025 08:00	04/22/2025 15:05	AC
								Certifications:	CTDOH-PH-0723,NELAC-NY10854,NELAC-NY12058,NJDEP-CT005,		
75-35-4	1,1-Dichloroethylene	ND		ug/L	0.327	0.500	1	EPA 8260D	04/22/2025 08:00	04/22/2025 15:05	AC
								Certifications:	CTDOH-PH-0723,NELAC-NY10854,NELAC-NY12058,NJDEP-CT005,		
87-61-6	1,2,3-Trichlorobenzene	ND		ug/L	0.222	0.500	1	EPA 8260D	04/22/2025 08:00	04/22/2025 15:05	AC
								Certifications:	NELAC-NY10854,NELAC-NY12058,NJDEP-CT005,PADEP-68-04440		
96-18-4	1,2,3-Trichloropropane	ND		ug/L	0.273	0.500	1	EPA 8260D	04/22/2025 08:00	04/22/2025 15:05	AC
								Certifications:	NELAC-NY10854,NELAC-NY12058,NJDEP-CT005,PADEP-68-04440		
120-82-1	1,2,4-Trichlorobenzene	ND		ug/L	0.138	0.500	1	EPA 8260D	04/22/2025 08:00	04/22/2025 15:05	AC
								Certifications:	NELAC-NY10854,NELAC-NY12058,NJDEP-CT005,PADEP-68-04440		
95-63-6	1,2,4-Trimethylbenzene	ND		ug/L	0.310	0.500	1	EPA 8260D	04/22/2025 08:00	04/22/2025 15:05	AC
								Certifications:	CTDOH-PH-0723,NELAC-NY10854,NELAC-NY12058,NJDEP-CT005,		
96-12-8	1,2-Dibromo-3-chloropropane	ND		ug/L	0.432	0.500	1	EPA 8260D	04/22/2025 08:00	04/22/2025 15:05	AC
								Certifications:	CTDOH-PH-0723,NELAC-NY10854,NELAC-NY12058,NJDEP-CT005,		
106-93-4	1,2-Dibromoethane	ND		ug/L	0.215	0.500	1	EPA 8260D	04/22/2025 08:00	04/22/2025 15:05	AC
								Certifications:	CTDOH-PH-0723,NELAC-NY10854,NELAC-NY12058,NJDEP-CT005,		
95-50-1	1,2-Dichlorobenzene	ND		ug/L	0.270	0.500	1	EPA 8260D	04/22/2025 08:00	04/22/2025 15:05	AC
								Certifications:	CTDOH-PH-0723,NELAC-NY10854,NELAC-NY12058,NJDEP-CT005,		
107-06-2	1,2-Dichloroethane	ND		ug/L	0.377	0.500	1	EPA 8260D	04/22/2025 08:00	04/22/2025 15:05	AC
								Certifications:	CTDOH-PH-0723,NELAC-NY10854,NELAC-NY12058,NJDEP-CT005,		
78-87-5	1,2-Dichloropropane	ND		ug/L	0.327	0.500	1	EPA 8260D	04/22/2025 08:00	04/22/2025 15:05	AC
								Certifications:	CTDOH-PH-0723,NELAC-NY10854,NELAC-NY12058,NJDEP-CT005,		
108-67-8	1,3,5-Trimethylbenzene	ND		ug/L	0.347	0.500	1	EPA 8260D	04/22/2025 08:00	04/22/2025 15:05	AC
								Certifications:	CTDOH-PH-0723,NELAC-NY10854,NELAC-NY12058,NJDEP-CT005,		
541-73-1	1,3-Dichlorobenzene	ND		ug/L	0.283	0.500	1	EPA 8260D	04/22/2025 08:00	04/22/2025 15:05	AC
								Certifications:	CTDOH-PH-0723,NELAC-NY10854,NELAC-NY12058,NJDEP-CT005,		
106-46-7	1,4-Dichlorobenzene	ND		ug/L	0.311	0.500	1	EPA 8260D	04/22/2025 08:00	04/22/2025 15:05	AC
								Certifications:	CTDOH-PH-0723,NELAC-NY10854,NELAC-NY12058,NJDEP-CT005,		
123-91-1	1,4-Dioxane	ND	CCVE	ug/L	35.3	80.0	1	EPA 8260D	04/22/2025 08:00	04/22/2025 15:05	AC
								Certifications:	NELAC-NY10854,NELAC-NY12058,NJDEP-CT005,PADEP-68-04440		
78-93-3	2-Butanone	ND		ug/L	0.421	0.500	1	EPA 8260D	04/22/2025 08:00	04/22/2025 15:05	AC
								Certifications:	CTDOH-PH-0723,NELAC-NY10854,NELAC-NY12058,NJDEP-CT005,		

Sample Information

Client Sample ID: MW09_041125 **York Sample ID:** 25D0817-01

York Project (SDG) No.	Client Project ID	Matrix	Collection Date/Time	Date Received
25D0817	170745301	Ground Water	April 11, 2025 7:20 am	04/11/2025

VOA, 8260 LOW MASTER **Log-in Notes:** **Sample Notes:**

Sample Prepared by Method: EPA 5030B

CAS No.	Parameter	Result	Flag	Units	Reported to LOD/MDL	LOQ	Dilution	Reference Method	Date/Time Prepared	Date/Time Analyzed	Analyst
591-78-6	2-Hexanone	ND		ug/L	0.320	0.500	1	EPA 8260D	04/22/2025 08:00	04/22/2025 15:05	AC
								Certifications:	CTDOH-PH-0723,NELAC-NY10854,NELAC-NY12058,NJDEP-CT005,		
108-10-1	4-Methyl-2-pentanone	ND		ug/L	0.365	0.500	1	EPA 8260D	04/22/2025 08:00	04/22/2025 15:05	AC
								Certifications:	CTDOH-PH-0723,NELAC-NY10854,NELAC-NY12058,NJDEP-CT005,		
67-64-1	Acetone	ND		ug/L	1.34	2.00	1	EPA 8260D	04/22/2025 08:00	04/22/2025 15:05	AC
								Certifications:	CTDOH-PH-0723,NELAC-NY10854,NELAC-NY12058,NJDEP-CT005,		
107-02-8	Acrolein	ND	CCVE	ug/L	0.447	0.500	1	EPA 8260D	04/22/2025 08:00	04/22/2025 15:05	AC
								Certifications:	CTDOH-PH-0723,NELAC-NY10854,NELAC-NY12058,NJDEP-CT005,		
107-13-1	Acrylonitrile	ND		ug/L	0.422	0.500	1	EPA 8260D	04/22/2025 08:00	04/22/2025 15:05	AC
								Certifications:	CTDOH-PH-0723,NELAC-NY10854,NELAC-NY12058,NJDEP-CT005,		
71-43-2	Benzene	ND		ug/L	0.279	0.500	1	EPA 8260D	04/22/2025 08:00	04/22/2025 15:05	AC
								Certifications:	CTDOH-PH-0723,NELAC-NY10854,NELAC-NY12058,NJDEP-CT005,		
74-97-5	Bromochloromethane	ND		ug/L	0.354	0.500	1	EPA 8260D	04/22/2025 08:00	04/22/2025 15:05	AC
								Certifications:	NELAC-NY10854,NELAC-NY12058,NJDEP-CT005,PADEP-68-04440		
75-27-4	Bromodichloromethane	ND		ug/L	0.245	0.500	1	EPA 8260D	04/22/2025 08:00	04/22/2025 15:05	AC
								Certifications:	CTDOH-PH-0723,NELAC-NY10854,NELAC-NY12058,NJDEP-CT005,		
75-25-2	Bromoform	ND		ug/L	0.163	0.500	1	EPA 8260D	04/22/2025 08:00	04/22/2025 15:05	AC
								Certifications:	CTDOH-PH-0723,NELAC-NY10854,NELAC-NY12058,NJDEP-CT005,		
74-83-9	Bromomethane	ND	CCVE	ug/L	0.119	0.500	1	EPA 8260D	04/22/2025 08:00	04/22/2025 15:05	AC
								Certifications:	CTDOH-PH-0723,NELAC-NY10854,NELAC-NY12058,NJDEP-CT005,		
75-15-0	Carbon disulfide	ND		ug/L	0.362	0.500	1	EPA 8260D	04/22/2025 08:00	04/22/2025 15:05	AC
								Certifications:	CTDOH-PH-0723,NELAC-NY10854,NELAC-NY12058,NJDEP-CT005,		
56-23-5	Carbon tetrachloride	ND		ug/L	0.204	0.500	1	EPA 8260D	04/22/2025 08:00	04/22/2025 15:05	AC
								Certifications:	CTDOH-PH-0723,NELAC-NY10854,NELAC-NY12058,NJDEP-CT005,		
108-90-7	Chlorobenzene	ND		ug/L	0.284	0.500	1	EPA 8260D	04/22/2025 08:00	04/22/2025 15:05	AC
								Certifications:	CTDOH-PH-0723,NELAC-NY10854,NELAC-NY12058,NJDEP-CT005,		
75-00-3	Chloroethane	ND		ug/L	0.448	0.500	1	EPA 8260D	04/22/2025 08:00	04/22/2025 15:05	AC
								Certifications:	CTDOH-PH-0723,NELAC-NY10854,NELAC-NY12058,NJDEP-CT005,		
67-66-3	Chloroform	ND		ug/L	0.243	0.500	1	EPA 8260D	04/22/2025 08:00	04/22/2025 15:05	AC
								Certifications:	CTDOH-PH-0723,NELAC-NY10854,NELAC-NY12058,NJDEP-CT005,		
74-87-3	Chloromethane	ND	CCVE	ug/L	0.372	0.500	1	EPA 8260D	04/22/2025 08:00	04/22/2025 15:05	AC
								Certifications:	CTDOH-PH-0723,NELAC-NY10854,NELAC-NY12058,NJDEP-CT005,		
156-59-2	cis-1,2-Dichloroethylene	ND		ug/L	0.294	0.500	1	EPA 8260D	04/22/2025 08:00	04/22/2025 15:05	AC
								Certifications:	CTDOH-PH-0723,NELAC-NY10854,NELAC-NY12058,NJDEP-CT005,		
10061-01-5	cis-1,3-Dichloropropylene	ND		ug/L	0.262	0.500	1	EPA 8260D	04/22/2025 08:00	04/22/2025 15:05	AC
								Certifications:	CTDOH-PH-0723,NELAC-NY10854,NELAC-NY12058,NJDEP-CT005,		
110-82-7	Cyclohexane	ND		ug/L	0.491	0.500	1	EPA 8260D	04/22/2025 08:00	04/22/2025 15:05	AC
								Certifications:	NELAC-NY10854,NELAC-NY12058,NJDEP-CT005,PADEP-68-04440		
124-48-1	Dibromochloromethane	ND		ug/L	0.146	0.500	1	EPA 8260D	04/22/2025 08:00	04/22/2025 15:05	AC
								Certifications:	CTDOH-PH-0723,NELAC-NY10854,NELAC-NY12058,NJDEP-CT005,		
74-95-3	Dibromomethane	ND		ug/L	0.203	0.500	1	EPA 8260D	04/22/2025 08:00	04/22/2025 15:05	AC
								Certifications:	NELAC-NY10854,NELAC-NY12058,NJDEP-CT005,PADEP-68-04440		
75-71-8	Dichlorodifluoromethane	ND	CCVE	ug/L	0.451	0.500	1	EPA 8260D	04/22/2025 08:00	04/22/2025 15:05	AC
								Certifications:	NELAC-NY10854,NELAC-NY12058,NJDEP-CT005,PADEP-68-04440		

Sample Information

Client Sample ID: MW09_041125 **York Sample ID:** 25D0817-01

York Project (SDG) No.	Client Project ID	Matrix	Collection Date/Time	Date Received
25D0817	170745301	Ground Water	April 11, 2025 7:20 am	04/11/2025

VOA, 8260 LOW MASTER **Log-in Notes:** **Sample Notes:**

Sample Prepared by Method: EPA 5030B

CAS No.	Parameter	Result	Flag	Units	Reported to LOD/MDL	LOQ	Dilution	Reference Method	Date/Time Prepared	Date/Time Analyzed	Analyst
100-41-4	Ethyl Benzene	ND	CCVE, QL-02	ug/L	0.290	0.500	1	EPA 8260D	04/22/2025 08:00	04/22/2025 15:05	AC
								Certifications:	CTDOH-PH-0723,NELAC-NY10854,NELAC-NY12058,NJDEP-CT005,		
87-68-3	Hexachlorobutadiene	ND		ug/L	0.241	0.500	1	EPA 8260D	04/22/2025 08:00	04/22/2025 15:05	AC
								Certifications:	NELAC-NY10854,NELAC-NY12058,NJDEP-CT005,PADEP-68-04440		
98-82-8	Isopropylbenzene	ND		ug/L	0.405	0.500	1	EPA 8260D	04/22/2025 08:00	04/22/2025 15:05	AC
								Certifications:	CTDOH-PH-0723,NELAC-NY10854,NELAC-NY12058,NJDEP-CT005,		
79-20-9	Methyl acetate	ND		ug/L	0.442	0.500	1	EPA 8260D	04/22/2025 08:00	04/22/2025 15:05	AC
								Certifications:	NELAC-NY10854,NELAC-NY12058,NJDEP-CT005,PADEP-68-04440		
1634-04-4	Methyl tert-butyl ether (MTBE)	ND		ug/L	0.244	0.500	1	EPA 8260D	04/22/2025 08:00	04/22/2025 15:05	AC
								Certifications:	CTDOH-PH-0723,NELAC-NY10854,NELAC-NY12058,NJDEP-CT005,		
108-87-2	Methylcyclohexane	ND		ug/L	0.477	0.500	1	EPA 8260D	04/22/2025 08:00	04/22/2025 15:05	AC
								Certifications:	NELAC-NY10854,NELAC-NY12058,NJDEP-CT005,PADEP-68-04440		
75-09-2	Methylene chloride	ND		ug/L	0.397	2.00	1	EPA 8260D	04/22/2025 08:00	04/22/2025 15:05	AC
								Certifications:	CTDOH-PH-0723,NELAC-NY10854,NELAC-NY12058,NJDEP-CT005,		
104-51-8	n-Butylbenzene	ND		ug/L	0.399	0.500	1	EPA 8260D	04/22/2025 08:00	04/22/2025 15:05	AC
								Certifications:	CTDOH-PH-0723,NELAC-NY10854,NELAC-NY12058,NJDEP-CT005,		
103-65-1	n-Propylbenzene	ND		ug/L	0.384	0.500	1	EPA 8260D	04/22/2025 08:00	04/22/2025 15:05	AC
								Certifications:	CTDOH-PH-0723,NELAC-NY10854,NELAC-NY12058,NJDEP-CT005,		
95-47-6	o-Xylene	ND		ug/L	0.261	0.500	1	EPA 8260D	04/22/2025 08:00	04/22/2025 15:05	AC
								Certifications:	CTDOH-PH-0723,NELAC-NY10854,NELAC-NY12058,PADEP-68-044		
179601-23-1	p- & m- Xylenes	ND		ug/L	0.578	1.00	1	EPA 8260D	04/22/2025 08:00	04/22/2025 15:05	AC
								Certifications:	CTDOH-PH-0723,NELAC-NY10854,NELAC-NY12058,PADEP-68-044		
99-87-6	p-Isopropyltoluene	ND		ug/L	0.377	0.500	1	EPA 8260D	04/22/2025 08:00	04/22/2025 15:05	AC
								Certifications:	CTDOH-PH-0723,NELAC-NY10854,NELAC-NY12058,NJDEP-CT005,		
135-98-8	sec-Butylbenzene	ND		ug/L	0.444	0.500	1	EPA 8260D	04/22/2025 08:00	04/22/2025 15:05	AC
								Certifications:	CTDOH-PH-0723,NELAC-NY10854,NELAC-NY12058,NJDEP-CT005,		
100-42-5	Styrene	ND		ug/L	0.255	0.500	1	EPA 8260D	04/22/2025 08:00	04/22/2025 15:05	AC
								Certifications:	CTDOH-PH-0723,NELAC-NY10854,NELAC-NY12058,NJDEP-CT005,		
75-65-0	tert-Butyl alcohol (TBA)	ND		ug/L	0.608	1.00	1	EPA 8260D	04/22/2025 08:00	04/22/2025 15:05	AC
								Certifications:	NELAC-NY10854,NELAC-NY12058,NJDEP-CT005,PADEP-68-04440		
98-06-6	tert-Butylbenzene	ND		ug/L	0.367	0.500	1	EPA 8260D	04/22/2025 08:00	04/22/2025 15:05	AC
								Certifications:	CTDOH-PH-0723,NELAC-NY10854,NELAC-NY12058,NJDEP-CT005,		
127-18-4	Tetrachloroethylene	ND		ug/L	0.239	0.500	1	EPA 8260D	04/22/2025 08:00	04/22/2025 15:05	AC
								Certifications:	CTDOH-PH-0723,NELAC-NY10854,NELAC-NY12058,NJDEP-CT005,		
108-88-3	Toluene	ND		ug/L	0.346	0.500	1	EPA 8260D	04/22/2025 08:00	04/22/2025 15:05	AC
								Certifications:	CTDOH-PH-0723,NELAC-NY10854,NELAC-NY12058,NJDEP-CT005,		
156-60-5	trans-1,2-Dichloroethylene	ND		ug/L	0.279	0.500	1	EPA 8260D	04/22/2025 08:00	04/22/2025 15:05	AC
								Certifications:	CTDOH-PH-0723,NELAC-NY10854,NELAC-NY12058,NJDEP-CT005,		
10061-02-6	trans-1,3-Dichloropropylene	ND		ug/L	0.229	0.500	1	EPA 8260D	04/22/2025 08:00	04/22/2025 15:05	AC
								Certifications:	CTDOH-PH-0723,NELAC-NY10854,NELAC-NY12058,NJDEP-CT005,		
79-01-6	Trichloroethylene	ND		ug/L	0.249	0.500	1	EPA 8260D	04/22/2025 08:00	04/22/2025 15:05	AC
								Certifications:	CTDOH-PH-0723,NELAC-NY10854,NELAC-NY12058,NJDEP-CT005,		
75-69-4	Trichlorofluoromethane	ND		ug/L	0.337	0.500	1	EPA 8260D	04/22/2025 08:00	04/22/2025 15:05	AC
								Certifications:	CTDOH-PH-0723,NELAC-NY10854,NELAC-NY12058,NJDEP-CT005,		

Sample Information

Client Sample ID: MW09_041125 **York Sample ID:** 25D0817-01

York Project (SDG) No.	Client Project ID	Matrix	Collection Date/Time	Date Received
25D0817	170745301	Ground Water	April 11, 2025 7:20 am	04/11/2025

VOA, 8260 LOW MASTER

Log-in Notes:

Sample Notes:

Sample Prepared by Method: EPA 5030B

CAS No.	Parameter	Result	Flag	Units	Reported to LOD/MDL	LOQ	Dilution	Reference Method	Date/Time Prepared	Date/Time Analyzed	Analyst
75-01-4	Vinyl Chloride	ND		ug/L	0.469	0.500	1	EPA 8260D	04/22/2025 08:00	04/22/2025 15:05	AC
								Certifications:	CTDOH-PH-0723,NELAC-NY10854,NELAC-NY12058,NJDEP-CT005,		
1330-20-7	Xylenes, Total	ND		ug/L	0.839	1.50	1	EPA 8260D	04/22/2025 08:00	04/22/2025 15:05	AC
								Certifications:	CTDOH-PH-0723,NELAC-NY10854,NELAC-NY12058,NJDEP-CT005		

	Surrogate Recoveries	Result	Acceptance Range
17060-07-0	*Surrogate: SURR: 1,2-Dichloroethane-d4*	*101 %*	*69-130*
2037-26-5	*Surrogate: SURR: Toluene-d8*	*103 %*	*81-117*
460-00-4	*Surrogate: SURR: p-Bromofluorobenzene*	*102 %*	*79-122*

SVOA, 8270 LOW MASTER

Log-in Notes:

Sample Notes: EXT-EM

Sample Prepared by Method: EPA 3510C

CAS No.	Parameter	Result	Flag	Units	Reported to LOD/MDL	LOQ	Dilution	Reference Method	Date/Time Prepared	Date/Time Analyzed	Analyst
92-52-4	1,1-Biphenyl	ND		ug/L	2.50	5.00	1	EPA 8270D	04/17/2025 09:41	04/18/2025 11:20	SS
								Certifications:	NELAC-NY10854,NJDEP-CT005,PADEP-68-04440		
95-94-3	1,2,4,5-Tetrachlorobenzene	ND		ug/L	2.50	5.00	1	EPA 8270D	04/17/2025 09:41	04/18/2025 11:20	SS
								Certifications:	NELAC-NY10854,NJDEP-CT005,PADEP-68-04440		
122-66-7	1,2-Diphenylhydrazine (as Azobenzene)	ND	CCVE	ug/L	2.50	5.00	1	EPA 8270D	04/17/2025 09:41	04/18/2025 11:20	SS
								Certifications:	NELAC-NY10854,NJDEP-CT005,PADEP-68-04440		
58-90-2	2,3,4,6-Tetrachlorophenol	ND		ug/L	2.50	5.00	1	EPA 8270D	04/17/2025 09:41	04/18/2025 11:20	SS
								Certifications:	NELAC-NY10854,NJDEP-CT005,PADEP-68-04440		
95-95-4	2,4,5-Trichlorophenol	ND		ug/L	2.50	5.00	1	EPA 8270D	04/17/2025 09:41	04/18/2025 11:20	SS
								Certifications:	CTDOH-PH-0723,NELAC-NY10854,NJDEP-CT005,PADEP-68-04440		
88-06-2	2,4,6-Trichlorophenol	ND		ug/L	2.50	5.00	1	EPA 8270D	04/17/2025 09:41	04/18/2025 11:20	SS
								Certifications:	CTDOH-PH-0723,NELAC-NY10854,NJDEP-CT005,PADEP-68-04440		
120-83-2	2,4-Dichlorophenol	ND		ug/L	2.50	5.00	1	EPA 8270D	04/17/2025 09:41	04/18/2025 11:20	SS
								Certifications:	CTDOH-PH-0723,NELAC-NY10854,NJDEP-CT005,PADEP-68-04440		
105-67-9	2,4-Dimethylphenol	ND	CCVE	ug/L	2.50	5.00	1	EPA 8270D	04/17/2025 09:41	04/18/2025 11:20	SS
								Certifications:	CTDOH-PH-0723,NELAC-NY10854,NJDEP-CT005,PADEP-68-04440		
51-28-5	2,4-Dinitrophenol	ND	CAL-E	ug/L	2.50	5.00	1	EPA 8270D	04/17/2025 09:41	04/18/2025 11:20	SS
								Certifications:	CTDOH-PH-0723,NELAC-NY10854,NJDEP-CT005,PADEP-68-04440		
121-14-2	2,4-Dinitrotoluene	ND		ug/L	2.50	5.00	1	EPA 8270D	04/17/2025 09:41	04/18/2025 11:20	SS
								Certifications:	CTDOH-PH-0723,NELAC-NY10854,NJDEP-CT005,PADEP-68-04440		
606-20-2	2,6-Dinitrotoluene	ND		ug/L	2.50	5.00	1	EPA 8270D	04/17/2025 09:41	04/18/2025 11:20	SS
								Certifications:	CTDOH-PH-0723,NELAC-NY10854,NJDEP-CT005,PADEP-68-04440		
91-58-7	2-Chloronaphthalene	ND		ug/L	2.50	5.00	1	EPA 8270D	04/17/2025 09:41	04/18/2025 11:20	SS
								Certifications:	CTDOH-PH-0723,NELAC-NY10854,NJDEP-CT005,PADEP-68-04440		
95-57-8	2-Chlorophenol	ND		ug/L	2.50	5.00	1	EPA 8270D	04/17/2025 09:41	04/18/2025 11:20	SS
								Certifications:	CTDOH-PH-0723,NELAC-NY10854,NJDEP-CT005,PADEP-68-04440		
91-57-6	2-Methylnaphthalene	ND		ug/L	2.50	5.00	1	EPA 8270D	04/17/2025 09:41	04/18/2025 11:20	SS
								Certifications:	CTDOH-PH-0723,NELAC-NY10854,NJDEP-CT005,PADEP-68-04440		

Sample Information

Client Sample ID: MW09_041125 **York Sample ID:** 25D0817-01

York Project (SDG) No.	Client Project ID	Matrix	Collection Date/Time	Date Received
25D0817	170745301	Ground Water	April 11, 2025 7:20 am	04/11/2025

SVOA, 8270 LOW MASTER **Log-in Notes:** **Sample Notes:** EXT-EM

Sample Prepared by Method: EPA 3510C

CAS No.	Parameter	Result	Flag	Units	Reported to LOD/MDL	LOQ	Dilution	Reference Method	Date/Time Prepared	Date/Time Analyzed	Analyst
95-48-7	2-Methylphenol	ND		ug/L	2.50	5.00	1	EPA 8270D	04/17/2025 09:41	04/18/2025 11:20	SS
								Certifications:	CTDOH-PH-0723,NELAC-NY10854,NJDEP-CT005,PADEP-68-04440		
88-74-4	2-Nitroaniline	ND		ug/L	2.50	5.00	1	EPA 8270D	04/17/2025 09:41	04/18/2025 11:20	SS
								Certifications:	CTDOH-PH-0723,NELAC-NY10854,NJDEP-CT005,PADEP-68-04440		
88-75-5	2-Nitrophenol	ND		ug/L	2.50	5.00	1	EPA 8270D	04/17/2025 09:41	04/18/2025 11:20	SS
								Certifications:	CTDOH-PH-0723,NELAC-NY10854,NJDEP-CT005,PADEP-68-04440		
65794-96-9	3- & 4-Methylphenols	ND		ug/L	2.50	5.00	1	EPA 8270D	04/17/2025 09:41	04/18/2025 11:20	SS
								Certifications:	CTDOH-PH-0723,NELAC-NY10854,NJDEP-CT005,PADEP-68-04440		
91-94-1	3,3-Dichlorobenzidine	ND		ug/L	2.50	5.00	1	EPA 8270D	04/17/2025 09:41	04/18/2025 11:20	SS
								Certifications:	CTDOH-PH-0723,NELAC-NY10854,NJDEP-CT005,PADEP-68-04440		
99-09-2	3-Nitroaniline	ND		ug/L	2.50	5.00	1	EPA 8270D	04/17/2025 09:41	04/18/2025 11:20	SS
								Certifications:	CTDOH-PH-0723,NELAC-NY10854,NJDEP-CT005,PADEP-68-04440		
534-52-1	4,6-Dinitro-2-methylphenol	ND	CAL-E	ug/L	2.50	5.00	1	EPA 8270D	04/17/2025 09:41	04/18/2025 11:20	SS
								Certifications:	CTDOH-PH-0723,NELAC-NY10854,NJDEP-CT005,PADEP-68-04440		
101-55-3	4-Bromophenyl phenyl ether	ND		ug/L	2.50	5.00	1	EPA 8270D	04/17/2025 09:41	04/18/2025 11:20	SS
								Certifications:	CTDOH-PH-0723,NELAC-NY10854,NJDEP-CT005,PADEP-68-04440		
59-50-7	4-Chloro-3-methylphenol	ND	CCVE	ug/L	2.50	5.00	1	EPA 8270D	04/17/2025 09:41	04/18/2025 11:20	SS
								Certifications:	CTDOH-PH-0723,NELAC-NY10854,NJDEP-CT005,PADEP-68-04440		
106-47-8	4-Chloroaniline	ND		ug/L	2.50	5.00	1	EPA 8270D	04/17/2025 09:41	04/18/2025 11:20	SS
								Certifications:	CTDOH-PH-0723,NELAC-NY10854,NJDEP-CT005,PADEP-68-04440		
7005-72-3	4-Chlorophenyl phenyl ether	ND		ug/L	2.50	5.00	1	EPA 8270D	04/17/2025 09:41	04/18/2025 11:20	SS
								Certifications:	CTDOH-PH-0723,NELAC-NY10854,NJDEP-CT005,PADEP-68-04440		
100-01-6	4-Nitroaniline	ND		ug/L	2.50	5.00	1	EPA 8270D	04/17/2025 09:41	04/18/2025 11:20	SS
								Certifications:	CTDOH-PH-0723,NELAC-NY10854,NJDEP-CT005,PADEP-68-04440		
100-02-7	4-Nitrophenol	ND		ug/L	5.00	5.00	1	EPA 8270D	04/17/2025 09:41	04/18/2025 11:20	SS
								Certifications:	CTDOH-PH-0723,NELAC-NY10854,NJDEP-CT005,PADEP-68-04440		
98-86-2	Acetophenone	ND		ug/L	2.50	5.00	1	EPA 8270D	04/17/2025 09:41	04/18/2025 11:20	SS
								Certifications:	NELAC-NY10854,NJDEP-CT005,PADEP-68-04440		
62-53-3	Aniline	ND		ug/L	2.50	5.00	1	EPA 8270D	04/17/2025 09:41	04/18/2025 11:20	SS
								Certifications:	NELAC-NY10854,NJDEP-CT005,PADEP-68-04440		
100-52-7	Benzaldehyde	ND	CAL-E	ug/L	2.50	5.00	1	EPA 8270D	04/17/2025 09:41	04/18/2025 11:20	SS
								Certifications:	NELAC-NY10854,NJDEP-CT005,PADEP-68-04440		
92-87-5	Benzidine	ND	CCVE	ug/L	5.00	5.00	1	EPA 8270D	04/17/2025 09:41	04/18/2025 11:20	SS
								Certifications:	CTDOH-PH-0723,NELAC-NY10854,NJDEP-CT005,PADEP-68-04440		
65-85-0	Benzoic acid	ND	CCVE	ug/L	2.50	5.00	1	EPA 8270D	04/17/2025 09:41	04/18/2025 11:20	SS
								Certifications:	NELAC-NY10854,NJDEP-CT005,PADEP-68-04440		
100-51-6	Benzyl alcohol	ND		ug/L	2.50	5.00	1	EPA 8270D	04/17/2025 09:41	04/18/2025 11:20	SS
								Certifications:	NELAC-NY10854,NJDEP-CT005,PADEP-68-04440		
85-68-7	Benzyl butyl phthalate	ND		ug/L	2.50	5.00	1	EPA 8270D	04/17/2025 09:41	04/18/2025 11:20	SS
								Certifications:	CTDOH-PH-0723,NELAC-NY10854,NJDEP-CT005,PADEP-68-04440		
111-91-1	Bis(2-chloroethoxy)methane	ND	CCVE	ug/L	2.50	5.00	1	EPA 8270D	04/17/2025 09:41	04/18/2025 11:20	SS
								Certifications:	CTDOH-PH-0723,NELAC-NY10854,NJDEP-CT005,PADEP-68-04440		
111-44-4	Bis(2-chloroethyl)ether	ND		ug/L	1.00	5.00	1	EPA 8270D	04/17/2025 09:41	04/18/2025 11:20	SS
								Certifications:	CTDOH-PH-0723,NELAC-NY10854,NJDEP-CT005,PADEP-68-04440		

Sample Information

Client Sample ID: MW09_041125 **York Sample ID:** 25D0817-01

York Project (SDG) No.	Client Project ID	Matrix	Collection Date/Time	Date Received
25D0817	170745301	Ground Water	April 11, 2025 7:20 am	04/11/2025

SVOA, 8270 LOW MASTER

Log-in Notes:

Sample Notes: EXT-EM

Sample Prepared by Method: EPA 3510C

CAS No.	Parameter	Result	Flag	Units	Reported to LOD/MDL	LOQ	Dilution	Reference Method	Date/Time Prepared	Date/Time Analyzed	Analyst
108-60-1	Bis(2-chloroisopropyl)ether	ND		ug/L	2.50	5.00	1	EPA 8270D	04/17/2025 09:41	04/18/2025 11:20	SS
								Certifications:	CTDOH-PH-0723,NELAC-NY10854,NJDEP-CT005,PADEP-68-04440		
105-60-2	Caprolactam	ND		ug/L	2.50	5.00	1	EPA 8270D	04/17/2025 09:41	04/18/2025 11:20	SS
								Certifications:	NELAC-NY10854,NJDEP-CT005,PADEP-68-04440		
86-74-8	Carbazole	ND		ug/L	2.50	5.00	1	EPA 8270D	04/17/2025 09:41	04/18/2025 11:20	SS
								Certifications:	CTDOH-PH-0723,NELAC-NY10854,NJDEP-CT005,PADEP-68-04440		
132-64-9	Dibenzofuran	ND		ug/L	2.50	5.00	1	EPA 8270D	04/17/2025 09:41	04/18/2025 11:20	SS
								Certifications:	CTDOH-PH-0723,NELAC-NY10854,NJDEP-CT005,PADEP-68-04440		
84-66-2	Diethyl phthalate	ND		ug/L	2.50	5.00	1	EPA 8270D	04/17/2025 09:41	04/18/2025 11:20	SS
								Certifications:	CTDOH-PH-0723,NELAC-NY10854,NJDEP-CT005,PADEP-68-04440		
131-11-3	Dimethyl phthalate	ND		ug/L	2.50	5.00	1	EPA 8270D	04/17/2025 09:41	04/18/2025 11:20	SS
								Certifications:	CTDOH-PH-0723,NELAC-NY10854,NJDEP-CT005,PADEP-68-04440		
84-74-2	Di-n-butyl phthalate	ND		ug/L	2.50	5.00	1	EPA 8270D	04/17/2025 09:41	04/18/2025 11:20	SS
								Certifications:	CTDOH-PH-0723,NELAC-NY10854,NJDEP-CT005,PADEP-68-04440		
117-84-0	Di-n-octyl phthalate	ND		ug/L	2.50	5.00	1	EPA 8270D	04/17/2025 09:41	04/18/2025 11:20	SS
								Certifications:	CTDOH-PH-0723,NELAC-NY10854,NJDEP-CT005,PADEP-68-04440		
122-39-4	Diphenylamine	ND		ug/L	2.50	5.00	1	EPA 8270D	04/17/2025 09:41	04/18/2025 11:20	SS
								Certifications:	NELAC-NY10854,PADEP-68-04440		
77-47-4	Hexachlorocyclopentadiene	ND		ug/L	5.00	10.0	1	EPA 8270D	04/17/2025 09:41	04/18/2025 11:20	SS
								Certifications:	CTDOH-PH-0723,NELAC-NY10854,NJDEP-CT005,PADEP-68-04440		
78-59-1	Isophorone	ND		ug/L	2.50	5.00	1	EPA 8270D	04/17/2025 09:41	04/18/2025 11:20	SS
								Certifications:	CTDOH-PH-0723,NELAC-NY10854,NJDEP-CT005,PADEP-68-04440		
621-64-7	N-nitroso-di-n-propylamine	ND		ug/L	2.50	5.00	1	EPA 8270D	04/17/2025 09:41	04/18/2025 11:20	SS
								Certifications:	CTDOH-PH-0723,NELAC-NY10854,NJDEP-CT005,PADEP-68-04440		
86-30-6	N-Nitrosodiphenylamine	ND		ug/L	2.50	5.00	1	EPA 8270D	04/17/2025 09:41	04/18/2025 11:20	SS
								Certifications:	CTDOH-PH-0723,NELAC-NY10854,NJDEP-CT005,PADEP-68-04440		
108-95-2	Phenol	ND		ug/L	0.750	5.00	1	EPA 8270D	04/17/2025 09:41	04/18/2025 11:20	SS
								Certifications:	CTDOH-PH-0723,NELAC-NY10854,NJDEP-CT005,PADEP-68-04440		
110-86-1	Pyridine	ND		ug/L	2.50	5.00	1	EPA 8270D	04/17/2025 09:41	04/18/2025 11:20	SS
								Certifications:	CTDOH-PH-0723,NELAC-NY10854,NJDEP-CT005,PADEP-68-04440		

	Surrogate Recoveries	Result		Acceptance Range
367-12-4	*Surrogate: SURR: 2-Fluorophenol*	*31.0 %*		*19.7-63.1*
13127-88-3	*Surrogate: SURR: Phenol-d6*	*20.0 %*		*10.1-41.7*
4165-60-0	*Surrogate: SURR: Nitrobenzene-d5*	*45.0 %*	S-08	*50.2-113*
321-60-8	*Surrogate: SURR: 2-Fluorobiphenyl*	*51.2 %*		*39.9-105*
118-79-6	*Surrogate: SURR: 2,4,6-Tribromophenol*	*66.8 %*		*39.3-151*
1718-51-0	*Surrogate: SURR: Terphenyl-d14*	*63.8 %*		*30.7-106*

SVOA, 8270 SIM MASTER

Log-in Notes:

Sample Notes: EXT-EM

Sample Prepared by Method: EPA 3510C

CAS No.	Parameter	Result	Flag	Units	Reported to LOQ	Dilution	Reference Method	Date/Time Prepared	Date/Time Analyzed	Analyst

Sample Information

Client Sample ID: MW09_041125 **York Sample ID:** 25D0817-01

York Project (SDG) No.	Client Project ID	Matrix	Collection Date/Time	Date Received
25D0817	170745301	Ground Water	April 11, 2025 7:20 am	04/11/2025

SVOA, 8270 SIM MASTER **Log-in Notes:** **Sample Notes:** EXT-EM

Sample Prepared by Method: EPA 3510C

CAS No.	Parameter	Result	Flag	Units	Reported to LOQ	Dilution	Reference Method	Date/Time Prepared	Date/Time Analyzed	Analyst
83-32-9	Acenaphthene	ND		ug/L	0.0500	1	EPA 8270D SIM	04/17/2025 09:48	04/18/2025 10:25	AAK
							Certifications: CTDOH-PH-0723,NELAC-NY10854,NJDEP-CT005,PADEP-68-04440			
208-96-8	Acenaphthylene	ND		ug/L	0.0500	1	EPA 8270D SIM	04/17/2025 09:48	04/18/2025 10:25	AAK
							Certifications: CTDOH-PH-0723,NELAC-NY10854,NJDEP-CT005,PADEP-68-04440			
120-12-7	Anthracene	ND		ug/L	0.0500	1	EPA 8270D SIM	04/17/2025 09:48	04/18/2025 10:25	AAK
							Certifications: CTDOH-PH-0723,NELAC-NY10854,NJDEP-CT005,PADEP-68-04440			
1912-24-9	Atrazine	ND		ug/L	0.500	1	EPA 8270D SIM	04/17/2025 09:48	04/18/2025 10:25	AAK
							Certifications: CTDOH-PH-0723,NELAC-NY10854,NJDEP-CT005			
56-55-3	Benzo(a)anthracene	ND		ug/L	0.0500	1	EPA 8270D SIM	04/17/2025 09:48	04/18/2025 10:25	AAK
							Certifications: CTDOH-PH-0723,NELAC-NY10854,NJDEP-CT005,PADEP-68-04440			
50-32-8	Benzo(a)pyrene	ND		ug/L	0.0500	1	EPA 8270D SIM	04/17/2025 09:48	04/18/2025 10:25	AAK
							Certifications: CTDOH-PH-0723,NELAC-NY10854,NJDEP-CT005,PADEP-68-04440			
205-99-2	Benzo(b)fluoranthene	ND		ug/L	0.0500	1	EPA 8270D SIM	04/17/2025 09:48	04/18/2025 10:25	AAK
							Certifications: CTDOH-PH-0723,NELAC-NY10854,NJDEP-CT005,PADEP-68-04440			
191-24-2	Benzo(g,h,i)perylene	ND		ug/L	0.0500	1	EPA 8270D SIM	04/17/2025 09:48	04/18/2025 10:25	AAK
							Certifications: CTDOH-PH-0723,NELAC-NY10854,NJDEP-CT005,PADEP-68-04440			
207-08-9	Benzo(k)fluoranthene	ND		ug/L	0.0500	1	EPA 8270D SIM	04/17/2025 09:48	04/18/2025 10:25	AAK
							Certifications: CTDOH-PH-0723,NELAC-NY10854,NJDEP-CT005,PADEP-68-04440			
117-81-7	Bis(2-ethylhexyl)phthalate	ND		ug/L	0.500	1	EPA 8270D SIM	04/17/2025 09:48	04/18/2025 10:25	AAK
							Certifications: CTDOH-PH-0723,NELAC-NY10854,NJDEP-CT005			
218-01-9	Chrysene	ND		ug/L	0.0500	1	EPA 8270D SIM	04/17/2025 09:48	04/18/2025 10:25	AAK
							Certifications: CTDOH-PH-0723,NELAC-NY10854,NJDEP-CT005,PADEP-68-04440			
53-70-3	Dibenzo(a,h)anthracene	ND		ug/L	0.0500	1	EPA 8270D SIM	04/17/2025 09:48	04/18/2025 10:25	AAK
							Certifications: CTDOH-PH-0723,NELAC-NY10854,NJDEP-CT005,PADEP-68-04440			
206-44-0	Fluoranthene	ND		ug/L	0.0500	1	EPA 8270D SIM	04/17/2025 09:48	04/18/2025 10:25	AAK
							Certifications: CTDOH-PH-0723,NELAC-NY10854,NJDEP-CT005,PADEP-68-04440			
86-73-7	Fluorene	ND		ug/L	0.0500	1	EPA 8270D SIM	04/17/2025 09:48	04/18/2025 10:25	AAK
							Certifications: CTDOH-PH-0723,NELAC-NY10854,NJDEP-CT005,PADEP-68-04440			
118-74-1	Hexachlorobenzene	ND		ug/L	0.0200	1	EPA 8270D SIM	04/17/2025 09:48	04/18/2025 10:25	AAK
							Certifications: CTDOH-PH-0723,NELAC-NY10854,NJDEP-CT005			
87-68-3	Hexachlorobutadiene	ND		ug/L	0.500	1	EPA 8270D SIM	04/17/2025 09:48	04/18/2025 10:25	AAK
							Certifications: CTDOH-PH-0723,NELAC-NY10854,NJDEP-CT005			
67-72-1	Hexachloroethane	ND		ug/L	0.500	1	EPA 8270D SIM	04/17/2025 09:48	04/18/2025 10:25	AAK
							Certifications: CTDOH-PH-0723,NELAC-NY10854,NJDEP-CT005			
193-39-5	Indeno(1,2,3-cd)pyrene	ND		ug/L	0.0500	1	EPA 8270D SIM	04/17/2025 09:48	04/18/2025 10:25	AAK
							Certifications: CTDOH-PH-0723,NELAC-NY10854,NJDEP-CT005,PADEP-68-04440			
91-20-3	Naphthalene	ND		ug/L	0.0500	1	EPA 8270D SIM	04/17/2025 09:48	04/18/2025 10:25	AAK
							Certifications: CTDOH-PH-0723,NELAC-NY10854,NJDEP-CT005,PADEP-68-04440			
98-95-3	Nitrobenzene	ND		ug/L	0.250	1	EPA 8270D SIM	04/17/2025 09:48	04/18/2025 10:25	AAK
							Certifications: CTDOH-PH-0723,NELAC-NY10854,NJDEP-CT005			
62-75-9	N-Nitrosodimethylamine	ND		ug/L	0.500	1	EPA 8270D SIM	04/17/2025 09:48	04/18/2025 10:25	AAK
							Certifications: CTDOH-PH-0723,NELAC-NY10854,NJDEP-CT005			
87-86-5	Pentachlorophenol	ND		ug/L	0.250	1	EPA 8270D SIM	04/17/2025 09:48	04/18/2025 10:25	AAK
							Certifications: CTDOH-PH-0723,NELAC-NY10854,NJDEP-CT005			

Sample Information

Client Sample ID: MW09_041125 **York Sample ID:** 25D0817-01

York Project (SDG) No.	Client Project ID	Matrix	Collection Date/Time	Date Received
25D0817	170745301	Ground Water	April 11, 2025 7:20 am	04/11/2025

SVOA, 8270 SIM MASTER

Log-in Notes: **Sample Notes:** EXT-EM

Sample Prepared by Method: EPA 3510C

CAS No.	Parameter	Result	Flag	Units	Reported to LOQ	Dilution	Reference Method	Date/Time Prepared	Date/Time Analyzed	Analyst
85-01-8	Phenanthrene	ND		ug/L	0.0500	1	EPA 8270D SIM	04/17/2025 09:48	04/18/2025 10:25	AAK
							Certifications: CTDOH-PH-0723,NELAC-NY10854,NJDEP-CT005,PADEP-68-04440			
129-00-0	Pyrene	ND		ug/L	0.0500	1	EPA 8270D SIM	04/17/2025 09:48	04/18/2025 10:25	AAK
							Certifications: CTDOH-PH-0723,NELAC-NY10854,NJDEP-CT005,PADEP-68-04440			

Semi-Volatiles, 1,4-Dioxane 8270 SIM-Aqueous

Log-in Notes: **Sample Notes:**

Sample Prepared by Method: EPA 3535A

CAS No.	Parameter	Result	Flag	Units	Reported to LOQ	Dilution	Reference Method	Date/Time Prepared	Date/Time Analyzed	Analyst
123-91-1	1,4-Dioxane	ND		ug/L	0.300	1	EPA 8270E SIM	04/14/2025 09:36	04/14/2025 21:23	SS
							Certifications: NJDEP-CT005,NELAC-NY10854			

	Surrogate Recoveries	Result	Acceptance Range
17647-74-4	*Surrogate: 1,4-Dioxane-d8*	*80.0 %*	*36.6-118*

PFAS, EPA 1633 Target List

Log-in Notes: **Sample Notes:**

Sample Prepared by Method: EPA 1633 Prep

CAS No.	Parameter	Result	Flag	Units	Reported to LOD/MDL	LOQ	Dilution	Reference Method	Date/Time Prepared	Date/Time Analyzed	Analyst
375-73-5	**Perfluorobutanesulfonic acid (PFBS)**	**2.89**		ng/L	0.446	1.68	1	EPA 1633 Draft 3	04/13/2025 12:04	04/15/2025 19:28	AM
								Certifications: NELAC-NY12058,NJDEP-NY037			
307-24-4	**Perfluorohexanoic acid (PFHxA)**	**5.33**		ng/L	0.332	1.90	1	EPA 1633 Draft 3	04/13/2025 12:04	04/15/2025 19:28	AM
								Certifications: NELAC-NY12058,NJDEP-NY037			
375-85-9	**Perfluoroheptanoic acid (PFHpA)**	**3.79**		ng/L	0.674	1.90	1	EPA 1633 Draft 3	04/13/2025 12:04	04/15/2025 19:28	AM
								Certifications: NELAC-NY12058,NJDEP-NY037			
355-46-4	**Perfluorohexanesulfonic acid (PFHxS)**	**3.93**		ng/L	0.645	1.74	1	EPA 1633 Draft 3	04/13/2025 12:04	04/15/2025 19:28	AM
								Certifications: NELAC-NY12058,NJDEP-NY037			
335-67-1	**Perfluorooctanoic acid (PFOA)**	**6.38**		ng/L	0.399	1.90	1	EPA 1633 Draft 3	04/13/2025 12:04	04/15/2025 19:28	AM
								Certifications: NELAC-NY12058,NJDEP-NY037			
1763-23-1	**Perfluorooctanesulfonic acid (PFOS)**	**1.00**	J	ng/L	0.778	1.77	1	EPA 1633 Draft 3	04/13/2025 12:04	04/15/2025 19:28	AM
								Certifications: NELAC-NY12058,NJDEP-NY037			
375-95-1	**Perfluorononanoic acid (PFNA)**	**1.10**	J	ng/L	0.494	1.90	1	EPA 1633 Draft 3	04/13/2025 12:04	04/15/2025 19:28	AM
								Certifications: NELAC-NY12058,NJDEP-NY037			
335-76-2	Perfluorodecanoic acid (PFDA)	ND		ng/L	0.712	1.90	1	EPA 1633 Draft 3	04/13/2025 12:04	04/15/2025 19:28	AM
								Certifications: NELAC-NY12058,NJDEP-NY037			
2058-94-8	Perfluoroundecanoic acid (PFUnA)	ND		ng/L	1.07	1.90	1	EPA 1633 Draft 3	04/13/2025 12:04	04/15/2025 19:28	AM
								Certifications: NELAC-NY12058,NJDEP-NY037			
307-55-1	Perfluorododecanoic acid (PFDoA)	ND		ng/L	0.835	1.90	1	EPA 1633 Draft 3	04/13/2025 12:04	04/15/2025 19:28	AM
								Certifications: NELAC-NY12058,NJDEP-NY037			
72629-94-8	Perfluorotridecanoic acid (PFTrDA)	ND		ng/L	0.702	1.90	1	EPA 1633 Draft 3	04/13/2025 12:04	04/15/2025 19:28	AM
								Certifications: NELAC-NY12058,NJDEP-NY037			
376-06-7	* Perfluorotetradecanoic acid (PFTA)	ND		ng/L	0.655	1.90	1	EPA 1633 Draft 3	04/13/2025 12:04	04/15/2025 19:28	AM
								Certifications: NJDEP-NY037			

Sample Information

Client Sample ID: MW09_041125 **York Sample ID:** 25D0817-01

York Project (SDG) No.	Client Project ID	Matrix	Collection Date/Time	Date Received
25D0817	170745301	Ground Water	April 11, 2025 7:20 am	04/11/2025

PFAS, EPA 1633 Target List **Log-in Notes:** **Sample Notes:**

Sample Prepared by Method: EPA 1633 Prep

CAS No.	Parameter	Result	Flag	Units	Reported to LOD/MDL	LOQ	Dilution	Reference Method	Date/Time Prepared	Date/Time Analyzed	Analyst
2355-31-9	N-MeFOSAA	ND		ng/L	0.750	1.90	1	EPA 1633 Draft 3 Certifications: NELAC-NY12058,NJDEP-NY037	04/13/2025 12:04	04/15/2025 19:28	AM
2991-50-6	N-EtFOSAA	ND		ng/L	0.978	1.90	1	EPA 1633 Draft 3 Certifications: NELAC-NY12058,NJDEP-NY037	04/13/2025 12:04	04/15/2025 19:28	AM
2706-90-3	**Perfluoropentanoic acid (PFPeA)**	**4.23**		ng/L	0.218	3.80	1	EPA 1633 Draft 3 Certifications: NELAC-NY12058,NJDEP-NY037	04/13/2025 12:04	04/15/2025 19:28	AM
754-91-6	* Perfluoro-1-octanesulfonamide (FOSA)	ND		ng/L	0.835	1.90	1	EPA 1633 Draft 3 Certifications: NJDEP-NY037	04/13/2025 12:04	04/15/2025 19:28	AM
375-92-8	* Perfluoro-1-heptanesulfonic acid (PFHpS)	ND		ng/L	0.864	1.81	1	EPA 1633 Draft 3 Certifications: NJDEP-NY037	04/13/2025 12:04	04/15/2025 19:28	AM
335-77-3	* Perfluoro-1-decanesulfonic acid (PFDS)	ND		ng/L	1.25	1.83	1	EPA 1633 Draft 3 Certifications: NJDEP-NY037	04/13/2025 12:04	04/15/2025 19:28	AM
27619-97-2	1H,1H,2H,2H-Perfluorooctanesulfonic acid (6:2 FTS)	ND		ng/L	7.12	7.21	1	EPA 1633 Draft 3 Certifications: NELAC-NY12058,NJDEP-NY037	04/13/2025 12:04	04/15/2025 19:28	AM
39108-34-4	1H,1H,2H,2H-Perfluorodecanesulfonic acid (8:2 FTS)	ND		ng/L	1.95	7.29	1	EPA 1633 Draft 3 Certifications: NELAC-NY12058,NJDEP-NY037	04/13/2025 12:04	04/15/2025 19:28	AM
375-22-4	Perfluoro-n-butanoic acid (PFBA)	ND		ng/L	0.313	7.59	1	EPA 1633 Draft 3 Certifications: NELAC-NY12058,NJDEP-NY037	04/13/2025 12:04	04/15/2025 19:28	AM
113507-82-7	Perfluoro(2-ethoxyethane)sulfonic acid (PFEESA)	ND		ng/L	0.475	3.38	1	EPA 1633 Draft 3 Certifications: NELAC-NY12058	04/13/2025 12:04	04/15/2025 19:28	AM
151772-58-6	Perfluoro-3,6-dioxaheptanoic acid (NFDHA)	ND		ng/L	2.03	3.80	1	EPA 1633 Draft 3 Certifications: NELAC-NY12058	04/13/2025 12:04	04/15/2025 19:28	AM
377-73-1	Perfluoro-4-oxapentanoic acid (PFMPA)	ND		ng/L	0.237	3.80	1	EPA 1633 Draft 3 Certifications: NELAC-NY12058	04/13/2025 12:04	04/15/2025 19:28	AM
863090-89-5	Perfluoro-5-oxahexanoic acid (PFMBA)	ND		ng/L	0.351	3.80	1	EPA 1633 Draft 3 Certifications: NELAC-NY12058	04/13/2025 12:04	04/15/2025 19:28	AM
2706-91-4	Perfluoro-1-pentanesulfonate (PFPeS)	ND		ng/L	0.721	1.78	1	EPA 1633 Draft 3 Certifications: NELAC-NY12058,NJDEP-NY037	04/13/2025 12:04	04/15/2025 19:28	AM
757124-72-4	1H,1H,2H,2H-Perfluorohexanesulfonic acid (4:2 FTS)	ND		ng/L	1.70	7.12	1	EPA 1633 Draft 3 Certifications: NELAC-NY12058,NJDEP-NY037	04/13/2025 12:04	04/15/2025 19:28	AM
13252-13-6	HFPO-DA (Gen-X)	ND		ng/L	3.07	7.59	1	EPA 1633 Draft 3 Certifications: NELAC-NY12058,NJDEP-NY037	04/13/2025 12:04	04/15/2025 19:28	AM
763051-92-9	11CL-PF3OUdS	ND		ng/L	1.31	7.18	1	EPA 1633 Draft 3 Certifications: NELAC-NY12058,NJDEP-NY037	04/13/2025 12:04	04/15/2025 19:28	AM
756426-58-1	9CL-PF3ONS	ND		ng/L	0.664	7.10	1	EPA 1633 Draft 3 Certifications: NELAC-NY12058,NJDEP-NY037	04/13/2025 12:04	04/15/2025 19:28	AM
919005-14-4	ADONA	ND		ng/L	0.503	7.18	1	EPA 1633 Draft 3 Certifications: NELAC-NY12058,NJDEP-NY037	04/13/2025 12:04	04/15/2025 19:28	AM
79780-39-5	* Perfluorododecanesulfonic acid (PFDoS)	ND		ng/L	0.883	1.84	1	EPA 1633 Draft 3 Certifications:	04/13/2025 12:04	04/15/2025 19:28	AM
68259-12-1	* Perfluoro-1-nonanesulfonic acid (PFNS)	ND		ng/L	0.816	1.82	1	EPA 1633 Draft 3 Certifications: NJDEP-NY037	04/13/2025 12:04	04/15/2025 19:28	AM
356-02-5	* 3-Perfluoropropyl propanoic acid (FPrPA)	ND		ng/L	1.93	4.75	1	EPA 1633 Draft 3 Certifications:	04/13/2025 12:04	04/15/2025 19:28	AM

Sample Information

Client Sample ID: MW09_041125 **York Sample ID:** 25D0817-01

York Project (SDG) No.	Client Project ID	Matrix	Collection Date/Time	Date Received
25D0817	170745301	Ground Water	April 11, 2025 7:20 am	04/11/2025

PFAS, EPA 1633 Target List **Log-in Notes:** **Sample Notes:**

Sample Prepared by Method: EPA 1633 Prep

CAS No.	Parameter	Result	Flag	Units	Reported to LOD/MDL	LOQ	Dilution	Reference Method	Date/Time Prepared	Date/Time Analyzed	Analyst
914637-49-3	* 3-Perfluoropentyl propanoic acid (FPePA)	ND		ng/L	6.96	23.7	1	EPA 1633 Draft 3 Certifications:	04/13/2025 12:04	04/15/2025 19:28	AM
812-70-4	* 3-Perfluoroheptyl propanoic acid (FHpPA)	ND		ng/L	8.99	23.7	1	EPA 1633 Draft 3 Certifications:	04/13/2025 12:04	04/15/2025 19:28	AM
24448-09-7	* N-MeFOSE	ND		ng/L	3.79	19.0	1	EPA 1633 Draft 3 Certifications:	04/13/2025 12:04	04/15/2025 19:28	AM
31506-32-8	* N-MeFOSA	ND		ng/L	1.50	1.90	1	EPA 1633 Draft 3 Certifications:	04/13/2025 12:04	04/15/2025 19:28	AM
1691-99-2	* N-EtFOSE	ND		ng/L	3.79	19.0	1	EPA 1633 Draft 3 Certifications:	04/13/2025 12:04	04/15/2025 19:28	AM
4151-50-2	* N-EtFOSA	ND		ng/L	1.71	1.90	1	EPA 1633 Draft 3 Certifications:	04/13/2025 12:04	04/15/2025 19:28	AM

	Surrogate Recoveries	Result		Acceptance Range
M3PFBS	*Surrogate: M3PFBS*	*125 %*		*25-150*
13C5PFHXA	*Surrogate: M5PFHxA*	*115 %*		*25-150*
13C4PFHPA	*Surrogate: M4PFHpA*	*88.3 %*		*25-150*
13C3PFHXS	*Surrogate: M3PFHxS*	*125 %*		*25-150*
13C8PFOA	*Surrogate: Perfluoro-n-[13C8]octanoic acid*	*140 %*		*25-150*
13C6PFDA	*Surrogate: M6PFDA*	*114 %*		*25-150*
13C7PFUNA	*Surrogate: M7PFUdA*	*74.9 %*		*25-150*
960315-52-0	*Surrogate: Perfluoro-n-[1,2-13C2]dodecano*	*48.5 %*		*25-150*
13C2PFTEDA	*Surrogate: M2PFTeDA*	*34.4 %*		*10-150*
13C4PFBA	*Surrogate: Perfluoro-n-[13C4]butanoic acia*	*16.3 %*	PFSu-L	*25-150*
13C8PFOS	*Surrogate: Perfluoro-1-[13C8]octanesulfoni*	*132 %*		*25-150*
13C5PFPEA	*Surrogate: Perfluoro-n-[13C5]pentanoic aci*	*113 %*		*25-150*
13C8FOSA	*Surrogate: Perfluoro-1-[13C8]octanesulfon*	*133 %*		*10-150*
D3-NMEFOSAA	*Surrogate: d3-N-MeFOSAA*	*117 %*		*25-150*
D5-NETFOSAA	*Surrogate: d5-N-EtFOSAA*	*119 %*		*25-150*
M2-6:2FTS	*Surrogate: M2-6:2 FTS*	*280 %*	PFSu-H	*25-200*
M2-8:2FTS	*Surrogate: M2-8:2 FTS*	*202 %*	PFSu-H	*25-200*
13C9PFNA	*Surrogate: M9PFNA*	*110 %*		*25-150*
M2-4:2FTS	*Surrogate: M2-4:2 FTS*	*251 %*	PFSu-H	*25-150*
936109-37-4	*Surrogate: d-N-MeFOSA*	*73.9 %*		*25-150*
936109-40-9	*Surrogate: d-N-EtFOSA*	*48.6 %*		*25-150*
M3HFPO-DA	*Surrogate: M3HFPO-DA*	*62.2 %*		*25-150*
D9-NETPFOSAE	*Surrogate: d9-N-EtFOSE*	*46.9 %*		*25-150*
D7-NMEPFOSAE	*Surrogate: d7-N-MeFOSE*	*64.3 %*		*25-150*

Sample Information

Client Sample ID: MW09_041125 **York Sample ID:** 25D0817-01

York Project (SDG) No.	Client Project ID	Matrix	Collection Date/Time	Date Received
25D0817	170745301	Ground Water	April 11, 2025 7:20 am	04/11/2025

PEST, 8081 MASTER **Log-in Notes:** **Sample Notes:** EXT-EM

Sample Prepared by Method: EPA SW846-3510C Low Level

CAS No.	Parameter	Result	Flag	Units	Reported to LOQ	Dilution	Reference Method	Date/Time Prepared	Date/Time Analyzed	Analyst
72-54-8	4,4'-DDD	ND		ug/L	0.00457	1	EPA 8081B	04/17/2025 08:29	04/17/2025 12:53	RJ
							Certifications:	CTDOH-PH-0723,NELAC-NY10854,NJDEP-CT005,PADEP-68-04440		
72-55-9	4,4'-DDE	ND		ug/L	0.00457	1	EPA 8081B	04/17/2025 08:29	04/17/2025 12:53	RJ
							Certifications:	CTDOH-PH-0723,NELAC-NY10854,NJDEP-CT005,PADEP-68-04440		
50-29-3	4,4'-DDT	ND		ug/L	0.00457	1	EPA 8081B	04/17/2025 08:29	04/17/2025 12:53	RJ
							Certifications:	CTDOH-PH-0723,NELAC-NY10854,NJDEP-CT005,PADEP-68-04440		
309-00-2	Aldrin	ND		ug/L	0.00457	1	EPA 8081B	04/17/2025 08:29	04/17/2025 12:53	RJ
							Certifications:	CTDOH-PH-0723,NELAC-NY10854,NJDEP-CT005,PADEP-68-04440		
319-84-6	alpha-BHC	ND		ug/L	0.00457	1	EPA 8081B	04/17/2025 08:29	04/17/2025 12:53	RJ
							Certifications:	CTDOH-PH-0723,NELAC-NY10854,NJDEP-CT005,PADEP-68-04440		
5103-71-9	alpha-Chlordane	ND		ug/L	0.00457	1	EPA 8081B	04/17/2025 08:29	04/17/2025 12:53	RJ
							Certifications:	CTDOH-PH-0723,NELAC-NY10854,NJDEP-CT005,PADEP-68-04440		
319-85-7	beta-BHC	ND		ug/L	0.00457	1	EPA 8081B	04/17/2025 08:29	04/17/2025 12:53	RJ
							Certifications:	CTDOH-PH-0723,NELAC-NY10854,NJDEP-CT005,PADEP-68-04440		
319-86-8	delta-BHC	ND		ug/L	0.00457	1	EPA 8081B	04/17/2025 08:29	04/17/2025 12:53	RJ
							Certifications:	CTDOH-PH-0723,NELAC-NY10854,NJDEP-CT005,PADEP-68-04440		
60-57-1	Dieldrin	ND		ug/L	0.00229	1	EPA 8081B	04/17/2025 08:29	04/17/2025 12:53	RJ
							Certifications:	CTDOH-PH-0723,NELAC-NY10854,NJDEP-CT005,PADEP-68-04440		
959-98-8	Endosulfan I	ND		ug/L	0.00457	1	EPA 8081B	04/17/2025 08:29	04/17/2025 12:53	RJ
							Certifications:	CTDOH-PH-0723,NELAC-NY10854,NJDEP-CT005,PADEP-68-04440		
33213-65-9	Endosulfan II	ND		ug/L	0.00457	1	EPA 8081B	04/17/2025 08:29	04/17/2025 12:53	RJ
							Certifications:	CTDOH-PH-0723,NELAC-NY10854,NJDEP-CT005,PADEP-68-04440		
1031-07-8	Endosulfan sulfate	ND		ug/L	0.00457	1	EPA 8081B	04/17/2025 08:29	04/17/2025 12:53	RJ
							Certifications:	CTDOH-PH-0723,NELAC-NY10854,NJDEP-CT005,PADEP-68-04440		
72-20-8	Endrin	ND		ug/L	0.00457	1	EPA 8081B	04/17/2025 08:29	04/17/2025 12:53	RJ
							Certifications:	CTDOH-PH-0723,NELAC-NY10854,NJDEP-CT005,PADEP-68-04440		
7421-93-4	Endrin aldehyde	ND		ug/L	0.0114	1	EPA 8081B	04/17/2025 08:29	04/17/2025 12:53	RJ
							Certifications:	CTDOH-PH-0723,NELAC-NY10854,NJDEP-CT005,PADEP-68-04440		
53494-70-5	Endrin ketone	ND		ug/L	0.0114	1	EPA 8081B	04/17/2025 08:29	04/17/2025 12:53	RJ
							Certifications:	CTDOH-PH-0723,NELAC-NY10854,NJDEP-CT005,PADEP-68-04440		
58-89-9	gamma-BHC (Lindane)	ND		ug/L	0.00457	1	EPA 8081B	04/17/2025 08:29	04/17/2025 12:53	RJ
							Certifications:	CTDOH-PH-0723,NELAC-NY10854,NJDEP-CT005,PADEP-68-04440		
5566-34-7	gamma-Chlordane	ND		ug/L	0.0114	1	EPA 8081B	04/17/2025 08:29	04/17/2025 12:53	RJ
							Certifications:	CTDOH-PH-0723,NELAC-NY10854,NJDEP-CT005,PADEP-68-04440		
76-44-8	Heptachlor	ND		ug/L	0.00457	1	EPA 8081B	04/17/2025 08:29	04/17/2025 12:53	RJ
							Certifications:	CTDOH-PH-0723,NELAC-NY10854,NJDEP-CT005,PADEP-68-04440		
1024-57-3	Heptachlor epoxide	ND		ug/L	0.00457	1	EPA 8081B	04/17/2025 08:29	04/17/2025 12:53	RJ
							Certifications:	CTDOH-PH-0723,NELAC-NY10854,NJDEP-CT005,PADEP-68-04440		
72-43-5	Methoxychlor	ND		ug/L	0.00457	1	EPA 8081B	04/17/2025 08:29	04/17/2025 12:53	RJ
							Certifications:	CTDOH-PH-0723,NELAC-NY10854,NJDEP-CT005,PADEP-68-04440		
8001-35-2	Toxaphene	ND		ug/L	0.114	1	EPA 8081B	04/17/2025 08:29	04/17/2025 12:53	RJ
							Certifications:	CTDOH-PH-0723,NELAC-NY10854,NJDEP-CT005,PADEP-68-04440		

Sample Information

Client Sample ID: MW09_041125 **York Sample ID:** 25D0817-01

York Project (SDG) No.	Client Project ID	Matrix	Collection Date/Time	Date Received
25D0817	170745301	Ground Water	April 11, 2025 7:20 am	04/11/2025

PEST, 8081 MASTER

Log-in Notes: **Sample Notes:** EXT-EM

Sample Prepared by Method: EPA SW846-3510C Low Level

CAS No.	Parameter	Result	Flag	Units	Reported to LOQ	Dilution	Reference Method	Date/Time Prepared	Date/Time Analyzed	Analyst
57-74-9	* Chlordane, total	ND		ug/L	0.229	1	EPA 8081B	04/17/2025 08:29	04/17/2025 12:53	RJ
							Certifications:			

Surrogate Recoveries	Result	Acceptance Range
2051-24-3 *Surrogate: Decachlorobiphenyl*	*66.6 %*	*30-150*
877-09-8 *Surrogate: Tetrachloro-m-xylene*	*60.6 %*	*30-150*

PCB, 8082 MASTER

Log-in Notes: **Sample Notes:** EXT-EM

Sample Prepared by Method: EPA SW846-3510C Low Level

CAS No.	Parameter	Result	Flag	Units	Reported to LOQ	Dilution	Reference Method	Date/Time Prepared	Date/Time Analyzed	Analyst
12674-11-2	Aroclor 1016	ND		ug/L	0.0571	1	EPA 8082A	04/17/2025 08:24	04/17/2025 13:41	NF
							Certifications:	NELAC-NY10854,CTDOH-PH-0723,NJDEP-CT005,PADEP-68-04440		
11104-28-2	Aroclor 1221	ND		ug/L	0.0571	1	EPA 8082A	04/17/2025 08:24	04/17/2025 13:41	NF
							Certifications:	NELAC-NY10854,CTDOH-PH-0723,NJDEP-CT005,PADEP-68-04440		
11141-16-5	Aroclor 1232	ND		ug/L	0.0571	1	EPA 8082A	04/17/2025 08:24	04/17/2025 13:41	NF
							Certifications:	NELAC-NY10854,CTDOH-PH-0723,NJDEP-CT005,PADEP-68-04440		
53469-21-9	Aroclor 1242	ND		ug/L	0.0571	1	EPA 8082A	04/17/2025 08:24	04/17/2025 13:41	NF
							Certifications:	NELAC-NY10854,CTDOH-PH-0723,NJDEP-CT005,PADEP-68-04440		
12672-29-6	Aroclor 1248	ND		ug/L	0.0571	1	EPA 8082A	04/17/2025 08:24	04/17/2025 13:41	NF
							Certifications:	NELAC-NY10854,CTDOH-PH-0723,NJDEP-CT005,PADEP-68-04440		
11097-69-1	Aroclor 1254	ND		ug/L	0.0571	1	EPA 8082A	04/17/2025 08:24	04/17/2025 13:41	NF
							Certifications:	NELAC-NY10854,CTDOH-PH-0723,NJDEP-CT005,PADEP-68-04440		
11096-82-5	Aroclor 1260	ND		ug/L	0.0571	1	EPA 8082A	04/17/2025 08:24	04/17/2025 13:41	NF
							Certifications:	NELAC-NY10854,CTDOH-PH-0723,NJDEP-CT005,PADEP-68-04440		
1336-36-3	* Total PCBs	ND		ug/L	0.0571	1	EPA 8082A	04/17/2025 08:24	04/17/2025 13:41	NF
							Certifications:			

Surrogate Recoveries	Result	Acceptance Range
877-09-8 *Surrogate: Tetrachloro-m-xylene*	*53.0 %*	*30-120*
2051-24-3 *Surrogate: Decachlorobiphenyl*	*86.0 %*	*30-120*

HERB, 8151 MASTER

Log-in Notes: **Sample Notes:**

Sample Prepared by Method: EPA 8151A

CAS No.	Parameter	Result	Flag	Units	Reported to LOQ	Dilution	Reference Method	Date/Time Prepared	Date/Time Analyzed	Analyst
93-76-5	2,4,5-T	ND		ug/L	5.00	1	EPA 8151A	04/15/2025 08:55	04/16/2025 12:24	GXB
							Certifications:	CTDOH-PH-0723,NELAC-NY10854,NJDEP-CT005,PADEP-68-04440		
93-72-1	2,4,5-TP (Silvex)	ND		ug/L	5.00	1	EPA 8151A	04/15/2025 08:55	04/16/2025 12:24	GXB
							Certifications:	CTDOH-PH-0723,NELAC-NY10854,NJDEP-CT005,PADEP-68-04440		
94-75-7	2,4-D	ND		ug/L	5.00	1	EPA 8151A	04/15/2025 08:55	04/16/2025 12:24	GXB
							Certifications:	CTDOH-PH-0723,NELAC-NY10854,NJDEP-CT005,PADEP-68-04440		

Surrogate Recoveries	Result	Acceptance Range

Sample Information

Client Sample ID: MW09_041125 **York Sample ID:** 25D0817-01

York Project (SDG) No.	Client Project ID	Matrix	Collection Date/Time	Date Received
25D0817	170745301	Ground Water	April 11, 2025 7:20 am	04/11/2025

HERB, 8151 MASTER

Log-in Notes:

Sample Notes:

Sample Prepared by Method: EPA 8151A

CAS No.	Parameter	Result	Flag	Units	Reported to LOQ	Dilution	Reference Method	Date/Time Prepared	Date/Time Analyzed	Analyst
19719-28-9	*Surrogate: 2,4-Dichlorophenylacetic acid (D*	*95.4 %*			*30-150*					

Metals, Target Analyte, ICP

Log-in Notes:

Sample Notes:

Sample Prepared by Method: EPA 3015A

CAS No.	Parameter	Result	Flag	Units	Reported to LOQ	Dilution	Reference Method	Date/Time Prepared	Date/Time Analyzed	Analyst
7429-90-5	**Aluminum**	**1.18**		mg/L	0.0556	1	EPA 6010D	04/15/2025 08:45	04/16/2025 15:31	AGNR
							Certifications:	CTDOH-PH-0723,NELAC-NY10854,NJDEP-CT005,PADEP-68-04440		
7440-39-3	**Barium**	**0.0938**		mg/L	0.0278	1	EPA 6010D	04/15/2025 08:45	04/16/2025 15:31	AGNR
							Certifications:	CTDOH-PH-0723,NELAC-NY10854,NJDEP-CT005,PADEP-68-04440		
7440-70-2	**Calcium**	**81.0**		mg/L	0.0556	1	EPA 6010D	04/15/2025 08:45	04/16/2025 15:31	AGNR
							Certifications:	CTDOH-PH-0723,NELAC-NY10854,NJDEP-CT005,PADEP-68-04440		
7440-47-3	Chromium	ND		mg/L	0.00556	1	EPA 6010D	04/15/2025 08:45	04/16/2025 15:31	AGNR
							Certifications:	CTDOH-PH-0723,NELAC-NY10854,NJDEP-CT005,PADEP-68-04440		
7440-48-4	Cobalt	ND		mg/L	0.00444	1	EPA 6010D	04/15/2025 08:45	04/16/2025 15:31	AGNR
							Certifications:	CTDOH-PH-0723,NELAC-NY10854,NJDEP-CT005,PADEP-68-04440		
7440-50-8	Copper	ND		mg/L	0.0222	1	EPA 6010D	04/15/2025 08:45	04/16/2025 15:31	AGNR
							Certifications:	CTDOH-PH-0723,NELAC-NY10854,NJDEP-CT005,PADEP-68-04440		
7439-89-6	**Iron**	**6.17**		mg/L	0.278	1	EPA 6010D	04/15/2025 08:45	04/16/2025 15:31	AGNR
							Certifications:	CTDOH-PH-0723,NELAC-NY10854,NJDEP-CT005,PADEP-68-04440		
7439-92-1	**Lead**	**0.0370**		mg/L	0.00556	1	EPA 6010D	04/15/2025 08:45	04/16/2025 15:31	AGNR
							Certifications:	CTDOH-PH-0723,NELAC-NY10854,NJDEP-CT005,PADEP-68-04440		
7439-95-4	**Magnesium**	**35.9**		mg/L	0.0556	1	EPA 6010D	04/15/2025 08:45	04/16/2025 15:31	AGNR
							Certifications:	CTDOH-PH-0723,NELAC-NY10854,NJDEP-CT005,PADEP-68-04440		
7439-96-5	**Manganese**	**2.37**		mg/L	0.00556	1	EPA 6010D	04/15/2025 08:45	04/16/2025 15:31	AGNR
							Certifications:	CTDOH-PH-0723,NELAC-NY10854,NJDEP-CT005,PADEP-68-04440		
7440-02-0	Nickel	ND		mg/L	0.0111	1	EPA 6010D	04/15/2025 08:45	04/16/2025 15:31	AGNR
							Certifications:	CTDOH-PH-0723,NELAC-NY10854,NJDEP-CT005,PADEP-68-04440		
7440-09-7	**Potassium**	**21.2**		mg/L	0.0556	1	EPA 6010D	04/15/2025 08:45	04/16/2025 15:31	AGNR
							Certifications:	CTDOH-PH-0723,NELAC-NY10854,NJDEP-CT005,PADEP-68-04440		
7440-22-4	Silver	ND		mg/L	0.00556	1	EPA 6010D	04/15/2025 08:45	04/16/2025 15:31	AGNR
							Certifications:	CTDOH-PH-0723,NELAC-NY10854,NJDEP-CT005,PADEP-68-04440		
7440-23-5	**Sodium**	**52.9**	M-BS	mg/L	0.556	1	EPA 6010D	04/15/2025 08:45	04/16/2025 15:31	AGNR
							Certifications:	CTDOH-PH-0723,NELAC-NY10854,NJDEP-CT005,PADEP-68-04440		
7440-62-2	Vanadium	ND		mg/L	0.0111	1	EPA 6010D	04/15/2025 08:45	04/16/2025 15:31	AGNR
							Certifications:	CTDOH-PH-0723,NELAC-NY10854,NJDEP-CT005,PADEP-68-04440		
7440-66-6	**Zinc**	**0.0350**		mg/L	0.0278	1	EPA 6010D	04/15/2025 08:45	04/16/2025 15:31	AGNR
							Certifications:	CTDOH-PH-0723,NELAC-NY10854,NJDEP-CT005,PADEP-68-04440		

Metals, Target Analyte, ICP Dissolved

Log-in Notes:

Sample Notes:

Sample Prepared by Method: EPA 3015A

CAS No.	Parameter	Result	Flag	Units	Reported to LOQ	Dilution	Reference Method	Date/Time Prepared	Date/Time Analyzed	Analyst

Sample Information

Client Sample ID: MW09_041125 **York Sample ID:** 25D0817-01

York Project (SDG) No.	Client Project ID	Matrix	Collection Date/Time	Date Received
25D0817	170745301	Ground Water	April 11, 2025 7:20 am	04/11/2025

Metals, Target Analyte, ICP Dissolved

Log-in Notes:

Sample Notes:

Sample Prepared by Method: EPA 3015A

CAS No.	Parameter	Result	Flag	Units	Reported to LOQ	Dilution	Reference Method	Date/Time Prepared	Date/Time Analyzed	Analyst
7429-90-5	**Aluminum**	**0.0629**		mg/L	0.0556	1	EPA 6010D	04/15/2025 08:53	04/16/2025 01:17	AGNR
							Certifications:	CTDOH-PH-0723,NELAC-NY10854,NJDEP-CT005,PADEP-68-04440		
7440-39-3	**Barium**	**0.0410**		mg/L	0.0278	1	EPA 6010D	04/15/2025 08:53	04/16/2025 01:17	AGNR
							Certifications:	CTDOH-PH-0723,NELAC-NY10854,NJDEP-CT005,PADEP-68-04440		
7440-70-2	**Calcium**	**81.7**		mg/L	0.0556	1	EPA 6010D	04/15/2025 08:53	04/16/2025 01:17	AGNR
							Certifications:	CTDOH-PH-0723,NELAC-NY10854,NJDEP-CT005,PADEP-68-04440		
7440-47-3	Chromium	ND		mg/L	0.00556	1	EPA 6010D	04/15/2025 08:53	04/16/2025 01:17	AGNR
							Certifications:	CTDOH-PH-0723,NELAC-NY10854,NJDEP-CT005,PADEP-68-04440		
7440-48-4	Cobalt	ND		mg/L	0.00444	1	EPA 6010D	04/15/2025 08:53	04/16/2025 01:17	AGNR
							Certifications:	CTDOH-PH-0723,NELAC-NY10854,NJDEP-CT005,PADEP-68-04440		
7440-50-8	Copper	ND		mg/L	0.0222	1	EPA 6010D	04/15/2025 08:53	04/16/2025 01:17	AGNR
							Certifications:	CTDOH-PH-0723,NELAC-NY10854,NJDEP-CT005,PADEP-68-04440		
7439-89-6	Iron	ND		mg/L	0.278	1	EPA 6010D	04/15/2025 08:53	04/16/2025 01:17	AGNR
							Certifications:	CTDOH-PH-0723,NELAC-NY10854,NJDEP-CT005,PADEP-68-04440		
7439-92-1	**Lead**	**0.0141**	B	mg/L	0.00556	1	EPA 6010D	04/15/2025 08:53	04/16/2025 01:17	AGNR
							Certifications:	CTDOH-PH-0723,NELAC-NY10854,NJDEP-CT005,PADEP-68-04440		
7439-95-4	**Magnesium**	**34.7**		mg/L	0.0556	1	EPA 6010D	04/15/2025 08:53	04/16/2025 01:17	AGNR
							Certifications:	CTDOH-PH-0723,NELAC-NY10854,NJDEP-CT005,PADEP-68-04440		
7439-96-5	**Manganese**	**2.40**		mg/L	0.00556	1	EPA 6010D	04/15/2025 08:53	04/16/2025 01:17	AGNR
							Certifications:	CTDOH-PH-0723,NELAC-NY10854,NJDEP-CT005,PADEP-68-04440		
7440-02-0	Nickel	ND		mg/L	0.0111	1	EPA 6010D	04/15/2025 08:53	04/16/2025 01:17	AGNR
							Certifications:	CTDOH-PH-0723,NELAC-NY10854,NJDEP-CT005,PADEP-68-04440		
7440-09-7	**Potassium**	**19.3**	M-CCV 1	mg/L	0.0556	1	EPA 6010D	04/15/2025 08:53	04/16/2025 01:17	AGNR
							Certifications:	CTDOH-PH-0723,NELAC-NY10854,NJDEP-CT005,PADEP-68-04440		
7440-22-4	Silver	ND		mg/L	0.00556	1	EPA 6010D	04/15/2025 08:53	04/16/2025 01:17	AGNR
							Certifications:	CTDOH-PH-0723,NELAC-NY10854,NJDEP-CT005,PADEP-68-04440		
7440-23-5	**Sodium**	**45.8**		mg/L	0.556	1	EPA 6010D	04/15/2025 08:53	04/16/2025 01:17	AGNR
							Certifications:	CTDOH-PH-0723,NELAC-NY10854,NJDEP-CT005,PADEP-68-04440		
7440-62-2	Vanadium	ND		mg/L	0.0111	1	EPA 6010D	04/15/2025 08:53	04/16/2025 01:17	AGNR
							Certifications:	CTDOH-PH-0723,NELAC-NY10854,NJDEP-CT005,PADEP-68-04440		
7440-66-6	Zinc	ND		mg/L	0.0278	1	EPA 6010D	04/15/2025 08:53	04/16/2025 01:17	AGNR
							Certifications:	CTDOH-PH-0723,NELAC-NY10854,NJDEP-CT005,PADEP-68-04440		

Metals, Target Analyte, ICPMS

Log-in Notes:

Sample Notes:

Sample Prepared by Method: EPA 3015A

CAS No.	Parameter	Result	Flag	Units	Reported to LOQ	Dilution	Reference Method	Date/Time Prepared	Date/Time Analyzed	Analyst
7440-36-0	Antimony	ND		mg/L	0.00556	5	EPA 6020B	04/15/2025 08:26	04/18/2025 14:08	cw
							Certifications:	CTDOH-PH-0723,NELAC-NY10854,NJDEP-CT005,PADEP-68-04440		
7440-38-2	Arsenic	ND		mg/L	0.00556	5	EPA 6020B	04/15/2025 08:26	04/18/2025 14:08	cw
							Certifications:	CTDOH-PH-0723,NELAC-NY10854,NJDEP-CT005,PADEP-68-04440		
7440-41-7	Beryllium	ND		mg/L	0.00167	5	EPA 6020B	04/15/2025 08:26	04/18/2025 14:08	cw
							Certifications:	CTDOH-PH-0723,NELAC-NY10854,NJDEP-CT005,PADEP-68-04440		

Sample Information

Client Sample ID: MW09_041125 **York Sample ID:** 25D0817-01

York Project (SDG) No.	Client Project ID	Matrix	Collection Date/Time	Date Received
25D0817	170745301	Ground Water	April 11, 2025 7:20 am	04/11/2025

Metals, Target Analyte, ICPMS

Log-in Notes: **Sample Notes:**

Sample Prepared by Method: EPA 3015A

CAS No.	Parameter	Result	Flag	Units	Reported to LOQ	Dilution	Reference Method	Date/Time Prepared	Date/Time Analyzed	Analyst
7440-43-9	Cadmium	ND		mg/L	0.00278	5	EPA 6020B	04/15/2025 08:26	04/18/2025 14:08	cw
							Certifications:	CTDOH-PH-0723,NELAC-NY10854,NJDEP-CT005,PADEP-68-04440		
7782-49-2	Selenium	ND		mg/L	0.00556	5	EPA 6020B	04/15/2025 08:26	04/18/2025 14:08	cw
							Certifications:	CTDOH-PH-0723,NELAC-NY10854,NJDEP-CT005,PADEP-68-04440		
7440-28-0	Thallium	ND		mg/L	0.00556	5	EPA 6020B	04/15/2025 08:26	04/18/2025 14:08	cw
							Certifications:	CTDOH-PH-0723,NELAC-NY10854,NJDEP-CT005,PADEP-68-04440		

Metals, Target Analyte, ICPMS Dissolved

Log-in Notes: **Sample Notes:**

Sample Prepared by Method: EPA 3015A

CAS No.	Parameter	Result	Flag	Units	Reported to LOQ	Dilution	Reference Method	Date/Time Prepared	Date/Time Analyzed	Analyst
7440-36-0	Antimony	ND		mg/L	0.00111	1	EPA 6020B	04/15/2025 08:59	04/17/2025 12:08	JWT
							Certifications:	CTDOH-PH-0723,NELAC-NY10854,NJDEP-CT005,PADEP-68-04440		
7440-38-2	Arsenic	ND		mg/L	0.00111	1	EPA 6020B	04/15/2025 08:59	04/17/2025 12:08	JWT
							Certifications:	CTDOH-PH-0723,NELAC-NY10854,NJDEP-CT005,PADEP-68-04440		
7440-41-7	Beryllium	ND	M-BS	mg/L	0.000333	1	EPA 6020B	04/15/2025 08:59	04/17/2025 12:08	JWT
							Certifications:	CTDOH-PH-0723,NELAC-NY10854,NJDEP-CT005,PADEP-68-04440		
7440-43-9	Cadmium	ND	M-BS	mg/L	0.000556	1	EPA 6020B	04/15/2025 08:59	04/17/2025 12:08	JWT
							Certifications:	CTDOH-PH-0723,NELAC-NY10854,NJDEP-CT005,PADEP-68-04440		
7782-49-2	Selenium	ND		mg/L	0.00111	1	EPA 6020B	04/15/2025 08:59	04/17/2025 12:08	JWT
							Certifications:	CTDOH-PH-0723,NELAC-NY10854,NJDEP-CT005,PADEP-68-04440		
7440-28-0	Thallium	ND		mg/L	0.00111	1	EPA 6020B	04/15/2025 08:59	04/17/2025 12:08	JWT
							Certifications:	CTDOH-PH-0723,NELAC-NY10854,NJDEP-CT005,PADEP-68-04440		

Mercury by 7470/7471

Log-in Notes: **Sample Notes:**

Sample Prepared by Method: EPA SW846-7470A

CAS No.	Parameter	Result	Flag	Units	Reported to LOQ	Dilution	Reference Method	Date/Time Prepared	Date/Time Analyzed	Analyst
7439-97-6	Mercury	ND		mg/L	0.0002	1	EPA 7470	04/16/2025 10:32	04/16/2025 11:00	DBT
							Certifications:	CTDOH-PH-0723,NELAC-NY10854,NJDEP-CT005,PADEP-68-04440		

Mercury, Dissolved

Log-in Notes: **Sample Notes:**

Sample Prepared by Method: EPA SW846-7470A

CAS No.	Parameter	Result	Flag	Units	Reported to LOQ	Dilution	Reference Method	Date/Time Prepared	Date/Time Analyzed	Analyst
7439-97-6	Mercury	ND		mg/L	0.0002	1	EPA 7470	04/17/2025 07:54	04/17/2025 07:54	DBT
							Certifications:	CTDOH-PH-0723,NELAC-NY10854,NJDEP-CT005,PADEP-68-04440		

Chromium, Hexavalent

Log-in Notes: **Sample Notes:**

Sample Prepared by Method: Analysis Preparation

CAS No.	Parameter	Result	Flag	Units	Reported to LOQ	Dilution	Reference Method	Date/Time Prepared	Date/Time Analyzed	Analyst

Sample Information

Client Sample ID: MW09_041125 **York Sample ID:** 25D0817-01

York Project (SDG) No.	Client Project ID	Matrix	Collection Date/Time	Date Received
25D0817	170745301	Ground Water	April 11, 2025 7:20 am	04/11/2025

Chromium, Hexavalent

Log-in Notes: **Sample Notes:**

Sample Prepared by Method: Analysis Preparation

CAS No.	Parameter	Result	Flag	Units	Reported to LOQ	Dilution	Reference Method	Date/Time Prepared	Date/Time Analyzed	Analyst
18540-29-9	Chromium, Hexavalent	ND		mg/L	0.0100	1	EPA 7196A	04/11/2025 19:25	04/11/2025 21:08	CB
							Certifications:	NELAC-NY10854,CTDOH-PH-0723,NJDEP-CT005,PADEP-68-04440		

Chromium, Trivalent

Log-in Notes: **Sample Notes:**

Sample Prepared by Method: Analysis Preparation

CAS No.	Parameter	Result	Flag	Units	Reported to LOQ	Dilution	Reference Method	Date/Time Prepared	Date/Time Analyzed	Analyst
16065-83-1	* Chromium, Trivalent	ND		mg/L	0.0100	1	Calculation	04/16/2025 21:19	04/16/2025 21:20	SL
							Certifications:			

Cyanide, Total

Log-in Notes: **Sample Notes:**

Sample Prepared by Method: Analysis Preparation

CAS No.	Parameter	Result	Flag	Units	Reported to LOQ	Dilution	Reference Method	Date/Time Prepared	Date/Time Analyzed	Analyst
57-12-5	Cyanide, total	ND		mg/L	0.0100	1	SM 4500 CN C-2016 / E-2016	04/15/2025 13:45	04/15/2025 16:00	CB
							Certifications:	NELAC-NY10854,CTDOH-PH-0723,NJDEP-CT005,PADEP-68-04440		

Sample Information

Client Sample ID: **MW22_041125** **York Sample ID:** **25D0817-02**

York Project (SDG) No.	Client Project ID	Matrix	Collection Date/Time	Date Received
25D0817	170745301	Ground Water	April 11, 2025 10:00 am	04/11/2025

VOA, 8260 LOW MASTER

Log-in Notes:

Sample Notes:

Sample Prepared by Method: EPA 5030B

CAS No.	Parameter	Result	Flag	Units	Reported to LOD/MDL	LOQ	Dilution	Reference Method	Date/Time Prepared	Date/Time Analyzed	Analyst
630-20-6	1,1,1,2-Tetrachloroethane	ND		ug/L	0.216	0.500	1	EPA 8260D	04/22/2025 08:00	04/22/2025 15:30	AC
								Certifications:	CTDOH-PH-0723,NELAC-NY10854,NELAC-NY12058,NJDEP-CT005,		
71-55-6	1,1,1-Trichloroethane	ND		ug/L	0.266	0.500	1	EPA 8260D	04/22/2025 08:00	04/22/2025 15:30	AC
								Certifications:	CTDOH-PH-0723,NELAC-NY10854,NELAC-NY12058,NJDEP-CT005,		
79-34-5	1,1,2,2-Tetrachloroethane	ND		ug/L	0.256	0.500	1	EPA 8260D	04/22/2025 08:00	04/22/2025 15:30	AC
								Certifications:	CTDOH-PH-0723,NELAC-NY10854,NELAC-NY12058,NJDEP-CT005,		
76-13-1	1,1,2-Trichloro-1,2,2-trifluoroethane (Freon 113)	ND		ug/L	0.286	0.500	1	EPA 8260D	04/22/2025 08:00	04/22/2025 15:30	AC
								Certifications:	CTDOH-PH-0723,NELAC-NY10854,NELAC-NY12058,NJDEP-CT005,		
79-00-5	1,1,2-Trichloroethane	ND		ug/L	0.249	0.500	1	EPA 8260D	04/22/2025 08:00	04/22/2025 15:30	AC
								Certifications:	CTDOH-PH-0723,NELAC-NY10854,NELAC-NY12058,NJDEP-CT005,		
75-34-3	1,1-Dichloroethane	ND		ug/L	0.272	0.500	1	EPA 8260D	04/22/2025 08:00	04/22/2025 15:30	AC
								Certifications:	CTDOH-PH-0723,NELAC-NY10854,NELAC-NY12058,NJDEP-CT005,		
75-35-4	1,1-Dichloroethylene	ND		ug/L	0.327	0.500	1	EPA 8260D	04/22/2025 08:00	04/22/2025 15:30	AC
								Certifications:	CTDOH-PH-0723,NELAC-NY10854,NELAC-NY12058,NJDEP-CT005,		
87-61-6	1,2,3-Trichlorobenzene	ND		ug/L	0.222	0.500	1	EPA 8260D	04/22/2025 08:00	04/22/2025 15:30	AC
								Certifications:	NELAC-NY10854,NELAC-NY12058,NJDEP-CT005,PADEP-68-04440		
96-18-4	1,2,3-Trichloropropane	ND		ug/L	0.273	0.500	1	EPA 8260D	04/22/2025 08:00	04/22/2025 15:30	AC
								Certifications:	NELAC-NY10854,NELAC-NY12058,NJDEP-CT005,PADEP-68-04440		
120-82-1	1,2,4-Trichlorobenzene	ND		ug/L	0.138	0.500	1	EPA 8260D	04/22/2025 08:00	04/22/2025 15:30	AC
								Certifications:	NELAC-NY10854,NELAC-NY12058,NJDEP-CT005,PADEP-68-04440		
95-63-6	1,2,4-Trimethylbenzene	ND		ug/L	0.310	0.500	1	EPA 8260D	04/22/2025 08:00	04/22/2025 15:30	AC
								Certifications:	CTDOH-PH-0723,NELAC-NY10854,NELAC-NY12058,NJDEP-CT005,		
96-12-8	1,2-Dibromo-3-chloropropane	ND		ug/L	0.432	0.500	1	EPA 8260D	04/22/2025 08:00	04/22/2025 15:30	AC
								Certifications:	CTDOH-PH-0723,NELAC-NY10854,NELAC-NY12058,NJDEP-CT005,		
106-93-4	1,2-Dibromoethane	ND		ug/L	0.215	0.500	1	EPA 8260D	04/22/2025 08:00	04/22/2025 15:30	AC
								Certifications:	CTDOH-PH-0723,NELAC-NY10854,NELAC-NY12058,NJDEP-CT005,		
95-50-1	1,2-Dichlorobenzene	ND		ug/L	0.270	0.500	1	EPA 8260D	04/22/2025 08:00	04/22/2025 15:30	AC
								Certifications:	CTDOH-PH-0723,NELAC-NY10854,NELAC-NY12058,NJDEP-CT005,		
107-06-2	1,2-Dichloroethane	ND		ug/L	0.377	0.500	1	EPA 8260D	04/22/2025 08:00	04/22/2025 15:30	AC
								Certifications:	CTDOH-PH-0723,NELAC-NY10854,NELAC-NY12058,NJDEP-CT005,		
78-87-5	1,2-Dichloropropane	ND		ug/L	0.327	0.500	1	EPA 8260D	04/22/2025 08:00	04/22/2025 15:30	AC
								Certifications:	CTDOH-PH-0723,NELAC-NY10854,NELAC-NY12058,NJDEP-CT005,		
108-67-8	1,3,5-Trimethylbenzene	ND		ug/L	0.347	0.500	1	EPA 8260D	04/22/2025 08:00	04/22/2025 15:30	AC
								Certifications:	CTDOH-PH-0723,NELAC-NY10854,NELAC-NY12058,NJDEP-CT005,		
541-73-1	1,3-Dichlorobenzene	ND		ug/L	0.283	0.500	1	EPA 8260D	04/22/2025 08:00	04/22/2025 15:30	AC
								Certifications:	CTDOH-PH-0723,NELAC-NY10854,NELAC-NY12058,NJDEP-CT005,		
106-46-7	1,4-Dichlorobenzene	ND		ug/L	0.311	0.500	1	EPA 8260D	04/22/2025 08:00	04/22/2025 15:30	AC
								Certifications:	CTDOH-PH-0723,NELAC-NY10854,NELAC-NY12058,NJDEP-CT005,		
123-91-1	1,4-Dioxane	ND	CCVE	ug/L	35.3	80.0	1	EPA 8260D	04/22/2025 08:00	04/22/2025 15:30	AC
								Certifications:	NELAC-NY10854,NELAC-NY12058,NJDEP-CT005,PADEP-68-04440		
78-93-3	2-Butanone	ND		ug/L	0.421	0.500	1	EPA 8260D	04/22/2025 08:00	04/22/2025 15:30	AC
								Certifications:	CTDOH-PH-0723,NELAC-NY10854,NELAC-NY12058,NJDEP-CT005,		

Sample Information

Client Sample ID: MW22_041125 **York Sample ID:** 25D0817-02

York Project (SDG) No.	Client Project ID	Matrix	Collection Date/Time	Date Received
25D0817	170745301	Ground Water	April 11, 2025 10:00 am	04/11/2025

VOA, 8260 LOW MASTER **Log-in Notes:** **Sample Notes:**

Sample Prepared by Method: EPA 5030B

CAS No.	Parameter	Result	Flag	Units	Reported to LOD/MDL	LOQ	Dilution	Reference Method	Date/Time Prepared	Date/Time Analyzed	Analyst
591-78-6	2-Hexanone	ND		ug/L	0.320	0.500	1	EPA 8260D	04/22/2025 08:00	04/22/2025 15:30	AC
								Certifications:	CTDOH-PH-0723,NELAC-NY10854,NELAC-NY12058,NJDEP-CT005,		
108-10-1	4-Methyl-2-pentanone	ND		ug/L	0.365	0.500	1	EPA 8260D	04/22/2025 08:00	04/22/2025 15:30	AC
								Certifications:	CTDOH-PH-0723,NELAC-NY10854,NELAC-NY12058,NJDEP-CT005,		
67-64-1	Acetone	ND		ug/L	1.34	2.00	1	EPA 8260D	04/22/2025 08:00	04/22/2025 15:30	AC
								Certifications:	CTDOH-PH-0723,NELAC-NY10854,NELAC-NY12058,NJDEP-CT005,		
107-02-8	Acrolein	ND	CCVE	ug/L	0.447	0.500	1	EPA 8260D	04/22/2025 08:00	04/22/2025 15:30	AC
								Certifications:	CTDOH-PH-0723,NELAC-NY10854,NELAC-NY12058,NJDEP-CT005,		
107-13-1	Acrylonitrile	ND		ug/L	0.422	0.500	1	EPA 8260D	04/22/2025 08:00	04/22/2025 15:30	AC
								Certifications:	CTDOH-PH-0723,NELAC-NY10854,NELAC-NY12058,NJDEP-CT005,		
71-43-2	Benzene	ND		ug/L	0.279	0.500	1	EPA 8260D	04/22/2025 08:00	04/22/2025 15:30	AC
								Certifications:	CTDOH-PH-0723,NELAC-NY10854,NELAC-NY12058,NJDEP-CT005,		
74-97-5	Bromochloromethane	ND		ug/L	0.354	0.500	1	EPA 8260D	04/22/2025 08:00	04/22/2025 15:30	AC
								Certifications:	NELAC-NY10854,NELAC-NY12058,NJDEP-CT005,PADEP-68-04440		
75-27-4	Bromodichloromethane	ND		ug/L	0.245	0.500	1	EPA 8260D	04/22/2025 08:00	04/22/2025 15:30	AC
								Certifications:	CTDOH-PH-0723,NELAC-NY10854,NELAC-NY12058,NJDEP-CT005,		
75-25-2	Bromoform	ND		ug/L	0.163	0.500	1	EPA 8260D	04/22/2025 08:00	04/22/2025 15:30	AC
								Certifications:	CTDOH-PH-0723,NELAC-NY10854,NELAC-NY12058,NJDEP-CT005,		
74-83-9	Bromomethane	ND	CCVE	ug/L	0.119	0.500	1	EPA 8260D	04/22/2025 08:00	04/22/2025 15:30	AC
								Certifications:	CTDOH-PH-0723,NELAC-NY10854,NELAC-NY12058,NJDEP-CT005,		
75-15-0	Carbon disulfide	ND		ug/L	0.362	0.500	1	EPA 8260D	04/22/2025 08:00	04/22/2025 15:30	AC
								Certifications:	CTDOH-PH-0723,NELAC-NY10854,NELAC-NY12058,NJDEP-CT005,		
56-23-5	Carbon tetrachloride	ND		ug/L	0.204	0.500	1	EPA 8260D	04/22/2025 08:00	04/22/2025 15:30	AC
								Certifications:	CTDOH-PH-0723,NELAC-NY10854,NELAC-NY12058,NJDEP-CT005,		
108-90-7	Chlorobenzene	ND		ug/L	0.284	0.500	1	EPA 8260D	04/22/2025 08:00	04/22/2025 15:30	AC
								Certifications:	CTDOH-PH-0723,NELAC-NY10854,NELAC-NY12058,NJDEP-CT005,		
75-00-3	Chloroethane	ND		ug/L	0.448	0.500	1	EPA 8260D	04/22/2025 08:00	04/22/2025 15:30	AC
								Certifications:	CTDOH-PH-0723,NELAC-NY10854,NELAC-NY12058,NJDEP-CT005,		
67-66-3	Chloroform	ND		ug/L	0.243	0.500	1	EPA 8260D	04/22/2025 08:00	04/22/2025 15:30	AC
								Certifications:	CTDOH-PH-0723,NELAC-NY10854,NELAC-NY12058,NJDEP-CT005,		
74-87-3	Chloromethane	ND	CCVE	ug/L	0.372	0.500	1	EPA 8260D	04/22/2025 08:00	04/22/2025 15:30	AC
								Certifications:	CTDOH-PH-0723,NELAC-NY10854,NELAC-NY12058,NJDEP-CT005,		
156-59-2	cis-1,2-Dichloroethylene	ND		ug/L	0.294	0.500	1	EPA 8260D	04/22/2025 08:00	04/22/2025 15:30	AC
								Certifications:	CTDOH-PH-0723,NELAC-NY10854,NELAC-NY12058,NJDEP-CT005,		
10061-01-5	cis-1,3-Dichloropropylene	ND		ug/L	0.262	0.500	1	EPA 8260D	04/22/2025 08:00	04/22/2025 15:30	AC
								Certifications:	CTDOH-PH-0723,NELAC-NY10854,NELAC-NY12058,NJDEP-CT005,		
110-82-7	Cyclohexane	ND		ug/L	0.491	0.500	1	EPA 8260D	04/22/2025 08:00	04/22/2025 15:30	AC
								Certifications:	NELAC-NY10854,NELAC-NY12058,NJDEP-CT005,PADEP-68-04440		
124-48-1	Dibromochloromethane	ND		ug/L	0.146	0.500	1	EPA 8260D	04/22/2025 08:00	04/22/2025 15:30	AC
								Certifications:	CTDOH-PH-0723,NELAC-NY10854,NELAC-NY12058,NJDEP-CT005,		
74-95-3	Dibromomethane	ND		ug/L	0.203	0.500	1	EPA 8260D	04/22/2025 08:00	04/22/2025 15:30	AC
								Certifications:	NELAC-NY10854,NELAC-NY12058,NJDEP-CT005,PADEP-68-04440		
75-71-8	Dichlorodifluoromethane	ND	CCVE	ug/L	0.451	0.500	1	EPA 8260D	04/22/2025 08:00	04/22/2025 15:30	AC
								Certifications:	NELAC-NY10854,NELAC-NY12058,NJDEP-CT005,PADEP-68-04440		

Sample Information

Client Sample ID: MW22_041125 **York Sample ID:** 25D0817-02

York Project (SDG) No.	Client Project ID	Matrix	Collection Date/Time	Date Received
25D0817	170745301	Ground Water	April 11, 2025 10:00 am	04/11/2025

VOA, 8260 LOW MASTER **Log-in Notes:** **Sample Notes:**

Sample Prepared by Method: EPA 5030B

CAS No.	Parameter	Result	Flag	Units	Reported to LOD/MDL	LOQ	Dilution	Reference Method	Date/Time Prepared	Date/Time Analyzed	Analyst
100-41-4	Ethyl Benzene	ND	CCVE, QL-02	ug/L	0.290	0.500	1	EPA 8260D	04/22/2025 08:00	04/22/2025 15:30	AC
								Certifications:	CTDOH-PH-0723,NELAC-NY10854,NELAC-NY12058,NJDEP-CT005,		
87-68-3	Hexachlorobutadiene	ND		ug/L	0.241	0.500	1	EPA 8260D	04/22/2025 08:00	04/22/2025 15:30	AC
								Certifications:	NELAC-NY10854,NELAC-NY12058,NJDEP-CT005,PADEP-68-04440		
98-82-8	**Isopropylbenzene**	**0.950**		ug/L	0.405	0.500	1	EPA 8260D	04/22/2025 08:00	04/22/2025 15:30	AC
								Certifications:	CTDOH-PH-0723,NELAC-NY10854,NELAC-NY12058,NJDEP-CT005,		
79-20-9	Methyl acetate	ND		ug/L	0.442	0.500	1	EPA 8260D	04/22/2025 08:00	04/22/2025 15:30	AC
								Certifications:	NELAC-NY10854,NELAC-NY12058,NJDEP-CT005,PADEP-68-04440		
1634-04-4	Methyl tert-butyl ether (MTBE)	ND		ug/L	0.244	0.500	1	EPA 8260D	04/22/2025 08:00	04/22/2025 15:30	AC
								Certifications:	CTDOH-PH-0723,NELAC-NY10854,NELAC-NY12058,NJDEP-CT005,		
108-87-2	Methylcyclohexane	ND		ug/L	0.477	0.500	1	EPA 8260D	04/22/2025 08:00	04/22/2025 15:30	AC
								Certifications:	NELAC-NY10854,NELAC-NY12058,NJDEP-CT005,PADEP-68-04440		
75-09-2	Methylene chloride	ND		ug/L	0.397	2.00	1	EPA 8260D	04/22/2025 08:00	04/22/2025 15:30	AC
								Certifications:	CTDOH-PH-0723,NELAC-NY10854,NELAC-NY12058,NJDEP-CT005,		
104-51-8	**n-Butylbenzene**	**2.40**	QL-02	ug/L	0.399	0.500	1	EPA 8260D	04/22/2025 08:00	04/22/2025 15:30	AC
								Certifications:	CTDOH-PH-0723,NELAC-NY10854,NELAC-NY12058,NJDEP-CT005,		
103-65-1	**n-Propylbenzene**	**1.59**		ug/L	0.384	0.500	1	EPA 8260D	04/22/2025 08:00	04/22/2025 15:30	AC
								Certifications:	CTDOH-PH-0723,NELAC-NY10854,NELAC-NY12058,NJDEP-CT005,		
95-47-6	o-Xylene	ND		ug/L	0.261	0.500	1	EPA 8260D	04/22/2025 08:00	04/22/2025 15:30	AC
								Certifications:	CTDOH-PH-0723,NELAC-NY10854,NELAC-NY12058,PADEP-68-044		
179601-23-1	p- & m- Xylenes	ND		ug/L	0.578	1.00	1	EPA 8260D	04/22/2025 08:00	04/22/2025 15:30	AC
								Certifications:	CTDOH-PH-0723,NELAC-NY10854,NELAC-NY12058,PADEP-68-044		
99-87-6	p-Isopropyltoluene	ND		ug/L	0.377	0.500	1	EPA 8260D	04/22/2025 08:00	04/22/2025 15:30	AC
								Certifications:	CTDOH-PH-0723,NELAC-NY10854,NELAC-NY12058,NJDEP-CT005,		
135-98-8	**sec-Butylbenzene**	**3.56**		ug/L	0.444	0.500	1	EPA 8260D	04/22/2025 08:00	04/22/2025 15:30	AC
								Certifications:	CTDOH-PH-0723,NELAC-NY10854,NELAC-NY12058,NJDEP-CT005,		
100-42-5	Styrene	ND		ug/L	0.255	0.500	1	EPA 8260D	04/22/2025 08:00	04/22/2025 15:30	AC
								Certifications:	CTDOH-PH-0723,NELAC-NY10854,NELAC-NY12058,NJDEP-CT005,		
75-65-0	tert-Butyl alcohol (TBA)	ND		ug/L	0.608	1.00	1	EPA 8260D	04/22/2025 08:00	04/22/2025 15:30	AC
								Certifications:	NELAC-NY10854,NELAC-NY12058,NJDEP-CT005,PADEP-68-04440		
98-06-6	tert-Butylbenzene	ND		ug/L	0.367	0.500	1	EPA 8260D	04/22/2025 08:00	04/22/2025 15:30	AC
								Certifications:	CTDOH-PH-0723,NELAC-NY10854,NELAC-NY12058,NJDEP-CT005,		
127-18-4	Tetrachloroethylene	ND		ug/L	0.239	0.500	1	EPA 8260D	04/22/2025 08:00	04/22/2025 15:30	AC
								Certifications:	CTDOH-PH-0723,NELAC-NY10854,NELAC-NY12058,NJDEP-CT005,		
108-88-3	Toluene	ND		ug/L	0.346	0.500	1	EPA 8260D	04/22/2025 08:00	04/22/2025 15:30	AC
								Certifications:	CTDOH-PH-0723,NELAC-NY10854,NELAC-NY12058,NJDEP-CT005,		
156-60-5	trans-1,2-Dichloroethylene	ND		ug/L	0.279	0.500	1	EPA 8260D	04/22/2025 08:00	04/22/2025 15:30	AC
								Certifications:	CTDOH-PH-0723,NELAC-NY10854,NELAC-NY12058,NJDEP-CT005,		
10061-02-6	trans-1,3-Dichloropropylene	ND		ug/L	0.229	0.500	1	EPA 8260D	04/22/2025 08:00	04/22/2025 15:30	AC
								Certifications:	CTDOH-PH-0723,NELAC-NY10854,NELAC-NY12058,NJDEP-CT005,		
79-01-6	Trichloroethylene	ND		ug/L	0.249	0.500	1	EPA 8260D	04/22/2025 08:00	04/22/2025 15:30	AC
								Certifications:	CTDOH-PH-0723,NELAC-NY10854,NELAC-NY12058,NJDEP-CT005,		
75-69-4	Trichlorofluoromethane	ND		ug/L	0.337	0.500	1	EPA 8260D	04/22/2025 08:00	04/22/2025 15:30	AC
								Certifications:	CTDOH-PH-0723,NELAC-NY10854,NELAC-NY12058,NJDEP-CT005,		

Sample Information

Client Sample ID: MW22_041125 **York Sample ID:** 25D0817-02

York Project (SDG) No.	Client Project ID	Matrix	Collection Date/Time	Date Received
25D0817	170745301	Ground Water	April 11, 2025 10:00 am	04/11/2025

VOA, 8260 LOW MASTER

Log-in Notes: **Sample Notes:**

Sample Prepared by Method: EPA 5030B

CAS No.	Parameter	Result	Flag	Units	Reported to LOD/MDL	LOQ	Dilution	Reference Method	Date/Time Prepared	Date/Time Analyzed	Analyst
75-01-4	Vinyl Chloride	ND		ug/L	0.469	0.500	1	EPA 8260D	04/22/2025 08:00	04/22/2025 15:30	AC
								Certifications:	CTDOH-PH-0723,NELAC-NY10854,NELAC-NY12058,NJDEP-CT005,		
1330-20-7	Xylenes, Total	ND		ug/L	0.839	1.50	1	EPA 8260D	04/22/2025 08:00	04/22/2025 15:30	AC
								Certifications:	CTDOH-PH-0723,NELAC-NY10854,NELAC-NY12058,NJDEP-CT005		

	Surrogate Recoveries	Result	Acceptance Range
17060-07-0	*Surrogate: SURR: 1,2-Dichloroethane-d4*	*104 %*	*69-130*
2037-26-5	*Surrogate: SURR: Toluene-d8*	*100 %*	*81-117*
460-00-4	*Surrogate: SURR: p-Bromofluorobenzene*	*97.8 %*	*79-122*

SVOA, 8270 LOW MASTER

Log-in Notes: **Sample Notes:**

Sample Prepared by Method: EPA 3510C

CAS No.	Parameter	Result	Flag	Units	Reported to LOD/MDL	LOQ	Dilution	Reference Method	Date/Time Prepared	Date/Time Analyzed	Analyst
92-52-4	1,1-Biphenyl	ND		ug/L	2.50	5.00	1	EPA 8270D	04/17/2025 09:41	04/18/2025 11:50	SS
								Certifications:	NELAC-NY10854,NJDEP-CT005,PADEP-68-04440		
95-94-3	1,2,4,5-Tetrachlorobenzene	ND		ug/L	2.50	5.00	1	EPA 8270D	04/17/2025 09:41	04/18/2025 11:50	SS
								Certifications:	NELAC-NY10854,NJDEP-CT005,PADEP-68-04440		
122-66-7	1,2-Diphenylhydrazine (as Azobenzene)	ND	CCVE	ug/L	2.50	5.00	1	EPA 8270D	04/17/2025 09:41	04/18/2025 11:50	SS
								Certifications:	NELAC-NY10854,NJDEP-CT005,PADEP-68-04440		
58-90-2	2,3,4,6-Tetrachlorophenol	ND		ug/L	2.50	5.00	1	EPA 8270D	04/17/2025 09:41	04/18/2025 11:50	SS
								Certifications:	NELAC-NY10854,NJDEP-CT005,PADEP-68-04440		
95-95-4	2,4,5-Trichlorophenol	ND		ug/L	2.50	5.00	1	EPA 8270D	04/17/2025 09:41	04/18/2025 11:50	SS
								Certifications:	CTDOH-PH-0723,NELAC-NY10854,NJDEP-CT005,PADEP-68-04440		
88-06-2	2,4,6-Trichlorophenol	ND		ug/L	2.50	5.00	1	EPA 8270D	04/17/2025 09:41	04/18/2025 11:50	SS
								Certifications:	CTDOH-PH-0723,NELAC-NY10854,NJDEP-CT005,PADEP-68-04440		
120-83-2	2,4-Dichlorophenol	ND		ug/L	2.50	5.00	1	EPA 8270D	04/17/2025 09:41	04/18/2025 11:50	SS
								Certifications:	CTDOH-PH-0723,NELAC-NY10854,NJDEP-CT005,PADEP-68-04440		
105-67-9	2,4-Dimethylphenol	ND	CCVE	ug/L	2.50	5.00	1	EPA 8270D	04/17/2025 09:41	04/18/2025 11:50	SS
								Certifications:	CTDOH-PH-0723,NELAC-NY10854,NJDEP-CT005,PADEP-68-04440		
51-28-5	2,4-Dinitrophenol	ND	CAL-E	ug/L	2.50	5.00	1	EPA 8270D	04/17/2025 09:41	04/18/2025 11:50	SS
								Certifications:	CTDOH-PH-0723,NELAC-NY10854,NJDEP-CT005,PADEP-68-04440		
121-14-2	2,4-Dinitrotoluene	ND		ug/L	2.50	5.00	1	EPA 8270D	04/17/2025 09:41	04/18/2025 11:50	SS
								Certifications:	CTDOH-PH-0723,NELAC-NY10854,NJDEP-CT005,PADEP-68-04440		
606-20-2	2,6-Dinitrotoluene	ND		ug/L	2.50	5.00	1	EPA 8270D	04/17/2025 09:41	04/18/2025 11:50	SS
								Certifications:	CTDOH-PH-0723,NELAC-NY10854,NJDEP-CT005,PADEP-68-04440		
91-58-7	2-Chloronaphthalene	ND		ug/L	2.50	5.00	1	EPA 8270D	04/17/2025 09:41	04/18/2025 11:50	SS
								Certifications:	CTDOH-PH-0723,NELAC-NY10854,NJDEP-CT005,PADEP-68-04440		
95-57-8	2-Chlorophenol	ND		ug/L	2.50	5.00	1	EPA 8270D	04/17/2025 09:41	04/18/2025 11:50	SS
								Certifications:	CTDOH-PH-0723,NELAC-NY10854,NJDEP-CT005,PADEP-68-04440		
91-57-6	2-Methylnaphthalene	ND		ug/L	2.50	5.00	1	EPA 8270D	04/17/2025 09:41	04/18/2025 11:50	SS
								Certifications:	CTDOH-PH-0723,NELAC-NY10854,NJDEP-CT005,PADEP-68-04440		

Sample Information

Client Sample ID: MW22_041125 **York Sample ID:** 25D0817-02

York Project (SDG) No.	Client Project ID	Matrix	Collection Date/Time	Date Received
25D0817	170745301	Ground Water	April 11, 2025 10:00 am	04/11/2025

SVOA, 8270 LOW MASTER **Log-in Notes:** **Sample Notes:**

Sample Prepared by Method: EPA 3510C

CAS No.	Parameter	Result	Flag	Units	Reported to LOD/MDL	LOQ	Dilution	Reference Method	Date/Time Prepared	Date/Time Analyzed	Analyst
95-48-7	2-Methylphenol	ND		ug/L	2.50	5.00	1	EPA 8270D	04/17/2025 09:41	04/18/2025 11:50	SS
								Certifications:	CTDOH-PH-0723,NELAC-NY10854,NJDEP-CT005,PADEP-68-04440		
88-74-4	2-Nitroaniline	ND		ug/L	2.50	5.00	1	EPA 8270D	04/17/2025 09:41	04/18/2025 11:50	SS
								Certifications:	CTDOH-PH-0723,NELAC-NY10854,NJDEP-CT005,PADEP-68-04440		
88-75-5	2-Nitrophenol	ND		ug/L	2.50	5.00	1	EPA 8270D	04/17/2025 09:41	04/18/2025 11:50	SS
								Certifications:	CTDOH-PH-0723,NELAC-NY10854,NJDEP-CT005,PADEP-68-04440		
65794-96-9	3- & 4-Methylphenols	ND		ug/L	2.50	5.00	1	EPA 8270D	04/17/2025 09:41	04/18/2025 11:50	SS
								Certifications:	CTDOH-PH-0723,NELAC-NY10854,NJDEP-CT005,PADEP-68-04440		
91-94-1	3,3-Dichlorobenzidine	ND		ug/L	2.50	5.00	1	EPA 8270D	04/17/2025 09:41	04/18/2025 11:50	SS
								Certifications:	CTDOH-PH-0723,NELAC-NY10854,NJDEP-CT005,PADEP-68-04440		
99-09-2	3-Nitroaniline	ND		ug/L	2.50	5.00	1	EPA 8270D	04/17/2025 09:41	04/18/2025 11:50	SS
								Certifications:	CTDOH-PH-0723,NELAC-NY10854,NJDEP-CT005,PADEP-68-04440		
534-52-1	4,6-Dinitro-2-methylphenol	ND	CAL-E	ug/L	2.50	5.00	1	EPA 8270D	04/17/2025 09:41	04/18/2025 11:50	SS
								Certifications:	CTDOH-PH-0723,NELAC-NY10854,NJDEP-CT005,PADEP-68-04440		
101-55-3	4-Bromophenyl phenyl ether	ND		ug/L	2.50	5.00	1	EPA 8270D	04/17/2025 09:41	04/18/2025 11:50	SS
								Certifications:	CTDOH-PH-0723,NELAC-NY10854,NJDEP-CT005,PADEP-68-04440		
59-50-7	4-Chloro-3-methylphenol	ND	CCVE	ug/L	2.50	5.00	1	EPA 8270D	04/17/2025 09:41	04/18/2025 11:50	SS
								Certifications:	CTDOH-PH-0723,NELAC-NY10854,NJDEP-CT005,PADEP-68-04440		
106-47-8	4-Chloroaniline	ND		ug/L	2.50	5.00	1	EPA 8270D	04/17/2025 09:41	04/18/2025 11:50	SS
								Certifications:	CTDOH-PH-0723,NELAC-NY10854,NJDEP-CT005,PADEP-68-04440		
7005-72-3	4-Chlorophenyl phenyl ether	ND		ug/L	2.50	5.00	1	EPA 8270D	04/17/2025 09:41	04/18/2025 11:50	SS
								Certifications:	CTDOH-PH-0723,NELAC-NY10854,NJDEP-CT005,PADEP-68-04440		
100-01-6	4-Nitroaniline	ND		ug/L	2.50	5.00	1	EPA 8270D	04/17/2025 09:41	04/18/2025 11:50	SS
								Certifications:	CTDOH-PH-0723,NELAC-NY10854,NJDEP-CT005,PADEP-68-04440		
100-02-7	4-Nitrophenol	ND		ug/L	5.00	5.00	1	EPA 8270D	04/17/2025 09:41	04/18/2025 11:50	SS
								Certifications:	CTDOH-PH-0723,NELAC-NY10854,NJDEP-CT005,PADEP-68-04440		
98-86-2	Acetophenone	ND		ug/L	2.50	5.00	1	EPA 8270D	04/17/2025 09:41	04/18/2025 11:50	SS
								Certifications:	NELAC-NY10854,NJDEP-CT005,PADEP-68-04440		
62-53-3	Aniline	ND		ug/L	2.50	5.00	1	EPA 8270D	04/17/2025 09:41	04/18/2025 11:50	SS
								Certifications:	NELAC-NY10854,NJDEP-CT005,PADEP-68-04440		
100-52-7	Benzaldehyde	ND	CAL-E	ug/L	2.50	5.00	1	EPA 8270D	04/17/2025 09:41	04/18/2025 11:50	SS
								Certifications:	NELAC-NY10854,NJDEP-CT005,PADEP-68-04440		
92-87-5	Benzidine	ND	CCVE	ug/L	5.00	5.00	1	EPA 8270D	04/17/2025 09:41	04/18/2025 11:50	SS
								Certifications:	CTDOH-PH-0723,NELAC-NY10854,NJDEP-CT005,PADEP-68-04440		
65-85-0	Benzoic acid	ND	CCVE	ug/L	2.50	5.00	1	EPA 8270D	04/17/2025 09:41	04/18/2025 11:50	SS
								Certifications:	NELAC-NY10854,NJDEP-CT005,PADEP-68-04440		
100-51-6	Benzyl alcohol	ND		ug/L	2.50	5.00	1	EPA 8270D	04/17/2025 09:41	04/18/2025 11:50	SS
								Certifications:	NELAC-NY10854,NJDEP-CT005,PADEP-68-04440		
85-68-7	Benzyl butyl phthalate	ND		ug/L	2.50	5.00	1	EPA 8270D	04/17/2025 09:41	04/18/2025 11:50	SS
								Certifications:	CTDOH-PH-0723,NELAC-NY10854,NJDEP-CT005,PADEP-68-04440		
111-91-1	Bis(2-chloroethoxy)methane	ND	CCVE	ug/L	2.50	5.00	1	EPA 8270D	04/17/2025 09:41	04/18/2025 11:50	SS
								Certifications:	CTDOH-PH-0723,NELAC-NY10854,NJDEP-CT005,PADEP-68-04440		
111-44-4	Bis(2-chloroethyl)ether	ND		ug/L	1.00	5.00	1	EPA 8270D	04/17/2025 09:41	04/18/2025 11:50	SS
								Certifications:	CTDOH-PH-0723,NELAC-NY10854,NJDEP-CT005,PADEP-68-04440		

Sample Information

Client Sample ID: MW22_041125 **York Sample ID:** 25D0817-02

York Project (SDG) No.	Client Project ID	Matrix	Collection Date/Time	Date Received
25D0817	170745301	Ground Water	April 11, 2025 10:00 am	04/11/2025

SVOA, 8270 LOW MASTER

Log-in Notes:

Sample Notes:

Sample Prepared by Method: EPA 3510C

CAS No.	Parameter	Result	Flag	Units	Reported to LOD/MDL	LOQ	Dilution	Reference Method	Date/Time Prepared	Date/Time Analyzed	Analyst
108-60-1	Bis(2-chloroisopropyl)ether	ND		ug/L	2.50	5.00	1	EPA 8270D	04/17/2025 09:41	04/18/2025 11:50	SS
								Certifications:	CTDOH-PH-0723,NELAC-NY10854,NJDEP-CT005,PADEP-68-04440		
105-60-2	Caprolactam	ND		ug/L	2.50	5.00	1	EPA 8270D	04/17/2025 09:41	04/18/2025 11:50	SS
								Certifications:	NELAC-NY10854,NJDEP-CT005,PADEP-68-04440		
86-74-8	Carbazole	ND		ug/L	2.50	5.00	1	EPA 8270D	04/17/2025 09:41	04/18/2025 11:50	SS
								Certifications:	CTDOH-PH-0723,NELAC-NY10854,NJDEP-CT005,PADEP-68-04440		
132-64-9	Dibenzofuran	ND		ug/L	2.50	5.00	1	EPA 8270D	04/17/2025 09:41	04/18/2025 11:50	SS
								Certifications:	CTDOH-PH-0723,NELAC-NY10854,NJDEP-CT005,PADEP-68-04440		
84-66-2	Diethyl phthalate	ND		ug/L	2.50	5.00	1	EPA 8270D	04/17/2025 09:41	04/18/2025 11:50	SS
								Certifications:	CTDOH-PH-0723,NELAC-NY10854,NJDEP-CT005,PADEP-68-04440		
131-11-3	Dimethyl phthalate	ND		ug/L	2.50	5.00	1	EPA 8270D	04/17/2025 09:41	04/18/2025 11:50	SS
								Certifications:	CTDOH-PH-0723,NELAC-NY10854,NJDEP-CT005,PADEP-68-04440		
84-74-2	Di-n-butyl phthalate	ND		ug/L	2.50	5.00	1	EPA 8270D	04/17/2025 09:41	04/18/2025 11:50	SS
								Certifications:	CTDOH-PH-0723,NELAC-NY10854,NJDEP-CT005,PADEP-68-04440		
117-84-0	Di-n-octyl phthalate	ND		ug/L	2.50	5.00	1	EPA 8270D	04/17/2025 09:41	04/18/2025 11:50	SS
								Certifications:	CTDOH-PH-0723,NELAC-NY10854,NJDEP-CT005,PADEP-68-04440		
122-39-4	Diphenylamine	ND		ug/L	2.50	5.00	1	EPA 8270D	04/17/2025 09:41	04/18/2025 11:50	SS
								Certifications:	NELAC-NY10854,PADEP-68-04440		
77-47-4	Hexachlorocyclopentadiene	ND		ug/L	5.00	10.0	1	EPA 8270D	04/17/2025 09:41	04/18/2025 11:50	SS
								Certifications:	CTDOH-PH-0723,NELAC-NY10854,NJDEP-CT005,PADEP-68-04440		
78-59-1	Isophorone	ND		ug/L	2.50	5.00	1	EPA 8270D	04/17/2025 09:41	04/18/2025 11:50	SS
								Certifications:	CTDOH-PH-0723,NELAC-NY10854,NJDEP-CT005,PADEP-68-04440		
621-64-7	N-nitroso-di-n-propylamine	ND		ug/L	2.50	5.00	1	EPA 8270D	04/17/2025 09:41	04/18/2025 11:50	SS
								Certifications:	CTDOH-PH-0723,NELAC-NY10854,NJDEP-CT005,PADEP-68-04440		
86-30-6	N-Nitrosodiphenylamine	ND		ug/L	2.50	5.00	1	EPA 8270D	04/17/2025 09:41	04/18/2025 11:50	SS
								Certifications:	CTDOH-PH-0723,NELAC-NY10854,NJDEP-CT005,PADEP-68-04440		
108-95-2	Phenol	ND		ug/L	0.750	5.00	1	EPA 8270D	04/17/2025 09:41	04/18/2025 11:50	SS
								Certifications:	CTDOH-PH-0723,NELAC-NY10854,NJDEP-CT005,PADEP-68-04440		
110-86-1	Pyridine	ND		ug/L	2.50	5.00	1	EPA 8270D	04/17/2025 09:41	04/18/2025 11:50	SS
								Certifications:	CTDOH-PH-0723,NELAC-NY10854,NJDEP-CT005,PADEP-68-04440		

	Surrogate Recoveries	Result	Acceptance Range
367-12-4	*Surrogate: SURR: 2-Fluorophenol*	*35.7 %*	*19.7-63.1*
13127-88-3	*Surrogate: SURR: Phenol-d6*	*19.7 %*	*10.1-41.7*
4165-60-0	*Surrogate: SURR: Nitrobenzene-d5*	*51.8 %*	*50.2-113*
321-60-8	*Surrogate: SURR: 2-Fluorobiphenyl*	*59.9 %*	*39.9-105*
118-79-6	*Surrogate: SURR: 2,4,6-Tribromophenol*	*81.0 %*	*39.3-151*
1718-51-0	*Surrogate: SURR: Terphenyl-d14*	*75.6 %*	*30.7-106*

SVOA, 8270 SIM MASTER

Log-in Notes:

Sample Notes:

Sample Prepared by Method: EPA 3510C

CAS No.	Parameter	Result	Flag	Units	Reported to LOQ	Dilution	Reference Method	Date/Time Prepared	Date/Time Analyzed	Analyst

Sample Information

Client Sample ID: MW22_041125 **York Sample ID:** 25D0817-02

York Project (SDG) No.	Client Project ID	Matrix	Collection Date/Time	Date Received
25D0817	170745301	Ground Water	April 11, 2025 10:00 am	04/11/2025

SVOA, 8270 SIM MASTER **Log-in Notes:** **Sample Notes:**

Sample Prepared by Method: EPA 3510C

CAS No.	Parameter	Result	Flag	Units	Reported to LOQ	Dilution	Reference Method	Date/Time Prepared	Date/Time Analyzed	Analyst
83-32-9	**Acenaphthene**	**2.70**		ug/L	0.0500	1	EPA 8270D SIM	04/17/2025 09:48	04/18/2025 10:56	AAK
							Certifications: CTDOH-PH-0723,NELAC-NY10854,NJDEP-CT005,PADEP-68-04440			
208-96-8	**Acenaphthylene**	**0.570**		ug/L	0.0500	1	EPA 8270D SIM	04/17/2025 09:48	04/18/2025 10:56	AAK
							Certifications: CTDOH-PH-0723,NELAC-NY10854,NJDEP-CT005,PADEP-68-04440			
120-12-7	**Anthracene**	**0.920**		ug/L	0.0500	1	EPA 8270D SIM	04/17/2025 09:48	04/18/2025 10:56	AAK
							Certifications: CTDOH-PH-0723,NELAC-NY10854,NJDEP-CT005,PADEP-68-04440			
1912-24-9	Atrazine	ND		ug/L	0.500	1	EPA 8270D SIM	04/17/2025 09:48	04/18/2025 10:56	AAK
							Certifications: CTDOH-PH-0723,NELAC-NY10854,NJDEP-CT005			
56-55-3	**Benzo(a)anthracene**	**0.250**		ug/L	0.0500	1	EPA 8270D SIM	04/17/2025 09:48	04/18/2025 10:56	AAK
							Certifications: CTDOH-PH-0723,NELAC-NY10854,NJDEP-CT005,PADEP-68-04440			
50-32-8	**Benzo(a)pyrene**	**0.200**		ug/L	0.0500	1	EPA 8270D SIM	04/17/2025 09:48	04/18/2025 10:56	AAK
							Certifications: CTDOH-PH-0723,NELAC-NY10854,NJDEP-CT005,PADEP-68-04440			
205-99-2	**Benzo(b)fluoranthene**	**0.150**		ug/L	0.0500	1	EPA 8270D SIM	04/17/2025 09:48	04/18/2025 10:56	AAK
							Certifications: CTDOH-PH-0723,NELAC-NY10854,NJDEP-CT005,PADEP-68-04440			
191-24-2	**Benzo(g,h,i)perylene**	**0.120**		ug/L	0.0500	1	EPA 8270D SIM	04/17/2025 09:48	04/18/2025 10:56	AAK
							Certifications: CTDOH-PH-0723,NELAC-NY10854,NJDEP-CT005,PADEP-68-04440			
207-08-9	**Benzo(k)fluoranthene**	**0.150**		ug/L	0.0500	1	EPA 8270D SIM	04/17/2025 09:48	04/18/2025 10:56	AAK
							Certifications: CTDOH-PH-0723,NELAC-NY10854,NJDEP-CT005,PADEP-68-04440			
117-81-7	Bis(2-ethylhexyl)phthalate	ND		ug/L	0.500	1	EPA 8270D SIM	04/17/2025 09:48	04/18/2025 10:56	AAK
							Certifications: CTDOH-PH-0723,NELAC-NY10854,NJDEP-CT005			
218-01-9	**Chrysene**	**0.220**		ug/L	0.0500	1	EPA 8270D SIM	04/17/2025 09:48	04/18/2025 10:56	AAK
							Certifications: CTDOH-PH-0723,NELAC-NY10854,NJDEP-CT005,PADEP-68-04440			
53-70-3	Dibenzo(a,h)anthracene	ND		ug/L	0.0500	1	EPA 8270D SIM	04/17/2025 09:48	04/18/2025 10:56	AAK
							Certifications: CTDOH-PH-0723,NELAC-NY10854,NJDEP-CT005,PADEP-68-04440			
206-44-0	**Fluoranthene**	**1.22**		ug/L	0.0500	1	EPA 8270D SIM	04/17/2025 09:48	04/18/2025 10:56	AAK
							Certifications: CTDOH-PH-0723,NELAC-NY10854,NJDEP-CT005,PADEP-68-04440			
86-73-7	**Fluorene**	**2.94**		ug/L	0.0500	1	EPA 8270D SIM	04/17/2025 09:48	04/18/2025 10:56	AAK
							Certifications: CTDOH-PH-0723,NELAC-NY10854,NJDEP-CT005,PADEP-68-04440			
118-74-1	Hexachlorobenzene	ND		ug/L	0.0200	1	EPA 8270D SIM	04/17/2025 09:48	04/18/2025 10:56	AAK
							Certifications: CTDOH-PH-0723,NELAC-NY10854,NJDEP-CT005			
87-68-3	Hexachlorobutadiene	ND		ug/L	0.500	1	EPA 8270D SIM	04/17/2025 09:48	04/18/2025 10:56	AAK
							Certifications: CTDOH-PH-0723,NELAC-NY10854,NJDEP-CT005			
67-72-1	Hexachloroethane	ND		ug/L	0.500	1	EPA 8270D SIM	04/17/2025 09:48	04/18/2025 10:56	AAK
							Certifications: CTDOH-PH-0723,NELAC-NY10854,NJDEP-CT005			
193-39-5	**Indeno(1,2,3-cd)pyrene**	**0.100**		ug/L	0.0500	1	EPA 8270D SIM	04/17/2025 09:48	04/18/2025 10:56	AAK
							Certifications: CTDOH-PH-0723,NELAC-NY10854,NJDEP-CT005,PADEP-68-04440			
91-20-3	**Naphthalene**	**0.320**		ug/L	0.0500	1	EPA 8270D SIM	04/17/2025 09:48	04/18/2025 10:56	AAK
							Certifications: CTDOH-PH-0723,NELAC-NY10854,NJDEP-CT005,PADEP-68-04440			
98-95-3	Nitrobenzene	ND		ug/L	0.250	1	EPA 8270D SIM	04/17/2025 09:48	04/18/2025 10:56	AAK
							Certifications: CTDOH-PH-0723,NELAC-NY10854,NJDEP-CT005			
62-75-9	N-Nitrosodimethylamine	ND		ug/L	0.500	1	EPA 8270D SIM	04/17/2025 09:48	04/18/2025 10:56	AAK
							Certifications: CTDOH-PH-0723,NELAC-NY10854,NJDEP-CT005			
87-86-5	Pentachlorophenol	ND		ug/L	0.250	1	EPA 8270D SIM	04/17/2025 09:48	04/18/2025 10:56	AAK
							Certifications: CTDOH-PH-0723,NELAC-NY10854,NJDEP-CT005			

Sample Information

Client Sample ID: MW22_041125 **York Sample ID:** 25D0817-02

York Project (SDG) No.	Client Project ID	Matrix	Collection Date/Time	Date Received
25D0817	170745301	Ground Water	April 11, 2025 10:00 am	04/11/2025

SVOA, 8270 SIM MASTER

Log-in Notes: **Sample Notes:**

Sample Prepared by Method: EPA 3510C

CAS No.	Parameter	Result	Flag	Units	Reported to LOQ	Dilution	Reference Method	Date/Time Prepared	Date/Time Analyzed	Analyst
85-01-8	**Phenanthrene**	**1.72**		ug/L	0.0500	1	EPA 8270D SIM	04/17/2025 09:48	04/18/2025 10:56	AAK
							Certifications: CTDOH-PH-0723,NELAC-NY10854,NJDEP-CT005,PADEP-68-04440			
129-00-0	**Pyrene**	**1.14**		ug/L	0.0500	1	EPA 8270D SIM	04/17/2025 09:48	04/18/2025 10:56	AAK
							Certifications: CTDOH-PH-0723,NELAC-NY10854,NJDEP-CT005,PADEP-68-04440			

Semi-Volatiles, 1,4-Dioxane 8270 SIM-Aqueous

Log-in Notes: **Sample Notes:**

Sample Prepared by Method: EPA 3535A

CAS No.	Parameter	Result	Flag	Units	Reported to LOQ	Dilution	Reference Method	Date/Time Prepared	Date/Time Analyzed	Analyst
123-91-1	1,4-Dioxane	ND		ug/L	0.300	1	EPA 8270E SIM	04/14/2025 09:36	04/14/2025 19:00	SS
							Certifications: NJDEP-CT005,NELAC-NY10854			

	Surrogate Recoveries	Result	Acceptance Range
17647-74-4	*Surrogate: 1,4-Dioxane-d8*	*76.0 %*	*36.6-118*

PFAS, EPA 1633 Target List

Log-in Notes: **Sample Notes:**

Sample Prepared by Method: EPA 1633 Prep

CAS No.	Parameter	Result	Flag	Units	Reported to LOD/MDL	LOQ	Dilution	Reference Method	Date/Time Prepared	Date/Time Analyzed	Analyst
375-73-5	**Perfluorobutanesulfonic acid (PFBS)**	**3.32**		ng/L	0.453	1.71	1	EPA 1633 Draft 3	04/14/2025 09:18	04/15/2025 21:21	AM
								Certifications: NELAC-NY12058,NJDEP-NY037			
307-24-4	**Perfluorohexanoic acid (PFHxA)**	**3.91**		ng/L	0.338	1.93	1	EPA 1633 Draft 3	04/14/2025 09:18	04/15/2025 21:21	AM
								Certifications: NELAC-NY12058,NJDEP-NY037			
375-85-9	**Perfluoroheptanoic acid (PFHpA)**	**2.71**		ng/L	0.685	1.93	1	EPA 1633 Draft 3	04/14/2025 09:18	04/15/2025 21:21	AM
								Certifications: NELAC-NY12058,NJDEP-NY037			
355-46-4	**Perfluorohexanesulfonic acid (PFHxS)**	**4.85**		ng/L	0.656	1.77	1	EPA 1633 Draft 3	04/14/2025 09:18	04/15/2025 21:21	AM
								Certifications: NELAC-NY12058,NJDEP-NY037			
335-67-1	**Perfluorooctanoic acid (PFOA)**	**7.58**		ng/L	0.405	1.93	1	EPA 1633 Draft 3	04/14/2025 09:18	04/15/2025 21:21	AM
								Certifications: NELAC-NY12058,NJDEP-NY037			
1763-23-1	**Perfluorooctanesulfonic acid (PFOS)**	**31.5**		ng/L	0.791	1.79	1	EPA 1633 Draft 3	04/14/2025 09:18	04/15/2025 21:21	AM
								Certifications: NELAC-NY12058,NJDEP-NY037			
375-95-1	Perfluorononanoic acid (PFNA)	ND		ng/L	0.502	1.93	1	EPA 1633 Draft 3	04/14/2025 09:18	04/15/2025 21:21	AM
								Certifications: NELAC-NY12058,NJDEP-NY037			
335-76-2	Perfluorodecanoic acid (PFDA)	ND		ng/L	0.724	1.93	1	EPA 1633 Draft 3	04/14/2025 09:18	04/15/2025 21:21	AM
								Certifications: NELAC-NY12058,NJDEP-NY037			
2058-94-8	Perfluoroundecanoic acid (PFUnA)	ND		ng/L	1.09	1.93	1	EPA 1633 Draft 3	04/14/2025 09:18	04/15/2025 21:21	AM
								Certifications: NELAC-NY12058,NJDEP-NY037			
307-55-1	Perfluorododecanoic acid (PFDoA)	ND		ng/L	0.849	1.93	1	EPA 1633 Draft 3	04/14/2025 09:18	04/15/2025 21:21	AM
								Certifications: NELAC-NY12058,NJDEP-NY037			
72629-94-8	Perfluorotridecanoic acid (PFTrDA)	ND		ng/L	0.714	1.93	1	EPA 1633 Draft 3	04/14/2025 09:18	04/15/2025 21:21	AM
								Certifications: NELAC-NY12058,NJDEP-NY037			
376-06-7	* Perfluorotetradecanoic acid (PFTA)	ND		ng/L	0.666	1.93	1	EPA 1633 Draft 3	04/14/2025 09:18	04/15/2025 21:21	AM
								Certifications: NJDEP-NY037			

Sample Information

Client Sample ID: MW22_041125 **York Sample ID:** 25D0817-02

York Project (SDG) No.	Client Project ID	Matrix	Collection Date/Time	Date Received
25D0817	170745301	Ground Water	April 11, 2025 10:00 am	04/11/2025

PFAS, EPA 1633 Target List **Log-in Notes:** **Sample Notes:**

Sample Prepared by Method: EPA 1633 Prep

CAS No.	Parameter	Result	Flag	Units	Reported to LOD/MDL	LOQ	Dilution	Reference Method	Date/Time Prepared	Date/Time Analyzed	Analyst
2355-31-9	N-MeFOSAA	ND		ng/L	0.762	1.93	1	EPA 1633 Draft 3 Certifications: NELAC-NY12058,NJDEP-NY037	04/14/2025 09:18	04/15/2025 21:21	AM
2991-50-6	N-EtFOSAA	ND		ng/L	0.994	1.93	1	EPA 1633 Draft 3 Certifications: NELAC-NY12058,NJDEP-NY037	04/14/2025 09:18	04/15/2025 21:21	AM
2706-90-3	**Perfluoropentanoic acid (PFPeA)**	**4.71**		ng/L	0.222	3.86	1	EPA 1633 Draft 3 Certifications: NELAC-NY12058,NJDEP-NY037	04/14/2025 09:18	04/15/2025 21:21	AM
754-91-6	* Perfluoro-1-octanesulfonamide (FOSA)	ND		ng/L	0.849	1.93	1	EPA 1633 Draft 3 Certifications: NJDEP-NY037	04/14/2025 09:18	04/15/2025 21:21	AM
375-92-8	* Perfluoro-1-heptanesulfonic acid (PFHpS)	ND		ng/L	0.878	1.84	1	EPA 1633 Draft 3 Certifications: NJDEP-NY037	04/14/2025 09:18	04/15/2025 21:21	AM
335-77-3	* Perfluoro-1-decanesulfonic acid (PFDS)	ND		ng/L	1.27	1.86	1	EPA 1633 Draft 3 Certifications: NJDEP-NY037	04/14/2025 09:18	04/15/2025 21:21	AM
27619-97-2	1H,1H,2H,2H-Perfluorooctanesulfonic acid (6:2 FTS)	ND		ng/L	7.24	7.33	1	EPA 1633 Draft 3 Certifications: NELAC-NY12058,NJDEP-NY037	04/14/2025 09:18	04/15/2025 21:21	AM
39108-34-4	1H,1H,2H,2H-Perfluorodecanesulfonic acid (8:2 FTS)	ND		ng/L	1.98	7.41	1	EPA 1633 Draft 3 Certifications: NELAC-NY12058,NJDEP-NY037	04/14/2025 09:18	04/15/2025 21:21	AM
375-22-4	Perfluoro-n-butanoic acid (PFBA)	ND		ng/L	0.318	7.72	1	EPA 1633 Draft 3 Certifications: NELAC-NY12058,NJDEP-NY037	04/14/2025 09:18	04/15/2025 21:21	AM
113507-82-7	Perfluoro(2-ethoxyethane)sulfonic acid (PFEESA)	ND		ng/L	0.482	3.43	1	EPA 1633 Draft 3 Certifications: NELAC-NY12058	04/14/2025 09:18	04/15/2025 21:21	AM
151772-58-6	Perfluoro-3,6-dioxaheptanoic acid (NFDHA)	ND		ng/L	2.06	3.86	1	EPA 1633 Draft 3 Certifications: NELAC-NY12058	04/14/2025 09:18	04/15/2025 21:21	AM
377-73-1	Perfluoro-4-oxapentanoic acid (PFMPA)	ND	PF-LCS-L	ng/L	0.241	3.86	1	EPA 1633 Draft 3 Certifications: NELAC-NY12058	04/14/2025 09:18	04/15/2025 21:21	AM
863090-89-5	Perfluoro-5-oxahexanoic acid (PFMBA)	ND		ng/L	0.357	3.86	1	EPA 1633 Draft 3 Certifications: NELAC-NY12058	04/14/2025 09:18	04/15/2025 21:21	AM
2706-91-4	Perfluoro-1-pentanesulfonate (PFPeS)	ND		ng/L	0.733	1.81	1	EPA 1633 Draft 3 Certifications: NELAC-NY12058,NJDEP-NY037	04/14/2025 09:18	04/15/2025 21:21	AM
757124-72-4	1H,1H,2H,2H-Perfluorohexanesulfonic acid (4:2 FTS)	ND		ng/L	1.73	7.24	1	EPA 1633 Draft 3 Certifications: NELAC-NY12058,NJDEP-NY037	04/14/2025 09:18	04/15/2025 21:21	AM
13252-13-6	HFPO-DA (Gen-X)	ND		ng/L	3.12	7.72	1	EPA 1633 Draft 3 Certifications: NELAC-NY12058,NJDEP-NY037	04/14/2025 09:18	04/15/2025 21:21	AM
763051-92-9	11CL-PF3OUdS	ND		ng/L	1.33	7.29	1	EPA 1633 Draft 3 Certifications: NELAC-NY12058,NJDEP-NY037	04/14/2025 09:18	04/15/2025 21:21	AM
756426-58-1	9CL-PF3ONS	ND		ng/L	0.675	7.22	1	EPA 1633 Draft 3 Certifications: NELAC-NY12058,NJDEP-NY037	04/14/2025 09:18	04/15/2025 21:21	AM
919005-14-4	ADONA	ND		ng/L	0.511	7.29	1	EPA 1633 Draft 3 Certifications: NELAC-NY12058,NJDEP-NY037	04/14/2025 09:18	04/15/2025 21:21	AM
79780-39-5	* Perfluorododecanesulfonic acid (PFDoS)	ND		ng/L	0.897	1.87	1	EPA 1633 Draft 3 Certifications:	04/14/2025 09:18	04/15/2025 21:21	AM
68259-12-1	* Perfluoro-1-nonanesulfonic acid (PFNS)	ND		ng/L	0.830	1.85	1	EPA 1633 Draft 3 Certifications: NJDEP-NY037	04/14/2025 09:18	04/15/2025 21:21	AM
356-02-5	* 3-Perfluoropropyl propanoic acid (FPrPA)	ND	PF-LCS-L	ng/L	1.96	4.82	1	EPA 1633 Draft 3 Certifications:	04/14/2025 09:18	04/15/2025 21:21	AM

Sample Information

Client Sample ID: MW22_041125 **York Sample ID:** 25D0817-02

York Project (SDG) No.	Client Project ID	Matrix	Collection Date/Time	Date Received
25D0817	170745301	Ground Water	April 11, 2025 10:00 am	04/11/2025

PFAS, EPA 1633 Target List **Log-in Notes:** **Sample Notes:**

Sample Prepared by Method: EPA 1633 Prep

CAS No.	Parameter	Result	Flag	Units	Reported to LOD/MDL	LOQ	Dilution	Reference Method	Date/Time Prepared	Date/Time Analyzed	Analyst
914637-49-3	* 3-Perfluoropentyl propanoic acid (FPePA)	ND		ng/L	7.07	24.1	1	EPA 1633 Draft 3 Certifications:	04/14/2025 09:18	04/15/2025 21:21	AM
812-70-4	* 3-Perfluoroheptyl propanoic acid (FHpPA)	ND		ng/L	9.14	24.1	1	EPA 1633 Draft 3 Certifications:	04/14/2025 09:18	04/15/2025 21:21	AM
24448-09-7	* N-MeFOSE	ND		ng/L	3.85	19.3	1	EPA 1633 Draft 3 Certifications:	04/14/2025 09:18	04/15/2025 21:21	AM
31506-32-8	* N-MeFOSA	ND		ng/L	1.52	1.93	1	EPA 1633 Draft 3 Certifications:	04/14/2025 09:18	04/15/2025 21:21	AM
1691-99-2	* N-EtFOSE	ND		ng/L	3.85	19.3	1	EPA 1633 Draft 3 Certifications:	04/14/2025 09:18	04/15/2025 21:21	AM
4151-50-2	* N-EtFOSA	ND		ng/L	1.74	1.93	1	EPA 1633 Draft 3 Certifications:	04/14/2025 09:18	04/15/2025 21:21	AM

	Surrogate Recoveries	Result		Acceptance Range
M3PFBS	*Surrogate: M3PFBS*	*115 %*		*25-150*
13C5PFHXA	*Surrogate: M5PFHxA*	*113 %*		*25-150*
13C4PFHPA	*Surrogate: M4PFHpA*	*83.9 %*		*25-150*
13C3PFHXS	*Surrogate: M3PFHxS*	*113 %*		*25-150*
13C8PFOA	*Surrogate: Perfluoro-n-[13C8]octanoic acid*	*122 %*		*25-150*
13C6PFDA	*Surrogate: M6PFDA*	*104 %*		*25-150*
13C7PFUNA	*Surrogate: M7PFUdA*	*91.3 %*		*25-150*
960315-52-0	*Surrogate: Perfluoro-n-[1,2-13C2]dodecano*	*79.3 %*		*25-150*
13C2PFTEDA	*Surrogate: M2PFTeDA*	*88.7 %*		*10-150*
13C4PFBA	*Surrogate: Perfluoro-n-[13C4]butanoic acia*	*24.3 %*	PFSu-L	*25-150*
13C8PFOS	*Surrogate: Perfluoro-1-[13C8]octanesulfoni*	*125 %*		*25-150*
13C5PFPEA	*Surrogate: Perfluoro-n-[13C5]pentanoic aci*	*111 %*		*25-150*
13C8FOSA	*Surrogate: Perfluoro-1-[13C8]octanesulfon*	*124 %*		*10-150*
D3-NMEFOSAA	*Surrogate: d3-N-MeFOSAA*	*128 %*		*25-150*
D5-NETFOSAA	*Surrogate: d5-N-EtFOSAA*	*108 %*		*25-150*
M2-6:2FTS	*Surrogate: M2-6:2 FTS*	*183 %*		*25-200*
M2-8:2FTS	*Surrogate: M2-8:2 FTS*	*122 %*		*25-200*
13C9PFNA	*Surrogate: M9PFNA*	*104 %*		*25-150*
M2-4:2FTS	*Surrogate: M2-4:2 FTS*	*204 %*	PFSu-H	*25-150*
936109-37-4	*Surrogate: d-N-MeFOSA*	*105 %*		*25-150*
936109-40-9	*Surrogate: d-N-EtFOSA*	*70.8 %*		*25-150*
M3HFPO-DA	*Surrogate: M3HFPO-DA*	*70.6 %*		*25-150*
D9-NETPFOSAE	*Surrogate: d9-N-EtFOSE*	*95.0 %*		*25-150*
D7-NMEPFOSAE	*Surrogate: d7-N-MeFOSE*	*116 %*		*25-150*

Sample Information

Client Sample ID: MW22_041125 **York Sample ID:** 25D0817-02

York Project (SDG) No.	Client Project ID	Matrix	Collection Date/Time	Date Received
25D0817	170745301	Ground Water	April 11, 2025 10:00 am	04/11/2025

PEST, 8081 MASTER

Log-in Notes:

Sample Notes:

Sample Prepared by Method: EPA SW846-3510C Low Level

CAS No.	Parameter	Result	Flag	Units	Reported to LOQ	Dilution	Reference Method	Date/Time Prepared	Date/Time Analyzed	Analyst
72-54-8	4,4'-DDD	ND		ug/L	0.00400	1	EPA 8081B	04/17/2025 08:29	04/17/2025 13:08	RJ
							Certifications:	CTDOH-PH-0723,NELAC-NY10854,NJDEP-CT005,PADEP-68-04440		
72-55-9	4,4'-DDE	ND		ug/L	0.00400	1	EPA 8081B	04/17/2025 08:29	04/17/2025 13:08	RJ
							Certifications:	CTDOH-PH-0723,NELAC-NY10854,NJDEP-CT005,PADEP-68-04440		
50-29-3	4,4'-DDT	ND		ug/L	0.00400	1	EPA 8081B	04/17/2025 08:29	04/17/2025 13:08	RJ
							Certifications:	CTDOH-PH-0723,NELAC-NY10854,NJDEP-CT005,PADEP-68-04440		
309-00-2	Aldrin	ND		ug/L	0.00400	1	EPA 8081B	04/17/2025 08:29	04/17/2025 13:08	RJ
							Certifications:	CTDOH-PH-0723,NELAC-NY10854,NJDEP-CT005,PADEP-68-04440		
319-84-6	alpha-BHC	ND		ug/L	0.00400	1	EPA 8081B	04/17/2025 08:29	04/17/2025 13:08	RJ
							Certifications:	CTDOH-PH-0723,NELAC-NY10854,NJDEP-CT005,PADEP-68-04440		
5103-71-9	alpha-Chlordane [2C]	ND		ug/L	0.00400	1	EPA 8081B	04/17/2025 08:29	04/17/2025 13:08	RJ
							Certifications:	CTDOH-PH-0723,NELAC-NY10854,NJDEP-CT005		
319-85-7	beta-BHC	ND		ug/L	0.00400	1	EPA 8081B	04/17/2025 08:29	04/17/2025 13:08	RJ
							Certifications:	CTDOH-PH-0723,NELAC-NY10854,NJDEP-CT005,PADEP-68-04440		
319-86-8	delta-BHC	ND		ug/L	0.00400	1	EPA 8081B	04/17/2025 08:29	04/17/2025 13:08	RJ
							Certifications:	CTDOH-PH-0723,NELAC-NY10854,NJDEP-CT005,PADEP-68-04440		
60-57-1	Dieldrin	ND		ug/L	0.00200	1	EPA 8081B	04/17/2025 08:29	04/17/2025 13:08	RJ
							Certifications:	CTDOH-PH-0723,NELAC-NY10854,NJDEP-CT005,PADEP-68-04440		
959-98-8	Endosulfan I	ND		ug/L	0.00400	1	EPA 8081B	04/17/2025 08:29	04/17/2025 13:08	RJ
							Certifications:	CTDOH-PH-0723,NELAC-NY10854,NJDEP-CT005,PADEP-68-04440		
33213-65-9	Endosulfan II	ND		ug/L	0.00400	1	EPA 8081B	04/17/2025 08:29	04/17/2025 13:08	RJ
							Certifications:	CTDOH-PH-0723,NELAC-NY10854,NJDEP-CT005,PADEP-68-04440		
1031-07-8	Endosulfan sulfate	ND		ug/L	0.00400	1	EPA 8081B	04/17/2025 08:29	04/17/2025 13:08	RJ
							Certifications:	CTDOH-PH-0723,NELAC-NY10854,NJDEP-CT005,PADEP-68-04440		
72-20-8	Endrin	ND		ug/L	0.00400	1	EPA 8081B	04/17/2025 08:29	04/17/2025 13:08	RJ
							Certifications:	CTDOH-PH-0723,NELAC-NY10854,NJDEP-CT005,PADEP-68-04440		
7421-93-4	Endrin aldehyde	ND		ug/L	0.0100	1	EPA 8081B	04/17/2025 08:29	04/17/2025 13:08	RJ
							Certifications:	CTDOH-PH-0723,NELAC-NY10854,NJDEP-CT005,PADEP-68-04440		
53494-70-5	Endrin ketone	ND		ug/L	0.0100	1	EPA 8081B	04/17/2025 08:29	04/17/2025 13:08	RJ
							Certifications:	CTDOH-PH-0723,NELAC-NY10854,NJDEP-CT005,PADEP-68-04440		
58-89-9	gamma-BHC (Lindane)	ND		ug/L	0.00400	1	EPA 8081B	04/17/2025 08:29	04/17/2025 13:08	RJ
							Certifications:	CTDOH-PH-0723,NELAC-NY10854,NJDEP-CT005,PADEP-68-04440		
5566-34-7	gamma-Chlordane	ND		ug/L	0.0100	1	EPA 8081B	04/17/2025 08:29	04/17/2025 13:08	RJ
							Certifications:	CTDOH-PH-0723,NELAC-NY10854,NJDEP-CT005,PADEP-68-04440		
76-44-8	Heptachlor	ND		ug/L	0.00400	1	EPA 8081B	04/17/2025 08:29	04/17/2025 13:08	RJ
							Certifications:	CTDOH-PH-0723,NELAC-NY10854,NJDEP-CT005,PADEP-68-04440		
1024-57-3	Heptachlor epoxide	ND		ug/L	0.00400	1	EPA 8081B	04/17/2025 08:29	04/17/2025 13:08	RJ
							Certifications:	CTDOH-PH-0723,NELAC-NY10854,NJDEP-CT005,PADEP-68-04440		
72-43-5	Methoxychlor	ND		ug/L	0.00400	1	EPA 8081B	04/17/2025 08:29	04/17/2025 13:08	RJ
							Certifications:	CTDOH-PH-0723,NELAC-NY10854,NJDEP-CT005,PADEP-68-04440		
8001-35-2	Toxaphene	ND		ug/L	0.100	1	EPA 8081B	04/17/2025 08:29	04/17/2025 13:08	RJ
							Certifications:	CTDOH-PH-0723,NELAC-NY10854,NJDEP-CT005,PADEP-68-04440		

Sample Information

Client Sample ID: MW22_041125 **York Sample ID:** 25D0817-02

York Project (SDG) No.	Client Project ID	Matrix	Collection Date/Time	Date Received
25D0817	170745301	Ground Water	April 11, 2025 10:00 am	04/11/2025

PEST, 8081 MASTER

Log-in Notes:

Sample Notes:

Sample Prepared by Method: EPA SW846-3510C Low Level

CAS No.	Parameter	Result	Flag	Units	Reported to LOQ	Dilution	Reference Method	Date/Time Prepared	Date/Time Analyzed	Analyst
57-74-9	* Chlordane, total	ND		ug/L	0.200	1	EPA 8081B	04/17/2025 08:29	04/17/2025 13:08	RJ
							Certifications:			

	Surrogate Recoveries	Result	Acceptance Range
2051-24-3	*Surrogate: Decachlorobiphenyl*	*79.8 %*	*30-150*
877-09-8	*Surrogate: Tetrachloro-m-xylene*	*62.9 %*	*30-150*

PCB, 8082 MASTER

Log-in Notes:

Sample Notes:

Sample Prepared by Method: EPA SW846-3510C Low Level

CAS No.	Parameter	Result	Flag	Units	Reported to LOQ	Dilution	Reference Method	Date/Time Prepared	Date/Time Analyzed	Analyst
12674-11-2	Aroclor 1016	ND		ug/L	0.0500	1	EPA 8082A	04/17/2025 08:24	04/17/2025 13:55	NF
							Certifications:	NELAC-NY10854,CTDOH-PH-0723,NJDEP-CT005,PADEP-68-04440		
11104-28-2	Aroclor 1221	ND		ug/L	0.0500	1	EPA 8082A	04/17/2025 08:24	04/17/2025 13:55	NF
							Certifications:	NELAC-NY10854,CTDOH-PH-0723,NJDEP-CT005,PADEP-68-04440		
11141-16-5	Aroclor 1232	ND		ug/L	0.0500	1	EPA 8082A	04/17/2025 08:24	04/17/2025 13:55	NF
							Certifications:	NELAC-NY10854,CTDOH-PH-0723,NJDEP-CT005,PADEP-68-04440		
53469-21-9	Aroclor 1242	ND		ug/L	0.0500	1	EPA 8082A	04/17/2025 08:24	04/17/2025 13:55	NF
							Certifications:	NELAC-NY10854,CTDOH-PH-0723,NJDEP-CT005,PADEP-68-04440		
12672-29-6	Aroclor 1248	ND		ug/L	0.0500	1	EPA 8082A	04/17/2025 08:24	04/17/2025 13:55	NF
							Certifications:	NELAC-NY10854,CTDOH-PH-0723,NJDEP-CT005,PADEP-68-04440		
11097-69-1	Aroclor 1254	ND		ug/L	0.0500	1	EPA 8082A	04/17/2025 08:24	04/17/2025 13:55	NF
							Certifications:	NELAC-NY10854,CTDOH-PH-0723,NJDEP-CT005,PADEP-68-04440		
11096-82-5	Aroclor 1260	ND		ug/L	0.0500	1	EPA 8082A	04/17/2025 08:24	04/17/2025 13:55	NF
							Certifications:	NELAC-NY10854,CTDOH-PH-0723,NJDEP-CT005,PADEP-68-04440		
1336-36-3	* Total PCBs	ND		ug/L	0.0500	1	EPA 8082A	04/17/2025 08:24	04/17/2025 13:55	NF
							Certifications:			

	Surrogate Recoveries	Result		Acceptance Range
877-09-8	*Surrogate: Tetrachloro-m-xylene*	*21.5 %*	S-08, S-GC	*30-120*
2051-24-3	*Surrogate: Decachlorobiphenyl*	*42.5 %*		*30-120*

HERB, 8151 MASTER

Log-in Notes:

Sample Notes:

Sample Prepared by Method: EPA 8151A

CAS No.	Parameter	Result	Flag	Units	Reported to LOQ	Dilution	Reference Method	Date/Time Prepared	Date/Time Analyzed	Analyst
93-76-5	2,4,5-T	ND		ug/L	5.00	1	EPA 8151A	04/15/2025 08:55	04/16/2025 12:31	GXB
							Certifications:	CTDOH-PH-0723,NELAC-NY10854,NJDEP-CT005,PADEP-68-04440		
93-72-1	2,4,5-TP (Silvex)	ND		ug/L	5.00	1	EPA 8151A	04/15/2025 08:55	04/16/2025 12:31	GXB
							Certifications:	CTDOH-PH-0723,NELAC-NY10854,NJDEP-CT005,PADEP-68-04440		
94-75-7	2,4-D	ND		ug/L	5.00	1	EPA 8151A	04/15/2025 08:55	04/16/2025 12:31	GXB
							Certifications:	CTDOH-PH-0723,NELAC-NY10854,NJDEP-CT005,PADEP-68-04440		

Sample Information

Client Sample ID: MW22_041125 **York Sample ID:** 25D0817-02

York Project (SDG) No.	Client Project ID	Matrix	Collection Date/Time	Date Received
25D0817	170745301	Ground Water	April 11, 2025 10:00 am	04/11/2025

HERB, 8151 MASTER

Log-in Notes: **Sample Notes:**

Sample Prepared by Method: EPA 8151A

CAS No.	Parameter	Result	Flag	Units	Reported to LOQ	Dilution	Reference Method	Date/Time Prepared	Date/Time Analyzed	Analyst
	Surrogate Recoveries	**Result**			**Acceptance Range**					
19719-28-9	*Surrogate: 2,4-Dichlorophenylacetic acid (D*	*103 %*			*30-150*					

Metals, Target Analyte, ICP

Log-in Notes: **Sample Notes:**

Sample Prepared by Method: EPA 3015A

CAS No.	Parameter	Result	Flag	Units	Reported to LOQ	Dilution	Reference Method	Date/Time Prepared	Date/Time Analyzed	Analyst
7429-90-5	**Aluminum**	**0.166**		mg/L	0.0556	1	EPA 6010D	04/15/2025 08:45	04/16/2025 15:36	AGNR
							Certifications:	CTDOH-PH-0723,NELAC-NY10854,NJDEP-CT005,PADEP-68-04440		
7440-39-3	**Barium**	**0.157**		mg/L	0.0278	1	EPA 6010D	04/15/2025 08:45	04/16/2025 15:36	AGNR
							Certifications:	CTDOH-PH-0723,NELAC-NY10854,NJDEP-CT005,PADEP-68-04440		
7440-70-2	**Calcium**	**162**		mg/L	0.0556	1	EPA 6010D	04/15/2025 08:45	04/16/2025 15:36	AGNR
							Certifications:	CTDOH-PH-0723,NELAC-NY10854,NJDEP-CT005,PADEP-68-04440		
7440-47-3	Chromium	ND		mg/L	0.00556	1	EPA 6010D	04/15/2025 08:45	04/16/2025 15:36	AGNR
							Certifications:	CTDOH-PH-0723,NELAC-NY10854,NJDEP-CT005,PADEP-68-04440		
7440-48-4	Cobalt	ND		mg/L	0.00444	1	EPA 6010D	04/15/2025 08:45	04/16/2025 15:36	AGNR
							Certifications:	CTDOH-PH-0723,NELAC-NY10854,NJDEP-CT005,PADEP-68-04440		
7440-50-8	Copper	ND		mg/L	0.0222	1	EPA 6010D	04/15/2025 08:45	04/16/2025 15:36	AGNR
							Certifications:	CTDOH-PH-0723,NELAC-NY10854,NJDEP-CT005,PADEP-68-04440		
7439-89-6	**Iron**	**1.40**		mg/L	0.278	1	EPA 6010D	04/15/2025 08:45	04/16/2025 15:36	AGNR
							Certifications:	CTDOH-PH-0723,NELAC-NY10854,NJDEP-CT005,PADEP-68-04440		
7439-92-1	**Lead**	**0.0151**		mg/L	0.00556	1	EPA 6010D	04/15/2025 08:45	04/16/2025 15:36	AGNR
							Certifications:	CTDOH-PH-0723,NELAC-NY10854,NJDEP-CT005,PADEP-68-04440		
7439-95-4	**Magnesium**	**27.4**		mg/L	0.0556	1	EPA 6010D	04/15/2025 08:45	04/16/2025 15:36	AGNR
							Certifications:	CTDOH-PH-0723,NELAC-NY10854,NJDEP-CT005,PADEP-68-04440		
7439-96-5	**Manganese**	**0.300**		mg/L	0.00556	1	EPA 6010D	04/15/2025 08:45	04/16/2025 15:36	AGNR
							Certifications:	CTDOH-PH-0723,NELAC-NY10854,NJDEP-CT005,PADEP-68-04440		
7440-02-0	Nickel	ND		mg/L	0.0111	1	EPA 6010D	04/15/2025 08:45	04/16/2025 15:36	AGNR
							Certifications:	CTDOH-PH-0723,NELAC-NY10854,NJDEP-CT005,PADEP-68-04440		
7440-09-7	**Potassium**	**28.4**		mg/L	0.0556	1	EPA 6010D	04/15/2025 08:45	04/16/2025 15:36	AGNR
							Certifications:	CTDOH-PH-0723,NELAC-NY10854,NJDEP-CT005,PADEP-68-04440		
7440-22-4	Silver	ND		mg/L	0.00556	1	EPA 6010D	04/15/2025 08:45	04/16/2025 15:36	AGNR
							Certifications:	CTDOH-PH-0723,NELAC-NY10854,NJDEP-CT005,PADEP-68-04440		
7440-23-5	**Sodium**	**121**	M-BS	mg/L	0.556	1	EPA 6010D	04/15/2025 08:45	04/16/2025 15:36	AGNR
							Certifications:	CTDOH-PH-0723,NELAC-NY10854,NJDEP-CT005,PADEP-68-04440		
7440-62-2	Vanadium	ND		mg/L	0.0111	1	EPA 6010D	04/15/2025 08:45	04/16/2025 15:36	AGNR
							Certifications:	CTDOH-PH-0723,NELAC-NY10854,NJDEP-CT005,PADEP-68-04440		
7440-66-6	Zinc	ND		mg/L	0.0278	1	EPA 6010D	04/15/2025 08:45	04/16/2025 15:36	AGNR
							Certifications:	CTDOH-PH-0723,NELAC-NY10854,NJDEP-CT005,PADEP-68-04440		

Metals, Target Analyte, ICP Dissolved

Log-in Notes: **Sample Notes:**

Sample Information

Client Sample ID: MW22_041125 **York Sample ID:** 25D0817-02

York Project (SDG) No.	Client Project ID	Matrix	Collection Date/Time	Date Received
25D0817	170745301	Ground Water	April 11, 2025 10:00 am	04/11/2025

Sample Prepared by Method: EPA 3015A

CAS No.	Parameter	Result	Flag	Units	Reported to LOQ	Dilution	Reference Method	Date/Time Prepared	Date/Time Analyzed	Analyst
7429-90-5	**Aluminum**	**0.0697**		mg/L	0.0556	1	EPA 6010D	04/15/2025 08:53	04/16/2025 01:22	AGNR
							Certifications: CTDOH-PH-0723,NELAC-NY10854,NJDEP-CT005,PADEP-68-04440			
7440-39-3	**Barium**	**0.146**		mg/L	0.0278	1	EPA 6010D	04/15/2025 08:53	04/16/2025 01:22	AGNR
							Certifications: CTDOH-PH-0723,NELAC-NY10854,NJDEP-CT005,PADEP-68-04440			
7440-70-2	**Calcium**	**169**		mg/L	0.0556	1	EPA 6010D	04/15/2025 08:53	04/16/2025 01:22	AGNR
							Certifications: CTDOH-PH-0723,NELAC-NY10854,NJDEP-CT005,PADEP-68-04440			
7440-47-3	Chromium	ND		mg/L	0.00556	1	EPA 6010D	04/15/2025 08:53	04/16/2025 01:22	AGNR
							Certifications: CTDOH-PH-0723,NELAC-NY10854,NJDEP-CT005,PADEP-68-04440			
7440-48-4	Cobalt	ND		mg/L	0.00444	1	EPA 6010D	04/15/2025 08:53	04/16/2025 01:22	AGNR
							Certifications: CTDOH-PH-0723,NELAC-NY10854,NJDEP-CT005,PADEP-68-04440			
7440-50-8	Copper	ND		mg/L	0.0222	1	EPA 6010D	04/15/2025 08:53	04/16/2025 01:22	AGNR
							Certifications: CTDOH-PH-0723,NELAC-NY10854,NJDEP-CT005,PADEP-68-04440			
7439-89-6	Iron	ND		mg/L	0.278	1	EPA 6010D	04/15/2025 08:53	04/16/2025 01:22	AGNR
							Certifications: CTDOH-PH-0723,NELAC-NY10854,NJDEP-CT005,PADEP-68-04440			
7439-92-1	**Lead**	**0.0204**	B	mg/L	0.00556	1	EPA 6010D	04/15/2025 08:53	04/16/2025 01:22	AGNR
							Certifications: CTDOH-PH-0723,NELAC-NY10854,NJDEP-CT005,PADEP-68-04440			
7439-95-4	**Magnesium**	**28.5**		mg/L	0.0556	1	EPA 6010D	04/15/2025 08:53	04/16/2025 01:22	AGNR
							Certifications: CTDOH-PH-0723,NELAC-NY10854,NJDEP-CT005,PADEP-68-04440			
7439-96-5	**Manganese**	**0.256**		mg/L	0.00556	1	EPA 6010D	04/15/2025 08:53	04/16/2025 01:22	AGNR
							Certifications: CTDOH-PH-0723,NELAC-NY10854,NJDEP-CT005,PADEP-68-04440			
7440-02-0	Nickel	ND		mg/L	0.0111	1	EPA 6010D	04/15/2025 08:53	04/16/2025 01:22	AGNR
							Certifications: CTDOH-PH-0723,NELAC-NY10854,NJDEP-CT005,PADEP-68-04440			
7440-09-7	**Potassium**	**27.3**	M-CCV 1	mg/L	0.0556	1	EPA 6010D	04/15/2025 08:53	04/16/2025 01:22	AGNR
							Certifications: CTDOH-PH-0723,NELAC-NY10854,NJDEP-CT005,PADEP-68-04440			
7440-22-4	Silver	ND		mg/L	0.00556	1	EPA 6010D	04/15/2025 08:53	04/16/2025 01:22	AGNR
							Certifications: CTDOH-PH-0723,NELAC-NY10854,NJDEP-CT005,PADEP-68-04440			
7440-23-5	**Sodium**	**108**		mg/L	0.556	1	EPA 6010D	04/15/2025 08:53	04/16/2025 01:22	AGNR
							Certifications: CTDOH-PH-0723,NELAC-NY10854,NJDEP-CT005,PADEP-68-04440			
7440-62-2	Vanadium	ND		mg/L	0.0111	1	EPA 6010D	04/15/2025 08:53	04/16/2025 01:22	AGNR
							Certifications: CTDOH-PH-0723,NELAC-NY10854,NJDEP-CT005,PADEP-68-04440			
7440-66-6	Zinc	ND		mg/L	0.0278	1	EPA 6010D	04/15/2025 08:53	04/16/2025 01:22	AGNR
							Certifications: CTDOH-PH-0723,NELAC-NY10854,NJDEP-CT005,PADEP-68-04440			

Metals, Target Analyte, ICPMS

Log-in Notes:

Sample Notes:

Sample Prepared by Method: EPA 3015A

CAS No.	Parameter	Result	Flag	Units	Reported to LOQ	Dilution	Reference Method	Date/Time Prepared	Date/Time Analyzed	Analyst
7440-36-0	Antimony	ND		mg/L	0.00556	5	EPA 6020B	04/15/2025 08:26	04/18/2025 14:12	cw
							Certifications: CTDOH-PH-0723,NELAC-NY10854,NJDEP-CT005,PADEP-68-04440			
7440-38-2	Arsenic	ND		mg/L	0.00556	5	EPA 6020B	04/15/2025 08:26	04/18/2025 14:12	cw
							Certifications: CTDOH-PH-0723,NELAC-NY10854,NJDEP-CT005,PADEP-68-04440			
7440-41-7	Beryllium	ND		mg/L	0.00167	5	EPA 6020B	04/15/2025 08:26	04/18/2025 14:12	cw
							Certifications: CTDOH-PH-0723,NELAC-NY10854,NJDEP-CT005,PADEP-68-04440			
7440-43-9	Cadmium	ND		mg/L	0.00278	5	EPA 6020B	04/15/2025 08:26	04/18/2025 14:12	cw
							Certifications: CTDOH-PH-0723,NELAC-NY10854,NJDEP-CT005,PADEP-68-04440			

Sample Information

Client Sample ID: MW22_041125 **York Sample ID:** 25D0817-02

York Project (SDG) No.	Client Project ID	Matrix	Collection Date/Time	Date Received
25D0817	170745301	Ground Water	April 11, 2025 10:00 am	04/11/2025

Metals, Target Analyte, ICPMS

Log-in Notes: **Sample Notes:**

Sample Prepared by Method: EPA 3015A

CAS No.	Parameter	Result	Flag	Units	Reported to LOQ	Dilution	Reference Method	Date/Time Prepared	Date/Time Analyzed	Analyst
7782-49-2	Selenium	ND		mg/L	0.00556	5	EPA 6020B	04/15/2025 08:26	04/18/2025 14:12	cw
							Certifications:	CTDOH-PH-0723,NELAC-NY10854,NJDEP-CT005,PADEP-68-04440		
7440-28-0	Thallium	ND		mg/L	0.00556	5	EPA 6020B	04/15/2025 08:26	04/18/2025 14:12	cw
							Certifications:	CTDOH-PH-0723,NELAC-NY10854,NJDEP-CT005,PADEP-68-04440		

Metals, Target Analyte, ICPMS Dissolved

Log-in Notes: **Sample Notes:**

Sample Prepared by Method: EPA 3015A

CAS No.	Parameter	Result	Flag	Units	Reported to LOQ	Dilution	Reference Method	Date/Time Prepared	Date/Time Analyzed	Analyst
7440-36-0	Antimony	ND		mg/L	0.00111	1	EPA 6020B	04/15/2025 08:59	04/17/2025 12:12	JWT
							Certifications:	CTDOH-PH-0723,NELAC-NY10854,NJDEP-CT005,PADEP-68-04440		
7440-38-2	**Arsenic**	**0.00184**		mg/L	0.00111	1	EPA 6020B	04/15/2025 08:59	04/17/2025 12:12	JWT
							Certifications:	CTDOH-PH-0723,NELAC-NY10854,NJDEP-CT005,PADEP-68-04440		
7440-41-7	Beryllium	ND	M-BS	mg/L	0.000333	1	EPA 6020B	04/15/2025 08:59	04/17/2025 12:12	JWT
							Certifications:	CTDOH-PH-0723,NELAC-NY10854,NJDEP-CT005,PADEP-68-04440		
7440-43-9	Cadmium	ND	M-BS	mg/L	0.000556	1	EPA 6020B	04/15/2025 08:59	04/17/2025 12:12	JWT
							Certifications:	CTDOH-PH-0723,NELAC-NY10854,NJDEP-CT005,PADEP-68-04440		
7782-49-2	**Selenium**	**0.00169**		mg/L	0.00111	1	EPA 6020B	04/15/2025 08:59	04/17/2025 12:12	JWT
							Certifications:	CTDOH-PH-0723,NELAC-NY10854,NJDEP-CT005,PADEP-68-04440		
7440-28-0	Thallium	ND		mg/L	0.00111	1	EPA 6020B	04/15/2025 08:59	04/17/2025 12:12	JWT
							Certifications:	CTDOH-PH-0723,NELAC-NY10854,NJDEP-CT005,PADEP-68-04440		

Mercury by 7470/7471

Log-in Notes: **Sample Notes:**

Sample Prepared by Method: EPA SW846-7470A

CAS No.	Parameter	Result	Flag	Units	Reported to LOQ	Dilution	Reference Method	Date/Time Prepared	Date/Time Analyzed	Analyst
7439-97-6	Mercury	ND		mg/L	0.0002	1	EPA 7470	04/16/2025 10:32	04/16/2025 11:00	DBT
							Certifications:	CTDOH-PH-0723,NELAC-NY10854,NJDEP-CT005,PADEP-68-04440		

Mercury, Dissolved

Log-in Notes: **Sample Notes:**

Sample Prepared by Method: EPA SW846-7470A

CAS No.	Parameter	Result	Flag	Units	Reported to LOQ	Dilution	Reference Method	Date/Time Prepared	Date/Time Analyzed	Analyst
7439-97-6	Mercury	ND		mg/L	0.0002	1	EPA 7470	04/17/2025 07:54	04/17/2025 07:54	DBT
							Certifications:	CTDOH-PH-0723,NELAC-NY10854,NJDEP-CT005,PADEP-68-04440		

Chromium, Hexavalent

Log-in Notes: **Sample Notes:**

Sample Prepared by Method: Analysis Preparation

CAS No.	Parameter	Result	Flag	Units	Reported to LOQ	Dilution	Reference Method	Date/Time Prepared	Date/Time Analyzed	Analyst
18540-29-9	Chromium, Hexavalent	ND		mg/L	0.0100	1	EPA 7196A	04/11/2025 19:25	04/11/2025 21:08	CB
							Certifications:	NELAC-NY10854,CTDOH-PH-0723,NJDEP-CT005,PADEP-68-04440		

Sample Information

Client Sample ID: MW22_041125 **York Sample ID:** 25D0817-02

York Project (SDG) No.	Client Project ID	Matrix	Collection Date/Time	Date Received
25D0817	170745301	Ground Water	April 11, 2025 10:00 am	04/11/2025

Chromium, Trivalent

Log-in Notes: **Sample Notes:**

Sample Prepared by Method: Analysis Preparation

CAS No.	Parameter	Result	Flag	Units	Reported to LOQ	Dilution	Reference Method	Date/Time Prepared	Date/Time Analyzed	Analyst
16065-83-1	* Chromium, Trivalent	ND		mg/L	0.0100	1	Calculation	04/16/2025 21:19	04/16/2025 21:20	SL
							Certifications:			

Cyanide, Total

Log-in Notes: **Sample Notes:**

Sample Prepared by Method: Analysis Preparation

CAS No.	Parameter	Result	Flag	Units	Reported to LOQ	Dilution	Reference Method	Date/Time Prepared	Date/Time Analyzed	Analyst
57-12-5	Cyanide, total	ND		mg/L	0.0100	1	SM 4500 CN C-2016 / E-2016	04/15/2025 13:45	04/15/2025 16:00	CB
							Certifications:	NELAC-NY10854,CTDOH-PH-0723,NJDEP-CT005,PADEP-68-04440		

Sample Information

Client Sample ID: **GWFB04_041125** **York Sample ID:** **25D0817-03**

York Project (SDG) No.	Client Project ID	Matrix	Collection Date/Time	Date Received
25D0817	170745301	Water	April 11, 2025 11:00 am	04/11/2025

PFAS, EPA 1633 Target List **Log-in Notes:** **Sample Notes:**

Sample Prepared by Method: EPA 1633 Prep

CAS No.	Parameter	Result	Flag	Units	Reported to LOD/MDL	LOQ	Dilution	Reference Method	Date/Time Prepared	Date/Time Analyzed	Analyst
375-73-5	Perfluorobutanesulfonic acid (PFBS)	ND		ng/L	0.432	1.63	1	EPA 1633 Draft 3 Certifications: NELAC-NY12058,NJDEP-NY037	04/14/2025 09:18	04/15/2025 22:09	AM
307-24-4	Perfluorohexanoic acid (PFHxA)	ND		ng/L	0.321	1.84	1	EPA 1633 Draft 3 Certifications: NELAC-NY12058,NJDEP-NY037	04/14/2025 09:18	04/15/2025 22:09	AM
375-85-9	Perfluoroheptanoic acid (PFHpA)	ND		ng/L	0.652	1.84	1	EPA 1633 Draft 3 Certifications: NELAC-NY12058,NJDEP-NY037	04/14/2025 09:18	04/15/2025 22:09	AM
355-46-4	Perfluorohexanesulfonic acid (PFHxS)	ND		ng/L	0.624	1.68	1	EPA 1633 Draft 3 Certifications: NELAC-NY12058,NJDEP-NY037	04/14/2025 09:18	04/15/2025 22:09	AM
335-67-1	Perfluorooctanoic acid (PFOA)	ND		ng/L	0.386	1.84	1	EPA 1633 Draft 3 Certifications: NELAC-NY12058,NJDEP-NY037	04/14/2025 09:18	04/15/2025 22:09	AM
1763-23-1	Perfluorooctanesulfonic acid (PFOS)	ND		ng/L	0.753	1.71	1	EPA 1633 Draft 3 Certifications: NELAC-NY12058,NJDEP-NY037	04/14/2025 09:18	04/15/2025 22:09	AM
375-95-1	Perfluorononanoic acid (PFNA)	ND		ng/L	0.478	1.84	1	EPA 1633 Draft 3 Certifications: NELAC-NY12058,NJDEP-NY037	04/14/2025 09:18	04/15/2025 22:09	AM
335-76-2	Perfluorodecanoic acid (PFDA)	ND		ng/L	0.689	1.84	1	EPA 1633 Draft 3 Certifications: NELAC-NY12058,NJDEP-NY037	04/14/2025 09:18	04/15/2025 22:09	AM
2058-94-8	Perfluoroundecanoic acid (PFUnA)	ND		ng/L	1.04	1.84	1	EPA 1633 Draft 3 Certifications: NELAC-NY12058,NJDEP-NY037	04/14/2025 09:18	04/15/2025 22:09	AM
307-55-1	Perfluorododecanoic acid (PFDoA)	ND		ng/L	0.808	1.84	1	EPA 1633 Draft 3 Certifications: NELAC-NY12058,NJDEP-NY037	04/14/2025 09:18	04/15/2025 22:09	AM
72629-94-8	Perfluorotridecanoic acid (PFTrDA)	ND		ng/L	0.680	1.84	1	EPA 1633 Draft 3 Certifications: NELAC-NY12058,NJDEP-NY037	04/14/2025 09:18	04/15/2025 22:09	AM
376-06-7	* Perfluorotetradecanoic acid (PFTA)	ND		ng/L	0.634	1.84	1	EPA 1633 Draft 3 Certifications: NJDEP-NY037	04/14/2025 09:18	04/15/2025 22:09	AM
2355-31-9	N-MeFOSAA	ND		ng/L	0.725	1.84	1	EPA 1633 Draft 3 Certifications: NELAC-NY12058,NJDEP-NY037	04/14/2025 09:18	04/15/2025 22:09	AM
2991-50-6	N-EtFOSAA	ND		ng/L	0.946	1.84	1	EPA 1633 Draft 3 Certifications: NELAC-NY12058,NJDEP-NY037	04/14/2025 09:18	04/15/2025 22:09	AM
2706-90-3	Perfluoropentanoic acid (PFPeA)	ND		ng/L	0.211	3.67	1	EPA 1633 Draft 3 Certifications: NELAC-NY12058,NJDEP-NY037	04/14/2025 09:18	04/15/2025 22:09	AM
754-91-6	* Perfluoro-1-octanesulfonamide (FOSA)	ND		ng/L	0.808	1.84	1	EPA 1633 Draft 3 Certifications: NJDEP-NY037	04/14/2025 09:18	04/15/2025 22:09	AM
375-92-8	* Perfluoro-1-heptanesulfonic acid (PFHpS)	ND		ng/L	0.836	1.75	1	EPA 1633 Draft 3 Certifications: NJDEP-NY037	04/14/2025 09:18	04/15/2025 22:09	AM
335-77-3	* Perfluoro-1-decanesulfonic acid (PFDS)	ND		ng/L	1.21	1.77	1	EPA 1633 Draft 3 Certifications: NJDEP-NY037	04/14/2025 09:18	04/15/2025 22:09	AM
27619-97-2	1H,1H,2H,2H-Perfluorooctanesulfonic acid (6:2 FTS)	ND		ng/L	6.89	6.98	1	EPA 1633 Draft 3 Certifications: NELAC-NY12058,NJDEP-NY037	04/14/2025 09:18	04/15/2025 22:09	AM
39108-34-4	1H,1H,2H,2H-Perfluorodecanesulfonic acid (8:2 FTS)	ND		ng/L	1.88	7.05	1	EPA 1633 Draft 3 Certifications: NELAC-NY12058,NJDEP-NY037	04/14/2025 09:18	04/15/2025 22:09	AM
375-22-4	Perfluoro-n-butanoic acid (PFBA)	ND		ng/L	0.303	7.35	1	EPA 1633 Draft 3 Certifications: NELAC-NY12058,NJDEP-NY037	04/14/2025 09:18	04/15/2025 22:09	AM

Sample Information

Client Sample ID: **GWFB04_041125** **York Sample ID:** **25D0817-03**

York Project (SDG) No.	Client Project ID	Matrix	Collection Date/Time	Date Received
25D0817	170745301	Water	April 11, 2025 11:00 am	04/11/2025

PFAS, EPA 1633 Target List **Log-in Notes:** **Sample Notes:**

Sample Prepared by Method: EPA 1633 Prep

CAS No.	Parameter	Result	Flag	Units	Reported to LOD/MDL	LOQ	Dilution	Reference Method	Date/Time Prepared	Date/Time Analyzed	Analyst
113507-82-7	Perfluoro(2-ethoxyethane)sulfonic acid (PFEESA)	ND		ng/L	0.459	3.27	1	EPA 1633 Draft 3 Certifications: NELAC-NY12058	04/14/2025 09:18	04/15/2025 22:09	AM
151772-58-6	Perfluoro-3,6-dioxaheptanoic acid (NFDHA)	ND		ng/L	1.97	3.67	1	EPA 1633 Draft 3 Certifications: NELAC-NY12058	04/14/2025 09:18	04/15/2025 22:09	AM
377-73-1	Perfluoro-4-oxapentanoic acid (PFMPA)	ND	PF-LCS-L	ng/L	0.230	3.67	1	EPA 1633 Draft 3 Certifications: NELAC-NY12058	04/14/2025 09:18	04/15/2025 22:09	AM
863090-89-5	Perfluoro-5-oxahexanoic acid (PFMBA)	ND		ng/L	0.340	3.67	1	EPA 1633 Draft 3 Certifications: NELAC-NY12058	04/14/2025 09:18	04/15/2025 22:09	AM
2706-91-4	Perfluoro-1-pentanesulfonate (PFPeS)	ND		ng/L	0.698	1.73	1	EPA 1633 Draft 3 Certifications: NELAC-NY12058,NJDEP-NY037	04/14/2025 09:18	04/15/2025 22:09	AM
757124-72-4	1H,1H,2H,2H-Perfluorohexanesulfonic acid (4:2 FTS)	ND		ng/L	1.64	6.89	1	EPA 1633 Draft 3 Certifications: NELAC-NY12058,NJDEP-NY037	04/14/2025 09:18	04/15/2025 22:09	AM
13252-13-6	HFPO-DA (Gen-X)	ND		ng/L	2.97	7.35	1	EPA 1633 Draft 3 Certifications: NELAC-NY12058,NJDEP-NY037	04/14/2025 09:18	04/15/2025 22:09	AM
763051-92-9	11CL-PF3OUdS	ND		ng/L	1.27	6.94	1	EPA 1633 Draft 3 Certifications: NELAC-NY12058,NJDEP-NY037	04/14/2025 09:18	04/15/2025 22:09	AM
756426-58-1	9CL-PF3ONS	ND		ng/L	0.643	6.87	1	EPA 1633 Draft 3 Certifications: NELAC-NY12058,NJDEP-NY037	04/14/2025 09:18	04/15/2025 22:09	AM
919005-14-4	ADONA	ND		ng/L	0.487	6.94	1	EPA 1633 Draft 3 Certifications: NELAC-NY12058,NJDEP-NY037	04/14/2025 09:18	04/15/2025 22:09	AM
79780-39-5	* Perfluorododecanesulfonic acid (PFDoS)	ND		ng/L	0.854	1.78	1	EPA 1633 Draft 3 Certifications:	04/14/2025 09:18	04/15/2025 22:09	AM
68259-12-1	* Perfluoro-1-nonanesulfonic acid (PFNS)	ND		ng/L	0.790	1.76	1	EPA 1633 Draft 3 Certifications: NJDEP-NY037	04/14/2025 09:18	04/15/2025 22:09	AM
356-02-5	* 3-Perfluoropropyl propanoic acid (FPrPA)	ND	PF-LCS-L	ng/L	1.86	4.59	1	EPA 1633 Draft 3 Certifications:	04/14/2025 09:18	04/15/2025 22:09	AM
914637-49-3	* 3-Perfluoropentyl propanoic acid (FPePA)	ND		ng/L	6.73	23.0	1	EPA 1633 Draft 3 Certifications:	04/14/2025 09:18	04/15/2025 22:09	AM
812-70-4	* 3-Perfluoroheptyl propanoic acid (FHpPA)	ND		ng/L	8.70	23.0	1	EPA 1633 Draft 3 Certifications:	04/14/2025 09:18	04/15/2025 22:09	AM
24448-09-7	* N-MeFOSE	ND		ng/L	3.66	18.4	1	EPA 1633 Draft 3 Certifications:	04/14/2025 09:18	04/15/2025 22:09	AM
31506-32-8	* N-MeFOSA	ND		ng/L	1.45	1.84	1	EPA 1633 Draft 3 Certifications:	04/14/2025 09:18	04/15/2025 22:09	AM
1691-99-2	* N-EtFOSE	ND		ng/L	3.66	18.4	1	EPA 1633 Draft 3 Certifications:	04/14/2025 09:18	04/15/2025 22:09	AM
4151-50-2	* N-EtFOSA	ND		ng/L	1.65	1.84	1	EPA 1633 Draft 3 Certifications:	04/14/2025 09:18	04/15/2025 22:09	AM

	Surrogate Recoveries	Result	Acceptance Range
M3PFBS	*Surrogate: M3PFBS*	*132 %*	*25-150*
13C5PFHXA	*Surrogate: M5PFHxA*	*121 %*	*25-150*
13C4PFHPA	*Surrogate: M4PFHpA*	*111 %*	*25-150*
13C3PFHXS	*Surrogate: M3PFHxS*	*137 %*	*25-150*

Sample Information

Client Sample ID: GWFB04_041125 **York Sample ID:** 25D0817-03

York Project (SDG) No.	Client Project ID	Matrix	Collection Date/Time	Date Received
25D0817	170745301	Water	April 11, 2025 11:00 am	04/11/2025

PFAS, EPA 1633 Target List **Log-in Notes:** **Sample Notes:**

Sample Prepared by Method: EPA 1633 Prep

CAS No.	Parameter	Result	Flag	Units	Reported to LOD/MDL	LOQ	Dilution	Reference Method	Date/Time Prepared	Date/Time Analyzed	Analyst
13C8PFOA	*Surrogate: Perfluoro-n-[13C8]octanoic acid*	*130 %*			*25-150*						
13C6PFDA	*Surrogate: M6PFDA*	*127 %*			*25-150*						
13C7PFUNA	*Surrogate: M7PFUdA*	*126 %*			*25-150*						
960315-52-0	*Surrogate: Perfluoro-n-[1,2-13C2]dodecano*	*127 %*			*25-150*						
13C2PFTEDA	*Surrogate: M2PFTeDA*	*113 %*			*10-150*						
13C4PFBA	*Surrogate: Perfluoro-n-[13C4]butanoic acia*	*5.82 %*	PFSu-L		*25-150*						
13C8PFOS	*Surrogate: Perfluoro-1-[13C8]octanesulfoni*	*108 %*			*25-150*						
13C5PFPEA	*Surrogate: Perfluoro-n-[13C5]pentanoic aci*	*83.0 %*			*25-150*						
13C8FOSA	*Surrogate: Perfluoro-1-[13C8]octanesulfon*	*111 %*			*10-150*						
D3-NMEFOSAA	*Surrogate: d3-N-MeFOSAA*	*125 %*			*25-150*						
D5-NETFOSAA	*Surrogate: d5-N-EtFOSAA*	*114 %*			*25-150*						
M2-6:2FTS	*Surrogate: M2-6:2 FTS*	*130 %*			*25-200*						
M2-8:2FTS	*Surrogate: M2-8:2 FTS*	*119 %*			*25-200*						
13C9PFNA	*Surrogate: M9PFNA*	*120 %*			*25-150*						
M2-4:2FTS	*Surrogate: M2-4:2 FTS*	*143 %*			*25-150*						
936109-37-4	*Surrogate: d-N-MeFOSA*	*147 %*			*25-150*						
936109-40-9	*Surrogate: d-N-EtFOSA*	*141 %*			*25-150*						
M3HFPO-DA	*Surrogate: M3HFPO-DA*	*78.9 %*			*25-150*						
D9-NETPFOSAE	*Surrogate: d9-N-EtFOSE*	*137 %*			*25-150*						
D7-NMEPFOSAE	*Surrogate: d7-N-MeFOSE*	*141 %*			*25-150*						

Sample Information

Client Sample ID: TB02_041125 **York Sample ID:** 25D0817-04

York Project (SDG) No.	Client Project ID	Matrix	Collection Date/Time	Date Received
25D0817	170745301	Water	April 11, 2025 1:25 pm	04/11/2025

VOA, 8260 LOW MASTER

Log-in Notes:

Sample Notes:

Sample Prepared by Method: EPA 5030B

CAS No.	Parameter	Result	Flag	Units	Reported to LOD/MDL	LOQ	Dilution	Reference Method	Date/Time Prepared	Date/Time Analyzed	Analyst
630-20-6	1,1,1,2-Tetrachloroethane	ND		ug/L	0.216	0.500	1	EPA 8260D	04/18/2025 15:00	04/18/2025 20:31	AC
								Certifications:	CTDOH-PH-0723,NELAC-NY10854,NELAC-NY12058,NJDEP-CT005,		
71-55-6	1,1,1-Trichloroethane	ND		ug/L	0.266	0.500	1	EPA 8260D	04/18/2025 15:00	04/18/2025 20:31	AC
								Certifications:	CTDOH-PH-0723,NELAC-NY10854,NELAC-NY12058,NJDEP-CT005,		
79-34-5	1,1,2,2-Tetrachloroethane	ND		ug/L	0.256	0.500	1	EPA 8260D	04/18/2025 15:00	04/18/2025 20:31	AC
								Certifications:	CTDOH-PH-0723,NELAC-NY10854,NELAC-NY12058,NJDEP-CT005,		
76-13-1	1,1,2-Trichloro-1,2,2-trifluoroethane (Freon 113)	ND		ug/L	0.286	0.500	1	EPA 8260D	04/18/2025 15:00	04/18/2025 20:31	AC
								Certifications:	CTDOH-PH-0723,NELAC-NY10854,NELAC-NY12058,NJDEP-CT005,		
79-00-5	1,1,2-Trichloroethane	ND		ug/L	0.249	0.500	1	EPA 8260D	04/18/2025 15:00	04/18/2025 20:31	AC
								Certifications:	CTDOH-PH-0723,NELAC-NY10854,NELAC-NY12058,NJDEP-CT005,		
75-34-3	1,1-Dichloroethane	ND		ug/L	0.272	0.500	1	EPA 8260D	04/18/2025 15:00	04/18/2025 20:31	AC
								Certifications:	CTDOH-PH-0723,NELAC-NY10854,NELAC-NY12058,NJDEP-CT005,		
75-35-4	1,1-Dichloroethylene	ND		ug/L	0.327	0.500	1	EPA 8260D	04/18/2025 15:00	04/18/2025 20:31	AC
								Certifications:	CTDOH-PH-0723,NELAC-NY10854,NELAC-NY12058,NJDEP-CT005,		
563-58-6	1,1-Dichloropropylene	ND		ug/L	0.314	0.500	1	EPA 8260D	04/18/2025 15:00	04/18/2025 20:31	AC
								Certifications:	NELAC-NY10854,NELAC-NY12058,NJDEP-CT005		
87-61-6	1,2,3-Trichlorobenzene	ND		ug/L	0.222	0.500	1	EPA 8260D	04/18/2025 15:00	04/18/2025 20:31	AC
								Certifications:	NELAC-NY10854,NELAC-NY12058,NJDEP-CT005,PADEP-68-04440		
96-18-4	1,2,3-Trichloropropane	ND		ug/L	0.273	0.500	1	EPA 8260D	04/18/2025 15:00	04/18/2025 20:31	AC
								Certifications:	NELAC-NY10854,NELAC-NY12058,NJDEP-CT005,PADEP-68-04440		
95-93-2	* 1,2,4,5-Tetramethylbenzene	ND		ug/L	0.255	0.500	1	EPA 8260D	04/18/2025 15:00	04/18/2025 20:31	AC
								Certifications:			
120-82-1	1,2,4-Trichlorobenzene	ND		ug/L	0.138	0.500	1	EPA 8260D	04/18/2025 15:00	04/18/2025 20:31	AC
								Certifications:	NELAC-NY10854,NELAC-NY12058,NJDEP-CT005,PADEP-68-04440		
95-63-6	1,2,4-Trimethylbenzene	ND		ug/L	0.310	0.500	1	EPA 8260D	04/18/2025 15:00	04/18/2025 20:31	AC
								Certifications:	CTDOH-PH-0723,NELAC-NY10854,NELAC-NY12058,NJDEP-CT005,		
96-12-8	1,2-Dibromo-3-chloropropane	ND		ug/L	0.432	0.500	1	EPA 8260D	04/18/2025 15:00	04/18/2025 20:31	AC
								Certifications:	CTDOH-PH-0723,NELAC-NY10854,NELAC-NY12058,NJDEP-CT005,		
106-93-4	1,2-Dibromoethane	ND		ug/L	0.215	0.500	1	EPA 8260D	04/18/2025 15:00	04/18/2025 20:31	AC
								Certifications:	CTDOH-PH-0723,NELAC-NY10854,NELAC-NY12058,NJDEP-CT005,		
95-50-1	1,2-Dichlorobenzene	ND		ug/L	0.270	0.500	1	EPA 8260D	04/18/2025 15:00	04/18/2025 20:31	AC
								Certifications:	CTDOH-PH-0723,NELAC-NY10854,NELAC-NY12058,NJDEP-CT005,		
107-06-2	1,2-Dichloroethane	ND		ug/L	0.377	0.500	1	EPA 8260D	04/18/2025 15:00	04/18/2025 20:31	AC
								Certifications:	CTDOH-PH-0723,NELAC-NY10854,NELAC-NY12058,NJDEP-CT005,		
78-87-5	1,2-Dichloropropane	ND		ug/L	0.327	0.500	1	EPA 8260D	04/18/2025 15:00	04/18/2025 20:31	AC
								Certifications:	CTDOH-PH-0723,NELAC-NY10854,NELAC-NY12058,NJDEP-CT005,		
108-67-8	1,3,5-Trimethylbenzene	ND		ug/L	0.347	0.500	1	EPA 8260D	04/18/2025 15:00	04/18/2025 20:31	AC
								Certifications:	CTDOH-PH-0723,NELAC-NY10854,NELAC-NY12058,NJDEP-CT005,		
541-73-1	1,3-Dichlorobenzene	ND		ug/L	0.283	0.500	1	EPA 8260D	04/18/2025 15:00	04/18/2025 20:31	AC
								Certifications:	CTDOH-PH-0723,NELAC-NY10854,NELAC-NY12058,NJDEP-CT005,		
142-28-9	1,3-Dichloropropane	ND		ug/L	0.260	0.500	1	EPA 8260D	04/18/2025 15:00	04/18/2025 20:31	AC
								Certifications:	NELAC-NY10854,NELAC-NY12058,NJDEP-CT005,PADEP-68-04440		

Sample Information

Client Sample ID: TB02_041125 **York Sample ID:** 25D0817-04

York Project (SDG) No.	Client Project ID	Matrix	Collection Date/Time	Date Received
25D0817	170745301	Water	April 11, 2025 1:25 pm	04/11/2025

VOA, 8260 LOW MASTER **Log-in Notes:** **Sample Notes:**

Sample Prepared by Method: EPA 5030B

CAS No.	Parameter	Result	Flag	Units	Reported to LOD/MDL	LOQ	Dilution	Reference Method	Date/Time Prepared	Date/Time Analyzed	Analyst
106-46-7	1,4-Dichlorobenzene	ND		ug/L	0.311	0.500	1	EPA 8260D	04/18/2025 15:00	04/18/2025 20:31	AC
								Certifications:	CTDOH-PH-0723,NELAC-NY10854,NELAC-NY12058,NJDEP-CT005,		
123-91-1	1,4-Dioxane	ND	CCVE	ug/L	35.3	80.0	1	EPA 8260D	04/18/2025 15:00	04/18/2025 20:31	AC
								Certifications:	NELAC-NY10854,NELAC-NY12058,NJDEP-CT005,PADEP-68-04440		
594-20-7	2,2-Dichloropropane	ND		ug/L	0.466	0.500	1	EPA 8260D	04/18/2025 15:00	04/18/2025 20:31	AC
								Certifications:	NELAC-NY10854,NELAC-NY12058,NJDEP-CT005,PADEP-68-04440		
78-93-3	2-Butanone	ND		ug/L	0.421	0.500	1	EPA 8260D	04/18/2025 15:00	04/18/2025 20:31	AC
								Certifications:	CTDOH-PH-0723,NELAC-NY10854,NELAC-NY12058,NJDEP-CT005,		
95-49-8	2-Chlorotoluene	ND		ug/L	0.376	0.500	1	EPA 8260D	04/18/2025 15:00	04/18/2025 20:31	AC
								Certifications:	CTDOH-PH-0723,NELAC-NY10854,NELAC-NY12058,NJDEP-CT005,		
591-78-6	2-Hexanone	ND		ug/L	0.320	0.500	1	EPA 8260D	04/18/2025 15:00	04/18/2025 20:31	AC
								Certifications:	CTDOH-PH-0723,NELAC-NY10854,NELAC-NY12058,NJDEP-CT005,		
106-43-4	4-Chlorotoluene	ND		ug/L	0.311	0.500	1	EPA 8260D	04/18/2025 15:00	04/18/2025 20:31	AC
								Certifications:	CTDOH-PH-0723,NELAC-NY10854,NELAC-NY12058,NJDEP-CT005,		
108-10-1	4-Methyl-2-pentanone	ND		ug/L	0.365	0.500	1	EPA 8260D	04/18/2025 15:00	04/18/2025 20:31	AC
								Certifications:	CTDOH-PH-0723,NELAC-NY10854,NELAC-NY12058,NJDEP-CT005,		
67-64-1	Acetone	ND		ug/L	1.34	2.00	1	EPA 8260D	04/18/2025 15:00	04/18/2025 20:31	AC
								Certifications:	CTDOH-PH-0723,NELAC-NY10854,NELAC-NY12058,NJDEP-CT005,		
107-02-8	Acrolein	ND		ug/L	0.447	0.500	1	EPA 8260D	04/18/2025 15:00	04/18/2025 20:31	AC
								Certifications:	CTDOH-PH-0723,NELAC-NY10854,NELAC-NY12058,NJDEP-CT005,		
107-13-1	Acrylonitrile	ND		ug/L	0.422	0.500	1	EPA 8260D	04/18/2025 15:00	04/18/2025 20:31	AC
								Certifications:	CTDOH-PH-0723,NELAC-NY10854,NELAC-NY12058,NJDEP-CT005,		
71-43-2	Benzene	ND		ug/L	0.279	0.500	1	EPA 8260D	04/18/2025 15:00	04/18/2025 20:31	AC
								Certifications:	CTDOH-PH-0723,NELAC-NY10854,NELAC-NY12058,NJDEP-CT005,		
108-86-1	Bromobenzene	ND		ug/L	0.367	0.500	1	EPA 8260D	04/18/2025 15:00	04/18/2025 20:31	AC
								Certifications:	NELAC-NY10854,NELAC-NY12058,NJDEP-CT005,PADEP-68-04440		
74-97-5	Bromochloromethane	ND		ug/L	0.354	0.500	1	EPA 8260D	04/18/2025 15:00	04/18/2025 20:31	AC
								Certifications:	NELAC-NY10854,NELAC-NY12058,NJDEP-CT005,PADEP-68-04440		
75-27-4	Bromodichloromethane	ND		ug/L	0.245	0.500	1	EPA 8260D	04/18/2025 15:00	04/18/2025 20:31	AC
								Certifications:	CTDOH-PH-0723,NELAC-NY10854,NELAC-NY12058,NJDEP-CT005,		
75-25-2	Bromoform	ND		ug/L	0.163	0.500	1	EPA 8260D	04/18/2025 15:00	04/18/2025 20:31	AC
								Certifications:	CTDOH-PH-0723,NELAC-NY10854,NELAC-NY12058,NJDEP-CT005,		
74-83-9	Bromomethane	ND		ug/L	0.119	0.500	1	EPA 8260D	04/18/2025 15:00	04/18/2025 20:31	AC
								Certifications:	CTDOH-PH-0723,NELAC-NY10854,NELAC-NY12058,NJDEP-CT005,		
75-15-0	Carbon disulfide	ND		ug/L	0.362	0.500	1	EPA 8260D	04/18/2025 15:00	04/18/2025 20:31	AC
								Certifications:	CTDOH-PH-0723,NELAC-NY10854,NELAC-NY12058,NJDEP-CT005,		
56-23-5	Carbon tetrachloride	ND		ug/L	0.204	0.500	1	EPA 8260D	04/18/2025 15:00	04/18/2025 20:31	AC
								Certifications:	CTDOH-PH-0723,NELAC-NY10854,NELAC-NY12058,NJDEP-CT005,		
108-90-7	Chlorobenzene	ND		ug/L	0.284	0.500	1	EPA 8260D	04/18/2025 15:00	04/18/2025 20:31	AC
								Certifications:	CTDOH-PH-0723,NELAC-NY10854,NELAC-NY12058,NJDEP-CT005,		
75-00-3	Chloroethane	ND		ug/L	0.448	0.500	1	EPA 8260D	04/18/2025 15:00	04/18/2025 20:31	AC
								Certifications:	CTDOH-PH-0723,NELAC-NY10854,NELAC-NY12058,NJDEP-CT005,		
67-66-3	Chloroform	ND		ug/L	0.243	0.500	1	EPA 8260D	04/18/2025 15:00	04/18/2025 20:31	AC
								Certifications:	CTDOH-PH-0723,NELAC-NY10854,NELAC-NY12058,NJDEP-CT005,		

Sample Information

Client Sample ID: TB02_041125 **York Sample ID:** 25D0817-04

York Project (SDG) No.	Client Project ID	Matrix	Collection Date/Time	Date Received
25D0817	170745301	Water	April 11, 2025 1:25 pm	04/11/2025

VOA, 8260 LOW MASTER **Log-in Notes:** **Sample Notes:**

Sample Prepared by Method: EPA 5030B

CAS No.	Parameter	Result	Flag	Units	Reported to LOD/MDL	LOQ	Dilution	Reference Method	Date/Time Prepared	Date/Time Analyzed	Analyst
74-87-3	Chloromethane	ND		ug/L	0.372	0.500	1	EPA 8260D	04/18/2025 15:00	04/18/2025 20:31	AC
								Certifications:	CTDOH-PH-0723,NELAC-NY10854,NELAC-NY12058,NJDEP-CT005,		
156-59-2	cis-1,2-Dichloroethylene	ND		ug/L	0.294	0.500	1	EPA 8260D	04/18/2025 15:00	04/18/2025 20:31	AC
								Certifications:	CTDOH-PH-0723,NELAC-NY10854,NELAC-NY12058,NJDEP-CT005,		
10061-01-5	cis-1,3-Dichloropropylene	ND		ug/L	0.262	0.500	1	EPA 8260D	04/18/2025 15:00	04/18/2025 20:31	AC
								Certifications:	CTDOH-PH-0723,NELAC-NY10854,NELAC-NY12058,NJDEP-CT005,		
110-82-7	Cyclohexane	ND		ug/L	0.491	0.500	1	EPA 8260D	04/18/2025 15:00	04/18/2025 20:31	AC
								Certifications:	NELAC-NY10854,NELAC-NY12058,NJDEP-CT005,PADEP-68-04440		
124-48-1	Dibromochloromethane	ND		ug/L	0.146	0.500	1	EPA 8260D	04/18/2025 15:00	04/18/2025 20:31	AC
								Certifications:	CTDOH-PH-0723,NELAC-NY10854,NELAC-NY12058,NJDEP-CT005,		
74-95-3	Dibromomethane	ND		ug/L	0.203	0.500	1	EPA 8260D	04/18/2025 15:00	04/18/2025 20:31	AC
								Certifications:	NELAC-NY10854,NELAC-NY12058,NJDEP-CT005,PADEP-68-04440		
75-71-8	Dichlorodifluoromethane	ND	CCVE	ug/L	0.451	0.500	1	EPA 8260D	04/18/2025 15:00	04/18/2025 20:31	AC
								Certifications:	NELAC-NY10854,NELAC-NY12058,NJDEP-CT005,PADEP-68-04440		
108-20-3	Diisopropyl ether (DIPE)	ND		ug/L	0.466	0.800	1	EPA 8260D	04/18/2025 15:00	04/18/2025 20:31	AC
								Certifications:	NELAC-NY10854,NELAC-NY12058,NJDEP-CT005,PADEP-68-04440		
100-41-4	Ethyl Benzene	ND		ug/L	0.290	0.500	1	EPA 8260D	04/18/2025 15:00	04/18/2025 20:31	AC
								Certifications:	CTDOH-PH-0723,NELAC-NY10854,NELAC-NY12058,NJDEP-CT005,		
637-92-3	Ethyl tert-butyl ether (ETBE)	ND		ug/L	0.479	0.800	1	EPA 8260D	04/18/2025 15:00	04/18/2025 20:31	AC
								Certifications:	NELAC-NY10854,NELAC-NY12058,NJDEP-CT005		
87-68-3	Hexachlorobutadiene	ND		ug/L	0.241	0.500	1	EPA 8260D	04/18/2025 15:00	04/18/2025 20:31	AC
								Certifications:	NELAC-NY10854,NELAC-NY12058,NJDEP-CT005,PADEP-68-04440		
74-88-4	* Iodomethane	ND		ug/L	0.477	0.500	1	EPA 8260D	04/18/2025 15:00	04/18/2025 20:31	AC
								Certifications:			
98-82-8	Isopropylbenzene	ND		ug/L	0.405	0.500	1	EPA 8260D	04/18/2025 15:00	04/18/2025 20:31	AC
								Certifications:	CTDOH-PH-0723,NELAC-NY10854,NELAC-NY12058,NJDEP-CT005,		
79-20-9	Methyl acetate	ND		ug/L	0.442	0.500	1	EPA 8260D	04/18/2025 15:00	04/18/2025 20:31	AC
								Certifications:	NELAC-NY10854,NELAC-NY12058,NJDEP-CT005,PADEP-68-04440		
80-62-6	Methyl Methacrylate	ND		ug/L	0.415	0.500	1	EPA 8260D	04/18/2025 15:00	04/18/2025 20:31	AC
								Certifications:	NELAC-NY10854,NELAC-NY12058,NJDEP-CT005		
1634-04-4	Methyl tert-butyl ether (MTBE)	ND		ug/L	0.244	0.500	1	EPA 8260D	04/18/2025 15:00	04/18/2025 20:31	AC
								Certifications:	CTDOH-PH-0723,NELAC-NY10854,NELAC-NY12058,NJDEP-CT005,		
108-87-2	Methylcyclohexane	ND		ug/L	0.477	0.500	1	EPA 8260D	04/18/2025 15:00	04/18/2025 20:31	AC
								Certifications:	NELAC-NY10854,NELAC-NY12058,NJDEP-CT005,PADEP-68-04440		
75-09-2	Methylene chloride	ND		ug/L	0.397	2.00	1	EPA 8260D	04/18/2025 15:00	04/18/2025 20:31	AC
								Certifications:	CTDOH-PH-0723,NELAC-NY10854,NELAC-NY12058,NJDEP-CT005,		
91-20-3	Naphthalene	ND		ug/L	0.212	2.00	1	EPA 8260D	04/18/2025 15:00	04/18/2025 20:31	AC
								Certifications:	NELAC-NY10854,NELAC-NY12058,NJDEP-CT005,PADEP-68-04440		
104-51-8	n-Butylbenzene	ND		ug/L	0.399	0.500	1	EPA 8260D	04/18/2025 15:00	04/18/2025 20:31	AC
								Certifications:	CTDOH-PH-0723,NELAC-NY10854,NELAC-NY12058,NJDEP-CT005,		
103-65-1	n-Propylbenzene	ND		ug/L	0.384	0.500	1	EPA 8260D	04/18/2025 15:00	04/18/2025 20:31	AC
								Certifications:	CTDOH-PH-0723,NELAC-NY10854,NELAC-NY12058,NJDEP-CT005,		
95-47-6	o-Xylene	ND		ug/L	0.261	0.500	1	EPA 8260D	04/18/2025 15:00	04/18/2025 20:31	AC
								Certifications:	CTDOH-PH-0723,NELAC-NY10854,NELAC-NY12058,PADEP-68-044		

Sample Information

Client Sample ID: TB02_041125 **York Sample ID:** 25D0817-04

York Project (SDG) No.	Client Project ID	Matrix	Collection Date/Time	Date Received
25D0817	170745301	Water	April 11, 2025 1:25 pm	04/11/2025

VOA, 8260 LOW MASTER **Log-in Notes:** **Sample Notes:**

Sample Prepared by Method: EPA 5030B

CAS No.	Parameter	Result	Flag	Units	Reported to LOD/MDL	LOQ	Dilution	Reference Method	Date/Time Prepared	Date/Time Analyzed	Analyst
179601-23-1	p- & m- Xylenes	ND		ug/L	0.578	1.00	1	EPA 8260D	04/18/2025 15:00	04/18/2025 20:31	AC
								Certifications:	CTDOH-PH-0723,NELAC-NY10854,NELAC-NY12058,PADEP-68-044		
105-05-5	* p-Diethylbenzene	ND		ug/L	0.341	0.500	1	EPA 8260D	04/18/2025 15:00	04/18/2025 20:31	AC
								Certifications:			
622-96-8	* p-Ethyltoluene	ND		ug/L	0.200	0.500	1	EPA 8260D	04/18/2025 15:00	04/18/2025 20:31	AC
								Certifications:			
99-87-6	p-Isopropyltoluene	ND		ug/L	0.377	0.500	1	EPA 8260D	04/18/2025 15:00	04/18/2025 20:31	AC
								Certifications:	CTDOH-PH-0723,NELAC-NY10854,NELAC-NY12058,NJDEP-CT005,		
135-98-8	sec-Butylbenzene	ND		ug/L	0.444	0.500	1	EPA 8260D	04/18/2025 15:00	04/18/2025 20:31	AC
								Certifications:	CTDOH-PH-0723,NELAC-NY10854,NELAC-NY12058,NJDEP-CT005,		
100-42-5	Styrene	ND		ug/L	0.255	0.500	1	EPA 8260D	04/18/2025 15:00	04/18/2025 20:31	AC
								Certifications:	CTDOH-PH-0723,NELAC-NY10854,NELAC-NY12058,NJDEP-CT005,		
75-85-4	tert-Amyl alcohol (TAA)	ND	QL-02	ug/L	4.16	8.00	1	EPA 8260D	04/18/2025 15:00	04/18/2025 20:31	AC
								Certifications:	NELAC-NY10854,NELAC-NY12058,NJDEP-CT005,PADEP-68-04440		
994-05-8	tert-Amyl methyl ether (TAME)	ND		ug/L	0.511	0.800	1	EPA 8260D	04/18/2025 15:00	04/18/2025 20:31	AC
								Certifications:	NELAC-NY10854,NELAC-NY12058,NJDEP-CT005,PADEP-68-04440		
75-65-0	tert-Butyl alcohol (TBA)	ND		ug/L	0.608	1.00	1	EPA 8260D	04/18/2025 15:00	04/18/2025 20:31	AC
								Certifications:	NELAC-NY10854,NELAC-NY12058,NJDEP-CT005,PADEP-68-04440		
98-06-6	tert-Butylbenzene	ND		ug/L	0.367	0.500	1	EPA 8260D	04/18/2025 15:00	04/18/2025 20:31	AC
								Certifications:	CTDOH-PH-0723,NELAC-NY10854,NELAC-NY12058,NJDEP-CT005,		
127-18-4	Tetrachloroethylene	ND		ug/L	0.239	0.500	1	EPA 8260D	04/18/2025 15:00	04/18/2025 20:31	AC
								Certifications:	CTDOH-PH-0723,NELAC-NY10854,NELAC-NY12058,NJDEP-CT005,		
109-99-9	* Tetrahydrofuran	ND		ug/L	0.485	0.500	1	EPA 8260D	04/18/2025 15:00	04/18/2025 20:31	AC
								Certifications:			
108-88-3	Toluene	ND		ug/L	0.346	0.500	1	EPA 8260D	04/18/2025 15:00	04/18/2025 20:31	AC
								Certifications:	CTDOH-PH-0723,NELAC-NY10854,NELAC-NY12058,NJDEP-CT005,		
156-60-5	trans-1,2-Dichloroethylene	ND		ug/L	0.279	0.500	1	EPA 8260D	04/18/2025 15:00	04/18/2025 20:31	AC
								Certifications:	CTDOH-PH-0723,NELAC-NY10854,NELAC-NY12058,NJDEP-CT005,		
10061-02-6	trans-1,3-Dichloropropylene	ND		ug/L	0.229	0.500	1	EPA 8260D	04/18/2025 15:00	04/18/2025 20:31	AC
								Certifications:	CTDOH-PH-0723,NELAC-NY10854,NELAC-NY12058,NJDEP-CT005,		
110-57-6	trans-1,4-dichloro-2-butene	ND		ug/L	0.283	0.500	1	EPA 8260D	04/18/2025 15:00	04/18/2025 20:31	AC
								Certifications:	CTDOH-PH-0723,NELAC-NY10854,NELAC-NY12058,NJDEP-CT005,		
79-01-6	Trichloroethylene	ND		ug/L	0.249	0.500	1	EPA 8260D	04/18/2025 15:00	04/18/2025 20:31	AC
								Certifications:	CTDOH-PH-0723,NELAC-NY10854,NELAC-NY12058,NJDEP-CT005,		
75-69-4	Trichlorofluoromethane	ND		ug/L	0.337	0.500	1	EPA 8260D	04/18/2025 15:00	04/18/2025 20:31	AC
								Certifications:	CTDOH-PH-0723,NELAC-NY10854,NELAC-NY12058,NJDEP-CT005,		
108-05-4	Vinyl acetate	ND		ug/L	0.477	0.500	1	EPA 8260D	04/18/2025 15:00	04/18/2025 20:31	AC
								Certifications:	NELAC-NY10854,NELAC-NY12058,NJDEP-CT005,PADEP-68-04440		
75-01-4	Vinyl Chloride	ND		ug/L	0.469	0.500	1	EPA 8260D	04/18/2025 15:00	04/18/2025 20:31	AC
								Certifications:	CTDOH-PH-0723,NELAC-NY10854,NELAC-NY12058,NJDEP-CT005,		
1330-20-7	Xylenes, Total	ND		ug/L	0.839	1.50	1	EPA 8260D	04/18/2025 15:00	04/18/2025 20:31	AC
								Certifications:	CTDOH-PH-0723,NELAC-NY10854,NELAC-NY12058,NJDEP-CT005		
107-05-1	* Allyl chloride	ND		ug/L	0.299	0.500	1	EPA 8260D	04/18/2025 15:00	04/18/2025 20:31	AC
								Certifications:			

Sample Information

Client Sample ID: TB02_041125 **York Sample ID:** 25D0817-04

York Project (SDG) No.	Client Project ID	Matrix	Collection Date/Time	Date Received
25D0817	170745301	Water	April 11, 2025 1:25 pm	04/11/2025

VOA, 8260 LOW MASTER **Log-in Notes:** **Sample Notes:**

Sample Prepared by Method: EPA 5030B

CAS No.	Parameter	Result	Flag	Units	Reported to LOD/MDL	LOQ	Dilution	Reference Method	Date/Time Prepared	Date/Time Analyzed	Analyst
	Surrogate Recoveries	**Result**			**Acceptance Range**						
17060-07-0	*Surrogate: SURR: 1,2-Dichloroethane-d4*	*99.3 %*			*69-130*						
2037-26-5	*Surrogate: SURR: Toluene-d8*	*103 %*			*81-117*						
460-00-4	*Surrogate: SURR: p-Bromofluorobenzene*	*111 %*			*79-122*						

Analytical Batch Summary

Batch ID: BD50913 **Preparation Method** Analysis Preparation **Prepared By:** SL

YORK Sample ID	Client Sample ID	Preparation Date
25D0817-01	MW09_041125	04/11/25
25D0817-02	MW22_041125	04/11/25
BD50913-BLK1	Blank	04/11/25
BD50913-BS1	LCS	04/11/25

Batch ID: BD50941 **Preparation Method** EPA 1633 Prep **Prepared By:** JLH

YORK Sample ID	Client Sample ID	Preparation Date
25D0817-01	MW09_041125	04/13/25
BD50941-BLK1	Blank	04/13/25
BD50941-BS1	LCS	04/13/25
BD50941-BS2	LCS	04/13/25
BD50941-DUP1	Duplicate	04/13/25

Batch ID: BD50991 **Preparation Method** EPA 1633 Prep **Prepared By:** JLH

YORK Sample ID	Client Sample ID	Preparation Date
25D0817-02	MW22_041125	04/14/25
25D0817-03	GWFB04_041125	04/14/25
BD50991-BLK1	Blank	04/14/25
BD50991-BS1	LCS	04/14/25
BD50991-BS2	LCS	04/14/25
BD50991-MS1	Matrix Spike	04/14/25
BD50991-MSD1	Matrix Spike Dup	04/14/25

Batch ID: BD50992 **Preparation Method** EPA 3535A **Prepared By:** YL

YORK Sample ID	Client Sample ID	Preparation Date
25D0817-01	MW09_041125	04/14/25
25D0817-02	MW22_041125	04/14/25
BD50992-BLK1	Blank	04/14/25
BD50992-BS1	LCS	04/14/25
BD50992-MS1	Matrix Spike	04/14/25
BD50992-MSD1	Matrix Spike Dup	04/14/25

Batch ID: BD51067 **Preparation Method** EPA 3015A **Prepared By:** LCB

YORK Sample ID	Client Sample ID	Preparation Date
25D0817-01	MW09_041125	04/15/25
25D0817-02	MW22_041125	04/15/25
BD51067-BLK1	Blank	04/15/25
BD51067-BS1	LCS	04/15/25
BD51067-DUP1	Duplicate	04/15/25

BD51067-MS1	Matrix Spike	04/15/25

Batch ID: BD51072 **Preparation Method** EPA 3015A **Prepared By:** LCB

YORK Sample ID	Client Sample ID	Preparation Date
25D0817-01	MW09_041125	04/15/25
25D0817-02	MW22_041125	04/15/25
BD51072-BLK1	Blank	04/15/25
BD51072-BS1	LCS	04/15/25
BD51072-DUP1	Duplicate	04/15/25
BD51072-MS1	Matrix Spike	04/15/25
BD51072-PS1	Post Spike	04/15/25

Batch ID: BD51078 **Preparation Method** EPA 3015A **Prepared By:** LCB

YORK Sample ID	Client Sample ID	Preparation Date
25D0817-01	MW09_041125	04/15/25
25D0817-02	MW22_041125	04/15/25
BD51078-BLK1	Blank	04/15/25
BD51078-BS1	LCS	04/15/25
BD51078-DUP1	Duplicate	04/15/25
BD51078-MS1	Matrix Spike	04/15/25
BD51078-PS1	Post Spike	04/15/25

Batch ID: BD51079 **Preparation Method** EPA 8151A **Prepared By:** YL

YORK Sample ID	Client Sample ID	Preparation Date
25D0817-01	MW09_041125	04/15/25
25D0817-02	MW22_041125	04/15/25
BD51079-BLK1	Blank	04/15/25
BD51079-BS1	LCS	04/15/25
BD51079-MS1	Matrix Spike	04/15/25
BD51079-MSD1	Matrix Spike Dup	04/15/25

Batch ID: BD51083 **Preparation Method** EPA 3015A **Prepared By:** LCB

YORK Sample ID	Client Sample ID	Preparation Date
25D0817-01	MW09_041125	04/15/25
25D0817-02	MW22_041125	04/15/25
BD51083-BLK1	Blank	04/15/25
BD51083-BS1	LCS	04/15/25
BD51083-DUP1	Duplicate	04/15/25
BD51083-MS1	Matrix Spike	04/15/25

Batch ID: BD51121 **Preparation Method** Analysis Preparation **Prepared By:** SL

YORK Sample ID	Client Sample ID	Preparation Date
25D0817-01	MW09_041125	04/15/25

25D0817-02	MW22_041125	04/15/25
BD51121-BLK1	Blank	04/15/25
BD51121-BS1	LCS	04/15/25
BD51121-DUP1	Duplicate	04/15/25
BD51121-MS1	Matrix Spike	04/15/25
BD51121-MSD1	Matrix Spike Dup	04/15/25

Batch ID: BD51200 **Preparation Method** EPA SW846-7470A **Prepared By:** JWT

YORK Sample ID	Client Sample ID	Preparation Date
25D0817-01	MW09_041125	04/16/25
25D0817-02	MW22_041125	04/16/25
BD51200-BLK1	Blank	04/16/25
BD51200-BS1	LCS	04/16/25
BD51200-DUP1	Duplicate	04/16/25
BD51200-MS1	Matrix Spike	04/16/25
BD51200-MSD1	Matrix Spike Dup	04/16/25

Batch ID: BD51250 **Preparation Method** Analysis Preparation **Prepared By:** SL

YORK Sample ID	Client Sample ID	Preparation Date
25D0817-01	MW09_041125	04/16/25
25D0817-02	MW22_041125	04/16/25

Batch ID: BD51259 **Preparation Method** EPA SW846-7470A **Prepared By:** DBT

YORK Sample ID	Client Sample ID	Preparation Date
25D0817-01	MW09_041125	04/17/25
25D0817-02	MW22_041125	04/17/25
BD51259-BLK1	Blank	04/17/25
BD51259-BS1	LCS	04/17/25
BD51259-DUP1	Duplicate	04/17/25
BD51259-MS1	Matrix Spike	04/17/25
BD51259-MSD1	Matrix Spike Dup	04/17/25

Batch ID: BD51261 **Preparation Method** EPA SW846-3510C Low Level **Prepared By:** SAC2

YORK Sample ID	Client Sample ID	Preparation Date
25D0817-01	MW09_041125	04/17/25
25D0817-02	MW22_041125	04/17/25
BD51261-BLK1	Blank	04/17/25
BD51261-BS2	LCS	04/17/25
BD51261-MS2	Matrix Spike	04/17/25
BD51261-MSD2	Matrix Spike Dup	04/17/25

Batch ID: BD51263 **Preparation Method** EPA SW846-3510C Low Level **Prepared By:** SAC2

YORK Sample ID	Client Sample ID	Preparation Date

25D0817-01	MW09_041125	04/17/25
25D0817-02	MW22_041125	04/17/25
BD51263-BLK1	Blank	04/17/25
BD51263-BS1	LCS	04/17/25
BD51263-MS1	Matrix Spike	04/17/25
BD51263-MSD1	Matrix Spike Dup	04/17/25

Batch ID: BD51294 **Preparation Method** EPA 3510C **Prepared By:** NMB2

YORK Sample ID	Client Sample ID	Preparation Date
25D0817-01	MW09_041125	04/17/25
25D0817-02	MW22_041125	04/17/25
BD51294-BLK1	Blank	04/17/25
BD51294-BS1	LCS	04/17/25
BD51294-MS1	Matrix Spike	04/17/25
BD51294-MSD1	Matrix Spike Dup	04/17/25

Batch ID: BD51295 **Preparation Method** EPA 3510C **Prepared By:** NMB2

YORK Sample ID	Client Sample ID	Preparation Date
25D0817-01	MW09_041125	04/17/25
25D0817-02	MW22_041125	04/17/25
BD51295-BLK2	Blank	04/17/25
BD51295-BS2	LCS	04/17/25

Batch ID: BD51583 **Preparation Method** EPA 5030B **Prepared By:** AC

YORK Sample ID	Client Sample ID	Preparation Date
25D0817-04	TB02_041125	04/18/25
BD51583-BLK1	Blank	04/18/25
BD51583-BS1	LCS	04/18/25
BD51583-BSD1	LCS Dup	04/18/25

Batch ID: BD51585 **Preparation Method** EPA 5030B **Prepared By:** AC

YORK Sample ID	Client Sample ID	Preparation Date
25D0817-01	MW09_041125	04/22/25
25D0817-02	MW22_041125	04/22/25
BD51585-BLK1	Blank	04/22/25
BD51585-BS1	LCS	04/22/25
BD51585-BSD1	LCS Dup	04/22/25
BD51585-MS1	Matrix Spike	04/22/25

Volatile Organic Compounds by GC/MS - Quality Control Data

York Analytical Laboratories, Inc. - Stratford

Analyte	Result	Reporting Limit	Units	Spike Level	Source* Result	%REC	%REC Limits	Flag	RPD	RPD Limit	Flag
Batch BD51583 - EPA 5030B											
Blank (BD51583-BLK1) Blank									Prepared & Analyzed: 04/18/2025		
1,1,1,2-Tetrachloroethane	ND	0.500	ug/L								
1,1,1-Trichloroethane	ND	0.500	"								
1,1,2,2-Tetrachloroethane	ND	0.500	"								
1,1,2-Trichloro-1,2,2-trifluoroethane (Freon 113)	ND	0.500	"								
1,1,2-Trichloroethane	ND	0.500	"								
1,1-Dichloroethane	ND	0.500	"								
1,1-Dichloroethylene	ND	0.500	"								
1,1-Dichloropropylene	ND	0.500	"								
1,2,3-Trichlorobenzene	ND	0.500	"								
1,2,3-Trichloropropane	ND	0.500	"								
1,2,4,5-Tetramethylbenzene	ND	0.500	"								
1,2,4-Trichlorobenzene	ND	0.500	"								
1,2,4-Trimethylbenzene	ND	0.500	"								
1,2-Dibromo-3-chloropropane	ND	0.500	"								
1,2-Dibromoethane	ND	0.500	"								
1,2-Dichlorobenzene	ND	0.500	"								
1,2-Dichloroethane	ND	0.500	"								
1,2-Dichloropropane	ND	0.500	"								
1,3,5-Trimethylbenzene	ND	0.500	"								
1,3-Dichlorobenzene	ND	0.500	"								
1,3-Dichloropropane	ND	0.500	"								
1,4-Dichlorobenzene	ND	0.500	"								
1,4-Dioxane	ND	80.0	"								
2,2-Dichloropropane	ND	0.500	"								
2-Butanone	ND	0.500	"								
2-Chlorotoluene	ND	0.500	"								
2-Hexanone	ND	0.500	"								
4-Chlorotoluene	ND	0.500	"								
4-Methyl-2-pentanone	ND	0.500	"								
Acetone	ND	2.00	"								
Acrolein	ND	0.500	"								
Acrylonitrile	ND	0.500	"								
Benzene	ND	0.500	"								
Bromobenzene	ND	0.500	"								
Bromochloromethane	ND	0.500	"								
Bromodichloromethane	ND	0.500	"								
Bromoform	ND	0.500	"								
Bromomethane	ND	0.500	"								
Carbon disulfide	ND	0.500	"								
Carbon tetrachloride	ND	0.500	"								
Chlorobenzene	ND	0.500	"								
Chloroethane	ND	0.500	"								
Chloroform	ND	0.500	"								
Chloromethane	ND	0.500	"								
cis-1,2-Dichloroethylene	ND	0.500	"								
cis-1,3-Dichloropropylene	ND	0.500	"								
Cyclohexane	ND	0.500	"								
Dibromochloromethane	ND	0.500	"								
Dibromomethane	ND	0.500	"								
Dichlorodifluoromethane	ND	0.500	"								

Volatile Organic Compounds by GC/MS - Quality Control Data

York Analytical Laboratories, Inc. - Stratford

Analyte	Result	Reporting Limit	Units	Spike Level	Source* Result	%REC	%REC Limits	Flag	RPD	RPD Limit	Flag
Batch BD51583 - EPA 5030B											
Blank (BD51583-BLK1) Blank									Prepared & Analyzed: 04/18/2025		
Diisopropyl ether (DIPE)	ND	0.800	ug/L								
Ethyl Benzene	ND	0.500	"								
Ethyl tert-butyl ether (ETBE)	ND	0.800	"								
Hexachlorobutadiene	ND	0.500	"								
Iodomethane	ND	0.500	"								
Isopropylbenzene	ND	0.500	"								
Methyl acetate	ND	0.500	"								
Methyl Methacrylate	ND	0.500	"								
Methyl tert-butyl ether (MTBE)	ND	0.500	"								
Methylcyclohexane	ND	0.500	"								
Methylene chloride	ND	2.00	"								
Naphthalene	ND	2.00	"								
n-Butylbenzene	ND	0.500	"								
n-Propylbenzene	ND	0.500	"								
o-Xylene	ND	0.500	"								
p- & m- Xylenes	ND	1.00	"								
p-Diethylbenzene	ND	0.500	"								
p-Ethyltoluene	ND	0.500	"								
p-Isopropyltoluene	ND	0.500	"								
sec-Butylbenzene	ND	0.500	"								
Styrene	ND	0.500	"								
tert-Amyl alcohol (TAA)	ND	8.00	"								
tert-Amyl methyl ether (TAME)	ND	0.800	"								
tert-Butyl alcohol (TBA)	ND	1.00	"								
tert-Butylbenzene	ND	0.500	"								
Tetrachloroethylene	ND	0.500	"								
Tetrahydrofuran	ND	0.500	"								
Toluene	ND	0.500	"								
trans-1,2-Dichloroethylene	ND	0.500	"								
trans-1,3-Dichloropropylene	ND	0.500	"								
trans-1,4-dichloro-2-butene	ND	0.500	"								
Trichloroethylene	ND	0.500	"								
Trichlorofluoromethane	ND	0.500	"								
Vinyl acetate	ND	0.500	"								
Vinyl Chloride	ND	0.500	"								
Xylenes, Total	ND	1.50	"								
Allyl chloride	ND	0.500	"								
Surrogate: SURR: 1,2-Dichloroethane-d4	*10.1*		"	*10.0*		*101*	*69-130*				
Surrogate: SURR: Toluene-d8	*10.1*		"	*10.0*		*101*	*81-117*				
Surrogate: SURR: p-Bromofluorobenzene	*10.8*		"	*10.0*		*108*	*79-122*				

Volatile Organic Compounds by GC/MS - Quality Control Data

York Analytical Laboratories, Inc. - Stratford

Analyte	Result	Reporting Limit	Units	Spike Level	Source* Result	%REC	%REC Limits	Flag	RPD	RPD Limit	Flag
Batch BD51583 - EPA 5030B											
LCS (BD51583-BS1) LCS								Prepared & Analyzed: 04/18/2025			
1,1,1,2-Tetrachloroethane	11.1		ug/L	10.0		111	82-126				
1,1,1-Trichloroethane	11.0		"	10.0		110	78-136				
1,1,2,2-Tetrachloroethane	10.6		"	10.0		106	76-129				
1,1,2-Trichloro-1,2,2-trifluoroethane (Freon 113)	12.2		"	10.0		122	54-165				
1,1,2-Trichloroethane	9.82		"	10.0		98.2	82-123				
1,1-Dichloroethane	10.5		"	10.0		105	82-129				
1,1-Dichloroethylene	12.2		"	10.0		122	68-138				
1,1-Dichloropropylene	11.3		"	10.0		113	83-133				
1,2,3-Trichlorobenzene	9.26		"	10.0		92.6	76-136				
1,2,3-Trichloropropane	10.2		"	10.0		102	77-128				
1,2,4,5-Tetramethylbenzene	11.0		"	10.0		110	85-140				
1,2,4-Trichlorobenzene	10.1		"	10.0		101	76-137				
1,2,4-Trimethylbenzene	11.8		"	10.0		118	82-132				
1,2-Dibromo-3-chloropropane	8.20		"	10.0		82.0	45-147				
1,2-Dibromoethane	9.82		"	10.0		98.2	83-124				
1,2-Dichlorobenzene	10.5		"	10.0		105	79-123				
1,2-Dichloroethane	9.78		"	10.0		97.8	73-132				
1,2-Dichloropropane	10.9		"	10.0		109	78-126				
1,3,5-Trimethylbenzene	13.9		"	10.0		139	80-131	High Bias			
1,3-Dichlorobenzene	10.7		"	10.0		107	86-122				
1,3-Dichloropropane	9.84		"	10.0		98.4	81-125				
1,4-Dichlorobenzene	10.7		"	10.0		107	85-124				
1,4-Dioxane	54.8		"	210		26.1	10-349				
2,2-Dichloropropane	11.6		"	10.0		116	56-150				
2-Butanone	9.67		"	10.0		96.7	49-152				
2-Chlorotoluene	11.7		"	10.0		117	79-130				
2-Hexanone	7.60		"	10.0		76.0	51-146				
4-Chlorotoluene	11.8		"	10.0		118	79-128				
4-Methyl-2-pentanone	7.39		"	10.0		73.9	57-145				
Acetone	7.72		"	10.0		77.2	14-150				
Acrolein	13.1		"	10.0		131	10-153				
Acrylonitrile	9.32		"	10.0		93.2	51-150				
Benzene	10.8		"	10.0		108	85-126				
Bromobenzene	11.4		"	10.0		114	78-129				
Bromochloromethane	10.0		"	10.0		100	77-128				
Bromodichloromethane	11.0		"	10.0		110	79-128				
Bromoform	8.71		"	10.0		87.1	78-133				
Bromomethane	11.0		"	10.0		110	43-168				
Carbon disulfide	12.7		"	10.0		127	68-146				
Carbon tetrachloride	11.7		"	10.0		117	77-141				
Chlorobenzene	10.6		"	10.0		106	88-120				
Chloroethane	11.7		"	10.0		117	65-136				
Chloroform	9.87		"	10.0		98.7	82-128				
Chloromethane	12.0		"	10.0		120	43-155				
cis-1,2-Dichloroethylene	10.7		"	10.0		107	83-129				
cis-1,3-Dichloropropylene	10.7		"	10.0		107	80-131				
Cyclohexane	11.3		"	10.0		113	63-149				
Dibromochloromethane	9.79		"	10.0		97.9	80-130				
Dibromomethane	9.42		"	10.0		94.2	72-134				
Dichlorodifluoromethane	16.5		"	10.0		165	44-144	High Bias			
Diisopropyl ether (DIPE)	10.0		"	10.0		100	70-130				

Volatile Organic Compounds by GC/MS - Quality Control Data

York Analytical Laboratories, Inc. - Stratford

Analyte	Result	Reporting Limit	Units	Spike Level	Source* Result	%REC	%REC Limits	Flag	RPD	RPD Limit	Flag
Batch BD51583 - EPA 5030B											
LCS (BD51583-BS1) LCS							Prepared & Analyzed: 04/18/2025				
Ethyl Benzene	11.5		ug/L	10.0		115	80-131				
Ethyl tert-butyl ether (ETBE)	9.24		"	10.0		92.4	70-130				
Hexachlorobutadiene	10.9		"	10.0		109	67-146				
Iodomethane	11.4		"	10.0		114	70-130				
Isopropylbenzene	12.5		"	10.0		125	76-140				
Methyl acetate	5.92		"	10.0		59.2	51-139				
Methyl Methacrylate	9.17		"	10.0		91.7	72-132				
Methyl tert-butyl ether (MTBE)	8.77		"	10.0		87.7	76-135				
Methylcyclohexane	12.1		"	10.0		121	72-143				
Methylene chloride	10.2		"	10.0		102	55-137				
Naphthalene	9.40		"	10.0		94.0	70-147				
n-Butylbenzene	12.5		"	10.0		125	79-132				
n-Propylbenzene	12.5		"	10.0		125	78-133				
o-Xylene	11.1		"	10.0		111	78-130				
p- & m- Xylenes	22.6		"	20.0		113	77-133				
p-Diethylbenzene	12.1		"	10.0		121	84-134				
p-Ethyltoluene	12.5		"	10.0		125	88-129				
p-Isopropyltoluene	12.6		"	10.0		126	81-136				
sec-Butylbenzene	12.4		"	10.0		124	79-137				
Styrene	11.5		"	10.0		115	67-132				
tert-Amyl alcohol (TAA)	43.4		"	100		43.4	70-130	Low Bias			
tert-Amyl methyl ether (TAME)	8.48		"	10.0		84.8	70-130				
tert-Butyl alcohol (TBA)	25.3		"	50.0		50.5	25-162				
tert-Butylbenzene	10.6		"	10.0		106	77-138				
Tetrachloroethylene	10.7		"	10.0		107	82-131				
Tetrahydrofuran	8.31		"	10.0		83.1	36-166				
Toluene	11.1		"	10.0		111	80-127				
trans-1,2-Dichloroethylene	11.0		"	10.0		110	80-132				
trans-1,3-Dichloropropylene	10.6		"	10.0		106	78-131				
trans-1,4-dichloro-2-butene	10.2		"	10.0		102	63-141				
Trichloroethylene	11.4		"	10.0		114	82-128				
Trichlorofluoromethane	12.3		"	10.0		123	67-139				
Vinyl acetate	10.6		"	10.0		106	21-90	High Bias			
Vinyl Chloride	12.6		"	10.0		126	58-145				
Allyl chloride	12.2		"	10.0		122	70-130				
Surrogate: SURR: 1,2-Dichloroethane-d4	*8.95*		*"*	*10.0*		*89.5*	*69-130*				
Surrogate: SURR: Toluene-d8	*10.4*		*"*	*10.0*		*104*	*81-117*				
Surrogate: SURR: p-Bromofluorobenzene	*10.5*		*"*	*10.0*		*105*	*79-122*				

Volatile Organic Compounds by GC/MS - Quality Control Data

York Analytical Laboratories, Inc. - Stratford

Analyte	Result	Reporting Limit	Units	Spike Level	Source* Result	%REC	%REC Limits	Flag	RPD	RPD Limit	Flag
Batch BD51583 - EPA 5030B											
LCS Dup (BD51583-BSD1) LCS Dup								Prepared & Analyzed: 04/18/2025			
1,1,1,2-Tetrachloroethane	11.0		ug/L	10.0		110	82-126		0.814	30	
1,1,1-Trichloroethane	10.3		"	10.0		103	78-136		6.30	30	
1,1,2,2-Tetrachloroethane	11.2		"	10.0		112	76-129		5.78	30	
1,1,2-Trichloro-1,2,2-trifluoroethane (Freon 113)	11.5		"	10.0		115	54-165		6.15	30	
1,1,2-Trichloroethane	10.5		"	10.0		105	82-123		6.41	30	
1,1-Dichloroethane	10.1		"	10.0		101	82-129		3.69	30	
1,1-Dichloroethylene	11.4		"	10.0		114	68-138		6.87	30	
1,1-Dichloropropylene	10.6		"	10.0		106	83-133		6.56	30	
1,2,3-Trichlorobenzene	10.5		"	10.0		105	76-136		12.6	30	
1,2,3-Trichloropropane	11.1		"	10.0		111	77-128		7.88	30	
1,2,4,5-Tetramethylbenzene	10.6		"	10.0		106	85-140		3.33	30	
1,2,4-Trichlorobenzene	10.3		"	10.0		103	76-137		2.55	30	
1,2,4-Trimethylbenzene	10.7		"	10.0		107	82-132		9.35	30	
1,2-Dibromo-3-chloropropane	10.4		"	10.0		104	45-147		23.6	30	
1,2-Dibromoethane	10.9		"	10.0		109	83-124		10.8	30	
1,2-Dichlorobenzene	10.3		"	10.0		103	79-123		1.92	30	
1,2-Dichloroethane	10.6		"	10.0		106	73-132		7.67	30	
1,2-Dichloropropane	10.4		"	10.0		104	78-126		4.22	30	
1,3,5-Trimethylbenzene	11.6		"	10.0		116	80-131		18.1	30	
1,3-Dichlorobenzene	10.2		"	10.0		102	86-122		5.55	30	
1,3-Dichloropropane	10.6		"	10.0		106	81-125		7.62	30	
1,4-Dichlorobenzene	10.1		"	10.0		101	85-124		5.47	30	
1,4-Dioxane	70.3		"	210		33.5	10-349		24.8	30	
2,2-Dichloropropane	11.0		"	10.0		110	56-150		5.32	30	
2-Butanone	12.2		"	10.0		122	49-152		22.7	30	
2-Chlorotoluene	10.4		"	10.0		104	79-130		11.9	30	
2-Hexanone	9.87		"	10.0		98.7	51-146		26.0	30	
4-Chlorotoluene	10.6		"	10.0		106	79-128		10.2	30	
4-Methyl-2-pentanone	9.15		"	10.0		91.5	57-145		21.3	30	
Acetone	8.93		"	10.0		89.3	14-150		14.5	30	
Acrolein	13.5		"	10.0		135	10-153		2.78	30	
Acrylonitrile	11.0		"	10.0		110	51-150		17.0	30	
Benzene	10.4		"	10.0		104	85-126		4.07	30	
Bromobenzene	10.6		"	10.0		106	78-129		7.46	30	
Bromochloromethane	10.5		"	10.0		105	77-128		4.49	30	
Bromodichloromethane	11.1		"	10.0		111	79-128		0.632	30	
Bromoform	10.0		"	10.0		100	78-133		14.3	30	
Bromomethane	9.81		"	10.0		98.1	43-168		11.2	30	
Carbon disulfide	11.7		"	10.0		117	68-146		8.21	30	
Carbon tetrachloride	11.0		"	10.0		110	77-141		6.35	30	
Chlorobenzene	10.1		"	10.0		101	88-120		4.26	30	
Chloroethane	10.9		"	10.0		109	65-136		7.15	30	
Chloroform	9.81		"	10.0		98.1	82-128		0.610	30	
Chloromethane	10.8		"	10.0		108	43-155		9.99	30	
cis-1,2-Dichloroethylene	10.4		"	10.0		104	83-129		2.85	30	
cis-1,3-Dichloropropylene	10.8		"	10.0		108	80-131		0.557	30	
Cyclohexane	10.7		"	10.0		107	63-149		5.38	30	
Dibromochloromethane	10.4		"	10.0		104	80-130		5.66	30	
Dibromomethane	10.1		"	10.0		101	72-134		7.16	30	
Dichlorodifluoromethane	15.0		"	10.0		150	44-144	High Bias	9.78	30	
Diisopropyl ether (DIPE)	10.8		"	10.0		108	70-130		7.49	30	

Volatile Organic Compounds by GC/MS - Quality Control Data

York Analytical Laboratories, Inc. - Stratford

Analyte	Result	Reporting Limit	Units	Spike Level	Source* Result	%REC	%REC Limits	Flag	RPD	RPD Limit	Flag
Batch BD51583 - EPA 5030B											
LCS Dup (BD51583-BSD1) LCS Dup							Prepared & Analyzed: 04/18/2025				
Ethyl Benzene	10.7		ug/L	10.0		107	80-131		7.37	30	
Ethyl tert-butyl ether (ETBE)	10.6		"	10.0		106	70-130		13.4	30	
Hexachlorobutadiene	11.2		"	10.0		112	67-146		3.16	30	
Iodomethane	9.96		"	10.0		99.6	70-130		13.0	30	
Isopropylbenzene	10.6		"	10.0		106	76-140		16.4	30	
Methyl acetate	7.07		"	10.0		70.7	51-139		17.7	30	
Methyl Methacrylate	10.9		"	10.0		109	72-132		17.5	30	
Methyl tert-butyl ether (MTBE)	10.6		"	10.0		106	76-135		18.4	30	
Methylcyclohexane	11.1		"	10.0		111	72-143		8.71	30	
Methylene chloride	10.4		"	10.0		104	55-137		1.45	30	
Naphthalene	10.7		"	10.0		107	70-147		13.2	30	
n-Butylbenzene	11.3		"	10.0		113	79-132		10.2	30	
n-Propylbenzene	10.8		"	10.0		108	78-133		15.0	30	
o-Xylene	10.5		"	10.0		105	78-130		5.48	30	
p- & m- Xylenes	21.1		"	20.0		105	77-133		7.19	30	
p-Diethylbenzene	11.0		"	10.0		110	84-134		9.25	30	
p-Ethyltoluene	10.6		"	10.0		106	88-129		16.4	30	
p-Isopropyltoluene	11.4		"	10.0		114	81-136		10.6	30	
sec-Butylbenzene	11.0		"	10.0		110	79-137		12.0	30	
Styrene	11.3		"	10.0		113	67-132		2.10	30	
tert-Amyl alcohol (TAA)	93.4		"	100		93.4	70-130		73.2	30	Non-dir.
tert-Amyl methyl ether (TAME)	10.1		"	10.0		101	70-130		17.4	30	
tert-Butyl alcohol (TBA)	43.7		"	50.0		87.5	25-162		53.6	30	Non-dir.
tert-Butylbenzene	9.47		"	10.0		94.7	77-138		11.3	30	
Tetrachloroethylene	9.55		"	10.0		95.5	82-131		11.4	30	
Tetrahydrofuran	10.7		"	10.0		107	36-166		25.1	30	
Toluene	10.2		"	10.0		102	80-127		8.25	30	
trans-1,2-Dichloroethylene	10.4		"	10.0		104	80-132		5.51	30	
trans-1,3-Dichloropropylene	11.2		"	10.0		112	78-131		5.58	30	
trans-1,4-dichloro-2-butene	11.1		"	10.0		111	63-141		7.88	30	
Trichloroethylene	10.2		"	10.0		102	82-128		10.6	30	
Trichlorofluoromethane	11.4		"	10.0		114	67-139		7.60	30	
Vinyl acetate	11.4		"	10.0		114	21-90	High Bias	7.01	30	
Vinyl Chloride	11.2		"	10.0		112	58-145		11.5	30	
Allyl chloride	10.8		"	10.0		108	70-130		11.8	30	
Surrogate: SURR: 1,2-Dichloroethane-d4	*9.96*		*"*	*10.0*		*99.6*	*69-130*				
Surrogate: SURR: Toluene-d8	*10.0*		*"*	*10.0*		*100*	*81-117*				
Surrogate: SURR: p-Bromofluorobenzene	*10.0*		*"*	*10.0*		*100*	*79-122*				

Volatile Organic Compounds by GC/MS - Quality Control Data

York Analytical Laboratories, Inc. - Stratford

Analyte	Result	Reporting Limit	Units	Spike Level	Source* Result	%REC	%REC Limits	Flag	RPD	RPD Limit	Flag
Batch BD51585 - EPA 5030B											
Blank (BD51585-BLK1) Blank									Prepared & Analyzed: 04/22/2025		
1,1,1,2-Tetrachloroethane	ND	0.500	ug/L								
1,1,1-Trichloroethane	ND	0.500	"								
1,1,2,2-Tetrachloroethane	ND	0.500	"								
1,1,2-Trichloro-1,2,2-trifluoroethane (Freon 113)	ND	0.500	"								
1,1,2-Trichloroethane	ND	0.500	"								
1,1-Dichloroethane	ND	0.500	"								
1,1-Dichloroethylene	ND	0.500	"								
1,1-Dichloropropylene	ND	0.500	"								
1,2,3-Trichlorobenzene	ND	0.500	"								
1,2,3-Trichloropropane	ND	0.500	"								
1,2,4,5-Tetramethylbenzene	ND	0.500	"								
1,2,4-Trichlorobenzene	ND	0.500	"								
1,2,4-Trimethylbenzene	ND	0.500	"								
1,2-Dibromo-3-chloropropane	ND	0.500	"								
1,2-Dibromoethane	ND	0.500	"								
1,2-Dichlorobenzene	ND	0.500	"								
1,2-Dichloroethane	ND	0.500	"								
1,2-Dichloropropane	ND	0.500	"								
1,3,5-Trimethylbenzene	ND	0.500	"								
1,3-Dichlorobenzene	ND	0.500	"								
1,3-Dichloropropane	ND	0.500	"								
1,4-Dichlorobenzene	ND	0.500	"								
1,4-Dioxane	ND	80.0	"								
2,2-Dichloropropane	ND	0.500	"								
2-Butanone	ND	0.500	"								
2-Chlorotoluene	ND	0.500	"								
2-Hexanone	ND	0.500	"								
4-Chlorotoluene	ND	0.500	"								
4-Methyl-2-pentanone	ND	0.500	"								
Acetone	ND	2.00	"								
Acrolein	ND	0.500	"								
Acrylonitrile	ND	0.500	"								
Benzene	ND	0.500	"								
Bromobenzene	ND	0.500	"								
Bromochloromethane	ND	0.500	"								
Bromodichloromethane	ND	0.500	"								
Bromoform	ND	0.500	"								
Bromomethane	ND	0.500	"								
Carbon disulfide	ND	0.500	"								
Carbon tetrachloride	ND	0.500	"								
Chlorobenzene	ND	0.500	"								
Chloroethane	ND	0.500	"								
Chloroform	ND	0.500	"								
Chloromethane	ND	0.500	"								
cis-1,2-Dichloroethylene	ND	0.500	"								
cis-1,3-Dichloropropylene	ND	0.500	"								
Cyclohexane	ND	0.500	"								
Dibromochloromethane	ND	0.500	"								
Dibromomethane	ND	0.500	"								
Dichlorodifluoromethane	ND	0.500	"								
Diisopropyl ether (DIPE)	ND	0.800	"								

Volatile Organic Compounds by GC/MS - Quality Control Data

York Analytical Laboratories, Inc. - Stratford

Analyte	Result	Reporting Limit	Units	Spike Level	Source* Result	%REC	%REC Limits	Flag	RPD	RPD Limit	Flag
Batch BD51585 - EPA 5030B											
Blank (BD51585-BLK1) Blank									Prepared & Analyzed: 04/22/2025		
Ethyl Benzene	ND	0.500	ug/L								
Ethyl tert-butyl ether (ETBE)	ND	0.800	"								
Hexachlorobutadiene	ND	0.500	"								
Iodomethane	ND	0.500	"								
Isopropylbenzene	ND	0.500	"								
Methyl acetate	ND	0.500	"								
Methyl Methacrylate	ND	0.500	"								
Methyl tert-butyl ether (MTBE)	ND	0.500	"								
Methylcyclohexane	ND	0.500	"								
Methylene chloride	ND	2.00	"								
Naphthalene	ND	2.00	"								
n-Butylbenzene	ND	0.500	"								
n-Propylbenzene	ND	0.500	"								
o-Xylene	ND	0.500	"								
p- & m- Xylenes	ND	1.00	"								
p-Diethylbenzene	ND	0.500	"								
p-Ethyltoluene	ND	0.500	"								
p-Isopropyltoluene	ND	0.500	"								
sec-Butylbenzene	ND	0.500	"								
Styrene	ND	0.500	"								
tert-Amyl alcohol (TAA)	ND	8.00	"								
tert-Amyl methyl ether (TAME)	ND	0.800	"								
tert-Butyl alcohol (TBA)	ND	1.00	"								
tert-Butylbenzene	ND	0.500	"								
Tetrachloroethylene	ND	0.500	"								
Tetrahydrofuran	ND	0.500	"								
Toluene	ND	0.500	"								
trans-1,2-Dichloroethylene	ND	0.500	"								
trans-1,3-Dichloropropylene	ND	0.500	"								
trans-1,4-dichloro-2-butene	ND	0.500	"								
Trichloroethylene	ND	0.500	"								
Trichlorofluoromethane	ND	0.500	"								
Vinyl acetate	ND	0.500	"								
Vinyl Chloride	ND	0.500	"								
Xylenes, Total	ND	1.50	"								
Allyl chloride	ND	0.500	"								
Surrogate: SURR: 1,2-Dichloroethane-d4	*9.69*		"	*10.0*		*96.9*	*69-130*				
Surrogate: SURR: Toluene-d8	*10.4*		"	*10.0*		*104*	*81-117*				
Surrogate: SURR: p-Bromofluorobenzene	*11.1*		"	*10.0*		*111*	*79-122*				

Volatile Organic Compounds by GC/MS - Quality Control Data

York Analytical Laboratories, Inc. - Stratford

Analyte	Result	Reporting Limit	Units	Spike Level	Source* Result	%REC	%REC Limits	Flag	RPD	RPD Limit	Flag
Batch BD51585 - EPA 5030B											
LCS (BD51585-BS1) LCS							Prepared & Analyzed: 04/22/2025				
1,1,1,2-Tetrachloroethane	11.8		ug/L	10.0		118	82-126				
1,1,1-Trichloroethane	12.0		"	10.0		120	78-136				
1,1,2,2-Tetrachloroethane	11.5		"	10.0		115	76-129				
1,1,2-Trichloro-1,2,2-trifluoroethane (Freon 113)	13.3		"	10.0		133	54-165				
1,1,2-Trichloroethane	11.0		"	10.0		110	82-123				
1,1-Dichloroethane	11.7		"	10.0		117	82-129				
1,1-Dichloroethylene	13.4		"	10.0		134	68-138				
1,1-Dichloropropylene	12.4		"	10.0		124	83-133				
1,2,3-Trichlorobenzene	10.1		"	10.0		101	76-136				
1,2,3-Trichloropropane	10.9		"	10.0		109	77-128				
1,2,4,5-Tetramethylbenzene	11.6		"	10.0		116	85-140				
1,2,4-Trichlorobenzene	10.7		"	10.0		107	76-137				
1,2,4-Trimethylbenzene	12.8		"	10.0		128	82-132				
1,2-Dibromo-3-chloropropane	8.36		"	10.0		83.6	45-147				
1,2-Dibromoethane	10.8		"	10.0		108	83-124				
1,2-Dichlorobenzene	11.5		"	10.0		115	79-123				
1,2-Dichloroethane	11.2		"	10.0		112	73-132				
1,2-Dichloropropane	12.0		"	10.0		120	78-126				
1,3,5-Trimethylbenzene	14.1		"	10.0		141	80-131	High Bias			
1,3-Dichlorobenzene	11.7		"	10.0		117	86-122				
1,3-Dichloropropane	11.0		"	10.0		110	81-125				
1,4-Dichlorobenzene	11.5		"	10.0		115	85-124				
1,4-Dioxane	75.0		"	210		35.7	10-349				
2,2-Dichloropropane	12.4		"	10.0		124	56-150				
2-Butanone	11.2		"	10.0		112	49-152				
2-Chlorotoluene	12.7		"	10.0		127	79-130				
2-Hexanone	8.51		"	10.0		85.1	51-146				
4-Chlorotoluene	12.8		"	10.0		128	79-128				
4-Methyl-2-pentanone	7.86		"	10.0		78.6	57-145				
Acetone	5.55		"	10.0		55.5	14-150				
Acrolein	11.1		"	10.0		111	10-153				
Acrylonitrile	9.96		"	10.0		99.6	51-150				
Benzene	12.0		"	10.0		120	85-126				
Bromobenzene	12.4		"	10.0		124	78-129				
Bromochloromethane	11.2		"	10.0		112	77-128				
Bromodichloromethane	12.1		"	10.0		121	79-128				
Bromoform	8.81		"	10.0		88.1	78-133				
Bromomethane	7.79		"	10.0		77.9	43-168				
Carbon disulfide	13.1		"	10.0		131	68-146				
Carbon tetrachloride	12.7		"	10.0		127	77-141				
Chlorobenzene	11.4		"	10.0		114	88-120				
Chloroethane	12.7		"	10.0		127	65-136				
Chloroform	11.0		"	10.0		110	82-128				
Chloromethane	12.3		"	10.0		123	43-155				
cis-1,2-Dichloroethylene	11.8		"	10.0		118	83-129				
cis-1,3-Dichloropropylene	11.6		"	10.0		116	80-131				
Cyclohexane	12.4		"	10.0		124	63-149				
Dibromochloromethane	10.2		"	10.0		102	80-130				
Dibromomethane	10.3		"	10.0		103	72-134				
Dichlorodifluoromethane	16.3		"	10.0		163	44-144	High Bias			
Diisopropyl ether (DIPE)	11.4		"	10.0		114	70-130				

Volatile Organic Compounds by GC/MS - Quality Control Data

York Analytical Laboratories, Inc. - Stratford

Analyte	Result	Reporting Limit	Units	Spike Level	Source* Result	%REC	%REC Limits	Flag	RPD	RPD Limit	Flag
Batch BD51585 - EPA 5030B											
LCS (BD51585-BS1) LCS							Prepared & Analyzed: 04/22/2025				
Ethyl Benzene	0.00		ug/L	10.0			80-131	Low Bias			
Ethyl tert-butyl ether (ETBE)	10.4		"	10.0		104	70-130				
Hexachlorobutadiene	11.6		"	10.0		116	67-146				
Iodomethane	8.64		"	10.0		86.4	70-130				
Isopropylbenzene	13.1		"	10.0		131	76-140				
Methyl acetate	7.02		"	10.0		70.2	51-139				
Methyl Methacrylate	10.2		"	10.0		102	72-132				
Methyl tert-butyl ether (MTBE)	9.92		"	10.0		99.2	76-135				
Methylcyclohexane	12.9		"	10.0		129	72-143				
Methylene chloride	11.6		"	10.0		116	55-137				
Naphthalene	10.2		"	10.0		102	70-147				
n-Butylbenzene	13.3		"	10.0		133	79-132	High Bias			
n-Propylbenzene	13.3		"	10.0		133	78-133				
o-Xylene	12.0		"	10.0		120	78-130				
p- & m- Xylenes	24.6		"	20.0		123	77-133				
p-Diethylbenzene	12.9		"	10.0		129	84-134				
p-Ethyltoluene	13.1		"	10.0		131	88-129	High Bias			
p-Isopropyltoluene	13.4		"	10.0		134	81-136				
sec-Butylbenzene	13.2		"	10.0		132	79-137				
Styrene	12.5		"	10.0		125	67-132				
tert-Amyl alcohol (TAA)	45.8		"	100		45.8	70-130	Low Bias			
tert-Amyl methyl ether (TAME)	9.44		"	10.0		94.4	70-130				
tert-Butyl alcohol (TBA)	28.1		"	50.0		56.3	25-162				
tert-Butylbenzene	11.5		"	10.0		115	77-138				
Tetrachloroethylene	11.1		"	10.0		111	82-131				
Tetrahydrofuran	9.30		"	10.0		93.0	36-166				
Toluene	12.1		"	10.0		121	80-127				
trans-1,2-Dichloroethylene	12.1		"	10.0		121	80-132				
trans-1,3-Dichloropropylene	11.3		"	10.0		113	78-131				
trans-1,4-dichloro-2-butene	10.9		"	10.0		109	63-141				
Trichloroethylene	12.3		"	10.0		123	82-128				
Trichlorofluoromethane	13.3		"	10.0		133	67-139				
Vinyl acetate	11.6		"	10.0		116	21-90	High Bias			
Vinyl Chloride	13.1		"	10.0		131	58-145				
Allyl chloride	13.1		"	10.0		131	70-130	High Bias			
Surrogate: SURR: 1,2-Dichloroethane-d4	*9.15*		*"*	*10.0*		*91.5*	*69-130*				
Surrogate: SURR: Toluene-d8	*10.4*		*"*	*10.0*		*104*	*81-117*				
Surrogate: SURR: p-Bromofluorobenzene	*10.4*		*"*	*10.0*		*104*	*79-122*				

Volatile Organic Compounds by GC/MS - Quality Control Data

York Analytical Laboratories, Inc. - Stratford

Analyte	Result	Reporting Limit	Units	Spike Level	Source* Result	%REC	%REC Limits	Flag	RPD	RPD Limit	Flag
Batch BD51585 - EPA 5030B											
LCS Dup (BD51585-BSD1) LCS Dup								Prepared & Analyzed: 04/22/2025			
1,1,1,2-Tetrachloroethane	12.3		ug/L	10.0		123	82-126		3.65	30	
1,1,1-Trichloroethane	12.0		"	10.0		120	78-136		0.0834	30	
1,1,2,2-Tetrachloroethane	12.5		"	10.0		125	76-129		7.91	30	
1,1,2-Trichloro-1,2,2-trifluoroethane (Freon 113)	13.0		"	10.0		130	54-165		2.28	30	
1,1,2-Trichloroethane	11.9		"	10.0		119	82-123		8.20	30	
1,1-Dichloroethane	11.9		"	10.0		119	82-129		1.61	30	
1,1-Dichloroethylene	13.3		"	10.0		133	68-138		0.826	30	
1,1-Dichloropropylene	12.3		"	10.0		123	83-133		0.324	30	
1,2,3-Trichlorobenzene	11.2		"	10.0		112	76-136		10.0	30	
1,2,3-Trichloropropane	11.9		"	10.0		119	77-128		8.15	30	
1,2,4,5-Tetramethylbenzene	11.8		"	10.0		118	85-140		1.37	30	
1,2,4-Trichlorobenzene	11.4		"	10.0		114	76-137		6.87	30	
1,2,4-Trimethylbenzene	12.3		"	10.0		123	82-132		3.51	30	
1,2-Dibromo-3-chloropropane	9.64		"	10.0		96.4	45-147		14.2	30	
1,2-Dibromoethane	11.9		"	10.0		119	83-124		9.71	30	
1,2-Dichlorobenzene	11.7		"	10.0		117	79-123		1.72	30	
1,2-Dichloroethane	11.9		"	10.0		119	73-132		6.07	30	
1,2-Dichloropropane	12.2		"	10.0		122	78-126		1.65	30	
1,3,5-Trimethylbenzene	13.5		"	10.0		135	80-131	High Bias	4.71	30	
1,3-Dichlorobenzene	11.6		"	10.0		116	86-122		0.429	30	
1,3-Dichloropropane	12.2		"	10.0		122	81-125		10.3	30	
1,4-Dichlorobenzene	11.5		"	10.0		115	85-124		0.174	30	
1,4-Dioxane	88.7		"	210		42.3	10-349		16.8	30	
2,2-Dichloropropane	12.2		"	10.0		122	56-150		2.03	30	
2-Butanone	13.0		"	10.0		130	49-152		15.4	30	
2-Chlorotoluene	12.1		"	10.0		121	79-130		5.09	30	
2-Hexanone	10.5		"	10.0		105	51-146		21.0	30	
4-Chlorotoluene	12.4		"	10.0		124	79-128		2.94	30	
4-Methyl-2-pentanone	9.93		"	10.0		99.3	57-145		23.3	30	
Acetone	6.78		"	10.0		67.8	14-150		20.0	30	
Acrolein	13.6		"	10.0		136	10-153		20.8	30	
Acrylonitrile	10.7		"	10.0		107	51-150		7.16	30	
Benzene	12.1		"	10.0		121	85-126		0.831	30	
Bromobenzene	12.3		"	10.0		123	78-129		0.812	30	
Bromochloromethane	11.7		"	10.0		117	77-128		4.81	30	
Bromodichloromethane	12.5		"	10.0		125	79-128		3.50	30	
Bromoform	10.1		"	10.0		101	78-133		13.7	30	
Bromomethane	8.03		"	10.0		80.3	43-168		3.03	30	
Carbon disulfide	12.8		"	10.0		128	68-146		2.23	30	
Carbon tetrachloride	12.3		"	10.0		123	77-141		2.80	30	
Chlorobenzene	11.6		"	10.0		116	88-120		2.00	30	
Chloroethane	12.5		"	10.0		125	65-136		1.82	30	
Chloroform	11.2		"	10.0		112	82-128		2.34	30	
Chloromethane	12.0		"	10.0		120	43-155		2.39	30	
cis-1,2-Dichloroethylene	12.0		"	10.0		120	83-129		1.93	30	
cis-1,3-Dichloropropylene	12.1		"	10.0		121	80-131		4.12	30	
Cyclohexane	12.2		"	10.0		122	63-149		1.71	30	
Dibromochloromethane	11.1		"	10.0		111	80-130		7.98	30	
Dibromomethane	11.1		"	10.0		111	72-134		7.68	30	
Dichlorodifluoromethane	15.9		"	10.0		159	44-144	High Bias	2.36	30	
Diisopropyl ether (DIPE)	12.3		"	10.0		123	70-130		7.08	30	

Volatile Organic Compounds by GC/MS - Quality Control Data

York Analytical Laboratories, Inc. - Stratford

Analyte	Result	Reporting Limit	Units	Spike Level	Source* Result	%REC	%REC Limits	Flag	RPD	RPD Limit	Flag
Batch BD51585 - EPA 5030B											
LCS Dup (BD51585-BSD1) LCS Dup								Prepared & Analyzed: 04/22/2025			
Ethyl Benzene	0.00		ug/L	10.0			80-131	Low Bias		30	
Ethyl tert-butyl ether (ETBE)	11.7		"	10.0		117	70-130		11.9	30	
Hexachlorobutadiene	11.3		"	10.0		113	67-146		2.36	30	
Iodomethane	8.40		"	10.0		84.0	70-130		2.82	30	
Isopropylbenzene	12.5		"	10.0		125	76-140		5.16	30	
Methyl acetate	7.73		"	10.0		77.3	51-139		9.63	30	
Methyl Methacrylate	11.6		"	10.0		116	72-132		13.0	30	
Methyl tert-butyl ether (MTBE)	11.5		"	10.0		115	76-135		14.8	30	
Methylcyclohexane	12.6		"	10.0		126	72-143		1.73	30	
Methylene chloride	11.9		"	10.0		119	55-137		2.56	30	
Naphthalene	11.6		"	10.0		116	70-147		13.5	30	
n-Butylbenzene	12.7		"	10.0		127	79-132		4.47	30	
n-Propylbenzene	12.6		"	10.0		126	78-133		5.26	30	
o-Xylene	12.1		"	10.0		121	78-130		1.41	30	
p- & m- Xylenes	24.6		"	20.0		123	77-133		0.244	30	
p-Diethylbenzene	12.3		"	10.0		123	84-134		4.84	30	
p-Ethyltoluene	12.5		"	10.0		125	88-129		5.16	30	
p-Isopropyltoluene	12.8		"	10.0		128	81-136		4.88	30	
sec-Butylbenzene	12.6		"	10.0		126	79-137		4.43	30	
Styrene	13.0		"	10.0		130	67-132		3.62	30	
tert-Amyl alcohol (TAA)	106		"	100		106	70-130		79.4	30	Non-dir.
tert-Amyl methyl ether (TAME)	11.0		"	10.0		110	70-130		15.0	30	
tert-Butyl alcohol (TBA)	41.2		"	50.0		82.5	25-162		37.8	30	Non-dir.
tert-Butylbenzene	11.0		"	10.0		110	77-138		4.18	30	
Tetrachloroethylene	10.9		"	10.0		109	82-131		1.81	30	
Tetrahydrofuran	11.6		"	10.0		116	36-166		22.2	30	
Toluene	12.1		"	10.0		121	80-127		0.413	30	
trans-1,2-Dichloroethylene	12.1		"	10.0		121	80-132		0.331	30	
trans-1,3-Dichloropropylene	12.3		"	10.0		123	78-131		8.05	30	
trans-1,4-dichloro-2-butene	11.9		"	10.0		119	63-141		8.15	30	
Trichloroethylene	12.2		"	10.0		122	82-128		0.732	30	
Trichlorofluoromethane	13.0		"	10.0		130	67-139		2.13	30	
Vinyl acetate	13.3		"	10.0		133	21-90	High Bias	13.4	30	
Vinyl Chloride	12.6		"	10.0		126	58-145		4.20	30	
Allyl chloride	12.8		"	10.0		128	70-130		2.17	30	
Surrogate: SURR: 1,2-Dichloroethane-d4	*9.53*		*"*	*10.0*		*95.3*	*69-130*				
Surrogate: SURR: Toluene-d8	*10.2*		*"*	*10.0*		*102*	*81-117*				
Surrogate: SURR: p-Bromofluorobenzene	*10.2*		*"*	*10.0*		*102*	*79-122*				

Volatile Organic Compounds by GC/MS - Quality Control Data

York Analytical Laboratories, Inc. - Stratford

Analyte	Result	Reporting Limit	Units	Spike Level	Source* Result	%REC	%REC Limits	Flag	RPD	RPD Limit	Flag
Batch BD51585 - EPA 5030B											
Matrix Spike (BD51585-MS1) Matrix Spike	*Source sample: 25D0817-02 (MW22_041125)							Prepared & Analyzed: 04/22/2025			
1,1,1,2-Tetrachloroethane	16.7		ug/L	10.0	0.00	167	45-161	High Bias			
1,1,1-Trichloroethane	16.7		"	10.0	0.00	167	70-146	High Bias			
1,1,2,2-Tetrachloroethane	17.9		"	10.0	0.00	179	74-121	High Bias			
1,1,2-Trichloro-1,2,2-trifluoroethane (Freon 113)	17.4		"	10.0	0.00	174	21-217				
1,1,2-Trichloroethane	18.1		"	10.0	0.00	181	59-146	High Bias			
1,1-Dichloroethane	17.2		"	10.0	0.00	172	54-146	High Bias			
1,1-Dichloroethylene	18.6		"	10.0	0.00	186	44-165	High Bias			
1,1-Dichloropropylene	16.9		"	10.0	0.00	169	82-134	High Bias			
1,2,3-Trichlorobenzene	12.6		"	10.0	0.00	126	40-161				
1,2,3-Trichloropropane	16.7		"	10.0	0.00	167	74-127	High Bias			
1,2,4,5-Tetramethylbenzene	18.3		"	10.0	9.64	86.5	27-190				
1,2,4-Trichlorobenzene	12.5		"	10.0	0.00	125	41-161				
1,2,4-Trimethylbenzene	15.2		"	10.0	0.00	152	72-129	High Bias			
1,2-Dibromo-3-chloropropane	14.2		"	10.0	0.00	142	31-151				
1,2-Dibromoethane	17.9		"	10.0	0.00	179	75-125	High Bias			
1,2-Dichlorobenzene	13.9		"	10.0	0.00	139	63-122	High Bias			
1,2-Dichloroethane	18.2		"	10.0	0.00	182	68-131	High Bias			
1,2-Dichloropropane	17.6		"	10.0	0.00	176	77-121	High Bias			
1,3,5-Trimethylbenzene	16.6		"	10.0	0.00	166	69-126	High Bias			
1,3-Dichlorobenzene	13.7		"	10.0	0.00	137	74-119	High Bias			
1,3-Dichloropropane	17.6		"	10.0	0.00	176	77-119	High Bias			
1,4-Dichlorobenzene	13.6		"	10.0	0.00	136	70-124	High Bias			
1,4-Dioxane	102		"	210	0.00	48.8	10-310				
2,2-Dichloropropane	15.3		"	10.0	0.00	153	10-160				
2-Butanone	25.7		"	10.0	0.00	257	10-193	High Bias			
2-Chlorotoluene	15.0		"	10.0	0.00	150	70-126	High Bias			
2-Hexanone	18.8		"	10.0	0.00	188	53-133	High Bias			
4-Chlorotoluene	15.2		"	10.0	0.00	152	69-124	High Bias			
4-Methyl-2-pentanone	18.0		"	10.0	0.00	180	38-150	High Bias			
Acetone	21.7		"	10.0	0.00	217	13-149	High Bias			
Acrolein	22.6		"	10.0	0.00	226	10-195	High Bias			
Acrylonitrile	23.6		"	10.0	0.00	236	37-165	High Bias			
Benzene	17.1		"	10.0	0.00	171	38-155	High Bias			
Bromobenzene	14.3		"	10.0	0.00	143	72-122	High Bias			
Bromochloromethane	18.2		"	10.0	0.00	182	75-121	High Bias			
Bromodichloromethane	18.0		"	10.0	0.00	180	70-129	High Bias			
Bromoform	14.9		"	10.0	0.00	149	66-136	High Bias			
Bromomethane	9.93		"	10.0	0.00	99.3	30-158				
Carbon disulfide	17.2		"	10.0	0.00	172	10-138	High Bias			
Carbon tetrachloride	17.1		"	10.0	0.00	171	71-146	High Bias			
Chlorobenzene	15.2		"	10.0	0.00	152	81-117	High Bias			
Chloroethane	18.6		"	10.0	0.00	186	51-145	High Bias			
Chloroform	16.3		"	10.0	0.00	163	80-124	High Bias			
Chloromethane	17.8		"	10.0	0.00	178	16-163	High Bias			
cis-1,2-Dichloroethylene	16.9		"	10.0	0.00	169	76-125	High Bias			
cis-1,3-Dichloropropylene	16.1		"	10.0	0.00	161	58-131	High Bias			
Cyclohexane	16.3		"	10.0	0.00	163	70-130	High Bias			
Dibromochloromethane	16.2		"	10.0	0.00	162	71-129	High Bias			
Dibromomethane	16.8		"	10.0	0.00	168	76-120	High Bias			
Dichlorodifluoromethane	22.8		"	10.0	0.00	228	30-147	High Bias			
Diisopropyl ether (DIPE)	19.1		"	10.0	0.00	191	70-130	High Bias			

Volatile Organic Compounds by GC/MS - Quality Control Data

York Analytical Laboratories, Inc. - Stratford

Analyte	Result	Reporting Limit	Units	Spike Level	Source* Result	%REC	%REC Limits	Flag	RPD	RPD Limit	Flag
Batch BD51585 - EPA 5030B											
Matrix Spike (BD51585-MS1) Matrix Spike	*Source sample: 25D0817-02 (MW22_041125)							Prepared & Analyzed: 04/22/2025			
Ethyl Benzene	0.00		ug/L	10.0	0.00		72-128	Low Bias			
Ethyl tert-butyl ether (ETBE)	18.7		"	10.0	0.00	187	70-130	High Bias			
Hexachlorobutadiene	12.3		"	10.0	0.00	123	34-166				
Iodomethane	11.6		"	10.0	0.00	116	70-130				
Isopropylbenzene	15.5		"	10.0	0.950	146	66-139	High Bias			
Methyl acetate	12.1		"	10.0	0.00	121	10-200				
Methyl Methacrylate	19.6		"	10.0	0.00	196	68-124	High Bias			
Methyl tert-butyl ether (MTBE)	19.2		"	10.0	0.00	192	75-128	High Bias			
Methylcyclohexane	15.6		"	10.0	0.00	156	70-130	High Bias			
Methylene chloride	18.2		"	10.0	0.00	182	57-128	High Bias			
Naphthalene	22.5		"	10.0	14.3	82.7	39-158				
n-Butylbenzene	15.9		"	10.0	2.40	135	61-138				
n-Propylbenzene	16.4		"	10.0	1.59	148	66-134	High Bias			
o-Xylene	16.0		"	10.0	0.00	160	69-126	High Bias			
p- & m- Xylenes	32.3		"	20.0	0.160	161	67-130	High Bias			
p-Diethylbenzene	15.5		"	10.0	1.77	137	52-150				
p-Ethyltoluene	15.5		"	10.0	0.950	146	76-127	High Bias			
p-Isopropyltoluene	15.5		"	10.0	0.00	155	64-137	High Bias			
sec-Butylbenzene	16.9		"	10.0	3.56	133	53-155				
Styrene	17.1		"	10.0	0.00	171	69-125	High Bias			
tert-Amyl alcohol (TAA)	182		"	100	0.00	182	70-130	High Bias			
tert-Amyl methyl ether (TAME)	17.5		"	10.0	0.00	175	70-130	High Bias			
tert-Butyl alcohol (TBA)	96.7		"	50.0	0.00	193	10-130	High Bias			
tert-Butylbenzene	13.7		"	10.0	0.350	133	65-139				
Tetrachloroethylene	14.4		"	10.0	0.00	144	64-139	High Bias			
Tetrahydrofuran	21.5		"	10.0	0.00	215	10-188	High Bias			
Toluene	16.3		"	10.0	0.00	163	76-123	High Bias			
trans-1,2-Dichloroethylene	16.8		"	10.0	0.00	168	79-131	High Bias			
trans-1,3-Dichloropropylene	16.4		"	10.0	0.00	164	55-130	High Bias			
trans-1,4-dichloro-2-butene	16.7		"	10.0	0.00	167	25-155	High Bias			
Trichloroethylene	16.4		"	10.0	0.00	164	53-145	High Bias			
Trichlorofluoromethane	18.1		"	10.0	0.00	181	61-142	High Bias			
Vinyl acetate	20.7		"	10.0	0.00	207	10-87	High Bias			
Vinyl Chloride	18.3		"	10.0	0.00	183	31-165	High Bias			
Allyl chloride	17.6		"	10.0	0.00	176	70-130	High Bias			
Surrogate: SURR: 1,2-Dichloroethane-d4	*10.0*		*"*	*10.0*		*100*	*69-130*				
Surrogate: SURR: Toluene-d8	*10.0*		*"*	*10.0*		*100*	*81-117*				
Surrogate: SURR: p-Bromofluorobenzene	*9.78*		*"*	*10.0*		*97.8*	*79-122*				

Semivolatile Organic Compounds by GC/MS - Quality Control Data

York Analytical Laboratories, Inc. - Stratford

Analyte	Result	Reporting Limit	Units	Spike Level	Source* Result	%REC	%REC Limits	Flag	RPD	RPD Limit	Flag
Batch BD51294 - EPA 3510C											
Blank (BD51294-BLK1) Blank									Prepared: 04/17/2025 Analyzed: 04/18/2025		
1,1-Biphenyl	ND	5.00	ug/L								
1,2,4,5-Tetrachlorobenzene	ND	5.00	"								
1,2-Diphenylhydrazine (as Azobenzene)	ND	5.00	"								
2,3,4,6-Tetrachlorophenol	ND	5.00	"								
2,4,5-Trichlorophenol	ND	5.00	"								
2,4,6-Trichlorophenol	ND	5.00	"								
2,4-Dichlorophenol	ND	5.00	"								
2,4-Dimethylphenol	ND	5.00	"								
2,4-Dinitrophenol	ND	5.00	"								
2,4-Dinitrotoluene	ND	5.00	"								
2,6-Dinitrotoluene	ND	5.00	"								
2-Chloronaphthalene	ND	5.00	"								
2-Chlorophenol	ND	5.00	"								
2-Methylnaphthalene	ND	5.00	"								
2-Methylphenol	ND	5.00	"								
2-Nitroaniline	ND	5.00	"								
2-Nitrophenol	ND	5.00	"								
3- & 4-Methylphenols	ND	5.00	"								
3,3-Dichlorobenzidine	ND	5.00	"								
3-Nitroaniline	ND	5.00	"								
4,6-Dinitro-2-methylphenol	ND	5.00	"								
4-Bromophenyl phenyl ether	ND	5.00	"								
4-Chloro-3-methylphenol	ND	5.00	"								
4-Chloroaniline	ND	5.00	"								
4-Chlorophenyl phenyl ether	ND	5.00	"								
4-Nitroaniline	ND	5.00	"								
4-Nitrophenol	ND	5.00	"								
Acetophenone	ND	5.00	"								
Aniline	ND	5.00	"								
Benzaldehyde	ND	5.00	"								
Benzidine	ND	5.00	"								
Benzoic acid	ND	5.00	"								
Benzyl alcohol	ND	5.00	"								
Benzyl butyl phthalate	ND	5.00	"								
Bis(2-chloroethoxy)methane	ND	5.00	"								
Bis(2-chloroethyl)ether	ND	5.00	"								
Bis(2-chloroisopropyl)ether	ND	5.00	"								
Caprolactam	ND	5.00	"								
Carbazole	ND	5.00	"								
Dibenzofuran	ND	5.00	"								
Diethyl phthalate	ND	5.00	"								
Dimethyl phthalate	ND	5.00	"								
Di-n-butyl phthalate	ND	5.00	"								
Di-n-octyl phthalate	ND	5.00	"								
Diphenylamine	ND	5.00	"								
Hexachlorocyclopentadiene	ND	10.0	"								
Isophorone	ND	5.00	"								
N-nitroso-di-n-propylamine	ND	5.00	"								
N-Nitrosodiphenylamine	ND	5.00	"								
Phenol	ND	5.00	"								
Pyridine	ND	5.00	"								

Semivolatile Organic Compounds by GC/MS - Quality Control Data

York Analytical Laboratories, Inc. - Stratford

Analyte	Result	Reporting Limit	Units	Spike Level	Source* Result	%REC	%REC Limits	Flag	RPD	RPD Limit	Flag
Batch BD51294 - EPA 3510C											
Blank (BD51294-BLK1) Blank								Prepared: 04/17/2025 Analyzed: 04/18/2025			
Surrogate: SURR: 2-Fluorophenol	*12.7*		*ug/L*	*50.0*		*25.4*	*19.7-63.1*				
Surrogate: SURR: Phenol-d6	*6.42*		*"*	*50.0*		*12.8*	*10.1-41.7*				
Surrogate: SURR: Nitrobenzene-d5	*9.78*		*"*	*25.0*		*39.1*	*50.2-113*				
Surrogate: SURR: 2-Fluorobiphenyl	*11.3*		*"*	*25.0*		*45.4*	*39.9-105*				
Surrogate: SURR: 2,4,6-Tribromophenol	*26.2*		*"*	*50.0*		*52.5*	*39.3-151*				
Surrogate: SURR: Terphenyl-d14	*15.9*		*"*	*25.0*		*63.6*	*30.7-106*				
LCS (BD51294-BS1) LCS								Prepared: 04/17/2025 Analyzed: 04/18/2025			
1,1-Biphenyl	14.9	5.00	ug/L	25.0		59.5	33-95				
1,2,4,5-Tetrachlorobenzene	12.2	5.00	"	25.0		48.9	26-120				
1,2-Diphenylhydrazine (as Azobenzene)	14.4	5.00	"	25.0		57.7	16-141				
2,3,4,6-Tetrachlorophenol	18.4	5.00	"	25.0		73.4	30-130				
2,4,5-Trichlorophenol	14.7	5.00	"	25.0		59.0	32-114				
2,4,6-Trichlorophenol	16.5	5.00	"	25.0		65.8	35-118				
2,4-Dichlorophenol	15.1	5.00	"	25.0		60.5	25-116				
2,4-Dimethylphenol	13.6	5.00	"	25.0		54.5	15-116				
2,4-Dinitrophenol	22.8	5.00	"	25.0		91.1	10-170				
2,4-Dinitrotoluene	19.1	5.00	"	25.0		76.3	41-128				
2,6-Dinitrotoluene	17.7	5.00	"	25.0		70.8	45-116				
2-Chloronaphthalene	14.5	5.00	"	25.0		57.9	33-112				
2-Chlorophenol	14.4	5.00	"	25.0		57.7	15-120				
2-Methylnaphthalene	12.6	5.00	"	25.0		50.6	24-118				
2-Methylphenol	12.5	5.00	"	25.0		50.0	10-110				
2-Nitroaniline	17.9	5.00	"	25.0		71.7	34-129				
2-Nitrophenol	13.5	5.00	"	25.0		54.1	28-118				
3- & 4-Methylphenols	10.1	5.00	"	25.0		40.4	10-107				
3,3-Dichlorobenzidine	13.8	5.00	"	25.0		55.3	15-187				
3-Nitroaniline	13.5	5.00	"	25.0		53.8	24-134				
4,6-Dinitro-2-methylphenol	22.7	5.00	"	25.0		90.8	10-153				
4-Bromophenyl phenyl ether	15.0	5.00	"	25.0		59.8	34-120				
4-Chloro-3-methylphenol	15.2	5.00	"	25.0		60.9	20-120				
4-Chloroaniline	11.8	5.00	"	25.0		47.2	10-147				
4-Chlorophenyl phenyl ether	15.8	5.00	"	25.0		63.4	27-121				
4-Nitroaniline	16.6	5.00	"	25.0		66.6	13-134				
4-Nitrophenol	ND	5.00	"	25.0			10-131	Low Bias			
Acetophenone	14.0	5.00	"	25.0		55.9	25-110				
Aniline	6.80	5.00	"	25.0		27.2	10-117				
Benzaldehyde	15.9	5.00	"	25.0		63.7	29-117				
Benzoic acid	ND	5.00	"	25.0			30-130	Low Bias			
Benzyl alcohol	11.4	5.00	"	25.0		45.4	10-117				
Benzyl butyl phthalate	20.1	5.00	"	25.0		80.6	29-133				
Bis(2-chloroethoxy)methane	14.0	5.00	"	25.0		56.2	10-154				
Bis(2-chloroethyl)ether	13.3	5.00	"	25.0		53.2	17-125				
Bis(2-chloroisopropyl)ether	14.6	5.00	"	25.0		58.3	10-139				
Caprolactam	3.41	5.00	"	25.0		13.6	10-137				
Carbazole	17.1	5.00	"	25.0		68.4	42-126				
Dibenzofuran	15.6	5.00	"	25.0		62.5	36-113				
Diethyl phthalate	18.6	5.00	"	25.0		74.5	38-115				
Dimethyl phthalate	18.7	5.00	"	25.0		74.7	38-129				
Di-n-butyl phthalate	20.0	5.00	"	25.0		80.1	31-120				
Di-n-octyl phthalate	20.5	5.00	"	25.0		82.0	21-149				

Semivolatile Organic Compounds by GC/MS - Quality Control Data

York Analytical Laboratories, Inc. - Stratford

Analyte	Result	Reporting Limit	Units	Spike Level	Source* Result	%REC	%REC Limits	Flag	RPD	RPD Limit	Flag
Batch BD51294 - EPA 3510C											
LCS (BD51294-BS1) LCS								Prepared: 04/17/2025 Analyzed: 04/18/2025			
Diphenylamine	17.1	5.00	ug/L	25.0		68.4	40-140				
Hexachlorocyclopentadiene	9.08	10.0	"	25.0		36.3	10-130				
Isophorone	15.3	5.00	"	25.0		61.2	25-127				
N-nitroso-di-n-propylamine	14.7	5.00	"	25.0		58.9	26-122				
N-Nitrosodiphenylamine	16.4	5.00	"	25.0		65.6	23-149				
Phenol	ND	5.00	"	25.0			10-110	Low Bias			
Pyridine	7.06	5.00	"	35.0		20.2	10-90				
Surrogate: SURR: 2-Fluorophenol	*13.8*		*"*	*50.0*		*27.6*	*19.7-63.1*				
Surrogate: SURR: Phenol-d6	*7.57*		*"*	*50.0*		*15.1*	*10.1-41.7*				
Surrogate: SURR: Nitrobenzene-d5	*10.2*		*"*	*25.0*		*40.9*	*50.2-113*				
Surrogate: SURR: 2-Fluorobiphenyl	*11.6*		*"*	*25.0*		*46.5*	*39.9-105*				
Surrogate: SURR: 2,4,6-Tribromophenol	*30.1*		*"*	*50.0*		*60.1*	*39.3-151*				
Surrogate: SURR: Terphenyl-d14	*15.9*		*"*	*25.0*		*63.7*	*30.7-106*				
Matrix Spike (BD51294-MS1) Matrix Spike *Source sample: 25D0817-02 (MW22_041125)								Prepared: 04/17/2025 Analyzed: 04/18/2025			
1,1-Biphenyl	19.4	5.00	ug/L	25.0	ND	77.4	26-79				
1,2,4,5-Tetrachlorobenzene	16.2	5.00	"	25.0	ND	64.7	33-90				
1,2-Diphenylhydrazine (as Azobenzene)	17.1	5.00	"	25.0	ND	68.5	21-107				
2,3,4,6-Tetrachlorophenol	23.7	5.00	"	25.0	ND	94.7	30-130				
2,4,5-Trichlorophenol	18.9	5.00	"	25.0	ND	75.5	43-96				
2,4,6-Trichlorophenol	21.1	5.00	"	25.0	ND	84.4	46-94				
2,4-Dichlorophenol	19.4	5.00	"	25.0	ND	77.6	26-101				
2,4-Dimethylphenol	19.1	5.00	"	25.0	ND	76.5	10-104				
2,4-Dinitrophenol	41.7	5.00	"	25.0	ND	167	10-146	High Bias			
2,4-Dinitrotoluene	21.5	5.00	"	25.0	ND	85.9	30-108				
2,6-Dinitrotoluene	21.7	5.00	"	25.0	ND	86.7	38-98				
2-Chloronaphthalene	18.9	5.00	"	25.0	ND	75.4	30-89				
2-Chlorophenol	17.6	5.00	"	25.0	ND	70.6	24-98				
2-Methylnaphthalene	16.2	5.00	"	25.0	ND	64.9	10-112				
2-Methylphenol	15.2	5.00	"	25.0	ND	60.9	10-134				
2-Nitroaniline	21.5	5.00	"	25.0	ND	85.9	25-110				
2-Nitrophenol	17.2	5.00	"	25.0	ND	68.7	10-139				
3- & 4-Methylphenols	10.2	5.00	"	25.0	ND	41.0	10-91				
3,3-Dichlorobenzidine	ND	5.00	"	25.0	ND		10-140	Low Bias			
3-Nitroaniline	14.1	5.00	"	25.0	ND	56.2	22-111				
4,6-Dinitro-2-methylphenol	29.0	5.00	"	25.0	ND	116	10-140				
4-Bromophenyl phenyl ether	19.3	5.00	"	25.0	ND	77.3	30-108				
4-Chloro-3-methylphenol	18.1	5.00	"	25.0	ND	72.6	11-109				
4-Chloroaniline	10.6	5.00	"	25.0	ND	42.2	10-116				
4-Chlorophenyl phenyl ether	20.5	5.00	"	25.0	ND	82.1	39-85				
4-Nitroaniline	18.1	5.00	"	25.0	ND	72.5	11-132				
4-Nitrophenol	ND	5.00	"	25.0	ND		10-82	Low Bias			
Acetophenone	17.0	5.00	"	25.0	ND	68.2	14-102				
Aniline	5.81	5.00	"	25.0	ND	23.2	10-80				
Benzaldehyde	17.8	5.00	"	25.0	ND	71.1	13-87				
Benzoic acid	12.2	5.00	"	25.0	ND	48.7	10-162				
Benzyl alcohol	13.8	5.00	"	25.0	ND	55.0	10-102				
Benzyl butyl phthalate	23.3	5.00	"	25.0	ND	93.3	10-133				
Bis(2-chloroethoxy)methane	16.4	5.00	"	25.0	ND	65.6	18-105				
Bis(2-chloroethyl)ether	16.2	5.00	"	25.0	ND	64.7	10-108				
Bis(2-chloroisopropyl)ether	17.2	5.00	"	25.0	ND	68.7	13-116				

Semivolatile Organic Compounds by GC/MS - Quality Control Data

York Analytical Laboratories, Inc. - Stratford

Analyte	Result	Reporting Limit	Units	Spike Level	Source* Result	%REC	%REC Limits	Flag	RPD	RPD Limit	Flag
Batch BD51294 - EPA 3510C											
Matrix Spike (BD51294-MS1) Matrix Spike	*Source sample: 25D0817-02 (MW22_041125)								Prepared: 04/17/2025 Analyzed: 04/18/2025		
Caprolactam	4.41	5.00	ug/L	25.0	ND	17.6	10-75				
Carbazole	21.0	5.00	"	25.0	ND	83.9	36-108				
Dibenzofuran	21.1	5.00	"	25.0	ND	84.4	34-92				
Diethyl phthalate	22.2	5.00	"	25.0	ND	88.6	33-98				
Dimethyl phthalate	22.1	5.00	"	25.0	ND	88.3	18-116				
Di-n-butyl phthalate	22.9	5.00	"	25.0	ND	91.4	25-97				
Di-n-octyl phthalate	24.0	5.00	"	25.0	ND	95.9	10-137				
Diphenylamine	22.8	5.00	"	25.0	ND	91.3	40-140				
Hexachlorocyclopentadiene	15.2	10.0	"	25.0	ND	60.8	10-79				
Isophorone	18.2	5.00	"	25.0	ND	72.8	25-103				
N-nitroso-di-n-propylamine	17.3	5.00	"	25.0	ND	69.2	19-115				
N-Nitrosodiphenylamine	21.9	5.00	"	25.0	ND	87.4	31-112				
Phenol	ND	5.00	"	25.0	ND		10-61	Low Bias			
Pyridine	6.49	5.00	"	35.0	ND	18.5	10-78				
Surrogate: SURR: 2-Fluorophenol	*17.2*		*"*	*50.0*		*34.5*	*19.7-63.1*				
Surrogate: SURR: Phenol-d6	*9.34*		*"*	*50.0*		*18.7*	*10.1-41.7*				
Surrogate: SURR: Nitrobenzene-d5	*13.4*		*"*	*25.0*		*53.5*	*50.2-113*				
Surrogate: SURR: 2-Fluorobiphenyl	*15.7*		*"*	*25.0*		*62.9*	*39.9-105*				
Surrogate: SURR: 2,4,6-Tribromophenol	*39.7*		*"*	*50.0*		*79.4*	*39.3-151*				
Surrogate: SURR: Terphenyl-d14	*19.9*		*"*	*25.0*		*79.5*	*30.7-106*				
Matrix Spike Dup (BD51294- Matrix Spike Dup	*Source sample: 25D0817-02 (MW22_041125)								Prepared: 04/17/2025 Analyzed: 04/18/2025		
1,1-Biphenyl	16.4	5.00	ug/L	25.0	ND	65.8	26-79		16.3	25	
1,2,4,5-Tetrachlorobenzene	13.6	5.00	"	25.0	ND	54.4	33-90		17.2	25	
1,2-Diphenylhydrazine (as Azobenzene)	14.3	5.00	"	25.0	ND	57.3	21-107		17.7	25	
2,3,4,6-Tetrachlorophenol	18.2	5.00	"	25.0	ND	72.8	30-130		26.2	25	Non-dir.
2,4,5-Trichlorophenol	15.9	5.00	"	25.0	ND	63.7	43-96		17.0	25	
2,4,6-Trichlorophenol	17.8	5.00	"	25.0	ND	71.2	46-94		17.0	25	
2,4-Dichlorophenol	15.9	5.00	"	25.0	ND	63.6	26-101		19.8	25	
2,4-Dimethylphenol	7.23	5.00	"	25.0	ND	28.9	10-104		90.2	25	Non-dir.
2,4-Dinitrophenol	33.1	5.00	"	25.0	ND	132	10-146		23.1	25	
2,4-Dinitrotoluene	19.5	5.00	"	25.0	ND	78.0	30-108		9.62	25	
2,6-Dinitrotoluene	18.2	5.00	"	25.0	ND	73.0	38-98		17.2	25	
2-Chloronaphthalene	16.0	5.00	"	25.0	ND	64.0	30-89		16.3	25	
2-Chlorophenol	14.4	5.00	"	25.0	ND	57.6	24-98		20.2	25	
2-Methylnaphthalene	13.8	5.00	"	25.0	ND	55.2	10-112		16.3	25	
2-Methylphenol	12.4	5.00	"	25.0	ND	49.7	10-134		20.3	25	
2-Nitroaniline	18.2	5.00	"	25.0	ND	72.9	25-110		16.4	25	
2-Nitrophenol	14.5	5.00	"	25.0	ND	57.9	10-139		17.0	25	
3- & 4-Methylphenols	8.36	5.00	"	25.0	ND	33.4	10-91		20.2	25	
3,3-Dichlorobenzidine	ND	5.00	"	25.0	ND		10-140	Low Bias		25	
3-Nitroaniline	10.2	5.00	"	25.0	ND	40.6	22-111		32.2	25	Non-dir.
4,6-Dinitro-2-methylphenol	24.9	5.00	"	25.0	ND	99.6	10-140		15.4	25	
4-Bromophenyl phenyl ether	16.8	5.00	"	25.0	ND	67.2	30-108		14.1	25	
4-Chloro-3-methylphenol	15.3	5.00	"	25.0	ND	61.0	11-109		17.2	25	
4-Chloroaniline	ND	5.00	"	25.0	ND		10-116	Low Bias		25	
4-Chlorophenyl phenyl ether	17.8	5.00	"	25.0	ND	71.0	39-85		14.4	25	
4-Nitroaniline	14.5	5.00	"	25.0	ND	58.0	11-132		22.1	25	
4-Nitrophenol	ND	5.00	"	25.0	ND		10-82	Low Bias		25	
Acetophenone	14.5	5.00	"	25.0	ND	58.0	14-102		16.2	25	
Aniline	12.7	5.00	"	25.0	ND	51.0	10-80		74.7	25	Non-dir.

Semivolatile Organic Compounds by GC/MS - Quality Control Data

York Analytical Laboratories, Inc. - Stratford

Analyte	Result	Reporting Limit	Units	Spike Level	Source* Result	%REC	%REC Limits	Flag	RPD	RPD Limit	Flag
Batch BD51294 - EPA 3510C											
Matrix Spike Dup (BD51294- Matrix Spike Dup	*Source sample: 25D0817-02 (MW22_041125)								Prepared: 04/17/2025 Analyzed: 04/18/2025		
Benzaldehyde	15.8	5.00	ug/L	25.0	ND	63.2	13-87		11.7	25	
Benzoic acid	10.8	5.00	"	25.0	ND	43.4	10-162		11.5	25	
Benzyl alcohol	11.7	5.00	"	25.0	ND	46.8	10-102		16.1	25	
Benzyl butyl phthalate	19.8	5.00	"	25.0	ND	79.3	10-133		16.2	25	
Bis(2-chloroethoxy)methane	14.6	5.00	"	25.0	ND	58.2	18-105		12.0	25	
Bis(2-chloroethyl)ether	15.6	5.00	"	25.0	ND	62.6	10-108		3.27	25	
Bis(2-chloroisopropyl)ether	14.8	5.00	"	25.0	ND	59.2	13-116		14.8	25	
Caprolactam	4.17	5.00	"	25.0	ND	16.7	10-75		5.59	25	
Carbazole	18.0	5.00	"	25.0	ND	72.0	36-108		15.2	25	
Dibenzofuran	18.3	5.00	"	25.0	ND	73.3	34-92		14.1	25	
Diethyl phthalate	18.8	5.00	"	25.0	ND	75.2	33-98		16.4	25	
Dimethyl phthalate	18.9	5.00	"	25.0	ND	75.4	18-116		15.7	25	
Di-n-butyl phthalate	19.8	5.00	"	25.0	ND	79.1	25-97		14.4	25	
Di-n-octyl phthalate	20.9	5.00	"	25.0	ND	83.5	10-137		13.9	25	
Diphenylamine	19.0	5.00	"	25.0	ND	76.2	40-140		18.0	25	
Hexachlorocyclopentadiene	12.6	10.0	"	25.0	ND	50.5	10-79		18.5	25	
Isophorone	15.6	5.00	"	25.0	ND	62.4	25-103		15.4	25	
N-nitroso-di-n-propylamine	14.4	5.00	"	25.0	ND	57.8	19-115		18.0	25	
N-Nitrosodiphenylamine	17.6	5.00	"	25.0	ND	70.3	31-112		21.7	25	
Phenol	5.31	5.00	"	25.0	ND	21.2	10-61			25	
Pyridine	3.75	5.00	"	35.0	ND	10.7	10-78		53.5	25	Non-dir.
Surrogate: SURR: 2-Fluorophenol	*14.8*		"	*50.0*		*29.6*	*19.7-63.1*				
Surrogate: SURR: Phenol-d6	*8.04*		"	*50.0*		*16.1*	*10.1-41.7*				
Surrogate: SURR: Nitrobenzene-d5	*11.4*		"	*25.0*		*45.6*	*50.2-113*				
Surrogate: SURR: 2-Fluorobiphenyl	*13.3*		"	*25.0*		*53.2*	*39.9-105*				
Surrogate: SURR: 2,4,6-Tribromophenol	*35.5*		"	*50.0*		*70.9*	*39.3-151*				
Surrogate: SURR: Terphenyl-d14	*16.8*		"	*25.0*		*67.2*	*30.7-106*				

Semivolatile Organic Compounds by GC/MS - Quality Control Data

York Analytical Laboratories, Inc. - Stratford

Analyte	Result	Reporting Limit	Units	Spike Level	Source* Result	%REC	%REC Limits	Flag	RPD	RPD Limit	Flag
Batch BD51295 - EPA 3510C											
Blank (BD51295-BLK2) Blank									Prepared: 04/17/2025 Analyzed: 04/18/2025		
Acenaphthene	ND	0.0500	ug/L								
Acenaphthylene	ND	0.0500	"								
Anthracene	ND	0.0500	"								
Atrazine	ND	0.500	"								
Benzo(a)anthracene	ND	0.0500	"								
Benzo(a)pyrene	ND	0.0500	"								
Benzo(b)fluoranthene	ND	0.0500	"								
Benzo(g,h,i)perylene	ND	0.0500	"								
Benzo(k)fluoranthene	ND	0.0500	"								
Bis(2-ethylhexyl)phthalate	ND	0.500	"								
Chrysene	ND	0.0500	"								
Dibenzo(a,h)anthracene	ND	0.0500	"								
Fluoranthene	ND	0.0500	"								
Fluorene	ND	0.0500	"								
Hexachlorobenzene	ND	0.0200	"								
Hexachlorobutadiene	ND	0.500	"								
Hexachloroethane	ND	0.500	"								
Indeno(1,2,3-cd)pyrene	ND	0.0500	"								
Naphthalene	ND	0.0500	"								
Nitrobenzene	ND	0.250	"								
N-Nitrosodimethylamine	ND	0.500	"								
Pentachlorophenol	ND	0.250	"								
Phenanthrene	ND	0.0500	"								
Pyrene	ND	0.0500	"								
LCS (BD51295-BS2) LCS									Prepared: 04/17/2025 Analyzed: 04/18/2025		
Acenaphthene	0.640	0.0500	ug/L	1.00		64.0	25-116				
Acenaphthylene	0.790	0.0500	"	1.00		79.0	26-116				
Anthracene	0.660	0.0500	"	1.00		66.0	25-123				
Benzo(a)anthracene	0.980	0.0500	"	1.00		98.0	33-125				
Benzo(a)pyrene	0.890	0.0500	"	1.00		89.0	32-132				
Benzo(b)fluoranthene	1.04	0.0500	"	1.00		104	22-137				
Benzo(g,h,i)perylene	1.09	0.0500	"	1.00		109	10-138				
Benzo(k)fluoranthene	0.960	0.0500	"	1.00		96.0	20-137				
Bis(2-ethylhexyl)phthalate	1.19	0.500	"	1.00		119	10-189				
Chrysene	0.860	0.0500	"	1.00		86.0	32-124				
Dibenzo(a,h)anthracene	1.08	0.0500	"	1.00		108	16-133				
Fluoranthene	0.880	0.0500	"	1.00		88.0	32-121				
Fluorene	0.730	0.0500	"	1.00		73.0	28-118				
Hexachlorobenzene	0.930	0.0200	"	1.00		93.0	23-124				
Hexachlorobutadiene	0.510	0.500	"	1.00		51.0	15-123				
Hexachloroethane	2.30	0.500	"	1.00		230	18-115	High Bias			
Indeno(1,2,3-cd)pyrene	1.04	0.0500	"	1.00		104	15-135				
Naphthalene	0.600	0.0500	"	1.00		60.0	18-120				
Nitrobenzene	0.410	0.250	"	1.00		41.0	21-121				
N-Nitrosodimethylamine	ND	0.500	"	1.00			10-124	Low Bias			
Pentachlorophenol	2.07	0.250	"	1.00		207	10-156	High Bias			
Phenanthrene	0.700	0.0500	"	1.00		70.0	24-127				
Pyrene	0.860	0.0500	"	1.00		86.0	31-132				

Semivolatile Organic Compounds by GC/MS/SIM - Quality Control Data

York Analytical Laboratories, Inc. - Stratford

Analyte		Result	Reporting Limit	Units	Spike Level	Source* Result	%REC	%REC Limits	Flag	RPD	RPD Limit	Flag
Batch BD50992 - EPA 3535A												
Blank (BD50992-BLK1)	Blank								Prepared & Analyzed: 04/14/2025			
1,4-Dioxane		ND	0.300	ug/L								
Surrogate: 1,4-Dioxane-d8		*4.48*		"	*4.00*		*112*	*36.6-118*				
LCS (BD50992-BS1)	LCS								Prepared & Analyzed: 04/14/2025			
1,4-Dioxane		3.70	0.300	ug/L	4.00		92.4	50-130				
Surrogate: 1,4-Dioxane-d8		*3.84*		"	*4.00*		*96.0*	*36.6-118*				
Matrix Spike (BD50992-MS1)	Matrix Spike	*Source sample: 25D0817-02 (MW22_041125)							Prepared & Analyzed: 04/14/2025			
1,4-Dioxane		3.78	0.300	ug/L	4.00	ND	94.4	50-130				
Surrogate: 1,4-Dioxane-d8		*3.84*		"	*4.00*		*96.0*	*50-130*				
Matrix Spike Dup (BD50992-	Matrix Spike Dup	*Source sample: 25D0817-02 (MW22_041125)							Prepared & Analyzed: 04/14/2025			
1,4-Dioxane		3.74	0.300	ug/L	4.00	ND	93.6	50-130		0.851	30	
Surrogate: 1,4-Dioxane-d8		*4.16*		"	*4.00*		*104*	*50-130*				

Analyte	Result	Reporting Limit	Units	Spike Level	Source* Result	%REC	%REC Limits	Flag	RPD	RPD Limit	Flag
Batch BD50941 - EPA 1633 Prep											
Blank (BD50941-BLK1) Blank											
Prepared: 04/13/2025 Analyzed: 04/15/2025											
Perfluorobutanesulfonic acid (PFBS)	ND	1.77	ng/L								
Perfluorohexanoic acid (PFHxA)	ND	2.00	"								
Perfluoroheptanoic acid (PFHpA)	ND	2.00	"								
Perfluorohexanesulfonic acid (PFHxS)	ND	1.83	"								
Perfluorooctanoic acid (PFOA)	ND	2.00	"								
Perfluorooctanesulfonic acid (PFOS)	ND	1.86	"								
Perfluorononanoic acid (PFNA)	ND	2.00	"								
Perfluorodecanoic acid (PFDA)	ND	2.00	"								
Perfluoroundecanoic acid (PFUnA)	ND	2.00	"								
Perfluorododecanoic acid (PFDoA)	ND	2.00	"								
Perfluorotridecanoic acid (PFTrDA)	ND	2.00	"								
Perfluorotetradecanoic acid (PFTA)	ND	2.00	"								
N-MeFOSAA	ND	2.00	"								
N-EtFOSAA	ND	2.00	"								
Perfluoropentanoic acid (PFPeA)	ND	4.00	"								
Perfluoro-1-octanesulfonamide (FOSA)	ND	2.00	"								
Perfluoro-1-heptanesulfonic acid (PFHpS)	ND	1.91	"								
Perfluoro-1-decanesulfonic acid (PFDS)	ND	1.93	"								
1H,1H,2H,2H-Perfluorooctanesulfonic acid (6:2 F	ND	7.60	"								
1H,1H,2H,2H-Perfluorodecanesulfonic acid (8:2 F	ND	7.68	"								
Perfluoro-n-butanoic acid (PFBA)	ND	8.00	"								
Perfluoro(2-ethoxyethane)sulfonic acid (PFEESA)	ND	3.56	"								
Perfluoro-3,6-dioxaheptanoic acid (NFDHA)	ND	4.00	"								
Perfluoro-4-oxapentanoic acid (PFMPA)	ND	4.00	"								
Perfluoro-5-oxahexanoic acid (PFMBA)	ND	4.00	"								
Perfluoro-1-pentanesulfonate (PFPeS)	ND	1.88	"								
1H,1H,2H,2H-Perfluorohexanesulfonic acid (4:2 F	ND	7.50	"								
HFPO-DA (Gen-X)	ND	8.00	"								
11CL-PF3OUdS	ND	7.56	"								
9CL-PF3ONS	ND	7.48	"								
ADONA	ND	7.56	"								
Perfluorododecanesulfonic acid (PFDoS)	ND	1.94	"								
Perfluoro-1-nonanesulfonic acid (PFNS)	ND	1.92	"								
3-Perfluoropropyl propanoic acid (FPrPA)	ND	5.00	"								
3-Perfluoropentyl propanoic acid (FPePA)	ND	25.0	"								
3-Perfluoroheptyl propanoic acid (FHpPA)	ND	25.0	"								
N-MeFOSE	ND	20.0	"								
N-MeFOSA	ND	2.00	"								
N-EtFOSE	ND	20.0	"								
N-EtFOSA	ND	2.00	"								
Surrogate: M3PFBS	*31.7*		"	*23.3*		*136*	*25-150*				
Surrogate: M5PFHxA	*31.4*		"	*25.0*		*126*	*25-150*				
Surrogate: M4PFHpA	*29.7*		"	*25.0*		*119*	*25-150*				
Surrogate: M3PFHxS	*31.1*		"	*23.7*		*131*	*25-150*				
Surrogate: Perfluoro-n-[13C8]octanoic acid (M8PFOA)	*36.8*		"	*25.0*		*147*	*25-150*				
Surrogate: M6PFDA	*17.4*		"	*12.5*		*139*	*25-150*				
Surrogate: M7PFUdA	*17.5*		"	*12.5*		*140*	*25-150*				
Surrogate: Perfluoro-n-[1,2-13C2]dodecanoic acid (MPFDoA)	*14.5*		"	*12.5*		*116*	*25-150*				
Surrogate: M2PFTeDA	*10.8*		"	*12.5*		*86.3*	*10-150*				

PFAS Target compounds by LC/MS-MS - Quality Control Data

York Analytical Laboratories, Inc. - Stratford

Analyte	Result	Reporting Limit	Units	Spike Level	Source* Result	%REC	%REC Limits	Flag	RPD	RPD Limit	Flag
Batch BD50941 - EPA 1633 Prep											
Blank (BD50941-BLK1) Blank									Prepared: 04/13/2025 Analyzed: 04/15/2025		
Surrogate: Perfluoro-n-[13C4]butanoic acid (MPFBA)	*16.0*		*ng/L*	*100*		*16.0*	*25-150*				
Surrogate: Perfluoro-1-[13C8]octanesulfonic acid (M8PFOS)	*28.8*		*"*	*24.0*		*120*	*25-150*				
Surrogate: Perfluoro-n-[13C5]pentanoic acid (M5PFPeA)	*51.7*		*"*	*50.0*		*103*	*25-150*				
Surrogate: Perfluoro-1-[13C8]octanesulfonamide (M8FOSA)	*30.8*		*"*	*25.0*		*123*	*10-150*				
Surrogate: d3-N-MeFOSAA	*67.3*		*"*	*50.0*		*135*	*25-150*				
Surrogate: d5-N-EtFOSAA	*63.4*		*"*	*50.0*		*127*	*25-150*				
Surrogate: M2-6:2 FTS	*61.3*		*"*	*47.6*		*129*	*25-200*				
Surrogate: M2-8:2 FTS	*54.5*		*"*	*48.0*		*114*	*25-200*				
Surrogate: M9PFNA	*14.4*		*"*	*12.5*		*115*	*25-150*				
Surrogate: M2-4:2 FTS	*67.5*		*"*	*46.9*		*144*	*25-150*				
Surrogate: d-N-MeFOSA	*32.7*		*"*	*25.0*		*131*	*25-150*				
Surrogate: d-N-EtFOSA	*28.2*		*"*	*25.0*		*113*	*25-150*				
Surrogate: M3HFPO-DA	*76.1*		*"*	*100*		*76.1*	*25-150*				
Surrogate: d9-N-EtFOSE	*237*		*"*	*250*		*95.0*	*25-150*				
Surrogate: d7-N-MeFOSE	*275*		*"*	*250*		*110*	*25-150*				
LCS (BD50941-BS1) LCS									Prepared: 04/13/2025 Analyzed: 04/15/2025		
Perfluorobutanesulfonic acid (PFBS)	37.9	1.77	ng/L	35.4		107	50-150				
Perfluorohexanoic acid (PFHxA)	41.4	2.00	"	40.0		103	50-150				
Perfluoroheptanoic acid (PFHpA)	47.7	2.00	"	40.0		119	50-150				
Perfluorohexanesulfonic acid (PFHxS)	39.0	1.83	"	36.6		107	50-150				
Perfluorooctanoic acid (PFOA)	36.8	2.00	"	40.0		92.0	50-150				
Perfluorooctanesulfonic acid (PFOS)	39.2	1.86	"	37.2		105	50-150				
Perfluorononanoic acid (PFNA)	42.6	2.00	"	40.0		106	50-150				
Perfluorodecanoic acid (PFDA)	41.1	2.00	"	40.0		103	50-150				
Perfluoroundecanoic acid (PFUnA)	43.5	2.00	"	40.0		109	50-150				
Perfluorododecanoic acid (PFDoA)	39.4	2.00	"	40.0		98.4	50-150				
Perfluorotridecanoic acid (PFTrDA)	45.8	2.00	"	40.0		115	50-150				
Perfluorotetradecanoic acid (PFTA)	38.5	2.00	"	40.0		96.2	50-150				
N-MeFOSAA	42.0	2.00	"	40.0		105	50-150				
N-EtFOSAA	47.3	2.00	"	40.0		118	50-150				
Perfluoropentanoic acid (PFPeA)	85.9	4.00	"	80.0		107	50-150				
Perfluoro-1-octanesulfonamide (FOSA)	47.0	2.00	"	40.0		118	50-150				
Perfluoro-1-heptanesulfonic acid (PFHpS)	42.3	1.91	"	38.2		111	50-150				
Perfluoro-1-decanesulfonic acid (PFDS)	34.2	1.93	"	38.6		88.7	50-150				
1H,1H,2H,2H-Perfluorooctanesulfonic acid (6:2 F	155	7.60	"	152		102	50-150				
1H,1H,2H,2H-Perfluorodecanesulfonic acid (8:2 F	168	7.68	"	154		109	50-150				
Perfluoro-n-butanoic acid (PFBA)	155	8.00	"	160		97.1	50-150				
Perfluoro(2-ethoxyethane)sulfonic acid (PFEESA)	74.4	3.56	"	71.2		104	50-150				
Perfluoro-3,6-dioxaheptanoic acid (NFDHA)	86.6	4.00	"	80.0		108	50-150				
Perfluoro-4-oxapentanoic acid (PFMPA)	20.9	4.00	"	80.0		26.1	50-150	Low Bias			
Perfluoro-5-oxahexanoic acid (PFMBA)	108	4.00	"	80.0		135	50-150				
Perfluoro-1-pentanesulfonate (PFPeS)	38.5	1.88	"	37.6		102	50-150				
1H,1H,2H,2H-Perfluorohexanesulfonic acid (4:2 F	151	7.50	"	150		101	50-150				
HFPO-DA (Gen-X)	92.3	8.00	"	80.0		115	50-150				
11CL-PF3OUdS	114	7.56	"	75.6		151	50-150	High Bias			
9CL-PF3ONS	123	7.48	"	74.8		165	50-150	High Bias			
ADONA	126	7.56	"	75.6		166	50-150	High Bias			

PFAS Target compounds by LC/MS-MS - Quality Control Data

York Analytical Laboratories, Inc. - Stratford

Analyte	Result	Reporting Limit	Units	Spike Level	Source* Result	%REC	%REC Limits	Flag	RPD	RPD Limit	Flag
Batch BD50941 - EPA 1633 Prep											
LCS (BD50941-BS1) LCS									Prepared: 04/13/2025 Analyzed: 04/15/2025		
Perfluorododecanesulfonic acid (PFDoS)	35.5	1.94	ng/L	38.8		91.4	50-150				
Perfluoro-1-nonanesulfonic acid (PFNS)	41.0	1.92	"	38.4		107	50-150				
3-Perfluoropropyl propanoic acid (FPrPA)	140	5.00	"	160		87.8	50-150				
3-Perfluoropentyl propanoic acid (FPePA)	1010	25.0	"	800		126	50-150				
3-Perfluoroheptyl propanoic acid (FHpPA)	998	25.0	"	800		125	50-150				
N-MeFOSE	417	20.0	"	400		104	50-150				
N-MeFOSA	40.1	2.00	"	40.0		100	50-150				
N-EtFOSE	418	20.0	"	400		104	50-150				
N-EtFOSA	45.5	2.00	"	40.0		114	50-150				
Surrogate: M3PFBS	*32.5*		"	*23.3*		*140*	*25-150*				
Surrogate: M5PFHxA	*30.6*		"	*25.0*		*122*	*25-150*				
Surrogate: M4PFHpA	*26.8*		"	*25.0*		*107*	*25-150*				
Surrogate: M3PFHxS	*33.9*		"	*23.7*		*143*	*25-150*				
Surrogate: Perfluoro-n-[13C8]octanoic acid (M8PFOA)	*36.5*		"	*25.0*		*146*	*25-150*				
Surrogate: M6PFDA	*16.3*		"	*12.5*		*130*	*25-150*				
Surrogate: M7PFUdA	*16.1*		"	*12.5*		*129*	*25-150*				
Surrogate: Perfluoro-n-[1,2-13C2]dodecanoic acid (MPFDoA)	*16.7*		"	*12.5*		*133*	*25-150*				
Surrogate: M2PFTeDA	*17.4*		"	*12.5*		*139*	*10-150*				
Surrogate: Perfluoro-n-[13C4]butanoic acid (MPFBA)	*9.06*		"	*100*		*9.06*	*25-150*				
Surrogate: Perfluoro-1-[13C8]octanesulfonic acid (M8PFOS)	*29.0*		"	*24.0*		*121*	*25-150*				
Surrogate: Perfluoro-n-[13C5]pentanoic acid (M5PFPeA)	*43.8*		"	*50.0*		*87.5*	*25-150*				
Surrogate: Perfluoro-1-[13C8]octanesulfonamide (M8FOSA)	*29.7*		"	*25.0*		*119*	*10-150*				
Surrogate: d3-N-MeFOSAA	*64.3*		"	*50.0*		*129*	*25-150*				
Surrogate: d5-N-EtFOSAA	*59.7*		"	*50.0*		*119*	*25-150*				
Surrogate: M2-6:2 FTS	*69.4*		"	*47.6*		*146*	*25-200*				
Surrogate: M2-8:2 FTS	*60.6*		"	*48.0*		*126*	*25-200*				
Surrogate: M9PFNA	*15.7*		"	*12.5*		*126*	*25-150*				
Surrogate: M2-4:2 FTS	*74.6*		"	*46.9*		*159*	*25-150*				
Surrogate: d-N-MeFOSA	*33.6*		"	*25.0*		*134*	*25-150*				
Surrogate: d-N-EtFOSA	*29.3*		"	*25.0*		*117*	*25-150*				
Surrogate: M3HFPO-DA	*78.3*		"	*100*		*78.3*	*25-150*				
Surrogate: d9-N-EtFOSE	*335*		"	*250*		*134*	*25-150*				
Surrogate: d7-N-MeFOSE	*352*		"	*250*		*141*	*25-150*				

Analyte	Result	Reporting Limit	Units	Spike Level	Source* Result	%REC	%REC Limits	Flag	RPD	RPD Limit	Flag
Batch BD50941 - EPA 1633 Prep											
LCS (BD50941-BS2) LCS								Prepared: 04/13/2025 Analyzed: 04/15/2025			
Perfluorobutanesulfonic acid (PFBS)	3.29	1.77	ng/L	3.54		93.1	50-150				
Perfluorohexanoic acid (PFHxA)	4.11	2.00	"	4.00		103	50-150				
Perfluoroheptanoic acid (PFHpA)	4.13	2.00	"	4.00		103	50-150				
Perfluorohexanesulfonic acid (PFHxS)	3.75	1.83	"	3.66		102	50-150				
Perfluorooctanoic acid (PFOA)	3.68	2.00	"	4.00		91.9	50-150				
Perfluorooctanesulfonic acid (PFOS)	3.33	1.86	"	3.72		89.6	50-150				
Perfluorononanoic acid (PFNA)	4.40	2.00	"	4.00		110	50-150				
Perfluorodecanoic acid (PFDA)	3.88	2.00	"	4.00		97.0	50-150				
Perfluoroundecanoic acid (PFUnA)	3.95	2.00	"	4.00		98.9	50-150				
Perfluorododecanoic acid (PFDoA)	3.98	2.00	"	4.00		99.6	50-150				
Perfluorotridecanoic acid (PFTrDA)	4.26	2.00	"	4.00		106	50-150				
Perfluorotetradecanoic acid (PFTA)	3.79	2.00	"	4.00		94.8	50-150				
N-MeFOSAA	3.77	2.00	"	4.00		94.2	50-150				
N-EtFOSAA	3.84	2.00	"	4.00		96.0	50-150				
Perfluoropentanoic acid (PFPeA)	8.30	4.00	"	8.00		104	50-150				
Perfluoro-1-octanesulfonamide (FOSA)	4.20	2.00	"	4.00		105	50-150				
Perfluoro-1-heptanesulfonic acid (PFHpS)	3.64	1.91	"	3.82		95.4	50-150				
Perfluoro-1-decanesulfonic acid (PFDS)	3.50	1.93	"	3.86		90.6	50-150				
1H,1H,2H,2H-Perfluorooctanesulfonic acid (6:2 F	12.1	7.60	"	15.2		79.6	50-150				
1H,1H,2H,2H-Perfluorodecanesulfonic acid (8:2 F	15.3	7.68	"	15.4		99.4	50-150				
Perfluoro-n-butanoic acid (PFBA)	12.4	8.00	"	16.0		77.7	50-150				
Perfluoro(2-ethoxyethane)sulfonic acid (PFEESA)	6.87	3.56	"	7.12		96.5	50-150				
Perfluoro-3,6-dioxaheptanoic acid (NFDHA)	8.02	4.00	"	8.00		100	50-150				
Perfluoro-4-oxapentanoic acid (PFMPA)	0.865	4.00	"	8.00		10.8	50-150	Low Bias			
Perfluoro-5-oxahexanoic acid (PFMBA)	11.2	4.00	"	8.00		139	50-150				
Perfluoro-1-pentanesulfonate (PFPeS)	3.53	1.88	"	3.76		93.8	50-150				
1H,1H,2H,2H-Perfluorohexanesulfonic acid (4:2 F	14.1	7.50	"	15.0		94.0	50-150				
HFPO-DA (Gen-X)	9.99	8.00	"	8.00		125	50-150				
11CL-PF3OUdS	11.8	7.56	"	7.56		156	50-150	High Bias			
9CL-PF3ONS	12.9	7.48	"	7.48		172	50-150	High Bias			
ADONA	12.8	7.56	"	7.56		169	50-150	High Bias			
Perfluorododecanesulfonic acid (PFDoS)	1.88	1.94	"	3.88		48.4	50-150	Low Bias			
Perfluoro-1-nonanesulfonic acid (PFNS)	3.88	1.92	"	3.84		101	50-150				
3-Perfluoropropyl propanoic acid (FPrPA)	7.82	5.00	"	16.0		48.9	50-150	Low Bias			
3-Perfluoropentyl propanoic acid (FPePA)	72.6	25.0	"	80.0		90.8	50-150				
3-Perfluoroheptyl propanoic acid (FHpPA)	72.3	25.0	"	80.0		90.4	50-150				
N-MeFOSE	37.6	20.0	"	40.0		93.9	50-150				
N-MeFOSA	3.67	2.00	"	4.00		91.7	50-150				
N-EtFOSE	36.4	20.0	"	40.0		90.9	50-150				
N-EtFOSA	4.65	2.00	"	4.00		116	50-150				
Surrogate: M3PFBS	*29.6*		"	*23.3*		*127*	*25-150*				
Surrogate: M5PFHxA	*28.5*		"	*25.0*		*114*	*25-150*				
Surrogate: M4PFHpA	*26.4*		"	*25.0*		*106*	*25-150*				
Surrogate: M3PFHxS	*29.6*		"	*23.7*		*125*	*25-150*				
Surrogate: Perfluoro-n-[13C8]octanoic acid (M8PFOA)	*30.8*		"	*25.0*		*123*	*25-150*				
Surrogate: M6PFDA	*13.4*		"	*12.5*		*107*	*25-150*				
Surrogate: M7PFUdA	*12.8*		"	*12.5*		*103*	*25-150*				
Surrogate: Perfluoro-n-[1,2-13C2]dodecanoic acid (MPFDoA)	*14.0*		"	*12.5*		*112*	*25-150*				
Surrogate: M2PFTeDA	*12.5*		"	*12.5*		*100*	*10-150*				



PFAS Target compounds by LC/MS-MS - Quality Control Data

York Analytical Laboratories, Inc. - Stratford

Analyte	Result	Reporting Limit	Units	Spike Level	Source* Result	%REC	%REC Limits	Flag	RPD	RPD Limit	Flag
Batch BD50941 - EPA 1633 Prep											
LCS (BD50941-BS2) LCS									Prepared: 04/13/2025 Analyzed: 04/15/2025		
Surrogate: Perfluoro-n-[13C4]butanoic acid (MPFBA)	*3.53*		*ng/L*	*100*		*3.53*	*25-150*				
Surrogate: Perfluoro-1-[13C8]octanesulfonic acid (M8PFOS)	*26.9*		*"*	*24.0*		*112*	*25-150*				
Surrogate: Perfluoro-n-[13C5]pentanoic acid (M5PFPeA)	*35.8*		*"*	*50.0*		*71.6*	*25-150*				
Surrogate: Perfluoro-1-[13C8]octanesulfonamide (M8FOSA)	*28.0*		*"*	*25.0*		*112*	*10-150*				
Surrogate: d3-N-MeFOSAA	*57.6*		*"*	*50.0*		*115*	*25-150*				
Surrogate: d5-N-EtFOSAA	*56.1*		*"*	*50.0*		*112*	*25-150*				
Surrogate: M2-6:2 FTS	*62.0*		*"*	*47.6*		*130*	*25-200*				
Surrogate: M2-8:2 FTS	*51.3*		*"*	*48.0*		*107*	*25-200*				
Surrogate: M9PFNA	*14.2*		*"*	*12.5*		*114*	*25-150*				
Surrogate: M2-4:2 FTS	*65.4*		*"*	*46.9*		*139*	*25-150*				
Surrogate: d-N-MeFOSA	*33.3*		*"*	*25.0*		*133*	*25-150*				
Surrogate: d-N-EtFOSA	*29.6*		*"*	*25.0*		*118*	*25-150*				
Surrogate: M3HFPO-DA	*75.2*		*"*	*100*		*75.2*	*25-150*				
Surrogate: d9-N-EtFOSE	*298*		*"*	*250*		*119*	*25-150*				
Surrogate: d7-N-MeFOSE	*345*		*"*	*250*		*138*	*25-150*				
Duplicate (BD50941-DUP1) Duplicate *Source sample: 25D0817-01 (MW09_041125)									Prepared: 04/13/2025 Analyzed: 04/15/2025		
Perfluorobutanesulfonic acid (PFBS)	3.01	1.67	ng/L		2.89				3.94	30	
Perfluorohexanoic acid (PFHxA)	5.21	1.89	"		5.33				2.21	30	
Perfluoroheptanoic acid (PFHpA)	3.76	1.89	"		3.79				0.798	30	
Perfluorohexanesulfonic acid (PFHxS)	3.86	1.73	"		3.93				1.58	30	
Perfluorooctanoic acid (PFOA)	6.39	1.89	"		6.38				0.255	30	
Perfluorooctanesulfonic acid (PFOS)	ND	1.76	"		1.00					30	
Perfluorononanoic acid (PFNA)	0.863	1.89	"		1.10				23.9	30	
Perfluorodecanoic acid (PFDA)	ND	1.89	"		ND					30	
Perfluoroundecanoic acid (PFUnA)	ND	1.89	"		ND					30	
Perfluorododecanoic acid (PFDoA)	ND	1.89	"		ND					30	
Perfluorotridecanoic acid (PFTrDA)	ND	1.89	"		ND					30	
Perfluorotetradecanoic acid (PFTA)	ND	1.89	"		ND					30	
N-MeFOSAA	ND	1.89	"		ND					30	
N-EtFOSAA	ND	1.89	"		ND					30	
Perfluoropentanoic acid (PFPeA)	4.12	3.78	"		4.23				2.56	30	
Perfluoro-1-octanesulfonamide (FOSA)	ND	1.89	"		ND					30	
Perfluoro-1-heptanesulfonic acid (PFHpS)	ND	1.80	"		ND					30	
Perfluoro-1-decanesulfonic acid (PFDS)	ND	1.82	"		ND					30	
1H,1H,2H,2H-Perfluorooctanesulfonic acid (6:2 FT	ND	7.18	"		ND					30	
1H,1H,2H,2H-Perfluorodecanesulfonic acid (8:2 FT	ND	7.25	"		ND					30	
Perfluoro-n-butanoic acid (PFBA)	4.34	7.55	"		ND					30	
Perfluoro(2-ethoxyethane)sulfonic acid (PFEESA)	ND	3.36	"		ND					30	
Perfluoro-3,6-dioxaheptanoic acid (NFDHA)	ND	3.78	"		ND					30	
Perfluoro-4-oxapentanoic acid (PFMPA)	ND	3.78	"		ND					30	
Perfluoro-5-oxahexanoic acid (PFMBA)	ND	3.78	"		ND					30	
Perfluoro-1-pentanesulfonate (PFPeS)	ND	1.78	"		ND					30	
1H,1H,2H,2H-Perfluorohexanesulfonic acid (4:2 FT	ND	7.08	"		ND					30	
HFPO-DA (Gen-X)	ND	7.55	"		ND					30	
11CL-PF3OUdS	ND	7.14	"		ND					30	
9CL-PF3ONS	ND	7.06	"		ND					30	
ADONA	ND	7.14	"		ND					30	

PFAS Target compounds by LC/MS-MS - Quality Control Data

York Analytical Laboratories, Inc. - Stratford

Analyte	Result	Reporting Limit	Units	Spike Level	Source* Result	%REC	%REC Limits	Flag	RPD	RPD Limit	Flag
Batch BD50941 - EPA 1633 Prep											
Duplicate (BD50941-DUP1) Duplicate	*Source sample: 25D0817-01 (MW09_041125)								Prepared: 04/13/2025 Analyzed: 04/15/2025		
Perfluorododecanesulfonic acid (PFDoS)	ND	1.83	ng/L		ND					30	
Perfluoro-1-nonanesulfonic acid (PFNS)	ND	1.81	"		ND					30	
3-Perfluoropropyl propanoic acid (FPrPA)	ND	4.72	"		ND					30	
3-Perfluoropentyl propanoic acid (FPePA)	ND	23.6	"		ND					30	
3-Perfluoroheptyl propanoic acid (FHpPA)	ND	23.6	"		ND					30	
N-MeFOSE	ND	18.9	"		ND					30	
N-MeFOSA	ND	1.89	"		ND					30	
N-EtFOSE	ND	18.9	"		ND					30	
N-EtFOSA	ND	1.89	"		ND					30	
Surrogate: M3PFBS	*29.4*		"	*22.0*		*134*	*25-150*				
Surrogate: M5PFHxA	*30.9*		"	*23.6*		*131*	*25-150*				
Surrogate: M4PFHpA	*23.5*		"	*23.6*		*99.4*	*25-150*				
Surrogate: M3PFHxS	*30.2*		"	*22.4*		*135*	*25-150*				
Surrogate: Perfluoro-n-[13C8]octanoic acid (M8PFOA)	*36.5*		"	*23.6*		*155*	*25-150*				
Surrogate: M6PFDA	*13.8*		"	*11.8*		*117*	*25-150*				
Surrogate: M7PFUdA	*10.7*		"	*11.8*		*90.7*	*25-150*				
Surrogate: Perfluoro-n-[1,2-13C2]dodecanoic acid (MPFDoA)	*8.58*		"	*11.8*		*72.7*	*25-150*				
Surrogate: M2PFTeDA	*8.74*		"	*11.8*		*74.1*	*10-150*				
Surrogate: Perfluoro-n-[13C4]butanoic acid (MPFBA)	*68.4*		"	*94.4*		*72.5*	*25-150*				
Surrogate: Perfluoro-1-[13C8]octanesulfonic acid (M8PFOS)	*28.0*		"	*22.6*		*124*	*25-150*				
Surrogate: Perfluoro-n-[13C5]pentanoic acid (M5PFPeA)	*66.1*		"	*47.2*		*140*	*25-150*				
Surrogate: Perfluoro-1-[13C8]octanesulfonamide (M8FOSA)	*28.1*		"	*23.6*		*119*	*10-150*				
Surrogate: d3-N-MeFOSAA	*53.3*		"	*47.2*		*113*	*25-150*				
Surrogate: d5-N-EtFOSAA	*53.3*		"	*47.2*		*113*	*25-150*				
Surrogate: M2-6:2 FTS	*135*		"	*44.9*		*302*	*25-200*				
Surrogate: M2-8:2 FTS	*93.3*		"	*45.3*		*206*	*25-200*				
Surrogate: M9PFNA	*15.1*		"	*11.8*		*128*	*25-150*				
Surrogate: M2-4:2 FTS	*120*		"	*44.3*		*271*	*25-150*				
Surrogate: d-N-MeFOSA	*19.4*		"	*23.6*		*82.1*	*25-150*				
Surrogate: d-N-EtFOSA	*12.3*		"	*23.6*		*52.3*	*25-150*				
Surrogate: M3HFPO-DA	*66.3*		"	*94.4*		*70.2*	*25-150*				
Surrogate: d9-N-EtFOSE	*190*		"	*236*		*80.6*	*25-150*				
Surrogate: d7-N-MeFOSE	*204*		"	*236*		*86.5*	*25-150*				



PFAS Target compounds by LC/MS-MS - Quality Control Data

York Analytical Laboratories, Inc. - Stratford

Analyte	Result	Reporting Limit	Units	Spike Level	Source* Result	%REC	%REC Limits	Flag	RPD	RPD Limit	Flag
Batch BD50991 - EPA 1633 Prep											
Blank (BD50991-BLK1) Blank											Prepared: 04/14/2025 Analyzed: 04/15/2025
Perfluorobutanesulfonic acid (PFBS)	ND	1.77	ng/L								
Perfluorohexanoic acid (PFHxA)	ND	2.00	"								
Perfluoroheptanoic acid (PFHpA)	ND	2.00	"								
Perfluorohexanesulfonic acid (PFHxS)	ND	1.83	"								
Perfluorooctanoic acid (PFOA)	ND	2.00	"								
Perfluorooctanesulfonic acid (PFOS)	ND	1.86	"								
Perfluorononanoic acid (PFNA)	ND	2.00	"								
Perfluorodecanoic acid (PFDA)	ND	2.00	"								
Perfluoroundecanoic acid (PFUnA)	ND	2.00	"								
Perfluorododecanoic acid (PFDoA)	ND	2.00	"								
Perfluorotridecanoic acid (PFTrDA)	ND	2.00	"								
Perfluorotetradecanoic acid (PFTA)	ND	2.00	"								
N-MeFOSAA	ND	2.00	"								
N-EtFOSAA	ND	2.00	"								
Perfluoropentanoic acid (PFPeA)	ND	4.00	"								
Perfluoro-1-octanesulfonamide (FOSA)	ND	2.00	"								
Perfluoro-1-heptanesulfonic acid (PFHpS)	ND	1.91	"								
Perfluoro-1-decanesulfonic acid (PFDS)	ND	1.93	"								
1H,1H,2H,2H-Perfluorooctanesulfonic acid (6:2 F	ND	7.60	"								
1H,1H,2H,2H-Perfluorodecanesulfonic acid (8:2 F	ND	7.68	"								
Perfluoro-n-butanoic acid (PFBA)	ND	8.00	"								
Perfluoro(2-ethoxyethane)sulfonic acid (PFEESA)	ND	3.56	"								
Perfluoro-3,6-dioxaheptanoic acid (NFDHA)	ND	4.00	"								
Perfluoro-4-oxapentanoic acid (PFMPA)	ND	4.00	"								
Perfluoro-5-oxahexanoic acid (PFMBA)	ND	4.00	"								
Perfluoro-1-pentanesulfonate (PFPeS)	ND	1.88	"								
1H,1H,2H,2H-Perfluorohexanesulfonic acid (4:2 F	ND	7.50	"								
HFPO-DA (Gen-X)	ND	8.00	"								
11CL-PF3OUdS	ND	7.56	"								
9CL-PF3ONS	ND	7.48	"								
ADONA	ND	7.56	"								
Perfluorododecanesulfonic acid (PFDoS)	ND	1.94	"								
Perfluoro-1-nonanesulfonic acid (PFNS)	ND	1.92	"								
3-Perfluoropropyl propanoic acid (FPrPA)	ND	5.00	"								
3-Perfluoropentyl propanoic acid (FPePA)	ND	25.0	"								
3-Perfluoroheptyl propanoic acid (FHpPA)	ND	25.0	"								
N-MeFOSE	ND	20.0	"								
N-MeFOSA	ND	2.00	"								
N-EtFOSE	ND	20.0	"								
N-EtFOSA	ND	2.00	"								
Surrogate: M3PFBS	*27.8*		"	*23.3*		*120*	*25-150*				
Surrogate: M5PFHxA	*26.8*		"	*25.0*		*107*	*25-150*				
Surrogate: M4PFHpA	*26.1*		"	*25.0*		*105*	*25-150*				
Surrogate: M3PFHxS	*26.7*		"	*23.7*		*113*	*25-150*				
Surrogate: Perfluoro-n-[13C8]octanoic acid (M8PFOA)	*31.3*		"	*25.0*		*125*	*25-150*				
Surrogate: M6PFDA	*13.7*		"	*12.5*		*110*	*25-150*				
Surrogate: M7PFUdA	*14.1*		"	*12.5*		*112*	*25-150*				
Surrogate: Perfluoro-n-[1,2-13C2]dodecanoic acid (MPFDoA)	*12.9*		"	*12.5*		*103*	*25-150*				
Surrogate: M2PFTeDA	*14.0*		"	*12.5*		*112*	*10-150*				



PFAS Target compounds by LC/MS-MS - Quality Control Data

York Analytical Laboratories, Inc. - Stratford

Analyte	Result	Reporting Limit	Units	Spike Level	Source* Result	%REC	%REC Limits	Flag	RPD	RPD Limit	Flag
Batch BD50991 - EPA 1633 Prep											
Blank (BD50991-BLK1) Blank									Prepared: 04/14/2025 Analyzed: 04/15/2025		
Surrogate: Perfluoro-n-[13C4]butanoic acid (MPFBA)	*11.1*		*ng/L*	*100*		*11.1*	*25-150*				
Surrogate: Perfluoro-1-[13C8]octanesulfonic acid (M8PFOS)	*24.4*		*"*	*24.0*		*102*	*25-150*				
Surrogate: Perfluoro-n-[13C5]pentanoic acid (M5PFPeA)	*40.5*		*"*	*50.0*		*81.0*	*25-150*				
Surrogate: Perfluoro-1-[13C8]octanesulfonamide (M8FOSA)	*26.4*		*"*	*25.0*		*106*	*10-150*				
Surrogate: d3-N-MeFOSAA	*55.0*		*"*	*50.0*		*110*	*25-150*				
Surrogate: d5-N-EtFOSAA	*55.0*		*"*	*50.0*		*110*	*25-150*				
Surrogate: M2-6:2 FTS	*53.4*		*"*	*47.6*		*112*	*25-200*				
Surrogate: M2-8:2 FTS	*53.0*		*"*	*48.0*		*111*	*25-200*				
Surrogate: M9PFNA	*13.6*		*"*	*12.5*		*109*	*25-150*				
Surrogate: M2-4:2 FTS	*61.5*		*"*	*46.9*		*131*	*25-150*				
Surrogate: d-N-MeFOSA	*28.4*		*"*	*25.0*		*114*	*25-150*				
Surrogate: d-N-EtFOSA	*26.5*		*"*	*25.0*		*106*	*25-150*				
Surrogate: M3HFPO-DA	*69.4*		*"*	*100*		*69.4*	*25-150*				
Surrogate: d9-N-EtFOSE	*326*		*"*	*250*		*130*	*25-150*				
Surrogate: d7-N-MeFOSE	*320*		*"*	*250*		*128*	*25-150*				
LCS (BD50991-BS1) LCS									Prepared: 04/14/2025 Analyzed: 04/15/2025		
Perfluorobutanesulfonic acid (PFBS)	36.3	1.77	ng/L	35.4		103	50-150				
Perfluorohexanoic acid (PFHxA)	41.7	2.00	"	40.0		104	50-150				
Perfluoroheptanoic acid (PFHpA)	46.5	2.00	"	40.0		116	50-150				
Perfluorohexanesulfonic acid (PFHxS)	38.6	1.83	"	36.6		105	50-150				
Perfluorooctanoic acid (PFOA)	39.9	2.00	"	40.0		99.8	50-150				
Perfluorooctanesulfonic acid (PFOS)	40.8	1.86	"	37.2		110	50-150				
Perfluorononanoic acid (PFNA)	36.2	2.00	"	40.0		90.4	50-150				
Perfluorodecanoic acid (PFDA)	38.9	2.00	"	40.0		97.2	50-150				
Perfluoroundecanoic acid (PFUnA)	43.3	2.00	"	40.0		108	50-150				
Perfluorododecanoic acid (PFDoA)	37.7	2.00	"	40.0		94.2	50-150				
Perfluorotridecanoic acid (PFTrDA)	47.8	2.00	"	40.0		119	50-150				
Perfluorotetradecanoic acid (PFTA)	42.5	2.00	"	40.0		106	50-150				
N-MeFOSAA	40.1	2.00	"	40.0		100	50-150				
N-EtFOSAA	43.4	2.00	"	40.0		108	50-150				
Perfluoropentanoic acid (PFPeA)	85.5	4.00	"	80.0		107	50-150				
Perfluoro-1-octanesulfonamide (FOSA)	48.0	2.00	"	40.0		120	50-150				
Perfluoro-1-heptanesulfonic acid (PFHpS)	41.2	1.91	"	38.2		108	50-150				
Perfluoro-1-decanesulfonic acid (PFDS)	37.5	1.93	"	38.6		97.0	50-150				
1H,1H,2H,2H-Perfluorooctanesulfonic acid (6:2 F	167	7.60	"	152		110	50-150				
1H,1H,2H,2H-Perfluorodecanesulfonic acid (8:2 F	164	7.68	"	154		107	50-150				
Perfluoro-n-butanoic acid (PFBA)	161	8.00	"	160		100	50-150				
Perfluoro(2-ethoxyethane)sulfonic acid (PFEESA)	76.0	3.56	"	71.2		107	50-150				
Perfluoro-3,6-dioxaheptanoic acid (NFDHA)	61.9	4.00	"	80.0		77.4	50-150				
Perfluoro-4-oxapentanoic acid (PFMPA)	24.8	4.00	"	80.0		31.0	50-150	Low Bias			
Perfluoro-5-oxahexanoic acid (PFMBA)	103	4.00	"	80.0		129	50-150				
Perfluoro-1-pentanesulfonate (PFPeS)	40.4	1.88	"	37.6		108	50-150				
1H,1H,2H,2H-Perfluorohexanesulfonic acid (4:2 F	150	7.50	"	150		99.7	50-150				
HFPO-DA (Gen-X)	86.6	8.00	"	80.0		108	50-150				
11CL-PF3OUdS	120	7.56	"	75.6		159	50-150	High Bias			
9CL-PF3ONS	130	7.48	"	74.8		174	50-150	High Bias			
ADONA	125	7.56	"	75.6		166	50-150	High Bias			

PFAS Target compounds by LC/MS-MS - Quality Control Data

York Analytical Laboratories, Inc. - Stratford

Analyte	Result	Reporting Limit	Units	Spike Level	Source* Result	%REC	%REC Limits	Flag	RPD	RPD Limit	Flag
Batch BD50991 - EPA 1633 Prep											
LCS (BD50991-BS1) LCS									Prepared: 04/14/2025 Analyzed: 04/15/2025		
Perfluorododecanesulfonic acid (PFDoS)	36.7	1.94	ng/L	38.8		94.6	50-150				
Perfluoro-1-nonanesulfonic acid (PFNS)	46.8	1.92	"	38.4		122	50-150				
3-Perfluoropropyl propanoic acid (FPrPA)	133	5.00	"	160		83.0	50-150				
3-Perfluoropentyl propanoic acid (FPePA)	1010	25.0	"	800		126	50-150				
3-Perfluoroheptyl propanoic acid (FHpPA)	951	25.0	"	800		119	50-150				
N-MeFOSE	407	20.0	"	400		102	50-150				
N-MeFOSA	43.1	2.00	"	40.0		108	50-150				
N-EtFOSE	432	20.0	"	400		108	50-150				
N-EtFOSA	47.2	2.00	"	40.0		118	50-150				
Surrogate: M3PFBS	*33.9*		"	*23.3*		*146*	*25-150*				
Surrogate: M5PFHxA	*32.7*		"	*25.0*		*131*	*25-150*				
Surrogate: M4PFHpA	*29.2*		"	*25.0*		*117*	*25-150*				
Surrogate: M3PFHxS	*33.4*		"	*23.7*		*141*	*25-150*				
Surrogate: Perfluoro-n-[13C8]octanoic acid (M8PFOA)	*34.1*		"	*25.0*		*136*	*25-150*				
Surrogate: M6PFDA	*15.3*		"	*12.5*		*123*	*25-150*				
Surrogate: M7PFUdA	*14.9*		"	*12.5*		*119*	*25-150*				
Surrogate: Perfluoro-n-[1,2-13C2]dodecanoic acid (MPFDoA)	*15.1*		"	*12.5*		*121*	*25-150*				
Surrogate: M2PFTeDA	*15.3*		"	*12.5*		*122*	*10-150*				
Surrogate: Perfluoro-n-[13C4]butanoic acid (MPFBA)	*15.4*		"	*100*		*15.4*	*25-150*				
Surrogate: Perfluoro-1-[13C8]octanesulfonic acid (M8PFOS)	*29.1*		"	*24.0*		*122*	*25-150*				
Surrogate: Perfluoro-n-[13C5]pentanoic acid (M5PFPeA)	*51.3*		"	*50.0*		*103*	*25-150*				
Surrogate: Perfluoro-1-[13C8]octanesulfonamide (M8FOSA)	*30.5*		"	*25.0*		*122*	*10-150*				
Surrogate: d3-N-MeFOSAA	*67.0*		"	*50.0*		*134*	*25-150*				
Surrogate: d5-N-EtFOSAA	*62.0*		"	*50.0*		*124*	*25-150*				
Surrogate: M2-6:2 FTS	*66.8*		"	*47.6*		*141*	*25-200*				
Surrogate: M2-8:2 FTS	*66.0*		"	*48.0*		*137*	*25-200*				
Surrogate: M9PFNA	*19.3*		"	*12.5*		*154*	*25-150*				
Surrogate: M2-4:2 FTS	*76.4*		"	*46.9*		*163*	*25-150*				
Surrogate: d-N-MeFOSA	*36.5*		"	*25.0*		*146*	*25-150*				
Surrogate: d-N-EtFOSA	*27.0*		"	*25.0*		*108*	*25-150*				
Surrogate: M3HFPO-DA	*83.5*		"	*100*		*83.5*	*25-150*				
Surrogate: d9-N-EtFOSE	*306*		"	*250*		*122*	*25-150*				
Surrogate: d7-N-MeFOSE	*343*		"	*250*		*137*	*25-150*				

PFAS Target compounds by LC/MS-MS - Quality Control Data

York Analytical Laboratories, Inc. - Stratford

Analyte	Result	Reporting Limit	Units	Spike Level	Source* Result	%REC	%REC Limits	Flag	RPD	RPD Limit	Flag
Batch BD50991 - EPA 1633 Prep											
LCS (BD50991-BS2) LCS								Prepared: 04/14/2025 Analyzed: 04/15/2025			
Perfluorobutanesulfonic acid (PFBS)	3.38	1.77	ng/L	3.54		95.3	50-150				
Perfluorohexanoic acid (PFHxA)	3.57	2.00	"	4.00		89.3	50-150				
Perfluoroheptanoic acid (PFHpA)	4.87	2.00	"	4.00		122	50-150				
Perfluorohexanesulfonic acid (PFHxS)	3.78	1.83	"	3.66		103	50-150				
Perfluorooctanoic acid (PFOA)	3.66	2.00	"	4.00		91.4	50-150				
Perfluorooctanesulfonic acid (PFOS)	2.72	1.86	"	3.72		73.1	50-150				
Perfluorononanoic acid (PFNA)	3.94	2.00	"	4.00		98.5	50-150				
Perfluorodecanoic acid (PFDA)	4.31	2.00	"	4.00		108	50-150				
Perfluoroundecanoic acid (PFUnA)	3.48	2.00	"	4.00		86.9	50-150				
Perfluorododecanoic acid (PFDoA)	4.20	2.00	"	4.00		105	50-150				
Perfluorotridecanoic acid (PFTrDA)	3.67	2.00	"	4.00		91.8	50-150				
Perfluorotetradecanoic acid (PFTA)	3.74	2.00	"	4.00		93.4	50-150				
N-MeFOSAA	3.79	2.00	"	4.00		94.9	50-150				
N-EtFOSAA	3.72	2.00	"	4.00		93.0	50-150				
Perfluoropentanoic acid (PFPeA)	7.86	4.00	"	8.00		98.3	50-150				
Perfluoro-1-octanesulfonamide (FOSA)	5.04	2.00	"	4.00		126	50-150				
Perfluoro-1-heptanesulfonic acid (PFHpS)	3.64	1.91	"	3.82		95.2	50-150				
Perfluoro-1-decanesulfonic acid (PFDS)	3.99	1.93	"	3.86		103	50-150				
1H,1H,2H,2H-Perfluorooctanesulfonic acid (6:2 F	13.0	7.60	"	15.2		85.7	50-150				
1H,1H,2H,2H-Perfluorodecanesulfonic acid (8:2 F	14.7	7.68	"	15.4		95.6	50-150				
Perfluoro-n-butanoic acid (PFBA)	14.2	8.00	"	16.0		88.7	50-150				
Perfluoro(2-ethoxyethane)sulfonic acid (PFEESA)	7.11	3.56	"	7.12		99.8	50-150				
Perfluoro-3,6-dioxaheptanoic acid (NFDHA)	9.86	4.00	"	8.00		123	50-150				
Perfluoro-4-oxapentanoic acid (PFMPA)	1.27	4.00	"	8.00		15.8	50-150	Low Bias			
Perfluoro-5-oxahexanoic acid (PFMBA)	10.6	4.00	"	8.00		133	50-150				
Perfluoro-1-pentanesulfonate (PFPeS)	3.20	1.88	"	3.76		85.2	50-150				
1H,1H,2H,2H-Perfluorohexanesulfonic acid (4:2 F	14.0	7.50	"	15.0		93.6	50-150				
HFPO-DA (Gen-X)	7.14	8.00	"	8.00		89.3	50-150				
11CL-PF3OUdS	14.1	7.56	"	7.56		186	50-150	High Bias			
9CL-PF3ONS	13.2	7.48	"	7.48		177	50-150	High Bias			
ADONA	14.0	7.56	"	7.56		185	50-150	High Bias			
Perfluorododecanesulfonic acid (PFDoS)	2.18	1.94	"	3.88		56.1	50-150				
Perfluoro-1-nonanesulfonic acid (PFNS)	3.94	1.92	"	3.84		103	50-150				
3-Perfluoropropyl propanoic acid (FPrPA)	5.80	5.00	"	16.0		36.2	50-150	Low Bias			
3-Perfluoropentyl propanoic acid (FPePA)	66.6	25.0	"	80.0		83.3	50-150				
3-Perfluoroheptyl propanoic acid (FHpPA)	65.5	25.0	"	80.0		81.9	50-150				
N-MeFOSE	41.6	20.0	"	40.0		104	50-150				
N-MeFOSA	3.92	2.00	"	4.00		98.1	50-150				
N-EtFOSE	42.4	20.0	"	40.0		106	50-150				
N-EtFOSA	3.92	2.00	"	4.00		98.1	50-150				
Surrogate: M3PFBS	*32.7*		"	*23.3*		*140*	*25-150*				
Surrogate: M5PFHxA	*32.5*		"	*25.0*		*130*	*25-150*				
Surrogate: M4PFHpA	*29.2*		"	*25.0*		*117*	*25-150*				
Surrogate: M3PFHxS	*33.1*		"	*23.7*		*140*	*25-150*				
Surrogate: Perfluoro-n-[13C8]octanoic acid (M8PFOA)	*32.8*		"	*25.0*		*131*	*25-150*				
Surrogate: M6PFDA	*16.1*		"	*12.5*		*129*	*25-150*				
Surrogate: M7PFUdA	*15.9*		"	*12.5*		*127*	*25-150*				
Surrogate: Perfluoro-n-[1,2-13C2]dodecanoic acid (MPFDoA)	*16.1*		"	*12.5*		*128*	*25-150*				
Surrogate: M2PFTeDA	*15.5*		"	*12.5*		*124*	*10-150*				

PFAS Target compounds by LC/MS-MS - Quality Control Data

York Analytical Laboratories, Inc. - Stratford

Analyte	Result	Reporting Limit	Units	Spike Level	Source* Result	%REC	%REC Limits	Flag	RPD	RPD Limit	Flag
Batch BD50991 - EPA 1633 Prep											
LCS (BD50991-BS2) LCS									Prepared: 04/14/2025 Analyzed: 04/15/2025		
Surrogate: Perfluoro-n-[13C4]butanoic acid (MPFBA)	*8.09*		*ng/L*	*100*		*8.09*	*25-150*				
Surrogate: Perfluoro-1-[13C8]octanesulfonic acid (M8PFOS)	*30.2*		*"*	*24.0*		*126*	*25-150*				
Surrogate: Perfluoro-n-[13C5]pentanoic acid (M5PFPeA)	*41.1*		*"*	*50.0*		*82.1*	*25-150*				
Surrogate: Perfluoro-1-[13C8]octanesulfonamide (M8FOSA)	*29.7*		*"*	*25.0*		*119*	*10-150*				
Surrogate: d3-N-MeFOSAA	*63.9*		*"*	*50.0*		*128*	*25-150*				
Surrogate: d5-N-EtFOSAA	*60.4*		*"*	*50.0*		*121*	*25-150*				
Surrogate: M2-6:2 FTS	*63.9*		*"*	*47.6*		*134*	*25-200*				
Surrogate: M2-8:2 FTS	*58.0*		*"*	*48.0*		*121*	*25-200*				
Surrogate: M9PFNA	*15.7*		*"*	*12.5*		*126*	*25-150*				
Surrogate: M2-4:2 FTS	*71.8*		*"*	*46.9*		*153*	*25-150*				
Surrogate: d-N-MeFOSA	*38.7*		*"*	*25.0*		*155*	*25-150*				
Surrogate: d-N-EtFOSA	*31.1*		*"*	*25.0*		*124*	*25-150*				
Surrogate: M3HFPO-DA	*78.7*		*"*	*100*		*78.7*	*25-150*				
Surrogate: d9-N-EtFOSE	*327*		*"*	*250*		*131*	*25-150*				
Surrogate: d7-N-MeFOSE	*348*		*"*	*250*		*139*	*25-150*				
Matrix Spike (BD50991-MS1) Matrix Spike *Source sample: 25D0817-02 (MW22_041125)									Prepared: 04/14/2025 Analyzed: 04/15/2025		
Perfluorobutanesulfonic acid (PFBS)	33.2	1.69	ng/L	33.8	3.32	88.3	25-150				
Perfluorohexanoic acid (PFHxA)	41.7	1.91	"	38.2	3.91	98.9	25-150				
Perfluoroheptanoic acid (PFHpA)	59.9	1.91	"	38.2	2.71	149	25-150				
Perfluorohexanesulfonic acid (PFHxS)	41.3	1.75	"	35.0	4.85	104	25-150				
Perfluorooctanoic acid (PFOA)	42.0	1.91	"	38.2	7.58	89.9	25-150				
Perfluorooctanesulfonic acid (PFOS)	70.6	1.78	"	35.6	31.5	110	25-150				
Perfluorononanoic acid (PFNA)	39.4	1.91	"	38.2	ND	103	25-150				
Perfluorodecanoic acid (PFDA)	38.1	1.91	"	38.2	ND	99.6	25-150				
Perfluoroundecanoic acid (PFUnA)	41.2	1.91	"	38.2	ND	108	25-150				
Perfluorododecanoic acid (PFDoA)	38.4	1.91	"	38.2	ND	101	25-150				
Perfluorotridecanoic acid (PFTrDA)	38.6	1.91	"	38.2	ND	101	25-150				
Perfluorotetradecanoic acid (PFTA)	37.8	1.91	"	38.2	ND	98.8	25-150				
N-MeFOSAA	39.4	1.91	"	38.2	ND	103	25-150				
N-EtFOSAA	43.9	1.91	"	38.2	ND	115	25-150				
Perfluoropentanoic acid (PFPeA)	84.3	3.82	"	76.5	4.71	104	25-150				
Perfluoro-1-octanesulfonamide (FOSA)	39.6	1.91	"	38.2	ND	103	25-150				
Perfluoro-1-heptanesulfonic acid (PFHpS)	33.5	1.83	"	36.5	ND	91.8	25-150				
Perfluoro-1-decanesulfonic acid (PFDS)	30.0	1.85	"	36.9	ND	81.2	25-150				
1H,1H,2H,2H-Perfluorooctanesulfonic acid (6:2 F	121	7.27	"	145	ND	83.3	25-150				
1H,1H,2H,2H-Perfluorodecanesulfonic acid (8:2 F	150	7.34	"	147	ND	102	25-150				
Perfluoro-n-butanoic acid (PFBA)	158	7.65	"	153	ND	103	25-150				
Perfluoro(2-ethoxyethane)sulfonic acid (PFEESA)	76.8	3.40	"	68.1	ND	113	25-150				
Perfluoro-3,6-dioxaheptanoic acid (NFDHA)	48.7	3.82	"	76.5	ND	63.6	25-150				
Perfluoro-4-oxapentanoic acid (PFMPA)	54.3	3.82	"	76.5	ND	71.0	25-150				
Perfluoro-5-oxahexanoic acid (PFMBA)	82.1	3.82	"	76.5	ND	107	25-150				
Perfluoro-1-pentanesulfonate (PFPeS)	38.5	1.80	"	36.0	ND	107	25-150				
1H,1H,2H,2H-Perfluorohexanesulfonic acid (4:2 F	124	7.17	"	143	ND	86.4	25-150				
HFPO-DA (Gen-X)	103	7.65	"	76.5	ND	135	25-150				
11CL-PF3OUdS	120	7.23	"	72.3	ND	166	25-150	High Bias			
9CL-PF3ONS	127	7.15	"	71.5	ND	177	25-150	High Bias			
ADONA	135	7.23	"	72.3	ND	187	25-150	High Bias			

PFAS Target compounds by LC/MS-MS - Quality Control Data

York Analytical Laboratories, Inc. - Stratford

Analyte	Result	Reporting Limit	Units	Spike Level	Source* Result	%REC	%REC Limits	Flag	RPD	RPD Limit	Flag
Batch BD50991 - EPA 1633 Prep											
Matrix Spike (BD50991-MS1) Matrix Spike	*Source sample: 25D0817-02 (MW22_041125)							Prepared: 04/14/2025 Analyzed: 04/15/2025			
Perfluorododecanesulfonic acid (PFDoS)	30.5	1.86	ng/L	37.1	ND	82.3	25-150				
Perfluoro-1-nonanesulfonic acid (PFNS)	35.3	1.84	"	36.7	ND	96.3	25-150				
3-Perfluoropropyl propanoic acid (FPrPA)	172	4.78	"	153	ND	113	25-150				
3-Perfluoropentyl propanoic acid (FPePA)	1070	23.9	"	765	ND	139	25-150				
3-Perfluoroheptyl propanoic acid (FHpPA)	1130	23.9	"	765	ND	148	25-150				
N-MeFOSE	398	19.1	"	382	ND	104	25-150				
N-MeFOSA	39.4	1.91	"	38.2	ND	103	25-150				
N-EtFOSE	437	19.1	"	382	ND	114	25-150				
N-EtFOSA	33.9	1.91	"	38.2	ND	88.7	25-150				
Surrogate: M3PFBS	*27.0*		"	*22.3*		*121*	*25-150*				
Surrogate: M5PFHxA	*27.1*		"	*23.9*		*113*	*25-150*				
Surrogate: M4PFHpA	*19.6*		"	*23.9*		*81.9*	*25-150*				
Surrogate: M3PFHxS	*27.1*		"	*22.7*		*119*	*25-150*				
Surrogate: Perfluoro-n-[13C8]octanoic acid (M8PFOA)	*29.7*		"	*23.9*		*124*	*25-150*				
Surrogate: M6PFDA	*12.9*		"	*12.0*		*108*	*25-150*				
Surrogate: M7PFUdA	*12.8*		"	*12.0*		*107*	*25-150*				
Surrogate: Perfluoro-n-[1,2-13C2]dodecanoic acid (MPFDoA)	*11.8*		"	*12.0*		*98.7*	*25-150*				
Surrogate: M2PFTeDA	*13.4*		"	*12.0*		*113*	*10-150*				
Surrogate: Perfluoro-n-[13C4]butanoic acid (MPFBA)	*33.6*		"	*95.6*		*35.1*	*25-150*				
Surrogate: Perfluoro-1-[13C8]octanesulfonic acid (M8PFOS)	*27.1*		"	*22.9*		*119*	*25-150*				
Surrogate: Perfluoro-n-[13C5]pentanoic acid (M5PFPeA)	*56.4*		"	*47.8*		*118*	*25-150*				
Surrogate: Perfluoro-1-[13C8]octanesulfonamide (M8FOSA)	*28.4*		"	*23.9*		*119*	*10-150*				
Surrogate: d3-N-MeFOSAA	*59.4*		"	*47.8*		*124*	*25-150*				
Surrogate: d5-N-EtFOSAA	*53.6*		"	*47.8*		*112*	*25-150*				
Surrogate: M2-6:2 FTS	*90.7*		"	*45.5*		*199*	*25-200*				
Surrogate: M2-8:2 FTS	*66.7*		"	*45.9*		*145*	*25-200*				
Surrogate: M9PFNA	*13.5*		"	*12.0*		*113*	*25-150*				
Surrogate: M2-4:2 FTS	*106*		"	*44.8*		*237*	*25-150*				
Surrogate: d-N-MeFOSA	*27.5*		"	*23.9*		*115*	*25-150*				
Surrogate: d-N-EtFOSA	*25.5*		"	*23.9*		*107*	*25-150*				
Surrogate: M3HFPO-DA	*62.2*		"	*95.6*		*65.1*	*25-150*				
Surrogate: d9-N-EtFOSE	*209*		"	*239*		*87.5*	*25-150*				
Surrogate: d7-N-MeFOSE	*261*		"	*239*		*109*	*25-150*				



PFAS Target compounds by LC/MS-MS - Quality Control Data

York Analytical Laboratories, Inc. - Stratford

Analyte	Result	Reporting Limit	Units	Spike Level	Source* Result	%REC	%REC Limits	Flag	RPD	RPD Limit	Flag
Batch BD50991 - EPA 1633 Prep											
Matrix Spike Dup (BD50991- Matrix Spike Dup	*Source sample: 25D0817-02 (MW22_041125)								Prepared: 04/14/2025 Analyzed: 04/15/2025		
Perfluorobutanesulfonic acid (PFBS)	39.0	1.70	ng/L	34.0	3.32	105	25-150		16.2	35	
Perfluorohexanoic acid (PFHxA)	43.5	1.92	"	38.4	3.91	103	25-150		4.24	35	
Perfluoroheptanoic acid (PFHpA)	62.7	1.92	"	38.4	2.71	156	25-150	High Bias	4.56	35	
Perfluorohexanesulfonic acid (PFHxS)	42.8	1.76	"	35.2	4.85	108	25-150		3.65	35	
Perfluorooctanoic acid (PFOA)	43.9	1.92	"	38.4	7.58	94.6	25-150		4.57	35	
Perfluorooctanesulfonic acid (PFOS)	66.9	1.79	"	35.8	31.5	99.1	25-150		5.31	35	
Perfluorononanoic acid (PFNA)	43.0	1.92	"	38.4	ND	112	25-150		8.89	35	
Perfluorodecanoic acid (PFDA)	40.0	1.92	"	38.4	ND	104	25-150		4.95	35	
Perfluoroundecanoic acid (PFUnA)	40.1	1.92	"	38.4	ND	104	25-150		2.48	35	
Perfluorododecanoic acid (PFDoA)	37.5	1.92	"	38.4	ND	97.6	25-150		2.45	35	
Perfluorotridecanoic acid (PFTrDA)	43.0	1.92	"	38.4	ND	112	25-150		10.7	35	
Perfluorotetradecanoic acid (PFTA)	36.7	1.92	"	38.4	ND	95.5	25-150		2.93	35	
N-MeFOSAA	38.0	1.92	"	38.4	ND	98.9	25-150		3.57	35	
N-EtFOSAA	40.4	1.92	"	38.4	ND	105	25-150		8.35	35	
Perfluoropentanoic acid (PFPeA)	82.6	3.84	"	76.9	4.71	101	25-150		2.03	35	
Perfluoro-1-octanesulfonamide (FOSA)	40.2	1.92	"	38.4	ND	104	25-150		1.50	35	
Perfluoro-1-heptanesulfonic acid (PFHpS)	33.1	1.84	"	36.7	ND	90.2	25-150		1.26	35	
Perfluoro-1-decanesulfonic acid (PFDS)	32.0	1.86	"	37.1	ND	86.3	25-150		6.56	35	
1H,1H,2H,2H-Perfluorooctanesulfonic acid (6:2 F	128	7.30	"	146	ND	87.5	25-150		5.48	35	
1H,1H,2H,2H-Perfluorodecanesulfonic acid (8:2 F	157	7.38	"	148	ND	106	25-150		4.40	35	
Perfluoro-n-butanoic acid (PFBA)	157	7.69	"	154	ND	102	25-150		0.400	35	
Perfluoro(2-ethoxyethane)sulfonic acid (PFEESA)	75.8	3.42	"	68.4	ND	111	25-150		1.28	30	
Perfluoro-3,6-dioxaheptanoic acid (NFDHA)	52.6	3.84	"	76.9	ND	68.4	25-150		7.76	30	
Perfluoro-4-oxapentanoic acid (PFMPA)	44.6	3.84	"	76.9	ND	58.1	25-150		19.5	30	
Perfluoro-5-oxahexanoic acid (PFMBA)	85.5	3.84	"	76.9	ND	111	25-150		3.98	30	
Perfluoro-1-pentanesulfonate (PFPeS)	40.3	1.81	"	36.1	ND	111	25-150		4.58	30	
1H,1H,2H,2H-Perfluorohexanesulfonic acid (4:2 F	124	7.21	"	144	ND	85.8	25-150		0.0723	30	
HFPO-DA (Gen-X)	111	7.69	"	76.9	ND	144	25-150		7.07	30	
11CL-PF3OUdS	132	7.27	"	72.7	ND	182	25-150	High Bias	9.36	30	
9CL-PF3ONS	136	7.19	"	71.9	ND	189	25-150	High Bias	6.66	30	
ADONA	136	7.27	"	72.7	ND	188	25-150	High Bias	1.16	30	
Perfluorododecanesulfonic acid (PFDoS)	34.1	1.86	"	37.3	ND	91.4	25-150		11.0	30	
Perfluoro-1-nonanesulfonic acid (PFNS)	34.9	1.85	"	36.9	ND	94.6	25-150		1.22	30	
3-Perfluoropropyl propanoic acid (FPrPA)	153	4.81	"	154	ND	99.4	25-150		12.0	30	
3-Perfluoropentyl propanoic acid (FPePA)	1050	24.0	"	769	ND	137	25-150		1.51	30	
3-Perfluoroheptyl propanoic acid (FHpPA)	1120	24.0	"	769	ND	146	25-150		0.771	30	
N-MeFOSE	426	19.2	"	384	ND	111	25-150		6.90	30	
N-MeFOSA	39.0	1.92	"	38.4	ND	101	25-150		1.02	30	
N-EtFOSE	402	19.2	"	384	ND	105	25-150		8.17	30	
N-EtFOSA	42.5	1.92	"	38.4	ND	111	25-150		22.4	30	
Surrogate: M3PFBS	*27.5*		"	*22.4*		*123*	*25-150*				
Surrogate: M5PFHxA	*29.1*		"	*24.0*		*121*	*25-150*				
Surrogate: M4PFHpA	*20.7*		"	*24.0*		*86.1*	*25-150*				
Surrogate: M3PFHxS	*27.5*		"	*22.8*		*121*	*25-150*				
Surrogate: Perfluoro-n-[13C8]octanoic acid (M8PFOA)	*32.3*		"	*24.0*		*134*	*25-150*				
Surrogate: M6PFDA	*13.7*		"	*12.0*		*114*	*25-150*				
Surrogate: M7PFUdA	*15.2*		"	*12.0*		*127*	*25-150*				
Surrogate: Perfluoro-n-[1,2-13C2]dodecanoic acid (MPFDoA)	*13.9*		"	*12.0*		*116*	*25-150*				
Surrogate: M2PFTeDA	*17.2*		"	*12.0*		*143*	*10-150*				

PFAS Target compounds by LC/MS-MS - Quality Control Data

York Analytical Laboratories, Inc. - Stratford

Analyte	Result	Reporting Limit	Units	Spike Level	Source* Result	%REC	%REC Limits	Flag	RPD	RPD Limit	Flag
Batch BD50991 - EPA 1633 Prep											
Matrix Spike Dup (BD50991- Matrix Spike Dup	*Source sample: 25D0817-02 (MW22_041125)										Prepared: 04/14/2025 Analyzed: 04/15/2025
Surrogate: Perfluoro-n-[13C4]butanoic acid (MPFBA)	*25.8*		*ng/L*	*96.1*		*26.9*	*25-150*				
Surrogate: Perfluoro-1-[13C8]octanesulfonic acid (M8PFOS)	*30.3*		*"*	*23.0*		*132*	*25-150*				
Surrogate: Perfluoro-n-[13C5]pentanoic acid (M5PFPeA)	*57.3*		*"*	*48.1*		*119*	*25-150*				
Surrogate: Perfluoro-1-[13C8]octanesulfonamide (M8FOSA)	*29.1*		*"*	*24.0*		*121*	*10-150*				
Surrogate: d3-N-MeFOSAA	*65.2*		*"*	*48.1*		*136*	*25-150*				
Surrogate: d5-N-EtFOSAA	*60.9*		*"*	*48.1*		*127*	*25-150*				
Surrogate: M2-6:2 FTS	*93.6*		*"*	*45.7*		*205*	*25-200*				
Surrogate: M2-8:2 FTS	*68.7*		*"*	*46.1*		*149*	*25-200*				
Surrogate: M9PFNA	*13.7*		*"*	*12.0*		*114*	*25-150*				
Surrogate: M2-4:2 FTS	*109*		*"*	*45.1*		*242*	*25-150*				
Surrogate: d-N-MeFOSA	*29.3*		*"*	*24.0*		*122*	*25-150*				
Surrogate: d-N-EtFOSA	*25.5*		*"*	*24.0*		*106*	*25-150*				
Surrogate: M3HFPO-DA	*66.0*		*"*	*96.1*		*68.7*	*25-150*				
Surrogate: d9-N-EtFOSE	*354*		*"*	*240*		*147*	*25-150*				
Surrogate: d7-N-MeFOSE	*329*		*"*	*240*		*137*	*25-150*				

Organochlorine Pesticides by GC/ECD - Quality Control Data

York Analytical Laboratories, Inc. - Stratford

Analyte	Result	Reporting Limit	Units	Spike Level	Source* Result	%REC	%REC Limits	Flag	RPD	RPD Limit	Flag
Batch BD51263 - EPA SW846-3510C Low Level											
Blank (BD51263-BLK1) Blank									Prepared & Analyzed: 04/17/2025		
4,4'-DDD	ND	0.00400	ug/L								
4,4'-DDE	ND	0.00400	"								
4,4'-DDT	ND	0.00400	"								
Aldrin	ND	0.00400	"								
alpha-BHC	ND	0.00400	"								
alpha-Chlordane	ND	0.00400	"								
beta-BHC	ND	0.00400	"								
delta-BHC	ND	0.00400	"								
Dieldrin	ND	0.00200	"								
Endosulfan I	ND	0.00400	"								
Endosulfan II	ND	0.00400	"								
Endosulfan sulfate	ND	0.00400	"								
Endrin	ND	0.00400	"								
Endrin aldehyde	ND	0.0100	"								
Endrin ketone	ND	0.0100	"								
gamma-BHC (Lindane)	ND	0.00400	"								
gamma-Chlordane	ND	0.0100	"								
Heptachlor	ND	0.00400	"								
Heptachlor epoxide	ND	0.00400	"								
Methoxychlor	ND	0.00400	"								
Toxaphene	ND	0.100	"								
Chlordane, total	ND	0.200	"								
Surrogate: Decachlorobiphenyl	*0.138*		"	*0.200*		*68.9*	*30-150*				
Surrogate: Tetrachloro-m-xylene	*0.0822*		"	*0.200*		*41.1*	*30-150*				
LCS (BD51263-BS1) LCS									Prepared & Analyzed: 04/17/2025		
4,4'-DDD	0.0794	0.00400	ug/L	0.100		79.4	40-140			20	
4,4'-DDE	0.0696	0.00400	"	0.100		69.6	40-140			20	
4,4'-DDT	0.0904	0.00400	"	0.100		90.4	40-140			20	
Aldrin	0.0503	0.00400	"	0.100		50.3	40-140			20	
alpha-BHC	0.0652	0.00400	"	0.100		65.2	40-140			20	
alpha-Chlordane	0.0662	0.00400	"	0.100		66.2	40-140			20	
beta-BHC	0.0723	0.00400	"	0.100		72.3	40-140			20	
delta-BHC	0.0520	0.00400	"	0.100		52.0	40-140			20	
Dieldrin	0.0710	0.00200	"	0.100		71.0	40-140			20	
Endosulfan I	0.0698	0.00400	"	0.100		69.8	40-140			20	
Endosulfan II	0.0816	0.00400	"	0.100		81.6	40-140			20	
Endosulfan sulfate	0.0750	0.00400	"	0.100		75.0	40-140			20	
Endrin	0.0820	0.00400	"	0.100		82.0	40-140			20	
Endrin aldehyde	0.0827	0.0100	"	0.100		82.7	40-140			20	
Endrin ketone	0.0829	0.0100	"	0.100		82.9	40-140			20	
gamma-BHC (Lindane)	0.0698	0.00400	"	0.100		69.8	40-140			20	
gamma-Chlordane	0.0676	0.0100	"	0.100		67.6	40-140			20	
Heptachlor	0.0637	0.00400	"	0.100		63.7	40-140			20	
Heptachlor epoxide	0.0747	0.00400	"	0.100		74.7	40-140			20	
Methoxychlor	0.0914	0.00400	"	0.100		91.4	40-140			20	
Surrogate: Decachlorobiphenyl	*0.142*		"	*0.200*		*71.2*	*30-150*				
Surrogate: Tetrachloro-m-xylene	*0.0909*		"	*0.200*		*45.4*	*30-150*				

Organochlorine Pesticides by GC/ECD - Quality Control Data

York Analytical Laboratories, Inc. - Stratford

Analyte	Result	Reporting Limit	Units	Spike Level	Source* Result	%REC	%REC Limits	Flag	RPD	RPD Limit	Flag
Batch BD51263 - EPA SW846-3510C Low Level											
Matrix Spike (BD51263-MS1) Matrix Spike	*Source sample: 25D0817-02 (MW22_041125)								Prepared & Analyzed: 04/17/2025		
4,4'-DDD	0.0998	0.00400	ug/L	0.100	ND	99.8	30-150			20	
4,4'-DDE	0.0759	0.00400	"	0.100	ND	75.9	30-150			20	
4,4'-DDT	0.112	0.00400	"	0.100	ND	112	30-150			20	
Aldrin	0.0683	0.00400	"	0.100	ND	68.3	30-150			20	
alpha-BHC	0.0677	0.00400	"	0.100	ND	67.7	30-150			20	
alpha-Chlordane	0.0868	0.00400	"	0.100	0.00577	81.0	30-150			20	
beta-BHC	0.0820	0.00400	"	0.100	ND	82.0	30-150			20	
delta-BHC	0.0601	0.00400	"	0.100	ND	60.1	30-150			20	
Dieldrin	0.0791	0.00200	"	0.100	ND	79.1	30-150			20	
Endosulfan I	0.0956	0.00400	"	0.100	ND	95.6	30-150			20	
Endosulfan II	0.0967	0.00400	"	0.100	ND	96.7	30-150			20	
Endosulfan sulfate	0.0919	0.00400	"	0.100	ND	91.9	30-150			20	
Endrin	0.0915	0.00400	"	0.100	ND	91.5	30-150			20	
Endrin aldehyde	0.0996	0.0100	"	0.100	ND	99.6	30-150			20	
Endrin ketone	0.0967	0.0100	"	0.100	ND	96.7	30-150			20	
gamma-BHC (Lindane)	0.0710	0.00400	"	0.100	ND	71.0	30-150			20	
gamma-Chlordane	0.0781	0.0100	"	0.100	ND	78.1	30-150			20	
Heptachlor	0.0909	0.00400	"	0.100	ND	90.9	30-150			20	
Heptachlor epoxide	0.0825	0.00400	"	0.100	ND	82.5	30-150			20	
Methoxychlor	0.0989	0.00400	"	0.100	ND	98.9	30-150			20	
Surrogate: Decachlorobiphenyl	*0.132*		"	*0.200*		*66.1*	*30-150*				
Surrogate: Tetrachloro-m-xylene	*0.106*		"	*0.200*		*53.2*	*30-150*				
Matrix Spike Dup (BD51263- Matrix Spike Dup	*Source sample: 25D0817-02 (MW22_041125)								Prepared & Analyzed: 04/17/2025		
4,4'-DDD	0.117	0.00400	ug/L	0.100	ND	117	30-150		16.0	20	
4,4'-DDE	0.0913	0.00400	"	0.100	ND	91.3	30-150		18.4	20	
4,4'-DDT	0.106	0.00400	"	0.100	ND	106	30-150		5.44	20	
Aldrin	0.0786	0.00400	"	0.100	ND	78.6	30-150		14.0	20	
alpha-BHC	0.0781	0.00400	"	0.100	ND	78.1	30-150		14.2	20	
alpha-Chlordane	0.0754	0.00400	"	0.100	0.00577	69.6	30-150		14.0	20	
beta-BHC	0.0979	0.00400	"	0.100	ND	97.9	30-150		17.7	20	
delta-BHC	0.0580	0.00400	"	0.100	ND	58.0	30-150		3.52	20	
Dieldrin	0.0925	0.00200	"	0.100	ND	92.5	30-150		15.7	20	
Endosulfan I	0.114	0.00400	"	0.100	ND	114	30-150		17.3	20	
Endosulfan II	0.0916	0.00400	"	0.100	ND	91.6	30-150		5.42	20	
Endosulfan sulfate	0.108	0.00400	"	0.100	ND	108	30-150		16.2	20	
Endrin	0.109	0.00400	"	0.100	ND	109	30-150		17.3	20	
Endrin aldehyde	0.0997	0.0100	"	0.100	ND	99.7	30-150		0.166	20	
Endrin ketone	0.114	0.0100	"	0.100	ND	114	30-150		16.8	20	
gamma-BHC (Lindane)	0.0853	0.00400	"	0.100	ND	85.3	30-150		18.4	20	
gamma-Chlordane	0.0930	0.0100	"	0.100	ND	93.0	30-150		17.4	20	
Heptachlor	0.110	0.00400	"	0.100	ND	110	30-150		19.1	20	
Heptachlor epoxide	0.0982	0.00400	"	0.100	ND	98.2	30-150		17.3	20	
Methoxychlor	0.112	0.00400	"	0.100	ND	112	30-150		12.4	20	
Surrogate: Decachlorobiphenyl	*0.168*		"	*0.200*		*83.9*	*30-150*				
Surrogate: Tetrachloro-m-xylene	*0.122*		"	*0.200*		*61.0*	*30-150*				

Polychlorinated Biphenyls by GC/ECD - Quality Control Data

York Analytical Laboratories, Inc. - Stratford

Analyte	Result	Reporting Limit	Units	Spike Level	Source* Result	%REC	%REC Limits	Flag	RPD	RPD Limit	Flag
Batch BD51261 - EPA SW846-3510C Low Level											
Blank (BD51261-BLK1) Blank								Prepared & Analyzed: 04/17/2025			
Aroclor 1016	ND	0.0500	ug/L								
Aroclor 1221	ND	0.0500	"								
Aroclor 1232	ND	0.0500	"								
Aroclor 1242	ND	0.0500	"								
Aroclor 1248	ND	0.0500	"								
Aroclor 1254	ND	0.0500	"								
Aroclor 1260	ND	0.0500	"								
Total PCBs	ND	0.0500	"								
Surrogate: Tetrachloro-m-xylene	*0.0710*		"	*0.200*		*35.5*	*30-120*				
Surrogate: Decachlorobiphenyl	*0.144*		"	*0.200*		*72.0*	*30-120*				
LCS (BD51261-BS2) LCS								Prepared & Analyzed: 04/17/2025			
Aroclor 1016	0.584	0.0500	ug/L	1.00		58.4	40-120				
Aroclor 1260	0.598	0.0500	"	1.00		59.8	40-120				
Surrogate: Tetrachloro-m-xylene	*0.0810*		"	*0.200*		*40.5*	*30-120*				
Surrogate: Decachlorobiphenyl	*0.119*		"	*0.200*		*59.5*	*30-120*				
Matrix Spike (BD51261-MS2) Matrix Spike *Source sample: 25D0817-02 (MW22_041125)								Prepared & Analyzed: 04/17/2025			
Aroclor 1016	ND	0.0500	ug/L	1.00	ND		40-140	Low Bias			
Aroclor 1260	0.187	0.0500	"	1.00	ND	18.7	40-140	Low Bias			
Surrogate: Tetrachloro-m-xylene	*0.0570*		"	*0.200*		*28.5*	*30-120*				
Surrogate: Decachlorobiphenyl	*0.0910*		"	*0.200*		*45.5*	*30-120*				
Matrix Spike Dup (BD51261- Matrix Spike Dup *Source sample: 25D0817-02 (MW22_041125)								Prepared & Analyzed: 04/17/2025			
Aroclor 1016	0.0794	0.0500	ug/L	1.00	ND	7.94	40-140	Low Bias		50	
Aroclor 1260	0.207	0.0500	"	1.00	ND	20.7	40-140	Low Bias	10.2	50	
Surrogate: Tetrachloro-m-xylene	*0.0650*		"	*0.200*		*32.5*	*30-120*				
Surrogate: Decachlorobiphenyl	*0.0770*		"	*0.200*		*38.5*	*30-120*				

Chlorinated Herbicides by GC/ECD - Quality Control Data

York Analytical Laboratories, Inc. - Stratford

Analyte	Result	Reporting Limit	Units	Spike Level	Source* Result	%REC	%REC Limits	Flag	RPD	RPD Limit	Flag
Batch BD51079 - EPA 8151A											
Blank (BD51079-BLK1) Blank									Prepared: 04/15/2025 Analyzed: 04/16/2025		
2,4,5-T	ND	5.00	ug/L								
2,4,5-TP (Silvex)	ND	5.00	"								
2,4-D	ND	5.00	"								
Surrogate: 2,4-Dichlorophenylacetic acid (DCAA)	*141*		*"*	*125*		*113*	*30-150*				
LCS (BD51079-BS1) LCS									Prepared: 04/15/2025 Analyzed: 04/16/2025		
2,4,5-T	17.5	5.00	ug/L	20.0		87.5	10-140				
2,4,5-TP (Silvex)	16.8	5.00	"	20.0		83.8	10-139				
2,4-D	14.8	5.00	"	20.0		73.8	10-140				
Surrogate: 2,4-Dichlorophenylacetic acid (DCAA)	*123*		*"*	*125*		*98.6*	*30-150*				
Matrix Spike (BD51079-MS1) Matrix Spike *Source sample: 25D0817-02 (MW22_041125)									Prepared: 04/15/2025 Analyzed: 04/16/2025		
2,4,5-T	15.8	5.00	ug/L	20.0	ND	78.8	30-150				
2,4,5-TP (Silvex)	16.8	5.00	"	20.0	ND	83.8	30-150				
2,4-D	12.8	5.00	"	20.0	ND	63.8	30-150				
Surrogate: 2,4-Dichlorophenylacetic acid (DCAA)	*115*		*"*	*125*		*92.0*	*30-150*				
Matrix Spike Dup (BD51079- Matrix Spike Dup *Source sample: 25D0817-02 (MW22_041125)									Prepared: 04/15/2025 Analyzed: 04/16/2025		
2,4,5-T	17.0	5.00	ug/L	20.0	ND	85.0	30-150		7.63	30	
2,4,5-TP (Silvex)	17.8	5.00	"	20.0	ND	88.8	30-150		5.80	30	
2,4-D	14.5	5.00	"	20.0	ND	72.5	30-150		12.8	30	
Surrogate: 2,4-Dichlorophenylacetic acid (DCAA)	*120*		*"*	*125*		*96.2*	*30-150*				

Metals by ICP - Quality Control Data

York Analytical Laboratories, Inc. - Stratford

Analyte	Result	Reporting Limit	Units	Spike Level	Source* Result	%REC	%REC Limits	Flag	RPD	RPD Limit	Flag
Batch BD51072 - EPA 3015A											
Blank (BD51072-BLK1) Blank										Prepared: 04/15/2025 Analyzed: 04/16/2025	
Aluminum	ND	0.0556	mg/L								
Barium	ND	0.0278	"								
Calcium	ND	0.0556	"								
Chromium	ND	0.00556	"								
Cobalt	ND	0.00444	"								
Copper	ND	0.0222	"								
Iron	ND	0.278	"								
Lead	ND	0.00556	"								
Magnesium	ND	0.0556	"								
Manganese	ND	0.00556	"								
Nickel	ND	0.0111	"								
Potassium	ND	0.0556	"								
Silver	ND	0.00556	"								
Sodium	ND	0.556	"								
Vanadium	ND	0.0111	"								
Zinc	ND	0.0278	"								
LCS (BD51072-BS1) LCS										Prepared: 04/15/2025 Analyzed: 04/16/2025	
Aluminum	1.78		ug/mL	2.00		89.2	80-120				
Barium	2.14		"	2.00		107	80-120				
Calcium	0.966		"	1.00		96.6	80-120				
Chromium	0.207		"	0.200		104	80-120				
Cobalt	0.522		"	0.500		104	80-120				
Copper	0.275		"	0.250		110	80-120				
Iron	1.05		"	1.00		105	80-120				
Lead	0.493		"	0.500		98.7	80-120				
Magnesium	0.893		"	1.00		89.3	80-120				
Manganese	0.538		"	0.500		108	80-120				
Nickel	0.524		"	0.500		105	80-120				
Potassium	1.01		"	1.00		101	80-120				
Silver	0.0489		"	0.0500		97.7	80-120				
Sodium	0.766		"	1.00		76.6	80-120	Low Bias			
Vanadium	0.510		"	0.500		102	80-120				
Zinc	0.503		"	0.500		101	80-120				

Metals by ICP - Quality Control Data

York Analytical Laboratories, Inc. - Stratford

Analyte	Result	Reporting Limit	Units	Spike Level	Source* Result	%REC	%REC Limits	Flag	RPD	RPD Limit	Flag
Batch BD51072 - EPA 3015A											
Duplicate (BD51072-DUP1) Duplicate	*Source sample: 25D0817-02 (MW22_041125)								Prepared: 04/15/2025 Analyzed: 04/16/2025		
Aluminum	0.178	0.0556	mg/L		0.166				7.21	20	
Barium	0.160	0.0278	"		0.157				1.85	20	
Calcium	163	0.0556	"		162				0.817	20	
Chromium	ND	0.00556	"		ND					20	
Cobalt	ND	0.00444	"		ND					20	
Copper	ND	0.0222	"		ND					20	
Iron	1.41	0.278	"		1.40				0.485	20	
Lead	0.0130	0.00556	"		0.0151				15.1	20	
Magnesium	27.6	0.0556	"		27.4				0.863	20	
Manganese	0.301	0.00556	"		0.300				0.517	20	
Nickel	ND	0.0111	"		ND					20	
Potassium	29.0	0.0556	"		28.4				2.22	20	
Silver	ND	0.00556	"		ND					20	
Sodium	120	0.556	"		121				0.349	20	
Vanadium	ND	0.0111	"		ND					20	
Zinc	ND	0.0278	"		ND					20	
Matrix Spike (BD51072-MS1) Matrix Spike	*Source sample: 25D0817-02 (MW22_041125)								Prepared: 04/15/2025 Analyzed: 04/16/2025		
Aluminum	2.51	0.0556	mg/L	2.22	0.166	106	75-125				
Barium	2.45	0.0278	"	2.22	0.157	103	75-125				
Calcium	162	0.0556	"	1.11	162	26.0	75-125	Low Bias			
Chromium	0.220	0.00556	"	0.222	ND	99.0	75-125				
Cobalt	0.552	0.00444	"	0.556	ND	99.3	75-125				
Copper	0.302	0.0222	"	0.278	ND	109	75-125				
Iron	2.49	0.278	"	1.11	1.40	98.2	75-125				
Lead	0.537	0.00556	"	0.556	0.0151	94.0	75-125				
Magnesium	28.4	0.0556	"	1.11	27.4	90.3	75-125				
Manganese	0.859	0.00556	"	0.556	0.300	101	75-125				
Nickel	0.541	0.0111	"	0.556	ND	97.4	75-125				
Potassium	30.3	0.0556	"	1.11	28.4	168	75-125	High Bias			
Silver	0.0578	0.00556	"	0.0556	ND	104	75-125				
Sodium	118	0.556	"	1.11	121	NR	75-125	Low Bias			
Vanadium	0.552	0.0111	"	0.556	ND	99.4	75-125				
Zinc	0.546	0.0278	"	0.556	ND	98.4	75-125				

Metals by ICP - Quality Control Data

York Analytical Laboratories, Inc. - Stratford

Analyte	Result	Reporting Limit	Units	Spike Level	Source* Result	%REC	%REC Limits	Flag	RPD	RPD Limit	Flag
Batch BD51072 - EPA 3015A											
Post Spike (BD51072-PS1) Post Spike *Source sample: 25D0817-02 (MW22_041125)										Prepared: 04/15/2025 Analyzed: 04/16/2025	
Aluminum	2.38		ug/mL	2.00	0.149	112	75-125				
Barium	2.33		"	2.00	0.142	109	75-125				
Calcium	145		"	1.00	145	1.23	75-125	Low Bias			
Chromium	0.212		"	0.200	0.000941	105	75-125				
Cobalt	0.527		"	0.500	0.000601	105	75-125				
Copper	0.296		"	0.250	0.00553	116	75-125				
Iron	2.29		"	1.00	1.26	103	75-125				
Lead	0.525		"	0.500	0.0136	102	75-125				
Magnesium	25.6		"	1.00	24.6	95.5	75-125				
Manganese	0.806		"	0.500	0.270	107	75-125				
Nickel	0.518		"	0.500	-0.000654	104	75-125				
Potassium	26.0		"	1.00	25.6	47.3	75-125	Low Bias			
Silver	0.0207		"	0.0500	0.00206	37.3	75-125	Low Bias			
Sodium	106		"	1.00	109	NR	75-125	Low Bias			
Vanadium	0.529		"	0.500	0.000571	106	75-125				
Zinc	0.522		"	0.500	0.00790	103	75-125				
Batch BD51078 - EPA 3015A											
Blank (BD51078-BLK1) Blank										Prepared: 04/15/2025 Analyzed: 04/16/2025	
Aluminum - Dissolved	ND	0.0556	mg/L								
Barium - Dissolved	ND	0.0278	"								
Calcium - Dissolved	ND	0.0556	"								
Chromium - Dissolved	ND	0.00556	"								
Cobalt - Dissolved	ND	0.00444	"								
Copper - Dissolved	ND	0.0222	"								
Iron - Dissolved	ND	0.278	"								
Lead - Dissolved	0.00886	0.00556	"								
Magnesium - Dissolved	ND	0.0556	"								
Manganese - Dissolved	ND	0.00556	"								
Nickel - Dissolved	ND	0.0111	"								
Potassium - Dissolved	ND	0.0556	"								
Silver - Dissolved	ND	0.00556	"								
Sodium - Dissolved	ND	0.556	"								
Vanadium - Dissolved	ND	0.0111	"								
Zinc - Dissolved	ND	0.0278	"								

Metals by ICP - Quality Control Data

York Analytical Laboratories, Inc. - Stratford

Analyte	Result	Reporting Limit	Units	Spike Level	Source* Result	%REC	%REC Limits	Flag	RPD	RPD Limit	Flag
Batch BD51078 - EPA 3015A											
LCS (BD51078-BS1) LCS									Prepared: 04/15/2025 Analyzed: 04/16/2025		
Aluminum - Dissolved	1.73		ug/mL	2.00		86.5	80-120				
Barium - Dissolved	2.15		"	2.00		108	80-120				
Calcium - Dissolved	1.05		"	1.00		105	80-120				
Chromium - Dissolved	0.209		"	0.200		104	80-120				
Cobalt - Dissolved	0.523		"	0.500		105	80-120				
Copper - Dissolved	0.265		"	0.250		106	80-120				
Iron - Dissolved	1.04		"	1.00		104	80-120				
Lead - Dissolved	0.492		"	0.500		98.5	80-120				
Magnesium - Dissolved	0.865		"	1.00		86.5	80-120				
Manganese - Dissolved	0.548		"	0.500		110	80-120				
Nickel - Dissolved	0.529		"	0.500		106	80-120				
Potassium - Dissolved	0.935		"	1.00		93.5	80-120				
Silver - Dissolved	0.0497		"	0.0500		99.4	80-120				
Sodium - Dissolved	1.12		"	1.00		112	80-120				
Vanadium - Dissolved	0.515		"	0.500		103	80-120				
Zinc - Dissolved	0.515		"	0.500		103	80-120				
Duplicate (BD51078-DUP1) Duplicate *Source sample: 25D0817-02 (MW22_041125)									Prepared: 04/15/2025 Analyzed: 04/16/2025		
Aluminum - Dissolved	2.38	0.0556	mg/L		0.0697				189	20	Non-dir.
Barium - Dissolved	2.48	0.0278	"		0.146				178	20	Non-dir.
Calcium - Dissolved	167	0.0556	"		169				1.55	20	
Chromium - Dissolved	0.226	0.00556	"		ND					20	
Cobalt - Dissolved	0.560	0.00444	"		ND					20	
Copper - Dissolved	0.316	0.0222	"		ND					20	
Iron - Dissolved	1.18	0.278	"		ND					20	
Lead - Dissolved	0.542	0.00556	"		0.0204				186	20	Non-dir.
Magnesium - Dissolved	29.2	0.0556	"		28.5				2.39	20	
Manganese - Dissolved	0.838	0.00556	"		0.256				106	20	Non-dir.
Nickel - Dissolved	0.562	0.0111	"		ND					20	
Potassium - Dissolved	28.3	0.0556	"		27.3				3.55	20	
Silver - Dissolved	0.0584	0.00556	"		ND					20	
Sodium - Dissolved	111	0.556	"		108				2.88	20	
Vanadium - Dissolved	0.564	0.0111	"		ND					20	
Zinc - Dissolved	0.573	0.0278	"		ND					20	

Metals by ICP - Quality Control Data

York Analytical Laboratories, Inc. - Stratford

Analyte	Result	Reporting Limit	Units	Spike Level	Source* Result	%REC	%REC Limits	Flag	RPD	RPD Limit	Flag
Batch BD51078 - EPA 3015A											
Matrix Spike (BD51078-MS1) Matrix Spike	*Source sample: 25D0817-02 (MW22_041125)							Prepared: 04/15/2025 Analyzed: 04/16/2025			
Aluminum - Dissolved	0.0718	0.0556	mg/L	2.22	0.0697	0.0951	75-125	Low Bias			
Barium - Dissolved	0.148	0.0278	"	2.22	0.146	0.127	75-125	Low Bias			
Calcium - Dissolved	166	0.0556	"	1.11	169	NR	75-125	Low Bias			
Chromium - Dissolved	ND	0.00556	"	0.222	ND		75-125	Low Bias			
Cobalt - Dissolved	ND	0.00444	"	0.556	ND		75-125	Low Bias			
Copper - Dissolved	ND	0.0222	"	0.278	ND		75-125	Low Bias			
Iron - Dissolved	ND	0.278	"	1.11	ND		75-125	Low Bias			
Lead - Dissolved	0.0211	0.00556	"	0.556	0.0204	0.125	75-125	Low Bias			
Magnesium - Dissolved	28.1	0.0556	"	1.11	28.5	NR	75-125	Low Bias			
Manganese - Dissolved	0.257	0.00556	"	0.556	0.256	0.0907	75-125	Low Bias			
Nickel - Dissolved	ND	0.0111	"	0.556	ND		75-125	Low Bias			
Potassium - Dissolved	27.6	0.0556	"	1.11	27.3	27.4	75-125	Low Bias			
Silver - Dissolved	ND	0.00556	"	0.0556	ND		75-125	Low Bias			
Sodium - Dissolved	107	0.556	"	1.11	108	NR	75-125	Low Bias			
Vanadium - Dissolved	ND	0.0111	"	0.556	ND		75-125	Low Bias			
Zinc - Dissolved	ND	0.0278	"	0.556	ND		75-125	Low Bias			
Post Spike (BD51078-PS1) Post Spike	*Source sample: 25D0817-02 (MW22_041125)							Prepared: 04/15/2025 Analyzed: 04/16/2025			
Aluminum - Dissolved	2.29		ug/mL	2.00	0.0627	111	75-125				
Barium - Dissolved	2.37		"	2.00	0.131	112	75-125				
Calcium - Dissolved	152		"	1.00	152	NR	75-125	Low Bias			
Chromium - Dissolved	0.215		"	0.200	0.00132	107	75-125				
Cobalt - Dissolved	0.533		"	0.500	0.000176	107	75-125				
Copper - Dissolved	0.286		"	0.250	-0.00263	115	75-125				
Iron - Dissolved	1.09		"	1.00	0.0352	105	75-125				
Lead - Dissolved	0.528		"	0.500	0.0183	102	75-125				
Magnesium - Dissolved	26.8		"	1.00	25.7	110	75-125				
Manganese - Dissolved	0.788		"	0.500	0.231	111	75-125				
Nickel - Dissolved	0.527		"	0.500	-0.0000196	105	75-125				
Potassium - Dissolved	26.1		"	1.00	24.6	147	75-125	High Bias			
Silver - Dissolved	0.0211		"	0.0500	0.00194	38.2	75-125	Low Bias			
Sodium - Dissolved	98.3		"	1.00	97.1	128	75-125	High Bias			
Vanadium - Dissolved	0.542		"	0.500	0.000518	108	75-125				
Zinc - Dissolved	0.550		"	0.500	0.0176	107	75-125				

Metals by ICP/MS - Quality Control Data

York Analytical Laboratories, Inc. - Stratford

Analyte	Result	Reporting Limit	Units	Spike Level	Source* Result	%REC	%REC Limits	Flag	RPD	RPD Limit	Flag
Batch BD51067 - EPA 3015A											
Blank (BD51067-BLK1) Blank										Prepared: 04/15/2025 Analyzed: 04/16/2025	
Antimony	ND	0.00111	mg/L								
Arsenic	ND	0.00111	"								
Beryllium	ND	0.000333	"								
Cadmium	ND	0.000556	"								
Selenium	ND	0.00111	"								
Thallium	ND	0.00111	"								
LCS (BD51067-BS1) LCS										Prepared: 04/15/2025 Analyzed: 04/16/2025	
Antimony	52.9		ug/L	50.0		106	80-120				
Arsenic	54.6		"	50.0		109	80-120				
Beryllium	45.8		"	50.0		91.6	80-120				
Cadmium	49.9		"	50.0		99.7	80-120				
Selenium	59.7		"	50.0		119	80-120				
Thallium	54.4		"	50.0		109	80-120				
Duplicate (BD51067-DUP1) Duplicate *Source sample: 25D0817-02 (MW22_041125)										Prepared: 04/15/2025 Analyzed: 04/18/2025	
Antimony	ND	0.00556	mg/L		ND					20	
Arsenic	ND	0.00556	"		ND					20	
Beryllium	ND	0.00167	"		ND					20	
Cadmium	ND	0.00278	"		ND					20	
Selenium	ND	0.00556	"		ND					20	
Thallium	ND	0.00556	"		ND					20	
Matrix Spike (BD51067-MS1) Matrix Spike *Source sample: 25D0817-02 (MW22_041125)										Prepared: 04/15/2025 Analyzed: 04/18/2025	
Antimony	22.1		ug/L	50.0	1.94	40.4	75-125	Low Bias			
Arsenic	19.5		"	50.0	3.49	32.0	75-125	Low Bias			
Beryllium	17.0		"	50.0	0.063	33.8	75-125	Low Bias			
Cadmium	19.1		"	50.0	0.097	38.1	75-125	Low Bias			
Selenium	18.3		"	50.0	3.37	29.9	75-125	Low Bias			
Thallium	19.9		"	50.0	0.017	39.8	75-125	Low Bias			

Metals by ICP/MS - Quality Control Data

York Analytical Laboratories, Inc. - Stratford

Analyte	Result	Reporting Limit	Units	Spike Level	Source* Result	%REC	%REC Limits	Flag	RPD	RPD Limit	Flag
Batch BD51083 - EPA 3015A											
Blank (BD51083-BLK1) Blank										Prepared: 04/15/2025 Analyzed: 04/17/2025	
Antimony - Dissolved	ND	0.00111	mg/L								
Arsenic - Dissolved	ND	0.00111	"								
Beryllium - Dissolved	ND	0.000333	"								
Cadmium - Dissolved	ND	0.000556	"								
Selenium - Dissolved	ND	0.00111	"								
Thallium - Dissolved	ND	0.00111	"								
LCS (BD51083-BS1) LCS										Prepared: 04/15/2025 Analyzed: 04/17/2025	
Antimony - Dissolved	40.9		ug/L	50.0		81.9	80-120				
Arsenic - Dissolved	49.0		"	50.0		98.0	80-120				
Beryllium - Dissolved	36.1		"	50.0		72.2	80-120	Low Bias			
Cadmium - Dissolved	39.2		"	50.0		78.4	80-120	Low Bias			
Selenium - Dissolved	51.0		"	50.0		102	80-120				
Thallium - Dissolved	66.2		"	50.0		132	80-120	High Bias			
Duplicate (BD51083-DUP1) Duplicate *Source sample: 25D0817-02 (MW22_041125)										Prepared: 04/15/2025 Analyzed: 04/17/2025	
Antimony - Dissolved	ND	0.00111	mg/L		ND					20	
Arsenic - Dissolved	0.00193	0.00111	"		0.00184				4.61	20	
Beryllium - Dissolved	ND	0.000333	"		ND					20	
Cadmium - Dissolved	ND	0.000556	"		ND					20	
Selenium - Dissolved	0.00177	0.00111	"		0.00169				4.59	20	
Thallium - Dissolved	ND	0.00111	"		ND					20	
Matrix Spike (BD51083-MS1) Matrix Spike *Source sample: 25D0817-02 (MW22_041125)										Prepared: 04/15/2025 Analyzed: 04/17/2025	
Antimony - Dissolved	45.8		ug/L	50.0	0.386	90.9	75-125				
Arsenic - Dissolved	52.6		"	50.0	1.65	102	75-125				
Beryllium - Dissolved	30.4		"	50.0	-0.0005	60.7	75-125	Low Bias			
Cadmium - Dissolved	42.8		"	50.0	0.009	85.6	75-125				
Selenium - Dissolved	54.7		"	50.0	1.52	106	75-125				
Thallium - Dissolved	65.3		"	50.0	0.203	130	75-125	High Bias			

Mercury by EPA 7000/200 Series Methods - Quality Control Data

York Analytical Laboratories, Inc. - Stratford

Analyte		Result	Reporting Limit	Units	Spike Level	Source* Result	%REC	%REC Limits	Flag	RPD	RPD Limit	Flag
Batch BD51200 - EPA SW846-7470A												
Blank (BD51200-BLK1)	Blank									Prepared & Analyzed: 04/16/2025		
Mercury		ND	0.0002	mg/L								
LCS (BD51200-BS1)	LCS									Prepared & Analyzed: 04/16/2025		
Mercury		0.0020175	0.0002	mg/L	0.00200		101	80-120				
Duplicate (BD51200-DUP1)	Duplicate	*Source sample: 25D0817-02 (MW22_041125)								Prepared & Analyzed: 04/16/2025		
Mercury		ND	0.0002	mg/L		ND					20	
Matrix Spike (BD51200-MS1)	Matrix Spike	*Source sample: 25D0817-02 (MW22_041125)								Prepared & Analyzed: 04/16/2025		
Mercury		0.0018	0.0002	mg/L	0.00200	ND	92.1	75-125				
Matrix Spike Dup (BD51200-	Matrix Spike Dup	*Source sample: 25D0817-02 (MW22_041125)								Prepared & Analyzed: 04/16/2025		
Mercury		0.0019	0.0002	mg/L	0.00200	ND	93.0	75-125		0.968	200	
Batch BD51259 - EPA SW846-7470A												
Blank (BD51259-BLK1)	Blank									Prepared & Analyzed: 04/17/2025		
Mercury - Dissolved		ND	0.0002	mg/L								
LCS (BD51259-BS1)	LCS									Prepared & Analyzed: 04/17/2025		
Mercury - Dissolved		0.0021	0.0002	mg/L	0.00200		106	80-120				
Duplicate (BD51259-DUP1)	Duplicate	*Source sample: 25D0817-02 (MW22_041125)								Prepared & Analyzed: 04/17/2025		
Mercury - Dissolved		ND	0.0002	mg/L		ND					20	
Matrix Spike (BD51259-MS1)	Matrix Spike	*Source sample: 25D0817-02 (MW22_041125)								Prepared & Analyzed: 04/17/2025		
Mercury - Dissolved		0.0018	0.0002	mg/L	0.00200	ND	88.9	75-125				

Mercury by EPA 7000/200 Series Methods - Quality Control Data

York Analytical Laboratories, Inc. - Stratford

Analyte	Result	Reporting Limit	Units	Spike Level	Source* Result	%REC	%REC Limits	Flag	RPD	RPD Limit	Flag
Batch BD51259 - EPA SW846-7470A											
Matrix Spike Dup (BD51259- Matrix Spike Dup	*Source sample: 25D0817-02 (MW22_041125)								Prepared & Analyzed: 04/17/2025		
Mercury - Dissolved	0.0018	0.0002	mg/L	0.00200	ND	88.6	75-125		0.391	20	

Wet Chemistry Parameters - Quality Control Data

York Analytical Laboratories, Inc. - Stratford

Analyte		Result	Reporting Limit	Units	Spike Level	Source* Result	%REC	%REC Limits	Flag	RPD	RPD Limit	Flag
Batch BD50913 - Analysis Preparation												
Blank (BD50913-BLK1)	Blank									Prepared & Analyzed: 04/11/2025		
Chromium, Hexavalent		ND	0.0100	mg/L								
LCS (BD50913-BS1)	LCS									Prepared & Analyzed: 04/11/2025		
Chromium, Hexavalent		0.430	0.0100	mg/L	0.500		86.0	85-115				
Batch BD51121 - Analysis Preparation												
Blank (BD51121-BLK1)	Blank									Prepared & Analyzed: 04/15/2025		
Cyanide, total		ND	0.0100	mg/L								
LCS (BD51121-BS1)	LCS									Prepared & Analyzed: 04/15/2025		
Cyanide, total		0.0807	0.0100	mg/L	0.100		80.7	80-120				
Duplicate (BD51121-DUP1)	Duplicate	*Source sample: 25D0817-02 (MW22_041125)								Prepared & Analyzed: 04/15/2025		
Cyanide, total		ND	0.0100	mg/L		ND					15	
Matrix Spike (BD51121-MS1)	Matrix Spike	*Source sample: 25D0817-02 (MW22_041125)								Prepared & Analyzed: 04/15/2025		
Cyanide, total		0.0801	0.0100	mg/L	0.100	ND	80.1	79-105				
Matrix Spike Dup (BD51121-	Matrix Spike Dup	*Source sample: 25D0817-02 (MW22_041125)								Prepared & Analyzed: 04/15/2025		
Cyanide, total		0.0793	0.0100	mg/L	0.100	ND	79.3	79-105		1.09	200	

Volatile Analysis Sample Containers

Lab ID	Client Sample ID	Volatile Sample Container
25D0817-01	MW09_041125	40mL Clear Vial (pre-pres.) HCl; Cool to 4° C
25D0817-02	MW22_041125	40mL Clear Vial (pre-pres.) HCl; Cool to 4° C
25D0817-04	TB02_041125	40mL Clear Vial (pre-pres.) HCl; Cool to 4° C

Sample and Data Qualifiers Relating to This Work Order

S-GC	Two surrogates are used for this analysis. One surrogate recovered within control limits therefore the analysis is acceptable.
S-08	The recovery of this surrogate was outside of QC limits.
QM-05	The spike recovery was outside acceptance limits for the MS and/or MSD due to matrix interference. The LCS and/or LCSD were within acceptance limits showing that the laboratory is in control and the data are acceptable.
QL-02	This LCS analyte is outside Laboratory Recovery limits due the analyte behavior using the referenced method. The reference method has certain limitations with respect to analytes of this nature.
PFSu-L	The isotopically labeled surrogate recovered below lab control limits due to a matrix effect. Isotope Dilution was applied.
PFSu-H	The isotopically labeled surrogate recovered above lab control limits due to a matrix effect. Isotope Dilution was applied.
PF-LCS-L	The LCS recovery for this PFAS compound was below control limits.
M-CCV1	The recovery for this element in the Continuing Calibration Verification (CCV) was outside the 90-110% recovery criteria.
M-BS	The recovery for this element in the batch blank spike recovered slightly outside of control limits
J	Detected below the Reporting Limit but greater than or equal to the Method Detection Limit (MDL/LOD) or in the case of a TIC, the result is an estimated concentration.
EXT-EM	The sample exhibited emulsion formation during the extraction process. This may affect surrogate recoveries.
CCVE	The value reported is ESTIMATED. The value is estimated due to its behavior during continuing calibration verification (>20% Difference for average Rf or >20% Drift for quadratic fit).
CAL-E	The value reported is ESTIMATED. The value is estimated due to its behavior during initial calibration (average Rf>20%)
B	Analyte is found in the associated analysis batch blank. For volatiles, methylene chloride and acetone are common lab contaminants.

Definitions and Other Explanations

*	Analyte is not certified or the state of the samples origination does not offer certification for the Analyte.
ND	NOT DETECTED - the analyte is not detected at the Reported to level (LOQ/RL or LOD/MDL)
RL	REPORTING LIMIT - the minimum reportable value based upon the lowest point in the analyte calibration curve.
LOQ	LIMIT OF QUANTITATION - the minimum concentration of a target analyte that can be reported within a specified degree of confidence. This is the lowest point in an analyte calibration curve that has been subjected to all steps of the processing/analysis and verified to meet defined criteria. This is based upon NELAC 2009 Standards and applies to all analyses.
LOD	LIMIT OF DETECTION - a verified estimate of the minimum concentration of a substance in a given matrix that an analytical process can reliably detect. This is based upon NELAC 2009 Standards and applies to all analyses conducted under the auspices of EPA SW-846.
MDL	METHOD DETECTION LIMIT - a statistically derived estimate of the minimum amount of a substance an analytical system can reliably detect with a 99% confidence that the concentration of the substance is greater than zero. This is based upon 40 CFR Part 136 Appendix B and applies only to EPA 600 and 200 series methods.
Reported to	This indicates that the data for a particular analysis is reported to either the LOD/MDL, or the LOQ/RL. In cases where the "Reported to" is located above the LOD/MDL, any value between this and the LOQ represents an estimated value which is "J" flagged accordingly. This applies to volatile and semi-volatile target compounds only.
NR	Not reported
RPD	Relative Percent Difference
Wet	The data has been reported on an as-received (wet weight) basis
Low Bias	Low Bias flag indicates that the recovery of the flagged analyte is below the laboratory or regulatory lower control limit The data user should take note that this analyte may be biased low but should evaluate multiple lines of evidence including the LCS and site-specific MS/MSD data to draw bias conclusions. In cases where no site-specific MS/MSD was requested, only the LCS data can be used to evaluate such bias.

High Bias — High Bias flag indicates that the recovery of the flagged analyte is above the laboratory or regulatory upper control limit. The data user should take note that this analyte may be biased high but should evaluate multiple lines of evidence including the LCS and site-specific MS/MSD data to draw bias conclusions. In cases where no site-specific MS/MSD was requested, only the LCS data can be used to evaluate such bias.

Non-Dir. — Non-dir. flag (Non-Directional Bias) indicates that the Relative Percent Difference (RPD) (a measure of precision) among the MS and MSD data is outside the laboratory or regulatory control limit. This alerts the data user where the MS and MSD are from site-specific samples that the RPD is high due to either non-homogeneous distribution of target analyte between the MS/MSD or indicates poor reproducibility for other reasons.

If EPA SW-846 method 8270 is included herein it is noted that the target compound N-nitrosodiphenylamine (NDPA) decomposes in the gas chromatographic inlet and cannot be separated from diphenylamine (DPA). These results could actually represent 100% DPA, 100% NDPA or some combination of the two. For this reason, York reports the combined result for n-nitrosodiphenylamine and diphenylamine for either of these compounds as a combined concentration as Diphenylamine.

If Total PCBs are detected and the target aroclors reported are "Not detected", the Total PCB value is reported due to the presence of either or both Aroclors 1262 and 1268 which are non-target aroclors for some regulatory lists.

2-chloroethylvinyl ether readily breaks down under acidic conditions. Samples that are acid preserved, including standards will exhibit breakdown. The data user should take note.

Certification for pH is no longer offered by NYDOH ELAP.

Semi-Volatile and Volatile analyses are reported down to the LOD/MDL, with values between the LOD/MDL and the LOQ being "J" flagged as estimated results.

For analyses by EPA SW-846-8270D, the Limit of Quantitation (LOQ) reported for benzidine is based upon the lowest standard used for calibration and is not a verified LOQ due to this compound's propensity for oxidative losses during extraction/concentration procedures and non-reproducible chromatographic performance.

Field Chain-of-Custody Record

YORK
ANALYTICAL LABORATORIES INC

York Analytical Laboratories, Inc. (YORK)'s Standard Terms & Conditions are listed on the back side of this document. This legal document serves as your written authorization for YORK to proceed with the analyses requested below. Your signature binds you to YORK's Standard Terms & Conditions.

120 Research Drive Stratford, CT 06615 132-02 89th Ave Queens, NY 11418 56 Church Hill Rd. #2 Newtown, CT 06470 2161 Whitesville Rd Toms River, NJ 08755 clientservices@yorklab.com 800-306-YORK

YORK Project Number: 25D0617

Page 1 of 1

Report To:	Invoice To:
Company: Langan Eng.	Company:
Address: 360 9th Ave 8th Floor NY, NY 10001	Address: SAME
Phone: 212-479-5400	Phone:
Contact:	Contact:
E-mail: kwexler@langan.com	E-mail:

YOUR Project Name / Number: 413 E 120th St

PO Number: 170749301

Samples Collected From: NY [X] NJ [ ] CT [ ] PA [ ] Other: (please specify)

Please print clearly and legibly. All information must be complete. Samples will not be logged in and the turn-around-time clock will not begin until any questions by YORK are resolved.

Olivia O'Donnell (00)

Samples Collected by: (print AND sign your name)

Matrix Codes: S - soil/solid/sludge; GW - groundwater; DW - drinking water; SW - surface water; WW - wastewater; O - Oil; Other

Preservative (please list number of containers)

Analyses Requested

Sample Identification	Date	Time	Matrix	Unpreserved	HCl (hydrochloric acid)	MeOH (methanol)	HNO_3 (nitric acid)	H_2SO_4 (sulfuric acid)	NaOH (sodium hydroxide)	$Na_2S_2O_3$ (sodium thio.)	Trizma	Ammonium Acetate	Other:	TCL VOCs, SVOCs, PCBs, pesticides, herbicides	TAL Metals (total and dissolved)	Cyanide, hexavalent chromium and 1,4-dioxane (drinking water only)	PFAS via USEPA Method 1633	TCL VOCs via USEPA Method 8260C	Grab or Comp. G/C
MW09-041125	4/11/25	7:20	GW		X		X		X					X	X	X	X		
MW22-041125		10:00	GW		X		X		X					X	X	X	X		
GWFB04-041125		11:00	aq	X													X		
TB02-041125		—	aq															X	

Turn-Around Time: RUSH - Next Day; RUSH - Two Day; RUSH - Three Day; RUSH - Four Day; RUSH - Five Day; Standard (6-9 Day) [X]; PFAS Standard 7-10 Day

Report Type (circle): QA Report; Summary (Results Only); NY ASP B Package; NJ Reduced; NJ DKQP; NJ Full; CT RCP

EDD Type (circle): EQuIS (standard); NYSDEC EQuIS; NJDEP SRP Haz Site; Standard Excel; CMDP; Other:

Regulatory Comparative: Compared to the following Regulation(s): (please fill in)

Field Filtered [X]; Lab Filtered [ ]

Comments: please include gdegennaro@langan.com datamanagement@langan.com

Samples iced/chilled at time of lab pickup? circle Yes or No

Lab Sample Receiving Checklist (to be completed by the receiving laboratory only) Circle Y / N

Custody Seals: Y / N Containers Intact: Y / N COC/Labels Agree: Y / N Preservation Confirmed: Y / N
COC Complete: Y / N COC Received: Y / N Appropriate Sample Volumes: Y / N Appropriate Sample Containers: Y / N
Cooler Temperature Confirmed: Y / N Samples Submitted within Holding Times: Y / N Corrective Action Form Required: Y / N

	Relinquished by / Company	Date/Time	Received by / Company	Date/Time
1	Olivia O'Donnell / Langan	4/11/25 1325	[illegible] / Fedex	4/11/25 1325
2	[illegible]	4/11/25 1450 4.0	[illegible]	4/11/25 1450
3	[illegible]	4/11/25 14:50	A. Husain	4/11/25 14:50
4	A. Husain	4/11/25 21:00	Samples Received in LAB by: [illegible]	4/11/25 21:00 Temperature 1.9 Degrees C

Technical Report

prepared for:

Langan Engineering & Environmental Services (NYC)
21 Penn Plaza, 360 West 31st Street
New York NY, 10001
Attention: Kristen Wexler

Report Date: 04/22/2025
Client Project ID: 170745301
York Project (SDG) No.: 25D0907

Report Date: 04/22/2025
Client Project ID: 170745301
York Project (SDG) No.: 25D0907

Langan Engineering & Environmental Services (NYC)
21 Penn Plaza, 360 West 31st Street
New York NY, 10001
Attention: Kristen Wexler

Purpose and Results

This report contains the analytical data for the sample(s) identified on the attached chain-of-custody received in our laboratory on April 14, 2025 and listed below. The project was identified as your project: **170745301**.

The analyses were conducted utilizing appropriate EPA, Standard Methods, and ASTM methods as detailed in the data summary tables.

All samples were received in proper condition meeting the customary acceptance requirements for environmental samples except those indicated under the Sample and Analysis Qualifiers section of this report.

All analyses met the method and laboratory standard operating procedure requirements except as indicated by any data flags, the meaning of which are explained in the Sample and Data Qualifiers Relating to This Work Order section of this report and case narrative if applicable.

The results of the analyses, which are all reported on dry weight basis (soils) unless otherwise noted, are detailed in the following pages.

Please contact Client Services at 203.325.1371 with any questions regarding this report.

York Sample ID	Client Sample ID	Matrix	Date Collected	Date Received
25D0907-01	MW10_041425	Ground Water	04/14/2025	04/14/2025
25D0907-02	GWFB02_041425	Ground Water	04/14/2025	04/14/2025
25D0907-03	GWTB03_041425	Water	04/11/2025	04/14/2025

General Notes for York Project (SDG) No.: 25D0907

1. The RLs and MDLs (Reporting Limit and Method Detection Limit respectively) reported are adjusted for any dilution necessary due to the levels of target and/or non-target analytes and matrix interference. The RL(REPORTING LIMIT) is based upon the lowest standard utilized for the calibration where applicable.
2. Samples are retained for a period of thirty days after submittal of report, unless other arrangements are made.
3. York's liability for the above data is limited to the dollar value paid to York for the referenced project.
4. This report shall not be reproduced without the written approval of York Analytical Laboratories, Inc.
5. All analyses conducted met method or Laboratory SOP requirements. See the Sample and Data Qualifiers Section for further information.
6. It is noted that no analyses reported herein were subcontracted to another laboratory, unless noted in the report.
7. This report reflects results that relate only to the samples submitted on the attached chain-of-custody form(s) received by York.
8. Analyses conducted at York Analytical Laboratories, Inc. Stratford, CT are indicated by NY Cert. No. 10854; those conducted at York Analytical Laboratories, Inc., Richmond Hill, NY are indicated by NY Cert. No. 12058.

Approved By  **Date:** 04/22/2025

Cassie L. Mosher
Laboratory Manager

Sample Information

Client Sample ID: MW10_041425 **York Sample ID:** 25D0907-01

York Project (SDG) No.	Client Project ID	Matrix	Collection Date/Time	Date Received
25D0907	170745301	Ground Water	April 14, 2025 7:00 am	04/14/2025

VOA, 8260 LOW MASTER

Log-in Notes:

Sample Notes:

Sample Prepared by Method: EPA 5030B

CAS No.	Parameter	Result	Flag	Units	Reported to LOD/MDL	LOQ	Dilution	Reference Method	Date/Time Prepared	Date/Time Analyzed	Analyst
630-20-6	1,1,1,2-Tetrachloroethane	ND		ug/L	0.216	0.500	1	EPA 8260D	04/22/2025 08:00	04/22/2025 16:44	AC
								Certifications:	CTDOH-PH-0723,NELAC-NY10854,NELAC-NY12058,NJDEP-CT005,		
71-55-6	1,1,1-Trichloroethane	ND		ug/L	0.266	0.500	1	EPA 8260D	04/22/2025 08:00	04/22/2025 16:44	AC
								Certifications:	CTDOH-PH-0723,NELAC-NY10854,NELAC-NY12058,NJDEP-CT005,		
79-34-5	1,1,2,2-Tetrachloroethane	ND		ug/L	0.256	0.500	1	EPA 8260D	04/22/2025 08:00	04/22/2025 16:44	AC
								Certifications:	CTDOH-PH-0723,NELAC-NY10854,NELAC-NY12058,NJDEP-CT005,		
76-13-1	1,1,2-Trichloro-1,2,2-trifluoroethane (Freon 113)	ND		ug/L	0.286	0.500	1	EPA 8260D	04/22/2025 08:00	04/22/2025 16:44	AC
								Certifications:	CTDOH-PH-0723,NELAC-NY10854,NELAC-NY12058,NJDEP-CT005,		
79-00-5	1,1,2-Trichloroethane	ND		ug/L	0.249	0.500	1	EPA 8260D	04/22/2025 08:00	04/22/2025 16:44	AC
								Certifications:	CTDOH-PH-0723,NELAC-NY10854,NELAC-NY12058,NJDEP-CT005,		
75-34-3	1,1-Dichloroethane	ND		ug/L	0.272	0.500	1	EPA 8260D	04/22/2025 08:00	04/22/2025 16:44	AC
								Certifications:	CTDOH-PH-0723,NELAC-NY10854,NELAC-NY12058,NJDEP-CT005,		
75-35-4	1,1-Dichloroethylene	ND		ug/L	0.327	0.500	1	EPA 8260D	04/22/2025 08:00	04/22/2025 16:44	AC
								Certifications:	CTDOH-PH-0723,NELAC-NY10854,NELAC-NY12058,NJDEP-CT005,		
87-61-6	1,2,3-Trichlorobenzene	ND		ug/L	0.222	0.500	1	EPA 8260D	04/22/2025 08:00	04/22/2025 16:44	AC
								Certifications:	NELAC-NY10854,NELAC-NY12058,NJDEP-CT005,PADEP-68-04440		
96-18-4	1,2,3-Trichloropropane	ND		ug/L	0.273	0.500	1	EPA 8260D	04/22/2025 08:00	04/22/2025 16:44	AC
								Certifications:	NELAC-NY10854,NELAC-NY12058,NJDEP-CT005,PADEP-68-04440		
120-82-1	1,2,4-Trichlorobenzene	ND		ug/L	0.138	0.500	1	EPA 8260D	04/22/2025 08:00	04/22/2025 16:44	AC
								Certifications:	NELAC-NY10854,NELAC-NY12058,NJDEP-CT005,PADEP-68-04440		
95-63-6	1,2,4-Trimethylbenzene	ND		ug/L	0.310	0.500	1	EPA 8260D	04/22/2025 08:00	04/22/2025 16:44	AC
								Certifications:	CTDOH-PH-0723,NELAC-NY10854,NELAC-NY12058,NJDEP-CT005,		
96-12-8	1,2-Dibromo-3-chloropropane	ND		ug/L	0.432	0.500	1	EPA 8260D	04/22/2025 08:00	04/22/2025 16:44	AC
								Certifications:	CTDOH-PH-0723,NELAC-NY10854,NELAC-NY12058,NJDEP-CT005,		
106-93-4	1,2-Dibromoethane	ND		ug/L	0.215	0.500	1	EPA 8260D	04/22/2025 08:00	04/22/2025 16:44	AC
								Certifications:	CTDOH-PH-0723,NELAC-NY10854,NELAC-NY12058,NJDEP-CT005,		
95-50-1	1,2-Dichlorobenzene	ND		ug/L	0.270	0.500	1	EPA 8260D	04/22/2025 08:00	04/22/2025 16:44	AC
								Certifications:	CTDOH-PH-0723,NELAC-NY10854,NELAC-NY12058,NJDEP-CT005,		
107-06-2	1,2-Dichloroethane	ND		ug/L	0.377	0.500	1	EPA 8260D	04/22/2025 08:00	04/22/2025 16:44	AC
								Certifications:	CTDOH-PH-0723,NELAC-NY10854,NELAC-NY12058,NJDEP-CT005,		
78-87-5	1,2-Dichloropropane	ND		ug/L	0.327	0.500	1	EPA 8260D	04/22/2025 08:00	04/22/2025 16:44	AC
								Certifications:	CTDOH-PH-0723,NELAC-NY10854,NELAC-NY12058,NJDEP-CT005,		
108-67-8	1,3,5-Trimethylbenzene	ND		ug/L	0.347	0.500	1	EPA 8260D	04/22/2025 08:00	04/22/2025 16:44	AC
								Certifications:	CTDOH-PH-0723,NELAC-NY10854,NELAC-NY12058,NJDEP-CT005,		
541-73-1	1,3-Dichlorobenzene	ND		ug/L	0.283	0.500	1	EPA 8260D	04/22/2025 08:00	04/22/2025 16:44	AC
								Certifications:	CTDOH-PH-0723,NELAC-NY10854,NELAC-NY12058,NJDEP-CT005,		
106-46-7	1,4-Dichlorobenzene	ND		ug/L	0.311	0.500	1	EPA 8260D	04/22/2025 08:00	04/22/2025 16:44	AC
								Certifications:	CTDOH-PH-0723,NELAC-NY10854,NELAC-NY12058,NJDEP-CT005,		
123-91-1	1,4-Dioxane	ND	CCVE	ug/L	35.3	80.0	1	EPA 8260D	04/22/2025 08:00	04/22/2025 16:44	AC
								Certifications:	NELAC-NY10854,NELAC-NY12058,NJDEP-CT005,PADEP-68-04440		
78-93-3	2-Butanone	ND		ug/L	0.421	0.500	1	EPA 8260D	04/22/2025 08:00	04/22/2025 16:44	AC
								Certifications:	CTDOH-PH-0723,NELAC-NY10854,NELAC-NY12058,NJDEP-CT005,		

Sample Information

Client Sample ID: MW10_041425 **York Sample ID:** 25D0907-01

York Project (SDG) No.	Client Project ID	Matrix	Collection Date/Time	Date Received
25D0907	170745301	Ground Water	April 14, 2025 7:00 am	04/14/2025

VOA, 8260 LOW MASTER

Log-in Notes:

Sample Notes:

Sample Prepared by Method: EPA 5030B

CAS No.	Parameter	Result	Flag	Units	Reported to LOD/MDL	LOQ	Dilution	Reference Method	Date/Time Prepared	Date/Time Analyzed	Analyst
591-78-6	2-Hexanone	ND		ug/L	0.320	0.500	1	EPA 8260D	04/22/2025 08:00	04/22/2025 16:44	AC
								Certifications:	CTDOH-PH-0723,NELAC-NY10854,NELAC-NY12058,NJDEP-CT005,		
108-10-1	4-Methyl-2-pentanone	ND		ug/L	0.365	0.500	1	EPA 8260D	04/22/2025 08:00	04/22/2025 16:44	AC
								Certifications:	CTDOH-PH-0723,NELAC-NY10854,NELAC-NY12058,NJDEP-CT005,		
67-64-1	Acetone	ND		ug/L	1.34	2.00	1	EPA 8260D	04/22/2025 08:00	04/22/2025 16:44	AC
								Certifications:	CTDOH-PH-0723,NELAC-NY10854,NELAC-NY12058,NJDEP-CT005,		
107-02-8	Acrolein	ND	CCVE	ug/L	0.447	0.500	1	EPA 8260D	04/22/2025 08:00	04/22/2025 16:44	AC
								Certifications:	CTDOH-PH-0723,NELAC-NY10854,NELAC-NY12058,NJDEP-CT005,		
107-13-1	Acrylonitrile	ND		ug/L	0.422	0.500	1	EPA 8260D	04/22/2025 08:00	04/22/2025 16:44	AC
								Certifications:	CTDOH-PH-0723,NELAC-NY10854,NELAC-NY12058,NJDEP-CT005,		
71-43-2	Benzene	ND		ug/L	0.279	0.500	1	EPA 8260D	04/22/2025 08:00	04/22/2025 16:44	AC
								Certifications:	CTDOH-PH-0723,NELAC-NY10854,NELAC-NY12058,NJDEP-CT005,		
74-97-5	Bromochloromethane	ND		ug/L	0.354	0.500	1	EPA 8260D	04/22/2025 08:00	04/22/2025 16:44	AC
								Certifications:	NELAC-NY10854,NELAC-NY12058,NJDEP-CT005,PADEP-68-04440		
75-27-4	Bromodichloromethane	ND		ug/L	0.245	0.500	1	EPA 8260D	04/22/2025 08:00	04/22/2025 16:44	AC
								Certifications:	CTDOH-PH-0723,NELAC-NY10854,NELAC-NY12058,NJDEP-CT005,		
75-25-2	Bromoform	ND		ug/L	0.163	0.500	1	EPA 8260D	04/22/2025 08:00	04/22/2025 16:44	AC
								Certifications:	CTDOH-PH-0723,NELAC-NY10854,NELAC-NY12058,NJDEP-CT005,		
74-83-9	Bromomethane	ND	CCVE	ug/L	0.119	0.500	1	EPA 8260D	04/22/2025 08:00	04/22/2025 16:44	AC
								Certifications:	CTDOH-PH-0723,NELAC-NY10854,NELAC-NY12058,NJDEP-CT005,		
75-15-0	Carbon disulfide	ND		ug/L	0.362	0.500	1	EPA 8260D	04/22/2025 08:00	04/22/2025 16:44	AC
								Certifications:	CTDOH-PH-0723,NELAC-NY10854,NELAC-NY12058,NJDEP-CT005,		
56-23-5	Carbon tetrachloride	ND		ug/L	0.204	0.500	1	EPA 8260D	04/22/2025 08:00	04/22/2025 16:44	AC
								Certifications:	CTDOH-PH-0723,NELAC-NY10854,NELAC-NY12058,NJDEP-CT005,		
108-90-7	Chlorobenzene	ND		ug/L	0.284	0.500	1	EPA 8260D	04/22/2025 08:00	04/22/2025 16:44	AC
								Certifications:	CTDOH-PH-0723,NELAC-NY10854,NELAC-NY12058,NJDEP-CT005,		
75-00-3	Chloroethane	ND		ug/L	0.448	0.500	1	EPA 8260D	04/22/2025 08:00	04/22/2025 16:44	AC
								Certifications:	CTDOH-PH-0723,NELAC-NY10854,NELAC-NY12058,NJDEP-CT005,		
67-66-3	Chloroform	ND		ug/L	0.243	0.500	1	EPA 8260D	04/22/2025 08:00	04/22/2025 16:44	AC
								Certifications:	CTDOH-PH-0723,NELAC-NY10854,NELAC-NY12058,NJDEP-CT005,		
74-87-3	Chloromethane	ND	CCVE	ug/L	0.372	0.500	1	EPA 8260D	04/22/2025 08:00	04/22/2025 16:44	AC
								Certifications:	CTDOH-PH-0723,NELAC-NY10854,NELAC-NY12058,NJDEP-CT005,		
156-59-2	cis-1,2-Dichloroethylene	ND		ug/L	0.294	0.500	1	EPA 8260D	04/22/2025 08:00	04/22/2025 16:44	AC
								Certifications:	CTDOH-PH-0723,NELAC-NY10854,NELAC-NY12058,NJDEP-CT005,		
10061-01-5	cis-1,3-Dichloropropylene	ND		ug/L	0.262	0.500	1	EPA 8260D	04/22/2025 08:00	04/22/2025 16:44	AC
								Certifications:	CTDOH-PH-0723,NELAC-NY10854,NELAC-NY12058,NJDEP-CT005,		
110-82-7	Cyclohexane	ND		ug/L	0.491	0.500	1	EPA 8260D	04/22/2025 08:00	04/22/2025 16:44	AC
								Certifications:	NELAC-NY10854,NELAC-NY12058,NJDEP-CT005,PADEP-68-04440		
124-48-1	Dibromochloromethane	ND		ug/L	0.146	0.500	1	EPA 8260D	04/22/2025 08:00	04/22/2025 16:44	AC
								Certifications:	CTDOH-PH-0723,NELAC-NY10854,NELAC-NY12058,NJDEP-CT005,		
74-95-3	Dibromomethane	ND		ug/L	0.203	0.500	1	EPA 8260D	04/22/2025 08:00	04/22/2025 16:44	AC
								Certifications:	NELAC-NY10854,NELAC-NY12058,NJDEP-CT005,PADEP-68-04440		
75-71-8	Dichlorodifluoromethane	ND	CCVE	ug/L	0.451	0.500	1	EPA 8260D	04/22/2025 08:00	04/22/2025 16:44	AC
								Certifications:	NELAC-NY10854,NELAC-NY12058,NJDEP-CT005,PADEP-68-04440		

Sample Information

Client Sample ID: MW10_041425 **York Sample ID:** 25D0907-01

York Project (SDG) No.	Client Project ID	Matrix	Collection Date/Time	Date Received
25D0907	170745301	Ground Water	April 14, 2025 7:00 am	04/14/2025

VOA, 8260 LOW MASTER **Log-in Notes:** **Sample Notes:**

Sample Prepared by Method: EPA 5030B

CAS No.	Parameter	Result	Flag	Units	Reported to LOD/MDL	LOQ	Dilution	Reference Method	Date/Time Prepared	Date/Time Analyzed	Analyst
100-41-4	Ethyl Benzene	ND	CCVE, QL-02	ug/L	0.290	0.500	1	EPA 8260D	04/22/2025 08:00	04/22/2025 16:44	AC
								Certifications:	CTDOH-PH-0723,NELAC-NY10854,NELAC-NY12058,NJDEP-CT005,		
87-68-3	Hexachlorobutadiene	ND		ug/L	0.241	0.500	1	EPA 8260D	04/22/2025 08:00	04/22/2025 16:44	AC
								Certifications:	NELAC-NY10854,NELAC-NY12058,NJDEP-CT005,PADEP-68-04440		
98-82-8	Isopropylbenzene	ND		ug/L	0.405	0.500	1	EPA 8260D	04/22/2025 08:00	04/22/2025 16:44	AC
								Certifications:	CTDOH-PH-0723,NELAC-NY10854,NELAC-NY12058,NJDEP-CT005,		
79-20-9	Methyl acetate	ND		ug/L	0.442	0.500	1	EPA 8260D	04/22/2025 08:00	04/22/2025 16:44	AC
								Certifications:	NELAC-NY10854,NELAC-NY12058,NJDEP-CT005,PADEP-68-04440		
1634-04-4	**Methyl tert-butyl ether (MTBE)**	**2.01**		ug/L	0.244	0.500	1	EPA 8260D	04/22/2025 08:00	04/22/2025 16:44	AC
								Certifications:	CTDOH-PH-0723,NELAC-NY10854,NELAC-NY12058,NJDEP-CT005,		
108-87-2	Methylcyclohexane	ND		ug/L	0.477	0.500	1	EPA 8260D	04/22/2025 08:00	04/22/2025 16:44	AC
								Certifications:	NELAC-NY10854,NELAC-NY12058,NJDEP-CT005,PADEP-68-04440		
75-09-2	Methylene chloride	ND		ug/L	0.397	2.00	1	EPA 8260D	04/22/2025 08:00	04/22/2025 16:44	AC
								Certifications:	CTDOH-PH-0723,NELAC-NY10854,NELAC-NY12058,NJDEP-CT005,		
104-51-8	n-Butylbenzene	ND		ug/L	0.399	0.500	1	EPA 8260D	04/22/2025 08:00	04/22/2025 16:44	AC
								Certifications:	CTDOH-PH-0723,NELAC-NY10854,NELAC-NY12058,NJDEP-CT005,		
103-65-1	n-Propylbenzene	ND		ug/L	0.384	0.500	1	EPA 8260D	04/22/2025 08:00	04/22/2025 16:44	AC
								Certifications:	CTDOH-PH-0723,NELAC-NY10854,NELAC-NY12058,NJDEP-CT005,		
95-47-6	o-Xylene	ND		ug/L	0.261	0.500	1	EPA 8260D	04/22/2025 08:00	04/22/2025 16:44	AC
								Certifications:	CTDOH-PH-0723,NELAC-NY10854,NELAC-NY12058,PADEP-68-044		
179601-23-1	p- & m- Xylenes	ND		ug/L	0.578	1.00	1	EPA 8260D	04/22/2025 08:00	04/22/2025 16:44	AC
								Certifications:	CTDOH-PH-0723,NELAC-NY10854,NELAC-NY12058,PADEP-68-044		
99-87-6	p-Isopropyltoluene	ND		ug/L	0.377	0.500	1	EPA 8260D	04/22/2025 08:00	04/22/2025 16:44	AC
								Certifications:	CTDOH-PH-0723,NELAC-NY10854,NELAC-NY12058,NJDEP-CT005,		
135-98-8	sec-Butylbenzene	ND		ug/L	0.444	0.500	1	EPA 8260D	04/22/2025 08:00	04/22/2025 16:44	AC
								Certifications:	CTDOH-PH-0723,NELAC-NY10854,NELAC-NY12058,NJDEP-CT005,		
100-42-5	Styrene	ND		ug/L	0.255	0.500	1	EPA 8260D	04/22/2025 08:00	04/22/2025 16:44	AC
								Certifications:	CTDOH-PH-0723,NELAC-NY10854,NELAC-NY12058,NJDEP-CT005,		
75-65-0	tert-Butyl alcohol (TBA)	ND		ug/L	0.608	1.00	1	EPA 8260D	04/22/2025 08:00	04/22/2025 16:44	AC
								Certifications:	NELAC-NY10854,NELAC-NY12058,NJDEP-CT005,PADEP-68-04440		
98-06-6	tert-Butylbenzene	ND		ug/L	0.367	0.500	1	EPA 8260D	04/22/2025 08:00	04/22/2025 16:44	AC
								Certifications:	CTDOH-PH-0723,NELAC-NY10854,NELAC-NY12058,NJDEP-CT005,		
127-18-4	Tetrachloroethylene	ND		ug/L	0.239	0.500	1	EPA 8260D	04/22/2025 08:00	04/22/2025 16:44	AC
								Certifications:	CTDOH-PH-0723,NELAC-NY10854,NELAC-NY12058,NJDEP-CT005,		
108-88-3	**Toluene**	**0.610**		ug/L	0.346	0.500	1	EPA 8260D	04/22/2025 08:00	04/22/2025 16:44	AC
								Certifications:	CTDOH-PH-0723,NELAC-NY10854,NELAC-NY12058,NJDEP-CT005,		
156-60-5	trans-1,2-Dichloroethylene	ND		ug/L	0.279	0.500	1	EPA 8260D	04/22/2025 08:00	04/22/2025 16:44	AC
								Certifications:	CTDOH-PH-0723,NELAC-NY10854,NELAC-NY12058,NJDEP-CT005,		
10061-02-6	trans-1,3-Dichloropropylene	ND		ug/L	0.229	0.500	1	EPA 8260D	04/22/2025 08:00	04/22/2025 16:44	AC
								Certifications:	CTDOH-PH-0723,NELAC-NY10854,NELAC-NY12058,NJDEP-CT005,		
79-01-6	Trichloroethylene	ND		ug/L	0.249	0.500	1	EPA 8260D	04/22/2025 08:00	04/22/2025 16:44	AC
								Certifications:	CTDOH-PH-0723,NELAC-NY10854,NELAC-NY12058,NJDEP-CT005,		
75-69-4	Trichlorofluoromethane	ND		ug/L	0.337	0.500	1	EPA 8260D	04/22/2025 08:00	04/22/2025 16:44	AC
								Certifications:	CTDOH-PH-0723,NELAC-NY10854,NELAC-NY12058,NJDEP-CT005,		

Sample Information

Client Sample ID: MW10_041425 **York Sample ID:** 25D0907-01

York Project (SDG) No.	Client Project ID	Matrix	Collection Date/Time	Date Received
25D0907	170745301	Ground Water	April 14, 2025 7:00 am	04/14/2025

VOA, 8260 LOW MASTER

Log-in Notes:

Sample Notes:

Sample Prepared by Method: EPA 5030B

CAS No.	Parameter	Result	Flag	Units	Reported to LOD/MDL	LOQ	Dilution	Reference Method	Date/Time Prepared	Date/Time Analyzed	Analyst
75-01-4	Vinyl Chloride	ND		ug/L	0.469	0.500	1	EPA 8260D	04/22/2025 08:00	04/22/2025 16:44	AC
								Certifications:	CTDOH-PH-0723,NELAC-NY10854,NELAC-NY12058,NJDEP-CT005,		
1330-20-7	Xylenes, Total	ND		ug/L	0.839	1.50	1	EPA 8260D	04/22/2025 08:00	04/22/2025 16:44	AC
								Certifications:	CTDOH-PH-0723,NELAC-NY10854,NELAC-NY12058,NJDEP-CT005		

	Surrogate Recoveries	Result	Acceptance Range
17060-07-0	*Surrogate: SURR: 1,2-Dichloroethane-d4*	*109 %*	*69-130*
2037-26-5	*Surrogate: SURR: Toluene-d8*	*101 %*	*81-117*
460-00-4	*Surrogate: SURR: p-Bromofluorobenzene*	*104 %*	*79-122*

SVOA, 8270 LOW MASTER

Log-in Notes:

Sample Notes: EXT-EM

Sample Prepared by Method: EPA 3510C

CAS No.	Parameter	Result	Flag	Units	Reported to LOD/MDL	LOQ	Dilution	Reference Method	Date/Time Prepared	Date/Time Analyzed	Analyst
92-52-4	1,1-Biphenyl	ND		ug/L	2.50	5.00	1	EPA 8270D	04/17/2025 09:41	04/18/2025 12:50	SS
								Certifications:	NELAC-NY10854,NJDEP-CT005,PADEP-68-04440		
95-94-3	1,2,4,5-Tetrachlorobenzene	ND		ug/L	2.50	5.00	1	EPA 8270D	04/17/2025 09:41	04/18/2025 12:50	SS
								Certifications:	NELAC-NY10854,NJDEP-CT005,PADEP-68-04440		
122-66-7	1,2-Diphenylhydrazine (as Azobenzene)	ND	CCVE	ug/L	2.50	5.00	1	EPA 8270D	04/17/2025 09:41	04/18/2025 12:50	SS
								Certifications:	NELAC-NY10854,NJDEP-CT005,PADEP-68-04440		
58-90-2	2,3,4,6-Tetrachlorophenol	ND		ug/L	2.50	5.00	1	EPA 8270D	04/17/2025 09:41	04/18/2025 12:50	SS
								Certifications:	NELAC-NY10854,NJDEP-CT005,PADEP-68-04440		
95-95-4	2,4,5-Trichlorophenol	ND		ug/L	2.50	5.00	1	EPA 8270D	04/17/2025 09:41	04/18/2025 12:50	SS
								Certifications:	CTDOH-PH-0723,NELAC-NY10854,NJDEP-CT005,PADEP-68-04440		
88-06-2	2,4,6-Trichlorophenol	ND		ug/L	2.50	5.00	1	EPA 8270D	04/17/2025 09:41	04/18/2025 12:50	SS
								Certifications:	CTDOH-PH-0723,NELAC-NY10854,NJDEP-CT005,PADEP-68-04440		
120-83-2	2,4-Dichlorophenol	ND		ug/L	2.50	5.00	1	EPA 8270D	04/17/2025 09:41	04/18/2025 12:50	SS
								Certifications:	CTDOH-PH-0723,NELAC-NY10854,NJDEP-CT005,PADEP-68-04440		
105-67-9	2,4-Dimethylphenol	ND	CCVE	ug/L	2.50	5.00	1	EPA 8270D	04/17/2025 09:41	04/18/2025 12:50	SS
								Certifications:	CTDOH-PH-0723,NELAC-NY10854,NJDEP-CT005,PADEP-68-04440		
51-28-5	2,4-Dinitrophenol	ND	CAL-E	ug/L	2.50	5.00	1	EPA 8270D	04/17/2025 09:41	04/18/2025 12:50	SS
								Certifications:	CTDOH-PH-0723,NELAC-NY10854,NJDEP-CT005,PADEP-68-04440		
121-14-2	2,4-Dinitrotoluene	ND		ug/L	2.50	5.00	1	EPA 8270D	04/17/2025 09:41	04/18/2025 12:50	SS
								Certifications:	CTDOH-PH-0723,NELAC-NY10854,NJDEP-CT005,PADEP-68-04440		
606-20-2	2,6-Dinitrotoluene	ND		ug/L	2.50	5.00	1	EPA 8270D	04/17/2025 09:41	04/18/2025 12:50	SS
								Certifications:	CTDOH-PH-0723,NELAC-NY10854,NJDEP-CT005,PADEP-68-04440		
91-58-7	2-Chloronaphthalene	ND		ug/L	2.50	5.00	1	EPA 8270D	04/17/2025 09:41	04/18/2025 12:50	SS
								Certifications:	CTDOH-PH-0723,NELAC-NY10854,NJDEP-CT005,PADEP-68-04440		
95-57-8	2-Chlorophenol	ND		ug/L	2.50	5.00	1	EPA 8270D	04/17/2025 09:41	04/18/2025 12:50	SS
								Certifications:	CTDOH-PH-0723,NELAC-NY10854,NJDEP-CT005,PADEP-68-04440		
91-57-6	2-Methylnaphthalene	ND		ug/L	2.50	5.00	1	EPA 8270D	04/17/2025 09:41	04/18/2025 12:50	SS
								Certifications:	CTDOH-PH-0723,NELAC-NY10854,NJDEP-CT005,PADEP-68-04440		

Sample Information

Client Sample ID: MW10_041425 **York Sample ID:** 25D0907-01

York Project (SDG) No.	Client Project ID	Matrix	Collection Date/Time	Date Received
25D0907	170745301	Ground Water	April 14, 2025 7:00 am	04/14/2025

SVOA, 8270 LOW MASTER **Log-in Notes:** **Sample Notes:** EXT-EM

Sample Prepared by Method: EPA 3510C

CAS No.	Parameter	Result	Flag	Units	Reported to LOD/MDL	LOQ	Dilution	Reference Method	Date/Time Prepared	Date/Time Analyzed	Analyst
95-48-7	2-Methylphenol	ND		ug/L	2.50	5.00	1	EPA 8270D	04/17/2025 09:41	04/18/2025 12:50	SS
								Certifications:	CTDOH-PH-0723,NELAC-NY10854,NJDEP-CT005,PADEP-68-04440		
88-74-4	2-Nitroaniline	ND		ug/L	2.50	5.00	1	EPA 8270D	04/17/2025 09:41	04/18/2025 12:50	SS
								Certifications:	CTDOH-PH-0723,NELAC-NY10854,NJDEP-CT005,PADEP-68-04440		
88-75-5	2-Nitrophenol	ND		ug/L	2.50	5.00	1	EPA 8270D	04/17/2025 09:41	04/18/2025 12:50	SS
								Certifications:	CTDOH-PH-0723,NELAC-NY10854,NJDEP-CT005,PADEP-68-04440		
65794-96-9	3- & 4-Methylphenols	ND		ug/L	2.50	5.00	1	EPA 8270D	04/17/2025 09:41	04/18/2025 12:50	SS
								Certifications:	CTDOH-PH-0723,NELAC-NY10854,NJDEP-CT005,PADEP-68-04440		
91-94-1	3,3-Dichlorobenzidine	ND		ug/L	2.50	5.00	1	EPA 8270D	04/17/2025 09:41	04/18/2025 12:50	SS
								Certifications:	CTDOH-PH-0723,NELAC-NY10854,NJDEP-CT005,PADEP-68-04440		
99-09-2	3-Nitroaniline	ND		ug/L	2.50	5.00	1	EPA 8270D	04/17/2025 09:41	04/18/2025 12:50	SS
								Certifications:	CTDOH-PH-0723,NELAC-NY10854,NJDEP-CT005,PADEP-68-04440		
534-52-1	4,6-Dinitro-2-methylphenol	ND	CAL-E	ug/L	2.50	5.00	1	EPA 8270D	04/17/2025 09:41	04/18/2025 12:50	SS
								Certifications:	CTDOH-PH-0723,NELAC-NY10854,NJDEP-CT005,PADEP-68-04440		
101-55-3	4-Bromophenyl phenyl ether	ND		ug/L	2.50	5.00	1	EPA 8270D	04/17/2025 09:41	04/18/2025 12:50	SS
								Certifications:	CTDOH-PH-0723,NELAC-NY10854,NJDEP-CT005,PADEP-68-04440		
59-50-7	4-Chloro-3-methylphenol	ND	CCVE	ug/L	2.50	5.00	1	EPA 8270D	04/17/2025 09:41	04/18/2025 12:50	SS
								Certifications:	CTDOH-PH-0723,NELAC-NY10854,NJDEP-CT005,PADEP-68-04440		
106-47-8	4-Chloroaniline	ND		ug/L	2.50	5.00	1	EPA 8270D	04/17/2025 09:41	04/18/2025 12:50	SS
								Certifications:	CTDOH-PH-0723,NELAC-NY10854,NJDEP-CT005,PADEP-68-04440		
7005-72-3	4-Chlorophenyl phenyl ether	ND		ug/L	2.50	5.00	1	EPA 8270D	04/17/2025 09:41	04/18/2025 12:50	SS
								Certifications:	CTDOH-PH-0723,NELAC-NY10854,NJDEP-CT005,PADEP-68-04440		
100-01-6	4-Nitroaniline	ND		ug/L	2.50	5.00	1	EPA 8270D	04/17/2025 09:41	04/18/2025 12:50	SS
								Certifications:	CTDOH-PH-0723,NELAC-NY10854,NJDEP-CT005,PADEP-68-04440		
100-02-7	4-Nitrophenol	ND		ug/L	5.00	5.00	1	EPA 8270D	04/17/2025 09:41	04/18/2025 12:50	SS
								Certifications:	CTDOH-PH-0723,NELAC-NY10854,NJDEP-CT005,PADEP-68-04440		
98-86-2	Acetophenone	ND		ug/L	2.50	5.00	1	EPA 8270D	04/17/2025 09:41	04/18/2025 12:50	SS
								Certifications:	NELAC-NY10854,NJDEP-CT005,PADEP-68-04440		
62-53-3	Aniline	ND		ug/L	2.50	5.00	1	EPA 8270D	04/17/2025 09:41	04/18/2025 12:50	SS
								Certifications:	NELAC-NY10854,NJDEP-CT005,PADEP-68-04440		
100-52-7	Benzaldehyde	ND	CAL-E	ug/L	2.50	5.00	1	EPA 8270D	04/17/2025 09:41	04/18/2025 12:50	SS
								Certifications:	NELAC-NY10854,NJDEP-CT005,PADEP-68-04440		
92-87-5	Benzidine	ND	CCVE	ug/L	5.00	5.00	1	EPA 8270D	04/17/2025 09:41	04/18/2025 12:50	SS
								Certifications:	CTDOH-PH-0723,NELAC-NY10854,NJDEP-CT005,PADEP-68-04440		
65-85-0	Benzoic acid	ND	CCVE	ug/L	2.50	5.00	1	EPA 8270D	04/17/2025 09:41	04/18/2025 12:50	SS
								Certifications:	NELAC-NY10854,NJDEP-CT005,PADEP-68-04440		
100-51-6	Benzyl alcohol	ND		ug/L	2.50	5.00	1	EPA 8270D	04/17/2025 09:41	04/18/2025 12:50	SS
								Certifications:	NELAC-NY10854,NJDEP-CT005,PADEP-68-04440		
85-68-7	Benzyl butyl phthalate	ND		ug/L	2.50	5.00	1	EPA 8270D	04/17/2025 09:41	04/18/2025 12:50	SS
								Certifications:	CTDOH-PH-0723,NELAC-NY10854,NJDEP-CT005,PADEP-68-04440		
111-91-1	Bis(2-chloroethoxy)methane	ND	CCVE	ug/L	2.50	5.00	1	EPA 8270D	04/17/2025 09:41	04/18/2025 12:50	SS
								Certifications:	CTDOH-PH-0723,NELAC-NY10854,NJDEP-CT005,PADEP-68-04440		
111-44-4	Bis(2-chloroethyl)ether	ND		ug/L	1.00	5.00	1	EPA 8270D	04/17/2025 09:41	04/18/2025 12:50	SS
								Certifications:	CTDOH-PH-0723,NELAC-NY10854,NJDEP-CT005,PADEP-68-04440		

Sample Information

Client Sample ID: MW10_041425 **York Sample ID:** 25D0907-01

York Project (SDG) No.	Client Project ID	Matrix	Collection Date/Time	Date Received
25D0907	170745301	Ground Water	April 14, 2025 7:00 am	04/14/2025

SVOA, 8270 LOW MASTER

Log-in Notes:

Sample Notes: EXT-EM

Sample Prepared by Method: EPA 3510C

CAS No.	Parameter	Result	Flag	Units	Reported to LOD/MDL	LOQ	Dilution	Reference Method	Date/Time Prepared	Date/Time Analyzed	Analyst
108-60-1	Bis(2-chloroisopropyl)ether	ND		ug/L	2.50	5.00	1	EPA 8270D	04/17/2025 09:41	04/18/2025 12:50	SS
								Certifications:	CTDOH-PH-0723,NELAC-NY10854,NJDEP-CT005,PADEP-68-04440		
105-60-2	Caprolactam	ND		ug/L	2.50	5.00	1	EPA 8270D	04/17/2025 09:41	04/18/2025 12:50	SS
								Certifications:	NELAC-NY10854,NJDEP-CT005,PADEP-68-04440		
86-74-8	Carbazole	ND		ug/L	2.50	5.00	1	EPA 8270D	04/17/2025 09:41	04/18/2025 12:50	SS
								Certifications:	CTDOH-PH-0723,NELAC-NY10854,NJDEP-CT005,PADEP-68-04440		
132-64-9	Dibenzofuran	ND		ug/L	2.50	5.00	1	EPA 8270D	04/17/2025 09:41	04/18/2025 12:50	SS
								Certifications:	CTDOH-PH-0723,NELAC-NY10854,NJDEP-CT005,PADEP-68-04440		
84-66-2	Diethyl phthalate	ND		ug/L	2.50	5.00	1	EPA 8270D	04/17/2025 09:41	04/18/2025 12:50	SS
								Certifications:	CTDOH-PH-0723,NELAC-NY10854,NJDEP-CT005,PADEP-68-04440		
131-11-3	Dimethyl phthalate	ND		ug/L	2.50	5.00	1	EPA 8270D	04/17/2025 09:41	04/18/2025 12:50	SS
								Certifications:	CTDOH-PH-0723,NELAC-NY10854,NJDEP-CT005,PADEP-68-04440		
84-74-2	Di-n-butyl phthalate	ND		ug/L	2.50	5.00	1	EPA 8270D	04/17/2025 09:41	04/18/2025 12:50	SS
								Certifications:	CTDOH-PH-0723,NELAC-NY10854,NJDEP-CT005,PADEP-68-04440		
117-84-0	Di-n-octyl phthalate	ND		ug/L	2.50	5.00	1	EPA 8270D	04/17/2025 09:41	04/18/2025 12:50	SS
								Certifications:	CTDOH-PH-0723,NELAC-NY10854,NJDEP-CT005,PADEP-68-04440		
122-39-4	Diphenylamine	ND		ug/L	2.50	5.00	1	EPA 8270D	04/17/2025 09:41	04/18/2025 12:50	SS
								Certifications:	NELAC-NY10854,PADEP-68-04440		
77-47-4	Hexachlorocyclopentadiene	ND		ug/L	5.00	10.0	1	EPA 8270D	04/17/2025 09:41	04/18/2025 12:50	SS
								Certifications:	CTDOH-PH-0723,NELAC-NY10854,NJDEP-CT005,PADEP-68-04440		
78-59-1	Isophorone	ND		ug/L	2.50	5.00	1	EPA 8270D	04/17/2025 09:41	04/18/2025 12:50	SS
								Certifications:	CTDOH-PH-0723,NELAC-NY10854,NJDEP-CT005,PADEP-68-04440		
621-64-7	N-nitroso-di-n-propylamine	ND		ug/L	2.50	5.00	1	EPA 8270D	04/17/2025 09:41	04/18/2025 12:50	SS
								Certifications:	CTDOH-PH-0723,NELAC-NY10854,NJDEP-CT005,PADEP-68-04440		
86-30-6	N-Nitrosodiphenylamine	ND		ug/L	2.50	5.00	1	EPA 8270D	04/17/2025 09:41	04/18/2025 12:50	SS
								Certifications:	CTDOH-PH-0723,NELAC-NY10854,NJDEP-CT005,PADEP-68-04440		
108-95-2	Phenol	ND		ug/L	0.750	5.00	1	EPA 8270D	04/17/2025 09:41	04/18/2025 12:50	SS
								Certifications:	CTDOH-PH-0723,NELAC-NY10854,NJDEP-CT005,PADEP-68-04440		
110-86-1	Pyridine	ND		ug/L	2.50	5.00	1	EPA 8270D	04/17/2025 09:41	04/18/2025 12:50	SS
								Certifications:	CTDOH-PH-0723,NELAC-NY10854,NJDEP-CT005,PADEP-68-04440		

	Surrogate Recoveries	Result	Acceptance Range
367-12-4	*Surrogate: SURR: 2-Fluorophenol*	*42.2 %*	*19.7-63.1*
13127-88-3	*Surrogate: SURR: Phenol-d6*	*23.9 %*	*10.1-41.7*
4165-60-0	*Surrogate: SURR: Nitrobenzene-d5*	*56.9 %*	*50.2-113*
321-60-8	*Surrogate: SURR: 2-Fluorobiphenyl*	*67.2 %*	*39.9-105*
118-79-6	*Surrogate: SURR: 2,4,6-Tribromophenol*	*91.3 %*	*39.3-151*
1718-51-0	*Surrogate: SURR: Terphenyl-d14*	*89.5 %*	*30.7-106*

SVOA, 8270 SIM MASTER

Log-in Notes:

Sample Notes: EXT-EM

Sample Prepared by Method: EPA 3510C

CAS No.	Parameter	Result	Flag	Units	Reported to LOQ	Dilution	Reference Method	Date/Time Prepared	Date/Time Analyzed	Analyst

Sample Information

Client Sample ID: MW10_041425 **York Sample ID:** 25D0907-01

York Project (SDG) No.	Client Project ID	Matrix	Collection Date/Time	Date Received
25D0907	170745301	Ground Water	April 14, 2025 7:00 am	04/14/2025

SVOA, 8270 SIM MASTER **Log-in Notes:** **Sample Notes:** EXT-EM

Sample Prepared by Method: EPA 3510C

CAS No.	Parameter	Result	Flag	Units	Reported to LOQ	Dilution	Reference Method	Date/Time Prepared	Date/Time Analyzed	Analyst
83-32-9	Acenaphthene	ND		ug/L	0.0500	1	EPA 8270D SIM	04/17/2025 09:48	04/18/2025 11:57	AAK
							Certifications: CTDOH-PH-0723,NELAC-NY10854,NJDEP-CT005,PADEP-68-04440			
208-96-8	Acenaphthylene	ND		ug/L	0.0500	1	EPA 8270D SIM	04/17/2025 09:48	04/18/2025 11:57	AAK
							Certifications: CTDOH-PH-0723,NELAC-NY10854,NJDEP-CT005,PADEP-68-04440			
120-12-7	Anthracene	ND		ug/L	0.0500	1	EPA 8270D SIM	04/17/2025 09:48	04/18/2025 11:57	AAK
							Certifications: CTDOH-PH-0723,NELAC-NY10854,NJDEP-CT005,PADEP-68-04440			
1912-24-9	Atrazine	ND		ug/L	0.500	1	EPA 8270D SIM	04/17/2025 09:48	04/18/2025 11:57	AAK
							Certifications: CTDOH-PH-0723,NELAC-NY10854,NJDEP-CT005			
56-55-3	Benzo(a)anthracene	ND		ug/L	0.0500	1	EPA 8270D SIM	04/17/2025 09:48	04/18/2025 11:57	AAK
							Certifications: CTDOH-PH-0723,NELAC-NY10854,NJDEP-CT005,PADEP-68-04440			
50-32-8	Benzo(a)pyrene	ND		ug/L	0.0500	1	EPA 8270D SIM	04/17/2025 09:48	04/18/2025 11:57	AAK
							Certifications: CTDOH-PH-0723,NELAC-NY10854,NJDEP-CT005,PADEP-68-04440			
205-99-2	Benzo(b)fluoranthene	ND		ug/L	0.0500	1	EPA 8270D SIM	04/17/2025 09:48	04/18/2025 11:57	AAK
							Certifications: CTDOH-PH-0723,NELAC-NY10854,NJDEP-CT005,PADEP-68-04440			
191-24-2	Benzo(g,h,i)perylene	ND		ug/L	0.0500	1	EPA 8270D SIM	04/17/2025 09:48	04/18/2025 11:57	AAK
							Certifications: CTDOH-PH-0723,NELAC-NY10854,NJDEP-CT005,PADEP-68-04440			
207-08-9	Benzo(k)fluoranthene	ND		ug/L	0.0500	1	EPA 8270D SIM	04/17/2025 09:48	04/18/2025 11:57	AAK
							Certifications: CTDOH-PH-0723,NELAC-NY10854,NJDEP-CT005,PADEP-68-04440			
117-81-7	Bis(2-ethylhexyl)phthalate	ND		ug/L	0.500	1	EPA 8270D SIM	04/17/2025 09:48	04/18/2025 11:57	AAK
							Certifications: CTDOH-PH-0723,NELAC-NY10854,NJDEP-CT005			
218-01-9	Chrysene	ND		ug/L	0.0500	1	EPA 8270D SIM	04/17/2025 09:48	04/18/2025 11:57	AAK
							Certifications: CTDOH-PH-0723,NELAC-NY10854,NJDEP-CT005,PADEP-68-04440			
53-70-3	Dibenzo(a,h)anthracene	ND		ug/L	0.0500	1	EPA 8270D SIM	04/17/2025 09:48	04/18/2025 11:57	AAK
							Certifications: CTDOH-PH-0723,NELAC-NY10854,NJDEP-CT005,PADEP-68-04440			
206-44-0	Fluoranthene	ND		ug/L	0.0500	1	EPA 8270D SIM	04/17/2025 09:48	04/18/2025 11:57	AAK
							Certifications: CTDOH-PH-0723,NELAC-NY10854,NJDEP-CT005,PADEP-68-04440			
86-73-7	Fluorene	ND		ug/L	0.0500	1	EPA 8270D SIM	04/17/2025 09:48	04/18/2025 11:57	AAK
							Certifications: CTDOH-PH-0723,NELAC-NY10854,NJDEP-CT005,PADEP-68-04440			
118-74-1	Hexachlorobenzene	ND		ug/L	0.0200	1	EPA 8270D SIM	04/17/2025 09:48	04/18/2025 11:57	AAK
							Certifications: CTDOH-PH-0723,NELAC-NY10854,NJDEP-CT005			
87-68-3	Hexachlorobutadiene	ND		ug/L	0.500	1	EPA 8270D SIM	04/17/2025 09:48	04/18/2025 11:57	AAK
							Certifications: CTDOH-PH-0723,NELAC-NY10854,NJDEP-CT005			
67-72-1	Hexachloroethane	ND		ug/L	0.500	1	EPA 8270D SIM	04/17/2025 09:48	04/18/2025 11:57	AAK
							Certifications: CTDOH-PH-0723,NELAC-NY10854,NJDEP-CT005			
193-39-5	Indeno(1,2,3-cd)pyrene	ND		ug/L	0.0500	1	EPA 8270D SIM	04/17/2025 09:48	04/18/2025 11:57	AAK
							Certifications: CTDOH-PH-0723,NELAC-NY10854,NJDEP-CT005,PADEP-68-04440			
91-20-3	Naphthalene	ND		ug/L	0.0500	1	EPA 8270D SIM	04/17/2025 09:48	04/18/2025 11:57	AAK
							Certifications: CTDOH-PH-0723,NELAC-NY10854,NJDEP-CT005,PADEP-68-04440			
98-95-3	Nitrobenzene	ND		ug/L	0.250	1	EPA 8270D SIM	04/17/2025 09:48	04/18/2025 11:57	AAK
							Certifications: CTDOH-PH-0723,NELAC-NY10854,NJDEP-CT005			
62-75-9	N-Nitrosodimethylamine	ND		ug/L	0.500	1	EPA 8270D SIM	04/17/2025 09:48	04/18/2025 11:57	AAK
							Certifications: CTDOH-PH-0723,NELAC-NY10854,NJDEP-CT005			
87-86-5	Pentachlorophenol	ND		ug/L	0.250	1	EPA 8270D SIM	04/17/2025 09:48	04/18/2025 11:57	AAK
							Certifications: CTDOH-PH-0723,NELAC-NY10854,NJDEP-CT005			

Sample Information

Client Sample ID: MW10_041425 **York Sample ID:** 25D0907-01

York Project (SDG) No.	Client Project ID	Matrix	Collection Date/Time	Date Received
25D0907	170745301	Ground Water	April 14, 2025 7:00 am	04/14/2025

SVOA, 8270 SIM MASTER

Log-in Notes: **Sample Notes:** EXT-EM

Sample Prepared by Method: EPA 3510C

CAS No.	Parameter	Result	Flag	Units	Reported to LOQ	Dilution	Reference Method	Date/Time Prepared	Date/Time Analyzed	Analyst
85-01-8	Phenanthrene	ND		ug/L	0.0500	1	EPA 8270D SIM	04/17/2025 09:48	04/18/2025 11:57	AAK
							Certifications: CTDOH-PH-0723,NELAC-NY10854,NJDEP-CT005,PADEP-68-04440			
129-00-0	Pyrene	ND		ug/L	0.0500	1	EPA 8270D SIM	04/17/2025 09:48	04/18/2025 11:57	AAK
							Certifications: CTDOH-PH-0723,NELAC-NY10854,NJDEP-CT005,PADEP-68-04440			

Semi-Volatiles, 1,4-Dioxane 8270 SIM-Aqueous

Log-in Notes: **Sample Notes:**

Sample Prepared by Method: EPA 3535A

CAS No.	Parameter	Result	Flag	Units	Reported to LOQ	Dilution	Reference Method	Date/Time Prepared	Date/Time Analyzed	Analyst
123-91-1	1,4-Dioxane	ND		ug/L	0.300	1	EPA 8270E SIM	04/17/2025 08:42	04/18/2025 11:42	SS
							Certifications: NJDEP-CT005,NELAC-NY10854			

	Surrogate Recoveries	Result	Acceptance Range
17647-74-4	*Surrogate: 1,4-Dioxane-d8*	*100 %*	*36.6-118*

PFAS, EPA 1633 Target List

Log-in Notes: **Sample Notes:**

Sample Prepared by Method: EPA 1633 Prep

CAS No.	Parameter	Result	Flag	Units	Reported to LOD/MDL	LOQ	Dilution	Reference Method	Date/Time Prepared	Date/Time Analyzed	Analyst
375-73-5	**Perfluorobutanesulfonic acid (PFBS)**	**2.85**		ng/L	0.441	1.66	1	EPA 1633 Draft 3	04/16/2025 10:09	04/17/2025 16:25	AM
								Certifications: NELAC-NY12058,NJDEP-NY037			
307-24-4	**Perfluorohexanoic acid (PFHxA)**	**6.52**		ng/L	0.329	1.88	1	EPA 1633 Draft 3	04/16/2025 10:09	04/17/2025 16:25	AM
								Certifications: NELAC-NY12058,NJDEP-NY037			
375-85-9	**Perfluoroheptanoic acid (PFHpA)**	**4.56**		ng/L	0.667	1.88	1	EPA 1633 Draft 3	04/16/2025 10:09	04/17/2025 16:25	AM
								Certifications: NELAC-NY12058,NJDEP-NY037			
355-46-4	Perfluorohexanesulfonic acid (PFHxS)	ND		ng/L	0.638	1.72	1	EPA 1633 Draft 3	04/16/2025 10:09	04/17/2025 16:25	AM
								Certifications: NELAC-NY12058,NJDEP-NY037			
335-67-1	**Perfluorooctanoic acid (PFOA)**	**3.90**		ng/L	0.394	1.88	1	EPA 1633 Draft 3	04/16/2025 10:09	04/17/2025 16:25	AM
								Certifications: NELAC-NY12058,NJDEP-NY037			
1763-23-1	Perfluorooctanesulfonic acid (PFOS)	ND		ng/L	0.770	1.75	1	EPA 1633 Draft 3	04/16/2025 10:09	04/17/2025 16:25	AM
								Certifications: NELAC-NY12058,NJDEP-NY037			
375-95-1	Perfluorononanoic acid (PFNA)	ND		ng/L	0.488	1.88	1	EPA 1633 Draft 3	04/16/2025 10:09	04/17/2025 16:25	AM
								Certifications: NELAC-NY12058,NJDEP-NY037			
335-76-2	Perfluorodecanoic acid (PFDA)	ND		ng/L	0.704	1.88	1	EPA 1633 Draft 3	04/16/2025 10:09	04/17/2025 16:25	AM
								Certifications: NELAC-NY12058,NJDEP-NY037			
2058-94-8	Perfluoroundecanoic acid (PFUnA)	ND		ng/L	1.06	1.88	1	EPA 1633 Draft 3	04/16/2025 10:09	04/17/2025 16:25	AM
								Certifications: NELAC-NY12058,NJDEP-NY037			
307-55-1	Perfluorododecanoic acid (PFDoA)	ND		ng/L	0.826	1.88	1	EPA 1633 Draft 3	04/16/2025 10:09	04/17/2025 16:25	AM
								Certifications: NELAC-NY12058,NJDEP-NY037			
72629-94-8	Perfluorotridecanoic acid (PFTrDA)	ND		ng/L	0.695	1.88	1	EPA 1633 Draft 3	04/16/2025 10:09	04/17/2025 16:25	AM
								Certifications: NELAC-NY12058,NJDEP-NY037			
376-06-7	* Perfluorotetradecanoic acid (PFTA)	ND		ng/L	0.648	1.88	1	EPA 1633 Draft 3	04/16/2025 10:09	04/17/2025 16:25	AM
								Certifications: NJDEP-NY037			

Sample Information

Client Sample ID: **MW10_041425** **York Sample ID:** **25D0907-01**

York Project (SDG) No.	Client Project ID	Matrix	Collection Date/Time	Date Received
25D0907	170745301	Ground Water	April 14, 2025 7:00 am	04/14/2025

PFAS, EPA 1633 Target List **Log-in Notes:** **Sample Notes:**

Sample Prepared by Method: EPA 1633 Prep

CAS No.	Parameter	Result	Flag	Units	Reported to LOD/MDL	LOQ	Dilution	Reference Method	Date/Time Prepared	Date/Time Analyzed	Analyst
2355-31-9	N-MeFOSAA	ND		ng/L	0.742	1.88	1	EPA 1633 Draft 3 Certifications: NELAC-NY12058,NJDEP-NY037	04/16/2025 10:09	04/17/2025 16:25	AM
2991-50-6	N-EtFOSAA	ND		ng/L	0.967	1.88	1	EPA 1633 Draft 3 Certifications: NELAC-NY12058,NJDEP-NY037	04/16/2025 10:09	04/17/2025 16:25	AM
2706-90-3	**Perfluoropentanoic acid (PFPeA)**	**3.88**		ng/L	0.216	3.76	1	EPA 1633 Draft 3 Certifications: NELAC-NY12058,NJDEP-NY037	04/16/2025 10:09	04/17/2025 16:25	AM
754-91-6	* Perfluoro-1-octanesulfonamide (FOSA)	ND		ng/L	0.826	1.88	1	EPA 1633 Draft 3 Certifications: NJDEP-NY037	04/16/2025 10:09	04/17/2025 16:25	AM
375-92-8	* Perfluoro-1-heptanesulfonic acid (PFHpS)	ND		ng/L	0.854	1.79	1	EPA 1633 Draft 3 Certifications: NJDEP-NY037	04/16/2025 10:09	04/17/2025 16:25	AM
335-77-3	* Perfluoro-1-decanesulfonic acid (PFDS)	ND		ng/L	1.24	1.81	1	EPA 1633 Draft 3 Certifications: NJDEP-NY037	04/16/2025 10:09	04/17/2025 16:25	AM
27619-97-2	1H,1H,2H,2H-Perfluorooctanesulfonic acid (6:2 FTS)	ND		ng/L	7.04	7.13	1	EPA 1633 Draft 3 Certifications: NELAC-NY12058,NJDEP-NY037	04/16/2025 10:09	04/17/2025 16:25	AM
39108-34-4	1H,1H,2H,2H-Perfluorodecanesulfonic acid (8:2 FTS)	ND		ng/L	1.92	7.21	1	EPA 1633 Draft 3 Certifications: NELAC-NY12058,NJDEP-NY037	04/16/2025 10:09	04/17/2025 16:25	AM
375-22-4	**Perfluoro-n-butanoic acid (PFBA)**	**5.24**	J	ng/L	0.310	7.51	1	EPA 1633 Draft 3 Certifications: NELAC-NY12058,NJDEP-NY037	04/16/2025 10:09	04/17/2025 16:25	AM
113507-82-7	Perfluoro(2-ethoxyethane)sulfonic acid (PFEESA)	ND		ng/L	0.469	3.34	1	EPA 1633 Draft 3 Certifications: NELAC-NY12058	04/16/2025 10:09	04/17/2025 16:25	AM
151772-58-6	Perfluoro-3,6-dioxaheptanoic acid (NFDHA)	ND		ng/L	2.01	3.76	1	EPA 1633 Draft 3 Certifications: NELAC-NY12058	04/16/2025 10:09	04/17/2025 16:25	AM
377-73-1	Perfluoro-4-oxapentanoic acid (PFMPA)	ND		ng/L	0.235	3.76	1	EPA 1633 Draft 3 Certifications: NELAC-NY12058	04/16/2025 10:09	04/17/2025 16:25	AM
863090-89-5	Perfluoro-5-oxahexanoic acid (PFMBA)	ND		ng/L	0.347	3.76	1	EPA 1633 Draft 3 Certifications: NELAC-NY12058	04/16/2025 10:09	04/17/2025 16:25	AM
2706-91-4	Perfluoro-1-pentanesulfonate (PFPeS)	ND		ng/L	0.713	1.76	1	EPA 1633 Draft 3 Certifications: NELAC-NY12058,NJDEP-NY037	04/16/2025 10:09	04/17/2025 16:25	AM
757124-72-4	1H,1H,2H,2H-Perfluorohexanesulfonic acid (4:2 FTS)	ND		ng/L	1.68	7.04	1	EPA 1633 Draft 3 Certifications: NELAC-NY12058,NJDEP-NY037	04/16/2025 10:09	04/17/2025 16:25	AM
13252-13-6	HFPO-DA (Gen-X)	ND		ng/L	3.03	7.51	1	EPA 1633 Draft 3 Certifications: NELAC-NY12058,NJDEP-NY037	04/16/2025 10:09	04/17/2025 16:25	AM
763051-92-9	11CL-PF3OUdS	ND		ng/L	1.30	7.10	1	EPA 1633 Draft 3 Certifications: NELAC-NY12058,NJDEP-NY037	04/16/2025 10:09	04/17/2025 16:25	AM
756426-58-1	9CL-PF3ONS	ND		ng/L	0.657	7.02	1	EPA 1633 Draft 3 Certifications: NELAC-NY12058,NJDEP-NY037	04/16/2025 10:09	04/17/2025 16:25	AM
919005-14-4	ADONA	ND		ng/L	0.498	7.10	1	EPA 1633 Draft 3 Certifications: NELAC-NY12058,NJDEP-NY037	04/16/2025 10:09	04/17/2025 16:25	AM
79780-39-5	* Perfluorododecanesulfonic acid (PFDoS)	ND		ng/L	0.873	1.82	1	EPA 1633 Draft 3 Certifications:	04/16/2025 10:09	04/17/2025 16:25	AM
68259-12-1	* Perfluoro-1-nonanesulfonic acid (PFNS)	ND		ng/L	0.807	1.80	1	EPA 1633 Draft 3 Certifications: NJDEP-NY037	04/16/2025 10:09	04/17/2025 16:25	AM
356-02-5	* 3-Perfluoropropyl propanoic acid (FPrPA)	ND		ng/L	1.91	4.69	1	EPA 1633 Draft 3 Certifications:	04/16/2025 10:09	04/17/2025 16:25	AM

Sample Information

Client Sample ID: MW10_041425 **York Sample ID:** 25D0907-01

York Project (SDG) No.	Client Project ID	Matrix	Collection Date/Time	Date Received
25D0907	170745301	Ground Water	April 14, 2025 7:00 am	04/14/2025

PFAS, EPA 1633 Target List **Log-in Notes:** **Sample Notes:**

Sample Prepared by Method: EPA 1633 Prep

CAS No.	Parameter	Result	Flag	Units	Reported to LOD/MDL	LOQ	Dilution	Reference Method	Date/Time Prepared	Date/Time Analyzed	Analyst
914637-49-3	* 3-Perfluoropentyl propanoic acid (FPePA)	ND		ng/L	6.88	23.5	1	EPA 1633 Draft 3 Certifications:	04/16/2025 10:09	04/17/2025 16:25	AM
812-70-4	* 3-Perfluoroheptyl propanoic acid (FHpPA)	ND		ng/L	8.89	23.5	1	EPA 1633 Draft 3 Certifications:	04/16/2025 10:09	04/17/2025 16:25	AM
24448-09-7	* N-MeFOSE	ND		ng/L	3.75	18.8	1	EPA 1633 Draft 3 Certifications:	04/16/2025 10:09	04/17/2025 16:25	AM
31506-32-8	* N-MeFOSA	ND		ng/L	1.48	1.88	1	EPA 1633 Draft 3 Certifications:	04/16/2025 10:09	04/17/2025 16:25	AM
1691-99-2	* N-EtFOSE	ND		ng/L	3.75	18.8	1	EPA 1633 Draft 3 Certifications:	04/16/2025 10:09	04/17/2025 16:25	AM
4151-50-2	* N-EtFOSA	ND		ng/L	1.69	1.88	1	EPA 1633 Draft 3 Certifications:	04/16/2025 10:09	04/17/2025 16:25	AM

	Surrogate Recoveries	Result		Acceptance Range
M3PFBS	*Surrogate: M3PFBS*	*111 %*		*25-150*
13C5PFHXA	*Surrogate: M5PFHxA*	*143 %*		*25-150*
13C4PFHPA	*Surrogate: M4PFHpA*	*111 %*		*25-150*
13C3PFHXS	*Surrogate: M3PFHxS*	*140 %*		*25-150*
13C8PFOA	*Surrogate: Perfluoro-n-[13C8]octanoic acid*	*135 %*		*25-150*
13C6PFDA	*Surrogate: M6PFDA*	*148 %*		*25-150*
13C7PFUNA	*Surrogate: M7PFUdA*	*124 %*		*25-150*
960315-52-0	*Surrogate: Perfluoro-n-[1,2-13C2]dodecano*	*113 %*		*25-150*
13C2PFTEDA	*Surrogate: M2PFTeDA*	*121 %*		*10-150*
13C4PFBA	*Surrogate: Perfluoro-n-[13C4]butanoic acia*	*44.6 %*		*25-150*
13C8PFOS	*Surrogate: Perfluoro-1-[13C8]octanesulfoni*	*169 %*	PFSu-H	*25-150*
13C5PFPEA	*Surrogate: Perfluoro-n-[13C5]pentanoic aci*	*180 %*	PFSu-H	*25-150*
13C8FOSA	*Surrogate: Perfluoro-1-[13C8]octanesulfon*	*147 %*		*10-150*
D3-NMEFOSAA	*Surrogate: d3-N-MeFOSAA*	*149 %*		*25-150*
D5-NETFOSAA	*Surrogate: d5-N-EtFOSAA*	*182 %*	PFSu-H	*25-150*
M2-6:2FTS	*Surrogate: M2-6:2 FTS*	*360 %*	PFSu-H	*25-200*
M2-8:2FTS	*Surrogate: M2-8:2 FTS*	*315 %*	PFSu-H	*25-200*
13C9PFNA	*Surrogate: M9PFNA*	*130 %*		*25-150*
M2-4:2FTS	*Surrogate: M2-4:2 FTS*	*223 %*	PFSu-H	*25-150*
936109-37-4	*Surrogate: d-N-MeFOSA*	*102 %*		*25-150*
936109-40-9	*Surrogate: d-N-EtFOSA*	*91.7 %*		*25-150*
M3HFPO-DA	*Surrogate: M3HFPO-DA*	*138 %*		*25-150*
D9-NETPFOSAE	*Surrogate: d9-N-EtFOSE*	*104 %*		*25-150*
D7-NMEPFOSAE	*Surrogate: d7-N-MeFOSE*	*119 %*		*25-150*

Sample Information

Client Sample ID: MW10_041425 **York Sample ID:** 25D0907-01

York Project (SDG) No.	Client Project ID	Matrix	Collection Date/Time	Date Received
25D0907	170745301	Ground Water	April 14, 2025 7:00 am	04/14/2025

PEST, 8081 MASTER

Log-in Notes:

Sample Notes:

Sample Prepared by Method: EPA SW846-3510C Low Level

CAS No.	Parameter	Result	Flag	Units	Reported to LOQ	Dilution	Reference Method	Date/Time Prepared	Date/Time Analyzed	Analyst
72-54-8	4,4'-DDD	ND		ug/L	0.00400	1	EPA 8081B	04/18/2025 08:45	04/21/2025 14:07	RJ
							Certifications:	CTDOH-PH-0723,NELAC-NY10854,NJDEP-CT005,PADEP-68-04440		
72-55-9	4,4'-DDE	ND		ug/L	0.00400	1	EPA 8081B	04/18/2025 08:45	04/21/2025 14:07	RJ
							Certifications:	CTDOH-PH-0723,NELAC-NY10854,NJDEP-CT005,PADEP-68-04440		
50-29-3	4,4'-DDT	ND		ug/L	0.00400	1	EPA 8081B	04/18/2025 08:45	04/21/2025 14:07	RJ
							Certifications:	CTDOH-PH-0723,NELAC-NY10854,NJDEP-CT005,PADEP-68-04440		
309-00-2	Aldrin	ND		ug/L	0.00400	1	EPA 8081B	04/18/2025 08:45	04/21/2025 14:07	RJ
							Certifications:	CTDOH-PH-0723,NELAC-NY10854,NJDEP-CT005,PADEP-68-04440		
319-84-6	alpha-BHC	ND		ug/L	0.00400	1	EPA 8081B	04/18/2025 08:45	04/21/2025 14:07	RJ
							Certifications:	CTDOH-PH-0723,NELAC-NY10854,NJDEP-CT005,PADEP-68-04440		
5103-71-9	alpha-Chlordane	ND		ug/L	0.00400	1	EPA 8081B	04/18/2025 08:45	04/21/2025 14:07	RJ
							Certifications:	CTDOH-PH-0723,NELAC-NY10854,NJDEP-CT005,PADEP-68-04440		
319-85-7	beta-BHC	ND		ug/L	0.00400	1	EPA 8081B	04/18/2025 08:45	04/21/2025 14:07	RJ
							Certifications:	CTDOH-PH-0723,NELAC-NY10854,NJDEP-CT005,PADEP-68-04440		
319-86-8	delta-BHC	ND		ug/L	0.00400	1	EPA 8081B	04/18/2025 08:45	04/21/2025 14:07	RJ
							Certifications:	CTDOH-PH-0723,NELAC-NY10854,NJDEP-CT005,PADEP-68-04440		
60-57-1	Dieldrin	ND		ug/L	0.00200	1	EPA 8081B	04/18/2025 08:45	04/21/2025 14:07	RJ
							Certifications:	CTDOH-PH-0723,NELAC-NY10854,NJDEP-CT005,PADEP-68-04440		
959-98-8	Endosulfan I	ND		ug/L	0.00400	1	EPA 8081B	04/18/2025 08:45	04/21/2025 14:07	RJ
							Certifications:	CTDOH-PH-0723,NELAC-NY10854,NJDEP-CT005,PADEP-68-04440		
33213-65-9	Endosulfan II	ND		ug/L	0.00400	1	EPA 8081B	04/18/2025 08:45	04/21/2025 14:07	RJ
							Certifications:	CTDOH-PH-0723,NELAC-NY10854,NJDEP-CT005,PADEP-68-04440		
1031-07-8	Endosulfan sulfate	ND		ug/L	0.00400	1	EPA 8081B	04/18/2025 08:45	04/21/2025 14:07	RJ
							Certifications:	CTDOH-PH-0723,NELAC-NY10854,NJDEP-CT005,PADEP-68-04440		
72-20-8	Endrin	ND		ug/L	0.00400	1	EPA 8081B	04/18/2025 08:45	04/21/2025 14:07	RJ
							Certifications:	CTDOH-PH-0723,NELAC-NY10854,NJDEP-CT005,PADEP-68-04440		
7421-93-4	Endrin aldehyde	ND		ug/L	0.0100	1	EPA 8081B	04/18/2025 08:45	04/21/2025 14:07	RJ
							Certifications:	CTDOH-PH-0723,NELAC-NY10854,NJDEP-CT005,PADEP-68-04440		
53494-70-5	Endrin ketone	ND		ug/L	0.0100	1	EPA 8081B	04/18/2025 08:45	04/21/2025 14:07	RJ
							Certifications:	CTDOH-PH-0723,NELAC-NY10854,NJDEP-CT005,PADEP-68-04440		
58-89-9	gamma-BHC (Lindane)	ND		ug/L	0.00400	1	EPA 8081B	04/18/2025 08:45	04/21/2025 14:07	RJ
							Certifications:	CTDOH-PH-0723,NELAC-NY10854,NJDEP-CT005,PADEP-68-04440		
5566-34-7	gamma-Chlordane	ND		ug/L	0.0100	1	EPA 8081B	04/18/2025 08:45	04/21/2025 14:07	RJ
							Certifications:	CTDOH-PH-0723,NELAC-NY10854,NJDEP-CT005,PADEP-68-04440		
76-44-8	Heptachlor	ND		ug/L	0.00400	1	EPA 8081B	04/18/2025 08:45	04/21/2025 14:07	RJ
							Certifications:	CTDOH-PH-0723,NELAC-NY10854,NJDEP-CT005,PADEP-68-04440		
1024-57-3	Heptachlor epoxide	ND		ug/L	0.00400	1	EPA 8081B	04/18/2025 08:45	04/21/2025 14:07	RJ
							Certifications:	CTDOH-PH-0723,NELAC-NY10854,NJDEP-CT005,PADEP-68-04440		
72-43-5	Methoxychlor	ND		ug/L	0.00400	1	EPA 8081B	04/18/2025 08:45	04/21/2025 14:07	RJ
							Certifications:	CTDOH-PH-0723,NELAC-NY10854,NJDEP-CT005,PADEP-68-04440		
8001-35-2	Toxaphene	ND		ug/L	0.100	1	EPA 8081B	04/18/2025 08:45	04/21/2025 14:07	RJ
							Certifications:	CTDOH-PH-0723,NELAC-NY10854,NJDEP-CT005,PADEP-68-04440		

Sample Information

Client Sample ID: MW10_041425 **York Sample ID:** 25D0907-01

York Project (SDG) No.	Client Project ID	Matrix	Collection Date/Time	Date Received
25D0907	170745301	Ground Water	April 14, 2025 7:00 am	04/14/2025

PEST, 8081 MASTER

Log-in Notes:

Sample Notes:

Sample Prepared by Method: EPA SW846-3510C Low Level

CAS No.	Parameter	Result	Flag	Units	Reported to LOQ	Dilution	Reference Method	Date/Time Prepared	Date/Time Analyzed	Analyst
57-74-9	* Chlordane, total	ND		ug/L	0.200	1	EPA 8081B	04/18/2025 08:45	04/21/2025 14:07	RJ
							Certifications:			

	Surrogate Recoveries	Result	Acceptance Range
2051-24-3	*Surrogate: Decachlorobiphenyl*	*63.8 %*	*30-150*
877-09-8	*Surrogate: Tetrachloro-m-xylene*	*46.0 %*	*30-150*

PCB, 8082 MASTER

Log-in Notes:

Sample Notes:

Sample Prepared by Method: EPA SW846-3510C Low Level

CAS No.	Parameter	Result	Flag	Units	Reported to LOQ	Dilution	Reference Method	Date/Time Prepared	Date/Time Analyzed	Analyst
12674-11-2	Aroclor 1016	ND		ug/L	0.0500	1	EPA 8082A	04/18/2025 08:42	04/21/2025 15:02	NF
							Certifications:	NELAC-NY10854,CTDOH-PH-0723,NJDEP-CT005,PADEP-68-04440		
11104-28-2	Aroclor 1221	ND		ug/L	0.0500	1	EPA 8082A	04/18/2025 08:42	04/21/2025 15:02	NF
							Certifications:	NELAC-NY10854,CTDOH-PH-0723,NJDEP-CT005,PADEP-68-04440		
11141-16-5	Aroclor 1232	ND		ug/L	0.0500	1	EPA 8082A	04/18/2025 08:42	04/21/2025 15:02	NF
							Certifications:	NELAC-NY10854,CTDOH-PH-0723,NJDEP-CT005,PADEP-68-04440		
53469-21-9	Aroclor 1242	ND		ug/L	0.0500	1	EPA 8082A	04/18/2025 08:42	04/21/2025 15:02	NF
							Certifications:	NELAC-NY10854,CTDOH-PH-0723,NJDEP-CT005,PADEP-68-04440		
12672-29-6	Aroclor 1248	ND		ug/L	0.0500	1	EPA 8082A	04/18/2025 08:42	04/21/2025 15:02	NF
							Certifications:	NELAC-NY10854,CTDOH-PH-0723,NJDEP-CT005,PADEP-68-04440		
11097-69-1	Aroclor 1254	ND		ug/L	0.0500	1	EPA 8082A	04/18/2025 08:42	04/21/2025 15:02	NF
							Certifications:	NELAC-NY10854,CTDOH-PH-0723,NJDEP-CT005,PADEP-68-04440		
11096-82-5	Aroclor 1260	ND		ug/L	0.0500	1	EPA 8082A	04/18/2025 08:42	04/21/2025 15:02	NF
							Certifications:	NELAC-NY10854,CTDOH-PH-0723,NJDEP-CT005,PADEP-68-04440		
1336-36-3	* Total PCBs	ND		ug/L	0.0500	1	EPA 8082A	04/18/2025 08:42	04/21/2025 15:02	NF
							Certifications:			

	Surrogate Recoveries	Result	Acceptance Range
877-09-8	*Surrogate: Tetrachloro-m-xylene*	*42.0 %*	*30-120*
2051-24-3	*Surrogate: Decachlorobiphenyl*	*68.0 %*	*30-120*

HERB, 8151 MASTER

Log-in Notes:

Sample Notes:

Sample Prepared by Method: EPA 8151A

CAS No.	Parameter	Result	Flag	Units	Reported to LOQ	Dilution	Reference Method	Date/Time Prepared	Date/Time Analyzed	Analyst
93-76-5	2,4,5-T	ND		ug/L	5.00	1	EPA 8151A	04/15/2025 08:55	04/16/2025 12:45	GXB
							Certifications:	CTDOH-PH-0723,NELAC-NY10854,NJDEP-CT005,PADEP-68-04440		
93-72-1	2,4,5-TP (Silvex)	ND		ug/L	5.00	1	EPA 8151A	04/15/2025 08:55	04/16/2025 12:45	GXB
							Certifications:	CTDOH-PH-0723,NELAC-NY10854,NJDEP-CT005,PADEP-68-04440		
94-75-7	2,4-D	ND		ug/L	5.00	1	EPA 8151A	04/15/2025 08:55	04/16/2025 12:45	GXB
							Certifications:	CTDOH-PH-0723,NELAC-NY10854,NJDEP-CT005,PADEP-68-04440		

	Surrogate Recoveries	Result	Acceptance Range

Sample Information

Client Sample ID: MW10_041425 **York Sample ID:** 25D0907-01

York Project (SDG) No.	Client Project ID	Matrix	Collection Date/Time	Date Received
25D0907	170745301	Ground Water	April 14, 2025 7:00 am	04/14/2025

HERB, 8151 MASTER

Log-in Notes:

Sample Notes:

Sample Prepared by Method: EPA 8151A

CAS No.	Parameter	Result	Flag	Units	Reported to LOQ	Dilution	Reference Method	Date/Time Prepared	Date/Time Analyzed	Analyst
19719-28-9	*Surrogate: 2,4-Dichlorophenylacetic acid (D*	*111 %*			*30-150*					

Metals, Target Analyte, ICP

Log-in Notes:

Sample Notes:

Sample Prepared by Method: EPA 3015A

CAS No.	Parameter	Result	Flag	Units	Reported to LOQ	Dilution	Reference Method	Date/Time Prepared	Date/Time Analyzed	Analyst
7429-90-5	**Aluminum**	**0.456**		mg/L	0.0556	1	EPA 6010D	04/15/2025 08:45	04/16/2025 16:17	AGNR
							Certifications:	CTDOH-PH-0723,NELAC-NY10854,NJDEP-CT005,PADEP-68-04440		
7440-39-3	**Barium**	**0.205**		mg/L	0.0278	1	EPA 6010D	04/15/2025 08:45	04/16/2025 16:17	AGNR
							Certifications:	CTDOH-PH-0723,NELAC-NY10854,NJDEP-CT005,PADEP-68-04440		
7440-70-2	**Calcium**	**140**		mg/L	0.0556	1	EPA 6010D	04/15/2025 08:45	04/16/2025 16:17	AGNR
							Certifications:	CTDOH-PH-0723,NELAC-NY10854,NJDEP-CT005,PADEP-68-04440		
7440-47-3	Chromium	ND		mg/L	0.00556	1	EPA 6010D	04/15/2025 08:45	04/16/2025 16:17	AGNR
							Certifications:	CTDOH-PH-0723,NELAC-NY10854,NJDEP-CT005,PADEP-68-04440		
7440-48-4	Cobalt	ND		mg/L	0.00444	1	EPA 6010D	04/15/2025 08:45	04/16/2025 16:17	AGNR
							Certifications:	CTDOH-PH-0723,NELAC-NY10854,NJDEP-CT005,PADEP-68-04440		
7440-50-8	Copper	ND		mg/L	0.0222	1	EPA 6010D	04/15/2025 08:45	04/16/2025 16:17	AGNR
							Certifications:	CTDOH-PH-0723,NELAC-NY10854,NJDEP-CT005,PADEP-68-04440		
7439-89-6	**Iron**	**24.5**		mg/L	0.278	1	EPA 6010D	04/15/2025 08:45	04/16/2025 16:17	AGNR
							Certifications:	CTDOH-PH-0723,NELAC-NY10854,NJDEP-CT005,PADEP-68-04440		
7439-92-1	**Lead**	**0.0155**		mg/L	0.00556	1	EPA 6010D	04/15/2025 08:45	04/16/2025 16:17	AGNR
							Certifications:	CTDOH-PH-0723,NELAC-NY10854,NJDEP-CT005,PADEP-68-04440		
7439-95-4	**Magnesium**	**66.6**		mg/L	0.0556	1	EPA 6010D	04/15/2025 08:45	04/16/2025 16:17	AGNR
							Certifications:	CTDOH-PH-0723,NELAC-NY10854,NJDEP-CT005,PADEP-68-04440		
7439-96-5	**Manganese**	**3.40**		mg/L	0.00556	1	EPA 6010D	04/15/2025 08:45	04/16/2025 16:17	AGNR
							Certifications:	CTDOH-PH-0723,NELAC-NY10854,NJDEP-CT005,PADEP-68-04440		
7440-02-0	Nickel	ND		mg/L	0.0111	1	EPA 6010D	04/15/2025 08:45	04/16/2025 16:17	AGNR
							Certifications:	CTDOH-PH-0723,NELAC-NY10854,NJDEP-CT005,PADEP-68-04440		
7440-09-7	**Potassium**	**84.2**	M-CCV 1	mg/L	0.0556	1	EPA 6010D	04/15/2025 08:45	04/16/2025 16:17	AGNR
							Certifications:	CTDOH-PH-0723,NELAC-NY10854,NJDEP-CT005,PADEP-68-04440		
7440-22-4	Silver	ND		mg/L	0.00556	1	EPA 6010D	04/15/2025 08:45	04/16/2025 16:17	AGNR
							Certifications:	CTDOH-PH-0723,NELAC-NY10854,NJDEP-CT005,PADEP-68-04440		
7440-23-5	**Sodium**	**158**	M-CCV 1, M-BS	mg/L	0.556	1	EPA 6010D	04/15/2025 08:45	04/16/2025 16:17	AGNR
							Certifications:	CTDOH-PH-0723,NELAC-NY10854,NJDEP-CT005,PADEP-68-04440		
7440-62-2	Vanadium	ND		mg/L	0.0111	1	EPA 6010D	04/15/2025 08:45	04/16/2025 16:17	AGNR
							Certifications:	CTDOH-PH-0723,NELAC-NY10854,NJDEP-CT005,PADEP-68-04440		
7440-66-6	Zinc	ND		mg/L	0.0278	1	EPA 6010D	04/15/2025 08:45	04/16/2025 16:17	AGNR
							Certifications:	CTDOH-PH-0723,NELAC-NY10854,NJDEP-CT005,PADEP-68-04440		

Metals, Target Analyte, ICP Dissolved

Log-in Notes:

Sample Notes:

Sample Prepared by Method: EPA 3015A

CAS No.	Parameter	Result	Flag	Units	Reported to LOQ	Dilution	Reference Method	Date/Time Prepared	Date/Time Analyzed	Analyst

Sample Information

Client Sample ID: MW10_041425 **York Sample ID:** 25D0907-01

York Project (SDG) No.	Client Project ID	Matrix	Collection Date/Time	Date Received
25D0907	170745301	Ground Water	April 14, 2025 7:00 am	04/14/2025

Metals, Target Analyte, ICP Dissolved

Log-in Notes:

Sample Notes:

Sample Prepared by Method: EPA 3015A

CAS No.	Parameter	Result	Flag	Units	Reported to LOQ	Dilution	Reference Method	Date/Time Prepared	Date/Time Analyzed	Analyst
7429-90-5	**Aluminum**	**0.0838**		mg/L	0.0556	1	EPA 6010D	04/15/2025 08:53	04/16/2025 01:45	AGNR
							Certifications:	CTDOH-PH-0723,NELAC-NY10854,NJDEP-CT005,PADEP-68-04440		
7440-39-3	**Barium**	**0.117**		mg/L	0.0278	1	EPA 6010D	04/15/2025 08:53	04/16/2025 01:45	AGNR
							Certifications:	CTDOH-PH-0723,NELAC-NY10854,NJDEP-CT005,PADEP-68-04440		
7440-70-2	**Calcium**	**141**		mg/L	0.0556	1	EPA 6010D	04/15/2025 08:53	04/16/2025 01:45	AGNR
							Certifications:	CTDOH-PH-0723,NELAC-NY10854,NJDEP-CT005,PADEP-68-04440		
7440-47-3	Chromium	ND		mg/L	0.00556	1	EPA 6010D	04/15/2025 08:53	04/16/2025 01:45	AGNR
							Certifications:	CTDOH-PH-0723,NELAC-NY10854,NJDEP-CT005,PADEP-68-04440		
7440-48-4	Cobalt	ND		mg/L	0.00444	1	EPA 6010D	04/15/2025 08:53	04/16/2025 01:45	AGNR
							Certifications:	CTDOH-PH-0723,NELAC-NY10854,NJDEP-CT005,PADEP-68-04440		
7440-50-8	Copper	ND		mg/L	0.0222	1	EPA 6010D	04/15/2025 08:53	04/16/2025 01:45	AGNR
							Certifications:	CTDOH-PH-0723,NELAC-NY10854,NJDEP-CT005,PADEP-68-04440		
7439-89-6	**Iron**	**3.79**		mg/L	0.278	1	EPA 6010D	04/15/2025 08:53	04/16/2025 01:45	AGNR
							Certifications:	CTDOH-PH-0723,NELAC-NY10854,NJDEP-CT005,PADEP-68-04440		
7439-92-1	**Lead**	**0.0198**	B	mg/L	0.00556	1	EPA 6010D	04/15/2025 08:53	04/16/2025 01:45	AGNR
							Certifications:	CTDOH-PH-0723,NELAC-NY10854,NJDEP-CT005,PADEP-68-04440		
7439-95-4	**Magnesium**	**67.8**		mg/L	0.0556	1	EPA 6010D	04/15/2025 08:53	04/16/2025 01:45	AGNR
							Certifications:	CTDOH-PH-0723,NELAC-NY10854,NJDEP-CT005,PADEP-68-04440		
7439-96-5	**Manganese**	**3.76**		mg/L	0.00556	1	EPA 6010D	04/15/2025 08:53	04/16/2025 01:45	AGNR
							Certifications:	CTDOH-PH-0723,NELAC-NY10854,NJDEP-CT005,PADEP-68-04440		
7440-02-0	Nickel	ND		mg/L	0.0111	1	EPA 6010D	04/15/2025 08:53	04/16/2025 01:45	AGNR
							Certifications:	CTDOH-PH-0723,NELAC-NY10854,NJDEP-CT005,PADEP-68-04440		
7440-09-7	**Potassium**	**81.0**	M-CCV 1	mg/L	0.0556	1	EPA 6010D	04/15/2025 08:53	04/16/2025 01:45	AGNR
							Certifications:	CTDOH-PH-0723,NELAC-NY10854,NJDEP-CT005,PADEP-68-04440		
7440-22-4	Silver	ND		mg/L	0.00556	1	EPA 6010D	04/15/2025 08:53	04/16/2025 01:45	AGNR
							Certifications:	CTDOH-PH-0723,NELAC-NY10854,NJDEP-CT005,PADEP-68-04440		
7440-23-5	**Sodium**	**172**		mg/L	0.556	1	EPA 6010D	04/15/2025 08:53	04/16/2025 01:45	AGNR
							Certifications:	CTDOH-PH-0723,NELAC-NY10854,NJDEP-CT005,PADEP-68-04440		
7440-62-2	Vanadium	ND		mg/L	0.0111	1	EPA 6010D	04/15/2025 08:53	04/16/2025 01:45	AGNR
							Certifications:	CTDOH-PH-0723,NELAC-NY10854,NJDEP-CT005,PADEP-68-04440		
7440-66-6	Zinc	ND		mg/L	0.0278	1	EPA 6010D	04/15/2025 08:53	04/16/2025 01:45	AGNR
							Certifications:	CTDOH-PH-0723,NELAC-NY10854,NJDEP-CT005,PADEP-68-04440		

Metals, Target Analyte, ICPMS

Log-in Notes:

Sample Notes:

Sample Prepared by Method: EPA 3015A

CAS No.	Parameter	Result	Flag	Units	Reported to LOQ	Dilution	Reference Method	Date/Time Prepared	Date/Time Analyzed	Analyst
7440-36-0	Antimony	ND		mg/L	0.00556	5	EPA 6020B	04/15/2025 08:26	04/18/2025 14:25	cw
							Certifications:	CTDOH-PH-0723,NELAC-NY10854,NJDEP-CT005,PADEP-68-04440		
7440-38-2	Arsenic	ND		mg/L	0.00556	5	EPA 6020B	04/15/2025 08:26	04/18/2025 14:25	cw
							Certifications:	CTDOH-PH-0723,NELAC-NY10854,NJDEP-CT005,PADEP-68-04440		
7440-41-7	Beryllium	ND		mg/L	0.00167	5	EPA 6020B	04/15/2025 08:26	04/18/2025 14:25	cw
							Certifications:	CTDOH-PH-0723,NELAC-NY10854,NJDEP-CT005,PADEP-68-04440		

Sample Information

Client Sample ID: MW10_041425 **York Sample ID:** 25D0907-01

York Project (SDG) No.	Client Project ID	Matrix	Collection Date/Time	Date Received
25D0907	170745301	Ground Water	April 14, 2025 7:00 am	04/14/2025

Metals, Target Analyte, ICPMS

Log-in Notes: **Sample Notes:**

Sample Prepared by Method: EPA 3015A

CAS No.	Parameter	Result	Flag	Units	Reported to LOQ	Dilution	Reference Method	Date/Time Prepared	Date/Time Analyzed	Analyst
7440-43-9	Cadmium	ND		mg/L	0.00278	5	EPA 6020B	04/15/2025 08:26	04/18/2025 14:25	cw
							Certifications:	CTDOH-PH-0723,NELAC-NY10854,NJDEP-CT005,PADEP-68-04440		
7782-49-2	Selenium	ND		mg/L	0.00556	5	EPA 6020B	04/15/2025 08:26	04/18/2025 14:25	cw
							Certifications:	CTDOH-PH-0723,NELAC-NY10854,NJDEP-CT005,PADEP-68-04440		
7440-28-0	Thallium	ND		mg/L	0.00556	5	EPA 6020B	04/15/2025 08:26	04/18/2025 14:25	cw
							Certifications:	CTDOH-PH-0723,NELAC-NY10854,NJDEP-CT005,PADEP-68-04440		

Metals, Target Analyte, ICPMS Dissolved

Log-in Notes: **Sample Notes:**

Sample Prepared by Method: EPA 3015A

CAS No.	Parameter	Result	Flag	Units	Reported to LOQ	Dilution	Reference Method	Date/Time Prepared	Date/Time Analyzed	Analyst
7440-36-0	Antimony	ND		mg/L	0.00556	5	EPA 6020B	04/15/2025 08:59	04/17/2025 12:05	JWT
							Certifications:	CTDOH-PH-0723,NELAC-NY10854,NJDEP-CT005,PADEP-68-04440		
7440-38-2	Arsenic	ND		mg/L	0.00556	5	EPA 6020B	04/15/2025 08:59	04/17/2025 12:05	JWT
							Certifications:	CTDOH-PH-0723,NELAC-NY10854,NJDEP-CT005,PADEP-68-04440		
7440-41-7	Beryllium	ND	M-BS	mg/L	0.00167	5	EPA 6020B	04/15/2025 08:59	04/17/2025 12:05	JWT
							Certifications:	CTDOH-PH-0723,NELAC-NY10854,NJDEP-CT005,PADEP-68-04440		
7440-43-9	Cadmium	ND	M-BS	mg/L	0.00278	5	EPA 6020B	04/15/2025 08:59	04/17/2025 12:05	JWT
							Certifications:	CTDOH-PH-0723,NELAC-NY10854,NJDEP-CT005,PADEP-68-04440		
7782-49-2	Selenium	ND		mg/L	0.00556	5	EPA 6020B	04/15/2025 08:59	04/17/2025 12:05	JWT
							Certifications:	CTDOH-PH-0723,NELAC-NY10854,NJDEP-CT005,PADEP-68-04440		
7440-28-0	Thallium	ND		mg/L	0.00556	5	EPA 6020B	04/15/2025 08:59	04/17/2025 12:05	JWT
							Certifications:	CTDOH-PH-0723,NELAC-NY10854,NJDEP-CT005,PADEP-68-04440		

Mercury by 7470/7471

Log-in Notes: **Sample Notes:**

Sample Prepared by Method: EPA SW846-7470A

CAS No.	Parameter	Result	Flag	Units	Reported to LOQ	Dilution	Reference Method	Date/Time Prepared	Date/Time Analyzed	Analyst
7439-97-6	Mercury	ND		mg/L	0.0002	1	EPA 7470	04/17/2025 07:55	04/17/2025 07:55	DBT
							Certifications:	CTDOH-PH-0723,NELAC-NY10854,NJDEP-CT005,PADEP-68-04440		

Mercury, Dissolved

Log-in Notes: **Sample Notes:**

Sample Prepared by Method: EPA SW846-7470A

CAS No.	Parameter	Result	Flag	Units	Reported to LOQ	Dilution	Reference Method	Date/Time Prepared	Date/Time Analyzed	Analyst
7439-97-6	Mercury	ND		mg/L	0.0002	1	EPA 7470	04/17/2025 07:54	04/17/2025 07:54	DBT
							Certifications:	CTDOH-PH-0723,NELAC-NY10854,NJDEP-CT005,PADEP-68-04440		

Chromium, Hexavalent

Log-in Notes: **Sample Notes:**

Sample Prepared by Method: Analysis Preparation

CAS No.	Parameter	Result	Flag	Units	Reported to LOQ	Dilution	Reference Method	Date/Time Prepared	Date/Time Analyzed	Analyst

Sample Information

Client Sample ID: MW10_041425 **York Sample ID:** 25D0907-01

York Project (SDG) No.	Client Project ID	Matrix	Collection Date/Time	Date Received
25D0907	170745301	Ground Water	April 14, 2025 7:00 am	04/14/2025

Chromium, Hexavalent

Log-in Notes: **Sample Notes:**

Sample Prepared by Method: Analysis Preparation

CAS No.	Parameter	Result	Flag	Units	Reported to LOQ	Dilution	Reference Method	Date/Time Prepared	Date/Time Analyzed	Analyst
18540-29-9	Chromium, Hexavalent	ND		mg/L	0.0100	1	EPA 7196A	04/14/2025 19:26	04/14/2025 21:46	CB
							Certifications:	NELAC-NY10854,CTDOH-PH-0723,NJDEP-CT005,PADEP-68-04440		

Chromium, Trivalent

Log-in Notes: **Sample Notes:**

Sample Prepared by Method: Analysis Preparation

CAS No.	Parameter	Result	Flag	Units	Reported to LOQ	Dilution	Reference Method	Date/Time Prepared	Date/Time Analyzed	Analyst
16065-83-1	* Chromium, Trivalent	ND		mg/L	0.0100	1	Calculation	04/18/2025 14:47	04/18/2025 14:54	SL
							Certifications:			

Cyanide, Total

Log-in Notes: **Sample Notes:**

Sample Prepared by Method: Analysis Preparation

CAS No.	Parameter	Result	Flag	Units	Reported to LOQ	Dilution	Reference Method	Date/Time Prepared	Date/Time Analyzed	Analyst
57-12-5	Cyanide, total	ND		mg/L	0.0100	1	SM 4500 CN C-2016 / E-2016	04/15/2025 13:45	04/15/2025 16:00	CB
							Certifications:	NELAC-NY10854,CTDOH-PH-0723,NJDEP-CT005,PADEP-68-04440		

Sample Information

Client Sample ID: GWFB02_041425 **York Sample ID:** 25D0907-02

York Project (SDG) No.	Client Project ID	Matrix	Collection Date/Time	Date Received
25D0907	170745301	Ground Water	April 14, 2025 7:30 am	04/14/2025

VOA, 8260 LOW MASTER

Log-in Notes:

Sample Notes:

Sample Prepared by Method: EPA 5030B

CAS No.	Parameter	Result	Flag	Units	Reported to LOD/MDL	LOQ	Dilution	Reference Method	Date/Time Prepared	Date/Time Analyzed	Analyst
630-20-6	1,1,1,2-Tetrachloroethane	ND		ug/L	0.216	0.500	1	EPA 8260D	04/18/2025 15:00	04/18/2025 21:44	AC
								Certifications:	CTDOH-PH-0723,NELAC-NY10854,NELAC-NY12058,NJDEP-CT005,		
71-55-6	1,1,1-Trichloroethane	ND		ug/L	0.266	0.500	1	EPA 8260D	04/18/2025 15:00	04/18/2025 21:44	AC
								Certifications:	CTDOH-PH-0723,NELAC-NY10854,NELAC-NY12058,NJDEP-CT005,		
79-34-5	1,1,2,2-Tetrachloroethane	ND		ug/L	0.256	0.500	1	EPA 8260D	04/18/2025 15:00	04/18/2025 21:44	AC
								Certifications:	CTDOH-PH-0723,NELAC-NY10854,NELAC-NY12058,NJDEP-CT005,		
76-13-1	1,1,2-Trichloro-1,2,2-trifluoroethane (Freon 113)	ND		ug/L	0.286	0.500	1	EPA 8260D	04/18/2025 15:00	04/18/2025 21:44	AC
								Certifications:	CTDOH-PH-0723,NELAC-NY10854,NELAC-NY12058,NJDEP-CT005,		
79-00-5	1,1,2-Trichloroethane	ND		ug/L	0.249	0.500	1	EPA 8260D	04/18/2025 15:00	04/18/2025 21:44	AC
								Certifications:	CTDOH-PH-0723,NELAC-NY10854,NELAC-NY12058,NJDEP-CT005,		
75-34-3	1,1-Dichloroethane	ND		ug/L	0.272	0.500	1	EPA 8260D	04/18/2025 15:00	04/18/2025 21:44	AC
								Certifications:	CTDOH-PH-0723,NELAC-NY10854,NELAC-NY12058,NJDEP-CT005,		
75-35-4	1,1-Dichloroethylene	ND		ug/L	0.327	0.500	1	EPA 8260D	04/18/2025 15:00	04/18/2025 21:44	AC
								Certifications:	CTDOH-PH-0723,NELAC-NY10854,NELAC-NY12058,NJDEP-CT005,		
87-61-6	1,2,3-Trichlorobenzene	ND		ug/L	0.222	0.500	1	EPA 8260D	04/18/2025 15:00	04/18/2025 21:44	AC
								Certifications:	NELAC-NY10854,NELAC-NY12058,NJDEP-CT005,PADEP-68-04440		
96-18-4	1,2,3-Trichloropropane	ND		ug/L	0.273	0.500	1	EPA 8260D	04/18/2025 15:00	04/18/2025 21:44	AC
								Certifications:	NELAC-NY10854,NELAC-NY12058,NJDEP-CT005,PADEP-68-04440		
120-82-1	1,2,4-Trichlorobenzene	ND		ug/L	0.138	0.500	1	EPA 8260D	04/18/2025 15:00	04/18/2025 21:44	AC
								Certifications:	NELAC-NY10854,NELAC-NY12058,NJDEP-CT005,PADEP-68-04440		
95-63-6	1,2,4-Trimethylbenzene	ND		ug/L	0.310	0.500	1	EPA 8260D	04/18/2025 15:00	04/18/2025 21:44	AC
								Certifications:	CTDOH-PH-0723,NELAC-NY10854,NELAC-NY12058,NJDEP-CT005,		
96-12-8	1,2-Dibromo-3-chloropropane	ND		ug/L	0.432	0.500	1	EPA 8260D	04/18/2025 15:00	04/18/2025 21:44	AC
								Certifications:	CTDOH-PH-0723,NELAC-NY10854,NELAC-NY12058,NJDEP-CT005,		
106-93-4	1,2-Dibromoethane	ND		ug/L	0.215	0.500	1	EPA 8260D	04/18/2025 15:00	04/18/2025 21:44	AC
								Certifications:	CTDOH-PH-0723,NELAC-NY10854,NELAC-NY12058,NJDEP-CT005,		
95-50-1	1,2-Dichlorobenzene	ND		ug/L	0.270	0.500	1	EPA 8260D	04/18/2025 15:00	04/18/2025 21:44	AC
								Certifications:	CTDOH-PH-0723,NELAC-NY10854,NELAC-NY12058,NJDEP-CT005,		
107-06-2	1,2-Dichloroethane	ND		ug/L	0.377	0.500	1	EPA 8260D	04/18/2025 15:00	04/18/2025 21:44	AC
								Certifications:	CTDOH-PH-0723,NELAC-NY10854,NELAC-NY12058,NJDEP-CT005,		
78-87-5	1,2-Dichloropropane	ND		ug/L	0.327	0.500	1	EPA 8260D	04/18/2025 15:00	04/18/2025 21:44	AC
								Certifications:	CTDOH-PH-0723,NELAC-NY10854,NELAC-NY12058,NJDEP-CT005,		
108-67-8	1,3,5-Trimethylbenzene	ND		ug/L	0.347	0.500	1	EPA 8260D	04/18/2025 15:00	04/18/2025 21:44	AC
								Certifications:	CTDOH-PH-0723,NELAC-NY10854,NELAC-NY12058,NJDEP-CT005,		
541-73-1	1,3-Dichlorobenzene	ND		ug/L	0.283	0.500	1	EPA 8260D	04/18/2025 15:00	04/18/2025 21:44	AC
								Certifications:	CTDOH-PH-0723,NELAC-NY10854,NELAC-NY12058,NJDEP-CT005,		
106-46-7	1,4-Dichlorobenzene	ND		ug/L	0.311	0.500	1	EPA 8260D	04/18/2025 15:00	04/18/2025 21:44	AC
								Certifications:	CTDOH-PH-0723,NELAC-NY10854,NELAC-NY12058,NJDEP-CT005,		
123-91-1	1,4-Dioxane	ND	CCVE	ug/L	35.3	80.0	1	EPA 8260D	04/18/2025 15:00	04/18/2025 21:44	AC
								Certifications:	NELAC-NY10854,NELAC-NY12058,NJDEP-CT005,PADEP-68-04440		
78-93-3	2-Butanone	ND		ug/L	0.421	0.500	1	EPA 8260D	04/18/2025 15:00	04/18/2025 21:44	AC
								Certifications:	CTDOH-PH-0723,NELAC-NY10854,NELAC-NY12058,NJDEP-CT005,		

Sample Information

Client Sample ID: GWFB02_041425 **York Sample ID:** 25D0907-02

York Project (SDG) No.	Client Project ID	Matrix	Collection Date/Time	Date Received
25D0907	170745301	Ground Water	April 14, 2025 7:30 am	04/14/2025

VOA, 8260 LOW MASTER

Log-in Notes:

Sample Notes:

Sample Prepared by Method: EPA 5030B

CAS No.	Parameter	Result	Flag	Units	Reported to LOD/MDL	LOQ	Dilution	Reference Method	Date/Time Prepared	Date/Time Analyzed	Analyst
591-78-6	2-Hexanone	ND		ug/L	0.320	0.500	1	EPA 8260D	04/18/2025 15:00	04/18/2025 21:44	AC
								Certifications:	CTDOH-PH-0723,NELAC-NY10854,NELAC-NY12058,NJDEP-CT005,		
108-10-1	4-Methyl-2-pentanone	ND		ug/L	0.365	0.500	1	EPA 8260D	04/18/2025 15:00	04/18/2025 21:44	AC
								Certifications:	CTDOH-PH-0723,NELAC-NY10854,NELAC-NY12058,NJDEP-CT005,		
67-64-1	Acetone	ND		ug/L	1.34	2.00	1	EPA 8260D	04/18/2025 15:00	04/18/2025 21:44	AC
								Certifications:	CTDOH-PH-0723,NELAC-NY10854,NELAC-NY12058,NJDEP-CT005,		
107-02-8	Acrolein	ND		ug/L	0.447	0.500	1	EPA 8260D	04/18/2025 15:00	04/18/2025 21:44	AC
								Certifications:	CTDOH-PH-0723,NELAC-NY10854,NELAC-NY12058,NJDEP-CT005,		
107-13-1	Acrylonitrile	ND		ug/L	0.422	0.500	1	EPA 8260D	04/18/2025 15:00	04/18/2025 21:44	AC
								Certifications:	CTDOH-PH-0723,NELAC-NY10854,NELAC-NY12058,NJDEP-CT005,		
71-43-2	Benzene	ND		ug/L	0.279	0.500	1	EPA 8260D	04/18/2025 15:00	04/18/2025 21:44	AC
								Certifications:	CTDOH-PH-0723,NELAC-NY10854,NELAC-NY12058,NJDEP-CT005,		
74-97-5	Bromochloromethane	ND		ug/L	0.354	0.500	1	EPA 8260D	04/18/2025 15:00	04/18/2025 21:44	AC
								Certifications:	NELAC-NY10854,NELAC-NY12058,NJDEP-CT005,PADEP-68-04440		
75-27-4	Bromodichloromethane	ND		ug/L	0.245	0.500	1	EPA 8260D	04/18/2025 15:00	04/18/2025 21:44	AC
								Certifications:	CTDOH-PH-0723,NELAC-NY10854,NELAC-NY12058,NJDEP-CT005,		
75-25-2	Bromoform	ND		ug/L	0.163	0.500	1	EPA 8260D	04/18/2025 15:00	04/18/2025 21:44	AC
								Certifications:	CTDOH-PH-0723,NELAC-NY10854,NELAC-NY12058,NJDEP-CT005,		
74-83-9	Bromomethane	ND		ug/L	0.119	0.500	1	EPA 8260D	04/18/2025 15:00	04/18/2025 21:44	AC
								Certifications:	CTDOH-PH-0723,NELAC-NY10854,NELAC-NY12058,NJDEP-CT005,		
75-15-0	Carbon disulfide	ND		ug/L	0.362	0.500	1	EPA 8260D	04/18/2025 15:00	04/18/2025 21:44	AC
								Certifications:	CTDOH-PH-0723,NELAC-NY10854,NELAC-NY12058,NJDEP-CT005,		
56-23-5	Carbon tetrachloride	ND		ug/L	0.204	0.500	1	EPA 8260D	04/18/2025 15:00	04/18/2025 21:44	AC
								Certifications:	CTDOH-PH-0723,NELAC-NY10854,NELAC-NY12058,NJDEP-CT005,		
108-90-7	Chlorobenzene	ND		ug/L	0.284	0.500	1	EPA 8260D	04/18/2025 15:00	04/18/2025 21:44	AC
								Certifications:	CTDOH-PH-0723,NELAC-NY10854,NELAC-NY12058,NJDEP-CT005,		
75-00-3	Chloroethane	ND		ug/L	0.448	0.500	1	EPA 8260D	04/18/2025 15:00	04/18/2025 21:44	AC
								Certifications:	CTDOH-PH-0723,NELAC-NY10854,NELAC-NY12058,NJDEP-CT005,		
67-66-3	Chloroform	ND		ug/L	0.243	0.500	1	EPA 8260D	04/18/2025 15:00	04/18/2025 21:44	AC
								Certifications:	CTDOH-PH-0723,NELAC-NY10854,NELAC-NY12058,NJDEP-CT005,		
74-87-3	Chloromethane	ND		ug/L	0.372	0.500	1	EPA 8260D	04/18/2025 15:00	04/18/2025 21:44	AC
								Certifications:	CTDOH-PH-0723,NELAC-NY10854,NELAC-NY12058,NJDEP-CT005,		
156-59-2	cis-1,2-Dichloroethylene	ND		ug/L	0.294	0.500	1	EPA 8260D	04/18/2025 15:00	04/18/2025 21:44	AC
								Certifications:	CTDOH-PH-0723,NELAC-NY10854,NELAC-NY12058,NJDEP-CT005,		
10061-01-5	cis-1,3-Dichloropropylene	ND		ug/L	0.262	0.500	1	EPA 8260D	04/18/2025 15:00	04/18/2025 21:44	AC
								Certifications:	CTDOH-PH-0723,NELAC-NY10854,NELAC-NY12058,NJDEP-CT005,		
110-82-7	Cyclohexane	ND		ug/L	0.491	0.500	1	EPA 8260D	04/18/2025 15:00	04/18/2025 21:44	AC
								Certifications:	NELAC-NY10854,NELAC-NY12058,NJDEP-CT005,PADEP-68-04440		
124-48-1	Dibromochloromethane	ND		ug/L	0.146	0.500	1	EPA 8260D	04/18/2025 15:00	04/18/2025 21:44	AC
								Certifications:	CTDOH-PH-0723,NELAC-NY10854,NELAC-NY12058,NJDEP-CT005,		
74-95-3	Dibromomethane	ND		ug/L	0.203	0.500	1	EPA 8260D	04/18/2025 15:00	04/18/2025 21:44	AC
								Certifications:	NELAC-NY10854,NELAC-NY12058,NJDEP-CT005,PADEP-68-04440		
75-71-8	Dichlorodifluoromethane	ND	CCVE	ug/L	0.451	0.500	1	EPA 8260D	04/18/2025 15:00	04/18/2025 21:44	AC
								Certifications:	NELAC-NY10854,NELAC-NY12058,NJDEP-CT005,PADEP-68-04440		

Sample Information

Client Sample ID: GWFB02_041425 **York Sample ID:** 25D0907-02

York Project (SDG) No.	Client Project ID	Matrix	Collection Date/Time	Date Received
25D0907	170745301	Ground Water	April 14, 2025 7:30 am	04/14/2025

VOA, 8260 LOW MASTER **Log-in Notes:** **Sample Notes:**

Sample Prepared by Method: EPA 5030B

CAS No.	Parameter	Result	Flag	Units	Reported to LOD/MDL	LOQ	Dilution	Reference Method	Date/Time Prepared	Date/Time Analyzed	Analyst
100-41-4	Ethyl Benzene	ND		ug/L	0.290	0.500	1	EPA 8260D	04/18/2025 15:00	04/18/2025 21:44	AC
								Certifications:	CTDOH-PH-0723,NELAC-NY10854,NELAC-NY12058,NJDEP-CT005,		
87-68-3	Hexachlorobutadiene	ND		ug/L	0.241	0.500	1	EPA 8260D	04/18/2025 15:00	04/18/2025 21:44	AC
								Certifications:	NELAC-NY10854,NELAC-NY12058,NJDEP-CT005,PADEP-68-04440		
98-82-8	Isopropylbenzene	ND		ug/L	0.405	0.500	1	EPA 8260D	04/18/2025 15:00	04/18/2025 21:44	AC
								Certifications:	CTDOH-PH-0723,NELAC-NY10854,NELAC-NY12058,NJDEP-CT005,		
79-20-9	Methyl acetate	ND		ug/L	0.442	0.500	1	EPA 8260D	04/18/2025 15:00	04/18/2025 21:44	AC
								Certifications:	NELAC-NY10854,NELAC-NY12058,NJDEP-CT005,PADEP-68-04440		
1634-04-4	Methyl tert-butyl ether (MTBE)	ND		ug/L	0.244	0.500	1	EPA 8260D	04/18/2025 15:00	04/18/2025 21:44	AC
								Certifications:	CTDOH-PH-0723,NELAC-NY10854,NELAC-NY12058,NJDEP-CT005,		
108-87-2	Methylcyclohexane	ND		ug/L	0.477	0.500	1	EPA 8260D	04/18/2025 15:00	04/18/2025 21:44	AC
								Certifications:	NELAC-NY10854,NELAC-NY12058,NJDEP-CT005,PADEP-68-04440		
75-09-2	Methylene chloride	ND		ug/L	0.397	2.00	1	EPA 8260D	04/18/2025 15:00	04/18/2025 21:44	AC
								Certifications:	CTDOH-PH-0723,NELAC-NY10854,NELAC-NY12058,NJDEP-CT005,		
104-51-8	n-Butylbenzene	ND		ug/L	0.399	0.500	1	EPA 8260D	04/18/2025 15:00	04/18/2025 21:44	AC
								Certifications:	CTDOH-PH-0723,NELAC-NY10854,NELAC-NY12058,NJDEP-CT005,		
103-65-1	n-Propylbenzene	ND		ug/L	0.384	0.500	1	EPA 8260D	04/18/2025 15:00	04/18/2025 21:44	AC
								Certifications:	CTDOH-PH-0723,NELAC-NY10854,NELAC-NY12058,NJDEP-CT005,		
95-47-6	o-Xylene	ND		ug/L	0.261	0.500	1	EPA 8260D	04/18/2025 15:00	04/18/2025 21:44	AC
								Certifications:	CTDOH-PH-0723,NELAC-NY10854,NELAC-NY12058,PADEP-68-044		
179601-23-1	p- & m- Xylenes	ND		ug/L	0.578	1.00	1	EPA 8260D	04/18/2025 15:00	04/18/2025 21:44	AC
								Certifications:	CTDOH-PH-0723,NELAC-NY10854,NELAC-NY12058,PADEP-68-044		
99-87-6	p-Isopropyltoluene	ND		ug/L	0.377	0.500	1	EPA 8260D	04/18/2025 15:00	04/18/2025 21:44	AC
								Certifications:	CTDOH-PH-0723,NELAC-NY10854,NELAC-NY12058,NJDEP-CT005,		
135-98-8	sec-Butylbenzene	ND		ug/L	0.444	0.500	1	EPA 8260D	04/18/2025 15:00	04/18/2025 21:44	AC
								Certifications:	CTDOH-PH-0723,NELAC-NY10854,NELAC-NY12058,NJDEP-CT005,		
100-42-5	Styrene	ND		ug/L	0.255	0.500	1	EPA 8260D	04/18/2025 15:00	04/18/2025 21:44	AC
								Certifications:	CTDOH-PH-0723,NELAC-NY10854,NELAC-NY12058,NJDEP-CT005,		
75-65-0	tert-Butyl alcohol (TBA)	ND		ug/L	0.608	1.00	1	EPA 8260D	04/18/2025 15:00	04/18/2025 21:44	AC
								Certifications:	NELAC-NY10854,NELAC-NY12058,NJDEP-CT005,PADEP-68-04440		
98-06-6	tert-Butylbenzene	ND		ug/L	0.367	0.500	1	EPA 8260D	04/18/2025 15:00	04/18/2025 21:44	AC
								Certifications:	CTDOH-PH-0723,NELAC-NY10854,NELAC-NY12058,NJDEP-CT005,		
127-18-4	Tetrachloroethylene	ND		ug/L	0.239	0.500	1	EPA 8260D	04/18/2025 15:00	04/18/2025 21:44	AC
								Certifications:	CTDOH-PH-0723,NELAC-NY10854,NELAC-NY12058,NJDEP-CT005,		
108-88-3	Toluene	ND		ug/L	0.346	0.500	1	EPA 8260D	04/18/2025 15:00	04/18/2025 21:44	AC
								Certifications:	CTDOH-PH-0723,NELAC-NY10854,NELAC-NY12058,NJDEP-CT005,		
156-60-5	trans-1,2-Dichloroethylene	ND		ug/L	0.279	0.500	1	EPA 8260D	04/18/2025 15:00	04/18/2025 21:44	AC
								Certifications:	CTDOH-PH-0723,NELAC-NY10854,NELAC-NY12058,NJDEP-CT005,		
10061-02-6	trans-1,3-Dichloropropylene	ND		ug/L	0.229	0.500	1	EPA 8260D	04/18/2025 15:00	04/18/2025 21:44	AC
								Certifications:	CTDOH-PH-0723,NELAC-NY10854,NELAC-NY12058,NJDEP-CT005,		
79-01-6	Trichloroethylene	ND		ug/L	0.249	0.500	1	EPA 8260D	04/18/2025 15:00	04/18/2025 21:44	AC
								Certifications:	CTDOH-PH-0723,NELAC-NY10854,NELAC-NY12058,NJDEP-CT005,		
75-69-4	Trichlorofluoromethane	ND		ug/L	0.337	0.500	1	EPA 8260D	04/18/2025 15:00	04/18/2025 21:44	AC
								Certifications:	CTDOH-PH-0723,NELAC-NY10854,NELAC-NY12058,NJDEP-CT005,		

Sample Information

Client Sample ID: GWFB02_041425 **York Sample ID:** 25D0907-02

York Project (SDG) No.	Client Project ID	Matrix	Collection Date/Time	Date Received
25D0907	170745301	Ground Water	April 14, 2025 7:30 am	04/14/2025

VOA, 8260 LOW MASTER

Log-in Notes:

Sample Notes:

Sample Prepared by Method: EPA 5030B

CAS No.	Parameter	Result	Flag	Units	Reported to LOD/MDL	LOQ	Dilution	Reference Method	Date/Time Prepared	Date/Time Analyzed	Analyst
75-01-4	Vinyl Chloride	ND		ug/L	0.469	0.500	1	EPA 8260D	04/18/2025 15:00	04/18/2025 21:44	AC
								Certifications:	CTDOH-PH-0723,NELAC-NY10854,NELAC-NY12058,NJDEP-CT005,		
1330-20-7	Xylenes, Total	ND		ug/L	0.839	1.50	1	EPA 8260D	04/18/2025 15:00	04/18/2025 21:44	AC
								Certifications:	CTDOH-PH-0723,NELAC-NY10854,NELAC-NY12058,NJDEP-CT005		

	Surrogate Recoveries	Result	Acceptance Range
17060-07-0	*Surrogate: SURR: 1,2-Dichloroethane-d4*	*99.0 %*	*69-130*
2037-26-5	*Surrogate: SURR: Toluene-d8*	*103 %*	*81-117*
460-00-4	*Surrogate: SURR: p-Bromofluorobenzene*	*110 %*	*79-122*

SVOA, 8270 LOW MASTER

Log-in Notes:

Sample Notes:

Sample Prepared by Method: EPA 3510C

CAS No.	Parameter	Result	Flag	Units	Reported to LOD/MDL	LOQ	Dilution	Reference Method	Date/Time Prepared	Date/Time Analyzed	Analyst
92-52-4	1,1-Biphenyl	ND		ug/L	2.70	5.41	1	EPA 8270D	04/17/2025 09:41	04/18/2025 13:19	SS
								Certifications:	NELAC-NY10854,NJDEP-CT005,PADEP-68-04440		
95-94-3	1,2,4,5-Tetrachlorobenzene	ND		ug/L	2.70	5.41	1	EPA 8270D	04/17/2025 09:41	04/18/2025 13:19	SS
								Certifications:	NELAC-NY10854,NJDEP-CT005,PADEP-68-04440		
122-66-7	1,2-Diphenylhydrazine (as Azobenzene)	ND	CCVE	ug/L	2.70	5.41	1	EPA 8270D	04/17/2025 09:41	04/18/2025 13:19	SS
								Certifications:	NELAC-NY10854,NJDEP-CT005,PADEP-68-04440		
58-90-2	2,3,4,6-Tetrachlorophenol	ND		ug/L	2.70	5.41	1	EPA 8270D	04/17/2025 09:41	04/18/2025 13:19	SS
								Certifications:	NELAC-NY10854,NJDEP-CT005,PADEP-68-04440		
95-95-4	2,4,5-Trichlorophenol	ND		ug/L	2.70	5.41	1	EPA 8270D	04/17/2025 09:41	04/18/2025 13:19	SS
								Certifications:	CTDOH-PH-0723,NELAC-NY10854,NJDEP-CT005,PADEP-68-04440		
88-06-2	2,4,6-Trichlorophenol	ND		ug/L	2.70	5.41	1	EPA 8270D	04/17/2025 09:41	04/18/2025 13:19	SS
								Certifications:	CTDOH-PH-0723,NELAC-NY10854,NJDEP-CT005,PADEP-68-04440		
120-83-2	2,4-Dichlorophenol	ND		ug/L	2.70	5.41	1	EPA 8270D	04/17/2025 09:41	04/18/2025 13:19	SS
								Certifications:	CTDOH-PH-0723,NELAC-NY10854,NJDEP-CT005,PADEP-68-04440		
105-67-9	2,4-Dimethylphenol	ND	CCVE	ug/L	2.70	5.41	1	EPA 8270D	04/17/2025 09:41	04/18/2025 13:19	SS
								Certifications:	CTDOH-PH-0723,NELAC-NY10854,NJDEP-CT005,PADEP-68-04440		
51-28-5	2,4-Dinitrophenol	ND	CAL-E	ug/L	2.70	5.41	1	EPA 8270D	04/17/2025 09:41	04/18/2025 13:19	SS
								Certifications:	CTDOH-PH-0723,NELAC-NY10854,NJDEP-CT005,PADEP-68-04440		
121-14-2	2,4-Dinitrotoluene	ND		ug/L	2.70	5.41	1	EPA 8270D	04/17/2025 09:41	04/18/2025 13:19	SS
								Certifications:	CTDOH-PH-0723,NELAC-NY10854,NJDEP-CT005,PADEP-68-04440		
606-20-2	2,6-Dinitrotoluene	ND		ug/L	2.70	5.41	1	EPA 8270D	04/17/2025 09:41	04/18/2025 13:19	SS
								Certifications:	CTDOH-PH-0723,NELAC-NY10854,NJDEP-CT005,PADEP-68-04440		
91-58-7	2-Chloronaphthalene	ND		ug/L	2.70	5.41	1	EPA 8270D	04/17/2025 09:41	04/18/2025 13:19	SS
								Certifications:	CTDOH-PH-0723,NELAC-NY10854,NJDEP-CT005,PADEP-68-04440		
95-57-8	2-Chlorophenol	ND		ug/L	2.70	5.41	1	EPA 8270D	04/17/2025 09:41	04/18/2025 13:19	SS
								Certifications:	CTDOH-PH-0723,NELAC-NY10854,NJDEP-CT005,PADEP-68-04440		
91-57-6	2-Methylnaphthalene	ND		ug/L	2.70	5.41	1	EPA 8270D	04/17/2025 09:41	04/18/2025 13:19	SS
								Certifications:	CTDOH-PH-0723,NELAC-NY10854,NJDEP-CT005,PADEP-68-04440		

Sample Information

Client Sample ID: GWFB02_041425 **York Sample ID:** 25D0907-02

York Project (SDG) No.	Client Project ID	Matrix	Collection Date/Time	Date Received
25D0907	170745301	Ground Water	April 14, 2025 7:30 am	04/14/2025

SVOA, 8270 LOW MASTER **Log-in Notes:** **Sample Notes:**

Sample Prepared by Method: EPA 3510C

CAS No.	Parameter	Result	Flag	Units	Reported to LOD/MDL	LOQ	Dilution	Reference Method	Date/Time Prepared	Date/Time Analyzed	Analyst
95-48-7	2-Methylphenol	ND		ug/L	2.70	5.41	1	EPA 8270D	04/17/2025 09:41	04/18/2025 13:19	SS
								Certifications:	CTDOH-PH-0723,NELAC-NY10854,NJDEP-CT005,PADEP-68-04440		
88-74-4	2-Nitroaniline	ND		ug/L	2.70	5.41	1	EPA 8270D	04/17/2025 09:41	04/18/2025 13:19	SS
								Certifications:	CTDOH-PH-0723,NELAC-NY10854,NJDEP-CT005,PADEP-68-04440		
88-75-5	2-Nitrophenol	ND		ug/L	2.70	5.41	1	EPA 8270D	04/17/2025 09:41	04/18/2025 13:19	SS
								Certifications:	CTDOH-PH-0723,NELAC-NY10854,NJDEP-CT005,PADEP-68-04440		
65794-96-9	3- & 4-Methylphenols	ND		ug/L	2.70	5.41	1	EPA 8270D	04/17/2025 09:41	04/18/2025 13:19	SS
								Certifications:	CTDOH-PH-0723,NELAC-NY10854,NJDEP-CT005,PADEP-68-04440		
91-94-1	3,3-Dichlorobenzidine	ND		ug/L	2.70	5.41	1	EPA 8270D	04/17/2025 09:41	04/18/2025 13:19	SS
								Certifications:	CTDOH-PH-0723,NELAC-NY10854,NJDEP-CT005,PADEP-68-04440		
99-09-2	3-Nitroaniline	ND		ug/L	2.70	5.41	1	EPA 8270D	04/17/2025 09:41	04/18/2025 13:19	SS
								Certifications:	CTDOH-PH-0723,NELAC-NY10854,NJDEP-CT005,PADEP-68-04440		
534-52-1	4,6-Dinitro-2-methylphenol	ND	CAL-E	ug/L	2.70	5.41	1	EPA 8270D	04/17/2025 09:41	04/18/2025 13:19	SS
								Certifications:	CTDOH-PH-0723,NELAC-NY10854,NJDEP-CT005,PADEP-68-04440		
101-55-3	4-Bromophenyl phenyl ether	ND		ug/L	2.70	5.41	1	EPA 8270D	04/17/2025 09:41	04/18/2025 13:19	SS
								Certifications:	CTDOH-PH-0723,NELAC-NY10854,NJDEP-CT005,PADEP-68-04440		
59-50-7	4-Chloro-3-methylphenol	ND	CCVE	ug/L	2.70	5.41	1	EPA 8270D	04/17/2025 09:41	04/18/2025 13:19	SS
								Certifications:	CTDOH-PH-0723,NELAC-NY10854,NJDEP-CT005,PADEP-68-04440		
106-47-8	4-Chloroaniline	ND		ug/L	2.70	5.41	1	EPA 8270D	04/17/2025 09:41	04/18/2025 13:19	SS
								Certifications:	CTDOH-PH-0723,NELAC-NY10854,NJDEP-CT005,PADEP-68-04440		
7005-72-3	4-Chlorophenyl phenyl ether	ND		ug/L	2.70	5.41	1	EPA 8270D	04/17/2025 09:41	04/18/2025 13:19	SS
								Certifications:	CTDOH-PH-0723,NELAC-NY10854,NJDEP-CT005,PADEP-68-04440		
100-01-6	4-Nitroaniline	ND		ug/L	2.70	5.41	1	EPA 8270D	04/17/2025 09:41	04/18/2025 13:19	SS
								Certifications:	CTDOH-PH-0723,NELAC-NY10854,NJDEP-CT005,PADEP-68-04440		
100-02-7	4-Nitrophenol	ND		ug/L	5.41	5.41	1	EPA 8270D	04/17/2025 09:41	04/18/2025 13:19	SS
								Certifications:	CTDOH-PH-0723,NELAC-NY10854,NJDEP-CT005,PADEP-68-04440		
98-86-2	Acetophenone	ND		ug/L	2.70	5.41	1	EPA 8270D	04/17/2025 09:41	04/18/2025 13:19	SS
								Certifications:	NELAC-NY10854,NJDEP-CT005,PADEP-68-04440		
62-53-3	Aniline	ND		ug/L	2.70	5.41	1	EPA 8270D	04/17/2025 09:41	04/18/2025 13:19	SS
								Certifications:	NELAC-NY10854,NJDEP-CT005,PADEP-68-04440		
100-52-7	Benzaldehyde	ND	CAL-E	ug/L	2.70	5.41	1	EPA 8270D	04/17/2025 09:41	04/18/2025 13:19	SS
								Certifications:	NELAC-NY10854,NJDEP-CT005,PADEP-68-04440		
92-87-5	Benzidine	ND	CCVE	ug/L	5.41	5.41	1	EPA 8270D	04/17/2025 09:41	04/18/2025 13:19	SS
								Certifications:	CTDOH-PH-0723,NELAC-NY10854,NJDEP-CT005,PADEP-68-04440		
65-85-0	Benzoic acid	ND	CCVE	ug/L	2.70	5.41	1	EPA 8270D	04/17/2025 09:41	04/18/2025 13:19	SS
								Certifications:	NELAC-NY10854,NJDEP-CT005,PADEP-68-04440		
100-51-6	Benzyl alcohol	ND		ug/L	2.70	5.41	1	EPA 8270D	04/17/2025 09:41	04/18/2025 13:19	SS
								Certifications:	NELAC-NY10854,NJDEP-CT005,PADEP-68-04440		
85-68-7	Benzyl butyl phthalate	ND		ug/L	2.70	5.41	1	EPA 8270D	04/17/2025 09:41	04/18/2025 13:19	SS
								Certifications:	CTDOH-PH-0723,NELAC-NY10854,NJDEP-CT005,PADEP-68-04440		
111-91-1	Bis(2-chloroethoxy)methane	ND	CCVE	ug/L	2.70	5.41	1	EPA 8270D	04/17/2025 09:41	04/18/2025 13:19	SS
								Certifications:	CTDOH-PH-0723,NELAC-NY10854,NJDEP-CT005,PADEP-68-04440		
111-44-4	Bis(2-chloroethyl)ether	ND		ug/L	1.08	5.41	1	EPA 8270D	04/17/2025 09:41	04/18/2025 13:19	SS
								Certifications:	CTDOH-PH-0723,NELAC-NY10854,NJDEP-CT005,PADEP-68-04440		

Sample Information

Client Sample ID: GWFB02_041425 **York Sample ID:** 25D0907-02

York Project (SDG) No.	Client Project ID	Matrix	Collection Date/Time	Date Received
25D0907	170745301	Ground Water	April 14, 2025 7:30 am	04/14/2025

SVOA, 8270 LOW MASTER

Log-in Notes:

Sample Notes:

Sample Prepared by Method: EPA 3510C

CAS No.	Parameter	Result	Flag	Units	Reported to LOD/MDL	LOQ	Dilution	Reference Method	Date/Time Prepared	Date/Time Analyzed	Analyst
108-60-1	Bis(2-chloroisopropyl)ether	ND		ug/L	2.70	5.41	1	EPA 8270D	04/17/2025 09:41	04/18/2025 13:19	SS
								Certifications:	CTDOH-PH-0723,NELAC-NY10854,NJDEP-CT005,PADEP-68-04440		
105-60-2	Caprolactam	ND		ug/L	2.70	5.41	1	EPA 8270D	04/17/2025 09:41	04/18/2025 13:19	SS
								Certifications:	NELAC-NY10854,NJDEP-CT005,PADEP-68-04440		
86-74-8	Carbazole	ND		ug/L	2.70	5.41	1	EPA 8270D	04/17/2025 09:41	04/18/2025 13:19	SS
								Certifications:	CTDOH-PH-0723,NELAC-NY10854,NJDEP-CT005,PADEP-68-04440		
132-64-9	Dibenzofuran	ND		ug/L	2.70	5.41	1	EPA 8270D	04/17/2025 09:41	04/18/2025 13:19	SS
								Certifications:	CTDOH-PH-0723,NELAC-NY10854,NJDEP-CT005,PADEP-68-04440		
84-66-2	Diethyl phthalate	ND		ug/L	2.70	5.41	1	EPA 8270D	04/17/2025 09:41	04/18/2025 13:19	SS
								Certifications:	CTDOH-PH-0723,NELAC-NY10854,NJDEP-CT005,PADEP-68-04440		
131-11-3	Dimethyl phthalate	ND		ug/L	2.70	5.41	1	EPA 8270D	04/17/2025 09:41	04/18/2025 13:19	SS
								Certifications:	CTDOH-PH-0723,NELAC-NY10854,NJDEP-CT005,PADEP-68-04440		
84-74-2	Di-n-butyl phthalate	ND		ug/L	2.70	5.41	1	EPA 8270D	04/17/2025 09:41	04/18/2025 13:19	SS
								Certifications:	CTDOH-PH-0723,NELAC-NY10854,NJDEP-CT005,PADEP-68-04440		
117-84-0	Di-n-octyl phthalate	ND		ug/L	2.70	5.41	1	EPA 8270D	04/17/2025 09:41	04/18/2025 13:19	SS
								Certifications:	CTDOH-PH-0723,NELAC-NY10854,NJDEP-CT005,PADEP-68-04440		
122-39-4	Diphenylamine	ND		ug/L	2.70	5.41	1	EPA 8270D	04/17/2025 09:41	04/18/2025 13:19	SS
								Certifications:	NELAC-NY10854,PADEP-68-04440		
77-47-4	Hexachlorocyclopentadiene	ND		ug/L	5.41	10.8	1	EPA 8270D	04/17/2025 09:41	04/18/2025 13:19	SS
								Certifications:	CTDOH-PH-0723,NELAC-NY10854,NJDEP-CT005,PADEP-68-04440		
78-59-1	Isophorone	ND		ug/L	2.70	5.41	1	EPA 8270D	04/17/2025 09:41	04/18/2025 13:19	SS
								Certifications:	CTDOH-PH-0723,NELAC-NY10854,NJDEP-CT005,PADEP-68-04440		
621-64-7	N-nitroso-di-n-propylamine	ND		ug/L	2.70	5.41	1	EPA 8270D	04/17/2025 09:41	04/18/2025 13:19	SS
								Certifications:	CTDOH-PH-0723,NELAC-NY10854,NJDEP-CT005,PADEP-68-04440		
86-30-6	N-Nitrosodiphenylamine	ND		ug/L	2.70	5.41	1	EPA 8270D	04/17/2025 09:41	04/18/2025 13:19	SS
								Certifications:	CTDOH-PH-0723,NELAC-NY10854,NJDEP-CT005,PADEP-68-04440		
108-95-2	Phenol	ND		ug/L	0.811	5.41	1	EPA 8270D	04/17/2025 09:41	04/18/2025 13:19	SS
								Certifications:	CTDOH-PH-0723,NELAC-NY10854,NJDEP-CT005,PADEP-68-04440		
110-86-1	Pyridine	ND		ug/L	2.70	5.41	1	EPA 8270D	04/17/2025 09:41	04/18/2025 13:19	SS
								Certifications:	CTDOH-PH-0723,NELAC-NY10854,NJDEP-CT005,PADEP-68-04440		

	Surrogate Recoveries	Result	Acceptance Range
367-12-4	*Surrogate: SURR: 2-Fluorophenol*	*44.7 %*	*19.7-63.1*
13127-88-3	*Surrogate: SURR: Phenol-d6*	*23.7 %*	*10.1-41.7*
4165-60-0	*Surrogate: SURR: Nitrobenzene-d5*	*60.7 %*	*50.2-113*
321-60-8	*Surrogate: SURR: 2-Fluorobiphenyl*	*73.2 %*	*39.9-105*
118-79-6	*Surrogate: SURR: 2,4,6-Tribromophenol*	*77.0 %*	*39.3-151*
1718-51-0	*Surrogate: SURR: Terphenyl-d14*	*87.3 %*	*30.7-106*

SVOA, 8270 SIM MASTER

Log-in Notes:

Sample Notes:

Sample Prepared by Method: EPA 3510C

CAS No.	Parameter	Result	Flag	Units	Reported to LOQ	Dilution	Reference Method	Date/Time Prepared	Date/Time Analyzed	Analyst

Sample Information

Client Sample ID: GWFB02_041425 **York Sample ID:** 25D0907-02

York Project (SDG) No.	Client Project ID	Matrix	Collection Date/Time	Date Received
25D0907	170745301	Ground Water	April 14, 2025 7:30 am	04/14/2025

SVOA, 8270 SIM MASTER **Log-in Notes:** **Sample Notes:**

Sample Prepared by Method: EPA 3510C

CAS No.	Parameter	Result	Flag	Units	Reported to LOQ	Dilution	Reference Method	Date/Time Prepared	Date/Time Analyzed	Analyst
83-32-9	Acenaphthene	ND		ug/L	0.0541	1	EPA 8270D SIM	04/17/2025 09:48	04/18/2025 12:27	AAK
							Certifications: CTDOH-PH-0723,NELAC-NY10854,NJDEP-CT005,PADEP-68-04440			
208-96-8	Acenaphthylene	ND		ug/L	0.0541	1	EPA 8270D SIM	04/17/2025 09:48	04/18/2025 12:27	AAK
							Certifications: CTDOH-PH-0723,NELAC-NY10854,NJDEP-CT005,PADEP-68-04440			
120-12-7	Anthracene	ND		ug/L	0.0541	1	EPA 8270D SIM	04/17/2025 09:48	04/18/2025 12:27	AAK
							Certifications: CTDOH-PH-0723,NELAC-NY10854,NJDEP-CT005,PADEP-68-04440			
1912-24-9	Atrazine	ND		ug/L	0.541	1	EPA 8270D SIM	04/17/2025 09:48	04/18/2025 12:27	AAK
							Certifications: CTDOH-PH-0723,NELAC-NY10854,NJDEP-CT005			
56-55-3	Benzo(a)anthracene	ND		ug/L	0.0541	1	EPA 8270D SIM	04/17/2025 09:48	04/18/2025 12:27	AAK
							Certifications: CTDOH-PH-0723,NELAC-NY10854,NJDEP-CT005,PADEP-68-04440			
50-32-8	Benzo(a)pyrene	ND		ug/L	0.0541	1	EPA 8270D SIM	04/17/2025 09:48	04/18/2025 12:27	AAK
							Certifications: CTDOH-PH-0723,NELAC-NY10854,NJDEP-CT005,PADEP-68-04440			
205-99-2	Benzo(b)fluoranthene	ND		ug/L	0.0541	1	EPA 8270D SIM	04/17/2025 09:48	04/18/2025 12:27	AAK
							Certifications: CTDOH-PH-0723,NELAC-NY10854,NJDEP-CT005,PADEP-68-04440			
191-24-2	Benzo(g,h,i)perylene	ND		ug/L	0.0541	1	EPA 8270D SIM	04/17/2025 09:48	04/18/2025 12:27	AAK
							Certifications: CTDOH-PH-0723,NELAC-NY10854,NJDEP-CT005,PADEP-68-04440			
207-08-9	Benzo(k)fluoranthene	ND		ug/L	0.0541	1	EPA 8270D SIM	04/17/2025 09:48	04/18/2025 12:27	AAK
							Certifications: CTDOH-PH-0723,NELAC-NY10854,NJDEP-CT005,PADEP-68-04440			
117-81-7	Bis(2-ethylhexyl)phthalate	ND		ug/L	0.541	1	EPA 8270D SIM	04/17/2025 09:48	04/18/2025 12:27	AAK
							Certifications: CTDOH-PH-0723,NELAC-NY10854,NJDEP-CT005			
218-01-9	Chrysene	ND		ug/L	0.0541	1	EPA 8270D SIM	04/17/2025 09:48	04/18/2025 12:27	AAK
							Certifications: CTDOH-PH-0723,NELAC-NY10854,NJDEP-CT005,PADEP-68-04440			
53-70-3	Dibenzo(a,h)anthracene	ND		ug/L	0.0541	1	EPA 8270D SIM	04/17/2025 09:48	04/18/2025 12:27	AAK
							Certifications: CTDOH-PH-0723,NELAC-NY10854,NJDEP-CT005,PADEP-68-04440			
206-44-0	Fluoranthene	ND		ug/L	0.0541	1	EPA 8270D SIM	04/17/2025 09:48	04/18/2025 12:27	AAK
							Certifications: CTDOH-PH-0723,NELAC-NY10854,NJDEP-CT005,PADEP-68-04440			
86-73-7	Fluorene	ND		ug/L	0.0541	1	EPA 8270D SIM	04/17/2025 09:48	04/18/2025 12:27	AAK
							Certifications: CTDOH-PH-0723,NELAC-NY10854,NJDEP-CT005,PADEP-68-04440			
118-74-1	Hexachlorobenzene	ND		ug/L	0.0216	1	EPA 8270D SIM	04/17/2025 09:48	04/18/2025 12:27	AAK
							Certifications: CTDOH-PH-0723,NELAC-NY10854,NJDEP-CT005			
87-68-3	Hexachlorobutadiene	ND		ug/L	0.541	1	EPA 8270D SIM	04/17/2025 09:48	04/18/2025 12:27	AAK
							Certifications: CTDOH-PH-0723,NELAC-NY10854,NJDEP-CT005			
67-72-1	Hexachloroethane	ND		ug/L	0.541	1	EPA 8270D SIM	04/17/2025 09:48	04/18/2025 12:27	AAK
							Certifications: CTDOH-PH-0723,NELAC-NY10854,NJDEP-CT005			
193-39-5	Indeno(1,2,3-cd)pyrene	ND		ug/L	0.0541	1	EPA 8270D SIM	04/17/2025 09:48	04/18/2025 12:27	AAK
							Certifications: CTDOH-PH-0723,NELAC-NY10854,NJDEP-CT005,PADEP-68-04440			
91-20-3	Naphthalene	ND		ug/L	0.0541	1	EPA 8270D SIM	04/17/2025 09:48	04/18/2025 12:27	AAK
							Certifications: CTDOH-PH-0723,NELAC-NY10854,NJDEP-CT005,PADEP-68-04440			
98-95-3	Nitrobenzene	ND		ug/L	0.270	1	EPA 8270D SIM	04/17/2025 09:48	04/18/2025 12:27	AAK
							Certifications: CTDOH-PH-0723,NELAC-NY10854,NJDEP-CT005			
62-75-9	N-Nitrosodimethylamine	ND		ug/L	0.541	1	EPA 8270D SIM	04/17/2025 09:48	04/18/2025 12:27	AAK
							Certifications: CTDOH-PH-0723,NELAC-NY10854,NJDEP-CT005			
87-86-5	Pentachlorophenol	ND		ug/L	0.270	1	EPA 8270D SIM	04/17/2025 09:48	04/18/2025 12:27	AAK
							Certifications: CTDOH-PH-0723,NELAC-NY10854,NJDEP-CT005			

Sample Information

Client Sample ID: GWFB02_041425 **York Sample ID:** 25D0907-02

York Project (SDG) No.	Client Project ID	Matrix	Collection Date/Time	Date Received
25D0907	170745301	Ground Water	April 14, 2025 7:30 am	04/14/2025

SVOA, 8270 SIM MASTER

Log-in Notes: **Sample Notes:**

Sample Prepared by Method: EPA 3510C

CAS No.	Parameter	Result	Flag	Units	Reported to LOQ	Dilution	Reference Method	Date/Time Prepared	Date/Time Analyzed	Analyst
85-01-8	Phenanthrene	ND		ug/L	0.0541	1	EPA 8270D SIM	04/17/2025 09:48	04/18/2025 12:27	AAK
							Certifications: CTDOH-PH-0723,NELAC-NY10854,NJDEP-CT005,PADEP-68-04440			
129-00-0	Pyrene	ND		ug/L	0.0541	1	EPA 8270D SIM	04/17/2025 09:48	04/18/2025 12:27	AAK
							Certifications: CTDOH-PH-0723,NELAC-NY10854,NJDEP-CT005,PADEP-68-04440			

Semi-Volatiles, 1,4-Dioxane 8270 SIM-Aqueous

Log-in Notes: **Sample Notes:**

Sample Prepared by Method: EPA 3535A

CAS No.	Parameter	Result	Flag	Units	Reported to LOQ	Dilution	Reference Method	Date/Time Prepared	Date/Time Analyzed	Analyst
123-91-1	1,4-Dioxane	ND		ug/L	0.300	1	EPA 8270E SIM	04/17/2025 08:42	04/18/2025 16:43	SS
							Certifications: NJDEP-CT005,NELAC-NY10854			

	Surrogate Recoveries	Result	Acceptance Range
17647-74-4	*Surrogate: 1,4-Dioxane-d8*	*80.0 %*	*36.6-118*

PFAS, EPA 1633 Target List

Log-in Notes: **Sample Notes:**

Sample Prepared by Method: EPA 1633 Prep

CAS No.	Parameter	Result	Flag	Units	Reported to LOD/MDL	LOQ	Dilution	Reference Method	Date/Time Prepared	Date/Time Analyzed	Analyst
375-73-5	Perfluorobutanesulfonic acid (PFBS)	ND		ng/L	0.425	1.60	1	EPA 1633 Draft 3	04/16/2025 10:09	04/17/2025 16:57	AM
								Certifications: NELAC-NY12058,NJDEP-NY037			
307-24-4	Perfluorohexanoic acid (PFHxA)	ND		ng/L	0.316	1.81	1	EPA 1633 Draft 3	04/16/2025 10:09	04/17/2025 16:57	AM
								Certifications: NELAC-NY12058,NJDEP-NY037			
375-85-9	Perfluoroheptanoic acid (PFHpA)	ND		ng/L	0.641	1.81	1	EPA 1633 Draft 3	04/16/2025 10:09	04/17/2025 16:57	AM
								Certifications: NELAC-NY12058,NJDEP-NY037			
355-46-4	Perfluorohexanesulfonic acid (PFHxS)	ND		ng/L	0.614	1.65	1	EPA 1633 Draft 3	04/16/2025 10:09	04/17/2025 16:57	AM
								Certifications: NELAC-NY12058,NJDEP-NY037			
335-67-1	Perfluorooctanoic acid (PFOA)	ND		ng/L	0.379	1.81	1	EPA 1633 Draft 3	04/16/2025 10:09	04/17/2025 16:57	AM
								Certifications: NELAC-NY12058,NJDEP-NY037			
1763-23-1	Perfluorooctanesulfonic acid (PFOS)	ND		ng/L	0.741	1.68	1	EPA 1633 Draft 3	04/16/2025 10:09	04/17/2025 16:57	AM
								Certifications: NELAC-NY12058,NJDEP-NY037			
375-95-1	Perfluorononanoic acid (PFNA)	ND		ng/L	0.470	1.81	1	EPA 1633 Draft 3	04/16/2025 10:09	04/17/2025 16:57	AM
								Certifications: NELAC-NY12058,NJDEP-NY037			
335-76-2	Perfluorodecanoic acid (PFDA)	ND		ng/L	0.678	1.81	1	EPA 1633 Draft 3	04/16/2025 10:09	04/17/2025 16:57	AM
								Certifications: NELAC-NY12058,NJDEP-NY037			
2058-94-8	Perfluoroundecanoic acid (PFUnA)	ND		ng/L	1.02	1.81	1	EPA 1633 Draft 3	04/16/2025 10:09	04/17/2025 16:57	AM
								Certifications: NELAC-NY12058,NJDEP-NY037			
307-55-1	Perfluorododecanoic acid (PFDoA)	ND		ng/L	0.795	1.81	1	EPA 1633 Draft 3	04/16/2025 10:09	04/17/2025 16:57	AM
								Certifications: NELAC-NY12058,NJDEP-NY037			
72629-94-8	Perfluorotridecanoic acid (PFTrDA)	ND		ng/L	0.669	1.81	1	EPA 1633 Draft 3	04/16/2025 10:09	04/17/2025 16:57	AM
								Certifications: NELAC-NY12058,NJDEP-NY037			
376-06-7	* Perfluorotetradecanoic acid (PFTA)	ND		ng/L	0.623	1.81	1	EPA 1633 Draft 3	04/16/2025 10:09	04/17/2025 16:57	AM
								Certifications: NJDEP-NY037			

Sample Information

Client Sample ID: GWFB02_041425 **York Sample ID:** 25D0907-02

York Project (SDG) No.	Client Project ID	Matrix	Collection Date/Time	Date Received
25D0907	170745301	Ground Water	April 14, 2025 7:30 am	04/14/2025

PFAS, EPA 1633 Target List **Log-in Notes:** **Sample Notes:**

Sample Prepared by Method: EPA 1633 Prep

CAS No.	Parameter	Result	Flag	Units	Reported to LOD/MDL	LOQ	Dilution	Reference Method	Date/Time Prepared	Date/Time Analyzed	Analyst
2355-31-9	N-MeFOSAA	ND		ng/L	0.714	1.81	1	EPA 1633 Draft 3 Certifications: NELAC-NY12058,NJDEP-NY037	04/16/2025 10:09	04/17/2025 16:57	AM
2991-50-6	N-EtFOSAA	ND		ng/L	0.931	1.81	1	EPA 1633 Draft 3 Certifications: NELAC-NY12058,NJDEP-NY037	04/16/2025 10:09	04/17/2025 16:57	AM
2706-90-3	Perfluoropentanoic acid (PFPeA)	ND		ng/L	0.208	3.61	1	EPA 1633 Draft 3 Certifications: NELAC-NY12058,NJDEP-NY037	04/16/2025 10:09	04/17/2025 16:57	AM
754-91-6	* Perfluoro-1-octanesulfonamide (FOSA)	ND		ng/L	0.795	1.81	1	EPA 1633 Draft 3 Certifications: NJDEP-NY037	04/16/2025 10:09	04/17/2025 16:57	AM
375-92-8	* Perfluoro-1-heptanesulfonic acid (PFHpS)	ND		ng/L	0.822	1.73	1	EPA 1633 Draft 3 Certifications: NJDEP-NY037	04/16/2025 10:09	04/17/2025 16:57	AM
335-77-3	* Perfluoro-1-decanesulfonic acid (PFDS)	ND		ng/L	1.19	1.74	1	EPA 1633 Draft 3 Certifications: NJDEP-NY037	04/16/2025 10:09	04/17/2025 16:57	AM
27619-97-2	1H,1H,2H,2H-Perfluorooctanesulfonic acid (6:2 FTS)	ND		ng/L	6.78	6.87	1	EPA 1633 Draft 3 Certifications: NELAC-NY12058,NJDEP-NY037	04/16/2025 10:09	04/17/2025 16:57	AM
39108-34-4	1H,1H,2H,2H-Perfluorodecanesulfonic acid (8:2 FTS)	ND		ng/L	1.85	6.94	1	EPA 1633 Draft 3 Certifications: NELAC-NY12058,NJDEP-NY037	04/16/2025 10:09	04/17/2025 16:57	AM
375-22-4	Perfluoro-n-butanoic acid (PFBA)	ND		ng/L	0.298	7.23	1	EPA 1633 Draft 3 Certifications: NELAC-NY12058,NJDEP-NY037	04/16/2025 10:09	04/17/2025 16:57	AM
113507-82-7	Perfluoro(2-ethoxyethane)sulfonic acid (PFEESA)	ND		ng/L	0.452	3.22	1	EPA 1633 Draft 3 Certifications: NELAC-NY12058	04/16/2025 10:09	04/17/2025 16:57	AM
151772-58-6	Perfluoro-3,6-dioxaheptanoic acid (NFDHA)	ND		ng/L	1.93	3.61	1	EPA 1633 Draft 3 Certifications: NELAC-NY12058	04/16/2025 10:09	04/17/2025 16:57	AM
377-73-1	Perfluoro-4-oxapentanoic acid (PFMPA)	ND		ng/L	0.226	3.61	1	EPA 1633 Draft 3 Certifications: NELAC-NY12058	04/16/2025 10:09	04/17/2025 16:57	AM
863090-89-5	Perfluoro-5-oxahexanoic acid (PFMBA)	ND		ng/L	0.334	3.61	1	EPA 1633 Draft 3 Certifications: NELAC-NY12058	04/16/2025 10:09	04/17/2025 16:57	AM
2706-91-4	Perfluoro-1-pentanesulfonate (PFPeS)	ND		ng/L	0.687	1.70	1	EPA 1633 Draft 3 Certifications: NELAC-NY12058,NJDEP-NY037	04/16/2025 10:09	04/17/2025 16:57	AM
757124-72-4	1H,1H,2H,2H-Perfluorohexanesulfonic acid (4:2 FTS)	ND		ng/L	1.62	6.78	1	EPA 1633 Draft 3 Certifications: NELAC-NY12058,NJDEP-NY037	04/16/2025 10:09	04/17/2025 16:57	AM
13252-13-6	HFPO-DA (Gen-X)	ND		ng/L	2.92	7.23	1	EPA 1633 Draft 3 Certifications: NELAC-NY12058,NJDEP-NY037	04/16/2025 10:09	04/17/2025 16:57	AM
763051-92-9	11CL-PF3OUdS	ND		ng/L	1.25	6.83	1	EPA 1633 Draft 3 Certifications: NELAC-NY12058,NJDEP-NY037	04/16/2025 10:09	04/17/2025 16:57	AM
756426-58-1	9CL-PF3ONS	ND		ng/L	0.632	6.76	1	EPA 1633 Draft 3 Certifications: NELAC-NY12058,NJDEP-NY037	04/16/2025 10:09	04/17/2025 16:57	AM
919005-14-4	ADONA	ND		ng/L	0.479	6.83	1	EPA 1633 Draft 3 Certifications: NELAC-NY12058,NJDEP-NY037	04/16/2025 10:09	04/17/2025 16:57	AM
79780-39-5	* Perfluorododecanesulfonic acid (PFDoS)	ND		ng/L	0.840	1.75	1	EPA 1633 Draft 3 Certifications:	04/16/2025 10:09	04/17/2025 16:57	AM
68259-12-1	* Perfluoro-1-nonanesulfonic acid (PFNS)	ND		ng/L	0.777	1.73	1	EPA 1633 Draft 3 Certifications: NJDEP-NY037	04/16/2025 10:09	04/17/2025 16:57	AM
356-02-5	* 3-Perfluoropropyl propanoic acid (FPrPA)	ND		ng/L	1.83	4.52	1	EPA 1633 Draft 3 Certifications:	04/16/2025 10:09	04/17/2025 16:57	AM

Sample Information

Client Sample ID: GWFB02_041425 **York Sample ID:** 25D0907-02

York Project (SDG) No.	Client Project ID	Matrix	Collection Date/Time	Date Received
25D0907	170745301	Ground Water	April 14, 2025 7:30 am	04/14/2025

PFAS, EPA 1633 Target List **Log-in Notes:** **Sample Notes:**

Sample Prepared by Method: EPA 1633 Prep

CAS No.	Parameter	Result	Flag	Units	Reported to LOD/MDL	LOQ	Dilution	Reference Method	Date/Time Prepared	Date/Time Analyzed	Analyst
914637-49-3	* 3-Perfluoropentyl propanoic acid (FPePA)	ND		ng/L	6.62	22.6	1	EPA 1633 Draft 3 Certifications:	04/16/2025 10:09	04/17/2025 16:57	AM
812-70-4	* 3-Perfluoroheptyl propanoic acid (FHpPA)	ND		ng/L	8.56	22.6	1	EPA 1633 Draft 3 Certifications:	04/16/2025 10:09	04/17/2025 16:57	AM
24448-09-7	* N-MeFOSE	ND		ng/L	3.60	18.1	1	EPA 1633 Draft 3 Certifications:	04/16/2025 10:09	04/17/2025 16:57	AM
31506-32-8	* N-MeFOSA	ND		ng/L	1.43	1.81	1	EPA 1633 Draft 3 Certifications:	04/16/2025 10:09	04/17/2025 16:57	AM
1691-99-2	* N-EtFOSE	ND		ng/L	3.60	18.1	1	EPA 1633 Draft 3 Certifications:	04/16/2025 10:09	04/17/2025 16:57	AM
4151-50-2	* N-EtFOSA	ND		ng/L	1.63	1.81	1	EPA 1633 Draft 3 Certifications:	04/16/2025 10:09	04/17/2025 16:57	AM

	Surrogate Recoveries	Result	Acceptance Range
M3PFBS	*Surrogate: M3PFBS*	*122 %*	*25-150*
13C5PFHXA	*Surrogate: M5PFHxA*	*126 %*	*25-150*
13C4PFHPA	*Surrogate: M4PFHpA*	*120 %*	*25-150*
13C3PFHXS	*Surrogate: M3PFHxS*	*129 %*	*25-150*
13C8PFOA	*Surrogate: Perfluoro-n-[13C8]octanoic acid*	*115 %*	*25-150*
13C6PFDA	*Surrogate: M6PFDA*	*96.6 %*	*25-150*
13C7PFUNA	*Surrogate: M7PFUdA*	*112 %*	*25-150*
960315-52-0	*Surrogate: Perfluoro-n-[1,2-13C2]dodecano*	*86.7 %*	*25-150*
13C2PFTEDA	*Surrogate: M2PFTeDA*	*62.9 %*	*10-150*
13C4PFBA	*Surrogate: Perfluoro-n-[13C4]butanoic acia*	*65.2 %*	*25-150*
13C8PFOS	*Surrogate: Perfluoro-1-[13C8]octanesulfoni*	*104 %*	*25-150*
13C5PFPEA	*Surrogate: Perfluoro-n-[13C5]pentanoic aci*	*122 %*	*25-150*
13C8FOSA	*Surrogate: Perfluoro-1-[13C8]octanesulfon*	*102 %*	*10-150*
D3-NMEFOSAA	*Surrogate: d3-N-MeFOSAA*	*101 %*	*25-150*
D5-NETFOSAA	*Surrogate: d5-N-EtFOSAA*	*102 %*	*25-150*
M2-6:2FTS	*Surrogate: M2-6:2 FTS*	*131 %*	*25-200*
M2-8:2FTS	*Surrogate: M2-8:2 FTS*	*112 %*	*25-200*
13C9PFNA	*Surrogate: M9PFNA*	*118 %*	*25-150*
M2-4:2FTS	*Surrogate: M2-4:2 FTS*	*141 %*	*25-150*
936109-37-4	*Surrogate: d-N-MeFOSA*	*69.0 %*	*25-150*
936109-40-9	*Surrogate: d-N-EtFOSA*	*64.0 %*	*25-150*
M3HFPO-DA	*Surrogate: M3HFPO-DA*	*136 %*	*25-150*
D9-NETPFOSAE	*Surrogate: d9-N-EtFOSE*	*66.1 %*	*25-150*
D7-NMEPFOSAE	*Surrogate: d7-N-MeFOSE*	*78.2 %*	*25-150*

Sample Information

Client Sample ID: GWFB02_041425 **York Sample ID:** 25D0907-02

York Project (SDG) No.	Client Project ID	Matrix	Collection Date/Time	Date Received
25D0907	170745301	Ground Water	April 14, 2025 7:30 am	04/14/2025

PEST, 8081 MASTER

Log-in Notes:

Sample Notes:

Sample Prepared by Method: EPA SW846-3510C Low Level

CAS No.	Parameter	Result	Flag	Units	Reported to LOQ	Dilution	Reference Method	Date/Time Prepared	Date/Time Analyzed	Analyst
72-54-8	4,4'-DDD	ND		ug/L	0.00400	1	EPA 8081B	04/18/2025 08:45	04/21/2025 14:23	RJ
							Certifications:	CTDOH-PH-0723,NELAC-NY10854,NJDEP-CT005,PADEP-68-04440		
72-55-9	4,4'-DDE	ND		ug/L	0.00400	1	EPA 8081B	04/18/2025 08:45	04/21/2025 14:23	RJ
							Certifications:	CTDOH-PH-0723,NELAC-NY10854,NJDEP-CT005,PADEP-68-04440		
50-29-3	4,4'-DDT	ND		ug/L	0.00400	1	EPA 8081B	04/18/2025 08:45	04/21/2025 14:23	RJ
							Certifications:	CTDOH-PH-0723,NELAC-NY10854,NJDEP-CT005,PADEP-68-04440		
309-00-2	Aldrin	ND		ug/L	0.00400	1	EPA 8081B	04/18/2025 08:45	04/21/2025 14:23	RJ
							Certifications:	CTDOH-PH-0723,NELAC-NY10854,NJDEP-CT005,PADEP-68-04440		
319-84-6	alpha-BHC	ND		ug/L	0.00400	1	EPA 8081B	04/18/2025 08:45	04/21/2025 14:23	RJ
							Certifications:	CTDOH-PH-0723,NELAC-NY10854,NJDEP-CT005,PADEP-68-04440		
5103-71-9	alpha-Chlordane	ND		ug/L	0.00400	1	EPA 8081B	04/18/2025 08:45	04/21/2025 14:23	RJ
							Certifications:	CTDOH-PH-0723,NELAC-NY10854,NJDEP-CT005,PADEP-68-04440		
319-85-7	beta-BHC	ND		ug/L	0.00400	1	EPA 8081B	04/18/2025 08:45	04/21/2025 14:23	RJ
							Certifications:	CTDOH-PH-0723,NELAC-NY10854,NJDEP-CT005,PADEP-68-04440		
319-86-8	delta-BHC	ND		ug/L	0.00400	1	EPA 8081B	04/18/2025 08:45	04/21/2025 14:23	RJ
							Certifications:	CTDOH-PH-0723,NELAC-NY10854,NJDEP-CT005,PADEP-68-04440		
60-57-1	Dieldrin	ND		ug/L	0.00200	1	EPA 8081B	04/18/2025 08:45	04/21/2025 14:23	RJ
							Certifications:	CTDOH-PH-0723,NELAC-NY10854,NJDEP-CT005,PADEP-68-04440		
959-98-8	Endosulfan I	ND		ug/L	0.00400	1	EPA 8081B	04/18/2025 08:45	04/21/2025 14:23	RJ
							Certifications:	CTDOH-PH-0723,NELAC-NY10854,NJDEP-CT005,PADEP-68-04440		
33213-65-9	Endosulfan II	ND		ug/L	0.00400	1	EPA 8081B	04/18/2025 08:45	04/21/2025 14:23	RJ
							Certifications:	CTDOH-PH-0723,NELAC-NY10854,NJDEP-CT005,PADEP-68-04440		
1031-07-8	Endosulfan sulfate	ND		ug/L	0.00400	1	EPA 8081B	04/18/2025 08:45	04/21/2025 14:23	RJ
							Certifications:	CTDOH-PH-0723,NELAC-NY10854,NJDEP-CT005,PADEP-68-04440		
72-20-8	Endrin	ND		ug/L	0.00400	1	EPA 8081B	04/18/2025 08:45	04/21/2025 14:23	RJ
							Certifications:	CTDOH-PH-0723,NELAC-NY10854,NJDEP-CT005,PADEP-68-04440		
7421-93-4	Endrin aldehyde	ND		ug/L	0.0100	1	EPA 8081B	04/18/2025 08:45	04/21/2025 14:23	RJ
							Certifications:	CTDOH-PH-0723,NELAC-NY10854,NJDEP-CT005,PADEP-68-04440		
53494-70-5	Endrin ketone	ND		ug/L	0.0100	1	EPA 8081B	04/18/2025 08:45	04/21/2025 14:23	RJ
							Certifications:	CTDOH-PH-0723,NELAC-NY10854,NJDEP-CT005,PADEP-68-04440		
58-89-9	gamma-BHC (Lindane)	ND		ug/L	0.00400	1	EPA 8081B	04/18/2025 08:45	04/21/2025 14:23	RJ
							Certifications:	CTDOH-PH-0723,NELAC-NY10854,NJDEP-CT005,PADEP-68-04440		
5566-34-7	gamma-Chlordane	ND		ug/L	0.0100	1	EPA 8081B	04/18/2025 08:45	04/21/2025 14:23	RJ
							Certifications:	CTDOH-PH-0723,NELAC-NY10854,NJDEP-CT005,PADEP-68-04440		
76-44-8	Heptachlor	ND		ug/L	0.00400	1	EPA 8081B	04/18/2025 08:45	04/21/2025 14:23	RJ
							Certifications:	CTDOH-PH-0723,NELAC-NY10854,NJDEP-CT005,PADEP-68-04440		
1024-57-3	Heptachlor epoxide	ND		ug/L	0.00400	1	EPA 8081B	04/18/2025 08:45	04/21/2025 14:23	RJ
							Certifications:	CTDOH-PH-0723,NELAC-NY10854,NJDEP-CT005,PADEP-68-04440		
72-43-5	Methoxychlor	ND		ug/L	0.00400	1	EPA 8081B	04/18/2025 08:45	04/21/2025 14:23	RJ
							Certifications:	CTDOH-PH-0723,NELAC-NY10854,NJDEP-CT005,PADEP-68-04440		
8001-35-2	Toxaphene	ND		ug/L	0.100	1	EPA 8081B	04/18/2025 08:45	04/21/2025 14:23	RJ
							Certifications:	CTDOH-PH-0723,NELAC-NY10854,NJDEP-CT005,PADEP-68-04440		

Sample Information

Client Sample ID: GWFB02_041425 **York Sample ID:** 25D0907-02

York Project (SDG) No.	Client Project ID	Matrix	Collection Date/Time	Date Received
25D0907	170745301	Ground Water	April 14, 2025 7:30 am	04/14/2025

PEST, 8081 MASTER

Log-in Notes:

Sample Notes:

Sample Prepared by Method: EPA SW846-3510C Low Level

CAS No.	Parameter	Result	Flag	Units	Reported to LOQ	Dilution	Reference Method	Date/Time Prepared	Date/Time Analyzed	Analyst
57-74-9	* Chlordane, total	ND		ug/L	0.200	1	EPA 8081B	04/18/2025 08:45	04/21/2025 14:23	RJ
							Certifications:			

Surrogate Recoveries	Result	Acceptance Range
2051-24-3 *Surrogate: Decachlorobiphenyl*	*69.9 %*	*30-150*
877-09-8 *Surrogate: Tetrachloro-m-xylene*	*46.5 %*	*30-150*

PCB, 8082 MASTER

Log-in Notes:

Sample Notes:

Sample Prepared by Method: EPA SW846-3510C Low Level

CAS No.	Parameter	Result	Flag	Units	Reported to LOQ	Dilution	Reference Method	Date/Time Prepared	Date/Time Analyzed	Analyst
12674-11-2	Aroclor 1016	ND		ug/L	0.0500	1	EPA 8082A	04/18/2025 08:42	04/21/2025 15:15	NF
							Certifications:	NELAC-NY10854,CTDOH-PH-0723,NJDEP-CT005,PADEP-68-04440		
11104-28-2	Aroclor 1221	ND		ug/L	0.0500	1	EPA 8082A	04/18/2025 08:42	04/21/2025 15:15	NF
							Certifications:	NELAC-NY10854,CTDOH-PH-0723,NJDEP-CT005,PADEP-68-04440		
11141-16-5	Aroclor 1232	ND		ug/L	0.0500	1	EPA 8082A	04/18/2025 08:42	04/21/2025 15:15	NF
							Certifications:	NELAC-NY10854,CTDOH-PH-0723,NJDEP-CT005,PADEP-68-04440		
53469-21-9	Aroclor 1242	ND		ug/L	0.0500	1	EPA 8082A	04/18/2025 08:42	04/21/2025 15:15	NF
							Certifications:	NELAC-NY10854,CTDOH-PH-0723,NJDEP-CT005,PADEP-68-04440		
12672-29-6	Aroclor 1248	ND		ug/L	0.0500	1	EPA 8082A	04/18/2025 08:42	04/21/2025 15:15	NF
							Certifications:	NELAC-NY10854,CTDOH-PH-0723,NJDEP-CT005,PADEP-68-04440		
11097-69-1	Aroclor 1254	ND		ug/L	0.0500	1	EPA 8082A	04/18/2025 08:42	04/21/2025 15:15	NF
							Certifications:	NELAC-NY10854,CTDOH-PH-0723,NJDEP-CT005,PADEP-68-04440		
11096-82-5	Aroclor 1260	ND		ug/L	0.0500	1	EPA 8082A	04/18/2025 08:42	04/21/2025 15:15	NF
							Certifications:	NELAC-NY10854,CTDOH-PH-0723,NJDEP-CT005,PADEP-68-04440		
1336-36-3	* Total PCBs	ND		ug/L	0.0500	1	EPA 8082A	04/18/2025 08:42	04/21/2025 15:15	NF
							Certifications:			

Surrogate Recoveries	Result	Acceptance Range
877-09-8 *Surrogate: Tetrachloro-m-xylene*	*50.5 %*	*30-120*
2051-24-3 *Surrogate: Decachlorobiphenyl*	*72.5 %*	*30-120*

HERB, 8151 MASTER

Log-in Notes:

Sample Notes:

Sample Prepared by Method: EPA 8151A

CAS No.	Parameter	Result	Flag	Units	Reported to LOQ	Dilution	Reference Method	Date/Time Prepared	Date/Time Analyzed	Analyst
93-76-5	2,4,5-T	ND		ug/L	5.00	1	EPA 8151A	04/15/2025 08:55	04/16/2025 12:52	GXB
							Certifications:	CTDOH-PH-0723,NELAC-NY10854,NJDEP-CT005,PADEP-68-04440		
93-72-1	2,4,5-TP (Silvex)	ND		ug/L	5.00	1	EPA 8151A	04/15/2025 08:55	04/16/2025 12:52	GXB
							Certifications:	CTDOH-PH-0723,NELAC-NY10854,NJDEP-CT005,PADEP-68-04440		
94-75-7	2,4-D	ND		ug/L	5.00	1	EPA 8151A	04/15/2025 08:55	04/16/2025 12:52	GXB
							Certifications:	CTDOH-PH-0723,NELAC-NY10854,NJDEP-CT005,PADEP-68-04440		

Surrogate Recoveries	Result	Acceptance Range

Sample Information

Client Sample ID: GWFB02_041425 **York Sample ID:** 25D0907-02

York Project (SDG) No.	Client Project ID	Matrix	Collection Date/Time	Date Received
25D0907	170745301	Ground Water	April 14, 2025 7:30 am	04/14/2025

HERB, 8151 MASTER

Log-in Notes:

Sample Notes:

Sample Prepared by Method: EPA 8151A

CAS No.	Parameter	Result	Flag	Units	Reported to LOQ	Dilution	Reference Method	Date/Time Prepared	Date/Time Analyzed	Analyst
19719-28-9	*Surrogate: 2,4-Dichlorophenylacetic acid (D*	*104 %*			*30-150*					

Metals, Target Analyte, ICP

Log-in Notes:

Sample Notes:

Sample Prepared by Method: EPA 3015A

CAS No.	Parameter	Result	Flag	Units	Reported to LOQ	Dilution	Reference Method	Date/Time Prepared	Date/Time Analyzed	Analyst
7429-90-5	**Aluminum**	**0.0762**		mg/L	0.0556	1	EPA 6010D	04/15/2025 08:45	04/16/2025 16:22	AGNR
							Certifications:	CTDOH-PH-0723,NELAC-NY10854,NJDEP-CT005,PADEP-68-04440		
7440-39-3	Barium	ND		mg/L	0.0278	1	EPA 6010D	04/15/2025 08:45	04/16/2025 16:22	AGNR
							Certifications:	CTDOH-PH-0723,NELAC-NY10854,NJDEP-CT005,PADEP-68-04440		
7440-70-2	**Calcium**	**0.392**		mg/L	0.0556	1	EPA 6010D	04/15/2025 08:45	04/16/2025 16:22	AGNR
							Certifications:	CTDOH-PH-0723,NELAC-NY10854,NJDEP-CT005,PADEP-68-04440		
7440-47-3	Chromium	ND		mg/L	0.00556	1	EPA 6010D	04/15/2025 08:45	04/16/2025 16:22	AGNR
							Certifications:	CTDOH-PH-0723,NELAC-NY10854,NJDEP-CT005,PADEP-68-04440		
7440-48-4	Cobalt	ND		mg/L	0.00444	1	EPA 6010D	04/15/2025 08:45	04/16/2025 16:22	AGNR
							Certifications:	CTDOH-PH-0723,NELAC-NY10854,NJDEP-CT005,PADEP-68-04440		
7440-50-8	Copper	ND		mg/L	0.0222	1	EPA 6010D	04/15/2025 08:45	04/16/2025 16:22	AGNR
							Certifications:	CTDOH-PH-0723,NELAC-NY10854,NJDEP-CT005,PADEP-68-04440		
7439-89-6	Iron	ND		mg/L	0.278	1	EPA 6010D	04/15/2025 08:45	04/16/2025 16:22	AGNR
							Certifications:	CTDOH-PH-0723,NELAC-NY10854,NJDEP-CT005,PADEP-68-04440		
7439-92-1	Lead	ND		mg/L	0.00556	1	EPA 6010D	04/15/2025 08:45	04/16/2025 16:22	AGNR
							Certifications:	CTDOH-PH-0723,NELAC-NY10854,NJDEP-CT005,PADEP-68-04440		
7439-95-4	**Magnesium**	**0.0610**		mg/L	0.0556	1	EPA 6010D	04/15/2025 08:45	04/16/2025 16:22	AGNR
							Certifications:	CTDOH-PH-0723,NELAC-NY10854,NJDEP-CT005,PADEP-68-04440		
7439-96-5	Manganese	ND		mg/L	0.00556	1	EPA 6010D	04/15/2025 08:45	04/16/2025 16:22	AGNR
							Certifications:	CTDOH-PH-0723,NELAC-NY10854,NJDEP-CT005,PADEP-68-04440		
7440-02-0	Nickel	ND		mg/L	0.0111	1	EPA 6010D	04/15/2025 08:45	04/16/2025 16:22	AGNR
							Certifications:	CTDOH-PH-0723,NELAC-NY10854,NJDEP-CT005,PADEP-68-04440		
7440-09-7	**Potassium**	**0.104**	M-CCV 1	mg/L	0.0556	1	EPA 6010D	04/15/2025 08:45	04/16/2025 16:22	AGNR
							Certifications:	CTDOH-PH-0723,NELAC-NY10854,NJDEP-CT005,PADEP-68-04440		
7440-22-4	Silver	ND		mg/L	0.00556	1	EPA 6010D	04/15/2025 08:45	04/16/2025 16:22	AGNR
							Certifications:	CTDOH-PH-0723,NELAC-NY10854,NJDEP-CT005,PADEP-68-04440		
7440-23-5	Sodium	ND	M-BS, M-CCV 1	mg/L	0.556	1	EPA 6010D	04/15/2025 08:45	04/16/2025 16:22	AGNR
							Certifications:	CTDOH-PH-0723,NELAC-NY10854,NJDEP-CT005,PADEP-68-04440		
7440-62-2	Vanadium	ND		mg/L	0.0111	1	EPA 6010D	04/15/2025 08:45	04/16/2025 16:22	AGNR
							Certifications:	CTDOH-PH-0723,NELAC-NY10854,NJDEP-CT005,PADEP-68-04440		
7440-66-6	Zinc	ND		mg/L	0.0278	1	EPA 6010D	04/15/2025 08:45	04/16/2025 16:22	AGNR
							Certifications:	CTDOH-PH-0723,NELAC-NY10854,NJDEP-CT005,PADEP-68-04440		

Metals, Target Analyte, ICPMS

Log-in Notes:

Sample Notes:

Sample Information

Client Sample ID: GWFB02_041425 **York Sample ID:** 25D0907-02

York Project (SDG) No.	Client Project ID	Matrix	Collection Date/Time	Date Received
25D0907	170745301	Ground Water	April 14, 2025 7:30 am	04/14/2025

Sample Prepared by Method: EPA 3015A

CAS No.	Parameter	Result	Flag	Units	Reported to LOQ	Dilution	Reference Method	Date/Time Prepared	Date/Time Analyzed	Analyst
7440-36-0	Antimony	ND		mg/L	0.00556	5	EPA 6020B	04/15/2025 08:26	04/18/2025 14:57	cw
							Certifications: CTDOH-PH-0723,NELAC-NY10854,NJDEP-CT005,PADEP-68-04440			
7440-38-2	Arsenic	ND		mg/L	0.00556	5	EPA 6020B	04/15/2025 08:26	04/18/2025 14:57	cw
							Certifications: CTDOH-PH-0723,NELAC-NY10854,NJDEP-CT005,PADEP-68-04440			
7440-41-7	Beryllium	ND		mg/L	0.00167	5	EPA 6020B	04/15/2025 08:26	04/18/2025 14:57	cw
							Certifications: CTDOH-PH-0723,NELAC-NY10854,NJDEP-CT005,PADEP-68-04440			
7440-43-9	Cadmium	ND		mg/L	0.00278	5	EPA 6020B	04/15/2025 08:26	04/18/2025 14:57	cw
							Certifications: CTDOH-PH-0723,NELAC-NY10854,NJDEP-CT005,PADEP-68-04440			
7782-49-2	Selenium	ND		mg/L	0.00556	5	EPA 6020B	04/15/2025 08:26	04/18/2025 14:57	cw
							Certifications: CTDOH-PH-0723,NELAC-NY10854,NJDEP-CT005,PADEP-68-04440			
7440-28-0	Thallium	ND		mg/L	0.00556	5	EPA 6020B	04/15/2025 08:26	04/18/2025 14:57	cw
							Certifications: CTDOH-PH-0723,NELAC-NY10854,NJDEP-CT005,PADEP-68-04440			

Mercury by 7470/7471

Log-in Notes:

Sample Notes:

Sample Prepared by Method: EPA SW846-7470A

CAS No.	Parameter	Result	Flag	Units	Reported to LOQ	Dilution	Reference Method	Date/Time Prepared	Date/Time Analyzed	Analyst
7439-97-6	Mercury	ND		mg/L	0.0002	1	EPA 7470	04/17/2025 07:55	04/17/2025 07:55	DBT
							Certifications: CTDOH-PH-0723,NELAC-NY10854,NJDEP-CT005,PADEP-68-04440			

Chromium, Hexavalent

Log-in Notes:

Sample Notes:

Sample Prepared by Method: Analysis Preparation

CAS No.	Parameter	Result	Flag	Units	Reported to LOQ	Dilution	Reference Method	Date/Time Prepared	Date/Time Analyzed	Analyst
18540-29-9	Chromium, Hexavalent	ND		mg/L	0.0100	1	EPA 7196A	04/14/2025 19:26	04/14/2025 21:46	CB
							Certifications: NELAC-NY10854,CTDOH-PH-0723,NJDEP-CT005,PADEP-68-04440			

Chromium, Trivalent

Log-in Notes:

Sample Notes:

Sample Prepared by Method: Analysis Preparation

CAS No.	Parameter	Result	Flag	Units	Reported to LOQ	Dilution	Reference Method	Date/Time Prepared	Date/Time Analyzed	Analyst
16065-83-1	* Chromium, Trivalent	ND		mg/L	0.0100	1	Calculation	04/18/2025 14:47	04/18/2025 14:54	SL
							Certifications:			

Cyanide, Total

Log-in Notes:

Sample Notes:

Sample Prepared by Method: Analysis Preparation

CAS No.	Parameter	Result	Flag	Units	Reported to LOQ	Dilution	Reference Method	Date/Time Prepared	Date/Time Analyzed	Analyst
57-12-5	Cyanide, total	ND		mg/L	0.0100	1	SM 4500 CN C-2016 / E-2016	04/15/2025 13:45	04/15/2025 16:00	CB
							Certifications: NELAC-NY10854,CTDOH-PH-0723,NJDEP-CT005,PADEP-68-04440			

Sample Information

Client Sample ID: GWTB03_041425 **York Sample ID:** 25D0907-03

York Project (SDG) No.	Client Project ID	Matrix	Collection Date/Time	Date Received
25D0907	170745301	Water	April 11, 2025 2:00 pm	04/14/2025

VOA, 8260 LOW MASTER

Log-in Notes:

Sample Notes:

Sample Prepared by Method: EPA 5030B

CAS No.	Parameter	Result	Flag	Units	Reported to LOD/MDL	LOQ	Dilution	Reference Method	Date/Time Prepared	Date/Time Analyzed	Analyst
630-20-6	1,1,1,2-Tetrachloroethane	ND		ug/L	0.216	0.500	1	EPA 8260D	04/18/2025 15:00	04/18/2025 20:55	AC
								Certifications:	CTDOH-PH-0723,NELAC-NY10854,NELAC-NY12058,NJDEP-CT005,		
71-55-6	1,1,1-Trichloroethane	ND		ug/L	0.266	0.500	1	EPA 8260D	04/18/2025 15:00	04/18/2025 20:55	AC
								Certifications:	CTDOH-PH-0723,NELAC-NY10854,NELAC-NY12058,NJDEP-CT005,		
79-34-5	1,1,2,2-Tetrachloroethane	ND		ug/L	0.256	0.500	1	EPA 8260D	04/18/2025 15:00	04/18/2025 20:55	AC
								Certifications:	CTDOH-PH-0723,NELAC-NY10854,NELAC-NY12058,NJDEP-CT005,		
76-13-1	1,1,2-Trichloro-1,2,2-trifluoroethane (Freon 113)	ND		ug/L	0.286	0.500	1	EPA 8260D	04/18/2025 15:00	04/18/2025 20:55	AC
								Certifications:	CTDOH-PH-0723,NELAC-NY10854,NELAC-NY12058,NJDEP-CT005,		
79-00-5	1,1,2-Trichloroethane	ND		ug/L	0.249	0.500	1	EPA 8260D	04/18/2025 15:00	04/18/2025 20:55	AC
								Certifications:	CTDOH-PH-0723,NELAC-NY10854,NELAC-NY12058,NJDEP-CT005,		
75-34-3	1,1-Dichloroethane	ND		ug/L	0.272	0.500	1	EPA 8260D	04/18/2025 15:00	04/18/2025 20:55	AC
								Certifications:	CTDOH-PH-0723,NELAC-NY10854,NELAC-NY12058,NJDEP-CT005,		
75-35-4	1,1-Dichloroethylene	ND		ug/L	0.327	0.500	1	EPA 8260D	04/18/2025 15:00	04/18/2025 20:55	AC
								Certifications:	CTDOH-PH-0723,NELAC-NY10854,NELAC-NY12058,NJDEP-CT005,		
87-61-6	1,2,3-Trichlorobenzene	ND		ug/L	0.222	0.500	1	EPA 8260D	04/18/2025 15:00	04/18/2025 20:55	AC
								Certifications:	NELAC-NY10854,NELAC-NY12058,NJDEP-CT005,PADEP-68-04440		
96-18-4	1,2,3-Trichloropropane	ND		ug/L	0.273	0.500	1	EPA 8260D	04/18/2025 15:00	04/18/2025 20:55	AC
								Certifications:	NELAC-NY10854,NELAC-NY12058,NJDEP-CT005,PADEP-68-04440		
120-82-1	1,2,4-Trichlorobenzene	ND		ug/L	0.138	0.500	1	EPA 8260D	04/18/2025 15:00	04/18/2025 20:55	AC
								Certifications:	NELAC-NY10854,NELAC-NY12058,NJDEP-CT005,PADEP-68-04440		
95-63-6	1,2,4-Trimethylbenzene	ND		ug/L	0.310	0.500	1	EPA 8260D	04/18/2025 15:00	04/18/2025 20:55	AC
								Certifications:	CTDOH-PH-0723,NELAC-NY10854,NELAC-NY12058,NJDEP-CT005,		
96-12-8	1,2-Dibromo-3-chloropropane	ND		ug/L	0.432	0.500	1	EPA 8260D	04/18/2025 15:00	04/18/2025 20:55	AC
								Certifications:	CTDOH-PH-0723,NELAC-NY10854,NELAC-NY12058,NJDEP-CT005,		
106-93-4	1,2-Dibromoethane	ND		ug/L	0.215	0.500	1	EPA 8260D	04/18/2025 15:00	04/18/2025 20:55	AC
								Certifications:	CTDOH-PH-0723,NELAC-NY10854,NELAC-NY12058,NJDEP-CT005,		
95-50-1	1,2-Dichlorobenzene	ND		ug/L	0.270	0.500	1	EPA 8260D	04/18/2025 15:00	04/18/2025 20:55	AC
								Certifications:	CTDOH-PH-0723,NELAC-NY10854,NELAC-NY12058,NJDEP-CT005,		
107-06-2	1,2-Dichloroethane	ND		ug/L	0.377	0.500	1	EPA 8260D	04/18/2025 15:00	04/18/2025 20:55	AC
								Certifications:	CTDOH-PH-0723,NELAC-NY10854,NELAC-NY12058,NJDEP-CT005,		
78-87-5	1,2-Dichloropropane	ND		ug/L	0.327	0.500	1	EPA 8260D	04/18/2025 15:00	04/18/2025 20:55	AC
								Certifications:	CTDOH-PH-0723,NELAC-NY10854,NELAC-NY12058,NJDEP-CT005,		
108-67-8	1,3,5-Trimethylbenzene	ND		ug/L	0.347	0.500	1	EPA 8260D	04/18/2025 15:00	04/18/2025 20:55	AC
								Certifications:	CTDOH-PH-0723,NELAC-NY10854,NELAC-NY12058,NJDEP-CT005,		
541-73-1	1,3-Dichlorobenzene	ND		ug/L	0.283	0.500	1	EPA 8260D	04/18/2025 15:00	04/18/2025 20:55	AC
								Certifications:	CTDOH-PH-0723,NELAC-NY10854,NELAC-NY12058,NJDEP-CT005,		
106-46-7	1,4-Dichlorobenzene	ND		ug/L	0.311	0.500	1	EPA 8260D	04/18/2025 15:00	04/18/2025 20:55	AC
								Certifications:	CTDOH-PH-0723,NELAC-NY10854,NELAC-NY12058,NJDEP-CT005,		
123-91-1	1,4-Dioxane	ND	CCVE	ug/L	35.3	80.0	1	EPA 8260D	04/18/2025 15:00	04/18/2025 20:55	AC
								Certifications:	NELAC-NY10854,NELAC-NY12058,NJDEP-CT005,PADEP-68-04440		
78-93-3	2-Butanone	ND		ug/L	0.421	0.500	1	EPA 8260D	04/18/2025 15:00	04/18/2025 20:55	AC
								Certifications:	CTDOH-PH-0723,NELAC-NY10854,NELAC-NY12058,NJDEP-CT005,		

Sample Information

Client Sample ID: GWTB03_041425 **York Sample ID:** 25D0907-03

York Project (SDG) No.	Client Project ID	Matrix	Collection Date/Time	Date Received
25D0907	170745301	Water	April 11, 2025 2:00 pm	04/14/2025

VOA, 8260 LOW MASTER **Log-in Notes:** **Sample Notes:**

Sample Prepared by Method: EPA 5030B

CAS No.	Parameter	Result	Flag	Units	Reported to LOD/MDL	LOQ	Dilution	Reference Method	Date/Time Prepared	Date/Time Analyzed	Analyst
591-78-6	2-Hexanone	ND		ug/L	0.320	0.500	1	EPA 8260D	04/18/2025 15:00	04/18/2025 20:55	AC
								Certifications:	CTDOH-PH-0723,NELAC-NY10854,NELAC-NY12058,NJDEP-CT005,		
108-10-1	4-Methyl-2-pentanone	ND		ug/L	0.365	0.500	1	EPA 8260D	04/18/2025 15:00	04/18/2025 20:55	AC
								Certifications:	CTDOH-PH-0723,NELAC-NY10854,NELAC-NY12058,NJDEP-CT005,		
67-64-1	Acetone	ND		ug/L	1.34	2.00	1	EPA 8260D	04/18/2025 15:00	04/18/2025 20:55	AC
								Certifications:	CTDOH-PH-0723,NELAC-NY10854,NELAC-NY12058,NJDEP-CT005,		
107-02-8	Acrolein	ND		ug/L	0.447	0.500	1	EPA 8260D	04/18/2025 15:00	04/18/2025 20:55	AC
								Certifications:	CTDOH-PH-0723,NELAC-NY10854,NELAC-NY12058,NJDEP-CT005,		
107-13-1	Acrylonitrile	ND		ug/L	0.422	0.500	1	EPA 8260D	04/18/2025 15:00	04/18/2025 20:55	AC
								Certifications:	CTDOH-PH-0723,NELAC-NY10854,NELAC-NY12058,NJDEP-CT005,		
71-43-2	Benzene	ND		ug/L	0.279	0.500	1	EPA 8260D	04/18/2025 15:00	04/18/2025 20:55	AC
								Certifications:	CTDOH-PH-0723,NELAC-NY10854,NELAC-NY12058,NJDEP-CT005,		
74-97-5	Bromochloromethane	ND		ug/L	0.354	0.500	1	EPA 8260D	04/18/2025 15:00	04/18/2025 20:55	AC
								Certifications:	NELAC-NY10854,NELAC-NY12058,NJDEP-CT005,PADEP-68-04440		
75-27-4	Bromodichloromethane	ND		ug/L	0.245	0.500	1	EPA 8260D	04/18/2025 15:00	04/18/2025 20:55	AC
								Certifications:	CTDOH-PH-0723,NELAC-NY10854,NELAC-NY12058,NJDEP-CT005,		
75-25-2	Bromoform	ND		ug/L	0.163	0.500	1	EPA 8260D	04/18/2025 15:00	04/18/2025 20:55	AC
								Certifications:	CTDOH-PH-0723,NELAC-NY10854,NELAC-NY12058,NJDEP-CT005,		
74-83-9	Bromomethane	ND		ug/L	0.119	0.500	1	EPA 8260D	04/18/2025 15:00	04/18/2025 20:55	AC
								Certifications:	CTDOH-PH-0723,NELAC-NY10854,NELAC-NY12058,NJDEP-CT005,		
75-15-0	Carbon disulfide	ND		ug/L	0.362	0.500	1	EPA 8260D	04/18/2025 15:00	04/18/2025 20:55	AC
								Certifications:	CTDOH-PH-0723,NELAC-NY10854,NELAC-NY12058,NJDEP-CT005,		
56-23-5	Carbon tetrachloride	ND		ug/L	0.204	0.500	1	EPA 8260D	04/18/2025 15:00	04/18/2025 20:55	AC
								Certifications:	CTDOH-PH-0723,NELAC-NY10854,NELAC-NY12058,NJDEP-CT005,		
108-90-7	Chlorobenzene	ND		ug/L	0.284	0.500	1	EPA 8260D	04/18/2025 15:00	04/18/2025 20:55	AC
								Certifications:	CTDOH-PH-0723,NELAC-NY10854,NELAC-NY12058,NJDEP-CT005,		
75-00-3	Chloroethane	ND		ug/L	0.448	0.500	1	EPA 8260D	04/18/2025 15:00	04/18/2025 20:55	AC
								Certifications:	CTDOH-PH-0723,NELAC-NY10854,NELAC-NY12058,NJDEP-CT005,		
67-66-3	Chloroform	ND		ug/L	0.243	0.500	1	EPA 8260D	04/18/2025 15:00	04/18/2025 20:55	AC
								Certifications:	CTDOH-PH-0723,NELAC-NY10854,NELAC-NY12058,NJDEP-CT005,		
74-87-3	Chloromethane	ND		ug/L	0.372	0.500	1	EPA 8260D	04/18/2025 15:00	04/18/2025 20:55	AC
								Certifications:	CTDOH-PH-0723,NELAC-NY10854,NELAC-NY12058,NJDEP-CT005,		
156-59-2	cis-1,2-Dichloroethylene	ND		ug/L	0.294	0.500	1	EPA 8260D	04/18/2025 15:00	04/18/2025 20:55	AC
								Certifications:	CTDOH-PH-0723,NELAC-NY10854,NELAC-NY12058,NJDEP-CT005,		
10061-01-5	cis-1,3-Dichloropropylene	ND		ug/L	0.262	0.500	1	EPA 8260D	04/18/2025 15:00	04/18/2025 20:55	AC
								Certifications:	CTDOH-PH-0723,NELAC-NY10854,NELAC-NY12058,NJDEP-CT005,		
110-82-7	Cyclohexane	ND		ug/L	0.491	0.500	1	EPA 8260D	04/18/2025 15:00	04/18/2025 20:55	AC
								Certifications:	NELAC-NY10854,NELAC-NY12058,NJDEP-CT005,PADEP-68-04440		
124-48-1	Dibromochloromethane	ND		ug/L	0.146	0.500	1	EPA 8260D	04/18/2025 15:00	04/18/2025 20:55	AC
								Certifications:	CTDOH-PH-0723,NELAC-NY10854,NELAC-NY12058,NJDEP-CT005,		
74-95-3	Dibromomethane	ND		ug/L	0.203	0.500	1	EPA 8260D	04/18/2025 15:00	04/18/2025 20:55	AC
								Certifications:	NELAC-NY10854,NELAC-NY12058,NJDEP-CT005,PADEP-68-04440		
75-71-8	Dichlorodifluoromethane	ND	CCVE	ug/L	0.451	0.500	1	EPA 8260D	04/18/2025 15:00	04/18/2025 20:55	AC
								Certifications:	NELAC-NY10854,NELAC-NY12058,NJDEP-CT005,PADEP-68-04440		

Sample Information

Client Sample ID: GWTB03_041425 **York Sample ID:** 25D0907-03

York Project (SDG) No.	Client Project ID	Matrix	Collection Date/Time	Date Received
25D0907	170745301	Water	April 11, 2025 2:00 pm	04/14/2025

VOA, 8260 LOW MASTER **Log-in Notes:** **Sample Notes:**

Sample Prepared by Method: EPA 5030B

CAS No.	Parameter	Result	Flag	Units	Reported to LOD/MDL	LOQ	Dilution	Reference Method	Date/Time Prepared	Date/Time Analyzed	Analyst
100-41-4	Ethyl Benzene	ND		ug/L	0.290	0.500	1	EPA 8260D	04/18/2025 15:00	04/18/2025 20:55	AC
								Certifications:	CTDOH-PH-0723,NELAC-NY10854,NELAC-NY12058,NJDEP-CT005,		
87-68-3	Hexachlorobutadiene	ND		ug/L	0.241	0.500	1	EPA 8260D	04/18/2025 15:00	04/18/2025 20:55	AC
								Certifications:	NELAC-NY10854,NELAC-NY12058,NJDEP-CT005,PADEP-68-04440		
98-82-8	Isopropylbenzene	ND		ug/L	0.405	0.500	1	EPA 8260D	04/18/2025 15:00	04/18/2025 20:55	AC
								Certifications:	CTDOH-PH-0723,NELAC-NY10854,NELAC-NY12058,NJDEP-CT005,		
79-20-9	Methyl acetate	ND		ug/L	0.442	0.500	1	EPA 8260D	04/18/2025 15:00	04/18/2025 20:55	AC
								Certifications:	NELAC-NY10854,NELAC-NY12058,NJDEP-CT005,PADEP-68-04440		
1634-04-4	Methyl tert-butyl ether (MTBE)	ND		ug/L	0.244	0.500	1	EPA 8260D	04/18/2025 15:00	04/18/2025 20:55	AC
								Certifications:	CTDOH-PH-0723,NELAC-NY10854,NELAC-NY12058,NJDEP-CT005,		
108-87-2	Methylcyclohexane	ND		ug/L	0.477	0.500	1	EPA 8260D	04/18/2025 15:00	04/18/2025 20:55	AC
								Certifications:	NELAC-NY10854,NELAC-NY12058,NJDEP-CT005,PADEP-68-04440		
75-09-2	Methylene chloride	ND		ug/L	0.397	2.00	1	EPA 8260D	04/18/2025 15:00	04/18/2025 20:55	AC
								Certifications:	CTDOH-PH-0723,NELAC-NY10854,NELAC-NY12058,NJDEP-CT005,		
104-51-8	n-Butylbenzene	ND		ug/L	0.399	0.500	1	EPA 8260D	04/18/2025 15:00	04/18/2025 20:55	AC
								Certifications:	CTDOH-PH-0723,NELAC-NY10854,NELAC-NY12058,NJDEP-CT005,		
103-65-1	n-Propylbenzene	ND		ug/L	0.384	0.500	1	EPA 8260D	04/18/2025 15:00	04/18/2025 20:55	AC
								Certifications:	CTDOH-PH-0723,NELAC-NY10854,NELAC-NY12058,NJDEP-CT005,		
95-47-6	o-Xylene	ND		ug/L	0.261	0.500	1	EPA 8260D	04/18/2025 15:00	04/18/2025 20:55	AC
								Certifications:	CTDOH-PH-0723,NELAC-NY10854,NELAC-NY12058,PADEP-68-044		
179601-23-1	p- & m- Xylenes	ND		ug/L	0.578	1.00	1	EPA 8260D	04/18/2025 15:00	04/18/2025 20:55	AC
								Certifications:	CTDOH-PH-0723,NELAC-NY10854,NELAC-NY12058,PADEP-68-044		
99-87-6	p-Isopropyltoluene	ND		ug/L	0.377	0.500	1	EPA 8260D	04/18/2025 15:00	04/18/2025 20:55	AC
								Certifications:	CTDOH-PH-0723,NELAC-NY10854,NELAC-NY12058,NJDEP-CT005,		
135-98-8	sec-Butylbenzene	ND		ug/L	0.444	0.500	1	EPA 8260D	04/18/2025 15:00	04/18/2025 20:55	AC
								Certifications:	CTDOH-PH-0723,NELAC-NY10854,NELAC-NY12058,NJDEP-CT005,		
100-42-5	Styrene	ND		ug/L	0.255	0.500	1	EPA 8260D	04/18/2025 15:00	04/18/2025 20:55	AC
								Certifications:	CTDOH-PH-0723,NELAC-NY10854,NELAC-NY12058,NJDEP-CT005,		
75-65-0	tert-Butyl alcohol (TBA)	ND		ug/L	0.608	1.00	1	EPA 8260D	04/18/2025 15:00	04/18/2025 20:55	AC
								Certifications:	NELAC-NY10854,NELAC-NY12058,NJDEP-CT005,PADEP-68-04440		
98-06-6	tert-Butylbenzene	ND		ug/L	0.367	0.500	1	EPA 8260D	04/18/2025 15:00	04/18/2025 20:55	AC
								Certifications:	CTDOH-PH-0723,NELAC-NY10854,NELAC-NY12058,NJDEP-CT005,		
127-18-4	Tetrachloroethylene	ND		ug/L	0.239	0.500	1	EPA 8260D	04/18/2025 15:00	04/18/2025 20:55	AC
								Certifications:	CTDOH-PH-0723,NELAC-NY10854,NELAC-NY12058,NJDEP-CT005,		
108-88-3	Toluene	ND		ug/L	0.346	0.500	1	EPA 8260D	04/18/2025 15:00	04/18/2025 20:55	AC
								Certifications:	CTDOH-PH-0723,NELAC-NY10854,NELAC-NY12058,NJDEP-CT005,		
156-60-5	trans-1,2-Dichloroethylene	ND		ug/L	0.279	0.500	1	EPA 8260D	04/18/2025 15:00	04/18/2025 20:55	AC
								Certifications:	CTDOH-PH-0723,NELAC-NY10854,NELAC-NY12058,NJDEP-CT005,		
10061-02-6	trans-1,3-Dichloropropylene	ND		ug/L	0.229	0.500	1	EPA 8260D	04/18/2025 15:00	04/18/2025 20:55	AC
								Certifications:	CTDOH-PH-0723,NELAC-NY10854,NELAC-NY12058,NJDEP-CT005,		
79-01-6	Trichloroethylene	ND		ug/L	0.249	0.500	1	EPA 8260D	04/18/2025 15:00	04/18/2025 20:55	AC
								Certifications:	CTDOH-PH-0723,NELAC-NY10854,NELAC-NY12058,NJDEP-CT005,		
75-69-4	Trichlorofluoromethane	ND		ug/L	0.337	0.500	1	EPA 8260D	04/18/2025 15:00	04/18/2025 20:55	AC
								Certifications:	CTDOH-PH-0723,NELAC-NY10854,NELAC-NY12058,NJDEP-CT005,		

Sample Information

Client Sample ID: GWTB03_041425 **York Sample ID:** 25D0907-03

York Project (SDG) No.	Client Project ID	Matrix	Collection Date/Time	Date Received
25D0907	170745301	Water	April 11, 2025 2:00 pm	04/14/2025

VOA, 8260 LOW MASTER **Log-in Notes:** **Sample Notes:**

Sample Prepared by Method: EPA 5030B

CAS No.	Parameter	Result	Flag	Units	Reported to LOD/MDL	LOQ	Dilution	Reference Method	Date/Time Prepared	Date/Time Analyzed	Analyst
75-01-4	Vinyl Chloride	ND		ug/L	0.469	0.500	1	EPA 8260D	04/18/2025 15:00	04/18/2025 20:55	AC
								Certifications:	CTDOH-PH-0723,NELAC-NY10854,NELAC-NY12058,NJDEP-CT005,		
1330-20-7	Xylenes, Total	ND		ug/L	0.839	1.50	1	EPA 8260D	04/18/2025 15:00	04/18/2025 20:55	AC
								Certifications:	CTDOH-PH-0723,NELAC-NY10854,NELAC-NY12058,NJDEP-CT005		

	Surrogate Recoveries	Result	Acceptance Range
17060-07-0	*Surrogate: SURR: 1,2-Dichloroethane-d4*	*100 %*	*69-130*
2037-26-5	*Surrogate: SURR: Toluene-d8*	*103 %*	*81-117*
460-00-4	*Surrogate: SURR: p-Bromofluorobenzene*	*108 %*	*79-122*

Analytical Batch Summary

Batch ID: BD51048 **Preparation Method** Analysis Preparation **Prepared By:** SL

YORK Sample ID	Client Sample ID	Preparation Date
25D0907-01	MW10_041425	04/14/25
25D0907-02	GWFB02_041425	04/14/25
BD51048-BLK1	Blank	04/14/25
BD51048-BS1	LCS	04/14/25
BD51048-DUP1	Duplicate	04/14/25
BD51048-MS1	Matrix Spike	04/14/25
BD51048-MSD1	Matrix Spike Dup	04/14/25

Batch ID: BD51067 **Preparation Method** EPA 3015A **Prepared By:** LCB

YORK Sample ID	Client Sample ID	Preparation Date
25D0907-01	MW10_041425	04/15/25
25D0907-02	GWFB02_041425	04/15/25
BD51067-BLK1	Blank	04/15/25
BD51067-BS1	LCS	04/15/25

Batch ID: BD51072 **Preparation Method** EPA 3015A **Prepared By:** LCB

YORK Sample ID	Client Sample ID	Preparation Date
25D0907-01	MW10_041425	04/15/25
25D0907-02	GWFB02_041425	04/15/25
BD51072-BLK1	Blank	04/15/25
BD51072-BS1	LCS	04/15/25

Batch ID: BD51078 **Preparation Method** EPA 3015A **Prepared By:** LCB

YORK Sample ID	Client Sample ID	Preparation Date
25D0907-01	MW10_041425	04/15/25
BD51078-BLK1	Blank	04/15/25
BD51078-BS1	LCS	04/15/25

Batch ID: BD51079 **Preparation Method** EPA 8151A **Prepared By:** YL

YORK Sample ID	Client Sample ID	Preparation Date
25D0907-01	MW10_041425	04/15/25
25D0907-02	GWFB02_041425	04/15/25
BD51079-BLK1	Blank	04/15/25
BD51079-BS1	LCS	04/15/25

Batch ID: BD51083 **Preparation Method** EPA 3015A **Prepared By:** LCB

YORK Sample ID	Client Sample ID	Preparation Date

25D0907-01	MW10_041425	04/15/25
BD51083-BLK1	Blank	04/15/25
BD51083-BS1	LCS	04/15/25

Batch ID: BD51121 **Preparation Method** Analysis Preparation **Prepared By:** SL

YORK Sample ID	Client Sample ID	Preparation Date
25D0907-01	MW10_041425	04/15/25
25D0907-02	GWFB02_041425	04/15/25
BD51121-BLK1	Blank	04/15/25
BD51121-BS1	LCS	04/15/25

Batch ID: BD51198 **Preparation Method** EPA 1633 Prep **Prepared By:** JBG

YORK Sample ID	Client Sample ID	Preparation Date
25D0907-01	MW10_041425	04/16/25
25D0907-02	GWFB02_041425	04/16/25
BD51198-BLK1	Blank	04/16/25
BD51198-BS1	LCS	04/16/25
BD51198-BS2	LCS	04/16/25
BD51198-DUP1	Duplicate	04/16/25

Batch ID: BD51259 **Preparation Method** EPA SW846-7470A **Prepared By:** DBT

YORK Sample ID	Client Sample ID	Preparation Date
25D0907-01	MW10_041425	04/17/25
BD51259-BLK1	Blank	04/17/25
BD51259-BS1	LCS	04/17/25

Batch ID: BD51260 **Preparation Method** EPA SW846-7470A **Prepared By:** DBT

YORK Sample ID	Client Sample ID	Preparation Date
25D0907-01	MW10_041425	04/17/25
25D0907-02	GWFB02_041425	04/17/25
BD51260-BLK1	Blank	04/17/25
BD51260-BLK2	Blank	04/17/25
BD51260-BS1	LCS	04/17/25
BD51260-BS2	LCS	04/17/25

Batch ID: BD51272 **Preparation Method** EPA 3535A **Prepared By:** YL

YORK Sample ID	Client Sample ID	Preparation Date
25D0907-01	MW10_041425	04/17/25
25D0907-02	GWFB02_041425	04/17/25
BD51272-BLK1	Blank	04/17/25
BD51272-BS1	LCS	04/17/25
BD51272-MS1	Matrix Spike	04/17/25
BD51272-MSD1	Matrix Spike Dup	04/17/25

Batch ID: BD51294 **Preparation Method** EPA 3510C **Prepared By:** NMB2

YORK Sample ID	Client Sample ID	Preparation Date
25D0907-01	MW10_041425	04/17/25
25D0907-02	GWFB02_041425	04/17/25
BD51294-BLK1	Blank	04/17/25
BD51294-BS1	LCS	04/17/25

Batch ID: BD51295 **Preparation Method** EPA 3510C **Prepared By:** NMB2

YORK Sample ID	Client Sample ID	Preparation Date
25D0907-01	MW10_041425	04/17/25
25D0907-02	GWFB02_041425	04/17/25
BD51295-BLK2	Blank	04/17/25
BD51295-BS2	LCS	04/17/25

Batch ID: BD51371 **Preparation Method** EPA SW846-3510C Low Level **Prepared By:** AJC

YORK Sample ID	Client Sample ID	Preparation Date
25D0907-01	MW10_041425	04/18/25
25D0907-02	GWFB02_041425	04/18/25
BD51371-BLK1	Blank	04/18/25
BD51371-BS2	LCS	04/18/25
BD51371-BSD2	LCS Dup	04/18/25

Batch ID: BD51373 **Preparation Method** EPA SW846-3510C Low Level **Prepared By:** AJC

YORK Sample ID	Client Sample ID	Preparation Date
25D0907-01	MW10_041425	04/18/25
25D0907-02	GWFB02_041425	04/18/25
BD51373-BLK1	Blank	04/18/25
BD51373-BS1	LCS	04/18/25
BD51373-BSD1	LCS Dup	04/18/25

Batch ID: BD51408 **Preparation Method** Analysis Preparation **Prepared By:** SL

YORK Sample ID	Client Sample ID	Preparation Date
25D0907-01	MW10_041425	04/18/25
25D0907-02	GWFB02_041425	04/18/25

Batch ID: BD51583 **Preparation Method** EPA 5030B **Prepared By:** AC

YORK Sample ID	Client Sample ID	Preparation Date
25D0907-02	GWFB02_041425	04/18/25
25D0907-03	GWTB03_041425	04/18/25
BD51583-BLK1	Blank	04/18/25

BD51583-BS1	LCS	04/18/25
BD51583-BSD1	LCS Dup	04/18/25

Batch ID: BD51585 **Preparation Method** EPA 5030B **Prepared By:** AC

YORK Sample ID	Client Sample ID	Preparation Date
25D0907-01	MW10_041425	04/22/25
BD51585-BLK1	Blank	04/22/25
BD51585-BS1	LCS	04/22/25
BD51585-BSD1	LCS Dup	04/22/25

Volatile Organic Compounds by GC/MS - Quality Control Data

York Analytical Laboratories, Inc. - Stratford

Analyte	Result	Reporting Limit	Units	Spike Level	Source* Result	%REC	%REC Limits	Flag	RPD	RPD Limit	Flag
Batch BD51583 - EPA 5030B											
Blank (BD51583-BLK1) Blank									Prepared & Analyzed: 04/18/2025		
1,1,1,2-Tetrachloroethane	ND	0.500	ug/L								
1,1,1-Trichloroethane	ND	0.500	"								
1,1,2,2-Tetrachloroethane	ND	0.500	"								
1,1,2-Trichloro-1,2,2-trifluoroethane (Freon 113)	ND	0.500	"								
1,1,2-Trichloroethane	ND	0.500	"								
1,1-Dichloroethane	ND	0.500	"								
1,1-Dichloroethylene	ND	0.500	"								
1,2,3-Trichlorobenzene	ND	0.500	"								
1,2,3-Trichloropropane	ND	0.500	"								
1,2,4-Trichlorobenzene	ND	0.500	"								
1,2,4-Trimethylbenzene	ND	0.500	"								
1,2-Dibromo-3-chloropropane	ND	0.500	"								
1,2-Dibromoethane	ND	0.500	"								
1,2-Dichlorobenzene	ND	0.500	"								
1,2-Dichloroethane	ND	0.500	"								
1,2-Dichloropropane	ND	0.500	"								
1,3,5-Trimethylbenzene	ND	0.500	"								
1,3-Dichlorobenzene	ND	0.500	"								
1,4-Dichlorobenzene	ND	0.500	"								
1,4-Dioxane	ND	80.0	"								
2-Butanone	ND	0.500	"								
2-Hexanone	ND	0.500	"								
4-Methyl-2-pentanone	ND	0.500	"								
Acetone	ND	2.00	"								
Acrolein	ND	0.500	"								
Acrylonitrile	ND	0.500	"								
Benzene	ND	0.500	"								
Bromochloromethane	ND	0.500	"								
Bromodichloromethane	ND	0.500	"								
Bromoform	ND	0.500	"								
Bromomethane	ND	0.500	"								
Carbon disulfide	ND	0.500	"								
Carbon tetrachloride	ND	0.500	"								
Chlorobenzene	ND	0.500	"								
Chloroethane	ND	0.500	"								
Chloroform	ND	0.500	"								
Chloromethane	ND	0.500	"								
cis-1,2-Dichloroethylene	ND	0.500	"								
cis-1,3-Dichloropropylene	ND	0.500	"								
Cyclohexane	ND	0.500	"								
Dibromochloromethane	ND	0.500	"								
Dibromomethane	ND	0.500	"								
Dichlorodifluoromethane	ND	0.500	"								
Ethyl Benzene	ND	0.500	"								
Hexachlorobutadiene	ND	0.500	"								
Isopropylbenzene	ND	0.500	"								
Methyl acetate	ND	0.500	"								
Methyl tert-butyl ether (MTBE)	ND	0.500	"								
Methylcyclohexane	ND	0.500	"								
Methylene chloride	ND	2.00	"								

Volatile Organic Compounds by GC/MS - Quality Control Data

York Analytical Laboratories, Inc. - Stratford

Analyte	Result	Reporting Limit	Units	Spike Level	Source* Result	%REC	%REC Limits	Flag	RPD	RPD Limit	Flag
Batch BD51583 - EPA 5030B											
Blank (BD51583-BLK1) Blank								Prepared & Analyzed: 04/18/2025			
n-Butylbenzene	ND	0.500	ug/L								
n-Propylbenzene	ND	0.500	"								
o-Xylene	ND	0.500	"								
p- & m- Xylenes	ND	1.00	"								
p-Isopropyltoluene	ND	0.500	"								
sec-Butylbenzene	ND	0.500	"								
Styrene	ND	0.500	"								
tert-Butyl alcohol (TBA)	ND	1.00	"								
tert-Butylbenzene	ND	0.500	"								
Tetrachloroethylene	ND	0.500	"								
Toluene	ND	0.500	"								
trans-1,2-Dichloroethylene	ND	0.500	"								
trans-1,3-Dichloropropylene	ND	0.500	"								
Trichloroethylene	ND	0.500	"								
Trichlorofluoromethane	ND	0.500	"								
Vinyl Chloride	ND	0.500	"								
Xylenes, Total	ND	1.50	"								
Surrogate: SURR: 1,2-Dichloroethane-d4	*10.1*		*"*	*10.0*		*101*	*69-130*				
Surrogate: SURR: Toluene-d8	*10.1*		*"*	*10.0*		*101*	*81-117*				
Surrogate: SURR: p-Bromofluorobenzene	*10.8*		*"*	*10.0*		*108*	*79-122*				
LCS (BD51583-BS1) LCS								Prepared & Analyzed: 04/18/2025			
1,1,1,2-Tetrachloroethane	11.1		ug/L	10.0		111	82-126				
1,1,1-Trichloroethane	11.0		"	10.0		110	78-136				
1,1,2,2-Tetrachloroethane	10.6		"	10.0		106	76-129				
1,1,2-Trichloro-1,2,2-trifluoroethane (Freon 113)	12.2		"	10.0		122	54-165				
1,1,2-Trichloroethane	9.82		"	10.0		98.2	82-123				
1,1-Dichloroethane	10.5		"	10.0		105	82-129				
1,1-Dichloroethylene	12.2		"	10.0		122	68-138				
1,2,3-Trichlorobenzene	9.26		"	10.0		92.6	76-136				
1,2,3-Trichloropropane	10.2		"	10.0		102	77-128				
1,2,4-Trichlorobenzene	10.1		"	10.0		101	76-137				
1,2,4-Trimethylbenzene	11.8		"	10.0		118	82-132				
1,2-Dibromo-3-chloropropane	8.20		"	10.0		82.0	45-147				
1,2-Dibromoethane	9.82		"	10.0		98.2	83-124				
1,2-Dichlorobenzene	10.5		"	10.0		105	79-123				
1,2-Dichloroethane	9.78		"	10.0		97.8	73-132				
1,2-Dichloropropane	10.9		"	10.0		109	78-126				
1,3,5-Trimethylbenzene	13.9		"	10.0		139	80-131	High Bias			
1,3-Dichlorobenzene	10.7		"	10.0		107	86-122				
1,4-Dichlorobenzene	10.7		"	10.0		107	85-124				
1,4-Dioxane	54.8		"	210		26.1	10-349				
2-Butanone	9.67		"	10.0		96.7	49-152				
2-Hexanone	7.60		"	10.0		76.0	51-146				
4-Methyl-2-pentanone	7.39		"	10.0		73.9	57-145				
Acetone	7.72		"	10.0		77.2	14-150				
Acrolein	13.1		"	10.0		131	10-153				
Acrylonitrile	9.32		"	10.0		93.2	51-150				
Benzene	10.8		"	10.0		108	85-126				
Bromochloromethane	10.0		"	10.0		100	77-128				
Bromodichloromethane	11.0		"	10.0		110	79-128				

Volatile Organic Compounds by GC/MS - Quality Control Data

York Analytical Laboratories, Inc. - Stratford

Analyte	Result	Reporting Limit	Units	Spike Level	Source* Result	%REC	%REC Limits	Flag	RPD	RPD Limit	Flag
Batch BD51583 - EPA 5030B											
LCS (BD51583-BS1) LCS							Prepared & Analyzed: 04/18/2025				
Bromoform	8.71		ug/L	10.0		87.1	78-133				
Bromomethane	11.0		"	10.0		110	43-168				
Carbon disulfide	12.7		"	10.0		127	68-146				
Carbon tetrachloride	11.7		"	10.0		117	77-141				
Chlorobenzene	10.6		"	10.0		106	88-120				
Chloroethane	11.7		"	10.0		117	65-136				
Chloroform	9.87		"	10.0		98.7	82-128				
Chloromethane	12.0		"	10.0		120	43-155				
cis-1,2-Dichloroethylene	10.7		"	10.0		107	83-129				
cis-1,3-Dichloropropylene	10.7		"	10.0		107	80-131				
Cyclohexane	11.3		"	10.0		113	63-149				
Dibromochloromethane	9.79		"	10.0		97.9	80-130				
Dibromomethane	9.42		"	10.0		94.2	72-134				
Dichlorodifluoromethane	16.5		"	10.0		165	44-144	High Bias			
Ethyl Benzene	11.5		"	10.0		115	80-131				
Hexachlorobutadiene	10.9		"	10.0		109	67-146				
Isopropylbenzene	12.5		"	10.0		125	76-140				
Methyl acetate	5.92		"	10.0		59.2	51-139				
Methyl tert-butyl ether (MTBE)	8.77		"	10.0		87.7	76-135				
Methylcyclohexane	12.1		"	10.0		121	72-143				
Methylene chloride	10.2		"	10.0		102	55-137				
n-Butylbenzene	12.5		"	10.0		125	79-132				
n-Propylbenzene	12.5		"	10.0		125	78-133				
o-Xylene	11.1		"	10.0		111	78-130				
p- & m- Xylenes	22.6		"	20.0		113	77-133				
p-Isopropyltoluene	12.6		"	10.0		126	81-136				
sec-Butylbenzene	12.4		"	10.0		124	79-137				
Styrene	11.5		"	10.0		115	67-132				
tert-Butyl alcohol (TBA)	25.3		"	50.0		50.5	25-162				
tert-Butylbenzene	10.6		"	10.0		106	77-138				
Tetrachloroethylene	10.7		"	10.0		107	82-131				
Toluene	11.1		"	10.0		111	80-127				
trans-1,2-Dichloroethylene	11.0		"	10.0		110	80-132				
trans-1,3-Dichloropropylene	10.6		"	10.0		106	78-131				
Trichloroethylene	11.4		"	10.0		114	82-128				
Trichlorofluoromethane	12.3		"	10.0		123	67-139				
Vinyl Chloride	12.6		"	10.0		126	58-145				
Surrogate: SURR: 1,2-Dichloroethane-d4	*8.95*		"	*10.0*		*89.5*	*69-130*				
Surrogate: SURR: Toluene-d8	*10.4*		"	*10.0*		*104*	*81-117*				
Surrogate: SURR: p-Bromofluorobenzene	*10.5*		"	*10.0*		*105*	*79-122*				

Volatile Organic Compounds by GC/MS - Quality Control Data

York Analytical Laboratories, Inc. - Stratford

Analyte	Result	Reporting Limit	Units	Spike Level	Source* Result	%REC	%REC Limits	Flag	RPD	RPD Limit	Flag
Batch BD51583 - EPA 5030B											
LCS Dup (BD51583-BSD1) LCS Dup								Prepared & Analyzed: 04/18/2025			
1,1,1,2-Tetrachloroethane	11.0		ug/L	10.0		110	82-126		0.814	30	
1,1,1-Trichloroethane	10.3		"	10.0		103	78-136		6.30	30	
1,1,2,2-Tetrachloroethane	11.2		"	10.0		112	76-129		5.78	30	
1,1,2-Trichloro-1,2,2-trifluoroethane (Freon 113)	11.5		"	10.0		115	54-165		6.15	30	
1,1,2-Trichloroethane	10.5		"	10.0		105	82-123		6.41	30	
1,1-Dichloroethane	10.1		"	10.0		101	82-129		3.69	30	
1,1-Dichloroethylene	11.4		"	10.0		114	68-138		6.87	30	
1,2,3-Trichlorobenzene	10.5		"	10.0		105	76-136		12.6	30	
1,2,3-Trichloropropane	11.1		"	10.0		111	77-128		7.88	30	
1,2,4-Trichlorobenzene	10.3		"	10.0		103	76-137		2.55	30	
1,2,4-Trimethylbenzene	10.7		"	10.0		107	82-132		9.35	30	
1,2-Dibromo-3-chloropropane	10.4		"	10.0		104	45-147		23.6	30	
1,2-Dibromoethane	10.9		"	10.0		109	83-124		10.8	30	
1,2-Dichlorobenzene	10.3		"	10.0		103	79-123		1.92	30	
1,2-Dichloroethane	10.6		"	10.0		106	73-132		7.67	30	
1,2-Dichloropropane	10.4		"	10.0		104	78-126		4.22	30	
1,3,5-Trimethylbenzene	11.6		"	10.0		116	80-131		18.1	30	
1,3-Dichlorobenzene	10.2		"	10.0		102	86-122		5.55	30	
1,4-Dichlorobenzene	10.1		"	10.0		101	85-124		5.47	30	
1,4-Dioxane	70.3		"	210		33.5	10-349		24.8	30	
2-Butanone	12.2		"	10.0		122	49-152		22.7	30	
2-Hexanone	9.87		"	10.0		98.7	51-146		26.0	30	
4-Methyl-2-pentanone	9.15		"	10.0		91.5	57-145		21.3	30	
Acetone	8.93		"	10.0		89.3	14-150		14.5	30	
Acrolein	13.5		"	10.0		135	10-153		2.78	30	
Acrylonitrile	11.0		"	10.0		110	51-150		17.0	30	
Benzene	10.4		"	10.0		104	85-126		4.07	30	
Bromochloromethane	10.5		"	10.0		105	77-128		4.49	30	
Bromodichloromethane	11.1		"	10.0		111	79-128		0.632	30	
Bromoform	10.0		"	10.0		100	78-133		14.3	30	
Bromomethane	9.81		"	10.0		98.1	43-168		11.2	30	
Carbon disulfide	11.7		"	10.0		117	68-146		8.21	30	
Carbon tetrachloride	11.0		"	10.0		110	77-141		6.35	30	
Chlorobenzene	10.1		"	10.0		101	88-120		4.26	30	
Chloroethane	10.9		"	10.0		109	65-136		7.15	30	
Chloroform	9.81		"	10.0		98.1	82-128		0.610	30	
Chloromethane	10.8		"	10.0		108	43-155		9.99	30	
cis-1,2-Dichloroethylene	10.4		"	10.0		104	83-129		2.85	30	
cis-1,3-Dichloropropylene	10.8		"	10.0		108	80-131		0.557	30	
Cyclohexane	10.7		"	10.0		107	63-149		5.38	30	
Dibromochloromethane	10.4		"	10.0		104	80-130		5.66	30	
Dibromomethane	10.1		"	10.0		101	72-134		7.16	30	
Dichlorodifluoromethane	15.0		"	10.0		150	44-144	High Bias	9.78	30	
Ethyl Benzene	10.7		"	10.0		107	80-131		7.37	30	
Hexachlorobutadiene	11.2		"	10.0		112	67-146		3.16	30	
Isopropylbenzene	10.6		"	10.0		106	76-140		16.4	30	
Methyl acetate	7.07		"	10.0		70.7	51-139		17.7	30	
Methyl tert-butyl ether (MTBE)	10.6		"	10.0		106	76-135		18.4	30	
Methylcyclohexane	11.1		"	10.0		111	72-143		8.71	30	
Methylene chloride	10.4		"	10.0		104	55-137		1.45	30	
n-Butylbenzene	11.3		"	10.0		113	79-132		10.2	30	

Volatile Organic Compounds by GC/MS - Quality Control Data

York Analytical Laboratories, Inc. - Stratford

Analyte	Result	Reporting Limit	Units	Spike Level	Source* Result	%REC	%REC Limits	Flag	RPD	RPD Limit	Flag
Batch BD51583 - EPA 5030B											
LCS Dup (BD51583-BSD1) LCS Dup								Prepared & Analyzed: 04/18/2025			
n-Propylbenzene	10.8		ug/L	10.0		108	78-133		15.0	30	
o-Xylene	10.5		"	10.0		105	78-130		5.48	30	
p- & m- Xylenes	21.1		"	20.0		105	77-133		7.19	30	
p-Isopropyltoluene	11.4		"	10.0		114	81-136		10.6	30	
sec-Butylbenzene	11.0		"	10.0		110	79-137		12.0	30	
Styrene	11.3		"	10.0		113	67-132		2.10	30	
tert-Butyl alcohol (TBA)	43.7		"	50.0		87.5	25-162		53.6	30	Non-dir.
tert-Butylbenzene	9.47		"	10.0		94.7	77-138		11.3	30	
Tetrachloroethylene	9.55		"	10.0		95.5	82-131		11.4	30	
Toluene	10.2		"	10.0		102	80-127		8.25	30	
trans-1,2-Dichloroethylene	10.4		"	10.0		104	80-132		5.51	30	
trans-1,3-Dichloropropylene	11.2		"	10.0		112	78-131		5.58	30	
Trichloroethylene	10.2		"	10.0		102	82-128		10.6	30	
Trichlorofluoromethane	11.4		"	10.0		114	67-139		7.60	30	
Vinyl Chloride	11.2		"	10.0		112	58-145		11.5	30	
Surrogate: SURR: 1,2-Dichloroethane-d4	*9.96*		*"*	*10.0*		*99.6*	*69-130*				
Surrogate: SURR: Toluene-d8	*10.0*		*"*	*10.0*		*100*	*81-117*				
Surrogate: SURR: p-Bromofluorobenzene	*10.0*		*"*	*10.0*		*100*	*79-122*				
Batch BD51585 - EPA 5030B											
Blank (BD51585-BLK1) Blank								Prepared & Analyzed: 04/22/2025			
1,1,1,2-Tetrachloroethane	ND	0.500	ug/L								
1,1,1-Trichloroethane	ND	0.500	"								
1,1,2,2-Tetrachloroethane	ND	0.500	"								
1,1,2-Trichloro-1,2,2-trifluoroethane (Freon 113)	ND	0.500	"								
1,1,2-Trichloroethane	ND	0.500	"								
1,1-Dichloroethane	ND	0.500	"								
1,1-Dichloroethylene	ND	0.500	"								
1,2,3-Trichlorobenzene	ND	0.500	"								
1,2,3-Trichloropropane	ND	0.500	"								
1,2,4-Trichlorobenzene	ND	0.500	"								
1,2,4-Trimethylbenzene	ND	0.500	"								
1,2-Dibromo-3-chloropropane	ND	0.500	"								
1,2-Dibromoethane	ND	0.500	"								
1,2-Dichlorobenzene	ND	0.500	"								
1,2-Dichloroethane	ND	0.500	"								
1,2-Dichloropropane	ND	0.500	"								
1,3,5-Trimethylbenzene	ND	0.500	"								
1,3-Dichlorobenzene	ND	0.500	"								
1,4-Dichlorobenzene	ND	0.500	"								
1,4-Dioxane	ND	80.0	"								
2-Butanone	ND	0.500	"								
2-Hexanone	ND	0.500	"								
4-Methyl-2-pentanone	ND	0.500	"								
Acetone	ND	2.00	"								
Acrolein	ND	0.500	"								
Acrylonitrile	ND	0.500	"								
Benzene	ND	0.500	"								
Bromochloromethane	ND	0.500	"								
Bromodichloromethane	ND	0.500	"								

Volatile Organic Compounds by GC/MS - Quality Control Data

York Analytical Laboratories, Inc. - Stratford

Analyte	Result	Reporting Limit	Units	Spike Level	Source* Result	%REC	%REC Limits	Flag	RPD	RPD Limit	Flag
Batch BD51585 - EPA 5030B											
Blank (BD51585-BLK1) Blank									Prepared & Analyzed: 04/22/2025		
Bromoform	ND	0.500	ug/L								
Bromomethane	ND	0.500	"								
Carbon disulfide	ND	0.500	"								
Carbon tetrachloride	ND	0.500	"								
Chlorobenzene	ND	0.500	"								
Chloroethane	ND	0.500	"								
Chloroform	ND	0.500	"								
Chloromethane	ND	0.500	"								
cis-1,2-Dichloroethylene	ND	0.500	"								
cis-1,3-Dichloropropylene	ND	0.500	"								
Cyclohexane	ND	0.500	"								
Dibromochloromethane	ND	0.500	"								
Dibromomethane	ND	0.500	"								
Dichlorodifluoromethane	ND	0.500	"								
Ethyl Benzene	ND	0.500	"								
Hexachlorobutadiene	ND	0.500	"								
Isopropylbenzene	ND	0.500	"								
Methyl acetate	ND	0.500	"								
Methyl tert-butyl ether (MTBE)	ND	0.500	"								
Methylcyclohexane	ND	0.500	"								
Methylene chloride	ND	2.00	"								
n-Butylbenzene	ND	0.500	"								
n-Propylbenzene	ND	0.500	"								
o-Xylene	ND	0.500	"								
p- & m- Xylenes	ND	1.00	"								
p-Isopropyltoluene	ND	0.500	"								
sec-Butylbenzene	ND	0.500	"								
Styrene	ND	0.500	"								
tert-Butyl alcohol (TBA)	ND	1.00	"								
tert-Butylbenzene	ND	0.500	"								
Tetrachloroethylene	ND	0.500	"								
Toluene	ND	0.500	"								
trans-1,2-Dichloroethylene	ND	0.500	"								
trans-1,3-Dichloropropylene	ND	0.500	"								
Trichloroethylene	ND	0.500	"								
Trichlorofluoromethane	ND	0.500	"								
Vinyl Chloride	ND	0.500	"								
Xylenes, Total	ND	1.50	"								
Surrogate: SURR: 1,2-Dichloroethane-d4	*9.69*		*"*	*10.0*		*96.9*	*69-130*				
Surrogate: SURR: Toluene-d8	*10.4*		*"*	*10.0*		*104*	*81-117*				
Surrogate: SURR: p-Bromofluorobenzene	*11.1*		*"*	*10.0*		*111*	*79-122*				

Volatile Organic Compounds by GC/MS - Quality Control Data

York Analytical Laboratories, Inc. - Stratford

Analyte	Result	Reporting Limit	Units	Spike Level	Source* Result	%REC	%REC Limits	Flag	RPD	RPD Limit	Flag
Batch BD51585 - EPA 5030B											
LCS (BD51585-BS1) LCS							Prepared & Analyzed: 04/22/2025				
1,1,1,2-Tetrachloroethane	11.8		ug/L	10.0		118	82-126				
1,1,1-Trichloroethane	12.0		"	10.0		120	78-136				
1,1,2,2-Tetrachloroethane	11.5		"	10.0		115	76-129				
1,1,2-Trichloro-1,2,2-trifluoroethane (Freon 113)	13.3		"	10.0		133	54-165				
1,1,2-Trichloroethane	11.0		"	10.0		110	82-123				
1,1-Dichloroethane	11.7		"	10.0		117	82-129				
1,1-Dichloroethylene	13.4		"	10.0		134	68-138				
1,2,3-Trichlorobenzene	10.1		"	10.0		101	76-136				
1,2,3-Trichloropropane	10.9		"	10.0		109	77-128				
1,2,4-Trichlorobenzene	10.7		"	10.0		107	76-137				
1,2,4-Trimethylbenzene	12.8		"	10.0		128	82-132				
1,2-Dibromo-3-chloropropane	8.36		"	10.0		83.6	45-147				
1,2-Dibromoethane	10.8		"	10.0		108	83-124				
1,2-Dichlorobenzene	11.5		"	10.0		115	79-123				
1,2-Dichloroethane	11.2		"	10.0		112	73-132				
1,2-Dichloropropane	12.0		"	10.0		120	78-126				
1,3,5-Trimethylbenzene	14.1		"	10.0		141	80-131	High Bias			
1,3-Dichlorobenzene	11.7		"	10.0		117	86-122				
1,4-Dichlorobenzene	11.5		"	10.0		115	85-124				
1,4-Dioxane	75.0		"	210		35.7	10-349				
2-Butanone	11.2		"	10.0		112	49-152				
2-Hexanone	8.51		"	10.0		85.1	51-146				
4-Methyl-2-pentanone	7.86		"	10.0		78.6	57-145				
Acetone	5.55		"	10.0		55.5	14-150				
Acrolein	11.1		"	10.0		111	10-153				
Acrylonitrile	9.96		"	10.0		99.6	51-150				
Benzene	12.0		"	10.0		120	85-126				
Bromochloromethane	11.2		"	10.0		112	77-128				
Bromodichloromethane	12.1		"	10.0		121	79-128				
Bromoform	8.81		"	10.0		88.1	78-133				
Bromomethane	7.79		"	10.0		77.9	43-168				
Carbon disulfide	13.1		"	10.0		131	68-146				
Carbon tetrachloride	12.7		"	10.0		127	77-141				
Chlorobenzene	11.4		"	10.0		114	88-120				
Chloroethane	12.7		"	10.0		127	65-136				
Chloroform	11.0		"	10.0		110	82-128				
Chloromethane	12.3		"	10.0		123	43-155				
cis-1,2-Dichloroethylene	11.8		"	10.0		118	83-129				
cis-1,3-Dichloropropylene	11.6		"	10.0		116	80-131				
Cyclohexane	12.4		"	10.0		124	63-149				
Dibromochloromethane	10.2		"	10.0		102	80-130				
Dibromomethane	10.3		"	10.0		103	72-134				
Dichlorodifluoromethane	16.3		"	10.0		163	44-144	High Bias			
Ethyl Benzene	0.00		"	10.0			80-131	Low Bias			
Hexachlorobutadiene	11.6		"	10.0		116	67-146				
Isopropylbenzene	13.1		"	10.0		131	76-140				
Methyl acetate	7.02		"	10.0		70.2	51-139				
Methyl tert-butyl ether (MTBE)	9.92		"	10.0		99.2	76-135				
Methylcyclohexane	12.9		"	10.0		129	72-143				
Methylene chloride	11.6		"	10.0		116	55-137				
n-Butylbenzene	13.3		"	10.0		133	79-132	High Bias			

Volatile Organic Compounds by GC/MS - Quality Control Data

York Analytical Laboratories, Inc. - Stratford

Analyte	Result	Reporting Limit	Units	Spike Level	Source* Result	%REC	%REC Limits	Flag	RPD	RPD Limit	Flag
Batch BD51585 - EPA 5030B											
LCS (BD51585-BS1) LCS								Prepared & Analyzed: 04/22/2025			
n-Propylbenzene	13.3		ug/L	10.0		133	78-133				
o-Xylene	12.0		"	10.0		120	78-130				
p- & m- Xylenes	24.6		"	20.0		123	77-133				
p-Isopropyltoluene	13.4		"	10.0		134	81-136				
sec-Butylbenzene	13.2		"	10.0		132	79-137				
Styrene	12.5		"	10.0		125	67-132				
tert-Butyl alcohol (TBA)	28.1		"	50.0		56.3	25-162				
tert-Butylbenzene	11.5		"	10.0		115	77-138				
Tetrachloroethylene	11.1		"	10.0		111	82-131				
Toluene	12.1		"	10.0		121	80-127				
trans-1,2-Dichloroethylene	12.1		"	10.0		121	80-132				
trans-1,3-Dichloropropylene	11.3		"	10.0		113	78-131				
Trichloroethylene	12.3		"	10.0		123	82-128				
Trichlorofluoromethane	13.3		"	10.0		133	67-139				
Vinyl Chloride	13.1		"	10.0		131	58-145				
Surrogate: SURR: 1,2-Dichloroethane-d4	*9.15*		*"*	*10.0*		*91.5*	*69-130*				
Surrogate: SURR: Toluene-d8	*10.4*		*"*	*10.0*		*104*	*81-117*				
Surrogate: SURR: p-Bromofluorobenzene	*10.4*		*"*	*10.0*		*104*	*79-122*				
LCS Dup (BD51585-BSD1) LCS Dup								Prepared & Analyzed: 04/22/2025			
1,1,1,2-Tetrachloroethane	12.3		ug/L	10.0		123	82-126		3.65	30	
1,1,1-Trichloroethane	12.0		"	10.0		120	78-136		0.0834	30	
1,1,2,2-Tetrachloroethane	12.5		"	10.0		125	76-129		7.91	30	
1,1,2-Trichloro-1,2,2-trifluoroethane (Freon 113)	13.0		"	10.0		130	54-165		2.28	30	
1,1,2-Trichloroethane	11.9		"	10.0		119	82-123		8.20	30	
1,1-Dichloroethane	11.9		"	10.0		119	82-129		1.61	30	
1,1-Dichloroethylene	13.3		"	10.0		133	68-138		0.826	30	
1,2,3-Trichlorobenzene	11.2		"	10.0		112	76-136		10.0	30	
1,2,3-Trichloropropane	11.9		"	10.0		119	77-128		8.15	30	
1,2,4-Trichlorobenzene	11.4		"	10.0		114	76-137		6.87	30	
1,2,4-Trimethylbenzene	12.3		"	10.0		123	82-132		3.51	30	
1,2-Dibromo-3-chloropropane	9.64		"	10.0		96.4	45-147		14.2	30	
1,2-Dibromoethane	11.9		"	10.0		119	83-124		9.71	30	
1,2-Dichlorobenzene	11.7		"	10.0		117	79-123		1.72	30	
1,2-Dichloroethane	11.9		"	10.0		119	73-132		6.07	30	
1,2-Dichloropropane	12.2		"	10.0		122	78-126		1.65	30	
1,3,5-Trimethylbenzene	13.5		"	10.0		135	80-131	High Bias	4.71	30	
1,3-Dichlorobenzene	11.6		"	10.0		116	86-122		0.429	30	
1,4-Dichlorobenzene	11.5		"	10.0		115	85-124		0.174	30	
1,4-Dioxane	88.7		"	210		42.3	10-349		16.8	30	
2-Butanone	13.0		"	10.0		130	49-152		15.4	30	
2-Hexanone	10.5		"	10.0		105	51-146		21.0	30	
4-Methyl-2-pentanone	9.93		"	10.0		99.3	57-145		23.3	30	
Acetone	6.78		"	10.0		67.8	14-150		20.0	30	
Acrolein	13.6		"	10.0		136	10-153		20.8	30	
Acrylonitrile	10.7		"	10.0		107	51-150		7.16	30	
Benzene	12.1		"	10.0		121	85-126		0.831	30	
Bromochloromethane	11.7		"	10.0		117	77-128		4.81	30	
Bromodichloromethane	12.5		"	10.0		125	79-128		3.50	30	
Bromoform	10.1		"	10.0		101	78-133		13.7	30	
Bromomethane	8.03		"	10.0		80.3	43-168		3.03	30	

Volatile Organic Compounds by GC/MS - Quality Control Data

York Analytical Laboratories, Inc. - Stratford

Analyte	Result	Reporting Limit	Units	Spike Level	Source* Result	%REC	%REC Limits	Flag	RPD	RPD Limit	Flag
Batch BD51585 - EPA 5030B											
LCS Dup (BD51585-BSD1) LCS Dup								Prepared & Analyzed: 04/22/2025			
Carbon disulfide	12.8		ug/L	10.0		128	68-146		2.23	30	
Carbon tetrachloride	12.3		"	10.0		123	77-141		2.80	30	
Chlorobenzene	11.6		"	10.0		116	88-120		2.00	30	
Chloroethane	12.5		"	10.0		125	65-136		1.82	30	
Chloroform	11.2		"	10.0		112	82-128		2.34	30	
Chloromethane	12.0		"	10.0		120	43-155		2.39	30	
cis-1,2-Dichloroethylene	12.0		"	10.0		120	83-129		1.93	30	
cis-1,3-Dichloropropylene	12.1		"	10.0		121	80-131		4.12	30	
Cyclohexane	12.2		"	10.0		122	63-149		1.71	30	
Dibromochloromethane	11.1		"	10.0		111	80-130		7.98	30	
Dibromomethane	11.1		"	10.0		111	72-134		7.68	30	
Dichlorodifluoromethane	15.9		"	10.0		159	44-144	High Bias	2.36	30	
Ethyl Benzene	0.00		"	10.0			80-131	Low Bias		30	
Hexachlorobutadiene	11.3		"	10.0		113	67-146		2.36	30	
Isopropylbenzene	12.5		"	10.0		125	76-140		5.16	30	
Methyl acetate	7.73		"	10.0		77.3	51-139		9.63	30	
Methyl tert-butyl ether (MTBE)	11.5		"	10.0		115	76-135		14.8	30	
Methylcyclohexane	12.6		"	10.0		126	72-143		1.73	30	
Methylene chloride	11.9		"	10.0		119	55-137		2.56	30	
n-Butylbenzene	12.7		"	10.0		127	79-132		4.47	30	
n-Propylbenzene	12.6		"	10.0		126	78-133		5.26	30	
o-Xylene	12.1		"	10.0		121	78-130		1.41	30	
p- & m- Xylenes	24.6		"	20.0		123	77-133		0.244	30	
p-Isopropyltoluene	12.8		"	10.0		128	81-136		4.88	30	
sec-Butylbenzene	12.6		"	10.0		126	79-137		4.43	30	
Styrene	13.0		"	10.0		130	67-132		3.62	30	
tert-Butyl alcohol (TBA)	41.2		"	50.0		82.5	25-162		37.8	30	Non-dir.
tert-Butylbenzene	11.0		"	10.0		110	77-138		4.18	30	
Tetrachloroethylene	10.9		"	10.0		109	82-131		1.81	30	
Toluene	12.1		"	10.0		121	80-127		0.413	30	
trans-1,2-Dichloroethylene	12.1		"	10.0		121	80-132		0.331	30	
trans-1,3-Dichloropropylene	12.3		"	10.0		123	78-131		8.05	30	
Trichloroethylene	12.2		"	10.0		122	82-128		0.732	30	
Trichlorofluoromethane	13.0		"	10.0		130	67-139		2.13	30	
Vinyl Chloride	12.6		"	10.0		126	58-145		4.20	30	
Surrogate: SURR: 1,2-Dichloroethane-d4	*9.53*		*"*	*10.0*		*95.3*	*69-130*				
Surrogate: SURR: Toluene-d8	*10.2*		*"*	*10.0*		*102*	*81-117*				
Surrogate: SURR: p-Bromofluorobenzene	*10.2*		*"*	*10.0*		*102*	*79-122*				



Semivolatile Organic Compounds by GC/MS - Quality Control Data

York Analytical Laboratories, Inc. - Stratford

Analyte	Result	Reporting Limit	Units	Spike Level	Source* Result	%REC	%REC Limits	Flag	RPD	RPD Limit	Flag
Batch BD51294 - EPA 3510C											
Blank (BD51294-BLK1) Blank										Prepared: 04/17/2025 Analyzed: 04/18/2025	
1,1-Biphenyl	ND	5.00	ug/L								
1,2,4,5-Tetrachlorobenzene	ND	5.00	"								
1,2-Diphenylhydrazine (as Azobenzene)	ND	5.00	"								
2,3,4,6-Tetrachlorophenol	ND	5.00	"								
2,4,5-Trichlorophenol	ND	5.00	"								
2,4,6-Trichlorophenol	ND	5.00	"								
2,4-Dichlorophenol	ND	5.00	"								
2,4-Dimethylphenol	ND	5.00	"								
2,4-Dinitrophenol	ND	5.00	"								
2,4-Dinitrotoluene	ND	5.00	"								
2,6-Dinitrotoluene	ND	5.00	"								
2-Chloronaphthalene	ND	5.00	"								
2-Chlorophenol	ND	5.00	"								
2-Methylnaphthalene	ND	5.00	"								
2-Methylphenol	ND	5.00	"								
2-Nitroaniline	ND	5.00	"								
2-Nitrophenol	ND	5.00	"								
3- & 4-Methylphenols	ND	5.00	"								
3,3-Dichlorobenzidine	ND	5.00	"								
3-Nitroaniline	ND	5.00	"								
4,6-Dinitro-2-methylphenol	ND	5.00	"								
4-Bromophenyl phenyl ether	ND	5.00	"								
4-Chloro-3-methylphenol	ND	5.00	"								
4-Chloroaniline	ND	5.00	"								
4-Chlorophenyl phenyl ether	ND	5.00	"								
4-Nitroaniline	ND	5.00	"								
4-Nitrophenol	ND	5.00	"								
Acetophenone	ND	5.00	"								
Aniline	ND	5.00	"								
Benzaldehyde	ND	5.00	"								
Benzidine	ND	5.00	"								
Benzoic acid	ND	5.00	"								
Benzyl alcohol	ND	5.00	"								
Benzyl butyl phthalate	ND	5.00	"								
Bis(2-chloroethoxy)methane	ND	5.00	"								
Bis(2-chloroethyl)ether	ND	5.00	"								
Bis(2-chloroisopropyl)ether	ND	5.00	"								
Caprolactam	ND	5.00	"								
Carbazole	ND	5.00	"								
Dibenzofuran	ND	5.00	"								
Diethyl phthalate	ND	5.00	"								
Dimethyl phthalate	ND	5.00	"								
Di-n-butyl phthalate	ND	5.00	"								
Di-n-octyl phthalate	ND	5.00	"								
Diphenylamine	ND	5.00	"								
Hexachlorocyclopentadiene	ND	10.0	"								
Isophorone	ND	5.00	"								
N-nitroso-di-n-propylamine	ND	5.00	"								
N-Nitrosodiphenylamine	ND	5.00	"								
Phenol	ND	5.00	"								
Pyridine	ND	5.00	"								

Semivolatile Organic Compounds by GC/MS - Quality Control Data

York Analytical Laboratories, Inc. - Stratford

Analyte	Result	Reporting Limit	Units	Spike Level	Source* Result	%REC	%REC Limits	Flag	RPD	RPD Limit	Flag
Batch BD51294 - EPA 3510C											
Blank (BD51294-BLK1) Blank								Prepared: 04/17/2025 Analyzed: 04/18/2025			
Surrogate: SURR: 2-Fluorophenol	*12.7*		*ug/L*	*50.0*		*25.4*	*19.7-63.1*				
Surrogate: SURR: Phenol-d6	*6.42*		*"*	*50.0*		*12.8*	*10.1-41.7*				
Surrogate: SURR: Nitrobenzene-d5	*9.78*		*"*	*25.0*		*39.1*	*50.2-113*				
Surrogate: SURR: 2-Fluorobiphenyl	*11.3*		*"*	*25.0*		*45.4*	*39.9-105*				
Surrogate: SURR: 2,4,6-Tribromophenol	*26.2*		*"*	*50.0*		*52.5*	*39.3-151*				
Surrogate: SURR: Terphenyl-d14	*15.9*		*"*	*25.0*		*63.6*	*30.7-106*				
LCS (BD51294-BS1) LCS								Prepared: 04/17/2025 Analyzed: 04/18/2025			
1,1-Biphenyl	14.9	5.00	ug/L	25.0		59.5	33-95				
1,2,4,5-Tetrachlorobenzene	12.2	5.00	"	25.0		48.9	26-120				
1,2-Diphenylhydrazine (as Azobenzene)	14.4	5.00	"	25.0		57.7	16-141				
2,3,4,6-Tetrachlorophenol	18.4	5.00	"	25.0		73.4	30-130				
2,4,5-Trichlorophenol	14.7	5.00	"	25.0		59.0	32-114				
2,4,6-Trichlorophenol	16.5	5.00	"	25.0		65.8	35-118				
2,4-Dichlorophenol	15.1	5.00	"	25.0		60.5	25-116				
2,4-Dimethylphenol	13.6	5.00	"	25.0		54.5	15-116				
2,4-Dinitrophenol	22.8	5.00	"	25.0		91.1	10-170				
2,4-Dinitrotoluene	19.1	5.00	"	25.0		76.3	41-128				
2,6-Dinitrotoluene	17.7	5.00	"	25.0		70.8	45-116				
2-Chloronaphthalene	14.5	5.00	"	25.0		57.9	33-112				
2-Chlorophenol	14.4	5.00	"	25.0		57.7	15-120				
2-Methylnaphthalene	12.6	5.00	"	25.0		50.6	24-118				
2-Methylphenol	12.5	5.00	"	25.0		50.0	10-110				
2-Nitroaniline	17.9	5.00	"	25.0		71.7	34-129				
2-Nitrophenol	13.5	5.00	"	25.0		54.1	28-118				
3- & 4-Methylphenols	10.1	5.00	"	25.0		40.4	10-107				
3,3-Dichlorobenzidine	13.8	5.00	"	25.0		55.3	15-187				
3-Nitroaniline	13.5	5.00	"	25.0		53.8	24-134				
4,6-Dinitro-2-methylphenol	22.7	5.00	"	25.0		90.8	10-153				
4-Bromophenyl phenyl ether	15.0	5.00	"	25.0		59.8	34-120				
4-Chloro-3-methylphenol	15.2	5.00	"	25.0		60.9	20-120				
4-Chloroaniline	11.8	5.00	"	25.0		47.2	10-147				
4-Chlorophenyl phenyl ether	15.8	5.00	"	25.0		63.4	27-121				
4-Nitroaniline	16.6	5.00	"	25.0		66.6	13-134				
4-Nitrophenol	ND	5.00	"	25.0			10-131	Low Bias			
Acetophenone	14.0	5.00	"	25.0		55.9	25-110				
Aniline	6.80	5.00	"	25.0		27.2	10-117				
Benzaldehyde	15.9	5.00	"	25.0		63.7	29-117				
Benzoic acid	ND	5.00	"	25.0			30-130	Low Bias			
Benzyl alcohol	11.4	5.00	"	25.0		45.4	10-117				
Benzyl butyl phthalate	20.1	5.00	"	25.0		80.6	29-133				
Bis(2-chloroethoxy)methane	14.0	5.00	"	25.0		56.2	10-154				
Bis(2-chloroethyl)ether	13.3	5.00	"	25.0		53.2	17-125				
Bis(2-chloroisopropyl)ether	14.6	5.00	"	25.0		58.3	10-139				
Caprolactam	3.41	5.00	"	25.0		13.6	10-137				
Carbazole	17.1	5.00	"	25.0		68.4	42-126				
Dibenzofuran	15.6	5.00	"	25.0		62.5	36-113				
Diethyl phthalate	18.6	5.00	"	25.0		74.5	38-115				
Dimethyl phthalate	18.7	5.00	"	25.0		74.7	38-129				
Di-n-butyl phthalate	20.0	5.00	"	25.0		80.1	31-120				
Di-n-octyl phthalate	20.5	5.00	"	25.0		82.0	21-149				

Semivolatile Organic Compounds by GC/MS - Quality Control Data

York Analytical Laboratories, Inc. - Stratford

Analyte	Result	Reporting Limit	Units	Spike Level	Source* Result	%REC	%REC Limits	Flag	RPD	RPD Limit	Flag
Batch BD51294 - EPA 3510C											
LCS (BD51294-BS1) LCS								Prepared: 04/17/2025 Analyzed: 04/18/2025			
Diphenylamine	17.1	5.00	ug/L	25.0		68.4	40-140				
Hexachlorocyclopentadiene	9.08	10.0	"	25.0		36.3	10-130				
Isophorone	15.3	5.00	"	25.0		61.2	25-127				
N-nitroso-di-n-propylamine	14.7	5.00	"	25.0		58.9	26-122				
N-Nitrosodiphenylamine	16.4	5.00	"	25.0		65.6	23-149				
Phenol	ND	5.00	"	25.0			10-110	Low Bias			
Pyridine	7.06	5.00	"	35.0		20.2	10-90				
Surrogate: SURR: 2-Fluorophenol	*13.8*		"	*50.0*		*27.6*	*19.7-63.1*				
Surrogate: SURR: Phenol-d6	*7.57*		"	*50.0*		*15.1*	*10.1-41.7*				
Surrogate: SURR: Nitrobenzene-d5	*10.2*		"	*25.0*		*40.9*	*50.2-113*				
Surrogate: SURR: 2-Fluorobiphenyl	*11.6*		"	*25.0*		*46.5*	*39.9-105*				
Surrogate: SURR: 2,4,6-Tribromophenol	*30.1*		"	*50.0*		*60.1*	*39.3-151*				
Surrogate: SURR: Terphenyl-d14	*15.9*		"	*25.0*		*63.7*	*30.7-106*				
Batch BD51295 - EPA 3510C											
Blank (BD51295-BLK2) Blank								Prepared: 04/17/2025 Analyzed: 04/18/2025			
Acenaphthene	ND	0.0500	ug/L								
Acenaphthylene	ND	0.0500	"								
Anthracene	ND	0.0500	"								
Atrazine	ND	0.500	"								
Benzo(a)anthracene	ND	0.0500	"								
Benzo(a)pyrene	ND	0.0500	"								
Benzo(b)fluoranthene	ND	0.0500	"								
Benzo(g,h,i)perylene	ND	0.0500	"								
Benzo(k)fluoranthene	ND	0.0500	"								
Bis(2-ethylhexyl)phthalate	ND	0.500	"								
Chrysene	ND	0.0500	"								
Dibenzo(a,h)anthracene	ND	0.0500	"								
Fluoranthene	ND	0.0500	"								
Fluorene	ND	0.0500	"								
Hexachlorobenzene	ND	0.0200	"								
Hexachlorobutadiene	ND	0.500	"								
Hexachloroethane	ND	0.500	"								
Indeno(1,2,3-cd)pyrene	ND	0.0500	"								
Naphthalene	ND	0.0500	"								
Nitrobenzene	ND	0.250	"								
N-Nitrosodimethylamine	ND	0.500	"								
Pentachlorophenol	ND	0.250	"								
Phenanthrene	ND	0.0500	"								
Pyrene	ND	0.0500	"								

Semivolatile Organic Compounds by GC/MS - Quality Control Data

York Analytical Laboratories, Inc. - Stratford

Analyte	Result	Reporting Limit	Units	Spike Level	Source* Result	%REC	%REC Limits	Flag	RPD	RPD Limit	Flag
Batch BD51295 - EPA 3510C											
LCS (BD51295-BS2) LCS								Prepared: 04/17/2025 Analyzed: 04/18/2025			
Acenaphthene	0.640	0.0500	ug/L	1.00		64.0	25-116				
Acenaphthylene	0.790	0.0500	"	1.00		79.0	26-116				
Anthracene	0.660	0.0500	"	1.00		66.0	25-123				
Benzo(a)anthracene	0.980	0.0500	"	1.00		98.0	33-125				
Benzo(a)pyrene	0.890	0.0500	"	1.00		89.0	32-132				
Benzo(b)fluoranthene	1.04	0.0500	"	1.00		104	22-137				
Benzo(g,h,i)perylene	1.09	0.0500	"	1.00		109	10-138				
Benzo(k)fluoranthene	0.960	0.0500	"	1.00		96.0	20-137				
Bis(2-ethylhexyl)phthalate	1.19	0.500	"	1.00		119	10-189				
Chrysene	0.860	0.0500	"	1.00		86.0	32-124				
Dibenzo(a,h)anthracene	1.08	0.0500	"	1.00		108	16-133				
Fluoranthene	0.880	0.0500	"	1.00		88.0	32-121				
Fluorene	0.730	0.0500	"	1.00		73.0	28-118				
Hexachlorobenzene	0.930	0.0200	"	1.00		93.0	23-124				
Hexachlorobutadiene	0.510	0.500	"	1.00		51.0	15-123				
Hexachloroethane	2.30	0.500	"	1.00		230	18-115	High Bias			
Indeno(1,2,3-cd)pyrene	1.04	0.0500	"	1.00		104	15-135				
Naphthalene	0.600	0.0500	"	1.00		60.0	18-120				
Nitrobenzene	0.410	0.250	"	1.00		41.0	21-121				
N-Nitrosodimethylamine	ND	0.500	"	1.00			10-124	Low Bias			
Pentachlorophenol	2.07	0.250	"	1.00		207	10-156	High Bias			
Phenanthrene	0.700	0.0500	"	1.00		70.0	24-127				
Pyrene	0.860	0.0500	"	1.00		86.0	31-132				

Semivolatile Organic Compounds by GC/MS/SIM - Quality Control Data

York Analytical Laboratories, Inc. - Stratford

Analyte		Result	Reporting Limit	Units	Spike Level	Source* Result	%REC	%REC Limits	Flag	RPD	RPD Limit	Flag
Batch BD51272 - EPA 3535A												
Blank (BD51272-BLK1)	Blank									Prepared: 04/17/2025 Analyzed: 04/18/2025		
1,4-Dioxane		ND	0.300	ug/L								
Surrogate: 1,4-Dioxane-d8		*3.20*		"	*4.00*		*80.0*	*36.6-118*				
LCS (BD51272-BS1)	LCS									Prepared: 04/17/2025 Analyzed: 04/18/2025		
1,4-Dioxane		3.94	0.300	ug/L	4.00		98.4	50-130				
Surrogate: 1,4-Dioxane-d8		*3.04*		"	*4.00*		*76.0*	*36.6-118*				
Matrix Spike (BD51272-MS1)	Matrix Spike	*Source sample: 25D0907-01 (MW10_041425)								Prepared: 04/17/2025 Analyzed: 04/18/2025		
1,4-Dioxane		3.55	0.300	ug/L	4.00	ND	88.8	50-130				
Surrogate: 1,4-Dioxane-d8		*3.04*		"	*4.00*		*76.0*	*50-130*				
Matrix Spike Dup (BD51272-	Matrix Spike Dup	*Source sample: 25D0907-01 (MW10_041425)								Prepared: 04/17/2025 Analyzed: 04/18/2025		
1,4-Dioxane		3.74	0.300	ug/L	4.00	ND	93.6	50-130		5.26	30	
Surrogate: 1,4-Dioxane-d8		*2.88*		"	*4.00*		*72.0*	*50-130*				



PFAS Target compounds by LC/MS-MS - Quality Control Data

York Analytical Laboratories, Inc. - Stratford

Analyte	Result	Reporting Limit	Units	Spike Level	Source* Result	%REC	%REC Limits	Flag	RPD	RPD Limit	Flag
Batch BD51198 - EPA 1633 Prep											
Blank (BD51198-BLK1) Blank									Prepared: 04/16/2025 Analyzed: 04/17/2025		
Perfluorobutanesulfonic acid (PFBS)	ND	1.77	ng/L								
Perfluorohexanoic acid (PFHxA)	ND	2.00	"								
Perfluoroheptanoic acid (PFHpA)	ND	2.00	"								
Perfluorohexanesulfonic acid (PFHxS)	ND	1.83	"								
Perfluorooctanoic acid (PFOA)	ND	2.00	"								
Perfluorooctanesulfonic acid (PFOS)	ND	1.86	"								
Perfluorononanoic acid (PFNA)	ND	2.00	"								
Perfluorodecanoic acid (PFDA)	ND	2.00	"								
Perfluoroundecanoic acid (PFUnA)	ND	2.00	"								
Perfluorododecanoic acid (PFDoA)	ND	2.00	"								
Perfluorotridecanoic acid (PFTrDA)	ND	2.00	"								
Perfluorotetradecanoic acid (PFTA)	ND	2.00	"								
N-MeFOSAA	ND	2.00	"								
N-EtFOSAA	ND	2.00	"								
Perfluoropentanoic acid (PFPeA)	ND	4.00	"								
Perfluoro-1-octanesulfonamide (FOSA)	ND	2.00	"								
Perfluoro-1-heptanesulfonic acid (PFHpS)	ND	1.91	"								
Perfluoro-1-decanesulfonic acid (PFDS)	ND	1.93	"								
1H,1H,2H,2H-Perfluorooctanesulfonic acid (6:2 F	ND	7.60	"								
1H,1H,2H,2H-Perfluorodecanesulfonic acid (8:2 F	ND	7.68	"								
Perfluoro-n-butanoic acid (PFBA)	ND	8.00	"								
Perfluoro(2-ethoxyethane)sulfonic acid (PFEESA)	ND	3.56	"								
Perfluoro-3,6-dioxaheptanoic acid (NFDHA)	ND	4.00	"								
Perfluoro-4-oxapentanoic acid (PFMPA)	ND	4.00	"								
Perfluoro-5-oxahexanoic acid (PFMBA)	ND	4.00	"								
Perfluoro-1-pentanesulfonate (PFPeS)	ND	1.88	"								
1H,1H,2H,2H-Perfluorohexanesulfonic acid (4:2 F	ND	7.50	"								
HFPO-DA (Gen-X)	ND	8.00	"								
11CL-PF3OUdS	ND	7.56	"								
9CL-PF3ONS	ND	7.48	"								
ADONA	ND	7.56	"								
Perfluorododecanesulfonic acid (PFDoS)	ND	1.94	"								
Perfluoro-1-nonanesulfonic acid (PFNS)	ND	1.92	"								
3-Perfluoropropyl propanoic acid (FPrPA)	ND	5.00	"								
3-Perfluoropentyl propanoic acid (FPePA)	ND	25.0	"								
3-Perfluoroheptyl propanoic acid (FHpPA)	ND	25.0	"								
N-MeFOSE	ND	20.0	"								
N-MeFOSA	ND	2.00	"								
N-EtFOSE	ND	20.0	"								
N-EtFOSA	ND	2.00	"								
Surrogate: M3PFBS	*27.7*		"	*23.3*		*119*	*25-150*				
Surrogate: M5PFHxA	*26.2*		"	*25.0*		*105*	*25-150*				
Surrogate: M4PFHpA	*25.3*		"	*25.0*		*101*	*25-150*				
Surrogate: M3PFHxS	*27.7*		"	*23.7*		*117*	*25-150*				
Surrogate: Perfluoro-n-[13C8]octanoic acid (M8PFOA)	*28.1*		"	*25.0*		*113*	*25-150*				
Surrogate: M6PFDA	*13.0*		"	*12.5*		*104*	*25-150*				
Surrogate: M7PFUdA	*12.5*		"	*12.5*		*100*	*25-150*				
Surrogate: Perfluoro-n-[1,2-13C2]dodecanoic acid (MPFDoA)	*12.5*		"	*12.5*		*99.9*	*25-150*				
Surrogate: M2PFTeDA	*10.9*		"	*12.5*		*87.1*	*10-150*				



PFAS Target compounds by LC/MS-MS - Quality Control Data

York Analytical Laboratories, Inc. - Stratford

Analyte	Result	Reporting Limit	Units	Spike Level	Source* Result	%REC	%REC Limits	Flag	RPD	RPD Limit	Flag
Batch BD51198 - EPA 1633 Prep											
Blank (BD51198-BLK1) Blank									Prepared: 04/16/2025 Analyzed: 04/17/2025		
Surrogate: Perfluoro-n-[13C4]butanoic acid (MPFBA)	*22.6*		*ng/L*	*100*		*22.6*	*25-150*				
Surrogate: Perfluoro-1-[13C8]octanesulfonic acid (M8PFOS)	*28.7*		*"*	*24.0*		*120*	*25-150*				
Surrogate: Perfluoro-n-[13C5]pentanoic acid (M5PFPeA)	*42.3*		*"*	*50.0*		*84.6*	*25-150*				
Surrogate: Perfluoro-1-[13C8]octanesulfonamide (M8FOSA)	*26.9*		*"*	*25.0*		*108*	*10-150*				
Surrogate: d3-N-MeFOSAA	*50.7*		*"*	*50.0*		*101*	*25-150*				
Surrogate: d5-N-EtFOSAA	*54.8*		*"*	*50.0*		*110*	*25-150*				
Surrogate: M2-6:2 FTS	*57.8*		*"*	*47.6*		*122*	*25-200*				
Surrogate: M2-8:2 FTS	*52.2*		*"*	*48.0*		*109*	*25-200*				
Surrogate: M9PFNA	*14.1*		*"*	*12.5*		*113*	*25-150*				
Surrogate: M2-4:2 FTS	*55.9*		*"*	*46.9*		*119*	*25-150*				
Surrogate: d-N-MeFOSA	*18.7*		*"*	*25.0*		*74.8*	*25-150*				
Surrogate: d-N-EtFOSA	*16.7*		*"*	*25.0*		*66.7*	*25-150*				
Surrogate: M3HFPO-DA	*118*		*"*	*100*		*118*	*25-150*				
Surrogate: d9-N-EtFOSE	*184*		*"*	*250*		*73.5*	*25-150*				
Surrogate: d7-N-MeFOSE	*178*		*"*	*250*		*71.3*	*25-150*				
LCS (BD51198-BS1) LCS									Prepared: 04/16/2025 Analyzed: 04/17/2025		
Perfluorobutanesulfonic acid (PFBS)	28.3	1.77	ng/L	35.4		79.9	50-150				
Perfluorohexanoic acid (PFHxA)	30.5	2.00	"	40.0		76.2	50-150				
Perfluoroheptanoic acid (PFHpA)	33.9	2.00	"	40.0		84.8	50-150				
Perfluorohexanesulfonic acid (PFHxS)	30.8	1.83	"	36.6		84.1	50-150				
Perfluorooctanoic acid (PFOA)	31.5	2.00	"	40.0		78.7	50-150				
Perfluorooctanesulfonic acid (PFOS)	32.9	1.86	"	37.2		88.3	50-150				
Perfluorononanoic acid (PFNA)	30.6	2.00	"	40.0		76.5	50-150				
Perfluorodecanoic acid (PFDA)	36.0	2.00	"	40.0		89.9	50-150				
Perfluoroundecanoic acid (PFUnA)	30.9	2.00	"	40.0		77.3	50-150				
Perfluorododecanoic acid (PFDoA)	35.4	2.00	"	40.0		88.6	50-150				
Perfluorotridecanoic acid (PFTrDA)	43.5	2.00	"	40.0		109	50-150				
Perfluorotetradecanoic acid (PFTA)	29.9	2.00	"	40.0		74.9	50-150				
N-MeFOSAA	34.0	2.00	"	40.0		85.0	50-150				
N-EtFOSAA	31.5	2.00	"	40.0		78.6	50-150				
Perfluoropentanoic acid (PFPeA)	64.4	4.00	"	80.0		80.5	50-150				
Perfluoro-1-octanesulfonamide (FOSA)	30.1	2.00	"	40.0		75.4	50-150				
Perfluoro-1-heptanesulfonic acid (PFHpS)	32.0	1.91	"	38.2		83.9	50-150				
Perfluoro-1-decanesulfonic acid (PFDS)	26.3	1.93	"	38.6		68.0	50-150				
1H,1H,2H,2H-Perfluorooctanesulfonic acid (6:2 F	120	7.60	"	152		79.2	50-150				
1H,1H,2H,2H-Perfluorodecanesulfonic acid (8:2 F	123	7.68	"	154		79.9	50-150				
Perfluoro-n-butanoic acid (PFBA)	55.9	8.00	"	160		34.9	50-150	Low Bias			
Perfluoro(2-ethoxyethane)sulfonic acid (PFEESA)	56.3	3.56	"	71.2		79.1	50-150				
Perfluoro-3,6-dioxaheptanoic acid (NFDHA)	54.1	4.00	"	80.0		67.6	50-150				
Perfluoro-4-oxapentanoic acid (PFMPA)	2.61	4.00	"	80.0		3.26	50-150	Low Bias			
Perfluoro-5-oxahexanoic acid (PFMBA)	124	4.00	"	80.0		155	50-150	High Bias			
Perfluoro-1-pentanesulfonate (PFPeS)	27.9	1.88	"	37.6		74.1	50-150				
1H,1H,2H,2H-Perfluorohexanesulfonic acid (4:2 F	123	7.50	"	150		82.0	50-150				
HFPO-DA (Gen-X)	73.6	8.00	"	80.0		92.0	50-150				
11CL-PF3OUdS	55.1	7.56	"	75.6		72.9	50-150				
9CL-PF3ONS	73.4	7.48	"	74.8		98.2	50-150				
ADONA	78.9	7.56	"	75.6		104	50-150				

PFAS Target compounds by LC/MS-MS - Quality Control Data

York Analytical Laboratories, Inc. - Stratford

Analyte	Result	Reporting Limit	Units	Spike Level	Source* Result	%REC	%REC Limits	Flag	RPD	RPD Limit	Flag
Batch BD51198 - EPA 1633 Prep											
LCS (BD51198-BS1) LCS								Prepared: 04/16/2025 Analyzed: 04/17/2025			
Perfluorododecanesulfonic acid (PFDoS)	12.8	1.94	ng/L	38.8		33.0	50-150	Low Bias			
Perfluoro-1-nonanesulfonic acid (PFNS)	29.2	1.92	"	38.4		76.1	50-150				
3-Perfluoropropyl propanoic acid (FPrPA)	62.3	5.00	"	160		38.9	50-150	Low Bias			
3-Perfluoropentyl propanoic acid (FPePA)	782	25.0	"	800		97.7	50-150				
3-Perfluoroheptyl propanoic acid (FHpPA)	850	25.0	"	800		106	50-150				
N-MeFOSE	315	20.0	"	400		78.7	50-150				
N-MeFOSA	32.2	2.00	"	40.0		80.6	50-150				
N-EtFOSE	310	20.0	"	400		77.4	50-150				
N-EtFOSA	26.1	2.00	"	40.0		65.1	50-150				
Surrogate: M3PFBS	*22.7*		"	*23.3*		*97.4*	*25-150*				
Surrogate: M5PFHxA	*24.8*		"	*25.0*		*99.3*	*25-150*				
Surrogate: M4PFHpA	*30.5*		"	*25.0*		*122*	*25-150*				
Surrogate: M3PFHxS	*32.4*		"	*23.7*		*137*	*25-150*				
Surrogate: Perfluoro-n-[13C8]octanoic acid (M8PFOA)	*32.6*		"	*25.0*		*131*	*25-150*				
Surrogate: M6PFDA	*14.9*		"	*12.5*		*119*	*25-150*				
Surrogate: M7PFUdA	*14.8*		"	*12.5*		*118*	*25-150*				
Surrogate: Perfluoro-n-[1,2-13C2]dodecanoic acid (MPFDoA)	*13.0*		"	*12.5*		*104*	*25-150*				
Surrogate: M2PFTeDA	*7.73*		"	*12.5*		*61.8*	*10-150*				
Surrogate: Perfluoro-n-[13C4]butanoic acid (MPFBA)	*1.38*		"	*100*		*1.38*	*25-150*				
Surrogate: Perfluoro-1-[13C8]octanesulfonic acid (M8PFOS)	*29.6*		"	*24.0*		*124*	*25-150*				
Surrogate: Perfluoro-n-[13C5]pentanoic acid (M5PFPeA)	*13.8*		"	*50.0*		*27.6*	*25-150*				
Surrogate: Perfluoro-1-[13C8]octanesulfonamide (M8FOSA)	*31.0*		"	*25.0*		*124*	*10-150*				
Surrogate: d3-N-MeFOSAA	*53.8*		"	*50.0*		*108*	*25-150*				
Surrogate: d5-N-EtFOSAA	*54.3*		"	*50.0*		*109*	*25-150*				
Surrogate: M2-6:2 FTS	*72.0*		"	*47.6*		*151*	*25-200*				
Surrogate: M2-8:2 FTS	*63.9*		"	*48.0*		*133*	*25-200*				
Surrogate: M9PFNA	*16.5*		"	*12.5*		*132*	*25-150*				
Surrogate: M2-4:2 FTS	*51.0*		"	*46.9*		*109*	*25-150*				
Surrogate: d-N-MeFOSA	*19.9*		"	*25.0*		*79.5*	*25-150*				
Surrogate: d-N-EtFOSA	*17.1*		"	*25.0*		*68.4*	*25-150*				
Surrogate: M3HFPO-DA	*103*		"	*100*		*103*	*25-150*				
Surrogate: d9-N-EtFOSE	*130*		"	*250*		*52.2*	*25-150*				
Surrogate: d7-N-MeFOSE	*171*		"	*250*		*68.3*	*25-150*				



PFAS Target compounds by LC/MS-MS - Quality Control Data

York Analytical Laboratories, Inc. - Stratford

Analyte	Result	Reporting Limit	Units	Spike Level	Source* Result	%REC	%REC Limits	Flag	RPD	RPD Limit	Flag
Batch BD51198 - EPA 1633 Prep											
LCS (BD51198-BS2) LCS								Prepared: 04/16/2025 Analyzed: 04/21/2025			
Perfluorobutanesulfonic acid (PFBS)	3.03	1.77	ng/L	3.54		85.5	50-150				
Perfluorohexanoic acid (PFHxA)	2.94	2.00	"	4.00		73.5	50-150				
Perfluoroheptanoic acid (PFHpA)	3.20	2.00	"	4.00		80.1	50-150				
Perfluorohexanesulfonic acid (PFHxS)	2.82	1.83	"	3.66		77.1	50-150				
Perfluorooctanoic acid (PFOA)	3.18	2.00	"	4.00		79.5	50-150				
Perfluorooctanesulfonic acid (PFOS)	1.91	1.86	"	3.72		51.3	50-150				
Perfluorononanoic acid (PFNA)	3.18	2.00	"	4.00		79.6	50-150				
Perfluorodecanoic acid (PFDA)	2.94	2.00	"	4.00		73.4	50-150				
Perfluoroundecanoic acid (PFUnA)	3.62	2.00	"	4.00		90.6	50-150				
Perfluorododecanoic acid (PFDoA)	2.99	2.00	"	4.00		74.7	50-150				
Perfluorotridecanoic acid (PFTrDA)	3.70	2.00	"	4.00		92.5	50-150				
Perfluorotetradecanoic acid (PFTA)	2.89	2.00	"	4.00		72.3	50-150				
N-MeFOSAA	3.23	2.00	"	4.00		80.7	50-150				
N-EtFOSAA	2.79	2.00	"	4.00		69.7	50-150				
Perfluoropentanoic acid (PFPeA)	6.47	4.00	"	8.00		80.9	50-150				
Perfluoro-1-octanesulfonamide (FOSA)	2.52	2.00	"	4.00		63.0	50-150				
Perfluoro-1-heptanesulfonic acid (PFHpS)	2.68	1.91	"	3.82		70.2	50-150				
Perfluoro-1-decanesulfonic acid (PFDS)	3.43	1.93	"	3.86		88.9	50-150				
1H,1H,2H,2H-Perfluorooctanesulfonic acid (6:2 F	12.0	7.60	"	15.2		78.7	50-150				
1H,1H,2H,2H-Perfluorodecanesulfonic acid (8:2 F	12.2	7.68	"	15.4		79.6	50-150				
Perfluoro-n-butanoic acid (PFBA)	10.0	8.00	"	16.0		62.8	50-150				
Perfluoro(2-ethoxyethane)sulfonic acid (PFEESA)	4.67	3.56	"	7.12		65.6	50-150				
Perfluoro-3,6-dioxaheptanoic acid (NFDHA)	4.45	4.00	"	8.00		55.6	50-150				
Perfluoro-4-oxapentanoic acid (PFMPA)	0.566	4.00	"	8.00		7.08	50-150	Low Bias			
Perfluoro-5-oxahexanoic acid (PFMBA)	11.2	4.00	"	8.00		140	50-150				
Perfluoro-1-pentanesulfonate (PFPeS)	2.92	1.88	"	3.76		77.8	50-150				
1H,1H,2H,2H-Perfluorohexanesulfonic acid (4:2 F	11.9	7.50	"	15.0		79.1	50-150				
HFPO-DA (Gen-X)	4.95	8.00	"	8.00		61.8	50-150				
11CL-PF3OUdS	5.22	7.56	"	7.56		69.1	50-150				
9CL-PF3ONS	5.31	7.48	"	7.48		71.0	50-150				
ADONA	7.24	7.56	"	7.56		95.7	50-150				
Perfluorododecanesulfonic acid (PFDoS)	0.654	1.94	"	3.88		16.9	50-150	Low Bias			
Perfluoro-1-nonanesulfonic acid (PFNS)	2.74	1.92	"	3.84		71.4	50-150				
3-Perfluoropropyl propanoic acid (FPrPA)	6.40	5.00	"	16.0		40.0	50-150	Low Bias			
3-Perfluoropentyl propanoic acid (FPePA)	86.8	25.0	"	80.0		108	50-150				
3-Perfluoroheptyl propanoic acid (FHpPA)	90.0	25.0	"	80.0		112	50-150				
N-MeFOSE	27.7	20.0	"	40.0		69.2	50-150				
N-MeFOSA	2.69	2.00	"	4.00		67.3	50-150				
N-EtFOSE	30.2	20.0	"	40.0		75.5	50-150				
N-EtFOSA	2.03	2.00	"	4.00		50.9	50-150				
Surrogate: M3PFBS	*32.6*		"	*23.3*		*140*	*25-150*				
Surrogate: M5PFHxA	*35.4*		"	*25.0*		*141*	*25-150*				
Surrogate: M4PFHpA	*42.8*		"	*25.0*		*171*	*25-150*				
Surrogate: M3PFHxS	*42.2*		"	*23.7*		*178*	*25-150*				
Surrogate: Perfluoro-n-[13C8]octanoic acid (M8PFOA)	*42.4*		"	*25.0*		*170*	*25-150*				
Surrogate: M6PFDA	*18.6*		"	*12.5*		*149*	*25-150*				
Surrogate: M7PFUdA	*18.0*		"	*12.5*		*144*	*25-150*				
Surrogate: Perfluoro-n-[1,2-13C2]dodecanoic acid (MPFDoA)	*16.0*		"	*12.5*		*128*	*25-150*				
Surrogate: M2PFTeDA	*12.5*		"	*12.5*		*100*	*10-150*				



PFAS Target compounds by LC/MS-MS - Quality Control Data

York Analytical Laboratories, Inc. - Stratford

Analyte	Result	Reporting Limit	Units	Spike Level	Source* Result	%REC	%REC Limits	Flag	RPD	RPD Limit	Flag
Batch BD51198 - EPA 1633 Prep											
LCS (BD51198-BS2) LCS									Prepared: 04/16/2025 Analyzed: 04/21/2025		
Surrogate: Perfluoro-n-[13C4]butanoic acid (MPFBA)	*2.29*		*ng/L*	*100*		*2.29*	*25-150*				
Surrogate: Perfluoro-1-[13C8]octanesulfonic acid (M8PFOS)	*40.9*		*"*	*24.0*		*171*	*25-150*				
Surrogate: Perfluoro-n-[13C5]pentanoic acid (M5PFPeA)	*25.9*		*"*	*50.0*		*51.8*	*25-150*				
Surrogate: Perfluoro-1-[13C8]octanesulfonamide (M8FOSA)	*41.3*		*"*	*25.0*		*165*	*10-150*				
Surrogate: d3-N-MeFOSAA	*69.7*		*"*	*50.0*		*139*	*25-150*				
Surrogate: d5-N-EtFOSAA	*78.7*		*"*	*50.0*		*157*	*25-150*				
Surrogate: M2-6:2 FTS	*91.4*		*"*	*47.6*		*192*	*25-200*				
Surrogate: M2-8:2 FTS	*93.8*		*"*	*48.0*		*195*	*25-200*				
Surrogate: M9PFNA	*18.4*		*"*	*12.5*		*147*	*25-150*				
Surrogate: M2-4:2 FTS	*75.1*		*"*	*46.9*		*160*	*25-150*				
Surrogate: d-N-MeFOSA	*22.8*		*"*	*25.0*		*91.4*	*25-150*				
Surrogate: d-N-EtFOSA	*23.0*		*"*	*25.0*		*92.2*	*25-150*				
Surrogate: M3HFPO-DA	*136*		*"*	*100*		*136*	*25-150*				
Surrogate: d9-N-EtFOSE	*340*		*"*	*250*		*136*	*25-150*				
Surrogate: d7-N-MeFOSE	*349*		*"*	*250*		*139*	*25-150*				
Duplicate (BD51198-DUP1) Duplicate	*Source sample: 25D0907-01 (MW10_041425)								Prepared: 04/16/2025 Analyzed: 04/17/2025		
Perfluorobutanesulfonic acid (PFBS)	3.25	1.65	ng/L		2.85				13.0	30	
Perfluorohexanoic acid (PFHxA)	6.13	1.87	"		6.52				6.19	30	
Perfluoroheptanoic acid (PFHpA)	4.54	1.87	"		4.56				0.339	30	
Perfluorohexanesulfonic acid (PFHxS)	ND	1.71	"		ND					30	
Perfluorooctanoic acid (PFOA)	3.42	1.87	"		3.90				13.3	30	
Perfluorooctanesulfonic acid (PFOS)	ND	1.74	"		ND					30	
Perfluorononanoic acid (PFNA)	ND	1.87	"		ND					30	
Perfluorodecanoic acid (PFDA)	ND	1.87	"		ND					30	
Perfluoroundecanoic acid (PFUnA)	ND	1.87	"		ND					30	
Perfluorododecanoic acid (PFDoA)	ND	1.87	"		ND					30	
Perfluorotridecanoic acid (PFTrDA)	ND	1.87	"		ND					30	
Perfluorotetradecanoic acid (PFTA)	ND	1.87	"		ND					30	
N-MeFOSAA	ND	1.87	"		ND					30	
N-EtFOSAA	ND	1.87	"		ND					30	
Perfluoropentanoic acid (PFPeA)	3.29	3.74	"		3.88				16.4	30	
Perfluoro-1-octanesulfonamide (FOSA)	ND	1.87	"		ND					30	
Perfluoro-1-heptanesulfonic acid (PFHpS)	ND	1.79	"		ND					30	
Perfluoro-1-decanesulfonic acid (PFDS)	ND	1.80	"		ND					30	
1H,1H,2H,2H-Perfluorooctanesulfonic acid (6:2 F	ND	7.10	"		ND					30	
1H,1H,2H,2H-Perfluorodecanesulfonic acid (8:2 F	ND	7.18	"		ND					30	
Perfluoro-n-butanoic acid (PFBA)	ND	7.48	"		5.24					30	
Perfluoro(2-ethoxyethane)sulfonic acid (PFEESA)	ND	3.33	"		ND					30	
Perfluoro-3,6-dioxaheptanoic acid (NFDHA)	ND	3.74	"		ND					30	
Perfluoro-4-oxapentanoic acid (PFMPA)	ND	3.74	"		ND					30	
Perfluoro-5-oxahexanoic acid (PFMBA)	ND	3.74	"		ND					30	
Perfluoro-1-pentanesulfonate (PFPeS)	ND	1.76	"		ND					30	
1H,1H,2H,2H-Perfluorohexanesulfonic acid (4:2 F	ND	7.01	"		ND					30	
HFPO-DA (Gen-X)	ND	7.48	"		ND					30	
11CL-PF3OUdS	ND	7.07	"		ND					30	
9CL-PF3ONS	ND	6.99	"		ND					30	
ADONA	ND	7.07	"		ND					30	

PFAS Target compounds by LC/MS-MS - Quality Control Data

York Analytical Laboratories, Inc. - Stratford

Analyte	Result	Reporting Limit	Units	Spike Level	Source* Result	%REC	%REC Limits	Flag	RPD	RPD Limit	Flag
Batch BD51198 - EPA 1633 Prep											
Duplicate (BD51198-DUP1) Duplicate	*Source sample: 25D0907-01 (MW10_041425)								Prepared: 04/16/2025 Analyzed: 04/17/2025		
Perfluorododecanesulfonic acid (PFDoS)	ND	1.81	ng/L		ND					30	
Perfluoro-1-nonanesulfonic acid (PFNS)	ND	1.79	"		ND					30	
3-Perfluoropropyl propanoic acid (FPrPA)	ND	4.67	"		ND					30	
3-Perfluoropentyl propanoic acid (FPePA)	ND	23.4	"		ND					30	
3-Perfluoroheptyl propanoic acid (FHpPA)	ND	23.4	"		ND					30	
N-MeFOSE	ND	18.7	"		ND					30	
N-MeFOSA	ND	1.87	"		ND					30	
N-EtFOSE	ND	18.7	"		ND					30	
N-EtFOSA	ND	1.87	"		ND					30	
Surrogate: M3PFBS	*22.1*		"	*21.8*		*101*	*25-150*				
Surrogate: M5PFHxA	*30.8*		"	*23.4*		*132*	*25-150*				
Surrogate: M4PFHpA	*25.1*		"	*23.4*		*107*	*25-150*				
Surrogate: M3PFHxS	*25.9*		"	*22.2*		*117*	*25-150*				
Surrogate: Perfluoro-n-[13C8]octanoic acid (M8PFOA)	*32.7*		"	*23.4*		*140*	*25-150*				
Surrogate: M6PFDA	*15.7*		"	*11.7*		*134*	*25-150*				
Surrogate: M7PFUdA	*11.7*		"	*11.7*		*99.8*	*25-150*				
Surrogate: Perfluoro-n-[1,2-13C2]dodecanoic acid (MPFDoA)	*10.7*		"	*11.7*		*91.5*	*25-150*				
Surrogate: M2PFTeDA	*7.40*		"	*11.7*		*63.3*	*10-150*				
Surrogate: Perfluoro-n-[13C4]butanoic acid (MPFBA)	*10.7*		"	*93.5*		*11.4*	*25-150*				
Surrogate: Perfluoro-1-[13C8]octanesulfonic acid (M8PFOS)	*38.0*		"	*22.4*		*170*	*25-150*				
Surrogate: Perfluoro-n-[13C5]pentanoic acid (M5PFPeA)	*58.5*		"	*46.7*		*125*	*25-150*				
Surrogate: Perfluoro-1-[13C8]octanesulfonamide (M8FOSA)	*31.8*		"	*23.4*		*136*	*10-150*				
Surrogate: d3-N-MeFOSAA	*61.0*		"	*46.7*		*131*	*25-150*				
Surrogate: d5-N-EtFOSAA	*75.8*		"	*46.7*		*162*	*25-150*				
Surrogate: M2-6:2 FTS	*146*		"	*44.4*		*329*	*25-200*				
Surrogate: M2-8:2 FTS	*121*		"	*44.9*		*270*	*25-200*				
Surrogate: M9PFNA	*15.5*		"	*11.7*		*132*	*25-150*				
Surrogate: M2-4:2 FTS	*80.9*		"	*43.8*		*184*	*25-150*				
Surrogate: d-N-MeFOSA	*20.6*		"	*23.4*		*88.2*	*25-150*				
Surrogate: d-N-EtFOSA	*15.6*		"	*23.4*		*66.8*	*25-150*				
Surrogate: M3HFPO-DA	*113*		"	*93.5*		*121*	*25-150*				
Surrogate: d9-N-EtFOSE	*174*		"	*234*		*74.5*	*25-150*				
Surrogate: d7-N-MeFOSE	*208*		"	*234*		*89.1*	*25-150*				

Organochlorine Pesticides by GC/ECD - Quality Control Data

York Analytical Laboratories, Inc. - Stratford

Analyte	Result	Reporting Limit	Units	Spike Level	Source* Result	%REC	%REC Limits	Flag	RPD	RPD Limit	Flag
Batch BD51373 - EPA SW846-3510C Low Level											
Blank (BD51373-BLK1) Blank									Prepared: 04/18/2025 Analyzed: 04/21/2025		
4,4'-DDD	ND	0.00400	ug/L								
4,4'-DDE	ND	0.00400	"								
4,4'-DDT	ND	0.00400	"								
Aldrin	ND	0.00400	"								
alpha-BHC	ND	0.00400	"								
alpha-Chlordane	ND	0.00400	"								
beta-BHC	ND	0.00400	"								
delta-BHC	ND	0.00400	"								
Dieldrin	ND	0.00200	"								
Endosulfan I	ND	0.00400	"								
Endosulfan II	ND	0.00400	"								
Endosulfan sulfate	ND	0.00400	"								
Endrin	ND	0.00400	"								
Endrin aldehyde	ND	0.0100	"								
Endrin ketone	ND	0.0100	"								
gamma-BHC (Lindane)	ND	0.00400	"								
gamma-Chlordane	ND	0.0100	"								
Heptachlor	ND	0.00400	"								
Heptachlor epoxide	ND	0.00400	"								
Methoxychlor	ND	0.00400	"								
Toxaphene	ND	0.100	"								
Chlordane, total	ND	0.200	"								
Surrogate: Decachlorobiphenyl	*0.132*		"	*0.200*		*66.1*	*30-150*				
Surrogate: Tetrachloro-m-xylene	*0.0821*		"	*0.200*		*41.0*	*30-150*				
LCS (BD51373-BS1) LCS									Prepared: 04/18/2025 Analyzed: 04/21/2025		
4,4'-DDD	0.0835	0.00400	ug/L	0.100		83.5	40-140			20	
4,4'-DDE	0.0753	0.00400	"	0.100		75.3	40-140			20	
4,4'-DDT	0.0933	0.00400	"	0.100		93.3	40-140			20	
Aldrin	0.0523	0.00400	"	0.100		52.3	40-140			20	
alpha-BHC	0.0716	0.00400	"	0.100		71.6	40-140			20	
alpha-Chlordane	0.0707	0.00400	"	0.100		70.7	40-140			20	
beta-BHC	0.0772	0.00400	"	0.100		77.2	40-140			20	
delta-BHC	0.0565	0.00400	"	0.100		56.5	40-140			20	
Dieldrin	0.0782	0.00200	"	0.100		78.2	40-140			20	
Endosulfan I	0.0761	0.00400	"	0.100		76.1	40-140			20	
Endosulfan II	0.0875	0.00400	"	0.100		87.5	40-140			20	
Endosulfan sulfate	0.0806	0.00400	"	0.100		80.6	40-140			20	
Endrin	0.0867	0.00400	"	0.100		86.7	40-140			20	
Endrin aldehyde	0.0882	0.0100	"	0.100		88.2	40-140			20	
Endrin ketone	0.0880	0.0100	"	0.100		88.0	40-140			20	
gamma-BHC (Lindane)	0.0754	0.00400	"	0.100		75.4	40-140			20	
gamma-Chlordane	0.0728	0.0100	"	0.100		72.8	40-140			20	
Heptachlor	0.0673	0.00400	"	0.100		67.3	40-140			20	
Heptachlor epoxide	0.0806	0.00400	"	0.100		80.6	40-140			20	
Methoxychlor	0.0960	0.00400	"	0.100		96.0	40-140			20	
Surrogate: Decachlorobiphenyl	*0.170*		"	*0.200*		*84.9*	*30-150*				
Surrogate: Tetrachloro-m-xylene	*0.102*		"	*0.200*		*50.8*	*30-150*				

Organochlorine Pesticides by GC/ECD - Quality Control Data

York Analytical Laboratories, Inc. - Stratford

Analyte	Result	Reporting Limit	Units	Spike Level	Source* Result	%REC	%REC Limits	Flag	RPD	RPD Limit	Flag
Batch BD51373 - EPA SW846-3510C Low Level											
LCS Dup (BD51373-BSD1) LCS Dup									Prepared: 04/18/2025 Analyzed: 04/21/2025		
4,4'-DDD	0.0694	0.00400	ug/L	0.100		69.4	40-140		18.5	20	
4,4'-DDE	0.0623	0.00400	"	0.100		62.3	40-140		18.9	20	
4,4'-DDT	0.0824	0.00400	"	0.100		82.4	40-140		12.4	20	
Aldrin	0.0422	0.00400	"	0.100		42.2	40-140		21.3	20	Non-dir.
alpha-BHC	0.0592	0.00400	"	0.100		59.2	40-140		18.9	20	
alpha-Chlordane	0.0586	0.00400	"	0.100		58.6	40-140		18.7	20	
beta-BHC	0.0646	0.00400	"	0.100		64.6	40-140		17.8	20	
delta-BHC	0.0464	0.00400	"	0.100		46.4	40-140		19.7	20	
Dieldrin	0.0639	0.00200	"	0.100		63.9	40-140		20.1	20	Non-dir.
Endosulfan I	0.0622	0.00400	"	0.100		62.2	40-140		20.2	20	Non-dir.
Endosulfan II	0.0721	0.00400	"	0.100		72.1	40-140		19.3	20	
Endosulfan sulfate	0.0667	0.00400	"	0.100		66.7	40-140		18.9	20	
Endrin	0.0708	0.00400	"	0.100		70.8	40-140		20.2	20	Non-dir.
Endrin aldehyde	0.0741	0.0100	"	0.100		74.1	40-140		17.3	20	
Endrin ketone	0.0727	0.0100	"	0.100		72.7	40-140		19.1	20	
gamma-BHC (Lindane)	0.0617	0.00400	"	0.100		61.7	40-140		20.0	20	
gamma-Chlordane	0.0597	0.0100	"	0.100		59.7	40-140		19.8	20	
Heptachlor	0.0558	0.00400	"	0.100		55.8	40-140		18.7	20	
Heptachlor epoxide	0.0656	0.00400	"	0.100		65.6	40-140		20.5	20	Non-dir.
Methoxychlor	0.0794	0.00400	"	0.100		79.4	40-140		18.9	20	
Surrogate: Decachlorobiphenyl	*0.126*		"	*0.200*		*62.9*	*30-150*				
Surrogate: Tetrachloro-m-xylene	*0.0852*		"	*0.200*		*42.6*	*30-150*				

Polychlorinated Biphenyls by GC/ECD - Quality Control Data

York Analytical Laboratories, Inc. - Stratford

Analyte	Result	Reporting Limit	Units	Spike Level	Source* Result	%REC	%REC Limits	Flag	RPD	RPD Limit	Flag
Batch BD51371 - EPA SW846-3510C Low Level											
Blank (BD51371-BLK1) Blank									Prepared: 04/18/2025 Analyzed: 04/21/2025		
Aroclor 1016	ND	0.0500	ug/L								
Aroclor 1221	ND	0.0500	"								
Aroclor 1232	ND	0.0500	"								
Aroclor 1242	ND	0.0500	"								
Aroclor 1248	ND	0.0500	"								
Aroclor 1254	ND	0.0500	"								
Aroclor 1260	ND	0.0500	"								
Total PCBs	ND	0.0500	"								
Surrogate: Tetrachloro-m-xylene	*0.0890*		"	*0.200*		*44.5*	*30-120*				
Surrogate: Decachlorobiphenyl	*0.165*		"	*0.200*		*82.5*	*30-120*				
LCS (BD51371-BS2) LCS									Prepared: 04/18/2025 Analyzed: 04/21/2025		
Aroclor 1016	0.883	0.0500	ug/L	1.00		88.3	40-120				
Aroclor 1260	1.01	0.0500	"	1.00		101	40-120				
Surrogate: Tetrachloro-m-xylene	*0.116*		"	*0.200*		*58.0*	*30-120*				
Surrogate: Decachlorobiphenyl	*0.218*		"	*0.200*		*109*	*30-120*				
LCS Dup (BD51371-BSD2) LCS Dup									Prepared: 04/18/2025 Analyzed: 04/21/2025		
Aroclor 1016	0.610	0.0500	ug/L	1.00		61.0	40-120		36.7	30	Non-dir.
Aroclor 1260	0.716	0.0500	"	1.00		71.6	40-120		34.3	30	Non-dir.
Surrogate: Tetrachloro-m-xylene	*0.0800*		"	*0.200*		*40.0*	*30-120*				
Surrogate: Decachlorobiphenyl	*0.161*		"	*0.200*		*80.5*	*30-120*				

Chlorinated Herbicides by GC/ECD - Quality Control Data

York Analytical Laboratories, Inc. - Stratford

Analyte	Result	Reporting Limit	Units	Spike Level	Source* Result	%REC	%REC Limits	Flag	RPD	RPD Limit	Flag
Batch BD51079 - EPA 8151A											
Blank (BD51079-BLK1) Blank									Prepared: 04/15/2025 Analyzed: 04/16/2025		
2,4,5-T	ND	5.00	ug/L								
2,4,5-TP (Silvex)	ND	5.00	"								
2,4-D	ND	5.00	"								
Surrogate: 2,4-Dichlorophenylacetic acid (DCAA)	*141*		*"*	*125*		*113*	*30-150*				
LCS (BD51079-BS1) LCS									Prepared: 04/15/2025 Analyzed: 04/16/2025		
2,4,5-T	17.5	5.00	ug/L	20.0		87.5	10-140				
2,4,5-TP (Silvex)	16.8	5.00	"	20.0		83.8	10-139				
2,4-D	14.8	5.00	"	20.0		73.8	10-140				
Surrogate: 2,4-Dichlorophenylacetic acid (DCAA)	*123*		*"*	*125*		*98.6*	*30-150*				

Metals by ICP - Quality Control Data

York Analytical Laboratories, Inc. - Stratford

Analyte	Result	Reporting Limit	Units	Spike Level	Source* Result	%REC	%REC Limits	Flag	RPD	RPD Limit	Flag
Batch BD51072 - EPA 3015A											
Blank (BD51072-BLK1) Blank										Prepared: 04/15/2025 Analyzed: 04/16/2025	
Aluminum	ND	0.0556	mg/L								
Barium	ND	0.0278	"								
Calcium	ND	0.0556	"								
Chromium	ND	0.00556	"								
Cobalt	ND	0.00444	"								
Copper	ND	0.0222	"								
Iron	ND	0.278	"								
Lead	ND	0.00556	"								
Magnesium	ND	0.0556	"								
Manganese	ND	0.00556	"								
Nickel	ND	0.0111	"								
Potassium	ND	0.0556	"								
Silver	ND	0.00556	"								
Sodium	ND	0.556	"								
Vanadium	ND	0.0111	"								
Zinc	ND	0.0278	"								
LCS (BD51072-BS1) LCS										Prepared: 04/15/2025 Analyzed: 04/16/2025	
Aluminum	1.78		ug/mL	2.00		89.2	80-120				
Barium	2.14		"	2.00		107	80-120				
Calcium	0.966		"	1.00		96.6	80-120				
Chromium	0.207		"	0.200		104	80-120				
Cobalt	0.522		"	0.500		104	80-120				
Copper	0.275		"	0.250		110	80-120				
Iron	1.05		"	1.00		105	80-120				
Lead	0.493		"	0.500		98.7	80-120				
Magnesium	0.893		"	1.00		89.3	80-120				
Manganese	0.538		"	0.500		108	80-120				
Nickel	0.524		"	0.500		105	80-120				
Potassium	1.01		"	1.00		101	80-120				
Silver	0.0489		"	0.0500		97.7	80-120				
Sodium	0.766		"	1.00		76.6	80-120	Low Bias			
Vanadium	0.510		"	0.500		102	80-120				
Zinc	0.503		"	0.500		101	80-120				

Metals by ICP - Quality Control Data

York Analytical Laboratories, Inc. - Stratford

Analyte	Result	Reporting Limit	Units	Spike Level	Source* Result	%REC	%REC Limits	Flag	RPD	RPD Limit	Flag
Batch BD51078 - EPA 3015A											
Blank (BD51078-BLK1) Blank										Prepared: 04/15/2025 Analyzed: 04/16/2025	
Aluminum - Dissolved	ND	0.0556	mg/L								
Barium - Dissolved	ND	0.0278	"								
Calcium - Dissolved	ND	0.0556	"								
Chromium - Dissolved	ND	0.00556	"								
Cobalt - Dissolved	ND	0.00444	"								
Copper - Dissolved	ND	0.0222	"								
Iron - Dissolved	ND	0.278	"								
Lead - Dissolved	0.00886	0.00556	"								
Magnesium - Dissolved	ND	0.0556	"								
Manganese - Dissolved	ND	0.00556	"								
Nickel - Dissolved	ND	0.0111	"								
Potassium - Dissolved	ND	0.0556	"								
Silver - Dissolved	ND	0.00556	"								
Sodium - Dissolved	ND	0.556	"								
Vanadium - Dissolved	ND	0.0111	"								
Zinc - Dissolved	ND	0.0278	"								
LCS (BD51078-BS1) LCS										Prepared: 04/15/2025 Analyzed: 04/16/2025	
Aluminum - Dissolved	1.73		ug/mL	2.00		86.5	80-120				
Barium - Dissolved	2.15		"	2.00		108	80-120				
Calcium - Dissolved	1.05		"	1.00		105	80-120				
Chromium - Dissolved	0.209		"	0.200		104	80-120				
Cobalt - Dissolved	0.523		"	0.500		105	80-120				
Copper - Dissolved	0.265		"	0.250		106	80-120				
Iron - Dissolved	1.04		"	1.00		104	80-120				
Lead - Dissolved	0.492		"	0.500		98.5	80-120				
Magnesium - Dissolved	0.865		"	1.00		86.5	80-120				
Manganese - Dissolved	0.548		"	0.500		110	80-120				
Nickel - Dissolved	0.529		"	0.500		106	80-120				
Potassium - Dissolved	0.935		"	1.00		93.5	80-120				
Silver - Dissolved	0.0497		"	0.0500		99.4	80-120				
Sodium - Dissolved	1.12		"	1.00		112	80-120				
Vanadium - Dissolved	0.515		"	0.500		103	80-120				
Zinc - Dissolved	0.515		"	0.500		103	80-120				

Metals by ICP/MS - Quality Control Data

York Analytical Laboratories, Inc. - Stratford

Analyte	Result	Reporting Limit	Units	Spike Level	Source* Result	%REC	%REC Limits	Flag	RPD	RPD Limit	Flag
Batch BD51067 - EPA 3015A											
Blank (BD51067-BLK1) Blank									Prepared: 04/15/2025 Analyzed: 04/16/2025		
Antimony	ND	0.00111	mg/L								
Arsenic	ND	0.00111	"								
Beryllium	ND	0.000333	"								
Cadmium	ND	0.000556	"								
Selenium	ND	0.00111	"								
Thallium	ND	0.00111	"								
LCS (BD51067-BS1) LCS									Prepared: 04/15/2025 Analyzed: 04/16/2025		
Antimony	52.9		ug/L	50.0		106	80-120				
Arsenic	54.6		"	50.0		109	80-120				
Beryllium	45.8		"	50.0		91.6	80-120				
Cadmium	49.9		"	50.0		99.7	80-120				
Selenium	59.7		"	50.0		119	80-120				
Thallium	54.4		"	50.0		109	80-120				
Batch BD51083 - EPA 3015A											
Blank (BD51083-BLK1) Blank									Prepared: 04/15/2025 Analyzed: 04/17/2025		
Antimony - Dissolved	ND	0.00111	mg/L								
Arsenic - Dissolved	ND	0.00111	"								
Beryllium - Dissolved	ND	0.000333	"								
Cadmium - Dissolved	ND	0.000556	"								
Selenium - Dissolved	ND	0.00111	"								
Thallium - Dissolved	ND	0.00111	"								
LCS (BD51083-BS1) LCS									Prepared: 04/15/2025 Analyzed: 04/17/2025		
Antimony - Dissolved	40.9		ug/L	50.0		81.9	80-120				
Arsenic - Dissolved	49.0		"	50.0		98.0	80-120				
Beryllium - Dissolved	36.1		"	50.0		72.2	80-120	Low Bias			
Cadmium - Dissolved	39.2		"	50.0		78.4	80-120	Low Bias			
Selenium - Dissolved	51.0		"	50.0		102	80-120				
Thallium - Dissolved	66.2		"	50.0		132	80-120	High Bias			

Mercury by EPA 7000/200 Series Methods - Quality Control Data

York Analytical Laboratories, Inc. - Stratford

Analyte		Result	Reporting Limit	Units	Spike Level	Source* Result	%REC	%REC Limits	Flag	RPD	RPD Limit	Flag
Batch BD51259 - EPA SW846-7470A												
Blank (BD51259-BLK1)	Blank								Prepared & Analyzed: 04/17/2025			
Mercury - Dissolved		ND	0.0002	mg/L								
LCS (BD51259-BS1)	LCS								Prepared & Analyzed: 04/17/2025			
Mercury - Dissolved		0.0021	0.0002	mg/L	0.00200		106	80-120				
Batch BD51260 - EPA SW846-7470A												
Blank (BD51260-BLK1)	Blank								Prepared & Analyzed: 04/17/2025			
Mercury		ND	0.0002	mg/L								
Blank (BD51260-BLK2)	Blank								Prepared & Analyzed: 04/17/2025			
Mercury		ND	0.0002	mg/L								
LCS (BD51260-BS1)	LCS								Prepared & Analyzed: 04/17/2025			
Mercury		0.0019258	0.0002	mg/L	0.00200		96.3	80-120				
LCS (BD51260-BS2)	LCS								Prepared & Analyzed: 04/17/2025			
Mercury		0.0017956	0.0002	mg/L	0.00200		89.8	80-120				

Wet Chemistry Parameters - Quality Control Data

York Analytical Laboratories, Inc. - Stratford

Analyte		Result	Reporting Limit	Units	Spike Level	Source* Result	%REC	%REC Limits	Flag	RPD	RPD Limit	Flag
Batch BD51048 - Analysis Preparation												
Blank (BD51048-BLK1)	Blank									Prepared & Analyzed: 04/14/2025		
Chromium, Hexavalent		ND	0.0100	mg/L								
LCS (BD51048-BS1)	LCS									Prepared & Analyzed: 04/14/2025		
Chromium, Hexavalent		0.454	0.0100	mg/L	0.500		90.7	85-115				
Duplicate (BD51048-DUP1)	Duplicate	*Source sample: 25D0907-02 (GWFB02_041425)								Prepared & Analyzed: 04/14/2025		
Chromium, Hexavalent		ND	0.0100	mg/L		ND					20	
Matrix Spike (BD51048-MS1)	Matrix Spike	*Source sample: 25D0907-02 (GWFB02_041425)								Prepared & Analyzed: 04/14/2025		
Chromium, Hexavalent		0.441	0.0100	mg/L	0.500	ND	88.1	85-115				
Matrix Spike Dup (BD51048-	Matrix Spike Dup	*Source sample: 25D0907-02 (GWFB02_041425)								Prepared & Analyzed: 04/14/2025		
Chromium, Hexavalent		0.423	0.0100	mg/L	0.500	ND	84.6	85-115	Low Bias	4.09	200	
Batch BD51121 - Analysis Preparation												
Blank (BD51121-BLK1)	Blank									Prepared & Analyzed: 04/15/2025		
Cyanide, total		ND	0.0100	mg/L								
LCS (BD51121-BS1)	LCS									Prepared & Analyzed: 04/15/2025		
Cyanide, total		0.0807	0.0100	mg/L	0.100		80.7	80-120				

Volatile Analysis Sample Containers

Lab ID	Client Sample ID	Volatile Sample Container
25D0907-01	MW10_041425	40mL Clear Vial (pre-pres.) HCl; Cool to 4° C
25D0907-02	GWFB02_041425	40mL Clear Vial (pre-pres.) HCl; Cool to 4° C
25D0907-03	GWTB03_041425	40mL Clear Vial (pre-pres.) HCl; Cool to 4° C

Sample and Data Qualifiers Relating to This Work Order

QR-02	The RPD result exceeded the QC control limits; however, both percent recoveries were acceptable. Sample results for the QC batch were accepted based on percent recoveries and completeness of QC data.
QM-07	The spike recovery was outside acceptance limits for the MS and/or MSD. The batch was accepted based on acceptable LCS recovery.
QL-02	This LCS analyte is outside Laboratory Recovery limits due the analyte behavior using the referenced method. The reference method has certain limitations with respect to analytes of this nature.
PFSu-H	The isotopically labeled surrogate recovered above lab control limits due to a matrix effect. Isotope Dilution was applied.
M-CCV1	The recovery for this element in the Continuing Calibration Verification (CCV) was outside the 90-110% recovery criteria.
M-BS	The recovery for this element in the batch blank spike recovered slightly outside of control limits
J	Detected below the Reporting Limit but greater than or equal to the Method Detection Limit (MDL/LOD) or in the case of a TIC, the result is an estimated concentration.
EXT-EM	The sample exhibited emulsion formation during the extraction process. This may affect surrogate recoveries.
CCVE	The value reported is ESTIMATED. The value is estimated due to its behavior during continuing calibration verification (>20% Difference for average Rf or >20% Drift for quadratic fit).
CAL-E	The value reported is ESTIMATED. The value is estimated due to its behavior during initial calibration (average Rf>20%)
B	Analyte is found in the associated analysis batch blank. For volatiles, methylene chloride and acetone are common lab contaminants.

Definitions and Other Explanations

*	Analyte is not certified or the state of the samples origination does not offer certification for the Analyte.
ND	NOT DETECTED - the analyte is not detected at the Reported to level (LOQ/RL or LOD/MDL)
RL	REPORTING LIMIT - the minimum reportable value based upon the lowest point in the analyte calibration curve.
LOQ	LIMIT OF QUANTITATION - the minimum concentration of a target analyte that can be reported within a specified degree of confidence. This is the lowest point in an analyte calibration curve that has been subjected to all steps of the processing/analysis and verified to meet defined criteria. This is based upon NELAC 2009 Standards and applies to all analyses.
LOD	LIMIT OF DETECTION - a verified estimate of the minimum concentration of a substance in a given matrix that an analytical process can reliably detect. This is based upon NELAC 2009 Standards and applies to all analyses conducted under the auspices of EPA SW-846.
MDL	METHOD DETECTION LIMIT - a statistically derived estimate of the minimum amount of a substance an analytical system can reliably detect with a 99% confidence that the concentration of the substance is greater than zero. This is based upon 40 CFR Part 136 Appendix B and applies only to EPA 600 and 200 series methods.
Reported to	This indicates that the data for a particular analysis is reported to either the LOD/MDL, or the LOQ/RL. In cases where the "Reported to" is located above the LOD/MDL, any value between this and the LOQ represents an estimated value which is "J" flagged accordingly. This applies to volatile and semi-volatile target compounds only.
NR	Not reported
RPD	Relative Percent Difference
Wet	The data has been reported on an as-received (wet weight) basis
Low Bias	Low Bias flag indicates that the recovery of the flagged analyte is below the laboratory or regulatory lower control limit The data user should take note that this analyte may be biased low but should evaluate multiple lines of evidence including the LCS and site-specific MS/MSD data to draw bias conclusions. In cases where no site-specific MS/MSD was requested, only the LCS data can be used to evaluate such bias.
High Bias	High Bias flag indicates that the recovery of the flagged analyte is above the laboratory or regulatory upper control limit The data user should take note that this analyte may be biased high but should evaluate multiple lines of evidence including the LCS and site-specific MS/MSD data to draw bias conclusions. In cases where no site-specific MS/MSD was requested, only the LCS data can be used to evaluate such bias.

Non-Dir. Non-dir. flag (Non-Directional Bias) indicates that the Relative Percent Difference (RPD) (a measure of precision) among the MS and MSD data is outside the laboratory or regulatory control limit. This alerts the data user where the MS and MSD are from site-specific samples that the RPD is high due to either non-homogeneous distribution of target analyte between the MS/MSD or indicates poor reproducibility for other reasons.

If EPA SW-846 method 8270 is included herein it is noted that the target compound N-nitrosodiphenylamine (NDPA) decomposes in the gas chromatographic inlet and cannot be separated from diphenylamine (DPA). These results could actually represent 100% DPA, 100% NDPA or some combination of the two. For this reason, York reports the combined result for n-nitrosodiphenylamine and diphenylamine for either of these compounds as a combined concentration as Diphenylamine.

If Total PCBs are detected and the target aroclors reported are "Not detected", the Total PCB value is reported due to the presence of either or both Aroclors 1262 and 1268 which are non-target aroclors for some regulatory lists.

2-chloroethylvinyl ether readily breaks down under acidic conditions. Samples that are acid preserved, including standards will exhibit breakdown. The data user should take note.

Certification for pH is no longer offered by NYDOH ELAP.

Semi-Volatile and Volatile analyses are reported down to the LOD/MDL, with values between the LOD/MDL and the LOQ being "J" flagged as estimated results.

For analyses by EPA SW-846-8270D, the Limit of Quantitation (LOQ) reported for benzidine is based upon the lowest standard used for calibration and is not a verified LOQ due to this compound's propensity for oxidative losses during extraction/concentration procedures and non-reproducible chromatographic performance.

Field Chain-of-Custody Record

YORK
ANALYTICAL LABORATORIES INC

York Analytical Laboratories, Inc. (YORK)'s Standard Terms & Conditions are listed on the back side of this document. This legal document serves as your written authorization for YORK to proceed with the analyses requested below. Your signature binds you to YORK's Standard Terms & Conditions.

120 Research Drive Stratford, CT 06615 132-02 89th Ave Queens, NY 11418 56 Church Hill Rd. #2 Newtown, CT 06470 2161 Whitesville Rd Toms River, NJ 08755 clientservices@yorklab.com 800-306-YORK

YORK Project Number: 25DG907

Page 1 of 1

Report To:	Invoice To:
Company: Langan Eng	Company:
Address: 36S 9th Ave 8th floor NY, NY	Address: SAME
Phone.: 212-479-5400	Phone.:
Contact: Kwexler@langan.com	Contact:
E-mail: Kristen Wexler	E-mail:

YOUR Project Name / Number: 413 E 120th St

PO Number: 170745301

Samples Collected From: NY [X] CT [ ] NJ [ ] PA [ ] Other: (please specify)

Please print clearly and legibly. All information must be complete. Samples will not be logged in and the turn-around-time clock will not begin until any questions by YORK are resolved.

Olivia O'Donnell (OO)

Samples Collected by: (print AND sign your name)

Matrix Codes: S - soil/solid/sludge; GW - groundwater; DW - drinking water; SW - surface water; WW - wastewater; O - Oil; Other

Preservative (please list number of containers)

Analyses Requested

Sample Identification	Date	Time	Matrix	Unpreserved	HCl (hydrochloric acid)	MeOH (methanol)	HNO_3 (nitric acid)	H_2SO_4 (sulfuric acid)	NaOH (sodium hydroxide)	$Na_2S_2O_3$ (sodium thio.)	Trizma	Ammonium Acetate	Other:	TCL VOCs, SVOCs, PCBs	Pesticides, Herbicides, TAL metals	(Total and dissolved) (including hexavalent & total trivalent dissolved phase only), 1,4-dioxane	PFAS via USEPA Method 1633	TCL VOCs via USEPA Method 8260C	Grab or Comp.
MW10_041425	4/14/25	7:00	gw		X		X	-	X					X	X	X	X	X	G/C
GWFB02_041425	↓	7:30	ag		X		X		X					X	X	X	X	X	
GWTB03_041425		—	ag															X	

Turn-Around Time: RUSH - Next Day [ ]; RUSH - Two Day [ ]; RUSH - Three Day [ ]; RUSH - Four Day [ ]; RUSH - Five Day [ ]; Standard (6-9 Day) [X]; PFAS Standard 7-10 Day [ ]

Report Type (circle): QA Report; Summary (Results Only); NY ASP B Package; NJ Reduced; NJ DKQP; NJ Full; CT RCP

EDD Type (circle): EQuIS (standard); NYSDEC EQuIS; NJDEP SRP Haz Site; Standard Excel; CMDP; Other:

Regulatory Comparative: Compared to the following Regulation(s): (please fill in)

Field Filtered [X]; Lab Filtered [ ]

Comments: please include gdegennaro@langan.com datamanagement@langan.com

Samples iced/chilled at time of lab pickup? circle Yes or No

Lab Sample Receiving Checklist (to be completed by the receiving laboratory only) Circle Y / N

Custody Seals: Y / N Containers Intact: Y / N COC/Labels Agree: Y / N Preservation Confirmed: Y / N
COC Complete: Y / N COC Received: Y / N Appropriate Sample Volumes: Y / N Appropriate Sample Containers: Y / N
Cooler Temperature Confirmed: Y / N Samples Submitted within Holding Times: Y / N Corrective Action Form Required: Y / N

Samples Relinquished by / Company	Date/Time	Samples Received by / Company	Date/Time	Samples Relinquished by / Company	Date/Time
Olivia O'Donnell/Langan	4/14/25 13:30	A. Husain	4/14/25 13:30	A. Husain	4/14/25 21:30
Samples Received by / Company	Date/Time	Samples Relinquished by / Company	Date/Time	Samples Received by / Company	Date/Time
Samples Relinquished by / Company	Date/Time	Samples Received by / Company	Date/Time	Samples Received in LAB by	Date/Time / Temperature
					4/14/25 21:30 5.2 Degrees C

Technical Report

prepared for:

Langan Engineering & Environmental Services (NYC)
21 Penn Plaza, 360 West 31st Street
New York NY, 10001
Attention: Kristen Wexler

Report Date: 04/24/2025
Client Project ID: 170745301
York Project (SDG) No.: 25D0969

Report Date: 04/24/2025
Client Project ID: 170745301
York Project (SDG) No.: 25D0969

Langan Engineering & Environmental Services (NYC)
21 Penn Plaza, 360 West 31st Street
New York NY, 10001
Attention: Kristen Wexler

Purpose and Results

This report contains the analytical data for the sample(s) identified on the attached chain-of-custody received in our laboratory on April 15, 2025 and listed below. The project was identified as your project: **170745301**.

The analyses were conducted utilizing appropriate EPA, Standard Methods, and ASTM methods as detailed in the data summary tables.

All samples were received in proper condition meeting the customary acceptance requirements for environmental samples except those indicated under the Sample and Analysis Qualifiers section of this report.

All analyses met the method and laboratory standard operating procedure requirements except as indicated by any data flags, the meaning of which are explained in the Sample and Data Qualifiers Relating to This Work Order section of this report and case narrative if applicable.

The results of the analyses, which are all reported on dry weight basis (soils) unless otherwise noted, are detailed in the following pages.

Please contact Client Services at 203.325.1371 with any questions regarding this report.

York Sample ID	Client Sample ID	Matrix	Date Collected	Date Received
25D0969-01	GWFB05_041525	Water	04/15/2025	04/15/2025
25D0969-02	MW12_041525	Ground Water	04/15/2025	04/15/2025
25D0969-03	GWTB04_041525	Water	04/15/2025	04/15/2025

General Notes for York Project (SDG) No.: 25D0969

1. The RLs and MDLs (Reporting Limit and Method Detection Limit respectively) reported are adjusted for any dilution necessary due to the levels of target and/or non-target analytes and matrix interference. The RL(REPORTING LIMIT) is based upon the lowest standard utilized for the calibration where applicable.
2. Samples are retained for a period of thirty days after submittal of report, unless other arrangements are made.
3. York's liability for the above data is limited to the dollar value paid to York for the referenced project.
4. This report shall not be reproduced without the written approval of York Analytical Laboratories, Inc.
5. All analyses conducted met method or Laboratory SOP requirements. See the Sample and Data Qualifiers Section for further information.
6. It is noted that no analyses reported herein were subcontracted to another laboratory, unless noted in the report.
7. This report reflects results that relate only to the samples submitted on the attached chain-of-custody form(s) received by York.
8. Analyses conducted at York Analytical Laboratories, Inc. Stratford, CT are indicated by NY Cert. No. 10854; those conducted at York Analytical Laboratories, Inc., Richmond Hill, NY are indicated by NY Cert. No. 12058.

Approved By  **Date:** 04/24/2025

Cassie L. Mosher
Laboratory Manager

Sample Information

Client Sample ID: GWFB05_041525 **York Sample ID:** 25D0969-01

York Project (SDG) No.	Client Project ID	Matrix	Collection Date/Time	Date Received
25D0969	170745301	Water	April 15, 2025 7:00 am	04/15/2025

PFAS, EPA 1633 Target List **Log-in Notes:** **Sample Notes:**

Sample Prepared by Method: EPA 1633 Prep

CAS No.	Parameter	Result	Flag	Units	Reported to LOD/MDL	LOQ	Dilution	Reference Method	Date/Time Prepared	Date/Time Analyzed	Analyst
375-73-5	Perfluorobutanesulfonic acid (PFBS)	ND		ng/L	0.472	1.78	1	EPA 1633 Draft 3	04/16/2025 10:09	04/17/2025 17:46	AM
								Certifications: NELAC-NY12058,NJDEP-NY037			
307-24-4	Perfluorohexanoic acid (PFHxA)	ND		ng/L	0.352	2.01	1	EPA 1633 Draft 3	04/16/2025 10:09	04/17/2025 17:46	AM
								Certifications: NELAC-NY12058,NJDEP-NY037			
375-85-9	Perfluoroheptanoic acid (PFHpA)	ND		ng/L	0.713	2.01	1	EPA 1633 Draft 3	04/16/2025 10:09	04/17/2025 17:46	AM
								Certifications: NELAC-NY12058,NJDEP-NY037			
355-46-4	Perfluorohexanesulfonic acid (PFHxS)	ND		ng/L	0.683	1.84	1	EPA 1633 Draft 3	04/16/2025 10:09	04/17/2025 17:46	AM
								Certifications: NELAC-NY12058,NJDEP-NY037			
335-67-1	Perfluorooctanoic acid (PFOA)	ND		ng/L	0.422	2.01	1	EPA 1633 Draft 3	04/16/2025 10:09	04/17/2025 17:46	AM
								Certifications: NELAC-NY12058,NJDEP-NY037			
1763-23-1	Perfluorooctanesulfonic acid (PFOS)	ND		ng/L	0.824	1.87	1	EPA 1633 Draft 3	04/16/2025 10:09	04/17/2025 17:46	AM
								Certifications: NELAC-NY12058,NJDEP-NY037			
375-95-1	Perfluorononanoic acid (PFNA)	ND		ng/L	0.523	2.01	1	EPA 1633 Draft 3	04/16/2025 10:09	04/17/2025 17:46	AM
								Certifications: NELAC-NY12058,NJDEP-NY037			
335-76-2	Perfluorodecanoic acid (PFDA)	ND		ng/L	0.754	2.01	1	EPA 1633 Draft 3	04/16/2025 10:09	04/17/2025 17:46	AM
								Certifications: NELAC-NY12058,NJDEP-NY037			
2058-94-8	Perfluoroundecanoic acid (PFUnA)	ND		ng/L	1.14	2.01	1	EPA 1633 Draft 3	04/16/2025 10:09	04/17/2025 17:46	AM
								Certifications: NELAC-NY12058,NJDEP-NY037			
307-55-1	Perfluorododecanoic acid (PFDoA)	ND		ng/L	0.884	2.01	1	EPA 1633 Draft 3	04/16/2025 10:09	04/17/2025 17:46	AM
								Certifications: NELAC-NY12058,NJDEP-NY037			
72629-94-8	Perfluorotridecanoic acid (PFTrDA)	ND		ng/L	0.744	2.01	1	EPA 1633 Draft 3	04/16/2025 10:09	04/17/2025 17:46	AM
								Certifications: NELAC-NY12058,NJDEP-NY037			
376-06-7	* Perfluorotetradecanoic acid (PFTA)	ND		ng/L	0.693	2.01	1	EPA 1633 Draft 3	04/16/2025 10:09	04/17/2025 17:46	AM
								Certifications: NJDEP-NY037			
2355-31-9	N-MeFOSAA	ND		ng/L	0.794	2.01	1	EPA 1633 Draft 3	04/16/2025 10:09	04/17/2025 17:46	AM
								Certifications: NELAC-NY12058,NJDEP-NY037			
2991-50-6	N-EtFOSAA	ND		ng/L	1.03	2.01	1	EPA 1633 Draft 3	04/16/2025 10:09	04/17/2025 17:46	AM
								Certifications: NELAC-NY12058,NJDEP-NY037			
2706-90-3	Perfluoropentanoic acid (PFPeA)	ND		ng/L	0.231	4.02	1	EPA 1633 Draft 3	04/16/2025 10:09	04/17/2025 17:46	AM
								Certifications: NELAC-NY12058,NJDEP-NY037			
754-91-6	* Perfluoro-1-octanesulfonamide (FOSA)	ND		ng/L	0.884	2.01	1	EPA 1633 Draft 3	04/16/2025 10:09	04/17/2025 17:46	AM
								Certifications: NJDEP-NY037			
375-92-8	* Perfluoro-1-heptanesulfonic acid (PFHpS)	ND		ng/L	0.914	1.92	1	EPA 1633 Draft 3	04/16/2025 10:09	04/17/2025 17:46	AM
								Certifications: NJDEP-NY037			
335-77-3	* Perfluoro-1-decanesulfonic acid (PFDS)	ND		ng/L	1.33	1.94	1	EPA 1633 Draft 3	04/16/2025 10:09	04/17/2025 17:46	AM
								Certifications: NJDEP-NY037			
27619-97-2	1H,1H,2H,2H-Perfluorooctanesulfonic acid (6:2 FTS)	ND		ng/L	7.54	7.64	1	EPA 1633 Draft 3	04/16/2025 10:09	04/17/2025 17:46	AM
								Certifications: NELAC-NY12058,NJDEP-NY037			
39108-34-4	1H,1H,2H,2H-Perfluorodecanesulfonic acid (8:2 FTS)	ND		ng/L	2.06	7.72	1	EPA 1633 Draft 3	04/16/2025 10:09	04/17/2025 17:46	AM
								Certifications: NELAC-NY12058,NJDEP-NY037			
375-22-4	Perfluoro-n-butanoic acid (PFBA)	ND		ng/L	0.332	8.04	1	EPA 1633 Draft 3	04/16/2025 10:09	04/17/2025 17:46	AM
								Certifications: NELAC-NY12058,NJDEP-NY037			

Sample Information

Client Sample ID: GWFB05_041525 **York Sample ID:** 25D0969-01

York Project (SDG) No.	Client Project ID	Matrix	Collection Date/Time	Date Received
25D0969	170745301	Water	April 15, 2025 7:00 am	04/15/2025

PFAS, EPA 1633 Target List **Log-in Notes:** **Sample Notes:**

Sample Prepared by Method: EPA 1633 Prep

CAS No.	Parameter	Result	Flag	Units	Reported to LOD/MDL	LOQ	Dilution	Reference Method	Date/Time Prepared	Date/Time Analyzed	Analyst
113507-82-7	Perfluoro(2-ethoxyethane)sulfonic acid (PFEESA)	ND		ng/L	0.502	3.58	1	EPA 1633 Draft 3 Certifications: NELAC-NY12058	04/16/2025 10:09	04/17/2025 17:46	AM
151772-58-6	Perfluoro-3,6-dioxaheptanoic acid (NFDHA)	ND		ng/L	2.15	4.02	1	EPA 1633 Draft 3 Certifications: NELAC-NY12058	04/16/2025 10:09	04/17/2025 17:46	AM
377-73-1	Perfluoro-4-oxapentanoic acid (PFMPA)	ND		ng/L	0.251	4.02	1	EPA 1633 Draft 3 Certifications: NELAC-NY12058	04/16/2025 10:09	04/17/2025 17:46	AM
863090-89-5	Perfluoro-5-oxahexanoic acid (PFMBA)	ND		ng/L	0.372	4.02	1	EPA 1633 Draft 3 Certifications: NELAC-NY12058	04/16/2025 10:09	04/17/2025 17:46	AM
2706-91-4	Perfluoro-1-pentanesulfonate (PFPeS)	ND		ng/L	0.764	1.89	1	EPA 1633 Draft 3 Certifications: NELAC-NY12058,NJDEP-NY037	04/16/2025 10:09	04/17/2025 17:46	AM
757124-72-4	1H,1H,2H,2H-Perfluorohexanesulfonic acid (4:2 FTS)	ND		ng/L	1.80	7.54	1	EPA 1633 Draft 3 Certifications: NELAC-NY12058,NJDEP-NY037	04/16/2025 10:09	04/17/2025 17:46	AM
13252-13-6	HFPO-DA (Gen-X)	ND		ng/L	3.25	8.04	1	EPA 1633 Draft 3 Certifications: NELAC-NY12058,NJDEP-NY037	04/16/2025 10:09	04/17/2025 17:46	AM
763051-92-9	11CL-PF3OUdS	ND		ng/L	1.39	7.60	1	EPA 1633 Draft 3 Certifications: NELAC-NY12058,NJDEP-NY037	04/16/2025 10:09	04/17/2025 17:46	AM
756426-58-1	9CL-PF3ONS	ND		ng/L	0.703	7.52	1	EPA 1633 Draft 3 Certifications: NELAC-NY12058,NJDEP-NY037	04/16/2025 10:09	04/17/2025 17:46	AM
919005-14-4	ADONA	ND		ng/L	0.533	7.60	1	EPA 1633 Draft 3 Certifications: NELAC-NY12058,NJDEP-NY037	04/16/2025 10:09	04/17/2025 17:46	AM
79780-39-5	* Perfluorododecanesulfonic acid (PFDoS)	ND		ng/L	0.934	1.95	1	EPA 1633 Draft 3 Certifications:	04/16/2025 10:09	04/17/2025 17:46	AM
68259-12-1	* Perfluoro-1-nonanesulfonic acid (PFNS)	ND		ng/L	0.864	1.93	1	EPA 1633 Draft 3 Certifications: NJDEP-NY037	04/16/2025 10:09	04/17/2025 17:46	AM
356-02-5	* 3-Perfluoropropyl propanoic acid (FPrPA)	ND		ng/L	2.04	5.02	1	EPA 1633 Draft 3 Certifications:	04/16/2025 10:09	04/17/2025 17:46	AM
914637-49-3	* 3-Perfluoropentyl propanoic acid (FPePA)	ND		ng/L	7.37	25.1	1	EPA 1633 Draft 3 Certifications:	04/16/2025 10:09	04/17/2025 17:46	AM
812-70-4	* 3-Perfluoroheptyl propanoic acid (FHpPA)	ND		ng/L	9.52	25.1	1	EPA 1633 Draft 3 Certifications:	04/16/2025 10:09	04/17/2025 17:46	AM
24448-09-7	* N-MeFOSE	ND		ng/L	4.01	20.1	1	EPA 1633 Draft 3 Certifications:	04/16/2025 10:09	04/17/2025 17:46	AM
31506-32-8	* N-MeFOSA	ND		ng/L	1.59	2.01	1	EPA 1633 Draft 3 Certifications:	04/16/2025 10:09	04/17/2025 17:46	AM
1691-99-2	* N-EtFOSE	ND		ng/L	4.01	20.1	1	EPA 1633 Draft 3 Certifications:	04/16/2025 10:09	04/17/2025 17:46	AM
4151-50-2	* N-EtFOSA	ND		ng/L	1.81	2.01	1	EPA 1633 Draft 3 Certifications:	04/16/2025 10:09	04/17/2025 17:46	AM

	Surrogate Recoveries	Result	Acceptance Range
M3PFBS	*Surrogate: M3PFBS*	*133 %*	*25-150*
13C5PFHXA	*Surrogate: M5PFHxA*	*115 %*	*25-150*
13C4PFHPA	*Surrogate: M4PFHpA*	*129 %*	*25-150*
13C3PFHXS	*Surrogate: M3PFHxS*	*137 %*	*25-150*

Sample Information

Client Sample ID: GWFB05_041525 **York Sample ID:** 25D0969-01

York Project (SDG) No.	Client Project ID	Matrix	Collection Date/Time	Date Received
25D0969	170745301	Water	April 15, 2025 7:00 am	04/15/2025

PFAS, EPA 1633 Target List **Log-in Notes:** **Sample Notes:**

Sample Prepared by Method: EPA 1633 Prep

CAS No.	Parameter	Result	Flag	Units	Reported to LOD/MDL	LOQ	Dilution	Reference Method	Date/Time Prepared	Date/Time Analyzed	Analyst
13C8PFOA	*Surrogate: Perfluoro-n-[13C8]octanoic aci*	*132 %*			*25-150*						
13C6PFDA	*Surrogate: M6PFDA*	*114 %*			*25-150*						
13C7PFUNA	*Surrogate: M7PFUdA*	*90.6 %*			*25-150*						
960315-52-0	*Surrogate: Perfluoro-n-[1,2-13C2]dodecan*	*82.5 %*			*25-150*						
13C2PFTEDA	*Surrogate: M2PFTeDA*	*70.2 %*			*10-150*						
13C4PFBA	*Surrogate: Perfluoro-n-[13C4]butanoic aci*	*75.2 %*			*25-150*						
13C8PFOS	*Surrogate: Perfluoro-1-[13C8]octanesulfor*	*113 %*			*25-150*						
13C5PFPEA	*Surrogate: Perfluoro-n-[13C5]pentanoic ac*	*118 %*			*25-150*						
13C8FOSA	*Surrogate: Perfluoro-1-[13C8]octanesulfor*	*96.6 %*			*10-150*						
D3-NMEFOSAA	*Surrogate: d3-N-MeFOSAA*	*103 %*			*25-150*						
D5-NETFOSAA	*Surrogate: d5-N-EtFOSAA*	*100 %*			*25-150*						
M2-6:2FTS	*Surrogate: M2-6:2 FTS*	*135 %*			*25-200*						
M2-8:2FTS	*Surrogate: M2-8:2 FTS*	*122 %*			*25-200*						
13C9PFNA	*Surrogate: M9PFNA*	*119 %*			*25-150*						
M2-4:2FTS	*Surrogate: M2-4:2 FTS*	*139 %*			*25-150*						
936109-37-4	*Surrogate: d-N-MeFOSA*	*55.8 %*			*25-150*						
936109-40-9	*Surrogate: d-N-EtFOSA*	*61.1 %*			*25-150*						
M3HFPO-DA	*Surrogate: M3HFPO-DA*	*131 %*			*25-150*						
D9-NETPFOSA1	*Surrogate: d9-N-EtFOSE*	*63.5 %*			*25-150*						
D7-NMEPFOSA	*Surrogate: d7-N-MeFOSE*	*67.3 %*			*25-150*						

Sample Information

Client Sample ID: MW12_041525 **York Sample ID:** 25D0969-02

York Project (SDG) No.	Client Project ID	Matrix	Collection Date/Time	Date Received
25D0969	170745301	Ground Water	April 15, 2025 7:10 am	04/15/2025

VOA, 8260 LOW MASTER

Log-in Notes:

Sample Notes:

Sample Prepared by Method: EPA 5030B

CAS No.	Parameter	Result	Flag	Units	Reported to LOD/MDL	LOQ	Dilution	Reference Method	Date/Time Prepared	Date/Time Analyzed	Analyst
630-20-6	1,1,1,2-Tetrachloroethane	ND		ug/L	0.216	0.500	1	EPA 8260D	04/21/2025 15:00	04/21/2025 23:08	AC
								Certifications:	CTDOH-PH-0723,NELAC-NY10854,NELAC-NY12058,NJDEP-CT		
71-55-6	1,1,1-Trichloroethane	ND		ug/L	0.266	0.500	1	EPA 8260D	04/21/2025 15:00	04/21/2025 23:08	AC
								Certifications:	CTDOH-PH-0723,NELAC-NY10854,NELAC-NY12058,NJDEP-CT		
79-34-5	1,1,2,2-Tetrachloroethane	ND		ug/L	0.256	0.500	1	EPA 8260D	04/21/2025 15:00	04/21/2025 23:08	AC
								Certifications:	CTDOH-PH-0723,NELAC-NY10854,NELAC-NY12058,NJDEP-CT		
76-13-1	1,1,2-Trichloro-1,2,2-trifluoroethane (Freon 113)	ND		ug/L	0.286	0.500	1	EPA 8260D	04/21/2025 15:00	04/21/2025 23:08	AC
								Certifications:	CTDOH-PH-0723,NELAC-NY10854,NELAC-NY12058,NJDEP-CT		
79-00-5	1,1,2-Trichloroethane	ND		ug/L	0.249	0.500	1	EPA 8260D	04/21/2025 15:00	04/21/2025 23:08	AC
								Certifications:	CTDOH-PH-0723,NELAC-NY10854,NELAC-NY12058,NJDEP-CT		
75-34-3	1,1-Dichloroethane	ND		ug/L	0.272	0.500	1	EPA 8260D	04/21/2025 15:00	04/21/2025 23:08	AC
								Certifications:	CTDOH-PH-0723,NELAC-NY10854,NELAC-NY12058,NJDEP-CT		
75-35-4	1,1-Dichloroethylene	ND		ug/L	0.327	0.500	1	EPA 8260D	04/21/2025 15:00	04/21/2025 23:08	AC
								Certifications:	CTDOH-PH-0723,NELAC-NY10854,NELAC-NY12058,NJDEP-CT		
87-61-6	1,2,3-Trichlorobenzene	ND		ug/L	0.222	0.500	1	EPA 8260D	04/21/2025 15:00	04/21/2025 23:08	AC
								Certifications:	NELAC-NY10854,NELAC-NY12058,NJDEP-CT005,PADEP-68-04		
96-18-4	1,2,3-Trichloropropane	ND		ug/L	0.273	0.500	1	EPA 8260D	04/21/2025 15:00	04/21/2025 23:08	AC
								Certifications:	NELAC-NY10854,NELAC-NY12058,NJDEP-CT005,PADEP-68-04		
120-82-1	1,2,4-Trichlorobenzene	ND		ug/L	0.138	0.500	1	EPA 8260D	04/21/2025 15:00	04/21/2025 23:08	AC
								Certifications:	NELAC-NY10854,NELAC-NY12058,NJDEP-CT005,PADEP-68-04		
95-63-6	1,2,4-Trimethylbenzene	ND		ug/L	0.310	0.500	1	EPA 8260D	04/21/2025 15:00	04/21/2025 23:08	AC
								Certifications:	CTDOH-PH-0723,NELAC-NY10854,NELAC-NY12058,NJDEP-CT		
96-12-8	1,2-Dibromo-3-chloropropane	ND		ug/L	0.432	0.500	1	EPA 8260D	04/21/2025 15:00	04/21/2025 23:08	AC
								Certifications:	CTDOH-PH-0723,NELAC-NY10854,NELAC-NY12058,NJDEP-CT		
106-93-4	1,2-Dibromoethane	ND		ug/L	0.215	0.500	1	EPA 8260D	04/21/2025 15:00	04/21/2025 23:08	AC
								Certifications:	CTDOH-PH-0723,NELAC-NY10854,NELAC-NY12058,NJDEP-CT		
95-50-1	1,2-Dichlorobenzene	ND		ug/L	0.270	0.500	1	EPA 8260D	04/21/2025 15:00	04/21/2025 23:08	AC
								Certifications:	CTDOH-PH-0723,NELAC-NY10854,NELAC-NY12058,NJDEP-CT		
107-06-2	1,2-Dichloroethane	ND		ug/L	0.377	0.500	1	EPA 8260D	04/21/2025 15:00	04/21/2025 23:08	AC
								Certifications:	CTDOH-PH-0723,NELAC-NY10854,NELAC-NY12058,NJDEP-CT		
78-87-5	1,2-Dichloropropane	ND		ug/L	0.327	0.500	1	EPA 8260D	04/21/2025 15:00	04/21/2025 23:08	AC
								Certifications:	CTDOH-PH-0723,NELAC-NY10854,NELAC-NY12058,NJDEP-CT		
108-67-8	1,3,5-Trimethylbenzene	ND		ug/L	0.347	0.500	1	EPA 8260D	04/21/2025 15:00	04/21/2025 23:08	AC
								Certifications:	CTDOH-PH-0723,NELAC-NY10854,NELAC-NY12058,NJDEP-CT		
541-73-1	1,3-Dichlorobenzene	ND		ug/L	0.283	0.500	1	EPA 8260D	04/21/2025 15:00	04/21/2025 23:08	AC
								Certifications:	CTDOH-PH-0723,NELAC-NY10854,NELAC-NY12058,NJDEP-CT		
106-46-7	1,4-Dichlorobenzene	ND		ug/L	0.311	0.500	1	EPA 8260D	04/21/2025 15:00	04/21/2025 23:08	AC
								Certifications:	CTDOH-PH-0723,NELAC-NY10854,NELAC-NY12058,NJDEP-CT		
123-91-1	1,4-Dioxane	ND	CCVE	ug/L	35.3	80.0	1	EPA 8260D	04/21/2025 15:00	04/21/2025 23:08	AC
								Certifications:	NELAC-NY10854,NELAC-NY12058,NJDEP-CT005,PADEP-68-04		
78-93-3	2-Butanone	ND		ug/L	0.421	0.500	1	EPA 8260D	04/21/2025 15:00	04/21/2025 23:08	AC
								Certifications:	CTDOH-PH-0723,NELAC-NY10854,NELAC-NY12058,NJDEP-CT		

Sample Information

Client Sample ID: MW12_041525 **York Sample ID:** 25D0969-02

York Project (SDG) No.	Client Project ID	Matrix	Collection Date/Time	Date Received
25D0969	170745301	Ground Water	April 15, 2025 7:10 am	04/15/2025

VOA, 8260 LOW MASTER

Log-in Notes:

Sample Notes:

Sample Prepared by Method: EPA 5030B

CAS No.	Parameter	Result	Flag	Units	Reported to LOD/MDL	LOQ	Dilution	Reference Method	Date/Time Prepared	Date/Time Analyzed	Analyst
591-78-6	2-Hexanone	ND		ug/L	0.320	0.500	1	EPA 8260D	04/21/2025 15:00	04/21/2025 23:08	AC
								Certifications:	CTDOH-PH-0723,NELAC-NY10854,NELAC-NY12058,NJDEP-CT		
108-10-1	4-Methyl-2-pentanone	ND		ug/L	0.365	0.500	1	EPA 8260D	04/21/2025 15:00	04/21/2025 23:08	AC
								Certifications:	CTDOH-PH-0723,NELAC-NY10854,NELAC-NY12058,NJDEP-CT		
67-64-1	Acetone	ND		ug/L	1.34	2.00	1	EPA 8260D	04/21/2025 15:00	04/21/2025 23:08	AC
								Certifications:	CTDOH-PH-0723,NELAC-NY10854,NELAC-NY12058,NJDEP-CT		
107-02-8	Acrolein	ND		ug/L	0.447	0.500	1	EPA 8260D	04/21/2025 15:00	04/21/2025 23:08	AC
								Certifications:	CTDOH-PH-0723,NELAC-NY10854,NELAC-NY12058,NJDEP-CT		
107-13-1	Acrylonitrile	ND		ug/L	0.422	0.500	1	EPA 8260D	04/21/2025 15:00	04/21/2025 23:08	AC
								Certifications:	CTDOH-PH-0723,NELAC-NY10854,NELAC-NY12058,NJDEP-CT		
71-43-2	Benzene	ND		ug/L	0.279	0.500	1	EPA 8260D	04/21/2025 15:00	04/21/2025 23:08	AC
								Certifications:	CTDOH-PH-0723,NELAC-NY10854,NELAC-NY12058,NJDEP-CT		
74-97-5	Bromochloromethane	ND		ug/L	0.354	0.500	1	EPA 8260D	04/21/2025 15:00	04/21/2025 23:08	AC
								Certifications:	NELAC-NY10854,NELAC-NY12058,NJDEP-CT005,PADEP-68-04		
75-27-4	Bromodichloromethane	ND		ug/L	0.245	0.500	1	EPA 8260D	04/21/2025 15:00	04/21/2025 23:08	AC
								Certifications:	CTDOH-PH-0723,NELAC-NY10854,NELAC-NY12058,NJDEP-CT		
75-25-2	Bromoform	ND		ug/L	0.163	0.500	1	EPA 8260D	04/21/2025 15:00	04/21/2025 23:08	AC
								Certifications:	CTDOH-PH-0723,NELAC-NY10854,NELAC-NY12058,NJDEP-CT		
74-83-9	Bromomethane	ND		ug/L	0.119	0.500	1	EPA 8260D	04/21/2025 15:00	04/21/2025 23:08	AC
								Certifications:	CTDOH-PH-0723,NELAC-NY10854,NELAC-NY12058,NJDEP-CT		
75-15-0	Carbon disulfide	ND		ug/L	0.362	0.500	1	EPA 8260D	04/21/2025 15:00	04/21/2025 23:08	AC
								Certifications:	CTDOH-PH-0723,NELAC-NY10854,NELAC-NY12058,NJDEP-CT		
56-23-5	Carbon tetrachloride	ND		ug/L	0.204	0.500	1	EPA 8260D	04/21/2025 15:00	04/21/2025 23:08	AC
								Certifications:	CTDOH-PH-0723,NELAC-NY10854,NELAC-NY12058,NJDEP-CT		
108-90-7	Chlorobenzene	ND		ug/L	0.284	0.500	1	EPA 8260D	04/21/2025 15:00	04/21/2025 23:08	AC
								Certifications:	CTDOH-PH-0723,NELAC-NY10854,NELAC-NY12058,NJDEP-CT		
75-00-3	Chloroethane	ND		ug/L	0.448	0.500	1	EPA 8260D	04/21/2025 15:00	04/21/2025 23:08	AC
								Certifications:	CTDOH-PH-0723,NELAC-NY10854,NELAC-NY12058,NJDEP-CT		
67-66-3	Chloroform	ND		ug/L	0.243	0.500	1	EPA 8260D	04/21/2025 15:00	04/21/2025 23:08	AC
								Certifications:	CTDOH-PH-0723,NELAC-NY10854,NELAC-NY12058,NJDEP-CT		
74-87-3	Chloromethane	ND		ug/L	0.372	0.500	1	EPA 8260D	04/21/2025 15:00	04/21/2025 23:08	AC
								Certifications:	CTDOH-PH-0723,NELAC-NY10854,NELAC-NY12058,NJDEP-CT		
156-59-2	cis-1,2-Dichloroethylene	ND		ug/L	0.294	0.500	1	EPA 8260D	04/21/2025 15:00	04/21/2025 23:08	AC
								Certifications:	CTDOH-PH-0723,NELAC-NY10854,NELAC-NY12058,NJDEP-CT		
10061-01-5	cis-1,3-Dichloropropylene	ND		ug/L	0.262	0.500	1	EPA 8260D	04/21/2025 15:00	04/21/2025 23:08	AC
								Certifications:	CTDOH-PH-0723,NELAC-NY10854,NELAC-NY12058,NJDEP-CT		
110-82-7	Cyclohexane	ND		ug/L	0.491	0.500	1	EPA 8260D	04/21/2025 15:00	04/21/2025 23:08	AC
								Certifications:	NELAC-NY10854,NELAC-NY12058,NJDEP-CT005,PADEP-68-04		
124-48-1	Dibromochloromethane	ND		ug/L	0.146	0.500	1	EPA 8260D	04/21/2025 15:00	04/21/2025 23:08	AC
								Certifications:	CTDOH-PH-0723,NELAC-NY10854,NELAC-NY12058,NJDEP-CT		
74-95-3	Dibromomethane	ND		ug/L	0.203	0.500	1	EPA 8260D	04/21/2025 15:00	04/21/2025 23:08	AC
								Certifications:	NELAC-NY10854,NELAC-NY12058,NJDEP-CT005,PADEP-68-04		
75-71-8	Dichlorodifluoromethane	ND	CCVE	ug/L	0.451	0.500	1	EPA 8260D	04/21/2025 15:00	04/21/2025 23:08	AC
								Certifications:	NELAC-NY10854,NELAC-NY12058,NJDEP-CT005,PADEP-68-04		

Sample Information

Client Sample ID: MW12_041525 **York Sample ID:** 25D0969-02

York Project (SDG) No.	Client Project ID	Matrix	Collection Date/Time	Date Received
25D0969	170745301	Ground Water	April 15, 2025 7:10 am	04/15/2025

VOA, 8260 LOW MASTER **Log-in Notes:** **Sample Notes:**

Sample Prepared by Method: EPA 5030B

CAS No.	Parameter	Result	Flag	Units	Reported to LOD/MDL	LOQ	Dilution	Reference Method	Date/Time Prepared	Date/Time Analyzed	Analyst
100-41-4	Ethyl Benzene	ND		ug/L	0.290	0.500	1	EPA 8260D	04/21/2025 15:00	04/21/2025 23:08	AC
								Certifications:	CTDOH-PH-0723,NELAC-NY10854,NELAC-NY12058,NJDEP-CT		
87-68-3	Hexachlorobutadiene	ND		ug/L	0.241	0.500	1	EPA 8260D	04/21/2025 15:00	04/21/2025 23:08	AC
								Certifications:	NELAC-NY10854,NELAC-NY12058,NJDEP-CT005,PADEP-68-04		
98-82-8	Isopropylbenzene	ND		ug/L	0.405	0.500	1	EPA 8260D	04/21/2025 15:00	04/21/2025 23:08	AC
								Certifications:	CTDOH-PH-0723,NELAC-NY10854,NELAC-NY12058,NJDEP-CT		
79-20-9	Methyl acetate	ND		ug/L	0.442	0.500	1	EPA 8260D	04/21/2025 15:00	04/21/2025 23:08	AC
								Certifications:	NELAC-NY10854,NELAC-NY12058,NJDEP-CT005,PADEP-68-04		
1634-04-4	Methyl tert-butyl ether (MTBE)	ND		ug/L	0.244	0.500	1	EPA 8260D	04/21/2025 15:00	04/21/2025 23:08	AC
								Certifications:	CTDOH-PH-0723,NELAC-NY10854,NELAC-NY12058,NJDEP-CT		
108-87-2	Methylcyclohexane	ND		ug/L	0.477	0.500	1	EPA 8260D	04/21/2025 15:00	04/21/2025 23:08	AC
								Certifications:	NELAC-NY10854,NELAC-NY12058,NJDEP-CT005,PADEP-68-04		
75-09-2	Methylene chloride	ND		ug/L	0.397	2.00	1	EPA 8260D	04/21/2025 15:00	04/21/2025 23:08	AC
								Certifications:	CTDOH-PH-0723,NELAC-NY10854,NELAC-NY12058,NJDEP-CT		
104-51-8	n-Butylbenzene	ND		ug/L	0.399	0.500	1	EPA 8260D	04/21/2025 15:00	04/21/2025 23:08	AC
								Certifications:	CTDOH-PH-0723,NELAC-NY10854,NELAC-NY12058,NJDEP-CT		
103-65-1	n-Propylbenzene	ND		ug/L	0.384	0.500	1	EPA 8260D	04/21/2025 15:00	04/21/2025 23:08	AC
								Certifications:	CTDOH-PH-0723,NELAC-NY10854,NELAC-NY12058,NJDEP-CT		
95-47-6	o-Xylene	ND		ug/L	0.261	0.500	1	EPA 8260D	04/21/2025 15:00	04/21/2025 23:08	AC
								Certifications:	CTDOH-PH-0723,NELAC-NY10854,NELAC-NY12058,PADEP-68		
179601-23-1	p- & m- Xylenes	ND		ug/L	0.578	1.00	1	EPA 8260D	04/21/2025 15:00	04/21/2025 23:08	AC
								Certifications:	CTDOH-PH-0723,NELAC-NY10854,NELAC-NY12058,PADEP-68		
99-87-6	p-Isopropyltoluene	ND		ug/L	0.377	0.500	1	EPA 8260D	04/21/2025 15:00	04/21/2025 23:08	AC
								Certifications:	CTDOH-PH-0723,NELAC-NY10854,NELAC-NY12058,NJDEP-CT		
135-98-8	sec-Butylbenzene	ND		ug/L	0.444	0.500	1	EPA 8260D	04/21/2025 15:00	04/21/2025 23:08	AC
								Certifications:	CTDOH-PH-0723,NELAC-NY10854,NELAC-NY12058,NJDEP-CT		
100-42-5	Styrene	ND		ug/L	0.255	0.500	1	EPA 8260D	04/21/2025 15:00	04/21/2025 23:08	AC
								Certifications:	CTDOH-PH-0723,NELAC-NY10854,NELAC-NY12058,NJDEP-CT		
75-65-0	tert-Butyl alcohol (TBA)	ND		ug/L	0.608	1.00	1	EPA 8260D	04/21/2025 15:00	04/21/2025 23:08	AC
								Certifications:	NELAC-NY10854,NELAC-NY12058,NJDEP-CT005,PADEP-68-04		
98-06-6	tert-Butylbenzene	ND		ug/L	0.367	0.500	1	EPA 8260D	04/21/2025 15:00	04/21/2025 23:08	AC
								Certifications:	CTDOH-PH-0723,NELAC-NY10854,NELAC-NY12058,NJDEP-CT		
127-18-4	Tetrachloroethylene	ND		ug/L	0.239	0.500	1	EPA 8260D	04/21/2025 15:00	04/21/2025 23:08	AC
								Certifications:	CTDOH-PH-0723,NELAC-NY10854,NELAC-NY12058,NJDEP-CT		
108-88-3	**Toluene**	**0.520**		ug/L	0.346	0.500	1	EPA 8260D	04/21/2025 15:00	04/21/2025 23:08	AC
								Certifications:	CTDOH-PH-0723,NELAC-NY10854,NELAC-NY12058,NJDEP-CT		
156-60-5	trans-1,2-Dichloroethylene	ND		ug/L	0.279	0.500	1	EPA 8260D	04/21/2025 15:00	04/21/2025 23:08	AC
								Certifications:	CTDOH-PH-0723,NELAC-NY10854,NELAC-NY12058,NJDEP-CT		
10061-02-6	trans-1,3-Dichloropropylene	ND		ug/L	0.229	0.500	1	EPA 8260D	04/21/2025 15:00	04/21/2025 23:08	AC
								Certifications:	CTDOH-PH-0723,NELAC-NY10854,NELAC-NY12058,NJDEP-CT		
79-01-6	Trichloroethylene	ND		ug/L	0.249	0.500	1	EPA 8260D	04/21/2025 15:00	04/21/2025 23:08	AC
								Certifications:	CTDOH-PH-0723,NELAC-NY10854,NELAC-NY12058,NJDEP-CT		
75-69-4	Trichlorofluoromethane	ND		ug/L	0.337	0.500	1	EPA 8260D	04/21/2025 15:00	04/21/2025 23:08	AC
								Certifications:	CTDOH-PH-0723,NELAC-NY10854,NELAC-NY12058,NJDEP-CT		

Sample Information

Client Sample ID: MW12_041525 **York Sample ID:** 25D0969-02

York Project (SDG) No.	Client Project ID	Matrix	Collection Date/Time	Date Received
25D0969	170745301	Ground Water	April 15, 2025 7:10 am	04/15/2025

VOA, 8260 LOW MASTER

Log-in Notes:

Sample Notes:

Sample Prepared by Method: EPA 5030B

CAS No.	Parameter	Result	Flag	Units	Reported to LOD/MDL	LOQ	Dilution	Reference Method	Date/Time Prepared	Date/Time Analyzed	Analyst
75-01-4	Vinyl Chloride	ND		ug/L	0.469	0.500	1	EPA 8260D	04/21/2025 15:00	04/21/2025 23:08	AC
								Certifications:	CTDOH-PH-0723,NELAC-NY10854,NELAC-NY12058,NJDEP-CT		
1330-20-7	Xylenes, Total	ND		ug/L	0.839	1.50	1	EPA 8260D	04/21/2025 15:00	04/21/2025 23:08	AC
								Certifications:	CTDOH-PH-0723,NELAC-NY10854,NELAC-NY12058,NJDEP-CT		

	Surrogate Recoveries	Result	Acceptance Range
17060-07-0	*Surrogate: SURR: 1,2-Dichloroethane-d4*	*97.4 %*	*69-130*
2037-26-5	*Surrogate: SURR: Toluene-d8*	*104 %*	*81-117*
460-00-4	*Surrogate: SURR: p-Bromofluorobenzene*	*110 %*	*79-122*

SVOA, 8270 LOW MASTER

Log-in Notes:

Sample Notes:

Sample Prepared by Method: EPA 3510C

CAS No.	Parameter	Result	Flag	Units	Reported to LOD/MDL	LOQ	Dilution	Reference Method	Date/Time Prepared	Date/Time Analyzed	Analyst
92-52-4	1,1-Biphenyl	ND		ug/L	2.50	5.00	1	EPA 8270D	04/21/2025 08:41	04/21/2025 19:25	SS
								Certifications:	NELAC-NY10854,NJDEP-CT005,PADEP-68-04440		
95-94-3	1,2,4,5-Tetrachlorobenzene	ND		ug/L	2.50	5.00	1	EPA 8270D	04/21/2025 08:41	04/21/2025 19:25	SS
								Certifications:	NELAC-NY10854,NJDEP-CT005,PADEP-68-04440		
122-66-7	1,2-Diphenylhydrazine (as Azobenzene)	ND	CCVE	ug/L	2.50	5.00	1	EPA 8270D	04/21/2025 08:41	04/21/2025 19:25	SS
								Certifications:	NELAC-NY10854,NJDEP-CT005,PADEP-68-04440		
58-90-2	2,3,4,6-Tetrachlorophenol	ND		ug/L	2.50	5.00	1	EPA 8270D	04/21/2025 08:41	04/21/2025 19:25	SS
								Certifications:	NELAC-NY10854,NJDEP-CT005,PADEP-68-04440		
95-95-4	2,4,5-Trichlorophenol	ND		ug/L	2.50	5.00	1	EPA 8270D	04/21/2025 08:41	04/21/2025 19:25	SS
								Certifications:	CTDOH-PH-0723,NELAC-NY10854,NJDEP-CT005,PADEP-68-044		
88-06-2	2,4,6-Trichlorophenol	ND		ug/L	2.50	5.00	1	EPA 8270D	04/21/2025 08:41	04/21/2025 19:25	SS
								Certifications:	CTDOH-PH-0723,NELAC-NY10854,NJDEP-CT005,PADEP-68-044		
120-83-2	2,4-Dichlorophenol	ND		ug/L	2.50	5.00	1	EPA 8270D	04/21/2025 08:41	04/21/2025 19:25	SS
								Certifications:	CTDOH-PH-0723,NELAC-NY10854,NJDEP-CT005,PADEP-68-044		
105-67-9	2,4-Dimethylphenol	ND	CCVE	ug/L	2.50	5.00	1	EPA 8270D	04/21/2025 08:41	04/21/2025 19:25	SS
								Certifications:	CTDOH-PH-0723,NELAC-NY10854,NJDEP-CT005,PADEP-68-044		
51-28-5	2,4-Dinitrophenol	ND	CAL-E	ug/L	2.50	5.00	1	EPA 8270D	04/21/2025 08:41	04/21/2025 19:25	SS
								Certifications:	CTDOH-PH-0723,NELAC-NY10854,NJDEP-CT005,PADEP-68-044		
121-14-2	2,4-Dinitrotoluene	ND		ug/L	2.50	5.00	1	EPA 8270D	04/21/2025 08:41	04/21/2025 19:25	SS
								Certifications:	CTDOH-PH-0723,NELAC-NY10854,NJDEP-CT005,PADEP-68-044		
606-20-2	2,6-Dinitrotoluene	ND		ug/L	2.50	5.00	1	EPA 8270D	04/21/2025 08:41	04/21/2025 19:25	SS
								Certifications:	CTDOH-PH-0723,NELAC-NY10854,NJDEP-CT005,PADEP-68-044		
91-58-7	2-Chloronaphthalene	ND		ug/L	2.50	5.00	1	EPA 8270D	04/21/2025 08:41	04/21/2025 19:25	SS
								Certifications:	CTDOH-PH-0723,NELAC-NY10854,NJDEP-CT005,PADEP-68-044		
95-57-8	2-Chlorophenol	ND		ug/L	2.50	5.00	1	EPA 8270D	04/21/2025 08:41	04/21/2025 19:25	SS
								Certifications:	CTDOH-PH-0723,NELAC-NY10854,NJDEP-CT005,PADEP-68-044		
91-57-6	2-Methylnaphthalene	ND		ug/L	2.50	5.00	1	EPA 8270D	04/21/2025 08:41	04/21/2025 19:25	SS
								Certifications:	CTDOH-PH-0723,NELAC-NY10854,NJDEP-CT005,PADEP-68-044		

Sample Information

Client Sample ID: MW12_041525 **York Sample ID:** 25D0969-02

York Project (SDG) No.	Client Project ID	Matrix	Collection Date/Time	Date Received
25D0969	170745301	Ground Water	April 15, 2025 7:10 am	04/15/2025

SVOA, 8270 LOW MASTER **Log-in Notes:** **Sample Notes:**

Sample Prepared by Method: EPA 3510C

CAS No.	Parameter	Result	Flag	Units	Reported to LOD/MDL	LOQ	Dilution	Reference Method	Date/Time Prepared	Date/Time Analyzed	Analyst
95-48-7	2-Methylphenol	ND		ug/L	2.50	5.00	1	EPA 8270D	04/21/2025 08:41	04/21/2025 19:25	SS
								Certifications:	CTDOH-PH-0723,NELAC-NY10854,NJDEP-CT005,PADEP-68-044		
88-74-4	2-Nitroaniline	ND		ug/L	2.50	5.00	1	EPA 8270D	04/21/2025 08:41	04/21/2025 19:25	SS
								Certifications:	CTDOH-PH-0723,NELAC-NY10854,NJDEP-CT005,PADEP-68-044		
88-75-5	2-Nitrophenol	ND	CCVE	ug/L	2.50	5.00	1	EPA 8270D	04/21/2025 08:41	04/21/2025 19:25	SS
								Certifications:	CTDOH-PH-0723,NELAC-NY10854,NJDEP-CT005,PADEP-68-044		
65794-96-9	3- & 4-Methylphenols	ND		ug/L	2.50	5.00	1	EPA 8270D	04/21/2025 08:41	04/21/2025 19:25	SS
								Certifications:	CTDOH-PH-0723,NELAC-NY10854,NJDEP-CT005,PADEP-68-044		
91-94-1	3,3-Dichlorobenzidine	ND		ug/L	2.50	5.00	1	EPA 8270D	04/21/2025 08:41	04/21/2025 19:25	SS
								Certifications:	CTDOH-PH-0723,NELAC-NY10854,NJDEP-CT005,PADEP-68-044		
99-09-2	3-Nitroaniline	ND		ug/L	2.50	5.00	1	EPA 8270D	04/21/2025 08:41	04/21/2025 19:25	SS
								Certifications:	CTDOH-PH-0723,NELAC-NY10854,NJDEP-CT005,PADEP-68-044		
534-52-1	4,6-Dinitro-2-methylphenol	ND	CAL-E	ug/L	2.50	5.00	1	EPA 8270D	04/21/2025 08:41	04/21/2025 19:25	SS
								Certifications:	CTDOH-PH-0723,NELAC-NY10854,NJDEP-CT005,PADEP-68-044		
101-55-3	4-Bromophenyl phenyl ether	ND		ug/L	2.50	5.00	1	EPA 8270D	04/21/2025 08:41	04/21/2025 19:25	SS
								Certifications:	CTDOH-PH-0723,NELAC-NY10854,NJDEP-CT005,PADEP-68-044		
59-50-7	4-Chloro-3-methylphenol	ND	CCVE	ug/L	2.50	5.00	1	EPA 8270D	04/21/2025 08:41	04/21/2025 19:25	SS
								Certifications:	CTDOH-PH-0723,NELAC-NY10854,NJDEP-CT005,PADEP-68-044		
106-47-8	4-Chloroaniline	ND		ug/L	2.50	5.00	1	EPA 8270D	04/21/2025 08:41	04/21/2025 19:25	SS
								Certifications:	CTDOH-PH-0723,NELAC-NY10854,NJDEP-CT005,PADEP-68-044		
7005-72-3	4-Chlorophenyl phenyl ether	ND		ug/L	2.50	5.00	1	EPA 8270D	04/21/2025 08:41	04/21/2025 19:25	SS
								Certifications:	CTDOH-PH-0723,NELAC-NY10854,NJDEP-CT005,PADEP-68-044		
100-01-6	4-Nitroaniline	ND		ug/L	2.50	5.00	1	EPA 8270D	04/21/2025 08:41	04/21/2025 19:25	SS
								Certifications:	CTDOH-PH-0723,NELAC-NY10854,NJDEP-CT005,PADEP-68-044		
100-02-7	4-Nitrophenol	ND	CCVE, QL-02	ug/L	5.00	5.00	1	EPA 8270D	04/21/2025 08:41	04/21/2025 19:25	SS
								Certifications:	CTDOH-PH-0723,NELAC-NY10854,NJDEP-CT005,PADEP-68-044		
98-86-2	Acetophenone	ND		ug/L	2.50	5.00	1	EPA 8270D	04/21/2025 08:41	04/21/2025 19:25	SS
								Certifications:	NELAC-NY10854,NJDEP-CT005,PADEP-68-04440		
62-53-3	Aniline	ND		ug/L	2.50	5.00	1	EPA 8270D	04/21/2025 08:41	04/21/2025 19:25	SS
								Certifications:	NELAC-NY10854,NJDEP-CT005,PADEP-68-04440		
100-52-7	Benzaldehyde	ND	CAL-E	ug/L	2.50	5.00	1	EPA 8270D	04/21/2025 08:41	04/21/2025 19:25	SS
								Certifications:	NELAC-NY10854,NJDEP-CT005,PADEP-68-04440		
92-87-5	Benzidine	ND	CCVE	ug/L	5.00	5.00	1	EPA 8270D	04/21/2025 08:41	04/21/2025 19:25	SS
								Certifications:	CTDOH-PH-0723,NELAC-NY10854,NJDEP-CT005,PADEP-68-044		
65-85-0	Benzoic acid	ND	CCVE, QL-02	ug/L	2.50	5.00	1	EPA 8270D	04/21/2025 08:41	04/21/2025 19:25	SS
								Certifications:	NELAC-NY10854,NJDEP-CT005,PADEP-68-04440		
100-51-6	Benzyl alcohol	ND		ug/L	2.50	5.00	1	EPA 8270D	04/21/2025 08:41	04/21/2025 19:25	SS
								Certifications:	NELAC-NY10854,NJDEP-CT005,PADEP-68-04440		
85-68-7	Benzyl butyl phthalate	ND		ug/L	2.50	5.00	1	EPA 8270D	04/21/2025 08:41	04/21/2025 19:25	SS
								Certifications:	CTDOH-PH-0723,NELAC-NY10854,NJDEP-CT005,PADEP-68-044		
111-91-1	Bis(2-chloroethoxy)methane	ND	CCVE	ug/L	2.50	5.00	1	EPA 8270D	04/21/2025 08:41	04/21/2025 19:25	SS
								Certifications:	CTDOH-PH-0723,NELAC-NY10854,NJDEP-CT005,PADEP-68-044		
111-44-4	Bis(2-chloroethyl)ether	ND		ug/L	1.00	5.00	1	EPA 8270D	04/21/2025 08:41	04/21/2025 19:25	SS
								Certifications:	CTDOH-PH-0723,NELAC-NY10854,NJDEP-CT005,PADEP-68-044		

Sample Information

Client Sample ID: MW12_041525 **York Sample ID:** 25D0969-02

York Project (SDG) No.	Client Project ID	Matrix	Collection Date/Time	Date Received
25D0969	170745301	Ground Water	April 15, 2025 7:10 am	04/15/2025

SVOA, 8270 LOW MASTER

Log-in Notes:

Sample Notes:

Sample Prepared by Method: EPA 3510C

CAS No.	Parameter	Result	Flag	Units	Reported to LOD/MDL	LOQ	Dilution	Reference Method	Date/Time Prepared	Date/Time Analyzed	Analyst
108-60-1	Bis(2-chloroisopropyl)ether	ND		ug/L	2.50	5.00	1	EPA 8270D	04/21/2025 08:41	04/21/2025 19:25	SS
								Certifications:	CTDOH-PH-0723,NELAC-NY10854,NJDEP-CT005,PADEP-68-044		
105-60-2	Caprolactam	ND		ug/L	2.50	5.00	1	EPA 8270D	04/21/2025 08:41	04/21/2025 19:25	SS
								Certifications:	NELAC-NY10854,NJDEP-CT005,PADEP-68-04440		
86-74-8	Carbazole	ND		ug/L	2.50	5.00	1	EPA 8270D	04/21/2025 08:41	04/21/2025 19:25	SS
								Certifications:	CTDOH-PH-0723,NELAC-NY10854,NJDEP-CT005,PADEP-68-044		
132-64-9	Dibenzofuran	ND		ug/L	2.50	5.00	1	EPA 8270D	04/21/2025 08:41	04/21/2025 19:25	SS
								Certifications:	CTDOH-PH-0723,NELAC-NY10854,NJDEP-CT005,PADEP-68-044		
84-66-2	Diethyl phthalate	ND		ug/L	2.50	5.00	1	EPA 8270D	04/21/2025 08:41	04/21/2025 19:25	SS
								Certifications:	CTDOH-PH-0723,NELAC-NY10854,NJDEP-CT005,PADEP-68-044		
131-11-3	Dimethyl phthalate	ND		ug/L	2.50	5.00	1	EPA 8270D	04/21/2025 08:41	04/21/2025 19:25	SS
								Certifications:	CTDOH-PH-0723,NELAC-NY10854,NJDEP-CT005,PADEP-68-044		
84-74-2	Di-n-butyl phthalate	ND		ug/L	2.50	5.00	1	EPA 8270D	04/21/2025 08:41	04/21/2025 19:25	SS
								Certifications:	CTDOH-PH-0723,NELAC-NY10854,NJDEP-CT005,PADEP-68-044		
117-84-0	Di-n-octyl phthalate	ND		ug/L	2.50	5.00	1	EPA 8270D	04/21/2025 08:41	04/21/2025 19:25	SS
								Certifications:	CTDOH-PH-0723,NELAC-NY10854,NJDEP-CT005,PADEP-68-044		
122-39-4	Diphenylamine	ND		ug/L	2.50	5.00	1	EPA 8270D	04/21/2025 08:41	04/21/2025 19:25	SS
								Certifications:	NELAC-NY10854,PADEP-68-04440		
77-47-4	Hexachlorocyclopentadiene	ND		ug/L	5.00	10.0	1	EPA 8270D	04/21/2025 08:41	04/21/2025 19:25	SS
								Certifications:	CTDOH-PH-0723,NELAC-NY10854,NJDEP-CT005,PADEP-68-044		
78-59-1	Isophorone	ND	CCVE	ug/L	2.50	5.00	1	EPA 8270D	04/21/2025 08:41	04/21/2025 19:25	SS
								Certifications:	CTDOH-PH-0723,NELAC-NY10854,NJDEP-CT005,PADEP-68-044		
621-64-7	N-nitroso-di-n-propylamine	ND		ug/L	2.50	5.00	1	EPA 8270D	04/21/2025 08:41	04/21/2025 19:25	SS
								Certifications:	CTDOH-PH-0723,NELAC-NY10854,NJDEP-CT005,PADEP-68-044		
86-30-6	N-Nitrosodiphenylamine	ND		ug/L	2.50	5.00	1	EPA 8270D	04/21/2025 08:41	04/21/2025 19:25	SS
								Certifications:	CTDOH-PH-0723,NELAC-NY10854,NJDEP-CT005,PADEP-68-044		
108-95-2	Phenol	ND	CCVE	ug/L	0.750	5.00	1	EPA 8270D	04/21/2025 08:41	04/21/2025 19:25	SS
								Certifications:	CTDOH-PH-0723,NELAC-NY10854,NJDEP-CT005,PADEP-68-044		
110-86-1	Pyridine	ND	QL-02	ug/L	2.50	5.00	1	EPA 8270D	04/21/2025 08:41	04/21/2025 19:25	SS
								Certifications:	CTDOH-PH-0723,NELAC-NY10854,NJDEP-CT005,PADEP-68-044		

	Surrogate Recoveries	Result		Acceptance Range
367-12-4	*Surrogate: SURR: 2-Fluorophenol*	*35.8 %*		*19.7-63.1*
13127-88-3	*Surrogate: SURR: Phenol-d6*	*15.4 %*		*10.1-41.7*
4165-60-0	*Surrogate: SURR: Nitrobenzene-d5*	*47.7 %*	S-08	*50.2-113*
321-60-8	*Surrogate: SURR: 2-Fluorobiphenyl*	*66.2 %*		*39.9-105*
118-79-6	*Surrogate: SURR: 2,4,6-Tribromophenol*	*76.9 %*		*39.3-151*
1718-51-0	*Surrogate: SURR: Terphenyl-d14*	*77.4 %*		*30.7-106*

SVOA, 8270 SIM MASTER

Log-in Notes:

Sample Notes:

Sample Prepared by Method: EPA 3510C

CAS No.	Parameter	Result	Flag	Units	Reported to LOQ	Dilution	Reference Method	Date/Time Prepared	Date/Time Analyzed	Analyst

Sample Information

Client Sample ID: MW12_041525 **York Sample ID:** 25D0969-02

York Project (SDG) No.	Client Project ID	Matrix	Collection Date/Time	Date Received
25D0969	170745301	Ground Water	April 15, 2025 7:10 am	04/15/2025

SVOA, 8270 SIM MASTER **Log-in Notes:** **Sample Notes:**

Sample Prepared by Method: EPA 3510C

CAS No.	Parameter	Result	Flag	Units	Reported to LOQ	Dilution	Reference Method	Date/Time Prepared	Date/Time Analyzed	Analyst
83-32-9	Acenaphthene	ND		ug/L	0.0500	1	EPA 8270D SIM	04/21/2025 08:43	04/21/2025 21:26	AAK
							Certifications:	CTDOH-PH-0723,NELAC-NY10854,NJDEP-CT005,PADEP-68-044		
208-96-8	Acenaphthylene	ND		ug/L	0.0500	1	EPA 8270D SIM	04/21/2025 08:43	04/21/2025 21:26	AAK
							Certifications:	CTDOH-PH-0723,NELAC-NY10854,NJDEP-CT005,PADEP-68-044		
120-12-7	**Anthracene**	**0.0700**		ug/L	0.0500	1	EPA 8270D SIM	04/21/2025 08:43	04/21/2025 21:26	AAK
							Certifications:	CTDOH-PH-0723,NELAC-NY10854,NJDEP-CT005,PADEP-68-044		
1912-24-9	Atrazine	ND		ug/L	0.500	1	EPA 8270D SIM	04/21/2025 08:43	04/21/2025 21:26	AAK
							Certifications:	CTDOH-PH-0723,NELAC-NY10854,NJDEP-CT005		
56-55-3	**Benzo(a)anthracene**	**0.0500**		ug/L	0.0500	1	EPA 8270D SIM	04/21/2025 08:43	04/21/2025 21:26	AAK
							Certifications:	CTDOH-PH-0723,NELAC-NY10854,NJDEP-CT005,PADEP-68-044		
50-32-8	Benzo(a)pyrene	ND		ug/L	0.0500	1	EPA 8270D SIM	04/21/2025 08:43	04/21/2025 21:26	AAK
							Certifications:	CTDOH-PH-0723,NELAC-NY10854,NJDEP-CT005,PADEP-68-044		
205-99-2	Benzo(b)fluoranthene	ND		ug/L	0.0500	1	EPA 8270D SIM	04/21/2025 08:43	04/21/2025 21:26	AAK
							Certifications:	CTDOH-PH-0723,NELAC-NY10854,NJDEP-CT005,PADEP-68-044		
191-24-2	Benzo(g,h,i)perylene	ND		ug/L	0.0500	1	EPA 8270D SIM	04/21/2025 08:43	04/21/2025 21:26	AAK
							Certifications:	CTDOH-PH-0723,NELAC-NY10854,NJDEP-CT005,PADEP-68-044		
207-08-9	Benzo(k)fluoranthene	ND		ug/L	0.0500	1	EPA 8270D SIM	04/21/2025 08:43	04/21/2025 21:26	AAK
							Certifications:	CTDOH-PH-0723,NELAC-NY10854,NJDEP-CT005,PADEP-68-044		
117-81-7	Bis(2-ethylhexyl)phthalate	ND		ug/L	0.500	1	EPA 8270D SIM	04/21/2025 08:43	04/21/2025 21:26	AAK
							Certifications:	CTDOH-PH-0723,NELAC-NY10854,NJDEP-CT005		
218-01-9	**Chrysene**	**0.0500**		ug/L	0.0500	1	EPA 8270D SIM	04/21/2025 08:43	04/21/2025 21:26	AAK
							Certifications:	CTDOH-PH-0723,NELAC-NY10854,NJDEP-CT005,PADEP-68-044		
53-70-3	Dibenzo(a,h)anthracene	ND		ug/L	0.0500	1	EPA 8270D SIM	04/21/2025 08:43	04/21/2025 21:26	AAK
							Certifications:	CTDOH-PH-0723,NELAC-NY10854,NJDEP-CT005,PADEP-68-044		
206-44-0	**Fluoranthene**	**0.200**		ug/L	0.0500	1	EPA 8270D SIM	04/21/2025 08:43	04/21/2025 21:26	AAK
							Certifications:	CTDOH-PH-0723,NELAC-NY10854,NJDEP-CT005,PADEP-68-044		
86-73-7	Fluorene	ND		ug/L	0.0500	1	EPA 8270D SIM	04/21/2025 08:43	04/21/2025 21:26	AAK
							Certifications:	CTDOH-PH-0723,NELAC-NY10854,NJDEP-CT005,PADEP-68-044		
118-74-1	Hexachlorobenzene	ND		ug/L	0.0200	1	EPA 8270D SIM	04/21/2025 08:43	04/21/2025 21:26	AAK
							Certifications:	CTDOH-PH-0723,NELAC-NY10854,NJDEP-CT005		
87-68-3	Hexachlorobutadiene	ND		ug/L	0.500	1	EPA 8270D SIM	04/21/2025 08:43	04/21/2025 21:26	AAK
							Certifications:	CTDOH-PH-0723,NELAC-NY10854,NJDEP-CT005		
67-72-1	Hexachloroethane	ND		ug/L	0.500	1	EPA 8270D SIM	04/21/2025 08:43	04/21/2025 21:26	AAK
							Certifications:	CTDOH-PH-0723,NELAC-NY10854,NJDEP-CT005		
193-39-5	Indeno(1,2,3-cd)pyrene	ND		ug/L	0.0500	1	EPA 8270D SIM	04/21/2025 08:43	04/21/2025 21:26	AAK
							Certifications:	CTDOH-PH-0723,NELAC-NY10854,NJDEP-CT005,PADEP-68-044		
91-20-3	**Naphthalene**	**0.0500**		ug/L	0.0500	1	EPA 8270D SIM	04/21/2025 08:43	04/21/2025 21:26	AAK
							Certifications:	CTDOH-PH-0723,NELAC-NY10854,NJDEP-CT005,PADEP-68-044		
98-95-3	Nitrobenzene	ND		ug/L	0.250	1	EPA 8270D SIM	04/21/2025 08:43	04/21/2025 21:26	AAK
							Certifications:	CTDOH-PH-0723,NELAC-NY10854,NJDEP-CT005		
62-75-9	N-Nitrosodimethylamine	ND		ug/L	0.500	1	EPA 8270D SIM	04/21/2025 08:43	04/21/2025 21:26	AAK
							Certifications:	CTDOH-PH-0723,NELAC-NY10854,NJDEP-CT005		
87-86-5	Pentachlorophenol	ND		ug/L	0.250	1	EPA 8270D SIM	04/21/2025 08:43	04/21/2025 21:26	AAK
							Certifications:	CTDOH-PH-0723,NELAC-NY10854,NJDEP-CT005		

Sample Information

Client Sample ID: MW12_041525 **York Sample ID:** 25D0969-02

York Project (SDG) No.	Client Project ID	Matrix	Collection Date/Time	Date Received
25D0969	170745301	Ground Water	April 15, 2025 7:10 am	04/15/2025

SVOA, 8270 SIM MASTER

Log-in Notes: **Sample Notes:**

Sample Prepared by Method: EPA 3510C

CAS No.	Parameter	Result	Flag	Units	Reported to LOQ	Dilution	Reference Method	Date/Time Prepared	Date/Time Analyzed	Analyst
85-01-8	**Phenanthrene**	**0.0700**		ug/L	0.0500	1	EPA 8270D SIM	04/21/2025 08:43	04/21/2025 21:26	AAK
							Certifications: CTDOH-PH-0723,NELAC-NY10854,NJDEP-CT005,PADEP-68-044			
129-00-0	**Pyrene**	**0.280**		ug/L	0.0500	1	EPA 8270D SIM	04/21/2025 08:43	04/21/2025 21:26	AAK
							Certifications: CTDOH-PH-0723,NELAC-NY10854,NJDEP-CT005,PADEP-68-044			

Semi-Volatiles, 1,4-Dioxane 8270 SIM-Aqueous

Log-in Notes: **Sample Notes:**

Sample Prepared by Method: EPA 3535A

CAS No.	Parameter	Result	Flag	Units	Reported to LOQ	Dilution	Reference Method	Date/Time Prepared	Date/Time Analyzed	Analyst
123-91-1	1,4-Dioxane	ND		ug/L	0.300	1	EPA 8270E SIM	04/22/2025 08:33	04/23/2025 12:45	SS
							Certifications: NJDEP-CT005,NELAC-NY10854			

	Surrogate Recoveries	Result	Acceptance Range
17647-74-4	*Surrogate: 1,4-Dioxane-d8*	*68.0 %*	*36.6-118*

PFAS, EPA 1633 Target List

Log-in Notes: **Sample Notes:**

Sample Prepared by Method: EPA 1633 Prep

CAS No.	Parameter	Result	Flag	Units	Reported to LOD/MDL	LOQ	Dilution	Reference Method	Date/Time Prepared	Date/Time Analyzed	Analyst
375-73-5	**Perfluorobutanesulfonic acid (PFBS)**	**6.57**		ng/L	0.454	1.71	1	EPA 1633 Draft 3	04/16/2025 10:09	04/17/2025 18:02	AM
								Certifications: NELAC-NY12058,NJDEP-NY037			
307-24-4	**Perfluorohexanoic acid (PFHxA)**	**4.83**		ng/L	0.338	1.93	1	EPA 1633 Draft 3	04/16/2025 10:09	04/17/2025 18:02	AM
								Certifications: NELAC-NY12058,NJDEP-NY037			
375-85-9	**Perfluoroheptanoic acid (PFHpA)**	**3.81**		ng/L	0.686	1.93	1	EPA 1633 Draft 3	04/16/2025 10:09	04/17/2025 18:02	AM
								Certifications: NELAC-NY12058,NJDEP-NY037			
355-46-4	**Perfluorohexanesulfonic acid (PFHxS)**	**2.83**		ng/L	0.657	1.77	1	EPA 1633 Draft 3	04/16/2025 10:09	04/17/2025 18:02	AM
								Certifications: NELAC-NY12058,NJDEP-NY037			
335-67-1	**Perfluorooctanoic acid (PFOA)**	**29.5**		ng/L	0.406	1.93	1	EPA 1633 Draft 3	04/16/2025 10:09	04/17/2025 18:02	AM
								Certifications: NELAC-NY12058,NJDEP-NY037			
1763-23-1	**Perfluorooctanesulfonic acid (PFOS)**	**22.9**		ng/L	0.793	1.80	1	EPA 1633 Draft 3	04/16/2025 10:09	04/17/2025 18:02	AM
								Certifications: NELAC-NY12058,NJDEP-NY037			
375-95-1	**Perfluorononanoic acid (PFNA)**	**1.61**	J	ng/L	0.503	1.93	1	EPA 1633 Draft 3	04/16/2025 10:09	04/17/2025 18:02	AM
								Certifications: NELAC-NY12058,NJDEP-NY037			
335-76-2	Perfluorodecanoic acid (PFDA)	ND		ng/L	0.725	1.93	1	EPA 1633 Draft 3	04/16/2025 10:09	04/17/2025 18:02	AM
								Certifications: NELAC-NY12058,NJDEP-NY037			
2058-94-8	Perfluoroundecanoic acid (PFUnA)	ND		ng/L	1.09	1.93	1	EPA 1633 Draft 3	04/16/2025 10:09	04/17/2025 18:02	AM
								Certifications: NELAC-NY12058,NJDEP-NY037			
307-55-1	Perfluorododecanoic acid (PFDoA)	ND		ng/L	0.851	1.93	1	EPA 1633 Draft 3	04/16/2025 10:09	04/17/2025 18:02	AM
								Certifications: NELAC-NY12058,NJDEP-NY037			
72629-94-8	Perfluorotridecanoic acid (PFTrDA)	ND		ng/L	0.715	1.93	1	EPA 1633 Draft 3	04/16/2025 10:09	04/17/2025 18:02	AM
								Certifications: NELAC-NY12058,NJDEP-NY037			
376-06-7	* Perfluorotetradecanoic acid (PFTA)	ND		ng/L	0.667	1.93	1	EPA 1633 Draft 3	04/16/2025 10:09	04/17/2025 18:02	AM
								Certifications: NJDEP-NY037			

Sample Information

Client Sample ID: MW12_041525 **York Sample ID:** 25D0969-02

York Project (SDG) No.	Client Project ID	Matrix	Collection Date/Time	Date Received
25D0969	170745301	Ground Water	April 15, 2025 7:10 am	04/15/2025

PFAS, EPA 1633 Target List **Log-in Notes:** **Sample Notes:**

Sample Prepared by Method: EPA 1633 Prep

CAS No.	Parameter	Result	Flag	Units	Reported to LOD/MDL	LOQ	Dilution	Reference Method	Date/Time Prepared	Date/Time Analyzed	Analyst
2355-31-9	N-MeFOSAA	ND		ng/L	0.764	1.93	1	EPA 1633 Draft 3 Certifications: NELAC-NY12058,NJDEP-NY037	04/16/2025 10:09	04/17/2025 18:02	AM
2991-50-6	N-EtFOSAA	ND		ng/L	0.996	1.93	1	EPA 1633 Draft 3 Certifications: NELAC-NY12058,NJDEP-NY037	04/16/2025 10:09	04/17/2025 18:02	AM
2706-90-3	**Perfluoropentanoic acid (PFPeA)**	**7.57**		ng/L	0.222	3.87	1	EPA 1633 Draft 3 Certifications: NELAC-NY12058,NJDEP-NY037	04/16/2025 10:09	04/17/2025 18:02	AM
754-91-6	* Perfluoro-1-octanesulfonamide (FOSA)	ND		ng/L	0.851	1.93	1	EPA 1633 Draft 3 Certifications: NJDEP-NY037	04/16/2025 10:09	04/17/2025 18:02	AM
375-92-8	* Perfluoro-1-heptanesulfonic acid (PFHpS)	ND		ng/L	0.880	1.85	1	EPA 1633 Draft 3 Certifications: NJDEP-NY037	04/16/2025 10:09	04/17/2025 18:02	AM
335-77-3	* Perfluoro-1-decanesulfonic acid (PFDS)	ND		ng/L	1.28	1.87	1	EPA 1633 Draft 3 Certifications: NJDEP-NY037	04/16/2025 10:09	04/17/2025 18:02	AM
27619-97-2	1H,1H,2H,2H-Perfluorooctanesulfonic acid (6:2 FTS)	ND		ng/L	7.25	7.35	1	EPA 1633 Draft 3 Certifications: NELAC-NY12058,NJDEP-NY037	04/16/2025 10:09	04/17/2025 18:02	AM
39108-34-4	1H,1H,2H,2H-Perfluorodecanesulfonic acid (8:2 FTS)	ND		ng/L	1.98	7.42	1	EPA 1633 Draft 3 Certifications: NELAC-NY12058,NJDEP-NY037	04/16/2025 10:09	04/17/2025 18:02	AM
375-22-4	**Perfluoro-n-butanoic acid (PFBA)**	**11.5**		ng/L	0.319	7.73	1	EPA 1633 Draft 3 Certifications: NELAC-NY12058,NJDEP-NY037	04/16/2025 10:09	04/17/2025 18:02	AM
113507-82-7	Perfluoro(2-ethoxyethane)sulfonic acid (PFEESA)	ND		ng/L	0.483	3.44	1	EPA 1633 Draft 3 Certifications: NELAC-NY12058	04/16/2025 10:09	04/17/2025 18:02	AM
151772-58-6	Perfluoro-3,6-dioxaheptanoic acid (NFDHA)	ND		ng/L	2.07	3.87	1	EPA 1633 Draft 3 Certifications: NELAC-NY12058	04/16/2025 10:09	04/17/2025 18:02	AM
377-73-1	Perfluoro-4-oxapentanoic acid (PFMPA)	ND		ng/L	0.242	3.87	1	EPA 1633 Draft 3 Certifications: NELAC-NY12058	04/16/2025 10:09	04/17/2025 18:02	AM
863090-89-5	Perfluoro-5-oxahexanoic acid (PFMBA)	ND		ng/L	0.358	3.87	1	EPA 1633 Draft 3 Certifications: NELAC-NY12058	04/16/2025 10:09	04/17/2025 18:02	AM
2706-91-4	Perfluoro-1-pentanesulfonate (PFPeS)	ND		ng/L	0.735	1.82	1	EPA 1633 Draft 3 Certifications: NELAC-NY12058,NJDEP-NY037	04/16/2025 10:09	04/17/2025 18:02	AM
757124-72-4	1H,1H,2H,2H-Perfluorohexanesulfonic acid (4:2 FTS)	ND		ng/L	1.73	7.25	1	EPA 1633 Draft 3 Certifications: NELAC-NY12058,NJDEP-NY037	04/16/2025 10:09	04/17/2025 18:02	AM
13252-13-6	HFPO-DA (Gen-X)	ND		ng/L	3.12	7.73	1	EPA 1633 Draft 3 Certifications: NELAC-NY12058,NJDEP-NY037	04/16/2025 10:09	04/17/2025 18:02	AM
763051-92-9	11CL-PF3OUdS	ND		ng/L	1.33	7.31	1	EPA 1633 Draft 3 Certifications: NELAC-NY12058,NJDEP-NY037	04/16/2025 10:09	04/17/2025 18:02	AM
756426-58-1	9CL-PF3ONS	ND		ng/L	0.677	7.23	1	EPA 1633 Draft 3 Certifications: NELAC-NY12058,NJDEP-NY037	04/16/2025 10:09	04/17/2025 18:02	AM
919005-14-4	ADONA	ND		ng/L	0.512	7.31	1	EPA 1633 Draft 3 Certifications: NELAC-NY12058,NJDEP-NY037	04/16/2025 10:09	04/17/2025 18:02	AM
79780-39-5	* Perfluorododecanesulfonic acid (PFDoS)	ND		ng/L	0.899	1.88	1	EPA 1633 Draft 3 Certifications:	04/16/2025 10:09	04/17/2025 18:02	AM
68259-12-1	* Perfluoro-1-nonanesulfonic acid (PFNS)	ND		ng/L	0.831	1.86	1	EPA 1633 Draft 3 Certifications: NJDEP-NY037	04/16/2025 10:09	04/17/2025 18:02	AM
356-02-5	* 3-Perfluoropropyl propanoic acid (FPrPA)	ND		ng/L	1.96	4.83	1	EPA 1633 Draft 3 Certifications:	04/16/2025 10:09	04/17/2025 18:02	AM

Sample Information

Client Sample ID: MW12_041525 **York Sample ID:** 25D0969-02

York Project (SDG) No.	Client Project ID	Matrix	Collection Date/Time	Date Received
25D0969	170745301	Ground Water	April 15, 2025 7:10 am	04/15/2025

PFAS, EPA 1633 Target List **Log-in Notes:** **Sample Notes:**

Sample Prepared by Method: EPA 1633 Prep

CAS No.	Parameter	Result	Flag	Units	Reported to LOD/MDL	LOQ	Dilution	Reference Method	Date/Time Prepared	Date/Time Analyzed	Analyst
914637-49-3	* 3-Perfluoropentyl propanoic acid (FPePA)	ND		ng/L	7.08	24.2	1	EPA 1633 Draft 3 Certifications:	04/16/2025 10:09	04/17/2025 18:02	AM
812-70-4	* 3-Perfluoroheptyl propanoic acid (FHpPA)	ND		ng/L	9.15	24.2	1	EPA 1633 Draft 3 Certifications:	04/16/2025 10:09	04/17/2025 18:02	AM
24448-09-7	* N-MeFOSE	ND		ng/L	3.86	19.3	1	EPA 1633 Draft 3 Certifications:	04/16/2025 10:09	04/17/2025 18:02	AM
31506-32-8	* N-MeFOSA	ND		ng/L	1.53	1.93	1	EPA 1633 Draft 3 Certifications:	04/16/2025 10:09	04/17/2025 18:02	AM
1691-99-2	* N-EtFOSE	ND		ng/L	3.86	19.3	1	EPA 1633 Draft 3 Certifications:	04/16/2025 10:09	04/17/2025 18:02	AM
4151-50-2	* N-EtFOSA	ND		ng/L	1.74	1.93	1	EPA 1633 Draft 3 Certifications:	04/16/2025 10:09	04/17/2025 18:02	AM

	Surrogate Recoveries	Result	Acceptance Range
M3PFBS	*Surrogate: M3PFBS*	*111 %*	*25-150*
13C5PFHXA	*Surrogate: M5PFHxA*	*115 %*	*25-150*
13C4PFHPA	*Surrogate: M4PFHpA*	*117 %*	*25-150*
13C3PFHXS	*Surrogate: M3PFHxS*	*113 %*	*25-150*
13C8PFOA	*Surrogate: Perfluoro-n-[13C8]octanoic aci*	*112 %*	*25-150*
13C6PFDA	*Surrogate: M6PFDA*	*112 %*	*25-150*
13C7PFUNA	*Surrogate: M7PFUdA*	*86.2 %*	*25-150*
960315-52-0	*Surrogate: Perfluoro-n-[1,2-13C2]dodecan*	*73.1 %*	*25-150*
13C2PFTEDA	*Surrogate: M2PFTeDA*	*54.8 %*	*10-150*
13C4PFBA	*Surrogate: Perfluoro-n-[13C4]butanoic aci*	*110 %*	*25-150*
13C8PFOS	*Surrogate: Perfluoro-1-[13C8]octanesulfor*	*98.3 %*	*25-150*
13C5PFPEA	*Surrogate: Perfluoro-n-[13C5]pentanoic ac*	*120 %*	*25-150*
13C8FOSA	*Surrogate: Perfluoro-1-[13C8]octanesulfor*	*83.6 %*	*10-150*
D3-NMEFOSAA	*Surrogate: d3-N-MeFOSAA*	*82.6 %*	*25-150*
D5-NETFOSAA	*Surrogate: d5-N-EtFOSAA*	*82.5 %*	*25-150*
M2-6:2FTS	*Surrogate: M2-6:2 FTS*	*121 %*	*25-200*
M2-8:2FTS	*Surrogate: M2-8:2 FTS*	*104 %*	*25-200*
13C9PFNA	*Surrogate: M9PFNA*	*106 %*	*25-150*
M2-4:2FTS	*Surrogate: M2-4:2 FTS*	*135 %*	*25-150*
936109-37-4	*Surrogate: d-N-MeFOSA*	*55.3 %*	*25-150*
936109-40-9	*Surrogate: d-N-EtFOSA*	*45.8 %*	*25-150*
M3HFPO-DA	*Surrogate: M3HFPO-DA*	*122 %*	*25-150*
D9-NETPFOSAI	*Surrogate: d9-N-EtFOSE*	*36.7 %*	*25-150*
D7-NMEPFOSA	*Surrogate: d7-N-MeFOSE*	*46.7 %*	*25-150*

Sample Information

Client Sample ID: MW12_041525 **York Sample ID:** 25D0969-02

York Project (SDG) No.	Client Project ID	Matrix	Collection Date/Time	Date Received
25D0969	170745301	Ground Water	April 15, 2025 7:10 am	04/15/2025

PEST, 8081 MASTER **Log-in Notes:** **Sample Notes:**

Sample Prepared by Method: EPA SW846-3510C Low Level

CAS No.	Parameter	Result	Flag	Units	Reported to LOQ	Dilution	Reference Method	Date/Time Prepared	Date/Time Analyzed	Analyst
72-54-8	4,4'-DDD	ND		ug/L	0.00400	1	EPA 8081B	04/18/2025 08:45	04/21/2025 14:38	RJ
							Certifications:	CTDOH-PH-0723,NELAC-NY10854,NJDEP-CT005,PADEP-68-044		
72-55-9	4,4'-DDE	ND		ug/L	0.00400	1	EPA 8081B	04/18/2025 08:45	04/21/2025 14:38	RJ
							Certifications:	CTDOH-PH-0723,NELAC-NY10854,NJDEP-CT005,PADEP-68-044		
50-29-3	4,4'-DDT	ND		ug/L	0.00400	1	EPA 8081B	04/18/2025 08:45	04/21/2025 14:38	RJ
							Certifications:	CTDOH-PH-0723,NELAC-NY10854,NJDEP-CT005,PADEP-68-044		
309-00-2	Aldrin	ND		ug/L	0.00400	1	EPA 8081B	04/18/2025 08:45	04/21/2025 14:38	RJ
							Certifications:	CTDOH-PH-0723,NELAC-NY10854,NJDEP-CT005,PADEP-68-044		
319-84-6	alpha-BHC	ND		ug/L	0.00400	1	EPA 8081B	04/18/2025 08:45	04/21/2025 14:38	RJ
							Certifications:	CTDOH-PH-0723,NELAC-NY10854,NJDEP-CT005,PADEP-68-044		
5103-71-9	alpha-Chlordane	ND		ug/L	0.00400	1	EPA 8081B	04/18/2025 08:45	04/21/2025 14:38	RJ
							Certifications:	CTDOH-PH-0723,NELAC-NY10854,NJDEP-CT005,PADEP-68-044		
319-85-7	beta-BHC	ND		ug/L	0.00400	1	EPA 8081B	04/18/2025 08:45	04/21/2025 14:38	RJ
							Certifications:	CTDOH-PH-0723,NELAC-NY10854,NJDEP-CT005,PADEP-68-044		
319-86-8	delta-BHC	ND		ug/L	0.00400	1	EPA 8081B	04/18/2025 08:45	04/21/2025 14:38	RJ
							Certifications:	CTDOH-PH-0723,NELAC-NY10854,NJDEP-CT005,PADEP-68-044		
60-57-1	Dieldrin	ND		ug/L	0.00200	1	EPA 8081B	04/18/2025 08:45	04/21/2025 14:38	RJ
							Certifications:	CTDOH-PH-0723,NELAC-NY10854,NJDEP-CT005,PADEP-68-044		
959-98-8	Endosulfan I	ND		ug/L	0.00400	1	EPA 8081B	04/18/2025 08:45	04/21/2025 14:38	RJ
							Certifications:	CTDOH-PH-0723,NELAC-NY10854,NJDEP-CT005,PADEP-68-044		
33213-65-9	Endosulfan II	ND		ug/L	0.00400	1	EPA 8081B	04/18/2025 08:45	04/21/2025 14:38	RJ
							Certifications:	CTDOH-PH-0723,NELAC-NY10854,NJDEP-CT005,PADEP-68-044		
1031-07-8	Endosulfan sulfate	ND		ug/L	0.00400	1	EPA 8081B	04/18/2025 08:45	04/21/2025 14:38	RJ
							Certifications:	CTDOH-PH-0723,NELAC-NY10854,NJDEP-CT005,PADEP-68-044		
72-20-8	Endrin	ND		ug/L	0.00400	1	EPA 8081B	04/18/2025 08:45	04/21/2025 14:38	RJ
							Certifications:	CTDOH-PH-0723,NELAC-NY10854,NJDEP-CT005,PADEP-68-044		
7421-93-4	Endrin aldehyde	ND		ug/L	0.0100	1	EPA 8081B	04/18/2025 08:45	04/21/2025 14:38	RJ
							Certifications:	CTDOH-PH-0723,NELAC-NY10854,NJDEP-CT005,PADEP-68-044		
53494-70-5	Endrin ketone	ND		ug/L	0.0100	1	EPA 8081B	04/18/2025 08:45	04/21/2025 14:38	RJ
							Certifications:	CTDOH-PH-0723,NELAC-NY10854,NJDEP-CT005,PADEP-68-044		
58-89-9	gamma-BHC (Lindane)	ND		ug/L	0.00400	1	EPA 8081B	04/18/2025 08:45	04/21/2025 14:38	RJ
							Certifications:	CTDOH-PH-0723,NELAC-NY10854,NJDEP-CT005,PADEP-68-044		
5566-34-7	gamma-Chlordane	ND		ug/L	0.0100	1	EPA 8081B	04/18/2025 08:45	04/21/2025 14:38	RJ
							Certifications:	CTDOH-PH-0723,NELAC-NY10854,NJDEP-CT005,PADEP-68-044		
76-44-8	Heptachlor	ND		ug/L	0.00400	1	EPA 8081B	04/18/2025 08:45	04/21/2025 14:38	RJ
							Certifications:	CTDOH-PH-0723,NELAC-NY10854,NJDEP-CT005,PADEP-68-044		
1024-57-3	Heptachlor epoxide	ND		ug/L	0.00400	1	EPA 8081B	04/18/2025 08:45	04/21/2025 14:38	RJ
							Certifications:	CTDOH-PH-0723,NELAC-NY10854,NJDEP-CT005,PADEP-68-044		
72-43-5	Methoxychlor	ND		ug/L	0.00400	1	EPA 8081B	04/18/2025 08:45	04/21/2025 14:38	RJ
							Certifications:	CTDOH-PH-0723,NELAC-NY10854,NJDEP-CT005,PADEP-68-044		
8001-35-2	Toxaphene	ND		ug/L	0.100	1	EPA 8081B	04/18/2025 08:45	04/21/2025 14:38	RJ
							Certifications:	CTDOH-PH-0723,NELAC-NY10854,NJDEP-CT005,PADEP-68-044		

Sample Information

Client Sample ID: MW12_041525 **York Sample ID:** 25D0969-02

York Project (SDG) No.	Client Project ID	Matrix	Collection Date/Time	Date Received
25D0969	170745301	Ground Water	April 15, 2025 7:10 am	04/15/2025

PEST, 8081 MASTER

Log-in Notes: **Sample Notes:**

Sample Prepared by Method: EPA SW846-3510C Low Level

CAS No.	Parameter	Result	Flag	Units	Reported to LOQ	Dilution	Reference Method	Date/Time Prepared	Date/Time Analyzed	Analyst
57-74-9	* Chlordane, total	ND		ug/L	0.200	1	EPA 8081B	04/18/2025 08:45	04/21/2025 14:38	RJ
							Certifications:			

	Surrogate Recoveries	Result	Acceptance Range
2051-24-3	*Surrogate: Decachlorobiphenyl*	*87.2 %*	*30-150*
877-09-8	*Surrogate: Tetrachloro-m-xylene*	*80.9 %*	*30-150*

PCB, 8082 MASTER

Log-in Notes: **Sample Notes:**

Sample Prepared by Method: EPA SW846-3510C Low Level

CAS No.	Parameter	Result	Flag	Units	Reported to LOQ	Dilution	Reference Method	Date/Time Prepared	Date/Time Analyzed	Analyst
12674-11-2	Aroclor 1016	ND		ug/L	0.0500	1	EPA 8082A	04/18/2025 08:42	04/22/2025 04:30	NF
							Certifications:	NELAC-NY10854,CTDOH-PH-0723,NJDEP-CT005,PADEP-68-044		
11104-28-2	Aroclor 1221	ND		ug/L	0.0500	1	EPA 8082A	04/18/2025 08:42	04/22/2025 04:30	NF
							Certifications:	NELAC-NY10854,CTDOH-PH-0723,NJDEP-CT005,PADEP-68-044		
11141-16-5	Aroclor 1232	ND		ug/L	0.0500	1	EPA 8082A	04/18/2025 08:42	04/22/2025 04:30	NF
							Certifications:	NELAC-NY10854,CTDOH-PH-0723,NJDEP-CT005,PADEP-68-044		
53469-21-9	Aroclor 1242	ND		ug/L	0.0500	1	EPA 8082A	04/18/2025 08:42	04/22/2025 04:30	NF
							Certifications:	NELAC-NY10854,CTDOH-PH-0723,NJDEP-CT005,PADEP-68-044		
12672-29-6	Aroclor 1248	ND		ug/L	0.0500	1	EPA 8082A	04/18/2025 08:42	04/22/2025 04:30	NF
							Certifications:	NELAC-NY10854,CTDOH-PH-0723,NJDEP-CT005,PADEP-68-044		
11097-69-1	Aroclor 1254	ND		ug/L	0.0500	1	EPA 8082A	04/18/2025 08:42	04/22/2025 04:30	NF
							Certifications:	NELAC-NY10854,CTDOH-PH-0723,NJDEP-CT005,PADEP-68-044		
11096-82-5	Aroclor 1260	ND		ug/L	0.0500	1	EPA 8082A	04/18/2025 08:42	04/22/2025 04:30	NF
							Certifications:	NELAC-NY10854,CTDOH-PH-0723,NJDEP-CT005,PADEP-68-044		
1336-36-3	* Total PCBs	ND		ug/L	0.0500	1	EPA 8082A	04/18/2025 08:42	04/22/2025 04:30	NF
							Certifications:			

	Surrogate Recoveries	Result	Acceptance Range
877-09-8	*Surrogate: Tetrachloro-m-xylene*	*70.0 %*	*30-120*
2051-24-3	*Surrogate: Decachlorobiphenyl*	*88.0 %*	*30-120*

HERB, 8151 MASTER

Log-in Notes: **Sample Notes:**

Sample Prepared by Method: EPA 8151A

CAS No.	Parameter	Result	Flag	Units	Reported to LOQ	Dilution	Reference Method	Date/Time Prepared	Date/Time Analyzed	Analyst
93-76-5	2,4,5-T	ND		ug/L	5.00	1	EPA 8151A	04/21/2025 08:29	04/22/2025 11:38	GXB
							Certifications:	CTDOH-PH-0723,NELAC-NY10854,NJDEP-CT005,PADEP-68-044		
93-72-1	2,4,5-TP (Silvex)	ND		ug/L	5.00	1	EPA 8151A	04/21/2025 08:29	04/22/2025 11:38	GXB
							Certifications:	CTDOH-PH-0723,NELAC-NY10854,NJDEP-CT005,PADEP-68-044		
94-75-7	2,4-D	ND		ug/L	5.00	1	EPA 8151A	04/21/2025 08:29	04/22/2025 11:38	GXB
							Certifications:	CTDOH-PH-0723,NELAC-NY10854,NJDEP-CT005,PADEP-68-044		

	Surrogate Recoveries	Result	Acceptance Range

Sample Information

Client Sample ID: MW12_041525 **York Sample ID:** 25D0969-02

York Project (SDG) No.	Client Project ID	Matrix	Collection Date/Time	Date Received
25D0969	170745301	Ground Water	April 15, 2025 7:10 am	04/15/2025

HERB, 8151 MASTER

Log-in Notes: **Sample Notes:**

Sample Prepared by Method: EPA 8151A

CAS No.	Parameter	Result	Flag	Units	Reported to LOQ	Dilution	Reference Method	Date/Time Prepared	Date/Time Analyzed	Analyst
19719-28-9	*Surrogate: 2,4-Dichlorophenylacetic acid (.*	*91.8 %*			*30-150*					

Metals, Target Analyte, ICP

Log-in Notes: **Sample Notes:**

Sample Prepared by Method: EPA 3015A

CAS No.	Parameter	Result	Flag	Units	Reported to LOQ	Dilution	Reference Method	Date/Time Prepared	Date/Time Analyzed	Analyst
7429-90-5	**Aluminum**	**0.197**		mg/L	0.0556	1	EPA 6010D	04/16/2025 08:43	04/16/2025 14:44	AGNR
							Certifications:	CTDOH-PH-0723,NELAC-NY10854,NJDEP-CT005,PADEP-68-044		
7440-39-3	**Barium**	**0.0873**		mg/L	0.0278	1	EPA 6010D	04/16/2025 08:43	04/16/2025 14:44	AGNR
							Certifications:	CTDOH-PH-0723,NELAC-NY10854,NJDEP-CT005,PADEP-68-044		
7440-70-2	**Calcium**	**93.8**		mg/L	0.0556	1	EPA 6010D	04/16/2025 08:43	04/16/2025 14:44	AGNR
							Certifications:	CTDOH-PH-0723,NELAC-NY10854,NJDEP-CT005,PADEP-68-044		
7440-47-3	Chromium	ND		mg/L	0.00556	1	EPA 6010D	04/16/2025 08:43	04/16/2025 14:44	AGNR
							Certifications:	CTDOH-PH-0723,NELAC-NY10854,NJDEP-CT005,PADEP-68-044		
7440-48-4	Cobalt	ND		mg/L	0.00444	1	EPA 6010D	04/16/2025 08:43	04/16/2025 14:44	AGNR
							Certifications:	CTDOH-PH-0723,NELAC-NY10854,NJDEP-CT005,PADEP-68-044		
7440-50-8	**Copper**	**0.0325**	M-BS	mg/L	0.0222	1	EPA 6010D	04/16/2025 08:43	04/16/2025 14:44	AGNR
							Certifications:	CTDOH-PH-0723,NELAC-NY10854,NJDEP-CT005,PADEP-68-044		
7439-89-6	Iron	ND		mg/L	0.278	1	EPA 6010D	04/16/2025 08:43	04/16/2025 14:44	AGNR
							Certifications:	CTDOH-PH-0723,NELAC-NY10854,NJDEP-CT005,PADEP-68-044		
7439-92-1	**Lead**	**0.00729**		mg/L	0.00556	1	EPA 6010D	04/16/2025 08:43	04/16/2025 14:44	AGNR
							Certifications:	CTDOH-PH-0723,NELAC-NY10854,NJDEP-CT005,PADEP-68-044		
7439-95-4	**Magnesium**	**12.5**		mg/L	0.0556	1	EPA 6010D	04/16/2025 08:43	04/16/2025 14:44	AGNR
							Certifications:	CTDOH-PH-0723,NELAC-NY10854,NJDEP-CT005,PADEP-68-044		
7439-96-5	**Manganese**	**0.576**		mg/L	0.00556	1	EPA 6010D	04/16/2025 08:43	04/16/2025 14:44	AGNR
							Certifications:	CTDOH-PH-0723,NELAC-NY10854,NJDEP-CT005,PADEP-68-044		
7440-02-0	Nickel	ND		mg/L	0.0111	1	EPA 6010D	04/16/2025 08:43	04/16/2025 14:44	AGNR
							Certifications:	CTDOH-PH-0723,NELAC-NY10854,NJDEP-CT005,PADEP-68-044		
7440-09-7	**Potassium**	**6.39**		mg/L	0.0556	1	EPA 6010D	04/16/2025 08:43	04/16/2025 14:44	AGNR
							Certifications:	CTDOH-PH-0723,NELAC-NY10854,NJDEP-CT005,PADEP-68-044		
7440-22-4	Silver	ND		mg/L	0.00556	1	EPA 6010D	04/16/2025 08:43	04/16/2025 14:44	AGNR
							Certifications:	CTDOH-PH-0723,NELAC-NY10854,NJDEP-CT005,PADEP-68-044		
7440-23-5	**Sodium**	**54.1**	M-BS, M-CCV 1	mg/L	0.556	1	EPA 6010D	04/16/2025 08:43	04/16/2025 14:44	AGNR
							Certifications:	CTDOH-PH-0723,NELAC-NY10854,NJDEP-CT005,PADEP-68-044		
7440-62-2	Vanadium	ND		mg/L	0.0111	1	EPA 6010D	04/16/2025 08:43	04/16/2025 14:44	AGNR
							Certifications:	CTDOH-PH-0723,NELAC-NY10854,NJDEP-CT005,PADEP-68-044		
7440-66-6	Zinc	ND		mg/L	0.0278	1	EPA 6010D	04/16/2025 08:43	04/16/2025 14:44	AGNR
							Certifications:	CTDOH-PH-0723,NELAC-NY10854,NJDEP-CT005,PADEP-68-044		

Metals, Target Analyte, ICP Dissolved

Log-in Notes: **Sample Notes:**

Sample Prepared by Method: EPA 3015A

CAS No.	Parameter	Result	Flag	Units	Reported to LOQ	Dilution	Reference Method	Date/Time Prepared	Date/Time Analyzed	Analyst

Sample Information

Client Sample ID: MW12_041525 **York Sample ID:** 25D0969-02

York Project (SDG) No.	Client Project ID	Matrix	Collection Date/Time	Date Received
25D0969	170745301	Ground Water	April 15, 2025 7:10 am	04/15/2025

Metals, Target Analyte, ICP Dissolved

Log-in Notes:

Sample Notes:

Sample Prepared by Method: EPA 3015A

CAS No.	Parameter	Result	Flag	Units	Reported to LOQ	Dilution	Reference Method	Date/Time Prepared	Date/Time Analyzed	Analyst
7429-90-5	Aluminum	ND	M-BS	mg/L	0.0556	1	EPA 6010D	04/18/2025 08:38	04/23/2025 20:52	AGNR
							Certifications:	CTDOH-PH-0723,NELAC-NY10854,NJDEP-CT005,PADEP-68-044		
7440-39-3	**Barium**	**0.0854**	M-BS	mg/L	0.0278	1	EPA 6010D	04/18/2025 08:38	04/23/2025 20:52	AGNR
							Certifications:	CTDOH-PH-0723,NELAC-NY10854,NJDEP-CT005,PADEP-68-044		
7440-70-2	**Calcium**	**90.5**		mg/L	0.0556	1	EPA 6010D	04/18/2025 08:38	04/23/2025 20:52	AGNR
							Certifications:	CTDOH-PH-0723,NELAC-NY10854,NJDEP-CT005,PADEP-68-044		
7440-47-3	**Chromium**	**0.0166**	M-BS	mg/L	0.00556	1	EPA 6010D	04/18/2025 08:38	04/23/2025 20:52	AGNR
							Certifications:	CTDOH-PH-0723,NELAC-NY10854,NJDEP-CT005,PADEP-68-044		
7440-48-4	Cobalt	ND		mg/L	0.00444	1	EPA 6010D	04/18/2025 08:38	04/23/2025 20:52	AGNR
							Certifications:	CTDOH-PH-0723,NELAC-NY10854,NJDEP-CT005,PADEP-68-044		
7440-50-8	Copper	ND		mg/L	0.0222	1	EPA 6010D	04/18/2025 08:38	04/23/2025 20:52	AGNR
							Certifications:	CTDOH-PH-0723,NELAC-NY10854,NJDEP-CT005,PADEP-68-044		
7439-89-6	**Iron**	**0.408**	M-BS	mg/L	0.278	1	EPA 6010D	04/18/2025 08:38	04/23/2025 20:52	AGNR
							Certifications:	CTDOH-PH-0723,NELAC-NY10854,NJDEP-CT005,PADEP-68-044		
7439-92-1	Lead	ND	M-BS	mg/L	0.00556	1	EPA 6010D	04/18/2025 08:38	04/23/2025 20:52	AGNR
							Certifications:	CTDOH-PH-0723,NELAC-NY10854,NJDEP-CT005,PADEP-68-044		
7439-95-4	**Magnesium**	**13.0**	M-BS	mg/L	0.0556	1	EPA 6010D	04/18/2025 08:38	04/23/2025 20:52	AGNR
							Certifications:	CTDOH-PH-0723,NELAC-NY10854,NJDEP-CT005,PADEP-68-044		
7439-96-5	**Manganese**	**0.550**		mg/L	0.00556	1	EPA 6010D	04/18/2025 08:38	04/23/2025 20:52	AGNR
							Certifications:	CTDOH-PH-0723,NELAC-NY10854,NJDEP-CT005,PADEP-68-044		
7440-02-0	**Nickel**	**0.0228**		mg/L	0.0111	1	EPA 6010D	04/18/2025 08:38	04/23/2025 20:52	AGNR
							Certifications:	CTDOH-PH-0723,NELAC-NY10854,NJDEP-CT005,PADEP-68-044		
7440-09-7	**Potassium**	**6.59**		mg/L	0.0556	1	EPA 6010D	04/18/2025 08:38	04/23/2025 20:52	AGNR
							Certifications:	CTDOH-PH-0723,NELAC-NY10854,NJDEP-CT005,PADEP-68-044		
7440-22-4	Silver	ND	M-BS	mg/L	0.00556	1	EPA 6010D	04/18/2025 08:38	04/23/2025 20:52	AGNR
							Certifications:	CTDOH-PH-0723,NELAC-NY10854,NJDEP-CT005,PADEP-68-044		
7440-23-5	**Sodium**	**54.3**		mg/L	0.556	1	EPA 6010D	04/18/2025 08:38	04/23/2025 20:52	AGNR
							Certifications:	CTDOH-PH-0723,NELAC-NY10854,NJDEP-CT005,PADEP-68-044		
7440-62-2	Vanadium	ND	M-BS	mg/L	0.0111	1	EPA 6010D	04/18/2025 08:38	04/23/2025 20:52	AGNR
							Certifications:	CTDOH-PH-0723,NELAC-NY10854,NJDEP-CT005,PADEP-68-044		
7440-66-6	Zinc	ND	M-BS	mg/L	0.0278	1	EPA 6010D	04/18/2025 08:38	04/23/2025 20:52	AGNR
							Certifications:	CTDOH-PH-0723,NELAC-NY10854,NJDEP-CT005,PADEP-68-044		

Metals, Target Analyte, ICPMS

Log-in Notes:

Sample Notes:

Sample Prepared by Method: EPA 3015A

CAS No.	Parameter	Result	Flag	Units	Reported to LOQ	Dilution	Reference Method	Date/Time Prepared	Date/Time Analyzed	Analyst
7440-36-0	Antimony	ND	M-CCV 1	mg/L	0.00556	5	EPA 6020B	04/16/2025 08:30	04/18/2025 16:47	cw
							Certifications:	CTDOH-PH-0723,NELAC-NY10854,NJDEP-CT005,PADEP-68-044		
7440-38-2	Arsenic	ND		mg/L	0.00556	5	EPA 6020B	04/16/2025 08:30	04/18/2025 16:47	cw
							Certifications:	CTDOH-PH-0723,NELAC-NY10854,NJDEP-CT005,PADEP-68-044		
7440-41-7	Beryllium	ND		mg/L	0.00167	5	EPA 6020B	04/16/2025 08:30	04/18/2025 16:47	cw
							Certifications:	CTDOH-PH-0723,NELAC-NY10854,NJDEP-CT005,PADEP-68-044		

Sample Information

Client Sample ID: MW12_041525 **York Sample ID:** 25D0969-02

York Project (SDG) No.	Client Project ID	Matrix	Collection Date/Time	Date Received
25D0969	170745301	Ground Water	April 15, 2025 7:10 am	04/15/2025

Metals, Target Analyte, ICPMS

Log-in Notes:

Sample Notes:

Sample Prepared by Method: EPA 3015A

CAS No.	Parameter	Result	Flag	Units	Reported to LOQ	Dilution	Reference Method	Date/Time Prepared	Date/Time Analyzed	Analyst
7440-43-9	Cadmium	ND	M-CCV 1	mg/L	0.00278	5	EPA 6020B	04/16/2025 08:30	04/18/2025 16:47	cw
							Certifications:	CTDOH-PH-0723,NELAC-NY10854,NJDEP-CT005,PADEP-68-044		
7782-49-2	**Selenium**	**0.00926**	M-CCV 1	mg/L	0.00556	5	EPA 6020B	04/16/2025 08:30	04/18/2025 16:47	cw
							Certifications:	CTDOH-PH-0723,NELAC-NY10854,NJDEP-CT005,PADEP-68-044		
7440-28-0	Thallium	ND		mg/L	0.00556	5	EPA 6020B	04/16/2025 08:30	04/18/2025 16:47	cw
							Certifications:	CTDOH-PH-0723,NELAC-NY10854,NJDEP-CT005,PADEP-68-044		

Metals, Target Analyte, ICPMS Dissolved

Log-in Notes:

Sample Notes:

Sample Prepared by Method: EPA 3015A

CAS No.	Parameter	Result	Flag	Units	Reported to LOQ	Dilution	Reference Method	Date/Time Prepared	Date/Time Analyzed	Analyst
7440-36-0	Antimony	ND		mg/L	0.00556	5	EPA 6020B	04/18/2025 08:35	04/21/2025 13:16	JWT
							Certifications:	CTDOH-PH-0723,NELAC-NY10854,NJDEP-CT005,PADEP-68-044		
7440-38-2	Arsenic	ND		mg/L	0.00556	5	EPA 6020B	04/18/2025 08:35	04/21/2025 13:16	JWT
							Certifications:	CTDOH-PH-0723,NELAC-NY10854,NJDEP-CT005,PADEP-68-044		
7440-41-7	Beryllium	ND		mg/L	0.00167	5	EPA 6020B	04/18/2025 08:35	04/21/2025 13:16	JWT
							Certifications:	CTDOH-PH-0723,NELAC-NY10854,NJDEP-CT005,PADEP-68-044		
7440-43-9	Cadmium	ND		mg/L	0.00278	5	EPA 6020B	04/18/2025 08:35	04/21/2025 13:16	JWT
							Certifications:	CTDOH-PH-0723,NELAC-NY10854,NJDEP-CT005,PADEP-68-044		
7782-49-2	Selenium	ND		mg/L	0.00556	5	EPA 6020B	04/18/2025 08:35	04/21/2025 13:16	JWT
							Certifications:	CTDOH-PH-0723,NELAC-NY10854,NJDEP-CT005,PADEP-68-044		
7440-28-0	Thallium	ND		mg/L	0.00556	5	EPA 6020B	04/18/2025 08:35	04/21/2025 13:16	JWT
							Certifications:	CTDOH-PH-0723,NELAC-NY10854,NJDEP-CT005,PADEP-68-044		

Mercury by 7470/7471

Log-in Notes:

Sample Notes:

Sample Prepared by Method: EPA SW846-7470A

CAS No.	Parameter	Result	Flag	Units	Reported to LOQ	Dilution	Reference Method	Date/Time Prepared	Date/Time Analyzed	Analyst
7439-97-6	Mercury	ND		mg/L	0.0002	1	EPA 7470	04/18/2025 08:03	04/18/2025 08:03	DBT
							Certifications:	CTDOH-PH-0723,NELAC-NY10854,NJDEP-CT005,PADEP-68-044		

Mercury, Dissolved

Log-in Notes:

Sample Notes:

Sample Prepared by Method: EPA SW846-7470A

CAS No.	Parameter	Result	Flag	Units	Reported to LOQ	Dilution	Reference Method	Date/Time Prepared	Date/Time Analyzed	Analyst
7439-97-6	Mercury	ND		mg/L	0.0002	1	EPA 7470	04/17/2025 07:54	04/17/2025 07:54	DBT
							Certifications:	CTDOH-PH-0723,NELAC-NY10854,NJDEP-CT005,PADEP-68-044		

Chromium, Hexavalent

Log-in Notes:

Sample Notes:

Sample Prepared by Method: Analysis Preparation

CAS No.	Parameter	Result	Flag	Units	Reported to LOQ	Dilution	Reference Method	Date/Time Prepared	Date/Time Analyzed	Analyst

Sample Information

Client Sample ID: MW12_041525 **York Sample ID:** 25D0969-02

York Project (SDG) No.	Client Project ID	Matrix	Collection Date/Time	Date Received
25D0969	170745301	Ground Water	April 15, 2025 7:10 am	04/15/2025

Chromium, Hexavalent

Log-in Notes: **Sample Notes:**

Sample Prepared by Method: Analysis Preparation

CAS No.	Parameter	Result	Flag	Units	Reported to LOQ	Dilution	Reference Method	Date/Time Prepared	Date/Time Analyzed	Analyst
18540-29-9	Chromium, Hexavalent	ND		mg/L	0.0100	1	EPA 7196A	04/15/2025 19:34	04/15/2025 21:50	CB
							Certifications:	NELAC-NY10854,CTDOH-PH-0723,NJDEP-CT005,PADEP-68-044		

Chromium, Trivalent

Log-in Notes: **Sample Notes:**

Sample Prepared by Method: Analysis Preparation

CAS No.	Parameter	Result	Flag	Units	Reported to LOQ	Dilution	Reference Method	Date/Time Prepared	Date/Time Analyzed	Analyst
16065-83-1	* Chromium, Trivalent	ND		mg/L	0.0100	1	Calculation	04/21/2025 14:14	04/21/2025 14:15	SL
							Certifications:			

Cyanide, Total

Log-in Notes: **Sample Notes:**

Sample Prepared by Method: Analysis Preparation

CAS No.	Parameter	Result	Flag	Units	Reported to LOQ	Dilution	Reference Method	Date/Time Prepared	Date/Time Analyzed	Analyst
57-12-5	Cyanide, total	ND		mg/L	0.0100	1	SM 4500 CN C-2016 / E-201(	04/21/2025 08:47	04/21/2025 15:56	LJM
							Certifications:	NELAC-NY10854,CTDOH-PH-0723,NJDEP-CT005,PADEP-68-044		

Sample Information

Client Sample ID: GWTB04_041525 **York Sample ID:** 25D0969-03

York Project (SDG) No.	Client Project ID	Matrix	Collection Date/Time	Date Received
25D0969	170745301	Water	April 15, 2025 12:10 pm	04/15/2025

VOA, 8260 LOW MASTER

Log-in Notes:

Sample Notes:

Sample Prepared by Method: EPA 5030B

CAS No.	Parameter	Result	Flag	Units	Reported to LOD/MDL	LOQ	Dilution	Reference Method	Date/Time Prepared	Date/Time Analyzed	Analyst
630-20-6	1,1,1,2-Tetrachloroethane	ND		ug/L	0.216	0.500	1	EPA 8260D	04/21/2025 15:00	04/21/2025 20:17	AC
								Certifications:	CTDOH-PH-0723,NELAC-NY10854,NELAC-NY12058,NJDEP-CT		
71-55-6	1,1,1-Trichloroethane	ND		ug/L	0.266	0.500	1	EPA 8260D	04/21/2025 15:00	04/21/2025 20:17	AC
								Certifications:	CTDOH-PH-0723,NELAC-NY10854,NELAC-NY12058,NJDEP-CT		
79-34-5	1,1,2,2-Tetrachloroethane	ND		ug/L	0.256	0.500	1	EPA 8260D	04/21/2025 15:00	04/21/2025 20:17	AC
								Certifications:	CTDOH-PH-0723,NELAC-NY10854,NELAC-NY12058,NJDEP-CT		
76-13-1	1,1,2-Trichloro-1,2,2-trifluoroethane (Freon 113)	ND		ug/L	0.286	0.500	1	EPA 8260D	04/21/2025 15:00	04/21/2025 20:17	AC
								Certifications:	CTDOH-PH-0723,NELAC-NY10854,NELAC-NY12058,NJDEP-CT		
79-00-5	1,1,2-Trichloroethane	ND		ug/L	0.249	0.500	1	EPA 8260D	04/21/2025 15:00	04/21/2025 20:17	AC
								Certifications:	CTDOH-PH-0723,NELAC-NY10854,NELAC-NY12058,NJDEP-CT		
75-34-3	1,1-Dichloroethane	ND		ug/L	0.272	0.500	1	EPA 8260D	04/21/2025 15:00	04/21/2025 20:17	AC
								Certifications:	CTDOH-PH-0723,NELAC-NY10854,NELAC-NY12058,NJDEP-CT		
75-35-4	1,1-Dichloroethylene	ND		ug/L	0.327	0.500	1	EPA 8260D	04/21/2025 15:00	04/21/2025 20:17	AC
								Certifications:	CTDOH-PH-0723,NELAC-NY10854,NELAC-NY12058,NJDEP-CT		
87-61-6	1,2,3-Trichlorobenzene	ND		ug/L	0.222	0.500	1	EPA 8260D	04/21/2025 15:00	04/21/2025 20:17	AC
								Certifications:	NELAC-NY10854,NELAC-NY12058,NJDEP-CT005,PADEP-68-04		
96-18-4	1,2,3-Trichloropropane	ND		ug/L	0.273	0.500	1	EPA 8260D	04/21/2025 15:00	04/21/2025 20:17	AC
								Certifications:	NELAC-NY10854,NELAC-NY12058,NJDEP-CT005,PADEP-68-04		
120-82-1	1,2,4-Trichlorobenzene	ND		ug/L	0.138	0.500	1	EPA 8260D	04/21/2025 15:00	04/21/2025 20:17	AC
								Certifications:	NELAC-NY10854,NELAC-NY12058,NJDEP-CT005,PADEP-68-04		
95-63-6	1,2,4-Trimethylbenzene	ND		ug/L	0.310	0.500	1	EPA 8260D	04/21/2025 15:00	04/21/2025 20:17	AC
								Certifications:	CTDOH-PH-0723,NELAC-NY10854,NELAC-NY12058,NJDEP-CT		
96-12-8	1,2-Dibromo-3-chloropropane	ND		ug/L	0.432	0.500	1	EPA 8260D	04/21/2025 15:00	04/21/2025 20:17	AC
								Certifications:	CTDOH-PH-0723,NELAC-NY10854,NELAC-NY12058,NJDEP-CT		
106-93-4	1,2-Dibromoethane	ND		ug/L	0.215	0.500	1	EPA 8260D	04/21/2025 15:00	04/21/2025 20:17	AC
								Certifications:	CTDOH-PH-0723,NELAC-NY10854,NELAC-NY12058,NJDEP-CT		
95-50-1	1,2-Dichlorobenzene	ND		ug/L	0.270	0.500	1	EPA 8260D	04/21/2025 15:00	04/21/2025 20:17	AC
								Certifications:	CTDOH-PH-0723,NELAC-NY10854,NELAC-NY12058,NJDEP-CT		
107-06-2	1,2-Dichloroethane	ND		ug/L	0.377	0.500	1	EPA 8260D	04/21/2025 15:00	04/21/2025 20:17	AC
								Certifications:	CTDOH-PH-0723,NELAC-NY10854,NELAC-NY12058,NJDEP-CT		
78-87-5	1,2-Dichloropropane	ND		ug/L	0.327	0.500	1	EPA 8260D	04/21/2025 15:00	04/21/2025 20:17	AC
								Certifications:	CTDOH-PH-0723,NELAC-NY10854,NELAC-NY12058,NJDEP-CT		
108-67-8	1,3,5-Trimethylbenzene	ND		ug/L	0.347	0.500	1	EPA 8260D	04/21/2025 15:00	04/21/2025 20:17	AC
								Certifications:	CTDOH-PH-0723,NELAC-NY10854,NELAC-NY12058,NJDEP-CT		
541-73-1	1,3-Dichlorobenzene	ND		ug/L	0.283	0.500	1	EPA 8260D	04/21/2025 15:00	04/21/2025 20:17	AC
								Certifications:	CTDOH-PH-0723,NELAC-NY10854,NELAC-NY12058,NJDEP-CT		
106-46-7	1,4-Dichlorobenzene	ND		ug/L	0.311	0.500	1	EPA 8260D	04/21/2025 15:00	04/21/2025 20:17	AC
								Certifications:	CTDOH-PH-0723,NELAC-NY10854,NELAC-NY12058,NJDEP-CT		
123-91-1	1,4-Dioxane	ND	CCVE	ug/L	35.3	80.0	1	EPA 8260D	04/21/2025 15:00	04/21/2025 20:17	AC
								Certifications:	NELAC-NY10854,NELAC-NY12058,NJDEP-CT005,PADEP-68-04		
78-93-3	2-Butanone	ND		ug/L	0.421	0.500	1	EPA 8260D	04/21/2025 15:00	04/21/2025 20:17	AC
								Certifications:	CTDOH-PH-0723,NELAC-NY10854,NELAC-NY12058,NJDEP-CT		

Sample Information

Client Sample ID: GWTB04_041525 **York Sample ID:** 25D0969-03

York Project (SDG) No.	Client Project ID	Matrix	Collection Date/Time	Date Received
25D0969	170745301	Water	April 15, 2025 12:10 pm	04/15/2025

VOA, 8260 LOW MASTER **Log-in Notes:** **Sample Notes:**

Sample Prepared by Method: EPA 5030B

CAS No.	Parameter	Result	Flag	Units	Reported to LOD/MDL	LOQ	Dilution	Reference Method	Date/Time Prepared	Date/Time Analyzed	Analyst
591-78-6	2-Hexanone	ND		ug/L	0.320	0.500	1	EPA 8260D	04/21/2025 15:00	04/21/2025 20:17	AC
								Certifications:	CTDOH-PH-0723,NELAC-NY10854,NELAC-NY12058,NJDEP-CT		
108-10-1	4-Methyl-2-pentanone	ND		ug/L	0.365	0.500	1	EPA 8260D	04/21/2025 15:00	04/21/2025 20:17	AC
								Certifications:	CTDOH-PH-0723,NELAC-NY10854,NELAC-NY12058,NJDEP-CT		
67-64-1	Acetone	ND		ug/L	1.34	2.00	1	EPA 8260D	04/21/2025 15:00	04/21/2025 20:17	AC
								Certifications:	CTDOH-PH-0723,NELAC-NY10854,NELAC-NY12058,NJDEP-CT		
107-02-8	Acrolein	ND		ug/L	0.447	0.500	1	EPA 8260D	04/21/2025 15:00	04/21/2025 20:17	AC
								Certifications:	CTDOH-PH-0723,NELAC-NY10854,NELAC-NY12058,NJDEP-CT		
107-13-1	Acrylonitrile	ND		ug/L	0.422	0.500	1	EPA 8260D	04/21/2025 15:00	04/21/2025 20:17	AC
								Certifications:	CTDOH-PH-0723,NELAC-NY10854,NELAC-NY12058,NJDEP-CT		
71-43-2	Benzene	ND		ug/L	0.279	0.500	1	EPA 8260D	04/21/2025 15:00	04/21/2025 20:17	AC
								Certifications:	CTDOH-PH-0723,NELAC-NY10854,NELAC-NY12058,NJDEP-CT		
74-97-5	Bromochloromethane	ND		ug/L	0.354	0.500	1	EPA 8260D	04/21/2025 15:00	04/21/2025 20:17	AC
								Certifications:	NELAC-NY10854,NELAC-NY12058,NJDEP-CT005,PADEP-68-04		
75-27-4	Bromodichloromethane	ND		ug/L	0.245	0.500	1	EPA 8260D	04/21/2025 15:00	04/21/2025 20:17	AC
								Certifications:	CTDOH-PH-0723,NELAC-NY10854,NELAC-NY12058,NJDEP-CT		
75-25-2	Bromoform	ND		ug/L	0.163	0.500	1	EPA 8260D	04/21/2025 15:00	04/21/2025 20:17	AC
								Certifications:	CTDOH-PH-0723,NELAC-NY10854,NELAC-NY12058,NJDEP-CT		
74-83-9	Bromomethane	ND		ug/L	0.119	0.500	1	EPA 8260D	04/21/2025 15:00	04/21/2025 20:17	AC
								Certifications:	CTDOH-PH-0723,NELAC-NY10854,NELAC-NY12058,NJDEP-CT		
75-15-0	Carbon disulfide	ND		ug/L	0.362	0.500	1	EPA 8260D	04/21/2025 15:00	04/21/2025 20:17	AC
								Certifications:	CTDOH-PH-0723,NELAC-NY10854,NELAC-NY12058,NJDEP-CT		
56-23-5	Carbon tetrachloride	ND		ug/L	0.204	0.500	1	EPA 8260D	04/21/2025 15:00	04/21/2025 20:17	AC
								Certifications:	CTDOH-PH-0723,NELAC-NY10854,NELAC-NY12058,NJDEP-CT		
108-90-7	Chlorobenzene	ND		ug/L	0.284	0.500	1	EPA 8260D	04/21/2025 15:00	04/21/2025 20:17	AC
								Certifications:	CTDOH-PH-0723,NELAC-NY10854,NELAC-NY12058,NJDEP-CT		
75-00-3	Chloroethane	ND		ug/L	0.448	0.500	1	EPA 8260D	04/21/2025 15:00	04/21/2025 20:17	AC
								Certifications:	CTDOH-PH-0723,NELAC-NY10854,NELAC-NY12058,NJDEP-CT		
67-66-3	Chloroform	ND		ug/L	0.243	0.500	1	EPA 8260D	04/21/2025 15:00	04/21/2025 20:17	AC
								Certifications:	CTDOH-PH-0723,NELAC-NY10854,NELAC-NY12058,NJDEP-CT		
74-87-3	Chloromethane	ND		ug/L	0.372	0.500	1	EPA 8260D	04/21/2025 15:00	04/21/2025 20:17	AC
								Certifications:	CTDOH-PH-0723,NELAC-NY10854,NELAC-NY12058,NJDEP-CT		
156-59-2	cis-1,2-Dichloroethylene	ND		ug/L	0.294	0.500	1	EPA 8260D	04/21/2025 15:00	04/21/2025 20:17	AC
								Certifications:	CTDOH-PH-0723,NELAC-NY10854,NELAC-NY12058,NJDEP-CT		
10061-01-5	cis-1,3-Dichloropropylene	ND		ug/L	0.262	0.500	1	EPA 8260D	04/21/2025 15:00	04/21/2025 20:17	AC
								Certifications:	CTDOH-PH-0723,NELAC-NY10854,NELAC-NY12058,NJDEP-CT		
110-82-7	Cyclohexane	ND		ug/L	0.491	0.500	1	EPA 8260D	04/21/2025 15:00	04/21/2025 20:17	AC
								Certifications:	NELAC-NY10854,NELAC-NY12058,NJDEP-CT005,PADEP-68-04		
124-48-1	Dibromochloromethane	ND		ug/L	0.146	0.500	1	EPA 8260D	04/21/2025 15:00	04/21/2025 20:17	AC
								Certifications:	CTDOH-PH-0723,NELAC-NY10854,NELAC-NY12058,NJDEP-CT		
74-95-3	Dibromomethane	ND		ug/L	0.203	0.500	1	EPA 8260D	04/21/2025 15:00	04/21/2025 20:17	AC
								Certifications:	NELAC-NY10854,NELAC-NY12058,NJDEP-CT005,PADEP-68-04		
75-71-8	Dichlorodifluoromethane	ND	CCVE	ug/L	0.451	0.500	1	EPA 8260D	04/21/2025 15:00	04/21/2025 20:17	AC
								Certifications:	NELAC-NY10854,NELAC-NY12058,NJDEP-CT005,PADEP-68-04		

Sample Information

Client Sample ID: GWTB04_041525 **York Sample ID:** 25D0969-03

York Project (SDG) No.	Client Project ID	Matrix	Collection Date/Time	Date Received
25D0969	170745301	Water	April 15, 2025 12:10 pm	04/15/2025

VOA, 8260 LOW MASTER **Log-in Notes:** **Sample Notes:**

Sample Prepared by Method: EPA 5030B

CAS No.	Parameter	Result	Flag	Units	Reported to LOD/MDL	LOQ	Dilution	Reference Method	Date/Time Prepared	Date/Time Analyzed	Analyst
100-41-4	Ethyl Benzene	ND		ug/L	0.290	0.500	1	EPA 8260D	04/21/2025 15:00	04/21/2025 20:17	AC
								Certifications:	CTDOH-PH-0723,NELAC-NY10854,NELAC-NY12058,NJDEP-CT		
87-68-3	Hexachlorobutadiene	ND		ug/L	0.241	0.500	1	EPA 8260D	04/21/2025 15:00	04/21/2025 20:17	AC
								Certifications:	NELAC-NY10854,NELAC-NY12058,NJDEP-CT005,PADEP-68-04		
98-82-8	Isopropylbenzene	ND		ug/L	0.405	0.500	1	EPA 8260D	04/21/2025 15:00	04/21/2025 20:17	AC
								Certifications:	CTDOH-PH-0723,NELAC-NY10854,NELAC-NY12058,NJDEP-CT		
79-20-9	Methyl acetate	ND		ug/L	0.442	0.500	1	EPA 8260D	04/21/2025 15:00	04/21/2025 20:17	AC
								Certifications:	NELAC-NY10854,NELAC-NY12058,NJDEP-CT005,PADEP-68-04		
1634-04-4	Methyl tert-butyl ether (MTBE)	ND		ug/L	0.244	0.500	1	EPA 8260D	04/21/2025 15:00	04/21/2025 20:17	AC
								Certifications:	CTDOH-PH-0723,NELAC-NY10854,NELAC-NY12058,NJDEP-CT		
108-87-2	Methylcyclohexane	ND		ug/L	0.477	0.500	1	EPA 8260D	04/21/2025 15:00	04/21/2025 20:17	AC
								Certifications:	NELAC-NY10854,NELAC-NY12058,NJDEP-CT005,PADEP-68-04		
75-09-2	Methylene chloride	ND		ug/L	0.397	2.00	1	EPA 8260D	04/21/2025 15:00	04/21/2025 20:17	AC
								Certifications:	CTDOH-PH-0723,NELAC-NY10854,NELAC-NY12058,NJDEP-CT		
104-51-8	n-Butylbenzene	ND		ug/L	0.399	0.500	1	EPA 8260D	04/21/2025 15:00	04/21/2025 20:17	AC
								Certifications:	CTDOH-PH-0723,NELAC-NY10854,NELAC-NY12058,NJDEP-CT		
103-65-1	n-Propylbenzene	ND		ug/L	0.384	0.500	1	EPA 8260D	04/21/2025 15:00	04/21/2025 20:17	AC
								Certifications:	CTDOH-PH-0723,NELAC-NY10854,NELAC-NY12058,NJDEP-CT		
95-47-6	o-Xylene	ND		ug/L	0.261	0.500	1	EPA 8260D	04/21/2025 15:00	04/21/2025 20:17	AC
								Certifications:	CTDOH-PH-0723,NELAC-NY10854,NELAC-NY12058,PADEP-68		
179601-23-1	p- & m- Xylenes	ND		ug/L	0.578	1.00	1	EPA 8260D	04/21/2025 15:00	04/21/2025 20:17	AC
								Certifications:	CTDOH-PH-0723,NELAC-NY10854,NELAC-NY12058,PADEP-68		
99-87-6	p-Isopropyltoluene	ND		ug/L	0.377	0.500	1	EPA 8260D	04/21/2025 15:00	04/21/2025 20:17	AC
								Certifications:	CTDOH-PH-0723,NELAC-NY10854,NELAC-NY12058,NJDEP-CT		
135-98-8	sec-Butylbenzene	ND		ug/L	0.444	0.500	1	EPA 8260D	04/21/2025 15:00	04/21/2025 20:17	AC
								Certifications:	CTDOH-PH-0723,NELAC-NY10854,NELAC-NY12058,NJDEP-CT		
100-42-5	Styrene	ND		ug/L	0.255	0.500	1	EPA 8260D	04/21/2025 15:00	04/21/2025 20:17	AC
								Certifications:	CTDOH-PH-0723,NELAC-NY10854,NELAC-NY12058,NJDEP-CT		
75-65-0	tert-Butyl alcohol (TBA)	ND		ug/L	0.608	1.00	1	EPA 8260D	04/21/2025 15:00	04/21/2025 20:17	AC
								Certifications:	NELAC-NY10854,NELAC-NY12058,NJDEP-CT005,PADEP-68-04		
98-06-6	tert-Butylbenzene	ND		ug/L	0.367	0.500	1	EPA 8260D	04/21/2025 15:00	04/21/2025 20:17	AC
								Certifications:	CTDOH-PH-0723,NELAC-NY10854,NELAC-NY12058,NJDEP-CT		
127-18-4	Tetrachloroethylene	ND		ug/L	0.239	0.500	1	EPA 8260D	04/21/2025 15:00	04/21/2025 20:17	AC
								Certifications:	CTDOH-PH-0723,NELAC-NY10854,NELAC-NY12058,NJDEP-CT		
108-88-3	Toluene	ND		ug/L	0.346	0.500	1	EPA 8260D	04/21/2025 15:00	04/21/2025 20:17	AC
								Certifications:	CTDOH-PH-0723,NELAC-NY10854,NELAC-NY12058,NJDEP-CT		
156-60-5	trans-1,2-Dichloroethylene	ND		ug/L	0.279	0.500	1	EPA 8260D	04/21/2025 15:00	04/21/2025 20:17	AC
								Certifications:	CTDOH-PH-0723,NELAC-NY10854,NELAC-NY12058,NJDEP-CT		
10061-02-6	trans-1,3-Dichloropropylene	ND		ug/L	0.229	0.500	1	EPA 8260D	04/21/2025 15:00	04/21/2025 20:17	AC
								Certifications:	CTDOH-PH-0723,NELAC-NY10854,NELAC-NY12058,NJDEP-CT		
79-01-6	Trichloroethylene	ND		ug/L	0.249	0.500	1	EPA 8260D	04/21/2025 15:00	04/21/2025 20:17	AC
								Certifications:	CTDOH-PH-0723,NELAC-NY10854,NELAC-NY12058,NJDEP-CT		
75-69-4	Trichlorofluoromethane	ND		ug/L	0.337	0.500	1	EPA 8260D	04/21/2025 15:00	04/21/2025 20:17	AC
								Certifications:	CTDOH-PH-0723,NELAC-NY10854,NELAC-NY12058,NJDEP-CT		

Sample Information

Client Sample ID: GWTB04_041525 **York Sample ID:** 25D0969-03

York Project (SDG) No.	Client Project ID	Matrix	Collection Date/Time	Date Received
25D0969	170745301	Water	April 15, 2025 12:10 pm	04/15/2025

VOA, 8260 LOW MASTER **Log-in Notes:** **Sample Notes:**

Sample Prepared by Method: EPA 5030B

CAS No.	Parameter	Result	Flag	Units	Reported to LOD/MDL	LOQ	Dilution	Reference Method	Date/Time Prepared	Date/Time Analyzed	Analyst
75-01-4	Vinyl Chloride	ND		ug/L	0.469	0.500	1	EPA 8260D	04/21/2025 15:00	04/21/2025 20:17	AC
								Certifications:	CTDOH-PH-0723,NELAC-NY10854,NELAC-NY12058,NJDEP-CT		
1330-20-7	Xylenes, Total	ND		ug/L	0.839	1.50	1	EPA 8260D	04/21/2025 15:00	04/21/2025 20:17	AC
								Certifications:	CTDOH-PH-0723,NELAC-NY10854,NELAC-NY12058,NJDEP-CT		

	Surrogate Recoveries	Result	Acceptance Range
17060-07-0	*Surrogate: SURR: 1,2-Dichloroethane-d4*	*96.0 %*	*69-130*
2037-26-5	*Surrogate: SURR: Toluene-d8*	*104 %*	*81-117*
460-00-4	*Surrogate: SURR: p-Bromofluorobenzene*	*112 %*	*79-122*

Analytical Batch Summary

Batch ID: BD51148 **Preparation Method:** Analysis Preparation **Prepared By:** SL

YORK Sample ID	Client Sample ID	Preparation Date
25D0969-02	MW12_041525	04/15/25
BD51148-BLK1	Blank	04/15/25
BD51148-BS1	LCS	04/15/25
BD51148-DUP1	Duplicate	04/15/25
BD51148-MS1	Matrix Spike	04/15/25
BD51148-MSD1	Matrix Spike Dup	04/15/25

Batch ID: BD51173 **Preparation Method:** EPA 3015A **Prepared By:** LCB

YORK Sample ID	Client Sample ID	Preparation Date
25D0969-02	MW12_041525	04/16/25
BD51173-BLK1	Blank	04/16/25
BD51173-BS1	LCS	04/16/25
BD51173-DUP1	Duplicate	04/16/25
BD51173-MS1	Matrix Spike	04/16/25

Batch ID: BD51176 **Preparation Method:** EPA 3015A **Prepared By:** LCB

YORK Sample ID	Client Sample ID	Preparation Date
25D0969-02	MW12_041525	04/16/25
BD51176-BLK1	Blank	04/16/25
BD51176-BS1	LCS	04/16/25
BD51176-DUP1	Duplicate	04/16/25
BD51176-MS1	Matrix Spike	04/16/25
BD51176-PS1	Post Spike	04/16/25

Batch ID: BD51198 **Preparation Method:** EPA 1633 Prep **Prepared By:** JBG

YORK Sample ID	Client Sample ID	Preparation Date
25D0969-01	GWFB05_041525	04/16/25
25D0969-02	MW12_041525	04/16/25
BD51198-BLK1	Blank	04/16/25
BD51198-BS1	LCS	04/16/25
BD51198-BS2	LCS	04/16/25

Batch ID: BD51259 **Preparation Method:** EPA SW846-7470A **Prepared By:** DBT

YORK Sample ID	Client Sample ID	Preparation Date
25D0969-02	MW12_041525	04/17/25
BD51259-BLK1	Blank	04/17/25
BD51259-BS1	LCS	04/17/25

Batch ID: BD51358 **Preparation Method:** EPA SW846-7470A **Prepared By:** DBT

YORK Sample ID	Client Sample ID	Preparation Date
25D0969-02	MW12_041525	04/18/25
BD51358-BLK1	Blank	04/18/25
BD51358-BLK2	Blank	04/18/25
BD51358-BS1	LCS	04/18/25
BD51358-BS2	LCS	04/18/25

Batch ID: BD51365 **Preparation Method:** EPA 3015A **Prepared By:** LCB

YORK Sample ID	Client Sample ID	Preparation Date
25D0969-02	MW12_041525	04/18/25
25D0969-02RE1	MW12_041525	04/18/25
BD51365-BLK1	Blank	04/18/25
BD51365-BS1	LCS	04/18/25
BD51365-DUP1	Duplicate	04/18/25
BD51365-MS1	Matrix Spike	04/18/25

Batch ID: BD51369 **Preparation Method:** EPA 3015A **Prepared By:** LCB

YORK Sample ID	Client Sample ID	Preparation Date
25D0969-02	MW12_041525	04/18/25
BD51369-BLK1	Blank	04/18/25
BD51369-BS1	LCS	04/18/25
BD51369-DUP1	Duplicate	04/18/25
BD51369-MS1	Matrix Spike	04/18/25
BD51369-PS1	Post Spike	04/18/25

Batch ID: BD51371 **Preparation Method:** EPA SW846-3510C Low Level **Prepared By:** AJC

YORK Sample ID	Client Sample ID	Preparation Date
25D0969-02	MW12_041525	04/18/25
BD51371-BLK1	Blank	04/18/25
BD51371-BS2	LCS	04/18/25
BD51371-BSD2	LCS Dup	04/18/25

Batch ID: BD51373 **Preparation Method:** EPA SW846-3510C Low Level **Prepared By:** AJC

YORK Sample ID	Client Sample ID	Preparation Date
25D0969-02	MW12_041525	04/18/25
BD51373-BLK1	Blank	04/18/25
BD51373-BS1	LCS	04/18/25
BD51373-BSD1	LCS Dup	04/18/25

Batch ID: BD51488 **Preparation Method:** EPA 8151A **Prepared By:** YL

YORK Sample ID	Client Sample ID	Preparation Date

25D0969-02	MW12_041525	04/21/25
BD51488-BLK1	Blank	04/21/25
BD51488-BS1	LCS	04/21/25
BD51488-BSD1	LCS Dup	04/21/25

Batch ID: BD51494 **Preparation Method:** EPA 3510C **Prepared By:** NERP

YORK Sample ID	Client Sample ID	Preparation Date
25D0969-02	MW12_041525	04/21/25
BD51494-BLK1	Blank	04/21/25
BD51494-BS1	LCS	04/21/25
BD51494-BSD1	LCS Dup	04/21/25

Batch ID: BD51495 **Preparation Method:** EPA 3510C **Prepared By:** NERP

YORK Sample ID	Client Sample ID	Preparation Date
25D0969-02	MW12_041525	04/21/25
BD51495-BLK2	Blank	04/21/25
BD51495-BS2	LCS	04/21/25

Batch ID: BD51496 **Preparation Method:** Analysis Preparation **Prepared By:** LJM

YORK Sample ID	Client Sample ID	Preparation Date
25D0969-02	MW12_041525	04/21/25
BD51496-BLK1	Blank	04/21/25
BD51496-BS1	LCS	04/21/25
BD51496-DUP1	Duplicate	04/21/25
BD51496-MS1	Matrix Spike	04/21/25
BD51496-MSD1	Matrix Spike Dup	04/21/25

Batch ID: BD51513 **Preparation Method:** Analysis Preparation **Prepared By:** SL

YORK Sample ID	Client Sample ID	Preparation Date
25D0969-02	MW12_041525	04/21/25

Batch ID: BD51552 **Preparation Method:** EPA 3535A **Prepared By:** YL

YORK Sample ID	Client Sample ID	Preparation Date
25D0969-02	MW12_041525	04/22/25
BD51552-BLK1	Blank	04/22/25
BD51552-BS1	LCS	04/22/25
BD51552-MS1	Matrix Spike	04/22/25
BD51552-MSD1	Matrix Spike Dup	04/22/25

Batch ID: BD51584 **Preparation Method:** EPA 5030B **Prepared By:** AC

YORK Sample ID	Client Sample ID	Preparation Date

25D0969-02	MW12_041525	04/21/25
25D0969-03	GWTB04_041525	04/21/25
BD51584-BLK1	Blank	04/21/25
BD51584-BS1	LCS	04/21/25
BD51584-BSD1	LCS Dup	04/21/25

Volatile Organic Compounds by GC/MS - Quality Control Data

York Analytical Laboratories, Inc. - Stratford

Analyte	Result	Reporting Limit	Units	Spike Level	Source* Result	%REC	%REC Limits	Flag	RPD	RPD Limit	Flag
Batch BD51584 - EPA 5030B											
Blank (BD51584-BLK1) Blank									Prepared & Analyzed: 04/21/2025		
1,1,1,2-Tetrachloroethane	ND	0.500	ug/L								
1,1,1-Trichloroethane	ND	0.500	"								
1,1,2,2-Tetrachloroethane	ND	0.500	"								
1,1,2-Trichloro-1,2,2-trifluoroethane (Freon 113)	ND	0.500	"								
1,1,2-Trichloroethane	ND	0.500	"								
1,1-Dichloroethane	ND	0.500	"								
1,1-Dichloroethylene	ND	0.500	"								
1,2,3-Trichlorobenzene	ND	0.500	"								
1,2,3-Trichloropropane	ND	0.500	"								
1,2,4-Trichlorobenzene	ND	0.500	"								
1,2,4-Trimethylbenzene	ND	0.500	"								
1,2-Dibromo-3-chloropropane	ND	0.500	"								
1,2-Dibromoethane	ND	0.500	"								
1,2-Dichlorobenzene	ND	0.500	"								
1,2-Dichloroethane	ND	0.500	"								
1,2-Dichloropropane	ND	0.500	"								
1,3,5-Trimethylbenzene	ND	0.500	"								
1,3-Dichlorobenzene	ND	0.500	"								
1,4-Dichlorobenzene	ND	0.500	"								
1,4-Dioxane	ND	80.0	"								
2-Butanone	ND	0.500	"								
2-Hexanone	ND	0.500	"								
4-Methyl-2-pentanone	ND	0.500	"								
Acetone	ND	2.00	"								
Acrolein	ND	0.500	"								
Acrylonitrile	ND	0.500	"								
Benzene	ND	0.500	"								
Bromochloromethane	ND	0.500	"								
Bromodichloromethane	ND	0.500	"								
Bromoform	ND	0.500	"								
Bromomethane	ND	0.500	"								
Carbon disulfide	ND	0.500	"								
Carbon tetrachloride	ND	0.500	"								
Chlorobenzene	ND	0.500	"								
Chloroethane	ND	0.500	"								
Chloroform	ND	0.500	"								
Chloromethane	ND	0.500	"								
cis-1,2-Dichloroethylene	ND	0.500	"								
cis-1,3-Dichloropropylene	ND	0.500	"								
Cyclohexane	ND	0.500	"								
Dibromochloromethane	ND	0.500	"								
Dibromomethane	ND	0.500	"								
Dichlorodifluoromethane	ND	0.500	"								
Ethyl Benzene	ND	0.500	"								
Hexachlorobutadiene	ND	0.500	"								
Isopropylbenzene	ND	0.500	"								
Methyl acetate	ND	0.500	"								
Methyl tert-butyl ether (MTBE)	ND	0.500	"								
Methylcyclohexane	ND	0.500	"								
Methylene chloride	ND	2.00	"								

Volatile Organic Compounds by GC/MS - Quality Control Data

York Analytical Laboratories, Inc. - Stratford

Analyte	Result	Reporting Limit	Units	Spike Level	Source* Result	%REC	%REC Limits	Flag	RPD	RPD Limit	Flag
Batch BD51584 - EPA 5030B											
Blank (BD51584-BLK1) Blank								Prepared & Analyzed: 04/21/2025			
n-Butylbenzene	ND	0.500	ug/L								
n-Propylbenzene	ND	0.500	"								
o-Xylene	ND	0.500	"								
p- & m- Xylenes	ND	1.00	"								
p-Isopropyltoluene	ND	0.500	"								
sec-Butylbenzene	ND	0.500	"								
Styrene	ND	0.500	"								
tert-Butyl alcohol (TBA)	ND	1.00	"								
tert-Butylbenzene	ND	0.500	"								
Tetrachloroethylene	ND	0.500	"								
Toluene	ND	0.500	"								
trans-1,2-Dichloroethylene	ND	0.500	"								
trans-1,3-Dichloropropylene	ND	0.500	"								
Trichloroethylene	ND	0.500	"								
Trichlorofluoromethane	ND	0.500	"								
Vinyl Chloride	ND	0.500	"								
Xylenes, Total	ND	1.50	"								
Surrogate: SURR: 1,2-Dichloroethane-d4	*9.57*		*"*	*10.0*		*95.7*	*69-130*				
Surrogate: SURR: Toluene-d8	*10.4*		*"*	*10.0*		*104*	*81-117*				
Surrogate: SURR: p-Bromofluorobenzene	*10.8*		*"*	*10.0*		*108*	*79-122*				
LCS (BD51584-BS1) LCS								Prepared & Analyzed: 04/21/2025			
1,1,1,2-Tetrachloroethane	12.2		ug/L	10.0		122	82-126				
1,1,1-Trichloroethane	12.2		"	10.0		122	78-136				
1,1,2,2-Tetrachloroethane	11.5		"	10.0		115	76-129				
1,1,2-Trichloro-1,2,2-trifluoroethane (Freon 113)	13.3		"	10.0		133	54-165				
1,1,2-Trichloroethane	10.8		"	10.0		108	82-123				
1,1-Dichloroethane	11.9		"	10.0		119	82-129				
1,1-Dichloroethylene	13.8		"	10.0		138	68-138				
1,2,3-Trichlorobenzene	10.5		"	10.0		105	76-136				
1,2,3-Trichloropropane	11.0		"	10.0		110	77-128				
1,2,4-Trichlorobenzene	11.1		"	10.0		111	76-137				
1,2,4-Trimethylbenzene	12.9		"	10.0		129	82-132				
1,2-Dibromo-3-chloropropane	9.71		"	10.0		97.1	45-147				
1,2-Dibromoethane	11.0		"	10.0		110	83-124				
1,2-Dichlorobenzene	11.7		"	10.0		117	79-123				
1,2-Dichloroethane	11.0		"	10.0		110	73-132				
1,2-Dichloropropane	12.0		"	10.0		120	78-126				
1,3,5-Trimethylbenzene	14.4		"	10.0		144	80-131	High Bias			
1,3-Dichlorobenzene	12.0		"	10.0		120	86-122				
1,4-Dichlorobenzene	11.8		"	10.0		118	85-124				
1,4-Dioxane	58.3		"	210		27.8	10-349				
2-Butanone	10.7		"	10.0		107	49-152				
2-Hexanone	8.34		"	10.0		83.4	51-146				
4-Methyl-2-pentanone	7.88		"	10.0		78.8	57-145				
Acetone	8.51		"	10.0		85.1	14-150				
Acrolein	11.1		"	10.0		111	10-153				
Acrylonitrile	10.8		"	10.0		108	51-150				
Benzene	12.1		"	10.0		121	85-126				
Bromochloromethane	11.1		"	10.0		111	77-128				
Bromodichloromethane	12.4		"	10.0		124	79-128				

Volatile Organic Compounds by GC/MS - Quality Control Data

York Analytical Laboratories, Inc. - Stratford

Analyte	Result	Reporting Limit	Units	Spike Level	Source* Result	%REC	%REC Limits	Flag	RPD	RPD Limit	Flag
Batch BD51584 - EPA 5030B											
LCS (BD51584-BS1) LCS							Prepared & Analyzed: 04/21/2025				
Bromoform	9.87		ug/L	10.0		98.7	78-133				
Bromomethane	10.9		"	10.0		109	43-168				
Carbon disulfide	13.9		"	10.0		139	68-146				
Carbon tetrachloride	13.0		"	10.0		130	77-141				
Chlorobenzene	11.6		"	10.0		116	88-120				
Chloroethane	13.0		"	10.0		130	65-136				
Chloroform	11.2		"	10.0		112	82-128				
Chloromethane	12.9		"	10.0		129	43-155				
cis-1,2-Dichloroethylene	11.8		"	10.0		118	83-129				
cis-1,3-Dichloropropylene	11.7		"	10.0		117	80-131				
Cyclohexane	12.4		"	10.0		124	63-149				
Dibromochloromethane	10.7		"	10.0		107	80-130				
Dibromomethane	10.5		"	10.0		105	72-134				
Dichlorodifluoromethane	16.8		"	10.0		168	44-144	High Bias			
Ethyl Benzene	12.8		"	10.0		128	80-131				
Hexachlorobutadiene	11.5		"	10.0		115	67-146				
Isopropylbenzene	13.5		"	10.0		135	76-140				
Methyl acetate	6.52		"	10.0		65.2	51-139				
Methyl tert-butyl ether (MTBE)	9.98		"	10.0		99.8	76-135				
Methylcyclohexane	12.9		"	10.0		129	72-143				
Methylene chloride	11.6		"	10.0		116	55-137				
n-Butylbenzene	13.4		"	10.0		134	79-132	High Bias			
n-Propylbenzene	13.5		"	10.0		135	78-133	High Bias			
o-Xylene	12.1		"	10.0		121	78-130				
p- & m- Xylenes	25.0		"	20.0		125	77-133				
p-Isopropyltoluene	13.7		"	10.0		137	81-136	High Bias			
sec-Butylbenzene	13.4		"	10.0		134	79-137				
Styrene	12.7		"	10.0		127	67-132				
tert-Butyl alcohol (TBA)	24.9		"	50.0		49.9	25-162				
tert-Butylbenzene	11.8		"	10.0		118	77-138				
Tetrachloroethylene	11.5		"	10.0		115	82-131				
Toluene	12.3		"	10.0		123	80-127				
trans-1,2-Dichloroethylene	12.4		"	10.0		124	80-132				
trans-1,3-Dichloropropylene	11.4		"	10.0		114	78-131				
Trichloroethylene	12.6		"	10.0		126	82-128				
Trichlorofluoromethane	13.5		"	10.0		135	67-139				
Vinyl Chloride	13.6		"	10.0		136	58-145				
Surrogate: SURR: 1,2-Dichloroethane-d4	*8.86*		*"*	*10.0*		*88.6*	*69-130*				
Surrogate: SURR: Toluene-d8	*10.4*		*"*	*10.0*		*104*	*81-117*				
Surrogate: SURR: p-Bromofluorobenzene	*10.4*		*"*	*10.0*		*104*	*79-122*				

Volatile Organic Compounds by GC/MS - Quality Control Data

York Analytical Laboratories, Inc. - Stratford

Analyte	Result	Reporting Limit	Units	Spike Level	Source* Result	%REC	%REC Limits	Flag	RPD	RPD Limit	Flag
Batch BD51584 - EPA 5030B											
LCS Dup (BD51584-BSD1) LCS Dup								Prepared & Analyzed: 04/21/2025			
1,1,1,2-Tetrachloroethane	12.8		ug/L	10.0		128	82-126	High Bias	5.19	30	
1,1,1-Trichloroethane	12.3		"	10.0		123	78-136		0.898	30	
1,1,2,2-Tetrachloroethane	12.8		"	10.0		128	76-129		11.3	30	
1,1,2-Trichloro-1,2,2-trifluoroethane (Freon 113)	13.3		"	10.0		133	54-165		0.225	30	
1,1,2-Trichloroethane	12.2		"	10.0		122	82-123		12.5	30	
1,1-Dichloroethane	12.0		"	10.0		120	82-129		1.09	30	
1,1-Dichloroethylene	13.5		"	10.0		135	68-138		2.42	30	
1,2,3-Trichlorobenzene	11.6		"	10.0		116	76-136		9.85	30	
1,2,3-Trichloropropane	12.1		"	10.0		121	77-128		9.28	30	
1,2,4-Trichlorobenzene	11.6		"	10.0		116	76-137		4.77	30	
1,2,4-Trimethylbenzene	12.5		"	10.0		125	82-132		2.99	30	
1,2-Dibromo-3-chloropropane	10.2		"	10.0		102	45-147		4.82	30	
1,2-Dibromoethane	12.4		"	10.0		124	83-124		11.7	30	
1,2-Dichlorobenzene	11.9		"	10.0		119	79-123		1.19	30	
1,2-Dichloroethane	12.0		"	10.0		120	73-132		8.80	30	
1,2-Dichloropropane	12.5		"	10.0		125	78-126		4.40	30	
1,3,5-Trimethylbenzene	13.7		"	10.0		137	80-131	High Bias	5.27	30	
1,3-Dichlorobenzene	11.7		"	10.0		117	86-122		2.53	30	
1,4-Dichlorobenzene	11.6		"	10.0		116	85-124		1.80	30	
1,4-Dioxane	96.4		"	210		45.9	10-349		49.3	30	Non-dir.
2-Butanone	13.0		"	10.0		130	49-152		20.0	30	
2-Hexanone	10.5		"	10.0		105	51-146		22.9	30	
4-Methyl-2-pentanone	10.1		"	10.0		101	57-145		24.7	30	
Acetone	9.18		"	10.0		91.8	14-150		7.57	30	
Acrolein	12.0		"	10.0		120	10-153		7.18	30	
Acrylonitrile	12.6		"	10.0		126	51-150		15.6	30	
Benzene	12.4		"	10.0		124	85-126		2.28	30	
Bromochloromethane	12.0		"	10.0		120	77-128		7.37	30	
Bromodichloromethane	13.0		"	10.0		130	79-128	High Bias	4.90	30	
Bromoform	11.3		"	10.0		113	78-133		13.6	30	
Bromomethane	10.2		"	10.0		102	43-168		5.96	30	
Carbon disulfide	13.5		"	10.0		135	68-146		2.56	30	
Carbon tetrachloride	12.9		"	10.0		129	77-141		0.540	30	
Chlorobenzene	12.0		"	10.0		120	88-120		3.31	30	
Chloroethane	12.8		"	10.0		128	65-136		1.55	30	
Chloroform	11.5		"	10.0		115	82-128		3.09	30	
Chloromethane	12.5		"	10.0		125	43-155		2.83	30	
cis-1,2-Dichloroethylene	12.1		"	10.0		121	83-129		2.77	30	
cis-1,3-Dichloropropylene	12.2		"	10.0		122	80-131		4.85	30	
Cyclohexane	12.5		"	10.0		125	63-149		1.04	30	
Dibromochloromethane	11.9		"	10.0		119	80-130		10.7	30	
Dibromomethane	11.5		"	10.0		115	72-134		9.28	30	
Dichlorodifluoromethane	16.2		"	10.0		162	44-144	High Bias	3.34	30	
Ethyl Benzene	12.9		"	10.0		129	80-131		1.40	30	
Hexachlorobutadiene	10.9		"	10.0		109	67-146		4.73	30	
Isopropylbenzene	12.8		"	10.0		128	76-140		5.34	30	
Methyl acetate	7.86		"	10.0		78.6	51-139		18.6	30	
Methyl tert-butyl ether (MTBE)	11.7		"	10.0		117	76-135		15.7	30	
Methylcyclohexane	12.8		"	10.0		128	72-143		0.467	30	
Methylene chloride	12.1		"	10.0		121	55-137		3.97	30	
n-Butylbenzene	12.5		"	10.0		125	79-132		6.66	30	

Volatile Organic Compounds by GC/MS - Quality Control Data

York Analytical Laboratories, Inc. - Stratford

Analyte	Result	Reporting Limit	Units	Spike Level	Source* Result	%REC	%REC Limits	Flag	RPD	RPD Limit	Flag
Batch BD51584 - EPA 5030B											
LCS Dup (BD51584-BSD1) LCS Dup								Prepared & Analyzed: 04/21/2025			
n-Propylbenzene	12.7		ug/L	10.0		127	78-133		5.80	30	
o-Xylene	12.4		"	10.0		124	78-130		2.61	30	
p- & m- Xylenes	25.3		"	20.0		127	77-133		1.39	30	
p-Isopropyltoluene	13.0		"	10.0		130	81-136		5.33	30	
sec-Butylbenzene	12.6		"	10.0		126	79-137		6.21	30	
Styrene	13.3		"	10.0		133	67-132	High Bias	4.47	30	
tert-Butyl alcohol (TBA)	39.5		"	50.0		79.0	25-162		45.3	30	Non-dir.
tert-Butylbenzene	11.2		"	10.0		112	77-138		5.41	30	
Tetrachloroethylene	11.5		"	10.0		115	82-131		0.174	30	
Toluene	12.4		"	10.0		124	80-127		0.892	30	
trans-1,2-Dichloroethylene	12.5		"	10.0		125	80-132		0.644	30	
trans-1,3-Dichloropropylene	12.6		"	10.0		126	78-131		10.0	30	
Trichloroethylene	12.6		"	10.0		126	82-128		0.476	30	
Trichlorofluoromethane	13.4		"	10.0		134	67-139		0.819	30	
Vinyl Chloride	13.1		"	10.0		131	58-145		4.26	30	
Surrogate: SURR: 1,2-Dichloroethane-d4	*9.42*		*"*	*10.0*		*94.2*	*69-130*				
Surrogate: SURR: Toluene-d8	*10.2*		*"*	*10.0*		*102*	*81-117*				
Surrogate: SURR: p-Bromofluorobenzene	*10.0*		*"*	*10.0*		*100*	*79-122*				

Semivolatile Organic Compounds by GC/MS - Quality Control Data

York Analytical Laboratories, Inc. - Stratford

Batch BD51494 - EPA 3510C

Blank (BD51494-BLK1) Blank — Prepared & Analyzed: 04/21/2025

Analyte	Result	Reporting Limit	Units	Spike Level	Source* Result	%REC	%REC Limits	Flag	RPD	RPD Limit	Flag
1,1-Biphenyl	ND	5.00	ug/L								
1,2,4,5-Tetrachlorobenzene	ND	5.00	"								
1,2-Diphenylhydrazine (as Azobenzene)	ND	5.00	"								
2,3,4,6-Tetrachlorophenol	ND	5.00	"								
2,4,5-Trichlorophenol	ND	5.00	"								
2,4,6-Trichlorophenol	ND	5.00	"								
2,4-Dichlorophenol	ND	5.00	"								
2,4-Dimethylphenol	ND	5.00	"								
2,4-Dinitrophenol	ND	5.00	"								
2,4-Dinitrotoluene	ND	5.00	"								
2,6-Dinitrotoluene	ND	5.00	"								
2-Chloronaphthalene	ND	5.00	"								
2-Chlorophenol	ND	5.00	"								
2-Methylnaphthalene	ND	5.00	"								
2-Methylphenol	ND	5.00	"								
2-Nitroaniline	ND	5.00	"								
2-Nitrophenol	ND	5.00	"								
3- & 4-Methylphenols	ND	5.00	"								
3,3-Dichlorobenzidine	ND	5.00	"								
3-Nitroaniline	ND	5.00	"								
4,6-Dinitro-2-methylphenol	ND	5.00	"								
4-Bromophenyl phenyl ether	ND	5.00	"								
4-Chloro-3-methylphenol	ND	5.00	"								
4-Chloroaniline	ND	5.00	"								
4-Chlorophenyl phenyl ether	ND	5.00	"								
4-Nitroaniline	ND	5.00	"								
4-Nitrophenol	ND	5.00	"								
Acetophenone	ND	5.00	"								
Aniline	ND	5.00	"								
Benzaldehyde	ND	5.00	"								
Benzidine	ND	5.00	"								
Benzoic acid	ND	5.00	"								
Benzyl alcohol	ND	5.00	"								
Benzyl butyl phthalate	ND	5.00	"								
Bis(2-chloroethoxy)methane	ND	5.00	"								
Bis(2-chloroethyl)ether	ND	5.00	"								
Bis(2-chloroisopropyl)ether	ND	5.00	"								
Caprolactam	ND	5.00	"								
Carbazole	ND	5.00	"								
Dibenzofuran	ND	5.00	"								
Diethyl phthalate	ND	5.00	"								
Dimethyl phthalate	ND	5.00	"								
Di-n-butyl phthalate	ND	5.00	"								
Di-n-octyl phthalate	ND	5.00	"								
Diphenylamine	ND	5.00	"								
Hexachlorocyclopentadiene	ND	10.0	"								
Isophorone	ND	5.00	"								
N-nitroso-di-n-propylamine	ND	5.00	"								
N-Nitrosodiphenylamine	ND	5.00	"								
Phenol	ND	5.00	"								
Pyridine	ND	5.00	"								

Semivolatile Organic Compounds by GC/MS - Quality Control Data

York Analytical Laboratories, Inc. - Stratford

Analyte	Result	Reporting Limit	Units	Spike Level	Source* Result	%REC	%REC Limits	Flag	RPD	RPD Limit	Flag
Batch BD51494 - EPA 3510C											
Blank (BD51494-BLK1) Blank								Prepared & Analyzed: 04/21/2025			
Surrogate: SURR: 2-Fluorophenol	*14.3*		*ug/L*	*50.0*		*28.5*	*19.7-63.1*				
Surrogate: SURR: Phenol-d6	*7.63*		*"*	*50.0*		*15.3*	*10.1-41.7*				
Surrogate: SURR: Nitrobenzene-d5	*11.3*		*"*	*25.0*		*45.1*	*50.2-113*				
Surrogate: SURR: 2-Fluorobiphenyl	*13.9*		*"*	*25.0*		*55.6*	*39.9-105*				
Surrogate: SURR: 2,4,6-Tribromophenol	*32.9*		*"*	*50.0*		*65.8*	*39.3-151*				
Surrogate: SURR: Terphenyl-d14	*18.1*		*"*	*25.0*		*72.4*	*30.7-106*				
LCS (BD51494-BS1) LCS								Prepared & Analyzed: 04/21/2025			
1,1-Biphenyl	13.5	5.00	ug/L	25.0		54.0	33-95				
1,2,4,5-Tetrachlorobenzene	11.4	5.00	"	25.0		45.6	26-120				
1,2-Diphenylhydrazine (as Azobenzene)	11.9	5.00	"	25.0		47.5	16-141				
2,3,4,6-Tetrachlorophenol	16.4	5.00	"	25.0		65.6	30-130				
2,4,5-Trichlorophenol	12.7	5.00	"	25.0		50.9	32-114				
2,4,6-Trichlorophenol	14.2	5.00	"	25.0		56.9	35-118				
2,4-Dichlorophenol	12.9	5.00	"	25.0		51.6	25-116				
2,4-Dimethylphenol	12.9	5.00	"	25.0		51.6	15-116				
2,4-Dinitrophenol	15.0	5.00	"	25.0		59.8	10-170				
2,4-Dinitrotoluene	16.1	5.00	"	25.0		64.3	41-128				
2,6-Dinitrotoluene	15.4	5.00	"	25.0		61.6	45-116				
2-Chloronaphthalene	13.3	5.00	"	25.0		53.0	33-112				
2-Chlorophenol	12.2	5.00	"	25.0		48.7	15-120				
2-Methylnaphthalene	11.9	5.00	"	25.0		47.6	24-118				
2-Methylphenol	11.3	5.00	"	25.0		45.3	10-110				
2-Nitroaniline	15.1	5.00	"	25.0		60.5	34-129				
2-Nitrophenol	12.0	5.00	"	25.0		48.1	28-118				
3- & 4-Methylphenols	9.20	5.00	"	25.0		36.8	10-107				
3,3-Dichlorobenzidine	11.7	5.00	"	25.0		46.6	15-187				
3-Nitroaniline	11.6	5.00	"	25.0		46.6	24-134				
4,6-Dinitro-2-methylphenol	17.3	5.00	"	25.0		69.0	10-153				
4-Bromophenyl phenyl ether	13.0	5.00	"	25.0		51.8	34-120				
4-Chloro-3-methylphenol	13.1	5.00	"	25.0		52.5	20-120				
4-Chloroaniline	10.2	5.00	"	25.0		41.0	10-147				
4-Chlorophenyl phenyl ether	14.4	5.00	"	25.0		57.6	27-121				
4-Nitroaniline	13.2	5.00	"	25.0		52.9	13-134				
4-Nitrophenol	ND	5.00	"	25.0			10-131	Low Bias			
Acetophenone	12.5	5.00	"	25.0		49.8	25-110				
Aniline	5.21	5.00	"	25.0		20.8	10-117				
Benzaldehyde	13.6	5.00	"	25.0		54.5	29-117				
Benzoic acid	4.64	5.00	"	25.0		18.6	30-130	Low Bias			
Benzyl alcohol	10.1	5.00	"	25.0		40.4	10-117				
Benzyl butyl phthalate	16.1	5.00	"	25.0		64.4	29-133				
Bis(2-chloroethoxy)methane	11.8	5.00	"	25.0		47.3	10-154				
Bis(2-chloroethyl)ether	12.3	5.00	"	25.0		49.1	17-125				
Bis(2-chloroisopropyl)ether	12.1	5.00	"	25.0		48.5	10-139				
Caprolactam	2.87	5.00	"	25.0		11.5	10-137				
Carbazole	14.8	5.00	"	25.0		59.1	42-126				
Dibenzofuran	14.0	5.00	"	25.0		56.2	36-113				
Diethyl phthalate	15.5	5.00	"	25.0		62.1	38-115				
Dimethyl phthalate	15.9	5.00	"	25.0		63.6	38-129				
Di-n-butyl phthalate	16.8	5.00	"	25.0		67.0	31-120				
Di-n-octyl phthalate	17.0	5.00	"	25.0		67.9	21-149				



Semivolatile Organic Compounds by GC/MS - Quality Control Data

York Analytical Laboratories, Inc. - Stratford

Analyte	Result	Reporting Limit	Units	Spike Level	Source* Result	%REC	%REC Limits	Flag	RPD	RPD Limit	Flag
Batch BD51494 - EPA 3510C											
LCS (BD51494-BS1) LCS							Prepared & Analyzed: 04/21/2025				
Diphenylamine	14.3	5.00	ug/L	25.0		57.3	40-140				
Hexachlorocyclopentadiene	8.38	10.0	"	25.0		33.5	10-130				
Isophorone	13.1	5.00	"	25.0		52.5	25-127				
N-nitroso-di-n-propylamine	13.1	5.00	"	25.0		52.3	26-122				
N-Nitrosodiphenylamine	13.9	5.00	"	25.0		55.4	23-149				
Phenol	4.40	5.00	"	25.0		17.6	10-110				
Pyridine	3.00	5.00	"	35.0		8.57	10-90	Low Bias			
Surrogate: SURR: 2-Fluorophenol	*14.7*		*"*	*50.0*		*29.4*	*19.7-63.1*				
Surrogate: SURR: Phenol-d6	*8.29*		*"*	*50.0*		*16.6*	*10.1-41.7*				
Surrogate: SURR: Nitrobenzene-d5	*11.4*		*"*	*25.0*		*45.4*	*50.2-113*				
Surrogate: SURR: 2-Fluorobiphenyl	*13.4*		*"*	*25.0*		*53.6*	*39.9-105*				
Surrogate: SURR: 2,4,6-Tribromophenol	*31.1*		*"*	*50.0*		*62.3*	*39.3-151*				
Surrogate: SURR: Terphenyl-d14	*16.4*		*"*	*25.0*		*65.4*	*30.7-106*				
LCS Dup (BD51494-BSD1) LCS Dup							Prepared & Analyzed: 04/21/2025				
1,1-Biphenyl	14.3	5.00	ug/L	25.0		57.3	33-95		6.04	20	
1,2,4,5-Tetrachlorobenzene	11.7	5.00	"	25.0		46.9	26-120		2.86	20	
1,2-Diphenylhydrazine (as Azobenzene)	13.2	5.00	"	25.0		52.6	16-141		10.2	20	
2,3,4,6-Tetrachlorophenol	17.6	5.00	"	25.0		70.5	30-130		7.11	20	
2,4,5-Trichlorophenol	13.6	5.00	"	25.0		54.5	32-114		6.83	20	
2,4,6-Trichlorophenol	15.2	5.00	"	25.0		60.9	35-118		6.79	20	
2,4-Dichlorophenol	13.7	5.00	"	25.0		54.6	25-116		5.65	20	
2,4-Dimethylphenol	13.0	5.00	"	25.0		51.9	15-116		0.619	20	
2,4-Dinitrophenol	18.3	5.00	"	25.0		73.2	10-170		20.2	20	Non-dir.
2,4-Dinitrotoluene	16.9	5.00	"	25.0		67.7	41-128		5.09	20	
2,6-Dinitrotoluene	16.7	5.00	"	25.0		66.7	45-116		8.04	20	
2-Chloronaphthalene	14.0	5.00	"	25.0		56.0	33-112		5.36	20	
2-Chlorophenol	12.7	5.00	"	25.0		51.0	15-120		4.58	20	
2-Methylnaphthalene	11.9	5.00	"	25.0		47.6	24-118		0.168	20	
2-Methylphenol	11.9	5.00	"	25.0		47.8	10-110		5.33	20	
2-Nitroaniline	16.2	5.00	"	25.0		65.0	34-129		7.14	20	
2-Nitrophenol	12.3	5.00	"	25.0		49.2	28-118		2.14	20	
3- & 4-Methylphenols	9.63	5.00	"	25.0		38.5	10-107		4.57	20	
3,3-Dichlorobenzidine	13.1	5.00	"	25.0		52.4	15-187		11.6	20	
3-Nitroaniline	12.5	5.00	"	25.0		49.8	24-134		6.72	20	
4,6-Dinitro-2-methylphenol	18.7	5.00	"	25.0		74.7	10-153		7.85	20	
4-Bromophenyl phenyl ether	14.0	5.00	"	25.0		56.0	34-120		7.79	20	
4-Chloro-3-methylphenol	13.8	5.00	"	25.0		55.2	20-120		4.98	20	
4-Chloroaniline	10.6	5.00	"	25.0		42.4	10-147		3.26	20	
4-Chlorophenyl phenyl ether	15.4	5.00	"	25.0		61.8	27-121		7.10	20	
4-Nitroaniline	14.2	5.00	"	25.0		56.7	13-134		6.94	20	
4-Nitrophenol	ND	5.00	"	25.0			10-131	Low Bias		20	
Acetophenone	13.2	5.00	"	25.0		52.7	25-110		5.62	20	
Aniline	5.58	5.00	"	25.0		22.3	10-117		6.86	20	
Benzaldehyde	13.9	5.00	"	25.0		55.8	29-117		2.32	20	
Benzoic acid	4.90	5.00	"	25.0		19.6	30-130	Low Bias	5.45	20	
Benzyl alcohol	10.9	5.00	"	25.0		43.4	10-117		7.25	20	
Benzyl butyl phthalate	17.3	5.00	"	25.0		69.1	29-133		6.95	20	
Bis(2-chloroethoxy)methane	12.9	5.00	"	25.0		51.5	10-154		8.42	20	
Bis(2-chloroethyl)ether	12.9	5.00	"	25.0		51.6	17-125		5.01	20	
Bis(2-chloroisopropyl)ether	12.6	5.00	"	25.0		50.2	10-139		3.57	20	

Semivolatile Organic Compounds by GC/MS - Quality Control Data

York Analytical Laboratories, Inc. - Stratford

Analyte	Result	Reporting Limit	Units	Spike Level	Source* Result	%REC	%REC Limits	Flag	RPD	RPD Limit	Flag
Batch BD51494 - EPA 3510C											
LCS Dup (BD51494-BSD1) LCS Dup								Prepared & Analyzed: 04/21/2025			
Caprolactam	2.98	5.00	ug/L	25.0		11.9	10-137		3.76	20	
Carbazole	15.9	5.00	"	25.0		63.6	42-126		7.43	20	
Dibenzofuran	15.0	5.00	"	25.0		60.2	36-113		6.87	20	
Diethyl phthalate	16.5	5.00	"	25.0		66.1	38-115		6.24	20	
Dimethyl phthalate	17.3	5.00	"	25.0		69.3	38-129		8.49	20	
Di-n-butyl phthalate	17.9	5.00	"	25.0		71.5	31-120		6.53	20	
Di-n-octyl phthalate	18.5	5.00	"	25.0		73.8	21-149		8.35	20	
Diphenylamine	15.4	5.00	"	25.0		61.6	40-140		7.20	20	
Hexachlorocyclopentadiene	8.54	10.0	"	25.0		34.2	10-130		1.89	20	
Isophorone	14.2	5.00	"	25.0		56.6	25-127		7.62	20	
N-nitroso-di-n-propylamine	14.2	5.00	"	25.0		56.9	26-122		8.42	20	
N-Nitrosodiphenylamine	14.5	5.00	"	25.0		58.0	23-149		4.44	20	
Phenol	4.65	5.00	"	25.0		18.6	10-110		5.52	20	
Pyridine	3.29	5.00	"	35.0		9.40	10-90	Low Bias	9.22	20	
Surrogate: SURR: 2-Fluorophenol	*16.1*		*"*	*50.0*		*32.1*	*19.7-63.1*				
Surrogate: SURR: Phenol-d6	*8.77*		*"*	*50.0*		*17.5*	*10.1-41.7*				
Surrogate: SURR: Nitrobenzene-d5	*11.8*		*"*	*25.0*		*47.0*	*50.2-113*				
Surrogate: SURR: 2-Fluorobiphenyl	*14.2*		*"*	*25.0*		*56.7*	*39.9-105*				
Surrogate: SURR: 2,4,6-Tribromophenol	*34.8*		*"*	*50.0*		*69.6*	*39.3-151*				
Surrogate: SURR: Terphenyl-d14	*17.5*		*"*	*25.0*		*69.9*	*30.7-106*				
Batch BD51495 - EPA 3510C											
Blank (BD51495-BLK2) Blank								Prepared & Analyzed: 04/21/2025			
Acenaphthene	ND	0.0500	ug/L								
Acenaphthylene	ND	0.0500	"								
Anthracene	ND	0.0500	"								
Atrazine	ND	0.500	"								
Benzo(a)anthracene	ND	0.0500	"								
Benzo(a)pyrene	ND	0.0500	"								
Benzo(b)fluoranthene	ND	0.0500	"								
Benzo(g,h,i)perylene	ND	0.0500	"								
Benzo(k)fluoranthene	ND	0.0500	"								
Bis(2-ethylhexyl)phthalate	ND	0.500	"								
Chrysene	ND	0.0500	"								
Dibenzo(a,h)anthracene	ND	0.0500	"								
Fluoranthene	ND	0.0500	"								
Fluorene	ND	0.0500	"								
Hexachlorobenzene	ND	0.0200	"								
Hexachlorobutadiene	ND	0.500	"								
Hexachloroethane	ND	0.500	"								
Indeno(1,2,3-cd)pyrene	ND	0.0500	"								
Naphthalene	ND	0.0500	"								
Nitrobenzene	ND	0.250	"								
N-Nitrosodimethylamine	ND	0.500	"								
Pentachlorophenol	ND	0.250	"								
Phenanthrene	ND	0.0500	"								
Pyrene	ND	0.0500	"								

Semivolatile Organic Compounds by GC/MS - Quality Control Data

York Analytical Laboratories, Inc. - Stratford

Analyte	Result	Reporting Limit	Units	Spike Level	Source* Result	%REC	%REC Limits	Flag	RPD	RPD Limit	Flag
Batch BD51495 - EPA 3510C											
LCS (BD51495-BS2) LCS							Prepared & Analyzed: 04/21/2025				
Acenaphthene	0.580	0.0500	ug/L	1.00		58.0	25-116				
Acenaphthylene	0.690	0.0500	"	1.00		69.0	26-116				
Anthracene	0.580	0.0500	"	1.00		58.0	25-123				
Benzo(a)anthracene	0.820	0.0500	"	1.00		82.0	33-125				
Benzo(a)pyrene	0.780	0.0500	"	1.00		78.0	32-132				
Benzo(b)fluoranthene	0.860	0.0500	"	1.00		86.0	22-137				
Benzo(g,h,i)perylene	0.860	0.0500	"	1.00		86.0	10-138				
Benzo(k)fluoranthene	0.790	0.0500	"	1.00		79.0	20-137				
Bis(2-ethylhexyl)phthalate	1.04	0.500	"	1.00		104	10-189				
Chrysene	0.710	0.0500	"	1.00		71.0	32-124				
Dibenzo(a,h)anthracene	0.880	0.0500	"	1.00		88.0	16-133				
Fluoranthene	0.760	0.0500	"	1.00		76.0	32-121				
Fluorene	0.660	0.0500	"	1.00		66.0	28-118				
Hexachlorobenzene	0.800	0.0200	"	1.00		80.0	23-124				
Hexachlorobutadiene	0.520	0.500	"	1.00		52.0	15-123				
Hexachloroethane	2.32	0.500	"	1.00		232	18-115	High Bias			
Indeno(1,2,3-cd)pyrene	0.840	0.0500	"	1.00		84.0	15-135				
Naphthalene	0.540	0.0500	"	1.00		54.0	18-120				
Nitrobenzene	0.360	0.250	"	1.00		36.0	21-121				
N-Nitrosodimethylamine	ND	0.500	"	1.00			10-124	Low Bias			
Pentachlorophenol	2.04	0.250	"	1.00		204	10-156	High Bias			
Phenanthrene	0.610	0.0500	"	1.00		61.0	24-127				
Pyrene	0.690	0.0500	"	1.00		69.0	31-132				

Semivolatile Organic Compounds by GC/MS/SIM - Quality Control Data

York Analytical Laboratories, Inc. - Stratford

Analyte	Result	Reporting Limit	Units	Spike Level	Source* Result	%REC	%REC Limits	Flag	RPD	RPD Limit	Flag
Batch BD51552 - EPA 3535A											
Blank (BD51552-BLK1) Blank								Prepared: 04/22/2025 Analyzed: 04/23/2025			
1,4-Dioxane	ND	0.300	ug/L								
Surrogate: 1,4-Dioxane-d8	*4.80*		*"*	*4.00*		*120*	*36.6-118*				
LCS (BD51552-BS1) LCS								Prepared: 04/22/2025 Analyzed: 04/23/2025			
1,4-Dioxane	3.36	0.300	ug/L	4.00		84.0	50-130				
Surrogate: 1,4-Dioxane-d8	*3.36*		*"*	*4.00*		*84.0*	*36.6-118*				
Matrix Spike (BD51552-MS1) Matrix Spike *Source sample: 25D0969-02 (MW12_041525)								Prepared: 04/22/2025 Analyzed: 04/23/2025			
1,4-Dioxane	3.70	0.300	ug/L	4.00	ND	92.4	50-130				
Surrogate: 1,4-Dioxane-d8	*4.48*		*"*	*4.00*		*112*	*50-130*				
Matrix Spike Dup (BD51552-M Matrix Spike Dup *Source sample: 25D0969-02 (MW12_041525)								Prepared & Analyzed: 04/22/2025			
1,4-Dioxane	3.79	0.300	ug/L	4.00	ND	94.8	50-130		2.56	30	
Surrogate: 1,4-Dioxane-d8	*4.16*		*"*	*4.00*		*104*	*50-130*				



PFAS Target compounds by LC/MS-MS - Quality Control Data

York Analytical Laboratories, Inc. - Stratford

Analyte	Result	Reporting Limit	Units	Spike Level	Source* Result	%REC	%REC Limits	Flag	RPD	RPD Limit	Flag
Batch BD51198 - EPA 1633 Prep											
Blank (BD51198-BLK1) Blank									Prepared: 04/16/2025 Analyzed: 04/17/2025		
Perfluorobutanesulfonic acid (PFBS)	ND	1.77	ng/L								
Perfluorohexanoic acid (PFHxA)	ND	2.00	"								
Perfluoroheptanoic acid (PFHpA)	ND	2.00	"								
Perfluorohexanesulfonic acid (PFHxS)	ND	1.83	"								
Perfluorooctanoic acid (PFOA)	ND	2.00	"								
Perfluorooctanesulfonic acid (PFOS)	ND	1.86	"								
Perfluorononanoic acid (PFNA)	ND	2.00	"								
Perfluorodecanoic acid (PFDA)	ND	2.00	"								
Perfluoroundecanoic acid (PFUnA)	ND	2.00	"								
Perfluorododecanoic acid (PFDoA)	ND	2.00	"								
Perfluorotridecanoic acid (PFTrDA)	ND	2.00	"								
Perfluorotetradecanoic acid (PFTA)	ND	2.00	"								
N-MeFOSAA	ND	2.00	"								
N-EtFOSAA	ND	2.00	"								
Perfluoropentanoic acid (PFPeA)	ND	4.00	"								
Perfluoro-1-octanesulfonamide (FOSA)	ND	2.00	"								
Perfluoro-1-heptanesulfonic acid (PFHpS)	ND	1.91	"								
Perfluoro-1-decanesulfonic acid (PFDS)	ND	1.93	"								
1H,1H,2H,2H-Perfluorooctanesulfonic acid (6:2 F	ND	7.60	"								
1H,1H,2H,2H-Perfluorodecanesulfonic acid (8:2 F	ND	7.68	"								
Perfluoro-n-butanoic acid (PFBA)	ND	8.00	"								
Perfluoro(2-ethoxyethane)sulfonic acid (PFEESA)	ND	3.56	"								
Perfluoro-3,6-dioxaheptanoic acid (NFDHA)	ND	4.00	"								
Perfluoro-4-oxapentanoic acid (PFMPA)	ND	4.00	"								
Perfluoro-5-oxahexanoic acid (PFMBA)	ND	4.00	"								
Perfluoro-1-pentanesulfonate (PFPeS)	ND	1.88	"								
1H,1H,2H,2H-Perfluorohexanesulfonic acid (4:2 F	ND	7.50	"								
HFPO-DA (Gen-X)	ND	8.00	"								
11CL-PF3OUdS	ND	7.56	"								
9CL-PF3ONS	ND	7.48	"								
ADONA	ND	7.56	"								
Perfluorododecanesulfonic acid (PFDoS)	ND	1.94	"								
Perfluoro-1-nonanesulfonic acid (PFNS)	ND	1.92	"								
3-Perfluoropropyl propanoic acid (FPrPA)	ND	5.00	"								
3-Perfluoropentyl propanoic acid (FPePA)	ND	25.0	"								
3-Perfluoroheptyl propanoic acid (FHpPA)	ND	25.0	"								
N-MeFOSE	ND	20.0	"								
N-MeFOSA	ND	2.00	"								
N-EtFOSE	ND	20.0	"								
N-EtFOSA	ND	2.00	"								
Surrogate: M3PFBS	*27.7*		*"*	*23.3*		*119*	*25-150*				
Surrogate: M5PFHxA	*26.2*		*"*	*25.0*		*105*	*25-150*				
Surrogate: M4PFHpA	*25.3*		*"*	*25.0*		*101*	*25-150*				
Surrogate: M3PFHxS	*27.7*		*"*	*23.7*		*117*	*25-150*				
Surrogate: Perfluoro-n-[13C8]octanoic acid (M8PFOA)	*28.1*		*"*	*25.0*		*113*	*25-150*				
Surrogate: M6PFDA	*13.0*		*"*	*12.5*		*104*	*25-150*				
Surrogate: M7PFUdA	*12.5*		*"*	*12.5*		*100*	*25-150*				
Surrogate: Perfluoro-n-[1,2-13C2]dodecanoic acid (MPFDoA)	*12.5*		*"*	*12.5*		*99.9*	*25-150*				
Surrogate: M2PFTeDA	*10.9*		*"*	*12.5*		*87.1*	*10-150*				



PFAS Target compounds by LC/MS-MS - Quality Control Data

York Analytical Laboratories, Inc. - Stratford

Analyte	Result	Reporting Limit	Units	Spike Level	Source* Result	%REC	%REC Limits	Flag	RPD	RPD Limit	Flag
Batch BD51198 - EPA 1633 Prep											
Blank (BD51198-BLK1) Blank								Prepared: 04/16/2025 Analyzed: 04/17/2025			
Surrogate: Perfluoro-n-[13C4]butanoic acid (MPFBA)	*22.6*		*ng/L*	*100*		*22.6*	*25-150*				
Surrogate: Perfluoro-1-[13C8]octanesulfonic acid (M8PFOS)	*28.7*		*"*	*24.0*		*120*	*25-150*				
Surrogate: Perfluoro-n-[13C5]pentanoic acid (M5PFPeA)	*42.3*		*"*	*50.0*		*84.6*	*25-150*				
Surrogate: Perfluoro-1-[13C8]octanesulfonamide (M8FOSA)	*26.9*		*"*	*25.0*		*108*	*10-150*				
Surrogate: d3-N-MeFOSAA	*50.7*		*"*	*50.0*		*101*	*25-150*				
Surrogate: d5-N-EtFOSAA	*54.8*		*"*	*50.0*		*110*	*25-150*				
Surrogate: M2-6:2 FTS	*57.8*		*"*	*47.6*		*122*	*25-200*				
Surrogate: M2-8:2 FTS	*52.2*		*"*	*48.0*		*109*	*25-200*				
Surrogate: M9PFNA	*14.1*		*"*	*12.5*		*113*	*25-150*				
Surrogate: M2-4:2 FTS	*55.9*		*"*	*46.9*		*119*	*25-150*				
Surrogate: d-N-MeFOSA	*18.7*		*"*	*25.0*		*74.8*	*25-150*				
Surrogate: d-N-EtFOSA	*16.7*		*"*	*25.0*		*66.7*	*25-150*				
Surrogate: M3HFPO-DA	*118*		*"*	*100*		*118*	*25-150*				
Surrogate: d9-N-EtFOSE	*184*		*"*	*250*		*73.5*	*25-150*				
Surrogate: d7-N-MeFOSE	*178*		*"*	*250*		*71.3*	*25-150*				
LCS (BD51198-BS1) LCS								Prepared: 04/16/2025 Analyzed: 04/17/2025			
Perfluorobutanesulfonic acid (PFBS)	28.3	1.77	ng/L	35.4		79.9	50-150				
Perfluorohexanoic acid (PFHxA)	30.5	2.00	"	40.0		76.2	50-150				
Perfluoroheptanoic acid (PFHpA)	33.9	2.00	"	40.0		84.8	50-150				
Perfluorohexanesulfonic acid (PFHxS)	30.8	1.83	"	36.6		84.1	50-150				
Perfluorooctanoic acid (PFOA)	31.5	2.00	"	40.0		78.7	50-150				
Perfluorooctanesulfonic acid (PFOS)	32.9	1.86	"	37.2		88.3	50-150				
Perfluorononanoic acid (PFNA)	30.6	2.00	"	40.0		76.5	50-150				
Perfluorodecanoic acid (PFDA)	36.0	2.00	"	40.0		89.9	50-150				
Perfluoroundecanoic acid (PFUnA)	30.9	2.00	"	40.0		77.3	50-150				
Perfluorododecanoic acid (PFDoA)	35.4	2.00	"	40.0		88.6	50-150				
Perfluorotridecanoic acid (PFTrDA)	43.5	2.00	"	40.0		109	50-150				
Perfluorotetradecanoic acid (PFTA)	29.9	2.00	"	40.0		74.9	50-150				
N-MeFOSAA	34.0	2.00	"	40.0		85.0	50-150				
N-EtFOSAA	31.5	2.00	"	40.0		78.6	50-150				
Perfluoropentanoic acid (PFPeA)	64.4	4.00	"	80.0		80.5	50-150				
Perfluoro-1-octanesulfonamide (FOSA)	30.1	2.00	"	40.0		75.4	50-150				
Perfluoro-1-heptanesulfonic acid (PFHpS)	32.0	1.91	"	38.2		83.9	50-150				
Perfluoro-1-decanesulfonic acid (PFDS)	26.3	1.93	"	38.6		68.0	50-150				
1H,1H,2H,2H-Perfluorooctanesulfonic acid (6:2 F	120	7.60	"	152		79.2	50-150				
1H,1H,2H,2H-Perfluorodecanesulfonic acid (8:2 F	123	7.68	"	154		79.9	50-150				
Perfluoro-n-butanoic acid (PFBA)	55.9	8.00	"	160		34.9	50-150	Low Bias			
Perfluoro(2-ethoxyethane)sulfonic acid (PFEESA)	56.3	3.56	"	71.2		79.1	50-150				
Perfluoro-3,6-dioxaheptanoic acid (NFDHA)	54.1	4.00	"	80.0		67.6	50-150				
Perfluoro-4-oxapentanoic acid (PFMPA)	2.61	4.00	"	80.0		3.26	50-150	Low Bias			
Perfluoro-5-oxahexanoic acid (PFMBA)	124	4.00	"	80.0		155	50-150	High Bias			
Perfluoro-1-pentanesulfonate (PFPeS)	27.9	1.88	"	37.6		74.1	50-150				
1H,1H,2H,2H-Perfluorohexanesulfonic acid (4:2 F	123	7.50	"	150		82.0	50-150				
HFPO-DA (Gen-X)	73.6	8.00	"	80.0		92.0	50-150				
11CL-PF3OUdS	55.1	7.56	"	75.6		72.9	50-150				
9CL-PF3ONS	73.4	7.48	"	74.8		98.2	50-150				
ADONA	78.9	7.56	"	75.6		104	50-150				

PFAS Target compounds by LC/MS-MS - Quality Control Data

York Analytical Laboratories, Inc. - Stratford

Analyte	Result	Reporting Limit	Units	Spike Level	Source* Result	%REC	%REC Limits	Flag	RPD	RPD Limit	Flag
Batch BD51198 - EPA 1633 Prep											
LCS (BD51198-BS1) LCS								Prepared: 04/16/2025 Analyzed: 04/17/2025			
Perfluorododecanesulfonic acid (PFDoS)	12.8	1.94	ng/L	38.8		33.0	50-150	Low Bias			
Perfluoro-1-nonanesulfonic acid (PFNS)	29.2	1.92	"	38.4		76.1	50-150				
3-Perfluoropropyl propanoic acid (FPrPA)	62.3	5.00	"	160		38.9	50-150	Low Bias			
3-Perfluoropentyl propanoic acid (FPePA)	782	25.0	"	800		97.7	50-150				
3-Perfluoroheptyl propanoic acid (FHpPA)	850	25.0	"	800		106	50-150				
N-MeFOSE	315	20.0	"	400		78.7	50-150				
N-MeFOSA	32.2	2.00	"	40.0		80.6	50-150				
N-EtFOSE	310	20.0	"	400		77.4	50-150				
N-EtFOSA	26.1	2.00	"	40.0		65.1	50-150				
Surrogate: M3PFBS	*22.7*		"	*23.3*		*97.4*	*25-150*				
Surrogate: M5PFHxA	*24.8*		"	*25.0*		*99.3*	*25-150*				
Surrogate: M4PFHpA	*30.5*		"	*25.0*		*122*	*25-150*				
Surrogate: M3PFHxS	*32.4*		"	*23.7*		*137*	*25-150*				
Surrogate: Perfluoro-n-[13C8]octanoic acid (M8PFOA)	*32.6*		"	*25.0*		*131*	*25-150*				
Surrogate: M6PFDA	*14.9*		"	*12.5*		*119*	*25-150*				
Surrogate: M7PFUdA	*14.8*		"	*12.5*		*118*	*25-150*				
Surrogate: Perfluoro-n-[1,2-13C2]dodecanoic acid (MPFDoA)	*13.0*		"	*12.5*		*104*	*25-150*				
Surrogate: M2PFTeDA	*7.73*		"	*12.5*		*61.8*	*10-150*				
Surrogate: Perfluoro-n-[13C4]butanoic acid (MPFBA)	*1.38*		"	*100*		*1.38*	*25-150*				
Surrogate: Perfluoro-1-[13C8]octanesulfonic acid (M8PFOS)	*29.6*		"	*24.0*		*124*	*25-150*				
Surrogate: Perfluoro-n-[13C5]pentanoic acid (M5PFPeA)	*13.8*		"	*50.0*		*27.6*	*25-150*				
Surrogate: Perfluoro-1-[13C8]octanesulfonamide (M8FOSA)	*31.0*		"	*25.0*		*124*	*10-150*				
Surrogate: d3-N-MeFOSAA	*53.8*		"	*50.0*		*108*	*25-150*				
Surrogate: d5-N-EtFOSAA	*54.3*		"	*50.0*		*109*	*25-150*				
Surrogate: M2-6:2 FTS	*72.0*		"	*47.6*		*151*	*25-200*				
Surrogate: M2-8:2 FTS	*63.9*		"	*48.0*		*133*	*25-200*				
Surrogate: M9PFNA	*16.5*		"	*12.5*		*132*	*25-150*				
Surrogate: M2-4:2 FTS	*51.0*		"	*46.9*		*109*	*25-150*				
Surrogate: d-N-MeFOSA	*19.9*		"	*25.0*		*79.5*	*25-150*				
Surrogate: d-N-EtFOSA	*17.1*		"	*25.0*		*68.4*	*25-150*				
Surrogate: M3HFPO-DA	*103*		"	*100*		*103*	*25-150*				
Surrogate: d9-N-EtFOSE	*130*		"	*250*		*52.2*	*25-150*				
Surrogate: d7-N-MeFOSE	*171*		"	*250*		*68.3*	*25-150*				

PFAS Target compounds by LC/MS-MS - Quality Control Data

York Analytical Laboratories, Inc. - Stratford

Analyte	Result	Reporting Limit	Units	Spike Level	Source* Result	%REC	%REC Limits	Flag	RPD	RPD Limit	Flag
Batch BD51198 - EPA 1633 Prep											
LCS (BD51198-BS2) LCS								Prepared: 04/16/2025 Analyzed: 04/21/2025			
Perfluorobutanesulfonic acid (PFBS)	3.03	1.77	ng/L	3.54		85.5	50-150				
Perfluorohexanoic acid (PFHxA)	2.94	2.00	"	4.00		73.5	50-150				
Perfluoroheptanoic acid (PFHpA)	3.20	2.00	"	4.00		80.1	50-150				
Perfluorohexanesulfonic acid (PFHxS)	2.82	1.83	"	3.66		77.1	50-150				
Perfluorooctanoic acid (PFOA)	3.18	2.00	"	4.00		79.5	50-150				
Perfluorooctanesulfonic acid (PFOS)	1.91	1.86	"	3.72		51.3	50-150				
Perfluorononanoic acid (PFNA)	3.18	2.00	"	4.00		79.6	50-150				
Perfluorodecanoic acid (PFDA)	2.94	2.00	"	4.00		73.4	50-150				
Perfluoroundecanoic acid (PFUnA)	3.62	2.00	"	4.00		90.6	50-150				
Perfluorododecanoic acid (PFDoA)	2.99	2.00	"	4.00		74.7	50-150				
Perfluorotridecanoic acid (PFTrDA)	3.70	2.00	"	4.00		92.5	50-150				
Perfluorotetradecanoic acid (PFTA)	2.89	2.00	"	4.00		72.3	50-150				
N-MeFOSAA	3.23	2.00	"	4.00		80.7	50-150				
N-EtFOSAA	2.79	2.00	"	4.00		69.7	50-150				
Perfluoropentanoic acid (PFPeA)	6.47	4.00	"	8.00		80.9	50-150				
Perfluoro-1-octanesulfonamide (FOSA)	2.52	2.00	"	4.00		63.0	50-150				
Perfluoro-1-heptanesulfonic acid (PFHpS)	2.68	1.91	"	3.82		70.2	50-150				
Perfluoro-1-decanesulfonic acid (PFDS)	3.43	1.93	"	3.86		88.9	50-150				
1H,1H,2H,2H-Perfluorooctanesulfonic acid (6:2 F	12.0	7.60	"	15.2		78.7	50-150				
1H,1H,2H,2H-Perfluorodecanesulfonic acid (8:2 F	12.2	7.68	"	15.4		79.6	50-150				
Perfluoro-n-butanoic acid (PFBA)	10.0	8.00	"	16.0		62.8	50-150				
Perfluoro(2-ethoxyethane)sulfonic acid (PFEESA)	4.67	3.56	"	7.12		65.6	50-150				
Perfluoro-3,6-dioxaheptanoic acid (NFDHA)	4.45	4.00	"	8.00		55.6	50-150				
Perfluoro-4-oxapentanoic acid (PFMPA)	0.566	4.00	"	8.00		7.08	50-150	Low Bias			
Perfluoro-5-oxahexanoic acid (PFMBA)	11.2	4.00	"	8.00		140	50-150				
Perfluoro-1-pentanesulfonate (PFPeS)	2.92	1.88	"	3.76		77.8	50-150				
1H,1H,2H,2H-Perfluorohexanesulfonic acid (4:2 F	11.9	7.50	"	15.0		79.1	50-150				
HFPO-DA (Gen-X)	4.95	8.00	"	8.00		61.8	50-150				
11CL-PF3OUdS	5.22	7.56	"	7.56		69.1	50-150				
9CL-PF3ONS	5.31	7.48	"	7.48		71.0	50-150				
ADONA	7.24	7.56	"	7.56		95.7	50-150				
Perfluorododecanesulfonic acid (PFDoS)	0.654	1.94	"	3.88		16.9	50-150	Low Bias			
Perfluoro-1-nonanesulfonic acid (PFNS)	2.74	1.92	"	3.84		71.4	50-150				
3-Perfluoropropyl propanoic acid (FPrPA)	6.40	5.00	"	16.0		40.0	50-150	Low Bias			
3-Perfluoropentyl propanoic acid (FPePA)	86.8	25.0	"	80.0		108	50-150				
3-Perfluoroheptyl propanoic acid (FHpPA)	90.0	25.0	"	80.0		112	50-150				
N-MeFOSE	27.7	20.0	"	40.0		69.2	50-150				
N-MeFOSA	2.69	2.00	"	4.00		67.3	50-150				
N-EtFOSE	30.2	20.0	"	40.0		75.5	50-150				
N-EtFOSA	2.03	2.00	"	4.00		50.9	50-150				
Surrogate: M3PFBS	*32.6*		*"*	*23.3*		*140*	*25-150*				
Surrogate: M5PFHxA	*35.4*		*"*	*25.0*		*141*	*25-150*				
Surrogate: M4PFHpA	*42.8*		*"*	*25.0*		*171*	*25-150*				
Surrogate: M3PFHxS	*42.2*		*"*	*23.7*		*178*	*25-150*				
Surrogate: Perfluoro-n-[13C8]octanoic acid (M8PFOA)	*42.4*		*"*	*25.0*		*170*	*25-150*				
Surrogate: M6PFDA	*18.6*		*"*	*12.5*		*149*	*25-150*				
Surrogate: M7PFUdA	*18.0*		*"*	*12.5*		*144*	*25-150*				
Surrogate: Perfluoro-n-[1,2-13C2]dodecanoic acid (MPFDoA)	*16.0*		*"*	*12.5*		*128*	*25-150*				
Surrogate: M2PFTeDA	*12.5*		*"*	*12.5*		*100*	*10-150*				

PFAS Target compounds by LC/MS-MS - Quality Control Data

York Analytical Laboratories, Inc. - Stratford

Analyte	Result	Reporting Limit	Units	Spike Level	Source* Result	%REC	%REC Limits	Flag	RPD	RPD Limit	Flag
Batch BD51198 - EPA 1633 Prep											
LCS (BD51198-BS2) LCS									Prepared: 04/16/2025 Analyzed: 04/21/2025		
Surrogate: Perfluoro-n-[13C4]butanoic acid (MPFBA)	*2.29*		*ng/L*	*100*		*2.29*	*25-150*				
Surrogate: Perfluoro-1-[13C8]octanesulfonic acid (M8PFOS)	*40.9*		*"*	*24.0*		*171*	*25-150*				
Surrogate: Perfluoro-n-[13C5]pentanoic acid (M5PFPeA)	*25.9*		*"*	*50.0*		*51.8*	*25-150*				
Surrogate: Perfluoro-1-[13C8]octanesulfonamide (M8FOSA)	*41.3*		*"*	*25.0*		*165*	*10-150*				
Surrogate: d3-N-MeFOSAA	*69.7*		*"*	*50.0*		*139*	*25-150*				
Surrogate: d5-N-EtFOSAA	*78.7*		*"*	*50.0*		*157*	*25-150*				
Surrogate: M2-6:2 FTS	*91.4*		*"*	*47.6*		*192*	*25-200*				
Surrogate: M2-8:2 FTS	*93.8*		*"*	*48.0*		*195*	*25-200*				
Surrogate: M9PFNA	*18.4*		*"*	*12.5*		*147*	*25-150*				
Surrogate: M2-4:2 FTS	*75.1*		*"*	*46.9*		*160*	*25-150*				
Surrogate: d-N-MeFOSA	*22.8*		*"*	*25.0*		*91.4*	*25-150*				
Surrogate: d-N-EtFOSA	*23.0*		*"*	*25.0*		*92.2*	*25-150*				
Surrogate: M3HFPO-DA	*136*		*"*	*100*		*136*	*25-150*				
Surrogate: d9-N-EtFOSE	*340*		*"*	*250*		*136*	*25-150*				
Surrogate: d7-N-MeFOSE	*349*		*"*	*250*		*139*	*25-150*				

Organochlorine Pesticides by GC/ECD - Quality Control Data

York Analytical Laboratories, Inc. - Stratford

Analyte	Result	Reporting Limit	Units	Spike Level	Source* Result	%REC	%REC Limits	Flag	RPD	RPD Limit	Flag
Batch BD51373 - EPA SW846-3510C Low Level											
Blank (BD51373-BLK1) Blank									Prepared: 04/18/2025 Analyzed: 04/21/2025		
4,4'-DDD	ND	0.00400	ug/L								
4,4'-DDE	ND	0.00400	"								
4,4'-DDT	ND	0.00400	"								
Aldrin	ND	0.00400	"								
alpha-BHC	ND	0.00400	"								
alpha-Chlordane	ND	0.00400	"								
beta-BHC	ND	0.00400	"								
delta-BHC	ND	0.00400	"								
Dieldrin	ND	0.00200	"								
Endosulfan I	ND	0.00400	"								
Endosulfan II	ND	0.00400	"								
Endosulfan sulfate	ND	0.00400	"								
Endrin	ND	0.00400	"								
Endrin aldehyde	ND	0.0100	"								
Endrin ketone	ND	0.0100	"								
gamma-BHC (Lindane)	ND	0.00400	"								
gamma-Chlordane	ND	0.0100	"								
Heptachlor	ND	0.00400	"								
Heptachlor epoxide	ND	0.00400	"								
Methoxychlor	ND	0.00400	"								
Toxaphene	ND	0.100	"								
Chlordane, total	ND	0.200	"								
Surrogate: Decachlorobiphenyl	*0.132*		*"*	*0.200*		*66.1*	*30-150*				
Surrogate: Tetrachloro-m-xylene	*0.0821*		*"*	*0.200*		*41.0*	*30-150*				
LCS (BD51373-BS1) LCS									Prepared: 04/18/2025 Analyzed: 04/21/2025		
4,4'-DDD	0.0835	0.00400	ug/L	0.100		83.5	40-140			20	
4,4'-DDE	0.0753	0.00400	"	0.100		75.3	40-140			20	
4,4'-DDT	0.0933	0.00400	"	0.100		93.3	40-140			20	
Aldrin	0.0523	0.00400	"	0.100		52.3	40-140			20	
alpha-BHC	0.0716	0.00400	"	0.100		71.6	40-140			20	
alpha-Chlordane	0.0707	0.00400	"	0.100		70.7	40-140			20	
beta-BHC	0.0772	0.00400	"	0.100		77.2	40-140			20	
delta-BHC	0.0565	0.00400	"	0.100		56.5	40-140			20	
Dieldrin	0.0782	0.00200	"	0.100		78.2	40-140			20	
Endosulfan I	0.0761	0.00400	"	0.100		76.1	40-140			20	
Endosulfan II	0.0875	0.00400	"	0.100		87.5	40-140			20	
Endosulfan sulfate	0.0806	0.00400	"	0.100		80.6	40-140			20	
Endrin	0.0867	0.00400	"	0.100		86.7	40-140			20	
Endrin aldehyde	0.0882	0.0100	"	0.100		88.2	40-140			20	
Endrin ketone	0.0880	0.0100	"	0.100		88.0	40-140			20	
gamma-BHC (Lindane)	0.0754	0.00400	"	0.100		75.4	40-140			20	
gamma-Chlordane	0.0728	0.0100	"	0.100		72.8	40-140			20	
Heptachlor	0.0673	0.00400	"	0.100		67.3	40-140			20	
Heptachlor epoxide	0.0806	0.00400	"	0.100		80.6	40-140			20	
Methoxychlor	0.0960	0.00400	"	0.100		96.0	40-140			20	
Surrogate: Decachlorobiphenyl	*0.170*		*"*	*0.200*		*84.9*	*30-150*				
Surrogate: Tetrachloro-m-xylene	*0.102*		*"*	*0.200*		*50.8*	*30-150*				

Organochlorine Pesticides by GC/ECD - Quality Control Data

York Analytical Laboratories, Inc. - Stratford

Analyte	Result	Reporting Limit	Units	Spike Level	Source* Result	%REC	%REC Limits	Flag	RPD	RPD Limit	Flag
Batch BD51373 - EPA SW846-3510C Low Level											
LCS Dup (BD51373-BSD1) LCS Dup								Prepared: 04/18/2025 Analyzed: 04/21/2025			
4,4'-DDD	0.0694	0.00400	ug/L	0.100		69.4	40-140		18.5	20	
4,4'-DDE	0.0623	0.00400	"	0.100		62.3	40-140		18.9	20	
4,4'-DDT	0.0824	0.00400	"	0.100		82.4	40-140		12.4	20	
Aldrin	0.0422	0.00400	"	0.100		42.2	40-140		21.3	20	Non-dir.
alpha-BHC	0.0592	0.00400	"	0.100		59.2	40-140		18.9	20	
alpha-Chlordane	0.0586	0.00400	"	0.100		58.6	40-140		18.7	20	
beta-BHC	0.0646	0.00400	"	0.100		64.6	40-140		17.8	20	
delta-BHC	0.0464	0.00400	"	0.100		46.4	40-140		19.7	20	
Dieldrin	0.0639	0.00200	"	0.100		63.9	40-140		20.1	20	Non-dir.
Endosulfan I	0.0622	0.00400	"	0.100		62.2	40-140		20.2	20	Non-dir.
Endosulfan II	0.0721	0.00400	"	0.100		72.1	40-140		19.3	20	
Endosulfan sulfate	0.0667	0.00400	"	0.100		66.7	40-140		18.9	20	
Endrin	0.0708	0.00400	"	0.100		70.8	40-140		20.2	20	Non-dir.
Endrin aldehyde	0.0741	0.0100	"	0.100		74.1	40-140		17.3	20	
Endrin ketone	0.0727	0.0100	"	0.100		72.7	40-140		19.1	20	
gamma-BHC (Lindane)	0.0617	0.00400	"	0.100		61.7	40-140		20.0	20	
gamma-Chlordane	0.0597	0.0100	"	0.100		59.7	40-140		19.8	20	
Heptachlor	0.0558	0.00400	"	0.100		55.8	40-140		18.7	20	
Heptachlor epoxide	0.0656	0.00400	"	0.100		65.6	40-140		20.5	20	Non-dir.
Methoxychlor	0.0794	0.00400	"	0.100		79.4	40-140		18.9	20	
Surrogate: Decachlorobiphenyl	*0.126*		*"*	*0.200*		*62.9*	*30-150*				
Surrogate: Tetrachloro-m-xylene	*0.0852*		*"*	*0.200*		*42.6*	*30-150*				

Polychlorinated Biphenyls by GC/ECD - Quality Control Data

York Analytical Laboratories, Inc. - Stratford

Analyte	Result	Reporting Limit	Units	Spike Level	Source* Result	%REC	%REC Limits	Flag	RPD	RPD Limit	Flag
Batch BD51371 - EPA SW846-3510C Low Level											
Blank (BD51371-BLK1) Blank									Prepared: 04/18/2025 Analyzed: 04/21/2025		
Aroclor 1016	ND	0.0500	ug/L								
Aroclor 1221	ND	0.0500	"								
Aroclor 1232	ND	0.0500	"								
Aroclor 1242	ND	0.0500	"								
Aroclor 1248	ND	0.0500	"								
Aroclor 1254	ND	0.0500	"								
Aroclor 1260	ND	0.0500	"								
Total PCBs	ND	0.0500	"								
Surrogate: Tetrachloro-m-xylene	*0.0890*		*"*	*0.200*		*44.5*	*30-120*				
Surrogate: Decachlorobiphenyl	*0.165*		*"*	*0.200*		*82.5*	*30-120*				
LCS (BD51371-BS2) LCS									Prepared: 04/18/2025 Analyzed: 04/21/2025		
Aroclor 1016	0.883	0.0500	ug/L	1.00		88.3	40-120				
Aroclor 1260	1.01	0.0500	"	1.00		101	40-120				
Surrogate: Tetrachloro-m-xylene	*0.116*		*"*	*0.200*		*58.0*	*30-120*				
Surrogate: Decachlorobiphenyl	*0.218*		*"*	*0.200*		*109*	*30-120*				
LCS Dup (BD51371-BSD2) LCS Dup									Prepared: 04/18/2025 Analyzed: 04/21/2025		
Aroclor 1016	0.610	0.0500	ug/L	1.00		61.0	40-120		36.7	30	Non-dir.
Aroclor 1260	0.716	0.0500	"	1.00		71.6	40-120		34.3	30	Non-dir.
Surrogate: Tetrachloro-m-xylene	*0.0800*		*"*	*0.200*		*40.0*	*30-120*				
Surrogate: Decachlorobiphenyl	*0.161*		*"*	*0.200*		*80.5*	*30-120*				

Chlorinated Herbicides by GC/ECD - Quality Control Data

York Analytical Laboratories, Inc. - Stratford

Analyte	Result	Reporting Limit	Units	Spike Level	Source* Result	%REC	%REC Limits	Flag	RPD	RPD Limit	Flag
Batch BD51488 - EPA 8151A											
Blank (BD51488-BLK1) Blank									Prepared: 04/21/2025 Analyzed: 04/22/2025		
2,4,5-T	ND	5.00	ug/L								
2,4,5-TP (Silvex)	ND	5.00	"								
2,4-D	ND	5.00	"								
Surrogate: 2,4-Dichlorophenylacetic acid (DCAA)	*114*		*"*	*125*		*91.2*	*30-150*				
LCS (BD51488-BS1) LCS									Prepared: 04/21/2025 Analyzed: 04/22/2025		
2,4,5-T	19.0	5.00	ug/L	20.0		95.0	10-140				
2,4,5-TP (Silvex)	20.2	5.00	"	20.0		101	10-139				
2,4-D	16.5	5.00	"	20.0		82.5	10-140				
Surrogate: 2,4-Dichlorophenylacetic acid (DCAA)	*130*		*"*	*125*		*104*	*30-150*				
LCS Dup (BD51488-BSD1) LCS Dup									Prepared: 04/21/2025 Analyzed: 04/22/2025		
2,4,5-T	22.2	5.00	ug/L	20.0		111	10-140		15.8	30	
2,4,5-TP (Silvex)	17.2	5.00	"	20.0		86.2	10-139		16.0	30	
2,4-D	17.8	5.00	"	20.0		88.8	10-140		7.30	30	
Surrogate: 2,4-Dichlorophenylacetic acid (DCAA)	*105*		*"*	*125*		*84.2*	*30-150*				

Metals by ICP - Quality Control Data

York Analytical Laboratories, Inc. - Stratford

Analyte	Result	Reporting Limit	Units	Spike Level	Source* Result	%REC	%REC Limits	Flag	RPD	RPD Limit	Flag
Batch BD51176 - EPA 3015A											
Blank (BD51176-BLK1) Blank								Prepared & Analyzed: 04/16/2025			
Aluminum	ND	0.0556	mg/L								
Barium	ND	0.0278	"								
Calcium	ND	0.0556	"								
Chromium	ND	0.00556	"								
Cobalt	ND	0.00444	"								
Copper	ND	0.0222	"								
Iron	ND	0.278	"								
Lead	ND	0.00556	"								
Magnesium	ND	0.0556	"								
Manganese	ND	0.00556	"								
Nickel	ND	0.0111	"								
Potassium	ND	0.0556	"								
Silver	ND	0.00556	"								
Sodium	ND	0.556	"								
Vanadium	ND	0.0111	"								
Zinc	ND	0.0278	"								
LCS (BD51176-BS1) LCS								Prepared & Analyzed: 04/16/2025			
Aluminum	1.72		ug/mL	2.00		86.1	80-120				
Barium	2.07		"	2.00		103	80-120				
Calcium	1.12		"	1.00		112	80-120				
Chromium	0.201		"	0.200		101	80-120				
Cobalt	0.504		"	0.500		101	80-120				
Copper	0.301		"	0.250		120	80-120				
Iron	1.02		"	1.00		102	80-120				
Lead	0.476		"	0.500		95.1	80-120				
Magnesium	0.884		"	1.00		88.4	80-120				
Manganese	0.520		"	0.500		104	80-120				
Nickel	0.508		"	0.500		102	80-120				
Potassium	0.980		"	1.00		98.0	80-120				
Silver	0.0472		"	0.0500		94.3	80-120				
Sodium	0.790		"	1.00		79.0	80-120	Low Bias			
Vanadium	0.491		"	0.500		98.3	80-120				
Zinc	0.500		"	0.500		100	80-120				

Metals by ICP - Quality Control Data

York Analytical Laboratories, Inc. - Stratford

Analyte	Result	Reporting Limit	Units	Spike Level	Source* Result	%REC	%REC Limits	Flag	RPD	RPD Limit	Flag
Batch BD51176 - EPA 3015A											
Duplicate (BD51176-DUP1) Duplicate	*Source sample: 25D0969-02 (MW12_041525)							Prepared & Analyzed: 04/16/2025			
Aluminum	0.147	0.0556	mg/L		0.197				28.8	20	Non-dir.
Barium	0.0877	0.0278	"		0.0873				0.495	20	
Calcium	94.2	0.0556	"		93.8				0.406	20	
Chromium	ND	0.00556	"		ND					20	
Cobalt	ND	0.00444	"		ND					20	
Copper	0.0236	0.0222	"		0.0325				31.9	20	Non-dir.
Iron	ND	0.278	"		ND					20	
Lead	0.0109	0.00556	"		0.00729				40.0	20	Non-dir.
Magnesium	12.5	0.0556	"		12.5				0.188	20	
Manganese	0.580	0.00556	"		0.576				0.798	20	
Nickel	ND	0.0111	"		ND					20	
Potassium	6.23	0.0556	"		6.39				2.50	20	
Silver	ND	0.00556	"		ND					20	
Sodium	53.7	0.556	"		54.1				0.859	20	
Vanadium	ND	0.0111	"		ND					20	
Zinc	ND	0.0278	"		ND					20	
Matrix Spike (BD51176-MS1) Matrix Spike	*Source sample: 25D0969-02 (MW12_041525)							Prepared & Analyzed: 04/16/2025			
Aluminum	2.34	0.0556	mg/L	2.22	0.197	96.5	75-125				
Barium	2.41	0.0278	"	2.22	0.0873	104	75-125				
Calcium	95.7	0.0556	"	1.11	93.8	169	75-125	High Bias			
Chromium	0.223	0.00556	"	0.222	ND	100	75-125				
Cobalt	0.561	0.00444	"	0.556	ND	101	75-125				
Copper	0.316	0.0222	"	0.278	0.0325	102	75-125				
Iron	1.19	0.278	"	1.11	ND	107	75-125				
Lead	0.541	0.00556	"	0.556	0.00729	96.1	75-125				
Magnesium	13.8	0.0556	"	1.11	12.5	116	75-125				
Manganese	1.15	0.00556	"	0.556	0.576	104	75-125				
Nickel	0.554	0.0111	"	0.556	ND	99.7	75-125				
Potassium	7.62	0.0556	"	1.11	6.39	111	75-125				
Silver	0.0564	0.00556	"	0.0556	ND	102	75-125				
Sodium	56.1	0.556	"	1.11	54.1	176	75-125	High Bias			
Vanadium	0.557	0.0111	"	0.556	ND	100	75-125				
Zinc	0.552	0.0278	"	0.556	ND	99.4	75-125				

Metals by ICP - Quality Control Data

York Analytical Laboratories, Inc. - Stratford

Analyte	Result	Reporting Limit	Units	Spike Level	Source* Result	%REC	%REC Limits	Flag	RPD	RPD Limit	Flag
Batch BD51176 - EPA 3015A											
Post Spike (BD51176-PS1) Post Spike	*Source sample: 25D0969-02 (MW12_041525)							Prepared & Analyzed: 04/16/2025			
Aluminum	2.26		ug/mL	2.00	0.177	104	75-125				
Barium	2.25		"	2.00	0.0786	109	75-125				
Calcium	86.2		"	1.00	84.4	175	75-125	High Bias			
Chromium	0.214		"	0.200	0.000557	107	75-125				
Cobalt	0.528		"	0.500	0.00220	105	75-125				
Copper	0.292		"	0.250	0.0293	105	75-125				
Iron	1.12		"	1.00	0.0790	104	75-125				
Lead	0.518		"	0.500	0.00657	102	75-125				
Magnesium	12.4		"	1.00	11.3	110	75-125				
Manganese	1.05		"	0.500	0.518	107	75-125				
Nickel	0.521		"	0.500	0.000285	104	75-125				
Potassium	6.86		"	1.00	5.75	111	75-125				
Silver	0.0197		"	0.0500	0.00144	36.5	75-125	Low Bias			
Sodium	50.7		"	1.00	48.7	199	75-125	High Bias			
Vanadium	0.526		"	0.500	0.000449	105	75-125				
Zinc	0.518		"	0.500	0.0128	101	75-125				
Batch BD51369 - EPA 3015A											
Blank (BD51369-BLK1) Blank								Prepared: 04/18/2025 Analyzed: 04/23/2025			
Aluminum - Dissolved	ND	0.0556	mg/L								
Barium - Dissolved	ND	0.0278	"								
Calcium - Dissolved	ND	0.0556	"								
Chromium - Dissolved	ND	0.00556	"								
Cobalt - Dissolved	ND	0.00444	"								
Copper - Dissolved	ND	0.0222	"								
Iron - Dissolved	ND	0.278	"								
Lead - Dissolved	ND	0.00556	"								
Magnesium - Dissolved	ND	0.0556	"								
Manganese - Dissolved	ND	0.00556	"								
Nickel - Dissolved	ND	0.0111	"								
Potassium - Dissolved	ND	0.0556	"								
Silver - Dissolved	ND	0.00556	"								
Sodium - Dissolved	ND	0.556	"								
Vanadium - Dissolved	ND	0.0111	"								
Zinc - Dissolved	ND	0.0278	"								

Metals by ICP - Quality Control Data

York Analytical Laboratories, Inc. - Stratford

Analyte	Result	Reporting Limit	Units	Spike Level	Source* Result	%REC	%REC Limits	Flag	RPD	RPD Limit	Flag
Batch BD51369 - EPA 3015A											
LCS (BD51369-BS1) LCS								Prepared: 04/18/2025 Analyzed: 04/23/2025			
Aluminum - Dissolved	1.54		ug/mL	2.00		77.1	80-120	Low Bias			
Barium - Dissolved	1.58		"	2.00		79.0	80-120	Low Bias			
Calcium - Dissolved	0.875		"	1.00		87.5	80-120				
Chromium - Dissolved	0.156		"	0.200		77.8	80-120	Low Bias			
Cobalt - Dissolved	0.404		"	0.500		80.7	80-120				
Copper - Dissolved	0.209		"	0.250		83.4	80-120				
Iron - Dissolved	0.788		"	1.00		78.8	80-120	Low Bias			
Lead - Dissolved	0.392		"	0.500		78.4	80-120	Low Bias			
Magnesium - Dissolved	0.746		"	1.00		74.6	80-120	Low Bias			
Manganese - Dissolved	0.402		"	0.500		80.5	80-120				
Nickel - Dissolved	0.407		"	0.500		81.3	80-120				
Potassium - Dissolved	0.876		"	1.00		87.6	80-120				
Silver - Dissolved	0.0381		"	0.0500		76.2	80-120	Low Bias			
Sodium - Dissolved	0.936		"	1.00		93.6	80-120				
Vanadium - Dissolved	0.387		"	0.500		77.4	80-120	Low Bias			
Zinc - Dissolved	0.398		"	0.500		79.7	80-120	Low Bias			
Duplicate (BD51369-DUP1) Duplicate	*Source sample: 25D0969-02 (MW12_041525)							Prepared: 04/18/2025 Analyzed: 04/23/2025			
Aluminum - Dissolved	ND	0.0556	mg/L		ND					20	
Barium - Dissolved	0.0862	0.0278	"		0.0854				0.906	20	
Calcium - Dissolved	91.7	0.0556	"		90.5				1.34	20	
Chromium - Dissolved	ND	0.00556	"		0.0166					20	
Cobalt - Dissolved	ND	0.00444	"		ND					20	
Copper - Dissolved	ND	0.0222	"		ND					20	
Iron - Dissolved	ND	0.278	"		0.408					20	
Lead - Dissolved	ND	0.00556	"		ND					20	
Magnesium - Dissolved	13.2	0.0556	"		13.0				1.01	20	
Manganese - Dissolved	0.551	0.00556	"		0.550				0.282	20	
Nickel - Dissolved	ND	0.0111	"		0.0228					20	
Potassium - Dissolved	6.72	0.0556	"		6.59				1.90	20	
Silver - Dissolved	ND	0.00556	"		ND					20	
Sodium - Dissolved	54.9	0.556	"		54.3				1.07	20	
Vanadium - Dissolved	ND	0.0111	"		ND					20	
Zinc - Dissolved	ND	0.0278	"		ND					20	

Metals by ICP - Quality Control Data

York Analytical Laboratories, Inc. - Stratford

Analyte	Result	Reporting Limit	Units	Spike Level	Source* Result	%REC	%REC Limits	Flag	RPD	RPD Limit	Flag
Batch BD51369 - EPA 3015A											
Matrix Spike (BD51369-MS1) Matrix Spike	*Source sample: 25D0969-02 (MW12_041525)							Prepared: 04/18/2025 Analyzed: 04/23/2025			
Aluminum - Dissolved	1.79	0.0556	mg/L	2.22	ND	80.5	75-125				
Barium - Dissolved	1.91	0.0278	"	2.22	0.0854	82.0	75-125				
Calcium - Dissolved	91.3	0.0556	"	1.11	90.5	70.2	75-125	Low Bias			
Chromium - Dissolved	0.191	0.00556	"	0.222	0.0166	78.7	75-125				
Cobalt - Dissolved	0.464	0.00444	"	0.556	ND	83.5	75-125				
Copper - Dissolved	0.258	0.0222	"	0.278	ND	92.9	75-125				
Iron - Dissolved	1.18	0.278	"	1.11	0.408	69.9	75-125	Low Bias			
Lead - Dissolved	0.446	0.00556	"	0.556	ND	80.2	75-125				
Magnesium - Dissolved	13.9	0.0556	"	1.11	13.0	82.2	75-125				
Manganese - Dissolved	1.01	0.00556	"	0.556	0.550	83.7	75-125				
Nickel - Dissolved	0.475	0.0111	"	0.556	0.0228	81.3	75-125				
Potassium - Dissolved	7.62	0.0556	"	1.11	6.59	92.1	75-125				
Silver - Dissolved	0.0459	0.00556	"	0.0556	ND	82.6	75-125				
Sodium - Dissolved	54.9	0.556	"	1.11	54.3	51.0	75-125	Low Bias			
Vanadium - Dissolved	0.465	0.0111	"	0.556	ND	83.7	75-125				
Zinc - Dissolved	0.479	0.0278	"	0.556	ND	86.3	75-125				
Post Spike (BD51369-PS1) Post Spike	*Source sample: 25D0969-02 (MW12_041525)							Prepared: 04/18/2025 Analyzed: 04/23/2025			
Aluminum - Dissolved	1.95		ug/mL	2.00	0.0213	96.5	75-125				
Barium - Dissolved	2.05		"	2.00	0.0769	98.7	75-125				
Calcium - Dissolved	82.5		"	1.00	81.4	110	75-125				
Chromium - Dissolved	0.210		"	0.200	0.0149	97.4	75-125				
Cobalt - Dissolved	0.502		"	0.500	0.000300	100	75-125				
Copper - Dissolved	0.279		"	0.250	0.0195	104	75-125				
Iron - Dissolved	1.27		"	1.00	0.367	90.3	75-125				
Lead - Dissolved	0.475		"	0.500	0.00350	94.4	75-125				
Magnesium - Dissolved	12.8		"	1.00	11.7	105	75-125				
Manganese - Dissolved	0.998		"	0.500	0.495	101	75-125				
Nickel - Dissolved	0.512		"	0.500	0.0205	98.4	75-125				
Potassium - Dissolved	6.95		"	1.00	5.93	101	75-125				
Silver - Dissolved	0.0485		"	0.0500	-0.000200	97.0	75-125				
Sodium - Dissolved	49.7		"	1.00	48.9	86.1	75-125				
Vanadium - Dissolved	0.505		"	0.500	0.000300	101	75-125				
Zinc - Dissolved	0.510		"	0.500	0.0121	99.6	75-125				

Metals by ICP/MS - Quality Control Data

York Analytical Laboratories, Inc. - Stratford

Analyte	Result	Reporting Limit	Units	Spike Level	Source* Result	%REC	%REC Limits	Flag	RPD	RPD Limit	Flag
Batch BD51173 - EPA 3015A											
Blank (BD51173-BLK1) Blank									Prepared: 04/16/2025 Analyzed: 04/18/2025		
Antimony	ND	0.00111	mg/L								
Arsenic	ND	0.00111	"								
Beryllium	ND	0.000333	"								
Cadmium	ND	0.000556	"								
Selenium	ND	0.00111	"								
Thallium	ND	0.00111	"								
LCS (BD51173-BS1) LCS									Prepared: 04/16/2025 Analyzed: 04/18/2025		
Antimony	67.4		ug/L	50.0		135	80-120	High Bias			
Arsenic	51.6		"	50.0		103	80-120				
Beryllium	59.6		"	50.0		119	80-120				
Cadmium	61.9		"	50.0		124	80-120	High Bias			
Selenium	46.8		"	50.0		93.7	80-120				
Thallium	51.7		"	50.0		103	80-120				
Duplicate (BD51173-DUP1) Duplicate *Source sample: 25D0969-02 (MW12_041525)									Prepared: 04/16/2025 Analyzed: 04/18/2025		
Antimony	ND	0.00556	mg/L		ND					20	
Arsenic	ND	0.00556	"		ND					20	
Beryllium	ND	0.00167	"		ND					20	
Cadmium	ND	0.00278	"		ND					20	
Selenium	ND	0.00556	"		0.00926					20	
Thallium	ND	0.00556	"		ND					20	
Matrix Spike (BD51173-MS1) Matrix Spike *Source sample: 25D0969-02 (MW12_041525)									Prepared: 04/16/2025 Analyzed: 04/18/2025		
Antimony	10.2		ug/L	50.0	-0.290	20.3	75-125	Low Bias			
Arsenic	12.4		"	50.0	-0.886	24.9	75-125	Low Bias			
Beryllium	11.2		"	50.0	0.010	22.4	75-125	Low Bias			
Cadmium	9.95		"	50.0	0.023	19.9	75-125	Low Bias			
Selenium	11.6		"	50.0	8.34	6.50	75-125	Low Bias			
Thallium	12.6		"	50.0	0.063	25.2	75-125	Low Bias			

Metals by ICP/MS - Quality Control Data

York Analytical Laboratories, Inc. - Stratford

Analyte	Result	Reporting Limit	Units	Spike Level	Source* Result	%REC	%REC Limits	Flag	RPD	RPD Limit	Flag
Batch BD51365 - EPA 3015A											
Blank (BD51365-BLK1) Blank									Prepared: 04/18/2025 Analyzed: 04/21/2025		
Antimony - Dissolved	0.00271	0.00111	mg/L								
Antimony	0.00271	0.00111	"								
Arsenic - Dissolved	ND	0.00111	"								
Arsenic	ND	0.00111	"								
Beryllium - Dissolved	ND	0.000333	"								
Beryllium	ND	0.000333	"								
Cadmium - Dissolved	ND	0.000556	"								
Cadmium	ND	0.000556	"								
Selenium - Dissolved	ND	0.00111	"								
Selenium	ND	0.00111	"								
Thallium - Dissolved	ND	0.00111	"								
Thallium	ND	0.00111	"								
LCS (BD51365-BS1) LCS									Prepared: 04/18/2025 Analyzed: 04/21/2025		
Antimony	60.0		ug/L	50.0		120	80-120				
Antimony - Dissolved	60.0		"	50.0		120	80-120				
Arsenic	49.4		"	50.0		98.8	80-120				
Arsenic - Dissolved	49.4		"	50.0		98.8	80-120				
Beryllium - Dissolved	55.6		"	50.0		111	80-120				
Beryllium	55.6		"	50.0		111	80-120				
Cadmium	53.0		"	50.0		106	80-120				
Cadmium - Dissolved	53.0		"	50.0		106	80-120				
Selenium	51.4		"	50.0		103	80-120				
Selenium - Dissolved	51.4		"	50.0		103	80-120				
Thallium - Dissolved	53.6		"	50.0		107	80-120				
Thallium	53.6		"	50.0		107	80-120				
Duplicate (BD51365-DUP1) Duplicate *Source sample: 25D0969-02 (MW12_041525)									Prepared: 04/18/2025 Analyzed: 04/21/2025		
Antimony - Dissolved	ND	0.00556	mg/L		ND					20	
Antimony	ND	0.00556	"		ND					20	
Arsenic	ND	0.00556	"		ND					20	
Arsenic - Dissolved	ND	0.00556	"		ND					20	
Beryllium	ND	0.00167	"		ND					20	
Beryllium - Dissolved	ND	0.00167	"		ND					20	
Cadmium - Dissolved	ND	0.00278	"		ND					20	
Cadmium	ND	0.00278	"		ND					20	
Selenium - Dissolved	ND	0.00556	"		ND					20	
Selenium	ND	0.00556	"		0.00926					20	
Thallium - Dissolved	ND	0.00556	"		ND					20	
Thallium	ND	0.00556	"		ND					20	

Metals by ICP/MS - Quality Control Data

York Analytical Laboratories, Inc. - Stratford

Analyte	Result	Reporting Limit	Units	Spike Level	Source* Result	%REC	%REC Limits	Flag	RPD	RPD Limit	Flag
Batch BD51365 - EPA 3015A											
Matrix Spike (BD51365-MS1) Matrix Spike	*Source sample: 25D0969-02 (MW12_041525)							Prepared: 04/18/2025 Analyzed: 04/21/2025			
Antimony	-0.631		ug/L	50.0	-0.290		75-125	Low Bias			
Antimony - Dissolved	-0.631		"	50.0	-1.50		75-125	Low Bias			
Arsenic	-0.252		"	50.0	-0.886		75-125	Low Bias			
Arsenic - Dissolved	-0.252		"	50.0	-0.739		75-125	Low Bias			
Beryllium - Dissolved	0.007		"	50.0	0.337	NR	75-125	Low Bias			
Beryllium	0.007		"	50.0	0.010	NR	75-125	Low Bias			
Cadmium	0.010		"	50.0	0.023	NR	75-125	Low Bias			
Cadmium - Dissolved	0.010		"	50.0	0.190	NR	75-125	Low Bias			
Selenium - Dissolved	-0.200		"	50.0	0.830	NR	75-125	Low Bias			
Selenium	-0.200		"	50.0	8.34	NR	75-125	Low Bias			
Thallium - Dissolved	0.034		"	50.0	0.792	NR	75-125	Low Bias			
Thallium	0.034		"	50.0	0.063	NR	75-125	Low Bias			

Mercury by EPA 7000/200 Series Methods - Quality Control Data

York Analytical Laboratories, Inc. - Stratford

Analyte	Result	Reporting Limit	Units	Spike Level	Source* Result	%REC	%REC Limits	Flag	RPD	RPD Limit	Flag
Batch BD51259 - EPA SW846-7470A											
Blank (BD51259-BLK1) Blank									Prepared & Analyzed: 04/17/2025		
Mercury - Dissolved	ND	0.0002	mg/L								
LCS (BD51259-BS1) LCS									Prepared & Analyzed: 04/17/2025		
Mercury - Dissolved	0.0021	0.0002	mg/L	0.00200		106	80-120				
Batch BD51358 - EPA SW846-7470A											
Blank (BD51358-BLK1) Blank									Prepared & Analyzed: 04/18/2025		
Mercury	ND	0.0002	mg/L								
Blank (BD51358-BLK2) Blank									Prepared & Analyzed: 04/18/2025		
Mercury	ND	0.0002	mg/L								
LCS (BD51358-BS1) LCS									Prepared & Analyzed: 04/18/2025		
Mercury	0.0019863	0.0002	mg/L	0.00200		99.3	80-120				
LCS (BD51358-BS2) LCS									Prepared & Analyzed: 04/18/2025		
Mercury	0.0019855	0.0002	mg/L	0.00200		99.3	80-120				

Wet Chemistry Parameters - Quality Control Data

York Analytical Laboratories, Inc. - Stratford

Analyte		Result	Reporting Limit	Units	Spike Level	Source* Result	%REC	%REC Limits	Flag	RPD	RPD Limit	Flag
Batch BD51148 - Analysis Preparation												
Blank (BD51148-BLK1)	Blank									Prepared & Analyzed: 04/15/2025		
Chromium, Hexavalent		ND	0.0100	mg/L								
LCS (BD51148-BS1)	LCS									Prepared & Analyzed: 04/15/2025		
Chromium, Hexavalent		0.441	0.0100	mg/L	0.500		88.1	85-115				
Duplicate (BD51148-DUP1)	Duplicate	*Source sample: 25D0969-02 (MW12_041525)								Prepared & Analyzed: 04/15/2025		
Chromium, Hexavalent		ND	0.0100	mg/L		ND					20	
Matrix Spike (BD51148-MS1)	Matrix Spike	*Source sample: 25D0969-02 (MW12_041525)								Prepared & Analyzed: 04/15/2025		
Chromium, Hexavalent		0.429	0.0100	mg/L	0.500	ND	85.8	85-115				
Matrix Spike Dup (BD51148-M	Matrix Spike Dup	*Source sample: 25D0969-02 (MW12_041525)								Prepared & Analyzed: 04/15/2025		
Chromium, Hexavalent		0.477	0.0100	mg/L	0.500	ND	95.4	85-115		10.7	200	
Batch BD51496 - Analysis Preparation												
Blank (BD51496-BLK1)	Blank									Prepared & Analyzed: 04/21/2025		
Cyanide, total		ND	0.0100	mg/L								
LCS (BD51496-BS1)	LCS									Prepared & Analyzed: 04/21/2025		
Cyanide, total		0.0925	0.0100	mg/L	0.111		83.4	80-120				
Duplicate (BD51496-DUP1)	Duplicate	*Source sample: 25D0969-02 (MW12_041525)								Prepared & Analyzed: 04/21/2025		
Cyanide, total		ND	0.0100	mg/L		ND					15	
Matrix Spike (BD51496-MS1)	Matrix Spike	*Source sample: 25D0969-02 (MW12_041525)								Prepared & Analyzed: 04/21/2025		
Cyanide, total		0.0943	0.0100	mg/L	0.100	ND	94.3	79-105				

Wet Chemistry Parameters - Quality Control Data

York Analytical Laboratories, Inc. - Stratford

Analyte	Result	Reporting Limit	Units	Spike Level	Source* Result	%REC	%REC Limits	Flag	RPD	RPD Limit	Flag
Batch BD51496 - Analysis Preparation											
Matrix Spike Dup (BD51496-M Matrix Spike Dup	*Source sample: 25D0969-02 (MW12_041525)								Prepared & Analyzed: 04/21/2025		
Cyanide, total	0.0989	0.0100	mg/L	0.100	ND	98.9	79-105		4.78	200	

Volatile Analysis Sample Containers

Lab ID	Client Sample ID	Volatile Sample Container
25D0969-02	MW12_041525	40mL Clear Vial (pre-pres.) HCl; Cool to 4° C
25D0969-03	GWTB04_041525	40mL Clear Vial (pre-pres.) HCl; Cool to 4° C

Sample and Data Qualifiers Relating to This Work Order

S-HI	Surrogate recovery is above acceptance limits. No target compound is detected in sample.
S-08	The recovery of this surrogate was outside of QC limits.
QR-02	The RPD result exceeded the QC control limits; however, both percent recoveries were acceptable. Sample results for the QC batch were accepted based on percent recoveries and completeness of QC data.
QL-02	This LCS analyte is outside Laboratory Recovery limits due the analyte behavior using the referenced method. The reference method has certain limitations with respect to analytes of this nature.
M-CCV1	The recovery for this element in the Continuing Calibration Verification (CCV) was outside the 90-110% recovery criteria.
M-BS	The recovery for this element in the batch blank spike recovered slightly outside of control limits
J	Detected below the Reporting Limit but greater than or equal to the Method Detection Limit (MDL/LOD) or in the case of a TIC, the result is an estimated concentration.
CCVE	The value reported is ESTIMATED. The value is estimated due to its behavior during continuing calibration verification (>20% Difference for average Rf or >20% Drift for quadratic fit).
CAL-E	The value reported is ESTIMATED. The value is estimated due to its behavior during initial calibration (average Rf>20%)
B	Analyte is found in the associated analysis batch blank. For volatiles, methylene chloride and acetone are common lab contaminants.

Definitions and Other Explanations

*	Analyte is not certified or the state of the samples origination does not offer certification for the Analyte.
ND	NOT DETECTED - the analyte is not detected at the Reported to level (LOQ/RL or LOD/MDL)
RL	REPORTING LIMIT - the minimum reportable value based upon the lowest point in the analyte calibration curve.
LOQ	LIMIT OF QUANTITATION - the minimum concentration of a target analyte that can be reported within a specified degree of confidence. This is the lowest point in an analyte calibration curve that has been subjected to all steps of the processing/analysis and verified to meet defined criteria. This is based upon NELAC 2009 Standards and applies to all analyses.
LOD	LIMIT OF DETECTION - a verified estimate of the minimum concentration of a substance in a given matrix that an analytical process can reliably detect. This is based upon NELAC 2009 Standards and applies to all analyses conducted under the auspices of EPA SW-846.
MDL	METHOD DETECTION LIMIT - a statistically derived estimate of the minimum amount of a substance an analytical system can reliably detect with a 99% confidence that the concentration of the substance is greater than zero. This is based upon 40 CFR Part 136 Appendix B and applies only to EPA 600 and 200 series methods.
Reported to	This indicates that the data for a particular analysis is reported to either the LOD/MDL, or the LOQ/RL. In cases where the "Reported to" is located above the LOD/MDL, any value between this and the LOQ represents an estimated value which is "J" flagged accordingly. This applies to volatile and semi-volatile target compounds only.
NR	Not reported
RPD	Relative Percent Difference
Wet	The data has been reported on an as-received (wet weight) basis
Low Bias	Low Bias flag indicates that the recovery of the flagged analyte is below the laboratory or regulatory lower control limit. The data user should take note that this analyte may be biased low but should evaluate multiple lines of evidence including the LCS and site-specific MS/MSD data to draw bias conclusions. In cases where no site-specific MS/MSD was requested, only the LCS data can be used to evaluate such bias.
High Bias	High Bias flag indicates that the recovery of the flagged analyte is above the laboratory or regulatory upper control limit. The data user should take note that this analyte may be biased high but should evaluate multiple lines of evidence including the LCS and site-specific MS/MSD data to draw bias conclusions. In cases where no site-specific MS/MSD was requested, only the LCS data can be used to evaluate such bias.
Non-Dir.	Non-dir. flag (Non-Directional Bias) indicates that the Relative Percent Difference (RPD) (a measure of precision) among the MS and MSD data is outside the laboratory or regulatory control limit. This alerts the data user where the MS and MSD are from site-specific samples that the RPD is high due to either non-homogeneous distribution of target analyte between the MS/MSD or indicates poor reproducibility for other reasons.

If EPA SW-846 method 8270 is included herein it is noted that the target compound N-nitrosodiphenylamine (NDPA) decomposes in the gas chromatographic inlet and cannot be separated from diphenylamine (DPA). These results could actually represent 100% DPA, 100% NDPA or some combination of the two. For this reason, York reports the combined result for n-nitrosodiphenylamine and diphenylamine for either of these compounds as a combined concentration as Diphenylamine.

If Total PCBs are detected and the target aroclors reported are "Not detected", the Total PCB value is reported due to the presence of either or both Aroclors 1262 and 1268 which are non-target aroclors for some regulatory lists.

2-chloroethylvinyl ether readily breaks down under acidic conditions. Samples that are acid preserved, including standards will exhibit breakdown. The data user should take note.

Certification for pH is no longer offered by NYDOH ELAP.

Semi-Volatile and Volatile analyses are reported down to the LOD/MDL, with values between the LOD/MDL and the LOQ being "J" flagged as estimated results.

For analyses by EPA SW-846-8270D, the Limit of Quantitation (LOQ) reported for benzidine is based upon the lowest standard used for calibration and is not a verified LOQ due to this compound's propensity for oxidative losses during extraction/concentration procedures and non-reproducible chromatographic performance.

Field Chain-of-Custody Record

YORK
ANALYTICAL LABORATORIES INC

York Analytical Laboratories, Inc. (YORK)'s Standard Terms & Conditions are listed on the back side of this document. This legal document serves as your written authorization for YORK to proceed with the analyses requested below. Your signature binds you to YORK's Standard Terms & Conditions.

120 Research Drive Stratford, CT 06615 132-02 89th Ave Queens, NY 11418 56 Church Hill Rd. #2 Newtown, CT 06470 2161 Whitesville Rd Toms River, NJ 08755 clientservices@yorklab.com 800-306-YORK

YORK Project Number: 25D0969

Page 1 of 1

Report To:	Invoice To:
Company: Langan Eng	Company:
Address: 368 9th Ave, Floor 8 NY NY 10001	Address: SAME
Phone.: 212-479-5400	Phone.:
Contact: Kristin Wexler	Contact:
E-mail: kwexler@langan.com	E-mail:

YOUR Project Name / Number: 413 E 120th Street

PO Number: 170745301

Samples Collected From: NY X, NJ, CT, PA, Other: (please specify)

Turn-Around Time: RUSH - Next Day; RUSH - Two Day; RUSH - Three Day; RUSH - Four Day; RUSH - Five Day; Standard (6-9 Day) X; PFAS Standard 7-10 Day

Please print clearly and legibly. All information must be complete. Samples will not be logged in and the turn-around-time clock will not begin until any questions by YORK are resolved.

Olivia O'Donnell (OO)

Samples Collected by: (print AND sign your name)

Matrix Codes: S - soil/solid/sludge; GW - groundwater; DW - drinking water; SW - surface water; WW - wastewater; O - Oil; Other

Preservative (please list number of containers)

Analyses Requested

Sample Identification	Date	Time	Matrix	Unpreserved	HCl (hydrochloric acid)	MeOH (methanol)	HNO_3 (nitric acid)	H_2SO_4 (sulfuric acid)	NaOH (sodium hydroxide)	$Na_2S_2O_3$ (sodium thio.)	Trizma	Ammonium Acetate	Other:	TCL VOCs, SVOCs, PCBs	Pesticides, Herbicides	TAL Metals (total and dissolved)	Cyanide, hexavalent chromium, total and dissolved phase only	1,4-dioxane	PFAS via USEPA Method 1633	TCL VOCs via USEPA Method 8260C	Grab or Comp. G/C
GWFB05_041525	4/15/25	7:00	aq	X															X		
GMW12_041525	↓	7:10	gw		X		X		X					X	X	X	X	X	X		
GWTB04_041525	↓	—	aq																	X	

Report Type (circle): QA Report; Summary (Results Only); NY ASP B Package; NJ Reduced; NJ DKQP; NJ Full; CT RCP

EDD Type (circle): EQuIS (standard); NYSDEC EQuIS; NJDEP SRP Haz Site; Standard Excel; CMDP; Other:

Regulatory Comparative

Compared to the following Regulation(s): (please fill in)

Field Filtered X

Lab Filtered

Comments: please include gdegennaro@langan.com, datamanagement@langan.com

Samples iced/chilled at time of lab pickup? circle Yes or No

Lab Sample Receiving Checklist (to be completed by the receiving laboratory only) Circle Y / N

Custody Seals: Y / N Containers Intact: Y / N COC Labels Agree: Y / N Preservation Confirmed: Y / N

COC Complete: Y / N COC Received: Y / N Appropriate Sample Volumes: Y / N Appropriate Sample Containers: Y / N

Cooler Temperature Confirmed: Y / N Samples Submitted within Holding Times: Y / N Corrective Action Form Required: Y / N

Samples Relinquished by / Company	Date/Time	Samples Received by / Company	Date/Time	Samples Relinquished by / Company	Date/Time
Olivia O'Donnell/Langan	4/15/25 1730	1.	4/15/25 1810	2.	4/15/25 15:30
Samples Received by / Company	Date/Time	Samples Relinquished by / Company	Date/Time	Samples Received by / Company	Date/Time
[signature]	4/15/25 15:30 5.1	[signature]	4/15/25 15:30	A. Husain	4/15/25 15:30
Samples Relinquished by / Company	Date/Time	4. Samples Received by / Company	Date/Time	Samples Received in LAB by	Date/Time / Temperature
A. Husain 4/15/25	21:35			[signature]	4/15/25 21:35 3.9 Degrees C

ANALYTICAL REPORT

Lab Number:	L2255559
Client:	Langan Engineering & Environmental 21 Penn Plaza 360 W. 31st Street, 8th Floor New York, NY 10001-2727
ATTN:	Jennifer Armstrong
Phone:	(212) 479-5537
Project Name:	THE BEACON
Project Number:	170745301
Report Date:	11/07/22

The original project report/data package is held by Alpha Analytical. This report/data package is paginated and should be reproduced only in its entirety. Alpha Analytical holds no responsibility for results and/or data that are not consistent with the original.

Certifications & Approvals: MA (M-MA086), NH NELAP (2064), CT (PH-0574), IL (200077), ME (MA00086), MD (348), NJ (MA935), NY (11148), NC (25700/666), PA (68-03671), RI (LAO00065), TX (T104704476), VT (VT-0935), VA (460195), USDA (Permit #P330-17-00196).

Eight Walkup Drive, Westborough, MA 01581-1019
508-898-9220 (Fax) 508-898-9193 800-624-9220 - www.alphalab.com

Project Name: THE BEACON
Project Number: 170745301

Lab Number: L2255559
Report Date: 11/07/22

Alpha Sample ID	Client ID	Matrix	Sample Location	Collection Date/Time	Receive Date
L2255559-01	SB06_1-3	SOIL	413 E. 120 STREET	10/06/22 10:00	10/06/22
L2255559-02	SB05_1-3	SOIL	413 E. 120 STREET	10/06/22 11:50	10/06/22
L2255559-03	FB01_100622	WATER	413 E. 120 STREET	10/06/22 12:40	10/06/22
L2255559-04	SB04_1-3	SOIL	413 E. 120 STREET	10/06/22 13:25	10/06/22
L2255559-05	MW04_100622	WATER	413 E. 120 STREET	10/06/22 14:55	10/06/22
L2255559-06	GWDUP01_100622	WATER	413 E. 120 STREET	10/06/22 15:40	10/06/22
L2255559-07	SB06_1-3	SOIL	413 E. 120 STREET	10/06/22 10:10	10/06/22
L2255559-08	SB05_1-3	SOIL	413 E. 120 STREET	10/06/22 11:30	10/06/22
L2255559-09	FB01_100622	WATER	413 E. 120 STREET	10/06/22 12:30	10/06/22
L2255559-10	SB04_1-3	SOIL	413 E. 120 STREET	10/06/22 13:15	10/06/22
L2255559-11	MW04_100622	WATER	413 E. 120 STREET	10/06/22 15:00	10/06/22
L2255559-12	GWDUP01_100622	WATER	413 E. 120 STREET	10/06/22 15:15	10/06/22
L2255559-13	TB01_100622	WATER	413 E. 120 STREET	10/06/22 00:00	10/06/22

Project Name:	THE BEACON	**Lab Number:**	L2255559
Project Number:	170745301	**Report Date:**	11/07/22

Case Narrative

The samples were received in accordance with the Chain of Custody and no significant deviations were encountered during the preparation or analysis unless otherwise noted. Sample Receipt, Container Information, and the Chain of Custody are located at the back of the report.

Results contained within this report relate only to the samples submitted under this Alpha Lab Number and meet NELAP requirements for all NELAP accredited parameters unless otherwise noted in the following narrative. The data presented in this report is organized by parameter (i.e. VOC, SVOC, etc.). Sample specific Quality Control data (i.e. Surrogate Spike Recovery) is reported at the end of the target analyte list for each individual sample, followed by the Laboratory Batch Quality Control at the end of each parameter. Tentatively Identified Compounds (TICs), if requested, are reported for compounds identified to be present and are not part of the method/program Target Compound List, even if only a subset of the TCL are being reported. If a sample was re-analyzed or re-extracted due to a required quality control corrective action and if both sets of data are reported, the Laboratory ID of the re-analysis or re-extraction is designated with an "R" or "RE", respectively.

When multiple Batch Quality Control elements are reported (e.g. more than one LCS), the associated samples for each element are noted in the grey shaded header line of each data table. Any Laboratory Batch, Sample Specific % recovery or RPD value that is outside the listed Acceptance Criteria is bolded in the report. In reference to questions H (CAM) or 4 (RCP) when "NO" is checked, the performance criteria for CAM and RCP methods allow for some quality control failures to occur and still be within method compliance. In these instances, the specific failure is not narrated but noted in the associated QC Outlier Summary Report, located directly after the Case Narrative. QC information is also incorporated in the Data Usability Assessment table (Format 11) of our Data Merger tool, where it can be reviewed in conjunction with the sample result, associated regulatory criteria and any associated data usability implications.

Soil/sediments, solids and tissues are reported on a dry weight basis unless otherwise noted. Definitions of all data qualifiers and acronyms used in this report are provided in the Glossary located at the back of the report.

HOLD POLICY - For samples submitted on hold, Alpha's policy is to hold samples (with the exception of Air canisters) free of charge for 21 calendar days from the date the project is completed. After 21 calendar days, we will dispose of all samples submitted including those put on hold unless you have contacted your Alpha Project Manager and made arrangements for Alpha to continue to hold the samples. Air canisters will be disposed after 3 business days from the date the project is completed.

Please contact Project Management at 800-624-9220 with any questions.

Project Name: THE BEACON **Lab Number:** L2255559
Project Number: 170745301 **Report Date:** 11/07/22

Case Narrative (continued)

Report Submission
November 07, 2022: This final report includes the results of all requested analyses.
October 17, 2022: This is a preliminary report.

All non-detect (ND) or estimated concentrations (J-qualified) have been quantitated to the limit noted in the MDL column.

Sample Receipt
The analyses performed were specified by the client.

Volatile Organics
L2255559-07: The surrogate recovery is outside the acceptance criteria for 4-bromofluorobenzene (217%); however, the sample was not re-analyzed due to coelution with an obvious interference. A copy of the chromatogram is included as an attachment to this report.
L2255559-10: The surrogate recovery is outside the acceptance criteria for 4-bromofluorobenzene (203%); however, the sample was not re-analyzed due to coelution with an obvious interference. A copy of the chromatogram is included as an attachment to this report.

Semivolatile Organics
L2255559-07D, -08D, and -10RE\D: The sample has elevated detection limits due to the dilution required by the sample matrix.
L2255559-08D: The surrogate recoveries are below the acceptance criteria for 2-fluorophenol (0%), phenol-d6 (0%), nitrobenzene-d5 (0%), 2-fluorobiphenyl (0%), 2,4,6-tribromophenol (0%) and 4-terphenyl-d14 (0%) due to the dilution required to quantitate the sample. Re-extraction was not required; therefore, the results of the original analysis are reported.
L2255559-10: The surrogate recoveries were outside the acceptance criteria for 2-fluorophenol (16%) and 2,4,6-tribromophenol (8%); however, re-extraction achieved similar results: 2-fluorophenol (6%) and 2,4,6-

Case Narrative (continued)

tribromophenol (0%). The results of both extractions are reported; however, all associated compounds are considered to have a potential bias.
The WG1699147-2/-3 LCS recoveries, associated with L2255559-07D, -10, and -10RE\D, are below the acceptance criteria for benzoic acid (0%/0%); however, it has been identified as a "difficult" analyte. The results of the associated samples are reported.

Perfluorinated Alkyl Acids by Isotope Dilution
L2255559-01, -02, -04, -05, -06, and WG1701607-1/-2/-3/-4: Extracted Internal Standard recoveries were outside the acceptance criteria for individual analytes. Please refer to the surrogate section of the report for details.
L2255559-05 and -06: The MeOH fraction of the extraction is reported for perfluorooctanesulfonamide (fosa) due to better extraction efficiency of the perfluoro[13c8]octanesulfonamide (m8fosa) Extracted Internal Standard.
The Extracted Internal Standard recoveries for the WG1701607-1 Method Blank, associated with L2255559-01, -02, and -04, are below the acceptance criteria for perfluoro[13c8]octanesulfonamide (m8fosa) and M2PFTDA (less than 10%); however, the associated samples are non-detect to the RL for all associated target analytes; therefore, no further action was taken.
The Extracted Internal Standard recovery for the WG1701607-2 LCS, associated with L2255559-01, -02, and -04, is below the acceptance criteria (less than 10%) for perfluoro[13c8]octanesulfonamide (m8fosa) (6%); however, all associated target analytes are within overall LCS criteria; therefore, no further action was taken.

Pesticides
L2255559-07: The internal standard (IS) response for 1-bromo-2-nitrobenzene (752%) was above the acceptance criteria on column A; however, the sample was not re-analyzed due to obvious interferences. Since the IS response was above method criteria, all associated compounds reported from this column are considered to have a potentially low bias. The surrogate recoveries are outside the method acceptance criteria for 2,4,5,6-tetrachloro-m-xylene (7%) and decachlorobiphenyl (11%) due to interference with the Internal

Project Name: THE BEACON **Lab Number:** L2255559
Project Number: 170745301 **Report Date:** 11/07/22

Case Narrative (continued)

Standard.

L2255559-08: The internal standard (IS) response for 1-bromo-2-nitrobenzene (993%) was above the acceptance criteria on column A; however, the sample was not re-analyzed due to obvious interferences. Since the IS response was above method criteria, all associated compounds reported from this column are considered to have a potentially low bias. The surrogate recovery is outside the method acceptance criteria for decachlorobiphenyl (9%) due to interference with the Internal Standard.

Total Metals

L2255559-07, -08, and -10: The sample has elevated detection limits for all elements, with the exception of mercury, due to the dilution required by matrix interferences encountered during analysis.

Cyanide, Total

The WG1697636-2/-3 LCS/LCSD recoveries for cyanide, total (75%/79%), associated with L2255559-07, -08, and -10, are outside our in-house acceptance criteria, but within the vendor-certified acceptance limits. The results of the original analyses are reported.

I, the undersigned, attest under the pains and penalties of perjury that, to the best of my knowledge and belief and based upon my personal inquiry of those responsible for providing the information contained in this analytical report, such information is accurate and complete. This certificate of analysis is not complete unless this page accompanies any and all pages of this report.

Authorized Signature:  Cristin Walker

Title: Technical Director/Representative Date: 11/07/22

ORGANICS

VOLATILES

Project Name: THE BEACON **Lab Number:** L2255559

Project Number: 170745301 **Report Date:** 11/07/22

SAMPLE RESULTS

Lab ID: L2255559-07 Date Collected: 10/06/22 10:10
Client ID: SB06_1-3 Date Received: 10/06/22
Sample Location: 413 E. 120 STREET Field Prep: Not Specified

Sample Depth:
Matrix: Soil
Analytical Method: 1,8260C
Analytical Date: 10/13/22 04:38
Analyst: JIC
Percent Solids: 82%

Parameter	Result	Qualifier	Units	RL	MDL	Dilution Factor
Volatile Organics by EPA 5035 High - Westborough Lab						
Methylene chloride	ND		ug/kg	540	240	1
1,1-Dichloroethane	ND		ug/kg	110	16.	1
Chloroform	ND		ug/kg	160	15.	1
Carbon tetrachloride	ND		ug/kg	110	25.	1
1,2-Dichloropropane	ND		ug/kg	110	13.	1
Dibromochloromethane	ND		ug/kg	110	15.	1
1,1,2-Trichloroethane	ND		ug/kg	110	29.	1
Tetrachloroethene	ND		ug/kg	54	21.	1
Chlorobenzene	ND		ug/kg	54	14.	1
Trichlorofluoromethane	ND		ug/kg	430	74.	1
1,2-Dichloroethane	ND		ug/kg	110	28.	1
1,1,1-Trichloroethane	ND		ug/kg	54	18.	1
Bromodichloromethane	ND		ug/kg	54	12.	1
trans-1,3-Dichloropropene	ND		ug/kg	110	29.	1
cis-1,3-Dichloropropene	ND		ug/kg	54	17.	1
1,3-Dichloropropene, Total	ND		ug/kg	54	17.	1
1,1-Dichloropropene	ND		ug/kg	54	17.	1
Bromoform	ND		ug/kg	430	26.	1
1,1,2,2-Tetrachloroethane	ND		ug/kg	54	18.	1
Benzene	74		ug/kg	54	18.	1
Toluene	160		ug/kg	110	58.	1
Ethylbenzene	310		ug/kg	110	15.	1
Chloromethane	ND		ug/kg	430	100	1
Bromomethane	ND		ug/kg	210	62.	1
Vinyl chloride	ND		ug/kg	110	36.	1
Chloroethane	ND		ug/kg	210	48.	1
1,1-Dichloroethene	ND		ug/kg	110	26.	1
trans-1,2-Dichloroethene	ND		ug/kg	160	15.	1

Project Name: THE BEACON **Lab Number:** L2255559

Project Number: 170745301 **Report Date:** 11/07/22

SAMPLE RESULTS

Lab ID: L2255559-07 Date Collected: 10/06/22 10:10

Client ID: SB06_1-3 Date Received: 10/06/22

Sample Location: 413 E. 120 STREET Field Prep: Not Specified

Sample Depth:

Parameter	Result	Qualifier	Units	RL	MDL	Dilution Factor
Volatile Organics by EPA 5035 High - Westborough Lab						
Trichloroethene	ND		ug/kg	54	15.	1
1,2-Dichlorobenzene	ND		ug/kg	210	15.	1
1,3-Dichlorobenzene	ND		ug/kg	210	16.	1
1,4-Dichlorobenzene	ND		ug/kg	210	18.	1
Methyl tert butyl ether	ND		ug/kg	210	22.	1
p/m-Xylene	530		ug/kg	210	60.	1
o-Xylene	93	J	ug/kg	110	31.	1
Xylenes, Total	620	J	ug/kg	110	31.	1
cis-1,2-Dichloroethene	ND		ug/kg	110	19.	1
1,2-Dichloroethene, Total	ND		ug/kg	110	15.	1
Dibromomethane	ND		ug/kg	210	26.	1
Styrene	ND		ug/kg	110	21.	1
Dichlorodifluoromethane	ND		ug/kg	1100	98.	1
Acetone	ND		ug/kg	1100	520	1
Carbon disulfide	ND		ug/kg	1100	490	1
2-Butanone	ND		ug/kg	1100	240	1
Vinyl acetate	ND		ug/kg	1100	230	1
4-Methyl-2-pentanone	ND		ug/kg	1100	140	1
1,2,3-Trichloropropane	ND		ug/kg	210	14.	1
2-Hexanone	ND		ug/kg	1100	130	1
Bromochloromethane	ND		ug/kg	210	22.	1
2,2-Dichloropropane	ND		ug/kg	210	22.	1
1,2-Dibromoethane	ND		ug/kg	110	30.	1
1,3-Dichloropropane	ND		ug/kg	210	18.	1
1,1,1,2-Tetrachloroethane	ND		ug/kg	54	14.	1
Bromobenzene	ND		ug/kg	210	16.	1
n-Butylbenzene	3600		ug/kg	110	18.	1
sec-Butylbenzene	3000		ug/kg	110	16.	1
tert-Butylbenzene	650		ug/kg	210	13.	1
o-Chlorotoluene	ND		ug/kg	210	20.	1
p-Chlorotoluene	ND		ug/kg	210	12.	1
1,2-Dibromo-3-chloropropane	ND		ug/kg	320	110	1
Hexachlorobutadiene	ND		ug/kg	430	18.	1
Isopropylbenzene	1200		ug/kg	110	12.	1
p-Isopropyltoluene	14	J	ug/kg	110	12.	1
Naphthalene	3100		ug/kg	430	70.	1
Acrylonitrile	ND		ug/kg	430	120	1

Project Name: THE BEACON **Lab Number:** L2255559

Project Number: 170745301 **Report Date:** 11/07/22

SAMPLE RESULTS

Lab ID: L2255559-07 Date Collected: 10/06/22 10:10

Client ID: SB06_1-3 Date Received: 10/06/22

Sample Location: 413 E. 120 STREET Field Prep: Not Specified

Sample Depth:

Parameter	Result	Qualifier	Units	RL	MDL	Dilution Factor
Volatile Organics by EPA 5035 High - Westborough Lab						
n-Propylbenzene	3000		ug/kg	110	18.	1
1,2,3-Trichlorobenzene	ND		ug/kg	210	34.	1
1,2,4-Trichlorobenzene	ND		ug/kg	210	29.	1
1,3,5-Trimethylbenzene	50	J	ug/kg	210	21.	1
1,2,4-Trimethylbenzene	370		ug/kg	210	36.	1
1,4-Dioxane	ND		ug/kg	8600	3800	1
p-Diethylbenzene	890		ug/kg	210	19.	1
p-Ethyltoluene	400		ug/kg	210	41.	1
1,2,4,5-Tetramethylbenzene	15000		ug/kg	210	20.	1
Ethyl ether	ND		ug/kg	210	36.	1
trans-1,4-Dichloro-2-butene	ND		ug/kg	540	150	1

Surrogate	% Recovery	Qualifier	Acceptance Criteria
1,2-Dichloroethane-d4	111		70-130
Toluene-d8	103		70-130
4-Bromofluorobenzene	**217**	Q	70-130
Dibromofluoromethane	98		70-130

Project Name: THE BEACON **Lab Number:** L2255559

Project Number: 170745301 **Report Date:** 11/07/22

SAMPLE RESULTS

Lab ID: L2255559-08 D2 Date Collected: 10/06/22 11:30
Client ID: SB05_1-3 Date Received: 10/06/22
Sample Location: 413 E. 120 STREET Field Prep: Not Specified

Sample Depth:
Matrix: Soil
Analytical Method: 1,8260C
Analytical Date: 10/13/22 03:46
Analyst: JIC
Percent Solids: 91%

Parameter	Result	Qualifier	Units	RL	MDL	Dilution Factor
Volatile Organics by EPA 5035 High - Westborough Lab						
Methylene chloride	ND		ug/kg	1600	750	5
1,1-Dichloroethane	ND		ug/kg	330	47.	5
Chloroform	ND		ug/kg	490	46.	5
Carbon tetrachloride	ND		ug/kg	330	75.	5
1,2-Dichloropropane	ND		ug/kg	330	41.	5
Dibromochloromethane	ND		ug/kg	330	46.	5
1,1,2-Trichloroethane	ND		ug/kg	330	87.	5
Tetrachloroethene	ND		ug/kg	160	64.	5
Chlorobenzene	ND		ug/kg	160	41.	5
Trichlorofluoromethane	ND		ug/kg	1300	230	5
1,2-Dichloroethane	ND		ug/kg	330	84.	5
1,1,1-Trichloroethane	ND		ug/kg	160	54.	5
Bromodichloromethane	ND		ug/kg	160	36.	5
trans-1,3-Dichloropropene	ND		ug/kg	330	89.	5
cis-1,3-Dichloropropene	ND		ug/kg	160	52.	5
1,3-Dichloropropene, Total	ND		ug/kg	160	52.	5
1,1-Dichloropropene	ND		ug/kg	160	52.	5
Bromoform	ND		ug/kg	1300	80.	5
1,1,2,2-Tetrachloroethane	ND		ug/kg	160	54.	5
Benzene	ND		ug/kg	160	54.	5
Toluene	ND		ug/kg	330	180	5
Ethylbenzene	320	J	ug/kg	330	46.	5
Chloromethane	ND		ug/kg	1300	300	5
Bromomethane	ND		ug/kg	650	190	5
Vinyl chloride	ND		ug/kg	330	110	5
Chloroethane	ND		ug/kg	650	150	5
1,1-Dichloroethene	ND		ug/kg	330	78.	5
trans-1,2-Dichloroethene	ND		ug/kg	490	45.	5

Project Name: THE BEACON **Lab Number:** L2255559

Project Number: 170745301 **Report Date:** 11/07/22

SAMPLE RESULTS

Lab ID: L2255559-08 D2 Date Collected: 10/06/22 11:30

Client ID: SB05_1-3 Date Received: 10/06/22

Sample Location: 413 E. 120 STREET Field Prep: Not Specified

Sample Depth:

Parameter	Result	Qualifier	Units	RL	MDL	Dilution Factor
Volatile Organics by EPA 5035 High - Westborough Lab						
Trichloroethene	ND		ug/kg	160	45.	5
1,2-Dichlorobenzene	ND		ug/kg	650	47.	5
1,3-Dichlorobenzene	ND		ug/kg	650	48.	5
1,4-Dichlorobenzene	ND		ug/kg	650	56.	5
Methyl tert butyl ether	ND		ug/kg	650	66.	5
p/m-Xylene	640	J	ug/kg	650	180	5
o-Xylene	190	J	ug/kg	330	95.	5
Xylenes, Total	830	J	ug/kg	330	95.	5
cis-1,2-Dichloroethene	ND		ug/kg	330	57.	5
1,2-Dichloroethene, Total	ND		ug/kg	330	45.	5
Dibromomethane	ND		ug/kg	650	78.	5
Styrene	68	J	ug/kg	330	64.	5
Dichlorodifluoromethane	ND		ug/kg	3300	300	5
Acetone	ND		ug/kg	3300	1600	5
Carbon disulfide	ND		ug/kg	3300	1500	5
2-Butanone	ND		ug/kg	3300	720	5
Vinyl acetate	ND		ug/kg	3300	700	5
4-Methyl-2-pentanone	ND		ug/kg	3300	420	5
1,2,3-Trichloropropane	ND		ug/kg	650	41.	5
2-Hexanone	ND		ug/kg	3300	380	5
Bromochloromethane	ND		ug/kg	650	67.	5
2,2-Dichloropropane	ND		ug/kg	650	66.	5
1,2-Dibromoethane	ND		ug/kg	330	91.	5
1,3-Dichloropropane	ND		ug/kg	650	54.	5
1,1,1,2-Tetrachloroethane	ND		ug/kg	160	43.	5
Bromobenzene	ND		ug/kg	650	47.	5
n-Butylbenzene	2400		ug/kg	330	54.	5
sec-Butylbenzene	1500		ug/kg	330	48.	5
tert-Butylbenzene	100	J	ug/kg	650	38.	5
o-Chlorotoluene	ND		ug/kg	650	62.	5
p-Chlorotoluene	ND		ug/kg	650	35.	5
1,2-Dibromo-3-chloropropane	ND		ug/kg	980	320	5
Hexachlorobutadiene	ND		ug/kg	1300	55.	5
Isopropylbenzene	390		ug/kg	330	36.	5
p-Isopropyltoluene	36	J	ug/kg	330	36.	5
Naphthalene	140000	E	ug/kg	1300	210	5
Acrylonitrile	ND		ug/kg	1300	380	5

Project Name: THE BEACON **Lab Number:** L2255559

Project Number: 170745301 **Report Date:** 11/07/22

SAMPLE RESULTS

Lab ID: L2255559-08 D2 Date Collected: 10/06/22 11:30

Client ID: SB05_1-3 Date Received: 10/06/22

Sample Location: 413 E. 120 STREET Field Prep: Not Specified

Sample Depth:

Parameter	Result	Qualifier	Units	RL	MDL	Dilution Factor
Volatile Organics by EPA 5035 High - Westborough Lab						
n-Propylbenzene	1000		ug/kg	330	56.	5
1,2,3-Trichlorobenzene	ND		ug/kg	650	100	5
1,2,4-Trichlorobenzene	ND		ug/kg	650	89.	5
1,3,5-Trimethylbenzene	200	J	ug/kg	650	63.	5
1,2,4-Trimethylbenzene	860		ug/kg	650	110	5
1,4-Dioxane	ND		ug/kg	26000	11000	5
p-Diethylbenzene	1100		ug/kg	650	58.	5
p-Ethyltoluene	620	J	ug/kg	650	120	5
1,2,4,5-Tetramethylbenzene	4400		ug/kg	650	62.	5
Ethyl ether	ND		ug/kg	650	110	5
trans-1,4-Dichloro-2-butene	ND		ug/kg	1600	460	5

Surrogate	% Recovery	Qualifier	Acceptance Criteria
1,2-Dichloroethane-d4	113		70-130
Toluene-d8	102		70-130
4-Bromofluorobenzene	109		70-130
Dibromofluoromethane	100		70-130

Project Name: THE BEACON
Project Number: 170745301
Lab Number: L2255559
Report Date: 11/07/22

SAMPLE RESULTS

Lab ID: L2255559-08 D
Client ID: SB05_1-3
Sample Location: 413 E. 120 STREET
Date Collected: 10/06/22 11:30
Date Received: 10/06/22
Field Prep: Not Specified

Sample Depth:
Matrix: Soil
Analytical Method: 1,8260C
Analytical Date: 10/11/22 18:05
Analyst: AJK
Percent Solids: 91%

Parameter	Result	Qualifier	Units	RL	MDL	Dilution Factor
Volatile Organics by EPA 5035 High - Westborough Lab						
Naphthalene	180000		ug/kg	2600	420	10

Surrogate	% Recovery	Qualifier	Acceptance Criteria
1,2-Dichloroethane-d4	99		70-130
Toluene-d8	93		70-130
4-Bromofluorobenzene	99		70-130
Dibromofluoromethane	100		70-130

Project Name: THE BEACON
Project Number: 170745301
Lab Number: L2255559
Report Date: 11/07/22

SAMPLE RESULTS

Lab ID: L2255559-09
Client ID: FB01_100622
Sample Location: 413 E. 120 STREET
Date Collected: 10/06/22 12:30
Date Received: 10/06/22
Field Prep: None

Sample Depth:
Matrix: Water
Analytical Method: 1,8260C
Analytical Date: 10/11/22 11:19
Analyst: MJV

Parameter	Result	Qualifier	Units	RL	MDL	Dilution Factor
Volatile Organics by GC/MS - Westborough Lab						
Methylene chloride	ND		ug/l	2.5	0.70	1
1,1-Dichloroethane	ND		ug/l	2.5	0.70	1
Chloroform	ND		ug/l	2.5	0.70	1
Carbon tetrachloride	ND		ug/l	0.50	0.13	1
1,2-Dichloropropane	ND		ug/l	1.0	0.14	1
Dibromochloromethane	ND		ug/l	0.50	0.15	1
1,1,2-Trichloroethane	ND		ug/l	1.5	0.50	1
Tetrachloroethene	ND		ug/l	0.50	0.18	1
Chlorobenzene	ND		ug/l	2.5	0.70	1
Trichlorofluoromethane	ND		ug/l	2.5	0.70	1
1,2-Dichloroethane	ND		ug/l	0.50	0.13	1
1,1,1-Trichloroethane	ND		ug/l	2.5	0.70	1
Bromodichloromethane	ND		ug/l	0.50	0.19	1
trans-1,3-Dichloropropene	ND		ug/l	0.50	0.16	1
cis-1,3-Dichloropropene	ND		ug/l	0.50	0.14	1
1,3-Dichloropropene, Total	ND		ug/l	0.50	0.14	1
1,1-Dichloropropene	ND		ug/l	2.5	0.70	1
Bromoform	ND		ug/l	2.0	0.65	1
1,1,2,2-Tetrachloroethane	ND		ug/l	0.50	0.17	1
Benzene	ND		ug/l	0.50	0.16	1
Toluene	ND		ug/l	2.5	0.70	1
Ethylbenzene	ND		ug/l	2.5	0.70	1
Chloromethane	ND		ug/l	2.5	0.70	1
Bromomethane	ND		ug/l	2.5	0.70	1
Vinyl chloride	ND		ug/l	1.0	0.07	1
Chloroethane	ND		ug/l	2.5	0.70	1
1,1-Dichloroethene	ND		ug/l	0.50	0.17	1
trans-1,2-Dichloroethene	ND		ug/l	2.5	0.70	1

Project Name: THE BEACON **Lab Number:** L2255559

Project Number: 170745301 **Report Date:** 11/07/22

SAMPLE RESULTS

Lab ID: L2255559-09 Date Collected: 10/06/22 12:30

Client ID: FB01_100622 Date Received: 10/06/22

Sample Location: 413 E. 120 STREET Field Prep: None

Sample Depth:

Parameter	Result	Qualifier	Units	RL	MDL	Dilution Factor
Volatile Organics by GC/MS - Westborough Lab						
Trichloroethene	ND		ug/l	0.50	0.18	1
1,2-Dichlorobenzene	ND		ug/l	2.5	0.70	1
1,3-Dichlorobenzene	ND		ug/l	2.5	0.70	1
1,4-Dichlorobenzene	ND		ug/l	2.5	0.70	1
Methyl tert butyl ether	ND		ug/l	2.5	0.70	1
p/m-Xylene	ND		ug/l	2.5	0.70	1
o-Xylene	ND		ug/l	2.5	0.70	1
Xylenes, Total	ND		ug/l	2.5	0.70	1
cis-1,2-Dichloroethene	ND		ug/l	2.5	0.70	1
1,2-Dichloroethene, Total	ND		ug/l	2.5	0.70	1
Dibromomethane	ND		ug/l	5.0	1.0	1
1,2,3-Trichloropropane	ND		ug/l	2.5	0.70	1
Acrylonitrile	ND		ug/l	5.0	1.5	1
Styrene	ND		ug/l	2.5	0.70	1
Dichlorodifluoromethane	ND		ug/l	5.0	1.0	1
Acetone	ND		ug/l	5.0	1.5	1
Carbon disulfide	ND		ug/l	5.0	1.0	1
2-Butanone	ND		ug/l	5.0	1.9	1
Vinyl acetate	ND		ug/l	5.0	1.0	1
4-Methyl-2-pentanone	ND		ug/l	5.0	1.0	1
2-Hexanone	ND		ug/l	5.0	1.0	1
Bromochloromethane	ND		ug/l	2.5	0.70	1
2,2-Dichloropropane	ND		ug/l	2.5	0.70	1
1,2-Dibromoethane	ND		ug/l	2.0	0.65	1
1,3-Dichloropropane	ND		ug/l	2.5	0.70	1
1,1,1,2-Tetrachloroethane	ND		ug/l	2.5	0.70	1
Bromobenzene	ND		ug/l	2.5	0.70	1
n-Butylbenzene	ND		ug/l	2.5	0.70	1
sec-Butylbenzene	ND		ug/l	2.5	0.70	1
tert-Butylbenzene	ND		ug/l	2.5	0.70	1
o-Chlorotoluene	ND		ug/l	2.5	0.70	1
p-Chlorotoluene	ND		ug/l	2.5	0.70	1
1,2-Dibromo-3-chloropropane	ND		ug/l	2.5	0.70	1
Hexachlorobutadiene	ND		ug/l	2.5	0.70	1
Isopropylbenzene	ND		ug/l	2.5	0.70	1
p-Isopropyltoluene	ND		ug/l	2.5	0.70	1
Naphthalene	ND		ug/l	2.5	0.70	1

Project Name: THE BEACON **Lab Number:** L2255559

Project Number: 170745301 **Report Date:** 11/07/22

SAMPLE RESULTS

Lab ID: L2255559-09 Date Collected: 10/06/22 12:30

Client ID: FB01_100622 Date Received: 10/06/22

Sample Location: 413 E. 120 STREET Field Prep: None

Sample Depth:

Parameter	Result	Qualifier	Units	RL	MDL	Dilution Factor
Volatile Organics by GC/MS - Westborough Lab						
n-Propylbenzene	ND		ug/l	2.5	0.70	1
1,2,3-Trichlorobenzene	ND		ug/l	2.5	0.70	1
1,2,4-Trichlorobenzene	ND		ug/l	2.5	0.70	1
1,3,5-Trimethylbenzene	ND		ug/l	2.5	0.70	1
1,2,4-Trimethylbenzene	ND		ug/l	2.5	0.70	1
1,4-Dioxane	ND		ug/l	250	61.	1
p-Diethylbenzene	ND		ug/l	2.0	0.70	1
p-Ethyltoluene	ND		ug/l	2.0	0.70	1
1,2,4,5-Tetramethylbenzene	ND		ug/l	2.0	0.54	1
Ethyl ether	ND		ug/l	2.5	0.70	1
trans-1,4-Dichloro-2-butene	ND		ug/l	2.5	0.70	1

Surrogate	% Recovery	Qualifier	Acceptance Criteria
1,2-Dichloroethane-d4	107		70-130
Toluene-d8	98		70-130
4-Bromofluorobenzene	98		70-130
Dibromofluoromethane	109		70-130

Project Name: THE BEACON
Project Number: 170745301
Lab Number: L2255559
Report Date: 11/07/22

SAMPLE RESULTS

Lab ID: L2255559-10
Client ID: SB04_1-3
Sample Location: 413 E. 120 STREET
Date Collected: 10/06/22 13:15
Date Received: 10/06/22
Field Prep: Not Specified

Sample Depth:
Matrix: Soil
Analytical Method: 1,8260C
Analytical Date: 10/13/22 05:04
Analyst: JIC
Percent Solids: 90%

Parameter	Result	Qualifier	Units	RL	MDL	Dilution Factor
Volatile Organics by EPA 5035 High - Westborough Lab						
Methylene chloride	ND		ug/kg	540	250	1
1,1-Dichloroethane	ND		ug/kg	110	16.	1
Chloroform	ND		ug/kg	160	15.	1
Carbon tetrachloride	ND		ug/kg	110	25.	1
1,2-Dichloropropane	ND		ug/kg	110	14.	1
Dibromochloromethane	ND		ug/kg	110	15.	1
1,1,2-Trichloroethane	ND		ug/kg	110	29.	1
Tetrachloroethene	ND		ug/kg	54	21.	1
Chlorobenzene	ND		ug/kg	54	14.	1
Trichlorofluoromethane	ND		ug/kg	440	76.	1
1,2-Dichloroethane	ND		ug/kg	110	28.	1
1,1,1-Trichloroethane	ND		ug/kg	54	18.	1
Bromodichloromethane	ND		ug/kg	54	12.	1
trans-1,3-Dichloropropene	ND		ug/kg	110	30.	1
cis-1,3-Dichloropropene	ND		ug/kg	54	17.	1
1,3-Dichloropropene, Total	ND		ug/kg	54	17.	1
1,1-Dichloropropene	ND		ug/kg	54	17.	1
Bromoform	ND		ug/kg	440	27.	1
1,1,2,2-Tetrachloroethane	ND		ug/kg	54	18.	1
Benzene	72		ug/kg	54	18.	1
Toluene	340		ug/kg	110	59.	1
Ethylbenzene	770		ug/kg	110	15.	1
Chloromethane	ND		ug/kg	440	100	1
Bromomethane	ND		ug/kg	220	63.	1
Vinyl chloride	ND		ug/kg	110	36.	1
Chloroethane	ND		ug/kg	220	49.	1
1,1-Dichloroethene	ND		ug/kg	110	26.	1
trans-1,2-Dichloroethene	ND		ug/kg	160	15.	1

Project Name: THE BEACON **Lab Number:** L2255559

Project Number: 170745301 **Report Date:** 11/07/22

SAMPLE RESULTS

Lab ID: L2255559-10 Date Collected: 10/06/22 13:15

Client ID: SB04_1-3 Date Received: 10/06/22

Sample Location: 413 E. 120 STREET Field Prep: Not Specified

Sample Depth:

Parameter	Result	Qualifier	Units	RL	MDL	Dilution Factor
Volatile Organics by EPA 5035 High - Westborough Lab						
Trichloroethene	ND		ug/kg	54	15.	1
1,2-Dichlorobenzene	ND		ug/kg	220	16.	1
1,3-Dichlorobenzene	ND		ug/kg	220	16.	1
1,4-Dichlorobenzene	ND		ug/kg	220	18.	1
Methyl tert butyl ether	ND		ug/kg	220	22.	1
p/m-Xylene	1600		ug/kg	220	61.	1
o-Xylene	260		ug/kg	110	32.	1
Xylenes, Total	1900		ug/kg	110	32.	1
cis-1,2-Dichloroethene	ND		ug/kg	110	19.	1
1,2-Dichloroethene, Total	ND		ug/kg	110	15.	1
Dibromomethane	ND		ug/kg	220	26.	1
Styrene	ND		ug/kg	110	21.	1
Dichlorodifluoromethane	ND		ug/kg	1100	100	1
Acetone	ND		ug/kg	1100	520	1
Carbon disulfide	ND		ug/kg	1100	490	1
2-Butanone	ND		ug/kg	1100	240	1
Vinyl acetate	ND		ug/kg	1100	230	1
4-Methyl-2-pentanone	ND		ug/kg	1100	140	1
1,2,3-Trichloropropane	ND		ug/kg	220	14.	1
2-Hexanone	ND		ug/kg	1100	130	1
Bromochloromethane	ND		ug/kg	220	22.	1
2,2-Dichloropropane	ND		ug/kg	220	22.	1
1,2-Dibromoethane	ND		ug/kg	110	30.	1
1,3-Dichloropropane	ND		ug/kg	220	18.	1
1,1,1,2-Tetrachloroethane	ND		ug/kg	54	14.	1
Bromobenzene	ND		ug/kg	220	16.	1
n-Butylbenzene	9800		ug/kg	110	18.	1
sec-Butylbenzene	6700		ug/kg	110	16.	1
tert-Butylbenzene	280		ug/kg	220	13.	1
o-Chlorotoluene	ND		ug/kg	220	21.	1
p-Chlorotoluene	ND		ug/kg	220	12.	1
1,2-Dibromo-3-chloropropane	ND		ug/kg	330	110	1
Hexachlorobutadiene	ND		ug/kg	440	18.	1
Isopropylbenzene	770		ug/kg	110	12.	1
p-Isopropyltoluene	26	J	ug/kg	110	12.	1
Naphthalene	2100		ug/kg	440	71.	1
Acrylonitrile	ND		ug/kg	440	120	1

Project Name: THE BEACON **Lab Number:** L2255559

Project Number: 170745301 **Report Date:** 11/07/22

SAMPLE RESULTS

Lab ID: L2255559-10 Date Collected: 10/06/22 13:15

Client ID: SB04_1-3 Date Received: 10/06/22

Sample Location: 413 E. 120 STREET Field Prep: Not Specified

Sample Depth:

Parameter	Result	Qualifier	Units	RL	MDL	Dilution Factor
Volatile Organics by EPA 5035 High - Westborough Lab						
n-Propylbenzene	2800		ug/kg	110	18.	1
1,2,3-Trichlorobenzene	ND		ug/kg	220	35.	1
1,2,4-Trichlorobenzene	ND		ug/kg	220	30.	1
1,3,5-Trimethylbenzene	100	J	ug/kg	220	21.	1
1,2,4-Trimethylbenzene	1000		ug/kg	220	36.	1
1,4-Dioxane	ND		ug/kg	8700	3800	1
p-Diethylbenzene	4100		ug/kg	220	19.	1
p-Ethyltoluene	1300		ug/kg	220	42.	1
1,2,4,5-Tetramethylbenzene	11000		ug/kg	220	21.	1
Ethyl ether	ND		ug/kg	220	37.	1
trans-1,4-Dichloro-2-butene	ND		ug/kg	540	150	1

Surrogate	% Recovery	Qualifier	Acceptance Criteria
1,2-Dichloroethane-d4	108		70-130
Toluene-d8	113		70-130
4-Bromofluorobenzene	**203**	Q	70-130
Dibromofluoromethane	95		70-130

Project Name: THE BEACON
Project Number: 170745301
Lab Number: L2255559
Report Date: 11/07/22

SAMPLE RESULTS

Lab ID: L2255559-11
Client ID: MW04_100622
Sample Location: 413 E. 120 STREET
Date Collected: 10/06/22 15:00
Date Received: 10/06/22
Field Prep: Refer to COC

Sample Depth:
Matrix: Water
Analytical Method: 1,8260C
Analytical Date: 10/11/22 12:06
Analyst: MJV

Parameter	Result	Qualifier	Units	RL	MDL	Dilution Factor
Volatile Organics by GC/MS - Westborough Lab						
Methylene chloride	ND		ug/l	2.5	0.70	1
1,1-Dichloroethane	ND		ug/l	2.5	0.70	1
Chloroform	ND		ug/l	2.5	0.70	1
Carbon tetrachloride	ND		ug/l	0.50	0.13	1
1,2-Dichloropropane	ND		ug/l	1.0	0.14	1
Dibromochloromethane	ND		ug/l	0.50	0.15	1
1,1,2-Trichloroethane	ND		ug/l	1.5	0.50	1
Tetrachloroethene	ND		ug/l	0.50	0.18	1
Chlorobenzene	ND		ug/l	2.5	0.70	1
Trichlorofluoromethane	ND		ug/l	2.5	0.70	1
1,2-Dichloroethane	ND		ug/l	0.50	0.13	1
1,1,1-Trichloroethane	ND		ug/l	2.5	0.70	1
Bromodichloromethane	ND		ug/l	0.50	0.19	1
trans-1,3-Dichloropropene	ND		ug/l	0.50	0.16	1
cis-1,3-Dichloropropene	ND		ug/l	0.50	0.14	1
1,3-Dichloropropene, Total	ND		ug/l	0.50	0.14	1
1,1-Dichloropropene	ND		ug/l	2.5	0.70	1
Bromoform	ND		ug/l	2.0	0.65	1
1,1,2,2-Tetrachloroethane	ND		ug/l	0.50	0.17	1
Benzene	ND		ug/l	0.50	0.16	1
Toluene	ND		ug/l	2.5	0.70	1
Ethylbenzene	ND		ug/l	2.5	0.70	1
Chloromethane	ND		ug/l	2.5	0.70	1
Bromomethane	ND		ug/l	2.5	0.70	1
Vinyl chloride	ND		ug/l	1.0	0.07	1
Chloroethane	ND		ug/l	2.5	0.70	1
1,1-Dichloroethene	ND		ug/l	0.50	0.17	1
trans-1,2-Dichloroethene	ND		ug/l	2.5	0.70	1

Project Name: THE BEACON **Lab Number:** L2255559

Project Number: 170745301 **Report Date:** 11/07/22

SAMPLE RESULTS

Lab ID: L2255559-11 Date Collected: 10/06/22 15:00

Client ID: MW04_100622 Date Received: 10/06/22

Sample Location: 413 E. 120 STREET Field Prep: Refer to COC

Sample Depth:

Parameter	Result	Qualifier	Units	RL	MDL	Dilution Factor
Volatile Organics by GC/MS - Westborough Lab						
Trichloroethene	ND		ug/l	0.50	0.18	1
1,2-Dichlorobenzene	ND		ug/l	2.5	0.70	1
1,3-Dichlorobenzene	ND		ug/l	2.5	0.70	1
1,4-Dichlorobenzene	ND		ug/l	2.5	0.70	1
Methyl tert butyl ether	ND		ug/l	2.5	0.70	1
p/m-Xylene	ND		ug/l	2.5	0.70	1
o-Xylene	ND		ug/l	2.5	0.70	1
Xylenes, Total	ND		ug/l	2.5	0.70	1
cis-1,2-Dichloroethene	ND		ug/l	2.5	0.70	1
1,2-Dichloroethene, Total	ND		ug/l	2.5	0.70	1
Dibromomethane	ND		ug/l	5.0	1.0	1
1,2,3-Trichloropropane	ND		ug/l	2.5	0.70	1
Acrylonitrile	ND		ug/l	5.0	1.5	1
Styrene	ND		ug/l	2.5	0.70	1
Dichlorodifluoromethane	ND		ug/l	5.0	1.0	1
Acetone	ND		ug/l	5.0	1.5	1
Carbon disulfide	ND		ug/l	5.0	1.0	1
2-Butanone	ND		ug/l	5.0	1.9	1
Vinyl acetate	ND		ug/l	5.0	1.0	1
4-Methyl-2-pentanone	ND		ug/l	5.0	1.0	1
2-Hexanone	ND		ug/l	5.0	1.0	1
Bromochloromethane	ND		ug/l	2.5	0.70	1
2,2-Dichloropropane	ND		ug/l	2.5	0.70	1
1,2-Dibromoethane	ND		ug/l	2.0	0.65	1
1,3-Dichloropropane	ND		ug/l	2.5	0.70	1
1,1,1,2-Tetrachloroethane	ND		ug/l	2.5	0.70	1
Bromobenzene	ND		ug/l	2.5	0.70	1
n-Butylbenzene	1.1	J	ug/l	2.5	0.70	1
sec-Butylbenzene	0.95	J	ug/l	2.5	0.70	1
tert-Butylbenzene	ND		ug/l	2.5	0.70	1
o-Chlorotoluene	ND		ug/l	2.5	0.70	1
p-Chlorotoluene	ND		ug/l	2.5	0.70	1
1,2-Dibromo-3-chloropropane	ND		ug/l	2.5	0.70	1
Hexachlorobutadiene	ND		ug/l	2.5	0.70	1
Isopropylbenzene	ND		ug/l	2.5	0.70	1
p-Isopropyltoluene	ND		ug/l	2.5	0.70	1
Naphthalene	210	E	ug/l	2.5	0.70	1

Project Name: THE BEACON **Lab Number:** L2255559

Project Number: 170745301 **Report Date:** 11/07/22

SAMPLE RESULTS

Lab ID: L2255559-11 Date Collected: 10/06/22 15:00

Client ID: MW04_100622 Date Received: 10/06/22

Sample Location: 413 E. 120 STREET Field Prep: Refer to COC

Sample Depth:

Parameter	Result	Qualifier	Units	RL	MDL	Dilution Factor
Volatile Organics by GC/MS - Westborough Lab						
n-Propylbenzene	ND		ug/l	2.5	0.70	1
1,2,3-Trichlorobenzene	ND		ug/l	2.5	0.70	1
1,2,4-Trichlorobenzene	ND		ug/l	2.5	0.70	1
1,3,5-Trimethylbenzene	ND		ug/l	2.5	0.70	1
1,2,4-Trimethylbenzene	ND		ug/l	2.5	0.70	1
1,4-Dioxane	ND		ug/l	250	61.	1
p-Diethylbenzene	0.74	J	ug/l	2.0	0.70	1
p-Ethyltoluene	ND		ug/l	2.0	0.70	1
1,2,4,5-Tetramethylbenzene	2.5		ug/l	2.0	0.54	1
Ethyl ether	ND		ug/l	2.5	0.70	1
trans-1,4-Dichloro-2-butene	ND		ug/l	2.5	0.70	1

Surrogate	% Recovery	Qualifier	Acceptance Criteria
1,2-Dichloroethane-d4	106		70-130
Toluene-d8	98		70-130
4-Bromofluorobenzene	95		70-130
Dibromofluoromethane	114		70-130

Project Name: THE BEACON
Project Number: 170745301
Lab Number: L2255559
Report Date: 11/07/22

SAMPLE RESULTS

Lab ID: L2255559-11 D
Client ID: MW04_100622
Sample Location: 413 E. 120 STREET
Date Collected: 10/06/22 15:00
Date Received: 10/06/22
Field Prep: Refer to COC

Sample Depth:
Matrix: Water
Analytical Method: 1,8260C
Analytical Date: 10/12/22 22:41
Analyst: MJV

Parameter	Result	Qualifier	Units	RL	MDL	Dilution Factor
Volatile Organics by GC/MS - Westborough Lab						
Naphthalene	180		ug/l	10	2.8	4

Surrogate	% Recovery	Qualifier	Acceptance Criteria
1,2-Dichloroethane-d4	105		70-130
Toluene-d8	99		70-130
4-Bromofluorobenzene	97		70-130
Dibromofluoromethane	111		70-130

Project Name: THE BEACON
Project Number: 170745301
Lab Number: L2255559
Report Date: 11/07/22

SAMPLE RESULTS

Lab ID: L2255559-12
Client ID: GWDUP01_100622
Sample Location: 413 E. 120 STREET
Date Collected: 10/06/22 15:15
Date Received: 10/06/22
Field Prep: Refer to COC

Sample Depth:
Matrix: Water
Analytical Method: 1,8260C
Analytical Date: 10/11/22 12:29
Analyst: MJV

Parameter	Result	Qualifier	Units	RL	MDL	Dilution Factor
Volatile Organics by GC/MS - Westborough Lab						
Methylene chloride	ND		ug/l	2.5	0.70	1
1,1-Dichloroethane	ND		ug/l	2.5	0.70	1
Chloroform	ND		ug/l	2.5	0.70	1
Carbon tetrachloride	ND		ug/l	0.50	0.13	1
1,2-Dichloropropane	ND		ug/l	1.0	0.14	1
Dibromochloromethane	ND		ug/l	0.50	0.15	1
1,1,2-Trichloroethane	ND		ug/l	1.5	0.50	1
Tetrachloroethene	ND		ug/l	0.50	0.18	1
Chlorobenzene	ND		ug/l	2.5	0.70	1
Trichlorofluoromethane	ND		ug/l	2.5	0.70	1
1,2-Dichloroethane	ND		ug/l	0.50	0.13	1
1,1,1-Trichloroethane	ND		ug/l	2.5	0.70	1
Bromodichloromethane	ND		ug/l	0.50	0.19	1
trans-1,3-Dichloropropene	ND		ug/l	0.50	0.16	1
cis-1,3-Dichloropropene	ND		ug/l	0.50	0.14	1
1,3-Dichloropropene, Total	ND		ug/l	0.50	0.14	1
1,1-Dichloropropene	ND		ug/l	2.5	0.70	1
Bromoform	ND		ug/l	2.0	0.65	1
1,1,2,2-Tetrachloroethane	ND		ug/l	0.50	0.17	1
Benzene	ND		ug/l	0.50	0.16	1
Toluene	ND		ug/l	2.5	0.70	1
Ethylbenzene	ND		ug/l	2.5	0.70	1
Chloromethane	ND		ug/l	2.5	0.70	1
Bromomethane	ND		ug/l	2.5	0.70	1
Vinyl chloride	ND		ug/l	1.0	0.07	1
Chloroethane	ND		ug/l	2.5	0.70	1
1,1-Dichloroethene	ND		ug/l	0.50	0.17	1
trans-1,2-Dichloroethene	ND		ug/l	2.5	0.70	1

Project Name: THE BEACON **Lab Number:** L2255559

Project Number: 170745301 **Report Date:** 11/07/22

SAMPLE RESULTS

Lab ID: L2255559-12 Date Collected: 10/06/22 15:15

Client ID: GWDUP01_100622 Date Received: 10/06/22

Sample Location: 413 E. 120 STREET Field Prep: Refer to COC

Sample Depth:

Parameter	Result	Qualifier	Units	RL	MDL	Dilution Factor
Volatile Organics by GC/MS - Westborough Lab						
Trichloroethene	ND		ug/l	0.50	0.18	1
1,2-Dichlorobenzene	ND		ug/l	2.5	0.70	1
1,3-Dichlorobenzene	ND		ug/l	2.5	0.70	1
1,4-Dichlorobenzene	ND		ug/l	2.5	0.70	1
Methyl tert butyl ether	ND		ug/l	2.5	0.70	1
p/m-Xylene	ND		ug/l	2.5	0.70	1
o-Xylene	ND		ug/l	2.5	0.70	1
Xylenes, Total	ND		ug/l	2.5	0.70	1
cis-1,2-Dichloroethene	ND		ug/l	2.5	0.70	1
1,2-Dichloroethene, Total	ND		ug/l	2.5	0.70	1
Dibromomethane	ND		ug/l	5.0	1.0	1
1,2,3-Trichloropropane	ND		ug/l	2.5	0.70	1
Acrylonitrile	ND		ug/l	5.0	1.5	1
Styrene	ND		ug/l	2.5	0.70	1
Dichlorodifluoromethane	ND		ug/l	5.0	1.0	1
Acetone	ND		ug/l	5.0	1.5	1
Carbon disulfide	ND		ug/l	5.0	1.0	1
2-Butanone	ND		ug/l	5.0	1.9	1
Vinyl acetate	ND		ug/l	5.0	1.0	1
4-Methyl-2-pentanone	ND		ug/l	5.0	1.0	1
2-Hexanone	ND		ug/l	5.0	1.0	1
Bromochloromethane	ND		ug/l	2.5	0.70	1
2,2-Dichloropropane	ND		ug/l	2.5	0.70	1
1,2-Dibromoethane	ND		ug/l	2.0	0.65	1
1,3-Dichloropropane	ND		ug/l	2.5	0.70	1
1,1,1,2-Tetrachloroethane	ND		ug/l	2.5	0.70	1
Bromobenzene	ND		ug/l	2.5	0.70	1
n-Butylbenzene	0.75	J	ug/l	2.5	0.70	1
sec-Butylbenzene	ND		ug/l	2.5	0.70	1
tert-Butylbenzene	ND		ug/l	2.5	0.70	1
o-Chlorotoluene	ND		ug/l	2.5	0.70	1
p-Chlorotoluene	ND		ug/l	2.5	0.70	1
1,2-Dibromo-3-chloropropane	ND		ug/l	2.5	0.70	1
Hexachlorobutadiene	ND		ug/l	2.5	0.70	1
Isopropylbenzene	ND		ug/l	2.5	0.70	1
p-Isopropyltoluene	ND		ug/l	2.5	0.70	1
Naphthalene	110		ug/l	2.5	0.70	1

Project Name: THE BEACON **Lab Number:** L2255559

Project Number: 170745301 **Report Date:** 11/07/22

SAMPLE RESULTS

Lab ID: L2255559-12 Date Collected: 10/06/22 15:15

Client ID: GWDUP01_100622 Date Received: 10/06/22

Sample Location: 413 E. 120 STREET Field Prep: Refer to COC

Sample Depth:

Parameter	Result	Qualifier	Units	RL	MDL	Dilution Factor
Volatile Organics by GC/MS - Westborough Lab						
n-Propylbenzene	ND		ug/l	2.5	0.70	1
1,2,3-Trichlorobenzene	ND		ug/l	2.5	0.70	1
1,2,4-Trichlorobenzene	ND		ug/l	2.5	0.70	1
1,3,5-Trimethylbenzene	ND		ug/l	2.5	0.70	1
1,2,4-Trimethylbenzene	ND		ug/l	2.5	0.70	1
1,4-Dioxane	ND		ug/l	250	61.	1
p-Diethylbenzene	ND		ug/l	2.0	0.70	1
p-Ethyltoluene	ND		ug/l	2.0	0.70	1
1,2,4,5-Tetramethylbenzene	1.6	J	ug/l	2.0	0.54	1
Ethyl ether	ND		ug/l	2.5	0.70	1
trans-1,4-Dichloro-2-butene	ND		ug/l	2.5	0.70	1

Surrogate	% Recovery	Qualifier	Acceptance Criteria
1,2-Dichloroethane-d4	106		70-130
Toluene-d8	97		70-130
4-Bromofluorobenzene	98		70-130
Dibromofluoromethane	114		70-130

Project Name: THE BEACON
Project Number: 170745301
Lab Number: L2255559
Report Date: 11/07/22

SAMPLE RESULTS

Lab ID: L2255559-13
Client ID: TB01_100622
Sample Location: 413 E. 120 STREET
Date Collected: 10/06/22 00:00
Date Received: 10/06/22
Field Prep: Not Specified

Sample Depth:
Matrix: Water
Analytical Method: 1,8260C
Analytical Date: 10/11/22 11:42
Analyst: MJV

Parameter	Result	Qualifier	Units	RL	MDL	Dilution Factor
Volatile Organics by GC/MS - Westborough Lab						
Methylene chloride	ND		ug/l	2.5	0.70	1
1,1-Dichloroethane	ND		ug/l	2.5	0.70	1
Chloroform	ND		ug/l	2.5	0.70	1
Carbon tetrachloride	ND		ug/l	0.50	0.13	1
1,2-Dichloropropane	ND		ug/l	1.0	0.14	1
Dibromochloromethane	ND		ug/l	0.50	0.15	1
1,1,2-Trichloroethane	ND		ug/l	1.5	0.50	1
Tetrachloroethene	ND		ug/l	0.50	0.18	1
Chlorobenzene	ND		ug/l	2.5	0.70	1
Trichlorofluoromethane	ND		ug/l	2.5	0.70	1
1,2-Dichloroethane	ND		ug/l	0.50	0.13	1
1,1,1-Trichloroethane	ND		ug/l	2.5	0.70	1
Bromodichloromethane	ND		ug/l	0.50	0.19	1
trans-1,3-Dichloropropene	ND		ug/l	0.50	0.16	1
cis-1,3-Dichloropropene	ND		ug/l	0.50	0.14	1
1,3-Dichloropropene, Total	ND		ug/l	0.50	0.14	1
1,1-Dichloropropene	ND		ug/l	2.5	0.70	1
Bromoform	ND		ug/l	2.0	0.65	1
1,1,2,2-Tetrachloroethane	ND		ug/l	0.50	0.17	1
Benzene	ND		ug/l	0.50	0.16	1
Toluene	ND		ug/l	2.5	0.70	1
Ethylbenzene	ND		ug/l	2.5	0.70	1
Chloromethane	ND		ug/l	2.5	0.70	1
Bromomethane	ND		ug/l	2.5	0.70	1
Vinyl chloride	ND		ug/l	1.0	0.07	1
Chloroethane	ND		ug/l	2.5	0.70	1
1,1-Dichloroethene	ND		ug/l	0.50	0.17	1
trans-1,2-Dichloroethene	ND		ug/l	2.5	0.70	1

Project Name: THE BEACON **Lab Number:** L2255559

Project Number: 170745301 **Report Date:** 11/07/22

SAMPLE RESULTS

Lab ID: L2255559-13 Date Collected: 10/06/22 00:00

Client ID: TB01_100622 Date Received: 10/06/22

Sample Location: 413 E. 120 STREET Field Prep: Not Specified

Sample Depth:

Parameter	Result	Qualifier	Units	RL	MDL	Dilution Factor
Volatile Organics by GC/MS - Westborough Lab						
Trichloroethene	ND		ug/l	0.50	0.18	1
1,2-Dichlorobenzene	ND		ug/l	2.5	0.70	1
1,3-Dichlorobenzene	ND		ug/l	2.5	0.70	1
1,4-Dichlorobenzene	ND		ug/l	2.5	0.70	1
Methyl tert butyl ether	ND		ug/l	2.5	0.70	1
p/m-Xylene	ND		ug/l	2.5	0.70	1
o-Xylene	ND		ug/l	2.5	0.70	1
Xylenes, Total	ND		ug/l	2.5	0.70	1
cis-1,2-Dichloroethene	ND		ug/l	2.5	0.70	1
1,2-Dichloroethene, Total	ND		ug/l	2.5	0.70	1
Dibromomethane	ND		ug/l	5.0	1.0	1
1,2,3-Trichloropropane	ND		ug/l	2.5	0.70	1
Acrylonitrile	ND		ug/l	5.0	1.5	1
Styrene	ND		ug/l	2.5	0.70	1
Dichlorodifluoromethane	ND		ug/l	5.0	1.0	1
Acetone	ND		ug/l	5.0	1.5	1
Carbon disulfide	ND		ug/l	5.0	1.0	1
2-Butanone	ND		ug/l	5.0	1.9	1
Vinyl acetate	ND		ug/l	5.0	1.0	1
4-Methyl-2-pentanone	ND		ug/l	5.0	1.0	1
2-Hexanone	ND		ug/l	5.0	1.0	1
Bromochloromethane	ND		ug/l	2.5	0.70	1
2,2-Dichloropropane	ND		ug/l	2.5	0.70	1
1,2-Dibromoethane	ND		ug/l	2.0	0.65	1
1,3-Dichloropropane	ND		ug/l	2.5	0.70	1
1,1,1,2-Tetrachloroethane	ND		ug/l	2.5	0.70	1
Bromobenzene	ND		ug/l	2.5	0.70	1
n-Butylbenzene	ND		ug/l	2.5	0.70	1
sec-Butylbenzene	ND		ug/l	2.5	0.70	1
tert-Butylbenzene	ND		ug/l	2.5	0.70	1
o-Chlorotoluene	ND		ug/l	2.5	0.70	1
p-Chlorotoluene	ND		ug/l	2.5	0.70	1
1,2-Dibromo-3-chloropropane	ND		ug/l	2.5	0.70	1
Hexachlorobutadiene	ND		ug/l	2.5	0.70	1
Isopropylbenzene	ND		ug/l	2.5	0.70	1
p-Isopropyltoluene	ND		ug/l	2.5	0.70	1
Naphthalene	ND		ug/l	2.5	0.70	1

Project Name: THE BEACON **Lab Number:** L2255559

Project Number: 170745301 **Report Date:** 11/07/22

SAMPLE RESULTS

Lab ID: L2255559-13 Date Collected: 10/06/22 00:00

Client ID: TB01_100622 Date Received: 10/06/22

Sample Location: 413 E. 120 STREET Field Prep: Not Specified

Sample Depth:

Parameter	Result	Qualifier	Units	RL	MDL	Dilution Factor
Volatile Organics by GC/MS - Westborough Lab						
n-Propylbenzene	ND		ug/l	2.5	0.70	1
1,2,3-Trichlorobenzene	ND		ug/l	2.5	0.70	1
1,2,4-Trichlorobenzene	ND		ug/l	2.5	0.70	1
1,3,5-Trimethylbenzene	ND		ug/l	2.5	0.70	1
1,2,4-Trimethylbenzene	ND		ug/l	2.5	0.70	1
1,4-Dioxane	ND		ug/l	250	61.	1
p-Diethylbenzene	ND		ug/l	2.0	0.70	1
p-Ethyltoluene	ND		ug/l	2.0	0.70	1
1,2,4,5-Tetramethylbenzene	ND		ug/l	2.0	0.54	1
Ethyl ether	ND		ug/l	2.5	0.70	1
trans-1,4-Dichloro-2-butene	ND		ug/l	2.5	0.70	1

Surrogate	% Recovery	Qualifier	Acceptance Criteria
1,2-Dichloroethane-d4	107		70-130
Toluene-d8	98		70-130
4-Bromofluorobenzene	97		70-130
Dibromofluoromethane	114		70-130

Project Name: THE BEACON
Project Number: 170745301
Lab Number: L2255559
Report Date: 11/07/22

Method Blank Analysis
Batch Quality Control

Analytical Method: 1,8260C
Analytical Date: 10/11/22 08:36
Analyst: PID

Parameter	Result	Qualifier	Units	RL	MDL
Volatile Organics by GC/MS - Westborough Lab for sample(s): 09,11-13 Batch: WG1698311-5					
Methylene chloride	ND		ug/l	2.5	0.70
1,1-Dichloroethane	ND		ug/l	2.5	0.70
Chloroform	ND		ug/l	2.5	0.70
Carbon tetrachloride	ND		ug/l	0.50	0.13
1,2-Dichloropropane	ND		ug/l	1.0	0.14
Dibromochloromethane	ND		ug/l	0.50	0.15
1,1,2-Trichloroethane	ND		ug/l	1.5	0.50
Tetrachloroethene	ND		ug/l	0.50	0.18
Chlorobenzene	ND		ug/l	2.5	0.70
Trichlorofluoromethane	ND		ug/l	2.5	0.70
1,2-Dichloroethane	ND		ug/l	0.50	0.13
1,1,1-Trichloroethane	ND		ug/l	2.5	0.70
Bromodichloromethane	ND		ug/l	0.50	0.19
trans-1,3-Dichloropropene	ND		ug/l	0.50	0.16
cis-1,3-Dichloropropene	ND		ug/l	0.50	0.14
1,3-Dichloropropene, Total	ND		ug/l	0.50	0.14
1,1-Dichloropropene	ND		ug/l	2.5	0.70
Bromoform	ND		ug/l	2.0	0.65
1,1,2,2-Tetrachloroethane	ND		ug/l	0.50	0.17
Benzene	ND		ug/l	0.50	0.16
Toluene	ND		ug/l	2.5	0.70
Ethylbenzene	ND		ug/l	2.5	0.70
Chloromethane	ND		ug/l	2.5	0.70
Bromomethane	ND		ug/l	2.5	0.70
Vinyl chloride	ND		ug/l	1.0	0.07
Chloroethane	ND		ug/l	2.5	0.70
1,1-Dichloroethene	ND		ug/l	0.50	0.17
trans-1,2-Dichloroethene	ND		ug/l	2.5	0.70
Trichloroethene	ND		ug/l	0.50	0.18

Project Name: THE BEACON
Project Number: 170745301
Lab Number: L2255559
Report Date: 11/07/22

Method Blank Analysis
Batch Quality Control

Analytical Method: 1,8260C
Analytical Date: 10/11/22 08:36
Analyst: PID

Parameter	Result	Qualifier	Units	RL	MDL
Volatile Organics by GC/MS - Westborough Lab for sample(s): 09,11-13 Batch: WG1698311-5					
1,2-Dichlorobenzene	ND		ug/l	2.5	0.70
1,3-Dichlorobenzene	ND		ug/l	2.5	0.70
1,4-Dichlorobenzene	ND		ug/l	2.5	0.70
Methyl tert butyl ether	ND		ug/l	2.5	0.70
p/m-Xylene	ND		ug/l	2.5	0.70
o-Xylene	ND		ug/l	2.5	0.70
Xylenes, Total	ND		ug/l	2.5	0.70
cis-1,2-Dichloroethene	ND		ug/l	2.5	0.70
1,2-Dichloroethene, Total	ND		ug/l	2.5	0.70
Dibromomethane	ND		ug/l	5.0	1.0
1,2,3-Trichloropropane	ND		ug/l	2.5	0.70
Acrylonitrile	ND		ug/l	5.0	1.5
Styrene	ND		ug/l	2.5	0.70
Dichlorodifluoromethane	ND		ug/l	5.0	1.0
Acetone	ND		ug/l	5.0	1.5
Carbon disulfide	ND		ug/l	5.0	1.0
2-Butanone	ND		ug/l	5.0	1.9
Vinyl acetate	ND		ug/l	5.0	1.0
4-Methyl-2-pentanone	ND		ug/l	5.0	1.0
2-Hexanone	ND		ug/l	5.0	1.0
Bromochloromethane	ND		ug/l	2.5	0.70
2,2-Dichloropropane	ND		ug/l	2.5	0.70
1,2-Dibromoethane	ND		ug/l	2.0	0.65
1,3-Dichloropropane	ND		ug/l	2.5	0.70
1,1,1,2-Tetrachloroethane	ND		ug/l	2.5	0.70
Bromobenzene	ND		ug/l	2.5	0.70
n-Butylbenzene	ND		ug/l	2.5	0.70
sec-Butylbenzene	ND		ug/l	2.5	0.70
tert-Butylbenzene	ND		ug/l	2.5	0.70

Project Name: THE BEACON
Project Number: 170745301
Lab Number: L2255559
Report Date: 11/07/22

Method Blank Analysis
Batch Quality Control

Analytical Method: 1,8260C
Analytical Date: 10/11/22 08:36
Analyst: PID

Parameter	Result	Qualifier	Units	RL	MDL
Volatile Organics by GC/MS - Westborough Lab for sample(s): 09,11-13 Batch: WG1698311-5					
o-Chlorotoluene	ND		ug/l	2.5	0.70
p-Chlorotoluene	ND		ug/l	2.5	0.70
1,2-Dibromo-3-chloropropane	ND		ug/l	2.5	0.70
Hexachlorobutadiene	ND		ug/l	2.5	0.70
Isopropylbenzene	ND		ug/l	2.5	0.70
p-Isopropyltoluene	ND		ug/l	2.5	0.70
Naphthalene	ND		ug/l	2.5	0.70
n-Propylbenzene	ND		ug/l	2.5	0.70
1,2,3-Trichlorobenzene	ND		ug/l	2.5	0.70
1,2,4-Trichlorobenzene	ND		ug/l	2.5	0.70
1,3,5-Trimethylbenzene	ND		ug/l	2.5	0.70
1,2,4-Trimethylbenzene	ND		ug/l	2.5	0.70
1,4-Dioxane	ND		ug/l	250	61.
p-Diethylbenzene	ND		ug/l	2.0	0.70
p-Ethyltoluene	ND		ug/l	2.0	0.70
1,2,4,5-Tetramethylbenzene	ND		ug/l	2.0	0.54
Ethyl ether	ND		ug/l	2.5	0.70
trans-1,4-Dichloro-2-butene	ND		ug/l	2.5	0.70

Surrogate	%Recovery	Qualifier	Acceptance Criteria
1,2-Dichloroethane-d4	101		70-130
Toluene-d8	98		70-130
4-Bromofluorobenzene	99		70-130
Dibromofluoromethane	109		70-130

Project Name: THE BEACON
Project Number: 170745301
Lab Number: L2255559
Report Date: 11/07/22

Method Blank Analysis
Batch Quality Control

Analytical Method: 1,8260C
Analytical Date: 10/11/22 10:20
Analyst: AJK

Parameter	Result	Qualifier	Units	RL	MDL
Volatile Organics by EPA 5035 High - Westborough Lab for sample(s): 08 Batch: WG1698465-5					
Methylene chloride	ND		ug/kg	250	110
1,1-Dichloroethane	ND		ug/kg	50	7.2
Chloroform	ND		ug/kg	75	7.0
Carbon tetrachloride	ND		ug/kg	50	12.
1,2-Dichloropropane	ND		ug/kg	50	6.2
Dibromochloromethane	ND		ug/kg	50	7.0
1,1,2-Trichloroethane	ND		ug/kg	50	13.
Tetrachloroethene	ND		ug/kg	25	9.8
Chlorobenzene	ND		ug/kg	25	6.4
Trichlorofluoromethane	ND		ug/kg	200	35.
1,2-Dichloroethane	ND		ug/kg	50	13.
1,1,1-Trichloroethane	ND		ug/kg	25	8.4
Bromodichloromethane	ND		ug/kg	25	5.4
trans-1,3-Dichloropropene	ND		ug/kg	50	14.
cis-1,3-Dichloropropene	ND		ug/kg	25	7.9
1,3-Dichloropropene, Total	ND		ug/kg	25	7.9
1,1-Dichloropropene	ND		ug/kg	25	8.0
Bromoform	ND		ug/kg	200	12.
1,1,2,2-Tetrachloroethane	ND		ug/kg	25	8.3
Benzene	ND		ug/kg	25	8.3
Toluene	ND		ug/kg	50	27.
Ethylbenzene	ND		ug/kg	50	7.0
Chloromethane	ND		ug/kg	200	47.
Bromomethane	ND		ug/kg	100	29.
Vinyl chloride	ND		ug/kg	50	17.
Chloroethane	ND		ug/kg	100	23.
1,1-Dichloroethene	ND		ug/kg	50	12.
trans-1,2-Dichloroethene	ND		ug/kg	75	6.8
Trichloroethene	ND		ug/kg	25	6.8

Project Name: THE BEACON
Project Number: 170745301
Lab Number: L2255559
Report Date: 11/07/22

Method Blank Analysis
Batch Quality Control

Analytical Method: 1,8260C
Analytical Date: 10/11/22 10:20
Analyst: AJK

Parameter	Result	Qualifier	Units	RL	MDL
Volatile Organics by EPA 5035 High - Westborough Lab for sample(s): 08 Batch: WG1698465-5					
1,2-Dichlorobenzene	ND		ug/kg	100	7.2
1,3-Dichlorobenzene	ND		ug/kg	100	7.4
1,4-Dichlorobenzene	ND		ug/kg	100	8.6
Methyl tert butyl ether	ND		ug/kg	100	10.
p/m-Xylene	ND		ug/kg	100	28.
o-Xylene	ND		ug/kg	50	14.
Xylenes, Total	ND		ug/kg	50	14.
cis-1,2-Dichloroethene	ND		ug/kg	50	8.8
1,2-Dichloroethene, Total	ND		ug/kg	50	6.8
Dibromomethane	ND		ug/kg	100	12.
Styrene	32	J	ug/kg	50	9.8
Dichlorodifluoromethane	ND		ug/kg	500	46.
Acetone	ND		ug/kg	500	240
Carbon disulfide	ND		ug/kg	500	230
2-Butanone	ND		ug/kg	500	110
Vinyl acetate	ND		ug/kg	500	110
4-Methyl-2-pentanone	ND		ug/kg	500	64.
1,2,3-Trichloropropane	ND		ug/kg	100	6.4
2-Hexanone	ND		ug/kg	500	59.
Bromochloromethane	ND		ug/kg	100	10.
2,2-Dichloropropane	ND		ug/kg	100	10.
1,2-Dibromoethane	ND		ug/kg	50	14.
1,3-Dichloropropane	ND		ug/kg	100	8.4
1,1,1,2-Tetrachloroethane	ND		ug/kg	25	6.6
Bromobenzene	ND		ug/kg	100	7.2
n-Butylbenzene	ND		ug/kg	50	8.4
sec-Butylbenzene	ND		ug/kg	50	7.3
tert-Butylbenzene	ND		ug/kg	100	5.9
o-Chlorotoluene	ND		ug/kg	100	9.6

Project Name: THE BEACON
Project Number: 170745301
Lab Number: L2255559
Report Date: 11/07/22

Method Blank Analysis
Batch Quality Control

Analytical Method: 1,8260C
Analytical Date: 10/11/22 10:20
Analyst: AJK

Parameter	Result	Qualifier	Units	RL	MDL
Volatile Organics by EPA 5035 High - Westborough Lab for sample(s): 08 Batch: WG1698465-5					
p-Chlorotoluene	ND		ug/kg	100	5.4
1,2-Dibromo-3-chloropropane	ND		ug/kg	150	50.
Hexachlorobutadiene	ND		ug/kg	200	8.4
Isopropylbenzene	ND		ug/kg	50	5.4
p-Isopropyltoluene	ND		ug/kg	50	5.4
Naphthalene	ND		ug/kg	200	32.
Acrylonitrile	ND		ug/kg	200	58.
n-Propylbenzene	ND		ug/kg	50	8.6
1,2,3-Trichlorobenzene	ND		ug/kg	100	16.
1,2,4-Trichlorobenzene	ND		ug/kg	100	14.
1,3,5-Trimethylbenzene	ND		ug/kg	100	9.6
1,2,4-Trimethylbenzene	ND		ug/kg	100	17.
1,4-Dioxane	ND		ug/kg	4000	1800
p-Diethylbenzene	ND		ug/kg	100	8.8
p-Ethyltoluene	ND		ug/kg	100	19.
1,2,4,5-Tetramethylbenzene	ND		ug/kg	100	9.6
Ethyl ether	ND		ug/kg	100	17.
trans-1,4-Dichloro-2-butene	ND		ug/kg	250	71.

Surrogate	%Recovery	Qualifier	Acceptance Criteria
1,2-Dichloroethane-d4	101		70-130
Toluene-d8	96		70-130
4-Bromofluorobenzene	103		70-130
Dibromofluoromethane	98		70-130

Project Name: THE BEACON
Project Number: 170745301
Lab Number: L2255559
Report Date: 11/07/22

Method Blank Analysis
Batch Quality Control

Analytical Method: 1,8260C
Analytical Date: 10/12/22 21:13
Analyst: AJK

Parameter	Result	Qualifier	Units	RL	MDL
Volatile Organics by EPA 5035 High - Westborough Lab for sample(s): 07-08,10 Batch: WG1698895-5					
Methylene chloride	ND		ug/kg	250	110
1,1-Dichloroethane	ND		ug/kg	50	7.2
Chloroform	ND		ug/kg	75	7.0
Carbon tetrachloride	ND		ug/kg	50	12.
1,2-Dichloropropane	ND		ug/kg	50	6.2
Dibromochloromethane	ND		ug/kg	50	7.0
1,1,2-Trichloroethane	ND		ug/kg	50	13.
Tetrachloroethene	ND		ug/kg	25	9.8
Chlorobenzene	ND		ug/kg	25	6.4
Trichlorofluoromethane	ND		ug/kg	200	35.
1,2-Dichloroethane	ND		ug/kg	50	13.
1,1,1-Trichloroethane	ND		ug/kg	25	8.4
Bromodichloromethane	ND		ug/kg	25	5.4
trans-1,3-Dichloropropene	ND		ug/kg	50	14.
cis-1,3-Dichloropropene	ND		ug/kg	25	7.9
1,3-Dichloropropene, Total	ND		ug/kg	25	7.9
1,1-Dichloropropene	ND		ug/kg	25	8.0
Bromoform	ND		ug/kg	200	12.
1,1,2,2-Tetrachloroethane	ND		ug/kg	25	8.3
Benzene	ND		ug/kg	25	8.3
Toluene	ND		ug/kg	50	27.
Ethylbenzene	ND		ug/kg	50	7.0
Chloromethane	ND		ug/kg	200	47.
Bromomethane	ND		ug/kg	100	29.
Vinyl chloride	ND		ug/kg	50	17.
Chloroethane	ND		ug/kg	100	23.
1,1-Dichloroethene	ND		ug/kg	50	12.
trans-1,2-Dichloroethene	ND		ug/kg	75	6.8
Trichloroethene	ND		ug/kg	25	6.8

Project Name: THE BEACON
Project Number: 170745301
Lab Number: L2255559
Report Date: 11/07/22

Method Blank Analysis
Batch Quality Control

Analytical Method: 1,8260C
Analytical Date: 10/12/22 21:13
Analyst: AJK

Parameter	Result	Qualifier	Units	RL	MDL
Volatile Organics by EPA 5035 High - Westborough Lab for sample(s): 07-08,10 Batch: WG1698895-5					
1,2-Dichlorobenzene	ND		ug/kg	100	7.2
1,3-Dichlorobenzene	ND		ug/kg	100	7.4
1,4-Dichlorobenzene	ND		ug/kg	100	8.6
Methyl tert butyl ether	ND		ug/kg	100	10.
p/m-Xylene	ND		ug/kg	100	28.
o-Xylene	ND		ug/kg	50	14.
Xylenes, Total	ND		ug/kg	50	14.
cis-1,2-Dichloroethene	ND		ug/kg	50	8.8
1,2-Dichloroethene, Total	ND		ug/kg	50	6.8
Dibromomethane	ND		ug/kg	100	12.
Styrene	ND		ug/kg	50	9.8
Dichlorodifluoromethane	ND		ug/kg	500	46.
Acetone	ND		ug/kg	500	240
Carbon disulfide	ND		ug/kg	500	230
2-Butanone	ND		ug/kg	500	110
Vinyl acetate	ND		ug/kg	500	110
4-Methyl-2-pentanone	ND		ug/kg	500	64.
1,2,3-Trichloropropane	ND		ug/kg	100	6.4
2-Hexanone	ND		ug/kg	500	59.
Bromochloromethane	ND		ug/kg	100	10.
2,2-Dichloropropane	ND		ug/kg	100	10.
1,2-Dibromoethane	ND		ug/kg	50	14.
1,3-Dichloropropane	ND		ug/kg	100	8.4
1,1,1,2-Tetrachloroethane	ND		ug/kg	25	6.6
Bromobenzene	ND		ug/kg	100	7.2
n-Butylbenzene	ND		ug/kg	50	8.4
sec-Butylbenzene	ND		ug/kg	50	7.3
tert-Butylbenzene	ND		ug/kg	100	5.9
o-Chlorotoluene	ND		ug/kg	100	9.6

Project Name: THE BEACON
Project Number: 170745301
Lab Number: L2255559
Report Date: 11/07/22

Method Blank Analysis
Batch Quality Control

Analytical Method: 1,8260C
Analytical Date: 10/12/22 21:13
Analyst: AJK

Parameter	Result	Qualifier	Units	RL	MDL
Volatile Organics by EPA 5035 High - Westborough Lab for sample(s): 07-08,10 Batch: WG1698895-5					
p-Chlorotoluene	ND		ug/kg	100	5.4
1,2-Dibromo-3-chloropropane	ND		ug/kg	150	50.
Hexachlorobutadiene	ND		ug/kg	200	8.4
Isopropylbenzene	ND		ug/kg	50	5.4
p-Isopropyltoluene	ND		ug/kg	50	5.4
Naphthalene	ND		ug/kg	200	32.
Acrylonitrile	ND		ug/kg	200	58.
n-Propylbenzene	ND		ug/kg	50	8.6
1,2,3-Trichlorobenzene	ND		ug/kg	100	16.
1,2,4-Trichlorobenzene	ND		ug/kg	100	14.
1,3,5-Trimethylbenzene	ND		ug/kg	100	9.6
1,2,4-Trimethylbenzene	ND		ug/kg	100	17.
1,4-Dioxane	ND		ug/kg	4000	1800
p-Diethylbenzene	ND		ug/kg	100	8.8
p-Ethyltoluene	ND		ug/kg	100	19.
1,2,4,5-Tetramethylbenzene	ND		ug/kg	100	9.6
Ethyl ether	ND		ug/kg	100	17.
trans-1,4-Dichloro-2-butene	ND		ug/kg	250	71.

Surrogate	%Recovery	Qualifier	Acceptance Criteria
1,2-Dichloroethane-d4	110		70-130
Toluene-d8	104		70-130
4-Bromofluorobenzene	104		70-130
Dibromofluoromethane	98		70-130

Project Name: THE BEACON
Project Number: 170745301
Lab Number: L2255559
Report Date: 11/07/22

Method Blank Analysis
Batch Quality Control

Analytical Method: 1,8260C
Analytical Date: 10/12/22 20:44
Analyst: LAC

Parameter	Result	Qualifier	Units	RL	MDL
Volatile Organics by GC/MS - Westborough Lab for sample(s): 11 Batch: WG1698955-5					
Methylene chloride	ND		ug/l	2.5	0.70
1,1-Dichloroethane	ND		ug/l	2.5	0.70
Chloroform	ND		ug/l	2.5	0.70
Carbon tetrachloride	ND		ug/l	0.50	0.13
1,2-Dichloropropane	ND		ug/l	1.0	0.14
Dibromochloromethane	ND		ug/l	0.50	0.15
1,1,2-Trichloroethane	ND		ug/l	1.5	0.50
Tetrachloroethene	ND		ug/l	0.50	0.18
Chlorobenzene	ND		ug/l	2.5	0.70
Trichlorofluoromethane	ND		ug/l	2.5	0.70
1,2-Dichloroethane	ND		ug/l	0.50	0.13
1,1,1-Trichloroethane	ND		ug/l	2.5	0.70
Bromodichloromethane	ND		ug/l	0.50	0.19
trans-1,3-Dichloropropene	ND		ug/l	0.50	0.16
cis-1,3-Dichloropropene	ND		ug/l	0.50	0.14
1,3-Dichloropropene, Total	ND		ug/l	0.50	0.14
1,1-Dichloropropene	ND		ug/l	2.5	0.70
Bromoform	ND		ug/l	2.0	0.65
1,1,2,2-Tetrachloroethane	ND		ug/l	0.50	0.17
Benzene	ND		ug/l	0.50	0.16
Toluene	ND		ug/l	2.5	0.70
Ethylbenzene	ND		ug/l	2.5	0.70
Chloromethane	ND		ug/l	2.5	0.70
Bromomethane	ND		ug/l	2.5	0.70
Vinyl chloride	ND		ug/l	1.0	0.07
Chloroethane	ND		ug/l	2.5	0.70
1,1-Dichloroethene	ND		ug/l	0.50	0.17
trans-1,2-Dichloroethene	ND		ug/l	2.5	0.70
Trichloroethene	ND		ug/l	0.50	0.18

Project Name: THE BEACON
Project Number: 170745301
Lab Number: L2255559
Report Date: 11/07/22

Method Blank Analysis
Batch Quality Control

Analytical Method: 1,8260C
Analytical Date: 10/12/22 20:44
Analyst: LAC

Parameter	Result	Qualifier	Units	RL	MDL
Volatile Organics by GC/MS - Westborough Lab for sample(s): 11 Batch: WG1698955-5					
1,2-Dichlorobenzene	ND		ug/l	2.5	0.70
1,3-Dichlorobenzene	ND		ug/l	2.5	0.70
1,4-Dichlorobenzene	ND		ug/l	2.5	0.70
Methyl tert butyl ether	ND		ug/l	2.5	0.70
p/m-Xylene	ND		ug/l	2.5	0.70
o-Xylene	ND		ug/l	2.5	0.70
Xylenes, Total	ND		ug/l	2.5	0.70
cis-1,2-Dichloroethene	ND		ug/l	2.5	0.70
1,2-Dichloroethene, Total	ND		ug/l	2.5	0.70
Dibromomethane	ND		ug/l	5.0	1.0
1,2,3-Trichloropropane	ND		ug/l	2.5	0.70
Acrylonitrile	ND		ug/l	5.0	1.5
Styrene	ND		ug/l	2.5	0.70
Dichlorodifluoromethane	ND		ug/l	5.0	1.0
Acetone	ND		ug/l	5.0	1.5
Carbon disulfide	ND		ug/l	5.0	1.0
2-Butanone	ND		ug/l	5.0	1.9
Vinyl acetate	ND		ug/l	5.0	1.0
4-Methyl-2-pentanone	ND		ug/l	5.0	1.0
2-Hexanone	ND		ug/l	5.0	1.0
Bromochloromethane	ND		ug/l	2.5	0.70
2,2-Dichloropropane	ND		ug/l	2.5	0.70
1,2-Dibromoethane	ND		ug/l	2.0	0.65
1,3-Dichloropropane	ND		ug/l	2.5	0.70
1,1,1,2-Tetrachloroethane	ND		ug/l	2.5	0.70
Bromobenzene	ND		ug/l	2.5	0.70
n-Butylbenzene	ND		ug/l	2.5	0.70
sec-Butylbenzene	ND		ug/l	2.5	0.70
tert-Butylbenzene	ND		ug/l	2.5	0.70

Project Name: THE BEACON
Project Number: 170745301
Lab Number: L2255559
Report Date: 11/07/22

Method Blank Analysis
Batch Quality Control

Analytical Method: 1,8260C
Analytical Date: 10/12/22 20:44
Analyst: LAC

Parameter	Result	Qualifier	Units	RL	MDL
Volatile Organics by GC/MS - Westborough Lab for sample(s): 11 Batch: WG1698955-5					
o-Chlorotoluene	ND		ug/l	2.5	0.70
p-Chlorotoluene	ND		ug/l	2.5	0.70
1,2-Dibromo-3-chloropropane	ND		ug/l	2.5	0.70
Hexachlorobutadiene	ND		ug/l	2.5	0.70
Isopropylbenzene	ND		ug/l	2.5	0.70
p-Isopropyltoluene	ND		ug/l	2.5	0.70
Naphthalene	ND		ug/l	2.5	0.70
n-Propylbenzene	ND		ug/l	2.5	0.70
1,2,3-Trichlorobenzene	ND		ug/l	2.5	0.70
1,2,4-Trichlorobenzene	ND		ug/l	2.5	0.70
1,3,5-Trimethylbenzene	ND		ug/l	2.5	0.70
1,2,4-Trimethylbenzene	ND		ug/l	2.5	0.70
1,4-Dioxane	ND		ug/l	250	61.
p-Diethylbenzene	ND		ug/l	2.0	0.70
p-Ethyltoluene	ND		ug/l	2.0	0.70
1,2,4,5-Tetramethylbenzene	ND		ug/l	2.0	0.54
Ethyl ether	ND		ug/l	2.5	0.70
trans-1,4-Dichloro-2-butene	ND		ug/l	2.5	0.70

Surrogate	%Recovery	Qualifier	Acceptance Criteria
1,2-Dichloroethane-d4	105		70-130
Toluene-d8	99		70-130
4-Bromofluorobenzene	98		70-130
Dibromofluoromethane	110		70-130

Lab Control Sample Analysis
Batch Quality Control

Project Name: THE BEACON
Project Number: 170745301

Lab Number: L2255559
Report Date: 11/07/22

Parameter	LCS %Recovery	Qual	LCSD %Recovery	Qual	%Recovery Limits	RPD	Qual	RPD Limits
Volatile Organics by GC/MS - Westborough Lab Associated sample(s): 09,11-13 Batch: WG1698311-3 WG1698311-4								
Methylene chloride	95		96		70-130	1		20
1,1-Dichloroethane	96		100		70-130	4		20
Chloroform	98		100		70-130	2		20
Carbon tetrachloride	100		100		63-132	0		20
1,2-Dichloropropane	91		95		70-130	4		20
Dibromochloromethane	96		100		63-130	4		20
1,1,2-Trichloroethane	96		97		70-130	1		20
Tetrachloroethene	97		97		70-130	0		20
Chlorobenzene	97		98		75-130	1		20
Trichlorofluoromethane	120		120		62-150	0		20
1,2-Dichloroethane	93		97		70-130	4		20
1,1,1-Trichloroethane	98		100		67-130	2		20
Bromodichloromethane	99		100		67-130	1		20
trans-1,3-Dichloropropene	97		99		70-130	2		20
cis-1,3-Dichloropropene	95		99		70-130	4		20
1,1-Dichloropropene	98		99		70-130	1		20
Bromoform	86		92		54-136	7		20
1,1,2,2-Tetrachloroethane	88		93		67-130	6		20
Benzene	97		100		70-130	3		20
Toluene	95		96		70-130	1		20
Ethylbenzene	92		93		70-130	1		20
Chloromethane	78		79		64-130	1		20
Bromomethane	80		83		39-139	4		20

Lab Control Sample Analysis
Batch Quality Control

Project Name: THE BEACON
Project Number: 170745301

Lab Number: L2255559
Report Date: 11/07/22

Parameter	LCS %Recovery	Qual	LCSD %Recovery	Qual	%Recovery Limits	RPD	Qual	RPD Limits
Volatile Organics by GC/MS - Westborough Lab Associated sample(s): 09,11-13 Batch: WG1698311-3 WG1698311-4								
Vinyl chloride	100		100		55-140	0		20
Chloroethane	130		**140**	Q	55-138	7		20
1,1-Dichloroethene	96		100		61-145	4		20
trans-1,2-Dichloroethene	96		93		70-130	3		20
Trichloroethene	93		94		70-130	1		20
1,2-Dichlorobenzene	91		95		70-130	4		20
1,3-Dichlorobenzene	94		95		70-130	1		20
1,4-Dichlorobenzene	93		94		70-130	1		20
Methyl tert butyl ether	86		92		63-130	7		20
p/m-Xylene	90		90		70-130	0		20
o-Xylene	90		90		70-130	0		20
cis-1,2-Dichloroethene	96		100		70-130	4		20
Dibromomethane	100		100		70-130	0		20
1,2,3-Trichloropropane	92		92		64-130	0		20
Acrylonitrile	85		88		70-130	3		20
Styrene	95		95		70-130	0		20
Dichlorodifluoromethane	110		110		36-147	0		20
Acetone	78		85		58-148	9		20
Carbon disulfide	95		99		51-130	4		20
2-Butanone	86		74		63-138	15		20
Vinyl acetate	75		81		70-130	8		20
4-Methyl-2-pentanone	73		76		59-130	4		20
2-Hexanone	66		73		57-130	10		20

Lab Control Sample Analysis
Batch Quality Control

Project Name: THE BEACON
Project Number: 170745301

Lab Number: L2255559
Report Date: 11/07/22

Parameter	LCS %Recovery	Qual	LCSD %Recovery	Qual	%Recovery Limits	RPD	Qual	RPD Limits
Volatile Organics by GC/MS - Westborough Lab Associated sample(s): 09,11-13 Batch: WG1698311-3 WG1698311-4								
Bromochloromethane	100		110		70-130	10		20
2,2-Dichloropropane	100		100		63-133	0		20
1,2-Dibromoethane	95		96		70-130	1		20
1,3-Dichloropropane	99		99		70-130	0		20
1,1,1,2-Tetrachloroethane	97		98		64-130	1		20
Bromobenzene	94		93		70-130	1		20
n-Butylbenzene	95		97		53-136	2		20
sec-Butylbenzene	94		96		70-130	2		20
tert-Butylbenzene	94		94		70-130	0		20
o-Chlorotoluene	94		95		70-130	1		20
p-Chlorotoluene	91		92		70-130	1		20
1,2-Dibromo-3-chloropropane	87		89		41-144	2		20
Hexachlorobutadiene	100		100		63-130	0		20
Isopropylbenzene	91		94		70-130	3		20
p-Isopropyltoluene	94		95		70-130	1		20
Naphthalene	81		90		70-130	11		20
n-Propylbenzene	94		95		69-130	1		20
1,2,3-Trichlorobenzene	86		92		70-130	7		20
1,2,4-Trichlorobenzene	91		95		70-130	4		20
1,3,5-Trimethylbenzene	89		91		64-130	2		20
1,2,4-Trimethylbenzene	89		90		70-130	1		20
1,4-Dioxane	112		114		56-162	2		20
p-Diethylbenzene	91		94		70-130	3		20

Lab Control Sample Analysis

Batch Quality Control

Project Name: THE BEACON
Project Number: 170745301

Lab Number: L2255559
Report Date: 11/07/22

Parameter	LCS %Recovery	Qual	LCSD %Recovery	Qual	%Recovery Limits	RPD	Qual	RPD Limits
Volatile Organics by GC/MS - Westborough Lab Associated sample(s): 09,11-13 Batch: WG1698311-3 WG1698311-4								
p-Ethyltoluene	92		93		70-130	1		20
1,2,4,5-Tetramethylbenzene	87		88		70-130	1		20
Ethyl ether	120		120		59-134	0		20
trans-1,4-Dichloro-2-butene	75		75		70-130	0		20

Surrogate	LCS %Recovery	Qual	LCSD %Recovery	Qual	Acceptance Criteria
1,2-Dichloroethane-d4	105		106		70-130
Toluene-d8	102		101		70-130
4-Bromofluorobenzene	97		98		70-130
Dibromofluoromethane	107		109		70-130

Lab Control Sample Analysis
Batch Quality Control

Project Name: THE BEACON
Project Number: 170745301

Lab Number: L2255559
Report Date: 11/07/22

Parameter	LCS %Recovery	Qual	LCSD %Recovery	Qual	%Recovery Limits	RPD	Qual	RPD Limits
Volatile Organics by EPA 5035 High - Westborough Lab Associated sample(s): 08 Batch: WG1698465-3 WG1698465-4								
Methylene chloride	105		100		70-130	5		30
1,1-Dichloroethane	115		109		70-130	5		30
Chloroform	108		103		70-130	5		30
Carbon tetrachloride	110		105		70-130	5		30
1,2-Dichloropropane	116		110		70-130	5		30
Dibromochloromethane	106		102		70-130	4		30
1,1,2-Trichloroethane	106		102		70-130	4		30
Tetrachloroethene	104		99		70-130	5		30
Chlorobenzene	103		99		70-130	4		30
Trichlorofluoromethane	108		103		70-139	5		30
1,2-Dichloroethane	109		103		70-130	6		30
1,1,1-Trichloroethane	110		106		70-130	4		30
Bromodichloromethane	112		107		70-130	5		30
trans-1,3-Dichloropropene	110		105		70-130	5		30
cis-1,3-Dichloropropene	116		110		70-130	5		30
1,1-Dichloropropene	113		108		70-130	5		30
Bromoform	91		88		70-130	3		30
1,1,2,2-Tetrachloroethane	107		101		70-130	6		30
Benzene	112		106		70-130	6		30
Toluene	104		100		70-130	4		30
Ethylbenzene	106		102		70-130	4		30
Chloromethane	107		101		52-130	6		30
Bromomethane	107		105		57-147	2		30

Lab Control Sample Analysis
Batch Quality Control

Project Name: THE BEACON
Project Number: 170745301

Lab Number: L2255559
Report Date: 11/07/22

Parameter	LCS %Recovery	Qual	LCSD %Recovery	Qual	%Recovery Limits	RPD	Qual	RPD Limits
Volatile Organics by EPA 5035 High - Westborough Lab Associated sample(s): 08 Batch: WG1698465-3 WG1698465-4								
Vinyl chloride	100		96		67-130	4		30
Chloroethane	120		114		50-151	5		30
1,1-Dichloroethene	113		108		65-135	5		30
trans-1,2-Dichloroethene	111		107		70-130	4		30
Trichloroethene	114		109		70-130	4		30
1,2-Dichlorobenzene	101		96		70-130	5		30
1,3-Dichlorobenzene	102		97		70-130	5		30
1,4-Dichlorobenzene	103		98		70-130	5		30
Methyl tert butyl ether	104		99		66-130	5		30
p/m-Xylene	104		100		70-130	4		30
o-Xylene	103		99		70-130	4		30
cis-1,2-Dichloroethene	108		103		70-130	5		30
Dibromomethane	108		104		70-130	4		30
Styrene	94		90		70-130	4		30
Dichlorodifluoromethane	91		88		30-146	3		30
Acetone	104		106		54-140	2		30
Carbon disulfide	105		100		59-130	5		30
2-Butanone	110		105		70-130	5		30
Vinyl acetate	104		95		70-130	9		30
4-Methyl-2-pentanone	114		111		70-130	3		30
1,2,3-Trichloropropane	105		101		68-130	4		30
2-Hexanone	112		109		70-130	3		30
Bromochloromethane	109		103		70-130	6		30

Lab Control Sample Analysis
Batch Quality Control

Project Name: THE BEACON
Project Number: 170745301

Lab Number: L2255559
Report Date: 11/07/22

Parameter	LCS %Recovery	Qual	LCSD %Recovery	Qual	%Recovery Limits	RPD	Qual	RPD Limits
Volatile Organics by EPA 5035 High - Westborough Lab Associated sample(s): 08 Batch: WG1698465-3 WG1698465-4								
2,2-Dichloropropane	116		110		70-130	5		30
1,2-Dibromoethane	106		101		70-130	5		30
1,3-Dichloropropane	105		100		69-130	5		30
1,1,1,2-Tetrachloroethane	105		101		70-130	4		30
Bromobenzene	102		98		70-130	4		30
n-Butylbenzene	102		97		70-130	5		30
sec-Butylbenzene	104		99		70-130	5		30
tert-Butylbenzene	102		98		70-130	4		30
o-Chlorotoluene	102		98		70-130	4		30
p-Chlorotoluene	105		100		70-130	5		30
1,2-Dibromo-3-chloropropane	99		93		68-130	6		30
Hexachlorobutadiene	106		102		67-130	4		30
Isopropylbenzene	103		98		70-130	5		30
p-Isopropyltoluene	103		98		70-130	5		30
Naphthalene	109		103		70-130	6		30
Acrylonitrile	110		104		70-130	6		30
n-Propylbenzene	106		101		70-130	5		30
1,2,3-Trichlorobenzene	112		106		70-130	6		30
1,2,4-Trichlorobenzene	108		103		70-130	5		30
1,3,5-Trimethylbenzene	104		99		70-130	5		30
1,2,4-Trimethylbenzene	105		99		70-130	6		30
1,4-Dioxane	104		104		65-136	0		30
p-Diethylbenzene	104		99		70-130	5		30

Lab Control Sample Analysis
Batch Quality Control

Project Name: THE BEACON
Project Number: 170745301

Lab Number: L2255559
Report Date: 11/07/22

Parameter	LCS %Recovery	Qual	LCSD %Recovery	Qual	%Recovery Limits	RPD	Qual	RPD Limits
Volatile Organics by EPA 5035 High - Westborough Lab Associated sample(s): 08 Batch: WG1698465-3 WG1698465-4								
p-Ethyltoluene	105		100		70-130	5		30
1,2,4,5-Tetramethylbenzene	106		101		70-130	5		30
Ethyl ether	104		100		67-130	4		30
trans-1,4-Dichloro-2-butene	106		102		70-130	4		30

Surrogate	LCS %Recovery	Qual	LCSD %Recovery	Qual	Acceptance Criteria
1,2-Dichloroethane-d4	97		95		70-130
Toluene-d8	96		96		70-130
4-Bromofluorobenzene	99		100		70-130
Dibromofluoromethane	99		98		70-130

Lab Control Sample Analysis
Batch Quality Control

Project Name: THE BEACON
Project Number: 170745301

Lab Number: L2255559
Report Date: 11/07/22

Parameter	LCS %Recovery	Qual	LCSD %Recovery	Qual	%Recovery Limits	RPD	Qual	RPD Limits
Volatile Organics by EPA 5035 High - Westborough Lab Associated sample(s): 07-08,10 Batch: WG1698895-3 WG1698895-4								
Methylene chloride	100		100		70-130	0		30
1,1-Dichloroethane	111		111		70-130	0		30
Chloroform	106		107		70-130	1		30
Carbon tetrachloride	103		104		70-130	1		30
1,2-Dichloropropane	106		106		70-130	0		30
Dibromochloromethane	104		104		70-130	0		30
1,1,2-Trichloroethane	111		111		70-130	0		30
Tetrachloroethene	107		107		70-130	0		30
Chlorobenzene	100		100		70-130	0		30
Trichlorofluoromethane	93		94		70-139	1		30
1,2-Dichloroethane	105		105		70-130	0		30
1,1,1-Trichloroethane	109		110		70-130	1		30
Bromodichloromethane	104		104		70-130	0		30
trans-1,3-Dichloropropene	117		118		70-130	1		30
cis-1,3-Dichloropropene	112		112		70-130	0		30
1,1-Dichloropropene	117		117		70-130	0		30
Bromoform	106		106		70-130	0		30
1,1,2,2-Tetrachloroethane	107		108		70-130	1		30
Benzene	110		110		70-130	0		30
Toluene	104		104		70-130	0		30
Ethylbenzene	106		105		70-130	1		30
Chloromethane	109		109		52-130	0		30
Bromomethane	87		90		57-147	3		30

Lab Control Sample Analysis
Batch Quality Control

Project Name: THE BEACON
Project Number: 170745301

Lab Number: L2255559
Report Date: 11/07/22

Parameter	LCS %Recovery	Qual	LCSD %Recovery	Qual	%Recovery Limits	RPD	Qual	RPD Limits
Volatile Organics by EPA 5035 High - Westborough Lab Associated sample(s): 07-08,10 Batch: WG1698895-3 WG1698895-4								
Vinyl chloride	94		95		67-130	1		30
Chloroethane	81		82		50-151	1		30
1,1-Dichloroethene	109		110		65-135	1		30
trans-1,2-Dichloroethene	106		106		70-130	0		30
Trichloroethene	104		104		70-130	0		30
1,2-Dichlorobenzene	100		99		70-130	1		30
1,3-Dichlorobenzene	102		101		70-130	1		30
1,4-Dichlorobenzene	100		99		70-130	1		30
Methyl tert butyl ether	115		115		66-130	0		30
p/m-Xylene	102		102		70-130	0		30
o-Xylene	100		100		70-130	0		30
cis-1,2-Dichloroethene	103		104		70-130	1		30
Dibromomethane	100		100		70-130	0		30
Styrene	97		97		70-130	0		30
Dichlorodifluoromethane	112		112		30-146	0		30
Acetone	97		96		54-140	1		30
Carbon disulfide	104		105		59-130	1		30
2-Butanone	96		95		70-130	1		30
Vinyl acetate	99		101		70-130	2		30
4-Methyl-2-pentanone	105		105		70-130	0		30
1,2,3-Trichloropropane	112		111		68-130	1		30
2-Hexanone	99		99		70-130	0		30
Bromochloromethane	94		95		70-130	1		30

Lab Control Sample Analysis
Batch Quality Control

Project Name: THE BEACON
Project Number: 170745301

Lab Number: L2255559
Report Date: 11/07/22

Parameter	LCS %Recovery	Qual	LCSD %Recovery	Qual	%Recovery Limits	RPD	Qual	RPD Limits
Volatile Organics by EPA 5035 High - Westborough Lab Associated sample(s): 07-08,10 Batch: WG1698895-3 WG1698895-4								
2,2-Dichloropropane	117		116		70-130	1		30
1,2-Dibromoethane	104		104		70-130	0		30
1,3-Dichloropropane	115		114		69-130	1		30
1,1,1,2-Tetrachloroethane	101		101		70-130	0		30
Bromobenzene	102		102		70-130	0		30
n-Butylbenzene	114		111		70-130	3		30
sec-Butylbenzene	108		106		70-130	2		30
tert-Butylbenzene	104		103		70-130	1		30
o-Chlorotoluene	109		109		70-130	0		30
p-Chlorotoluene	109		108		70-130	1		30
1,2-Dibromo-3-chloropropane	99		98		68-130	1		30
Hexachlorobutadiene	118		116		67-130	2		30
Isopropylbenzene	108		106		70-130	2		30
p-Isopropyltoluene	105		104		70-130	1		30
Naphthalene	100		99		70-130	1		30
Acrylonitrile	101		102		70-130	1		30
n-Propylbenzene	111		110		70-130	1		30
1,2,3-Trichlorobenzene	110		109		70-130	1		30
1,2,4-Trichlorobenzene	109		107		70-130	2		30
1,3,5-Trimethylbenzene	106		105		70-130	1		30
1,2,4-Trimethylbenzene	105		104		70-130	1		30
1,4-Dioxane	107		107		65-136	0		30
p-Diethylbenzene	105		103		70-130	2		30

Lab Control Sample Analysis
Batch Quality Control

Project Name: THE BEACON
Project Number: 170745301

Lab Number: L2255559
Report Date: 11/07/22

Parameter	LCS %Recovery	Qual	LCSD %Recovery	Qual	%Recovery Limits	RPD	Qual	RPD Limits
Volatile Organics by EPA 5035 High - Westborough Lab Associated sample(s): 07-08,10 Batch: WG1698895-3 WG1698895-4								
p-Ethyltoluene	107		105		70-130	2		30
1,2,4,5-Tetramethylbenzene	105		103		70-130	2		30
Ethyl ether	116		117		67-130	1		30
trans-1,4-Dichloro-2-butene	106		104		70-130	2		30

Surrogate	LCS %Recovery	Qual	LCSD %Recovery	Qual	Acceptance Criteria
1,2-Dichloroethane-d4	108		108		70-130
Toluene-d8	104		104		70-130
4-Bromofluorobenzene	107		106		70-130
Dibromofluoromethane	98		99		70-130

Lab Control Sample Analysis
Batch Quality Control

Project Name: THE BEACON
Project Number: 170745301

Lab Number: L2255559
Report Date: 11/07/22

Parameter	LCS %Recovery	Qual	LCSD %Recovery	Qual	%Recovery Limits	RPD	Qual	RPD Limits
Volatile Organics by GC/MS - Westborough Lab Associated sample(s): 11 Batch: WG1698955-3 WG1698955-4								
Methylene chloride	91		93		70-130	2		20
1,1-Dichloroethane	94		94		70-130	0		20
Chloroform	96		98		70-130	2		20
Carbon tetrachloride	99		97		63-132	2		20
1,2-Dichloropropane	95		94		70-130	1		20
Dibromochloromethane	99		100		63-130	1		20
1,1,2-Trichloroethane	99		110		70-130	11		20
Tetrachloroethene	91		94		70-130	3		20
Chlorobenzene	96		100		75-130	4		20
Trichlorofluoromethane	**170**	Q	**180**	Q	62-150	6		20
1,2-Dichloroethane	98		99		70-130	1		20
1,1,1-Trichloroethane	97		96		67-130	1		20
Bromodichloromethane	100		99		67-130	1		20
trans-1,3-Dichloropropene	98		100		70-130	2		20
cis-1,3-Dichloropropene	97		96		70-130	1		20
1,1-Dichloropropene	97		94		70-130	3		20
Bromoform	88		87		54-136	1		20
1,1,2,2-Tetrachloroethane	96		100		67-130	4		20
Benzene	98		98		70-130	0		20
Toluene	94		97		70-130	3		20
Ethylbenzene	90		95		70-130	5		20
Chloromethane	87		82		64-130	6		20
Bromomethane	97		99		39-139	2		20

Lab Control Sample Analysis
Batch Quality Control

Project Name: THE BEACON
Project Number: 170745301

Lab Number: L2255559
Report Date: 11/07/22

Parameter	LCS %Recovery	Qual	LCSD %Recovery	Qual	%Recovery Limits	RPD	Qual	RPD Limits
Volatile Organics by GC/MS - Westborough Lab Associated sample(s): 11 Batch: WG1698955-3 WG1698955-4								
Vinyl chloride	100		100		55-140	0		20
Chloroethane	**220**	Q	**200**	Q	55-138	10		20
1,1-Dichloroethene	90		91		61-145	1		20
trans-1,2-Dichloroethene	89		90		70-130	1		20
Trichloroethene	95		90		70-130	5		20
1,2-Dichlorobenzene	91		96		70-130	5		20
1,3-Dichlorobenzene	91		94		70-130	3		20
1,4-Dichlorobenzene	93		93		70-130	0		20
Methyl tert butyl ether	86		90		63-130	5		20
p/m-Xylene	90		90		70-130	0		20
o-Xylene	85		90		70-130	6		20
cis-1,2-Dichloroethene	95		92		70-130	3		20
Dibromomethane	100		100		70-130	0		20
1,2,3-Trichloropropane	94		96		64-130	2		20
Acrylonitrile	91		96		70-130	5		20
Styrene	95		100		70-130	5		20
Dichlorodifluoromethane	100		99		36-147	1		20
Acetone	99		100		58-148	1		20
Carbon disulfide	92		89		51-130	3		20
2-Butanone	84		110		63-138	**27**	Q	20
Vinyl acetate	80		86		70-130	7		20
4-Methyl-2-pentanone	72		89		59-130	**21**	Q	20
2-Hexanone	78		88		57-130	12		20

Lab Control Sample Analysis
Batch Quality Control

Project Name: THE BEACON
Project Number: 170745301

Lab Number: L2255559
Report Date: 11/07/22

Parameter	LCS %Recovery	Qual	LCSD %Recovery	Qual	%Recovery Limits	RPD	Qual	RPD Limits
Volatile Organics by GC/MS - Westborough Lab Associated sample(s): 11 Batch: WG1698955-3 WG1698955-4								
Bromochloromethane	100		100		70-130	0		20
2,2-Dichloropropane	98		97		63-133	1		20
1,2-Dibromoethane	94		100		70-130	6		20
1,3-Dichloropropane	99		110		70-130	11		20
1,1,1,2-Tetrachloroethane	96		96		64-130	0		20
Bromobenzene	90		92		70-130	2		20
n-Butylbenzene	93		96		53-136	3		20
sec-Butylbenzene	91		93		70-130	2		20
tert-Butylbenzene	87		91		70-130	4		20
o-Chlorotoluene	95		88		70-130	8		20
p-Chlorotoluene	86		89		70-130	3		20
1,2-Dibromo-3-chloropropane	97		95		41-144	2		20
Hexachlorobutadiene	100		100		63-130	0		20
Isopropylbenzene	86		88		70-130	2		20
p-Isopropyltoluene	88		92		70-130	4		20
Naphthalene	84		95		70-130	12		20
n-Propylbenzene	91		92		69-130	1		20
1,2,3-Trichlorobenzene	89		96		70-130	8		20
1,2,4-Trichlorobenzene	90		95		70-130	5		20
1,3,5-Trimethylbenzene	87		89		64-130	2		20
1,2,4-Trimethylbenzene	86		88		70-130	2		20
1,4-Dioxane	144		158		56-162	9		20
p-Diethylbenzene	87		90		70-130	3		20

Lab Control Sample Analysis

Batch Quality Control

Project Name: THE BEACON
Project Number: 170745301

Lab Number: L2255559
Report Date: 11/07/22

Parameter	LCS %Recovery	Qual	LCSD %Recovery	Qual	%Recovery Limits	RPD	Qual	RPD Limits
Volatile Organics by GC/MS - Westborough Lab Associated sample(s): 11 Batch: WG1698955-3 WG1698955-4								
p-Ethyltoluene	88		90		70-130	2		20
1,2,4,5-Tetramethylbenzene	83		87		70-130	5		20
Ethyl ether	**200**	Q	**190**	Q	59-134	5		20
trans-1,4-Dichloro-2-butene	77		81		70-130	5		20

Surrogate	LCS %Recovery	Qual	LCSD %Recovery	Qual	Acceptance Criteria
1,2-Dichloroethane-d4	110		111		70-130
Toluene-d8	100		106		70-130
4-Bromofluorobenzene	92		94		70-130
Dibromofluoromethane	109		107		70-130

SEMIVOLATILES

Project Name: THE BEACON
Project Number: 170745301
Lab Number: L2255559
Report Date: 11/07/22

SAMPLE RESULTS

Lab ID: L2255559-01
Client ID: SB06_1-3
Sample Location: 413 E. 120 STREET

Date Collected: 10/06/22 10:00
Date Received: 10/06/22
Field Prep: Not Specified

Sample Depth:
Matrix: Soil
Analytical Method: 134,LCMSMS-ID
Analytical Date: 10/21/22 21:19
Analyst: RS
Percent Solids: 83%

Extraction Method: ALPHA 23528
Extraction Date: 10/19/22 17:05

Parameter	Result	Qualifier	Units	RL	MDL	Dilution Factor
Perfluorinated Alkyl Acids by Isotope Dilution - Mansfield Lab						
Perfluorobutanoic Acid (PFBA)	ND		ng/g	0.549	0.025	1
Perfluoropentanoic Acid (PFPeA)	ND		ng/g	0.549	0.051	1
Perfluorobutanesulfonic Acid (PFBS)	ND		ng/g	0.274	0.043	1
Perfluorohexanoic Acid (PFHxA)	ND		ng/g	0.549	0.058	1
Perfluoroheptanoic Acid (PFHpA)	ND		ng/g	0.274	0.050	1
Perfluorohexanesulfonic Acid (PFHxS)	ND		ng/g	0.274	0.066	1
Perfluorooctanoic Acid (PFOA)	ND		ng/g	0.274	0.046	1
1H,1H,2H,2H-Perfluorooctanesulfonic Acid (6:2FTS)	ND		ng/g	0.549	0.197	1
Perfluoroheptanesulfonic Acid (PFHpS)	ND		ng/g	0.549	0.150	1
Perfluorononanoic Acid (PFNA)	ND		ng/g	0.274	0.082	1
Perfluorooctanesulfonic Acid (PFOS)	ND		ng/g	0.274	0.143	1
Perfluorodecanoic Acid (PFDA)	ND		ng/g	0.274	0.074	1
1H,1H,2H,2H-Perfluorodecanesulfonic Acid (8:2FTS)	ND		ng/g	0.549	0.315	1
N-Methyl Perfluorooctanesulfonamidoacetic Acid (NMeFOSAA)	ND		ng/g	0.549	0.221	1
Perfluoroundecanoic Acid (PFUnA)	ND		ng/g	0.549	0.051	1
Perfluorodecanesulfonic Acid (PFDS)	ND		ng/g	0.549	0.168	1
Perfluorooctanesulfonamide (FOSA)	ND		ng/g	0.549	0.108	1
N-Ethyl Perfluorooctanesulfonamidoacetic Acid (NEtFOSAA)	ND		ng/g	0.549	0.093	1
Perfluorododecanoic Acid (PFDoA)	ND		ng/g	0.549	0.077	1
Perfluorotridecanoic Acid (PFTrDA)	ND		ng/g	0.549	0.224	1
Perfluorotetradecanoic Acid (PFTA)	ND		ng/g	0.549	0.059	1
PFOA/PFOS, Total	ND		ng/g	0.274	0.046	1

Project Name: THE BEACON **Lab Number:** L2255559

Project Number: 170745301 **Report Date:** 11/07/22

SAMPLE RESULTS

Lab ID: L2255559-01 Date Collected: 10/06/22 10:00

Client ID: SB06_1-3 Date Received: 10/06/22

Sample Location: 413 E. 120 STREET Field Prep: Not Specified

Sample Depth:

Parameter	Result	Qualifier	Units	RL	MDL	Dilution Factor
Perfluorinated Alkyl Acids by Isotope Dilution - Mansfield Lab						

Surrogate (Extracted Internal Standard)	% Recovery	Qualifier	Acceptance Criteria
Perfluoro[13C4]Butanoic Acid (MPFBA)	**60**	Q	61-135
Perfluoro[13C5]Pentanoic Acid (M5PFPEA)	64		58-150
Perfluoro[2,3,4-13C3]Butanesulfonic Acid (M3PFBS)	**68**	Q	74-139
Perfluoro[1,2,3,4,6-13C5]Hexanoic Acid (M5PFHxA)	**57**	Q	66-128
Perfluoro[1,2,3,4-13C4]Heptanoic Acid (M4PFHpA)	**57**	Q	71-129
Perfluoro[1,2,3-13C3]Hexanesulfonic Acid (M3PFHxS)	**71**	Q	78-139
Perfluoro[13C8]Octanoic Acid (M8PFOA)	**65**	Q	75-130
1H,1H,2H,2H-Perfluoro[1,2-13C2]Octanesulfonic Acid (M2-6:2FTS)	51		20-154
Perfluoro[13C9]Nonanoic Acid (M9PFNA)	**68**	Q	72-140
Perfluoro[13C8]Octanesulfonic Acid (M8PFOS)	**77**	Q	79-136
Perfluoro[1,2,3,4,5,6-13C6]Decanoic Acid (M6PFDA)	**64**	Q	75-130
1H,1H,2H,2H-Perfluoro[1,2-13C2]Decanesulfonic Acid (M2-8:2FTS)	64		19-175
N-Deuteriomethylperfluoro-1-octanesulfonamidoacetic Acid (d3-NMeFOSAA)	**18**	Q	31-134
Perfluoro[1,2,3,4,5,6,7-13C7]Undecanoic Acid (M7-PFUDA)	**56**	Q	61-155
Perfluoro[13C8]Octanesulfonamide (M8FOSA)	52		10-117
N-Deuterioethylperfluoro-1-octanesulfonamidoacetic Acid (d5-NEtFOSAA)	**24**	Q	34-137
Perfluoro[1,2-13C2]Dodecanoic Acid (MPFDOA)	**49**	Q	54-150
Perfluoro[1,2-13C2]Tetradecanoic Acid (M2PFTEDA)	48		24-159

Project Name: THE BEACON
Project Number: 170745301
Lab Number: L2255559
Report Date: 11/07/22

SAMPLE RESULTS

Lab ID: L2255559-02
Client ID: SB05_1-3
Sample Location: 413 E. 120 STREET

Date Collected: 10/06/22 11:50
Date Received: 10/06/22
Field Prep: Not Specified

Sample Depth:
Matrix: Soil
Analytical Method: 134,LCMSMS-ID
Analytical Date: 10/21/22 18:34
Analyst: RS
Percent Solids: 88%

Extraction Method: ALPHA 23528
Extraction Date: 10/19/22 17:05

Parameter	Result	Qualifier	Units	RL	MDL	Dilution Factor
Perfluorinated Alkyl Acids by Isotope Dilution - Mansfield Lab						
Perfluorobutanoic Acid (PFBA)	ND		ng/g	0.503	0.023	1
Perfluoropentanoic Acid (PFPeA)	ND		ng/g	0.503	0.046	1
Perfluorobutanesulfonic Acid (PFBS)	ND		ng/g	0.252	0.039	1
Perfluorohexanoic Acid (PFHxA)	ND		ng/g	0.503	0.053	1
Perfluoroheptanoic Acid (PFHpA)	ND		ng/g	0.252	0.045	1
Perfluorohexanesulfonic Acid (PFHxS)	ND		ng/g	0.252	0.061	1
Perfluorooctanoic Acid (PFOA)	ND		ng/g	0.252	0.042	1
1H,1H,2H,2H-Perfluorooctanesulfonic Acid (6:2FTS)	ND		ng/g	0.503	0.181	1
Perfluoroheptanesulfonic Acid (PFHpS)	ND		ng/g	0.503	0.137	1
Perfluorononanoic Acid (PFNA)	ND		ng/g	0.252	0.076	1
Perfluorooctanesulfonic Acid (PFOS)	ND		ng/g	0.252	0.131	1
Perfluorodecanoic Acid (PFDA)	ND		ng/g	0.252	0.068	1
1H,1H,2H,2H-Perfluorodecanesulfonic Acid (8:2FTS)	ND		ng/g	0.503	0.289	1
N-Methyl Perfluorooctanesulfonamidoacetic Acid (NMeFOSAA)	ND		ng/g	0.503	0.203	1
Perfluoroundecanoic Acid (PFUnA)	ND		ng/g	0.503	0.047	1
Perfluorodecanesulfonic Acid (PFDS)	ND		ng/g	0.503	0.154	1
Perfluorooctanesulfonamide (FOSA)	ND		ng/g	0.503	0.099	1
N-Ethyl Perfluorooctanesulfonamidoacetic Acid (NEtFOSAA)	0.117	JF	ng/g	0.503	0.085	1
Perfluorododecanoic Acid (PFDoA)	ND		ng/g	0.503	0.071	1
Perfluorotridecanoic Acid (PFTrDA)	ND		ng/g	0.503	0.206	1
Perfluorotetradecanoic Acid (PFTA)	ND		ng/g	0.503	0.054	1
PFOA/PFOS, Total	ND		ng/g	0.252	0.042	1

Project Name: THE BEACON **Lab Number:** L2255559

Project Number: 170745301 **Report Date:** 11/07/22

SAMPLE RESULTS

Lab ID: L2255559-02 Date Collected: 10/06/22 11:50

Client ID: SB05_1-3 Date Received: 10/06/22

Sample Location: 413 E. 120 STREET Field Prep: Not Specified

Sample Depth:

Parameter	Result	Qualifier	Units	RL	MDL	Dilution Factor

Perfluorinated Alkyl Acids by Isotope Dilution - Mansfield Lab

Surrogate (Extracted Internal Standard)	% Recovery	Qualifier	Acceptance Criteria
Perfluoro[13C4]Butanoic Acid (MPFBA)	**60**	Q	61-135
Perfluoro[13C5]Pentanoic Acid (M5PFPEA)	61		58-150
Perfluoro[2,3,4-13C3]Butanesulfonic Acid (M3PFBS)	**68**	Q	74-139
Perfluoro[1,2,3,4,6-13C5]Hexanoic Acid (M5PFHxA)	**56**	Q	66-128
Perfluoro[1,2,3,4-13C4]Heptanoic Acid (M4PFHpA)	**57**	Q	71-129
Perfluoro[1,2,3-13C3]Hexanesulfonic Acid (M3PFHxS)	**71**	Q	78-139
Perfluoro[13C8]Octanoic Acid (M8PFOA)	**66**	Q	75-130
1H,1H,2H,2H-Perfluoro[1,2-13C2]Octanesulfonic Acid (M2-6:2FTS)	53		20-154
Perfluoro[13C9]Nonanoic Acid (M9PFNA)	**71**	Q	72-140
Perfluoro[13C8]Octanesulfonic Acid (M8PFOS)	82		79-136
Perfluoro[1,2,3,4,5,6-13C6]Decanoic Acid (M6PFDA)	**67**	Q	75-130
1H,1H,2H,2H-Perfluoro[1,2-13C2]Decanesulfonic Acid (M2-8:2FTS)	77		19-175
N-Deuteriomethylperfluoro-1-octanesulfonamidoacetic Acid (d3-NMeFOSAA)	**22**	Q	31-134
Perfluoro[1,2,3,4,5,6,7-13C7]Undecanoic Acid (M7-PFUDA)	**59**	Q	61-155
Perfluoro[13C8]Octanesulfonamide (M8FOSA)	51		10-117
N-Deuterioethylperfluoro-1-octanesulfonamidoacetic Acid (d5-NEtFOSAA)	**27**	Q	34-137
Perfluoro[1,2-13C2]Dodecanoic Acid (MPFDOA)	**49**	Q	54-150
Perfluoro[1,2-13C2]Tetradecanoic Acid (M2PFTEDA)	40		24-159

Project Name: THE BEACON
Project Number: 170745301
Lab Number: L2255559
Report Date: 11/07/22

SAMPLE RESULTS

Lab ID: L2255559-03
Client ID: FB01_100622
Sample Location: 413 E. 120 STREET

Date Collected: 10/06/22 12:40
Date Received: 10/06/22
Field Prep: Not Specified

Sample Depth:
Matrix: Water
Analytical Method: 134,LCMSMS-ID
Analytical Date: 11/02/22 12:45
Analyst: AC

Extraction Method: ALPHA 23528
Extraction Date: 10/14/22 07:50

Parameter	Result	Qualifier	Units	RL	MDL	Dilution Factor
Perfluorinated Alkyl Acids by Isotope Dilution - Mansfield Lab						
Perfluorobutanoic Acid (PFBA)	ND		ng/l	1.82	0.372	1
Perfluoropentanoic Acid (PFPeA)	ND		ng/l	1.82	0.361	1
Perfluorobutanesulfonic Acid (PFBS)	ND		ng/l	1.82	0.217	1
Perfluorohexanoic Acid (PFHxA)	ND		ng/l	1.82	0.299	1
Perfluoroheptanoic Acid (PFHpA)	ND		ng/l	1.82	0.205	1
Perfluorohexanesulfonic Acid (PFHxS)	ND		ng/l	1.82	0.343	1
Perfluorooctanoic Acid (PFOA)	ND		ng/l	1.82	0.215	1
1H,1H,2H,2H-Perfluorooctanesulfonic Acid (6:2FTS)	ND		ng/l	1.82	1.22	1
Perfluoroheptanesulfonic Acid (PFHpS)	ND		ng/l	1.82	0.628	1
Perfluorononanoic Acid (PFNA)	ND		ng/l	1.82	0.285	1
Perfluorooctanesulfonic Acid (PFOS)	ND		ng/l	1.82	0.460	1
Perfluorodecanoic Acid (PFDA)	ND		ng/l	1.82	0.277	1
1H,1H,2H,2H-Perfluorodecanesulfonic Acid (8:2FTS)	ND		ng/l	1.82	1.10	1
N-Methyl Perfluorooctanesulfonamidoacetic Acid (NMeFOSAA)	ND		ng/l	1.82	0.591	1
Perfluoroundecanoic Acid (PFUnA)	ND		ng/l	1.82	0.237	1
Perfluorodecanesulfonic Acid (PFDS)	ND		ng/l	1.82	0.894	1
Perfluorooctanesulfonamide (FOSA)	ND		ng/l	1.82	0.529	1
N-Ethyl Perfluorooctanesulfonamidoacetic Acid (NEtFOSAA)	ND		ng/l	1.82	0.734	1
Perfluorododecanoic Acid (PFDoA)	ND		ng/l	1.82	0.339	1
Perfluorotridecanoic Acid (PFTrDA)	ND		ng/l	1.82	0.298	1
Perfluorotetradecanoic Acid (PFTA)	ND		ng/l	1.82	0.226	1
PFOA/PFOS, Total	ND		ng/l	1.82	0.215	1

Project Name: THE BEACON **Lab Number:** L2255559

Project Number: 170745301 **Report Date:** 11/07/22

SAMPLE RESULTS

Lab ID: L2255559-03 Date Collected: 10/06/22 12:40

Client ID: FB01_100622 Date Received: 10/06/22

Sample Location: 413 E. 120 STREET Field Prep: Not Specified

Sample Depth:

Parameter	Result	Qualifier	Units	RL	MDL	Dilution Factor
Perfluorinated Alkyl Acids by Isotope Dilution - Mansfield Lab						

Surrogate (Extracted Internal Standard)	% Recovery	Qualifier	Acceptance Criteria
Perfluoro[13C4]Butanoic Acid (MPFBA)	94		58-132
Perfluoro[13C5]Pentanoic Acid (M5PFPEA)	95		62-163
Perfluoro[2,3,4-13C3]Butanesulfonic Acid (M3PFBS)	111		70-131
Perfluoro[1,2,3,4,6-13C5]Hexanoic Acid (M5PFHxA)	101		57-129
Perfluoro[1,2,3,4-13C4]Heptanoic Acid (M4PFHpA)	98		60-129
Perfluoro[1,2,3-13C3]Hexanesulfonic Acid (M3PFHxS)	108		71-134
Perfluoro[13C8]Octanoic Acid (M8PFOA)	100		62-129
1H,1H,2H,2H-Perfluoro[1,2-13C2]Octanesulfonic Acid (M2-6:2FTS)	95		14-147
Perfluoro[13C9]Nonanoic Acid (M9PFNA)	89		59-139
Perfluoro[13C8]Octanesulfonic Acid (M8PFOS)	93		69-131
Perfluoro[1,2,3,4,5,6-13C6]Decanoic Acid (M6PFDA)	92		62-124
1H,1H,2H,2H-Perfluoro[1,2-13C2]Decanesulfonic Acid (M2-8:2FTS)	94		10-162
N-Deuteriomethylperfluoro-1-octanesulfonamidoacetic Acid (d3-NMeFOSAA)	66		24-116
Perfluoro[1,2,3,4,5,6,7-13C7]Undecanoic Acid (M7-PFUDA)	92		55-137
Perfluoro[13C8]Octanesulfonamide (M8FOSA)	43		10-112
N-Deuterioethylperfluoro-1-octanesulfonamidoacetic Acid (d5-NEtFOSAA)	62		27-126
Perfluoro[1,2-13C2]Dodecanoic Acid (MPFDOA)	81		48-131
Perfluoro[1,2-13C2]Tetradecanoic Acid (M2PFTEDA)	76		22-136

Project Name: THE BEACON
Project Number: 170745301
Lab Number: L2255559
Report Date: 11/07/22

SAMPLE RESULTS

Lab ID: L2255559-04
Client ID: SB04_1-3
Sample Location: 413 E. 120 STREET

Date Collected: 10/06/22 13:25
Date Received: 10/06/22
Field Prep: Not Specified

Sample Depth:
Matrix: Soil
Analytical Method: 134,LCMSMS-ID
Analytical Date: 11/04/22 19:37
Analyst: JW
Percent Solids: 86%

Extraction Method: ALPHA 23528
Extraction Date: 10/19/22 17:05

Parameter	Result	Qualifier	Units	RL	MDL	Dilution Factor
Perfluorinated Alkyl Acids by Isotope Dilution - Mansfield Lab						
Perfluorobutanoic Acid (PFBA)	ND		ng/g	0.546	0.025	1
Perfluoropentanoic Acid (PFPeA)	ND		ng/g	0.546	0.050	1
Perfluorobutanesulfonic Acid (PFBS)	ND		ng/g	0.273	0.043	1
Perfluorohexanoic Acid (PFHxA)	ND		ng/g	0.546	0.057	1
Perfluoroheptanoic Acid (PFHpA)	ND		ng/g	0.273	0.049	1
Perfluorohexanesulfonic Acid (PFHxS)	ND		ng/g	0.273	0.066	1
Perfluorooctanoic Acid (PFOA)	ND		ng/g	0.273	0.046	1
1H,1H,2H,2H-Perfluorooctanesulfonic Acid (6:2FTS)	ND		ng/g	0.546	0.196	1
Perfluoroheptanesulfonic Acid (PFHpS)	ND		ng/g	0.546	0.149	1
Perfluorononanoic Acid (PFNA)	ND		ng/g	0.273	0.082	1
Perfluorooctanesulfonic Acid (PFOS)	ND		ng/g	0.273	0.142	1
Perfluorodecanoic Acid (PFDA)	ND		ng/g	0.273	0.073	1
1H,1H,2H,2H-Perfluorodecanesulfonic Acid (8:2FTS)	ND		ng/g	0.546	0.314	1
N-Methyl Perfluorooctanesulfonamidoacetic Acid (NMeFOSAA)	ND		ng/g	0.546	0.220	1
Perfluoroundecanoic Acid (PFUnA)	ND		ng/g	0.546	0.051	1
Perfluorodecanesulfonic Acid (PFDS)	ND		ng/g	0.546	0.167	1
Perfluorooctanesulfonamide (FOSA)	ND		ng/g	0.546	0.107	1
N-Ethyl Perfluorooctanesulfonamidoacetic Acid (NEtFOSAA)	0.467	J	ng/g	0.546	0.092	1
Perfluorododecanoic Acid (PFDoA)	ND		ng/g	0.546	0.077	1
Perfluorotridecanoic Acid (PFTrDA)	ND		ng/g	0.546	0.224	1
Perfluorotetradecanoic Acid (PFTA)	ND		ng/g	0.546	0.059	1
PFOA/PFOS, Total	ND		ng/g	0.273	0.046	1

Project Name: THE BEACON **Lab Number:** L2255559

Project Number: 170745301 **Report Date:** 11/07/22

SAMPLE RESULTS

Lab ID: L2255559-04 Date Collected: 10/06/22 13:25

Client ID: SB04_1-3 Date Received: 10/06/22

Sample Location: 413 E. 120 STREET Field Prep: Not Specified

Sample Depth:

Parameter	Result	Qualifier	Units	RL	MDL	Dilution Factor

Perfluorinated Alkyl Acids by Isotope Dilution - Mansfield Lab

Surrogate (Extracted Internal Standard)	% Recovery	Qualifier	Acceptance Criteria
Perfluoro[13C4]Butanoic Acid (MPFBA)	**60**	Q	61-135
Perfluoro[13C5]Pentanoic Acid (M5PFPEA)	62		58-150
Perfluoro[2,3,4-13C3]Butanesulfonic Acid (M3PFBS)	**73**	Q	74-139
Perfluoro[1,2,3,4,6-13C5]Hexanoic Acid (M5PFHxA)	**60**	Q	66-128
Perfluoro[1,2,3,4-13C4]Heptanoic Acid (M4PFHpA)	**61**	Q	71-129
Perfluoro[1,2,3-13C3]Hexanesulfonic Acid (M3PFHxS)	81		78-139
Perfluoro[13C8]Octanoic Acid (M8PFOA)	**68**	Q	75-130
1H,1H,2H,2H-Perfluoro[1,2-13C2]Octanesulfonic Acid (M2-6:2FTS)	55		20-154
Perfluoro[13C9]Nonanoic Acid (M9PFNA)	**64**	Q	72-140
Perfluoro[13C8]Octanesulfonic Acid (M8PFOS)	**76**	Q	79-136
Perfluoro[1,2,3,4,5,6-13C6]Decanoic Acid (M6PFDA)	**67**	Q	75-130
1H,1H,2H,2H-Perfluoro[1,2-13C2]Decanesulfonic Acid (M2-8:2FTS)	53		19-175
N-Deuteriomethylperfluoro-1-octanesulfonamidoacetic Acid (d3-NMeFOSAA)	**27**	Q	31-134
Perfluoro[1,2,3,4,5,6,7-13C7]Undecanoic Acid (M7-PFUDA)	69		61-155
Perfluoro[13C8]Octanesulfonamide (M8FOSA)	66		10-117
N-Deuterioethylperfluoro-1-octanesulfonamidoacetic Acid (d5-NEtFOSAA)	**30**	Q	34-137
Perfluoro[1,2-13C2]Dodecanoic Acid (MPFDOA)	66		54-150
Perfluoro[1,2-13C2]Tetradecanoic Acid (M2PFTEDA)	60		24-159

Project Name: THE BEACON
Project Number: 170745301
Lab Number: L2255559
Report Date: 11/07/22

SAMPLE RESULTS

Lab ID: L2255559-05
Client ID: MW04_100622
Sample Location: 413 E. 120 STREET
Sample Depth:
Matrix: Water
Analytical Method: 134,LCMSMS-ID
Analytical Date: 11/02/22 13:01
Analyst: AC

Date Collected: 10/06/22 14:55
Date Received: 10/06/22
Field Prep: Not Specified

Extraction Method: ALPHA 23528
Extraction Date: 10/14/22 07:50

Parameter	Result	Qualifier	Units	RL	MDL	Dilution Factor
Perfluorinated Alkyl Acids by Isotope Dilution - Mansfield Lab						
Perfluorobutanoic Acid (PFBA)	15.5		ng/l	1.91	0.389	1
Perfluoropentanoic Acid (PFPeA)	8.69		ng/l	1.91	0.378	1
Perfluorobutanesulfonic Acid (PFBS)	8.45		ng/l	1.91	0.227	1
Perfluorohexanoic Acid (PFHxA)	6.04		ng/l	1.91	0.313	1
Perfluoroheptanoic Acid (PFHpA)	3.32		ng/l	1.91	0.215	1
Perfluorohexanesulfonic Acid (PFHxS)	2.67		ng/l	1.91	0.358	1
Perfluorooctanoic Acid (PFOA)	19.9		ng/l	1.91	0.225	1
1H,1H,2H,2H-Perfluorooctanesulfonic Acid (6:2FTS)	1.77	J	ng/l	1.91	1.27	1
Perfluoroheptanesulfonic Acid (PFHpS)	ND		ng/l	1.91	0.656	1
Perfluorononanoic Acid (PFNA)	3.07		ng/l	1.91	0.297	1
Perfluorooctanesulfonic Acid (PFOS)	27.5		ng/l	1.91	0.480	1
Perfluorodecanoic Acid (PFDA)	1.54	J	ng/l	1.91	0.290	1
1H,1H,2H,2H-Perfluorodecanesulfonic Acid (8:2FTS)	ND		ng/l	1.91	1.16	1
N-Methyl Perfluorooctanesulfonamidoacetic Acid (NMeFOSAA)	ND		ng/l	1.91	0.618	1
Perfluoroundecanoic Acid (PFUnA)	ND		ng/l	1.91	0.248	1
Perfluorodecanesulfonic Acid (PFDS)	ND		ng/l	1.91	0.934	1
N-Ethyl Perfluorooctanesulfonamidoacetic Acid (NEtFOSAA)	ND		ng/l	1.91	0.766	1
Perfluorododecanoic Acid (PFDoA)	ND		ng/l	1.91	0.355	1
Perfluorotridecanoic Acid (PFTrDA)	ND		ng/l	1.91	0.312	1
Perfluorotetradecanoic Acid (PFTA)	ND		ng/l	1.91	0.236	1
PFOA/PFOS, Total	47.4		ng/l	1.91	0.225	1

Project Name: THE BEACON **Lab Number:** L2255559

Project Number: 170745301 **Report Date:** 11/07/22

SAMPLE RESULTS

Lab ID: L2255559-05 Date Collected: 10/06/22 14:55

Client ID: MW04_100622 Date Received: 10/06/22

Sample Location: 413 E. 120 STREET Field Prep: Not Specified

Sample Depth:

Parameter	Result	Qualifier	Units	RL	MDL	Dilution Factor
Perfluorinated Alkyl Acids by Isotope Dilution - Mansfield Lab						

Surrogate (Extracted Internal Standard)	% Recovery	Qualifier	Acceptance Criteria
Perfluoro[13C4]Butanoic Acid (MPFBA)	87		58-132
Perfluoro[13C5]Pentanoic Acid (M5PFPEA)	85		62-163
Perfluoro[2,3,4-13C3]Butanesulfonic Acid (M3PFBS)	101		70-131
Perfluoro[1,2,3,4,6-13C5]Hexanoic Acid (M5PFHxA)	89		57-129
Perfluoro[1,2,3,4-13C4]Heptanoic Acid (M4PFHpA)	92		60-129
Perfluoro[1,2,3-13C3]Hexanesulfonic Acid (M3PFHxS)	107		71-134
Perfluoro[13C8]Octanoic Acid (M8PFOA)	91		62-129
1H,1H,2H,2H-Perfluoro[1,2-13C2]Octanesulfonic Acid (M2-6:2FTS)	117		14-147
Perfluoro[13C9]Nonanoic Acid (M9PFNA)	66		59-139
Perfluoro[13C8]Octanesulfonic Acid (M8PFOS)	**68**	Q	69-131
Perfluoro[1,2,3,4,5,6-13C6]Decanoic Acid (M6PFDA)	**51**	Q	62-124
1H,1H,2H,2H-Perfluoro[1,2-13C2]Decanesulfonic Acid (M2-8:2FTS)	69		10-162
N-Deuteriomethylperfluoro-1-octanesulfonamidoacetic Acid (d3-NMeFOSAA)	32		24-116
Perfluoro[1,2,3,4,5,6,7-13C7]Undecanoic Acid (M7-PFUDA)	**48**	Q	55-137
N-Deuterioethylperfluoro-1-octanesulfonamidoacetic Acid (d5-NEtFOSAA)	34		27-126
Perfluoro[1,2-13C2]Dodecanoic Acid (MPFDOA)	**39**	Q	48-131
Perfluoro[1,2-13C2]Tetradecanoic Acid (M2PFTEDA)	48		22-136

Project Name: THE BEACON
Project Number: 170745301
Lab Number: L2255559
Report Date: 11/07/22

SAMPLE RESULTS

Lab ID: L2255559-05
Client ID: MW04_100622
Sample Location: 413 E. 120 STREET

Date Collected: 10/06/22 14:55
Date Received: 10/06/22
Field Prep: Not Specified

Sample Depth:
Matrix: Water
Analytical Method: 134,LCMSMS-ID
Analytical Date: 11/02/22 19:51
Analyst: JW

Extraction Method: ALPHA 23528
Extraction Date: 10/14/22 07:50

Parameter	Result	Qualifier	Units	RL	MDL	Dilution Factor
Perfluorinated Alkyl Acids by Isotope Dilution - Mansfield Lab						
Perfluorooctanesulfonamide (FOSA)	ND		ng/l	1.91	0.553	1

Surrogate (Extracted Internal Standard)	% Recovery	Qualifier	Acceptance Criteria
Perfluoro[13C8]Octanesulfonamide (M8FOSA)	35		10-112

Project Name: THE BEACON
Project Number: 170745301
Lab Number: L2255559
Report Date: 11/07/22

SAMPLE RESULTS

Lab ID: L2255559-06
Client ID: GWDUP01_100622
Sample Location: 413 E. 120 STREET
Date Collected: 10/06/22 15:40
Date Received: 10/06/22
Field Prep: Not Specified

Sample Depth:
Matrix: Water
Analytical Method: 134,LCMSMS-ID
Analytical Date: 11/02/22 13:18
Analyst: AC
Extraction Method: ALPHA 23528
Extraction Date: 10/14/22 07:50

Parameter	Result	Qualifier	Units	RL	MDL	Dilution Factor
Perfluorinated Alkyl Acids by Isotope Dilution - Mansfield Lab						
Perfluorobutanoic Acid (PFBA)	15.1		ng/l	2.02	0.412	1
Perfluoropentanoic Acid (PFPeA)	8.68		ng/l	2.02	0.400	1
Perfluorobutanesulfonic Acid (PFBS)	8.36		ng/l	2.02	0.240	1
Perfluorohexanoic Acid (PFHxA)	6.19		ng/l	2.02	0.331	1
Perfluoroheptanoic Acid (PFHpA)	3.26		ng/l	2.02	0.227	1
Perfluorohexanesulfonic Acid (PFHxS)	2.94		ng/l	2.02	0.379	1
Perfluorooctanoic Acid (PFOA)	19.7		ng/l	2.02	0.238	1
1H,1H,2H,2H-Perfluorooctanesulfonic Acid (6:2FTS)	1.38	J	ng/l	2.02	1.34	1
Perfluoroheptanesulfonic Acid (PFHpS)	ND		ng/l	2.02	0.694	1
Perfluorononanoic Acid (PFNA)	2.88		ng/l	2.02	0.315	1
Perfluorooctanesulfonic Acid (PFOS)	24.0		ng/l	2.02	0.508	1
Perfluorodecanoic Acid (PFDA)	1.29	J	ng/l	2.02	0.307	1
1H,1H,2H,2H-Perfluorodecanesulfonic Acid (8:2FTS)	ND		ng/l	2.02	1.22	1
N-Methyl Perfluorooctanesulfonamidoacetic Acid (NMeFOSAA)	ND		ng/l	2.02	0.654	1
Perfluoroundecanoic Acid (PFUnA)	ND		ng/l	2.02	0.262	1
Perfluorodecanesulfonic Acid (PFDS)	ND		ng/l	2.02	0.989	1
N-Ethyl Perfluorooctanesulfonamidoacetic Acid (NEtFOSAA)	ND		ng/l	2.02	0.811	1
Perfluorododecanoic Acid (PFDoA)	ND		ng/l	2.02	0.375	1
Perfluorotridecanoic Acid (PFTrDA)	ND		ng/l	2.02	0.330	1
Perfluorotetradecanoic Acid (PFTA)	ND		ng/l	2.02	0.250	1
PFOA/PFOS, Total	43.7		ng/l	2.02	0.238	1

Project Name: THE BEACON **Lab Number:** L2255559

Project Number: 170745301 **Report Date:** 11/07/22

SAMPLE RESULTS

Lab ID: L2255559-06 Date Collected: 10/06/22 15:40

Client ID: GWDUP01_100622 Date Received: 10/06/22

Sample Location: 413 E. 120 STREET Field Prep: Not Specified

Sample Depth:

Parameter	Result	Qualifier	Units	RL	MDL	Dilution Factor
Perfluorinated Alkyl Acids by Isotope Dilution - Mansfield Lab						

Surrogate (Extracted Internal Standard)	% Recovery	Qualifier	Acceptance Criteria
Perfluoro[13C4]Butanoic Acid (MPFBA)	87		58-132
Perfluoro[13C5]Pentanoic Acid (M5PFPEA)	86		62-163
Perfluoro[2,3,4-13C3]Butanesulfonic Acid (M3PFBS)	101		70-131
Perfluoro[1,2,3,4,6-13C5]Hexanoic Acid (M5PFHxA)	88		57-129
Perfluoro[1,2,3,4-13C4]Heptanoic Acid (M4PFHpA)	93		60-129
Perfluoro[1,2,3-13C3]Hexanesulfonic Acid (M3PFHxS)	107		71-134
Perfluoro[13C8]Octanoic Acid (M8PFOA)	94		62-129
1H,1H,2H,2H-Perfluoro[1,2-13C2]Octanesulfonic Acid (M2-6:2FTS)	120		14-147
Perfluoro[13C9]Nonanoic Acid (M9PFNA)	74		59-139
Perfluoro[13C8]Octanesulfonic Acid (M8PFOS)	78		69-131
Perfluoro[1,2,3,4,5,6-13C6]Decanoic Acid (M6PFDA)	63		62-124
1H,1H,2H,2H-Perfluoro[1,2-13C2]Decanesulfonic Acid (M2-8:2FTS)	85		10-162
N-Deuteriomethylperfluoro-1-octanesulfonamidoacetic Acid (d3-NMeFOSAA)	37		24-116
Perfluoro[1,2,3,4,5,6,7-13C7]Undecanoic Acid (M7-PFUDA)	**52**	Q	55-137
N-Deuterioethylperfluoro-1-octanesulfonamidoacetic Acid (d5-NEtFOSAA)	37		27-126
Perfluoro[1,2-13C2]Dodecanoic Acid (MPFDOA)	48		48-131
Perfluoro[1,2-13C2]Tetradecanoic Acid (M2PFTEDA)	50		22-136

Project Name: THE BEACON
Project Number: 170745301
Lab Number: L2255559
Report Date: 11/07/22

SAMPLE RESULTS

Lab ID: L2255559-06
Client ID: GWDUP01_100622
Sample Location: 413 E. 120 STREET

Date Collected: 10/06/22 15:40
Date Received: 10/06/22
Field Prep: Not Specified

Sample Depth:
Matrix: Water
Analytical Method: 134,LCMSMS-ID
Analytical Date: 11/02/22 19:57
Analyst: JW

Extraction Method: ALPHA 23528
Extraction Date: 10/14/22 07:50

Parameter	Result	Qualifier	Units	RL	MDL	Dilution Factor
Perfluorinated Alkyl Acids by Isotope Dilution - Mansfield Lab						
Perfluorooctanesulfonamide (FOSA)	ND		ng/l	2.02	0.585	1

Surrogate (Extracted Internal Standard)	% Recovery	Qualifier	Acceptance Criteria
Perfluoro[13C8]Octanesulfonamide (M8FOSA)	45		10-112

Project Name: THE BEACON
Project Number: 170745301
Lab Number: L2255559
Report Date: 11/07/22

SAMPLE RESULTS

Lab ID: L2255559-07 D
Client ID: SB06_1-3
Sample Location: 413 E. 120 STREET

Date Collected: 10/06/22 10:10
Date Received: 10/06/22
Field Prep: Not Specified

Sample Depth:
Matrix: Soil
Analytical Method: 1,8270E
Analytical Date: 10/14/22 02:12
Analyst: IM
Percent Solids: 82%

Extraction Method: EPA 3546
Extraction Date: 10/13/22 16:33

Parameter	Result	Qualifier	Units	RL	MDL	Dilution Factor
Semivolatile Organics by GC/MS - Westborough Lab						
Acenaphthene	240	J	ug/kg	1600	210	10
1,2,4-Trichlorobenzene	ND		ug/kg	2000	230	10
Hexachlorobenzene	ND		ug/kg	1200	220	10
Bis(2-chloroethyl)ether	ND		ug/kg	1800	270	10
2-Chloronaphthalene	ND		ug/kg	2000	200	10
1,2-Dichlorobenzene	ND		ug/kg	2000	360	10
1,3-Dichlorobenzene	ND		ug/kg	2000	340	10
1,4-Dichlorobenzene	ND		ug/kg	2000	350	10
3,3'-Dichlorobenzidine	ND		ug/kg	2000	530	10
2,4-Dinitrotoluene	ND		ug/kg	2000	400	10
2,6-Dinitrotoluene	ND		ug/kg	2000	340	10
Fluoranthene	2400		ug/kg	1200	230	10
4-Chlorophenyl phenyl ether	ND		ug/kg	2000	210	10
4-Bromophenyl phenyl ether	ND		ug/kg	2000	300	10
Bis(2-chloroisopropyl)ether	ND		ug/kg	2400	340	10
Bis(2-chloroethoxy)methane	ND		ug/kg	2200	200	10
Hexachlorobutadiene	ND		ug/kg	2000	290	10
Hexachlorocyclopentadiene	ND		ug/kg	5700	1800	10
Hexachloroethane	ND		ug/kg	1600	320	10
Isophorone	ND		ug/kg	1800	260	10
Naphthalene	2000		ug/kg	2000	240	10
Nitrobenzene	ND		ug/kg	1800	300	10
NDPA/DPA	ND		ug/kg	1600	230	10
n-Nitrosodi-n-propylamine	ND		ug/kg	2000	310	10
Bis(2-ethylhexyl)phthalate	ND		ug/kg	2000	690	10
Butyl benzyl phthalate	ND		ug/kg	2000	500	10
Di-n-butylphthalate	ND		ug/kg	2000	380	10
Di-n-octylphthalate	ND		ug/kg	2000	680	10

Project Name: THE BEACON **Lab Number:** L2255559

Project Number: 170745301 **Report Date:** 11/07/22

SAMPLE RESULTS

Lab ID: L2255559-07 D
Client ID: SB06_1-3
Sample Location: 413 E. 120 STREET

Date Collected: 10/06/22 10:10
Date Received: 10/06/22
Field Prep: Not Specified

Sample Depth:

Parameter	Result	Qualifier	Units	RL	MDL	Dilution Factor
Semivolatile Organics by GC/MS - Westborough Lab						
Diethyl phthalate	ND		ug/kg	2000	180	10
Dimethyl phthalate	ND		ug/kg	2000	420	10
Benzo(a)anthracene	850	J	ug/kg	1200	220	10
Benzo(a)pyrene	560	J	ug/kg	1600	490	10
Benzo(b)fluoranthene	790	J	ug/kg	1200	340	10
Benzo(k)fluoranthene	ND		ug/kg	1200	320	10
Chrysene	730	J	ug/kg	1200	210	10
Acenaphthylene	ND		ug/kg	1600	310	10
Anthracene	640	J	ug/kg	1200	390	10
Benzo(ghi)perylene	330	J	ug/kg	1600	230	10
Fluorene	350	J	ug/kg	2000	190	10
Phenanthrene	2800		ug/kg	1200	240	10
Dibenzo(a,h)anthracene	ND		ug/kg	1200	230	10
Indeno(1,2,3-cd)pyrene	290	J	ug/kg	1600	280	10
Pyrene	1800		ug/kg	1200	200	10
Biphenyl	ND		ug/kg	4500	260	10
4-Chloroaniline	ND		ug/kg	2000	360	10
2-Nitroaniline	ND		ug/kg	2000	380	10
3-Nitroaniline	ND		ug/kg	2000	380	10
4-Nitroaniline	ND		ug/kg	2000	830	10
Dibenzofuran	400	J	ug/kg	2000	190	10
2-Methylnaphthalene	530	J	ug/kg	2400	240	10
1,2,4,5-Tetrachlorobenzene	ND		ug/kg	2000	210	10
Acetophenone	ND		ug/kg	2000	250	10
2,4,6-Trichlorophenol	ND		ug/kg	1200	380	10
p-Chloro-m-cresol	ND		ug/kg	2000	300	10
2-Chlorophenol	ND		ug/kg	2000	240	10
2,4-Dichlorophenol	ND		ug/kg	1800	320	10
2,4-Dimethylphenol	ND		ug/kg	2000	660	10
2-Nitrophenol	ND		ug/kg	4300	750	10
4-Nitrophenol	ND		ug/kg	2800	810	10
2,4-Dinitrophenol	ND		ug/kg	9600	930	10
4,6-Dinitro-o-cresol	ND		ug/kg	5200	960	10
Pentachlorophenol	ND		ug/kg	1600	440	10
Phenol	ND		ug/kg	2000	300	10
2-Methylphenol	ND		ug/kg	2000	310	10
3-Methylphenol/4-Methylphenol	ND		ug/kg	2900	310	10

Project Name: THE BEACON **Lab Number:** L2255559

Project Number: 170745301 **Report Date:** 11/07/22

SAMPLE RESULTS

Lab ID: L2255559-07 D Date Collected: 10/06/22 10:10

Client ID: SB06_1-3 Date Received: 10/06/22

Sample Location: 413 E. 120 STREET Field Prep: Not Specified

Sample Depth:

Parameter	Result	Qualifier	Units	RL	MDL	Dilution Factor
Semivolatile Organics by GC/MS - Westborough Lab						
2,4,5-Trichlorophenol	ND		ug/kg	2000	380	10
Benzoic Acid	ND		ug/kg	6500	2000	10
Benzyl Alcohol	ND		ug/kg	2000	610	10
Carbazole	300	J	ug/kg	2000	190	10
1,4-Dioxane	ND		ug/kg	300	92.	10

Surrogate	% Recovery	Qualifier	Acceptance Criteria
2-Fluorophenol	83		25-120
Phenol-d6	83		10-120
Nitrobenzene-d5	75		23-120
2-Fluorobiphenyl	82		30-120
2,4,6-Tribromophenol	59		10-136
4-Terphenyl-d14	81		18-120

Project Name: THE BEACON
Project Number: 170745301
Lab Number: L2255559
Report Date: 11/07/22

SAMPLE RESULTS

Lab ID: L2255559-08 D
Client ID: SB05_1-3
Sample Location: 413 E. 120 STREET

Date Collected: 10/06/22 11:30
Date Received: 10/06/22
Field Prep: Not Specified

Sample Depth:
Matrix: Soil
Analytical Method: 1,8270E
Analytical Date: 10/13/22 18:54
Analyst: IM
Percent Solids: 91%

Extraction Method: EPA 3546
Extraction Date: 10/12/22 23:59

Parameter	Result	Qualifier	Units	RL	MDL	Dilution Factor
Semivolatile Organics by GC/MS - Westborough Lab						
Acenaphthene	6800		ug/kg	2900	370	20
1,2,4-Trichlorobenzene	ND		ug/kg	3600	410	20
Hexachlorobenzene	ND		ug/kg	2200	400	20
Bis(2-chloroethyl)ether	ND		ug/kg	3200	490	20
2-Chloronaphthalene	ND		ug/kg	3600	360	20
1,2-Dichlorobenzene	ND		ug/kg	3600	640	20
1,3-Dichlorobenzene	ND		ug/kg	3600	620	20
1,4-Dichlorobenzene	ND		ug/kg	3600	630	20
3,3'-Dichlorobenzidine	ND		ug/kg	3600	950	20
2,4-Dinitrotoluene	ND		ug/kg	3600	720	20
2,6-Dinitrotoluene	ND		ug/kg	3600	620	20
Fluoranthene	49000		ug/kg	2200	410	20
4-Chlorophenyl phenyl ether	ND		ug/kg	3600	380	20
4-Bromophenyl phenyl ether	ND		ug/kg	3600	550	20
Bis(2-chloroisopropyl)ether	ND		ug/kg	4300	610	20
Bis(2-chloroethoxy)methane	ND		ug/kg	3900	360	20
Hexachlorobutadiene	ND		ug/kg	3600	520	20
Hexachlorocyclopentadiene	ND		ug/kg	10000	3200	20
Hexachloroethane	ND		ug/kg	2900	580	20
Isophorone	ND		ug/kg	3200	460	20
Naphthalene	41000		ug/kg	3600	440	20
Nitrobenzene	ND		ug/kg	3200	530	20
NDPA/DPA	ND		ug/kg	2900	410	20
n-Nitrosodi-n-propylamine	ND		ug/kg	3600	550	20
Bis(2-ethylhexyl)phthalate	ND		ug/kg	3600	1200	20
Butyl benzyl phthalate	ND		ug/kg	3600	900	20
Di-n-butylphthalate	ND		ug/kg	3600	680	20
Di-n-octylphthalate	ND		ug/kg	3600	1200	20

Project Name: THE BEACON **Lab Number:** L2255559

Project Number: 170745301 **Report Date:** 11/07/22

SAMPLE RESULTS

Lab ID: L2255559-08 D Date Collected: 10/06/22 11:30

Client ID: SB05_1-3 Date Received: 10/06/22

Sample Location: 413 E. 120 STREET Field Prep: Not Specified

Sample Depth:

Parameter	Result	Qualifier	Units	RL	MDL	Dilution Factor
Semivolatile Organics by GC/MS - Westborough Lab						
Diethyl phthalate	ND		ug/kg	3600	330	20
Dimethyl phthalate	ND		ug/kg	3600	750	20
Benzo(a)anthracene	19000		ug/kg	2200	400	20
Benzo(a)pyrene	14000		ug/kg	2900	880	20
Benzo(b)fluoranthene	17000		ug/kg	2200	600	20
Benzo(k)fluoranthene	6900		ug/kg	2200	570	20
Chrysene	16000		ug/kg	2200	370	20
Acenaphthylene	3000		ug/kg	2900	550	20
Anthracene	16000		ug/kg	2200	700	20
Benzo(ghi)perylene	7800		ug/kg	2900	420	20
Fluorene	11000		ug/kg	3600	350	20
Phenanthrene	65000		ug/kg	2200	440	20
Dibenzo(a,h)anthracene	1900	J	ug/kg	2200	410	20
Indeno(1,2,3-cd)pyrene	9500		ug/kg	2900	500	20
Pyrene	35000		ug/kg	2200	360	20
Biphenyl	1800	J	ug/kg	8200	470	20
4-Chloroaniline	ND		ug/kg	3600	650	20
2-Nitroaniline	ND		ug/kg	3600	690	20
3-Nitroaniline	ND		ug/kg	3600	680	20
4-Nitroaniline	ND		ug/kg	3600	1500	20
Dibenzofuran	10000		ug/kg	3600	340	20
2-Methylnaphthalene	9700		ug/kg	4300	430	20
1,2,4,5-Tetrachlorobenzene	ND		ug/kg	3600	370	20
Acetophenone	ND		ug/kg	3600	440	20
2,4,6-Trichlorophenol	ND		ug/kg	2200	680	20
p-Chloro-m-cresol	ND		ug/kg	3600	530	20
2-Chlorophenol	ND		ug/kg	3600	420	20
2,4-Dichlorophenol	ND		ug/kg	3200	580	20
2,4-Dimethylphenol	ND		ug/kg	3600	1200	20
2-Nitrophenol	ND		ug/kg	7800	1300	20
4-Nitrophenol	ND		ug/kg	5000	1500	20
2,4-Dinitrophenol	ND		ug/kg	17000	1700	20
4,6-Dinitro-o-cresol	ND		ug/kg	9300	1700	20
Pentachlorophenol	ND		ug/kg	2900	790	20
Phenol	ND		ug/kg	3600	540	20
2-Methylphenol	ND		ug/kg	3600	560	20
3-Methylphenol/4-Methylphenol	720	J	ug/kg	5200	560	20

Project Name: THE BEACON **Lab Number:** L2255559

Project Number: 170745301 **Report Date:** 11/07/22

SAMPLE RESULTS

Lab ID: L2255559-08 D Date Collected: 10/06/22 11:30

Client ID: SB05_1-3 Date Received: 10/06/22

Sample Location: 413 E. 120 STREET Field Prep: Not Specified

Sample Depth:

Parameter	Result	Qualifier	Units	RL	MDL	Dilution Factor
Semivolatile Organics by GC/MS - Westborough Lab						
2,4,5-Trichlorophenol	ND		ug/kg	3600	690	20
Benzoic Acid	ND		ug/kg	12000	3600	20
Benzyl Alcohol	ND		ug/kg	3600	1100	20
Carbazole	8900		ug/kg	3600	350	20
1,4-Dioxane	ND		ug/kg	540	160	20

Surrogate	% Recovery	Qualifier	Acceptance Criteria
2-Fluorophenol	**0**	Q	25-120
Phenol-d6	**0**	Q	10-120
Nitrobenzene-d5	**0**	Q	23-120
2-Fluorobiphenyl	**0**	Q	30-120
2,4,6-Tribromophenol	**0**	Q	10-136
4-Terphenyl-d14	**0**	Q	18-120

Project Name: THE BEACON
Project Number: 170745301
Lab Number: L2255559
Report Date: 11/07/22

SAMPLE RESULTS

Lab ID: L2255559-09
Client ID: FB01_100622
Sample Location: 413 E. 120 STREET
Date Collected: 10/06/22 12:30
Date Received: 10/06/22
Field Prep: None

Sample Depth:
Matrix: Water
Analytical Method: 1,8270E
Analytical Date: 10/13/22 06:44
Analyst: SZ
Extraction Method: EPA 3510C
Extraction Date: 10/12/22 07:58

Parameter	Result	Qualifier	Units	RL	MDL	Dilution Factor
Semivolatile Organics by GC/MS - Westborough Lab						
1,2,4-Trichlorobenzene	ND		ug/l	5.0	0.50	1
Bis(2-chloroethyl)ether	ND		ug/l	2.0	0.50	1
1,2-Dichlorobenzene	ND		ug/l	2.0	0.45	1
1,3-Dichlorobenzene	ND		ug/l	2.0	0.40	1
1,4-Dichlorobenzene	ND		ug/l	2.0	0.43	1
3,3'-Dichlorobenzidine	ND		ug/l	5.0	1.6	1
2,4-Dinitrotoluene	ND		ug/l	5.0	1.2	1
2,6-Dinitrotoluene	ND		ug/l	5.0	0.93	1
4-Chlorophenyl phenyl ether	ND		ug/l	2.0	0.49	1
4-Bromophenyl phenyl ether	ND		ug/l	2.0	0.38	1
Bis(2-chloroisopropyl)ether	ND		ug/l	2.0	0.53	1
Bis(2-chloroethoxy)methane	ND		ug/l	5.0	0.50	1
Hexachlorocyclopentadiene	ND		ug/l	20	0.69	1
Isophorone	ND		ug/l	5.0	1.2	1
Nitrobenzene	ND		ug/l	2.0	0.77	1
NDPA/DPA	ND		ug/l	2.0	0.42	1
n-Nitrosodi-n-propylamine	ND		ug/l	5.0	0.64	1
Bis(2-ethylhexyl)phthalate	ND		ug/l	3.0	1.5	1
Butyl benzyl phthalate	ND		ug/l	5.0	1.2	1
Di-n-butylphthalate	ND		ug/l	5.0	0.39	1
Di-n-octylphthalate	ND		ug/l	5.0	1.3	1
Diethyl phthalate	ND		ug/l	5.0	0.38	1
Dimethyl phthalate	ND		ug/l	5.0	1.8	1
Biphenyl	ND		ug/l	2.0	0.46	1
4-Chloroaniline	ND		ug/l	5.0	1.1	1
2-Nitroaniline	ND		ug/l	5.0	0.50	1
3-Nitroaniline	ND		ug/l	5.0	0.81	1
4-Nitroaniline	ND		ug/l	5.0	0.80	1

Project Name: THE BEACON **Lab Number:** L2255559

Project Number: 170745301 **Report Date:** 11/07/22

SAMPLE RESULTS

Lab ID: L2255559-09 Date Collected: 10/06/22 12:30

Client ID: FB01_100622 Date Received: 10/06/22

Sample Location: 413 E. 120 STREET Field Prep: None

Sample Depth:

Parameter	Result	Qualifier	Units	RL	MDL	Dilution Factor
Semivolatile Organics by GC/MS - Westborough Lab						
Dibenzofuran	ND		ug/l	2.0	0.50	1
1,2,4,5-Tetrachlorobenzene	ND		ug/l	10	0.44	1
Acetophenone	ND		ug/l	5.0	0.53	1
2,4,6-Trichlorophenol	ND		ug/l	5.0	0.61	1
p-Chloro-m-cresol	ND		ug/l	2.0	0.35	1
2-Chlorophenol	ND		ug/l	2.0	0.48	1
2,4-Dichlorophenol	ND		ug/l	5.0	0.41	1
2,4-Dimethylphenol	ND		ug/l	5.0	1.8	1
2-Nitrophenol	ND		ug/l	10	0.85	1
4-Nitrophenol	ND		ug/l	10	0.67	1
2,4-Dinitrophenol	ND		ug/l	20	6.6	1
4,6-Dinitro-o-cresol	ND		ug/l	10	1.8	1
Phenol	ND		ug/l	5.0	0.57	1
2-Methylphenol	ND		ug/l	5.0	0.49	1
3-Methylphenol/4-Methylphenol	ND		ug/l	5.0	0.48	1
2,4,5-Trichlorophenol	ND		ug/l	5.0	0.77	1
Benzoic Acid	ND		ug/l	50	2.6	1
Benzyl Alcohol	ND		ug/l	2.0	0.59	1
Carbazole	ND		ug/l	2.0	0.49	1

Surrogate	% Recovery	Qualifier	Acceptance Criteria
2-Fluorophenol	39		21-120
Phenol-d6	40		10-120
Nitrobenzene-d5	67		23-120
2-Fluorobiphenyl	78		15-120
2,4,6-Tribromophenol	88		10-120
4-Terphenyl-d14	107		41-149

Project Name: THE BEACON
Project Number: 170745301
Lab Number: L2255559
Report Date: 11/07/22

SAMPLE RESULTS

Lab ID: L2255559-09
Client ID: FB01_100622
Sample Location: 413 E. 120 STREET
Sample Depth:
Matrix: Water
Analytical Method: 1,8270E-SIM
Analytical Date: 10/12/22 14:00
Analyst: AMV

Date Collected: 10/06/22 12:30
Date Received: 10/06/22
Field Prep: None

Extraction Method: EPA 3510C
Extraction Date: 10/11/22 19:00

Parameter	Result	Qualifier	Units	RL	MDL	Dilution Factor
1,4 Dioxane by 8270E-SIM - Mansfield Lab						
1,4-Dioxane	ND		ng/l	150	33.9	1

Surrogate	% Recovery	Qualifier	Acceptance Criteria
1,4-Dioxane-d8	52		15-110

Project Name: THE BEACON
Project Number: 170745301
Lab Number: L2255559
Report Date: 11/07/22

SAMPLE RESULTS

Lab ID: L2255559-09
Client ID: FB01_100622
Sample Location: 413 E. 120 STREET
Date Collected: 10/06/22 12:30
Date Received: 10/06/22
Field Prep: None

Sample Depth:
Matrix: Water
Analytical Method: 1,8270E-SIM
Analytical Date: 10/14/22 11:15
Analyst: RP
Extraction Method: EPA 3510C
Extraction Date: 10/13/22 16:30

Parameter	Result	Qualifier	Units	RL	MDL	Dilution Factor
Semivolatile Organics by GC/MS-SIM - Westborough Lab						
Acenaphthene	ND		ug/l	0.10	0.01	1
2-Chloronaphthalene	ND		ug/l	0.20	0.02	1
Fluoranthene	ND		ug/l	0.10	0.02	1
Hexachlorobutadiene	ND		ug/l	0.50	0.05	1
Naphthalene	0.09	J	ug/l	0.10	0.05	1
Benzo(a)anthracene	0.04	J	ug/l	0.10	0.02	1
Benzo(a)pyrene	ND		ug/l	0.10	0.02	1
Benzo(b)fluoranthene	ND		ug/l	0.10	0.01	1
Benzo(k)fluoranthene	ND		ug/l	0.10	0.01	1
Chrysene	ND		ug/l	0.10	0.01	1
Acenaphthylene	ND		ug/l	0.10	0.01	1
Anthracene	ND		ug/l	0.10	0.01	1
Benzo(ghi)perylene	ND		ug/l	0.10	0.01	1
Fluorene	ND		ug/l	0.10	0.01	1
Phenanthrene	ND		ug/l	0.10	0.02	1
Dibenzo(a,h)anthracene	ND		ug/l	0.10	0.01	1
Indeno(1,2,3-cd)pyrene	ND		ug/l	0.10	0.01	1
Pyrene	ND		ug/l	0.10	0.02	1
2-Methylnaphthalene	ND		ug/l	0.10	0.02	1
Pentachlorophenol	ND		ug/l	0.80	0.01	1
Hexachlorobenzene	ND		ug/l	0.80	0.01	1
Hexachloroethane	ND		ug/l	0.80	0.06	1

Project Name: THE BEACON **Lab Number:** L2255559

Project Number: 170745301 **Report Date:** 11/07/22

SAMPLE RESULTS

Lab ID: L2255559-09 Date Collected: 10/06/22 12:30

Client ID: FB01_100622 Date Received: 10/06/22

Sample Location: 413 E. 120 STREET Field Prep: None

Sample Depth:

Parameter	Result	Qualifier	Units	RL	MDL	Dilution Factor
Semivolatile Organics by GC/MS-SIM - Westborough Lab						

Surrogate	% Recovery	Qualifier	Acceptance Criteria
2-Fluorophenol	64		21-120
Phenol-d6	56		10-120
Nitrobenzene-d5	91		23-120
2-Fluorobiphenyl	74		15-120
2,4,6-Tribromophenol	73		10-120
4-Terphenyl-d14	84		41-149

Project Name: THE BEACON
Project Number: 170745301
Lab Number: L2255559
Report Date: 11/07/22

SAMPLE RESULTS

Lab ID: L2255559-10
Client ID: SB04_1-3
Sample Location: 413 E. 120 STREET

Date Collected: 10/06/22 13:15
Date Received: 10/06/22
Field Prep: Not Specified

Sample Depth:
Matrix: Soil
Analytical Method: 1,8270E
Analytical Date: 10/13/22 11:42
Analyst: MG
Percent Solids: 90%

Extraction Method: EPA 3546
Extraction Date: 10/12/22 23:59

Parameter	Result	Qualifier	Units	RL	MDL	Dilution Factor
Semivolatile Organics by GC/MS - Westborough Lab						
Acenaphthene	1700		ug/kg	150	19.	1
1,2,4-Trichlorobenzene	ND		ug/kg	180	21.	1
Hexachlorobenzene	ND		ug/kg	110	21.	1
Bis(2-chloroethyl)ether	ND		ug/kg	160	25.	1
2-Chloronaphthalene	ND		ug/kg	180	18.	1
1,2-Dichlorobenzene	ND		ug/kg	180	33.	1
1,3-Dichlorobenzene	ND		ug/kg	180	32.	1
1,4-Dichlorobenzene	ND		ug/kg	180	32.	1
3,3'-Dichlorobenzidine	ND		ug/kg	180	49.	1
2,4-Dinitrotoluene	ND		ug/kg	180	37.	1
2,6-Dinitrotoluene	ND		ug/kg	180	32.	1
Fluoranthene	10000	E	ug/kg	110	21.	1
4-Chlorophenyl phenyl ether	ND		ug/kg	180	20.	1
4-Bromophenyl phenyl ether	ND		ug/kg	180	28.	1
Bis(2-chloroisopropyl)ether	ND		ug/kg	220	31.	1
Bis(2-chloroethoxy)methane	ND		ug/kg	200	18.	1
Hexachlorobutadiene	ND		ug/kg	180	27.	1
Hexachlorocyclopentadiene	ND		ug/kg	530	170	1
Hexachloroethane	ND		ug/kg	150	30.	1
Isophorone	ND		ug/kg	160	24.	1
Naphthalene	11000	E	ug/kg	180	22.	1
Nitrobenzene	ND		ug/kg	160	27.	1
NDPA/DPA	ND		ug/kg	150	21.	1
n-Nitrosodi-n-propylamine	ND		ug/kg	180	28.	1
Bis(2-ethylhexyl)phthalate	ND		ug/kg	180	64.	1
Butyl benzyl phthalate	ND		ug/kg	180	46.	1
Di-n-butylphthalate	ND		ug/kg	180	35.	1
Di-n-octylphthalate	ND		ug/kg	180	62.	1

Project Name: THE BEACON **Lab Number:** L2255559

Project Number: 170745301 **Report Date:** 11/07/22

SAMPLE RESULTS

Lab ID: L2255559-10 Date Collected: 10/06/22 13:15

Client ID: SB04_1-3 Date Received: 10/06/22

Sample Location: 413 E. 120 STREET Field Prep: Not Specified

Sample Depth:

Parameter	Result	Qualifier	Units	RL	MDL	Dilution Factor
Semivolatile Organics by GC/MS - Westborough Lab						
Diethyl phthalate	ND		ug/kg	180	17.	1
Dimethyl phthalate	ND		ug/kg	180	39.	1
Benzo(a)anthracene	4500		ug/kg	110	21.	1
Benzo(a)pyrene	3500		ug/kg	150	45.	1
Benzo(b)fluoranthene	4300		ug/kg	110	31.	1
Benzo(k)fluoranthene	1300		ug/kg	110	29.	1
Chrysene	3600		ug/kg	110	19.	1
Acenaphthylene	820		ug/kg	150	28.	1
Anthracene	3900		ug/kg	110	36.	1
Benzo(ghi)perylene	1700		ug/kg	150	22.	1
Fluorene	3800		ug/kg	180	18.	1
Phenanthrene	14000	E	ug/kg	110	22.	1
Dibenzo(a,h)anthracene	460		ug/kg	110	21.	1
Indeno(1,2,3-cd)pyrene	2200		ug/kg	150	26.	1
Pyrene	7700	E	ug/kg	110	18.	1
Biphenyl	540		ug/kg	420	24.	1
4-Chloroaniline	ND		ug/kg	180	33.	1
2-Nitroaniline	ND		ug/kg	180	35.	1
3-Nitroaniline	ND		ug/kg	180	35.	1
4-Nitroaniline	ND		ug/kg	180	76.	1
Dibenzofuran	2700		ug/kg	180	17.	1
2-Methylnaphthalene	2800		ug/kg	220	22.	1
1,2,4,5-Tetrachlorobenzene	ND		ug/kg	180	19.	1
Acetophenone	ND		ug/kg	180	23.	1
2,4,6-Trichlorophenol	ND		ug/kg	110	35.	1
p-Chloro-m-cresol	ND		ug/kg	180	27.	1
2-Chlorophenol	ND		ug/kg	180	22.	1
2,4-Dichlorophenol	ND		ug/kg	160	30.	1
2,4-Dimethylphenol	ND		ug/kg	180	61.	1
2-Nitrophenol	ND		ug/kg	400	69.	1
4-Nitrophenol	ND		ug/kg	260	75.	1
2,4-Dinitrophenol	ND		ug/kg	880	86.	1
4,6-Dinitro-o-cresol	ND		ug/kg	480	88.	1
Pentachlorophenol	ND		ug/kg	150	40.	1
Phenol	140	J	ug/kg	180	28.	1
2-Methylphenol	ND		ug/kg	180	28.	1
3-Methylphenol/4-Methylphenol	110	J	ug/kg	260	29.	1

Project Name: THE BEACON **Lab Number:** L2255559

Project Number: 170745301 **Report Date:** 11/07/22

SAMPLE RESULTS

Lab ID: L2255559-10 Date Collected: 10/06/22 13:15

Client ID: SB04_1-3 Date Received: 10/06/22

Sample Location: 413 E. 120 STREET Field Prep: Not Specified

Sample Depth:

Parameter	Result	Qualifier	Units	RL	MDL	Dilution Factor
Semivolatile Organics by GC/MS - Westborough Lab						
2,4,5-Trichlorophenol	ND		ug/kg	180	35.	1
Benzoic Acid	ND		ug/kg	600	190	1
Benzyl Alcohol	ND		ug/kg	180	56.	1
Carbazole	2300		ug/kg	180	18.	1
1,4-Dioxane	ND		ug/kg	28	8.5	1

Surrogate	% Recovery	Qualifier	Acceptance Criteria
2-Fluorophenol	**16**	Q	25-120
Phenol-d6	52		10-120
Nitrobenzene-d5	72		23-120
2-Fluorobiphenyl	63		30-120
2,4,6-Tribromophenol	**8**	Q	10-136
4-Terphenyl-d14	61		18-120

Project Name: THE BEACON **Lab Number:** L2255559

Project Number: 170745301 **Report Date:** 11/07/22

SAMPLE RESULTS

Lab ID: L2255559-10 RE\D
Client ID: SB04_1-3
Sample Location: 413 E. 120 STREET

Date Collected: 10/06/22 13:15
Date Received: 10/06/22
Field Prep: Not Specified

Sample Depth:
Matrix: Soil
Analytical Method: 1,8270E
Analytical Date: 10/15/22 00:59
Analyst: CMM
Percent Solids: 90%

Extraction Method: EPA 3546
Extraction Date: 10/14/22 11:14

Parameter	Result	Qualifier	Units	RL	MDL	Dilution Factor
Semivolatile Organics by GC/MS - Westborough Lab						
Acenaphthene	1600		ug/kg	730	94.	5
1,2,4-Trichlorobenzene	ND		ug/kg	910	100	5
Hexachlorobenzene	ND		ug/kg	550	100	5
Bis(2-chloroethyl)ether	ND		ug/kg	820	120	5
2-Chloronaphthalene	ND		ug/kg	910	90.	5
1,2-Dichlorobenzene	ND		ug/kg	910	160	5
1,3-Dichlorobenzene	ND		ug/kg	910	160	5
1,4-Dichlorobenzene	ND		ug/kg	910	160	5
3,3'-Dichlorobenzidine	ND		ug/kg	910	240	5
2,4-Dinitrotoluene	ND		ug/kg	910	180	5
2,6-Dinitrotoluene	ND		ug/kg	910	160	5
Fluoranthene	13000		ug/kg	550	100	5
4-Chlorophenyl phenyl ether	ND		ug/kg	910	97.	5
4-Bromophenyl phenyl ether	ND		ug/kg	910	140	5
Bis(2-chloroisopropyl)ether	ND		ug/kg	1100	160	5
Bis(2-chloroethoxy)methane	ND		ug/kg	980	91.	5
Hexachlorobutadiene	ND		ug/kg	910	130	5
Hexachlorocyclopentadiene	ND		ug/kg	2600	820	5
Hexachloroethane	ND		ug/kg	730	150	5
Isophorone	ND		ug/kg	820	120	5
Naphthalene	9500		ug/kg	910	110	5
Nitrobenzene	ND		ug/kg	820	130	5
NDPA/DPA	ND		ug/kg	730	100	5
n-Nitrosodi-n-propylamine	ND		ug/kg	910	140	5
Bis(2-ethylhexyl)phthalate	ND		ug/kg	910	310	5
Butyl benzyl phthalate	ND		ug/kg	910	230	5
Di-n-butylphthalate	ND		ug/kg	910	170	5
Di-n-octylphthalate	ND		ug/kg	910	310	5

Project Name: THE BEACON **Lab Number:** L2255559

Project Number: 170745301 **Report Date:** 11/07/22

SAMPLE RESULTS

Lab ID: L2255559-10 RE\D Date Collected: 10/06/22 13:15

Client ID: SB04_1-3 Date Received: 10/06/22

Sample Location: 413 E. 120 STREET Field Prep: Not Specified

Sample Depth:

Parameter	Result	Qualifier	Units	RL	MDL	Dilution Factor
Semivolatile Organics by GC/MS - Westborough Lab						
Diethyl phthalate	ND		ug/kg	910	84.	5
Dimethyl phthalate	ND		ug/kg	910	190	5
Benzo(a)anthracene	4600		ug/kg	550	100	5
Benzo(a)pyrene	3800		ug/kg	730	220	5
Benzo(b)fluoranthene	4500		ug/kg	550	150	5
Benzo(k)fluoranthene	1600		ug/kg	550	140	5
Chrysene	4100		ug/kg	550	95.	5
Acenaphthylene	590	J	ug/kg	730	140	5
Anthracene	4400		ug/kg	550	180	5
Benzo(ghi)perylene	1900		ug/kg	730	110	5
Fluorene	3400		ug/kg	910	88.	5
Phenanthrene	18000		ug/kg	550	110	5
Dibenzo(a,h)anthracene	550		ug/kg	550	100	5
Indeno(1,2,3-cd)pyrene	1900		ug/kg	730	130	5
Pyrene	9500		ug/kg	550	90.	5
Biphenyl	490	J	ug/kg	2100	120	5
4-Chloroaniline	ND		ug/kg	910	160	5
2-Nitroaniline	ND		ug/kg	910	180	5
3-Nitroaniline	ND		ug/kg	910	170	5
4-Nitroaniline	ND		ug/kg	910	380	5
Dibenzofuran	2500		ug/kg	910	86.	5
2-Methylnaphthalene	2500		ug/kg	1100	110	5
1,2,4,5-Tetrachlorobenzene	ND		ug/kg	910	95.	5
Acetophenone	ND		ug/kg	910	110	5
2,4,6-Trichlorophenol	ND		ug/kg	550	170	5
p-Chloro-m-cresol	ND		ug/kg	910	140	5
2-Chlorophenol	ND		ug/kg	910	110	5
2,4-Dichlorophenol	ND		ug/kg	820	150	5
2,4-Dimethylphenol	ND		ug/kg	910	300	5
2-Nitrophenol	ND		ug/kg	2000	340	5
4-Nitrophenol	ND		ug/kg	1300	370	5
2,4-Dinitrophenol	ND		ug/kg	4400	420	5
4,6-Dinitro-o-cresol	ND		ug/kg	2400	440	5
Pentachlorophenol	ND		ug/kg	730	200	5
Phenol	160	J	ug/kg	910	140	5
2-Methylphenol	ND		ug/kg	910	140	5
3-Methylphenol/4-Methylphenol	180	J	ug/kg	1300	140	5

Project Name: THE BEACON **Lab Number:** L2255559

Project Number: 170745301 **Report Date:** 11/07/22

SAMPLE RESULTS

Lab ID: L2255559-10 RE\D Date Collected: 10/06/22 13:15

Client ID: SB04_1-3 Date Received: 10/06/22

Sample Location: 413 E. 120 STREET Field Prep: Not Specified

Sample Depth:

Parameter	Result	Qualifier	Units	RL	MDL	Dilution Factor
Semivolatile Organics by GC/MS - Westborough Lab						
2,4,5-Trichlorophenol	ND		ug/kg	910	170	5
Benzoic Acid	ND		ug/kg	2900	920	5
Benzyl Alcohol	ND		ug/kg	910	280	5
Carbazole	2800		ug/kg	910	88.	5
1,4-Dioxane	ND		ug/kg	140	42.	5

Surrogate	% Recovery	Qualifier	Acceptance Criteria
2-Fluorophenol	**6**	Q	25-120
Phenol-d6	36		10-120
Nitrobenzene-d5	81		23-120
2-Fluorobiphenyl	70		30-120
2,4,6-Tribromophenol	**0**	Q	10-136
4-Terphenyl-d14	62		18-120

Project Name: THE BEACON
Project Number: 170745301
Lab Number: L2255559
Report Date: 11/07/22

SAMPLE RESULTS

Lab ID: L2255559-10 D
Client ID: SB04_1-3
Sample Location: 413 E. 120 STREET

Date Collected: 10/06/22 13:15
Date Received: 10/06/22
Field Prep: Not Specified

Sample Depth:
Matrix: Soil
Analytical Method: 1,8270E
Analytical Date: 10/14/22 03:49
Analyst: IM
Percent Solids: 90%

Extraction Method: EPA 3546
Extraction Date: 10/12/22 23:59

Parameter	Result	Qualifier	Units	RL	MDL	Dilution Factor
Semivolatile Organics by GC/MS - Westborough Lab						
Fluoranthene	14000		ug/kg	1100	210	10
Naphthalene	14000		ug/kg	1800	220	10
Phenanthrene	19000		ug/kg	1100	220	10
Pyrene	10000		ug/kg	1100	180	10

Project Name: THE BEACON
Project Number: 170745301
Lab Number: L2255559
Report Date: 11/07/22

SAMPLE RESULTS

Lab ID: L2255559-11
Client ID: MW04_100622
Sample Location: 413 E. 120 STREET

Date Collected: 10/06/22 15:00
Date Received: 10/06/22
Field Prep: Refer to COC

Sample Depth:
Matrix: Water
Analytical Method: 1,8270E
Analytical Date: 10/13/22 07:07
Analyst: SZ

Extraction Method: EPA 3510C
Extraction Date: 10/12/22 07:58

Parameter	Result	Qualifier	Units	RL	MDL	Dilution Factor
Semivolatile Organics by GC/MS - Westborough Lab						
1,2,4-Trichlorobenzene	ND		ug/l	5.0	0.50	1
Bis(2-chloroethyl)ether	ND		ug/l	2.0	0.50	1
1,2-Dichlorobenzene	ND		ug/l	2.0	0.45	1
1,3-Dichlorobenzene	ND		ug/l	2.0	0.40	1
1,4-Dichlorobenzene	ND		ug/l	2.0	0.43	1
3,3'-Dichlorobenzidine	ND		ug/l	5.0	1.6	1
2,4-Dinitrotoluene	ND		ug/l	5.0	1.2	1
2,6-Dinitrotoluene	ND		ug/l	5.0	0.93	1
4-Chlorophenyl phenyl ether	ND		ug/l	2.0	0.49	1
4-Bromophenyl phenyl ether	ND		ug/l	2.0	0.38	1
Bis(2-chloroisopropyl)ether	ND		ug/l	2.0	0.53	1
Bis(2-chloroethoxy)methane	ND		ug/l	5.0	0.50	1
Hexachlorocyclopentadiene	ND		ug/l	20	0.69	1
Isophorone	ND		ug/l	5.0	1.2	1
Nitrobenzene	ND		ug/l	2.0	0.77	1
NDPA/DPA	ND		ug/l	2.0	0.42	1
n-Nitrosodi-n-propylamine	ND		ug/l	5.0	0.64	1
Bis(2-ethylhexyl)phthalate	ND		ug/l	3.0	1.5	1
Butyl benzyl phthalate	ND		ug/l	5.0	1.2	1
Di-n-butylphthalate	ND		ug/l	5.0	0.39	1
Di-n-octylphthalate	ND		ug/l	5.0	1.3	1
Diethyl phthalate	ND		ug/l	5.0	0.38	1
Dimethyl phthalate	ND		ug/l	5.0	1.8	1
Biphenyl	1.9	J	ug/l	2.0	0.46	1
4-Chloroaniline	ND		ug/l	5.0	1.1	1
2-Nitroaniline	ND		ug/l	5.0	0.50	1
3-Nitroaniline	ND		ug/l	5.0	0.81	1
4-Nitroaniline	ND		ug/l	5.0	0.80	1

Project Name: THE BEACON **Lab Number:** L2255559

Project Number: 170745301 **Report Date:** 11/07/22

SAMPLE RESULTS

Lab ID: L2255559-11 Date Collected: 10/06/22 15:00

Client ID: MW04_100622 Date Received: 10/06/22

Sample Location: 413 E. 120 STREET Field Prep: Refer to COC

Sample Depth:

Parameter	Result	Qualifier	Units	RL	MDL	Dilution Factor
Semivolatile Organics by GC/MS - Westborough Lab						
Dibenzofuran	8.0		ug/l	2.0	0.50	1
1,2,4,5-Tetrachlorobenzene	ND		ug/l	10	0.44	1
Acetophenone	ND		ug/l	5.0	0.53	1
2,4,6-Trichlorophenol	ND		ug/l	5.0	0.61	1
p-Chloro-m-cresol	ND		ug/l	2.0	0.35	1
2-Chlorophenol	ND		ug/l	2.0	0.48	1
2,4-Dichlorophenol	ND		ug/l	5.0	0.41	1
2,4-Dimethylphenol	ND		ug/l	5.0	1.8	1
2-Nitrophenol	ND		ug/l	10	0.85	1
4-Nitrophenol	ND		ug/l	10	0.67	1
2,4-Dinitrophenol	ND		ug/l	20	6.6	1
4,6-Dinitro-o-cresol	ND		ug/l	10	1.8	1
Phenol	0.86	J	ug/l	5.0	0.57	1
2-Methylphenol	ND		ug/l	5.0	0.49	1
3-Methylphenol/4-Methylphenol	0.66	J	ug/l	5.0	0.48	1
2,4,5-Trichlorophenol	ND		ug/l	5.0	0.77	1
Benzoic Acid	ND		ug/l	50	2.6	1
Benzyl Alcohol	ND		ug/l	2.0	0.59	1
Carbazole	17.		ug/l	2.0	0.49	1

Surrogate	% Recovery	Qualifier	Acceptance Criteria
2-Fluorophenol	44		21-120
Phenol-d6	40		10-120
Nitrobenzene-d5	56		23-120
2-Fluorobiphenyl	66		15-120
2,4,6-Tribromophenol	103		10-120
4-Terphenyl-d14	81		41-149

Project Name: THE BEACON
Project Number: 170745301
Lab Number: L2255559
Report Date: 11/07/22

SAMPLE RESULTS

Lab ID: L2255559-11
Client ID: MW04_100622
Sample Location: 413 E. 120 STREET

Date Collected: 10/06/22 15:00
Date Received: 10/06/22
Field Prep: Refer to COC

Sample Depth:
Matrix: Water
Analytical Method: 1,8270E-SIM
Analytical Date: 10/12/22 14:24
Analyst: AMV

Extraction Method: EPA 3510C
Extraction Date: 10/11/22 19:00

Parameter	Result	Qualifier	Units	RL	MDL	Dilution Factor
1,4 Dioxane by 8270E-SIM - Mansfield Lab						
1,4-Dioxane	51.0	J	ng/l	142	32.0	1

Surrogate	% Recovery	Qualifier	Acceptance Criteria
1,4-Dioxane-d8	51		15-110

Project Name: THE BEACON
Project Number: 170745301
Lab Number: L2255559
Report Date: 11/07/22

SAMPLE RESULTS

Lab ID: L2255559-11
Client ID: MW04_100622
Sample Location: 413 E. 120 STREET
Date Collected: 10/06/22 15:00
Date Received: 10/06/22
Field Prep: Refer to COC

Sample Depth:
Matrix: Water
Analytical Method: 1,8270E-SIM
Analytical Date: 10/13/22 08:43
Analyst: RP
Extraction Method: EPA 3510C
Extraction Date: 10/12/22 07:58

Parameter	Result	Qualifier	Units	RL	MDL	Dilution Factor
Semivolatile Organics by GC/MS-SIM - Westborough Lab						
Acenaphthene	6.6		ug/l	0.10	0.01	1
2-Chloronaphthalene	ND		ug/l	0.20	0.02	1
Fluoranthene	7.2		ug/l	0.10	0.02	1
Hexachlorobutadiene	ND		ug/l	0.50	0.05	1
Naphthalene	81	E	ug/l	0.10	0.05	1
Benzo(a)anthracene	0.43		ug/l	0.10	0.02	1
Benzo(a)pyrene	0.07	J	ug/l	0.10	0.02	1
Benzo(b)fluoranthene	0.12		ug/l	0.10	0.01	1
Benzo(k)fluoranthene	0.04	J	ug/l	0.10	0.01	1
Chrysene	0.35		ug/l	0.10	0.01	1
Acenaphthylene	1.0		ug/l	0.10	0.01	1
Anthracene	5.5		ug/l	0.10	0.01	1
Benzo(ghi)perylene	0.02	J	ug/l	0.10	0.01	1
Fluorene	11		ug/l	0.10	0.01	1
Phenanthrene	28		ug/l	0.10	0.02	1
Dibenzo(a,h)anthracene	ND		ug/l	0.10	0.01	1
Indeno(1,2,3-cd)pyrene	0.02	J	ug/l	0.10	0.01	1
Pyrene	4.4		ug/l	0.10	0.02	1
2-Methylnaphthalene	12		ug/l	0.10	0.02	1
Pentachlorophenol	ND		ug/l	0.80	0.01	1
Hexachlorobenzene	ND		ug/l	0.80	0.01	1
Hexachloroethane	ND		ug/l	0.80	0.06	1

Project Name: THE BEACON **Lab Number:** L2255559

Project Number: 170745301 **Report Date:** 11/07/22

SAMPLE RESULTS

Lab ID: L2255559-11 Date Collected: 10/06/22 15:00

Client ID: MW04_100622 Date Received: 10/06/22

Sample Location: 413 E. 120 STREET Field Prep: Refer to COC

Sample Depth:

Parameter	Result	Qualifier	Units	RL	MDL	Dilution Factor
Semivolatile Organics by GC/MS-SIM - Westborough Lab						

Surrogate	% Recovery	Qualifier	Acceptance Criteria
2-Fluorophenol	63		21-120
Phenol-d6	51		10-120
Nitrobenzene-d5	88		23-120
2-Fluorobiphenyl	73		15-120
2,4,6-Tribromophenol	80		10-120
4-Terphenyl-d14	90		41-149

Project Name: THE BEACON
Project Number: 170745301
Lab Number: L2255559
Report Date: 11/07/22

SAMPLE RESULTS

Lab ID: L2255559-11 D
Client ID: MW04_100622
Sample Location: 413 E. 120 STREET

Date Collected: 10/06/22 15:00
Date Received: 10/06/22
Field Prep: Refer to COC

Sample Depth:
Matrix: Water
Analytical Method: 1,8270E-SIM
Analytical Date: 10/13/22 10:22
Analyst: RP

Extraction Method: EPA 3510C
Extraction Date: 10/12/22 07:58

Parameter	Result	Qualifier	Units	RL	MDL	Dilution Factor
Semivolatile Organics by GC/MS-SIM - Westborough Lab						
Naphthalene	88		ug/l	0.20	0.10	2

Project Name: THE BEACON
Project Number: 170745301
Lab Number: L2255559
Report Date: 11/07/22

SAMPLE RESULTS

Lab ID: L2255559-12
Client ID: GWDUP01_100622
Sample Location: 413 E. 120 STREET
Date Collected: 10/06/22 15:15
Date Received: 10/06/22
Field Prep: Refer to COC

Sample Depth:
Matrix: Water
Analytical Method: 1,8270E
Analytical Date: 10/13/22 07:29
Analyst: SZ
Extraction Method: EPA 3510C
Extraction Date: 10/12/22 07:58

Parameter	Result	Qualifier	Units	RL	MDL	Dilution Factor
Semivolatile Organics by GC/MS - Westborough Lab						
1,2,4-Trichlorobenzene	ND		ug/l	5.0	0.50	1
Bis(2-chloroethyl)ether	ND		ug/l	2.0	0.50	1
1,2-Dichlorobenzene	ND		ug/l	2.0	0.45	1
1,3-Dichlorobenzene	ND		ug/l	2.0	0.40	1
1,4-Dichlorobenzene	ND		ug/l	2.0	0.43	1
3,3'-Dichlorobenzidine	ND		ug/l	5.0	1.6	1
2,4-Dinitrotoluene	ND		ug/l	5.0	1.2	1
2,6-Dinitrotoluene	ND		ug/l	5.0	0.93	1
4-Chlorophenyl phenyl ether	ND		ug/l	2.0	0.49	1
4-Bromophenyl phenyl ether	ND		ug/l	2.0	0.38	1
Bis(2-chloroisopropyl)ether	ND		ug/l	2.0	0.53	1
Bis(2-chloroethoxy)methane	ND		ug/l	5.0	0.50	1
Hexachlorocyclopentadiene	ND		ug/l	20	0.69	1
Isophorone	ND		ug/l	5.0	1.2	1
Nitrobenzene	ND		ug/l	2.0	0.77	1
NDPA/DPA	ND		ug/l	2.0	0.42	1
n-Nitrosodi-n-propylamine	ND		ug/l	5.0	0.64	1
Bis(2-ethylhexyl)phthalate	ND		ug/l	3.0	1.5	1
Butyl benzyl phthalate	ND		ug/l	5.0	1.2	1
Di-n-butylphthalate	ND		ug/l	5.0	0.39	1
Di-n-octylphthalate	ND		ug/l	5.0	1.3	1
Diethyl phthalate	ND		ug/l	5.0	0.38	1
Dimethyl phthalate	ND		ug/l	5.0	1.8	1
Biphenyl	1.4	J	ug/l	2.0	0.46	1
4-Chloroaniline	ND		ug/l	5.0	1.1	1
2-Nitroaniline	ND		ug/l	5.0	0.50	1
3-Nitroaniline	ND		ug/l	5.0	0.81	1
4-Nitroaniline	ND		ug/l	5.0	0.80	1

Project Name: THE BEACON **Lab Number:** L2255559

Project Number: 170745301 **Report Date:** 11/07/22

SAMPLE RESULTS

Lab ID: L2255559-12 Date Collected: 10/06/22 15:15

Client ID: GWDUP01_100622 Date Received: 10/06/22

Sample Location: 413 E. 120 STREET Field Prep: Refer to COC

Sample Depth:

Parameter	Result	Qualifier	Units	RL	MDL	Dilution Factor
Semivolatile Organics by GC/MS - Westborough Lab						
Dibenzofuran	6.6		ug/l	2.0	0.50	1
1,2,4,5-Tetrachlorobenzene	ND		ug/l	10	0.44	1
Acetophenone	ND		ug/l	5.0	0.53	1
2,4,6-Trichlorophenol	ND		ug/l	5.0	0.61	1
p-Chloro-m-cresol	ND		ug/l	2.0	0.35	1
2-Chlorophenol	ND		ug/l	2.0	0.48	1
2,4-Dichlorophenol	ND		ug/l	5.0	0.41	1
2,4-Dimethylphenol	ND		ug/l	5.0	1.8	1
2-Nitrophenol	ND		ug/l	10	0.85	1
4-Nitrophenol	ND		ug/l	10	0.67	1
2,4-Dinitrophenol	ND		ug/l	20	6.6	1
4,6-Dinitro-o-cresol	ND		ug/l	10	1.8	1
Phenol	ND		ug/l	5.0	0.57	1
2-Methylphenol	ND		ug/l	5.0	0.49	1
3-Methylphenol/4-Methylphenol	0.74	J	ug/l	5.0	0.48	1
2,4,5-Trichlorophenol	ND		ug/l	5.0	0.77	1
Benzoic Acid	ND		ug/l	50	2.6	1
Benzyl Alcohol	ND		ug/l	2.0	0.59	1
Carbazole	14.		ug/l	2.0	0.49	1

Surrogate	% Recovery	Qualifier	Acceptance Criteria
2-Fluorophenol	41		21-120
Phenol-d6	34		10-120
Nitrobenzene-d5	60		23-120
2-Fluorobiphenyl	52		15-120
2,4,6-Tribromophenol	91		10-120
4-Terphenyl-d14	74		41-149

Project Name: THE BEACON
Project Number: 170745301
Lab Number: L2255559
Report Date: 11/07/22

SAMPLE RESULTS

Lab ID: L2255559-12
Client ID: GWDUP01_100622
Sample Location: 413 E. 120 STREET
Sample Depth:
Matrix: Water
Analytical Method: 1,8270E-SIM
Analytical Date: 10/12/22 14:47
Analyst: AMV

Date Collected: 10/06/22 15:15
Date Received: 10/06/22
Field Prep: Refer to COC

Extraction Method: EPA 3510C
Extraction Date: 10/11/22 19:00

Parameter	Result	Qualifier	Units	RL	MDL	Dilution Factor
1,4 Dioxane by 8270E-SIM - Mansfield Lab						
1,4-Dioxane	56.3	J	ng/l	142	32.0	1

Surrogate	% Recovery	Qualifier	Acceptance Criteria
1,4-Dioxane-d8	49		15-110

Project Name: THE BEACON
Project Number: 170745301
Lab Number: L2255559
Report Date: 11/07/22

SAMPLE RESULTS

Lab ID: L2255559-12
Client ID: GWDUP01_100622
Sample Location: 413 E. 120 STREET
Date Collected: 10/06/22 15:15
Date Received: 10/06/22
Field Prep: Refer to COC

Sample Depth:
Matrix: Water
Analytical Method: 1,8270E-SIM
Analytical Date: 10/13/22 08:59
Analyst: RP
Extraction Method: EPA 3510C
Extraction Date: 10/12/22 07:58

Parameter	Result	Qualifier	Units	RL	MDL	Dilution Factor
Semivolatile Organics by GC/MS-SIM - Westborough Lab						
Acenaphthene	5.9		ug/l	0.10	0.01	1
2-Chloronaphthalene	ND		ug/l	0.20	0.02	1
Fluoranthene	7.4		ug/l	0.10	0.02	1
Hexachlorobutadiene	ND		ug/l	0.50	0.05	1
Naphthalene	74	E	ug/l	0.10	0.05	1
Benzo(a)anthracene	0.46		ug/l	0.10	0.02	1
Benzo(a)pyrene	0.09	J	ug/l	0.10	0.02	1
Benzo(b)fluoranthene	0.14		ug/l	0.10	0.01	1
Benzo(k)fluoranthene	0.07	J	ug/l	0.10	0.01	1
Chrysene	0.38		ug/l	0.10	0.01	1
Acenaphthylene	0.98		ug/l	0.10	0.01	1
Anthracene	5.4		ug/l	0.10	0.01	1
Benzo(ghi)perylene	0.05	J	ug/l	0.10	0.01	1
Fluorene	10		ug/l	0.10	0.01	1
Phenanthrene	27		ug/l	0.10	0.02	1
Dibenzo(a,h)anthracene	0.04	J	ug/l	0.10	0.01	1
Indeno(1,2,3-cd)pyrene	0.06	J	ug/l	0.10	0.01	1
Pyrene	4.5		ug/l	0.10	0.02	1
2-Methylnaphthalene	10		ug/l	0.10	0.02	1
Pentachlorophenol	ND		ug/l	0.80	0.01	1
Hexachlorobenzene	ND		ug/l	0.80	0.01	1
Hexachloroethane	ND		ug/l	0.80	0.06	1

Project Name: THE BEACON **Lab Number:** L2255559

Project Number: 170745301 **Report Date:** 11/07/22

SAMPLE RESULTS

Lab ID: L2255559-12 Date Collected: 10/06/22 15:15

Client ID: GWDUP01_100622 Date Received: 10/06/22

Sample Location: 413 E. 120 STREET Field Prep: Refer to COC

Sample Depth:

Parameter	Result	Qualifier	Units	RL	MDL	Dilution Factor
Semivolatile Organics by GC/MS-SIM - Westborough Lab						

Surrogate	% Recovery	Qualifier	Acceptance Criteria
2-Fluorophenol	63		21-120
Phenol-d6	53		10-120
Nitrobenzene-d5	91		23-120
2-Fluorobiphenyl	77		15-120
2,4,6-Tribromophenol	90		10-120
4-Terphenyl-d14	101		41-149

Project Name: THE BEACON
Project Number: 170745301
Lab Number: L2255559
Report Date: 11/07/22

SAMPLE RESULTS

Lab ID: L2255559-12 D
Client ID: GWDUP01_100622
Sample Location: 413 E. 120 STREET

Date Collected: 10/06/22 15:15
Date Received: 10/06/22
Field Prep: Refer to COC

Sample Depth:
Matrix: Water
Analytical Method: 1,8270E-SIM
Analytical Date: 10/13/22 10:39
Analyst: RP

Extraction Method: EPA 3510C
Extraction Date: 10/12/22 07:58

Parameter	Result	Qualifier	Units	RL	MDL	Dilution Factor
Semivolatile Organics by GC/MS-SIM - Westborough Lab						
Naphthalene	79		ug/l	0.20	0.10	2

Project Name: THE BEACON
Project Number: 170745301

Lab Number: L2255559
Report Date: 11/07/22

Method Blank Analysis
Batch Quality Control

Analytical Method: 1,8270E-SIM
Analytical Date: 10/12/22 12:25
Analyst: AMV

Extraction Method: EPA 3510C
Extraction Date: 10/11/22 19:00

Parameter	Result	Qualifier	Units	RL	MDL
1,4 Dioxane by 8270E-SIM - Mansfield Lab for sample(s): 09,11-12 Batch: WG1698135-1					
1,4-Dioxane	ND		ng/l	150	33.9

Surrogate	%Recovery	Qualifier	Acceptance Criteria
1,4-Dioxane-d8	54		15-110

Project Name: THE BEACON
Project Number: 170745301

Lab Number: L2255559
Report Date: 11/07/22

Method Blank Analysis
Batch Quality Control

Analytical Method: 1,8270E
Analytical Date: 10/13/22 01:52
Analyst: SZ

Extraction Method: EPA 3510C
Extraction Date: 10/12/22 07:58

Parameter	Result	Qualifier	Units	RL	MDL
Semivolatile Organics by GC/MS - Westborough Lab for sample(s): 09,11-12 Batch: WG1698351-1					
Acenaphthene	ND		ug/l	2.0	0.44
1,2,4-Trichlorobenzene	ND		ug/l	5.0	0.50
Hexachlorobenzene	ND		ug/l	2.0	0.46
Bis(2-chloroethyl)ether	ND		ug/l	2.0	0.50
2-Chloronaphthalene	ND		ug/l	2.0	0.44
1,2-Dichlorobenzene	ND		ug/l	2.0	0.45
1,3-Dichlorobenzene	ND		ug/l	2.0	0.40
1,4-Dichlorobenzene	ND		ug/l	2.0	0.43
3,3'-Dichlorobenzidine	ND		ug/l	5.0	1.6
2,4-Dinitrotoluene	ND		ug/l	5.0	1.2
2,6-Dinitrotoluene	ND		ug/l	5.0	0.93
Fluoranthene	ND		ug/l	2.0	0.26
4-Chlorophenyl phenyl ether	ND		ug/l	2.0	0.49
4-Bromophenyl phenyl ether	ND		ug/l	2.0	0.38
Bis(2-chloroisopropyl)ether	ND		ug/l	2.0	0.53
Bis(2-chloroethoxy)methane	ND		ug/l	5.0	0.50
Hexachlorobutadiene	ND		ug/l	2.0	0.66
Hexachlorocyclopentadiene	ND		ug/l	20	0.69
Hexachloroethane	ND		ug/l	2.0	0.58
Isophorone	ND		ug/l	5.0	1.2
Naphthalene	ND		ug/l	2.0	0.46
Nitrobenzene	ND		ug/l	2.0	0.77
NDPA/DPA	ND		ug/l	2.0	0.42
n-Nitrosodi-n-propylamine	ND		ug/l	5.0	0.64
Bis(2-ethylhexyl)phthalate	ND		ug/l	3.0	1.5
Butyl benzyl phthalate	ND		ug/l	5.0	1.2
Di-n-butylphthalate	ND		ug/l	5.0	0.39
Di-n-octylphthalate	ND		ug/l	5.0	1.3
Diethyl phthalate	ND		ug/l	5.0	0.38

Project Name: THE BEACON
Project Number: 170745301

Lab Number: L2255559
Report Date: 11/07/22

Method Blank Analysis
Batch Quality Control

Analytical Method: 1,8270E
Analytical Date: 10/13/22 01:52
Analyst: SZ

Extraction Method: EPA 3510C
Extraction Date: 10/12/22 07:58

Parameter	Result	Qualifier	Units	RL	MDL
Semivolatile Organics by GC/MS - Westborough Lab for sample(s): 09,11-12 Batch: WG1698351-1					
Dimethyl phthalate	ND		ug/l	5.0	1.8
Benzo(a)anthracene	ND		ug/l	2.0	0.32
Benzo(a)pyrene	ND		ug/l	2.0	0.41
Benzo(b)fluoranthene	ND		ug/l	2.0	0.35
Benzo(k)fluoranthene	ND		ug/l	2.0	0.37
Chrysene	ND		ug/l	2.0	0.34
Acenaphthylene	ND		ug/l	2.0	0.46
Anthracene	ND		ug/l	2.0	0.33
Benzo(ghi)perylene	ND		ug/l	2.0	0.30
Fluorene	ND		ug/l	2.0	0.41
Phenanthrene	ND		ug/l	2.0	0.33
Dibenzo(a,h)anthracene	ND		ug/l	2.0	0.32
Indeno(1,2,3-cd)pyrene	ND		ug/l	2.0	0.40
Pyrene	ND		ug/l	2.0	0.28
Biphenyl	ND		ug/l	2.0	0.46
4-Chloroaniline	ND		ug/l	5.0	1.1
2-Nitroaniline	ND		ug/l	5.0	0.50
3-Nitroaniline	ND		ug/l	5.0	0.81
4-Nitroaniline	ND		ug/l	5.0	0.80
Dibenzofuran	ND		ug/l	2.0	0.50
2-Methylnaphthalene	ND		ug/l	2.0	0.45
1,2,4,5-Tetrachlorobenzene	ND		ug/l	10	0.44
Acetophenone	ND		ug/l	5.0	0.53
2,4,6-Trichlorophenol	ND		ug/l	5.0	0.61
p-Chloro-m-cresol	ND		ug/l	2.0	0.35
2-Chlorophenol	ND		ug/l	2.0	0.48
2,4-Dichlorophenol	ND		ug/l	5.0	0.41
2,4-Dimethylphenol	ND		ug/l	5.0	1.8
2-Nitrophenol	ND		ug/l	10	0.85

Project Name: THE BEACON
Project Number: 170745301
Lab Number: L2255559
Report Date: 11/07/22

Method Blank Analysis
Batch Quality Control

Analytical Method: 1,8270E
Analytical Date: 10/13/22 01:52
Analyst: SZ

Extraction Method: EPA 3510C
Extraction Date: 10/12/22 07:58

Parameter	Result	Qualifier	Units	RL	MDL
Semivolatile Organics by GC/MS - Westborough Lab for sample(s): 09,11-12 Batch: WG1698351-1					
4-Nitrophenol	ND		ug/l	10	0.67
2,4-Dinitrophenol	ND		ug/l	20	6.6
4,6-Dinitro-o-cresol	ND		ug/l	10	1.8
Pentachlorophenol	ND		ug/l	10	1.8
Phenol	ND		ug/l	5.0	0.57
2-Methylphenol	ND		ug/l	5.0	0.49
3-Methylphenol/4-Methylphenol	ND		ug/l	5.0	0.48
2,4,5-Trichlorophenol	ND		ug/l	5.0	0.77
Benzoic Acid	ND		ug/l	50	2.6
Benzyl Alcohol	ND		ug/l	2.0	0.59
Carbazole	ND		ug/l	2.0	0.49

Surrogate	%Recovery	Qualifier	Acceptance Criteria
2-Fluorophenol	45		21-120
Phenol-d6	47		10-120
Nitrobenzene-d5	60		23-120
2-Fluorobiphenyl	76		15-120
2,4,6-Tribromophenol	107		10-120
4-Terphenyl-d14	90		41-149

Project Name: THE BEACON
Project Number: 170745301
Lab Number: L2255559
Report Date: 11/07/22

Method Blank Analysis
Batch Quality Control

Analytical Method: 1,8270E-SIM
Analytical Date: 10/13/22 08:09
Analyst: RP

Extraction Method: EPA 3510C
Extraction Date: 10/12/22 07:58

Parameter	Result	Qualifier	Units	RL	MDL
Semivolatile Organics by GC/MS-SIM - Westborough Lab for sample(s): 11-12 Batch: WG1698353-1					
Acenaphthene	ND		ug/l	0.10	0.01
2-Chloronaphthalene	ND		ug/l	0.20	0.02
Fluoranthene	ND		ug/l	0.10	0.02
Hexachlorobutadiene	ND		ug/l	0.50	0.05
Naphthalene	ND		ug/l	0.10	0.05
Benzo(a)anthracene	0.05	J	ug/l	0.10	0.02
Benzo(a)pyrene	ND		ug/l	0.10	0.02
Benzo(b)fluoranthene	ND		ug/l	0.10	0.01
Benzo(k)fluoranthene	ND		ug/l	0.10	0.01
Chrysene	ND		ug/l	0.10	0.01
Acenaphthylene	ND		ug/l	0.10	0.01
Anthracene	ND		ug/l	0.10	0.01
Benzo(ghi)perylene	ND		ug/l	0.10	0.01
Fluorene	0.01	J	ug/l	0.10	0.01
Phenanthrene	0.03	J	ug/l	0.10	0.02
Dibenzo(a,h)anthracene	ND		ug/l	0.10	0.01
Indeno(1,2,3-cd)pyrene	ND		ug/l	0.10	0.01
Pyrene	ND		ug/l	0.10	0.02
2-Methylnaphthalene	ND		ug/l	0.10	0.02
Pentachlorophenol	ND		ug/l	0.80	0.01
Hexachlorobenzene	ND		ug/l	0.80	0.01
Hexachloroethane	ND		ug/l	0.80	0.06

Project Name: THE BEACON
Project Number: 170745301

Lab Number: L2255559
Report Date: 11/07/22

Method Blank Analysis
Batch Quality Control

Analytical Method: 1,8270E-SIM
Analytical Date: 10/13/22 08:09
Analyst: RP

Extraction Method: EPA 3510C
Extraction Date: 10/12/22 07:58

Parameter	Result	Qualifier	Units	RL	MDL
Semivolatile Organics by GC/MS-SIM - Westborough Lab for sample(s): 11-12 Batch: WG1698353-1					

Surrogate	%Recovery	Qualifier	Acceptance Criteria
2-Fluorophenol	60		21-120
Phenol-d6	50		10-120
Nitrobenzene-d5	90		23-120
2-Fluorobiphenyl	75		15-120
2,4,6-Tribromophenol	72		10-120
4-Terphenyl-d14	88		41-149

Project Name: THE BEACON
Project Number: 170745301

Lab Number: L2255559
Report Date: 11/07/22

Method Blank Analysis
Batch Quality Control

Analytical Method: 1,8270E
Analytical Date: 10/13/22 08:32
Analyst: SZ

Extraction Method: EPA 3546
Extraction Date: 10/12/22 23:59

Parameter	Result	Qualifier	Units	RL	MDL
Semivolatile Organics by GC/MS - Westborough Lab for sample(s): 08,10 Batch: WG1698728-1					
Acenaphthene	ND		ug/kg	130	17.
1,2,4-Trichlorobenzene	ND		ug/kg	160	19.
Hexachlorobenzene	ND		ug/kg	98	18.
Bis(2-chloroethyl)ether	ND		ug/kg	150	22.
2-Chloronaphthalene	ND		ug/kg	160	16.
1,2-Dichlorobenzene	ND		ug/kg	160	29.
1,3-Dichlorobenzene	ND		ug/kg	160	28.
1,4-Dichlorobenzene	ND		ug/kg	160	28.
3,3'-Dichlorobenzidine	ND		ug/kg	160	43.
2,4-Dinitrotoluene	ND		ug/kg	160	33.
2,6-Dinitrotoluene	ND		ug/kg	160	28.
Fluoranthene	ND		ug/kg	98	19.
4-Chlorophenyl phenyl ether	ND		ug/kg	160	17.
4-Bromophenyl phenyl ether	ND		ug/kg	160	25.
Bis(2-chloroisopropyl)ether	ND		ug/kg	200	28.
Bis(2-chloroethoxy)methane	ND		ug/kg	180	16.
Hexachlorobutadiene	ND		ug/kg	160	24.
Hexachlorocyclopentadiene	ND		ug/kg	470	150
Hexachloroethane	ND		ug/kg	130	26.
Isophorone	ND		ug/kg	150	21.
Naphthalene	ND		ug/kg	160	20.
Nitrobenzene	ND		ug/kg	150	24.
NDPA/DPA	ND		ug/kg	130	18.
n-Nitrosodi-n-propylamine	ND		ug/kg	160	25.
Bis(2-ethylhexyl)phthalate	ND		ug/kg	160	56.
Butyl benzyl phthalate	ND		ug/kg	160	41.
Di-n-butylphthalate	ND		ug/kg	160	31.
Di-n-octylphthalate	ND		ug/kg	160	55.
Diethyl phthalate	ND		ug/kg	160	15.

Project Name: THE BEACON
Project Number: 170745301
Lab Number: L2255559
Report Date: 11/07/22

Method Blank Analysis
Batch Quality Control

Analytical Method: 1,8270E
Analytical Date: 10/13/22 08:32
Analyst: SZ

Extraction Method: EPA 3546
Extraction Date: 10/12/22 23:59

Parameter	Result	Qualifier	Units	RL	MDL
Semivolatile Organics by GC/MS - Westborough Lab for sample(s): 08,10 Batch: WG1698728-1					
Dimethyl phthalate	ND		ug/kg	160	34.
Benzo(a)anthracene	ND		ug/kg	98	18.
Benzo(a)pyrene	ND		ug/kg	130	40.
Benzo(b)fluoranthene	ND		ug/kg	98	27.
Benzo(k)fluoranthene	ND		ug/kg	98	26.
Chrysene	ND		ug/kg	98	17.
Acenaphthylene	ND		ug/kg	130	25.
Anthracene	ND		ug/kg	98	32.
Benzo(ghi)perylene	ND		ug/kg	130	19.
Fluorene	ND		ug/kg	160	16.
Phenanthrene	ND		ug/kg	98	20.
Dibenzo(a,h)anthracene	ND		ug/kg	98	19.
Indeno(1,2,3-cd)pyrene	ND		ug/kg	130	23.
Pyrene	ND		ug/kg	98	16.
Biphenyl	ND		ug/kg	370	21.
4-Chloroaniline	ND		ug/kg	160	30.
2-Nitroaniline	ND		ug/kg	160	31.
3-Nitroaniline	ND		ug/kg	160	31.
4-Nitroaniline	ND		ug/kg	160	68.
Dibenzofuran	ND		ug/kg	160	15.
2-Methylnaphthalene	ND		ug/kg	200	20.
1,2,4,5-Tetrachlorobenzene	ND		ug/kg	160	17.
Acetophenone	ND		ug/kg	160	20.
2,4,6-Trichlorophenol	ND		ug/kg	98	31.
p-Chloro-m-cresol	ND		ug/kg	160	24.
2-Chlorophenol	ND		ug/kg	160	19.
2,4-Dichlorophenol	ND		ug/kg	150	26.
2,4-Dimethylphenol	ND		ug/kg	160	54.
2-Nitrophenol	ND		ug/kg	350	61.

Project Name: THE BEACON
Project Number: 170745301

Lab Number: L2255559
Report Date: 11/07/22

Method Blank Analysis
Batch Quality Control

Analytical Method: 1,8270E
Analytical Date: 10/13/22 08:32
Analyst: SZ

Extraction Method: EPA 3546
Extraction Date: 10/12/22 23:59

Parameter	Result	Qualifier	Units	RL	MDL
Semivolatile Organics by GC/MS - Westborough Lab for sample(s): 08,10 Batch: WG1698728-1					
4-Nitrophenol	ND		ug/kg	230	66.
2,4-Dinitrophenol	ND		ug/kg	780	76.
4,6-Dinitro-o-cresol	ND		ug/kg	420	78.
Pentachlorophenol	ND		ug/kg	130	36.
Phenol	ND		ug/kg	160	25.
2-Methylphenol	ND		ug/kg	160	25.
3-Methylphenol/4-Methylphenol	ND		ug/kg	230	26.
2,4,5-Trichlorophenol	ND		ug/kg	160	31.
Benzoic Acid	ND		ug/kg	530	160
Benzyl Alcohol	ND		ug/kg	160	50.
Carbazole	ND		ug/kg	160	16.
1,4-Dioxane	ND		ug/kg	24	7.5

Surrogate	%Recovery	Qualifier	Acceptance Criteria
2-Fluorophenol	59		25-120
Phenol-d6	61		10-120
Nitrobenzene-d5	59		23-120
2-Fluorobiphenyl	60		30-120
2,4,6-Tribromophenol	65		10-136
4-Terphenyl-d14	60		18-120

Project Name: THE BEACON
Project Number: 170745301
Lab Number: L2255559
Report Date: 11/07/22

Method Blank Analysis
Batch Quality Control

Analytical Method: 1,8270E
Analytical Date: 10/14/22 00:51
Analyst: IM

Extraction Method: EPA 3546
Extraction Date: 10/13/22 16:33

Parameter	Result	Qualifier	Units	RL	MDL
Semivolatile Organics by GC/MS - Westborough Lab for sample(s): 07,10 Batch: WG1699147-1					
Acenaphthene	ND		ug/kg	130	17.
1,2,4-Trichlorobenzene	ND		ug/kg	160	19.
Hexachlorobenzene	ND		ug/kg	99	18.
Bis(2-chloroethyl)ether	ND		ug/kg	150	22.
2-Chloronaphthalene	ND		ug/kg	160	16.
1,2-Dichlorobenzene	ND		ug/kg	160	30.
1,3-Dichlorobenzene	ND		ug/kg	160	28.
1,4-Dichlorobenzene	ND		ug/kg	160	29.
3,3'-Dichlorobenzidine	ND		ug/kg	160	44.
2,4-Dinitrotoluene	ND		ug/kg	160	33.
2,6-Dinitrotoluene	ND		ug/kg	160	28.
Fluoranthene	ND		ug/kg	99	19.
4-Chlorophenyl phenyl ether	ND		ug/kg	160	18.
4-Bromophenyl phenyl ether	ND		ug/kg	160	25.
Bis(2-chloroisopropyl)ether	ND		ug/kg	200	28.
Bis(2-chloroethoxy)methane	ND		ug/kg	180	16.
Hexachlorobutadiene	ND		ug/kg	160	24.
Hexachlorocyclopentadiene	ND		ug/kg	470	150
Hexachloroethane	ND		ug/kg	130	27.
Isophorone	ND		ug/kg	150	21.
Naphthalene	ND		ug/kg	160	20.
Nitrobenzene	ND		ug/kg	150	24.
NDPA/DPA	ND		ug/kg	130	19.
n-Nitrosodi-n-propylamine	ND		ug/kg	160	25.
Bis(2-ethylhexyl)phthalate	ND		ug/kg	160	57.
Butyl benzyl phthalate	ND		ug/kg	160	42.
Di-n-butylphthalate	ND		ug/kg	160	31.
Di-n-octylphthalate	ND		ug/kg	160	56.
Diethyl phthalate	ND		ug/kg	160	15.

Project Name: THE BEACON
Project Number: 170745301
Lab Number: L2255559
Report Date: 11/07/22

Method Blank Analysis
Batch Quality Control

Analytical Method: 1,8270E
Analytical Date: 10/14/22 00:51
Analyst: IM

Extraction Method: EPA 3546
Extraction Date: 10/13/22 16:33

Parameter	Result	Qualifier	Units	RL	MDL
Semivolatile Organics by GC/MS - Westborough Lab for sample(s): 07,10 Batch: WG1699147-1					
Dimethyl phthalate	ND		ug/kg	160	35.
Benzo(a)anthracene	ND		ug/kg	99	18.
Benzo(a)pyrene	ND		ug/kg	130	40.
Benzo(b)fluoranthene	ND		ug/kg	99	28.
Benzo(k)fluoranthene	ND		ug/kg	99	26.
Chrysene	ND		ug/kg	99	17.
Acenaphthylene	ND		ug/kg	130	25.
Anthracene	ND		ug/kg	99	32.
Benzo(ghi)perylene	ND		ug/kg	130	19.
Fluorene	ND		ug/kg	160	16.
Phenanthrene	ND		ug/kg	99	20.
Dibenzo(a,h)anthracene	ND		ug/kg	99	19.
Indeno(1,2,3-cd)pyrene	ND		ug/kg	130	23.
Pyrene	ND		ug/kg	99	16.
Biphenyl	ND		ug/kg	380	21.
4-Chloroaniline	ND		ug/kg	160	30.
2-Nitroaniline	ND		ug/kg	160	32.
3-Nitroaniline	ND		ug/kg	160	31.
4-Nitroaniline	ND		ug/kg	160	68.
Dibenzofuran	ND		ug/kg	160	16.
2-Methylnaphthalene	ND		ug/kg	200	20.
1,2,4,5-Tetrachlorobenzene	ND		ug/kg	160	17.
Acetophenone	ND		ug/kg	160	20.
2,4,6-Trichlorophenol	ND		ug/kg	99	31.
p-Chloro-m-cresol	ND		ug/kg	160	24.
2-Chlorophenol	ND		ug/kg	160	19.
2,4-Dichlorophenol	ND		ug/kg	150	26.
2,4-Dimethylphenol	ND		ug/kg	160	54.
2-Nitrophenol	ND		ug/kg	360	62.

Project Name: THE BEACON
Project Number: 170745301

Lab Number: L2255559
Report Date: 11/07/22

Method Blank Analysis
Batch Quality Control

Analytical Method: 1,8270E
Analytical Date: 10/14/22 00:51
Analyst: IM

Extraction Method: EPA 3546
Extraction Date: 10/13/22 16:33

Parameter	Result	Qualifier	Units	RL	MDL
Semivolatile Organics by GC/MS - Westborough Lab for sample(s): 07,10 Batch: WG1699147-1					
4-Nitrophenol	ND		ug/kg	230	67.
2,4-Dinitrophenol	ND		ug/kg	790	77.
4,6-Dinitro-o-cresol	ND		ug/kg	430	79.
Pentachlorophenol	ND		ug/kg	130	36.
Phenol	ND		ug/kg	160	25.
2-Methylphenol	ND		ug/kg	160	26.
3-Methylphenol/4-Methylphenol	ND		ug/kg	240	26.
2,4,5-Trichlorophenol	ND		ug/kg	160	32.
Benzoic Acid	ND		ug/kg	530	170
Benzyl Alcohol	ND		ug/kg	160	50.
Carbazole	ND		ug/kg	160	16.
1,4-Dioxane	ND		ug/kg	25	7.6

Surrogate	%Recovery	Qualifier	Acceptance Criteria
2-Fluorophenol	68		25-120
Phenol-d6	68		10-120
Nitrobenzene-d5	70		23-120
2-Fluorobiphenyl	63		30-120
2,4,6-Tribromophenol	61		10-136
4-Terphenyl-d14	62		18-120

Project Name: THE BEACON
Project Number: 170745301

Lab Number: L2255559
Report Date: 11/07/22

Method Blank Analysis
Batch Quality Control

Analytical Method: 1,8270E-SIM
Analytical Date: 10/14/22 10:25
Analyst: RP

Extraction Method: EPA 3510C
Extraction Date: 10/13/22 16:30

Parameter	Result	Qualifier	Units	RL	MDL
Semivolatile Organics by GC/MS-SIM - Westborough Lab for sample(s): 09 Batch: WG1699149-1					
Acenaphthene	ND		ug/l	0.10	0.01
2-Chloronaphthalene	ND		ug/l	0.20	0.02
Fluoranthene	ND		ug/l	0.10	0.02
Hexachlorobutadiene	ND		ug/l	0.50	0.05
Naphthalene	ND		ug/l	0.10	0.05
Benzo(a)anthracene	0.04	J	ug/l	0.10	0.02
Benzo(a)pyrene	ND		ug/l	0.10	0.02
Benzo(b)fluoranthene	ND		ug/l	0.10	0.01
Benzo(k)fluoranthene	ND		ug/l	0.10	0.01
Chrysene	ND		ug/l	0.10	0.01
Acenaphthylene	ND		ug/l	0.10	0.01
Anthracene	ND		ug/l	0.10	0.01
Benzo(ghi)perylene	ND		ug/l	0.10	0.01
Fluorene	ND		ug/l	0.10	0.01
Phenanthrene	ND		ug/l	0.10	0.02
Dibenzo(a,h)anthracene	ND		ug/l	0.10	0.01
Indeno(1,2,3-cd)pyrene	ND		ug/l	0.10	0.01
Pyrene	ND		ug/l	0.10	0.02
2-Methylnaphthalene	ND		ug/l	0.10	0.02
Pentachlorophenol	ND		ug/l	0.80	0.01
Hexachlorobenzene	ND		ug/l	0.80	0.01
Hexachloroethane	ND		ug/l	0.80	0.06

Project Name: THE BEACON
Project Number: 170745301

Lab Number: L2255559
Report Date: 11/07/22

Method Blank Analysis
Batch Quality Control

Analytical Method: 1,8270E-SIM
Analytical Date: 10/14/22 10:25
Analyst: RP

Extraction Method: EPA 3510C
Extraction Date: 10/13/22 16:30

Parameter	Result	Qualifier	Units	RL	MDL
Semivolatile Organics by GC/MS-SIM - Westborough Lab for sample(s): 09 Batch: WG1699149-1					

Surrogate	%Recovery	Qualifier	Acceptance Criteria
2-Fluorophenol	65		21-120
Phenol-d6	57		10-120
Nitrobenzene-d5	93		23-120
2-Fluorobiphenyl	76		15-120
2,4,6-Tribromophenol	69		10-120
4-Terphenyl-d14	91		41-149

Project Name: THE BEACON
Project Number: 170745301
Lab Number: L2255559
Report Date: 11/07/22

Method Blank Analysis
Batch Quality Control

Analytical Method: 134,LCMSMS-ID
Analytical Date: 10/17/22 12:03
Analyst: AC

Extraction Method: ALPHA 23528
Extraction Date: 10/14/22 07:47

Parameter	Result	Qualifier	Units	RL	MDL
Perfluorinated Alkyl Acids by Isotope Dilution - Mansfield Lab for sample(s): 03,05-06 Batch: WG1699333-1					
Perfluorobutanoic Acid (PFBA)	ND		ng/l	2.00	0.408
Perfluoropentanoic Acid (PFPeA)	ND		ng/l	2.00	0.396
Perfluorobutanesulfonic Acid (PFBS)	ND		ng/l	2.00	0.238
Perfluorohexanoic Acid (PFHxA)	ND		ng/l	2.00	0.328
Perfluoroheptanoic Acid (PFHpA)	ND		ng/l	2.00	0.225
Perfluorohexanesulfonic Acid (PFHxS)	ND		ng/l	2.00	0.376
Perfluorooctanoic Acid (PFOA)	ND		ng/l	2.00	0.236
1H,1H,2H,2H-Perfluorooctanesulfonic Acid (6:2FTS)	ND		ng/l	2.00	1.33
Perfluoroheptanesulfonic Acid (PFHpS)	ND		ng/l	2.00	0.688
Perfluorononanoic Acid (PFNA)	ND		ng/l	2.00	0.312
Perfluorooctanesulfonic Acid (PFOS)	ND		ng/l	2.00	0.504
Perfluorodecanoic Acid (PFDA)	ND		ng/l	2.00	0.304
1H,1H,2H,2H-Perfluorodecanesulfonic Acid (8:2FTS)	ND		ng/l	2.00	1.21
N-Methyl Perfluorooctanesulfonamidoacetic Acid (NMeFOSAA)	ND		ng/l	2.00	0.648
Perfluoroundecanoic Acid (PFUnA)	ND		ng/l	2.00	0.260
Perfluorodecanesulfonic Acid (PFDS)	ND		ng/l	2.00	0.980
Perfluorooctanesulfonamide (FOSA)	ND		ng/l	2.00	0.580
N-Ethyl Perfluorooctanesulfonamidoacetic Acid (NEtFOSAA)	ND		ng/l	2.00	0.804
Perfluorododecanoic Acid (PFDoA)	ND		ng/l	2.00	0.372
Perfluorotridecanoic Acid (PFTrDA)	ND		ng/l	2.00	0.327
Perfluorotetradecanoic Acid (PFTA)	ND		ng/l	2.00	0.248
PFOA/PFOS, Total	ND		ng/l	2.00	0.236

Project Name: THE BEACON
Project Number: 170745301
Lab Number: L2255559
Report Date: 11/07/22

Method Blank Analysis
Batch Quality Control

Analytical Method: 134,LCMSMS-ID
Analytical Date: 10/17/22 12:03
Analyst: AC

Extraction Method: ALPHA 23528
Extraction Date: 10/14/22 07:47

Parameter	Result	Qualifier	Units	RL	MDL
Perfluorinated Alkyl Acids by Isotope Dilution - Mansfield Lab for sample(s): 03,05-06 Batch: WG1699333-1					

Surrogate (Extracted Internal Standard)	%Recovery	Qualifier	Acceptance Criteria
Perfluoro[13C4]Butanoic Acid (MPFBA)	97		58-132
Perfluoro[13C5]Pentanoic Acid (M5PFPEA)	105		62-163
Perfluoro[2,3,4-13C3]Butanesulfonic Acid (M3PFBS)	95		70-131
Perfluoro[1,2,3,4,6-13C5]Hexanoic Acid (M5PFHxA)	95		57-129
Perfluoro[1,2,3,4-13C4]Heptanoic Acid (M4PFHpA)	93		60-129
Perfluoro[1,2,3-13C3]Hexanesulfonic Acid (M3PFHxS)	95		71-134
Perfluoro[13C8]Octanoic Acid (M8PFOA)	102		62-129
1H,1H,2H,2H-Perfluoro[1,2-13C2]Octanesulfonic Acid (M2-6:2FTS)	85		14-147
Perfluoro[13C9]Nonanoic Acid (M9PFNA)	103		59-139
Perfluoro[13C8]Octanesulfonic Acid (M8PFOS)	105		69-131
Perfluoro[1,2,3,4,5,6-13C6]Decanoic Acid (M6PFDA)	102		62-124
1H,1H,2H,2H-Perfluoro[1,2-13C2]Decanesulfonic Acid (M2-8:2FTS)	112		10-162
N-Deuteriomethylperfluoro-1-octanesulfonamidoacetic Acid (d3-NMeFOSAA)	76		24-116
Perfluoro[1,2,3,4,5,6,7-13C7]Undecanoic Acid (M7-PFUDA)	92		55-137
Perfluoro[13C8]Octanesulfonamide (M8FOSA)	36		10-112
N-Deuterioethylperfluoro-1-octanesulfonamidoacetic Acid (d5-NEtFOSAA)	76		27-126
Perfluoro[1,2-13C2]Dodecanoic Acid (MPFDOA)	79		48-131
Perfluoro[1,2-13C2]Tetradecanoic Acid (M2PFTEDA)	81		22-136

Project Name: THE BEACON
Project Number: 170745301
Lab Number: L2255559
Report Date: 11/07/22

Method Blank Analysis
Batch Quality Control

Analytical Method: 134,LCMSMS-ID
Analytical Date: 10/18/22 22:39
Analyst: LV

Extraction Method: ALPHA 23528
Extraction Date: 10/14/22 07:47

Parameter	Result	Qualifier	Units	RL	MDL
Perfluorinated Alkyl Acids by Isotope Dilution - Mansfield Lab for sample(s): 03,05-06 Batch: WG1699333-1					
Perfluorooctanesulfonamide (FOSA)	ND		ng/l	2.00	0.580

Surrogate (Extracted Internal Standard)	%Recovery	Qualifier	Acceptance Criteria
Perfluoro[13C8]Octanesulfonamide (M8FOSA)	68		10-112

Project Name: THE BEACON
Project Number: 170745301
Lab Number: L2255559
Report Date: 11/07/22

Method Blank Analysis
Batch Quality Control

Analytical Method: 134,LCMSMS-ID
Analytical Date: 10/21/22 18:00
Analyst: RS

Extraction Method: ALPHA 23528
Extraction Date: 10/19/22 17:05

Parameter	Result	Qualifier	Units	RL	MDL
Perfluorinated Alkyl Acids by Isotope Dilution - Mansfield Lab for sample(s): 01-02,04 Batch: WG1701607-1					
Perfluorobutanoic Acid (PFBA)	ND		ng/g	0.500	0.023
Perfluoropentanoic Acid (PFPeA)	ND		ng/g	0.500	0.046
Perfluorobutanesulfonic Acid (PFBS)	ND		ng/g	0.250	0.039
Perfluorohexanoic Acid (PFHxA)	ND		ng/g	0.500	0.053
Perfluoroheptanoic Acid (PFHpA)	ND		ng/g	0.250	0.045
Perfluorohexanesulfonic Acid (PFHxS)	ND		ng/g	0.250	0.061
Perfluorooctanoic Acid (PFOA)	ND		ng/g	0.250	0.042
1H,1H,2H,2H-Perfluorooctanesulfonic Acid (6:2FTS)	ND		ng/g	0.500	0.180
Perfluoroheptanesulfonic Acid (PFHpS)	ND		ng/g	0.500	0.136
Perfluorononanoic Acid (PFNA)	ND		ng/g	0.250	0.075
Perfluorooctanesulfonic Acid (PFOS)	ND		ng/g	0.250	0.130
Perfluorodecanoic Acid (PFDA)	ND		ng/g	0.250	0.067
1H,1H,2H,2H-Perfluorodecanesulfonic Acid (8:2FTS)	ND		ng/g	0.500	0.287
N-Methyl Perfluorooctanesulfonamidoacetic Acid (NMeFOSAA)	ND		ng/g	0.500	0.202
Perfluoroundecanoic Acid (PFUnA)	ND		ng/g	0.500	0.047
Perfluorodecanesulfonic Acid (PFDS)	ND		ng/g	0.500	0.153
Perfluorooctanesulfonamide (FOSA)	ND		ng/g	0.500	0.098
N-Ethyl Perfluorooctanesulfonamidoacetic Acid (NEtFOSAA)	ND		ng/g	0.500	0.085
Perfluorododecanoic Acid (PFDoA)	ND		ng/g	0.500	0.070
Perfluorotridecanoic Acid (PFTrDA)	ND		ng/g	0.500	0.204
Perfluorotetradecanoic Acid (PFTA)	ND		ng/g	0.500	0.054
PFOA/PFOS, Total	ND		ng/g	0.250	0.042

Project Name: THE BEACON
Project Number: 170745301
Lab Number: L2255559
Report Date: 11/07/22

Method Blank Analysis
Batch Quality Control

Analytical Method: 134,LCMSMS-ID
Analytical Date: 10/21/22 18:00
Analyst: RS

Extraction Method: ALPHA 23528
Extraction Date: 10/19/22 17:05

Parameter	Result	Qualifier	Units	RL	MDL
Perfluorinated Alkyl Acids by Isotope Dilution - Mansfield Lab for sample(s): 01-02,04 Batch: WG1701607-1					

Surrogate (Extracted Internal Standard)	%Recovery	Qualifier	Acceptance Criteria
Perfluoro[13C4]Butanoic Acid (MPFBA)	**36**	Q	61-135
Perfluoro[13C5]Pentanoic Acid (M5PFPEA)	**40**	Q	58-150
Perfluoro[2,3,4-13C3]Butanesulfonic Acid (M3PFBS)	**43**	Q	74-139
Perfluoro[1,2,3,4,6-13C5]Hexanoic Acid (M5PFHxA)	**38**	Q	66-128
Perfluoro[1,2,3,4-13C4]Heptanoic Acid (M4PFHpA)	**39**	Q	71-129
Perfluoro[1,2,3-13C3]Hexanesulfonic Acid (M3PFHxS)	**42**	Q	78-139
Perfluoro[13C8]Octanoic Acid (M8PFOA)	**44**	Q	75-130
1H,1H,2H,2H-Perfluoro[1,2-13C2]Octanesulfonic Acid (M2-6:2FTS)	41		20-154
Perfluoro[13C9]Nonanoic Acid (M9PFNA)	**45**	Q	72-140
Perfluoro[13C8]Octanesulfonic Acid (M8PFOS)	**41**	Q	79-136
Perfluoro[1,2,3,4,5,6-13C6]Decanoic Acid (M6PFDA)	**41**	Q	75-130
1H,1H,2H,2H-Perfluoro[1,2-13C2]Decanesulfonic Acid (M2-8:2FTS)	43		19-175
N-Deuteriomethylperfluoro-1-octanesulfonamidoacetic Acid (d3-NMeFOSAA)	34		31-134
Perfluoro[1,2,3,4,5,6,7-13C7]Undecanoic Acid (M7-PFUDA)	**33**	Q	61-155
Perfluoro[13C8]Octanesulfonamide (M8FOSA)	**2**	Q	10-117
N-Deuterioethylperfluoro-1-octanesulfonamidoacetic Acid (d5-NEtFOSAA)	**30**	Q	34-137
Perfluoro[1,2-13C2]Dodecanoic Acid (MPFDOA)	**24**	Q	54-150
Perfluoro[1,2-13C2]Tetradecanoic Acid (M2PFTEDA)	**8**	Q	24-159

Lab Control Sample Analysis

Batch Quality Control

Project Name: THE BEACON

Project Number: 170745301

Lab Number: L2255559

Report Date: 11/07/22

Parameter	LCS %Recovery	Qual	LCSD %Recovery	Qual	%Recovery Limits	RPD	Qual	RPD Limits
1,4 Dioxane by 8270E-SIM - Mansfield Lab	Associated sample(s): 09,11-12		Batch: WG1698135-2 WG1698135-3					
1,4-Dioxane	105		105		40-140	0		30

Surrogate	LCS %Recovery	Qual	LCSD %Recovery	Qual	Acceptance Criteria
1,4-Dioxane-d8	51		51		15-110

Lab Control Sample Analysis
Batch Quality Control

Project Name: THE BEACON
Project Number: 170745301

Lab Number: L2255559
Report Date: 11/07/22

Parameter	LCS %Recovery	Qual	LCSD %Recovery	Qual	%Recovery Limits	RPD	Qual	RPD Limits
Semivolatile Organics by GC/MS - Westborough Lab Associated sample(s): 09,11-12 Batch: WG1698351-2 WG1698351-3								
Acenaphthene	100		100		37-111	0		30
1,2,4-Trichlorobenzene	92		92		39-98	0		30
Hexachlorobenzene	124		**152**	Q	40-140	20		30
Bis(2-chloroethyl)ether	72		76		40-140	5		30
2-Chloronaphthalene	113		98		40-140	14		30
1,2-Dichlorobenzene	76		84		40-140	10		30
1,3-Dichlorobenzene	77		81		40-140	5		30
1,4-Dichlorobenzene	75		82		36-97	9		30
3,3'-Dichlorobenzidine	100		99		40-140	1		30
2,4-Dinitrotoluene	114		113		48-143	1		30
2,6-Dinitrotoluene	127		110		40-140	14		30
Fluoranthene	111		113		40-140	2		30
4-Chlorophenyl phenyl ether	112		117		40-140	4		30
4-Bromophenyl phenyl ether	118		**152**	Q	40-140	25		30
Bis(2-chloroisopropyl)ether	56		59		40-140	5		30
Bis(2-chloroethoxy)methane	86		87		40-140	1		30
Hexachlorobutadiene	95		101		40-140	6		30
Hexachlorocyclopentadiene	116		110		40-140	5		30
Hexachloroethane	82		96		40-140	16		30
Isophorone	86		84		40-140	2		30
Naphthalene	88		90		40-140	2		30
Nitrobenzene	84		87		40-140	4		30
NDPA/DPA	101		116		40-140	14		30

Lab Control Sample Analysis
Batch Quality Control

Project Name: THE BEACON
Project Number: 170745301

Lab Number: L2255559
Report Date: 11/07/22

Parameter	LCS %Recovery	Qual	LCSD %Recovery	Qual	%Recovery Limits	RPD	Qual	RPD Limits
Semivolatile Organics by GC/MS - Westborough Lab Associated sample(s): 09,11-12 Batch: WG1698351-2 WG1698351-3								
n-Nitrosodi-n-propylamine	84		89		29-132	6		30
Bis(2-ethylhexyl)phthalate	131		127		40-140	3		30
Butyl benzyl phthalate	122		122		40-140	0		30
Di-n-butylphthalate	124		121		40-140	2		30
Di-n-octylphthalate	111		123		40-140	10		30
Diethyl phthalate	118		128		40-140	8		30
Dimethyl phthalate	127		107		40-140	17		30
Benzo(a)anthracene	116		116		40-140	0		30
Benzo(a)pyrene	106		129		40-140	20		30
Benzo(b)fluoranthene	106		125		40-140	16		30
Benzo(k)fluoranthene	110		122		40-140	10		30
Chrysene	107		111		40-140	4		30
Acenaphthylene	120		100		45-123	18		30
Anthracene	106		105		40-140	1		30
Benzo(ghi)perylene	104		109		40-140	5		30
Fluorene	108		108		40-140	0		30
Phenanthrene	102		102		40-140	0		30
Dibenzo(a,h)anthracene	100		109		40-140	9		30
Indeno(1,2,3-cd)pyrene	115		123		40-140	7		30
Pyrene	111		112		26-127	1		30
Biphenyl	117		98		40-140	18		30
4-Chloroaniline	100		96		40-140	4		30
2-Nitroaniline	124		104		52-143	18		30

Lab Control Sample Analysis
Batch Quality Control

Project Name: THE BEACON
Project Number: 170745301

Lab Number: L2255559
Report Date: 11/07/22

Parameter	LCS %Recovery	Qual	LCSD %Recovery	Qual	%Recovery Limits	RPD	Qual	RPD Limits
Semivolatile Organics by GC/MS - Westborough Lab Associated sample(s): 09,11-12 Batch: WG1698351-2 WG1698351-3								
3-Nitroaniline	100		103		25-145	3		30
4-Nitroaniline	118		118		51-143	0		30
Dibenzofuran	109		108		40-140	1		30
2-Methylnaphthalene	112		96		40-140	15		30
1,2,4,5-Tetrachlorobenzene	119		110		2-134	8		30
Acetophenone	86		94		39-129	9		30
2,4,6-Trichlorophenol	126		113		30-130	11		30
p-Chloro-m-cresol	**130**	Q	**105**	Q	23-97	21		30
2-Chlorophenol	88		92		27-123	4		30
2,4-Dichlorophenol	108		112		30-130	4		30
2,4-Dimethylphenol	93		93		30-130	0		30
2-Nitrophenol	96		98		30-130	2		30
4-Nitrophenol	**101**	Q	**103**	Q	10-80	2		30
2,4-Dinitrophenol	108		99		20-130	9		30
4,6-Dinitro-o-cresol	113		126		20-164	11		30
Pentachlorophenol	**127**	Q	**133**	Q	9-103	5		30
Phenol	57		64		12-110	12		30
2-Methylphenol	89		91		30-130	2		30
3-Methylphenol/4-Methylphenol	93		94		30-130	1		30
2,4,5-Trichlorophenol	**134**	Q	120		30-130	11		30
Benzoic Acid	70		56		10-164	22		30
Benzyl Alcohol	90		85		26-116	6		30
Carbazole	112		111		55-144	1		30

Lab Control Sample Analysis
Batch Quality Control

Project Name: THE BEACON
Project Number: 170745301

Lab Number: L2255559
Report Date: 11/07/22

Parameter	LCS %Recovery	Qual	LCSD %Recovery	Qual	%Recovery Limits	RPD	Qual	RPD Limits
Semivolatile Organics by GC/MS - Westborough Lab Associated sample(s): 09,11-12 Batch: WG1698351-2 WG1698351-3								

Surrogate	LCS %Recovery	Qual	LCSD %Recovery	Qual	Acceptance Criteria
2-Fluorophenol	72		75		21-120
Phenol-d6	58		61		10-120
Nitrobenzene-d5	82		84		23-120
2-Fluorobiphenyl	111		102		15-120
2,4,6-Tribromophenol	**158**	Q	**179**	Q	10-120
4-Terphenyl-d14	118		116		41-149

Lab Control Sample Analysis
Batch Quality Control

Project Name: THE BEACON
Project Number: 170745301

Lab Number: L2255559
Report Date: 11/07/22

Parameter	LCS %Recovery	Qual	LCSD %Recovery	Qual	%Recovery Limits	RPD	Qual	RPD Limits
Semivolatile Organics by GC/MS-SIM - Westborough Lab Associated sample(s): 11-12 Batch: WG1698353-2 WG1698353-3								
Acenaphthene	90		83		40-140	20		40
2-Chloronaphthalene	89		75		40-140	21		40
Fluoranthene	98		104		40-140	12		40
Hexachlorobutadiene	74		63		40-140	23		40
Naphthalene	88		77		40-140	22		40
Benzo(a)anthracene	104		102		40-140	15		40
Benzo(a)pyrene	112		111		40-140	15		40
Benzo(b)fluoranthene	117		116		40-140	13		40
Benzo(k)fluoranthene	121		115		40-140	15		40
Chrysene	95		97		40-140	13		40
Acenaphthylene	100		82		40-140	22		40
Anthracene	103		100		40-140	16		40
Benzo(ghi)perylene	102		108		40-140	14		40
Fluorene	96		88		40-140	18		40
Phenanthrene	95		94		40-140	15		40
Dibenzo(a,h)anthracene	115		122		40-140	12		40
Indeno(1,2,3-cd)pyrene	116		122		40-140	15		40
Pyrene	94		104		40-140	11		40
2-Methylnaphthalene	93		79		40-140	20		40
Pentachlorophenol	114		95		40-140	25		40
Hexachlorobenzene	82		79		40-140	16		40
Hexachloroethane	90		74		40-140	22		40

Lab Control Sample Analysis
Batch Quality Control

Project Name: THE BEACON
Project Number: 170745301

Lab Number: L2255559
Report Date: 11/07/22

Parameter	LCS %Recovery	Qual	LCSD %Recovery	Qual	%Recovery Limits	RPD	Qual	RPD Limits

Semivolatile Organics by GC/MS-SIM - Westborough Lab Associated sample(s): 11-12 Batch: WG1698353-2 WG1698353-3

Surrogate	LCS %Recovery	Qual	LCSD %Recovery	Qual	Acceptance Criteria
2-Fluorophenol	73		62		21-120
Phenol-d6	63		54		10-120
Nitrobenzene-d5	104		87		23-120
2-Fluorobiphenyl	84		71		15-120
2,4,6-Tribromophenol	100		81		10-120
4-Terphenyl-d14	89		97		41-149

Lab Control Sample Analysis
Batch Quality Control

Project Name: THE BEACON
Project Number: 170745301

Lab Number: L2255559
Report Date: 11/07/22

Parameter	LCS %Recovery	Qual	LCSD %Recovery	Qual	%Recovery Limits	RPD	Qual	RPD Limits
Semivolatile Organics by GC/MS - Westborough Lab Associated sample(s): 08,10 Batch: WG1698728-2 WG1698728-3								
Acenaphthene	76		74		31-137	3		50
1,2,4-Trichlorobenzene	63		67		38-107	6		50
Hexachlorobenzene	70		69		40-140	1		50
Bis(2-chloroethyl)ether	70		76		40-140	8		50
2-Chloronaphthalene	67		68		40-140	1		50
1,2-Dichlorobenzene	64		69		40-140	8		50
1,3-Dichlorobenzene	64		68		40-140	6		50
1,4-Dichlorobenzene	63		67		28-104	6		50
3,3'-Dichlorobenzidine	74		65		40-140	13		50
2,4-Dinitrotoluene	83		78		40-132	6		50
2,6-Dinitrotoluene	70		73		40-140	4		50
Fluoranthene	69		70		40-140	1		50
4-Chlorophenyl phenyl ether	75		74		40-140	1		50
4-Bromophenyl phenyl ether	73		72		40-140	1		50
Bis(2-chloroisopropyl)ether	79		83		40-140	5		50
Bis(2-chloroethoxy)methane	68		72		40-117	6		50
Hexachlorobutadiene	68		71		40-140	4		50
Hexachlorocyclopentadiene	60		65		40-140	8		50
Hexachloroethane	62		67		40-140	8		50
Isophorone	64		66		40-140	3		50
Naphthalene	67		69		40-140	3		50
Nitrobenzene	66		71		40-140	7		50
NDPA/DPA	75		73		36-157	3		50

Lab Control Sample Analysis
Batch Quality Control

Project Name: THE BEACON
Project Number: 170745301

Lab Number: L2255559
Report Date: 11/07/22

Parameter	LCS %Recovery	Qual	LCSD %Recovery	Qual	%Recovery Limits	RPD	Qual	RPD Limits
Semivolatile Organics by GC/MS - Westborough Lab Associated sample(s): 08,10 Batch: WG1698728-2 WG1698728-3								
n-Nitrosodi-n-propylamine	67		70		32-121	4		50
Bis(2-ethylhexyl)phthalate	84		83		40-140	1		50
Butyl benzyl phthalate	73		71		40-140	3		50
Di-n-butylphthalate	75		75		40-140	0		50
Di-n-octylphthalate	83		81		40-140	2		50
Diethyl phthalate	74		74		40-140	0		50
Dimethyl phthalate	66		65		40-140	2		50
Benzo(a)anthracene	77		76		40-140	1		50
Benzo(a)pyrene	78		78		40-140	0		50
Benzo(b)fluoranthene	74		72		40-140	3		50
Benzo(k)fluoranthene	75		72		40-140	4		50
Chrysene	75		74		40-140	1		50
Acenaphthylene	71		70		40-140	1		50
Anthracene	74		74		40-140	0		50
Benzo(ghi)perylene	71		68		40-140	4		50
Fluorene	76		73		40-140	4		50
Phenanthrene	72		71		40-140	1		50
Dibenzo(a,h)anthracene	69		68		40-140	1		50
Indeno(1,2,3-cd)pyrene	74		72		40-140	3		50
Pyrene	69		70		35-142	1		50
Biphenyl	68		67		37-127	1		50
4-Chloroaniline	73		73		40-140	0		50
2-Nitroaniline	74		74		47-134	0		50

Lab Control Sample Analysis
Batch Quality Control

Project Name: THE BEACON
Project Number: 170745301

Lab Number: L2255559
Report Date: 11/07/22

Parameter	LCS %Recovery	Qual	LCSD %Recovery	Qual	%Recovery Limits	RPD	Qual	RPD Limits
Semivolatile Organics by GC/MS - Westborough Lab Associated sample(s): 08,10 Batch: WG1698728-2 WG1698728-3								
3-Nitroaniline	70		63		26-129	11		50
4-Nitroaniline	75		73		41-125	3		50
Dibenzofuran	75		74		40-140	1		50
2-Methylnaphthalene	68		70		40-140	3		50
1,2,4,5-Tetrachlorobenzene	64		68		40-117	6		50
Acetophenone	63		68		14-144	8		50
2,4,6-Trichlorophenol	72		72		30-130	0		50
p-Chloro-m-cresol	76		73		26-103	4		50
2-Chlorophenol	67		72		25-102	7		50
2,4-Dichlorophenol	69		71		30-130	3		50
2,4-Dimethylphenol	67		67		30-130	0		50
2-Nitrophenol	71		77		30-130	8		50
4-Nitrophenol	76		74		11-114	3		50
2,4-Dinitrophenol	77		79		4-130	3		50
4,6-Dinitro-o-cresol	95		89		10-130	7		50
Pentachlorophenol	70		71		17-109	1		50
Phenol	74		76		26-90	3		50
2-Methylphenol	70		71		30-130.	1		50
3-Methylphenol/4-Methylphenol	77		76		30-130	1		50
2,4,5-Trichlorophenol	70		73		30-130	4		50
Benzoic Acid	16		14		10-110	13		50
Benzyl Alcohol	68		71		40-140	4		50
Carbazole	72		71		54-128	1		50

Lab Control Sample Analysis
Batch Quality Control

Project Name: THE BEACON
Project Number: 170745301

Lab Number: L2255559
Report Date: 11/07/22

Parameter	LCS %Recovery	Qual	LCSD %Recovery	Qual	%Recovery Limits	RPD	Qual	RPD Limits
Semivolatile Organics by GC/MS - Westborough Lab Associated sample(s): 08,10 Batch: WG1698728-2 WG1698728-3								
1,4-Dioxane	56		59		40-140	5		50

Surrogate	LCS %Recovery	Qual	LCSD %Recovery	Qual	Acceptance Criteria
2-Fluorophenol	70		74		25-120
Phenol-d6	72		74		10-120
Nitrobenzene-d5	69		73		23-120
2-Fluorobiphenyl	68		68		30-120
2,4,6-Tribromophenol	75		72		10-136
4-Terphenyl-d14	66		66		18-120

Lab Control Sample Analysis
Batch Quality Control

Project Name: THE BEACON
Project Number: 170745301

Lab Number: L2255559
Report Date: 11/07/22

Parameter	LCS %Recovery	Qual	LCSD %Recovery	Qual	%Recovery Limits	RPD	Qual	RPD Limits
Semivolatile Organics by GC/MS - Westborough Lab Associated sample(s): 07,10 Batch: WG1699147-2 WG1699147-3								
Acenaphthene	54		61		31-137	12		50
1,2,4-Trichlorobenzene	52		61		38-107	16		50
Hexachlorobenzene	49		58		40-140	17		50
Bis(2-chloroethyl)ether	52		60		40-140	14		50
2-Chloronaphthalene	54		63		40-140	15		50
1,2-Dichlorobenzene	53		58		40-140	9		50
1,3-Dichlorobenzene	51		57		40-140	11		50
1,4-Dichlorobenzene	51		58		28-104	13		50
3,3'-Dichlorobenzidine	54		59		40-140	9		50
2,4-Dinitrotoluene	57		67		40-132	16		50
2,6-Dinitrotoluene	58		71		40-140	20		50
Fluoranthene	58		65		40-140	11		50
4-Chlorophenyl phenyl ether	52		62		40-140	18		50
4-Bromophenyl phenyl ether	52		63		40-140	19		50
Bis(2-chloroisopropyl)ether	71		83		40-140	16		50
Bis(2-chloroethoxy)methane	55		68		40-117	21		50
Hexachlorobutadiene	54		62		40-140	14		50
Hexachlorocyclopentadiene	49		62		40-140	23		50
Hexachloroethane	58		66		40-140	13		50
Isophorone	58		70		40-140	19		50
Naphthalene	53		61		40-140	14		50
Nitrobenzene	61		70		40-140	14		50
NDPA/DPA	56		67		36-157	18		50

Lab Control Sample Analysis
Batch Quality Control

Project Name: THE BEACON
Project Number: 170745301

Lab Number: L2255559
Report Date: 11/07/22

Parameter	LCS %Recovery	Qual	LCSD %Recovery	Qual	%Recovery Limits	RPD	Qual	RPD Limits
Semivolatile Organics by GC/MS - Westborough Lab Associated sample(s): 07,10 Batch: WG1699147-2 WG1699147-3								
n-Nitrosodi-n-propylamine	63		74		32-121	16		50
Bis(2-ethylhexyl)phthalate	53		70		40-140	28		50
Butyl benzyl phthalate	60		70		40-140	15		50
Di-n-butylphthalate	57		70		40-140	20		50
Di-n-octylphthalate	52		67		40-140	25		50
Diethyl phthalate	56		69		40-140	21		50
Dimethyl phthalate	56		68		40-140	19		50
Benzo(a)anthracene	55		63		40-140	14		50
Benzo(a)pyrene	59		60		40-140	2		50
Benzo(b)fluoranthene	53		56		40-140	6		50
Benzo(k)fluoranthene	55		56		40-140	2		50
Chrysene	54		62		40-140	14		50
Acenaphthylene	59		70		40-140	17		50
Anthracene	58		67		40-140	14		50
Benzo(ghi)perylene	50		51		40-140	2		50
Fluorene	55		64		40-140	15		50
Phenanthrene	56		64		40-140	13		50
Dibenzo(a,h)anthracene	51		53		40-140	4		50
Indeno(1,2,3-cd)pyrene	54		57		40-140	5		50
Pyrene	59		65		35-142	10		50
Biphenyl	53		64		37-127	19		50
4-Chloroaniline	46		50		40-140	8		50
2-Nitroaniline	66		80		47-134	19		50

Lab Control Sample Analysis
Batch Quality Control

Project Name: THE BEACON
Project Number: 170745301

Lab Number: L2255559
Report Date: 11/07/22

Parameter	LCS %Recovery	Qual	LCSD %Recovery	Qual	%Recovery Limits	RPD	Qual	RPD Limits
Semivolatile Organics by GC/MS - Westborough Lab Associated sample(s): 07,10 Batch: WG1699147-2 WG1699147-3								
3-Nitroaniline	54		58		26-129	7		50
4-Nitroaniline	58		69		41-125	17		50
Dibenzofuran	55		64		40-140	15		50
2-Methylnaphthalene	54		63		40-140	15		50
1,2,4,5-Tetrachlorobenzene	53		64		40-117	19		50
Acetophenone	55		63		14-144	14		50
2,4,6-Trichlorophenol	60		75		30-130	22		50
p-Chloro-m-cresol	62		76		26-103	20		50
2-Chlorophenol	57		66		25-102	15		50
2,4-Dichlorophenol	59		70		30-130	17		50
2,4-Dimethylphenol	61		73		30-130	18		50
2-Nitrophenol	63		75		30-130	17		50
4-Nitrophenol	69		78		11-114	12		50
2,4-Dinitrophenol	33		35		4-130	6		50
4,6-Dinitro-o-cresol	67		79		10-130	16		50
Pentachlorophenol	49		58		17-109	17		50
Phenol	64		74		26-90	14		50
2-Methylphenol	58		68		30-130.	16		50
3-Methylphenol/4-Methylphenol	59		69		30-130	16		50
2,4,5-Trichlorophenol	58		75		30-130	26		50
Benzoic Acid	**0**	Q	**0**	Q	10-110	NC		50
Benzyl Alcohol	66		76		40-140	14		50
Carbazole	60		68		54-128	13		50

Lab Control Sample Analysis
Batch Quality Control

Project Name: THE BEACON
Project Number: 170745301

Lab Number: L2255559
Report Date: 11/07/22

Parameter	LCS %Recovery	Qual	LCSD %Recovery	Qual	%Recovery Limits	RPD	Qual	RPD Limits
Semivolatile Organics by GC/MS - Westborough Lab Associated sample(s): 07,10 Batch: WG1699147-2 WG1699147-3								
1,4-Dioxane	41		45		40-140	9		50

Surrogate	LCS %Recovery	Qual	LCSD %Recovery	Qual	Acceptance Criteria
2-Fluorophenol	57		64		25-120
Phenol-d6	61		68		10-120
Nitrobenzene-d5	61		69		23-120
2-Fluorobiphenyl	51		62		30-120
2,4,6-Tribromophenol	53		59		10-136
4-Terphenyl-d14	50		58		18-120

Lab Control Sample Analysis
Batch Quality Control

Project Name: THE BEACON
Project Number: 170745301

Lab Number: L2255559
Report Date: 11/07/22

Parameter	LCS %Recovery	Qual	LCSD %Recovery	Qual	%Recovery Limits	RPD	Qual	RPD Limits
Semivolatile Organics by GC/MS-SIM - Westborough Lab Associated sample(s): 09 Batch: WG1699149-2 WG1699149-3								
Acenaphthene	72		71		40-140	1		40
2-Chloronaphthalene	73		71		40-140	3		40
Fluoranthene	82		79		40-140	4		40
Hexachlorobutadiene	62		61		40-140	2		40
Naphthalene	73		71		40-140	3		40
Benzo(a)anthracene	77		77		40-140	0		40
Benzo(a)pyrene	83		82		40-140	1		40
Benzo(b)fluoranthene	87		88		40-140	1		40
Benzo(k)fluoranthene	90		87		40-140	3		40
Chrysene	72		71		40-140	1		40
Acenaphthylene	78		76		40-140	3		40
Anthracene	79		78		40-140	1		40
Benzo(ghi)perylene	75		73		40-140	3		40
Fluorene	76		74		40-140	3		40
Phenanthrene	74		73		40-140	1		40
Dibenzo(a,h)anthracene	86		86		40-140	0		40
Indeno(1,2,3-cd)pyrene	86		84		40-140	2		40
Pyrene	81		79		40-140	3		40
2-Methylnaphthalene	75		74		40-140	1		40
Pentachlorophenol	95		93		40-140	2		40
Hexachlorobenzene	63		63		40-140	0		40
Hexachloroethane	76		73		40-140	4		40

Lab Control Sample Analysis
Batch Quality Control

Project Name: THE BEACON
Project Number: 170745301

Lab Number: L2255559
Report Date: 11/07/22

Parameter	LCS %Recovery	Qual	LCSD %Recovery	Qual	%Recovery Limits	RPD	Qual	RPD Limits

Semivolatile Organics by GC/MS-SIM - Westborough Lab Associated sample(s): 09 Batch: WG1699149-2 WG1699149-3

Surrogate	LCS %Recovery	Qual	LCSD %Recovery	Qual	Acceptance Criteria
2-Fluorophenol	64		64		21-120
Phenol-d6	56		56		10-120
Nitrobenzene-d5	89		88		23-120
2-Fluorobiphenyl	71		70		15-120
2,4,6-Tribromophenol	77		75		10-120
4-Terphenyl-d14	81		81		41-149

Lab Control Sample Analysis
Batch Quality Control

Project Name: THE BEACON
Project Number: 170745301

Lab Number: L2255559
Report Date: 11/07/22

Parameter	LCS %Recovery	Qual	LCSD %Recovery	Qual	%Recovery Limits	RPD	Qual	RPD Limits
Perfluorinated Alkyl Acids by Isotope Dilution - Mansfield Lab Associated sample(s): 03,05-06 Batch: WG1699333-2								
Perfluorobutanoic Acid (PFBA)	98		-		67-148	-		30
Perfluoropentanoic Acid (PFPeA)	98		-		63-161	-		30
Perfluorobutanesulfonic Acid (PFBS)	99		-		65-157	-		30
Perfluorohexanoic Acid (PFHxA)	96		-		69-168	-		30
Perfluoroheptanoic Acid (PFHpA)	98		-		58-159	-		30
Perfluorohexanesulfonic Acid (PFHxS)	109		-		69-177	-		30
Perfluorooctanoic Acid (PFOA)	94		-		63-159	-		30
1H,1H,2H,2H-Perfluorooctanesulfonic Acid (6:2FTS)	104		-		49-187	-		30
Perfluoroheptanesulfonic Acid (PFHpS)	97		-		61-179	-		30
Perfluorononanoic Acid (PFNA)	96		-		68-171	-		30
Perfluorooctanesulfonic Acid (PFOS)	106		-		52-151	-		30
Perfluorodecanoic Acid (PFDA)	97		-		63-171	-		30
1H,1H,2H,2H-Perfluorodecanesulfonic Acid (8:2FTS)	108		-		56-173	-		30
N-Methyl Perfluorooctanesulfonamidoacetic Acid (NMeFOSAA)	101		-		60-166	-		30
Perfluoroundecanoic Acid (PFUnA)	113		-		60-153	-		30
Perfluorodecanesulfonic Acid (PFDS)	99		-		38-156	-		30
Perfluorooctanesulfonamide (FOSA)	99		-		46-170	-		30
N-Ethyl Perfluorooctanesulfonamidoacetic Acid (NEtFOSAA)	108		-		45-170	-		30
Perfluorododecanoic Acid (PFDoA)	99		-		67-153	-		30
Perfluorotridecanoic Acid (PFTrDA)	108		-		48-158	-		30
Perfluorotetradecanoic Acid (PFTA)	105		-		59-182	-		30

Lab Control Sample Analysis
Batch Quality Control

Project Name: THE BEACON
Project Number: 170745301

Lab Number: L2255559
Report Date: 11/07/22

Parameter	LCS %Recovery	Qual	LCSD %Recovery	Qual	%Recovery Limits	RPD	Qual	RPD Limits

Perfluorinated Alkyl Acids by Isotope Dilution - Mansfield Lab Associated sample(s): 03,05-06 Batch: WG1699333-2

Surrogate (Extracted Internal Standard)	LCS %Recovery	Qual	LCSD %Recovery	Qual	Acceptance Criteria
Perfluoro[13C4]Butanoic Acid (MPFBA)	96				58-132
Perfluoro[13C5]Pentanoic Acid (M5PFPEA)	105				62-163
Perfluoro[2,3,4-13C3]Butanesulfonic Acid (M3PFBS)	95				70-131
Perfluoro[1,2,3,4,6-13C5]Hexanoic Acid (M5PFHxA)	95				57-129
Perfluoro[1,2,3,4-13C4]Heptanoic Acid (M4PFHpA)	93				60-129
Perfluoro[1,2,3-13C3]Hexanesulfonic Acid (M3PFHxS)	97				71-134
Perfluoro[13C8]Octanoic Acid (M8PFOA)	101				62-129
1H,1H,2H,2H-Perfluoro[1,2-13C2]Octanesulfonic Acid (M2-6:2FTS)	88				14-147
Perfluoro[13C9]Nonanoic Acid (M9PFNA)	101				59-139
Perfluoro[13C8]Octanesulfonic Acid (M8PFOS)	101				69-131
Perfluoro[1,2,3,4,5,6-13C6]Decanoic Acid (M6PFDA)	98				62-124
1H,1H,2H,2H-Perfluoro[1,2-13C2]Decanesulfonic Acid (M2-8:2FTS)	106				10-162
N-Deuteriomethylperfluoro-1-octanesulfonamidoacetic Acid (d3-NMeFOSAA)	78				24-116
Perfluoro[1,2,3,4,5,6,7-13C7]Undecanoic Acid (M7-PFUDA)	92				55-137
Perfluoro[13C8]Octanesulfonamide (M8FOSA)	34				10-112
N-Deuterioethylperfluoro-1-octanesulfonamidoacetic Acid (d5-NEtFOSAA)	76				27-126
Perfluoro[1,2-13C2]Dodecanoic Acid (MPFDOA)	83				48-131
Perfluoro[1,2-13C2]Tetradecanoic Acid (M2PFTEDA)	88				22-136

Lab Control Sample Analysis

Batch Quality Control

Project Name: THE BEACON

Project Number: 170745301

Lab Number: L2255559

Report Date: 11/07/22

Parameter	LCS %Recovery	Qual	LCSD %Recovery	Qual	%Recovery Limits	RPD	Qual	RPD Limits
Perfluorinated Alkyl Acids by Isotope Dilution - Mansfield Lab Associated sample(s): 03,05-06 Batch: WG1699333-2								
Perfluorooctanesulfonamide (FOSA)	99		-		46-170	-		30

Surrogate (Extracted Internal Standard)	LCS %Recovery	Qual	LCSD %Recovery	Qual	Acceptance Criteria
Perfluoro[13C8]Octanesulfonamide (M8FOSA)	69				10-112

Lab Control Sample Analysis
Batch Quality Control

Project Name: THE BEACON
Project Number: 170745301

Lab Number: L2255559
Report Date: 11/07/22

Parameter	LCS %Recovery	Qual	LCSD %Recovery	Qual	%Recovery Limits	RPD	Qual	RPD Limits
Perfluorinated Alkyl Acids by Isotope Dilution - Mansfield Lab Associated sample(s): 01-02,04 Batch: WG1701607-2								
Perfluorobutanoic Acid (PFBA)	96		-		71-135	-		30
Perfluoropentanoic Acid (PFPeA)	98		-		69-132	-		30
Perfluorobutanesulfonic Acid (PFBS)	100		-		72-128	-		30
Perfluorohexanoic Acid (PFHxA)	97		-		70-132	-		30
Perfluoroheptanoic Acid (PFHpA)	100		-		71-131	-		30
Perfluorohexanesulfonic Acid (PFHxS)	109		-		67-130	-		30
Perfluorooctanoic Acid (PFOA)	96		-		69-133	-		30
1H,1H,2H,2H-Perfluorooctanesulfonic Acid (6:2FTS)	104		-		64-140	-		30
Perfluoroheptanesulfonic Acid (PFHpS)	101		-		70-132	-		30
Perfluorononanoic Acid (PFNA)	91		-		72-129	-		30
Perfluorooctanesulfonic Acid (PFOS)	102		-		68-136	-		30
Perfluorodecanoic Acid (PFDA)	87		-		69-133	-		30
1H,1H,2H,2H-Perfluorodecanesulfonic Acid (8:2FTS)	133		-		65-137	-		30
N-Methyl Perfluorooctanesulfonamidoacetic Acid (NMeFOSAA)	98		-		63-144	-		30
Perfluoroundecanoic Acid (PFUnA)	132		-		64-136	-		30
Perfluorodecanesulfonic Acid (PFDS)	66		-		59-134	-		30
Perfluorooctanesulfonamide (FOSA)	96		-		67-137	-		30
N-Ethyl Perfluorooctanesulfonamidoacetic Acid (NEtFOSAA)	108		-		61-139	-		30
Perfluorododecanoic Acid (PFDoA)	98		-		69-135	-		30
Perfluorotridecanoic Acid (PFTrDA)	113		-		66-139	-		30
Perfluorotetradecanoic Acid (PFTA)	108		-		69-133	-		30

Lab Control Sample Analysis
Batch Quality Control

Project Name: THE BEACON
Project Number: 170745301

Lab Number: L2255559
Report Date: 11/07/22

Parameter	LCS %Recovery	Qual	LCSD %Recovery	Qual	%Recovery Limits	RPD	Qual	RPD Limits

Perfluorinated Alkyl Acids by Isotope Dilution - Mansfield Lab Associated sample(s): 01-02,04 Batch: WG1701607-2

Surrogate (Extracted Internal Standard)	LCS %Recovery	Qual	LCSD %Recovery	Qual	Acceptance Criteria
Perfluoro[13C4]Butanoic Acid (MPFBA)	**50**	Q			61-135
Perfluoro[13C5]Pentanoic Acid (M5PFPEA)	**53**	Q			58-150
Perfluoro[2,3,4-13C3]Butanesulfonic Acid (M3PFBS)	**47**	Q			74-139
Perfluoro[1,2,3,4,6-13C5]Hexanoic Acid (M5PFHxA)	**45**	Q			66-128
Perfluoro[1,2,3,4-13C4]Heptanoic Acid (M4PFHpA)	**45**	Q			71-129
Perfluoro[1,2,3-13C3]Hexanesulfonic Acid (M3PFHxS)	**47**	Q			78-139
Perfluoro[13C8]Octanoic Acid (M8PFOA)	**49**	Q			75-130
1H,1H,2H,2H-Perfluoro[1,2-13C2]Octanesulfonic Acid (M2-6:2FTS)	50				20-154
Perfluoro[13C9]Nonanoic Acid (M9PFNA)	**49**	Q			72-140
Perfluoro[13C8]Octanesulfonic Acid (M8PFOS)	**47**	Q			79-136
Perfluoro[1,2,3,4,5,6-13C6]Decanoic Acid (M6PFDA)	**48**	Q			75-130
1H,1H,2H,2H-Perfluoro[1,2-13C2]Decanesulfonic Acid (M2-8:2FTS)	52				19-175
N-Deuteriomethylperfluoro-1-octanesulfonamidoacetic Acid (d3-NMeFOSAA)	**29**	Q			31-134
Perfluoro[1,2,3,4,5,6,7-13C7]Undecanoic Acid (M7-PFUDA)	**38**	Q			61-155
Perfluoro[13C8]Octanesulfonamide (M8FOSA)	**6**	Q			10-117
N-Deuterioethylperfluoro-1-octanesulfonamidoacetic Acid (d5-NEtFOSAA)	**27**	Q			34-137
Perfluoro[1,2-13C2]Dodecanoic Acid (MPFDOA)	**30**	Q			54-150
Perfluoro[1,2-13C2]Tetradecanoic Acid (M2PFTEDA)	**12**	Q			24-159

Matrix Spike Analysis

Batch Quality Control

Project Name: THE BEACON

Project Number: 170745301

Lab Number: L2255559

Report Date: 11/07/22

Parameter	*Native Sample*	*MS Added*	*MS Found*	*MS %Recovery*	*Qual*	*MSD Found*	*MSD %Recovery*	*Qual*	*Recovery Limits*	*RPD*	*Qual*	*RPD Limits*
Perfluorinated Alkyl Acids by Isotope Dilution - Mansfield Lab Associated sample(s): 03,05-06 QC Batch ID: WG1699333-3 QC Sample: L2254365-02 Client ID: MS Sample												
Perfluorobutanoic Acid (PFBA)	0.488J	37.6	34.4	90		-	-		67-148	-		30
Perfluoropentanoic Acid (PFPeA)	ND	37.6	34.8	93		-	-		63-161	-		30
Perfluorobutanesulfonic Acid (PFBS)	ND	33.3	31.5	94		-	-		65-157	-		30
1H,1H,2H,2H-Perfluorohexanesulfonic Acid (4:2FTS)	ND	35.2	33.3	94		-	-		37-219	-		30
Perfluorohexanoic Acid (PFHxA)	0.399JF	37.6	35.1	92		-	-		69-168	-		30
Perfluoropentanesulfonic Acid (PFPeS)	ND	35.4	33.5	95		-	-		52-156	-		30
Perfluoroheptanoic Acid (PFHpA)	0.235J	37.6	35.5	94		-	-		58-159	-		30
Perfluorohexanesulfonic Acid (PFHxS)	ND	34.3	35.6	104		-	-		69-177	-		30
Perfluorooctanoic Acid (PFOA)	0.597J	37.6	34.8	91		-	-		63-159	-		30
1H,1H,2H,2H-Perfluorooctanesulfonic Acid (6:2FTS)	3.02	35.8	41.4	107		-	-		49-187	-		30
Perfluoroheptanesulfonic Acid (PFHpS)	ND	35.8	39.6	111		-	-		61-179	-		30
Perfluorononanoic Acid (PFNA)	ND	37.6	34.5	92		-	-		68-171	-		30
Perfluorooctanesulfonic Acid (PFOS)	ND	34.8	36.3	104		-	-		52-151	-		30
Perfluorodecanoic Acid (PFDA)	ND	37.6	37.1	99		-	-		63-171	-		30
1H,1H,2H,2H-Perfluorodecanesulfonic Acid (8:2FTS)	ND	36	41.7	116		-	-		56-173	-		30
Perfluorononanesulfonic Acid (PFNS)	ND	36.1	31.1	86		-	-		48-150	-		30
N-Methyl Perfluorooctanesulfonamidoacetic Acid (NMeFOSAA)	ND	37.6	45.8	122		-	-		60-166	-		30
Perfluoroundecanoic Acid (PFUnA)	ND	37.6	47.5	126		-	-		60-153	-		30
Perfluorodecanesulfonic Acid (PFDS)	ND	36.3	29.8	82		-	-		38-156	-		30
N-Ethyl Perfluorooctanesulfonamidoacetic Acid (NEtFOSAA)	ND	37.6	47.5	126		-	-		45-170	-		30
Perfluorododecanoic Acid (PFDoA)	ND	37.6	43.0	115		-	-		67-153	-		30
Perfluorotridecanoic Acid (PFTrDA)	ND	37.6	49.7	132		-	-		48-158	-		30

Matrix Spike Analysis

Batch Quality Control

Project Name: THE BEACON
Project Number: 170745301
Lab Number: L2255559
Report Date: 11/07/22

Parameter	Native Sample	MS Added	MS Found	MS %Recovery	Qual	MSD Found	MSD %Recovery	Qual	Recovery Limits	RPD	Qual	RPD Limits
Perfluorinated Alkyl Acids by Isotope Dilution - Mansfield Lab Associated sample(s): 03,05-06 QC Batch ID: WG1699333-3 QC Sample: L2254365-02 Client ID: MS Sample												
Perfluorotetradecanoic Acid (PFTA)	ND	37.6	45.8	122		-	-		59-182	-		30

Surrogate (Extracted Internal Standard)	MS % Recovery	MS Qualifier	MSD % Recovery	MSD Qualifier	Acceptance Criteria
1H,1H,2H,2H-Perfluoro[1,2-13C2]Decanesulfonic Acid (M2-8:2FTS)	139				10-162
1H,1H,2H,2H-Perfluoro[1,2-13C2]Hexanesulfonic Acid (M2-4:2FTS)	**257**	Q			12-142
1H,1H,2H,2H-Perfluoro[1,2-13C2]Octanesulfonic Acid (M2-6:2FTS)	**248**	Q			14-147
N-Deuterioethylperfluoro-1-octanesulfonamidoacetic Acid (d5-NEtFOSAA)	44				27-126
N-Deuteriomethylperfluoro-1-octanesulfonamidoacetic Acid (d3-NMeFOSAA)	41				24-116
Perfluoro[1,2,3,4,5,6,7-13C7]Undecanoic Acid (M7-PFUDA)	**53**	Q			55-137
Perfluoro[1,2,3,4,5,6-13C6]Decanoic Acid (M6PFDA)	64				62-124
Perfluoro[1,2,3,4,6-13C5]Hexanoic Acid (M5PFHxA)	81				57-129
Perfluoro[1,2,3,4-13C4]Heptanoic Acid (M4PFHpA)	84				60-129
Perfluoro[1,2,3-13C3]Hexanesulfonic Acid (M3PFHxS)	95				71-134
Perfluoro[1,2-13C2]Dodecanoic Acid (MPFDOA)	**42**	Q			48-131
Perfluoro[1,2-13C2]Tetradecanoic Acid (M2PFTEDA)	47				22-136
Perfluoro[13C4]Butanoic Acid (MPFBA)	88				58-132
Perfluoro[13C5]Pentanoic Acid (M5PFPEA)	95				62-163
Perfluoro[13C8]Octanesulfonic Acid (M8PFOS)	77				69-131
Perfluoro[13C8]Octanoic Acid (M8PFOA)	90				62-129
Perfluoro[13C9]Nonanoic Acid (M9PFNA)	78				59-139
Perfluoro[2,3,4-13C3]Butanesulfonic Acid (M3PFBS)	90				70-131

Matrix Spike Analysis

Batch Quality Control

Project Name: THE BEACON

Project Number: 170745301

Lab Number: L2255559

Report Date: 11/07/22

Parameter	Native Sample	MS Added	MS Found	MS %Recovery	Qual	MSD Found	MSD %Recovery	Qual	Recovery Limits	RPD	Qual	RPD Limits
Perfluorinated Alkyl Acids by Isotope Dilution - Mansfield Lab Associated sample(s): 01-02,04 QC Batch ID: WG1701607-3 QC Sample: L2255559-01 Client ID: SB06_1-3												
Perfluorobutanoic Acid (PFBA)	ND	5.82	5.67	97		-	-		71-135	-		30
Perfluoropentanoic Acid (PFPeA)	ND	5.82	5.70	98		-	-		69-132	-		30
Perfluorobutanesulfonic Acid (PFBS)	ND	5.17	5.28	102		-	-		72-128	-		30
Perfluorohexanoic Acid (PFHxA)	ND	5.82	5.77	99		-	-		70-132	-		30
Perfluoroheptanoic Acid (PFHpA)	ND	5.82	5.82	100		-	-		71-131	-		30
Perfluorohexanesulfonic Acid (PFHxS)	ND	5.32	5.90	111		-	-		67-130	-		30
Perfluorooctanoic Acid (PFOA)	ND	5.82	5.54	95		-	-		69-133	-		30
1H,1H,2H,2H-Perfluorooctanesulfonic Acid (6:2FTS)	ND	5.54	6.15	111		-	-		64-140	-		30
Perfluoroheptanesulfonic Acid (PFHpS)	ND	5.55	5.25	95		-	-		70-132	-		30
Perfluorononanoic Acid (PFNA)	ND	5.82	5.35	92		-	-		72-129	-		30
Perfluorooctanesulfonic Acid (PFOS)	ND	5.4	5.48	101		-	-		68-136	-		30
Perfluorodecanoic Acid (PFDA)	ND	5.82	5.41	93		-	-		69-133	-		30
1H,1H,2H,2H-Perfluorodecanesulfonic Acid (8:2FTS)	ND	5.59	7.21	129		-	-		65-137	-		30
N-Methyl Perfluorooctanesulfonamidoacetic Acid (NMeFOSAA)	ND	5.82	5.31	91		-	-		63-144	-		30
Perfluoroundecanoic Acid (PFUnA)	ND	5.82	6.97	120		-	-		64-136	-		30
Perfluorodecanesulfonic Acid (PFDS)	ND	5.62	5.24	93		-	-		59-134	-		30
Perfluorooctanesulfonamide (FOSA)	ND	5.82	5.80	100		-	-		67-137	-		30
N-Ethyl Perfluorooctanesulfonamidoacetic Acid (NEtFOSAA)	ND	5.82	6.76	116		-	-		61-139	-		30
Perfluorododecanoic Acid (PFDoA)	ND	5.82	6.18	106		-	-		69-135	-		30
Perfluorotridecanoic Acid (PFTrDA)	ND	5.82	6.25	107		-	-		66-139	-		30
Perfluorotetradecanoic Acid (PFTA)	ND	5.82	6.33	109		-	-		69-133	-		30

Matrix Spike Analysis

Batch Quality Control

Project Name: THE BEACON
Project Number: 170745301

Lab Number: L2255559
Report Date: 11/07/22

Parameter	Native Sample	MS Added	MS Found	MS %Recovery	Qual	MSD Found	MSD %Recovery	Qual	Recovery Limits	RPD	Qual	RPD Limits
Perfluorinated Alkyl Acids by Isotope Dilution - Mansfield Lab Associated sample(s): 01-02,04 QC Batch ID: WG1701607-3 QC Sample: L2255559-01 Client ID: SB06_1-3												

Surrogate (Extracted Internal Standard)	MS % Recovery	MS Qualifier	MSD % Recovery	MSD Qualifier	Acceptance Criteria
1H,1H,2H,2H-Perfluoro[1,2-13C2]Decanesulfonic Acid (M2-8:2FTS)	85				19-175
1H,1H,2H,2H-Perfluoro[1,2-13C2]Octanesulfonic Acid (M2-6:2FTS)	58				20-154
N-Deuterioethylperfluoro-1-octanesulfonamidoacetic Acid (d5-NEtFOSAA)	**23**	Q			34-137
N-Deuteriomethylperfluoro-1-octanesulfonamidoacetic Acid (d3-NMeFOSAA)	**24**	Q			31-134
Perfluoro[1,2,3,4,5,6,7-13C7]Undecanoic Acid (M7-PFUDA)	66				61-155
Perfluoro[1,2,3,4,5,6-13C6]Decanoic Acid (M6PFDA)	**71**	Q			75-130
Perfluoro[1,2,3,4,6-13C5]Hexanoic Acid (M5PFHxA)	**61**	Q			66-128
Perfluoro[1,2,3,4-13C4]Heptanoic Acid (M4PFHpA)	**63**	Q			71-129
Perfluoro[1,2,3-13C3]Hexanesulfonic Acid (M3PFHxS)	**77**	Q			78-139
Perfluoro[1,2-13C2]Dodecanoic Acid (MPFDOA)	55				54-150
Perfluoro[1,2-13C2]Tetradecanoic Acid (M2PFTEDA)	58				24-159
Perfluoro[13C4]Butanoic Acid (MPFBA)	66				61-135
Perfluoro[13C5]Pentanoic Acid (M5PFPEA)	69				58-150
Perfluoro[13C8]Octanesulfonamide (M8FOSA)	58				10-117
Perfluoro[13C8]Octanesulfonic Acid (M8PFOS)	87				79-136
Perfluoro[13C8]Octanoic Acid (M8PFOA)	**71**	Q			75-130
Perfluoro[13C9]Nonanoic Acid (M9PFNA)	75				72-140
Perfluoro[2,3,4-13C3]Butanesulfonic Acid (M3PFBS)	**73**	Q			74-139

Lab Duplicate Analysis
Batch Quality Control

Project Name: THE BEACON
Project Number: 170745301

Lab Number: L2255559
Report Date: 11/07/22

Parameter	Native Sample	Duplicate Sample	Units	RPD	Qual	RPD Limits
Perfluorinated Alkyl Acids by Isotope Dilution - Mansfield Lab Associated sample(s): 03,05-06 QC Batch ID: WG1699333-4 QC Sample: L2254894-01 Client ID: DUP Sample						
Perfluorobutanoic Acid (PFBA)	3.05	3.09	ng/l	1		30
Perfluoropentanoic Acid (PFPeA)	ND	ND	ng/l	NC		30
Perfluorobutanesulfonic Acid (PFBS)	0.930J	0.958J	ng/l	NC		30
1H,1H,2H,2H-Perfluorohexanesulfonic Acid (4:2FTS)	ND	ND	ng/l	NC		30
Perfluorohexanoic Acid (PFHxA)	ND	ND	ng/l	NC		30
Perfluoropentanesulfonic Acid (PFPeS)	ND	ND	ng/l	NC		30
Perfluoroheptanoic Acid (PFHpA)	ND	ND	ng/l	NC		30
Perfluorohexanesulfonic Acid (PFHxS)	0.444J	0.531J	ng/l	NC		30
Perfluorooctanoic Acid (PFOA)	0.318J	0.317J	ng/l	NC		30
1H,1H,2H,2H-Perfluorooctanesulfonic Acid (6:2FTS)	ND	ND	ng/l	NC		30
Perfluoroheptanesulfonic Acid (PFHpS)	ND	ND	ng/l	NC		30
Perfluorononanoic Acid (PFNA)	ND	ND	ng/l	NC		30
Perfluorooctanesulfonic Acid (PFOS)	ND	ND	ng/l	NC		30
Perfluorodecanoic Acid (PFDA)	ND	ND	ng/l	NC		30
1H,1H,2H,2H-Perfluorodecanesulfonic Acid (8:2FTS)	ND	ND	ng/l	NC		30
Perfluorononanesulfonic Acid (PFNS)	ND	ND	ng/l	NC		30
N-Methyl Perfluorooctanesulfonamidoacetic Acid (NMeFOSAA)	ND	ND	ng/l	NC		30
Perfluoroundecanoic Acid (PFUnA)	ND	ND	ng/l	NC		30
Perfluorodecanesulfonic Acid (PFDS)	ND	ND	ng/l	NC		30
N-Ethyl Perfluorooctanesulfonamidoacetic Acid (NEtFOSAA)	ND	ND	ng/l	NC		30

Lab Duplicate Analysis
Batch Quality Control

Project Name: THE BEACON
Project Number: 170745301

Lab Number: L2255559
Report Date: 11/07/22

Parameter	Native Sample	Duplicate Sample	Units	RPD	Qual	RPD Limits
Perfluorinated Alkyl Acids by Isotope Dilution - Mansfield Lab Associated sample(s): 03,05-06 QC Batch ID: WG1699333-4 QC Sample: L2254894-01 Client ID: DUP Sample						
Perfluorododecanoic Acid (PFDoA)	ND	ND	ng/l	NC		30
Perfluorotridecanoic Acid (PFTrDA)	ND	ND	ng/l	NC		30
Perfluorotetradecanoic Acid (PFTA)	ND	ND	ng/l	NC		30

Surrogate (Extracted Internal Standard)	%Recovery	Qualifier	%Recovery	Qualifier	Acceptance Criteria
Perfluoro[13C4]Butanoic Acid (MPFBA)	80		81		58-132
Perfluoro[13C5]Pentanoic Acid (M5PFPEA)	86		89		62-163
Perfluoro[2,3,4-13C3]Butanesulfonic Acid (M3PFBS)	90		93		70-131
1H,1H,2H,2H-Perfluoro[1,2-13C2]Hexanesulfonic Acid (M2-4:2FTS)	127		123		12-142
Perfluoro[1,2,3,4,6-13C5]Hexanoic Acid (M5PFHxA)	78		80		57-129
Perfluoro[1,2,3,4-13C4]Heptanoic Acid (M4PFHpA)	84		84		60-129
Perfluoro[1,2,3-13C3]Hexanesulfonic Acid (M3PFHxS)	93		95		71-134
Perfluoro[13C8]Octanoic Acid (M8PFOA)	90		90		62-129
1H,1H,2H,2H-Perfluoro[1,2-13C2]Octanesulfonic Acid (M2-6:2FTS)	97		98		14-147
Perfluoro[13C9]Nonanoic Acid (M9PFNA)	83		88		59-139
Perfluoro[13C8]Octanesulfonic Acid (M8PFOS)	84		92		69-131
Perfluoro[1,2,3,4,5,6-13C6]Decanoic Acid (M6PFDA)	74		85		62-124
1H,1H,2H,2H-Perfluoro[1,2-13C2]Decanesulfonic Acid (M2-8:2FTS)	79		89		10-162
N-Deuteriomethylperfluoro-1-octanesulfonamidoacetic Acid (d3-NMeFOSAA)	60		73		24-116
Perfluoro[1,2,3,4,5,6,7-13C7]Undecanoic Acid (M7-PFUDA)	70		79		55-137
N-Deuterioethylperfluoro-1-octanesulfonamidoacetic Acid (d5-NEtFOSAA)	59		71		27-126
Perfluoro[1,2-13C2]Dodecanoic Acid (MPFDOA)	62		72		48-131
Perfluoro[1,2-13C2]Tetradecanoic Acid (M2PFTEDA)	76		77		22-136

Lab Duplicate Analysis
Batch Quality Control

Project Name: THE BEACON
Project Number: 170745301

Lab Number: L2255559
Report Date: 11/07/22

Parameter	Native Sample	Duplicate Sample	Units	RPD	Qual	RPD Limits
Perfluorinated Alkyl Acids by Isotope Dilution - Mansfield Lab Associated sample(s): 01-02,04 QC Batch ID: WG1701607-4 QC Sample: L2255559-02 Client ID: SB05_1-3						
Perfluorobutanoic Acid (PFBA)	ND	ND	ng/g	NC		30
Perfluoropentanoic Acid (PFPeA)	ND	ND	ng/g	NC		30
Perfluorobutanesulfonic Acid (PFBS)	ND	ND	ng/g	NC		30
Perfluorohexanoic Acid (PFHxA)	ND	ND	ng/g	NC		30
Perfluoroheptanoic Acid (PFHpA)	ND	ND	ng/g	NC		30
Perfluorohexanesulfonic Acid (PFHxS)	ND	ND	ng/g	NC		30
Perfluorooctanoic Acid (PFOA)	ND	ND	ng/g	NC		30
1H,1H,2H,2H-Perfluorooctanesulfonic Acid (6:2FTS)	ND	ND	ng/g	NC		30
Perfluoroheptanesulfonic Acid (PFHpS)	ND	ND	ng/g	NC		30
Perfluorononanoic Acid (PFNA)	ND	ND	ng/g	NC		30
Perfluorooctanesulfonic Acid (PFOS)	ND	ND	ng/g	NC		30
Perfluorodecanoic Acid (PFDA)	ND	ND	ng/g	NC		30
1H,1H,2H,2H-Perfluorodecanesulfonic Acid (8:2FTS)	ND	ND	ng/g	NC		30
N-Methyl Perfluorooctanesulfonamidoacetic Acid (NMeFOSAA)	ND	ND	ng/g	NC		30
Perfluoroundecanoic Acid (PFUnA)	ND	ND	ng/g	NC		30
Perfluorodecanesulfonic Acid (PFDS)	ND	ND	ng/g	NC		30
Perfluorooctanesulfonamide (FOSA)	ND	ND	ng/g	NC		30
N-Ethyl Perfluorooctanesulfonamidoacetic Acid (NEtFOSAA)	0.117JF	ND	ng/g	NC		30
Perfluorododecanoic Acid (PFDoA)	ND	ND	ng/g	NC		30
Perfluorotridecanoic Acid (PFTrDA)	ND	ND	ng/g	NC		30

Lab Duplicate Analysis
Batch Quality Control

Project Name: THE BEACON
Project Number: 170745301

Lab Number: L2255559
Report Date: 11/07/22

Parameter	Native Sample	Duplicate Sample	Units	RPD	Qual	RPD Limits
Perfluorinated Alkyl Acids by Isotope Dilution - Mansfield Lab Associated sample(s): 01-02,04 QC Batch ID: WG1701607-4 QC Sample: L2255559-02 Client ID: SB05_1-3						
Perfluorotetradecanoic Acid (PFTA)	ND	ND	ng/g	NC		30

Surrogate (Extracted Internal Standard)	%Recovery	Qualifier	%Recovery	Qualifier	Acceptance Criteria
Perfluoro[13C4]Butanoic Acid (MPFBA)	**60**	Q	**52**	Q	61-135
Perfluoro[13C5]Pentanoic Acid (M5PFPEA)	61		**54**	Q	58-150
Perfluoro[2,3,4-13C3]Butanesulfonic Acid (M3PFBS)	**68**	Q	**61**	Q	74-139
Perfluoro[1,2,3,4,6-13C5]Hexanoic Acid (M5PFHxA)	**56**	Q	**49**	Q	66-128
Perfluoro[1,2,3,4-13C4]Heptanoic Acid (M4PFHpA)	**57**	Q	**49**	Q	71-129
Perfluoro[1,2,3-13C3]Hexanesulfonic Acid (M3PFHxS)	**71**	Q	**64**	Q	78-139
Perfluoro[13C8]Octanoic Acid (M8PFOA)	**66**	Q	**58**	Q	75-130
1H,1H,2H,2H-Perfluoro[1,2-13C2]Octanesulfonic Acid (M2-6:2FTS)	53		35		20-154
Perfluoro[13C9]Nonanoic Acid (M9PFNA)	**71**	Q	**60**	Q	72-140
Perfluoro[13C8]Octanesulfonic Acid (M8PFOS)	82		**74**	Q	79-136
Perfluoro[1,2,3,4,5,6-13C6]Decanoic Acid (M6PFDA)	**67**	Q	**56**	Q	75-130
1H,1H,2H,2H-Perfluoro[1,2-13C2]Decanesulfonic Acid (M2-8:2FTS)	77		48		19-175
N-Deuteriomethylperfluoro-1-octanesulfonamidoacetic Acid (d3-NMeFOSAA)	**22**	Q	**13**	Q	31-134
Perfluoro[1,2,3,4,5,6,7-13C7]Undecanoic Acid (M7-PFUDA)	**59**	Q	**50**	Q	61-155
Perfluoro[13C8]Octanesulfonamide (M8FOSA)	51		44		10-117
N-Deuterioethylperfluoro-1-octanesulfonamidoacetic Acid (d5-NEtFOSAA)	**27**	Q	**14**	Q	34-137
Perfluoro[1,2-13C2]Dodecanoic Acid (MPFDOA)	**49**	Q	**43**	Q	54-150
Perfluoro[1,2-13C2]Tetradecanoic Acid (M2PFTEDA)	40		40		24-159

PCBS

Project Name: THE BEACON
Project Number: 170745301
Lab Number: L2255559
Report Date: 11/07/22

SAMPLE RESULTS

Lab ID: L2255559-07
Client ID: SB06_1-3
Sample Location: 413 E. 120 STREET

Date Collected: 10/06/22 10:10
Date Received: 10/06/22
Field Prep: Not Specified

Sample Depth:
Matrix: Soil
Analytical Method: 1,8082A
Analytical Date: 10/13/22 21:12
Analyst: JM
Percent Solids: 82%

Extraction Method: EPA 3546
Extraction Date: 10/12/22 23:30
Cleanup Method: EPA 3665A
Cleanup Date: 10/13/22
Cleanup Method: EPA 3660B
Cleanup Date: 10/13/22

Parameter	Result	Qualifier	Units	RL	MDL	Dilution Factor	Column
Polychlorinated Biphenyls by GC - Westborough Lab							
Aroclor 1016	ND		ug/kg	40.2	3.57	1	A
Aroclor 1221	ND		ug/kg	40.2	4.03	1	A
Aroclor 1232	ND		ug/kg	40.2	8.52	1	A
Aroclor 1242	ND		ug/kg	40.2	5.42	1	A
Aroclor 1248	ND		ug/kg	40.2	6.03	1	A
Aroclor 1254	ND		ug/kg	40.2	4.40	1	A
Aroclor 1260	ND		ug/kg	40.2	7.43	1	A
Aroclor 1262	ND		ug/kg	40.2	5.10	1	A
Aroclor 1268	ND		ug/kg	40.2	4.16	1	A
PCBs, Total	ND		ug/kg	40.2	3.57	1	A

Surrogate	% Recovery	Qualifier	Acceptance Criteria	Column
2,4,5,6-Tetrachloro-m-xylene	77		30-150	A
Decachlorobiphenyl	77		30-150	A
2,4,5,6-Tetrachloro-m-xylene	83		30-150	B
Decachlorobiphenyl	98		30-150	B

Project Name: THE BEACON
Project Number: 170745301
Lab Number: L2255559
Report Date: 11/07/22

SAMPLE RESULTS

Lab ID: L2255559-08
Client ID: SB05_1-3
Sample Location: 413 E. 120 STREET

Date Collected: 10/06/22 11:30
Date Received: 10/06/22
Field Prep: Not Specified

Sample Depth:
Matrix: Soil
Analytical Method: 1,8082A
Analytical Date: 10/13/22 21:19
Analyst: JM
Percent Solids: 91%

Extraction Method: EPA 3546
Extraction Date: 10/12/22 23:30
Cleanup Method: EPA 3665A
Cleanup Date: 10/13/22
Cleanup Method: EPA 3660B
Cleanup Date: 10/13/22

Parameter	Result	Qualifier	Units	RL	MDL	Dilution Factor	Column
Polychlorinated Biphenyls by GC - Westborough Lab							
Aroclor 1016	ND		ug/kg	35.5	3.16	1	A
Aroclor 1221	ND		ug/kg	35.5	3.56	1	A
Aroclor 1232	ND		ug/kg	35.5	7.54	1	A
Aroclor 1242	ND		ug/kg	35.5	4.79	1	A
Aroclor 1248	ND		ug/kg	35.5	5.33	1	A
Aroclor 1254	ND		ug/kg	35.5	3.89	1	A
Aroclor 1260	ND		ug/kg	35.5	6.57	1	A
Aroclor 1262	ND		ug/kg	35.5	4.51	1	A
Aroclor 1268	ND		ug/kg	35.5	3.68	1	A
PCBs, Total	ND		ug/kg	35.5	3.16	1	A

Surrogate	% Recovery	Qualifier	Acceptance Criteria	Column
2,4,5,6-Tetrachloro-m-xylene	76		30-150	A
Decachlorobiphenyl	76		30-150	A
2,4,5,6-Tetrachloro-m-xylene	78		30-150	B
Decachlorobiphenyl	76		30-150	B

Project Name: THE BEACON
Project Number: 170745301
Lab Number: L2255559
Report Date: 11/07/22

SAMPLE RESULTS

Lab ID: L2255559-09
Client ID: FB01_100622
Sample Location: 413 E. 120 STREET

Date Collected: 10/06/22 12:30
Date Received: 10/06/22
Field Prep: None

Sample Depth:
Matrix: Water
Analytical Method: 1,8082A
Analytical Date: 10/13/22 16:26
Analyst: AD

Extraction Method: EPA 3510C
Extraction Date: 10/13/22 00:39
Cleanup Method: EPA 3665A
Cleanup Date: 10/13/22
Cleanup Method: EPA 3660B
Cleanup Date: 10/13/22

Parameter	Result	Qualifier	Units	RL	MDL	Dilution Factor	Column
Polychlorinated Biphenyls by GC - Westborough Lab							
Aroclor 1016	ND		ug/l	0.071	0.061	1	A
Aroclor 1221	ND		ug/l	0.071	0.061	1	A
Aroclor 1232	ND		ug/l	0.071	0.061	1	A
Aroclor 1242	ND		ug/l	0.071	0.061	1	A
Aroclor 1248	ND		ug/l	0.071	0.061	1	A
Aroclor 1254	ND		ug/l	0.071	0.061	1	A
Aroclor 1260	ND		ug/l	0.071	0.061	1	B
Aroclor 1262	ND		ug/l	0.071	0.061	1	A
Aroclor 1268	ND		ug/l	0.071	0.061	1	A
PCBs, Total	ND		ug/l	0.071	0.061	1	B

Surrogate	% Recovery	Qualifier	Acceptance Criteria	Column
2,4,5,6-Tetrachloro-m-xylene	106		30-150	A
Decachlorobiphenyl	100		30-150	A
2,4,5,6-Tetrachloro-m-xylene	101		30-150	B
Decachlorobiphenyl	101		30-150	B

Project Name: THE BEACON
Project Number: 170745301
Lab Number: L2255559
Report Date: 11/07/22

SAMPLE RESULTS

Lab ID: L2255559-10
Client ID: SB04_1-3
Sample Location: 413 E. 120 STREET

Date Collected: 10/06/22 13:15
Date Received: 10/06/22
Field Prep: Not Specified

Sample Depth:
Matrix: Soil
Analytical Method: 1,8082A
Analytical Date: 10/13/22 21:26
Analyst: JM
Percent Solids: 90%

Extraction Method: EPA 3546
Extraction Date: 10/12/22 23:30
Cleanup Method: EPA 3665A
Cleanup Date: 10/13/22
Cleanup Method: EPA 3660B
Cleanup Date: 10/13/22

Parameter	Result	Qualifier	Units	RL	MDL	Dilution Factor	Column
Polychlorinated Biphenyls by GC - Westborough Lab							
Aroclor 1016	ND		ug/kg	36.2	3.22	1	A
Aroclor 1221	ND		ug/kg	36.2	3.63	1	A
Aroclor 1232	ND		ug/kg	36.2	7.69	1	A
Aroclor 1242	ND		ug/kg	36.2	4.89	1	A
Aroclor 1248	ND		ug/kg	36.2	5.44	1	A
Aroclor 1254	ND		ug/kg	36.2	3.97	1	A
Aroclor 1260	ND		ug/kg	36.2	6.70	1	A
Aroclor 1262	ND		ug/kg	36.2	4.60	1	A
Aroclor 1268	ND		ug/kg	36.2	3.76	1	A
PCBs, Total	ND		ug/kg	36.2	3.22	1	A

Surrogate	% Recovery	Qualifier	Acceptance Criteria	Column
2,4,5,6-Tetrachloro-m-xylene	80		30-150	A
Decachlorobiphenyl	80		30-150	A
2,4,5,6-Tetrachloro-m-xylene	79		30-150	B
Decachlorobiphenyl	75		30-150	B

Project Name: THE BEACON
Project Number: 170745301
Lab Number: L2255559
Report Date: 11/07/22

SAMPLE RESULTS

Lab ID: L2255559-11
Client ID: MW04_100622
Sample Location: 413 E. 120 STREET

Date Collected: 10/06/22 15:00
Date Received: 10/06/22
Field Prep: Refer to COC

Sample Depth:
Matrix: Water
Analytical Method: 1,8082A
Analytical Date: 10/13/22 16:35
Analyst: AD

Extraction Method: EPA 3510C
Extraction Date: 10/13/22 00:39
Cleanup Method: EPA 3665A
Cleanup Date: 10/13/22
Cleanup Method: EPA 3660B
Cleanup Date: 10/13/22

Parameter	Result	Qualifier	Units	RL	MDL	Dilution Factor	Column
Polychlorinated Biphenyls by GC - Westborough Lab							
Aroclor 1016	ND		ug/l	0.071	0.061	1	A
Aroclor 1221	ND		ug/l	0.071	0.061	1	A
Aroclor 1232	ND		ug/l	0.071	0.061	1	A
Aroclor 1242	ND		ug/l	0.071	0.061	1	A
Aroclor 1248	ND		ug/l	0.071	0.061	1	A
Aroclor 1254	ND		ug/l	0.071	0.061	1	A
Aroclor 1260	ND		ug/l	0.071	0.061	1	A
Aroclor 1262	ND		ug/l	0.071	0.061	1	A
Aroclor 1268	ND		ug/l	0.071	0.061	1	A
PCBs, Total	ND		ug/l	0.071	0.061	1	A

Surrogate	% Recovery	Qualifier	Acceptance Criteria	Column
2,4,5,6-Tetrachloro-m-xylene	107		30-150	A
Decachlorobiphenyl	131		30-150	A
2,4,5,6-Tetrachloro-m-xylene	95		30-150	B
Decachlorobiphenyl	128		30-150	B

Project Name: THE BEACON
Project Number: 170745301
Lab Number: L2255559
Report Date: 11/07/22

SAMPLE RESULTS

Lab ID: L2255559-12
Client ID: GWDUP01_100622
Sample Location: 413 E. 120 STREET
Date Collected: 10/06/22 15:15
Date Received: 10/06/22
Field Prep: Refer to COC

Sample Depth:
Matrix: Water
Analytical Method: 1,8082A
Analytical Date: 10/13/22 16:43
Analyst: AD

Extraction Method: EPA 3510C
Extraction Date: 10/13/22 00:39
Cleanup Method: EPA 3665A
Cleanup Date: 10/13/22
Cleanup Method: EPA 3660B
Cleanup Date: 10/13/22

Parameter	Result	Qualifier	Units	RL	MDL	Dilution Factor	Column
Polychlorinated Biphenyls by GC - Westborough Lab							
Aroclor 1016	ND		ug/l	0.071	0.061	1	A
Aroclor 1221	ND		ug/l	0.071	0.061	1	A
Aroclor 1232	ND		ug/l	0.071	0.061	1	A
Aroclor 1242	ND		ug/l	0.071	0.061	1	A
Aroclor 1248	ND		ug/l	0.071	0.061	1	A
Aroclor 1254	ND		ug/l	0.071	0.061	1	A
Aroclor 1260	ND		ug/l	0.071	0.061	1	B
Aroclor 1262	ND		ug/l	0.071	0.061	1	A
Aroclor 1268	ND		ug/l	0.071	0.061	1	A
PCBs, Total	ND		ug/l	0.071	0.061	1	B

Surrogate	% Recovery	Qualifier	Acceptance Criteria	Column
2,4,5,6-Tetrachloro-m-xylene	105		30-150	A
Decachlorobiphenyl	128		30-150	A
2,4,5,6-Tetrachloro-m-xylene	96		30-150	B
Decachlorobiphenyl	125		30-150	B

Project Name: THE BEACON
Project Number: 170745301

Lab Number: L2255559
Report Date: 11/07/22

Method Blank Analysis
Batch Quality Control

Analytical Method: 1,8082A
Analytical Date: 10/13/22 20:52
Analyst: JM

Extraction Method: EPA 3546
Extraction Date: 10/12/22 23:30
Cleanup Method: EPA 3665A
Cleanup Date: 10/13/22
Cleanup Method: EPA 3660B
Cleanup Date: 10/13/22

Parameter	Result	Qualifier	Units	RL	MDL	Column
Polychlorinated Biphenyls by GC - Westborough Lab for sample(s): 07-08,10 Batch: WG1698724-1						
Aroclor 1016	ND		ug/kg	31.6	2.81	A
Aroclor 1221	ND		ug/kg	31.6	3.17	A
Aroclor 1232	ND		ug/kg	31.6	6.70	A
Aroclor 1242	ND		ug/kg	31.6	4.26	A
Aroclor 1248	ND		ug/kg	31.6	4.74	A
Aroclor 1254	ND		ug/kg	31.6	3.46	A
Aroclor 1260	ND		ug/kg	31.6	5.84	A
Aroclor 1262	ND		ug/kg	31.6	4.01	A
Aroclor 1268	ND		ug/kg	31.6	3.27	A
PCBs, Total	ND		ug/kg	31.6	2.81	A

Surrogate	%Recovery	Qualifier	Acceptance Criteria	Column
2,4,5,6-Tetrachloro-m-xylene	86		30-150	A
Decachlorobiphenyl	81		30-150	A
2,4,5,6-Tetrachloro-m-xylene	86		30-150	B
Decachlorobiphenyl	78		30-150	B

Project Name: THE BEACON
Project Number: 170745301

Lab Number: L2255559
Report Date: 11/07/22

Method Blank Analysis
Batch Quality Control

Analytical Method: 1,8082A
Analytical Date: 10/13/22 15:50
Analyst: AD

Extraction Method: EPA 3510C
Extraction Date: 10/13/22 00:39
Cleanup Method: EPA 3665A
Cleanup Date: 10/13/22
Cleanup Method: EPA 3660B
Cleanup Date: 10/13/22

Parameter	Result	Qualifier	Units	RL	MDL	Column
Polychlorinated Biphenyls by GC - Westborough Lab for sample(s): 09,11-12 Batch: WG1698738-1						
Aroclor 1016	ND		ug/l	0.071	0.061	A
Aroclor 1221	ND		ug/l	0.071	0.061	A
Aroclor 1232	ND		ug/l	0.071	0.061	A
Aroclor 1242	ND		ug/l	0.071	0.061	A
Aroclor 1248	ND		ug/l	0.071	0.061	A
Aroclor 1254	ND		ug/l	0.071	0.061	A
Aroclor 1262	ND		ug/l	0.071	0.061	A
Aroclor 1268	ND		ug/l	0.071	0.061	A
Aroclor 1260	ND		ug/l	0.071	0.061	B
PCBs, Total	ND		ug/l	0.071	0.061	B

Surrogate	%Recovery	Qualifier	Acceptance Criteria	Column
2,4,5,6-Tetrachloro-m-xylene	101		30-150	A
Decachlorobiphenyl	104		30-150	A
2,4,5,6-Tetrachloro-m-xylene	102		30-150	B
Decachlorobiphenyl	108		30-150	B

Lab Control Sample Analysis
Batch Quality Control

Project Name: THE BEACON
Project Number: 170745301

Lab Number: L2255559
Report Date: 11/07/22

Parameter	LCS %Recovery	Qual	LCSD %Recovery	Qual	%Recovery Limits	RPD	Qual	RPD Limits	Column
Polychlorinated Biphenyls by GC - Westborough Lab Associated sample(s): 07-08,10 Batch: WG1698724-2 WG1698724-3									
Aroclor 1016	89		86		40-140	3		50	A
Aroclor 1260	82		82		40-140	0		50	A

Surrogate	LCS %Recovery	Qual	LCSD %Recovery	Qual	Acceptance Criteria	Column
2,4,5,6-Tetrachloro-m-xylene	87		83		30-150	A
Decachlorobiphenyl	83		83		30-150	A
2,4,5,6-Tetrachloro-m-xylene	87		81		30-150	B
Decachlorobiphenyl	82		80		30-150	B

Lab Control Sample Analysis

Batch Quality Control

Project Name: THE BEACON

Project Number: 170745301

Lab Number: L2255559

Report Date: 11/07/22

Parameter	LCS %Recovery	Qual	LCSD %Recovery	Qual	%Recovery Limits	RPD	Qual	RPD Limits	Column
Polychlorinated Biphenyls by GC - Westborough Lab Associated sample(s): 09,11-12 Batch: WG1698738-2 WG1698738-3									
Aroclor 1016	101		99		40-140	2		50	A
Aroclor 1260	94		90		40-140	5		50	A

Surrogate	LCS %Recovery	Qual	LCSD %Recovery	Qual	Acceptance Criteria	Column
2,4,5,6-Tetrachloro-m-xylene	113		103		30-150	A
Decachlorobiphenyl	113		109		30-150	A
2,4,5,6-Tetrachloro-m-xylene	108		102		30-150	B
Decachlorobiphenyl	115		111		30-150	B

PESTICIDES

Project Name: THE BEACON
Project Number: 170745301
Lab Number: L2255559
Report Date: 11/07/22

SAMPLE RESULTS

Lab ID: L2255559-07
Client ID: SB06_1-3
Sample Location: 413 E. 120 STREET

Date Collected: 10/06/22 10:10
Date Received: 10/06/22
Field Prep: Not Specified

Sample Depth:
Matrix: Soil
Analytical Method: 1,8081B
Analytical Date: 10/13/22 11:18
Analyst: AKM
Percent Solids: 82%

Extraction Method: EPA 3546
Extraction Date: 10/12/22 22:51
Cleanup Method: EPA 3620B
Cleanup Date: 10/13/22
Cleanup Method: EPA 3660B
Cleanup Date: 10/13/22

Parameter	Result	Qualifier	Units	RL	MDL	Dilution Factor	Column
Organochlorine Pesticides by GC - Westborough Lab							
Delta-BHC	ND		ug/kg	1.92	0.376	1	B
Lindane	ND		ug/kg	0.800	0.358	1	B
Alpha-BHC	ND		ug/kg	0.800	0.227	1	B
Beta-BHC	ND		ug/kg	1.92	0.728	1	B
Heptachlor	ND		ug/kg	0.960	0.430	1	B
Aldrin	ND		ug/kg	1.92	0.676	1	B
Heptachlor epoxide	ND		ug/kg	3.60	1.08	1	B
Endrin	ND		ug/kg	0.800	0.328	1	B
Endrin aldehyde	ND		ug/kg	2.40	0.840	1	B
Endrin ketone	ND		ug/kg	1.92	0.494	1	B
Dieldrin	ND		ug/kg	1.20	0.600	1	B
4,4'-DDE	ND		ug/kg	1.92	0.444	1	B
4,4'-DDD	ND		ug/kg	1.92	0.685	1	B
4,4'-DDT	ND		ug/kg	1.92	1.54	1	B
Endosulfan I	ND		ug/kg	1.92	0.454	1	B
Endosulfan II	ND		ug/kg	1.92	0.642	1	B
Endosulfan sulfate	ND		ug/kg	0.800	0.381	1	B
Methoxychlor	ND		ug/kg	3.60	1.12	1	B
Toxaphene	ND		ug/kg	36.0	10.1	1	B
cis-Chlordane	ND		ug/kg	2.40	0.669	1	B
trans-Chlordane	ND		ug/kg	2.40	0.634	1	B
Chlordane	ND		ug/kg	16.0	6.36	1	B

Project Name: THE BEACON **Lab Number:** L2255559

Project Number: 170745301 **Report Date:** 11/07/22

SAMPLE RESULTS

Lab ID: L2255559-07 Date Collected: 10/06/22 10:10

Client ID: SB06_1-3 Date Received: 10/06/22

Sample Location: 413 E. 120 STREET Field Prep: Not Specified

Sample Depth:

Parameter	Result	Qualifier	Units	RL	MDL	Dilution Factor	Column
Organochlorine Pesticides by GC - Westborough Lab							

Surrogate	% Recovery	Qualifier	Acceptance Criteria	Column
2,4,5,6-Tetrachloro-m-xylene	**7**	Q	30-150	A
Decachlorobiphenyl	**11**	Q	30-150	A
2,4,5,6-Tetrachloro-m-xylene	69		30-150	B
Decachlorobiphenyl	116		30-150	B

Project Name: THE BEACON
Project Number: 170745301
Lab Number: L2255559
Report Date: 11/07/22

SAMPLE RESULTS

Lab ID: L2255559-07
Client ID: SB06_1-3
Sample Location: 413 E. 120 STREET

Date Collected: 10/06/22 10:10
Date Received: 10/06/22
Field Prep: Not Specified

Sample Depth:
Matrix: Soil
Analytical Method: 1,8151A
Analytical Date: 10/14/22 07:18
Analyst: AR
Percent Solids: 82%
Methylation Date: 10/13/22 19:24

Extraction Method: EPA 8151A
Extraction Date: 10/12/22 14:58

Parameter	Result	Qualifier	Units	RL	MDL	Dilution Factor	Column
Chlorinated Herbicides by GC - Westborough Lab							
2,4-D	ND		ug/kg	199	12.5	1	A
2,4,5-T	ND		ug/kg	199	6.17	1	A
2,4,5-TP (Silvex)	ND		ug/kg	199	5.30	1	A

Surrogate	% Recovery	Qualifier	Acceptance Criteria	Column
DCAA	133		30-150	A
DCAA	111		30-150	B

Project Name: THE BEACON
Project Number: 170745301
Lab Number: L2255559
Report Date: 11/07/22

SAMPLE RESULTS

Lab ID: L2255559-08
Client ID: SB05_1-3
Sample Location: 413 E. 120 STREET

Date Collected: 10/06/22 11:30
Date Received: 10/06/22
Field Prep: Not Specified

Sample Depth:
Matrix: Soil
Analytical Method: 1,8081B
Analytical Date: 10/13/22 11:30
Analyst: AKM
Percent Solids: 91%

Extraction Method: EPA 3546
Extraction Date: 10/12/22 22:51
Cleanup Method: EPA 3620B
Cleanup Date: 10/13/22
Cleanup Method: EPA 3660B
Cleanup Date: 10/13/22

Parameter	Result	Qualifier	Units	RL	MDL	Dilution Factor	Column
Organochlorine Pesticides by GC - Westborough Lab							
Delta-BHC	ND		ug/kg	1.73	0.338	1	B
Lindane	ND		ug/kg	0.720	0.322	1	B
Alpha-BHC	ND		ug/kg	0.720	0.204	1	B
Beta-BHC	ND		ug/kg	1.73	0.655	1	B
Heptachlor	ND		ug/kg	0.864	0.387	1	B
Aldrin	ND		ug/kg	1.73	0.608	1	B
Heptachlor epoxide	ND		ug/kg	3.24	0.972	1	B
Endrin	ND		ug/kg	0.720	0.295	1	B
Endrin aldehyde	ND		ug/kg	2.16	0.756	1	B
Endrin ketone	ND		ug/kg	1.73	0.445	1	B
Dieldrin	ND		ug/kg	1.08	0.540	1	B
4,4'-DDE	ND		ug/kg	1.73	0.399	1	B
4,4'-DDD	1.50	JP	ug/kg	1.73	0.616	1	B
4,4'-DDT	ND		ug/kg	1.73	1.39	1	B
Endosulfan I	ND		ug/kg	1.73	0.408	1	B
Endosulfan II	ND		ug/kg	1.73	0.577	1	B
Endosulfan sulfate	ND		ug/kg	0.720	0.343	1	B
Methoxychlor	ND		ug/kg	3.24	1.01	1	B
Toxaphene	ND		ug/kg	32.4	9.07	1	B
cis-Chlordane	ND		ug/kg	2.16	0.602	1	B
trans-Chlordane	ND		ug/kg	2.16	0.570	1	B
Chlordane	ND		ug/kg	14.4	5.72	1	B

Project Name: THE BEACON **Lab Number:** L2255559

Project Number: 170745301 **Report Date:** 11/07/22

SAMPLE RESULTS

Lab ID: L2255559-08 Date Collected: 10/06/22 11:30

Client ID: SB05_1-3 Date Received: 10/06/22

Sample Location: 413 E. 120 STREET Field Prep: Not Specified

Sample Depth:

Parameter	Result	Qualifier	Units	RL	MDL	Dilution Factor	Column
Organochlorine Pesticides by GC - Westborough Lab							

Surrogate	% Recovery	Qualifier	Acceptance Criteria	Column
2,4,5,6-Tetrachloro-m-xylene	115		30-150	A
Decachlorobiphenyl	**9**	Q	30-150	A
2,4,5,6-Tetrachloro-m-xylene	38		30-150	B
Decachlorobiphenyl	108		30-150	B

Project Name: THE BEACON
Project Number: 170745301
Lab Number: L2255559
Report Date: 11/07/22

SAMPLE RESULTS

Lab ID: L2255559-08
Client ID: SB05_1-3
Sample Location: 413 E. 120 STREET
Date Collected: 10/06/22 11:30
Date Received: 10/06/22
Field Prep: Not Specified

Sample Depth:
Matrix: Soil
Analytical Method: 1,8151A
Analytical Date: 10/14/22 07:36
Analyst: AR
Percent Solids: 91%
Methylation Date: 10/13/22 19:24
Extraction Method: EPA 8151A
Extraction Date: 10/12/22 14:58

Parameter	Result	Qualifier	Units	RL	MDL	Dilution Factor	Column
Chlorinated Herbicides by GC - Westborough Lab							
2,4-D	ND		ug/kg	180	11.3	1	A
2,4,5-T	ND		ug/kg	180	5.57	1	A
2,4,5-TP (Silvex)	ND		ug/kg	180	4.78	1	A

Surrogate	% Recovery	Qualifier	Acceptance Criteria	Column
DCAA	122		30-150	A
DCAA	98		30-150	B

Project Name: THE BEACON
Project Number: 170745301
Lab Number: L2255559
Report Date: 11/07/22

SAMPLE RESULTS

Lab ID: L2255559-09
Client ID: FB01_100622
Sample Location: 413 E. 120 STREET
Date Collected: 10/06/22 12:30
Date Received: 10/06/22
Field Prep: None

Sample Depth:
Matrix: Water
Analytical Method: 1,8081B
Analytical Date: 10/14/22 11:23
Analyst: AR
Extraction Method: EPA 3510C
Extraction Date: 10/12/22 18:33

Parameter	Result	Qualifier	Units	RL	MDL	Dilution Factor	Column
Organochlorine Pesticides by GC - Westborough Lab							
Delta-BHC	ND		ug/l	0.014	0.003	1	A
Lindane	ND		ug/l	0.014	0.003	1	A
Alpha-BHC	ND		ug/l	0.014	0.003	1	A
Beta-BHC	ND		ug/l	0.014	0.004	1	A
Heptachlor	ND		ug/l	0.014	0.002	1	A
Aldrin	ND		ug/l	0.014	0.002	1	A
Heptachlor epoxide	ND		ug/l	0.014	0.003	1	A
Endrin	ND		ug/l	0.029	0.003	1	A
Endrin aldehyde	ND		ug/l	0.029	0.006	1	A
Endrin ketone	ND		ug/l	0.029	0.003	1	A
Dieldrin	ND		ug/l	0.029	0.003	1	A
4,4'-DDE	ND		ug/l	0.029	0.003	1	A
4,4'-DDD	0.005	J	ug/l	0.029	0.003	1	A
4,4'-DDT	0.010	J	ug/l	0.029	0.003	1	B
Endosulfan I	ND		ug/l	0.014	0.002	1	A
Endosulfan II	ND		ug/l	0.029	0.004	1	A
Endosulfan sulfate	ND		ug/l	0.029	0.003	1	A
Methoxychlor	ND		ug/l	0.143	0.005	1	A
Toxaphene	ND		ug/l	0.143	0.045	1	A
cis-Chlordane	ND		ug/l	0.014	0.005	1	A
trans-Chlordane	ND		ug/l	0.014	0.004	1	A
Chlordane	ND		ug/l	0.143	0.033	1	A

Project Name: THE BEACON **Lab Number:** L2255559

Project Number: 170745301 **Report Date:** 11/07/22

SAMPLE RESULTS

Lab ID: L2255559-09 Date Collected: 10/06/22 12:30

Client ID: FB01_100622 Date Received: 10/06/22

Sample Location: 413 E. 120 STREET Field Prep: None

Sample Depth:

Parameter	Result	Qualifier	Units	RL	MDL	Dilution Factor	Column
Organochlorine Pesticides by GC - Westborough Lab							

Surrogate	% Recovery	Qualifier	Acceptance Criteria	Column
2,4,5,6-Tetrachloro-m-xylene	60		30-150	A
Decachlorobiphenyl	60		30-150	A
2,4,5,6-Tetrachloro-m-xylene	60		30-150	B
Decachlorobiphenyl	59		30-150	B

Project Name: THE BEACON
Project Number: 170745301
Lab Number: L2255559
Report Date: 11/07/22

SAMPLE RESULTS

Lab ID: L2255559-09
Client ID: FB01_100622
Sample Location: 413 E. 120 STREET
Date Collected: 10/06/22 12:30
Date Received: 10/06/22
Field Prep: None

Sample Depth:
Matrix: Water
Analytical Method: 1,8151A
Analytical Date: 10/12/22 01:36
Analyst: AKM
Extraction Method: EPA 8151A
Extraction Date: 10/08/22 20:45

Methylation Date: 10/10/22 22:34

Parameter	Result	Qualifier	Units	RL	MDL	Dilution Factor	Column
Chlorinated Herbicides by GC - Westborough Lab							
2,4-D	ND		ug/l	10.0	0.498	1	A
2,4,5-T	ND		ug/l	2.00	0.531	1	A
2,4,5-TP (Silvex)	ND		ug/l	2.00	0.539	1	A

Surrogate	% Recovery	Qualifier	Acceptance Criteria	Column
DCAA	116		30-150	A
DCAA	82		30-150	B

Project Name: THE BEACON
Project Number: 170745301
Lab Number: L2255559
Report Date: 11/07/22

SAMPLE RESULTS

Lab ID: L2255559-10
Client ID: SB04_1-3
Sample Location: 413 E. 120 STREET

Date Collected: 10/06/22 13:15
Date Received: 10/06/22
Field Prep: Not Specified

Sample Depth:
Matrix: Soil
Analytical Method: 1,8081B
Analytical Date: 10/13/22 11:42
Analyst: AKM
Percent Solids: 90%

Extraction Method: EPA 3546
Extraction Date: 10/12/22 22:51
Cleanup Method: EPA 3620B
Cleanup Date: 10/13/22
Cleanup Method: EPA 3660B
Cleanup Date: 10/13/22

Parameter	Result	Qualifier	Units	RL	MDL	Dilution Factor	Column
Organochlorine Pesticides by GC - Westborough Lab							
Delta-BHC	ND		ug/kg	1.74	0.341	1	A
Lindane	ND		ug/kg	0.726	0.324	1	A
Alpha-BHC	2.24	IP	ug/kg	0.726	0.206	1	A
Beta-BHC	ND	IP	ug/kg	1.74	0.661	1	B
Heptachlor	ND		ug/kg	0.871	0.391	1	A
Aldrin	ND		ug/kg	1.74	0.614	1	A
Heptachlor epoxide	ND		ug/kg	3.27	0.980	1	A
Endrin	ND		ug/kg	0.726	0.298	1	A
Endrin aldehyde	ND		ug/kg	2.18	0.762	1	A
Endrin ketone	ND		ug/kg	1.74	0.449	1	A
Dieldrin	ND		ug/kg	1.09	0.545	1	A
4,4'-DDE	0.970	JP	ug/kg	1.74	0.403	1	B
4,4'-DDD	ND		ug/kg	1.74	0.622	1	A
4,4'-DDT	ND		ug/kg	1.74	1.40	1	A
Endosulfan I	ND		ug/kg	1.74	0.412	1	A
Endosulfan II	ND		ug/kg	1.74	0.582	1	A
Endosulfan sulfate	ND		ug/kg	0.726	0.346	1	A
Methoxychlor	ND		ug/kg	3.27	1.02	1	A
Toxaphene	ND		ug/kg	32.7	9.15	1	A
cis-Chlordane	ND		ug/kg	2.18	0.607	1	A
trans-Chlordane	ND		ug/kg	2.18	0.575	1	A
Chlordane	ND		ug/kg	14.5	5.77	1	A

Project Name: THE BEACON **Lab Number:** L2255559

Project Number: 170745301 **Report Date:** 11/07/22

SAMPLE RESULTS

Lab ID: L2255559-10 Date Collected: 10/06/22 13:15

Client ID: SB04_1-3 Date Received: 10/06/22

Sample Location: 413 E. 120 STREET Field Prep: Not Specified

Sample Depth:

Parameter	Result	Qualifier	Units	RL	MDL	Dilution Factor	Column
Organochlorine Pesticides by GC - Westborough Lab							

Surrogate	% Recovery	Qualifier	Acceptance Criteria	Column
2,4,5,6-Tetrachloro-m-xylene	34		30-150	A
Decachlorobiphenyl	46		30-150	A
2,4,5,6-Tetrachloro-m-xylene	64		30-150	B
Decachlorobiphenyl	**196**	Q	30-150	B

Project Name: THE BEACON
Project Number: 170745301
Lab Number: L2255559
Report Date: 11/07/22

SAMPLE RESULTS

Lab ID: L2255559-10
Client ID: SB04_1-3
Sample Location: 413 E. 120 STREET

Date Collected: 10/06/22 13:15
Date Received: 10/06/22
Field Prep: Not Specified

Sample Depth:
Matrix: Soil
Analytical Method: 1,8151A
Analytical Date: 10/14/22 07:55
Analyst: AR
Percent Solids: 90%
Methylation Date: 10/13/22 19:24

Extraction Method: EPA 8151A
Extraction Date: 10/12/22 14:58

Parameter	Result	Qualifier	Units	RL	MDL	Dilution Factor	Column
Chlorinated Herbicides by GC - Westborough Lab							
2,4-D	ND		ug/kg	180	11.4	1	A
2,4,5-T	ND		ug/kg	180	5.59	1	A
2,4,5-TP (Silvex)	ND		ug/kg	180	4.80	1	A

Surrogate	% Recovery	Qualifier	Acceptance Criteria	Column
DCAA	120		30-150	A
DCAA	100		30-150	B

Project Name: THE BEACON
Project Number: 170745301
Lab Number: L2255559
Report Date: 11/07/22

SAMPLE RESULTS

Lab ID: L2255559-11
Client ID: MW04_100622
Sample Location: 413 E. 120 STREET
Date Collected: 10/06/22 15:00
Date Received: 10/06/22
Field Prep: Refer to COC

Sample Depth:
Matrix: Water
Analytical Method: 1,8081B
Analytical Date: 10/14/22 11:35
Analyst: AR
Extraction Method: EPA 3510C
Extraction Date: 10/12/22 18:33

Parameter	Result	Qualifier	Units	RL	MDL	Dilution Factor	Column
Organochlorine Pesticides by GC - Westborough Lab							
Delta-BHC	ND		ug/l	0.014	0.003	1	A
Lindane	ND		ug/l	0.014	0.003	1	A
Alpha-BHC	ND		ug/l	0.014	0.003	1	A
Beta-BHC	ND		ug/l	0.014	0.004	1	A
Heptachlor	ND		ug/l	0.014	0.002	1	A
Aldrin	ND		ug/l	0.014	0.002	1	A
Heptachlor epoxide	ND		ug/l	0.014	0.003	1	A
Endrin	ND		ug/l	0.029	0.003	1	A
Endrin aldehyde	ND		ug/l	0.029	0.006	1	A
Endrin ketone	ND		ug/l	0.029	0.003	1	A
Dieldrin	ND		ug/l	0.029	0.003	1	A
4,4'-DDE	ND		ug/l	0.029	0.003	1	A
4,4'-DDD	ND		ug/l	0.029	0.003	1	A
4,4'-DDT	ND		ug/l	0.029	0.003	1	A
Endosulfan I	ND		ug/l	0.014	0.002	1	A
Endosulfan II	ND		ug/l	0.029	0.004	1	A
Endosulfan sulfate	ND		ug/l	0.029	0.003	1	A
Methoxychlor	ND		ug/l	0.143	0.005	1	A
Toxaphene	ND		ug/l	0.143	0.045	1	A
cis-Chlordane	ND		ug/l	0.014	0.005	1	A
trans-Chlordane	ND		ug/l	0.014	0.004	1	A
Chlordane	ND		ug/l	0.143	0.033	1	A

Project Name: THE BEACON **Lab Number:** L2255559

Project Number: 170745301 **Report Date:** 11/07/22

SAMPLE RESULTS

Lab ID: L2255559-11 Date Collected: 10/06/22 15:00

Client ID: MW04_100622 Date Received: 10/06/22

Sample Location: 413 E. 120 STREET Field Prep: Refer to COC

Sample Depth:

Parameter	Result	Qualifier	Units	RL	MDL	Dilution Factor	Column
Organochlorine Pesticides by GC - Westborough Lab							

Surrogate	% Recovery	Qualifier	Acceptance Criteria	Column
2,4,5,6-Tetrachloro-m-xylene	67		30-150	A
Decachlorobiphenyl	70		30-150	A
2,4,5,6-Tetrachloro-m-xylene	67		30-150	B
Decachlorobiphenyl	72		30-150	B

Project Name: THE BEACON
Project Number: 170745301
Lab Number: L2255559
Report Date: 11/07/22

SAMPLE RESULTS

Lab ID: L2255559-11
Client ID: MW04_100622
Sample Location: 413 E. 120 STREET
Date Collected: 10/06/22 15:00
Date Received: 10/06/22
Field Prep: Refer to COC

Sample Depth:
Matrix: Water
Analytical Method: 1,8151A
Analytical Date: 10/13/22 11:19
Analyst: AKM
Extraction Method: EPA 8151A
Extraction Date: 10/12/22 18:31

Methylation Date: 10/13/22 07:41

Parameter	Result	Qualifier	Units	RL	MDL	Dilution Factor	Column
Chlorinated Herbicides by GC - Westborough Lab							
2,4-D	ND		ug/l	10.0	0.498	1	A
2,4,5-T	ND		ug/l	2.00	0.531	1	A
2,4,5-TP (Silvex)	ND		ug/l	2.00	0.539	1	A

Surrogate	% Recovery	Qualifier	Acceptance Criteria	Column
DCAA	124		30-150	A
DCAA	116		30-150	B

Project Name: THE BEACON
Project Number: 170745301
Lab Number: L2255559
Report Date: 11/07/22

SAMPLE RESULTS

Lab ID: L2255559-12
Client ID: GWDUP01_100622
Sample Location: 413 E. 120 STREET
Date Collected: 10/06/22 15:15
Date Received: 10/06/22
Field Prep: Refer to COC

Sample Depth:
Matrix: Water
Analytical Method: 1,8081B
Analytical Date: 10/14/22 11:47
Analyst: AR
Extraction Method: EPA 3510C
Extraction Date: 10/12/22 18:33

Parameter	Result	Qualifier	Units	RL	MDL	Dilution Factor	Column
Organochlorine Pesticides by GC - Westborough Lab							
Delta-BHC	ND		ug/l	0.014	0.003	1	A
Lindane	ND		ug/l	0.014	0.003	1	A
Alpha-BHC	ND		ug/l	0.014	0.003	1	A
Beta-BHC	ND		ug/l	0.014	0.004	1	A
Heptachlor	ND		ug/l	0.014	0.002	1	A
Aldrin	ND		ug/l	0.014	0.002	1	A
Heptachlor epoxide	ND		ug/l	0.014	0.003	1	A
Endrin	ND		ug/l	0.029	0.003	1	A
Endrin aldehyde	ND		ug/l	0.029	0.006	1	A
Endrin ketone	ND		ug/l	0.029	0.003	1	A
Dieldrin	ND		ug/l	0.029	0.003	1	A
4,4'-DDE	ND		ug/l	0.029	0.003	1	A
4,4'-DDD	ND		ug/l	0.029	0.003	1	A
4,4'-DDT	ND		ug/l	0.029	0.003	1	A
Endosulfan I	ND		ug/l	0.014	0.002	1	A
Endosulfan II	ND		ug/l	0.029	0.004	1	A
Endosulfan sulfate	ND		ug/l	0.029	0.003	1	A
Methoxychlor	ND		ug/l	0.143	0.005	1	A
Toxaphene	ND		ug/l	0.143	0.045	1	A
cis-Chlordane	ND		ug/l	0.014	0.005	1	A
trans-Chlordane	ND		ug/l	0.014	0.004	1	A
Chlordane	ND		ug/l	0.143	0.033	1	A

Project Name: THE BEACON **Lab Number:** L2255559

Project Number: 170745301 **Report Date:** 11/07/22

SAMPLE RESULTS

Lab ID: L2255559-12 Date Collected: 10/06/22 15:15

Client ID: GWDUP01_100622 Date Received: 10/06/22

Sample Location: 413 E. 120 STREET Field Prep: Refer to COC

Sample Depth:

Parameter	Result	Qualifier	Units	RL	MDL	Dilution Factor	Column
Organochlorine Pesticides by GC - Westborough Lab							

Surrogate	% Recovery	Qualifier	Acceptance Criteria	Column
2,4,5,6-Tetrachloro-m-xylene	65		30-150	A
Decachlorobiphenyl	69		30-150	A
2,4,5,6-Tetrachloro-m-xylene	66		30-150	B
Decachlorobiphenyl	71		30-150	B

Project Name: THE BEACON
Project Number: 170745301
Lab Number: L2255559
Report Date: 11/07/22

SAMPLE RESULTS

Lab ID: L2255559-12
Client ID: GWDUP01_100622
Sample Location: 413 E. 120 STREET
Date Collected: 10/06/22 15:15
Date Received: 10/06/22
Field Prep: Refer to COC

Sample Depth:
Matrix: Water
Analytical Method: 1,8151A
Analytical Date: 10/12/22 02:13
Analyst: AKM
Extraction Method: EPA 8151A
Extraction Date: 10/08/22 20:45

Methylation Date: 10/10/22 22:34

Parameter	Result	Qualifier	Units	RL	MDL	Dilution Factor	Column
Chlorinated Herbicides by GC - Westborough Lab							
2,4-D	ND		ug/l	10.0	0.498	1	A
2,4,5-T	ND		ug/l	2.00	0.531	1	A
2,4,5-TP (Silvex)	ND		ug/l	2.00	0.539	1	A

Surrogate	% Recovery	Qualifier	Acceptance Criteria	Column
DCAA	99		30-150	A
DCAA	68		30-150	B

Project Name: THE BEACON
Project Number: 170745301
Lab Number: L2255559
Report Date: 11/07/22

Method Blank Analysis
Batch Quality Control

Analytical Method: 1,8151A
Analytical Date: 10/11/22 12:10
Analyst: AKM

Extraction Method: EPA 8151A
Extraction Date: 10/08/22 20:45

Methylation Date: 10/10/22 22:34

Parameter	Result	Qualifier	Units	RL	MDL	Column
Chlorinated Herbicides by GC - Westborough Lab for sample(s): 09,12 Batch: WG1697162-1						
2,4-D	ND		ug/l	10.0	0.498	A
2,4,5-T	ND		ug/l	2.00	0.531	A
2,4,5-TP (Silvex)	ND		ug/l	2.00	0.539	A

Surrogate	%Recovery	Qualifier	Acceptance Criteria	Column
DCAA	102		30-150	A
DCAA	70		30-150	B

Project Name: THE BEACON
Project Number: 170745301
Lab Number: L2255559
Report Date: 11/07/22

Method Blank Analysis
Batch Quality Control

Analytical Method: 1,8151A
Analytical Date: 10/13/22 15:18
Analyst: EJL

Extraction Method: EPA 8151A
Extraction Date: 10/12/22 14:58

Methylation Date: 10/13/22 15:01

Parameter	Result	Qualifier	Units	RL	MDL	Column
Chlorinated Herbicides by GC - Westborough Lab for sample(s): 07-08,10 Batch: WG1698574-1						
2,4-D	ND		ug/kg	166	10.5	A
2,4,5-T	ND		ug/kg	166	5.15	A
2,4,5-TP (Silvex)	ND		ug/kg	166	4.42	A

Surrogate	%Recovery	Qualifier	Acceptance Criteria	Column
DCAA	125		30-150	A
DCAA	115		30-150	B

Project Name: THE BEACON
Project Number: 170745301

Lab Number: L2255559
Report Date: 11/07/22

Method Blank Analysis
Batch Quality Control

Analytical Method: 1,8151A
Analytical Date: 10/13/22 10:06
Analyst: AKM

Extraction Method: EPA 8151A
Extraction Date: 10/12/22 10:30

Methylation Date: 10/13/22 07:41

Parameter	Result	Qualifier	Units	RL	MDL	Column
Chlorinated Herbicides by GC - Westborough Lab for sample(s): 11 Batch: WG1698669-1						
2,4-D	ND		ug/l	10.0	0.498	A
2,4,5-T	ND		ug/l	2.00	0.531	A
2,4,5-TP (Silvex)	ND		ug/l	2.00	0.539	A

Surrogate	%Recovery	Qualifier	Acceptance Criteria	Column
DCAA	125		30-150	A
DCAA	113		30-150	B

Project Name: THE BEACON
Project Number: 170745301
Lab Number: L2255559
Report Date: 11/07/22

Method Blank Analysis
Batch Quality Control

Analytical Method: 1,8081B
Analytical Date: 10/14/22 10:47
Analyst: AR

Extraction Method: EPA 3510C
Extraction Date: 10/12/22 18:33

Parameter	Result	Qualifier	Units	RL	MDL	Column
Organochlorine Pesticides by GC - Westborough Lab for sample(s): 09,11-12 Batch: WG1698675-1						
Delta-BHC	ND		ug/l	0.014	0.003	A
Lindane	ND		ug/l	0.014	0.003	A
Alpha-BHC	ND		ug/l	0.014	0.003	A
Beta-BHC	ND		ug/l	0.014	0.004	A
Heptachlor	ND		ug/l	0.014	0.002	A
Aldrin	ND		ug/l	0.014	0.002	A
Heptachlor epoxide	ND		ug/l	0.014	0.003	A
Endrin	ND		ug/l	0.029	0.003	A
Endrin aldehyde	ND		ug/l	0.029	0.006	A
Endrin ketone	ND		ug/l	0.029	0.003	A
Dieldrin	ND		ug/l	0.029	0.003	A
4,4'-DDE	ND		ug/l	0.029	0.003	A
4,4'-DDD	ND		ug/l	0.029	0.003	A
4,4'-DDT	ND		ug/l	0.029	0.003	A
Endosulfan I	ND		ug/l	0.014	0.002	A
Endosulfan II	ND		ug/l	0.029	0.004	A
Endosulfan sulfate	ND		ug/l	0.029	0.003	A
Methoxychlor	ND		ug/l	0.143	0.005	A
Toxaphene	ND		ug/l	0.143	0.045	A
cis-Chlordane	ND		ug/l	0.014	0.005	A
trans-Chlordane	ND		ug/l	0.014	0.004	A
Chlordane	ND		ug/l	0.143	0.033	A

Project Name: THE BEACON
Project Number: 170745301

Lab Number: L2255559
Report Date: 11/07/22

Method Blank Analysis
Batch Quality Control

Analytical Method: 1,8081B
Analytical Date: 10/14/22 10:47
Analyst: AR

Extraction Method: EPA 3510C
Extraction Date: 10/12/22 18:33

Parameter	Result	Qualifier	Units	RL	MDL	Column
Organochlorine Pesticides by GC - Westborough Lab for sample(s): 09,11-12 Batch: WG1698675-1						

Surrogate	%Recovery	Qualifier	Acceptance Criteria	Column
2,4,5,6-Tetrachloro-m-xylene	63		30-150	A
Decachlorobiphenyl	64		30-150	A
2,4,5,6-Tetrachloro-m-xylene	67		30-150	B
Decachlorobiphenyl	63		30-150	B

Project Name: THE BEACON
Project Number: 170745301
Lab Number: L2255559
Report Date: 11/07/22

Method Blank Analysis
Batch Quality Control

Analytical Method: 1,8081B
Analytical Date: 10/13/22 10:42
Analyst: AKM

Extraction Method: EPA 3546
Extraction Date: 10/12/22 22:51
Cleanup Method: EPA 3620B
Cleanup Date: 10/13/22
Cleanup Method: EPA 3660B
Cleanup Date: 10/13/22

Parameter	Result	Qualifier	Units	RL	MDL	Column
Organochlorine Pesticides by GC - Westborough Lab for sample(s): 07-08,10 Batch: WG1698719-1						
Delta-BHC	ND		ug/kg	1.55	0.303	A
Lindane	ND		ug/kg	0.644	0.288	A
Alpha-BHC	ND		ug/kg	0.644	0.183	A
Beta-BHC	ND		ug/kg	1.55	0.586	A
Heptachlor	ND		ug/kg	0.773	0.347	A
Aldrin	ND		ug/kg	1.55	0.544	A
Heptachlor epoxide	ND		ug/kg	2.90	0.870	A
Endrin	ND		ug/kg	0.644	0.264	A
Endrin aldehyde	ND		ug/kg	1.93	0.676	A
Endrin ketone	ND		ug/kg	1.55	0.398	A
Dieldrin	ND		ug/kg	0.966	0.483	A
4,4'-DDE	ND		ug/kg	1.55	0.358	A
4,4'-DDD	ND		ug/kg	1.55	0.552	A
4,4'-DDT	ND		ug/kg	1.55	1.24	A
Endosulfan I	ND		ug/kg	1.55	0.365	A
Endosulfan II	ND		ug/kg	1.55	0.517	A
Endosulfan sulfate	ND		ug/kg	0.644	0.307	A
Methoxychlor	ND		ug/kg	2.90	0.902	A
Toxaphene	ND		ug/kg	29.0	8.12	A
cis-Chlordane	ND		ug/kg	1.93	0.539	A
trans-Chlordane	ND		ug/kg	1.93	0.510	A
Chlordane	ND		ug/kg	12.9	5.12	A

Project Name: THE BEACON
Project Number: 170745301

Lab Number: L2255559
Report Date: 11/07/22

Method Blank Analysis
Batch Quality Control

Analytical Method: 1,8081B
Analytical Date: 10/13/22 10:42
Analyst: AKM

Extraction Method: EPA 3546
Extraction Date: 10/12/22 22:51
Cleanup Method: EPA 3620B
Cleanup Date: 10/13/22
Cleanup Method: EPA 3660B
Cleanup Date: 10/13/22

Parameter	Result	Qualifier	Units	RL	MDL	Column
Organochlorine Pesticides by GC - Westborough Lab for sample(s): 07-08,10 Batch: WG1698719-1						

Surrogate	%Recovery	Qualifier	Acceptance Criteria	Column
2,4,5,6-Tetrachloro-m-xylene	66		30-150	A
Decachlorobiphenyl	75		30-150	A
2,4,5,6-Tetrachloro-m-xylene	73		30-150	B
Decachlorobiphenyl	75		30-150	B

Lab Control Sample Analysis
Batch Quality Control

Project Name: THE BEACON
Project Number: 170745301

Lab Number: L2255559
Report Date: 11/07/22

Parameter	LCS %Recovery	Qual	LCSD %Recovery	Qual	%Recovery Limits	RPD	Qual	RPD Limits	Column
Chlorinated Herbicides by GC - Westborough Lab Associated sample(s): 09,12 Batch: WG1697162-2 WG1697162-3									
2,4-D	99		101		30-150	2		25	A
2,4,5-T	110		97		30-150	13		25	A
2,4,5-TP (Silvex)	108		100		30-150	8		25	A

Surrogate	LCS %Recovery	Qual	LCSD %Recovery	Qual	Acceptance Criteria	Column
DCAA	123		110		30-150	A
DCAA	113		89		30-150	B

Lab Control Sample Analysis
Batch Quality Control

Project Name: THE BEACON
Project Number: 170745301

Lab Number: L2255559
Report Date: 11/07/22

Parameter	LCS %Recovery	Qual	LCSD %Recovery	Qual	%Recovery Limits	RPD	Qual	RPD Limits	Column
Chlorinated Herbicides by GC - Westborough Lab Associated sample(s): 07-08,10 Batch: WG1698574-2 WG1698574-3									
2,4-D	112		105		30-150	6		30	A
2,4,5-T	102		94		30-150	8		30	A
2,4,5-TP (Silvex)	99		92		30-150	7		30	A

Surrogate	LCS %Recovery	Qual	LCSD %Recovery	Qual	Acceptance Criteria	Column
DCAA	122		113		30-150	A
DCAA	121		110		30-150	B

Lab Control Sample Analysis

Batch Quality Control

Project Name: THE BEACON
Project Number: 170745301

Lab Number: L2255559
Report Date: 11/07/22

Parameter	LCS %Recovery	Qual	LCSD %Recovery	Qual	%Recovery Limits	RPD	Qual	RPD Limits	Column
Chlorinated Herbicides by GC - Westborough Lab Associated sample(s): 11 Batch: WG1698669-2 WG1698669-3									
2,4-D	109		117		30-150	7		25	A
2,4,5-T	102		108		30-150	6		25	A
2,4,5-TP (Silvex)	99		105		30-150	6		25	A

Surrogate	LCS %Recovery	Qual	LCSD %Recovery	Qual	Acceptance Criteria	Column
DCAA	115		123		30-150	A
DCAA	148		143		30-150	B

Lab Control Sample Analysis
Batch Quality Control

Project Name: THE BEACON
Project Number: 170745301

Lab Number: L2255559
Report Date: 11/07/22

Parameter	LCS %Recovery	Qual	LCSD %Recovery	Qual	%Recovery Limits	RPD	Qual	RPD Limits	Column
Organochlorine Pesticides by GC - Westborough Lab Associated sample(s): 09,11-12 Batch: WG1698675-2 WG1698675-3									
Delta-BHC	64		61		30-150	5		20	A
Lindane	85		80		30-150	6		20	A
Alpha-BHC	95		84		30-150	13		20	A
Beta-BHC	86		79		30-150	9		20	A
Heptachlor	80		75		30-150	5		20	A
Aldrin	78		71		30-150	9		20	A
Heptachlor epoxide	85		79		30-150	7		20	A
Endrin	83		77		30-150	8		20	A
Endrin aldehyde	85		78		30-150	8		20	A
Endrin ketone	90		85		30-150	6		20	A
Dieldrin	88		81		30-150	8		20	A
4,4'-DDE	84		77		30-150	9		20	A
4,4'-DDD	102		96		30-150	6		20	A
4,4'-DDT	101		90		30-150	12		20	A
Endosulfan I	80		74		30-150	8		20	A
Endosulfan II	85		79		30-150	7		20	A
Endosulfan sulfate	78		72		30-150	9		20	A
Methoxychlor	109		104		30-150	5		20	A
cis-Chlordane	73		67		30-150	10		20	A
trans-Chlordane	91		82		30-150	10		20	A

Lab Control Sample Analysis
Batch Quality Control

Project Name: THE BEACON
Project Number: 170745301

Lab Number: L2255559
Report Date: 11/07/22

Parameter	LCS %Recovery	Qual	LCSD %Recovery	Qual	%Recovery Limits	RPD	Qual	RPD Limits

Organochlorine Pesticides by GC - Westborough Lab Associated sample(s): 09,11-12 Batch: WG1698675-2 WG1698675-3

Surrogate	LCS %Recovery	Qual	LCSD %Recovery	Qual	Acceptance Criteria	Column
2,4,5,6-Tetrachloro-m-xylene	66		63		30-150	A
Decachlorobiphenyl	69		63		30-150	A
2,4,5,6-Tetrachloro-m-xylene	71		64		30-150	B
Decachlorobiphenyl	73		62		30-150	B

Lab Control Sample Analysis
Batch Quality Control

Project Name: THE BEACON
Project Number: 170745301

Lab Number: L2255559
Report Date: 11/07/22

Parameter	LCS %Recovery	Qual	LCSD %Recovery	Qual	%Recovery Limits	RPD	Qual	RPD Limits	Column
Organochlorine Pesticides by GC - Westborough Lab Associated sample(s): 07-08,10 Batch: WG1698719-2 WG1698719-3									
Delta-BHC	79		84		30-150	6		30	A
Lindane	98		104		30-150	6		30	A
Alpha-BHC	97		104		30-150	7		30	A
Beta-BHC	106		113		30-150	6		30	A
Heptachlor	102		107		30-150	5		30	A
Aldrin	89		95		30-150	7		30	A
Heptachlor epoxide	84		92		30-150	9		30	A
Endrin	98		104		30-150	6		30	A
Endrin aldehyde	82		83		30-150	1		30	A
Endrin ketone	101		106		30-150	5		30	A
Dieldrin	102		109		30-150	7		30	A
4,4'-DDE	97		103		30-150	6		30	A
4,4'-DDD	119		127		30-150	7		30	A
4,4'-DDT	116		121		30-150	4		30	A
Endosulfan I	90		96		30-150	6		30	A
Endosulfan II	98		104		30-150	6		30	A
Endosulfan sulfate	79		83		30-150	5		30	A
Methoxychlor	128		133		30-150	4		30	A
cis-Chlordane	82		87		30-150	6		30	A
trans-Chlordane	103		110		30-150	7		30	A

Lab Control Sample Analysis
Batch Quality Control

Project Name: THE BEACON
Project Number: 170745301

Lab Number: L2255559
Report Date: 11/07/22

Parameter	LCS %Recovery	Qual	LCSD %Recovery	Qual	%Recovery Limits	RPD	Qual	RPD Limits

Organochlorine Pesticides by GC - Westborough Lab Associated sample(s): 07-08,10 Batch: WG1698719-2 WG1698719-3

Surrogate	LCS %Recovery	Qual	LCSD %Recovery	Qual	Acceptance Criteria	Column
2,4,5,6-Tetrachloro-m-xylene	65		69		30-150	A
Decachlorobiphenyl	76		79		30-150	A
2,4,5,6-Tetrachloro-m-xylene	72		74		30-150	B
Decachlorobiphenyl	77		77		30-150	B

METALS

Project Name: THE BEACON
Project Number: 170745301
Lab Number: L2255559
Report Date: 11/07/22

SAMPLE RESULTS

Lab ID: L2255559-07
Client ID: SB06_1-3
Sample Location: 413 E. 120 STREET
Date Collected: 10/06/22 10:10
Date Received: 10/06/22
Field Prep: Not Specified

Sample Depth:
Matrix: Soil
Percent Solids: 82%

Parameter	Result	Qualifier	Units	RL	MDL	Dilution Factor	Date Prepared	Date Analyzed	Prep Method	Analytical Method	Analyst
Total Metals - Mansfield Lab											
Aluminum, Total	5060		mg/kg	9.52	2.57	2	10/08/22 08:40	10/12/22 14:32	EPA 3050B	1,6010D	MC
Antimony, Total	ND		mg/kg	4.76	0.362	2	10/08/22 08:40	10/12/22 14:32	EPA 3050B	1,6010D	MC
Arsenic, Total	3.31		mg/kg	0.952	0.198	2	10/08/22 08:40	10/12/22 14:32	EPA 3050B	1,6010D	MC
Barium, Total	48.0		mg/kg	0.952	0.166	2	10/08/22 08:40	10/12/22 14:32	EPA 3050B	1,6010D	MC
Beryllium, Total	0.190	J	mg/kg	0.476	0.031	2	10/08/22 08:40	10/12/22 14:32	EPA 3050B	1,6010D	MC
Cadmium, Total	0.152	J	mg/kg	0.952	0.093	2	10/08/22 08:40	10/12/22 14:32	EPA 3050B	1,6010D	MC
Calcium, Total	56800		mg/kg	9.52	3.33	2	10/08/22 08:40	10/12/22 14:32	EPA 3050B	1,6010D	MC
Chromium, Total	13.4		mg/kg	0.952	0.091	2	10/08/22 08:40	10/12/22 14:32	EPA 3050B	1,6010D	MC
Cobalt, Total	3.25		mg/kg	1.90	0.158	2	10/08/22 08:40	10/12/22 14:32	EPA 3050B	1,6010D	MC
Copper, Total	7.62		mg/kg	0.952	0.246	2	10/08/22 08:40	10/12/22 14:32	EPA 3050B	1,6010D	MC
Iron, Total	8200		mg/kg	4.76	0.860	2	10/08/22 08:40	10/12/22 14:32	EPA 3050B	1,6010D	MC
Lead, Total	12.5		mg/kg	4.76	0.255	2	10/08/22 08:40	10/12/22 14:32	EPA 3050B	1,6010D	MC
Magnesium, Total	3570		mg/kg	9.52	1.47	2	10/08/22 08:40	10/12/22 14:32	EPA 3050B	1,6010D	MC
Manganese, Total	111		mg/kg	0.952	0.151	2	10/08/22 08:40	10/12/22 14:32	EPA 3050B	1,6010D	MC
Mercury, Total	ND		mg/kg	0.076	0.050	1	10/08/22 12:45	10/10/22 12:31	EPA 7471B	1,7471B	ZK
Nickel, Total	9.82		mg/kg	2.38	0.230	2	10/08/22 08:40	10/12/22 14:32	EPA 3050B	1,6010D	MC
Potassium, Total	582		mg/kg	238	13.7	2	10/08/22 08:40	10/12/22 14:32	EPA 3050B	1,6010D	MC
Selenium, Total	ND		mg/kg	1.90	0.246	2	10/08/22 08:40	10/12/22 14:32	EPA 3050B	1,6010D	MC
Silver, Total	ND		mg/kg	0.952	0.270	2	10/08/22 08:40	10/12/22 14:32	EPA 3050B	1,6010D	MC
Sodium, Total	219		mg/kg	190	3.00	2	10/08/22 08:40	10/12/22 14:32	EPA 3050B	1,6010D	MC
Thallium, Total	ND		mg/kg	1.90	0.300	2	10/08/22 08:40	10/12/22 14:32	EPA 3050B	1,6010D	MC
Vanadium, Total	12.6		mg/kg	0.952	0.193	2	10/08/22 08:40	10/12/22 14:32	EPA 3050B	1,6010D	MC
Zinc, Total	15.6		mg/kg	4.76	0.279	2	10/08/22 08:40	10/12/22 14:32	EPA 3050B	1,6010D	MC
General Chemistry - Mansfield Lab											
Chromium, Trivalent	13.4		mg/kg	0.971	0.971	1		10/16/22 20:55	NA	107,-	

Project Name: THE BEACON
Project Number: 170745301
Lab Number: L2255559
Report Date: 11/07/22

SAMPLE RESULTS

Lab ID: L2255559-08
Client ID: SB05_1-3
Sample Location: 413 E. 120 STREET
Date Collected: 10/06/22 11:30
Date Received: 10/06/22
Field Prep: Not Specified

Sample Depth:
Matrix: Soil
Percent Solids: 91%

Parameter	Result	Qualifier	Units	RL	MDL	Dilution Factor	Date Prepared	Date Analyzed	Prep Method	Analytical Method	Analyst
Total Metals - Mansfield Lab											
Aluminum, Total	4900		mg/kg	8.42	2.27	2	10/08/22 08:40	10/12/22 14:37	EPA 3050B	1,6010D	MC
Antimony, Total	ND		mg/kg	4.21	0.320	2	10/08/22 08:40	10/12/22 14:37	EPA 3050B	1,6010D	MC
Arsenic, Total	2.36		mg/kg	0.842	0.175	2	10/08/22 08:40	10/12/22 14:37	EPA 3050B	1,6010D	MC
Barium, Total	26.2		mg/kg	0.842	0.146	2	10/08/22 08:40	10/12/22 14:37	EPA 3050B	1,6010D	MC
Beryllium, Total	0.210	J	mg/kg	0.421	0.028	2	10/08/22 08:40	10/12/22 14:37	EPA 3050B	1,6010D	MC
Cadmium, Total	0.143	J	mg/kg	0.842	0.083	2	10/08/22 08:40	10/12/22 14:37	EPA 3050B	1,6010D	MC
Calcium, Total	13600		mg/kg	8.42	2.94	2	10/08/22 08:40	10/12/22 14:37	EPA 3050B	1,6010D	MC
Chromium, Total	10.4		mg/kg	0.842	0.081	2	10/08/22 08:40	10/12/22 14:37	EPA 3050B	1,6010D	MC
Cobalt, Total	3.38		mg/kg	1.68	0.140	2	10/08/22 08:40	10/12/22 14:37	EPA 3050B	1,6010D	MC
Copper, Total	5.75		mg/kg	0.842	0.217	2	10/08/22 08:40	10/12/22 14:37	EPA 3050B	1,6010D	MC
Iron, Total	8040		mg/kg	4.21	0.760	2	10/08/22 08:40	10/12/22 14:37	EPA 3050B	1,6010D	MC
Lead, Total	8.14		mg/kg	4.21	0.226	2	10/08/22 08:40	10/12/22 14:37	EPA 3050B	1,6010D	MC
Magnesium, Total	1460		mg/kg	8.42	1.30	2	10/08/22 08:40	10/12/22 14:37	EPA 3050B	1,6010D	MC
Manganese, Total	276		mg/kg	0.842	0.134	2	10/08/22 08:40	10/12/22 14:37	EPA 3050B	1,6010D	MC
Mercury, Total	ND		mg/kg	0.069	0.045	1	10/08/22 12:45	10/10/22 12:35	EPA 7471B	1,7471B	ZK
Nickel, Total	7.14		mg/kg	2.10	0.204	2	10/08/22 08:40	10/12/22 14:37	EPA 3050B	1,6010D	MC
Potassium, Total	433		mg/kg	210	12.1	2	10/08/22 08:40	10/12/22 14:37	EPA 3050B	1,6010D	MC
Selenium, Total	ND		mg/kg	1.68	0.217	2	10/08/22 08:40	10/12/22 14:37	EPA 3050B	1,6010D	MC
Silver, Total	ND		mg/kg	0.842	0.238	2	10/08/22 08:40	10/12/22 14:37	EPA 3050B	1,6010D	MC
Sodium, Total	128	J	mg/kg	168	2.65	2	10/08/22 08:40	10/12/22 14:37	EPA 3050B	1,6010D	MC
Thallium, Total	ND		mg/kg	1.68	0.265	2	10/08/22 08:40	10/12/22 14:37	EPA 3050B	1,6010D	MC
Vanadium, Total	11.4		mg/kg	0.842	0.171	2	10/08/22 08:40	10/12/22 14:37	EPA 3050B	1,6010D	MC
Zinc, Total	16.7		mg/kg	4.21	0.246	2	10/08/22 08:40	10/12/22 14:37	EPA 3050B	1,6010D	MC
General Chemistry - Mansfield Lab											
Chromium, Trivalent	10.4		mg/kg	0.875	0.875	1		10/16/22 20:55	NA	107,-	

Project Name: THE BEACON **Lab Number:** L2255559

Project Number: 170745301 **Report Date:** 11/07/22

SAMPLE RESULTS

Lab ID: L2255559-09 Date Collected: 10/06/22 12:30

Client ID: FB01_100622 Date Received: 10/06/22

Sample Location: 413 E. 120 STREET Field Prep: None

Sample Depth:

Matrix: Water

Parameter	Result	Qualifier	Units	RL	MDL	Dilution Factor	Date Prepared	Date Analyzed	Prep Method	Analytical Method	Analyst
Total Metals - Mansfield Lab											
Aluminum, Total	ND		mg/l	0.100	0.0318	1	10/07/22 23:21	10/13/22 12:23	EPA 3005A	1,6010D	NB
Antimony, Total	ND		mg/l	0.0500	0.0071	1	10/07/22 23:21	10/13/22 12:23	EPA 3005A	1,6010D	NB
Arsenic, Total	ND		mg/l	0.0050	0.0019	1	10/07/22 23:21	10/13/22 12:23	EPA 3005A	1,6010D	NB
Barium, Total	ND		mg/l	0.0100	0.0021	1	10/07/22 23:21	10/13/22 12:23	EPA 3005A	1,6010D	NB
Beryllium, Total	ND		mg/l	0.0050	0.0009	1	10/07/22 23:21	10/13/22 12:23	EPA 3005A	1,6010D	NB
Cadmium, Total	ND		mg/l	0.0050	0.0010	1	10/07/22 23:21	10/13/22 12:23	EPA 3005A	1,6010D	NB
Calcium, Total	ND		mg/l	0.100	0.0350	1	10/07/22 23:21	10/13/22 12:23	EPA 3005A	1,6010D	NB
Chromium, Total	ND		mg/l	0.0100	0.0021	1	10/07/22 23:21	10/13/22 12:23	EPA 3005A	1,6010D	NB
Cobalt, Total	ND		mg/l	0.0200	0.0017	1	10/07/22 23:21	10/13/22 12:23	EPA 3005A	1,6010D	NB
Copper, Total	ND		mg/l	0.0100	0.0022	1	10/07/22 23:21	10/13/22 12:23	EPA 3005A	1,6010D	NB
Iron, Total	ND		mg/l	0.0500	0.0090	1	10/07/22 23:21	10/13/22 12:23	EPA 3005A	1,6010D	NB
Lead, Total	ND		mg/l	0.0100	0.0027	1	10/07/22 23:21	10/13/22 12:23	EPA 3005A	1,6010D	NB
Magnesium, Total	ND		mg/l	0.100	0.0153	1	10/07/22 23:21	10/13/22 12:23	EPA 3005A	1,6010D	NB
Manganese, Total	ND		mg/l	0.0100	0.0016	1	10/07/22 23:21	10/13/22 12:23	EPA 3005A	1,6010D	NB
Mercury, Total	0.00009	J	mg/l	0.00020	0.00009	1	10/11/22 18:30	10/12/22 13:52	EPA 7470A	1,7470A	ZK
Nickel, Total	ND		mg/l	0.0250	0.0024	1	10/07/22 23:21	10/13/22 12:23	EPA 3005A	1,6010D	NB
Potassium, Total	ND		mg/l	2.50	0.237	1	10/07/22 23:21	10/13/22 12:23	EPA 3005A	1,6010D	NB
Selenium, Total	ND		mg/l	0.0100	0.0035	1	10/07/22 23:21	10/13/22 12:23	EPA 3005A	1,6010D	NB
Silver, Total	ND		mg/l	0.0070	0.0028	1	10/07/22 23:21	10/13/22 12:23	EPA 3005A	1,6010D	NB
Sodium, Total	ND		mg/l	2.00	0.120	1	10/07/22 23:21	10/13/22 12:23	EPA 3005A	1,6010D	NB
Thallium, Total	ND		mg/l	0.0200	0.0025	1	10/07/22 23:21	10/13/22 12:23	EPA 3005A	1,6010D	NB
Vanadium, Total	ND		mg/l	0.0100	0.0020	1	10/07/22 23:21	10/13/22 12:23	EPA 3005A	1,6010D	NB
Zinc, Total	ND		mg/l	0.0500	0.0021	1	10/07/22 23:21	10/13/22 12:23	EPA 3005A	1,6010D	NB
General Chemistry - Mansfield Lab											
Chromium, Trivalent	ND		mg/l	0.010	0.010	1		10/13/22 12:23	NA	107,-	

Project Name: THE BEACON **Lab Number:** L2255559

Project Number: 170745301 **Report Date:** 11/07/22

SAMPLE RESULTS

Lab ID: L2255559-10 Date Collected: 10/06/22 13:15

Client ID: SB04_1-3 Date Received: 10/06/22

Sample Location: 413 E. 120 STREET Field Prep: Not Specified

Sample Depth:

Matrix: Soil

Percent Solids: 90%

Parameter	Result	Qualifier	Units	RL	MDL	Dilution Factor	Date Prepared	Date Analyzed	Prep Method	Analytical Method	Analyst
Total Metals - Mansfield Lab											
Aluminum, Total	5790		mg/kg	8.49	2.29	2	10/08/22 08:40	10/12/22 14:42	EPA 3050B	1,6010D	MC
Antimony, Total	ND		mg/kg	4.25	0.323	2	10/08/22 08:40	10/12/22 14:42	EPA 3050B	1,6010D	MC
Arsenic, Total	3.74		mg/kg	0.849	0.177	2	10/08/22 08:40	10/12/22 14:42	EPA 3050B	1,6010D	MC
Barium, Total	77.5		mg/kg	0.849	0.148	2	10/08/22 08:40	10/12/22 14:42	EPA 3050B	1,6010D	MC
Beryllium, Total	0.238	J	mg/kg	0.425	0.028	2	10/08/22 08:40	10/12/22 14:42	EPA 3050B	1,6010D	MC
Cadmium, Total	0.161	J	mg/kg	0.849	0.083	2	10/08/22 08:40	10/12/22 14:42	EPA 3050B	1,6010D	MC
Calcium, Total	37300		mg/kg	8.49	2.97	2	10/08/22 08:40	10/12/22 14:42	EPA 3050B	1,6010D	MC
Chromium, Total	10.2		mg/kg	0.849	0.082	2	10/08/22 08:40	10/12/22 14:42	EPA 3050B	1,6010D	MC
Cobalt, Total	3.47		mg/kg	1.70	0.141	2	10/08/22 08:40	10/12/22 14:42	EPA 3050B	1,6010D	MC
Copper, Total	7.02		mg/kg	0.849	0.219	2	10/08/22 08:40	10/12/22 14:42	EPA 3050B	1,6010D	MC
Iron, Total	7900		mg/kg	4.25	0.767	2	10/08/22 08:40	10/12/22 14:42	EPA 3050B	1,6010D	MC
Lead, Total	37.0		mg/kg	4.25	0.228	2	10/08/22 08:40	10/12/22 14:42	EPA 3050B	1,6010D	MC
Magnesium, Total	1610		mg/kg	8.49	1.31	2	10/08/22 08:40	10/12/22 14:42	EPA 3050B	1,6010D	MC
Manganese, Total	103		mg/kg	0.849	0.135	2	10/08/22 08:40	10/12/22 14:42	EPA 3050B	1,6010D	MC
Mercury, Total	0.139		mg/kg	0.071	0.046	1	10/08/22 12:45	10/10/22 12:38	EPA 7471B	1,7471B	ZK
Nickel, Total	6.66		mg/kg	2.12	0.206	2	10/08/22 08:40	10/12/22 14:42	EPA 3050B	1,6010D	MC
Potassium, Total	388		mg/kg	212	12.2	2	10/08/22 08:40	10/12/22 14:42	EPA 3050B	1,6010D	MC
Selenium, Total	ND		mg/kg	1.70	0.219	2	10/08/22 08:40	10/12/22 14:42	EPA 3050B	1,6010D	MC
Silver, Total	ND		mg/kg	0.849	0.240	2	10/08/22 08:40	10/12/22 14:42	EPA 3050B	1,6010D	MC
Sodium, Total	92.3	J	mg/kg	170	2.68	2	10/08/22 08:40	10/12/22 14:42	EPA 3050B	1,6010D	MC
Thallium, Total	ND		mg/kg	1.70	0.268	2	10/08/22 08:40	10/12/22 14:42	EPA 3050B	1,6010D	MC
Vanadium, Total	13.4		mg/kg	0.849	0.172	2	10/08/22 08:40	10/12/22 14:42	EPA 3050B	1,6010D	MC
Zinc, Total	36.6		mg/kg	4.25	0.249	2	10/08/22 08:40	10/12/22 14:42	EPA 3050B	1,6010D	MC
General Chemistry - Mansfield Lab											
Chromium, Trivalent	10.2		mg/kg	0.893	0.893	1		10/16/22 20:55	NA	107,-	

Project Name: THE BEACON **Lab Number:** L2255559

Project Number: 170745301 **Report Date:** 11/07/22

SAMPLE RESULTS

Lab ID: L2255559-11 Date Collected: 10/06/22 15:00

Client ID: MW04_100622 Date Received: 10/06/22

Sample Location: 413 E. 120 STREET Field Prep: Refer to COC

Sample Depth:

Matrix: Water

Parameter	Result	Qualifier	Units	RL	MDL	Dilution Factor	Date Prepared	Date Analyzed	Prep Method	Analytical Method	Analyst
Total Metals - Mansfield Lab											
Aluminum, Total	0.375		mg/l	0.0100	0.00327	1	10/07/22 23:21	10/12/22 17:07	EPA 3005A	1,6020B	SMV
Antimony, Total	ND		mg/l	0.00400	0.00042	1	10/07/22 23:21	10/12/22 17:07	EPA 3005A	1,6020B	SMV
Arsenic, Total	0.00171		mg/l	0.00050	0.00016	1	10/07/22 23:21	10/12/22 17:07	EPA 3005A	1,6020B	SMV
Barium, Total	0.04583		mg/l	0.00050	0.00017	1	10/07/22 23:21	10/12/22 17:07	EPA 3005A	1,6020B	SMV
Beryllium, Total	ND		mg/l	0.00050	0.00010	1	10/07/22 23:21	10/12/22 17:07	EPA 3005A	1,6020B	SMV
Cadmium, Total	ND		mg/l	0.00020	0.00005	1	10/07/22 23:21	10/12/22 17:07	EPA 3005A	1,6020B	SMV
Calcium, Total	91.7		mg/l	0.100	0.0394	1	10/07/22 23:21	10/12/22 17:07	EPA 3005A	1,6020B	SMV
Chromium, Total	0.00018	J	mg/l	0.00100	0.00017	1	10/07/22 23:21	10/12/22 17:07	EPA 3005A	1,6020B	SMV
Cobalt, Total	0.00028	J	mg/l	0.00050	0.00016	1	10/07/22 23:21	10/12/22 17:07	EPA 3005A	1,6020B	SMV
Copper, Total	ND		mg/l	0.00100	0.00038	1	10/07/22 23:21	10/12/22 17:07	EPA 3005A	1,6020B	SMV
Iron, Total	3.95		mg/l	0.0500	0.0191	1	10/07/22 23:21	10/12/22 17:07	EPA 3005A	1,6020B	SMV
Lead, Total	0.00045	J	mg/l	0.00100	0.00034	1	10/07/22 23:21	10/12/22 17:07	EPA 3005A	1,6020B	SMV
Magnesium, Total	10.1		mg/l	0.0700	0.0242	1	10/07/22 23:21	10/12/22 17:07	EPA 3005A	1,6020B	SMV
Manganese, Total	3.721		mg/l	0.00100	0.00044	1	10/07/22 23:21	10/12/22 17:07	EPA 3005A	1,6020B	SMV
Mercury, Total	0.00016	J	mg/l	0.00020	0.00009	1	10/08/22 00:21	10/08/22 14:02	EPA 7470A	1,7470A	TAA
Nickel, Total	0.00083	J	mg/l	0.00200	0.00055	1	10/07/22 23:21	10/12/22 17:07	EPA 3005A	1,6020B	SMV
Potassium, Total	20.1		mg/l	0.100	0.0309	1	10/07/22 23:21	10/12/22 17:07	EPA 3005A	1,6020B	SMV
Selenium, Total	ND		mg/l	0.00500	0.00173	1	10/07/22 23:21	10/12/22 17:07	EPA 3005A	1,6020B	SMV
Silver, Total	ND		mg/l	0.00040	0.00016	1	10/07/22 23:21	10/12/22 17:07	EPA 3005A	1,6020B	SMV
Sodium, Total	46.8		mg/l	0.100	0.0293	1	10/07/22 23:21	10/12/22 17:07	EPA 3005A	1,6020B	SMV
Thallium, Total	ND		mg/l	0.00100	0.00014	1	10/07/22 23:21	10/12/22 17:07	EPA 3005A	1,6020B	SMV
Vanadium, Total	ND		mg/l	0.00500	0.00157	1	10/07/22 23:21	10/12/22 17:07	EPA 3005A	1,6020B	SMV
Zinc, Total	ND		mg/l	0.01000	0.00341	1	10/07/22 23:21	10/12/22 17:07	EPA 3005A	1,6020B	SMV
General Chemistry - Mansfield Lab											
Chromium, Trivalent	ND		mg/l	0.010	0.010	1		10/12/22 17:07	NA	107,-	

Project Name: THE BEACON
Project Number: 170745301
Lab Number: L2255559
Report Date: 11/07/22

SAMPLE RESULTS

Lab ID: L2255559-11
Client ID: MW04_100622
Sample Location: 413 E. 120 STREET
Sample Depth:
Matrix: Water

Date Collected: 10/06/22 15:00
Date Received: 10/06/22
Field Prep: Refer to COC

Parameter	Result	Qualifier	Units	RL	MDL	Dilution Factor	Date Prepared	Date Analyzed	Prep Method	Analytical Method	Analyst
Dissolved Metals - Mansfield Lab											
Aluminum, Dissolved	0.118		mg/l	0.0100	0.00327	1	10/08/22 07:15	10/13/22 12:26	EPA 3005A	1,6020B	SV
Antimony, Dissolved	0.00074	J	mg/l	0.00400	0.00042	1	10/08/22 07:15	10/13/22 12:26	EPA 3005A	1,6020B	SV
Arsenic, Dissolved	0.00121		mg/l	0.00050	0.00016	1	10/08/22 07:15	10/13/22 12:26	EPA 3005A	1,6020B	SV
Barium, Dissolved	0.05099		mg/l	0.00050	0.00017	1	10/08/22 07:15	10/13/22 12:26	EPA 3005A	1,6020B	SV
Beryllium, Dissolved	ND		mg/l	0.00050	0.00010	1	10/08/22 07:15	10/13/22 12:26	EPA 3005A	1,6020B	SV
Cadmium, Dissolved	ND		mg/l	0.00020	0.00005	1	10/08/22 07:15	10/13/22 12:26	EPA 3005A	1,6020B	SV
Calcium, Dissolved	89.6		mg/l	0.100	0.0394	1	10/08/22 07:15	10/13/22 12:26	EPA 3005A	1,6020B	SV
Chromium, Dissolved	0.00024	J	mg/l	0.00100	0.00017	1	10/08/22 07:15	10/13/22 12:26	EPA 3005A	1,6020B	SV
Cobalt, Dissolved	0.00025	J	mg/l	0.00050	0.00016	1	10/08/22 07:15	10/13/22 12:26	EPA 3005A	1,6020B	SV
Copper, Dissolved	0.00041	J	mg/l	0.00100	0.00038	1	10/08/22 07:15	10/13/22 12:26	EPA 3005A	1,6020B	SV
Iron, Dissolved	3.19		mg/l	0.0500	0.0191	1	10/08/22 07:15	10/13/22 12:26	EPA 3005A	1,6020B	SV
Lead, Dissolved	ND		mg/l	0.00100	0.00034	1	10/08/22 07:15	10/13/22 12:26	EPA 3005A	1,6020B	SV
Magnesium, Dissolved	9.96		mg/l	0.0700	0.0242	1	10/08/22 07:15	10/13/22 12:26	EPA 3005A	1,6020B	SV
Manganese, Dissolved	4.126		mg/l	0.00100	0.00044	1	10/08/22 07:15	10/13/22 12:26	EPA 3005A	1,6020B	SV
Mercury, Dissolved	0.00012	J	mg/l	0.00020	0.00009	1	10/11/22 13:55	10/12/22 10:54	EPA 7470A	1,7470A	ZK
Nickel, Dissolved	0.00095	J	mg/l	0.00200	0.00055	1	10/08/22 07:15	10/13/22 12:26	EPA 3005A	1,6020B	SV
Potassium, Dissolved	19.0		mg/l	0.100	0.0309	1	10/08/22 07:15	10/13/22 12:26	EPA 3005A	1,6020B	SV
Selenium, Dissolved	ND		mg/l	0.00500	0.00173	1	10/08/22 07:15	10/13/22 12:26	EPA 3005A	1,6020B	SV
Silver, Dissolved	ND		mg/l	0.00040	0.00016	1	10/08/22 07:15	10/13/22 12:26	EPA 3005A	1,6020B	SV
Sodium, Dissolved	55.9		mg/l	0.100	0.0293	1	10/08/22 07:15	10/13/22 12:26	EPA 3005A	1,6020B	SV
Thallium, Dissolved	ND		mg/l	0.00100	0.00014	1	10/08/22 07:15	10/13/22 12:26	EPA 3005A	1,6020B	SV
Vanadium, Dissolved	ND		mg/l	0.00500	0.00157	1	10/08/22 07:15	10/13/22 12:26	EPA 3005A	1,6020B	SV
Zinc, Dissolved	ND		mg/l	0.01000	0.00341	1	10/08/22 07:15	10/13/22 12:26	EPA 3005A	1,6020B	SV

Project Name: THE BEACON **Lab Number:** L2255559

Project Number: 170745301 **Report Date:** 11/07/22

SAMPLE RESULTS

Lab ID: L2255559-12 Date Collected: 10/06/22 15:15

Client ID: GWDUP01_100622 Date Received: 10/06/22

Sample Location: 413 E. 120 STREET Field Prep: Refer to COC

Sample Depth:

Matrix: Water

Parameter	Result	Qualifier	Units	RL	MDL	Dilution Factor	Date Prepared	Date Analyzed	Prep Method	Analytical Method	Analyst
Total Metals - Mansfield Lab											
Aluminum, Total	0.220		mg/l	0.0100	0.00327	1	10/07/22 23:21	10/12/22 17:12	EPA 3005A	1,6020B	SMV
Antimony, Total	ND		mg/l	0.00400	0.00042	1	10/07/22 23:21	10/12/22 17:12	EPA 3005A	1,6020B	SMV
Arsenic, Total	0.00150		mg/l	0.00050	0.00016	1	10/07/22 23:21	10/12/22 17:12	EPA 3005A	1,6020B	SMV
Barium, Total	0.05030		mg/l	0.00050	0.00017	1	10/07/22 23:21	10/12/22 17:12	EPA 3005A	1,6020B	SMV
Beryllium, Total	ND		mg/l	0.00050	0.00010	1	10/07/22 23:21	10/12/22 17:12	EPA 3005A	1,6020B	SMV
Cadmium, Total	ND		mg/l	0.00020	0.00005	1	10/07/22 23:21	10/12/22 17:12	EPA 3005A	1,6020B	SMV
Calcium, Total	89.8		mg/l	0.100	0.0394	1	10/07/22 23:21	10/12/22 17:12	EPA 3005A	1,6020B	SMV
Chromium, Total	ND		mg/l	0.00100	0.00017	1	10/07/22 23:21	10/12/22 17:12	EPA 3005A	1,6020B	SMV
Cobalt, Total	0.00033	J	mg/l	0.00050	0.00016	1	10/07/22 23:21	10/12/22 17:12	EPA 3005A	1,6020B	SMV
Copper, Total	ND		mg/l	0.00100	0.00038	1	10/07/22 23:21	10/12/22 17:12	EPA 3005A	1,6020B	SMV
Iron, Total	4.35		mg/l	0.0500	0.0191	1	10/07/22 23:21	10/12/22 17:12	EPA 3005A	1,6020B	SMV
Lead, Total	ND		mg/l	0.00100	0.00034	1	10/07/22 23:21	10/12/22 17:12	EPA 3005A	1,6020B	SMV
Magnesium, Total	10.5		mg/l	0.0700	0.0242	1	10/07/22 23:21	10/12/22 17:12	EPA 3005A	1,6020B	SMV
Manganese, Total	3.997		mg/l	0.00100	0.00044	1	10/07/22 23:21	10/12/22 17:12	EPA 3005A	1,6020B	SMV
Mercury, Total	0.00014	J	mg/l	0.00020	0.00009	1	10/08/22 00:21	10/08/22 14:05	EPA 7470A	1,7470A	TAA
Nickel, Total	0.00088	J	mg/l	0.00200	0.00055	1	10/07/22 23:21	10/12/22 17:12	EPA 3005A	1,6020B	SMV
Potassium, Total	19.6		mg/l	0.100	0.0309	1	10/07/22 23:21	10/12/22 17:12	EPA 3005A	1,6020B	SMV
Selenium, Total	ND		mg/l	0.00500	0.00173	1	10/07/22 23:21	10/12/22 17:12	EPA 3005A	1,6020B	SMV
Silver, Total	ND		mg/l	0.00040	0.00016	1	10/07/22 23:21	10/12/22 17:12	EPA 3005A	1,6020B	SMV
Sodium, Total	47.2		mg/l	0.100	0.0293	1	10/07/22 23:21	10/12/22 17:12	EPA 3005A	1,6020B	SMV
Thallium, Total	ND		mg/l	0.00100	0.00014	1	10/07/22 23:21	10/12/22 17:12	EPA 3005A	1,6020B	SMV
Vanadium, Total	ND		mg/l	0.00500	0.00157	1	10/07/22 23:21	10/12/22 17:12	EPA 3005A	1,6020B	SMV
Zinc, Total	ND		mg/l	0.01000	0.00341	1	10/07/22 23:21	10/12/22 17:12	EPA 3005A	1,6020B	SMV
General Chemistry - Mansfield Lab											
Chromium, Trivalent	ND		mg/l	0.010	0.010	1		10/12/22 17:12	NA	107,-	

Project Name: THE BEACON
Project Number: 170745301
Lab Number: L2255559
Report Date: 11/07/22

SAMPLE RESULTS

Lab ID: L2255559-12
Client ID: GWDUP01_100622
Sample Location: 413 E. 120 STREET
Date Collected: 10/06/22 15:15
Date Received: 10/06/22
Field Prep: Refer to COC

Sample Depth:
Matrix: Water

Parameter	Result	Qualifier	Units	RL	MDL	Dilution Factor	Date Prepared	Date Analyzed	Prep Method	Analytical Method	Analyst
Dissolved Metals - Mansfield Lab											
Aluminum, Dissolved	0.0980		mg/l	0.0100	0.00327	1	10/08/22 07:15	10/13/22 12:30	EPA 3005A	1,6020B	SV
Antimony, Dissolved	ND		mg/l	0.00400	0.00042	1	10/08/22 07:15	10/13/22 12:30	EPA 3005A	1,6020B	SV
Arsenic, Dissolved	0.00120		mg/l	0.00050	0.00016	1	10/08/22 07:15	10/13/22 12:30	EPA 3005A	1,6020B	SV
Barium, Dissolved	0.05171		mg/l	0.00050	0.00017	1	10/08/22 07:15	10/13/22 12:30	EPA 3005A	1,6020B	SV
Beryllium, Dissolved	ND		mg/l	0.00050	0.00010	1	10/08/22 07:15	10/13/22 12:30	EPA 3005A	1,6020B	SV
Cadmium, Dissolved	ND		mg/l	0.00020	0.00005	1	10/08/22 07:15	10/13/22 12:30	EPA 3005A	1,6020B	SV
Calcium, Dissolved	87.8		mg/l	0.100	0.0394	1	10/08/22 07:15	10/13/22 12:30	EPA 3005A	1,6020B	SV
Chromium, Dissolved	ND		mg/l	0.00100	0.00017	1	10/08/22 07:15	10/13/22 12:30	EPA 3005A	1,6020B	SV
Cobalt, Dissolved	0.00027	J	mg/l	0.00050	0.00016	1	10/08/22 07:15	10/13/22 12:30	EPA 3005A	1,6020B	SV
Copper, Dissolved	0.00043	J	mg/l	0.00100	0.00038	1	10/08/22 07:15	10/13/22 12:30	EPA 3005A	1,6020B	SV
Iron, Dissolved	3.78		mg/l	0.0500	0.0191	1	10/08/22 07:15	10/13/22 12:30	EPA 3005A	1,6020B	SV
Lead, Dissolved	ND		mg/l	0.00100	0.00034	1	10/08/22 07:15	10/13/22 12:30	EPA 3005A	1,6020B	SV
Magnesium, Dissolved	9.74		mg/l	0.0700	0.0242	1	10/08/22 07:15	10/13/22 12:30	EPA 3005A	1,6020B	SV
Manganese, Dissolved	4.057		mg/l	0.00100	0.00044	1	10/08/22 07:15	10/13/22 12:30	EPA 3005A	1,6020B	SV
Mercury, Dissolved	ND		mg/l	0.00020	0.00009	1	10/11/22 13:55	10/12/22 10:57	EPA 7470A	1,7470A	ZK
Nickel, Dissolved	0.00078	J	mg/l	0.00200	0.00055	1	10/08/22 07:15	10/13/22 12:30	EPA 3005A	1,6020B	SV
Potassium, Dissolved	19.3		mg/l	0.100	0.0309	1	10/08/22 07:15	10/13/22 12:30	EPA 3005A	1,6020B	SV
Selenium, Dissolved	ND		mg/l	0.00500	0.00173	1	10/08/22 07:15	10/13/22 12:30	EPA 3005A	1,6020B	SV
Silver, Dissolved	ND		mg/l	0.00040	0.00016	1	10/08/22 07:15	10/13/22 12:30	EPA 3005A	1,6020B	SV
Sodium, Dissolved	54.4		mg/l	0.100	0.0293	1	10/08/22 07:15	10/13/22 12:30	EPA 3005A	1,6020B	SV
Thallium, Dissolved	ND		mg/l	0.00100	0.00014	1	10/08/22 07:15	10/13/22 12:30	EPA 3005A	1,6020B	SV
Vanadium, Dissolved	ND		mg/l	0.00500	0.00157	1	10/08/22 07:15	10/13/22 12:30	EPA 3005A	1,6020B	SV
Zinc, Dissolved	ND		mg/l	0.01000	0.00341	1	10/08/22 07:15	10/13/22 12:30	EPA 3005A	1,6020B	SV

Project Name: THE BEACON
Project Number: 170745301
Lab Number: L2255559
Report Date: 11/07/22

Method Blank Analysis
Batch Quality Control

Parameter	Result	Qualifier	Units	RL	MDL	Dilution Factor	Date Prepared	Date Analyzed	Analytical Method	Analyst
Total Metals - Mansfield Lab for sample(s): 09 Batch: WG1696862-1										
Aluminum, Total	ND		mg/l	0.100	0.0318	1	10/07/22 23:21	10/13/22 12:16	1,6010D	NB
Antimony, Total	ND		mg/l	0.0500	0.0071	1	10/07/22 23:21	10/13/22 12:16	1,6010D	NB
Arsenic, Total	ND		mg/l	0.0050	0.0019	1	10/07/22 23:21	10/13/22 12:16	1,6010D	NB
Barium, Total	ND		mg/l	0.0100	0.0021	1	10/07/22 23:21	10/13/22 12:16	1,6010D	NB
Beryllium, Total	ND		mg/l	0.0050	0.0009	1	10/07/22 23:21	10/13/22 12:16	1,6010D	NB
Cadmium, Total	ND		mg/l	0.0050	0.0010	1	10/07/22 23:21	10/13/22 12:16	1,6010D	NB
Calcium, Total	ND		mg/l	0.100	0.0350	1	10/07/22 23:21	10/13/22 12:16	1,6010D	NB
Chromium, Total	ND		mg/l	0.0100	0.0021	1	10/07/22 23:21	10/13/22 12:16	1,6010D	NB
Cobalt, Total	ND		mg/l	0.0200	0.0017	1	10/07/22 23:21	10/13/22 12:16	1,6010D	NB
Copper, Total	ND		mg/l	0.0100	0.0022	1	10/07/22 23:21	10/13/22 12:16	1,6010D	NB
Iron, Total	0.0371	J	mg/l	0.0500	0.0090	1	10/07/22 23:21	10/13/22 12:16	1,6010D	NB
Lead, Total	ND		mg/l	0.0100	0.0027	1	10/07/22 23:21	10/13/22 12:16	1,6010D	NB
Magnesium, Total	ND		mg/l	0.100	0.0153	1	10/07/22 23:21	10/13/22 12:16	1,6010D	NB
Manganese, Total	ND		mg/l	0.0100	0.0016	1	10/07/22 23:21	10/13/22 12:16	1,6010D	NB
Nickel, Total	ND		mg/l	0.0250	0.0024	1	10/07/22 23:21	10/13/22 12:16	1,6010D	NB
Potassium, Total	ND		mg/l	2.50	0.237	1	10/07/22 23:21	10/13/22 12:16	1,6010D	NB
Selenium, Total	ND		mg/l	0.0100	0.0035	1	10/07/22 23:21	10/13/22 12:16	1,6010D	NB
Silver, Total	ND		mg/l	0.0070	0.0028	1	10/07/22 23:21	10/13/22 12:16	1,6010D	NB
Sodium, Total	ND		mg/l	2.00	0.120	1	10/07/22 23:21	10/13/22 12:16	1,6010D	NB
Thallium, Total	ND		mg/l	0.0200	0.0025	1	10/07/22 23:21	10/13/22 12:16	1,6010D	NB
Vanadium, Total	ND		mg/l	0.0100	0.0020	1	10/07/22 23:21	10/13/22 12:16	1,6010D	NB
Zinc, Total	ND		mg/l	0.0500	0.0021	1	10/07/22 23:21	10/13/22 12:16	1,6010D	NB

Prep Information

Digestion Method: EPA 3005A

Parameter	Result	Qualifier	Units	RL	MDL	Dilution Factor	Date Prepared	Date Analyzed	Analytical Method	Analyst
Total Metals - Mansfield Lab for sample(s): 11-12 Batch: WG1696864-1										
Mercury, Total	ND		mg/l	0.00020	0.00009	1	10/08/22 00:21	10/08/22 13:42	1,7470A	TAA

Project Name: THE BEACON
Project Number: 170745301
Lab Number: L2255559
Report Date: 11/07/22

Method Blank Analysis
Batch Quality Control

Prep Information

Digestion Method: EPA 7470A

Parameter	Result	Qualifier	Units	RL	MDL	Dilution Factor	Date Prepared	Date Analyzed	Analytical Method	Analyst
Dissolved Metals - Mansfield Lab for sample(s): 11-12 Batch: WG1696876-1										
Aluminum, Dissolved	ND		mg/l	0.0100	0.00327	1	10/08/22 07:15	10/10/22 15:05	1,6020B	SV
Antimony, Dissolved	ND		mg/l	0.00400	0.00042	1	10/08/22 07:15	10/10/22 15:05	1,6020B	SV
Arsenic, Dissolved	ND		mg/l	0.00050	0.00016	1	10/08/22 07:15	10/10/22 15:05	1,6020B	SV
Barium, Dissolved	ND		mg/l	0.00050	0.00017	1	10/08/22 07:15	10/10/22 15:05	1,6020B	SV
Beryllium, Dissolved	ND		mg/l	0.00050	0.00010	1	10/08/22 07:15	10/10/22 15:05	1,6020B	SV
Cadmium, Dissolved	ND		mg/l	0.00020	0.00005	1	10/08/22 07:15	10/10/22 15:05	1,6020B	SV
Calcium, Dissolved	ND		mg/l	0.100	0.0394	1	10/08/22 07:15	10/10/22 15:05	1,6020B	SV
Chromium, Dissolved	ND		mg/l	0.00100	0.00017	1	10/08/22 07:15	10/10/22 15:05	1,6020B	SV
Cobalt, Dissolved	ND		mg/l	0.00050	0.00016	1	10/08/22 07:15	10/10/22 15:05	1,6020B	SV
Copper, Dissolved	ND		mg/l	0.00100	0.00038	1	10/08/22 07:15	10/10/22 15:05	1,6020B	SV
Iron, Dissolved	ND		mg/l	0.0500	0.0191	1	10/08/22 07:15	10/10/22 15:05	1,6020B	SV
Lead, Dissolved	ND		mg/l	0.00100	0.00034	1	10/08/22 07:15	10/10/22 15:05	1,6020B	SV
Magnesium, Dissolved	ND		mg/l	0.0700	0.0242	1	10/08/22 07:15	10/10/22 15:05	1,6020B	SV
Manganese, Dissolved	ND		mg/l	0.00100	0.00044	1	10/08/22 07:15	10/10/22 15:05	1,6020B	SV
Nickel, Dissolved	ND		mg/l	0.00200	0.00055	1	10/08/22 07:15	10/10/22 15:05	1,6020B	SV
Potassium, Dissolved	ND		mg/l	0.100	0.0309	1	10/08/22 07:15	10/10/22 15:05	1,6020B	SV
Selenium, Dissolved	ND		mg/l	0.00500	0.00173	1	10/08/22 07:15	10/10/22 15:05	1,6020B	SV
Silver, Dissolved	ND		mg/l	0.00040	0.00016	1	10/08/22 07:15	10/13/22 12:06	1,6020B	SV
Sodium, Dissolved	ND		mg/l	0.100	0.0293	1	10/08/22 07:15	10/10/22 15:05	1,6020B	SV
Thallium, Dissolved	ND		mg/l	0.00100	0.00014	1	10/08/22 07:15	10/10/22 15:05	1,6020B	SV
Vanadium, Dissolved	ND		mg/l	0.00500	0.00157	1	10/08/22 07:15	10/10/22 15:05	1,6020B	SV
Zinc, Dissolved	ND		mg/l	0.01000	0.00341	1	10/08/22 07:15	10/10/22 15:05	1,6020B	SV

Prep Information

Digestion Method: EPA 3005A

Project Name: THE BEACON
Project Number: 170745301
Lab Number: L2255559
Report Date: 11/07/22

Method Blank Analysis
Batch Quality Control

Parameter	Result	Qualifier	Units	RL	MDL	Dilution Factor	Date Prepared	Date Analyzed	Analytical Method	Analyst
Total Metals - Mansfield Lab for sample(s): 07-08,10 Batch: WG1697025-1										
Aluminum, Total	ND		mg/kg	4.00	1.08	1	10/08/22 08:40	10/11/22 10:57	1,6010D	NB
Antimony, Total	ND		mg/kg	2.00	0.152	1	10/08/22 08:40	10/11/22 10:57	1,6010D	NB
Arsenic, Total	ND		mg/kg	0.400	0.083	1	10/08/22 08:40	10/11/22 10:57	1,6010D	NB
Barium, Total	ND		mg/kg	0.400	0.070	1	10/08/22 08:40	10/11/22 10:57	1,6010D	NB
Beryllium, Total	ND		mg/kg	0.200	0.013	1	10/08/22 08:40	10/11/22 10:57	1,6010D	NB
Cadmium, Total	ND		mg/kg	0.400	0.039	1	10/08/22 08:40	10/11/22 10:57	1,6010D	NB
Calcium, Total	ND		mg/kg	4.00	1.40	1	10/08/22 08:40	10/11/22 10:57	1,6010D	NB
Chromium, Total	ND		mg/kg	0.400	0.038	1	10/08/22 08:40	10/11/22 10:57	1,6010D	NB
Cobalt, Total	ND		mg/kg	0.800	0.066	1	10/08/22 08:40	10/11/22 10:57	1,6010D	NB
Copper, Total	ND		mg/kg	0.400	0.103	1	10/08/22 08:40	10/11/22 10:57	1,6010D	NB
Iron, Total	0.599	J	mg/kg	2.00	0.361	1	10/08/22 08:40	10/11/22 10:57	1,6010D	NB
Lead, Total	ND		mg/kg	2.00	0.107	1	10/08/22 08:40	10/11/22 10:57	1,6010D	NB
Magnesium, Total	ND		mg/kg	4.00	0.616	1	10/08/22 08:40	10/11/22 10:57	1,6010D	NB
Manganese, Total	ND		mg/kg	0.400	0.064	1	10/08/22 08:40	10/11/22 10:57	1,6010D	NB
Nickel, Total	ND		mg/kg	1.00	0.097	1	10/08/22 08:40	10/11/22 10:57	1,6010D	NB
Potassium, Total	ND		mg/kg	100	5.76	1	10/08/22 08:40	10/11/22 10:57	1,6010D	NB
Selenium, Total	ND		mg/kg	0.800	0.103	1	10/08/22 08:40	10/11/22 10:57	1,6010D	NB
Silver, Total	ND		mg/kg	0.400	0.113	1	10/08/22 08:40	10/11/22 10:57	1,6010D	NB
Sodium, Total	ND		mg/kg	80.0	1.26	1	10/08/22 08:40	10/11/22 10:57	1,6010D	NB
Thallium, Total	ND		mg/kg	0.800	0.126	1	10/08/22 08:40	10/11/22 10:57	1,6010D	NB
Vanadium, Total	ND		mg/kg	0.400	0.081	1	10/08/22 08:40	10/11/22 10:57	1,6010D	NB
Zinc, Total	ND		mg/kg	2.00	0.117	1	10/08/22 08:40	10/11/22 10:57	1,6010D	NB

Prep Information

Digestion Method: EPA 3050B

Parameter	Result	Qualifier	Units	RL	MDL	Dilution Factor	Date Prepared	Date Analyzed	Analytical Method	Analyst
Total Metals - Mansfield Lab for sample(s): 07-08,10 Batch: WG1697028-1										
Mercury, Total	ND		mg/kg	0.083	0.054	1	10/08/22 12:45	10/10/22 11:48	1,7471B	ZK

Project Name: THE BEACON
Project Number: 170745301
Lab Number: L2255559
Report Date: 11/07/22

Method Blank Analysis
Batch Quality Control

Prep Information

Digestion Method: EPA 7471B

Parameter	Result	Qualifier	Units	RL	MDL	Dilution Factor	Date Prepared	Date Analyzed	Analytical Method	Analyst
Total Metals - Mansfield Lab for sample(s): 11-12 Batch: WG1697664-1										
Aluminum, Total	ND		mg/l	0.0100	0.00327	1	10/07/22 23:21	10/12/22 16:30	1,6020B	SMV
Antimony, Total	ND		mg/l	0.00400	0.00042	1	10/07/22 23:21	10/12/22 16:30	1,6020B	SMV
Arsenic, Total	ND		mg/l	0.00050	0.00016	1	10/07/22 23:21	10/12/22 16:30	1,6020B	SMV
Barium, Total	ND		mg/l	0.00050	0.00017	1	10/07/22 23:21	10/12/22 16:30	1,6020B	SMV
Beryllium, Total	ND		mg/l	0.00050	0.00010	1	10/07/22 23:21	10/12/22 16:30	1,6020B	SMV
Cadmium, Total	ND		mg/l	0.00020	0.00005	1	10/07/22 23:21	10/12/22 16:30	1,6020B	SMV
Calcium, Total	ND		mg/l	0.100	0.0394	1	10/07/22 23:21	10/12/22 16:30	1,6020B	SMV
Chromium, Total	ND		mg/l	0.00100	0.00017	1	10/07/22 23:21	10/12/22 16:30	1,6020B	SMV
Cobalt, Total	ND		mg/l	0.00050	0.00016	1	10/07/22 23:21	10/12/22 16:30	1,6020B	SMV
Copper, Total	ND		mg/l	0.00100	0.00038	1	10/07/22 23:21	10/12/22 16:30	1,6020B	SMV
Iron, Total	0.0357	J	mg/l	0.0500	0.0191	1	10/07/22 23:21	10/12/22 16:30	1,6020B	SMV
Lead, Total	ND		mg/l	0.00100	0.00034	1	10/07/22 23:21	10/12/22 16:30	1,6020B	SMV
Magnesium, Total	ND		mg/l	0.0700	0.0242	1	10/07/22 23:21	10/12/22 16:30	1,6020B	SMV
Manganese, Total	0.00059	J	mg/l	0.00100	0.00044	1	10/07/22 23:21	10/12/22 16:30	1,6020B	SMV
Nickel, Total	ND		mg/l	0.00200	0.00055	1	10/07/22 23:21	10/12/22 16:30	1,6020B	SMV
Potassium, Total	ND		mg/l	0.100	0.0309	1	10/07/22 23:21	10/12/22 16:30	1,6020B	SMV
Selenium, Total	ND		mg/l	0.00500	0.00173	1	10/07/22 23:21	10/12/22 16:30	1,6020B	SMV
Silver, Total	ND		mg/l	0.00040	0.00016	1	10/07/22 23:21	10/12/22 16:30	1,6020B	SMV
Sodium, Total	ND		mg/l	0.100	0.0293	1	10/07/22 23:21	10/12/22 16:30	1,6020B	SMV
Thallium, Total	ND		mg/l	0.00100	0.00014	1	10/07/22 23:21	10/12/22 16:30	1,6020B	SMV
Vanadium, Total	ND		mg/l	0.00500	0.00157	1	10/07/22 23:21	10/12/22 16:30	1,6020B	SMV
Zinc, Total	ND		mg/l	0.01000	0.00341	1	10/07/22 23:21	10/12/22 16:30	1,6020B	SMV

Prep Information

Digestion Method: EPA 3005A

Project Name: THE BEACON
Project Number: 170745301
Lab Number: L2255559
Report Date: 11/07/22

Method Blank Analysis
Batch Quality Control

Parameter	Result	Qualifier	Units	RL	MDL	Dilution Factor	Date Prepared	Date Analyzed	Analytical Method	Analyst
Total Metals - Mansfield Lab for sample(s): 09 Batch: WG1697806-1										
Mercury, Total	0.00011	J	mg/l	0.00020	0.00009	1	10/11/22 18:30	10/12/22 13:05	1,7470A	ZK

Prep Information

Digestion Method: EPA 7470A

Parameter	Result	Qualifier	Units	RL	MDL	Dilution Factor	Date Prepared	Date Analyzed	Analytical Method	Analyst
Dissolved Metals - Mansfield Lab for sample(s): 11-12 Batch: WG1697877-1										
Mercury, Dissolved	ND		mg/l	0.00020	0.00009	1	10/11/22 13:55	10/12/22 10:37	1,7470A	ZK

Prep Information

Digestion Method: EPA 7470A

Lab Control Sample Analysis

Batch Quality Control

Project Name: THE BEACON

Project Number: 170745301

Lab Number: L2255559

Report Date: 11/07/22

Parameter	LCS %Recovery	Qual	LCSD %Recovery	Qual	%Recovery Limits	RPD	Qual	RPD Limits
Total Metals - Mansfield Lab Associated sample(s): 09 Batch: WG1696862-2								
Aluminum, Total	104		-		80-120	-		
Antimony, Total	104		-		80-120	-		
Arsenic, Total	105		-		80-120	-		
Barium, Total	102		-		80-120	-		
Beryllium, Total	104		-		80-120	-		
Cadmium, Total	102		-		80-120	-		
Calcium, Total	105		-		80-120	-		
Chromium, Total	100		-		80-120	-		
Cobalt, Total	99		-		80-120	-		
Copper, Total	101		-		80-120	-		
Iron, Total	101		-		80-120	-		
Lead, Total	101		-		80-120	-		
Magnesium, Total	104		-		80-120	-		
Manganese, Total	98		-		80-120	-		
Nickel, Total	97		-		80-120	-		
Potassium, Total	107		-		80-120	-		
Selenium, Total	102		-		80-120	-		
Silver, Total	99		-		80-120	-		
Sodium, Total	108		-		80-120	-		
Thallium, Total	102		-		80-120	-		
Vanadium, Total	102		-		80-120	-		

Lab Control Sample Analysis

Batch Quality Control

Project Name: THE BEACON
Project Number: 170745301

Lab Number: L2255559
Report Date: 11/07/22

Parameter	LCS %Recovery	LCSD %Recovery	%Recovery Limits	RPD	RPD Limits
Total Metals - Mansfield Lab Associated sample(s): 09 Batch: WG1696862-2					
Zinc, Total	95	-	80-120	-	
Total Metals - Mansfield Lab Associated sample(s): 11-12 Batch: WG1696864-2					
Mercury, Total	89	-	80-120	-	

Lab Control Sample Analysis

Batch Quality Control

Project Name: THE BEACON

Project Number: 170745301

Lab Number: L2255559

Report Date: 11/07/22

Parameter	LCS %Recovery	LCSD %Recovery	%Recovery Limits	RPD	RPD Limits
Dissolved Metals - Mansfield Lab Associated sample(s): 11-12 Batch: WG1696876-2					
Aluminum, Dissolved	104	-	80-120	-	
Antimony, Dissolved	92	-	80-120	-	
Arsenic, Dissolved	103	-	80-120	-	
Barium, Dissolved	98	-	80-120	-	
Beryllium, Dissolved	104	-	80-120	-	
Cadmium, Dissolved	99	-	80-120	-	
Calcium, Dissolved	107	-	80-120	-	
Chromium, Dissolved	100	-	80-120	-	
Cobalt, Dissolved	101	-	80-120	-	
Copper, Dissolved	98	-	80-120	-	
Iron, Dissolved	102	-	80-120	-	
Lead, Dissolved	102	-	80-120	-	
Magnesium, Dissolved	105	-	80-120	-	
Manganese, Dissolved	102	-	80-120	-	
Nickel, Dissolved	98	-	80-120	-	
Potassium, Dissolved	105	-	80-120	-	
Selenium, Dissolved	103	-	80-120	-	
Silver, Dissolved	95	-	80-120	-	
Sodium, Dissolved	104	-	80-120	-	
Thallium, Dissolved	100	-	80-120	-	
Vanadium, Dissolved	101	-	80-120	-	

Lab Control Sample Analysis

Batch Quality Control

Project Name: THE BEACON

Project Number: 170745301

Lab Number: L2255559

Report Date: 11/07/22

Parameter	LCS %Recovery	LCSD %Recovery	%Recovery Limits	RPD	RPD Limits
Dissolved Metals - Mansfield Lab Associated sample(s): 11-12 Batch: WG1696876-2					
Zinc, Dissolved	95	-	80-120	-	

Lab Control Sample Analysis

Batch Quality Control

Project Name: THE BEACON

Project Number: 170745301

Lab Number: L2255559

Report Date: 11/07/22

Parameter	LCS %Recovery	LCSD %Recovery	%Recovery Limits	RPD	RPD Limits
Total Metals - Mansfield Lab Associated sample(s): 07-08,10 Batch: WG1697025-2 SRM Lot Number: D113-540					
Aluminum, Total	84	-	51-149	-	
Antimony, Total	149	-	20-250	-	
Arsenic, Total	100	-	70-130	-	
Barium, Total	93	-	75-125	-	
Beryllium, Total	98	-	75-125	-	
Cadmium, Total	97	-	75-125	-	
Calcium, Total	102	-	73-128	-	
Chromium, Total	97	-	70-130	-	
Cobalt, Total	98	-	75-125	-	
Copper, Total	100	-	75-125	-	
Iron, Total	97	-	36-164	-	
Lead, Total	104	-	72-128	-	
Magnesium, Total	95	-	63-138	-	
Manganese, Total	93	-	77-123	-	
Nickel, Total	99	-	70-130	-	
Potassium, Total	89	-	59-141	-	
Selenium, Total	99	-	66-134	-	
Silver, Total	96	-	70-131	-	
Sodium, Total	92	-	35-164	-	
Thallium, Total	100	-	70-130	-	
Vanadium, Total	96	-	74-126	-	

Lab Control Sample Analysis

Batch Quality Control

Project Name: THE BEACON

Project Number: 170745301

Lab Number: L2255559

Report Date: 11/07/22

Parameter	LCS %Recovery	LCSD %Recovery	%Recovery Limits	RPD	RPD Limits
Total Metals - Mansfield Lab Associated sample(s): 07-08,10 Batch: WG1697025-2 SRM Lot Number: D113-540					
Zinc, Total	97	-	70-130	-	
Total Metals - Mansfield Lab Associated sample(s): 07-08,10 Batch: WG1697028-2 SRM Lot Number: D113-540					
Mercury, Total	89	-	60-140	-	

Lab Control Sample Analysis

Batch Quality Control

Project Name: THE BEACON

Project Number: 170745301

Lab Number: L2255559

Report Date: 11/07/22

Parameter	LCS %Recovery	LCSD %Recovery	%Recovery Limits	RPD	RPD Limits
Total Metals - Mansfield Lab Associated sample(s): 11-12 Batch: WG1697664-2					
Aluminum, Total	102	-	80-120	-	
Antimony, Total	98	-	80-120	-	
Arsenic, Total	109	-	80-120	-	
Barium, Total	101	-	80-120	-	
Beryllium, Total	106	-	80-120	-	
Cadmium, Total	105	-	80-120	-	
Calcium, Total	93	-	80-120	-	
Chromium, Total	97	-	80-120	-	
Cobalt, Total	97	-	80-120	-	
Copper, Total	94	-	80-120	-	
Iron, Total	104	-	80-120	-	
Lead, Total	104	-	80-120	-	
Magnesium, Total	105	-	80-120	-	
Manganese, Total	101	-	80-120	-	
Nickel, Total	96	-	80-120	-	
Potassium, Total	106	-	80-120	-	
Selenium, Total	112	-	80-120	-	
Silver, Total	98	-	80-120	-	
Sodium, Total	107	-	80-120	-	
Thallium, Total	107	-	80-120	-	
Vanadium, Total	98	-	80-120	-	

Lab Control Sample Analysis

Batch Quality Control

Project Name: THE BEACON

Project Number: 170745301

Lab Number: L2255559

Report Date: 11/07/22

Parameter	LCS %Recovery	LCSD %Recovery	%Recovery Limits	RPD	RPD Limits
Total Metals - Mansfield Lab Associated sample(s): 11-12 Batch: WG1697664-2					
Zinc, Total	96	-	80-120	-	
Total Metals - Mansfield Lab Associated sample(s): 09 Batch: WG1697806-2					
Mercury, Total	95	-	80-120	-	
Dissolved Metals - Mansfield Lab Associated sample(s): 11-12 Batch: WG1697877-2					
Mercury, Dissolved	103	-	80-120	-	

Matrix Spike Analysis
Batch Quality Control

Project Name: THE BEACON
Project Number: 170745301

Lab Number: L2255559
Report Date: 11/07/22

Parameter	Native Sample	MS Added	MS Found	MS %Recovery	Qual	MSD Found	MSD %Recovery	Qual	Recovery Limits	RPD	Qual	RPD Limits
Total Metals - Mansfield Lab Associated sample(s): 09 QC Batch ID: WG1696862-3 QC Sample: L2255577-01 Client ID: MS Sample												
Aluminum, Total	1.32	2	3.85	**126**	Q	-	-		75-125	-		20
Antimony, Total	ND	0.5	0.477	95		-	-		75-125	-		20
Arsenic, Total	0.0038J	0.12	0.132	110		-	-		75-125	-		20
Barium, Total	0.142	2	2.22	104		-	-		75-125	-		20
Beryllium, Total	ND	0.05	0.0538	108		-	-		75-125	-		20
Cadmium, Total	ND	0.053	0.0531	100		-	-		75-125	-		20
Calcium, Total	87.7	10	99.6	119		-	-		75-125	-		20
Chromium, Total	ND	0.2	0.200	100		-	-		75-125	-		20
Cobalt, Total	0.012J	0.5	0.494	99		-	-		75-125	-		20
Copper, Total	0.018	0.25	0.267	100		-	-		75-125	-		20
Iron, Total	2.28	1	3.15	87		-	-		75-125	-		20
Lead, Total	0.008J	0.53	0.535	101		-	-		75-125	-		20
Magnesium, Total	16.3	10	26.6	103		-	-		75-125	-		20
Manganese, Total	1.89	0.5	2.32	86		-	-		75-125	-		20
Nickel, Total	0.007J	0.5	0.482	96		-	-		75-125	-		20
Potassium, Total	2.33J	10	13.2	**132**	Q	-	-		75-125	-		20
Selenium, Total	ND	0.12	0.124	103		-	-		75-125	-		20
Silver, Total	ND	0.05	0.0495	99		-	-		75-125	-		20
Sodium, Total	50.0	10	62.4	124		-	-		75-125	-		20
Thallium, Total	ND	0.12	0.119	99		-	-		75-125	-		20
Vanadium, Total	ND	0.5	0.513	103		-	-		75-125	-		20

Matrix Spike Analysis
Batch Quality Control

Project Name: THE BEACON
Project Number: 170745301

Lab Number: L2255559
Report Date: 11/07/22

Parameter	Native Sample	MS Added	MS Found	MS %Recovery	MSD Found	MSD %Recovery	Recovery Limits	RPD	RPD Limits
Total Metals - Mansfield Lab Associated sample(s): 09 QC Batch ID: WG1696862-3 QC Sample: L2255577-01 Client ID: MS Sample									
Zinc, Total	0.043J	0.5	0.514	103	-	-	75-125	-	20
Total Metals - Mansfield Lab Associated sample(s): 11-12 QC Batch ID: WG1696864-3 QC Sample: L2255644-01 Client ID: MS Sample									
Mercury, Total	ND	0.005	0.00463	93	-	-	75-125	-	20

Matrix Spike Analysis
Batch Quality Control

Project Name: THE BEACON
Project Number: 170745301

Lab Number: L2255559
Report Date: 11/07/22

Parameter	Native Sample	MS Added	MS Found	MS %Recovery	MSD Found	MSD %Recovery	Recovery Limits	RPD	RPD Limits
Dissolved Metals - Mansfield Lab Associated sample(s): 11-12 QC Batch ID: WG1696876-3 QC Sample: L2254694-01 Client ID: MS Sample									
Aluminum, Dissolved	0.011	2	1.96	97	-	-	75-125	-	20
Antimony, Dissolved	0.00045J	0.5	0.4317	86	-	-	75-125	-	20
Arsenic, Dissolved	0.0022	0.12	0.1262	103	-	-	75-125	-	20
Barium, Dissolved	0.0774	2	1.916	92	-	-	75-125	-	20
Beryllium, Dissolved	ND	0.05	0.04830	97	-	-	75-125	-	20
Cadmium, Dissolved	ND	0.053	0.04978	94	-	-	75-125	-	20
Calcium, Dissolved	59.8	10	71.9	121	-	-	75-125	-	20
Chromium, Dissolved	0.0003J	0.2	0.1922	96	-	-	75-125	-	20
Cobalt, Dissolved	ND	0.5	0.4871	97	-	-	75-125	-	20
Copper, Dissolved	ND	0.25	0.2331	93	-	-	75-125	-	20
Iron, Dissolved	ND	1	0.985	98	-	-	75-125	-	20
Lead, Dissolved	ND	0.53	0.4672	88	-	-	75-125	-	20
Magnesium, Dissolved	8.37	10	18.7	103	-	-	75-125	-	20
Manganese, Dissolved	0.1026	0.5	0.5958	99	-	-	75-125	-	20
Nickel, Dissolved	ND	0.5	0.4727	94	-	-	75-125	-	20
Potassium, Dissolved	4.56	10	14.6	100	-	-	75-125	-	20
Selenium, Dissolved	ND	0.12	0.118	98	-	-	75-125	-	20
Silver, Dissolved	ND	0.05	0.05313	106	-	-	75-125	-	20
Sodium, Dissolved	20.6	10	28.4	78	-	-	75-125	-	20
Thallium, Dissolved	ND	0.12	0.1142	95	-	-	75-125	-	20
Vanadium, Dissolved	ND	0.5	0.4899	98	-	-	75-125	-	20

Matrix Spike Analysis
Batch Quality Control

Project Name: THE BEACON
Project Number: 170745301

Lab Number: L2255559
Report Date: 11/07/22

Parameter	Native Sample	MS Added	MS Found	MS %Recovery	MSD Found	MSD %Recovery	Recovery Limits	RPD	RPD Limits
Dissolved Metals - Mansfield Lab Associated sample(s): 11-12 QC Batch ID: WG1696876-3 QC Sample: L2254694-01 Client ID: MS Sample									
Zinc, Dissolved	0.0127	0.5	0.4656	90	-	-	75-125	-	20

Matrix Spike Analysis
Batch Quality Control

Project Name: THE BEACON
Project Number: 170745301

Lab Number: L2255559
Report Date: 11/07/22

Parameter	Native Sample	MS Added	MS Found	MS %Recovery		MSD Found	MSD %Recovery		Recovery Limits	RPD		RPD Limits
Total Metals - Mansfield Lab Associated sample(s): 07-08,10 QC Batch ID: WG1697025-3 WG1697025-4 QC Sample: L2255551-03 Client ID: MS Sample												
Aluminum, Total	3510	178	4010	**280**	Q	4510	**560**	Q	75-125	12		20
Antimony, Total	ND	44.6	35.7	80		35.9	80		75-125	1		20
Arsenic, Total	1.98	10.7	13.2	105		12.6	99		75-125	5		20
Barium, Total	24.0	178	193	95		200	98		75-125	4		20
Beryllium, Total	0.200J	4.46	4.48	100		4.39	98		75-125	2		20
Cadmium, Total	ND	4.73	4.87	103		4.77	101		75-125	2		20
Calcium, Total	1960	892	5990	**452**	Q	2700	83		75-125	**76**	Q	20
Chromium, Total	8.34	17.8	25.0	93		24.8	92		75-125	1		20
Cobalt, Total	3.17	44.6	44.5	93		43.2	90		75-125	3		20
Copper, Total	9.43	22.3	33.1	106		30.2	93		75-125	9		20
Iron, Total	8050	89.2	8130	90		7580	**0**	Q	75-125	7		20
Lead, Total	5.90	47.3	52.0	97		49.1	91		75-125	6		20
Magnesium, Total	2000	892	5390	**380**	Q	3110	124		75-125	**54**	Q	20
Manganese, Total	166	44.6	202	81		160	**0**	Q	75-125	**23**	Q	20
Nickel, Total	8.47	44.6	52.9	100		50.2	93		75-125	5		20
Potassium, Total	530	892	1500	109		1790	**141**	Q	75-125	18		20
Selenium, Total	ND	10.7	10.6	99		10.2	95		75-125	4		20
Silver, Total	ND	26.8	26.1	97		25.4	95		75-125	3		20
Sodium, Total	99.8J	892	971	109		1350	**151**	Q	75-125	**33**	Q	20
Thallium, Total	ND	10.7	10.2	95		10.1	94		75-125	1		20
Vanadium, Total	10.7	44.6	54.6	98		51.7	92		75-125	5		20

Matrix Spike Analysis
Batch Quality Control

Project Name: THE BEACON
Project Number: 170745301

Lab Number: L2255559
Report Date: 11/07/22

Parameter	Native Sample	MS Added	MS Found	MS %Recovery	MSD Found	MSD %Recovery	Recovery Limits	RPD	RPD Limits
Total Metals - Mansfield Lab Associated sample(s): 07-08,10 QC Batch ID: WG1697025-3 WG1697025-4 QC Sample: L2255551-03 Client ID: MS Sample									
Zinc, Total	15.4	44.6	57.7	95	56.1	91	75-125	3	20
Total Metals - Mansfield Lab Associated sample(s): 07-08,10 QC Batch ID: WG1697028-3 WG1697028-4 QC Sample: L2255551-03 Client ID: MS Sample									
Mercury, Total	ND	1.45	1.47	101	1.42	97	80-120	3	20

Matrix Spike Analysis
Batch Quality Control

Project Name: THE BEACON
Project Number: 170745301

Lab Number: L2255559
Report Date: 11/07/22

Parameter	Native Sample	MS Added	MS Found	MS %Recovery		MSD Found	MSD %Recovery	Recovery Limits	RPD	RPD Limits
Total Metals - Mansfield Lab Associated sample(s): 11-12 QC Batch ID: WG1697664-3 QC Sample: L2200082-28 Client ID: MS Sample										
Aluminum, Total	1.17	2	3.72	**128**	Q	-	-	75-125	-	20
Antimony, Total	0.0011J	0.5	0.5094	102		-	-	75-125	-	20
Arsenic, Total	0.0031	0.12	0.1358	110		-	-	75-125	-	20
Barium, Total	0.1358	2	2.192	103		-	-	75-125	-	20
Beryllium, Total	0.0001J	0.05	0.05257	105		-	-	75-125	-	20
Cadmium, Total	0.0004	0.053	0.05810	109		-	-	75-125	-	20
Calcium, Total	82.7	10	102	**193**	Q	-	-	75-125	-	20
Chromium, Total	0.0016	0.2	0.2048	102		-	-	75-125	-	20
Cobalt, Total	0.0111	0.5	0.5155	101		-	-	75-125	-	20
Copper, Total	0.0157	0.25	0.2528	95		-	-	75-125	-	20
Iron, Total	2.17	1	3.34	117		-	-	75-125	-	20
Lead, Total	0.00842	0.53	0.5638	105		-	-	75-125	-	20
Magnesium, Total	15.7	10	28.8	**131**	Q	-	-	75-125	-	20
Manganese, Total	1.860	0.5	2.420	112		-	-	75-125	-	20
Nickel, Total	0.0064	0.5	0.5048	100		-	-	75-125	-	20
Potassium, Total	2.18	10	13.2	110		-	-	75-125	-	20
Selenium, Total	ND	0.12	0.132	110		-	-	75-125	-	20
Silver, Total	ND	0.05	0.05056	101		-	-	75-125	-	20
Sodium, Total	39.2	10	62.8	**236**	Q	-	-	75-125	-	20
Thallium, Total	0.0002J	0.12	0.1290	108		-	-	75-125	-	20
Vanadium, Total	0.0016J	0.5	0.5129	102		-	-	75-125	-	20

Matrix Spike Analysis
Batch Quality Control

Project Name: THE BEACON
Project Number: 170745301

Lab Number: L2255559
Report Date: 11/07/22

Parameter	Native Sample	MS Added	MS Found	MS %Recovery	MSD Found	MSD %Recovery	Recovery Limits	RPD	RPD Limits
Total Metals - Mansfield Lab Associated sample(s): 11-12 QC Batch ID: WG1697664-3 QC Sample: L2200082-28 Client ID: MS Sample									
Zinc, Total	0.0389	0.5	0.5423	101	-	-	75-125	-	20
Total Metals - Mansfield Lab Associated sample(s): 09 QC Batch ID: WG1697806-3 QC Sample: L2255280-01 Client ID: MS Sample									
Mercury, Total	0.00036	0.005	0.00525	98	-	-	75-125	-	20
Dissolved Metals - Mansfield Lab Associated sample(s): 11-12 QC Batch ID: WG1697877-3 QC Sample: L2200082-31 Client ID: MS Sample									
Mercury, Dissolved	ND	0.005	0.00467	94	-	-	75-125	-	20

Lab Duplicate Analysis

Batch Quality Control

Project Name: THE BEACON
Project Number: 170745301

Lab Number: L2255559
Report Date: 11/07/22

Parameter	Native Sample	Duplicate Sample	Units	RPD	Qual	RPD Limits
Total Metals - Mansfield Lab Associated sample(s): 09 QC Batch ID: WG1696862-4 QC Sample: L2255577-01 Client ID: DUP Sample						
Arsenic, Total	0.0038J	0.0037J	mg/l	NC		20
Barium, Total	0.142	0.144	mg/l	1		20
Total Metals - Mansfield Lab Associated sample(s): 11-12 QC Batch ID: WG1696864-4 QC Sample: L2255644-01 Client ID: DUP Sample						
Mercury, Total	ND	0.00075	mg/l	NC		20
Dissolved Metals - Mansfield Lab Associated sample(s): 11-12 QC Batch ID: WG1696876-4 QC Sample: L2254694-01 Client ID: DUP Sample						
Antimony, Dissolved	0.00045J	0.00092J	mg/l	NC		20
Beryllium, Dissolved	ND	ND	mg/l	NC		20
Cadmium, Dissolved	ND	ND	mg/l	NC		20
Thallium, Dissolved	ND	0.00042J	mg/l	NC		20
Total Metals - Mansfield Lab Associated sample(s): 11-12 QC Batch ID: WG1697664-4 QC Sample: L2200082-28 Client ID: DUP Sample						
Lead, Total	0.00842	0.00852	mg/l	1		20
Total Metals - Mansfield Lab Associated sample(s): 09 QC Batch ID: WG1697806-4 QC Sample: L2255280-01 Client ID: DUP Sample						
Mercury, Total	0.00036	0.00026	mg/l	**32**	Q	20

Project Name: THE BEACON
Project Number: 170745301

Lab Serial Dilution Analysis
Batch Quality Control

Lab Number: L2255559
Report Date: 11/07/22

Parameter	Native Sample	Serial Dilution	Units	% D	Qual	RPD Limits
Total Metals - Mansfield Lab Associated sample(s): 07-08,10 QC Batch ID: WG1697025-6 QC Sample: L2255551-03 Client ID: DUP Sample						
Aluminum, Total	3510	3690	mg/kg	5		20
Barium, Total	24.0	25.8	mg/kg	8		20
Calcium, Total	1960	2110	mg/kg	8		20
Iron, Total	8050	8560	mg/kg	6		20
Magnesium, Total	2000	2070	mg/kg	4		20
Manganese, Total	166	177	mg/kg	7		20

INORGANICS
&
MISCELLANEOUS

Project Name: THE BEACON
Project Number: 170745301

Lab Number: L2255559
Report Date: 11/07/22

SAMPLE RESULTS

Lab ID: L2255559-01
Client ID: SB06_1-3
Sample Location: 413 E. 120 STREET

Date Collected: 10/06/22 10:00
Date Received: 10/06/22
Field Prep: Not Specified

Sample Depth:
Matrix: Soil

Parameter	Result	Qualifier	Units	RL	MDL	Dilution Factor	Date Prepared	Date Analyzed	Analytical Method	Analyst
General Chemistry - Westborough Lab										
Solids, Total	82.8		%	0.100	NA	1	-	10/07/22 13:19	121,2540G	RI

Project Name: THE BEACON
Project Number: 170745301
Lab Number: L2255559
Report Date: 11/07/22

SAMPLE RESULTS

Lab ID: L2255559-02
Client ID: SB05_1-3
Sample Location: 413 E. 120 STREET
Sample Depth:
Matrix: Soil

Date Collected: 10/06/22 11:50
Date Received: 10/06/22
Field Prep: Not Specified

Parameter	Result	Qualifier	Units	RL	MDL	Dilution Factor	Date Prepared	Date Analyzed	Analytical Method	Analyst
General Chemistry - Westborough Lab										
Solids, Total	87.5		%	0.100	NA	1	-	10/07/22 13:19	121,2540G	RI

Project Name: THE BEACON
Project Number: 170745301

Lab Number: L2255559
Report Date: 11/07/22

SAMPLE RESULTS

Lab ID: L2255559-04
Client ID: SB04_1-3
Sample Location: 413 E. 120 STREET

Date Collected: 10/06/22 13:25
Date Received: 10/06/22
Field Prep: Not Specified

Sample Depth:
Matrix: Soil

Parameter	Result	Qualifier	Units	RL	MDL	Dilution Factor	Date Prepared	Date Analyzed	Analytical Method	Analyst
General Chemistry - Westborough Lab										
Solids, Total	86.3		%	0.100	NA	1	-	10/07/22 13:19	121,2540G	RI

Project Name: THE BEACON
Project Number: 170745301
Lab Number: L2255559
Report Date: 11/07/22

SAMPLE RESULTS

Lab ID: L2255559-07
Client ID: SB06_1-3
Sample Location: 413 E. 120 STREET
Sample Depth:
Matrix: Soil

Date Collected: 10/06/22 10:10
Date Received: 10/06/22
Field Prep: Not Specified

Parameter	Result	Qualifier	Units	RL	MDL	Dilution Factor	Date Prepared	Date Analyzed	Analytical Method	Analyst
General Chemistry - Westborough Lab										
Solids, Total	82.4		%	0.100	NA	1	-	10/07/22 13:19	121,2540G	RI
Cyanide, Total	ND		mg/kg	1.2	0.25	1	10/10/22 20:00	10/11/22 13:06	1,9010C/9012B	JR
Chromium, Hexavalent	ND		mg/kg	0.971	0.194	1	10/16/22 17:10	10/16/22 20:55	1,7196A	WMT

Project Name: THE BEACON
Project Number: 170745301
Lab Number: L2255559
Report Date: 11/07/22

SAMPLE RESULTS

Lab ID: L2255559-08
Client ID: SB05_1-3
Sample Location: 413 E. 120 STREET
Sample Depth:
Matrix: Soil

Date Collected: 10/06/22 11:30
Date Received: 10/06/22
Field Prep: Not Specified

Parameter	Result	Qualifier	Units	RL	MDL	Dilution Factor	Date Prepared	Date Analyzed	Analytical Method	Analyst
General Chemistry - Westborough Lab										
Solids, Total	91.4		%	0.100	NA	1	-	10/07/22 13:19	121,2540G	RI
Cyanide, Total	ND		mg/kg	1.1	0.23	1	10/10/22 20:00	10/11/22 13:09	1,9010C/9012B	JR
Chromium, Hexavalent	ND		mg/kg	0.875	0.175	1	10/16/22 17:10	10/16/22 20:55	1,7196A	WMT

Project Name: THE BEACON
Project Number: 170745301

Lab Number: L2255559
Report Date: 11/07/22

SAMPLE RESULTS

Lab ID: L2255559-09
Client ID: FB01_100622
Sample Location: 413 E. 120 STREET

Date Collected: 10/06/22 12:30
Date Received: 10/06/22
Field Prep: None

Sample Depth:
Matrix: Water

Parameter	Result	Qualifier	Units	RL	MDL	Dilution Factor	Date Prepared	Date Analyzed	Analytical Method	Analyst
General Chemistry - Westborough Lab										
Cyanide, Total	ND		mg/l	0.005	0.001	1	10/10/22 20:00	10/11/22 12:36	1,9010C/9012B	JR
Chromium, Hexavalent	ND		mg/l	0.010	0.003	1	10/07/22 10:00	10/07/22 10:22	1,7196A	KEP

Project Name: THE BEACON
Project Number: 170745301
Lab Number: L2255559
Report Date: 11/07/22

SAMPLE RESULTS

Lab ID: L2255559-10
Client ID: SB04_1-3
Sample Location: 413 E. 120 STREET
Sample Depth:
Matrix: Soil

Date Collected: 10/06/22 13:15
Date Received: 10/06/22
Field Prep: Not Specified

Parameter	Result	Qualifier	Units	RL	MDL	Dilution Factor	Date Prepared	Date Analyzed	Analytical Method	Analyst
General Chemistry - Westborough Lab										
Solids, Total	89.6		%	0.100	NA	1	-	10/07/22 13:19	121,2540G	RI
Cyanide, Total	ND		mg/kg	1.0	0.22	1	10/10/22 20:00	10/11/22 13:10	1,9010C/9012B	JR
Chromium, Hexavalent	ND		mg/kg	0.893	0.178	1	10/16/22 17:10	10/16/22 20:55	1,7196A	WMT

Project Name: THE BEACON
Project Number: 170745301

Lab Number: L2255559
Report Date: 11/07/22

SAMPLE RESULTS

Lab ID: L2255559-11
Client ID: MW04_100622
Sample Location: 413 E. 120 STREET

Date Collected: 10/06/22 15:00
Date Received: 10/06/22
Field Prep: Refer to COC

Sample Depth:
Matrix: Water

Parameter	Result	Qualifier	Units	RL	MDL	Dilution Factor	Date Prepared	Date Analyzed	Analytical Method	Analyst
General Chemistry - Westborough Lab										
Chromium, Hexavalent	ND		mg/l	0.010	0.003	1	10/07/22 10:00	10/07/22 10:23	1,7196A	KEP

Project Name: THE BEACON
Project Number: 170745301

Lab Number: L2255559
Report Date: 11/07/22

SAMPLE RESULTS

Lab ID: L2255559-12
Client ID: GWDUP01_100622
Sample Location: 413 E. 120 STREET

Date Collected: 10/06/22 15:15
Date Received: 10/06/22
Field Prep: Refer to COC

Sample Depth:
Matrix: Water

Parameter	Result	Qualifier	Units	RL	MDL	Dilution Factor	Date Prepared	Date Analyzed	Analytical Method	Analyst
General Chemistry - Westborough Lab										
Chromium, Hexavalent	ND		mg/l	0.010	0.003	1	10/07/22 10:00	10/07/22 10:23	1,7196A	KEP

Project Name: THE BEACON
Project Number: 170745301
Lab Number: L2255559
Report Date: 11/07/22

Method Blank Analysis
Batch Quality Control

Parameter	Result	Qualifier	Units	RL	MDL	Dilution Factor	Date Prepared	Date Analyzed	Analytical Method	Analyst
General Chemistry - Westborough Lab for sample(s): 09,11-12 Batch: WG1696727-1										
Chromium, Hexavalent	ND		mg/l	0.010	0.003	1	10/07/22 10:00	10/07/22 10:22	1,7196A	KEP
General Chemistry - Westborough Lab for sample(s): 09 Batch: WG1697633-1										
Cyanide, Total	ND		mg/l	0.005	0.001	1	10/10/22 20:00	10/11/22 12:32	1,9010C/9012B	JR
General Chemistry - Westborough Lab for sample(s): 07-08,10 Batch: WG1697636-1										
Cyanide, Total	ND		mg/kg	0.91	0.19	1	10/10/22 20:00	10/11/22 12:50	1,9010C/9012B	JR
General Chemistry - Westborough Lab for sample(s): 07-08,10 Batch: WG1700192-1										
Chromium, Hexavalent	ND		mg/kg	0.800	0.160	1	10/16/22 17:10	10/16/22 20:55	1,7196A	WMT

Lab Control Sample Analysis

Batch Quality Control

Project Name: THE BEACON

Project Number: 170745301

Lab Number: L2255559

Report Date: 11/07/22

Parameter	LCS %Recovery	Qual	LCSD %Recovery	Qual	%Recovery Limits	RPD	Qual	RPD Limits
General Chemistry - Westborough Lab Associated sample(s): 09,11-12 Batch: WG1696727-2								
Chromium, Hexavalent	104		-		85-115	-		20
General Chemistry - Westborough Lab Associated sample(s): 09 Batch: WG1697633-2 WG1697633-3								
Cyanide, Total	97		96		85-115	1		20
General Chemistry - Westborough Lab Associated sample(s): 07-08,10 Batch: WG1697636-2 WG1697636-3								
Cyanide, Total	**75**	Q	**79**	Q	80-120	1		35
General Chemistry - Westborough Lab Associated sample(s): 07-08,10 Batch: WG1700192-2								
Chromium, Hexavalent	119		-		80-120	-		20

Matrix Spike Analysis
Batch Quality Control

Project Name: THE BEACON
Project Number: 170745301

Lab Number: L2255559
Report Date: 11/07/22

Parameter	Native Sample	MS Added	MS Found	MS %Recovery	Qual	MSD Found	MSD %Recovery	Qual	Recovery Limits	RPD	Qual	RPD Limits
General Chemistry - Westborough Lab Associated sample(s): 09,11-12 QC Batch ID: WG1696727-4 QC Sample: L2255559-11 Client ID: MW04_100622												
Chromium, Hexavalent	ND	0.1	0.102	102		-	-		85-115	-		20
General Chemistry - Westborough Lab Associated sample(s): 09 QC Batch ID: WG1697633-4 WG1697633-5 QC Sample: L2256024-12 Client ID: MS Sample												
Cyanide, Total	ND	0.2	0.191	96		0.196	98		80-120	3		20
General Chemistry - Westborough Lab Associated sample(s): 07-08,10 QC Batch ID: WG1697636-4 WG1697636-5 QC Sample: L2254664-04 Client ID: MS Sample												
Cyanide, Total	ND	11	10	91		10	92		75-125	0		35
General Chemistry - Westborough Lab Associated sample(s): 07-08,10 QC Batch ID: WG1700192-4 QC Sample: L2256007-04 Client ID: MS Sample												
Chromium, Hexavalent	ND	1160	1190	102		-	-		75-125	-		20

Lab Duplicate Analysis
Batch Quality Control

Project Name: THE BEACON
Project Number: 170745301

Lab Number: L2255559
Report Date: 11/07/22

Parameter	Native Sample	Duplicate Sample	Units	RPD	Qual	RPD Limits
General Chemistry - Westborough Lab Associated sample(s): 09,11-12 QC Batch ID: WG1696727-3 QC Sample: L2255559-11 Client ID: MW04_100622						
Chromium, Hexavalent	ND	ND	mg/l	NC		20
General Chemistry - Westborough Lab Associated sample(s): 01-02,04,07-08,10 QC Batch ID: WG1696752-1 QC Sample: L2255559-01 Client ID: SB06_1-3						
Solids, Total	82.8	82.9	%	0		20
General Chemistry - Westborough Lab Associated sample(s): 07-08,10 QC Batch ID: WG1700192-6 QC Sample: L2256007-04 Client ID: DUP Sample						
Chromium, Hexavalent	ND	ND	mg/kg	NC		20

Project Name: THE BEACON
Project Number: 170745301

Lab Number: L2255559
Report Date: 11/07/22

Sample Receipt and Container Information

Were project specific reporting limits specified? YES

Cooler Information

Cooler	Custody Seal
A	Absent
B	Absent
C	Absent

Container Information

Container ID	Container Type	Cooler	Initial pH	Final pH	Temp deg C	Pres	Seal	Frozen Date/Time	Analysis(*)
L2255559-01A	Plastic 2oz unpreserved for TS	A	NA		2.1	Y	Absent		TS(7)
L2255559-01B	Plastic 8oz unpreserved	A	NA		2.1	Y	Absent		A2-NY-537-ISOTOPE(14)
L2255559-02A	Plastic 2oz unpreserved for TS	C	NA		2.2	Y	Absent		TS(7)
L2255559-02B	Plastic 8oz unpreserved	C	NA		2.2	Y	Absent		A2-NY-537-ISOTOPE(14)
L2255559-03A	Plastic 250ml unpreserved	C	NA		2.2	Y	Absent		A2-NY-537-ISOTOPE(14)
L2255559-04A	Plastic 2oz unpreserved for TS	A	NA		2.1	Y	Absent		TS(7)
L2255559-04B	Plastic 8oz unpreserved	A	NA		2.1	Y	Absent		A2-NY-537-ISOTOPE(14)
L2255559-05A	Plastic 250ml unpreserved	B	NA		3.7	Y	Absent		A2-NY-537-ISOTOPE(14)
L2255559-05B	Plastic 250ml unpreserved	B	NA		3.7	Y	Absent		A2-NY-537-ISOTOPE(14)
L2255559-06A	Plastic 250ml unpreserved	B	NA		3.7	Y	Absent		A2-NY-537-ISOTOPE(14)
L2255559-06B	Plastic 250ml unpreserved	B	NA		3.7	Y	Absent		A2-NY-537-ISOTOPE(14)
L2255559-07A	Vial MeOH preserved	A	NA		2.1	Y	Absent		NYTCL-8260HLW(14)
L2255559-07B	Vial water preserved	A	NA		2.1	Y	Absent	07-OCT-22 10:09	NYTCL-8260HLW(14)
L2255559-07C	Vial water preserved	A	NA		2.1	Y	Absent	07-OCT-22 10:09	NYTCL-8260HLW(14)
L2255559-07D	Plastic 2oz unpreserved for TS	A	NA		2.1	Y	Absent		TS(7)
L2255559-07E	Metals Only-Glass 60mL/2oz unpreserved	A	NA		2.1	Y	Absent		BE-TI(180),AS-TI(180),BA-TI(180),AG-TI(180),CR-TI(180),AL-TI(180),NI-TI(180),TL-TI(180),CU-TI(180),ZN-TI(180),SB-TI(180),SE-TI(180),PB-TI(180),CO-TI(180),V-TI(180),FE-TI(180),HG-T(28),MG-TI(180),MN-TI(180),CD-TI(180),NA-TI(180),CA-TI(180),K-TI(180)
L2255559-07F	Glass 120ml/4oz unpreserved	A	NA		2.1	Y	Absent		NYTCL-8270(14),TCN-9010(14),HERB-APA(14),NYTCL-8081(14),NYTCL-8082(365),HEXCR-7196(30)

*Values in parentheses indicate holding time in days

Project Name: THE BEACON
Project Number: 170745301

Lab Number: L2255559
Report Date: 11/07/22

Container Information

Container ID	Container Type	Cooler	Initial pH	Final pH	Temp deg C	Pres	Seal	Frozen Date/Time	Analysis(*)
L2255559-07G	Glass 500ml/16oz unpreserved	A	NA		2.1	Y	Absent		NYTCL-8270(14),TCN-9010(14),HERB-APA(14),NYTCL-8081(14),NYTCL-8082(365),HEXCR-7196(30)
L2255559-08A	Vial MeOH preserved	A	NA		2.1	Y	Absent		NYTCL-8260HLW(14)
L2255559-08B	Vial water preserved	A	NA		2.1	Y	Absent	07-OCT-22 10:09	NYTCL-8260HLW(14)
L2255559-08C	Vial water preserved	A	NA		2.1	Y	Absent	07-OCT-22 10:09	NYTCL-8260HLW(14)
L2255559-08D	Plastic 2oz unpreserved for TS	A	NA		2.1	Y	Absent		TS(7)
L2255559-08E	Metals Only-Glass 60mL/2oz unpreserved	A	NA		2.1	Y	Absent		BE-TI(180),AS-TI(180),BA-TI(180),AG-TI(180),TL-TI(180),CR-TI(180),AL-TI(180),NI-TI(180),PB-TI(180),CU-TI(180),ZN-TI(180),SB-TI(180),SE-TI(180),CO-TI(180),V-TI(180),FE-TI(180),MG-TI(180),HG-T(28),MN-TI(180),CA-TI(180),K-TI(180),NA-TI(180),CD-TI(180)
L2255559-08F	Glass 120ml/4oz unpreserved	A	NA		2.1	Y	Absent		NYTCL-8270(14),TCN-9010(14),HERB-APA(14),NYTCL-8081(14),NYTCL-8082(365),HEXCR-7196(30)
L2255559-08G	Glass 500ml/16oz unpreserved	A	NA		2.1	Y	Absent		NYTCL-8270(14),TCN-9010(14),HERB-APA(14),NYTCL-8081(14),NYTCL-8082(365),HEXCR-7196(30)
L2255559-09A	Vial HCl preserved	C	NA		2.2	Y	Absent		NYTCL-8260(14)
L2255559-09B	Vial HCl preserved	C	NA		2.2	Y	Absent		NYTCL-8260(14)
L2255559-09C	Vial HCl preserved	C	NA		2.2	Y	Absent		NYTCL-8260(14)
L2255559-09D	Plastic 250ml HNO3 preserved	C	<2	<2	2.2	Y	Absent		BE-TI(180),BA-TI(180),AS-TI(180),AG-TI(180),CR-TI(180),AL-TI(180),TL-TI(180),NI-TI(180),SE-TI(180),ZN-TI(180),CU-TI(180),SB-TI(180),PB-TI(180),CO-TI(180),V-TI(180),HG-T(28),MN-TI(180),FE-TI(180),MG-TI(180),K-TI(180),CD-TI(180),CA-TI(180),NA-TI(180)
L2255559-09E	Plastic 250ml NaOH preserved	C	>12	>12	2.2	Y	Absent		TCN-9010(14)
L2255559-09F	Plastic 500ml unpreserved	C	7	7	2.2	Y	Absent		HEXCR-7196(1)
L2255559-09G	Amber 120ml unpreserved	C	7	7	2.2	Y	Absent		NYTCL-8081(7)
L2255559-09H	Amber 120ml unpreserved	C	7	7	2.2	Y	Absent		NYTCL-8081(7)
L2255559-09I	Amber 120ml unpreserved	C	7	7	2.2	Y	Absent		NYTCL-8082-LVI(365)
L2255559-09J	Amber 120ml unpreserved	C	7	7	2.2	Y	Absent		NYTCL-8082-LVI(365)
L2255559-09K	Amber 250ml unpreserved	C	7	7	2.2	Y	Absent		NYTCL-8270-SIM-LVI(7),NYTCL-8270-LVI(7)
L2255559-09L	Amber 250ml unpreserved	C	7	7	2.2	Y	Absent		NYTCL-8270-SIM-LVI(7),NYTCL-8270-LVI(7)
L2255559-09M	Amber 250ml unpreserved	C	7	7	2.2	Y	Absent		A2-1,4-DIOXANE-SIM(7)

*Values in parentheses indicate holding time in days

Project Name: THE BEACON
Project Number: 170745301

Lab Number: L2255559
Report Date: 11/07/22

Container Information

Container ID	Container Type	Cooler	Initial pH	Final pH	Temp deg C	Pres	Seal	Frozen Date/Time	Analysis(*)
L2255559-09N	Amber 250ml unpreserved	C	7	7	2.2	Y	Absent		A2-1,4-DIOXANE-SIM(7)
L2255559-09O	Amber 1000ml unpreserved	C	7	7	2.2	Y	Absent		HERB-APA(7)
L2255559-09P	Amber 1000ml unpreserved	C	7	7	2.2	Y	Absent		HERB-APA(7)
L2255559-10A	Vial MeOH preserved	A	NA		2.1	Y	Absent		NYTCL-8260HLW(14)
L2255559-10B	Vial water preserved	A	NA		2.1	Y	Absent	07-OCT-22 10:09	NYTCL-8260HLW(14)
L2255559-10C	Vial water preserved	A	NA		2.1	Y	Absent	07-OCT-22 10:09	NYTCL-8260HLW(14)
L2255559-10D	Plastic 2oz unpreserved for TS	A	NA		2.1	Y	Absent		TS(7)
L2255559-10E	Metals Only-Glass 60mL/2oz unpreserved	A	NA		2.1	Y	Absent		BE-TI(180),AS-TI(180),BA-TI(180),AG-TI(180),AL-TI(180),NI-TI(180),CR-TI(180),TL-TI(180),CU-TI(180),SB-TI(180),PB-TI(180),SE-TI(180),ZN-TI(180),V-TI(180),CO-TI(180),MG-TI(180),MN-TI(180),FE-TI(180),HG-T(28),CD-TI(180),K-TI(180),NA-TI(180),CA-TI(180)
L2255559-10F	Glass 120ml/4oz unpreserved	A	NA		2.1	Y	Absent		TCN-9010(14),NYTCL-8270(14),HERB-APA(14),NYTCL-8081(14),NYTCL-8082(365),HEXCR-7196(30)
L2255559-10G	Glass 500ml/16oz unpreserved	A	NA		2.1	Y	Absent		TCN-9010(14),NYTCL-8270(14),HERB-APA(14),NYTCL-8081(14),NYTCL-8082(365),HEXCR-7196(30)
L2255559-11A	Vial HCl preserved	B	NA		3.7	Y	Absent		NYTCL-8260(14)
L2255559-11B	Vial HCl preserved	B	NA		3.7	Y	Absent		NYTCL-8260(14)
L2255559-11C	Vial HCl preserved	B	NA		3.7	Y	Absent		NYTCL-8260(14)
L2255559-11D	Plastic 250ml HNO3 preserved	B	<2	<2	3.7	Y	Absent		AS-6020S(180),AG-6020S(180),AL-6020S(180),HG-S(28)
L2255559-11E	Plastic 250ml HNO3 preserved	B	<2	<2	3.7	Y	Absent		AS-6020T(180),AG-6020T(180),AL-6020T(180),HG-T(28)
L2255559-11F	Plastic 500ml unpreserved	B	7	7	3.7	Y	Absent		HEXCR-7196(1)
L2255559-11G	Amber 120ml unpreserved	B	7	7	3.7	Y	Absent		NYTCL-8081(7)
L2255559-11H	Amber 120ml unpreserved	B	7	7	3.7	Y	Absent		NYTCL-8081(7)
L2255559-11I	Amber 120ml unpreserved	B	7	7	3.7	Y	Absent		NYTCL-8082-LVI(365)
L2255559-11J	Amber 120ml unpreserved	B	7	7	3.7	Y	Absent		NYTCL-8082-LVI(365)
L2255559-11K	Amber 250ml unpreserved	B	7	7	3.7	Y	Absent		NYTCL-8270-SIM-LVI(7),NYTCL-8270-LVI(7)
L2255559-11L	Amber 250ml unpreserved	B	7	7	3.7	Y	Absent		NYTCL-8270-SIM-LVI(7),NYTCL-8270-LVI(7)
L2255559-11M	Amber 250ml unpreserved	B	7	7	3.7	Y	Absent		A2-1,4-DIOXANE-SIM(7)

*Values in parentheses indicate holding time in days

Project Name: THE BEACON
Project Number: 170745301

Lab Number: L2255559
Report Date: 11/07/22

Container Information

Container ID	Container Type	Cooler	Initial pH	Final pH	Temp deg C	Pres	Seal	Frozen Date/Time	Analysis(*)
L2255559-11N	Amber 250ml unpreserved	B	7	7	3.7	Y	Absent		A2-1,4-DIOXANE-SIM(7)
L2255559-11O	Amber 1000ml unpreserved	B	7	7	3.7	Y	Absent		HERB-APA(7)
L2255559-11P	Amber 1000ml unpreserved	B	7	7	3.7	Y	Absent		HERB-APA(7)
L2255559-12A	Vial HCl preserved	B	NA		3.7	Y	Absent		NYTCL-8260(14)
L2255559-12B	Vial HCl preserved	B	NA		3.7	Y	Absent		NYTCL-8260(14)
L2255559-12C	Vial HCl preserved	B	NA		3.7	Y	Absent		NYTCL-8260(14)
L2255559-12D	Plastic 250ml HNO3 preserved	B	<2	<2	3.7	Y	Absent		AS-6020S(180),AG-6020S(180),AL-6020S(180),HG-S(28)
L2255559-12E	Plastic 250ml HNO3 preserved	B	<2	<2	3.7	Y	Absent		AS-6020T(180),HG-T(28),AG-6020T(180),AL-6020T(180)
L2255559-12F	Plastic 500ml unpreserved	B	7	7	3.7	Y	Absent		HEXCR-7196(1)
L2255559-12G	Amber 120ml unpreserved	B	7	7	3.7	Y	Absent		NYTCL-8081(7)
L2255559-12H	Amber 120ml unpreserved	B	7	7	3.7	Y	Absent		NYTCL-8081(7)
L2255559-12I	Amber 120ml unpreserved	B	7	7	3.7	Y	Absent		NYTCL-8082-LVI(365)
L2255559-12J	Amber 120ml unpreserved	B	7	7	3.7	Y	Absent		NYTCL-8082-LVI(365)
L2255559-12K	Amber 250ml unpreserved	B	7	7	3.7	Y	Absent		NYTCL-8270-SIM-LVI(7),NYTCL-8270-LVI(7)
L2255559-12L	Amber 250ml unpreserved	B	7	7	3.7	Y	Absent		NYTCL-8270-SIM-LVI(7),NYTCL-8270-LVI(7)
L2255559-12M	Amber 250ml unpreserved	B	7	7	3.7	Y	Absent		A2-1,4-DIOXANE-SIM(7)
L2255559-12N	Amber 250ml unpreserved	B	7	7	3.7	Y	Absent		A2-1,4-DIOXANE-SIM(7)
L2255559-12O	Amber 1000ml unpreserved	B	7	7	3.7	Y	Absent		HERB-APA(7)
L2255559-12P	Amber 1000ml unpreserved	B	7	7	3.7	Y	Absent		HERB-APA(7)
L2255559-13A	Vial HCl preserved	C	NA		2.2	Y	Absent		NYTCL-8260(14)
L2255559-13B	Vial HCl preserved	C	NA		2.2	Y	Absent		NYTCL-8260(14)

*Values in parentheses indicate holding time in days

Project Name: THE BEACON
Project Number: 170745301

Lab Number: L2255559
Report Date: 11/07/22

PFAS PARAMETER SUMMARY

Parameter	Acronym	CAS Number
PERFLUOROALKYL CARBOXYLIC ACIDS (PFCAs)		
Perfluorooctadecanoic Acid	PFODA	16517-11-6
Perfluorohexadecanoic Acid	PFHxDA	67905-19-5
Perfluorotetradecanoic Acid	PFTA/PFTeDA	376-06-7
Perfluorotridecanoic Acid	PFTrDA	72629-94-8
Perfluorododecanoic Acid	PFDoA	307-55-1
Perfluoroundecanoic Acid	PFUnA	2058-94-8
Perfluorodecanoic Acid	PFDA	335-76-2
Perfluorononanoic Acid	PFNA	375-95-1
Perfluorooctanoic Acid	PFOA	335-67-1
Perfluoroheptanoic Acid	PFHpA	375-85-9
Perfluorohexanoic Acid	PFHxA	307-24-4
Perfluoropentanoic Acid	PFPeA	2706-90-3
Perfluorobutanoic Acid	PFBA	375-22-4
PERFLUOROALKYL SULFONIC ACIDS (PFSAs)		
Perfluorododecanesulfonic Acid	PFDoDS/PFDoS	79780-39-5
Perfluorodecanesulfonic Acid	PFDS	335-77-3
Perfluorononanesulfonic Acid	PFNS	68259-12-1
Perfluorooctanesulfonic Acid	PFOS	1763-23-1
Perfluoroheptanesulfonic Acid	PFHpS	375-92-8
Perfluorohexanesulfonic Acid	PFHxS	355-46-4
Perfluoropentanesulfonic Acid	PFPeS	2706-91-4
Perfluorobutanesulfonic Acid	PFBS	375-73-5
Perfluoropropanesulfonic Acid	PFPrS	423-41-6
FLUOROTELOMERS		
1H,1H,2H,2H-Perfluorododecanesulfonic Acid	10:2FTS	120226-60-0
1H,1H,2H,2H-Perfluorodecanesulfonic Acid	8:2FTS	39108-34-4
1H,1H,2H,2H-Perfluorooctanesulfonic Acid	6:2FTS	27619-97-2
1H,1H,2H,2H-Perfluorohexanesulfonic Acid	4:2FTS	757124-72-4
PERFLUOROALKANE SULFONAMIDES (FASAs)		
Perfluorooctanesulfonamide	FOSA/PFOSA	754-91-6
N-Ethyl Perfluorooctane Sulfonamide	NEtFOSA	4151-50-2
N-Methyl Perfluorooctane Sulfonamide	NMeFOSA	31506-32-8
PERFLUOROALKANE SULFONYL SUBSTANCES		
N-Ethyl Perfluorooctanesulfonamido Ethanol	NEtFOSE	1691-99-2
N-Methyl Perfluorooctanesulfonamido Ethanol	NMeFOSE	24448-09-7
N-Ethyl Perfluorooctanesulfonamidoacetic Acid	NEtFOSAA	2991-50-6
N-Methyl Perfluorooctanesulfonamidoacetic Acid	NMeFOSAA	2355-31-9
PER- and POLYFLUOROALKYL ETHER CARBOXYLIC ACIDS		
2,3,3,3-Tetrafluoro-2-[1,1,2,2,3,3,3-Heptafluoropropoxy]-Propanoic Acid	HFPO-DA	13252-13-6
4,8-Dioxa-3h-Perfluorononanoic Acid	ADONA	919005-14-4
CHLORO-PERFLUOROALKYL SULFONIC ACIDS		
11-Chloroeicosafluoro-3-Oxaundecane-1-Sulfonic Acid	11Cl-PF3OUdS	763051-92-9
9-Chlorohexadecafluoro-3-Oxanone-1-Sulfonic Acid	9Cl-PF3ONS	756426-58-1
PERFLUOROETHER SULFONIC ACIDS (PFESAs)		
Perfluoro(2-Ethoxyethane)Sulfonic Acid	PFEESA	113507-82-7
PERFLUOROETHER/POLYETHER CARBOXYLIC ACIDS (PFPCAs)		
Perfluoro-3-Methoxypropanoic Acid	PFMPA	377-73-1
Perfluoro-4-Methoxybutanoic Acid	PFMBA	863090-89-5
Nonafluoro-3,6-Dioxaheptanoic Acid	NFDHA	151772-58-6

Project Name: THE BEACON
Project Number: 170745301

Lab Number: L2255559
Report Date: 11/07/22

PFAS PARAMETER SUMMARY

Parameter	Acronym	CAS Number
FLUOROTELOMER CARBOXYLIC ACIDS (FTCAs)		
3-Perfluoroheptyl Propanoic Acid	7:3FTCA	812-70-4
2H,2H,3H,3H-Perfluorooctanoic Acid	5:3FTCA	914637-49-3
3-Perfluoropropyl Propanoic Acid	3:3FTCA	356-02-5

Project Name:	THE BEACON	**Lab Number:**	L2255559
Project Number:	170745301	**Report Date:**	11/07/22

GLOSSARY

Acronyms

DL - Detection Limit: This value represents the level to which target analyte concentrations are reported as estimated values, when those target analyte concentrations are quantified below the limit of quantitation (LOQ). The DL includes any adjustments from dilutions, concentrations or moisture content, where applicable. (DoD report formats only.)

EDL - Estimated Detection Limit: This value represents the level to which target analyte concentrations are reported as estimated values, when those target analyte concentrations are quantified below the reporting limit (RL). The EDL includes any adjustments from dilutions, concentrations or moisture content, where applicable. The use of EDLs is specific to the analysis of PAHs using Solid-Phase Microextraction (SPME).

EMPC - Estimated Maximum Possible Concentration: The concentration that results from the signal present at the retention time of an analyte when the ions meet all of the identification criteria except the ion abundance ratio criteria. An EMPC is a worst-case estimate of the concentration.

EPA - Environmental Protection Agency.

LCS - Laboratory Control Sample: A sample matrix, free from the analytes of interest, spiked with verified known amounts of analytes or a material containing known and verified amounts of analytes.

LCSD - Laboratory Control Sample Duplicate: Refer to LCS.

LFB - Laboratory Fortified Blank: A sample matrix, free from the analytes of interest, spiked with verified known amounts of analytes or a material containing known and verified amounts of analytes.

LOD - Limit of Detection: This value represents the level to which a target analyte can reliably be detected for a specific analyte in a specific matrix by a specific method. The LOD includes any adjustments from dilutions, concentrations or moisture content, where applicable. (DoD report formats only.)

LOQ - Limit of Quantitation: The value at which an instrument can accurately measure an analyte at a specific concentration. The LOQ includes any adjustments from dilutions, concentrations or moisture content, where applicable. (DoD report formats only.)

Limit of Quantitation: The value at which an instrument can accurately measure an analyte at a specific concentration. The LOQ includes any adjustments from dilutions, concentrations or moisture content, where applicable. (DoD report formats only.)

MDL - Method Detection Limit: This value represents the level to which target analyte concentrations are reported as estimated values, when those target analyte concentrations are quantified below the reporting limit (RL). The MDL includes any adjustments from dilutions, concentrations or moisture content, where applicable.

MS - Matrix Spike Sample: A sample prepared by adding a known mass of target analyte to a specified amount of matrix sample for which an independent estimate of target analyte concentration is available. For Method 332.0, the spike recovery is calculated using the native concentration, including estimated values.

MSD - Matrix Spike Sample Duplicate: Refer to MS.

NA - Not Applicable.

NC - Not Calculated: Term is utilized when one or more of the results utilized in the calculation are non-detect at the parameter's reporting unit.

NDPA/DPA - N-Nitrosodiphenylamine/Diphenylamine.

NI - Not Ignitable.

NP - Non-Plastic: Term is utilized for the analysis of Atterberg Limits in soil.

NR - No Results: Term is utilized when 'No Target Compounds Requested' is reported for the analysis of Volatile or Semivolatile Organic TIC only requests.

RL - Reporting Limit: The value at which an instrument can accurately measure an analyte at a specific concentration. The RL includes any adjustments from dilutions, concentrations or moisture content, where applicable.

RPD - Relative Percent Difference: The results from matrix and/or matrix spike duplicates are primarily designed to assess the precision of analytical results in a given matrix and are expressed as relative percent difference (RPD). Values which are less than five times the reporting limit for any individual parameter are evaluated by utilizing the absolute difference between the values; although the RPD value will be provided in the report.

SRM - Standard Reference Material: A reference sample of a known or certified value that is of the same or similar matrix as the associated field samples.

STLP - Semi-dynamic Tank Leaching Procedure per EPA Method 1315.

TEF - Toxic Equivalency Factors: The values assigned to each dioxin and furan to evaluate their toxicity relative to 2,3,7,8-TCDD.

TEQ - Toxic Equivalent: The measure of a sample's toxicity derived by multiplying each dioxin and furan by its corresponding TEF and then summing the resulting values.

TIC - Tentatively Identified Compound: A compound that has been identified to be present and is not part of the target compound list (TCL) for the method and/or program. All TICs are qualitatively identified and reported as estimated concentrations.

Report Format: DU Report with 'J' Qualifiers

Project Name:	THE BEACON	**Lab Number:**	L2255559
Project Number:	170745301	**Report Date:**	11/07/22

Footnotes

1 - The reference for this analyte should be considered modified since this analyte is absent from the target analyte list of the original method.

Terms

Analytical Method: Both the document from which the method originates and the analytical reference method. (Example: EPA 8260B is shown as 1,8260B.) The codes for the reference method documents are provided in the References section of the Addendum.

Chlordane: The target compound Chlordane (CAS No. 57-74-9) is reported for GC ECD analyses. Per EPA,this compound "refers to a mixture of chlordane isomers, other chlorinated hydrocarbons and numerous other components." (Reference: USEPA Toxicological Review of Chlordane, In Support of Summary Information on the Integrated Risk Information System (IRIS), December 1997.)

Difference: With respect to Total Oxidizable Precursor (TOP) Assay analysis, the difference is defined as the Post-Treatment value minus the Pre-Treatment value.

Final pH: As it pertains to Sample Receipt & Container Information section of the report, Final pH reflects pH of container determined after adjustment at the laboratory, if applicable. If no adjustment required, value reflects Initial pH.

Frozen Date/Time: With respect to Volatile Organics in soil, Frozen Date/Time reflects the date/time at which associated Reagent Water-preserved vials were initially frozen. Note: If frozen date/time is beyond 48 hours from sample collection, value will be reflected in 'bold'.

Gasoline Range Organics (GRO): Gasoline Range Organics (GRO) results include all chromatographic peaks eluting from Methyl tert butyl ether through Naphthalene, with the exception of GRO analysis in support of State of Ohio programs, which includes all chromatographic peaks eluting from Hexane through Dodecane.

Initial pH: As it pertains to Sample Receipt & Container Information section of the report, Initial pH reflects pH of container determined upon receipt, if applicable.

PAH Total: With respect to Alkylated PAH analyses, the 'PAHs, Total' result is defined as the summation of results for all or a subset of the following compounds: Naphthalene, C1-C4 Naphthalenes, 2-Methylnaphthalene, 1-Methylnaphthalene, Biphenyl, Acenaphthylene, Acenaphthene, Fluorene, C1-C3 Fluorenes, Phenanthrene, C1-C4 Phenanthrenes/Anthracenes, Anthracene, Fluoranthene, Pyrene, C1-C4 Fluoranthenes/Pyrenes, Benz(a)anthracene, Chrysene, C1-C4 Chrysenes, Benzo(b)fluoranthene, Benzo(j)+(k)fluoranthene, Benzo(e)pyrene, Benzo(a)pyrene, Perylene, Indeno(1,2,3-cd)pyrene, Dibenz(ah)+(ac)anthracene, Benzo(g,h,i)perylene. If a 'Total' result is requested, the results of its individual components will also be reported.

PFAS Total: With respect to PFAS analyses, the 'PFAS, Total (5)' result is defined as the summation of results for: PFHpA, PFHxS, PFOA, PFNA and PFOS. In addition, the 'PFAS, Total (6)' result is defined as the summation of results for: PFHpA, PFHxS, PFOA, PFNA, PFDA and PFOS. For MassDEP DW compliance analysis only, the 'PFAS, Total (6)' result is defined as the summation of results at or above the RL. Note: If a 'Total' result is requested, the results of its individual components will also be reported.

Total: With respect to Organic analyses, a 'Total' result is defined as the summation of results for individual isomers or Aroclors. If a 'Total' result is requested, the results of its individual components will also be reported. This is applicable to 'Total' results for methods 8260, 8081 and 8082.

Data Qualifiers

A - Spectra identified as "Aldol Condensates" are byproducts of the extraction/concentration procedures when acetone is introduced in the process.

B - The analyte was detected above the reporting limit in the associated method blank. Flag only applies to associated field samples that have detectable concentrations of the analyte at less than ten times (10x) the concentration found in the blank. For MCP-related projects, flag only applies to associated field samples that have detectable concentrations of the analyte at less than ten times (10x) the concentration found in the blank. For DOD-related projects, flag only applies to associated field samples that have detectable concentrations of the analyte at less than ten times (10x) the concentration found in the blank AND the analyte was detected above one-half the reporting limit (or above the reporting limit for common lab contaminants) in the associated method blank. For NJ-Air-related projects, flag only applies to associated field samples that have detectable concentrations of the analyte above the reporting limit. For NJ-related projects (excluding Air), flag only applies to associated field samples that have detectable concentrations of the analyte, which was detected above the reporting limit in the associated method blank or above five times the reporting limit for common lab contaminants (Phthalates, Acetone, Methylene Chloride, 2-Butanone).

C - Co-elution: The target analyte co-elutes with a known lab standard (i.e. surrogate, internal standards, etc.) for co-extracted analyses.

D - Concentration of analyte was quantified from diluted analysis. Flag only applies to field samples that have detectable concentrations of the analyte.

E - Concentration of analyte exceeds the range of the calibration curve and/or linear range of the instrument.

F - The ratio of quantifier ion response to qualifier ion response falls outside of the laboratory criteria. Results are considered to be an estimated maximum concentration.

G - The concentration may be biased high due to matrix interferences (i.e, co-elution) with non-target compound(s). The result should be considered estimated.

H - The analysis of pH was performed beyond the regulatory-required holding time of 15 minutes from the time of sample collection.

I - The lower value for the two columns has been reported due to obvious interference.

J - Estimated value. The Target analyte concentration is below the quantitation limit (RL), but above the Method Detection Limit (MDL) or Estimated Detection Limit (EDL) for SPME-related analyses. This represents an estimated concentration for Tentatively

Report Format: DU Report with 'J' Qualifiers

Project Name:	THE BEACON	**Lab Number:**	L2255559
Project Number:	170745301	**Report Date:**	11/07/22

Data Qualifiers

Identified Compounds (TICs).

M - Reporting Limit (RL) exceeds the MCP CAM Reporting Limit for this analyte.

ND - Not detected at the method detection limit (MDL) for the sample, or estimated detection limit (EDL) for SPME-related analyses.

NJ - Presumptive evidence of compound. This represents an estimated concentration for Tentatively Identified Compounds (TICs), where the identification is based on a mass spectral library search.

P - The RPD between the results for the two columns exceeds the method-specified criteria.

Q - The quality control sample exceeds the associated acceptance criteria. For DOD-related projects, LCS and/or Continuing Calibration Standard exceedences are also qualified on all associated sample results. Note: This flag is not applicable for matrix spike recoveries when the sample concentration is greater than 4x the spike added or for batch duplicate RPD when the sample concentrations are less than 5x the RL. (Metals only.)

R - Analytical results are from sample re-analysis.

RE - Analytical results are from sample re-extraction.

S - Analytical results are from modified screening analysis.

V - The surrogate associated with this target analyte has a recovery outside the QC acceptance limits. (Applicable to MassDEP DW Compliance samples only.)

Z - The batch matrix spike and/or duplicate associated with this target analyte has a recovery/RPD outside the QC acceptance limits. (Applicable to MassDEP DW Compliance samples only.)

Project Name:	THE BEACON	**Lab Number:**	L2255559
Project Number:	170745301	**Report Date:**	11/07/22

REFERENCES

1 Test Methods for Evaluating Solid Waste: Physical/Chemical Methods. EPA SW-846. Third Edition. Updates I - VI, 2018.

107 Alpha Analytical - In-house calculation method.

121 Standard Methods for the Examination of Water and Wastewater. APHA-AWWA-WEF. Standard Methods Online.

134 Determination of Selected Perfluorinated Alkyl Acids in Drinking Water by Solid Phase Extraction and Liquid Chromatography/Tandem Mass Spectrometry (LC/MS/MS) using Isotope Dilution. Alpha SOP 23528.

LIMITATION OF LIABILITIES

Alpha Analytical performs services with reasonable care and diligence normal to the analytical testing laboratory industry. In the event of an error, the sole and exclusive responsibility of Alpha Analytical shall be to re-perform the work at it's own expense. In no event shall Alpha Analytical be held liable for any incidental, consequential or special damages, including but not limited to, damages in any way connected with the use of, interpretation of, information or analysis provided by Alpha Analytical.

We strongly urge our clients to comply with EPA protocol regarding sample volume, preservation, cooling, containers, sampling procedures, holding time and splitting of samples in the field.

Certification Information

The following analytes are not included in our Primary NELAP Scope of Accreditation:

Westborough Facility
EPA 624/624.1: m/p-xylene, o-xylene, Naphthalene
EPA 625/625.1: alpha-Terpineol
EPA 8260C/8260D: NPW: 1,2,4,5-Tetramethylbenzene; 4-Ethyltoluene, Azobenzene; SCM: Iodomethane (methyl iodide), 1,2,4,5-Tetramethylbenzene; 4-Ethyltoluene.
EPA 8270D/8270E: NPW: Dimethylnaphthalene,1,4-Diphenylhydrazine, alpha-Terpineol; SCM: Dimethylnaphthalene,1,4-Diphenylhydrazine.
SM4500: NPW: Amenable Cyanide; SCM: Total Phosphorus, TKN, NO2, NO3.

Mansfield Facility
SM 2540D: TSS
EPA 8082A: NPW: PCB: 1, 5, 31, 87,101, 110, 141, 151, 153, 180, 183, 187.
EPA TO-15: Halothane, 2,4,4-Trimethyl-2-pentene, 2,4,4-Trimethyl-1-pentene, Thiophene, 2-Methylthiophene, 3-Methylthiophene, 2-Ethylthiophene, 1,2,3-Trimethylbenzene, Indan, Indene, 1,2,4,5-Tetramethylbenzene, Benzothiophene, 1-Methylnaphthalene.
Biological Tissue Matrix: EPA 3050B

The following analytes are included in our Massachusetts DEP Scope of Accreditation

Westborough Facility:

Drinking Water
EPA 300.0: Chloride, Nitrate-N, Fluoride, Sulfate; **EPA 353.2**: Nitrate-N, Nitrite-N; **SM4500NO3-F**: Nitrate-N, Nitrite-N; **SM4500F-C, SM4500CN-CE, EPA 180.1, SM2130B, SM4500Cl-D, SM2320B, SM2540C, SM4500H-B, SM4500NO2-B**
EPA 332: Perchlorate; **EPA 524.2:** THMs and VOCs; **EPA 504.1:** EDB, DBCP.
Microbiology: **SM9215B; SM9223-P/A, SM9223B-Colilert-QT,SM9222D**.

Non-Potable Water
SM4500H,B, EPA 120.1, SM2510B, SM2540C, SM2320B, SM4500CL-E, SM4500F-BC, SM4500NH3-BH: Ammonia-N and Kjeldahl-N, **EPA 350.1**: Ammonia-N, **LACHAT 10-107-06-1-B**: Ammonia-N, **EPA 351.1, SM4500NO3-F, EPA 353.2**: Nitrate-N, **SM4500P-E, SM4500P-B, E, SM4500SO4-E, SM5220D, EPA 410.4, SM5210B, SM5310C, SM4500CL-D, EPA 1664, EPA 420.1, SM4500-CN-CE, SM2540D, EPA 300: Chloride, Sulfate, Nitrate.**
EPA 624.1: Volatile Halocarbons & Aromatics,
EPA 608.3: Chlordane, Toxaphene, Aldrin, alpha-BHC, beta-BHC, gamma-BHC, delta-BHC, Dieldrin, DDD, DDE, DDT, Endosulfan I, Endosulfan II, Endosulfan sulfate, Endrin, Endrin Aldehyde, Heptachlor, Heptachlor Epoxide, PCBs
EPA 625.1: SVOC (Acid/Base/Neutral Extractables), **EPA 600/4-81-045**: PCB-Oil.
Microbiology: **SM9223B-Colilert-QT; Enterolert-QT, SM9221E, EPA 1600, EPA 1603, SM9222D.**

Mansfield Facility:

Drinking Water
EPA 200.7: Al, Ba, Cd, Cr, Cu, Fe, Mn, Ni, Na, Ag, Ca, Zn. **EPA 200.8:** Al, Sb, As, Ba, Be, Cd, Cr, Cu, Pb, Mn, Ni, Se, Ag, TL, Zn. **EPA 245.1** Hg.
EPA 522, EPA 537.1.

Non-Potable Water
EPA 200.7: Al, Sb, As, Be, Cd, Ca, Cr, Co, Cu, Fe, Pb, Mg, Mn, Mo, Ni, K, Se, Ag, Na, Sr, TL, Ti, V, Zn.
EPA 200.8: Al, Sb, As, Be, Cd, Cr, Cu, Fe, Pb, Mn, Ni, K, Se, Ag, Na, TL, Zn.
EPA 245.1 Hg.
SM2340B

For a complete listing of analytes and methods, please contact your Alpha Project Manager.

NEW YORK CHAIN OF CUSTODY

ALPHA

Westborough, MA 01581
8 Walkup Dr.
TEL: 508-898-9220
FAX: 508-898-9193

Mansfield, MA 02048
320 Forbes Blvd
TEL: 508-822-9300
FAX: 508-822-3288

Service Centers
Mahwah, NJ 07430: 35 Whitney Rd, Suite 5
Albany, NY 12205: 14 Walker Way
Tonawanda, NY 14150: 275 Cooper Ave, Su

Date Rec'd in Lab: 10/7/22

ALPHA Job #: L2255559

Client Information
Client: LANGAN
Address: 360 W 31st STREET NEW York NY 10001
Phone: 212.479.5400
Fax:
Email: JARMSTRONG@LANGAN.COM

Project Information
Project Name: THE BEACON
Project Location: 413 E
Project #: 170745.50
(Use Project name as Project #)
Project Manager: JEN ARMSTRONG
ALPHAQuote #: 20058

Turn-Around Time
Standard: [X] Due Date:
Rush (only if pre approved): [ ] # of Days:

These samples have been previously analyzed by Alpha: [ ]

Other project specific requirements/comm

Please specify Metals or TAL.

Deliverables
- [ ] ASP-A
- [ ] ASP-B
- [ ] EQuIS (1 File)
- [X] EQuIS (4 File)
- [ ] Other

Billing Information
- [ ] Same as Client Info
PO #

Regulatory Requirement
- [ ] NY TOGS
- [X] NY Part 375
- [ ] AWQ Standards
- [ ] NY CP-51
- [ ] NY Restricted Use
- [ ] Other
- [ ] NY Unrestricted Use
- [ ] NYC Sewer Discharge

Disposal Site Information
Please identify below location of applicable disposal facilities.
Disposal Facility:
- [ ] NJ
- [ ] NY
- [ ] Other:

Sample Filtration
- [ ] Done
- [ ] Lab to do
- [ ] servation
- [ ] to do
- [ ] lea (Specify below)

Sample Specific Comments

ALPHA Lab ID (Lab Use Only)											Total Bottle
55559-01	SB06										2
-02	SB05										1
-03	FB01										
-04	SB04_1										
-05	MW04										
-06	GW DUP01										

Preservative Code:
A = None
B = HCl
C = HNO_3
D = H_2SO_4
E = NaOH
F = MeOH
G = $NaHSO_4$
H = $Na_2S_2O_3$
K/E = Zn Ac/NaOH
O = Other

Container Code
P = Plastic
A = Amber Glass
V = Vial
G = Glass
B = Bacteria Cup
C = Cube
O = Other
E = Encore
D = BOD Bottle

Westboro: Certification No: MA935
Mansfield: Certification No: MA015

Container Type: P
Preservative:

Relinquished By:	Date/Time	Received By:	Date/Time
	10/6/22 16:00		10/6/22 16:00
	10/6/22 1800		10/6/22 19:30
	10/6/22 2245		10/6/22 2245
	10/7/22 0045		10/7/22 0045

Please print clearly, legibly and completely. Samples can not be logged in and turnaround time clock will not start until any ambiguities are resolved. BY EXECUTING THIS COC, THE CLIENT HAS READ AND AGREES TO BE BOUND BY ALPHA'S TERMS & CONDITIONS. (See reverse side.)

Form No: 01-25 HC (rev. 30-Sept-2013)

NEW YORK CHAIN OF CUSTODY

ALPHA

Westborough, MA 01581
8 Walkup Dr.
TEL: 508-898-9220
FAX: 508-898-9193

Mansfield, MA 02048
320 Forbes Blvd
TEL: 508-822-9300
FAX: 508-822-3288

Service Centers
Mahwah, NJ 07430: 35 Whitney Rd, Suite 5
Albany, NY 12205: 14 Walker Way
Tonawanda, NY 14150: 275 Cooper Ave, Suite 105

Page 1 of 2

Date Rec'd in Lab: 10/7/22

ALPHA Job #: L2255559

Client Information
Client: LANGAN
Address: 360 W 31st STREET
NEW York NY 10001
Phone: 212.479.5400
Fax:
Email: JARMSTRONG@LANGAN.COM

Project Information
Project Name: THE BEACON
Project Location: 413 E 120 STREET
Project #: 170745503
(Use Project name as Project #)
Project Manager: JEN ARMSTRONG
ALPHAQuote #: 20058

Turn-Around Time
Standard: ☒ Due Date:
Rush (only if pre approved): ☐ # of Days:

Deliverables
☐ ASP-A ☐ ASP-B
☐ EQuIS (1 File) ☒ EQuIS (4 File)
☐ Other

Billing Information
☐ Same as Client Info
PO #

Regulatory Requirement
☐ NY TOGS ☒ NY Part 375
☐ AWQ Standards ☐ NY CP-51
☐ NY Restricted Use ☐ Other
☐ NY Unrestricted Use
☐ NYC Sewer Discharge

Disposal Site Information
Please identify below location of applicable disposal facilities.
Disposal Facility:
☐ NJ ☐ NY
☐ Other:

These samples have been previously analyzed by Alpha. ☐

Other project specific requirements/comments:

Please specify Metals or TAL.

ANALYSIS

PFAS

Sample Filtration
☐ Done
☐ Lab to do
Preservation
☐ Lab to do
(Please Specify below)

Sample Specific Comments

ALPHA Lab ID (Lab Use Only)	Sample ID	Collection Date	Collection Time	Sample Matrix	Sampler's Initials	Total Bottle
55559-01	SB06_1-3(PFAS)	10/6/22	10:00	SO	MF	2
-02	SB05-1-3(PFAS)	↓	11:50	↓	↓	1
-03	FB01(PFAS)	↓	12:40	↓	↓	↓
-04	SB04_1-3(PFAS)	↓	13:05	↓	↓	↓
-05	MW04(PFAS)	↓	14:55	GW	↓	↓
-06	GWDUP01(PFAS)	↓	1540	↓	↓	↓

Container Type: P
Preservative:

Preservative Code:
A = None
B = HCl
C = HNO_3
D = H_2SO_4
E = NaOH
F = MeOH
G = $NaHSO_4$
H = $Na_2S_2O_3$
K/E = Zn Ac/NaOH
O = Other

Container Code
P = Plastic
A = Amber Glass
V = Vial
G = Glass
B = Bacteria Cup
C = Cube
O = Other
E = Encore
D = BOD Bottle

Westboro: Certification No: MA935
Mansfield: Certification No: MA015

Relinquished By:	Date/Time	Received By:	Date/Time
	10/6/22 16:00		10/6/22 16:00
	10/6/22 1800		10/6/22 19:30
	10/6/22 2245		10/6/22 2245
	10/7/22 0045		10/7/22 0045

Please print clearly, legibly and completely. Samples can not be logged in and turnaround time clock will not start until any ambiguities are resolved. BY EXECUTING THIS COC, THE CLIENT HAS READ AND AGREES TO BE BOUND BY ALPHA'S TERMS & CONDITIONS. (See reverse side.)

Form No: 01-25 HC (rev. 30-Sept-2013)

1

NEW YORK CHAIN OF CUSTODY

ALPHA ANALYTICAL
Westborough, MA 01581
8 Walkup Dr.
TEL: 508-898-9220
FAX: 508-898-9193

Mansfield, MA 02048
320 Forbes Blvd
TEL: 508-822-9300
FAX: 508-822-3288

Service Centers
Mahwah, NJ 07430: 35 Whitney Rd, Suite 5
Albany, NY 12205: 14 Walker Way
Tonawanda, NY 14150: 275 Cooper Ave, Sui

Date Rec'd in Lab: 10/7/22

ALPHA Job #: L2255559

Client Information
Client: LAN2AN
Address: 360 W 31ST STREET
NEW YORK NY 10001
Phone: 212-479-5400
Fax:
Email: JARMSTRONG@CNWENV.COM

Project Information
Project Name: TH BGA
Project Location: 413 E
Project #: 17074530
(Use Project name as Project #)
Project Manager: JEN ARMSTRONG
ALPHAQuote #: 20088

Turn-Around Time
Standard: [X]
Rush (only if pre approved): [ ]
Due Date:
# of Days:

Deliverables
[ ] ASP-A [ ] ASP-B
[ ] EQuIS (1 File) [X] EQuIS (4 File)
[ ] Other

Billing Information
[ ] Same as Client Info
PO #

Regulatory Requirement
[ ] NY TOGS [X] NY Part 375
[ ] AWQ Standards [ ] NY CP-51
[ ] NY Restricted Use [ ] Other
[ ] NY Unrestricted Use
[ ] NYC Sewer Discharge

Disposal Site Information
Please identify below location of applicable disposal facilities.
Disposal Facility:
[ ] NJ [ ] NY
[ ] Other:

[ ] These samples have been previously analyzed by Alpha

Other project specific requirements/comments:
TAL METALS for groundwater
total + dissolved
TBC1-10622

Please specify Metals or TAL.

Sample Filtration
Done
Lab to do
Preservation
to do
(Please Specify below)

ALPHA Lab ID (Lab Use Only)	Sample ID	Collection Date	Collection Time	Sample Matrix	Sampler's Initials	Sample Specific Comments
55559-07	SB06-1-3	10/6/22	10:45	SO	MF	
-08	SB05-1-3		11:30			
-09	FB01		12:30			
-10	SB04-1-3		13:45			
-11	MW04		15:00	GW		
-12	GWDUP01		15:15			

Total Bottle

Preservative Code:
A = None
B = HCl
C = HNO_3
D = H_2SO_4
E = NaOH
F = MeOH
G = $NaHSO_4$
H = $Na_2S_2O_3$
K/E = Zn Ac/NaOH
O = Other

Container Code
P = Plastic
A = Amber Glass
V = Vial
G = Glass
B = Bacteria Cup
C = Cube
O = Other
E = Encore
D = BOD Bottle

Westboro: Certification No: MA935
Mansfield: Certification No: MA015

Container Type	
Preservative	

Relinquished By:	Date/Time	Received By:	Date/Time
	10/6/22 16:00		10/6/22 1600
	10/6/22 18:30		10/6/22 19:30
	10/6/22 2245		10/6/22 2245
	10/7/22 0045		10/7/22 0045

Please print clearly, legibly and completely. Samples can not be logged in and turnaround time clock will not start until any ambiguities are resolved. BY EXECUTING THIS COC, THE CLIENT HAS READ AND AGREES TO BE BOUND BY ALPHA'S TERMS & CONDITIONS. (See reverse side.)

Form No: 01-25 HC (rev. 30-Sept-2013)

NEW YORK CHAIN OF CUSTODY

ALPHA ANALYTICAL

Westborough, MA 01581
8 Walkup Dr.
TEL: 508-898-9220
FAX: 508-898-9193

Mansfield, MA 02048
320 Forbes Blvd
TEL: 508-822-9300
FAX: 508-822-3288

Service Centers
Mahwah, NJ 07430: 35 Whitney Rd, Suite 5
Albany, NY 12205: 14 Walker Way
Tonawanda, NY 14150: 275 Cooper Ave, Suite 105

Page 2 of 2

Date Rec'd in Lab: 10/7/22

ALPHA Job #: L2255559

Client Information
Client: LAN2AN
Address: 360 W 31ST STREET NEW YORK NY 10001
Phone: 212-479-5400
Fax:
Email: JARMSTRONG@CNWENV.COM

Project Information
Project Name: THE BEACON
Project Location: 413 E 12E STREET
Project #: 170745302
(Use Project name as Project #) ☐
Project Manager: JEN ARMSTRONG
ALPHAQuote #: 20088

Turn-Around Time
Standard ☒ Due Date:
Rush (only if pre approved) ☐ # of Days:

Deliverables
☐ ASP-A ☐ ASP-B
☐ EQuIS (1 File) ☒ EQuIS (4 File)
☐ Other

Billing Information
☐ Same as Client Info
PO #

Regulatory Requirement
☐ NY TOGS ☒ NY Part 375
☐ AWQ Standards ☐ NY CP-51
☐ NY Restricted Use ☐ Other
☐ NY Unrestricted Use
☐ NYC Sewer Discharge

Disposal Site Information
Please identify below location of applicable disposal facilities.
Disposal Facility:
☐ NJ ☐ NY
☐ Other:

These samples have been previously analyzed by Alpha ☐

Other project specific requirements/comments:
TAL METALS for groundwater total + dissolved (CP-51)
TRIP BLANK TRIP_100622 Also included

Please specify Metals or TAL.

ANALYSIS
VOCs, SVOCs, PCBs, PEST, HERBS, METALS, HEX + TCL CYANIDE, TOT. CYANIDE

Sample Filtration
☐ Done
☐ Lab to do
Preservation
☐ Lab to do
(Please Specify below)

Total Bottle

ALPHA Lab ID (Lab Use Only)	Sample ID	Collection Date	Collection Time	Sample Matrix	Sampler's Initials	Sample Specific Comments
55559-07	SB06-1-3	10/6/22	10:10	SO	MF	
-08	SB05-1-3		11:30			
-09	FB01		12:30			
-11	SB04-1-3		13:45			
-11	MW04		15:00	GW		
-12	GWDUP01		15:15			

Preservative Code:
A = None
B = HCl
C = HNO_3
D = H_2SO_4
E = NaOH
F = MeOH
G = $NaHSO_4$
H = $Na_2S_2O_3$
K/E = Zn Ac/NaOH
O = Other

Container Code
P = Plastic
A = Amber Glass
V = Vial
G = Glass
B = Bacteria Cup
C = Cube
O = Other
E = Encore
D = BOD Bottle

Westboro: Certification No: MA935
Mansfield: Certification No: MA015

Container Type								
Preservative								

Relinquished By:	Date/Time	Received By:	Date/Time
	10/6/22 16:00		10/6/22 1600
	10/6/22 18:30		10/6/22 19:30
	10/6/22 2245		10/6/22 2245
	10/7/22 0045		10/7/22 0045

Please print clearly, legibly and completely. Samples can not be logged in and turnaround time clock will not start until any ambiguities are resolved. BY EXECUTING THIS COC, THE CLIENT HAS READ AND AGREES TO BE BOUND BY ALPHA'S TERMS & CONDITIONS. (See reverse side.)


Form No: 01-25 HC (rev. 30-Sept-2013)

Quantitation Report (QT Reviewed)

Data Path : I:\VOLATILES\VOA123\2022\221012N\
Data File : V23221012N22.D
Acq On : 13 Oct 2022 04:38 am
Operator : VOA123:JIC
Sample : l2255559-07,31h,3.14,5,0.100,,a,pri
Misc : WG1698895,ICAL19289
ALS Vial : 22 Sample Multiplier: 1

Quant Time: Oct 13 08:50:28 2022
Quant Method : I:\VOLATILES\VOA123\2022\221012N\V123_220825N_8260.m
Quant Title : VOLATILES BY GC/MS
QLast Update : Fri Aug 26 09:12:14 2022
Response via : Initial Calibration

Sub List : 8260-NYTCL - Megamix plus Diox21012N\V23221012N01.D•

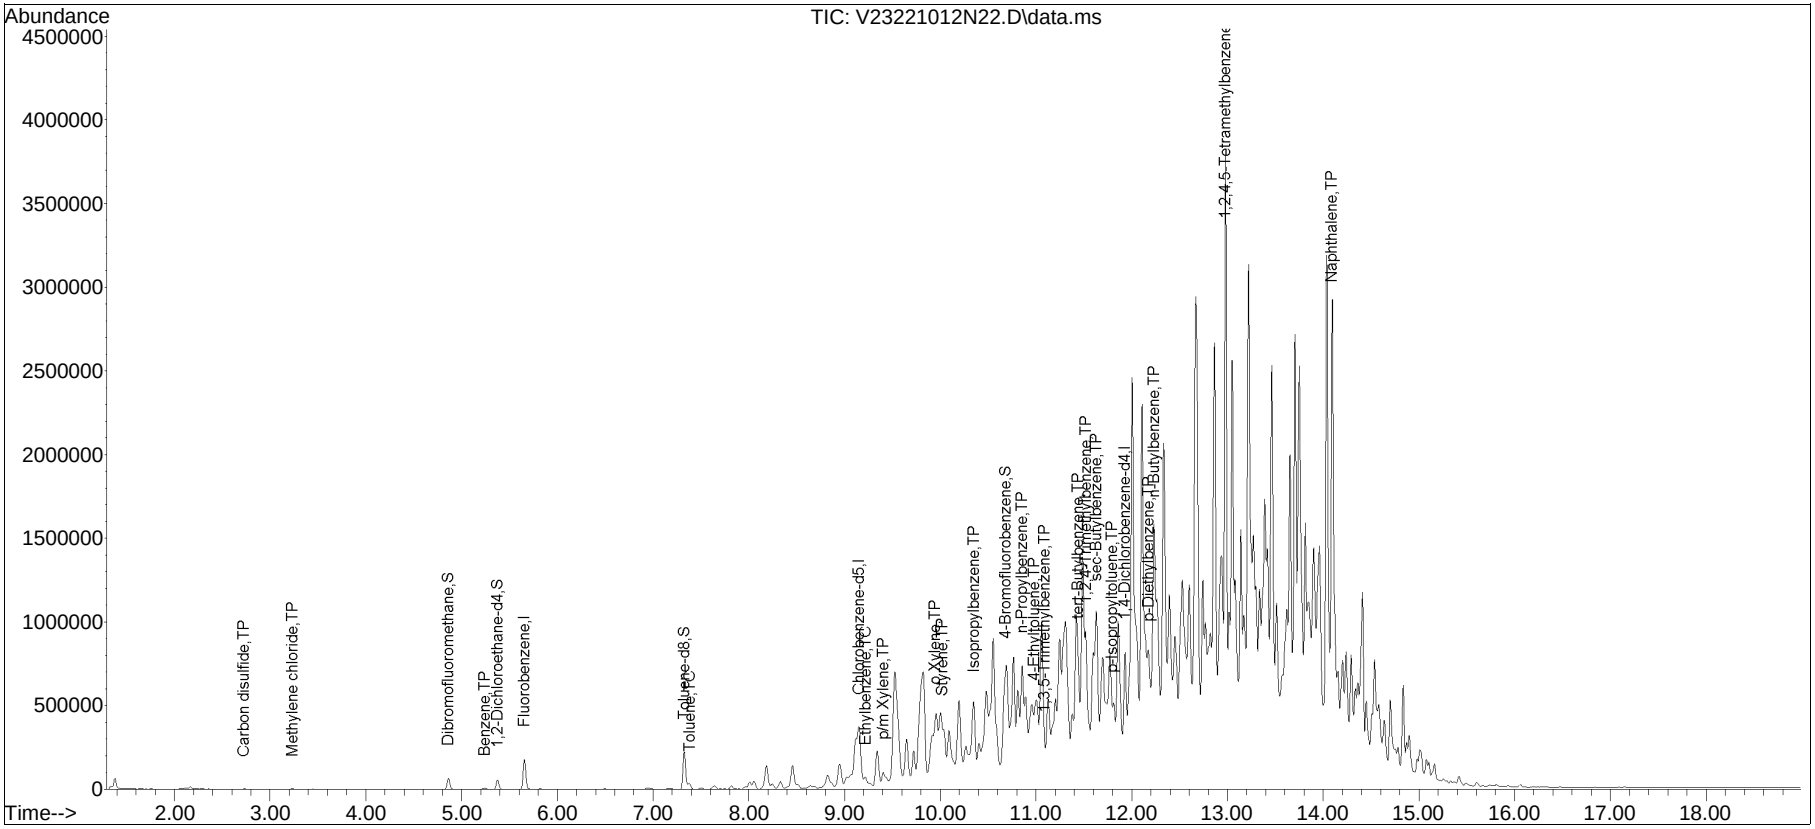


Quantitation Report (QT Reviewed)

Data Path : I:\VOLATILES\VOA123\2022\221012N\
Data File : V23221012N23.D
Acq On : 13 Oct 2022 05:04 am
Operator : VOA123:JIC
Sample : l2255559-10,31h,2.71,5,0.100,,a,pri
Misc : WG1698895,ICAL19289
ALS Vial : 23 Sample Multiplier: 1

Quant Time: Oct 13 08:50:50 2022
Quant Method : I:\VOLATILES\VOA123\2022\221012N\V123_220825N_8260.m
Quant Title : VOLATILES BY GC/MS
QLast Update : Fri Aug 26 09:12:14 2022
Response via : Initial Calibration

Sub List : 8260-NYTCL - Megamix plus Diox21012N\V23221012N01.D•

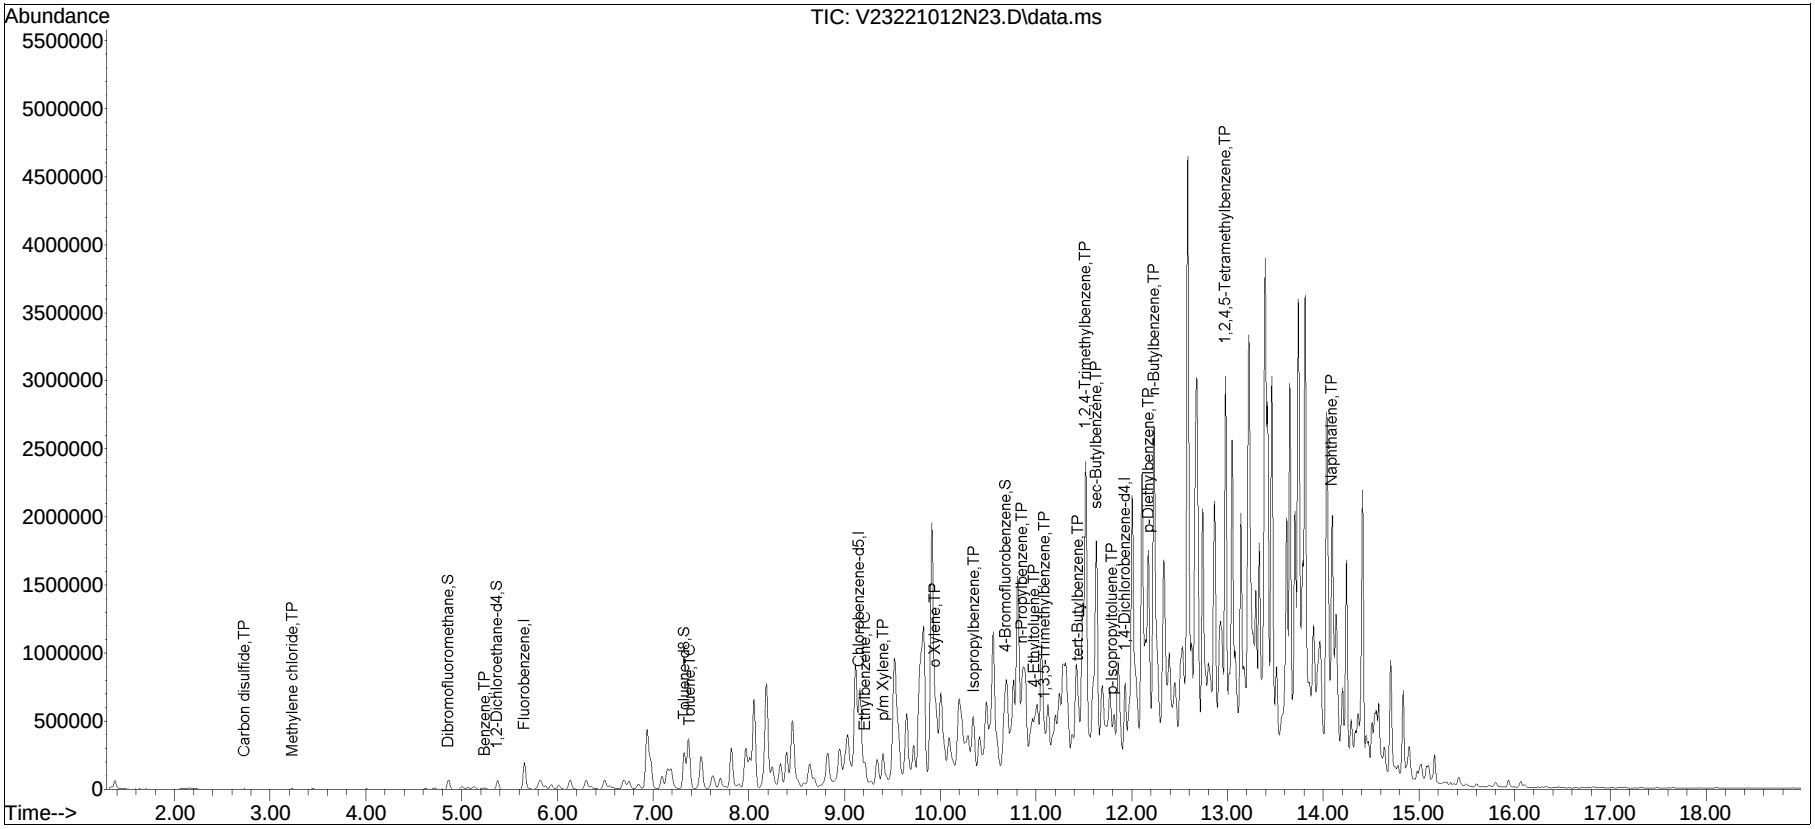

ANALYTICAL REPORT

Lab Number:	L2255982
Client:	Langan Engineering & Environmental 21 Penn Plaza 360 W. 31st Street, 8th Floor New York, NY 10001-2727
ATTN:	Jennifer Armstrong
Phone:	(212) 479-5537
Project Name:	THE BEACON
Project Number:	170745301
Report Date:	10/14/22

The original project report/data package is held by Alpha Analytical. This report/data package is paginated and should be reproduced only in its entirety. Alpha Analytical holds no responsibility for results and/or data that are not consistent with the original.

Certifications & Approvals: MA (M-MA030), NH NELAP (2062), CT (PH-0141), DoD (L2474), FL (E87814), IL (200081), LA (85084), ME (MA00030), MD (350), NJ (MA015), NY (11627), NC (685), OH (CL106), PA (68-02089), RI (LAO00299), TX (T104704419), VT (VT-0015), VA (460194), WA (C954), US Army Corps of Engineers, USDA (Permit #P330-17-00150), USFWS (Permit #206964).

320 Forbes Boulevard, Mansfield, MA 02048-1806
508-822-9300 (Fax) 508-822-3288 800-624-9220 - www.alphalab.com

Project Name: THE BEACON
Project Number: 170745301

Lab Number: L2255982
Report Date: 10/14/22

Alpha Sample ID	Client ID	Matrix	Sample Location	Collection Date/Time	Receive Date
L2255982-01	IA05_100722	AIR	413 E 120 STREET	10/07/22 10:28	10/07/22
L2255982-02	SV05_100722	SOIL_VAPOR	413 E 120 STREET	10/07/22 10:41	10/07/22
L2255982-03	SV04_100722	SOIL_VAPOR	413 E 120 STREET	10/07/22 10:52	10/07/22
L2255982-04	SV03_100722	SOIL_VAPOR	413 E 120 STREET	10/07/22 15:23	10/07/22
L2255982-05	IA04_100722	AIR	413 E 120 STREET	10/07/22 15:27	10/07/22
L2255982-06	SV01_100722	SOIL_VAPOR	413 E 120 STREET	10/07/22 16:00	10/07/22
L2255982-07	AA01_100722	AIR	413 E 120 STREET	10/07/22 16:01	10/07/22
L2255982-08	UNUSED #2689	AIR	413 E 120 STREET		10/07/22

Project Name:	THE BEACON	**Lab Number:**	L2255982
Project Number:	170745301	**Report Date:**	10/14/22

Case Narrative

The samples were received in accordance with the Chain of Custody and no significant deviations were encountered during the preparation or analysis unless otherwise noted. Sample Receipt, Container Information, and the Chain of Custody are located at the back of the report.

Results contained within this report relate only to the samples submitted under this Alpha Lab Number and meet NELAP requirements for all NELAP accredited parameters unless otherwise noted in the following narrative. The data presented in this report is organized by parameter (i.e. VOC, SVOC, etc.). Sample specific Quality Control data (i.e. Surrogate Spike Recovery) is reported at the end of the target analyte list for each individual sample, followed by the Laboratory Batch Quality Control at the end of each parameter. Tentatively Identified Compounds (TICs), if requested, are reported for compounds identified to be present and are not part of the method/program Target Compound List, even if only a subset of the TCL are being reported. If a sample was re-analyzed or re-extracted due to a required quality control corrective action and if both sets of data are reported, the Laboratory ID of the re-analysis or re-extraction is designated with an "R" or "RE", respectively.

When multiple Batch Quality Control elements are reported (e.g. more than one LCS), the associated samples for each element are noted in the grey shaded header line of each data table. Any Laboratory Batch, Sample Specific % recovery or RPD value that is outside the listed Acceptance Criteria is bolded in the report. In reference to questions H (CAM) or 4 (RCP) when "NO" is checked, the performance criteria for CAM and RCP methods allow for some quality control failures to occur and still be within method compliance. In these instances, the specific failure is not narrated but noted in the associated QC Outlier Summary Report, located directly after the Case Narrative. QC information is also incorporated in the Data Usability Assessment table (Format 11) of our Data Merger tool, where it can be reviewed in conjunction with the sample result, associated regulatory criteria and any associated data usability implications.

Soil/sediments, solids and tissues are reported on a dry weight basis unless otherwise noted. Definitions of all data qualifiers and acronyms used in this report are provided in the Glossary located at the back of the report.

HOLD POLICY - For samples submitted on hold, Alpha's policy is to hold samples (with the exception of Air canisters) free of charge for 21 calendar days from the date the project is completed. After 21 calendar days, we will dispose of all samples submitted including those put on hold unless you have contacted your Alpha Project Manager and made arrangements for Alpha to continue to hold the samples. Air canisters will be disposed after 3 business days from the date the project is completed.

Please contact Project Management at 800-624-9220 with any questions.

Project Name: THE BEACON
Project Number: 170745301

Lab Number: L2255982
Report Date: 10/14/22

Case Narrative (continued)

Volatile Organics in Air

Canisters were released from the laboratory on October 6, 2022. The canister certification results are provided as an addendum.

L2255982-02D and -03D: The samples have elevated detection limits due to the dilution required by the elevated concentrations of non-target compounds in the samples.

L2255982-02D and -03D: required a dilution greater than 4x; based on direction from the client the New York Decision Matrix Compounds have been reported by TO15-SIM for this sample.

I, the undersigned, attest under the pains and penalties of perjury that, to the best of my knowledge and belief and based upon my personal inquiry of those responsible for providing the information contained in this analytical report, such information is accurate and complete. This certificate of analysis is not complete unless this page accompanies any and all pages of this report.

Authorized Signature: Christopher J. Anderson

Title: Technical Director/Representative Date: 10/14/22

AIR

Project Name: THE BEACON
Project Number: 170745301
Lab Number: L2255982
Report Date: 10/14/22

SAMPLE RESULTS

Lab ID: L2255982-01
Client ID: IA05_100722
Sample Location: 413 E 120 STREET

Date Collected: 10/07/22 10:28
Date Received: 10/07/22
Field Prep: Not Specified

Sample Depth:
Matrix: Air
Anaytical Method: 48,TO-15
Analytical Date: 10/11/22 22:50
Analyst: TJS

	ppbV			ug/m3				
Parameter	**Results**	**RL**	**MDL**	**Results**	**RL**	**MDL**	**Qualifier**	**Dilution Factor**
Volatile Organics in Air - Mansfield Lab								
Dichlorodifluoromethane	0.629	0.200	--	3.11	0.989	--		1
Chloromethane	0.676	0.200	--	1.40	0.413	--		1
Freon-114	ND	0.200	--	ND	1.40	--		1
1,3-Butadiene	ND	0.200	--	ND	0.442	--		1
Bromomethane	ND	0.200	--	ND	0.777	--		1
Chloroethane	ND	0.200	--	ND	0.528	--		1
Ethanol	63.3	5.00	--	119	9.42	--		1
Vinyl bromide	ND	0.200	--	ND	0.874	--		1
Acetone	7.90	1.00	--	18.8	2.38	--		1
Trichlorofluoromethane	0.285	0.200	--	1.60	1.12	--		1
Isopropanol	4.43	0.500	--	10.9	1.23	--		1
Tertiary butyl Alcohol	ND	0.500	--	ND	1.52	--		1
Methylene chloride	ND	0.500	--	ND	1.74	--		1
3-Chloropropene	ND	0.200	--	ND	0.626	--		1
Carbon disulfide	ND	0.200	--	ND	0.623	--		1
Freon-113	ND	0.200	--	ND	1.53	--		1
trans-1,2-Dichloroethene	ND	0.200	--	ND	0.793	--		1
1,1-Dichloroethane	ND	0.200	--	ND	0.809	--		1
Methyl tert butyl ether	ND	0.200	--	ND	0.721	--		1
2-Butanone	0.801	0.500	--	2.36	1.47	--		1
Ethyl Acetate	ND	0.500	--	ND	1.80	--		1
Chloroform	ND	0.200	--	ND	0.977	--		1
Tetrahydrofuran	ND	0.500	--	ND	1.47	--		1

Project Name: THE BEACON
Project Number: 170745301

Lab Number: L2255982
Report Date: 10/14/22

SAMPLE RESULTS

Lab ID: L2255982-01
Client ID: IA05_100722
Sample Location: 413 E 120 STREET

Date Collected: 10/07/22 10:28
Date Received: 10/07/22
Field Prep: Not Specified

Sample Depth:

Parameter	ppbV Results	ppbV RL	ppbV MDL	ug/m3 Results	ug/m3 RL	ug/m3 MDL	Qualifier	Dilution Factor
Volatile Organics in Air - Mansfield Lab								
1,2-Dichloroethane	ND	0.200	--	ND	0.809	--		1
n-Hexane	4.63	0.200	--	16.3	0.705	--		1
Benzene	1.57	0.200	--	5.02	0.639	--		1
Cyclohexane	3.54	0.200	--	12.2	0.688	--		1
1,2-Dichloropropane	ND	0.200	--	ND	0.924	--		1
Bromodichloromethane	ND	0.200	--	ND	1.34	--		1
1,4-Dioxane	ND	0.200	--	ND	0.721	--		1
2,2,4-Trimethylpentane	ND	0.200	--	ND	0.934	--		1
Heptane	3.86	0.200	--	15.8	0.820	--		1
cis-1,3-Dichloropropene	ND	0.200	--	ND	0.908	--		1
Xylenes, Total	6.78	0.200	--	29.4	0.869	--		1
4-Methyl-2-pentanone	ND	0.500	--	ND	2.05	--		1
trans-1,3-Dichloropropene	ND	0.200	--	ND	0.908	--		1
1,1,2-Trichloroethane	ND	0.200	--	ND	1.09	--		1
Toluene	4.77	0.200	--	18.0	0.754	--		1
2-Hexanone	ND	0.200	--	ND	0.820	--		1
Dibromochloromethane	ND	0.200	--	ND	1.70	--		1
1,2-Dibromoethane	ND	0.200	--	ND	1.54	--		1
Chlorobenzene	ND	0.200	--	ND	0.921	--		1
Ethylbenzene	1.73	0.200	--	7.51	0.869	--		1
p/m-Xylene	4.84	0.400	--	21.0	1.74	--		1
Bromoform	ND	0.200	--	ND	2.07	--		1
Styrene	ND	0.200	--	ND	0.852	--		1
1,1,2,2-Tetrachloroethane	ND	0.200	--	ND	1.37	--		1
o-Xylene	1.94	0.200	--	8.43	0.869	--		1
4-Ethyltoluene	0.473	0.200	--	2.33	0.983	--		1

Project Name: THE BEACON
Project Number: 170745301
Lab Number: L2255982
Report Date: 10/14/22

SAMPLE RESULTS

Lab ID: L2255982-01
Client ID: IA05_100722
Sample Location: 413 E 120 STREET

Date Collected: 10/07/22 10:28
Date Received: 10/07/22
Field Prep: Not Specified

Sample Depth:

Parameter	ppbV Results	ppbV RL	ppbV MDL	ug/m3 Results	ug/m3 RL	ug/m3 MDL	Qualifier	Dilution Factor
Volatile Organics in Air - Mansfield Lab								
1,3,5-Trimethylbenzene	0.493	0.200	--	2.42	0.983	--		1
1,2,4-Trimethylbenzene	1.89	0.200	--	9.29	0.983	--		1
Benzyl chloride	ND	0.200	--	ND	1.04	--		1
1,3-Dichlorobenzene	ND	0.200	--	ND	1.20	--		1
1,4-Dichlorobenzene	ND	0.200	--	ND	1.20	--		1
1,2-Dichlorobenzene	ND	0.200	--	ND	1.20	--		1
1,2,4-Trichlorobenzene	ND	0.200	--	ND	1.48	--		1
Hexachlorobutadiene	ND	0.200	--	ND	2.13	--		1

Internal Standard	% Recovery	Qualifier	Acceptance Criteria
1,4-Difluorobenzene	91		60-140
Bromochloromethane	89		60-140
chlorobenzene-d5	103		60-140

Project Name: THE BEACON
Project Number: 170745301

Lab Number: L2255982
Report Date: 10/14/22

SAMPLE RESULTS

Lab ID: L2255982-01
Client ID: IA05_100722
Sample Location: 413 E 120 STREET

Date Collected: 10/07/22 10:28
Date Received: 10/07/22
Field Prep: Not Specified

Sample Depth:
Matrix: Air
Anaytical Method: 48,TO-15-SIM
Analytical Date: 10/11/22 22:50
Analyst: TJS

	ppbV			ug/m3				
Parameter	**Results**	**RL**	**MDL**	**Results**	**RL**	**MDL**	**Qualifier**	**Dilution Factor**
Volatile Organics in Air by SIM - Mansfield Lab								
Vinyl chloride	ND	0.020	--	ND	0.051	--		1
1,1-Dichloroethene	ND	0.020	--	ND	0.079	--		1
cis-1,2-Dichloroethene	ND	0.020	--	ND	0.079	--		1
1,1,1-Trichloroethane	ND	0.020	--	ND	0.109	--		1
Carbon tetrachloride	0.090	0.020	--	0.566	0.126	--		1
Trichloroethene	ND	0.020	--	ND	0.107	--		1
Tetrachloroethene	0.173	0.020	--	1.17	0.136	--		1

Internal Standard	**% Recovery**	**Qualifier**	**Acceptance Criteria**
1,4-difluorobenzene	93		60-140
bromochloromethane	88		60-140
chlorobenzene-d5	104		60-140

Project Name: THE BEACON
Project Number: 170745301

Lab Number: L2255982
Report Date: 10/14/22

SAMPLE RESULTS

Lab ID: L2255982-02 D
Client ID: SV05_100722
Sample Location: 413 E 120 STREET

Date Collected: 10/07/22 10:41
Date Received: 10/07/22
Field Prep: Not Specified

Sample Depth:
Matrix: Soil_Vapor
Anaytical Method: 48,TO-15
Analytical Date: 10/12/22 10:19
Analyst: TJS

	ppbV			ug/m3				
Parameter	**Results**	**RL**	**MDL**	**Results**	**RL**	**MDL**	**Qualifier**	**Dilution Factor**
Volatile Organics in Air - Mansfield Lab								
Dichlorodifluoromethane	ND	28.1	--	ND	139	--		140.4
Chloromethane	ND	28.1	--	ND	58.0	--		140.4
Freon-114	ND	28.1	--	ND	196	--		140.4
1,3-Butadiene	ND	28.1	--	ND	62.2	--		140.4
Bromomethane	ND	28.1	--	ND	109	--		140.4
Chloroethane	ND	28.1	--	ND	74.2	--		140.4
Ethanol	ND	702	--	ND	1320	--		140.4
Vinyl bromide	ND	28.1	--	ND	123	--		140.4
Acetone	189	140	--	449	333	--		140.4
Trichlorofluoromethane	ND	28.1	--	ND	158	--		140.4
Isopropanol	ND	70.2	--	ND	173	--		140.4
Tertiary butyl Alcohol	ND	70.2	--	ND	213	--		140.4
Methylene chloride	ND	70.2	--	ND	244	--		140.4
3-Chloropropene	ND	28.1	--	ND	88.0	--		140.4
Carbon disulfide	28.5	28.1	--	88.8	87.5	--		140.4
Freon-113	ND	28.1	--	ND	215	--		140.4
trans-1,2-Dichloroethene	ND	28.1	--	ND	111	--		140.4
1,1-Dichloroethane	ND	28.1	--	ND	114	--		140.4
Methyl tert butyl ether	ND	28.1	--	ND	101	--		140.4
2-Butanone	ND	70.2	--	ND	207	--		140.4
Ethyl Acetate	ND	70.2	--	ND	253	--		140.4
Chloroform	ND	28.1	--	ND	137	--		140.4
Tetrahydrofuran	ND	70.2	--	ND	207	--		140.4

Project Name: THE BEACON
Project Number: 170745301

Lab Number: L2255982
Report Date: 10/14/22

SAMPLE RESULTS

Lab ID: L2255982-02 D
Client ID: SV05_100722
Sample Location: 413 E 120 STREET

Date Collected: 10/07/22 10:41
Date Received: 10/07/22
Field Prep: Not Specified

Sample Depth:

Parameter	ppbV Results	ppbV RL	ppbV MDL	ug/m3 Results	ug/m3 RL	ug/m3 MDL	Qualifier	Dilution Factor
Volatile Organics in Air - Mansfield Lab								
1,2-Dichloroethane	ND	28.1	--	ND	114	--		140.4
n-Hexane	ND	28.1	--	ND	99.0	--		140.4
Benzene	134	28.1	--	428	89.8	--		140.4
Cyclohexane	430	28.1	--	1480	96.7	--		140.4
1,2-Dichloropropane	ND	28.1	--	ND	130	--		140.4
Bromodichloromethane	ND	28.1	--	ND	188	--		140.4
1,4-Dioxane	ND	28.1	--	ND	101	--		140.4
2,2,4-Trimethylpentane	ND	28.1	--	ND	131	--		140.4
Heptane	ND	28.1	--	ND	115	--		140.4
cis-1,3-Dichloropropene	ND	28.1	--	ND	128	--		140.4
Xylenes, Total	101	28.1	--	439	122	--		140.4
4-Methyl-2-pentanone	ND	70.2	--	ND	288	--		140.4
trans-1,3-Dichloropropene	ND	28.1	--	ND	128	--		140.4
1,1,2-Trichloroethane	ND	28.1	--	ND	153	--		140.4
Toluene	84.7	28.1	--	319	106	--		140.4
2-Hexanone	ND	28.1	--	ND	115	--		140.4
Dibromochloromethane	ND	28.1	--	ND	239	--		140.4
1,2-Dibromoethane	ND	28.1	--	ND	216	--		140.4
Chlorobenzene	ND	28.1	--	ND	129	--		140.4
Ethylbenzene	28.4	28.1	--	123	122	--		140.4
p/m-Xylene	101	56.2	--	439	244	--		140.4
Bromoform	ND	28.1	--	ND	291	--		140.4
Styrene	47.6	28.1	--	203	120	--		140.4
1,1,2,2-Tetrachloroethane	ND	28.1	--	ND	193	--		140.4
o-Xylene	ND	28.1	--	ND	122	--		140.4
4-Ethyltoluene	ND	28.1	--	ND	138	--		140.4

Project Name: THE BEACON
Project Number: 170745301

Lab Number: L2255982
Report Date: 10/14/22

SAMPLE RESULTS

Lab ID: L2255982-02 D
Client ID: SV05_100722
Sample Location: 413 E 120 STREET

Date Collected: 10/07/22 10:41
Date Received: 10/07/22
Field Prep: Not Specified

Sample Depth:

Parameter	ppbV Results	ppbV RL	ppbV MDL	ug/m3 Results	ug/m3 RL	ug/m3 MDL	Qualifier	Dilution Factor
Volatile Organics in Air - Mansfield Lab								
1,3,5-Trimethylbenzene	ND	28.1	--	ND	138	--		140.4
1,2,4-Trimethylbenzene	ND	28.1	--	ND	138	--		140.4
Benzyl chloride	ND	28.1	--	ND	145	--		140.4
1,3-Dichlorobenzene	ND	28.1	--	ND	169	--		140.4
1,4-Dichlorobenzene	ND	28.1	--	ND	169	--		140.4
1,2-Dichlorobenzene	ND	28.1	--	ND	169	--		140.4
1,2,4-Trichlorobenzene	ND	28.1	--	ND	209	--		140.4
Hexachlorobutadiene	ND	28.1	--	ND	300	--		140.4

Internal Standard	% Recovery	Qualifier	Acceptance Criteria
1,4-Difluorobenzene	105		60-140
Bromochloromethane	104		60-140
chlorobenzene-d5	112		60-140

Project Name: THE BEACON
Project Number: 170745301
Lab Number: L2255982
Report Date: 10/14/22

SAMPLE RESULTS

Lab ID: L2255982-02 D
Client ID: SV05_100722
Sample Location: 413 E 120 STREET

Date Collected: 10/07/22 10:41
Date Received: 10/07/22
Field Prep: Not Specified

Sample Depth:
Matrix: Soil_Vapor
Anaytical Method: 48,TO-15-SIM
Analytical Date: 10/12/22 10:19
Analyst: TJS

	ppbV			ug/m3				
Parameter	**Results**	**RL**	**MDL**	**Results**	**RL**	**MDL**	**Qualifier**	**Dilution Factor**
Volatile Organics in Air by SIM - Mansfield Lab								
Vinyl chloride	ND	2.81	--	ND	7.18	--		140.4
1,1-Dichloroethene	ND	2.81	--	ND	11.1	--		140.4
cis-1,2-Dichloroethene	ND	2.81	--	ND	11.1	--		140.4
1,1,1-Trichloroethane	ND	2.81	--	ND	15.3	--		140.4
Carbon tetrachloride	ND	2.81	--	ND	17.7	--		140.4
Trichloroethene	ND	2.81	--	ND	15.1	--		140.4
Tetrachloroethene	ND	2.81	--	ND	19.1	--		140.4

Internal Standard	**% Recovery**	**Qualifier**	**Acceptance Criteria**
1,4-difluorobenzene	106		60-140
bromochloromethane	105		60-140
chlorobenzene-d5	112		60-140

Project Name: THE BEACON
Project Number: 170745301

Lab Number: L2255982
Report Date: 10/14/22

SAMPLE RESULTS

Lab ID: L2255982-03 D
Client ID: SV04_100722
Sample Location: 413 E 120 STREET

Date Collected: 10/07/22 10:52
Date Received: 10/07/22
Field Prep: Not Specified

Sample Depth:
Matrix: Soil_Vapor
Anaytical Method: 48,TO-15
Analytical Date: 10/12/22 03:16
Analyst: TJS

	ppbV			ug/m3				
Parameter	**Results**	**RL**	**MDL**	**Results**	**RL**	**MDL**	**Qualifier**	**Dilution Factor**
Volatile Organics in Air - Mansfield Lab								
Dichlorodifluoromethane	ND	5.21	--	ND	25.8	--		26.04
Chloromethane	ND	5.21	--	ND	10.8	--		26.04
Freon-114	ND	5.21	--	ND	36.4	--		26.04
1,3-Butadiene	ND	5.21	--	ND	11.5	--		26.04
Bromomethane	ND	5.21	--	ND	20.2	--		26.04
Chloroethane	ND	5.21	--	ND	13.7	--		26.04
Ethanol	ND	130	--	ND	245	--		26.04
Vinyl bromide	ND	5.21	--	ND	22.8	--		26.04
Acetone	ND	26.0	--	ND	61.8	--		26.04
Trichlorofluoromethane	ND	5.21	--	ND	29.3	--		26.04
Isopropanol	ND	13.0	--	ND	32.0	--		26.04
Tertiary butyl Alcohol	ND	13.0	--	ND	39.4	--		26.04
Methylene chloride	ND	13.0	--	ND	45.2	--		26.04
3-Chloropropene	ND	5.21	--	ND	16.3	--		26.04
Carbon disulfide	ND	5.21	--	ND	16.2	--		26.04
Freon-113	ND	5.21	--	ND	39.9	--		26.04
trans-1,2-Dichloroethene	ND	5.21	--	ND	20.7	--		26.04
1,1-Dichloroethane	ND	5.21	--	ND	21.1	--		26.04
Methyl tert butyl ether	ND	5.21	--	ND	18.8	--		26.04
2-Butanone	ND	13.0	--	ND	38.3	--		26.04
Ethyl Acetate	ND	13.0	--	ND	46.8	--		26.04
Chloroform	ND	5.21	--	ND	25.4	--		26.04
Tetrahydrofuran	ND	13.0	--	ND	38.3	--		26.04

Project Name: THE BEACON
Project Number: 170745301

Lab Number: L2255982
Report Date: 10/14/22

SAMPLE RESULTS

Lab ID: L2255982-03 D
Client ID: SV04_100722
Sample Location: 413 E 120 STREET

Date Collected: 10/07/22 10:52
Date Received: 10/07/22
Field Prep: Not Specified

Sample Depth:

Parameter	ppbV Results	ppbV RL	ppbV MDL	ug/m3 Results	ug/m3 RL	ug/m3 MDL	Qualifier	Dilution Factor
Volatile Organics in Air - Mansfield Lab								
1,2-Dichloroethane	ND	5.21	--	ND	21.1	--		26.04
n-Hexane	19.4	5.21	--	68.4	18.4	--		26.04
Benzene	6.72	5.21	--	21.5	16.6	--		26.04
Cyclohexane	955	5.21	--	3290	17.9	--		26.04
1,2-Dichloropropane	ND	5.21	--	ND	24.1	--		26.04
Bromodichloromethane	ND	5.21	--	ND	34.9	--		26.04
1,4-Dioxane	ND	5.21	--	ND	18.8	--		26.04
2,2,4-Trimethylpentane	ND	5.21	--	ND	24.3	--		26.04
Heptane	10.3	5.21	--	42.2	21.4	--		26.04
cis-1,3-Dichloropropene	ND	5.21	--	ND	23.7	--		26.04
Xylenes, Total	ND	5.21	--	ND	22.6	--		26.04
4-Methyl-2-pentanone	ND	13.0	--	ND	53.3	--		26.04
trans-1,3-Dichloropropene	ND	5.21	--	ND	23.7	--		26.04
1,1,2-Trichloroethane	ND	5.21	--	ND	28.4	--		26.04
Toluene	ND	5.21	--	ND	19.6	--		26.04
2-Hexanone	ND	5.21	--	ND	21.4	--		26.04
Dibromochloromethane	ND	5.21	--	ND	44.4	--		26.04
1,2-Dibromoethane	ND	5.21	--	ND	40.0	--		26.04
Chlorobenzene	ND	5.21	--	ND	24.0	--		26.04
Ethylbenzene	ND	5.21	--	ND	22.6	--		26.04
p/m-Xylene	ND	10.4	--	ND	45.2	--		26.04
Bromoform	ND	5.21	--	ND	53.9	--		26.04
Styrene	ND	5.21	--	ND	22.2	--		26.04
1,1,2,2-Tetrachloroethane	ND	5.21	--	ND	35.8	--		26.04
o-Xylene	ND	5.21	--	ND	22.6	--		26.04
4-Ethyltoluene	ND	5.21	--	ND	25.6	--		26.04

Project Name: THE BEACON
Project Number: 170745301
Lab Number: L2255982
Report Date: 10/14/22

SAMPLE RESULTS

Lab ID: L2255982-03 D
Client ID: SV04_100722
Sample Location: 413 E 120 STREET

Date Collected: 10/07/22 10:52
Date Received: 10/07/22
Field Prep: Not Specified

Sample Depth:

Parameter	ppbV Results	ppbV RL	ppbV MDL	ug/m3 Results	ug/m3 RL	ug/m3 MDL	Qualifier	Dilution Factor
Volatile Organics in Air - Mansfield Lab								
1,3,5-Trimethylbenzene	ND	5.21	--	ND	25.6	--		26.04
1,2,4-Trimethylbenzene	ND	5.21	--	ND	25.6	--		26.04
Benzyl chloride	ND	5.21	--	ND	27.0	--		26.04
1,3-Dichlorobenzene	ND	5.21	--	ND	31.3	--		26.04
1,4-Dichlorobenzene	ND	5.21	--	ND	31.3	--		26.04
1,2-Dichlorobenzene	ND	5.21	--	ND	31.3	--		26.04
1,2,4-Trichlorobenzene	ND	5.21	--	ND	38.7	--		26.04
Hexachlorobutadiene	ND	5.21	--	ND	55.6	--		26.04

Internal Standard	% Recovery	Qualifier	Acceptance Criteria
1,4-Difluorobenzene	104		60-140
Bromochloromethane	101		60-140
chlorobenzene-d5	138		60-140

Project Name: THE BEACON
Project Number: 170745301
Lab Number: L2255982
Report Date: 10/14/22

SAMPLE RESULTS

Lab ID: L2255982-03 D
Client ID: SV04_100722
Sample Location: 413 E 120 STREET

Date Collected: 10/07/22 10:52
Date Received: 10/07/22
Field Prep: Not Specified

Sample Depth:
Matrix: Soil_Vapor
Anaytical Method: 48,TO-15-SIM
Analytical Date: 10/12/22 03:16
Analyst: TJS

Parameter	ppbV Results	ppbV RL	ppbV MDL	ug/m3 Results	ug/m3 RL	ug/m3 MDL	Qualifier	Dilution Factor
Volatile Organics in Air by SIM - Mansfield Lab								
Vinyl chloride	ND	0.521	--	ND	1.33	--		26.04
1,1-Dichloroethene	ND	0.521	--	ND	2.07	--		26.04
cis-1,2-Dichloroethene	ND	0.521	--	ND	2.07	--		26.04
1,1,1-Trichloroethane	ND	0.521	--	ND	2.84	--		26.04
Carbon tetrachloride	ND	0.521	--	ND	3.28	--		26.04
Trichloroethene	ND	0.521	--	ND	2.80	--		26.04
Tetrachloroethene	ND	0.521	--	ND	3.53	--		26.04

Internal Standard	% Recovery	Qualifier	Acceptance Criteria
1,4-difluorobenzene	104		60-140
bromochloromethane	102		60-140
chlorobenzene-d5	123		60-140

Project Name: THE BEACON
Project Number: 170745301
Lab Number: L2255982
Report Date: 10/14/22

SAMPLE RESULTS

Lab ID: L2255982-04
Client ID: SV03_100722
Sample Location: 413 E 120 STREET

Date Collected: 10/07/22 15:23
Date Received: 10/07/22
Field Prep: Not Specified

Sample Depth:
Matrix: Soil_Vapor
Anaytical Method: 48,TO-15
Analytical Date: 10/12/22 03:57
Analyst: TJS

	ppbV			ug/m3				
Parameter	**Results**	**RL**	**MDL**	**Results**	**RL**	**MDL**	**Qualifier**	**Dilution Factor**
Volatile Organics in Air - Mansfield Lab								
Dichlorodifluoromethane	0.421	0.200	--	2.08	0.989	--		1
Chloromethane	0.265	0.200	--	0.547	0.413	--		1
Freon-114	ND	0.200	--	ND	1.40	--		1
Vinyl chloride	ND	0.200	--	ND	0.511	--		1
1,3-Butadiene	ND	0.200	--	ND	0.442	--		1
Bromomethane	ND	0.200	--	ND	0.777	--		1
Chloroethane	ND	0.200	--	ND	0.528	--		1
Ethanol	11.7	5.00	--	22.0	9.42	--		1
Vinyl bromide	ND	0.200	--	ND	0.874	--		1
Acetone	325	1.00	--	772	2.38	--		1
Trichlorofluoromethane	ND	0.200	--	ND	1.12	--		1
Isopropanol	1.72	0.500	--	4.23	1.23	--		1
1,1-Dichloroethene	ND	0.200	--	ND	0.793	--		1
Tertiary butyl Alcohol	6.65	0.500	--	20.2	1.52	--		1
Methylene chloride	ND	0.500	--	ND	1.74	--		1
3-Chloropropene	ND	0.200	--	ND	0.626	--		1
Carbon disulfide	2.73	0.200	--	8.50	0.623	--		1
Freon-113	ND	0.200	--	ND	1.53	--		1
trans-1,2-Dichloroethene	ND	0.200	--	ND	0.793	--		1
1,1-Dichloroethane	ND	0.200	--	ND	0.809	--		1
Methyl tert butyl ether	ND	0.200	--	ND	0.721	--		1
2-Butanone	30.0	0.500	--	88.5	1.47	--		1
cis-1,2-Dichloroethene	ND	0.200	--	ND	0.793	--		1

Project Name: THE BEACON
Project Number: 170745301

Lab Number: L2255982
Report Date: 10/14/22

SAMPLE RESULTS

Lab ID: L2255982-04
Client ID: SV03_100722
Sample Location: 413 E 120 STREET

Date Collected: 10/07/22 15:23
Date Received: 10/07/22
Field Prep: Not Specified

Sample Depth:

Parameter	ppbV Results	ppbV RL	ppbV MDL	ug/m3 Results	ug/m3 RL	ug/m3 MDL	Qualifier	Dilution Factor
Volatile Organics in Air - Mansfield Lab								
Ethyl Acetate	ND	0.500	--	ND	1.80	--		1
Chloroform	ND	0.200	--	ND	0.977	--		1
Tetrahydrofuran	1.04	0.500	--	3.07	1.47	--		1
1,2-Dichloroethane	ND	0.200	--	ND	0.809	--		1
n-Hexane	9.08	0.200	--	32.0	0.705	--		1
1,1,1-Trichloroethane	0.281	0.200	--	1.53	1.09	--		1
Benzene	0.530	0.200	--	1.69	0.639	--		1
Carbon tetrachloride	ND	0.200	--	ND	1.26	--		1
Cyclohexane	1.63	0.200	--	5.61	0.688	--		1
1,2-Dichloropropane	ND	0.200	--	ND	0.924	--		1
Xylenes, Total	2.73	0.200	--	11.9	0.869	--		1
Bromodichloromethane	ND	0.200	--	ND	1.34	--		1
1,4-Dioxane	ND	0.200	--	ND	0.721	--		1
Trichloroethene	ND	0.200	--	ND	1.07	--		1
2,2,4-Trimethylpentane	ND	0.200	--	ND	0.934	--		1
Heptane	2.14	0.200	--	8.77	0.820	--		1
cis-1,3-Dichloropropene	ND	0.200	--	ND	0.908	--		1
4-Methyl-2-pentanone	0.850	0.500	--	3.48	2.05	--		1
trans-1,3-Dichloropropene	ND	0.200	--	ND	0.908	--		1
1,1,2-Trichloroethane	ND	0.200	--	ND	1.09	--		1
Toluene	1.28	0.200	--	4.82	0.754	--		1
2-Hexanone	5.17	0.200	--	21.2	0.820	--		1
Dibromochloromethane	ND	0.200	--	ND	1.70	--		1
1,2-Dibromoethane	ND	0.200	--	ND	1.54	--		1
Tetrachloroethene	0.317	0.200	--	2.15	1.36	--		1
Chlorobenzene	ND	0.200	--	ND	0.921	--		1

Project Name: THE BEACON
Project Number: 170745301
Lab Number: L2255982
Report Date: 10/14/22

SAMPLE RESULTS

Lab ID: L2255982-04
Client ID: SV03_100722
Sample Location: 413 E 120 STREET

Date Collected: 10/07/22 15:23
Date Received: 10/07/22
Field Prep: Not Specified

Sample Depth:

Parameter	ppbV Results	ppbV RL	ppbV MDL	ug/m3 Results	ug/m3 RL	ug/m3 MDL	Qualifier	Dilution Factor
Volatile Organics in Air - Mansfield Lab								
Ethylbenzene	0.511	0.200	--	2.22	0.869	--		1
p/m-Xylene	1.77	0.400	--	7.69	1.74	--		1
Bromoform	ND	0.200	--	ND	2.07	--		1
Styrene	ND	0.200	--	ND	0.852	--		1
1,1,2,2-Tetrachloroethane	ND	0.200	--	ND	1.37	--		1
o-Xylene	0.955	0.200	--	4.15	0.869	--		1
4-Ethyltoluene	ND	0.200	--	ND	0.983	--		1
1,3,5-Trimethylbenzene	0.643	0.200	--	3.16	0.983	--		1
1,2,4-Trimethylbenzene	2.30	0.200	--	11.3	0.983	--		1
Benzyl chloride	ND	0.200	--	ND	1.04	--		1
1,3-Dichlorobenzene	ND	0.200	--	ND	1.20	--		1
1,4-Dichlorobenzene	ND	0.200	--	ND	1.20	--		1
1,2-Dichlorobenzene	ND	0.200	--	ND	1.20	--		1
1,2,4-Trichlorobenzene	ND	0.200	--	ND	1.48	--		1
Hexachlorobutadiene	ND	0.200	--	ND	2.13	--		1

Internal Standard	% Recovery	Qualifier	Acceptance Criteria
1,4-Difluorobenzene	102		60-140
Bromochloromethane	99		60-140
chlorobenzene-d5	104		60-140

Project Name: THE BEACON
Project Number: 170745301
Lab Number: L2255982
Report Date: 10/14/22

SAMPLE RESULTS

Lab ID: L2255982-05
Client ID: IA04_100722
Sample Location: 413 E 120 STREET

Date Collected: 10/07/22 15:27
Date Received: 10/07/22
Field Prep: Not Specified

Sample Depth:
Matrix: Air
Anaytical Method: 48,TO-15
Analytical Date: 10/11/22 23:31
Analyst: TJS

	ppbV			ug/m3				
Parameter	Results	RL	MDL	Results	RL	MDL	Qualifier	Dilution Factor
Volatile Organics in Air - Mansfield Lab								
Dichlorodifluoromethane	0.623	0.200	--	3.08	0.989	--		1
Chloromethane	0.670	0.200	--	1.38	0.413	--		1
Freon-114	ND	0.200	--	ND	1.40	--		1
1,3-Butadiene	ND	0.200	--	ND	0.442	--		1
Bromomethane	ND	0.200	--	ND	0.777	--		1
Chloroethane	ND	0.200	--	ND	0.528	--		1
Ethanol	169	5.00	--	318	9.42	--		1
Vinyl bromide	ND	0.200	--	ND	0.874	--		1
Acetone	8.15	1.00	--	19.4	2.38	--		1
Trichlorofluoromethane	0.286	0.200	--	1.61	1.12	--		1
Isopropanol	5.10	0.500	--	12.5	1.23	--		1
Tertiary butyl Alcohol	ND	0.500	--	ND	1.52	--		1
Methylene chloride	0.668	0.500	--	2.32	1.74	--		1
3-Chloropropene	ND	0.200	--	ND	0.626	--		1
Carbon disulfide	ND	0.200	--	ND	0.623	--		1
Freon-113	ND	0.200	--	ND	1.53	--		1
trans-1,2-Dichloroethene	ND	0.200	--	ND	0.793	--		1
1,1-Dichloroethane	ND	0.200	--	ND	0.809	--		1
Methyl tert butyl ether	ND	0.200	--	ND	0.721	--		1
2-Butanone	0.732	0.500	--	2.16	1.47	--		1
Ethyl Acetate	ND	0.500	--	ND	1.80	--		1
Chloroform	ND	0.200	--	ND	0.977	--		1
Tetrahydrofuran	ND	0.500	--	ND	1.47	--		1

Project Name: THE BEACON
Project Number: 170745301
Lab Number: L2255982
Report Date: 10/14/22

SAMPLE RESULTS

Lab ID: L2255982-05
Client ID: IA04_100722
Sample Location: 413 E 120 STREET
Date Collected: 10/07/22 15:27
Date Received: 10/07/22
Field Prep: Not Specified

Sample Depth:

Parameter	ppbV Results	ppbV RL	ppbV MDL	ug/m3 Results	ug/m3 RL	ug/m3 MDL	Qualifier	Dilution Factor
Volatile Organics in Air - Mansfield Lab								
1,2-Dichloroethane	ND	0.200	--	ND	0.809	--		1
n-Hexane	1.73	0.200	--	6.10	0.705	--		1
Benzene	0.704	0.200	--	2.25	0.639	--		1
Cyclohexane	1.17	0.200	--	4.03	0.688	--		1
1,2-Dichloropropane	ND	0.200	--	ND	0.924	--		1
Bromodichloromethane	ND	0.200	--	ND	1.34	--		1
1,4-Dioxane	ND	0.200	--	ND	0.721	--		1
2,2,4-Trimethylpentane	ND	0.200	--	ND	0.934	--		1
Heptane	1.28	0.200	--	5.25	0.820	--		1
cis-1,3-Dichloropropene	ND	0.200	--	ND	0.908	--		1
Xylenes, Total	3.52	0.200	--	15.3	0.869	--		1
4-Methyl-2-pentanone	ND	0.500	--	ND	2.05	--		1
trans-1,3-Dichloropropene	ND	0.200	--	ND	0.908	--		1
1,1,2-Trichloroethane	ND	0.200	--	ND	1.09	--		1
Toluene	2.17	0.200	--	8.18	0.754	--		1
2-Hexanone	ND	0.200	--	ND	0.820	--		1
Dibromochloromethane	ND	0.200	--	ND	1.70	--		1
1,2-Dibromoethane	ND	0.200	--	ND	1.54	--		1
Chlorobenzene	ND	0.200	--	ND	0.921	--		1
Ethylbenzene	0.814	0.200	--	3.54	0.869	--		1
p/m-Xylene	2.53	0.400	--	11.0	1.74	--		1
Bromoform	ND	0.200	--	ND	2.07	--		1
Styrene	ND	0.200	--	ND	0.852	--		1
1,1,2,2-Tetrachloroethane	ND	0.200	--	ND	1.37	--		1
o-Xylene	0.988	0.200	--	4.29	0.869	--		1
4-Ethyltoluene	0.258	0.200	--	1.27	0.983	--		1

Project Name: THE BEACON
Project Number: 170745301
Lab Number: L2255982
Report Date: 10/14/22

SAMPLE RESULTS

Lab ID: L2255982-05
Client ID: IA04_100722
Sample Location: 413 E 120 STREET

Date Collected: 10/07/22 15:27
Date Received: 10/07/22
Field Prep: Not Specified

Sample Depth:

Parameter	ppbV Results	ppbV RL	ppbV MDL	ug/m3 Results	ug/m3 RL	ug/m3 MDL	Qualifier	Dilution Factor
Volatile Organics in Air - Mansfield Lab								
1,3,5-Trimethylbenzene	0.319	0.200	--	1.57	0.983	--		1
1,2,4-Trimethylbenzene	1.14	0.200	--	5.60	0.983	--		1
Benzyl chloride	ND	0.200	--	ND	1.04	--		1
1,3-Dichlorobenzene	ND	0.200	--	ND	1.20	--		1
1,4-Dichlorobenzene	ND	0.200	--	ND	1.20	--		1
1,2-Dichlorobenzene	ND	0.200	--	ND	1.20	--		1
1,2,4-Trichlorobenzene	ND	0.200	--	ND	1.48	--		1
Hexachlorobutadiene	ND	0.200	--	ND	2.13	--		1

Internal Standard	% Recovery	Qualifier	Acceptance Criteria
1,4-Difluorobenzene	95		60-140
Bromochloromethane	92		60-140
chlorobenzene-d5	107		60-140

Project Name: THE BEACON
Project Number: 170745301
Lab Number: L2255982
Report Date: 10/14/22

SAMPLE RESULTS

Lab ID: L2255982-05
Client ID: IA04_100722
Sample Location: 413 E 120 STREET

Date Collected: 10/07/22 15:27
Date Received: 10/07/22
Field Prep: Not Specified

Sample Depth:
Matrix: Air
Anaytical Method: 48,TO-15-SIM
Analytical Date: 10/11/22 23:31
Analyst: TJS

	ppbV			ug/m3				
Parameter	**Results**	**RL**	**MDL**	**Results**	**RL**	**MDL**	**Qualifier**	**Dilution Factor**
Volatile Organics in Air by SIM - Mansfield Lab								
Vinyl chloride	ND	0.020	--	ND	0.051	--		1
1,1-Dichloroethene	ND	0.020	--	ND	0.079	--		1
cis-1,2-Dichloroethene	ND	0.020	--	ND	0.079	--		1
1,1,1-Trichloroethane	ND	0.020	--	ND	0.109	--		1
Carbon tetrachloride	0.086	0.020	--	0.541	0.126	--		1
Trichloroethene	ND	0.020	--	ND	0.107	--		1
Tetrachloroethene	0.381	0.020	--	2.58	0.136	--		1

Internal Standard	**% Recovery**	**Qualifier**	**Acceptance Criteria**
1,4-difluorobenzene	97		60-140
bromochloromethane	92		60-140
chlorobenzene-d5	105		60-140

Project Name: THE BEACON
Project Number: 170745301

Lab Number: L2255982
Report Date: 10/14/22

SAMPLE RESULTS

Lab ID: L2255982-06
Client ID: SV01_100722
Sample Location: 413 E 120 STREET

Date Collected: 10/07/22 16:00
Date Received: 10/07/22
Field Prep: Not Specified

Sample Depth:
Matrix: Soil_Vapor
Anaytical Method: 48,TO-15
Analytical Date: 10/12/22 04:36
Analyst: TJS

	ppbV			ug/m3				
Parameter	**Results**	**RL**	**MDL**	**Results**	**RL**	**MDL**	**Qualifier**	**Dilution Factor**
Volatile Organics in Air - Mansfield Lab								
Dichlorodifluoromethane	0.416	0.200	--	2.06	0.989	--		1
Chloromethane	ND	0.200	--	ND	0.413	--		1
Freon-114	ND	0.200	--	ND	1.40	--		1
Vinyl chloride	ND	0.200	--	ND	0.511	--		1
1,3-Butadiene	2.18	0.200	--	4.82	0.442	--		1
Bromomethane	ND	0.200	--	ND	0.777	--		1
Chloroethane	ND	0.200	--	ND	0.528	--		1
Ethanol	5.36	5.00	--	10.1	9.42	--		1
Vinyl bromide	ND	0.200	--	ND	0.874	--		1
Acetone	206	1.00	--	489	2.38	--		1
Trichlorofluoromethane	ND	0.200	--	ND	1.12	--		1
Isopropanol	0.805	0.500	--	1.98	1.23	--		1
1,1-Dichloroethene	ND	0.200	--	ND	0.793	--		1
Tertiary butyl Alcohol	5.06	0.500	--	15.3	1.52	--		1
Methylene chloride	ND	0.500	--	ND	1.74	--		1
3-Chloropropene	ND	0.200	--	ND	0.626	--		1
Carbon disulfide	2.63	0.200	--	8.19	0.623	--		1
Freon-113	ND	0.200	--	ND	1.53	--		1
trans-1,2-Dichloroethene	ND	0.200	--	ND	0.793	--		1
1,1-Dichloroethane	ND	0.200	--	ND	0.809	--		1
Methyl tert butyl ether	ND	0.200	--	ND	0.721	--		1
2-Butanone	16.2	0.500	--	47.8	1.47	--		1
cis-1,2-Dichloroethene	ND	0.200	--	ND	0.793	--		1

Project Name: THE BEACON
Project Number: 170745301
Lab Number: L2255982
Report Date: 10/14/22

SAMPLE RESULTS

Lab ID: L2255982-06
Client ID: SV01_100722
Sample Location: 413 E 120 STREET

Date Collected: 10/07/22 16:00
Date Received: 10/07/22
Field Prep: Not Specified

Sample Depth:

Parameter	ppbV Results	ppbV RL	ppbV MDL	ug/m3 Results	ug/m3 RL	ug/m3 MDL	Qualifier	Dilution Factor
Volatile Organics in Air - Mansfield Lab								
Ethyl Acetate	ND	0.500	--	ND	1.80	--		1
Chloroform	ND	0.200	--	ND	0.977	--		1
Tetrahydrofuran	0.515	0.500	--	1.52	1.47	--		1
1,2-Dichloroethane	ND	0.200	--	ND	0.809	--		1
n-Hexane	17.6	0.200	--	62.0	0.705	--		1
1,1,1-Trichloroethane	ND	0.200	--	ND	1.09	--		1
Benzene	0.562	0.200	--	1.80	0.639	--		1
Carbon tetrachloride	ND	0.200	--	ND	1.26	--		1
Cyclohexane	3.39	0.200	--	11.7	0.688	--		1
1,2-Dichloropropane	ND	0.200	--	ND	0.924	--		1
Xylenes, Total	2.56	0.200	--	11.1	0.869	--		1
Bromodichloromethane	ND	0.200	--	ND	1.34	--		1
1,4-Dioxane	ND	0.200	--	ND	0.721	--		1
Trichloroethene	ND	0.200	--	ND	1.07	--		1
2,2,4-Trimethylpentane	ND	0.200	--	ND	0.934	--		1
Heptane	7.08	0.200	--	29.0	0.820	--		1
cis-1,3-Dichloropropene	ND	0.200	--	ND	0.908	--		1
4-Methyl-2-pentanone	ND	0.500	--	ND	2.05	--		1
trans-1,3-Dichloropropene	ND	0.200	--	ND	0.908	--		1
1,1,2-Trichloroethane	ND	0.200	--	ND	1.09	--		1
Toluene	1.13	0.200	--	4.26	0.754	--		1
2-Hexanone	1.54	0.200	--	6.31	0.820	--		1
Dibromochloromethane	ND	0.200	--	ND	1.70	--		1
1,2-Dibromoethane	ND	0.200	--	ND	1.54	--		1
Tetrachloroethene	0.279	0.200	--	1.89	1.36	--		1
Chlorobenzene	ND	0.200	--	ND	0.921	--		1

Project Name: THE BEACON
Project Number: 170745301
Lab Number: L2255982
Report Date: 10/14/22

SAMPLE RESULTS

Lab ID: L2255982-06
Client ID: SV01_100722
Sample Location: 413 E 120 STREET

Date Collected: 10/07/22 16:00
Date Received: 10/07/22
Field Prep: Not Specified

Sample Depth:

Parameter	ppbV Results	ppbV RL	ppbV MDL	ug/m3 Results	ug/m3 RL	ug/m3 MDL	Qualifier	Dilution Factor
Volatile Organics in Air - Mansfield Lab								
Ethylbenzene	0.571	0.200	--	2.48	0.869	--		1
p/m-Xylene	1.66	0.400	--	7.21	1.74	--		1
Bromoform	ND	0.200	--	ND	2.07	--		1
Styrene	ND	0.200	--	ND	0.852	--		1
1,1,2,2-Tetrachloroethane	ND	0.200	--	ND	1.37	--		1
o-Xylene	0.892	0.200	--	3.87	0.869	--		1
4-Ethyltoluene	ND	0.200	--	ND	0.983	--		1
1,3,5-Trimethylbenzene	0.700	0.200	--	3.44	0.983	--		1
1,2,4-Trimethylbenzene	2.08	0.200	--	10.2	0.983	--		1
Benzyl chloride	ND	0.200	--	ND	1.04	--		1
1,3-Dichlorobenzene	ND	0.200	--	ND	1.20	--		1
1,4-Dichlorobenzene	ND	0.200	--	ND	1.20	--		1
1,2-Dichlorobenzene	ND	0.200	--	ND	1.20	--		1
1,2,4-Trichlorobenzene	ND	0.200	--	ND	1.48	--		1
Hexachlorobutadiene	ND	0.200	--	ND	2.13	--		1

Internal Standard	% Recovery	Qualifier	Acceptance Criteria
1,4-Difluorobenzene	102		60-140
Bromochloromethane	100		60-140
chlorobenzene-d5	103		60-140

Project Name: THE BEACON
Project Number: 170745301
Lab Number: L2255982
Report Date: 10/14/22

SAMPLE RESULTS

Lab ID: L2255982-07
Client ID: AA01_100722
Sample Location: 413 E 120 STREET

Date Collected: 10/07/22 16:01
Date Received: 10/07/22
Field Prep: Not Specified

Sample Depth:
Matrix: Air
Anaytical Method: 48,TO-15
Analytical Date: 10/11/22 18:41
Analyst: TJS

	ppbV			ug/m3				
Parameter	**Results**	**RL**	**MDL**	**Results**	**RL**	**MDL**	**Qualifier**	**Dilution Factor**
Volatile Organics in Air - Mansfield Lab								
Dichlorodifluoromethane	0.506	0.200	--	2.50	0.989	--		1
Chloromethane	0.597	0.200	--	1.23	0.413	--		1
Freon-114	ND	0.200	--	ND	1.40	--		1
1,3-Butadiene	ND	0.200	--	ND	0.442	--		1
Bromomethane	ND	0.200	--	ND	0.777	--		1
Chloroethane	ND	0.200	--	ND	0.528	--		1
Ethanol	16.1	5.00	--	30.3	9.42	--		1
Vinyl bromide	ND	0.200	--	ND	0.874	--		1
Acetone	5.33	1.00	--	12.7	2.38	--		1
Trichlorofluoromethane	0.220	0.200	--	1.24	1.12	--		1
Isopropanol	1.34	0.500	--	3.29	1.23	--		1
Tertiary butyl Alcohol	ND	0.500	--	ND	1.52	--		1
Methylene chloride	ND	0.500	--	ND	1.74	--		1
3-Chloropropene	ND	0.200	--	ND	0.626	--		1
Carbon disulfide	ND	0.200	--	ND	0.623	--		1
Freon-113	ND	0.200	--	ND	1.53	--		1
trans-1,2-Dichloroethene	ND	0.200	--	ND	0.793	--		1
1,1-Dichloroethane	ND	0.200	--	ND	0.809	--		1
Methyl tert butyl ether	ND	0.200	--	ND	0.721	--		1
2-Butanone	ND	0.500	--	ND	1.47	--		1
Ethyl Acetate	ND	0.500	--	ND	1.80	--		1
Chloroform	ND	0.200	--	ND	0.977	--		1
Tetrahydrofuran	ND	0.500	--	ND	1.47	--		1

Project Name: THE BEACON
Project Number: 170745301
Lab Number: L2255982
Report Date: 10/14/22

SAMPLE RESULTS

Lab ID: L2255982-07
Client ID: AA01_100722
Sample Location: 413 E 120 STREET

Date Collected: 10/07/22 16:01
Date Received: 10/07/22
Field Prep: Not Specified

Sample Depth:

Parameter	ppbV Results	ppbV RL	ppbV MDL	ug/m3 Results	ug/m3 RL	ug/m3 MDL	Qualifier	Dilution Factor
Volatile Organics in Air - Mansfield Lab								
1,2-Dichloroethane	ND	0.200	--	ND	0.809	--		1
n-Hexane	1.43	0.200	--	5.04	0.705	--		1
Benzene	0.560	0.200	--	1.79	0.639	--		1
Cyclohexane	1.07	0.200	--	3.68	0.688	--		1
1,2-Dichloropropane	ND	0.200	--	ND	0.924	--		1
Bromodichloromethane	ND	0.200	--	ND	1.34	--		1
1,4-Dioxane	ND	0.200	--	ND	0.721	--		1
2,2,4-Trimethylpentane	ND	0.200	--	ND	0.934	--		1
Heptane	1.25	0.200	--	5.12	0.820	--		1
cis-1,3-Dichloropropene	ND	0.200	--	ND	0.908	--		1
Xylenes, Total	2.32	0.200	--	10.1	0.869	--		1
4-Methyl-2-pentanone	ND	0.500	--	ND	2.05	--		1
trans-1,3-Dichloropropene	ND	0.200	--	ND	0.908	--		1
1,1,2-Trichloroethane	ND	0.200	--	ND	1.09	--		1
Toluene	1.63	0.200	--	6.14	0.754	--		1
2-Hexanone	ND	0.200	--	ND	0.820	--		1
Dibromochloromethane	ND	0.200	--	ND	1.70	--		1
1,2-Dibromoethane	ND	0.200	--	ND	1.54	--		1
Chlorobenzene	ND	0.200	--	ND	0.921	--		1
Ethylbenzene	0.583	0.200	--	2.53	0.869	--		1
p/m-Xylene	1.64	0.400	--	7.12	1.74	--		1
Bromoform	ND	0.200	--	ND	2.07	--		1
Styrene	ND	0.200	--	ND	0.852	--		1
1,1,2,2-Tetrachloroethane	ND	0.200	--	ND	1.37	--		1
o-Xylene	0.677	0.200	--	2.94	0.869	--		1
4-Ethyltoluene	ND	0.200	--	ND	0.983	--		1

Project Name: THE BEACON
Project Number: 170745301
Lab Number: L2255982
Report Date: 10/14/22

SAMPLE RESULTS

Lab ID: L2255982-07
Client ID: AA01_100722
Sample Location: 413 E 120 STREET

Date Collected: 10/07/22 16:01
Date Received: 10/07/22
Field Prep: Not Specified

Sample Depth:

Parameter	ppbV Results	ppbV RL	ppbV MDL	ug/m3 Results	ug/m3 RL	ug/m3 MDL	Qualifier	Dilution Factor
Volatile Organics in Air - Mansfield Lab								
1,3,5-Trimethylbenzene	ND	0.200	--	ND	0.983	--		1
1,2,4-Trimethylbenzene	0.669	0.200	--	3.29	0.983	--		1
Benzyl chloride	ND	0.200	--	ND	1.04	--		1
1,3-Dichlorobenzene	ND	0.200	--	ND	1.20	--		1
1,4-Dichlorobenzene	ND	0.200	--	ND	1.20	--		1
1,2-Dichlorobenzene	ND	0.200	--	ND	1.20	--		1
1,2,4-Trichlorobenzene	ND	0.200	--	ND	1.48	--		1
Hexachlorobutadiene	ND	0.200	--	ND	2.13	--		1

Internal Standard	% Recovery	Qualifier	Acceptance Criteria
1,4-Difluorobenzene	93		60-140
Bromochloromethane	93		60-140
chlorobenzene-d5	94		60-140

Project Name: THE BEACON
Project Number: 170745301
Lab Number: L2255982
Report Date: 10/14/22

SAMPLE RESULTS

Lab ID: L2255982-07
Client ID: AA01_100722
Sample Location: 413 E 120 STREET

Date Collected: 10/07/22 16:01
Date Received: 10/07/22
Field Prep: Not Specified

Sample Depth:
Matrix: Air
Anaytical Method: 48,TO-15-SIM
Analytical Date: 10/11/22 18:41
Analyst: TJS

	ppbV			ug/m3				
Parameter	**Results**	**RL**	**MDL**	**Results**	**RL**	**MDL**	**Qualifier**	**Dilution Factor**
Volatile Organics in Air by SIM - Mansfield Lab								
Vinyl chloride	ND	0.020	--	ND	0.051	--		1
1,1-Dichloroethene	ND	0.020	--	ND	0.079	--		1
cis-1,2-Dichloroethene	ND	0.020	--	ND	0.079	--		1
1,1,1-Trichloroethane	ND	0.020	--	ND	0.109	--		1
Carbon tetrachloride	0.087	0.020	--	0.547	0.126	--		1
Trichloroethene	ND	0.020	--	ND	0.107	--		1
Tetrachloroethene	0.052	0.020	--	0.353	0.136	--		1

Internal Standard	**% Recovery**	**Qualifier**	**Acceptance Criteria**
1,4-difluorobenzene	93		60-140
bromochloromethane	93		60-140
chlorobenzene-d5	93		60-140

Project Name: THE BEACON
Project Number: 170745301
Lab Number: L2255982
Report Date: 10/14/22

Method Blank Analysis
Batch Quality Control

Analytical Method: 48,TO-15-SIM
Analytical Date: 10/11/22 17:08

Parameter	ppbV Results	ppbV RL	ppbV MDL	ug/m3 Results	ug/m3 RL	ug/m3 MDL	Qualifier	Dilution Factor
Volatile Organics in Air by SIM - Mansfield Lab for sample(s): 01-03,05,07 Batch: WG1698154-4								
Vinyl chloride	ND	0.020	--	ND	0.051	--		1
1,1-Dichloroethene	ND	0.020	--	ND	0.079	--		1
cis-1,2-Dichloroethene	ND	0.020	--	ND	0.079	--		1
1,1,1-Trichloroethane	ND	0.020	--	ND	0.109	--		1
Carbon tetrachloride	ND	0.020	--	ND	0.126	--		1
Trichloroethene	ND	0.020	--	ND	0.107	--		1
Tetrachloroethene	ND	0.020	--	ND	0.136	--		1

Project Name: THE BEACON
Project Number: 170745301
Lab Number: L2255982
Report Date: 10/14/22

Method Blank Analysis
Batch Quality Control

Analytical Method: 48,TO-15
Analytical Date: 10/11/22 16:29

Parameter	ppbV Results	ppbV RL	ppbV MDL	ug/m3 Results	ug/m3 RL	ug/m3 MDL	Qualifier	Dilution Factor
Volatile Organics in Air - Mansfield Lab for sample(s): 01-07 Batch: WG1698155-4								
Dichlorodifluoromethane	ND	0.200	--	ND	0.989	--		1
Chloromethane	ND	0.200	--	ND	0.413	--		1
Freon-114	ND	0.200	--	ND	1.40	--		1
Vinyl chloride	ND	0.200	--	ND	0.511	--		1
1,3-Butadiene	ND	0.200	--	ND	0.442	--		1
Bromomethane	ND	0.200	--	ND	0.777	--		1
Chloroethane	ND	0.200	--	ND	0.528	--		1
Ethanol	ND	5.00	--	ND	9.42	--		1
Vinyl bromide	ND	0.200	--	ND	0.874	--		1
Acetone	ND	1.00	--	ND	2.38	--		1
Trichlorofluoromethane	ND	0.200	--	ND	1.12	--		1
Isopropanol	ND	0.500	--	ND	1.23	--		1
1,1-Dichloroethene	ND	0.200	--	ND	0.793	--		1
Tertiary butyl Alcohol	ND	0.500	--	ND	1.52	--		1
Methylene chloride	ND	0.500	--	ND	1.74	--		1
3-Chloropropene	ND	0.200	--	ND	0.626	--		1
Carbon disulfide	ND	0.200	--	ND	0.623	--		1
Freon-113	ND	0.200	--	ND	1.53	--		1
trans-1,2-Dichloroethene	ND	0.200	--	ND	0.793	--		1
1,1-Dichloroethane	ND	0.200	--	ND	0.809	--		1
Methyl tert butyl ether	ND	0.200	--	ND	0.721	--		1
Xylenes, Total	ND	0.200	--	ND	0.869	--		1
2-Butanone	ND	0.500	--	ND	1.47	--		1
cis-1,2-Dichloroethene	ND	0.200	--	ND	0.793	--		1
Ethyl Acetate	ND	0.500	--	ND	1.80	--		1

Project Name: THE BEACON
Project Number: 170745301
Lab Number: L2255982
Report Date: 10/14/22

Method Blank Analysis
Batch Quality Control

Analytical Method: 48,TO-15
Analytical Date: 10/11/22 16:29

Parameter	ppbV Results	ppbV RL	ppbV MDL	ug/m3 Results	ug/m3 RL	ug/m3 MDL	Qualifier	Dilution Factor
Volatile Organics in Air - Mansfield Lab for sample(s): 01-07 Batch: WG1698155-4								
Chloroform	ND	0.200	--	ND	0.977	--		1
Tetrahydrofuran	ND	0.500	--	ND	1.47	--		1
1,2-Dichloroethane	ND	0.200	--	ND	0.809	--		1
n-Hexane	ND	0.200	--	ND	0.705	--		1
1,1,1-Trichloroethane	ND	0.200	--	ND	1.09	--		1
Benzene	ND	0.200	--	ND	0.639	--		1
Carbon tetrachloride	ND	0.200	--	ND	1.26	--		1
Cyclohexane	ND	0.200	--	ND	0.688	--		1
1,2-Dichloropropane	ND	0.200	--	ND	0.924	--		1
Bromodichloromethane	ND	0.200	--	ND	1.34	--		1
1,4-Dioxane	ND	0.200	--	ND	0.721	--		1
Trichloroethene	ND	0.200	--	ND	1.07	--		1
2,2,4-Trimethylpentane	ND	0.200	--	ND	0.934	--		1
Heptane	ND	0.200	--	ND	0.820	--		1
cis-1,3-Dichloropropene	ND	0.200	--	ND	0.908	--		1
4-Methyl-2-pentanone	ND	0.500	--	ND	2.05	--		1
trans-1,3-Dichloropropene	ND	0.200	--	ND	0.908	--		1
1,1,2-Trichloroethane	ND	0.200	--	ND	1.09	--		1
Toluene	ND	0.200	--	ND	0.754	--		1
2-Hexanone	ND	0.200	--	ND	0.820	--		1
Dibromochloromethane	ND	0.200	--	ND	1.70	--		1
1,2-Dibromoethane	ND	0.200	--	ND	1.54	--		1
Tetrachloroethene	ND	0.200	--	ND	1.36	--		1
Chlorobenzene	ND	0.200	--	ND	0.921	--		1
Ethylbenzene	ND	0.200	--	ND	0.869	--		1

Project Name: THE BEACON
Project Number: 170745301
Lab Number: L2255982
Report Date: 10/14/22

Method Blank Analysis
Batch Quality Control

Analytical Method: 48,TO-15
Analytical Date: 10/11/22 16:29

Parameter	ppbV Results	ppbV RL	ppbV MDL	ug/m3 Results	ug/m3 RL	ug/m3 MDL	Qualifier	Dilution Factor
Volatile Organics in Air - Mansfield Lab for sample(s): 01-07 Batch: WG1698155-4								
p/m-Xylene	ND	0.400	--	ND	1.74	--		1
Bromoform	ND	0.200	--	ND	2.07	--		1
Styrene	ND	0.200	--	ND	0.852	--		1
1,1,2,2-Tetrachloroethane	ND	0.200	--	ND	1.37	--		1
o-Xylene	ND	0.200	--	ND	0.869	--		1
4-Ethyltoluene	ND	0.200	--	ND	0.983	--		1
1,3,5-Trimethylbenzene	ND	0.200	--	ND	0.983	--		1
1,2,4-Trimethylbenzene	ND	0.200	--	ND	0.983	--		1
Benzyl chloride	ND	0.200	--	ND	1.04	--		1
1,3-Dichlorobenzene	ND	0.200	--	ND	1.20	--		1
1,4-Dichlorobenzene	ND	0.200	--	ND	1.20	--		1
1,2-Dichlorobenzene	ND	0.200	--	ND	1.20	--		1
1,2,4-Trichlorobenzene	ND	0.200	--	ND	1.48	--		1
Hexachlorobutadiene	ND	0.200	--	ND	2.13	--		1

Lab Control Sample Analysis
Batch Quality Control

Project Name: THE BEACON
Project Number: 170745301

Lab Number: L2255982
Report Date: 10/14/22

Parameter	LCS %Recovery	Qual	LCSD %Recovery	Qual	%Recovery Limits	RPD	Qual	RPD Limits
Volatile Organics in Air by SIM - Mansfield Lab Associated sample(s): 01-03,05,07 Batch: WG1698154-3								
Vinyl chloride	86		-		70-130	-		25
1,1-Dichloroethene	87		-		70-130	-		25
cis-1,2-Dichloroethene	88		-		70-130	-		25
1,1,1-Trichloroethane	92		-		70-130	-		25
Carbon tetrachloride	101		-		70-130	-		25
Trichloroethene	94		-		70-130	-		25
Tetrachloroethene	93		-		70-130	-		25

Lab Control Sample Analysis
Batch Quality Control

Project Name: THE BEACON
Project Number: 170745301

Lab Number: L2255982
Report Date: 10/14/22

Parameter	LCS %Recovery	Qual	LCSD %Recovery	Qual	%Recovery Limits	RPD	Qual	RPD Limits
Volatile Organics in Air - Mansfield Lab Associated sample(s): 01-07 Batch: WG1698155-3								
Dichlorodifluoromethane	86		-		70-130	-		
Chloromethane	94		-		70-130	-		
Freon-114	95		-		70-130	-		
Vinyl chloride	95		-		70-130	-		
1,3-Butadiene	97		-		70-130	-		
Bromomethane	94		-		70-130	-		
Chloroethane	93		-		70-130	-		
Ethanol	95		-		40-160	-		
Vinyl bromide	84		-		70-130	-		
Acetone	95		-		40-160	-		
Trichlorofluoromethane	85		-		70-130	-		
Isopropanol	114		-		40-160	-		
1,1-Dichloroethene	95		-		70-130	-		
Tertiary butyl Alcohol	103		-		70-130	-		
Methylene chloride	98		-		70-130	-		
3-Chloropropene	103		-		70-130	-		
Carbon disulfide	90		-		70-130	-		
Freon-113	94		-		70-130	-		
trans-1,2-Dichloroethene	90		-		70-130	-		
1,1-Dichloroethane	95		-		70-130	-		
Methyl tert butyl ether	94		-		70-130	-		
2-Butanone	94		-		70-130	-		
cis-1,2-Dichloroethene	96		-		70-130	-		

Lab Control Sample Analysis
Batch Quality Control

Project Name: THE BEACON
Project Number: 170745301

Lab Number: L2255982
Report Date: 10/14/22

Parameter	LCS %Recovery	Qual	LCSD %Recovery	Qual	%Recovery Limits	RPD	Qual	RPD Limits
Volatile Organics in Air - Mansfield Lab Associated sample(s): 01-07 Batch: WG1698155-3								
Ethyl Acetate	100		-		70-130	-		
Chloroform	95		-		70-130	-		
Tetrahydrofuran	94		-		70-130	-		
1,2-Dichloroethane	85		-		70-130	-		
n-Hexane	102		-		70-130	-		
1,1,1-Trichloroethane	97		-		70-130	-		
Benzene	95		-		70-130	-		
Carbon tetrachloride	105		-		70-130	-		
Cyclohexane	102		-		70-130	-		
1,2-Dichloropropane	104		-		70-130	-		
Bromodichloromethane	101		-		70-130	-		
1,4-Dioxane	99		-		70-130	-		
Trichloroethene	99		-		70-130	-		
2,2,4-Trimethylpentane	104		-		70-130	-		
Heptane	105		-		70-130	-		
cis-1,3-Dichloropropene	113		-		70-130	-		
4-Methyl-2-pentanone	105		-		70-130	-		
trans-1,3-Dichloropropene	101		-		70-130	-		
1,1,2-Trichloroethane	103		-		70-130	-		
Toluene	98		-		70-130	-		
2-Hexanone	109		-		70-130	-		
Dibromochloromethane	110		-		70-130	-		
1,2-Dibromoethane	109		-		70-130	-		

Lab Control Sample Analysis
Batch Quality Control

Project Name: THE BEACON
Project Number: 170745301

Lab Number: L2255982
Report Date: 10/14/22

Parameter	LCS %Recovery	Qual	LCSD %Recovery	Qual	%Recovery Limits	RPD	Qual	RPD Limits
Volatile Organics in Air - Mansfield Lab Associated sample(s): 01-07 Batch: WG1698155-3								
Tetrachloroethene	100		-		70-130	-		
Chlorobenzene	105		-		70-130	-		
Ethylbenzene	105		-		70-130	-		
p/m-Xylene	106		-		70-130	-		
Bromoform	114		-		70-130	-		
Styrene	105		-		70-130	-		
1,1,2,2-Tetrachloroethane	112		-		70-130	-		
o-Xylene	109		-		70-130	-		
4-Ethyltoluene	100		-		70-130	-		
1,3,5-Trimethylbenzene	105		-		70-130	-		
1,2,4-Trimethylbenzene	110		-		70-130	-		
Benzyl chloride	125		-		70-130	-		
1,3-Dichlorobenzene	107		-		70-130	-		
1,4-Dichlorobenzene	107		-		70-130	-		
1,2-Dichlorobenzene	102		-		70-130	-		
1,2,4-Trichlorobenzene	109		-		70-130	-		
Hexachlorobutadiene	106		-		70-130	-		

Project Name: THE BEACON

Project Number: 170745301

Lab Number: L2255982

Report Date: 10/14/22

Canister and Flow Controller Information

Samplenum	Client ID	Media ID	Media Type	Date Prepared	Bottle Order	Cleaning Batch ID	Can Leak Check	Initial Pressure (in. Hg)	Pressure on Receipt (in. Hg)	Flow Controler Leak Chk	Flow Out mL/min	Flow In mL/min	% RPD
L2255982-01	IA05_100722	01510	Flow 3	10/06/22	401707		-	-	-	Pass	18.0	18.6	3
L2255982-01	IA05_100722	3893	2.7L Can	10/06/22	401707	L2253992-04	Pass	-28.9	-3.7	-	-	-	-
L2255982-02	SV05_100722	01493	Flow 3	10/06/22	401707		-	-	-	Pass	18.0	19.5	8
L2255982-02	SV05_100722	416	2.7L Can	10/06/22	401707	L2253992-04	Pass	-28.8	-6.1	-	-	-	-
L2255982-03	SV04_100722	02100	Flow 3	10/06/22	401707		-	-	-	Pass	18.0	19.9	10
L2255982-03	SV04_100722	148	2.7L Can	10/06/22	401707	L2253992-04	Pass	-29.1	-4.9	-	-	-	-
L2255982-04	SV03_100722	01697	Flow 3	10/06/22	401707		-	-	-	Pass	18.0	20.2	12
L2255982-04	SV03_100722	345	2.7L Can	10/06/22	401707	L2253992-04	Pass	-28.9	-4.3	-	-	-	-
L2255982-05	IA04_100722	0797	Flow 3	10/06/22	401707		-	-	-	Pass	18.0	18.2	1
L2255982-05	IA04_100722	183	2.7L Can	10/06/22	401707	L2253992-04	Pass	-28.8	-5.9	-	-	-	-
L2255982-06	SV01_100722	02179	Flow 3	10/06/22	401707		-	-	-	Pass	18.0	18.8	4
L2255982-06	SV01_100722	3447	2.7L Can	10/06/22	401707	L2253992-04	Pass	-28.9	-2.5	-	-	-	-
L2255982-07	AA01_100722	01611	Flow 3	10/06/22	401707		-	-	-	Pass	18.0	19.4	7
L2255982-07	AA01_100722	3179	2.7L Can	10/06/22	401707	L2253992-04	Pass	-28.6	-3.9	-	-	-	-
L2255982-08	UNUSED #2689	02176	Flow 3	10/06/22	401707		-	-	-	Pass	18.0	19.8	10

Project Name: THE BEACON

Project Number: 170745301

Lab Number: L2255982

Report Date: 10/14/22

Canister and Flow Controller Information

Samplenum	Client ID	Media ID	Media Type	Date Prepared	Bottle Order	Cleaning Batch ID	Can Leak Check	Initial Pressure (in. Hg)	Pressure on Receipt (in. Hg)	Flow Controler Leak Chk	Flow Out mL/min	Flow In mL/min	% RPD
L2255982-08	UNUSED #2689	2689	2.7L Can	10/06/22	401707	L2253992-04	Pass	-28.8	-29.5	-	-	-	-

Project Name: BATCH CANISTER CERTIFICATION **Lab Number:** L2253992

Project Number: CANISTER QC BAT **Report Date:** 10/14/22

Air Canister Certification Results

Lab ID: L2253992-04
Client ID: CAN 3162 SHELF 7
Sample Location:

Date Collected: 09/29/22 08:00
Date Received: 09/30/22
Field Prep: Not Specified

Sample Depth:
Matrix: Air
Anaytical Method: 48,TO-15
Analytical Date: 10/01/22 18:46
Analyst: TS

	ppbV			ug/m3				
Parameter	**Results**	**RL**	**MDL**	**Results**	**RL**	**MDL**	**Qualifier**	**Dilution Factor**
Volatile Organics in Air - Mansfield Lab								
Chlorodifluoromethane	ND	0.200	--	ND	0.707	--		1
Propylene	ND	0.500	--	ND	0.861	--		1
Propane	ND	0.500	--	ND	0.902	--		1
Dichlorodifluoromethane	ND	0.200	--	ND	0.989	--		1
Chloromethane	ND	0.200	--	ND	0.413	--		1
Freon-114	ND	0.200	--	ND	1.40	--		1
Methanol	ND	5.00	--	ND	6.55	--		1
Vinyl chloride	ND	0.200	--	ND	0.511	--		1
1,3-Butadiene	ND	0.200	--	ND	0.442	--		1
Butane	ND	0.200	--	ND	0.475	--		1
Bromomethane	ND	0.200	--	ND	0.777	--		1
Chloroethane	ND	0.200	--	ND	0.528	--		1
Ethanol	ND	5.00	--	ND	9.42	--		1
Dichlorofluoromethane	ND	0.200	--	ND	0.842	--		1
Vinyl bromide	ND	0.200	--	ND	0.874	--		1
Acrolein	ND	0.500	--	ND	1.15	--		1
Acetone	ND	1.00	--	ND	2.38	--		1
Acetonitrile	ND	0.200	--	ND	0.336	--		1
Trichlorofluoromethane	ND	0.200	--	ND	1.12	--		1
Isopropanol	ND	0.500	--	ND	1.23	--		1
Acrylonitrile	ND	0.500	--	ND	1.09	--		1
Pentane	ND	0.200	--	ND	0.590	--		1
Ethyl ether	ND	0.200	--	ND	0.606	--		1
1,1-Dichloroethene	ND	0.200	--	ND	0.793	--		1

Project Name: BATCH CANISTER CERTIFICATION
Project Number: CANISTER QC BAT

Lab Number: L2253992
Report Date: 10/14/22

Air Canister Certification Results

Lab ID: L2253992-04
Client ID: CAN 3162 SHELF 7
Sample Location:

Date Collected: 09/29/22 08:00
Date Received: 09/30/22
Field Prep: Not Specified

Sample Depth:

Parameter	ppbV Results	ppbV RL	ppbV MDL	ug/m3 Results	ug/m3 RL	ug/m3 MDL	Qualifier	Dilution Factor
Volatile Organics in Air - Mansfield Lab								
Tertiary butyl Alcohol	ND	0.500	--	ND	1.52	--		1
Methylene chloride	ND	0.500	--	ND	1.74	--		1
3-Chloropropene	ND	0.200	--	ND	0.626	--		1
Carbon disulfide	ND	0.200	--	ND	0.623	--		1
Freon-113	ND	0.200	--	ND	1.53	--		1
trans-1,2-Dichloroethene	ND	0.200	--	ND	0.793	--		1
1,1-Dichloroethane	ND	0.200	--	ND	0.809	--		1
Methyl tert butyl ether	ND	0.200	--	ND	0.721	--		1
Vinyl acetate	ND	1.00	--	ND	3.52	--		1
2-Butanone	ND	0.500	--	ND	1.47	--		1
Xylenes, total	ND	0.600	--	ND	0.869	--		1
cis-1,2-Dichloroethene	ND	0.200	--	ND	0.793	--		1
Ethyl Acetate	ND	0.500	--	ND	1.80	--		1
Chloroform	ND	0.200	--	ND	0.977	--		1
Tetrahydrofuran	ND	0.500	--	ND	1.47	--		1
2,2-Dichloropropane	ND	0.200	--	ND	0.924	--		1
1,2-Dichloroethane	ND	0.200	--	ND	0.809	--		1
n-Hexane	ND	0.200	--	ND	0.705	--		1
Diisopropyl ether	ND	0.200	--	ND	0.836	--		1
tert-Butyl Ethyl Ether	ND	0.200	--	ND	0.836	--		1
1,2-Dichloroethene (total)	ND	1.00	--	ND	1.00	--		1
1,1,1-Trichloroethane	ND	0.200	--	ND	1.09	--		1
1,1-Dichloropropene	ND	0.200	--	ND	0.908	--		1
Benzene	ND	0.200	--	ND	0.639	--		1
Carbon tetrachloride	ND	0.200	--	ND	1.26	--		1
Cyclohexane	ND	0.200	--	ND	0.688	--		1
tert-Amyl Methyl Ether	ND	0.200	--	ND	0.836	--		1

Project Name: BATCH CANISTER CERTIFICATION
Project Number: CANISTER QC BAT

Lab Number: L2253992
Report Date: 10/14/22

Air Canister Certification Results

Lab ID: L2253992-04
Client ID: CAN 3162 SHELF 7
Sample Location:

Date Collected: 09/29/22 08:00
Date Received: 09/30/22
Field Prep: Not Specified

Sample Depth:

Parameter	ppbV Results	ppbV RL	ppbV MDL	ug/m3 Results	ug/m3 RL	ug/m3 MDL	Qualifier	Dilution Factor
Volatile Organics in Air - Mansfield Lab								
Dibromomethane	ND	0.200	--	ND	1.42	--		1
1,2-Dichloropropane	ND	0.200	--	ND	0.924	--		1
Bromodichloromethane	ND	0.200	--	ND	1.34	--		1
1,4-Dioxane	ND	0.200	--	ND	0.721	--		1
Trichloroethene	ND	0.200	--	ND	1.07	--		1
2,2,4-Trimethylpentane	ND	0.200	--	ND	0.934	--		1
Methyl Methacrylate	ND	0.500	--	ND	2.05	--		1
Heptane	ND	0.200	--	ND	0.820	--		1
cis-1,3-Dichloropropene	ND	0.200	--	ND	0.908	--		1
4-Methyl-2-pentanone	ND	0.500	--	ND	2.05	--		1
trans-1,3-Dichloropropene	ND	0.200	--	ND	0.908	--		1
1,1,2-Trichloroethane	ND	0.200	--	ND	1.09	--		1
Toluene	ND	0.200	--	ND	0.754	--		1
1,3-Dichloropropane	ND	0.200	--	ND	0.924	--		1
2-Hexanone	ND	0.200	--	ND	0.820	--		1
Dibromochloromethane	ND	0.200	--	ND	1.70	--		1
1,2-Dibromoethane	ND	0.200	--	ND	1.54	--		1
Butyl acetate	ND	0.500	--	ND	2.38	--		1
Octane	ND	0.200	--	ND	0.934	--		1
Tetrachloroethene	ND	0.200	--	ND	1.36	--		1
1,1,1,2-Tetrachloroethane	ND	0.200	--	ND	1.37	--		1
Chlorobenzene	ND	0.200	--	ND	0.921	--		1
Ethylbenzene	ND	0.200	--	ND	0.869	--		1
p/m-Xylene	ND	0.400	--	ND	1.74	--		1
Bromoform	ND	0.200	--	ND	2.07	--		1
Styrene	ND	0.200	--	ND	0.852	--		1
1,1,2,2-Tetrachloroethane	ND	0.200	--	ND	1.37	--		1

Project Name: BATCH CANISTER CERTIFICATION
Project Number: CANISTER QC BAT
Lab Number: L2253992
Report Date: 10/14/22

Air Canister Certification Results

Lab ID: L2253992-04
Client ID: CAN 3162 SHELF 7
Sample Location:

Date Collected: 09/29/22 08:00
Date Received: 09/30/22
Field Prep: Not Specified

Sample Depth:

Parameter	ppbV Results	ppbV RL	ppbV MDL	ug/m3 Results	ug/m3 RL	ug/m3 MDL	Qualifier	Dilution Factor
Volatile Organics in Air - Mansfield Lab								
o-Xylene	ND	0.200	--	ND	0.869	--		1
1,2,3-Trichloropropane	ND	0.200	--	ND	1.21	--		1
Nonane	ND	0.200	--	ND	1.05	--		1
Isopropylbenzene	ND	0.200	--	ND	0.983	--		1
Bromobenzene	ND	0.200	--	ND	0.793	--		1
2-Chlorotoluene	ND	0.200	--	ND	1.04	--		1
n-Propylbenzene	ND	0.200	--	ND	0.983	--		1
4-Chlorotoluene	ND	0.200	--	ND	1.04	--		1
4-Ethyltoluene	ND	0.200	--	ND	0.983	--		1
1,3,5-Trimethylbenzene	ND	0.200	--	ND	0.983	--		1
tert-Butylbenzene	ND	0.200	--	ND	1.10	--		1
1,2,4-Trimethylbenzene	ND	0.200	--	ND	0.983	--		1
Decane	ND	0.200	--	ND	1.16	--		1
Benzyl chloride	ND	0.200	--	ND	1.04	--		1
1,3-Dichlorobenzene	ND	0.200	--	ND	1.20	--		1
1,4-Dichlorobenzene	ND	0.200	--	ND	1.20	--		1
sec-Butylbenzene	ND	0.200	--	ND	1.10	--		1
p-Isopropyltoluene	ND	0.200	--	ND	1.10	--		1
1,2-Dichlorobenzene	ND	0.200	--	ND	1.20	--		1
n-Butylbenzene	ND	0.200	--	ND	1.10	--		1
1,2-Dibromo-3-chloropropane	ND	0.200	--	ND	1.93	--		1
Undecane	ND	0.200	--	ND	1.28	--		1
Dodecane	ND	0.200	--	ND	1.39	--		1
1,2,4-Trichlorobenzene	ND	0.200	--	ND	1.48	--		1
Naphthalene	ND	0.200	--	ND	1.05	--		1
1,2,3-Trichlorobenzene	ND	0.200	--	ND	1.48	--		1
Hexachlorobutadiene	ND	0.200	--	ND	2.13	--		1

Project Name: BATCH CANISTER CERTIFICATION **Lab Number:** L2253992

Project Number: CANISTER QC BAT **Report Date:** 10/14/22

Air Canister Certification Results

Lab ID: L2253992-04
Client ID: CAN 3162 SHELF 7
Sample Location:

Date Collected: 09/29/22 08:00
Date Received: 09/30/22
Field Prep: Not Specified

Sample Depth:

Parameter	ppbV Results	ppbV RL	ppbV MDL	ug/m3 Results	ug/m3 RL	ug/m3 MDL	Qualifier	Dilution Factor
Volatile Organics in Air - Mansfield Lab								

	Results	Qualifier	Units	RDL	Dilution Factor
Tentatively Identified Compounds					

No Tentatively Identified Compounds

Internal Standard	% Recovery	Qualifier	Acceptance Criteria
1,4-Difluorobenzene	97		60-140
Bromochloromethane	95		60-140
chlorobenzene-d5	94		60-140

Project Name: BATCH CANISTER CERTIFICATION **Lab Number:** L2253992

Project Number: CANISTER QC BAT **Report Date:** 10/14/22

Air Canister Certification Results

Lab ID: L2253992-04
Client ID: CAN 3162 SHELF 7
Sample Location:

Date Collected: 09/29/22 08:00
Date Received: 09/30/22
Field Prep: Not Specified

Sample Depth:
Matrix: Air
Anaytical Method: 48,TO-15-SIM
Analytical Date: 10/01/22 18:46
Analyst: TS

	ppbV			ug/m3				
Parameter	**Results**	**RL**	**MDL**	**Results**	**RL**	**MDL**	**Qualifier**	**Dilution Factor**
Volatile Organics in Air by SIM - Mansfield Lab								
Dichlorodifluoromethane	ND	0.200	--	ND	0.989	--		1
Chloromethane	ND	0.200	--	ND	0.413	--		1
Freon-114	ND	0.050	--	ND	0.349	--		1
Vinyl chloride	ND	0.020	--	ND	0.051	--		1
1,3-Butadiene	ND	0.020	--	ND	0.044	--		1
Bromomethane	ND	0.020	--	ND	0.078	--		1
Chloroethane	ND	0.100	--	ND	0.264	--		1
Acrolein	ND	0.050	--	ND	0.115	--		1
Acetone	ND	1.00	--	ND	2.38	--		1
Trichlorofluoromethane	ND	0.050	--	ND	0.281	--		1
Acrylonitrile	ND	0.500	--	ND	1.09	--		1
1,1-Dichloroethene	ND	0.020	--	ND	0.079	--		1
Methylene chloride	ND	0.500	--	ND	1.74	--		1
Freon-113	ND	0.050	--	ND	0.383	--		1
trans-1,2-Dichloroethene	ND	0.020	--	ND	0.079	--		1
1,1-Dichloroethane	ND	0.020	--	ND	0.081	--		1
Methyl tert butyl ether	ND	0.200	--	ND	0.721	--		1
2-Butanone	ND	0.500	--	ND	1.47	--		1
cis-1,2-Dichloroethene	ND	0.020	--	ND	0.079	--		1
Chloroform	ND	0.020	--	ND	0.098	--		1
1,2-Dichloroethane	ND	0.020	--	ND	0.081	--		1
1,1,1-Trichloroethane	ND	0.020	--	ND	0.109	--		1
Benzene	ND	0.100	--	ND	0.319	--		1
Carbon tetrachloride	ND	0.020	--	ND	0.126	--		1

Project Name: BATCH CANISTER CERTIFICATION
Project Number: CANISTER QC BAT
Lab Number: L2253992
Report Date: 10/14/22

Air Canister Certification Results

Lab ID: L2253992-04
Client ID: CAN 3162 SHELF 7
Sample Location:

Date Collected: 09/29/22 08:00
Date Received: 09/30/22
Field Prep: Not Specified

Sample Depth:

Parameter	ppbV Results	ppbV RL	ppbV MDL	ug/m3 Results	ug/m3 RL	ug/m3 MDL	Qualifier	Dilution Factor
Volatile Organics in Air by SIM - Mansfield Lab								
1,2-Dichloropropane	ND	0.020	--	ND	0.092	--		1
Bromodichloromethane	ND	0.020	--	ND	0.134	--		1
1,4-Dioxane	ND	0.100	--	ND	0.360	--		1
Trichloroethene	ND	0.020	--	ND	0.107	--		1
cis-1,3-Dichloropropene	ND	0.020	--	ND	0.091	--		1
4-Methyl-2-pentanone	ND	0.500	--	ND	2.05	--		1
trans-1,3-Dichloropropene	ND	0.020	--	ND	0.091	--		1
1,1,2-Trichloroethane	ND	0.020	--	ND	0.109	--		1
Toluene	ND	0.100	--	ND	0.377	--		1
Dibromochloromethane	ND	0.020	--	ND	0.170	--		1
1,2-Dibromoethane	ND	0.020	--	ND	0.154	--		1
Tetrachloroethene	ND	0.020	--	ND	0.136	--		1
1,1,1,2-Tetrachloroethane	ND	0.020	--	ND	0.137	--		1
Chlorobenzene	ND	0.100	--	ND	0.461	--		1
Ethylbenzene	ND	0.020	--	ND	0.087	--		1
p/m-Xylene	ND	0.040	--	ND	0.174	--		1
Bromoform	ND	0.020	--	ND	0.207	--		1
Styrene	ND	0.020	--	ND	0.085	--		1
1,1,2,2-Tetrachloroethane	ND	0.020	--	ND	0.137	--		1
o-Xylene	ND	0.020	--	ND	0.087	--		1
Isopropylbenzene	ND	0.200	--	ND	0.983	--		1
4-Ethyltoluene	ND	0.020	--	ND	0.098	--		1
1,3,5-Trimethybenzene	ND	0.020	--	ND	0.098	--		1
1,2,4-Trimethylbenzene	ND	0.020	--	ND	0.098	--		1
Benzyl chloride	ND	0.100	--	ND	0.518	--		1
1,3-Dichlorobenzene	ND	0.020	--	ND	0.120	--		1
1,4-Dichlorobenzene	ND	0.020	--	ND	0.120	--		1

Project Name: BATCH CANISTER CERTIFICATION
Project Number: CANISTER QC BAT
Lab Number: L2253992
Report Date: 10/14/22

Air Canister Certification Results

Lab ID: L2253992-04
Client ID: CAN 3162 SHELF 7
Sample Location:

Date Collected: 09/29/22 08:00
Date Received: 09/30/22
Field Prep: Not Specified

Sample Depth:

Parameter	ppbV Results	ppbV RL	ppbV MDL	ug/m3 Results	ug/m3 RL	ug/m3 MDL	Qualifier	Dilution Factor
Volatile Organics in Air by SIM - Mansfield Lab								
sec-Butylbenzene	ND	0.200	--	ND	1.10	--		1
p-Isopropyltoluene	ND	0.200	--	ND	1.10	--		1
1,2-Dichlorobenzene	ND	0.020	--	ND	0.120	--		1
n-Butylbenzene	ND	0.200	--	ND	1.10	--		1
1,2,4-Trichlorobenzene	ND	0.050	--	ND	0.371	--		1
Naphthalene	ND	0.050	--	ND	0.262	--		1
1,2,3-Trichlorobenzene	ND	0.050	--	ND	0.371	--		1
Hexachlorobutadiene	ND	0.050	--	ND	0.533	--		1

Internal Standard	% Recovery	Qualifier	Acceptance Criteria
1,4-difluorobenzene	96		60-140
bromochloromethane	94		60-140
chlorobenzene-d5	95		60-140

Project Name: THE BEACON
Project Number: 170745301

Lab Number: L2255982
Report Date: 10/14/22

Sample Receipt and Container Information

Were project specific reporting limits specified? YES

Cooler Information

Cooler	Custody Seal
NA	Absent

Container Information

Container ID	Container Type	Cooler	Initial pH	Final pH	Temp deg C	Pres	Seal	Frozen Date/Time	Analysis(*)
L2255982-01A	Canister - 6 Liter	NA	NA			Y	Absent		TO15-LL(30),TO15-SIM(30)
L2255982-02A	Canister - 6 Liter	NA	NA			Y	Absent		TO15-LL(30),TO15-SIM(30)
L2255982-03A	Canister - 6 Liter	NA	NA			Y	Absent		TO15-LL(30),TO15-SIM(30)
L2255982-04A	Canister - 6 Liter	NA	NA			Y	Absent		TO15-LL(30)
L2255982-05A	Canister - 6 Liter	NA	NA			Y	Absent		TO15-LL(30),TO15-SIM(30)
L2255982-06A	Canister - 6 Liter	NA	NA			Y	Absent		TO15-LL(30)
L2255982-07A	Canister - 6 Liter	NA	NA			Y	Absent		TO15-LL(30),TO15-SIM(30)
L2255982-08A	Canister - 2.7 Liter	NA	NA			Y	Absent		CLEAN-FEE()

*Values in parentheses indicate holding time in days

Project Name:	THE BEACON	**Lab Number:**	L2255982
Project Number:	170745301	**Report Date:**	10/14/22

GLOSSARY

Acronyms

DL	- Detection Limit: This value represents the level to which target analyte concentrations are reported as estimated values, when those target analyte concentrations are quantified below the limit of quantitation (LOQ). The DL includes any adjustments from dilutions, concentrations or moisture content, where applicable. (DoD report formats only.)
EDL	- Estimated Detection Limit: This value represents the level to which target analyte concentrations are reported as estimated values, when those target analyte concentrations are quantified below the reporting limit (RL). The EDL includes any adjustments from dilutions, concentrations or moisture content, where applicable. The use of EDLs is specific to the analysis of PAHs using Solid-Phase Microextraction (SPME).
EMPC	- Estimated Maximum Possible Concentration: The concentration that results from the signal present at the retention time of an analyte when the ions meet all of the identification criteria except the ion abundance ratio criteria. An EMPC is a worst-case estimate of the concentration.
EPA	- Environmental Protection Agency.
LCS	- Laboratory Control Sample: A sample matrix, free from the analytes of interest, spiked with verified known amounts of analytes or a material containing known and verified amounts of analytes.
LCSD	- Laboratory Control Sample Duplicate: Refer to LCS.
LFB	- Laboratory Fortified Blank: A sample matrix, free from the analytes of interest, spiked with verified known amounts of analytes or a material containing known and verified amounts of analytes.
LOD	- Limit of Detection: This value represents the level to which a target analyte can reliably be detected for a specific analyte in a specific matrix by a specific method. The LOD includes any adjustments from dilutions, concentrations or moisture content, where applicable. (DoD report formats only.)
LOQ	- Limit of Quantitation: The value at which an instrument can accurately measure an analyte at a specific concentration. The LOQ includes any adjustments from dilutions, concentrations or moisture content, where applicable. (DoD report formats only.) Limit of Quantitation: The value at which an instrument can accurately measure an analyte at a specific concentration. The LOQ includes any adjustments from dilutions, concentrations or moisture content, where applicable. (DoD report formats only.)
MDL	- Method Detection Limit: This value represents the level to which target analyte concentrations are reported as estimated values, when those target analyte concentrations are quantified below the reporting limit (RL). The MDL includes any adjustments from dilutions, concentrations or moisture content, where applicable.
MS	- Matrix Spike Sample: A sample prepared by adding a known mass of target analyte to a specified amount of matrix sample for which an independent estimate of target analyte concentration is available. For Method 332.0, the spike recovery is calculated using the native concentration, including estimated values.
MSD	- Matrix Spike Sample Duplicate: Refer to MS.
NA	- Not Applicable.
NC	- Not Calculated: Term is utilized when one or more of the results utilized in the calculation are non-detect at the parameter's reporting unit.
NDPA/DPA	- N-Nitrosodiphenylamine/Diphenylamine.
NI	- Not Ignitable.
NP	- Non-Plastic: Term is utilized for the analysis of Atterberg Limits in soil.
NR	- No Results: Term is utilized when 'No Target Compounds Requested' is reported for the analysis of Volatile or Semivolatile Organic TIC only requests.
RL	- Reporting Limit: The value at which an instrument can accurately measure an analyte at a specific concentration. The RL includes any adjustments from dilutions, concentrations or moisture content, where applicable.
RPD	- Relative Percent Difference: The results from matrix and/or matrix spike duplicates are primarily designed to assess the precision of analytical results in a given matrix and are expressed as relative percent difference (RPD). Values which are less than five times the reporting limit for any individual parameter are evaluated by utilizing the absolute difference between the values; although the RPD value will be provided in the report.
SRM	- Standard Reference Material: A reference sample of a known or certified value that is of the same or similar matrix as the associated field samples.
STLP	- Semi-dynamic Tank Leaching Procedure per EPA Method 1315.
TEF	- Toxic Equivalency Factors: The values assigned to each dioxin and furan to evaluate their toxicity relative to 2,3,7,8-TCDD.
TEQ	- Toxic Equivalent: The measure of a sample's toxicity derived by multiplying each dioxin and furan by its corresponding TEF and then summing the resulting values.
TIC	- Tentatively Identified Compound: A compound that has been identified to be present and is not part of the target compound list (TCL) for the method and/or program. All TICs are qualitatively identified and reported as estimated concentrations.

Report Format: Data Usability Report

Project Name:	THE BEACON	**Lab Number:**	L2255982
Project Number:	170745301	**Report Date:**	10/14/22

Footnotes

1 - The reference for this analyte should be considered modified since this analyte is absent from the target analyte list of the original method.

Terms

Analytical Method: Both the document from which the method originates and the analytical reference method. (Example: EPA 8260B is shown as 1,8260B.) The codes for the reference method documents are provided in the References section of the Addendum.

Chlordane: The target compound Chlordane (CAS No. 57-74-9) is reported for GC ECD analyses. Per EPA,this compound "refers to a mixture of chlordane isomers, other chlorinated hydrocarbons and numerous other components." (Reference: USEPA Toxicological Review of Chlordane, In Support of Summary Information on the Integrated Risk Information System (IRIS), December 1997.)

Difference: With respect to Total Oxidizable Precursor (TOP) Assay analysis, the difference is defined as the Post-Treatment value minus the Pre-Treatment value.

Final pH: As it pertains to Sample Receipt & Container Information section of the report, Final pH reflects pH of container determined after adjustment at the laboratory, if applicable. If no adjustment required, value reflects Initial pH.

Frozen Date/Time: With respect to Volatile Organics in soil, Frozen Date/Time reflects the date/time at which associated Reagent Water-preserved vials were initially frozen. Note: If frozen date/time is beyond 48 hours from sample collection, value will be reflected in 'bold'.

Gasoline Range Organics (GRO): Gasoline Range Organics (GRO) results include all chromatographic peaks eluting from Methyl tert butyl ether through Naphthalene, with the exception of GRO analysis in support of State of Ohio programs, which includes all chromatographic peaks eluting from Hexane through Dodecane.

Initial pH: As it pertains to Sample Receipt & Container Information section of the report, Initial pH reflects pH of container determined upon receipt, if applicable.

PAH Total: With respect to Alkylated PAH analyses, the 'PAHs, Total' result is defined as the summation of results for all or a subset of the following compounds: Naphthalene, C1-C4 Naphthalenes, 2-Methylnaphthalene, 1-Methylnaphthalene, Biphenyl, Acenaphthylene, Acenaphthene, Fluorene, C1-C3 Fluorenes, Phenanthrene, C1-C4 Phenanthrenes/Anthracenes, Anthracene, Fluoranthene, Pyrene, C1-C4 Fluoranthenes/Pyrenes, Benz(a)anthracene, Chrysene, C1-C4 Chrysenes, Benzo(b)fluoranthene, Benzo(j)+(k)fluoranthene, Benzo(e)pyrene, Benzo(a)pyrene, Perylene, Indeno(1,2,3-cd)pyrene, Dibenz(ah)+(ac)anthracene, Benzo(g,h,i)perylene. If a 'Total' result is requested, the results of its individual components will also be reported.

PFAS Total: With respect to PFAS analyses, the 'PFAS, Total (5)' result is defined as the summation of results for: PFHpA, PFHxS, PFOA, PFNA and PFOS. In addition, the 'PFAS, Total (6)' result is defined as the summation of results for: PFHpA, PFHxS, PFOA, PFNA, PFDA and PFOS. For MassDEP DW compliance analysis only, the 'PFAS, Total (6)' result is defined as the summation of results at or above the RL. Note: If a 'Total' result is requested, the results of its individual components will also be reported.

Total: With respect to Organic analyses, a 'Total' result is defined as the summation of results for individual isomers or Aroclors. If a 'Total' result is requested, the results of its individual components will also be reported. This is applicable to 'Total' results for methods 8260, 8081 and 8082.

Data Qualifiers

A - Spectra identified as "Aldol Condensates" are byproducts of the extraction/concentration procedures when acetone is introduced in the process.

B - The analyte was detected above the reporting limit in the associated method blank. Flag only applies to associated field samples that have detectable concentrations of the analyte at less than ten times (10x) the concentration found in the blank. For MCP-related projects, flag only applies to associated field samples that have detectable concentrations of the analyte at less than ten times (10x) the concentration found in the blank. For DOD-related projects, flag only applies to associated field samples that have detectable concentrations of the analyte at less than ten times (10x) the concentration found in the blank AND the analyte was detected above one-half the reporting limit (or above the reporting limit for common lab contaminants) in the associated method blank. For NJ-Air-related projects, flag only applies to associated field samples that have detectable concentrations of the analyte above the reporting limit. For NJ-related projects (excluding Air), flag only applies to associated field samples that have detectable concentrations of the analyte, which was detected above the reporting limit in the associated method blank or above five times the reporting limit for common lab contaminants (Phthalates, Acetone, Methylene Chloride, 2-Butanone).

C - Co-elution: The target analyte co-elutes with a known lab standard (i.e. surrogate, internal standards, etc.) for co-extracted analyses.

D - Concentration of analyte was quantified from diluted analysis. Flag only applies to field samples that have detectable concentrations of the analyte.

E - Concentration of analyte exceeds the range of the calibration curve and/or linear range of the instrument.

F - The ratio of quantifier ion response to qualifier ion response falls outside of the laboratory criteria. Results are considered to be an estimated maximum concentration.

G - The concentration may be biased high due to matrix interferences (i.e, co-elution) with non-target compound(s). The result should be considered estimated.

H - The analysis of pH was performed beyond the regulatory-required holding time of 15 minutes from the time of sample collection.

I - The lower value for the two columns has been reported due to obvious interference.

J - Estimated value. This represents an estimated concentration for Tentatively Identified Compounds (TICs).

M - Reporting Limit (RL) exceeds the MCP CAM Reporting Limit for this analyte.

Report Format: Data Usability Report

Project Name:	THE BEACON	**Lab Number:**	L2255982
Project Number:	170745301	**Report Date:**	10/14/22

Data Qualifiers

ND - Not detected at the reporting limit (RL) for the sample.

NJ - Presumptive evidence of compound. This represents an estimated concentration for Tentatively Identified Compounds (TICs), where the identification is based on a mass spectral library search.

P - The RPD between the results for the two columns exceeds the method-specified criteria.

Q - The quality control sample exceeds the associated acceptance criteria. For DOD-related projects, LCS and/or Continuing Calibration Standard exceedences are also qualified on all associated sample results. Note: This flag is not applicable for matrix spike recoveries when the sample concentration is greater than 4x the spike added or for batch duplicate RPD when the sample concentrations are less than 5x the RL. (Metals only.)

R - Analytical results are from sample re-analysis.

RE - Analytical results are from sample re-extraction.

S - Analytical results are from modified screening analysis.

V - The surrogate associated with this target analyte has a recovery outside the QC acceptance limits. (Applicable to MassDEP DW Compliance samples only.)

Z - The batch matrix spike and/or duplicate associated with this target analyte has a recovery/RPD outside the QC acceptance limits. (Applicable to MassDEP DW Compliance samples only.)

Report Format: Data Usability Report

Project Name:	THE BEACON	**Lab Number:**	L2255982
Project Number:	170745301	**Report Date:**	10/14/22

REFERENCES

48 Compendium of Methods for the Determination of Toxic Organic Compounds in Ambient Air. Second Edition. EPA/625/R-96/010b, January 1999.

LIMITATION OF LIABILITIES

Alpha Analytical performs services with reasonable care and diligence normal to the analytical testing laboratory industry. In the event of an error, the sole and exclusive responsibility of Alpha Analytical shall be to re-perform the work at it's own expense. In no event shall Alpha Analytical be held liable for any incidental, consequential or special damages, including but not limited to, damages in any way connected with the use of, interpretation of, information or analysis provided by Alpha Analytical.

We strongly urge our clients to comply with EPA protocol regarding sample volume, preservation, cooling, containers, sampling procedures, holding time and splitting of samples in the field.

Certification Information

The following analytes are not included in our Primary NELAP Scope of Accreditation:

Westborough Facility
EPA 624/624.1: m/p-xylene, o-xylene, Naphthalene
EPA 625/625.1: alpha-Terpineol
EPA 8260C/8260D: NPW: 1,2,4,5-Tetramethylbenzene; 4-Ethyltoluene, Azobenzene; SCM: Iodomethane (methyl iodide), 1,2,4,5-Tetramethylbenzene; 4-Ethyltoluene.
EPA 8270D/8270E: NPW: Dimethylnaphthalene,1,4-Diphenylhydrazine, alpha-Terpineol; SCM: Dimethylnaphthalene,1,4-Diphenylhydrazine.
SM4500: NPW: Amenable Cyanide; SCM: Total Phosphorus, TKN, NO2, NO3.

Mansfield Facility
SM 2540D: TSS
EPA 8082A: NPW: PCB: 1, 5, 31, 87,101, 110, 141, 151, 153, 180, 183, 187.
EPA TO-15: Halothane, 2,4,4-Trimethyl-2-pentene, 2,4,4-Trimethyl-1-pentene, Thiophene, 2-Methylthiophene, 3-Methylthiophene, 2-Ethylthiophene, 1,2,3-Trimethylbenzene, Indan, Indene, 1,2,4,5-Tetramethylbenzene, Benzothiophene, 1-Methylnaphthalene.
Biological Tissue Matrix: EPA 3050B

The following analytes are included in our Massachusetts DEP Scope of Accreditation

Westborough Facility:

Drinking Water
EPA 300.0: Chloride, Nitrate-N, Fluoride, Sulfate; **EPA 353.2**: Nitrate-N, Nitrite-N; **SM4500NO3-F**: Nitrate-N, Nitrite-N; **SM4500F-C, SM4500CN-CE, EPA 180.1, SM2130B, SM4500Cl-D, SM2320B, SM2540C, SM4500H-B, SM4500NO2-B**
EPA 332: Perchlorate; **EPA 524.2:** THMs and VOCs; **EPA 504.1:** EDB, DBCP.
Microbiology: **SM9215B; SM9223-P/A, SM9223B-Colilert-QT,SM9222D**.

Non-Potable Water
SM4500H,B, EPA 120.1, SM2510B, SM2540C, SM2320B, SM4500CL-E, SM4500F-BC, SM4500NH3-BH: Ammonia-N and Kjeldahl-N, **EPA 350.1**: Ammonia-N, **LACHAT 10-107-06-1-B**: Ammonia-N, **EPA 351.1, SM4500NO3-F, EPA 353.2**: Nitrate-N, **SM4500P-E, SM4500P-B, E, SM4500SO4-E, SM5220D, EPA 410.4, SM5210B, SM5310C, SM4500CL-D, EPA 1664, EPA 420.1, SM4500-CN-CE, SM2540D, EPA 300: Chloride, Sulfate, Nitrate.**
EPA 624.1: Volatile Halocarbons & Aromatics,
EPA 608.3: Chlordane, Toxaphene, Aldrin, alpha-BHC, beta-BHC, gamma-BHC, delta-BHC, Dieldrin, DDD, DDE, DDT, Endosulfan I, Endosulfan II, Endosulfan sulfate, Endrin, Endrin Aldehyde, Heptachlor, Heptachlor Epoxide, PCBs
EPA 625.1: SVOC (Acid/Base/Neutral Extractables), **EPA 600/4-81-045**: PCB-Oil.
Microbiology: **SM9223B-Colilert-QT; Enterolert-QT, SM9221E, EPA 1600, EPA 1603, SM9222D.**

Mansfield Facility:

Drinking Water
EPA 200.7: Al, Ba, Cd, Cr, Cu, Fe, Mn, Ni, Na, Ag, Ca, Zn. **EPA 200.8:** Al, Sb, As, Ba, Be, Cd, Cr, Cu, Pb, Mn, Ni, Se, Ag, TL, Zn. **EPA 245.1** Hg.
EPA 522, EPA 537.1.

Non-Potable Water
EPA 200.7: Al, Sb, As, Be, Cd, Ca, Cr, Co, Cu, Fe, Pb, Mg, Mn, Mo, Ni, K, Se, Ag, Na, Sr, TL, Ti, V, Zn.
EPA 200.8: Al, Sb, As, Be, Cd, Cr, Cu, Fe, Pb, Mn, Ni, K, Se, Ag, Na, TL, Zn.
EPA 245.1 Hg.
SM2340B

For a complete listing of analytes and methods, please contact your Alpha Project Manager.

AIR ANALYSIS

PAGE 1 OF 1

CHAIN OF CUSTODY

320 Forbes Blvd, Mansfield, MA 02048
TEL: 508-822-9300 FAX: 508-822-3288

Date Rec'd in Lab: 10/8/22

ALPHA Job #: L2255982

Client Information

Client: LANGAN
Address: 360 W 31ST STREET
NEW YORK NY
Phone: 212-479-5400
Fax:
Email: JARMSTRONG@LANGAN.COM

☐ These samples have been previously analyzed by Alpha

Project Information

Project Name: THE BEACON
Project Location: 413 E 120 STREET
Project #: 170745301
Project Manager: JEN ARMSTRONG
ALPHA Quote #: 20088

Turn-Around Time

☑ Standard ☐ RUSH (only confirmed if pre-approved!)

Date Due: Time:

Report Information - Data Deliverables

☐ FAX
☐ ADEx
Criteria Checker:
(Default based on Regulatory Criteria Indicated)
Other Formats:
☑ EMAIL (standard pdf report)
☐ Additional Deliverables:

Report to: (if different than Project Manager)

Billing Information

☐ Same as Client info PO #:

Regulatory Requirements/Report Limits

State/Fed	Program	Res / Comm

Other Project Specific Requirements/Comments:

Project-Specific Target Compound List: ☐

All Columns Below Must Be Filled Out

ALPHA Lab ID (Lab Use Only)	Sample ID	COLLECTION End Date	Start Time	End Time	Initial Vacuum	Final Vacuum	Sample Matrix*	Sampler's Initials	Can Size	I D Can	I D - Flow Controller	TO-15	TO-15 SIM	APH (Subset Non-petroleum HCs)	Fixed Gases ☐	Sulfides & Mercaptans by TO-15	Sample Comments (i.e. PID)
55982-01	1A05_100722	10/7/22	08:30	10:28	-30.03	-3.99	AA	MF	2.7L	3873	01510	X					
-02	SV05_100722	10/7/22	08:41	10:41	-30.13	-5.78	SV	MF	2.7	416	0493	X					
-03	SV04_100722	10/7/22	08:57	10:52	-29.95	-4.68	SV	MF	2.7	148	01100	X					
-04	SV03_100722	10/7/22	13:22	15:23	-29.83	-3.69	SV	MF	2.7	345	01897	X					
-05	1A04_100722	10/7/22	13:31	15:27	-30.01	-6.06	AA	MF	2.7	183	0797	X					
-06	SV01_100722	10/7/22	13:43	16:00	-29.79	-1.88	SV	MF	2.7 3.7	3447	02179	X					
-07	AA01_100722	10/7/22	13:55	16:01	-30.01	-3.86	AA	MF	2.7	3179	01611	X					

*SAMPLE MATRIX CODES

AA = Ambient Air (Indoor/Outdoor)
SV = Soil Vapor/Landfill Gas/SVE
Other = Please Specify

Container Type

Please print clearly, legibly and completely. Samples can not be logged in and turnaround time clock will not start until any ambiguities are resolved. All samples submitted are subject to Alpha's Terms and Conditions. See reverse side.

Relinquished By:	Date/Time	Received By:	Date/Time:
	10/7/22 1655		10/7/22 1655
	10/7/22 2117		10.7.22 2100
EMAIL	10/8/22 0340	EMAIL	10/8/22 0026
			10/8/22 03:40

ANALYTICAL REPORT

Lab Number:	L2256007
Client:	Langan Engineering & Environmental 21 Penn Plaza 360 W. 31st Street, 8th Floor New York, NY 10001-2727
ATTN:	Jennifer Armstrong
Phone:	(212) 479-5537
Project Name:	THE BEACON
Project Number:	170745301
Report Date:	11/07/22

The original project report/data package is held by Alpha Analytical. This report/data package is paginated and should be reproduced only in its entirety. Alpha Analytical holds no responsibility for results and/or data that are not consistent with the original.

Certifications & Approvals: MA (M-MA086), NH NELAP (2064), CT (PH-0574), IL (200077), ME (MA00086), MD (348), NJ (MA935), NY (11148), NC (25700/666), PA (68-03671), RI (LAO00065), TX (T104704476), VT (VT-0935), VA (460195), USDA (Permit #P330-17-00196).

Eight Walkup Drive, Westborough, MA 01581-1019
508-898-9220 (Fax) 508-898-9193 800-624-9220 - www.alphalab.com

Project Name: THE BEACON
Project Number: 170745301

Lab Number: L2256007
Report Date: 11/07/22

Alpha Sample ID	Client ID	Matrix	Sample Location	Collection Date/Time	Receive Date
L2256007-01	SB03_1-2	SOIL	413 E 120 ST.	10/07/22 10:00	10/07/22
L2256007-02	SB03_4-5	SOIL	413 E 120 ST.	10/07/22 10:15	10/07/22
L2256007-03	SODUP01_100722	SOIL	413 E 120 ST.	10/07/22 12:00	10/07/22
L2256007-04	SB01_1-3	SOIL	413 E 120 ST.	10/07/22 14:00	10/07/22
L2256007-05	SB01_3-5	SOIL	413 E 120 ST.	10/07/22 14:05	10/07/22
L2256007-06	TB02_100722	WATER	413 E 120 ST.	10/07/22 00:00	10/07/22
L2256007-07	SB02_0-2	SOIL	413 E 120 ST.	10/07/22 15:40	10/07/22
L2256007-08	SB02_4-5	SOIL	413 E 120 ST.	10/07/22 10:00	10/07/22
L2256007-09	SB03_1-2	SOIL	413 E 120 ST.	10/07/22 11:15	10/07/22
L2256007-10	SODUP01_100722	SOIL	413 E 120 ST.	10/07/22 12:15	10/07/22
L2256007-11	MW03_100722	WATER	413 E 120 ST.	10/07/22 12:45	10/07/22
L2256007-12	SB01_1-3	SOIL	413 E 120 ST.	10/07/22 14:10	10/07/22
L2256007-13	SB02_0-2	SOIL	413 E 120 ST.	10/07/22 15:45	10/07/22
L2256007-14	MW03_100722	WATER	413 E 120 ST.	10/07/22 12:35	10/07/22
L2256007-15	FB02_100722	WATER	413 E 120 ST.	10/07/22 14:35	10/07/22
L2256007-16	TB04_100722	WATER	413 E 120 ST.	10/07/22 00:00	10/07/22

Project Name:	THE BEACON	**Lab Number:**	L2256007
Project Number:	170745301	**Report Date:**	11/07/22

Case Narrative

The samples were received in accordance with the Chain of Custody and no significant deviations were encountered during the preparation or analysis unless otherwise noted. Sample Receipt, Container Information, and the Chain of Custody are located at the back of the report.

Results contained within this report relate only to the samples submitted under this Alpha Lab Number and meet NELAP requirements for all NELAP accredited parameters unless otherwise noted in the following narrative. The data presented in this report is organized by parameter (i.e. VOC, SVOC, etc.). Sample specific Quality Control data (i.e. Surrogate Spike Recovery) is reported at the end of the target analyte list for each individual sample, followed by the Laboratory Batch Quality Control at the end of each parameter. Tentatively Identified Compounds (TICs), if requested, are reported for compounds identified to be present and are not part of the method/program Target Compound List, even if only a subset of the TCL are being reported. If a sample was re-analyzed or re-extracted due to a required quality control corrective action and if both sets of data are reported, the Laboratory ID of the re-analysis or re-extraction is designated with an "R" or "RE", respectively.

When multiple Batch Quality Control elements are reported (e.g. more than one LCS), the associated samples for each element are noted in the grey shaded header line of each data table. Any Laboratory Batch, Sample Specific % recovery or RPD value that is outside the listed Acceptance Criteria is bolded in the report. In reference to questions H (CAM) or 4 (RCP) when "NO" is checked, the performance criteria for CAM and RCP methods allow for some quality control failures to occur and still be within method compliance. In these instances, the specific failure is not narrated but noted in the associated QC Outlier Summary Report, located directly after the Case Narrative. QC information is also incorporated in the Data Usability Assessment table (Format 11) of our Data Merger tool, where it can be reviewed in conjunction with the sample result, associated regulatory criteria and any associated data usability implications.

Soil/sediments, solids and tissues are reported on a dry weight basis unless otherwise noted. Definitions of all data qualifiers and acronyms used in this report are provided in the Glossary located at the back of the report.

HOLD POLICY - For samples submitted on hold, Alpha's policy is to hold samples (with the exception of Air canisters) free of charge for 21 calendar days from the date the project is completed. After 21 calendar days, we will dispose of all samples submitted including those put on hold unless you have contacted your Alpha Project Manager and made arrangements for Alpha to continue to hold the samples. Air canisters will be disposed after 3 business days from the date the project is completed.

Please contact Project Management at 800-624-9220 with any questions.

Project Name:	THE BEACON	**Lab Number:**	L2256007
Project Number:	170745301	**Report Date:**	11/07/22

Case Narrative (continued)

Report Submission

November 07, 2022: This final report includes the results of all requested analyses.

October 17, 2022: This is a preliminary report.

All non-detect (ND) or estimated concentrations (J-qualified) have been quantitated to the limit noted in the MDL column.

Sample Receipt

The analyses performed were specified by the client.

Semivolatile Organics

L2256007-02: The surrogate recoveries were outside the acceptance criteria for 2-fluorophenol (8%) and 2,4,6-tribromophenol (5%); however, re-extraction achieved similar results: 2-fluorophenol (6%) and 2,4,6-tribromophenol (3%). The results of both extractions are reported; however, all associated compounds are considered to have a potential bias.

L2256007-07D: The sample has elevated detection limits due to the dilution required by the sample matrix.

The WG1699147-2/-3 LCS/LCSD recoveries, associated with L2256007-02, -02RE, -05D, and -07D, are below the acceptance criteria for benzoic acid (0%/0%); however, it has been identified as a "difficult" analyte. The results of the associated samples are reported.

Perfluorinated Alkyl Acids by Isotope Dilution

L2256007-09 and WG1701607-1/-2: Extracted Internal Standard recoveries were outside the acceptance criteria for individual analytes. Please refer to the surrogate section of the report for details.

L2256007-10 and -13: The MeOH fraction of the extraction is reported for perfluorooctanesulfonamide (fosa) due to better extraction efficiency of the perfluoro[13c8]octanesulfonamide (m8fosa) Extracted Internal Standard.

The Extracted Internal Standard recoveries for the WG1701607-1 Method Blank, associated with L2256007-

Project Name: THE BEACON **Lab Number:** L2256007
Project Number: 170745301 **Report Date:** 11/07/22

Case Narrative (continued)

09, -10, -12, and -13, are below the acceptance criteria for perfluoro[13c8]octanesulfonamide (m8fosa) and perfluoro[1,2-13c2]tetradecanoic acid (m2pfteda) (less than 10%); however, the associated samples are non-detect to the RL for all associated target analytes; therefore, no further action was taken.
The Extracted Internal Standard recovery for the WG1701607-2 LCS, associated with L2256007-09, -10, -12, and -13, is below the acceptance criteria (less than 10%) for perfluoro[2,3,4-13c3]buta perfluoro[13c8]octanesulfonamide (m8fosa) (6%); however, all associated target analytes are within overall LCS criteria; therefore, no further action was taken.

Total Metals
L2256007-01 through -05, -07, and -08: The sample has elevated detection limits for all elements, with the exception of mercury, due to the dilution required by matrix interferences encountered during analysis.
The WG1697545-3 MS recovery for calcium (30%), performed on L2256007-14, does not apply because the sample concentration is greater than four times the spike amount added.

Dissolved Metals
L2256007-15: The Field Blank has a result for sodium present above the reporting limit. The sample was verified as being labeled correctly by the laboratory and the previous analysis showed there was no potential for carry over.

Cyanide, Total
The WG1697458-2 LCS recovery for cyanide, total (57%), associated with L2256007-01 through -05, -07, and -08, is outside our in-house acceptance criteria, but within the vendor-certified acceptance limits. The results of the original analyses are reported. The LCS/LCSD RPD is above the acceptance criteria for cyanide, total (63%).

I, the undersigned, attest under the pains and penalties of perjury that, to the best of my knowledge and belief and based upon my personal inquiry of those responsible for providing the information contained in this analytical report, such information is accurate and complete. This certificate of analysis is not complete unless this page accompanies any and all pages of this report.

Authorized Signature: Cristin Walker

Title: Technical Director/Representative Date: 11/07/22

ORGANICS

VOLATILES

Project Name: THE BEACON
Project Number: 170745301
Lab Number: L2256007
Report Date: 11/07/22

SAMPLE RESULTS

Lab ID: L2256007-01
Client ID: SB03_1-2
Sample Location: 413 E 120 ST.

Date Collected: 10/07/22 10:00
Date Received: 10/07/22
Field Prep: Not Specified

Sample Depth:
Matrix: Soil
Analytical Method: 1,8260C
Analytical Date: 10/12/22 14:45
Analyst: AJK
Percent Solids: 87%

Parameter	Result	Qualifier	Units	RL	MDL	Dilution Factor
Volatile Organics by EPA 5035 Low - Westborough Lab						
Methylene chloride	ND		ug/kg	6.7	3.1	1
1,1-Dichloroethane	ND		ug/kg	1.3	0.19	1
Chloroform	ND		ug/kg	2.0	0.19	1
Carbon tetrachloride	ND		ug/kg	1.3	0.31	1
1,2-Dichloropropane	ND		ug/kg	1.3	0.17	1
Dibromochloromethane	ND		ug/kg	1.3	0.19	1
1,1,2-Trichloroethane	ND		ug/kg	1.3	0.36	1
Tetrachloroethene	ND		ug/kg	0.67	0.26	1
Chlorobenzene	ND		ug/kg	0.67	0.17	1
Trichlorofluoromethane	ND		ug/kg	5.3	0.93	1
1,2-Dichloroethane	ND		ug/kg	1.3	0.34	1
1,1,1-Trichloroethane	ND		ug/kg	0.67	0.22	1
Bromodichloromethane	ND		ug/kg	0.67	0.14	1
trans-1,3-Dichloropropene	ND		ug/kg	1.3	0.36	1
cis-1,3-Dichloropropene	ND		ug/kg	0.67	0.21	1
1,3-Dichloropropene, Total	ND		ug/kg	0.67	0.21	1
1,1-Dichloropropene	ND		ug/kg	0.67	0.21	1
Bromoform	ND		ug/kg	5.3	0.33	1
1,1,2,2-Tetrachloroethane	ND		ug/kg	0.67	0.22	1
Benzene	ND		ug/kg	0.67	0.22	1
Toluene	ND		ug/kg	1.3	0.72	1
Ethylbenzene	ND		ug/kg	1.3	0.19	1
Chloromethane	ND		ug/kg	5.3	1.2	1
Bromomethane	ND		ug/kg	2.7	0.78	1
Vinyl chloride	ND		ug/kg	1.3	0.45	1
Chloroethane	ND		ug/kg	2.7	0.60	1
1,1-Dichloroethene	ND		ug/kg	1.3	0.32	1
trans-1,2-Dichloroethene	ND		ug/kg	2.0	0.18	1

Project Name: THE BEACON **Lab Number:** L2256007

Project Number: 170745301 **Report Date:** 11/07/22

SAMPLE RESULTS

Lab ID: L2256007-01 Date Collected: 10/07/22 10:00

Client ID: SB03_1-2 Date Received: 10/07/22

Sample Location: 413 E 120 ST. Field Prep: Not Specified

Sample Depth:

Parameter	Result	Qualifier	Units	RL	MDL	Dilution Factor
Volatile Organics by EPA 5035 Low - Westborough Lab						
Trichloroethene	ND		ug/kg	0.67	0.18	1
1,2-Dichlorobenzene	ND		ug/kg	2.7	0.19	1
1,3-Dichlorobenzene	ND		ug/kg	2.7	0.20	1
1,4-Dichlorobenzene	ND		ug/kg	2.7	0.23	1
Methyl tert butyl ether	ND		ug/kg	2.7	0.27	1
p/m-Xylene	ND		ug/kg	2.7	0.75	1
o-Xylene	ND		ug/kg	1.3	0.39	1
Xylenes, Total	ND		ug/kg	1.3	0.39	1
cis-1,2-Dichloroethene	ND		ug/kg	1.3	0.23	1
1,2-Dichloroethene, Total	ND		ug/kg	1.3	0.18	1
Dibromomethane	ND		ug/kg	2.7	0.32	1
Styrene	ND		ug/kg	1.3	0.26	1
Dichlorodifluoromethane	ND		ug/kg	13	1.2	1
Acetone	ND		ug/kg	13	6.4	1
Carbon disulfide	ND		ug/kg	13	6.1	1
2-Butanone	ND		ug/kg	13	3.0	1
Vinyl acetate	ND		ug/kg	13	2.9	1
4-Methyl-2-pentanone	ND		ug/kg	13	1.7	1
1,2,3-Trichloropropane	ND		ug/kg	2.7	0.17	1
2-Hexanone	ND		ug/kg	13	1.6	1
Bromochloromethane	ND		ug/kg	2.7	0.27	1
2,2-Dichloropropane	ND		ug/kg	2.7	0.27	1
1,2-Dibromoethane	ND		ug/kg	1.3	0.37	1
1,3-Dichloropropane	ND		ug/kg	2.7	0.22	1
1,1,1,2-Tetrachloroethane	ND		ug/kg	0.67	0.18	1
Bromobenzene	ND		ug/kg	2.7	0.19	1
n-Butylbenzene	ND		ug/kg	1.3	0.22	1
sec-Butylbenzene	ND		ug/kg	1.3	0.20	1
tert-Butylbenzene	ND		ug/kg	2.7	0.16	1
o-Chlorotoluene	ND		ug/kg	2.7	0.26	1
p-Chlorotoluene	ND		ug/kg	2.7	0.14	1
1,2-Dibromo-3-chloropropane	ND		ug/kg	4.0	1.3	1
Hexachlorobutadiene	ND		ug/kg	5.3	0.22	1
Isopropylbenzene	ND		ug/kg	1.3	0.14	1
p-Isopropyltoluene	ND		ug/kg	1.3	0.14	1
Naphthalene	ND		ug/kg	5.3	0.87	1
Acrylonitrile	ND		ug/kg	5.3	1.5	1

Project Name: THE BEACON **Lab Number:** L2256007

Project Number: 170745301 **Report Date:** 11/07/22

SAMPLE RESULTS

Lab ID: L2256007-01 Date Collected: 10/07/22 10:00

Client ID: SB03_1-2 Date Received: 10/07/22

Sample Location: 413 E 120 ST. Field Prep: Not Specified

Sample Depth:

Parameter	Result	Qualifier	Units	RL	MDL	Dilution Factor
Volatile Organics by EPA 5035 Low - Westborough Lab						
n-Propylbenzene	ND		ug/kg	1.3	0.23	1
1,2,3-Trichlorobenzene	ND		ug/kg	2.7	0.43	1
1,2,4-Trichlorobenzene	ND		ug/kg	2.7	0.36	1
1,3,5-Trimethylbenzene	ND		ug/kg	2.7	0.26	1
1,2,4-Trimethylbenzene	ND		ug/kg	2.7	0.45	1
1,4-Dioxane	ND		ug/kg	110	47.	1
p-Diethylbenzene	ND		ug/kg	2.7	0.24	1
p-Ethyltoluene	ND		ug/kg	2.7	0.51	1
1,2,4,5-Tetramethylbenzene	ND		ug/kg	2.7	0.26	1
Ethyl ether	ND		ug/kg	2.7	0.46	1
trans-1,4-Dichloro-2-butene	ND		ug/kg	6.7	1.9	1

Surrogate	% Recovery	Qualifier	Acceptance Criteria
1,2-Dichloroethane-d4	114		70-130
Toluene-d8	103		70-130
4-Bromofluorobenzene	103		70-130
Dibromofluoromethane	103		70-130

Project Name: THE BEACON
Project Number: 170745301
Lab Number: L2256007
Report Date: 11/07/22

SAMPLE RESULTS

Lab ID: L2256007-02
Client ID: SB03_4-5
Sample Location: 413 E 120 ST.

Date Collected: 10/07/22 10:15
Date Received: 10/07/22
Field Prep: Not Specified

Sample Depth:
Matrix: Soil
Analytical Method: 1,8260C
Analytical Date: 10/12/22 15:11
Analyst: AJK
Percent Solids: 91%

Parameter	Result	Qualifier	Units	RL	MDL	Dilution Factor
Volatile Organics by EPA 5035 Low - Westborough Lab						
Methylene chloride	ND		ug/kg	8.1	3.7	1
1,1-Dichloroethane	ND		ug/kg	1.6	0.24	1
Chloroform	ND		ug/kg	2.4	0.23	1
Carbon tetrachloride	ND		ug/kg	1.6	0.37	1
1,2-Dichloropropane	ND		ug/kg	1.6	0.20	1
Dibromochloromethane	ND		ug/kg	1.6	0.23	1
1,1,2-Trichloroethane	ND		ug/kg	1.6	0.43	1
Tetrachloroethene	ND		ug/kg	0.81	0.32	1
Chlorobenzene	ND		ug/kg	0.81	0.21	1
Trichlorofluoromethane	ND		ug/kg	6.5	1.1	1
1,2-Dichloroethane	ND		ug/kg	1.6	0.42	1
1,1,1-Trichloroethane	ND		ug/kg	0.81	0.27	1
Bromodichloromethane	ND		ug/kg	0.81	0.18	1
trans-1,3-Dichloropropene	ND		ug/kg	1.6	0.44	1
cis-1,3-Dichloropropene	ND		ug/kg	0.81	0.26	1
1,3-Dichloropropene, Total	ND		ug/kg	0.81	0.26	1
1,1-Dichloropropene	ND		ug/kg	0.81	0.26	1
Bromoform	ND		ug/kg	6.5	0.40	1
1,1,2,2-Tetrachloroethane	ND		ug/kg	0.81	0.27	1
Benzene	ND		ug/kg	0.81	0.27	1
Toluene	ND		ug/kg	1.6	0.88	1
Ethylbenzene	ND		ug/kg	1.6	0.23	1
Chloromethane	ND		ug/kg	6.5	1.5	1
Bromomethane	ND		ug/kg	3.2	0.94	1
Vinyl chloride	ND		ug/kg	1.6	0.54	1
Chloroethane	ND		ug/kg	3.2	0.73	1
1,1-Dichloroethene	ND		ug/kg	1.6	0.39	1
trans-1,2-Dichloroethene	ND		ug/kg	2.4	0.22	1

Project Name: THE BEACON **Lab Number:** L2256007

Project Number: 170745301 **Report Date:** 11/07/22

SAMPLE RESULTS

Lab ID: L2256007-02 Date Collected: 10/07/22 10:15

Client ID: SB03_4-5 Date Received: 10/07/22

Sample Location: 413 E 120 ST. Field Prep: Not Specified

Sample Depth:

Parameter	Result	Qualifier	Units	RL	MDL	Dilution Factor
Volatile Organics by EPA 5035 Low - Westborough Lab						
Trichloroethene	ND		ug/kg	0.81	0.22	1
1,2-Dichlorobenzene	ND		ug/kg	3.2	0.23	1
1,3-Dichlorobenzene	ND		ug/kg	3.2	0.24	1
1,4-Dichlorobenzene	ND		ug/kg	3.2	0.28	1
Methyl tert butyl ether	ND		ug/kg	3.2	0.33	1
p/m-Xylene	ND		ug/kg	3.2	0.91	1
o-Xylene	ND		ug/kg	1.6	0.47	1
Xylenes, Total	ND		ug/kg	1.6	0.47	1
cis-1,2-Dichloroethene	ND		ug/kg	1.6	0.28	1
1,2-Dichloroethene, Total	ND		ug/kg	1.6	0.22	1
Dibromomethane	ND		ug/kg	3.2	0.39	1
Styrene	ND		ug/kg	1.6	0.32	1
Dichlorodifluoromethane	ND		ug/kg	16	1.5	1
Acetone	22		ug/kg	16	7.8	1
Carbon disulfide	ND		ug/kg	16	7.4	1
2-Butanone	ND		ug/kg	16	3.6	1
Vinyl acetate	ND		ug/kg	16	3.5	1
4-Methyl-2-pentanone	ND		ug/kg	16	2.1	1
1,2,3-Trichloropropane	ND		ug/kg	3.2	0.21	1
2-Hexanone	ND		ug/kg	16	1.9	1
Bromochloromethane	ND		ug/kg	3.2	0.33	1
2,2-Dichloropropane	ND		ug/kg	3.2	0.33	1
1,2-Dibromoethane	ND		ug/kg	1.6	0.45	1
1,3-Dichloropropane	ND		ug/kg	3.2	0.27	1
1,1,1,2-Tetrachloroethane	ND		ug/kg	0.81	0.21	1
Bromobenzene	ND		ug/kg	3.2	0.24	1
n-Butylbenzene	ND		ug/kg	1.6	0.27	1
sec-Butylbenzene	ND		ug/kg	1.6	0.24	1
tert-Butylbenzene	ND		ug/kg	3.2	0.19	1
o-Chlorotoluene	ND		ug/kg	3.2	0.31	1
p-Chlorotoluene	ND		ug/kg	3.2	0.18	1
1,2-Dibromo-3-chloropropane	ND		ug/kg	4.9	1.6	1
Hexachlorobutadiene	ND		ug/kg	6.5	0.27	1
Isopropylbenzene	ND		ug/kg	1.6	0.18	1
p-Isopropyltoluene	ND		ug/kg	1.6	0.18	1
Naphthalene	ND		ug/kg	6.5	1.0	1
Acrylonitrile	ND		ug/kg	6.5	1.9	1

Project Name: THE BEACON
Project Number: 170745301
Lab Number: L2256007
Report Date: 11/07/22

SAMPLE RESULTS

Lab ID: L2256007-02
Client ID: SB03_4-5
Sample Location: 413 E 120 ST.
Date Collected: 10/07/22 10:15
Date Received: 10/07/22
Field Prep: Not Specified

Sample Depth:

Parameter	Result	Qualifier	Units	RL	MDL	Dilution Factor
Volatile Organics by EPA 5035 Low - Westborough Lab						
n-Propylbenzene	ND		ug/kg	1.6	0.28	1
1,2,3-Trichlorobenzene	ND		ug/kg	3.2	0.52	1
1,2,4-Trichlorobenzene	ND		ug/kg	3.2	0.44	1
1,3,5-Trimethylbenzene	ND		ug/kg	3.2	0.31	1
1,2,4-Trimethylbenzene	ND		ug/kg	3.2	0.54	1
1,4-Dioxane	ND		ug/kg	130	57.	1
p-Diethylbenzene	ND		ug/kg	3.2	0.29	1
p-Ethyltoluene	ND		ug/kg	3.2	0.62	1
1,2,4,5-Tetramethylbenzene	ND		ug/kg	3.2	0.31	1
Ethyl ether	ND		ug/kg	3.2	0.55	1
trans-1,4-Dichloro-2-butene	ND		ug/kg	8.1	2.3	1

Surrogate	% Recovery	Qualifier	Acceptance Criteria
1,2-Dichloroethane-d4	113		70-130
Toluene-d8	105		70-130
4-Bromofluorobenzene	105		70-130
Dibromofluoromethane	82		70-130

Project Name: THE BEACON
Project Number: 170745301
Lab Number: L2256007
Report Date: 11/07/22

SAMPLE RESULTS

Lab ID: L2256007-03
Client ID: SODUP01_100722
Sample Location: 413 E 120 ST.

Date Collected: 10/07/22 12:00
Date Received: 10/07/22
Field Prep: Not Specified

Sample Depth:
Matrix: Soil
Analytical Method: 1,8260C
Analytical Date: 10/12/22 15:37
Analyst: AJK
Percent Solids: 89%

Parameter	Result	Qualifier	Units	RL	MDL	Dilution Factor
Volatile Organics by EPA 5035 Low - Westborough Lab						
Methylene chloride	ND		ug/kg	6.1	2.8	1
1,1-Dichloroethane	ND		ug/kg	1.2	0.18	1
Chloroform	ND		ug/kg	1.8	0.17	1
Carbon tetrachloride	ND		ug/kg	1.2	0.28	1
1,2-Dichloropropane	ND		ug/kg	1.2	0.15	1
Dibromochloromethane	ND		ug/kg	1.2	0.17	1
1,1,2-Trichloroethane	ND		ug/kg	1.2	0.32	1
Tetrachloroethene	ND		ug/kg	0.61	0.24	1
Chlorobenzene	ND		ug/kg	0.61	0.15	1
Trichlorofluoromethane	ND		ug/kg	4.8	0.84	1
1,2-Dichloroethane	ND		ug/kg	1.2	0.31	1
1,1,1-Trichloroethane	ND		ug/kg	0.61	0.20	1
Bromodichloromethane	ND		ug/kg	0.61	0.13	1
trans-1,3-Dichloropropene	ND		ug/kg	1.2	0.33	1
cis-1,3-Dichloropropene	ND		ug/kg	0.61	0.19	1
1,3-Dichloropropene, Total	ND		ug/kg	0.61	0.19	1
1,1-Dichloropropene	ND		ug/kg	0.61	0.19	1
Bromoform	ND		ug/kg	4.8	0.30	1
1,1,2,2-Tetrachloroethane	ND		ug/kg	0.61	0.20	1
Benzene	ND		ug/kg	0.61	0.20	1
Toluene	ND		ug/kg	1.2	0.66	1
Ethylbenzene	ND		ug/kg	1.2	0.17	1
Chloromethane	ND		ug/kg	4.8	1.1	1
Bromomethane	ND		ug/kg	2.4	0.70	1
Vinyl chloride	ND		ug/kg	1.2	0.41	1
Chloroethane	ND		ug/kg	2.4	0.55	1
1,1-Dichloroethene	ND		ug/kg	1.2	0.29	1
trans-1,2-Dichloroethene	ND		ug/kg	1.8	0.17	1

Project Name: THE BEACON **Lab Number:** L2256007

Project Number: 170745301 **Report Date:** 11/07/22

SAMPLE RESULTS

Lab ID: L2256007-03 Date Collected: 10/07/22 12:00

Client ID: SODUP01_100722 Date Received: 10/07/22

Sample Location: 413 E 120 ST. Field Prep: Not Specified

Sample Depth:

Parameter	Result	Qualifier	Units	RL	MDL	Dilution Factor
Volatile Organics by EPA 5035 Low - Westborough Lab						
Trichloroethene	ND		ug/kg	0.61	0.17	1
1,2-Dichlorobenzene	ND		ug/kg	2.4	0.17	1
1,3-Dichlorobenzene	ND		ug/kg	2.4	0.18	1
1,4-Dichlorobenzene	ND		ug/kg	2.4	0.21	1
Methyl tert butyl ether	ND		ug/kg	2.4	0.24	1
p/m-Xylene	ND		ug/kg	2.4	0.68	1
o-Xylene	ND		ug/kg	1.2	0.35	1
Xylenes, Total	ND		ug/kg	1.2	0.35	1
cis-1,2-Dichloroethene	ND		ug/kg	1.2	0.21	1
1,2-Dichloroethene, Total	ND		ug/kg	1.2	0.17	1
Dibromomethane	ND		ug/kg	2.4	0.29	1
Styrene	ND		ug/kg	1.2	0.24	1
Dichlorodifluoromethane	ND		ug/kg	12	1.1	1
Acetone	ND		ug/kg	12	5.8	1
Carbon disulfide	ND		ug/kg	12	5.5	1
2-Butanone	ND		ug/kg	12	2.7	1
Vinyl acetate	ND		ug/kg	12	2.6	1
4-Methyl-2-pentanone	ND		ug/kg	12	1.6	1
1,2,3-Trichloropropane	ND		ug/kg	2.4	0.15	1
2-Hexanone	ND		ug/kg	12	1.4	1
Bromochloromethane	ND		ug/kg	2.4	0.25	1
2,2-Dichloropropane	ND		ug/kg	2.4	0.24	1
1,2-Dibromoethane	ND		ug/kg	1.2	0.34	1
1,3-Dichloropropane	ND		ug/kg	2.4	0.20	1
1,1,1,2-Tetrachloroethane	ND		ug/kg	0.61	0.16	1
Bromobenzene	ND		ug/kg	2.4	0.18	1
n-Butylbenzene	ND		ug/kg	1.2	0.20	1
sec-Butylbenzene	ND		ug/kg	1.2	0.18	1
tert-Butylbenzene	ND		ug/kg	2.4	0.14	1
o-Chlorotoluene	ND		ug/kg	2.4	0.23	1
p-Chlorotoluene	ND		ug/kg	2.4	0.13	1
1,2-Dibromo-3-chloropropane	ND		ug/kg	3.6	1.2	1
Hexachlorobutadiene	ND		ug/kg	4.8	0.20	1
Isopropylbenzene	ND		ug/kg	1.2	0.13	1
p-Isopropyltoluene	ND		ug/kg	1.2	0.13	1
Naphthalene	ND		ug/kg	4.8	0.79	1
Acrylonitrile	ND		ug/kg	4.8	1.4	1

Project Name: THE BEACON **Lab Number:** L2256007

Project Number: 170745301 **Report Date:** 11/07/22

SAMPLE RESULTS

Lab ID: L2256007-03 Date Collected: 10/07/22 12:00

Client ID: SODUP01_100722 Date Received: 10/07/22

Sample Location: 413 E 120 ST. Field Prep: Not Specified

Sample Depth:

Parameter	Result	Qualifier	Units	RL	MDL	Dilution Factor
Volatile Organics by EPA 5035 Low - Westborough Lab						
n-Propylbenzene	ND		ug/kg	1.2	0.21	1
1,2,3-Trichlorobenzene	ND		ug/kg	2.4	0.39	1
1,2,4-Trichlorobenzene	ND		ug/kg	2.4	0.33	1
1,3,5-Trimethylbenzene	ND		ug/kg	2.4	0.23	1
1,2,4-Trimethylbenzene	ND		ug/kg	2.4	0.40	1
1,4-Dioxane	ND		ug/kg	97	42.	1
p-Diethylbenzene	ND		ug/kg	2.4	0.21	1
p-Ethyltoluene	ND		ug/kg	2.4	0.46	1
1,2,4,5-Tetramethylbenzene	ND		ug/kg	2.4	0.23	1
Ethyl ether	ND		ug/kg	2.4	0.41	1
trans-1,4-Dichloro-2-butene	ND		ug/kg	6.1	1.7	1

Surrogate	% Recovery	Qualifier	Acceptance Criteria
1,2-Dichloroethane-d4	114		70-130
Toluene-d8	105		70-130
4-Bromofluorobenzene	108		70-130
Dibromofluoromethane	102		70-130

Project Name: THE BEACON
Project Number: 170745301
Lab Number: L2256007
Report Date: 11/07/22

SAMPLE RESULTS

Lab ID: L2256007-04
Client ID: SB01_1-3
Sample Location: 413 E 120 ST.

Date Collected: 10/07/22 14:00
Date Received: 10/07/22
Field Prep: Not Specified

Sample Depth:
Matrix: Soil
Analytical Method: 1,8260C
Analytical Date: 10/12/22 16:03
Analyst: AJK
Percent Solids: 89%

Parameter	Result	Qualifier	Units	RL	MDL	Dilution Factor
Volatile Organics by EPA 5035 Low - Westborough Lab						
Methylene chloride	ND		ug/kg	7.7	3.5	1
1,1-Dichloroethane	ND		ug/kg	1.5	0.22	1
Chloroform	ND		ug/kg	2.3	0.22	1
Carbon tetrachloride	ND		ug/kg	1.5	0.35	1
1,2-Dichloropropane	ND		ug/kg	1.5	0.19	1
Dibromochloromethane	ND		ug/kg	1.5	0.22	1
1,1,2-Trichloroethane	ND		ug/kg	1.5	0.41	1
Tetrachloroethene	ND		ug/kg	0.77	0.30	1
Chlorobenzene	ND		ug/kg	0.77	0.20	1
Trichlorofluoromethane	ND		ug/kg	6.2	1.1	1
1,2-Dichloroethane	ND		ug/kg	1.5	0.40	1
1,1,1-Trichloroethane	ND		ug/kg	0.77	0.26	1
Bromodichloromethane	ND		ug/kg	0.77	0.17	1
trans-1,3-Dichloropropene	ND		ug/kg	1.5	0.42	1
cis-1,3-Dichloropropene	ND		ug/kg	0.77	0.24	1
1,3-Dichloropropene, Total	ND		ug/kg	0.77	0.24	1
1,1-Dichloropropene	ND		ug/kg	0.77	0.24	1
Bromoform	ND		ug/kg	6.2	0.38	1
1,1,2,2-Tetrachloroethane	ND		ug/kg	0.77	0.26	1
Benzene	ND		ug/kg	0.77	0.26	1
Toluene	ND		ug/kg	1.5	0.84	1
Ethylbenzene	ND		ug/kg	1.5	0.22	1
Chloromethane	ND		ug/kg	6.2	1.4	1
Bromomethane	ND		ug/kg	3.1	0.90	1
Vinyl chloride	ND		ug/kg	1.5	0.52	1
Chloroethane	ND		ug/kg	3.1	0.70	1
1,1-Dichloroethene	ND		ug/kg	1.5	0.37	1
trans-1,2-Dichloroethene	ND		ug/kg	2.3	0.21	1

Project Name: THE BEACON **Lab Number:** L2256007

Project Number: 170745301 **Report Date:** 11/07/22

SAMPLE RESULTS

Lab ID: L2256007-04 Date Collected: 10/07/22 14:00

Client ID: SB01_1-3 Date Received: 10/07/22

Sample Location: 413 E 120 ST. Field Prep: Not Specified

Sample Depth:

Parameter	Result	Qualifier	Units	RL	MDL	Dilution Factor
Volatile Organics by EPA 5035 Low - Westborough Lab						
Trichloroethene	ND		ug/kg	0.77	0.21	1
1,2-Dichlorobenzene	ND		ug/kg	3.1	0.22	1
1,3-Dichlorobenzene	ND		ug/kg	3.1	0.23	1
1,4-Dichlorobenzene	ND		ug/kg	3.1	0.26	1
Methyl tert butyl ether	ND		ug/kg	3.1	0.31	1
p/m-Xylene	ND		ug/kg	3.1	0.86	1
o-Xylene	ND		ug/kg	1.5	0.45	1
Xylenes, Total	ND		ug/kg	1.5	0.45	1
cis-1,2-Dichloroethene	ND		ug/kg	1.5	0.27	1
1,2-Dichloroethene, Total	ND		ug/kg	1.5	0.21	1
Dibromomethane	ND		ug/kg	3.1	0.37	1
Styrene	ND		ug/kg	1.5	0.30	1
Dichlorodifluoromethane	ND		ug/kg	15	1.4	1
Acetone	ND		ug/kg	15	7.4	1
Carbon disulfide	ND		ug/kg	15	7.0	1
2-Butanone	ND		ug/kg	15	3.4	1
Vinyl acetate	ND		ug/kg	15	3.3	1
4-Methyl-2-pentanone	ND		ug/kg	15	2.0	1
1,2,3-Trichloropropane	ND		ug/kg	3.1	0.20	1
2-Hexanone	ND		ug/kg	15	1.8	1
Bromochloromethane	ND		ug/kg	3.1	0.32	1
2,2-Dichloropropane	ND		ug/kg	3.1	0.31	1
1,2-Dibromoethane	ND		ug/kg	1.5	0.43	1
1,3-Dichloropropane	ND		ug/kg	3.1	0.26	1
1,1,1,2-Tetrachloroethane	ND		ug/kg	0.77	0.20	1
Bromobenzene	ND		ug/kg	3.1	0.22	1
n-Butylbenzene	ND		ug/kg	1.5	0.26	1
sec-Butylbenzene	ND		ug/kg	1.5	0.22	1
tert-Butylbenzene	ND		ug/kg	3.1	0.18	1
o-Chlorotoluene	ND		ug/kg	3.1	0.29	1
p-Chlorotoluene	ND		ug/kg	3.1	0.17	1
1,2-Dibromo-3-chloropropane	ND		ug/kg	4.6	1.5	1
Hexachlorobutadiene	ND		ug/kg	6.2	0.26	1
Isopropylbenzene	ND		ug/kg	1.5	0.17	1
p-Isopropyltoluene	ND		ug/kg	1.5	0.17	1
Naphthalene	ND		ug/kg	6.2	1.0	1
Acrylonitrile	ND		ug/kg	6.2	1.8	1

Project Name: THE BEACON **Lab Number:** L2256007

Project Number: 170745301 **Report Date:** 11/07/22

SAMPLE RESULTS

Lab ID: L2256007-04 Date Collected: 10/07/22 14:00

Client ID: SB01_1-3 Date Received: 10/07/22

Sample Location: 413 E 120 ST. Field Prep: Not Specified

Sample Depth:

Parameter	Result	Qualifier	Units	RL	MDL	Dilution Factor
Volatile Organics by EPA 5035 Low - Westborough Lab						
n-Propylbenzene	ND		ug/kg	1.5	0.26	1
1,2,3-Trichlorobenzene	ND		ug/kg	3.1	0.50	1
1,2,4-Trichlorobenzene	ND		ug/kg	3.1	0.42	1
1,3,5-Trimethylbenzene	ND		ug/kg	3.1	0.30	1
1,2,4-Trimethylbenzene	ND		ug/kg	3.1	0.51	1
1,4-Dioxane	ND		ug/kg	120	54.	1
p-Diethylbenzene	ND		ug/kg	3.1	0.27	1
p-Ethyltoluene	ND		ug/kg	3.1	0.59	1
1,2,4,5-Tetramethylbenzene	ND		ug/kg	3.1	0.29	1
Ethyl ether	ND		ug/kg	3.1	0.52	1
trans-1,4-Dichloro-2-butene	ND		ug/kg	7.7	2.2	1

Surrogate	% Recovery	Qualifier	Acceptance Criteria
1,2-Dichloroethane-d4	114		70-130
Toluene-d8	104		70-130
4-Bromofluorobenzene	104		70-130
Dibromofluoromethane	105		70-130

Project Name: THE BEACON
Project Number: 170745301
Lab Number: L2256007
Report Date: 11/07/22

SAMPLE RESULTS

Lab ID: L2256007-05
Client ID: SB01_3-5
Sample Location: 413 E 120 ST.

Date Collected: 10/07/22 14:05
Date Received: 10/07/22
Field Prep: Not Specified

Sample Depth:
Matrix: Soil
Analytical Method: 1,8260C
Analytical Date: 10/13/22 12:39
Analyst: NLK
Percent Solids: 89%

Parameter	Result	Qualifier	Units	RL	MDL	Dilution Factor
Volatile Organics by EPA 5035 Low - Westborough Lab						
Methylene chloride	ND		ug/kg	6.9	3.1	1
1,1-Dichloroethane	ND		ug/kg	1.4	0.20	1
Chloroform	ND		ug/kg	2.1	0.19	1
Carbon tetrachloride	ND		ug/kg	1.4	0.32	1
1,2-Dichloropropane	ND		ug/kg	1.4	0.17	1
Dibromochloromethane	ND		ug/kg	1.4	0.19	1
1,1,2-Trichloroethane	ND		ug/kg	1.4	0.37	1
Tetrachloroethene	ND		ug/kg	0.69	0.27	1
Chlorobenzene	ND		ug/kg	0.69	0.17	1
Trichlorofluoromethane	ND		ug/kg	5.5	0.96	1
1,2-Dichloroethane	ND		ug/kg	1.4	0.35	1
1,1,1-Trichloroethane	ND		ug/kg	0.69	0.23	1
Bromodichloromethane	ND		ug/kg	0.69	0.15	1
trans-1,3-Dichloropropene	ND		ug/kg	1.4	0.38	1
cis-1,3-Dichloropropene	ND		ug/kg	0.69	0.22	1
1,3-Dichloropropene, Total	ND		ug/kg	0.69	0.22	1
1,1-Dichloropropene	ND		ug/kg	0.69	0.22	1
Bromoform	ND		ug/kg	5.5	0.34	1
1,1,2,2-Tetrachloroethane	ND		ug/kg	0.69	0.23	1
Benzene	ND		ug/kg	0.69	0.23	1
Toluene	ND		ug/kg	1.4	0.75	1
Ethylbenzene	ND		ug/kg	1.4	0.19	1
Chloromethane	ND		ug/kg	5.5	1.3	1
Bromomethane	ND		ug/kg	2.8	0.80	1
Vinyl chloride	ND		ug/kg	1.4	0.46	1
Chloroethane	ND		ug/kg	2.8	0.62	1
1,1-Dichloroethene	ND		ug/kg	1.4	0.33	1
trans-1,2-Dichloroethene	ND		ug/kg	2.1	0.19	1

Project Name: THE BEACON **Lab Number:** L2256007

Project Number: 170745301 **Report Date:** 11/07/22

SAMPLE RESULTS

Lab ID: L2256007-05 Date Collected: 10/07/22 14:05

Client ID: SB01_3-5 Date Received: 10/07/22

Sample Location: 413 E 120 ST. Field Prep: Not Specified

Sample Depth:

Parameter	Result	Qualifier	Units	RL	MDL	Dilution Factor
Volatile Organics by EPA 5035 Low - Westborough Lab						
Trichloroethene	ND		ug/kg	0.69	0.19	1
1,2-Dichlorobenzene	ND		ug/kg	2.8	0.20	1
1,3-Dichlorobenzene	ND		ug/kg	2.8	0.20	1
1,4-Dichlorobenzene	ND		ug/kg	2.8	0.24	1
Methyl tert butyl ether	ND		ug/kg	2.8	0.28	1
p/m-Xylene	ND		ug/kg	2.8	0.77	1
o-Xylene	ND		ug/kg	1.4	0.40	1
Xylenes, Total	ND		ug/kg	1.4	0.40	1
cis-1,2-Dichloroethene	ND		ug/kg	1.4	0.24	1
1,2-Dichloroethene, Total	ND		ug/kg	1.4	0.19	1
Dibromomethane	ND		ug/kg	2.8	0.33	1
Styrene	ND		ug/kg	1.4	0.27	1
Dichlorodifluoromethane	ND		ug/kg	14	1.2	1
Acetone	ND		ug/kg	14	6.6	1
Carbon disulfide	ND		ug/kg	14	6.2	1
2-Butanone	ND		ug/kg	14	3.0	1
Vinyl acetate	ND		ug/kg	14	3.0	1
4-Methyl-2-pentanone	ND		ug/kg	14	1.8	1
1,2,3-Trichloropropane	ND		ug/kg	2.8	0.17	1
2-Hexanone	ND		ug/kg	14	1.6	1
Bromochloromethane	ND		ug/kg	2.8	0.28	1
2,2-Dichloropropane	ND		ug/kg	2.8	0.28	1
1,2-Dibromoethane	ND		ug/kg	1.4	0.38	1
1,3-Dichloropropane	ND		ug/kg	2.8	0.23	1
1,1,1,2-Tetrachloroethane	ND		ug/kg	0.69	0.18	1
Bromobenzene	ND		ug/kg	2.8	0.20	1
n-Butylbenzene	ND		ug/kg	1.4	0.23	1
sec-Butylbenzene	ND		ug/kg	1.4	0.20	1
tert-Butylbenzene	ND		ug/kg	2.8	0.16	1
o-Chlorotoluene	ND		ug/kg	2.8	0.26	1
p-Chlorotoluene	ND		ug/kg	2.8	0.15	1
1,2-Dibromo-3-chloropropane	ND		ug/kg	4.1	1.4	1
Hexachlorobutadiene	ND		ug/kg	5.5	0.23	1
Isopropylbenzene	ND		ug/kg	1.4	0.15	1
p-Isopropyltoluene	ND		ug/kg	1.4	0.15	1
Naphthalene	43		ug/kg	5.5	0.89	1
Acrylonitrile	ND		ug/kg	5.5	1.6	1

Project Name: THE BEACON **Lab Number:** L2256007

Project Number: 170745301 **Report Date:** 11/07/22

SAMPLE RESULTS

Lab ID: L2256007-05 Date Collected: 10/07/22 14:05

Client ID: SB01_3-5 Date Received: 10/07/22

Sample Location: 413 E 120 ST. Field Prep: Not Specified

Sample Depth:

Parameter	Result	Qualifier	Units	RL	MDL	Dilution Factor
Volatile Organics by EPA 5035 Low - Westborough Lab						
n-Propylbenzene	ND		ug/kg	1.4	0.24	1
1,2,3-Trichlorobenzene	ND		ug/kg	2.8	0.44	1
1,2,4-Trichlorobenzene	ND		ug/kg	2.8	0.37	1
1,3,5-Trimethylbenzene	ND		ug/kg	2.8	0.26	1
1,2,4-Trimethylbenzene	ND		ug/kg	2.8	0.46	1
1,4-Dioxane	ND		ug/kg	110	48.	1
p-Diethylbenzene	ND		ug/kg	2.8	0.24	1
p-Ethyltoluene	ND		ug/kg	2.8	0.53	1
1,2,4,5-Tetramethylbenzene	ND		ug/kg	2.8	0.26	1
Ethyl ether	ND		ug/kg	2.8	0.47	1
trans-1,4-Dichloro-2-butene	ND		ug/kg	6.9	2.0	1

Surrogate	% Recovery	Qualifier	Acceptance Criteria
1,2-Dichloroethane-d4	98		70-130
Toluene-d8	103		70-130
4-Bromofluorobenzene	104		70-130
Dibromofluoromethane	103		70-130

Project Name: THE BEACON
Project Number: 170745301
Lab Number: L2256007
Report Date: 11/07/22

SAMPLE RESULTS

Lab ID: L2256007-06
Client ID: TB02_100722
Sample Location: 413 E 120 ST.

Date Collected: 10/07/22 00:00
Date Received: 10/07/22
Field Prep: Not Specified

Sample Depth:
Matrix: Water
Analytical Method: 1,8260C
Analytical Date: 10/11/22 19:50
Analyst: PID

Parameter	Result	Qualifier	Units	RL	MDL	Dilution Factor
Volatile Organics by GC/MS - Westborough Lab						
Methylene chloride	ND		ug/l	2.5	0.70	1
1,1-Dichloroethane	ND		ug/l	2.5	0.70	1
Chloroform	ND		ug/l	2.5	0.70	1
Carbon tetrachloride	ND		ug/l	0.50	0.13	1
1,2-Dichloropropane	ND		ug/l	1.0	0.14	1
Dibromochloromethane	ND		ug/l	0.50	0.15	1
1,1,2-Trichloroethane	ND		ug/l	1.5	0.50	1
Tetrachloroethene	ND		ug/l	0.50	0.18	1
Chlorobenzene	ND		ug/l	2.5	0.70	1
Trichlorofluoromethane	ND		ug/l	2.5	0.70	1
1,2-Dichloroethane	ND		ug/l	0.50	0.13	1
1,1,1-Trichloroethane	ND		ug/l	2.5	0.70	1
Bromodichloromethane	ND		ug/l	0.50	0.19	1
trans-1,3-Dichloropropene	ND		ug/l	0.50	0.16	1
cis-1,3-Dichloropropene	ND		ug/l	0.50	0.14	1
1,3-Dichloropropene, Total	ND		ug/l	0.50	0.14	1
1,1-Dichloropropene	ND		ug/l	2.5	0.70	1
Bromoform	ND		ug/l	2.0	0.65	1
1,1,2,2-Tetrachloroethane	ND		ug/l	0.50	0.17	1
Benzene	ND		ug/l	0.50	0.16	1
Toluene	ND		ug/l	2.5	0.70	1
Ethylbenzene	ND		ug/l	2.5	0.70	1
Chloromethane	ND		ug/l	2.5	0.70	1
Bromomethane	ND		ug/l	2.5	0.70	1
Vinyl chloride	ND		ug/l	1.0	0.07	1
Chloroethane	ND		ug/l	2.5	0.70	1
1,1-Dichloroethene	ND		ug/l	0.50	0.17	1
trans-1,2-Dichloroethene	ND		ug/l	2.5	0.70	1

Project Name: THE BEACON **Lab Number:** L2256007

Project Number: 170745301 **Report Date:** 11/07/22

SAMPLE RESULTS

Lab ID: L2256007-06 Date Collected: 10/07/22 00:00

Client ID: TB02_100722 Date Received: 10/07/22

Sample Location: 413 E 120 ST. Field Prep: Not Specified

Sample Depth:

Parameter	Result	Qualifier	Units	RL	MDL	Dilution Factor
Volatile Organics by GC/MS - Westborough Lab						
Trichloroethene	ND		ug/l	0.50	0.18	1
1,2-Dichlorobenzene	ND		ug/l	2.5	0.70	1
1,3-Dichlorobenzene	ND		ug/l	2.5	0.70	1
1,4-Dichlorobenzene	ND		ug/l	2.5	0.70	1
Methyl tert butyl ether	ND		ug/l	2.5	0.70	1
p/m-Xylene	ND		ug/l	2.5	0.70	1
o-Xylene	ND		ug/l	2.5	0.70	1
Xylenes, Total	ND		ug/l	2.5	0.70	1
cis-1,2-Dichloroethene	ND		ug/l	2.5	0.70	1
1,2-Dichloroethene, Total	ND		ug/l	2.5	0.70	1
Dibromomethane	ND		ug/l	5.0	1.0	1
1,2,3-Trichloropropane	ND		ug/l	2.5	0.70	1
Acrylonitrile	ND		ug/l	5.0	1.5	1
Styrene	ND		ug/l	2.5	0.70	1
Dichlorodifluoromethane	ND		ug/l	5.0	1.0	1
Acetone	ND		ug/l	5.0	1.5	1
Carbon disulfide	ND		ug/l	5.0	1.0	1
2-Butanone	ND		ug/l	5.0	1.9	1
Vinyl acetate	ND		ug/l	5.0	1.0	1
4-Methyl-2-pentanone	ND		ug/l	5.0	1.0	1
2-Hexanone	ND		ug/l	5.0	1.0	1
Bromochloromethane	ND		ug/l	2.5	0.70	1
2,2-Dichloropropane	ND		ug/l	2.5	0.70	1
1,2-Dibromoethane	ND		ug/l	2.0	0.65	1
1,3-Dichloropropane	ND		ug/l	2.5	0.70	1
1,1,1,2-Tetrachloroethane	ND		ug/l	2.5	0.70	1
Bromobenzene	ND		ug/l	2.5	0.70	1
n-Butylbenzene	ND		ug/l	2.5	0.70	1
sec-Butylbenzene	ND		ug/l	2.5	0.70	1
tert-Butylbenzene	ND		ug/l	2.5	0.70	1
o-Chlorotoluene	ND		ug/l	2.5	0.70	1
p-Chlorotoluene	ND		ug/l	2.5	0.70	1
1,2-Dibromo-3-chloropropane	ND		ug/l	2.5	0.70	1
Hexachlorobutadiene	ND		ug/l	2.5	0.70	1
Isopropylbenzene	ND		ug/l	2.5	0.70	1
p-Isopropyltoluene	ND		ug/l	2.5	0.70	1
Naphthalene	ND		ug/l	2.5	0.70	1

Project Name: THE BEACON **Lab Number:** L2256007

Project Number: 170745301 **Report Date:** 11/07/22

SAMPLE RESULTS

Lab ID: L2256007-06 Date Collected: 10/07/22 00:00

Client ID: TB02_100722 Date Received: 10/07/22

Sample Location: 413 E 120 ST. Field Prep: Not Specified

Sample Depth:

Parameter	Result	Qualifier	Units	RL	MDL	Dilution Factor
Volatile Organics by GC/MS - Westborough Lab						
n-Propylbenzene	ND		ug/l	2.5	0.70	1
1,2,3-Trichlorobenzene	ND		ug/l	2.5	0.70	1
1,2,4-Trichlorobenzene	ND		ug/l	2.5	0.70	1
1,3,5-Trimethylbenzene	ND		ug/l	2.5	0.70	1
1,2,4-Trimethylbenzene	ND		ug/l	2.5	0.70	1
1,4-Dioxane	ND		ug/l	250	61.	1
p-Diethylbenzene	ND		ug/l	2.0	0.70	1
p-Ethyltoluene	ND		ug/l	2.0	0.70	1
1,2,4,5-Tetramethylbenzene	ND		ug/l	2.0	0.54	1
Ethyl ether	ND		ug/l	2.5	0.70	1
trans-1,4-Dichloro-2-butene	ND		ug/l	2.5	0.70	1

Surrogate	% Recovery	Qualifier	Acceptance Criteria
1,2-Dichloroethane-d4	122		70-130
Toluene-d8	96		70-130
4-Bromofluorobenzene	88		70-130
Dibromofluoromethane	**134**	Q	70-130

Project Name: THE BEACON
Project Number: 170745301
Lab Number: L2256007
Report Date: 11/07/22

SAMPLE RESULTS

Lab ID: L2256007-07
Client ID: SB02_0-2
Sample Location: 413 E 120 ST.

Date Collected: 10/07/22 15:40
Date Received: 10/07/22
Field Prep: Not Specified

Sample Depth:
Matrix: Soil
Analytical Method: 1,8260C
Analytical Date: 10/12/22 16:56
Analyst: AJK
Percent Solids: 97%

Parameter	Result	Qualifier	Units	RL	MDL	Dilution Factor
Volatile Organics by EPA 5035 Low - Westborough Lab						
Methylene chloride	ND		ug/kg	5.1	2.3	1
1,1-Dichloroethane	ND		ug/kg	1.0	0.15	1
Chloroform	ND		ug/kg	1.5	0.14	1
Carbon tetrachloride	ND		ug/kg	1.0	0.23	1
1,2-Dichloropropane	ND		ug/kg	1.0	0.13	1
Dibromochloromethane	ND		ug/kg	1.0	0.14	1
1,1,2-Trichloroethane	ND		ug/kg	1.0	0.27	1
Tetrachloroethene	ND		ug/kg	0.51	0.20	1
Chlorobenzene	ND		ug/kg	0.51	0.13	1
Trichlorofluoromethane	ND		ug/kg	4.1	0.71	1
1,2-Dichloroethane	ND		ug/kg	1.0	0.26	1
1,1,1-Trichloroethane	ND		ug/kg	0.51	0.17	1
Bromodichloromethane	ND		ug/kg	0.51	0.11	1
trans-1,3-Dichloropropene	ND		ug/kg	1.0	0.28	1
cis-1,3-Dichloropropene	ND		ug/kg	0.51	0.16	1
1,3-Dichloropropene, Total	ND		ug/kg	0.51	0.16	1
1,1-Dichloropropene	ND		ug/kg	0.51	0.16	1
Bromoform	ND		ug/kg	4.1	0.25	1
1,1,2,2-Tetrachloroethane	ND		ug/kg	0.51	0.17	1
Benzene	ND		ug/kg	0.51	0.17	1
Toluene	ND		ug/kg	1.0	0.55	1
Ethylbenzene	ND		ug/kg	1.0	0.14	1
Chloromethane	ND		ug/kg	4.1	0.95	1
Bromomethane	ND		ug/kg	2.0	0.59	1
Vinyl chloride	ND		ug/kg	1.0	0.34	1
Chloroethane	ND		ug/kg	2.0	0.46	1
1,1-Dichloroethene	ND		ug/kg	1.0	0.24	1
trans-1,2-Dichloroethene	ND		ug/kg	1.5	0.14	1

Project Name: THE BEACON **Lab Number:** L2256007

Project Number: 170745301 **Report Date:** 11/07/22

SAMPLE RESULTS

Lab ID: L2256007-07 Date Collected: 10/07/22 15:40

Client ID: SB02_0-2 Date Received: 10/07/22

Sample Location: 413 E 120 ST. Field Prep: Not Specified

Sample Depth:

Parameter	Result	Qualifier	Units	RL	MDL	Dilution Factor
Volatile Organics by EPA 5035 Low - Westborough Lab						
Trichloroethene	ND		ug/kg	0.51	0.14	1
1,2-Dichlorobenzene	ND		ug/kg	2.0	0.15	1
1,3-Dichlorobenzene	ND		ug/kg	2.0	0.15	1
1,4-Dichlorobenzene	ND		ug/kg	2.0	0.17	1
Methyl tert butyl ether	ND		ug/kg	2.0	0.20	1
p/m-Xylene	ND		ug/kg	2.0	0.57	1
o-Xylene	ND		ug/kg	1.0	0.30	1
Xylenes, Total	ND		ug/kg	1.0	0.30	1
cis-1,2-Dichloroethene	ND		ug/kg	1.0	0.18	1
1,2-Dichloroethene, Total	ND		ug/kg	1.0	0.14	1
Dibromomethane	ND		ug/kg	2.0	0.24	1
Styrene	ND		ug/kg	1.0	0.20	1
Dichlorodifluoromethane	ND		ug/kg	10	0.93	1
Acetone	ND		ug/kg	10	4.9	1
Carbon disulfide	ND		ug/kg	10	4.6	1
2-Butanone	ND		ug/kg	10	2.3	1
Vinyl acetate	ND		ug/kg	10	2.2	1
4-Methyl-2-pentanone	ND		ug/kg	10	1.3	1
1,2,3-Trichloropropane	ND		ug/kg	2.0	0.13	1
2-Hexanone	ND		ug/kg	10	1.2	1
Bromochloromethane	ND		ug/kg	2.0	0.21	1
2,2-Dichloropropane	ND		ug/kg	2.0	0.21	1
1,2-Dibromoethane	ND		ug/kg	1.0	0.28	1
1,3-Dichloropropane	ND		ug/kg	2.0	0.17	1
1,1,1,2-Tetrachloroethane	ND		ug/kg	0.51	0.13	1
Bromobenzene	ND		ug/kg	2.0	0.15	1
n-Butylbenzene	ND		ug/kg	1.0	0.17	1
sec-Butylbenzene	ND		ug/kg	1.0	0.15	1
tert-Butylbenzene	ND		ug/kg	2.0	0.12	1
o-Chlorotoluene	ND		ug/kg	2.0	0.20	1
p-Chlorotoluene	ND		ug/kg	2.0	0.11	1
1,2-Dibromo-3-chloropropane	ND		ug/kg	3.1	1.0	1
Hexachlorobutadiene	ND		ug/kg	4.1	0.17	1
Isopropylbenzene	ND		ug/kg	1.0	0.11	1
p-Isopropyltoluene	ND		ug/kg	1.0	0.11	1
Naphthalene	ND		ug/kg	4.1	0.66	1
Acrylonitrile	ND		ug/kg	4.1	1.2	1

Project Name: THE BEACON **Lab Number:** L2256007

Project Number: 170745301 **Report Date:** 11/07/22

SAMPLE RESULTS

Lab ID: L2256007-07 Date Collected: 10/07/22 15:40

Client ID: SB02_0-2 Date Received: 10/07/22

Sample Location: 413 E 120 ST. Field Prep: Not Specified

Sample Depth:

Parameter	Result	Qualifier	Units	RL	MDL	Dilution Factor
Volatile Organics by EPA 5035 Low - Westborough Lab						
n-Propylbenzene	ND		ug/kg	1.0	0.17	1
1,2,3-Trichlorobenzene	ND		ug/kg	2.0	0.33	1
1,2,4-Trichlorobenzene	ND		ug/kg	2.0	0.28	1
1,3,5-Trimethylbenzene	ND		ug/kg	2.0	0.20	1
1,2,4-Trimethylbenzene	ND		ug/kg	2.0	0.34	1
1,4-Dioxane	ND		ug/kg	82	36.	1
p-Diethylbenzene	ND		ug/kg	2.0	0.18	1
p-Ethyltoluene	ND		ug/kg	2.0	0.39	1
1,2,4,5-Tetramethylbenzene	ND		ug/kg	2.0	0.20	1
Ethyl ether	ND		ug/kg	2.0	0.35	1
trans-1,4-Dichloro-2-butene	ND		ug/kg	5.1	1.4	1

Surrogate	% Recovery	Qualifier	Acceptance Criteria
1,2-Dichloroethane-d4	114		70-130
Toluene-d8	104		70-130
4-Bromofluorobenzene	105		70-130
Dibromofluoromethane	105		70-130

Project Name: THE BEACON
Project Number: 170745301
Lab Number: L2256007
Report Date: 11/07/22

SAMPLE RESULTS

Lab ID: L2256007-08
Client ID: SB02_4-5
Sample Location: 413 E 120 ST.
Date Collected: 10/07/22 10:00
Date Received: 10/07/22
Field Prep: Not Specified

Sample Depth:
Matrix: Soil
Analytical Method: 1,8260C
Analytical Date: 10/12/22 17:22
Analyst: AJK
Percent Solids: 87%

Parameter	Result	Qualifier	Units	RL	MDL	Dilution Factor
Volatile Organics by EPA 5035 Low - Westborough Lab						
Methylene chloride	ND		ug/kg	5.0	2.3	1
1,1-Dichloroethane	ND		ug/kg	0.99	0.14	1
Chloroform	ND		ug/kg	1.5	0.14	1
Carbon tetrachloride	ND		ug/kg	0.99	0.23	1
1,2-Dichloropropane	ND		ug/kg	0.99	0.12	1
Dibromochloromethane	ND		ug/kg	0.99	0.14	1
1,1,2-Trichloroethane	ND		ug/kg	0.99	0.26	1
Tetrachloroethene	ND		ug/kg	0.50	0.19	1
Chlorobenzene	ND		ug/kg	0.50	0.12	1
Trichlorofluoromethane	ND		ug/kg	4.0	0.69	1
1,2-Dichloroethane	ND		ug/kg	0.99	0.25	1
1,1,1-Trichloroethane	ND		ug/kg	0.50	0.16	1
Bromodichloromethane	ND		ug/kg	0.50	0.11	1
trans-1,3-Dichloropropene	ND		ug/kg	0.99	0.27	1
cis-1,3-Dichloropropene	ND		ug/kg	0.50	0.16	1
1,3-Dichloropropene, Total	ND		ug/kg	0.50	0.16	1
1,1-Dichloropropene	ND		ug/kg	0.50	0.16	1
Bromoform	ND		ug/kg	4.0	0.24	1
1,1,2,2-Tetrachloroethane	ND		ug/kg	0.50	0.16	1
Benzene	ND		ug/kg	0.50	0.16	1
Toluene	ND		ug/kg	0.99	0.54	1
Ethylbenzene	ND		ug/kg	0.99	0.14	1
Chloromethane	ND		ug/kg	4.0	0.92	1
Bromomethane	ND		ug/kg	2.0	0.58	1
Vinyl chloride	ND		ug/kg	0.99	0.33	1
Chloroethane	ND		ug/kg	2.0	0.45	1
1,1-Dichloroethene	ND		ug/kg	0.99	0.24	1
trans-1,2-Dichloroethene	ND		ug/kg	1.5	0.14	1

Project Name: THE BEACON **Lab Number:** L2256007

Project Number: 170745301 **Report Date:** 11/07/22

SAMPLE RESULTS

Lab ID: L2256007-08 Date Collected: 10/07/22 10:00

Client ID: SB02_4-5 Date Received: 10/07/22

Sample Location: 413 E 120 ST. Field Prep: Not Specified

Sample Depth:

Parameter	Result	Qualifier	Units	RL	MDL	Dilution Factor
Volatile Organics by EPA 5035 Low - Westborough Lab						
Trichloroethene	ND		ug/kg	0.50	0.14	1
1,2-Dichlorobenzene	ND		ug/kg	2.0	0.14	1
1,3-Dichlorobenzene	ND		ug/kg	2.0	0.15	1
1,4-Dichlorobenzene	ND		ug/kg	2.0	0.17	1
Methyl tert butyl ether	ND		ug/kg	2.0	0.20	1
p/m-Xylene	ND		ug/kg	2.0	0.55	1
o-Xylene	ND		ug/kg	0.99	0.29	1
Xylenes, Total	ND		ug/kg	0.99	0.29	1
cis-1,2-Dichloroethene	ND		ug/kg	0.99	0.17	1
1,2-Dichloroethene, Total	ND		ug/kg	0.99	0.14	1
Dibromomethane	ND		ug/kg	2.0	0.24	1
Styrene	ND		ug/kg	0.99	0.19	1
Dichlorodifluoromethane	ND		ug/kg	9.9	0.91	1
Acetone	ND		ug/kg	9.9	4.8	1
Carbon disulfide	ND		ug/kg	9.9	4.5	1
2-Butanone	ND		ug/kg	9.9	2.2	1
Vinyl acetate	ND		ug/kg	9.9	2.1	1
4-Methyl-2-pentanone	ND		ug/kg	9.9	1.3	1
1,2,3-Trichloropropane	ND		ug/kg	2.0	0.12	1
2-Hexanone	ND		ug/kg	9.9	1.2	1
Bromochloromethane	ND		ug/kg	2.0	0.20	1
2,2-Dichloropropane	ND		ug/kg	2.0	0.20	1
1,2-Dibromoethane	ND		ug/kg	0.99	0.28	1
1,3-Dichloropropane	ND		ug/kg	2.0	0.16	1
1,1,1,2-Tetrachloroethane	ND		ug/kg	0.50	0.13	1
Bromobenzene	ND		ug/kg	2.0	0.14	1
n-Butylbenzene	ND		ug/kg	0.99	0.16	1
sec-Butylbenzene	ND		ug/kg	0.99	0.14	1
tert-Butylbenzene	ND		ug/kg	2.0	0.12	1
o-Chlorotoluene	ND		ug/kg	2.0	0.19	1
p-Chlorotoluene	ND		ug/kg	2.0	0.11	1
1,2-Dibromo-3-chloropropane	ND		ug/kg	3.0	0.99	1
Hexachlorobutadiene	ND		ug/kg	4.0	0.17	1
Isopropylbenzene	ND		ug/kg	0.99	0.11	1
p-Isopropyltoluene	ND		ug/kg	0.99	0.11	1
Naphthalene	ND		ug/kg	4.0	0.64	1
Acrylonitrile	ND		ug/kg	4.0	1.1	1

Project Name: THE BEACON
Project Number: 170745301
Lab Number: L2256007
Report Date: 11/07/22

SAMPLE RESULTS

Lab ID: L2256007-08
Client ID: SB02_4-5
Sample Location: 413 E 120 ST.
Date Collected: 10/07/22 10:00
Date Received: 10/07/22
Field Prep: Not Specified

Sample Depth:

Parameter	Result	Qualifier	Units	RL	MDL	Dilution Factor
Volatile Organics by EPA 5035 Low - Westborough Lab						
n-Propylbenzene	ND		ug/kg	0.99	0.17	1
1,2,3-Trichlorobenzene	ND		ug/kg	2.0	0.32	1
1,2,4-Trichlorobenzene	ND		ug/kg	2.0	0.27	1
1,3,5-Trimethylbenzene	ND		ug/kg	2.0	0.19	1
1,2,4-Trimethylbenzene	ND		ug/kg	2.0	0.33	1
1,4-Dioxane	ND		ug/kg	79	35.	1
p-Diethylbenzene	ND		ug/kg	2.0	0.18	1
p-Ethyltoluene	ND		ug/kg	2.0	0.38	1
1,2,4,5-Tetramethylbenzene	ND		ug/kg	2.0	0.19	1
Ethyl ether	ND		ug/kg	2.0	0.34	1
trans-1,4-Dichloro-2-butene	ND		ug/kg	5.0	1.4	1

Surrogate	% Recovery	Qualifier	Acceptance Criteria
1,2-Dichloroethane-d4	114		70-130
Toluene-d8	104		70-130
4-Bromofluorobenzene	102		70-130
Dibromofluoromethane	104		70-130

Project Name: THE BEACON
Project Number: 170745301
Lab Number: L2256007
Report Date: 11/07/22

SAMPLE RESULTS

Lab ID: L2256007-14
Client ID: MW03_100722
Sample Location: 413 E 120 ST.

Date Collected: 10/07/22 12:35
Date Received: 10/07/22
Field Prep: Refer to COC

Sample Depth:
Matrix: Water
Analytical Method: 1,8260C
Analytical Date: 10/11/22 19:11
Analyst: PID

Parameter	Result	Qualifier	Units	RL	MDL	Dilution Factor
Volatile Organics by GC/MS - Westborough Lab						
Methylene chloride	ND		ug/l	2.5	0.70	1
1,1-Dichloroethane	ND		ug/l	2.5	0.70	1
Chloroform	ND		ug/l	2.5	0.70	1
Carbon tetrachloride	ND		ug/l	0.50	0.13	1
1,2-Dichloropropane	ND		ug/l	1.0	0.14	1
Dibromochloromethane	ND		ug/l	0.50	0.15	1
1,1,2-Trichloroethane	ND		ug/l	1.5	0.50	1
Tetrachloroethene	ND		ug/l	0.50	0.18	1
Chlorobenzene	ND		ug/l	2.5	0.70	1
Trichlorofluoromethane	ND		ug/l	2.5	0.70	1
1,2-Dichloroethane	ND		ug/l	0.50	0.13	1
1,1,1-Trichloroethane	ND		ug/l	2.5	0.70	1
Bromodichloromethane	ND		ug/l	0.50	0.19	1
trans-1,3-Dichloropropene	ND		ug/l	0.50	0.16	1
cis-1,3-Dichloropropene	ND		ug/l	0.50	0.14	1
1,3-Dichloropropene, Total	ND		ug/l	0.50	0.14	1
1,1-Dichloropropene	ND		ug/l	2.5	0.70	1
Bromoform	ND		ug/l	2.0	0.65	1
1,1,2,2-Tetrachloroethane	ND		ug/l	0.50	0.17	1
Benzene	ND		ug/l	0.50	0.16	1
Toluene	ND		ug/l	2.5	0.70	1
Ethylbenzene	ND		ug/l	2.5	0.70	1
Chloromethane	ND		ug/l	2.5	0.70	1
Bromomethane	ND		ug/l	2.5	0.70	1
Vinyl chloride	ND		ug/l	1.0	0.07	1
Chloroethane	ND		ug/l	2.5	0.70	1
1,1-Dichloroethene	ND		ug/l	0.50	0.17	1
trans-1,2-Dichloroethene	ND		ug/l	2.5	0.70	1

Project Name: THE BEACON **Lab Number:** L2256007

Project Number: 170745301 **Report Date:** 11/07/22

SAMPLE RESULTS

Lab ID: L2256007-14 Date Collected: 10/07/22 12:35

Client ID: MW03_100722 Date Received: 10/07/22

Sample Location: 413 E 120 ST. Field Prep: Refer to COC

Sample Depth:

Parameter	Result	Qualifier	Units	RL	MDL	Dilution Factor
Volatile Organics by GC/MS - Westborough Lab						
Trichloroethene	ND		ug/l	0.50	0.18	1
1,2-Dichlorobenzene	ND		ug/l	2.5	0.70	1
1,3-Dichlorobenzene	ND		ug/l	2.5	0.70	1
1,4-Dichlorobenzene	ND		ug/l	2.5	0.70	1
Methyl tert butyl ether	ND		ug/l	2.5	0.70	1
p/m-Xylene	ND		ug/l	2.5	0.70	1
o-Xylene	ND		ug/l	2.5	0.70	1
Xylenes, Total	ND		ug/l	2.5	0.70	1
cis-1,2-Dichloroethene	ND		ug/l	2.5	0.70	1
1,2-Dichloroethene, Total	ND		ug/l	2.5	0.70	1
Dibromomethane	ND		ug/l	5.0	1.0	1
1,2,3-Trichloropropane	ND		ug/l	2.5	0.70	1
Acrylonitrile	ND		ug/l	5.0	1.5	1
Styrene	ND		ug/l	2.5	0.70	1
Dichlorodifluoromethane	ND		ug/l	5.0	1.0	1
Acetone	ND		ug/l	5.0	1.5	1
Carbon disulfide	ND		ug/l	5.0	1.0	1
2-Butanone	ND		ug/l	5.0	1.9	1
Vinyl acetate	ND		ug/l	5.0	1.0	1
4-Methyl-2-pentanone	ND		ug/l	5.0	1.0	1
2-Hexanone	ND		ug/l	5.0	1.0	1
Bromochloromethane	ND		ug/l	2.5	0.70	1
2,2-Dichloropropane	ND		ug/l	2.5	0.70	1
1,2-Dibromoethane	ND		ug/l	2.0	0.65	1
1,3-Dichloropropane	ND		ug/l	2.5	0.70	1
1,1,1,2-Tetrachloroethane	ND		ug/l	2.5	0.70	1
Bromobenzene	ND		ug/l	2.5	0.70	1
n-Butylbenzene	ND		ug/l	2.5	0.70	1
sec-Butylbenzene	ND		ug/l	2.5	0.70	1
tert-Butylbenzene	ND		ug/l	2.5	0.70	1
o-Chlorotoluene	ND		ug/l	2.5	0.70	1
p-Chlorotoluene	ND		ug/l	2.5	0.70	1
1,2-Dibromo-3-chloropropane	ND		ug/l	2.5	0.70	1
Hexachlorobutadiene	ND		ug/l	2.5	0.70	1
Isopropylbenzene	ND		ug/l	2.5	0.70	1
p-Isopropyltoluene	ND		ug/l	2.5	0.70	1
Naphthalene	ND		ug/l	2.5	0.70	1

Project Name: THE BEACON **Lab Number:** L2256007

Project Number: 170745301 **Report Date:** 11/07/22

SAMPLE RESULTS

Lab ID: L2256007-14 Date Collected: 10/07/22 12:35

Client ID: MW03_100722 Date Received: 10/07/22

Sample Location: 413 E 120 ST. Field Prep: Refer to COC

Sample Depth:

Parameter	Result	Qualifier	Units	RL	MDL	Dilution Factor
Volatile Organics by GC/MS - Westborough Lab						
n-Propylbenzene	ND		ug/l	2.5	0.70	1
1,2,3-Trichlorobenzene	ND		ug/l	2.5	0.70	1
1,2,4-Trichlorobenzene	ND		ug/l	2.5	0.70	1
1,3,5-Trimethylbenzene	ND		ug/l	2.5	0.70	1
1,2,4-Trimethylbenzene	ND		ug/l	2.5	0.70	1
1,4-Dioxane	ND		ug/l	250	61.	1
p-Diethylbenzene	ND		ug/l	2.0	0.70	1
p-Ethyltoluene	ND		ug/l	2.0	0.70	1
1,2,4,5-Tetramethylbenzene	ND		ug/l	2.0	0.54	1
Ethyl ether	ND		ug/l	2.5	0.70	1
trans-1,4-Dichloro-2-butene	ND		ug/l	2.5	0.70	1

Surrogate	% Recovery	Qualifier	Acceptance Criteria
1,2-Dichloroethane-d4	117		70-130
Toluene-d8	96		70-130
4-Bromofluorobenzene	86		70-130
Dibromofluoromethane	**134**	Q	70-130

Project Name: THE BEACON
Project Number: 170745301
Lab Number: L2256007
Report Date: 11/07/22

SAMPLE RESULTS

Lab ID: L2256007-15
Client ID: FB02_100722
Sample Location: 413 E 120 ST.
Date Collected: 10/07/22 14:35
Date Received: 10/07/22
Field Prep: Refer to COC

Sample Depth:
Matrix: Water
Analytical Method: 1,8260C
Analytical Date: 10/11/22 19:31
Analyst: PID

Parameter	Result	Qualifier	Units	RL	MDL	Dilution Factor
Volatile Organics by GC/MS - Westborough Lab						
Methylene chloride	ND		ug/l	2.5	0.70	1
1,1-Dichloroethane	ND		ug/l	2.5	0.70	1
Chloroform	ND		ug/l	2.5	0.70	1
Carbon tetrachloride	ND		ug/l	0.50	0.13	1
1,2-Dichloropropane	ND		ug/l	1.0	0.14	1
Dibromochloromethane	ND		ug/l	0.50	0.15	1
1,1,2-Trichloroethane	ND		ug/l	1.5	0.50	1
Tetrachloroethene	ND		ug/l	0.50	0.18	1
Chlorobenzene	ND		ug/l	2.5	0.70	1
Trichlorofluoromethane	ND		ug/l	2.5	0.70	1
1,2-Dichloroethane	ND		ug/l	0.50	0.13	1
1,1,1-Trichloroethane	ND		ug/l	2.5	0.70	1
Bromodichloromethane	ND		ug/l	0.50	0.19	1
trans-1,3-Dichloropropene	ND		ug/l	0.50	0.16	1
cis-1,3-Dichloropropene	ND		ug/l	0.50	0.14	1
1,3-Dichloropropene, Total	ND		ug/l	0.50	0.14	1
1,1-Dichloropropene	ND		ug/l	2.5	0.70	1
Bromoform	ND		ug/l	2.0	0.65	1
1,1,2,2-Tetrachloroethane	ND		ug/l	0.50	0.17	1
Benzene	ND		ug/l	0.50	0.16	1
Toluene	ND		ug/l	2.5	0.70	1
Ethylbenzene	ND		ug/l	2.5	0.70	1
Chloromethane	ND		ug/l	2.5	0.70	1
Bromomethane	ND		ug/l	2.5	0.70	1
Vinyl chloride	ND		ug/l	1.0	0.07	1
Chloroethane	ND		ug/l	2.5	0.70	1
1,1-Dichloroethene	ND		ug/l	0.50	0.17	1
trans-1,2-Dichloroethene	ND		ug/l	2.5	0.70	1

Project Name: THE BEACON **Lab Number:** L2256007

Project Number: 170745301 **Report Date:** 11/07/22

SAMPLE RESULTS

Lab ID: L2256007-15 Date Collected: 10/07/22 14:35

Client ID: FB02_100722 Date Received: 10/07/22

Sample Location: 413 E 120 ST. Field Prep: Refer to COC

Sample Depth:

Parameter	Result	Qualifier	Units	RL	MDL	Dilution Factor
Volatile Organics by GC/MS - Westborough Lab						
Trichloroethene	ND		ug/l	0.50	0.18	1
1,2-Dichlorobenzene	ND		ug/l	2.5	0.70	1
1,3-Dichlorobenzene	ND		ug/l	2.5	0.70	1
1,4-Dichlorobenzene	ND		ug/l	2.5	0.70	1
Methyl tert butyl ether	ND		ug/l	2.5	0.70	1
p/m-Xylene	ND		ug/l	2.5	0.70	1
o-Xylene	ND		ug/l	2.5	0.70	1
Xylenes, Total	ND		ug/l	2.5	0.70	1
cis-1,2-Dichloroethene	ND		ug/l	2.5	0.70	1
1,2-Dichloroethene, Total	ND		ug/l	2.5	0.70	1
Dibromomethane	ND		ug/l	5.0	1.0	1
1,2,3-Trichloropropane	ND		ug/l	2.5	0.70	1
Acrylonitrile	ND		ug/l	5.0	1.5	1
Styrene	ND		ug/l	2.5	0.70	1
Dichlorodifluoromethane	ND		ug/l	5.0	1.0	1
Acetone	ND		ug/l	5.0	1.5	1
Carbon disulfide	ND		ug/l	5.0	1.0	1
2-Butanone	ND		ug/l	5.0	1.9	1
Vinyl acetate	ND		ug/l	5.0	1.0	1
4-Methyl-2-pentanone	ND		ug/l	5.0	1.0	1
2-Hexanone	ND		ug/l	5.0	1.0	1
Bromochloromethane	ND		ug/l	2.5	0.70	1
2,2-Dichloropropane	ND		ug/l	2.5	0.70	1
1,2-Dibromoethane	ND		ug/l	2.0	0.65	1
1,3-Dichloropropane	ND		ug/l	2.5	0.70	1
1,1,1,2-Tetrachloroethane	ND		ug/l	2.5	0.70	1
Bromobenzene	ND		ug/l	2.5	0.70	1
n-Butylbenzene	ND		ug/l	2.5	0.70	1
sec-Butylbenzene	ND		ug/l	2.5	0.70	1
tert-Butylbenzene	ND		ug/l	2.5	0.70	1
o-Chlorotoluene	ND		ug/l	2.5	0.70	1
p-Chlorotoluene	ND		ug/l	2.5	0.70	1
1,2-Dibromo-3-chloropropane	ND		ug/l	2.5	0.70	1
Hexachlorobutadiene	ND		ug/l	2.5	0.70	1
Isopropylbenzene	ND		ug/l	2.5	0.70	1
p-Isopropyltoluene	ND		ug/l	2.5	0.70	1
Naphthalene	ND		ug/l	2.5	0.70	1

Project Name: THE BEACON
Project Number: 170745301
Lab Number: L2256007
Report Date: 11/07/22

SAMPLE RESULTS

Lab ID: L2256007-15
Client ID: FB02_100722
Sample Location: 413 E 120 ST.
Date Collected: 10/07/22 14:35
Date Received: 10/07/22
Field Prep: Refer to COC

Sample Depth:

Parameter	Result	Qualifier	Units	RL	MDL	Dilution Factor
Volatile Organics by GC/MS - Westborough Lab						
n-Propylbenzene	ND		ug/l	2.5	0.70	1
1,2,3-Trichlorobenzene	ND		ug/l	2.5	0.70	1
1,2,4-Trichlorobenzene	ND		ug/l	2.5	0.70	1
1,3,5-Trimethylbenzene	ND		ug/l	2.5	0.70	1
1,2,4-Trimethylbenzene	ND		ug/l	2.5	0.70	1
1,4-Dioxane	ND		ug/l	250	61.	1
p-Diethylbenzene	ND		ug/l	2.0	0.70	1
p-Ethyltoluene	ND		ug/l	2.0	0.70	1
1,2,4,5-Tetramethylbenzene	ND		ug/l	2.0	0.54	1
Ethyl ether	ND		ug/l	2.5	0.70	1
trans-1,4-Dichloro-2-butene	ND		ug/l	2.5	0.70	1

Surrogate	% Recovery	Qualifier	Acceptance Criteria
1,2-Dichloroethane-d4	121		70-130
Toluene-d8	96		70-130
4-Bromofluorobenzene	87		70-130
Dibromofluoromethane	**135**	Q	70-130

Project Name: THE BEACON
Project Number: 170745301
Lab Number: L2256007
Report Date: 11/07/22

SAMPLE RESULTS

Lab ID: L2256007-16
Client ID: TB04_100722
Sample Location: 413 E 120 ST.
Date Collected: 10/07/22 00:00
Date Received: 10/07/22
Field Prep: Not Specified

Sample Depth:
Matrix: Water
Analytical Method: 1,8260C
Analytical Date: 10/11/22 20:10
Analyst: PID

Parameter	Result	Qualifier	Units	RL	MDL	Dilution Factor
Volatile Organics by GC/MS - Westborough Lab						
Methylene chloride	ND		ug/l	2.5	0.70	1
1,1-Dichloroethane	ND		ug/l	2.5	0.70	1
Chloroform	ND		ug/l	2.5	0.70	1
Carbon tetrachloride	ND		ug/l	0.50	0.13	1
1,2-Dichloropropane	ND		ug/l	1.0	0.14	1
Dibromochloromethane	ND		ug/l	0.50	0.15	1
1,1,2-Trichloroethane	ND		ug/l	1.5	0.50	1
Tetrachloroethene	ND		ug/l	0.50	0.18	1
Chlorobenzene	ND		ug/l	2.5	0.70	1
Trichlorofluoromethane	ND		ug/l	2.5	0.70	1
1,2-Dichloroethane	ND		ug/l	0.50	0.13	1
1,1,1-Trichloroethane	ND		ug/l	2.5	0.70	1
Bromodichloromethane	ND		ug/l	0.50	0.19	1
trans-1,3-Dichloropropene	ND		ug/l	0.50	0.16	1
cis-1,3-Dichloropropene	ND		ug/l	0.50	0.14	1
1,3-Dichloropropene, Total	ND		ug/l	0.50	0.14	1
1,1-Dichloropropene	ND		ug/l	2.5	0.70	1
Bromoform	ND		ug/l	2.0	0.65	1
1,1,2,2-Tetrachloroethane	ND		ug/l	0.50	0.17	1
Benzene	ND		ug/l	0.50	0.16	1
Toluene	ND		ug/l	2.5	0.70	1
Ethylbenzene	ND		ug/l	2.5	0.70	1
Chloromethane	ND		ug/l	2.5	0.70	1
Bromomethane	ND		ug/l	2.5	0.70	1
Vinyl chloride	ND		ug/l	1.0	0.07	1
Chloroethane	ND		ug/l	2.5	0.70	1
1,1-Dichloroethene	ND		ug/l	0.50	0.17	1
trans-1,2-Dichloroethene	ND		ug/l	2.5	0.70	1

Project Name: THE BEACON **Lab Number:** L2256007

Project Number: 170745301 **Report Date:** 11/07/22

SAMPLE RESULTS

Lab ID: L2256007-16 Date Collected: 10/07/22 00:00

Client ID: TB04_100722 Date Received: 10/07/22

Sample Location: 413 E 120 ST. Field Prep: Not Specified

Sample Depth:

Parameter	Result	Qualifier	Units	RL	MDL	Dilution Factor
Volatile Organics by GC/MS - Westborough Lab						
Trichloroethene	ND		ug/l	0.50	0.18	1
1,2-Dichlorobenzene	ND		ug/l	2.5	0.70	1
1,3-Dichlorobenzene	ND		ug/l	2.5	0.70	1
1,4-Dichlorobenzene	ND		ug/l	2.5	0.70	1
Methyl tert butyl ether	ND		ug/l	2.5	0.70	1
p/m-Xylene	ND		ug/l	2.5	0.70	1
o-Xylene	ND		ug/l	2.5	0.70	1
Xylenes, Total	ND		ug/l	2.5	0.70	1
cis-1,2-Dichloroethene	ND		ug/l	2.5	0.70	1
1,2-Dichloroethene, Total	ND		ug/l	2.5	0.70	1
Dibromomethane	ND		ug/l	5.0	1.0	1
1,2,3-Trichloropropane	ND		ug/l	2.5	0.70	1
Acrylonitrile	ND		ug/l	5.0	1.5	1
Styrene	ND		ug/l	2.5	0.70	1
Dichlorodifluoromethane	ND		ug/l	5.0	1.0	1
Acetone	ND		ug/l	5.0	1.5	1
Carbon disulfide	ND		ug/l	5.0	1.0	1
2-Butanone	ND		ug/l	5.0	1.9	1
Vinyl acetate	ND		ug/l	5.0	1.0	1
4-Methyl-2-pentanone	ND		ug/l	5.0	1.0	1
2-Hexanone	ND		ug/l	5.0	1.0	1
Bromochloromethane	ND		ug/l	2.5	0.70	1
2,2-Dichloropropane	ND		ug/l	2.5	0.70	1
1,2-Dibromoethane	ND		ug/l	2.0	0.65	1
1,3-Dichloropropane	ND		ug/l	2.5	0.70	1
1,1,1,2-Tetrachloroethane	ND		ug/l	2.5	0.70	1
Bromobenzene	ND		ug/l	2.5	0.70	1
n-Butylbenzene	ND		ug/l	2.5	0.70	1
sec-Butylbenzene	ND		ug/l	2.5	0.70	1
tert-Butylbenzene	ND		ug/l	2.5	0.70	1
o-Chlorotoluene	ND		ug/l	2.5	0.70	1
p-Chlorotoluene	ND		ug/l	2.5	0.70	1
1,2-Dibromo-3-chloropropane	ND		ug/l	2.5	0.70	1
Hexachlorobutadiene	ND		ug/l	2.5	0.70	1
Isopropylbenzene	ND		ug/l	2.5	0.70	1
p-Isopropyltoluene	ND		ug/l	2.5	0.70	1
Naphthalene	ND		ug/l	2.5	0.70	1

Project Name: THE BEACON **Lab Number:** L2256007

Project Number: 170745301 **Report Date:** 11/07/22

SAMPLE RESULTS

Lab ID: L2256007-16 Date Collected: 10/07/22 00:00

Client ID: TB04_100722 Date Received: 10/07/22

Sample Location: 413 E 120 ST. Field Prep: Not Specified

Sample Depth:

Parameter	Result	Qualifier	Units	RL	MDL	Dilution Factor
Volatile Organics by GC/MS - Westborough Lab						
n-Propylbenzene	ND		ug/l	2.5	0.70	1
1,2,3-Trichlorobenzene	ND		ug/l	2.5	0.70	1
1,2,4-Trichlorobenzene	ND		ug/l	2.5	0.70	1
1,3,5-Trimethylbenzene	ND		ug/l	2.5	0.70	1
1,2,4-Trimethylbenzene	ND		ug/l	2.5	0.70	1
1,4-Dioxane	ND		ug/l	250	61.	1
p-Diethylbenzene	ND		ug/l	2.0	0.70	1
p-Ethyltoluene	ND		ug/l	2.0	0.70	1
1,2,4,5-Tetramethylbenzene	ND		ug/l	2.0	0.54	1
Ethyl ether	ND		ug/l	2.5	0.70	1
trans-1,4-Dichloro-2-butene	ND		ug/l	2.5	0.70	1

Surrogate	% Recovery	Qualifier	Acceptance Criteria
1,2-Dichloroethane-d4	123		70-130
Toluene-d8	97		70-130
4-Bromofluorobenzene	87		70-130
Dibromofluoromethane	**140**	Q	70-130

Project Name: THE BEACON
Project Number: 170745301
Lab Number: L2256007
Report Date: 11/07/22

Method Blank Analysis
Batch Quality Control

Analytical Method: 1,8260C
Analytical Date: 10/12/22 09:04
Analyst: NLK

Parameter	Result	Qualifier	Units	RL	MDL
Volatile Organics by EPA 5035 Low - Westborough Lab for sample(s): 01-04,07-08 Batch: WG1698524-5					
Methylene chloride	ND		ug/kg	5.0	2.3
1,1-Dichloroethane	ND		ug/kg	1.0	0.14
Chloroform	ND		ug/kg	1.5	0.14
Carbon tetrachloride	ND		ug/kg	1.0	0.23
1,2-Dichloropropane	ND		ug/kg	1.0	0.12
Dibromochloromethane	ND		ug/kg	1.0	0.14
1,1,2-Trichloroethane	ND		ug/kg	1.0	0.27
Tetrachloroethene	ND		ug/kg	0.50	0.20
Chlorobenzene	ND		ug/kg	0.50	0.13
Trichlorofluoromethane	ND		ug/kg	4.0	0.70
1,2-Dichloroethane	ND		ug/kg	1.0	0.26
1,1,1-Trichloroethane	ND		ug/kg	0.50	0.17
Bromodichloromethane	ND		ug/kg	0.50	0.11
trans-1,3-Dichloropropene	ND		ug/kg	1.0	0.27
cis-1,3-Dichloropropene	ND		ug/kg	0.50	0.16
1,3-Dichloropropene, Total	ND		ug/kg	0.50	0.16
1,1-Dichloropropene	ND		ug/kg	0.50	0.16
Bromoform	ND		ug/kg	4.0	0.25
1,1,2,2-Tetrachloroethane	ND		ug/kg	0.50	0.17
Benzene	ND		ug/kg	0.50	0.17
Toluene	ND		ug/kg	1.0	0.54
Ethylbenzene	ND		ug/kg	1.0	0.14
Chloromethane	ND		ug/kg	4.0	0.93
Bromomethane	ND		ug/kg	2.0	0.58
Vinyl chloride	ND		ug/kg	1.0	0.34
Chloroethane	ND		ug/kg	2.0	0.45
1,1-Dichloroethene	ND		ug/kg	1.0	0.24
trans-1,2-Dichloroethene	ND		ug/kg	1.5	0.14
Trichloroethene	ND		ug/kg	0.50	0.14

Project Name: THE BEACON
Project Number: 170745301
Lab Number: L2256007
Report Date: 11/07/22

Method Blank Analysis
Batch Quality Control

Analytical Method: 1,8260C
Analytical Date: 10/12/22 09:04
Analyst: NLK

Parameter	Result	Qualifier	Units	RL	MDL
Volatile Organics by EPA 5035 Low - Westborough Lab for sample(s): 01-04,07-08 Batch: WG1698524-5					
1,2-Dichlorobenzene	ND		ug/kg	2.0	0.14
1,3-Dichlorobenzene	ND		ug/kg	2.0	0.15
1,4-Dichlorobenzene	ND		ug/kg	2.0	0.17
Methyl tert butyl ether	ND		ug/kg	2.0	0.20
p/m-Xylene	ND		ug/kg	2.0	0.56
o-Xylene	ND		ug/kg	1.0	0.29
Xylenes, Total	ND		ug/kg	1.0	0.29
cis-1,2-Dichloroethene	ND		ug/kg	1.0	0.18
1,2-Dichloroethene, Total	ND		ug/kg	1.0	0.14
Dibromomethane	ND		ug/kg	2.0	0.24
Styrene	ND		ug/kg	1.0	0.20
Dichlorodifluoromethane	ND		ug/kg	10	0.92
Acetone	ND		ug/kg	10	4.8
Carbon disulfide	ND		ug/kg	10	4.6
2-Butanone	ND		ug/kg	10	2.2
Vinyl acetate	ND		ug/kg	10	2.2
4-Methyl-2-pentanone	ND		ug/kg	10	1.3
1,2,3-Trichloropropane	ND		ug/kg	2.0	0.13
2-Hexanone	ND		ug/kg	10	1.2
Bromochloromethane	ND		ug/kg	2.0	0.20
2,2-Dichloropropane	ND		ug/kg	2.0	0.20
1,2-Dibromoethane	ND		ug/kg	1.0	0.28
1,3-Dichloropropane	ND		ug/kg	2.0	0.17
1,1,1,2-Tetrachloroethane	ND		ug/kg	0.50	0.13
Bromobenzene	ND		ug/kg	2.0	0.14
n-Butylbenzene	ND		ug/kg	1.0	0.17
sec-Butylbenzene	ND		ug/kg	1.0	0.15
tert-Butylbenzene	ND		ug/kg	2.0	0.12
o-Chlorotoluene	ND		ug/kg	2.0	0.19

Project Name: THE BEACON
Project Number: 170745301
Lab Number: L2256007
Report Date: 11/07/22

Method Blank Analysis
Batch Quality Control

Analytical Method: 1,8260C
Analytical Date: 10/12/22 09:04
Analyst: NLK

Parameter	Result	Qualifier	Units	RL	MDL
Volatile Organics by EPA 5035 Low - Westborough Lab for sample(s): 01-04,07-08 Batch: WG1698524-5					
p-Chlorotoluene	ND		ug/kg	2.0	0.11
1,2-Dibromo-3-chloropropane	ND		ug/kg	3.0	1.0
Hexachlorobutadiene	ND		ug/kg	4.0	0.17
Isopropylbenzene	ND		ug/kg	1.0	0.11
p-Isopropyltoluene	ND		ug/kg	1.0	0.11
Naphthalene	ND		ug/kg	4.0	0.65
Acrylonitrile	ND		ug/kg	4.0	1.2
n-Propylbenzene	ND		ug/kg	1.0	0.17
1,2,3-Trichlorobenzene	ND		ug/kg	2.0	0.32
1,2,4-Trichlorobenzene	ND		ug/kg	2.0	0.27
1,3,5-Trimethylbenzene	ND		ug/kg	2.0	0.19
1,2,4-Trimethylbenzene	ND		ug/kg	2.0	0.33
1,4-Dioxane	ND		ug/kg	80	35.
p-Diethylbenzene	ND		ug/kg	2.0	0.18
p-Ethyltoluene	ND		ug/kg	2.0	0.38
1,2,4,5-Tetramethylbenzene	ND		ug/kg	2.0	0.19
Ethyl ether	ND		ug/kg	2.0	0.34
trans-1,4-Dichloro-2-butene	ND		ug/kg	5.0	1.4

Surrogate	%Recovery	Qualifier	Acceptance Criteria
1,2-Dichloroethane-d4	108		70-130
Toluene-d8	104		70-130
4-Bromofluorobenzene	104		70-130
Dibromofluoromethane	99		70-130

Project Name: THE BEACON
Project Number: 170745301
Lab Number: L2256007
Report Date: 11/07/22

Method Blank Analysis
Batch Quality Control

Analytical Method: 1,8260C
Analytical Date: 10/11/22 17:15
Analyst: TMS

Parameter	Result	Qualifier	Units	RL	MDL
Volatile Organics by GC/MS - Westborough Lab for sample(s): 06,14-16 Batch: WG1698714-5					
Methylene chloride	ND		ug/l	2.5	0.70
1,1-Dichloroethane	ND		ug/l	2.5	0.70
Chloroform	ND		ug/l	2.5	0.70
Carbon tetrachloride	ND		ug/l	0.50	0.13
1,2-Dichloropropane	ND		ug/l	1.0	0.14
Dibromochloromethane	ND		ug/l	0.50	0.15
1,1,2-Trichloroethane	ND		ug/l	1.5	0.50
Tetrachloroethene	ND		ug/l	0.50	0.18
Chlorobenzene	ND		ug/l	2.5	0.70
Trichlorofluoromethane	ND		ug/l	2.5	0.70
1,2-Dichloroethane	ND		ug/l	0.50	0.13
1,1,1-Trichloroethane	ND		ug/l	2.5	0.70
Bromodichloromethane	ND		ug/l	0.50	0.19
trans-1,3-Dichloropropene	ND		ug/l	0.50	0.16
cis-1,3-Dichloropropene	ND		ug/l	0.50	0.14
1,3-Dichloropropene, Total	ND		ug/l	0.50	0.14
1,1-Dichloropropene	ND		ug/l	2.5	0.70
Bromoform	ND		ug/l	2.0	0.65
1,1,2,2-Tetrachloroethane	ND		ug/l	0.50	0.17
Benzene	ND		ug/l	0.50	0.16
Toluene	ND		ug/l	2.5	0.70
Ethylbenzene	ND		ug/l	2.5	0.70
Chloromethane	ND		ug/l	2.5	0.70
Bromomethane	ND		ug/l	2.5	0.70
Vinyl chloride	ND		ug/l	1.0	0.07
Chloroethane	ND		ug/l	2.5	0.70
1,1-Dichloroethene	ND		ug/l	0.50	0.17
trans-1,2-Dichloroethene	ND		ug/l	2.5	0.70
Trichloroethene	ND		ug/l	0.50	0.18

Project Name: THE BEACON
Project Number: 170745301
Lab Number: L2256007
Report Date: 11/07/22

Method Blank Analysis
Batch Quality Control

Analytical Method: 1,8260C
Analytical Date: 10/11/22 17:15
Analyst: TMS

Parameter	Result	Qualifier	Units	RL	MDL
Volatile Organics by GC/MS - Westborough Lab for sample(s): 06,14-16 Batch: WG1698714-5					
1,2-Dichlorobenzene	ND		ug/l	2.5	0.70
1,3-Dichlorobenzene	ND		ug/l	2.5	0.70
1,4-Dichlorobenzene	ND		ug/l	2.5	0.70
Methyl tert butyl ether	ND		ug/l	2.5	0.70
p/m-Xylene	ND		ug/l	2.5	0.70
o-Xylene	ND		ug/l	2.5	0.70
Xylenes, Total	ND		ug/l	2.5	0.70
cis-1,2-Dichloroethene	ND		ug/l	2.5	0.70
1,2-Dichloroethene, Total	ND		ug/l	2.5	0.70
Dibromomethane	ND		ug/l	5.0	1.0
1,2,3-Trichloropropane	ND		ug/l	2.5	0.70
Acrylonitrile	ND		ug/l	5.0	1.5
Styrene	ND		ug/l	2.5	0.70
Dichlorodifluoromethane	ND		ug/l	5.0	1.0
Acetone	ND		ug/l	5.0	1.5
Carbon disulfide	ND		ug/l	5.0	1.0
2-Butanone	ND		ug/l	5.0	1.9
Vinyl acetate	ND		ug/l	5.0	1.0
4-Methyl-2-pentanone	ND		ug/l	5.0	1.0
2-Hexanone	ND		ug/l	5.0	1.0
Bromochloromethane	ND		ug/l	2.5	0.70
2,2-Dichloropropane	ND		ug/l	2.5	0.70
1,2-Dibromoethane	ND		ug/l	2.0	0.65
1,3-Dichloropropane	ND		ug/l	2.5	0.70
1,1,1,2-Tetrachloroethane	ND		ug/l	2.5	0.70
Bromobenzene	ND		ug/l	2.5	0.70
n-Butylbenzene	ND		ug/l	2.5	0.70
sec-Butylbenzene	ND		ug/l	2.5	0.70
tert-Butylbenzene	ND		ug/l	2.5	0.70

Project Name: THE BEACON
Project Number: 170745301
Lab Number: L2256007
Report Date: 11/07/22

Method Blank Analysis
Batch Quality Control

Analytical Method: 1,8260C
Analytical Date: 10/11/22 17:15
Analyst: TMS

Parameter	Result	Qualifier	Units	RL	MDL
Volatile Organics by GC/MS - Westborough Lab for sample(s): 06,14-16 Batch: WG1698714-5					
o-Chlorotoluene	ND		ug/l	2.5	0.70
p-Chlorotoluene	ND		ug/l	2.5	0.70
1,2-Dibromo-3-chloropropane	ND		ug/l	2.5	0.70
Hexachlorobutadiene	ND		ug/l	2.5	0.70
Isopropylbenzene	ND		ug/l	2.5	0.70
p-Isopropyltoluene	ND		ug/l	2.5	0.70
Naphthalene	ND		ug/l	2.5	0.70
n-Propylbenzene	ND		ug/l	2.5	0.70
1,2,3-Trichlorobenzene	ND		ug/l	2.5	0.70
1,2,4-Trichlorobenzene	ND		ug/l	2.5	0.70
1,3,5-Trimethylbenzene	ND		ug/l	2.5	0.70
1,2,4-Trimethylbenzene	ND		ug/l	2.5	0.70
1,4-Dioxane	ND		ug/l	250	61.
p-Diethylbenzene	ND		ug/l	2.0	0.70
p-Ethyltoluene	ND		ug/l	2.0	0.70
1,2,4,5-Tetramethylbenzene	ND		ug/l	2.0	0.54
Ethyl ether	ND		ug/l	2.5	0.70
trans-1,4-Dichloro-2-butene	ND		ug/l	2.5	0.70

Surrogate	%Recovery	Qualifier	Acceptance Criteria
1,2-Dichloroethane-d4	117		70-130
Toluene-d8	99		70-130
4-Bromofluorobenzene	90		70-130
Dibromofluoromethane	**132**	Q	70-130

Project Name: THE BEACON
Project Number: 170745301
Lab Number: L2256007
Report Date: 11/07/22

Method Blank Analysis
Batch Quality Control

Analytical Method: 1,8260C
Analytical Date: 10/13/22 09:11
Analyst: NLK

Parameter	Result	Qualifier	Units	RL	MDL
Volatile Organics by EPA 5035 Low - Westborough Lab for sample(s): 05 Batch: WG1699055-5					
Methylene chloride	ND		ug/kg	5.0	2.3
1,1-Dichloroethane	ND		ug/kg	1.0	0.14
Chloroform	ND		ug/kg	1.5	0.14
Carbon tetrachloride	ND		ug/kg	1.0	0.23
1,2-Dichloropropane	ND		ug/kg	1.0	0.12
Dibromochloromethane	ND		ug/kg	1.0	0.14
1,1,2-Trichloroethane	ND		ug/kg	1.0	0.27
Tetrachloroethene	ND		ug/kg	0.50	0.20
Chlorobenzene	ND		ug/kg	0.50	0.13
Trichlorofluoromethane	ND		ug/kg	4.0	0.70
1,2-Dichloroethane	ND		ug/kg	1.0	0.26
1,1,1-Trichloroethane	ND		ug/kg	0.50	0.17
Bromodichloromethane	ND		ug/kg	0.50	0.11
trans-1,3-Dichloropropene	ND		ug/kg	1.0	0.27
cis-1,3-Dichloropropene	ND		ug/kg	0.50	0.16
1,3-Dichloropropene, Total	ND		ug/kg	0.50	0.16
1,1-Dichloropropene	ND		ug/kg	0.50	0.16
Bromoform	ND		ug/kg	4.0	0.25
1,1,2,2-Tetrachloroethane	ND		ug/kg	0.50	0.17
Benzene	ND		ug/kg	0.50	0.17
Toluene	ND		ug/kg	1.0	0.54
Ethylbenzene	ND		ug/kg	1.0	0.14
Chloromethane	ND		ug/kg	4.0	0.93
Bromomethane	ND		ug/kg	2.0	0.58
Vinyl chloride	ND		ug/kg	1.0	0.34
Chloroethane	ND		ug/kg	2.0	0.45
1,1-Dichloroethene	ND		ug/kg	1.0	0.24
trans-1,2-Dichloroethene	ND		ug/kg	1.5	0.14
Trichloroethene	ND		ug/kg	0.50	0.14

Project Name: THE BEACON
Project Number: 170745301
Lab Number: L2256007
Report Date: 11/07/22

Method Blank Analysis
Batch Quality Control

Analytical Method: 1,8260C
Analytical Date: 10/13/22 09:11
Analyst: NLK

Parameter	Result	Qualifier	Units	RL	MDL
Volatile Organics by EPA 5035 Low - Westborough Lab for sample(s): 05 Batch: WG1699055-5					
1,2-Dichlorobenzene	ND		ug/kg	2.0	0.14
1,3-Dichlorobenzene	ND		ug/kg	2.0	0.15
1,4-Dichlorobenzene	ND		ug/kg	2.0	0.17
Methyl tert butyl ether	ND		ug/kg	2.0	0.20
p/m-Xylene	ND		ug/kg	2.0	0.56
o-Xylene	ND		ug/kg	1.0	0.29
Xylenes, Total	ND		ug/kg	1.0	0.29
cis-1,2-Dichloroethene	ND		ug/kg	1.0	0.18
1,2-Dichloroethene, Total	ND		ug/kg	1.0	0.14
Dibromomethane	ND		ug/kg	2.0	0.24
Styrene	ND		ug/kg	1.0	0.20
Dichlorodifluoromethane	ND		ug/kg	10	0.92
Acetone	ND		ug/kg	10	4.8
Carbon disulfide	ND		ug/kg	10	4.6
2-Butanone	ND		ug/kg	10	2.2
Vinyl acetate	ND		ug/kg	10	2.2
4-Methyl-2-pentanone	ND		ug/kg	10	1.3
1,2,3-Trichloropropane	ND		ug/kg	2.0	0.13
2-Hexanone	ND		ug/kg	10	1.2
Bromochloromethane	ND		ug/kg	2.0	0.20
2,2-Dichloropropane	ND		ug/kg	2.0	0.20
1,2-Dibromoethane	ND		ug/kg	1.0	0.28
1,3-Dichloropropane	ND		ug/kg	2.0	0.17
1,1,1,2-Tetrachloroethane	ND		ug/kg	0.50	0.13
Bromobenzene	ND		ug/kg	2.0	0.14
n-Butylbenzene	ND		ug/kg	1.0	0.17
sec-Butylbenzene	ND		ug/kg	1.0	0.15
tert-Butylbenzene	ND		ug/kg	2.0	0.12
o-Chlorotoluene	ND		ug/kg	2.0	0.19

Project Name: THE BEACON
Project Number: 170745301
Lab Number: L2256007
Report Date: 11/07/22

Method Blank Analysis
Batch Quality Control

Analytical Method: 1,8260C
Analytical Date: 10/13/22 09:11
Analyst: NLK

Parameter	Result	Qualifier	Units	RL	MDL
Volatile Organics by EPA 5035 Low - Westborough Lab for sample(s): 05 Batch: WG1699055-5					
p-Chlorotoluene	ND		ug/kg	2.0	0.11
1,2-Dibromo-3-chloropropane	ND		ug/kg	3.0	1.0
Hexachlorobutadiene	ND		ug/kg	4.0	0.17
Isopropylbenzene	ND		ug/kg	1.0	0.11
p-Isopropyltoluene	ND		ug/kg	1.0	0.11
Naphthalene	ND		ug/kg	4.0	0.65
Acrylonitrile	ND		ug/kg	4.0	1.2
n-Propylbenzene	ND		ug/kg	1.0	0.17
1,2,3-Trichlorobenzene	ND		ug/kg	2.0	0.32
1,2,4-Trichlorobenzene	ND		ug/kg	2.0	0.27
1,3,5-Trimethylbenzene	ND		ug/kg	2.0	0.19
1,2,4-Trimethylbenzene	ND		ug/kg	2.0	0.33
1,4-Dioxane	ND		ug/kg	80	35.
p-Diethylbenzene	ND		ug/kg	2.0	0.18
p-Ethyltoluene	ND		ug/kg	2.0	0.38
1,2,4,5-Tetramethylbenzene	ND		ug/kg	2.0	0.19
Ethyl ether	ND		ug/kg	2.0	0.34
trans-1,4-Dichloro-2-butene	ND		ug/kg	5.0	1.4

Surrogate	%Recovery	Qualifier	Acceptance Criteria
1,2-Dichloroethane-d4	95		70-130
Toluene-d8	104		70-130
4-Bromofluorobenzene	103		70-130
Dibromofluoromethane	100		70-130

Lab Control Sample Analysis
Batch Quality Control

Project Name: THE BEACON
Project Number: 170745301

Lab Number: L2256007
Report Date: 11/07/22

Parameter	LCS %Recovery	Qual	LCSD %Recovery	Qual	%Recovery Limits	RPD	Qual	RPD Limits
Volatile Organics by EPA 5035 Low - Westborough Lab Associated sample(s): 01-04,07-08 Batch: WG1698524-3 WG1698524-4								
Methylene chloride	98		93		70-130	5		30
1,1-Dichloroethane	109		100		70-130	9		30
Chloroform	106		99		70-130	7		30
Carbon tetrachloride	107		94		70-130	13		30
1,2-Dichloropropane	103		98		70-130	5		30
Dibromochloromethane	103		102		70-130	1		30
1,1,2-Trichloroethane	109		108		70-130	1		30
Tetrachloroethene	107		97		70-130	10		30
Chlorobenzene	100		93		70-130	7		30
Trichlorofluoromethane	102		88		70-139	15		30
1,2-Dichloroethane	103		100		70-130	3		30
1,1,1-Trichloroethane	110		99		70-130	11		30
Bromodichloromethane	103		98		70-130	5		30
trans-1,3-Dichloropropene	114		113		70-130	1		30
cis-1,3-Dichloropropene	109		105		70-130	4		30
1,1-Dichloropropene	117		104		70-130	12		30
Bromoform	102		102		70-130	0		30
1,1,2,2-Tetrachloroethane	106		104		70-130	2		30
Benzene	109		100		70-130	9		30
Toluene	103		95		70-130	8		30
Ethylbenzene	107		98		70-130	9		30
Chloromethane	108		96		52-130	12		30
Bromomethane	92		83		57-147	10		30

Lab Control Sample Analysis
Batch Quality Control

Project Name: THE BEACON
Project Number: 170745301

Lab Number: L2256007
Report Date: 11/07/22

Parameter	LCS %Recovery	Qual	LCSD %Recovery	Qual	%Recovery Limits	RPD	Qual	RPD Limits
Volatile Organics by EPA 5035 Low - Westborough Lab Associated sample(s): 01-04,07-08 Batch: WG1698524-3 WG1698524-4								
Vinyl chloride	102		88		67-130	15		30
Chloroethane	90		78		50-151	14		30
1,1-Dichloroethene	110		98		65-135	12		30
trans-1,2-Dichloroethene	105		95		70-130	10		30
Trichloroethene	103		95		70-130	8		30
1,2-Dichlorobenzene	99		95		70-130	4		30
1,3-Dichlorobenzene	101		94		70-130	7		30
1,4-Dichlorobenzene	99		93		70-130	6		30
Methyl tert butyl ether	110		109		66-130	1		30
p/m-Xylene	103		95		70-130	8		30
o-Xylene	102		95		70-130	7		30
cis-1,2-Dichloroethene	101		94		70-130	7		30
Dibromomethane	99		97		70-130	2		30
Styrene	98		92		70-130	6		30
Dichlorodifluoromethane	115		101		30-146	13		30
Acetone	90		93		54-140	3		30
Carbon disulfide	106		93		59-130	13		30
2-Butanone	90		90		70-130	0		30
Vinyl acetate	104		94		70-130	10		30
4-Methyl-2-pentanone	100		101		70-130	1		30
1,2,3-Trichloropropane	108		107		68-130	1		30
2-Hexanone	91		93		70-130	2		30
Bromochloromethane	93		90		70-130	3		30

Lab Control Sample Analysis
Batch Quality Control

Project Name: THE BEACON
Project Number: 170745301

Lab Number: L2256007
Report Date: 11/07/22

Parameter	LCS %Recovery	Qual	LCSD %Recovery	Qual	%Recovery Limits	RPD	Qual	RPD Limits
Volatile Organics by EPA 5035 Low - Westborough Lab Associated sample(s): 01-04,07-08 Batch: WG1698524-3 WG1698524-4								
2,2-Dichloropropane	118		105		70-130	12		30
1,2-Dibromoethane	102		101		70-130	1		30
1,3-Dichloropropane	112		111		69-130	1		30
1,1,1,2-Tetrachloroethane	101		96		70-130	5		30
Bromobenzene	98		93		70-130	5		30
n-Butylbenzene	114		102		70-130	11		30
sec-Butylbenzene	107		97		70-130	10		30
tert-Butylbenzene	102		93		70-130	9		30
o-Chlorotoluene	106		98		70-130	8		30
p-Chlorotoluene	106		99		70-130	7		30
1,2-Dibromo-3-chloropropane	97		97		68-130	0		30
Hexachlorobutadiene	114		102		67-130	11		30
Isopropylbenzene	104		95		70-130	9		30
p-Isopropyltoluene	105		95		70-130	10		30
Naphthalene	96		95		70-130	1		30
Acrylonitrile	99		99		70-130	0		30
n-Propylbenzene	110		100		70-130	10		30
1,2,3-Trichlorobenzene	105		102		70-130	3		30
1,2,4-Trichlorobenzene	105		100		70-130	5		30
1,3,5-Trimethylbenzene	104		96		70-130	8		30
1,2,4-Trimethylbenzene	103		96		70-130	7		30
1,4-Dioxane	104		105		65-136	1		30
p-Diethylbenzene	104		94		70-130	10		30

Lab Control Sample Analysis
Batch Quality Control

Project Name: THE BEACON
Project Number: 170745301

Lab Number: L2256007
Report Date: 11/07/22

Parameter	LCS %Recovery	Qual	LCSD %Recovery	Qual	%Recovery Limits	RPD	Qual	RPD Limits
Volatile Organics by EPA 5035 Low - Westborough Lab Associated sample(s): 01-04,07-08 Batch: WG1698524-3 WG1698524-4								
p-Ethyltoluene	105		95		70-130	10		30
1,2,4,5-Tetramethylbenzene	102		95		70-130	7		30
Ethyl ether	113		112		67-130	1		30
trans-1,4-Dichloro-2-butene	100		100		70-130	0		30

Surrogate	LCS %Recovery	Qual	LCSD %Recovery	Qual	Acceptance Criteria
1,2-Dichloroethane-d4	108		108		70-130
Toluene-d8	104		105		70-130
4-Bromofluorobenzene	102		102		70-130
Dibromofluoromethane	101		100		70-130

Lab Control Sample Analysis
Batch Quality Control

Project Name: THE BEACON
Project Number: 170745301

Lab Number: L2256007
Report Date: 11/07/22

Parameter	LCS %Recovery	Qual	LCSD %Recovery	Qual	%Recovery Limits	RPD	Qual	RPD Limits
Volatile Organics by GC/MS - Westborough Lab Associated sample(s): 06,14-16 Batch: WG1698714-3 WG1698714-4								
Methylene chloride	110		110		70-130	0		20
1,1-Dichloroethane	110		100		70-130	10		20
Chloroform	100		100		70-130	0		20
Carbon tetrachloride	120		120		63-132	0		20
1,2-Dichloropropane	100		100		70-130	0		20
Dibromochloromethane	100		100		63-130	0		20
1,1,2-Trichloroethane	94		94		70-130	0		20
Tetrachloroethene	100		98		70-130	2		20
Chlorobenzene	97		96		75-130	1		20
Trichlorofluoromethane	120		120		62-150	0		20
1,2-Dichloroethane	100		100		70-130	0		20
1,1,1-Trichloroethane	100		100		67-130	0		20
Bromodichloromethane	100		100		67-130	0		20
trans-1,3-Dichloropropene	98		95		70-130	3		20
cis-1,3-Dichloropropene	98		93		70-130	5		20
1,1-Dichloropropene	98		94		70-130	4		20
Bromoform	94		93		54-136	1		20
1,1,2,2-Tetrachloroethane	82		82		67-130	0		20
Benzene	97		96		70-130	1		20
Toluene	95		93		70-130	2		20
Ethylbenzene	93		92		70-130	1		20
Chloromethane	120		120		64-130	0		20
Bromomethane	100		100		39-139	0		20

Lab Control Sample Analysis
Batch Quality Control

Project Name: THE BEACON
Project Number: 170745301

Lab Number: L2256007
Report Date: 11/07/22

Parameter	LCS %Recovery	Qual	LCSD %Recovery	Qual	%Recovery Limits	RPD	Qual	RPD Limits
Volatile Organics by GC/MS - Westborough Lab Associated sample(s): 06,14-16 Batch: WG1698714-3 WG1698714-4								
Vinyl chloride	120		120		55-140	0		20
Chloroethane	**140**	Q	130		55-138	7		20
1,1-Dichloroethene	130		120		61-145	8		20
trans-1,2-Dichloroethene	110		100		70-130	10		20
Trichloroethene	100		100		70-130	0		20
1,2-Dichlorobenzene	94		94		70-130	0		20
1,3-Dichlorobenzene	97		95		70-130	2		20
1,4-Dichlorobenzene	96		94		70-130	2		20
Methyl tert butyl ether	85		81		63-130	5		20
p/m-Xylene	100		100		70-130	0		20
o-Xylene	100		95		70-130	5		20
cis-1,2-Dichloroethene	110		99		70-130	11		20
Dibromomethane	100		100		70-130	0		20
1,2,3-Trichloropropane	81		80		64-130	1		20
Acrylonitrile	120		110		70-130	9		20
Styrene	100		100		70-130	0		20
Dichlorodifluoromethane	110		100		36-147	10		20
Acetone	110		110		58-148	0		20
Carbon disulfide	130		130		51-130	0		20
2-Butanone	110		100		63-138	10		20
Vinyl acetate	80		79		70-130	1		20
4-Methyl-2-pentanone	77		78		59-130	1		20
2-Hexanone	75		77		57-130	3		20

Lab Control Sample Analysis

Batch Quality Control

Project Name: THE BEACON

Project Number: 170745301

Lab Number: L2256007

Report Date: 11/07/22

Parameter	LCS %Recovery	Qual	LCSD %Recovery	Qual	%Recovery Limits	RPD	Qual	RPD Limits
Volatile Organics by GC/MS - Westborough Lab Associated sample(s): 06,14-16 Batch: WG1698714-3 WG1698714-4								
Bromochloromethane	120		110		70-130	9		20
2,2-Dichloropropane	100		97		63-133	3		20
1,2-Dibromoethane	95		94		70-130	1		20
1,3-Dichloropropane	95		95		70-130	0		20
1,1,1,2-Tetrachloroethane	100		96		64-130	4		20
Bromobenzene	91		89		70-130	2		20
n-Butylbenzene	96		94		53-136	2		20
sec-Butylbenzene	97		97		70-130	0		20
tert-Butylbenzene	96		95		70-130	1		20
o-Chlorotoluene	91		90		70-130	1		20
p-Chlorotoluene	89		90		70-130	1		20
1,2-Dibromo-3-chloropropane	110		100		41-144	10		20
Hexachlorobutadiene	86		87		63-130	1		20
Isopropylbenzene	94		93		70-130	1		20
p-Isopropyltoluene	96		96		70-130	0		20
Naphthalene	84		83		70-130	1		20
n-Propylbenzene	96		94		69-130	2		20
1,2,3-Trichlorobenzene	90		90		70-130	0		20
1,2,4-Trichlorobenzene	86		86		70-130	0		20
1,3,5-Trimethylbenzene	89		88		64-130	1		20
1,2,4-Trimethylbenzene	90		87		70-130	3		20
1,4-Dioxane	96		88		56-162	9		20
p-Diethylbenzene	94		91		70-130	3		20

Lab Control Sample Analysis
Batch Quality Control

Project Name: THE BEACON
Project Number: 170745301

Lab Number: L2256007
Report Date: 11/07/22

Parameter	LCS %Recovery	Qual	LCSD %Recovery	Qual	%Recovery Limits	RPD	Qual	RPD Limits
Volatile Organics by GC/MS - Westborough Lab Associated sample(s): 06,14-16 Batch: WG1698714-3 WG1698714-4								
p-Ethyltoluene	95		93		70-130	2		20
1,2,4,5-Tetramethylbenzene	74		72		70-130	3		20
Ethyl ether	120		120		59-134	0		20
trans-1,4-Dichloro-2-butene	96		98		70-130	2		20

Surrogate	LCS %Recovery	Qual	LCSD %Recovery	Qual	Acceptance Criteria
1,2-Dichloroethane-d4	108		107		70-130
Toluene-d8	100		100		70-130
4-Bromofluorobenzene	91		88		70-130
Dibromofluoromethane	115		115		70-130

Lab Control Sample Analysis
Batch Quality Control

Project Name: THE BEACON
Project Number: 170745301

Lab Number: L2256007
Report Date: 11/07/22

Parameter	LCS %Recovery	Qual	LCSD %Recovery	Qual	%Recovery Limits	RPD	Qual	RPD Limits
Volatile Organics by EPA 5035 Low - Westborough Lab Associated sample(s): 05 Batch: WG1699055-3 WG1699055-4								
Methylene chloride	82		82		70-130	0		30
1,1-Dichloroethane	88		87		70-130	1		30
Chloroform	86		86		70-130	0		30
Carbon tetrachloride	88		88		70-130	0		30
1,2-Dichloropropane	83		84		70-130	1		30
Dibromochloromethane	98		98		70-130	0		30
1,1,2-Trichloroethane	93		92		70-130	1		30
Tetrachloroethene	103		101		70-130	2		30
Chlorobenzene	99		97		70-130	2		30
Trichlorofluoromethane	85		88		70-139	3		30
1,2-Dichloroethane	84		85		70-130	1		30
1,1,1-Trichloroethane	93		92		70-130	1		30
Bromodichloromethane	87		87		70-130	0		30
trans-1,3-Dichloropropene	96		95		70-130	1		30
cis-1,3-Dichloropropene	89		89		70-130	0		30
1,1-Dichloropropene	92		90		70-130	2		30
Bromoform	96		95		70-130	1		30
1,1,2,2-Tetrachloroethane	95		92		70-130	3		30
Benzene	88		87		70-130	1		30
Toluene	96		94		70-130	2		30
Ethylbenzene	97		95		70-130	2		30
Chloromethane	89		86		52-130	3		30
Bromomethane	73		71		57-147	3		30

Lab Control Sample Analysis
Batch Quality Control

Project Name: THE BEACON
Project Number: 170745301

Lab Number: L2256007
Report Date: 11/07/22

Parameter	LCS %Recovery	Qual	LCSD %Recovery	Qual	%Recovery Limits	RPD	Qual	RPD Limits
Volatile Organics by EPA 5035 Low - Westborough Lab Associated sample(s): 05 Batch: WG1699055-3 WG1699055-4								
Vinyl chloride	83		80		67-130	4		30
Chloroethane	78		77		50-151	1		30
1,1-Dichloroethene	97		95		65-135	2		30
trans-1,2-Dichloroethene	92		92		70-130	0		30
Trichloroethene	94		95		70-130	1		30
1,2-Dichlorobenzene	102		102		70-130	0		30
1,3-Dichlorobenzene	103		102		70-130	1		30
1,4-Dichlorobenzene	103		102		70-130	1		30
Methyl tert butyl ether	82		82		66-130	0		30
p/m-Xylene	102		100		70-130	2		30
o-Xylene	102		100		70-130	2		30
cis-1,2-Dichloroethene	89		89		70-130	0		30
Dibromomethane	86		86		70-130	0		30
Styrene	102		100		70-130	2		30
Dichlorodifluoromethane	83		80		30-146	4		30
Acetone	81		82		54-140	1		30
Carbon disulfide	85		84		59-130	1		30
2-Butanone	74		79		70-130	7		30
Vinyl acetate	80		74		70-130	8		30
4-Methyl-2-pentanone	93		90		70-130	3		30
1,2,3-Trichloropropane	92		91		68-130	1		30
2-Hexanone	86		85		70-130	1		30
Bromochloromethane	97		97		70-130	0		30

Lab Control Sample Analysis
Batch Quality Control

Project Name: THE BEACON
Project Number: 170745301

Lab Number: L2256007
Report Date: 11/07/22

Parameter	LCS %Recovery	Qual	LCSD %Recovery	Qual	%Recovery Limits	RPD	Qual	RPD Limits
Volatile Organics by EPA 5035 Low - Westborough Lab Associated sample(s): 05 Batch: WG1699055-3 WG1699055-4								
2,2-Dichloropropane	94		93		70-130	1		30
1,2-Dibromoethane	100		99		70-130	1		30
1,3-Dichloropropane	93		92		69-130	1		30
1,1,1,2-Tetrachloroethane	100		98		70-130	2		30
Bromobenzene	102		100		70-130	2		30
n-Butylbenzene	100		98		70-130	2		30
sec-Butylbenzene	101		100		70-130	1		30
tert-Butylbenzene	102		101		70-130	1		30
o-Chlorotoluene	100		99		70-130	1		30
p-Chlorotoluene	103		100		70-130	3		30
1,2-Dibromo-3-chloropropane	95		95		68-130	0		30
Hexachlorobutadiene	105		102		67-130	3		30
Isopropylbenzene	98		96		70-130	2		30
p-Isopropyltoluene	103		102		70-130	1		30
Naphthalene	102		100		70-130	2		30
Acrylonitrile	83		85		70-130	2		30
n-Propylbenzene	99		96		70-130	3		30
1,2,3-Trichlorobenzene	102		100		70-130	2		30
1,2,4-Trichlorobenzene	104		102		70-130	2		30
1,3,5-Trimethylbenzene	102		100		70-130	2		30
1,2,4-Trimethylbenzene	102		100		70-130	2		30
1,4-Dioxane	111		112		65-136	1		30
p-Diethylbenzene	105		103		70-130	2		30

Lab Control Sample Analysis
Batch Quality Control

Project Name: THE BEACON
Project Number: 170745301

Lab Number: L2256007
Report Date: 11/07/22

Parameter	LCS %Recovery	Qual	LCSD %Recovery	Qual	%Recovery Limits	RPD	Qual	RPD Limits
Volatile Organics by EPA 5035 Low - Westborough Lab Associated sample(s): 05 Batch: WG1699055-3 WG1699055-4								
p-Ethyltoluene	102		100		70-130	2		30
1,2,4,5-Tetramethylbenzene	104		102		70-130	2		30
Ethyl ether	84		84		67-130	0		30
trans-1,4-Dichloro-2-butene	94		94		70-130	0		30

Surrogate	LCS %Recovery	Qual	LCSD %Recovery	Qual	Acceptance Criteria
1,2-Dichloroethane-d4	95		96		70-130
Toluene-d8	104		103		70-130
4-Bromofluorobenzene	101		100		70-130
Dibromofluoromethane	101		102		70-130

SEMIVOLATILES

Project Name: THE BEACON
Project Number: 170745301
Lab Number: L2256007
Report Date: 11/07/22

SAMPLE RESULTS

Lab ID: L2256007-01
Client ID: SB03_1-2
Sample Location: 413 E 120 ST.

Date Collected: 10/07/22 10:00
Date Received: 10/07/22
Field Prep: Not Specified

Sample Depth:
Matrix: Soil
Analytical Method: 1,8270E
Analytical Date: 10/13/22 12:06
Analyst: MG
Percent Solids: 87%

Extraction Method: EPA 3546
Extraction Date: 10/12/22 23:59

Parameter	Result	Qualifier	Units	RL	MDL	Dilution Factor
Semivolatile Organics by GC/MS - Westborough Lab						
Acenaphthene	220		ug/kg	150	19.	1
1,2,4-Trichlorobenzene	ND		ug/kg	190	21.	1
Hexachlorobenzene	ND		ug/kg	110	21.	1
Bis(2-chloroethyl)ether	ND		ug/kg	170	25.	1
2-Chloronaphthalene	ND		ug/kg	190	19.	1
1,2-Dichlorobenzene	ND		ug/kg	190	34.	1
1,3-Dichlorobenzene	ND		ug/kg	190	32.	1
1,4-Dichlorobenzene	ND		ug/kg	190	33.	1
3,3'-Dichlorobenzidine	ND		ug/kg	190	50.	1
2,4-Dinitrotoluene	ND		ug/kg	190	38.	1
2,6-Dinitrotoluene	ND		ug/kg	190	32.	1
Fluoranthene	1800		ug/kg	110	22.	1
4-Chlorophenyl phenyl ether	ND		ug/kg	190	20.	1
4-Bromophenyl phenyl ether	ND		ug/kg	190	29.	1
Bis(2-chloroisopropyl)ether	ND		ug/kg	220	32.	1
Bis(2-chloroethoxy)methane	ND		ug/kg	200	19.	1
Hexachlorobutadiene	ND		ug/kg	190	28.	1
Hexachlorocyclopentadiene	ND		ug/kg	540	170	1
Hexachloroethane	ND		ug/kg	150	30.	1
Isophorone	ND		ug/kg	170	24.	1
Naphthalene	220		ug/kg	190	23.	1
Nitrobenzene	ND		ug/kg	170	28.	1
NDPA/DPA	ND		ug/kg	150	21.	1
n-Nitrosodi-n-propylamine	ND		ug/kg	190	29.	1
Bis(2-ethylhexyl)phthalate	ND		ug/kg	190	65.	1
Butyl benzyl phthalate	ND		ug/kg	190	47.	1
Di-n-butylphthalate	ND		ug/kg	190	36.	1
Di-n-octylphthalate	ND		ug/kg	190	64.	1

Project Name: THE BEACON **Lab Number:** L2256007

Project Number: 170745301 **Report Date:** 11/07/22

SAMPLE RESULTS

Lab ID: L2256007-01 Date Collected: 10/07/22 10:00

Client ID: SB03_1-2 Date Received: 10/07/22

Sample Location: 413 E 120 ST. Field Prep: Not Specified

Sample Depth:

Parameter	Result	Qualifier	Units	RL	MDL	Dilution Factor
Semivolatile Organics by GC/MS - Westborough Lab						
Diethyl phthalate	ND		ug/kg	190	17.	1
Dimethyl phthalate	220		ug/kg	190	39.	1
Benzo(a)anthracene	760		ug/kg	110	21.	1
Benzo(a)pyrene	750		ug/kg	150	46.	1
Benzo(b)fluoranthene	830		ug/kg	110	32.	1
Benzo(k)fluoranthene	240		ug/kg	110	30.	1
Chrysene	800		ug/kg	110	20.	1
Acenaphthylene	120	J	ug/kg	150	29.	1
Anthracene	380		ug/kg	110	37.	1
Benzo(ghi)perylene	390		ug/kg	150	22.	1
Fluorene	230		ug/kg	190	18.	1
Phenanthrene	2000		ug/kg	110	23.	1
Dibenzo(a,h)anthracene	88	J	ug/kg	110	22.	1
Indeno(1,2,3-cd)pyrene	420		ug/kg	150	26.	1
Pyrene	1700		ug/kg	110	19.	1
Biphenyl	27	J	ug/kg	430	24.	1
4-Chloroaniline	ND		ug/kg	190	34.	1
2-Nitroaniline	ND		ug/kg	190	36.	1
3-Nitroaniline	ND		ug/kg	190	35.	1
4-Nitroaniline	ND		ug/kg	190	78.	1
Dibenzofuran	160	J	ug/kg	190	18.	1
2-Methylnaphthalene	100	J	ug/kg	220	23.	1
1,2,4,5-Tetrachlorobenzene	ND		ug/kg	190	20.	1
Acetophenone	ND		ug/kg	190	23.	1
2,4,6-Trichlorophenol	ND		ug/kg	110	36.	1
p-Chloro-m-cresol	ND		ug/kg	190	28.	1
2-Chlorophenol	ND		ug/kg	190	22.	1
2,4-Dichlorophenol	ND		ug/kg	170	30.	1
2,4-Dimethylphenol	ND		ug/kg	190	62.	1
2-Nitrophenol	ND		ug/kg	400	71.	1
4-Nitrophenol	ND		ug/kg	260	77.	1
2,4-Dinitrophenol	ND		ug/kg	900	88.	1
4,6-Dinitro-o-cresol	ND		ug/kg	490	90.	1
Pentachlorophenol	ND		ug/kg	150	41.	1
Phenol	ND		ug/kg	190	28.	1
2-Methylphenol	ND		ug/kg	190	29.	1
3-Methylphenol/4-Methylphenol	ND		ug/kg	270	29.	1

Project Name: THE BEACON
Project Number: 170745301
Lab Number: L2256007
Report Date: 11/07/22

SAMPLE RESULTS

Lab ID: L2256007-01
Client ID: SB03_1-2
Sample Location: 413 E 120 ST.
Date Collected: 10/07/22 10:00
Date Received: 10/07/22
Field Prep: Not Specified

Sample Depth:

Parameter	Result	Qualifier	Units	RL	MDL	Dilution Factor
Semivolatile Organics by GC/MS - Westborough Lab						
2,4,5-Trichlorophenol	ND		ug/kg	190	36.	1
Benzoic Acid	ND		ug/kg	610	190	1
Benzyl Alcohol	ND		ug/kg	190	57.	1
Carbazole	130	J	ug/kg	190	18.	1
1,4-Dioxane	ND		ug/kg	28	8.6	1

Surrogate	% Recovery	Qualifier	Acceptance Criteria
2-Fluorophenol	66		25-120
Phenol-d6	76		10-120
Nitrobenzene-d5	79		23-120
2-Fluorobiphenyl	72		30-120
2,4,6-Tribromophenol	64		10-136
4-Terphenyl-d14	68		18-120

Project Name: THE BEACON
Project Number: 170745301
Lab Number: L2256007
Report Date: 11/07/22

SAMPLE RESULTS

Lab ID: L2256007-02
Client ID: SB03_4-5
Sample Location: 413 E 120 ST.

Date Collected: 10/07/22 10:15
Date Received: 10/07/22
Field Prep: Not Specified

Sample Depth:
Matrix: Soil
Analytical Method: 1,8270E
Analytical Date: 10/13/22 12:54
Analyst: MG
Percent Solids: 91%

Extraction Method: EPA 3546
Extraction Date: 10/12/22 23:59

Parameter	Result	Qualifier	Units	RL	MDL	Dilution Factor
Semivolatile Organics by GC/MS - Westborough Lab						
Acenaphthene	ND		ug/kg	140	19.	1
1,2,4-Trichlorobenzene	ND		ug/kg	180	21.	1
Hexachlorobenzene	ND		ug/kg	110	20.	1
Bis(2-chloroethyl)ether	ND		ug/kg	160	24.	1
2-Chloronaphthalene	ND		ug/kg	180	18.	1
1,2-Dichlorobenzene	ND		ug/kg	180	32.	1
1,3-Dichlorobenzene	ND		ug/kg	180	31.	1
1,4-Dichlorobenzene	ND		ug/kg	180	32.	1
3,3'-Dichlorobenzidine	ND		ug/kg	180	48.	1
2,4-Dinitrotoluene	ND		ug/kg	180	36.	1
2,6-Dinitrotoluene	ND		ug/kg	180	31.	1
Fluoranthene	130		ug/kg	110	21.	1
4-Chlorophenyl phenyl ether	ND		ug/kg	180	19.	1
4-Bromophenyl phenyl ether	ND		ug/kg	180	28.	1
Bis(2-chloroisopropyl)ether	ND		ug/kg	220	31.	1
Bis(2-chloroethoxy)methane	ND		ug/kg	200	18.	1
Hexachlorobutadiene	ND		ug/kg	180	26.	1
Hexachlorocyclopentadiene	ND		ug/kg	520	160	1
Hexachloroethane	ND		ug/kg	140	29.	1
Isophorone	ND		ug/kg	160	24.	1
Naphthalene	ND		ug/kg	180	22.	1
Nitrobenzene	ND		ug/kg	160	27.	1
NDPA/DPA	ND		ug/kg	140	21.	1
n-Nitrosodi-n-propylamine	ND		ug/kg	180	28.	1
Bis(2-ethylhexyl)phthalate	ND		ug/kg	180	63.	1
Butyl benzyl phthalate	ND		ug/kg	180	46.	1
Di-n-butylphthalate	ND		ug/kg	180	34.	1
Di-n-octylphthalate	ND		ug/kg	180	62.	1

Project Name: THE BEACON **Lab Number:** L2256007

Project Number: 170745301 **Report Date:** 11/07/22

SAMPLE RESULTS

Lab ID: L2256007-02 Date Collected: 10/07/22 10:15

Client ID: SB03_4-5 Date Received: 10/07/22

Sample Location: 413 E 120 ST. Field Prep: Not Specified

Sample Depth:

Parameter	Result	Qualifier	Units	RL	MDL	Dilution Factor
Semivolatile Organics by GC/MS - Westborough Lab						
Diethyl phthalate	ND		ug/kg	180	17.	1
Dimethyl phthalate	ND		ug/kg	180	38.	1
Benzo(a)anthracene	71	J	ug/kg	110	20.	1
Benzo(a)pyrene	70	J	ug/kg	140	44.	1
Benzo(b)fluoranthene	84	J	ug/kg	110	30.	1
Benzo(k)fluoranthene	ND		ug/kg	110	29.	1
Chrysene	79	J	ug/kg	110	19.	1
Acenaphthylene	ND		ug/kg	140	28.	1
Anthracene	ND		ug/kg	110	35.	1
Benzo(ghi)perylene	43	J	ug/kg	140	21.	1
Fluorene	ND		ug/kg	180	18.	1
Phenanthrene	87	J	ug/kg	110	22.	1
Dibenzo(a,h)anthracene	ND		ug/kg	110	21.	1
Indeno(1,2,3-cd)pyrene	45	J	ug/kg	140	25.	1
Pyrene	130		ug/kg	110	18.	1
Biphenyl	ND		ug/kg	410	24.	1
4-Chloroaniline	ND		ug/kg	180	33.	1
2-Nitroaniline	ND		ug/kg	180	35.	1
3-Nitroaniline	ND		ug/kg	180	34.	1
4-Nitroaniline	ND		ug/kg	180	75.	1
Dibenzofuran	ND		ug/kg	180	17.	1
2-Methylnaphthalene	ND		ug/kg	220	22.	1
1,2,4,5-Tetrachlorobenzene	ND		ug/kg	180	19.	1
Acetophenone	ND		ug/kg	180	22.	1
2,4,6-Trichlorophenol	ND		ug/kg	110	34.	1
p-Chloro-m-cresol	ND		ug/kg	180	27.	1
2-Chlorophenol	ND		ug/kg	180	21.	1
2,4-Dichlorophenol	ND		ug/kg	160	29.	1
2,4-Dimethylphenol	ND		ug/kg	180	60.	1
2-Nitrophenol	ND		ug/kg	390	68.	1
4-Nitrophenol	ND		ug/kg	250	74.	1
2,4-Dinitrophenol	ND		ug/kg	870	84.	1
4,6-Dinitro-o-cresol	ND		ug/kg	470	87.	1
Pentachlorophenol	ND		ug/kg	140	40.	1
Phenol	ND		ug/kg	180	27.	1
2-Methylphenol	ND		ug/kg	180	28.	1
3-Methylphenol/4-Methylphenol	ND		ug/kg	260	28.	1

Project Name: THE BEACON **Lab Number:** L2256007

Project Number: 170745301 **Report Date:** 11/07/22

SAMPLE RESULTS

Lab ID: L2256007-02 Date Collected: 10/07/22 10:15

Client ID: SB03_4-5 Date Received: 10/07/22

Sample Location: 413 E 120 ST. Field Prep: Not Specified

Sample Depth:

Parameter	Result	Qualifier	Units	RL	MDL	Dilution Factor
Semivolatile Organics by GC/MS - Westborough Lab						
2,4,5-Trichlorophenol	ND		ug/kg	180	35.	1
Benzoic Acid	ND		ug/kg	590	180	1
Benzyl Alcohol	ND		ug/kg	180	55.	1
Carbazole	ND		ug/kg	180	18.	1
1,4-Dioxane	ND		ug/kg	27	8.3	1

Surrogate	% Recovery	Qualifier	Acceptance Criteria
2-Fluorophenol	**8**	Q	25-120
Phenol-d6	41		10-120
Nitrobenzene-d5	78		23-120
2-Fluorobiphenyl	74		30-120
2,4,6-Tribromophenol	**5**	Q	10-136
4-Terphenyl-d14	72		18-120

Project Name: THE BEACON
Project Number: 170745301
Lab Number: L2256007
Report Date: 11/07/22

SAMPLE RESULTS

Lab ID: L2256007-02 RE
Client ID: SB03_4-5
Sample Location: 413 E 120 ST.

Date Collected: 10/07/22 10:15
Date Received: 10/07/22
Field Prep: Not Specified

Sample Depth:
Matrix: Soil
Analytical Method: 1,8270E
Analytical Date: 10/14/22 04:38
Analyst: IM
Percent Solids: 91%

Extraction Method: EPA 3546
Extraction Date: 10/13/22 16:33

Parameter	Result	Qualifier	Units	RL	MDL	Dilution Factor
Semivolatile Organics by GC/MS - Westborough Lab						
Acenaphthene	ND		ug/kg	140	19.	1
1,2,4-Trichlorobenzene	ND		ug/kg	180	21.	1
Hexachlorobenzene	ND		ug/kg	110	20.	1
Bis(2-chloroethyl)ether	ND		ug/kg	160	25.	1
2-Chloronaphthalene	ND		ug/kg	180	18.	1
1,2-Dichlorobenzene	ND		ug/kg	180	33.	1
1,3-Dichlorobenzene	ND		ug/kg	180	31.	1
1,4-Dichlorobenzene	ND		ug/kg	180	32.	1
3,3'-Dichlorobenzidine	ND		ug/kg	180	48.	1
2,4-Dinitrotoluene	ND		ug/kg	180	36.	1
2,6-Dinitrotoluene	ND		ug/kg	180	31.	1
Fluoranthene	72	J	ug/kg	110	21.	1
4-Chlorophenyl phenyl ether	ND		ug/kg	180	20.	1
4-Bromophenyl phenyl ether	ND		ug/kg	180	28.	1
Bis(2-chloroisopropyl)ether	ND		ug/kg	220	31.	1
Bis(2-chloroethoxy)methane	ND		ug/kg	200	18.	1
Hexachlorobutadiene	ND		ug/kg	180	27.	1
Hexachlorocyclopentadiene	ND		ug/kg	520	160	1
Hexachloroethane	ND		ug/kg	140	30.	1
Isophorone	ND		ug/kg	160	24.	1
Naphthalene	ND		ug/kg	180	22.	1
Nitrobenzene	ND		ug/kg	160	27.	1
NDPA/DPA	ND		ug/kg	140	21.	1
n-Nitrosodi-n-propylamine	ND		ug/kg	180	28.	1
Bis(2-ethylhexyl)phthalate	ND		ug/kg	180	63.	1
Butyl benzyl phthalate	ND		ug/kg	180	46.	1
Di-n-butylphthalate	ND		ug/kg	180	34.	1
Di-n-octylphthalate	ND		ug/kg	180	62.	1

Project Name: THE BEACON **Lab Number:** L2256007

Project Number: 170745301 **Report Date:** 11/07/22

SAMPLE RESULTS

Lab ID: L2256007-02 RE
Client ID: SB03_4-5
Sample Location: 413 E 120 ST.

Date Collected: 10/07/22 10:15
Date Received: 10/07/22
Field Prep: Not Specified

Sample Depth:

Parameter	Result	Qualifier	Units	RL	MDL	Dilution Factor
Semivolatile Organics by GC/MS - Westborough Lab						
Diethyl phthalate	ND		ug/kg	180	17.	1
Dimethyl phthalate	ND		ug/kg	180	38.	1
Benzo(a)anthracene	47	J	ug/kg	110	20.	1
Benzo(a)pyrene	49	J	ug/kg	140	44.	1
Benzo(b)fluoranthene	51	J	ug/kg	110	31.	1
Benzo(k)fluoranthene	ND		ug/kg	110	29.	1
Chrysene	46	J	ug/kg	110	19.	1
Acenaphthylene	ND		ug/kg	140	28.	1
Anthracene	ND		ug/kg	110	36.	1
Benzo(ghi)perylene	50	J	ug/kg	140	21.	1
Fluorene	ND		ug/kg	180	18.	1
Phenanthrene	38	J	ug/kg	110	22.	1
Dibenzo(a,h)anthracene	ND		ug/kg	110	21.	1
Indeno(1,2,3-cd)pyrene	37	J	ug/kg	140	25.	1
Pyrene	69	J	ug/kg	110	18.	1
Biphenyl	ND		ug/kg	420	24.	1
4-Chloroaniline	ND		ug/kg	180	33.	1
2-Nitroaniline	ND		ug/kg	180	35.	1
3-Nitroaniline	ND		ug/kg	180	34.	1
4-Nitroaniline	ND		ug/kg	180	76.	1
Dibenzofuran	ND		ug/kg	180	17.	1
2-Methylnaphthalene	ND		ug/kg	220	22.	1
1,2,4,5-Tetrachlorobenzene	ND		ug/kg	180	19.	1
Acetophenone	ND		ug/kg	180	22.	1
2,4,6-Trichlorophenol	ND		ug/kg	110	34.	1
p-Chloro-m-cresol	ND		ug/kg	180	27.	1
2-Chlorophenol	ND		ug/kg	180	22.	1
2,4-Dichlorophenol	ND		ug/kg	160	29.	1
2,4-Dimethylphenol	ND		ug/kg	180	60.	1
2-Nitrophenol	ND		ug/kg	390	69.	1
4-Nitrophenol	ND		ug/kg	260	74.	1
2,4-Dinitrophenol	ND		ug/kg	880	85.	1
4,6-Dinitro-o-cresol	ND		ug/kg	470	88.	1
Pentachlorophenol	ND		ug/kg	140	40.	1
Phenol	ND		ug/kg	180	28.	1
2-Methylphenol	ND		ug/kg	180	28.	1
3-Methylphenol/4-Methylphenol	ND		ug/kg	260	28.	1

Project Name: THE BEACON **Lab Number:** L2256007

Project Number: 170745301 **Report Date:** 11/07/22

SAMPLE RESULTS

Lab ID: L2256007-02 RE Date Collected: 10/07/22 10:15

Client ID: SB03_4-5 Date Received: 10/07/22

Sample Location: 413 E 120 ST. Field Prep: Not Specified

Sample Depth:

Parameter	Result	Qualifier	Units	RL	MDL	Dilution Factor
Semivolatile Organics by GC/MS - Westborough Lab						
2,4,5-Trichlorophenol	ND		ug/kg	180	35.	1
Benzoic Acid	ND		ug/kg	590	180	1
Benzyl Alcohol	ND		ug/kg	180	56.	1
Carbazole	ND		ug/kg	180	18.	1
1,4-Dioxane	ND		ug/kg	27	8.4	1

Surrogate	% Recovery	Qualifier	Acceptance Criteria
2-Fluorophenol	**6**	Q	25-120
Phenol-d6	40		10-120
Nitrobenzene-d5	92		23-120
2-Fluorobiphenyl	80		30-120
2,4,6-Tribromophenol	**3**	Q	10-136
4-Terphenyl-d14	71		18-120

Project Name: THE BEACON
Project Number: 170745301
Lab Number: L2256007
Report Date: 11/07/22

SAMPLE RESULTS

Lab ID: L2256007-03
Client ID: SODUP01_100722
Sample Location: 413 E 120 ST.

Date Collected: 10/07/22 12:00
Date Received: 10/07/22
Field Prep: Not Specified

Sample Depth:
Matrix: Soil
Analytical Method: 1,8270E
Analytical Date: 10/13/22 13:17
Analyst: MG
Percent Solids: 89%

Extraction Method: EPA 3546
Extraction Date: 10/12/22 23:59

Parameter	Result	Qualifier	Units	RL	MDL	Dilution Factor
Semivolatile Organics by GC/MS - Westborough Lab						
Acenaphthene	ND		ug/kg	150	19.	1
1,2,4-Trichlorobenzene	ND		ug/kg	180	21.	1
Hexachlorobenzene	ND		ug/kg	110	21.	1
Bis(2-chloroethyl)ether	ND		ug/kg	170	25.	1
2-Chloronaphthalene	ND		ug/kg	180	18.	1
1,2-Dichlorobenzene	ND		ug/kg	180	33.	1
1,3-Dichlorobenzene	ND		ug/kg	180	32.	1
1,4-Dichlorobenzene	ND		ug/kg	180	32.	1
3,3'-Dichlorobenzidine	ND		ug/kg	180	49.	1
2,4-Dinitrotoluene	ND		ug/kg	180	37.	1
2,6-Dinitrotoluene	ND		ug/kg	180	32.	1
Fluoranthene	420		ug/kg	110	21.	1
4-Chlorophenyl phenyl ether	ND		ug/kg	180	20.	1
4-Bromophenyl phenyl ether	ND		ug/kg	180	28.	1
Bis(2-chloroisopropyl)ether	ND		ug/kg	220	32.	1
Bis(2-chloroethoxy)methane	ND		ug/kg	200	19.	1
Hexachlorobutadiene	ND		ug/kg	180	27.	1
Hexachlorocyclopentadiene	ND		ug/kg	530	170	1
Hexachloroethane	ND		ug/kg	150	30.	1
Isophorone	ND		ug/kg	170	24.	1
Naphthalene	ND		ug/kg	180	23.	1
Nitrobenzene	ND		ug/kg	170	27.	1
NDPA/DPA	ND		ug/kg	150	21.	1
n-Nitrosodi-n-propylamine	ND		ug/kg	180	29.	1
Bis(2-ethylhexyl)phthalate	ND		ug/kg	180	64.	1
Butyl benzyl phthalate	ND		ug/kg	180	47.	1
Di-n-butylphthalate	ND		ug/kg	180	35.	1
Di-n-octylphthalate	ND		ug/kg	180	63.	1

Project Name: THE BEACON **Lab Number:** L2256007

Project Number: 170745301 **Report Date:** 11/07/22

SAMPLE RESULTS

Lab ID: L2256007-03 Date Collected: 10/07/22 12:00

Client ID: SODUP01_100722 Date Received: 10/07/22

Sample Location: 413 E 120 ST. Field Prep: Not Specified

Sample Depth:

Parameter	Result	Qualifier	Units	RL	MDL	Dilution Factor
Semivolatile Organics by GC/MS - Westborough Lab						
Diethyl phthalate	ND		ug/kg	180	17.	1
Dimethyl phthalate	ND		ug/kg	180	39.	1
Benzo(a)anthracene	240		ug/kg	110	21.	1
Benzo(a)pyrene	230		ug/kg	150	45.	1
Benzo(b)fluoranthene	260		ug/kg	110	31.	1
Benzo(k)fluoranthene	68	J	ug/kg	110	30.	1
Chrysene	250		ug/kg	110	19.	1
Acenaphthylene	37	J	ug/kg	150	29.	1
Anthracene	58	J	ug/kg	110	36.	1
Benzo(ghi)perylene	130	J	ug/kg	150	22.	1
Fluorene	20	J	ug/kg	180	18.	1
Phenanthrene	270		ug/kg	110	22.	1
Dibenzo(a,h)anthracene	28	J	ug/kg	110	21.	1
Indeno(1,2,3-cd)pyrene	140	J	ug/kg	150	26.	1
Pyrene	430		ug/kg	110	18.	1
Biphenyl	ND		ug/kg	420	24.	1
4-Chloroaniline	ND		ug/kg	180	34.	1
2-Nitroaniline	ND		ug/kg	180	36.	1
3-Nitroaniline	ND		ug/kg	180	35.	1
4-Nitroaniline	ND		ug/kg	180	77.	1
Dibenzofuran	ND		ug/kg	180	18.	1
2-Methylnaphthalene	ND		ug/kg	220	22.	1
1,2,4,5-Tetrachlorobenzene	ND		ug/kg	180	19.	1
Acetophenone	ND		ug/kg	180	23.	1
2,4,6-Trichlorophenol	ND		ug/kg	110	35.	1
p-Chloro-m-cresol	ND		ug/kg	180	28.	1
2-Chlorophenol	ND		ug/kg	180	22.	1
2,4-Dichlorophenol	ND		ug/kg	170	30.	1
2,4-Dimethylphenol	ND		ug/kg	180	61.	1
2-Nitrophenol	ND		ug/kg	400	70.	1
4-Nitrophenol	ND		ug/kg	260	76.	1
2,4-Dinitrophenol	ND		ug/kg	890	86.	1
4,6-Dinitro-o-cresol	ND		ug/kg	480	89.	1
Pentachlorophenol	ND		ug/kg	150	41.	1
Phenol	ND		ug/kg	180	28.	1
2-Methylphenol	ND		ug/kg	180	29.	1
3-Methylphenol/4-Methylphenol	ND		ug/kg	270	29.	1

Project Name: THE BEACON **Lab Number:** L2256007

Project Number: 170745301 **Report Date:** 11/07/22

SAMPLE RESULTS

Lab ID: L2256007-03 Date Collected: 10/07/22 12:00

Client ID: SODUP01_100722 Date Received: 10/07/22

Sample Location: 413 E 120 ST. Field Prep: Not Specified

Sample Depth:

Parameter	Result	Qualifier	Units	RL	MDL	Dilution Factor
Semivolatile Organics by GC/MS - Westborough Lab						
2,4,5-Trichlorophenol	ND		ug/kg	180	36.	1
Benzoic Acid	ND		ug/kg	600	190	1
Benzyl Alcohol	ND		ug/kg	180	57.	1
Carbazole	ND		ug/kg	180	18.	1
1,4-Dioxane	ND		ug/kg	28	8.5	1

Surrogate	% Recovery	Qualifier	Acceptance Criteria
2-Fluorophenol	58		25-120
Phenol-d6	78		10-120
Nitrobenzene-d5	82		23-120
2-Fluorobiphenyl	75		30-120
2,4,6-Tribromophenol	44		10-136
4-Terphenyl-d14	72		18-120

Project Name: THE BEACON
Project Number: 170745301
Lab Number: L2256007
Report Date: 11/07/22

SAMPLE RESULTS

Lab ID: L2256007-04
Client ID: SB01_1-3
Sample Location: 413 E 120 ST.

Date Collected: 10/07/22 14:00
Date Received: 10/07/22
Field Prep: Not Specified

Sample Depth:
Matrix: Soil
Analytical Method: 1,8270E
Analytical Date: 10/13/22 13:41
Analyst: MG
Percent Solids: 89%

Extraction Method: EPA 3546
Extraction Date: 10/12/22 23:59

Parameter	Result	Qualifier	Units	RL	MDL	Dilution Factor
Semivolatile Organics by GC/MS - Westborough Lab						
Acenaphthene	ND		ug/kg	150	19.	1
1,2,4-Trichlorobenzene	ND		ug/kg	180	21.	1
Hexachlorobenzene	ND		ug/kg	110	21.	1
Bis(2-chloroethyl)ether	ND		ug/kg	160	25.	1
2-Chloronaphthalene	ND		ug/kg	180	18.	1
1,2-Dichlorobenzene	ND		ug/kg	180	33.	1
1,3-Dichlorobenzene	ND		ug/kg	180	32.	1
1,4-Dichlorobenzene	ND		ug/kg	180	32.	1
3,3'-Dichlorobenzidine	ND		ug/kg	180	49.	1
2,4-Dinitrotoluene	ND		ug/kg	180	37.	1
2,6-Dinitrotoluene	ND		ug/kg	180	32.	1
Fluoranthene	400		ug/kg	110	21.	1
4-Chlorophenyl phenyl ether	ND		ug/kg	180	20.	1
4-Bromophenyl phenyl ether	ND		ug/kg	180	28.	1
Bis(2-chloroisopropyl)ether	ND		ug/kg	220	31.	1
Bis(2-chloroethoxy)methane	ND		ug/kg	200	18.	1
Hexachlorobutadiene	ND		ug/kg	180	27.	1
Hexachlorocyclopentadiene	ND		ug/kg	530	170	1
Hexachloroethane	ND		ug/kg	150	30.	1
Isophorone	ND		ug/kg	160	24.	1
Naphthalene	24	J	ug/kg	180	22.	1
Nitrobenzene	ND		ug/kg	160	27.	1
NDPA/DPA	ND		ug/kg	150	21.	1
n-Nitrosodi-n-propylamine	ND		ug/kg	180	28.	1
Bis(2-ethylhexyl)phthalate	ND		ug/kg	180	64.	1
Butyl benzyl phthalate	ND		ug/kg	180	46.	1
Di-n-butylphthalate	ND		ug/kg	180	35.	1
Di-n-octylphthalate	ND		ug/kg	180	62.	1

Project Name: THE BEACON **Lab Number:** L2256007

Project Number: 170745301 **Report Date:** 11/07/22

SAMPLE RESULTS

Lab ID: L2256007-04 Date Collected: 10/07/22 14:00

Client ID: SB01_1-3 Date Received: 10/07/22

Sample Location: 413 E 120 ST. Field Prep: Not Specified

Sample Depth:

Parameter	Result	Qualifier	Units	RL	MDL	Dilution Factor
Semivolatile Organics by GC/MS - Westborough Lab						
Diethyl phthalate	ND		ug/kg	180	17.	1
Dimethyl phthalate	ND		ug/kg	180	39.	1
Benzo(a)anthracene	230		ug/kg	110	21.	1
Benzo(a)pyrene	220		ug/kg	150	45.	1
Benzo(b)fluoranthene	230		ug/kg	110	31.	1
Benzo(k)fluoranthene	97	J	ug/kg	110	29.	1
Chrysene	230		ug/kg	110	19.	1
Acenaphthylene	ND		ug/kg	150	28.	1
Anthracene	53	J	ug/kg	110	36.	1
Benzo(ghi)perylene	130	J	ug/kg	150	22.	1
Fluorene	18	J	ug/kg	180	18.	1
Phenanthrene	220		ug/kg	110	22.	1
Dibenzo(a,h)anthracene	33	J	ug/kg	110	21.	1
Indeno(1,2,3-cd)pyrene	140	J	ug/kg	150	26.	1
Pyrene	360		ug/kg	110	18.	1
Biphenyl	ND		ug/kg	420	24.	1
4-Chloroaniline	ND		ug/kg	180	33.	1
2-Nitroaniline	ND		ug/kg	180	35.	1
3-Nitroaniline	ND		ug/kg	180	35.	1
4-Nitroaniline	ND		ug/kg	180	76.	1
Dibenzofuran	ND		ug/kg	180	17.	1
2-Methylnaphthalene	ND		ug/kg	220	22.	1
1,2,4,5-Tetrachlorobenzene	ND		ug/kg	180	19.	1
Acetophenone	ND		ug/kg	180	23.	1
2,4,6-Trichlorophenol	ND		ug/kg	110	35.	1
p-Chloro-m-cresol	ND		ug/kg	180	27.	1
2-Chlorophenol	ND		ug/kg	180	22.	1
2,4-Dichlorophenol	ND		ug/kg	160	30.	1
2,4-Dimethylphenol	ND		ug/kg	180	61.	1
2-Nitrophenol	ND		ug/kg	400	69.	1
4-Nitrophenol	ND		ug/kg	260	75.	1
2,4-Dinitrophenol	ND		ug/kg	880	86.	1
4,6-Dinitro-o-cresol	ND		ug/kg	480	88.	1
Pentachlorophenol	ND		ug/kg	150	40.	1
Phenol	ND		ug/kg	180	28.	1
2-Methylphenol	ND		ug/kg	180	28.	1
3-Methylphenol/4-Methylphenol	ND		ug/kg	260	29.	1

Project Name: THE BEACON
Project Number: 170745301
Lab Number: L2256007
Report Date: 11/07/22

SAMPLE RESULTS

Lab ID: L2256007-04
Client ID: SB01_1-3
Sample Location: 413 E 120 ST.
Date Collected: 10/07/22 14:00
Date Received: 10/07/22
Field Prep: Not Specified

Sample Depth:

Parameter	Result	Qualifier	Units	RL	MDL	Dilution Factor
Semivolatile Organics by GC/MS - Westborough Lab						
2,4,5-Trichlorophenol	ND		ug/kg	180	35.	1
Benzoic Acid	ND		ug/kg	600	190	1
Benzyl Alcohol	ND		ug/kg	180	56.	1
Carbazole	22	J	ug/kg	180	18.	1
1,4-Dioxane	ND		ug/kg	28	8.5	1

Surrogate	% Recovery	Qualifier	Acceptance Criteria
2-Fluorophenol	70		25-120
Phenol-d6	67		10-120
Nitrobenzene-d5	70		23-120
2-Fluorobiphenyl	66		30-120
2,4,6-Tribromophenol	73		10-136
4-Terphenyl-d14	64		18-120

Project Name: THE BEACON
Project Number: 170745301
Lab Number: L2256007
Report Date: 11/07/22

SAMPLE RESULTS

Lab ID: L2256007-05 D
Client ID: SB01_3-5
Sample Location: 413 E 120 ST.

Date Collected: 10/07/22 14:05
Date Received: 10/07/22
Field Prep: Not Specified

Sample Depth:
Matrix: Soil
Analytical Method: 1,8270E
Analytical Date: 10/14/22 08:57
Analyst: IM
Percent Solids: 89%

Extraction Method: EPA 3546
Extraction Date: 10/12/22 23:59

Parameter	Result	Qualifier	Units	RL	MDL	Dilution Factor
Semivolatile Organics by GC/MS - Westborough Lab						
Acenaphthene	1100		ug/kg	300	38.	2
1,2,4-Trichlorobenzene	ND		ug/kg	370	42.	2
Hexachlorobenzene	ND		ug/kg	220	42.	2
Bis(2-chloroethyl)ether	ND		ug/kg	330	50.	2
2-Chloronaphthalene	ND		ug/kg	370	37.	2
1,2-Dichlorobenzene	ND		ug/kg	370	66.	2
1,3-Dichlorobenzene	ND		ug/kg	370	64.	2
1,4-Dichlorobenzene	ND		ug/kg	370	65.	2
3,3'-Dichlorobenzidine	ND		ug/kg	370	98.	2
2,4-Dinitrotoluene	ND		ug/kg	370	74.	2
2,6-Dinitrotoluene	ND		ug/kg	370	64.	2
Fluoranthene	7800		ug/kg	220	42.	2
4-Chlorophenyl phenyl ether	ND		ug/kg	370	40.	2
4-Bromophenyl phenyl ether	ND		ug/kg	370	56.	2
Bis(2-chloroisopropyl)ether	ND		ug/kg	440	63.	2
Bis(2-chloroethoxy)methane	ND		ug/kg	400	37.	2
Hexachlorobutadiene	ND		ug/kg	370	54.	2
Hexachlorocyclopentadiene	ND		ug/kg	1000	340	2
Hexachloroethane	ND		ug/kg	300	60.	2
Isophorone	ND		ug/kg	330	48.	2
Naphthalene	680		ug/kg	370	45.	2
Nitrobenzene	ND		ug/kg	330	55.	2
NDPA/DPA	ND		ug/kg	300	42.	2
n-Nitrosodi-n-propylamine	ND		ug/kg	370	57.	2
Bis(2-ethylhexyl)phthalate	ND		ug/kg	370	130	2
Butyl benzyl phthalate	ND		ug/kg	370	93.	2
Di-n-butylphthalate	ND		ug/kg	370	70.	2
Di-n-octylphthalate	ND		ug/kg	370	130	2

Project Name: THE BEACON **Lab Number:** L2256007

Project Number: 170745301 **Report Date:** 11/07/22

SAMPLE RESULTS

Lab ID: L2256007-05 D Date Collected: 10/07/22 14:05
Client ID: SB01_3-5 Date Received: 10/07/22
Sample Location: 413 E 120 ST. Field Prep: Not Specified

Sample Depth:

Parameter	Result	Qualifier	Units	RL	MDL	Dilution Factor
Semivolatile Organics by GC/MS - Westborough Lab						
Diethyl phthalate	ND		ug/kg	370	34.	2
Dimethyl phthalate	ND		ug/kg	370	78.	2
Benzo(a)anthracene	2900		ug/kg	220	42.	2
Benzo(a)pyrene	2800		ug/kg	300	90.	2
Benzo(b)fluoranthene	3300		ug/kg	220	62.	2
Benzo(k)fluoranthene	970		ug/kg	220	59.	2
Chrysene	2600		ug/kg	220	38.	2
Acenaphthylene	60	J	ug/kg	300	57.	2
Anthracene	2300		ug/kg	220	72.	2
Benzo(ghi)perylene	ND		ug/kg	300	44.	2
Fluorene	1000		ug/kg	370	36.	2
Phenanthrene	9000		ug/kg	220	45.	2
Dibenzo(a,h)anthracene	260		ug/kg	220	43.	2
Indeno(1,2,3-cd)pyrene	1300		ug/kg	300	52.	2
Pyrene	6200		ug/kg	220	37.	2
Biphenyl	93	J	ug/kg	840	48.	2
4-Chloroaniline	ND		ug/kg	370	67.	2
2-Nitroaniline	ND		ug/kg	370	71.	2
3-Nitroaniline	ND		ug/kg	370	70.	2
4-Nitroaniline	ND		ug/kg	370	150	2
Dibenzofuran	840		ug/kg	370	35.	2
2-Methylnaphthalene	290	J	ug/kg	440	45.	2
1,2,4,5-Tetrachlorobenzene	ND		ug/kg	370	39.	2
Acetophenone	ND		ug/kg	370	46.	2
2,4,6-Trichlorophenol	ND		ug/kg	220	70.	2
p-Chloro-m-cresol	ND		ug/kg	370	55.	2
2-Chlorophenol	ND		ug/kg	370	44.	2
2,4-Dichlorophenol	ND		ug/kg	330	60.	2
2,4-Dimethylphenol	ND		ug/kg	370	120	2
2-Nitrophenol	ND		ug/kg	800	140	2
4-Nitrophenol	ND		ug/kg	520	150	2
2,4-Dinitrophenol	ND		ug/kg	1800	170	2
4,6-Dinitro-o-cresol	ND		ug/kg	960	180	2
Pentachlorophenol	ND		ug/kg	300	82.	2
Phenol	ND		ug/kg	370	56.	2
2-Methylphenol	ND		ug/kg	370	57.	2
3-Methylphenol/4-Methylphenol	ND		ug/kg	530	58.	2

Project Name: THE BEACON **Lab Number:** L2256007

Project Number: 170745301 **Report Date:** 11/07/22

SAMPLE RESULTS

Lab ID: L2256007-05 D Date Collected: 10/07/22 14:05

Client ID: SB01_3-5 Date Received: 10/07/22

Sample Location: 413 E 120 ST. Field Prep: Not Specified

Sample Depth:

Parameter	Result	Qualifier	Units	RL	MDL	Dilution Factor
Semivolatile Organics by GC/MS - Westborough Lab						
2,4,5-Trichlorophenol	ND		ug/kg	370	71.	2
Benzoic Acid	ND		ug/kg	1200	380	2
Benzyl Alcohol	ND		ug/kg	370	110	2
Carbazole	1100		ug/kg	370	36.	2
1,4-Dioxane	ND		ug/kg	56	17.	2

Surrogate	% Recovery	Qualifier	Acceptance Criteria
2-Fluorophenol	56		25-120
Phenol-d6	59		10-120
Nitrobenzene-d5	61		23-120
2-Fluorobiphenyl	55		30-120
2,4,6-Tribromophenol	52		10-136
4-Terphenyl-d14	50		18-120

Project Name: THE BEACON
Project Number: 170745301
Lab Number: L2256007
Report Date: 11/07/22

SAMPLE RESULTS

Lab ID: L2256007-07 D
Client ID: SB02_0-2
Sample Location: 413 E 120 ST.

Date Collected: 10/07/22 15:40
Date Received: 10/07/22
Field Prep: Not Specified

Sample Depth:
Matrix: Soil
Analytical Method: 1,8270E
Analytical Date: 10/14/22 05:59
Analyst: IM
Percent Solids: 97%

Extraction Method: EPA 3546
Extraction Date: 10/12/22 23:59

Parameter	Result	Qualifier	Units	RL	MDL	Dilution Factor
Semivolatile Organics by GC/MS - Westborough Lab						
Acenaphthene	250	J	ug/kg	670	87.	5
1,2,4-Trichlorobenzene	ND		ug/kg	840	96.	5
Hexachlorobenzene	ND		ug/kg	500	94.	5
Bis(2-chloroethyl)ether	ND		ug/kg	750	110	5
2-Chloronaphthalene	ND		ug/kg	840	83.	5
1,2-Dichlorobenzene	ND		ug/kg	840	150	5
1,3-Dichlorobenzene	ND		ug/kg	840	140	5
1,4-Dichlorobenzene	ND		ug/kg	840	150	5
3,3'-Dichlorobenzidine	ND		ug/kg	840	220	5
2,4-Dinitrotoluene	ND		ug/kg	840	170	5
2,6-Dinitrotoluene	ND		ug/kg	840	140	5
Fluoranthene	11000		ug/kg	500	96.	5
4-Chlorophenyl phenyl ether	ND		ug/kg	840	90.	5
4-Bromophenyl phenyl ether	ND		ug/kg	840	130	5
Bis(2-chloroisopropyl)ether	ND		ug/kg	1000	140	5
Bis(2-chloroethoxy)methane	ND		ug/kg	900	84.	5
Hexachlorobutadiene	ND		ug/kg	840	120	5
Hexachlorocyclopentadiene	ND		ug/kg	2400	760	5
Hexachloroethane	ND		ug/kg	670	140	5
Isophorone	ND		ug/kg	750	110	5
Naphthalene	180	J	ug/kg	840	100	5
Nitrobenzene	ND		ug/kg	750	120	5
NDPA/DPA	ND		ug/kg	670	95.	5
n-Nitrosodi-n-propylamine	ND		ug/kg	840	130	5
Bis(2-ethylhexyl)phthalate	ND		ug/kg	840	290	5
Butyl benzyl phthalate	ND		ug/kg	840	210	5
Di-n-butylphthalate	ND		ug/kg	840	160	5
Di-n-octylphthalate	ND		ug/kg	840	280	5

Project Name: THE BEACON **Lab Number:** L2256007

Project Number: 170745301 **Report Date:** 11/07/22

SAMPLE RESULTS

Lab ID: L2256007-07 D Date Collected: 10/07/22 15:40

Client ID: SB02_0-2 Date Received: 10/07/22

Sample Location: 413 E 120 ST. Field Prep: Not Specified

Sample Depth:

Parameter	Result	Qualifier	Units	RL	MDL	Dilution Factor
Semivolatile Organics by GC/MS - Westborough Lab						
Diethyl phthalate	ND		ug/kg	840	78.	5
Dimethyl phthalate	ND		ug/kg	840	180	5
Benzo(a)anthracene	7300		ug/kg	500	94.	5
Benzo(a)pyrene	7600		ug/kg	670	200	5
Benzo(b)fluoranthene	8900		ug/kg	500	140	5
Benzo(k)fluoranthene	2700		ug/kg	500	130	5
Chrysene	6500		ug/kg	500	87.	5
Acenaphthylene	530	J	ug/kg	670	130	5
Anthracene	1300		ug/kg	500	160	5
Benzo(ghi)perylene	4300		ug/kg	670	98.	5
Fluorene	200	J	ug/kg	840	81.	5
Phenanthrene	3400		ug/kg	500	100	5
Dibenzo(a,h)anthracene	1000		ug/kg	500	97.	5
Indeno(1,2,3-cd)pyrene	4200		ug/kg	670	120	5
Pyrene	10000		ug/kg	500	83.	5
Biphenyl	ND		ug/kg	1900	110	5
4-Chloroaniline	ND		ug/kg	840	150	5
2-Nitroaniline	ND		ug/kg	840	160	5
3-Nitroaniline	ND		ug/kg	840	160	5
4-Nitroaniline	ND		ug/kg	840	350	5
Dibenzofuran	94	J	ug/kg	840	79.	5
2-Methylnaphthalene	ND		ug/kg	1000	100	5
1,2,4,5-Tetrachlorobenzene	ND		ug/kg	840	87.	5
Acetophenone	ND		ug/kg	840	100	5
2,4,6-Trichlorophenol	ND		ug/kg	500	160	5
p-Chloro-m-cresol	ND		ug/kg	840	120	5
2-Chlorophenol	ND		ug/kg	840	99.	5
2,4-Dichlorophenol	ND		ug/kg	750	130	5
2,4-Dimethylphenol	ND		ug/kg	840	280	5
2-Nitrophenol	ND		ug/kg	1800	320	5
4-Nitrophenol	ND		ug/kg	1200	340	5
2,4-Dinitrophenol	ND		ug/kg	4000	390	5
4,6-Dinitro-o-cresol	ND		ug/kg	2200	400	5
Pentachlorophenol	ND		ug/kg	670	180	5
Phenol	ND		ug/kg	840	130	5
2-Methylphenol	ND		ug/kg	840	130	5
3-Methylphenol/4-Methylphenol	ND		ug/kg	1200	130	5

Project Name: THE BEACON **Lab Number:** L2256007

Project Number: 170745301 **Report Date:** 11/07/22

SAMPLE RESULTS

Lab ID: L2256007-07 D Date Collected: 10/07/22 15:40

Client ID: SB02_0-2 Date Received: 10/07/22

Sample Location: 413 E 120 ST. Field Prep: Not Specified

Sample Depth:

Parameter	Result	Qualifier	Units	RL	MDL	Dilution Factor
Semivolatile Organics by GC/MS - Westborough Lab						
2,4,5-Trichlorophenol	ND		ug/kg	840	160	5
Benzoic Acid	ND		ug/kg	2700	850	5
Benzyl Alcohol	ND		ug/kg	840	260	5
Carbazole	280	J	ug/kg	840	81.	5
1,4-Dioxane	ND		ug/kg	120	38.	5

Surrogate	% Recovery	Qualifier	Acceptance Criteria
2-Fluorophenol	67		25-120
Phenol-d6	74		10-120
Nitrobenzene-d5	89		23-120
2-Fluorobiphenyl	79		30-120
2,4,6-Tribromophenol	56		10-136
4-Terphenyl-d14	68		18-120

Project Name: THE BEACON
Project Number: 170745301
Lab Number: L2256007
Report Date: 11/07/22

SAMPLE RESULTS

Lab ID: L2256007-08
Client ID: SB02_4-5
Sample Location: 413 E 120 ST.

Date Collected: 10/07/22 10:00
Date Received: 10/07/22
Field Prep: Not Specified

Sample Depth:
Matrix: Soil
Analytical Method: 1,8270E
Analytical Date: 10/13/22 16:32
Analyst: MG
Percent Solids: 87%

Extraction Method: EPA 3546
Extraction Date: 10/12/22 23:59

Parameter	Result	Qualifier	Units	RL	MDL	Dilution Factor
Semivolatile Organics by GC/MS - Westborough Lab						
Acenaphthene	ND		ug/kg	150	20.	1
1,2,4-Trichlorobenzene	ND		ug/kg	190	22.	1
Hexachlorobenzene	ND		ug/kg	110	21.	1
Bis(2-chloroethyl)ether	ND		ug/kg	170	26.	1
2-Chloronaphthalene	ND		ug/kg	190	19.	1
1,2-Dichlorobenzene	ND		ug/kg	190	34.	1
1,3-Dichlorobenzene	ND		ug/kg	190	32.	1
1,4-Dichlorobenzene	ND		ug/kg	190	33.	1
3,3'-Dichlorobenzidine	ND		ug/kg	190	50.	1
2,4-Dinitrotoluene	ND		ug/kg	190	38.	1
2,6-Dinitrotoluene	ND		ug/kg	190	32.	1
Fluoranthene	ND		ug/kg	110	22.	1
4-Chlorophenyl phenyl ether	ND		ug/kg	190	20.	1
4-Bromophenyl phenyl ether	ND		ug/kg	190	29.	1
Bis(2-chloroisopropyl)ether	ND		ug/kg	230	32.	1
Bis(2-chloroethoxy)methane	ND		ug/kg	200	19.	1
Hexachlorobutadiene	ND		ug/kg	190	28.	1
Hexachlorocyclopentadiene	ND		ug/kg	540	170	1
Hexachloroethane	ND		ug/kg	150	30.	1
Isophorone	ND		ug/kg	170	24.	1
Naphthalene	ND		ug/kg	190	23.	1
Nitrobenzene	ND		ug/kg	170	28.	1
NDPA/DPA	ND		ug/kg	150	22.	1
n-Nitrosodi-n-propylamine	ND		ug/kg	190	29.	1
Bis(2-ethylhexyl)phthalate	ND		ug/kg	190	65.	1
Butyl benzyl phthalate	ND		ug/kg	190	48.	1
Di-n-butylphthalate	ND		ug/kg	190	36.	1
Di-n-octylphthalate	ND		ug/kg	190	64.	1

Project Name: THE BEACON **Lab Number:** L2256007

Project Number: 170745301 **Report Date:** 11/07/22

SAMPLE RESULTS

Lab ID: L2256007-08 Date Collected: 10/07/22 10:00

Client ID: SB02_4-5 Date Received: 10/07/22

Sample Location: 413 E 120 ST. Field Prep: Not Specified

Sample Depth:

Parameter	Result	Qualifier	Units	RL	MDL	Dilution Factor
Semivolatile Organics by GC/MS - Westborough Lab						
Diethyl phthalate	ND		ug/kg	190	18.	1
Dimethyl phthalate	ND		ug/kg	190	40.	1
Benzo(a)anthracene	26	J	ug/kg	110	21.	1
Benzo(a)pyrene	ND		ug/kg	150	46.	1
Benzo(b)fluoranthene	ND		ug/kg	110	32.	1
Benzo(k)fluoranthene	ND		ug/kg	110	30.	1
Chrysene	22	J	ug/kg	110	20.	1
Acenaphthylene	ND		ug/kg	150	29.	1
Anthracene	ND		ug/kg	110	37.	1
Benzo(ghi)perylene	ND		ug/kg	150	22.	1
Fluorene	ND		ug/kg	190	18.	1
Phenanthrene	ND		ug/kg	110	23.	1
Dibenzo(a,h)anthracene	ND		ug/kg	110	22.	1
Indeno(1,2,3-cd)pyrene	ND		ug/kg	150	26.	1
Pyrene	ND		ug/kg	110	19.	1
Biphenyl	ND		ug/kg	430	24.	1
4-Chloroaniline	ND		ug/kg	190	34.	1
2-Nitroaniline	ND		ug/kg	190	36.	1
3-Nitroaniline	ND		ug/kg	190	36.	1
4-Nitroaniline	ND		ug/kg	190	78.	1
Dibenzofuran	ND		ug/kg	190	18.	1
2-Methylnaphthalene	ND		ug/kg	230	23.	1
1,2,4,5-Tetrachlorobenzene	ND		ug/kg	190	20.	1
Acetophenone	ND		ug/kg	190	23.	1
2,4,6-Trichlorophenol	ND		ug/kg	110	36.	1
p-Chloro-m-cresol	ND		ug/kg	190	28.	1
2-Chlorophenol	ND		ug/kg	190	22.	1
2,4-Dichlorophenol	ND		ug/kg	170	30.	1
2,4-Dimethylphenol	ND		ug/kg	190	62.	1
2-Nitrophenol	ND		ug/kg	410	71.	1
4-Nitrophenol	ND		ug/kg	260	77.	1
2,4-Dinitrophenol	ND		ug/kg	910	88.	1
4,6-Dinitro-o-cresol	ND		ug/kg	490	91.	1
Pentachlorophenol	ND		ug/kg	150	42.	1
Phenol	ND		ug/kg	190	28.	1
2-Methylphenol	ND		ug/kg	190	29.	1
3-Methylphenol/4-Methylphenol	ND		ug/kg	270	30.	1

Project Name: THE BEACON
Project Number: 170745301
Lab Number: L2256007
Report Date: 11/07/22

SAMPLE RESULTS

Lab ID: L2256007-08
Client ID: SB02_4-5
Sample Location: 413 E 120 ST.
Date Collected: 10/07/22 10:00
Date Received: 10/07/22
Field Prep: Not Specified

Sample Depth:

Parameter	Result	Qualifier	Units	RL	MDL	Dilution Factor
Semivolatile Organics by GC/MS - Westborough Lab						
2,4,5-Trichlorophenol	ND		ug/kg	190	36.	1
Benzoic Acid	ND		ug/kg	610	190	1
Benzyl Alcohol	ND		ug/kg	190	58.	1
Carbazole	ND		ug/kg	190	18.	1
1,4-Dioxane	ND		ug/kg	28	8.7	1

Surrogate	% Recovery	Qualifier	Acceptance Criteria
2-Fluorophenol	71		25-120
Phenol-d6	70		10-120
Nitrobenzene-d5	71		23-120
2-Fluorobiphenyl	66		30-120
2,4,6-Tribromophenol	77		10-136
4-Terphenyl-d14	59		18-120

Project Name: THE BEACON
Project Number: 170745301
Lab Number: L2256007
Report Date: 11/07/22

SAMPLE RESULTS

Lab ID: L2256007-09
Client ID: SB03_1-2
Sample Location: 413 E 120 ST.

Date Collected: 10/07/22 11:15
Date Received: 10/07/22
Field Prep: Not Specified

Sample Depth:
Matrix: Soil
Analytical Method: 134,LCMSMS-ID
Analytical Date: 11/04/22 22:39
Analyst: JW
Percent Solids: 88%

Extraction Method: ALPHA 23528
Extraction Date: 10/19/22 17:05

Parameter	Result	Qualifier	Units	RL	MDL	Dilution Factor
Perfluorinated Alkyl Acids by Isotope Dilution - Mansfield Lab						
Perfluorobutanoic Acid (PFBA)	ND		ng/g	0.510	0.023	1
Perfluoropentanoic Acid (PFPeA)	ND		ng/g	0.510	0.047	1
Perfluorobutanesulfonic Acid (PFBS)	ND		ng/g	0.255	0.040	1
Perfluorohexanoic Acid (PFHxA)	ND		ng/g	0.510	0.054	1
Perfluoroheptanoic Acid (PFHpA)	ND		ng/g	0.255	0.046	1
Perfluorohexanesulfonic Acid (PFHxS)	ND		ng/g	0.255	0.062	1
Perfluorooctanoic Acid (PFOA)	ND		ng/g	0.255	0.043	1
1H,1H,2H,2H-Perfluorooctanesulfonic Acid (6:2FTS)	ND		ng/g	0.510	0.183	1
Perfluoroheptanesulfonic Acid (PFHpS)	ND		ng/g	0.510	0.139	1
Perfluorononanoic Acid (PFNA)	ND		ng/g	0.255	0.076	1
Perfluorooctanesulfonic Acid (PFOS)	ND		ng/g	0.255	0.132	1
Perfluorodecanoic Acid (PFDA)	ND		ng/g	0.255	0.068	1
1H,1H,2H,2H-Perfluorodecanesulfonic Acid (8:2FTS)	ND		ng/g	0.510	0.292	1
N-Methyl Perfluorooctanesulfonamidoacetic Acid (NMeFOSAA)	ND		ng/g	0.510	0.205	1
Perfluoroundecanoic Acid (PFUnA)	ND		ng/g	0.510	0.048	1
Perfluorodecanesulfonic Acid (PFDS)	ND		ng/g	0.510	0.156	1
Perfluorooctanesulfonamide (FOSA)	ND		ng/g	0.510	0.100	1
N-Ethyl Perfluorooctanesulfonamidoacetic Acid (NEtFOSAA)	ND		ng/g	0.510	0.086	1
Perfluorododecanoic Acid (PFDoA)	ND		ng/g	0.510	0.071	1
Perfluorotridecanoic Acid (PFTrDA)	ND		ng/g	0.510	0.208	1
Perfluorotetradecanoic Acid (PFTA)	ND		ng/g	0.510	0.055	1
PFOA/PFOS, Total	ND		ng/g	0.255	0.043	1

Project Name: THE BEACON **Lab Number:** L2256007

Project Number: 170745301 **Report Date:** 11/07/22

SAMPLE RESULTS

Lab ID: L2256007-09 Date Collected: 10/07/22 11:15

Client ID: SB03_1-2 Date Received: 10/07/22

Sample Location: 413 E 120 ST. Field Prep: Not Specified

Sample Depth:

Parameter	Result	Qualifier	Units	RL	MDL	Dilution Factor

Perfluorinated Alkyl Acids by Isotope Dilution - Mansfield Lab

Surrogate (Extracted Internal Standard)	% Recovery	Qualifier	Acceptance Criteria
Perfluoro[13C4]Butanoic Acid (MPFBA)	76		61-135
Perfluoro[13C5]Pentanoic Acid (M5PFPEA)	73		58-150
Perfluoro[2,3,4-13C3]Butanesulfonic Acid (M3PFBS)	93		74-139
Perfluoro[1,2,3,4,6-13C5]Hexanoic Acid (M5PFHxA)	73		66-128
Perfluoro[1,2,3,4-13C4]Heptanoic Acid (M4PFHpA)	76		71-129
Perfluoro[1,2,3-13C3]Hexanesulfonic Acid (M3PFHxS)	94		78-139
Perfluoro[13C8]Octanoic Acid (M8PFOA)	80		75-130
1H,1H,2H,2H-Perfluoro[1,2-13C2]Octanesulfonic Acid (M2-6:2FTS)	66		20-154
Perfluoro[13C9]Nonanoic Acid (M9PFNA)	**70**	Q	72-140
Perfluoro[13C8]Octanesulfonic Acid (M8PFOS)	80		79-136
Perfluoro[1,2,3,4,5,6-13C6]Decanoic Acid (M6PFDA)	**71**	Q	75-130
1H,1H,2H,2H-Perfluoro[1,2-13C2]Decanesulfonic Acid (M2-8:2FTS)	76		19-175
N-Deuteriomethylperfluoro-1-octanesulfonamidoacetic Acid (d3-NMeFOSAA)	31		31-134
Perfluoro[1,2,3,4,5,6,7-13C7]Undecanoic Acid (M7-PFUDA)	78		61-155
Perfluoro[13C8]Octanesulfonamide (M8FOSA)	20		10-117
N-Deuterioethylperfluoro-1-octanesulfonamidoacetic Acid (d5-NEtFOSAA)	34		34-137
Perfluoro[1,2-13C2]Dodecanoic Acid (MPFDOA)	69		54-150
Perfluoro[1,2-13C2]Tetradecanoic Acid (M2PFTEDA)	60		24-159

Project Name: THE BEACON
Project Number: 170745301
Lab Number: L2256007
Report Date: 11/07/22

SAMPLE RESULTS

Lab ID: L2256007-10
Client ID: SODUP01_100722
Sample Location: 413 E 120 ST.

Date Collected: 10/07/22 12:15
Date Received: 10/07/22
Field Prep: Not Specified

Sample Depth:
Matrix: Soil
Analytical Method: 134,LCMSMS-ID
Analytical Date: 11/04/22 22:56
Analyst: JW
Percent Solids: 87%

Extraction Method: ALPHA 23528
Extraction Date: 10/19/22 17:05

Parameter	Result	Qualifier	Units	RL	MDL	Dilution Factor
Perfluorinated Alkyl Acids by Isotope Dilution - Mansfield Lab						
Perfluorobutanoic Acid (PFBA)	ND		ng/g	0.524	0.024	1
Perfluoropentanoic Acid (PFPeA)	ND		ng/g	0.524	0.048	1
Perfluorobutanesulfonic Acid (PFBS)	ND		ng/g	0.262	0.041	1
Perfluorohexanoic Acid (PFHxA)	ND		ng/g	0.524	0.055	1
Perfluoroheptanoic Acid (PFHpA)	ND		ng/g	0.262	0.047	1
Perfluorohexanesulfonic Acid (PFHxS)	ND		ng/g	0.262	0.063	1
Perfluorooctanoic Acid (PFOA)	ND		ng/g	0.262	0.044	1
1H,1H,2H,2H-Perfluorooctanesulfonic Acid (6:2FTS)	ND		ng/g	0.524	0.188	1
Perfluoroheptanesulfonic Acid (PFHpS)	ND		ng/g	0.524	0.143	1
Perfluorononanoic Acid (PFNA)	ND		ng/g	0.262	0.079	1
Perfluorooctanesulfonic Acid (PFOS)	ND		ng/g	0.262	0.136	1
Perfluorodecanoic Acid (PFDA)	ND		ng/g	0.262	0.070	1
1H,1H,2H,2H-Perfluorodecanesulfonic Acid (8:2FTS)	ND		ng/g	0.524	0.301	1
N-Methyl Perfluorooctanesulfonamidoacetic Acid (NMeFOSAA)	ND		ng/g	0.524	0.211	1
Perfluoroundecanoic Acid (PFUnA)	ND		ng/g	0.524	0.049	1
Perfluorodecanesulfonic Acid (PFDS)	ND		ng/g	0.524	0.160	1
N-Ethyl Perfluorooctanesulfonamidoacetic Acid (NEtFOSAA)	ND		ng/g	0.524	0.089	1
Perfluorododecanoic Acid (PFDoA)	ND		ng/g	0.524	0.073	1
Perfluorotridecanoic Acid (PFTrDA)	ND		ng/g	0.524	0.214	1
Perfluorotetradecanoic Acid (PFTA)	ND		ng/g	0.524	0.057	1
PFOA/PFOS, Total	ND		ng/g	0.262	0.044	1

Project Name: THE BEACON **Lab Number:** L2256007

Project Number: 170745301 **Report Date:** 11/07/22

SAMPLE RESULTS

Lab ID: L2256007-10 Date Collected: 10/07/22 12:15

Client ID: SODUP01_100722 Date Received: 10/07/22

Sample Location: 413 E 120 ST. Field Prep: Not Specified

Sample Depth:

Parameter	Result	Qualifier	Units	RL	MDL	Dilution Factor
Perfluorinated Alkyl Acids by Isotope Dilution - Mansfield Lab						

Surrogate (Extracted Internal Standard)	% Recovery	Qualifier	Acceptance Criteria
Perfluoro[13C4]Butanoic Acid (MPFBA)	90		61-135
Perfluoro[13C5]Pentanoic Acid (M5PFPEA)	86		58-150
Perfluoro[2,3,4-13C3]Butanesulfonic Acid (M3PFBS)	103		74-139
Perfluoro[1,2,3,4,6-13C5]Hexanoic Acid (M5PFHxA)	84		66-128
Perfluoro[1,2,3,4-13C4]Heptanoic Acid (M4PFHpA)	87		71-129
Perfluoro[1,2,3-13C3]Hexanesulfonic Acid (M3PFHxS)	105		78-139
Perfluoro[13C8]Octanoic Acid (M8PFOA)	91		75-130
1H,1H,2H,2H-Perfluoro[1,2-13C2]Octanesulfonic Acid (M2-6:2FTS)	80		20-154
Perfluoro[13C9]Nonanoic Acid (M9PFNA)	80		72-140
Perfluoro[13C8]Octanesulfonic Acid (M8PFOS)	87		79-136
Perfluoro[1,2,3,4,5,6-13C6]Decanoic Acid (M6PFDA)	84		75-130
1H,1H,2H,2H-Perfluoro[1,2-13C2]Decanesulfonic Acid (M2-8:2FTS)	83		19-175
N-Deuteriomethylperfluoro-1-octanesulfonamidoacetic Acid (d3-NMeFOSAA)	54		31-134
Perfluoro[1,2,3,4,5,6,7-13C7]Undecanoic Acid (M7-PFUDA)	90		61-155
N-Deuterioethylperfluoro-1-octanesulfonamidoacetic Acid (d5-NEtFOSAA)	47		34-137
Perfluoro[1,2-13C2]Dodecanoic Acid (MPFDOA)	86		54-150
Perfluoro[1,2-13C2]Tetradecanoic Acid (M2PFTEDA)	55		24-159

Project Name: THE BEACON
Project Number: 170745301
Lab Number: L2256007
Report Date: 11/07/22

SAMPLE RESULTS

Lab ID: L2256007-10
Client ID: SODUP01_100722
Sample Location: 413 E 120 ST.

Date Collected: 10/07/22 12:15
Date Received: 10/07/22
Field Prep: Not Specified

Sample Depth:
Matrix: Soil
Analytical Method: 134,LCMSMS-ID
Analytical Date: 11/06/22 21:19
Analyst: JPW
Percent Solids: 87%

Extraction Method: ALPHA 23528
Extraction Date: 10/19/22 17:05

Parameter	Result	Qualifier	Units	RL	MDL	Dilution Factor
Perfluorinated Alkyl Acids by Isotope Dilution - Mansfield Lab						
Perfluorooctanesulfonamide (FOSA)	ND		ng/g	0.524	0.103	1

Surrogate (Extracted Internal Standard)	% Recovery	Qualifier	Acceptance Criteria
Perfluoro[13C8]Octanesulfonamide (M8FOSA)	88		10-117

Project Name: THE BEACON
Project Number: 170745301
Lab Number: L2256007
Report Date: 11/07/22

SAMPLE RESULTS

Lab ID: L2256007-11
Client ID: MW03_100722
Sample Location: 413 E 120 ST.

Date Collected: 10/07/22 12:45
Date Received: 10/07/22
Field Prep: Not Specified

Sample Depth:
Matrix: Water
Analytical Method: 134,LCMSMS-ID
Analytical Date: 11/02/22 20:00
Analyst: AC

Extraction Method: ALPHA 23528
Extraction Date: 10/14/22 16:30

Parameter	Result	Qualifier	Units	RL	MDL	Dilution Factor
Perfluorinated Alkyl Acids by Isotope Dilution - Mansfield Lab						
Perfluorobutanoic Acid (PFBA)	11.2		ng/l	1.94	0.396	1
Perfluoropentanoic Acid (PFPeA)	5.37		ng/l	1.94	0.385	1
Perfluorobutanesulfonic Acid (PFBS)	5.25		ng/l	1.94	0.231	1
Perfluorohexanoic Acid (PFHxA)	4.05		ng/l	1.94	0.318	1
Perfluoroheptanoic Acid (PFHpA)	2.55		ng/l	1.94	0.219	1
Perfluorohexanesulfonic Acid (PFHxS)	1.07	JF	ng/l	1.94	0.365	1
Perfluorooctanoic Acid (PFOA)	16.0		ng/l	1.94	0.229	1
1H,1H,2H,2H-Perfluorooctanesulfonic Acid (6:2FTS)	1.99		ng/l	1.94	1.29	1
Perfluoroheptanesulfonic Acid (PFHpS)	ND		ng/l	1.94	0.668	1
Perfluorononanoic Acid (PFNA)	3.92		ng/l	1.94	0.303	1
Perfluorooctanesulfonic Acid (PFOS)	20.8		ng/l	1.94	0.490	1
Perfluorodecanoic Acid (PFDA)	1.74	J	ng/l	1.94	0.295	1
1H,1H,2H,2H-Perfluorodecanesulfonic Acid (8:2FTS)	ND		ng/l	1.94	1.18	1
N-Methyl Perfluorooctanesulfonamidoacetic Acid (NMeFOSAA)	ND		ng/l	1.94	0.629	1
Perfluoroundecanoic Acid (PFUnA)	0.357	JF	ng/l	1.94	0.252	1
Perfluorodecanesulfonic Acid (PFDS)	ND		ng/l	1.94	0.952	1
Perfluorooctanesulfonamide (FOSA)	ND		ng/l	1.94	0.563	1
N-Ethyl Perfluorooctanesulfonamidoacetic Acid (NEtFOSAA)	ND		ng/l	1.94	0.781	1
Perfluorododecanoic Acid (PFDoA)	ND		ng/l	1.94	0.361	1
Perfluorotridecanoic Acid (PFTrDA)	ND		ng/l	1.94	0.318	1
Perfluorotetradecanoic Acid (PFTA)	ND		ng/l	1.94	0.241	1
PFOA/PFOS, Total	36.8		ng/l	1.94	0.229	1

Project Name: THE BEACON **Lab Number:** L2256007

Project Number: 170745301 **Report Date:** 11/07/22

SAMPLE RESULTS

Lab ID: L2256007-11 Date Collected: 10/07/22 12:45

Client ID: MW03_100722 Date Received: 10/07/22

Sample Location: 413 E 120 ST. Field Prep: Not Specified

Sample Depth:

Parameter	Result	Qualifier	Units	RL	MDL	Dilution Factor
Perfluorinated Alkyl Acids by Isotope Dilution - Mansfield Lab						

Surrogate (Extracted Internal Standard)	% Recovery	Qualifier	Acceptance Criteria
Perfluoro[13C4]Butanoic Acid (MPFBA)	76		58-132
Perfluoro[13C5]Pentanoic Acid (M5PFPEA)	80		62-163
Perfluoro[2,3,4-13C3]Butanesulfonic Acid (M3PFBS)	118		70-131
Perfluoro[1,2,3,4,6-13C5]Hexanoic Acid (M5PFHxA)	79		57-129
Perfluoro[1,2,3,4-13C4]Heptanoic Acid (M4PFHpA)	81		60-129
Perfluoro[1,2,3-13C3]Hexanesulfonic Acid (M3PFHxS)	119		71-134
Perfluoro[13C8]Octanoic Acid (M8PFOA)	88		62-129
1H,1H,2H,2H-Perfluoro[1,2-13C2]Octanesulfonic Acid (M2-6:2FTS)	114		14-147
Perfluoro[13C9]Nonanoic Acid (M9PFNA)	83		59-139
Perfluoro[13C8]Octanesulfonic Acid (M8PFOS)	107		69-131
Perfluoro[1,2,3,4,5,6-13C6]Decanoic Acid (M6PFDA)	90		62-124
1H,1H,2H,2H-Perfluoro[1,2-13C2]Decanesulfonic Acid (M2-8:2FTS)	113		10-162
N-Deuteriomethylperfluoro-1-octanesulfonamidoacetic Acid (d3-NMeFOSAA)	50		24-116
Perfluoro[1,2,3,4,5,6,7-13C7]Undecanoic Acid (M7-PFUDA)	90		55-137
Perfluoro[13C8]Octanesulfonamide (M8FOSA)	14		10-112
N-Deuterioethylperfluoro-1-octanesulfonamidoacetic Acid (d5-NEtFOSAA)	50		27-126
Perfluoro[1,2-13C2]Dodecanoic Acid (MPFDOA)	81		48-131
Perfluoro[1,2-13C2]Tetradecanoic Acid (M2PFTEDA)	79		22-136

Project Name: THE BEACON
Project Number: 170745301
Lab Number: L2256007
Report Date: 11/07/22

SAMPLE RESULTS

Lab ID: L2256007-12
Client ID: SB01_1-3
Sample Location: 413 E 120 ST.

Date Collected: 10/07/22 14:10
Date Received: 10/07/22
Field Prep: Not Specified

Sample Depth:
Matrix: Soil
Analytical Method: 134,LCMSMS-ID
Analytical Date: 11/04/22 23:13
Analyst: JW
Percent Solids: 92%

Extraction Method: ALPHA 23528
Extraction Date: 10/19/22 17:05

Parameter	Result	Qualifier	Units	RL	MDL	Dilution Factor
Perfluorinated Alkyl Acids by Isotope Dilution - Mansfield Lab						
Perfluorobutanoic Acid (PFBA)	ND		ng/g	0.504	0.023	1
Perfluoropentanoic Acid (PFPeA)	ND		ng/g	0.504	0.046	1
Perfluorobutanesulfonic Acid (PFBS)	ND		ng/g	0.252	0.039	1
Perfluorohexanoic Acid (PFHxA)	ND		ng/g	0.504	0.053	1
Perfluoroheptanoic Acid (PFHpA)	ND		ng/g	0.252	0.046	1
Perfluorohexanesulfonic Acid (PFHxS)	ND		ng/g	0.252	0.061	1
Perfluorooctanoic Acid (PFOA)	ND		ng/g	0.252	0.042	1
1H,1H,2H,2H-Perfluorooctanesulfonic Acid (6:2FTS)	ND		ng/g	0.504	0.181	1
Perfluoroheptanesulfonic Acid (PFHpS)	ND		ng/g	0.504	0.138	1
Perfluorononanoic Acid (PFNA)	ND		ng/g	0.252	0.076	1
Perfluorooctanesulfonic Acid (PFOS)	ND		ng/g	0.252	0.131	1
Perfluorodecanoic Acid (PFDA)	ND		ng/g	0.252	0.068	1
1H,1H,2H,2H-Perfluorodecanesulfonic Acid (8:2FTS)	ND		ng/g	0.504	0.290	1
N-Methyl Perfluorooctanesulfonamidoacetic Acid (NMeFOSAA)	ND		ng/g	0.504	0.203	1
Perfluoroundecanoic Acid (PFUnA)	ND		ng/g	0.504	0.047	1
Perfluorodecanesulfonic Acid (PFDS)	ND		ng/g	0.504	0.154	1
Perfluorooctanesulfonamide (FOSA)	ND		ng/g	0.504	0.099	1
N-Ethyl Perfluorooctanesulfonamidoacetic Acid (NEtFOSAA)	ND		ng/g	0.504	0.085	1
Perfluorododecanoic Acid (PFDoA)	ND		ng/g	0.504	0.071	1
Perfluorotridecanoic Acid (PFTrDA)	ND		ng/g	0.504	0.206	1
Perfluorotetradecanoic Acid (PFTA)	ND		ng/g	0.504	0.055	1
PFOA/PFOS, Total	ND		ng/g	0.252	0.042	1

Project Name: THE BEACON **Lab Number:** L2256007

Project Number: 170745301 **Report Date:** 11/07/22

SAMPLE RESULTS

Lab ID: L2256007-12 Date Collected: 10/07/22 14:10

Client ID: SB01_1-3 Date Received: 10/07/22

Sample Location: 413 E 120 ST. Field Prep: Not Specified

Sample Depth:

Parameter	Result	Qualifier	Units	RL	MDL	Dilution Factor

Perfluorinated Alkyl Acids by Isotope Dilution - Mansfield Lab

Surrogate (Extracted Internal Standard)	% Recovery	Qualifier	Acceptance Criteria
Perfluoro[13C4]Butanoic Acid (MPFBA)	88		61-135
Perfluoro[13C5]Pentanoic Acid (M5PFPEA)	85		58-150
Perfluoro[2,3,4-13C3]Butanesulfonic Acid (M3PFBS)	101		74-139
Perfluoro[1,2,3,4,6-13C5]Hexanoic Acid (M5PFHxA)	84		66-128
Perfluoro[1,2,3,4-13C4]Heptanoic Acid (M4PFHpA)	85		71-129
Perfluoro[1,2,3-13C3]Hexanesulfonic Acid (M3PFHxS)	101		78-139
Perfluoro[13C8]Octanoic Acid (M8PFOA)	89		75-130
1H,1H,2H,2H-Perfluoro[1,2-13C2]Octanesulfonic Acid (M2-6:2FTS)	75		20-154
Perfluoro[13C9]Nonanoic Acid (M9PFNA)	80		72-140
Perfluoro[13C8]Octanesulfonic Acid (M8PFOS)	84		79-136
Perfluoro[1,2,3,4,5,6-13C6]Decanoic Acid (M6PFDA)	82		75-130
1H,1H,2H,2H-Perfluoro[1,2-13C2]Decanesulfonic Acid (M2-8:2FTS)	89		19-175
N-Deuteriomethylperfluoro-1-octanesulfonamidoacetic Acid (d3-NMeFOSAA)	50		31-134
Perfluoro[1,2,3,4,5,6,7-13C7]Undecanoic Acid (M7-PFUDA)	91		61-155
Perfluoro[13C8]Octanesulfonamide (M8FOSA)	74		10-117
N-Deuterioethylperfluoro-1-octanesulfonamidoacetic Acid (d5-NEtFOSAA)	52		34-137
Perfluoro[1,2-13C2]Dodecanoic Acid (MPFDOA)	80		54-150
Perfluoro[1,2-13C2]Tetradecanoic Acid (M2PFTEDA)	71		24-159

Project Name: THE BEACON
Project Number: 170745301
Lab Number: L2256007
Report Date: 11/07/22

SAMPLE RESULTS

Lab ID: L2256007-13
Client ID: SB02_0-2
Sample Location: 413 E 120 ST.

Date Collected: 10/07/22 15:45
Date Received: 10/07/22
Field Prep: Not Specified

Sample Depth:
Matrix: Soil
Analytical Method: 134,LCMSMS-ID
Analytical Date: 11/04/22 23:29
Analyst: JW
Percent Solids: 93%

Extraction Method: ALPHA 23528
Extraction Date: 10/19/22 17:05

Parameter	Result	Qualifier	Units	RL	MDL	Dilution Factor
Perfluorinated Alkyl Acids by Isotope Dilution - Mansfield Lab						
Perfluorobutanoic Acid (PFBA)	ND		ng/g	0.507	0.023	1
Perfluoropentanoic Acid (PFPeA)	ND		ng/g	0.507	0.047	1
Perfluorobutanesulfonic Acid (PFBS)	ND		ng/g	0.254	0.040	1
Perfluorohexanoic Acid (PFHxA)	ND		ng/g	0.507	0.053	1
Perfluoroheptanoic Acid (PFHpA)	ND		ng/g	0.254	0.046	1
Perfluorohexanesulfonic Acid (PFHxS)	ND		ng/g	0.254	0.061	1
Perfluorooctanoic Acid (PFOA)	ND		ng/g	0.254	0.043	1
1H,1H,2H,2H-Perfluorooctanesulfonic Acid (6:2FTS)	ND		ng/g	0.507	0.182	1
Perfluoroheptanesulfonic Acid (PFHpS)	ND		ng/g	0.507	0.138	1
Perfluorononanoic Acid (PFNA)	ND		ng/g	0.254	0.076	1
Perfluorooctanesulfonic Acid (PFOS)	ND		ng/g	0.254	0.132	1
Perfluorodecanoic Acid (PFDA)	ND		ng/g	0.254	0.068	1
1H,1H,2H,2H-Perfluorodecanesulfonic Acid (8:2FTS)	ND		ng/g	0.507	0.291	1
N-Methyl Perfluorooctanesulfonamidoacetic Acid (NMeFOSAA)	ND		ng/g	0.507	0.204	1
Perfluoroundecanoic Acid (PFUnA)	ND		ng/g	0.507	0.048	1
Perfluorodecanesulfonic Acid (PFDS)	ND		ng/g	0.507	0.155	1
N-Ethyl Perfluorooctanesulfonamidoacetic Acid (NEtFOSAA)	ND		ng/g	0.507	0.086	1
Perfluorododecanoic Acid (PFDoA)	ND		ng/g	0.507	0.071	1
Perfluorotridecanoic Acid (PFTrDA)	ND		ng/g	0.507	0.207	1
Perfluorotetradecanoic Acid (PFTA)	ND		ng/g	0.507	0.055	1
PFOA/PFOS, Total	ND		ng/g	0.254	0.043	1

Project Name: THE BEACON **Lab Number:** L2256007

Project Number: 170745301 **Report Date:** 11/07/22

SAMPLE RESULTS

Lab ID: L2256007-13 Date Collected: 10/07/22 15:45

Client ID: SB02_0-2 Date Received: 10/07/22

Sample Location: 413 E 120 ST. Field Prep: Not Specified

Sample Depth:

Parameter	Result	Qualifier	Units	RL	MDL	Dilution Factor

Perfluorinated Alkyl Acids by Isotope Dilution - Mansfield Lab

Surrogate (Extracted Internal Standard)	% Recovery	Qualifier	Acceptance Criteria
Perfluoro[13C4]Butanoic Acid (MPFBA)	81		61-135
Perfluoro[13C5]Pentanoic Acid (M5PFPEA)	79		58-150
Perfluoro[2,3,4-13C3]Butanesulfonic Acid (M3PFBS)	99		74-139
Perfluoro[1,2,3,4,6-13C5]Hexanoic Acid (M5PFHxA)	77		66-128
Perfluoro[1,2,3,4-13C4]Heptanoic Acid (M4PFHpA)	79		71-129
Perfluoro[1,2,3-13C3]Hexanesulfonic Acid (M3PFHxS)	100		78-139
Perfluoro[13C8]Octanoic Acid (M8PFOA)	85		75-130
1H,1H,2H,2H-Perfluoro[1,2-13C2]Octanesulfonic Acid (M2-6:2FTS)	73		20-154
Perfluoro[13C9]Nonanoic Acid (M9PFNA)	74		72-140
Perfluoro[13C8]Octanesulfonic Acid (M8PFOS)	81		79-136
Perfluoro[1,2,3,4,5,6-13C6]Decanoic Acid (M6PFDA)	77		75-130
1H,1H,2H,2H-Perfluoro[1,2-13C2]Decanesulfonic Acid (M2-8:2FTS)	84		19-175
N-Deuteriomethylperfluoro-1-octanesulfonamidoacetic Acid (d3-NMeFOSAA)	42		31-134
Perfluoro[1,2,3,4,5,6,7-13C7]Undecanoic Acid (M7-PFUDA)	87		61-155
N-Deuterioethylperfluoro-1-octanesulfonamidoacetic Acid (d5-NEtFOSAA)	44		34-137
Perfluoro[1,2-13C2]Dodecanoic Acid (MPFDOA)	77		54-150
Perfluoro[1,2-13C2]Tetradecanoic Acid (M2PFTEDA)	55		24-159

Project Name: THE BEACON
Project Number: 170745301
Lab Number: L2256007
Report Date: 11/07/22

SAMPLE RESULTS

Lab ID: L2256007-13
Client ID: SB02_0-2
Sample Location: 413 E 120 ST.

Sample Depth:
Matrix: Soil
Analytical Method: 134,LCMSMS-ID
Analytical Date: 11/06/22 21:26
Analyst: JPW
Percent Solids: 93%

Date Collected: 10/07/22 15:45
Date Received: 10/07/22
Field Prep: Not Specified

Extraction Method: ALPHA 23528
Extraction Date: 10/19/22 17:05

Parameter	Result	Qualifier	Units	RL	MDL	Dilution Factor
Perfluorinated Alkyl Acids by Isotope Dilution - Mansfield Lab						
Perfluorooctanesulfonamide (FOSA)	ND		ng/g	0.507	0.099	1

Surrogate (Extracted Internal Standard)	% Recovery	Qualifier	Acceptance Criteria
Perfluoro[13C8]Octanesulfonamide (M8FOSA)	85		10-117

Project Name: THE BEACON
Project Number: 170745301
Lab Number: L2256007
Report Date: 11/07/22

SAMPLE RESULTS

Lab ID: L2256007-14
Client ID: MW03_100722
Sample Location: 413 E 120 ST.

Date Collected: 10/07/22 12:35
Date Received: 10/07/22
Field Prep: Refer to COC

Sample Depth:
Matrix: Water
Analytical Method: 1,8270E
Analytical Date: 10/13/22 09:22
Analyst: SZ

Extraction Method: EPA 3510C
Extraction Date: 10/13/22 00:28

Parameter	Result	Qualifier	Units	RL	MDL	Dilution Factor
Semivolatile Organics by GC/MS - Westborough Lab						
1,2,4-Trichlorobenzene	ND		ug/l	5.0	0.50	1
Bis(2-chloroethyl)ether	ND		ug/l	2.0	0.50	1
1,2-Dichlorobenzene	ND		ug/l	2.0	0.45	1
1,3-Dichlorobenzene	ND		ug/l	2.0	0.40	1
1,4-Dichlorobenzene	ND		ug/l	2.0	0.43	1
3,3'-Dichlorobenzidine	ND		ug/l	5.0	1.6	1
2,4-Dinitrotoluene	ND		ug/l	5.0	1.2	1
2,6-Dinitrotoluene	ND		ug/l	5.0	0.93	1
4-Chlorophenyl phenyl ether	ND		ug/l	2.0	0.49	1
4-Bromophenyl phenyl ether	ND		ug/l	2.0	0.38	1
Bis(2-chloroisopropyl)ether	ND		ug/l	2.0	0.53	1
Bis(2-chloroethoxy)methane	ND		ug/l	5.0	0.50	1
Hexachlorocyclopentadiene	ND		ug/l	20	0.69	1
Isophorone	ND		ug/l	5.0	1.2	1
Nitrobenzene	ND		ug/l	2.0	0.77	1
NDPA/DPA	ND		ug/l	2.0	0.42	1
n-Nitrosodi-n-propylamine	ND		ug/l	5.0	0.64	1
Bis(2-ethylhexyl)phthalate	2.1	J	ug/l	3.0	1.5	1
Butyl benzyl phthalate	ND		ug/l	5.0	1.2	1
Di-n-butylphthalate	ND		ug/l	5.0	0.39	1
Di-n-octylphthalate	ND		ug/l	5.0	1.3	1
Diethyl phthalate	ND		ug/l	5.0	0.38	1
Dimethyl phthalate	ND		ug/l	5.0	1.8	1
Biphenyl	ND		ug/l	2.0	0.46	1
4-Chloroaniline	ND		ug/l	5.0	1.1	1
2-Nitroaniline	ND		ug/l	5.0	0.50	1
3-Nitroaniline	ND		ug/l	5.0	0.81	1
4-Nitroaniline	ND		ug/l	5.0	0.80	1

Project Name: THE BEACON **Lab Number:** L2256007

Project Number: 170745301 **Report Date:** 11/07/22

SAMPLE RESULTS

Lab ID: L2256007-14 Date Collected: 10/07/22 12:35

Client ID: MW03_100722 Date Received: 10/07/22

Sample Location: 413 E 120 ST. Field Prep: Refer to COC

Sample Depth:

Parameter	Result	Qualifier	Units	RL	MDL	Dilution Factor
Semivolatile Organics by GC/MS - Westborough Lab						
Dibenzofuran	ND		ug/l	2.0	0.50	1
1,2,4,5-Tetrachlorobenzene	ND		ug/l	10	0.44	1
Acetophenone	ND		ug/l	5.0	0.53	1
2,4,6-Trichlorophenol	ND		ug/l	5.0	0.61	1
p-Chloro-m-cresol	ND		ug/l	2.0	0.35	1
2-Chlorophenol	ND		ug/l	2.0	0.48	1
2,4-Dichlorophenol	ND		ug/l	5.0	0.41	1
2,4-Dimethylphenol	ND		ug/l	5.0	1.8	1
2-Nitrophenol	ND		ug/l	10	0.85	1
4-Nitrophenol	ND		ug/l	10	0.67	1
2,4-Dinitrophenol	ND		ug/l	20	6.6	1
4,6-Dinitro-o-cresol	ND		ug/l	10	1.8	1
Phenol	ND		ug/l	5.0	0.57	1
2-Methylphenol	ND		ug/l	5.0	0.49	1
3-Methylphenol/4-Methylphenol	ND		ug/l	5.0	0.48	1
2,4,5-Trichlorophenol	ND		ug/l	5.0	0.77	1
Benzoic Acid	ND		ug/l	50	2.6	1
Benzyl Alcohol	ND		ug/l	2.0	0.59	1
Carbazole	ND		ug/l	2.0	0.49	1

Surrogate	% Recovery	Qualifier	Acceptance Criteria
2-Fluorophenol	59		21-120
Phenol-d6	45		10-120
Nitrobenzene-d5	59		23-120
2-Fluorobiphenyl	73		15-120
2,4,6-Tribromophenol	104		10-120
4-Terphenyl-d14	83		41-149

Project Name: THE BEACON
Project Number: 170745301
Lab Number: L2256007
Report Date: 11/07/22

SAMPLE RESULTS

Lab ID: L2256007-14
Client ID: MW03_100722
Sample Location: 413 E 120 ST.

Sample Depth:
Matrix: Water
Analytical Method: 1,8270E-SIM
Analytical Date: 10/12/22 15:11
Analyst: AMV

Date Collected: 10/07/22 12:35
Date Received: 10/07/22
Field Prep: Refer to COC

Extraction Method: EPA 3510C
Extraction Date: 10/11/22 19:00

Parameter	Result	Qualifier	Units	RL	MDL	Dilution Factor
1,4 Dioxane by 8270E-SIM - Mansfield Lab						
1,4-Dioxane	ND		ng/l	142	32.0	1

Surrogate	% Recovery	Qualifier	Acceptance Criteria
1,4-Dioxane-d8	48		15-110

Project Name: THE BEACON
Project Number: 170745301
Lab Number: L2256007
Report Date: 11/07/22

SAMPLE RESULTS

Lab ID: L2256007-14
Client ID: MW03_100722
Sample Location: 413 E 120 ST.

Date Collected: 10/07/22 12:35
Date Received: 10/07/22
Field Prep: Refer to COC

Sample Depth:
Matrix: Water
Analytical Method: 1,8270E-SIM
Analytical Date: 10/13/22 09:16
Analyst: RP

Extraction Method: EPA 3510C
Extraction Date: 10/13/22 00:29

Parameter	Result	Qualifier	Units	RL	MDL	Dilution Factor
Semivolatile Organics by GC/MS-SIM - Westborough Lab						
Acenaphthene	0.02	J	ug/l	0.10	0.01	1
2-Chloronaphthalene	ND		ug/l	0.20	0.02	1
Fluoranthene	0.05	J	ug/l	0.10	0.02	1
Hexachlorobutadiene	ND		ug/l	0.50	0.05	1
Naphthalene	0.25		ug/l	0.10	0.05	1
Benzo(a)anthracene	0.04	J	ug/l	0.10	0.02	1
Benzo(a)pyrene	ND		ug/l	0.10	0.02	1
Benzo(b)fluoranthene	0.01	J	ug/l	0.10	0.01	1
Benzo(k)fluoranthene	ND		ug/l	0.10	0.01	1
Chrysene	ND		ug/l	0.10	0.01	1
Acenaphthylene	ND		ug/l	0.10	0.01	1
Anthracene	0.05	J	ug/l	0.10	0.01	1
Benzo(ghi)perylene	ND		ug/l	0.10	0.01	1
Fluorene	0.07	J	ug/l	0.10	0.01	1
Phenanthrene	0.24		ug/l	0.10	0.02	1
Dibenzo(a,h)anthracene	ND		ug/l	0.10	0.01	1
Indeno(1,2,3-cd)pyrene	ND		ug/l	0.10	0.01	1
Pyrene	0.03	J	ug/l	0.10	0.02	1
2-Methylnaphthalene	0.08	J	ug/l	0.10	0.02	1
Pentachlorophenol	ND		ug/l	0.80	0.01	1
Hexachlorobenzene	ND		ug/l	0.80	0.01	1
Hexachloroethane	ND		ug/l	0.80	0.06	1

Project Name: THE BEACON **Lab Number:** L2256007

Project Number: 170745301 **Report Date:** 11/07/22

SAMPLE RESULTS

Lab ID: L2256007-14 Date Collected: 10/07/22 12:35

Client ID: MW03_100722 Date Received: 10/07/22

Sample Location: 413 E 120 ST. Field Prep: Refer to COC

Sample Depth:

Parameter	Result	Qualifier	Units	RL	MDL	Dilution Factor
Semivolatile Organics by GC/MS-SIM - Westborough Lab						

Surrogate	% Recovery	Qualifier	Acceptance Criteria
2-Fluorophenol	71		21-120
Phenol-d6	62		10-120
Nitrobenzene-d5	91		23-120
2-Fluorobiphenyl	75		15-120
2,4,6-Tribromophenol	79		10-120
4-Terphenyl-d14	84		41-149

Project Name: THE BEACON
Project Number: 170745301
Lab Number: L2256007
Report Date: 11/07/22

SAMPLE RESULTS

Lab ID: L2256007-15
Client ID: FB02_100722
Sample Location: 413 E 120 ST.

Date Collected: 10/07/22 14:35
Date Received: 10/07/22
Field Prep: Refer to COC

Sample Depth:
Matrix: Water
Analytical Method: 1,8270E
Analytical Date: 10/13/22 09:00
Analyst: SZ

Extraction Method: EPA 3510C
Extraction Date: 10/13/22 00:28

Parameter	Result	Qualifier	Units	RL	MDL	Dilution Factor
Semivolatile Organics by GC/MS - Westborough Lab						
1,2,4-Trichlorobenzene	ND		ug/l	5.0	0.50	1
Bis(2-chloroethyl)ether	ND		ug/l	2.0	0.50	1
1,2-Dichlorobenzene	ND		ug/l	2.0	0.45	1
1,3-Dichlorobenzene	ND		ug/l	2.0	0.40	1
1,4-Dichlorobenzene	ND		ug/l	2.0	0.43	1
3,3'-Dichlorobenzidine	ND		ug/l	5.0	1.6	1
2,4-Dinitrotoluene	ND		ug/l	5.0	1.2	1
2,6-Dinitrotoluene	ND		ug/l	5.0	0.93	1
4-Chlorophenyl phenyl ether	ND		ug/l	2.0	0.49	1
4-Bromophenyl phenyl ether	ND		ug/l	2.0	0.38	1
Bis(2-chloroisopropyl)ether	ND		ug/l	2.0	0.53	1
Bis(2-chloroethoxy)methane	ND		ug/l	5.0	0.50	1
Hexachlorocyclopentadiene	ND		ug/l	20	0.69	1
Isophorone	ND		ug/l	5.0	1.2	1
Nitrobenzene	ND		ug/l	2.0	0.77	1
NDPA/DPA	ND		ug/l	2.0	0.42	1
n-Nitrosodi-n-propylamine	ND		ug/l	5.0	0.64	1
Bis(2-ethylhexyl)phthalate	ND		ug/l	3.0	1.5	1
Butyl benzyl phthalate	ND		ug/l	5.0	1.2	1
Di-n-butylphthalate	ND		ug/l	5.0	0.39	1
Di-n-octylphthalate	ND		ug/l	5.0	1.3	1
Diethyl phthalate	ND		ug/l	5.0	0.38	1
Dimethyl phthalate	ND		ug/l	5.0	1.8	1
Biphenyl	ND		ug/l	2.0	0.46	1
4-Chloroaniline	ND		ug/l	5.0	1.1	1
2-Nitroaniline	ND		ug/l	5.0	0.50	1
3-Nitroaniline	ND		ug/l	5.0	0.81	1
4-Nitroaniline	ND		ug/l	5.0	0.80	1

Project Name: THE BEACON **Lab Number:** L2256007

Project Number: 170745301 **Report Date:** 11/07/22

SAMPLE RESULTS

Lab ID: L2256007-15 Date Collected: 10/07/22 14:35

Client ID: FB02_100722 Date Received: 10/07/22

Sample Location: 413 E 120 ST. Field Prep: Refer to COC

Sample Depth:

Parameter	Result	Qualifier	Units	RL	MDL	Dilution Factor
Semivolatile Organics by GC/MS - Westborough Lab						
Dibenzofuran	ND		ug/l	2.0	0.50	1
1,2,4,5-Tetrachlorobenzene	ND		ug/l	10	0.44	1
Acetophenone	ND		ug/l	5.0	0.53	1
2,4,6-Trichlorophenol	ND		ug/l	5.0	0.61	1
p-Chloro-m-cresol	ND		ug/l	2.0	0.35	1
2-Chlorophenol	ND		ug/l	2.0	0.48	1
2,4-Dichlorophenol	ND		ug/l	5.0	0.41	1
2,4-Dimethylphenol	1.8	J	ug/l	5.0	1.8	1
2-Nitrophenol	ND		ug/l	10	0.85	1
4-Nitrophenol	ND		ug/l	10	0.67	1
2,4-Dinitrophenol	ND		ug/l	20	6.6	1
4,6-Dinitro-o-cresol	ND		ug/l	10	1.8	1
Phenol	ND		ug/l	5.0	0.57	1
2-Methylphenol	ND		ug/l	5.0	0.49	1
3-Methylphenol/4-Methylphenol	2.8	J	ug/l	5.0	0.48	1
2,4,5-Trichlorophenol	ND		ug/l	5.0	0.77	1
Benzoic Acid	ND		ug/l	50	2.6	1
Benzyl Alcohol	ND		ug/l	2.0	0.59	1
Carbazole	ND		ug/l	2.0	0.49	1

Surrogate	% Recovery	Qualifier	Acceptance Criteria
2-Fluorophenol	65		21-120
Phenol-d6	55		10-120
Nitrobenzene-d5	68		23-120
2-Fluorobiphenyl	82		15-120
2,4,6-Tribromophenol	118		10-120
4-Terphenyl-d14	92		41-149

Project Name: THE BEACON
Project Number: 170745301

Lab Number: L2256007
Report Date: 11/07/22

SAMPLE RESULTS

Lab ID: L2256007-15
Client ID: FB02_100722
Sample Location: 413 E 120 ST.

Date Collected: 10/07/22 14:35
Date Received: 10/07/22
Field Prep: Refer to COC

Sample Depth:
Matrix: Water
Analytical Method: 1,8270E-SIM
Analytical Date: 10/12/22 15:34
Analyst: AMV

Extraction Method: EPA 3510C
Extraction Date: 10/11/22 19:00

Parameter	Result	Qualifier	Units	RL	MDL	Dilution Factor
1,4 Dioxane by 8270E-SIM - Mansfield Lab						
1,4-Dioxane	ND		ng/l	147	33.2	1

Surrogate	% Recovery	Qualifier	Acceptance Criteria
1,4-Dioxane-d8	44		15-110

Project Name: THE BEACON
Project Number: 170745301
Lab Number: L2256007
Report Date: 11/07/22

SAMPLE RESULTS

Lab ID: L2256007-15
Client ID: FB02_100722
Sample Location: 413 E 120 ST.

Date Collected: 10/07/22 14:35
Date Received: 10/07/22
Field Prep: Refer to COC

Sample Depth:
Matrix: Water
Analytical Method: 1,8270E-SIM
Analytical Date: 10/14/22 11:31
Analyst: RP

Extraction Method: EPA 3510C
Extraction Date: 10/13/22 16:30

Parameter	Result	Qualifier	Units	RL	MDL	Dilution Factor
Semivolatile Organics by GC/MS-SIM - Westborough Lab						
Acenaphthene	ND		ug/l	0.10	0.01	1
2-Chloronaphthalene	ND		ug/l	0.20	0.02	1
Fluoranthene	ND		ug/l	0.10	0.02	1
Hexachlorobutadiene	ND		ug/l	0.50	0.05	1
Naphthalene	ND		ug/l	0.10	0.05	1
Benzo(a)anthracene	0.04	J	ug/l	0.10	0.02	1
Benzo(a)pyrene	ND		ug/l	0.10	0.02	1
Benzo(b)fluoranthene	ND		ug/l	0.10	0.01	1
Benzo(k)fluoranthene	ND		ug/l	0.10	0.01	1
Chrysene	ND		ug/l	0.10	0.01	1
Acenaphthylene	ND		ug/l	0.10	0.01	1
Anthracene	ND		ug/l	0.10	0.01	1
Benzo(ghi)perylene	ND		ug/l	0.10	0.01	1
Fluorene	ND		ug/l	0.10	0.01	1
Phenanthrene	ND		ug/l	0.10	0.02	1
Dibenzo(a,h)anthracene	ND		ug/l	0.10	0.01	1
Indeno(1,2,3-cd)pyrene	ND		ug/l	0.10	0.01	1
Pyrene	ND		ug/l	0.10	0.02	1
2-Methylnaphthalene	0.03	J	ug/l	0.10	0.02	1
Pentachlorophenol	ND		ug/l	0.80	0.01	1
Hexachlorobenzene	ND		ug/l	0.80	0.01	1
Hexachloroethane	ND		ug/l	0.80	0.06	1

Project Name: THE BEACON
Project Number: 170745301
Lab Number: L2256007
Report Date: 11/07/22

SAMPLE RESULTS

Lab ID: L2256007-15
Client ID: FB02_100722
Sample Location: 413 E 120 ST.
Date Collected: 10/07/22 14:35
Date Received: 10/07/22
Field Prep: Refer to COC

Sample Depth:

Parameter	Result	Qualifier	Units	RL	MDL	Dilution Factor
Semivolatile Organics by GC/MS-SIM - Westborough Lab						

Surrogate	% Recovery	Qualifier	Acceptance Criteria
2-Fluorophenol	57		21-120
Phenol-d6	51		10-120
Nitrobenzene-d5	77		23-120
2-Fluorobiphenyl	63		15-120
2,4,6-Tribromophenol	62		10-120
4-Terphenyl-d14	73		41-149

Project Name: THE BEACON
Project Number: 170745301

Lab Number: L2256007
Report Date: 11/07/22

Method Blank Analysis
Batch Quality Control

Analytical Method: 1,8270E-SIM
Analytical Date: 10/12/22 12:25
Analyst: AMV

Extraction Method: EPA 3510C
Extraction Date: 10/11/22 19:00

Parameter	Result	Qualifier	Units	RL	MDL
1,4 Dioxane by 8270E-SIM - Mansfield Lab for sample(s): 14-15 Batch: WG1698136-1					
1,4-Dioxane	ND		ng/l	150	33.9

Surrogate	%Recovery	Qualifier	Acceptance Criteria
1,4-Dioxane-d8	54		15-110

Project Name: THE BEACON
Project Number: 170745301

Lab Number: L2256007
Report Date: 11/07/22

Method Blank Analysis
Batch Quality Control

Analytical Method: 1,8270E
Analytical Date: 10/13/22 01:52
Analyst: SZ

Extraction Method: EPA 3510C
Extraction Date: 10/12/22 07:58

Parameter	Result	Qualifier	Units	RL	MDL
Semivolatile Organics by GC/MS - Westborough Lab for sample(s): 14-15 Batch: WG1698351-1					
Acenaphthene	ND		ug/l	2.0	0.44
1,2,4-Trichlorobenzene	ND		ug/l	5.0	0.50
Hexachlorobenzene	ND		ug/l	2.0	0.46
Bis(2-chloroethyl)ether	ND		ug/l	2.0	0.50
2-Chloronaphthalene	ND		ug/l	2.0	0.44
1,2-Dichlorobenzene	ND		ug/l	2.0	0.45
1,3-Dichlorobenzene	ND		ug/l	2.0	0.40
1,4-Dichlorobenzene	ND		ug/l	2.0	0.43
3,3'-Dichlorobenzidine	ND		ug/l	5.0	1.6
2,4-Dinitrotoluene	ND		ug/l	5.0	1.2
2,6-Dinitrotoluene	ND		ug/l	5.0	0.93
Fluoranthene	ND		ug/l	2.0	0.26
4-Chlorophenyl phenyl ether	ND		ug/l	2.0	0.49
4-Bromophenyl phenyl ether	ND		ug/l	2.0	0.38
Bis(2-chloroisopropyl)ether	ND		ug/l	2.0	0.53
Bis(2-chloroethoxy)methane	ND		ug/l	5.0	0.50
Hexachlorobutadiene	ND		ug/l	2.0	0.66
Hexachlorocyclopentadiene	ND		ug/l	20	0.69
Hexachloroethane	ND		ug/l	2.0	0.58
Isophorone	ND		ug/l	5.0	1.2
Naphthalene	ND		ug/l	2.0	0.46
Nitrobenzene	ND		ug/l	2.0	0.77
NDPA/DPA	ND		ug/l	2.0	0.42
n-Nitrosodi-n-propylamine	ND		ug/l	5.0	0.64
Bis(2-ethylhexyl)phthalate	ND		ug/l	3.0	1.5
Butyl benzyl phthalate	ND		ug/l	5.0	1.2
Di-n-butylphthalate	ND		ug/l	5.0	0.39
Di-n-octylphthalate	ND		ug/l	5.0	1.3
Diethyl phthalate	ND		ug/l	5.0	0.38

Project Name: THE BEACON
Project Number: 170745301
Lab Number: L2256007
Report Date: 11/07/22

Method Blank Analysis
Batch Quality Control

Analytical Method: 1,8270E
Analytical Date: 10/13/22 01:52
Analyst: SZ

Extraction Method: EPA 3510C
Extraction Date: 10/12/22 07:58

Parameter	Result	Qualifier	Units	RL	MDL
Semivolatile Organics by GC/MS - Westborough Lab for sample(s): 14-15 Batch: WG1698351-1					
Dimethyl phthalate	ND		ug/l	5.0	1.8
Benzo(a)anthracene	ND		ug/l	2.0	0.32
Benzo(a)pyrene	ND		ug/l	2.0	0.41
Benzo(b)fluoranthene	ND		ug/l	2.0	0.35
Benzo(k)fluoranthene	ND		ug/l	2.0	0.37
Chrysene	ND		ug/l	2.0	0.34
Acenaphthylene	ND		ug/l	2.0	0.46
Anthracene	ND		ug/l	2.0	0.33
Benzo(ghi)perylene	ND		ug/l	2.0	0.30
Fluorene	ND		ug/l	2.0	0.41
Phenanthrene	ND		ug/l	2.0	0.33
Dibenzo(a,h)anthracene	ND		ug/l	2.0	0.32
Indeno(1,2,3-cd)pyrene	ND		ug/l	2.0	0.40
Pyrene	ND		ug/l	2.0	0.28
Biphenyl	ND		ug/l	2.0	0.46
4-Chloroaniline	ND		ug/l	5.0	1.1
2-Nitroaniline	ND		ug/l	5.0	0.50
3-Nitroaniline	ND		ug/l	5.0	0.81
4-Nitroaniline	ND		ug/l	5.0	0.80
Dibenzofuran	ND		ug/l	2.0	0.50
2-Methylnaphthalene	ND		ug/l	2.0	0.45
1,2,4,5-Tetrachlorobenzene	ND		ug/l	10	0.44
Acetophenone	ND		ug/l	5.0	0.53
2,4,6-Trichlorophenol	ND		ug/l	5.0	0.61
p-Chloro-m-cresol	ND		ug/l	2.0	0.35
2-Chlorophenol	ND		ug/l	2.0	0.48
2,4-Dichlorophenol	ND		ug/l	5.0	0.41
2,4-Dimethylphenol	ND		ug/l	5.0	1.8
2-Nitrophenol	ND		ug/l	10	0.85

Project Name: THE BEACON
Project Number: 170745301
Lab Number: L2256007
Report Date: 11/07/22

Method Blank Analysis
Batch Quality Control

Analytical Method: 1,8270E
Analytical Date: 10/13/22 01:52
Analyst: SZ

Extraction Method: EPA 3510C
Extraction Date: 10/12/22 07:58

Parameter	Result	Qualifier	Units	RL	MDL
Semivolatile Organics by GC/MS - Westborough Lab for sample(s): 14-15 Batch: WG1698351-1					
4-Nitrophenol	ND		ug/l	10	0.67
2,4-Dinitrophenol	ND		ug/l	20	6.6
4,6-Dinitro-o-cresol	ND		ug/l	10	1.8
Pentachlorophenol	ND		ug/l	10	1.8
Phenol	ND		ug/l	5.0	0.57
2-Methylphenol	ND		ug/l	5.0	0.49
3-Methylphenol/4-Methylphenol	ND		ug/l	5.0	0.48
2,4,5-Trichlorophenol	ND		ug/l	5.0	0.77
Benzoic Acid	ND		ug/l	50	2.6
Benzyl Alcohol	ND		ug/l	2.0	0.59
Carbazole	ND		ug/l	2.0	0.49

Surrogate	%Recovery	Qualifier	Acceptance Criteria
2-Fluorophenol	45		21-120
Phenol-d6	47		10-120
Nitrobenzene-d5	60		23-120
2-Fluorobiphenyl	76		15-120
2,4,6-Tribromophenol	107		10-120
4-Terphenyl-d14	90		41-149

Project Name: THE BEACON
Project Number: 170745301

Lab Number: L2256007
Report Date: 11/07/22

Method Blank Analysis
Batch Quality Control

Analytical Method: 1,8270E-SIM
Analytical Date: 10/13/22 08:09
Analyst: RP

Extraction Method: EPA 3510C
Extraction Date: 10/12/22 07:58

Parameter	Result	Qualifier	Units	RL	MDL
Semivolatile Organics by GC/MS-SIM - Westborough Lab for sample(s): 14 Batch: WG1698353-1					
Acenaphthene	ND		ug/l	0.10	0.01
2-Chloronaphthalene	ND		ug/l	0.20	0.02
Fluoranthene	ND		ug/l	0.10	0.02
Hexachlorobutadiene	ND		ug/l	0.50	0.05
Naphthalene	ND		ug/l	0.10	0.05
Benzo(a)anthracene	0.05	J	ug/l	0.10	0.02
Benzo(a)pyrene	ND		ug/l	0.10	0.02
Benzo(b)fluoranthene	ND		ug/l	0.10	0.01
Benzo(k)fluoranthene	ND		ug/l	0.10	0.01
Chrysene	ND		ug/l	0.10	0.01
Acenaphthylene	ND		ug/l	0.10	0.01
Anthracene	ND		ug/l	0.10	0.01
Benzo(ghi)perylene	ND		ug/l	0.10	0.01
Fluorene	0.01	J	ug/l	0.10	0.01
Phenanthrene	0.03	J	ug/l	0.10	0.02
Dibenzo(a,h)anthracene	ND		ug/l	0.10	0.01
Indeno(1,2,3-cd)pyrene	ND		ug/l	0.10	0.01
Pyrene	ND		ug/l	0.10	0.02
2-Methylnaphthalene	ND		ug/l	0.10	0.02
Pentachlorophenol	ND		ug/l	0.80	0.01
Hexachlorobenzene	ND		ug/l	0.80	0.01
Hexachloroethane	ND		ug/l	0.80	0.06

Project Name: THE BEACON
Project Number: 170745301
Lab Number: L2256007
Report Date: 11/07/22

Method Blank Analysis
Batch Quality Control

Analytical Method: 1,8270E-SIM
Analytical Date: 10/13/22 08:09
Analyst: RP

Extraction Method: EPA 3510C
Extraction Date: 10/12/22 07:58

Parameter	Result	Qualifier	Units	RL	MDL
Semivolatile Organics by GC/MS-SIM - Westborough Lab for sample(s): 14 Batch: WG1698353-1					

Surrogate	%Recovery	Qualifier	Acceptance Criteria
2-Fluorophenol	60		21-120
Phenol-d6	50		10-120
Nitrobenzene-d5	90		23-120
2-Fluorobiphenyl	75		15-120
2,4,6-Tribromophenol	72		10-120
4-Terphenyl-d14	88		41-149

Project Name: THE BEACON
Project Number: 170745301

Lab Number: L2256007
Report Date: 11/07/22

Method Blank Analysis
Batch Quality Control

Analytical Method: 1,8270E
Analytical Date: 10/13/22 08:32
Analyst: SZ

Extraction Method: EPA 3546
Extraction Date: 10/12/22 23:59

Parameter	Result	Qualifier	Units	RL	MDL
Semivolatile Organics by GC/MS - Westborough Lab for sample(s): 01,03-05,07-08 Batch: WG1698728-1					
Acenaphthene	ND		ug/kg	130	17.
1,2,4-Trichlorobenzene	ND		ug/kg	160	19.
Hexachlorobenzene	ND		ug/kg	98	18.
Bis(2-chloroethyl)ether	ND		ug/kg	150	22.
2-Chloronaphthalene	ND		ug/kg	160	16.
1,2-Dichlorobenzene	ND		ug/kg	160	29.
1,3-Dichlorobenzene	ND		ug/kg	160	28.
1,4-Dichlorobenzene	ND		ug/kg	160	28.
3,3'-Dichlorobenzidine	ND		ug/kg	160	43.
2,4-Dinitrotoluene	ND		ug/kg	160	33.
2,6-Dinitrotoluene	ND		ug/kg	160	28.
Fluoranthene	ND		ug/kg	98	19.
4-Chlorophenyl phenyl ether	ND		ug/kg	160	17.
4-Bromophenyl phenyl ether	ND		ug/kg	160	25.
Bis(2-chloroisopropyl)ether	ND		ug/kg	200	28.
Bis(2-chloroethoxy)methane	ND		ug/kg	180	16.
Hexachlorobutadiene	ND		ug/kg	160	24.
Hexachlorocyclopentadiene	ND		ug/kg	470	150
Hexachloroethane	ND		ug/kg	130	26.
Isophorone	ND		ug/kg	150	21.
Naphthalene	ND		ug/kg	160	20.
Nitrobenzene	ND		ug/kg	150	24.
NDPA/DPA	ND		ug/kg	130	18.
n-Nitrosodi-n-propylamine	ND		ug/kg	160	25.
Bis(2-ethylhexyl)phthalate	ND		ug/kg	160	56.
Butyl benzyl phthalate	ND		ug/kg	160	41.
Di-n-butylphthalate	ND		ug/kg	160	31.
Di-n-octylphthalate	ND		ug/kg	160	55.
Diethyl phthalate	ND		ug/kg	160	15.

Project Name: THE BEACON
Project Number: 170745301
Lab Number: L2256007
Report Date: 11/07/22

Method Blank Analysis
Batch Quality Control

Analytical Method: 1,8270E
Analytical Date: 10/13/22 08:32
Analyst: SZ

Extraction Method: EPA 3546
Extraction Date: 10/12/22 23:59

Parameter	Result	Qualifier	Units	RL	MDL
Semivolatile Organics by GC/MS - Westborough Lab for sample(s): 01,03-05,07-08 Batch: WG1698728-1					
Dimethyl phthalate	ND		ug/kg	160	34.
Benzo(a)anthracene	ND		ug/kg	98	18.
Benzo(a)pyrene	ND		ug/kg	130	40.
Benzo(b)fluoranthene	ND		ug/kg	98	27.
Benzo(k)fluoranthene	ND		ug/kg	98	26.
Chrysene	ND		ug/kg	98	17.
Acenaphthylene	ND		ug/kg	130	25.
Anthracene	ND		ug/kg	98	32.
Benzo(ghi)perylene	ND		ug/kg	130	19.
Fluorene	ND		ug/kg	160	16.
Phenanthrene	ND		ug/kg	98	20.
Dibenzo(a,h)anthracene	ND		ug/kg	98	19.
Indeno(1,2,3-cd)pyrene	ND		ug/kg	130	23.
Pyrene	ND		ug/kg	98	16.
Biphenyl	ND		ug/kg	370	21.
4-Chloroaniline	ND		ug/kg	160	30.
2-Nitroaniline	ND		ug/kg	160	31.
3-Nitroaniline	ND		ug/kg	160	31.
4-Nitroaniline	ND		ug/kg	160	68.
Dibenzofuran	ND		ug/kg	160	15.
2-Methylnaphthalene	ND		ug/kg	200	20.
1,2,4,5-Tetrachlorobenzene	ND		ug/kg	160	17.
Acetophenone	ND		ug/kg	160	20.
2,4,6-Trichlorophenol	ND		ug/kg	98	31.
p-Chloro-m-cresol	ND		ug/kg	160	24.
2-Chlorophenol	ND		ug/kg	160	19.
2,4-Dichlorophenol	ND		ug/kg	150	26.
2,4-Dimethylphenol	ND		ug/kg	160	54.
2-Nitrophenol	ND		ug/kg	350	61.

Project Name: THE BEACON
Project Number: 170745301
Lab Number: L2256007
Report Date: 11/07/22

Method Blank Analysis
Batch Quality Control

Analytical Method: 1,8270E
Analytical Date: 10/13/22 08:32
Analyst: SZ

Extraction Method: EPA 3546
Extraction Date: 10/12/22 23:59

Parameter	Result	Qualifier	Units	RL	MDL
Semivolatile Organics by GC/MS - Westborough Lab for sample(s): 01,03-05,07-08 Batch: WG1698728-1					
4-Nitrophenol	ND		ug/kg	230	66.
2,4-Dinitrophenol	ND		ug/kg	780	76.
4,6-Dinitro-o-cresol	ND		ug/kg	420	78.
Pentachlorophenol	ND		ug/kg	130	36.
Phenol	ND		ug/kg	160	25.
2-Methylphenol	ND		ug/kg	160	25.
3-Methylphenol/4-Methylphenol	ND		ug/kg	230	26.
2,4,5-Trichlorophenol	ND		ug/kg	160	31.
Benzoic Acid	ND		ug/kg	530	160
Benzyl Alcohol	ND		ug/kg	160	50.
Carbazole	ND		ug/kg	160	16.
1,4-Dioxane	ND		ug/kg	24	7.5

Surrogate	%Recovery	Qualifier	Acceptance Criteria
2-Fluorophenol	59		25-120
Phenol-d6	61		10-120
Nitrobenzene-d5	59		23-120
2-Fluorobiphenyl	60		30-120
2,4,6-Tribromophenol	65		10-136
4-Terphenyl-d14	60		18-120

Project Name: THE BEACON
Project Number: 170745301
Lab Number: L2256007
Report Date: 11/07/22

Method Blank Analysis
Batch Quality Control

Analytical Method: 1,8270E
Analytical Date: 10/14/22 00:51
Analyst: IM

Extraction Method: EPA 3546
Extraction Date: 10/13/22 16:33

Parameter	Result	Qualifier	Units	RL	MDL
Semivolatile Organics by GC/MS - Westborough Lab for sample(s): 02 Batch: WG1699147-1					
Acenaphthene	ND		ug/kg	130	17.
1,2,4-Trichlorobenzene	ND		ug/kg	160	19.
Hexachlorobenzene	ND		ug/kg	99	18.
Bis(2-chloroethyl)ether	ND		ug/kg	150	22.
2-Chloronaphthalene	ND		ug/kg	160	16.
1,2-Dichlorobenzene	ND		ug/kg	160	30.
1,3-Dichlorobenzene	ND		ug/kg	160	28.
1,4-Dichlorobenzene	ND		ug/kg	160	29.
3,3'-Dichlorobenzidine	ND		ug/kg	160	44.
2,4-Dinitrotoluene	ND		ug/kg	160	33.
2,6-Dinitrotoluene	ND		ug/kg	160	28.
Fluoranthene	ND		ug/kg	99	19.
4-Chlorophenyl phenyl ether	ND		ug/kg	160	18.
4-Bromophenyl phenyl ether	ND		ug/kg	160	25.
Bis(2-chloroisopropyl)ether	ND		ug/kg	200	28.
Bis(2-chloroethoxy)methane	ND		ug/kg	180	16.
Hexachlorobutadiene	ND		ug/kg	160	24.
Hexachlorocyclopentadiene	ND		ug/kg	470	150
Hexachloroethane	ND		ug/kg	130	27.
Isophorone	ND		ug/kg	150	21.
Naphthalene	ND		ug/kg	160	20.
Nitrobenzene	ND		ug/kg	150	24.
NDPA/DPA	ND		ug/kg	130	19.
n-Nitrosodi-n-propylamine	ND		ug/kg	160	25.
Bis(2-ethylhexyl)phthalate	ND		ug/kg	160	57.
Butyl benzyl phthalate	ND		ug/kg	160	42.
Di-n-butylphthalate	ND		ug/kg	160	31.
Di-n-octylphthalate	ND		ug/kg	160	56.
Diethyl phthalate	ND		ug/kg	160	15.

Project Name: THE BEACON
Project Number: 170745301

Lab Number: L2256007
Report Date: 11/07/22

Method Blank Analysis
Batch Quality Control

Analytical Method: 1,8270E
Analytical Date: 10/14/22 00:51
Analyst: IM

Extraction Method: EPA 3546
Extraction Date: 10/13/22 16:33

Parameter	Result	Qualifier	Units	RL	MDL
Semivolatile Organics by GC/MS - Westborough Lab for sample(s): 02 Batch: WG1699147-1					
Dimethyl phthalate	ND		ug/kg	160	35.
Benzo(a)anthracene	ND		ug/kg	99	18.
Benzo(a)pyrene	ND		ug/kg	130	40.
Benzo(b)fluoranthene	ND		ug/kg	99	28.
Benzo(k)fluoranthene	ND		ug/kg	99	26.
Chrysene	ND		ug/kg	99	17.
Acenaphthylene	ND		ug/kg	130	25.
Anthracene	ND		ug/kg	99	32.
Benzo(ghi)perylene	ND		ug/kg	130	19.
Fluorene	ND		ug/kg	160	16.
Phenanthrene	ND		ug/kg	99	20.
Dibenzo(a,h)anthracene	ND		ug/kg	99	19.
Indeno(1,2,3-cd)pyrene	ND		ug/kg	130	23.
Pyrene	ND		ug/kg	99	16.
Biphenyl	ND		ug/kg	380	21.
4-Chloroaniline	ND		ug/kg	160	30.
2-Nitroaniline	ND		ug/kg	160	32.
3-Nitroaniline	ND		ug/kg	160	31.
4-Nitroaniline	ND		ug/kg	160	68.
Dibenzofuran	ND		ug/kg	160	16.
2-Methylnaphthalene	ND		ug/kg	200	20.
1,2,4,5-Tetrachlorobenzene	ND		ug/kg	160	17.
Acetophenone	ND		ug/kg	160	20.
2,4,6-Trichlorophenol	ND		ug/kg	99	31.
p-Chloro-m-cresol	ND		ug/kg	160	24.
2-Chlorophenol	ND		ug/kg	160	19.
2,4-Dichlorophenol	ND		ug/kg	150	26.
2,4-Dimethylphenol	ND		ug/kg	160	54.
2-Nitrophenol	ND		ug/kg	360	62.

Project Name: THE BEACON
Project Number: 170745301
Lab Number: L2256007
Report Date: 11/07/22

Method Blank Analysis
Batch Quality Control

Analytical Method: 1,8270E
Analytical Date: 10/14/22 00:51
Analyst: IM

Extraction Method: EPA 3546
Extraction Date: 10/13/22 16:33

Parameter	Result	Qualifier	Units	RL	MDL
Semivolatile Organics by GC/MS - Westborough Lab for sample(s): 02 Batch: WG1699147-1					
4-Nitrophenol	ND		ug/kg	230	67.
2,4-Dinitrophenol	ND		ug/kg	790	77.
4,6-Dinitro-o-cresol	ND		ug/kg	430	79.
Pentachlorophenol	ND		ug/kg	130	36.
Phenol	ND		ug/kg	160	25.
2-Methylphenol	ND		ug/kg	160	26.
3-Methylphenol/4-Methylphenol	ND		ug/kg	240	26.
2,4,5-Trichlorophenol	ND		ug/kg	160	32.
Benzoic Acid	ND		ug/kg	530	170
Benzyl Alcohol	ND		ug/kg	160	50.
Carbazole	ND		ug/kg	160	16.
1,4-Dioxane	ND		ug/kg	25	7.6

Surrogate	%Recovery	Qualifier	Acceptance Criteria
2-Fluorophenol	68		25-120
Phenol-d6	68		10-120
Nitrobenzene-d5	70		23-120
2-Fluorobiphenyl	63		30-120
2,4,6-Tribromophenol	61		10-136
4-Terphenyl-d14	62		18-120

Project Name: THE BEACON
Project Number: 170745301

Lab Number: L2256007
Report Date: 11/07/22

Method Blank Analysis
Batch Quality Control

Analytical Method: 1,8270E-SIM
Analytical Date: 10/14/22 10:25
Analyst: RP

Extraction Method: EPA 3510C
Extraction Date: 10/13/22 16:30

Parameter	Result	Qualifier	Units	RL	MDL
Semivolatile Organics by GC/MS-SIM - Westborough Lab for sample(s): 15 Batch: WG1699149-1					
Acenaphthene	ND		ug/l	0.10	0.01
2-Chloronaphthalene	ND		ug/l	0.20	0.02
Fluoranthene	ND		ug/l	0.10	0.02
Hexachlorobutadiene	ND		ug/l	0.50	0.05
Naphthalene	ND		ug/l	0.10	0.05
Benzo(a)anthracene	0.04	J	ug/l	0.10	0.02
Benzo(a)pyrene	ND		ug/l	0.10	0.02
Benzo(b)fluoranthene	ND		ug/l	0.10	0.01
Benzo(k)fluoranthene	ND		ug/l	0.10	0.01
Chrysene	ND		ug/l	0.10	0.01
Acenaphthylene	ND		ug/l	0.10	0.01
Anthracene	ND		ug/l	0.10	0.01
Benzo(ghi)perylene	ND		ug/l	0.10	0.01
Fluorene	ND		ug/l	0.10	0.01
Phenanthrene	ND		ug/l	0.10	0.02
Dibenzo(a,h)anthracene	ND		ug/l	0.10	0.01
Indeno(1,2,3-cd)pyrene	ND		ug/l	0.10	0.01
Pyrene	ND		ug/l	0.10	0.02
2-Methylnaphthalene	ND		ug/l	0.10	0.02
Pentachlorophenol	ND		ug/l	0.80	0.01
Hexachlorobenzene	ND		ug/l	0.80	0.01
Hexachloroethane	ND		ug/l	0.80	0.06

Project Name: THE BEACON
Project Number: 170745301
Lab Number: L2256007
Report Date: 11/07/22

Method Blank Analysis
Batch Quality Control

Analytical Method: 1,8270E-SIM
Analytical Date: 10/14/22 10:25
Analyst: RP

Extraction Method: EPA 3510C
Extraction Date: 10/13/22 16:30

Parameter	Result	Qualifier	Units	RL	MDL
Semivolatile Organics by GC/MS-SIM - Westborough Lab for sample(s): 15 Batch: WG1699149-1					

Surrogate	%Recovery	Qualifier	Acceptance Criteria
2-Fluorophenol	65		21-120
Phenol-d6	57		10-120
Nitrobenzene-d5	93		23-120
2-Fluorobiphenyl	76		15-120
2,4,6-Tribromophenol	69		10-120
4-Terphenyl-d14	91		41-149

Project Name: THE BEACON
Project Number: 170745301

Lab Number: L2256007
Report Date: 11/07/22

Method Blank Analysis
Batch Quality Control

Analytical Method: 134,LCMSMS-ID
Analytical Date: 10/26/22 07:30
Analyst: AC

Extraction Method: ALPHA 23528
Extraction Date: 10/14/22 16:29

Parameter	Result	Qualifier	Units	RL	MDL
Perfluorinated Alkyl Acids by Isotope Dilution - Mansfield Lab for sample(s): 11 Batch: WG1699660-1					
Perfluorobutanoic Acid (PFBA)	ND		ng/l	2.00	0.408
Perfluoropentanoic Acid (PFPeA)	ND		ng/l	2.00	0.396
Perfluorobutanesulfonic Acid (PFBS)	ND		ng/l	2.00	0.238
Perfluorohexanoic Acid (PFHxA)	ND		ng/l	2.00	0.328
Perfluoroheptanoic Acid (PFHpA)	ND		ng/l	2.00	0.225
Perfluorohexanesulfonic Acid (PFHxS)	ND		ng/l	2.00	0.376
Perfluorooctanoic Acid (PFOA)	ND		ng/l	2.00	0.236
1H,1H,2H,2H-Perfluorooctanesulfonic Acid (6:2FTS)	ND		ng/l	2.00	1.33
Perfluoroheptanesulfonic Acid (PFHpS)	ND		ng/l	2.00	0.688
Perfluorononanoic Acid (PFNA)	ND		ng/l	2.00	0.312
Perfluorooctanesulfonic Acid (PFOS)	ND		ng/l	2.00	0.504
Perfluorodecanoic Acid (PFDA)	ND		ng/l	2.00	0.304
1H,1H,2H,2H-Perfluorodecanesulfonic Acid (8:2FTS)	ND		ng/l	2.00	1.21
N-Methyl Perfluorooctanesulfonamidoacetic Acid (NMeFOSAA)	ND		ng/l	2.00	0.648
Perfluoroundecanoic Acid (PFUnA)	ND		ng/l	2.00	0.260
Perfluorodecanesulfonic Acid (PFDS)	ND		ng/l	2.00	0.980
Perfluorooctanesulfonamide (FOSA)	ND		ng/l	2.00	0.580
N-Ethyl Perfluorooctanesulfonamidoacetic Acid (NEtFOSAA)	ND		ng/l	2.00	0.804
Perfluorododecanoic Acid (PFDoA)	ND		ng/l	2.00	0.372
Perfluorotridecanoic Acid (PFTrDA)	ND		ng/l	2.00	0.327
Perfluorotetradecanoic Acid (PFTA)	ND		ng/l	2.00	0.248
PFOA/PFOS, Total	ND		ng/l	2.00	0.236

Project Name: THE BEACON
Project Number: 170745301
Lab Number: L2256007
Report Date: 11/07/22

Method Blank Analysis
Batch Quality Control

Analytical Method: 134,LCMSMS-ID
Analytical Date: 10/26/22 07:30
Analyst: AC

Extraction Method: ALPHA 23528
Extraction Date: 10/14/22 16:29

Parameter	Result	Qualifier	Units	RL	MDL
Perfluorinated Alkyl Acids by Isotope Dilution - Mansfield Lab for sample(s): 11 Batch: WG1699660-1					

Surrogate (Extracted Internal Standard)	%Recovery	Qualifier	Acceptance Criteria
Perfluoro[13C4]Butanoic Acid (MPFBA)	109		58-132
Perfluoro[13C5]Pentanoic Acid (M5PFPEA)	122		62-163
Perfluoro[2,3,4-13C3]Butanesulfonic Acid (M3PFBS)	121		70-131
Perfluoro[1,2,3,4,6-13C5]Hexanoic Acid (M5PFHxA)	110		57-129
Perfluoro[1,2,3,4-13C4]Heptanoic Acid (M4PFHpA)	108		60-129
Perfluoro[1,2,3-13C3]Hexanesulfonic Acid (M3PFHxS)	124		71-134
Perfluoro[13C8]Octanoic Acid (M8PFOA)	106		62-129
1H,1H,2H,2H-Perfluoro[1,2-13C2]Octanesulfonic Acid (M2-6:2FTS)	121		14-147
Perfluoro[13C9]Nonanoic Acid (M9PFNA)	102		59-139
Perfluoro[13C8]Octanesulfonic Acid (M8PFOS)	106		69-131
Perfluoro[1,2,3,4,5,6-13C6]Decanoic Acid (M6PFDA)	108		62-124
1H,1H,2H,2H-Perfluoro[1,2-13C2]Decanesulfonic Acid (M2-8:2FTS)	115		10-162
N-Deuteriomethylperfluoro-1-octanesulfonamidoacetic Acid (d3-NMeFOSAA)	86		24-116
Perfluoro[1,2,3,4,5,6,7-13C7]Undecanoic Acid (M7-PFUDA)	113		55-137
Perfluoro[13C8]Octanesulfonamide (M8FOSA)	47		10-112
N-Deuterioethylperfluoro-1-octanesulfonamidoacetic Acid (d5-NEtFOSAA)	87		27-126
Perfluoro[1,2-13C2]Dodecanoic Acid (MPFDOA)	107		48-131
Perfluoro[1,2-13C2]Tetradecanoic Acid (M2PFTEDA)	95		22-136

Project Name: THE BEACON
Project Number: 170745301

Lab Number: L2256007
Report Date: 11/07/22

Method Blank Analysis
Batch Quality Control

Analytical Method: 134,LCMSMS-ID
Analytical Date: 11/02/22 20:03
Analyst: JW

Extraction Method: ALPHA 23528
Extraction Date: 10/14/22 16:29

Parameter	Result	Qualifier	Units	RL	MDL
Perfluorinated Alkyl Acids by Isotope Dilution - Mansfield Lab for sample(s): 11 Batch: WG1699660-1					
Perfluorooctanesulfonamide (FOSA)	ND		ng/l	2.00	0.580

Surrogate (Extracted Internal Standard)	%Recovery	Qualifier	Acceptance Criteria
Perfluoro[13C8]Octanesulfonamide (M8FOSA)	66		10-112

Project Name: THE BEACON
Project Number: 170745301
Lab Number: L2256007
Report Date: 11/07/22

Method Blank Analysis
Batch Quality Control

Analytical Method: 134,LCMSMS-ID
Analytical Date: 10/21/22 18:00
Analyst: RS

Extraction Method: ALPHA 23528
Extraction Date: 10/19/22 17:05

Parameter	Result	Qualifier	Units	RL	MDL
Perfluorinated Alkyl Acids by Isotope Dilution - Mansfield Lab for sample(s): 09-10,12-13 Batch: WG1701607-1					
Perfluorobutanoic Acid (PFBA)	ND		ng/g	0.500	0.023
Perfluoropentanoic Acid (PFPeA)	ND		ng/g	0.500	0.046
Perfluorobutanesulfonic Acid (PFBS)	ND		ng/g	0.250	0.039
Perfluorohexanoic Acid (PFHxA)	ND		ng/g	0.500	0.053
Perfluoroheptanoic Acid (PFHpA)	ND		ng/g	0.250	0.045
Perfluorohexanesulfonic Acid (PFHxS)	ND		ng/g	0.250	0.061
Perfluorooctanoic Acid (PFOA)	ND		ng/g	0.250	0.042
1H,1H,2H,2H-Perfluorooctanesulfonic Acid (6:2FTS)	ND		ng/g	0.500	0.180
Perfluoroheptanesulfonic Acid (PFHpS)	ND		ng/g	0.500	0.136
Perfluorononanoic Acid (PFNA)	ND		ng/g	0.250	0.075
Perfluorooctanesulfonic Acid (PFOS)	ND		ng/g	0.250	0.130
Perfluorodecanoic Acid (PFDA)	ND		ng/g	0.250	0.067
1H,1H,2H,2H-Perfluorodecanesulfonic Acid (8:2FTS)	ND		ng/g	0.500	0.287
N-Methyl Perfluorooctanesulfonamidoacetic Acid (NMeFOSAA)	ND		ng/g	0.500	0.202
Perfluoroundecanoic Acid (PFUnA)	ND		ng/g	0.500	0.047
Perfluorodecanesulfonic Acid (PFDS)	ND		ng/g	0.500	0.153
Perfluorooctanesulfonamide (FOSA)	ND		ng/g	0.500	0.098
N-Ethyl Perfluorooctanesulfonamidoacetic Acid (NEtFOSAA)	ND		ng/g	0.500	0.085
Perfluorododecanoic Acid (PFDoA)	ND		ng/g	0.500	0.070
Perfluorotridecanoic Acid (PFTrDA)	ND		ng/g	0.500	0.204
Perfluorotetradecanoic Acid (PFTA)	ND		ng/g	0.500	0.054
PFOA/PFOS, Total	ND		ng/g	0.250	0.042

Project Name: THE BEACON **Lab Number:** L2256007

Project Number: 170745301 **Report Date:** 11/07/22

Method Blank Analysis
Batch Quality Control

Analytical Method: 134,LCMSMS-ID
Analytical Date: 10/21/22 18:00
Analyst: RS

Extraction Method: ALPHA 23528
Extraction Date: 10/19/22 17:05

Parameter	Result	Qualifier	Units	RL	MDL
Perfluorinated Alkyl Acids by Isotope Dilution - Mansfield Lab for sample(s): 09-10,12-13 Batch: WG1701607-1					

Surrogate (Extracted Internal Standard)	%Recovery	Qualifier	Acceptance Criteria
Perfluoro[13C4]Butanoic Acid (MPFBA)	**36**	Q	61-135
Perfluoro[13C5]Pentanoic Acid (M5PFPEA)	**40**	Q	58-150
Perfluoro[2,3,4-13C3]Butanesulfonic Acid (M3PFBS)	**43**	Q	74-139
Perfluoro[1,2,3,4,6-13C5]Hexanoic Acid (M5PFHxA)	**38**	Q	66-128
Perfluoro[1,2,3,4-13C4]Heptanoic Acid (M4PFHpA)	**39**	Q	71-129
Perfluoro[1,2,3-13C3]Hexanesulfonic Acid (M3PFHxS)	**42**	Q	78-139
Perfluoro[13C8]Octanoic Acid (M8PFOA)	**44**	Q	75-130
1H,1H,2H,2H-Perfluoro[1,2-13C2]Octanesulfonic Acid (M2-6:2FTS)	41		20-154
Perfluoro[13C9]Nonanoic Acid (M9PFNA)	**45**	Q	72-140
Perfluoro[13C8]Octanesulfonic Acid (M8PFOS)	**41**	Q	79-136
Perfluoro[1,2,3,4,5,6-13C6]Decanoic Acid (M6PFDA)	**41**	Q	75-130
1H,1H,2H,2H-Perfluoro[1,2-13C2]Decanesulfonic Acid (M2-8:2FTS)	43		19-175
N-Deuteriomethylperfluoro-1-octanesulfonamidoacetic Acid (d3-NMeFOSAA)	34		31-134
Perfluoro[1,2,3,4,5,6,7-13C7]Undecanoic Acid (M7-PFUDA)	**33**	Q	61-155
Perfluoro[13C8]Octanesulfonamide (M8FOSA)	**2**	Q	10-117
N-Deuterioethylperfluoro-1-octanesulfonamidoacetic Acid (d5-NEtFOSAA)	**30**	Q	34-137
Perfluoro[1,2-13C2]Dodecanoic Acid (MPFDOA)	**24**	Q	54-150
Perfluoro[1,2-13C2]Tetradecanoic Acid (M2PFTEDA)	**8**	Q	24-159

Project Name: THE BEACON
Project Number: 170745301
Lab Number: L2256007
Report Date: 11/07/22

Method Blank Analysis
Batch Quality Control

Analytical Method: 134,LCMSMS-ID
Analytical Date: 11/06/22 20:30
Analyst: JPW

Extraction Method: ALPHA 23528
Extraction Date: 10/19/22 17:05

Parameter	Result	Qualifier	Units	RL	MDL
Perfluorinated Alkyl Acids by Isotope Dilution - Mansfield Lab for sample(s): 09-10,12-13 Batch: WG1701607-1					
Perfluorooctanesulfonamide (FOSA)	ND		ng/g	0.500	0.098

Surrogate (Extracted Internal Standard)	%Recovery	Qualifier	Acceptance Criteria
Perfluoro[13C8]Octanesulfonamide (M8FOSA)	83		10-117

Lab Control Sample Analysis

Batch Quality Control

Project Name: THE BEACON

Project Number: 170745301

Lab Number: L2256007

Report Date: 11/07/22

Parameter	LCS %Recovery	Qual	LCSD %Recovery	Qual	%Recovery Limits	RPD	Qual	RPD Limits
1,4 Dioxane by 8270E-SIM - Mansfield Lab	Associated sample(s): 14-15		Batch: WG1698136-2 WG1698136-3					
1,4-Dioxane	105		105		40-140	0		30

Surrogate	LCS %Recovery	Qual	LCSD %Recovery	Qual	Acceptance Criteria
1,4-Dioxane-d8	51		51		15-110

Lab Control Sample Analysis
Batch Quality Control

Project Name: THE BEACON
Project Number: 170745301

Lab Number: L2256007
Report Date: 11/07/22

Parameter	LCS %Recovery	Qual	LCSD %Recovery	Qual	%Recovery Limits	RPD	Qual	RPD Limits
Semivolatile Organics by GC/MS - Westborough Lab Associated sample(s): 14-15 Batch: WG1698351-2 WG1698351-3								
Acenaphthene	100		100		37-111	0		30
1,2,4-Trichlorobenzene	92		92		39-98	0		30
Hexachlorobenzene	124		**152**	Q	40-140	20		30
Bis(2-chloroethyl)ether	72		76		40-140	5		30
2-Chloronaphthalene	113		98		40-140	14		30
1,2-Dichlorobenzene	76		84		40-140	10		30
1,3-Dichlorobenzene	77		81		40-140	5		30
1,4-Dichlorobenzene	75		82		36-97	9		30
3,3'-Dichlorobenzidine	100		99		40-140	1		30
2,4-Dinitrotoluene	114		113		48-143	1		30
2,6-Dinitrotoluene	127		110		40-140	14		30
Fluoranthene	111		113		40-140	2		30
4-Chlorophenyl phenyl ether	112		117		40-140	4		30
4-Bromophenyl phenyl ether	118		**152**	Q	40-140	25		30
Bis(2-chloroisopropyl)ether	56		59		40-140	5		30
Bis(2-chloroethoxy)methane	86		87		40-140	1		30
Hexachlorobutadiene	95		101		40-140	6		30
Hexachlorocyclopentadiene	116		110		40-140	5		30
Hexachloroethane	82		96		40-140	16		30
Isophorone	86		84		40-140	2		30
Naphthalene	88		90		40-140	2		30
Nitrobenzene	84		87		40-140	4		30
NDPA/DPA	101		116		40-140	14		30

Lab Control Sample Analysis
Batch Quality Control

Project Name: THE BEACON
Project Number: 170745301

Lab Number: L2256007
Report Date: 11/07/22

Parameter	LCS %Recovery	Qual	LCSD %Recovery	Qual	%Recovery Limits	RPD	Qual	RPD Limits
Semivolatile Organics by GC/MS - Westborough Lab Associated sample(s): 14-15 Batch: WG1698351-2 WG1698351-3								
n-Nitrosodi-n-propylamine	84		89		29-132	6		30
Bis(2-ethylhexyl)phthalate	131		127		40-140	3		30
Butyl benzyl phthalate	122		122		40-140	0		30
Di-n-butylphthalate	124		121		40-140	2		30
Di-n-octylphthalate	111		123		40-140	10		30
Diethyl phthalate	118		128		40-140	8		30
Dimethyl phthalate	127		107		40-140	17		30
Benzo(a)anthracene	116		116		40-140	0		30
Benzo(a)pyrene	106		129		40-140	20		30
Benzo(b)fluoranthene	106		125		40-140	16		30
Benzo(k)fluoranthene	110		122		40-140	10		30
Chrysene	107		111		40-140	4		30
Acenaphthylene	120		100		45-123	18		30
Anthracene	106		105		40-140	1		30
Benzo(ghi)perylene	104		109		40-140	5		30
Fluorene	108		108		40-140	0		30
Phenanthrene	102		102		40-140	0		30
Dibenzo(a,h)anthracene	100		109		40-140	9		30
Indeno(1,2,3-cd)pyrene	115		123		40-140	7		30
Pyrene	111		112		26-127	1		30
Biphenyl	117		98		40-140	18		30
4-Chloroaniline	100		96		40-140	4		30
2-Nitroaniline	124		104		52-143	18		30

Lab Control Sample Analysis
Batch Quality Control

Project Name: THE BEACON
Project Number: 170745301

Lab Number: L2256007
Report Date: 11/07/22

Parameter	LCS %Recovery	Qual	LCSD %Recovery	Qual	%Recovery Limits	RPD	Qual	RPD Limits
Semivolatile Organics by GC/MS - Westborough Lab Associated sample(s): 14-15 Batch: WG1698351-2 WG1698351-3								
3-Nitroaniline	100		103		25-145	3		30
4-Nitroaniline	118		118		51-143	0		30
Dibenzofuran	109		108		40-140	1		30
2-Methylnaphthalene	112		96		40-140	15		30
1,2,4,5-Tetrachlorobenzene	119		110		2-134	8		30
Acetophenone	86		94		39-129	9		30
2,4,6-Trichlorophenol	126		113		30-130	11		30
p-Chloro-m-cresol	**130**	Q	**105**	Q	23-97	21		30
2-Chlorophenol	88		92		27-123	4		30
2,4-Dichlorophenol	108		112		30-130	4		30
2,4-Dimethylphenol	93		93		30-130	0		30
2-Nitrophenol	96		98		30-130	2		30
4-Nitrophenol	**101**	Q	**103**	Q	10-80	2		30
2,4-Dinitrophenol	108		99		20-130	9		30
4,6-Dinitro-o-cresol	113		126		20-164	11		30
Pentachlorophenol	**127**	Q	**133**	Q	9-103	5		30
Phenol	57		64		12-110	12		30
2-Methylphenol	89		91		30-130	2		30
3-Methylphenol/4-Methylphenol	93		94		30-130	1		30
2,4,5-Trichlorophenol	**134**	Q	120		30-130	11		30
Benzoic Acid	70		56		10-164	22		30
Benzyl Alcohol	90		85		26-116	6		30
Carbazole	112		111		55-144	1		30

Lab Control Sample Analysis
Batch Quality Control

Project Name: THE BEACON
Project Number: 170745301

Lab Number: L2256007
Report Date: 11/07/22

Parameter	LCS %Recovery	Qual	LCSD %Recovery	Qual	%Recovery Limits	RPD	Qual	RPD Limits

Semivolatile Organics by GC/MS - Westborough Lab Associated sample(s): 14-15 Batch: WG1698351-2 WG1698351-3

Surrogate	LCS %Recovery	Qual	LCSD %Recovery	Qual	Acceptance Criteria
2-Fluorophenol	72		75		21-120
Phenol-d6	58		61		10-120
Nitrobenzene-d5	82		84		23-120
2-Fluorobiphenyl	111		102		15-120
2,4,6-Tribromophenol	**158**	Q	**179**	Q	10-120
4-Terphenyl-d14	118		116		41-149

Lab Control Sample Analysis
Batch Quality Control

Project Name: THE BEACON
Project Number: 170745301

Lab Number: L2256007
Report Date: 11/07/22

Parameter	LCS %Recovery	Qual	LCSD %Recovery	Qual	%Recovery Limits	RPD	Qual	RPD Limits
Semivolatile Organics by GC/MS-SIM - Westborough Lab Associated sample(s): 14 Batch: WG1698353-2 WG1698353-3								
Acenaphthene	90		83		40-140	20		40
2-Chloronaphthalene	89		75		40-140	21		40
Fluoranthene	98		104		40-140	12		40
Hexachlorobutadiene	74		63		40-140	23		40
Naphthalene	88		77		40-140	22		40
Benzo(a)anthracene	104		102		40-140	15		40
Benzo(a)pyrene	112		111		40-140	15		40
Benzo(b)fluoranthene	117		116		40-140	13		40
Benzo(k)fluoranthene	121		115		40-140	15		40
Chrysene	95		97		40-140	13		40
Acenaphthylene	100		82		40-140	22		40
Anthracene	103		100		40-140	16		40
Benzo(ghi)perylene	102		108		40-140	14		40
Fluorene	96		88		40-140	18		40
Phenanthrene	95		94		40-140	15		40
Dibenzo(a,h)anthracene	115		122		40-140	12		40
Indeno(1,2,3-cd)pyrene	116		122		40-140	15		40
Pyrene	94		104		40-140	11		40
2-Methylnaphthalene	93		79		40-140	20		40
Pentachlorophenol	114		95		40-140	25		40
Hexachlorobenzene	82		79		40-140	16		40
Hexachloroethane	90		74		40-140	22		40

Lab Control Sample Analysis
Batch Quality Control

Project Name: THE BEACON
Project Number: 170745301

Lab Number: L2256007
Report Date: 11/07/22

Parameter	LCS %Recovery	Qual	LCSD %Recovery	Qual	%Recovery Limits	RPD	Qual	RPD Limits

Semivolatile Organics by GC/MS-SIM - Westborough Lab Associated sample(s): 14 Batch: WG1698353-2 WG1698353-3

Surrogate	LCS %Recovery	Qual	LCSD %Recovery	Qual	Acceptance Criteria
2-Fluorophenol	73		62		21-120
Phenol-d6	63		54		10-120
Nitrobenzene-d5	104		87		23-120
2-Fluorobiphenyl	84		71		15-120
2,4,6-Tribromophenol	100		81		10-120
4-Terphenyl-d14	89		97		41-149

Lab Control Sample Analysis
Batch Quality Control

Project Name: THE BEACON
Project Number: 170745301

Lab Number: L2256007
Report Date: 11/07/22

Parameter	LCS %Recovery	Qual	LCSD %Recovery	Qual	%Recovery Limits	RPD	Qual	RPD Limits
Semivolatile Organics by GC/MS - Westborough Lab Associated sample(s): 01,03-05,07-08 Batch: WG1698728-2 WG1698728-3								
Acenaphthene	76		74		31-137	3		50
1,2,4-Trichlorobenzene	63		67		38-107	6		50
Hexachlorobenzene	70		69		40-140	1		50
Bis(2-chloroethyl)ether	70		76		40-140	8		50
2-Chloronaphthalene	67		68		40-140	1		50
1,2-Dichlorobenzene	64		69		40-140	8		50
1,3-Dichlorobenzene	64		68		40-140	6		50
1,4-Dichlorobenzene	63		67		28-104	6		50
3,3'-Dichlorobenzidine	74		65		40-140	13		50
2,4-Dinitrotoluene	83		78		40-132	6		50
2,6-Dinitrotoluene	70		73		40-140	4		50
Fluoranthene	69		70		40-140	1		50
4-Chlorophenyl phenyl ether	75		74		40-140	1		50
4-Bromophenyl phenyl ether	73		72		40-140	1		50
Bis(2-chloroisopropyl)ether	79		83		40-140	5		50
Bis(2-chloroethoxy)methane	68		72		40-117	6		50
Hexachlorobutadiene	68		71		40-140	4		50
Hexachlorocyclopentadiene	60		65		40-140	8		50
Hexachloroethane	62		67		40-140	8		50
Isophorone	64		66		40-140	3		50
Naphthalene	67		69		40-140	3		50
Nitrobenzene	66		71		40-140	7		50
NDPA/DPA	75		73		36-157	3		50

Lab Control Sample Analysis
Batch Quality Control

Project Name: THE BEACON
Project Number: 170745301

Lab Number: L2256007
Report Date: 11/07/22

Parameter	LCS %Recovery	Qual	LCSD %Recovery	Qual	%Recovery Limits	RPD	Qual	RPD Limits
Semivolatile Organics by GC/MS - Westborough Lab Associated sample(s): 01,03-05,07-08 Batch: WG1698728-2 WG1698728-3								
n-Nitrosodi-n-propylamine	67		70		32-121	4		50
Bis(2-ethylhexyl)phthalate	84		83		40-140	1		50
Butyl benzyl phthalate	73		71		40-140	3		50
Di-n-butylphthalate	75		75		40-140	0		50
Di-n-octylphthalate	83		81		40-140	2		50
Diethyl phthalate	74		74		40-140	0		50
Dimethyl phthalate	66		65		40-140	2		50
Benzo(a)anthracene	77		76		40-140	1		50
Benzo(a)pyrene	78		78		40-140	0		50
Benzo(b)fluoranthene	74		72		40-140	3		50
Benzo(k)fluoranthene	75		72		40-140	4		50
Chrysene	75		74		40-140	1		50
Acenaphthylene	71		70		40-140	1		50
Anthracene	74		74		40-140	0		50
Benzo(ghi)perylene	71		68		40-140	4		50
Fluorene	76		73		40-140	4		50
Phenanthrene	72		71		40-140	1		50
Dibenzo(a,h)anthracene	69		68		40-140	1		50
Indeno(1,2,3-cd)pyrene	74		72		40-140	3		50
Pyrene	69		70		35-142	1		50
Biphenyl	68		67		37-127	1		50
4-Chloroaniline	73		73		40-140	0		50
2-Nitroaniline	74		74		47-134	0		50

Lab Control Sample Analysis

Batch Quality Control

Project Name: THE BEACON

Project Number: 170745301

Lab Number: L2256007

Report Date: 11/07/22

Parameter	LCS %Recovery	Qual	LCSD %Recovery	Qual	%Recovery Limits	RPD	Qual	RPD Limits
Semivolatile Organics by GC/MS - Westborough Lab Associated sample(s): 01,03-05,07-08 Batch: WG1698728-2 WG1698728-3								
3-Nitroaniline	70		63		26-129	11		50
4-Nitroaniline	75		73		41-125	3		50
Dibenzofuran	75		74		40-140	1		50
2-Methylnaphthalene	68		70		40-140	3		50
1,2,4,5-Tetrachlorobenzene	64		68		40-117	6		50
Acetophenone	63		68		14-144	8		50
2,4,6-Trichlorophenol	72		72		30-130	0		50
p-Chloro-m-cresol	76		73		26-103	4		50
2-Chlorophenol	67		72		25-102	7		50
2,4-Dichlorophenol	69		71		30-130	3		50
2,4-Dimethylphenol	67		67		30-130	0		50
2-Nitrophenol	71		77		30-130	8		50
4-Nitrophenol	76		74		11-114	3		50
2,4-Dinitrophenol	77		79		4-130	3		50
4,6-Dinitro-o-cresol	95		89		10-130	7		50
Pentachlorophenol	70		71		17-109	1		50
Phenol	74		76		26-90	3		50
2-Methylphenol	70		71		30-130.	1		50
3-Methylphenol/4-Methylphenol	77		76		30-130	1		50
2,4,5-Trichlorophenol	70		73		30-130	4		50
Benzoic Acid	16		14		10-110	13		50
Benzyl Alcohol	68		71		40-140	4		50
Carbazole	72		71		54-128	1		50

Lab Control Sample Analysis
Batch Quality Control

Project Name: THE BEACON
Project Number: 170745301

Lab Number: L2256007
Report Date: 11/07/22

Parameter	LCS %Recovery	Qual	LCSD %Recovery	Qual	%Recovery Limits	RPD	Qual	RPD Limits
Semivolatile Organics by GC/MS - Westborough Lab Associated sample(s): 01,03-05,07-08 Batch: WG1698728-2 WG1698728-3								
1,4-Dioxane	56		59		40-140	5		50

Surrogate	LCS %Recovery	Qual	LCSD %Recovery	Qual	Acceptance Criteria
2-Fluorophenol	70		74		25-120
Phenol-d6	72		74		10-120
Nitrobenzene-d5	69		73		23-120
2-Fluorobiphenyl	68		68		30-120
2,4,6-Tribromophenol	75		72		10-136
4-Terphenyl-d14	66		66		18-120

Lab Control Sample Analysis
Batch Quality Control

Project Name: THE BEACON
Project Number: 170745301

Lab Number: L2256007
Report Date: 11/07/22

Parameter	LCS %Recovery	Qual	LCSD %Recovery	Qual	%Recovery Limits	RPD	Qual	RPD Limits
Semivolatile Organics by GC/MS - Westborough Lab Associated sample(s): 02 Batch: WG1699147-2 WG1699147-3								
Acenaphthene	54		61		31-137	12		50
1,2,4-Trichlorobenzene	52		61		38-107	16		50
Hexachlorobenzene	49		58		40-140	17		50
Bis(2-chloroethyl)ether	52		60		40-140	14		50
2-Chloronaphthalene	54		63		40-140	15		50
1,2-Dichlorobenzene	53		58		40-140	9		50
1,3-Dichlorobenzene	51		57		40-140	11		50
1,4-Dichlorobenzene	51		58		28-104	13		50
3,3'-Dichlorobenzidine	54		59		40-140	9		50
2,4-Dinitrotoluene	57		67		40-132	16		50
2,6-Dinitrotoluene	58		71		40-140	20		50
Fluoranthene	58		65		40-140	11		50
4-Chlorophenyl phenyl ether	52		62		40-140	18		50
4-Bromophenyl phenyl ether	52		63		40-140	19		50
Bis(2-chloroisopropyl)ether	71		83		40-140	16		50
Bis(2-chloroethoxy)methane	55		68		40-117	21		50
Hexachlorobutadiene	54		62		40-140	14		50
Hexachlorocyclopentadiene	49		62		40-140	23		50
Hexachloroethane	58		66		40-140	13		50
Isophorone	58		70		40-140	19		50
Naphthalene	53		61		40-140	14		50
Nitrobenzene	61		70		40-140	14		50
NDPA/DPA	56		67		36-157	18		50

Lab Control Sample Analysis
Batch Quality Control

Project Name: THE BEACON
Project Number: 170745301

Lab Number: L2256007
Report Date: 11/07/22

Parameter	LCS %Recovery	Qual	LCSD %Recovery	Qual	%Recovery Limits	RPD	Qual	RPD Limits
Semivolatile Organics by GC/MS - Westborough Lab Associated sample(s): 02 Batch: WG1699147-2 WG1699147-3								
n-Nitrosodi-n-propylamine	63		74		32-121	16		50
Bis(2-ethylhexyl)phthalate	53		70		40-140	28		50
Butyl benzyl phthalate	60		70		40-140	15		50
Di-n-butylphthalate	57		70		40-140	20		50
Di-n-octylphthalate	52		67		40-140	25		50
Diethyl phthalate	56		69		40-140	21		50
Dimethyl phthalate	56		68		40-140	19		50
Benzo(a)anthracene	55		63		40-140	14		50
Benzo(a)pyrene	59		60		40-140	2		50
Benzo(b)fluoranthene	53		56		40-140	6		50
Benzo(k)fluoranthene	55		56		40-140	2		50
Chrysene	54		62		40-140	14		50
Acenaphthylene	59		70		40-140	17		50
Anthracene	58		67		40-140	14		50
Benzo(ghi)perylene	50		51		40-140	2		50
Fluorene	55		64		40-140	15		50
Phenanthrene	56		64		40-140	13		50
Dibenzo(a,h)anthracene	51		53		40-140	4		50
Indeno(1,2,3-cd)pyrene	54		57		40-140	5		50
Pyrene	59		65		35-142	10		50
Biphenyl	53		64		37-127	19		50
4-Chloroaniline	46		50		40-140	8		50
2-Nitroaniline	66		80		47-134	19		50

Lab Control Sample Analysis
Batch Quality Control

Project Name: THE BEACON
Project Number: 170745301

Lab Number: L2256007
Report Date: 11/07/22

Parameter	LCS %Recovery	Qual	LCSD %Recovery	Qual	%Recovery Limits	RPD	Qual	RPD Limits
Semivolatile Organics by GC/MS - Westborough Lab Associated sample(s): 02 Batch: WG1699147-2 WG1699147-3								
3-Nitroaniline	54		58		26-129	7		50
4-Nitroaniline	58		69		41-125	17		50
Dibenzofuran	55		64		40-140	15		50
2-Methylnaphthalene	54		63		40-140	15		50
1,2,4,5-Tetrachlorobenzene	53		64		40-117	19		50
Acetophenone	55		63		14-144	14		50
2,4,6-Trichlorophenol	60		75		30-130	22		50
p-Chloro-m-cresol	62		76		26-103	20		50
2-Chlorophenol	57		66		25-102	15		50
2,4-Dichlorophenol	59		70		30-130	17		50
2,4-Dimethylphenol	61		73		30-130	18		50
2-Nitrophenol	63		75		30-130	17		50
4-Nitrophenol	69		78		11-114	12		50
2,4-Dinitrophenol	33		35		4-130	6		50
4,6-Dinitro-o-cresol	67		79		10-130	16		50
Pentachlorophenol	49		58		17-109	17		50
Phenol	64		74		26-90	14		50
2-Methylphenol	58		68		30-130.	16		50
3-Methylphenol/4-Methylphenol	59		69		30-130	16		50
2,4,5-Trichlorophenol	58		75		30-130	26		50
Benzoic Acid	**0**	Q	**0**	Q	10-110	NC		50
Benzyl Alcohol	66		76		40-140	14		50
Carbazole	60		68		54-128	13		50

Lab Control Sample Analysis
Batch Quality Control

Project Name: THE BEACON
Project Number: 170745301

Lab Number: L2256007
Report Date: 11/07/22

Parameter	LCS %Recovery	Qual	LCSD %Recovery	Qual	%Recovery Limits	RPD	Qual	RPD Limits
Semivolatile Organics by GC/MS - Westborough Lab Associated sample(s): 02 Batch: WG1699147-2 WG1699147-3								
1,4-Dioxane	41		45		40-140	9		50

Surrogate	LCS %Recovery	Qual	LCSD %Recovery	Qual	Acceptance Criteria
2-Fluorophenol	57		64		25-120
Phenol-d6	61		68		10-120
Nitrobenzene-d5	61		69		23-120
2-Fluorobiphenyl	51		62		30-120
2,4,6-Tribromophenol	53		59		10-136
4-Terphenyl-d14	50		58		18-120

Lab Control Sample Analysis
Batch Quality Control

Project Name: THE BEACON
Project Number: 170745301

Lab Number: L2256007
Report Date: 11/07/22

Parameter	LCS %Recovery	Qual	LCSD %Recovery	Qual	%Recovery Limits	RPD	Qual	RPD Limits
Semivolatile Organics by GC/MS-SIM - Westborough Lab Associated sample(s): 15 Batch: WG1699149-2 WG1699149-3								
Acenaphthene	72		71		40-140	1		40
2-Chloronaphthalene	73		71		40-140	3		40
Fluoranthene	82		79		40-140	4		40
Hexachlorobutadiene	62		61		40-140	2		40
Naphthalene	73		71		40-140	3		40
Benzo(a)anthracene	77		77		40-140	0		40
Benzo(a)pyrene	83		82		40-140	1		40
Benzo(b)fluoranthene	87		88		40-140	1		40
Benzo(k)fluoranthene	90		87		40-140	3		40
Chrysene	72		71		40-140	1		40
Acenaphthylene	78		76		40-140	3		40
Anthracene	79		78		40-140	1		40
Benzo(ghi)perylene	75		73		40-140	3		40
Fluorene	76		74		40-140	3		40
Phenanthrene	74		73		40-140	1		40
Dibenzo(a,h)anthracene	86		86		40-140	0		40
Indeno(1,2,3-cd)pyrene	86		84		40-140	2		40
Pyrene	81		79		40-140	3		40
2-Methylnaphthalene	75		74		40-140	1		40
Pentachlorophenol	95		93		40-140	2		40
Hexachlorobenzene	63		63		40-140	0		40
Hexachloroethane	76		73		40-140	4		40

Lab Control Sample Analysis

Batch Quality Control

Project Name: THE BEACON

Project Number: 170745301

Lab Number: L2256007

Report Date: 11/07/22

Parameter	LCS %Recovery	Qual	LCSD %Recovery	Qual	%Recovery Limits	RPD	Qual	RPD Limits

Semivolatile Organics by GC/MS-SIM - Westborough Lab Associated sample(s): 15 Batch: WG1699149-2 WG1699149-3

Surrogate	LCS %Recovery	Qual	LCSD %Recovery	Qual	Acceptance Criteria
2-Fluorophenol	64		64		21-120
Phenol-d6	56		56		10-120
Nitrobenzene-d5	89		88		23-120
2-Fluorobiphenyl	71		70		15-120
2,4,6-Tribromophenol	77		75		10-120
4-Terphenyl-d14	81		81		41-149

Lab Control Sample Analysis
Batch Quality Control

Project Name: THE BEACON
Project Number: 170745301

Lab Number: L2256007
Report Date: 11/07/22

Parameter	LCS %Recovery	Qual	LCSD %Recovery	Qual	%Recovery Limits	RPD	Qual	RPD Limits
Perfluorinated Alkyl Acids by Isotope Dilution - Mansfield Lab Associated sample(s): 11 Batch: WG1699660-2								
Perfluorobutanoic Acid (PFBA)	98		-		67-148	-		30
Perfluoropentanoic Acid (PFPeA)	98		-		63-161	-		30
Perfluorobutanesulfonic Acid (PFBS)	97		-		65-157	-		30
Perfluorohexanoic Acid (PFHxA)	98		-		69-168	-		30
Perfluoroheptanoic Acid (PFHpA)	100		-		58-159	-		30
Perfluorohexanesulfonic Acid (PFHxS)	115		-		69-177	-		30
Perfluorooctanoic Acid (PFOA)	96		-		63-159	-		30
1H,1H,2H,2H-Perfluorooctanesulfonic Acid (6:2FTS)	102		-		49-187	-		30
Perfluoroheptanesulfonic Acid (PFHpS)	105		-		61-179	-		30
Perfluorononanoic Acid (PFNA)	100		-		68-171	-		30
Perfluorooctanesulfonic Acid (PFOS)	110		-		52-151	-		30
Perfluorodecanoic Acid (PFDA)	101		-		63-171	-		30
1H,1H,2H,2H-Perfluorodecanesulfonic Acid (8:2FTS)	111		-		56-173	-		30
N-Methyl Perfluorooctanesulfonamidoacetic Acid (NMeFOSAA)	95		-		60-166	-		30
Perfluoroundecanoic Acid (PFUnA)	98		-		60-153	-		30
Perfluorodecanesulfonic Acid (PFDS)	106		-		38-156	-		30
Perfluorooctanesulfonamide (FOSA)	95		-		46-170	-		30
N-Ethyl Perfluorooctanesulfonamidoacetic Acid (NEtFOSAA)	99		-		45-170	-		30
Perfluorododecanoic Acid (PFDoA)	105		-		67-153	-		30
Perfluorotridecanoic Acid (PFTrDA)	124		-		48-158	-		30
Perfluorotetradecanoic Acid (PFTA)	105		-		59-182	-		30

Lab Control Sample Analysis

Batch Quality Control

Project Name: THE BEACON

Project Number: 170745301

Lab Number: L2256007

Report Date: 11/07/22

Parameter	LCS %Recovery	Qual	LCSD %Recovery	Qual	%Recovery Limits	RPD	Qual	RPD Limits
Perfluorinated Alkyl Acids by Isotope Dilution - Mansfield Lab Associated sample(s): 11 Batch: WG1699660-2								

Surrogate (Extracted Internal Standard)	LCS %Recovery	Qual	LCSD %Recovery	Qual	Acceptance Criteria
Perfluoro[13C4]Butanoic Acid (MPFBA)	108				58-132
Perfluoro[13C5]Pentanoic Acid (M5PFPEA)	118				62-163
Perfluoro[2,3,4-13C3]Butanesulfonic Acid (M3PFBS)	119				70-131
Perfluoro[1,2,3,4,6-13C5]Hexanoic Acid (M5PFHxA)	113				57-129
Perfluoro[1,2,3,4-13C4]Heptanoic Acid (M4PFHpA)	111				60-129
Perfluoro[1,2,3-13C3]Hexanesulfonic Acid (M3PFHxS)	118				71-134
Perfluoro[13C8]Octanoic Acid (M8PFOA)	113				62-129
1H,1H,2H,2H-Perfluoro[1,2-13C2]Octanesulfonic Acid (M2-6:2FTS)	134				14-147
Perfluoro[13C9]Nonanoic Acid (M9PFNA)	105				59-139
Perfluoro[13C8]Octanesulfonic Acid (M8PFOS)	109				69-131
Perfluoro[1,2,3,4,5,6-13C6]Decanoic Acid (M6PFDA)	109				62-124
1H,1H,2H,2H-Perfluoro[1,2-13C2]Decanesulfonic Acid (M2-8:2FTS)	124				10-162
N-Deuteriomethylperfluoro-1-octanesulfonamidoacetic Acid (d3-NMeFOSAA)	97				24-116
Perfluoro[1,2,3,4,5,6,7-13C7]Undecanoic Acid (M7-PFUDA)	118				55-137
Perfluoro[13C8]Octanesulfonamide (M8FOSA)	47				10-112
N-Deuterioethylperfluoro-1-octanesulfonamidoacetic Acid (d5-NEtFOSAA)	99				27-126
Perfluoro[1,2-13C2]Dodecanoic Acid (MPFDOA)	110				48-131
Perfluoro[1,2-13C2]Tetradecanoic Acid (M2PFTEDA)	102				22-136

Lab Control Sample Analysis

Batch Quality Control

Project Name: THE BEACON
Project Number: 170745301

Lab Number: L2256007
Report Date: 11/07/22

Parameter	LCS %Recovery	Qual	LCSD %Recovery	Qual	%Recovery Limits	RPD	Qual	RPD Limits
Perfluorinated Alkyl Acids by Isotope Dilution - Mansfield Lab Associated sample(s): 11 Batch: WG1699660-2								
Perfluorooctanesulfonamide (FOSA)	102		-		46-170	-		30

Surrogate (Extracted Internal Standard)	LCS %Recovery	Qual	LCSD %Recovery	Qual	Acceptance Criteria
Perfluoro[13C8]Octanesulfonamide (M8FOSA)	74				10-112

Lab Control Sample Analysis

Batch Quality Control

Project Name: THE BEACON

Project Number: 170745301

Lab Number: L2256007

Report Date: 11/07/22

Parameter	LCS %Recovery	Qual	LCSD %Recovery	Qual	%Recovery Limits	RPD	Qual	RPD Limits
Perfluorinated Alkyl Acids by Isotope Dilution - Mansfield Lab Associated sample(s): 09-10,12-13 Batch: WG1701607-2								
Perfluorobutanoic Acid (PFBA)	96		-		71-135	-		30
Perfluoropentanoic Acid (PFPeA)	98		-		69-132	-		30
Perfluorobutanesulfonic Acid (PFBS)	100		-		72-128	-		30
Perfluorohexanoic Acid (PFHxA)	97		-		70-132	-		30
Perfluoroheptanoic Acid (PFHpA)	100		-		71-131	-		30
Perfluorohexanesulfonic Acid (PFHxS)	109		-		67-130	-		30
Perfluorooctanoic Acid (PFOA)	96		-		69-133	-		30
1H,1H,2H,2H-Perfluorooctanesulfonic Acid (6:2FTS)	104		-		64-140	-		30
Perfluoroheptanesulfonic Acid (PFHpS)	101		-		70-132	-		30
Perfluorononanoic Acid (PFNA)	91		-		72-129	-		30
Perfluorooctanesulfonic Acid (PFOS)	102		-		68-136	-		30
Perfluorodecanoic Acid (PFDA)	87		-		69-133	-		30
1H,1H,2H,2H-Perfluorodecanesulfonic Acid (8:2FTS)	133		-		65-137	-		30
N-Methyl Perfluorooctanesulfonamidoacetic Acid (NMeFOSAA)	98		-		63-144	-		30
Perfluoroundecanoic Acid (PFUnA)	132		-		64-136	-		30
Perfluorodecanesulfonic Acid (PFDS)	66		-		59-134	-		30
Perfluorooctanesulfonamide (FOSA)	96		-		67-137	-		30
N-Ethyl Perfluorooctanesulfonamidoacetic Acid (NEtFOSAA)	108		-		61-139	-		30
Perfluorododecanoic Acid (PFDoA)	98		-		69-135	-		30
Perfluorotridecanoic Acid (PFTrDA)	113		-		66-139	-		30
Perfluorotetradecanoic Acid (PFTA)	108		-		69-133	-		30

Lab Control Sample Analysis

Batch Quality Control

Project Name: THE BEACON

Project Number: 170745301

Lab Number: L2256007

Report Date: 11/07/22

Parameter	LCS %Recovery	Qual	LCSD %Recovery	Qual	%Recovery Limits	RPD	Qual	RPD Limits
Perfluorinated Alkyl Acids by Isotope Dilution - Mansfield Lab Associated sample(s): 09-10,12-13 Batch: WG1701607-2								

Surrogate (Extracted Internal Standard)	LCS %Recovery	Qual	LCSD %Recovery	Qual	Acceptance Criteria
Perfluoro[13C4]Butanoic Acid (MPFBA)	**50**	Q			61-135
Perfluoro[13C5]Pentanoic Acid (M5PFPEA)	**53**	Q			58-150
Perfluoro[2,3,4-13C3]Butanesulfonic Acid (M3PFBS)	**47**	Q			74-139
Perfluoro[1,2,3,4,6-13C5]Hexanoic Acid (M5PFHxA)	**45**	Q			66-128
Perfluoro[1,2,3,4-13C4]Heptanoic Acid (M4PFHpA)	**45**	Q			71-129
Perfluoro[1,2,3-13C3]Hexanesulfonic Acid (M3PFHxS)	**47**	Q			78-139
Perfluoro[13C8]Octanoic Acid (M8PFOA)	**49**	Q			75-130
1H,1H,2H,2H-Perfluoro[1,2-13C2]Octanesulfonic Acid (M2-6:2FTS)	50				20-154
Perfluoro[13C9]Nonanoic Acid (M9PFNA)	**49**	Q			72-140
Perfluoro[13C8]Octanesulfonic Acid (M8PFOS)	**47**	Q			79-136
Perfluoro[1,2,3,4,5,6-13C6]Decanoic Acid (M6PFDA)	**48**	Q			75-130
1H,1H,2H,2H-Perfluoro[1,2-13C2]Decanesulfonic Acid (M2-8:2FTS)	52				19-175
N-Deuteriomethylperfluoro-1-octanesulfonamidoacetic Acid (d3-NMeFOSAA)	**29**	Q			31-134
Perfluoro[1,2,3,4,5,6,7-13C7]Undecanoic Acid (M7-PFUDA)	**38**	Q			61-155
Perfluoro[13C8]Octanesulfonamide (M8FOSA)	**6**	Q			10-117
N-Deuterioethylperfluoro-1-octanesulfonamidoacetic Acid (d5-NEtFOSAA)	**27**	Q			34-137
Perfluoro[1,2-13C2]Dodecanoic Acid (MPFDOA)	**30**	Q			54-150
Perfluoro[1,2-13C2]Tetradecanoic Acid (M2PFTEDA)	**12**	Q			24-159

Lab Control Sample Analysis

Batch Quality Control

Project Name: THE BEACON
Project Number: 170745301

Lab Number: L2256007
Report Date: 11/07/22

Parameter	LCS %Recovery	Qual	LCSD %Recovery	Qual	%Recovery Limits	RPD	Qual	RPD Limits
Perfluorinated Alkyl Acids by Isotope Dilution - Mansfield Lab Associated sample(s): 09-10,12-13 Batch: WG1701607-2								
Perfluorooctanesulfonamide (FOSA)	97		-		67-137	-		30

Surrogate (Extracted Internal Standard)	LCS %Recovery	Qual	LCSD %Recovery	Qual	Acceptance Criteria
Perfluoro[13C8]Octanesulfonamide (M8FOSA)	89				10-117

Matrix Spike Analysis
Batch Quality Control

Project Name: THE BEACON
Project Number: 170745301

Lab Number: L2256007
Report Date: 11/07/22

Parameter	*Native Sample*	*MS Added*	*MS Found*	*MS %Recovery*	*Qual*	*MSD Found*	*MSD %Recovery*	*Qual*	*Recovery Limits*	*RPD*	*Qual*	*RPD Limits*
Perfluorinated Alkyl Acids by Isotope Dilution - Mansfield Lab Associated sample(s): 11 QC Batch ID: WG1699660-3 WG1699660-4 QC Sample: L2255228-04 Client ID: MS Sample												
Perfluorobutanoic Acid (PFBA)	4.19	37.1	40.7	98		40.4	97		67-148	1		30
Perfluoropentanoic Acid (PFPeA)	4.39	37.1	41.6	100		41.5	100		63-161	0		30
Perfluorobutanesulfonic Acid (PFBS)	5.66	32.9	38.4	100		38.3	99		65-157	0		30
1H,1H,2H,2H-Perfluorohexanesulfonic Acid (4:2FTS)	ND	34.8	36.7	106		36.4	104		37-219	1		30
Perfluorohexanoic Acid (PFHxA)	5.91	37.1	42.6	99		41.8	96		69-168	2		30
Perfluoropentanesulfonic Acid (PFPeS)	ND	34.9	34.3	98		34.1	97		52-156	1		30
Perfluoroheptanoic Acid (PFHpA)	6.54	37.1	43.3	99		42.7	97		58-159	1		30
Perfluorohexanesulfonic Acid (PFHxS)	3.40	33.9	41.4	112		41.7	112		69-177	1		30
Perfluorooctanoic Acid (PFOA)	17.7	37.1	55.9	103		53.8	97		63-159	4		30
1H,1H,2H,2H-Perfluorooctanesulfonic Acid (6:2FTS)	ND	35.3	37.3	106		41.6	117		49-187	11		30
Perfluoroheptanesulfonic Acid (PFHpS)	ND	35.4	40.6	115		41.5	117		61-179	2		30
Perfluorononanoic Acid (PFNA)	0.476J	37.1	38.6	103		38.0	101		68-171	2		30
Perfluorooctanesulfonic Acid (PFOS)	3.27	34.4	41.7	112		41.4	110		52-151	1		30
Perfluorodecanoic Acid (PFDA)	ND	37.1	36.1	97		38.0	102		63-171	5		30
1H,1H,2H,2H-Perfluorodecanesulfonic Acid (8:2FTS)	ND	35.6	38.2	107		37.0	103		56-173	3		30
Perfluorononanesulfonic Acid (PFNS)	ND	35.6	32.4	91		32.5	91		48-150	0		30
N-Methyl Perfluorooctanesulfonamidoacetic Acid (NMeFOSAA)	ND	37.1	35.8	97		38.2	102		60-166	6		30
Perfluoroundecanoic Acid (PFUnA)	ND	37.1	31.1	84		34.5	92		60-153	10		30
Perfluorodecanesulfonic Acid (PFDS)	ND	35.8	32.7	91		32.4	90		38-156	1		30
Perfluorooctanesulfonamide (FOSA)	ND	37.1	36.6F	99		35.1F	94		46-170	4		30
N-Ethyl Perfluorooctanesulfonamidoacetic Acid (NEtFOSAA)	ND	37.1	39.0	105		36.5	98		45-170	7		30
Perfluorododecanoic Acid (PFDoA)	ND	37.1	37.3	101		36.4	98		67-153	2		30

Matrix Spike Analysis

Batch Quality Control

Project Name: THE BEACON
Project Number: 170745301

Lab Number: L2256007
Report Date: 11/07/22

Parameter	Native Sample	MS Added	MS Found	MS %Recovery	Qual	MSD Found	MSD %Recovery	Qual	Recovery Limits	RPD	Qual	RPD Limits
Perfluorinated Alkyl Acids by Isotope Dilution - Mansfield Lab Associated sample(s): 11 QC Batch ID: WG1699660-3 WG1699660-4 QC Sample: L2255228-04 Client ID: MS Sample												
Perfluorotridecanoic Acid (PFTrDA)	ND	37.1	42.1	114		41.8	112		48-158	1		30
Perfluorotetradecanoic Acid (PFTA)	ND	37.1	37.6	101		37.2	100		59-182	1		30

Surrogate (Extracted Internal Standard)	MS % Recovery	MS Qualifier	MSD % Recovery	MSD Qualifier	Acceptance Criteria
1H,1H,2H,2H-Perfluoro[1,2-13C2]Decanesulfonic Acid (M2-8:2FTS)	106		104		10-162
1H,1H,2H,2H-Perfluoro[1,2-13C2]Hexanesulfonic Acid (M2-4:2FTS)	**179**	Q	**178**	Q	12-142
1H,1H,2H,2H-Perfluoro[1,2-13C2]Octanesulfonic Acid (M2-6:2FTS)	**160**	Q	**157**	Q	14-147
N-Deuterioethylperfluoro-1-octanesulfonamidoacetic Acid (d5-NEtFOSAA)	58		62		27-126
N-Deuteriomethylperfluoro-1-octanesulfonamidoacetic Acid (d3-NMeFOSAA)	60		63		24-116
Perfluoro[1,2,3,4,5,6,7-13C7]Undecanoic Acid (M7-PFUDA)	86		82		55-137
Perfluoro[1,2,3,4,5,6-13C6]Decanoic Acid (M6PFDA)	82		82		62-124
Perfluoro[1,2,3,4,6-13C5]Hexanoic Acid (M5PFHxA)	95		96		57-129
Perfluoro[1,2,3,4-13C4]Heptanoic Acid (M4PFHpA)	100		100		60-129
Perfluoro[1,2,3-13C3]Hexanesulfonic Acid (M3PFHxS)	112		114		71-134
Perfluoro[1,2-13C2]Dodecanoic Acid (MPFDOA)	73		76		48-131
Perfluoro[1,2-13C2]Tetradecanoic Acid (M2PFTEDA)	72		75		22-136
Perfluoro[13C4]Butanoic Acid (MPFBA)	100		101		58-132
Perfluoro[13C5]Pentanoic Acid (M5PFPEA)	89		89		62-163
Perfluoro[13C8]Octanesulfonamide (M8FOSA)	**8**	Q	**9**	Q	10-112
Perfluoro[13C8]Octanesulfonic Acid (M8PFOS)	91		94		69-131
Perfluoro[13C8]Octanoic Acid (M8PFOA)	100		99		62-129
Perfluoro[13C9]Nonanoic Acid (M9PFNA)	89		88		59-139
Perfluoro[2,3,4-13C3]Butanesulfonic Acid (M3PFBS)	102		105		70-131

Matrix Spike Analysis
Batch Quality Control

Project Name: THE BEACON
Project Number: 170745301
Lab Number: L2256007
Report Date: 11/07/22

Parameter	Native Sample	MS Added	MS Found	MS %Recovery	Qual	MSD Found	MSD %Recovery	Qual	Recovery Limits	RPD	Qual	RPD Limits
Perfluorinated Alkyl Acids by Isotope Dilution - Mansfield Lab Associated sample(s): 09-10,12-13 QC Batch ID: WG1701607-3 QC Sample: L2255559-01 Client ID: MS Sample												
Perfluorobutanoic Acid (PFBA)	ND	5.82	5.67	97		-	-		71-135	-		30
Perfluoropentanoic Acid (PFPeA)	ND	5.82	5.70	98		-	-		69-132	-		30
Perfluorobutanesulfonic Acid (PFBS)	ND	5.17	5.28	102		-	-		72-128	-		30
1H,1H,2H,2H-Perfluorohexanesulfonic Acid (4:2FTS)	ND	5.46	6.07	111		-	-		62-145	-		30
Perfluorohexanoic Acid (PFHxA)	ND	5.82	5.77	99		-	-		70-132	-		30
Perfluoropentanesulfonic Acid (PFPeS)	ND	5.48	5.45	99		-	-		73-123	-		30
Perfluoroheptanoic Acid (PFHpA)	ND	5.82	5.82	100		-	-		71-131	-		30
Perfluorohexanesulfonic Acid (PFHxS)	ND	5.32	5.90	111		-	-		67-130	-		30
Perfluorooctanoic Acid (PFOA)	ND	5.82	5.54	95		-	-		69-133	-		30
1H,1H,2H,2H-Perfluorooctanesulfonic Acid (6:2FTS)	ND	5.54	6.15	111		-	-		64-140	-		30
Perfluoroheptanesulfonic Acid (PFHpS)	ND	5.55	5.25	95		-	-		70-132	-		30
Perfluorononanoic Acid (PFNA)	ND	5.82	5.35	92		-	-		72-129	-		30
Perfluorooctanesulfonic Acid (PFOS)	ND	5.4	5.48	101		-	-		68-136	-		30
Perfluorodecanoic Acid (PFDA)	ND	5.82	5.41	93		-	-		69-133	-		30
1H,1H,2H,2H-Perfluorodecanesulfonic Acid (8:2FTS)	ND	5.59	7.21	129		-	-		65-137	-		30
Perfluorononanesulfonic Acid (PFNS)	ND	5.6	5.18	93		-	-		69-125	-		30
N-Methyl Perfluorooctanesulfonamidoacetic Acid (NMeFOSAA)	ND	5.82	5.31	91		-	-		63-144	-		30
Perfluoroundecanoic Acid (PFUnA)	ND	5.82	6.97	120		-	-		64-136	-		30
Perfluorodecanesulfonic Acid (PFDS)	ND	5.62	5.24	93		-	-		59-134	-		30
Perfluorooctanesulfonamide (FOSA)	ND	5.82	5.80	100		-	-		67-137	-		30
N-Ethyl Perfluorooctanesulfonamidoacetic Acid (NEtFOSAA)	ND	5.82	6.76	116		-	-		61-139	-		30
Perfluorododecanoic Acid (PFDoA)	ND	5.82	6.18	106		-	-		69-135	-		30

Matrix Spike Analysis

Batch Quality Control

Project Name: THE BEACON
Project Number: 170745301

Lab Number: L2256007
Report Date: 11/07/22

Parameter	Native Sample	MS Added	MS Found	MS %Recovery	Qual	MSD Found	MSD %Recovery	Qual	Recovery Limits	RPD	Qual	RPD Limits
Perfluorinated Alkyl Acids by Isotope Dilution - Mansfield Lab Associated sample(s): 09-10,12-13 QC Batch ID: WG1701607-3 QC Sample: L2255559-01 Client ID: MS Sample												
Perfluorotridecanoic Acid (PFTrDA)	ND	5.82	6.25	107		-	-		66-139	-		30
Perfluorotetradecanoic Acid (PFTA)	ND	5.82	6.33	109		-	-		69-133	-		30

Surrogate (Extracted Internal Standard)	MS % Recovery	MS Qualifier	MSD % Recovery	MSD Qualifier	Acceptance Criteria
1H,1H,2H,2H-Perfluoro[1,2-13C2]Decanesulfonic Acid (M2-8:2FTS)	85				19-175
1H,1H,2H,2H-Perfluoro[1,2-13C2]Hexanesulfonic Acid (M2-4:2FTS)	48				14-167
1H,1H,2H,2H-Perfluoro[1,2-13C2]Octanesulfonic Acid (M2-6:2FTS)	58				20-154
N-Deuterioethylperfluoro-1-octanesulfonamidoacetic Acid (d5-NEtFOSAA)	**23**	Q			34-137
N-Deuteriomethylperfluoro-1-octanesulfonamidoacetic Acid (d3-NMeFOSAA)	**24**	Q			31-134
Perfluoro[1,2,3,4,5,6,7-13C7]Undecanoic Acid (M7-PFUDA)	66				61-155
Perfluoro[1,2,3,4,5,6-13C6]Decanoic Acid (M6PFDA)	**71**	Q			75-130
Perfluoro[1,2,3,4,6-13C5]Hexanoic Acid (M5PFHxA)	**61**	Q			66-128
Perfluoro[1,2,3,4-13C4]Heptanoic Acid (M4PFHpA)	**63**	Q			71-129
Perfluoro[1,2,3-13C3]Hexanesulfonic Acid (M3PFHxS)	**77**	Q			78-139
Perfluoro[1,2-13C2]Dodecanoic Acid (MPFDOA)	55				54-150
Perfluoro[1,2-13C2]Tetradecanoic Acid (M2PFTEDA)	58				24-159
Perfluoro[13C4]Butanoic Acid (MPFBA)	66				61-135
Perfluoro[13C5]Pentanoic Acid (M5PFPEA)	69				58-150
Perfluoro[13C8]Octanesulfonamide (M8FOSA)	58				10-117
Perfluoro[13C8]Octanesulfonic Acid (M8PFOS)	87				79-136
Perfluoro[13C8]Octanoic Acid (M8PFOA)	**71**	Q			75-130
Perfluoro[13C9]Nonanoic Acid (M9PFNA)	75				72-140
Perfluoro[2,3,4-13C3]Butanesulfonic Acid (M3PFBS)	**73**	Q			74-139

Lab Duplicate Analysis
Batch Quality Control

Project Name: THE BEACON
Project Number: 170745301

Lab Number: L2256007
Report Date: 11/07/22

Parameter	Native Sample	Duplicate Sample	Units	RPD	Qual	RPD Limits
Perfluorinated Alkyl Acids by Isotope Dilution - Mansfield Lab Associated sample(s): 09-10,12-13 QC Batch ID: WG1701607-4 QC Sample: L2255559-02 Client ID: DUP Sample						
Perfluorobutanoic Acid (PFBA)	ND	ND	ng/g	NC		30
Perfluoropentanoic Acid (PFPeA)	ND	ND	ng/g	NC		30
Perfluorobutanesulfonic Acid (PFBS)	ND	ND	ng/g	NC		30
1H,1H,2H,2H-Perfluorohexanesulfonic Acid (4:2FTS)	ND	ND	ng/g	NC		30
Perfluorohexanoic Acid (PFHxA)	ND	ND	ng/g	NC		30
Perfluoropentanesulfonic Acid (PFPeS)	ND	ND	ng/g	NC		30
Perfluoroheptanoic Acid (PFHpA)	ND	ND	ng/g	NC		30
Perfluorohexanesulfonic Acid (PFHxS)	ND	ND	ng/g	NC		30
Perfluorooctanoic Acid (PFOA)	ND	ND	ng/g	NC		30
1H,1H,2H,2H-Perfluorooctanesulfonic Acid (6:2FTS)	ND	ND	ng/g	NC		30
Perfluoroheptanesulfonic Acid (PFHpS)	ND	ND	ng/g	NC		30
Perfluorononanoic Acid (PFNA)	ND	ND	ng/g	NC		30
Perfluorooctanesulfonic Acid (PFOS)	ND	ND	ng/g	NC		30
Perfluorodecanoic Acid (PFDA)	ND	ND	ng/g	NC		30
1H,1H,2H,2H-Perfluorodecanesulfonic Acid (8:2FTS)	ND	ND	ng/g	NC		30
Perfluorononanesulfonic Acid (PFNS)	ND	ND	ng/g	NC		30
N-Methyl Perfluorooctanesulfonamidoacetic Acid (NMeFOSAA)	ND	ND	ng/g	NC		30
Perfluoroundecanoic Acid (PFUnA)	ND	ND	ng/g	NC		30
Perfluorodecanesulfonic Acid (PFDS)	ND	ND	ng/g	NC		30
Perfluorooctanesulfonamide (FOSA)	ND	ND	ng/g	NC		30

Lab Duplicate Analysis
Batch Quality Control

Project Name: THE BEACON
Project Number: 170745301

Lab Number: L2256007
Report Date: 11/07/22

Parameter	Native Sample	Duplicate Sample	Units	RPD	Qual	RPD Limits
Perfluorinated Alkyl Acids by Isotope Dilution - Mansfield Lab Associated sample(s): 09-10,12-13 QC Batch ID: WG1701607-4 QC Sample: L2255559-02 Client ID: DUP Sample						
N-Ethyl Perfluorooctanesulfonamidoacetic Acid (NEtFOSAA)	0.117JF	ND	ng/g	NC		30
Perfluorododecanoic Acid (PFDoA)	ND	ND	ng/g	NC		30
Perfluorotridecanoic Acid (PFTrDA)	ND	ND	ng/g	NC		30
Perfluorotetradecanoic Acid (PFTA)	ND	ND	ng/g	NC		30

Surrogate (Extracted Internal Standard)	%Recovery	Qualifier	%Recovery	Qualifier	Acceptance Criteria
Perfluoro[13C4]Butanoic Acid (MPFBA)	**60**	Q	**52**	Q	61-135
Perfluoro[13C5]Pentanoic Acid (M5PFPEA)	61		**54**	Q	58-150
Perfluoro[2,3,4-13C3]Butanesulfonic Acid (M3PFBS)	**68**	Q	**61**	Q	74-139
1H,1H,2H,2H-Perfluoro[1,2-13C2]Hexanesulfonic Acid (M2-4:2FTS)	38		25		14-167
Perfluoro[1,2,3,4,6-13C5]Hexanoic Acid (M5PFHxA)	**56**	Q	**49**	Q	66-128
Perfluoro[1,2,3,4-13C4]Heptanoic Acid (M4PFHpA)	**57**	Q	**49**	Q	71-129
Perfluoro[1,2,3-13C3]Hexanesulfonic Acid (M3PFHxS)	**71**	Q	**64**	Q	78-139
Perfluoro[13C8]Octanoic Acid (M8PFOA)	**66**	Q	**58**	Q	75-130
1H,1H,2H,2H-Perfluoro[1,2-13C2]Octanesulfonic Acid (M2-6:2FTS)	53		35		20-154
Perfluoro[13C9]Nonanoic Acid (M9PFNA)	**71**	Q	**60**	Q	72-140
Perfluoro[13C8]Octanesulfonic Acid (M8PFOS)	82		**74**	Q	79-136
Perfluoro[1,2,3,4,5,6-13C6]Decanoic Acid (M6PFDA)	**67**	Q	**56**	Q	75-130
1H,1H,2H,2H-Perfluoro[1,2-13C2]Decanesulfonic Acid (M2-8:2FTS)	77		48		19-175
N-Deuteriomethylperfluoro-1-octanesulfonamidoacetic Acid (d3-NMeFOSAA)	**22**	Q	**13**	Q	31-134
Perfluoro[1,2,3,4,5,6,7-13C7]Undecanoic Acid (M7-PFUDA)	**59**	Q	**50**	Q	61-155
Perfluoro[13C8]Octanesulfonamide (M8FOSA)	51		44		10-117
N-Deuterioethylperfluoro-1-octanesulfonamidoacetic Acid (d5-NEtFOSAA)	**27**	Q	**14**	Q	34-137
Perfluoro[1,2-13C2]Dodecanoic Acid (MPFDOA)	**49**	Q	**43**	Q	54-150

Lab Duplicate Analysis
Batch Quality Control

Project Name: THE BEACON
Project Number: 170745301

Lab Number: L2256007
Report Date: 11/07/22

Parameter	Native Sample	Duplicate Sample	Units	RPD	Qual	RPD Limits

Perfluorinated Alkyl Acids by Isotope Dilution - Mansfield Lab Associated sample(s): 09-10,12-13 QC Batch ID: WG1701607-4 QC Sample: L2255559-02 Client ID: DUP Sample

Surrogate (Extracted Internal Standard)	%Recovery	Qualifier	%Recovery	Qualifier	Acceptance Criteria
Perfluoro[1,2-13C2]Tetradecanoic Acid (M2PFTEDA)	40		40		24-159

PCBS

Project Name: THE BEACON
Project Number: 170745301
Lab Number: L2256007
Report Date: 11/07/22

SAMPLE RESULTS

Lab ID: L2256007-01
Client ID: SB03_1-2
Sample Location: 413 E 120 ST.

Date Collected: 10/07/22 10:00
Date Received: 10/07/22
Field Prep: Not Specified

Sample Depth:
Matrix: Soil
Analytical Method: 1,8082A
Analytical Date: 10/13/22 21:33
Analyst: JM
Percent Solids: 87%

Extraction Method: EPA 3546
Extraction Date: 10/12/22 23:30
Cleanup Method: EPA 3665A
Cleanup Date: 10/13/22
Cleanup Method: EPA 3660B
Cleanup Date: 10/13/22

Parameter	Result	Qualifier	Units	RL	MDL	Dilution Factor	Column
Polychlorinated Biphenyls by GC - Westborough Lab							
Aroclor 1016	ND		ug/kg	36.5	3.24	1	A
Aroclor 1221	ND		ug/kg	36.5	3.66	1	A
Aroclor 1232	ND		ug/kg	36.5	7.74	1	A
Aroclor 1242	ND		ug/kg	36.5	4.92	1	A
Aroclor 1248	ND		ug/kg	36.5	5.48	1	A
Aroclor 1254	ND		ug/kg	36.5	4.00	1	A
Aroclor 1260	ND		ug/kg	36.5	6.75	1	A
Aroclor 1262	ND		ug/kg	36.5	4.64	1	A
Aroclor 1268	ND		ug/kg	36.5	3.78	1	A
PCBs, Total	ND		ug/kg	36.5	3.24	1	A

Surrogate	% Recovery	Qualifier	Acceptance Criteria	Column
2,4,5,6-Tetrachloro-m-xylene	83		30-150	A
Decachlorobiphenyl	82		30-150	A
2,4,5,6-Tetrachloro-m-xylene	78		30-150	B
Decachlorobiphenyl	75		30-150	B

Project Name: THE BEACON
Project Number: 170745301
Lab Number: L2256007
Report Date: 11/07/22

SAMPLE RESULTS

Lab ID: L2256007-02
Client ID: SB03_4-5
Sample Location: 413 E 120 ST.

Date Collected: 10/07/22 10:15
Date Received: 10/07/22
Field Prep: Not Specified

Sample Depth:
Matrix: Soil
Analytical Method: 1,8082A
Analytical Date: 10/13/22 21:40
Analyst: JM
Percent Solids: 91%

Extraction Method: EPA 3546
Extraction Date: 10/12/22 23:30
Cleanup Method: EPA 3665A
Cleanup Date: 10/13/22
Cleanup Method: EPA 3660B
Cleanup Date: 10/13/22

Parameter	Result	Qualifier	Units	RL	MDL	Dilution Factor	Column
Polychlorinated Biphenyls by GC - Westborough Lab							
Aroclor 1016	ND		ug/kg	35.4	3.14	1	A
Aroclor 1221	ND		ug/kg	35.4	3.54	1	A
Aroclor 1232	ND		ug/kg	35.4	7.50	1	A
Aroclor 1242	ND		ug/kg	35.4	4.77	1	A
Aroclor 1248	ND		ug/kg	35.4	5.30	1	A
Aroclor 1254	ND		ug/kg	35.4	3.87	1	A
Aroclor 1260	ND		ug/kg	35.4	6.53	1	A
Aroclor 1262	ND		ug/kg	35.4	4.49	1	A
Aroclor 1268	ND		ug/kg	35.4	3.66	1	A
PCBs, Total	ND		ug/kg	35.4	3.14	1	A

Surrogate	% Recovery	Qualifier	Acceptance Criteria	Column
2,4,5,6-Tetrachloro-m-xylene	80		30-150	A
Decachlorobiphenyl	71		30-150	A
2,4,5,6-Tetrachloro-m-xylene	83		30-150	B
Decachlorobiphenyl	71		30-150	B

Project Name: THE BEACON
Project Number: 170745301
Lab Number: L2256007
Report Date: 11/07/22

SAMPLE RESULTS

Lab ID: L2256007-03
Client ID: SODUP01_100722
Sample Location: 413 E 120 ST.

Date Collected: 10/07/22 12:00
Date Received: 10/07/22
Field Prep: Not Specified

Sample Depth:
Matrix: Soil
Analytical Method: 1,8082A
Analytical Date: 10/13/22 21:46
Analyst: JM
Percent Solids: 89%

Extraction Method: EPA 3546
Extraction Date: 10/12/22 23:30
Cleanup Method: EPA 3665A
Cleanup Date: 10/13/22
Cleanup Method: EPA 3660B
Cleanup Date: 10/13/22

Parameter	Result	Qualifier	Units	RL	MDL	Dilution Factor	Column
Polychlorinated Biphenyls by GC - Westborough Lab							
Aroclor 1016	ND		ug/kg	37.3	3.31	1	A
Aroclor 1221	ND		ug/kg	37.3	3.74	1	A
Aroclor 1232	ND		ug/kg	37.3	7.91	1	A
Aroclor 1242	ND		ug/kg	37.3	5.03	1	A
Aroclor 1248	ND		ug/kg	37.3	5.60	1	A
Aroclor 1254	ND		ug/kg	37.3	4.08	1	A
Aroclor 1260	ND		ug/kg	37.3	6.90	1	A
Aroclor 1262	ND		ug/kg	37.3	4.74	1	A
Aroclor 1268	ND		ug/kg	37.3	3.86	1	A
PCBs, Total	ND		ug/kg	37.3	3.31	1	A

Surrogate	% Recovery	Qualifier	Acceptance Criteria	Column
2,4,5,6-Tetrachloro-m-xylene	84		30-150	A
Decachlorobiphenyl	73		30-150	A
2,4,5,6-Tetrachloro-m-xylene	86		30-150	B
Decachlorobiphenyl	73		30-150	B

Project Name: THE BEACON
Project Number: 170745301
Lab Number: L2256007
Report Date: 11/07/22

SAMPLE RESULTS

Lab ID: L2256007-04
Client ID: SB01_1-3
Sample Location: 413 E 120 ST.

Date Collected: 10/07/22 14:00
Date Received: 10/07/22
Field Prep: Not Specified

Sample Depth:
Matrix: Soil
Analytical Method: 1,8082A
Analytical Date: 10/13/22 21:53
Analyst: JM
Percent Solids: 89%

Extraction Method: EPA 3546
Extraction Date: 10/12/22 23:30
Cleanup Method: EPA 3665A
Cleanup Date: 10/13/22
Cleanup Method: EPA 3660B
Cleanup Date: 10/13/22

Parameter	Result	Qualifier	Units	RL	MDL	Dilution Factor	Column
Polychlorinated Biphenyls by GC - Westborough Lab							
Aroclor 1016	ND		ug/kg	35.5	3.15	1	A
Aroclor 1221	ND		ug/kg	35.5	3.56	1	A
Aroclor 1232	ND		ug/kg	35.5	7.52	1	A
Aroclor 1242	ND		ug/kg	35.5	4.78	1	A
Aroclor 1248	ND		ug/kg	35.5	5.32	1	A
Aroclor 1254	ND		ug/kg	35.5	3.88	1	A
Aroclor 1260	ND		ug/kg	35.5	6.56	1	A
Aroclor 1262	ND		ug/kg	35.5	4.51	1	A
Aroclor 1268	ND		ug/kg	35.5	3.68	1	A
PCBs, Total	ND		ug/kg	35.5	3.15	1	A

Surrogate	% Recovery	Qualifier	Acceptance Criteria	Column
2,4,5,6-Tetrachloro-m-xylene	83		30-150	A
Decachlorobiphenyl	74		30-150	A
2,4,5,6-Tetrachloro-m-xylene	85		30-150	B
Decachlorobiphenyl	73		30-150	B

Project Name: THE BEACON
Project Number: 170745301
Lab Number: L2256007
Report Date: 11/07/22

SAMPLE RESULTS

Lab ID: L2256007-05
Client ID: SB01_3-5
Sample Location: 413 E 120 ST.

Date Collected: 10/07/22 14:05
Date Received: 10/07/22
Field Prep: Not Specified

Sample Depth:
Matrix: Soil
Analytical Method: 1,8082A
Analytical Date: 10/13/22 22:00
Analyst: JM
Percent Solids: 89%

Extraction Method: EPA 3546
Extraction Date: 10/12/22 23:30
Cleanup Method: EPA 3665A
Cleanup Date: 10/13/22
Cleanup Method: EPA 3660B
Cleanup Date: 10/13/22

Parameter	Result	Qualifier	Units	RL	MDL	Dilution Factor	Column
Polychlorinated Biphenyls by GC - Westborough Lab							
Aroclor 1016	ND		ug/kg	35.4	3.15	1	A
Aroclor 1221	ND		ug/kg	35.4	3.55	1	A
Aroclor 1232	ND		ug/kg	35.4	7.51	1	A
Aroclor 1242	ND		ug/kg	35.4	4.78	1	A
Aroclor 1248	ND		ug/kg	35.4	5.32	1	A
Aroclor 1254	ND		ug/kg	35.4	3.88	1	A
Aroclor 1260	ND		ug/kg	35.4	6.55	1	A
Aroclor 1262	ND		ug/kg	35.4	4.50	1	A
Aroclor 1268	ND		ug/kg	35.4	3.67	1	A
PCBs, Total	ND		ug/kg	35.4	3.15	1	A

Surrogate	% Recovery	Qualifier	Acceptance Criteria	Column
2,4,5,6-Tetrachloro-m-xylene	78		30-150	A
Decachlorobiphenyl	68		30-150	A
2,4,5,6-Tetrachloro-m-xylene	75		30-150	B
Decachlorobiphenyl	70		30-150	B

Project Name: THE BEACON
Project Number: 170745301
Lab Number: L2256007
Report Date: 11/07/22

SAMPLE RESULTS

Lab ID: L2256007-07
Client ID: SB02_0-2
Sample Location: 413 E 120 ST.

Date Collected: 10/07/22 15:40
Date Received: 10/07/22
Field Prep: Not Specified

Sample Depth:
Matrix: Soil
Analytical Method: 1,8082A
Analytical Date: 10/13/22 22:07
Analyst: JM
Percent Solids: 97%

Extraction Method: EPA 3546
Extraction Date: 10/12/22 23:30
Cleanup Method: EPA 3665A
Cleanup Date: 10/13/22
Cleanup Method: EPA 3660B
Cleanup Date: 10/13/22

Parameter	Result	Qualifier	Units	RL	MDL	Dilution Factor	Column
Polychlorinated Biphenyls by GC - Westborough Lab							
Aroclor 1016	ND		ug/kg	33.4	2.96	1	A
Aroclor 1221	ND		ug/kg	33.4	3.35	1	A
Aroclor 1232	ND		ug/kg	33.4	7.08	1	A
Aroclor 1242	ND		ug/kg	33.4	4.50	1	A
Aroclor 1248	ND		ug/kg	33.4	5.01	1	A
Aroclor 1254	ND		ug/kg	33.4	3.65	1	A
Aroclor 1260	ND		ug/kg	33.4	6.17	1	A
Aroclor 1262	ND		ug/kg	33.4	4.24	1	A
Aroclor 1268	ND		ug/kg	33.4	3.46	1	A
PCBs, Total	ND		ug/kg	33.4	2.96	1	A

Surrogate	% Recovery	Qualifier	Acceptance Criteria	Column
2,4,5,6-Tetrachloro-m-xylene	84		30-150	A
Decachlorobiphenyl	71		30-150	A
2,4,5,6-Tetrachloro-m-xylene	84		30-150	B
Decachlorobiphenyl	73		30-150	B

Project Name: THE BEACON
Project Number: 170745301
Lab Number: L2256007
Report Date: 11/07/22

SAMPLE RESULTS

Lab ID: L2256007-08
Client ID: SB02_4-5
Sample Location: 413 E 120 ST.

Date Collected: 10/07/22 10:00
Date Received: 10/07/22
Field Prep: Not Specified

Sample Depth:
Matrix: Soil
Analytical Method: 1,8082A
Analytical Date: 10/13/22 22:14
Analyst: JM
Percent Solids: 87%

Extraction Method: EPA 3546
Extraction Date: 10/12/22 23:30
Cleanup Method: EPA 3665A
Cleanup Date: 10/13/22
Cleanup Method: EPA 3660B
Cleanup Date: 10/13/22

Parameter	Result	Qualifier	Units	RL	MDL	Dilution Factor	Column
Polychlorinated Biphenyls by GC - Westborough Lab							
Aroclor 1016	ND		ug/kg	36.7	3.26	1	A
Aroclor 1221	ND		ug/kg	36.7	3.68	1	A
Aroclor 1232	ND		ug/kg	36.7	7.78	1	A
Aroclor 1242	ND		ug/kg	36.7	4.95	1	A
Aroclor 1248	ND		ug/kg	36.7	5.50	1	A
Aroclor 1254	ND		ug/kg	36.7	4.01	1	A
Aroclor 1260	ND		ug/kg	36.7	6.78	1	A
Aroclor 1262	ND		ug/kg	36.7	4.66	1	A
Aroclor 1268	ND		ug/kg	36.7	3.80	1	A
PCBs, Total	ND		ug/kg	36.7	3.26	1	A

Surrogate	% Recovery	Qualifier	Acceptance Criteria	Column
2,4,5,6-Tetrachloro-m-xylene	81		30-150	A
Decachlorobiphenyl	67		30-150	A
2,4,5,6-Tetrachloro-m-xylene	81		30-150	B
Decachlorobiphenyl	69		30-150	B

Project Name: THE BEACON
Project Number: 170745301
Lab Number: L2256007
Report Date: 11/07/22

SAMPLE RESULTS

Lab ID: L2256007-14
Client ID: MW03_100722
Sample Location: 413 E 120 ST.

Date Collected: 10/07/22 12:35
Date Received: 10/07/22
Field Prep: Refer to COC

Sample Depth:
Matrix: Water
Analytical Method: 1,8082A
Analytical Date: 10/13/22 16:52
Analyst: AD

Extraction Method: EPA 3510C
Extraction Date: 10/13/22 00:39
Cleanup Method: EPA 3665A
Cleanup Date: 10/13/22
Cleanup Method: EPA 3660B
Cleanup Date: 10/13/22

Parameter	Result	Qualifier	Units	RL	MDL	Dilution Factor	Column
Polychlorinated Biphenyls by GC - Westborough Lab							
Aroclor 1016	ND		ug/l	0.071	0.061	1	A
Aroclor 1221	ND		ug/l	0.071	0.061	1	A
Aroclor 1232	ND		ug/l	0.071	0.061	1	A
Aroclor 1242	ND		ug/l	0.071	0.061	1	A
Aroclor 1248	ND		ug/l	0.071	0.061	1	A
Aroclor 1254	ND		ug/l	0.071	0.061	1	A
Aroclor 1260	ND		ug/l	0.071	0.061	1	B
Aroclor 1262	ND		ug/l	0.071	0.061	1	A
Aroclor 1268	ND		ug/l	0.071	0.061	1	A
PCBs, Total	ND		ug/l	0.071	0.061	1	B

Surrogate	% Recovery	Qualifier	Acceptance Criteria	Column
2,4,5,6-Tetrachloro-m-xylene	100		30-150	A
Decachlorobiphenyl	100		30-150	A
2,4,5,6-Tetrachloro-m-xylene	100		30-150	B
Decachlorobiphenyl	102		30-150	B

Project Name: THE BEACON
Project Number: 170745301
Lab Number: L2256007
Report Date: 11/07/22

SAMPLE RESULTS

Lab ID: L2256007-15
Client ID: FB02_100722
Sample Location: 413 E 120 ST.

Date Collected: 10/07/22 14:35
Date Received: 10/07/22
Field Prep: Refer to COC

Sample Depth:
Matrix: Water
Analytical Method: 1,8082A
Analytical Date: 10/13/22 17:01
Analyst: AD

Extraction Method: EPA 3510C
Extraction Date: 10/13/22 00:39
Cleanup Method: EPA 3665A
Cleanup Date: 10/13/22
Cleanup Method: EPA 3660B
Cleanup Date: 10/13/22

Parameter	Result	Qualifier	Units	RL	MDL	Dilution Factor	Column
Polychlorinated Biphenyls by GC - Westborough Lab							
Aroclor 1016	ND		ug/l	0.071	0.061	1	A
Aroclor 1221	ND		ug/l	0.071	0.061	1	A
Aroclor 1232	ND		ug/l	0.071	0.061	1	A
Aroclor 1242	ND		ug/l	0.071	0.061	1	A
Aroclor 1248	ND		ug/l	0.071	0.061	1	A
Aroclor 1254	ND		ug/l	0.071	0.061	1	A
Aroclor 1260	ND		ug/l	0.071	0.061	1	B
Aroclor 1262	ND		ug/l	0.071	0.061	1	A
Aroclor 1268	ND		ug/l	0.071	0.061	1	A
PCBs, Total	ND		ug/l	0.071	0.061	1	A

Surrogate	% Recovery	Qualifier	Acceptance Criteria	Column
2,4,5,6-Tetrachloro-m-xylene	102		30-150	A
Decachlorobiphenyl	80		30-150	A
2,4,5,6-Tetrachloro-m-xylene	100		30-150	B
Decachlorobiphenyl	82		30-150	B

Project Name: THE BEACON
Project Number: 170745301

Lab Number: L2256007
Report Date: 11/07/22

Method Blank Analysis
Batch Quality Control

Analytical Method: 1,8082A
Analytical Date: 10/13/22 20:52
Analyst: JM

Extraction Method: EPA 3546
Extraction Date: 10/12/22 23:30
Cleanup Method: EPA 3665A
Cleanup Date: 10/13/22
Cleanup Method: EPA 3660B
Cleanup Date: 10/13/22

Parameter	Result	Qualifier	Units	RL	MDL	Column
Polychlorinated Biphenyls by GC - Westborough Lab for sample(s): 01-05,07-08 Batch: WG1698724-1						
Aroclor 1016	ND		ug/kg	31.6	2.81	A
Aroclor 1221	ND		ug/kg	31.6	3.17	A
Aroclor 1232	ND		ug/kg	31.6	6.70	A
Aroclor 1242	ND		ug/kg	31.6	4.26	A
Aroclor 1248	ND		ug/kg	31.6	4.74	A
Aroclor 1254	ND		ug/kg	31.6	3.46	A
Aroclor 1260	ND		ug/kg	31.6	5.84	A
Aroclor 1262	ND		ug/kg	31.6	4.01	A
Aroclor 1268	ND		ug/kg	31.6	3.27	A
PCBs, Total	ND		ug/kg	31.6	2.81	A

Surrogate	%Recovery	Qualifier	Acceptance Criteria	Column
2,4,5,6-Tetrachloro-m-xylene	86		30-150	A
Decachlorobiphenyl	81		30-150	A
2,4,5,6-Tetrachloro-m-xylene	86		30-150	B
Decachlorobiphenyl	78		30-150	B

Project Name: THE BEACON
Project Number: 170745301
Lab Number: L2256007
Report Date: 11/07/22

Method Blank Analysis
Batch Quality Control

Analytical Method: 1,8082A
Analytical Date: 10/13/22 15:50
Analyst: AD

Extraction Method: EPA 3510C
Extraction Date: 10/13/22 00:39
Cleanup Method: EPA 3665A
Cleanup Date: 10/13/22
Cleanup Method: EPA 3660B
Cleanup Date: 10/13/22

Parameter	Result	Qualifier	Units	RL	MDL	Column
Polychlorinated Biphenyls by GC - Westborough Lab for sample(s): 14-15 Batch: WG1698738-1						
Aroclor 1016	ND		ug/l	0.071	0.061	A
Aroclor 1221	ND		ug/l	0.071	0.061	A
Aroclor 1232	ND		ug/l	0.071	0.061	A
Aroclor 1242	ND		ug/l	0.071	0.061	A
Aroclor 1248	ND		ug/l	0.071	0.061	A
Aroclor 1254	ND		ug/l	0.071	0.061	A
Aroclor 1262	ND		ug/l	0.071	0.061	A
Aroclor 1268	ND		ug/l	0.071	0.061	A
Aroclor 1260	ND		ug/l	0.071	0.061	B
PCBs, Total	ND		ug/l	0.071	0.061	B

Surrogate	%Recovery	Qualifier	Acceptance Criteria	Column
2,4,5,6-Tetrachloro-m-xylene	101		30-150	A
Decachlorobiphenyl	104		30-150	A
2,4,5,6-Tetrachloro-m-xylene	102		30-150	B
Decachlorobiphenyl	108		30-150	B

Lab Control Sample Analysis

Batch Quality Control

Project Name: THE BEACON

Project Number: 170745301

Lab Number: L2256007

Report Date: 11/07/22

Parameter	LCS %Recovery	Qual	LCSD %Recovery	Qual	%Recovery Limits	RPD	Qual	RPD Limits	Column
Polychlorinated Biphenyls by GC - Westborough Lab Associated sample(s): 01-05,07-08 Batch: WG1698724-2 WG1698724-3									
Aroclor 1016	89		86		40-140	3		50	A
Aroclor 1260	82		82		40-140	0		50	A

Surrogate	LCS %Recovery	Qual	LCSD %Recovery	Qual	Acceptance Criteria	Column
2,4,5,6-Tetrachloro-m-xylene	87		83		30-150	A
Decachlorobiphenyl	83		83		30-150	A
2,4,5,6-Tetrachloro-m-xylene	87		81		30-150	B
Decachlorobiphenyl	82		80		30-150	B

Lab Control Sample Analysis
Batch Quality Control

Project Name: THE BEACON
Project Number: 170745301

Lab Number: L2256007
Report Date: 11/07/22

Parameter	LCS %Recovery	Qual	LCSD %Recovery	Qual	%Recovery Limits	RPD	Qual	RPD Limits	Column
Polychlorinated Biphenyls by GC - Westborough Lab Associated sample(s): 14-15 Batch: WG1698738-2 WG1698738-3									
Aroclor 1016	101		99		40-140	2		50	A
Aroclor 1260	94		90		40-140	5		50	A

Surrogate	LCS %Recovery	Qual	LCSD %Recovery	Qual	Acceptance Criteria	Column
2,4,5,6-Tetrachloro-m-xylene	113		103		30-150	A
Decachlorobiphenyl	113		109		30-150	A
2,4,5,6-Tetrachloro-m-xylene	108		102		30-150	B
Decachlorobiphenyl	115		111		30-150	B

PESTICIDES

Project Name: THE BEACON
Project Number: 170745301
Lab Number: L2256007
Report Date: 11/07/22

SAMPLE RESULTS

Lab ID: L2256007-01
Client ID: SB03_1-2
Sample Location: 413 E 120 ST.

Date Collected: 10/07/22 10:00
Date Received: 10/07/22
Field Prep: Not Specified

Sample Depth:
Matrix: Soil
Analytical Method: 1,8081B
Analytical Date: 10/13/22 11:54
Analyst: AKM
Percent Solids: 87%

Extraction Method: EPA 3546
Extraction Date: 10/12/22 22:51
Cleanup Method: EPA 3620B
Cleanup Date: 10/13/22
Cleanup Method: EPA 3660B
Cleanup Date: 10/13/22

Parameter	Result	Qualifier	Units	RL	MDL	Dilution Factor	Column
Organochlorine Pesticides by GC - Westborough Lab							
Delta-BHC	ND		ug/kg	1.83	0.358	1	A
Lindane	ND		ug/kg	0.762	0.340	1	A
Alpha-BHC	ND		ug/kg	0.762	0.216	1	A
Beta-BHC	ND		ug/kg	1.83	0.693	1	A
Heptachlor	ND		ug/kg	0.914	0.410	1	A
Aldrin	ND		ug/kg	1.83	0.644	1	A
Heptachlor epoxide	ND		ug/kg	3.43	1.03	1	A
Endrin	ND		ug/kg	0.762	0.312	1	A
Endrin aldehyde	ND		ug/kg	2.28	0.800	1	A
Endrin ketone	ND		ug/kg	1.83	0.471	1	A
Dieldrin	ND		ug/kg	1.14	0.571	1	A
4,4'-DDE	ND		ug/kg	1.83	0.423	1	A
4,4'-DDD	ND		ug/kg	1.83	0.652	1	A
4,4'-DDT	ND		ug/kg	1.83	1.47	1	A
Endosulfan I	ND		ug/kg	1.83	0.432	1	A
Endosulfan II	ND		ug/kg	1.83	0.611	1	A
Endosulfan sulfate	ND		ug/kg	0.762	0.362	1	A
Methoxychlor	ND		ug/kg	3.43	1.07	1	A
Toxaphene	ND		ug/kg	34.3	9.60	1	A
cis-Chlordane	ND		ug/kg	2.28	0.637	1	A
trans-Chlordane	ND		ug/kg	2.28	0.603	1	A
Chlordane	ND		ug/kg	15.2	6.06	1	A

Project Name: THE BEACON **Lab Number:** L2256007

Project Number: 170745301 **Report Date:** 11/07/22

SAMPLE RESULTS

Lab ID: L2256007-01 Date Collected: 10/07/22 10:00

Client ID: SB03_1-2 Date Received: 10/07/22

Sample Location: 413 E 120 ST. Field Prep: Not Specified

Sample Depth:

Parameter	Result	Qualifier	Units	RL	MDL	Dilution Factor	Column
Organochlorine Pesticides by GC - Westborough Lab							

Surrogate	% Recovery	Qualifier	Acceptance Criteria	Column
2,4,5,6-Tetrachloro-m-xylene	62		30-150	A
Decachlorobiphenyl	111		30-150	A
2,4,5,6-Tetrachloro-m-xylene	69		30-150	B
Decachlorobiphenyl	**317**	Q	30-150	B

Project Name: THE BEACON
Project Number: 170745301
Lab Number: L2256007
Report Date: 11/07/22

SAMPLE RESULTS

Lab ID: L2256007-01
Client ID: SB03_1-2
Sample Location: 413 E 120 ST.

Date Collected: 10/07/22 10:00
Date Received: 10/07/22
Field Prep: Not Specified

Sample Depth:
Matrix: Soil
Analytical Method: 1,8151A
Analytical Date: 10/14/22 08:13
Analyst: AR
Percent Solids: 87%
Methylation Date: 10/13/22 19:24

Extraction Method: EPA 8151A
Extraction Date: 10/12/22 14:58

Parameter	Result	Qualifier	Units	RL	MDL	Dilution Factor	Column
Chlorinated Herbicides by GC - Westborough Lab							
2,4-D	ND		ug/kg	188	11.9	1	A
2,4,5-T	ND		ug/kg	188	5.84	1	A
2,4,5-TP (Silvex)	ND		ug/kg	188	5.01	1	A

Surrogate	% Recovery	Qualifier	Acceptance Criteria	Column
DCAA	113		30-150	A
DCAA	95		30-150	B

Project Name: THE BEACON
Project Number: 170745301
Lab Number: L2256007
Report Date: 11/07/22

SAMPLE RESULTS

Lab ID: L2256007-02
Client ID: SB03_4-5
Sample Location: 413 E 120 ST.

Date Collected: 10/07/22 10:15
Date Received: 10/07/22
Field Prep: Not Specified

Sample Depth:
Matrix: Soil
Analytical Method: 1,8081B
Analytical Date: 10/13/22 12:06
Analyst: AKM
Percent Solids: 91%

Extraction Method: EPA 3546
Extraction Date: 10/12/22 22:51
Cleanup Method: EPA 3620B
Cleanup Date: 10/13/22
Cleanup Method: EPA 3660B
Cleanup Date: 10/13/22

Parameter	Result	Qualifier	Units	RL	MDL	Dilution Factor	Column
Organochlorine Pesticides by GC - Westborough Lab							
Delta-BHC	ND		ug/kg	1.75	0.343	1	A
Lindane	ND		ug/kg	0.730	0.326	1	A
Alpha-BHC	ND		ug/kg	0.730	0.207	1	A
Beta-BHC	ND		ug/kg	1.75	0.664	1	A
Heptachlor	ND		ug/kg	0.876	0.392	1	A
Aldrin	ND		ug/kg	1.75	0.616	1	A
Heptachlor epoxide	ND		ug/kg	3.28	0.985	1	A
Endrin	ND		ug/kg	0.730	0.299	1	A
Endrin aldehyde	ND		ug/kg	2.19	0.766	1	A
Endrin ketone	ND		ug/kg	1.75	0.451	1	A
Dieldrin	ND		ug/kg	1.09	0.547	1	A
4,4'-DDE	ND		ug/kg	1.75	0.405	1	A
4,4'-DDD	ND		ug/kg	1.75	0.625	1	A
4,4'-DDT	ND		ug/kg	1.75	1.41	1	A
Endosulfan I	ND		ug/kg	1.75	0.414	1	A
Endosulfan II	ND		ug/kg	1.75	0.585	1	A
Endosulfan sulfate	ND		ug/kg	0.730	0.347	1	A
Methoxychlor	ND		ug/kg	3.28	1.02	1	A
Toxaphene	ND		ug/kg	32.8	9.19	1	A
cis-Chlordane	ND		ug/kg	2.19	0.610	1	A
trans-Chlordane	ND		ug/kg	2.19	0.578	1	A
Chlordane	ND		ug/kg	14.6	5.80	1	A

Project Name: THE BEACON
Project Number: 170745301
Lab Number: L2256007
Report Date: 11/07/22

SAMPLE RESULTS

Lab ID: L2256007-02
Client ID: SB03_4-5
Sample Location: 413 E 120 ST.
Date Collected: 10/07/22 10:15
Date Received: 10/07/22
Field Prep: Not Specified

Sample Depth:

Parameter	Result	Qualifier	Units	RL	MDL	Dilution Factor	Column
Organochlorine Pesticides by GC - Westborough Lab							

Surrogate	% Recovery	Qualifier	Acceptance Criteria	Column
2,4,5,6-Tetrachloro-m-xylene	65		30-150	A
Decachlorobiphenyl	69		30-150	A
2,4,5,6-Tetrachloro-m-xylene	74		30-150	B
Decachlorobiphenyl	115		30-150	B

Project Name: THE BEACON
Project Number: 170745301
Lab Number: L2256007
Report Date: 11/07/22

SAMPLE RESULTS

Lab ID: L2256007-02
Client ID: SB03_4-5
Sample Location: 413 E 120 ST.

Date Collected: 10/07/22 10:15
Date Received: 10/07/22
Field Prep: Not Specified

Sample Depth:
Matrix: Soil
Analytical Method: 1,8151A
Analytical Date: 10/14/22 08:32
Analyst: AR
Percent Solids: 91%
Methylation Date: 10/13/22 19:24

Extraction Method: EPA 8151A
Extraction Date: 10/12/22 14:58

Parameter	Result	Qualifier	Units	RL	MDL	Dilution Factor	Column
Chlorinated Herbicides by GC - Westborough Lab							
2,4-D	ND		ug/kg	183	11.5	1	A
2,4,5-T	ND		ug/kg	183	5.67	1	A
2,4,5-TP (Silvex)	ND		ug/kg	183	4.87	1	A

Surrogate	% Recovery	Qualifier	Acceptance Criteria	Column
DCAA	123		30-150	A
DCAA	110		30-150	B

Project Name: THE BEACON
Project Number: 170745301
Lab Number: L2256007
Report Date: 11/07/22

SAMPLE RESULTS

Lab ID: L2256007-03
Client ID: SODUP01_100722
Sample Location: 413 E 120 ST.

Date Collected: 10/07/22 12:00
Date Received: 10/07/22
Field Prep: Not Specified

Sample Depth:
Matrix: Soil
Analytical Method: 1,8081B
Analytical Date: 10/13/22 12:18
Analyst: AKM
Percent Solids: 89%

Extraction Method: EPA 3546
Extraction Date: 10/12/22 22:51
Cleanup Method: EPA 3620B
Cleanup Date: 10/13/22
Cleanup Method: EPA 3660B
Cleanup Date: 10/13/22

Parameter	Result	Qualifier	Units	RL	MDL	Dilution Factor	Column
Organochlorine Pesticides by GC - Westborough Lab							
Delta-BHC	ND		ug/kg	1.75	0.342	1	A
Lindane	ND		ug/kg	0.728	0.325	1	A
Alpha-BHC	ND		ug/kg	0.728	0.207	1	A
Beta-BHC	ND		ug/kg	1.75	0.662	1	A
Heptachlor	ND		ug/kg	0.873	0.391	1	A
Aldrin	ND		ug/kg	1.75	0.615	1	A
Heptachlor epoxide	ND		ug/kg	3.27	0.982	1	A
Endrin	ND		ug/kg	0.728	0.298	1	A
Endrin aldehyde	ND		ug/kg	2.18	0.764	1	A
Endrin ketone	ND		ug/kg	1.75	0.450	1	A
Dieldrin	ND		ug/kg	1.09	0.546	1	A
4,4'-DDE	ND		ug/kg	1.75	0.404	1	A
4,4'-DDD	ND		ug/kg	1.75	0.623	1	A
4,4'-DDT	ND		ug/kg	1.75	1.40	1	A
Endosulfan I	ND		ug/kg	1.75	0.412	1	A
Endosulfan II	ND		ug/kg	1.75	0.584	1	A
Endosulfan sulfate	ND		ug/kg	0.728	0.346	1	A
Methoxychlor	ND		ug/kg	3.27	1.02	1	A
Toxaphene	ND		ug/kg	32.7	9.17	1	A
cis-Chlordane	ND		ug/kg	2.18	0.608	1	A
trans-Chlordane	ND		ug/kg	2.18	0.576	1	A
Chlordane	ND		ug/kg	14.6	5.78	1	A

Project Name: THE BEACON **Lab Number:** L2256007

Project Number: 170745301 **Report Date:** 11/07/22

SAMPLE RESULTS

Lab ID: L2256007-03 Date Collected: 10/07/22 12:00

Client ID: SODUP01_100722 Date Received: 10/07/22

Sample Location: 413 E 120 ST. Field Prep: Not Specified

Sample Depth:

Parameter	Result	Qualifier	Units	RL	MDL	Dilution Factor	Column
Organochlorine Pesticides by GC - Westborough Lab							

Surrogate	% Recovery	Qualifier	Acceptance Criteria	Column
2,4,5,6-Tetrachloro-m-xylene	58		30-150	A
Decachlorobiphenyl	58		30-150	A
2,4,5,6-Tetrachloro-m-xylene	67		30-150	B
Decachlorobiphenyl	65		30-150	B

Project Name: THE BEACON
Project Number: 170745301
Lab Number: L2256007
Report Date: 11/07/22

SAMPLE RESULTS

Lab ID: L2256007-03
Client ID: SODUP01_100722
Sample Location: 413 E 120 ST.

Date Collected: 10/07/22 12:00
Date Received: 10/07/22
Field Prep: Not Specified

Sample Depth:
Matrix: Soil
Analytical Method: 1,8151A
Analytical Date: 10/14/22 08:50
Analyst: AR
Percent Solids: 89%
Methylation Date: 10/13/22 19:24

Extraction Method: EPA 8151A
Extraction Date: 10/12/22 14:58

Parameter	Result	Qualifier	Units	RL	MDL	Dilution Factor	Column
Chlorinated Herbicides by GC - Westborough Lab							
2,4-D	ND		ug/kg	183	11.5	1	A
2,4,5-T	ND		ug/kg	183	5.68	1	A
2,4,5-TP (Silvex)	ND		ug/kg	183	4.87	1	A

Surrogate	% Recovery	Qualifier	Acceptance Criteria	Column
DCAA	120		30-150	A
DCAA	105		30-150	B

Project Name: THE BEACON
Project Number: 170745301
Lab Number: L2256007
Report Date: 11/07/22

SAMPLE RESULTS

Lab ID: L2256007-04
Client ID: SB01_1-3
Sample Location: 413 E 120 ST.

Date Collected: 10/07/22 14:00
Date Received: 10/07/22
Field Prep: Not Specified

Sample Depth:
Matrix: Soil
Analytical Method: 1,8081B
Analytical Date: 10/13/22 12:30
Analyst: AKM
Percent Solids: 89%

Extraction Method: EPA 3546
Extraction Date: 10/12/22 22:51
Cleanup Method: EPA 3620B
Cleanup Date: 10/13/22
Cleanup Method: EPA 3660B
Cleanup Date: 10/13/22

Parameter	Result	Qualifier	Units	RL	MDL	Dilution Factor	Column
Organochlorine Pesticides by GC - Westborough Lab							
Delta-BHC	ND		ug/kg	1.74	0.342	1	A
Lindane	ND		ug/kg	0.727	0.325	1	A
Alpha-BHC	ND		ug/kg	0.727	0.206	1	A
Beta-BHC	ND		ug/kg	1.74	0.661	1	A
Heptachlor	ND		ug/kg	0.872	0.391	1	A
Aldrin	ND		ug/kg	1.74	0.614	1	A
Heptachlor epoxide	ND		ug/kg	3.27	0.981	1	A
Endrin	ND		ug/kg	0.727	0.298	1	A
Endrin aldehyde	ND		ug/kg	2.18	0.763	1	A
Endrin ketone	ND		ug/kg	1.74	0.449	1	A
Dieldrin	ND		ug/kg	1.09	0.545	1	A
4,4'-DDE	ND		ug/kg	1.74	0.403	1	A
4,4'-DDD	ND		ug/kg	1.74	0.622	1	A
4,4'-DDT	ND		ug/kg	1.74	1.40	1	A
Endosulfan I	ND		ug/kg	1.74	0.412	1	A
Endosulfan II	ND		ug/kg	1.74	0.583	1	A
Endosulfan sulfate	ND		ug/kg	0.727	0.346	1	A
Methoxychlor	ND		ug/kg	3.27	1.02	1	A
Toxaphene	ND		ug/kg	32.7	9.16	1	A
cis-Chlordane	ND		ug/kg	2.18	0.608	1	A
trans-Chlordane	ND		ug/kg	2.18	0.576	1	A
Chlordane	ND		ug/kg	14.5	5.78	1	A

Project Name: THE BEACON **Lab Number:** L2256007

Project Number: 170745301 **Report Date:** 11/07/22

SAMPLE RESULTS

Lab ID: L2256007-04 Date Collected: 10/07/22 14:00

Client ID: SB01_1-3 Date Received: 10/07/22

Sample Location: 413 E 120 ST. Field Prep: Not Specified

Sample Depth:

Parameter	Result	Qualifier	Units	RL	MDL	Dilution Factor	Column
Organochlorine Pesticides by GC - Westborough Lab							

Surrogate	% Recovery	Qualifier	Acceptance Criteria	Column
2,4,5,6-Tetrachloro-m-xylene	63		30-150	A
Decachlorobiphenyl	82		30-150	A
2,4,5,6-Tetrachloro-m-xylene	65		30-150	B
Decachlorobiphenyl	127		30-150	B

Project Name: THE BEACON
Project Number: 170745301
Lab Number: L2256007
Report Date: 11/07/22

SAMPLE RESULTS

Lab ID: L2256007-04
Client ID: SB01_1-3
Sample Location: 413 E 120 ST.

Date Collected: 10/07/22 14:00
Date Received: 10/07/22
Field Prep: Not Specified

Sample Depth:
Matrix: Soil
Analytical Method: 1,8151A
Analytical Date: 10/14/22 09:08
Analyst: AR
Percent Solids: 89%
Methylation Date: 10/13/22 19:24

Extraction Method: EPA 8151A
Extraction Date: 10/12/22 14:58

Parameter	Result	Qualifier	Units	RL	MDL	Dilution Factor	Column
Chlorinated Herbicides by GC - Westborough Lab							
2,4-D	ND		ug/kg	181	11.4	1	A
2,4,5-T	ND		ug/kg	181	5.60	1	A
2,4,5-TP (Silvex)	ND		ug/kg	181	4.80	1	A

Surrogate	% Recovery	Qualifier	Acceptance Criteria	Column
DCAA	127		30-150	A
DCAA	107		30-150	B

Project Name: THE BEACON
Project Number: 170745301
Lab Number: L2256007
Report Date: 11/07/22

SAMPLE RESULTS

Lab ID: L2256007-05
Client ID: SB01_3-5
Sample Location: 413 E 120 ST.

Date Collected: 10/07/22 14:05
Date Received: 10/07/22
Field Prep: Not Specified

Sample Depth:
Matrix: Soil
Analytical Method: 1,8081B
Analytical Date: 10/13/22 12:42
Analyst: AKM
Percent Solids: 89%

Extraction Method: EPA 3546
Extraction Date: 10/12/22 22:51
Cleanup Method: EPA 3620B
Cleanup Date: 10/13/22
Cleanup Method: EPA 3660B
Cleanup Date: 10/13/22

Parameter	Result	Qualifier	Units	RL	MDL	Dilution Factor	Column
Organochlorine Pesticides by GC - Westborough Lab							
Delta-BHC	ND		ug/kg	1.76	0.346	1	A
Lindane	ND		ug/kg	0.736	0.329	1	A
Alpha-BHC	ND		ug/kg	0.736	0.209	1	A
Beta-BHC	ND		ug/kg	1.76	0.669	1	A
Heptachlor	ND		ug/kg	0.883	0.396	1	A
Aldrin	ND		ug/kg	1.76	0.622	1	A
Heptachlor epoxide	ND		ug/kg	3.31	0.993	1	A
Endrin	ND		ug/kg	0.736	0.302	1	A
Endrin aldehyde	ND		ug/kg	2.21	0.772	1	A
Endrin ketone	ND		ug/kg	1.76	0.455	1	A
Dieldrin	ND		ug/kg	1.10	0.552	1	A
4,4'-DDE	ND		ug/kg	1.76	0.408	1	A
4,4'-DDD	ND		ug/kg	1.76	0.630	1	A
4,4'-DDT	ND		ug/kg	1.76	1.42	1	A
Endosulfan I	ND		ug/kg	1.76	0.417	1	A
Endosulfan II	ND		ug/kg	1.76	0.590	1	A
Endosulfan sulfate	ND		ug/kg	0.736	0.350	1	A
Methoxychlor	ND		ug/kg	3.31	1.03	1	A
Toxaphene	ND		ug/kg	33.1	9.27	1	A
cis-Chlordane	ND		ug/kg	2.21	0.615	1	A
trans-Chlordane	ND		ug/kg	2.21	0.583	1	A
Chlordane	ND		ug/kg	14.7	5.85	1	A

Project Name: THE BEACON **Lab Number:** L2256007

Project Number: 170745301 **Report Date:** 11/07/22

SAMPLE RESULTS

Lab ID: L2256007-05 Date Collected: 10/07/22 14:05

Client ID: SB01_3-5 Date Received: 10/07/22

Sample Location: 413 E 120 ST. Field Prep: Not Specified

Sample Depth:

Parameter	Result	Qualifier	Units	RL	MDL	Dilution Factor	Column
Organochlorine Pesticides by GC - Westborough Lab							

Surrogate	% Recovery	Qualifier	Acceptance Criteria	Column
2,4,5,6-Tetrachloro-m-xylene	65		30-150	A
Decachlorobiphenyl	80		30-150	A
2,4,5,6-Tetrachloro-m-xylene	70		30-150	B
Decachlorobiphenyl	**218**	Q	30-150	B

Project Name: THE BEACON
Project Number: 170745301
Lab Number: L2256007
Report Date: 11/07/22

SAMPLE RESULTS

Lab ID: L2256007-05
Client ID: SB01_3-5
Sample Location: 413 E 120 ST.

Date Collected: 10/07/22 14:05
Date Received: 10/07/22
Field Prep: Not Specified

Sample Depth:
Matrix: Soil
Analytical Method: 1,8151A
Analytical Date: 10/14/22 09:27
Analyst: AR
Percent Solids: 89%
Methylation Date: 10/13/22 19:24

Extraction Method: EPA 8151A
Extraction Date: 10/12/22 14:58

Parameter	Result	Qualifier	Units	RL	MDL	Dilution Factor	Column
Chlorinated Herbicides by GC - Westborough Lab							
2,4-D	ND		ug/kg	182	11.5	1	A
2,4,5-T	ND		ug/kg	182	5.64	1	A
2,4,5-TP (Silvex)	ND		ug/kg	182	4.84	1	A

Surrogate	% Recovery	Qualifier	Acceptance Criteria	Column
DCAA	84		30-150	A
DCAA	69		30-150	B

Project Name: THE BEACON
Project Number: 170745301
Lab Number: L2256007
Report Date: 11/07/22

SAMPLE RESULTS

Lab ID: L2256007-07
Client ID: SB02_0-2
Sample Location: 413 E 120 ST.

Date Collected: 10/07/22 15:40
Date Received: 10/07/22
Field Prep: Not Specified

Sample Depth:
Matrix: Soil
Analytical Method: 1,8081B
Analytical Date: 10/13/22 14:48
Analyst: MMG
Percent Solids: 97%

Extraction Method: EPA 3546
Extraction Date: 10/12/22 22:51
Cleanup Method: EPA 3620B
Cleanup Date: 10/13/22
Cleanup Method: EPA 3660B
Cleanup Date: 10/13/22

Parameter	Result	Qualifier	Units	RL	MDL	Dilution Factor	Column
Organochlorine Pesticides by GC - Westborough Lab							
Delta-BHC	ND		ug/kg	1.62	0.317	1	A
Lindane	ND		ug/kg	0.674	0.301	1	A
Alpha-BHC	ND		ug/kg	0.674	0.192	1	A
Beta-BHC	ND		ug/kg	1.62	0.614	1	A
Heptachlor	ND		ug/kg	0.809	0.363	1	A
Aldrin	ND		ug/kg	1.62	0.570	1	A
Heptachlor epoxide	ND		ug/kg	3.03	0.910	1	A
Endrin	ND		ug/kg	0.674	0.276	1	A
Endrin aldehyde	ND		ug/kg	2.02	0.708	1	A
Endrin ketone	ND		ug/kg	1.62	0.417	1	A
Dieldrin	ND		ug/kg	1.01	0.506	1	A
4,4'-DDE	ND		ug/kg	1.62	0.374	1	A
4,4'-DDD	ND		ug/kg	1.62	0.577	1	A
4,4'-DDT	ND		ug/kg	1.62	1.30	1	A
Endosulfan I	ND		ug/kg	1.62	0.382	1	A
Endosulfan II	ND		ug/kg	1.62	0.541	1	A
Endosulfan sulfate	ND		ug/kg	0.674	0.321	1	A
Methoxychlor	ND		ug/kg	3.03	0.944	1	A
Toxaphene	ND		ug/kg	30.3	8.50	1	A
cis-Chlordane	ND		ug/kg	2.02	0.564	1	A
trans-Chlordane	ND		ug/kg	2.02	0.534	1	A
Chlordane	ND		ug/kg	13.5	5.36	1	A

Project Name: THE BEACON **Lab Number:** L2256007

Project Number: 170745301 **Report Date:** 11/07/22

SAMPLE RESULTS

Lab ID: L2256007-07 Date Collected: 10/07/22 15:40

Client ID: SB02_0-2 Date Received: 10/07/22

Sample Location: 413 E 120 ST. Field Prep: Not Specified

Sample Depth:

Parameter	Result	Qualifier	Units	RL	MDL	Dilution Factor	Column
Organochlorine Pesticides by GC - Westborough Lab							

Surrogate	% Recovery	Qualifier	Acceptance Criteria	Column
2,4,5,6-Tetrachloro-m-xylene	58		30-150	A
Decachlorobiphenyl	68		30-150	A
2,4,5,6-Tetrachloro-m-xylene	66		30-150	B
Decachlorobiphenyl	**184**	Q	30-150	B

Project Name: THE BEACON
Project Number: 170745301
Lab Number: L2256007
Report Date: 11/07/22

SAMPLE RESULTS

Lab ID: L2256007-07
Client ID: SB02_0-2
Sample Location: 413 E 120 ST.

Date Collected: 10/07/22 15:40
Date Received: 10/07/22
Field Prep: Not Specified

Sample Depth:
Matrix: Soil
Analytical Method: 1,8151A
Analytical Date: 10/14/22 09:45
Analyst: AR
Percent Solids: 97%
Methylation Date: 10/13/22 19:24

Extraction Method: EPA 8151A
Extraction Date: 10/12/22 14:58

Parameter	Result	Qualifier	Units	RL	MDL	Dilution Factor	Column
Chlorinated Herbicides by GC - Westborough Lab							
2,4-D	ND		ug/kg	167	10.5	1	A
2,4,5-T	ND		ug/kg	167	5.18	1	A
2,4,5-TP (Silvex)	ND		ug/kg	167	4.44	1	A

Surrogate	% Recovery	Qualifier	Acceptance Criteria	Column
DCAA	94		30-150	A
DCAA	80		30-150	B

Project Name: THE BEACON
Project Number: 170745301
Lab Number: L2256007
Report Date: 11/07/22

SAMPLE RESULTS

Lab ID: L2256007-08
Client ID: SB02_4-5
Sample Location: 413 E 120 ST.

Date Collected: 10/07/22 10:00
Date Received: 10/07/22
Field Prep: Not Specified

Sample Depth:
Matrix: Soil
Analytical Method: 1,8081B
Analytical Date: 10/13/22 15:00
Analyst: MMG
Percent Solids: 87%

Extraction Method: EPA 3546
Extraction Date: 10/12/22 22:51
Cleanup Method: EPA 3620B
Cleanup Date: 10/13/22
Cleanup Method: EPA 3660B
Cleanup Date: 10/13/22

Parameter	Result	Qualifier	Units	RL	MDL	Dilution Factor	Column
Organochlorine Pesticides by GC - Westborough Lab							
Delta-BHC	ND		ug/kg	1.75	0.343	1	A
Lindane	ND		ug/kg	0.731	0.327	1	A
Alpha-BHC	ND		ug/kg	0.731	0.208	1	A
Beta-BHC	ND		ug/kg	1.75	0.665	1	A
Heptachlor	ND		ug/kg	0.877	0.393	1	A
Aldrin	ND		ug/kg	1.75	0.617	1	A
Heptachlor epoxide	ND		ug/kg	3.29	0.986	1	A
Endrin	ND		ug/kg	0.731	0.300	1	A
Endrin aldehyde	ND		ug/kg	2.19	0.767	1	A
Endrin ketone	ND		ug/kg	1.75	0.452	1	A
Dieldrin	ND		ug/kg	1.10	0.548	1	A
4,4'-DDE	ND		ug/kg	1.75	0.406	1	A
4,4'-DDD	ND		ug/kg	1.75	0.625	1	A
4,4'-DDT	ND		ug/kg	1.75	1.41	1	A
Endosulfan I	ND		ug/kg	1.75	0.414	1	A
Endosulfan II	ND		ug/kg	1.75	0.586	1	A
Endosulfan sulfate	ND		ug/kg	0.731	0.348	1	A
Methoxychlor	ND		ug/kg	3.29	1.02	1	A
Toxaphene	ND		ug/kg	32.9	9.21	1	A
cis-Chlordane	ND		ug/kg	2.19	0.611	1	A
trans-Chlordane	ND		ug/kg	2.19	0.579	1	A
Chlordane	ND		ug/kg	14.6	5.81	1	A

Project Name: THE BEACON **Lab Number:** L2256007

Project Number: 170745301 **Report Date:** 11/07/22

SAMPLE RESULTS

Lab ID: L2256007-08 Date Collected: 10/07/22 10:00

Client ID: SB02_4-5 Date Received: 10/07/22

Sample Location: 413 E 120 ST. Field Prep: Not Specified

Sample Depth:

Parameter	Result	Qualifier	Units	RL	MDL	Dilution Factor	Column
Organochlorine Pesticides by GC - Westborough Lab							

Surrogate	% Recovery	Qualifier	Acceptance Criteria	Column
2,4,5,6-Tetrachloro-m-xylene	66		30-150	A
Decachlorobiphenyl	66		30-150	A
2,4,5,6-Tetrachloro-m-xylene	74		30-150	B
Decachlorobiphenyl	85		30-150	B

Project Name: THE BEACON
Project Number: 170745301
Lab Number: L2256007
Report Date: 11/07/22

SAMPLE RESULTS

Lab ID: L2256007-08
Client ID: SB02_4-5
Sample Location: 413 E 120 ST.

Date Collected: 10/07/22 10:00
Date Received: 10/07/22
Field Prep: Not Specified

Sample Depth:
Matrix: Soil
Analytical Method: 1,8151A
Analytical Date: 10/14/22 10:04
Analyst: AR
Percent Solids: 87%
Methylation Date: 10/13/22 19:24

Extraction Method: EPA 8151A
Extraction Date: 10/12/22 14:58

Parameter	Result	Qualifier	Units	RL	MDL	Dilution Factor	Column
Chlorinated Herbicides by GC - Westborough Lab							
2,4-D	ND		ug/kg	190	12.0	1	A
2,4,5-T	ND		ug/kg	190	5.90	1	A
2,4,5-TP (Silvex)	ND		ug/kg	190	5.07	1	A

Surrogate	% Recovery	Qualifier	Acceptance Criteria	Column
DCAA	122		30-150	A
DCAA	113		30-150	B

Project Name: THE BEACON
Project Number: 170745301
Lab Number: L2256007
Report Date: 11/07/22

SAMPLE RESULTS

Lab ID: L2256007-14
Client ID: MW03_100722
Sample Location: 413 E 120 ST.

Date Collected: 10/07/22 12:35
Date Received: 10/07/22
Field Prep: Refer to COC

Sample Depth:
Matrix: Water
Analytical Method: 1,8081B
Analytical Date: 10/14/22 11:59
Analyst: AR

Extraction Method: EPA 3510C
Extraction Date: 10/12/22 22:19

Parameter	Result	Qualifier	Units	RL	MDL	Dilution Factor	Column
Organochlorine Pesticides by GC - Westborough Lab							
Delta-BHC	ND		ug/l	0.014	0.003	1	A
Lindane	ND		ug/l	0.014	0.003	1	A
Alpha-BHC	ND		ug/l	0.014	0.003	1	A
Beta-BHC	ND		ug/l	0.014	0.004	1	A
Heptachlor	ND		ug/l	0.014	0.002	1	A
Aldrin	ND		ug/l	0.014	0.002	1	A
Heptachlor epoxide	ND		ug/l	0.014	0.003	1	A
Endrin	ND		ug/l	0.029	0.003	1	A
Endrin aldehyde	ND		ug/l	0.029	0.006	1	A
Endrin ketone	ND		ug/l	0.029	0.003	1	A
Dieldrin	ND		ug/l	0.029	0.003	1	A
4,4'-DDE	ND		ug/l	0.029	0.003	1	A
4,4'-DDD	ND		ug/l	0.029	0.003	1	A
4,4'-DDT	ND		ug/l	0.029	0.003	1	A
Endosulfan I	ND		ug/l	0.014	0.002	1	A
Endosulfan II	ND		ug/l	0.029	0.004	1	A
Endosulfan sulfate	ND		ug/l	0.029	0.003	1	A
Methoxychlor	ND		ug/l	0.143	0.005	1	A
Toxaphene	ND		ug/l	0.143	0.045	1	A
cis-Chlordane	ND		ug/l	0.014	0.005	1	A
trans-Chlordane	ND		ug/l	0.014	0.004	1	A
Chlordane	ND		ug/l	0.143	0.033	1	A

Project Name: THE BEACON **Lab Number:** L2256007

Project Number: 170745301 **Report Date:** 11/07/22

SAMPLE RESULTS

Lab ID: L2256007-14 Date Collected: 10/07/22 12:35

Client ID: MW03_100722 Date Received: 10/07/22

Sample Location: 413 E 120 ST. Field Prep: Refer to COC

Sample Depth:

Parameter	Result	Qualifier	Units	RL	MDL	Dilution Factor	Column
Organochlorine Pesticides by GC - Westborough Lab							

Surrogate	% Recovery	Qualifier	Acceptance Criteria	Column
2,4,5,6-Tetrachloro-m-xylene	60		30-150	A
Decachlorobiphenyl	64		30-150	A
2,4,5,6-Tetrachloro-m-xylene	61		30-150	B
Decachlorobiphenyl	63		30-150	B

Project Name: THE BEACON
Project Number: 170745301
Lab Number: L2256007
Report Date: 11/07/22

SAMPLE RESULTS

Lab ID: L2256007-14
Client ID: MW03_100722
Sample Location: 413 E 120 ST.

Date Collected: 10/07/22 12:35
Date Received: 10/07/22
Field Prep: Refer to COC

Sample Depth:
Matrix: Water
Analytical Method: 1,8151A
Analytical Date: 10/12/22 02:31
Analyst: AKM

Extraction Method: EPA 8151A
Extraction Date: 10/08/22 22:13

Methylation Date: 10/10/22 22:34

Parameter	Result	Qualifier	Units	RL	MDL	Dilution Factor	Column
Chlorinated Herbicides by GC - Westborough Lab							
2,4-D	ND		ug/l	10.0	0.498	1	A
2,4,5-T	ND		ug/l	2.00	0.531	1	A
2,4,5-TP (Silvex)	ND		ug/l	2.00	0.539	1	A

Surrogate	% Recovery	Qualifier	Acceptance Criteria	Column
DCAA	112		30-150	A
DCAA	78		30-150	B

Project Name: THE BEACON
Project Number: 170745301
Lab Number: L2256007
Report Date: 11/07/22

SAMPLE RESULTS

Lab ID: L2256007-15
Client ID: FB02_100722
Sample Location: 413 E 120 ST.

Date Collected: 10/07/22 14:35
Date Received: 10/07/22
Field Prep: Refer to COC

Sample Depth:
Matrix: Water
Analytical Method: 1,8081B
Analytical Date: 10/14/22 12:11
Analyst: AR

Extraction Method: EPA 3510C
Extraction Date: 10/12/22 22:19

Parameter	Result	Qualifier	Units	RL	MDL	Dilution Factor	Column
Organochlorine Pesticides by GC - Westborough Lab							
Delta-BHC	ND		ug/l	0.014	0.003	1	A
Lindane	ND		ug/l	0.014	0.003	1	A
Alpha-BHC	ND		ug/l	0.014	0.003	1	A
Beta-BHC	ND		ug/l	0.014	0.004	1	A
Heptachlor	ND		ug/l	0.014	0.002	1	A
Aldrin	ND		ug/l	0.014	0.002	1	A
Heptachlor epoxide	ND		ug/l	0.014	0.003	1	A
Endrin	ND		ug/l	0.029	0.003	1	A
Endrin aldehyde	ND		ug/l	0.029	0.006	1	A
Endrin ketone	ND		ug/l	0.029	0.003	1	A
Dieldrin	ND		ug/l	0.029	0.003	1	A
4,4'-DDE	ND		ug/l	0.029	0.003	1	A
4,4'-DDD	ND		ug/l	0.029	0.003	1	A
4,4'-DDT	ND		ug/l	0.029	0.003	1	A
Endosulfan I	ND		ug/l	0.014	0.002	1	A
Endosulfan II	ND		ug/l	0.029	0.004	1	A
Endosulfan sulfate	ND		ug/l	0.029	0.003	1	A
Methoxychlor	ND		ug/l	0.143	0.005	1	A
Toxaphene	ND		ug/l	0.143	0.045	1	A
cis-Chlordane	ND		ug/l	0.014	0.005	1	A
trans-Chlordane	ND		ug/l	0.014	0.004	1	A
Chlordane	ND		ug/l	0.143	0.033	1	A

Project Name: THE BEACON **Lab Number:** L2256007

Project Number: 170745301 **Report Date:** 11/07/22

SAMPLE RESULTS

Lab ID: L2256007-15 Date Collected: 10/07/22 14:35

Client ID: FB02_100722 Date Received: 10/07/22

Sample Location: 413 E 120 ST. Field Prep: Refer to COC

Sample Depth:

Parameter	Result	Qualifier	Units	RL	MDL	Dilution Factor	Column
Organochlorine Pesticides by GC - Westborough Lab							

Surrogate	% Recovery	Qualifier	Acceptance Criteria	Column
2,4,5,6-Tetrachloro-m-xylene	64		30-150	A
Decachlorobiphenyl	60		30-150	A
2,4,5,6-Tetrachloro-m-xylene	66		30-150	B
Decachlorobiphenyl	60		30-150	B

Project Name: THE BEACON
Project Number: 170745301
Lab Number: L2256007
Report Date: 11/07/22

SAMPLE RESULTS

Lab ID: L2256007-15
Client ID: FB02_100722
Sample Location: 413 E 120 ST.

Date Collected: 10/07/22 14:35
Date Received: 10/07/22
Field Prep: Refer to COC

Sample Depth:
Matrix: Water
Analytical Method: 1,8151A
Analytical Date: 10/12/22 02:49
Analyst: AKM

Extraction Method: EPA 8151A
Extraction Date: 10/08/22 22:13

Methylation Date: 10/10/22 22:34

Parameter	Result	Qualifier	Units	RL	MDL	Dilution Factor	Column
Chlorinated Herbicides by GC - Westborough Lab							
2,4-D	ND		ug/l	10.0	0.498	1	A
2,4,5-T	ND		ug/l	2.00	0.531	1	A
2,4,5-TP (Silvex)	ND		ug/l	2.00	0.539	1	A

Surrogate	% Recovery	Qualifier	Acceptance Criteria	Column
DCAA	108		30-150	A
DCAA	76		30-150	B

Project Name: THE BEACON
Project Number: 170745301
Lab Number: L2256007
Report Date: 11/07/22

Method Blank Analysis
Batch Quality Control

Analytical Method: 1,8151A
Analytical Date: 10/11/22 12:10
Analyst: AKM

Extraction Method: EPA 8151A
Extraction Date: 10/08/22 20:45

Methylation Date: 10/10/22 22:34

Parameter	Result	Qualifier	Units	RL	MDL	Column
Chlorinated Herbicides by GC - Westborough Lab for sample(s): 14-15 Batch: WG1697162-1						
2,4-D	ND		ug/l	10.0	0.498	A
2,4,5-T	ND		ug/l	2.00	0.531	A
2,4,5-TP (Silvex)	ND		ug/l	2.00	0.539	A

Surrogate	%Recovery	Qualifier	Acceptance Criteria	Column
DCAA	102		30-150	A
DCAA	70		30-150	B

Project Name: THE BEACON
Project Number: 170745301

Lab Number: L2256007
Report Date: 11/07/22

Method Blank Analysis
Batch Quality Control

Analytical Method: 1,8151A
Analytical Date: 10/13/22 15:18
Analyst: EJL

Extraction Method: EPA 8151A
Extraction Date: 10/12/22 14:58

Methylation Date: 10/13/22 15:01

Parameter	Result	Qualifier	Units	RL	MDL	Column
Chlorinated Herbicides by GC - Westborough Lab for sample(s): 01-05,07-08 Batch: WG1698574-1						
2,4-D	ND		ug/kg	166	10.5	A
2,4,5-T	ND		ug/kg	166	5.15	A
2,4,5-TP (Silvex)	ND		ug/kg	166	4.42	A

Surrogate	%Recovery	Qualifier	Acceptance Criteria	Column
DCAA	125		30-150	A
DCAA	115		30-150	B

Project Name: THE BEACON
Project Number: 170745301
Lab Number: L2256007
Report Date: 11/07/22

Method Blank Analysis
Batch Quality Control

Analytical Method: 1,8081B
Analytical Date: 10/14/22 10:47
Analyst: AR

Extraction Method: EPA 3510C
Extraction Date: 10/12/22 18:33

Parameter	Result	Qualifier	Units	RL	MDL	Column
Organochlorine Pesticides by GC - Westborough Lab for sample(s): 14-15 Batch: WG1698675-1						
Delta-BHC	ND		ug/l	0.014	0.003	A
Lindane	ND		ug/l	0.014	0.003	A
Alpha-BHC	ND		ug/l	0.014	0.003	A
Beta-BHC	ND		ug/l	0.014	0.004	A
Heptachlor	ND		ug/l	0.014	0.002	A
Aldrin	ND		ug/l	0.014	0.002	A
Heptachlor epoxide	ND		ug/l	0.014	0.003	A
Endrin	ND		ug/l	0.029	0.003	A
Endrin aldehyde	ND		ug/l	0.029	0.006	A
Endrin ketone	ND		ug/l	0.029	0.003	A
Dieldrin	ND		ug/l	0.029	0.003	A
4,4'-DDE	ND		ug/l	0.029	0.003	A
4,4'-DDD	ND		ug/l	0.029	0.003	A
4,4'-DDT	ND		ug/l	0.029	0.003	A
Endosulfan I	ND		ug/l	0.014	0.002	A
Endosulfan II	ND		ug/l	0.029	0.004	A
Endosulfan sulfate	ND		ug/l	0.029	0.003	A
Methoxychlor	ND		ug/l	0.143	0.005	A
Toxaphene	ND		ug/l	0.143	0.045	A
cis-Chlordane	ND		ug/l	0.014	0.005	A
trans-Chlordane	ND		ug/l	0.014	0.004	A
Chlordane	ND		ug/l	0.143	0.033	A

Project Name: THE BEACON
Project Number: 170745301
Lab Number: L2256007
Report Date: 11/07/22

Method Blank Analysis
Batch Quality Control

Analytical Method: 1,8081B
Analytical Date: 10/14/22 10:47
Analyst: AR

Extraction Method: EPA 3510C
Extraction Date: 10/12/22 18:33

Parameter	Result	Qualifier	Units	RL	MDL	Column
Organochlorine Pesticides by GC - Westborough Lab for sample(s): 14-15 Batch: WG1698675-1						

Surrogate	%Recovery	Qualifier	Acceptance Criteria	Column
2,4,5,6-Tetrachloro-m-xylene	63		30-150	A
Decachlorobiphenyl	64		30-150	A
2,4,5,6-Tetrachloro-m-xylene	67		30-150	B
Decachlorobiphenyl	63		30-150	B

Project Name: THE BEACON
Project Number: 170745301
Lab Number: L2256007
Report Date: 11/07/22

Method Blank Analysis
Batch Quality Control

Analytical Method: 1,8081B
Analytical Date: 10/13/22 10:42
Analyst: AKM

Extraction Method: EPA 3546
Extraction Date: 10/12/22 22:51
Cleanup Method: EPA 3620B
Cleanup Date: 10/13/22
Cleanup Method: EPA 3660B
Cleanup Date: 10/13/22

Parameter	Result	Qualifier	Units	RL	MDL	Column
Organochlorine Pesticides by GC - Westborough Lab for sample(s): 01-05,07-08 Batch: WG1698719-1						
Delta-BHC	ND		ug/kg	1.55	0.303	A
Lindane	ND		ug/kg	0.644	0.288	A
Alpha-BHC	ND		ug/kg	0.644	0.183	A
Beta-BHC	ND		ug/kg	1.55	0.586	A
Heptachlor	ND		ug/kg	0.773	0.347	A
Aldrin	ND		ug/kg	1.55	0.544	A
Heptachlor epoxide	ND		ug/kg	2.90	0.870	A
Endrin	ND		ug/kg	0.644	0.264	A
Endrin aldehyde	ND		ug/kg	1.93	0.676	A
Endrin ketone	ND		ug/kg	1.55	0.398	A
Dieldrin	ND		ug/kg	0.966	0.483	A
4,4'-DDE	ND		ug/kg	1.55	0.358	A
4,4'-DDD	ND		ug/kg	1.55	0.552	A
4,4'-DDT	ND		ug/kg	1.55	1.24	A
Endosulfan I	ND		ug/kg	1.55	0.365	A
Endosulfan II	ND		ug/kg	1.55	0.517	A
Endosulfan sulfate	ND		ug/kg	0.644	0.307	A
Methoxychlor	ND		ug/kg	2.90	0.902	A
Toxaphene	ND		ug/kg	29.0	8.12	A
cis-Chlordane	ND		ug/kg	1.93	0.539	A
trans-Chlordane	ND		ug/kg	1.93	0.510	A
Chlordane	ND		ug/kg	12.9	5.12	A

Project Name: THE BEACON
Project Number: 170745301
Lab Number: L2256007
Report Date: 11/07/22

Method Blank Analysis
Batch Quality Control

Analytical Method: 1,8081B
Analytical Date: 10/13/22 10:42
Analyst: AKM

Extraction Method: EPA 3546
Extraction Date: 10/12/22 22:51
Cleanup Method: EPA 3620B
Cleanup Date: 10/13/22
Cleanup Method: EPA 3660B
Cleanup Date: 10/13/22

Parameter	Result	Qualifier	Units	RL	MDL	Column
Organochlorine Pesticides by GC - Westborough Lab for sample(s): 01-05,07-08 Batch: WG1698719-1						

Surrogate	%Recovery	Qualifier	Acceptance Criteria	Column
2,4,5,6-Tetrachloro-m-xylene	66		30-150	A
Decachlorobiphenyl	75		30-150	A
2,4,5,6-Tetrachloro-m-xylene	73		30-150	B
Decachlorobiphenyl	75		30-150	B

Lab Control Sample Analysis

Batch Quality Control

Project Name: THE BEACON

Project Number: 170745301

Lab Number: L2256007

Report Date: 11/07/22

Parameter	LCS %Recovery	Qual	LCSD %Recovery	Qual	%Recovery Limits	RPD	Qual	RPD Limits	Column
Chlorinated Herbicides by GC - Westborough Lab Associated sample(s): 14-15 Batch: WG1697162-2 WG1697162-3									
2,4-D	99		101		30-150	2		25	A
2,4,5-T	110		97		30-150	13		25	A
2,4,5-TP (Silvex)	108		100		30-150	8		25	A

Surrogate	LCS %Recovery	Qual	LCSD %Recovery	Qual	Acceptance Criteria	Column
DCAA	123		110		30-150	A
DCAA	113		89		30-150	B

Lab Control Sample Analysis
Batch Quality Control

Project Name: THE BEACON
Project Number: 170745301

Lab Number: L2256007
Report Date: 11/07/22

Parameter	LCS %Recovery	Qual	LCSD %Recovery	Qual	%Recovery Limits	RPD	Qual	RPD Limits	Column
Chlorinated Herbicides by GC - Westborough Lab Associated sample(s): 01-05,07-08 Batch: WG1698574-2 WG1698574-3									
2,4-D	112		105		30-150	6		30	A
2,4,5-T	102		94		30-150	8		30	A
2,4,5-TP (Silvex)	99		92		30-150	7		30	A

Surrogate	LCS %Recovery	Qual	LCSD %Recovery	Qual	Acceptance Criteria	Column
DCAA	122		113		30-150	A
DCAA	121		110		30-150	B

Lab Control Sample Analysis

Batch Quality Control

Project Name: THE BEACON

Project Number: 170745301

Lab Number: L2256007

Report Date: 11/07/22

Parameter	LCS %Recovery	Qual	LCSD %Recovery	Qual	%Recovery Limits	RPD	Qual	RPD Limits	Column
Organochlorine Pesticides by GC - Westborough Lab Associated sample(s): 14-15 Batch: WG1698675-2 WG1698675-3									
Delta-BHC	64		61		30-150	5		20	A
Lindane	85		80		30-150	6		20	A
Alpha-BHC	95		84		30-150	13		20	A
Beta-BHC	86		79		30-150	9		20	A
Heptachlor	80		75		30-150	5		20	A
Aldrin	78		71		30-150	9		20	A
Heptachlor epoxide	85		79		30-150	7		20	A
Endrin	83		77		30-150	8		20	A
Endrin aldehyde	85		78		30-150	8		20	A
Endrin ketone	90		85		30-150	6		20	A
Dieldrin	88		81		30-150	8		20	A
4,4'-DDE	84		77		30-150	9		20	A
4,4'-DDD	102		96		30-150	6		20	A
4,4'-DDT	101		90		30-150	12		20	A
Endosulfan I	80		74		30-150	8		20	A
Endosulfan II	85		79		30-150	7		20	A
Endosulfan sulfate	78		72		30-150	9		20	A
Methoxychlor	109		104		30-150	5		20	A
cis-Chlordane	73		67		30-150	10		20	A
trans-Chlordane	91		82		30-150	10		20	A

Lab Control Sample Analysis

Batch Quality Control

Project Name: THE BEACON

Project Number: 170745301

Lab Number: L2256007

Report Date: 11/07/22

Parameter	LCS %Recovery	Qual	LCSD %Recovery	Qual	%Recovery Limits	RPD	Qual	RPD Limits
Organochlorine Pesticides by GC - Westborough Lab Associated sample(s): 14-15 Batch: WG1698675-2 WG1698675-3								

Surrogate	LCS %Recovery	Qual	LCSD %Recovery	Qual	Acceptance Criteria	Column
2,4,5,6-Tetrachloro-m-xylene	66		63		30-150	A
Decachlorobiphenyl	69		63		30-150	A
2,4,5,6-Tetrachloro-m-xylene	71		64		30-150	B
Decachlorobiphenyl	73		62		30-150	B

Lab Control Sample Analysis
Batch Quality Control

Project Name: THE BEACON
Project Number: 170745301

Lab Number: L2256007
Report Date: 11/07/22

Parameter	LCS %Recovery	Qual	LCSD %Recovery	Qual	%Recovery Limits	RPD	Qual	RPD Limits	Column
Organochlorine Pesticides by GC - Westborough Lab Associated sample(s): 01-05,07-08 Batch: WG1698719-2 WG1698719-3									
Delta-BHC	79		84		30-150	6		30	A
Lindane	98		104		30-150	6		30	A
Alpha-BHC	97		104		30-150	7		30	A
Beta-BHC	106		113		30-150	6		30	A
Heptachlor	102		107		30-150	5		30	A
Aldrin	89		95		30-150	7		30	A
Heptachlor epoxide	84		92		30-150	9		30	A
Endrin	98		104		30-150	6		30	A
Endrin aldehyde	82		83		30-150	1		30	A
Endrin ketone	101		106		30-150	5		30	A
Dieldrin	102		109		30-150	7		30	A
4,4'-DDE	97		103		30-150	6		30	A
4,4'-DDD	119		127		30-150	7		30	A
4,4'-DDT	116		121		30-150	4		30	A
Endosulfan I	90		96		30-150	6		30	A
Endosulfan II	98		104		30-150	6		30	A
Endosulfan sulfate	79		83		30-150	5		30	A
Methoxychlor	128		133		30-150	4		30	A
cis-Chlordane	82		87		30-150	6		30	A
trans-Chlordane	103		110		30-150	7		30	A

Lab Control Sample Analysis

Batch Quality Control

Project Name: THE BEACON

Project Number: 170745301

Lab Number: L2256007

Report Date: 11/07/22

Parameter	LCS %Recovery	Qual	LCSD %Recovery	Qual	%Recovery Limits	RPD	Qual	RPD Limits
Organochlorine Pesticides by GC - Westborough Lab Associated sample(s): 01-05,07-08 Batch: WG1698719-2 WG1698719-3								

Surrogate	LCS %Recovery	Qual	LCSD %Recovery	Qual	Acceptance Criteria	Column
2,4,5,6-Tetrachloro-m-xylene	65		69		30-150	A
Decachlorobiphenyl	76		79		30-150	A
2,4,5,6-Tetrachloro-m-xylene	72		74		30-150	B
Decachlorobiphenyl	77		77		30-150	B

METALS

Project Name: THE BEACON
Project Number: 170745301
Lab Number: L2256007
Report Date: 11/07/22

SAMPLE RESULTS

Lab ID: L2256007-01
Client ID: SB03_1-2
Sample Location: 413 E 120 ST.
Date Collected: 10/07/22 10:00
Date Received: 10/07/22
Field Prep: Not Specified

Sample Depth:
Matrix: Soil
Percent Solids: 87%

Parameter	Result	Qualifier	Units	RL	MDL	Dilution Factor	Date Prepared	Date Analyzed	Prep Method	Analytical Method	Analyst
Total Metals - Mansfield Lab											
Aluminum, Total	6230		mg/kg	8.97	2.42	2	10/10/22 21:00	10/12/22 19:23	EPA 3050B	1,6010D	NB
Antimony, Total	ND		mg/kg	4.48	0.341	2	10/10/22 21:00	10/12/22 19:23	EPA 3050B	1,6010D	NB
Arsenic, Total	5.16		mg/kg	0.897	0.186	2	10/10/22 21:00	10/12/22 19:23	EPA 3050B	1,6010D	NB
Barium, Total	65.8		mg/kg	0.897	0.156	2	10/10/22 21:00	10/12/22 19:23	EPA 3050B	1,6010D	NB
Beryllium, Total	0.228	J	mg/kg	0.448	0.030	2	10/10/22 21:00	10/12/22 19:23	EPA 3050B	1,6010D	NB
Cadmium, Total	0.200	J	mg/kg	0.897	0.088	2	10/10/22 21:00	10/12/22 19:23	EPA 3050B	1,6010D	NB
Calcium, Total	44200		mg/kg	8.97	3.14	2	10/10/22 21:00	10/12/22 19:23	EPA 3050B	1,6010D	NB
Chromium, Total	10.0		mg/kg	0.897	0.086	2	10/10/22 21:00	10/12/22 19:23	EPA 3050B	1,6010D	NB
Cobalt, Total	3.86		mg/kg	1.79	0.149	2	10/10/22 21:00	10/12/22 19:23	EPA 3050B	1,6010D	NB
Copper, Total	18.2		mg/kg	0.897	0.231	2	10/10/22 21:00	10/12/22 19:23	EPA 3050B	1,6010D	NB
Iron, Total	9500		mg/kg	4.48	0.810	2	10/10/22 21:00	10/12/22 19:23	EPA 3050B	1,6010D	NB
Lead, Total	1020		mg/kg	4.48	0.240	2	10/10/22 21:00	10/12/22 19:23	EPA 3050B	1,6010D	NB
Magnesium, Total	3810		mg/kg	8.97	1.38	2	10/10/22 21:00	10/12/22 19:23	EPA 3050B	1,6010D	NB
Manganese, Total	211		mg/kg	0.897	0.142	2	10/10/22 21:00	10/12/22 19:23	EPA 3050B	1,6010D	NB
Mercury, Total	0.841		mg/kg	0.081	0.053	1	10/10/22 21:54	10/11/22 14:57	EPA 7471B	1,7471B	ZK
Nickel, Total	10.0		mg/kg	2.24	0.217	2	10/10/22 21:00	10/12/22 19:23	EPA 3050B	1,6010D	NB
Potassium, Total	871		mg/kg	224	12.9	2	10/10/22 21:00	10/12/22 19:23	EPA 3050B	1,6010D	NB
Selenium, Total	ND		mg/kg	1.79	0.231	2	10/10/22 21:00	10/12/22 19:23	EPA 3050B	1,6010D	NB
Silver, Total	ND		mg/kg	0.897	0.254	2	10/10/22 21:00	10/12/22 19:23	EPA 3050B	1,6010D	NB
Sodium, Total	292		mg/kg	179	2.82	2	10/10/22 21:00	10/12/22 19:23	EPA 3050B	1,6010D	NB
Thallium, Total	ND		mg/kg	1.79	0.282	2	10/10/22 21:00	10/12/22 19:23	EPA 3050B	1,6010D	NB
Vanadium, Total	18.7		mg/kg	0.897	0.182	2	10/10/22 21:00	10/12/22 19:23	EPA 3050B	1,6010D	NB
Zinc, Total	69.6		mg/kg	4.48	0.263	2	10/10/22 21:00	10/12/22 19:23	EPA 3050B	1,6010D	NB
General Chemistry - Mansfield Lab											
Chromium, Trivalent	9.70	J	mg/kg	0.915	0.915	1		10/16/22 20:55	NA	107,-	

Project Name: THE BEACON
Project Number: 170745301
Lab Number: L2256007
Report Date: 11/07/22

SAMPLE RESULTS

Lab ID: L2256007-02
Client ID: SB03_4-5
Sample Location: 413 E 120 ST.
Date Collected: 10/07/22 10:15
Date Received: 10/07/22
Field Prep: Not Specified

Sample Depth:
Matrix: Soil
Percent Solids: 91%

Parameter	Result	Qualifier	Units	RL	MDL	Dilution Factor	Date Prepared	Date Analyzed	Prep Method	Analytical Method	Analyst
Total Metals - Mansfield Lab											
Aluminum, Total	5850		mg/kg	8.74	2.36	2	10/10/22 21:00	10/12/22 19:28	EPA 3050B	1,6010D	NB
Antimony, Total	ND		mg/kg	4.37	0.332	2	10/10/22 21:00	10/12/22 19:28	EPA 3050B	1,6010D	NB
Arsenic, Total	4.36		mg/kg	0.874	0.182	2	10/10/22 21:00	10/12/22 19:28	EPA 3050B	1,6010D	NB
Barium, Total	60.0		mg/kg	0.874	0.152	2	10/10/22 21:00	10/12/22 19:28	EPA 3050B	1,6010D	NB
Beryllium, Total	0.084	J	mg/kg	0.437	0.029	2	10/10/22 21:00	10/12/22 19:28	EPA 3050B	1,6010D	NB
Cadmium, Total	0.175	J	mg/kg	0.874	0.086	2	10/10/22 21:00	10/12/22 19:28	EPA 3050B	1,6010D	NB
Calcium, Total	85700		mg/kg	87.4	30.6	20	10/10/22 21:00	10/13/22 00:13	EPA 3050B	1,6010D	DHL
Chromium, Total	18.0		mg/kg	0.874	0.084	2	10/10/22 21:00	10/12/22 19:28	EPA 3050B	1,6010D	NB
Cobalt, Total	3.50		mg/kg	1.75	0.145	2	10/10/22 21:00	10/12/22 19:28	EPA 3050B	1,6010D	NB
Copper, Total	13.0		mg/kg	0.874	0.225	2	10/10/22 21:00	10/12/22 19:28	EPA 3050B	1,6010D	NB
Iron, Total	8730		mg/kg	4.37	0.789	2	10/10/22 21:00	10/12/22 19:28	EPA 3050B	1,6010D	NB
Lead, Total	326		mg/kg	4.37	0.234	2	10/10/22 21:00	10/12/22 19:28	EPA 3050B	1,6010D	NB
Magnesium, Total	14200		mg/kg	8.74	1.34	2	10/10/22 21:00	10/12/22 19:28	EPA 3050B	1,6010D	NB
Manganese, Total	156		mg/kg	0.874	0.139	2	10/10/22 21:00	10/12/22 19:28	EPA 3050B	1,6010D	NB
Mercury, Total	0.067	J	mg/kg	0.073	0.048	1	10/10/22 21:54	10/11/22 15:01	EPA 7471B	1,7471B	ZK
Nickel, Total	10.5		mg/kg	2.18	0.211	2	10/10/22 21:00	10/12/22 19:28	EPA 3050B	1,6010D	NB
Potassium, Total	647		mg/kg	218	12.6	2	10/10/22 21:00	10/12/22 19:28	EPA 3050B	1,6010D	NB
Selenium, Total	ND		mg/kg	1.75	0.225	2	10/10/22 21:00	10/12/22 19:28	EPA 3050B	1,6010D	NB
Silver, Total	ND		mg/kg	0.874	0.247	2	10/10/22 21:00	10/12/22 19:28	EPA 3050B	1,6010D	NB
Sodium, Total	200		mg/kg	175	2.75	2	10/10/22 21:00	10/12/22 19:28	EPA 3050B	1,6010D	NB
Thallium, Total	ND		mg/kg	1.75	0.275	2	10/10/22 21:00	10/12/22 19:28	EPA 3050B	1,6010D	NB
Vanadium, Total	16.0		mg/kg	0.874	0.177	2	10/10/22 21:00	10/12/22 19:28	EPA 3050B	1,6010D	NB
Zinc, Total	46.9		mg/kg	4.37	0.256	2	10/10/22 21:00	10/12/22 19:28	EPA 3050B	1,6010D	NB
General Chemistry - Mansfield Lab											
Chromium, Trivalent	17.6	J	mg/kg	0.879	0.879	1		10/16/22 20:55	NA	107,-	

Project Name: THE BEACON
Project Number: 170745301
Lab Number: L2256007
Report Date: 11/07/22

SAMPLE RESULTS

Lab ID: L2256007-03
Client ID: SODUP01_100722
Sample Location: 413 E 120 ST.
Date Collected: 10/07/22 12:00
Date Received: 10/07/22
Field Prep: Not Specified

Sample Depth:
Matrix: Soil
Percent Solids: 89%

Parameter	Result	Qualifier	Units	RL	MDL	Dilution Factor	Date Prepared	Date Analyzed	Prep Method	Analytical Method	Analyst
Total Metals - Mansfield Lab											
Aluminum, Total	5430		mg/kg	8.79	2.37	2	10/10/22 21:00	10/12/22 19:32	EPA 3050B	1,6010D	NB
Antimony, Total	ND		mg/kg	4.40	0.334	2	10/10/22 21:00	10/12/22 19:32	EPA 3050B	1,6010D	NB
Arsenic, Total	7.34		mg/kg	0.879	0.183	2	10/10/22 21:00	10/12/22 19:32	EPA 3050B	1,6010D	NB
Barium, Total	69.7		mg/kg	0.879	0.153	2	10/10/22 21:00	10/12/22 19:32	EPA 3050B	1,6010D	NB
Beryllium, Total	0.222	J	mg/kg	0.440	0.029	2	10/10/22 21:00	10/12/22 19:32	EPA 3050B	1,6010D	NB
Cadmium, Total	0.203	J	mg/kg	0.879	0.086	2	10/10/22 21:00	10/12/22 19:32	EPA 3050B	1,6010D	NB
Calcium, Total	27800		mg/kg	8.79	3.08	2	10/10/22 21:00	10/12/22 19:32	EPA 3050B	1,6010D	NB
Chromium, Total	9.99		mg/kg	0.879	0.084	2	10/10/22 21:00	10/12/22 19:32	EPA 3050B	1,6010D	NB
Cobalt, Total	4.25		mg/kg	1.76	0.146	2	10/10/22 21:00	10/12/22 19:32	EPA 3050B	1,6010D	NB
Copper, Total	15.1		mg/kg	0.879	0.227	2	10/10/22 21:00	10/12/22 19:32	EPA 3050B	1,6010D	NB
Iron, Total	8530		mg/kg	4.40	0.794	2	10/10/22 21:00	10/12/22 19:32	EPA 3050B	1,6010D	NB
Lead, Total	685		mg/kg	4.40	0.236	2	10/10/22 21:00	10/12/22 19:32	EPA 3050B	1,6010D	NB
Magnesium, Total	2050		mg/kg	8.79	1.35	2	10/10/22 21:00	10/12/22 19:32	EPA 3050B	1,6010D	NB
Manganese, Total	182		mg/kg	0.879	0.140	2	10/10/22 21:00	10/12/22 19:32	EPA 3050B	1,6010D	NB
Mercury, Total	0.187		mg/kg	0.075	0.049	1	10/10/22 21:54	10/11/22 15:04	EPA 7471B	1,7471B	ZK
Nickel, Total	10.9		mg/kg	2.20	0.213	2	10/10/22 21:00	10/12/22 19:32	EPA 3050B	1,6010D	NB
Potassium, Total	604		mg/kg	220	12.7	2	10/10/22 21:00	10/12/22 19:32	EPA 3050B	1,6010D	NB
Selenium, Total	0.346	J	mg/kg	1.76	0.227	2	10/10/22 21:00	10/12/22 19:32	EPA 3050B	1,6010D	NB
Silver, Total	ND		mg/kg	0.879	0.249	2	10/10/22 21:00	10/12/22 19:32	EPA 3050B	1,6010D	NB
Sodium, Total	202		mg/kg	176	2.77	2	10/10/22 21:00	10/12/22 19:32	EPA 3050B	1,6010D	NB
Thallium, Total	ND		mg/kg	1.76	0.277	2	10/10/22 21:00	10/12/22 19:32	EPA 3050B	1,6010D	NB
Vanadium, Total	14.2		mg/kg	0.879	0.178	2	10/10/22 21:00	10/12/22 19:32	EPA 3050B	1,6010D	NB
Zinc, Total	65.0		mg/kg	4.40	0.258	2	10/10/22 21:00	10/12/22 19:32	EPA 3050B	1,6010D	NB
General Chemistry - Mansfield Lab											
Chromium, Trivalent	9.99		mg/kg	0.904	0.904	1		10/16/22 20:55	NA	107,-	

Project Name: THE BEACON
Project Number: 170745301
Lab Number: L2256007
Report Date: 11/07/22

SAMPLE RESULTS

Lab ID: L2256007-04
Client ID: SB01_1-3
Sample Location: 413 E 120 ST.
Date Collected: 10/07/22 14:00
Date Received: 10/07/22
Field Prep: Not Specified

Sample Depth:
Matrix: Soil
Percent Solids: 89%

Parameter	Result	Qualifier	Units	RL	MDL	Dilution Factor	Date Prepared	Date Analyzed	Prep Method	Analytical Method	Analyst
Total Metals - Mansfield Lab											
Aluminum, Total	7980		mg/kg	8.47	2.29	2	10/10/22 21:00	10/12/22 19:37	EPA 3050B	1,6010D	NB
Antimony, Total	ND		mg/kg	4.24	0.322	2	10/10/22 21:00	10/12/22 19:37	EPA 3050B	1,6010D	NB
Arsenic, Total	2.20		mg/kg	0.847	0.176	2	10/10/22 21:00	10/12/22 19:37	EPA 3050B	1,6010D	NB
Barium, Total	87.6		mg/kg	0.847	0.147	2	10/10/22 21:00	10/12/22 19:37	EPA 3050B	1,6010D	NB
Beryllium, Total	0.156	J	mg/kg	0.424	0.028	2	10/10/22 21:00	10/12/22 19:37	EPA 3050B	1,6010D	NB
Cadmium, Total	0.252	J	mg/kg	0.847	0.083	2	10/10/22 21:00	10/12/22 19:37	EPA 3050B	1,6010D	NB
Calcium, Total	19400		mg/kg	8.47	2.96	2	10/10/22 21:00	10/12/22 19:37	EPA 3050B	1,6010D	NB
Chromium, Total	15.6		mg/kg	0.847	0.081	2	10/10/22 21:00	10/12/22 19:37	EPA 3050B	1,6010D	NB
Cobalt, Total	7.54		mg/kg	1.69	0.141	2	10/10/22 21:00	10/12/22 19:37	EPA 3050B	1,6010D	NB
Copper, Total	28.1		mg/kg	0.847	0.219	2	10/10/22 21:00	10/12/22 19:37	EPA 3050B	1,6010D	NB
Iron, Total	14700		mg/kg	4.24	0.765	2	10/10/22 21:00	10/12/22 19:37	EPA 3050B	1,6010D	NB
Lead, Total	33.1		mg/kg	4.24	0.227	2	10/10/22 21:00	10/12/22 19:37	EPA 3050B	1,6010D	NB
Magnesium, Total	11500		mg/kg	8.47	1.30	2	10/10/22 21:00	10/12/22 19:37	EPA 3050B	1,6010D	NB
Manganese, Total	272		mg/kg	0.847	0.135	2	10/10/22 21:00	10/12/22 19:37	EPA 3050B	1,6010D	NB
Mercury, Total	ND		mg/kg	0.076	0.050	1	10/10/22 21:54	10/11/22 15:07	EPA 7471B	1,7471B	ZK
Nickel, Total	19.1		mg/kg	2.12	0.205	2	10/10/22 21:00	10/12/22 19:37	EPA 3050B	1,6010D	NB
Potassium, Total	3230		mg/kg	212	12.2	2	10/10/22 21:00	10/12/22 19:37	EPA 3050B	1,6010D	NB
Selenium, Total	0.422	J	mg/kg	1.69	0.219	2	10/10/22 21:00	10/12/22 19:37	EPA 3050B	1,6010D	NB
Silver, Total	ND		mg/kg	0.847	0.240	2	10/10/22 21:00	10/12/22 19:37	EPA 3050B	1,6010D	NB
Sodium, Total	143	J	mg/kg	169	2.67	2	10/10/22 21:00	10/12/22 19:37	EPA 3050B	1,6010D	NB
Thallium, Total	ND		mg/kg	1.69	0.267	2	10/10/22 21:00	10/12/22 19:37	EPA 3050B	1,6010D	NB
Vanadium, Total	28.9		mg/kg	0.847	0.172	2	10/10/22 21:00	10/12/22 19:37	EPA 3050B	1,6010D	NB
Zinc, Total	61.1		mg/kg	4.24	0.248	2	10/10/22 21:00	10/12/22 19:37	EPA 3050B	1,6010D	NB
General Chemistry - Mansfield Lab											
Chromium, Trivalent	15.6		mg/kg	0.895	0.895	1		10/16/22 20:55	NA	107,-	

Project Name: THE BEACON
Project Number: 170745301
Lab Number: L2256007
Report Date: 11/07/22

SAMPLE RESULTS

Lab ID: L2256007-05
Client ID: SB01_3-5
Sample Location: 413 E 120 ST.
Date Collected: 10/07/22 14:05
Date Received: 10/07/22
Field Prep: Not Specified

Sample Depth:
Matrix: Soil
Percent Solids: 89%

Parameter	Result	Qualifier	Units	RL	MDL	Dilution Factor	Date Prepared	Date Analyzed	Prep Method	Analytical Method	Analyst
Total Metals - Mansfield Lab											
Aluminum, Total	8850		mg/kg	8.82	2.38	2	10/10/22 21:00	10/12/22 19:42	EPA 3050B	1,6010D	NB
Antimony, Total	ND		mg/kg	4.41	0.335	2	10/10/22 21:00	10/12/22 19:42	EPA 3050B	1,6010D	NB
Arsenic, Total	10.6		mg/kg	0.882	0.183	2	10/10/22 21:00	10/12/22 19:42	EPA 3050B	1,6010D	NB
Barium, Total	117		mg/kg	0.882	0.153	2	10/10/22 21:00	10/12/22 19:42	EPA 3050B	1,6010D	NB
Beryllium, Total	0.452		mg/kg	0.441	0.029	2	10/10/22 21:00	10/12/22 19:42	EPA 3050B	1,6010D	NB
Cadmium, Total	0.543	J	mg/kg	0.882	0.086	2	10/10/22 21:00	10/12/22 19:42	EPA 3050B	1,6010D	NB
Calcium, Total	29600		mg/kg	8.82	3.08	2	10/10/22 21:00	10/12/22 19:42	EPA 3050B	1,6010D	NB
Chromium, Total	11.8		mg/kg	0.882	0.085	2	10/10/22 21:00	10/12/22 19:42	EPA 3050B	1,6010D	NB
Cobalt, Total	5.94		mg/kg	1.76	0.146	2	10/10/22 21:00	10/12/22 19:42	EPA 3050B	1,6010D	NB
Copper, Total	37.3		mg/kg	0.882	0.227	2	10/10/22 21:00	10/12/22 19:42	EPA 3050B	1,6010D	NB
Iron, Total	18500		mg/kg	4.41	0.796	2	10/10/22 21:00	10/12/22 19:42	EPA 3050B	1,6010D	NB
Lead, Total	176		mg/kg	4.41	0.236	2	10/10/22 21:00	10/12/22 19:42	EPA 3050B	1,6010D	NB
Magnesium, Total	4090		mg/kg	8.82	1.36	2	10/10/22 21:00	10/12/22 19:42	EPA 3050B	1,6010D	NB
Manganese, Total	400		mg/kg	0.882	0.140	2	10/10/22 21:00	10/12/22 19:42	EPA 3050B	1,6010D	NB
Mercury, Total	0.215		mg/kg	0.081	0.053	1	10/10/22 21:54	10/11/22 15:17	EPA 7471B	1,7471B	ZK
Nickel, Total	13.9		mg/kg	2.20	0.213	2	10/10/22 21:00	10/12/22 19:42	EPA 3050B	1,6010D	NB
Potassium, Total	1080		mg/kg	220	12.7	2	10/10/22 21:00	10/12/22 19:42	EPA 3050B	1,6010D	NB
Selenium, Total	1.16	J	mg/kg	1.76	0.227	2	10/10/22 21:00	10/12/22 19:42	EPA 3050B	1,6010D	NB
Silver, Total	ND		mg/kg	0.882	0.249	2	10/10/22 21:00	10/12/22 19:42	EPA 3050B	1,6010D	NB
Sodium, Total	222		mg/kg	176	2.78	2	10/10/22 21:00	10/12/22 19:42	EPA 3050B	1,6010D	NB
Thallium, Total	ND		mg/kg	1.76	0.278	2	10/10/22 21:00	10/12/22 19:42	EPA 3050B	1,6010D	NB
Vanadium, Total	21.7		mg/kg	0.882	0.179	2	10/10/22 21:00	10/12/22 19:42	EPA 3050B	1,6010D	NB
Zinc, Total	250		mg/kg	4.41	0.258	2	10/10/22 21:00	10/12/22 19:42	EPA 3050B	1,6010D	NB
General Chemistry - Mansfield Lab											
Chromium, Trivalent	11.8		mg/kg	0.900	0.900	1		10/16/22 20:55	NA	107,-	

Project Name: THE BEACON
Project Number: 170745301
Lab Number: L2256007
Report Date: 11/07/22

SAMPLE RESULTS

Lab ID: L2256007-07
Client ID: SB02_0-2
Sample Location: 413 E 120 ST.
Date Collected: 10/07/22 15:40
Date Received: 10/07/22
Field Prep: Not Specified

Sample Depth:
Matrix: Soil
Percent Solids: 97%

Parameter	Result	Qualifier	Units	RL	MDL	Dilution Factor	Date Prepared	Date Analyzed	Prep Method	Analytical Method	Analyst
Total Metals - Mansfield Lab											
Aluminum, Total	5520		mg/kg	7.99	2.16	2	10/10/22 21:00	10/12/22 19:47	EPA 3050B	1,6010D	NB
Antimony, Total	ND		mg/kg	3.99	0.304	2	10/10/22 21:00	10/12/22 19:47	EPA 3050B	1,6010D	NB
Arsenic, Total	3.93		mg/kg	0.799	0.166	2	10/10/22 21:00	10/12/22 19:47	EPA 3050B	1,6010D	NB
Barium, Total	74.3		mg/kg	0.799	0.139	2	10/10/22 21:00	10/12/22 19:47	EPA 3050B	1,6010D	NB
Beryllium, Total	0.188	J	mg/kg	0.399	0.026	2	10/10/22 21:00	10/12/22 19:47	EPA 3050B	1,6010D	NB
Cadmium, Total	0.293	J	mg/kg	0.799	0.078	2	10/10/22 21:00	10/12/22 19:47	EPA 3050B	1,6010D	NB
Calcium, Total	11600		mg/kg	7.99	2.80	2	10/10/22 21:00	10/12/22 19:47	EPA 3050B	1,6010D	NB
Chromium, Total	12.2		mg/kg	0.799	0.077	2	10/10/22 21:00	10/12/22 19:47	EPA 3050B	1,6010D	NB
Cobalt, Total	6.10		mg/kg	1.60	0.133	2	10/10/22 21:00	10/12/22 19:47	EPA 3050B	1,6010D	NB
Copper, Total	21.7		mg/kg	0.799	0.206	2	10/10/22 21:00	10/12/22 19:47	EPA 3050B	1,6010D	NB
Iron, Total	11300		mg/kg	3.99	0.721	2	10/10/22 21:00	10/12/22 19:47	EPA 3050B	1,6010D	NB
Lead, Total	93.0		mg/kg	3.99	0.214	2	10/10/22 21:00	10/12/22 19:47	EPA 3050B	1,6010D	NB
Magnesium, Total	3340		mg/kg	7.99	1.23	2	10/10/22 21:00	10/12/22 19:47	EPA 3050B	1,6010D	NB
Manganese, Total	291		mg/kg	0.799	0.127	2	10/10/22 21:00	10/12/22 19:47	EPA 3050B	1,6010D	NB
Mercury, Total	0.053	J	mg/kg	0.069	0.045	1	10/10/22 21:54	10/11/22 15:21	EPA 7471B	1,7471B	ZK
Nickel, Total	17.8		mg/kg	2.00	0.193	2	10/10/22 21:00	10/12/22 19:47	EPA 3050B	1,6010D	NB
Potassium, Total	2430		mg/kg	200	11.5	2	10/10/22 21:00	10/12/22 19:47	EPA 3050B	1,6010D	NB
Selenium, Total	0.267	J	mg/kg	1.60	0.206	2	10/10/22 21:00	10/12/22 19:47	EPA 3050B	1,6010D	NB
Silver, Total	ND		mg/kg	0.799	0.226	2	10/10/22 21:00	10/12/22 19:47	EPA 3050B	1,6010D	NB
Sodium, Total	183		mg/kg	160	2.52	2	10/10/22 21:00	10/12/22 19:47	EPA 3050B	1,6010D	NB
Thallium, Total	ND		mg/kg	1.60	0.252	2	10/10/22 21:00	10/12/22 19:47	EPA 3050B	1,6010D	NB
Vanadium, Total	20.2		mg/kg	0.799	0.162	2	10/10/22 21:00	10/12/22 19:47	EPA 3050B	1,6010D	NB
Zinc, Total	74.9		mg/kg	3.99	0.234	2	10/10/22 21:00	10/12/22 19:47	EPA 3050B	1,6010D	NB
General Chemistry - Mansfield Lab											
Chromium, Trivalent	12.2		mg/kg	0.824	0.824	1		10/16/22 20:55	NA	107,-	

Project Name: THE BEACON
Project Number: 170745301
Lab Number: L2256007
Report Date: 11/07/22

SAMPLE RESULTS

Lab ID: L2256007-08
Client ID: SB02_4-5
Sample Location: 413 E 120 ST.
Date Collected: 10/07/22 10:00
Date Received: 10/07/22
Field Prep: Not Specified

Sample Depth:
Matrix: Soil
Percent Solids: 87%

Parameter	Result	Qualifier	Units	RL	MDL	Dilution Factor	Date Prepared	Date Analyzed	Prep Method	Analytical Method	Analyst
Total Metals - Mansfield Lab											
Aluminum, Total	6370		mg/kg	8.98	2.42	2	10/10/22 21:00	10/12/22 19:51	EPA 3050B	1,6010D	NB
Antimony, Total	ND		mg/kg	4.49	0.341	2	10/10/22 21:00	10/12/22 19:51	EPA 3050B	1,6010D	NB
Arsenic, Total	1.05		mg/kg	0.898	0.187	2	10/10/22 21:00	10/12/22 19:51	EPA 3050B	1,6010D	NB
Barium, Total	34.6		mg/kg	0.898	0.156	2	10/10/22 21:00	10/12/22 19:51	EPA 3050B	1,6010D	NB
Beryllium, Total	0.223	J	mg/kg	0.449	0.030	2	10/10/22 21:00	10/12/22 19:51	EPA 3050B	1,6010D	NB
Cadmium, Total	ND		mg/kg	0.898	0.088	2	10/10/22 21:00	10/12/22 19:51	EPA 3050B	1,6010D	NB
Calcium, Total	2660		mg/kg	8.98	3.14	2	10/10/22 21:00	10/12/22 19:51	EPA 3050B	1,6010D	NB
Chromium, Total	7.88		mg/kg	0.898	0.086	2	10/10/22 21:00	10/12/22 19:51	EPA 3050B	1,6010D	NB
Cobalt, Total	3.60		mg/kg	1.80	0.149	2	10/10/22 21:00	10/12/22 19:51	EPA 3050B	1,6010D	NB
Copper, Total	7.10		mg/kg	0.898	0.232	2	10/10/22 21:00	10/12/22 19:51	EPA 3050B	1,6010D	NB
Iron, Total	7900		mg/kg	4.49	0.811	2	10/10/22 21:00	10/12/22 19:51	EPA 3050B	1,6010D	NB
Lead, Total	10.9		mg/kg	4.49	0.241	2	10/10/22 21:00	10/12/22 19:51	EPA 3050B	1,6010D	NB
Magnesium, Total	1780		mg/kg	8.98	1.38	2	10/10/22 21:00	10/12/22 19:51	EPA 3050B	1,6010D	NB
Manganese, Total	319		mg/kg	0.898	0.143	2	10/10/22 21:00	10/12/22 19:51	EPA 3050B	1,6010D	NB
Mercury, Total	ND		mg/kg	0.078	0.051	1	10/10/22 21:54	10/11/22 15:24	EPA 7471B	1,7471B	ZK
Nickel, Total	9.42		mg/kg	2.24	0.217	2	10/10/22 21:00	10/12/22 19:51	EPA 3050B	1,6010D	NB
Potassium, Total	434		mg/kg	224	12.9	2	10/10/22 21:00	10/12/22 19:51	EPA 3050B	1,6010D	NB
Selenium, Total	0.366	J	mg/kg	1.80	0.232	2	10/10/22 21:00	10/12/22 19:51	EPA 3050B	1,6010D	NB
Silver, Total	ND		mg/kg	0.898	0.254	2	10/10/22 21:00	10/12/22 19:51	EPA 3050B	1,6010D	NB
Sodium, Total	48.5	J	mg/kg	180	2.83	2	10/10/22 21:00	10/12/22 19:51	EPA 3050B	1,6010D	NB
Thallium, Total	ND		mg/kg	1.80	0.283	2	10/10/22 21:00	10/12/22 19:51	EPA 3050B	1,6010D	NB
Vanadium, Total	10.4		mg/kg	0.898	0.182	2	10/10/22 21:00	10/12/22 19:51	EPA 3050B	1,6010D	NB
Zinc, Total	27.4		mg/kg	4.49	0.263	2	10/10/22 21:00	10/12/22 19:51	EPA 3050B	1,6010D	NB
General Chemistry - Mansfield Lab											
Chromium, Trivalent	7.88		mg/kg	0.920	0.920	1		10/16/22 20:55	NA	107,-	

Project Name: THE BEACON
Project Number: 170745301
Lab Number: L2256007
Report Date: 11/07/22

SAMPLE RESULTS

Lab ID: L2256007-14
Client ID: MW03_100722
Sample Location: 413 E 120 ST.
Sample Depth:
Matrix: Water

Date Collected: 10/07/22 12:35
Date Received: 10/07/22
Field Prep: Refer to COC

Parameter	Result	Qualifier	Units	RL	MDL	Dilution Factor	Date Prepared	Date Analyzed	Prep Method	Analytical Method	Analyst
Total Metals - Mansfield Lab											
Aluminum, Total	0.0328		mg/l	0.0100	0.00327	1	10/10/22 20:16	10/12/22 20:46	EPA 3005A	1,6020B	SMV
Antimony, Total	0.00051	J	mg/l	0.00400	0.00042	1	10/10/22 20:16	10/12/22 20:46	EPA 3005A	1,6020B	SMV
Arsenic, Total	0.00033	J	mg/l	0.00050	0.00016	1	10/10/22 20:16	10/12/22 20:46	EPA 3005A	1,6020B	SMV
Barium, Total	0.00783		mg/l	0.00050	0.00017	1	10/10/22 20:16	10/12/22 20:46	EPA 3005A	1,6020B	SMV
Beryllium, Total	ND		mg/l	0.00050	0.00010	1	10/10/22 20:16	10/12/22 20:46	EPA 3005A	1,6020B	SMV
Cadmium, Total	ND		mg/l	0.00020	0.00005	1	10/10/22 20:16	10/12/22 20:46	EPA 3005A	1,6020B	SMV
Calcium, Total	70.6		mg/l	0.100	0.0394	1	10/10/22 20:16	10/12/22 20:46	EPA 3005A	1,6020B	SMV
Chromium, Total	ND		mg/l	0.00100	0.00017	1	10/10/22 20:16	10/12/22 20:46	EPA 3005A	1,6020B	SMV
Cobalt, Total	ND		mg/l	0.00050	0.00016	1	10/10/22 20:16	10/12/22 20:46	EPA 3005A	1,6020B	SMV
Copper, Total	0.00047	J	mg/l	0.00100	0.00038	1	10/10/22 20:16	10/12/22 20:46	EPA 3005A	1,6020B	SMV
Iron, Total	0.0206	J	mg/l	0.0500	0.0191	1	10/10/22 20:16	10/12/22 20:46	EPA 3005A	1,6020B	SMV
Lead, Total	0.00146		mg/l	0.00100	0.00034	1	10/10/22 20:16	10/12/22 20:46	EPA 3005A	1,6020B	SMV
Magnesium, Total	3.98		mg/l	0.0700	0.0242	1	10/10/22 20:16	10/12/22 20:46	EPA 3005A	1,6020B	SMV
Manganese, Total	0.2272		mg/l	0.00100	0.00044	1	10/10/22 20:16	10/12/22 20:46	EPA 3005A	1,6020B	SMV
Mercury, Total	ND		mg/l	0.00020	0.00009	1	10/10/22 20:32	10/11/22 13:10	EPA 7470A	1,7470A	ZK
Nickel, Total	ND		mg/l	0.00200	0.00055	1	10/10/22 20:16	10/12/22 20:46	EPA 3005A	1,6020B	SMV
Potassium, Total	6.35		mg/l	0.100	0.0309	1	10/10/22 20:16	10/12/22 20:46	EPA 3005A	1,6020B	SMV
Selenium, Total	ND		mg/l	0.00500	0.00173	1	10/10/22 20:16	10/12/22 20:46	EPA 3005A	1,6020B	SMV
Silver, Total	ND		mg/l	0.00040	0.00016	1	10/10/22 20:16	10/12/22 20:46	EPA 3005A	1,6020B	SMV
Sodium, Total	15.8		mg/l	0.100	0.0293	1	10/10/22 20:16	10/12/22 20:46	EPA 3005A	1,6020B	SMV
Thallium, Total	0.00015	J	mg/l	0.00100	0.00014	1	10/10/22 20:16	10/12/22 20:46	EPA 3005A	1,6020B	SMV
Vanadium, Total	ND		mg/l	0.00500	0.00157	1	10/10/22 20:16	10/12/22 20:46	EPA 3005A	1,6020B	SMV
Zinc, Total	ND		mg/l	0.01000	0.00341	1	10/10/22 20:16	10/12/22 20:46	EPA 3005A	1,6020B	SMV
General Chemistry - Mansfield Lab											
Chromium, Trivalent	ND		mg/l	0.010	0.010	1		10/12/22 20:46	NA	107,-	

Project Name: THE BEACON
Project Number: 170745301
Lab Number: L2256007
Report Date: 11/07/22

SAMPLE RESULTS

Lab ID: L2256007-14
Client ID: MW03_100722
Sample Location: 413 E 120 ST.
Sample Depth:
Matrix: Water

Date Collected: 10/07/22 12:35
Date Received: 10/07/22
Field Prep: Refer to COC

Parameter	Result	Qualifier	Units	RL	MDL	Dilution Factor	Date Prepared	Date Analyzed	Prep Method	Analytical Method	Analyst
Dissolved Metals - Mansfield Lab											
Aluminum, Dissolved	0.0286		mg/l	0.0100	0.00327	1	10/11/22 13:14	10/13/22 10:29	EPA 3005A	1,6020B	SV
Antimony, Dissolved	0.00065	J	mg/l	0.00400	0.00042	1	10/11/22 13:14	10/13/22 10:29	EPA 3005A	1,6020B	SV
Arsenic, Dissolved	0.00023	J	mg/l	0.00050	0.00016	1	10/11/22 13:14	10/13/22 10:29	EPA 3005A	1,6020B	SV
Barium, Dissolved	0.00802		mg/l	0.00050	0.00017	1	10/11/22 13:14	10/13/22 10:29	EPA 3005A	1,6020B	SV
Beryllium, Dissolved	ND		mg/l	0.00050	0.00010	1	10/11/22 13:14	10/13/22 10:29	EPA 3005A	1,6020B	SV
Cadmium, Dissolved	ND		mg/l	0.00020	0.00005	1	10/11/22 13:14	10/13/22 10:29	EPA 3005A	1,6020B	SV
Calcium, Dissolved	73.9		mg/l	0.100	0.0394	1	10/11/22 13:14	10/13/22 10:29	EPA 3005A	1,6020B	SV
Chromium, Dissolved	0.00025	J	mg/l	0.00100	0.00017	1	10/11/22 13:14	10/13/22 10:29	EPA 3005A	1,6020B	SV
Cobalt, Dissolved	ND		mg/l	0.00050	0.00016	1	10/11/22 13:14	10/13/22 10:29	EPA 3005A	1,6020B	SV
Copper, Dissolved	0.00049	J	mg/l	0.00100	0.00038	1	10/11/22 13:14	10/13/22 10:29	EPA 3005A	1,6020B	SV
Iron, Dissolved	0.0234	J	mg/l	0.0500	0.0191	1	10/11/22 13:14	10/13/22 10:29	EPA 3005A	1,6020B	SV
Lead, Dissolved	0.00152		mg/l	0.00100	0.00034	1	10/11/22 13:14	10/13/22 10:29	EPA 3005A	1,6020B	SV
Magnesium, Dissolved	4.10		mg/l	0.0700	0.0242	1	10/11/22 13:14	10/13/22 10:29	EPA 3005A	1,6020B	SV
Manganese, Dissolved	0.2072		mg/l	0.00100	0.00044	1	10/11/22 13:14	10/13/22 10:29	EPA 3005A	1,6020B	SV
Mercury, Dissolved	ND		mg/l	0.00020	0.00009	1	10/17/22 18:22	10/18/22 10:43	EPA 7470A	1,7470A	ZK
Nickel, Dissolved	ND		mg/l	0.00200	0.00055	1	10/11/22 13:14	10/13/22 10:29	EPA 3005A	1,6020B	SV
Potassium, Dissolved	6.68		mg/l	0.100	0.0309	1	10/11/22 13:14	10/13/22 10:29	EPA 3005A	1,6020B	SV
Selenium, Dissolved	ND		mg/l	0.00500	0.00173	1	10/11/22 13:14	10/13/22 10:29	EPA 3005A	1,6020B	SV
Silver, Dissolved	ND		mg/l	0.00040	0.00016	1	10/11/22 13:14	10/13/22 10:29	EPA 3005A	1,6020B	SV
Sodium, Dissolved	16.4		mg/l	0.100	0.0293	1	10/11/22 13:14	10/13/22 10:29	EPA 3005A	1,6020B	SV
Thallium, Dissolved	ND		mg/l	0.00200	0.00014	1	10/11/22 13:14	10/13/22 10:29	EPA 3005A	1,6020B	SV
Vanadium, Dissolved	ND		mg/l	0.00500	0.00157	1	10/11/22 13:14	10/13/22 10:29	EPA 3005A	1,6020B	SV
Zinc, Dissolved	ND		mg/l	0.01000	0.00341	1	10/11/22 13:14	10/13/22 10:29	EPA 3005A	1,6020B	SV

Project Name: THE BEACON
Project Number: 170745301
Lab Number: L2256007
Report Date: 11/07/22

SAMPLE RESULTS

Lab ID: L2256007-15
Client ID: FB02_100722
Sample Location: 413 E 120 ST.
Sample Depth:
Matrix: Water

Date Collected: 10/07/22 14:35
Date Received: 10/07/22
Field Prep: Refer to COC

Parameter	Result	Qualifier	Units	RL	MDL	Dilution Factor	Date Prepared	Date Analyzed	Prep Method	Analytical Method	Analyst
Total Metals - Mansfield Lab											
Aluminum, Total	ND		mg/l	0.0100	0.00327	1	10/10/22 20:16	10/12/22 21:25	EPA 3005A	1,6020B	SMV
Antimony, Total	ND		mg/l	0.00400	0.00042	1	10/10/22 20:16	10/12/22 21:25	EPA 3005A	1,6020B	SMV
Arsenic, Total	ND		mg/l	0.00050	0.00016	1	10/10/22 20:16	10/12/22 21:25	EPA 3005A	1,6020B	SMV
Barium, Total	0.00025	J	mg/l	0.00050	0.00017	1	10/10/22 20:16	10/12/22 21:25	EPA 3005A	1,6020B	SMV
Beryllium, Total	ND		mg/l	0.00050	0.00010	1	10/10/22 20:16	10/12/22 21:25	EPA 3005A	1,6020B	SMV
Cadmium, Total	ND		mg/l	0.00020	0.00005	1	10/10/22 20:16	10/12/22 21:25	EPA 3005A	1,6020B	SMV
Calcium, Total	ND		mg/l	0.100	0.0394	1	10/10/22 20:16	10/12/22 21:25	EPA 3005A	1,6020B	SMV
Chromium, Total	ND		mg/l	0.00100	0.00017	1	10/10/22 20:16	10/12/22 21:25	EPA 3005A	1,6020B	SMV
Cobalt, Total	ND		mg/l	0.00050	0.00016	1	10/10/22 20:16	10/12/22 21:25	EPA 3005A	1,6020B	SMV
Copper, Total	ND		mg/l	0.00100	0.00038	1	10/10/22 20:16	10/12/22 21:25	EPA 3005A	1,6020B	SMV
Iron, Total	ND		mg/l	0.0500	0.0191	1	10/10/22 20:16	10/12/22 21:25	EPA 3005A	1,6020B	SMV
Lead, Total	ND		mg/l	0.00100	0.00034	1	10/10/22 20:16	10/12/22 21:25	EPA 3005A	1,6020B	SMV
Magnesium, Total	ND		mg/l	0.0700	0.0242	1	10/10/22 20:16	10/12/22 21:25	EPA 3005A	1,6020B	SMV
Manganese, Total	ND		mg/l	0.00100	0.00044	1	10/10/22 20:16	10/12/22 21:25	EPA 3005A	1,6020B	SMV
Mercury, Total	ND		mg/l	0.00020	0.00009	1	10/10/22 20:32	10/11/22 13:14	EPA 7470A	1,7470A	ZK
Nickel, Total	ND		mg/l	0.00200	0.00055	1	10/10/22 20:16	10/12/22 21:25	EPA 3005A	1,6020B	SMV
Potassium, Total	ND		mg/l	0.100	0.0309	1	10/10/22 20:16	10/12/22 21:25	EPA 3005A	1,6020B	SMV
Selenium, Total	ND		mg/l	0.00500	0.00173	1	10/10/22 20:16	10/12/22 21:25	EPA 3005A	1,6020B	SMV
Silver, Total	ND		mg/l	0.00040	0.00016	1	10/10/22 20:16	10/12/22 21:25	EPA 3005A	1,6020B	SMV
Sodium, Total	ND		mg/l	0.100	0.0293	1	10/10/22 20:16	10/12/22 21:25	EPA 3005A	1,6020B	SMV
Thallium, Total	ND		mg/l	0.00100	0.00014	1	10/10/22 20:16	10/12/22 21:25	EPA 3005A	1,6020B	SMV
Vanadium, Total	ND		mg/l	0.00500	0.00157	1	10/10/22 20:16	10/12/22 21:25	EPA 3005A	1,6020B	SMV
Zinc, Total	ND		mg/l	0.01000	0.00341	1	10/10/22 20:16	10/12/22 21:25	EPA 3005A	1,6020B	SMV
General Chemistry - Mansfield Lab											
Chromium, Trivalent	ND		mg/l	0.010	0.010	1		10/12/22 21:25	NA	107,-	

Project Name: THE BEACON
Project Number: 170745301
Lab Number: L2256007
Report Date: 11/07/22

SAMPLE RESULTS

Lab ID: L2256007-15
Client ID: FB02_100722
Sample Location: 413 E 120 ST.
Sample Depth:
Matrix: Water

Date Collected: 10/07/22 14:35
Date Received: 10/07/22
Field Prep: Refer to COC

Dissolved Metals - Mansfield Lab

Parameter	Result	Qualifier	Units	RL	MDL	Dilution Factor	Date Prepared	Date Analyzed	Prep Method	Analytical Method	Analyst
Aluminum, Dissolved	ND		mg/l	0.0100	0.00327	1	10/11/22 13:14	10/13/22 09:50	EPA 3005A	1,6020B	SV
Antimony, Dissolved	ND		mg/l	0.00400	0.00042	1	10/11/22 13:14	10/13/22 09:50	EPA 3005A	1,6020B	SV
Arsenic, Dissolved	ND		mg/l	0.00050	0.00016	1	10/11/22 13:14	10/13/22 09:50	EPA 3005A	1,6020B	SV
Barium, Dissolved	0.00046	J	mg/l	0.00050	0.00017	1	10/11/22 13:14	10/13/22 09:50	EPA 3005A	1,6020B	SV
Beryllium, Dissolved	ND		mg/l	0.00050	0.00010	1	10/11/22 13:14	10/13/22 09:50	EPA 3005A	1,6020B	SV
Cadmium, Dissolved	ND		mg/l	0.00020	0.00005	1	10/11/22 13:14	10/13/22 09:50	EPA 3005A	1,6020B	SV
Calcium, Dissolved	0.0692	J	mg/l	0.100	0.0394	1	10/11/22 13:14	10/13/22 09:50	EPA 3005A	1,6020B	SV
Chromium, Dissolved	0.00021	J	mg/l	0.00100	0.00017	1	10/11/22 13:14	10/13/22 09:50	EPA 3005A	1,6020B	SV
Cobalt, Dissolved	ND		mg/l	0.00050	0.00016	1	10/11/22 13:14	10/13/22 09:50	EPA 3005A	1,6020B	SV
Copper, Dissolved	0.00044	J	mg/l	0.00100	0.00038	1	10/11/22 13:14	10/13/22 09:50	EPA 3005A	1,6020B	SV
Iron, Dissolved	ND		mg/l	0.0500	0.0191	1	10/11/22 13:14	10/13/22 09:50	EPA 3005A	1,6020B	SV
Lead, Dissolved	ND		mg/l	0.00100	0.00034	1	10/11/22 13:14	10/13/22 09:50	EPA 3005A	1,6020B	SV
Magnesium, Dissolved	ND		mg/l	0.0700	0.0242	1	10/11/22 13:14	10/13/22 09:50	EPA 3005A	1,6020B	SV
Manganese, Dissolved	ND		mg/l	0.00100	0.00044	1	10/11/22 13:14	10/13/22 09:50	EPA 3005A	1,6020B	SV
Mercury, Dissolved	ND		mg/l	0.00020	0.00009	1	10/17/22 18:22	10/18/22 10:53	EPA 7470A	1,7470A	ZK
Nickel, Dissolved	ND		mg/l	0.00200	0.00055	1	10/11/22 13:14	10/13/22 09:50	EPA 3005A	1,6020B	SV
Potassium, Dissolved	ND		mg/l	0.100	0.0309	1	10/11/22 13:14	10/13/22 09:50	EPA 3005A	1,6020B	SV
Selenium, Dissolved	ND		mg/l	0.00500	0.00173	1	10/11/22 13:14	10/13/22 09:50	EPA 3005A	1,6020B	SV
Silver, Dissolved	ND		mg/l	0.00040	0.00016	1	10/11/22 13:14	10/13/22 09:50	EPA 3005A	1,6020B	SV
Sodium, Dissolved	0.292		mg/l	0.100	0.0293	1	10/11/22 13:14	10/13/22 09:50	EPA 3005A	1,6020B	SV
Thallium, Dissolved	ND		mg/l	0.00200	0.00014	1	10/11/22 13:14	10/13/22 09:50	EPA 3005A	1,6020B	SV
Vanadium, Dissolved	ND		mg/l	0.00500	0.00157	1	10/11/22 13:14	10/13/22 09:50	EPA 3005A	1,6020B	SV
Zinc, Dissolved	ND		mg/l	0.01000	0.00341	1	10/11/22 13:14	10/13/22 09:50	EPA 3005A	1,6020B	SV

Project Name: THE BEACON
Project Number: 170745301
Lab Number: L2256007
Report Date: 11/07/22

Method Blank Analysis
Batch Quality Control

Parameter	Result	Qualifier	Units	RL	MDL	Dilution Factor	Date Prepared	Date Analyzed	Analytical Method	Analyst
Total Metals - Mansfield Lab for sample(s): 14-15 Batch: WG1697545-1										
Aluminum, Total	ND		mg/l	0.0100	0.00327	1	10/10/22 20:16	10/12/22 21:14	1,6020B	SMV
Antimony, Total	ND		mg/l	0.00400	0.00042	1	10/10/22 20:16	10/12/22 21:14	1,6020B	SMV
Arsenic, Total	ND		mg/l	0.00050	0.00016	1	10/10/22 20:16	10/12/22 21:14	1,6020B	SMV
Barium, Total	ND		mg/l	0.00050	0.00017	1	10/10/22 20:16	10/12/22 21:14	1,6020B	SMV
Beryllium, Total	ND		mg/l	0.00050	0.00010	1	10/10/22 20:16	10/12/22 21:14	1,6020B	SMV
Cadmium, Total	ND		mg/l	0.00020	0.00005	1	10/10/22 20:16	10/12/22 21:14	1,6020B	SMV
Calcium, Total	ND		mg/l	0.100	0.0394	1	10/10/22 20:16	10/12/22 21:14	1,6020B	SMV
Chromium, Total	ND		mg/l	0.00100	0.00017	1	10/10/22 20:16	10/12/22 21:14	1,6020B	SMV
Cobalt, Total	ND		mg/l	0.00050	0.00016	1	10/10/22 20:16	10/12/22 21:14	1,6020B	SMV
Copper, Total	ND		mg/l	0.00100	0.00038	1	10/10/22 20:16	10/12/22 21:14	1,6020B	SMV
Iron, Total	ND		mg/l	0.0500	0.0191	1	10/10/22 20:16	10/12/22 21:14	1,6020B	SMV
Lead, Total	ND		mg/l	0.00100	0.00034	1	10/10/22 20:16	10/12/22 21:14	1,6020B	SMV
Magnesium, Total	ND		mg/l	0.0700	0.0242	1	10/10/22 20:16	10/12/22 21:14	1,6020B	SMV
Manganese, Total	ND		mg/l	0.00100	0.00044	1	10/10/22 20:16	10/12/22 21:14	1,6020B	SMV
Nickel, Total	ND		mg/l	0.00200	0.00055	1	10/10/22 20:16	10/12/22 21:14	1,6020B	SMV
Potassium, Total	ND		mg/l	0.100	0.0309	1	10/10/22 20:16	10/12/22 21:14	1,6020B	SMV
Selenium, Total	ND		mg/l	0.00500	0.00173	1	10/10/22 20:16	10/12/22 21:14	1,6020B	SMV
Silver, Total	ND		mg/l	0.00040	0.00016	1	10/10/22 20:16	10/12/22 21:14	1,6020B	SMV
Sodium, Total	ND		mg/l	0.100	0.0293	1	10/10/22 20:16	10/12/22 21:14	1,6020B	SMV
Thallium, Total	0.00017	J	mg/l	0.00100	0.00014	1	10/10/22 20:16	10/12/22 21:14	1,6020B	SMV
Vanadium, Total	ND		mg/l	0.00500	0.00157	1	10/10/22 20:16	10/12/22 21:14	1,6020B	SMV
Zinc, Total	ND		mg/l	0.01000	0.00341	1	10/10/22 20:16	10/12/22 21:14	1,6020B	SMV

Prep Information

Digestion Method: EPA 3005A

Parameter	Result	Qualifier	Units	RL	MDL	Dilution Factor	Date Prepared	Date Analyzed	Analytical Method	Analyst
Total Metals - Mansfield Lab for sample(s): 14-15 Batch: WG1697547-1										
Mercury, Total	ND		mg/l	0.00020	0.00009	1	10/10/22 20:32	10/11/22 12:41	1,7470A	ZK

Project Name: THE BEACON
Project Number: 170745301
Lab Number: L2256007
Report Date: 11/07/22

Method Blank Analysis
Batch Quality Control

Prep Information

Digestion Method: EPA 7470A

Parameter	Result	Qualifier	Units	RL	MDL	Dilution Factor	Date Prepared	Date Analyzed	Analytical Method	Analyst
Total Metals - Mansfield Lab for sample(s): 01-05,07-08 Batch: WG1697573-1										
Aluminum, Total	ND		mg/kg	4.00	1.08	1	10/10/22 21:00	10/12/22 18:13	1,6010D	NB
Antimony, Total	ND		mg/kg	2.00	0.152	1	10/10/22 21:00	10/12/22 18:13	1,6010D	NB
Arsenic, Total	ND		mg/kg	0.400	0.083	1	10/10/22 21:00	10/12/22 18:13	1,6010D	NB
Barium, Total	ND		mg/kg	0.400	0.070	1	10/10/22 21:00	10/12/22 18:13	1,6010D	NB
Beryllium, Total	ND		mg/kg	0.200	0.013	1	10/10/22 21:00	10/12/22 18:13	1,6010D	NB
Cadmium, Total	ND		mg/kg	0.400	0.039	1	10/10/22 21:00	10/12/22 18:13	1,6010D	NB
Calcium, Total	ND		mg/kg	4.00	1.40	1	10/10/22 21:00	10/12/22 18:13	1,6010D	NB
Chromium, Total	ND		mg/kg	0.400	0.038	1	10/10/22 21:00	10/12/22 18:13	1,6010D	NB
Cobalt, Total	ND		mg/kg	0.800	0.066	1	10/10/22 21:00	10/12/22 18:13	1,6010D	NB
Copper, Total	ND		mg/kg	0.400	0.103	1	10/10/22 21:00	10/12/22 18:13	1,6010D	NB
Iron, Total	ND		mg/kg	2.00	0.361	1	10/10/22 21:00	10/12/22 18:13	1,6010D	NB
Lead, Total	ND		mg/kg	2.00	0.107	1	10/10/22 21:00	10/12/22 18:13	1,6010D	NB
Magnesium, Total	ND		mg/kg	4.00	0.616	1	10/10/22 21:00	10/12/22 18:13	1,6010D	NB
Manganese, Total	ND		mg/kg	0.400	0.064	1	10/10/22 21:00	10/12/22 18:13	1,6010D	NB
Nickel, Total	ND		mg/kg	1.00	0.097	1	10/10/22 21:00	10/12/22 18:13	1,6010D	NB
Potassium, Total	ND		mg/kg	100	5.76	1	10/10/22 21:00	10/12/22 18:13	1,6010D	NB
Selenium, Total	ND		mg/kg	0.800	0.103	1	10/10/22 21:00	10/12/22 18:13	1,6010D	NB
Silver, Total	ND		mg/kg	0.400	0.113	1	10/10/22 21:00	10/12/22 18:13	1,6010D	NB
Sodium, Total	1.98	J	mg/kg	80.0	1.26	1	10/10/22 21:00	10/12/22 18:13	1,6010D	NB
Thallium, Total	ND		mg/kg	0.800	0.126	1	10/10/22 21:00	10/12/22 18:13	1,6010D	NB
Vanadium, Total	ND		mg/kg	0.400	0.081	1	10/10/22 21:00	10/12/22 18:13	1,6010D	NB
Zinc, Total	ND		mg/kg	2.00	0.117	1	10/10/22 21:00	10/12/22 18:13	1,6010D	NB

Prep Information

Digestion Method: EPA 3050B

Project Name: THE BEACON **Lab Number:** L2256007

Project Number: 170745301 **Report Date:** 11/07/22

Method Blank Analysis
Batch Quality Control

Parameter	Result	Qualifier	Units	RL	MDL	Dilution Factor	Date Prepared	Date Analyzed	Analytical Method	Analyst
Total Metals - Mansfield Lab for sample(s): 01-05,07-08 Batch: WG1697576-1										
Mercury, Total	ND		mg/kg	0.083	0.054	1	10/10/22 21:54	10/11/22 14:14	1,7471B	ZK

Prep Information

Digestion Method: EPA 7471B

Parameter	Result	Qualifier	Units	RL	MDL	Dilution Factor	Date Prepared	Date Analyzed	Analytical Method	Analyst
Dissolved Metals - Mansfield Lab for sample(s): 14-15 Batch: WG1697872-1										
Aluminum, Dissolved	ND		mg/l	0.0100	0.00327	1	10/11/22 13:14	10/13/22 09:45	1,6020B	SV
Antimony, Dissolved	ND		mg/l	0.00400	0.00042	1	10/11/22 13:14	10/13/22 09:45	1,6020B	SV
Arsenic, Dissolved	ND		mg/l	0.00050	0.00016	1	10/11/22 13:14	10/13/22 09:45	1,6020B	SV
Barium, Dissolved	ND		mg/l	0.00050	0.00017	1	10/11/22 13:14	10/13/22 09:45	1,6020B	SV
Beryllium, Dissolved	ND		mg/l	0.00050	0.00010	1	10/11/22 13:14	10/13/22 09:45	1,6020B	SV
Cadmium, Dissolved	ND		mg/l	0.00020	0.00005	1	10/11/22 13:14	10/13/22 09:45	1,6020B	SV
Calcium, Dissolved	ND		mg/l	0.100	0.0394	1	10/11/22 13:14	10/13/22 09:45	1,6020B	SV
Chromium, Dissolved	0.00021	J	mg/l	0.00100	0.00017	1	10/11/22 13:14	10/13/22 09:45	1,6020B	SV
Cobalt, Dissolved	ND		mg/l	0.00050	0.00016	1	10/11/22 13:14	10/13/22 09:45	1,6020B	SV
Copper, Dissolved	ND		mg/l	0.00100	0.00038	1	10/11/22 13:14	10/13/22 09:45	1,6020B	SV
Iron, Dissolved	ND		mg/l	0.0500	0.0191	1	10/11/22 13:14	10/13/22 09:45	1,6020B	SV
Lead, Dissolved	ND		mg/l	0.00100	0.00034	1	10/11/22 13:14	10/13/22 09:45	1,6020B	SV
Magnesium, Dissolved	ND		mg/l	0.0700	0.0242	1	10/11/22 13:14	10/13/22 09:45	1,6020B	SV
Manganese, Dissolved	ND		mg/l	0.00100	0.00044	1	10/11/22 13:14	10/13/22 09:45	1,6020B	SV
Nickel, Dissolved	ND		mg/l	0.00200	0.00055	1	10/11/22 13:14	10/13/22 09:45	1,6020B	SV
Potassium, Dissolved	ND		mg/l	0.100	0.0309	1	10/11/22 13:14	10/13/22 09:45	1,6020B	SV
Selenium, Dissolved	ND		mg/l	0.00500	0.00173	1	10/11/22 13:14	10/13/22 09:45	1,6020B	SV
Silver, Dissolved	ND		mg/l	0.00040	0.00016	1	10/11/22 13:14	10/13/22 09:45	1,6020B	SV
Sodium, Dissolved	ND		mg/l	0.100	0.0293	1	10/11/22 13:14	10/13/22 09:45	1,6020B	SV
Thallium, Dissolved	ND		mg/l	0.00200	0.00014	1	10/11/22 13:14	10/13/22 09:45	1,6020B	SV
Vanadium, Dissolved	ND		mg/l	0.00500	0.00157	1	10/11/22 13:14	10/13/22 09:45	1,6020B	SV
Zinc, Dissolved	ND		mg/l	0.01000	0.00341	1	10/11/22 13:14	10/13/22 09:45	1,6020B	SV

Project Name: THE BEACON
Project Number: 170745301
Lab Number: L2256007
Report Date: 11/07/22

Method Blank Analysis
Batch Quality Control

Prep Information

Digestion Method: EPA 3005A

Parameter	Result	Qualifier	Units	RL	MDL	Dilution Factor	Date Prepared	Date Analyzed	Analytical Method	Analyst
Dissolved Metals - Mansfield Lab for sample(s): 14-15 Batch: WG1700608-1										
Mercury, Dissolved	ND		mg/l	0.00020	0.00009	1	10/17/22 18:22	10/18/22 10:36	1,7470A	ZK

Prep Information

Digestion Method: EPA 7470A

Lab Control Sample Analysis

Batch Quality Control

Project Name: THE BEACON

Project Number: 170745301

Lab Number: L2256007

Report Date: 11/07/22

Parameter	LCS %Recovery	Qual	LCSD %Recovery	Qual	%Recovery Limits	RPD	Qual	RPD Limits
Total Metals - Mansfield Lab Associated sample(s): 14-15 Batch: WG1697545-2								
Aluminum, Total	101		-		80-120	-		
Antimony, Total	97		-		80-120	-		
Arsenic, Total	104		-		80-120	-		
Barium, Total	100		-		80-120	-		
Beryllium, Total	110		-		80-120	-		
Cadmium, Total	104		-		80-120	-		
Calcium, Total	94		-		80-120	-		
Chromium, Total	97		-		80-120	-		
Cobalt, Total	96		-		80-120	-		
Copper, Total	93		-		80-120	-		
Iron, Total	106		-		80-120	-		
Lead, Total	101		-		80-120	-		
Magnesium, Total	102		-		80-120	-		
Manganese, Total	101		-		80-120	-		
Nickel, Total	93		-		80-120	-		
Potassium, Total	99		-		80-120	-		
Selenium, Total	108		-		80-120	-		
Silver, Total	99		-		80-120	-		
Sodium, Total	103		-		80-120	-		
Thallium, Total	105		-		80-120	-		
Vanadium, Total	96		-		80-120	-		

Lab Control Sample Analysis

Batch Quality Control

Project Name: THE BEACON

Project Number: 170745301

Lab Number: L2256007

Report Date: 11/07/22

Parameter	LCS %Recovery	LCSD %Recovery	%Recovery Limits	RPD	RPD Limits
Total Metals - Mansfield Lab Associated sample(s): 14-15 Batch: WG1697545-2					
Zinc, Total	96	-	80-120	-	
Total Metals - Mansfield Lab Associated sample(s): 14-15 Batch: WG1697547-2					
Mercury, Total	94	-	80-120	-	

Lab Control Sample Analysis

Batch Quality Control

Project Name: THE BEACON

Project Number: 170745301

Lab Number: L2256007

Report Date: 11/07/22

Parameter	LCS %Recovery	LCSD %Recovery	%Recovery Limits	RPD	RPD Limits
Total Metals - Mansfield Lab Associated sample(s): 01-05,07-08 Batch: WG1697573-2 SRM Lot Number: D113-540					
Aluminum, Total	84	-	51-149	-	
Antimony, Total	158	-	20-250	-	
Arsenic, Total	106	-	70-130	-	
Barium, Total	96	-	75-125	-	
Beryllium, Total	100	-	75-125	-	
Cadmium, Total	102	-	75-125	-	
Calcium, Total	99	-	73-128	-	
Chromium, Total	96	-	70-130	-	
Cobalt, Total	105	-	75-125	-	
Copper, Total	105	-	75-125	-	
Iron, Total	103	-	36-164	-	
Lead, Total	102	-	72-128	-	
Magnesium, Total	87	-	63-138	-	
Manganese, Total	98	-	77-123	-	
Nickel, Total	107	-	70-130	-	
Potassium, Total	91	-	59-141	-	
Selenium, Total	109	-	66-134	-	
Silver, Total	103	-	70-131	-	
Sodium, Total	94	-	35-164	-	
Thallium, Total	108	-	70-130	-	
Vanadium, Total	103	-	74-126	-	

Lab Control Sample Analysis

Batch Quality Control

Project Name: THE BEACON

Project Number: 170745301

Lab Number: L2256007

Report Date: 11/07/22

Parameter	LCS %Recovery	LCSD %Recovery	%Recovery Limits	RPD	RPD Limits
Total Metals - Mansfield Lab Associated sample(s): 01-05,07-08 Batch: WG1697573-2 SRM Lot Number: D113-540					
Zinc, Total	103	-	70-130	-	
Total Metals - Mansfield Lab Associated sample(s): 01-05,07-08 Batch: WG1697576-2 SRM Lot Number: D113-540					
Mercury, Total	92	-	60-140	-	

Lab Control Sample Analysis

Batch Quality Control

Project Name: THE BEACON

Project Number: 170745301

Lab Number: L2256007

Report Date: 11/07/22

Parameter	LCS %Recovery	LCSD %Recovery	%Recovery Limits	RPD	RPD Limits
Dissolved Metals - Mansfield Lab Associated sample(s): 14-15 Batch: WG1697872-2					
Aluminum, Dissolved	102	-	80-120	-	
Antimony, Dissolved	90	-	80-120	-	
Arsenic, Dissolved	105	-	80-120	-	
Barium, Dissolved	99	-	80-120	-	
Beryllium, Dissolved	102	-	80-120	-	
Cadmium, Dissolved	106	-	80-120	-	
Calcium, Dissolved	105	-	80-120	-	
Chromium, Dissolved	100	-	80-120	-	
Cobalt, Dissolved	100	-	80-120	-	
Copper, Dissolved	97	-	80-120	-	
Iron, Dissolved	103	-	80-120	-	
Lead, Dissolved	106	-	80-120	-	
Magnesium, Dissolved	103	-	80-120	-	
Manganese, Dissolved	100	-	80-120	-	
Nickel, Dissolved	97	-	80-120	-	
Potassium, Dissolved	102	-	80-120	-	
Selenium, Dissolved	102	-	80-120	-	
Silver, Dissolved	100	-	80-120	-	
Sodium, Dissolved	102	-	80-120	-	
Thallium, Dissolved	107	-	80-120	-	
Vanadium, Dissolved	99	-	80-120	-	

Lab Control Sample Analysis

Batch Quality Control

Project Name: THE BEACON
Project Number: 170745301

Lab Number: L2256007
Report Date: 11/07/22

Parameter	LCS %Recovery	LCSD %Recovery	%Recovery Limits	RPD	RPD Limits
Dissolved Metals - Mansfield Lab Associated sample(s): 14-15 Batch: WG1697872-2					
Zinc, Dissolved	95	-	80-120	-	
Dissolved Metals - Mansfield Lab Associated sample(s): 14-15 Batch: WG1700608-2					
Mercury, Dissolved	100	-	80-120	-	

Matrix Spike Analysis
Batch Quality Control

Project Name: THE BEACON
Project Number: 170745301

Lab Number: L2256007
Report Date: 11/07/22

Parameter	Native Sample	MS Added	MS Found	MS %Recovery	Qual	MSD Found	MSD %Recovery	Qual	Recovery Limits	RPD	Qual	RPD Limits
Total Metals - Mansfield Lab Associated sample(s): 14-15 QC Batch ID: WG1697545-3 QC Sample: L2256007-14 Client ID: MW03_100722												
Aluminum, Total	0.0328	2	1.90	93		-	-		75-125	-		20
Antimony, Total	0.00051J	0.5	0.5201	104		-	-		75-125	-		20
Arsenic, Total	0.00033J	0.12	0.1230	102		-	-		75-125	-		20
Barium, Total	0.00783	2	1.892	94		-	-		75-125	-		20
Beryllium, Total	ND	0.05	0.04556	91		-	-		75-125	-		20
Cadmium, Total	ND	0.053	0.05381	102		-	-		75-125	-		20
Calcium, Total	70.6	10	73.6	**30**	Q	-	-		75-125	-		20
Chromium, Total	ND	0.2	0.1770	88		-	-		75-125	-		20
Cobalt, Total	ND	0.5	0.4408	88		-	-		75-125	-		20
Copper, Total	0.00047J	0.25	0.2182	87		-	-		75-125	-		20
Iron, Total	0.0206J	1	1.04	104		-	-		75-125	-		20
Lead, Total	0.00146	0.53	0.5100	96		-	-		75-125	-		20
Magnesium, Total	3.98	10	13.2	92		-	-		75-125	-		20
Manganese, Total	0.2272	0.5	0.6632	87		-	-		75-125	-		20
Nickel, Total	ND	0.5	0.4337	87		-	-		75-125	-		20
Potassium, Total	6.35	10	14.8	84		-	-		75-125	-		20
Selenium, Total	ND	0.12	0.122	102		-	-		75-125	-		20
Silver, Total	ND	0.05	0.04707	94		-	-		75-125	-		20
Sodium, Total	15.8	10	24.3	85		-	-		75-125	-		20
Thallium, Total	0.00015J	0.12	0.1178	98		-	-		75-125	-		20
Vanadium, Total	ND	0.5	0.4486	90		-	-		75-125	-		20

Matrix Spike Analysis
Batch Quality Control

Project Name: THE BEACON
Project Number: 170745301

Lab Number: L2256007
Report Date: 11/07/22

Parameter	Native Sample	MS Added	MS Found	MS %Recovery	MSD Found	MSD %Recovery	Recovery Limits	RPD	RPD Limits
Total Metals - Mansfield Lab Associated sample(s): 14-15 QC Batch ID: WG1697545-3 QC Sample: L2256007-14 Client ID: MW03_100722									
Zinc, Total	ND	0.5	0.4404	88	-	-	75-125	-	20
Total Metals - Mansfield Lab Associated sample(s): 14-15 QC Batch ID: WG1697547-3 QC Sample: L2256042-01 Client ID: MS Sample									
Mercury, Total	ND	0.005	0.00464	93	-	-	75-125	-	20

Matrix Spike Analysis
Batch Quality Control

Project Name: THE BEACON
Project Number: 170745301

Lab Number: L2256007
Report Date: 11/07/22

Parameter	Native Sample	MS Added	MS Found	MS %Recovery		MSD Found	MSD %Recovery	Recovery Limits	RPD	RPD Limits
Total Metals - Mansfield Lab Associated sample(s): 01-05,07-08 QC Batch ID: WG1697573-3 QC Sample: L2255940-01 Client ID: MS Sample										
Aluminum, Total	7770	198	8130	**182**	Q	-	-	75-125	-	20
Antimony, Total	ND	49.5	39.7	80		-	-	75-125	-	20
Arsenic, Total	7.26	11.9	18.1	91		-	-	75-125	-	20
Barium, Total	35.6	198	214	90		-	-	75-125	-	20
Beryllium, Total	0.366	4.95	5.01	94		-	-	75-125	-	20
Cadmium, Total	0.770	5.24	5.86	97		-	-	75-125	-	20
Calcium, Total	6170	990	5940	**0**	Q	-	-	75-125	-	20
Chromium, Total	14.9	19.8	32.6	89		-	-	75-125	-	20
Cobalt, Total	6.61	49.5	50.6	89		-	-	75-125	-	20
Copper, Total	40.4	24.7	54.5	**57**	Q	-	-	75-125	-	20
Iron, Total	15600	99	14900	**0**	Q	-	-	75-125	-	20
Lead, Total	62.5	52.4	129	**127**	Q	-	-	75-125	-	20
Magnesium, Total	1360	990	2280	93		-	-	75-125	-	20
Manganese, Total	204	49.5	222	**36**	Q	-	-	75-125	-	20
Nickel, Total	18.5	49.5	62.4	89		-	-	75-125	-	20
Potassium, Total	448	990	1410	97		-	-	75-125	-	20
Selenium, Total	0.650J	11.9	11.8	99		-	-	75-125	-	20
Silver, Total	ND	29.7	29.1	98		-	-	75-125	-	20
Sodium, Total	59.3J	990	1000	101		-	-	75-125	-	20
Thallium, Total	ND	11.9	10.4	88		-	-	75-125	-	20
Vanadium, Total	21.7	49.5	64.5	86		-	-	75-125	-	20

Matrix Spike Analysis
Batch Quality Control

Project Name: THE BEACON
Project Number: 170745301

Lab Number: L2256007
Report Date: 11/07/22

Parameter	Native Sample	MS Added	MS Found	MS %Recovery	MSD Found	MSD %Recovery	Recovery Limits	RPD	RPD Limits
Total Metals - Mansfield Lab Associated sample(s): 01-05,07-08 QC Batch ID: WG1697573-3 QC Sample: L2255940-01 Client ID: MS Sample									
Zinc, Total	63.3	49.5	106	86	-	-	75-125	-	20
Total Metals - Mansfield Lab Associated sample(s): 01-05,07-08 QC Batch ID: WG1697576-3 QC Sample: L2255940-01 Client ID: MS Sample									
Mercury, Total	0.236	1.59	1.91	105	-	-	80-120	-	20

Matrix Spike Analysis
Batch Quality Control

Project Name: THE BEACON
Project Number: 170745301

Lab Number: L2256007
Report Date: 11/07/22

Parameter	Native Sample	MS Added	MS Found	MS %Recovery	MSD Found	MSD %Recovery	Recovery Limits	RPD	RPD Limits
Dissolved Metals - Mansfield Lab Associated sample(s): 14-15 QC Batch ID: WG1697872-3 WG1697872-4 QC Sample: L2256245-02 Client ID: MS Sample									
Aluminum, Dissolved	0.00350J	2	2.11	106	2.08	104	75-125	1	20
Antimony, Dissolved	0.0006J	0.5	0.4791	96	0.4599	92	75-125	4	20
Arsenic, Dissolved	0.00076	0.12	0.1290	107	0.1284	106	75-125	0	20
Barium, Dissolved	0.1012	2	2.057	98	2.040	97	75-125	1	20
Beryllium, Dissolved	ND	0.05	0.05265	105	0.05036	101	75-125	4	20
Cadmium, Dissolved	ND	0.053	0.05697	107	0.05519	104	75-125	3	20
Calcium, Dissolved	57.0	10	68.3	113	68.0	110	75-125	0	20
Chromium, Dissolved	0.0004J	0.2	0.2006	100	0.1990	100	75-125	1	20
Cobalt, Dissolved	0.0010	0.5	0.4952	99	0.4995	100	75-125	1	20
Copper, Dissolved	0.0004J	0.25	0.2464	98	0.2400	96	75-125	3	20
Iron, Dissolved	0.636	1	1.69	105	1.64	100	75-125	3	20
Lead, Dissolved	ND	0.53	0.5418	102	0.5329	100	75-125	2	20
Magnesium, Dissolved	12.6	10	23.9	113	23.6	110	75-125	1	20
Manganese, Dissolved	0.3611	0.5	0.8746	103	0.8775	103	75-125	0	20
Nickel, Dissolved	0.0014J	0.5	0.4926	98	0.4779	96	75-125	3	20
Potassium, Dissolved	2.90	10	13.2	103	13.2	103	75-125	0	20
Selenium, Dissolved	ND	0.12	0.127	106	0.124	103	75-125	2	20
Silver, Dissolved	ND	0.05	0.04988	100	0.04972	99	75-125	0	20
Sodium, Dissolved	71.8	10	82.7	109	82.0	102	75-125	1	20
Thallium, Dissolved	0.0002J	0.12	0.1289	107	0.1256	105	75-125	3	20
Vanadium, Dissolved	ND	0.5	0.4988	100	0.4973	99	75-125	0	20

Matrix Spike Analysis
Batch Quality Control

Project Name: THE BEACON
Project Number: 170745301

Lab Number: L2256007
Report Date: 11/07/22

Parameter	Native Sample	MS Added	MS Found	MS %Recovery	MSD Found	MSD %Recovery	Recovery Limits	RPD	RPD Limits
Dissolved Metals - Mansfield Lab Associated sample(s): 14-15 QC Batch ID: WG1697872-3 WG1697872-4 QC Sample: L2256245-02 Client ID: MS Sample									
Zinc, Dissolved	ND	0.5	0.4801	96	0.4768	95	75-125	1	20
Dissolved Metals - Mansfield Lab Associated sample(s): 14-15 QC Batch ID: WG1700608-3 QC Sample: L2256007-14 Client ID: MW03_100722									
Mercury, Dissolved	ND	0.005	0.00481	96	-	-	75-125	-	20

Lab Duplicate Analysis

Batch Quality Control

Project Name: THE BEACON
Project Number: 170745301

Lab Number: L2256007
Report Date: 11/07/22

Parameter	Native Sample	Duplicate Sample	Units	RPD	Qual	RPD Limits
Total Metals - Mansfield Lab Associated sample(s): 14-15 QC Batch ID: WG1697545-4 QC Sample: L2256007-14 Client ID: MW03_100722						
Aluminum, Total	0.0328	0.0327	mg/l	0		20
Antimony, Total	0.00051J	0.00092J	mg/l	NC		20
Arsenic, Total	0.00033J	0.00034J	mg/l	NC		20
Barium, Total	0.00783	0.00834	mg/l	6		20
Beryllium, Total	ND	ND	mg/l	NC		20
Cadmium, Total	ND	ND	mg/l	NC		20
Calcium, Total	70.6	68.6	mg/l	3		20
Chromium, Total	ND	ND	mg/l	NC		20
Cobalt, Total	ND	0.00027J	mg/l	NC		20
Copper, Total	0.00047J	0.00057J	mg/l	NC		20
Iron, Total	0.0206J	0.0289J	mg/l	NC		20
Lead, Total	0.00146	0.00168	mg/l	14		20
Magnesium, Total	3.98	3.93	mg/l	1		20
Manganese, Total	0.2272	0.2222	mg/l	2		20
Nickel, Total	ND	ND	mg/l	NC		20
Potassium, Total	6.35	6.12	mg/l	4		20
Selenium, Total	ND	ND	mg/l	NC		20
Silver, Total	ND	ND	mg/l	NC		20
Sodium, Total	15.8	15.5	mg/l	2		20

Lab Duplicate Analysis
Batch Quality Control

Project Name: THE BEACON
Project Number: 170745301

Lab Number: L2256007
Report Date: 11/07/22

Parameter	Native Sample	Duplicate Sample	Units	RPD	RPD Limits
Total Metals - Mansfield Lab Associated sample(s): 14-15 QC Batch ID: WG1697545-4 QC Sample: L2256007-14 Client ID: MW03_100722					
Thallium, Total	0.00015J	0.00060J	mg/l	NC	20
Vanadium, Total	ND	ND	mg/l	NC	20
Zinc, Total	ND	ND	mg/l	NC	20
Total Metals - Mansfield Lab Associated sample(s): 14-15 QC Batch ID: WG1697547-4 QC Sample: L2256042-01 Client ID: DUP Sample					
Mercury, Total	ND	ND	mg/l	NC	20

Lab Duplicate Analysis
Batch Quality Control

Project Name: THE BEACON
Project Number: 170745301

Lab Number: L2256007
Report Date: 11/07/22

Parameter	Native Sample	Duplicate Sample	Units	RPD		RPD Limits
Total Metals - Mansfield Lab Associated sample(s): 01-05,07-08 QC Batch ID: WG1697573-4 QC Sample: L2255940-01 Client ID: DUP Sample						
Antimony, Total	ND	ND	mg/kg	NC		20
Arsenic, Total	7.26	6.98	mg/kg	4		20
Barium, Total	35.6	34.6	mg/kg	3		20
Beryllium, Total	0.366	0.355	mg/kg	3		20
Cadmium, Total	0.770	1.11	mg/kg	**36**	Q	20
Chromium, Total	14.9	18.1	mg/kg	19		20
Copper, Total	40.4	51.9	mg/kg	**25**	Q	20
Lead, Total	62.5	65.2	mg/kg	4		20
Nickel, Total	18.5	23.1	mg/kg	**22**	Q	20
Selenium, Total	0.650J	0.656J	mg/kg	NC		20
Silver, Total	ND	ND	mg/kg	NC		20
Thallium, Total	ND	ND	mg/kg	NC		20
Vanadium, Total	21.7	20.0	mg/kg	8		20
Zinc, Total	63.3	71.2	mg/kg	12		20
Total Metals - Mansfield Lab Associated sample(s): 01-05,07-08 QC Batch ID: WG1697576-4 QC Sample: L2255940-01 Client ID: DUP Sample						
Mercury, Total	0.236	0.354	mg/kg	**40**	Q	20
Dissolved Metals - Mansfield Lab Associated sample(s): 14-15 QC Batch ID: WG1700608-4 QC Sample: L2256007-14 Client ID: MW03_100722						
Mercury, Dissolved	ND	ND	mg/l	NC		20

Project Name: THE BEACON
Project Number: 170745301

Lab Serial Dilution Analysis
Batch Quality Control

Lab Number: L2256007
Report Date: 11/07/22

Parameter	Native Sample	Serial Dilution	Units	% D	Qual	RPD Limits
Total Metals - Mansfield Lab Associated sample(s): 01-05,07-08 QC Batch ID: WG1697573-6 QC Sample: L2255940-01 Client ID: DUP Sample						
Barium, Total	35.6	38.7	mg/kg	9		20
Chromium, Total	14.9	16.4	mg/kg	10		20
Copper, Total	40.4	42.0	mg/kg	4		20
Lead, Total	62.5	66.6	mg/kg	7		20
Vanadium, Total	21.7	23.3	mg/kg	7		20
Zinc, Total	63.3	66.7	mg/kg	5		20
Dissolved Metals - Mansfield Lab Associated sample(s): 14-15 QC Batch ID: WG1697872-6 QC Sample: L2256245-02 Client ID: DUP Sample						
Manganese, Dissolved	0.3611	0.3747	mg/l	4		20

INORGANICS
&
MISCELLANEOUS

Project Name: THE BEACON
Project Number: 170745301

Lab Number: L2256007
Report Date: 11/07/22

SAMPLE RESULTS

Lab ID: L2256007-01
Client ID: SB03_1-2
Sample Location: 413 E 120 ST.

Date Collected: 10/07/22 10:00
Date Received: 10/07/22
Field Prep: Not Specified

Sample Depth:
Matrix: Soil

Parameter	Result	Qualifier	Units	RL	MDL	Dilution Factor	Date Prepared	Date Analyzed	Analytical Method	Analyst
General Chemistry - Westborough Lab										
Solids, Total	87.4		%	0.100	NA	1	-	10/08/22 13:07	121,2540G	RI
Cyanide, Total	ND		mg/kg	1.1	0.22	1	10/10/22 13:00	10/11/22 11:17	1,9010C/9012B	JR
Chromium, Hexavalent	0.297	J	mg/kg	0.915	0.183	1	10/16/22 17:10	10/16/22 20:55	1,7196A	WMT

Project Name: THE BEACON
Project Number: 170745301

Lab Number: L2256007
Report Date: 11/07/22

SAMPLE RESULTS

Lab ID: L2256007-02
Client ID: SB03_4-5
Sample Location: 413 E 120 ST.

Date Collected: 10/07/22 10:15
Date Received: 10/07/22
Field Prep: Not Specified

Sample Depth:
Matrix: Soil

Parameter	Result	Qualifier	Units	RL	MDL	Dilution Factor	Date Prepared	Date Analyzed	Analytical Method	Analyst
General Chemistry - Westborough Lab										
Solids, Total	91.0		%	0.100	NA	1	-	10/08/22 13:07	121,2540G	RI
Cyanide, Total	ND		mg/kg	1.0	0.22	1	10/10/22 13:00	10/11/22 11:18	1,9010C/9012B	JR
Chromium, Hexavalent	0.406	J	mg/kg	0.879	0.176	1	10/16/22 17:10	10/16/22 20:55	1,7196A	WMT

Project Name: THE BEACON
Project Number: 170745301

Lab Number: L2256007
Report Date: 11/07/22

SAMPLE RESULTS

Lab ID: L2256007-03
Client ID: SODUP01_100722
Sample Location: 413 E 120 ST.

Date Collected: 10/07/22 12:00
Date Received: 10/07/22
Field Prep: Not Specified

Sample Depth:
Matrix: Soil

Parameter	Result	Qualifier	Units	RL	MDL	Dilution Factor	Date Prepared	Date Analyzed	Analytical Method	Analyst
General Chemistry - Westborough Lab										
Solids, Total	88.5		%	0.100	NA	1	-	10/08/22 13:07	121,2540G	RI
Cyanide, Total	0.23	J	mg/kg	1.0	0.22	1	10/10/22 13:00	10/11/22 11:22	1,9010C/9012B	JR
Chromium, Hexavalent	ND		mg/kg	0.904	0.181	1	10/16/22 17:10	10/16/22 20:55	1,7196A	WMT

Project Name: THE BEACON
Project Number: 170745301

Lab Number: L2256007
Report Date: 11/07/22

SAMPLE RESULTS

Lab ID: L2256007-04
Client ID: SB01_1-3
Sample Location: 413 E 120 ST.

Date Collected: 10/07/22 14:00
Date Received: 10/07/22
Field Prep: Not Specified

Sample Depth:
Matrix: Soil

Parameter	Result	Qualifier	Units	RL	MDL	Dilution Factor	Date Prepared	Date Analyzed	Analytical Method	Analyst
General Chemistry - Westborough Lab										
Solids, Total	89.4		%	0.100	NA	1	-	10/08/22 13:07	121,2540G	RI
Cyanide, Total	ND		mg/kg	1.1	0.22	1	10/10/22 13:00	10/11/22 11:23	1,9010C/9012B	JR
Chromium, Hexavalent	ND		mg/kg	0.895	0.179	1	10/16/22 17:10	10/16/22 20:55	1,7196A	WMT

Project Name: THE BEACON
Project Number: 170745301

Lab Number: L2256007
Report Date: 11/07/22

SAMPLE RESULTS

Lab ID: L2256007-05
Client ID: SB01_3-5
Sample Location: 413 E 120 ST.

Date Collected: 10/07/22 14:05
Date Received: 10/07/22
Field Prep: Not Specified

Sample Depth:
Matrix: Soil

Parameter	Result	Qualifier	Units	RL	MDL	Dilution Factor	Date Prepared	Date Analyzed	Analytical Method	Analyst
General Chemistry - Westborough Lab										
Solids, Total	88.9		%	0.100	NA	1	-	10/08/22 13:07	121,2540G	RI
Cyanide, Total	ND		mg/kg	1.1	0.22	1	10/10/22 13:00	10/11/22 11:24	1,9010C/9012B	JR
Chromium, Hexavalent	ND		mg/kg	0.900	0.180	1	10/16/22 17:10	10/16/22 20:55	1,7196A	WMT

Project Name: THE BEACON
Project Number: 170745301
Lab Number: L2256007
Report Date: 11/07/22

SAMPLE RESULTS

Lab ID: L2256007-07
Client ID: SB02_0-2
Sample Location: 413 E 120 ST.
Sample Depth:
Matrix: Soil

Date Collected: 10/07/22 15:40
Date Received: 10/07/22
Field Prep: Not Specified

Parameter	Result	Qualifier	Units	RL	MDL	Dilution Factor	Date Prepared	Date Analyzed	Analytical Method	Analyst
General Chemistry - Westborough Lab										
Solids, Total	97.1		%	0.100	NA	1	-	10/08/22 13:07	121,2540G	RI
Cyanide, Total	ND		mg/kg	1.0	0.22	1	10/10/22 13:00	10/11/22 11:25	1,9010C/9012B	JR
Chromium, Hexavalent	ND		mg/kg	0.824	0.165	1	10/16/22 17:10	10/16/22 20:55	1,7196A	WMT

Project Name: THE BEACON
Project Number: 170745301

Lab Number: L2256007
Report Date: 11/07/22

SAMPLE RESULTS

Lab ID: L2256007-08
Client ID: SB02_4-5
Sample Location: 413 E 120 ST.

Date Collected: 10/07/22 10:00
Date Received: 10/07/22
Field Prep: Not Specified

Sample Depth:
Matrix: Soil

Parameter	Result	Qualifier	Units	RL	MDL	Dilution Factor	Date Prepared	Date Analyzed	Analytical Method	Analyst
General Chemistry - Westborough Lab										
Solids, Total	87.0		%	0.100	NA	1	-	10/08/22 13:07	121,2540G	RI
Cyanide, Total	ND		mg/kg	1.0	0.22	1	10/10/22 13:00	10/11/22 11:28	1,9010C/9012B	JR
Chromium, Hexavalent	ND		mg/kg	0.920	0.184	1	10/16/22 17:10	10/16/22 20:55	1,7196A	WMT

Project Name: THE BEACON
Project Number: 170745301

Lab Number: L2256007
Report Date: 11/07/22

SAMPLE RESULTS

Lab ID: L2256007-09
Client ID: SB03_1-2
Sample Location: 413 E 120 ST.

Date Collected: 10/07/22 11:15
Date Received: 10/07/22
Field Prep: Not Specified

Sample Depth:
Matrix: Soil

Parameter	Result	Qualifier	Units	RL	MDL	Dilution Factor	Date Prepared	Date Analyzed	Analytical Method	Analyst
General Chemistry - Westborough Lab										
Solids, Total	88.4		%	0.100	NA	1	-	10/08/22 13:07	121,2540G	RI

Project Name: THE BEACON
Project Number: 170745301
Lab Number: L2256007
Report Date: 11/07/22

SAMPLE RESULTS

Lab ID: L2256007-10
Client ID: SODUP01_100722
Sample Location: 413 E 120 ST.
Sample Depth:
Matrix: Soil
Date Collected: 10/07/22 12:15
Date Received: 10/07/22
Field Prep: Not Specified

Parameter	Result	Qualifier	Units	RL	MDL	Dilution Factor	Date Prepared	Date Analyzed	Analytical Method	Analyst
General Chemistry - Westborough Lab										
Solids, Total	87.1		%	0.100	NA	1	-	10/08/22 13:07	121,2540G	RI

Project Name: THE BEACON
Project Number: 170745301

Lab Number: L2256007
Report Date: 11/07/22

SAMPLE RESULTS

Lab ID: L2256007-12
Client ID: SB01_1-3
Sample Location: 413 E 120 ST.

Date Collected: 10/07/22 14:10
Date Received: 10/07/22
Field Prep: Not Specified

Sample Depth:
Matrix: Soil

Parameter	Result	Qualifier	Units	RL	MDL	Dilution Factor	Date Prepared	Date Analyzed	Analytical Method	Analyst
General Chemistry - Westborough Lab										
Solids, Total	92.4		%	0.100	NA	1	-	10/08/22 13:07	121,2540G	RI

Project Name: THE BEACON
Project Number: 170745301

Lab Number: L2256007
Report Date: 11/07/22

SAMPLE RESULTS

Lab ID: L2256007-13
Client ID: SB02_0-2
Sample Location: 413 E 120 ST.

Date Collected: 10/07/22 15:45
Date Received: 10/07/22
Field Prep: Not Specified

Sample Depth:
Matrix: Soil

Parameter	Result	Qualifier	Units	RL	MDL	Dilution Factor	Date Prepared	Date Analyzed	Analytical Method	Analyst
General Chemistry - Westborough Lab										
Solids, Total	93.0		%	0.100	NA	1	-	10/08/22 13:07	121,2540G	RI

Project Name: THE BEACON
Project Number: 170745301

Lab Number: L2256007
Report Date: 11/07/22

SAMPLE RESULTS

Lab ID: L2256007-14
Client ID: MW03_100722
Sample Location: 413 E 120 ST.

Date Collected: 10/07/22 12:35
Date Received: 10/07/22
Field Prep: Refer to COC

Sample Depth:
Matrix: Water

Parameter	Result	Qualifier	Units	RL	MDL	Dilution Factor	Date Prepared	Date Analyzed	Analytical Method	Analyst
General Chemistry - Westborough Lab										
Chromium, Hexavalent	ND		mg/l	0.010	0.003	1	10/08/22 09:30	10/08/22 09:44	1,7196A	MRM

Project Name: THE BEACON
Project Number: 170745301

Lab Number: L2256007
Report Date: 11/07/22

SAMPLE RESULTS

Lab ID: L2256007-15
Client ID: FB02_100722
Sample Location: 413 E 120 ST.

Date Collected: 10/07/22 14:35
Date Received: 10/07/22
Field Prep: Refer to COC

Sample Depth:
Matrix: Water

Parameter	Result	Qualifier	Units	RL	MDL	Dilution Factor	Date Prepared	Date Analyzed	Analytical Method	Analyst
General Chemistry - Westborough Lab										
Chromium, Hexavalent	ND		mg/l	0.010	0.003	1	10/08/22 09:30	10/08/22 09:44	1,7196A	MRM

Project Name: THE BEACON
Project Number: 170745301
Lab Number: L2256007
Report Date: 11/07/22

Method Blank Analysis
Batch Quality Control

Parameter	Result	Qualifier	Units	RL	MDL	Dilution Factor	Date Prepared	Date Analyzed	Analytical Method	Analyst
General Chemistry - Westborough Lab for sample(s): 14-15 Batch: WG1697070-1										
Chromium, Hexavalent	ND		mg/l	0.010	0.003	1	10/08/22 09:30	10/08/22 09:42	1,7196A	MRM
General Chemistry - Westborough Lab for sample(s): 01-05,07-08 Batch: WG1697458-1										
Cyanide, Total	ND		mg/kg	0.89	0.19	1	10/10/22 13:00	10/11/22 11:11	1,9010C/9012B	JR
General Chemistry - Westborough Lab for sample(s): 01-05,07-08 Batch: WG1700192-1										
Chromium, Hexavalent	ND		mg/kg	0.800	0.160	1	10/16/22 17:10	10/16/22 20:55	1,7196A	WMT

Lab Control Sample Analysis

Batch Quality Control

Project Name: THE BEACON

Project Number: 170745301

Lab Number: L2256007

Report Date: 11/07/22

Parameter	LCS %Recovery	Qual	LCSD %Recovery	Qual	%Recovery Limits	RPD	Qual	RPD Limits
General Chemistry - Westborough Lab Associated sample(s): 14-15 Batch: WG1697070-2								
Chromium, Hexavalent	105		-		85-115	-		20
General Chemistry - Westborough Lab Associated sample(s): 01-05,07-08 Batch: WG1697458-2 WG1697458-3								
Cyanide, Total	**57**	Q	103		80-120	**63**	Q	35
General Chemistry - Westborough Lab Associated sample(s): 01-05,07-08 Batch: WG1700192-2								
Chromium, Hexavalent	119		-		80-120	-		20

Matrix Spike Analysis
Batch Quality Control

Project Name: THE BEACON
Project Number: 170745301

Lab Number: L2256007
Report Date: 11/07/22

Parameter	Native Sample	MS Added	MS Found	MS %Recovery	Qual	MSD Found	MSD %Recovery	Qual	Recovery Limits	RPD	Qual	RPD Limits
General Chemistry - Westborough Lab Associated sample(s): 14-15 QC Batch ID: WG1697070-4 QC Sample: L2256007-14 Client ID: MW03_100722												
Chromium, Hexavalent	ND	0.1	0.095	95		-	-		85-115	-		20
General Chemistry - Westborough Lab Associated sample(s): 01-05,07-08 QC Batch ID: WG1697458-4 WG1697458-5 QC Sample: L2256007-07 Client ID: SB02_0-2												
Cyanide, Total	ND	9.8	9.6	98		9.6	97		75-125	0		35
General Chemistry - Westborough Lab Associated sample(s): 01-05,07-08 QC Batch ID: WG1700192-4 QC Sample: L2256007-04 Client ID: SB01_1-3												
Chromium, Hexavalent	ND	1160	1190	102		-	-		75-125	-		20

Lab Duplicate Analysis

Batch Quality Control

Project Name: THE BEACON
Project Number: 170745301

Lab Number: L2256007
Report Date: 11/07/22

Parameter	Native Sample	Duplicate Sample	Units	RPD	Qual	RPD Limits
General Chemistry - Westborough Lab Associated sample(s): 14-15 QC Batch ID: WG1697070-3 QC Sample: L2256007-14 Client ID: MW03_100722						
Chromium, Hexavalent	ND	ND	mg/l	NC		20
General Chemistry - Westborough Lab Associated sample(s): 01-05,07-10,12-13 QC Batch ID: WG1697109-1 QC Sample: L2256007-01 Client ID: SB03_1-2						
Solids, Total	87.4	87.1	%	0		20
General Chemistry - Westborough Lab Associated sample(s): 01-05,07-08 QC Batch ID: WG1700192-6 QC Sample: L2256007-04 Client ID: SB01_1-3						
Chromium, Hexavalent	ND	ND	mg/kg	NC		20

Project Name: THE BEACON
Project Number: 170745301

Lab Number: L2256007
Report Date: 11/07/22

Sample Receipt and Container Information

Were project specific reporting limits specified? YES

Cooler Information

Cooler	Custody Seal
A	Absent
B	Absent

Container Information

Container ID	Container Type	Cooler	Initial pH	Final pH	Temp deg C	Pres	Seal	Frozen Date/Time	Analysis(*)
L2256007-01A	Vial MeOH preserved	A	NA		4.5	Y	Absent		NYTCL-8260HLW(14)
L2256007-01B	Vial water preserved	A	NA		4.5	Y	Absent	08-OCT-22 11:28	NYTCL-8260HLW(14)
L2256007-01C	Vial water preserved	A	NA		4.5	Y	Absent	08-OCT-22 11:28	NYTCL-8260HLW(14)
L2256007-01D	Plastic 120ml unpreserved	A	NA		4.5	Y	Absent		TS(7)
L2256007-01E	Metals Only-Glass 60mL/2oz unpreserved	A	NA		4.5	Y	Absent		BE-TI(180),AS-TI(180),BA-TI(180),AG-TI(180),CR-TI(180),TL-TI(180),NI-TI(180),AL-TI(180),ZN-TI(180),PB-TI(180),SE-TI(180),CU-TI(180),SB-TI(180),V-TI(180),CO-TI(180),FE-TI(180),MN-TI(180),MG-TI(180),HG-T(28),CA-TI(180),NA-TI(180),CD-TI(180),K-TI(180)
L2256007-01F	Glass 120ml/4oz unpreserved	A	NA		4.5	Y	Absent		TCN-9010(14),NYTCL-8270(14),HERB-APA(14),NYTCL-8081(14),NYTCL-8082(365),HEXCR-7196(30)
L2256007-01G	Glass 500ml/16oz unpreserved	A	NA		4.5	Y	Absent		TCN-9010(14),NYTCL-8270(14),HERB-APA(14),NYTCL-8081(14),NYTCL-8082(365),HEXCR-7196(30)
L2256007-02A	Vial MeOH preserved	A	NA		4.5	Y	Absent		NYTCL-8260HLW(14)
L2256007-02B	Vial water preserved	A	NA		4.5	Y	Absent	08-OCT-22 11:28	NYTCL-8260HLW(14)
L2256007-02C	Vial water preserved	A	NA		4.5	Y	Absent	08-OCT-22 11:28	NYTCL-8260HLW(14)
L2256007-02D	Plastic 120ml unpreserved	A	NA		4.5	Y	Absent		TS(7)
L2256007-02E	Metals Only-Glass 60mL/2oz unpreserved	A	NA		4.5	Y	Absent		BE-TI(180),AS-TI(180),BA-TI(180),AG-TI(180),AL-TI(180),CR-TI(180),TL-TI(180),NI-TI(180),SB-TI(180),ZN-TI(180),CU-TI(180),PB-TI(180),SE-TI(180),V-TI(180),CO-TI(180),FE-TI(180),MG-TI(180),MN-TI(180),HG-T(28),K-TI(180),CA-TI(180),NA-TI(180),CD-TI(180)
L2256007-02F	Glass 120ml/4oz unpreserved	A	NA		4.5	Y	Absent		NYTCL-8270(14),TCN-9010(14),HERB-APA(14),NYTCL-8081(14),NYTCL-8082(365),HEXCR-7196(30)
L2256007-02G	Glass 500ml/16oz unpreserved	A	NA		4.5	Y	Absent		NYTCL-8270(14),TCN-9010(14),HERB-APA(14),NYTCL-8081(14),NYTCL-8082(365),HEXCR-7196(30)

*Values in parentheses indicate holding time in days

Project Name: THE BEACON
Project Number: 170745301

Lab Number: L2256007
Report Date: 11/07/22

Container Information

Container ID	Container Type	Cooler	Initial pH	Final pH	Temp deg C	Pres	Seal	Frozen Date/Time	Analysis(*)
L2256007-03A	Vial MeOH preserved	A	NA		4.5	Y	Absent		NYTCL-8260HLW(14)
L2256007-03B	Vial water preserved	A	NA		4.5	Y	Absent	08-OCT-22 11:28	NYTCL-8260HLW(14)
L2256007-03C	Vial water preserved	A	NA		4.5	Y	Absent	08-OCT-22 11:28	NYTCL-8260HLW(14)
L2256007-03D	Plastic 120ml unpreserved	A	NA		4.5	Y	Absent		TS(7)
L2256007-03E	Metals Only-Glass 60mL/2oz unpreserved	A	NA		4.5	Y	Absent		BE-TI(180),AS-TI(180),BA-TI(180),AG-TI(180),AL-TI(180),TL-TI(180),CR-TI(180),NI-TI(180),ZN-TI(180),PB-TI(180),CU-TI(180),SB-TI(180),SE-TI(180),V-TI(180),CO-TI(180),MG-TI(180),MN-TI(180),HG-T(28),FE-TI(180),CD-TI(180),CA-TI(180),K-TI(180),NA-TI(180)
L2256007-03F	Glass 120ml/4oz unpreserved	A	NA		4.5	Y	Absent		NYTCL-8270(14),TCN-9010(14),HERB-APA(14),NYTCL-8081(14),NYTCL-8082(365),HEXCR-7196(30)
L2256007-03G	Glass 500ml/16oz unpreserved	A	NA		4.5	Y	Absent		NYTCL-8270(14),TCN-9010(14),HERB-APA(14),NYTCL-8081(14),NYTCL-8082(365),HEXCR-7196(30)
L2256007-04A	Vial MeOH preserved	A	NA		4.5	Y	Absent		NYTCL-8260HLW(14)
L2256007-04B	Vial water preserved	A	NA		4.5	Y	Absent	08-OCT-22 11:28	NYTCL-8260HLW(14)
L2256007-04C	Vial water preserved	A	NA		4.5	Y	Absent	08-OCT-22 11:28	NYTCL-8260HLW(14)
L2256007-04D	Plastic 120ml unpreserved	A	NA		4.5	Y	Absent		TS(7)
L2256007-04E	Metals Only-Glass 60mL/2oz unpreserved	A	NA		4.5	Y	Absent		BE-TI(180),BA-TI(180),AS-TI(180),AG-TI(180),CR-TI(180),NI-TI(180),TL-TI(180),AL-TI(180),CU-TI(180),ZN-TI(180),SB-TI(180),SE-TI(180),PB-TI(180),CO-TI(180),V-TI(180),MG-TI(180),HG-T(28),MN-TI(180),FE-TI(180),K-TI(180),NA-TI(180),CD-TI(180),CA-TI(180)
L2256007-04F	Glass 120ml/4oz unpreserved	A	NA		4.5	Y	Absent		NYTCL-8270(14),TCN-9010(14),HERB-APA(14),NYTCL-8081(14),NYTCL-8082(365),HEXCR-7196(30)
L2256007-04G	Glass 500ml/16oz unpreserved	A	NA		4.5	Y	Absent		NYTCL-8270(14),TCN-9010(14),HERB-APA(14),NYTCL-8081(14),NYTCL-8082(365),HEXCR-7196(30)
L2256007-05A	Vial MeOH preserved	A	NA		4.5	Y	Absent		NYTCL-8260HLW(14)
L2256007-05B	Vial water preserved	A	NA		4.5	Y	Absent	08-OCT-22 11:28	NYTCL-8260HLW(14)
L2256007-05C	Vial water preserved	A	NA		4.5	Y	Absent	08-OCT-22 11:28	NYTCL-8260HLW(14)
L2256007-05D	Plastic 120ml unpreserved	A	NA		4.5	Y	Absent		TS(7)

*Values in parentheses indicate holding time in days

Project Name: THE BEACON
Project Number: 170745301

Lab Number: L2256007
Report Date: 11/07/22

Container Information

Container ID	Container Type	Cooler	Initial pH	Final pH	Temp deg C	Pres	Seal	Frozen Date/Time	Analysis(*)
L2256007-05E	Metals Only-Glass 60mL/2oz unpreserved	A	NA		4.5	Y	Absent		BE-TI(180),AS-TI(180),BA-TI(180),AG-TI(180),TL-TI(180),CR-TI(180),NI-TI(180),AL-TI(180),PB-TI(180),SE-TI(180),ZN-TI(180),SB-TI(180),CU-TI(180),V-TI(180),CO-TI(180),FE-TI(180),MN-TI(180),MG-TI(180),HG-T(28),CA-TI(180),K-TI(180),NA-TI(180),CD-TI(180)
L2256007-05F	Glass 120ml/4oz unpreserved	A	NA		4.5	Y	Absent		NYTCL-8270(14),TCN-9010(14),HERB-APA(14),NYTCL-8081(14),NYTCL-8082(365),HEXCR-7196(30)
L2256007-05G	Glass 500ml/16oz unpreserved	A	NA		4.5	Y	Absent		NYTCL-8270(14),TCN-9010(14),HERB-APA(14),NYTCL-8081(14),NYTCL-8082(365),HEXCR-7196(30)
L2256007-06A	Vial HCl preserved	B	NA		2.3	Y	Absent		NYTCL-8260(14)
L2256007-06B	Vial HCl preserved	B	NA		2.3	Y	Absent		NYTCL-8260(14)
L2256007-07A	Vial MeOH preserved	A	NA		4.5	Y	Absent		NYTCL-8260HLW(14)
L2256007-07B	Vial water preserved	A	NA		4.5	Y	Absent	08-OCT-22 11:28	NYTCL-8260HLW(14)
L2256007-07C	Vial water preserved	A	NA		4.5	Y	Absent	08-OCT-22 11:28	NYTCL-8260HLW(14)
L2256007-07D	Plastic 120ml unpreserved	A	NA		4.5	Y	Absent		TS(7)
L2256007-07E	Metals Only-Glass 60mL/2oz unpreserved	A	NA		4.5	Y	Absent		BE-TI(180),BA-TI(180),AS-TI(180),AG-TI(180),NI-TI(180),AL-TI(180),TL-TI(180),CR-TI(180),PB-TI(180),SB-TI(180),SE-TI(180),ZN-TI(180),CU-TI(180),V-TI(180),CO-TI(180),MG-TI(180),HG-T(28),MN-TI(180),FE-TI(180),CA-TI(180),CD-TI(180),K-TI(180),NA-TI(180)
L2256007-07F	Glass 120ml/4oz unpreserved	A	NA		4.5	Y	Absent		TCN-9010(14),NYTCL-8270(14),HERB-APA(14),NYTCL-8081(14),NYTCL-8082(365),HEXCR-7196(30)
L2256007-07G	Glass 500ml/16oz unpreserved	A	NA		4.5	Y	Absent		TCN-9010(14),NYTCL-8270(14),HERB-APA(14),NYTCL-8081(14),NYTCL-8082(365),HEXCR-7196(30)
L2256007-08A	Vial MeOH preserved	A	NA		4.5	Y	Absent		NYTCL-8260HLW(14)
L2256007-08B	Vial water preserved	A	NA		4.5	Y	Absent	08-OCT-22 11:28	NYTCL-8260HLW(14)
L2256007-08C	Vial water preserved	A	NA		4.5	Y	Absent	08-OCT-22 11:28	NYTCL-8260HLW(14)
L2256007-08D	Plastic 120ml unpreserved	A	NA		4.5	Y	Absent		TS(7)
L2256007-08E	Metals Only-Glass 60mL/2oz unpreserved	A	NA		4.5	Y	Absent		BE-TI(180),BA-TI(180),AS-TI(180),AG-TI(180),CR-TI(180),TL-TI(180),NI-TI(180),AL-TI(180),SB-TI(180),ZN-TI(180),CU-TI(180),SE-TI(180),PB-TI(180),V-TI(180),CO-TI(180),MN-TI(180),HG-T(28),MG-TI(180),FE-TI(180),CD-TI(180),CA-TI(180),K-TI(180),NA-TI(180)

*Values in parentheses indicate holding time in days

Project Name: THE BEACON
Project Number: 170745301

Lab Number: L2256007
Report Date: 11/07/22

Container Information

Container ID	Container Type	Cooler	Initial pH	Final pH	Temp deg C	Pres	Seal	Frozen Date/Time	Analysis(*)
L2256007-08F	Glass 120ml/4oz unpreserved	A	NA		4.5	Y	Absent		NYTCL-8270(14),TCN-9010(14),HERB-APA(14),NYTCL-8081(14),NYTCL-8082(365),HEXCR-7196(30)
L2256007-08G	Glass 500ml/16oz unpreserved	A	NA		4.5	Y	Absent		NYTCL-8270(14),TCN-9010(14),HERB-APA(14),NYTCL-8081(14),NYTCL-8082(365),HEXCR-7196(30)
L2256007-09A	Plastic 2oz unpreserved for TS	A	NA		4.5	Y	Absent		TS(7)
L2256007-09B	Plastic 8oz unpreserved	A	NA		4.5	Y	Absent		A2-NY-537-ISOTOPE(14)
L2256007-10A	Plastic 2oz unpreserved for TS	A	NA		4.5	Y	Absent		TS(7)
L2256007-10B	Plastic 8oz unpreserved	A	NA		4.5	Y	Absent		A2-NY-537-ISOTOPE(14)
L2256007-11A	Plastic 250ml unpreserved	B	NA		2.3	Y	Absent		A2-NY-537-ISOTOPE(14)
L2256007-11B	Plastic 250ml unpreserved	B	NA		2.3	Y	Absent		A2-NY-537-ISOTOPE(14)
L2256007-12A	Plastic 2oz unpreserved for TS	A	NA		4.5	Y	Absent		TS(7)
L2256007-12B	Plastic 8oz unpreserved	A	NA		4.5	Y	Absent		A2-NY-537-ISOTOPE(14)
L2256007-13A	Plastic 2oz unpreserved for TS	A	NA		4.5	Y	Absent		TS(7)
L2256007-13B	Plastic 8oz unpreserved	A	NA		4.5	Y	Absent		A2-NY-537-ISOTOPE(14)
L2256007-14A	Vial HCl preserved	B	NA		2.3	Y	Absent		NYTCL-8260(14)
L2256007-14B	Vial HCl preserved	B	NA		2.3	Y	Absent		NYTCL-8260(14)
L2256007-14C	Vial HCl preserved	B	NA		2.3	Y	Absent		NYTCL-8260(14)
L2256007-14D	Amber 120ml unpreserved	B	7	7	2.3	Y	Absent		NYTCL-8082-LVI(365)
L2256007-14E	Amber 120ml unpreserved	B	7	7	2.3	Y	Absent		NYTCL-8082-LVI(365)
L2256007-14F	Amber 120ml unpreserved	B	7	7	2.3	Y	Absent		NYTCL-8081(7)
L2256007-14G	Amber 120ml unpreserved	B	7	7	2.3	Y	Absent		NYTCL-8081(7)
L2256007-14H	Plastic 250ml HNO3 preserved	B	<2	<2	2.3	Y	Absent		SE-6020S(180),K-6020S(180),V-6020S(180),CU-6020S(180),MN-6020S(180),CO-6020S(180),MG-6020S(180),ZN-6020S(180),BE-6020S(180),FE-6020S(180),CA-6020S(180),CR-6020S(180),BA-6020S(180),PB-6020S(180),TL-6020S(180),NA-6020S(180),NI-6020S(180),AS-6020S(180),AG-6020S(180),SB-6020S(180),HG-S(28),CD-6020S(180),AL-6020S(180)

*Values in parentheses indicate holding time in days

Project Name: THE BEACON
Project Number: 170745301

Lab Number: L2256007
Report Date: 11/07/22

Container Information

Container ID	Container Type	Cooler	Initial pH	Final pH	Temp deg C	Pres	Seal	Frozen Date/Time	Analysis(*)
L2256007-14I	Plastic 250ml HNO3 preserved	B	<2	<2	2.3	Y	Absent		FE-6020T(180),BA-6020T(180),SE-6020T(180),TL-6020T(180),K-6020T(180),CA-6020T(180),NI-6020T(180),CR-6020T(180),NA-6020T(180),CU-6020T(180),ZN-6020T(180),PB-6020T(180),BE-6020T(180),MN-6020T(180),AS-6020T(180),SB-6020T(180),V-6020T(180),AG-6020T(180),HG-T(28),MG-6020T(180),AL-6020T(180),CD-6020T(180),CO-6020T(180)
L2256007-14J	Amber 250ml unpreserved	B	7	7	2.3	Y	Absent		NYTCL-8270-SIM-LVI(7),NYTCL-8270-LVI(7)
L2256007-14K	Amber 250ml unpreserved	B	7	7	2.3	Y	Absent		NYTCL-8270-SIM-LVI(7),NYTCL-8270-LVI(7)
L2256007-14L	Amber 250ml unpreserved	B	7	7	2.3	Y	Absent		A2-1,4-DIOXANE-SIM(7)
L2256007-14M	Amber 250ml unpreserved	B	7	7	2.3	Y	Absent		A2-1,4-DIOXANE-SIM(7)
L2256007-14N	Plastic 500ml unpreserved	B	7	7	2.3	Y	Absent		HEXCR-7196(1)
L2256007-14O	Amber 1000ml unpreserved	B	7	7	2.3	Y	Absent		HERB-APA(7)
L2256007-14P	Amber 1000ml unpreserved	B	7	7	2.3	Y	Absent		HERB-APA(7)
L2256007-15A	Vial HCl preserved	B	NA		2.3	Y	Absent		NYTCL-8260(14)
L2256007-15B	Vial HCl preserved	B	NA		2.3	Y	Absent		NYTCL-8260(14)
L2256007-15C	Vial HCl preserved	B	NA		2.3	Y	Absent		NYTCL-8260(14)
L2256007-15D	Amber 120ml unpreserved	B	7	7	2.3	Y	Absent		NYTCL-8082-LVI(365)
L2256007-15E	Amber 120ml unpreserved	B	7	7	2.3	Y	Absent		NYTCL-8082-LVI(365)
L2256007-15F	Amber 120ml unpreserved	B	7	7	2.3	Y	Absent		NYTCL-8081(7)
L2256007-15G	Amber 120ml unpreserved	B	7	7	2.3	Y	Absent		NYTCL-8081(7)
L2256007-15H	Plastic 250ml HNO3 preserved	B	<2	<2	2.3	Y	Absent		V-6020S(180),CU-6020S(180),SE-6020S(180),K-6020S(180),MN-6020S(180),ZN-6020S(180),BE-6020S(180),CO-6020S(180),MG-6020S(180),CR-6020S(180),CA-6020S(180),FE-6020S(180),NI-6020S(180),NA-6020S(180),BA-6020S(180),PB-6020S(180),TL-6020S(180),SB-6020S(180),AS-6020S(180),AG-6020S(180),HG-S(28),CD-6020S(180),AL-6020S(180)

*Values in parentheses indicate holding time in days

Project Name: THE BEACON
Project Number: 170745301

Lab Number: L2256007
Report Date: 11/07/22

Container Information

Container ID	Container Type	Cooler	Initial pH	Final pH	Temp deg C	Pres	Seal	Frozen Date/Time	Analysis(*)
L2256007-15I	Plastic 250ml HNO3 preserved	B	<2	<2	2.3	Y	Absent		SE-6020T(180),TL-6020T(180),BA-6020T(180),FE-6020T(180),CR-6020T(180),CA-6020T(180),K-6020T(180),NI-6020T(180),ZN-6020T(180),CU-6020T(180),NA-6020T(180),PB-6020T(180),BE-6020T(180),MN-6020T(180),SB-6020T(180),AS-6020T(180),V-6020T(180),CD-6020T(180),MG-6020T(180),AG-6020T(180),AL-6020T(180),HG-T(28),CO-6020T(180)
L2256007-15J	Amber 250ml unpreserved	B	7	7	2.3	Y	Absent		NYTCL-8270-SIM-LVI(7),NYTCL-8270-LVI(7)
L2256007-15K	Amber 250ml unpreserved	B	7	7	2.3	Y	Absent		NYTCL-8270-SIM-LVI(7),NYTCL-8270-LVI(7)
L2256007-15L	Amber 250ml unpreserved	B	7	7	2.3	Y	Absent		A2-1,4-DIOXANE-SIM(7)
L2256007-15M	Amber 250ml unpreserved	B	7	7	2.3	Y	Absent		A2-1,4-DIOXANE-SIM(7)
L2256007-15N	Plastic 500ml unpreserved	B	7	7	2.3	Y	Absent		HEXCR-7196(1)
L2256007-15O	Amber 1000ml unpreserved	B	7	7	2.3	Y	Absent		HERB-APA(7)
L2256007-15P	Amber 1000ml unpreserved	B	7	7	2.3	Y	Absent		HERB-APA(7)
L2256007-16A	Vial HCl preserved	B	NA		2.3	Y	Absent		NYTCL-8260(14)
L2256007-16B	Vial HCl preserved	B	NA		2.3	Y	Absent		NYTCL-8260(14)
L2256007-16C	Vial HCl preserved	B	NA		2.3	Y	Absent		NYTCL-8260(14)
L2256007-16D	Vial HCl preserved	B	NA		2.3	Y	Absent		NYTCL-8260(14)

*Values in parentheses indicate holding time in days

Project Name: THE BEACON
Project Number: 170745301

Lab Number: L2256007
Report Date: 11/07/22

PFAS PARAMETER SUMMARY

Parameter	Acronym	CAS Number
PERFLUOROALKYL CARBOXYLIC ACIDS (PFCAs)		
Perfluorooctadecanoic Acid	PFODA	16517-11-6
Perfluorohexadecanoic Acid	PFHxDA	67905-19-5
Perfluorotetradecanoic Acid	PFTA/PFTeDA	376-06-7
Perfluorotridecanoic Acid	PFTrDA	72629-94-8
Perfluorododecanoic Acid	PFDoA	307-55-1
Perfluoroundecanoic Acid	PFUnA	2058-94-8
Perfluorodecanoic Acid	PFDA	335-76-2
Perfluorononanoic Acid	PFNA	375-95-1
Perfluorooctanoic Acid	PFOA	335-67-1
Perfluoroheptanoic Acid	PFHpA	375-85-9
Perfluorohexanoic Acid	PFHxA	307-24-4
Perfluoropentanoic Acid	PFPeA	2706-90-3
Perfluorobutanoic Acid	PFBA	375-22-4
PERFLUOROALKYL SULFONIC ACIDS (PFSAs)		
Perfluorododecanesulfonic Acid	PFDoDS/PFDoS	79780-39-5
Perfluorodecanesulfonic Acid	PFDS	335-77-3
Perfluorononanesulfonic Acid	PFNS	68259-12-1
Perfluorooctanesulfonic Acid	PFOS	1763-23-1
Perfluoroheptanesulfonic Acid	PFHpS	375-92-8
Perfluorohexanesulfonic Acid	PFHxS	355-46-4
Perfluoropentanesulfonic Acid	PFPeS	2706-91-4
Perfluorobutanesulfonic Acid	PFBS	375-73-5
Perfluoropropanesulfonic Acid	PFPrS	423-41-6
FLUOROTELOMERS		
1H,1H,2H,2H-Perfluorododecanesulfonic Acid	10:2FTS	120226-60-0
1H,1H,2H,2H-Perfluorodecanesulfonic Acid	8:2FTS	39108-34-4
1H,1H,2H,2H-Perfluorooctanesulfonic Acid	6:2FTS	27619-97-2
1H,1H,2H,2H-Perfluorohexanesulfonic Acid	4:2FTS	757124-72-4
PERFLUOROALKANE SULFONAMIDES (FASAs)		
Perfluorooctanesulfonamide	FOSA/PFOSA	754-91-6
N-Ethyl Perfluorooctane Sulfonamide	NEtFOSA	4151-50-2
N-Methyl Perfluorooctane Sulfonamide	NMeFOSA	31506-32-8
PERFLUOROALKANE SULFONYL SUBSTANCES		
N-Ethyl Perfluorooctanesulfonamido Ethanol	NEtFOSE	1691-99-2
N-Methyl Perfluorooctanesulfonamido Ethanol	NMeFOSE	24448-09-7
N-Ethyl Perfluorooctanesulfonamidoacetic Acid	NEtFOSAA	2991-50-6
N-Methyl Perfluorooctanesulfonamidoacetic Acid	NMeFOSAA	2355-31-9
PER- and POLYFLUOROALKYL ETHER CARBOXYLIC ACIDS		
2,3,3,3-Tetrafluoro-2-[1,1,2,2,3,3,3-Heptafluoropropoxy]-Propanoic Acid	HFPO-DA	13252-13-6
4,8-Dioxa-3h-Perfluorononanoic Acid	ADONA	919005-14-4
CHLORO-PERFLUOROALKYL SULFONIC ACIDS		
11-Chloroeicosafluoro-3-Oxaundecane-1-Sulfonic Acid	11Cl-PF3OUdS	763051-92-9
9-Chlorohexadecafluoro-3-Oxanone-1-Sulfonic Acid	9Cl-PF3ONS	756426-58-1
PERFLUOROETHER SULFONIC ACIDS (PFESAs)		
Perfluoro(2-Ethoxyethane)Sulfonic Acid	PFEESA	113507-82-7
PERFLUOROETHER/POLYETHER CARBOXYLIC ACIDS (PFPCAs)		
Perfluoro-3-Methoxypropanoic Acid	PFMPA	377-73-1
Perfluoro-4-Methoxybutanoic Acid	PFMBA	863090-89-5
Nonafluoro-3,6-Dioxaheptanoic Acid	NFDHA	151772-58-6

Project Name: THE BEACON
Project Number: 170745301

Lab Number: L2256007
Report Date: 11/07/22

PFAS PARAMETER SUMMARY

Parameter	Acronym	CAS Number
FLUOROTELOMER CARBOXYLIC ACIDS (FTCAs)		
3-Perfluoroheptyl Propanoic Acid	7:3FTCA	812-70-4
2H,2H,3H,3H-Perfluorooctanoic Acid	5:3FTCA	914637-49-3
3-Perfluoropropyl Propanoic Acid	3:3FTCA	356-02-5

Project Name:	THE BEACON	**Lab Number:**	L2256007
Project Number:	170745301	**Report Date:**	11/07/22

GLOSSARY

Acronyms

DL - Detection Limit: This value represents the level to which target analyte concentrations are reported as estimated values, when those target analyte concentrations are quantified below the limit of quantitation (LOQ). The DL includes any adjustments from dilutions, concentrations or moisture content, where applicable. (DoD report formats only.)

EDL - Estimated Detection Limit: This value represents the level to which target analyte concentrations are reported as estimated values, when those target analyte concentrations are quantified below the reporting limit (RL). The EDL includes any adjustments from dilutions, concentrations or moisture content, where applicable. The use of EDLs is specific to the analysis of PAHs using Solid-Phase Microextraction (SPME).

EMPC - Estimated Maximum Possible Concentration: The concentration that results from the signal present at the retention time of an analyte when the ions meet all of the identification criteria except the ion abundance ratio criteria. An EMPC is a worst-case estimate of the concentration.

EPA - Environmental Protection Agency.

LCS - Laboratory Control Sample: A sample matrix, free from the analytes of interest, spiked with verified known amounts of analytes or a material containing known and verified amounts of analytes.

LCSD - Laboratory Control Sample Duplicate: Refer to LCS.

LFB - Laboratory Fortified Blank: A sample matrix, free from the analytes of interest, spiked with verified known amounts of analytes or a material containing known and verified amounts of analytes.

LOD - Limit of Detection: This value represents the level to which a target analyte can reliably be detected for a specific analyte in a specific matrix by a specific method. The LOD includes any adjustments from dilutions, concentrations or moisture content, where applicable. (DoD report formats only.)

LOQ - Limit of Quantitation: The value at which an instrument can accurately measure an analyte at a specific concentration. The LOQ includes any adjustments from dilutions, concentrations or moisture content, where applicable. (DoD report formats only.)

Limit of Quantitation: The value at which an instrument can accurately measure an analyte at a specific concentration. The LOQ includes any adjustments from dilutions, concentrations or moisture content, where applicable. (DoD report formats only.)

MDL - Method Detection Limit: This value represents the level to which target analyte concentrations are reported as estimated values, when those target analyte concentrations are quantified below the reporting limit (RL). The MDL includes any adjustments from dilutions, concentrations or moisture content, where applicable.

MS - Matrix Spike Sample: A sample prepared by adding a known mass of target analyte to a specified amount of matrix sample for which an independent estimate of target analyte concentration is available. For Method 332.0, the spike recovery is calculated using the native concentration, including estimated values.

MSD - Matrix Spike Sample Duplicate: Refer to MS.

NA - Not Applicable.

NC - Not Calculated: Term is utilized when one or more of the results utilized in the calculation are non-detect at the parameter's reporting unit.

NDPA/DPA - N-Nitrosodiphenylamine/Diphenylamine.

NI - Not Ignitable.

NP - Non-Plastic: Term is utilized for the analysis of Atterberg Limits in soil.

NR - No Results: Term is utilized when 'No Target Compounds Requested' is reported for the analysis of Volatile or Semivolatile Organic TIC only requests.

RL - Reporting Limit: The value at which an instrument can accurately measure an analyte at a specific concentration. The RL includes any adjustments from dilutions, concentrations or moisture content, where applicable.

RPD - Relative Percent Difference: The results from matrix and/or matrix spike duplicates are primarily designed to assess the precision of analytical results in a given matrix and are expressed as relative percent difference (RPD). Values which are less than five times the reporting limit for any individual parameter are evaluated by utilizing the absolute difference between the values; although the RPD value will be provided in the report.

SRM - Standard Reference Material: A reference sample of a known or certified value that is of the same or similar matrix as the associated field samples.

STLP - Semi-dynamic Tank Leaching Procedure per EPA Method 1315.

TEF - Toxic Equivalency Factors: The values assigned to each dioxin and furan to evaluate their toxicity relative to 2,3,7,8-TCDD.

TEQ - Toxic Equivalent: The measure of a sample's toxicity derived by multiplying each dioxin and furan by its corresponding TEF and then summing the resulting values.

TIC - Tentatively Identified Compound: A compound that has been identified to be present and is not part of the target compound list (TCL) for the method and/or program. All TICs are qualitatively identified and reported as estimated concentrations.

Report Format: DU Report with 'J' Qualifiers

Project Name:	THE BEACON	**Lab Number:**	L2256007
Project Number:	170745301	**Report Date:**	11/07/22

Footnotes

1 - The reference for this analyte should be considered modified since this analyte is absent from the target analyte list of the original method.

Terms

Analytical Method: Both the document from which the method originates and the analytical reference method. (Example: EPA 8260B is shown as 1,8260B.) The codes for the reference method documents are provided in the References section of the Addendum.

Chlordane: The target compound Chlordane (CAS No. 57-74-9) is reported for GC ECD analyses. Per EPA,this compound "refers to a mixture of chlordane isomers, other chlorinated hydrocarbons and numerous other components." (Reference: USEPA Toxicological Review of Chlordane, In Support of Summary Information on the Integrated Risk Information System (IRIS), December 1997.)

Difference: With respect to Total Oxidizable Precursor (TOP) Assay analysis, the difference is defined as the Post-Treatment value minus the Pre-Treatment value.

Final pH: As it pertains to Sample Receipt & Container Information section of the report, Final pH reflects pH of container determined after adjustment at the laboratory, if applicable. If no adjustment required, value reflects Initial pH.

Frozen Date/Time: With respect to Volatile Organics in soil, Frozen Date/Time reflects the date/time at which associated Reagent Water-preserved vials were initially frozen. Note: If frozen date/time is beyond 48 hours from sample collection, value will be reflected in 'bold'.

Gasoline Range Organics (GRO): Gasoline Range Organics (GRO) results include all chromatographic peaks eluting from Methyl tert butyl ether through Naphthalene, with the exception of GRO analysis in support of State of Ohio programs, which includes all chromatographic peaks eluting from Hexane through Dodecane.

Initial pH: As it pertains to Sample Receipt & Container Information section of the report, Initial pH reflects pH of container determined upon receipt, if applicable.

PAH Total: With respect to Alkylated PAH analyses, the 'PAHs, Total' result is defined as the summation of results for all or a subset of the following compounds: Naphthalene, C1-C4 Naphthalenes, 2-Methylnaphthalene, 1-Methylnaphthalene, Biphenyl, Acenaphthylene, Acenaphthene, Fluorene, C1-C3 Fluorenes, Phenanthrene, C1-C4 Phenanthrenes/Anthracenes, Anthracene, Fluoranthene, Pyrene, C1-C4 Fluoranthenes/Pyrenes, Benz(a)anthracene, Chrysene, C1-C4 Chrysenes, Benzo(b)fluoranthene, Benzo(j)+(k)fluoranthene, Benzo(e)pyrene, Benzo(a)pyrene, Perylene, Indeno(1,2,3-cd)pyrene, Dibenz(ah)+(ac)anthracene, Benzo(g,h,i)perylene. If a 'Total' result is requested, the results of its individual components will also be reported.

PFAS Total: With respect to PFAS analyses, the 'PFAS, Total (5)' result is defined as the summation of results for: PFHpA, PFHxS, PFOA, PFNA and PFOS. In addition, the 'PFAS, Total (6)' result is defined as the summation of results for: PFHpA, PFHxS, PFOA, PFNA, PFDA and PFOS. For MassDEP DW compliance analysis only, the 'PFAS, Total (6)' result is defined as the summation of results at or above the RL. Note: If a 'Total' result is requested, the results of its individual components will also be reported.

Total: With respect to Organic analyses, a 'Total' result is defined as the summation of results for individual isomers or Aroclors. If a 'Total' result is requested, the results of its individual components will also be reported. This is applicable to 'Total' results for methods 8260, 8081 and 8082.

Data Qualifiers

A - Spectra identified as "Aldol Condensates" are byproducts of the extraction/concentration procedures when acetone is introduced in the process.

B - The analyte was detected above the reporting limit in the associated method blank. Flag only applies to associated field samples that have detectable concentrations of the analyte at less than ten times (10x) the concentration found in the blank. For MCP-related projects, flag only applies to associated field samples that have detectable concentrations of the analyte at less than ten times (10x) the concentration found in the blank. For DOD-related projects, flag only applies to associated field samples that have detectable concentrations of the analyte at less than ten times (10x) the concentration found in the blank AND the analyte was detected above one-half the reporting limit (or above the reporting limit for common lab contaminants) in the associated method blank. For NJ-Air-related projects, flag only applies to associated field samples that have detectable concentrations of the analyte above the reporting limit. For NJ-related projects (excluding Air), flag only applies to associated field samples that have detectable concentrations of the analyte, which was detected above the reporting limit in the associated method blank or above five times the reporting limit for common lab contaminants (Phthalates, Acetone, Methylene Chloride, 2-Butanone).

C - Co-elution: The target analyte co-elutes with a known lab standard (i.e. surrogate, internal standards, etc.) for co-extracted analyses.

D - Concentration of analyte was quantified from diluted analysis. Flag only applies to field samples that have detectable concentrations of the analyte.

E - Concentration of analyte exceeds the range of the calibration curve and/or linear range of the instrument.

F - The ratio of quantifier ion response to qualifier ion response falls outside of the laboratory criteria. Results are considered to be an estimated maximum concentration.

G - The concentration may be biased high due to matrix interferences (i.e, co-elution) with non-target compound(s). The result should be considered estimated.

H - The analysis of pH was performed beyond the regulatory-required holding time of 15 minutes from the time of sample collection.

I - The lower value for the two columns has been reported due to obvious interference.

J - Estimated value. The Target analyte concentration is below the quantitation limit (RL), but above the Method Detection Limit (MDL) or Estimated Detection Limit (EDL) for SPME-related analyses. This represents an estimated concentration for Tentatively

Report Format: DU Report with 'J' Qualifiers

Project Name:	THE BEACON	**Lab Number:**	L2256007
Project Number:	170745301	**Report Date:**	11/07/22

Data Qualifiers

Identified Compounds (TICs).

M - Reporting Limit (RL) exceeds the MCP CAM Reporting Limit for this analyte.

ND - Not detected at the method detection limit (MDL) for the sample, or estimated detection limit (EDL) for SPME-related analyses.

NJ - Presumptive evidence of compound. This represents an estimated concentration for Tentatively Identified Compounds (TICs), where the identification is based on a mass spectral library search.

P - The RPD between the results for the two columns exceeds the method-specified criteria.

Q - The quality control sample exceeds the associated acceptance criteria. For DOD-related projects, LCS and/or Continuing Calibration Standard exceedences are also qualified on all associated sample results. Note: This flag is not applicable for matrix spike recoveries when the sample concentration is greater than 4x the spike added or for batch duplicate RPD when the sample concentrations are less than 5x the RL. (Metals only.)

R - Analytical results are from sample re-analysis.

RE - Analytical results are from sample re-extraction.

S - Analytical results are from modified screening analysis.

V - The surrogate associated with this target analyte has a recovery outside the QC acceptance limits. (Applicable to MassDEP DW Compliance samples only.)

Z - The batch matrix spike and/or duplicate associated with this target analyte has a recovery/RPD outside the QC acceptance limits. (Applicable to MassDEP DW Compliance samples only.)

Report Format: DU Report with 'J' Qualifiers

Project Name:	THE BEACON	**Lab Number:**	L2256007
Project Number:	170745301	**Report Date:**	11/07/22

REFERENCES

1 Test Methods for Evaluating Solid Waste: Physical/Chemical Methods. EPA SW-846. Third Edition. Updates I - VI, 2018.

107 Alpha Analytical - In-house calculation method.

121 Standard Methods for the Examination of Water and Wastewater. APHA-AWWA-WEF. Standard Methods Online.

134 Determination of Selected Perfluorinated Alkyl Acids in Drinking Water by Solid Phase Extraction and Liquid Chromatography/Tandem Mass Spectrometry (LC/MS/MS) using Isotope Dilution. Alpha SOP 23528.

LIMITATION OF LIABILITIES

Alpha Analytical performs services with reasonable care and diligence normal to the analytical testing laboratory industry. In the event of an error, the sole and exclusive responsibility of Alpha Analytical shall be to re-perform the work at it's own expense. In no event shall Alpha Analytical be held liable for any incidental, consequential or special damages, including but not limited to, damages in any way connected with the use of, interpretation of, information or analysis provided by Alpha Analytical.

We strongly urge our clients to comply with EPA protocol regarding sample volume, preservation, cooling, containers, sampling procedures, holding time and splitting of samples in the field.

Certification Information

The following analytes are not included in our Primary NELAP Scope of Accreditation:

Westborough Facility
EPA 624/624.1: m/p-xylene, o-xylene, Naphthalene
EPA 625/625.1: alpha-Terpineol
EPA 8260C/8260D: NPW: 1,2,4,5-Tetramethylbenzene; 4-Ethyltoluene, Azobenzene; SCM: Iodomethane (methyl iodide), 1,2,4,5-Tetramethylbenzene; 4-Ethyltoluene.
EPA 8270D/8270E: NPW: Dimethylnaphthalene,1,4-Diphenylhydrazine, alpha-Terpineol; SCM: Dimethylnaphthalene,1,4-Diphenylhydrazine.
SM4500: NPW: Amenable Cyanide; SCM: Total Phosphorus, TKN, NO2, NO3.

Mansfield Facility
SM 2540D: TSS
EPA 8082A: NPW: PCB: 1, 5, 31, 87,101, 110, 141, 151, 153, 180, 183, 187.
EPA TO-15: Halothane, 2,4,4-Trimethyl-2-pentene, 2,4,4-Trimethyl-1-pentene, Thiophene, 2-Methylthiophene, 3-Methylthiophene, 2-Ethylthiophene, 1,2,3-Trimethylbenzene, Indan, Indene, 1,2,4,5-Tetramethylbenzene, Benzothiophene, 1-Methylnaphthalene.
Biological Tissue Matrix: EPA 3050B

The following analytes are included in our Massachusetts DEP Scope of Accreditation

Westborough Facility:

Drinking Water
EPA 300.0: Chloride, Nitrate-N, Fluoride, Sulfate; **EPA 353.2**: Nitrate-N, Nitrite-N; **SM4500NO3-F**: Nitrate-N, Nitrite-N; **SM4500F-C, SM4500CN-CE, EPA 180.1, SM2130B, SM4500Cl-D, SM2320B, SM2540C, SM4500H-B, SM4500NO2-B**
EPA 332: Perchlorate; **EPA 524.2:** THMs and VOCs; **EPA 504.1:** EDB, DBCP.
Microbiology: **SM9215B; SM9223-P/A, SM9223B-Colilert-QT,SM9222D**.

Non-Potable Water
SM4500H,B, EPA 120.1, SM2510B, SM2540C, SM2320B, SM4500CL-E, SM4500F-BC, SM4500NH3-BH: Ammonia-N and Kjeldahl-N, **EPA 350.1**: Ammonia-N, **LACHAT 10-107-06-1-B**: Ammonia-N, **EPA 351.1, SM4500NO3-F, EPA 353.2**: Nitrate-N, **SM4500P-E, SM4500P-B, E, SM4500SO4-E, SM5220D, EPA 410.4, SM5210B, SM5310C, SM4500CL-D, EPA 1664, EPA 420.1, SM4500-CN-CE, SM2540D, EPA 300: Chloride, Sulfate, Nitrate.**
EPA 624.1: Volatile Halocarbons & Aromatics,
EPA 608.3: Chlordane, Toxaphene, Aldrin, alpha-BHC, beta-BHC, gamma-BHC, delta-BHC, Dieldrin, DDD, DDE, DDT, Endosulfan I, Endosulfan II, Endosulfan sulfate, Endrin, Endrin Aldehyde, Heptachlor, Heptachlor Epoxide, PCBs
EPA 625.1: SVOC (Acid/Base/Neutral Extractables), **EPA 600/4-81-045**: PCB-Oil.
Microbiology: **SM9223B-Colilert-QT; Enterolert-QT, SM9221E, EPA 1600, EPA 1603, SM9222D.**

Mansfield Facility:

Drinking Water
EPA 200.7: Al, Ba, Cd, Cr, Cu, Fe, Mn, Ni, Na, Ag, Ca, Zn. **EPA 200.8:** Al, Sb, As, Ba, Be, Cd, Cr, Cu, Pb, Mn, Ni, Se, Ag, TL, Zn. **EPA 245.1** Hg.
EPA 522, EPA 537.1.

Non-Potable Water
EPA 200.7: Al, Sb, As, Be, Cd, Ca, Cr, Co, Cu, Fe, Pb, Mg, Mn, Mo, Ni, K, Se, Ag, Na, Sr, TL, Ti, V, Zn.
EPA 200.8: Al, Sb, As, Be, Cd, Cr, Cu, Fe, Pb, Mn, Ni, K, Se, Ag, Na, TL, Zn.
EPA 245.1 Hg.
SM2340B

For a complete listing of analytes and methods, please contact your Alpha Project Manager.

NEW YORK CHAIN OF CUSTODY

ALPHA ANALYTICAL

Westborough, MA 01581
8 Walkup Dr.
TEL: 508-898-9220
FAX: 508-898-9193

Mansfield, MA 02048
320 Forbes Blvd
TEL: 508-822-9300
FAX: 508-822-3288

Service Centers
Mahwah, NJ 07430: 35 Whitney Rd, Suite 5
Albany, NY 12205: 14 Walker Way
Tonawanda, NY 14150: 275 Cooper Ave, Suite 105

Page 1 of 3

Date Rec'd in Lab: 10/8/22

ALPHA Job #: L2256007

Client Information
Client: CANRAN
Address: 360 W 31 ST NEW YORK NY
Phone: 212-479-5700
Fax:
Email: JARMSTRONG@CANRAN.COM

Project Information
Project Name: THE BEACON
Project Location: 413 E 120 ST.
Project #: 170745301
(Use Project name as Project #)
Project Manager: JEN ARMSTRONG
ALPHAQuote #: 20088

Turn-Around Time
Standard: X
Rush (only if pre approved):
Due Date:
# of Days:

Deliverables
ASP-A
ASP-B
EQuIS (1 File)
EQuIS (4 File): X
Other

Regulatory Requirement
NY TOGS
NY Part 375: X
AWQ Standards
NY CP-51
NY Restricted Use
Other
NY Unrestricted Use
NYC Sewer Discharge

Billing Information
Same as Client Info
PO #

Disposal Site Information
Please identify below location of applicable disposal facilities.
Disposal Facility:
NJ
NY
Other:

These samples have been previously analyzed by Alpha

Other project specific requirements/comments:

Please specify Metals or TAL.

100722

ALPHA Lab ID (Lab Use Only)	Sample ID	Collection Date	Collection Time	Sample Matrix	Sampler's Initials	VOCs	SVOCs	PCBs	Pest.	Herb.	Metals	Herb.	TAL Metals	Sample Specific Comments
L6007-01	SB03-1-2	10/7/22	10:00	SO	MF	X	X	X	X	X	X	X	X	
02	SB03-4-5		10:15											
03	SODUP01		12:00											
04	SB01-1-3		14:00											
05	SB01-3-5		14:05											
06	TRIP BLANK-100722		14:50	H2O		X								
07	SB02-0-2		15:40	SO		X	X	X	X	X	X	X	X	
08	SB02-4-5		10:00	SO		X	X	X	X	X	X	X	X	

Preservative Code:
A = None
B = HCl
C = HNO_3
D = H_2SO_4
E = NaOH
F = MeOH
G = $NaHSO_4$
H = $Na_2S_2O_3$
K/E = Zn Ac/NaOH
O = Other

Container Code
P = Plastic
A = Amber Glass
V = Vial
G = Glass
B = Bacteria Cup
C = Cube
O = Other
E = Encore
D = BOD Bottle

Westboro: Certification No: MA935
Mansfield: Certification No: MA015

Container Type														
Preservative														

Relinquished By:	Date/Time	Received By:	Date/Time
	10/7/22 17:00		10/7/22 17:00
	10/7/22 21:17		10.7.22 2140
	10.7.22	SCHAUL	10/8/22 0020
SCHAUL	10/8/22 0150		10/8/22 0150

Please print clearly, legibly and completely. Samples can not be logged in and turnaround time clock will not start until any ambiguities are resolved. BY EXECUTING THIS COC, THE CLIENT HAS READ AND AGREES TO BE BOUND BY ALPHA'S TERMS & CONDITIONS. (See reverse side.)

Form No: 01-25 HC (rev. 30-Sept-2013)

NEW YORK CHAIN OF CUSTODY

ALPHA ANALYTICAL

Westborough, MA 01581
8 Walkup Dr.
TEL: 508-898-9220
FAX: 508-898-9193

Mansfield, MA 02048
320 Forbes Blvd
TEL: 508-822-9300
FAX: 508-822-3288

Service Centers
Mahwah, NJ 07430: 35 Whitney Rd, Suite 5
Albany, NY 12205: 14 Walker Way
Tonawanda, NY 14150: 275 Cooper Ave, Suite 105

Page 1 of 3

Date Rec'd in Lab: 10/8/22

ALPHA Job #: L2256007

Client Information

Client: CANRAN
Address: 360 W 31 ST
NEW YORK NY
Phone: 212-479-5700
Fax:
Email: JARMSTRONG@CANRAN.COM

Project Information

Project Name: THE BEACON
Project Location: 413 E 120 ST.
Project #: 170745301
(Use Project name as Project #) ☐
Project Manager: JEN ARMSTRONG
ALPHAQuote #: 20088

Turn-Around Time

Standard ☒ Due Date:
Rush (only if pre approved) ☐ # of Days:

Deliverables

☐ ASP-A ☐ ASP-B
☐ EQuIS (1 File) ☒ EQuIS (4 File)
☐ Other

Billing Information

☐ Same as Client Info
PO #

Regulatory Requirement

☐ NY TOGS ☒ NY Part 375
☐ AWQ Standards ☐ NY CP-51
☐ NY Restricted Use ☐ Other
☐ NY Unrestricted Use
☐ NYC Sewer Discharge

Disposal Site Information

Please identify below location of applicable disposal facilities.
Disposal Facility:
☐ NJ ☐ NY
☐ Other:

These samples have been previously analyzed by Alpha ☐

Other project specific requirements/comments:

Please specify Metals or TAL.

ANALYSIS

Sample Filtration
☐ Done
☐ Lab to do
Preservation
☐ Lab to do
(Please Specify below)

ALPHA Lab ID (Lab Use Only)	Sample ID	Collection Date	Collection Time	Sample Matrix	Sampler's Initials	VOCs	SVOCs	PCBs	Pest.	Herbs.	Metals	Hex + TRI CHROM.	Tot. Cyanide	Sample Specific Comments
L6007-01	SB03_1-2	10/7/22	10:00	SO	MF	X	X	X	X	X	X	X	X	
02	SB03_4-5		10:15			X	X	X	X	X	X	X	X	
03	SODUP01		12:00			X	X	X	X	X	X	X	X	
04	SB01_1-3		14:00			X	X	X	X	X	X	X	X	
05	SB01_3-5		14:05			X	X	X	X	X	X	X	X	
06	TRIP_100722		14:50	H2O		X								
07	SB02_0-2		15:40	SO		X	X	X	X	X	X	X	X	
08	SB02_4-5		10:00	SO		X	X	X	X	X	X	0	X	

Preservative Code:
A = None
B = HCl
C = HNO_3
D = H_2SO_4
E = NaOH
F = MeOH
G = $NaHSO_4$
H = $Na_2S_2O_3$
K/E = Zn Ac/NaOH
O = Other

Container Code
P = Plastic
A = Amber Glass
V = Vial
G = Glass
B = Bacteria Cup
C = Cube
O = Other
E = Encore
D = BOD Bottle

Westboro: Certification No: MA935
Mansfield: Certification No: MA015

Container Type														
Preservative														

Relinquished By:	Date/Time	Received By:	Date/Time
	10/7/22 17:00		10/7/22 17:00
	10/7/22 21:17		10.7.22 2140
	10.7.22	SCANNED	10/8/22 0020
SCANNED	10/8/22 0150		10/8/22 0150

Please print clearly, legibly and completely. Samples can not be logged in and turnaround time clock will not start until any ambiguities are resolved. BY EXECUTING THIS COC, THE CLIENT HAS READ AND AGREES TO BE BOUND BY ALPHA'S TERMS & CONDITIONS. (See reverse side.)

Form No: 01-25 HC (rev. 30-Sept-2013)

NEW YORK CHAIN OF CUSTODY

ALPHA ANALYTICAL

Westborough, MA 01581
8 Walkup Dr.
TEL: 508-898-9220
FAX: 508-898-9193

Mansfield, MA 02048
320 Forbes Blvd
TEL: 508-822-9300
FAX: 508-822-3288

Service Centers
Mahwah, NJ 07430: 35 Whitney Rd, Suite 5
Albany, NY 12205: 14 Walker Way
Tonawanda, NY 14150: 275 Cooper Ave, Suite 105

Page 2 of 3

Date Rec'd in Lab: 10/8/22

ALPHA Job #: L2256007

Client Information

Client: CANFAN
Address: 360 W 31 ST.
NEW YORK NY
Phone: 212-479-5400
Fax:
Email: JARMSTRONG@CANFAN.COM

Project Information

Project Name: THE BEACON
Project Location: 413 E 120 ST.
Project #: 17E745301
(Use Project name as Project #) ☐
Project Manager: JEN ARMSTRONG
ALPHAQuote #: 20058

Turn-Around Time

Standard ☒ Due Date:
Rush (only if pre approved) ☐ # of D

Deliverables

☐ ASP-A ☐ ASP-B
☐ EQuIS (1 File) ☒ EQuIS (4 File)
☐ Other

Regulatory Requirement

☐ NY TOGS ☒ NY Part 375
☐ AWQ Standards ☐ NY CP-51
☐ NY Restricted Use ☐ Other
☐ NY Unrestricted Use
☐ NYC Sewer Discharge

Billing Information

☐ Same as Client Info
PO #

Disposal Site Information

Please identify below location of applicable disposal facilities.
Disposal Facility:
☐ NJ ☐ NY
☐ Other:

These samples have been previously analyzed by Alpha ☐

Other project specific requirements/comm

Please specify Metals or TAL.

ANALYSIS

Samp Filtration
☐ D
☐ b to do
Preservation
☐ Lab to do
(Please Specify below)

Total Bottle

Sample Specific Comments

ALPHA Lab ID (Lab Use Only)	
L2256007- 09	SB03-1
10	SCDUP01
11	MW03
12	SB01-1-3
13	SB02-0-2

Preservative Code:
A = None
B = HCl
C = HNO_3
D = H_2SO_4
E = NaOH
F = MeOH
G = $NaHSO_4$
H = $Na_2S_2O_3$
K/E = Zn Ac/NaOH
O = Other

Container Code
P = Plastic
A = Amber Glass
V = Vial
G = Glass
B = Bacteria Cup
C = Cube
O = Other
E = Encore
D = BOD Bottle

Westboro: Certification No: MA935
Mansfield: Certification No: MA015

Container Type										
Preservative										

Relinquished By:	Date/Time	Received By:	Date/Time
	10/7/22 17:00		10/7/22 1700
	10/7/22 2117		10.7.22 2100
	10.7.22		10/8/22 0020
	10/8/22 0150		10/8/22 0150

Please print clearly, legibly and completely. Samples can not be logged in and turnaround time clock will not start until any ambiguities are resolved. BY EXECUTING THIS COC, THE CLIENT HAS READ AND AGREES TO BE BOUND BY ALPHA'S TERMS & CONDITIONS. (See reverse side.)

Form No: 01-25 HC (rev. 30-Sept-2013)

100722

ALPHA ANALYTICAL

Westborough, MA 01581
8 Walkup Dr.
TEL: 508-898-9220
FAX: 508-898-9193

Mansfield, MA 02048
320 Forbes Blvd
TEL: 508-822-9300
FAX: 508-822-3288

NEW YORK CHAIN OF CUSTODY

Service Centers
Mahwah, NJ 07430: 35 Whitney Rd, Suite 5
Albany, NY 12205: 14 Walker Way
Tonawanda, NY 14150: 275 Cooper Ave, Suite 105

Page 2 of 3

Date Rec'd in Lab: 10/8/22

ALPHA Job #: L2256007

Client Information
Client: CANFAN
Address: 360 W 31 ST. NEW YORK NY
Phone: 212-479-5400
Fax:
Email: JARMSTRONG@CANFAN.COM

Project Information
Project Name: THE BEACON
Project Location: 413 E 120 ST.
Project #: 17E745301
(Use Project name as Project #) ☐
Project Manager: JEN ARMSTRONG
ALPHAQuote #: 20058

Turn-Around Time
Standard ☒ Due Date:
Rush (only if pre approved) ☐ # of Days:

Deliverables
☐ ASP-A ☐ ASP-B
☐ EQuIS (1 File) ☒ EQuIS (4 File)
☐ Other

Billing Information
☐ Same as Client Info
PO #

Regulatory Requirement
☐ NY TOGS ☒ NY Part 375
☐ AWQ Standards ☐ NY CP-51
☐ NY Restricted Use ☐ Other
☐ NY Unrestricted Use
☐ NYC Sewer Discharge

Disposal Site Information
Please identify below location of applicable disposal facilities.
Disposal Facility:
☐ NJ ☐ NY
☐ Other:

These samples have been previously analyzed by Alpha ☐

Other project specific requirements/comments:

Please specify Metals or TAL.

ANALYSIS
PFAS

Sample Filtration
☐ Done
☐ Lab to do
Preservation
☐ Lab to do
(Please Specify below)

Total Bottle

ALPHA Lab ID (Lab Use Only)	Sample ID	Collection Date	Collection Time	Sample Matrix	Sampler's Initials	PFAS	Sample Specific Comments
L2256007-09	SB03-1-2 (PFAS)	10/7/22	11:15	SO	MF	X	
10	SCDUP01 (PFAS)		12:15	SO			
11	MW03 (PFAS) - 100722		12:45	GW			
12	SB01-1-3 (PFAS)		14:10	SO			
13	SB02-0-2 (PFAS)	↓	15:45	SO	↓	↓	

Preservative Code:
A = None
B = HCl
C = HNO_3
D = H_2SO_4
E = NaOH
F = MeOH
G = $NaHSO_4$
H = $Na_2S_2O_3$
K/E = Zn Ac/NaOH
O = Other

Container Code
P = Plastic
A = Amber Glass
V = Vial
G = Glass
B = Bacteria Cup
C = Cube
O = Other
E = Encore
D = BOD Bottle

Westboro: Certification No: MA935
Mansfield: Certification No: MA015

Container Type													
Preservative													

Relinquished By:	Date/Time	Received By:	Date/Time
	10/7/22 17:00		10/7/22 1700
	10/7/22 2117		10.7.22 2100
	10.7.22		10/8/22 0020
	10/8/22 0150		10/8/22 0150

Please print clearly, legibly and completely. Samples can not be logged in and turnaround time clock will not start until any ambiguities are resolved. BY EXECUTING THIS COC, THE CLIENT HAS READ AND AGREES TO BE BOUND BY ALPHA'S TERMS & CONDITIONS. (See reverse side.)

Form No: 01-25 HC (rev. 30-Sept-2013)

NEW YORK CHAIN OF CUSTODY

ALPHA ANALYTICAL

Westborough, MA 01581
8 Walkup Dr.
TEL: 508-898-9220
FAX: 508-898-9193

Mansfield, MA 02048
320 Forbes Blvd
TEL: 508-822-9300
FAX: 508-822-3288

Service Centers
Mahwah, NJ 07430: 35 Whitney Rd, Suite 5
Albany, NY 12205: 14 Walker Way
Tonawanda, NY 14150: 275 Cooper Ave, Suite 105

Page 3 of 3

Date Rec'd in Lab: 10/8/22

ALPHA Job #: L2256007

Client Information

Client: CANNAN
Address: 360 W 31 ST NEW YORK NY
Phone: 212-479-5400
Fax:
Email: JARMSTRONG@CANNAN.COM

Project Information

Project Name: THE BEACON
Project Location: 413 E 120 Street
Project #: 17074530 1
(Use Project name as Project #) ☐
Project Manager: JEN ARMSTRONG
ALPHAQuote #: 20088

Turn-Around Time

Standard ☒ Due Date:
Rush (only if pre approved) ☐ # Days:

These samples have been previously analyzed by Alpha ☐

Other project specific requirements/comments:

Please specify Metals or TAL.

Deliverables

☐ ASP-A ☐ ASP-B
☐ EQuIS (1 File) ☒ EQuIS (4 File)
☐ Other

Regulatory Requirement

☐ NY TOGS ☒ NY Part 375
☐ AWQ Standards ☐ NY CP-51
☐ NY Restricted Use ☐ Other
☐ NY Unrestricted Use
☐ NYC Sewer Discharge

Billing Information

☐ Same as Client Info
PO #

Disposal Site Information

Please identify below location of applicable disposal facilities.
Disposal Facility:
☐ NJ ☐ NY
☐ Other:

ANALYSIS

Sample Filtration
☐ Done
☐ Lab to do
Preservation
☐ Lab to do
(Please Specify below)

ALPHA Lab ID (Lab Use Only)	Sample ID	Collection Date	Collection Time	Sample Matrix	Sampler's Initials	VOC	SVOCs	PCBs	Pest	Herbs	TAL Metals	TAL + Cyanide (Total)	1,4-Dioxane	Total Bottle	Sample Specific Comments
56007-14	MW03-100722	10/7/22	12:35	SO	MR	X	X	X	X	X	X	X			
15	FB02	↓	14:35	DI	↓	X	X	X	X	X	X	X			
16	TB04_100722	↓	14:55	H2O	↓	X							X		

Preservative Code:
A = None
B = HCl
C = HNO_3
D = H_2SO_4
E = NaOH
F = MeOH
G = $NaHSO_4$
H = $Na_2S_2O_3$
K/E = Zn Ac/NaOH
O = Other

Container Code
P = Plastic
A = Amber Glass
V = Vial
G = Glass
B = Bacteria Cup
C = Cube
O = Other
E = Encore
D = BOD Bottle

Westboro: Certification No: MA935
Mansfield: Certification No: MA015

Container Type	
Preservative	

Relinquished By:	Date/Time	Received By:	Date/Time
	10/7/22 17:00		10/7/22 1700
	10/7/22 2117		10.7.22 2117
	10.7.22		10/8/22 0020
	10/8/22 0150		10/8/22 0150

Please print clearly, legibly and completely. Samples can not be logged in and turnaround time clock will not start until any ambiguities are resolved. BY EXECUTING THIS COC, THE CLIENT HAS READ AND AGREES TO BE BOUND BY ALPHA'S TERMS & CONDITIONS. (See reverse side.)

Form No: 01-25 HC (rev. 30-Sept-2013)

100722

NEW YORK CHAIN OF CUSTODY

ALPHA ANALYTICAL

Westborough, MA 01581
8 Walkup Dr.
TEL: 508-898-9220
FAX: 508-898-9193

Mansfield, MA 02048
320 Forbes Blvd
TEL: 508-822-9300
FAX: 508-822-3288

Service Centers
Mahwah, NJ 07430: 35 Whitney Rd, Suite 5
Albany, NY 12205: 14 Walker Way
Tonawanda, NY 14150: 275 Cooper Ave, Suite 105

Page 3 of 3

Date Rec'd in Lab: 10/8/22

ALPHA Job #: L2256007

Client Information

Client: CANNAN
Address: 360 W 31 ST NEW YORK NY
Phone: 212-479-5400
Fax:
Email: JARMSTRONG@CANNAN.COM

Project Information

Project Name: THE BEACON
Project Location: 413 E 120 Street
Project #: 17074530 1
(Use Project name as Project #) ☐
Project Manager: JEN ARMSTRONG
ALPHAQuote #: 20088

Turn-Around Time

Standard ☒ Due Date:
Rush (only if pre approved) ☐ # of Days:

Deliverables

☐ ASP-A ☐ ASP-B
☐ EQuIS (1 File) ☒ EQuIS (4 File)
☐ Other

Billing Information

☐ Same as Client Info
PO #

Regulatory Requirement

☐ NY TOGS ☒ NY Part 375
☐ AWQ Standards ☐ NY CP-51
☐ NY Restricted Use ☐ Other
☐ NY Unrestricted Use
☐ NYC Sewer Discharge

Disposal Site Information

Please identify below location of applicable disposal facilities.
Disposal Facility:
☐ NJ ☐ NY
☐ Other:

These samples have been previously analyzed by Alpha ☐

Other project specific requirements/comments:

Please specify Metals or TAL.

ANALYSIS

Sample Filtration
☐ Done
☐ Lab to do
Preservation
☐ Lab to do
(Please Specify below)

ALPHA Lab ID (Lab Use Only)	Sample ID	Collection Date	Collection Time	Sample Matrix	Sampler's Initials	VOCs	SVOCs	PCBs	Pest.	Herb.	TAL Metals	TCL + Hex Chrom (Total + Dissolved)	Part 375 TCL Vocs	Sample Specific Comments	Total Bottle
56007-14	MW03-100722	10/7/22	12:35	SO	MR	X	X	X	X	X	X	X			
15	FB02	↓	14:35	DI	↓	X	X	X	X	X	X	X			
16	TB04_100722	↓	14:55	H2O	↓	X							X		

Preservative Code:
A = None
B = HCl
C = HNO_3
D = H_2SO_4
E = NaOH
F = MeOH
G = $NaHSO_4$
H = $Na_2S_2O_3$
K/E = Zn Ac/NaOH
O = Other

Container Code
P = Plastic
A = Amber Glass
V = Vial
G = Glass
B = Bacteria Cup
C = Cube
O = Other
E = Encore
D = BOD Bottle

Westboro: Certification No: MA935
Mansfield: Certification No: MA015

Container Type								
Preservative								

Relinquished By:	Date/Time	Received By:	Date/Time
	10/7/22 17:00	CLIENT	10/7/22 1700
	10/7/22 2117		10.7.22 2117
	10.7.22	EXPRESS	10/8/22 0020
EXPRESS	10/8/22 0150		10/8/22 0150

Please print clearly, legibly and completely. Samples can not be logged in and turnaround time clock will not start until any ambiguities are resolved. BY EXECUTING THIS COC, THE CLIENT HAS READ AND AGREES TO BE BOUND BY ALPHA'S TERMS & CONDITIONS. (See reverse side.)

Form No: 01-25 HC (rev. 30-Sept-2013)

ANALYTICAL REPORT

Lab Number:	L2266310
Client:	Langan Engineering & Environmental 21 Penn Plaza 360 W. 31st Street, 8th Floor New York, NY 10001-2727
ATTN:	Jennifer Armstrong
Phone:	(212) 479-5537
Project Name:	THE BEACON
Project Number:	170745301
Report Date:	11/29/22

The original project report/data package is held by Alpha Analytical. This report/data package is paginated and should be reproduced only in its entirety. Alpha Analytical holds no responsibility for results and/or data that are not consistent with the original.

Certifications & Approvals: MA (M-MA086), NH NELAP (2064), CT (PH-0574), IL (200077), ME (MA00086), MD (348), NJ (MA935), NY (11148), NC (25700/666), PA (68-03671), RI (LAO00065), TX (T104704476), VT (VT-0935), VA (460195), USDA (Permit #P330-17-00196).

Eight Walkup Drive, Westborough, MA 01581-1019
508-898-9220 (Fax) 508-898-9193 800-624-9220 - www.alphalab.com

Project Name: THE BEACON
Project Number: 170745301

Lab Number: L2266310
Report Date: 11/29/22

Alpha Sample ID	Client ID	Matrix	Sample Location	Collection Date/Time	Receive Date
L2266310-01	SB03_1-2	SOIL	413 E 120 ST.	10/07/22 10:00	10/07/22
L2266310-02	SB03_4-5	SOIL	413 E 120 ST.	10/07/22 10:15	10/07/22
L2266310-03	SODUP01_100722	SOIL	413 E 120 ST.	10/07/22 12:00	10/07/22
L2266310-04	SB01_3-5	SOIL	413 E 120 ST.	10/07/22 14:05	10/07/22

Project Name:	THE BEACON	**Lab Number:**	L2266310
Project Number:	170745301	**Report Date:**	11/29/22

Case Narrative

The samples were received in accordance with the Chain of Custody and no significant deviations were encountered during the preparation or analysis unless otherwise noted. Sample Receipt, Container Information, and the Chain of Custody are located at the back of the report.

Results contained within this report relate only to the samples submitted under this Alpha Lab Number and meet NELAP requirements for all NELAP accredited parameters unless otherwise noted in the following narrative. The data presented in this report is organized by parameter (i.e. VOC, SVOC, etc.). Sample specific Quality Control data (i.e. Surrogate Spike Recovery) is reported at the end of the target analyte list for each individual sample, followed by the Laboratory Batch Quality Control at the end of each parameter. Tentatively Identified Compounds (TICs), if requested, are reported for compounds identified to be present and are not part of the method/program Target Compound List, even if only a subset of the TCL are being reported. If a sample was re-analyzed or re-extracted due to a required quality control corrective action and if both sets of data are reported, the Laboratory ID of the re-analysis or re-extraction is designated with an "R" or "RE", respectively.

When multiple Batch Quality Control elements are reported (e.g. more than one LCS), the associated samples for each element are noted in the grey shaded header line of each data table. Any Laboratory Batch, Sample Specific % recovery or RPD value that is outside the listed Acceptance Criteria is bolded in the report. In reference to questions H (CAM) or 4 (RCP) when "NO" is checked, the performance criteria for CAM and RCP methods allow for some quality control failures to occur and still be within method compliance. In these instances, the specific failure is not narrated but noted in the associated QC Outlier Summary Report, located directly after the Case Narrative. QC information is also incorporated in the Data Usability Assessment table (Format 11) of our Data Merger tool, where it can be reviewed in conjunction with the sample result, associated regulatory criteria and any associated data usability implications.

Soil/sediments, solids and tissues are reported on a dry weight basis unless otherwise noted. Definitions of all data qualifiers and acronyms used in this report are provided in the Glossary located at the back of the report.

HOLD POLICY - For samples submitted on hold, Alpha's policy is to hold samples (with the exception of Air canisters) free of charge for 21 calendar days from the date the project is completed. After 21 calendar days, we will dispose of all samples submitted including those put on hold unless you have contacted your Alpha Project Manager and made arrangements for Alpha to continue to hold the samples. Air canisters will be disposed after 3 business days from the date the project is completed.

Please contact Project Management at 800-624-9220 with any questions.

Project Name:	THE BEACON	**Lab Number:**	L2266310
Project Number:	170745301	**Report Date:**	11/29/22

Case Narrative (continued)

Report Submission

All non-detect (ND) or estimated concentrations (J-qualified) have been quantitated to the limit noted in the MDL column.

I, the undersigned, attest under the pains and penalties of perjury that, to the best of my knowledge and belief and based upon my personal inquiry of those responsible for providing the information contained in this analytical report, such information is accurate and complete. This certificate of analysis is not complete unless this page accompanies any and all pages of this report.

Authorized Signature: Melissa Sturgis Melissa Sturgis

Title: Technical Director/Representative Date: 11/29/22

METALS

Project Name: THE BEACON
Project Number: 170745301
Lab Number: L2266310
Report Date: 11/29/22

SAMPLE RESULTS

Lab ID: L2266310-01
Client ID: SB03_1-2
Sample Location: 413 E 120 ST.
Sample Depth:
Matrix: Soil

Date Collected: 10/07/22 10:00
Date Received: 10/07/22
Field Prep: Not Specified
TCLP/SPLP Ext. Date: 11/26/22 16:45

Parameter	Result	Qualifier	Units	RL	MDL	Dilution Factor	Date Prepared	Date Analyzed	Prep Method	Analytical Method	Analyst
TCLP Metals by EPA 1311 - Mansfield Lab											
Lead, TCLP	4.04		mg/l	0.500	0.0270	1	11/28/22 11:07	11/28/22 16:29	EPA 3015	1,6010D	AMW

Project Name: THE BEACON
Project Number: 170745301
Lab Number: L2266310
Report Date: 11/29/22

SAMPLE RESULTS

Lab ID: L2266310-02
Client ID: SB03_4-5
Sample Location: 413 E 120 ST.
Sample Depth:
Matrix: Soil

Date Collected: 10/07/22 10:15
Date Received: 10/07/22
Field Prep: Not Specified
TCLP/SPLP Ext. Date: 11/26/22 16:45

Parameter	Result	Qualifier	Units	RL	MDL	Dilution Factor	Date Prepared	Date Analyzed	Prep Method	Analytical Method	Analyst
TCLP Metals by EPA 1311 - Mansfield Lab											
Lead, TCLP	ND		mg/l	0.500	0.0270	1	11/28/22 11:07	11/28/22 16:38	EPA 3015	1,6010D	AMW

Project Name: THE BEACON
Project Number: 170745301
Lab Number: L2266310
Report Date: 11/29/22

SAMPLE RESULTS

Lab ID: L2266310-03
Client ID: SODUP01_100722
Sample Location: 413 E 120 ST.
Sample Depth:
Matrix: Soil

Date Collected: 10/07/22 12:00
Date Received: 10/07/22
Field Prep: Not Specified
TCLP/SPLP Ext. Date: 11/26/22 16:45

Parameter	Result	Qualifier	Units	RL	MDL	Dilution Factor	Date Prepared	Date Analyzed	Prep Method	Analytical Method	Analyst
TCLP Metals by EPA 1311 - Mansfield Lab											
Lead, TCLP	0.610		mg/l	0.500	0.0270	1	11/28/22 11:07	11/28/22 16:44	EPA 3015	1,6010D	AMW

Project Name: THE BEACON
Project Number: 170745301
Lab Number: L2266310
Report Date: 11/29/22

SAMPLE RESULTS

Lab ID: L2266310-04
Client ID: SB01_3-5
Sample Location: 413 E 120 ST.
Sample Depth:
Matrix: Soil

Date Collected: 10/07/22 14:05
Date Received: 10/07/22
Field Prep: Not Specified
TCLP/SPLP Ext. Date: 11/26/22 16:45

Parameter	Result	Qualifier	Units	RL	MDL	Dilution Factor	Date Prepared	Date Analyzed	Prep Method	Analytical Method	Analyst
TCLP Metals by EPA 1311 - Mansfield Lab											
Lead, TCLP	ND		mg/l	0.500	0.0270	1	11/28/22 11:07	11/28/22 16:49	EPA 3015	1,6010D	AMW

Project Name: THE BEACON
Project Number: 170745301
Lab Number: L2266310
Report Date: 11/29/22

Method Blank Analysis
Batch Quality Control

Parameter	Result	Qualifier	Units	RL	MDL	Dilution Factor	Date Prepared	Date Analyzed	Analytical Method	Analyst
TCLP Metals by EPA 1311 - Mansfield Lab for sample(s): 01-04 Batch: WG1716567-1										
Lead, TCLP	ND		mg/l	0.500	0.0270	1	11/28/22 11:07	11/28/22 14:08	1,6010D	AMW

Prep Information

Digestion Method: EPA 3015
TCLP/SPLP Extraction Date: 11/26/22 16:45

Lab Control Sample Analysis

Batch Quality Control

Project Name: THE BEACON

Project Number: 170745301

Lab Number: L2266310

Report Date: 11/29/22

Parameter	LCS %Recovery	Qual	LCSD %Recovery	Qual	%Recovery Limits	RPD	Qual	RPD Limits
TCLP Metals by EPA 1311 - Mansfield Lab Associated sample(s): 01-04 Batch: WG1716567-2								
Lead, TCLP	95		-		75-125	-		20

Matrix Spike Analysis
Batch Quality Control

Project Name: THE BEACON
Project Number: 170745301

Lab Number: L2266310
Report Date: 11/29/22

Parameter	Native Sample	MS Added	MS Found	MS %Recovery	Qual	MSD Found	MSD %Recovery	Qual	Recovery Limits	RPD	Qual	RPD Limits
TCLP Metals by EPA 1311 - Mansfield Lab Associated sample(s): 01-04 QC Batch ID: WG1716567-3 QC Sample: L2266067-01 Client ID: MS Sample												
Lead, TCLP	ND	5.3	4.96	94		-	-		75-125	-		20

Lab Duplicate Analysis

Batch Quality Control

Project Name: THE BEACON
Project Number: 170745301

Lab Number: L2266310
Report Date: 11/29/22

Parameter	Native Sample	Duplicate Sample	Units	RPD	Qual	RPD Limits
TCLP Metals by EPA 1311 - Mansfield Lab Associated sample(s): 01-04 QC Batch ID: WG1716567-4 QC Sample: L2266067-01 Client ID: DUP Sample						
Lead, TCLP	ND	ND	mg/l	NC		20

Project Name: THE BEACON
Project Number: 170745301

Lab Number: L2266310
Report Date: 11/29/22

Sample Receipt and Container Information

Were project specific reporting limits specified? YES

Cooler Information

Cooler	Custody Seal
A	Absent
B	Absent

Container Information

Container ID	Container Type	Cooler	Initial pH	Final pH	Temp deg C	Pres	Seal	Frozen Date/Time	Analysis(*)
L2266310-01G	Glass 500ml/16oz unpreserved	A	NA		4.5	Y	Absent		-
L2266310-01X	Plastic 120ml HNO3 preserved Extracts	A	NA		4.5	Y	Absent		PB-CI(180)
L2266310-01X9	Tumble Vessel	A	NA		4.5	Y	Absent		-
L2266310-02G	Glass 500ml/16oz unpreserved	A	NA		4.5	Y	Absent		-
L2266310-02X	Plastic 120ml HNO3 preserved Extracts	A	NA		4.5	Y	Absent		PB-CI(180)
L2266310-02X9	Tumble Vessel	A	NA		4.5	Y	Absent		-
L2266310-03G	Glass 500ml/16oz unpreserved	A	NA		4.5	Y	Absent		-
L2266310-03X	Plastic 120ml HNO3 preserved Extracts	A	NA		4.5	Y	Absent		PB-CI(180)
L2266310-03X9	Tumble Vessel	A	NA		4.5	Y	Absent		-
L2266310-04G	Glass 500ml/16oz unpreserved	A	NA		4.5	Y	Absent		-
L2266310-04X	Plastic 120ml HNO3 preserved Extracts	A	NA		4.5	Y	Absent		PB-CI(180)
L2266310-04X9	Tumble Vessel	A	NA		4.5	Y	Absent		-

*Values in parentheses indicate holding time in days

Project Name:	THE BEACON	**Lab Number:**	L2266310
Project Number:	170745301	**Report Date:**	11/29/22

GLOSSARY

Acronyms

DL	- Detection Limit: This value represents the level to which target analyte concentrations are reported as estimated values, when those target analyte concentrations are quantified below the limit of quantitation (LOQ). The DL includes any adjustments from dilutions, concentrations or moisture content, where applicable. (DoD report formats only.)
EDL	- Estimated Detection Limit: This value represents the level to which target analyte concentrations are reported as estimated values, when those target analyte concentrations are quantified below the reporting limit (RL). The EDL includes any adjustments from dilutions, concentrations or moisture content, where applicable. The use of EDLs is specific to the analysis of PAHs using Solid-Phase Microextraction (SPME).
EMPC	- Estimated Maximum Possible Concentration: The concentration that results from the signal present at the retention time of an analyte when the ions meet all of the identification criteria except the ion abundance ratio criteria. An EMPC is a worst-case estimate of the concentration.
EPA	- Environmental Protection Agency.
LCS	- Laboratory Control Sample: A sample matrix, free from the analytes of interest, spiked with verified known amounts of analytes or a material containing known and verified amounts of analytes.
LCSD	- Laboratory Control Sample Duplicate: Refer to LCS.
LFB	- Laboratory Fortified Blank: A sample matrix, free from the analytes of interest, spiked with verified known amounts of analytes or a material containing known and verified amounts of analytes.
LOD	- Limit of Detection: This value represents the level to which a target analyte can reliably be detected for a specific analyte in a specific matrix by a specific method. The LOD includes any adjustments from dilutions, concentrations or moisture content, where applicable. (DoD report formats only.)
LOQ	- Limit of Quantitation: The value at which an instrument can accurately measure an analyte at a specific concentration. The LOQ includes any adjustments from dilutions, concentrations or moisture content, where applicable. (DoD report formats only.) Limit of Quantitation: The value at which an instrument can accurately measure an analyte at a specific concentration. The LOQ includes any adjustments from dilutions, concentrations or moisture content, where applicable. (DoD report formats only.)
MDL	- Method Detection Limit: This value represents the level to which target analyte concentrations are reported as estimated values, when those target analyte concentrations are quantified below the reporting limit (RL). The MDL includes any adjustments from dilutions, concentrations or moisture content, where applicable.
MS	- Matrix Spike Sample: A sample prepared by adding a known mass of target analyte to a specified amount of matrix sample for which an independent estimate of target analyte concentration is available. For Method 332.0, the spike recovery is calculated using the native concentration, including estimated values.
MSD	- Matrix Spike Sample Duplicate: Refer to MS.
NA	- Not Applicable.
NC	- Not Calculated: Term is utilized when one or more of the results utilized in the calculation are non-detect at the parameter's reporting unit.
NDPA/DPA	- N-Nitrosodiphenylamine/Diphenylamine.
NI	- Not Ignitable.
NP	- Non-Plastic: Term is utilized for the analysis of Atterberg Limits in soil.
NR	- No Results: Term is utilized when 'No Target Compounds Requested' is reported for the analysis of Volatile or Semivolatile Organic TIC only requests.
RL	- Reporting Limit: The value at which an instrument can accurately measure an analyte at a specific concentration. The RL includes any adjustments from dilutions, concentrations or moisture content, where applicable.
RPD	- Relative Percent Difference: The results from matrix and/or matrix spike duplicates are primarily designed to assess the precision of analytical results in a given matrix and are expressed as relative percent difference (RPD). Values which are less than five times the reporting limit for any individual parameter are evaluated by utilizing the absolute difference between the values; although the RPD value will be provided in the report.
SRM	- Standard Reference Material: A reference sample of a known or certified value that is of the same or similar matrix as the associated field samples.
STLP	- Semi-dynamic Tank Leaching Procedure per EPA Method 1315.
TEF	- Toxic Equivalency Factors: The values assigned to each dioxin and furan to evaluate their toxicity relative to 2,3,7,8-TCDD.
TEQ	- Toxic Equivalent: The measure of a sample's toxicity derived by multiplying each dioxin and furan by its corresponding TEF and then summing the resulting values.
TIC	- Tentatively Identified Compound: A compound that has been identified to be present and is not part of the target compound list (TCL) for the method and/or program. All TICs are qualitatively identified and reported as estimated concentrations.

Report Format: DU Report with 'J' Qualifiers

Project Name:	THE BEACON	**Lab Number:**	L2266310
Project Number:	170745301	**Report Date:**	11/29/22

Footnotes

1 - The reference for this analyte should be considered modified since this analyte is absent from the target analyte list of the original method.

Terms

Analytical Method: Both the document from which the method originates and the analytical reference method. (Example: EPA 8260B is shown as 1,8260B.) The codes for the reference method documents are provided in the References section of the Addendum.

Chlordane: The target compound Chlordane (CAS No. 57-74-9) is reported for GC ECD analyses. Per EPA,this compound "refers to a mixture of chlordane isomers, other chlorinated hydrocarbons and numerous other components." (Reference: USEPA Toxicological Review of Chlordane, In Support of Summary Information on the Integrated Risk Information System (IRIS), December 1997.)

Difference: With respect to Total Oxidizable Precursor (TOP) Assay analysis, the difference is defined as the Post-Treatment value minus the Pre-Treatment value.

Final pH: As it pertains to Sample Receipt & Container Information section of the report, Final pH reflects pH of container determined after adjustment at the laboratory, if applicable. If no adjustment required, value reflects Initial pH.

Frozen Date/Time: With respect to Volatile Organics in soil, Frozen Date/Time reflects the date/time at which associated Reagent Water-preserved vials were initially frozen. Note: If frozen date/time is beyond 48 hours from sample collection, value will be reflected in 'bold'.

Gasoline Range Organics (GRO): Gasoline Range Organics (GRO) results include all chromatographic peaks eluting from Methyl tert butyl ether through Naphthalene, with the exception of GRO analysis in support of State of Ohio programs, which includes all chromatographic peaks eluting from Hexane through Dodecane.

Initial pH: As it pertains to Sample Receipt & Container Information section of the report, Initial pH reflects pH of container determined upon receipt, if applicable.

PAH Total: With respect to Alkylated PAH analyses, the 'PAHs, Total' result is defined as the summation of results for all or a subset of the following compounds: Naphthalene, C1-C4 Naphthalenes, 2-Methylnaphthalene, 1-Methylnaphthalene, Biphenyl, Acenaphthylene, Acenaphthene, Fluorene, C1-C3 Fluorenes, Phenanthrene, C1-C4 Phenanthrenes/Anthracenes, Anthracene, Fluoranthene, Pyrene, C1-C4 Fluoranthenes/Pyrenes, Benz(a)anthracene, Chrysene, C1-C4 Chrysenes, Benzo(b)fluoranthene, Benzo(j)+(k)fluoranthene, Benzo(e)pyrene, Benzo(a)pyrene, Perylene, Indeno(1,2,3-cd)pyrene, Dibenz(ah)+(ac)anthracene, Benzo(g,h,i)perylene. If a 'Total' result is requested, the results of its individual components will also be reported.

PFAS Total: With respect to PFAS analyses, the 'PFAS, Total (5)' result is defined as the summation of results for: PFHpA, PFHxS, PFOA, PFNA and PFOS. In addition, the 'PFAS, Total (6)' result is defined as the summation of results for: PFHpA, PFHxS, PFOA, PFNA, PFDA and PFOS. For MassDEP DW compliance analysis only, the 'PFAS, Total (6)' result is defined as the summation of results at or above the RL. Note: If a 'Total' result is requested, the results of its individual components will also be reported.

Total: With respect to Organic analyses, a 'Total' result is defined as the summation of results for individual isomers or Aroclors. If a 'Total' result is requested, the results of its individual components will also be reported. This is applicable to 'Total' results for methods 8260, 8081 and 8082.

Data Qualifiers

A - Spectra identified as "Aldol Condensates" are byproducts of the extraction/concentration procedures when acetone is introduced in the process.

B - The analyte was detected above the reporting limit in the associated method blank. Flag only applies to associated field samples that have detectable concentrations of the analyte at less than ten times (10x) the concentration found in the blank. For MCP-related projects, flag only applies to associated field samples that have detectable concentrations of the analyte at less than ten times (10x) the concentration found in the blank. For DOD-related projects, flag only applies to associated field samples that have detectable concentrations of the analyte at less than ten times (10x) the concentration found in the blank AND the analyte was detected above one-half the reporting limit (or above the reporting limit for common lab contaminants) in the associated method blank. For NJ-Air-related projects, flag only applies to associated field samples that have detectable concentrations of the analyte above the reporting limit. For NJ-related projects (excluding Air), flag only applies to associated field samples that have detectable concentrations of the analyte, which was detected above the reporting limit in the associated method blank or above five times the reporting limit for common lab contaminants (Phthalates, Acetone, Methylene Chloride, 2-Butanone).

C - Co-elution: The target analyte co-elutes with a known lab standard (i.e. surrogate, internal standards, etc.) for co-extracted analyses.

D - Concentration of analyte was quantified from diluted analysis. Flag only applies to field samples that have detectable concentrations of the analyte.

E - Concentration of analyte exceeds the range of the calibration curve and/or linear range of the instrument.

F - The ratio of quantifier ion response to qualifier ion response falls outside of the laboratory criteria. Results are considered to be an estimated maximum concentration.

G - The concentration may be biased high due to matrix interferences (i.e, co-elution) with non-target compound(s). The result should be considered estimated.

H - The analysis of pH was performed beyond the regulatory-required holding time of 15 minutes from the time of sample collection.

I - The lower value for the two columns has been reported due to obvious interference.

J - Estimated value. The Target analyte concentration is below the quantitation limit (RL), but above the Method Detection Limit (MDL) or Estimated Detection Limit (EDL) for SPME-related analyses. This represents an estimated concentration for Tentatively

Report Format: DU Report with 'J' Qualifiers

Project Name:	THE BEACON	**Lab Number:**	L2266310
Project Number:	170745301	**Report Date:**	11/29/22

Data Qualifiers

Identified Compounds (TICs).

M - Reporting Limit (RL) exceeds the MCP CAM Reporting Limit for this analyte.

ND - Not detected at the method detection limit (MDL) for the sample, or estimated detection limit (EDL) for SPME-related analyses.

NJ - Presumptive evidence of compound. This represents an estimated concentration for Tentatively Identified Compounds (TICs), where the identification is based on a mass spectral library search.

P - The RPD between the results for the two columns exceeds the method-specified criteria.

Q - The quality control sample exceeds the associated acceptance criteria. For DOD-related projects, LCS and/or Continuing Calibration Standard exceedences are also qualified on all associated sample results. Note: This flag is not applicable for matrix spike recoveries when the sample concentration is greater than 4x the spike added or for batch duplicate RPD when the sample concentrations are less than 5x the RL. (Metals only.)

R - Analytical results are from sample re-analysis.

RE - Analytical results are from sample re-extraction.

S - Analytical results are from modified screening analysis.

V - The surrogate associated with this target analyte has a recovery outside the QC acceptance limits. (Applicable to MassDEP DW Compliance samples only.)

Z - The batch matrix spike and/or duplicate associated with this target analyte has a recovery/RPD outside the QC acceptance limits. (Applicable to MassDEP DW Compliance samples only.)

Report Format: DU Report with 'J' Qualifiers

Project Name:	THE BEACON	**Lab Number:**	L2266310
Project Number:	170745301	**Report Date:**	11/29/22

REFERENCES

1 Test Methods for Evaluating Solid Waste: Physical/Chemical Methods. EPA SW-846. Third Edition. Updates I - VI, 2018.

LIMITATION OF LIABILITIES

Alpha Analytical performs services with reasonable care and diligence normal to the analytical testing laboratory industry. In the event of an error, the sole and exclusive responsibility of Alpha Analytical shall be to re-perform the work at it's own expense. In no event shall Alpha Analytical be held liable for any incidental, consequential or special damages, including but not limited to, damages in any way connected with the use of, interpretation of, information or analysis provided by Alpha Analytical.

We strongly urge our clients to comply with EPA protocol regarding sample volume, preservation, cooling, containers, sampling procedures, holding time and splitting of samples in the field.

Certification Information

The following analytes are not included in our Primary NELAP Scope of Accreditation:

Westborough Facility
EPA 624/624.1: m/p-xylene, o-xylene, Naphthalene
EPA 625/625.1: alpha-Terpineol
EPA 8260C/8260D: NPW: 1,2,4,5-Tetramethylbenzene; 4-Ethyltoluene, Azobenzene; SCM: Iodomethane (methyl iodide), 1,2,4,5-Tetramethylbenzene; 4-Ethyltoluene.
EPA 8270D/8270E: NPW: Dimethylnaphthalene,1,4-Diphenylhydrazine, alpha-Terpineol; SCM: Dimethylnaphthalene,1,4-Diphenylhydrazine.
SM4500: NPW: Amenable Cyanide; SCM: Total Phosphorus, TKN, NO2, NO3.

Mansfield Facility
SM 2540D: TSS
EPA 8082A: NPW: PCB: 1, 5, 31, 87,101, 110, 141, 151, 153, 180, 183, 187.
EPA TO-15: Halothane, 2,4,4-Trimethyl-2-pentene, 2,4,4-Trimethyl-1-pentene, Thiophene, 2-Methylthiophene, 3-Methylthiophene, 2-Ethylthiophene, 1,2,3-Trimethylbenzene, Indan, Indene, 1,2,4,5-Tetramethylbenzene, Benzothiophene, 1-Methylnaphthalene.
Biological Tissue Matrix: EPA 3050B

The following analytes are included in our Massachusetts DEP Scope of Accreditation

Westborough Facility:

Drinking Water
EPA 300.0: Chloride, Nitrate-N, Fluoride, Sulfate; **EPA 353.2**: Nitrate-N, Nitrite-N; **SM4500NO3-F**: Nitrate-N, Nitrite-N; **SM4500F-C, SM4500CN-CE, EPA 180.1, SM2130B, SM4500Cl-D, SM2320B, SM2540C, SM4500H-B, SM4500NO2-B**
EPA 332: Perchlorate; **EPA 524.2:** THMs and VOCs; **EPA 504.1:** EDB, DBCP.
Microbiology: **SM9215B; SM9223-P/A, SM9223B-Colilert-QT,SM9222D**.

Non-Potable Water
SM4500H,B, EPA 120.1, SM2510B, SM2540C, SM2320B, SM4500CL-E, SM4500F-BC, SM4500NH3-BH: Ammonia-N and Kjeldahl-N, **EPA 350.1**: Ammonia-N, **LACHAT 10-107-06-1-B**: Ammonia-N, **EPA 351.1, SM4500NO3-F, EPA 353.2**: Nitrate-N, **SM4500P-E, SM4500P-B, E, SM4500SO4-E, SM5220D, EPA 410.4, SM5210B, SM5310C, SM4500CL-D, EPA 1664, EPA 420.1, SM4500-CN-CE, SM2540D, EPA 300: Chloride, Sulfate, Nitrate.**
EPA 624.1: Volatile Halocarbons & Aromatics,
EPA 608.3: Chlordane, Toxaphene, Aldrin, alpha-BHC, beta-BHC, gamma-BHC, delta-BHC, Dieldrin, DDD, DDE, DDT, Endosulfan I, Endosulfan II, Endosulfan sulfate, Endrin, Endrin Aldehyde, Heptachlor, Heptachlor Epoxide, PCBs
EPA 625.1: SVOC (Acid/Base/Neutral Extractables), **EPA 600/4-81-045**: PCB-Oil.
Microbiology: **SM9223B-Colilert-QT; Enterolert-QT, SM9221E, EPA 1600, EPA 1603, SM9222D.**

Mansfield Facility:

Drinking Water
EPA 200.7: Al, Ba, Cd, Cr, Cu, Fe, Mn, Ni, Na, Ag, Ca, Zn. **EPA 200.8:** Al, Sb, As, Ba, Be, Cd, Cr, Cu, Pb, Mn, Ni, Se, Ag, TL, Zn. **EPA 245.1** Hg.
EPA 522, EPA 537.1.

Non-Potable Water
EPA 200.7: Al, Sb, As, Be, Cd, Ca, Cr, Co, Cu, Fe, Pb, Mg, Mn, Mo, Ni, K, Se, Ag, Na, Sr, TL, Ti, V, Zn.
EPA 200.8: Al, Sb, As, Be, Cd, Cr, Cu, Fe, Pb, Mn, Ni, K, Se, Ag, Na, TL, Zn.
EPA 245.1 Hg.
SM2340B

For a complete listing of analytes and methods, please contact your Alpha Project Manager.

L2266310

NEW YORK CHAIN OF CUSTODY

ALPHA ANALYTICAL

Westborough, MA 01581 — 8 Walkup Dr. — TEL: 508-898-9220 — FAX: 508-898-9193

Mansfield, MA 02048 — 320 Forbes Blvd — TEL: 508-822-9300 — FAX: 508-822-3288

Service Centers
Mahwah, NJ 07430: 35 Whitney Rd, Suite 5
Albany, NY 12205: 14 Walker Way
Tonawanda, NY 14150: 275 Cooper Ave, Suite 105

Page 1 of 3

Date Rec'd in Lab: 10/8/22

ALPHA Job #: L2256007 11/23/22

Client Information
Client: CANRAN
Address: 360 W 31 ST NEW YORK NY
Phone: 212-479-5700
Fax:
Email: JARMSTRONG@CANRAN.com

Project Information
Project Name: THE BEACON
Project Location: 413 E 120 ST.
Project #: 17074530 1
(Use Project name as Project #)
Project Manager: JEN ARMSTRONG
ALPHAQuote #: 20088

Turn-Around Time
Standard: X — Due Date:
Rush (only if pre approved): ☐ — # of Days:

Deliverables
☐ ASP-A ☐ ASP-B
☐ EQuIS (1 File) ☒ EQuIS (4 File)
☐ Other

Billing Information
☐ Same as Client Info
PO #

Regulatory Requirement
☐ NY TOGS ☒ NY Part 375
☐ AWQ Standards ☐ NY CP-51
☐ NY Restricted Use ☐ Other
☐ NY Unrestricted Use
☐ NYC Sewer Discharge

Disposal Site Information
Please identify below location of applicable disposal facilities.
Disposal Facility:
☐ NJ ☐ NY
☐ Other:

These samples have been previously analyzed by Alpha ☐

Other project specific requirements/comments:

Please specify Metals or TAL.

ANALYSIS

Sample Filtration
☐ Done
☐ Lab to do
Preservation
☐ Lab to do
(Please Specify below)

ALPHA Lab ID (Lab Use Only)	Sample ID	Collection Date	Collection Time	Sample Matrix	Sampler's Initials	VOCs TCLP 93	SVOCs	PCBs	Pest.	Metals	Mercury	Herb + Pest. Chlorin.	Tot. Cyanide	Total Bottle	Sample Specific Comments
~~56007~~ 01	SB03_1-2	10/7/22	10:00	SO	MP	X	X	X	X	X	X	X	X		
66310- 02	SB03_4-5		10:15												
03	SDUP01_100722		12:00												
~~04~~	SB01_1-3		14:00												
04 ~~05~~	SB01_3-5		14:05												
~~06~~	TRIP_100722		14:50	H2O		X									
~~07~~	SB02_0-2		15:40	SO		X	X	X	X	X	X	X	X		
~~08~~	SB02_4-5		16:00	SO		X	X	X	X	X	X	X	X		

Preservative Code:
A = None
B = HCl
C = HNO_3
D = H_2SO_4
E = NaOH
F = MeOH
G = $NaHSO_4$
H = $Na_2S_2O_3$
K/E = Zn Ac/NaOH
O = Other

Container Code
P = Plastic
A = Amber Glass
V = Vial
G = Glass
B = Bacteria Cup
C = Cube
O = Other
E = Encore
D = BOD Bottle

Westboro: Certification No: MA935
Mansfield: Certification No: MA015

Container Type														
Preservative														

Relinquished By:	Date/Time	Received By:	Date/Time
	10/7/22 17:00		10/7/22 17:00
	10/7/22 2117		10:7.22 2100
	10.7.22		10/8/22 0020
	10/8/22 0150		10/8/22 0150

Please print clearly, legibly and completely. Samples can not be logged in and turnaround time clock will not start until any ambiguities are resolved. BY EXECUTING THIS COC, THE CLIENT HAS READ AND AGREES TO BE BOUND BY ALPHA'S TERMS & CONDITIONS. (See reverse side.)

Form No: 01-25 HC (rev. 30-Sept-2013)

APPENDIX K
FISH AND WILDLIFE RESOURCES IMPACT ANALYSIS DECISION KEY

Appendix 3C Fish and Wildlife Resources Impact Analysis Decision Key	If YES Go to:	If NO Go to:
1. Is the site or area of concern a discharge or spill event?	13	2
2. Is the site or area of concern a point source of contamination to the groundwater which will be prevented from discharging to surface water? Soil contamination is not widespread, or if widespread, is confined under buildings and paved areas.	13	3
3. Is the site and all adjacent property a developed area with buildings, paved surfaces and little or no vegetation?	4	9
4. Does the site contain habitat of an endangered, threatened or special concern species?	Section 3.10.1	5
5. Has the contamination gone off-site?	6	14
6. Is there any discharge or erosion of contamination to surface water or the potential for discharge or erosion of contamination?	7	14
7. Are the site contaminants PCBs, pesticides or other persistent, bioaccumulable substances?	Section 3.10.1	8
8. Does contamination exist at concentrations that could exceed ecological impact SCGs or be toxic to aquatic life if discharged to surface water?	Section 3.10.1	14
9. Does the site or any adjacent or downgradient property contain any of the following resources? i. Any endangered, threatened or special concern species or rare plants or their habitat ii. Any DEC designated significant habitats or rare NYS Ecological Communities iii. Tidal or freshwater wetlands iv. Stream, creek or river v. Pond, lake, lagoon vi. Drainage ditch or channel vii. Other surface water feature viii. Other marine or freshwater habitat ix. Forest x. Grassland or grassy field xi. Parkland or woodland xii. Shrubby area xiii. Urban wildlife habitat xiv. Other terrestrial habitat	11	10
10. Is the lack of resources due to the contamination?	3.10.1	14
11. Is the contamination a localized source which has not migrated and will not migrate from the source to impact any on-site or off-site resources?	14	12
12. Does the site have widespread surface soil contamination that is not confined under and around buildings or paved areas?	Section 3.10.1	12
13. Does the contamination at the site or area of concern have the potential to migrate to, erode into or otherwise impact any on-site or off-site habitat of endangered, threatened or special concern species or other fish and wildlife resource? (See #9 for list of potential resources. Contact DEC for information regarding endangered species.)	Section 3.10.1	14
14. No Fish and Wildlife Resources Impact Analysis needed.		